CONTRACT PLANS COMPONENTS

ROADWAY PLANS

STATE OF FLORIDA

DEPARTMENT OF TRANSPORTATION

CONTRACT PLANS

FINANCIAL PROJECT ID 444187-1-52-01

OSCEOLA COUNTY (92000)


COUNTY ROAD NO. 532


DIVERGING DIAMOND INTERCHANGE RETROFIT

INDEX OF ROADWAY PLANS

SHEET NO.	SHEET DESCRIPTION
1	KEY SHEET
2	SIGNATURE SHEET
3 - 4	DRAINAGE MAPS
5 - 21	TYPICAL SECTIONS
22	PROJECT LAYOUT
23	CURVE AND COORDINATE DATA
24 - 27	PLAN/PROFILE ROLLPLOTS
28 - 29	INTERSECTION DETAILS
30 - 74	CROSS SECTIONS
75	TRAFFIC CONTROL GENERAL NOTES
76	TRAFFIC CONTROL PHASE NOTES
77 - 85	TTCP TYPICAL SECTIONS
86 - 91	TTCP ROLLPLOTS
92 - 95	DETOUR MAPS
96 - 113	LANDSCAPE PLANS

LOCATION OF PROJECT

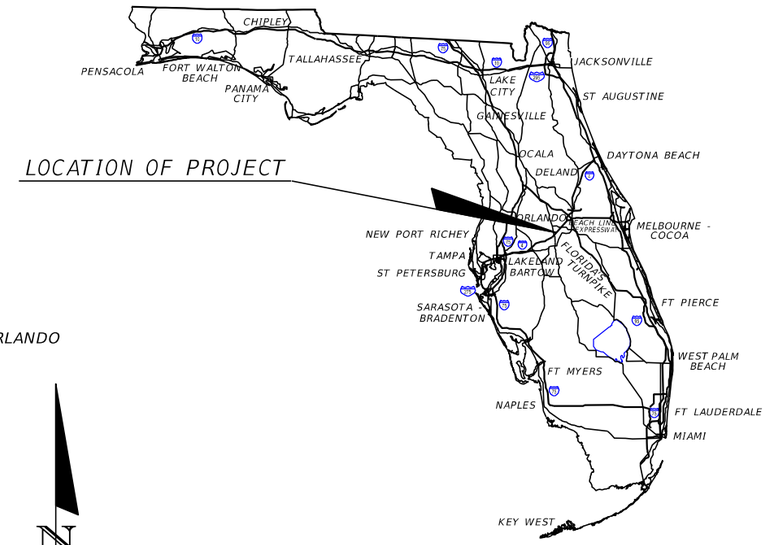

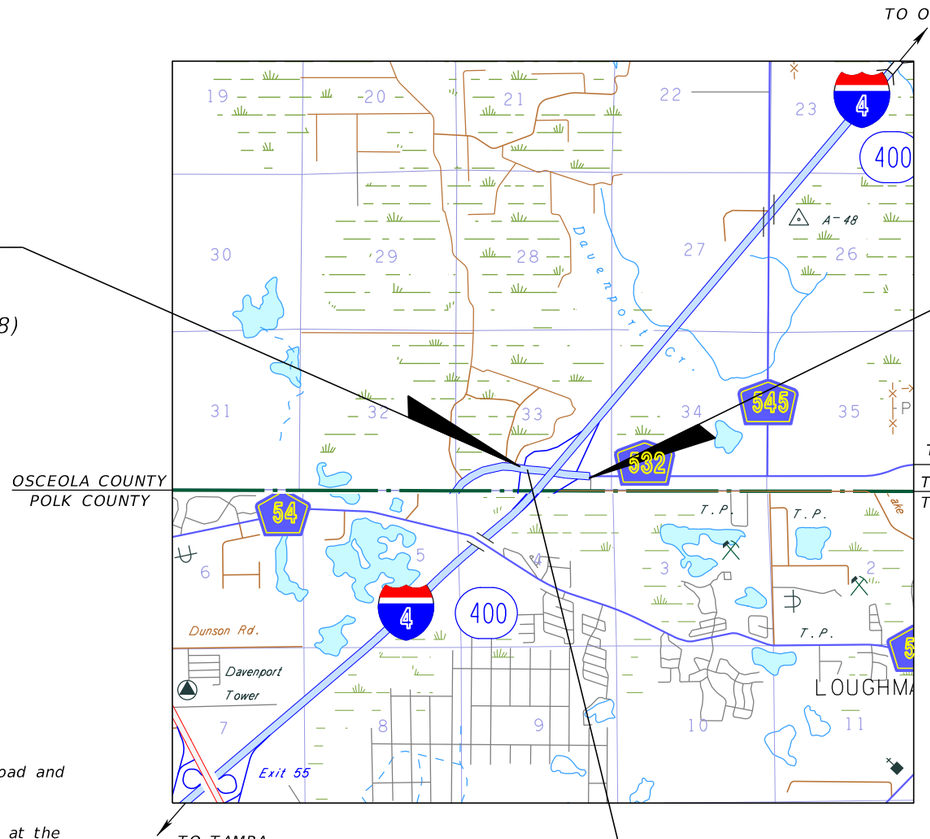

45% LINE & GRADE PLANS
NOT FOR CONSTRUCTION
FEBRUARY 2020

GOVERNING STANDARD PLANS:

Florida Department of Transportation, FY2020-21 Standard Plans for Road and Bridge Construction and applicable Interim Revisions (IRs).

Standard Plans for Road Construction and associated IRs are available at the following website: http://www.fdot.gov/design/standardplans

Standard Plans for Bridge Construction are included in the Structures Plans Component

GOVERNING STANDARD SPECIFICATIONS:

Florida Department of Transportation, JANUARY 2020 Standard Specifications for Road and Bridge Construction at the following website: http://www.fdot.gov/programmanagement/Implemented/SpecBooks

ROADWAY PLANS
ENGINEER OF RECORD:

STEVEN G. KANE, P.E.
P.E. NO.: 83372
HNTB CORPORATION
610 CRESCENT EXECUTIVE COURT, SUITE 400
LAKE MARY, FL 32746
(407) 805-0355
VENDER NO.:

FDOT PROJECT MANAGER:

CONROY JACOBS
(407) 742-0557

CONSTRUCTION CONTRACT NO.	FISCAL YEAR	SHEET NO.
	21	1

THE OFFICIAL RECORD OF THIS SHEET IS THE ELECTRONIC FILE DIGITALLY SIGNED AND SEALED UNDER RULE 61G15-23.004, F.A.C.

STEVEN G. KANE
LICENSE
No. 83372
STATE OF FLORIDA
PROFESSIONAL ENGINEER

THIS ITEM HAS BEEN DIGITALLY SIGNED AND SEALED BY

ON THE DATE ADJACENT TO THE SEAL.

PRINTED COPIES OF THIS DOCUMENT ARE NOT CONSIDERED SIGNED AND SEALED AND THE SIGNATURE MUST BE VERIFIED ON ANY ELECTRONIC COPIES.

HNTB CORPORATION
610 CRESCENT EXECUTIVE CT. SUITE 400
LAKE MARY, FLORIDA 32746
STEVEN G. KANE, P.E. NO. 83372

THE ABOVE NAMED PROFESSIONAL ENGINEER SHALL BE RESPONSIBLE FOR THE FOLLOWING SHEETS IN ACCORDANCE WITH RULE 61G15-23.004 F.A.C.

SHEET NO.	SHEET DESCRIPTION
1	KEY SHEET
2	SIGNATURE SHEET
5 - 21	TYPICAL SECTIONS
22	PROJECT LAYOUT
23	CURVE AND COORDINATE DATA
24 - 27	PLAN/PROFILE ROLLPLOTS
28 - 29	INTERSECTION DETAILS
30 - 74	CROSS SECTIONS
75	TRAFFIC CONTROL GENERAL NOTES
76	TRAFFIC CONTROL PHASE NOTES
77 - 85	TTCP TYPICAL SECTIONS
86 - 91	TTCP ROLLPLOTS
92 - 95	DETOUR MAPS

MICHAEL DEWAYNE FINCH
LICENSE
No. 40118
STATE OF FLORIDA
PROFESSIONAL ENGINEER

THIS ITEM HAS BEEN DIGITALLY SIGNED AND SEALED BY

ON THE DATE ADJACENT TO THE SEAL.

PRINTED COPIES OF THIS DOCUMENT ARE NOT CONSIDERED SIGNED AND SEALED AND THE SIGNATURE MUST BE VERIFIED ON ANY ELECTRONIC COPIES.

HNTB CORPORATION
610 CRESCENT EXECUTIVE CT. SUITE 400
LAKE MARY, FLORIDA 32746
MICHAEL DEWAYNE FINCH, P.E. NO. 40118

THE ABOVE NAMED PROFESSIONAL ENGINEER SHALL BE RESPONSIBLE FOR THE FOLLOWING SHEETS IN ACCORDANCE WITH RULE 61G15-23.004 F.A.C.

SHEET NO.	SHEET DESCRIPTION
2	SIGNATURE SHEET
3 - 4	DRAINAGE MAPS

CHRISTOPHER KELLER
LICENSE
No. LA0001352
STATE OF FLORIDA
LANDSCAPE ARCHITECT

THIS ITEM HAS BEEN DIGITALLY SIGNED AND SEALED BY

ON THE DATE ADJACENT TO THE SEAL.

PRINTED COPIES OF THIS DOCUMENT ARE NOT CONSIDERED SIGNED AND SEALED AND THE SIGNATURE MUST BE VERIFIED ON ANY ELECTRONIC COPIES.

HNTB CORPORATION
610 CRESCENT EXECUTIVE CT. SUITE 400
LAKE MARY, FLORIDA 32746
CHRISTOPHER KELLER, L.A. NO. LA0001352

THE ABOVE NAMED LANDSCAPE ARCHITECT SHALL BE RESPONSIBLE FOR THE FOLLOWING SHEETS IN ACCORDANCE WITH RULE 61G15-23.004 F.A.C.

SHEET NO.	SHEET DESCRIPTION
2	SIGNATURE SHEET
96 - 113	LANDSCAPE PLANS

REVISIONS			
DATE	DESCRIPTION	DATE	DESCRIPTION

ENGINEER OF RECORD: STEVEN G. KANE, P.E.
P.E. LICENSE NUMBER 83372
HNTB CORPORATION
610 CRESCENT EXECUTIVE COURT
SUITE 400, LAKE MARY, FL 32746
(407) 805-0355
VENDER NO.

STATE OF FLORIDA
DEPARTMENT OF TRANSPORTATION

ROAD NO.	COUNTY	FINANCIAL PROJECT ID
CR 532	OSCEOLA	444187-1-52-01

SIGNATURE SHEET

SHEET NO. 2

ZONE A
PANERA
PROPOSED BASIN 101B
1.96 AC
EXIST. L.A R/W
RED ROBIN
CHILI'S
PROPOSED BASIN
2.59 AC
100-YR FLOODPAIN
S. GOODMAN RD
MILLER'S ALE
HOUSE
POND 101B
I-4 WEST
I-4 EAST
℄ RAMP C2
℄ RAMP B2
S-8
S-9
PROPOSED BASIN 101C
15.46 AC
EXIST. R/W
℄ CONST. CR 532
℄ WB 532
℄ EB 532
CR 532
CHAMPIONS
GATE BLVD
CIRCLE K
PROPOSED BASIN 101A
4.22 AC
POND 101A
POND 101C
S-1
S-2
S-3
S-4
S-5
S-6
S-7
EXIST. L.A R/W
GATE APARTMENTS
BLACKWATER
BASIN S-1
2.32 AC
OSCEOLA COUNTY
POLK COUNTY
SEC 33, T25S, R27E
SEC 4, T26S, R27E
WETLAND LINE
0 50 200
Feet

LEGEND
MAJOR DRAINAGE BASIN DIVIDE
EXIST DRAINAGE FLOW
1 EXIST. DRAINAGE STRUCTURE

DO NOT USE THE INFORMATION ON THIS SHEET FOR CONSTRUCTION PURPOSES. THIS SHEET IS IN THE PLANS FOR DOCUMENTATION AND TO ASSIST CONSTRUCTION PERSONNEL WITH DRAINAGE CONCERNS.

THE OFFICIAL RECORD OF THIS SHEET IS THE ELECTRONIC FILE DIGITALLY SIGNED AND SEALED UNDER RULE 61G15-23.004, F.A.C.

REVISIONS			
DATE	DESCRIPTION	DATE	DESCRIPTION

ENGINEER OF RECORD: MICHAEL D. FINCH
P.E. LICENSE NUMBER 40118
HNTB CORPORATION
610 CRESCENT EXECUTIVE COURT
SUITE 400, LAKE MARY, FL 32746
(407) 805-0355

STATE OF FLORIDA
DEPARTMENT OF TRANSPORTATION

ROAD NO.	COUNTY	FINANCIAL PROJECT ID
CR 532	OSCEOLA	444187-1-52-01

DRAINAGE MAP

SHEET NO. 3

1. INLET
TOP EL. 118.92'
18" PIPE
N FL 113.40'
W FL 113.50'

2. INLET
TOP EL. 118.79'
18" PIPE
S FL 112.36'
UNKNOWN
W FL 110.08'

3. INLET
TOP EL. 118.36'
18" PIPE
E FL 113.94'

4. MANHOLE
TOP EL. 117.46'
BOTTOM EL. 107.85'

5. INLET
TOP EL. 116.58'
36" PIPE
W FL 109.10'
S FL 109.84'
18" PIPE
E FL 111.43'

6. INLET
TOP EL. 118.24'
18" PIPE
W FL 113.90'
E FL 113.83'

7. MANHOLE
TOP EL. 119.01'
18" PIPE
W FL 113.40'
E FL 113.09'

8. MANHOLE
TOP EL. 117.07'
18" PIPE
W FL 112.94'
E FL 111.50'
30" PIPE
N FL 110.56'

9. CATCH BASIN
TOP EL. 116.50'
18" PIPE
W FL 116.50'
S FL 113.64'

10. INLET
TOP EL. 116.64'
30" PIPE
S FL 110.16'
36" PIPE
N FL 109.96'
14"X23" RCP
E FL 111.92'

11. MANHOLE
TOP EL. 117.69'
14"X23" PIPE
W FL 113.30
18" PIPE
SW FL 112.75

12. INLET
TOP EL. 116.68'
NW FL 113.40'

13. INLET
TOP EL. 116.79'
18" PIPE
W FL 111.85'
NE FL 113.23'

14. MANHOLE
TOP EL. 116.73'
30" PIPE
SW FL 110.46'
NE FL 111.35'

15. INLET
TOP EL. 116.57'
18" PIPE
SW FL 113.51'

16. CROSSDRAIN
24" PIPE
E FL 110.17'
W FL 111.40'

17. MES
18" PIPE
FL 112.92

18. MES
18" PIPE
FL 112.67'

19. MES
SIZE UNKNOWN
FL UNKNOWN

20. U-TYPE ENDWALL
15" CMP
SE FL 113.54'

21. INLET
TOP EL 132.00'
15" CMP
NW FL 128.49'

22. CATCH BASIN
TOP EL 112.23
18" PIPE
NE FL 109.84'

23. MES
24" PIPE
FL 109.49'

24. CATCH BASIN
TOP EL. 114.31'
18" PIPE
SW FL 109.67'
SE FL 110.80'
24" PIPE
NW FL 109.67'

25. CATCH BASIN
TOP EL. 120.71'
18 CMP
NW FL 116.12'

26. MES
18" PIPE
FL 111.12'

27. MES
18" PIPE
FL 110.38'

28. MANHOLE
TOP EL. 121.61'
18" PIPE
NW FL 113.68'
SE FL 118.97'

29. MANHOLE
TOP EL. 118.98'
18" PIPE
NW FL 119.03'
SE FL 118.98'

30. CATCH BASIN
TOP EL. 132.16'
18" CMP
NW FL 128.36'

31. CATCH BASIN
TOP EL. 127'
18" PIPE
W FL 118.44'
S FL 118.58'

32. CATCH BASIN
TOP EL. 122.25'
18" PIPE
N FL 118.89'

33. U TYPE ENDWALL
18" CMP
FL 114.16'

34. U TYPE ENDWALL
18" PIPE
FL 114.16'

35. CATCH BASIN
TOP EL. 113.44'
18" PIPE
N FL 110.80'
MES OUTFALL
FL 110.47'

36. CATCH BASIN
TOP EL. 114.83'
15" PIPE
E FL 112.98'

37. MES
15" PIPE
FL 112.78'

38. CATCH BASIN
TOP EL. 123.50'
18" CMP
W FL 119.61'

39. U TYPE ENDWALL
18" CMP
FL 117.8'

40. CATCH BASIN
TOP EL. 133.10'
18" CMP
W FL 129.17'

41. U TYPE ENDWALL
18" CMP
FL 119.35'

42. CROSSDRAIN
18" PIPE
NW FL 115.16'
SE FL 114.98'

43. BURIED MANHOLE
INV UNKNOWN

44. INLET
TOP EL. 114.93
15" PIPE
SW FL 110.22'

45. INLET
TOP EL. 114.81
15" PIPE
NE FL 110.03'
24" PIPE
NW FL 109.91'
SE FL 110.01'

46. MES
30" PIPE
NE FL 109.84'

47. CATCH BASIN
TOP EL 113.21'
18" PIPE
SW FL 110.84'

48. MANHOLE
TOP EL 116.72'
18" PIPE
SW FL 110.30'
NE FL 110.25'
24" PIPE
NW FL 110.24'

49. CATCH BASIN
TOP EL 112.83'
FLOOR EL 110.50'

50. CATCH BASIN
TOP EL 116.80'
18" PIPE
NW FL 111.24'

51. INLET
TOP EL 132.35'
18" CMP
SE FL 128.27'

52. U-TYPE ENDWALL
18" CMP
FL 117.87'

53. CROSSDRAIN
24" PIPE
NW FL 112.44'
SE FL 112.01'

54. INLET
TOP EL 121.50'
18" CMP
SE FL 116.92'

55. U-TYPE ENDWALL
18" CMP
FL 115.24'

56. CATCH BASIN
TOP EL 118.11'
18" PIPE
NW FL 114.61'

57. CATCH BASIN
TOP EL 131.33'

58. HEADWALL
TOP EL 130.39'
18" PIPE
FL 127.69'

59. INLET
TOP EL 132.46'
18" PIPE
E FL 127.57'

60. INLET
TOP EL 132.12'
24" PIPE
E FL 123.17'
18" PIPE
N FL 125.69'

61. INLET
TOP EL 128.50'
18" PIPE
W FL 122.61'
24 PIPE
S FL 122.10'

62. INLET
TOP EL 128.40'
24" PIPE
N FL 119.65'
W FL 121.89'
30" PIPE
E FL 117.21'

63. MES
18" PIPE
FL 114.41'

DO NOT USE THE INFORMATION ON THIS SHEET FOR CONSTRUCTION PURPOSES. THIS SHEET IS IN THE PLANS FOR DOCUMENTATION AND TO ASSIST CONSTRUCTION PERSONNEL WITH DRAINAGE CONCERNS.

THE OFFICIAL RECORD OF THIS SHEET IS THE ELECTRONIC FILE DIGITALLY SIGNED AND SEALED UNDER RULE 61G15-23.004, F.A.C.

REVISIONS			
DATE	DESCRIPTION	DATE	DESCRIPTION


ENGINEER OF RECORD: MICHAEL D. FINCH
P.E. LICENSE NUMBER 40118
HNTB CORPORATION
610 CRESCENT EXECUTIVE COURT
SUITE 400, LAKE MARY, FL 32746
(407) 805-0355

STATE OF FLORIDA
DEPARTMENT OF TRANSPORTATION

ROAD NO.	COUNTY	FINANCIAL PROJECT ID
CR 532	OSCEOLA	444187-1-52-01

EXISTING DRAINAGE STRUCTURES

SHEET NO. 4

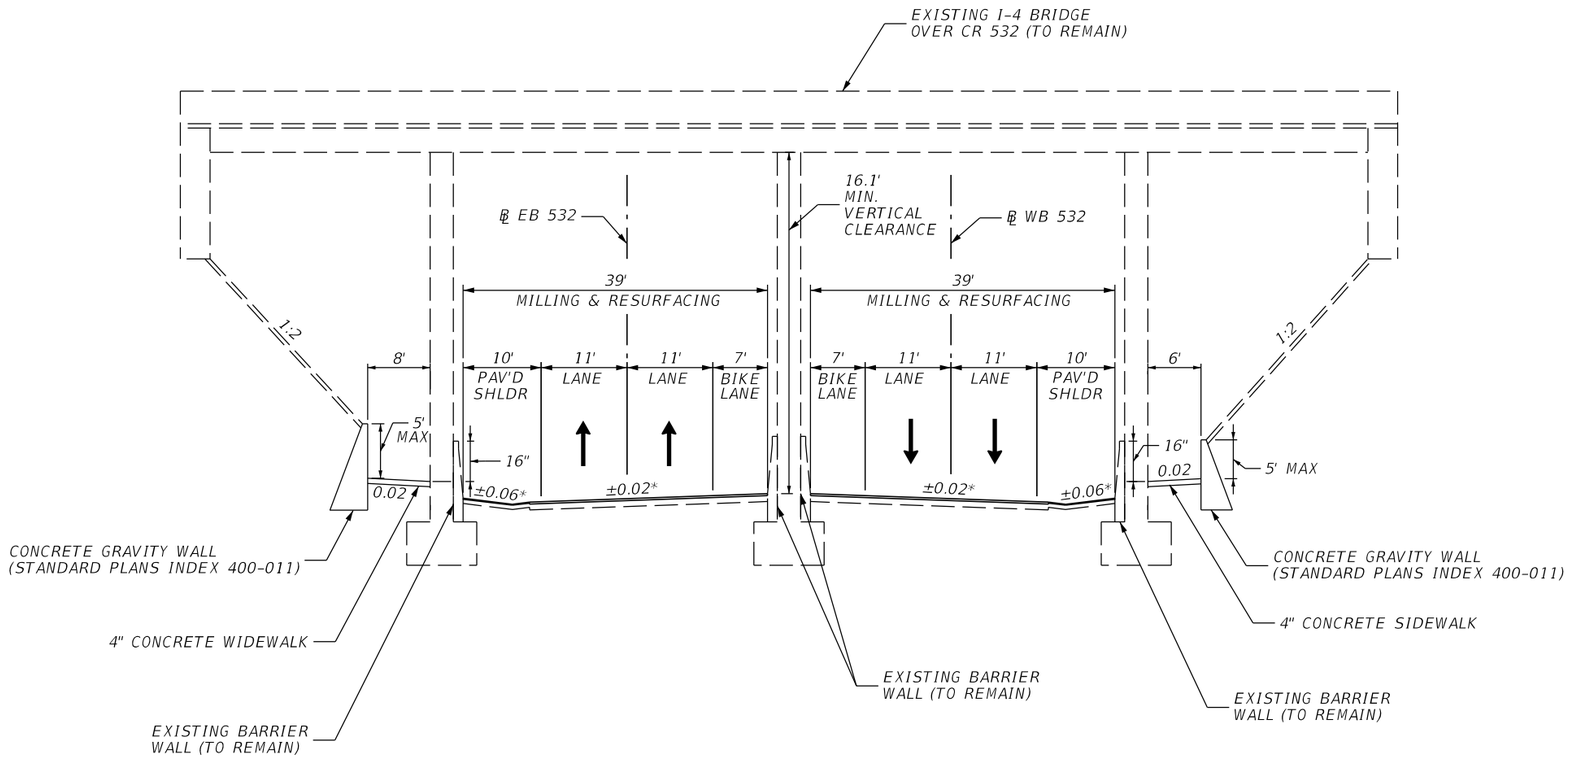

*MATCH CROSS SLOPE OF EXISTING PAVEMENT

TRAFFIC DATA

CURRENT YEAR = 2019 AADT = 34,000
ESTIMATED OPENING YEAR = 2022 AADT = 37,000
ESTIMATED DESIGN YEAR = 2042 AADT = 50,000
K = 9.0% D = 57.0% T = 6.2% (24 HOUR)
DESIGN SPEED = 25 MPH

TYPICAL SECTION #1

℄ EB 532 STA. 110+00.00 to STA. 112+40.00
℄ WB 532 STA. 209+80.00 to STA. 211+80.00
DESIGN SPEED = 25 MPH
POSTED ADVISORY SPEED = 25 MPH

EXISTING INSIDE TRAVEL LANES

MILL FOR DEPTH (5.50")
TYPE SP (TRAFFIC C) (PG 76-22) (4.00")
FC-12.5 (TRAFFIC C) (PG 76-22) (1.50")

EXISTING OUTSIDE TRAVEL LANES

MILL FOR DEPTH (4.50")
TYPE SP (TRAFFIC C) (PG 76-22) (3.00")
FC-12.5 (TRAFFIC C) (PG 76-22) (1.50")

EXISTING SHOULDER RESURFACING

MILL FOR DEPTH (1.50")
TYPE SP (TRAFFIC A) (1.50")

REVISIONS			
DATE	DESCRIPTION	DATE	DESCRIPTION

ENGINEER OF RECORD: STEVEN G. KANE, P.E.
P.E. LICENSE NUMBER 83372
HNTB CORPORATION
610 CRESCENT EXECUTIVE COURT
SUITE 400, LAKE MARY, FL 32746
(407) 805-0355
VENDER NO.

STATE OF FLORIDA
DEPARTMENT OF TRANSPORTATION

ROAD NO.	COUNTY	FINANCIAL PROJECT ID
CR 532	OSCEOLA	444187-1-52-01

TYPICAL SECTION

SHEET NO. 5

THE OFFICIAL RECORD OF THIS SHEET IS THE ELECTRONIC FILE DIGITALLY SIGNED AND SEALED UNDER RULE 61G15-23.004, F.A.C.

TRAVEL AND BIKE LANE WIDENING

OPTIONAL BASE GROUP 6
TYPE SP (TRAFFIC C) (PG 76-22) (3.00")
FC-12.5 (TRAFFIC C) (PG 76-22) (1.50")

NEW OUTSIDE SHOULDER PAVEMENT


OPTIONAL BASE GROUP 1
TYPE SP (TRAFFIC A) (1.50")

EXISTING INSIDE TRAVEL LANES

MILL FOR DEPTH (5.50")
TYPE SP (TRAFFIC C) (PG 76-22) (4.00")
FC-12.5 (TRAFFIC C) (PG 76-22) (1.50")

EXISTING OUTSIDE TRAVEL LANES

MILL FOR DEPTH (4.50")
TYPE SP (TRAFFIC C) (PG 76-22) (3.00")
FC-12.5 (TRAFFIC C) (PG 76-22) (1.50")

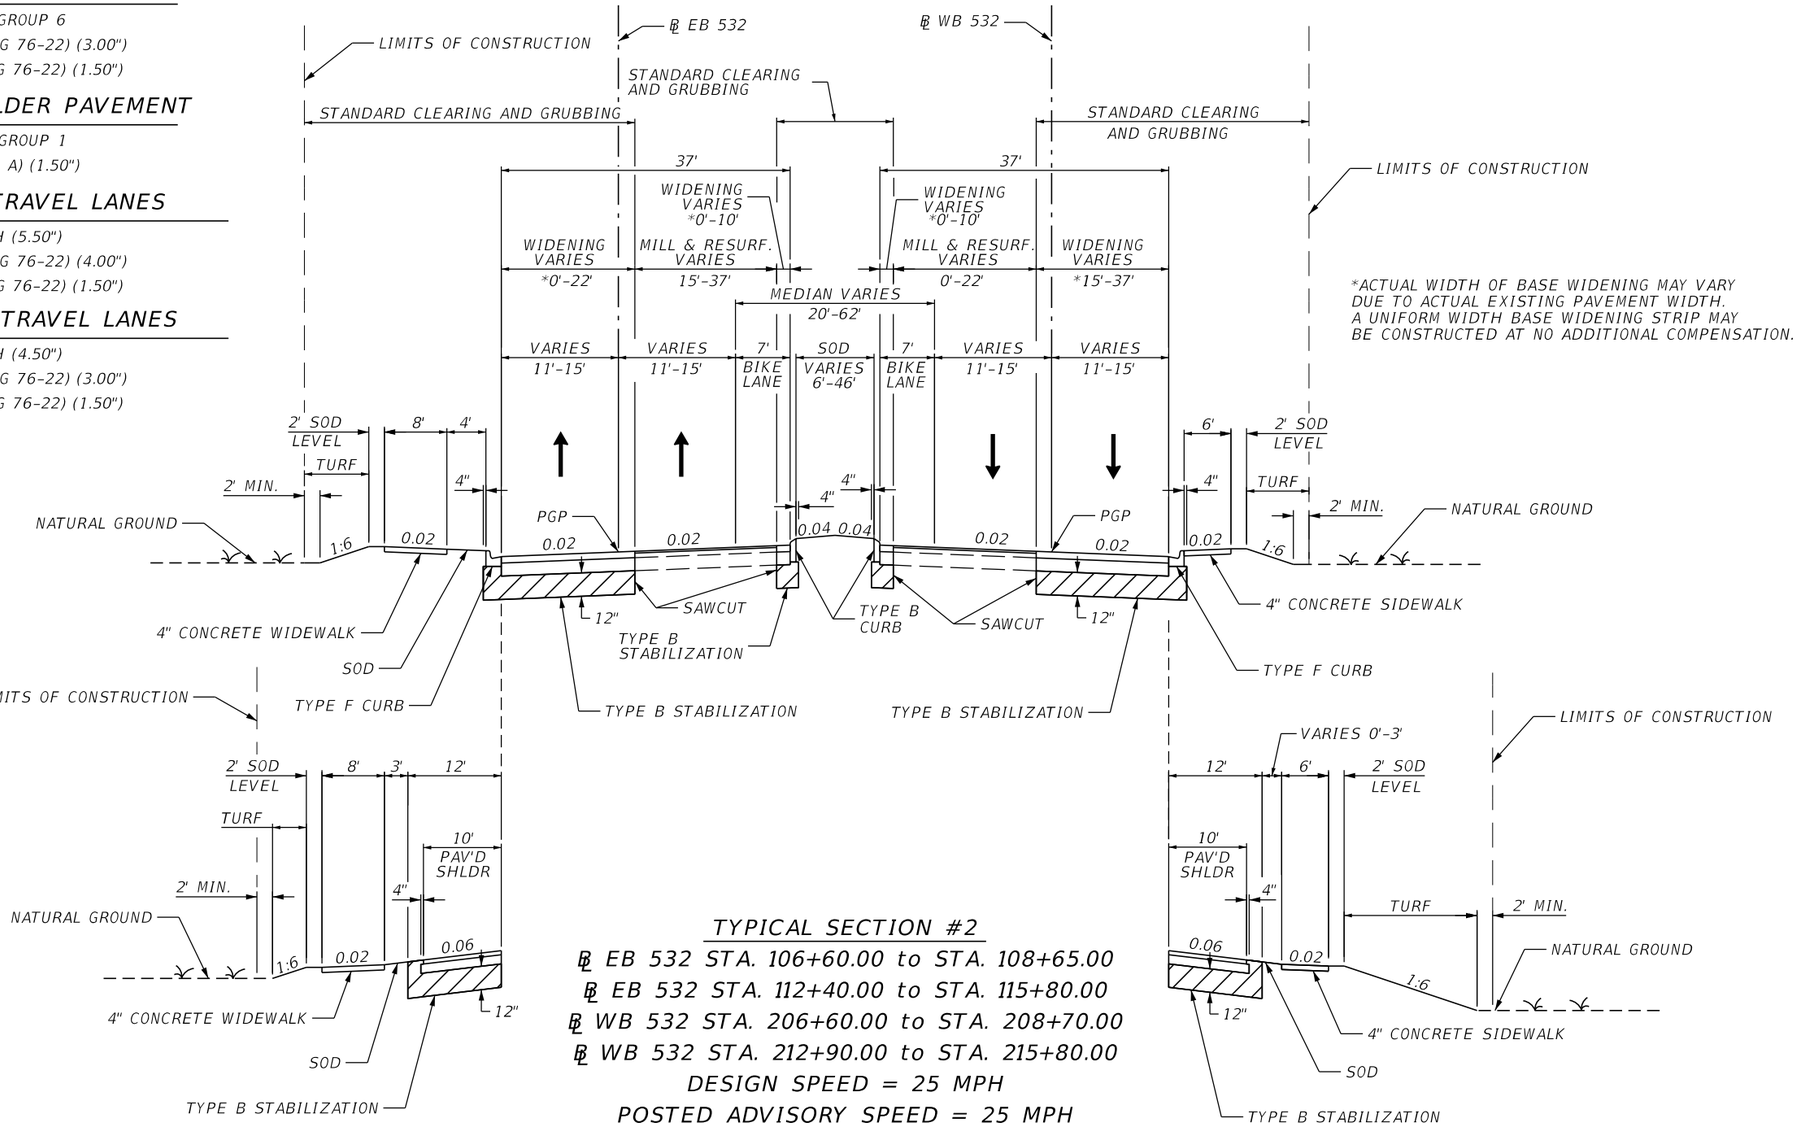

TYPICAL SECTION #2

℄ EB 532 STA. 106+60.00 to STA. 108+65.00
℄ EB 532 STA. 112+40.00 to STA. 115+80.00
℄ WB 532 STA. 206+60.00 to STA. 208+70.00
℄ WB 532 STA. 212+90.00 to STA. 215+80.00
DESIGN SPEED = 25 MPH
POSTED ADVISORY SPEED = 25 MPH

FLUSH SHOULDER

℄ EB 532 STA. 108+65.00 to STA. 110+00.00

FLUSH SHOULDER

℄ WB 532 STA. 208+70.00 to STA. 209+80.00
℄ WB 532 STA. 211+80.00 to STA. 212+90.00

TRAFFIC DATA

CURRENT YEAR = 2019 AADT = 34,000
ESTIMATED OPENING YEAR = 2022 AADT = 37,000
ESTIMATED DESIGN YEAR = 2042 AADT = 50,000
K = 9.0% D = 57.0% T = 6.2% (24 HOUR)
DESIGN SPEED = 25 MPH

REVISIONS			
DATE	DESCRIPTION	DATE	DESCRIPTION

ENGINEER OF RECORD: STEVEN G. KANE, P.E.
P.E. LICENSE NUMBER 83372
HNTB CORPORATION
610 CRESCENT EXECUTIVE COURT
SUITE 400, LAKE MARY, FL 32746
(407) 805-0355
VENDER NO.


STATE OF FLORIDA
DEPARTMENT OF TRANSPORTATION

ROAD NO.	COUNTY	FINANCIAL PROJECT ID
CR 532	OSCEOLA	444187-1-52-01

TYPICAL SECTION

SHEET NO. 6

THE OFFICIAL RECORD OF THIS SHEET IS THE ELECTRONIC FILE DIGITALLY SIGNED AND SEALED UNDER RULE 61G15-23.004, F.A.C.

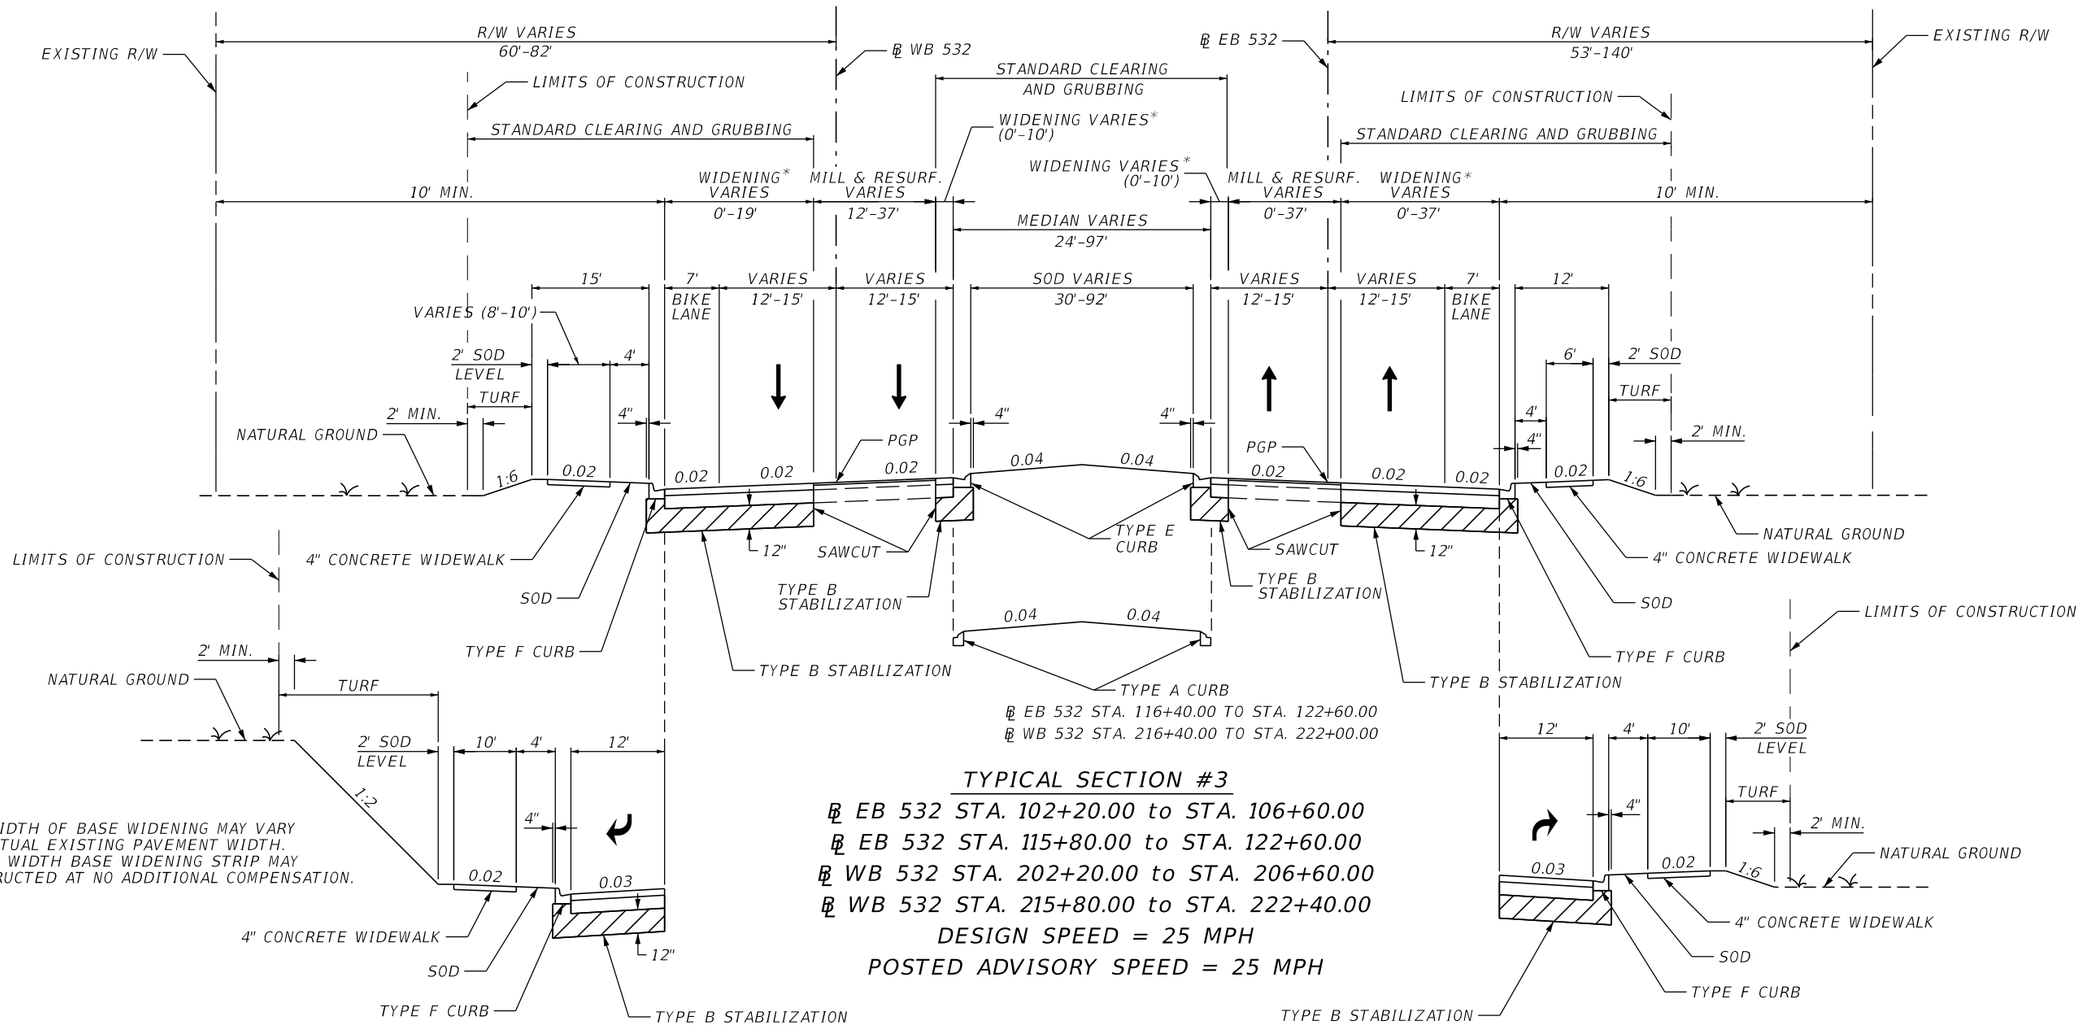

TYPICAL SECTION #3

℄ EB 532 STA. 102+20.00 to STA. 106+60.00
℄ EB 532 STA. 115+80.00 to STA. 122+60.00
℄ WB 532 STA. 202+20.00 to STA. 206+60.00
℄ WB 532 STA. 215+80.00 to STA. 222+40.00
DESIGN SPEED = 25 MPH
POSTED ADVISORY SPEED = 25 MPH

TURN LANE SECTION

℄ WB 532 STA. 218+00.00 to STA. 221+00.00

TURN LANE SECTION

℄ EB 532 STA. 102+80.00 to STA. 104+80.00

TRAFFIC DATA

CURRENT YEAR = 2019 AADT = 34,000
ESTIMATED OPENING YEAR = 2022 AADT = 37,000
ESTIMATED DESIGN YEAR = 2042 AADT = 50,000
K = 9.0% D = 57.0% T = 6.2% (24 HOUR)
DESIGN SPEED = 25 MPH

EXISTING INSIDE TRAVEL LANES
℄ CONST. CR 532
STA. 1002+20 TO STA. 1005+86

MILL FOR DEPTH (2.50")
FC-12.5 (TRAFFIC C) (PG 76-22) (2.50")

EXISTING INSIDE TRAVEL LANES
℄ CONST. CR 532
STA. 1005+86 TO STA. 1022+20

MILL FOR DEPTH (5.50")
TYPE SP (TRAFFIC C) (PG 76-22) (4.00")
FC-12.5 (TRAFFIC C) (PG 76-22) (1.50")

TRAVEL AND BIKE LANE WIDENING

OPTIONAL BASE GROUP 6
TYPE SP (TRAFFIC C) (PG 76-22) (3.00")
FC-12.5 (TRAFFIC C) (PG 76-22) (1.50")

EXISTING OUTSIDE TRAVEL LANES

MILL FOR DEPTH (4.50")
TYPE SP (TRAFFIC C) (PG 76-22) (3.00")
FC-12.5 (TRAFFIC C) (PG 76-22) (1.50")

REVISIONS			
DATE	DESCRIPTION	DATE	DESCRIPTION

ENGINEER OF RECORD: STEVEN G. KANE, P.E.
P.E. LICENSE NUMBER 83372
HNTB CORPORATION
610 CRESCENT EXECUTIVE COURT
SUITE 400, LAKE MARY, FL 32746
(407) 805-0355
VENDER NO.


STATE OF FLORIDA
DEPARTMENT OF TRANSPORTATION

ROAD NO.	COUNTY	FINANCIAL PROJECT ID
CR 532	OSCEOLA	444187-1-52-01

TYPICAL SECTION

SHEET NO. 7

THE OFFICIAL RECORD OF THIS SHEET IS THE ELECTRONIC FILE DIGITALLY SIGNED AND SEALED UNDER RULE 61G15-23.004, F.A.C.

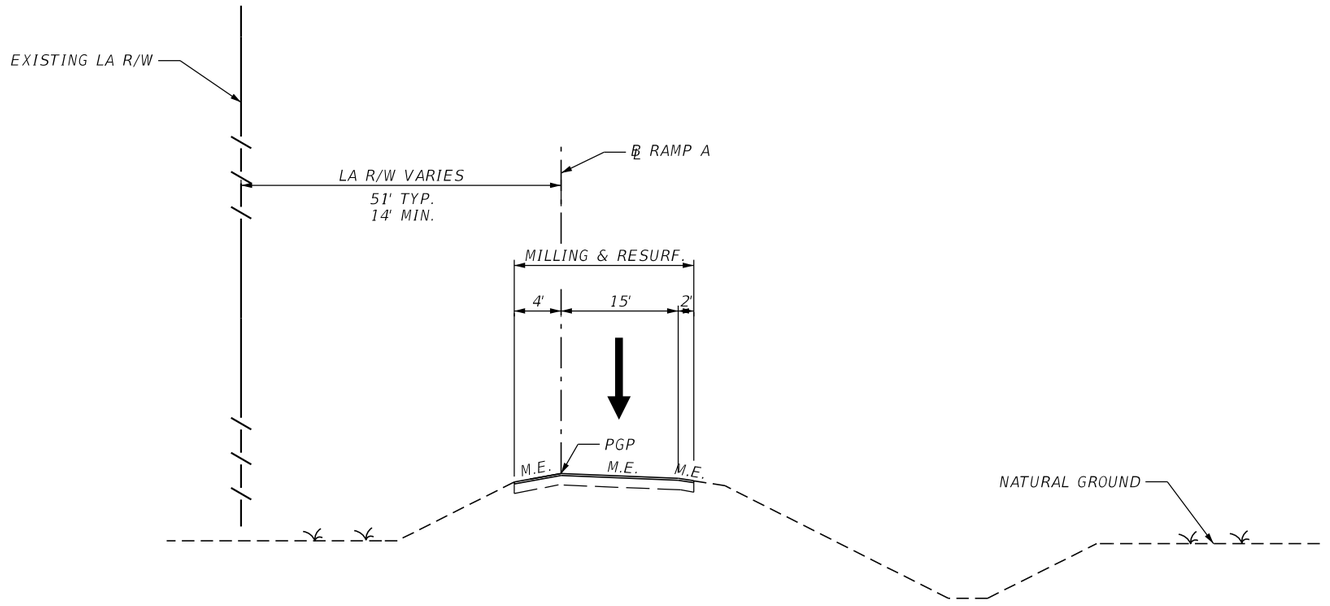

TYPICAL SECTION #4

℄ RAMP A1

STA 302+98.17 to STA 304+22.61

DESIGN SPEED = 50 MPH

TRAFFIC DATA

CURRENT YEAR = 2019 AADT = 15,000
ESTIMATED OPENING YEAR = 2022 AADT = 16,000
ESTIMATED DESIGN YEAR = 2042 AADT = 21,000
K = 8.0% D = 100.0% T = 13.7% (24 HOUR)

RAMP RESURFACING

MILL FOR DEPTH (3.00")
TYPE SP (TRAFFIC D) (PG 76-22) (5.00")
FC-12.5 (TRAFFIC D) (PG 76-22) (1.50")

REVISIONS			
DATE	DESCRIPTION	DATE	DESCRIPTION

ENGINEER OF RECORD: STEVEN G. KANE, P.E.
P.E. LICENSE NUMBER 83372
HNTB CORPORATION
610 CRESCENT EXECUTIVE COURT
SUITE 400, LAKE MARY, FL 32746
(407) 805-0355
VENDER NO.


STATE OF FLORIDA
DEPARTMENT OF TRANSPORTATION

ROAD NO.	COUNTY	FINANCIAL PROJECT ID
CR 532	OSCEOLA	444187-1-52-01

TYPICAL SECTION

SHEET NO. 8

THE OFFICIAL RECORD OF THIS SHEET IS THE ELECTRONIC FILE DIGITALLY SIGNED AND SEALED UNDER RULE 61G15-23.004, F.A.C.

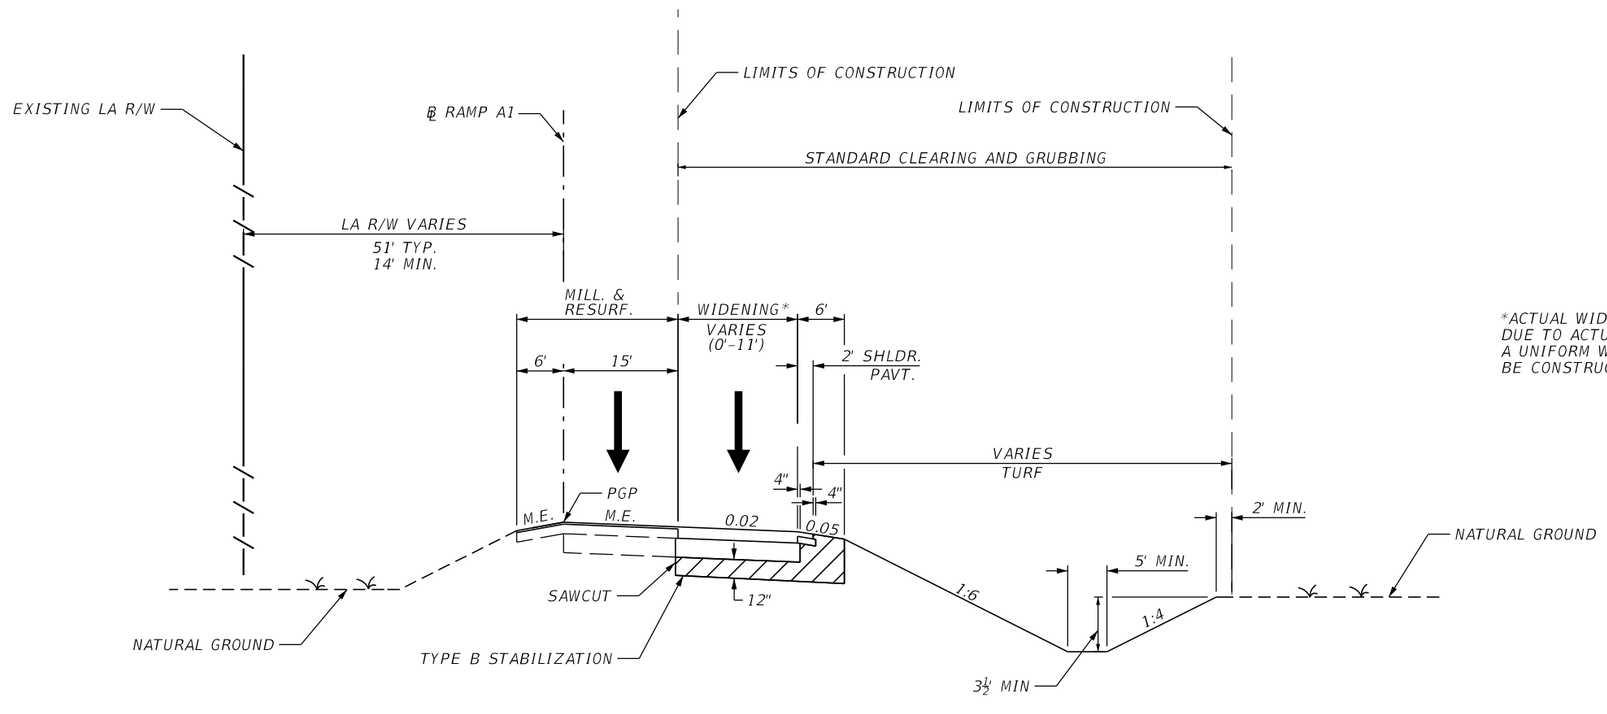

*ACTUAL WIDTH OF BASE WIDENING MAY VARY DUE TO ACTUAL EXISTING PAVEMENT WIDTH. A UNIFORM WIDTH BASE WIDENING STRIP MAY BE CONSTRUCTED AT NO ADDITIONAL COMPENSATION.

TYPICAL SECTION #5

℄ RAMP A1

STA. 304+22.61 to STA. 309+39.45

DESIGN SPEED = 40 MPH

TRAFFIC DATA

CURRENT YEAR = 2019 AADT = 15,000
ESTIMATED OPENING YEAR = 2022 AADT = 16,000
ESTIMATED DESIGN YEAR = 2042 AADT = 21,000
K = 8.0% D = 100.0% T = 13.7% (24 HOUR)

RAMP WIDENING

OPTIONAL BASE GROUP 6
TYPE SP (TRAFFIC D) (PG 76-22) (5.00")
FC-12.5 (TRAFFIC D) (PG 76-22) (1.50")

RAMP RESURFACING

MILL FOR DEPTH (3.00")
TYPE SP (TRAFFIC D) (PG 76-22) (5.00")
FC-12.5 (TRAFFIC D) (PG 76-22) (1.50")

NEW SHOULDER CONSTRUCTION

OPTIONAL BASE GROUP 6
TYPE SP (TRAFFIC B) (1.50")

REVISIONS			
DATE	DESCRIPTION	DATE	DESCRIPTION

ENGINEER OF RECORD: STEVEN G. KANE, P.E.
P.E. LICENSE NUMBER 83372
HNTB CORPORATION
610 CRESCENT EXECUTIVE COURT
SUITE 400, LAKE MARY, FL 32746
(407) 805-0355
VENDER NO.


STATE OF FLORIDA
DEPARTMENT OF TRANSPORTATION

ROAD NO.	COUNTY	FINANCIAL PROJECT ID
CR 532	OSCEOLA	444187-1-52-01

TYPICAL SECTION

SHEET NO. 9

THE OFFICIAL RECORD OF THIS SHEET IS THE ELECTRONIC FILE DIGITALLY SIGNED AND SEALED UNDER RULE 61G15-23.004, F.A.C.

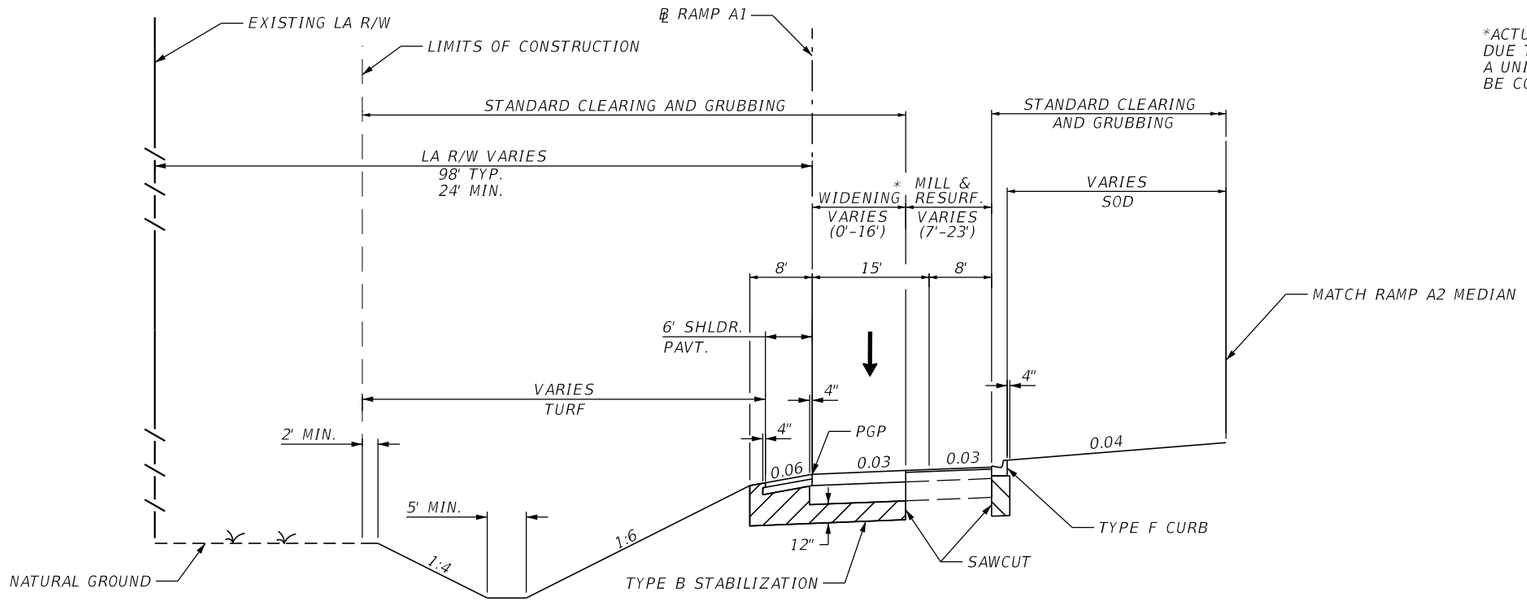

*ACTUAL WIDTH OF BASE WIDENING MAY VARY DUE TO ACTUAL EXISTING PAVEMENT WIDTH. A UNIFORM WIDTH BASE WIDENING STRIP MAY BE CONSTRUCTED AT NO ADDITIONAL COMPENSATION.

TYPICAL SECTION #6

℄ RAMP A1

STA. 309+39.45 to 310+92.59

DESIGN SPEED = 20 MPH

TRAFFIC DATA

CURRENT YEAR = 2019 AADT = 15,000
ESTIMATED OPENING YEAR = 2022 AADT = 16,000
ESTIMATED DESIGN YEAR = 2042 AADT = 21,000
K = 8.0% D = 100.0% T = 13.7% (24 HOUR)

RAMP WIDENING

OPTIONAL BASE GROUP 6
TYPE SP (TRAFFIC D) (PG 76-22) (5.00")
FC-12.5 (TRAFFIC D) (PG 76-22) (1.50")

RAMP RESURFACING

MILL FOR DEPTH (3.00")
TYPE SP (TRAFFIC D) (PG 76-22) (5.00")
FC-12.5 (TRAFFIC D) (PG 76-22) (1.50")

NEW SHOULDER CONSTRUCTION

OPTIONAL BASE GROUP 6
FC-12.5 (TRAFFIC B) (PG 76-22) (1.50")

REVISIONS			
DATE	DESCRIPTION	DATE	DESCRIPTION

ENGINEER OF RECORD: STEVEN G. KANE, P.E.
P.E. LICENSE NUMBER 83372
HNTB CORPORATION
610 CRESCENT EXECUTIVE COURT
SUITE 400, LAKE MARY, FL 32746
(407) 805-0355
VENDER NO.


STATE OF FLORIDA
DEPARTMENT OF TRANSPORTATION

ROAD NO.	COUNTY	FINANCIAL PROJECT ID
CR 532	OSCEOLA	444187-1-52-01

TYPICAL SECTION

SHEET NO. 10

THE OFFICIAL RECORD OF THIS SHEET IS THE ELECTRONIC FILE DIGITALLY SIGNED AND SEALED UNDER RULE 61G15-23.004, F.A.C.

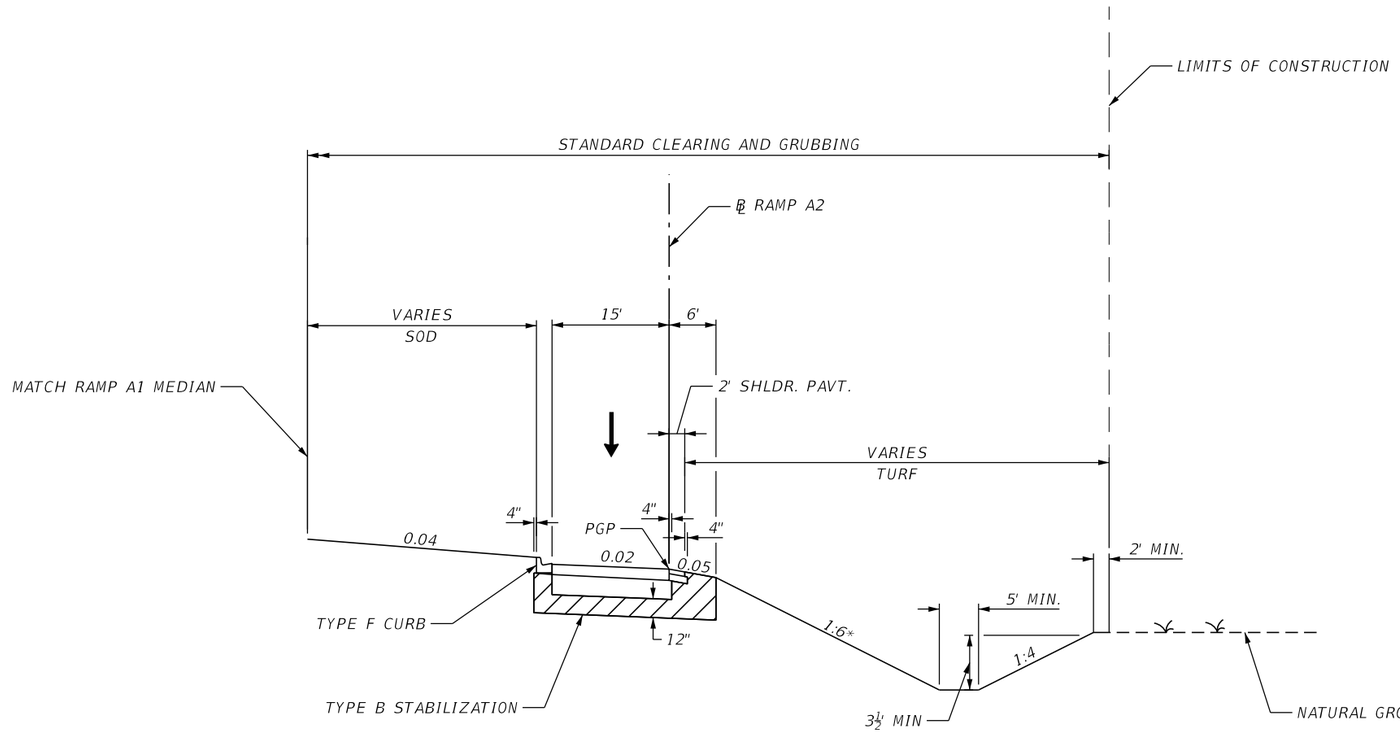

*1:6 TO CLEAR ZONE, THEN 1:3

TYPICAL SECTION #7

℄ RAMP A2

STA. 10+00.00 to STA. 13+36.95

DESIGN SPEED = 20 MPH

TRAFFIC DATA

CURRENT YEAR = 2019 AADT = 15,000
ESTIMATED OPENING YEAR = 2022 AADT = 16,000
ESTIMATED DESIGN YEAR = 2042 AADT = 21,000
K = 8.0% D = 100.0% T = 13.7% (24 HOUR)

RAMP WIDENING

OPTIONAL BASE GROUP 6
TYPE SP (TRAFFIC D) (PG 76-22) (5.00")
FC-12.5 (TRAFFIC D) (PG 76-22) (1.50")

NEW SHOULDER CONSTRUCTION

OPTIONAL BASE GROUP 6
TYPE SP (TRAFFIC B) (1.50")

REVISIONS			
DATE	DESCRIPTION	DATE	DESCRIPTION

ENGINEER OF RECORD: STEVEN G. KANE, P.E.
P.E. LICENSE NUMBER 83372
HNTB CORPORATION
610 CRESCENT EXECUTIVE COURT
SUITE 400, LAKE MARY, FL 32746
(407) 805-0355
VENDER NO.


STATE OF FLORIDA
DEPARTMENT OF TRANSPORTATION

ROAD NO.	COUNTY	FINANCIAL PROJECT ID
CR 532	OSCEOLA	444187-1-52-01

TYPICAL SECTION

SHEET NO. 11

THE OFFICIAL RECORD OF THIS SHEET IS THE ELECTRONIC FILE DIGITALLY SIGNED AND SEALED UNDER RULE 61G15-23.004, F.A.C.

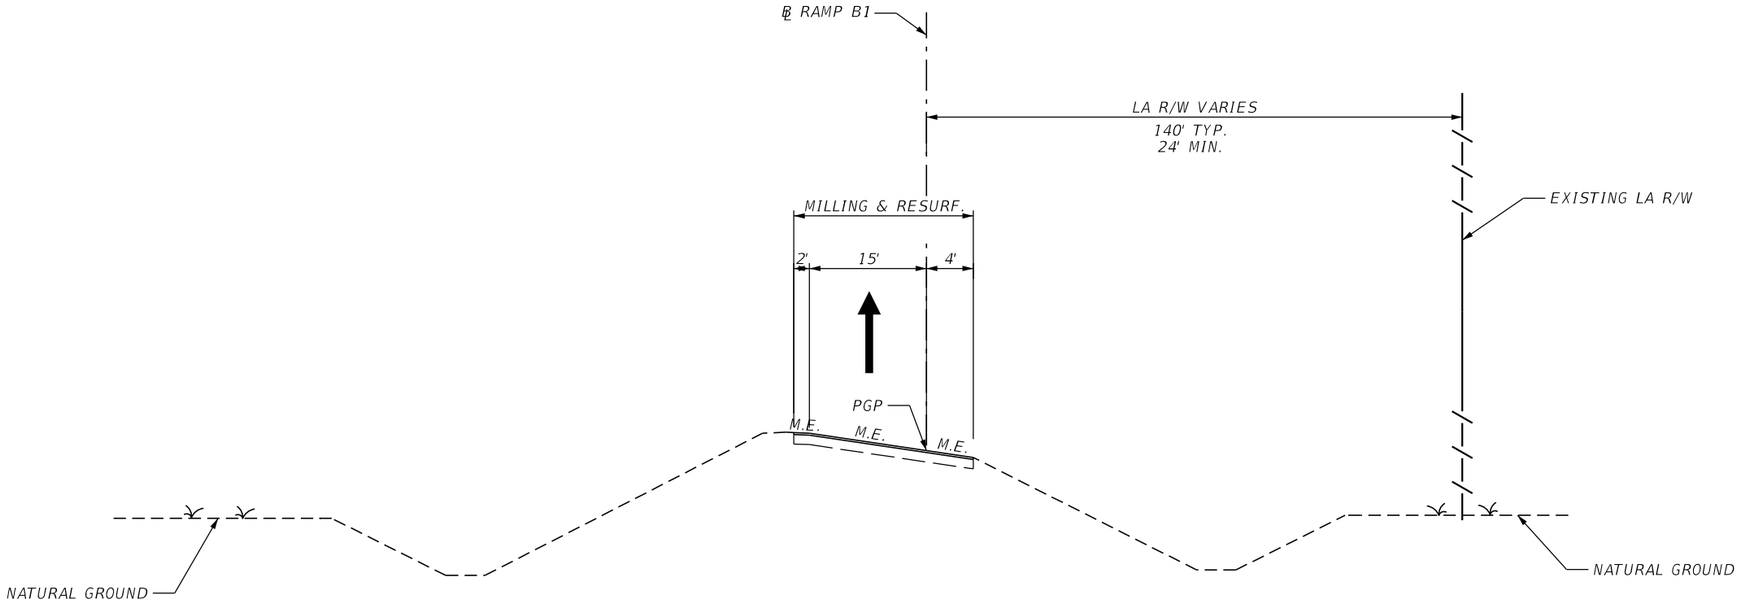

TYPICAL SECTION #8

℄ RAMP B1

STA. 400+60.00 to STA. 409+80.00

DESIGN SPEED = 45 MPH

TRAFFIC DATA

CURRENT YEAR = 2019 AADT = 15,000
ESTIMATED OPENING YEAR = 2022 AADT = 16,000
ESTIMATED DESIGN YEAR = 2042 AADT = 21,000
K = 7.3% D = 50.2% T = 6.2% (24 HOUR)

RAMP RESURFACING

MILL FOR DEPTH (3.00")
TYPE SP (TRAFFIC D) (PG 76-22) (5.00")
FC-12.5 (TRAFFIC D) (PG 76-22) (1.50")

REVISIONS			
DATE	DESCRIPTION	DATE	DESCRIPTION

ENGINEER OF RECORD: STEVEN G. KANE, P.E.
P.E. LICENSE NUMBER 83372
HNTB CORPORATION
610 CRESCENT EXECUTIVE COURT
SUITE 400, LAKE MARY, FL 32746
(407) 805-0355
VENDER NO.


STATE OF FLORIDA
DEPARTMENT OF TRANSPORTATION

ROAD NO.	COUNTY	FINANCIAL PROJECT ID
CR 532	OSCEOLA	444187-1-52-01

TYPICAL SECTION

SHEET NO. 12

THE OFFICIAL RECORD OF THIS SHEET IS THE ELECTRONIC FILE DIGITALLY SIGNED AND SEALED UNDER RULE 61G15-23.004, F.A.C.

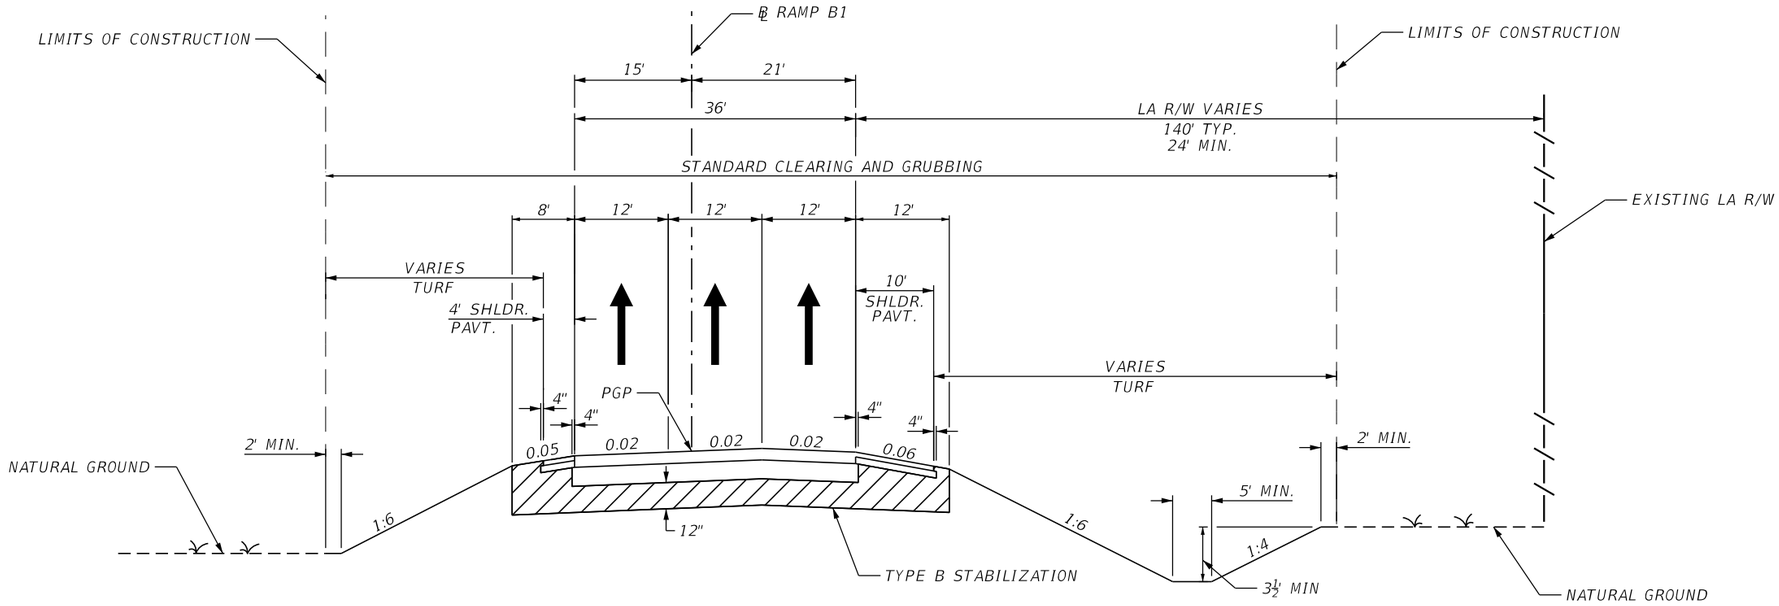

TYPICAL SECTION #9

℄ RAMP B1

STA 409+80.00 to 412+50.75

DESIGN SPEED = 45 MPH

TRAFFIC DATA

CURRENT YEAR = 2019 AADT = 15,000
ESTIMATED OPENING YEAR = 2022 AADT = 16,000
ESTIMATED DESIGN YEAR = 2042 AADT = 21,000
K = 7.3% D = 50.2% T = 6.2% (24 HOUR)

RAMP WIDENING

OPTIONAL BASE GROUP 6
TYPE SP (TRAFFIC D) (PG 76-22) (5.00")
FC-12.5 (TRAFFIC D) (PG 76-22) (1.50")

NEW SHOULDER CONSTRUCTION (< 5 FEET)

OPTIONAL BASE GROUP 6
TYPE SP (TRAFFIC B) (1.50")

NEW SHOULDER CONSTRUCTION (> 5 FEET)

OPTIONAL BASE GROUP 6
FC-12.5 (TRAFFIC B) (PG 76-22) (1.50")

REVISIONS			
DATE	DESCRIPTION	DATE	DESCRIPTION

ENGINEER OF RECORD: STEVEN G. KANE, P.E.
P.E. LICENSE NUMBER 83372
HNTB CORPORATION
610 CRESCENT EXECUTIVE COURT
SUITE 400, LAKE MARY, FL 32746
(407) 805-0355
VENDER NO.


STATE OF FLORIDA
DEPARTMENT OF TRANSPORTATION

ROAD NO.	COUNTY	FINANCIAL PROJECT ID
CR 532	OSCEOLA	444187-1-52-01

TYPICAL SECTION

SHEET NO. 13

THE OFFICIAL RECORD OF THIS SHEET IS THE ELECTRONIC FILE DIGITALLY SIGNED AND SEALED UNDER RULE 61G15-23.004, F.A.C.

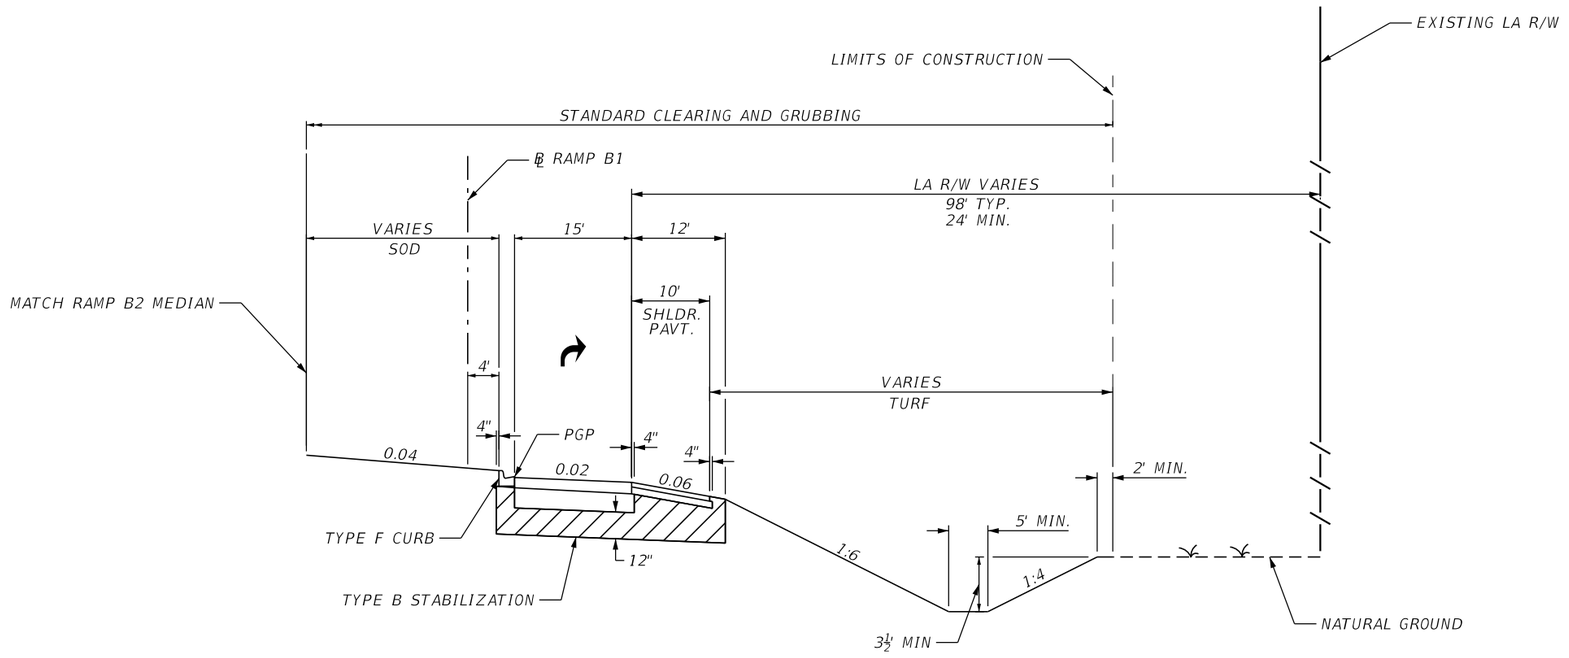

TYPICAL SECTION #10

℄ RAMP B1

STA. 412+50.75 to STA. 415+52.36

DESIGN SPEED = 20 MPH

TRAFFIC DATA

CURRENT YEAR = 2019 AADT = 15,000
ESTIMATED OPENING YEAR = 2022 AADT = 16,000
ESTIMATED DESIGN YEAR = 2042 AADT = 21,000
K = 7.3% D = 50.2% T = 6.2% (24 HOUR)

RAMP WIDENING

OPTIONAL BASE GROUP 6
TYPE SP (TRAFFIC D) (PG 76-22) (5.00")
FC-12.5 (TRAFFIC D) (PG 76-22) (1.50")

NEW SHOULDER CONSTRUCTION

OPTIONAL BASE GROUP 6
FC-12.5 (TRAFFIC B) (PG 76-22) (1.50")

REVISIONS			
DATE	DESCRIPTION	DATE	DESCRIPTION

ENGINEER OF RECORD: STEVEN G. KANE, P.E.
P.E. LICENSE NUMBER 83372
HNTB CORPORATION
610 CRESCENT EXECUTIVE COURT
SUITE 400, LAKE MARY, FL 32746
(407) 805-0355
VENDER NO.


STATE OF FLORIDA
DEPARTMENT OF TRANSPORTATION

ROAD NO.	COUNTY	FINANCIAL PROJECT ID
CR 532	OSCEOLA	444187-1-52-01

TYPICAL SECTION

SHEET NO. 14

THE OFFICIAL RECORD OF THIS SHEET IS THE ELECTRONIC FILE DIGITALLY SIGNED AND SEALED UNDER RULE 61G15-23.004, F.A.C.

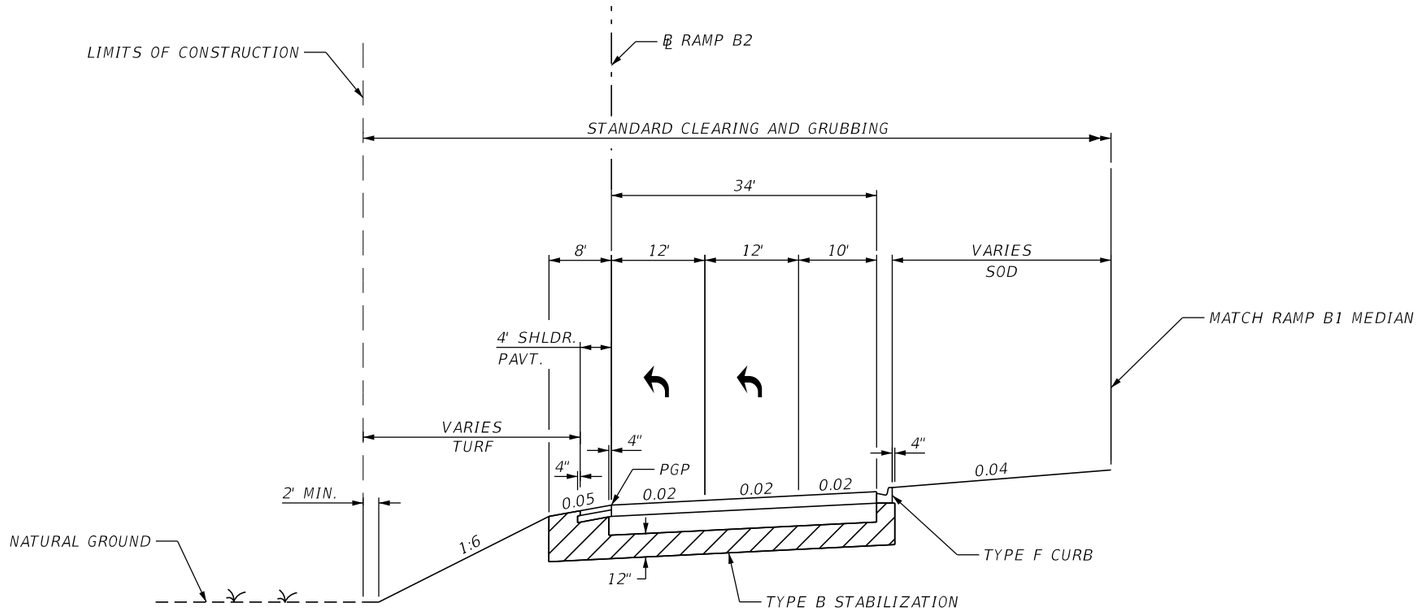

TYPICAL SECTION #11

℄ RAMP B2

STA. 20+00.00 to STA. 21+97.38

DESIGN SPEED = 20 MPH

TRAFFIC DATA

CURRENT YEAR = 2019 AADT = 15,000
ESTIMATED OPENING YEAR = 2022 AADT = 16,000
ESTIMATED DESIGN YEAR = 2042 AADT = 21,000
K = 7.3% D = 50.2% T = 6.2% (24 HOUR)

RAMP WIDENING

OPTIONAL BASE GROUP 6
TYPE SP (TRAFFIC D) (PG 76-22) (5.00")
FC-12.5 (TRAFFIC D) (PG 76-22) (1.50")

NEW SHOULDER CONSTRUCTION

OPTIONAL BASE GROUP 6
FC-12.5 (TRAFFIC B) (PG 76-22) (1.50")

REVISIONS			
DATE	DESCRIPTION	DATE	DESCRIPTION

ENGINEER OF RECORD: STEVEN G. KANE, P.E.
P.E. LICENSE NUMBER 83372
HNTB CORPORATION
610 CRESCENT EXECUTIVE COURT
SUITE 400, LAKE MARY, FL 32746
(407) 805-0355
VENDER NO.


STATE OF FLORIDA
DEPARTMENT OF TRANSPORTATION

ROAD NO.	COUNTY	FINANCIAL PROJECT ID
CR 532	OSCEOLA	444187-1-52-01

TYPICAL SECTION

SHEET NO. 15

THE OFFICIAL RECORD OF THIS SHEET IS THE ELECTRONIC FILE DIGITALLY SIGNED AND SEALED UNDER RULE 61G15-23.004, F.A.C.

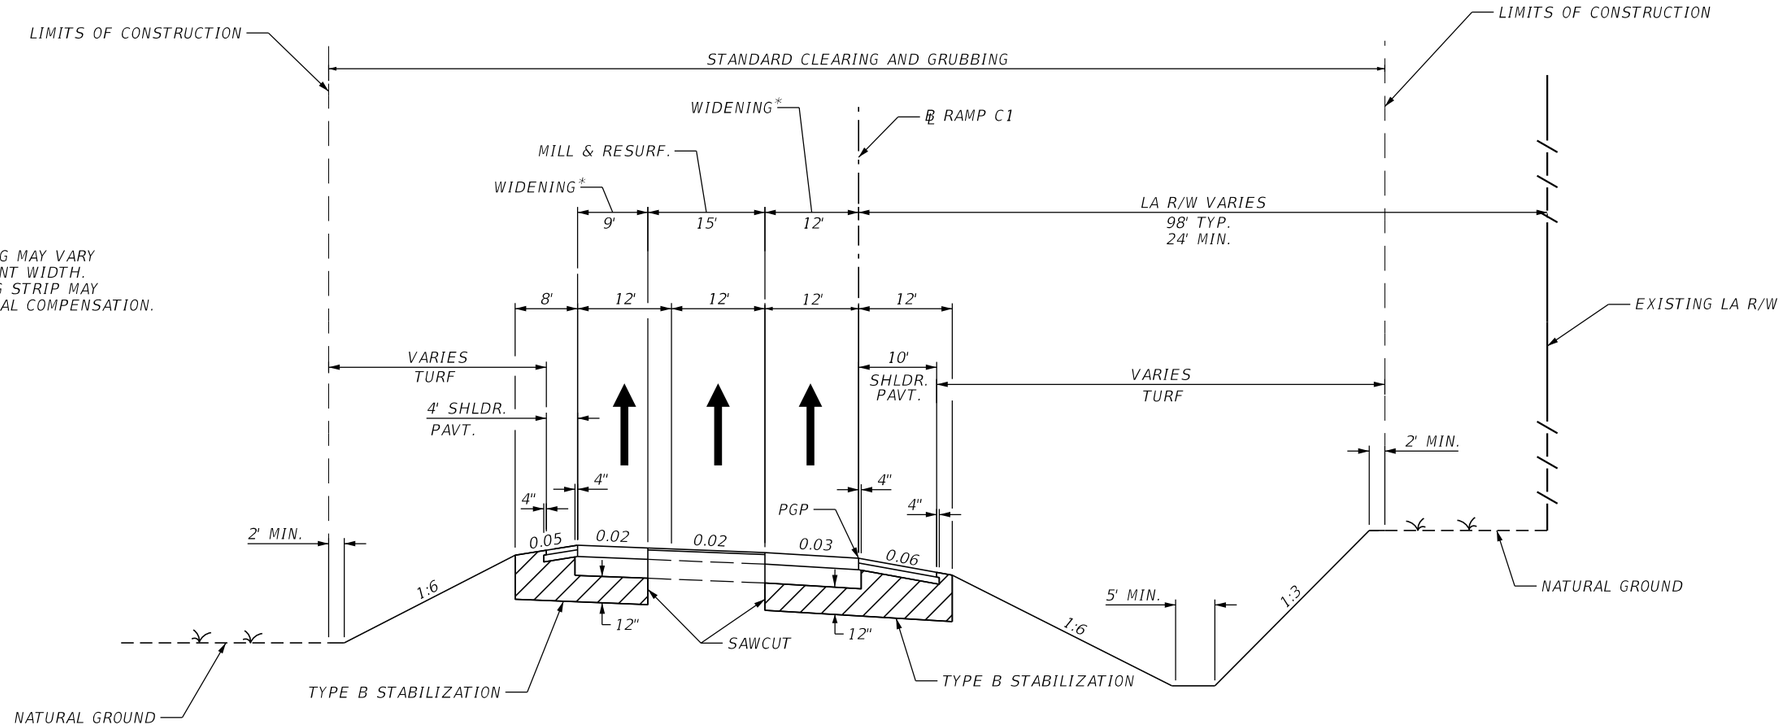

*ACTUAL WIDTH OF BASE WIDENING MAY VARY
DUE TO ACTUAL EXISTING PAVEMENT WIDTH.
A UNIFORM WIDTH BASE WIDENING STRIP MAY
BE CONSTRUCTED AT NO ADDITIONAL COMPENSATION.

TYPICAL SECTION #12

℄ RAMP C1

STA. 503+92.48 to STA. 510+92.00

DESIGN SPEED = 50 MPH

TRAFFIC DATA

CURRENT YEAR = 2019 AADT = 15,000
ESTIMATED OPENING YEAR = 2022 AADT = 16,000
ESTIMATED DESIGN YEAR = 2042 AADT = 21,000
K = 8.0% D = 100.0% T = 13.7% (24 HOUR)

RAMP RESURFACING

MILL FOR DEPTH (3.00")
TYPE SP (TRAFFIC D) (PG 76-22) (5.00")
FC-12.5 (TRAFFIC D) (PG 76-22) (1.50")

RAMP WIDENING

OPTIONAL BASE GROUP 6
TYPE SP (TRAFFIC D) (PG 76-22) (5.00")
FC-12.5 (TRAFFIC D) (PG 76-22) (1.50")

NEW SHOULDER CONSTRUCTION (> 5 FEET)

OPTIONAL BASE GROUP 6
FC-12.5 (TRAFFIC B) (PG 76-22) (1.50")

NEW SHOULDER CONSTRUCTION (< 5 FEET)

OPTIONAL BASE GROUP 6
TYPE SP (TRAFFIC B) (1.50")

REVISIONS			
DATE	DESCRIPTION	DATE	DESCRIPTION

ENGINEER OF RECORD: STEVEN G. KANE, P.E.
P.E. LICENSE NUMBER 83372
HNTB CORPORATION
610 CRESCENT EXECUTIVE COURT
SUITE 400, LAKE MARY, FL 32746
(407) 805-0355
VENDER NO.


STATE OF FLORIDA
DEPARTMENT OF TRANSPORTATION

ROAD NO.	COUNTY	FINANCIAL PROJECT ID
CR 532	OSCEOLA	444187-1-52-01

TYPICAL SECTION

SHEET NO. 16

THE OFFICIAL RECORD OF THIS SHEET IS THE ELECTRONIC FILE DIGITALLY SIGNED AND SEALED UNDER RULE 61G15-23.004, F.A.C.

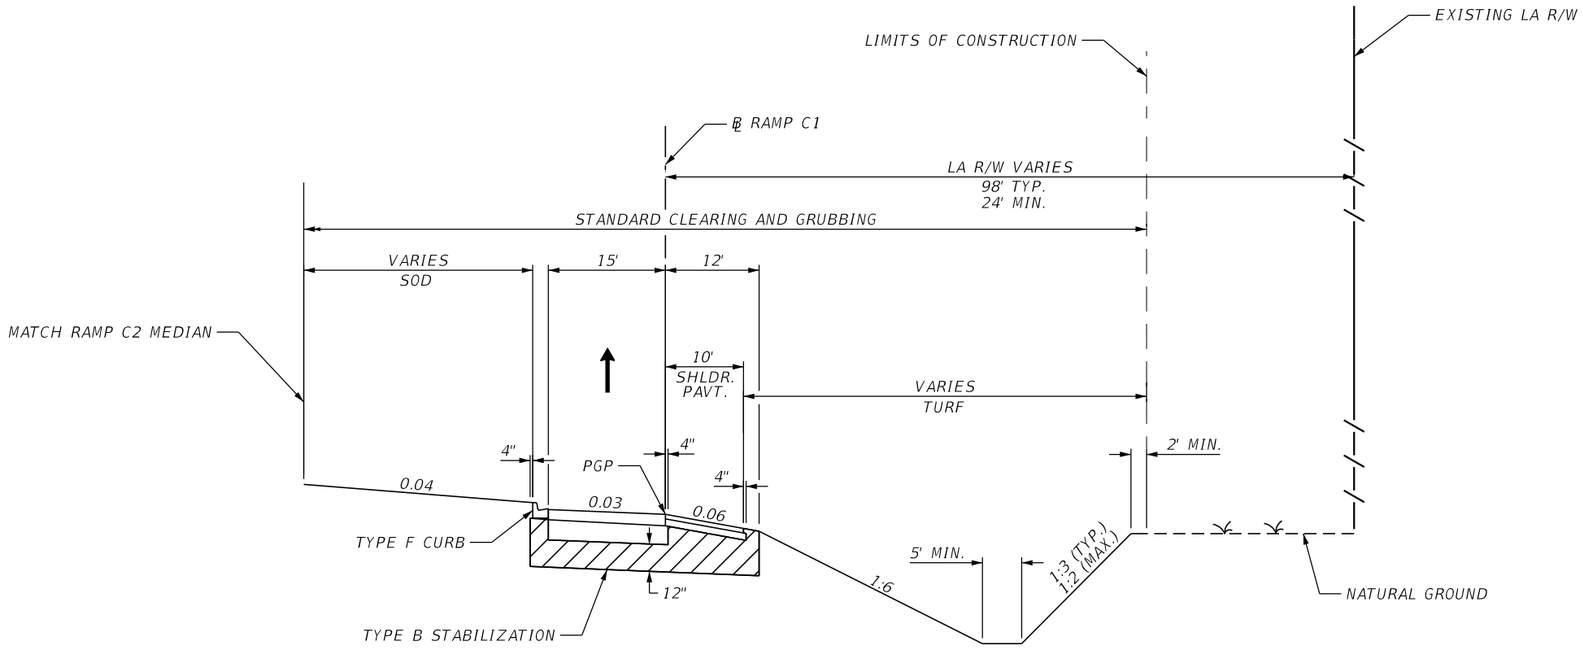

TYPICAL SECTION #13

℄ RAMP C1

STA. 502+00.78 to 503+92.48

DESIGN SPEED = 20 MPH

TRAFFIC DATA

CURRENT YEAR = 2019 AADT = 15,000
ESTIMATED OPENING YEAR = 2022 AADT = 16,000
ESTIMATED DESIGN YEAR = 2042 AADT = 21,000
K = 8.0% D = 100.0% T = 13.7% (24 HOUR)

RAMP WIDENING

OPTIONAL BASE GROUP 6
TYPE SP (TRAFFIC D) (PG 76-22) (5.00")
FC-12.5 (TRAFFIC D) (PG 76-22) (1.50")

NEW SHOULDER CONSTRUCTION

OPTIONAL BASE GROUP 6
FC-12.5 (TRAFFIC B) (PG 76-22) (1.50")

REVISIONS			
DATE	DESCRIPTION	DATE	DESCRIPTION

ENGINEER OF RECORD: STEVEN G. KANE, P.E.
P.E. LICENSE NUMBER 83372
HNTB CORPORATION
610 CRESCENT EXECUTIVE COURT
SUITE 400, LAKE MARY, FL 32746
(407) 805-0355
VENDER NO.


STATE OF FLORIDA
DEPARTMENT OF TRANSPORTATION

ROAD NO.	COUNTY	FINANCIAL PROJECT ID
CR 532	OSCEOLA	444187-1-52-01

TYPICAL SECTION

SHEET NO. 17

THE OFFICIAL RECORD OF THIS SHEET IS THE ELECTRONIC FILE DIGITALLY SIGNED AND SEALED UNDER RULE 61G15-23.004, F.A.C.

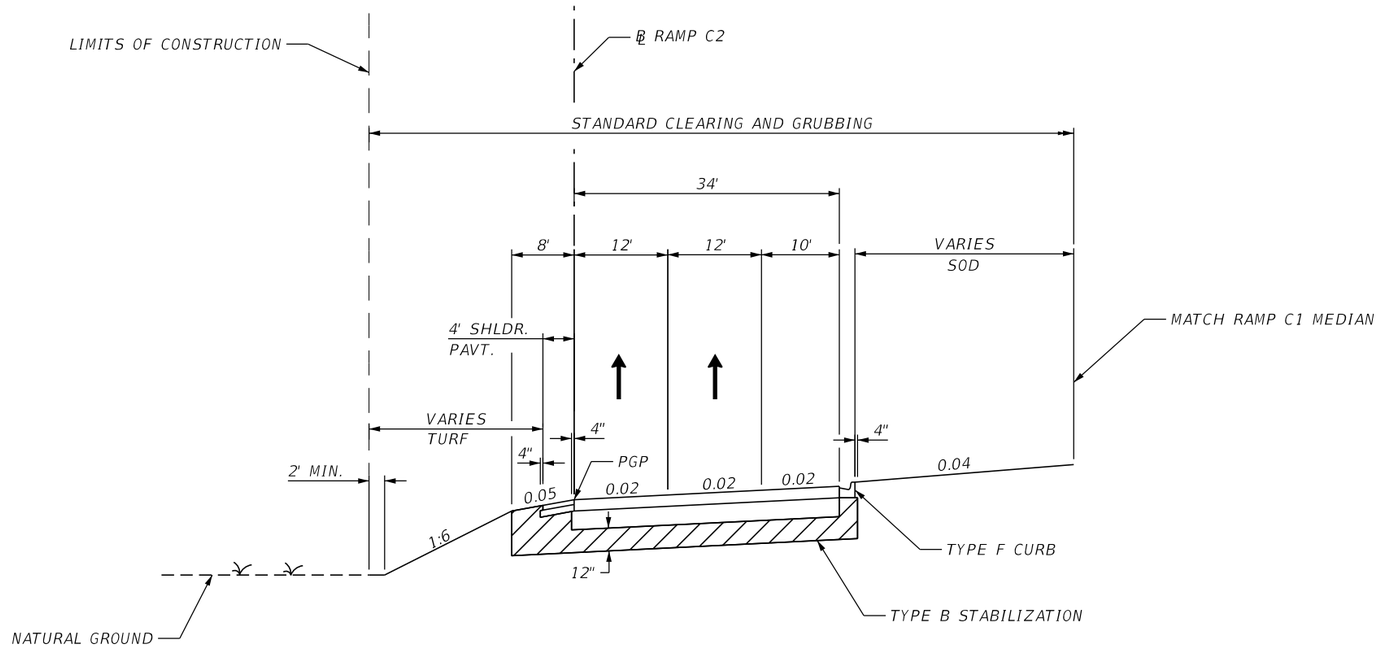

TYPICAL SECTION #14

℄ RAMP C2

STA. 30+00.00 to STA. 32+23.06

DESIGN SPEED = 20 MPH

TRAFFIC DATA

CURRENT YEAR = 2019 AADT = 15,000
ESTIMATED OPENING YEAR = 2022 AADT = 16,000
ESTIMATED DESIGN YEAR = 2042 AADT = 21,000
K = 8.0% D = 100.0% T = 13.7% (24 HOUR)

RAMP WIDENING

OPTIONAL BASE GROUP 6
TYPE SP (TRAFFIC D) (PG 76-22) (5.00")
FC-12.5 (TRAFFIC D) (PG 76-22) (1.50")

NEW SHOULDER CONSTRUCTION

OPTIONAL BASE GROUP 6
TYPE SP (TRAFFIC B) (1.50")

REVISIONS			
DATE	DESCRIPTION	DATE	DESCRIPTION

ENGINEER OF RECORD: STEVEN G. KANE, P.E.
P.E. LICENSE NUMBER 83372
HNTB CORPORATION
610 CRESCENT EXECUTIVE COURT
SUITE 400, LAKE MARY, FL 32746
(407) 805-0355
VENDER NO.


STATE OF FLORIDA
DEPARTMENT OF TRANSPORTATION

ROAD NO.	COUNTY	FINANCIAL PROJECT ID
CR 532	OSCEOLA	444187-1-52-01

TYPICAL SECTION

SHEET NO. 18

THE OFFICIAL RECORD OF THIS SHEET IS THE ELECTRONIC FILE DIGITALLY SIGNED AND SEALED UNDER RULE 61G15-23.004, F.A.C.

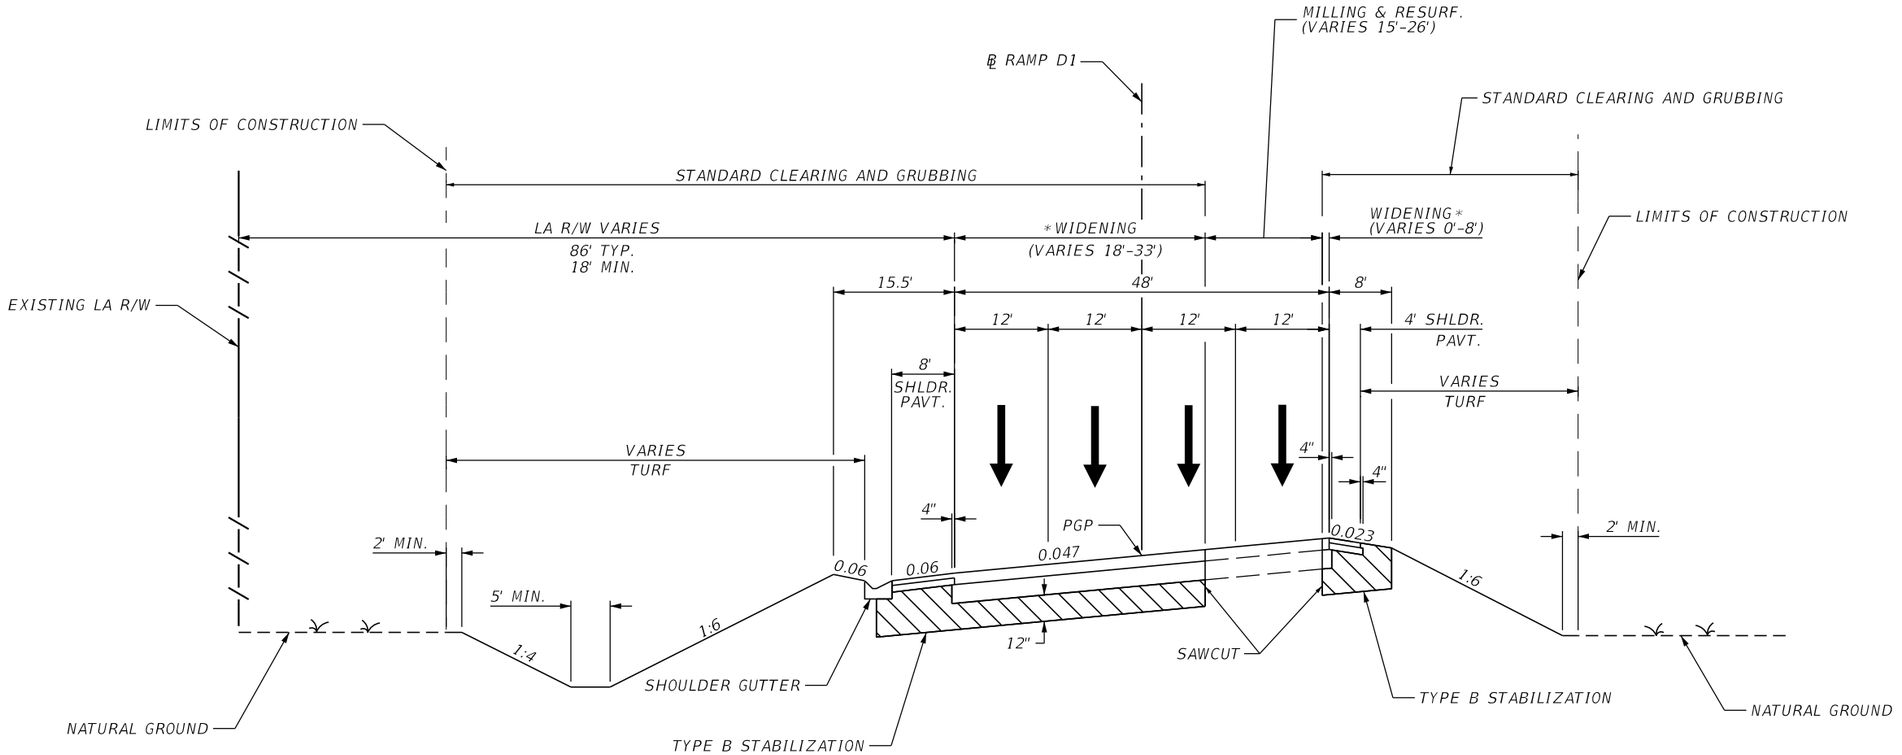

*ACTUAL WIDTH OF BASE WIDENING MAY VARY
DUE TO ACTUAL EXISTING PAVEMENT WIDTH.
A UNIFORM WIDTH BASE WIDENING STRIP MAY
BE CONSTRUCTED AT NO ADDITIONAL COMPENSATION.

TYPICAL SECTION #15

℄ RAMP D1

STA. 602+73.99 to STA. 610+38.03

DESIGN SPEED = 40 MPH

TRAFFIC DATA

CURRENT YEAR = 2019 AADT = 15,000
ESTIMATED OPENING YEAR = 2022 AADT = 16,000
ESTIMATED DESIGN YEAR = 2042 AADT = 21,000
K = 8.0% D = 100.0% T = 13.7% (24 HOUR)

RAMP RESURFACING

MILL FOR DEPTH (3.00")
TYPE SP (TRAFFIC D) (PG 76-22) (5.00")
FC-12.5 (TRAFFIC D) (PG 76-22) (1.50")

RAMP WIDENING

OPTIONAL BASE GROUP 6
TYPE SP (TRAFFIC D) (PG 76-22) (5.00")
FC-12.5 (TRAFFIC D) (PG 76-22) (1.50")

NEW SHOULDER CONSTRUCTION (< 5 FEET)

OPTIONAL BASE GROUP 6
TYPE SP (TRAFFIC B) (1.50")

NEW SHOULDER CONSTRUCTION (> 5 FEET)

OPTIONAL BASE GROUP 6
FC-12.5 (TRAFFIC B) (PG 76-22) (1.50")

REVISIONS			
DATE	DESCRIPTION	DATE	DESCRIPTION

ENGINEER OF RECORD: STEVEN G. KANE, P.E.
P.E. LICENSE NUMBER 83372
HNTB CORPORATION
610 CRESCENT EXECUTIVE COURT
SUITE 400, LAKE MARY, FL 32746
(407) 805-0355
VENDER NO.


STATE OF FLORIDA
DEPARTMENT OF TRANSPORTATION

ROAD NO.	COUNTY	FINANCIAL PROJECT ID
CR 532	OSCEOLA	444187-1-52-01

TYPICAL SECTION

SHEET NO. 19

THE OFFICIAL RECORD OF THIS SHEET IS THE ELECTRONIC FILE DIGITALLY SIGNED AND SEALED UNDER RULE 61G15-23.004, F.A.C.

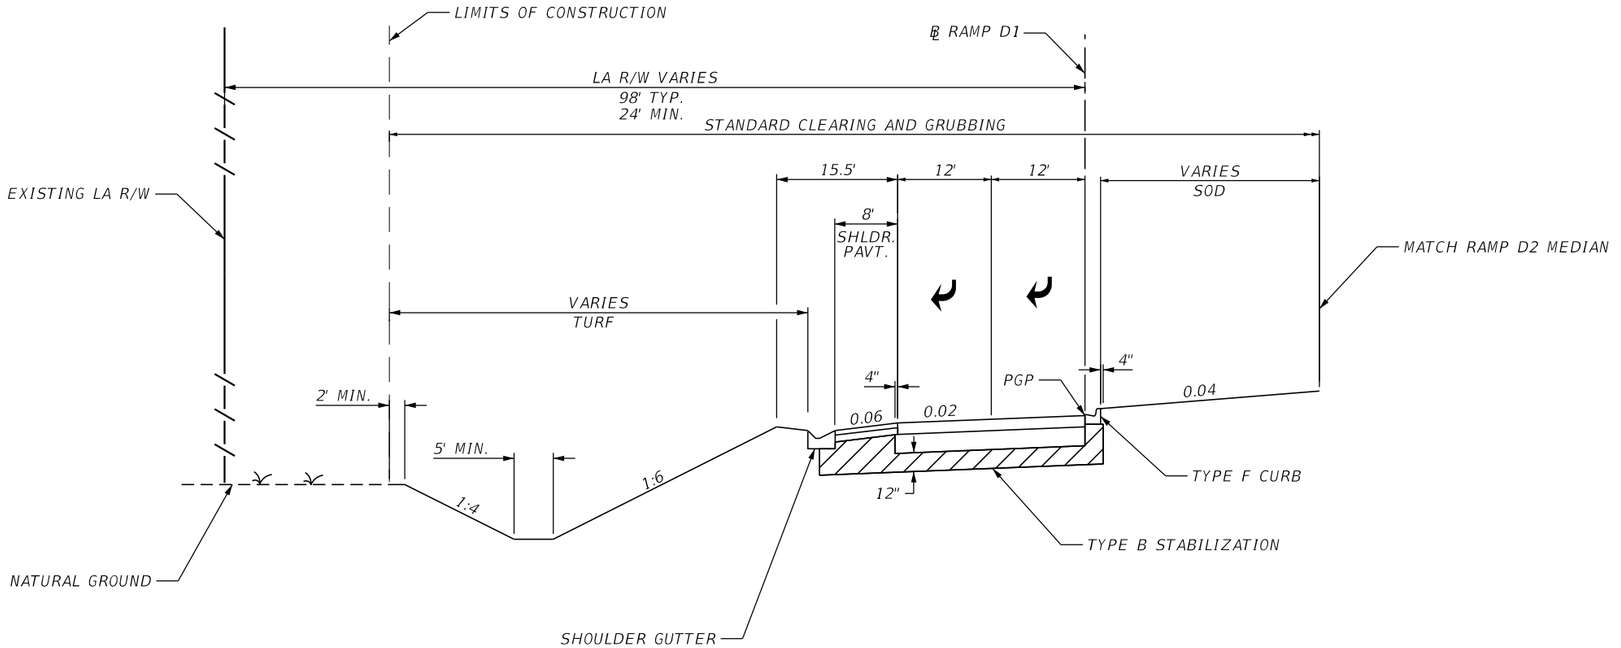

TYPICAL SECTION #16

℄ RAMP D1

STA. 600+00.00 to STA. 602+73.99

DESIGN SPEED = 20 MPH

TRAFFIC DATA

CURRENT YEAR = 2019 AADT = 15,000
ESTIMATED OPENING YEAR = 2022 AADT = 16,000
ESTIMATED DESIGN YEAR = 2042 AADT = 21,000
K = 8.0% D = 100.0% T = 13.7% (24 HOUR)

RAMP WIDENING

OPTIONAL BASE GROUP 6
TYPE SP (TRAFFIC D) (PG 76-22) (5.00")
FC-12.5 (TRAFFIC D) (PG 76-22) (1.50")

NEW SHOULDER CONSTRUCTION

OPTIONAL BASE GROUP 6
FC-12.5 (TRAFFIC B) (PG 76-22) (1.50")

REVISIONS			
DATE	DESCRIPTION	DATE	DESCRIPTION

ENGINEER OF RECORD: STEVEN G. KANE, P.E.
P.E. LICENSE NUMBER 83372
HNTB CORPORATION
610 CRESCENT EXECUTIVE COURT
SUITE 400, LAKE MARY, FL 32746
(407) 805-0355
VENDER NO.


STATE OF FLORIDA
DEPARTMENT OF TRANSPORTATION

ROAD NO.	COUNTY	FINANCIAL PROJECT ID
CR 532	OSCEOLA	444187-1-52-01

TYPICAL SECTION

SHEET NO. 20

THE OFFICIAL RECORD OF THIS SHEET IS THE ELECTRONIC FILE DIGITALLY SIGNED AND SEALED UNDER RULE 61G15-23.004, F.A.C.

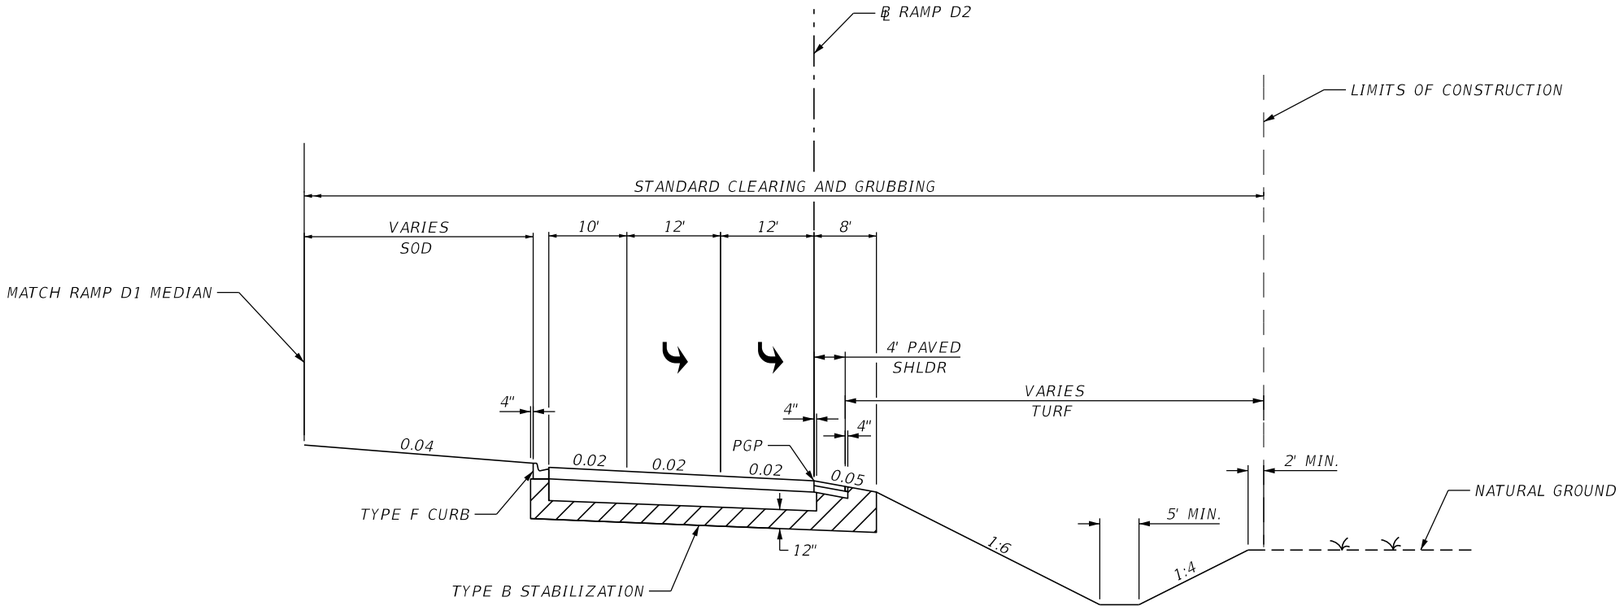

TYPICAL SECTION #17

℄ RAMP D2

STA. 40+00.00 to STA. 42+28.04

DESIGN SPEED = 20 MPH

TRAFFIC DATA

CURRENT YEAR = 2019 AADT = 15,000
ESTIMATED OPENING YEAR = 2022 AADT = 16,000
ESTIMATED DESIGN YEAR = 2042 AADT = 21,000
K = 8.0% D = 100.0% T = 13.7% (24 HOUR)

RAMP WIDENING

OPTIONAL BASE GROUP 6
TYPE SP (TRAFFIC D) (PG 76-22) (5.00")
FC-12.5 (TRAFFIC D) (PG 76-22) (1.50")

NEW SHOULDER CONSTRUCTION

OPTIONAL BASE GROUP 6
FC-12.5 (TRAFFIC B) (PG 76-22) (1.50")

REVISIONS			
DATE	DESCRIPTION	DATE	DESCRIPTION

ENGINEER OF RECORD: STEVEN G. KANE, P.E.
P.E. LICENSE NUMBER 83372
HNTB CORPORATION
610 CRESCENT EXECUTIVE COURT
SUITE 400, LAKE MARY, FL 32746
(407) 805-0355
VENDER NO.

STATE OF FLORIDA
DEPARTMENT OF TRANSPORTATION

ROAD NO.	COUNTY	FINANCIAL PROJECT ID
CR 532	OSCEOLA	444187-1-52-01

TYPICAL SECTION

SHEET NO. 21

THE OFFICIAL RECORD OF THIS SHEET IS THE ELECTRONIC FILE DIGITALLY SIGNED AND SEALED UNDER RULE 61G15-23.004, F.A.C.

END ℄ RAMP D1
STA. 613+38.03
N = 1428943.75
E = 459362.01

BEGIN ℄ RAMP C1
STA. 515+57.30
N = 1429130.53
E = 459869.19

0 75 300
Feet

BEGIN ℄ RAMP D2 STA. 40+00.00, 0.00' =
℄ EB 532 STA. 108+06.89, 15.00' LT

END ℄ RAMP D2 STA. 42+28.04, 0.00'=
℄ RAMP D1 STA. 602+74.22, 24.00' RT

℄ RAMP D1

℄ RAMP C1

END ℄ RAMP C2 STA. 32+23.06, 0.00'=
℄ RAMP C1 STA. 503+92.48, 36.00' LT

BEGIN ℄ RAMP D1 STA. 600+00.00, 0.00'=
℄ WB 532 STA. 205+70.67, 0.00'

BEGIN ℄ RAMP C2 STA. 30+00.00, 0.0'=
℄ EB 532 STA. 113+42.86, 23.00' LT

BEGIN ℄ WB 532 STA. 200+00.00, 0.00' =
℄ CONST. CR 532 STA. 1000+00.00, 39.22' LT

BEGIN ℄ RAMP C1 STA. 500+00.00 0.00'=
℄ WB 532 STA. 218+19.44, 31.00' LT

END ℄ WB 532 STA. 225+70.78, 0.00' =
℄ CONST. CR 532 STA. 1025+31.69, 32.36' LT

℄ RAMP D2

℄ CONST. CR 532

℄ RAMP C2

℄ EB 532

℄ CONST. CR 532

℄ WB 532

℄ WB 532

℄ EB 532

℄ EB 532

℄ RAMP B2

BEGIN ℄ EB 532 STA. 100+00.00, 0.00' =
℄ CONST. CR 532 STA. 1000+00.00, 39.22' RT

END ℄ RAMP B1 STA. 415+52.36, 0.00'=
℄ EB 532 STA. 116+74.73, 0.00'

END ℄ EB 532 STA. 125+70.38, 0.00' =
℄ CONST. CR 532 STA. 1025+31.68, 46.64' RT

℄ RAMP A2

END ℄ RAMP B2 STA. 21+97.38, 0.00'=
℄ WB 532 STA. 213+93.19, 15.00' RT

END ℄ RAMP A1 STA. 313+27.25, 0.00=
℄ EB 532 STA. 102+41.38, 31.00' RT

BEGIN ℄ RAMP B2 STA. 20+00.00, 0.00'=
℄ RAMP B1 STA. 412+50.75, 15.00 LT

BEGIN ℄ RAMP A2 STA. 10+00.00, 0.00'=
℄ RAMP A1 STA. 308+46.40' 24.00' RT

℄ RAMP A1

℄ RAMP B1

END ℄ RAMP A2 STA. 13+36.95, 0.00'=
℄ WB 532 STA. 208+12.74, 15.00' RT

BEGIN ℄ RAMP B1
STA. 400+00.00
N = 1427009.81
E = 458054.68

BEGIN ℄ RAMP A1
STA. 300+00.00
N = 1427115.34
E = 457894.08

THE OFFICIAL RECORD OF THIS SHEET IS THE ELECTRONIC FILE DIGITALLY SIGNED AND SEALED UNDER RULE 61G15-23.004, F.A.C.

REVISIONS			
DATE	DESCRIPTION	DATE	DESCRIPTION

ENGINEER OF RECORD: STEVEN G. KANE, P.E.
P.E. LICENSE NUMBER 83372
HNTB CORPORATION
610 CRESCENT EXECUTIVE COURT
SUITE 400, LAKE MARY, FL 32746
(407) 805-0355
VENDER NO.

STATE OF FLORIDA
DEPARTMENT OF TRANSPORTATION

ROAD NO.	COUNTY	FINANCIAL PROJECT ID
CR 532	OSCEOLA	444187-1-52-01

PROJECT LAYOUT

SHEET NO. 22

CURVE DATA

CURVE NO.	P.C.			P.I.			P.T.			Δ	D	T	L	R	BEARINGS		C.C.		e	D.S. (MPH)
	STATION	NORTHING	EASTING	STATION	NORTHING	EASTING	STATION	NORTHING	EASTING						BACK	AHEAD	NORTHING	EASTING		
EB 532																				
EB532_1	104+98.73	1,428,122.13	458,208.18	105+58.40	1,428,110.59	458,266.72	106+16.54	1,428,122.35	458,325.23	22°30'00.00"(LT)	19°05'54.94"	59.67	117.81	300.00	S78°51'25.09"E	N78°38'34.91"E	1,428,416.47	458,266.15	NC	25
EB532_2	107+15.99	1,428,141.93	458,422.73	107+84.05	1,428,155.64	458,489.40	108+47.19	1,428,125.84	458,550.59	37°35'10.30"(RT)	28°38'52.40"	68.06	131.20	200.00	N78°22'43.62"E	S64°02'06.08"E	1,427,946.03	458,463.02	NC	25
EB532_3	108+47.19	1,428,125.84	458,550.59	108+85.51	1,428,109.22	458,585.11	109+23.41	1,428,101.82	458,622.71	14°33'27.73"(LT)	19°05'54.94"	38.32	76.22	300.00	S64°17'57.36"E	S78°51'25.09"E	1,428,396.16	458,680.69	NC	25
EB532_4	114+07.50	1,428,008.27	459,097.67	114+57.22	1,427,998.66	459,146.46	115+05.67	1,427,971.11	459,187.86	22°30'00.00"(RT)	22°55'05.92"	49.73	98.17	250.00	S78°51'25.09"E	S56°21'25.09"E	1,427,762.98	459,049.35	NC	25
EB532_5	116+91.80	1,427,867.99	459,342.81	118+03.36	1,427,806.18	459,435.68	119+05.40	1,427,820.07	459,546.36	40°47'39.66"(LT)	19°05'54.94"	111.55	213.60	300.00	S56°21'25.09"E	N82°50'55.25"E	1,428,117.74	459,509.02	NC	25
EB532_6	119+05.40	1,427,820.07	459,546.36	120+02.01	1,427,832.10	459,642.22	120+96.98	1,427,813.43	459,737.01	18°17'39.66"(RT)	9°32'57.47"	96.61	191.58	600.00	N82°50'55.25"E	S78°51'25.09"E	1,427,224.74	459,621.06	NC	25
WB 532																				
WB532_1	204+98.47	1,428,199.09	458,223.33	205+58.15	1,428,187.56	458,281.88	206+16.28	1,428,154.50	458,331.56	22°30'00.00"(RT)	19°05'54.94"	59.67	117.81	300.00	S78°51'25.09"E	S56°21'25.09"E	1,427,904.74	458,165.36	NC	25
WB532_2	207+15.74	1,428,099.40	458,414.36	207+82.66	1,428,062.32	458,470.07	208+44.89	1,428,066.24	458,536.88	37°00'05.62"(LT)	28°38'52.40"	66.92	129.16	200.00	S56°21'25.09"E	N86°38'29.29"E	1,428,265.90	458,525.16	NC	25
WB532_3	208+44.89	1,428,066.24	458,536.88	208+83.06	1,428,068.48	458,574.98	209+20.82	1,428,061.10	458,612.43	14°30'05.62"(RT)	19°05'54.94"	38.17	75.93	300.00	N86°38'29.29"E	S78°51'25.09"E	1,427,766.76	458,554.45	NC	25
WB532_4	212+30.04	1,428,001.34	458,915.82	212+98.41	1,427,988.13	458,982.90	213+64.48	1,427,947.16	459,037.63	25°40'35.50"(RT)	19°05'54.94"	68.37	134.44	300.00	S78°51'25.09"E	S53°10'49.60"E	1,427,707.00	458,857.84	NC	25
WB532_5	213+64.48	1,427,947.16	459,037.63	214+53.90	1,427,893.57	459,109.21	215+32.65	1,427,911.18	459,196.87	48°10'35.50"(LT)	28°38'52.40"	89.42	168.17	200.00	S53°10'49.60"E	N78°38'34.91"E	1,428,107.26	459,157.49	NC	25
WB532_6	217+01.57	1,427,944.44	459,362.49	217+61.28	1,427,956.20	459,421.02	218+19.44	1,427,944.65	459,479.59	22°30'36.46"(RT)	19°05'54.91"	59.70	117.86	300.00	N78°38'34.91"E	S78°50'48.63"E	1,427,650.32	459,421.56	NC	25
RAMP A1																				
A1_1	300+00.00	1,427,115.34	457,894.08	301+51.14	1,427,228.15	457,994.65	302+98.17	1,427,371.37	458,042.94	23°05'11.55"(LT)	7°44'33.62"	151.14	298.17	740.00	N41°43'06.09"E	N18°37'54.54"E	1,427,607.79	457,341.72	NC	50
A1_2	309+39.45	1,427,979.04	458,247.82	310+42.06	1,428,076.26	458,280.60	310+92.59	1,428,096.09	458,179.93	97°29'19.64"(LT)	63°39'43.12"	102.61	153.14	90.00	N18°37'54.54"E	N78°51'25.09"W	1,428,007.79	458,162.54	NC	20
RAMP A2																				
A2_1	10+00.00	1,427,883.19	458,240.83	11+99.65	1,428,072.38	458,304.62	13+36.95	1,428,052.02	458,503.23	77°13'20.81"(RT)	22°55'05.92"	199.65	336.95	250.00	N18°37'54.54"E	S84°08'44.65"E	1,427,803.32	458,477.73	NC	20
RAMP B1																				
B1_1	406+49.70	1,427,436.97	458,544.22	408+48.28	1,427,567.52	458,693.85	410+44.56	1,427,654.65	458,872.30	15°04'57.92"(RT)	3°49'10.99"	198.58	394.87	1500.00	N48°53'36.52"E	N63°58'34.44"E	1,426,306.73	459,530.41	0.059	45
RAMP B2																				
B2_1	20+00.00	1,427,758.59	459,050.99	21+76.19	1,427,835.02	459,209.74	21+97.38	1,427,918.49	459,054.58	126°00'47.55"(LT)	63°50'33.30"	176.19	197.38	89.75	N64°17'33.79"E	N61°43'13.75"W	1,427,839.45	459,012.06	NC	20
RAMP C1																				
C1_1	502+00.78	1,428,013.90	4592+88.60	503+43.16	1,428,041.44	459,148.91	503+92.48	1,428,163.50	459,222.21	109°50'08.05"(RT)	57°17'44.81"	142.38	191.70	100.00	N78°50'48.61"W	N30°59'19.44"E	1,428,112.01	459,307.94	NC	20
C1_2	507+60.31	1,428,478.83	4594+11.60	511+59.48	1,428,821.02	459,617.12	515+57.30	1,429,130.53	459,869.19	8°10'18.37"(RT)	1°01'31.21"	399.17	796.98	5588.00	N30°59'19.44"E	N39°09'37.81"E	1,425,601.74	464,202.01	NC	50
RAMP C2																				
C2_1	30+00.00	1,428,043.32	459,038.70	30+63.20	1,428,031.11	459,100.71	31+10.20	1,428,085.29	459,133.25	70°09'15.47"(LT)	63°39'43.12"	63.20	110.20	90.00	S78°51'25.09"E	N30°59'19.44"E	1,428,131.63	459,056.09	NC	20
RAMP D1																				
D1_1	600+00.00	1,428,176.79	458,291.82	601+42.36	1,428,298.55	458,365.58	602+73.99	1,428,348.19	458,499.01	38°22'58.22"(RT)	14°00'31.49"	142.36	273.99	409.00	N31°12'33.28"E	N69°35'31.51"E	1,427,964.86	458,641.63	NC	20
D1_2	604+06.76	1,428,394.48	458,623.44	605+98.16	1,428,461.22	458,802.83	607+87.79	1,428,568.03	458,961.66	13°30'34.34"(LT)	3°32'43.91"	191.40	381.03	1616.00	N69°35'31.51"E	N56°04'57.17"E	1,429,909.05	458,059.94	0.047	40
D1_3	607+87.79	1,428,568.03	458,961.66	609+13.36	1,428,638.10	459,065.87	610+38.03	1,428,728.29	459,153.26	11°59'16.93"(LT)	4°47'26.22"	125.58	250.24	1196.00	N56°04'57.17"E	N44°05'40.23"E	1,429,560.52	458,294.30	0.07	45
RAMP D2																				
D2_1	40+00.00	1,428,154.26	458,516.56	42+86.95	1,428,225.71	458,238.65	42+28.04	1,428,325.77	458,507.59	145°10'21.71"(RT)	63°39'43.12"	286.95	228.04	90.00	N75°34'50.21"W	N69°35'31.51"E	1,428,241.42	458,538.97	NC	20

THE OFFICIAL RECORD OF THIS SHEET IS THE ELECTRONIC FILE DIGITALLY SIGNED AND SEALED UNDER RULE 61G15-23.004, F.A.C.

REVISIONS			
DATE	DESCRIPTION	DATE	DESCRIPTION


ENGINEER OF RECORD: STEVEN G. KANE, P.E.
P.E. LICENSE NUMBER 83372
HNTB CORPORATION
610 CRESCENT EXECUTIVE COURT
SUITE 400, LAKE MARY, FL 32746
(407) 805-0355
VENDER NO.

STATE OF FLORIDA
DEPARTMENT OF TRANSPORTATION

ROAD NO.	COUNTY	FINANCIAL PROJECT ID
CR 532	OSCEOLA	444187-1-52-01

CURVE AND COORDINATE DATA

SHEET NO. 23

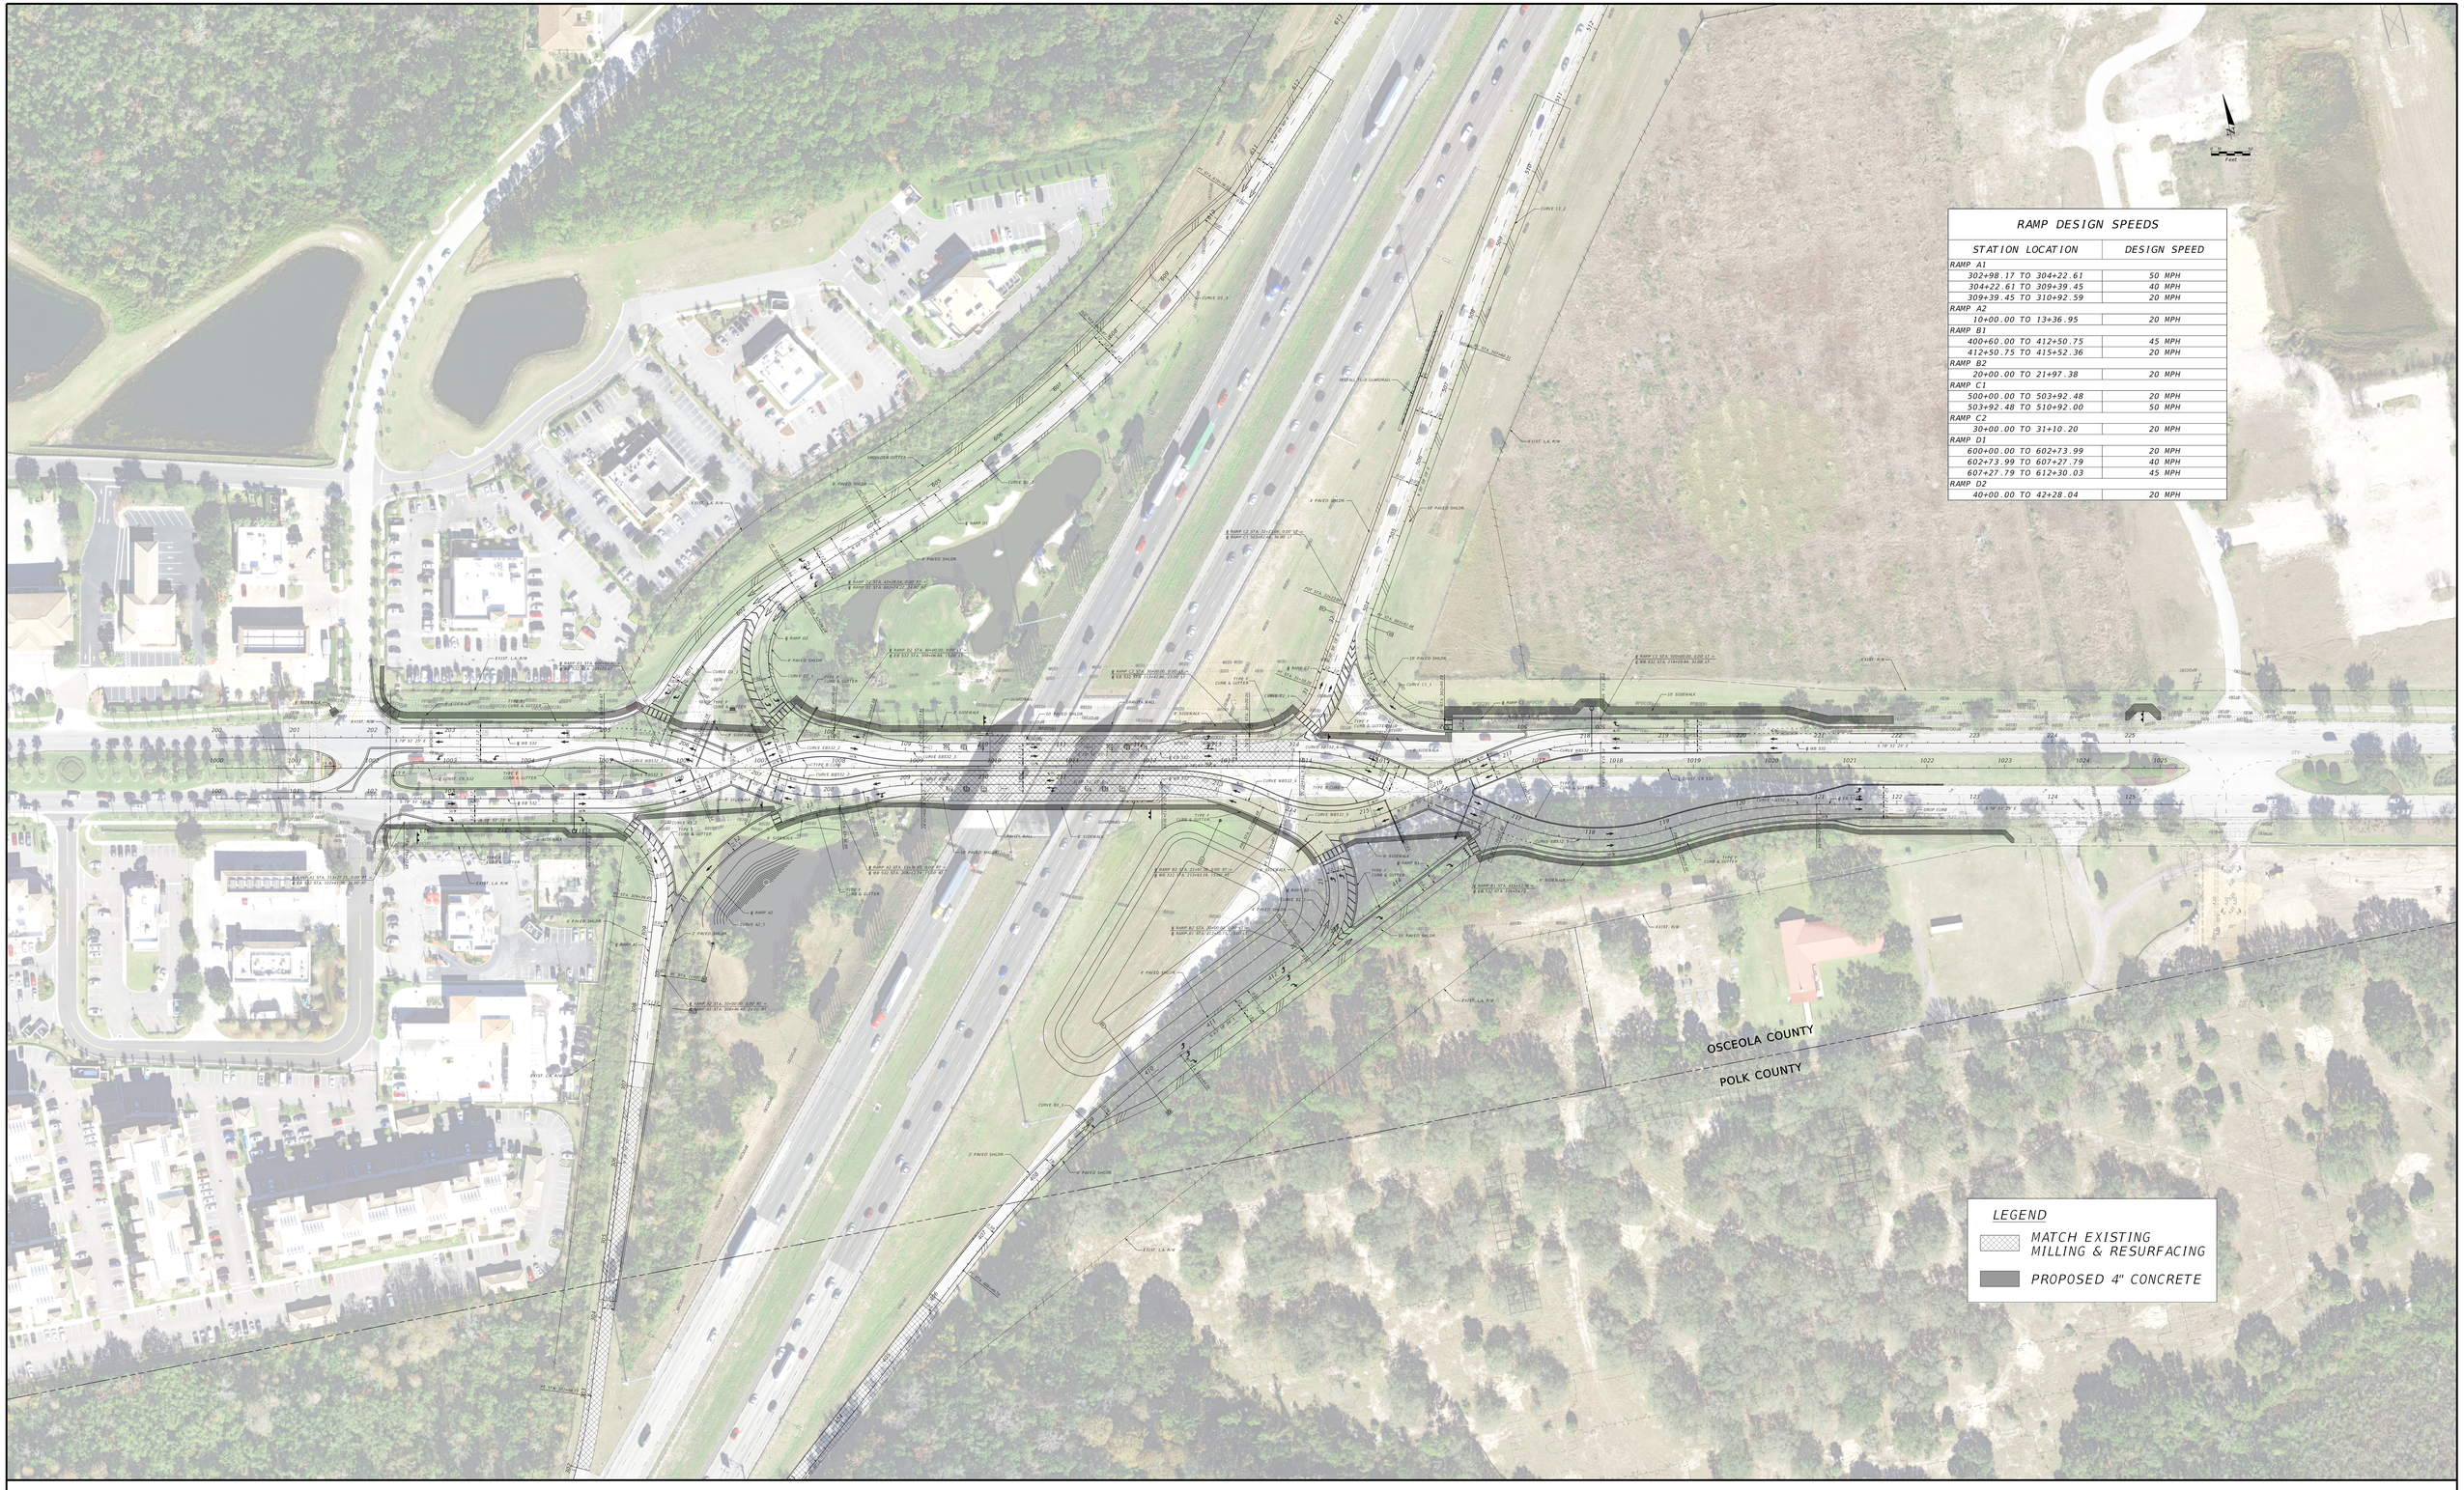


FPID 444187-1-52-01
CHAMPIONS GATE (CR 532) AT I-4
DIVERGING DIAMOND INTERCHANGE


Draft Date: 2/12/2020

MAINLINE PROFILES

EB 532

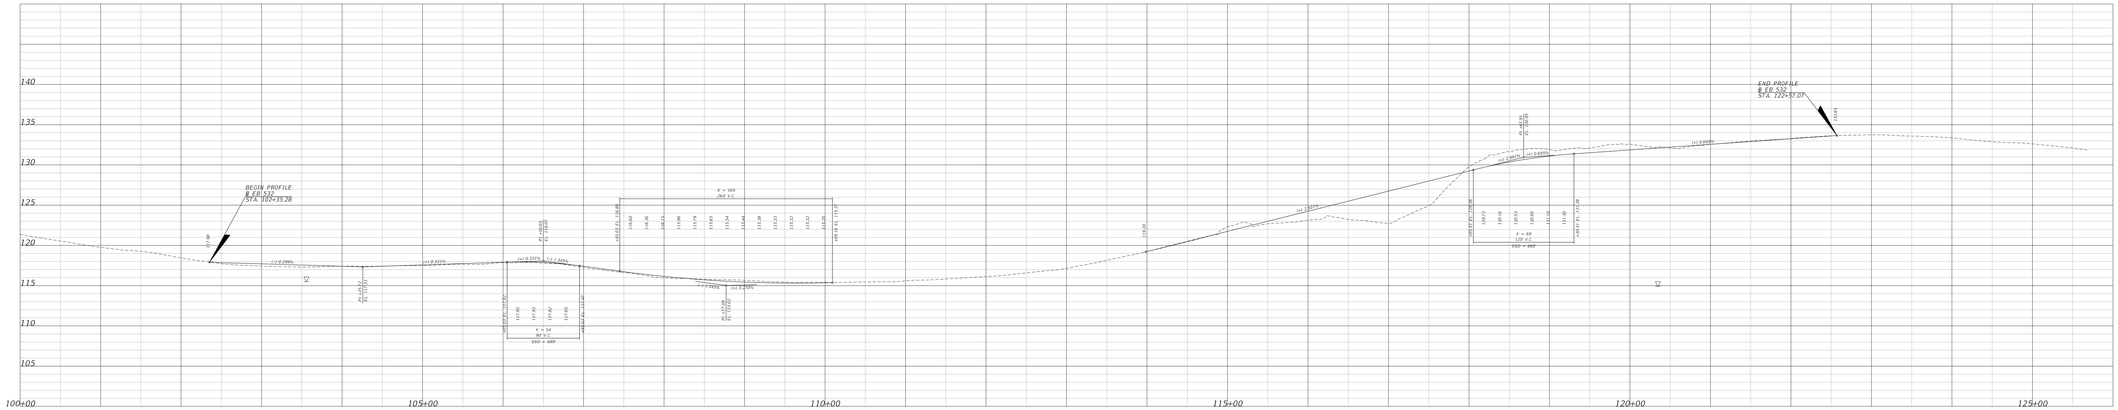

WB 532

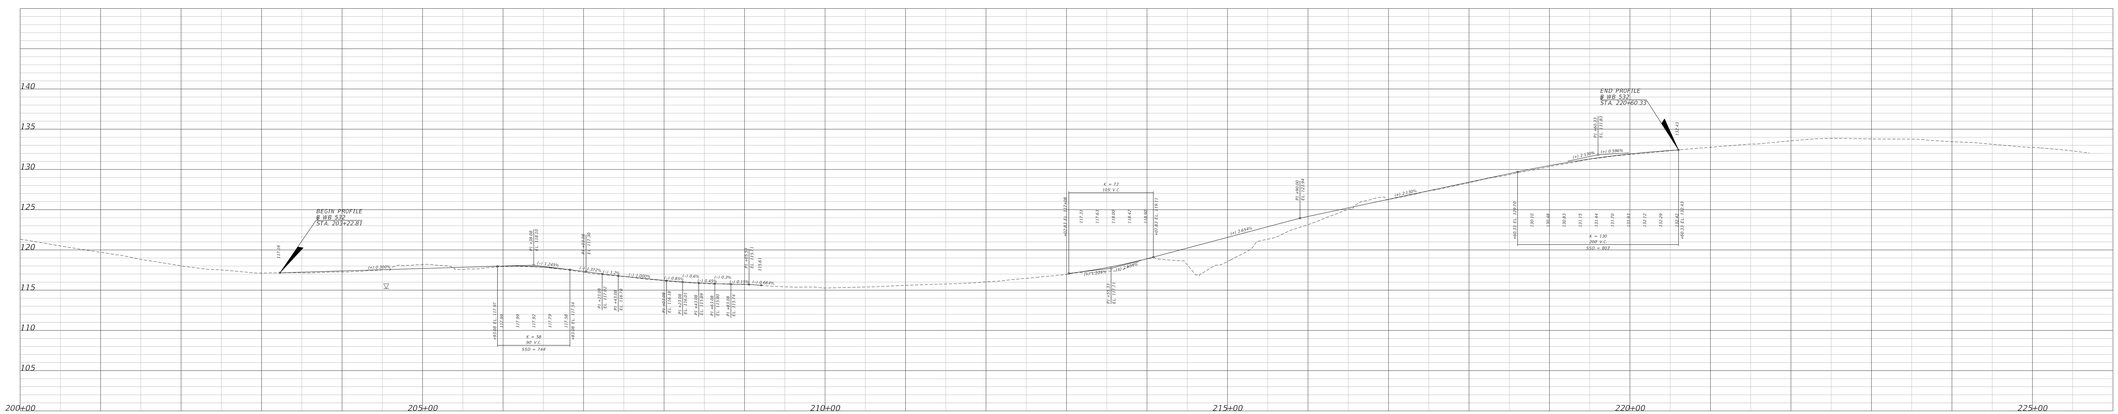


FPID 444187-1-52-01
CHAMPIONS GATE (CR 532) AT I-4
DIVERGING DIAMOND INTERCHANGE


Draft Date: 2/12/2020

RAMP PROFILES

RAMP_A1

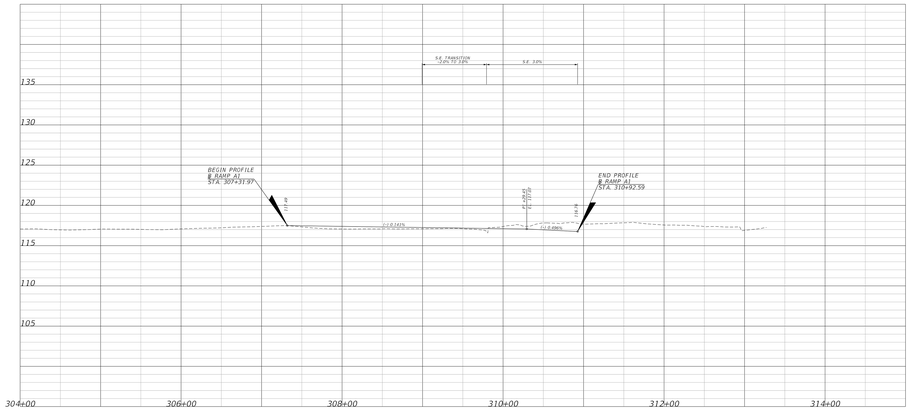


RAMP_B1

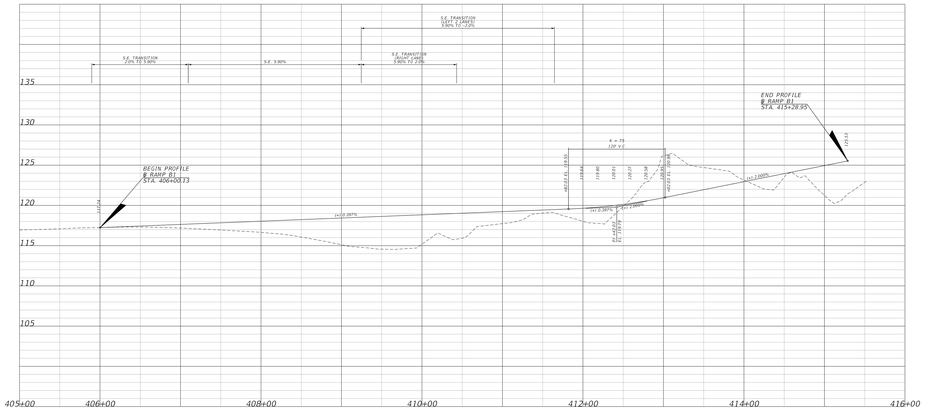

RAMP_A2



RAMP_B2

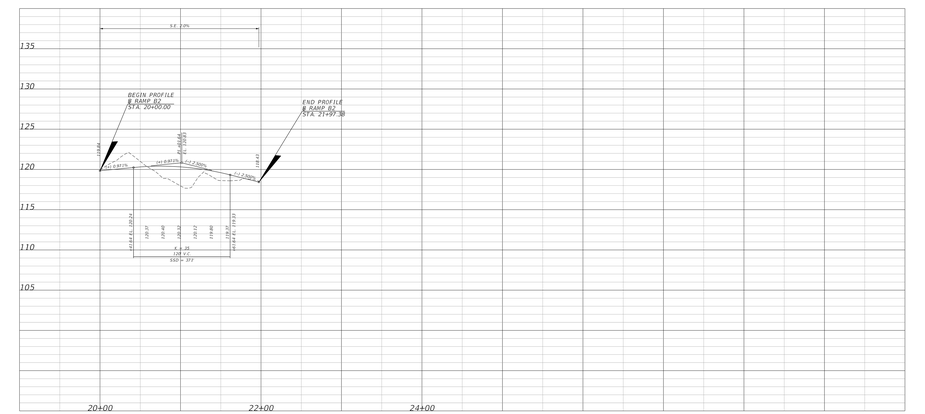


FPID 444187-1-52-01
CHAMPIONS GATE (CR 532) AT I-4
DIVERGING DIAMOND INTERCHANGE


Draft Date: 2/12/2020

RAMP PROFILES


RAMP_C1

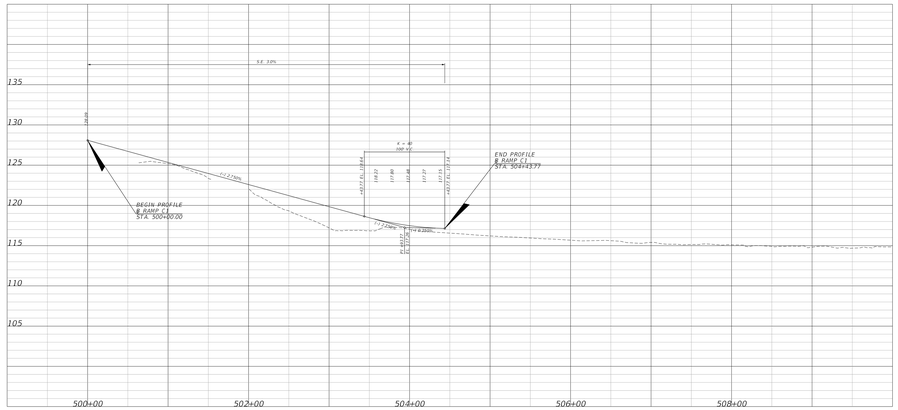

RAMP_C2

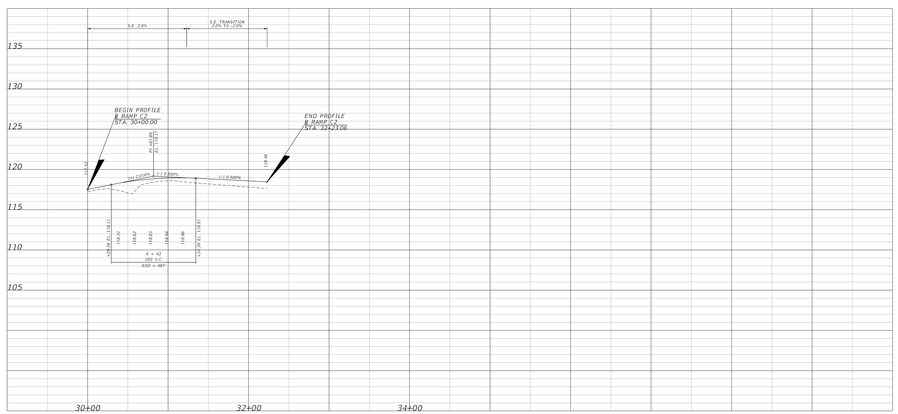

RAMP_D1

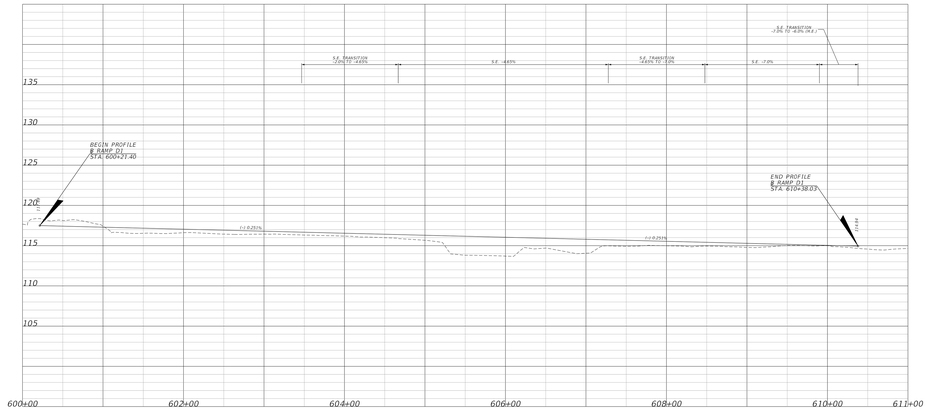


RAMP_D2



FPID 444187-1-52-01
CHAMPIONS GATE (CR 532) AT I-4
DIVERGING DIAMOND INTERCHANGE

Draft Date: 2/12/2020

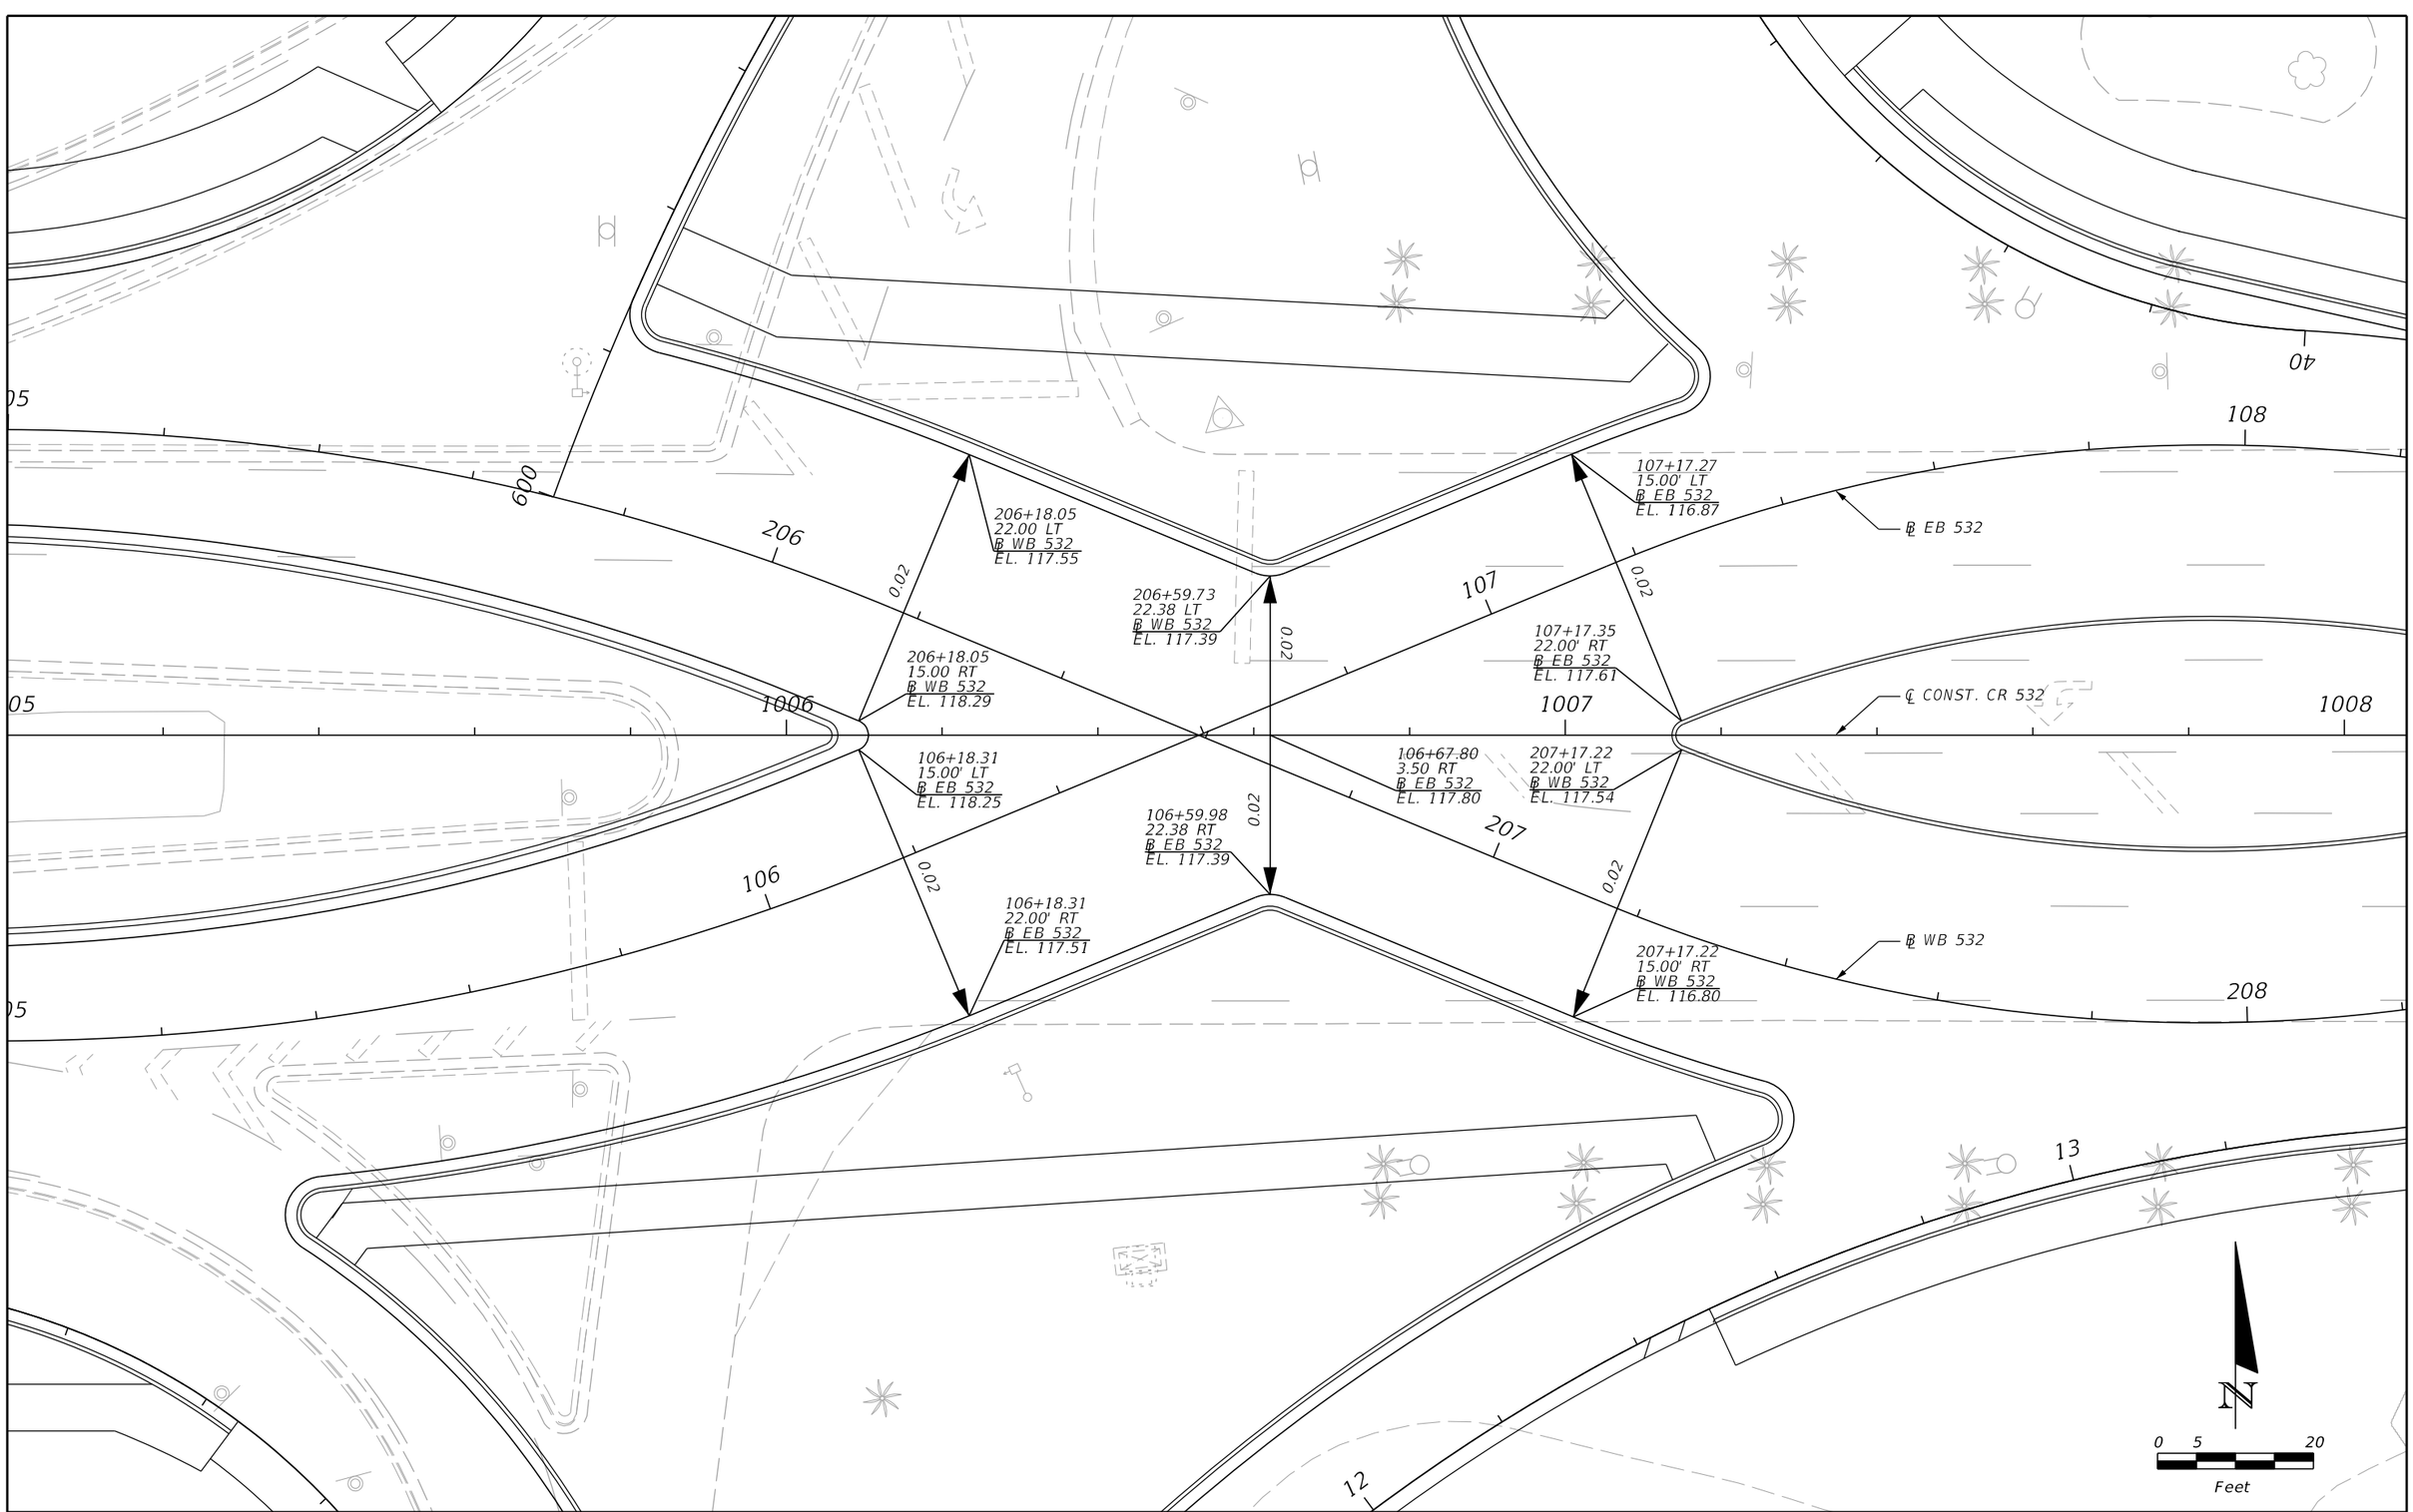

REVISIONS			
DATE	DESCRIPTION	DATE	DESCRIPTION

ENGINEER OF RECORD: STEVEN G. KANE, P.E.
P.E. LICENSE NUMBER 83372
HNTB CORPORATION
610 CRESCENT EXECUTIVE COURT
SUITE 400, LAKE MARY, FL 32746
(407) 805-0355
VENDER NO.


STATE OF FLORIDA
DEPARTMENT OF TRANSPORTATION

ROAD NO.	COUNTY	FINANCIAL PROJECT ID
CR 532	OSCEOLA	444187-1-52-01

INTERSECTION DETAILS

SHEET NO.
28

THE OFFICIAL RECORD OF THIS SHEET IS THE ELECTRONIC FILE DIGITALLY SIGNED AND SEALED UNDER RULE 61G15-23.004, F.A.C.

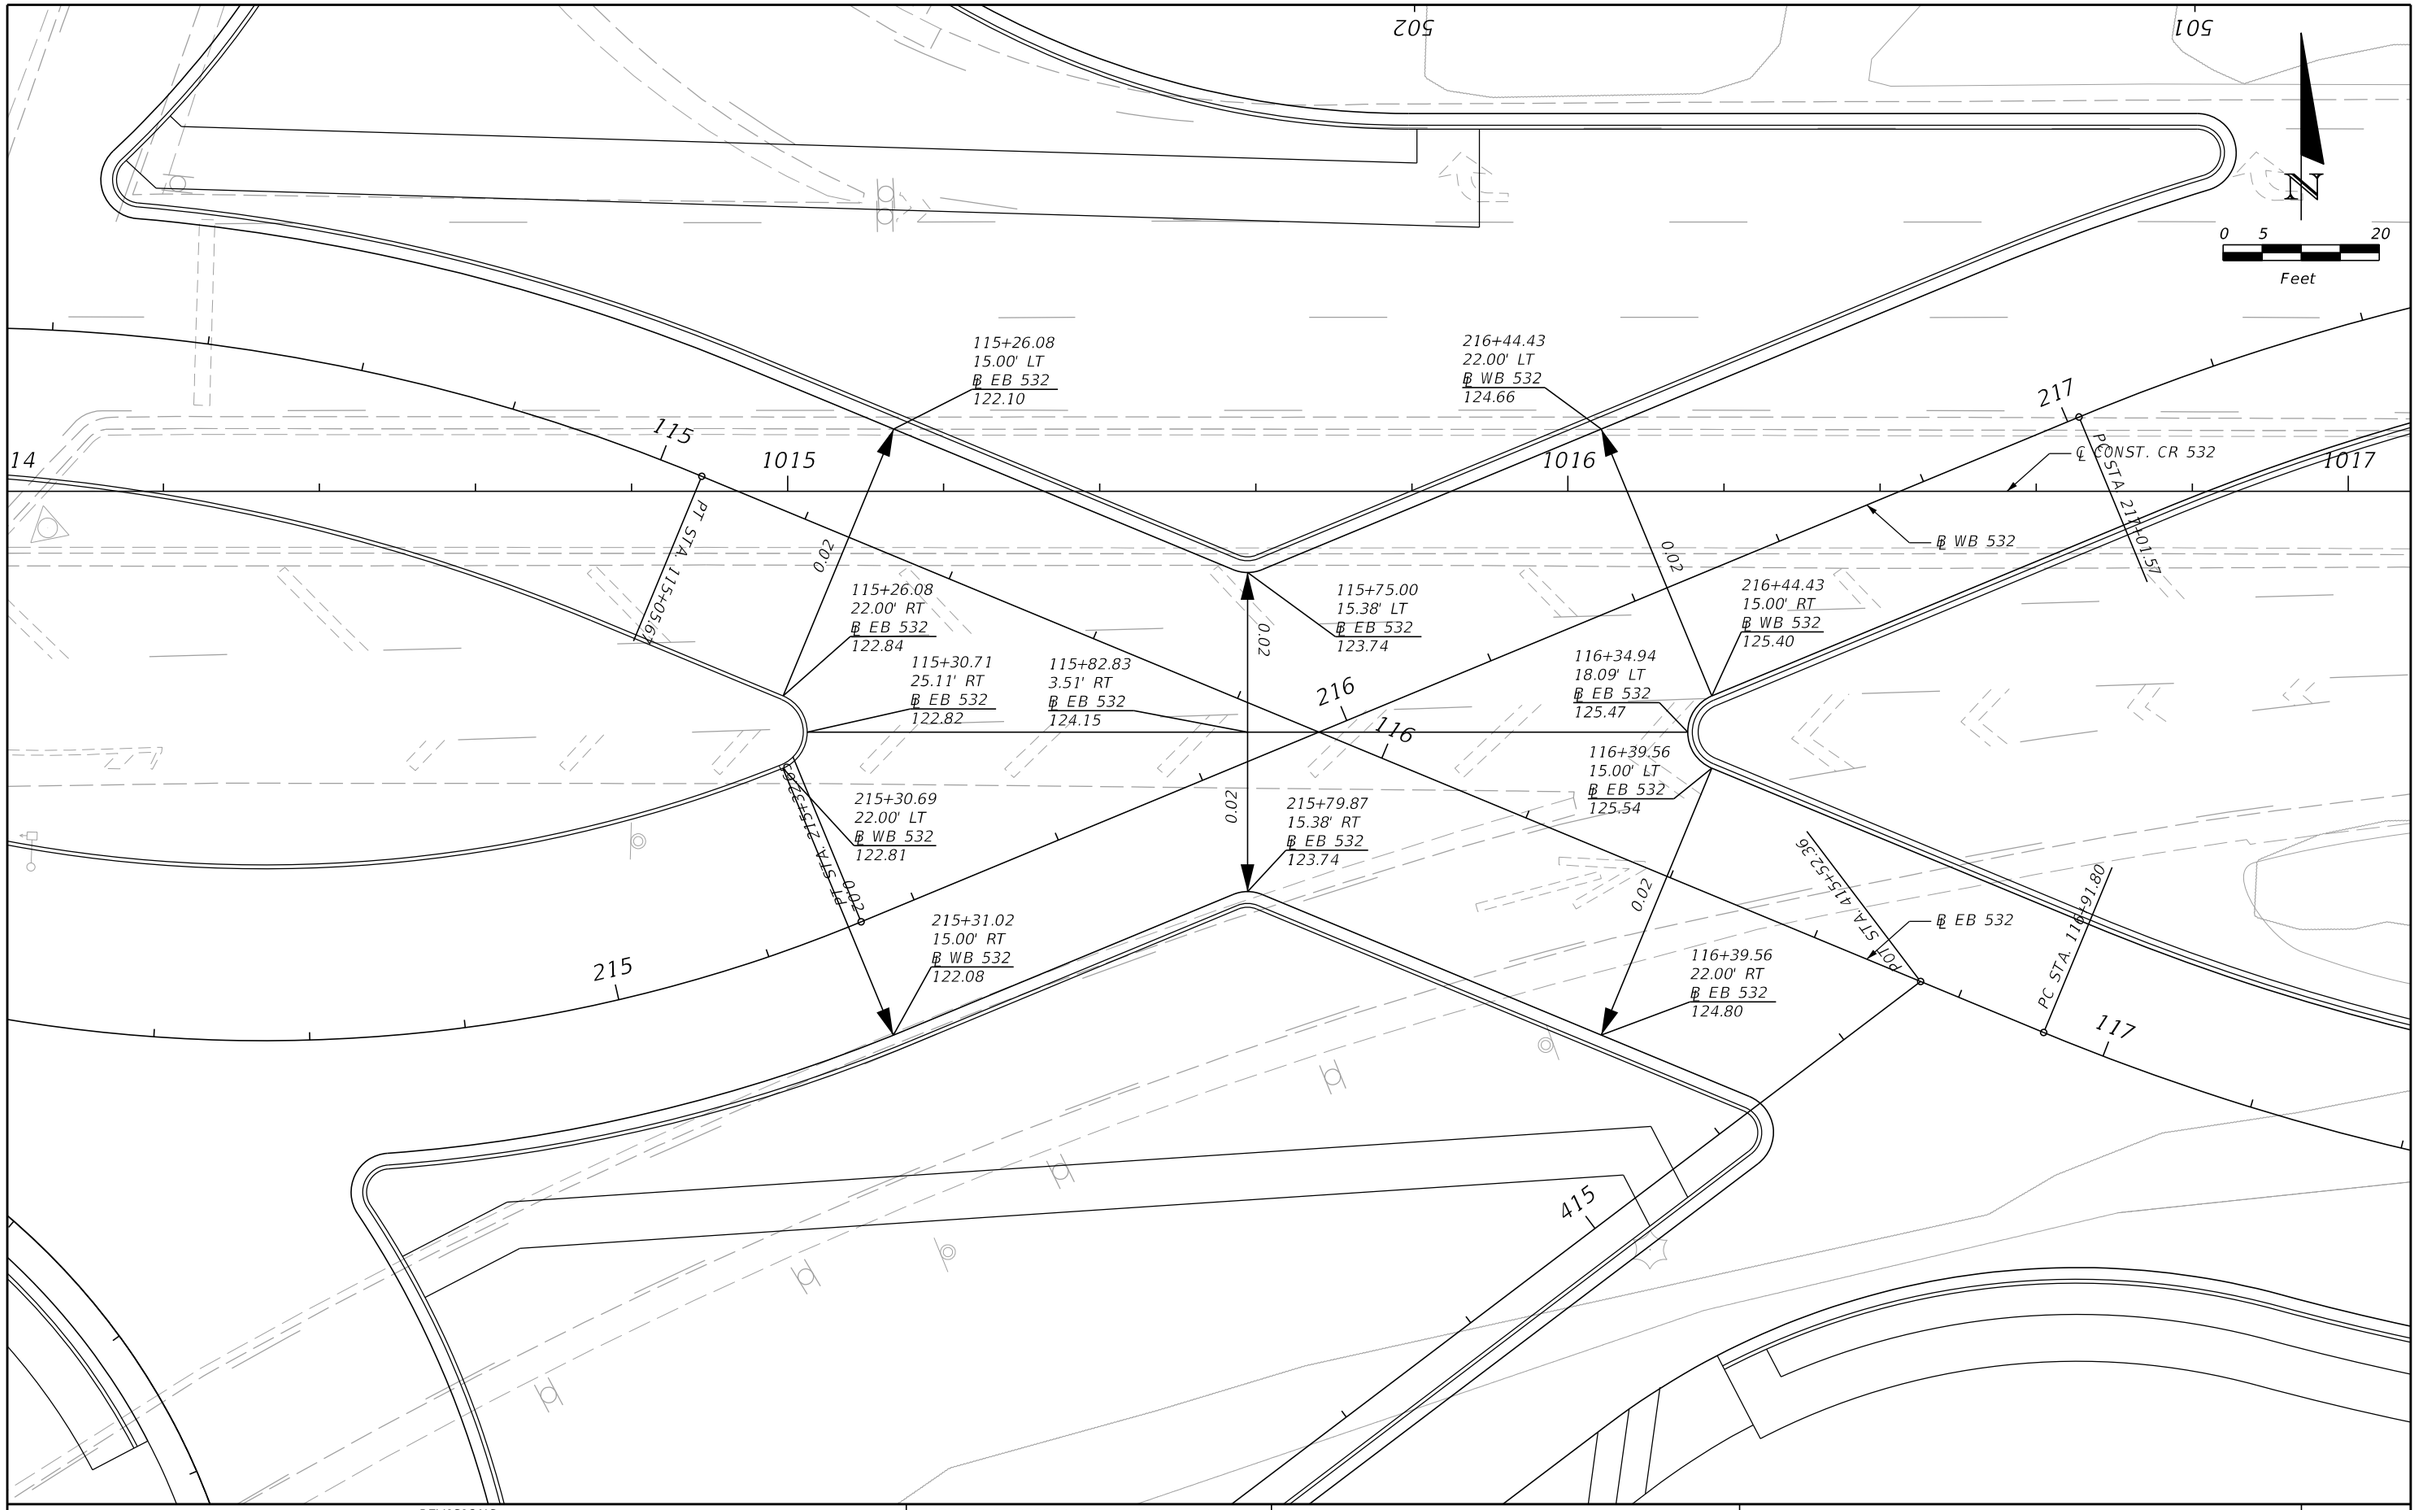

REVISIONS			
DATE	DESCRIPTION	DATE	DESCRIPTION

ENGINEER OF RECORD: STEVEN G. KANE, P.E.
P.E. LICENSE NUMBER 83372
HNTB CORPORATION
610 CRESCENT EXECUTIVE COURT
SUITE 400, LAKE MARY, FL 32746
(407) 805-0355
VENDER NO.


STATE OF FLORIDA
DEPARTMENT OF TRANSPORTATION

ROAD NO.	COUNTY	FINANCIAL PROJECT ID
CR 532	OSCEOLA	444187-1-52-01

INTERSECTION DETAILS

SHEET NO. 29

THE OFFICIAL RECORD OF THIS SHEET IS THE ELECTRONIC FILE DIGITALLY SIGNED AND SEALED UNDER RULE 61G15-23.004, F.A.C.

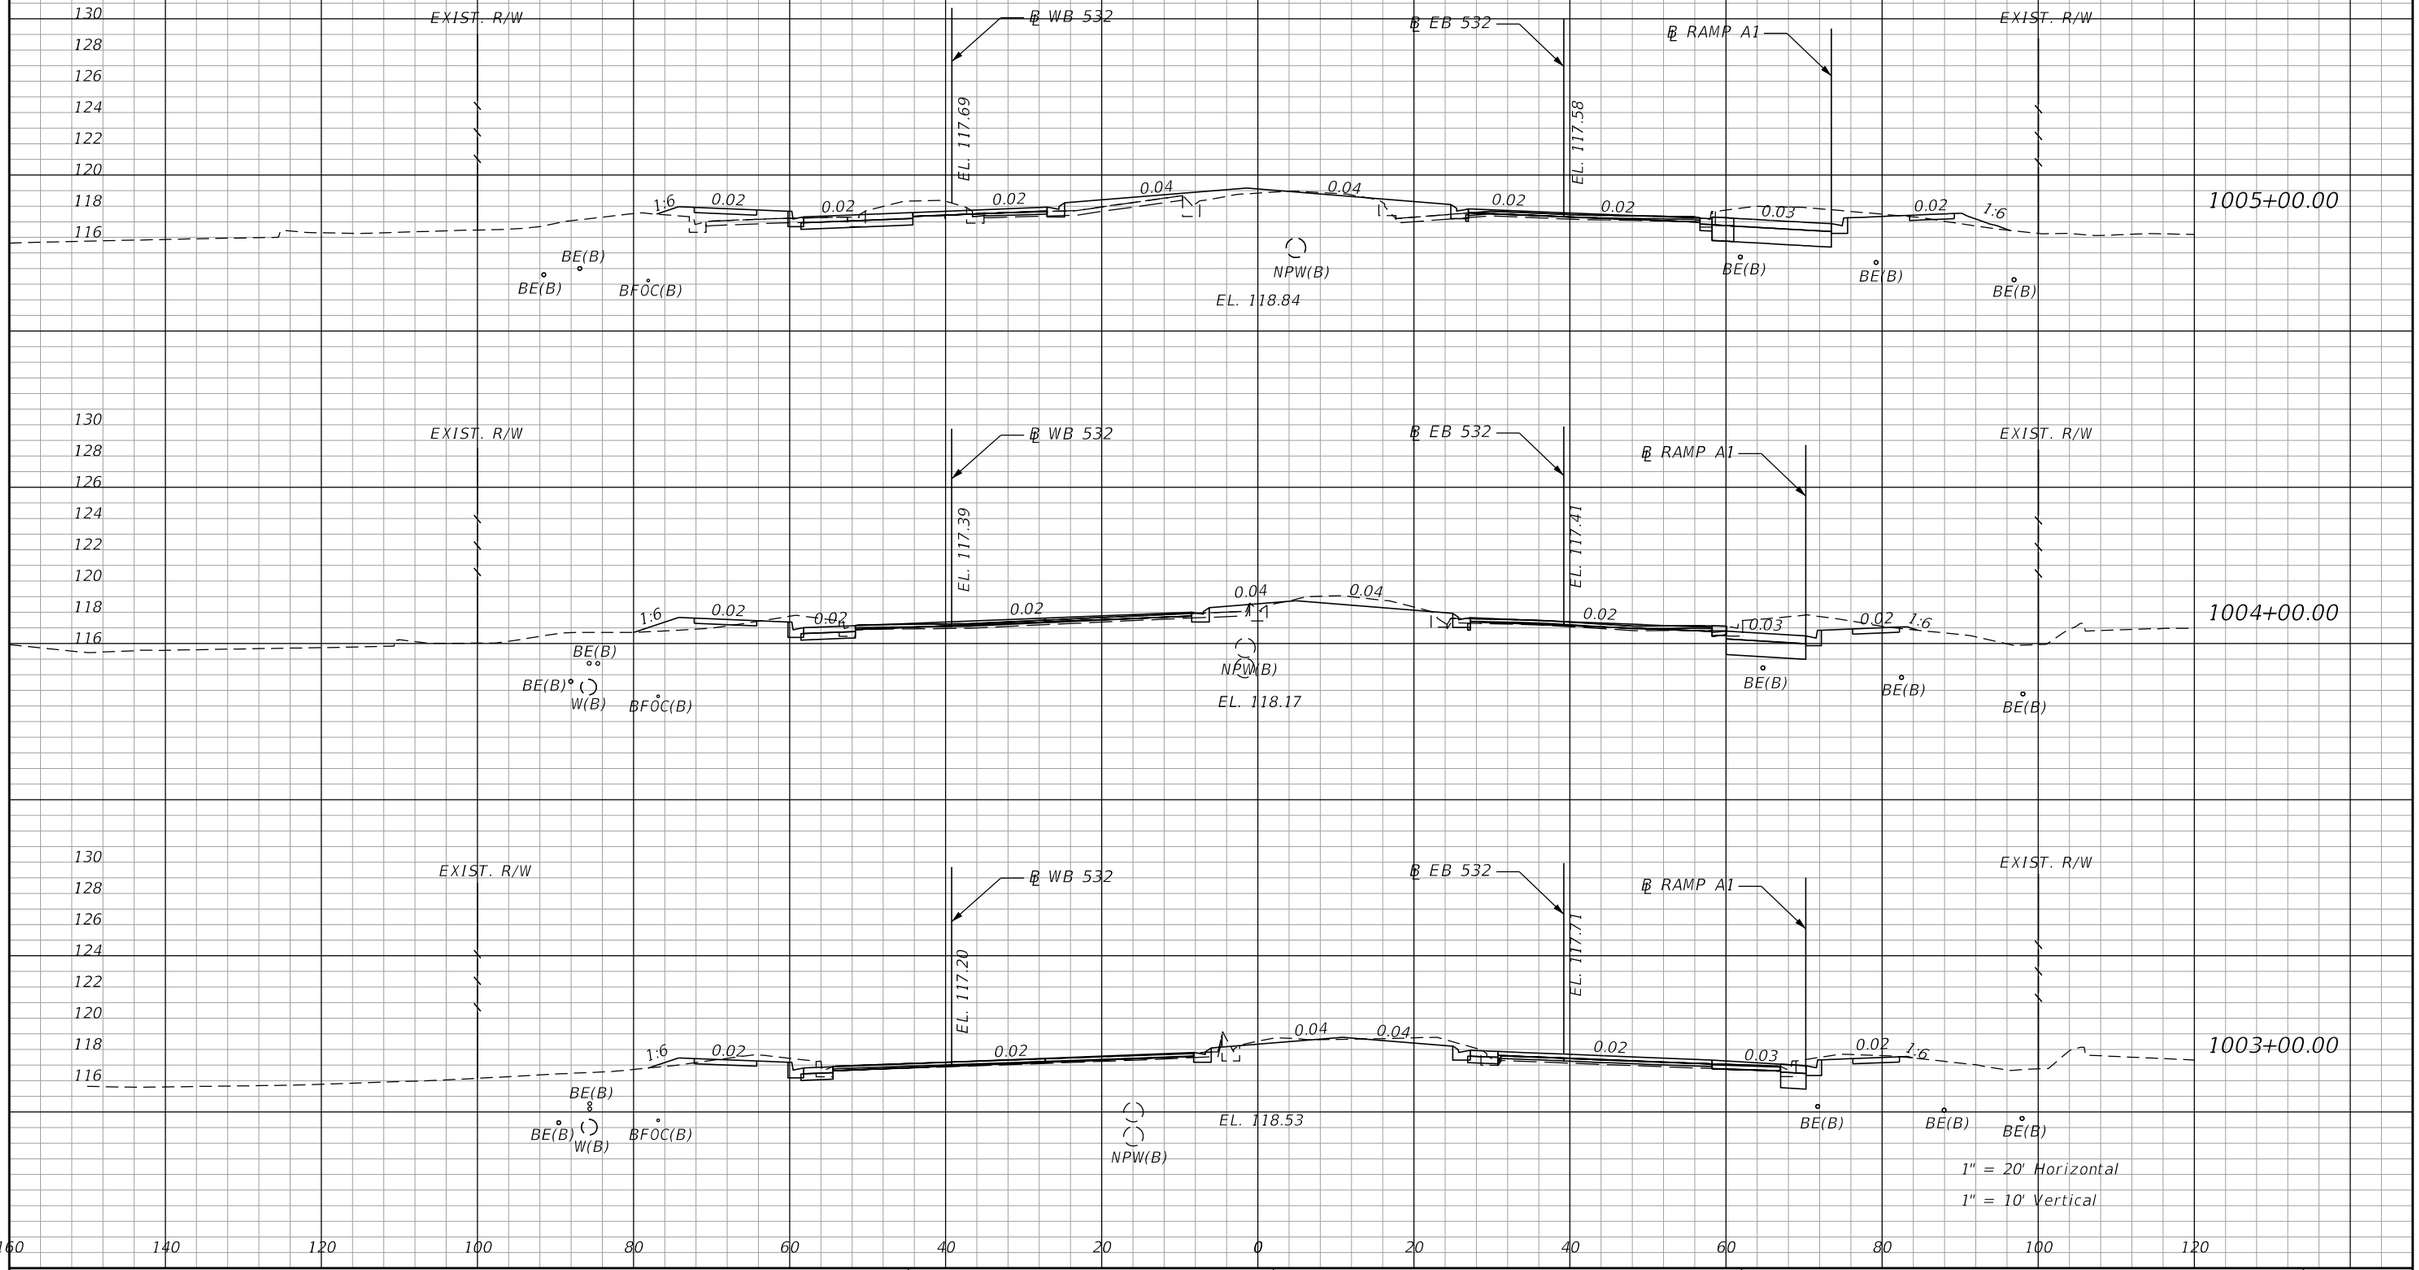

REVISIONS			
DATE	DESCRIPTION	DATE	DESCRIPTION


ENGINEER OF RECORD: STEVEN G. KANE, P.E.
P.E. LICENSE NUMBER 83372
HNTB CORPORATION
610 CRESCENT EXECUTIVE COURT
SUITE 400, LAKE MARY, FL 32746
(407) 805-0355
VENDOR NO.:

STATE OF FLORIDA
DEPARTMENT OF TRANSPORTATION

ROAD NO.	COUNTY	FINANCIAL PROJECT ID
CR 532	OSCEOLA	444187-1-52-01

CROSS SECTIONS
MAINLINE CR 532

SHEET NO. 30

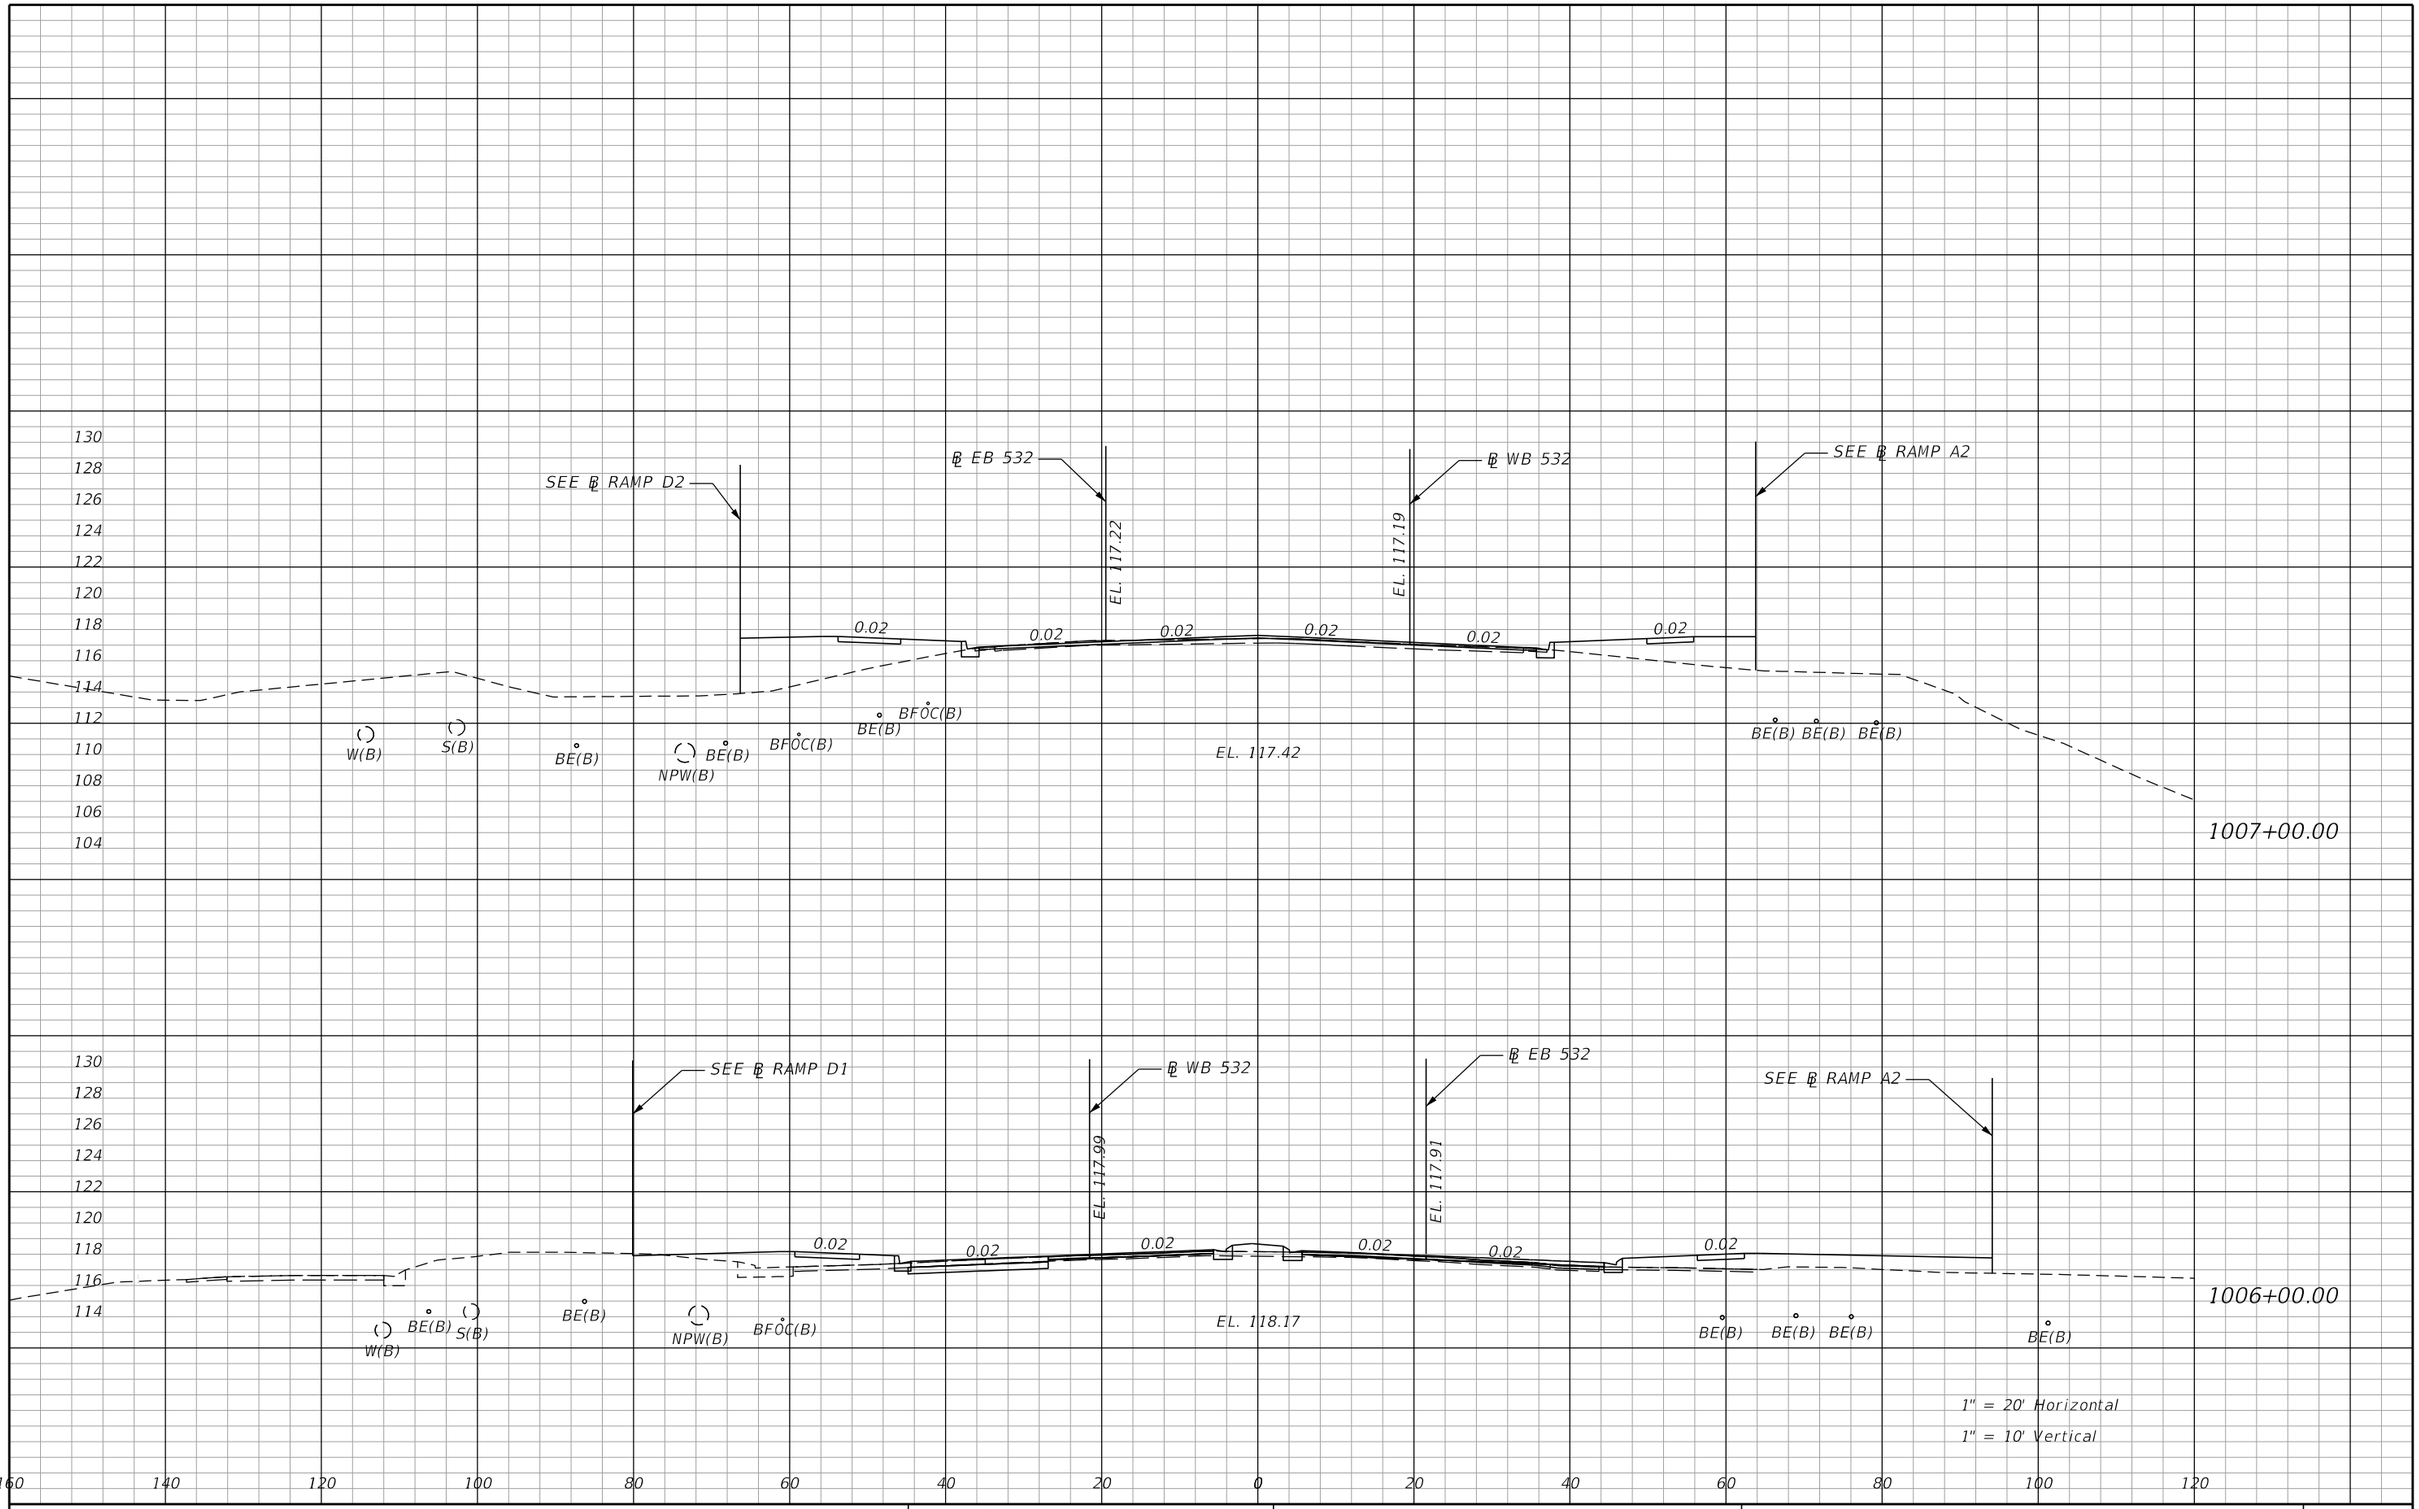

REVISIONS			
DATE	DESCRIPTION	DATE	DESCRIPTION


ENGINEER OF RECORD: STEVEN G. KANE, P.E.
P.E. LICENSE NUMBER 83372
HNTB CORPORATION
610 CRESCENT EXECUTIVE COURT
SUITE 400, LAKE MARY, FL 32746
(407) 805-0355
VENDOR NO.:

STATE OF FLORIDA
DEPARTMENT OF TRANSPORTATION

ROAD NO.	COUNTY	FINANCIAL PROJECT ID
CR 532	OSCEOLA	444187-1-52-01

CROSS SECTIONS
MAINLINE CR 532

SHEET NO. 31

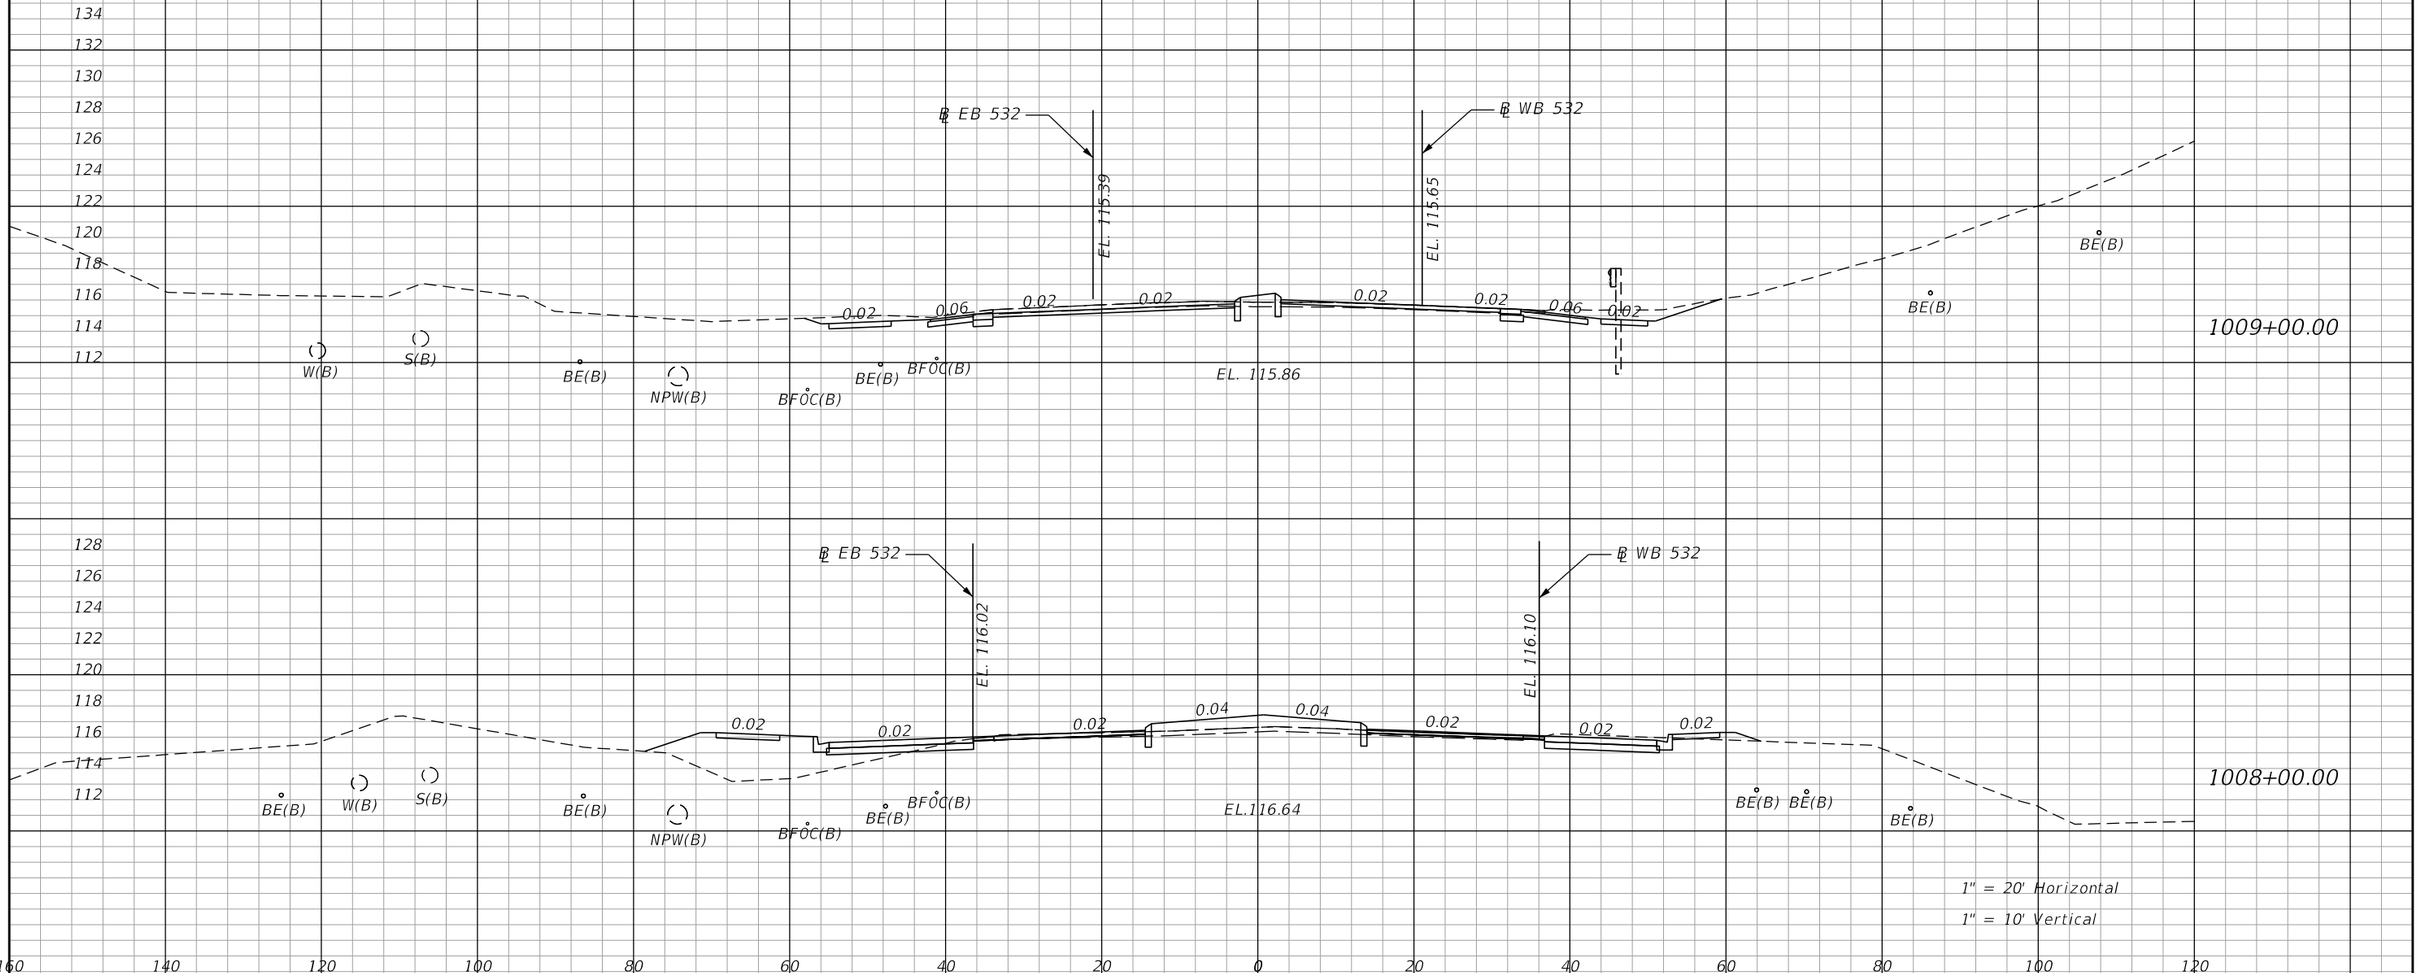

REVISIONS			
DATE	DESCRIPTION	DATE	DESCRIPTION


ENGINEER OF RECORD: STEVEN G. KANE, P.E.
P.E. LICENSE NUMBER 83372
HNTB CORPORATION
610 CRESCENT EXECUTIVE COURT
SUITE 400, LAKE MARY, FL 32746
(407) 805-0355
VENDOR NO.:

STATE OF FLORIDA
DEPARTMENT OF TRANSPORTATION

ROAD NO.	COUNTY	FINANCIAL PROJECT ID
CR 532	OSCEOLA	444187-1-52-01

CROSS SECTIONS MAINLINE CR 532

SHEET NO. 32

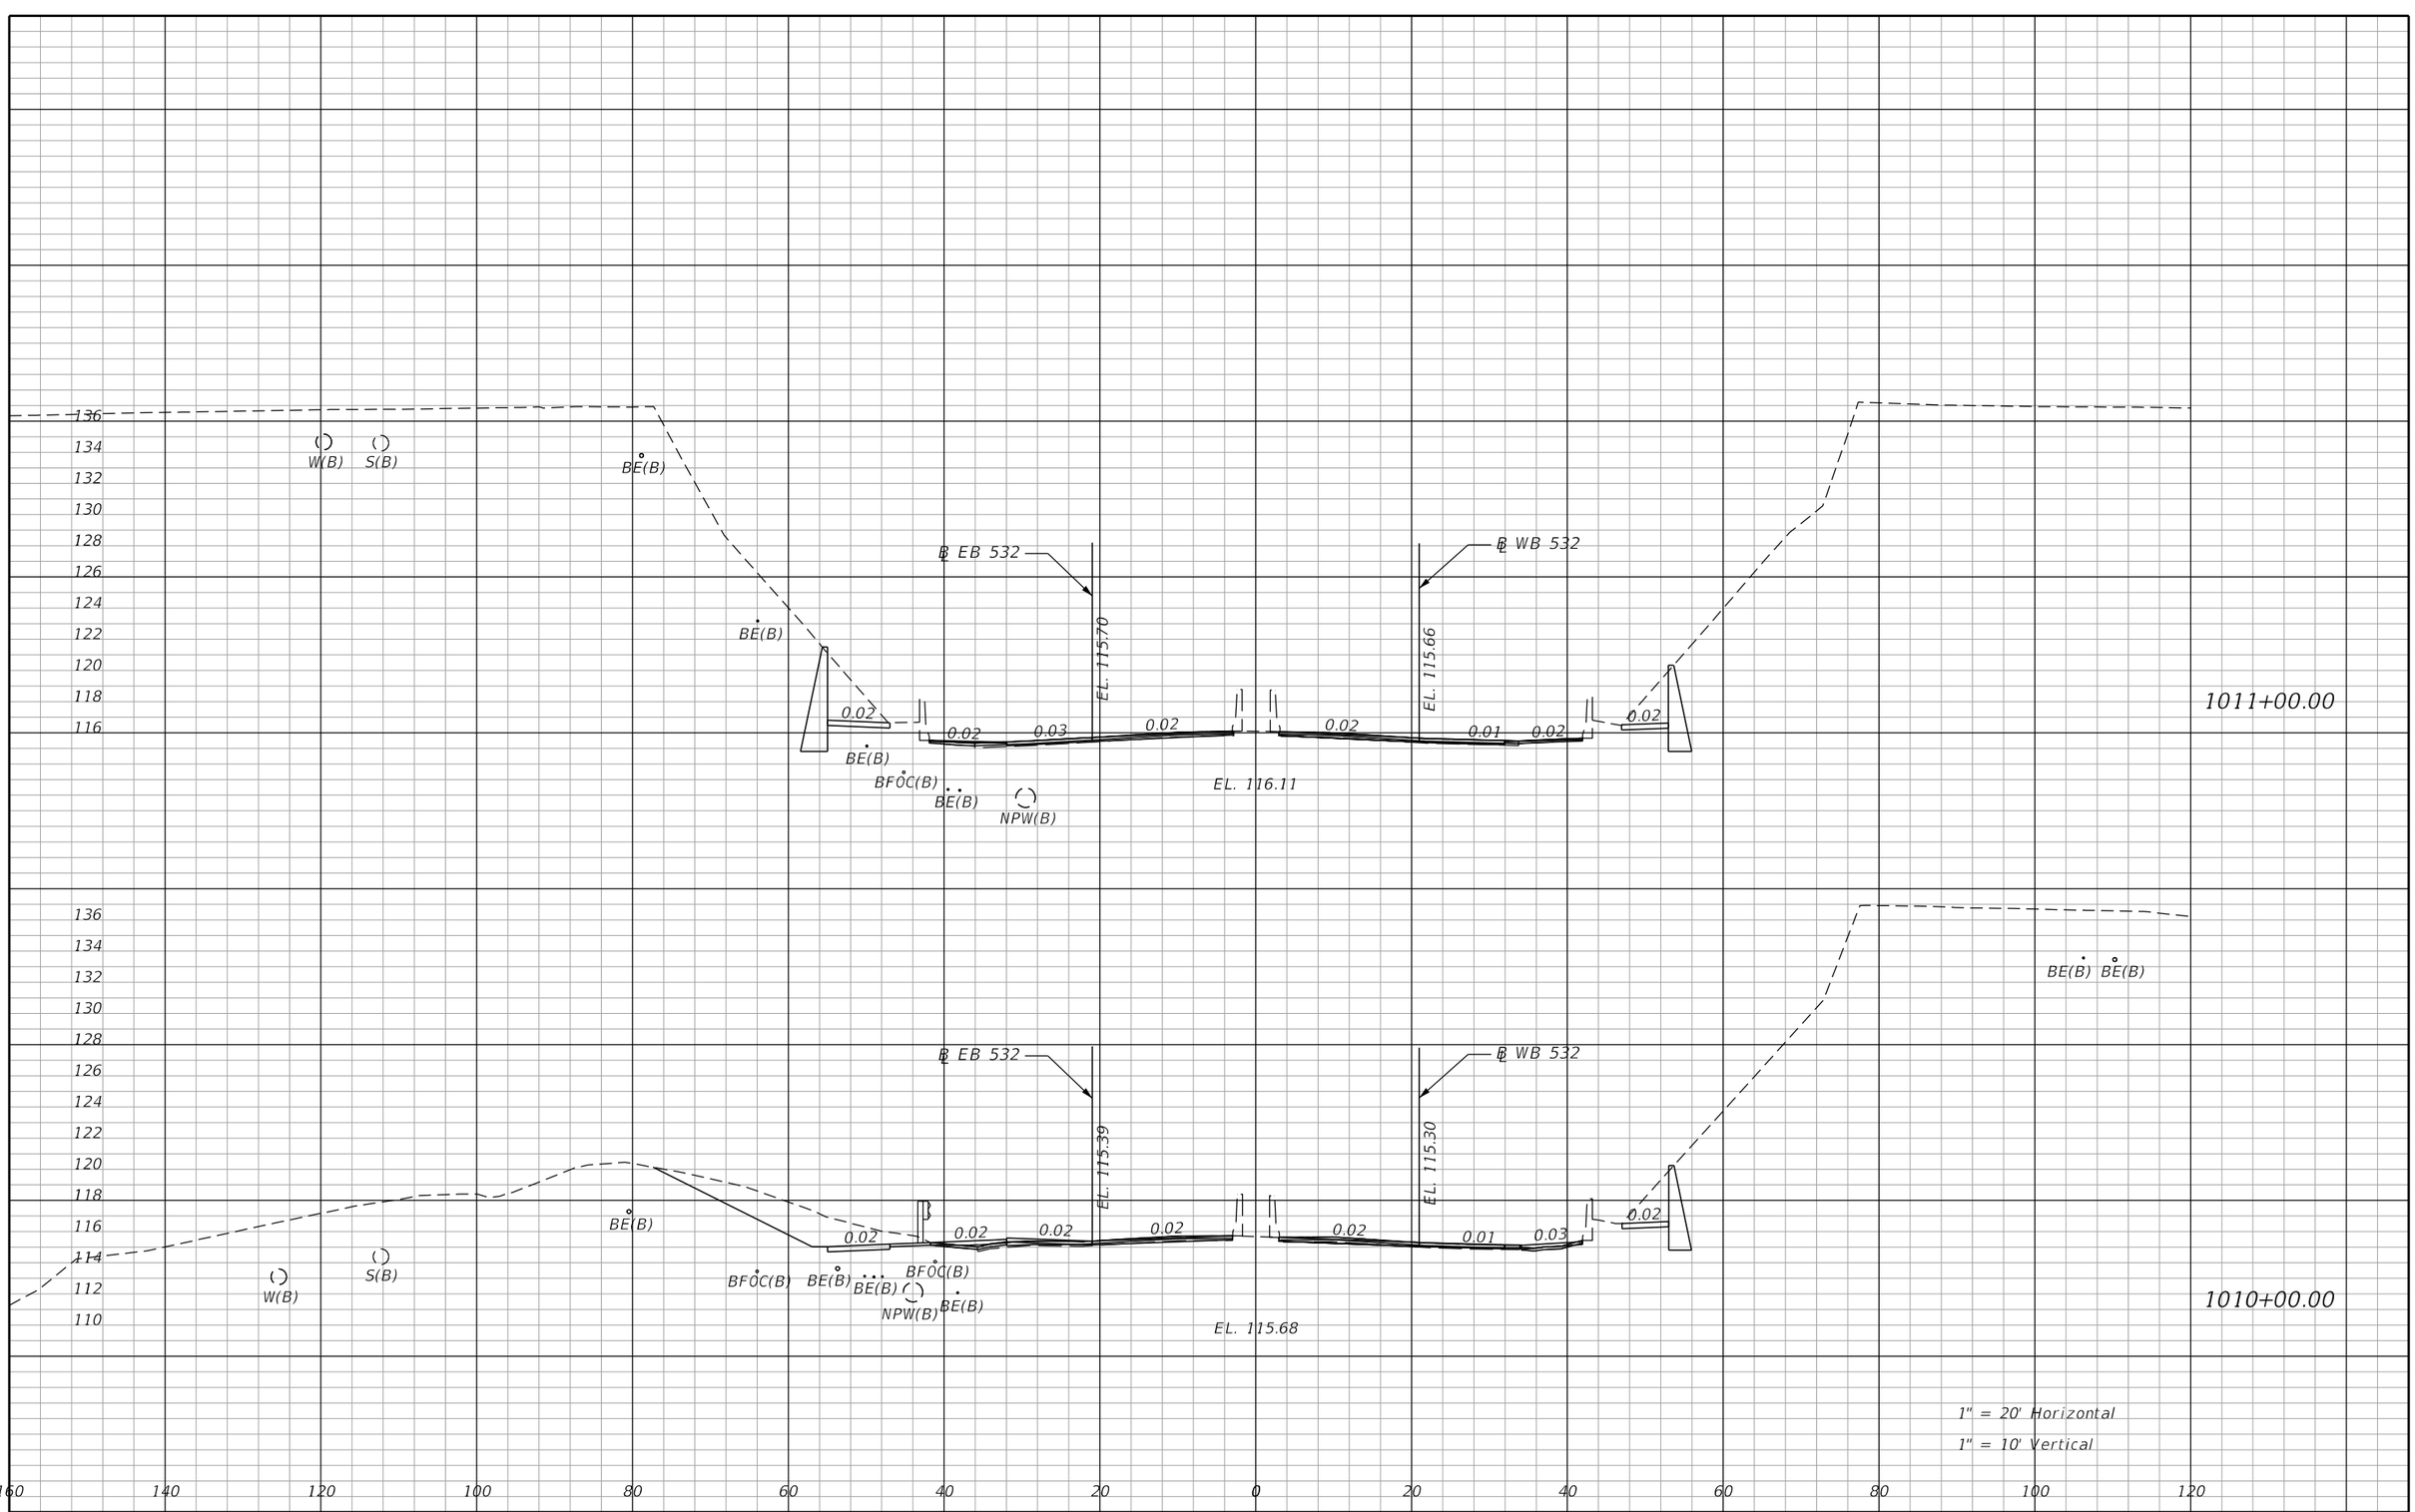

REVISIONS			
DATE	DESCRIPTION	DATE	DESCRIPTION


ENGINEER OF RECORD: STEVEN G. KANE, P.E.
P.E. LICENSE NUMBER 83372
HNTB CORPORATION
610 CRESCENT EXECUTIVE COURT
SUITE 400, LAKE MARY, FL 32746
(407) 805-0355
VENDOR NO.:

STATE OF FLORIDA
DEPARTMENT OF TRANSPORTATION

ROAD NO.	COUNTY	FINANCIAL PROJECT ID
CR 532	OSCEOLA	444187-1-52-01

CROSS SECTIONS
MAINLINE CR 532

SHEET NO. 33

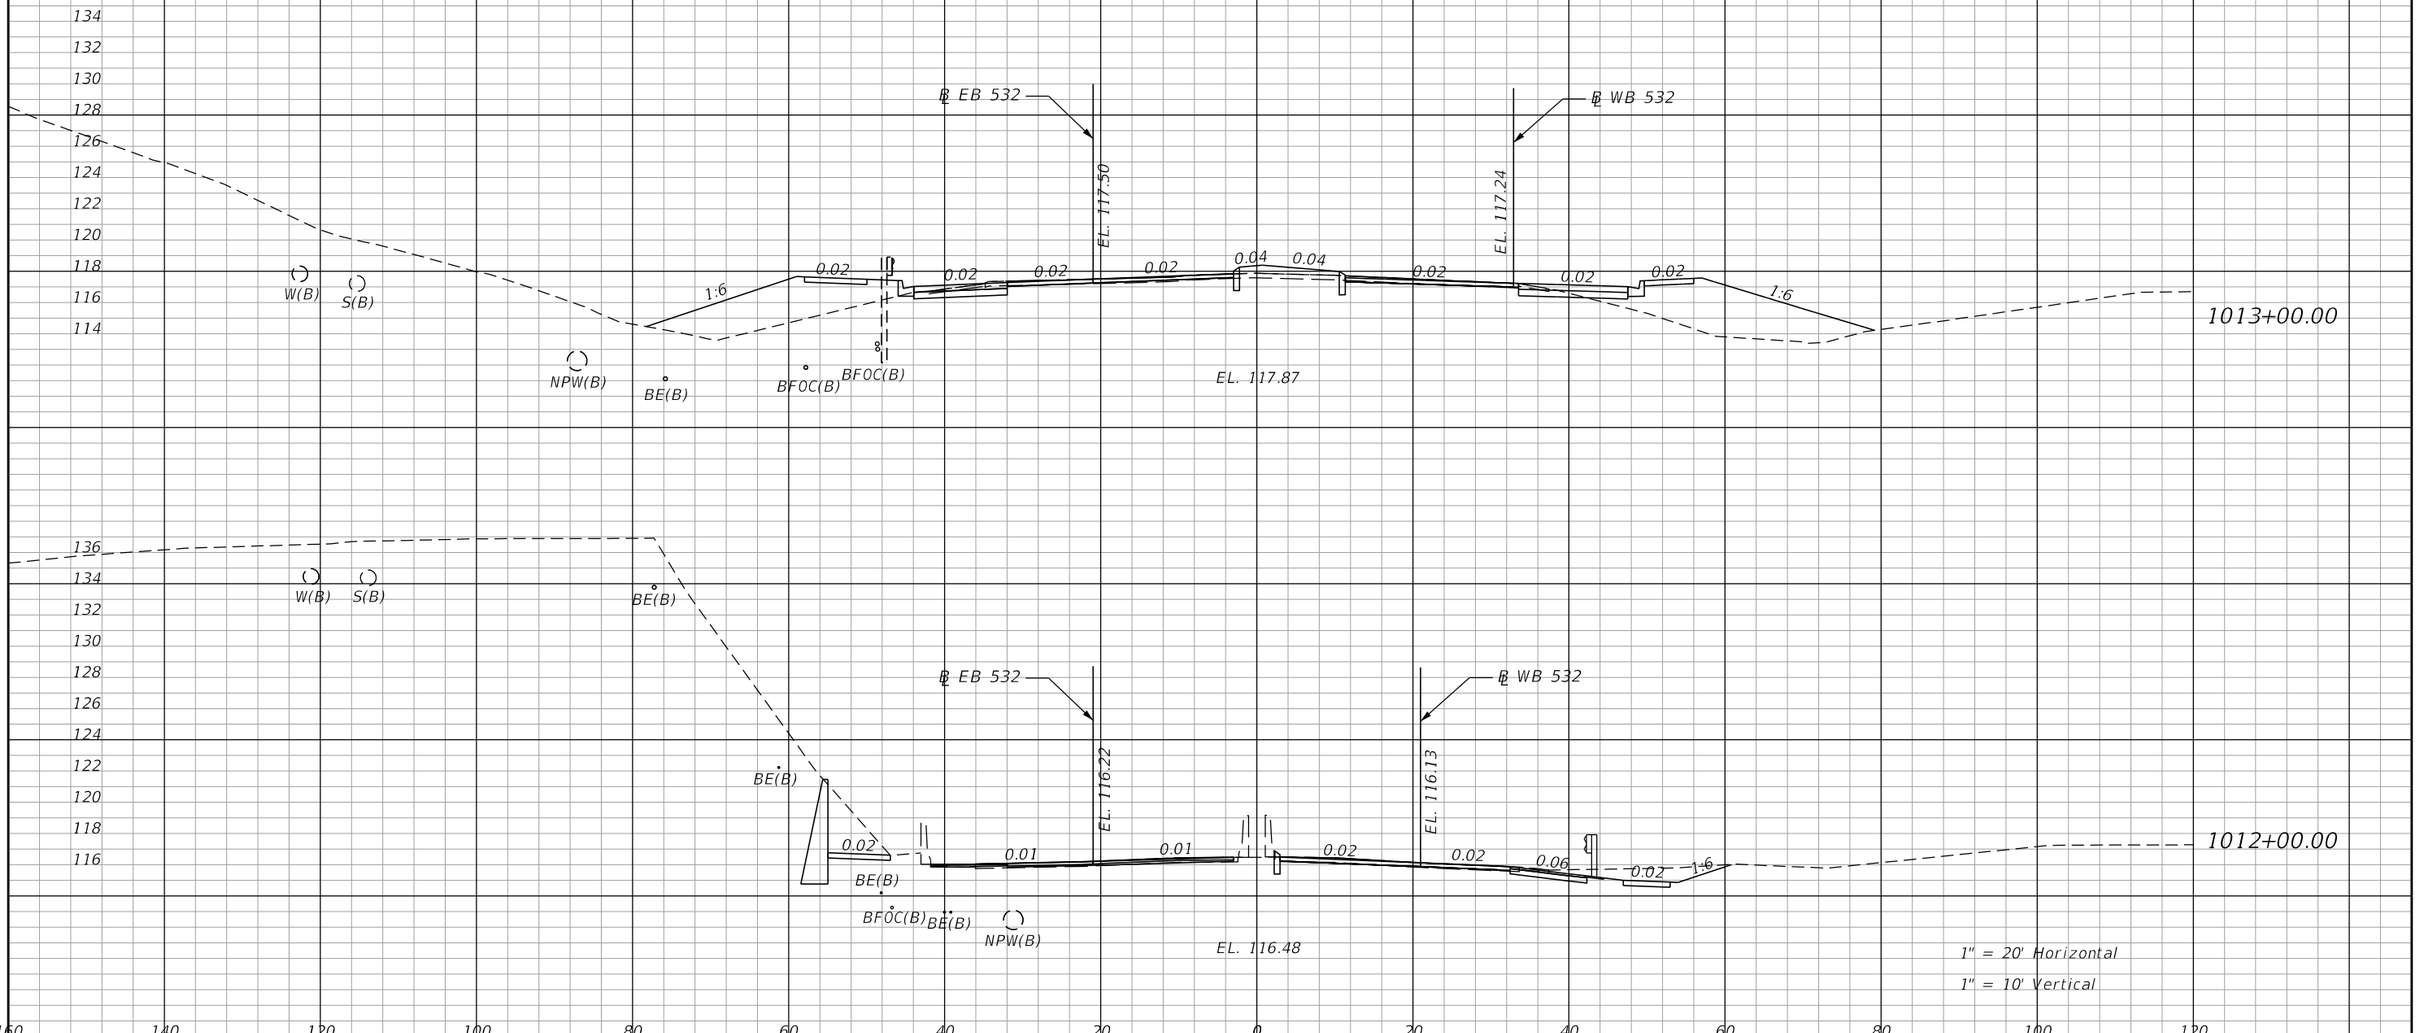

REVISIONS			
DATE	DESCRIPTION	DATE	DESCRIPTION


ENGINEER OF RECORD: STEVEN G. KANE, P.E.
P.E. LICENSE NUMBER 83372
HNTB CORPORATION
610 CRESCENT EXECUTIVE COURT
SUITE 400, LAKE MARY, FL 32746
(407) 805-0355
VENDOR NO.:

STATE OF FLORIDA
DEPARTMENT OF TRANSPORTATION

ROAD NO.	COUNTY	FINANCIAL PROJECT ID
CR 532	OSCEOLA	444187-1-52-01

CROSS SECTIONS MAINLINE CR 532

SHEET NO. 34

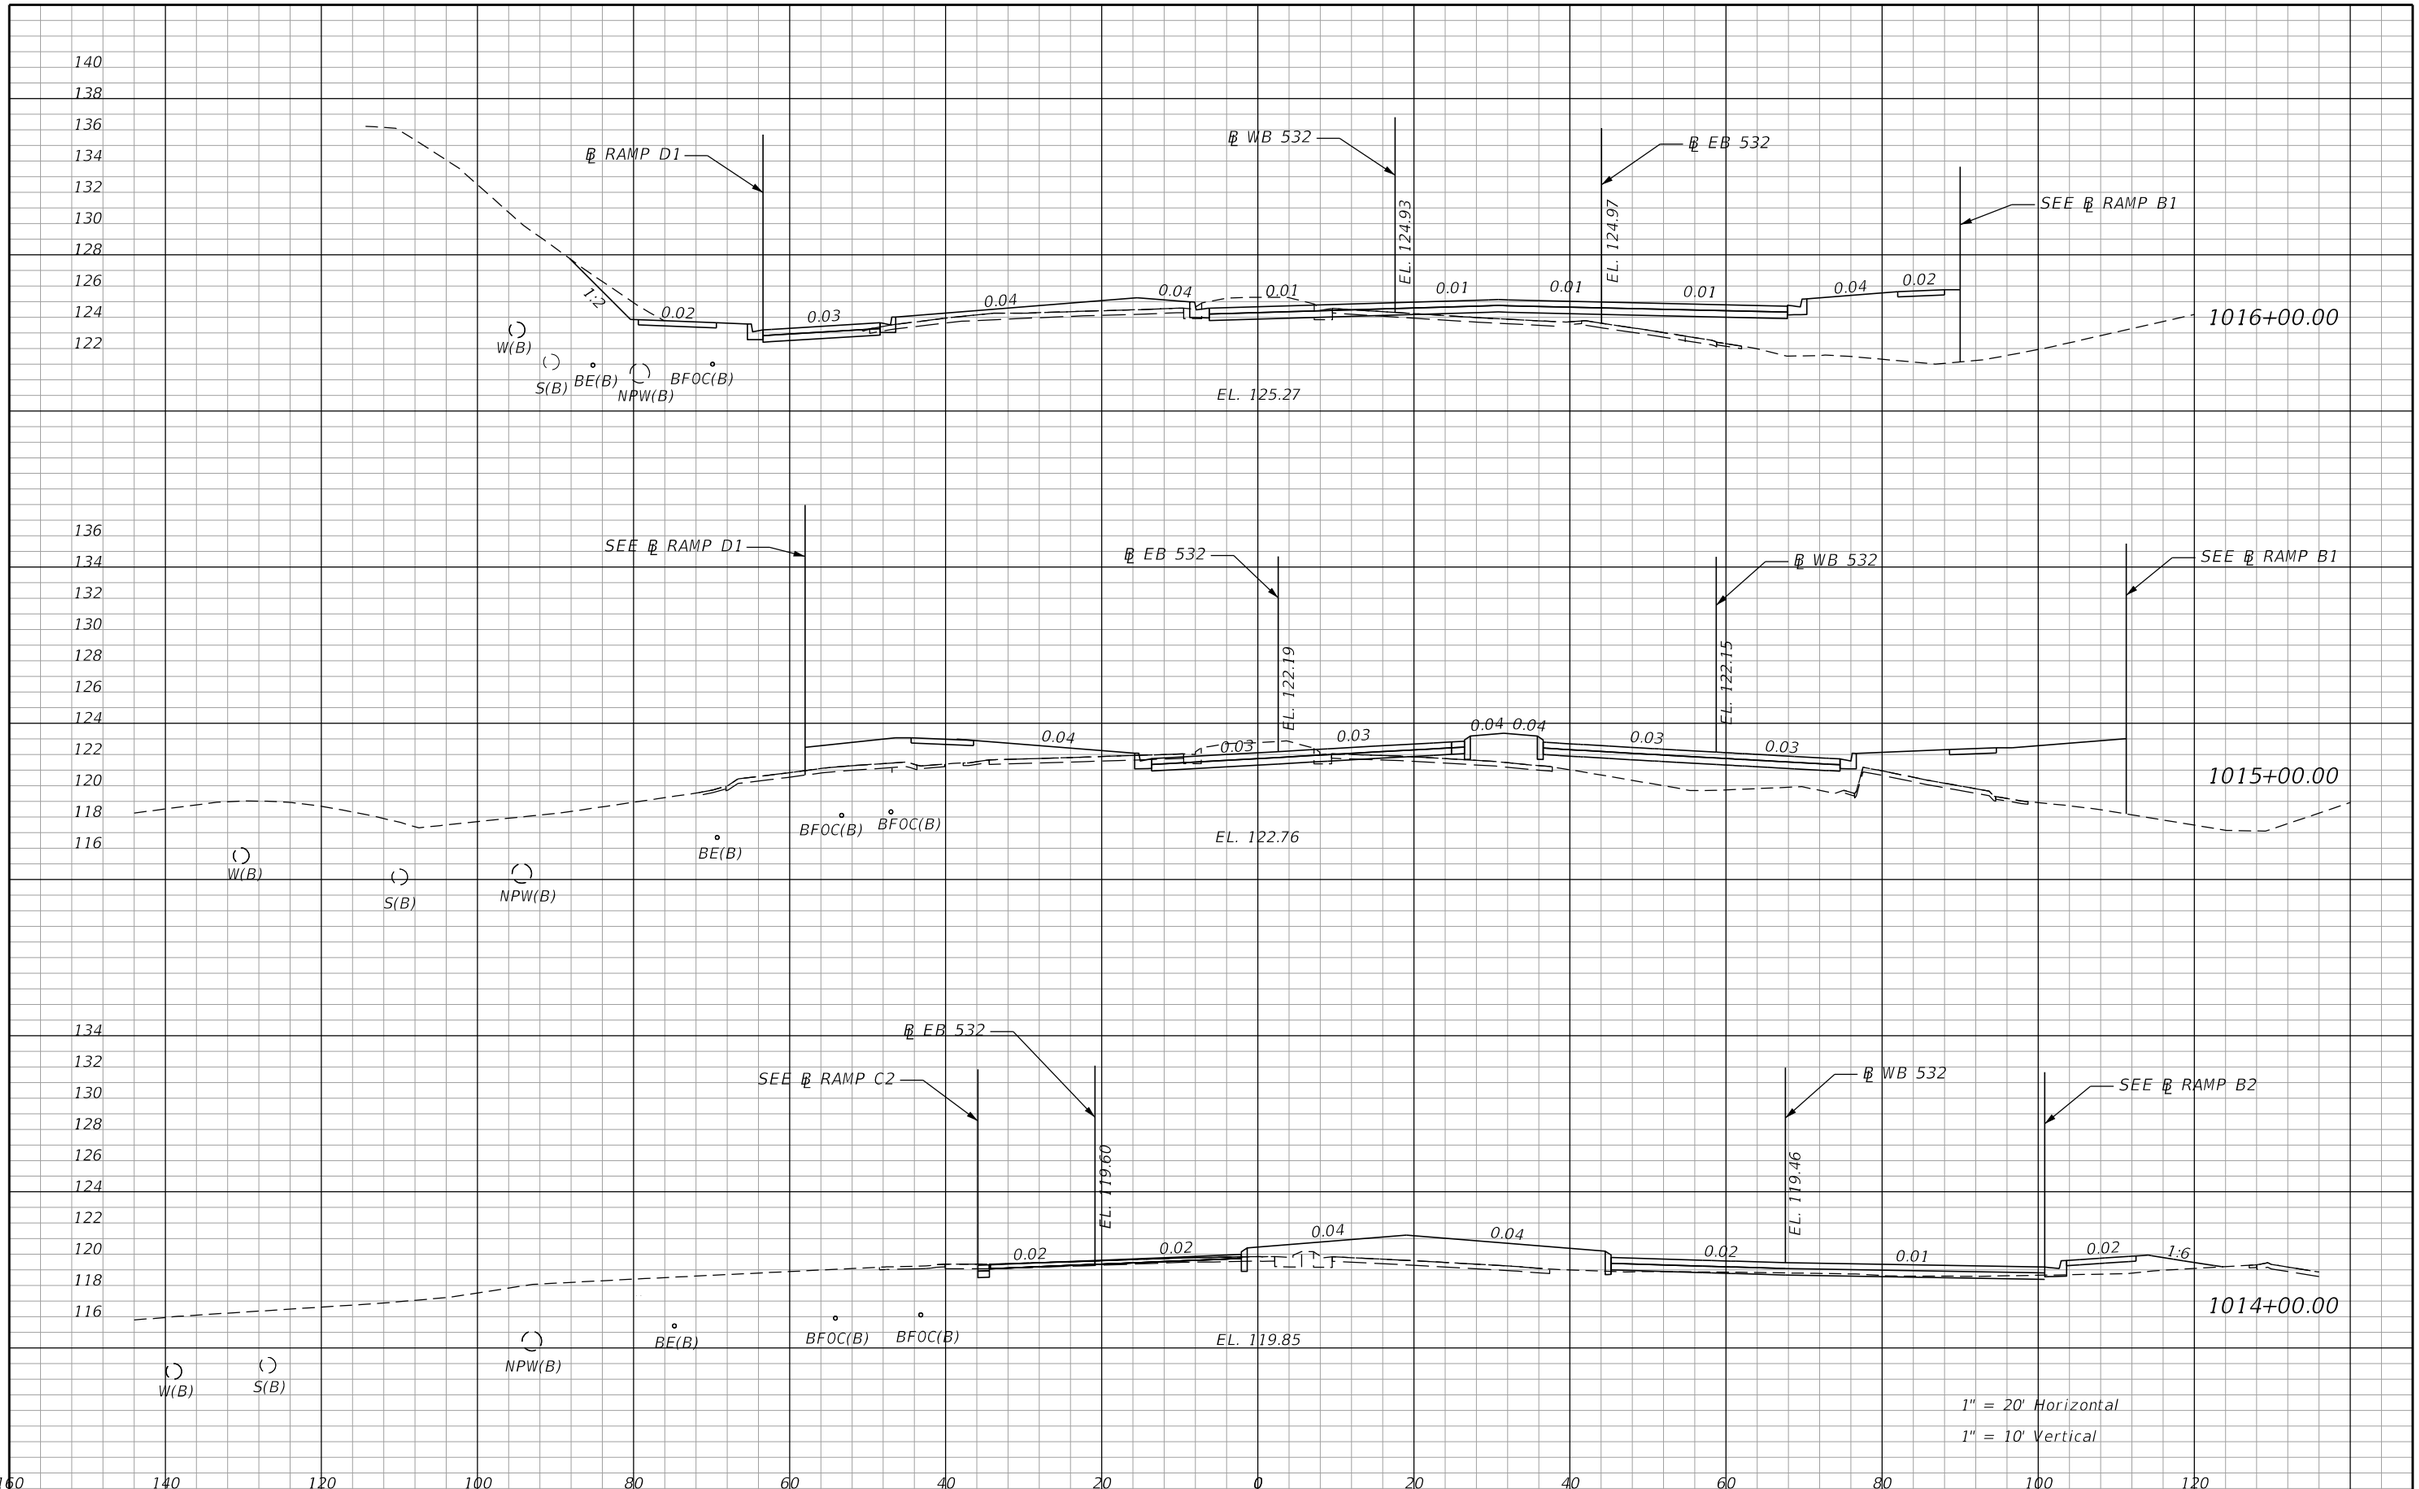

REVISIONS			
DATE	DESCRIPTION	DATE	DESCRIPTION


ENGINEER OF RECORD: STEVEN G. KANE, P.E.
P.E. LICENSE NUMBER 83372
HNTB CORPORATION
610 CRESCENT EXECUTIVE COURT
SUITE 400, LAKE MARY, FL 32746
(407) 805-0355
VENDOR NO.:

STATE OF FLORIDA
DEPARTMENT OF TRANSPORTATION

ROAD NO.	COUNTY	FINANCIAL PROJECT ID
CR 532	OSCEOLA	444187-1-52-01

CROSS SECTIONS
MAINLINE CR 532

SHEET NO. 35

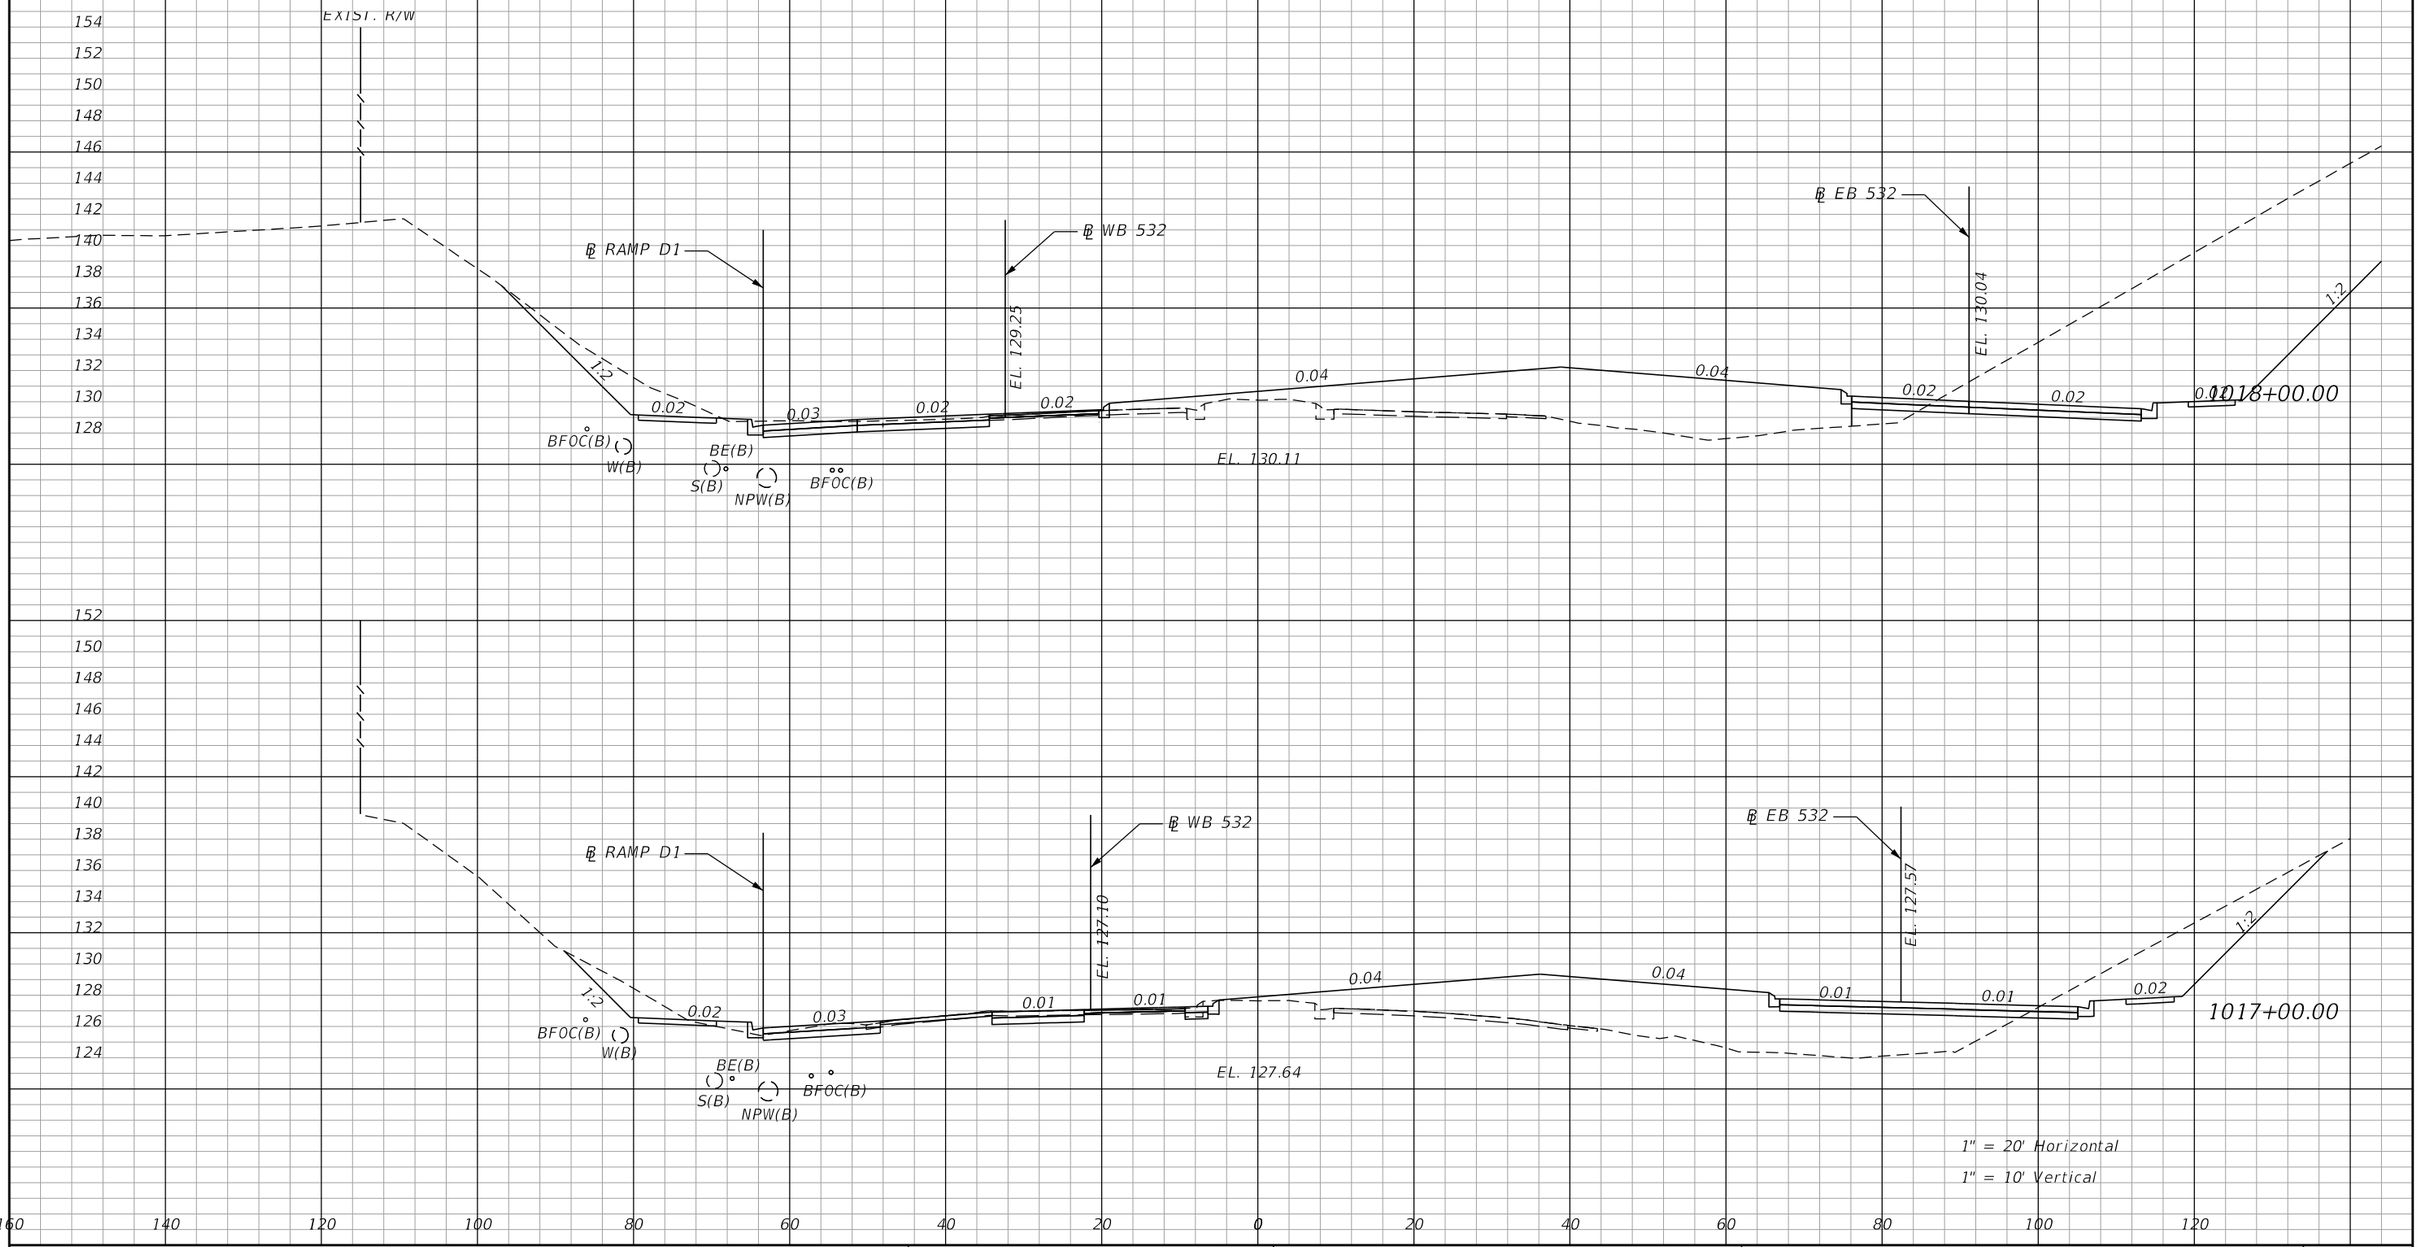

REVISIONS			
DATE	DESCRIPTION	DATE	DESCRIPTION


ENGINEER OF RECORD: STEVEN G. KANE, P.E.
P.E. LICENSE NUMBER 83372
HNTB CORPORATION
610 CRESCENT EXECUTIVE COURT
SUITE 400, LAKE MARY, FL 32746
(407) 805-0355
VENDOR NO.:

STATE OF FLORIDA
DEPARTMENT OF TRANSPORTATION

ROAD NO.	COUNTY	FINANCIAL PROJECT ID
CR 532	OSCEOLA	444187-1-52-01

CROSS SECTIONS
MAINLINE CR 532

SHEET NO. 36

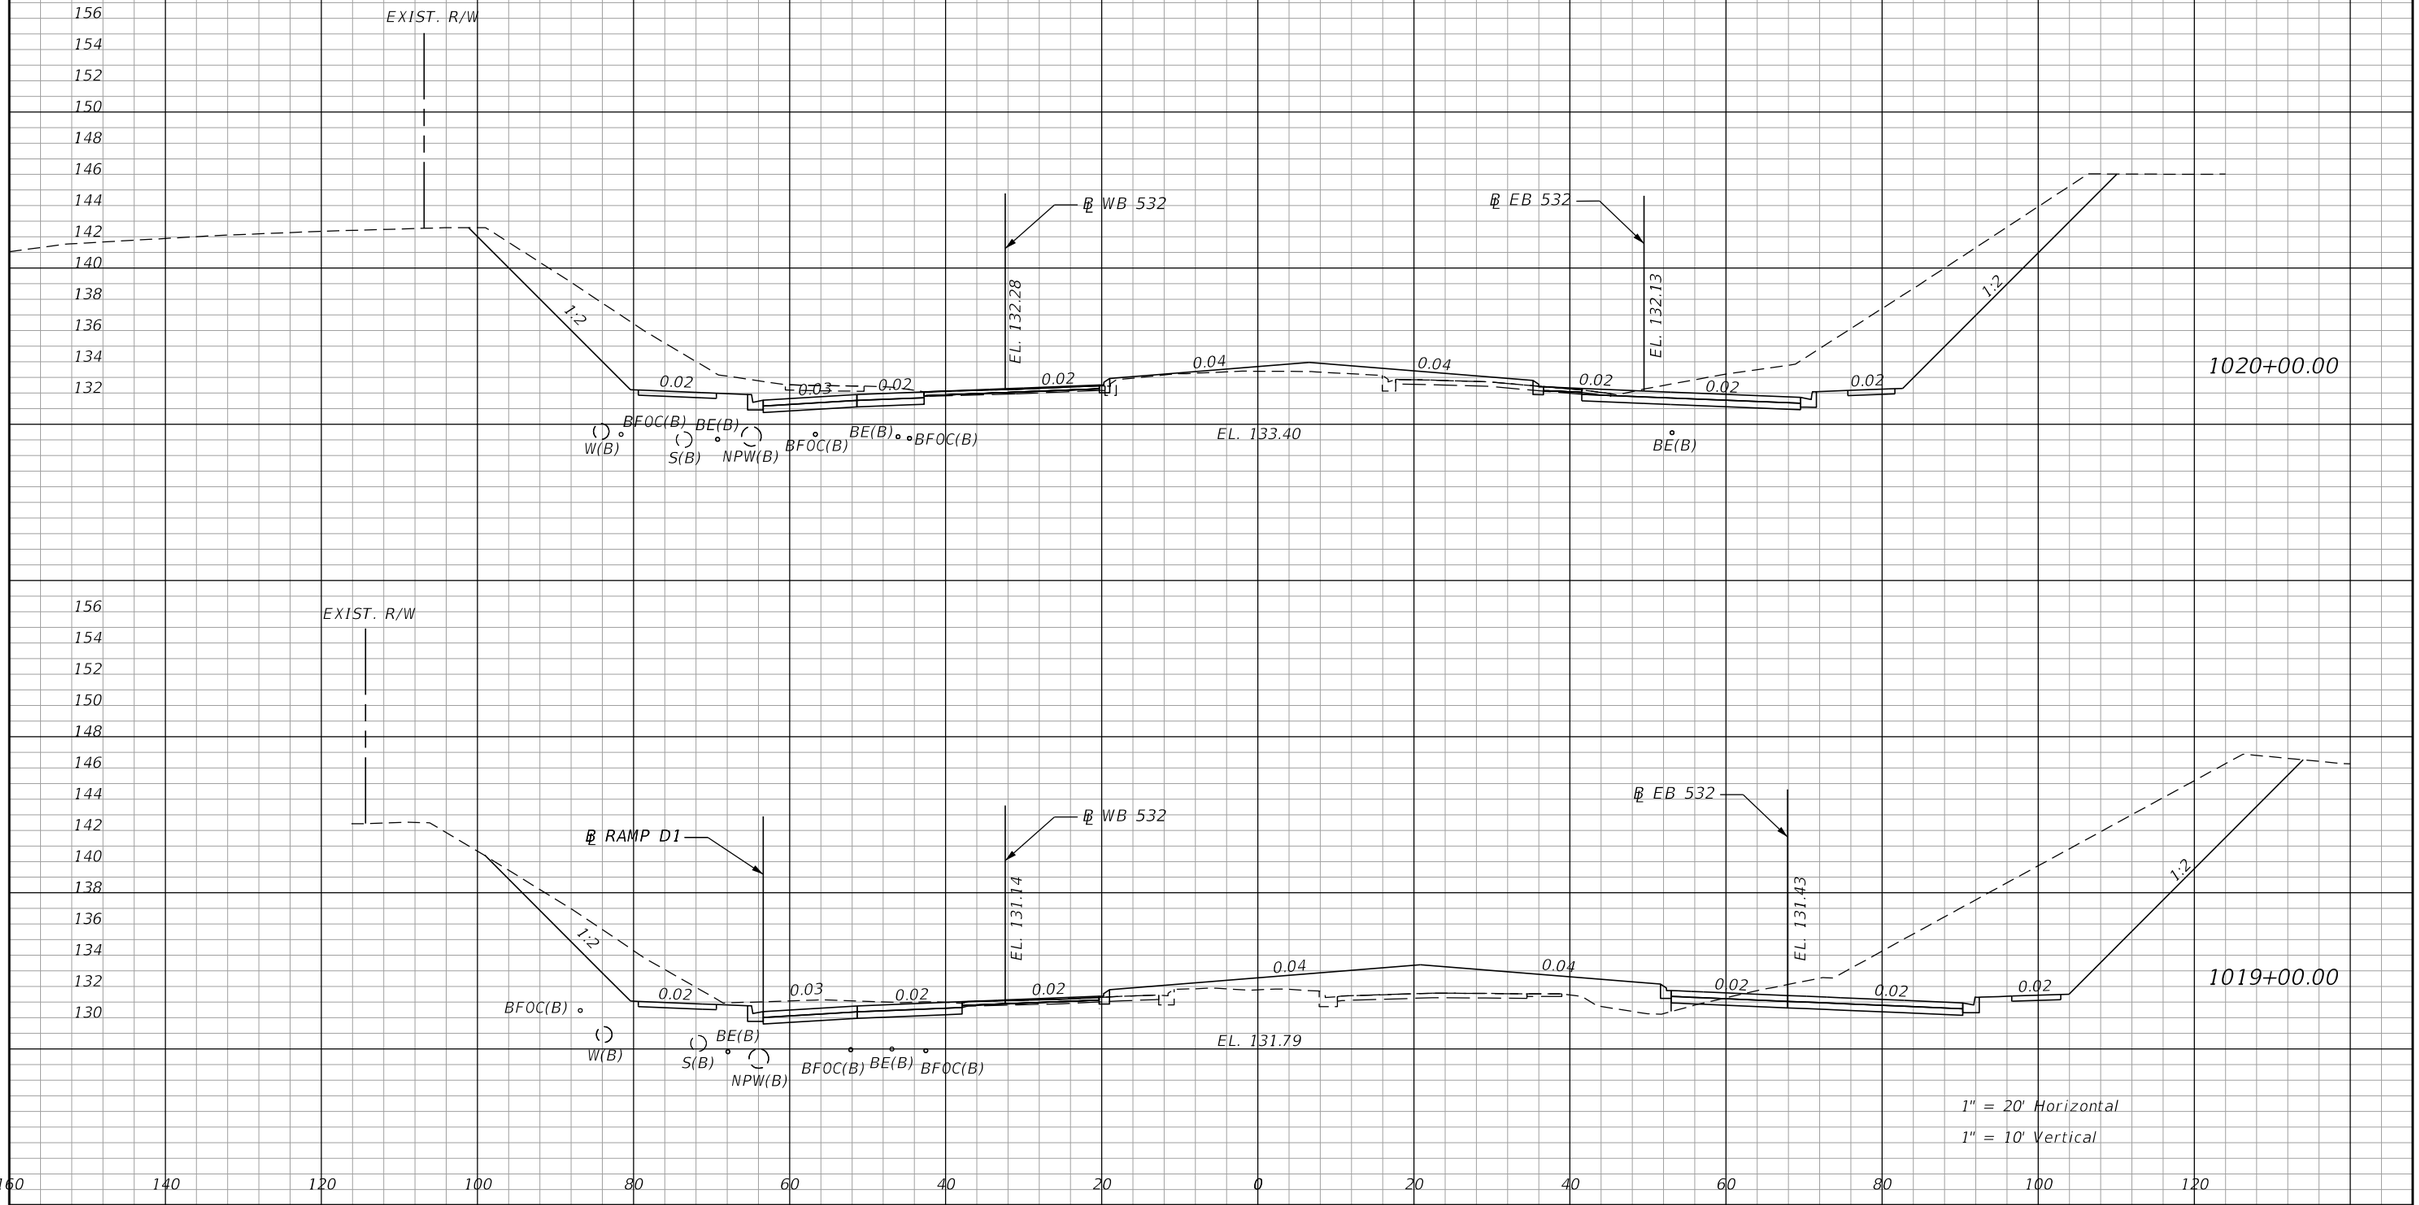

REVISIONS			
DATE	DESCRIPTION	DATE	DESCRIPTION


ENGINEER OF RECORD: STEVEN G. KANE, P.E.
P.E. LICENSE NUMBER 83372
HNTB CORPORATION
610 CRESCENT EXECUTIVE COURT
SUITE 400, LAKE MARY, FL 32746
(407) 805-0355
VENDOR NO.:

STATE OF FLORIDA
DEPARTMENT OF TRANSPORTATION

ROAD NO.	COUNTY	FINANCIAL PROJECT ID
CR 532	OSCEOLA	444187-1-52-01

CROSS SECTIONS MAINLINE CR 532

SHEET NO. 37

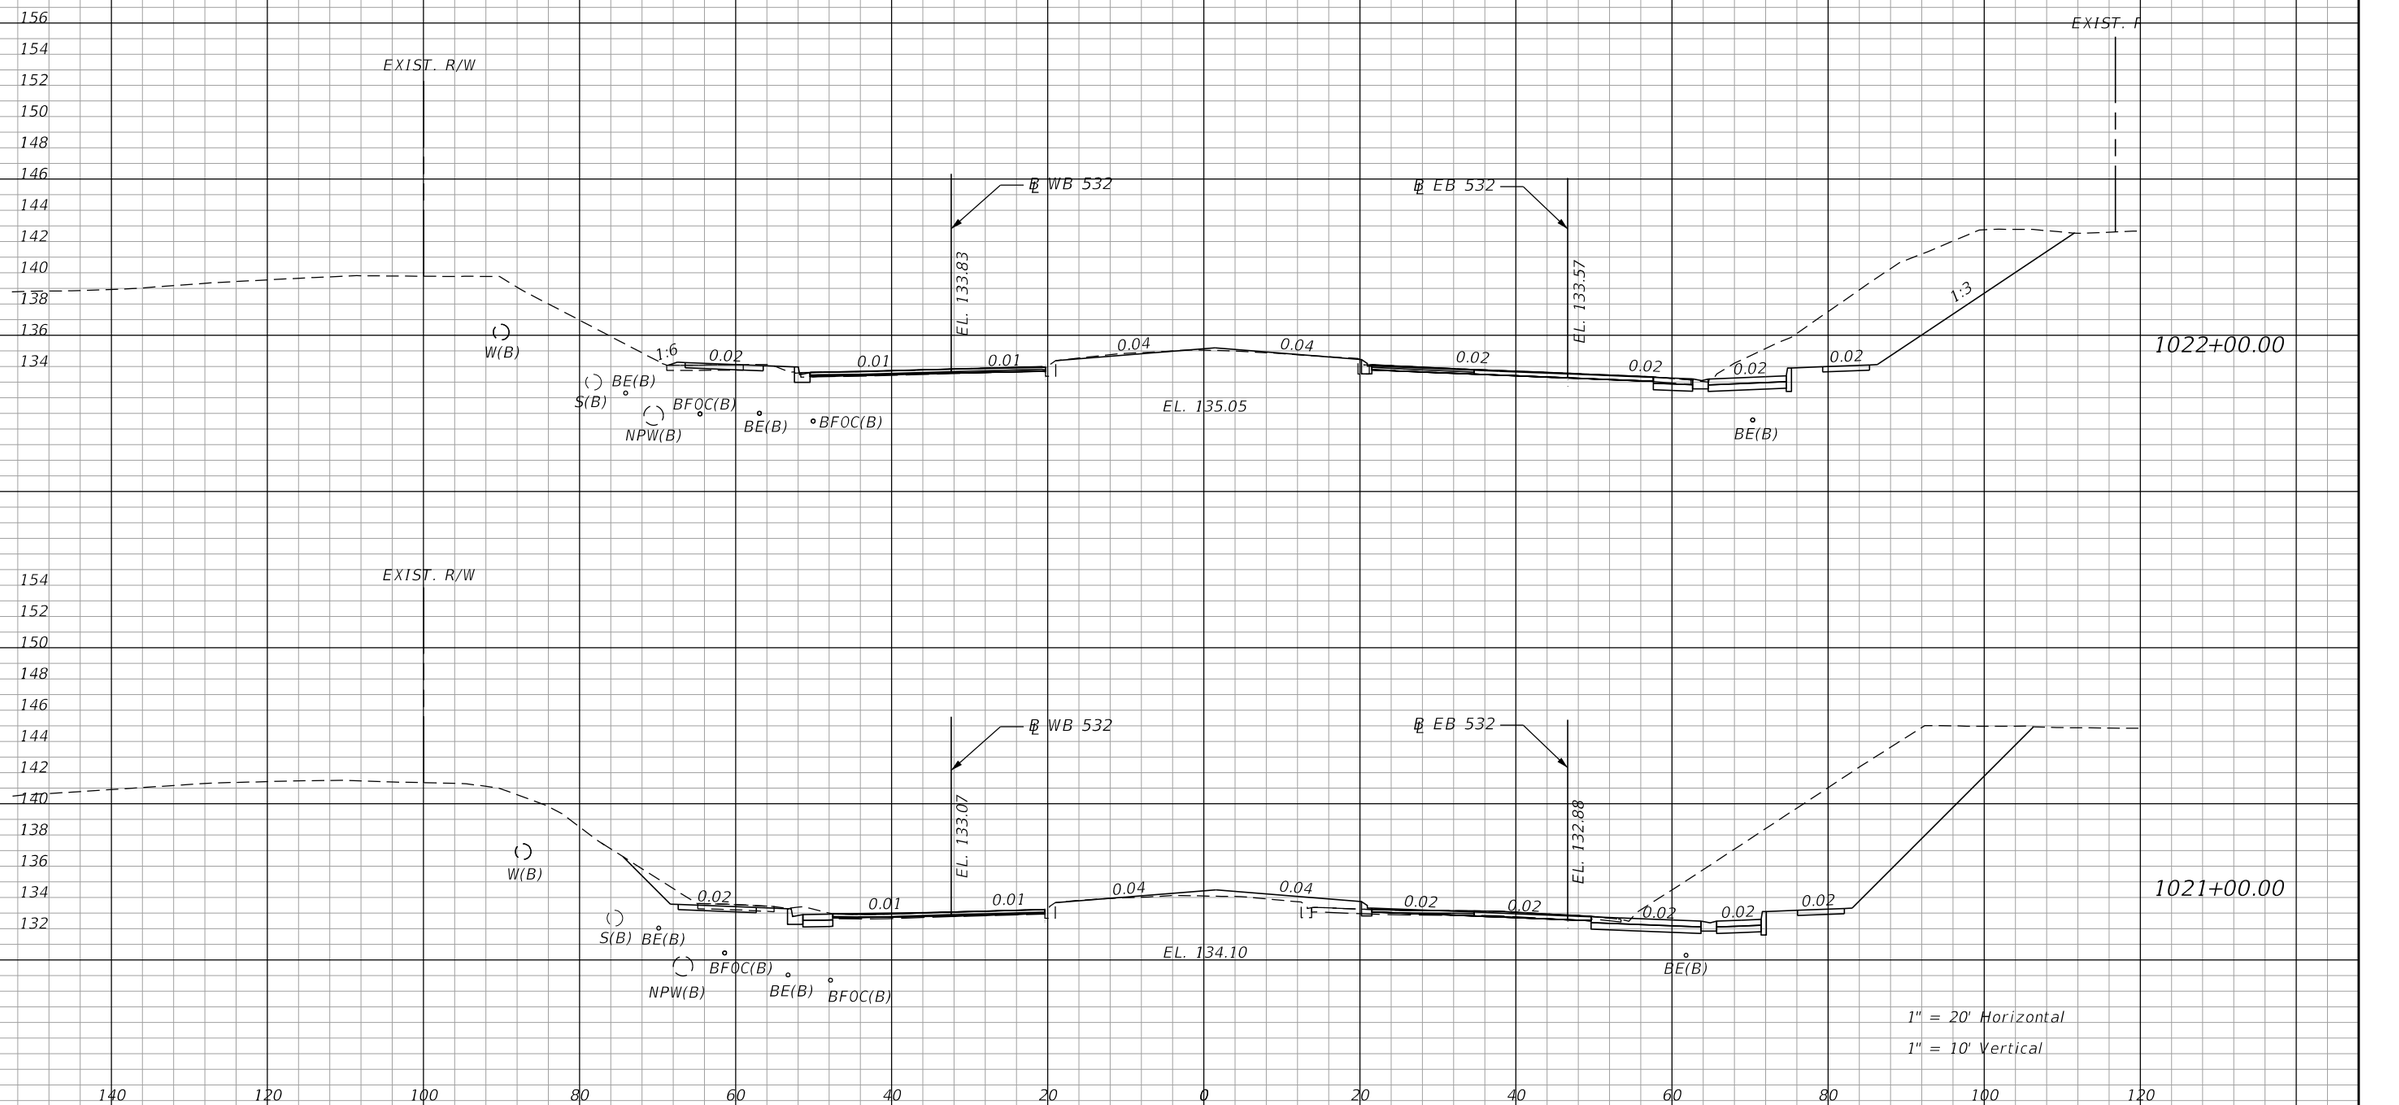

REVISIONS			
DATE	DESCRIPTION	DATE	DESCRIPTION

ENGINEER OF RECORD: STEVEN G. KANE, P.E.
P.E. LICENSE NUMBER 83372
HNTB CORPORATION
610 CRESCENT EXECUTIVE COURT
SUITE 400, LAKE MARY, FL 32746
(407) 805-0355
VENDOR NO.:


STATE OF FLORIDA
DEPARTMENT OF TRANSPORTATION

ROAD NO.	COUNTY	FINANCIAL PROJECT ID
CR 532	OSCEOLA	444187-1-52-01

CROSS SECTIONS MAINLINE CR 532

SHEET NO. 38

hhatton 2/12/2020 3:05:26 PM Rdxsrd_shg \\LKMw00\pmwork3\Jobs\73355 - Champions Gate CR 532\44418715201\roadway\RDXSRD02.dgn

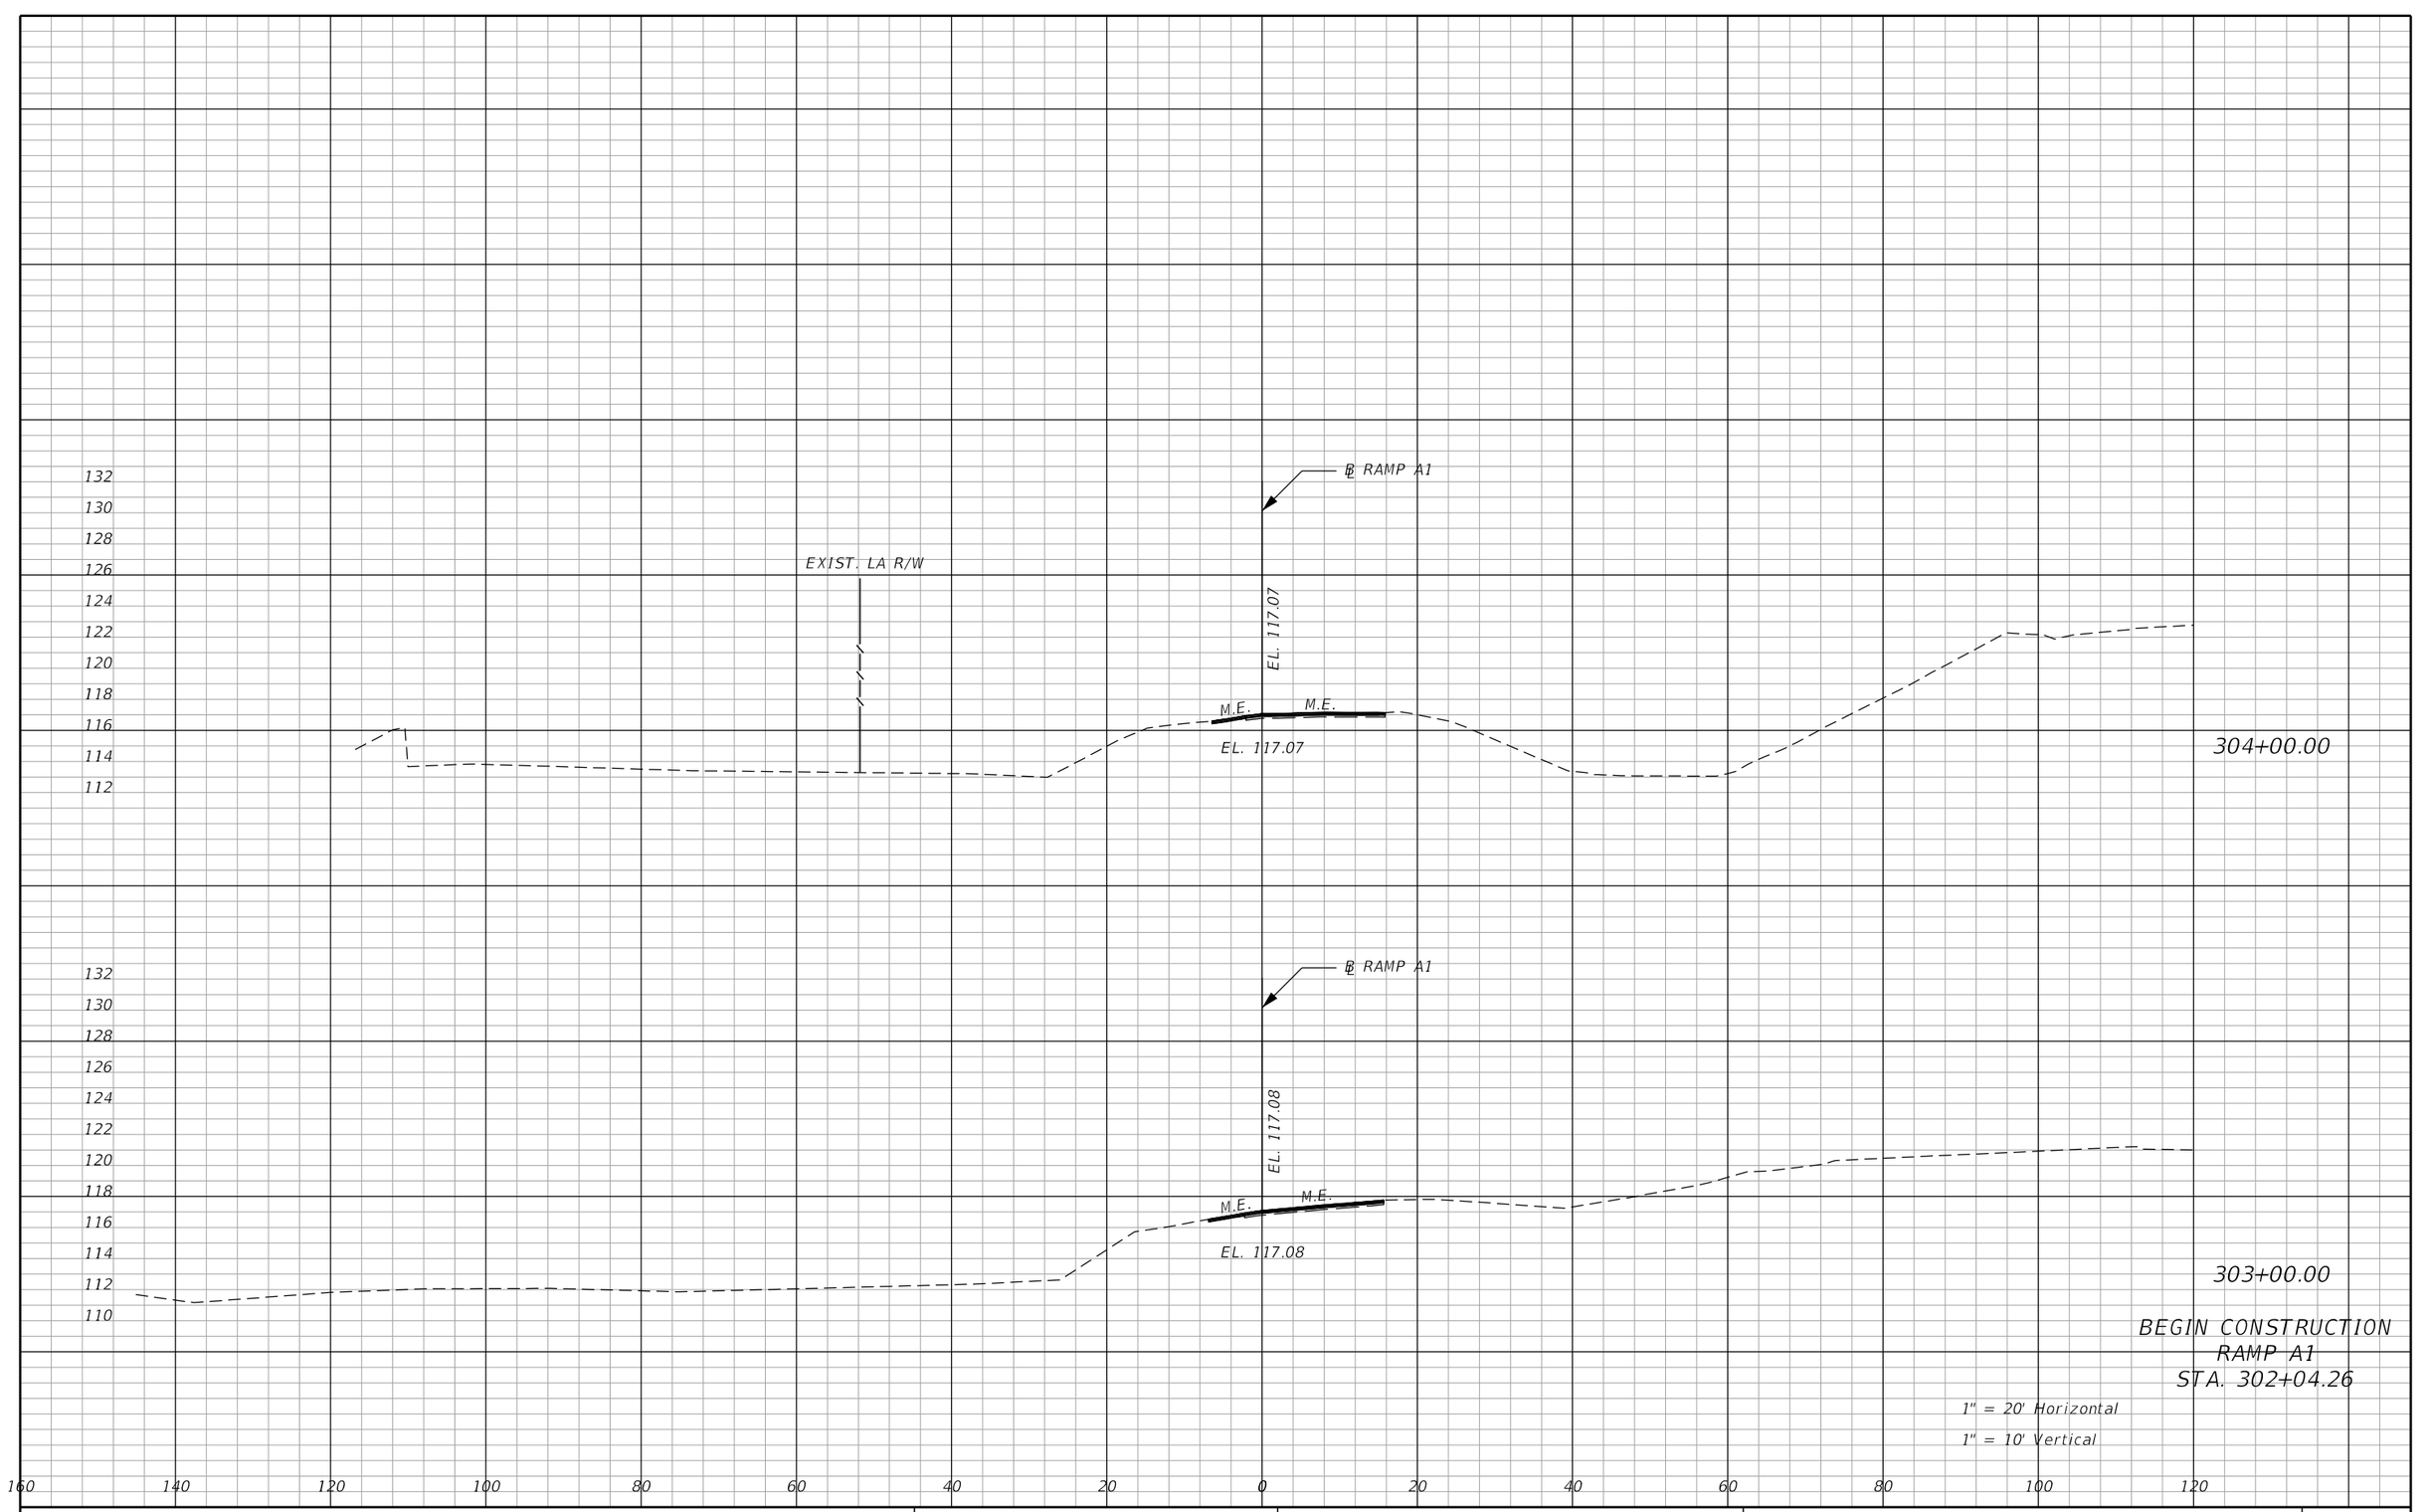

REVISIONS			
DATE	DESCRIPTION	DATE	DESCRIPTION


ENGINEER OF RECORD: STEVEN G. KANE, P.E.
P.E. LICENSE NUMBER 83372
HNTB CORPORATION
610 CRESCENT EXECUTIVE COURT
SUITE 400, LAKE MARY, FL 32746
(407) 805-0355
VENDOR NO.:

STATE OF FLORIDA
DEPARTMENT OF TRANSPORTATION

ROAD NO.	COUNTY	FINANCIAL PROJECT ID
CR 532	OSCEOLA	444187-1-52-01

CROSS SECTIONS
RAMP A1

SHEET NO. 39

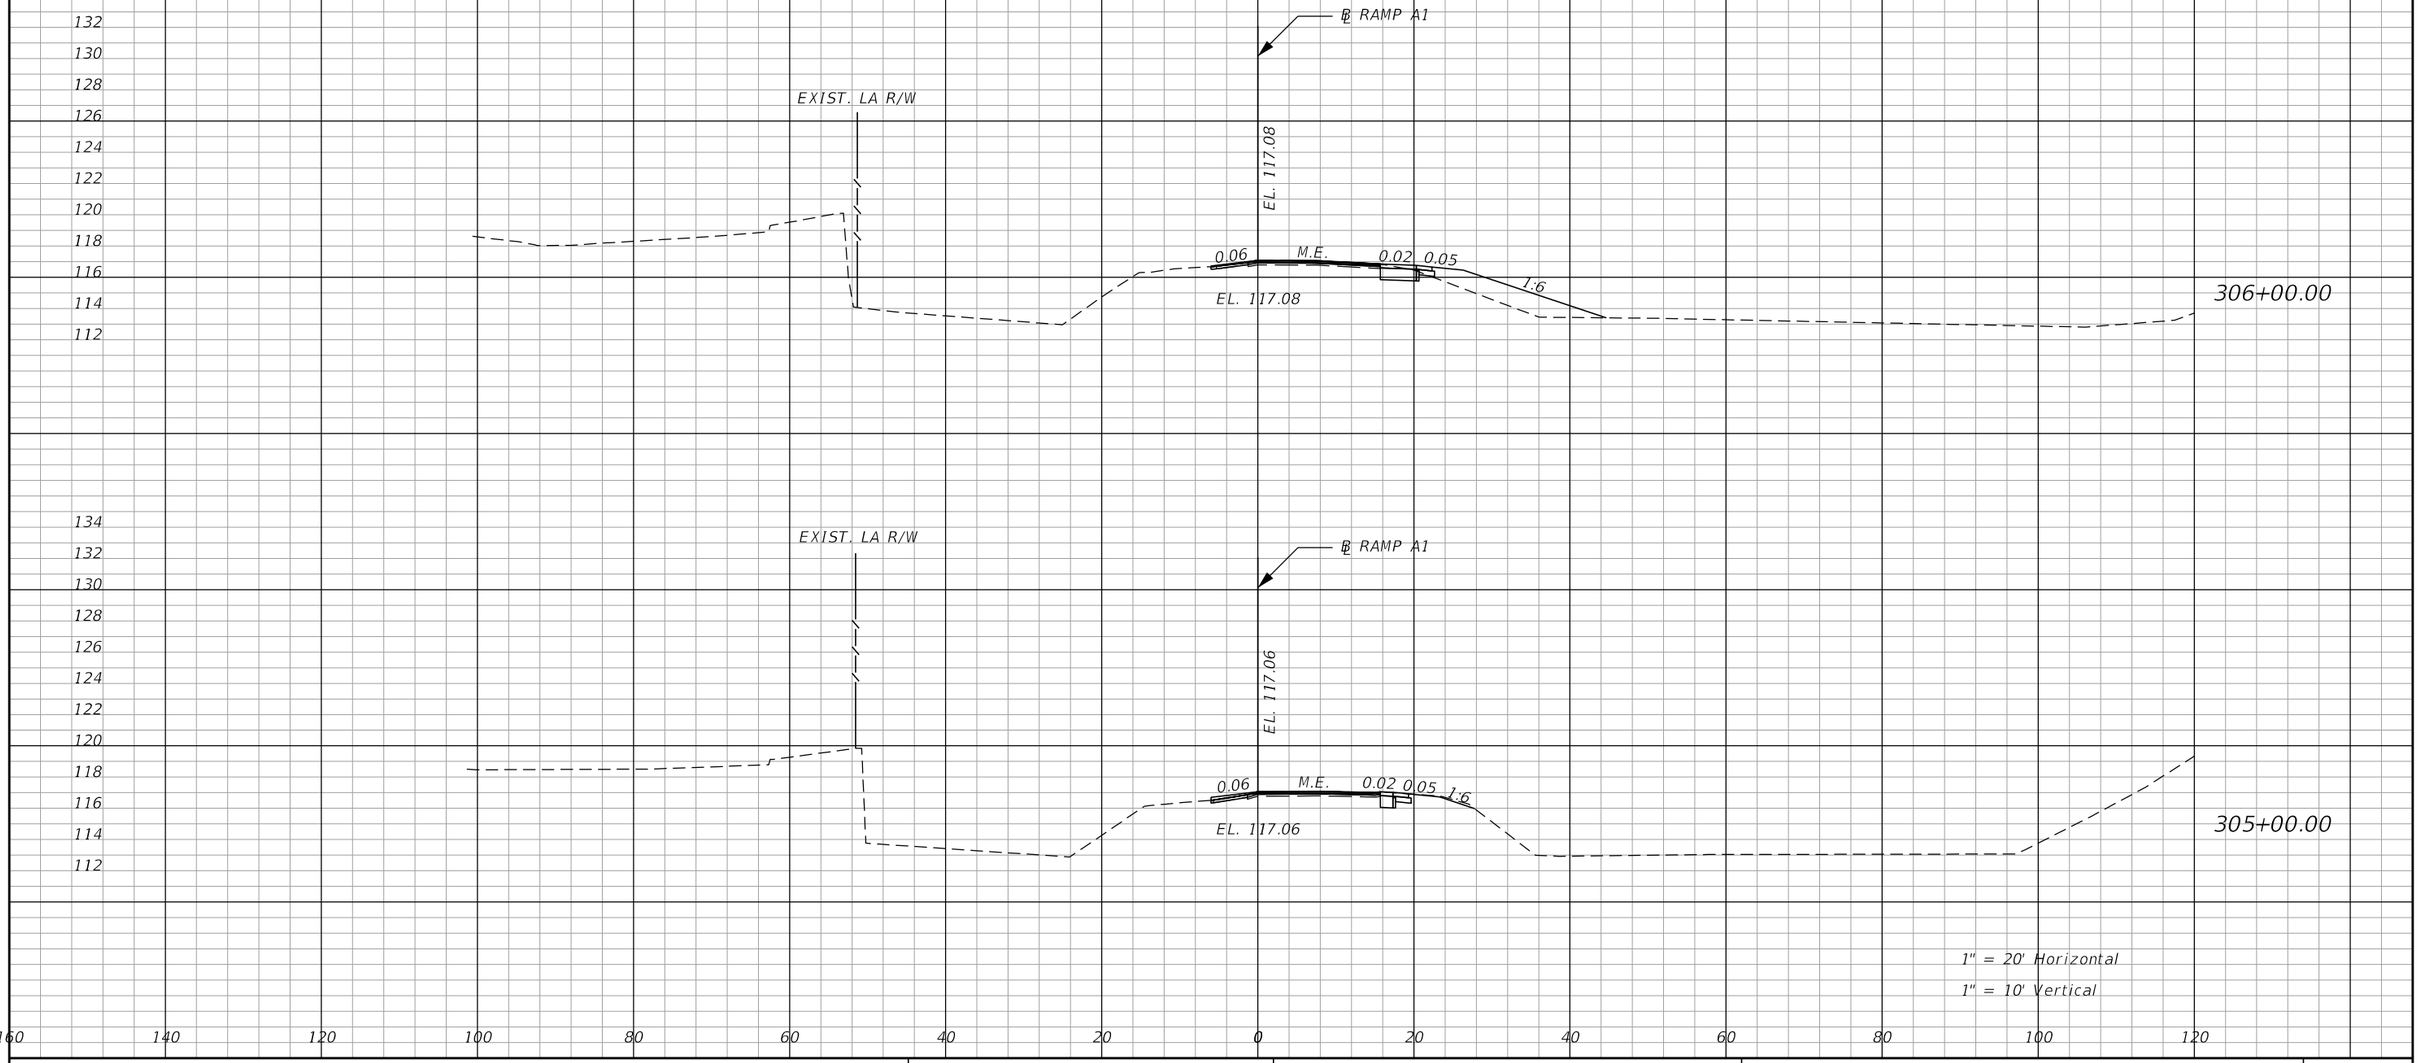

REVISIONS			
DATE	DESCRIPTION	DATE	DESCRIPTION


ENGINEER OF RECORD: STEVEN G. KANE, P.E.
P.E. LICENSE NUMBER 83372
HNTB CORPORATION
610 CRESCENT EXECUTIVE COURT
SUITE 400, LAKE MARY, FL 32746
(407) 805-0355
VENDOR NO.:

STATE OF FLORIDA
DEPARTMENT OF TRANSPORTATION

ROAD NO.	COUNTY	FINANCIAL PROJECT ID
CR 532	OSCEOLA	444187-1-52-01

CROSS SECTIONS
RAMP A1

SHEET NO. 40

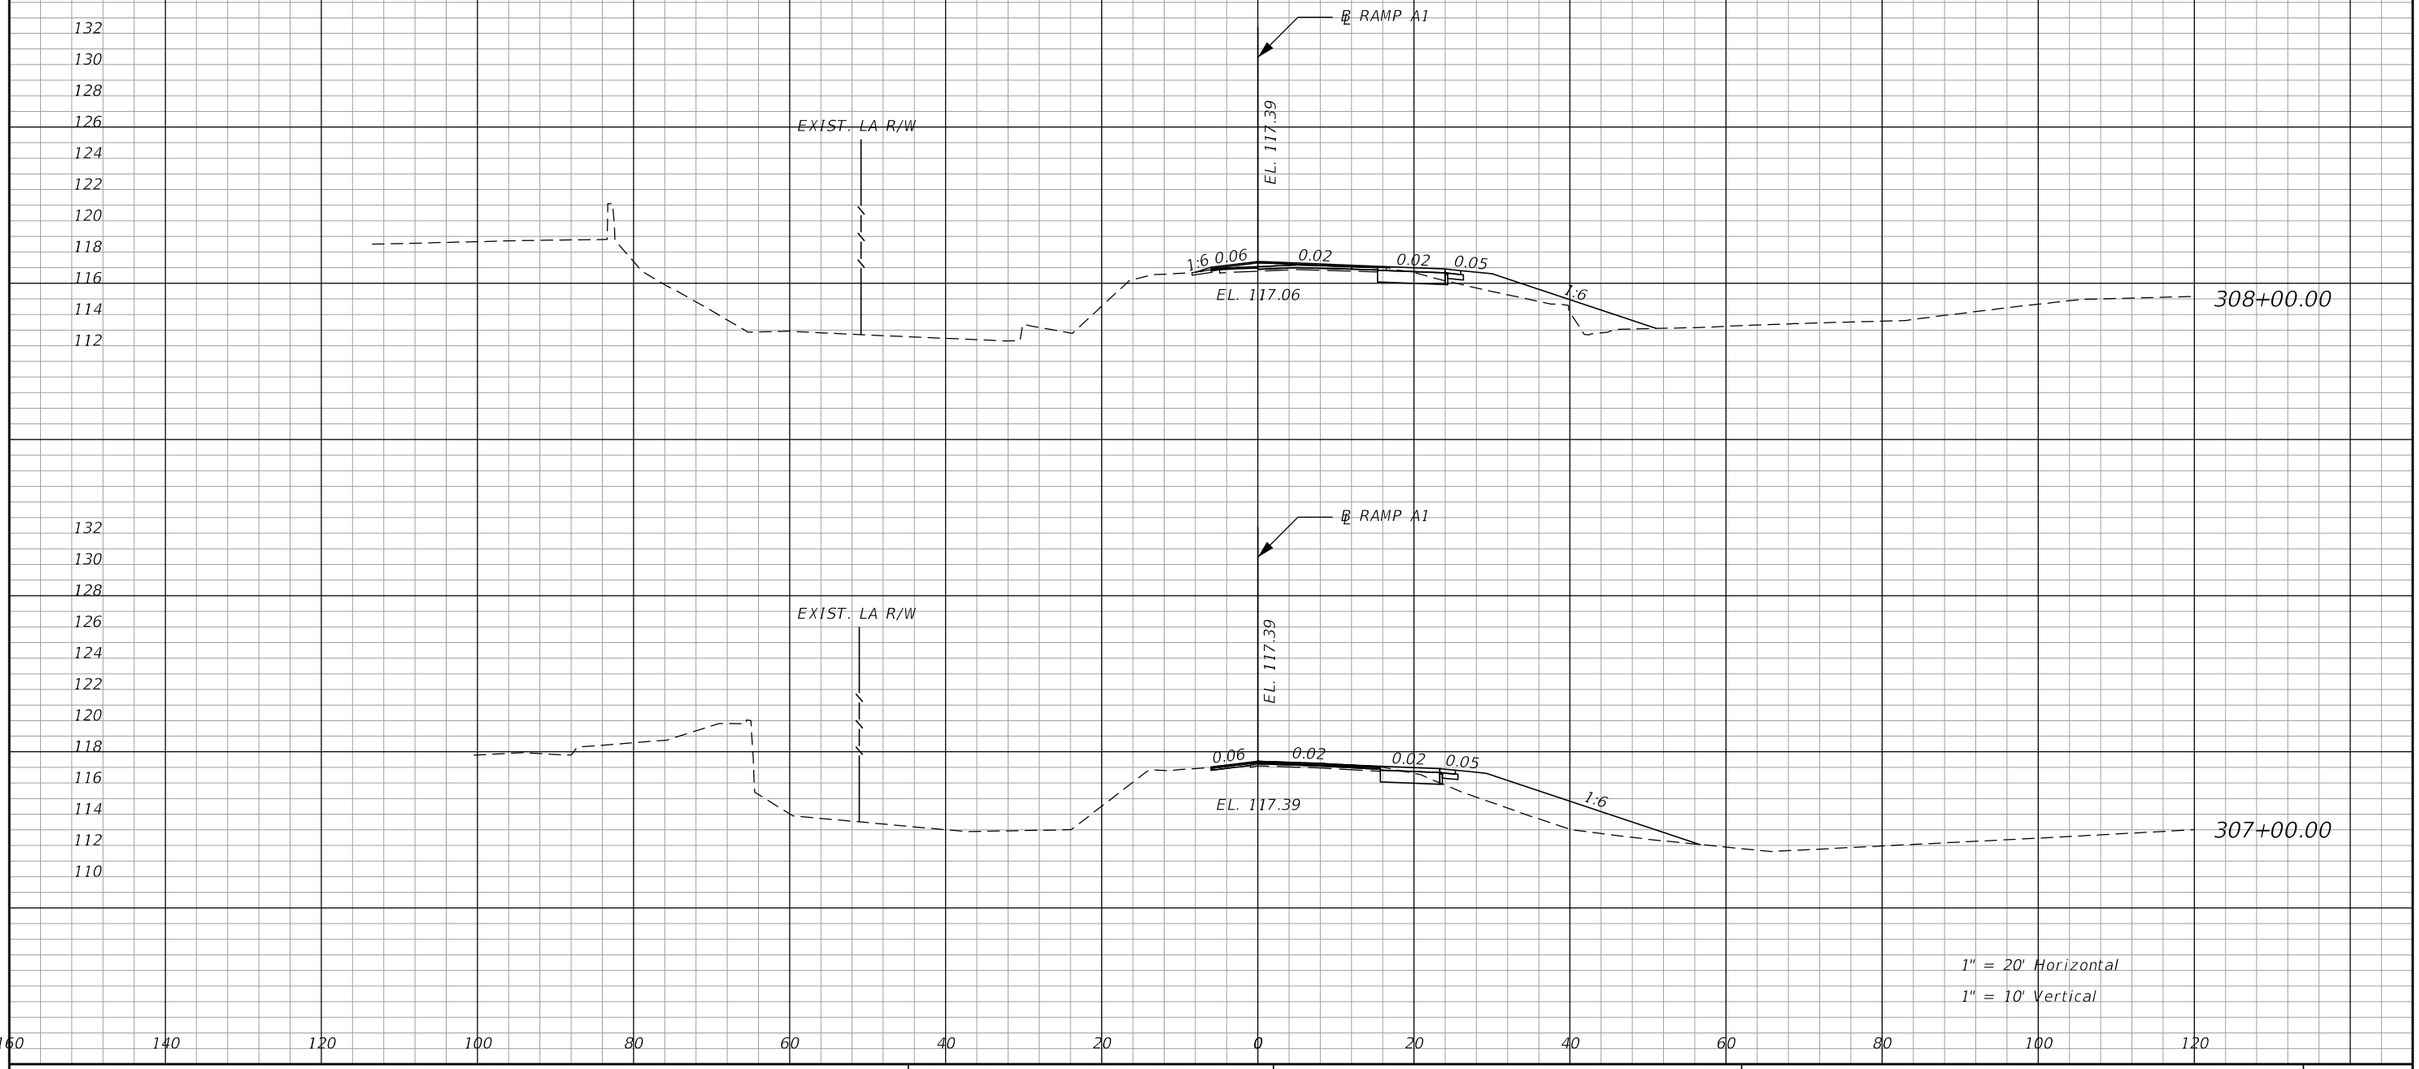

REVISIONS			
DATE	DESCRIPTION	DATE	DESCRIPTION


ENGINEER OF RECORD: STEVEN G. KANE, P.E.
P.E. LICENSE NUMBER 83372
HNTB CORPORATION
610 CRESCENT EXECUTIVE COURT
SUITE 400, LAKE MARY, FL 32746
(407) 805-0355
VENDOR NO.:

STATE OF FLORIDA
DEPARTMENT OF TRANSPORTATION

ROAD NO.	COUNTY	FINANCIAL PROJECT ID
CR 532	OSCEOLA	444187-1-52-01

CROSS SECTIONS
RAMP A1

SHEET NO. 41

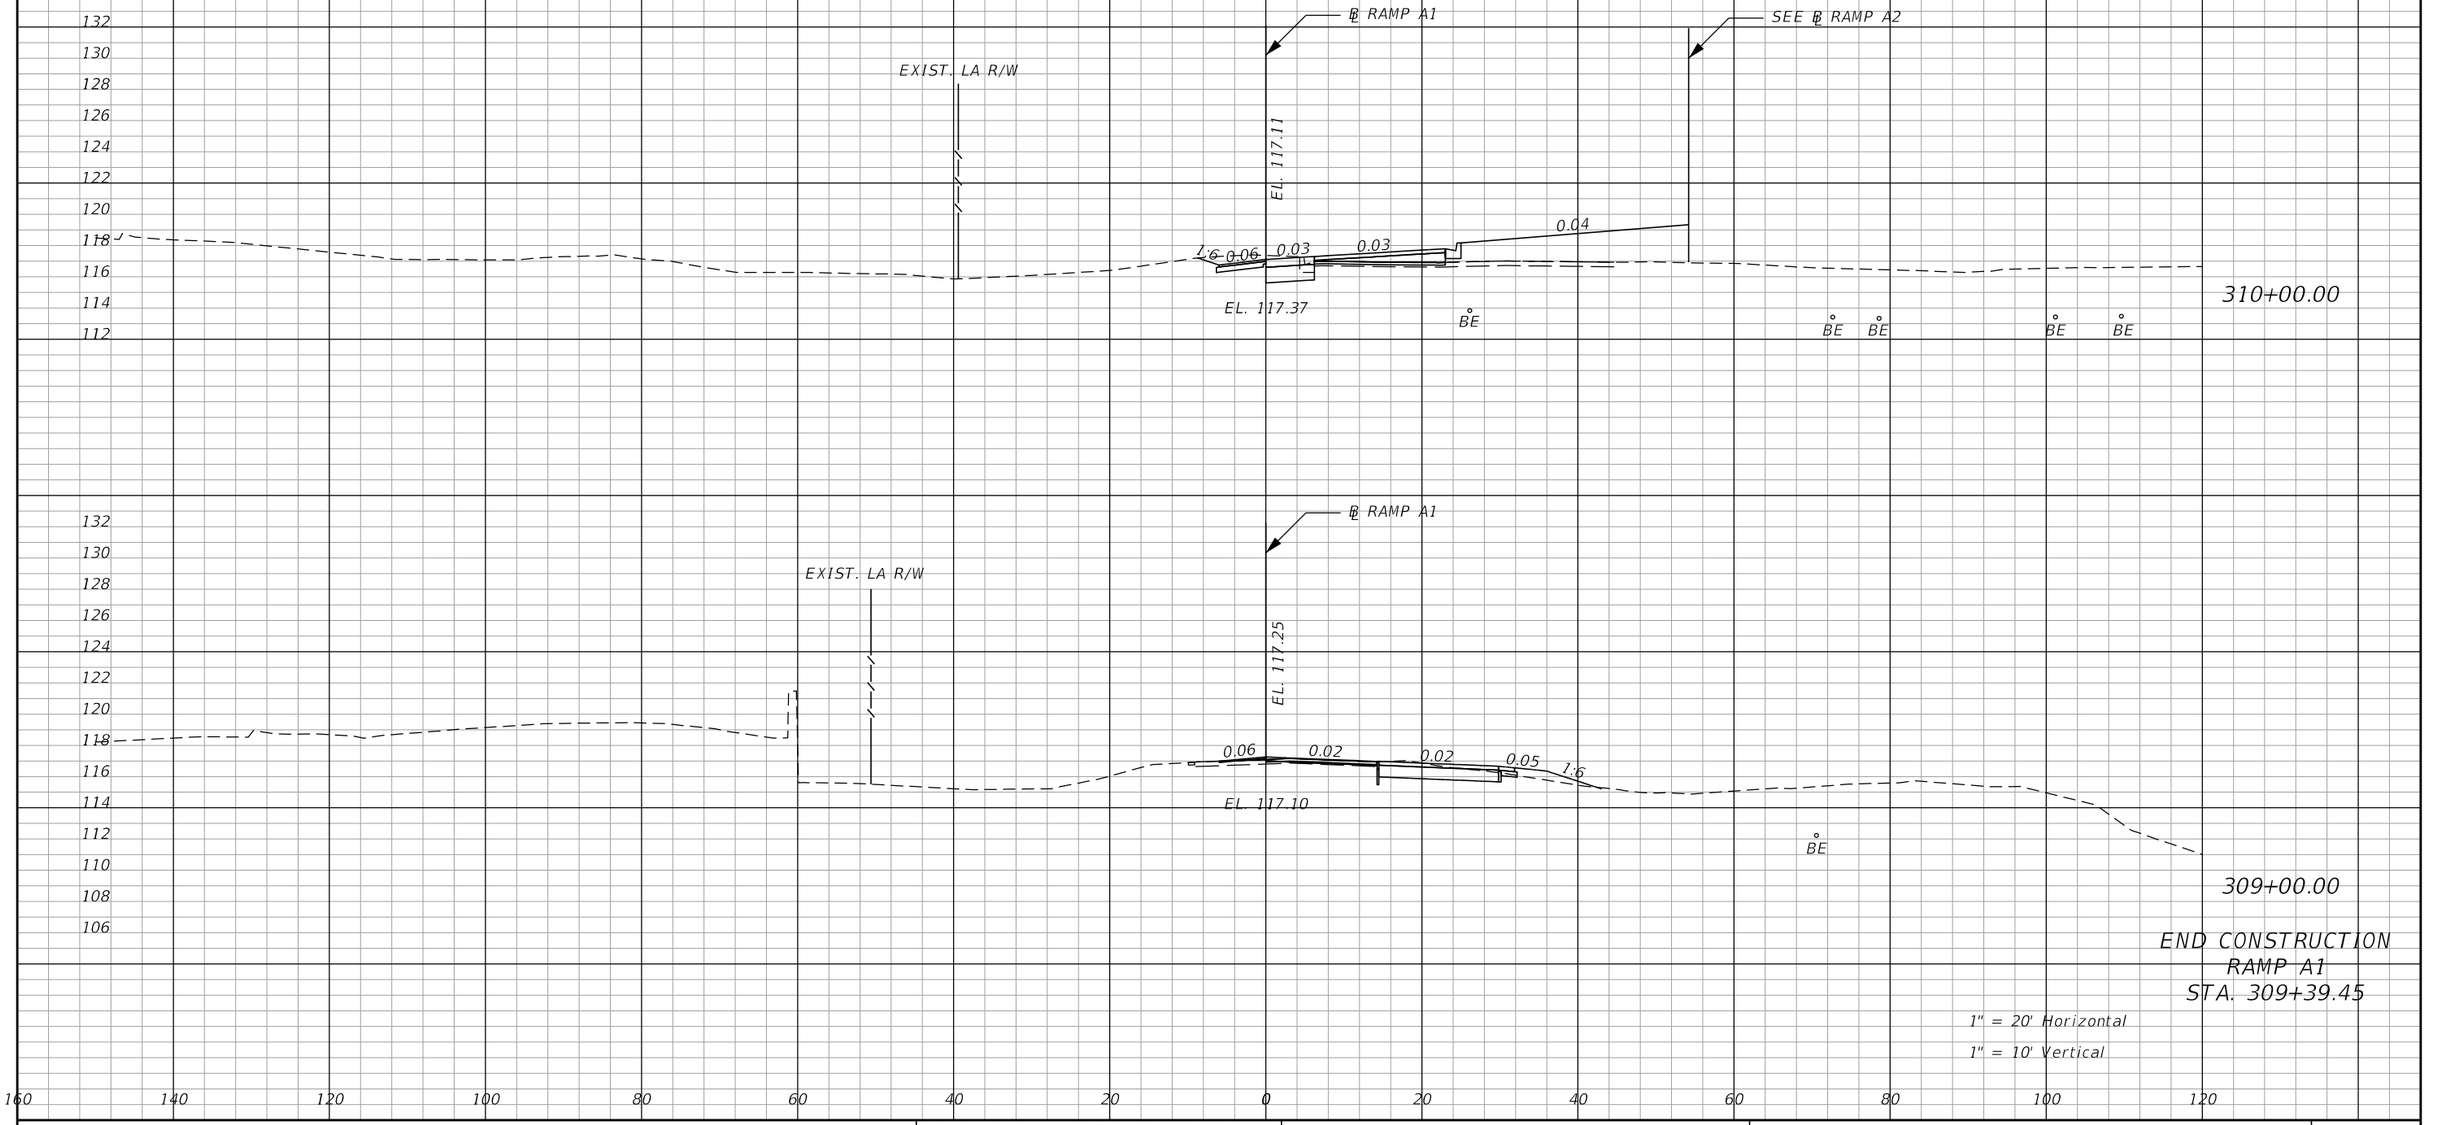

REVISIONS			
DATE	DESCRIPTION	DATE	DESCRIPTION


ENGINEER OF RECORD: STEVEN G. KANE, P.E.
P.E. LICENSE NUMBER 83372
HNTB CORPORATION
610 CRESCENT EXECUTIVE COURT
SUITE 400, LAKE MARY, FL 32746
(407) 805-0355
VENDOR NO.:

STATE OF FLORIDA
DEPARTMENT OF TRANSPORTATION

ROAD NO.	COUNTY	FINANCIAL PROJECT ID
CR 532	OSCEOLA	444187-1-52-01

CROSS SECTIONS
RAMP A1

SHEET NO. 42

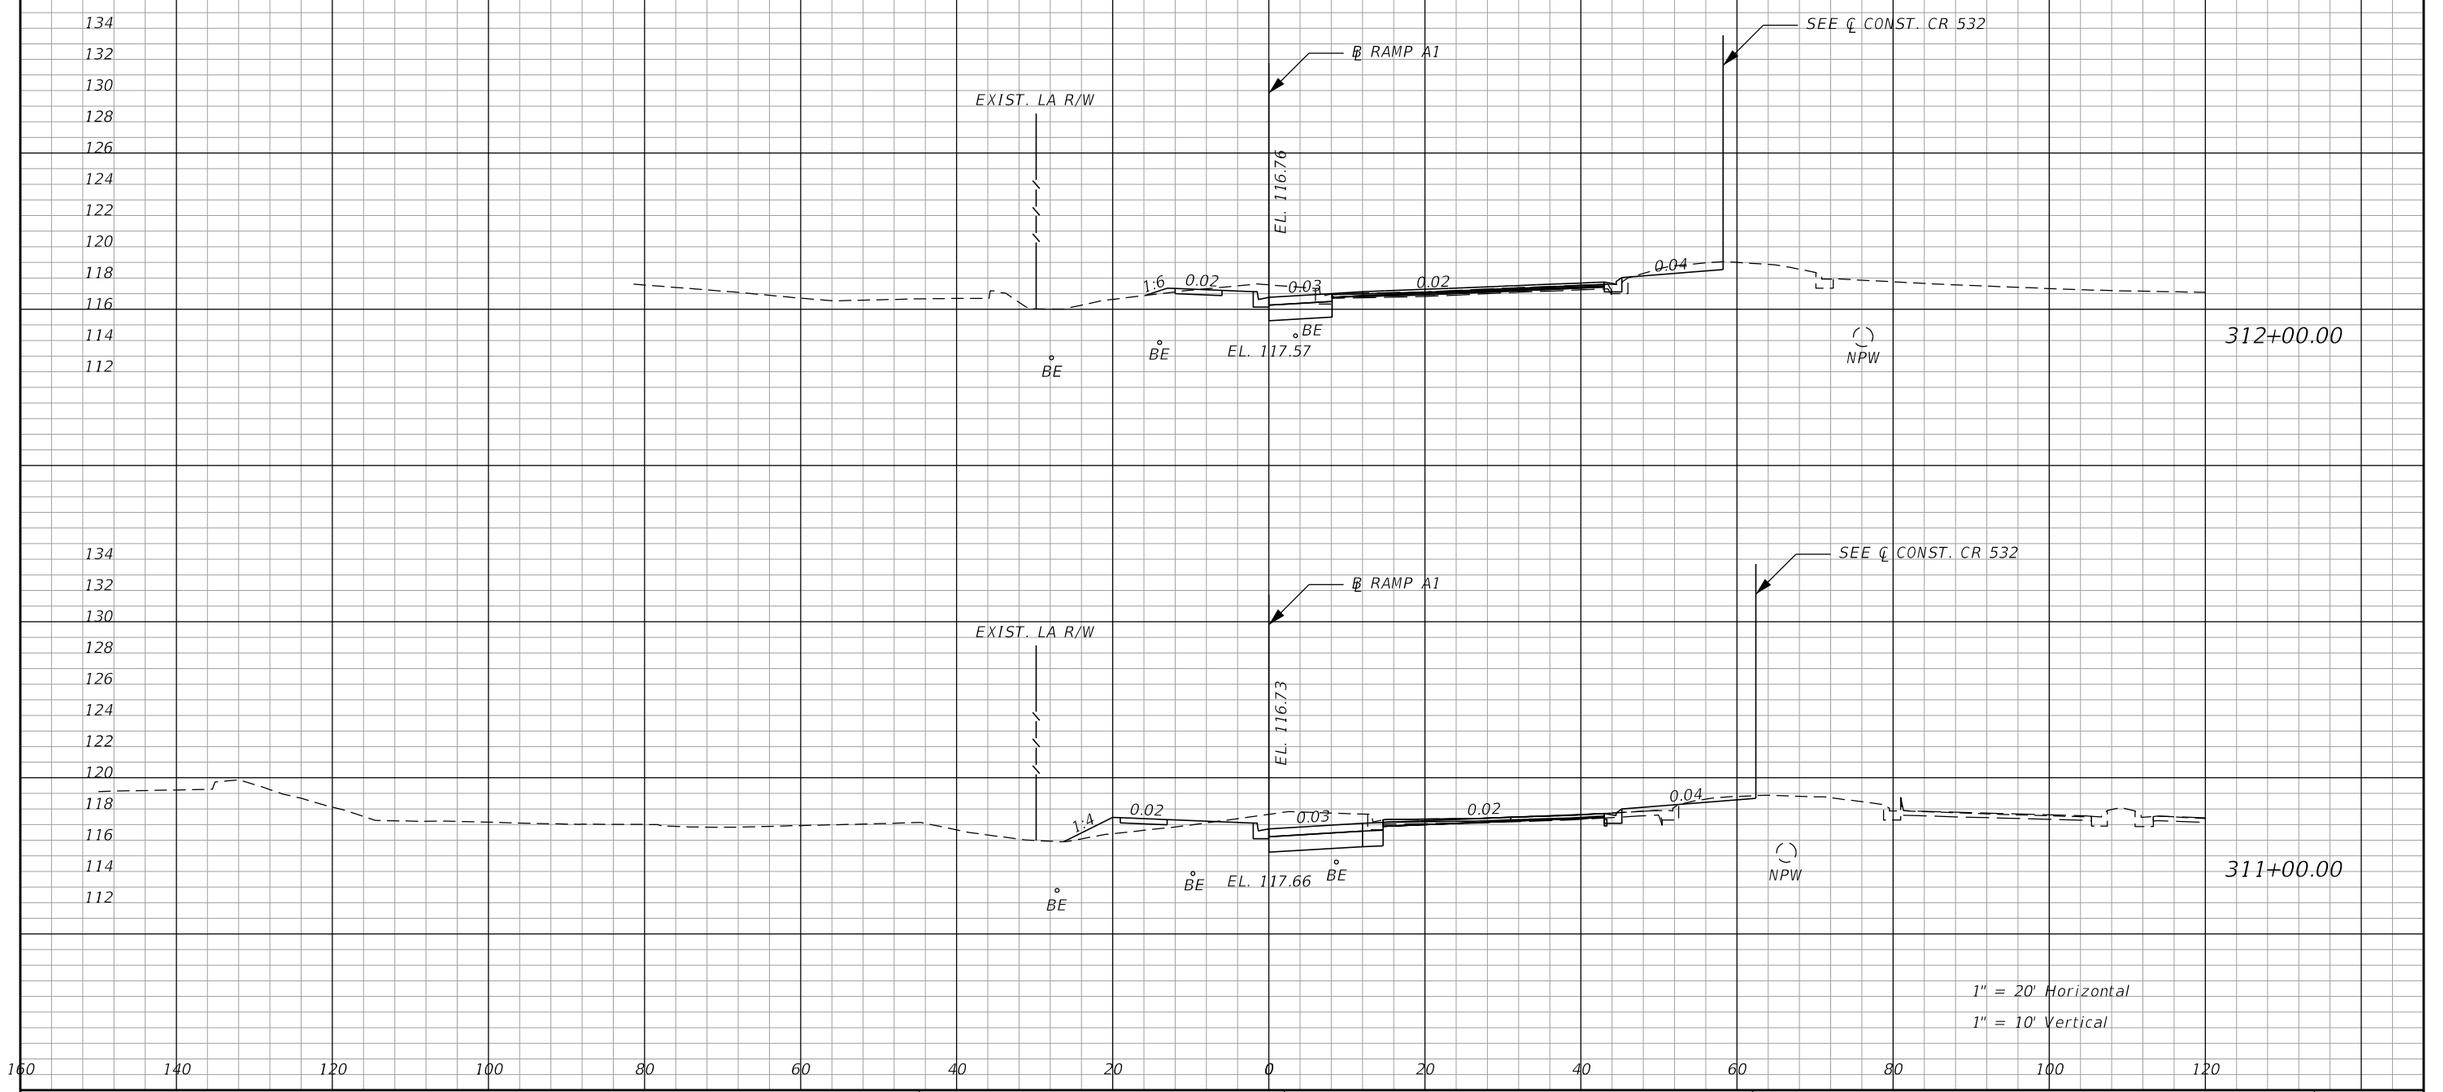

REVISIONS			
DATE	DESCRIPTION	DATE	DESCRIPTION


ENGINEER OF RECORD: STEVEN G. KANE, P.E.
P.E. LICENSE NUMBER 83372
HNTB CORPORATION
610 CRESCENT EXECUTIVE COURT
SUITE 400, LAKE MARY, FL 32746
(407) 805-0355
VENDOR NO.:

STATE OF FLORIDA
DEPARTMENT OF TRANSPORTATION

ROAD NO.	COUNTY	FINANCIAL PROJECT ID
CR 532	OSCEOLA	444187-1-52-01

CROSS SECTIONS
RAMP A1

SHEET NO. 43

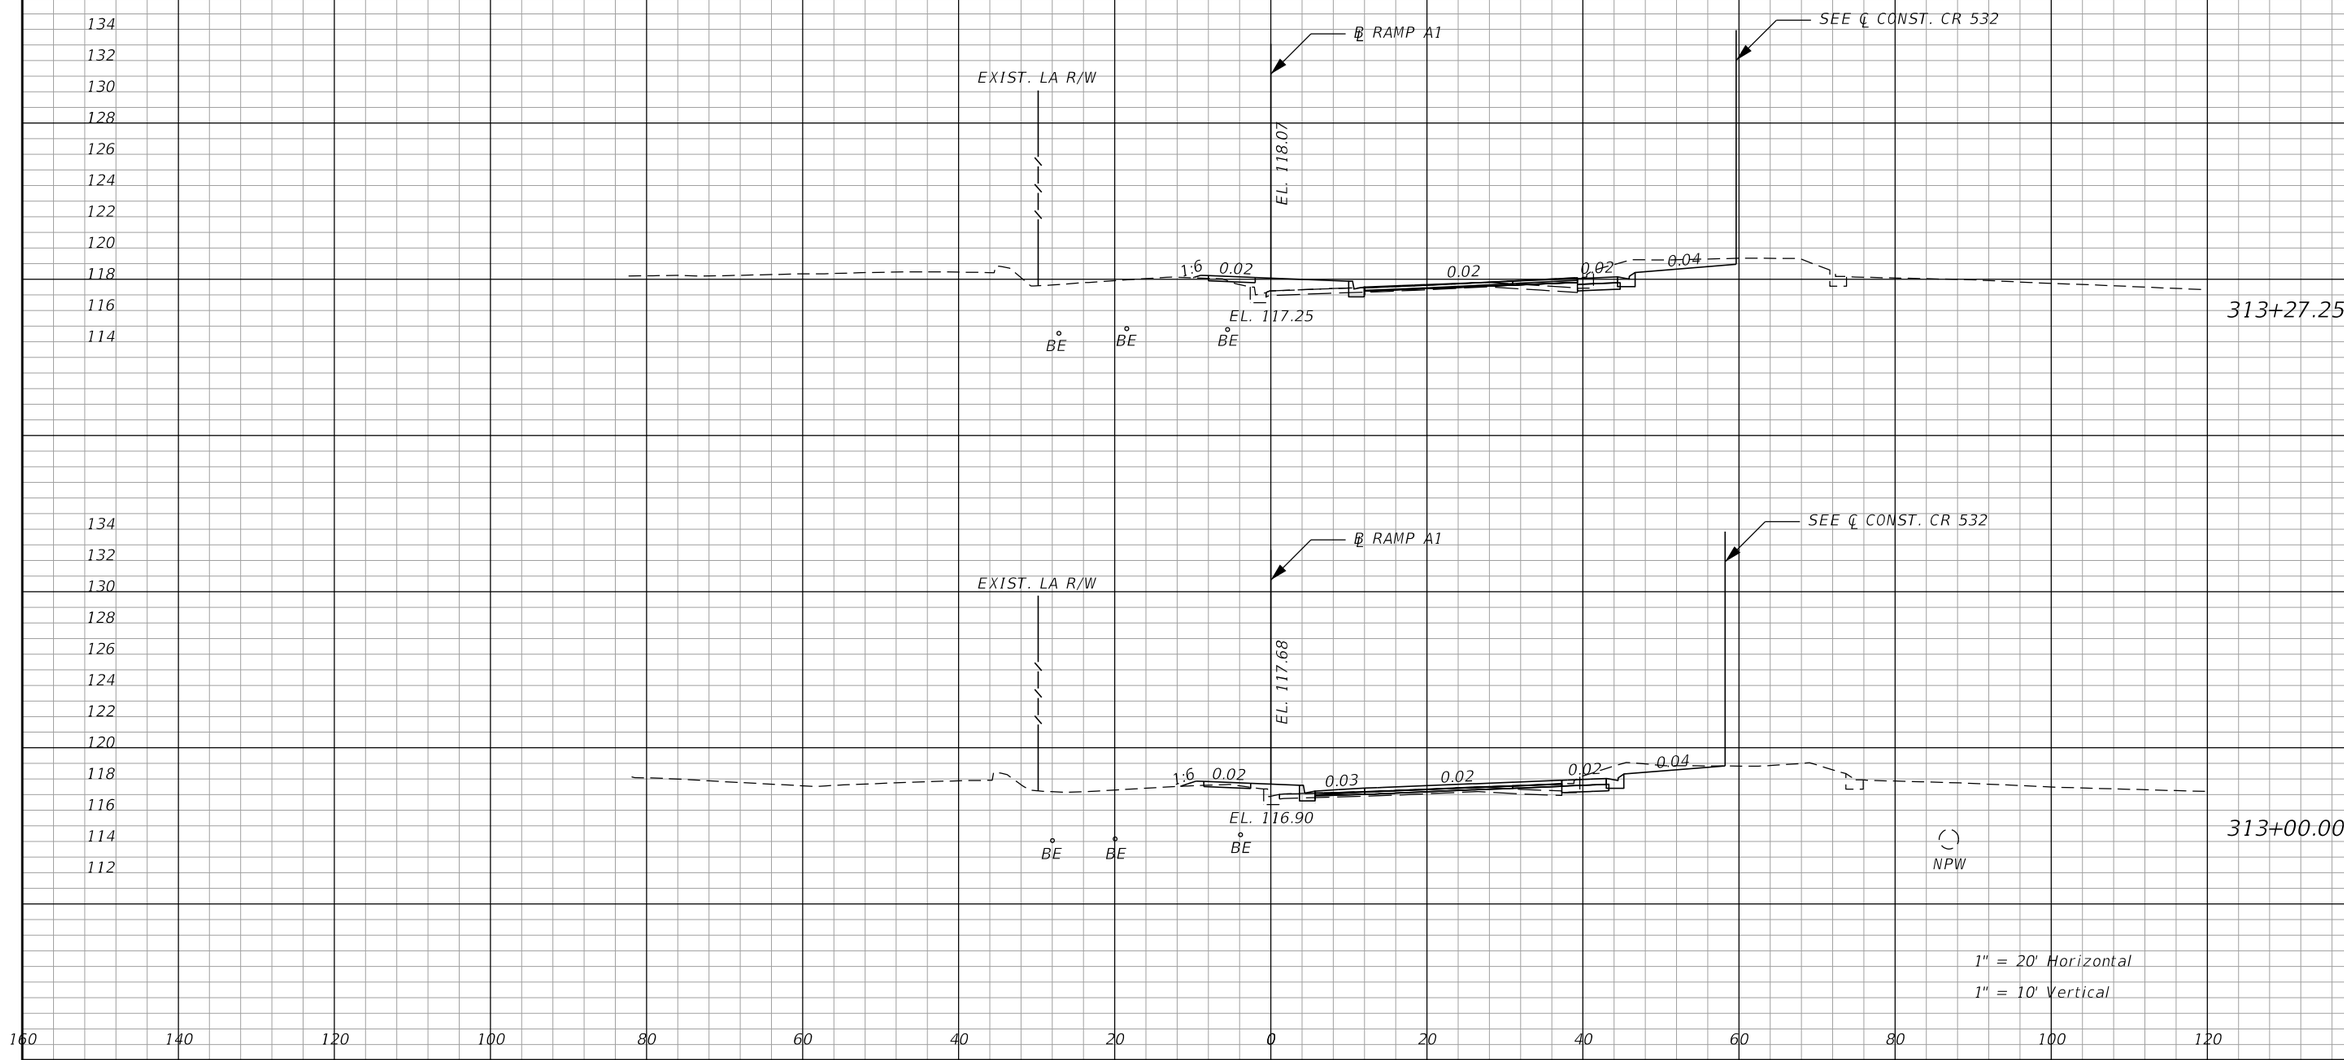

REVISIONS			
DATE	DESCRIPTION	DATE	DESCRIPTION


ENGINEER OF RECORD: STEVEN G. KANE, P.E.
P.E. LICENSE NUMBER 83372
HNTB CORPORATION
610 CRESCENT EXECUTIVE COURT
SUITE 400, LAKE MARY, FL 32746
(407) 805-0355
VENDOR NO.:

STATE OF FLORIDA
DEPARTMENT OF TRANSPORTATION

ROAD NO.	COUNTY	FINANCIAL PROJECT ID
CR 532	OSCEOLA	444187-1-52-01

CROSS SECTIONS
RAMP A1

SHEET NO. 44

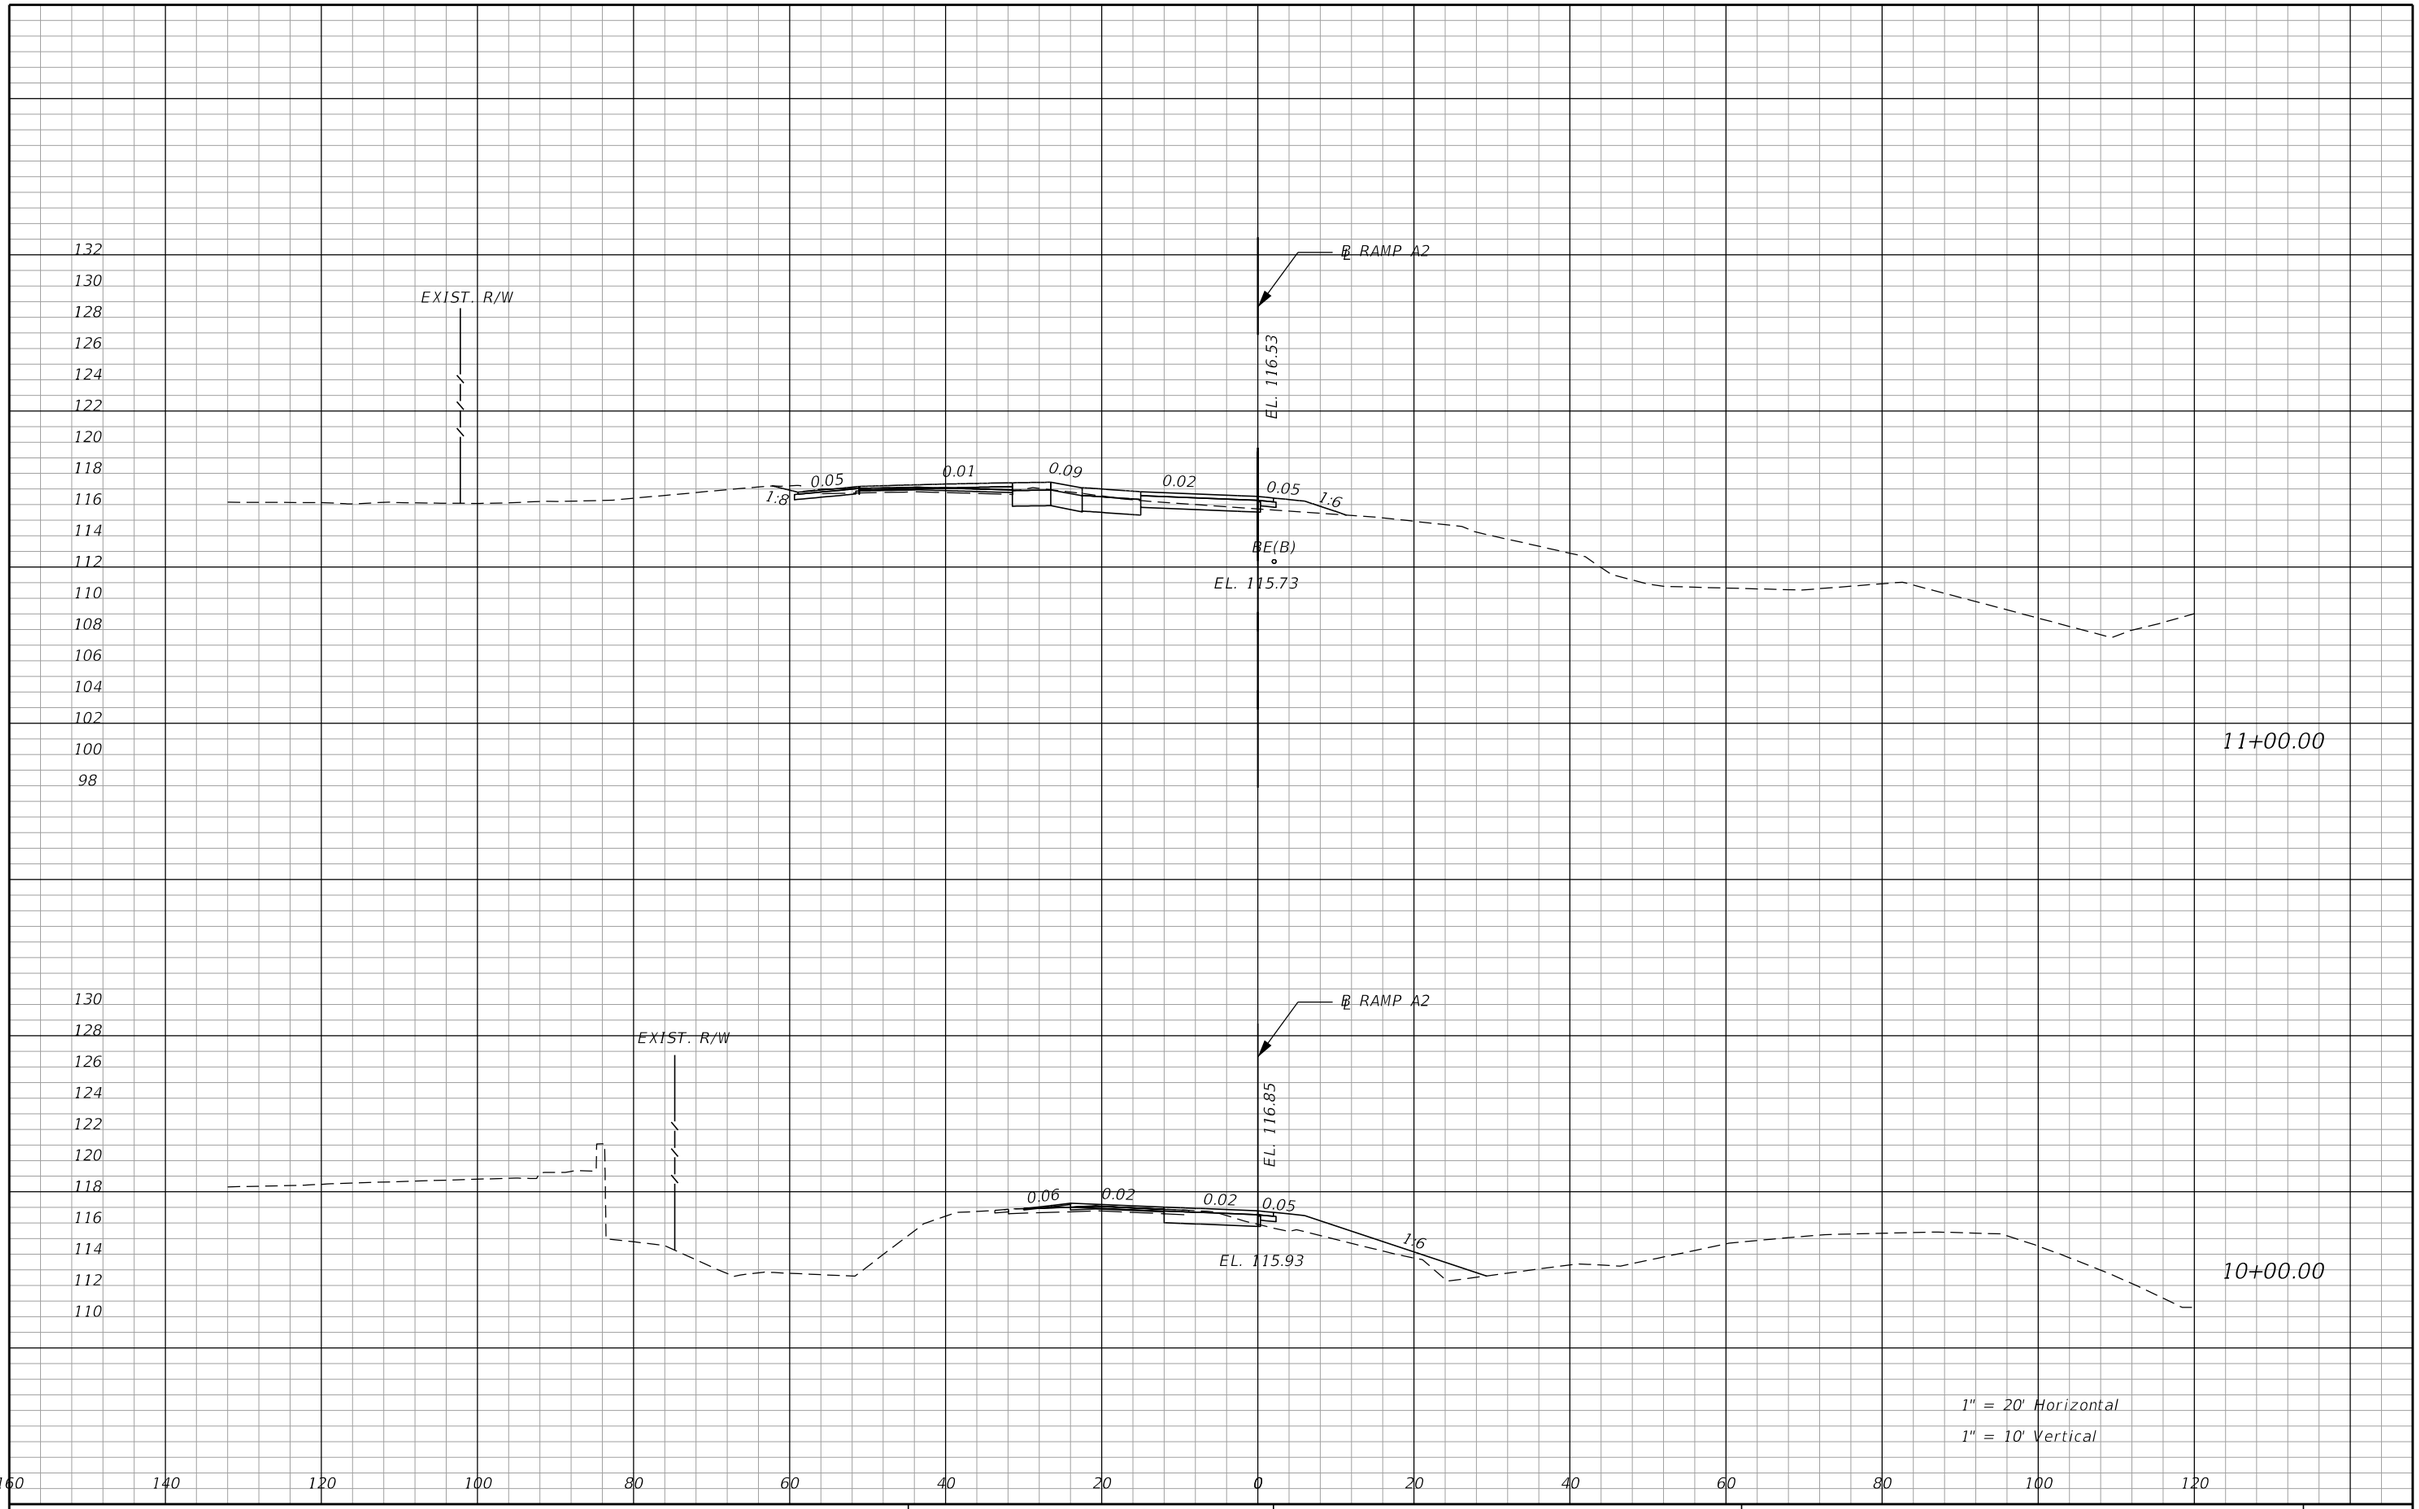

REVISIONS			
DATE	DESCRIPTION	DATE	DESCRIPTION


ENGINEER OF RECORD: STEVEN G. KANE, P.E.
P.E. LICENSE NUMBER 83372
HNTB CORPORATION
610 CRESCENT EXECUTIVE COURT
SUITE 400, LAKE MARY, FL 32746
(407) 805-0355
VENDOR NO.:

STATE OF FLORIDA
DEPARTMENT OF TRANSPORTATION

ROAD NO.	COUNTY	FINANCIAL PROJECT ID
CR 532	OSCEOLA	444187-1-52-01

CROSS SECTIONS
RAMP A2

SHEET NO. 45

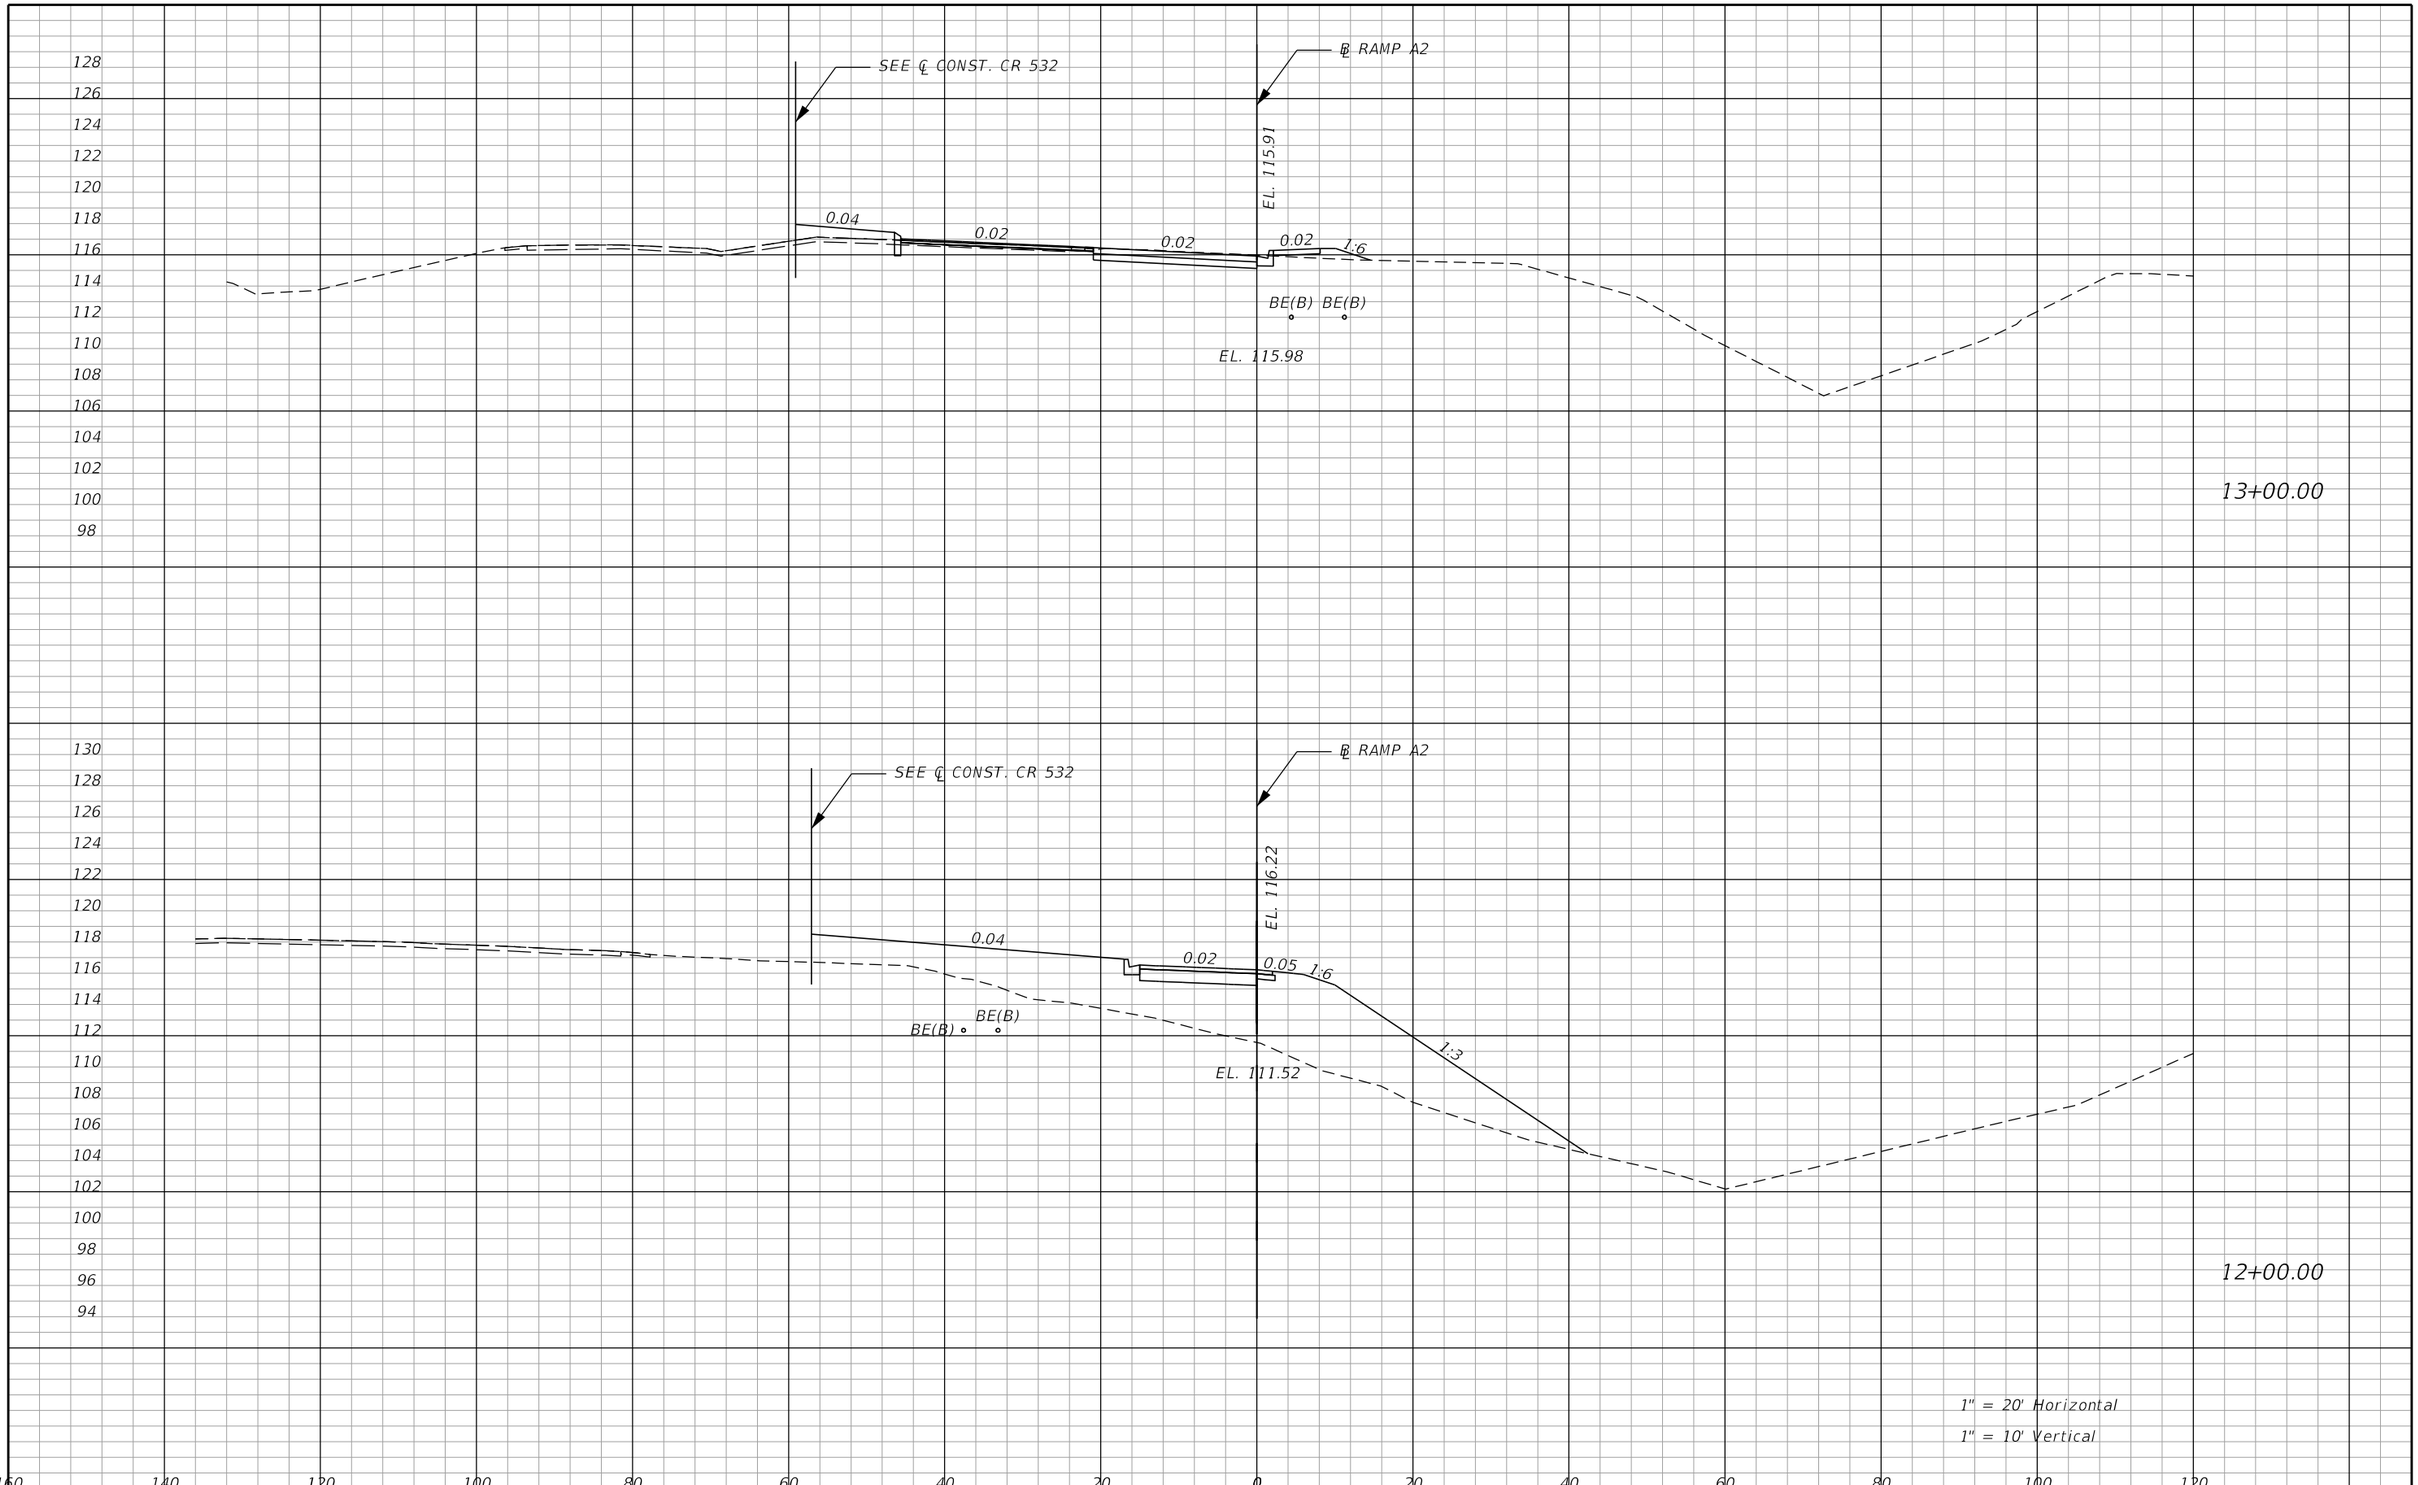

REVISIONS			
DATE	DESCRIPTION	DATE	DESCRIPTION


ENGINEER OF RECORD: STEVEN G. KANE, P.E.
P.E. LICENSE NUMBER 83372
HNTB CORPORATION
610 CRESCENT EXECUTIVE COURT
SUITE 400, LAKE MARY, FL 32746
(407) 805-0355
VENDOR NO.:

STATE OF FLORIDA
DEPARTMENT OF TRANSPORTATION

ROAD NO.	COUNTY	FINANCIAL PROJECT ID
CR 532	OSCEOLA	444187-1-52-01

CROSS SECTIONS
RAMP A2

SHEET NO. 46

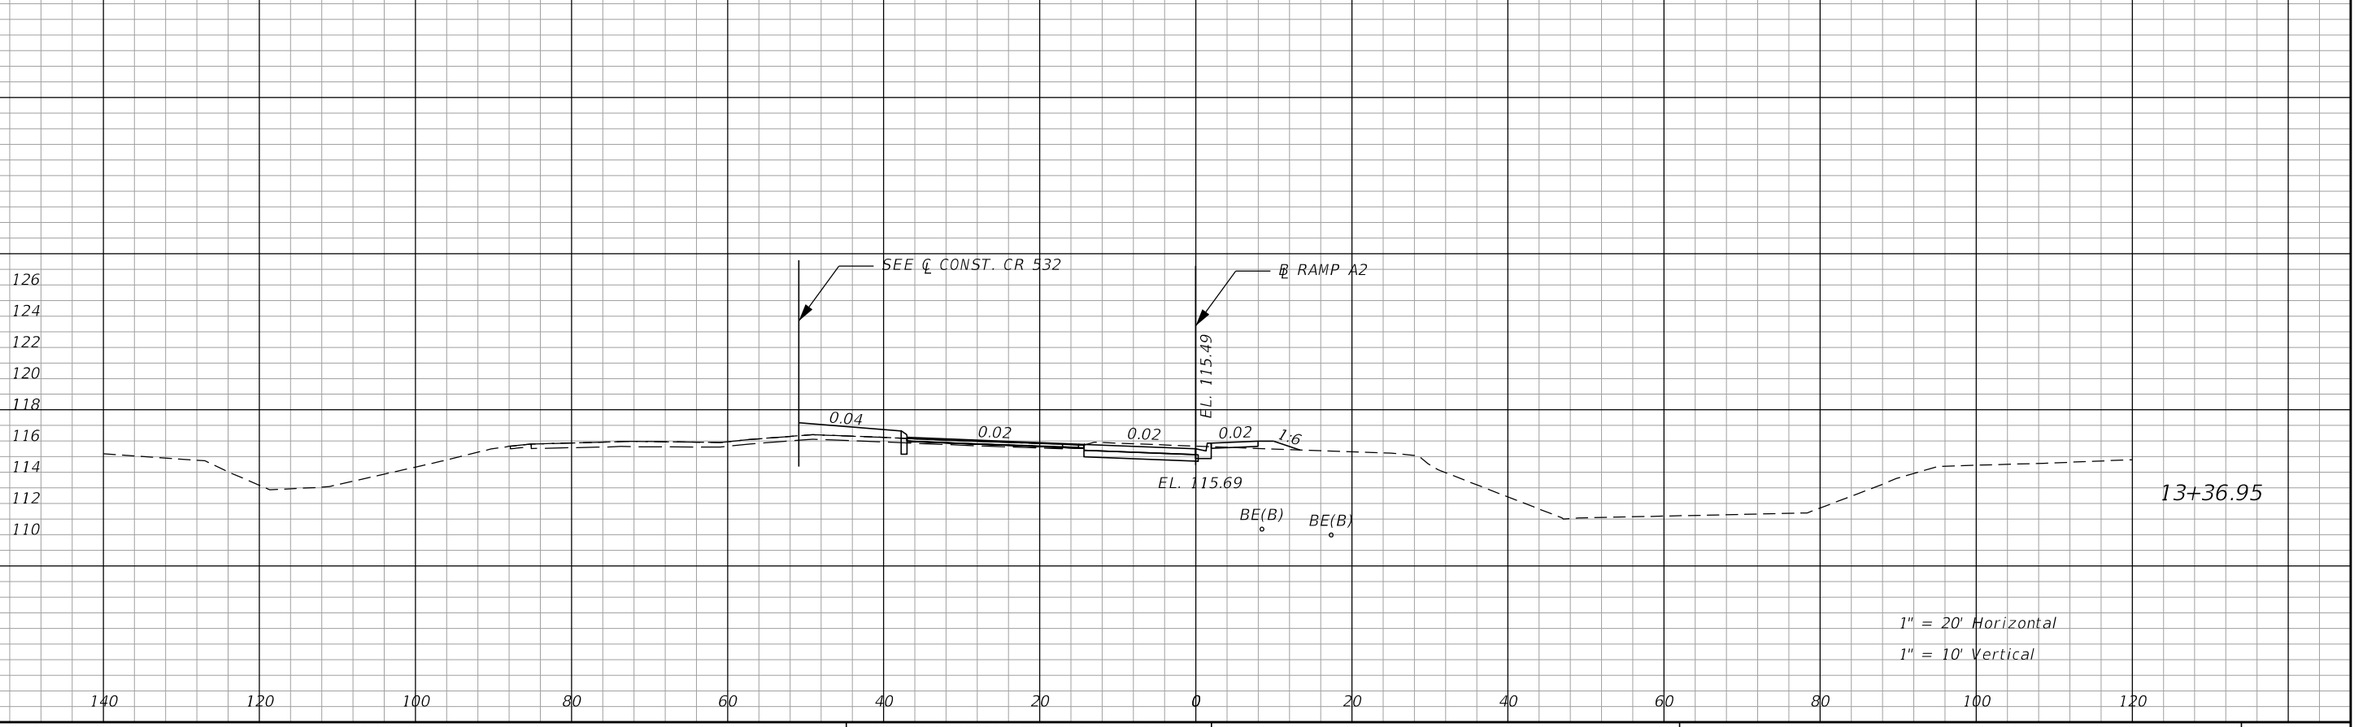

REVISIONS			
DATE	DESCRIPTION	DATE	DESCRIPTION


ENGINEER OF RECORD: STEVEN G. KANE, P.E.
P.E. LICENSE NUMBER 83372
HNTB CORPORATION
610 CRESCENT EXECUTIVE COURT
SUITE 400, LAKE MARY, FL 32746
(407) 805-0355
VENDOR NO.:

STATE OF FLORIDA
DEPARTMENT OF TRANSPORTATION

ROAD NO.	COUNTY	FINANCIAL PROJECT ID
CR 532	OSCEOLA	444187-1-52-01

CROSS SECTIONS
RAMP A2

SHEET NO. 47

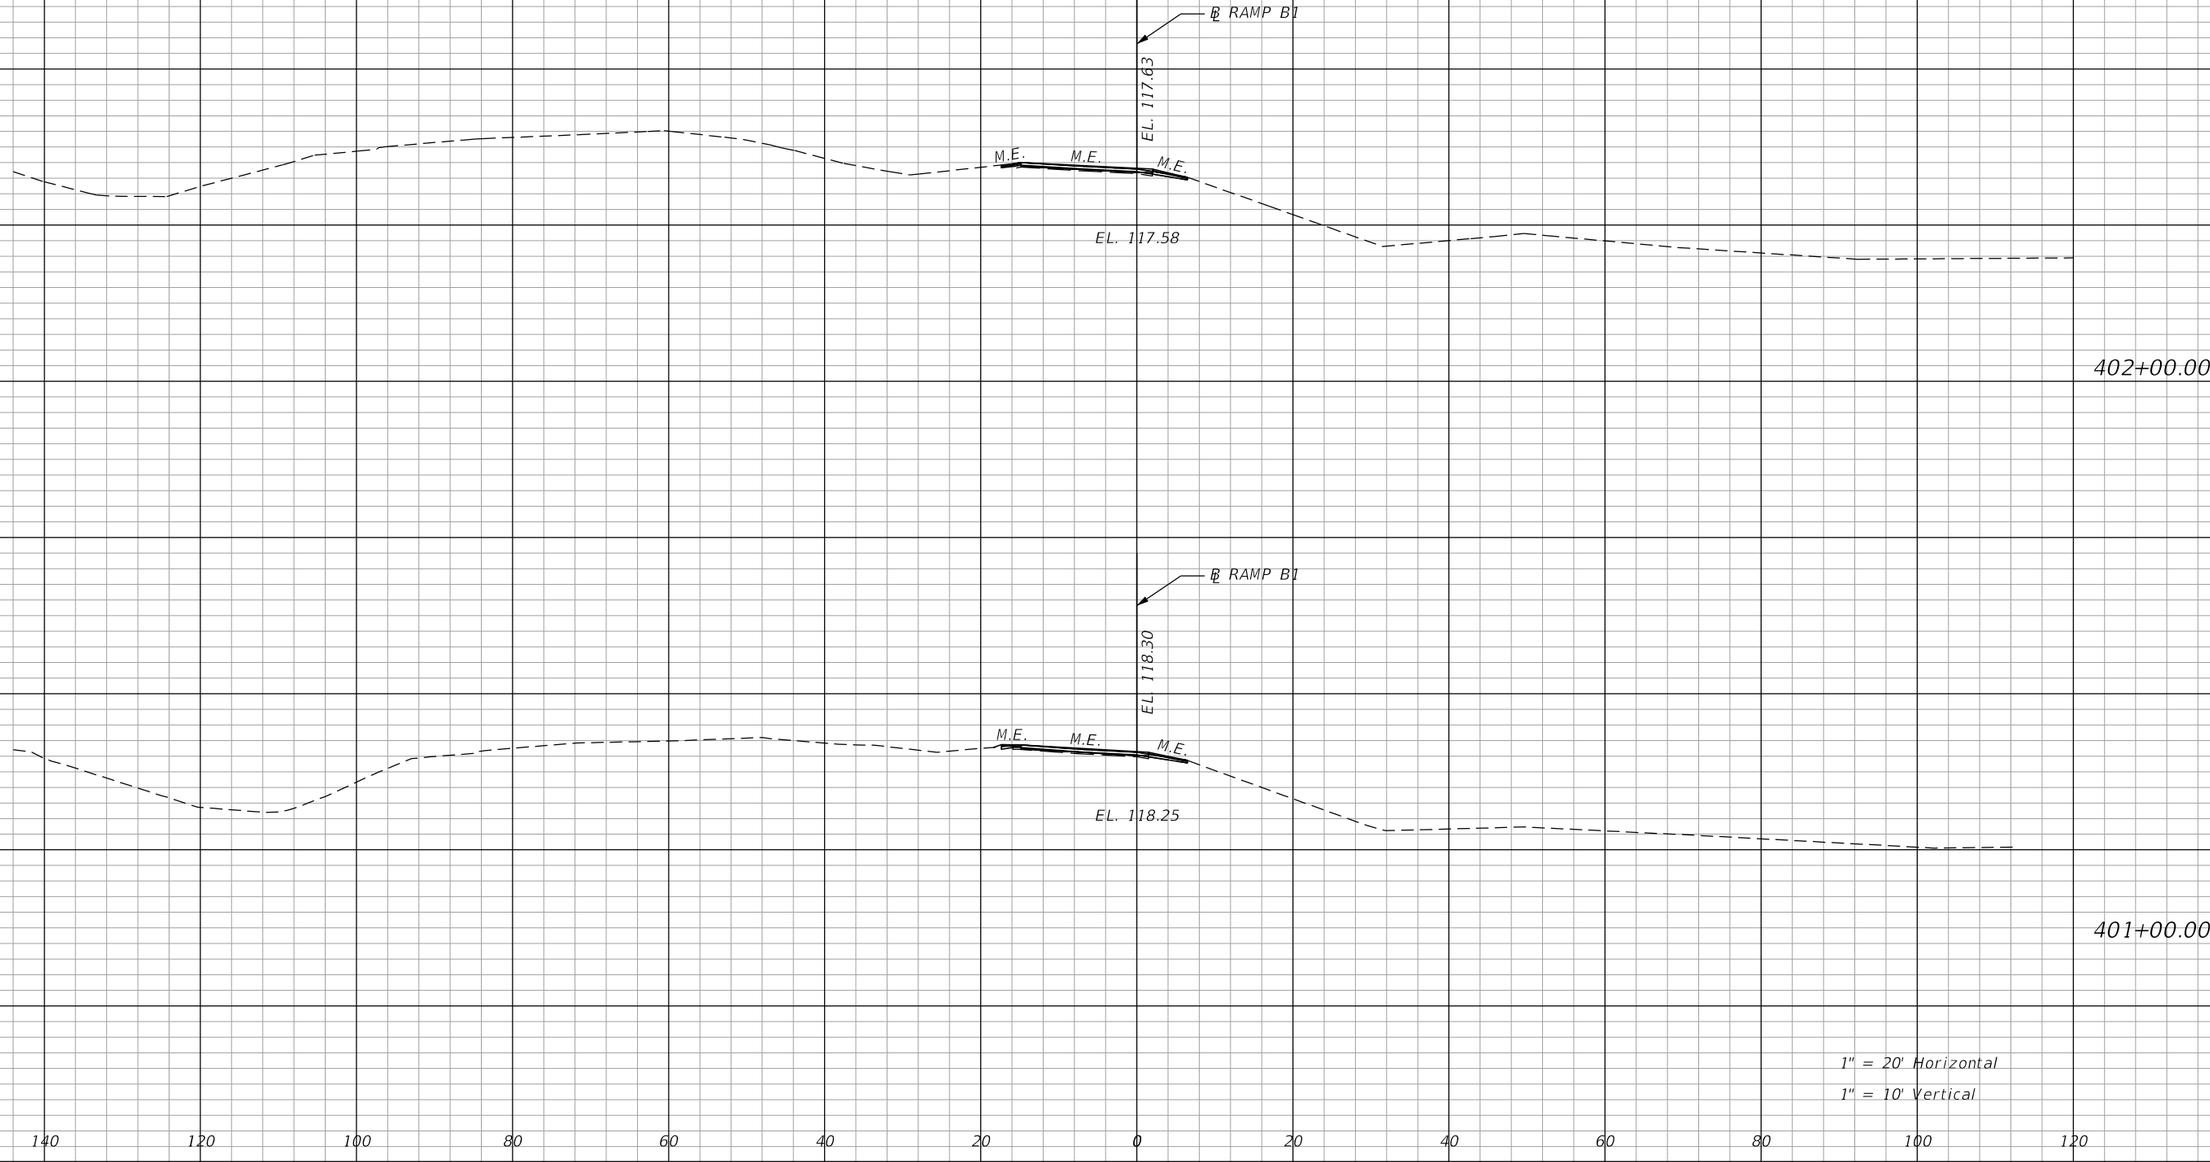

REVISIONS			
DATE	DESCRIPTION	DATE	DESCRIPTION


ENGINEER OF RECORD: STEVEN G. KANE, P.E.
P.E. LICENSE NUMBER 83372
HNTB CORPORATION
610 CRESCENT EXECUTIVE COURT
SUITE 400, LAKE MARY, FL 32746
(407) 805-0355
VENDOR NO.:

STATE OF FLORIDA
DEPARTMENT OF TRANSPORTATION

ROAD NO.	COUNTY	FINANCIAL PROJECT ID
CR 532	OSCEOLA	444187-1-52-01

CROSS SECTIONS
RAMP B1

SHEET NO. 48

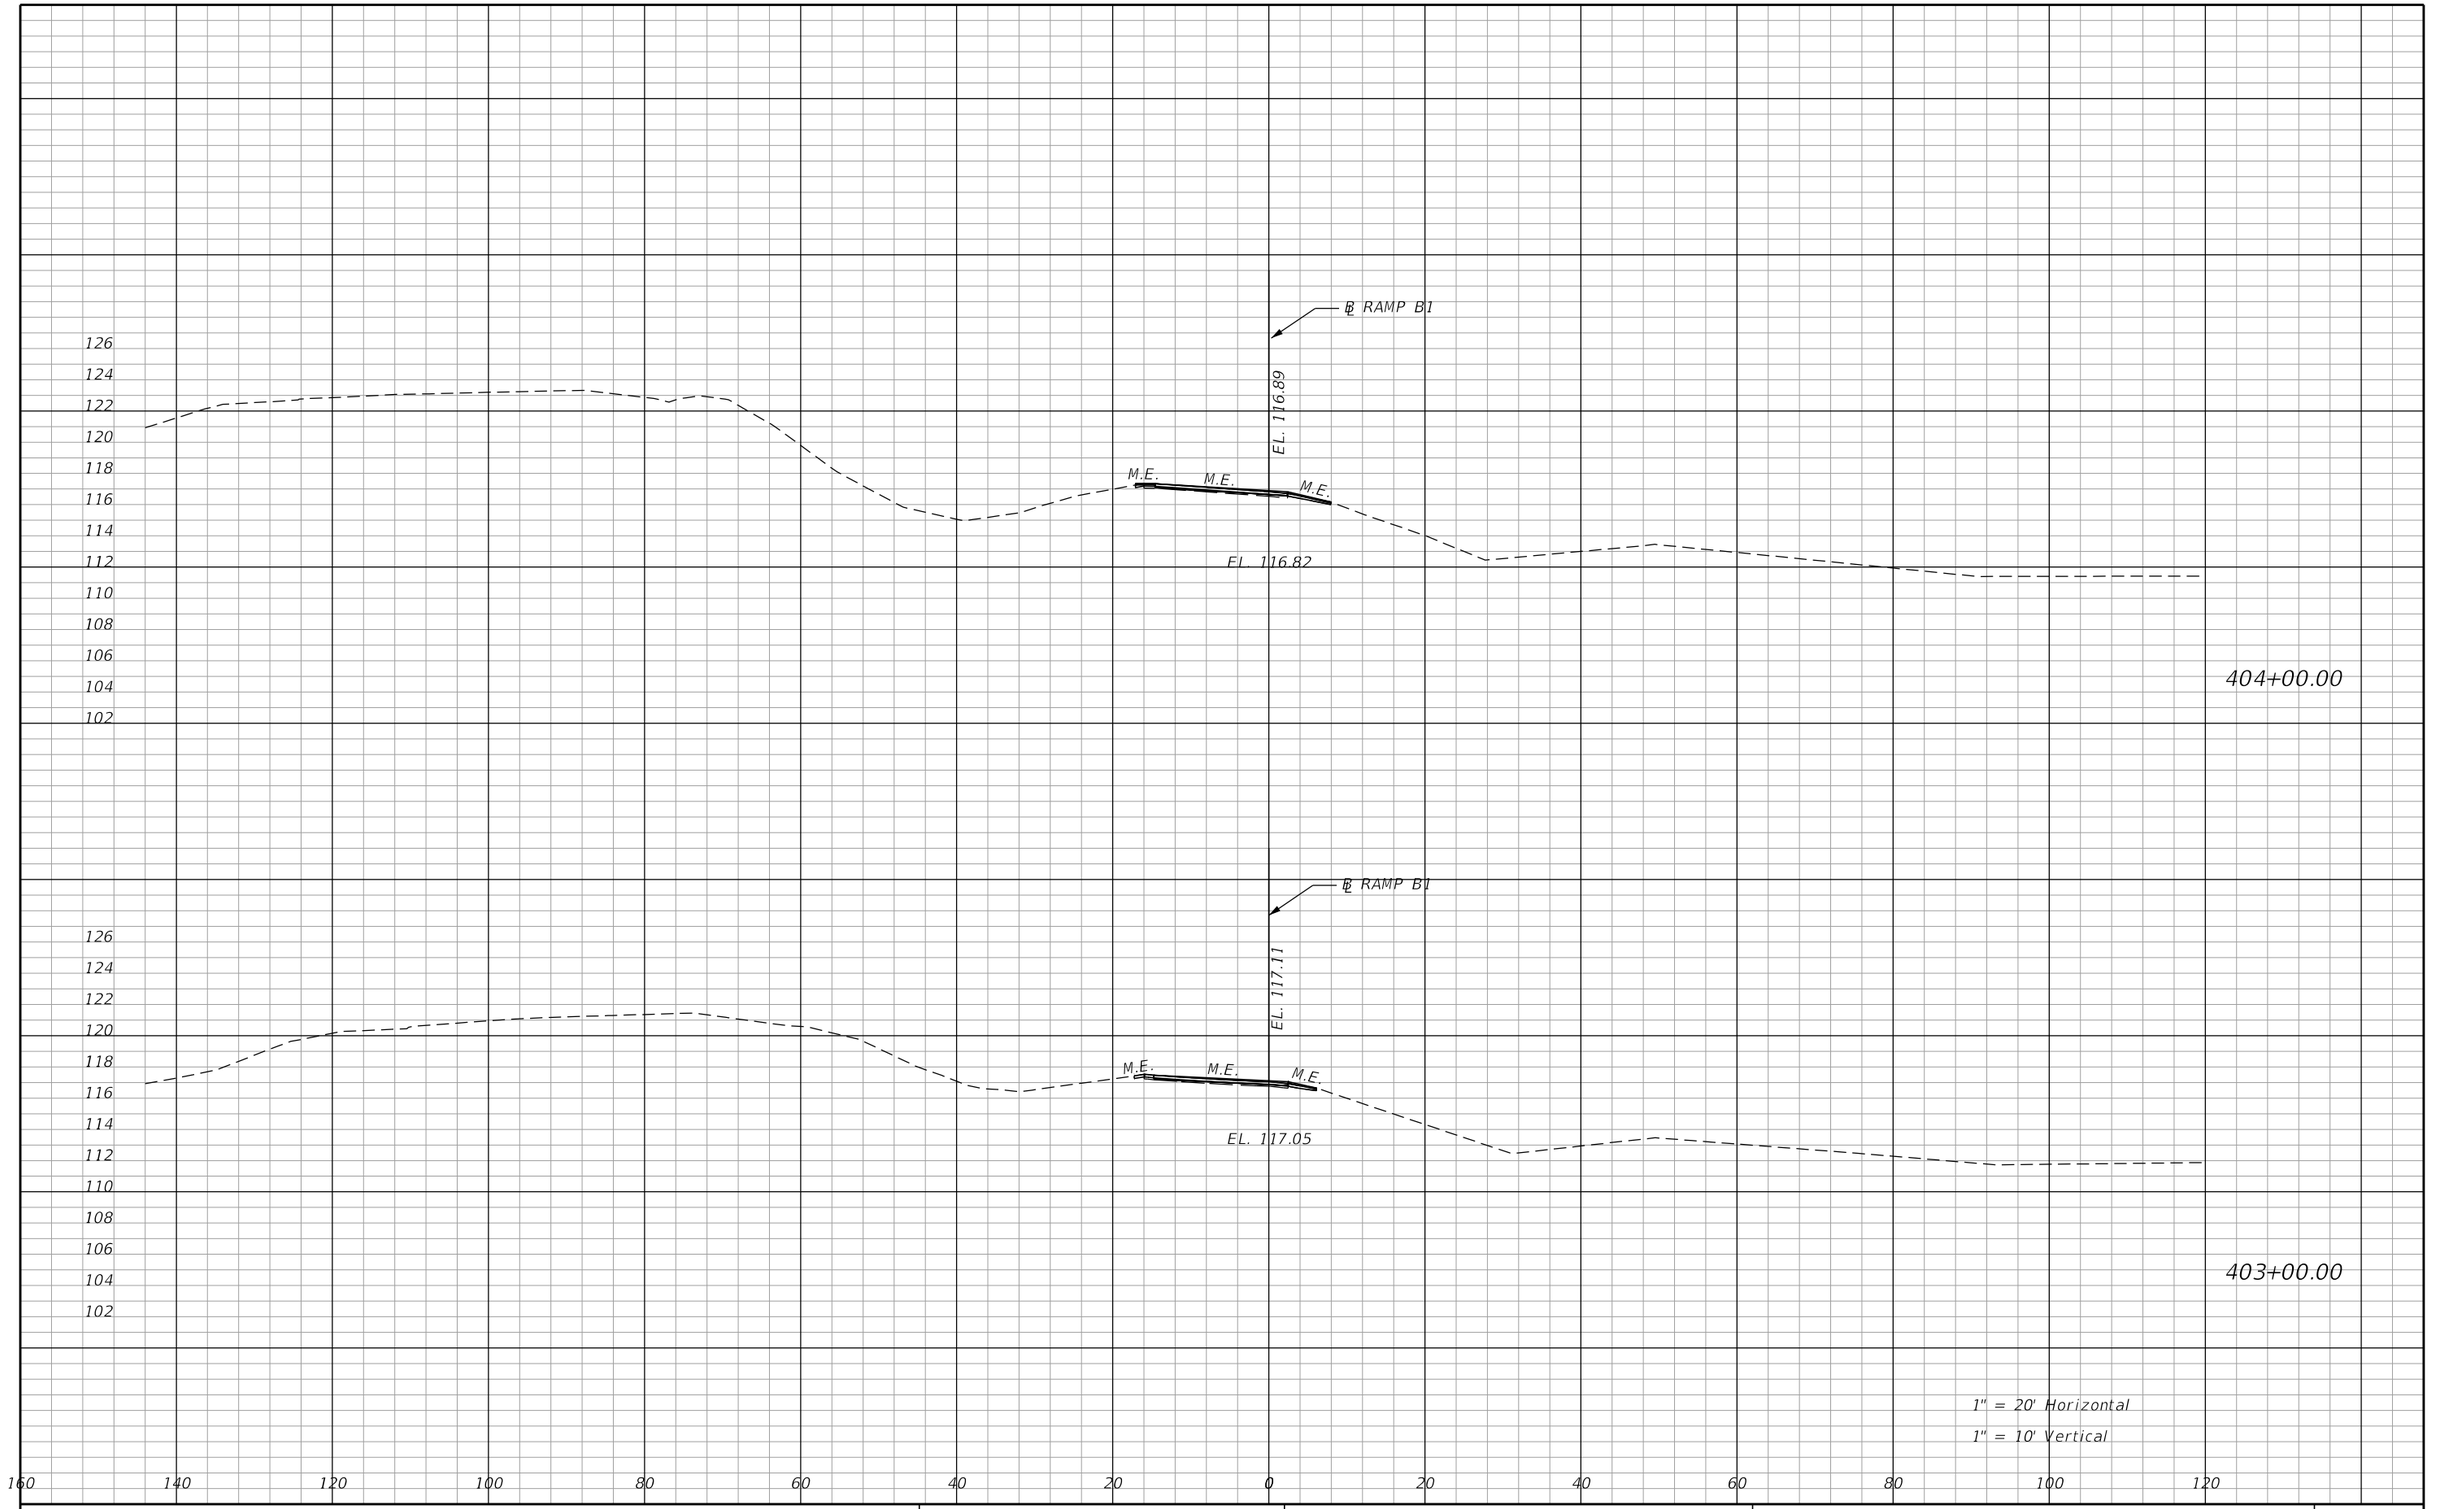

REVISIONS			
DATE	DESCRIPTION	DATE	DESCRIPTION


ENGINEER OF RECORD: STEVEN G. KANE, P.E.
P.E. LICENSE NUMBER 83372
HNTB CORPORATION
610 CRESCENT EXECUTIVE COURT
SUITE 400, LAKE MARY, FL 32746
(407) 805-0355
VENDOR NO.:

STATE OF FLORIDA
DEPARTMENT OF TRANSPORTATION

ROAD NO.	COUNTY	FINANCIAL PROJECT ID
CR 532	OSCEOLA	444187-1-52-01

CROSS SECTIONS
RAMP B1

SHEET NO. 49

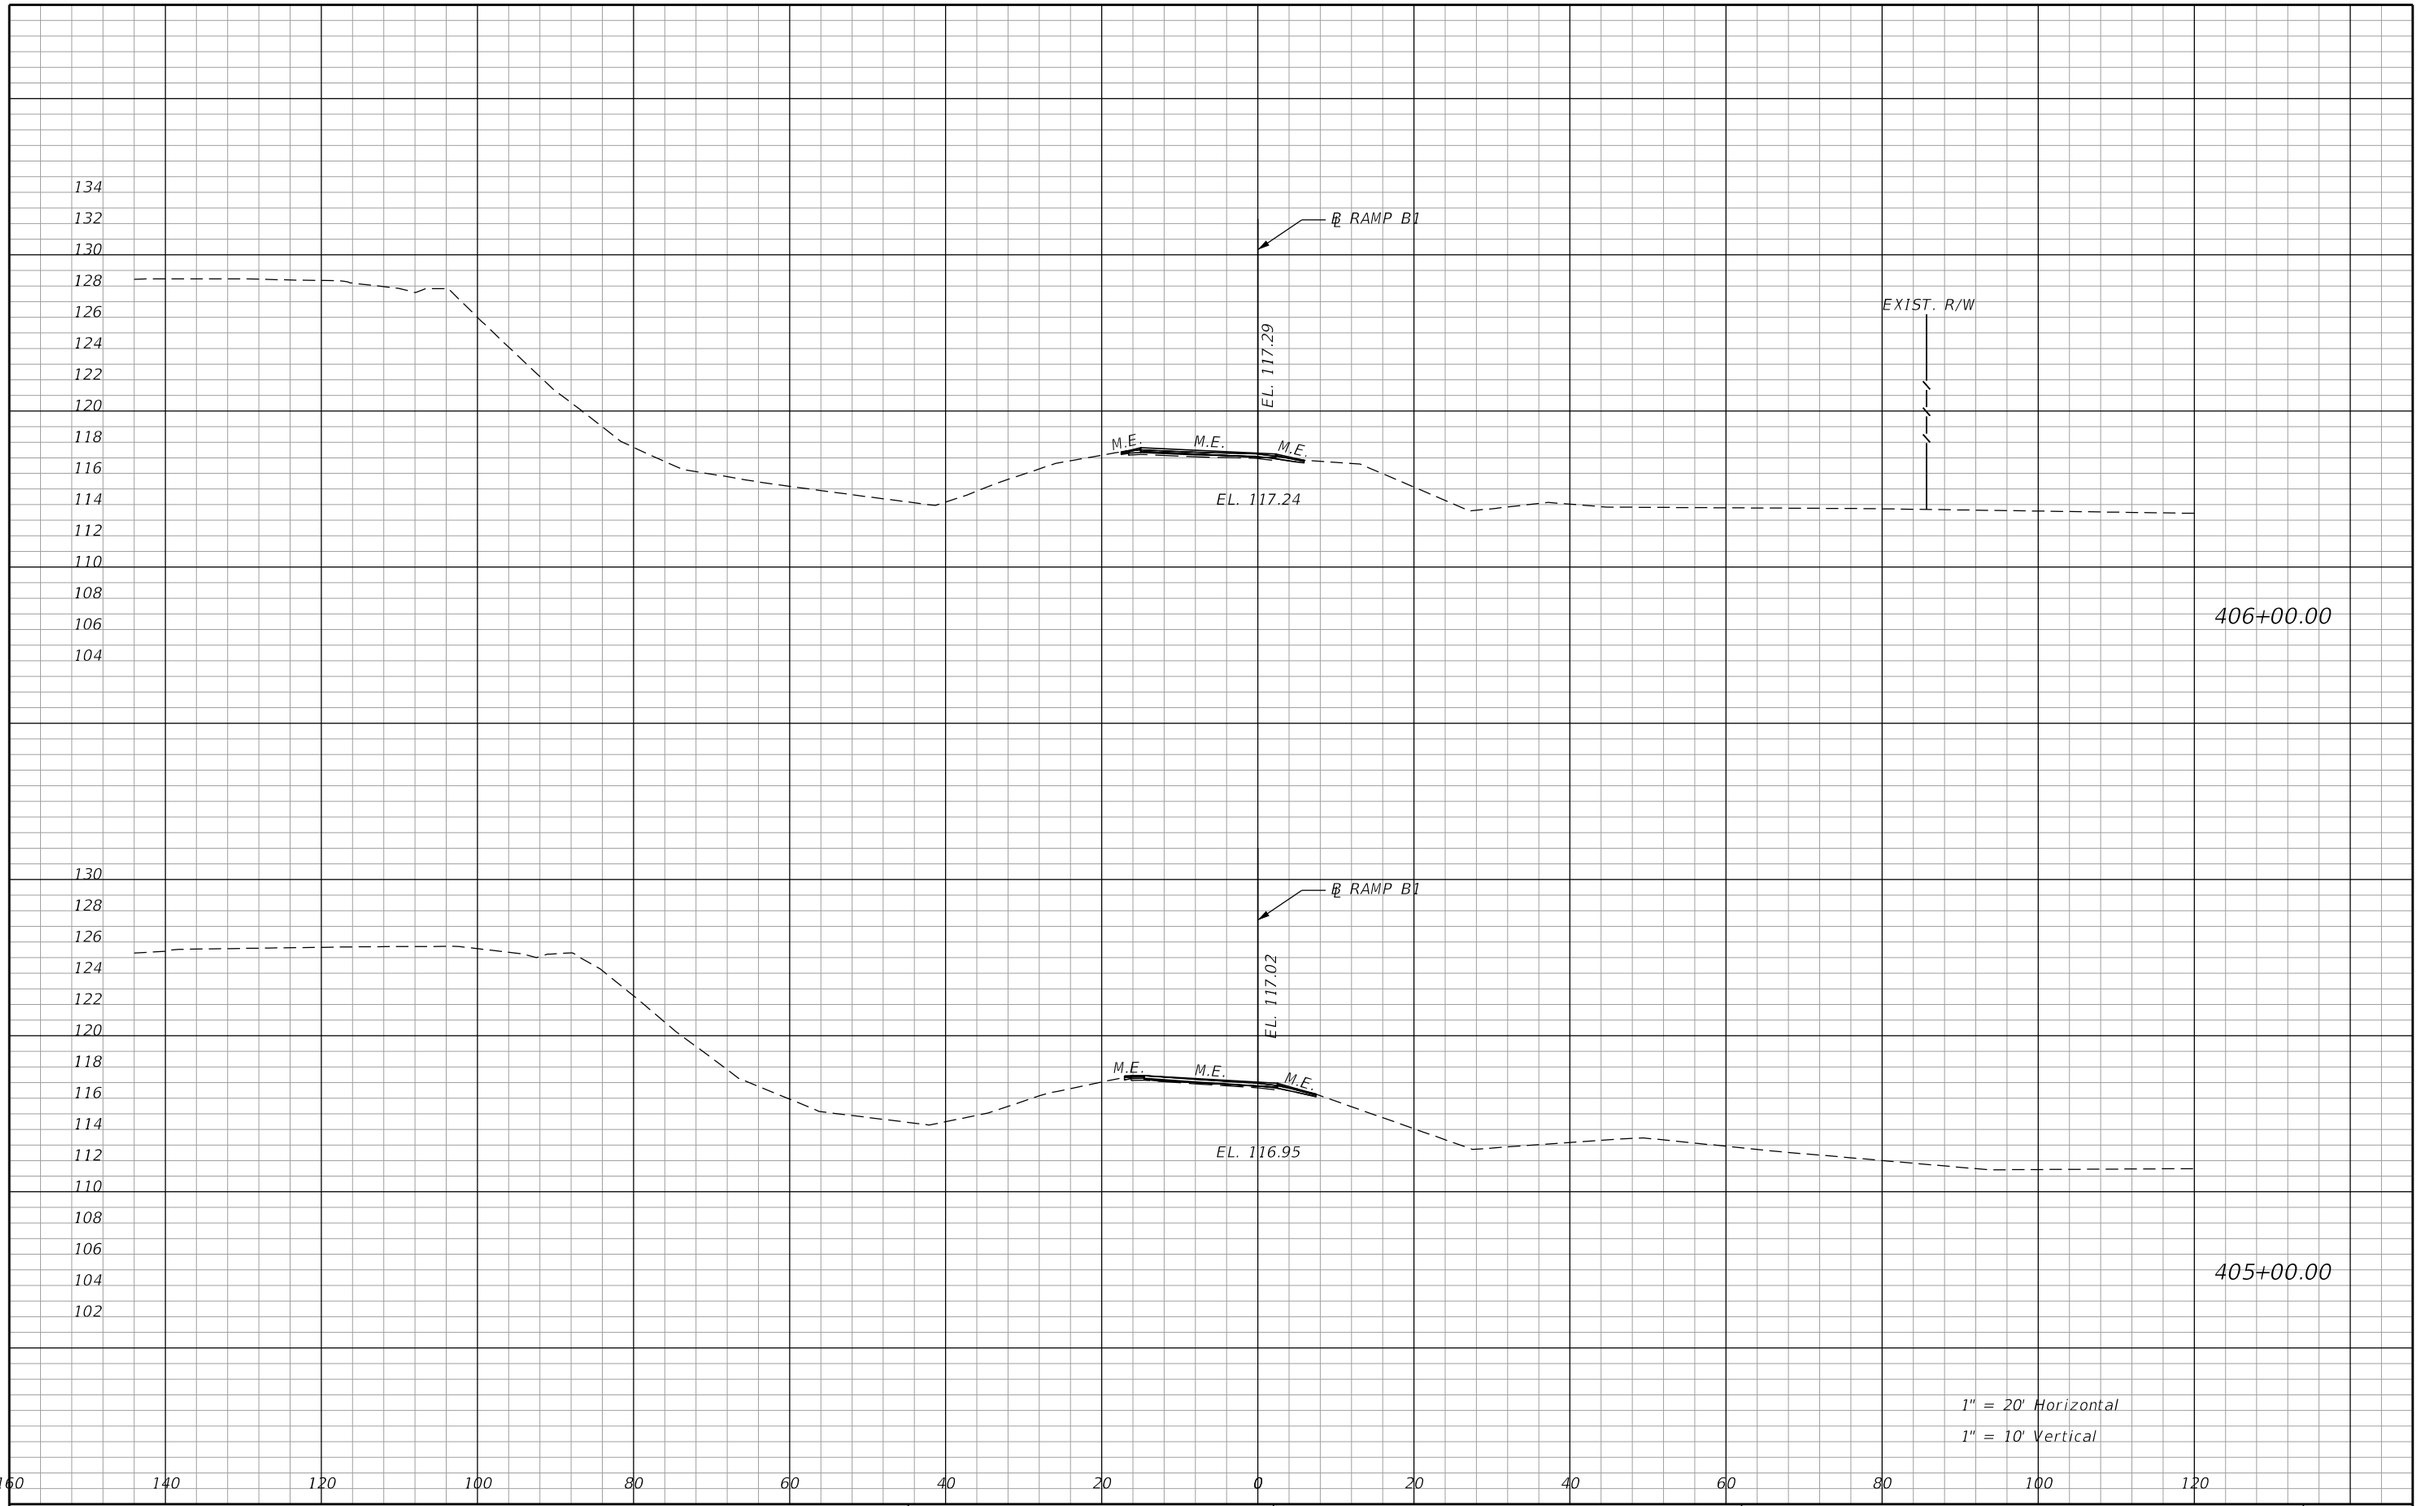

REVISIONS			
DATE	DESCRIPTION	DATE	DESCRIPTION


ENGINEER OF RECORD: STEVEN G. KANE, P.E.
P.E. LICENSE NUMBER 83372
HNTB CORPORATION
610 CRESCENT EXECUTIVE COURT
SUITE 400, LAKE MARY, FL 32746
(407) 805-0355
VENDOR NO.:

STATE OF FLORIDA
DEPARTMENT OF TRANSPORTATION

ROAD NO.	COUNTY	FINANCIAL PROJECT ID
CR 532	OSCEOLA	444187-1-52-01

CROSS SECTIONS
RAMP B1

SHEET NO. 50

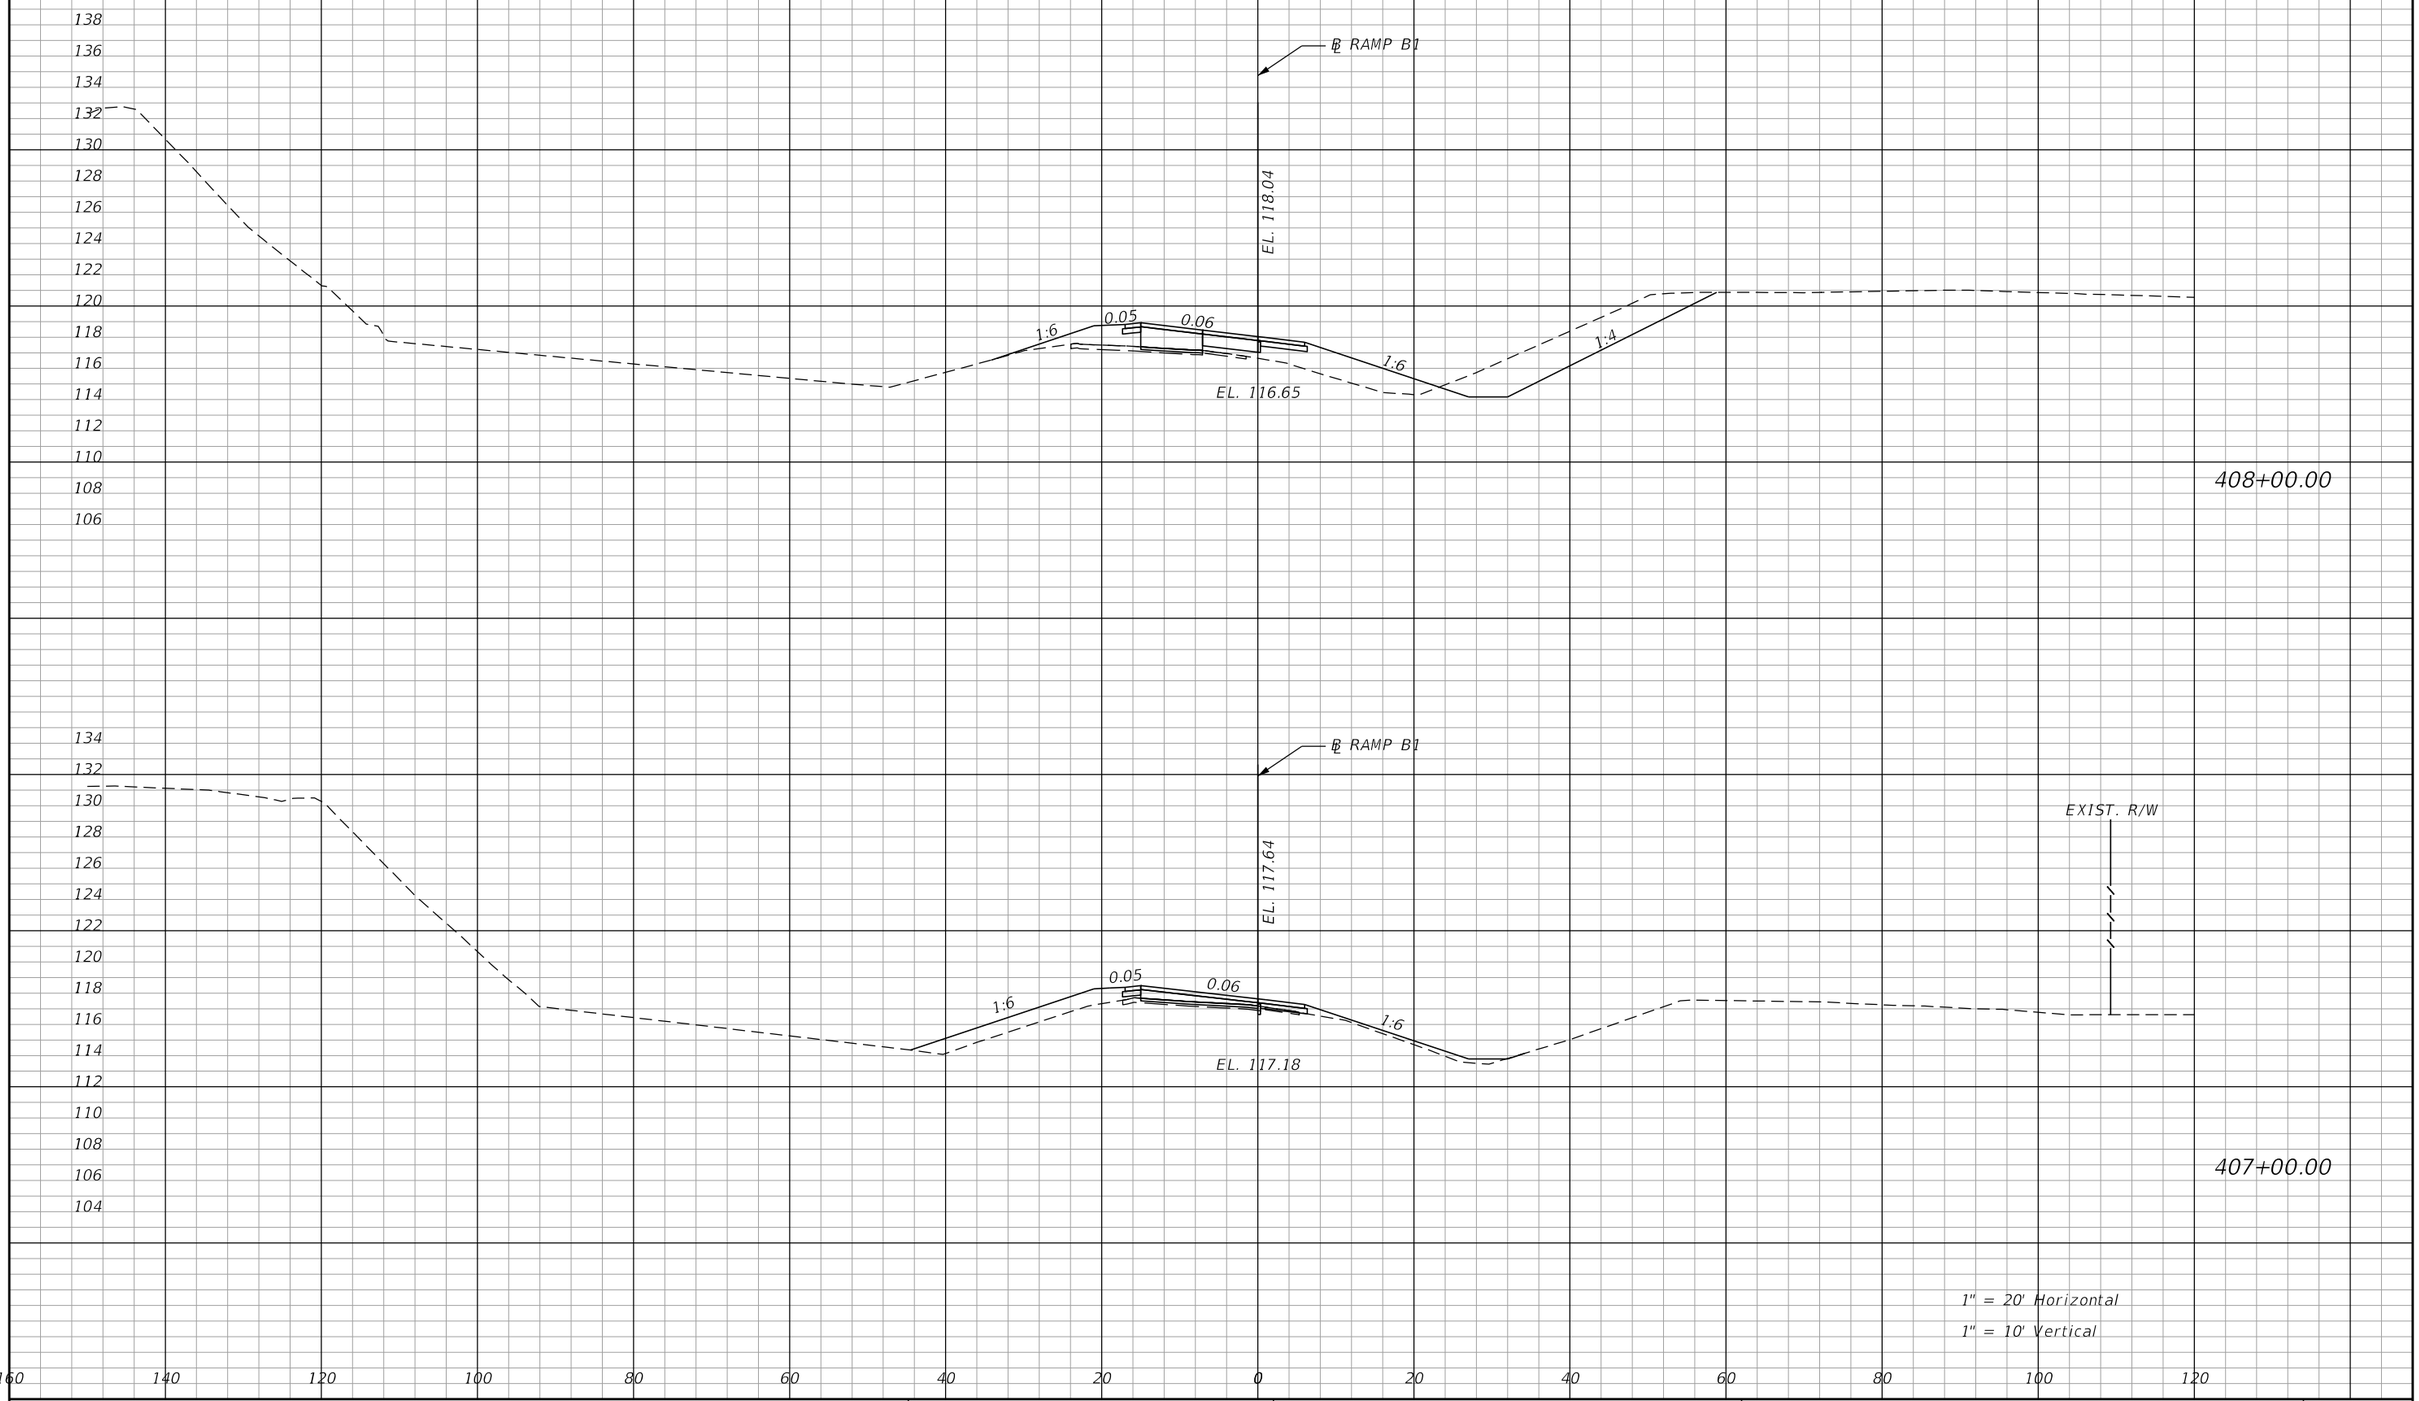

REVISIONS			
DATE	DESCRIPTION	DATE	DESCRIPTION


ENGINEER OF RECORD: STEVEN G. KANE, P.E.
P.E. LICENSE NUMBER 83372
HNTB CORPORATION
610 CRESCENT EXECUTIVE COURT
SUITE 400, LAKE MARY, FL 32746
(407) 805-0355
VENDOR NO.:

STATE OF FLORIDA
DEPARTMENT OF TRANSPORTATION

ROAD NO.	COUNTY	FINANCIAL PROJECT ID
CR 532	OSCEOLA	444187-1-52-01

CROSS SECTIONS
RAMP B1

SHEET NO. 51

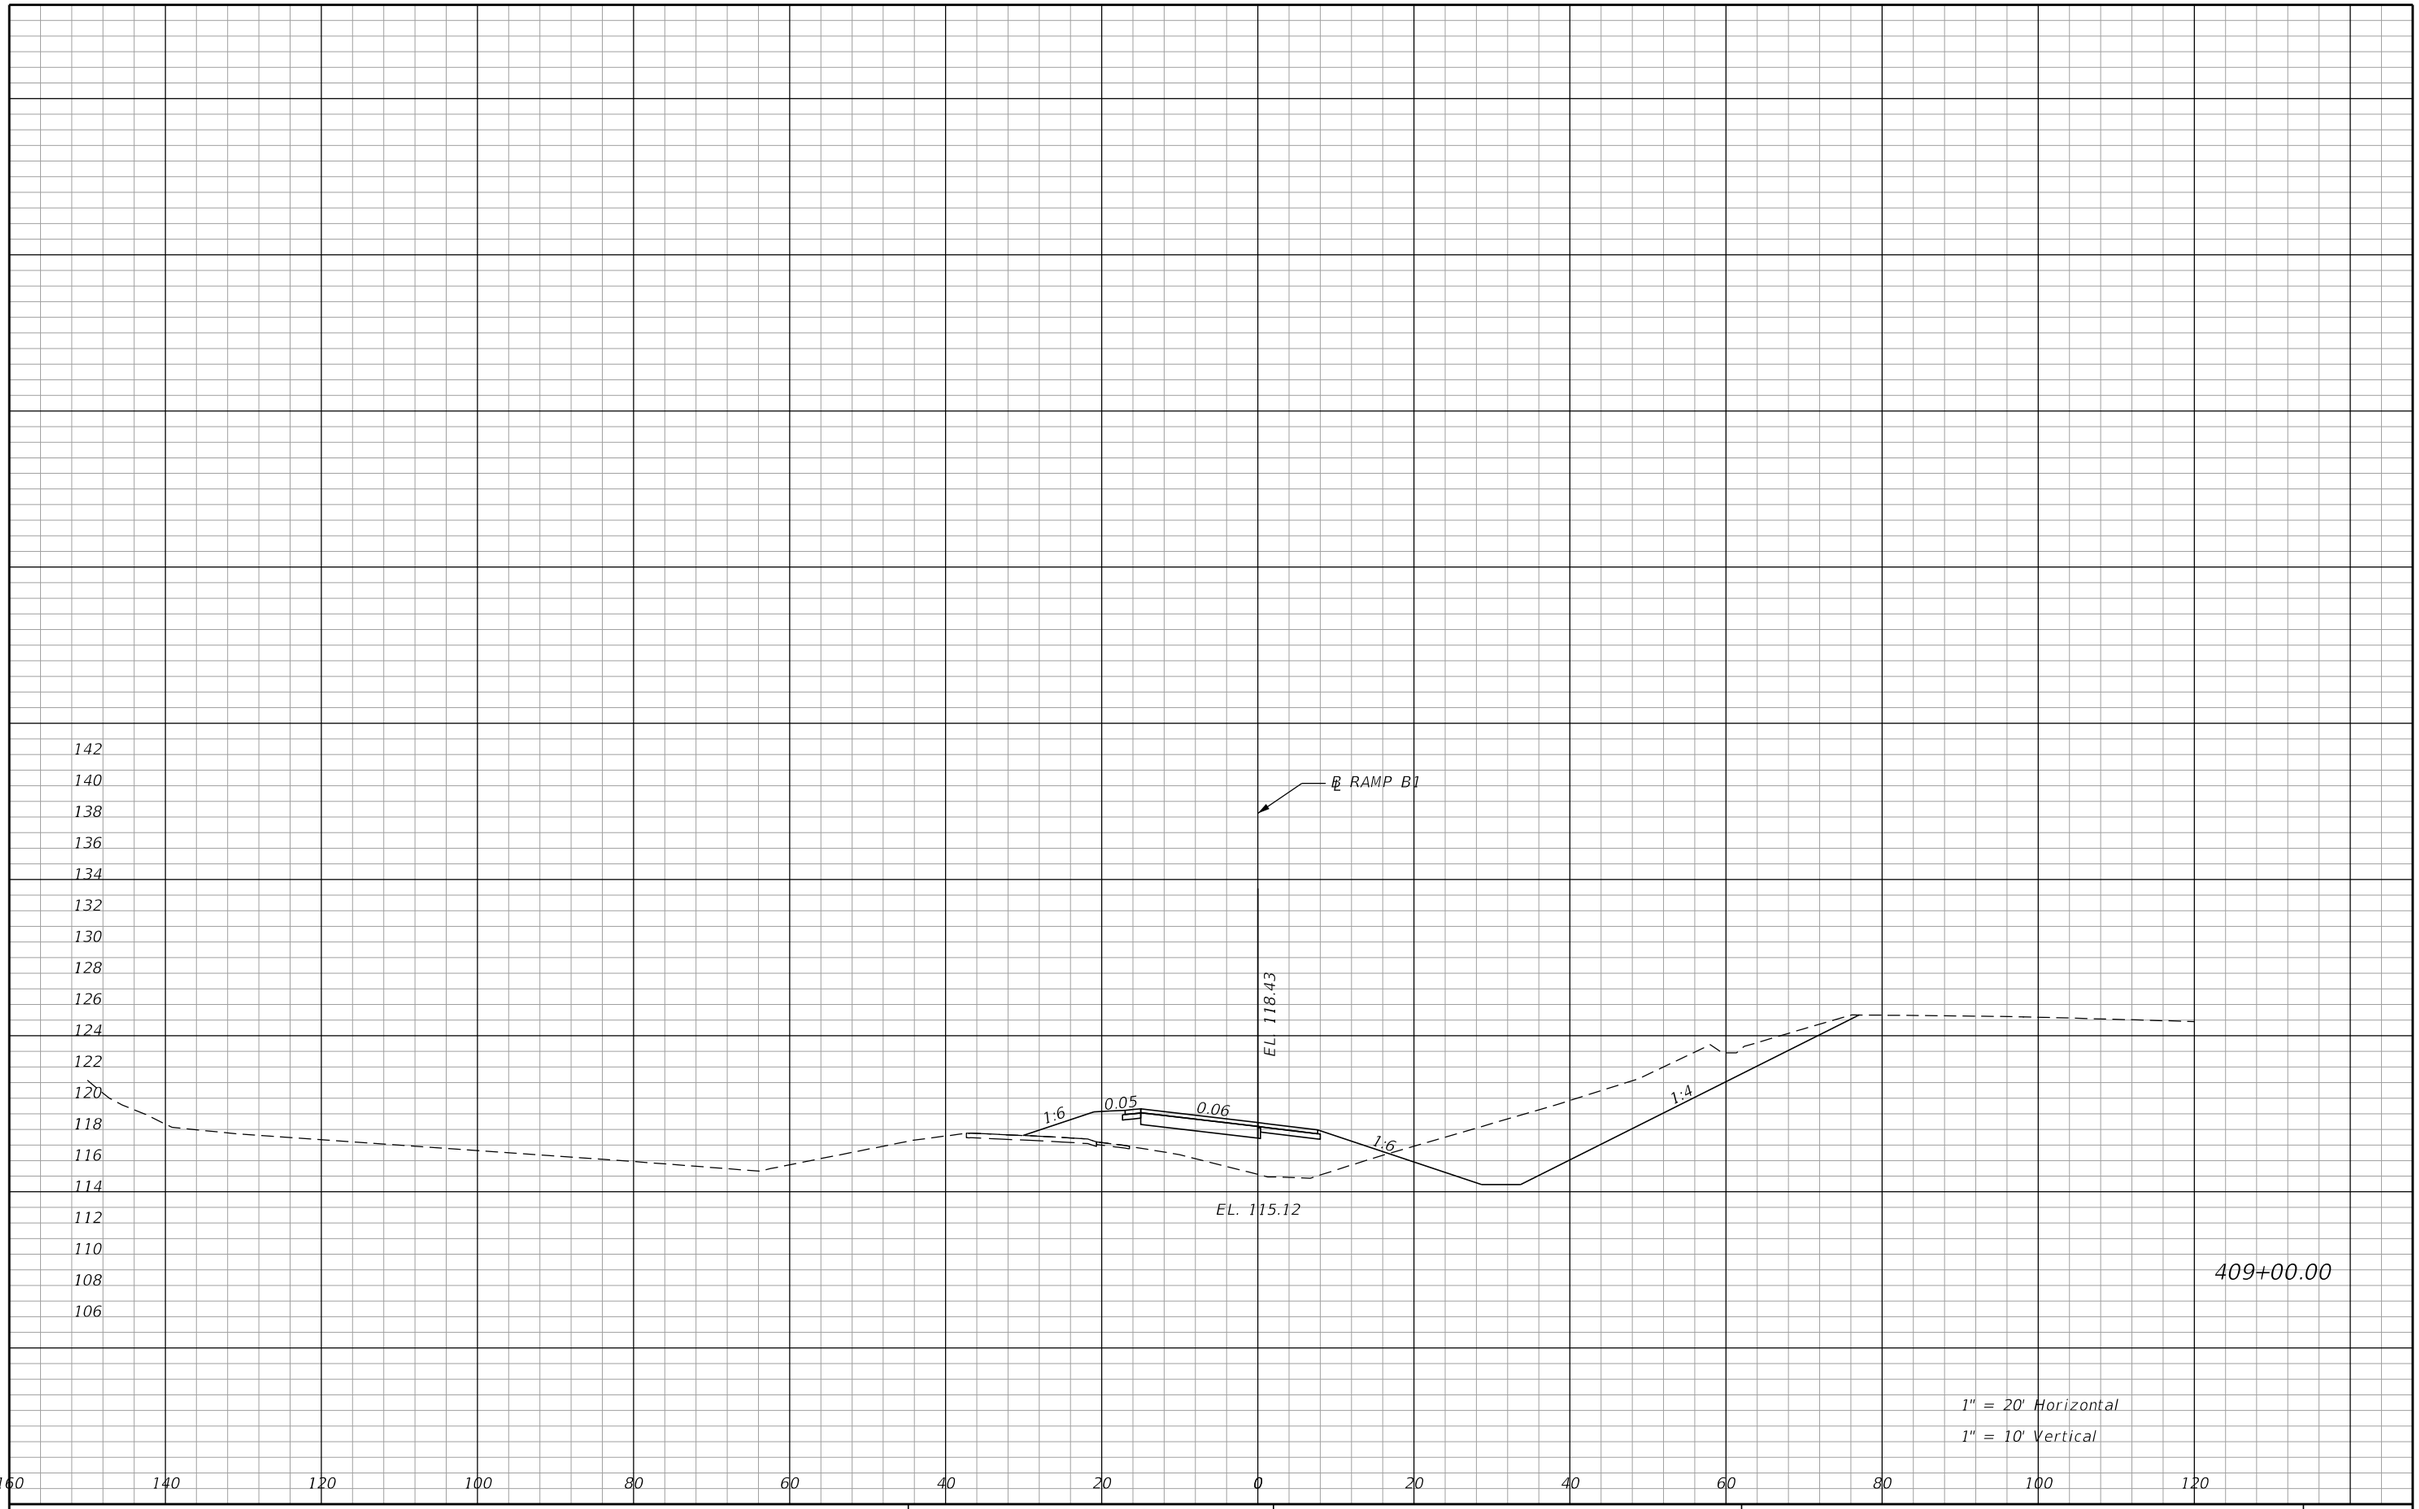

REVISIONS			
DATE	DESCRIPTION	DATE	DESCRIPTION


ENGINEER OF RECORD: STEVEN G. KANE, P.E.
P.E. LICENSE NUMBER 83372
HNTB CORPORATION
610 CRESCENT EXECUTIVE COURT
SUITE 400, LAKE MARY, FL 32746
(407) 805-0355
VENDOR NO.:

STATE OF FLORIDA
DEPARTMENT OF TRANSPORTATION

ROAD NO.	COUNTY	FINANCIAL PROJECT ID
CR 532	OSCEOLA	444187-1-52-01

CROSS SECTIONS
RAMP B1

SHEET NO. 52

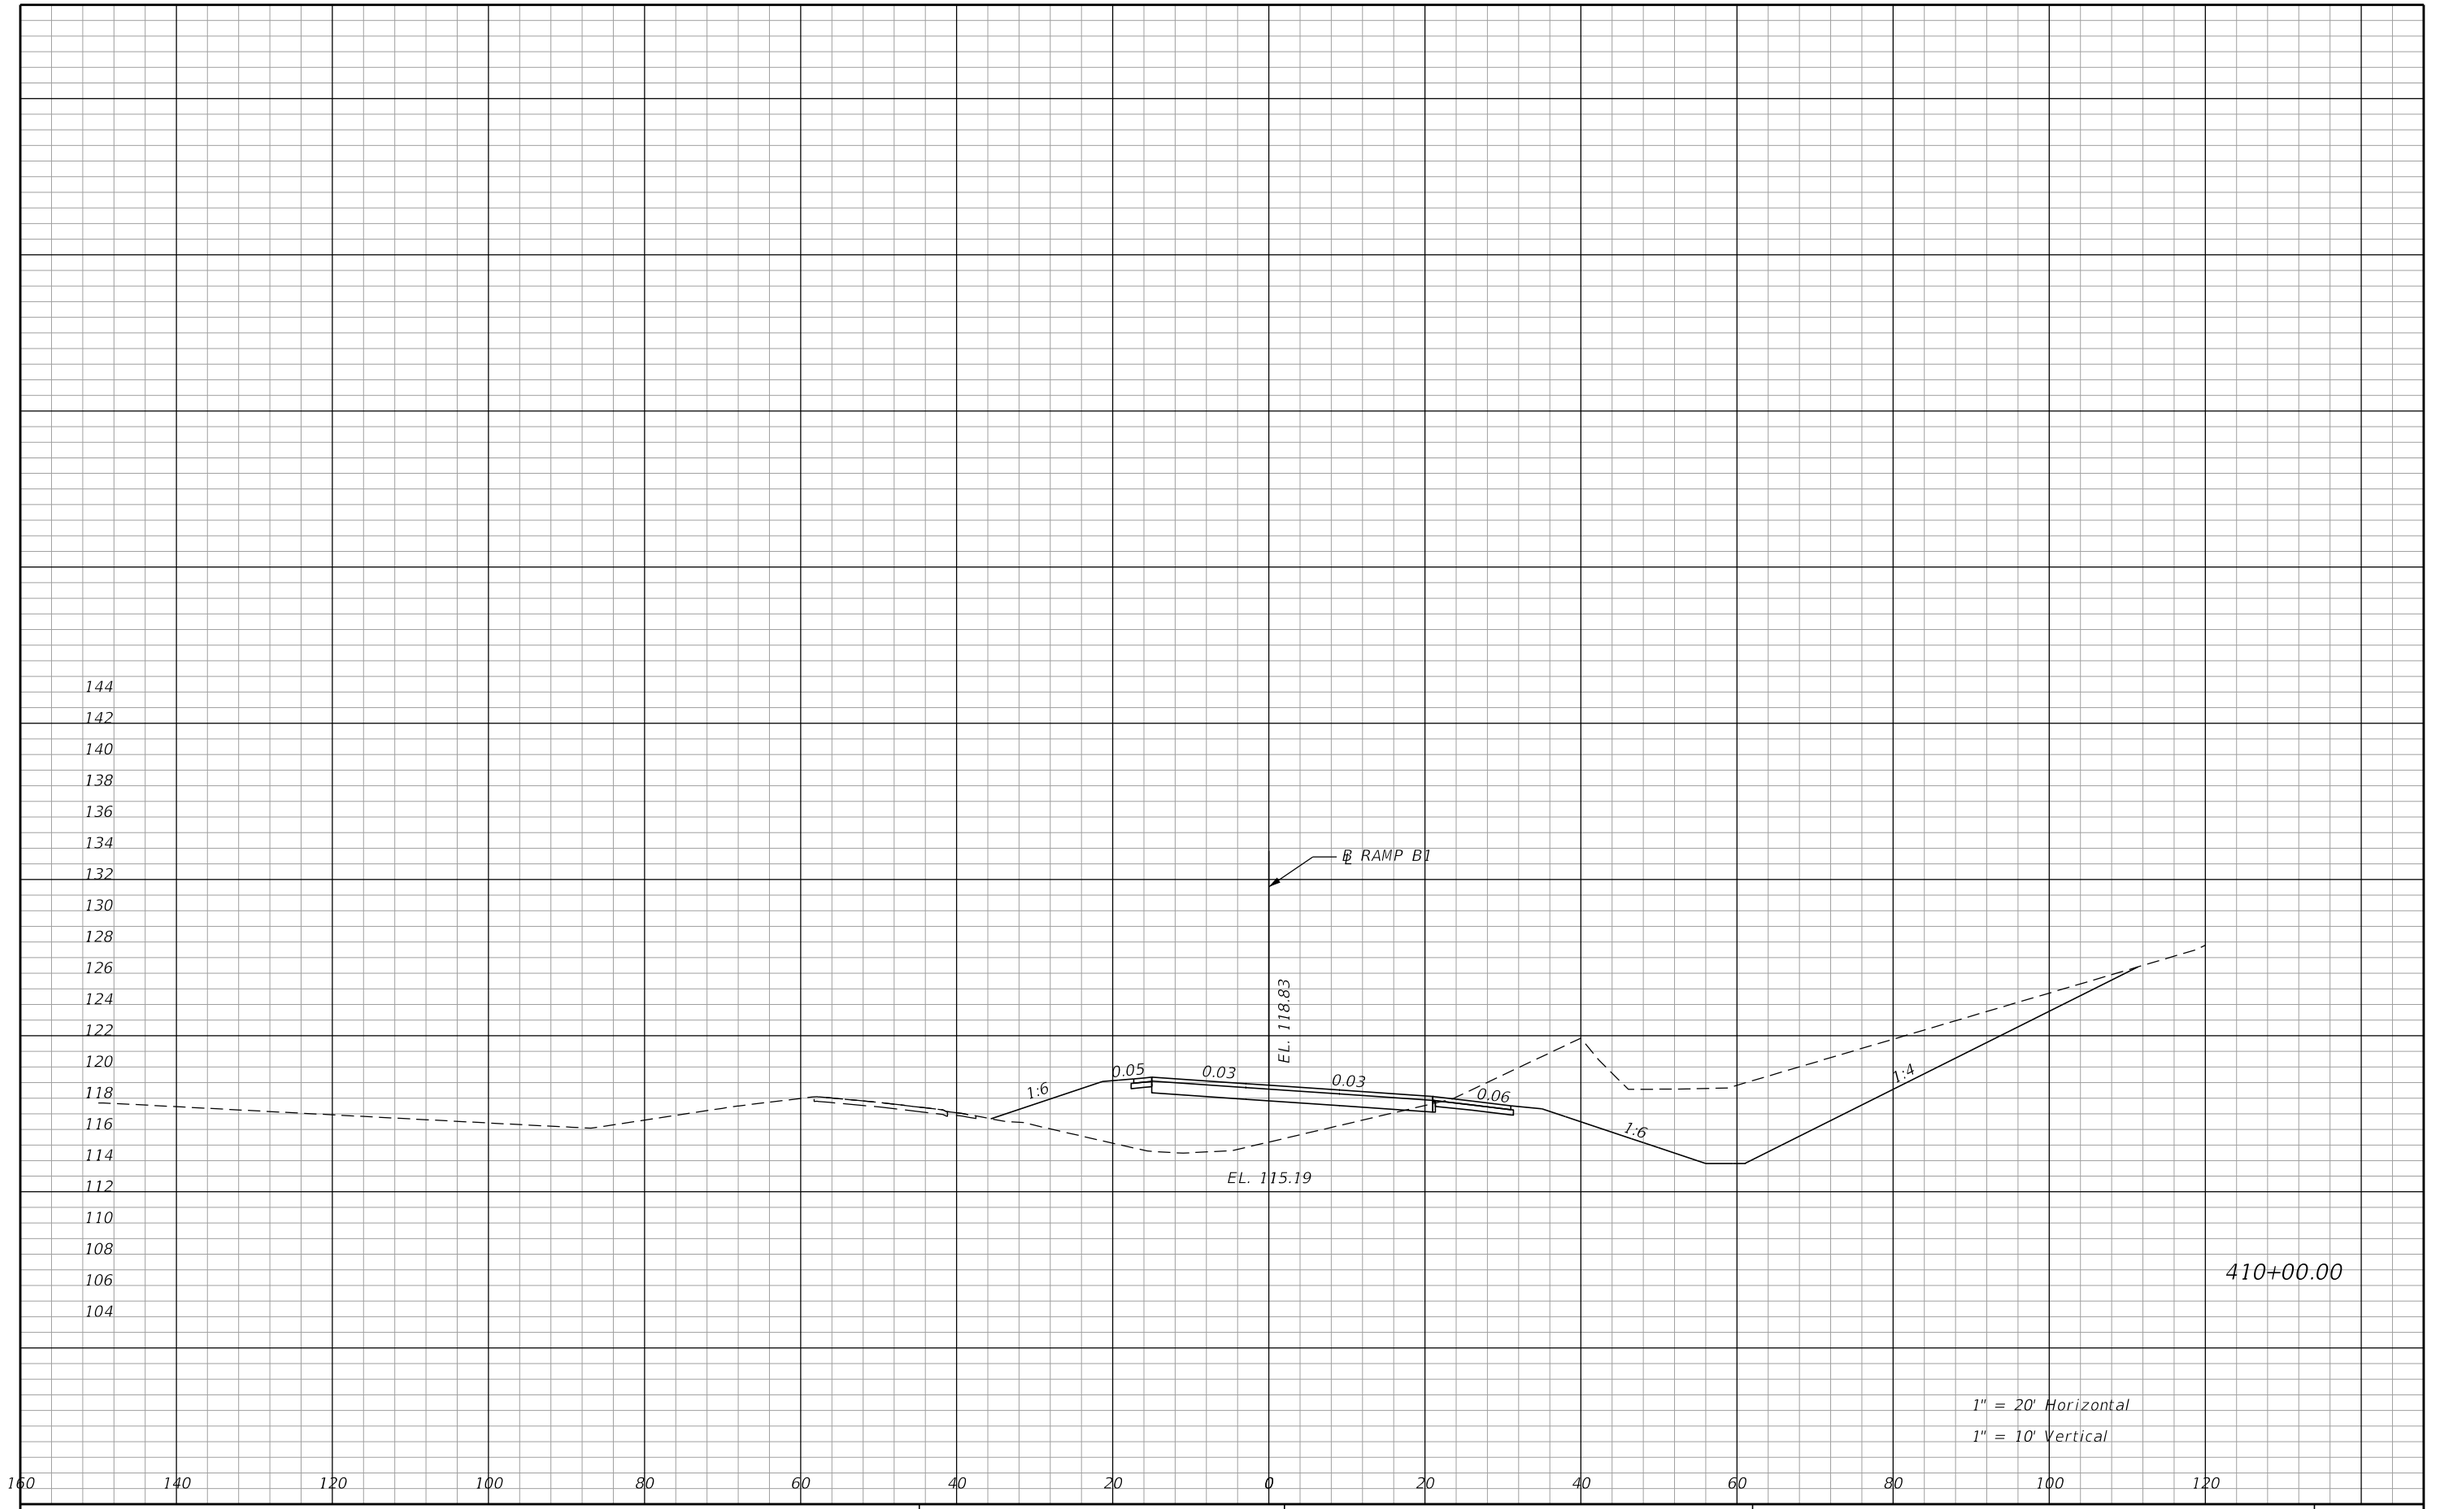

1" = 20' Horizontal

1" = 10' Vertical

REVISIONS			
DATE	DESCRIPTION	DATE	DESCRIPTION


ENGINEER OF RECORD: STEVEN G. KANE, P.E.
P.E. LICENSE NUMBER 83372
HNTB CORPORATION
610 CRESCENT EXECUTIVE COURT
SUITE 400, LAKE MARY, FL 32746
(407) 805-0355
VENDOR NO.:

STATE OF FLORIDA
DEPARTMENT OF TRANSPORTATION

ROAD NO.	COUNTY	FINANCIAL PROJECT ID
CR 532	OSCEOLA	444187-1-52-01

CROSS SECTIONS
RAMP B1

SHEET NO. 53

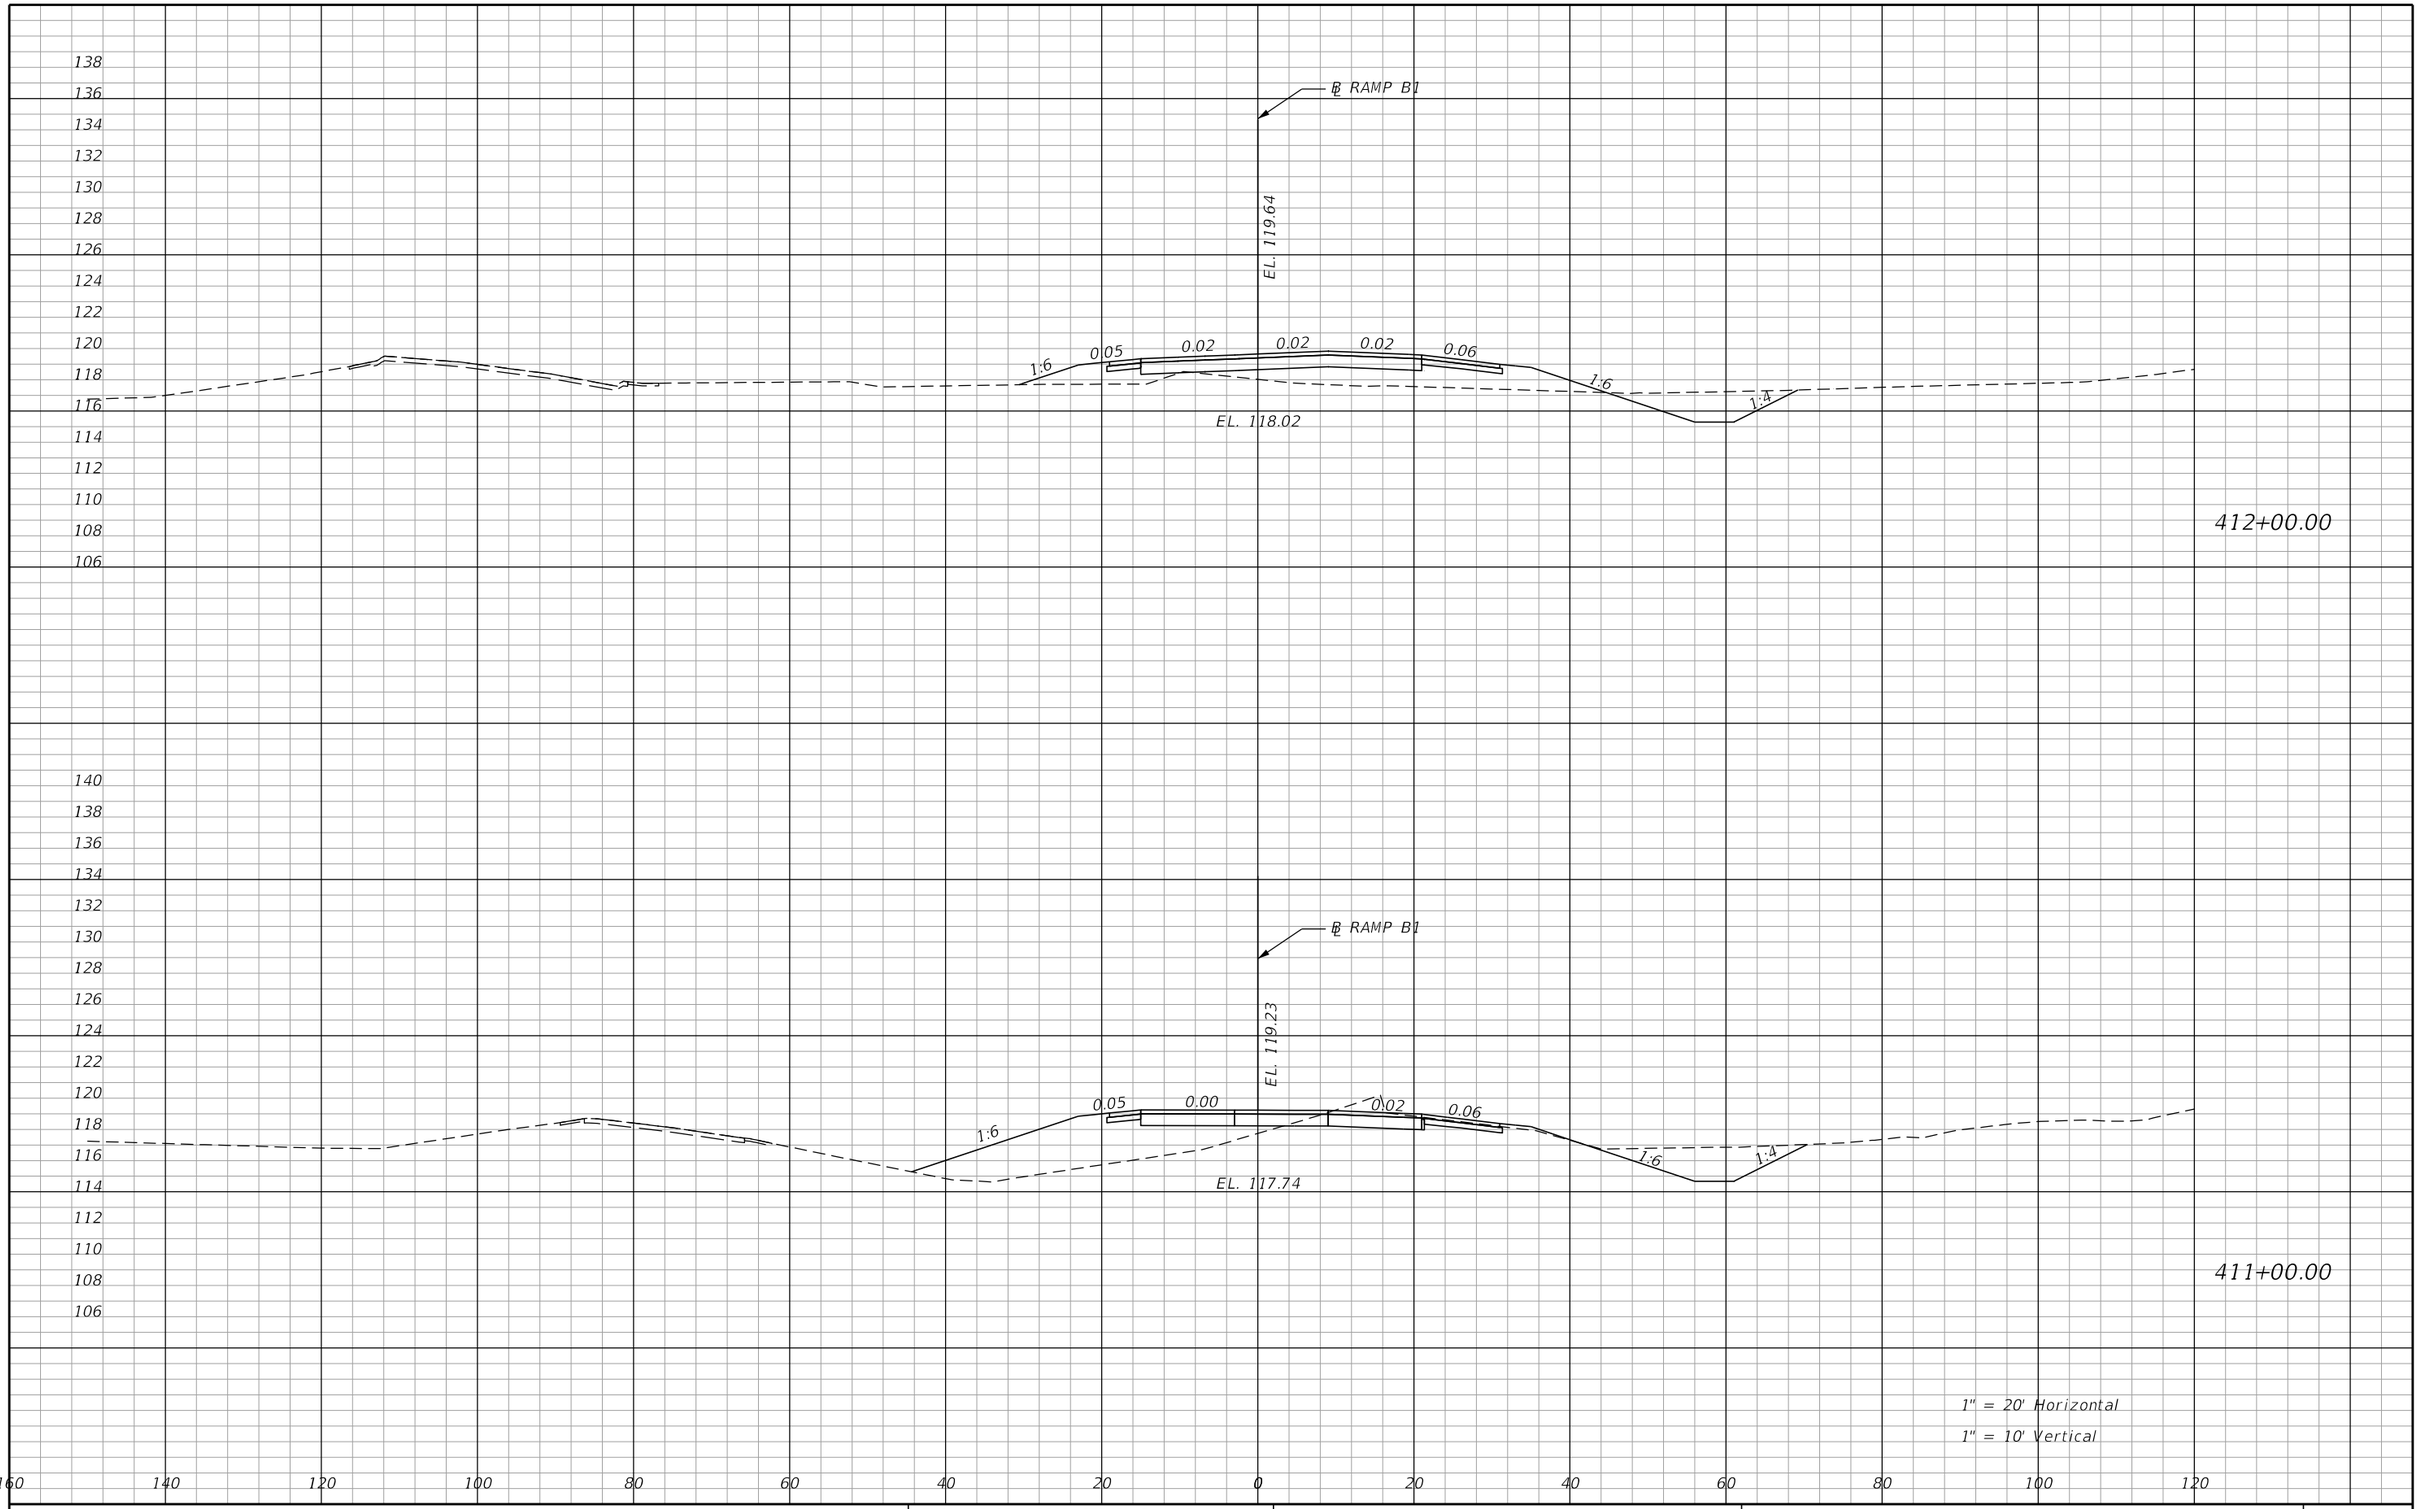

REVISIONS			
DATE	DESCRIPTION	DATE	DESCRIPTION


ENGINEER OF RECORD: STEVEN G. KANE, P.E.
P.E. LICENSE NUMBER 83372
HNTB CORPORATION
610 CRESCENT EXECUTIVE COURT
SUITE 400, LAKE MARY, FL 32746
(407) 805-0355
VENDOR NO.:

STATE OF FLORIDA
DEPARTMENT OF TRANSPORTATION

ROAD NO.	COUNTY	FINANCIAL PROJECT ID
CR 532	OSCEOLA	444187-1-52-01

CROSS SECTIONS
RAMP B1

SHEET NO. 54

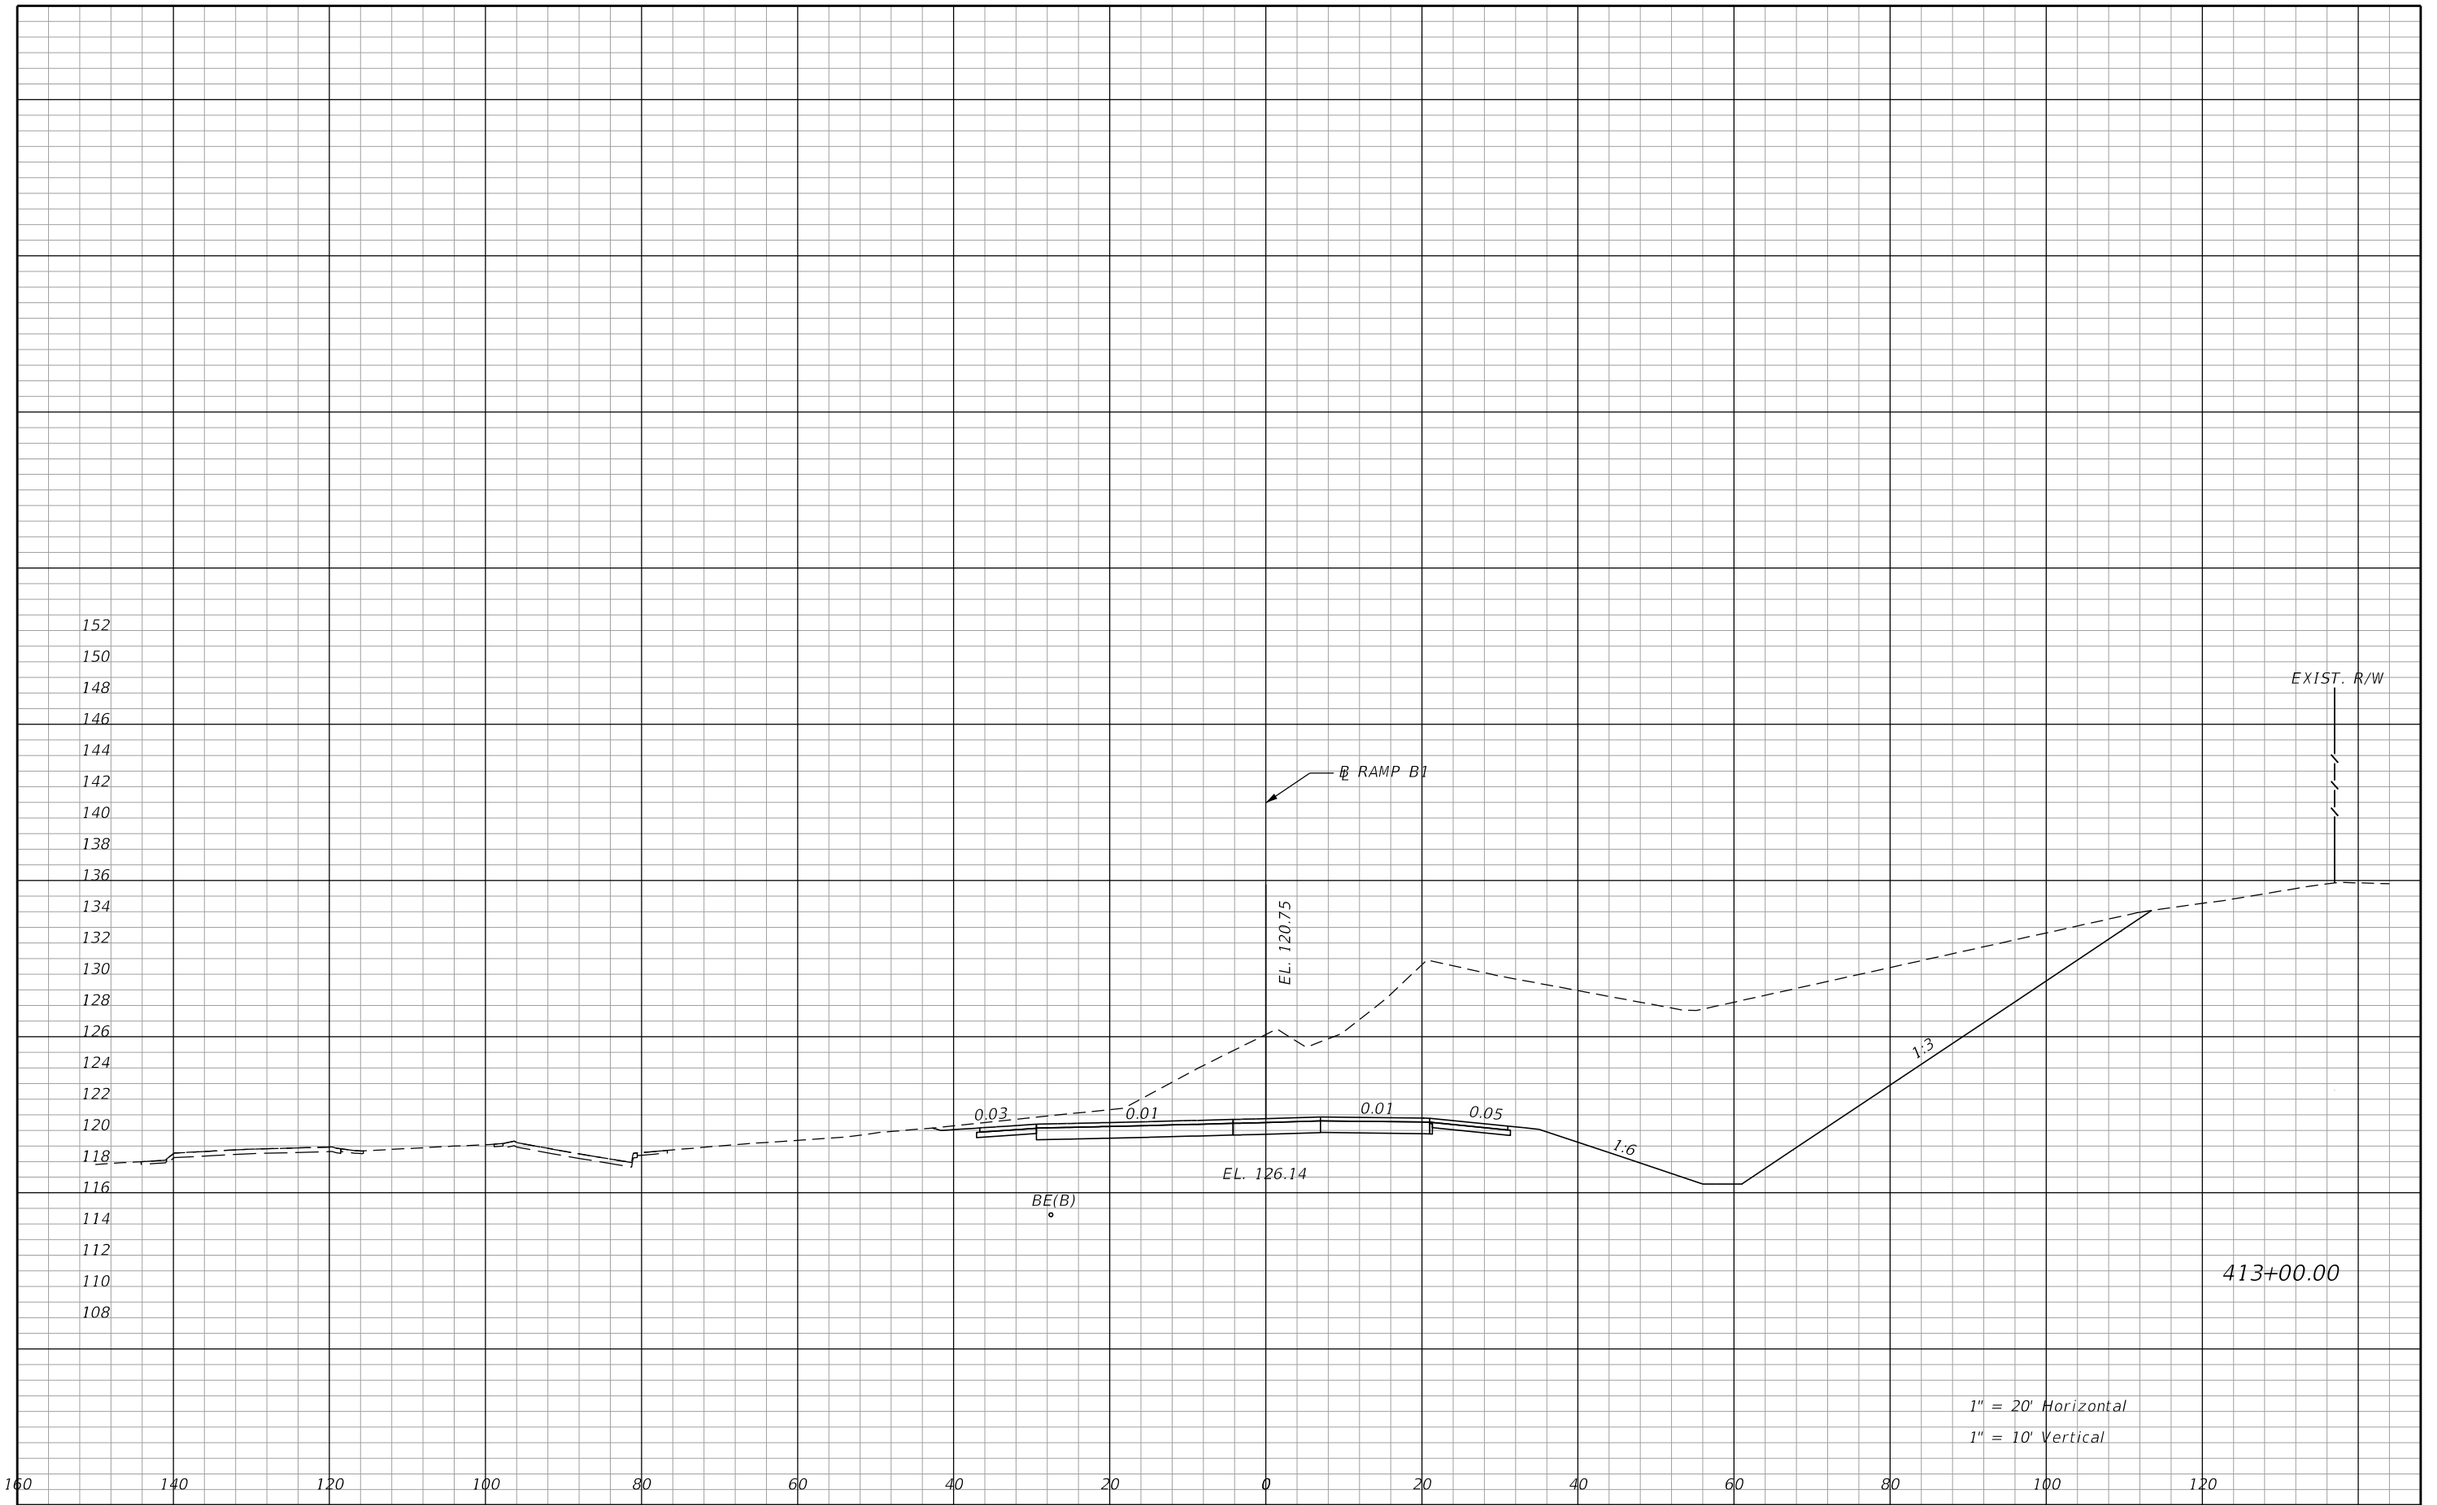

REVISIONS			
DATE	DESCRIPTION	DATE	DESCRIPTION


ENGINEER OF RECORD: STEVEN G. KANE, P.E.
P.E. LICENSE NUMBER 83372
HNTB CORPORATION
610 CRESCENT EXECUTIVE COURT
SUITE 400, LAKE MARY, FL 32746
(407) 805-0355
VENDOR NO.:

STATE OF FLORIDA
DEPARTMENT OF TRANSPORTATION

ROAD NO.	COUNTY	FINANCIAL PROJECT ID
CR 532	OSCEOLA	444187-1-52-01

CROSS SECTIONS
RAMP B1

SHEET NO. 55

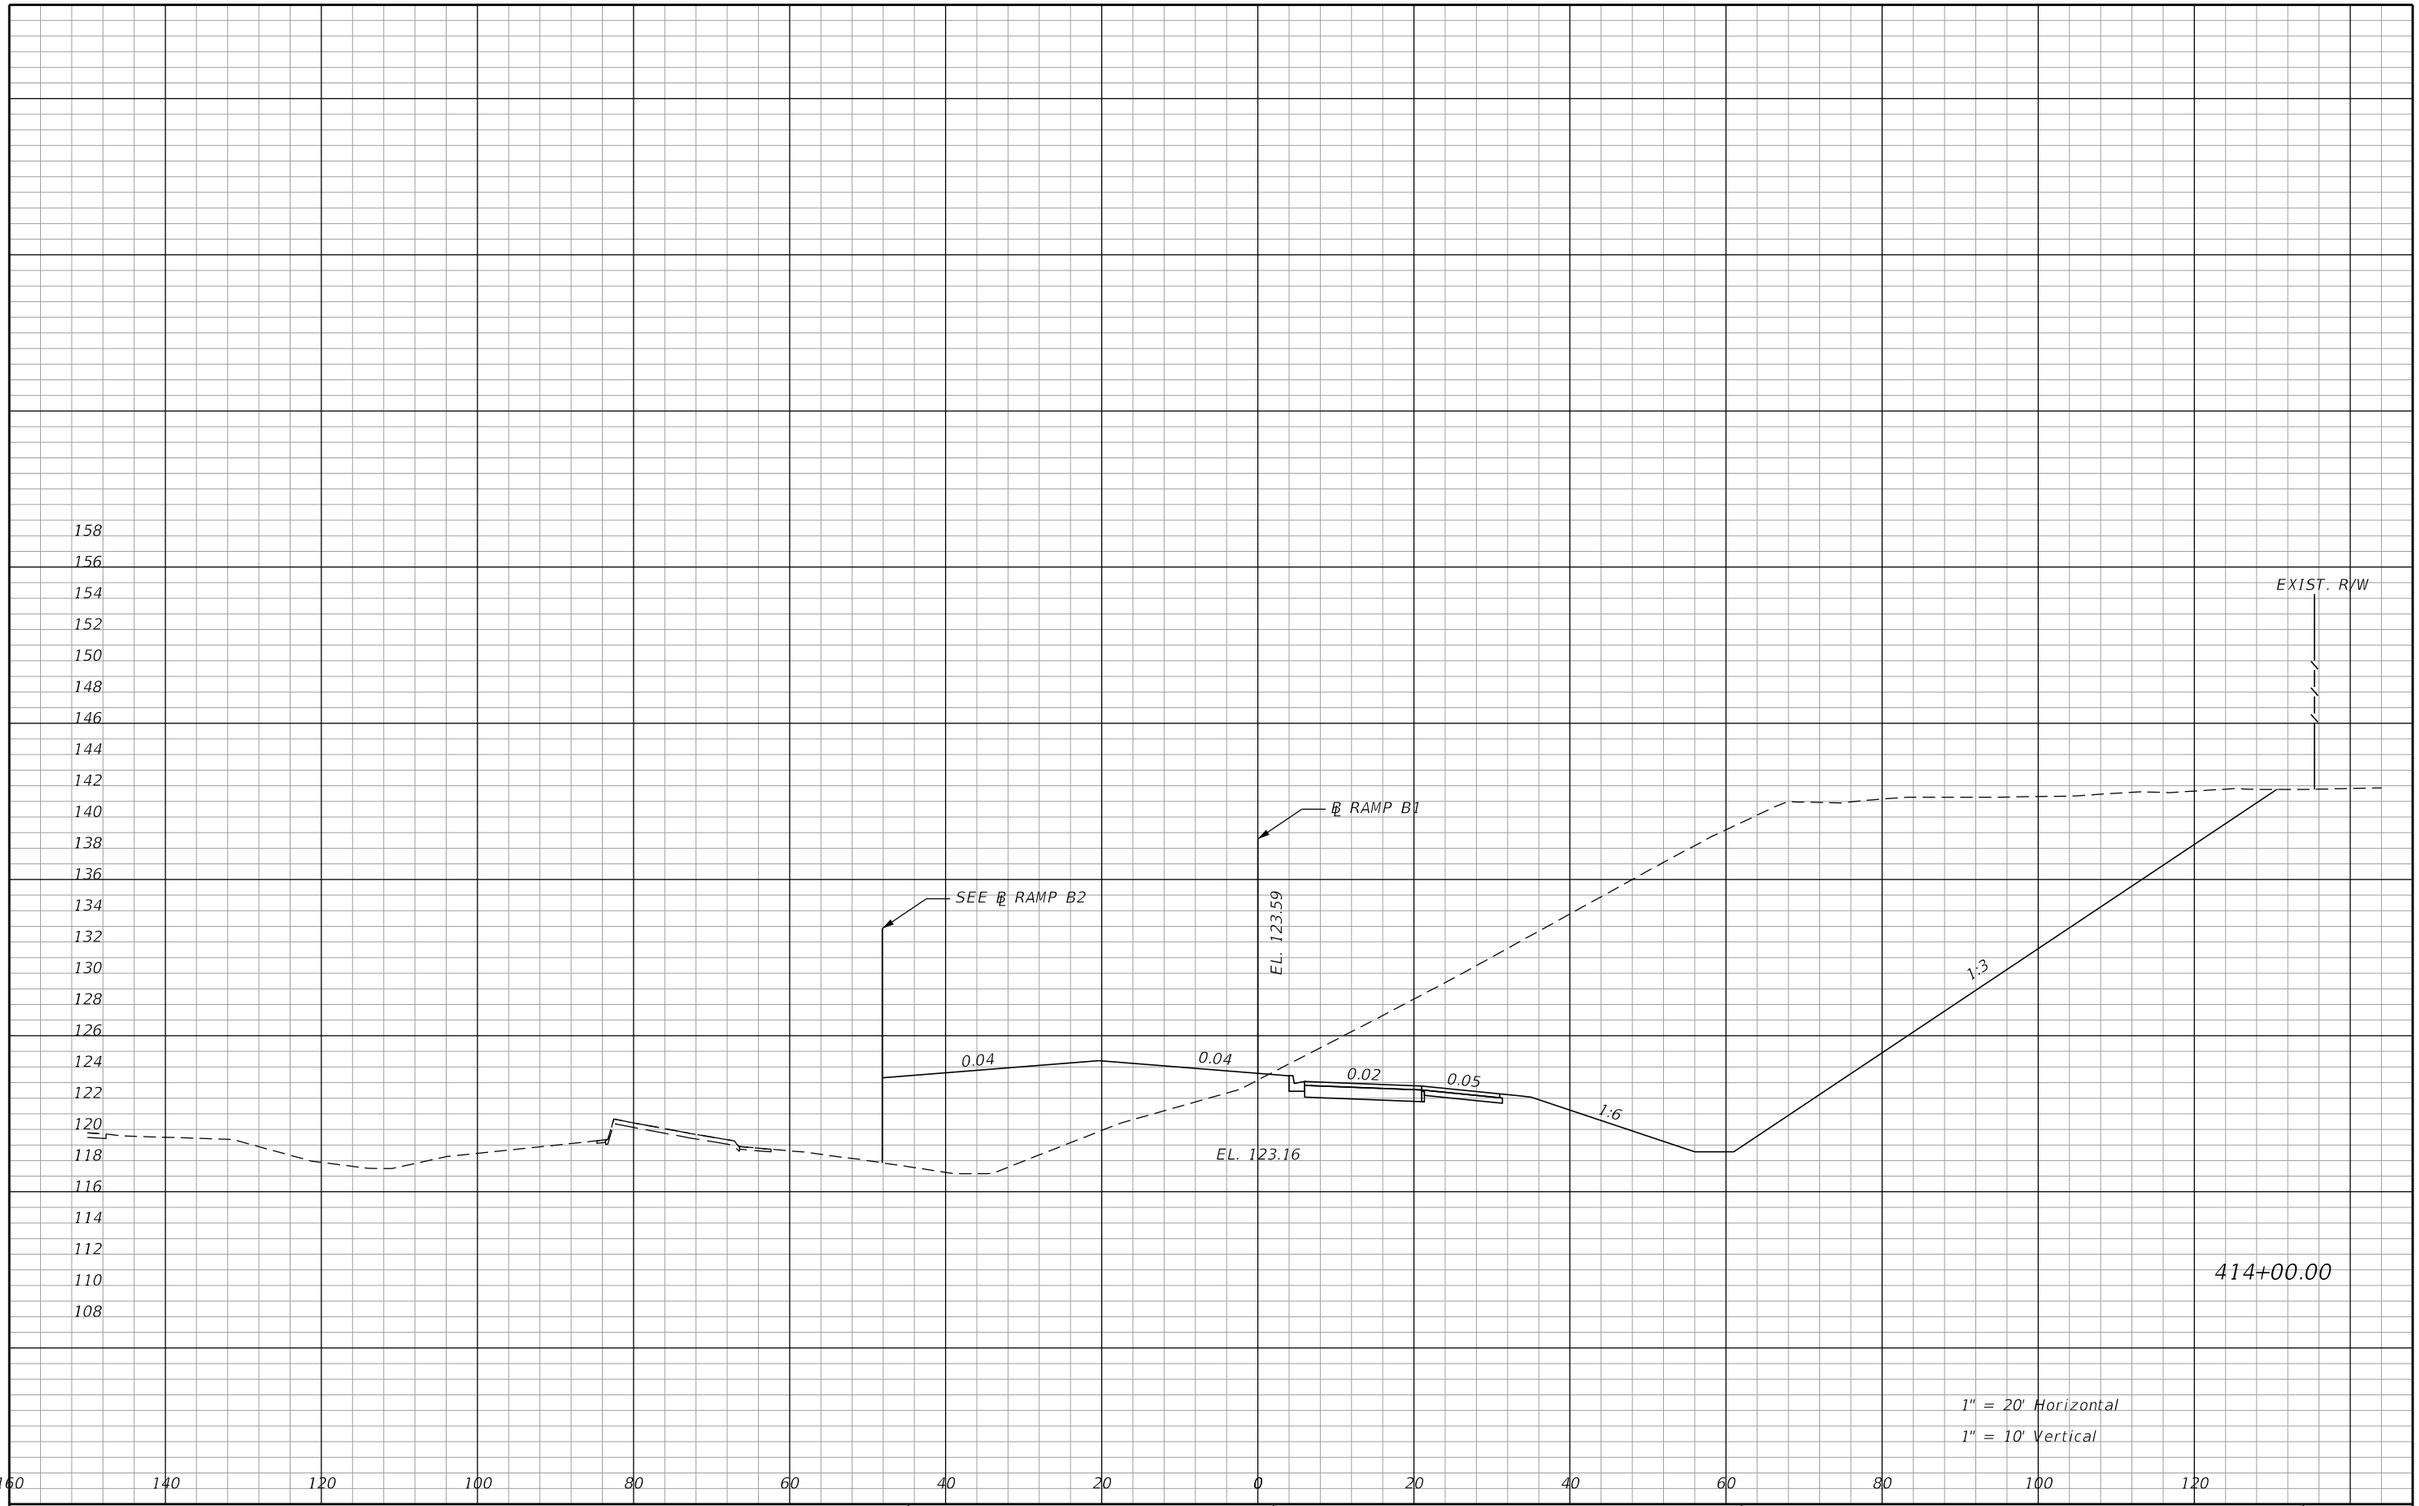

REVISIONS			
DATE	DESCRIPTION	DATE	DESCRIPTION


ENGINEER OF RECORD: STEVEN G. KANE, P.E.
P.E. LICENSE NUMBER 83372
HNTB CORPORATION
610 CRESCENT EXECUTIVE COURT
SUITE 400, LAKE MARY, FL 32746
(407) 805-0355
VENDOR NO.:

STATE OF FLORIDA
DEPARTMENT OF TRANSPORTATION

ROAD NO.	COUNTY	FINANCIAL PROJECT ID
CR 532	OSCEOLA	444187-1-52-01

CROSS SECTIONS
RAMP B1

SHEET NO. 56

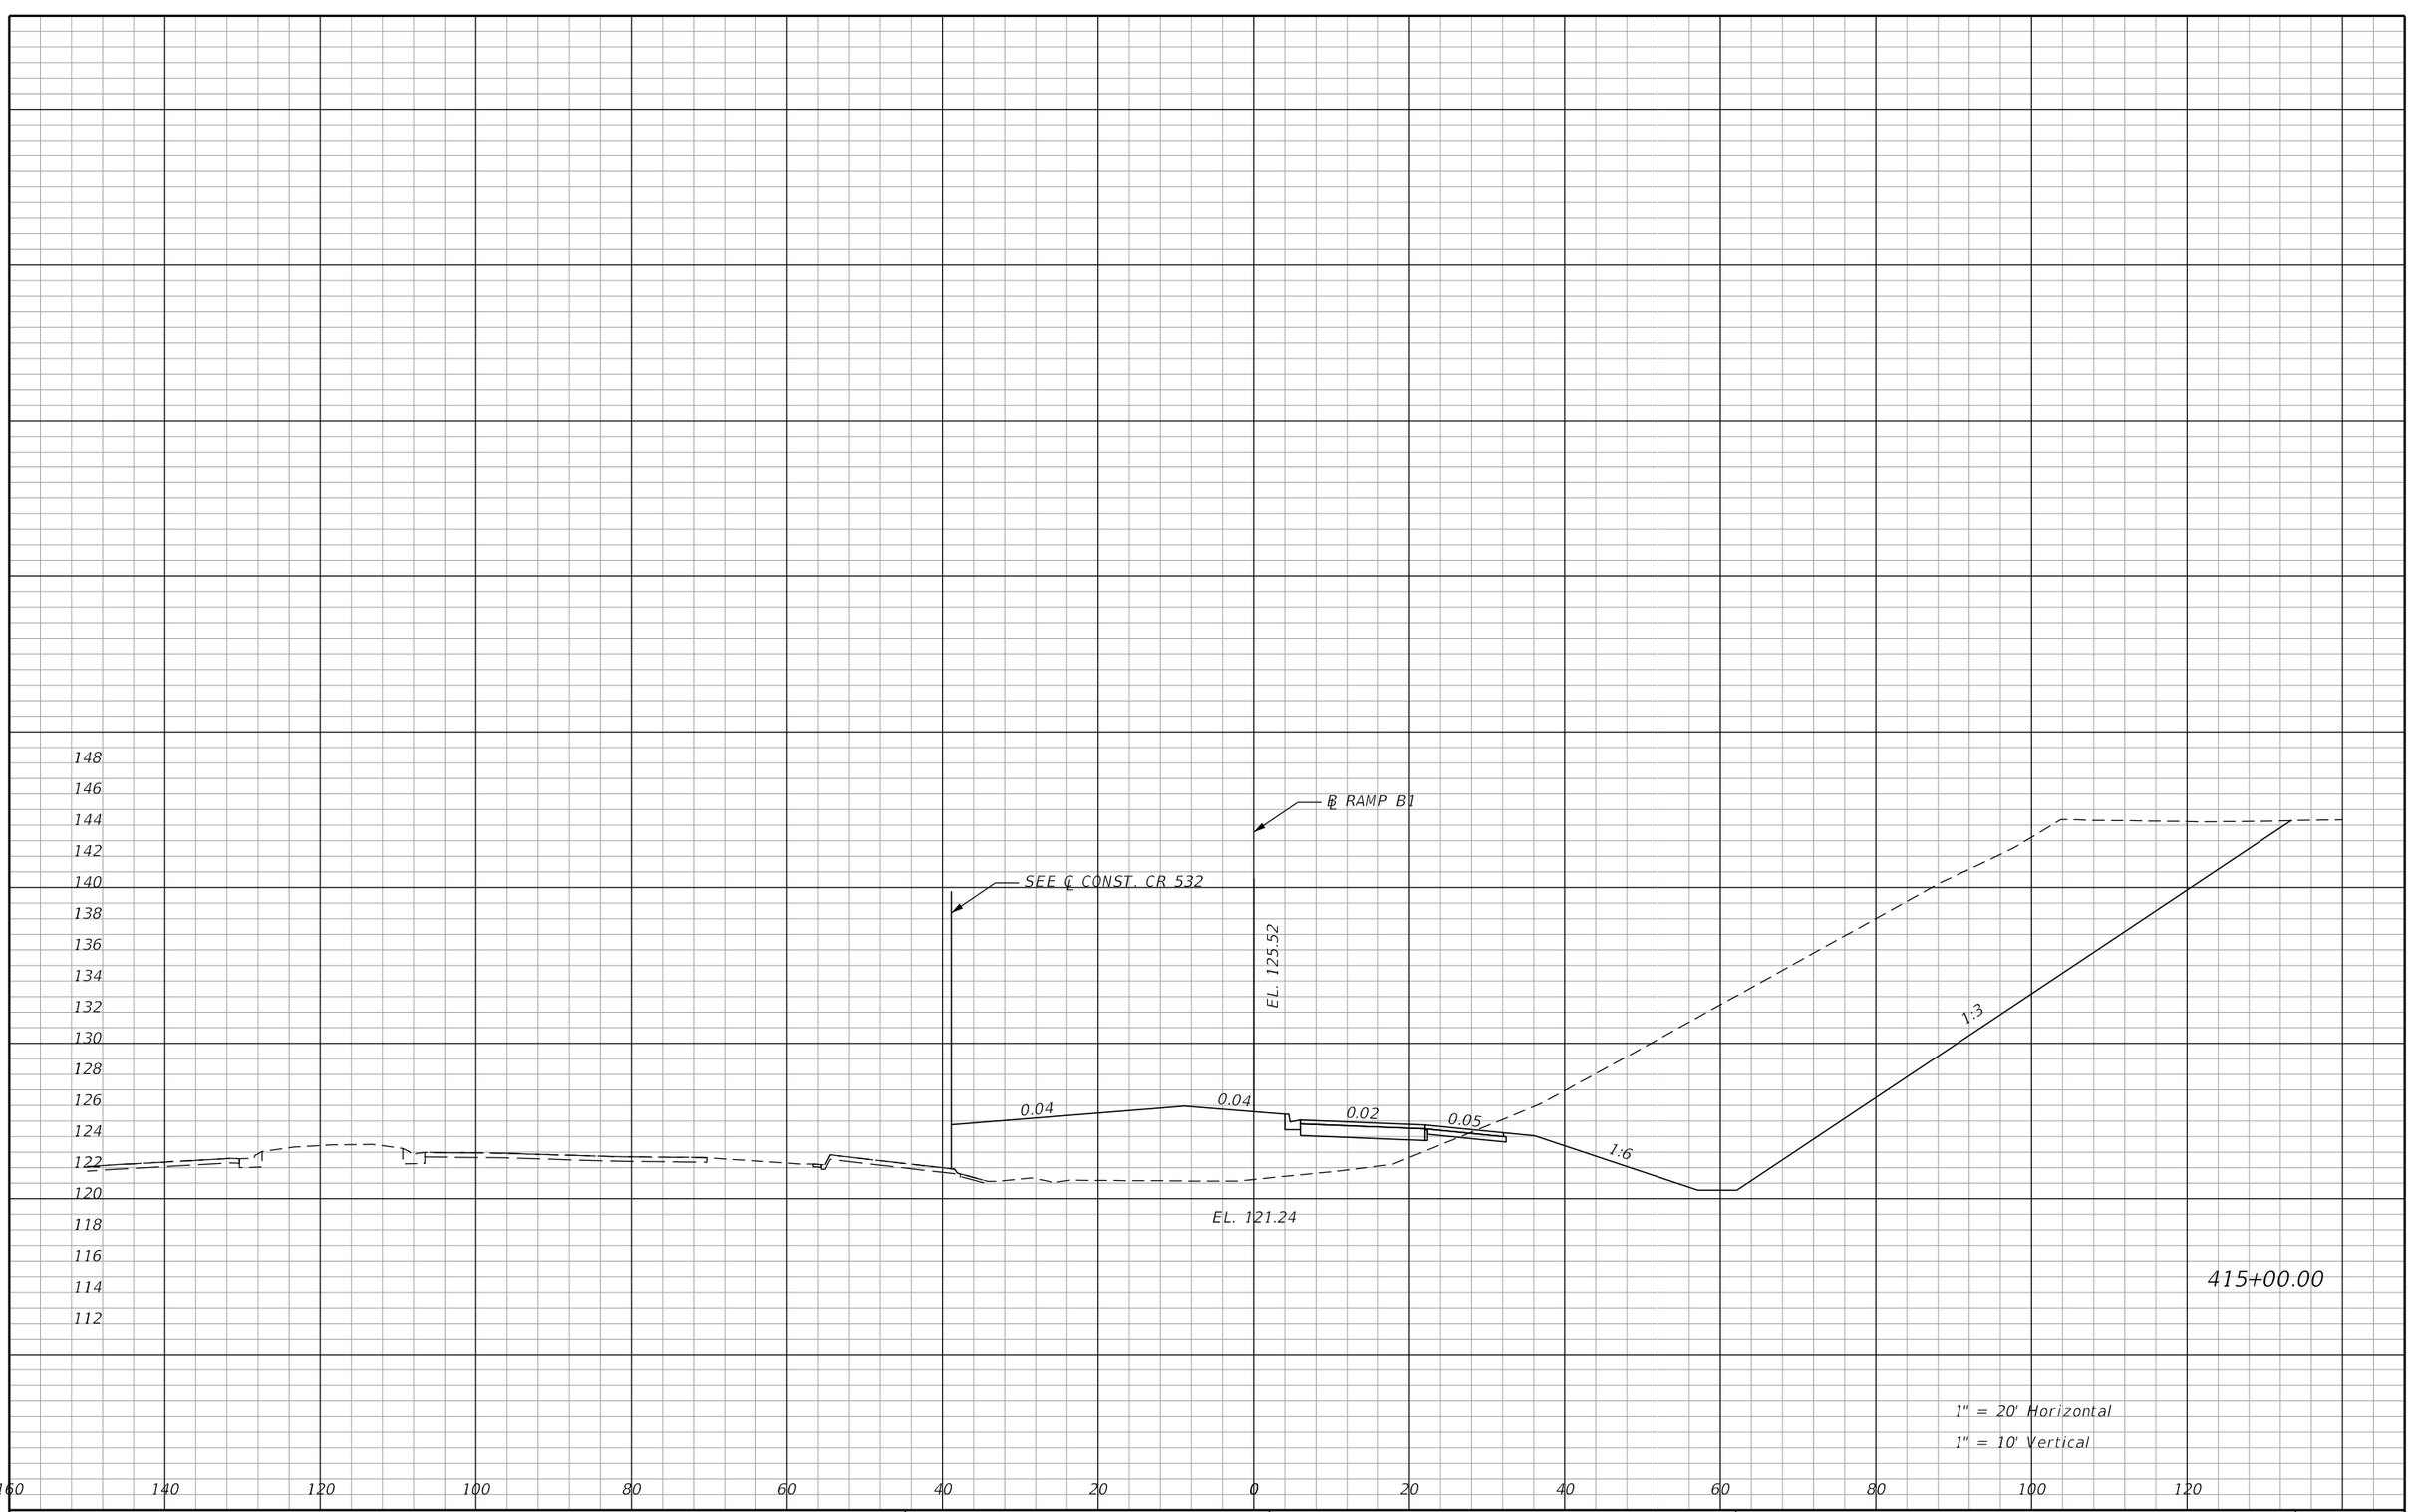

REVISIONS			
DATE	DESCRIPTION	DATE	DESCRIPTION


ENGINEER OF RECORD: STEVEN G. KANE, P.E.
P.E. LICENSE NUMBER 83372
HNTB CORPORATION
610 CRESCENT EXECUTIVE COURT
SUITE 400, LAKE MARY, FL 32746
(407) 805-0355
VENDOR NO.:

STATE OF FLORIDA
DEPARTMENT OF TRANSPORTATION

ROAD NO.	COUNTY	FINANCIAL PROJECT ID
CR 532	OSCEOLA	444187-1-52-01

CROSS SECTIONS
RAMP B1

SHEET NO. 57

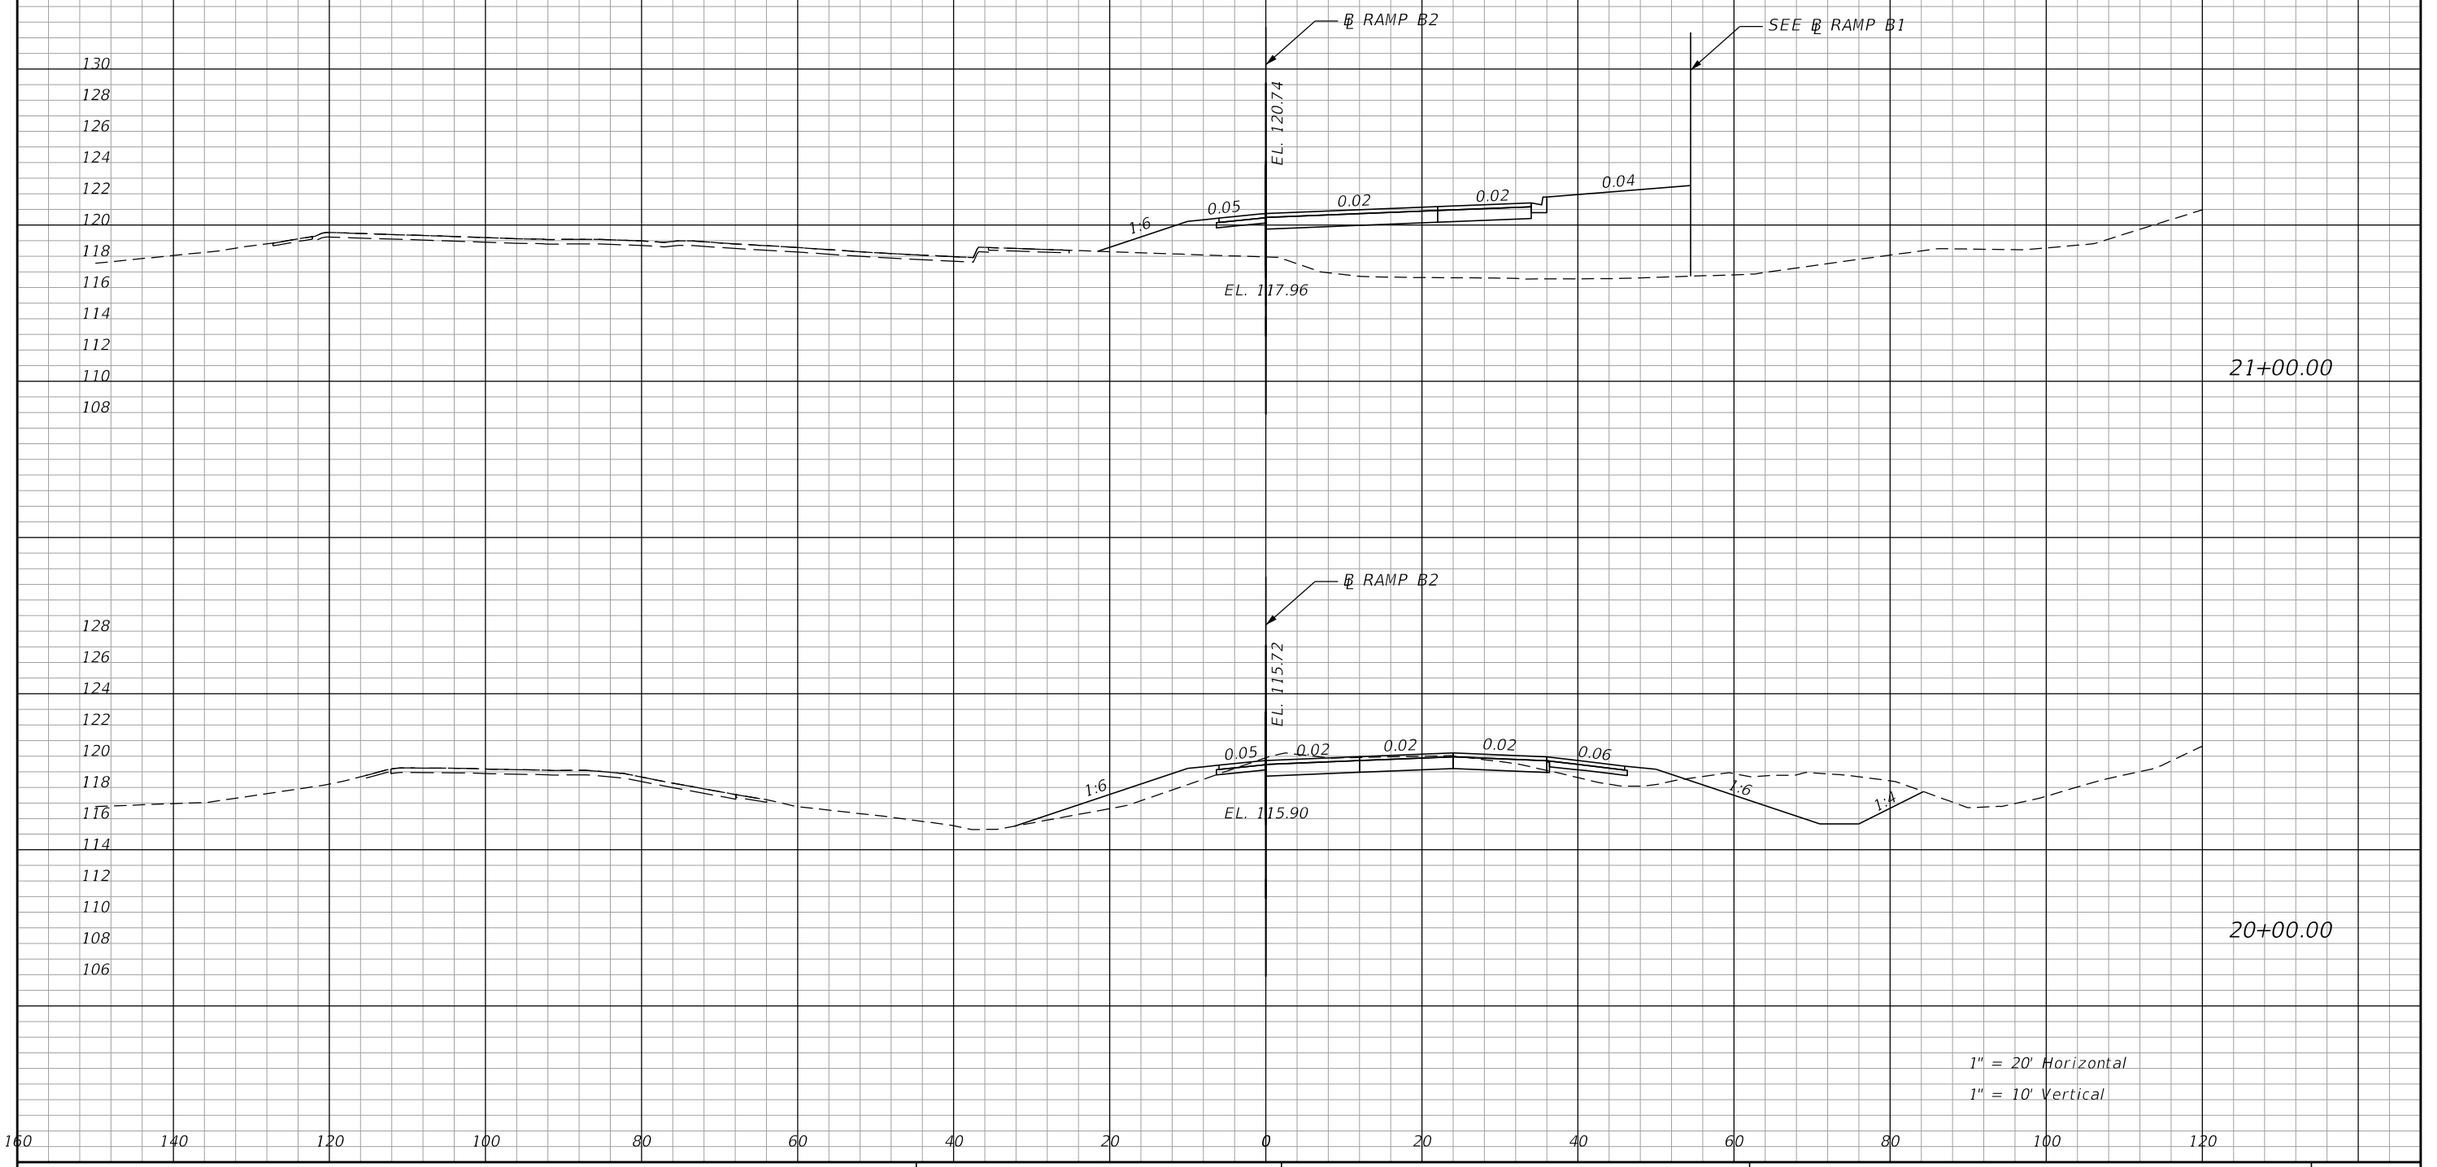

REVISIONS			
DATE	DESCRIPTION	DATE	DESCRIPTION


ENGINEER OF RECORD: STEVEN G. KANE, P.E.
P.E. LICENSE NUMBER 83372
HNTB CORPORATION
610 CRESCENT EXECUTIVE COURT
SUITE 400, LAKE MARY, FL 32746
(407) 805-0355
VENDOR NO.:

STATE OF FLORIDA
DEPARTMENT OF TRANSPORTATION

ROAD NO.	COUNTY	FINANCIAL PROJECT ID
CR 532	OSCEOLA	444187-1-52-01

CROSS SECTIONS
RAMP B2

SHEET NO. 58

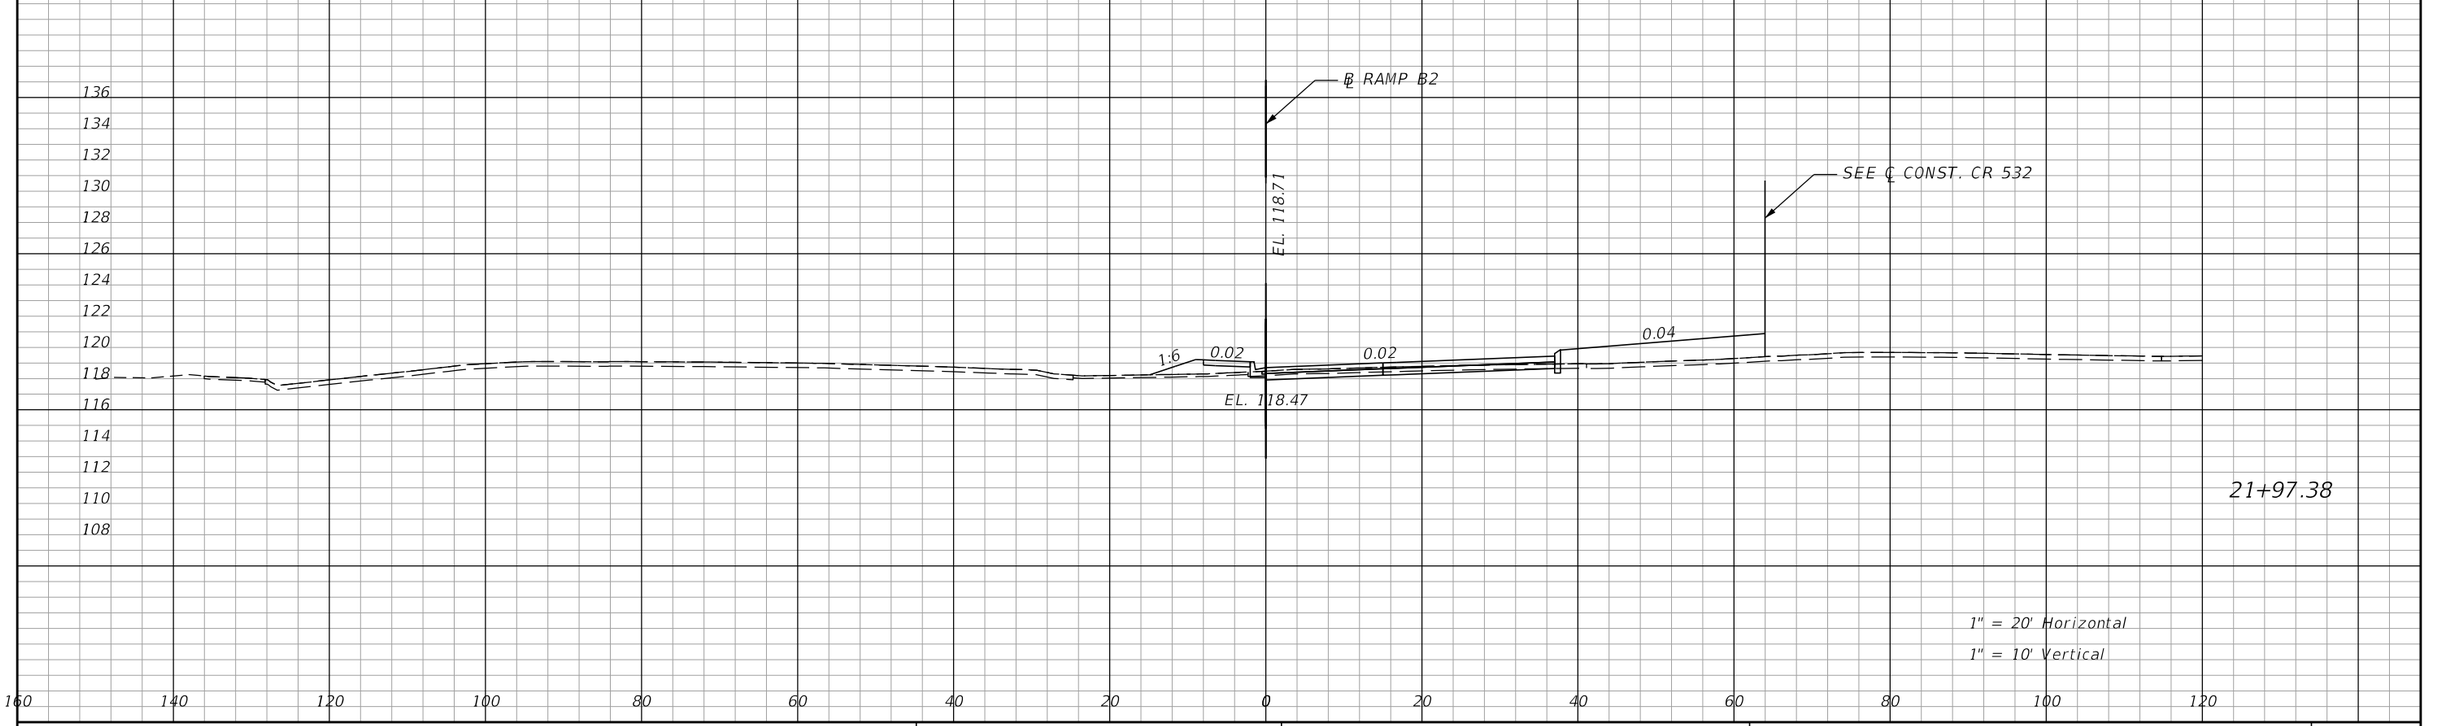

REVISIONS			
DATE	DESCRIPTION	DATE	DESCRIPTION


ENGINEER OF RECORD: STEVEN G. KANE, P.E.
P.E. LICENSE NUMBER 83372
HNTB CORPORATION
610 CRESCENT EXECUTIVE COURT
SUITE 400, LAKE MARY, FL 32746
(407) 805-0355
VENDOR NO.:

STATE OF FLORIDA
DEPARTMENT OF TRANSPORTATION

ROAD NO.	COUNTY	FINANCIAL PROJECT ID
CR 532	OSCEOLA	444187-1-52-01

CROSS SECTIONS
RAMP B2

SHEET NO. 59

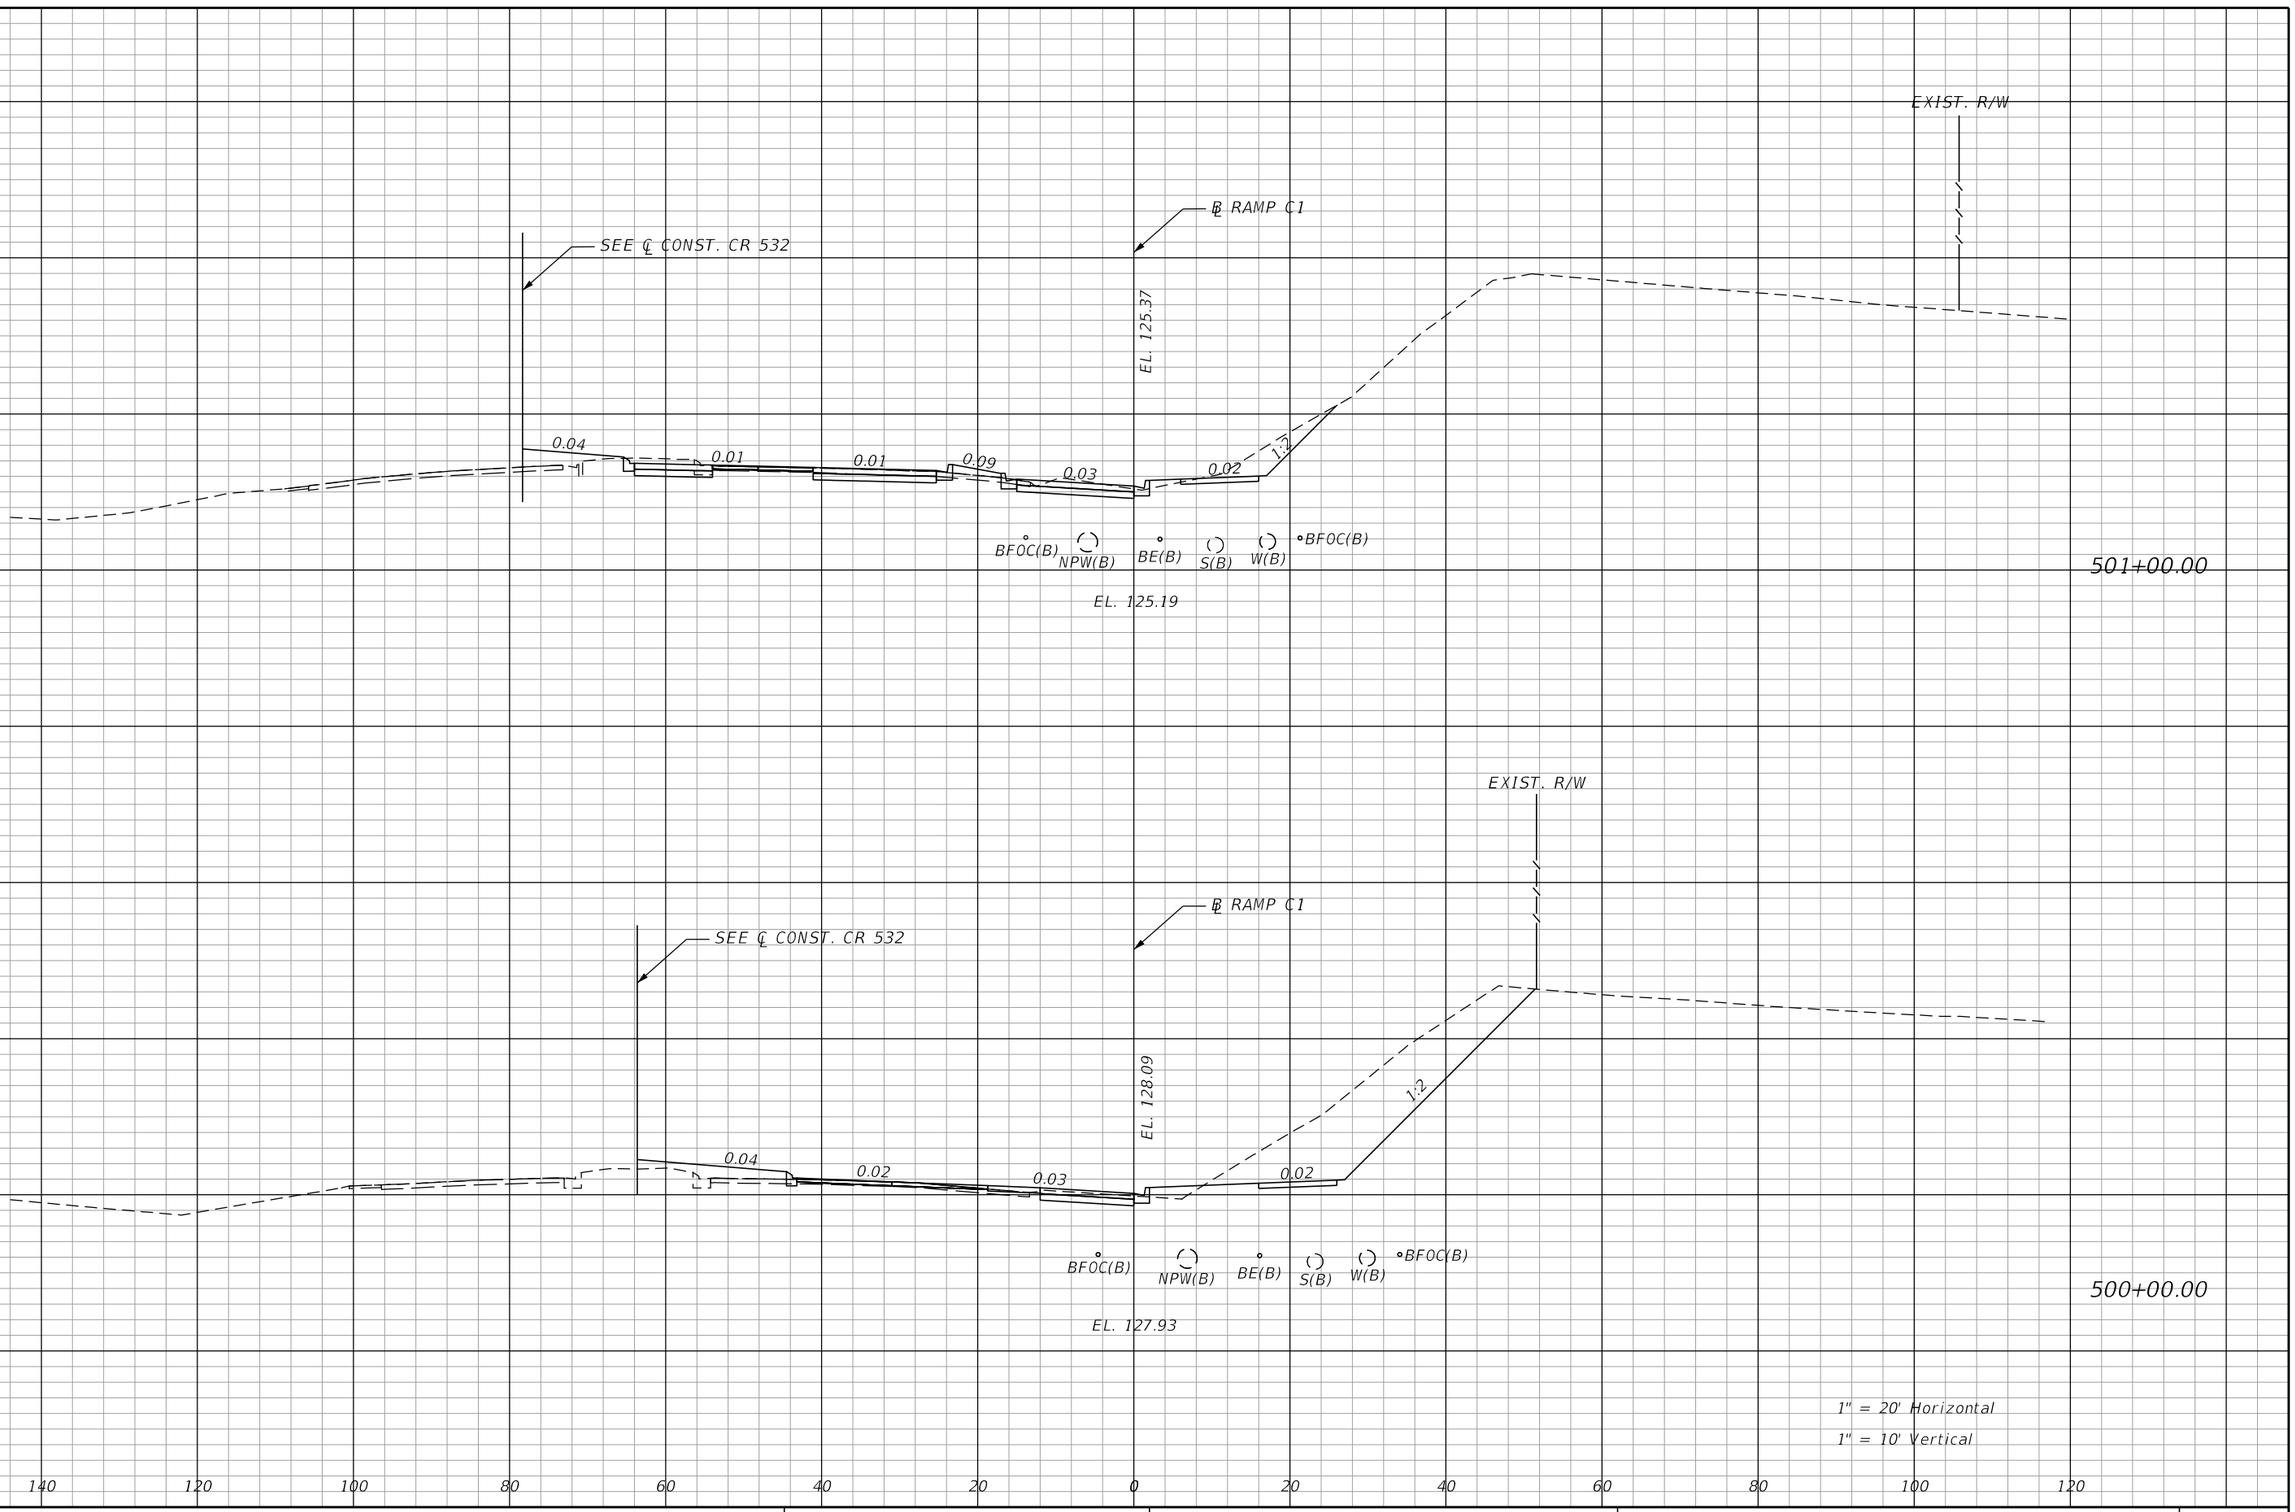

REVISIONS			
DATE	DESCRIPTION	DATE	DESCRIPTION


ENGINEER OF RECORD: STEVEN G. KANE, P.E.
P.E. LICENSE NUMBER 83372
HNTB CORPORATION
610 CRESCENT EXECUTIVE COURT
SUITE 400, LAKE MARY, FL 32746
(407) 805-0355
VENDOR NO.:

STATE OF FLORIDA
DEPARTMENT OF TRANSPORTATION

ROAD NO.	COUNTY	FINANCIAL PROJECT ID
CR 532	OSCEOLA	444187-1-52-01

CROSS SECTIONS
RAMP C1

SHEET NO. 60

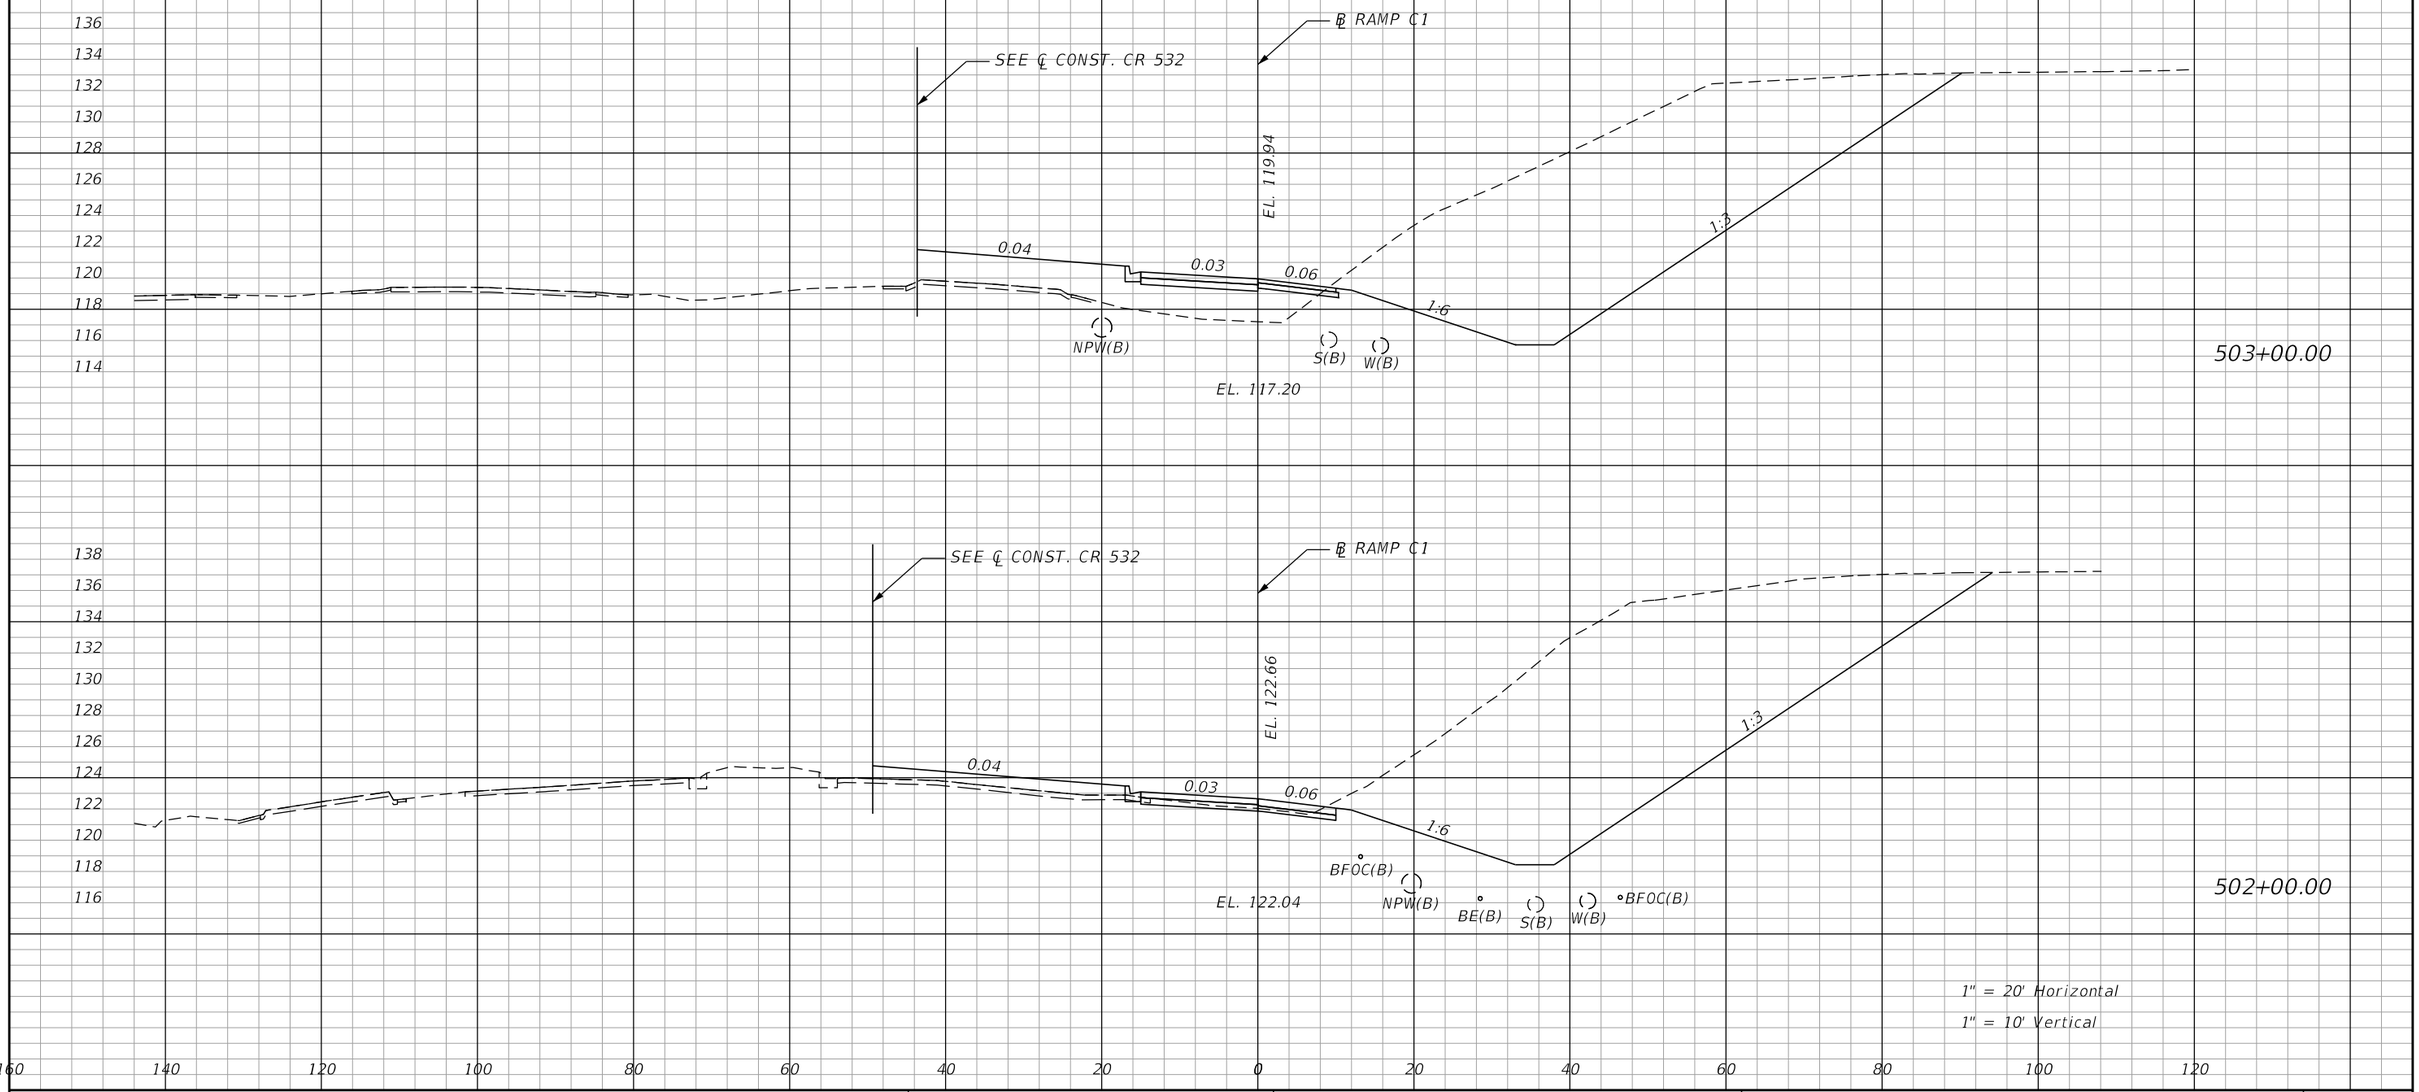

REVISIONS			
DATE	DESCRIPTION	DATE	DESCRIPTION


ENGINEER OF RECORD: STEVEN G. KANE, P.E.
P.E. LICENSE NUMBER 83372
HNTB CORPORATION
610 CRESCENT EXECUTIVE COURT
SUITE 400, LAKE MARY, FL 32746
(407) 805-0355
VENDOR NO.:

STATE OF FLORIDA
DEPARTMENT OF TRANSPORTATION

ROAD NO.	COUNTY	FINANCIAL PROJECT ID
CR 532	OSCEOLA	444187-1-52-01

CROSS SECTIONS
RAMP C1

SHEET NO. 61

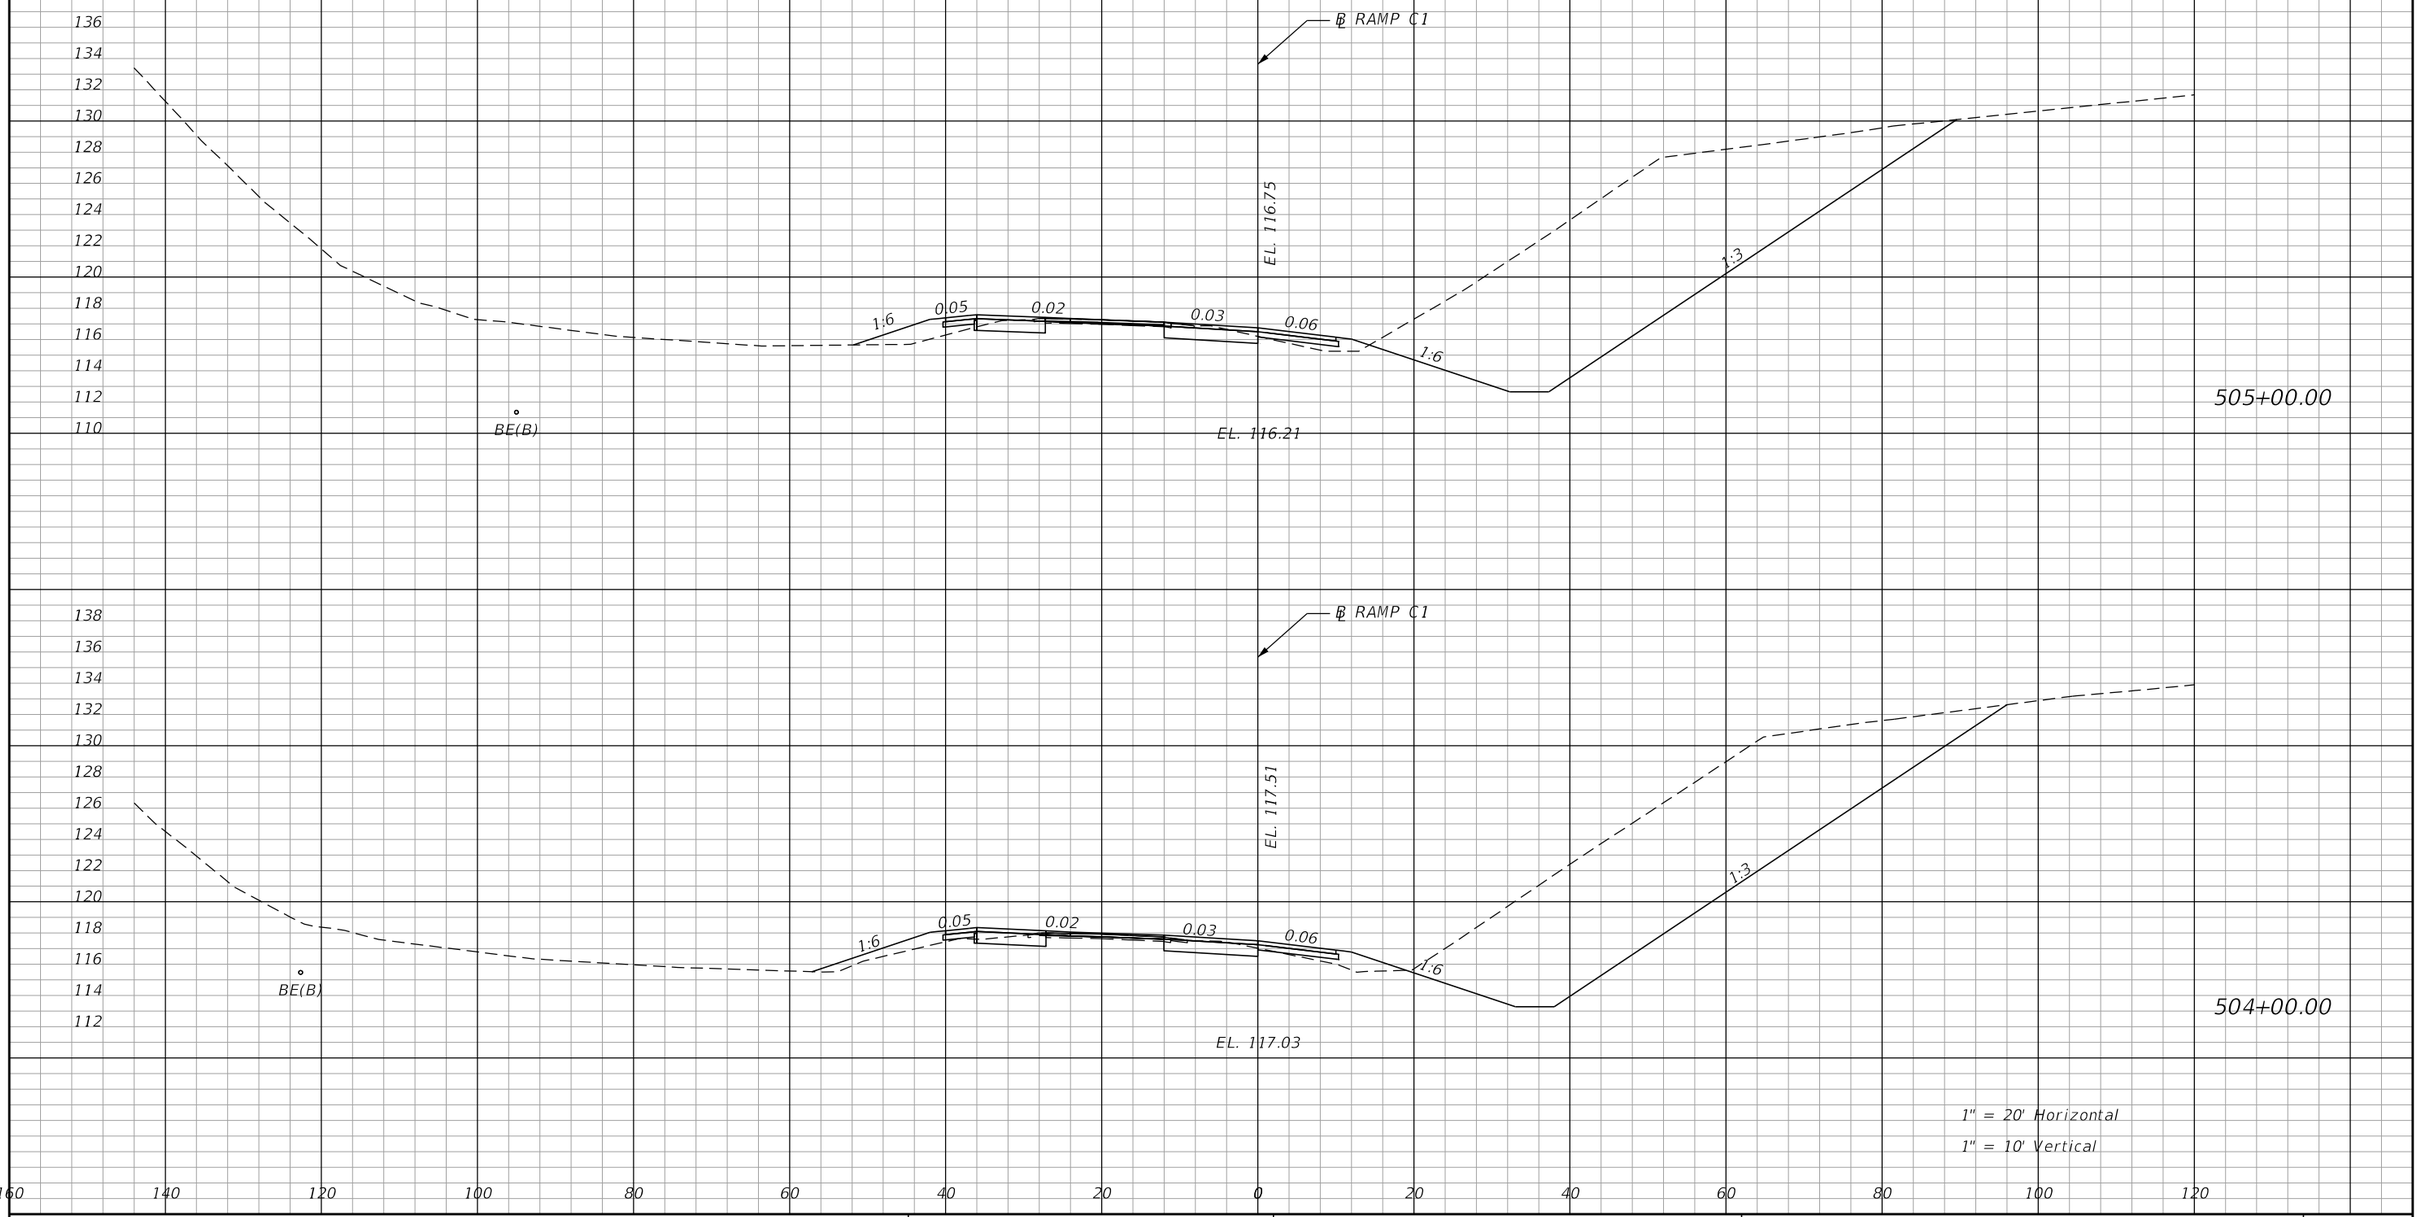

REVISIONS			
DATE	DESCRIPTION	DATE	DESCRIPTION


ENGINEER OF RECORD: STEVEN G. KANE, P.E.
P.E. LICENSE NUMBER 83372
HNTB CORPORATION
610 CRESCENT EXECUTIVE COURT
SUITE 400, LAKE MARY, FL 32746
(407) 805-0355
VENDOR NO.:

STATE OF FLORIDA
DEPARTMENT OF TRANSPORTATION

ROAD NO.	COUNTY	FINANCIAL PROJECT ID
CR 532	OSCEOLA	444187-1-52-01

CROSS SECTIONS
RAMP C1

SHEET NO. 62

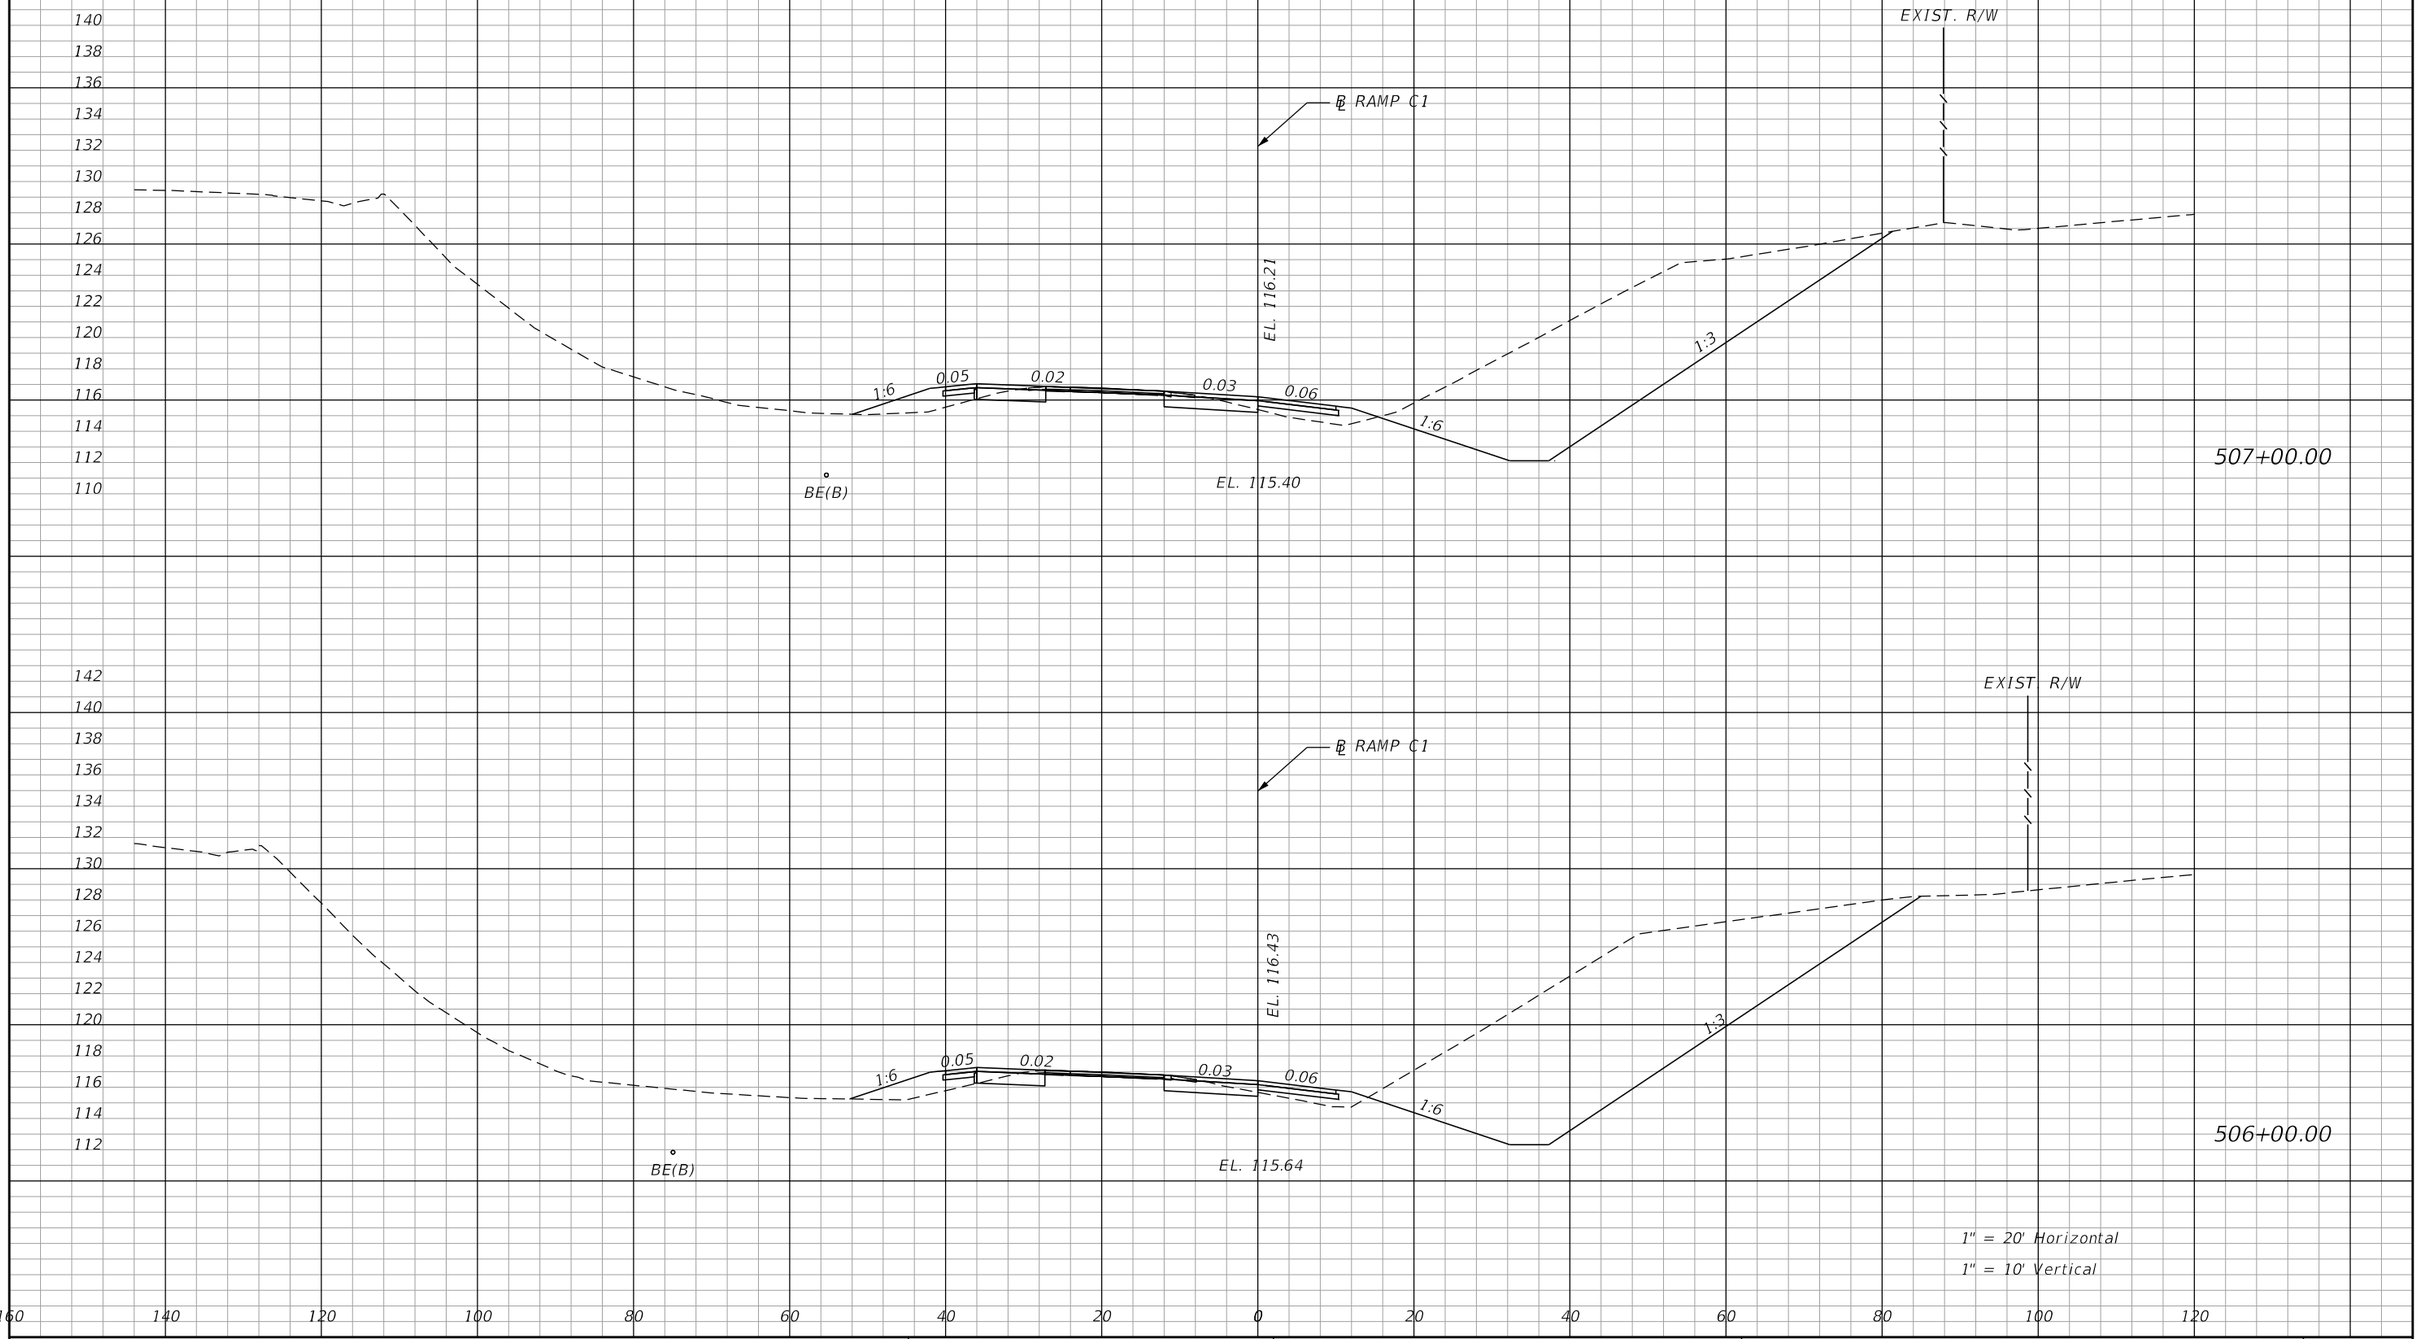

REVISIONS			
DATE	DESCRIPTION	DATE	DESCRIPTION


ENGINEER OF RECORD: STEVEN G. KANE, P.E.
P.E. LICENSE NUMBER 83372
HNTB CORPORATION
610 CRESCENT EXECUTIVE COURT
SUITE 400, LAKE MARY, FL 32746
(407) 805-0355
VENDOR NO.:

STATE OF FLORIDA
DEPARTMENT OF TRANSPORTATION

ROAD NO.	COUNTY	FINANCIAL PROJECT ID
CR 532	OSCEOLA	444187-1-52-01

CROSS SECTIONS
RAMP C1

SHEET NO. 63

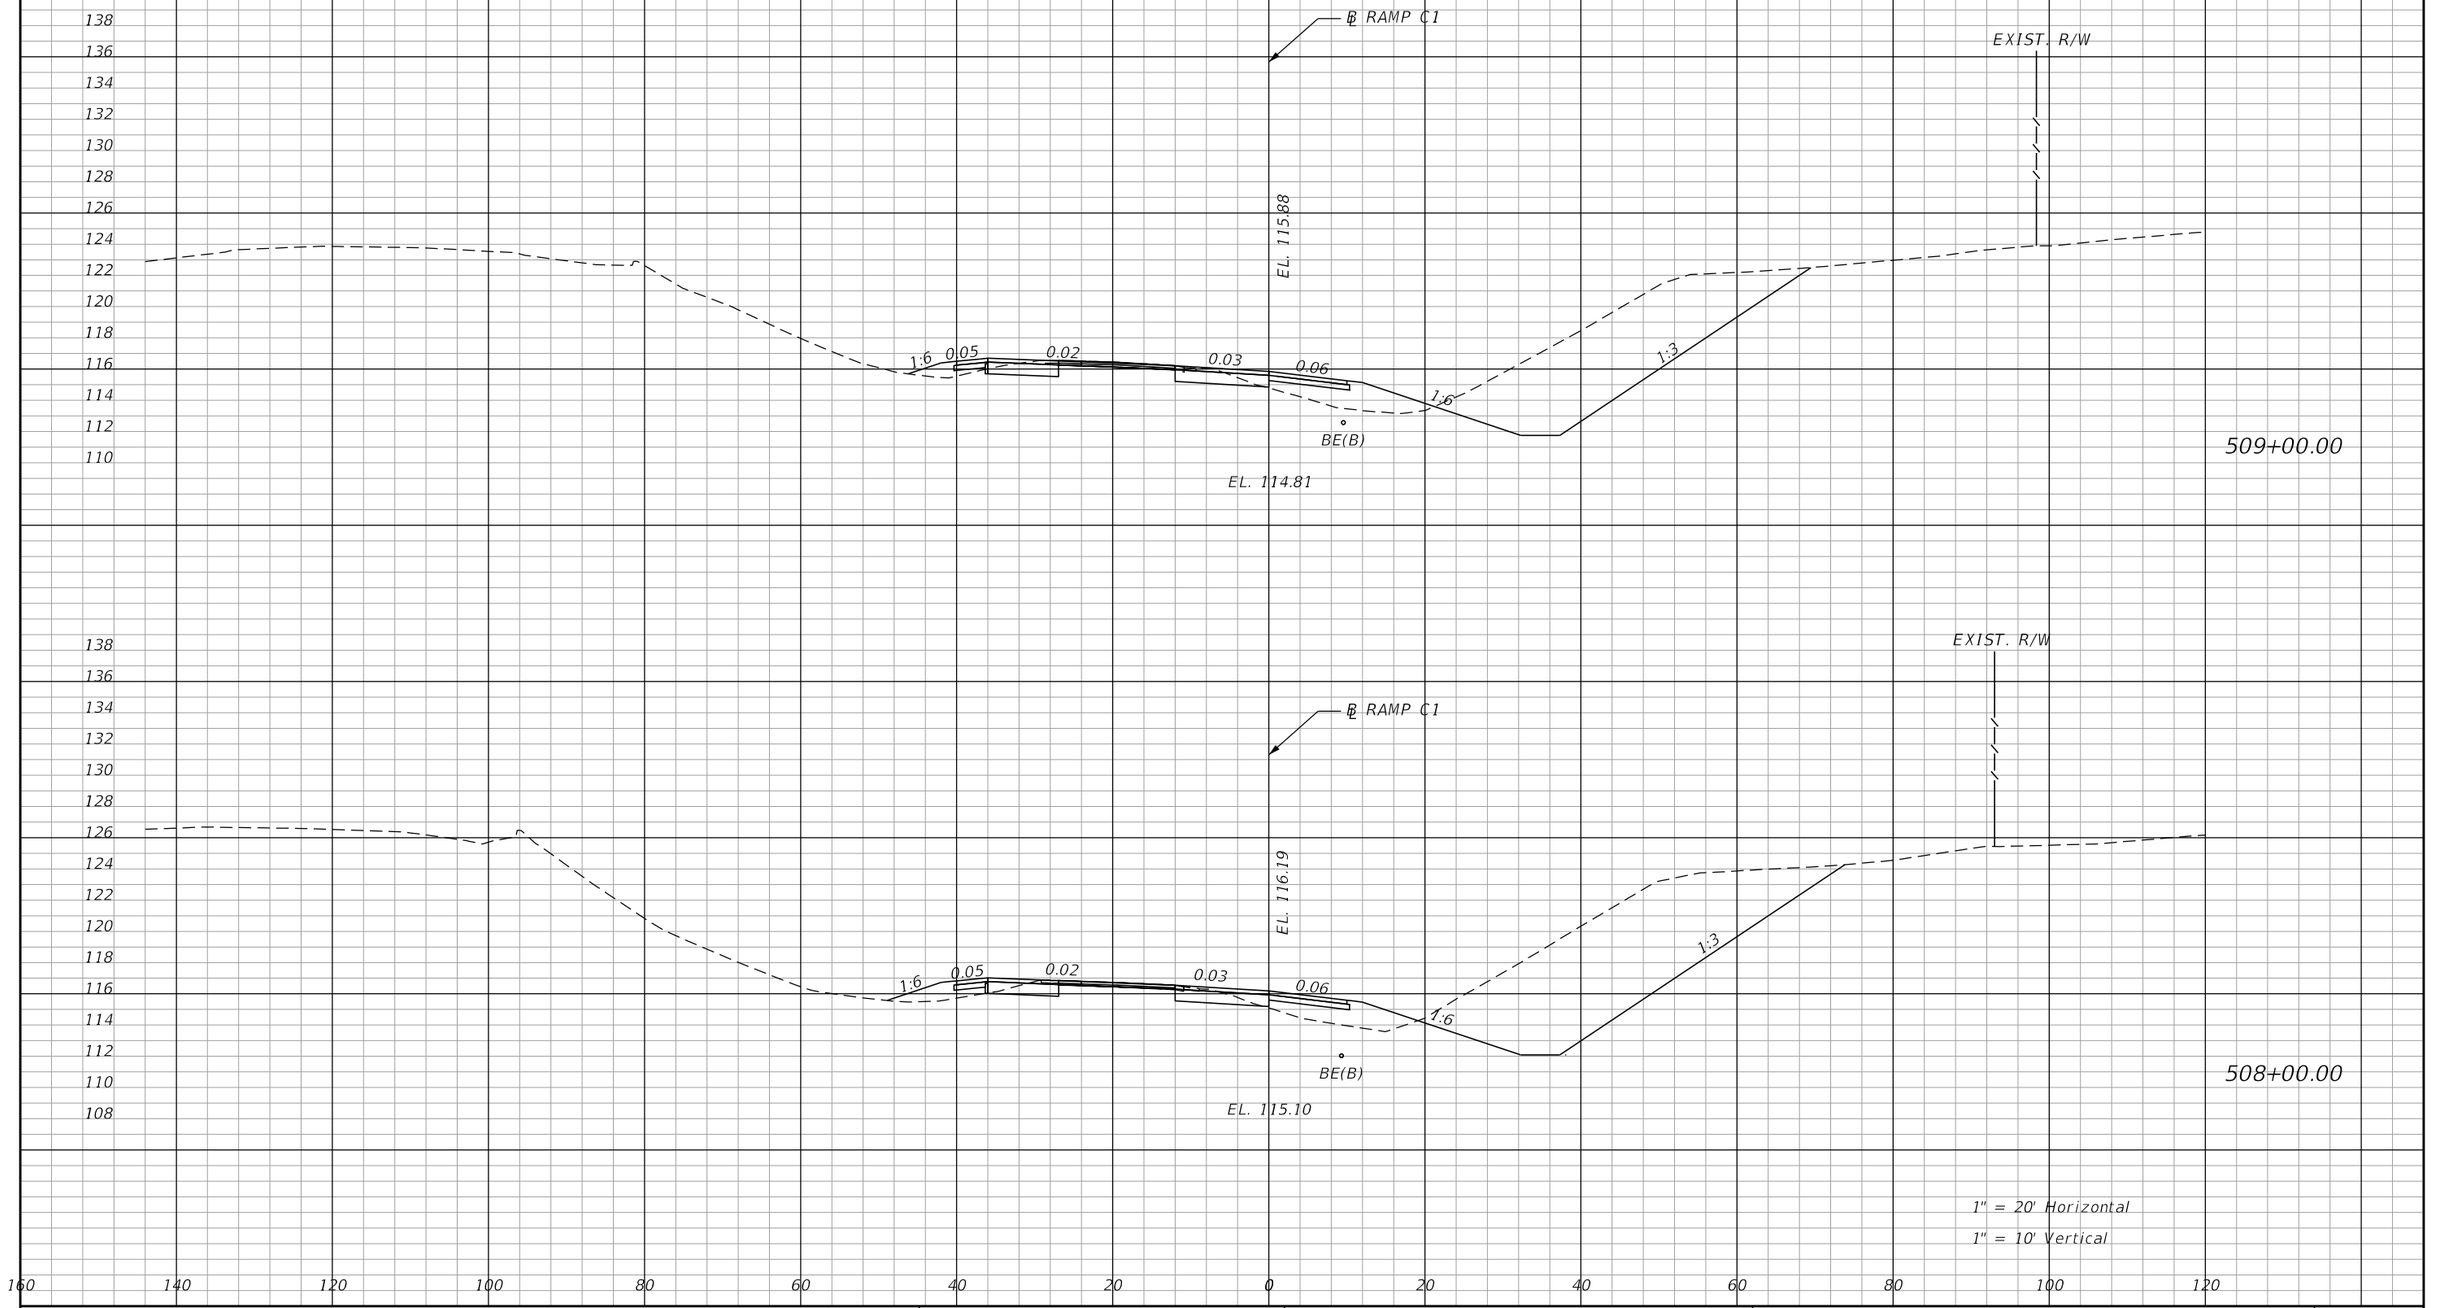

REVISIONS			
DATE	DESCRIPTION	DATE	DESCRIPTION


ENGINEER OF RECORD: STEVEN G. KANE, P.E.
P.E. LICENSE NUMBER 83372
HNTB CORPORATION
610 CRESCENT EXECUTIVE COURT
SUITE 400, LAKE MARY, FL 32746
(407) 805-0355
VENDOR NO.:

STATE OF FLORIDA
DEPARTMENT OF TRANSPORTATION

ROAD NO.	COUNTY	FINANCIAL PROJECT ID
CR 532	OSCEOLA	444187-1-52-01

CROSS SECTIONS
RAMP C1

SHEET NO. 64

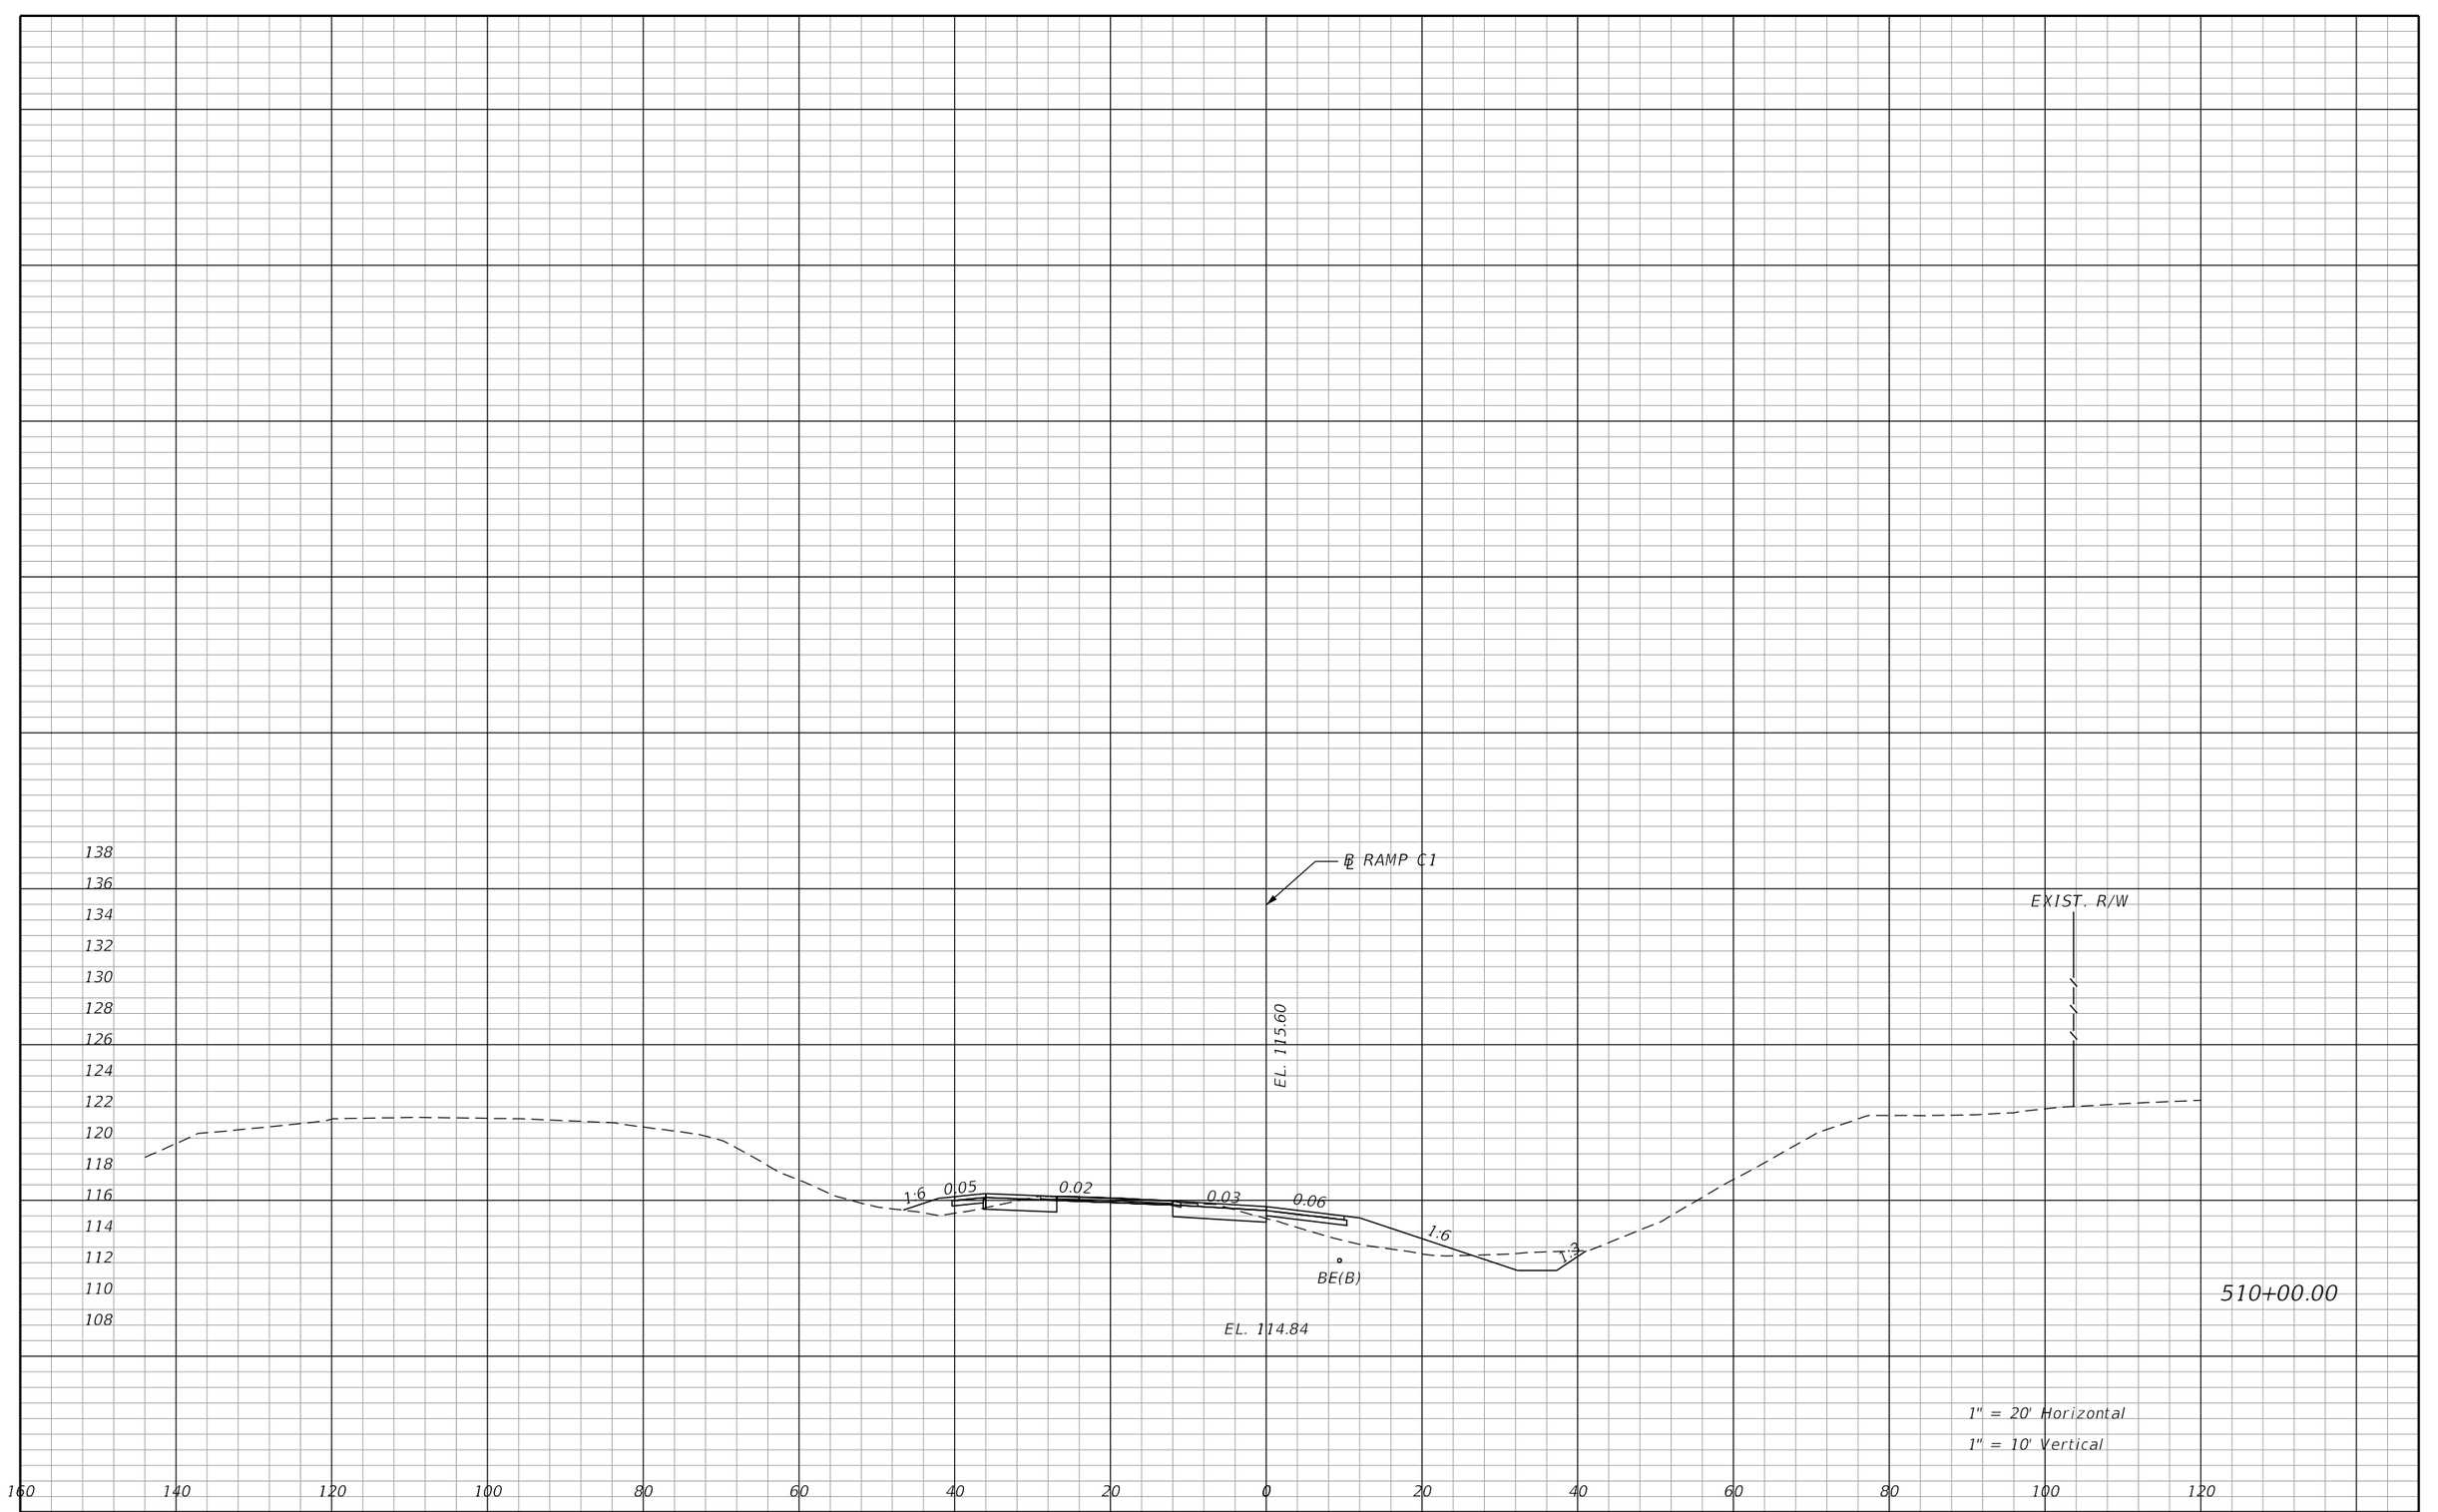

REVISIONS			
DATE	DESCRIPTION	DATE	DESCRIPTION


ENGINEER OF RECORD: STEVEN G. KANE, P.E.
P.E. LICENSE NUMBER 83372
HNTB CORPORATION
610 CRESCENT EXECUTIVE COURT
SUITE 400, LAKE MARY, FL 32746
(407) 805-0355
VENDOR NO.:

STATE OF FLORIDA
DEPARTMENT OF TRANSPORTATION

ROAD NO.	COUNTY	FINANCIAL PROJECT ID
CR 532	OSCEOLA	444187-1-52-01

CROSS SECTIONS
RAMP C1

SHEET NO. 65

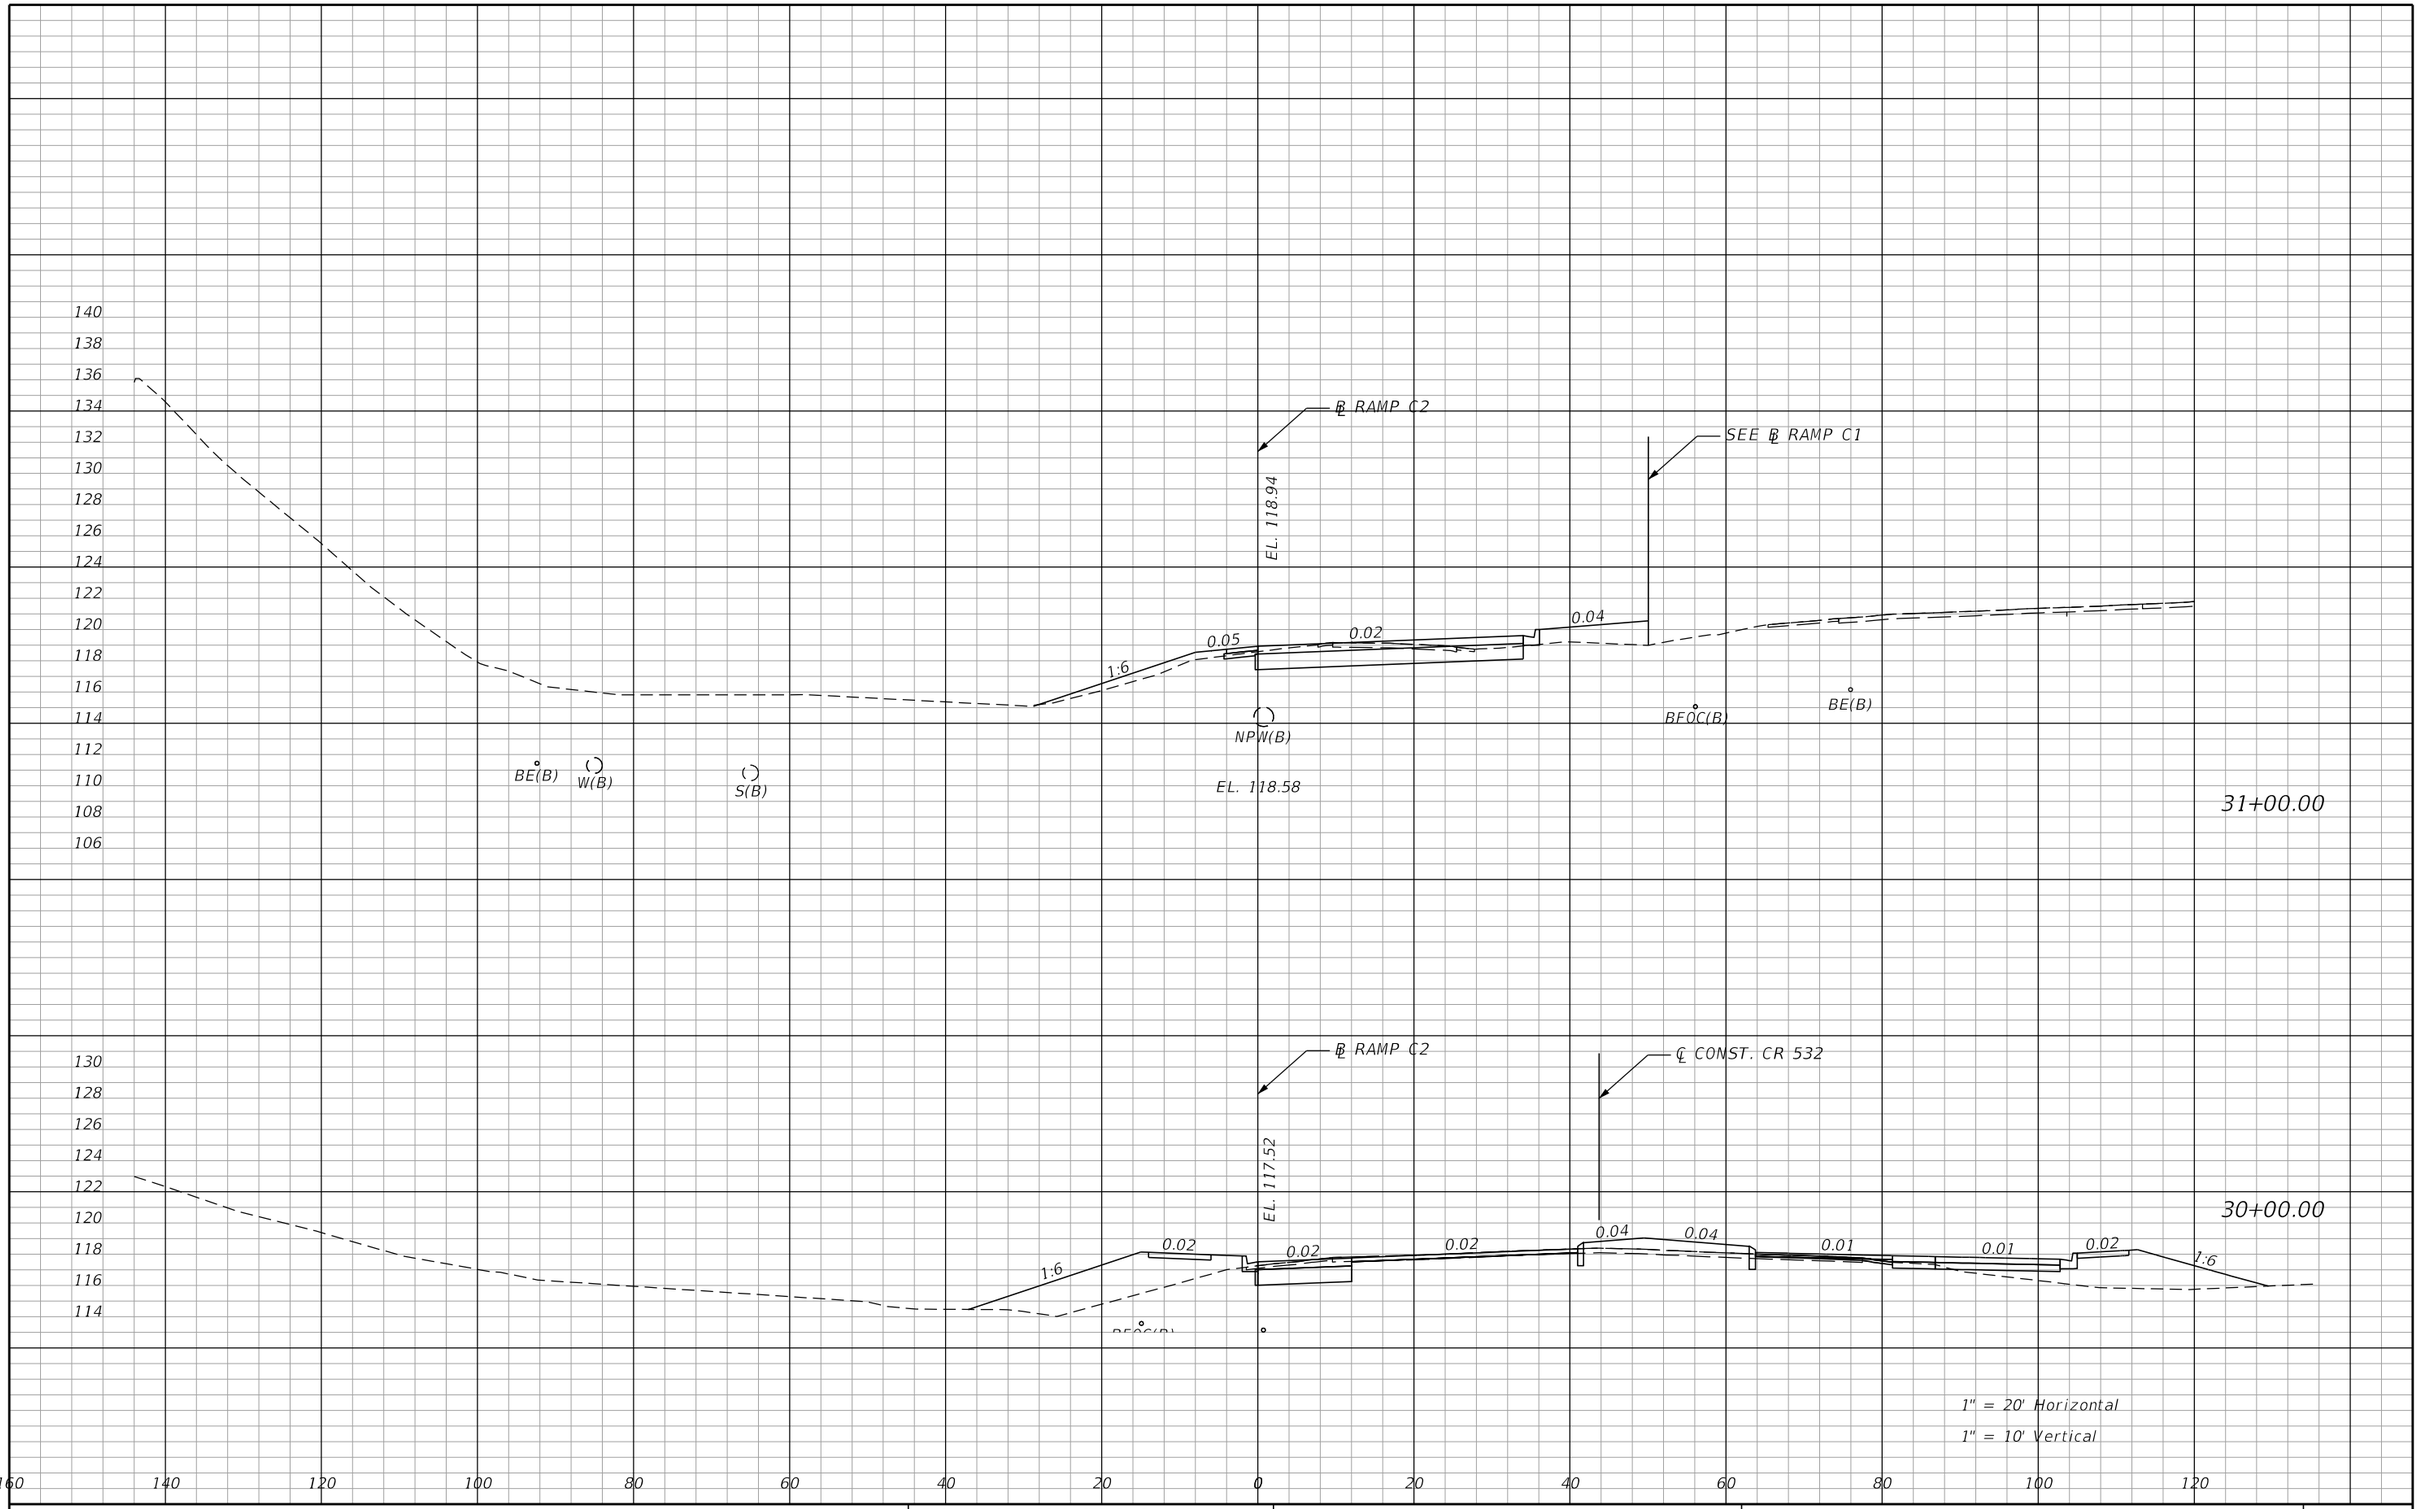

REVISIONS			
DATE	DESCRIPTION	DATE	DESCRIPTION


ENGINEER OF RECORD: STEVEN G. KANE, P.E.
P.E. LICENSE NUMBER 83372
HNTB CORPORATION
610 CRESCENT EXECUTIVE COURT
SUITE 400, LAKE MARY, FL 32746
(407) 805-0355
VENDOR NO.:

STATE OF FLORIDA
DEPARTMENT OF TRANSPORTATION

ROAD NO.	COUNTY	FINANCIAL PROJECT ID
CR 532	OSCEOLA	444187-1-52-01

CROSS SECTIONS
RAMP C2

SHEET NO. 66

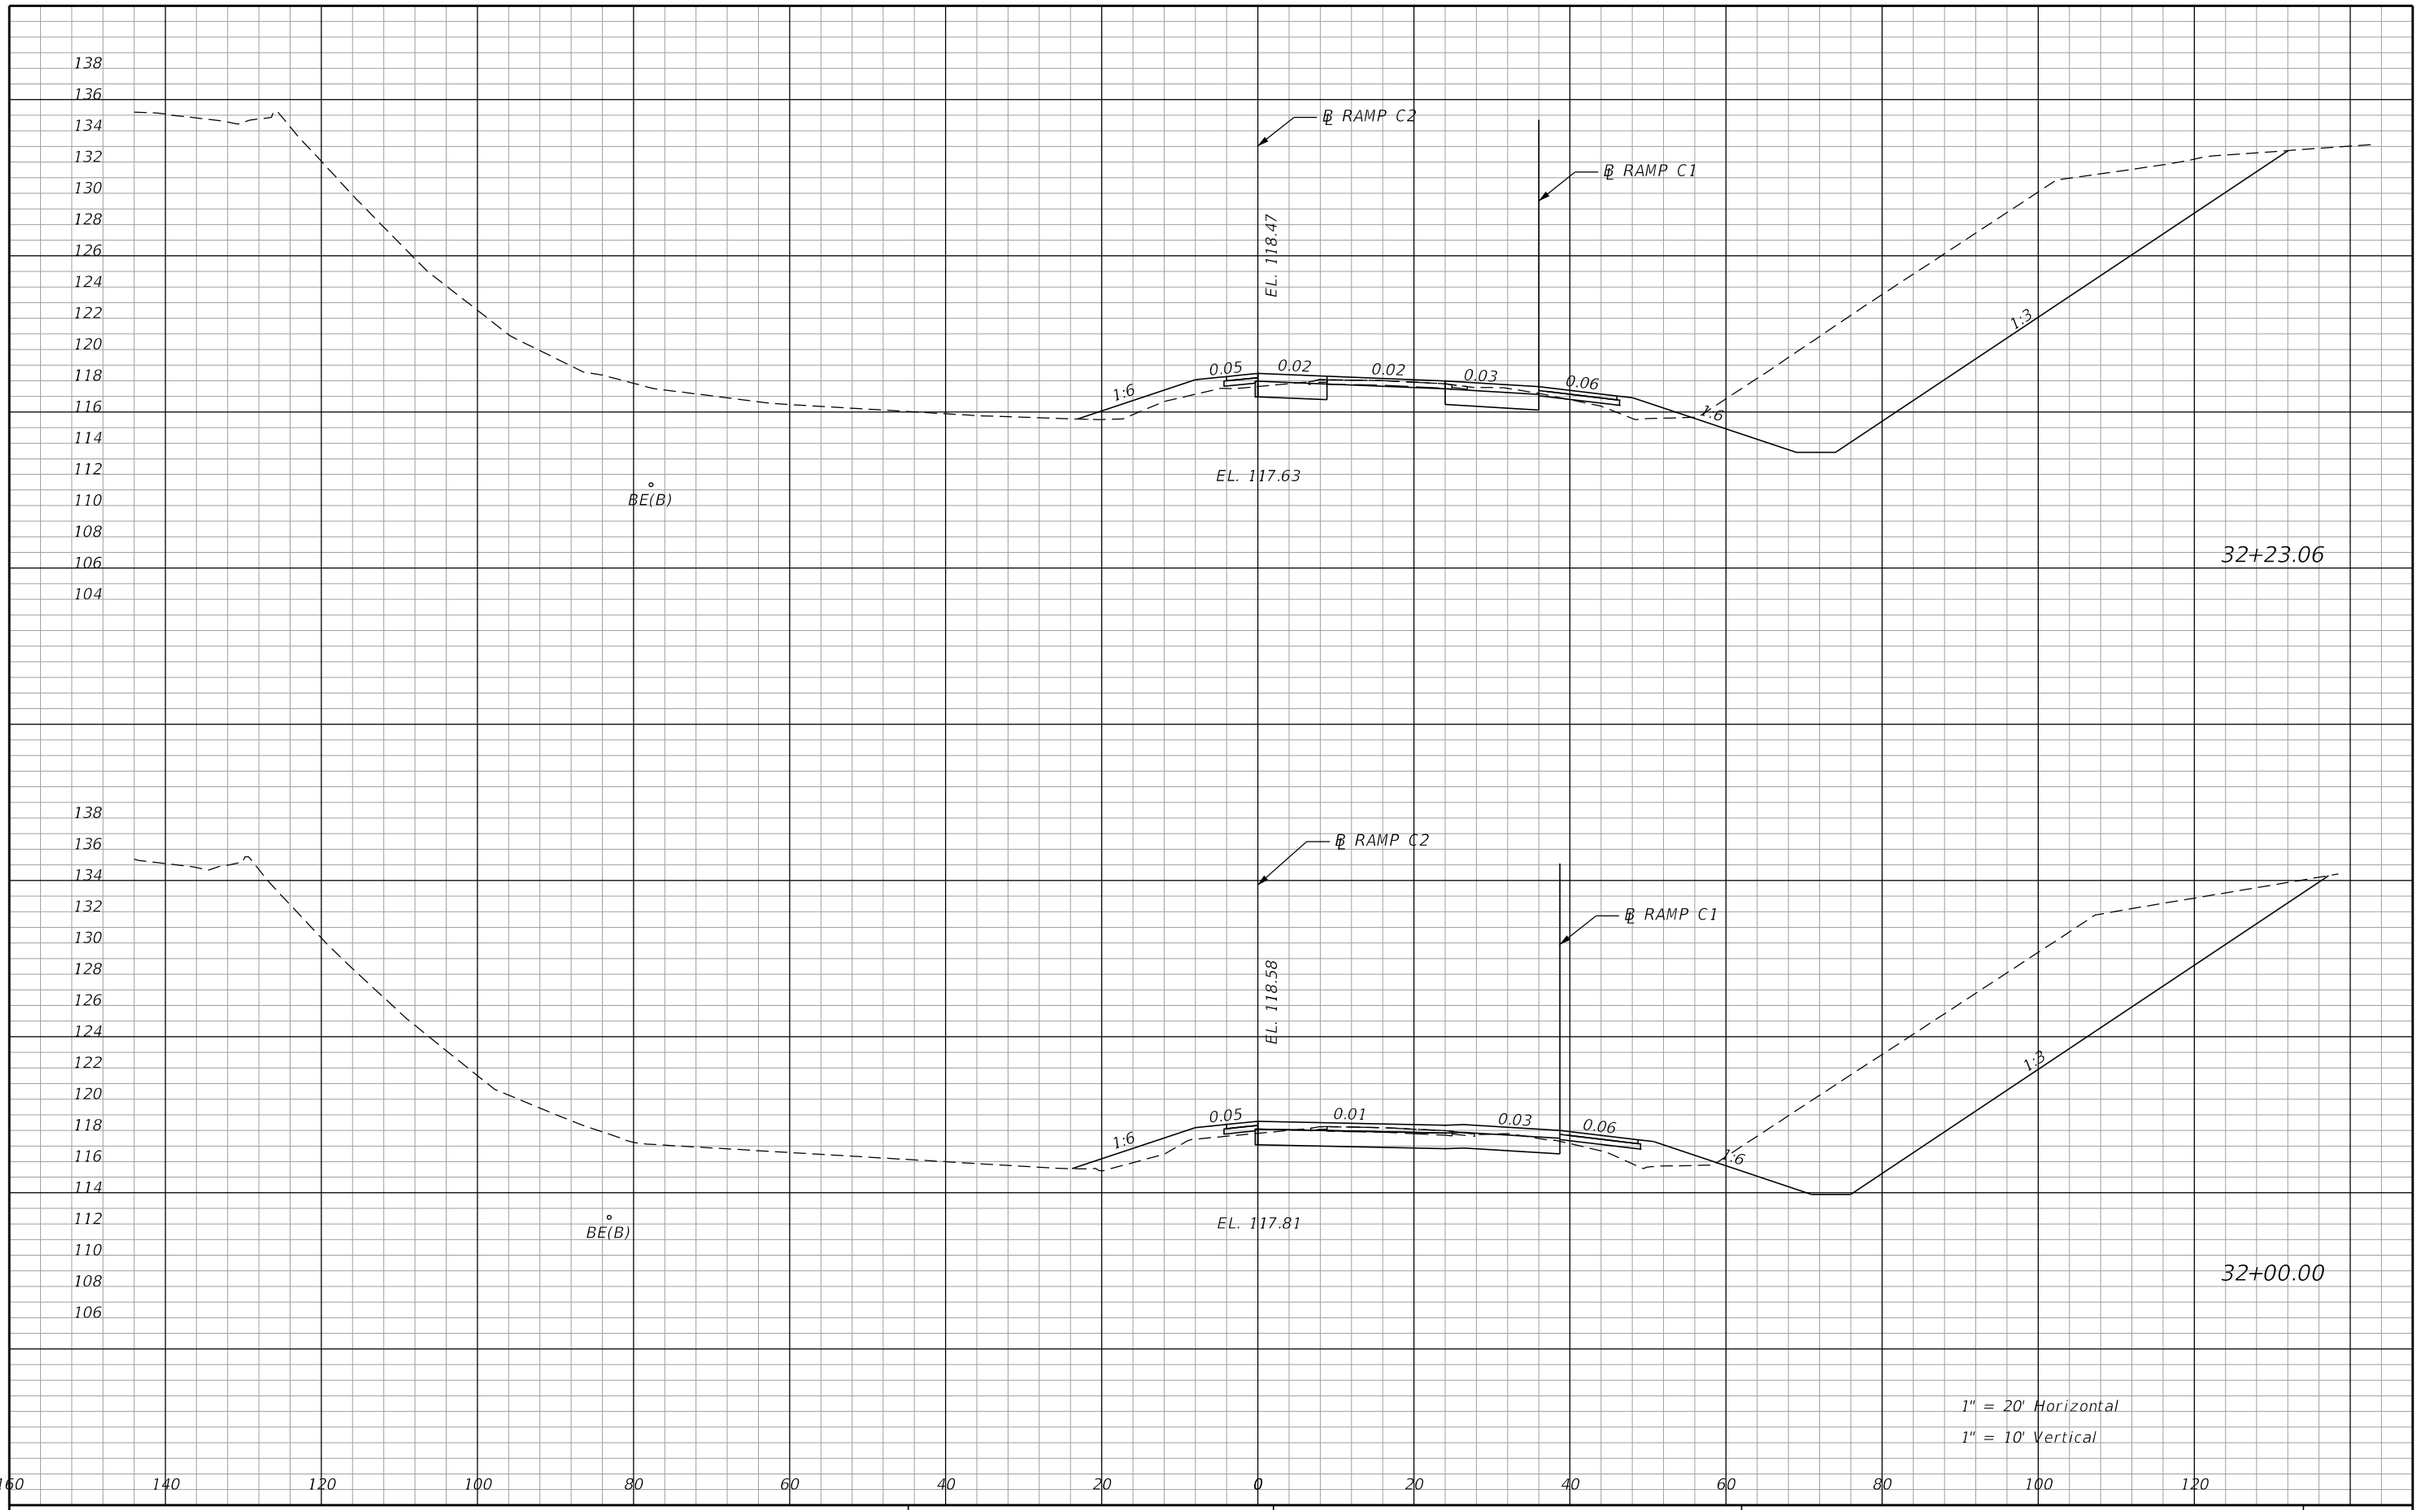

REVISIONS			
DATE	DESCRIPTION	DATE	DESCRIPTION


ENGINEER OF RECORD: STEVEN G. KANE, P.E.
P.E. LICENSE NUMBER 83372
HNTB CORPORATION
610 CRESCENT EXECUTIVE COURT
SUITE 400, LAKE MARY, FL 32746
(407) 805-0355
VENDOR NO.:

STATE OF FLORIDA
DEPARTMENT OF TRANSPORTATION

ROAD NO.	COUNTY	FINANCIAL PROJECT ID
CR 532	OSCEOLA	444187-1-52-01

CROSS SECTIONS
RAMP C2

SHEET NO. 67

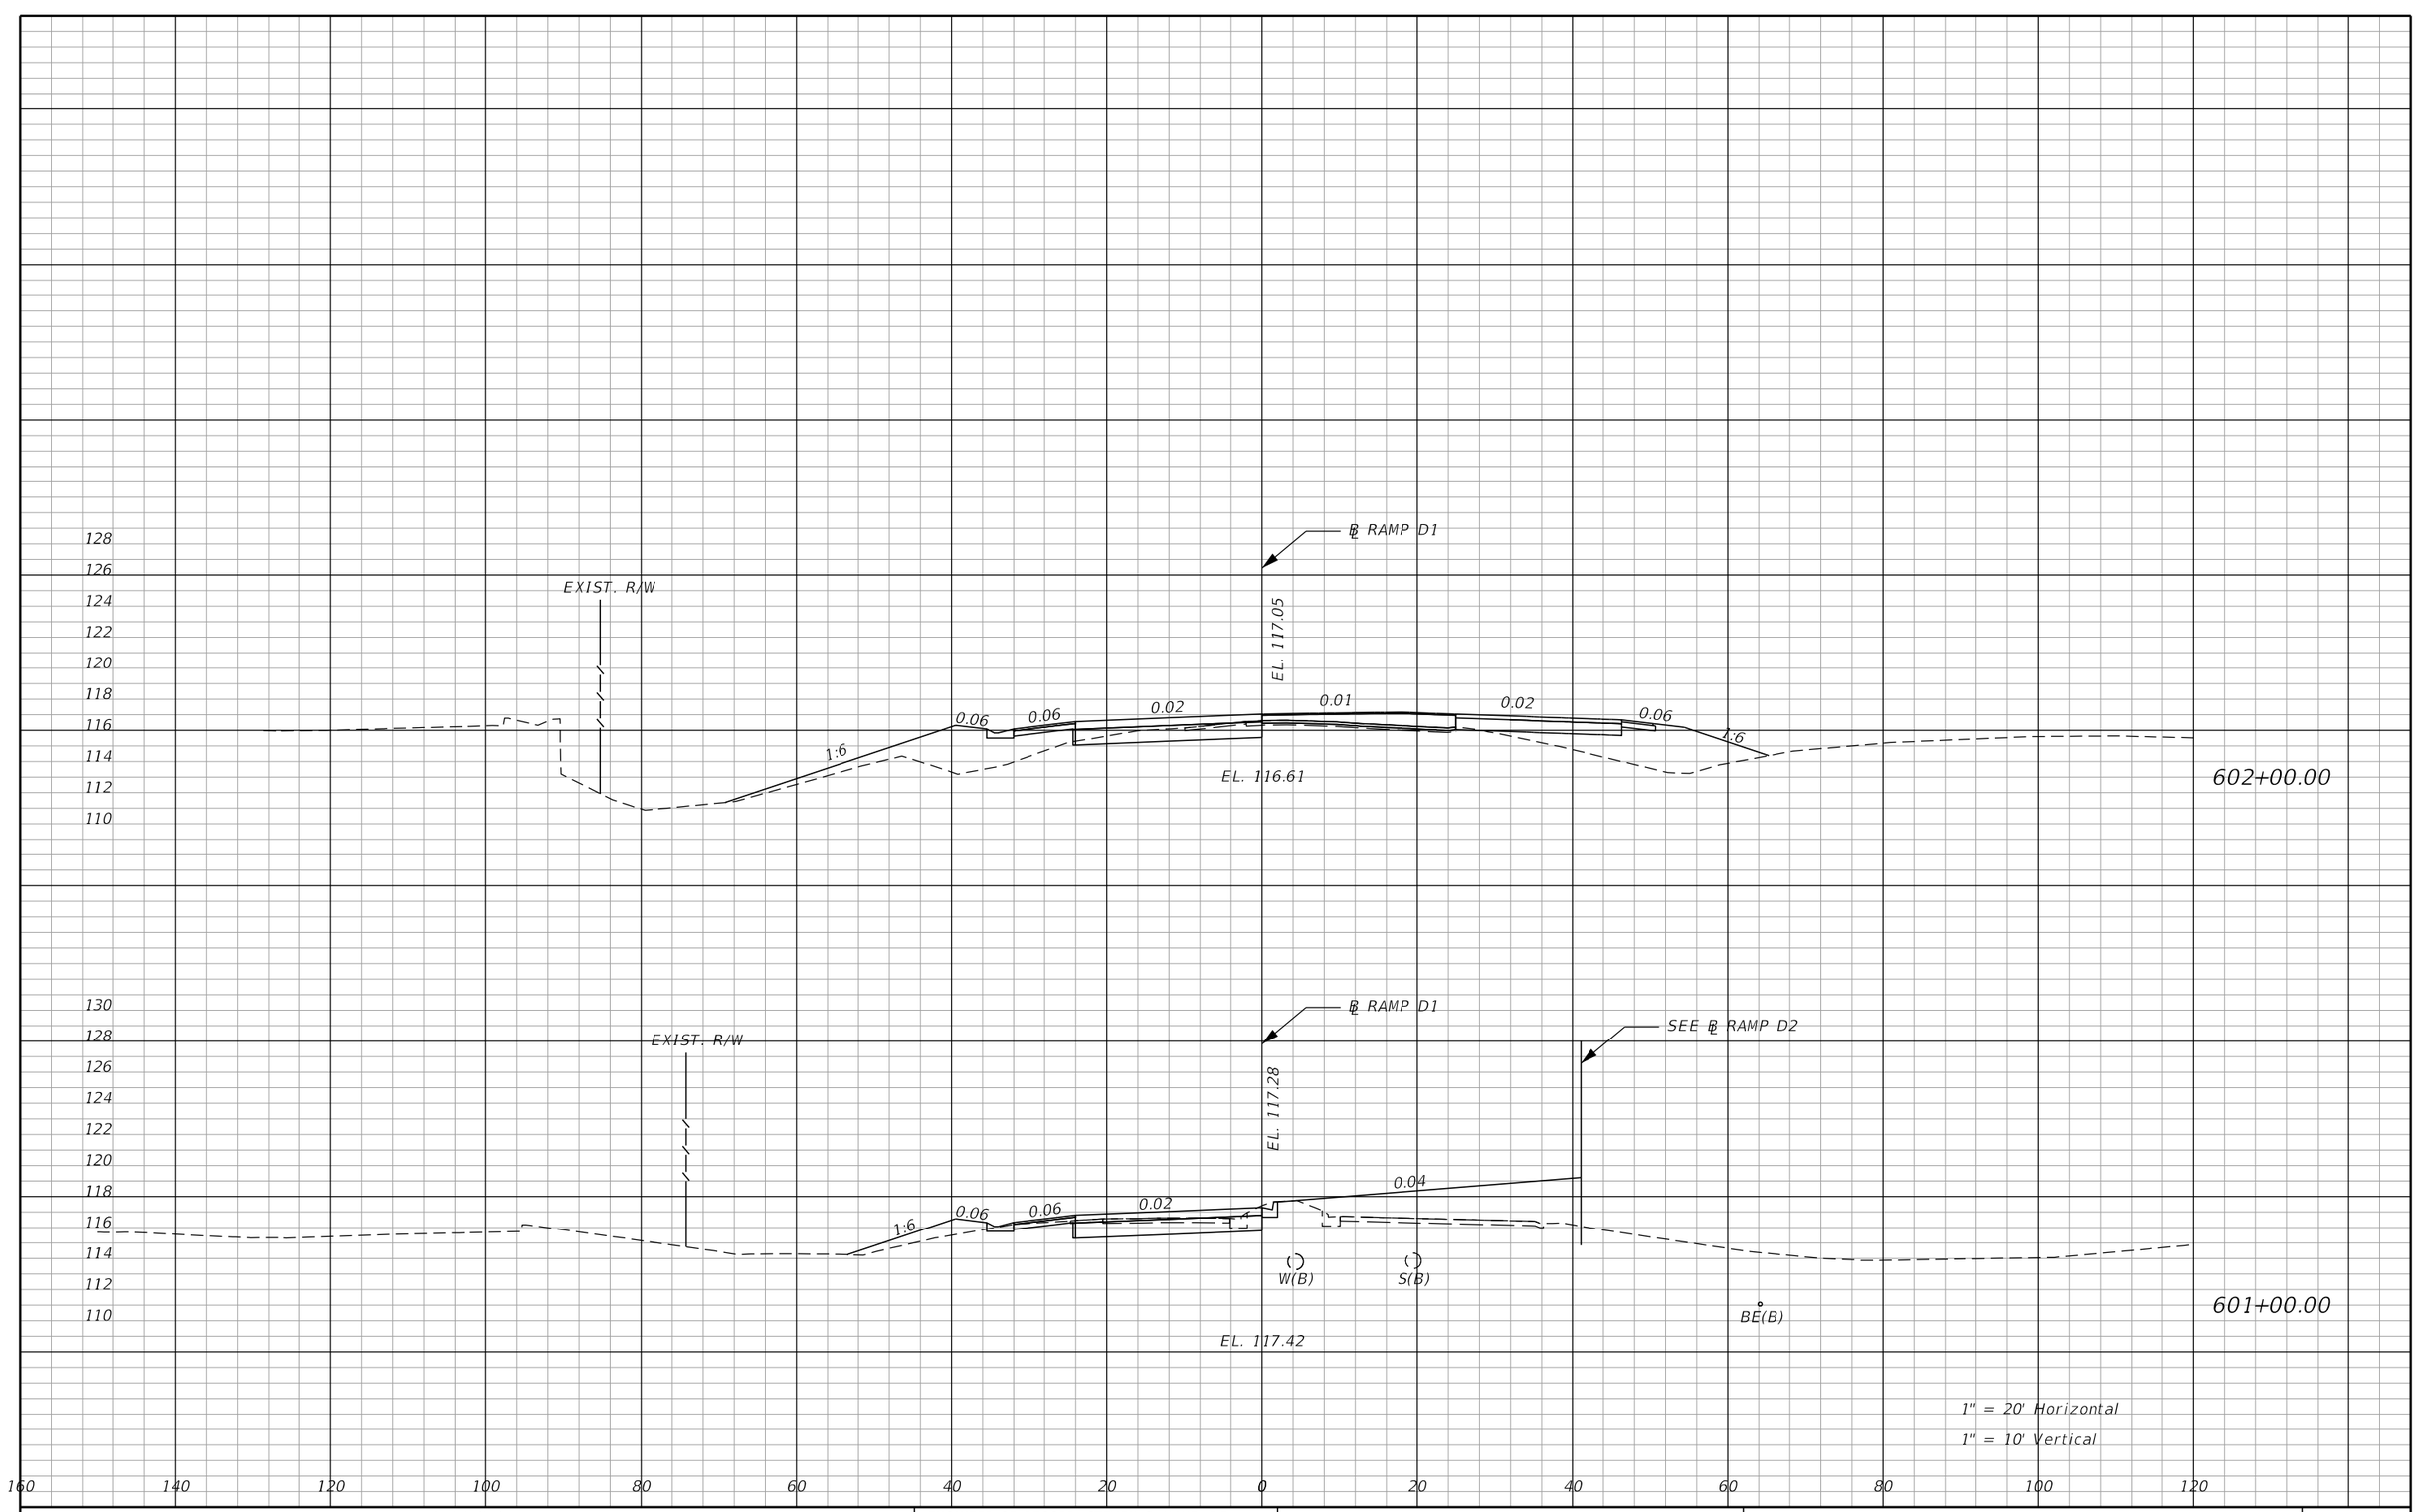

1" = 20' Horizontal

1" = 10' Vertical

REVISIONS			
DATE	DESCRIPTION	DATE	DESCRIPTION


ENGINEER OF RECORD: STEVEN G. KANE, P.E.
P.E. LICENSE NUMBER 83372
HNTB CORPORATION
610 CRESCENT EXECUTIVE COURT
SUITE 400, LAKE MARY, FL 32746
(407) 805-0355
VENDOR NO.:

STATE OF FLORIDA
DEPARTMENT OF TRANSPORTATION

ROAD NO.	COUNTY	FINANCIAL PROJECT ID
CR 532	OSCEOLA	444187-1-52-01

CROSS SECTIONS
RAMP D1

SHEET NO. 68

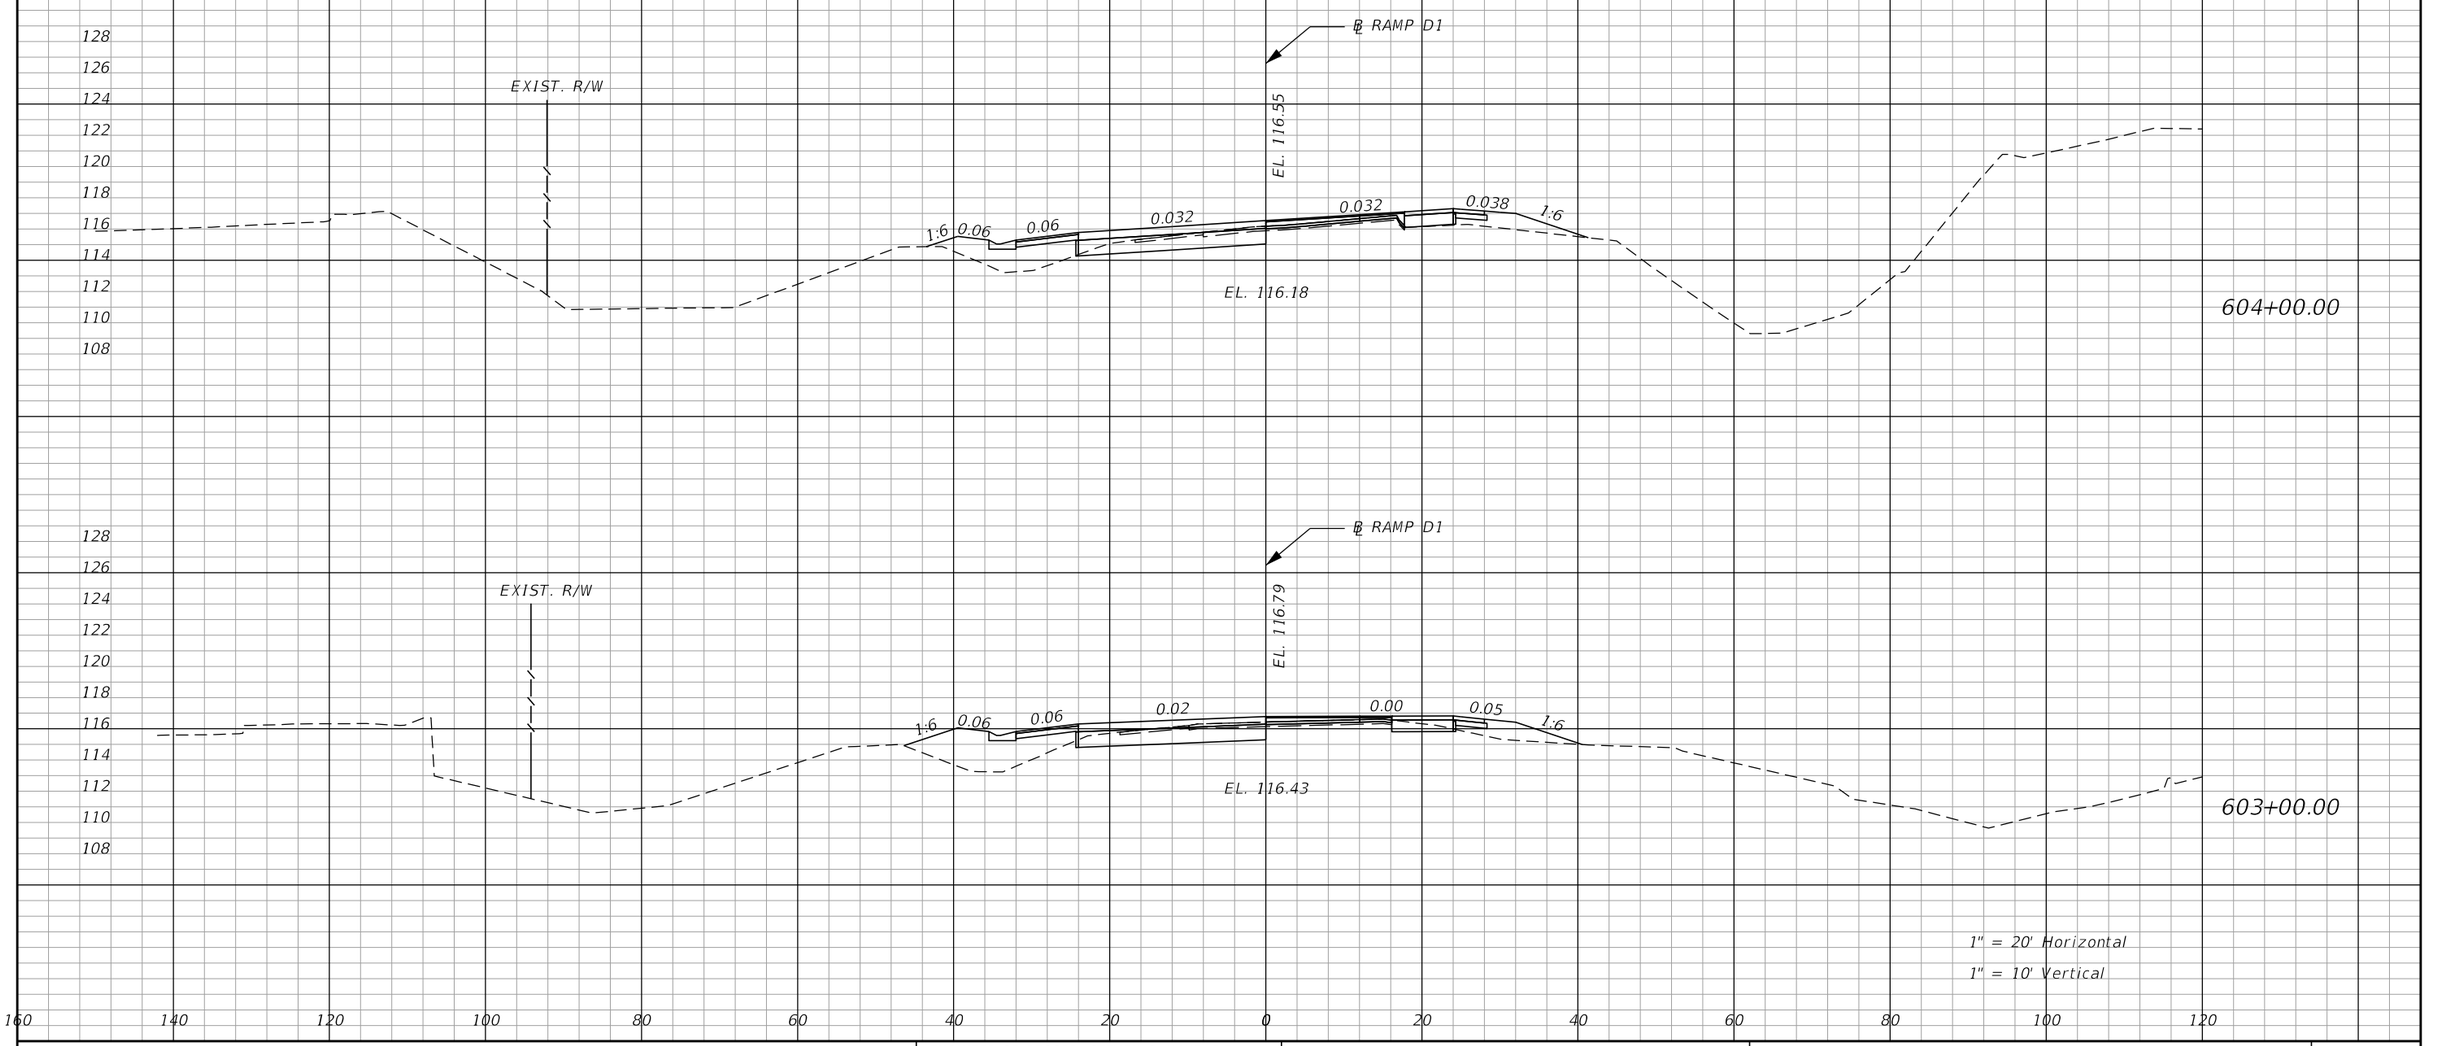

REVISIONS			
DATE	DESCRIPTION	DATE	DESCRIPTION


ENGINEER OF RECORD: STEVEN G. KANE, P.E.
P.E. LICENSE NUMBER 83372
HNTB CORPORATION
610 CRESCENT EXECUTIVE COURT
SUITE 400, LAKE MARY, FL 32746
(407) 805-0355
VENDOR NO.:

STATE OF FLORIDA
DEPARTMENT OF TRANSPORTATION

ROAD NO.	COUNTY	FINANCIAL PROJECT ID
CR 532	OSCEOLA	444187-1-52-01

CROSS SECTIONS
RAMP D1

SHEET NO. 69

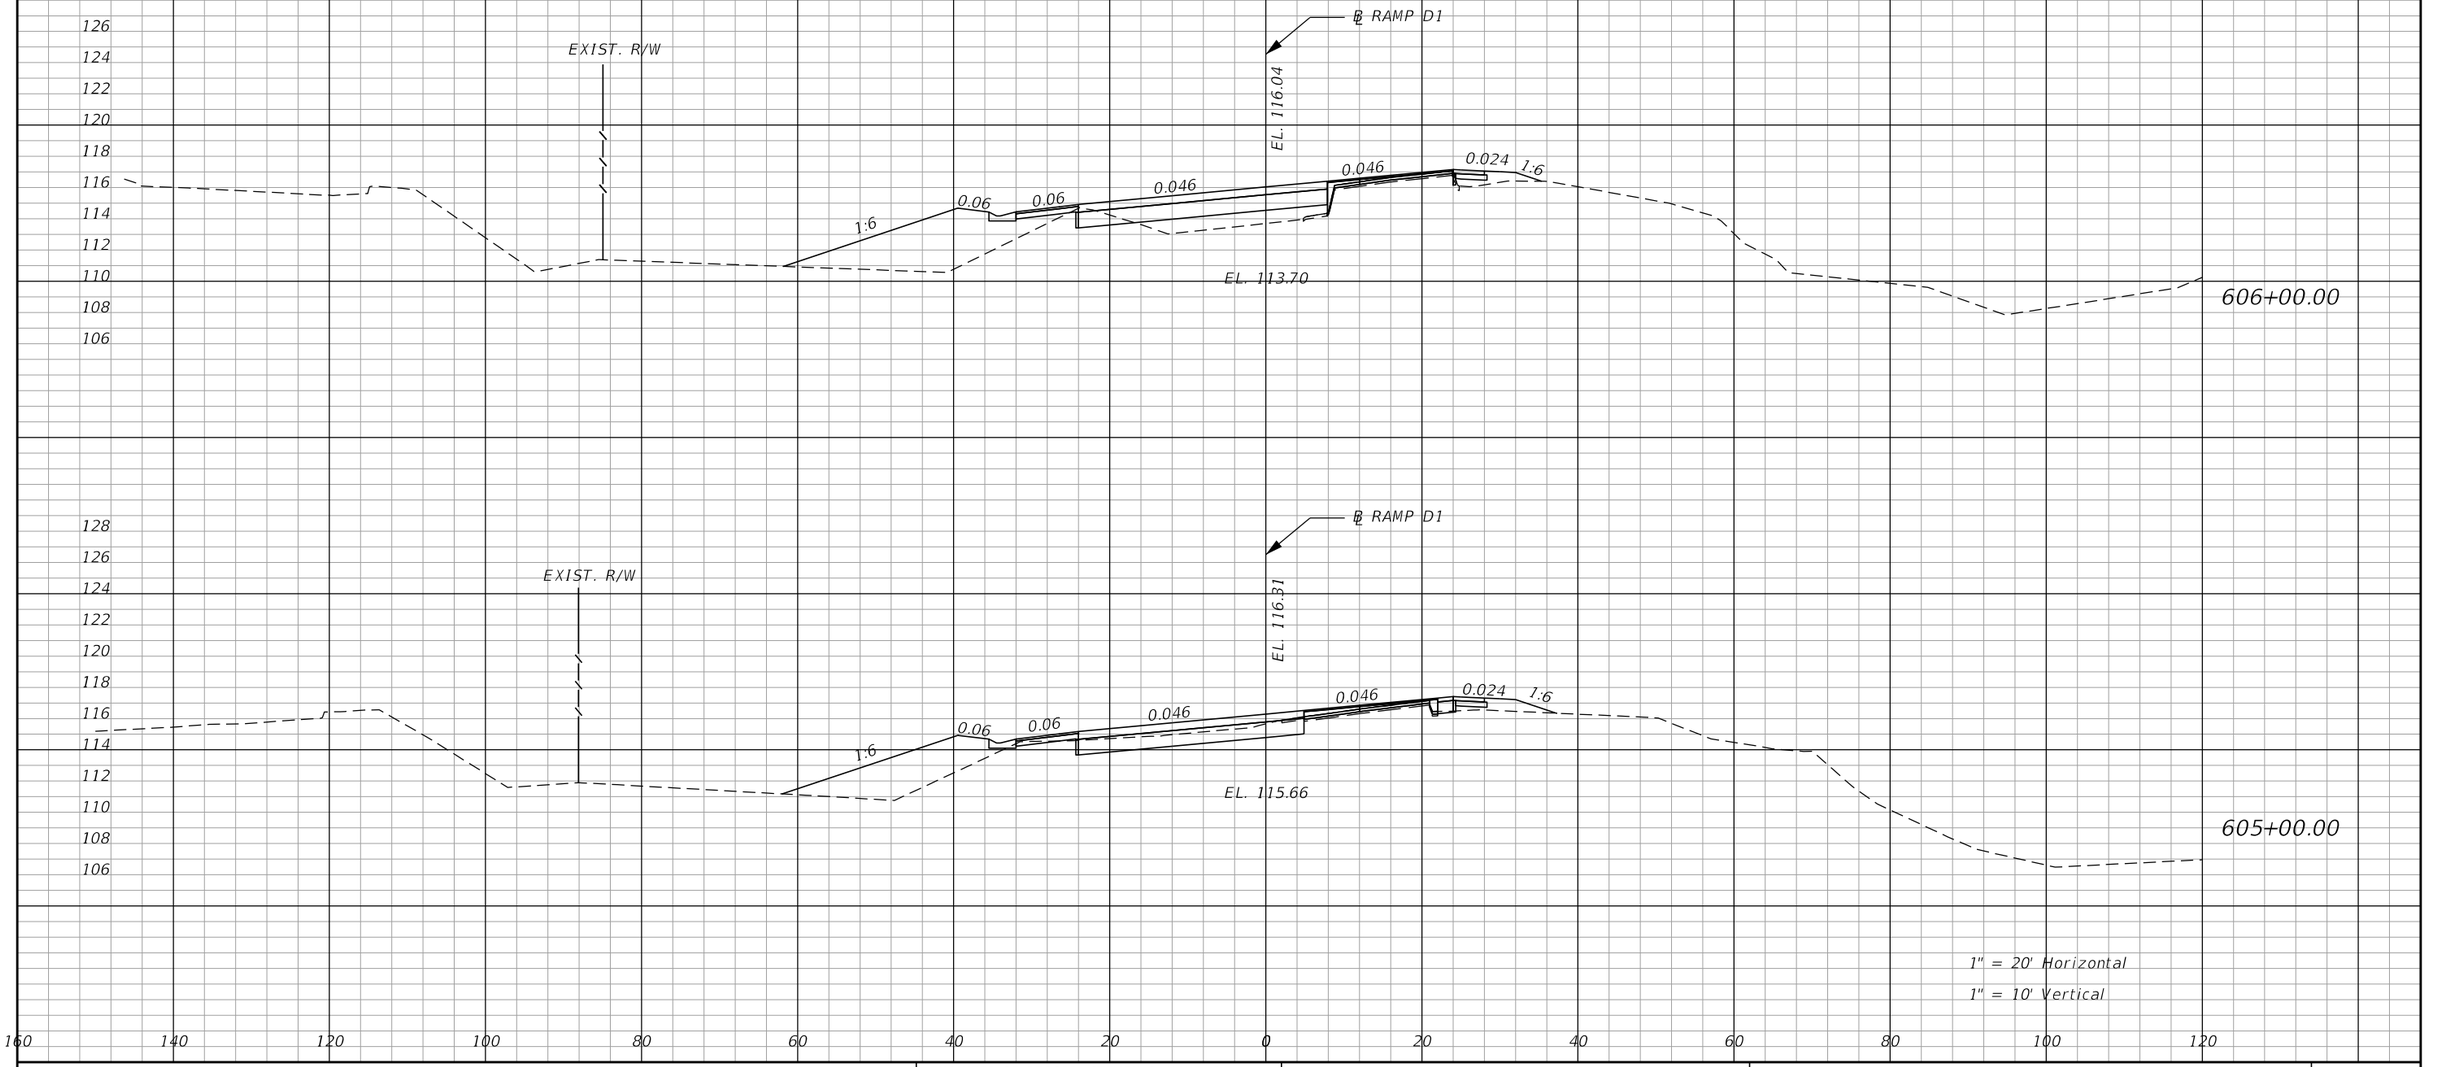

REVISIONS			
DATE	DESCRIPTION	DATE	DESCRIPTION


ENGINEER OF RECORD: STEVEN G. KANE, P.E.
P.E. LICENSE NUMBER 83372
HNTB CORPORATION
610 CRESCENT EXECUTIVE COURT
SUITE 400, LAKE MARY, FL 32746
(407) 805-0355
VENDOR NO.:

STATE OF FLORIDA
DEPARTMENT OF TRANSPORTATION

ROAD NO.	COUNTY	FINANCIAL PROJECT ID
CR 532	OSCEOLA	444187-1-52-01

CROSS SECTIONS
RAMP D1

SHEET NO. 70

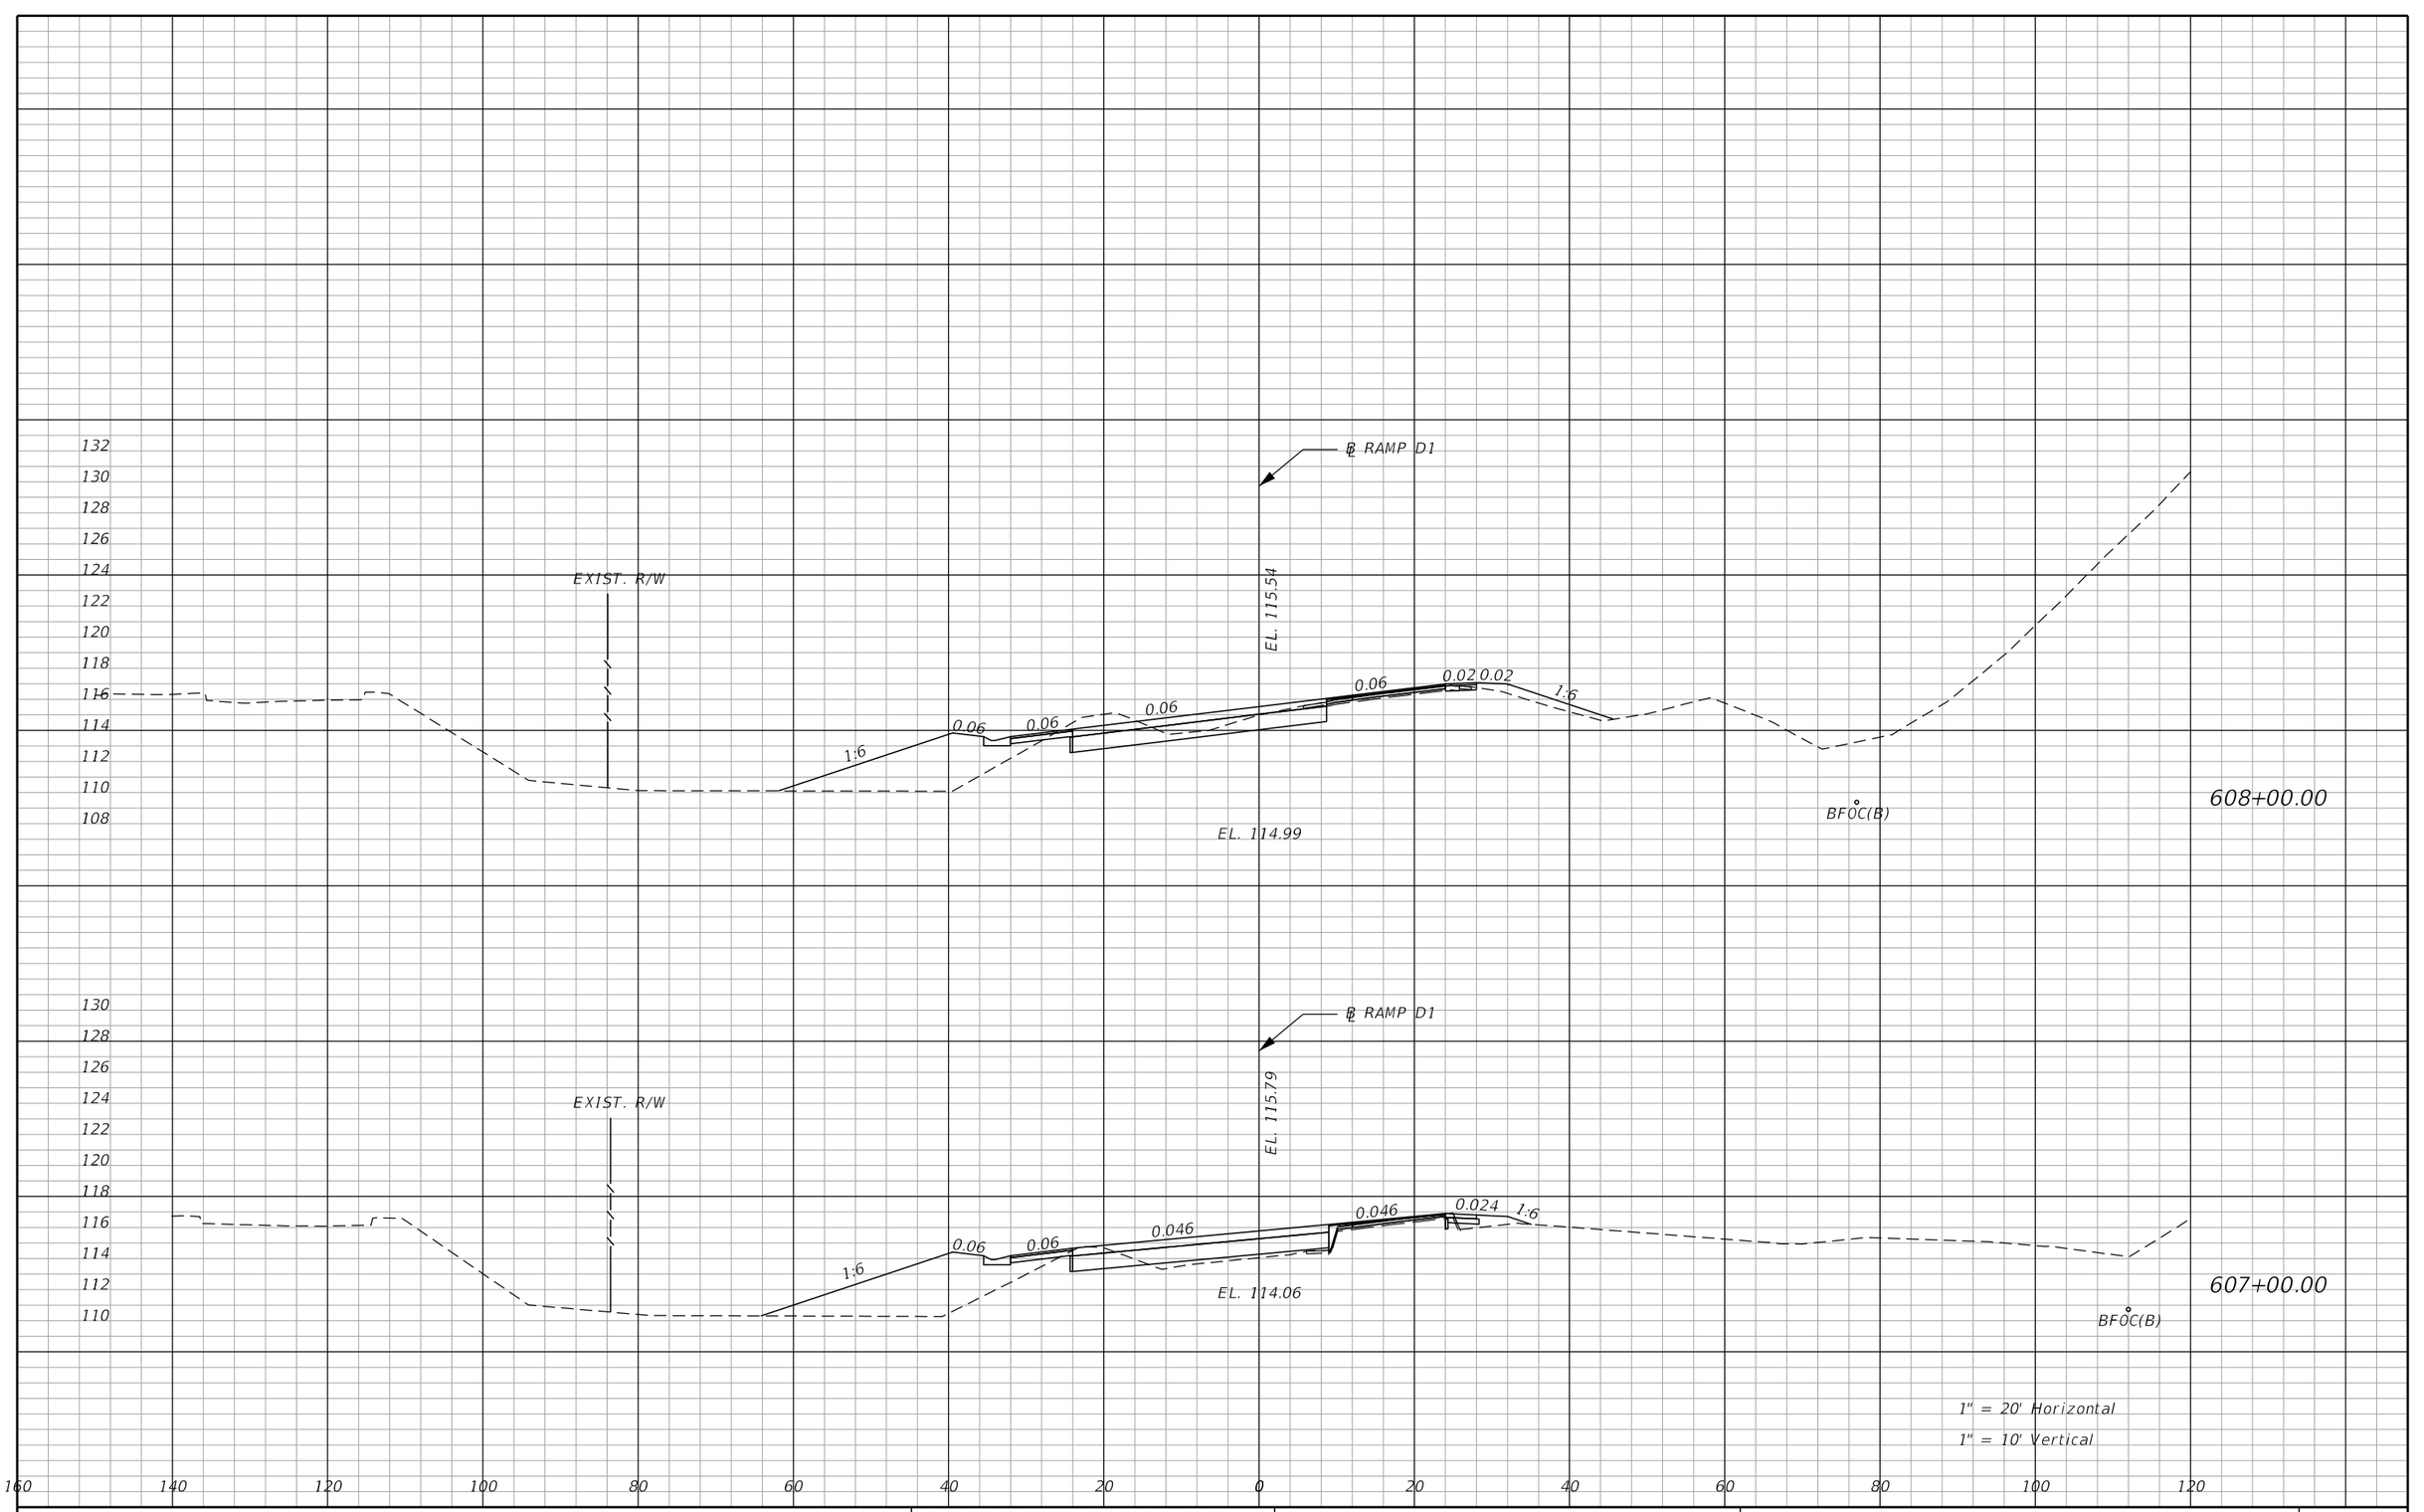

REVISIONS			
DATE	DESCRIPTION	DATE	DESCRIPTION


ENGINEER OF RECORD: STEVEN G. KANE, P.E.
P.E. LICENSE NUMBER 83372
HNTB CORPORATION
610 CRESCENT EXECUTIVE COURT
SUITE 400, LAKE MARY, FL 32746
(407) 805-0355
VENDOR NO.:

STATE OF FLORIDA
DEPARTMENT OF TRANSPORTATION

ROAD NO.	COUNTY	FINANCIAL PROJECT ID
CR 532	OSCEOLA	444187-1-52-01

CROSS SECTIONS
RAMP D1

SHEET NO. 71

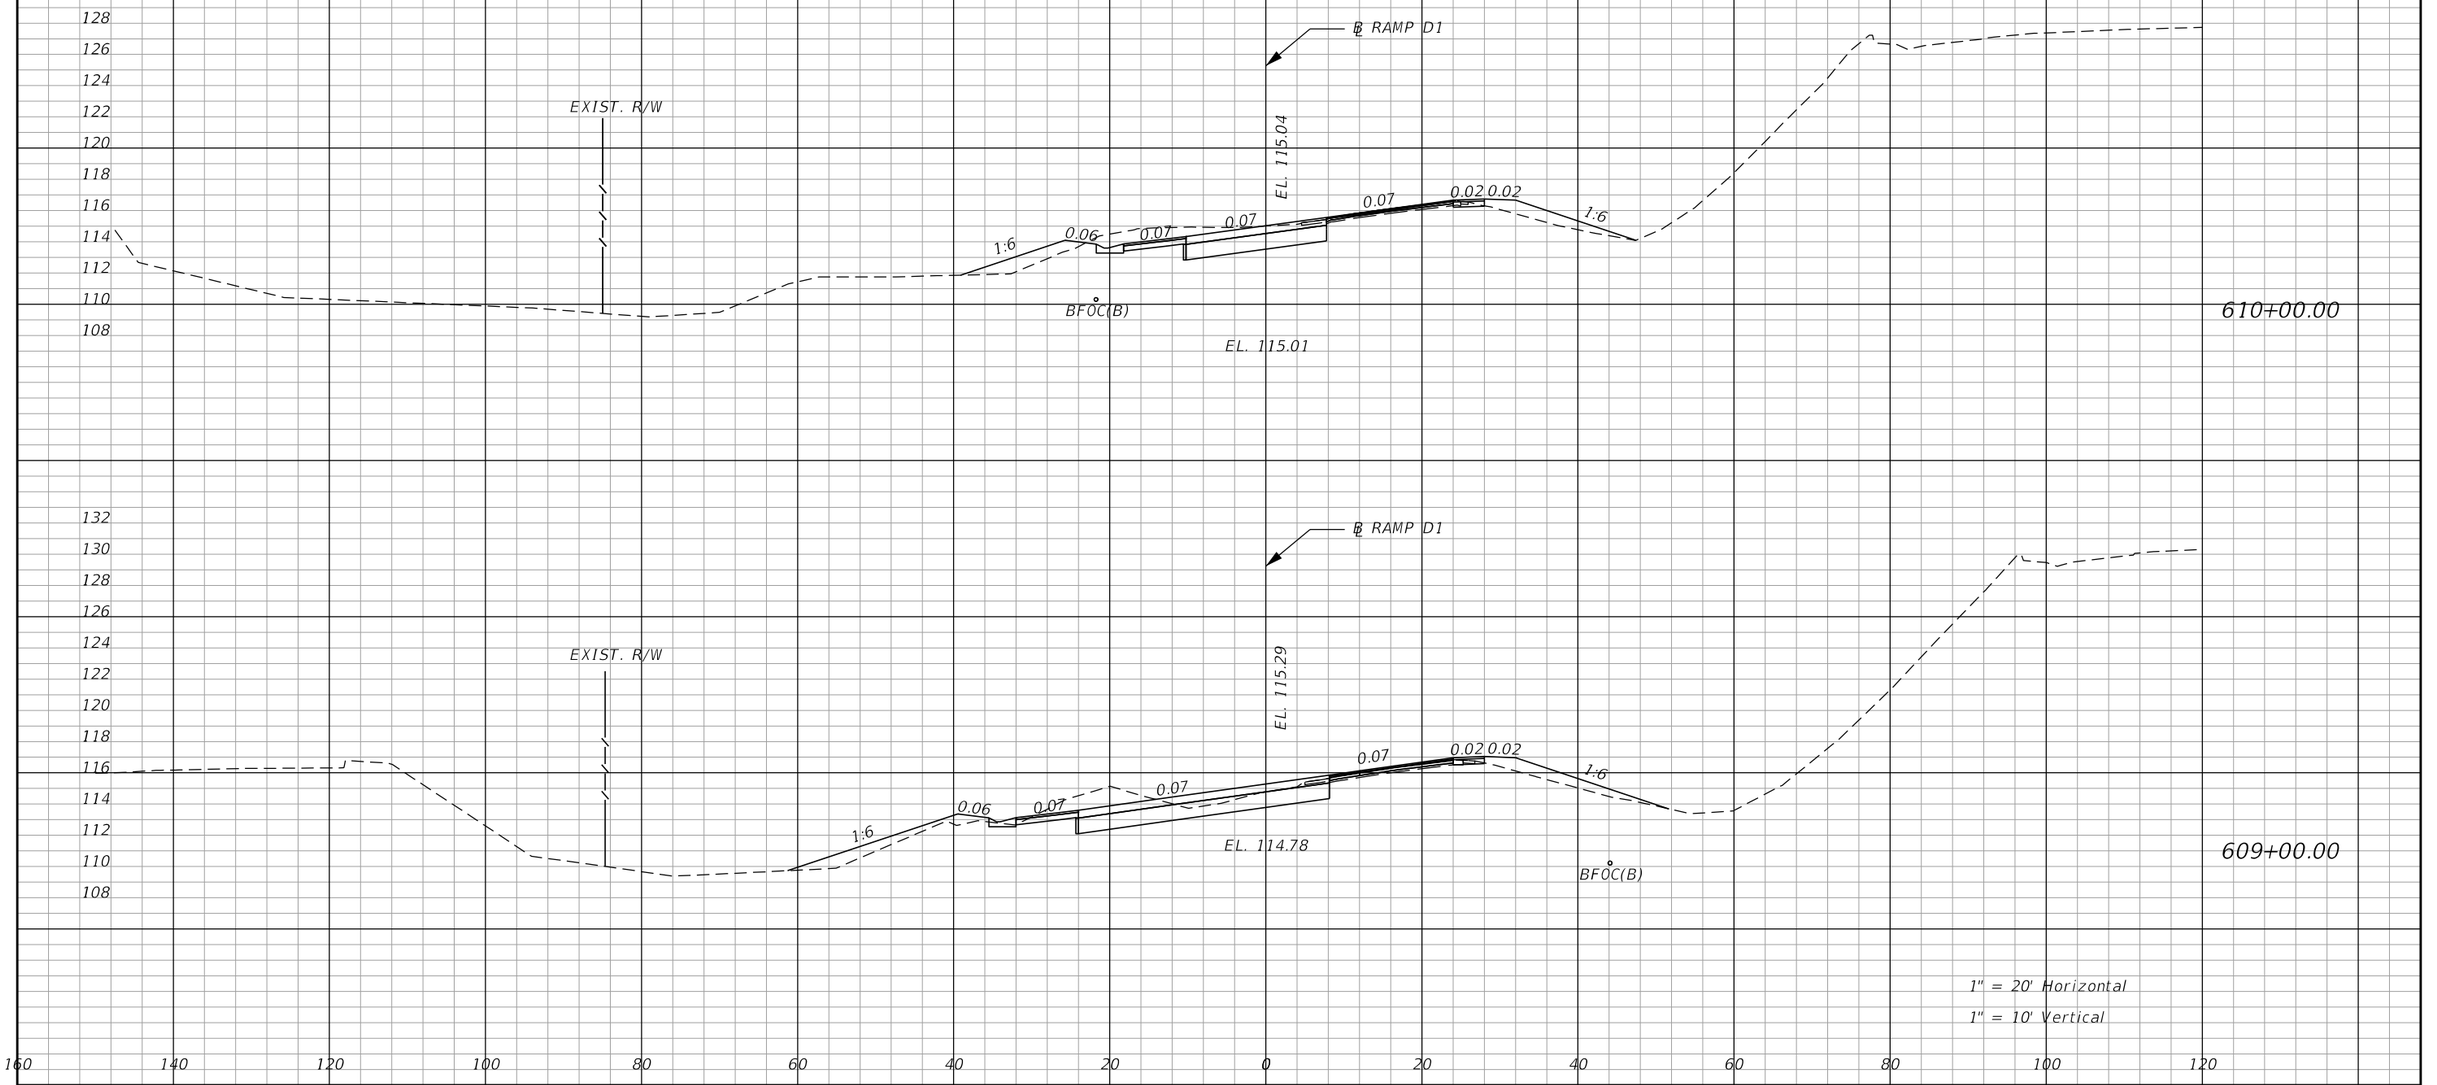

REVISIONS			
DATE	DESCRIPTION	DATE	DESCRIPTION


ENGINEER OF RECORD: STEVEN G. KANE, P.E.
P.E. LICENSE NUMBER 83372
HNTB CORPORATION
610 CRESCENT EXECUTIVE COURT
SUITE 400, LAKE MARY, FL 32746
(407) 805-0355
VENDOR NO.:

STATE OF FLORIDA
DEPARTMENT OF TRANSPORTATION

ROAD NO.	COUNTY	FINANCIAL PROJECT ID
CR 532	OSCEOLA	444187-1-52-01

CROSS SECTIONS
RAMP D1

SHEET NO. 72

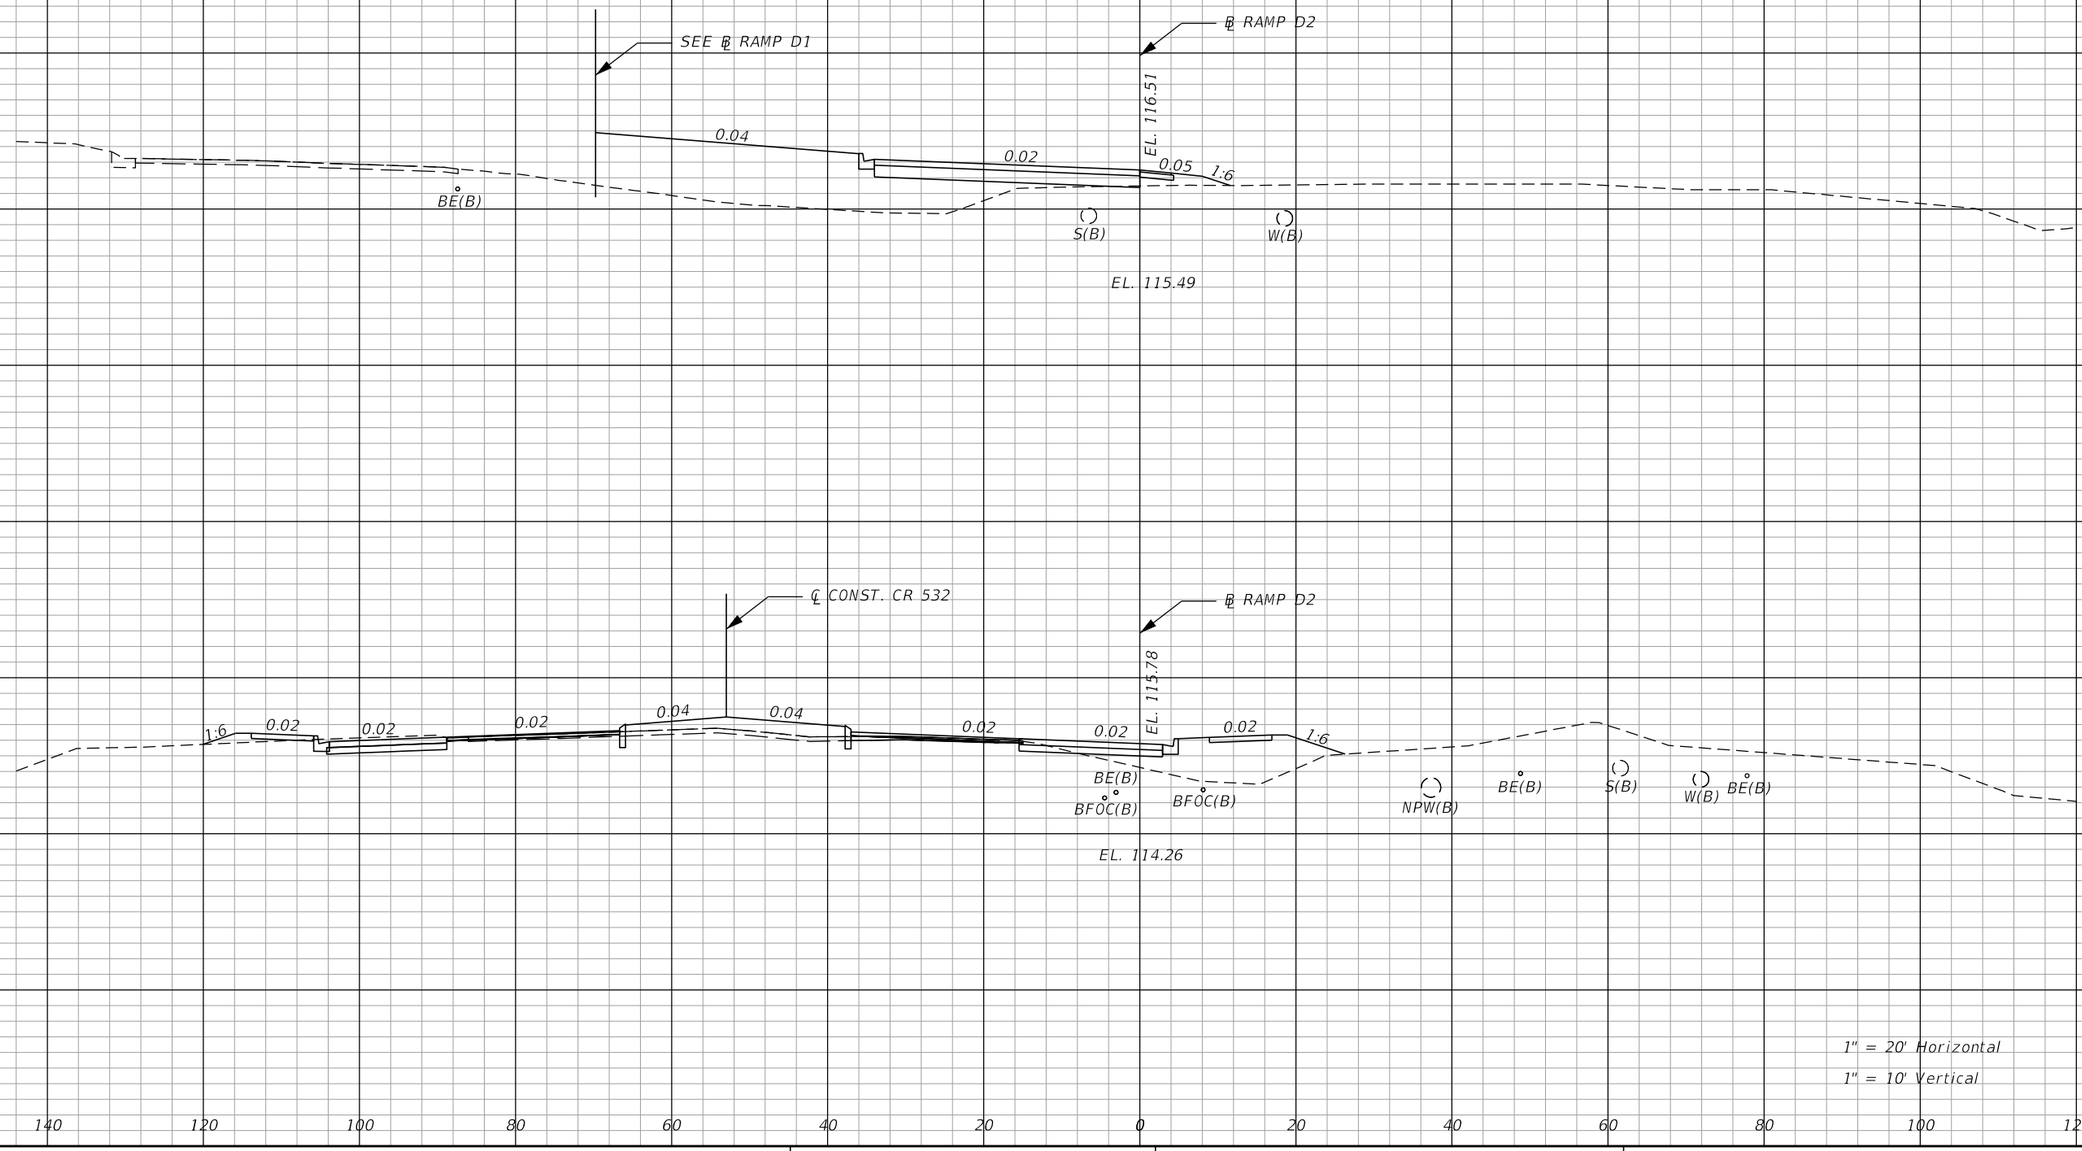

REVISIONS			
DATE	DESCRIPTION	DATE	DESCRIPTION


ENGINEER OF RECORD: STEVEN G. KANE, P.E.
P.E. LICENSE NUMBER 83372
HNTB CORPORATION
610 CRESCENT EXECUTIVE COURT
SUITE 400, LAKE MARY, FL 32746
(407) 805-0355
VENDOR NO.:

STATE OF FLORIDA
DEPARTMENT OF TRANSPORTATION

ROAD NO.	COUNTY	FINANCIAL PROJECT ID
CR 532	OSCEOLA	444187-1-52-01

CROSS SECTIONS
RAMP D2

SHEET NO. 73

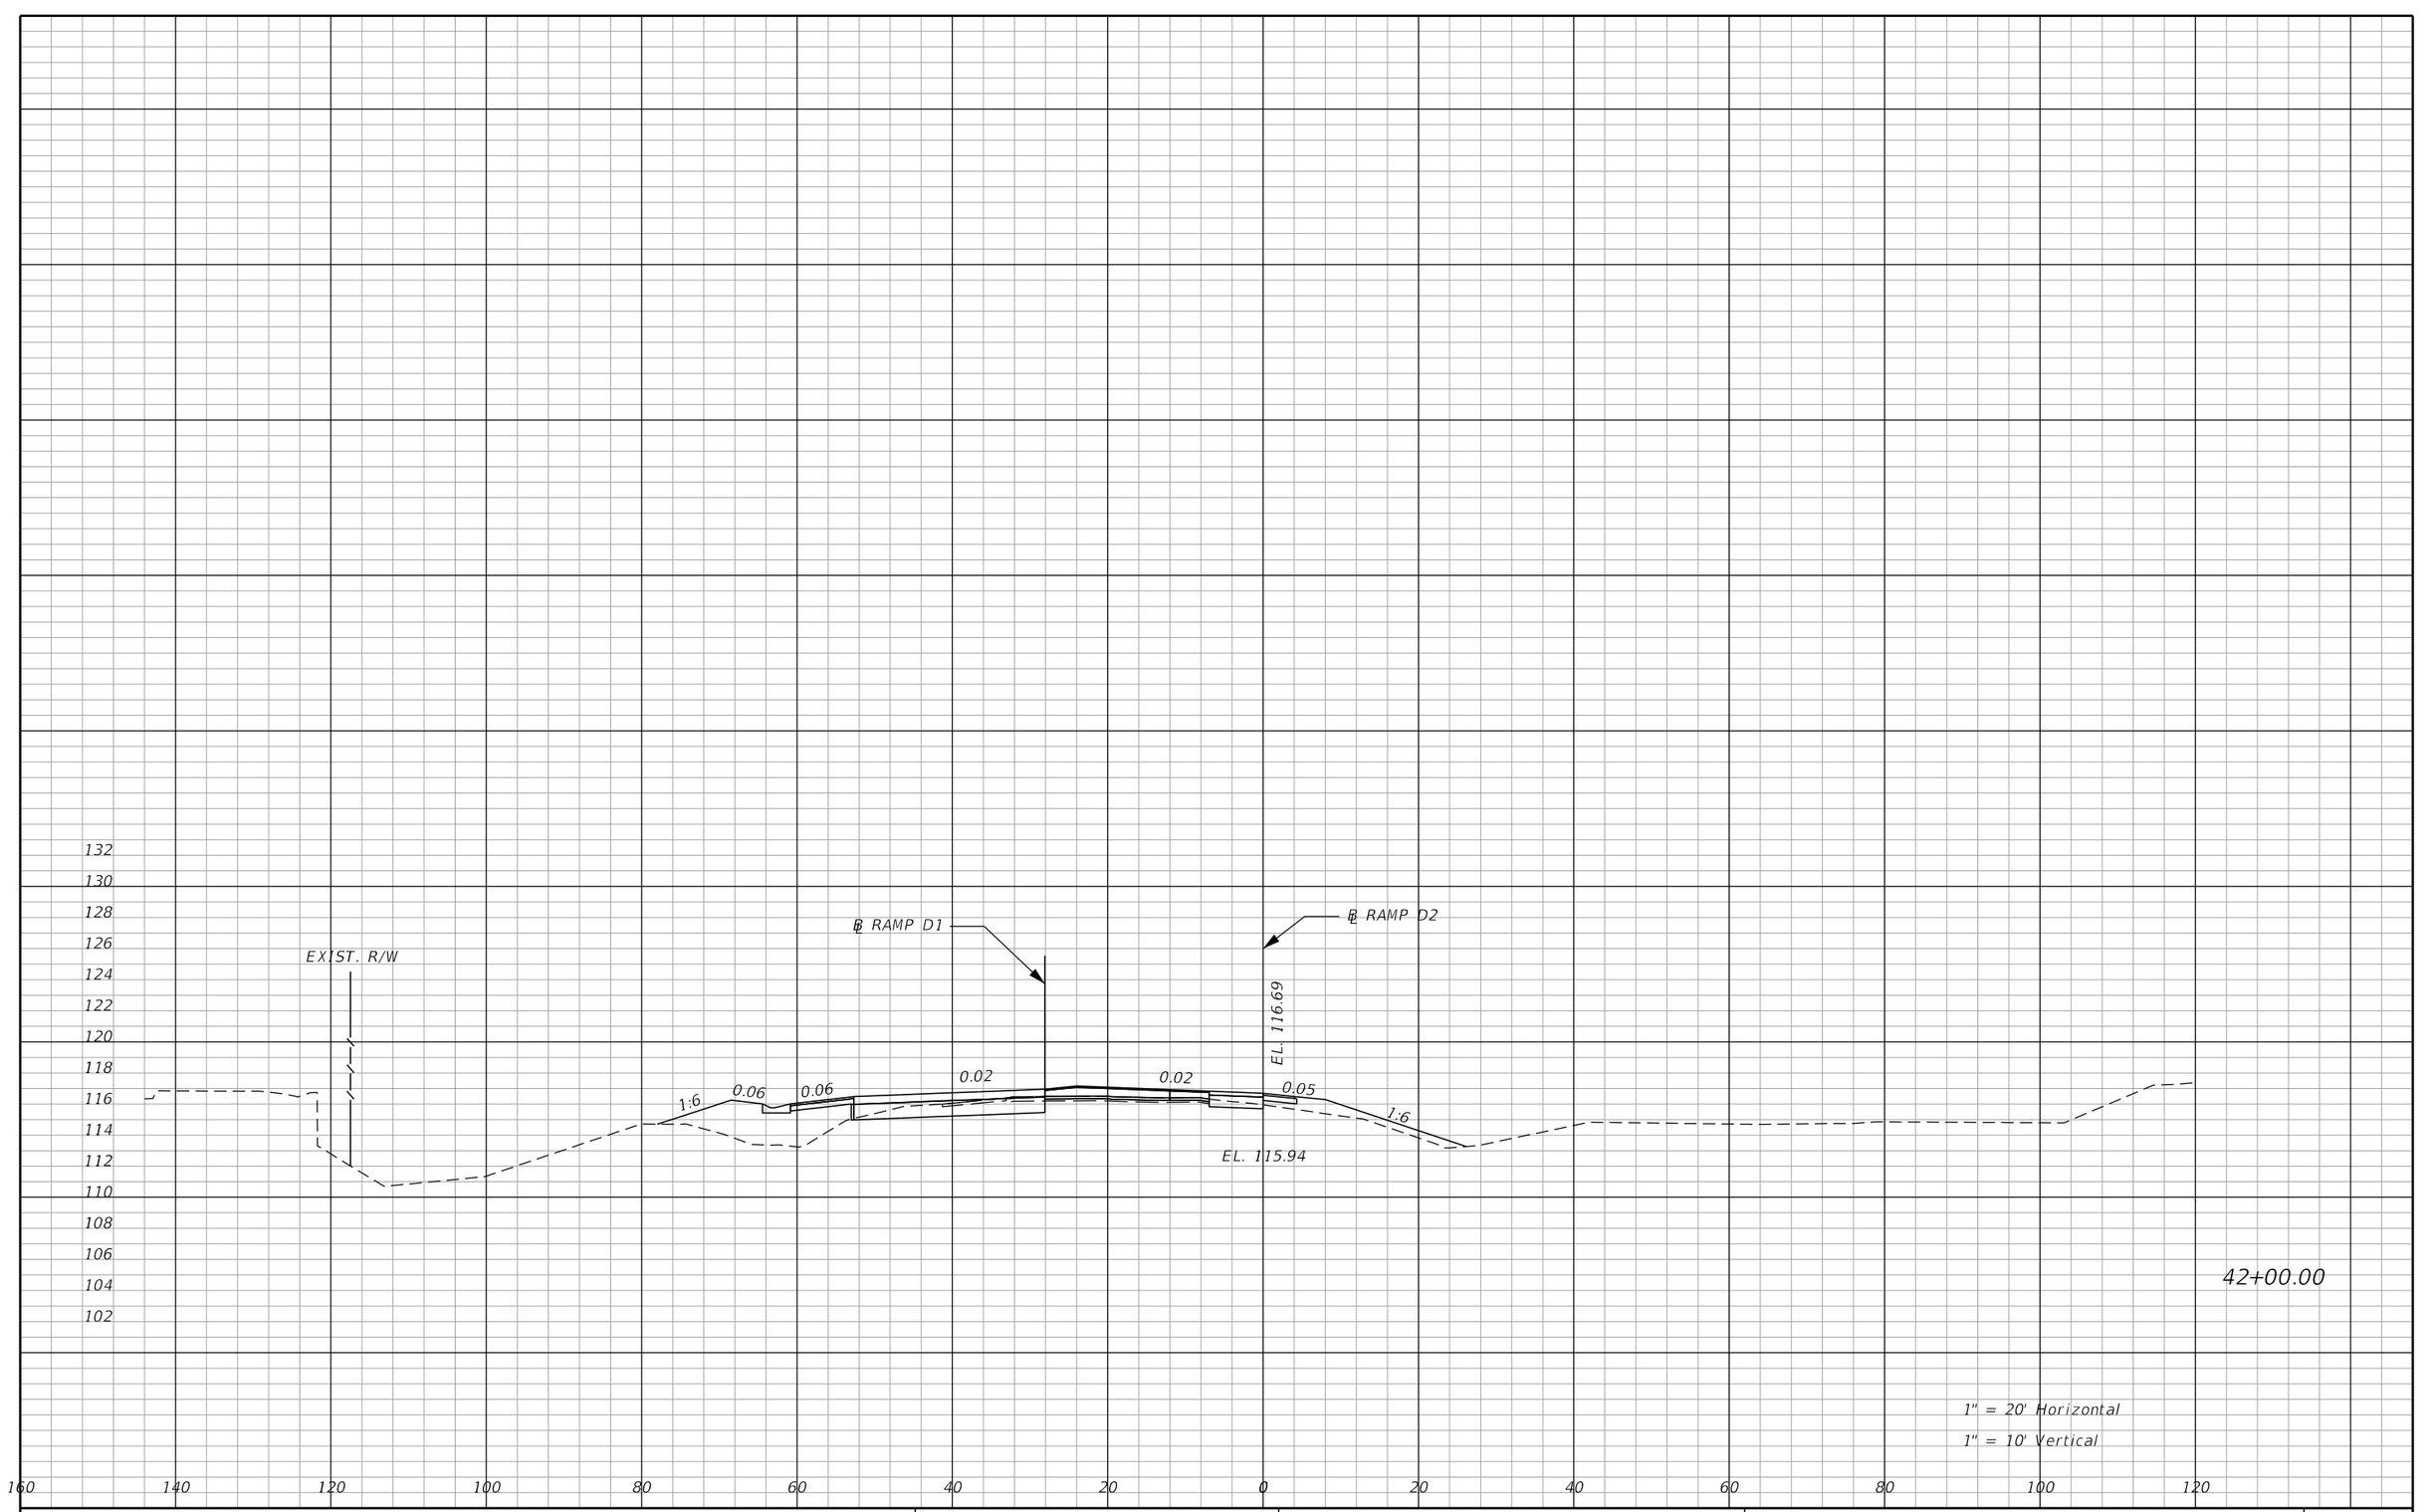

REVISIONS			
DATE	DESCRIPTION	DATE	DESCRIPTION

ENGINEER OF RECORD: STEVEN G. KANE, P.E.
P.E. LICENSE NUMBER 83372
HNTB CORPORATION
610 CRESCENT EXECUTIVE COURT
SUITE 400, LAKE MARY, FL 32746
(407) 805-0355
VENDOR NO.:

STATE OF FLORIDA
DEPARTMENT OF TRANSPORTATION

ROAD NO.	COUNTY	FINANCIAL PROJECT ID
CR 532	OSCEOLA	444187-1-52-01

CROSS SECTIONS
RAMP D2

SHEET NO. 74

TRAFFIC CONTROL GENERAL NOTES

1. TRAFFIC SHALL BE MAINTAINED IN ACCORDANCE WITH FDOT STANDARD PLANS, INDEX 102-600 SERIES, THE STANDARD SPECIFICATIONS FOR ROAD AND BRIDGE CONSTRUCTION AND THE LATEST EDITION OF THE MANUAL ON UNIFORM TRAFFIC CONTROL DEVICES.

2. ALL LANE CLOSURES SHALL BE REPORTED TO LOCAL EMERGENCY AGENCIES AND OSCEOLA COUNTY AT LEAST 48 HOURS PRIOR TO ANY PLANNED CLOSURES. NO LANE CLOSURES ARE PERMITTED WITHOUT APPROVAL BY THE COUNTY TRANSPORTATION ENGINEER.

CONTACT NAME	CONTACT NUMBER	TITLE
B. TODD HUDSON	407-742-0660	TRANSPORTATION ENGINEER

3. UNLESS WRITTEN AUTHORIZATION IS OBTAINED FROM THE ENGINEER, CHANGES IN TRAFFIC ROUTING WILL BE ACCOMPLISHED DURING OFF PEAK HOURS. MAJOR TRAFFIC SHIFTS, INTERMITTENT CLOSURES OR OTHER DETOURS SHALL BE APPROVED BY THE COUNTY TRANSPORTATION ENGINEER.

   LANE CLOSURE TIMES:

   CR 532 EASTBOUND - 10 PM TO 6 AM
   CR 532 WESTBOUND - 10 PM TO 6 AM

4. THE TEMPORARY TRAFFIC CONTROL OPERATION MUST BE SUPERVISED BY PERSONNEL THAT HAS COMPLETED A FLORIDA DEPARTMENT OF TRANSPORTATION APPROVED MAINTENANCE OF TRAFFIC (MOT) ADVANCED COURSE AND RECEIVED A CERTIFICATION FORM.

5. ALL EXISTING SIGNS THAT ARE AFFECTED BY THIS PROJECT SHALL BE RELOCATED AND MAINTAINED BY THE CONTRACTOR AT ALL TIMES FOR THE DURATION OF THE PROJECT. CONFLICTING EXISTING REGULATORY SIGNS ARE TO BE REMOVED OR COVERED. SIGNS THAT ARE REMOVED SHALL BE REINSTALLED ONCE THE CONFLICT IS RESOLVED.

6. CONFLICTING OR MISLEADING EXISTING PAVEMENT MARKINGS SHALL BE REMOVED.

7. TEMPORARY LANE STRIPING SHALL BE 6" IN WIDTH. TEMPORARY RPM'S SHALL BE INSTALLED IN ACCORDANCE WITH STANDARD PLANS, INDEX NOS. 102-600 & 706-001, AND AS OUTLINED IN THE SPECIFICATIONS. TEMPORARY RPM'S SHALL BE INSTALLED WITH TEMPORARY LANE LINES. THE COST OF THE RPM REMOVAL SHALL BE INCLUDED IN THE COST OF THE RPM'S.

8. ALL NECESSARY DRAINAGE FACILITIES SHALL BE COMPLETED PRIOR TO THE CONSTRUCTION OF ANY CONTRIBUTING IMPROVEMENTS.

9. FLAGGERS SHALL BE PROVIDED AT SIDE-STREET LOCATIONS DURING LANE CLOSURES TO DIRECT INCOMING AND OUTGOING TRAFFIC.

10. THE CONTRACTOR SHALL KEEP ALL PEDESTRIAN ROUTES AND ACCESS POINTS, INCLUDING SIDEWALKS, AND CROSSWALKS, OPEN AND CLEAR AT ALL TIMES UNLESS PERMITTED BY THE ENGINEER IN AN APPROVED TRAFFIC CONTROL PLAN.

11. NO LANE CLOSURES ARE PERMITTED BETWEEN 10:00 PM ON FRIDAY AND 6:00 AM ON MONDAY UNLESS APPROVED BY THE ENGINEER DURING CONSTRUCTION.

12. FOR LOCATIONS WITH TEMPORARY SIDEWALK, THE CONTRACTOR SHALL BE RESPONSIBLE FOR PROVIDING A STABLE SURFACE THAT IS COMPLIANT WITH FDOT FDM SIDEWALK CRITERIA FOR MAXIMUM GRADES.

13. THE REGULATORY SPEED USED FOR MAINTENANCE OF TRAFFIC (MOT) CALCULATIONS FOR EACH FACILITY ARE NOTE BELOW. MODIFICATIONS TO THE REGULATORY SPEED MAY REQUIRE RESUBMITTAL OF THE MOT PLAN.

    CR 532: 25 MPH
    ALL RAMPS: 45 MPH

THE OFFICIAL RECORD OF THIS SHEET IS THE ELECTRONIC FILE DIGITALLY SIGNED AND SEALED UNDER RULE 61G15-23.004, F.A.C.

REVISIONS			
DATE	DESCRIPTION	DATE	DESCRIPTION

ENGINEER OF RECORD: STEVEN G. KANE, P.E.
P.E. LICENSE NUMBER 83372
HNTB CORPORATION
610 CRESCENT EXECUTIVE COURT
SUITE 400, LAKE MARY, FL 32746
(407) 805-0355
VENDER NO.

STATE OF FLORIDA
DEPARTMENT OF TRANSPORTATION

ROAD NO.	COUNTY	FINANCIAL PROJECT ID
CR 532	OSCEOLA	444187-1-52-01

TRAFFIC CONTROL PLANS
GENERAL NOTES

SHEET NO. 75

TRAFFIC CONTROL PHASE NOTES

PHASE 1

STAGE 1:

THE INTENT OF THIS STAGE IS TO CONSTRUCT ALL OFF LINE WORK AND ESTABLISH A PEDESTRIAN PATHWAY ALONG THE NORTH SIDE OF CR 532.

1. INSTALL WORK ZONE SIGNS, CHANNELIZING DEVICES, PORTABLE CHANGEABLE MESSAGE SIGNS, AND OTHER DEVICES REQUIRED FOR TRAFFIC CONTROL ON MAINLINE AND SIDE ROADS. SIGNS ARE TO REMAIN IN USE DURING ENTIRE DURATION OF THE PROJECT. REMOVE OR COVER SIGNS WHICH CONFLICT WITH OTHER PHASES.
2. INSTALL EROSION CONTROL DEVICES (AND LATER FOR EACH PHASE, AS NEEDED)
3. RELOCATE ALL UTILITIES AND HIGH MAST LIGHT POLES, AS NEEDED
4. REGRADE POND 1A.
5. CONSTRUCT ALL OFF LINE WORK AND TEMPORARY SIDEWALK NORTH OF CR 532. TRAFFIC SHALL NOT BE INTERRUPTED AT ANY TIME DURING THIS STAGE OF CONSTRUCTION.
6. CONSTRUCT TEMPORARY SIGNAL STRAIN POLE AT WEST INTERSECTION.

STAGE 2:

THE INTENT OF THIS STAGE IS TO CONSTRUCT INSIDE RAMP WIDENING AND WORK ADJACENT TO THE MAINLINE TO ALLOW FOR FUTURE RAMP CROSSOVERS.

1. CONSTRUCT PAVEMENT WIDENING (PERMANENT AND TEMPORARY) ADJACENT TO OFF LINE WORK ALONG CR 532 WITH NIGHTLY LANE CLOSURES USING CHANNELIZING DEVICES. ALL TRAFFIC IS TO REMAIN IN EXISTING CONFIGURATION ALONG CR 532 EASTBOUND AND WESTBOUND DURING DAYTIME HOURS. TRAFFIC ALONG RAMPS WILL BE NARROWED DURING DAYTIME HOURS AND SHIELDED WITH BARRIER WALL AND/OR OTHER CHANNELIZING DEVICES.
2. INSTALL BARRIER WALLS AND CONSTRUCT PAVEMENT WIDENING ON RAMP A, C AND D AS SHOWN IN THE PLANS.
3. USE AN OVERNIGHT DETOUR TO CONSTRUCT THE CONNECTION BETWEEN EXISTING RAMP B AND NEW RAMP B. SEE DETOUR PLAN FOR MORE INFORMATION.
4. CONSTRUCT TEMPORARY SIGNAL STRAIN POLE AT EAST INTERSECTION.
5. REMOVE EXISTING GUARDRAIL FROM EASTBOUND AND WESTBOUND BRIDGE APPROACHES ALONG CR 532 AND INSTALL TEMPORARY LOW PROFILE BARRIER WALL IN PLACE.

STAGE 3:

THE INTENT OF THIS STAGE IS TO CONSTRUCT OUTSIDE RAMP WIDENING AND CONSTRUCT PAVEMENT EAST OF I-4 TO ALLOW FOR PHASE 2 DIVERSION.

1. SHIFT EASTBOUND EXIT RAMP RIGHT TURNING TRAFFIC ONTO RAMP B1 CONSTRUCTED IN PREVIOUS PHASE AND BLOCK ACCESS TO EXISTING RAMP B1 USING CHANNELIZING DEVICES AND ADVANCED WARNING SIGNS. RAMP B2 TRAFFIC REMAINS IN EXISTING CONFIGURATION.
2. REMOVE MEDIAN CURB AND GUTTER EAST OF I-4 ALONG EXISTING EASTBOUND TRAVEL LANE. CONSTRUCT PERMANENT AND TEMPORARY PAVEMENT AND INSTALL PAVEMENT MARKINGS FOR IN PREPARATION FOR WESTBOUND DIVERSION (SHOWN IN PHASE 2)
3. INSTALL BARRIER WALLS AND CONSTRUCT PAVEMENT WIDENING ON RAMP A, C AND D AS SHOWN IN THE PLANS.
4. CONSTRUCT PAVEMENT WIDENING (PERMANENT AND TEMPORARY) ADJACENT TO CR 532 AS SHOWN IN THE PLANS USING NIGHTLY LANE CLOSURES. ALL TRAFFIC SHALL BE AS SHOWN ON PLANS DURING DAYLIGHT HOURS.

PHASE 2

THE INTENT OF THIS PHASE IS TO DIVERT EXISTING EASTBOUND CR 532 TRAFFIC ONTO TEMPORARY PAVEMENT AND DIVERT EXISTING WESTBOUND CR 532 TRAFFIC ONTO THE EXISTING EASTBOUND CR 532 PAVEMENT. THIS WILL ALLOW FOR CONSTRUCTION ON THE REMAINING PORTION OF DIVERGING DIAMOND EAST OF I-4.

1. INSTALL CHANNELIZING DEVICES AND ACTIVATE CR 532 DIVERSIONS (EAST OF I-4).
2. INSTALL LOW PROFILE BARRIER WALL ALONG CR 532 RIGHT TURN LANE FOR RAMP C AND SHIFT TRAFFIC ONTO PREVIOUSLY CONSTRUCTED TURN LANE.
3. ROUTE CR 532 LEFT TURN TRAFFIC FOR RAMP C ONTO TEMPORARY PAVEMENT. CONSTRUCT REMAINDER OF RAMP C.
4. CONSTRUCT REMAINING PAVEMENT AND CURB (WHERE POSSIBLE) EAST OF I-4.

PHASE 3

THE INTENT OF THIS PHASE IS TO ACTIVATE THE DIVERGING DIAMOND INTERCHANGE AND CONSTRUCT THE REMAINING CURB AND GUTTER AND OVERBUILD ALONG THE MAINLINE.

1. ACTIVATE DIVERGING DIAMOND INTERCHANGE USING BARRELS IN PLACE OF CURB AND GUTTER WHERE NECESSARY. CONSTRUCT REMAINING CURB AND GUTTER ALONG MEDIAN AND AREAS WHERE TRAFFIC PREVENTED CURB CONSTRUCTION IN PREVIOUS PHASES.
2. REMOVE TEMPORARY PAVEMENT.
3. MILL AND RESURFACE RAMPS AND EXISTING PAVEMENT TO CORRECT FOR CROSS SLOPE USING NIGHTLY LANE CLOSURES.

THE OFFICIAL RECORD OF THIS SHEET IS THE ELECTRONIC FILE DIGITALLY SIGNED AND SEALED UNDER RULE 61G15-23.004, F.A.C.

REVISIONS			
DATE	DESCRIPTION	DATE	DESCRIPTION


ENGINEER OF RECORD: STEVEN G. KANE, P.E.
P.E. LICENSE NUMBER 83372
HNTB CORPORATION
610 CRESCENT EXECUTIVE COURT
SUITE 400, LAKE MARY, FL 32746
(407) 805-0355
VENDER NO.

STATE OF FLORIDA
DEPARTMENT OF TRANSPORTATION

ROAD NO.	COUNTY	FINANCIAL PROJECT ID
CR 532	OSCEOLA	444187-1-52-01

TRAFFIC CONTROL PLANS
GENERAL NOTES


SHEET NO.
76

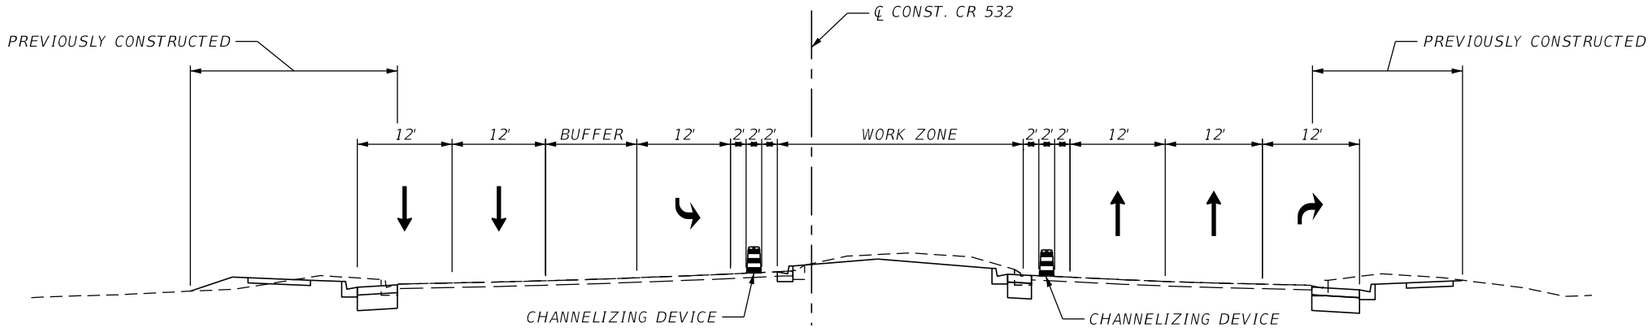

PHASE 3

℄ CONST. CR 532


STA. 1003+00

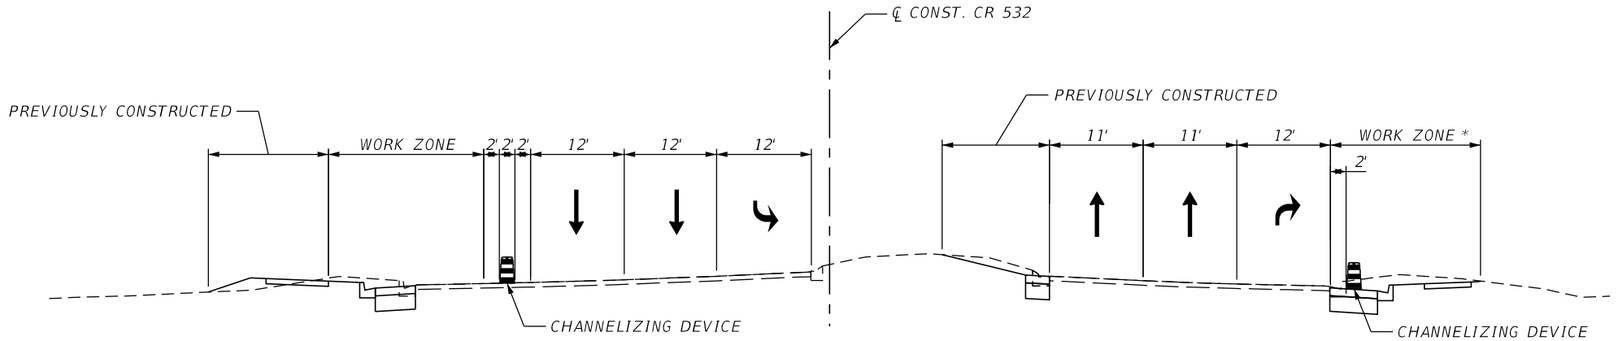

PHASE 1, STAGE 3

℄ CONST. CR 532

STA. 1003+00

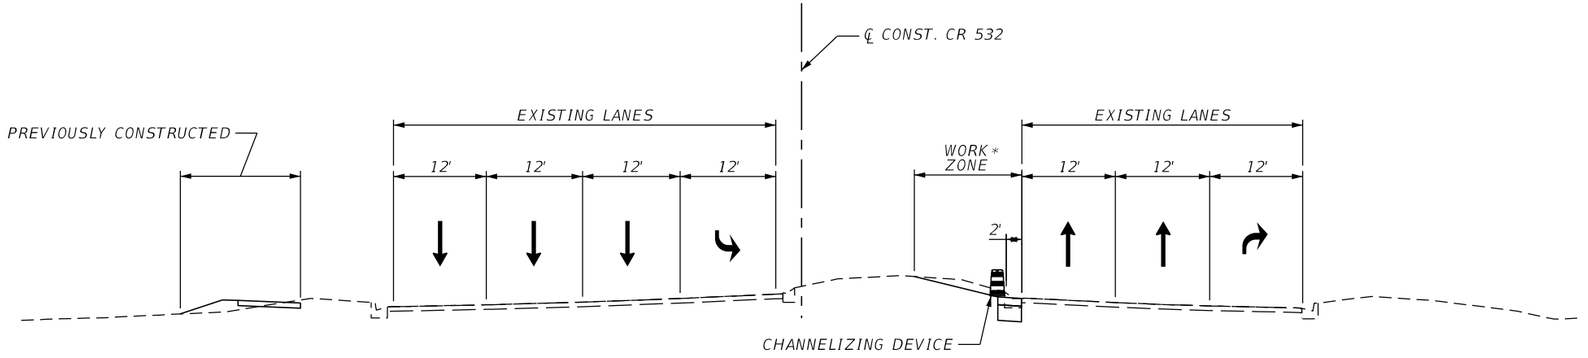

PHASE 1, STAGE 2

℄ CONST. CR 532

STA. 1003+00

* DAYTIME CONFIGURATION SHOWN. NIGHTIME LANE CLOSURES REQUIRED FOR WORK WITHIN THE CLEARZONE.

REVISIONS			
DATE	DESCRIPTION	DATE	DESCRIPTION

ENGINEER OF RECORD: STEVEN G. KANE, P.E.
P.E. LICENSE NUMBER 83372
HNTB CORPORATION
610 CRESCENT EXECUTIVE COURT
SUITE 400, LAKE MARY, FL 32746
(407) 805-0355
VENDER NO.


STATE OF FLORIDA
DEPARTMENT OF TRANSPORTATION

ROAD NO.	COUNTY	FINANCIAL PROJECT ID
CR 532	OSCEOLA	444187-1-52-01

TTCP TYPICAL SECTIONS MAINLINE

SHEET NO. 77


THE OFFICIAL RECORD OF THIS SHEET IS THE ELECTRONIC FILE DIGITALLY SIGNED AND SEALED UNDER RULE 61G15-23.004, F.A.C.

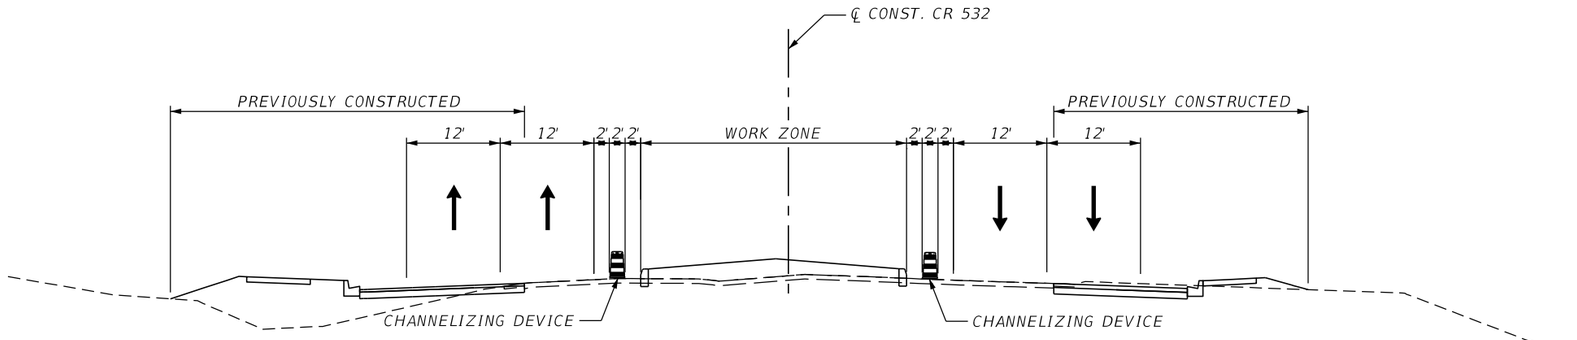

PHASE 3

℄ CONST. CR 532


STA. 1008+00

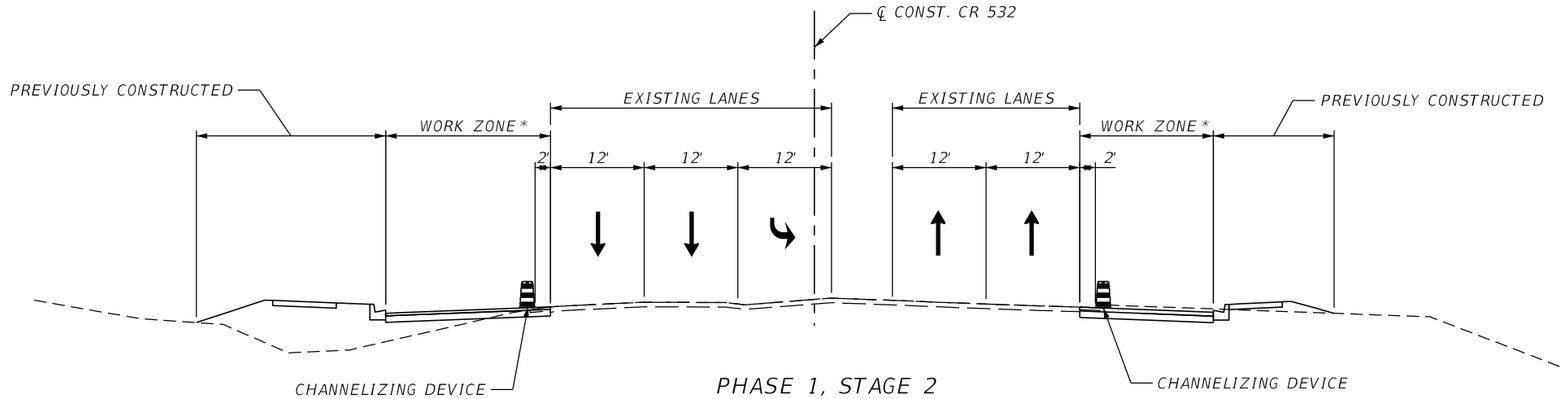

PHASE 1, STAGE 2

℄ CONST. CR 532

STA. 1008+00

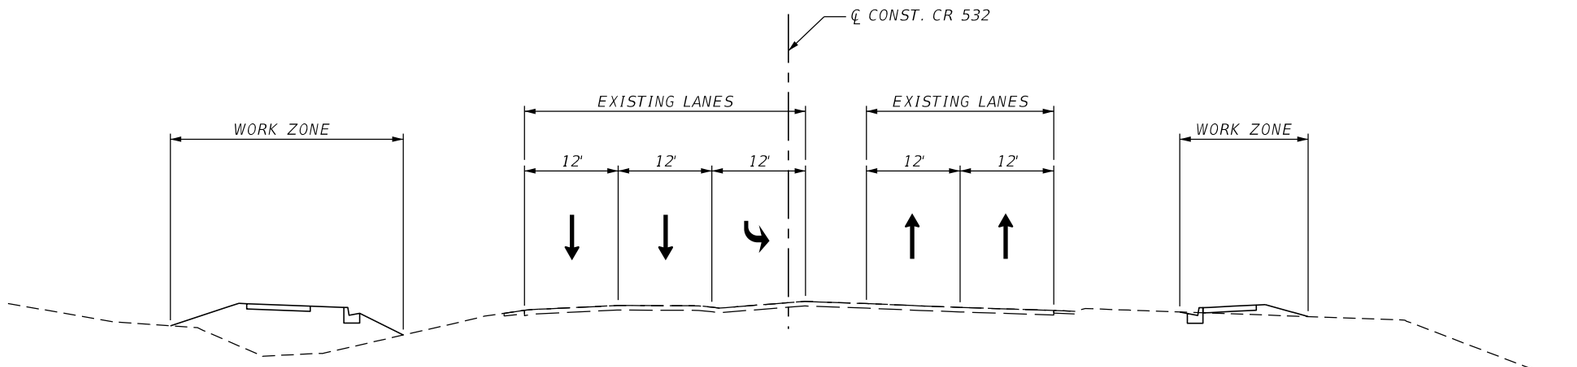

PHASE 1, STAGE 1

℄ CONST. CR 532

STA. 1008+00

* DAYTIME CONFIGURATION SHOWN. NIGHTIME LANE CLOSURES REQUIRED FOR WORK WITHIN THE CLEARZONE.

THE OFFICIAL RECORD OF THIS SHEET IS THE ELECTRONIC FILE DIGITALLY SIGNED AND SEALED UNDER RULE 61G15-23.004, F.A.C.

REVISIONS			
DATE	DESCRIPTION	DATE	DESCRIPTION


ENGINEER OF RECORD: STEVEN G. KANE, P.E.
P.E. LICENSE NUMBER 83372
HNTB CORPORATION
610 CRESCENT EXECUTIVE COURT
SUITE 400, LAKE MARY, FL 32746
(407) 805-0355
VENDER NO.

STATE OF FLORIDA
DEPARTMENT OF TRANSPORTATION


ROAD NO.	COUNTY	FINANCIAL PROJECT ID
CR 532	OSCEOLA	444187-1-52-01

TTCP TYPICAL SECTIONS MAINLINE


SHEET NO. 78

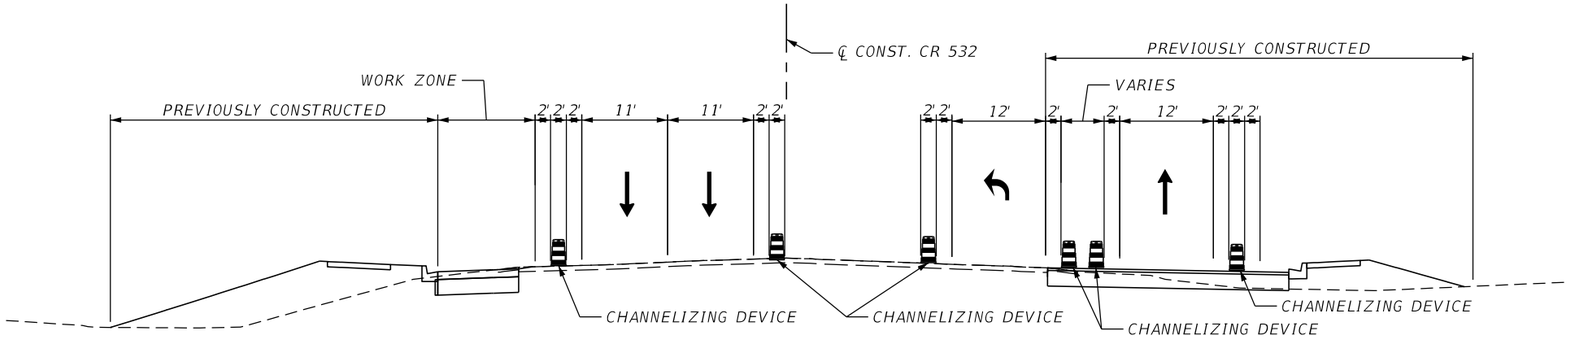

PHASE 2
℄ CONST. CR 532
STA. 1013+50

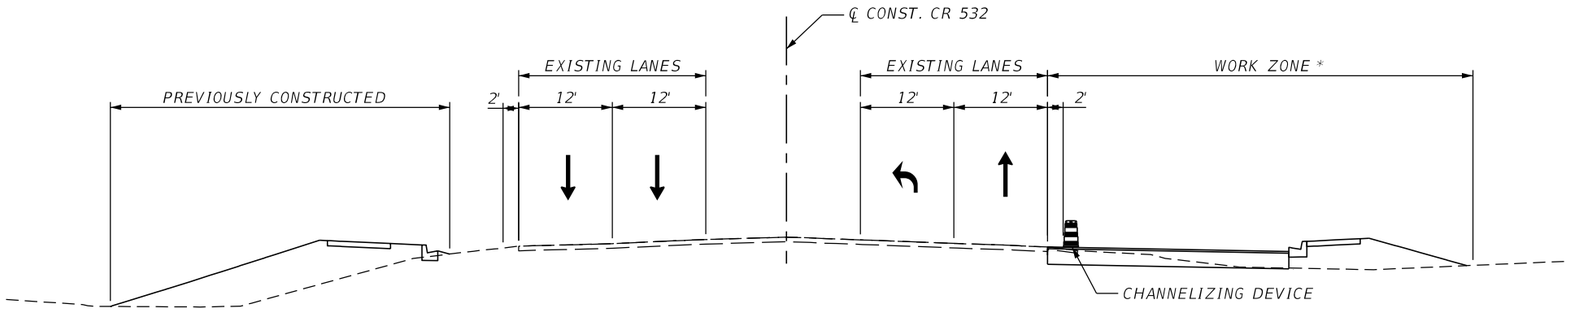

PHASE 1, STAGE 2
℄ CONST. CR 532
STA. 1013+50

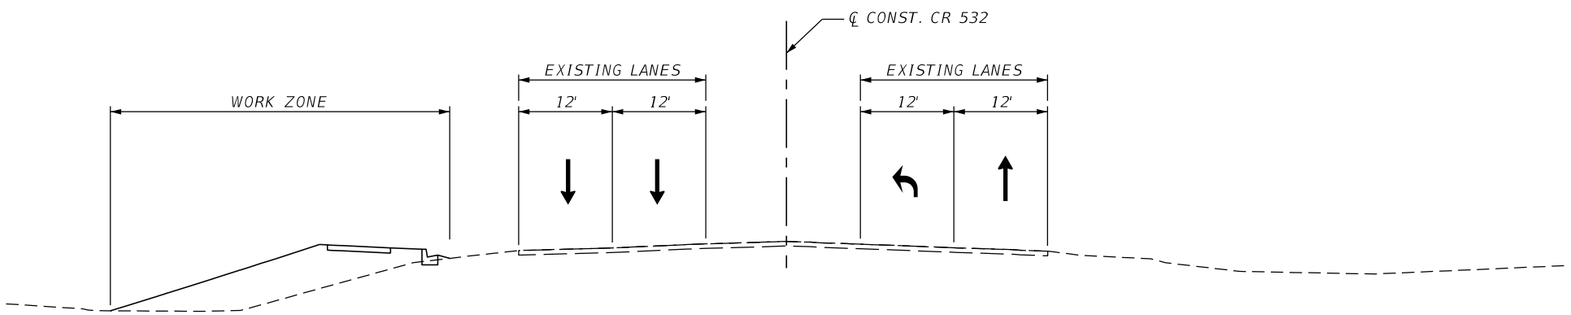

PHASE 1, STAGE 1
℄ CONST. CR 532
STA. 1013+50

* DAYTIME CONFIGURATION SHOWN. NIGHTIME LANE CLOSURES REQUIRED FOR WORK WITHIN THE CLEARZONE.

REVISIONS			
DATE	DESCRIPTION	DATE	DESCRIPTION

ENGINEER OF RECORD: STEVEN G. KANE, P.E.
P.E. LICENSE NUMBER 83372
HNTB CORPORATION
610 CRESCENT EXECUTIVE COURT
SUITE 400, LAKE MARY, FL 32746
(407) 805-0355
VENDER NO.


STATE OF FLORIDA
DEPARTMENT OF TRANSPORTATION

ROAD NO.	COUNTY	FINANCIAL PROJECT ID
CR 532	OSCEOLA	444187-1-52-01

TTCP TYPICAL SECTIONS MAINLINE

SHEET NO. 79

THE OFFICIAL RECORD OF THIS SHEET IS THE ELECTRONIC FILE DIGITALLY SIGNED AND SEALED UNDER RULE 61G15-23.004, F.A.C.

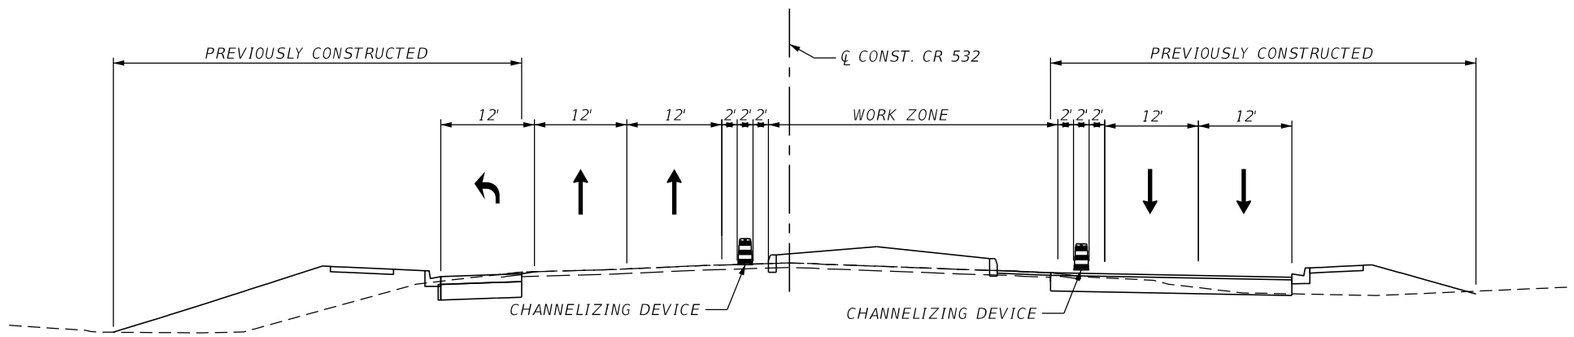

PHASE 3

℄ CONST. CR 532

STA. 1013+50

REVISIONS			
DATE	DESCRIPTION	DATE	DESCRIPTION

ENGINEER OF RECORD: STEVEN G. KANE, P.E.
P.E. LICENSE NUMBER 83372
HNTB CORPORATION
610 CRESCENT EXECUTIVE COURT
SUITE 400, LAKE MARY, FL 32746
(407) 805-0355
VENDER NO.


STATE OF FLORIDA
DEPARTMENT OF TRANSPORTATION

ROAD NO.	COUNTY	FINANCIAL PROJECT ID
CR 532	OSCEOLA	444187-1-52-01


TTCP TYPICAL SECTIONS MAINLINE

SHEET NO. 80


THE OFFICIAL RECORD OF THIS SHEET IS THE ELECTRONIC FILE DIGITALLY SIGNED AND SEALED UNDER RULE 61G15-23.004, F.A.C.

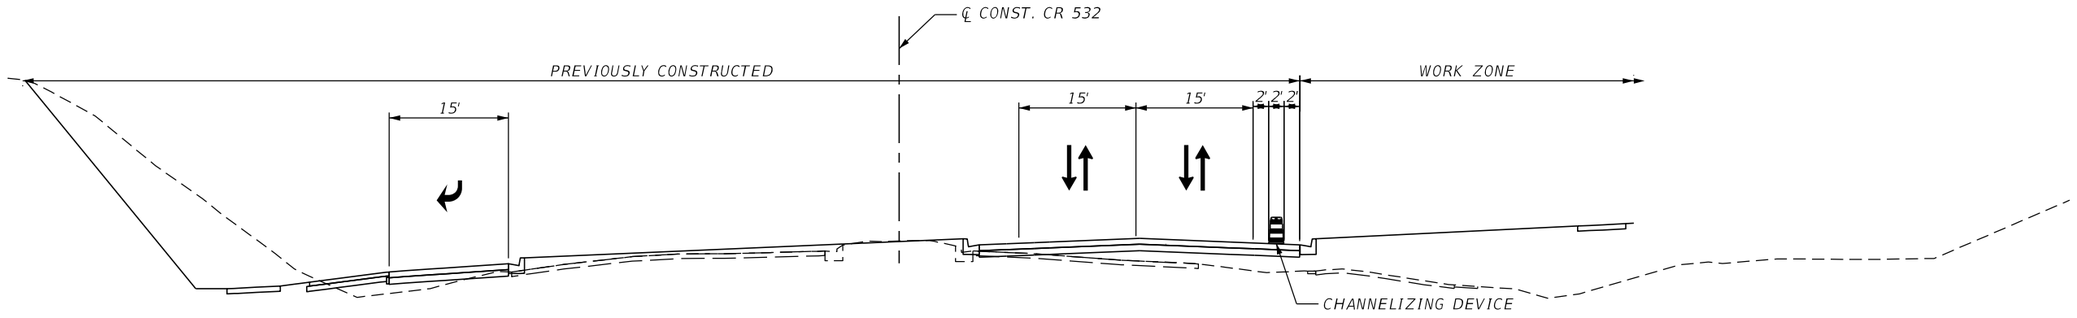

PHASE 3
℄ CONST. CR 532
STA. 1015+60

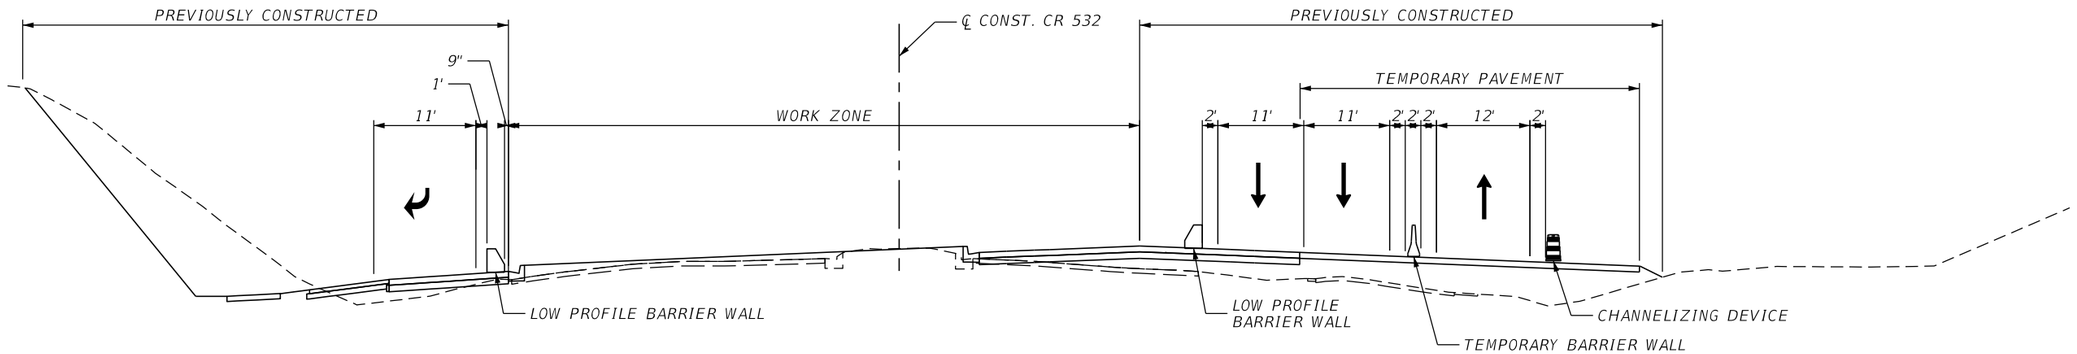

PHASE 2
℄ CONST. CR 532
STA. 1015+60

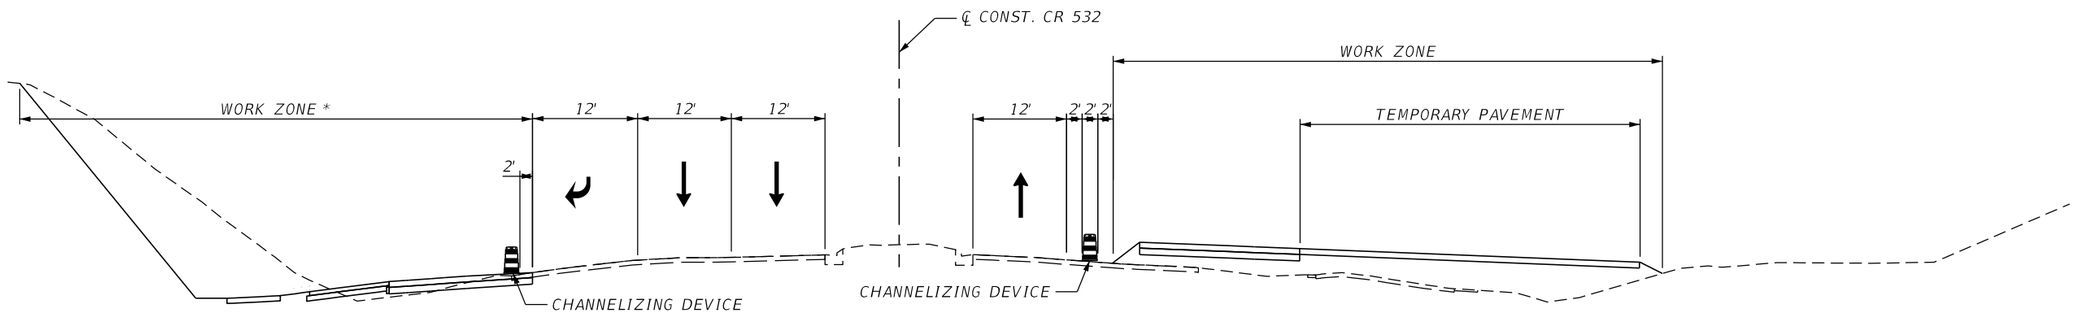

PHASE 1, STAGE 3
℄ CONST. CR 532
STA. 1015+60

* DAYTIME CONFIGURATION SHOWN. NIGHTIME LANE CLOSURES REQUIRED FOR WORK WITHIN THE CLEARZONE.

THE OFFICIAL RECORD OF THIS SHEET IS THE ELECTRONIC FILE DIGITALLY SIGNED AND SEALED UNDER RULE 61G15-23.004, F.A.C.

REVISIONS			
DATE	DESCRIPTION	DATE	DESCRIPTION


ENGINEER OF RECORD: STEVEN G. KANE, P.E.
P.E. LICENSE NUMBER 83372
HNTB CORPORATION
610 CRESCENT EXECUTIVE COURT
SUITE 400, LAKE MARY, FL 32746
(407) 805-0355
VENDER NO.

STATE OF FLORIDA
DEPARTMENT OF TRANSPORTATION


ROAD NO.	COUNTY	FINANCIAL PROJECT ID
CR 532	OSCEOLA	444187-1-52-01

TTCP TYPICAL SECTIONS MAINLINE


SHEET NO. 81

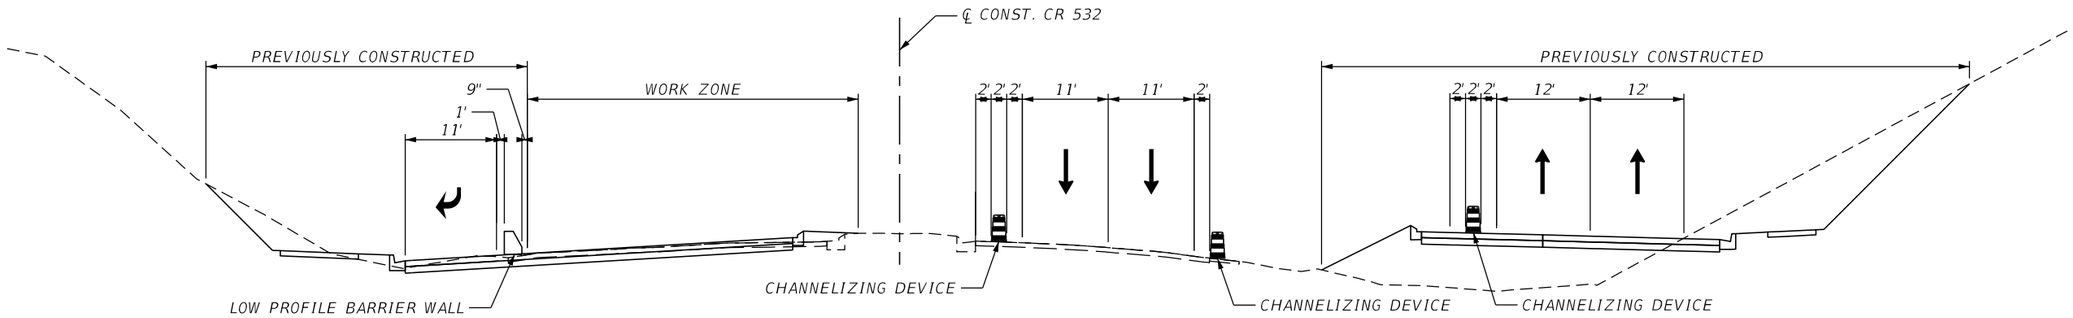

PHASE 2
℄ CONST. CR 532
STA. 1017+50

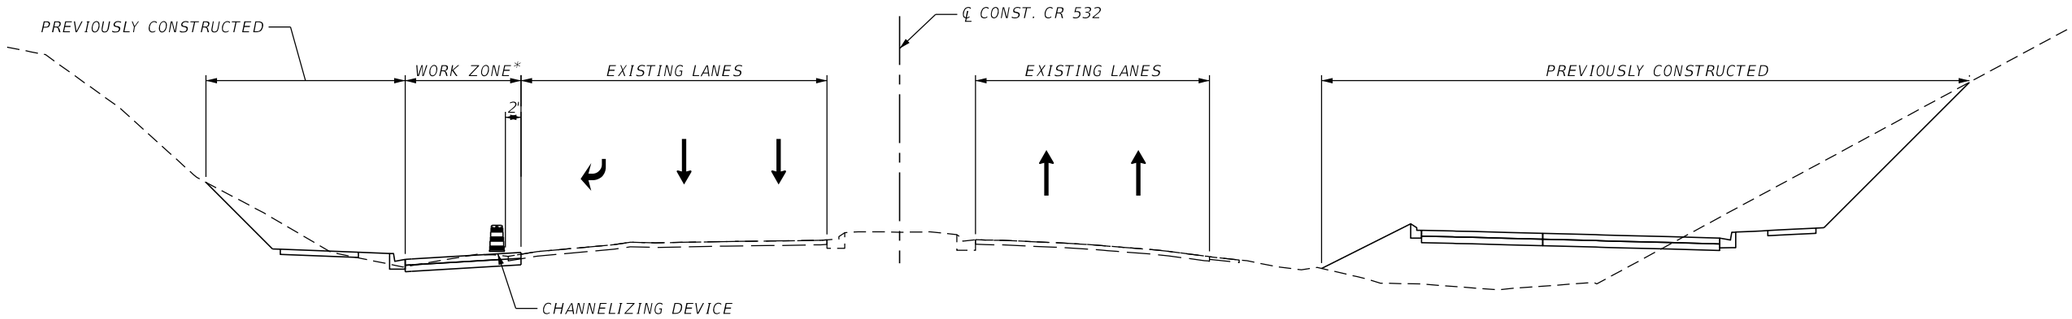

PHASE 1, STAGE 3
℄ CONST. CR 532
STA. 1017+50

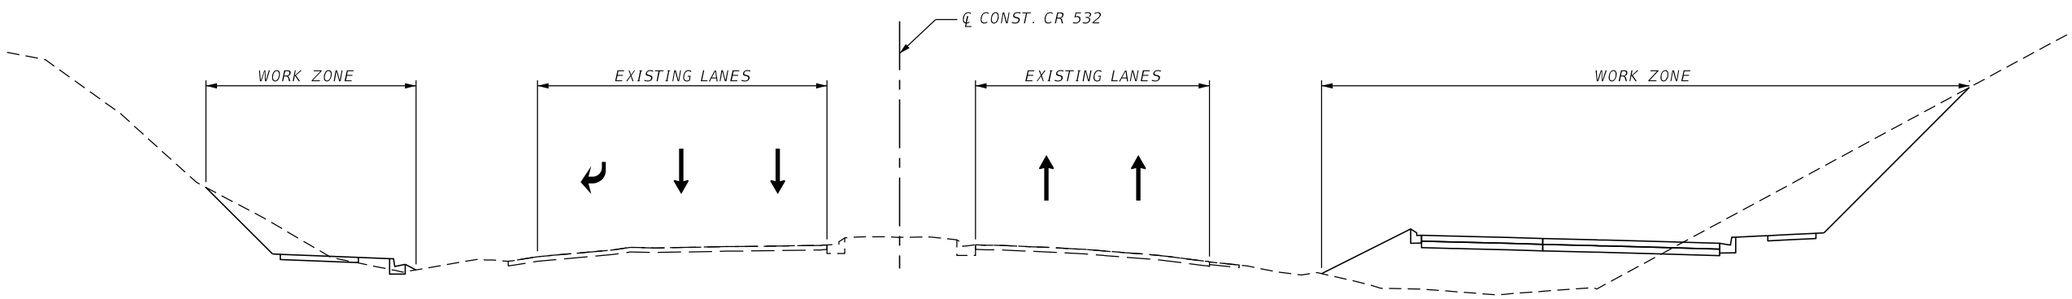

PHASE 1, STAGE 1
℄ CONST. CR 532
STA. 1017+50

* DAYTIME CONFIGURATION SHOWN. NIGHTIME LANE CLOSURES REQUIRED FOR WORK WITHIN THE CLEARZONE.

REVISIONS			
DATE	DESCRIPTION	DATE	DESCRIPTION

ENGINEER OF RECORD: STEVEN G. KANE, P.E.
P.E. LICENSE NUMBER 83372
HNTB CORPORATION
610 CRESCENT EXECUTIVE COURT
SUITE 400, LAKE MARY, FL 32746
(407) 805-0355
VENDER NO.


STATE OF FLORIDA
DEPARTMENT OF TRANSPORTATION

ROAD NO.	COUNTY	FINANCIAL PROJECT ID
CR 532	OSCEOLA	444187-1-52-01


TTCP TYPICAL SECTIONS MAINLINE

SHEET NO. 82

THE OFFICIAL RECORD OF THIS SHEET IS THE ELECTRONIC FILE DIGITALLY SIGNED AND SEALED UNDER RULE 61G15-23.004, F.A.C.

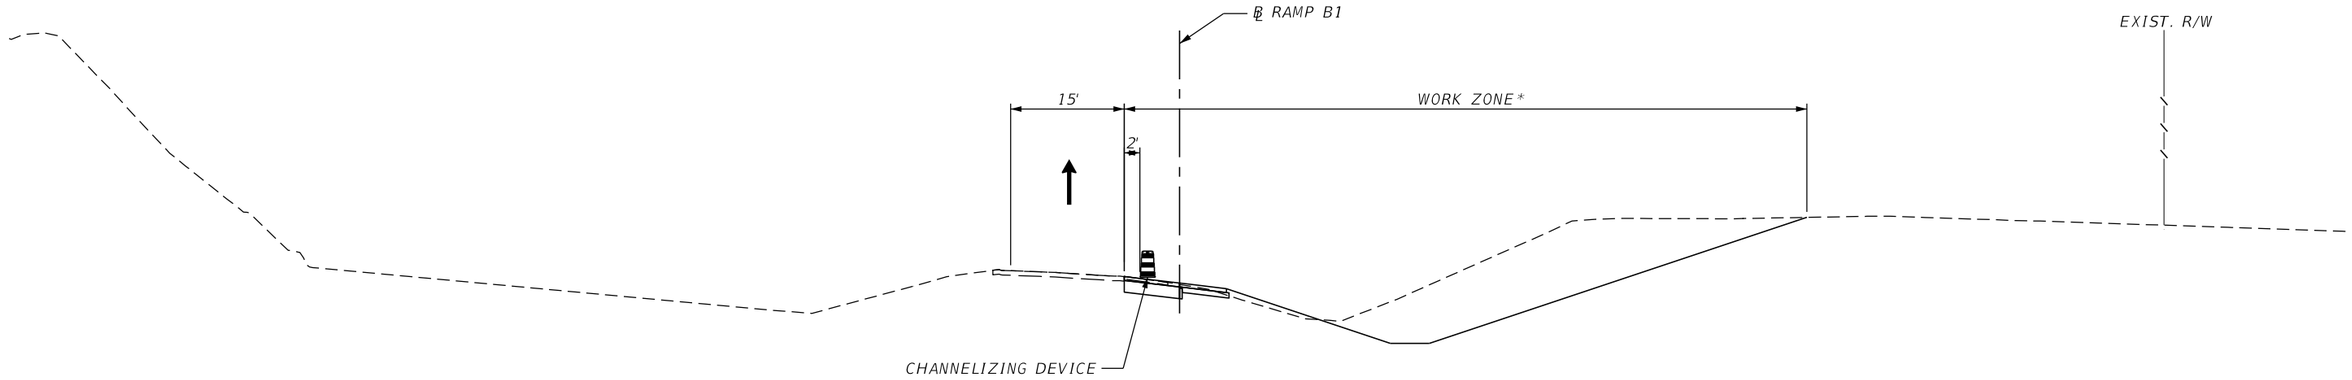

RAMP B
PHASE 1, STAGE 2
℄ CONST. RAMP B1
STA. 408+00

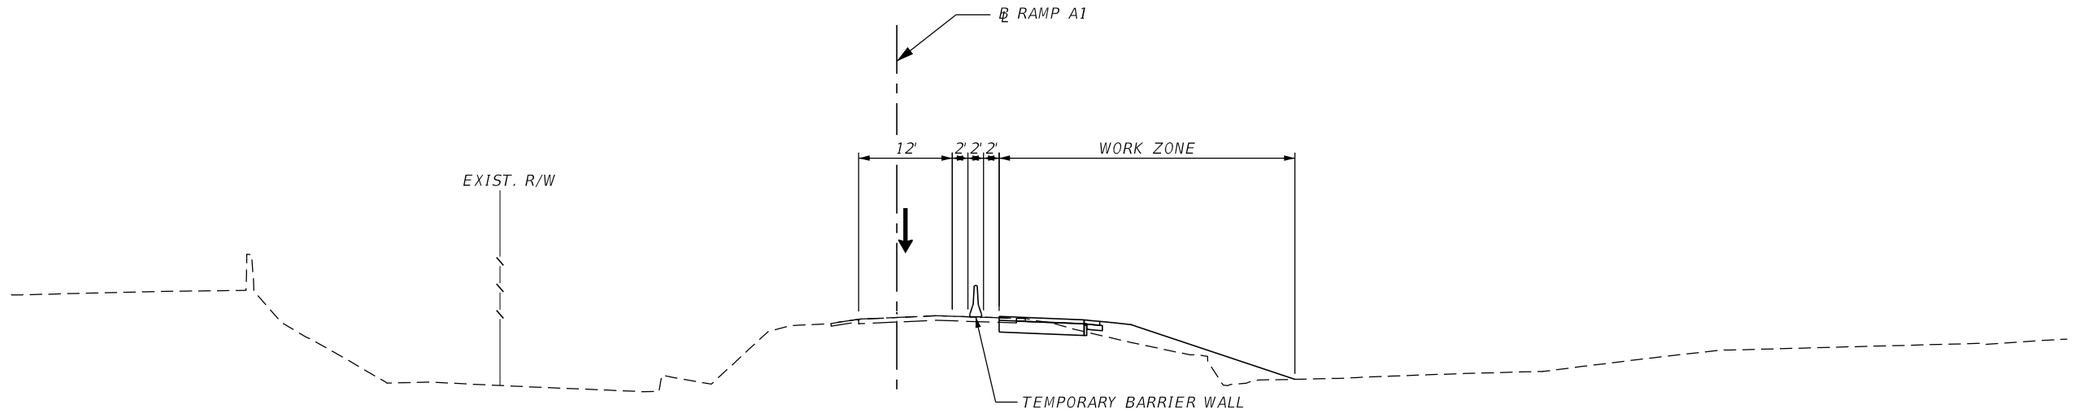

RAMP A
PHASE 1, STAGE 2
℄ CONST. RAMP A1
STA. 308+00

* DAYTIME CONFIGURATION SHOWN. NIGHTIME LANE CLOSURES REQUIRED FOR WORK WITHIN THE CLEARZONE.

THE OFFICIAL RECORD OF THIS SHEET IS THE ELECTRONIC FILE DIGITALLY SIGNED AND SEALED UNDER RULE 61G15-23.004, F.A.C.

REVISIONS			
DATE	DESCRIPTION	DATE	DESCRIPTION


ENGINEER OF RECORD: STEVEN G. KANE, P.E.
P.E. LICENSE NUMBER 83372
HNTB CORPORATION
610 CRESCENT EXECUTIVE COURT
SUITE 400, LAKE MARY, FL 32746
(407) 805-0355
VENDER NO.

STATE OF FLORIDA
DEPARTMENT OF TRANSPORTATION


ROAD NO.	COUNTY	FINANCIAL PROJECT ID
CR 532	OSCEOLA	444187-1-52-01

TTCP TYPICAL SECTIONS RAMPS

SHEET NO. 83

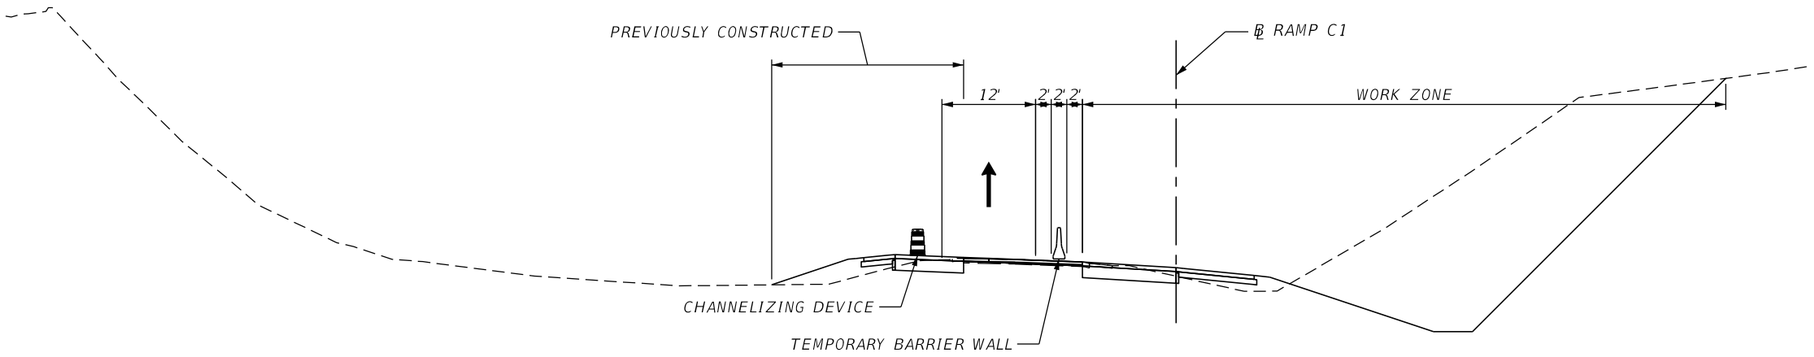

RAMP C
PHASE 1, STAGE 3
℄ CONST. RAMP C1
STA. 505+00

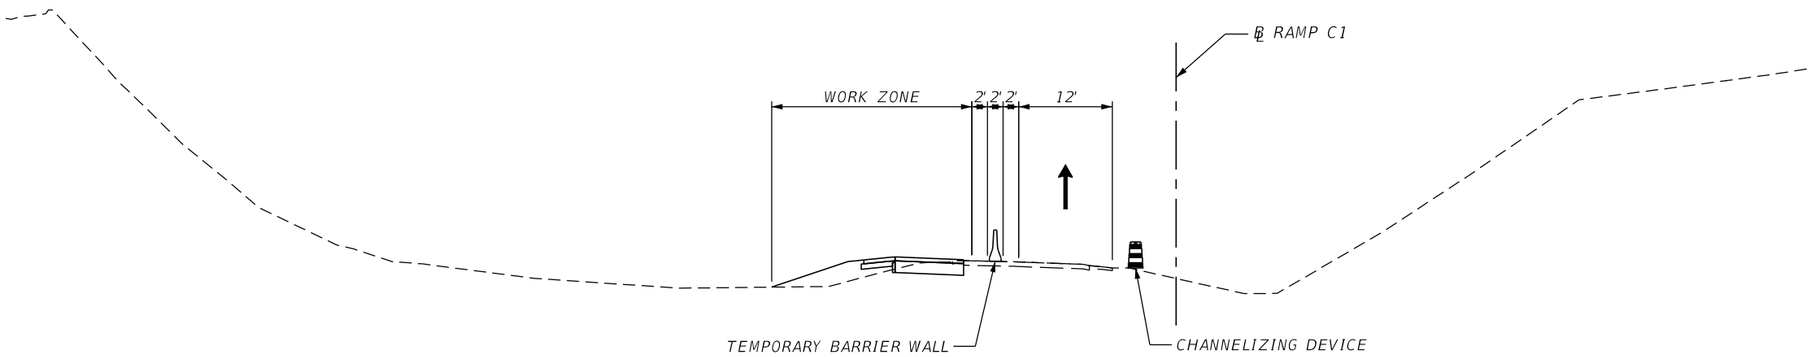

RAMP C
PHASE 1, STAGE 2
℄ CONST. RAMP C1
STA. 505+00

REVISIONS			
DATE	DESCRIPTION	DATE	DESCRIPTION

ENGINEER OF RECORD: STEVEN G. KANE, P.E.
P.E. LICENSE NUMBER 83372
HNTB CORPORATION
610 CRESCENT EXECUTIVE COURT
SUITE 400, LAKE MARY, FL 32746
(407) 805-0355
VENDER NO.


STATE OF FLORIDA
DEPARTMENT OF TRANSPORTATION

ROAD NO.	COUNTY	FINANCIAL PROJECT ID
CR 532	OSCEOLA	444187-1-52-01


TTCP TYPICAL SECTIONS RAMPS

SHEET NO. 84

THE OFFICIAL RECORD OF THIS SHEET IS THE ELECTRONIC FILE DIGITALLY SIGNED AND SEALED UNDER RULE 61G15-23.004, F.A.C.

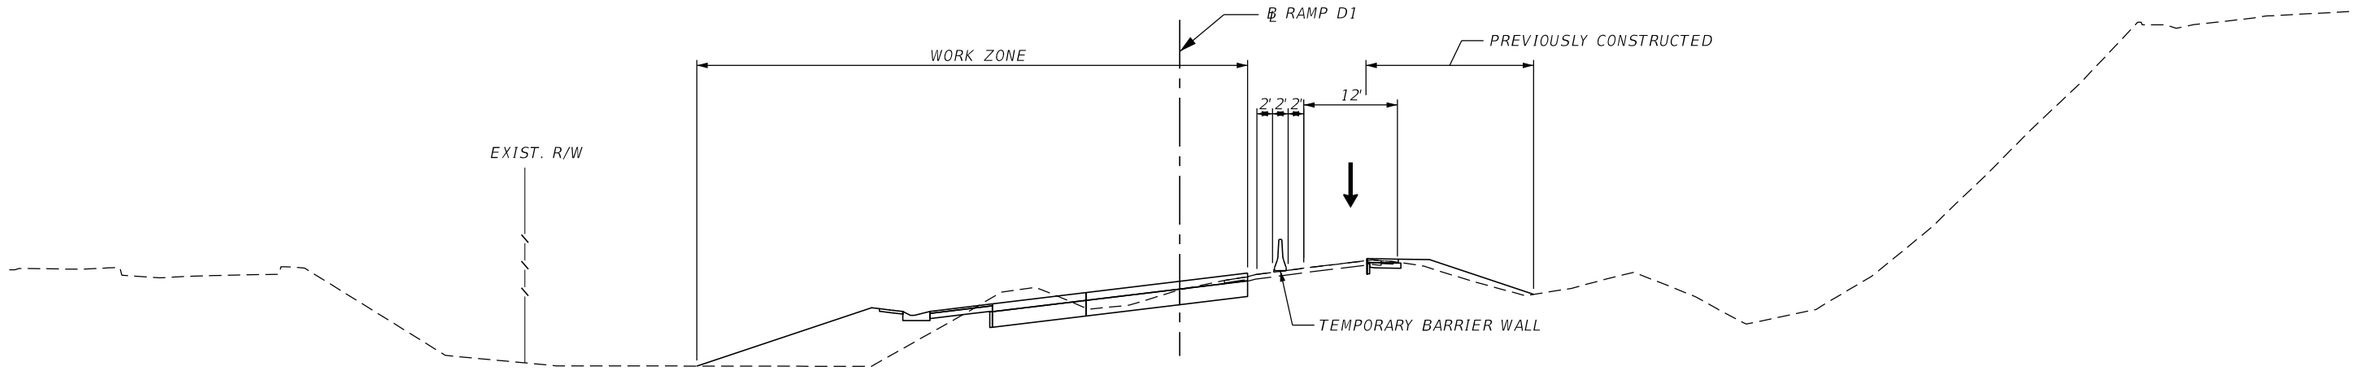

RAMP D
PHASE 1, STAGE 3
℄ CONST. RAMP C1
STA. 608+00

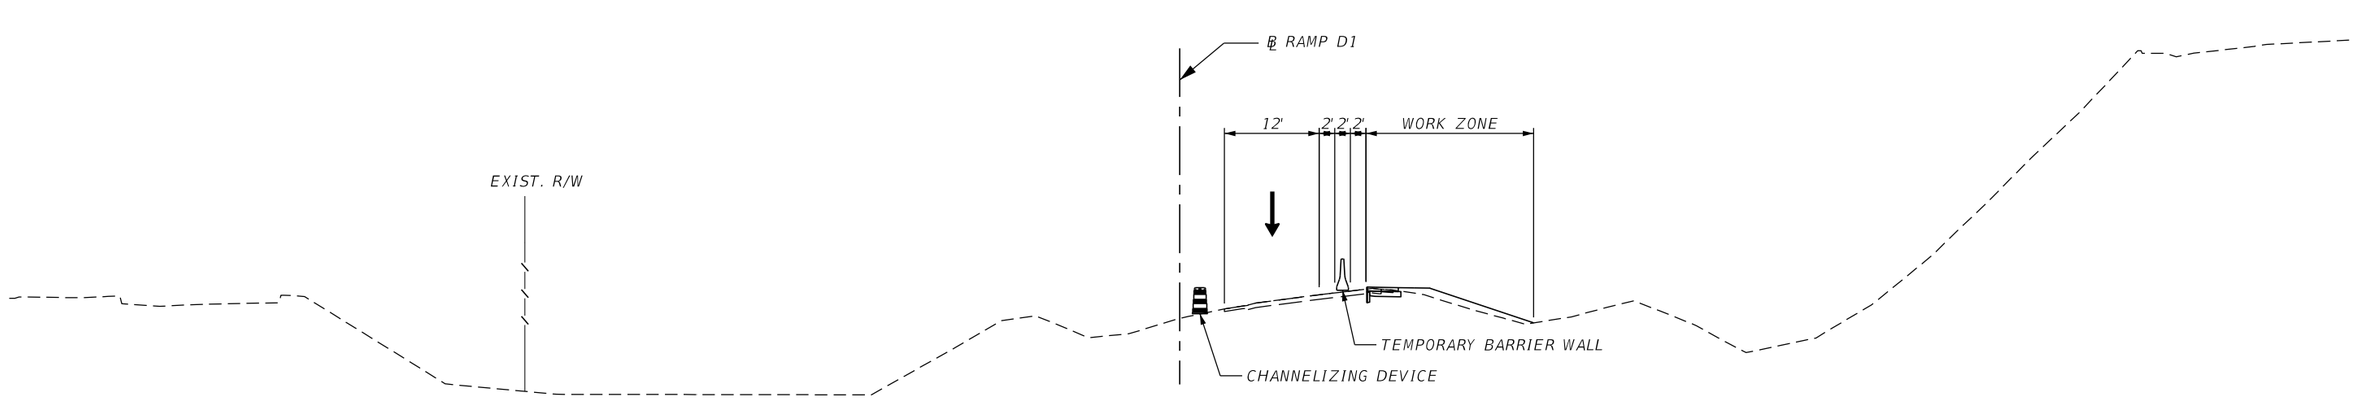

RAMP D
PHASE 1, STAGE 2
℄ CONST. RAMP D1
STA. 608+00

REVISIONS			
DATE	DESCRIPTION	DATE	DESCRIPTION

ENGINEER OF RECORD: STEVEN G. KANE, P.E.
P.E. LICENSE NUMBER 83372
HNTB CORPORATION
610 CRESCENT EXECUTIVE COURT
SUITE 400, LAKE MARY, FL 32746
(407) 805-0355
VENDER NO.

STATE OF FLORIDA
DEPARTMENT OF TRANSPORTATION

ROAD NO.	COUNTY	FINANCIAL PROJECT ID
CR 532	OSCEOLA	444187-1-52-01

TTCP TYPICAL SECTIONS
RAMPS

SHEET NO. 85

THE OFFICIAL RECORD OF THIS SHEET IS THE ELECTRONIC FILE DIGITALLY SIGNED AND SEALED UNDER RULE 61G15-23.004, F.A.C.

SCALE: 1" = 50'

RAMP D1

RAMP D2

RAMP C1

RAMP C2

RAMP A1

RAMP B1

RAMP B2

I-4 WESTBOUND

I-4 EASTBOUND

CONST. CR 532

RELOCATE POLL BOX

RELOCATE HIGH MAST LIGHT

END ROAD WORK

BEGIN ROAD WORK

OSCEOLA COUNTY

POLK COUNTY

LEGEND


- WORK ZONE
- WORK ZONE (NIGHT TIME ONLY)
- PERMANENT SIDEWALK
- TEMPORARY SIDEWALK
- PERMANENT PAVEMENT
- TEMPORARY PAVEMENT

FPID 444187-1-52-01
CHAMPIONS GATE (CR 532) AT I-4
DIVERGING DIAMOND INTERCHANGE

Draft Date: 2/13/2020

PHASE 1 STAGE 1

SCALE: 1" = 50'

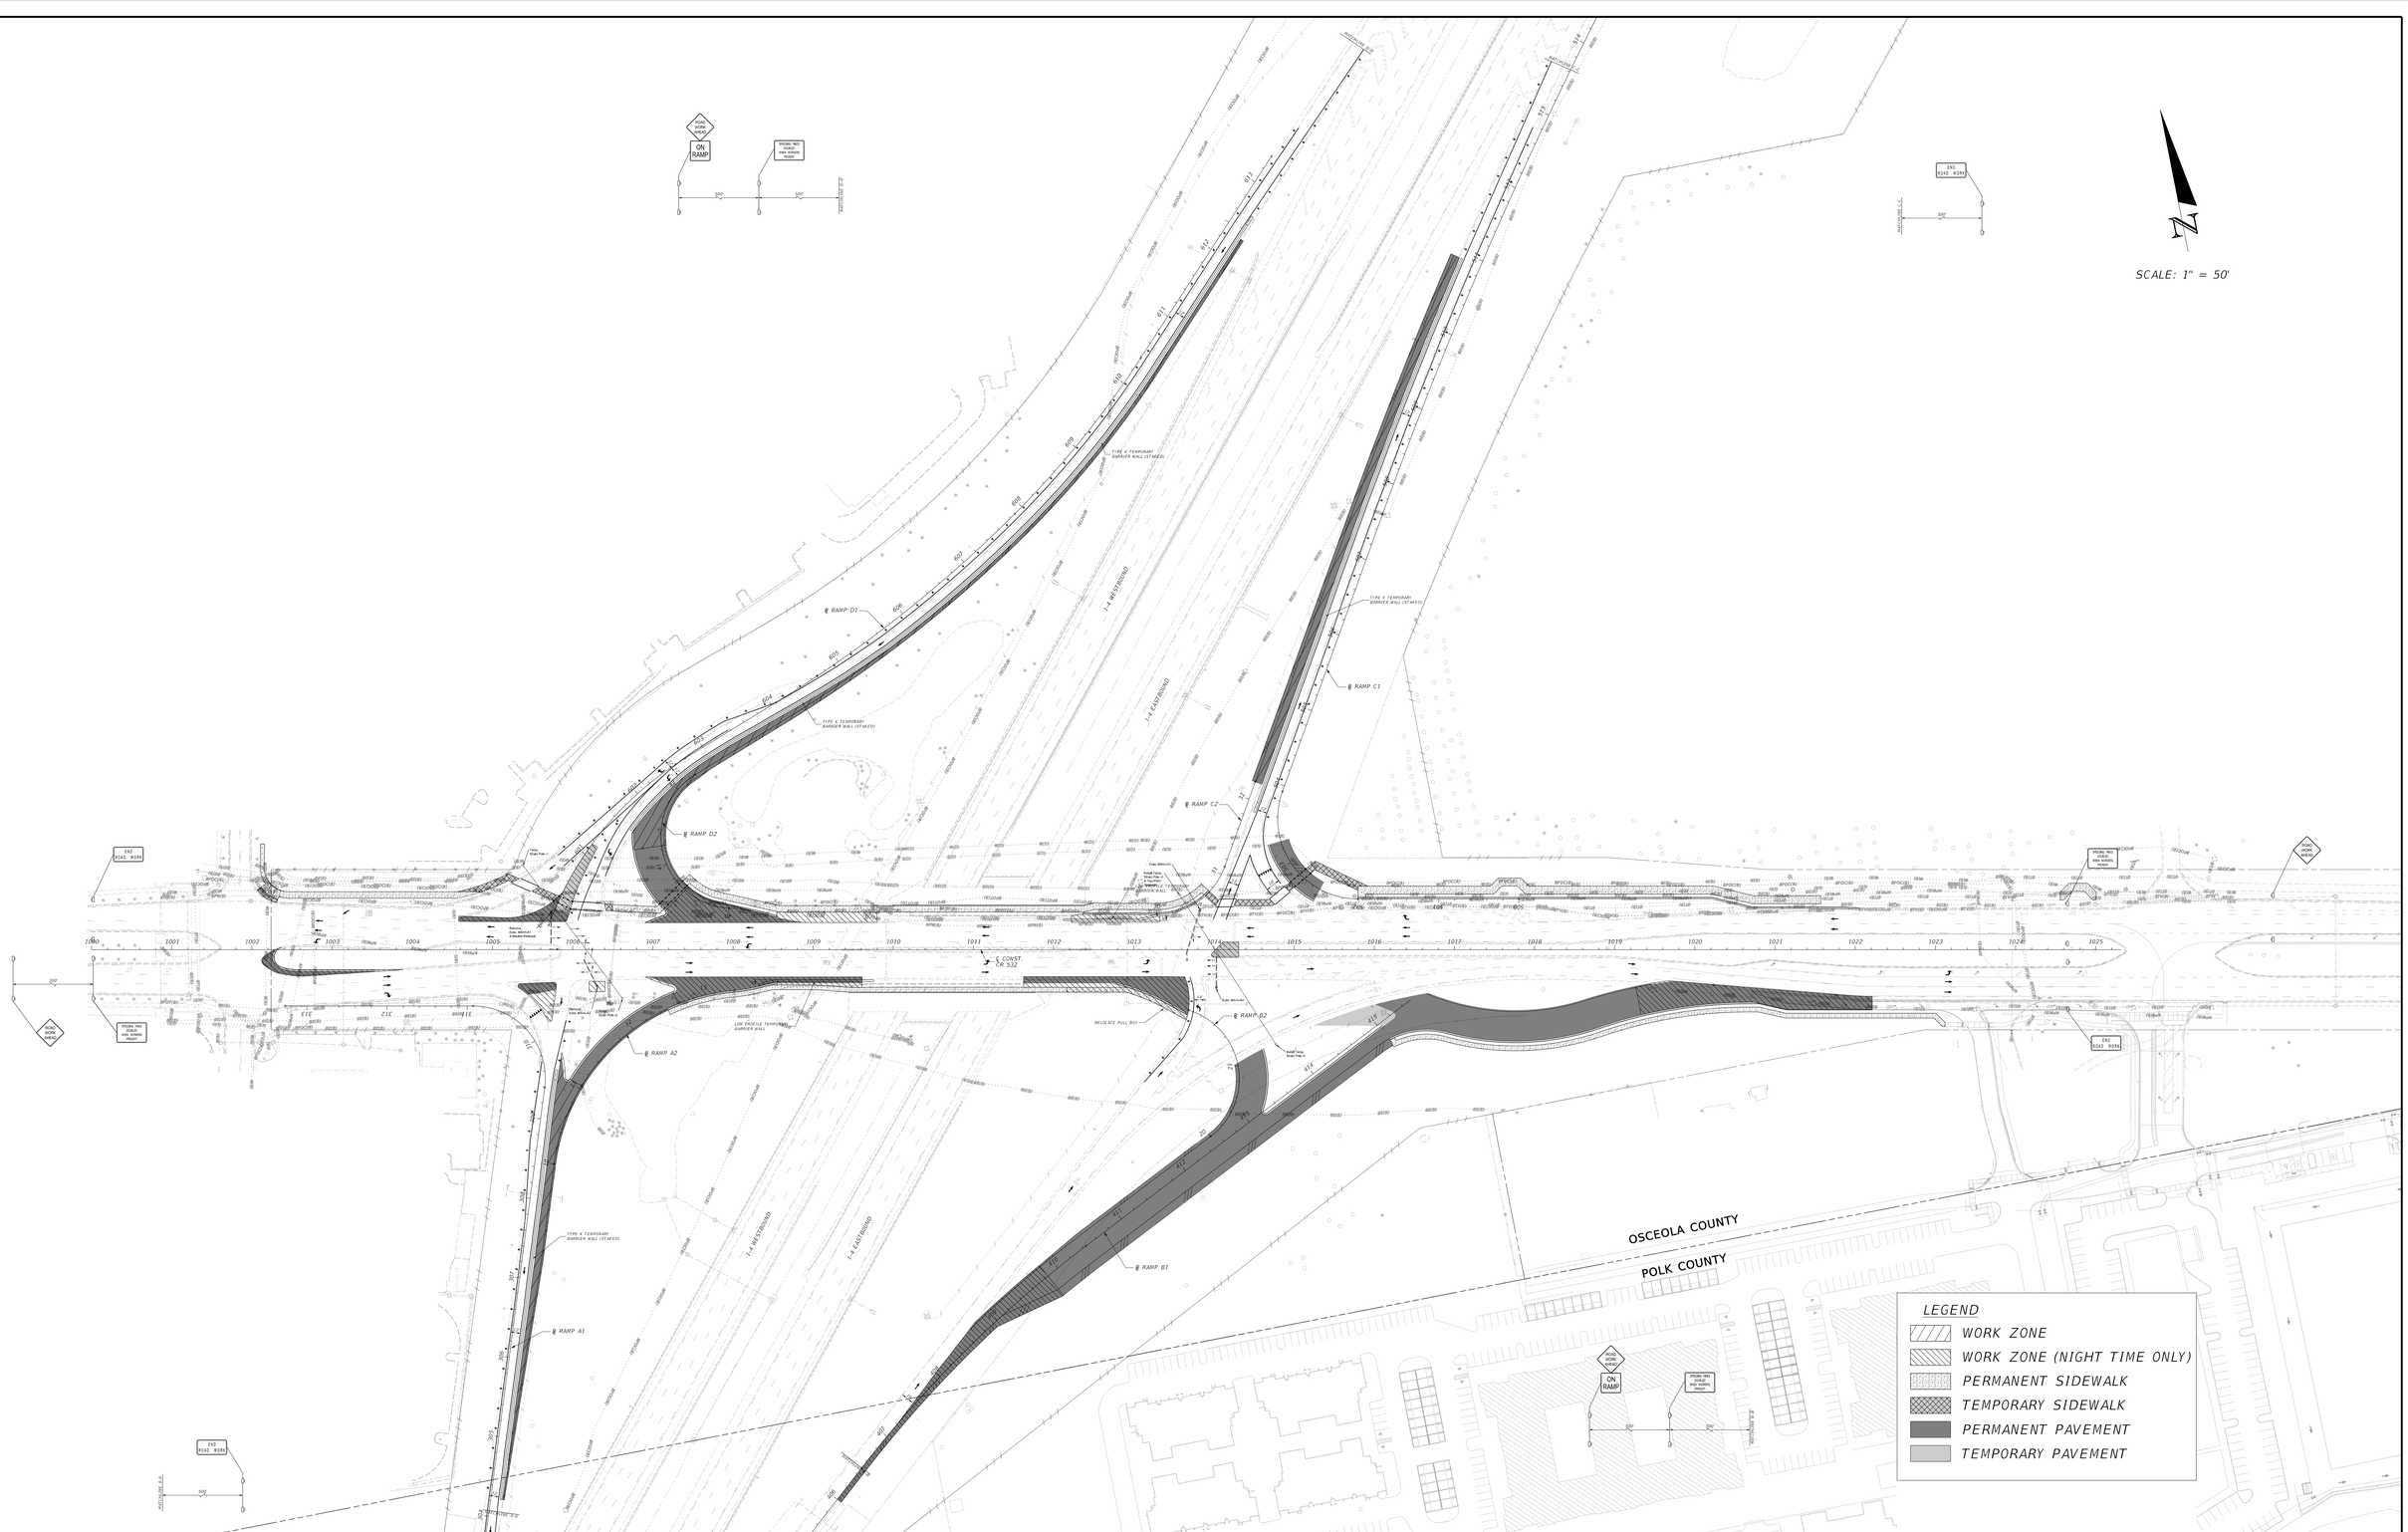

FPID 444187-1-52-01
CHAMPIONS GATE (CR 532) AT I-4
DIVERGING DIAMOND INTERCHANGE

Draft Date: 2/13/2020

PHASE 1 STAGE 2

SCALE: 1" = 50'

FPID 444187-1-52-01
CHAMPIONS GATE (CR 532) AT I-4
DIVERGING DIAMOND INTERCHANGE

Draft Date: 2/13/2020

PHASE 1 STAGE 3

SCALE: 1" = 50'

ROAD CLOSED

OSCEOLA COUNTY

POLK COUNTY

LEGEND

- WORK ZONE
- WORK ZONE (NIGHT TIME ONLY)
- PERMANENT SIDEWALK
- TEMPORARY SIDEWALK
- PERMANENT PAVEMENT
- TEMPORARY PAVEMENT

FPID 444187-1-52-01
CHAMPIONS GATE (CR 532) AT I-4
DIVERGING DIAMOND INTERCHANGE

Draft Date: 2/13/2020

PHASE 2 STEP 1

SCALE: 1" = 50'

FPID 444187-1-52-01
CHAMPIONS GATE (CR 532) AT I-4
DIVERGING DIAMOND INTERCHANGE

Draft Date: 2/13/2020

PHASE 2 STEP 2

OSCEOLA COUNTY

POLK COUNTY

LEGEND

- WORK ZONE
- WORK ZONE (NIGHT TIME ONLY)
- PERMANENT SIDEWALK
- TEMPORARY SIDEWALK
- PERMANENT PAVEMENT
- TEMPORARY PAVEMENT

SCALE: 1" = 50'

OSCEOLA COUNTY

POLK COUNTY

I-4 WESTBOUND

I-4 EASTBOUND

℄ RAMP D1

℄ RAMP D2

℄ RAMP C1

℄ RAMP C2

℄ RAMP A1

℄ RAMP A2

℄ RAMP B1

℄ RAMP B2

℄ CONST. CR 532


LEGEND

- WORK ZONE
- WORK ZONE (NIGHT TIME ONLY)
- PERMANENT SIDEWALK
- TEMPORARY SIDEWALK
- PERMANENT PAVEMENT
- TEMPORARY PAVEMENT

FPID 444187-1-52-01
CHAMPIONS GATE (CR 532) AT I-4
DIVERGING DIAMOND INTERCHANGE

Draft Date: 2/13/2020

PHASE 3

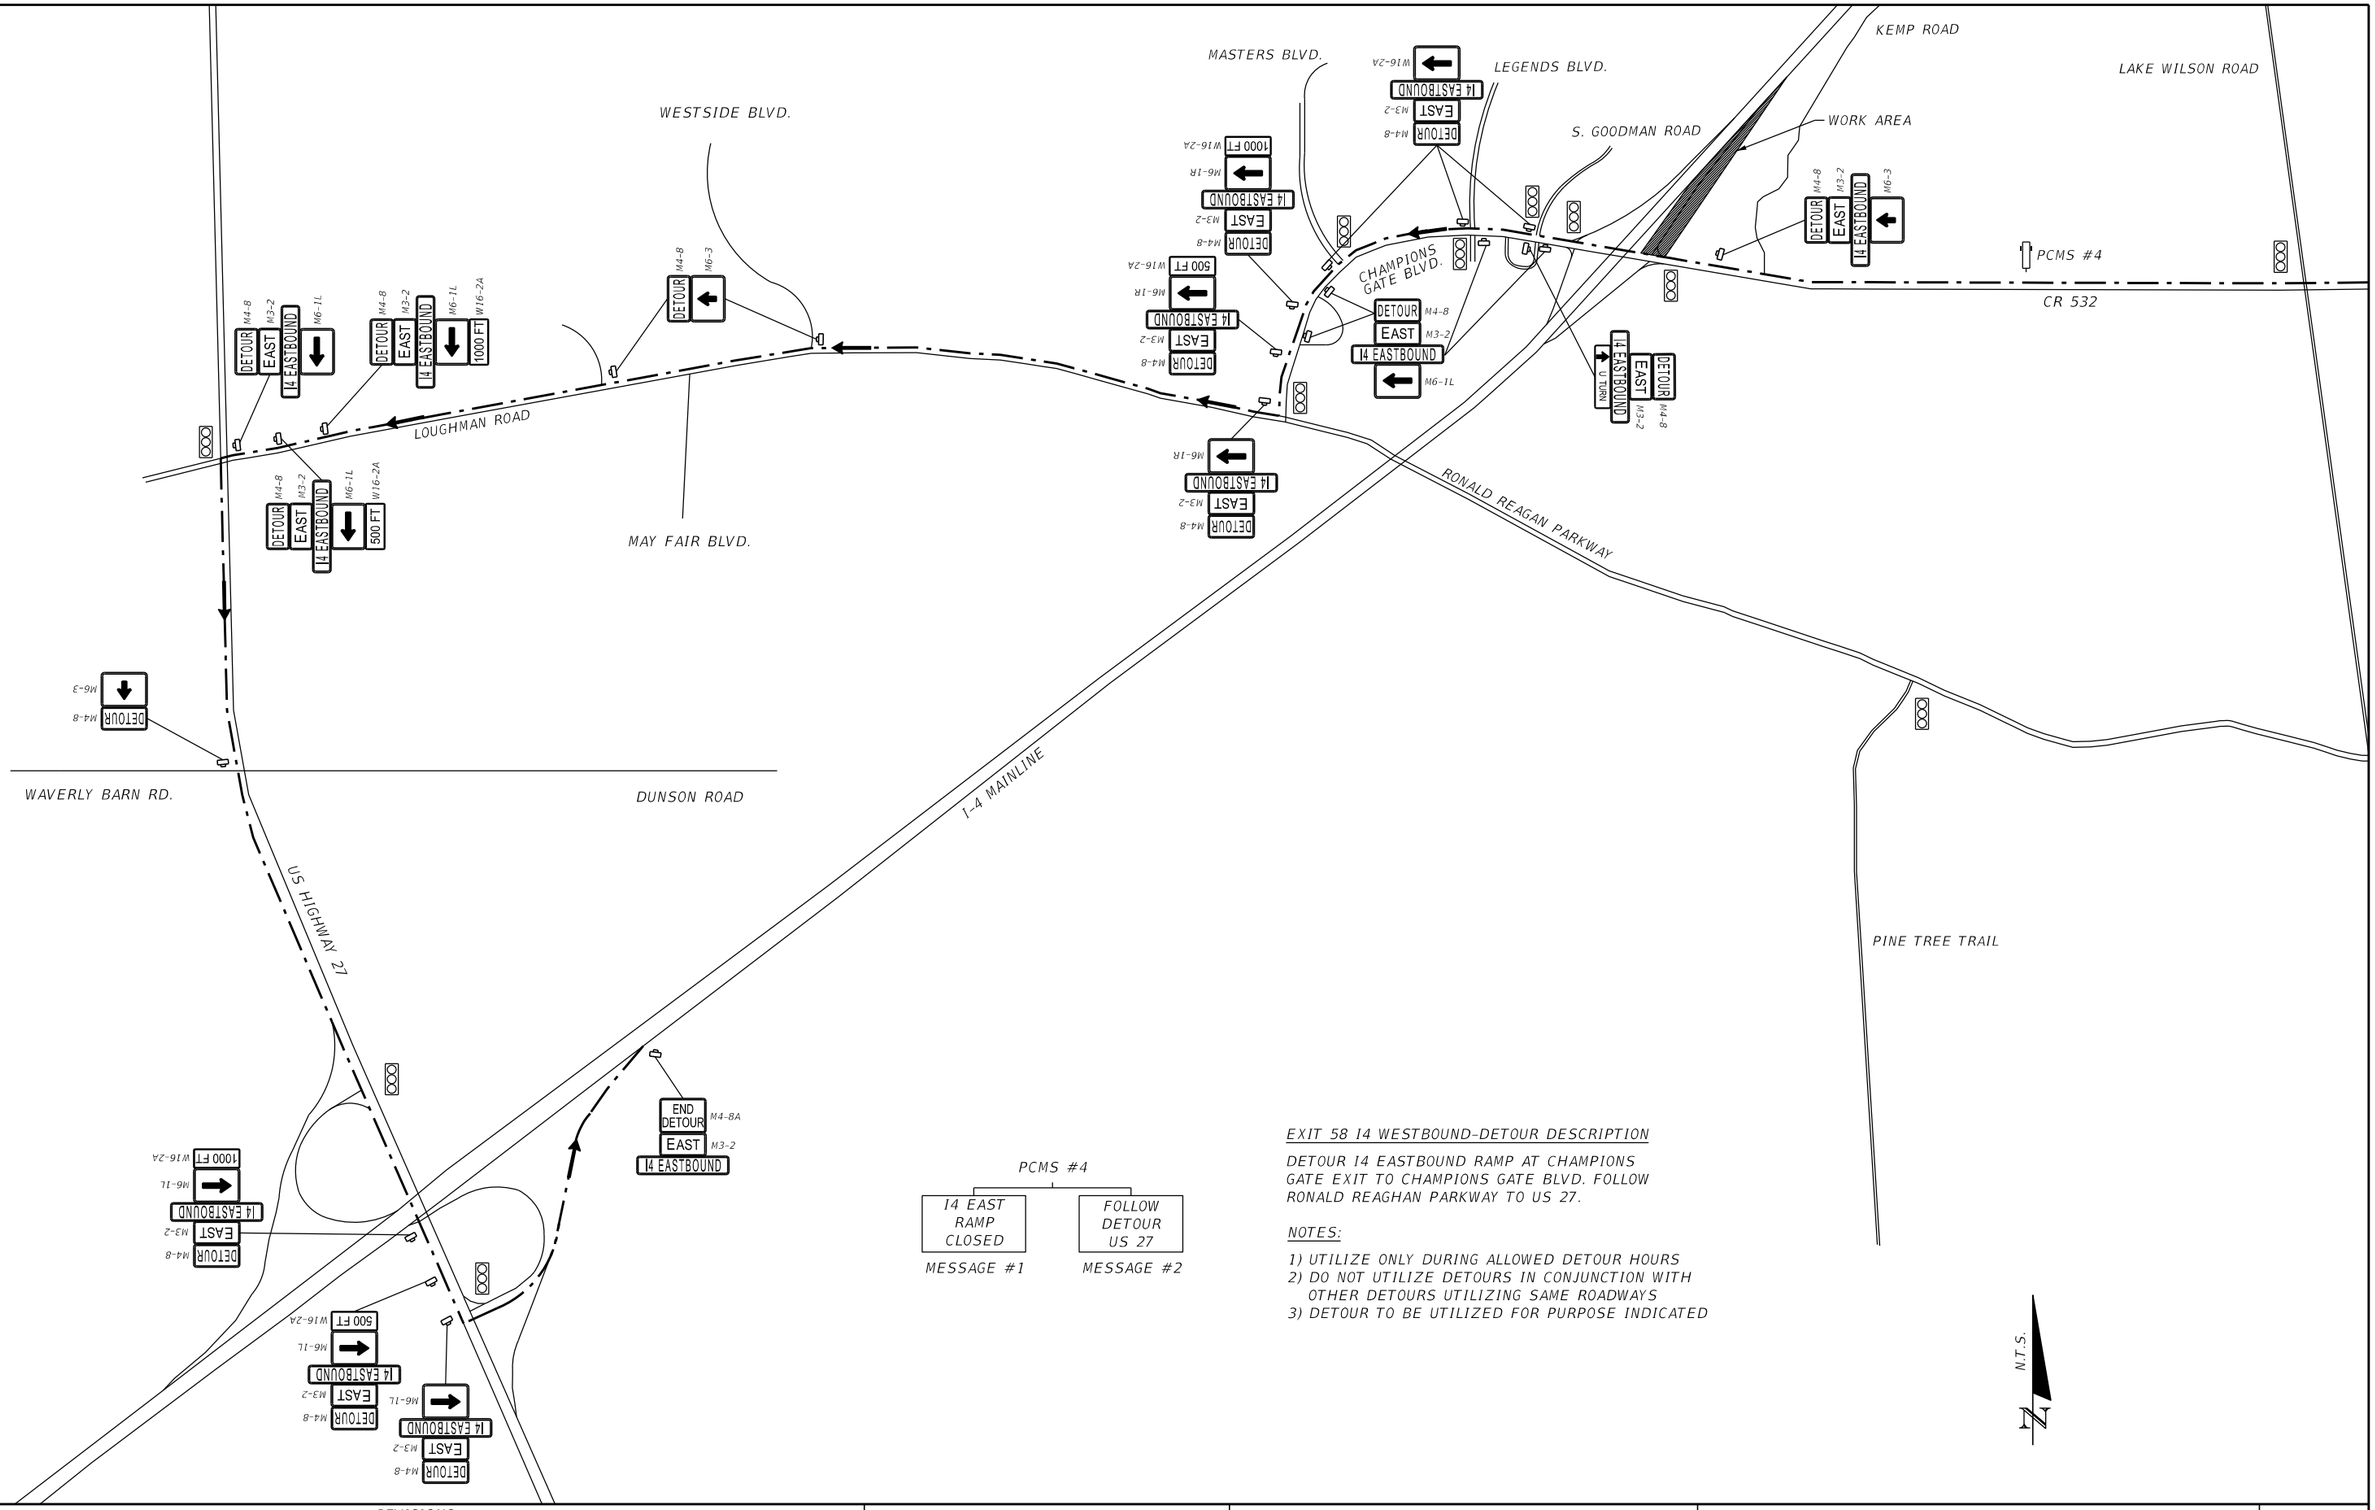

PCMS #4

I4 EAST RAMP CLOSED	FOLLOW DETOUR US 27
MESSAGE #1	MESSAGE #2

EXIT 58 I4 WESTBOUND-DETOUR DESCRIPTION

DETOUR I4 EASTBOUND RAMP AT CHAMPIONS GATE EXIT TO CHAMPIONS GATE BLVD. FOLLOW RONALD REAGHAN PARKWAY TO US 27.

NOTES:

1) UTILIZE ONLY DURING ALLOWED DETOUR HOURS
2) DO NOT UTILIZE DETOURS IN CONJUNCTION WITH OTHER DETOURS UTILIZING SAME ROADWAYS
3) DETOUR TO BE UTILIZED FOR PURPOSE INDICATED

N.T.S.

THE OFFICIAL RECORD OF THIS SHEET IS THE ELECTRONIC FILE DIGITALLY SIGNED AND SEALED UNDER RULE 61G15-23.004, F.A.C.

REVISIONS

DATE	DESCRIPTION	DATE	DESCRIPTION


ENGINEER OF RECORD: STEVEN G. KANE, P.E.
P.E. LICENSE NUMBER 83372
HNTB CORPORATION
610 CRESCENT EXECUTIVE COURT
SUITE 400, LAKE MARY, FL 32746
(407) 805-0355
VENDER NO.

STATE OF FLORIDA
DEPARTMENT OF TRANSPORTATION

ROAD NO.	COUNTY	FINANCIAL PROJECT ID
CR 532	OSCEOLA	444187-1-52-01

I-4 EASTBOUND RAMP CHAMPIONS GATE DETOUR

SHEET NO. 92

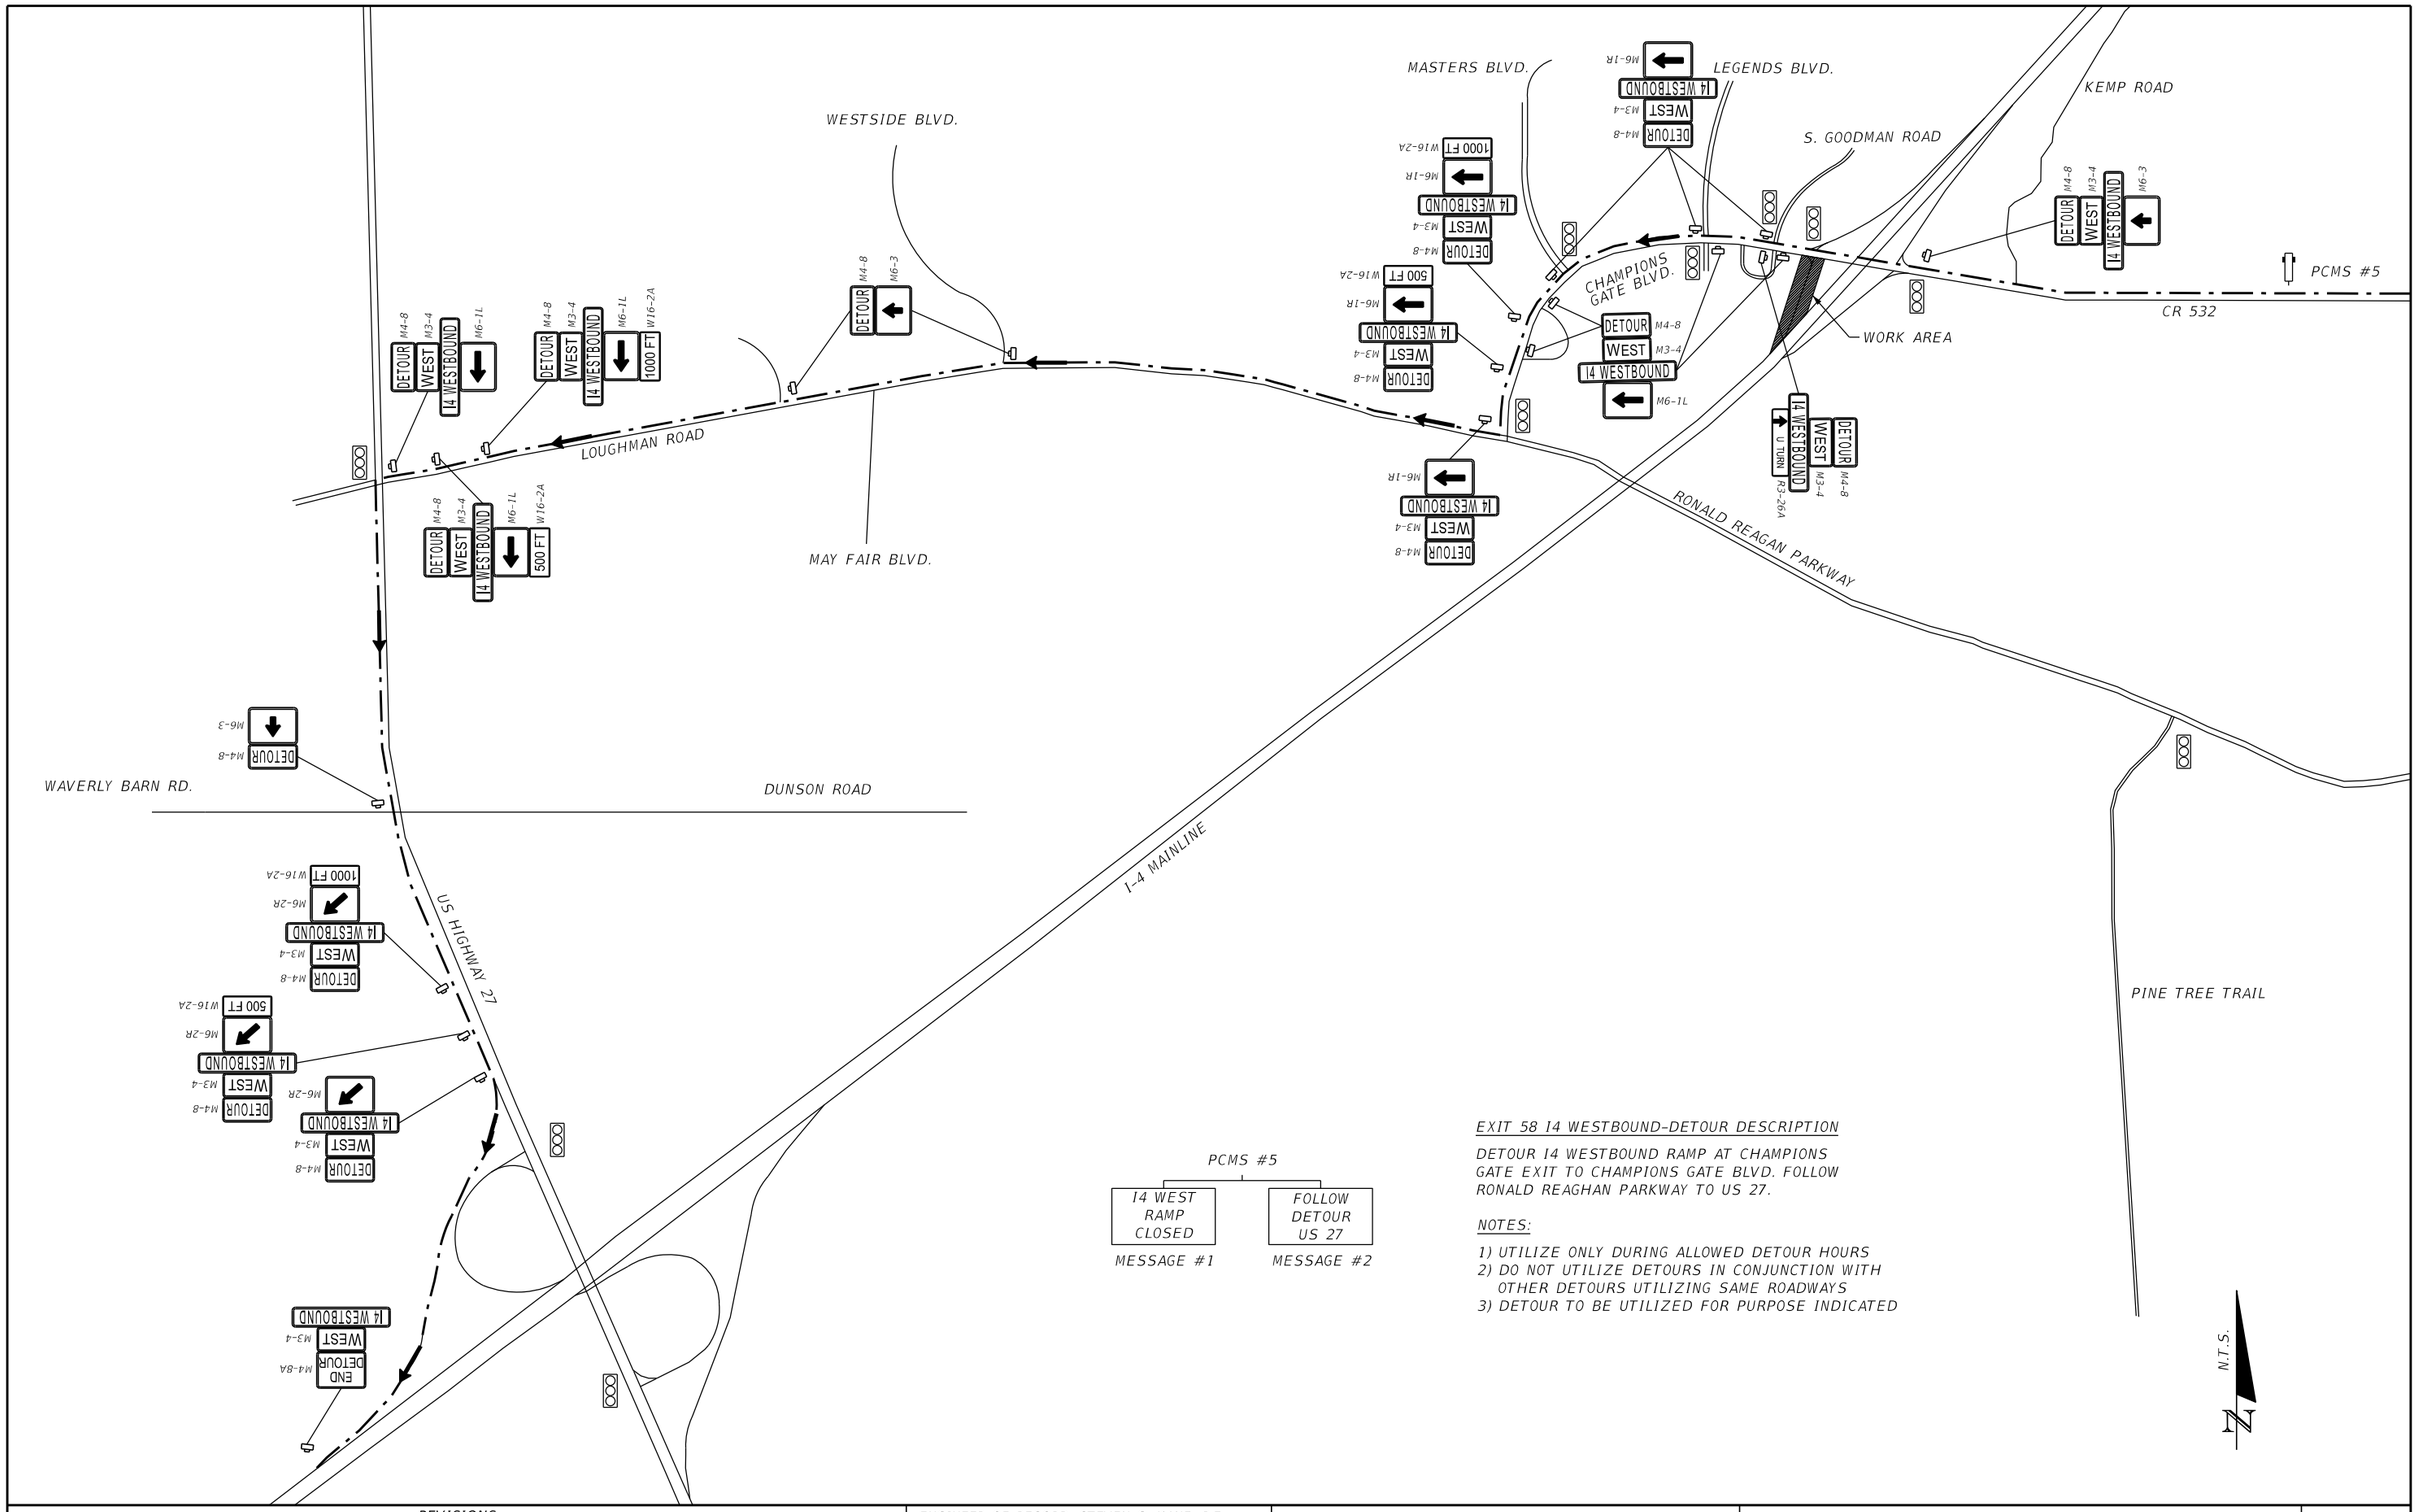

PCMS #5

I4 WEST RAMP CLOSED	FOLLOW DETOUR US 27
MESSAGE #1	MESSAGE #2

EXIT 58 I4 WESTBOUND-DETOUR DESCRIPTION

DETOUR I4 WESTBOUND RAMP AT CHAMPIONS GATE EXIT TO CHAMPIONS GATE BLVD. FOLLOW RONALD REAGHAN PARKWAY TO US 27.

NOTES:

1) UTILIZE ONLY DURING ALLOWED DETOUR HOURS
2) DO NOT UTILIZE DETOURS IN CONJUNCTION WITH OTHER DETOURS UTILIZING SAME ROADWAYS
3) DETOUR TO BE UTILIZED FOR PURPOSE INDICATED

THE OFFICIAL RECORD OF THIS SHEET IS THE ELECTRONIC FILE DIGITALLY SIGNED AND SEALED UNDER RULE 61G15-23.004, F.A.C.

REVISIONS			
DATE	DESCRIPTION	DATE	DESCRIPTION


ENGINEER OF RECORD: STEVEN G. KANE, P.E.
P.E. LICENSE NUMBER 83372
HNTB CORPORATION
610 CRESCENT EXECUTIVE COURT
SUITE 400, LAKE MARY, FL 32746
(407) 805-0355
VENDER NO.

STATE OF FLORIDA
DEPARTMENT OF TRANSPORTATION

ROAD NO.	COUNTY	FINANCIAL PROJECT ID
CR 532	OSCEOLA	444187-1-52-01

I-4 WESTBOUND RAMP CHAMPIONS GATE DETOUR

SHEET NO. 93

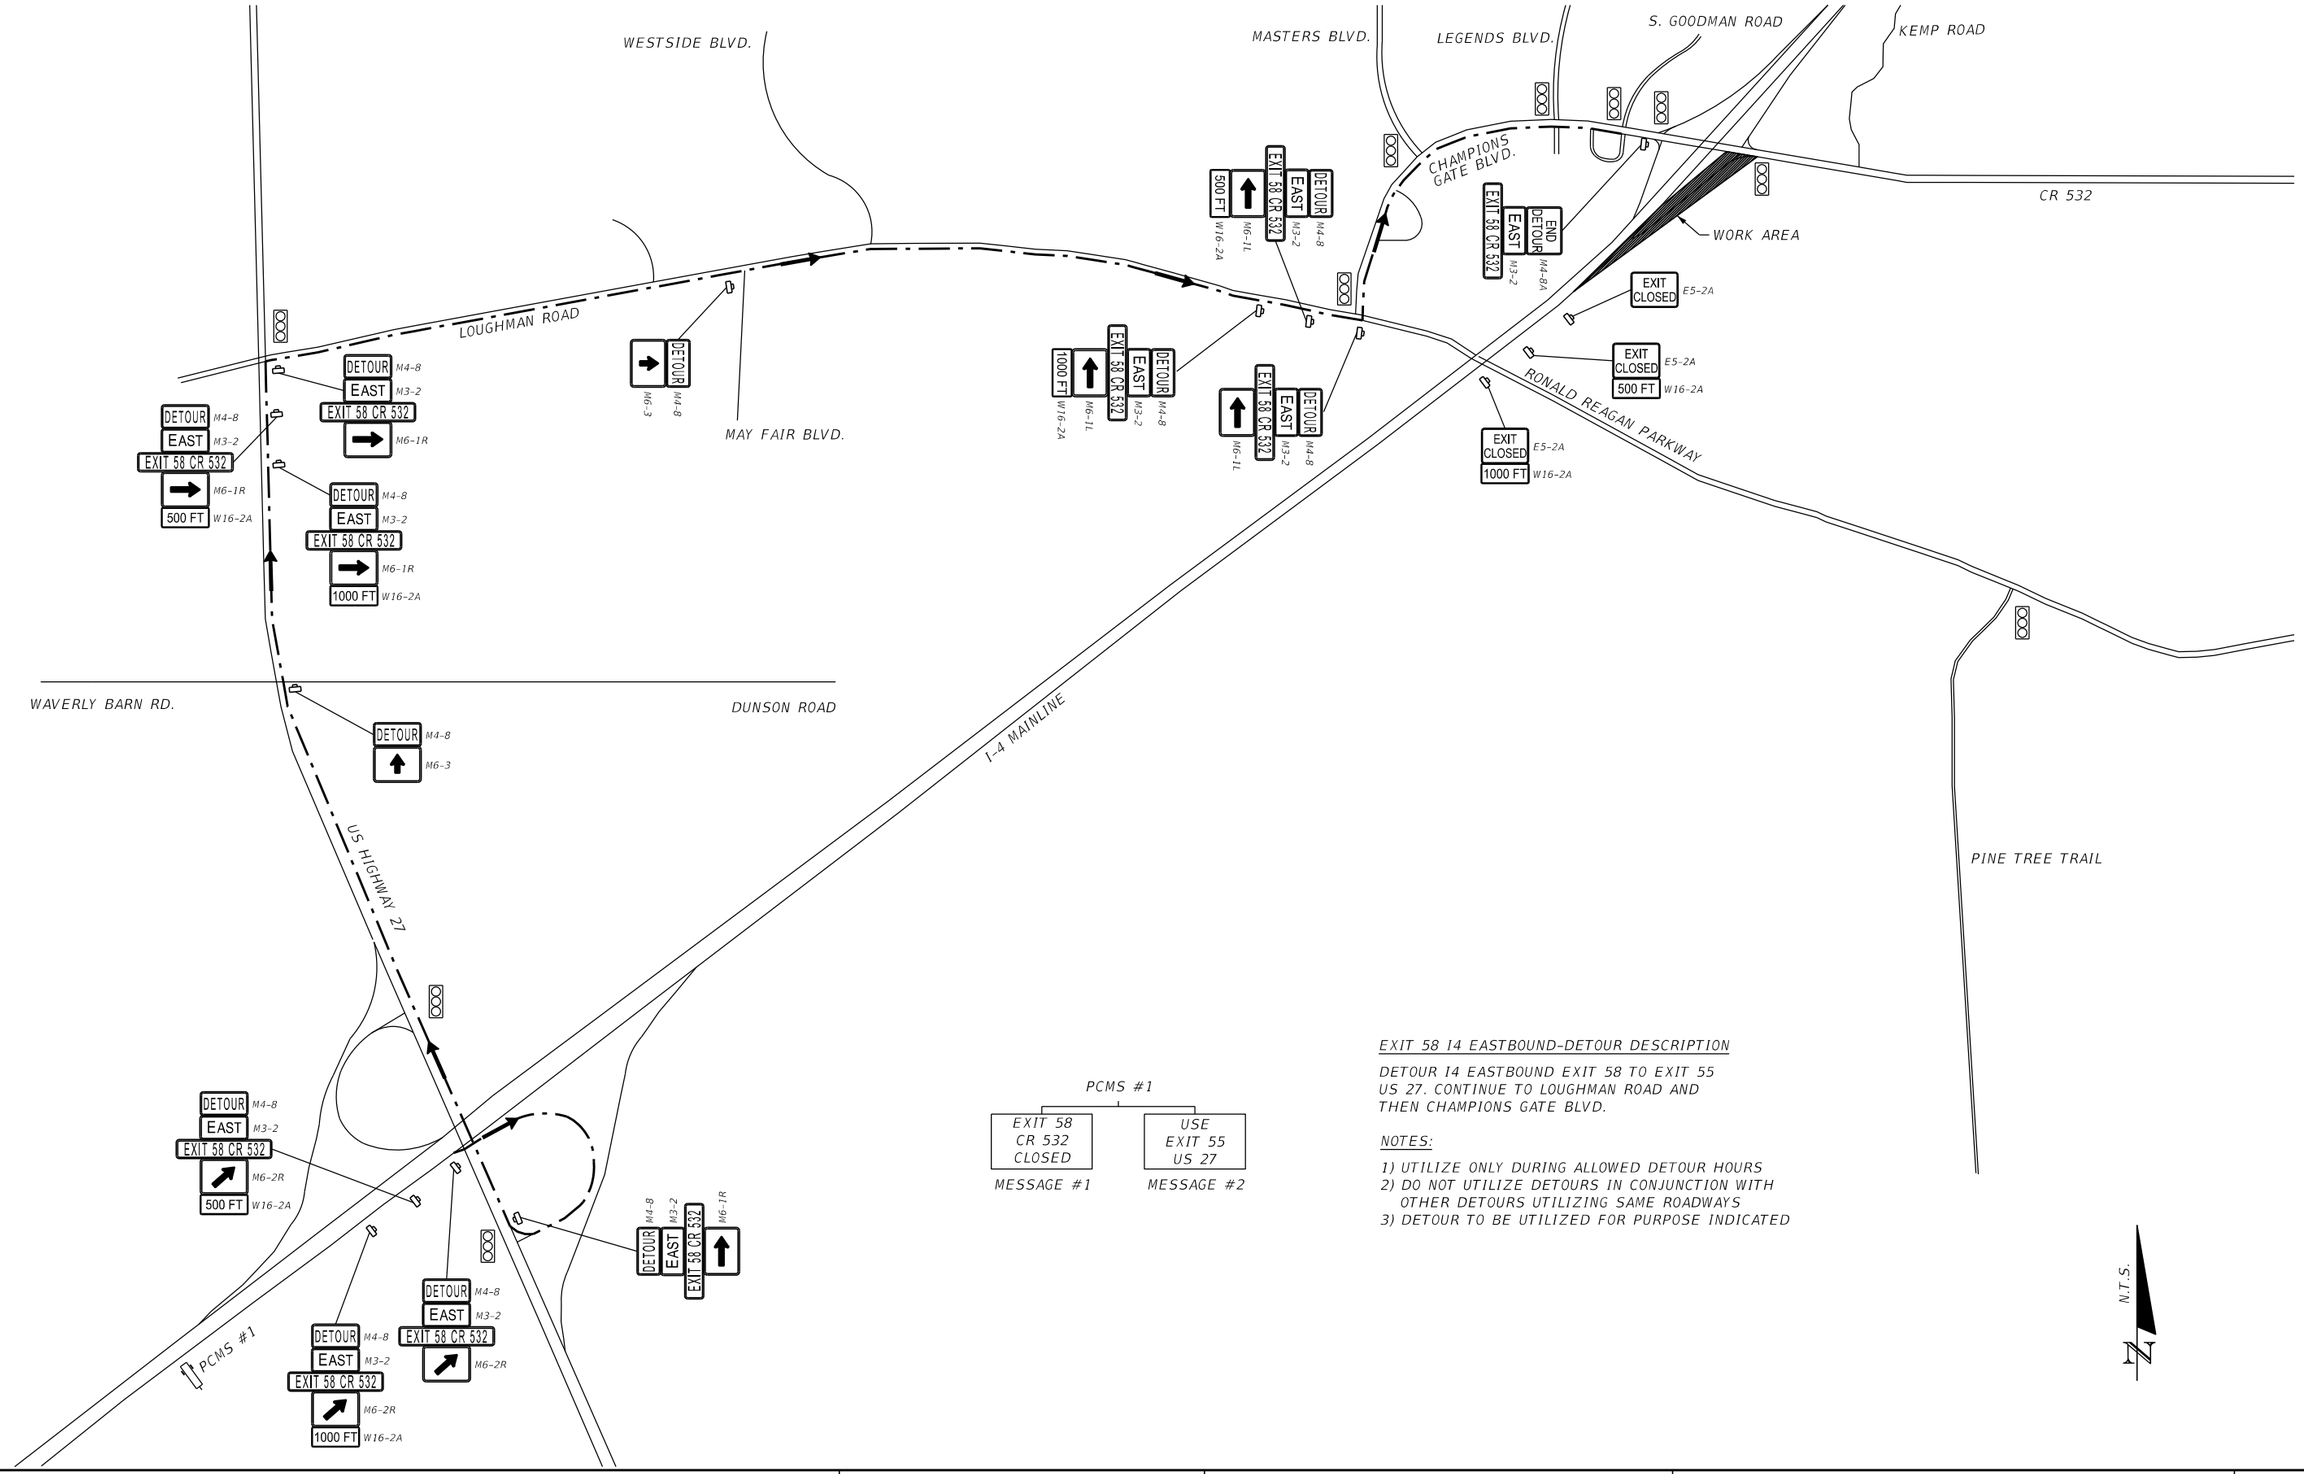

EXIT 58 I4 EASTBOUND-DETOUR DESCRIPTION

DETOUR I4 EASTBOUND EXIT 58 TO EXIT 55 US 27. CONTINUE TO LOUGHMAN ROAD AND THEN CHAMPIONS GATE BLVD.

NOTES:

1) UTILIZE ONLY DURING ALLOWED DETOUR HOURS
2) DO NOT UTILIZE DETOURS IN CONJUNCTION WITH OTHER DETOURS UTILIZING SAME ROADWAYS
3) DETOUR TO BE UTILIZED FOR PURPOSE INDICATED

REVISIONS			
DATE	DESCRIPTION	DATE	DESCRIPTION

ENGINEER OF RECORD: STEVEN G. KANE, P.E.
P.E. LICENSE NUMBER 83372
HNTB CORPORATION
610 CRESCENT EXECUTIVE COURT
SUITE 400, LAKE MARY, FL 32746
(407) 805-0355
VENDER NO.


STATE OF FLORIDA
DEPARTMENT OF TRANSPORTATION

ROAD NO.	COUNTY	FINANCIAL PROJECT ID
CR 532	OSCEOLA	444187-1-52-01

I-4 EXIT 58 EASTBOUND DETOUR

SHEET NO. 94

THE OFFICIAL RECORD OF THIS SHEET IS THE ELECTRONIC FILE DIGITALLY SIGNED AND SEALED UNDER RULE 61G15-23.004, F.A.C.

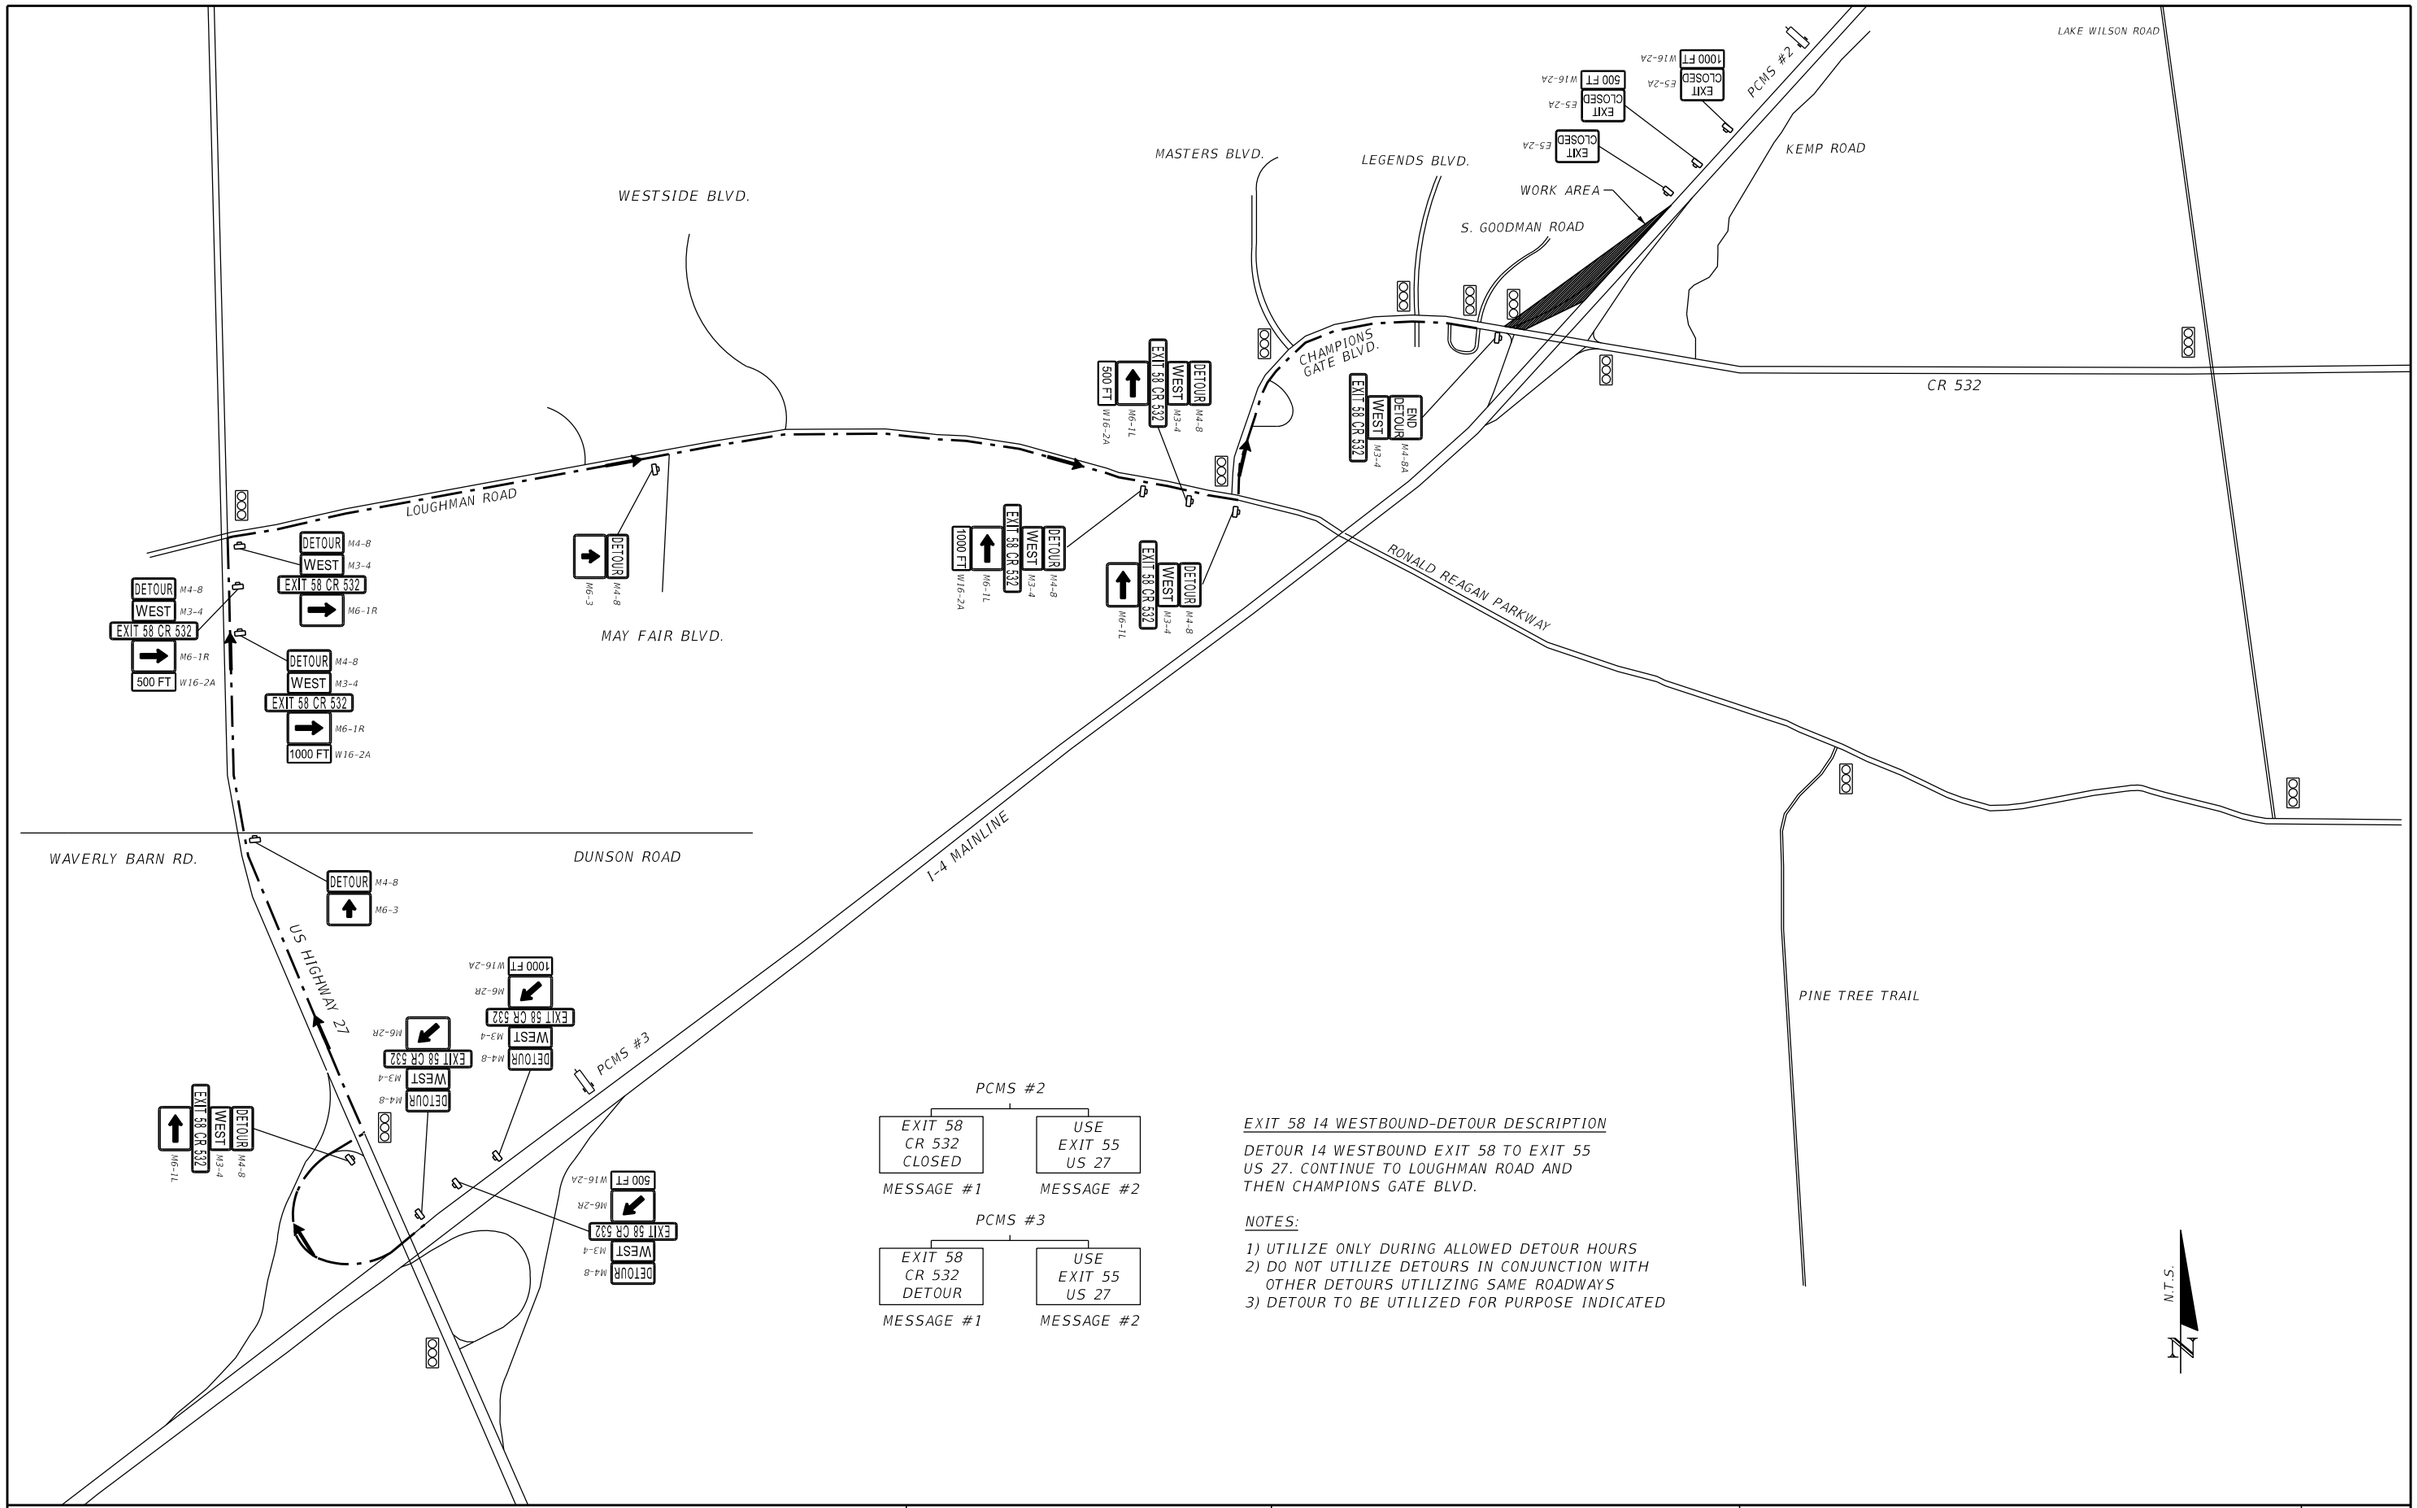

PCMS #2

EXIT 58 CR 532 CLOSED	USE EXIT 55 US 27
MESSAGE #1	MESSAGE #2

PCMS #3

EXIT 58 CR 532 DETOUR	USE EXIT 55 US 27
MESSAGE #1	MESSAGE #2

EXIT 58 I4 WESTBOUND-DETOUR DESCRIPTION

DETOUR I4 WESTBOUND EXIT 58 TO EXIT 55 US 27. CONTINUE TO LOUGHMAN ROAD AND THEN CHAMPIONS GATE BLVD.

NOTES:

1) UTILIZE ONLY DURING ALLOWED DETOUR HOURS
2) DO NOT UTILIZE DETOURS IN CONJUNCTION WITH OTHER DETOURS UTILIZING SAME ROADWAYS
3) DETOUR TO BE UTILIZED FOR PURPOSE INDICATED

THE OFFICIAL RECORD OF THIS SHEET IS THE ELECTRONIC FILE DIGITALLY SIGNED AND SEALED UNDER RULE 61G15-23.004, F.A.C.

REVISIONS			
DATE	DESCRIPTION	DATE	DESCRIPTION

ENGINEER OF RECORD: STEVEN G. KANE, P.E.
P.E. LICENSE NUMBER 83372
HNTB CORPORATION
610 CRESCENT EXECUTIVE COURT
SUITE 400, LAKE MARY, FL 32746
(407) 805-0355
VENDER NO.

STATE OF FLORIDA
DEPARTMENT OF TRANSPORTATION

ROAD NO.	COUNTY	FINANCIAL PROJECT ID
CR 532	OSCEOLA	444187-1-52-01

I-4 EXIT 58 WESTBOUND DETOUR

SHEET NO. 95

TREE DISPOSITION CHART

*DESIGN VARIANCE ACCEPTANCE DATE: 00-00-0000

VERIFICATION DATE: 00-00-0000

SHEET NUMBER	TREE NO.	SYMBOL	BOTANICAL NAME	COMMON NAME	DBH (IN.) FOR TREES/ CTH (FT.) FOR PALMS	HEIGHT (FT.) (APPROX.)	CANOPY SPREAD (FT.) (APPROX.)	LOCATION		CONDITION	DISPOSITION	NOTES
								STATION	OFFSET/SIDE			
LD-1	1	SP	SABAL PALMETTO	SABAL PALM				1000+14-1000+74	LT		REMAIN	GROUP OF SABAL PALMS
LD-1	2	SP	SABAL PALMETTO	SABAL PALM				1000+14-1000+54	RT, LT		REMAIN	GROUP OF SABAL PALMS
LD-1	3	SP	SABAL PALMETTO	SABAL PALM				1000+12-1000+93	RT		REMAIN	GROUP OF SABAL PALMS
LD-1	4	FM	FICUS MICROCARPA	GREEN ISLAND FICUS				1002+20-1003+22	RT		REMOVE	GROUP OF GREEN ISLAND FICUS
LD-2	5	FM	FICUS MICROCARPA	GREEN ISLAND FICUS				1004+47-1005+28	LT/RT		REMOVE	GROUP OF GREEN ISLAND FICUS
LD-2	6	SP	SABAL PALMETTO	SABAL PALM	12"			1006+04	143.2' RT		REMOVE	
LD-2	7	SP	SABAL PALMETTO	SABAL PALM	13"			1006+07	114.2' RT		REMOVE	
LD-2	8	SP	SABAL PALMETTO	SABAL PALM				1006+12	85.1' RT		REMOVE	
LD-2	9	SP	SABAL PALMETTO	SABAL PALM				1006+78-1007+78	LT		REMOVE	GROUP OF SABAL PALMS
LD-2	10	SP	SABAL PALMETTO	SABAL PALM				1006+76-1008+52	RT		REMOVE	GROUP OF SABAL PALMS
LD-2	11	SP	SABAL PALMETTO	SABAL PALM				1006+87	126.4' LT		REMOVE	GROUP OF SABAL PALMS
LD-2	12	QL	QUERCUS LAURIFOLIA	LAUREL OAK				1007+73-1007+96	LT		REMAIN	GROUP OF LAUREL OAKS
LD-2	13	QL	QUERCUS LAURIFOLIA	LAUREL OAK	24"			1007+95	85.4' LT		REMAIN	
LD-2	14	SR	SYAGRUS ROMANZOFFIANA	QUEEN PALM	9"			1008+02	138.5' LT		REMAIN	
LD-2	15	MG	MAGNOLIA GRANDIFLORIA	MAGNOLIA	5"			1008+05	129.6' LT		REMAIN	
LD-2	16	SP	SABAL PALMETTO	SABAL PALM	12"			1008+27	55.0' LT		REMOVE	
LD-2	17	SP	SABAL PALMETTO	SABAL PALM	10"			1008+28	60.1' LT		REMOVE	
LD-2	18	SR	SYAGRUS ROMANZOFFIANA	QUEEN PALM	7"			1008+13	134.6' LT		REMAIN	
LD-2	19	MG	MAGNOLIA GRANDIFLORIA	MAGNOLIA	5"			1008+20	136.0' LT		REMAIN	
LD-2	20	SP	SABAL PALMETTO	SABAL PALM	16"			1008+32	137.9' LT		REMAIN	
LD-2	21	SP	SABAL PALMETTO	SABAL PALM				1008+52-1009+04	LT		REMOVE	GROUP OF SABAL PALMS
LD-3	22	SP	SABAL PALMETTO	SABAL PALM				1009+26-1006+54	LT		REMOVE	GROUP OF SABAL PALMS
LD-3	23	SP	SABAL PALMETTO	SABAL PALM				1009+52-1009+78	LT		REMAIN	GROUP OF SABAL PALMS
LD-3	24	SP	SABAL PALMETTO	SABAL PALM				1010+16-1010+20	LT		REMAIN	GROUP OF SABAL PALMS
LD-5	25	QL	QUERCUS LAURIFOLIA	LAUREL OAK				1021+73	56.0' LT		REMAIN	
LD-5	26	QL	QUERCUS LAURIFOLIA	LAUREL OAK				1022+70	56.7' LT		REMAIN	
LD-6	27	QL	QUERCUS LAURIFOLIA	LAUREL OAK				1023+44	73.7' LT		REMAIN	
LD-6	28	QL	QUERCUS LAURIFOLIA	LAUREL OAK				1023+98-1025+24	LT		REMAIN	GROUP OF LAUREL OAKS
LD-6	29	QL	QUERCUS LAURIFOLIA	LAUREL OAK				1023+72	1.0' RT		REMAIN	
LD-6	30	QL	QUERCUS LAURIFOLIA	LAUREL OAK				1024+15-1024+50	RT/LT		REMAIN	
LD-6	31	QL	QUERCUS LAURIFOLIA	LAUREL OAK				1024+70	0.2' LT		REMAIN	
LD-6	32	QL	QUERCUS LAURIFOLIA	LAUREL OAK				1024+83	0.2' RT		REMAIN	
LD-6	33	QL	QUERCUS LAURIFOLIA	LAUREL OAK				1025+00	0.4' RT		REMAIN	
LD-8	34	SP	SABAL PALMETTO	SABAL PALM				308+91-309+10	RT		REMOVE	GROUP OF SABAL PALMS
LD-8	35	LG	LAGERSTROEMIA	CREPE MYRTLE	14"			308+96	105.0' RT		REMOVE	
LD-8	36	LG	LAGERSTROEMIA	CREPE MYRTLE	8"			309+17	84.6' RT		REMOVE	
LD-8	37	AR	ACER	MAPLE	8"			309+29	57.6' RT		REMOVE	
LD-8	38	AR	ACER	MAPLE	6"			309+30	57.8' RT		REMOVE	
LD-12	39	SP	SABAL PALMETTO	SABAL PALM				506+51	83.3' RT		REMOVE	
LD-13	40	SP	SABAL PALMETTO	SABAL PALM				511+72	109.5' RT		REMAIN	
LD-13	41	SP	SABAL PALMETTO	SABAL PALM				512+21	110.3' RT		REMAIN	
LD-14	42	SP	SABAL PALMETTO	SABAL PALM				601+52-602+32	RT		REMOVE	GROUP OF SABAL PALMS
LD-14	43	SP	SABAL PALMETTO	SABAL PALM				602+67-604+36	RT		REMAIN	GROUP OF SABAL PALMS
LD-14	44	MG	MAGNOLIA GRANDIFLORIA	MAGNOLIA	5"			602+76	111.4' RT		REMAIN	
LD-14	45	SR	SYAGRUS ROMANZOFFIANA	QUEEN PALM	7"			602+83	99.7' RT		REMIAN	
LD-14	46	MG	MAGNOLIA GRANDIFLORIA	MAGNOLIA	5"			602+88	107.6' RT		REMAIN	
LD-14	47	SR	SYAGRUS ROMANZOFFIANA	QUEEN PALM	10"			603+00	134.2' RT		REMAIN	
LD-14	48	SR	SYAGRUS ROMANZOFFIANA	QUEEN PALM				602+79-602+92	RT		REMAIN	GROUP OF QUEEN PALMS
LD-14	49	SR	SYAGRUS ROMANZOFFIANA	QUEEN PALM	11"			603+28	133.7' RT		REMAIN	
LD-14	50	SR	SYAGRUS ROMANZOFFIANA	QUEEN PALM				604+04	82.6' RT		REMAIN	

THE OFFICIAL RECORD OF THIS SHEET IS THE ELECTRONIC FILE DIGITALLY SIGNED AND SEALED UNDER RULE 61G15-23.004, F.A.C.

REVISIONS			
DATE	DESCRIPTION	DATE	DESCRIPTION

CHRISTOPHER KELLER
L.A. NO. LA0001352
HNTB CORPORATION
610 CRESCENT EXECUTIVE COURT
SUITE 400, LAKE MARY, FL 32746
(407) 805-0355
CERTIFICATE OF AUTHORIZATION 6500

STATE OF FLORIDA
DEPARTMENT OF TRANSPORTATION

ROAD NO.	COUNTY	FINANCIAL PROJECT ID
CR 532	OSCEOLA	444187-1-52-01

TREE DISPOSITION CHART

SHEET NO. 96

TREE DISPOSITION CHART

*DESIGN VARIANCE ACCEPTANCE DATE: 00-00-0000

VERIFICATION DATE: 00-00-0000

SHEET NUMBER	TREE NO.	SYMBOL	BOTANICAL NAME	COMMON NAME	DBH (IN.) FOR TREES/ CTH (FT.) FOR PALMS	HEIGHT (FT.) (APPROX.)	CANOPY SPREAD (FT.) (APPROX.)	LOCATION		CONDITION	DISPOSITION	NOTES
								STATION	OFFSET/SIDE			
LD-14	51	SR	SYAGRUS ROMANZOFFIANA	QUEEN PALM				604+12	87.9' RT		REMAIN	
LD-14	52	SR	SYAGRUS ROMANZOFFIANA	QUEEN PALM				604+38-604+45	RT		REMAIN	GROUP OF QUEEN PALMS
LD-14	53	SR	SYAGRUS ROMANZOFFIANA	QUEEN PALM				604+51-604+52	RT		REMAIN	GROUP OF QUEEN PALMS
LD-14	54	W	WASHINGTONIA	FAN PALM				604+69	148.2' RT		REMAIN	
LD-14	55	SP	SABAL PALMETTO	SABAL PALM	11"			604+98	46.8' RT		REAMIN	
LD-14	56	SP	SABAL PALMETTO	SABAL PALM				605+38-605+44	RT		REMAIN	GROUP OF SABAL PALMS
LD-14	57	SP	SABAL PALMETTO	SABAL PALM				605+55-606+20	RT		REMAIN	GROUP OF SABAL PALMS
LD-14	58	SP	SABAL PALMETTO	SABAL PALM				606+08-606+13	RT		REMAIN	GROUP OF SABAL PALMS
LD-15	59	SP	SABAL PALMETTO	SABAL PALM				606+69-606+83	RT		REMAIN	GROUP OF SABAL PALMS
LD-15	60	SP	SABAL PALMETTO	SABAL PALM				606+82-606+89	RT		REMAIN	GROUP OF SABAL PALMS
LD-15	61	SP	SABAL PALMETTO	SABAL PALM				606+80-608+03	RT		REMAIN	GROUP OF SABAL PALMS

REVISIONS			
DATE	DESCRIPTION	DATE	DESCRIPTION

CHRISTOPHER KELLER
L.A. NO. LA0001352
HNTB CORPORATION
610 CRESCENT EXECUTIVE COURT
SUITE 400, LAKE MARY, FL 32746
(407) 805-0355
CERTIFICATE OF AUTHORIZATION 6500


STATE OF FLORIDA
DEPARTMENT OF TRANSPORTATION

ROAD NO.	COUNTY	FINANCIAL PROJECT ID
CR 532	OSCEOLA	444187-1-52-01

TREE DISPOSITION CHART

SHEET NO. 97

THE OFFICIAL RECORD OF THIS SHEET IS THE ELECTRONIC FILE DIGITALLY SIGNED AND SEALED UNDER RULE 61G15-23.004, F.A.C.

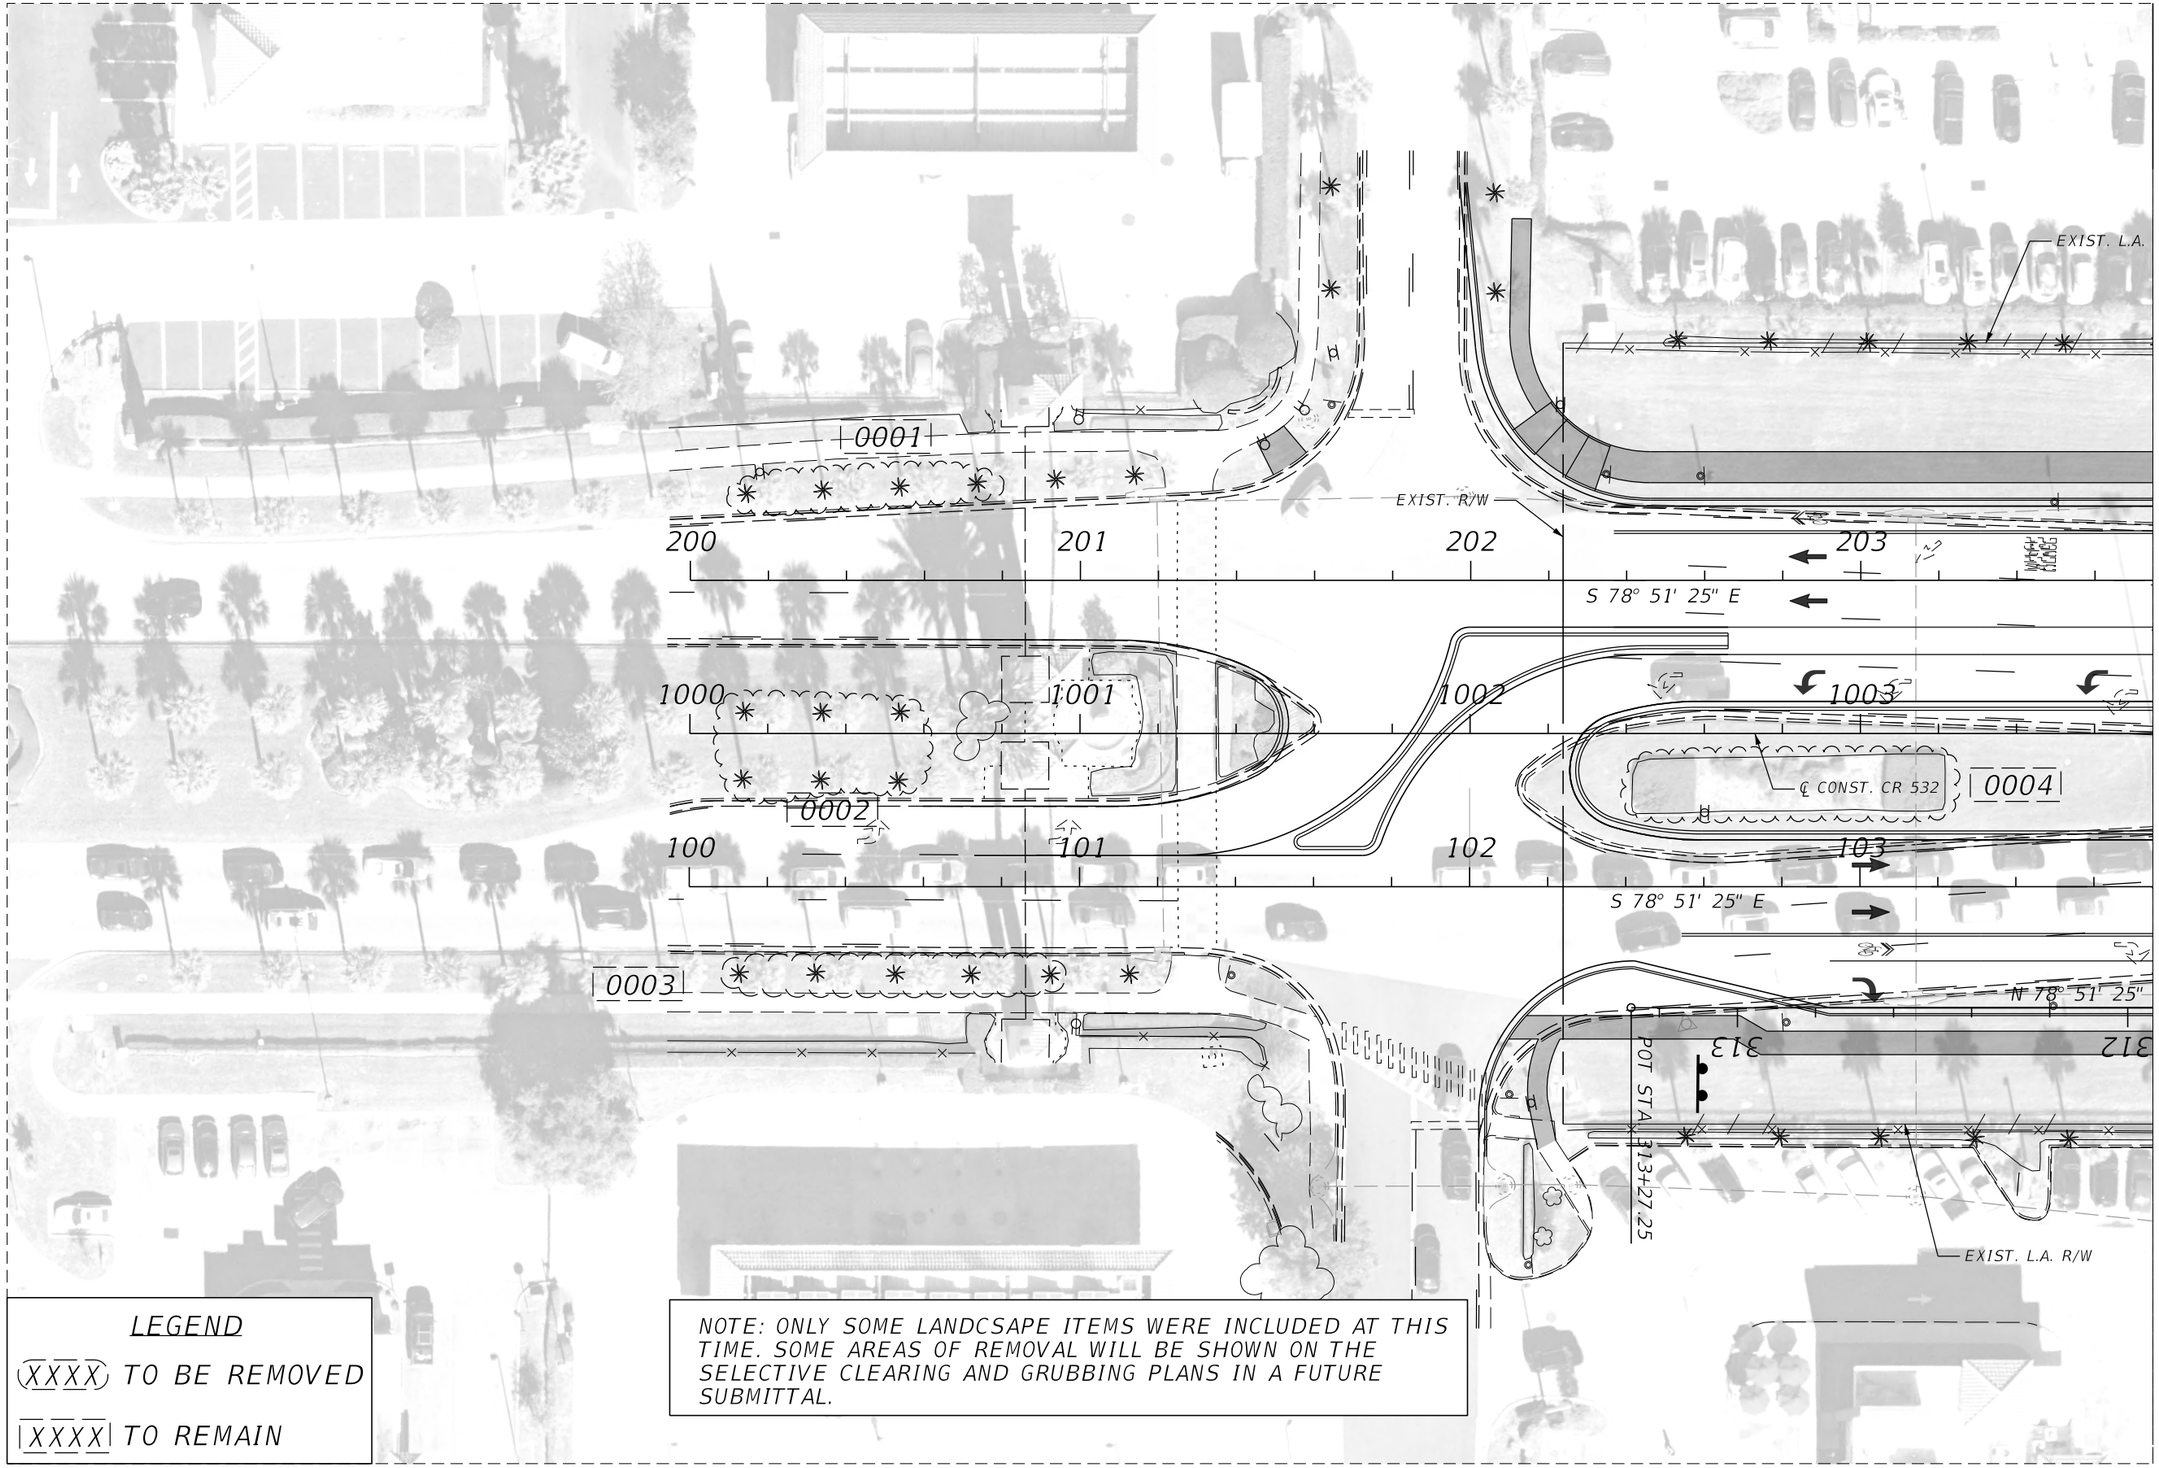

LEGEND

(XXXX) TO BE REMOVED

|XXXX| TO REMAIN

NOTE: ONLY SOME LANDCSAPE ITEMS WERE INCLUDED AT THIS TIME. SOME AREAS OF REMOVAL WILL BE SHOWN ON THE SELECTIVE CLEARING AND GRUBBING PLANS IN A FUTURE SUBMITTAL.

REVISIONS			
DATE	DESCRIPTION	DATE	DESCRIPTION

CHRISTOPHER KELLER
L.A. NO. LA0001352
HNTB CORPORATION
610 CRESCENT EXECUTIVE COURT
SUITE 400, LAKE MARY, FL 32746
(407) 805-0355
CERTIFICATE OF AUTHORIZATION 6500

STATE OF FLORIDA
DEPARTMENT OF TRANSPORTATION

ROAD NO.	COUNTY	FINANCIAL PROJECT ID
CR 532	OSCEOLA	444187-1-52-01

LANDSCAPE DISPOSITION PLAN

SHEET NO. 98

THE OFFICIAL RECORD OF THIS SHEET IS THE ELECTRONIC FILE DIGITALLY SIGNED AND SEALED UNDER RULE 61G15-23.004, F.A.C.

LEGEND

(XXXX) TO BE REMOVED

|XXXX| TO REMAIN

NOTE: ONLY SOME LANDCSAPE ITEMS WERE INCLUDED AT THIS TIME. SOME AREAS OF REMOVAL WILL BE SHOWN ON THE SELECTIVE CLEARING AND GRUBBING PLANS IN A FUTURE SUBMITTAL.

MATCH LINE WB
STA. 203+74.87

MATCH LINE RAMP D-1
STA. 601+40.00

MATCH LINE RAMP D-2
STA. 41+40.00

MATCH LINE EB
STA. 109+39.17

MATCH ℄
STA. 13+75.00

MATCH LINE EB
STA. 103+75.13

MATCH LINE RAMP A-1
STA. 311+93.50

MATCH LINE RAMP A-2
STA. 13+36.95

MATCH LINE WB
STA. 209+38.80

MATCH ℄
STA. 19+25.00

MATCH LINE RAMP A-1
STA. 309+60.00

MATCH LINE RAMP A-2
STA. 11+20.00

℄ WB 532

℄ EB 532

℄ RAMP A2

R/W

PC STA. 204+98.47

PT STA. 206+16.28

PC STA. 104+49.73

PT STA. 104+92.59

PC STA. 101+14.98

PT STA. 108+47.19

PC STA. 40+00.00

PT STA. 109+23.41

N 78° 38' 35" E

PT STA. 90+16.54

S 56° 21' 25" E

PC STA. 207+17.74

PRC STA. 208+44.89

PT STA. 209+20.82

PT STA. 13+36.95

601 · 680 · 310 · 41

204 · 205 · 206 · 107 · 108 · 109 · 40

1004 · 1005 · 1006 · 1007 · 1008 · 1009

104 · 105 · 106 · 207 · 208 · 209 · 13

311 · 12

0005 · 0009 · 0011 · 0012 · 0013 · 0014 · 0015 · 0016 · 0017 · 0018 · 0019 · 0020 · 0021 · 0010 · 0008 · 0007 · 0006

THE OFFICIAL RECORD OF THIS SHEET IS THE ELECTRONIC FILE DIGITALLY SIGNED AND SEALED UNDER RULE 61G15-23.004, F.A.C.

REVISIONS			
DATE	DESCRIPTION	DATE	DESCRIPTION


CHRISTOPHER KELLER
L.A. NO. LA0001352
HNTB CORPORATION
610 CRESCENT EXECUTIVE COURT
SUITE 400, LAKE MARY, FL 32746
(407) 805-0355
CERTIFICATE OF AUTHORIZATION 6500

STATE OF FLORIDA
DEPARTMENT OF TRANSPORTATION

ROAD NO.	COUNTY	FINANCIAL PROJECT ID
CR 532	OSCEOLA	444187-1-52-01

LANDSCAPE DISPOSITION PLAN

SHEET NO. 99

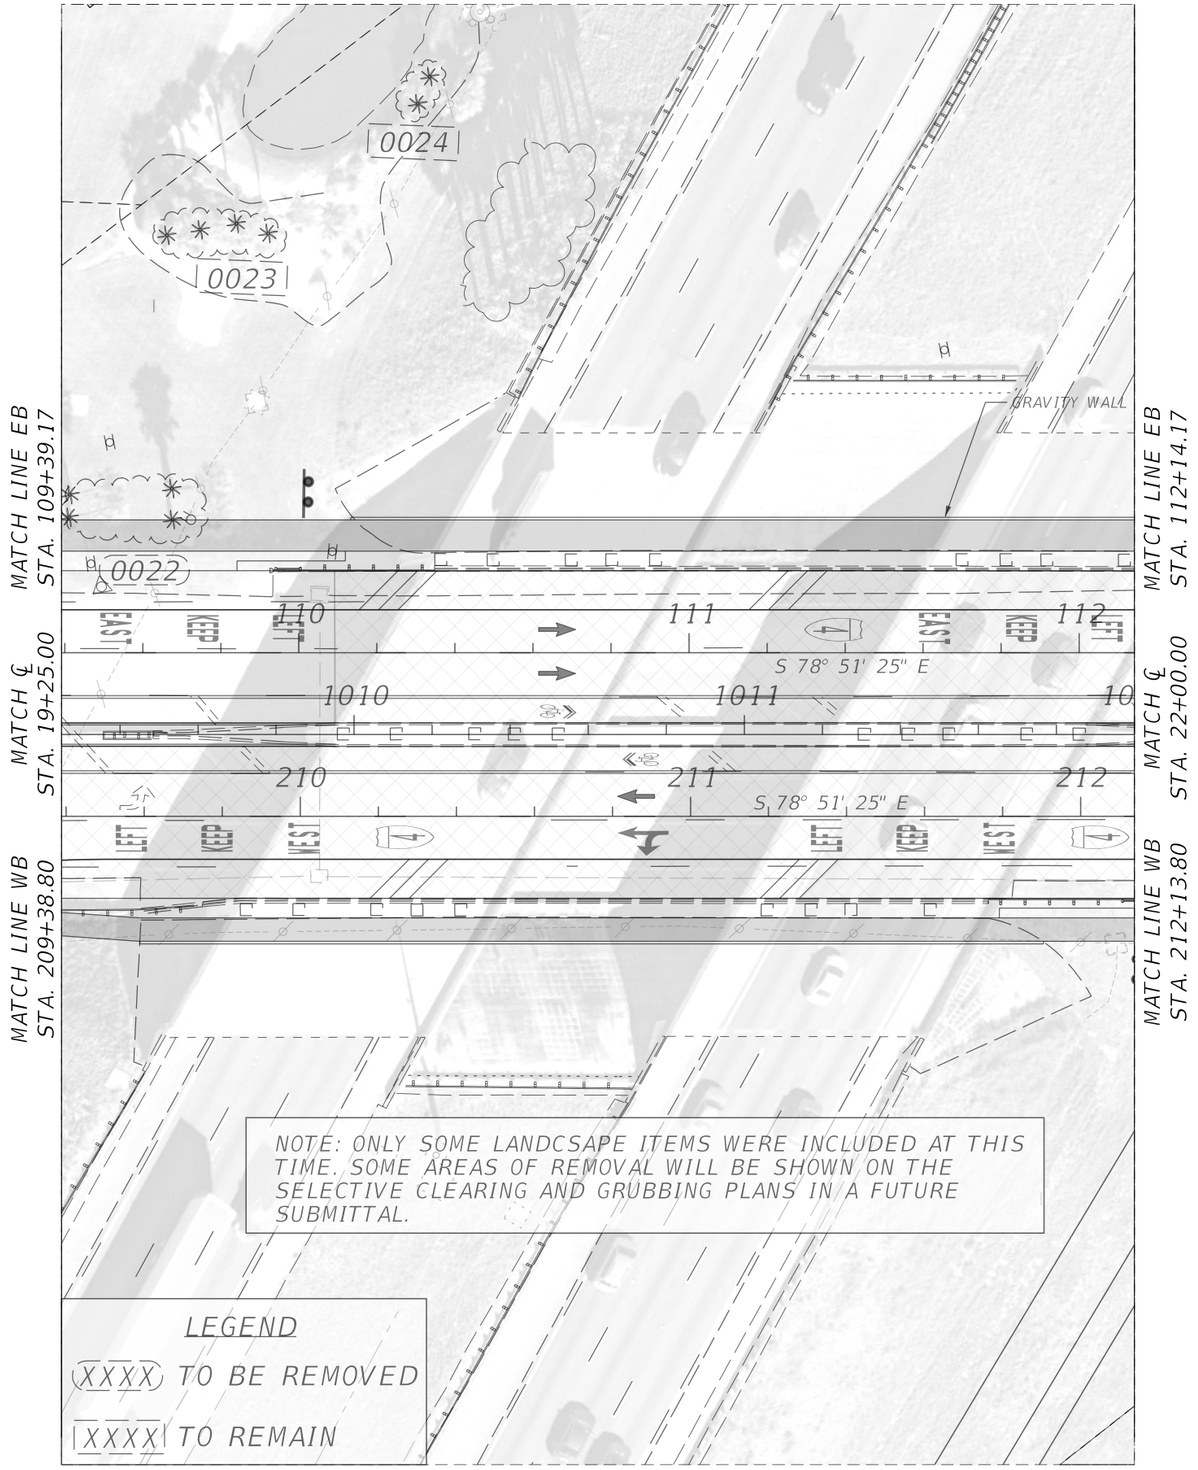

REVISIONS			
DATE	DESCRIPTION	DATE	DESCRIPTION

CHRISTOPHER KELLER
L.A. NO. LA0001352
HNTB CORPORATION
610 CRESCENT EXECUTIVE COURT
SUITE 400, LAKE MARY, FL 32746
(407) 805-0355
CERTIFICATE OF AUTHORIZATION 6500

STATE OF FLORIDA
DEPARTMENT OF TRANSPORTATION

ROAD NO.	COUNTY	FINANCIAL PROJECT ID
CR 532	OSCEOLA	444187-1-52-01

LANDSCAPE DISPOSITION PLAN

SHEET NO. 100

THE OFFICIAL RECORD OF THIS SHEET IS THE ELECTRONIC FILE DIGITALLY SIGNED AND SEALED UNDER RULE 61G15-23.004, F.A.C.

LEGEND

(XXXX) TO BE REMOVED

|XXXX| TO REMAIN

MATCH LINE C-2
STA. 31+80.00

MATCH LINE C-1
STA. 503+60.00

MATCH LINE EB
STA. 112+14.17

MATCH LINE WB
STA. 203+13.92

MATCH ℄
STA. 22+00.00

MATCH ℄
STA. 27+50.00

MATCH LINE WB
STA. 212+13.80

MATCH LINE EB
STA. 103+29.06

MATCH LINE B-2
STA. 21+10.00

MATCH LINE B-1
STA. 414+10.00

℄ EB 532

℄ WB 532

℄ RAMP B1

PT STA. 31+10.20

PC STA. 502+00.78

PT STA. 215+05.67

PC STA. 217+01.57

PRC STA. 213+60.48

PT STA. 214+97.38

PC STA. 212+30.04

PT STA. 215+32.65

N 30° 50' 19" E

N 78° 50' 49" W

S 78° 51' 25" E

S 56° 21' 25" E

N 78° 38' 35" E

NOTE: ONLY SOME LANDCSAPE ITEMS WERE INCLUDED AT THIS TIME. SOME AREAS OF REMOVAL WILL BE SHOWN ON THE SELECTIVE CLEARING AND GRUBBING PLANS IN A FUTURE SUBMITTAL.

THE OFFICIAL RECORD OF THIS SHEET IS THE ELECTRONIC FILE DIGITALLY SIGNED AND SEALED UNDER RULE 61G15-23.004, F.A.C.

REVISIONS			
DATE	DESCRIPTION	DATE	DESCRIPTION

CHRISTOPHER KELLER
L.A. NO. LA0001352
HNTB CORPORATION
610 CRESCENT EXECUTIVE COURT
SUITE 400, LAKE MARY, FL 32746
(407) 805-0355
CERTIFICATE OF AUTHORIZATION 6500

STATE OF FLORIDA
DEPARTMENT OF TRANSPORTATION

ROAD NO.	COUNTY	FINANCIAL PROJECT ID
CR 532	OSCEOLA	444187-1-52-01

LANDSCAPE DISPOSITION PLAN

SHEET NO. 101

EXIST. R/W

MATCH LINE WB
STA. 203+13.92

MATCH LINE WB
STA. 223+39.09

POT STA. 500+00.00

500

218 219 220 221 222 223

0025 0026

℄ WB 532

S 78° 51' 25" E

PT STA. 218+19.44

MATCH ℄
STA. 27+50.00

1018 1019 1020 1021 1022 10

℄ CONST. CR 532

MATCH ℄
STA. 33+00.00

121 ℄ EB 532 122 123

120

119

118

S 78° 51'

PRC STA. 119+05.40

PT STA. 120+99.98

MATCH LINE EB
STA. 103+29.06

MATCH LINE EB
STA. 123+38.70

LEGEND

XXXX TO BE REMOVED

|XXXX| TO REMAIN

NOTE: ONLY SOME LANDCSAPE ITEMS WERE INCLUDED AT THIS TIME. SOME AREAS OF REMOVAL WILL BE SHOWN ON THE SELECTIVE CLEARING AND GRUBBING PLANS IN A FUTURE SUBMITTAL.

THE OFFICIAL RECORD OF THIS SHEET IS THE ELECTRONIC FILE DIGITALLY SIGNED AND SEALED UNDER RULE 61G15-23.004, F.A.C.

REVISIONS			
DATE	DESCRIPTION	DATE	DESCRIPTION

CHRISTOPHER KELLER
L.A. NO. LA0001352
HNTB CORPORATION
610 CRESCENT EXECUTIVE COURT
SUITE 400, LAKE MARY, FL 32746
(407) 805-0355
CERTIFICATE OF AUTHORIZATION 6500

STATE OF FLORIDA
DEPARTMENT OF TRANSPORTATION

ROAD NO.	COUNTY	FINANCIAL PROJECT ID
CR 532	OSCEOLA	444187-1-52-01

LANDSCAPE DISPOSITION PLAN

SHEET NO. 102

MATCH LINE WB
STA. 223+39.09

MATCH ℄
STA. 33+00.00

MATCH LINE EB
STA. 123+38.70

0027
0028
224
225
23
1024
0030
0031
1025
0029
0032
0033
124
125
25" E
OTV
25MPH SIGN

LEGEND

(XXXX) TO BE REMOVED

|XXXX| TO REMAIN

NOTE: ONLY SOME LANDCSAPE ITEMS WERE INCLUDED AT THIS TIME. SOME AREAS OF REMOVAL WILL BE SHOWN ON THE SELECTIVE CLEARING AND GRUBBING PLANS IN A FUTURE SUBMITTAL.

THE OFFICIAL RECORD OF THIS SHEET IS THE ELECTRONIC FILE DIGITALLY SIGNED AND SEALED UNDER RULE 61G15-23.004, F.A.C.

REVISIONS			
DATE	DESCRIPTION	DATE	DESCRIPTION

CHRISTOPHER KELLER
L.A. NO. LA0001352
HNTB CORPORATION
610 CRESCENT EXECUTIVE COURT
SUITE 400, LAKE MARY, FL 32746
(407) 805-0355
CERTIFICATE OF AUTHORIZATION 6500


STATE OF FLORIDA
DEPARTMENT OF TRANSPORTATION

ROAD NO.	COUNTY	FINANCIAL PROJECT ID
CR 532	OSCEOLA	444187-1-52-01

LANDSCAPE DISPOSITION PLAN

SHEET NO. 103

NOTE: ONLY SOME LANDCSAPE ITEMS WERE INCLUDED AT THIS TIME. SOME AREAS OF REMOVAL WILL BE SHOWN ON THE SELECTIVE CLEARING AND GRUBBING PLANS IN A FUTURE SUBMITTAL.

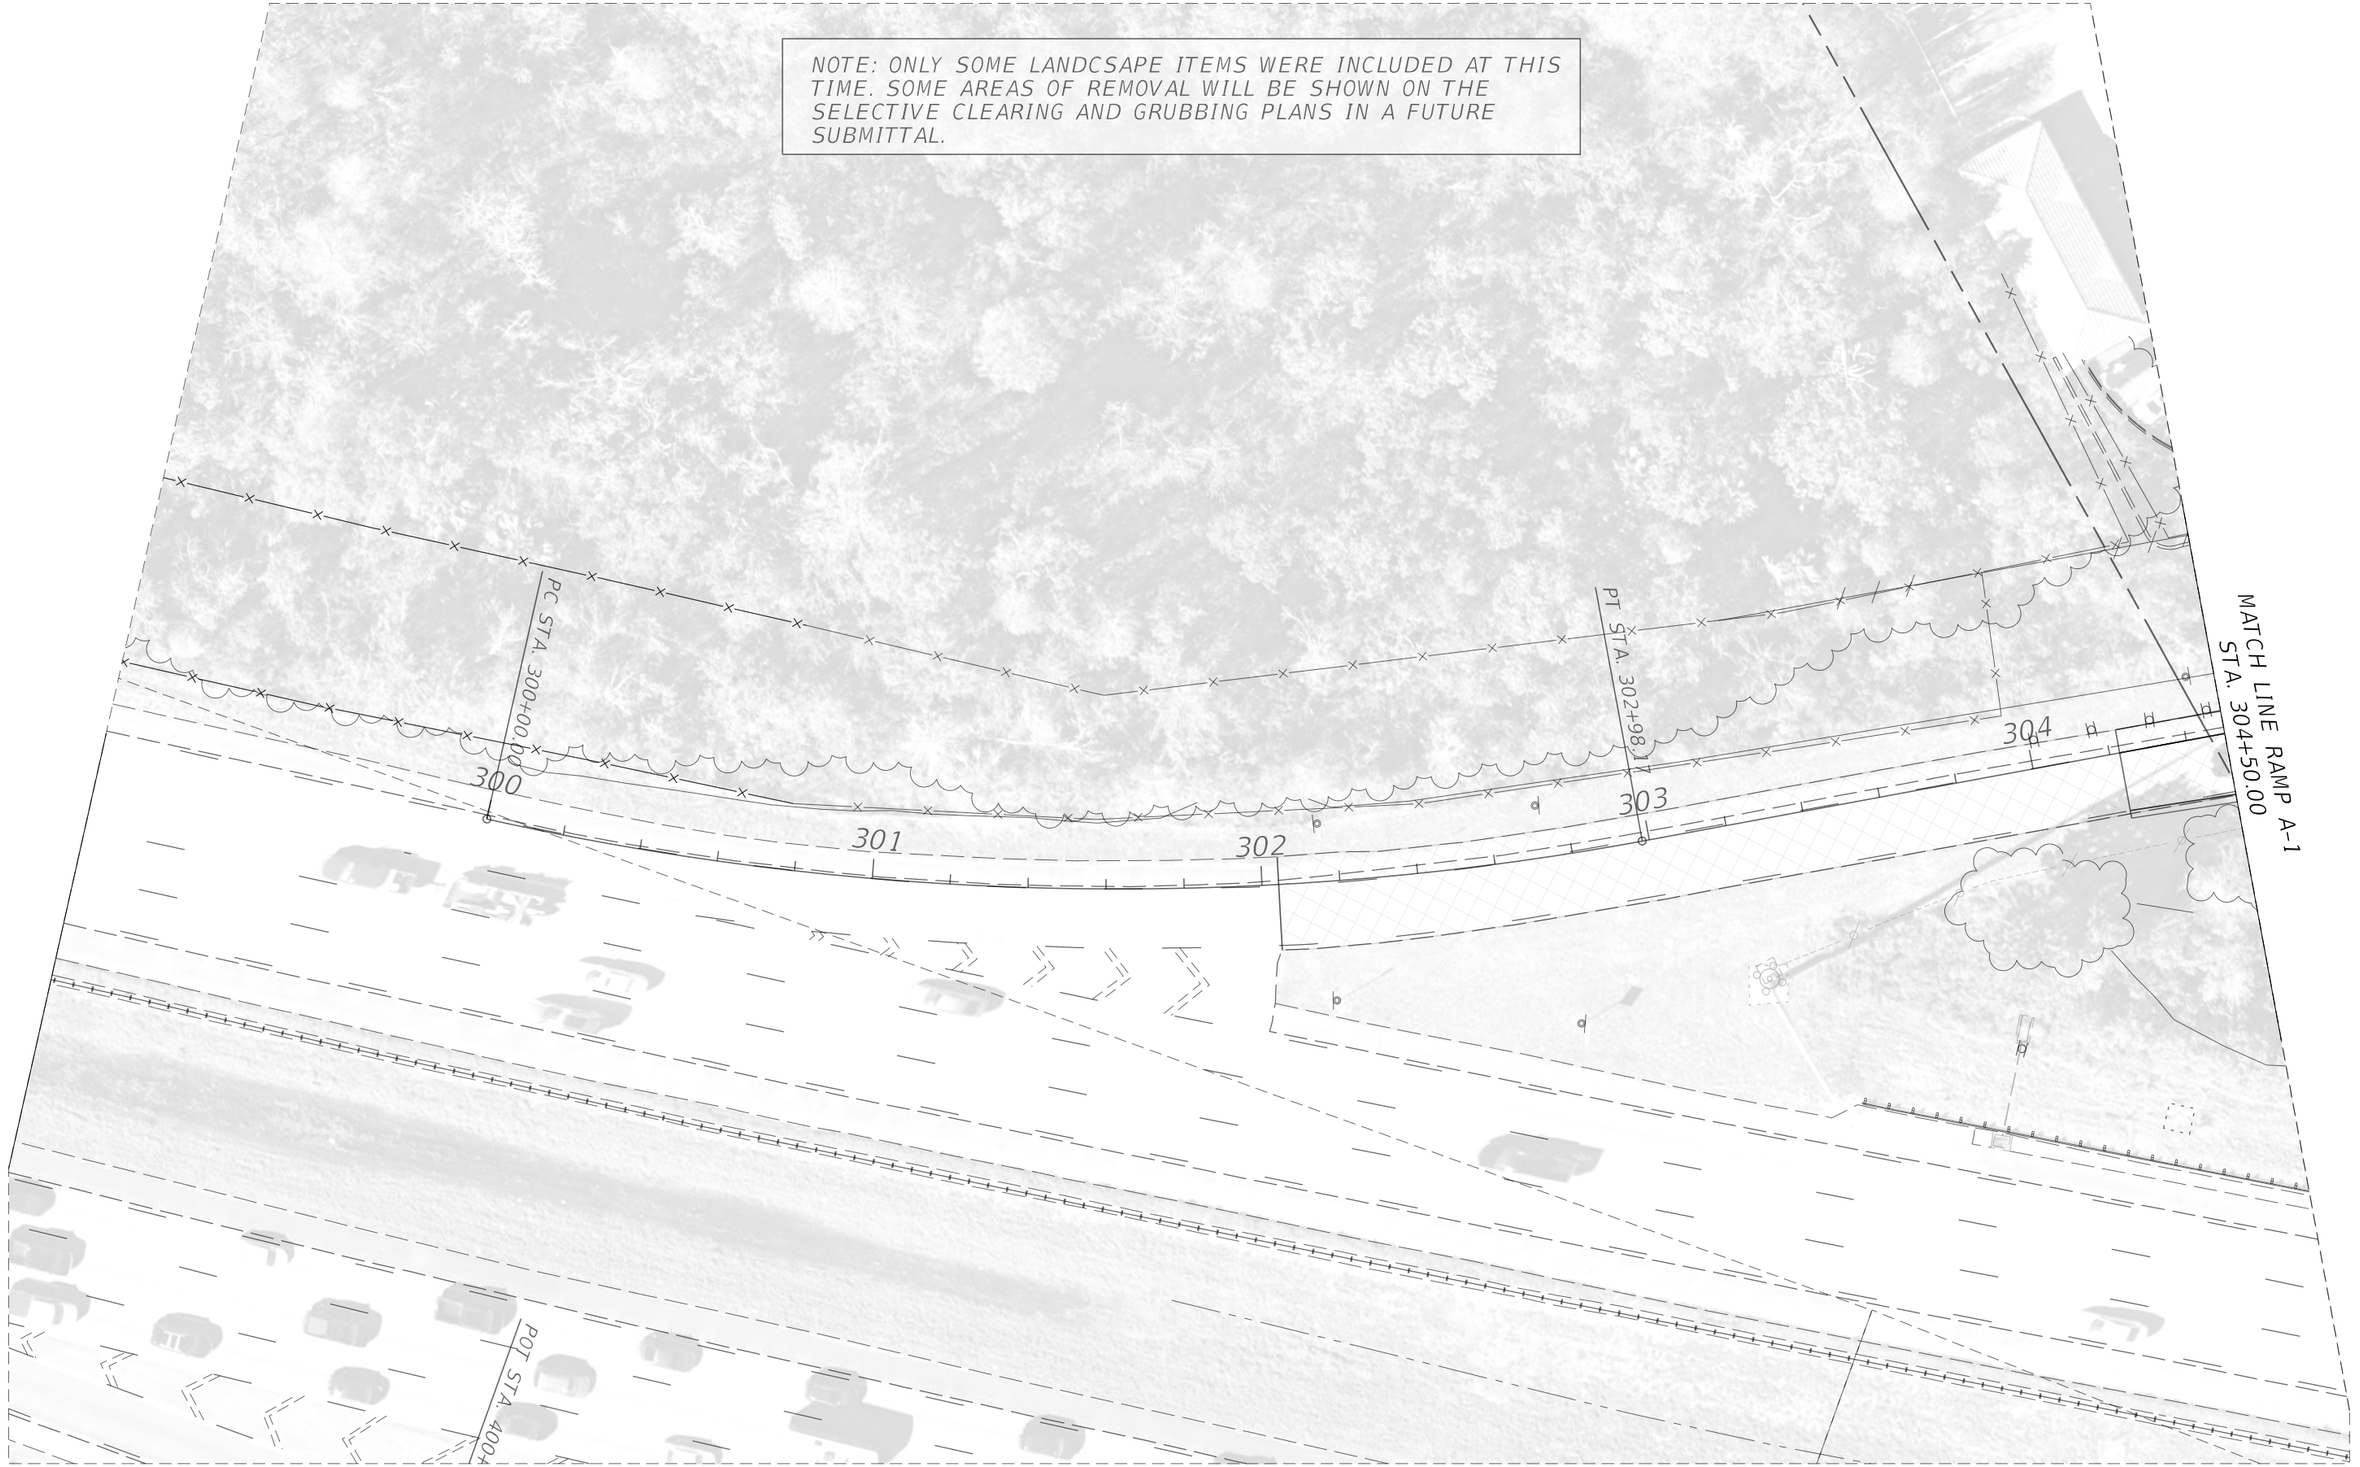

REVISIONS			
DATE	DESCRIPTION	DATE	DESCRIPTION

CHRISTOPHER KELLER
L.A. NO. LA0001352
HNTB CORPORATION
610 CRESCENT EXECUTIVE COURT
SUITE 400, LAKE MARY, FL 32746
(407) 805-0355
CERTIFICATE OF AUTHORIZATION 6500

STATE OF FLORIDA
DEPARTMENT OF TRANSPORTATION

ROAD NO.	COUNTY	FINANCIAL PROJECT ID
CR 532	OSCEOLA	444187-1-52-01

LANDSCAPE DISPOSITION PLAN

SHEET NO.
104

THE OFFICIAL RECORD OF THIS SHEET IS THE ELECTRONIC FILE DIGITALLY SIGNED AND SEALED UNDER RULE 61G15-23.004, F.A.C.

LEGEND

(XXXX) TO BE REMOVED

|XXXX| TO REMAIN

EXIST. L.A. R/W

MATCH LINE RAMP A-1
STA. 304+50.00

MATCH LINE RAMP A-1
STA. 309+60.00

P.C. STA. 309+39.45

305 306 307 308 309

N 18° 37' 55" E

10

PC STA. 10+00.00

11

MATCH LINE RAMP A-2
STA. 11+20.00

0037 0038 0036 0034 0035

NOTE: ONLY SOME LANDCSAPE ITEMS WERE INCLUDED AT THIS TIME. SOME AREAS OF REMOVAL WILL BE SHOWN ON THE SELECTIVE CLEARING AND GRUBBING PLANS IN A FUTURE SUBMITTAL.

REVISIONS			
DATE	DESCRIPTION	DATE	DESCRIPTION

CHRISTOPHER KELLER
L.A. NO. LA0001352
HNTB CORPORATION
610 CRESCENT EXECUTIVE COURT
SUITE 400, LAKE MARY, FL 32746
(407) 805-0355
CERTIFICATE OF AUTHORIZATION 6500

STATE OF FLORIDA
DEPARTMENT OF TRANSPORTATION

ROAD NO.	COUNTY	FINANCIAL PROJECT ID
CR 532	OSCEOLA	444187-1-52-01

LANDSCAPE DISPOSITION PLAN

SHEET NO. 105

THE OFFICIAL RECORD OF THIS SHEET IS THE ELECTRONIC FILE DIGITALLY SIGNED AND SEALED UNDER RULE 61G15-23.004, F.A.C.



NOTE: ONLY SOME LANDCSAPE ITEMS WERE INCLUDED AT THIS TIME. SOME AREAS OF REMOVAL WILL BE SHOWN ON THE SELECTIVE CLEARING AND GRUBBING PLANS IN A FUTURE SUBMITTAL.

REVISIONS			
DATE	DESCRIPTION	DATE	DESCRIPTION

CHRISTOPHER KELLER
L.A. NO. LA0001352
HNTB CORPORATION
610 CRESCENT EXECUTIVE COURT
SUITE 400, LAKE MARY, FL 32746
(407) 805-0355
CERTIFICATE OF AUTHORIZATION 6500

STATE OF FLORIDA
DEPARTMENT OF TRANSPORTATION

ROAD NO.	COUNTY	FINANCIAL PROJECT ID
CR 532	OSCEOLA	444187-1-52-01

LANDSCAPE DISPOSITION PLAN

SHEET NO. 106

THE OFFICIAL RECORD OF THIS SHEET IS THE ELECTRONIC FILE DIGITALLY SIGNED AND SEALED UNDER RULE 61G15-23.004, F.A.C.



LEGEND

(XXXX) TO BE REMOVED

|XXXX| TO REMAIN

NOTE: ONLY SOME LANDCSAPE ITEMS WERE INCLUDED AT THIS TIME. SOME AREAS OF REMOVAL WILL BE SHOWN ON THE SELECTIVE CLEARING AND GRUBBING PLANS IN A FUTURE SUBMITTAL.

REVISIONS			
DATE	DESCRIPTION	DATE	DESCRIPTION

CHRISTOPHER KELLER
L.A. NO. LA0001352
HNTB CORPORATION
610 CRESCENT EXECUTIVE COURT
SUITE 400, LAKE MARY, FL 32746
(407) 805-0355
CERTIFICATE OF AUTHORIZATION 6500


STATE OF FLORIDA
DEPARTMENT OF TRANSPORTATION

ROAD NO.	COUNTY	FINANCIAL PROJECT ID
CR 532	OSCEOLA	444187-1-52-01

LANDSCAPE DISPOSITION PLAN

SHEET NO. 107

THE OFFICIAL RECORD OF THIS SHEET IS THE ELECTRONIC FILE DIGITALLY SIGNED AND SEALED UNDER RULE 61G15-23.004, F.A.C.

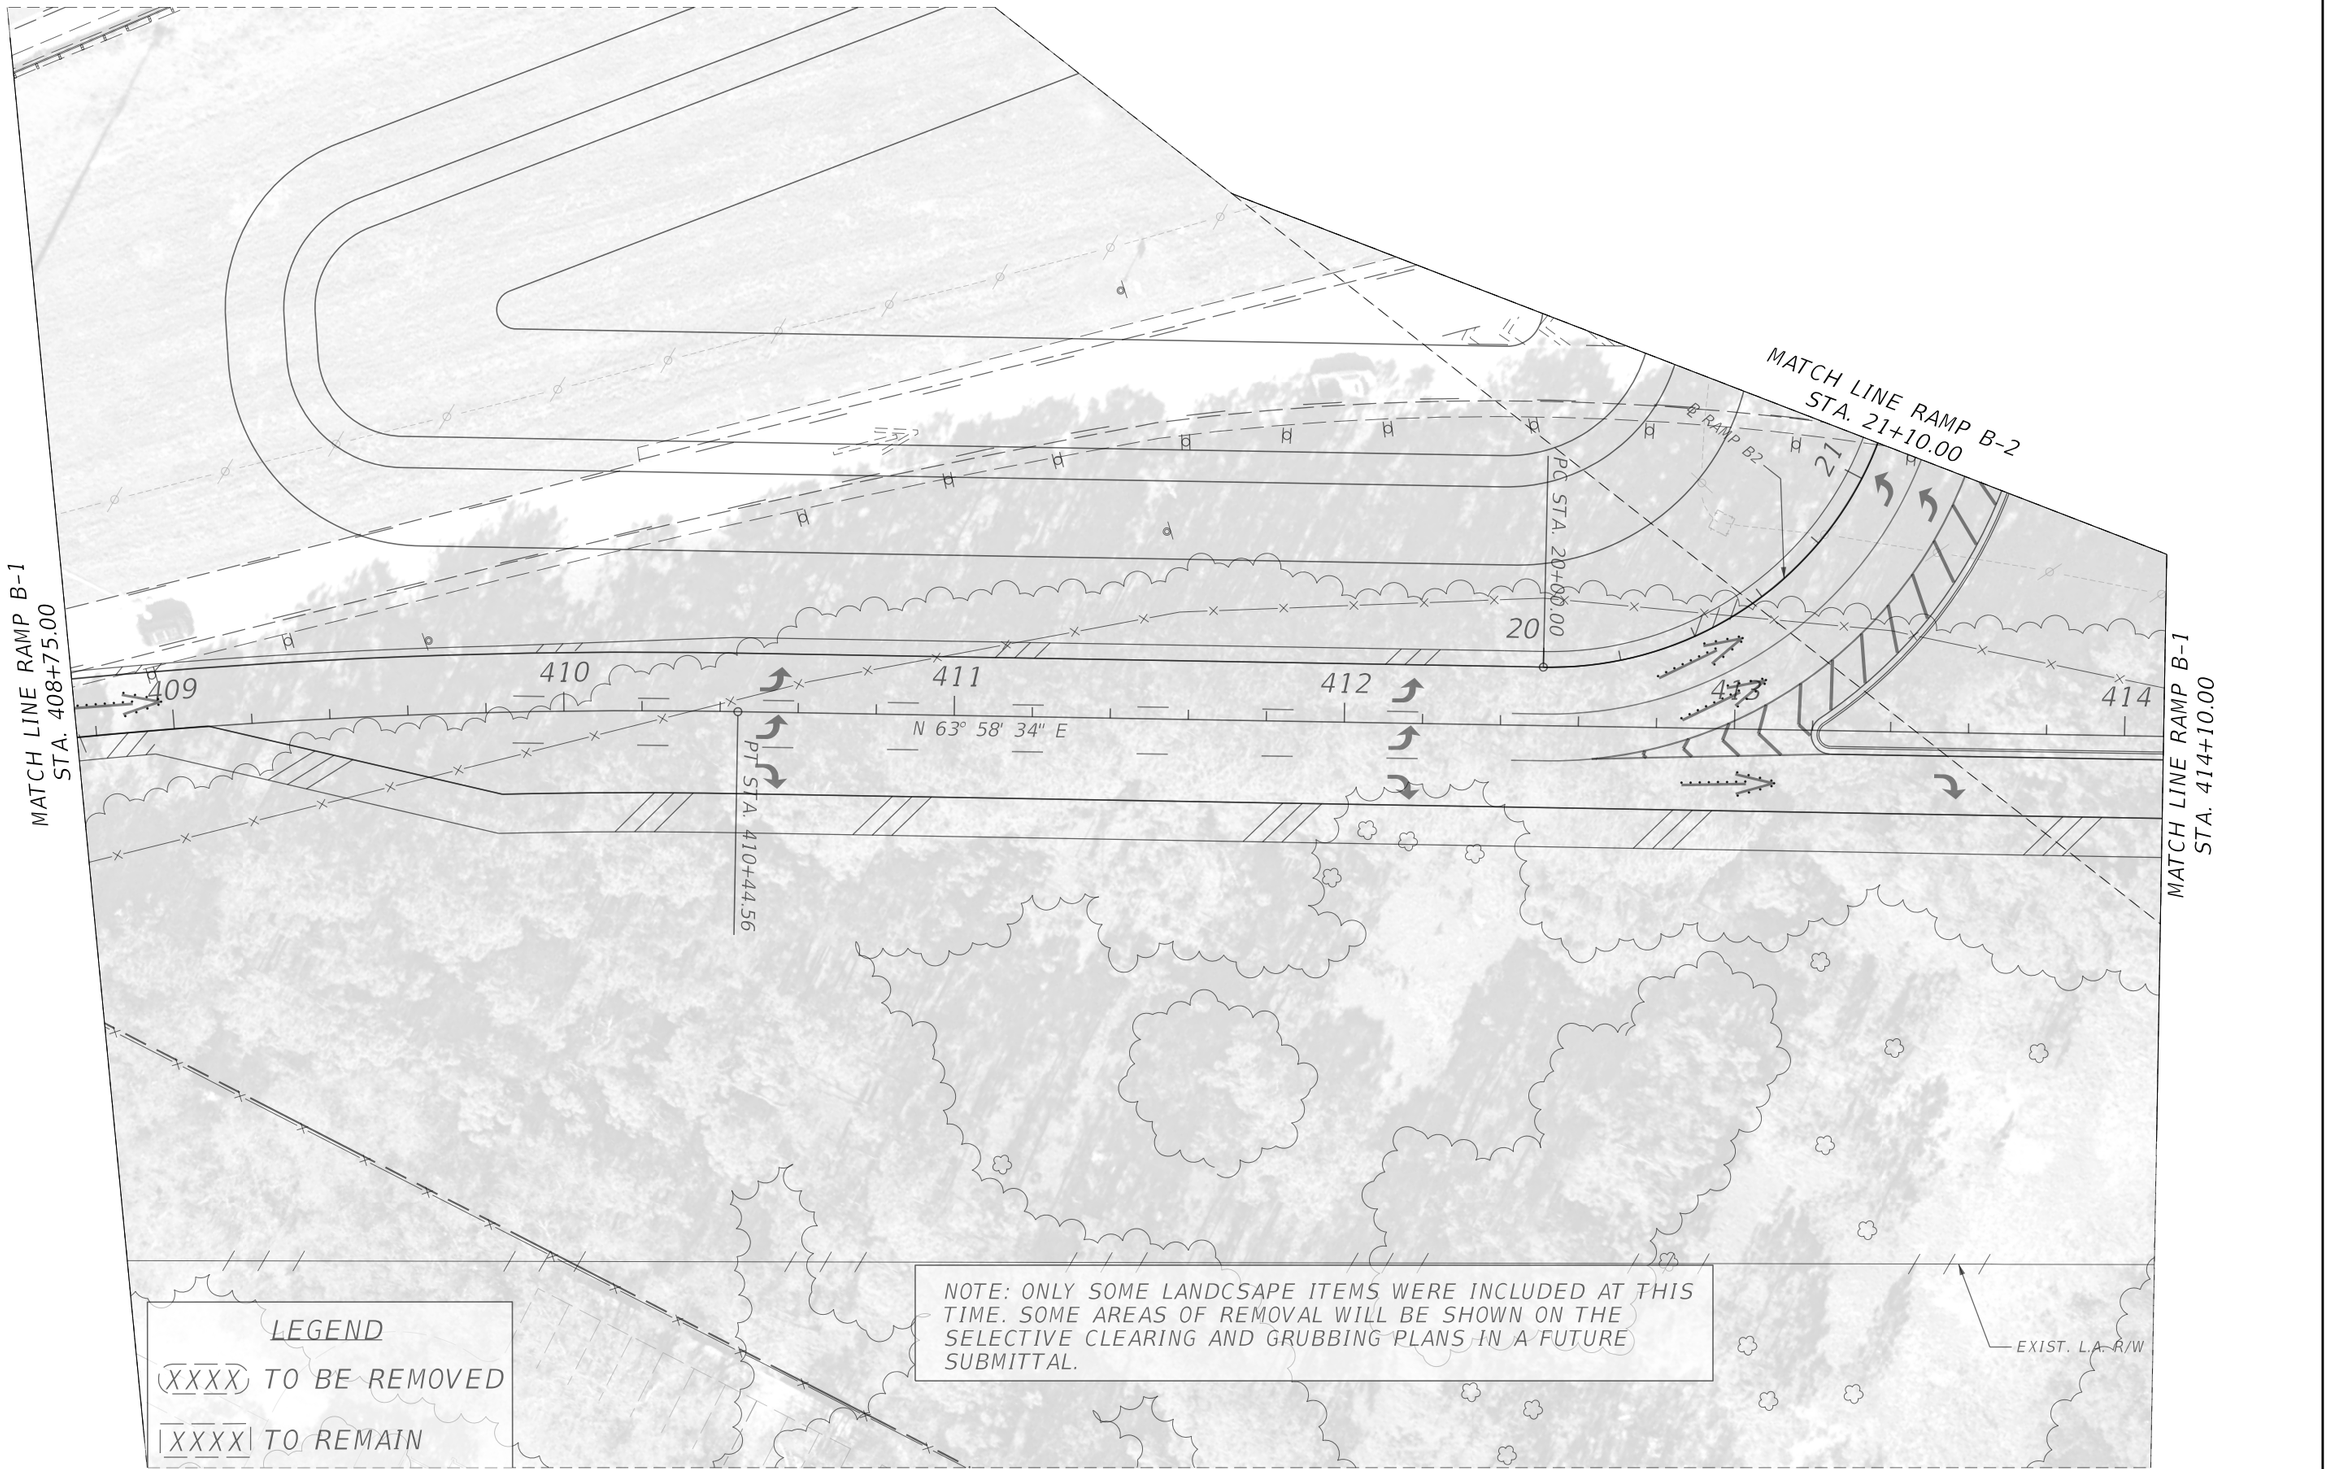

REVISIONS			
DATE	DESCRIPTION	DATE	DESCRIPTION

CHRISTOPHER KELLER
L.A. NO. LA0001352
HNTB CORPORATION
610 CRESCENT EXECUTIVE COURT
SUITE 400, LAKE MARY, FL 32746
(407) 805-0355
CERTIFICATE OF AUTHORIZATION 6500


STATE OF FLORIDA
DEPARTMENT OF TRANSPORTATION

ROAD NO.	COUNTY	FINANCIAL PROJECT ID
CR 532	OSCEOLA	444187-1-52-01

LANDSCAPE DISPOSITION PLAN

SHEET NO. 108

THE OFFICIAL RECORD OF THIS SHEET IS THE ELECTRONIC FILE DIGITALLY SIGNED AND SEALED UNDER RULE 61G15-23.004, F.A.C.

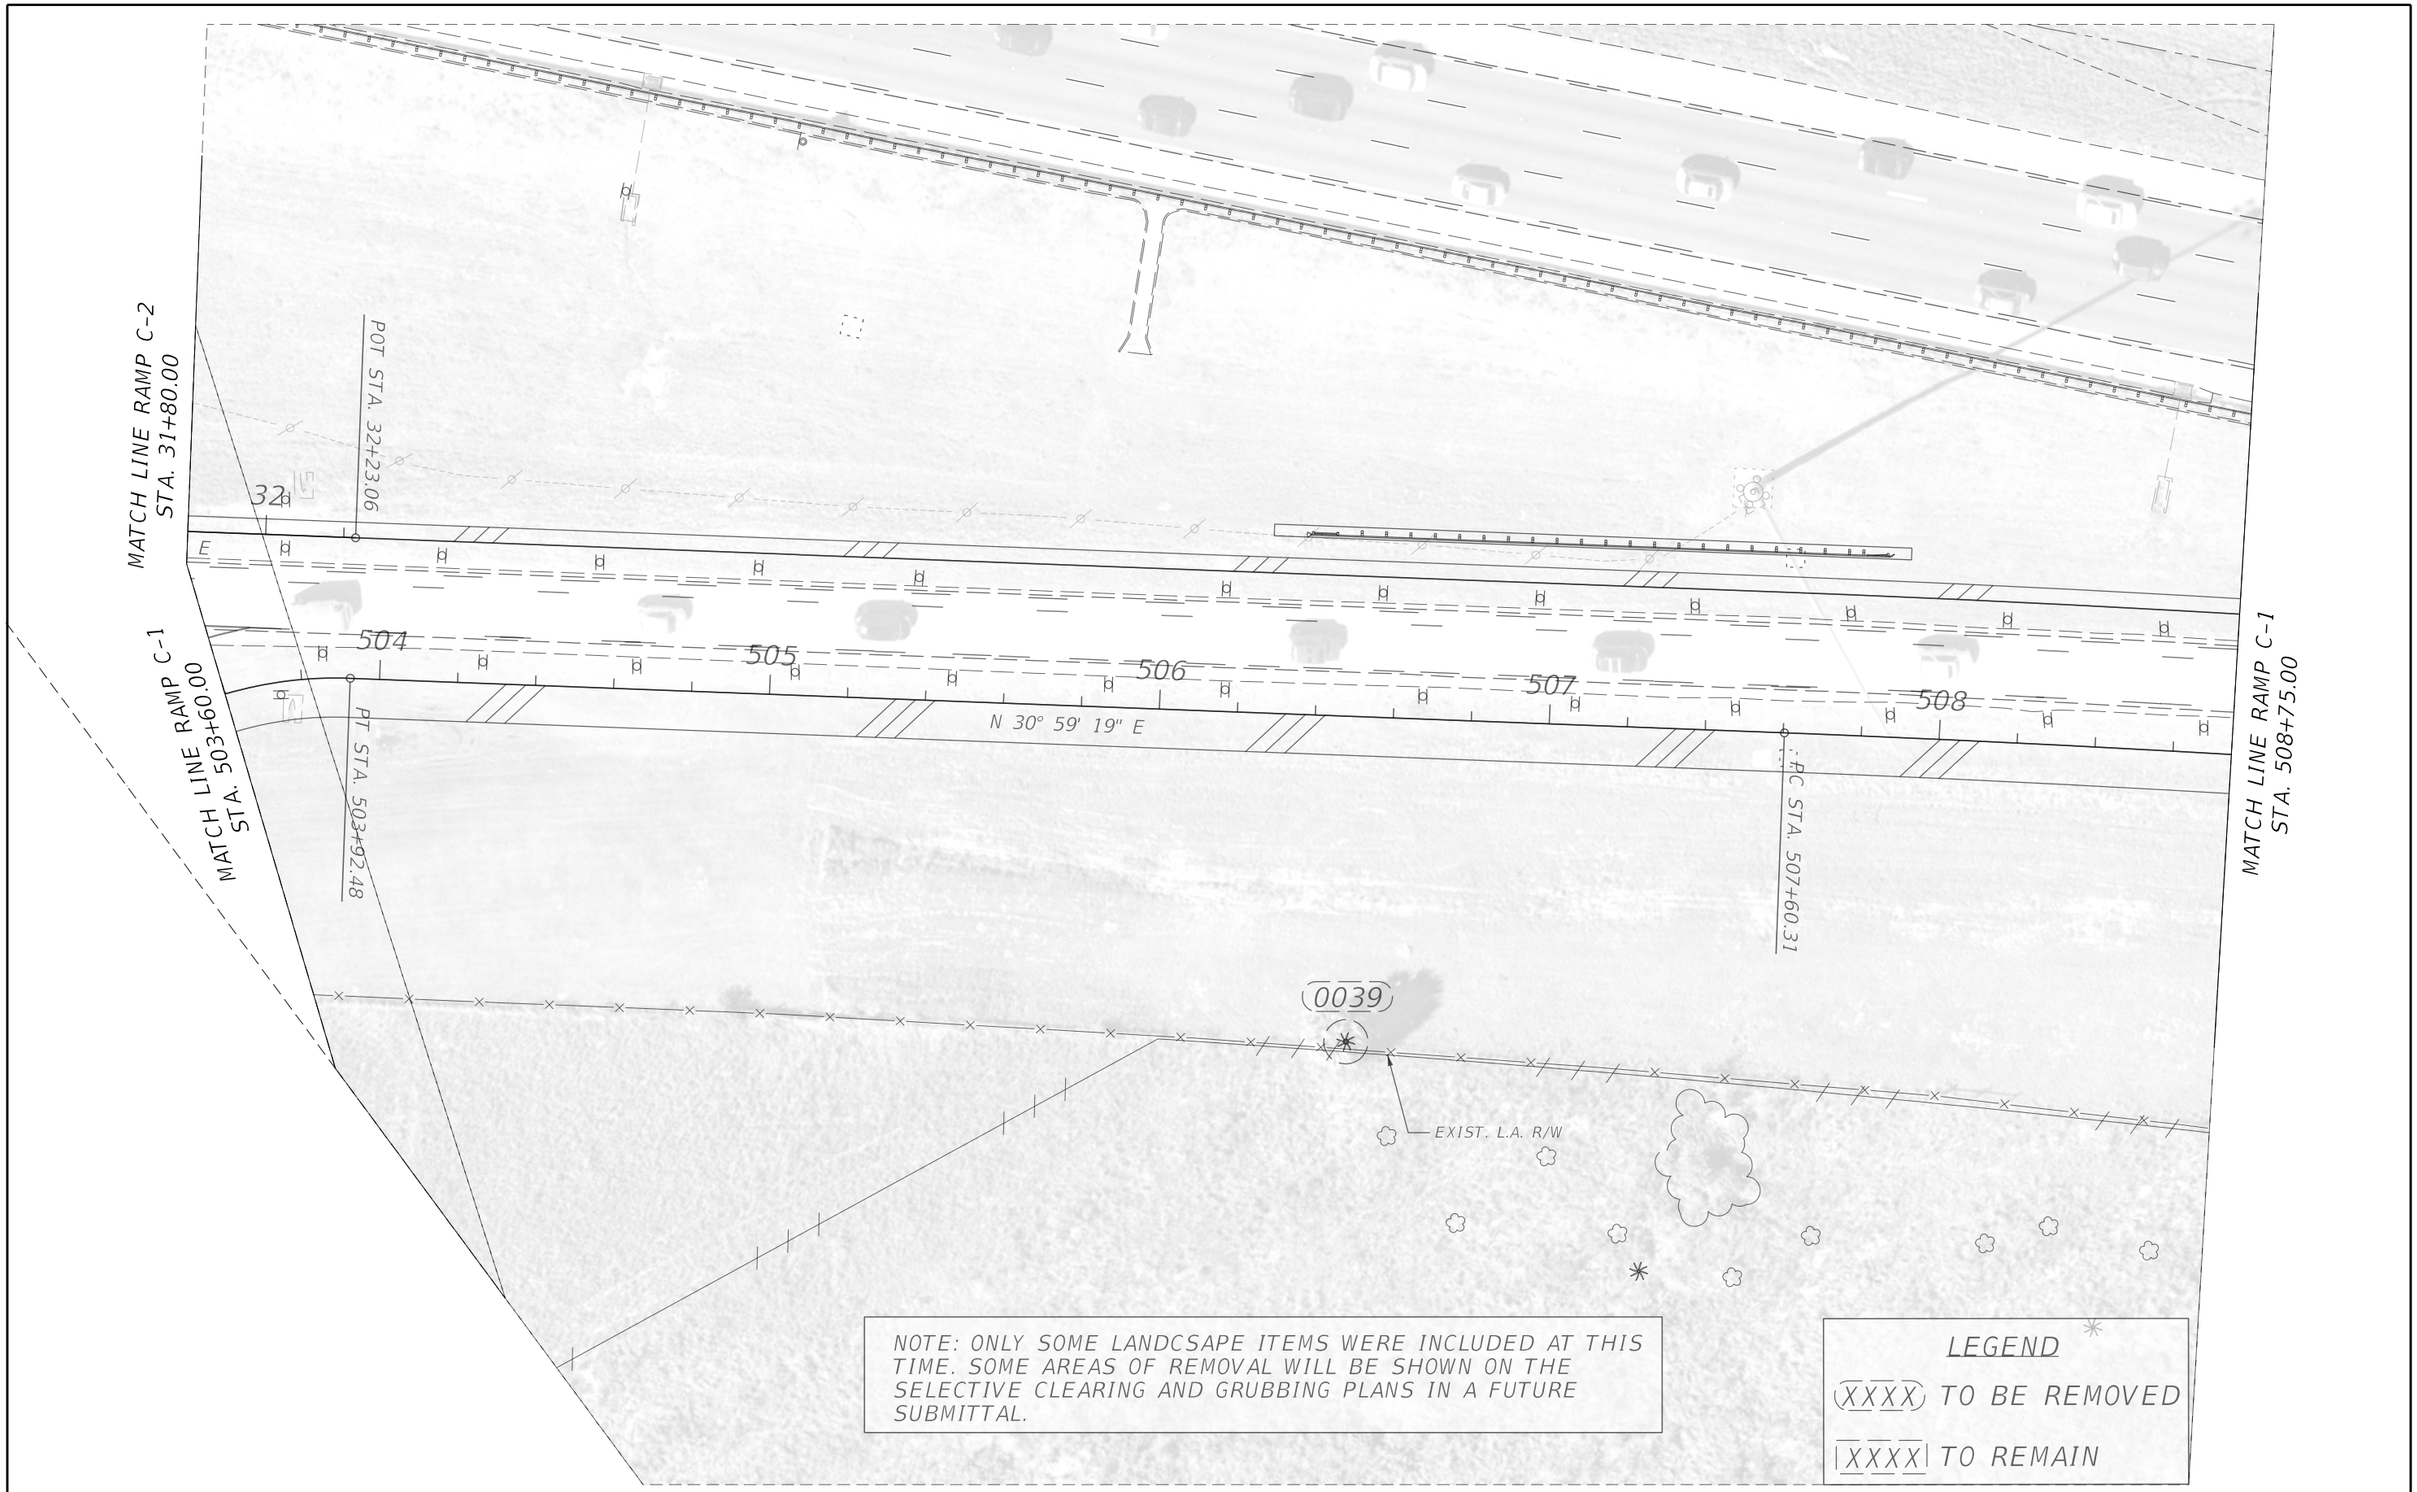

REVISIONS			
DATE	DESCRIPTION	DATE	DESCRIPTION

CHRISTOPHER KELLER
L.A. NO. LA0001352
HNTB CORPORATION
610 CRESCENT EXECUTIVE COURT
SUITE 400, LAKE MARY, FL 32746
(407) 805-0355
CERTIFICATE OF AUTHORIZATION 6500

STATE OF FLORIDA
DEPARTMENT OF TRANSPORTATION

ROAD NO.	COUNTY	FINANCIAL PROJECT ID
CR 532	OSCEOLA	444187-1-52-01

LANDSCAPE DISPOSITION PLAN

SHEET NO. 109

THE OFFICIAL RECORD OF THIS SHEET IS THE ELECTRONIC FILE DIGITALLY SIGNED AND SEALED UNDER RULE 61G15-23.004, F.A.C.

MATCH LINE RAMP C-1
STA. 508+75.00

509 510 511 512 513 514

0040 0041

EXIST. L.A. R/W

NOTE: ONLY SOME LANDCSAPE ITEMS WERE INCLUDED AT THIS TIME. SOME AREAS OF REMOVAL WILL BE SHOWN ON THE SELECTIVE CLEARING AND GRUBBING PLANS IN A FUTURE SUBMITTAL.

LEGEND

(XXXX) TO BE REMOVED

|XXXX| TO REMAIN

MATCH LINE RAMP C-1
STA. 508+75.00

THE OFFICIAL RECORD OF THIS SHEET IS THE ELECTRONIC FILE DIGITALLY SIGNED AND SEALED UNDER RULE 61G15-23.004, F.A.C.

REVISIONS			
DATE	DESCRIPTION	DATE	DESCRIPTION

CHRISTOPHER KELLER
L.A. NO. LA0001352
HNTB CORPORATION
610 CRESCENT EXECUTIVE COURT
SUITE 400, LAKE MARY, FL 32746
(407) 805-0355
CERTIFICATE OF AUTHORIZATION 6500

STATE OF FLORIDA
DEPARTMENT OF TRANSPORTATION

ROAD NO.	COUNTY	FINANCIAL PROJECT ID
CR 532	OSCEOLA	444187-1-52-01

LANDSCAPE DISPOSITION PLAN

SHEET NO. 110

LEGEND

(XXXX) TO BE REMOVED

|XXXX| TO REMAIN

NOTE: ONLY SOME LANDCSAPE ITEMS WERE INCLUDED AT THIS TIME. SOME AREAS OF REMOVAL WILL BE SHOWN ON THE SELECTIVE CLEARING AND GRUBBING PLANS IN A FUTURE SUBMITTAL.

EXIST. L.A. R/W

MATCH LINE RAMP D-1
STA. 601+40.00

MATCH LINE RAMP D-2
STA. 41+40.00

MATCH LINE RAMP D-1
STA. 606+50.00

PT STA. 602+73.99

PC STA. 604+06.76

PT STA. 42+28.01

N 69° 35' 32" E

602 603 604 605 606

42

0042 0043 0044 0045 0046 0047 0048 0049 0050 0051 0052 0053 0054 0055 0056 0057 0058

THE OFFICIAL RECORD OF THIS SHEET IS THE ELECTRONIC FILE DIGITALLY SIGNED AND SEALED UNDER RULE 61G15-23.004, F.A.C.

REVISIONS			
DATE	DESCRIPTION	DATE	DESCRIPTION

CHRISTOPHER KELLER
L.A. NO. LA0001352
HNTB CORPORATION
610 CRESCENT EXECUTIVE COURT
SUITE 400, LAKE MARY, FL 32746
(407) 805-0355
CERTIFICATE OF AUTHORIZATION 6500

STATE OF FLORIDA
DEPARTMENT OF TRANSPORTATION

ROAD NO.	COUNTY	FINANCIAL PROJECT ID
CR 532	OSCEOLA	444187-1-52-01

LANDSCAPE DISPOSITION PLAN

SHEET NO. 111

LEGEND

(XXXX) TO BE REMOVED

|XXXX| TO REMAIN

NOTE: ONLY SOME LANDCSAPE ITEMS WERE INCLUDED AT THIS TIME. SOME AREAS OF REMOVAL WILL BE SHOWN ON THE SELECTIVE CLEARING AND GRUBBING PLANS IN A FUTURE SUBMITTAL.

EXIST. L.A. R/W

MATCH LINE RAMP D-1
STA. 606+50.00

PCC STA. 607+87.79

PT STA. 610+38.03

MATCH LINE RAMP D-1
STA. 612+00.00

607 608 609 610 611

N 44° 05' 40" E

0061

0060

0059

THE OFFICIAL RECORD OF THIS SHEET IS THE ELECTRONIC FILE DIGITALLY SIGNED AND SEALED UNDER RULE 61G15-23.004, F.A.C.

REVISIONS			
DATE	DESCRIPTION	DATE	DESCRIPTION

CHRISTOPHER KELLER
L.A. NO. LA0001352
HNTB CORPORATION
610 CRESCENT EXECUTIVE COURT
SUITE 400, LAKE MARY, FL 32746
(407) 805-0355
CERTIFICATE OF AUTHORIZATION 6500

STATE OF FLORIDA
DEPARTMENT OF TRANSPORTATION

ROAD NO.	COUNTY	FINANCIAL PROJECT ID
CR 532	OSCEOLA	444187-1-52-01

LANDSCAPE DISPOSITION PLAN

SHEET NO. 112

NOTE: ONLY SOME LANDCSAPE ITEMS WERE INCLUDED AT THIS TIME. SOME AREAS OF REMOVAL WILL BE SHOWN ON THE SELECTIVE CLEARING AND GRUBBING PLANS IN A FUTURE SUBMITTAL.

EXIST. L.A. R/W

POT STA. 613+38.03

612

613

MATCH LINE RAMP D-1
STA. 612+00.00

THE OFFICIAL RECORD OF THIS SHEET IS THE ELECTRONIC FILE DIGITALLY SIGNED AND SEALED UNDER RULE 61G15-23.004, F.A.C.

REVISIONS			
DATE	DESCRIPTION	DATE	DESCRIPTION

CHRISTOPHER KELLER
L.A. NO. LA0001352
HNTB CORPORATION
610 CRESCENT EXECUTIVE COURT
SUITE 400, LAKE MARY, FL 32746
(407) 805-0355
CERTIFICATE OF AUTHORIZATION 6500

STATE OF FLORIDA
DEPARTMENT OF TRANSPORTATION

ROAD NO.	COUNTY	FINANCIAL PROJECT ID
CR 532	OSCEOLA	444187-1-52-01

LANDSCAPE DISPOSITION PLAN

SHEET NO.
113