CONTRACT PLANS COMPONENTS

ROADWAY PLANS

STATE OF FLORIDA
DEPARTMENT OF TRANSPORTATION
CONTRACT PLANS

FINANCIAL PROJECT ID 408464-2-32-01

(FEDERAL FUNDS)
VOLUSIA COUNTY (79110)

STATE ROAD NO. 400

INDEX OF ROADWAY PLANS

SHEET NO.	SHEET DESCRIPTION
1	KEY SHEET
2 - 16	DRAINAGE MAP
17 - 20	EXISTING DRAINAGE STRUCTURES
21 - 36	TYPICAL SECTIONS
37 - 53	TYPICAL SECTION DETAILS
54 - 68	PROJECT LAYOUT
69	GENERAL NOTES
70 - 72	CURVE DATA
73 - 188	ROADWAY PLANS
189 - 383	PROFILE
384 - 386	INTERCHANGE LAYOUT
387 - 388	DRAINAGE DETAILS
389 - 412	POND DETAILS
413	CROSS SECTION PATTERNS
414	ROADWAY SOIL SURVEY
415 - 1362	CROSS SECTIONS
1363 - 1365	STORMWATER POLLUTION PREVENTION PLAN
CTL-01 - CTL-28	PROJECT NETWORK CONTROL

PROJECT LOCATION

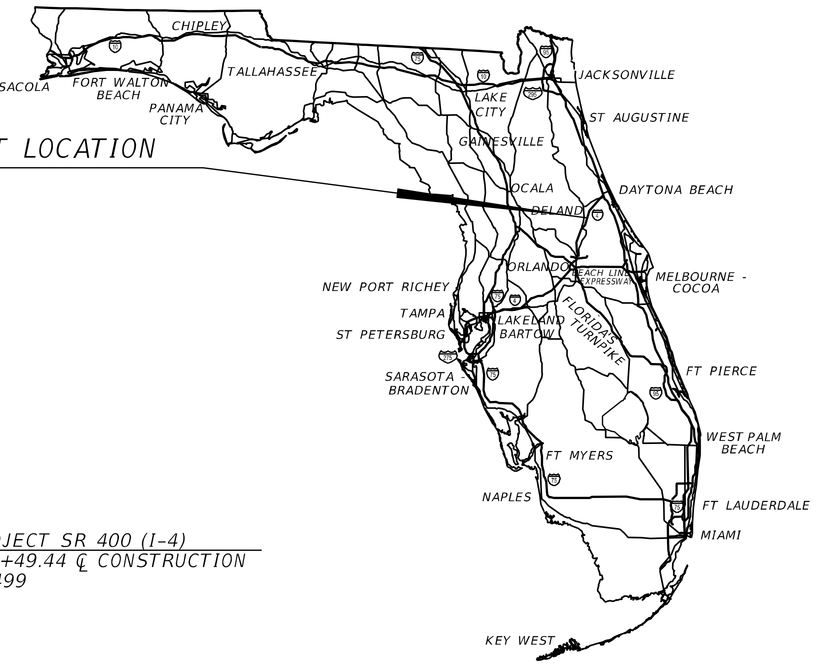

TO DELAND

R-30-E R-31-E

TO DAYTONA BEACH

END PROJECT SR 400 (I-4)
STA. 525+49.44 ℄ CONSTRUCTION
MP 114.499

END BRIDGE WB
END BRIDGE EB
℄ CONSTRUCTION

BEGIN BRIDGE WB
BEGIN BRIDGE EB
℄ CONSTRUCTION

EQUATION:
STA. 180+54.60 BK =
STA. 180+60.79 AH

END BRIDGE #790196
END BRIDGE #790197
℄ CONSTRUCTION

END BRIDGE WB
END BRIDGE EB
℄ CONSTRUCTION

T-18-S
T-19-S

EQUATION:
STA. 743+56.80 BK =
STA. 0+00.00 AH

BEGIN BRIDGE #790196
BEGIN BRIDGE #790197
℄ CONSTRUCTION

BEGIN BRIDGE WB
BEGIN BRIDGE EB
℄ CONSTRUCTION

BEGIN PROJECT SR 400 (I-4)
STA. 729+34.56 ℄ CONSTRUCTION
MP 104.278

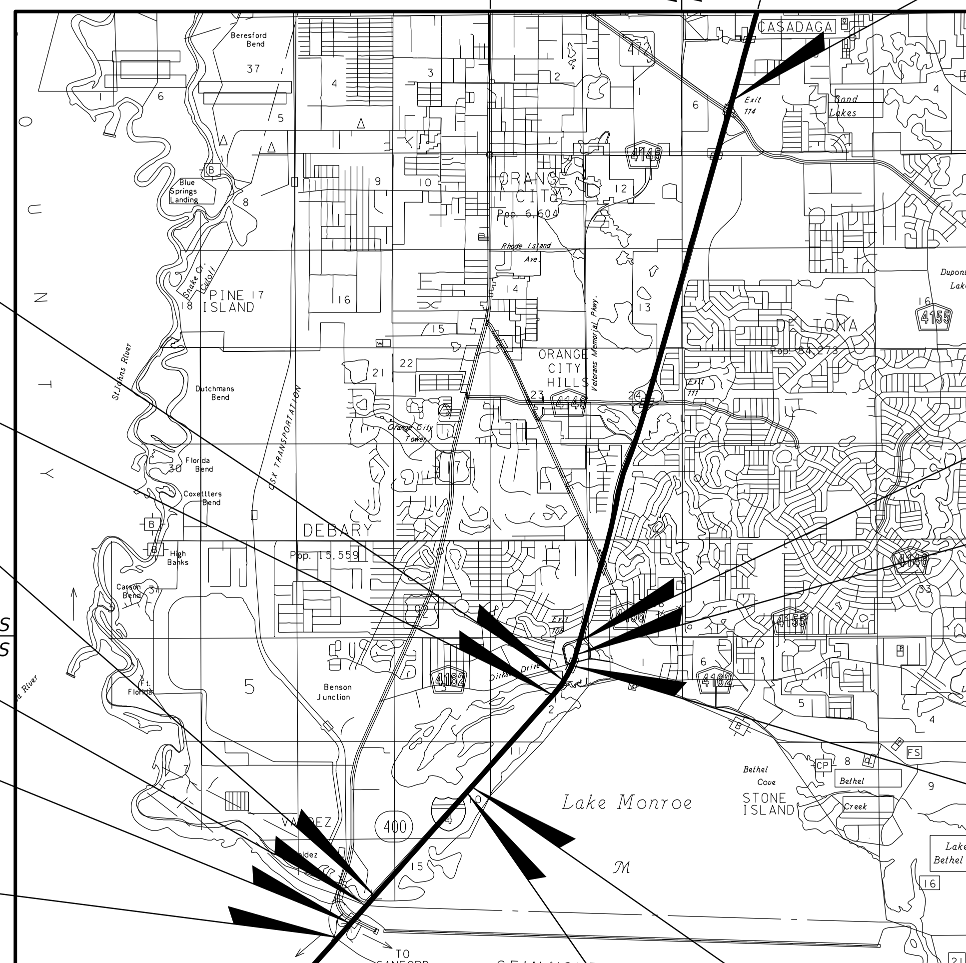

TO ORLANDO

R-30-E R-31-E

END BRIDGE WB & EB
℄ CONSTRUCTION

BEGIN BRIDGE WB & EB
℄ CONSTRUCTION

N

ROADWAY PLANS ENGINEER OF RECORD:

WILLIAM V. ANDERSON, P.E.
P.E. LICENSE NUMBER 36682
STANTEC CONSULTING SERVICES INC.
11315 CORPORATE BLVD., SUITE 105
ORLANDO, FLORIDA 32817
VENDOR NO. 112-167-170
CERTIFICATE OF AUTHORIZATION 27013

FDOT PROJECT MANAGER:

J. TODD HELTON, P.E.

GOVERNING STANDARD PLANS:

Florida Department of Transportation, FY2018-19 Standard Plans for Road and Bridge Construction and applicable Interim Revisions (IRs).

Standard Plans for Road Construction and associated IRs are available at the following website: http://www.fdot.gov/design/standardplans

APPLICABLE IRs: IR - -

Standard Plans for Bridge Construction are included in the Structures Plans Component

GOVERNING STANDARD SPECIFICATIONS:

Florida Department of Transportation, Jan. 2019 Standard Specifications for Road and Bridge Construction at the following website: http://www.fdot.gov/programmanagement/Implemented/SpecBooks

CONSTRUCTION CONTRACT NO.	FISCAL YEAR	SHEET NO.
	TBD	1

THE OFFICIAL RECORD OF THIS SHEET IS THE ELECTRONIC FILE DIGITALLY SIGNED AND SEALED UNDER RULE 61G15-23.004, F.A.C.

NOTES TO REVIEWERS

1. PERMITTING: THESE PLANS ARE FOR STORMWATER PERMITTING PURPOSES ONLY. PROPOSED STORMWATER FACILITIES WITH CRITICAL CONVEYANCE FEATURES ARE SHOWN ON THE PLANS AND CROSS-SECTIONS AS WELL AS ON POND DETAIL SHEETS.

2. MAINLINE GENERAL USE AND EXPRESS LANE PROFILES: PROFILES HAVE BEEN DESIGNED FOR THE TOTAL LENGTH OF THE GENERAL USE LANES, EB AND WB. EXPRESS LANE PROFILES, EB AND WB, ARE PROVIDED ONLY BETWEEN THE BEGINNING OF THE WIDENING FOR THE SLIP RAMP CONSTRUCTION IN THE CAUSEWAY, THROUGH THE I-4 CURVES OVER DIRKSEN DRIVE, AND THROUGH THE BIFURCATION CURVES AND SLIP RAMPS (WEST OF SAXON) BEFORE ENDING WITHIN THE SAXON INTERCHANGE. THIS PORTION OF THE PROJECT REQUIRES VARYING ELEVATION DIFFERENCES BETWEEN THE GUL AND EL PROFILES. NOTES HAVE BEEN PROVIDED ON THE GUL PROFILES STATING THAT THE EXPRESS LANE PROFILE WILL BE A CONSISTANT ELEVATION ABOVE THE GENERAL USE LANES PROFILE IN AREAS WHERE EXPRESS LANE PROFILE SHEETS ARE NOT PROVIDED.

3. ST. JOHN'S RIVER BRIDGES: SEGMENT 3 TO THE SOUTH HAS PROPOSED MINOR WIDENING TO THE OUTSIDE ON THE EXISTING ST. JOHN'S RIVER BRIDGES. THIS WORK IS NOT INCLUDED IN THIS SEGMENT 4 PROJECT. THIS SEGMENT 4 PROJECT WILL WIDEN THE SJR BRIDGES TO THE INSIDE, ACCOMODATING TWO (2) EXPRESS LANES. CURRENTLY, THE PROJECT BEGINS WITH THE CONSTRUCTION OF THE EXPRESS LANES, MATCHING BRIDGE APPROACH SLABS PROVIDED IN THE SEGMENT 3 PROJECT.

4. I-4 BRIDGE OVER DIRKSEN DRIVE: THE LENGTH OF THE SPANS OF THE PROPOSED I-4 BRIDGE OVER DIRKSEN DRIVE WERE DEVELOPED TO ACCOMMODATE FUTURE VOLUSIA COUNTY CONSTRUCTION. THE PROPOSED BRIDGE HAS TWO-SPANS IN ORDER TO PROVIDE A LOWER I-4 PROFILE AND AVOID 40'+ MSE WALLS AND TO PERMIT THE CONSTRUCTION OF RAMP B IN THE SOUTHEAST QUADRANT OF THE INTERCHANGE, AN EB I-4 EXIT RAMP TO EB DIRKSEN.

5. DIRKSEN INTERCHANGE – RAMPS (C1, C2, D1, D2) HAVE REDUCED DESIGN SPEEDS DUE TO THE WIDENING OF THE I-4 CORRIDOR AND THE NEED TO MAINTAIN THE SAME RAMP INTERSECTIONS WITH DIRKSEN DRIVE AS SHOWN IN THE RECOMMENDED ALTERNATIVE. THE PROPOSED CONFIGURATION OF THE INTERCHANGE HAS CHANGED THROUGH THE ADDITION OF RAMP B IN THE SOUTHEAST QUADRANT AND CHANGING RAMP C2 TO A RIGHT ONLY (WB) AT DIRKSEN DRIVE. IN ADDITION, THE DECEL LANE FOR RAMP C2 WAS EXTENDED ACROSS THE I-4 EB BRIDGE OVER DIRKSEN DRIVE. THESE CHANGES SPLIT EB I-4 VEHICLES EXITING AT DIRKSEN TO TWO DIFFERENT EXIT RAMPS, REDUCING BACK-UP AT THE INETRCHANGE.

6. SAXON INTERCHANGE– RAMPS (C1, C2, D1, D2) HAVE REDUCED DESIGN SPEEDS DUE TO THE WIDENING OF THE I-4 CORRIDOR AND THE NEED TO MAINTAIN THE SAME RAMP INTERSECTIONS WITH SAXON BLVD. AS SHOWN IN THE RECOMMENDED ALTERNATIVE. THE PROPOSED INTERCHANGE CONFIGURATION HAS BEEN REVISED. RAMP A2, THE WB I-4 TO EB SAXON LOOP RAMP HAS BEEN ELIMINATED AND REPLACED WITH A TWO-LANE LEFT TURN RAMP AT THE TERMINUS OF RAMP D1 (WB I-4 TO SAXON). RAMP A1 WAS REALIGNED. RAMP B WAS RECONFIGURED TO INTERSECT SAXON OPPOSITE THE RAMP C1 AND C2 TERMINI AT SAXON. THE EXISTING TWO-LANE WB COLLECTOR-DISTRIBUTOR ROAD HAS BEEN REPLACED WITH AN EXTENDED RAMP D2 TAKING WB SAXON VEHICLES TO WB I-4.

7. SR 472 – A DESIGN SPEED OF 30 MPH WAS USED THROUGH THE DDI. LOOP RAMPS ARE DESIGNED FOR 25 MPH. SUPERELEVATION TRANSITION RUNOUTS ARE REDUCED AT THE SR 472/RAMP INTERSECTIONS DUE TO TIGHT CONFIGURATION OF THE DDI. A VARIATION FOR SUPERELEVATION TRANSITIONS WILL BE NECESSARY FOR DDI CROSSOVER CURVES. INITIAL COORDINATION WITH HALIFAX HOSPITAL INDICATES THE RIGHT OF WAY REQUIRED WILL NOT IMPACT THE ONGOING HALIFAX HOSPITAL BUILD OUT.

8. BRIDGES – THE PROJECT'S SCOPE OF SERVICES LIMIT STRUCTURAL DESIGN TO THE PREPARATION OF BRIDGE MEMORANDUMS TO DETERMINE BRIDGE TYPICALS AND CONSTRUCTABILITY. BEGIN AND END BRIDGE STATIONS, ELEVATIONS, AND ACTUAL VERTICAL CLEARANCES ARE NOT TO BE INCLUDED.

THE OFFICIAL RECORD OF THIS SHEET IS THE ELECTRONIC FILE DIGITALLY SIGNED AND SEALED UNDER RULE 61G15-23.004, F.A.C.

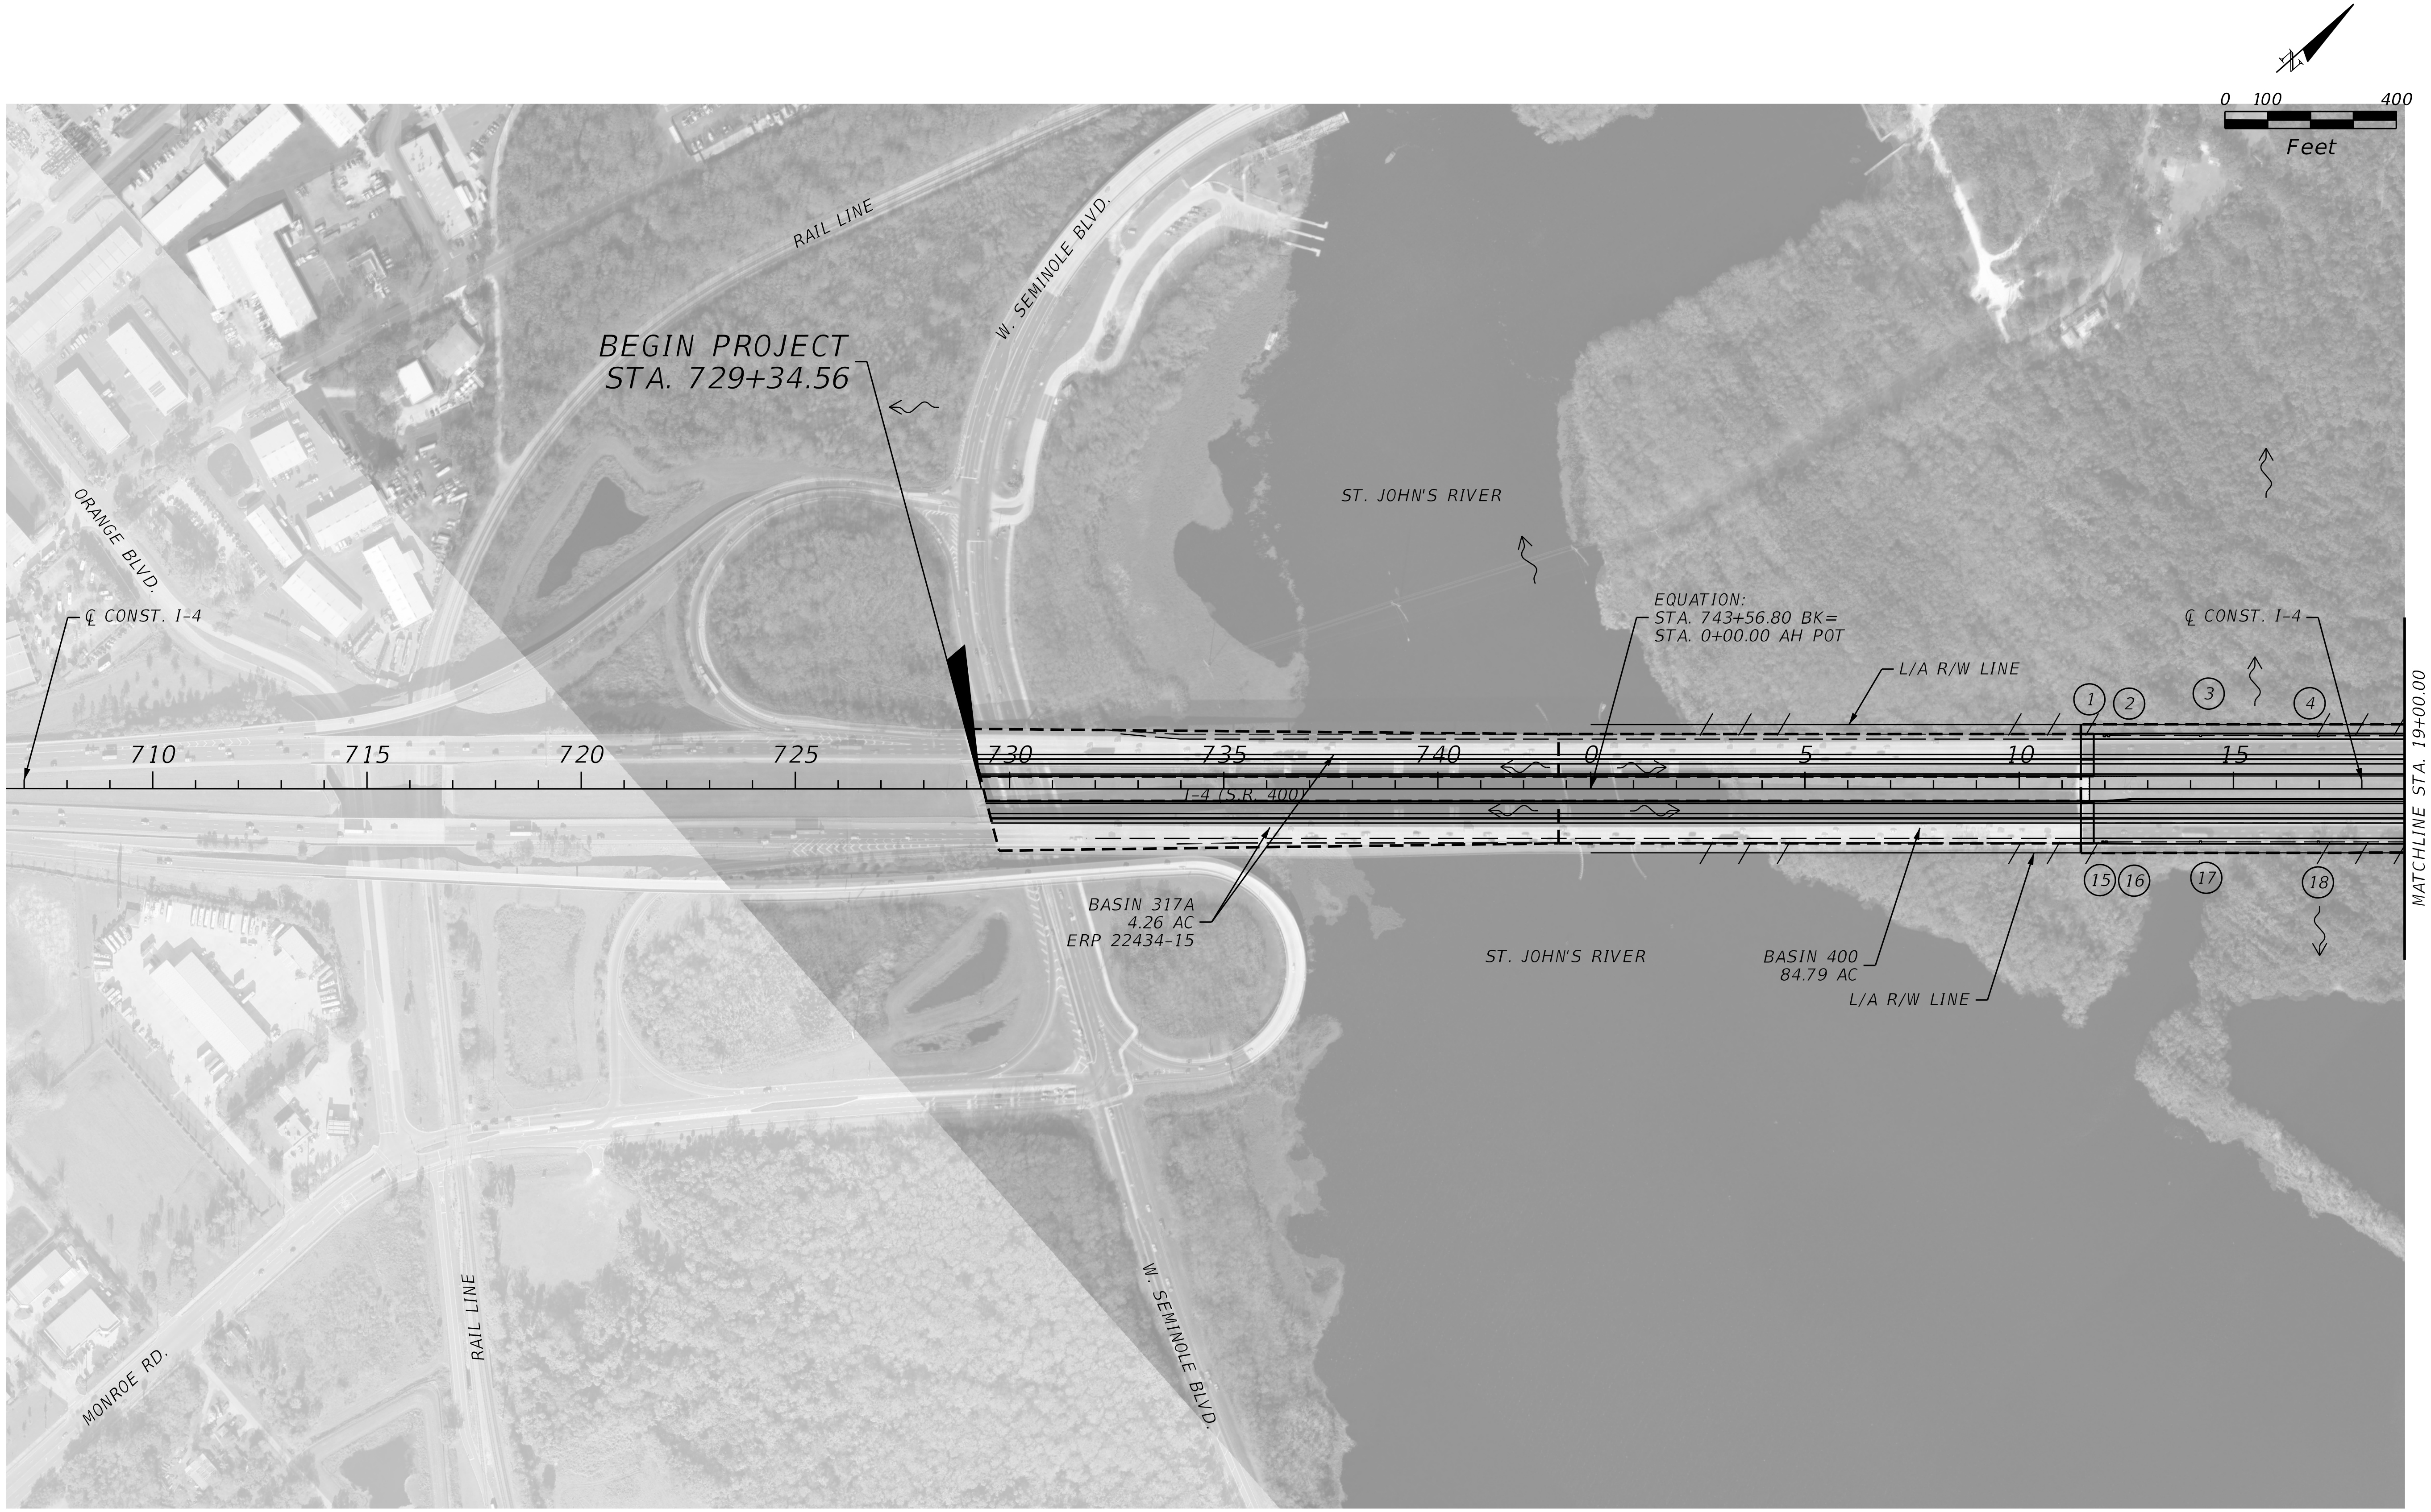

THE OFFICIAL RECORD OF THIS SHEET IS THE ELECTRONIC FILE DIGITALLY SIGNED AND SEALED UNDER RULE 61G15-23.004, F.A.C.

REVISIONS			
DATE	DESCRIPTION	DATE	DESCRIPTION

STANTEC CONSULTING SERVICES INC.
ENGINEER OF RECORD:
TIMOTHY X. VAVRA, P.E. NO.: 54872
11315 CORPORATE BLVD., SUITE 105
ORLANDO, FLORIDA 32817
(407) 823-8966
CERTIFICATE OF AUTHORIZATION NO. 27013

STATE OF FLORIDA
DEPARTMENT OF TRANSPORTATION

ROAD NO.	COUNTY	FINANCIAL PROJECT ID
SR400	VOLUSIA	408464-2-32-01

DRAINAGE MAP

SHEET NO.
2

THE OFFICIAL RECORD OF THIS SHEET IS THE ELECTRONIC FILE DIGITALLY SIGNED AND SEALED UNDER RULE 61G15-23.004, F.A.C.

REVISIONS			
DATE	DESCRIPTION	DATE	DESCRIPTION

STANTEC CONSULTING SERVICES INC.
ENGINEER OF RECORD:
TIMOTHY X. VAVRA, P.E. NO.: 54872
11315 CORPORATE BLVD., SUITE 105
ORLANDO, FLORIDA 32817
(407) 823-8966
CERTIFICATE OF AUTHORIZATION NO. 27013

STATE OF FLORIDA
DEPARTMENT OF TRANSPORTATION

ROAD NO.	COUNTY	FINANCIAL PROJECT ID
SR400	VOLUSIA	408464-2-32-01

DRAINAGE MAP

SHEET NO.
3

jchassee 6/14/2019 4:07:05 PM DRAINAGEMAP V:\2158\active\CADD\40846423201\drainage\DRMPRD02.dgn

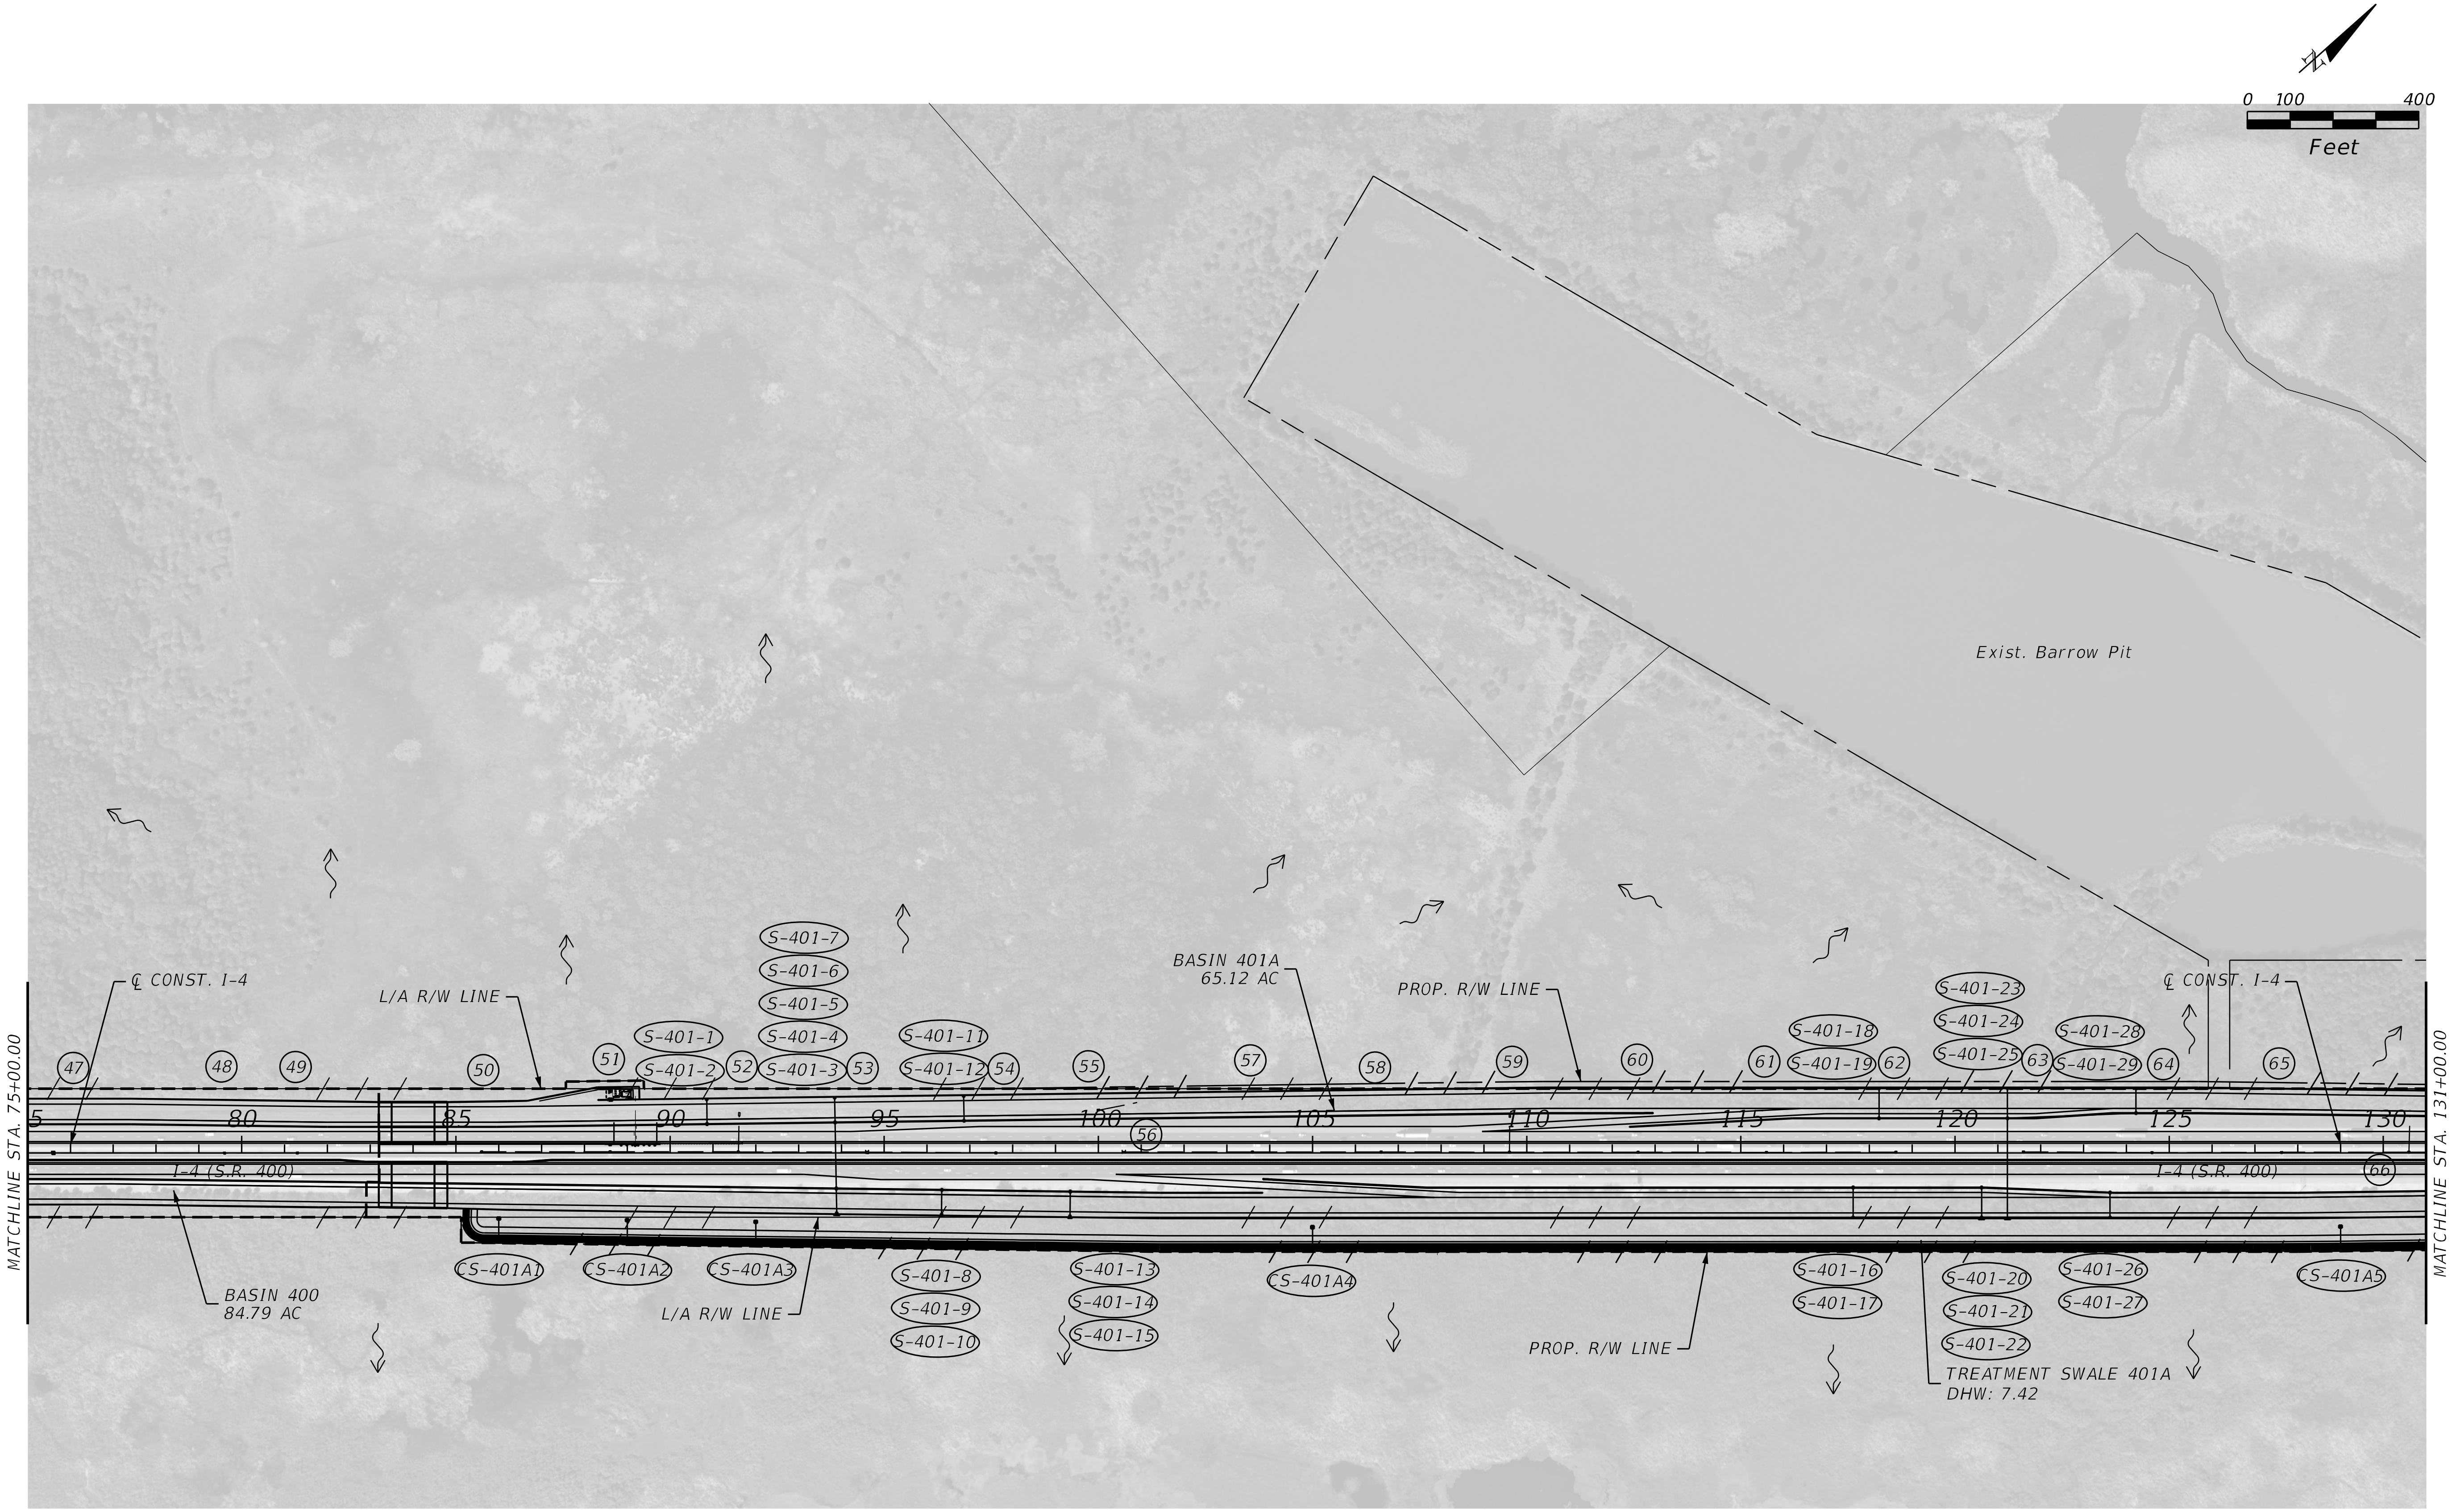

THE OFFICIAL RECORD OF THIS SHEET IS THE ELECTRONIC FILE DIGITALLY SIGNED AND SEALED UNDER RULE 61G15-23.004, F.A.C.

REVISIONS			
DATE	DESCRIPTION	DATE	DESCRIPTION

STANTEC CONSULTING SERVICES INC.
ENGINEER OF RECORD:
TIMOTHY X. VAVRA, P.E. NO.: 54872
11315 CORPORATE BLVD., SUITE 105
ORLANDO, FLORIDA 32817
(407) 823-8966
CERTIFICATE OF AUTHORIZATION NO. 27013

STATE OF FLORIDA
DEPARTMENT OF TRANSPORTATION

ROAD NO.	COUNTY	FINANCIAL PROJECT ID
SR400	VOLUSIA	408464-2-32-01

DRAINAGE MAP

SHEET NO.
4

jchassee 6/14/2019 4:07:54 PM DRAINAGEMAP V:\2158\active\CADD\40846423201\drainage\DRMPRD03.dgn

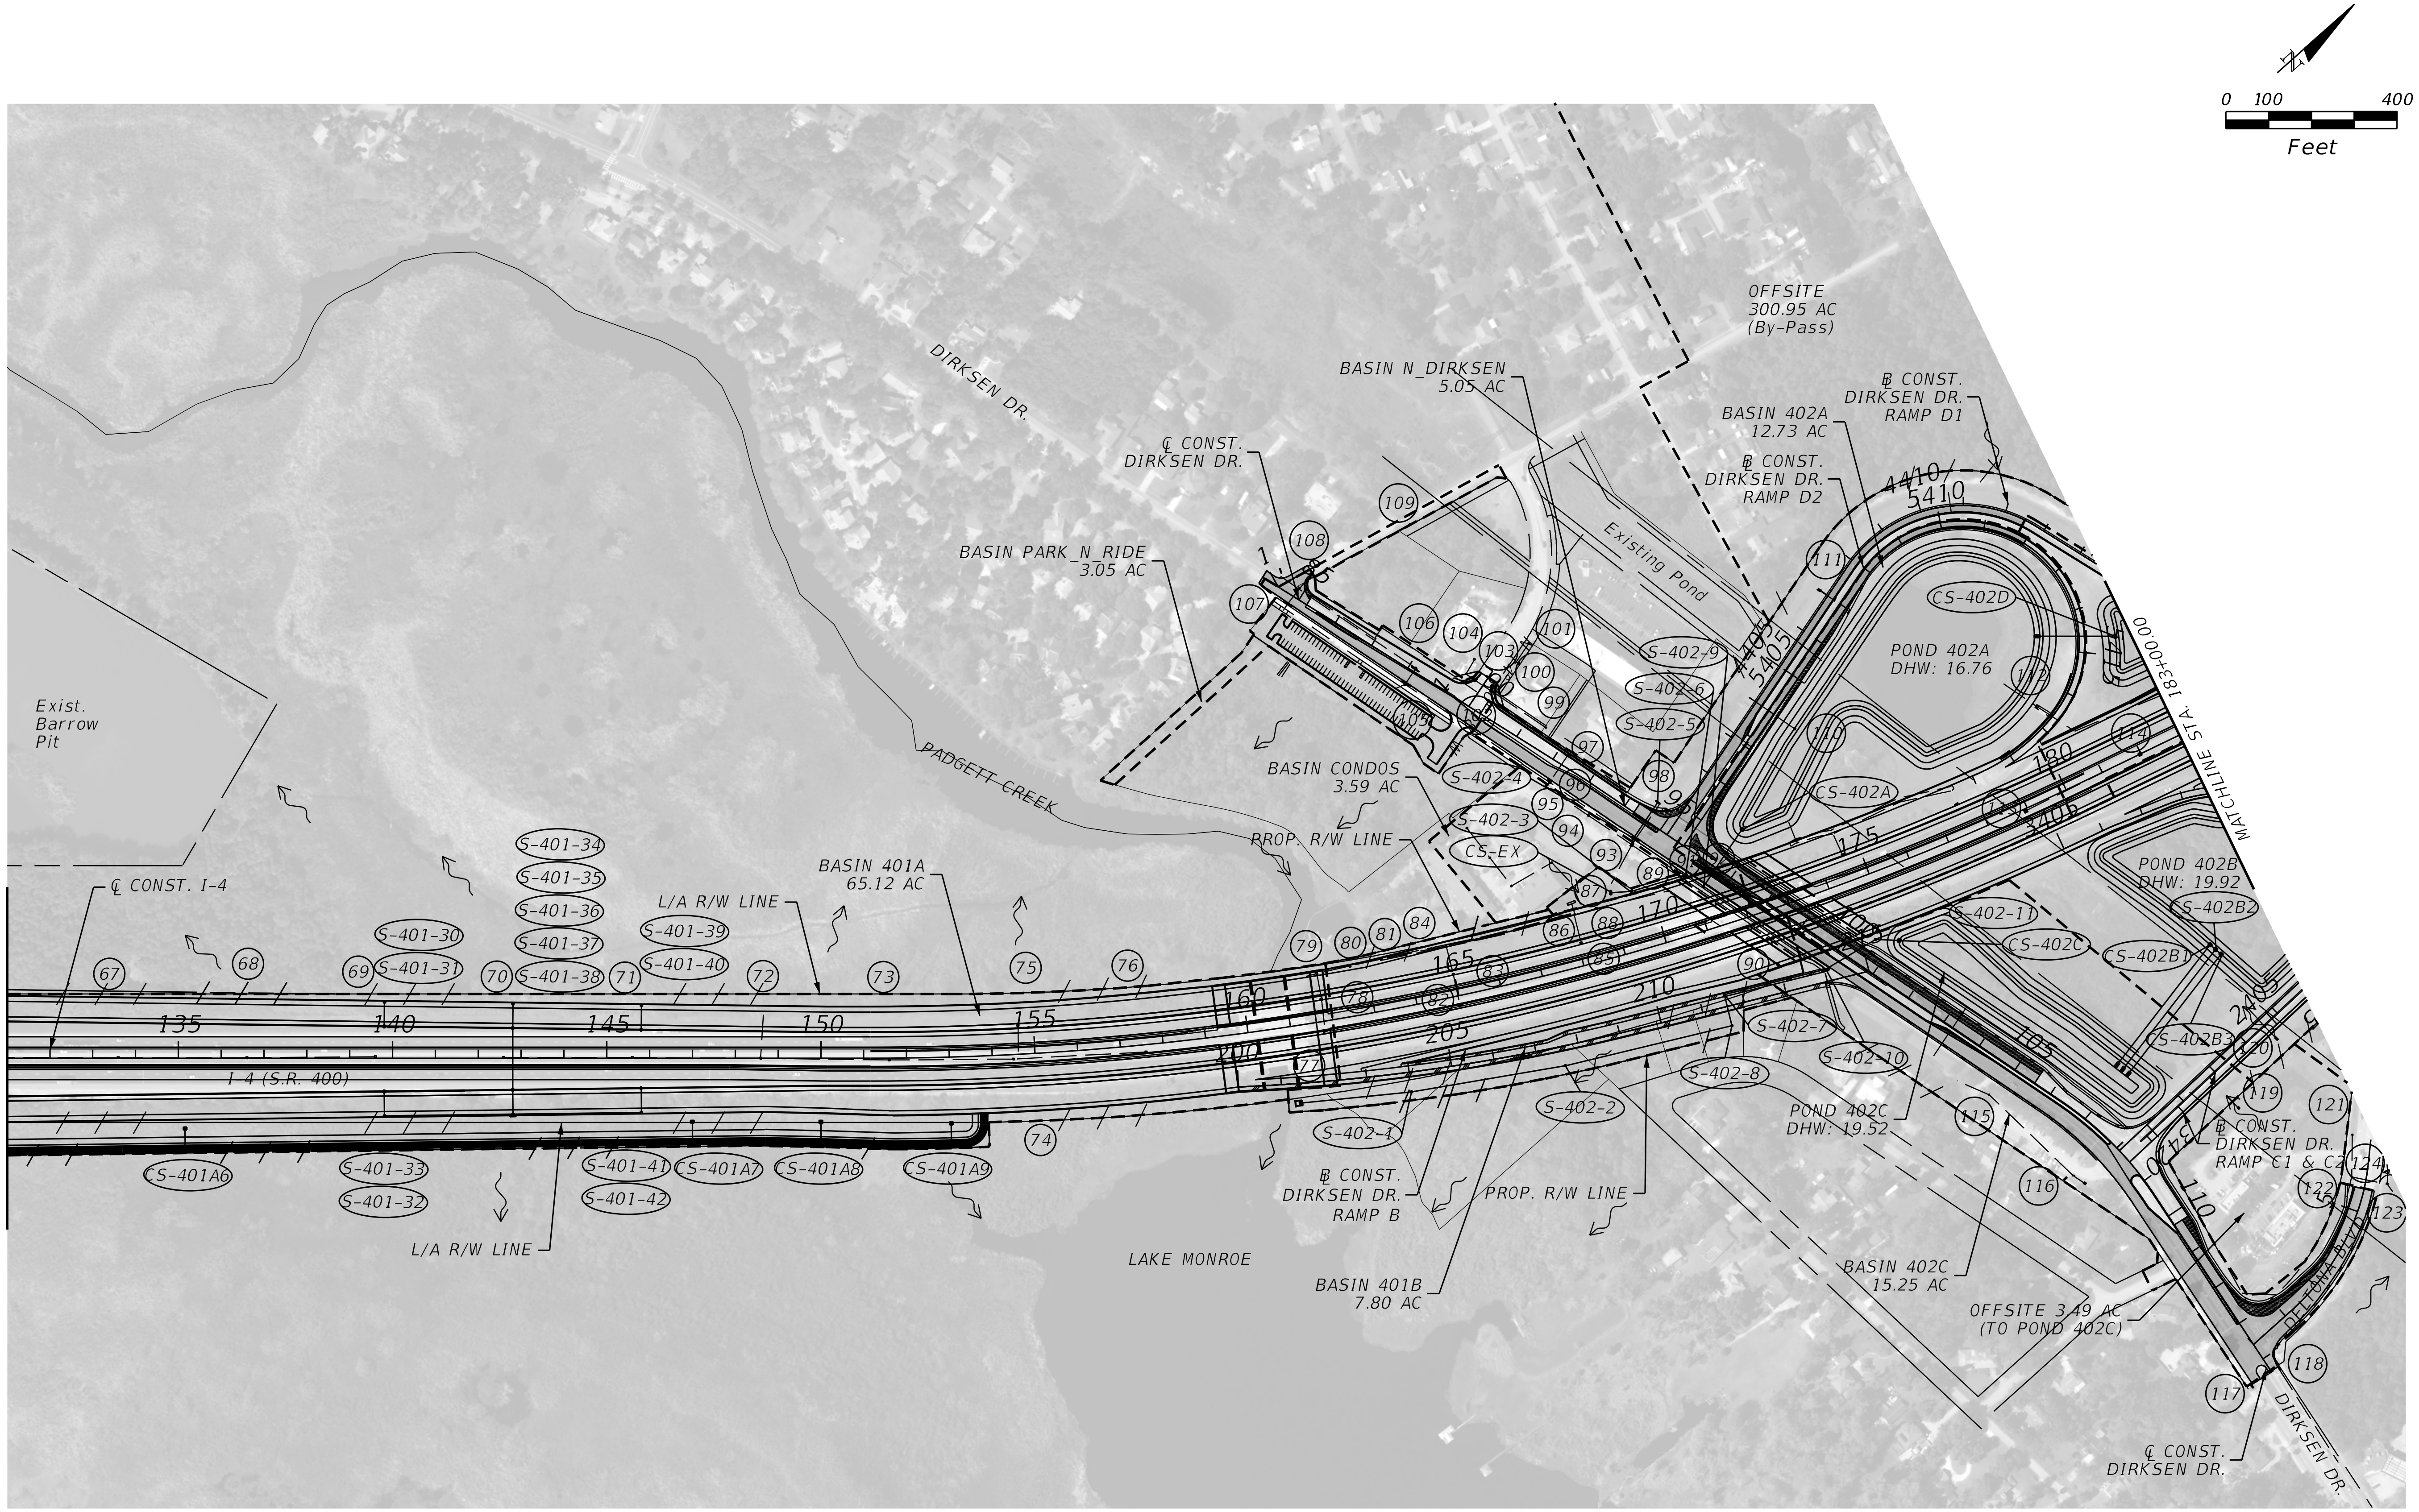

REVISIONS			
DATE	DESCRIPTION	DATE	DESCRIPTION

STANTEC CONSULTING SERVICES INC.
ENGINEER OF RECORD:
TIMOTHY X. VAVRA, P.E. NO.: 54872
11315 CORPORATE BLVD., SUITE 105
ORLANDO, FLORIDA 32817
(407) 823-8966
CERTIFICATE OF AUTHORIZATION NO. 27013

STATE OF FLORIDA
DEPARTMENT OF TRANSPORTATION

ROAD NO.	COUNTY	FINANCIAL PROJECT ID
SR400	VOLUSIA	408464-2-32-01

DRAINAGE MAP

SHEET NO.
5

THE OFFICIAL RECORD OF THIS SHEET IS THE ELECTRONIC FILE DIGITALLY SIGNED AND SEALED UNDER RULE 61G15-23.004, F.A.C.

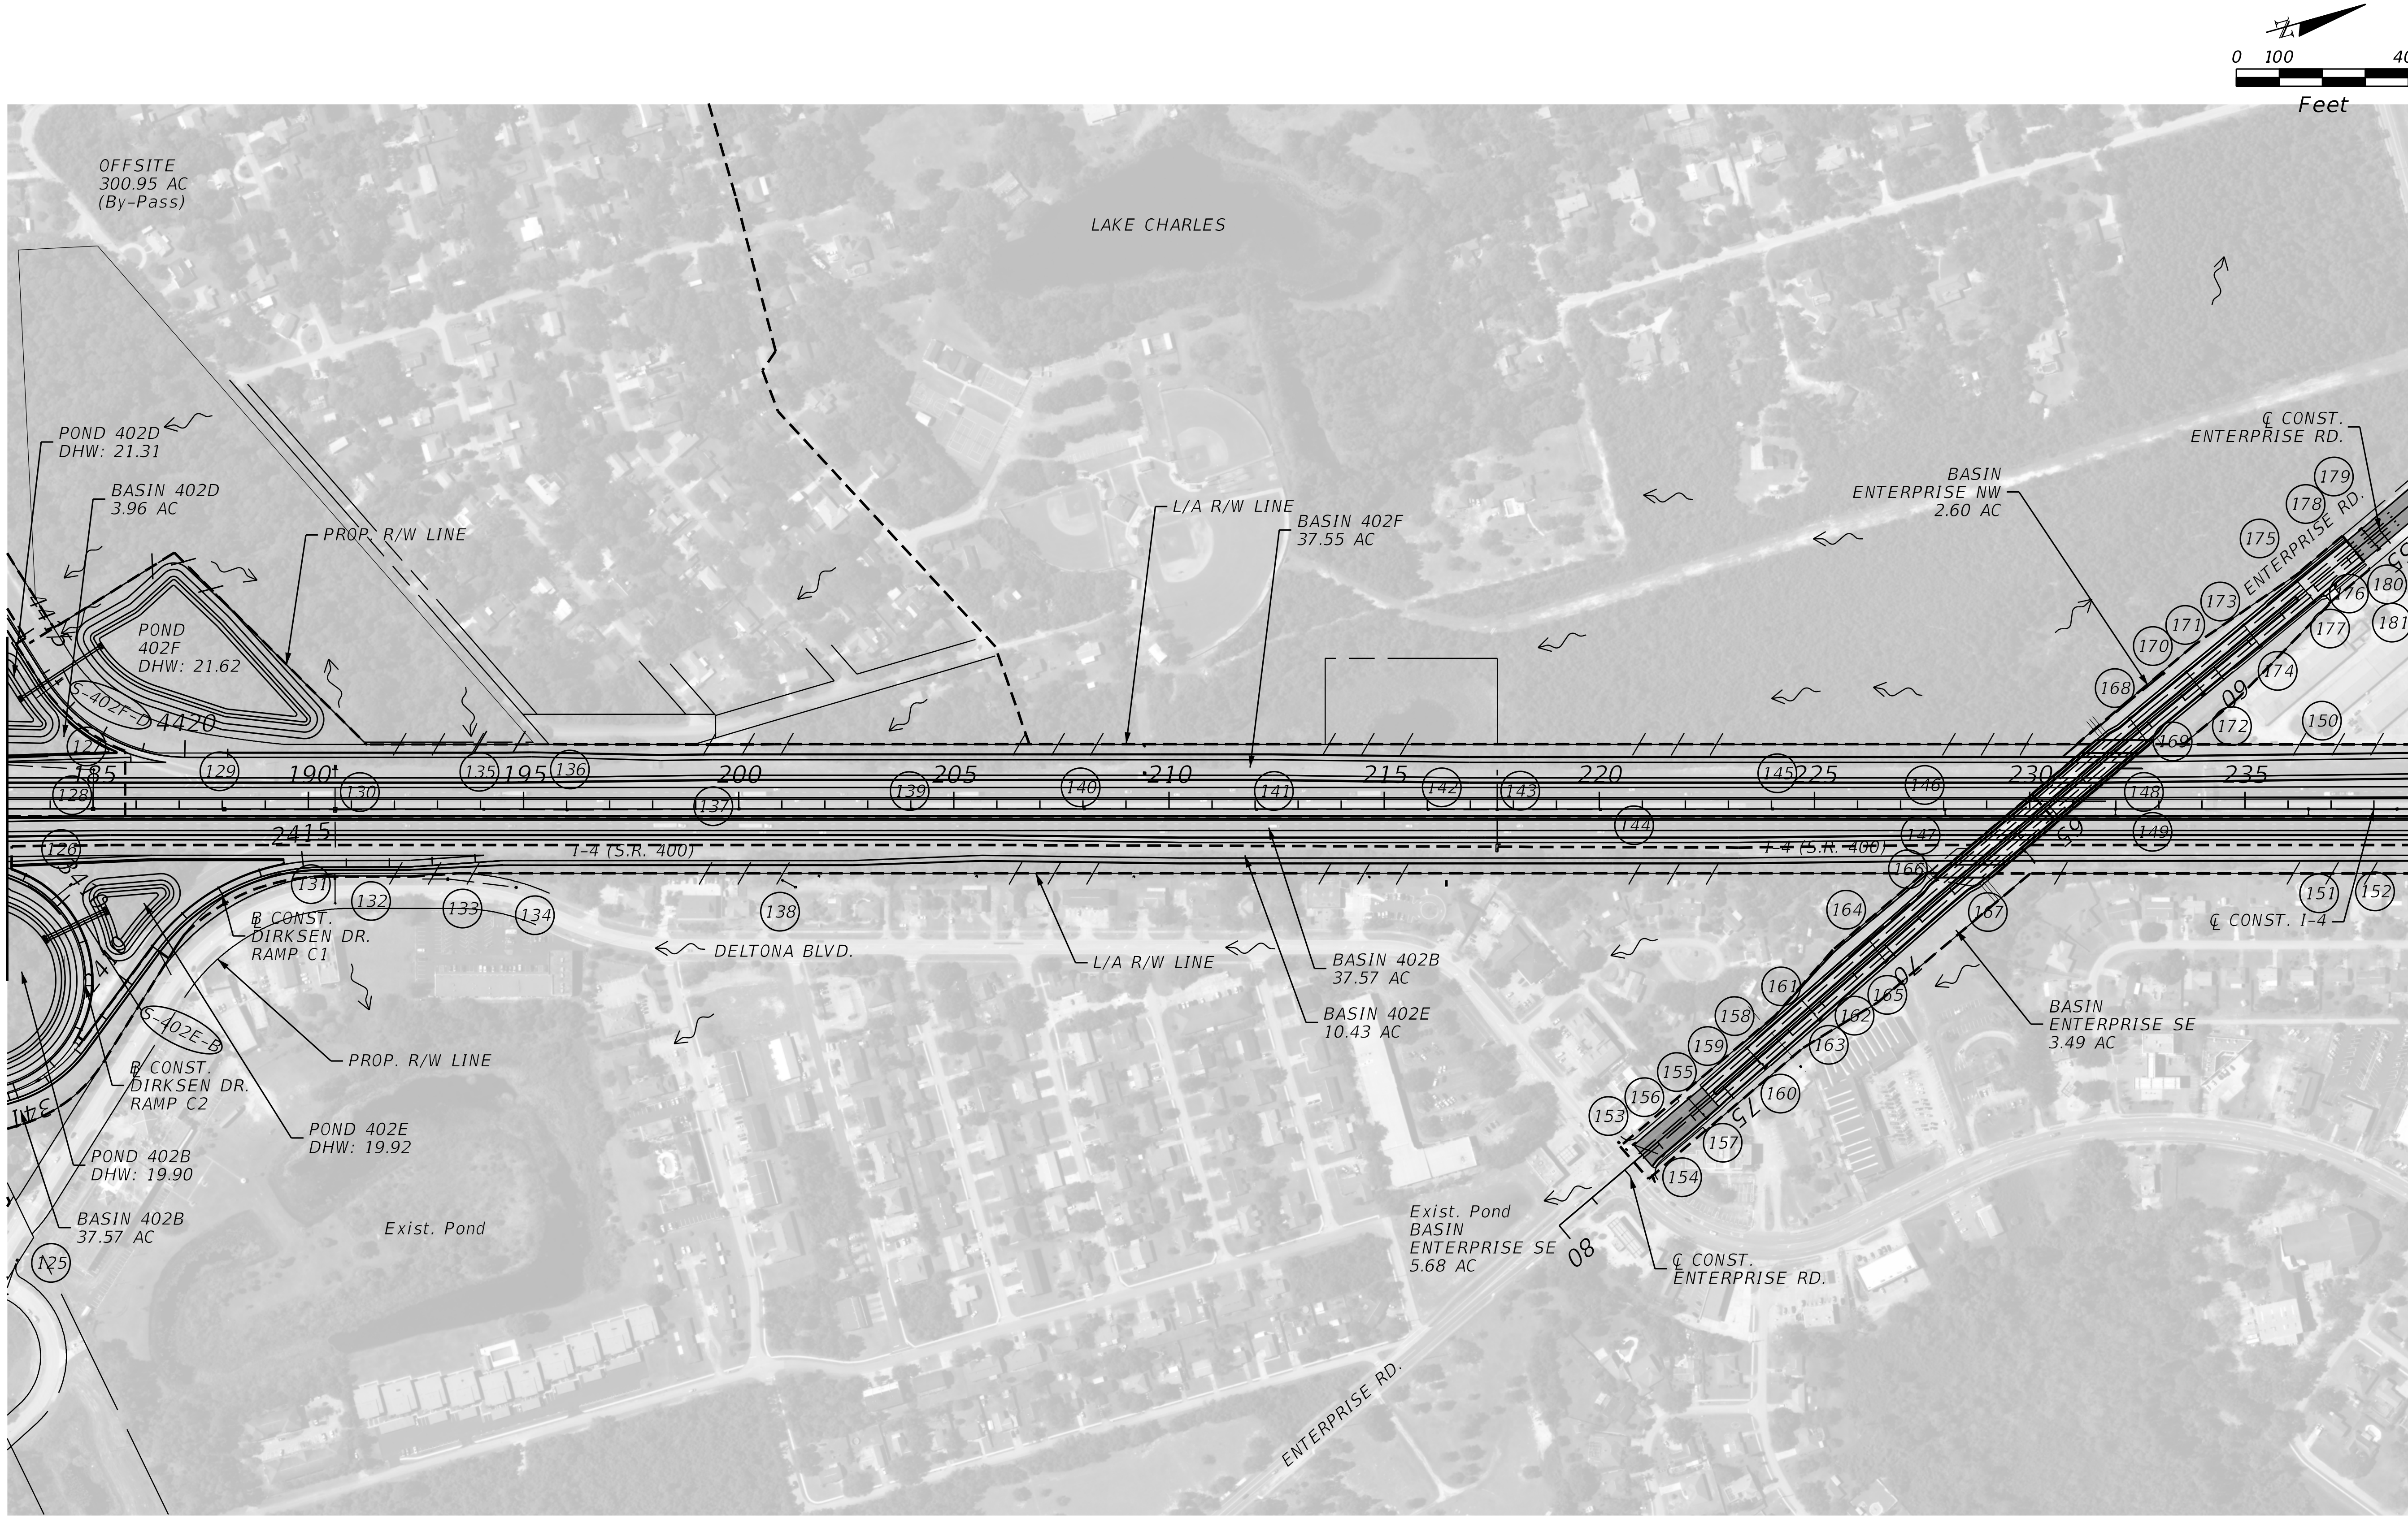

THE OFFICIAL RECORD OF THIS SHEET IS THE ELECTRONIC FILE DIGITALLY SIGNED AND SEALED UNDER RULE 61G15-23.004, F.A.C.

REVISIONS			
DATE	DESCRIPTION	DATE	DESCRIPTION

STANTEC CONSULTING SERVICES INC.
ENGINEER OF RECORD:
TIMOTHY X. VAVRA, P.E. NO.: 54872
11315 CORPORATE BLVD., SUITE 105
ORLANDO, FLORIDA 32817
(407) 823-8966
CERTIFICATE OF AUTHORIZATION NO. 27013

STATE OF FLORIDA
DEPARTMENT OF TRANSPORTATION

ROAD NO.	COUNTY	FINANCIAL PROJECT ID
SR400	VOLUSIA	408464-2-32-01

DRAINAGE MAP

SHEET NO.
6

jchassee 6/14/2019 4:09:06 PM DRAINAGEMAP V:\2158\active\CADD\40846423201\drainage\DRMPRD05.dgn

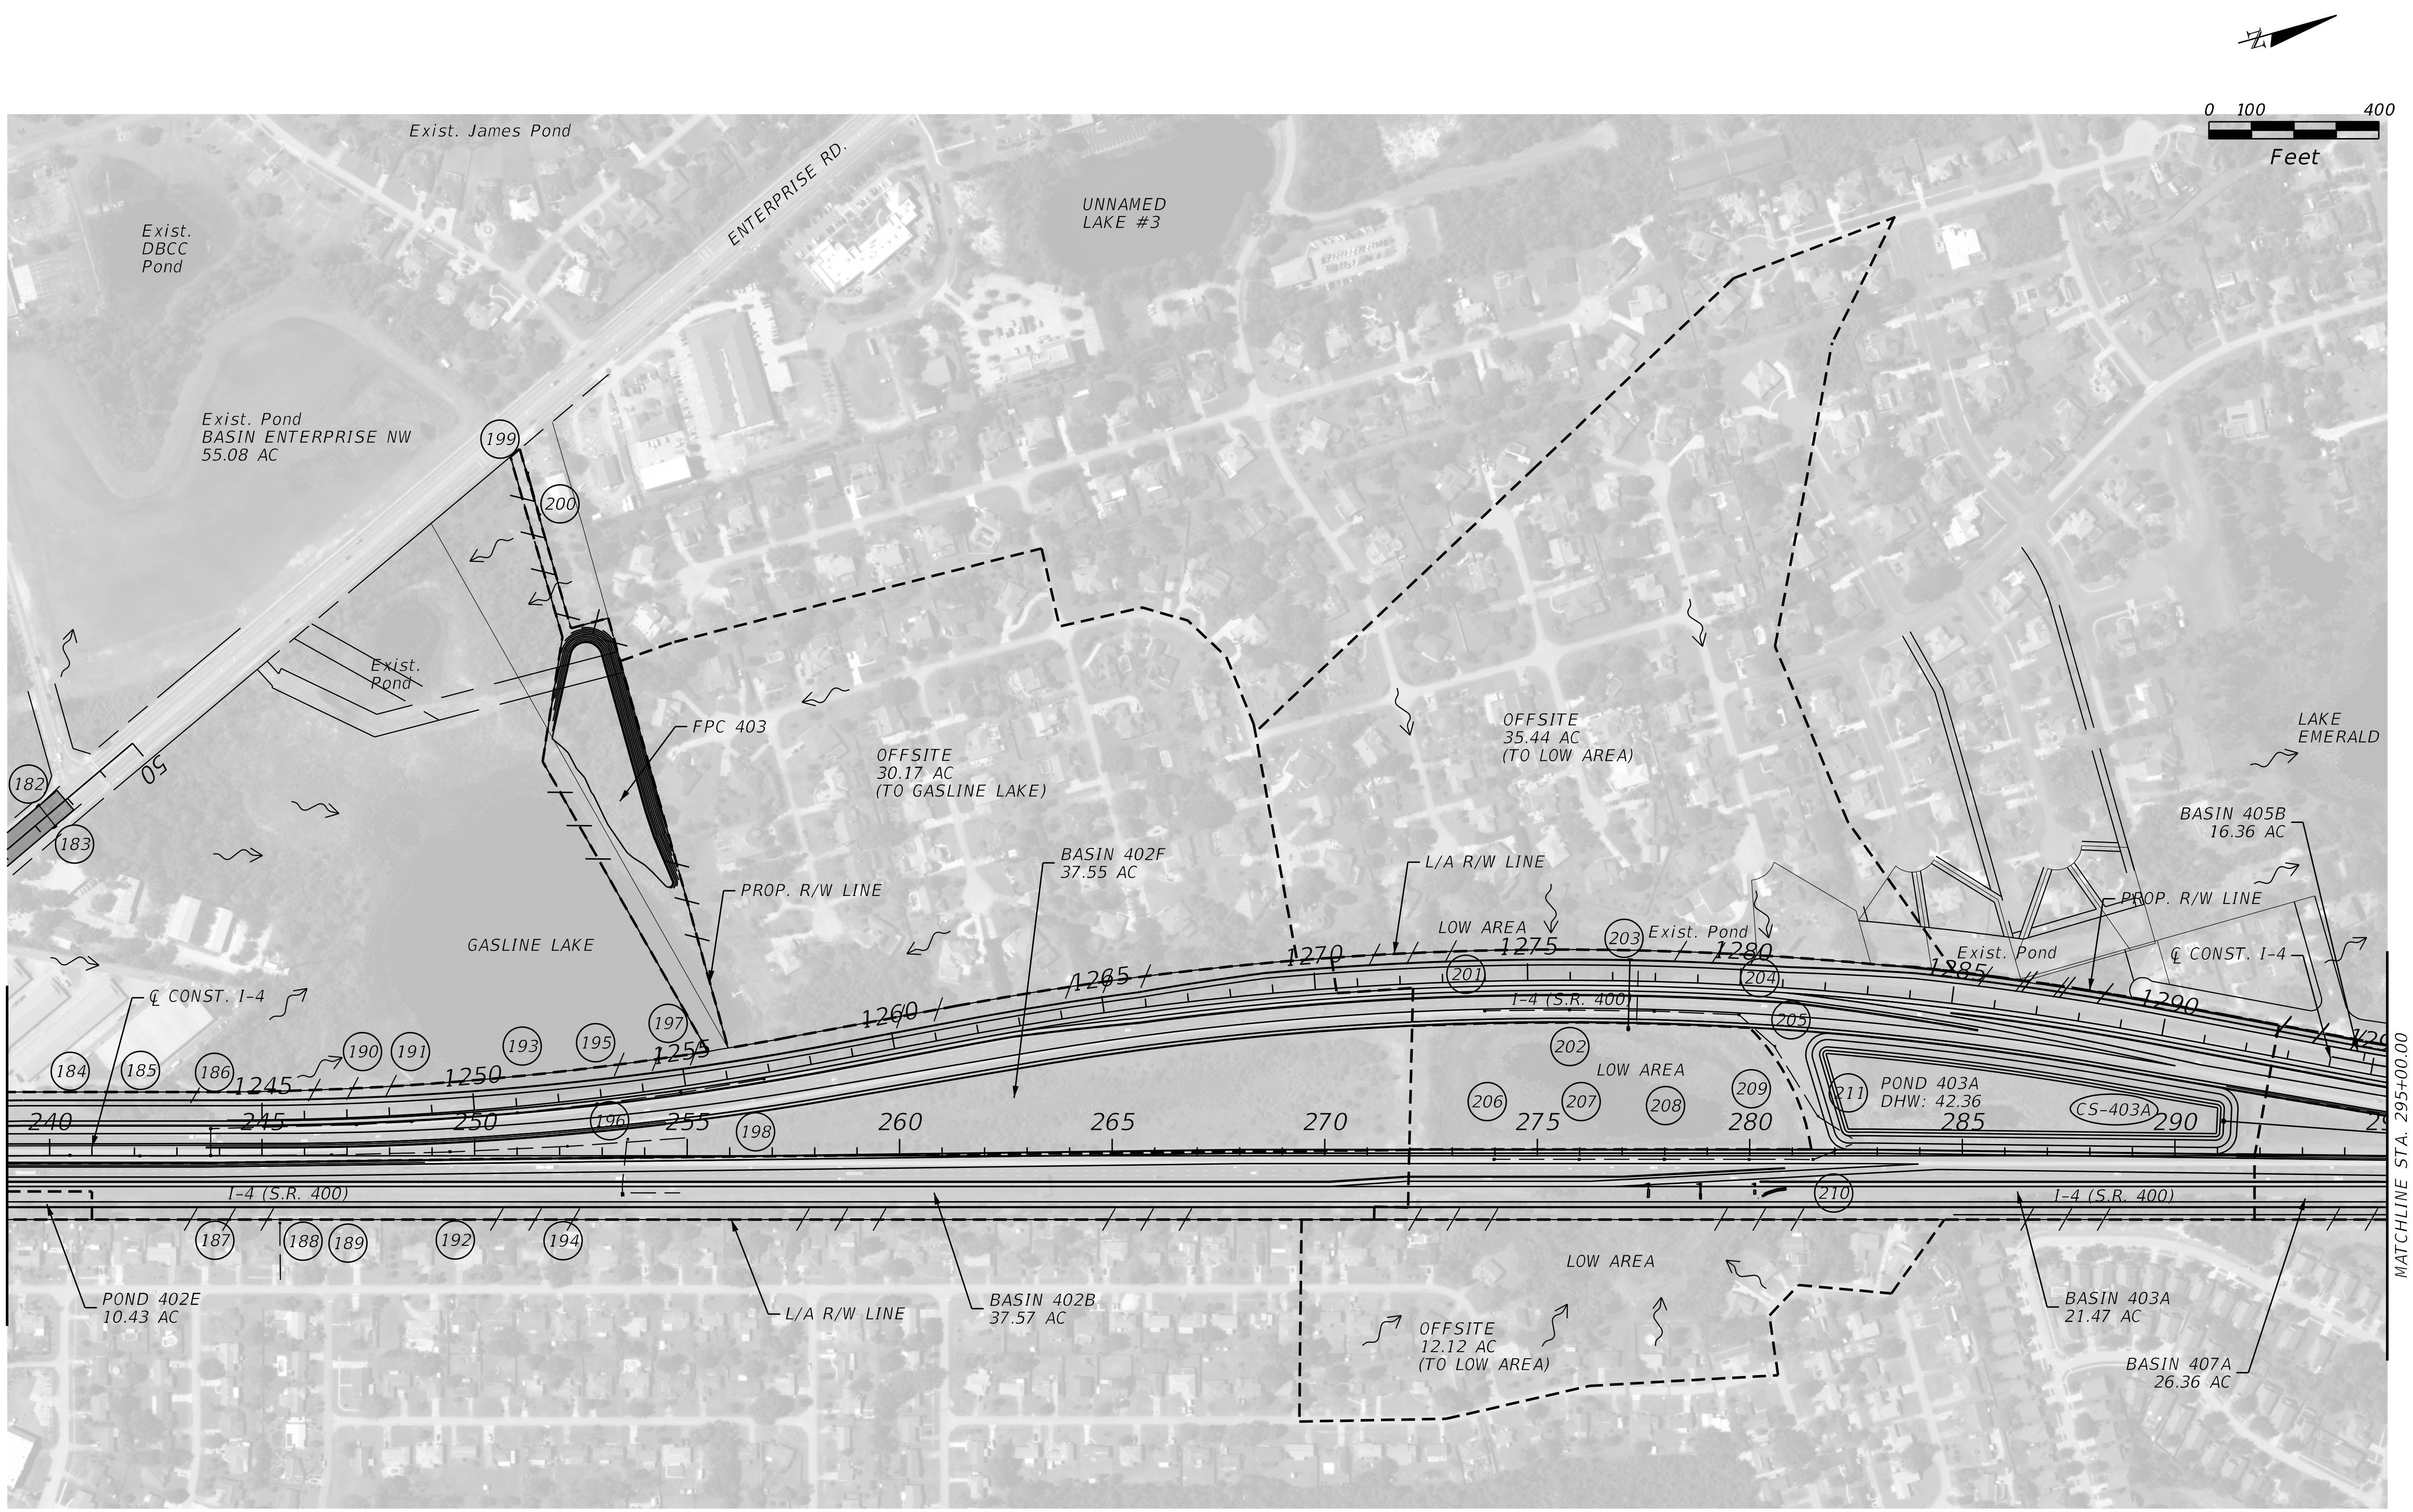

THE OFFICIAL RECORD OF THIS SHEET IS THE ELECTRONIC FILE DIGITALLY SIGNED AND SEALED UNDER RULE 61G15-23.004, F.A.C.

REVISIONS			
DATE	DESCRIPTION	DATE	DESCRIPTION

STANTEC CONSULTING SERVICES INC.
ENGINEER OF RECORD:
TIMOTHY X. VAVRA, P.E. NO.: 54872
11315 CORPORATE BLVD., SUITE 105
ORLANDO, FLORIDA 32817
(407) 823-8966
CERTIFICATE OF AUTHORIZATION NO. 27013

STATE OF FLORIDA
DEPARTMENT OF TRANSPORTATION

ROAD NO.	COUNTY	FINANCIAL PROJECT ID
SR400	VOLUSIA	408464-2-32-01

DRAINAGE MAP

SHEET NO.
7

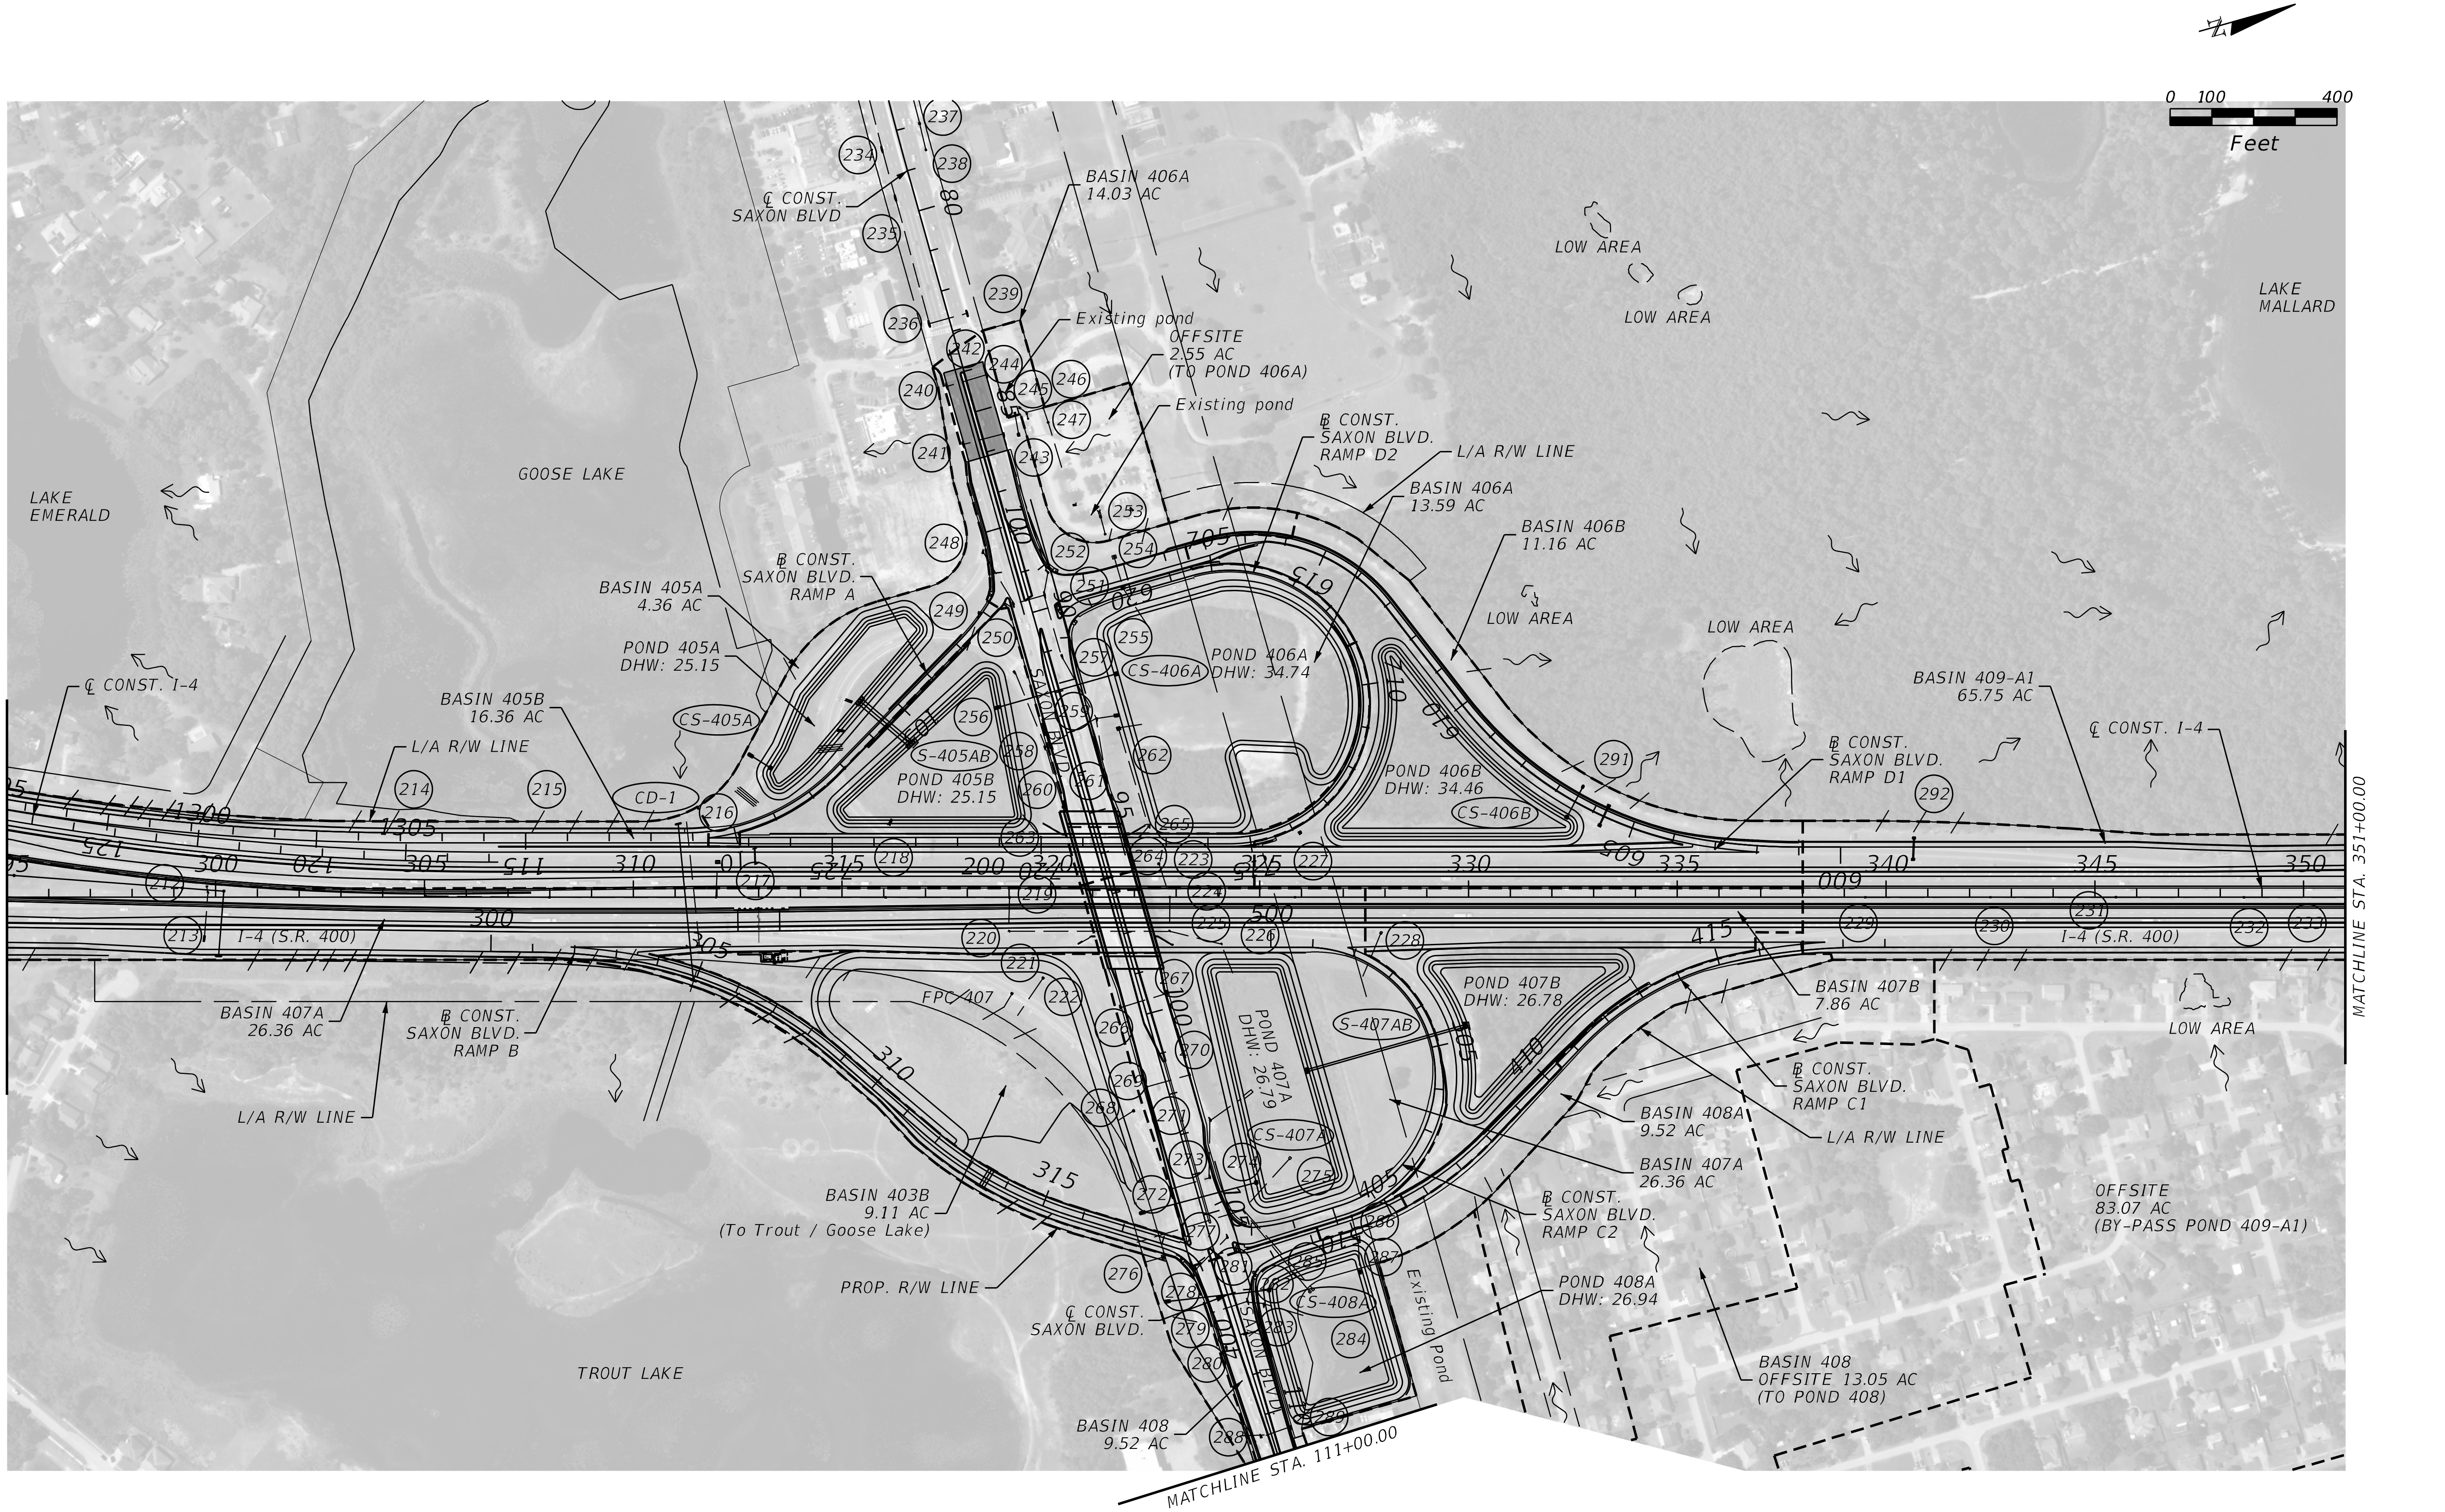

THE OFFICIAL RECORD OF THIS SHEET IS THE ELECTRONIC FILE DIGITALLY SIGNED AND SEALED UNDER RULE 61G15-23.004, F.A.C.

REVISIONS			
DATE	DESCRIPTION	DATE	DESCRIPTION

STANTEC CONSULTING SERVICES INC.
ENGINEER OF RECORD:
TIMOTHY X. VAVRA, P.E. NO.: 54872
11315 CORPORATE BLVD., SUITE 105
ORLANDO, FLORIDA 32817
(407) 823-8966
CERTIFICATE OF AUTHORIZATION NO. 27013

STATE OF FLORIDA
DEPARTMENT OF TRANSPORTATION

ROAD NO.	COUNTY	FINANCIAL PROJECT ID
SR400	VOLUSIA	408464-2-32-01

DRAINAGE MAP

SHEET NO.
8

jchassee 6/14/2019 4:10:19 PM DRAINAGEMAP V:\2158\active\CADD\40846423201\drainage\DRMPRD07.dgn

REVISIONS			
DATE	DESCRIPTION	DATE	DESCRIPTION

STANTEC CONSULTING SERVICES INC.
ENGINEER OF RECORD:
TIMOTHY X. VAVRA, P.E. NO.: 54872
11315 CORPORATE BLVD., SUITE 105
ORLANDO, FLORIDA 32817
(407) 823-8966
CERTIFICATE OF AUTHORIZATION NO. 27013

STATE OF FLORIDA
DEPARTMENT OF TRANSPORTATION

ROAD NO.	COUNTY	FINANCIAL PROJECT ID
SR400	VOLUSIA	408464-2-32-01

DRAINAGE MAP

SHEET NO.
9

THE OFFICIAL RECORD OF THIS SHEET IS THE ELECTRONIC FILE DIGITALLY SIGNED AND SEALED UNDER RULE 61G15-23.004, F.A.C.

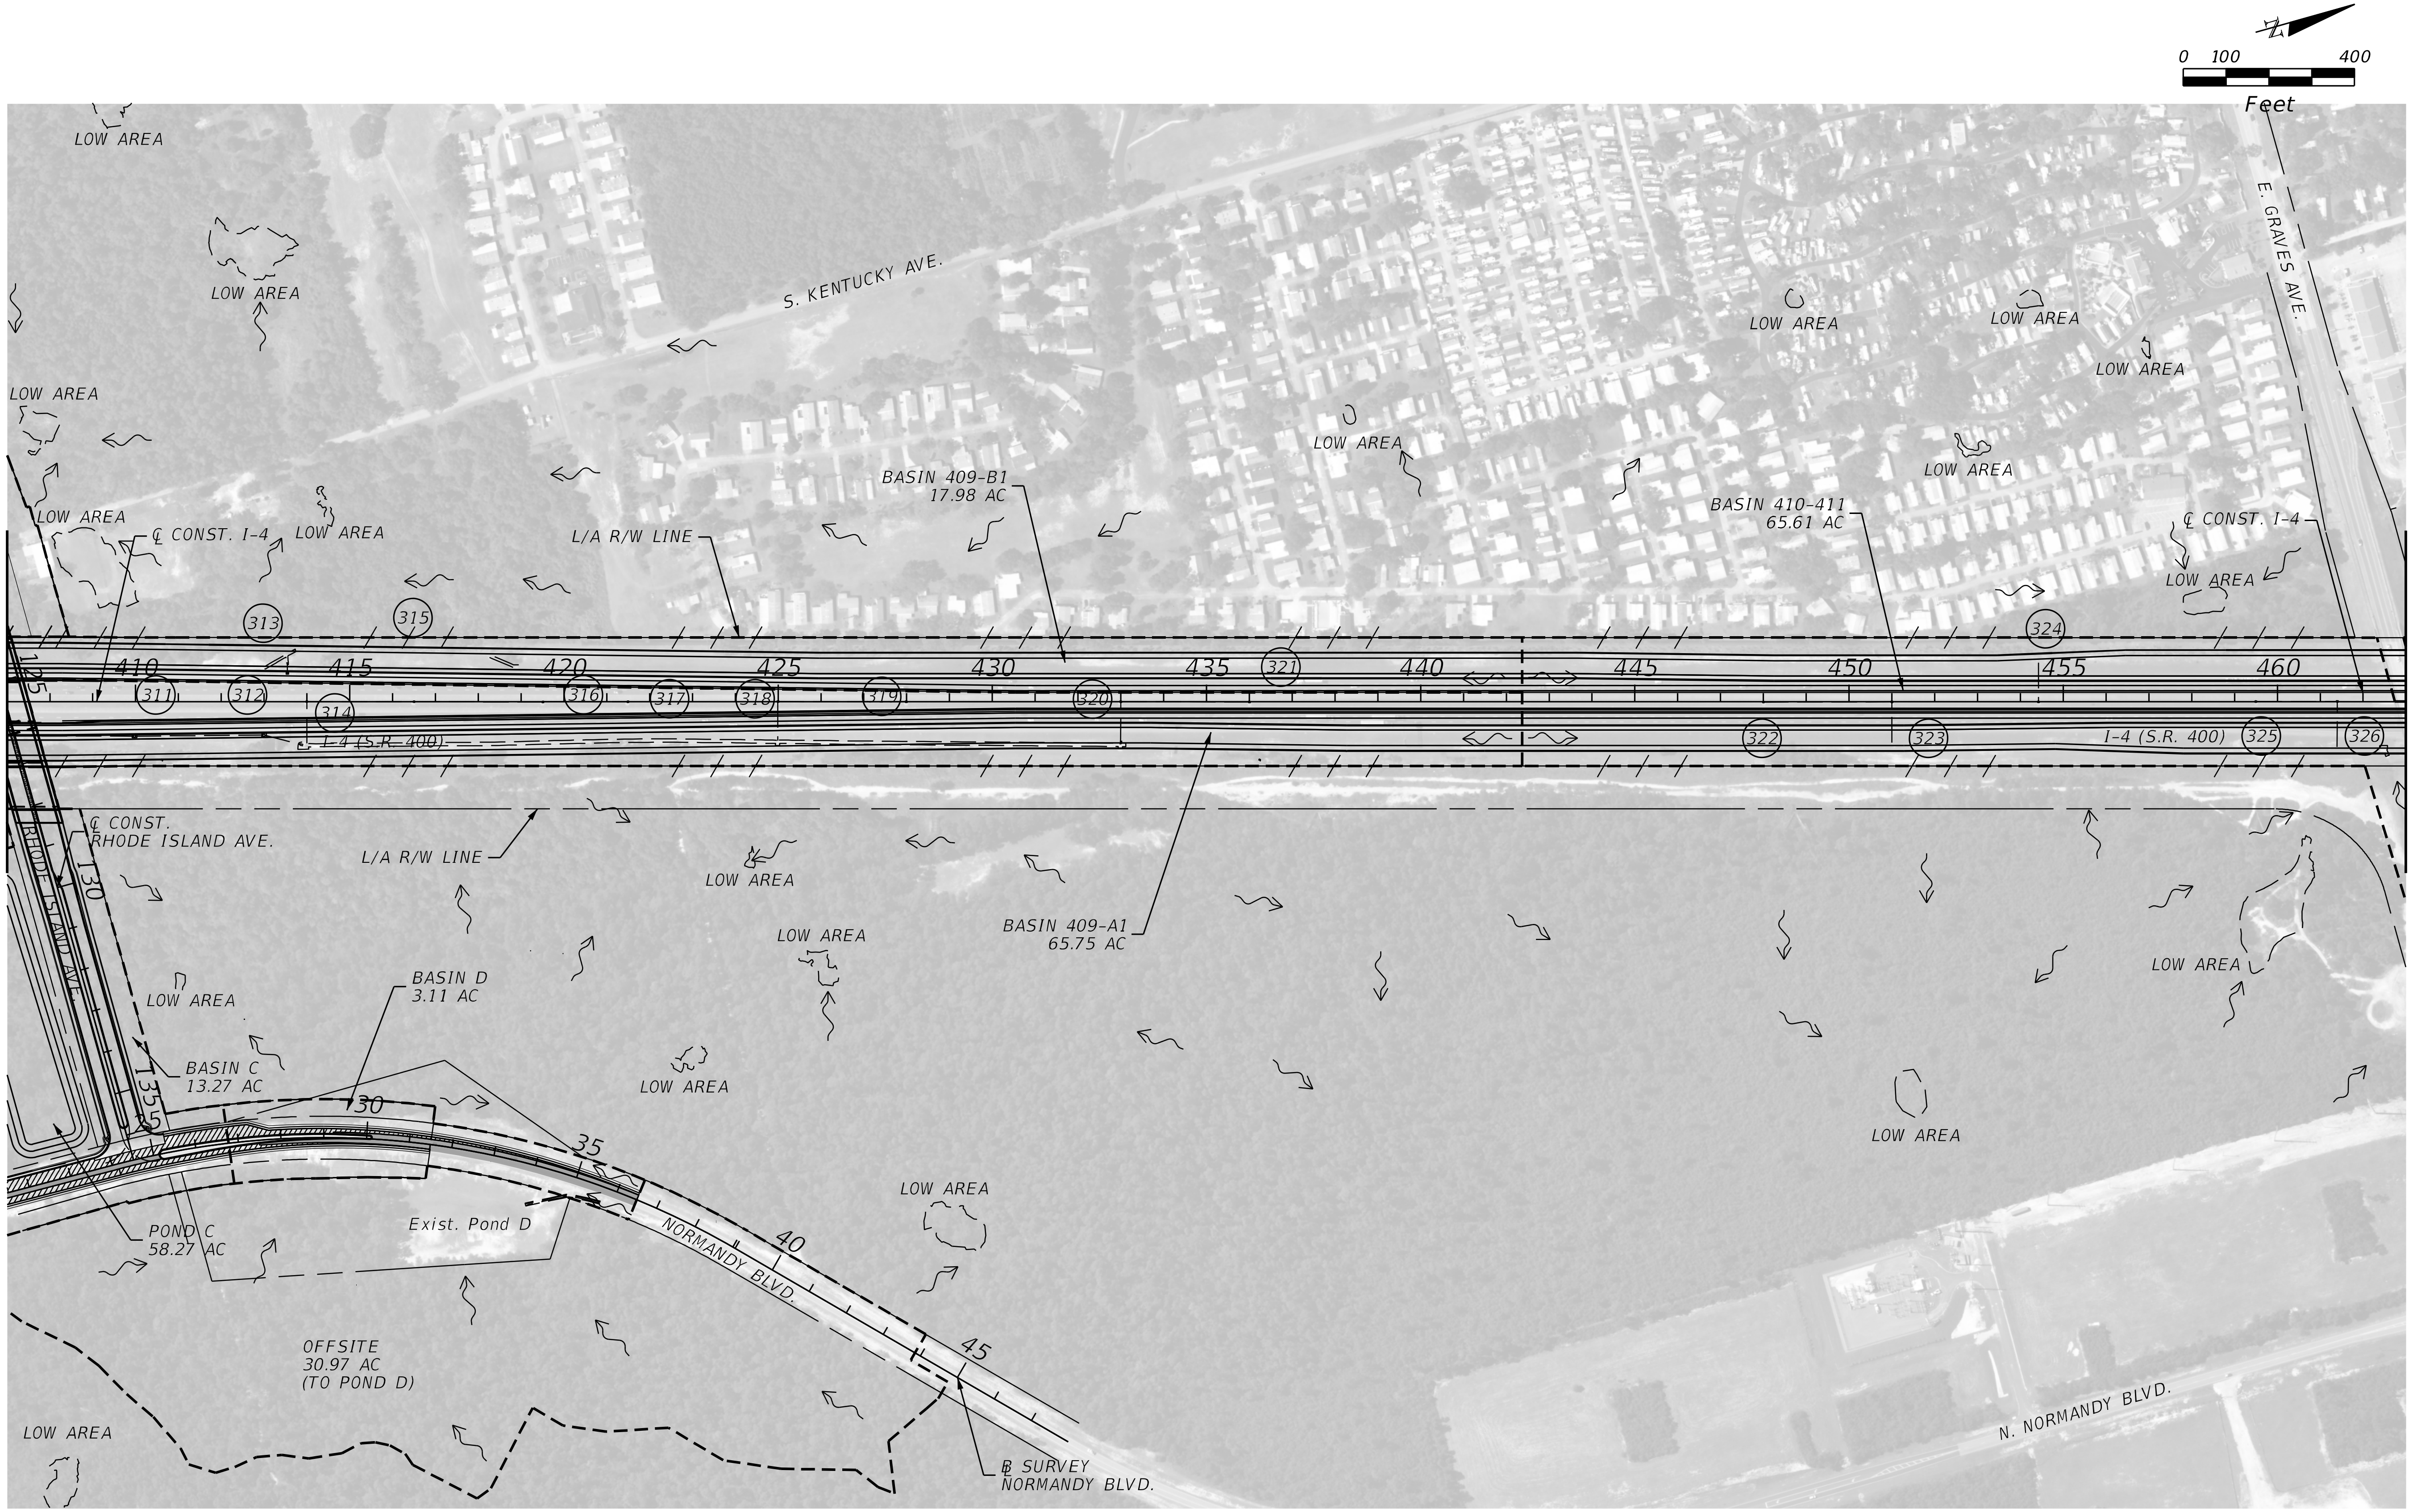

REVISIONS			
DATE	DESCRIPTION	DATE	DESCRIPTION

STANTEC CONSULTING SERVICES INC.
ENGINEER OF RECORD:
TIMOTHY X. VAVRA, P.E. NO.: 54872
11315 CORPORATE BLVD., SUITE 105
ORLANDO, FLORIDA 32817
(407) 823-8966
CERTIFICATE OF AUTHORIZATION NO. 27013

STATE OF FLORIDA
DEPARTMENT OF TRANSPORTATION

ROAD NO.	COUNTY	FINANCIAL PROJECT ID
SR400	VOLUSIA	408464-2-32-01

DRAINAGE MAP

SHEET NO.
10

jchassee 6/14/2019 4:11:32 PM DRAINAGEMAP V:\2158\active\CADD\40846423201\drainage\DRMPRD09.dgn

THE OFFICIAL RECORD OF THIS SHEET IS THE ELECTRONIC FILE DIGITALLY SIGNED AND SEALED UNDER RULE 61G15-23.004, F.A.C.

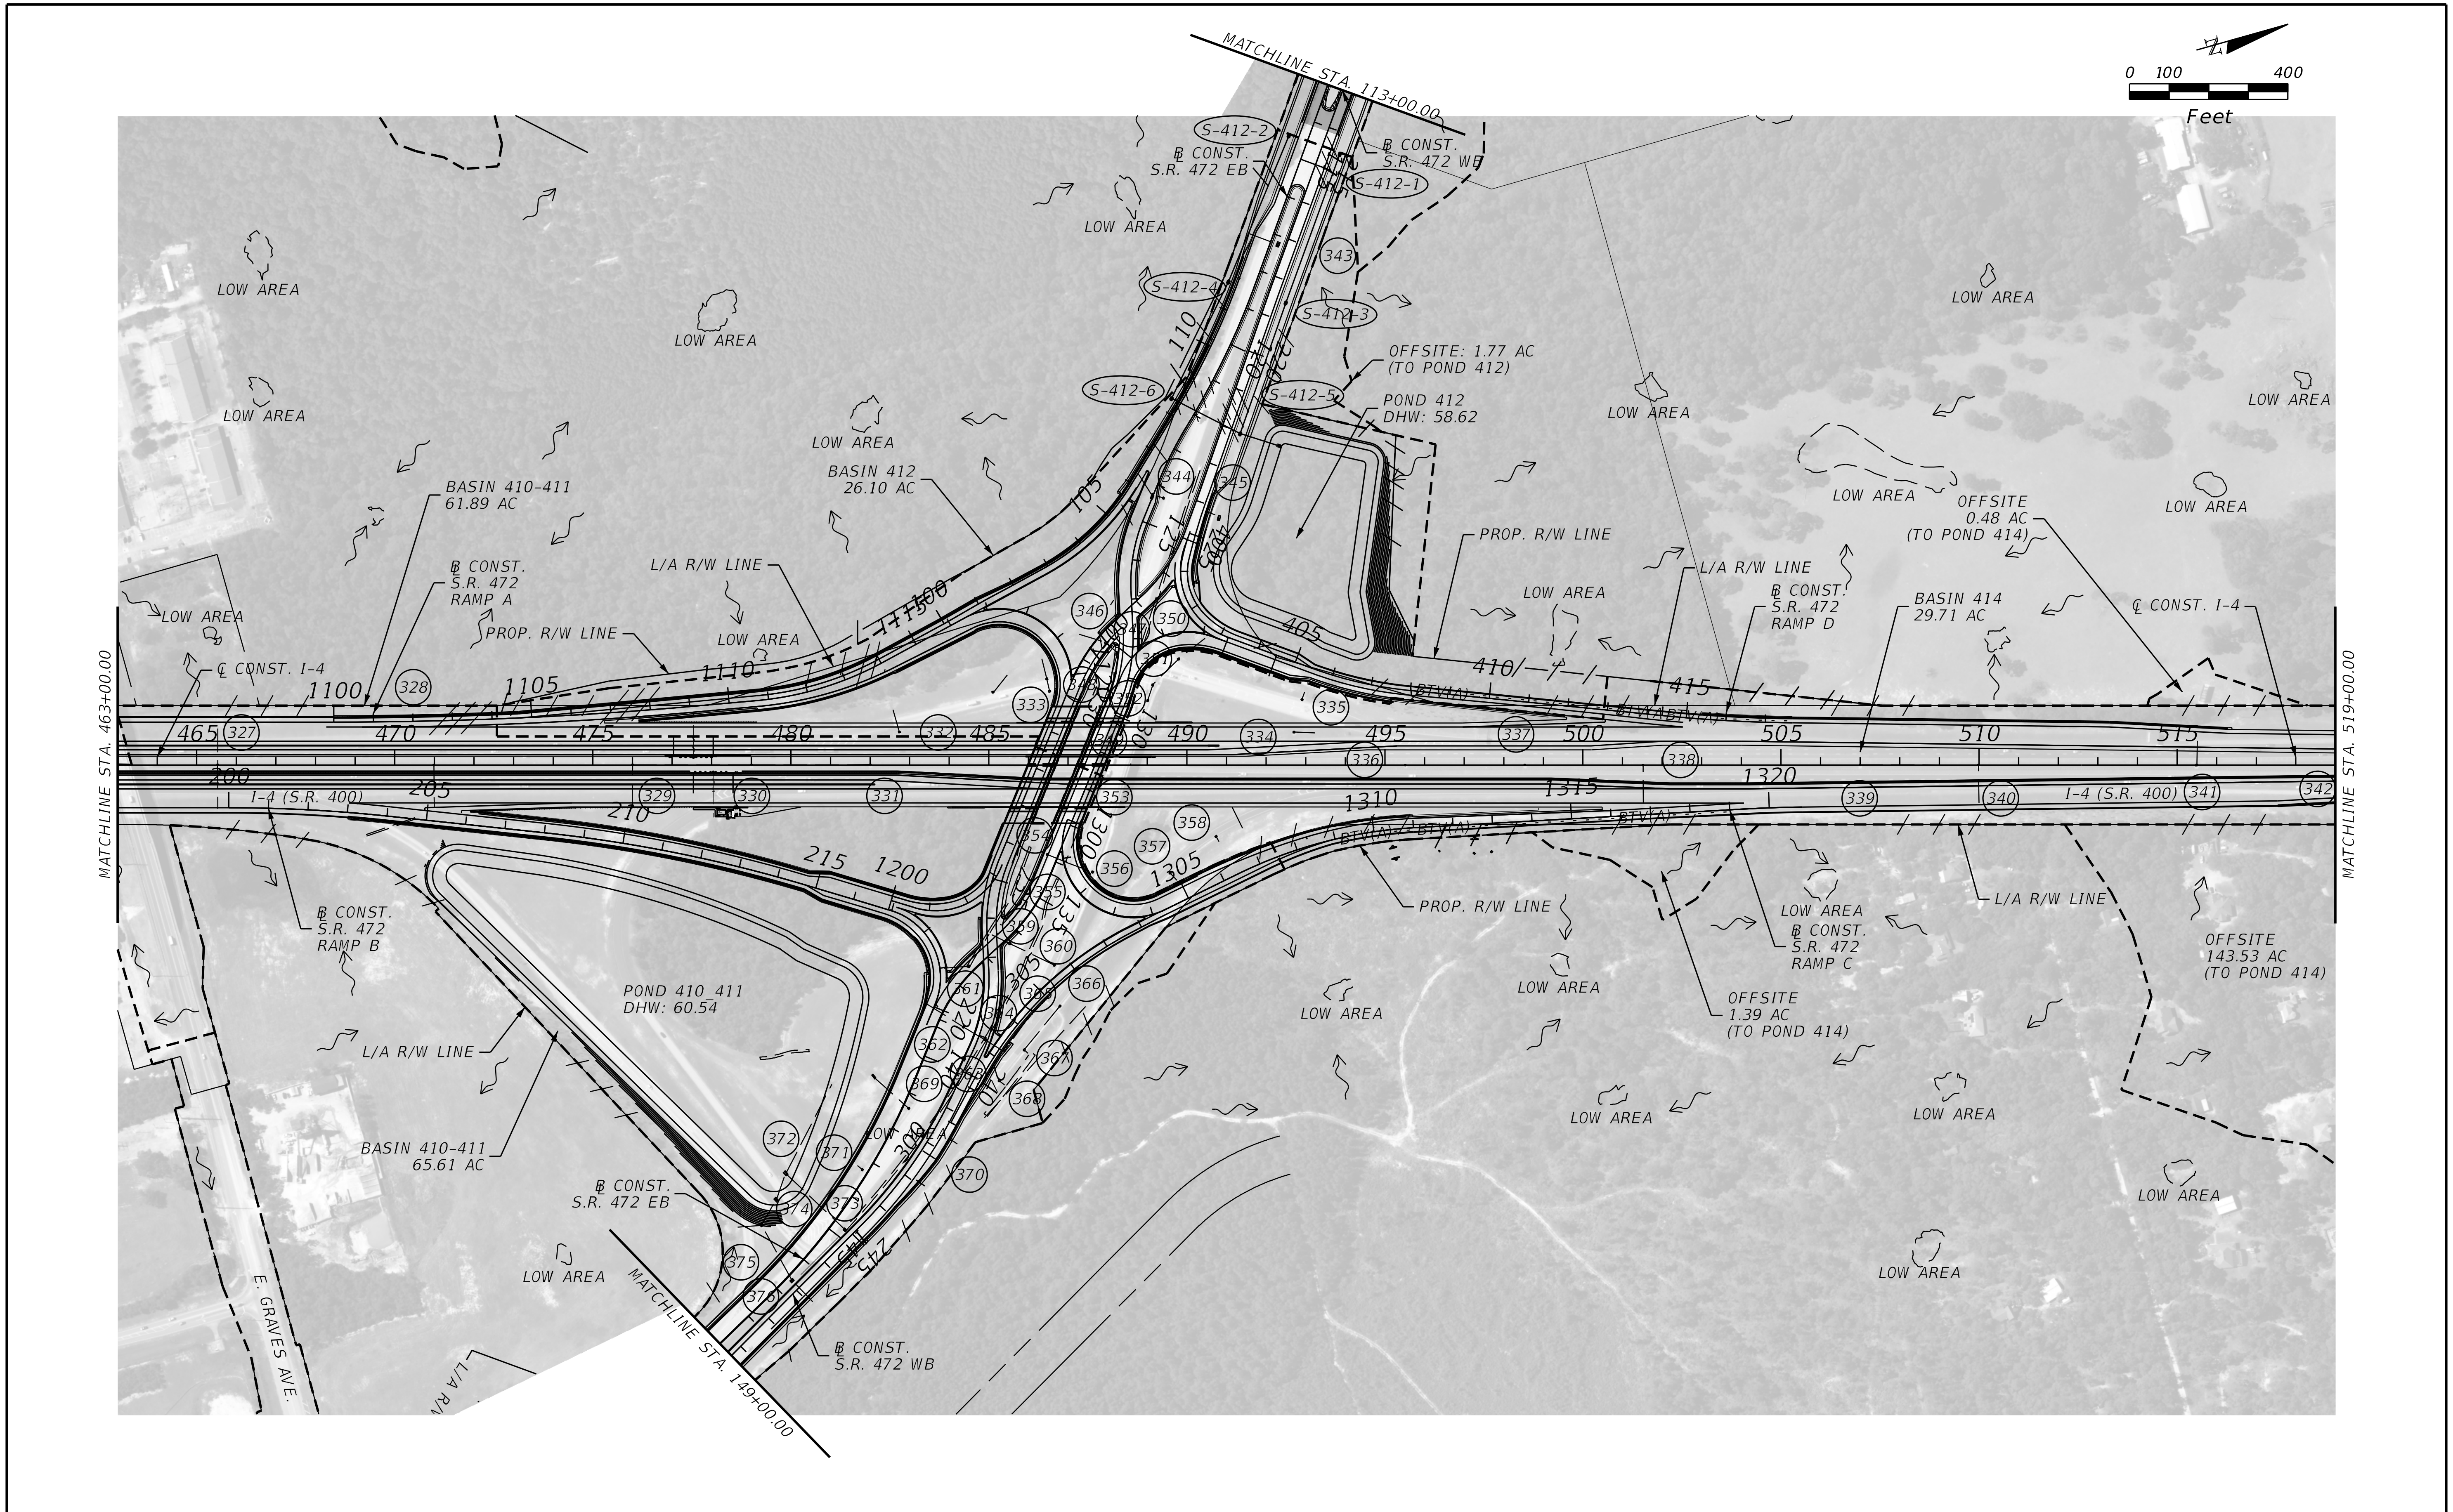

THE OFFICIAL RECORD OF THIS SHEET IS THE ELECTRONIC FILE DIGITALLY SIGNED AND SEALED UNDER RULE 61G15-23.004, F.A.C.

REVISIONS			
DATE	DESCRIPTION	DATE	DESCRIPTION

STANTEC CONSULTING SERVICES INC.
ENGINEER OF RECORD:
TIMOTHY X. VAVRA, P.E. NO.: 54872
11315 CORPORATE BLVD., SUITE 105
ORLANDO, FLORIDA 32817
(407) 823-8966
CERTIFICATE OF AUTHORIZATION NO. 27013

STATE OF FLORIDA
DEPARTMENT OF TRANSPORTATION

ROAD NO.	COUNTY	FINANCIAL PROJECT ID
SR400	VOLUSIA	408464-2-32-01

DRAINAGE MAP

SHEET NO. 11

THE OFFICIAL RECORD OF THIS SHEET IS THE ELECTRONIC FILE DIGITALLY SIGNED AND SEALED UNDER RULE 61G15-23.004, F.A.C.

REVISIONS			
DATE	DESCRIPTION	DATE	DESCRIPTION

STANTEC CONSULTING SERVICES INC.
ENGINEER OF RECORD:
TIMOTHY X. VAVRA, P.E. NO.: 54872
11315 CORPORATE BLVD., SUITE 105
ORLANDO, FLORIDA 32817
(407) 823-8966
CERTIFICATE OF AUTHORIZATION NO. 27013

STATE OF FLORIDA
DEPARTMENT OF TRANSPORTATION

ROAD NO.	COUNTY	FINANCIAL PROJECT ID
SR400	VOLUSIA	408464-2-32-01

DRAINAGE MAP

SHEET NO.
12

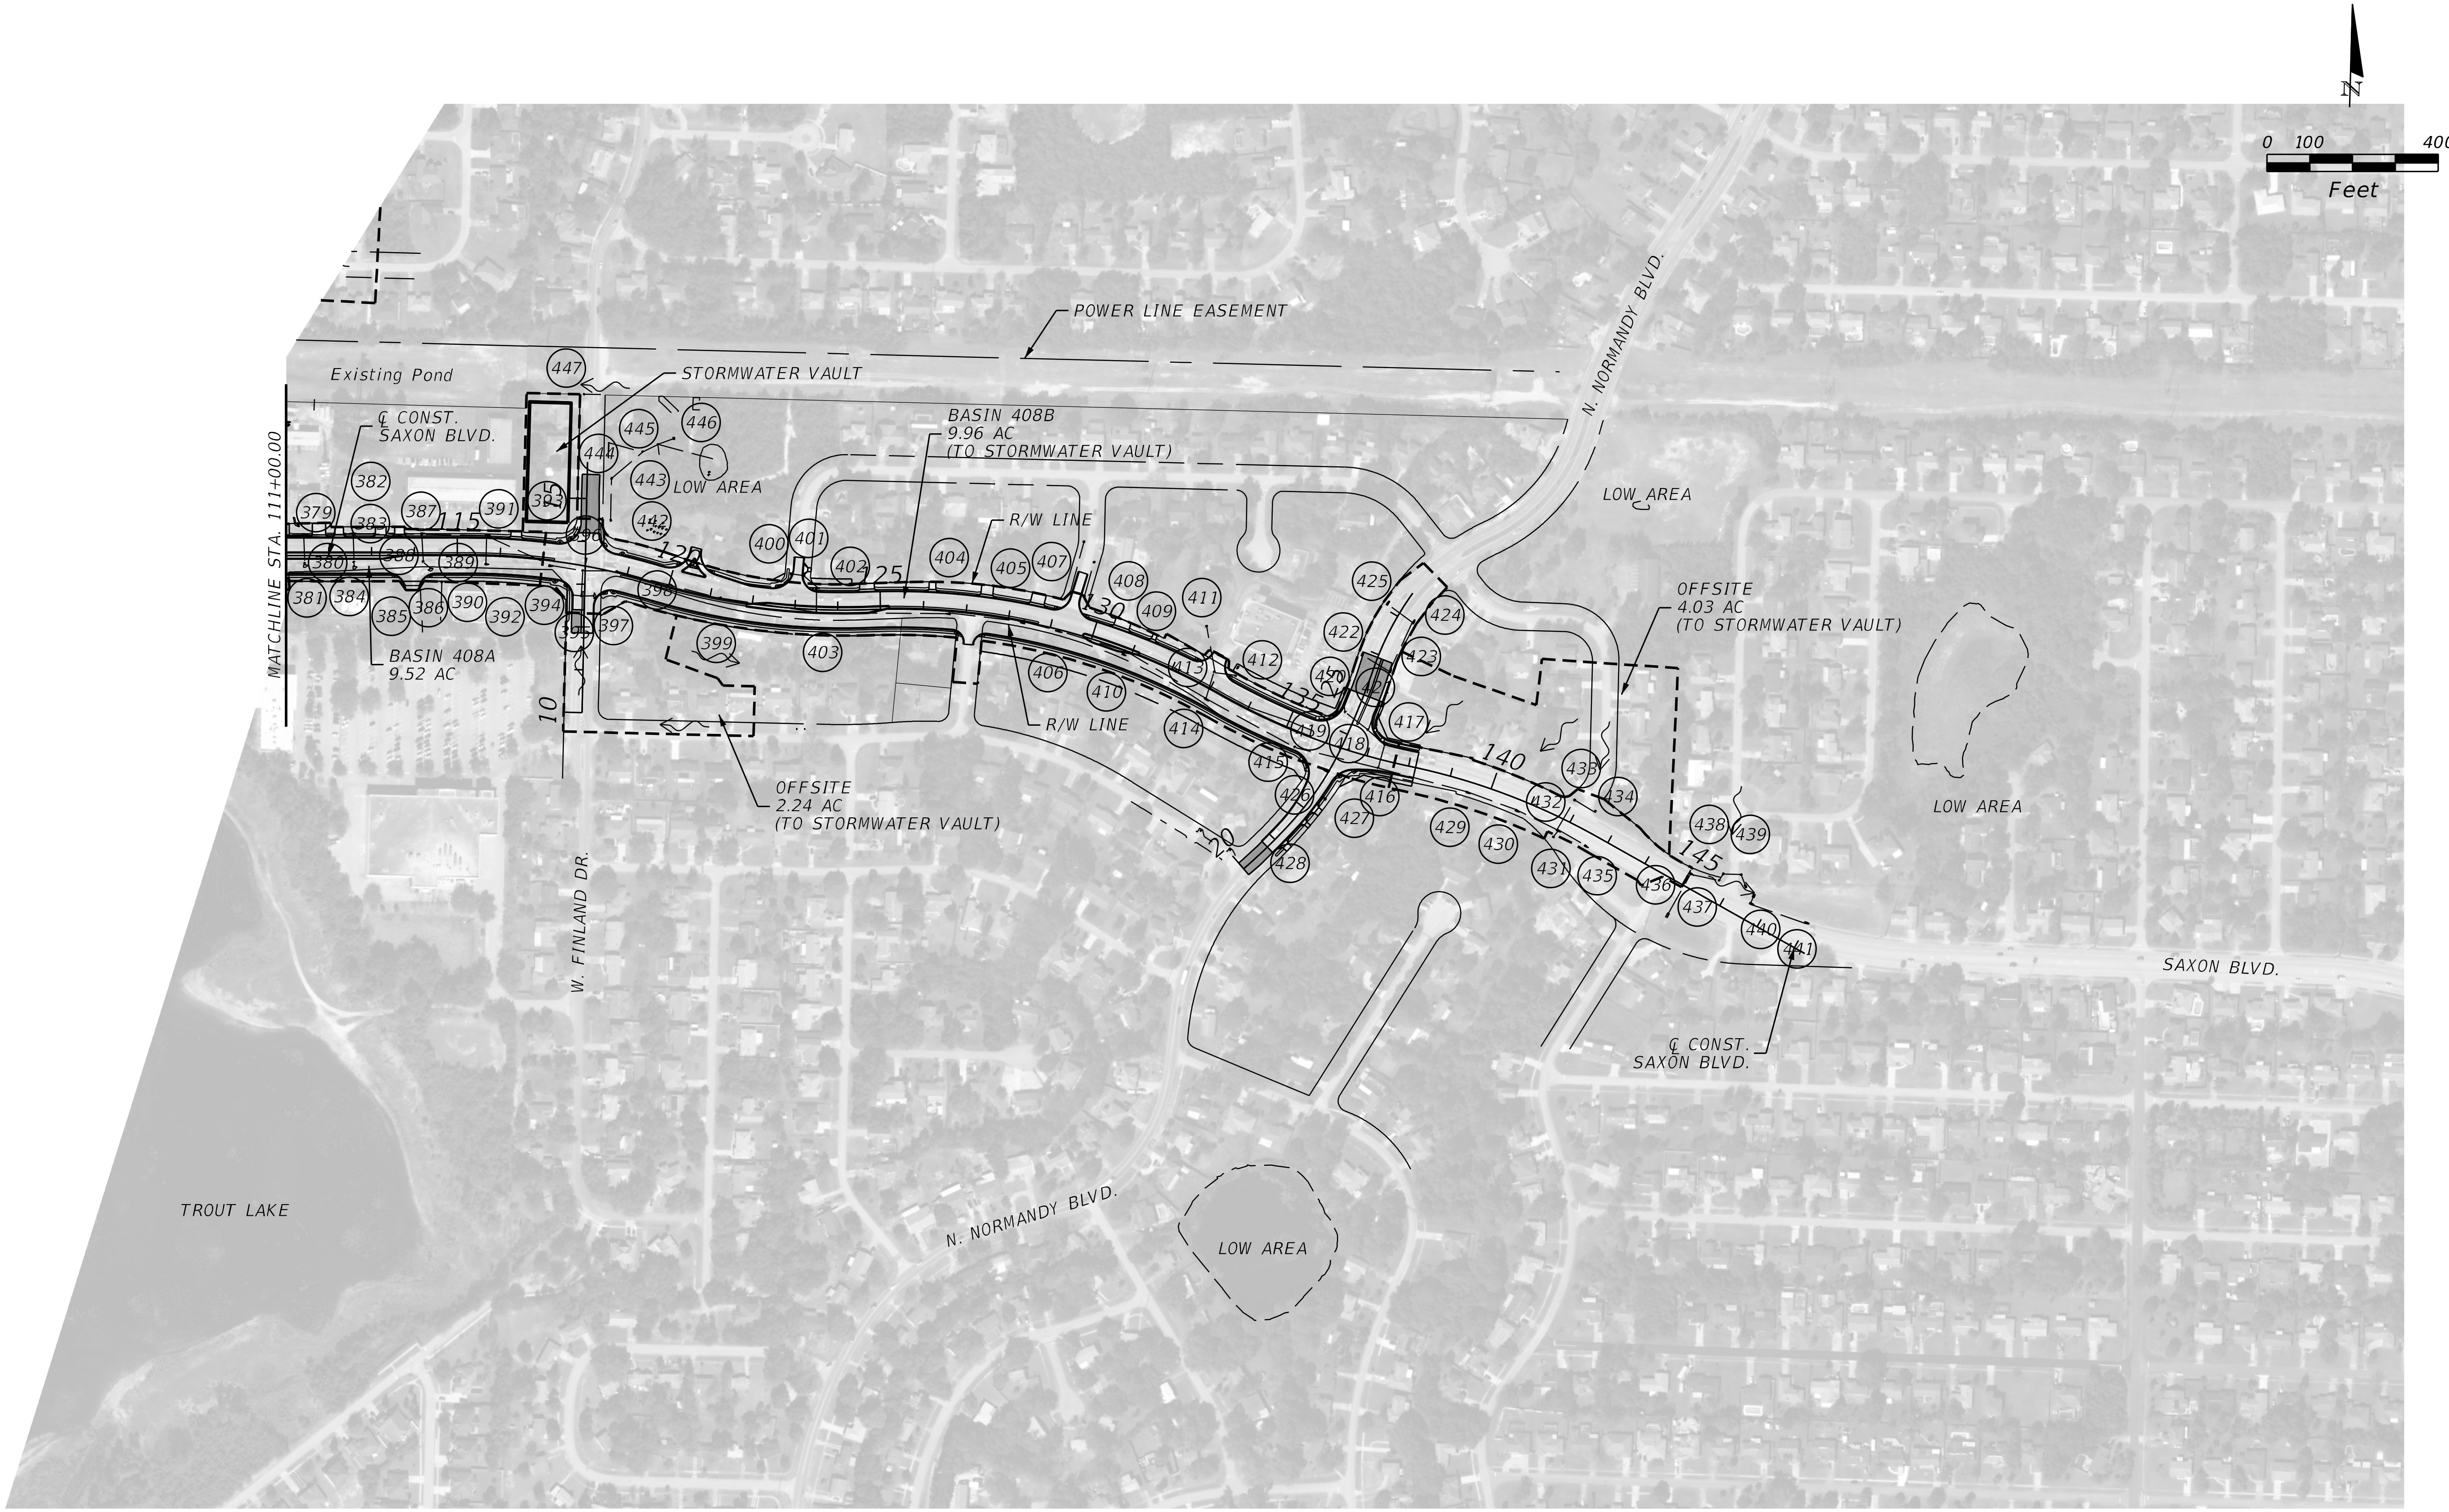

THE OFFICIAL RECORD OF THIS SHEET IS THE ELECTRONIC FILE DIGITALLY SIGNED AND SEALED UNDER RULE 61G15-23.004, F.A.C.

REVISIONS			
DATE	DESCRIPTION	DATE	DESCRIPTION

STANTEC CONSULTING SERVICES INC.
ENGINEER OF RECORD:
TIMOTHY X. VAVRA, P.E. NO.: 54872
11315 CORPORATE BLVD., SUITE 105
ORLANDO, FLORIDA 32817
(407) 823-8966
CERTIFICATE OF AUTHORIZATION NO. 27013

STATE OF FLORIDA
DEPARTMENT OF TRANSPORTATION

ROAD NO.	COUNTY	FINANCIAL PROJECT ID
SR400	VOLUSIA	408464-2-32-01

DRAINAGE MAP

SHEET NO.
13

jchassee 6/14/2019 4:13:17 PM DRAINAGEMAP V:\2158\active\CADD\40846423201\drainage\DRMPRD12.dgn

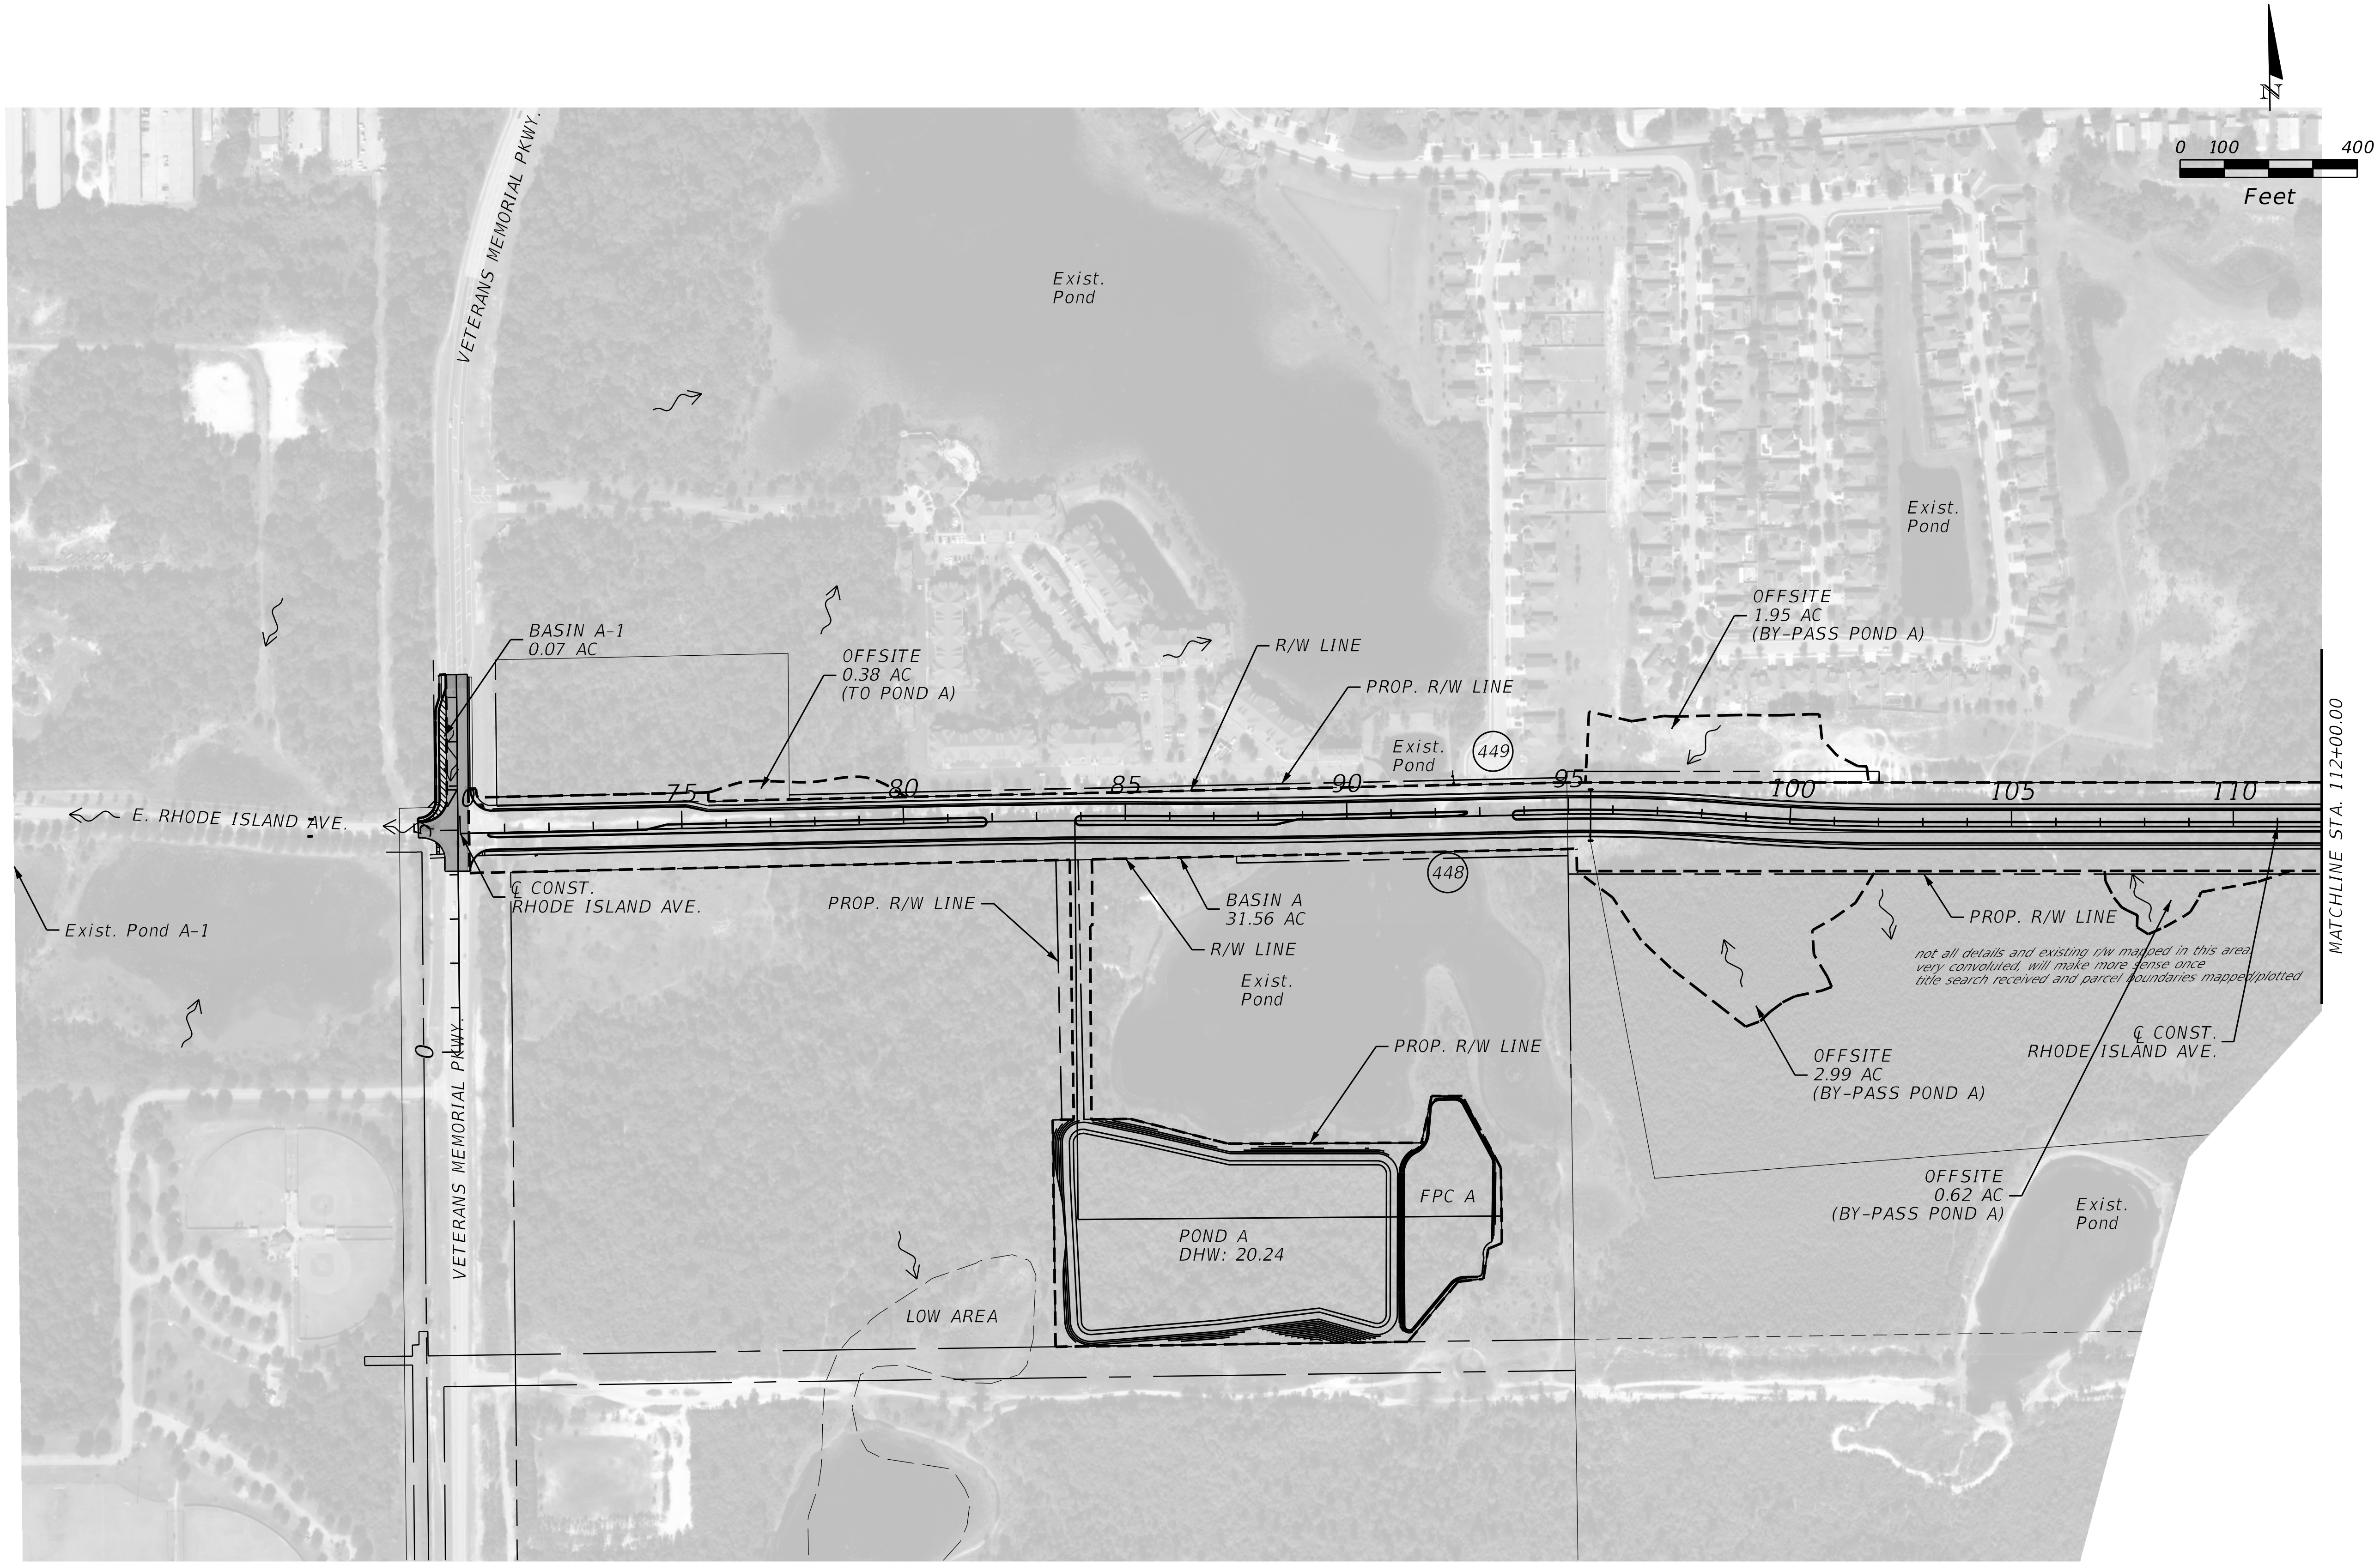

THE OFFICIAL RECORD OF THIS SHEET IS THE ELECTRONIC FILE DIGITALLY SIGNED AND SEALED UNDER RULE 61G15-23.004, F.A.C.

REVISIONS			
DATE	DESCRIPTION	DATE	DESCRIPTION

STANTEC CONSULTING SERVICES INC.
ENGINEER OF RECORD:
TIMOTHY X. VAVRA, P.E. NO.: 54872
11315 CORPORATE BLVD., SUITE 105
ORLANDO, FLORIDA 32817
(407) 823-8966
CERTIFICATE OF AUTHORIZATION NO. 27013

STATE OF FLORIDA
DEPARTMENT OF TRANSPORTATION

ROAD NO.	COUNTY	FINANCIAL PROJECT ID
SR400	VOLUSIA	408464-2-32-01

DRAINAGE MAP

SHEET NO.
14

THE OFFICIAL RECORD OF THIS SHEET IS THE ELECTRONIC FILE DIGITALLY SIGNED AND SEALED UNDER RULE 61G15-23.004, F.A.C.

REVISIONS			
DATE	DESCRIPTION	DATE	DESCRIPTION

STANTEC CONSULTING SERVICES INC.
ENGINEER OF RECORD:
TIMOTHY X. VAVRA, P.E. NO.: 54872
11315 CORPORATE BLVD., SUITE 105
ORLANDO, FLORIDA 32817
(407) 823-8966
CERTIFICATE OF AUTHORIZATION NO. 27013

STATE OF FLORIDA
DEPARTMENT OF TRANSPORTATION

ROAD NO.	COUNTY	FINANCIAL PROJECT ID
SR400	VOLUSIA	408464-2-32-01

DRAINAGE MAP

SHEET NO.
15

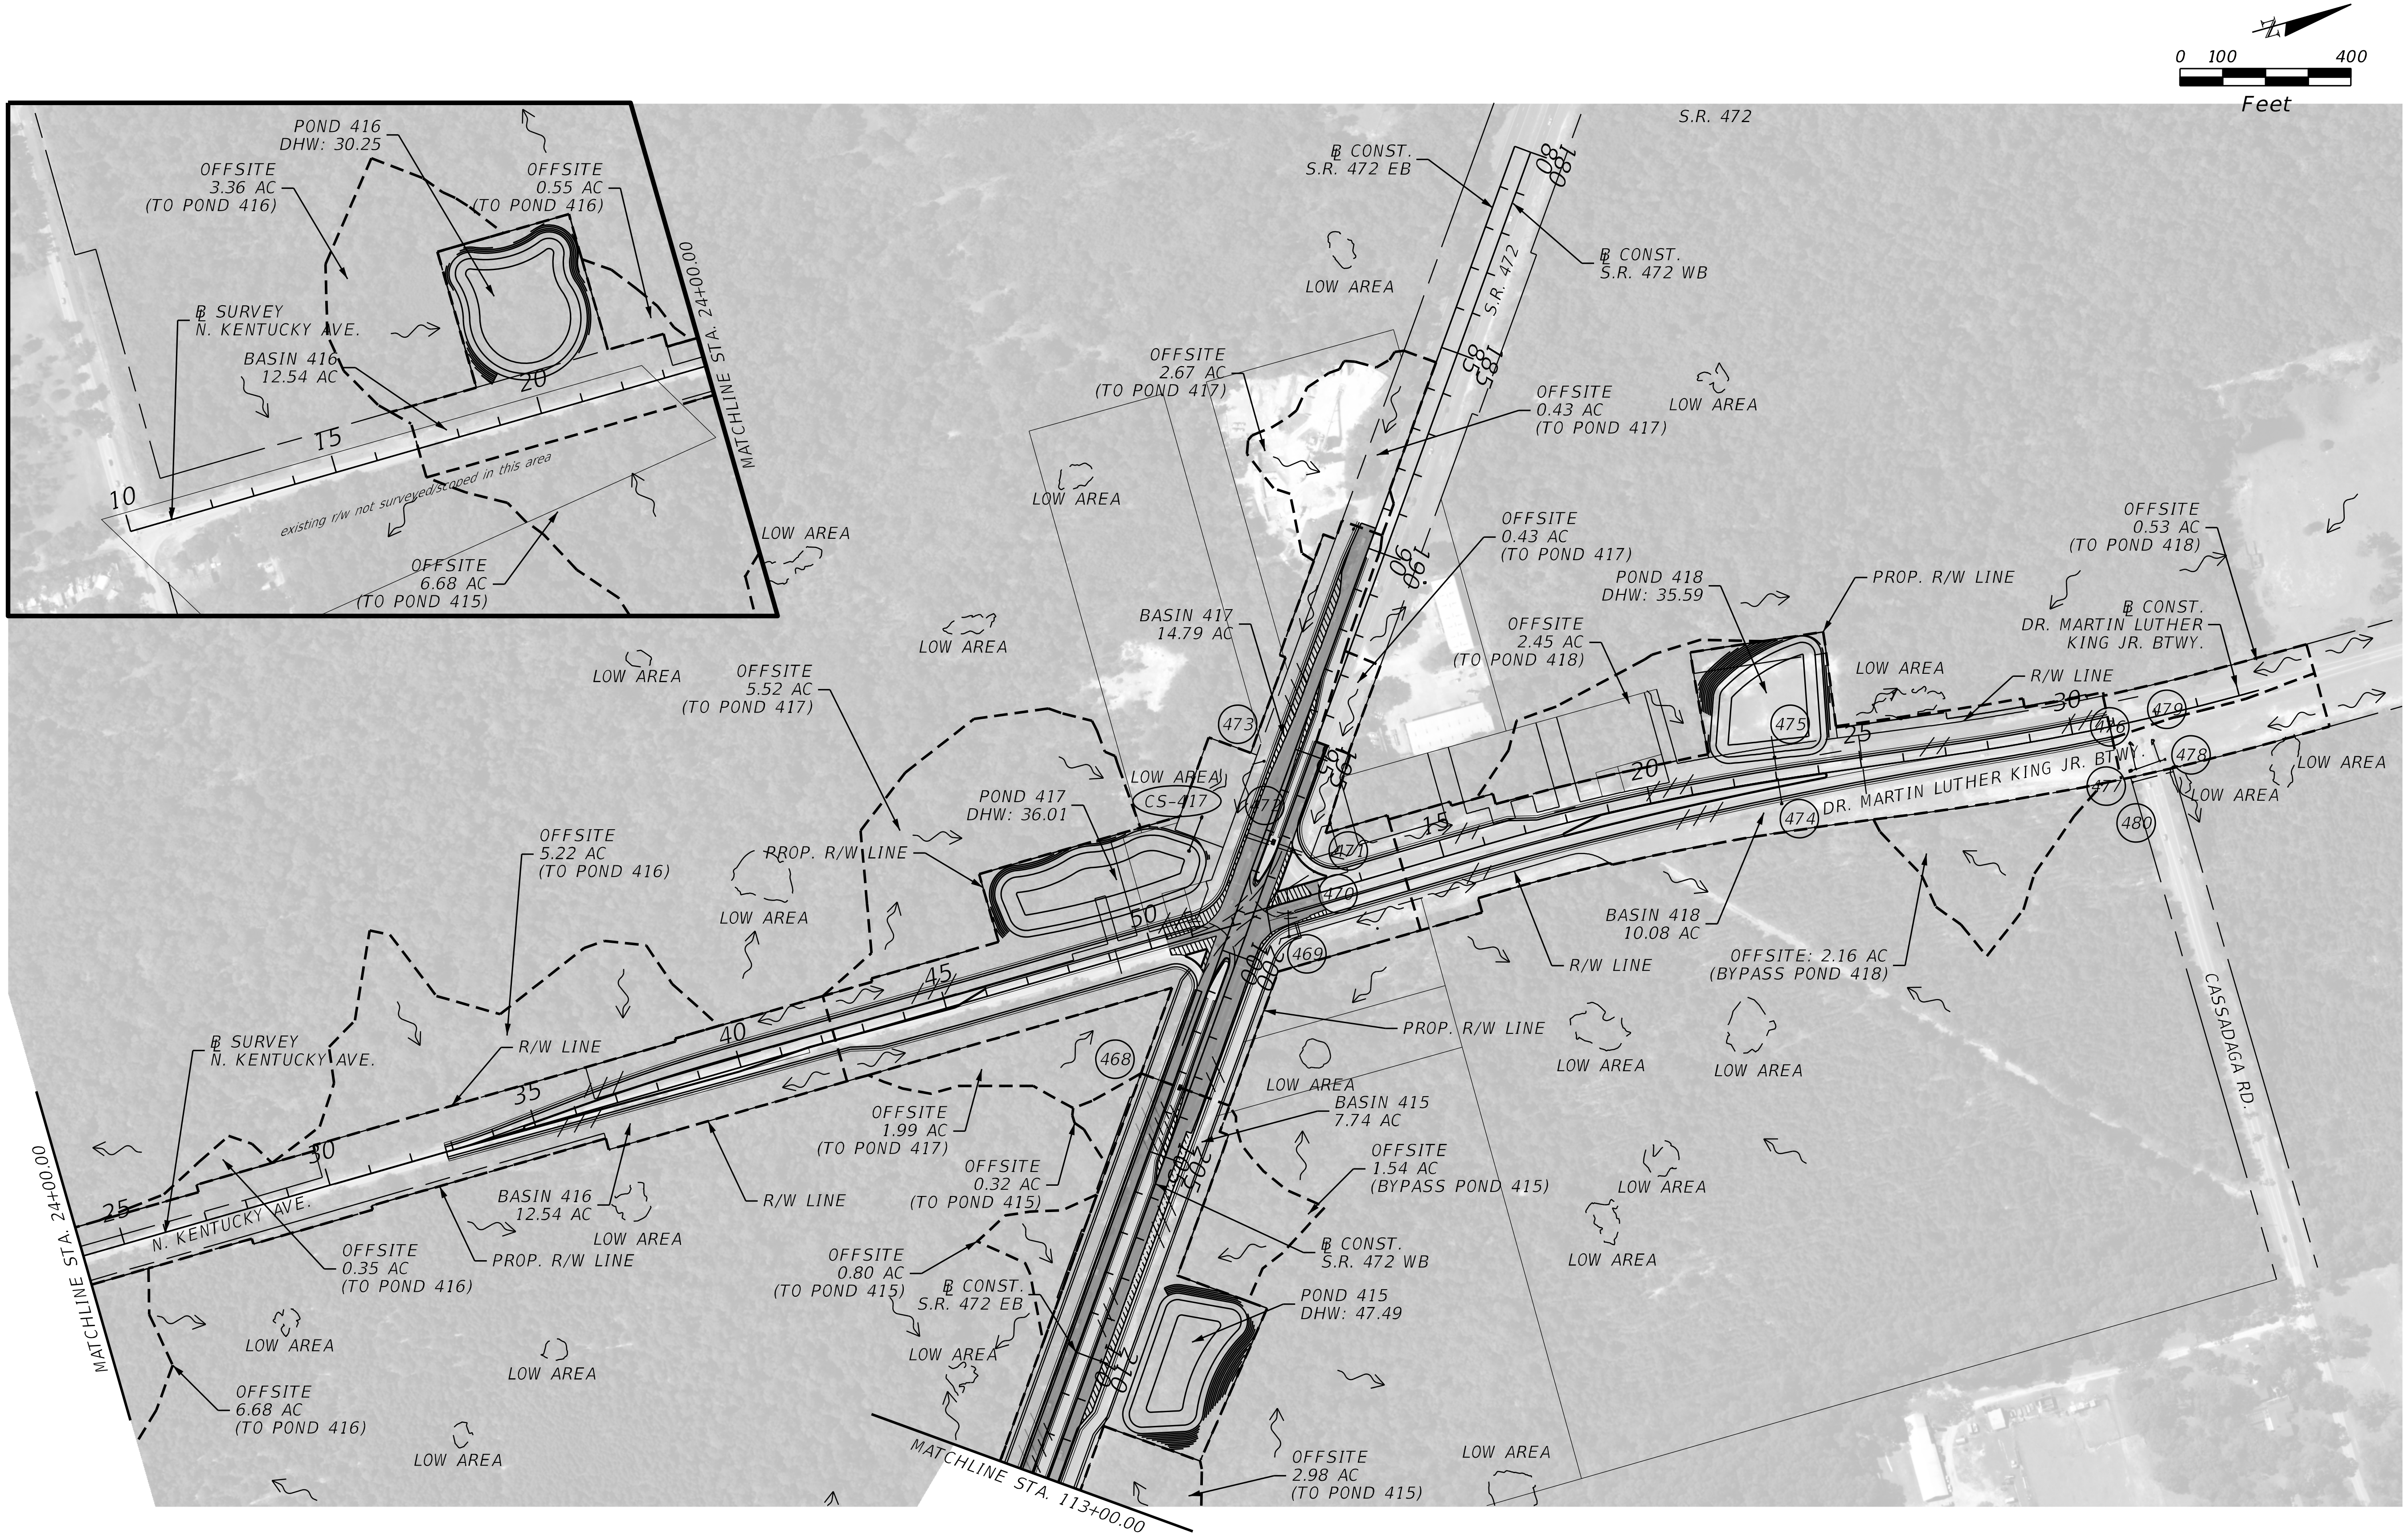

THE OFFICIAL RECORD OF THIS SHEET IS THE ELECTRONIC FILE DIGITALLY SIGNED AND SEALED UNDER RULE 61G15-23.004, F.A.C.

REVISIONS			
DATE	DESCRIPTION	DATE	DESCRIPTION

STANTEC CONSULTING SERVICES INC.
ENGINEER OF RECORD:
TIMOTHY X. VAVRA, P.E. NO.: 54872
11315 CORPORATE BLVD., SUITE 105
ORLANDO, FLORIDA 32817
(407) 823-8966
CERTIFICATE OF AUTHORIZATION NO. 27013

STATE OF FLORIDA
DEPARTMENT OF TRANSPORTATION

ROAD NO.	COUNTY	FINANCIAL PROJECT ID
SR400	VOLUSIA	408464-2-32-01

DRAINAGE MAP

SHEET NO.
16

(1) INLET
GRATE EL. = 39.34
N.E. INV. EL. = 35.20
24" CMP

(2) INLET
GRATE EL. = 39.07
N.E. INV. EL. = 34.78
S.W. INV. EL. = 34.89
24" CMP

(3) INLET
GRATE EL. = 34.10
N.E. INV. EL. =29.92
S.W. INV. EL. = 29.90
24" CMP

(4) INLET
GRATE EL. = 28.47
N.E. INV. EL. = 23.69
S.W INV. EL. = 23.75
24" CMP

(5) INLET
GRATE EL. = 22.03
N.E. INV. EL. = 17.23
S.W. INV. EL. = 17.30
24" CMP

(6) INLET
GRATE EL. = 16.66
N.E. INV. EL. = 12.07
S.W. INV. EL. = 12.07
24" CMP

(7) INLET
GRATE EL. = 12.40
N.E. INV. EL. = 6.70
S.W. INV. EL. = 5.47
24" CMP

(8) INLET
GRATE EL. = 10.73
N.E. INV. EL. = 5.64
S.W. INV. EL. = 5.64
30" CMP

(9) INLET
GRATE EL. = 10.64
N.E. INV. EL. = 5.74
S.W. INV. EL. = 5.73
36" CMP

(10) INLET
GRATE EL. = 10.58
N.E. INV. EL. = 5.99
S.W. INV. EL. = 5.99
36" CMP

(11) INLET
GRATE EL. = 10.56
N.E. INV. EL. = 6.12
S.W. INV. EL. = 5.95
36" CMP

(12) INLET
GRATE EL. = 10.41
N.E INV. EL. = 6.13
S.W. INV. EL. = 6.13
36" CMP

(13) INLET
GRATE EL. = 10.69
N.E. INV. EL. = 5.54
S.W. INV. EL. = 4.60
36" CMP

(14) INLET
GRATE EL. = 7.48
N.E. INV. EL. = 2.18
S.W. INV. EL. = 2.13
36" CMP

(15) INLET
GRATE EL. = 39.51
N.E. INV. EL. = 34.85
24" CMP

(16) INLET
GRATE EL. = 39.31
N.E. INV. EL. = 34.62
S.W. INV. EL. = 34.62
24" CMP

(17) INLET
GRATE EL. = 34.26
N.E. INV. EL. = 29.76
S.W. INV. EL. = 29.80
24" CMP

(18) INLET
GRATE EL. = 28.17
N.E. INV. EL =23.19
S.W. INV. EL. = 23.21
24" CMP

(19) INLET
GRATE EL. = 21.96
N.E. INV. EL. = 16.84
S.W INV. EL. = 17.02
24" CMP

(20) INLET
GRATE EL. = 15.41
N.E. INV. EL. = 12.03
S.W. INV. EL. = 12.00
24" CMP

(21) INLET
GRATE EL. = 11.86
N.E. INV. EL. = 6.26
S.W. INV. EL. = 8.39
30" CMP

(22) INLET
GRATE EL. = 10.97
N.E. INV. EL. = 5.13
S.W. INV. EL. = 5.31
30" CMP

(23) INLET
GRATE EL. = 10.86
N.E. INV. EL. = 5.41
S.W. INV. EL. = 5.43
30" CMP

(24) INLET
GRATE EL. = 10.45
N.E. INV. EL. = 5.71
S.W. INV. EL. = 5.99
30" CMP

(25) INLET
GRATE EL. = 10.33
N.E. INV. EL. = 5.95
S.W. INV. EL. = 5.77
30" CMP

(26) INLET
GRATE EL. = 10.49
N.E. INV. EL. = 5.99
S.W. INV. EL. = 6.01
36" CMP

(27) INLET
GRATE EL. = 7.92
N.E. INV. EL. = 3.45
PIPE UNKNOWN

(28) INLET
GRATE EL. = 9.06
N.E INV. EL. = 5.77
S.W. INV. EL. = 5.58
36" CMP

(29) INLET
GRATE EL. = 7.30
N.E. INV. EL. = 5.25
S.W. INV. EL. = 5.16
36" CMP

(30) INLET
GRATE EL. = 9.73
N.E. INV. EL. = 3.12
S.W. INV. EL. = 3.33
PIPE UNKNOWN

(31) INLET
GRATE EL. = 7.40
N.E. INV. EL. = 2.00
S.W. INV. EL. = 2.00
?

(32) INLET
GRATE EL. = 10.43
N.E. INV. EL. = 1.50
S.W. INV. EL. = 1.54
S.E. INV. EL. = 1.63
N.W. INV. EL. = 1.49
?

(33) MANHOLE
RIM EL. = 9.83
N.E. INV. EL. = 1.26
S.W. INV. EL. = 1.26
?

(34) MANHOLE
UNABLE TO LOCATE

(35) MANHOLE
RIM EL. = 9.45
S. INV. EL. = 0.00
W. INV. EL. = 0.43
B.O.S U/W RECESSED

(36) INLET
GRATE EL. = 7.95
S. INV. EL. = 4.31
18" CMP

(37) MANHOLE
RIM EL. = 10.15
BOTTOM EL. = 0.17
B.O.S. U/W TYPE UNKNOWN

(38) INLET
GRATE EL. = 10.85
N.E. INV. EL. = 3.93
S.W. INV. EL. = 3.99
30" CMP

(39) INLET
GRATE EL. = 11.27
N.E. INV. EL. = 3.86
S.W. INV. EL. = 4.26
30" CMP

(40) INLET
GRATE EL. = 10.78
N.E. INV. EL. = 4.09
S.W. INV. EL. = 4.31
30" CMP

(41) INLET
GRATE EL. = 10.90
N.E. INV. EL. = 4.54
S.W. INV. EL. = 4.59
36" CMP

(42) INLET
GRATE EL. = 10.80
N.E. INV. EL. = 4.43
S.W. INV. EL. = 4.56
30" CMP

(43) INLET
GRATE EL. = 10.96
N.E INV. EL. = 4.73
S.W. INV. EL. = 4.59
30" CMP

(44) INLET
GRATE EL. = 10.73
N.E. INV. EL. = 4.94
S.W. INV. EL. = 4.97
30" CMP

(45) INLET
GRATE EL. = 10.80
N.E. INV. EL. = 5.12
S.W. INV. EL. = 5.04
30" CMP

(46) INLET
GRATE EL. = 10.93
N.E. INV. EL. = 5.44
S.W. INV. EL. = 5.29
24" CMP

(47) INLET
GRATE EL. = 10.81
N.E. INV. EL. = 5.77
S.W. INV. EL. = 5.73
24" CMP

(48) INLET
GRATE EL. = 10.65
N.E. INV. EL. = 6.18
S.W. INV. EL. = 6.17
24" CMP

(49) INLET
GRATE EL. = 10.68
S.W INV. EL. = 6.28
18" CMP

(50) INLET
GRATE EL. = 10.56
N.E. INV. EL. = 6.41
18" CMP

(51) INLET
GRATE EL. = 10.38
N.E. INV. EL. = 5.64
S.W. INV. EL. = 5.67
18" CMP

(52) INLET
GRATE EL. = 10.18
N.E. INV. EL. = 5.23
S.W. INV. EL. = 5.18
N.W. INV. EL. = 5.09
18" DIP

(53) INLET
GRATE EL. = 10.58
N.E. INV. EL. = 5.86
S.W. INV. EL. = 5.63
18" CMP

(54) INLET
GRATE EL. = 10.58
S.W. INV. EL. = 6.52
18" CMP

(55) INLET
GRATE EL. = 5.62
INV. EL. = 0.44
30" CMP

(56) INLET
GRATE EL. = 10.33
N.E. INV. EL. = 6.29
18" CMP

(57) INLET
GRATE EL. = 10.40
N.E. INV. EL. = 5.69
S.W. INV. EL. = 5.71
18" CMP

(58) INLET
GRATE EL. = 10.51
N.E INV. EL. = 5.29
S.W. INV. EL. = 5.31
24" CMP

(59) INLET
GRATE EL. = 10.29
N.E. INV. EL. = 4.66
S.W. INV. EL. = 4.65
N.W. INV. EL. = 4.58
24" RCP

(60) INLET
GRATE EL. = 10.10
N.E. INV. EL. = 5.25
S.W. INV. EL. = 5.30
24" CMP

(61) INLET
GRATE EL. = 10.30
N.E. INV. EL. = 5.69
S.W. INV. EL. = 5.78
18" CMP

(62) INLET
GRATE EL. = 10.30
S.W. INV. EL. = 6.22
18" CMP

(63) INLET
GRATE EL. = 10.35
N.E. INV. EL. = 6.47
18" CMP

(64) INLET
GRATE EL. = 10.16
N.E. INV. EL. = 5.83
S.W INV. EL. = 5.85
18" CMP

(65) INLET
GRATE EL. = 10.22
N.E. INV. EL. = 5.29
S.W. INV. EL. = 5.29
24" RCP

(66) INLET
GRATE EL. = 10.32
N.E. INV. EL. = 5.11
S.W. INV. EL. = 5.08
N.W INV. EL. = 5.03
24" RCP

(67) INLET
GRATE EL. = 10.41
N.E. INV. EL. = 5.45
S.W. INV. EL. = 5.33
24" RCP

(68) INLET
GRATE EL. = 10.74
N.E. INV. EL. = 5.99
S.W. INV. EL. = 5.98
18" CMP

(69) INLET
GRATE EL. = 10.80
S.W. INV. EL. = 6.47
18" CMP

(70) INLET
GRATE EL. = 10.68
N.E. INV. EL. = 6.58
18" CMP

(71) INLET
GRATE EL. = 10.72
N.E. INV. EL. = 5.88
S.W. INV. EL. = 6.03
18" CMP

(72) INLET
GRATE EL. = 10.84
N.E. INV. EL. = 5.06
S.W. INV. EL. = 5.15
N.W INV. EL. = 5.08
24" RCP

(73) INLET
GRATE EL. = 10.85
N.E INV. EL. = 5.53
S.W. INV. EL. = 5.47
24" CMP

(74) INLET
GRATE EL. = 11.48
N.E. INV. EL. = 6.18
S.W. INV. EL. = 6.09
18" CMP

(75) INLET
GRATE EL. = 11.29
N.W. INV. EL. = 2.57
S.E. INV. EL. = 5.12
18" RCP

(76) INLET
GRATE EL. = 16.22
S. INV. EL. = 12.46
18" CMP

(77) INLET
GRATE EL. = 29.35
W. INV. EL. = 24.12
18" RCP

(78) INLET
GRATE EL. = 29.15
E. INV. EL. = 21.25
18" CMP

(79) INLET
GRATE EL. 1.70
N. INV. EL. = 2.37
S. INV. EL. = 2.55
36" RCP

(80) INLET
GRATE EL. = 3.55
N. INV. EL. = 0.92
S. INV. EL. = 1.07
36" RCP

(81) INLET
GRATE EL. = 4.32
N. INV. EL. = 0.21
S. INV. EL. = 0.26
36" RCP

(82) INLET
GRATE EL. = 38.07
W. INV. EL. = 33.09
18" RCP

(83) INLET
GRATE EL. = 38.03
W. INV. EL. = 28.71
E. INV. EL. = 30.13
18" CMP

(84) INLET
GRATE EL. = 9.29
N. INV. EL. = 2.88
E. INV. EL. = 3.14
S. INV. EL. = 2.77
36" RCP

(85) INLET
GRATE EL. = 44.41
INV. EL. = 40.34
18" CMP

(86) MANHOLE
RIM EL. = 13.55
N. INV. EL. = 9.38
S. INV. EL. = 7.75
W. INV. EL. = 7.77
E. INV. EL. = 7.85
36" RCP

(87) INLET
GRATE EL. = 12.76
INV. EL. = 8.29
36" RCP

(88) INLET
GRATE EL. = 16.20
N. INV. EL. = 12.36
S. INV. EL. = 12.24
24" RCP

(89) MANHOLE
RIM. EL. = 18.37
E. INV. EL. = 12.59
S.W. INV. EL. = 12.60
24" RCP

(90) OVERFLOW STRUCTURE (?)
GRATE EL. = 19.08
W. INV. EL. = 13.18
24" RCP

(91) INLET
GRATE EL. = 16.88
E. INV. EL. = 13.84
W. INV. EL. = 14.70
18" CMP

(92) INLET
GRATE EL. = 16.48
W. INV. EL. = 13.99
12" PVC

(93) INLET
GRATE EL. = 16.28
W. INV. EL. = 14.10
S. INV. EL. = 11.81
36" RCP

(94) INLET
GRATE EL. 16.38
E. INV. EL. = 14.42
W. INV. EL. = 14.41
18" CMP

(95) INLET
GRATE EL. = 17.08
E. INV. EL. = 13.97
N. INV. EL. = 13.86
18" CMP

(96) MANHOLE
RIM EL. = 18.76
N. INV. EL. = 14.52
S. INV. EL. = 14.28
18" CMP

(97) MANHOLE
GRATE EL. = 18.57
S. INV. EL. = 14.70
18" RCP

(98) MANHOLE
RIM EL. = 18.06
N. INV. EL. = 11.41
S. INV. EL. = 11.71
18" CMP

(99) INLET
GRATE EL. = 21.02
W. INV. EL. = 17.97
19"X30" CMP

(100) INLET
GRATE EL. = 21.30
N. INV. EL. = 18.23
E. INV. EL. = 18.25
W. INV. EL. = 18.32
19"X30" CMP

(101) INLET
GRATE EL. = 21.10
S. INV. EL. = 18.31
19"X30" CMP

(102) MANHOLE
RIM EL. = 21.68
E. INV. EL. = 18.29
W. INV. EL. = 18.33
19"X30" CMP

(103) MANHOLE
RIM. EL. = 21.48
E. INV. EL. = 18.13
W. INV. EL. = 18.31
19"X30" CMP

(104) INLET
GRATE EL. = 21.29
S. INV. EL. = 18.09
19"X30" CMP

(105) CURB INLET
RIM EL. = 19.18
N. INV. EL. = 15.97
S.W. INV. EL. = 15.97
14"X23" RCP

(106) MANHOLE
RIM EL. = 19.18
S. INV. EL. = 15.51
W. INV. EL. = 15.56
18" CMP

(107) INLET
GRATE EL. = 19.07
N. INV. EL. = 15.94
S. INV. EL. = 15.95
24" RCP

(108) INLET
GRATE EL. = 18.74
N. INV. EL. = 16.12
S. INV. EL. = 16.17
18" CMP

(109) INLET
GRATE EL. = 20.03
S. INV. EL. = 15.69
18" CMP

(110) OVERFLOW STRUCTURE
GRATE EL. = 17.39
INV. EL. = 14.05
24" RCP

(111) INLET
GRATE EL. = 19.69
INV. EL. = 16.03
18" RCP

(112) INLET
GRATE EL. = 21.90
N. INV. EL. = 13.22
E. INV. EL. = 14.25
48" CMP

(113) INLET
GRATE EL. = 35.91
N.E. INV. EL. = 31.08
24" CMP

(114) INLET
GRATE EL. = 28.07
N.E. INV. EL. = 23.35
S.W. INV. EL. = 23.28
24" CMP

(115) INLET
GRATE EL. = 19.18
E. INV. EL. = 16.45
S.W. INV. EL. = 16.46
18" RCP

(116) MANHOLE
RIM EL. = 20.15
E. INV. EL. =16.35
W. INV. EL. = 16.82
18" RCP

(117) CURB INLET
GRATE EL. = 23.42
N. INV. EL. = 19.05
18" RCP

(118) CURB INLET
GRATE EL. = 23.74
S. INV. EL. = 18.54
S.E. INV. EL. = 18.74
18" CPP

(119) INLET
GRATE EL. = 23.28
W. INV. EL. = 18.25
18" RCP

(120) INLET
GRATE EL. = 21.76
E. INV. EL. = 17.40
W. INV. EL. = 17.36
18" RCP

(121) INLET
GRATE EL. = 22.87
S.E. INV. EL. = 20.80
14"X23" RCP

(122) INLET
GRATE EL. = 22.82
N.W INV. EL. = 20.66
N.E. INV. EL. = 20.62
S.E. INV. EL. = 20.68
14"X23" RCP

(123) MANHOLE
RIM. EL. = 23.36
N.W. INV. EL. = 19.15
S.E. INV. EL. = 17.75
S.W. INV. EL. = 19.54
?

(124) MANHOLE
RIM. EL. = 23.36
N.W. INV. EL. = 19.15
S.E. INV. EL. = 17.75
S.W. INV. EL. = 19.54
18" RCP

(125) INLET
GRATE EL. = 21.79
W. INV. EL. = 19.65
18" RCP

(126) INLET
GRATE EL. = 21.73
INV. EL. = 19.29
24" CMP

(127) MANHOLE
RIM EL. = 23.46
S INV. EL. = 17.97
E. INV. EL. = 18.03
48" CMP

(128) INLET
GRATE EL. = 25.20
N.E. INV. EL. = 18.22
N.W. INV. EL. = 18.09
S.W. INV. EL. = 20.07
48" STEEL

(129) INLET
GRATE EL. = 24.81
N.E. INV. EL. = 18.61
S.W. INV. EL. = 18.56
48" CMP

(130) INLET
GRATE EL. = 24.75
N.E. INV. EL. = 16.36
S.W. INV. EL. = 16.68
TOP OF 24" RCP = 21.73
24" RCP

(131) INLET
GRATE EL. = 23.33
E. INV. EL. = 19.96
W. INV. EL. = 20.00
?

(132) MANHOLE
RIM EL. = 23.19
INV. EL. ?
?

(133) INLET
GRATE EL. = 23.67
N. INV. EL. = 19.34
S. INV. EL. = 22.13
?

(134) INLET
GRATE EL. = 26.85
S. INV. EL. = 17.85
?

(135) INLET
GRATE EL. = 25.29
N.E. INV. EL. = 18.93
S.W. INV. EL. = 18.92
48" CMP

(136) INLET
GRATE EL. = 28.34
N.E. INV. EL. = 19.51
S.W. INV. EL. = 19.28
48" CMP

THE OFFICIAL RECORD OF THIS SHEET IS THE ELECTRONIC FILE DIGITALLY SIGNED AND SEALED UNDER RULE 61G15-23.004, F.A.C.

REVISIONS			
DATE	DESCRIPTION	DATE	DESCRIPTION

STANTEC CONSULTING SERVICES INC.
ENGINEER OF RECORD:
TIMOTHY X. VAVRA, P.E. NO.: 54872
11315 CORPORATE BLVD., SUITE 105
ORLANDO, FLORIDA 32817
(407) 823-8966
CERTIFICATE OF AUTHORIZATION NO. 27013

STATE OF FLORIDA
DEPARTMENT OF TRANSPORTATION

ROAD NO.	COUNTY	FINANCIAL PROJECT ID
SR400	VOLUSIA	408464-2-32-01

EXISTING DRAINAGE STRUCTURES (1)

SHEET NO.
17

(137) INLET
GRATE EL. = 28.34
N.E. INV. EL. = 21.80
S.W. INV. EL. = 21.82
48" CMP

(138) INLET
GRATE EL. = 36.77
N.E. INV. EL. = 30.68
?

(139) INLET
GRATE EL. = 31.18
N.E. INV. EL. = 24.90
S.W. INV. EL. = 24.99
42" CMP

(140) INLET
GRATE EL. = 33.73
N.E. INV. EL. = 27.87
S.W. INV. EL. = 27.79
42" CMP

(141) INLET
GRATE EL. = 36.09
N.E. INV. EL. = 30.03
S.W. INV. EL. = 29.80
42" CMP

(142) INLET
GRATE EL. = 38.40
N.E. INV. EL. = 32.46
S.W. INV. EL. = 32.43
42" CMP

(143) INLET
GRATE EL. = 39.39
N.E. INV. EL. = 33.48
S.W. INV. EL. = 33.47
42" CMP
TOP OF DIP = 35.55
30" DIP

(144) INLET
GRATE EL. = 40.86
N.E. INV. EL. = 34.27
S.W. INV. EL. = 34.26
42" CMP

(145) INLET
GRATE EL. = 43.44
N.E. INV. EL. = 35.58
S.W. INV. EL. = 35.60
42" CMP

(146) INLET
GRATE EL. = 45.35
S.W. INV. EL. = 37.04
S.E. INV. EL. = 37.00
42" CMP

(147) MANHOLE
RIM EL. = 46.96
N.W. INV. EL. = 37.14
N.E. INV. EL. = 37.16
42" CMP

(148) INLET
GRATE EL. = 45.73
INV. EL. = 42.73
18" CMP

(149) MANHOLE
RIM. EL. = 47.56
N.W. INV. EL. = 42.06
S.W. INV. EL. = 37.54
N.E. INV. EL. = 37.54
42" CMP

(150) INLET
GRATE EL. = 45.63
N. INV. EL. = 37.74
E. INV. EL. = 37.68
42" CMP

(151) MANHOLE
RIM EL. = 47.65
S.W. INV. EL. = 37.76
N.W. INV. EL. = 37.79
42" CMP

(152) INLET
GRATE EL. = 45.46
N. INV. EL. = 37.70
S. INV. EL. = 37.84
42" CMP

(153) CURB INLET
GRATE EL. = 40.43
N.W. INV. EL. = 35.53
N.E. INV. EL. = 35.63
S.E. INV. EL. = 35.43
18" RCP

(154) CURB INLET
GRATE EL. = 41.12
INV. EL. = 36.12
18" RCP

(155) CURB INLET
GRATE EL. = 42.15
N.W. INV. EL. = 37.45
N.E. INV. EL. = 37.38
S.E. INV. EL. = 37.35
18" RCP

(156) MANHOLE
RIM EL. = 42.43
?
18" RCP

(157) CURB INLET
GRATE EL. = 42.25
INV. EL. = 37.80
18" RCP

(158) CURB INLET
GRATE EL. = 46.01
N.W. INV. EL. = 40.77
N.E. INV. EL. = 40.84
S.E. INV. EL. = 40.72
18" RCP

(159) MANHOLE
RIM EL. = 46.15
?
18" RCP

(160) CURB INLET
GRATE EL. = 46.05
INV. EL. = 41.15
18" RCP

(161) INLET
GRATE EL. = 52.41
N.W. INV. EL. = 48.08
N.E. INV. EL. = 47.98
S.E. INV. EL. = 47.87
18" RCP

(162) MANHOLE
RIM EL. = 52.90
?
18" RCP

(163) CURB INLET
GRATE EL. = 52.78
INV. EL. = 48.11
18" RCP

(164) INLET
GRATE. EL. = 61.28
N.W. INV. EL. = 56.93
N.E. INV. EL. = 56.88
S.E. INV. EL. = 56.82
18" RCP

(165) INLET
GRATE EL. = 61.12
INV. EL. = 56.92
18" RCP

(166) INLET
GRATE EL. = 67.86
N.E. INV. EL. = 63.70
S.E. INV. EL. = 63.63
18" RCP

(167) INLET
GRATE EL. = 68.90
INV. EL. = 64.22
18" RCP

(168) INLET
GRATE EL. = 68.24
N.W. INV. EL. = 63.95
N.E. INV. EL. = 63.99
18" RCP

(169) INLET
GRATE EL. = 68.60
INV. EL. = 64.17
18" RCP

(170) INLET
GRATE EL. = 55.72
INV. EL. = 53.44
12" PVC

(171) INLET
GRATE EL. = 62.05
N.W. INV. EL. = 57.40
N.E. INV. EL. = 57.45
S.E. INV. EL. = 57.56
18" RCP

(172) CURB INLET
GRATE EL. = 62.95
INV. EL. = 58.55
18" RCP

(173) CURB INLET
GRATE EL. = 57.75
N.W. INV. EL. = 52.65
N.E. INV. EL. = 52.67
S.E. INV. EL. = 52.72
18" RCP

(174) CURB INLET
GRATE EL. = 57.95
INV. EL. = 53.22
18" RCP

(175) CURB INLET
GRATE EL. = 53.97
N.W. INV. EL. = 47.92
N.E. INV. EL. = 48.07
S.E. INV. EL. = 48.05
18" RCP

(176) MANHOLE
RIM EL. = 54.11
?
18" RCP

(177) CURB INLET
GRATE EL. = 53.80
INV. EL. = 49.12
18" RCP

(178) CURB INLET
GRATE. EL. = 50.73
N.W. INV. EL. = 45.08
N.E. INV. EL. = 45.14
S.E. INV. EL. = 45.68
24" RCP

(179) MANHOLE
RIM EL. = 50.90
?
18" RCP

(180) MANHOLE
RIM EL. = 50.76
?
18" RCP

(181) CURB INLET
GRATE EL. = 50.70
INV. EL. = 47.05
18" RCP

(182) CURB INLET
GRATE EL. = 49.26
N.W. INV. EL. = 44.41
N.E. INV. EL. = 45.29
S.E. INV. EL. = 44.53
30"X19" RCP

(183) CURB INLET
GRATE EL. = 49.23
INV. EL. = 45.35
18" RCP

(184) INLET
GRATE EL. = 45.36
N. INV. EL. = 37.91
S. INV. EL. = 37.91
42" CMP

(185) INLET
GRATE EL. = 45.86
N. INV. EL. = 38.77
S. INV. EL. = 38.77
42" CMP

(186) INLET
GRATE EL. = 46.60
N. INV. EL. = 40.99
E. INV. EL. = 39.76
24" RCP

(187) INLET
GRATE EL. = 46.08
N. INV. EL. = 39.20
S. INV. EL. = 39.19
W. INV. EL. = 39.16
42" CMP

(188) INLET
GRATE EL. = 43.44
E. INV. EL. = 41.60
12" STEEL

(189) INLET
GRATE EL. = 45.48
N. INV. EL. = 39.41
S. INV. EL. = 39.42
42" CMP

(190) INLET
GRATE EL. = 45.83
N. INV. EL. = 42.19
S. INV. EL. = 42.11
24" CMP

(191) INLET
GRATE EL. = 45.95
N. INV. EL. = 42.29
S. INV. EL. = 42.26
24" CMP

(192) INLET
GRATE EL. = 45.29
N. INV. EL. = 39.65
S. INV. EL. = 39.68
42" CMP

(193) INLET
GRATE EL. = 46.30
N. INV. EL. = 42.71
S. INV. EL. = 42.68
24" CMP

(194) INLET
GRATE EL. = 45.41
N. INV. EL. = 40.08
S. INV. EL. = 39.96
36" CMP

(195) INLET
GRATE EL. = 46.45
N. INV. EL. = 43.30
S. INV. EL. = 43.30
18" CMP

(196) MANHOLE
RIM EL. = 45.40
S.E. INV. EL. = 35.57
UNDER WATER
UNABLE TO
LOCATE PIPES

(197) INLET
GRATE EL. = 46.53
N. INV. EL. = 43.47
S. INV. EL. = 43.43
18" CMP

(198) INLET
GRATE EL. = 46.64
INV. EL. = 44.04
18" CMP

(199) INLET
GRATE EL. = 48.11
E. INV. EL. = 44.34
24" CPP

(200) INLET
GRATE EL. = 48.25
W. INV. EL. = 44.29
24" CPP

(201) INLET
GRATE EL. = 44.42
N.E. INV. EL. = 40.25
18" CMP

(202) INLET
GRATE EL. = 43.79
N.E INV. EL. = 39.87
S.W. INV. EL. = 39.79
18" CMP

(203) INLET
GRATE EL. = 43.45
N.E. INV. EL. = 39.52
S.W. INV. EL. = 39.55
18" CMP

(204) INLET
GRATE EL. = 43.21
N.E. INV. EL. = 39.38
S.W. INV. EL. = 39.32
18" CMP

(205) MANHOLE
RIM EL. = 43.06
N.E. INV. EL. = 38.65
S.W. INV. EL. = 38.56
18" CMP

(206) INLET
GRATE EL. = 44.86
N.E. INV. EL. = 40.97
18" CMP

(207) INLET
GRATE INV. EL. = 44.48
N.E. INV. EL. = 40.50
S.W. INV. EL. = 40.65
18" CMP

(208) INLET
GRATE EL. = 43.89
N.E. INV. EL. = 39.96
S.W. INV. EL. = 40.08
18" CMP

(209) INLET
GRATE EL. = 43.32
N.E. INV. EL. = 39.40
S.W. INV. EL. = 39.50
18" CMP

(210) INLET
GRATE EL. = 43.09
N. INV. EL. = 39.00
S. INV. EL. = 39.12
18" CMP

(211) MANHOLE
RIM EL. = 44.00
N.E. INV. EL. = 37.80
S.W. INV. EL. = 37.87
18" CMP

(212) INLET
GRATE EL. = 33.25
INV. EL. = 29.26
18" CMP

(213) MANHOLE
RIM EL. = 34.16
W. INV. EL. = 29.35
E. INV. EL. = 29.33
18" SOLID STEEL

(214) INLET
GRATE EL. = 28.57
INV. EL. = 25.45
18" CMP

(215) INLET
GRATE EL. = 27.77
N. INV. EL. = 22.98
S. INV. EL. = 23.54
24" PVC

(216) INLET
GRATE EL. = 26.32
E. INV. EL. = 23.20
24" DIP

(217) INLET
GRATE EL. = 27.63
S. INV. EL. = 22.79
N. INV. EL. = 21.88
W. INV. EL. = 21.99
36" PVC

(218) INLET
GRATE EL. = 27.70
N.E. INV. EL. = 21.47
S.W. INV. EL. = 21.46
36" RCP

(219) INLET
GRATE EL. = 28.10
S.E. INV. EL. = 21.29
S.W. INV. EL. = 21.40
36" CMP

(220) MANHOLE
RIM EL. = 28.57
N.W. INV. EL. = 21.07
N.E. INV. EL. = 21.07
36" CMP

(221) INLET
GRATE EL. = 34.53
INV. EL. = 25.90
15" CMP

(222) INLET
GRATE EL. = 24.47
INV. EL. = 20.05
18" CMP

(223) INLET
GRATE INV. EL. = 29.75
INV. EL. = 27.23
24" CMP

(224) INLET
GRATE EL. = 30.54
S.E. INV. EL. = 26.61
N.E. INV. EL. = 26.73
S.W. INV. EL. = 26.72
24" CMP

(225) MANHOLE
RIM EL. = 31.20
N.E. INV. EL. = 21.20
S.W. INV. EL. = 21.23
N.W. INV. RECESSED
UNABLE TO DETERMIINE
36" CMP

(226) MANHOLE
RIM EL. = 31.87
N.E. INV. EL. = 21.29
S.W. INV. EL. = 21.36
42" CMP

(227) INLET
GRATE EL. = 32.83
18" PVC

(228) INLET
GRATE EL. = 32.17
S.E. INV. EL. = 25.09
18" RCP

(229) INLET
GRATE EL. = 34.39
N.E. INV. EL. =30.49
18" PVC

(230) INLET
GRATE EL. = 33.18
N.E. INV. EL. = 29.83
S.W. INV. EL. = 29.93
18" PVC

(231) INLET
GRATE EL. = 31.92
N.E. INV. EL. = 27.12
S.W. INV. EL. = 27.42
24" PVC

(232) INLET
GRATE EL. = 31.39
N.E. INV. EL. = 26.09
S.W. INV. EL. = 26.44
30" RCP

(233) INLET
GRATE EL. = 31.50
N.E. INV. EL. = 25.65
S.W. INV. EL. = 26.05
30" RCP

(234) CURB INLET
GRATE EL. = 38.74
W. INV. EL. = 33.37
E. INV. EL. = 33.69
24" RCP

(235) CURB INLET
GRATE EL. = 40.53
E. INV. EL. = 36.37
W. INV. EL. = 37.36
24" RCP

(236) CURB INLET
GRATE EL. = 41.22
W. INV. EL. = 36.89
N. INV. EL. = 36.90
18" RCP

(237) INLET
GRATE EL. = 37.63
E. INV. EL. = 31.37
W. INV. EL. = 27.76
24" CMP

(238) INLET
GRATE EL. = 39.26
S. INV. EL. = 37.35
15" RCP

(239) CURB INLET
GRATE INV. EL. = 41.13
S. INV. EL. = 37.57
24" CMP

(240) INLET
GRATE EL. = 41.06
N. INV. EL. = 37.55
14"X23" RCP

(241) INLET
GRATE EL. = 42.04
N. INV. EL. = 38.23
18" RCP

(242) INLET
GRATE EL. = 41.02
E. INV. EL. = 37.66
S. INV. EL. = 37.29
14"X23" RCP

(243) INLET
GRATE EL. = 41.92
S. INV. EL. = 36.67
E. INV. EL. =36.48
W. INV. EL. = 37.34
24" RCP

(244) OVERFLOW STRUCTURE
GRATE EL. = 44.36
E. INV. EL. = 41.00
24" RCP

(245) INLET
GRATE EL. = 42.90
N.E. INV. EL. = 40.53
18" RCP

(246) INLET
GRATE EL. = 44.51
E. INV. EL. = 40.79
S. INV. EL. = 40.66
18" RCP

(247) INLET
GRATE EL. = 44.33
INV. EL. = 41.31
E. INV. EL. = 41.33
W. INV. EL. = 41.23
18" RCP

(248) INLET
GRATE EL. = 39.37
E. INV. EL. = 36.02
18" RCP

(249) INLET
GRATE EL. = 32.02
E. INV. EL. = 24.09
?

(250) INLET
GRATE EL. = 40.68
N. INV. EL. = 35.52
W. INV. EL. = 35.65
18" RCP

(251) INLET
GRATE EL. = 40.58
S. INV. EL. = 34.93
E. INV. EL. = 34.72
N.W. INV. EL. = 34.76
24" RCP

(252) INLET
GRATE EL. = 40.21
W. INV. EL. = 35.56
E. INV. EL. = 35.76
24" RCP

(253) INLET
GRATE EL. = 43.55
INV. EL. = 41.78
15" RCP

(254) INLET
GRATE EL. = 36.70
INV. EL. = 34.82
18" RCP

(255) INLET
GRATE INV. EL. = 37.43
W. INV. EL. = 34.53
N.E. INV. EL. = 34.50
18" RCP

(256) INLET
GRATE EL. = 39.37
E. INV. EL. = 36.61
15" RCP

(257) INLET
GRATE EL. = 42.25
N.E. INV. EL. = 34.27
W. INV. EL. = 34.35
24" RCP

(258) INLET
GRATE EL. = 48.13
N. INV. EL. = 35.88
E. INV. EL. = 44.52
18" RCP

(259) INLET
GRATE EL. = 45.61
N. INV. EL. = 33.65
S. INV. EL. = 33.70
E. INV. EL. =42.26
S.W. INV. EL. = 34.04
?

(260) INLET
GRATE EL. = 52.02
W. INV. EL. = 48.22
18" RCP

THE OFFICIAL RECORD OF THIS SHEET IS THE ELECTRONIC FILE DIGITALLY SIGNED AND SEALED UNDER RULE 61G15-23.004, F.A.C.

REVISIONS			
DATE	DESCRIPTION	DATE	DESCRIPTION

STANTEC CONSULTING SERVICES INC.
ENGINEER OF RECORD:
TIMOTHY X. VAVRA, P.E. NO.: 54872
11315 CORPORATE BLVD., SUITE 105
ORLANDO, FLORIDA 32817
(407) 823-8966
CERTIFICATE OF AUTHORIZATION NO. 27013

STATE OF FLORIDA
DEPARTMENT OF TRANSPORTATION

ROAD NO.	COUNTY	FINANCIAL PROJECT ID
SR400	VOLUSIA	408464-2-32-01

EXISTING DRAINAGE STRUCTURES (2)

SHEET NO. 18

261
INLET
GRATE EL. = 52.03
W. INV. EL. = 48.81
18" RCP

262
INLET
GRATE EL. = 36.78
N. INV. EL. = 29.59
E. INV. EL. = 29.72
30" RCP

263
MANHOLE
RIM EL. = 28.57
S.W. INV. EL. = 18.08
N. INV. EL. = 18.56
36" RCP

264
MANHOLE
RIM EL. = 30.56
S.W. INV. EL. = 20.36
N.W. INV. EL. = 20.02
36" RCP

265
INLET
GRATE EL. = 26.41
W. INV. EL. = 20.71
S.W. INV. EL. = 20.29
36" RCP

266
INLET
GRATE EL. = 51.90
N. INV. EL. = 48.70
15" RCP

267
INLET
GRATE EL. = 51.67
S. INV. EL. = 45.66
E. INV. EL. = 45.62
18" RCP

268
INLET
GRATE EL. = 40.14
S. INV. EL. = 24.15
15" RCP

269
INLET
GRATE EL. = 46.09
N. INV. EL. = 43.06
15" RCP

270
INLET(?)
GRATE EL. = 45.59
W. INV. EL. = 40.54
E. INV. EL. = 40.45
S. INV. EL. = 40.78
?

271
INLET
GRATE EL. = 38.77
N.W. INV. EL. = 27.06
S.E. INV. EL. = 27.31
W. INV. EL. = 36.13
24" CMP

272
INLET
GRATE EL. = 34.41
N. INV. EL. = 31.21
15" RCP

273
INLET
GRATE EL. = 34.75
W. INV. EL. = 29.36
S. INV. EL. = 29.53
18" RCP

274
MANHOLE
RIM. EL. = 30.12
N.W. INV. EL. = 15.71
N.E. INV. EL. = 15.75
S. INV. EL. = 15.49
43"X68" RCP

275
OVERFLOW STRUCTURE
GRATE EL. = 25.73
INV. EL. = 19.11
36" RCP

276
INLET
GRATE EL. = 19.44
S. INV. EL. = 17.61
?

277
INLET
GRATE EL. = 29.79
S.E. INV. EL. = 26.40
18" RCP

278
INLET
GRATE EL. = 28.63
E. INV. EL. = 25.13
N. INV. EL. = 24.87
18" RCP

279
INLET
GRATE EL. = 27.83
W. INV. EL. = 24.47
N. INV. EL. = 24.34
E. INV. EL. = 24.63
18" RCP

280
INLET
GRATE EL. = 28.26
W. INV. EL. = 25.14
15" RCP

281
INLET
GRATE EL. = 28.12
S. INV. EL. = 23.80
N.W. INV. EL. = 23.79
N.E. INV. EL. = 23.75
24" RCP

282
INLET
GRATE EL. = 26.70
S.E. INV. EL. = 24.02
15" RCP

283
INLET
GRATE EL. = 27.16
N.E. INV. EL. = 19.79
S.W. INV. EL. = 22.54
24" RCP

284
INLET
GRATE EL. = 25.93
INV. EL. = 16.23
36" RCP

285
OVERFLOW STRUCTURE
GRATE EL. = 25.95
INV. EL. = 16.60
36" RCP

286
INLET
GRATE EL. = 23.25
E. INV. EL. = 20.48
24" RCP

287
INLET
GRATE EL. = 23.03
W. INV. EL. = 20.27
E. INV. EL. = 20.27
24" RCP

288
INLET
GRATE EL. = 28.56
N. INV. EL. = 25.30
15" RCP

289
INLET
GRATE EL. = 28.51
N. INV. EL. = 20.39
E. INV. EL. = 20.49
S. INV. EL. = 23.03
48" RCP

290
INLET
GRATE EL. = 32.44
N.E. INV. EL. = 25.54
S.W. INV. EL. = 25.24
30" STEEL

291
CROSS DRAIN
DBL 18" RCP
N. INV. EL. = 32.10
S. INV. EL. = 33.22

292
CROSS DRAIN
DBL 18" RCP
E. INV. EL. = 33.22
W. INV. EL. = 32.10

293
INLET
GRATE EL. = 33.20
N.W. INV. EL. = 24.90
S.W. INV. EL. = 25.10
?

294
INLET
GRATE EL. = 31.60
N.W. INV. EL. = 24.17
S.W INV. EL. = 24.03
W. INV. EL. = 24.24
?

295
INLET
GRATE EL. = 34.41
S.E. INV. EL. = 23.91
S.W. INV. EL. = 24.46
?

296
CROSS DRAIN
N. INV. EL. = 32.52
S. INV. EL. = 32.22
24" CMP

297
INLET
GRATE EL. = 32.87
N. INV. EL. = 25.75
S.E. INV. EL. = 25.52
36" CMP

298
INLET
GRATE EL. = 32.40
N. INV. EL. = 26.21
S. INV. EL. = 26.12
36" CMP

299
INLET
GRATE EL. = 32.06
INV. EL. = 29.06
18" STEEL

300
INLET
GRATE EL. = 29.94
E. INV. EL. = 27.34
18" STEEL

301
INLET
GRATE EL. = 28.85
W. INV. EL. = 23.80
18" RCP

302
INLET
GRATE EL. = 30.31
N.E. INV. EL. = 27.41
S.W. INV. EL. = 27.31
18" RCP

303
INLET
GRATE EL. = 32.69
S. INV. EL. = 29.69
18" RCP W/ PVC LINER

304
INLET
GRATE EL. = 39.78
INV. EL. = 33.60
24" CCP

305
INLET
GRATE EL. = 38.82
N.E. INV. EL. = 33.69
S.E. INV. EL. = 33.61
30" RCP

306
INLET
GRATE EL. = 34.23
INV. EL. = 27.92
36" CAST IRON

307
INLET
GRATE EL. = 41.05
N.E. INV. EL. = 38.27
S.W. INV. EL. = 38.13
18" PVC

308
INLET
GRATE EL. = 43.53
N.E. INV. EL. = 39.90
S.W. INV. EL. = 39.89
18" PVC

309
INLET
GRATE EL. = 45.06
S.W. INV. EL. = 42.30
18" PVC

310
INLET
GRATE EL. = 45.14
N.E. INV. EL. = 40.73
S.W. INV. EL. = 40.77
36" PVC

311
INLET
GRATE EL. = 46.14
N. INV. EL. = 41.75
S. INV. EL. = 41.78
36" PVC

312
INLET
GRATE EL. = 46.43
N. INV. EL. = 42.15
S. INV. EL. = 42.03
36" CMP

313
INLET
GRATE EL. = 47.45
INV. EL. = 43.65
18" RCP

314
INLET
GRATE EL. = 46.75
N. INV. EL. = 43.45
E. INV. EL. = 43.45
18" CMP

315
INLET
GRATE EL. = 47.25
N. INV. EL. = 44.17
S. INV. EL. = 43.99
18" PVC

316
INLET
GRATE EL. = 49.36
N. INV. EL. = 45.78
S. INV. EL. = 45.63
18" PVC

317
INLET
GRATE EL. = 52.80
S. INV. EL. = 47.20
18" PVC

318
INLET
GRATE EL. = 59.84
N. INV. EL. = 56.56
E. INV. EL. = 56.68
18" CMP

319
INLET
GRATE EL. = 65.28
S. INV. EL. = 62.32
18" PVC

320
INLET
GRATE EL. = 74.87
N. INV. EL. = 72.01
E. INV. EL. = 71.86
18" CMP

321
INLET
GRATE EL. = 80.39
S. INV. EL. = 74.28
18" PVC

322
INLET
GRATE EL. = 80.14
INV. EL. = 74.95
18" PVC

323
INLET
GRATE EL. = 76.85
E. INV. EL. = 70.62
S. INV. EL. = 73.64
18" DIP

324
INLET
GRATE EL. = 72.81
INV. EL. = 68.17
18" RCP

325
INLET
GRATE EL. = 66.99
INV. EL. = 62.64
18" CPVC

326
INLET
GRATE EL. = 65.21
INV. EL. = 61.39
18" CMP

327
INLET
GRATE EL. = 64.44
E. INV. EL. = 57.33
W. INV. EL. = 57.33
24" RCP

328
INLET
GRATE EL. = 65.71
INV. EL. = 60.75
18" RCP

329
INLET
GRATE EL. = 67.09
N. INV. EL. = 63.71
E. INV. EL. = 63.77
18" DIP

330
INLET
GRATE EL. = 67.83
N. INV. EL. = 63.88
S. INV. EL. = 63.88
18" CMP

331
INLET
GRATE EL. = 68.78
S. INV. EL. = 64.15
18" CPVC

332
INLET
GRATE EL. = 67.20
INV. EL. = 64.37
18" RCP

333
INLET
GRATE EL. = 84.86
S.W. INV. EL. = 80.73
N.E. INV. EL. = 81.53
18" RCP

334
INLET
GRATE EL. = 66.65
INV. EL. = 63.08
18" RCP

335
INLET
GRATE EL. = 70.55
INV. EL. = 67.27
18" RCP

336
INLET
GRATE EL. = 65.52
INV. EL. = 61.21
18" CPP

337
INLET
GRATE EL. = 63.94
18" CPP

338
INLET
GRATE EL. = 61.61
E. INV. EL. = 58.17
S. INV. EL. = 58.26
18" PVC

339
INLET
GRATE EL. = 58.72
INV. EL. = 54.55
18" PVC

340
INLET
GRATE EL. = 57.12
E. INV. EL. = 53.74
S. INV. EL. = 53.76
18" PVC

341
INLET
GRATE EL. = 53.65
INV. EL. = 50.91
18" RCP

342
INLET
GRATE EL. = 52.66
PIPE ?

343
INLET
GRATE EL. = 61.70
THROAT EL. = 61.01
INV. EL. = 59.04
18" RCP

344
INLET
GRATE EL. = 72.99
INV. EL. = 69.34
18" RCP

345
INLET
GRATE EL. = 72.81
INV. EL. = 69.82
18" RCP

346
INLET
GRATE EL. = 84.86
S.W. INV. EL. = 80.73
N.E. INV. EL. = 81.53
18" CMP

347
INLET
GRATE EL. = 86.62
S.W. INV. EL. = 82.74
S.E. INV. EL. = 82.73
18" CMP

348
INLET
GRATE EL. = 88.16
N.E. INV. EL. = 84.35
N.W. INV. EL. = 84.45
18" CMP

349
INLET
GRATE EL. = 89.93
S.W. INV. EL. = 86.18
18" CMP

350
INLET
GRATE EL. = 84.82
N.W. INV. EL. = 81.13
S.E. INV. EL. = 81.48
18" CMP

351
INLET
GRATE EL. = 88.79
N.W. INV. EL. = 84.08
S.E. INV. EL. = 84.11
18" RCP

352
INLET
GRATE EL. = 89.53
N.W. INV. EL. = 85.79
18" RCP

353
INLET
GRATE EL. = 88.95
S.E. INV. EL. = 85.00
18" RCP

354
INLET
GRATE EL. = 88.57
N.E. INV. EL. = 83.20
S.W. INV. EL. = 83.13
18" CMP

355
MANHOLE
RIM EL. = 88.57
N.W. INV. EL. = 83.70
S.W. INV. EL. = 83.74
N.E. INV. EL. = 83.62
18" RCP

356
INLET
GRATE EL. = 89.20
S.W. INV. EL. = 84.58
18" RCP

357
INLET
GRATE EL. = 73.95
INV. EL. = 70.59
18" PVC

358
INLET
GRATE EL. = 69.39
INV. EL. = 66.13
18" PVC

359
INLET
GRATE EL. = 83.55
N.E. INV. EL. = 79.16
S.W. INV. EL. = 79.20
18" CMP

360
INLET
GRATE EL. = 83.80
S.W. INV. EL. = 80.72
18" RCP

361
INLET
GRATE EL. = 51.92
INV. EL. = 48.02
18" RCP

362
INLET
GRATE EL. = 75.34
S.W. INV. EL. = 70.15
N.E. INV. EL. = 70.28
18" RCP

363
INLET
GRATE EL. = 73.59
S.W. INV. EL. = 69.63
N.E. INV. EL. = 69.70
18" RCP

364
MANHOLE
RIM EL. = 75.97
N.W. INV. EL. = 70.93
S.W. INV. EL. = 70.84
18" RCP

365
INLET
GRATE EL. = 79.41
S.E. INV. EL. = 75.95
18" PVC

366
INLET
GRATE EL. = 78.69
INV. EL. = 75.22
18" PVC

367
INLET
GRATE EL. = 75.66
N.W. INV. EL. = 72.32
N.E. INV. EL. = 72.29
18" PVC

368
INLET
GRATE EL. = 72.24
INV. EL. = 68.90
18" PVC

369
INLET
GRATE EL. = 65.18
INV. EL. = 62.10
18" CMP

370
INLET
GRATE EL. = 65.23
INV. EL. = 61.94
18" PVC

372
INLET
GRATE EL. = 58.80
INV. EL. = 55.17
18" RCP

372
INLET
GRATE EL. = 51.49
N.W. INV. EL. = 47.55
N.E INV. EL. = 47.65
S.E. INV. EL. = 47.56
24" RCP

373
INLET
GRATE EL. = 52.03
N.W. INV. EL. = 47.96
S.E. INV. EL. = 48.02
24" RCP

374
INLET
GRATE EL. = 51.81
N.W. INV. EL. = 49.07
N.E. INV. EL. = 49.40
S.W. INV. EL. = 49.10
24" RCP

375
INLET
GRATE EL. = 55.24
N.W. INV. EL. = 51.23
S.W. INV. EL. = 51.18
24" RCP

376
INLET
GRATE EL. = 51.98
INV. EL. = 48.39
18" CMP

377
INLET
GRATE EL. = 48.63
E. INV. EL. = 45.50
W. INV. EL. = 45.39
36" RCP

378
INLET
GRATE EL. = 42.82
INV. EL. = 36.30
42" CMP

379
INLET
GRATE EL. = 28.32
E. INV. EL. = 21.33
W. INV. EL. = 21.27
S. INV. EL. = 24.10
42" RCP

380
MANHOLE
RIM EL. = 28.03
N. INV. EL. = 24.93
S. INV. EL. = 25.16
15" RCP

381
INLET
GRATE EL. = 27.93
N. INV. EL. = 25.05
15" RCP

382
INLET
GRATE EL. = 28.09
E. INV. EL. = 21.99
W. INV. EL. = 21.94
S. INV. EL. = 24.26
42" RCP

383
MANHOLE
RIM EL. = 28.05
N. INV. EL. = 24.70
S. INV. EL. = 24.60
15" RCP

384
INLET
GRATE EL. = 27.95
N. INV. EL. = 25.02
15" RCP

385
INLET
GRATE EL. = 29.18
E. INV. EL. = 26.46
18" RCP

386
INLET
GRATE EL. = 29.21
W. INV. EL. = 26.22
S. INV. EL. = 26.18
18" RCP

THE OFFICIAL RECORD OF THIS SHEET IS THE ELECTRONIC FILE DIGITALLY SIGNED AND SEALED UNDER RULE 61G15-23.004, F.A.C.

REVISIONS

DATE	DESCRIPTION	DATE	DESCRIPTION

STANTEC CONSULTING SERVICES INC.
ENGINEER OF RECORD:
TIMOTHY X. VAVRA, P.E. NO.: 54872
11315 CORPORATE BLVD., SUITE 105
ORLANDO, FLORIDA 32817
(407) 823-8966
CERTIFICATE OF AUTHORIZATION NO. 27013

STATE OF FLORIDA
DEPARTMENT OF TRANSPORTATION

ROAD NO.	COUNTY	FINANCIAL PROJECT ID
SR400	VOLUSIA	408464-2-32-01

EXISTING DRAINAGE STRUCTURES (3)

SHEET NO.
19

387
INLET
GRATE EL. = 29.06
W. INV. EL. = 22.95
E. INV. EL. = 22.80
S. INV. EL. = 25.15
36" RCP

388
MANHOLE
RIM EL. = 29.27
N. INV. EL. = 26.01
S.E. INV. EL. = 25.99
15" RCP

389
INLET
GRATE EL. = 29.50
N.W. INV. EL. = 25.96
15" RCP

390
INLET
GRATE EL. = 31.16
15" RCP

391
INLET
GRATE EL. = 30.52
S.E. INV. EL. = 23.55
W. INV. EL. = 23.62
36" RCP

392
INLET
GRATE EL. = 30.61
N. INV. EL. = 27.26
15" RCP

393
INLET
GRATE EL. = 31.71
N.W. INV. EL. = 24.54
E. INV. EL. = 24.87
42" RCP

394
INLET
GRATE EL. = 32.97
E. INV. EL. = 27.38
15" RCP

395
MANHOLE
RIM EL. = 33.38
N. INV. EL. = 26.64
E. INV. EL. = 27.34
W. INV. EL. = 27.08
18" RCP

396
MANHOLE
RIM EL. = 33.38
E. INV. EL. = 24.98
S. INV. EL. = 26.25
W. INV. EL. = 24.82
42" RCP

397
INLET
GRATE EL. = 33.17
W. INV. EL. = 27.38
15" RCP

398
INLET
GRATE EL. = 35.97
B.O.S. EL. = 25.85
W. INV. EL. = 25.51
E. INV. EL. = 25.55
42" RCP

399
MANHOLE
RIM EL. = 41.49
W. INV. EL. = 26.09
E. INV. EL. = 26.09
42" RCP

400
INLET
GRATE EL. = 36.90
E. INV. EL. = 33.05
15" RCP

401
INLET
GRATE EL. = 36.73
W. INV. EL. = 32.76
S.E. INV. EL. = 32.73
15" RCP

402
INLET
GRATE EL. = 37.23
W. INV. EL. = 32.04
S. INV. EL. = 31.88
18" RCP

403
MANHOLE
RIM EL. = 39.45
N. INV. EL. = 29.33
W. INV. EL. = 27.23
S.E. INV. EL. = 33.87
E. INV. EL. = 27.21
42" RCP

404
INLET
GRATE EL. = 40.35
B.0S. EL. = 27.87
W. INV. EL. = 28.01
E. INV. EL. = 28.60
42" RCP

405
MANHOLE
RIM EL. = 37.04
INLET
GRATE EL. = 37.04
W. INV. EL. = 29.30
E. INV. EL. = 29.34
42" RCP

406
INLET
GRATE EL. = 36.81
B.O.T = 29.41
W. INV. EL. = 29.93
E. INV. EL. = 30.31
36" RCP

407
INLET
GRATE EL. = 36.43
N. INV. EL. = 32.76
24" CMP

408
INLET
GRATE EL. = 36.64
N. INV. EL. = 32.66
24" CMP

409
MANHOLE
RIM EL. = 39.58
S. INV. EL. = 34.38
W. INV. EL. = 34.20
E. INV. EL. = 34.23
30" RCP

410
INLET
GRATE EL. = 39.48
S.W. INV. EL. = 35.64
15" RCP

411
INLET
GRATE EL. = 43.58
S.E. INV. EL. = 43.58
14"X23" RCP

412
INLET
GRATE EL. = 43.88
W. INV. EL. = 40.80
14"X22" RCP

413
MANHOLE
RIM EL. = 43.85
N. INV. EL. = 40.24
E. INV. EL. = 40.18
S. INV. EL. = 41.86
18" RCP

414
INLET
GRATE EL. = 44.90
N. INV. EL. = 39.66
E. INV. EL. = 28.17
W. INV. EL. = 28.24
30" RCP

415
MANHOLE
RIM EL. = 47.74
W. INV. EL. = 40.13
E. INV. EL. = 40.19
30" RCP

416
MANHOLE
RIM EL. = 50.60
N. INV. EL. = 42.20
W. INV. EL. = 41.74
E. INV. EL. = 42.40
30" RCP

417
INLET
GRATE EL. = 49.12
S. INV. EL. = 42.63
N.W. INV. EL. = 43.04
?

418
MANHOLE
RIM EL. = 48.43
N.E. INV. EL. = 43.88
S.E. INV. EL. = 43.14
N.W. INV. EL. = 43.89
24" RCP

419
MANHOLE
RIM EL. = 47.98
N.W. INV. EL. = 44.20
S.E INV. EL. = 44.20
18" RCP

420
INLET
GRATE EL. = 48.68
S. INV. EL. = 44.87
18" RCP

421
INLET
GRATE EL. = 49.77
N. INV. EL. = 45.13
S. INV. EL. = 44.52
24" RCP

422
INLET
GRATE EL. = 57.10
W. INV. EL. = 52.34
18" RCP

423
INLET
GRATE EL. = 56.35
W. INV. EL. = 52.38
18" RCP

424
INLET
GRATE EL. = 62.91
N.W INV. EL. = 58.49
18" RCP

425
INLET
GRATE EL. = 62.77
S.E. INV. EL. = 58.92
18" RCP

426
MANHOLE
RIM EL. = 46.25
S.E. INV. EL. = 35.09
S.W. INV. EL. = 35.27
24" ?

427
INLET
GRATE EL. = 45.87
N.W. INV. EL. = 35.97
24" RCP

428
INLET
GRATE EL. = 39.31
N.W. INV. EL. = 35.87
24" CMP

429
INLET
GRATE EL. = 51.96
E. INV. EL. = 49.16
W. INV. EL. = 48.62
24" RCP

430
INLET
GRATE EL. = 55.30
E. INV. EL. = 51.68
W. INV. EL. = 51.85
18" RCP

431
INLET
GRATE EL. = 58.41
N.E INV. EL. = 56.02
18" RCP

432
INLET
GRATE EL. = 60.05
N.E INV. EL. = 56.08
S.E. INV. EL. = 57.46
S.W. INV. EL. = 57.49
N.W INV. EL. = 57.40
18" RCP

433
INLET
GRATE EL. = 62.00
E. INV. EL. = 57.73
S. INV. EL. = 57.41
18" RCP

434
INLET
GRATE EL. = 63.69
W. INV. EL. = 58.55
18" RCP

435
INLET
GRATE EL. = 64.42
W. INV. EL. = 59.43
18" RCP

436
INLET
GRATE EL. = 71.89
S. INV. EL. = 66.91
E. INV. EL. = 66.99
18" RCP

437
MANHOLE
RIM EL. = 72.92
N. INV. EL. = 67.30
W. INV. EL. = 67.36
18" RCP

438
INLET
GRATE EL. = 71.52
S. INV. EL. = 67.57
E. INV. EL. = 67.49
18" RCP

439
INLET
GRATE EL. = 41.44
W. INV. EL. = 37.34
18" RCP

440
CURB INLET
GRATE INV. =
N. INV. EL. = 69.61
?

441
CURB INLET
GRATE INV. = 76.70
W. INV. EL. = 72.53
18" RCP

442
INLET
GRATE EL. = 36.79
N. INV. EL. = 32.52
15" RCP

443
INLET
GRATE EL. = 35.57
N.E INV. EL. = 32.40
S. INV. EL. = 32.43
18" RCP

444
MANHOLE
RIM EL. = 37.27
N.E INV. EL. = 32.10
S.W. INV. EL. = 32.12
W. INV. EL. = 32.20
18" RCP

445
MANHOLE
E. INV. EL. = 31.72
S.E. INV. EL. = 31.51
S.W. INV. EL. = 32.09
UNDERWATER
UNABLE TO DETERMINE
N.E. INV. EL.
12" CPP

446
INLET
GRATE EL. = 21.90
S.W. INV. EL. = 17.22
?

447
INLET
GRATE EL. = 30.07
E. INV. EL. = 28.81
15" CMP

448
MANHOLE
RIM EL. = 19.45
N. INV. EL. = 14.17
S. INV. EL. = 15.83
30"X19" RCP

449
MANHOLE
RIM EL. = 22.03
N. INV. EL. = 14.07
S. INV. EL. = 13.83
36" RCP

450
INLET
GRATE EL. = 57.27
INV. EL. = 53.99
18" RCP

451
INLET
GRATE EL. = 57.68
E. INV. EL. = 54.62
18" RCP

452
MANHOLE
RIM EL. = 58.18
E. INV. EL. = 54.43
W. INV. EL. = 54.47
18" RCP

453
CURB INLET
GRATE EL. = 58.04
S. INV. EL. = 54.51
24" RCP

454
MANHOLE
RIM EL. = 57.81
N.E. INV. EL. = 54.25
W. INV. EL. = 54.20
23"X14" RCP

455
MANHOLE
RIM EL. = 59.66
INLET
GRATE EL. = 59.10
W. INV. EL. = 55.53
18" RCP

456
INLET
GRATE EL. = 58.44
N.E. INV. EL. = 54.82
S.W. INV. EL. = 54.86
18" RCP

457
INLET
GRATE EL. = 52.97
N.W. INV. EL. = 48.62
S.E. INV. EL. = 48.70
18" RCP

458
MANHOLE
RIM EL. = 53.86
N.W. INV. EL. = 48.00
N. INV. EL. = 46.24
S.E. INV. EL. = 47.85
18" RCP

459
INLET
GRATE EL. = 49.98
W. INV. EL. = 46.09
S. INV. EL. = 46.04
18" RCP

460
CURB INLET
GRATE EL. = 56.40
N. INV. EL. = 45.13
E. INV. EL. = 47.53
S. INV. EL. = 45.42
18" RCP

461
CURB INLET
GRATE EL. = 55.34
W. INV. EL. = 48.12
E. INV. EL. = 48.11
18" RCP

462
CURB INLET
GRATE EL. = 54.34
W. INV. EL. = 48.52
E. INV. EL. = 48.69
18" RCP

463
CURB INLET
GRATE EL. = 54.05
W. INV. EL. = 48.79
E. INV. EL. = 48.90
18" RCP

464
INLET
GRATE EL. = 53.30
W. INV. EL. = 49.47
N. INV. EL. = 49.45
18" RCP

465
CURB INLET
GRATE EL. = 52.57
S. INV. EL. = 49.54
18" RCP

466
CURB INLET
GRATE EL. = 49.88
E. INV. EL. = 44.76
S. INV. EL. = 44.75
18" RCP

467
CURB INLET
GRATE EL. = 49.43
N. INV. EL. = 45.02
18" RCP

468
INLET
GRATE EL. = 48.59
N. INV. EL. = 45.54
S. INV. EL. = 45.47
24" RCP

469
INLET
GRATE EL. = 49.63
W. INV. EL. = 46.69
S. INV. EL. = 46.99
15" RCP

470
INLET
GRATE EL. = 49.87
N. INV. EL. = 46.83
E. INV. EL. = 46.80
15" RCP

471
INLET
GRATE EL. = 49.45
INV. EL. = 47.15
15" RCP

472
INLET
GRATE EL. = 51.24
N. INV. EL. = 48.04
S. INV. EL. = 47.94
24" RCP

473
INLET
GRATE EL. = 50.82
INV. EL. = 48.23
18" CMP

474
INLET
GRATE EL. = 33.60
W. INV. EL. = 28.23
30" RCP

475
INLET
GRATE EL. = 33.40
W. INV. EL. = 28.01
E. INV. EL. = 28.12
30" RCP

476
MANHOLE
RIM EL. = 49.25
E. INV. EL. = 44.80
15" RCP

477
MANHOLE
RIM EL. = 48.28
N. INV. EL. = 44.93
S. INV. EL. = 42.74
W. INV. EL. = 44.79
30" RCP

478
MANHOLE
RIM EL. = 49.66
N. INV. EL. = 44.89
S. INV. EL. = 44.94
W. INV. EL. = 44.91
18" RCP

479
MANHOLE
RIM EL. = 49.66
E. INV. EL. = 45.14
15" RCP

480
INLET
GRATE EL. = 42.30
INV. EL. = 39.65
18" RCP

EROSION CONTROL MATERIALS

SEDIMENT BARRIER		
STA. TO STA.		SIDE
BRIDGE		
11+74.22	83+50.00	RT
BRIDGE		
84+50.00	85+20.00	RT
SWALE 401-B		RT
154+00.00	159+60.99	RT
BRIDGE		
161+61.02	171+00.00	RT
DIRKSEN DR.		
1408+00.00	1424+00.00	RT
DIRKSEN RAMP C1		
2400+00.00	2415+00.00	RT
I-4		
190+00.00	308+00.00	RT
SAXON BLVD. RAMP B		
300+00.00	319+00.00	RT
SAXON BLVD.		
106+00.00	145+00.00	RT
145+00.00	111+00.00	LT
POND 408		LT
400+00.00	404+40.00	RT
SAXON BLVD. RAMP C1		
404+40.00	417+00.00	RT
I-4		
338+00.00	358+00.00	RT
POND 409-A1		RT
366+00.00	394+00.00	RT
POND 409-B1		LT
399+00.00	400+20.00	RT
POND B1		LT
405+00.00	468+90.00	RT
S.R. 472 RAMP B		
202+00.00	205+00.00	RT
POND 410_411		RT
205+00.00	220+00.00	RT
S.R. 472 EB		
146+00.00	159+00.00	RT
POND 413		RT
163+00.00	170+00.00	RT
S.R. 472 WB		
270+00.00	235+00.00	LT
S.R. 472 RAMP C		
1305+00.00	1320+00.00	RT
I-4		
505+00.00	525+49.57	RT
ENTERPRISE RD.		
52+00.00	63+13.77	RT
BRIDGE		
67+15.38	77+00.00	RT

SEDIMENT BARRIER CONTINUED		
STA. TO STA.		SIDE
RHODE ISLAND AVE.		RT
70+00.00	120+50.00	
POND B1		RT
123+50.00	123+97.10	
BRIDGE		RT
128+11.70	128+90.00	
POND C		RT
128+90.00	136+00.00	
N. KENTUCKY AVE.		
10+00.00	18+80.00	RT
POND 416		LT
21+90.00	46+60.00	RT
POND 417		
46+60.00	51+70.00	LT
S.R. 472 EB		
97+50.00	80+00.00	LT
S.R. 472 WB		
180+00.00	197+00.00	RT
DR. MARTIN LUTHER KING JR. BTWY.		
13+00.00	21+60.00	RT
POND 418		LT
24+50.00	30+90.00	RT

FLOATING TURBIDITY BARRIER		
STATION	SIDE	LENGTH
738+00.00	RT/LT	450'
2+40.00	RT/LT	450'
160+20.00	RT/LT	400'
161+00.00	RT/LT	400'

THE OFFICIAL RECORD OF THIS SHEET IS THE ELECTRONIC FILE DIGITALLY SIGNED AND SEALED UNDER RULE 61G15-23.004, F.A.C.

REVISIONS			
DATE	DESCRIPTION	DATE	DESCRIPTION

STANTEC CONSULTING SERVICES INC.
ENGINEER OF RECORD:
TIMOTHY X. VAVRA, P.E. NO.: 54872
11315 CORPORATE BLVD., SUITE 105
ORLANDO, FLORIDA 32817
(407) 823-8966
CERTIFICATE OF AUTHORIZATION NO. 27013

STATE OF FLORIDA
DEPARTMENT OF TRANSPORTATION

ROAD NO.	COUNTY	FINANCIAL PROJECT ID
SR400	VOLUSIA	408464-2-32-01

EXISTING DRAINAGE STRUCTURES (4)

SHEET NO.
20

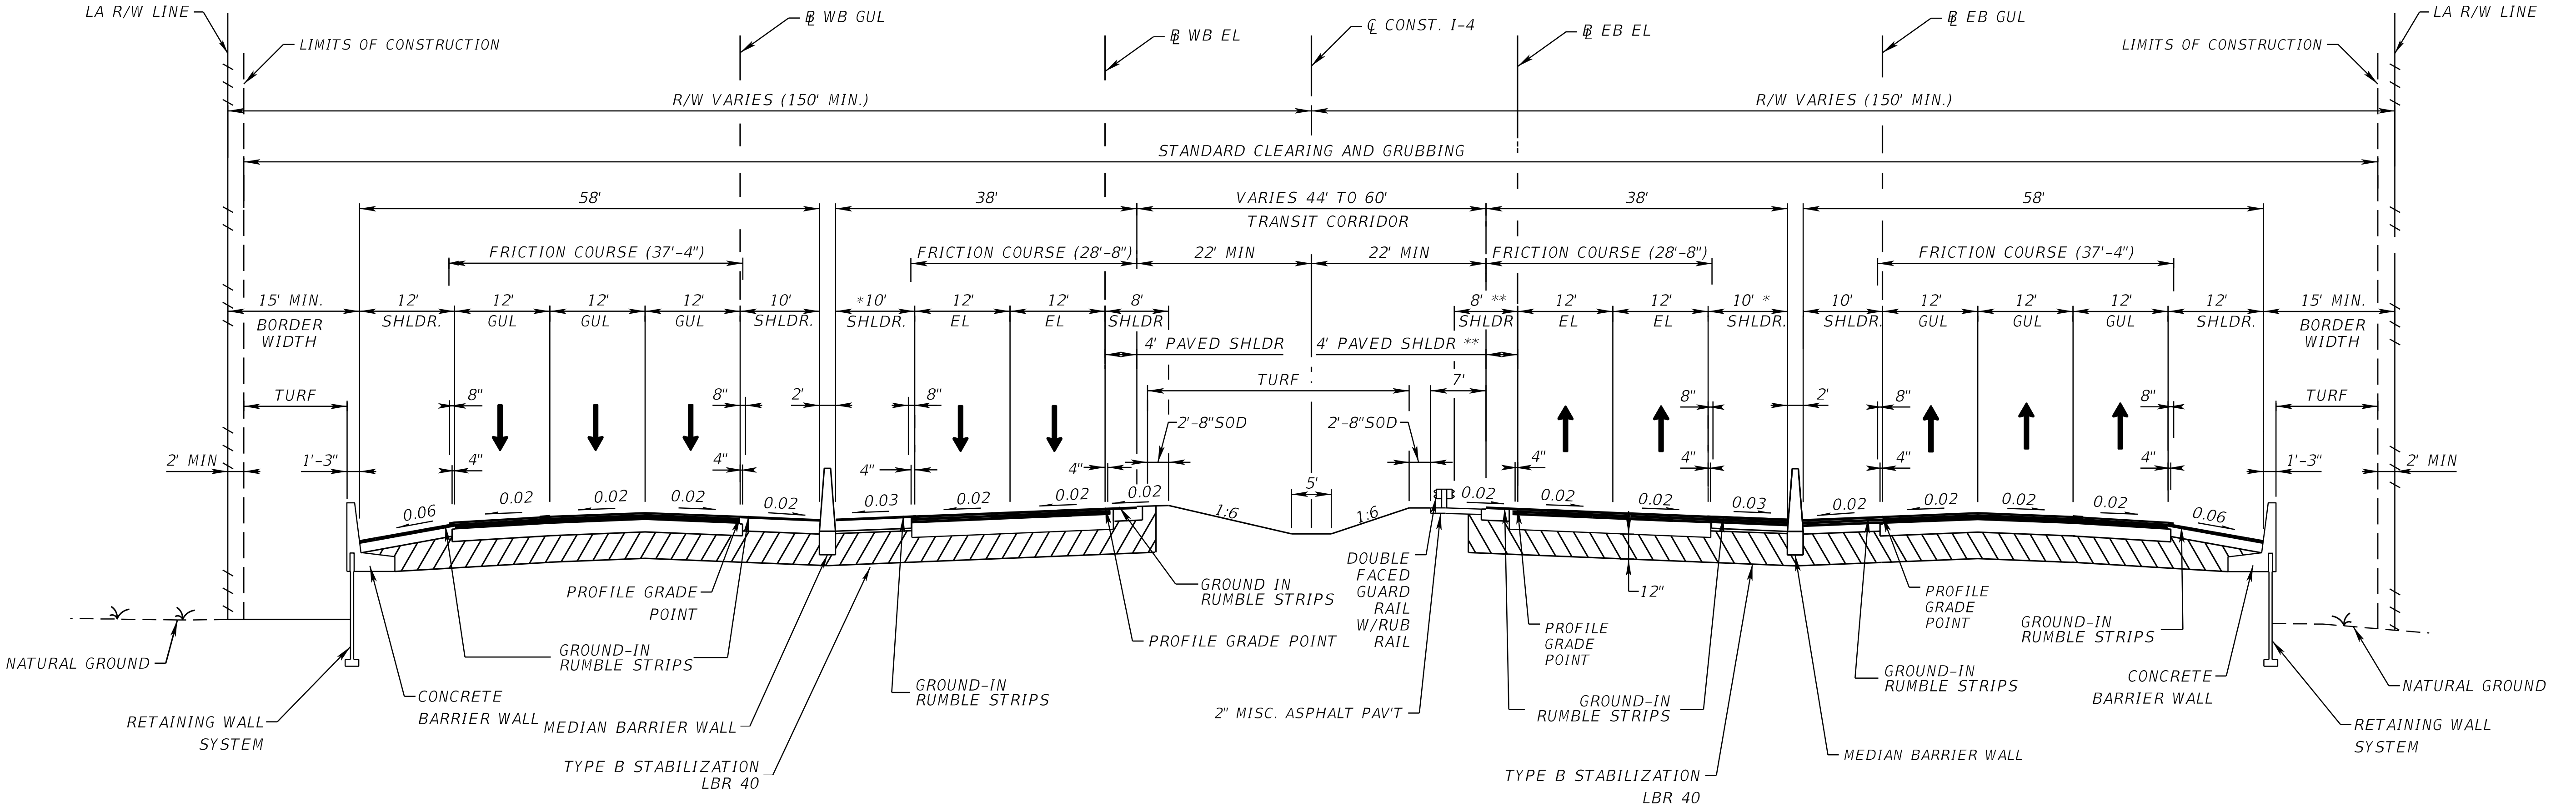

* VARIES 10' TO 16', SEE PLANS FOR INVESTIGATION/ENFORCEMENT AREA LOCATIONS

** 11' SHOULDER, 7' PAVED
℄ EB EL STA. 650+15.84 TO STA. 680+67.73 BK
℄ EB EL STA. 680+67.73 AH TO STA. 683+10.94

℄ WB EL

STA. 1485+68.13 TO STA. 1585+95.51
STA. 1650+16.06 TO STA. 1680+42.95BK
STA. 1680+60.79 AH TO STA. 1745+41.27
STA. 1806+76.97 AH TO STA. 1889+12.09

℄ WB GUL

STA. 1985+55.09 TO STA. 2085+95.51
STA. 2151+16.56 TO STA. 2180+22.74 BK
STA. 2180+60.78 AH TO STA. 2244+25.64
STA. 2306+76.97 AH TO STA. 2388+99.96

TYPICAL SECTION NO. 1
I-4 (SR 400)
DESIGN SPEED 70 MPH

℄ EB EL

STA. 485+87.42 TO STA. 577+00.12
STA. 651+16.05 TO 680+67.73 BK
STA. 680+60.78 AH TO STA. 745+41.27
STA. 806+76.97 TO 887+39.69

℄ EB GUL

STA. 986+00.44 TO 1077+00.12
STA. 1151+16.54 TO STA.1160+88.91 BK
STA. 1150+60.78 AH TO STA. 1245+41.27
STA. 1306+76.97 TO STA. 1388+99.98

TRAFFIC DATA

CURRENT YEAR = 2020 AADT = 135,000
ESTIMATED OPENING YEAR = 2030 AADT = 162,000
ESTIMATED DESIGN YEAR = 2040 AADT = 183,000
K = 09% D = 54.3% T = 12.1% (24 HOUR)
DESIGN HOUR T = NA%
DESIGN SPEED = 70 MPH

REVISIONS			
DATE	DESCRIPTION	DATE	DESCRIPTION

STANTEC CONSULTING SERVICES INC.
ENGINEER OF RECORD:
WILLIAM V. ANDERSON, P.E. NO.: 36682
11315 CORPORATE BLVD., SUITE 105
ORLANDO, FLORIDA 32817
(407) 823-8966
CERTIFICATE OF AUTHORIZATION NO. 27013

STATE OF FLORIDA
DEPARTMENT OF TRANSPORTATION

ROAD NO.	COUNTY	FINANCIAL PROJECT ID
SR400	VOLUSIA	408464-2-32-01

TYPICAL SECTIONS

SHEET NO. 21

THE OFFICIAL RECORD OF THIS SHEET IS THE ELECTRONIC FILE DIGITALLY SIGNED AND SEALED UNDER RULE 61G15-23.004, F.A.C.

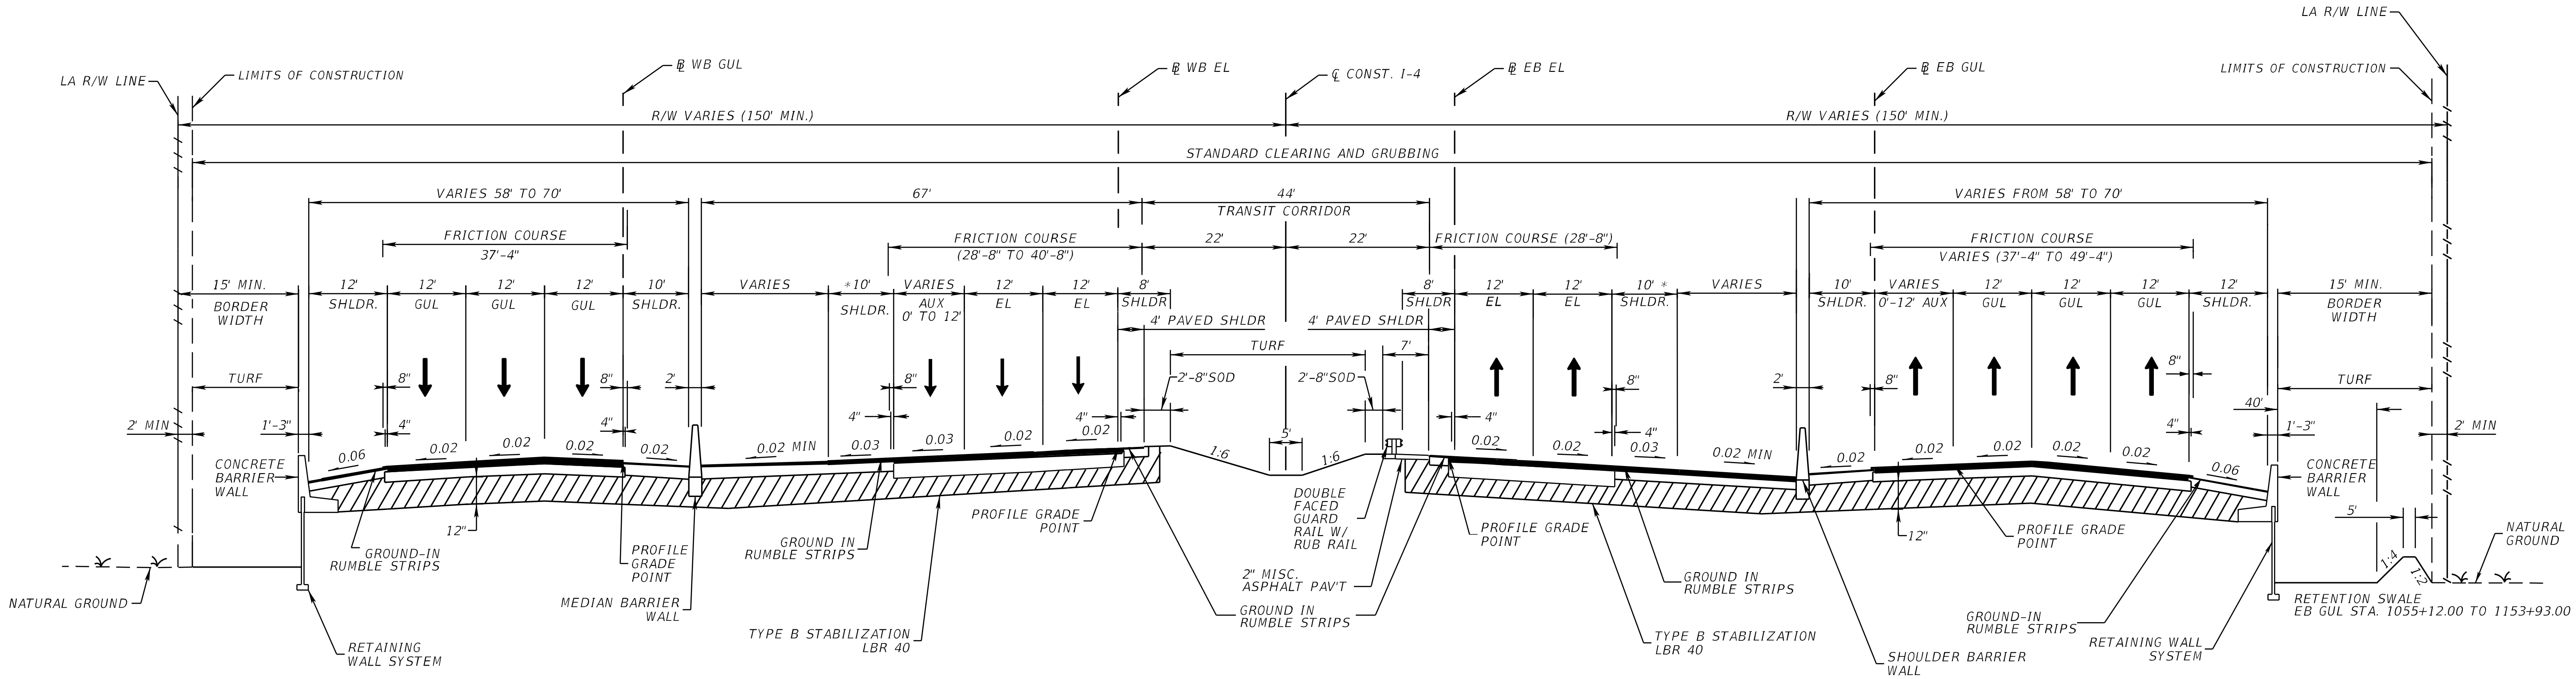

*VARIES 10' TO 16';
SEE PLANS FOR INVESTIGATION/
ENFORCEMENT AREA

TYPICAL SECTION NO. 2
I-4 (SR 400)
DESIGN SPEED 70 MPH

℄ WB EL

STA. 1585+95.51 TO STA. 1650+16.06

℄ WB GUL

STA. 2085+95.51 TO STA. 2150+16.56

℄ EB EL

STA. 577+00.12 TO STA. 651+16.08

℄ EB GUL

STA. 1077+00.12 TO STA. 1152+16.54

TRAFFIC DATA

CURRENT YEAR = 2020 AADT = 135,000
ESTIMATED OPENING YEAR = 2030 AADT = 162,000
ESTIMATED DESIGN YEAR = 2040 AADT = 183,000
K = 09% D = 54.3% T = 12.1% (24 HOUR)
DESIGN HOUR T = NA%
DESIGN SPEED = 70 MPH

REVISIONS			
DATE	DESCRIPTION	DATE	DESCRIPTION

STANTEC CONSULTING SERVICES INC.
ENGINEER OF RECORD:
WILLIAM V. ANDERSON, P.E. NO.: 36682
11315 CORPORATE BLVD., SUITE 105
ORLANDO, FLORIDA 32817
(407) 823-8966
CERTIFICATE OF AUTHORIZATION NO. 27013

STATE OF FLORIDA
DEPARTMENT OF TRANSPORTATION

ROAD NO.	COUNTY	FINANCIAL PROJECT ID
SR400	VOLUSIA	408464-2-32-01

TYPICAL SECTIONS

SHEET NO. 22

THE OFFICIAL RECORD OF THIS SHEET IS THE ELECTRONIC FILE DIGITALLY SIGNED AND SEALED UNDER RULE 61G15-23.004, F.A.C.

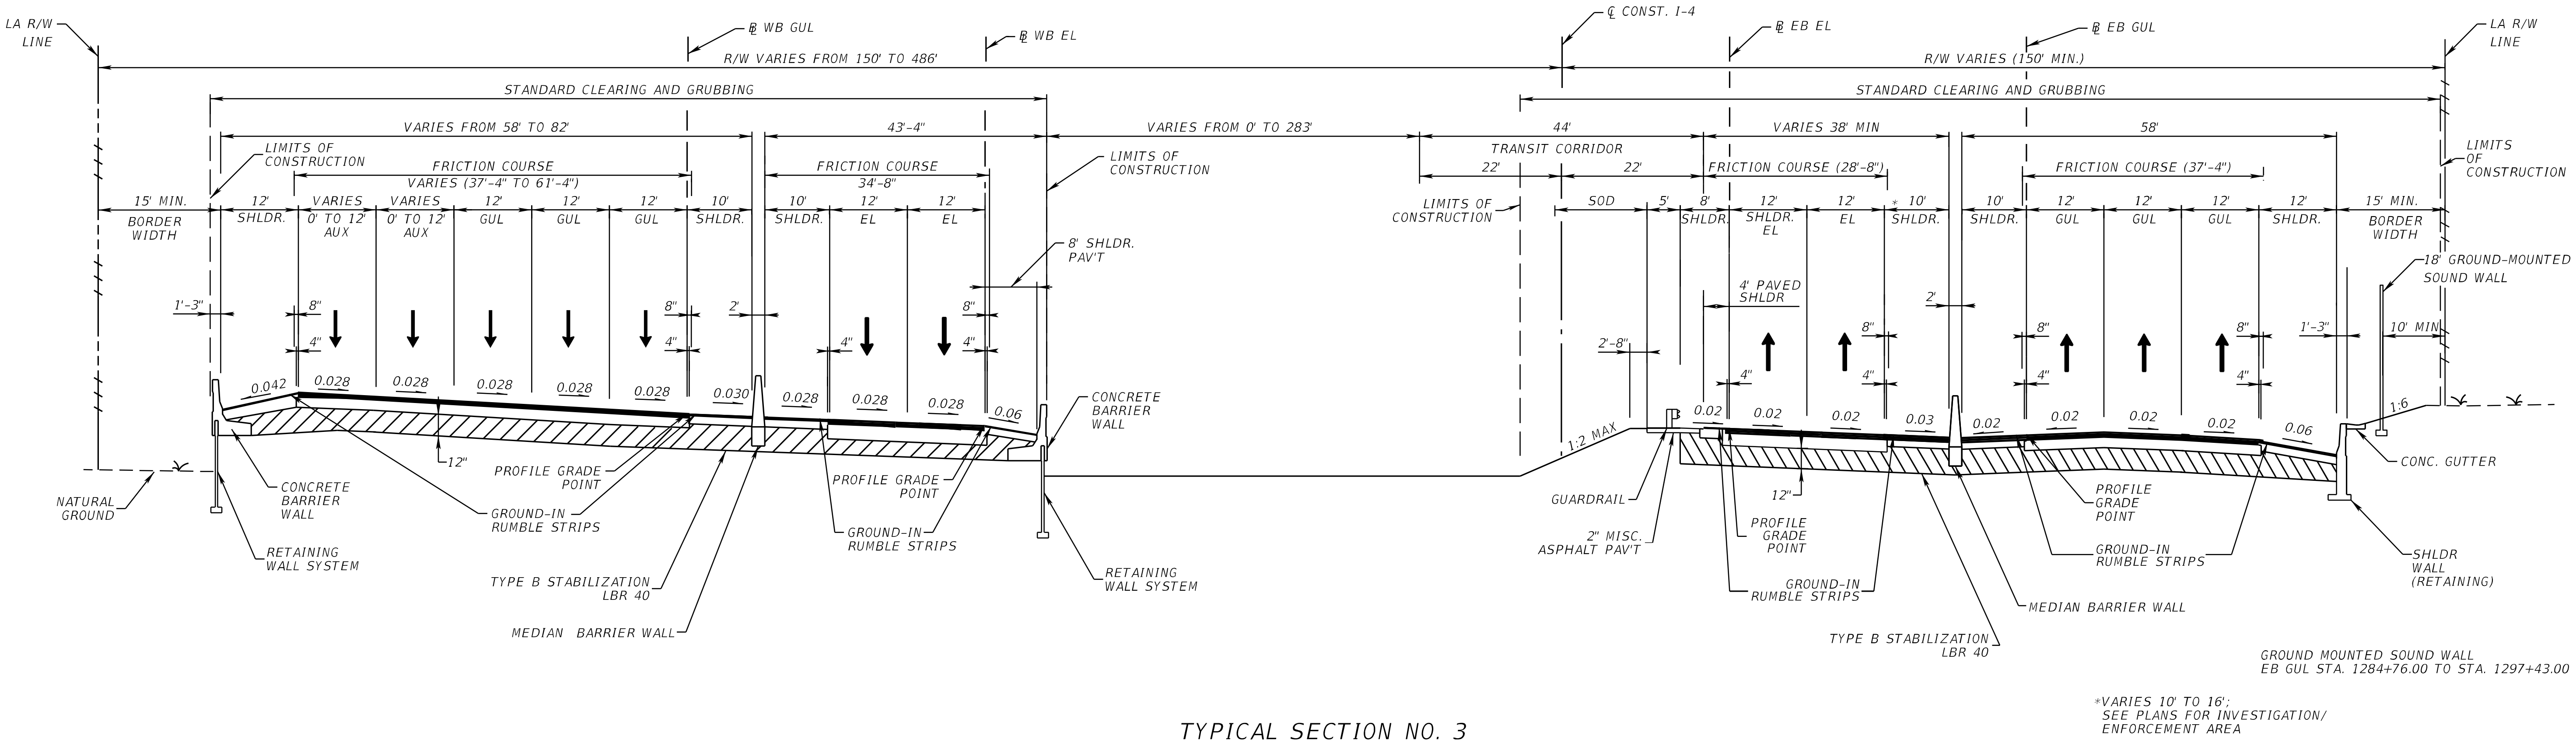

TYPICAL SECTION NO. 3
I-4 (SR 400)
DESIGN SPEED 70 MPH

℄ WB EL

STA. 1745+41.27 TO STA. 1807+15.61 BK

℄ WB GUL

STA. 2244+25.64 TO STA. 2307+21.39 BK

℄ EB EL

STA. 745+41.27 TO STA. 806+76.97

℄ EB GUL

STA. 1745+41.27 TO STA. 1306+76.97

TRAFFIC DATA

CURRENT YEAR = 2020 AADT = 135,000
ESTIMATED OPENING YEAR = 2030 AADT = 162,000
ESTIMATED DESIGN YEAR = 2040 AADT = 183,000
K = 09% D = 54.3% T = 12.1% (24 HOUR)
DESIGN HOUR T = NA%
DESIGN SPEED = 70 MPH

REVISIONS			
DATE	DESCRIPTION	DATE	DESCRIPTION

STANTEC CONSULTING SERVICES INC.
ENGINEER OF RECORD:
WILLIAM V. ANDERSON, P.E. NO.: 36682
11315 CORPORATE BLVD., SUITE 105
ORLANDO, FLORIDA 32817
(407) 823-8966
CERTIFICATE OF AUTHORIZATION NO. 27013

STATE OF FLORIDA
DEPARTMENT OF TRANSPORTATION

ROAD NO.	COUNTY	FINANCIAL PROJECT ID
SR400	VOLUSIA	408464-2-32-01

TYPICAL SECTIONS

SHEET NO. 23

THE OFFICIAL RECORD OF THIS SHEET IS THE ELECTRONIC FILE DIGITALLY SIGNED AND SEALED UNDER RULE 61G15-23.004, F.A.C.

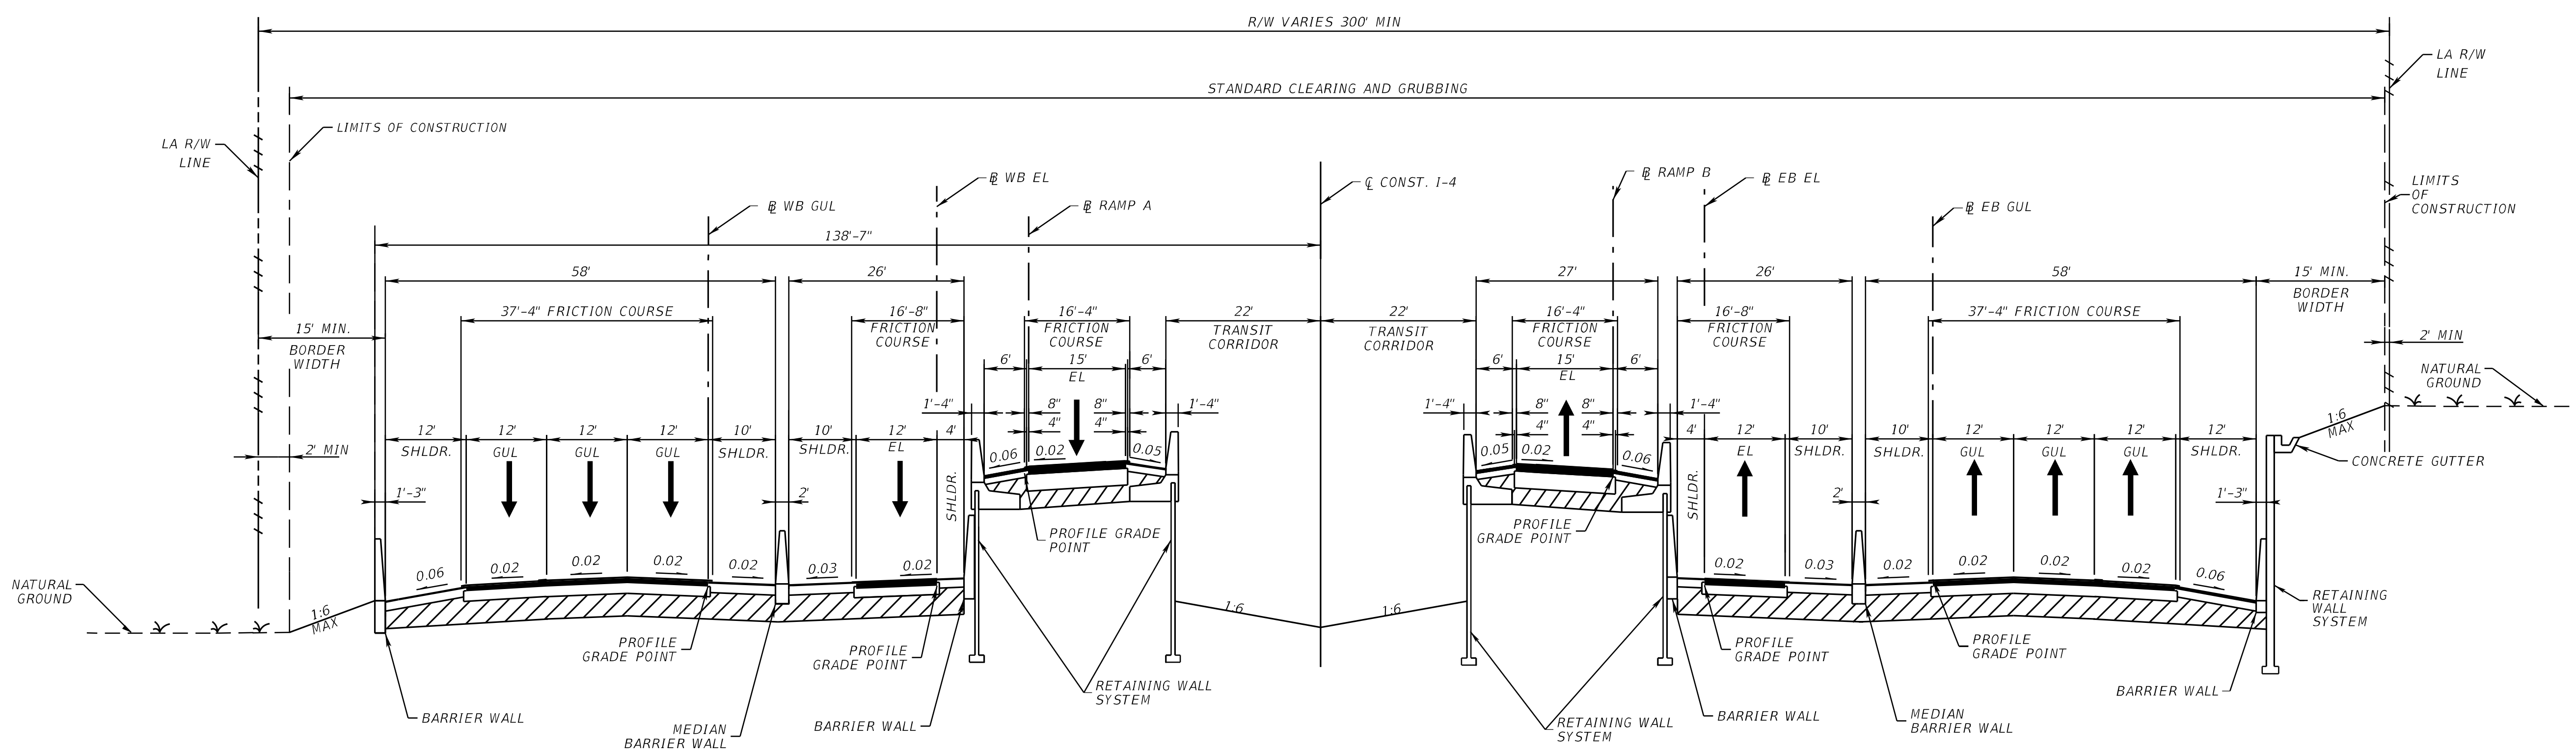

TYPICAL SECTION NO. 4
I-4 (SR 400)
DESIGN SPEED 70 MPH

℄ WB EL

STA. 1889+12.09 TO STA. 1908+46.80

℄ WB GUL

STA. 2388+99.96 TO STA. 2048+29.12

℄ EB EL

STA. 889+39.69 TO STA. 908+42.16

℄ EB GUL

STA. 1388+99.98 TO STA. 1408+29.19

TRAFFIC DATA

CURRENT YEAR = 2020 AADT = 135,000
ESTIMATED OPENING YEAR = 2030 AADT = 162,000
ESTIMATED DESIGN YEAR = 2040 AADT = 183,000
K = 09% D = 54.3% T = 12.1% (24 HOUR)
DESIGN HOUR T = NA%
DESIGN SPEED = 70 MPH

REVISIONS			
DATE	DESCRIPTION	DATE	DESCRIPTION

STANTEC CONSULTING SERVICES INC.
ENGINEER OF RECORD:
WILLIAM V. ANDERSON, P.E. NO.: 36682
11315 CORPORATE BLVD., SUITE 105
ORLANDO, FLORIDA 32817
(407) 823-8966
CERTIFICATE OF AUTHORIZATION NO. 27013

STATE OF FLORIDA
DEPARTMENT OF TRANSPORTATION

ROAD NO.	COUNTY	FINANCIAL PROJECT ID
SR400	VOLUSIA	408464-2-32-01

TYPICAL SECTIONS

SHEET NO. 24

THE OFFICIAL RECORD OF THIS SHEET IS THE ELECTRONIC FILE DIGITALLY SIGNED AND SEALED UNDER RULE 61G15-23.004, F.A.C.

jchassee 6/14/2019 4:15:32 PM Default V:\2158\active\CADD\40846423201\roadway\TYPSRD01.dgn

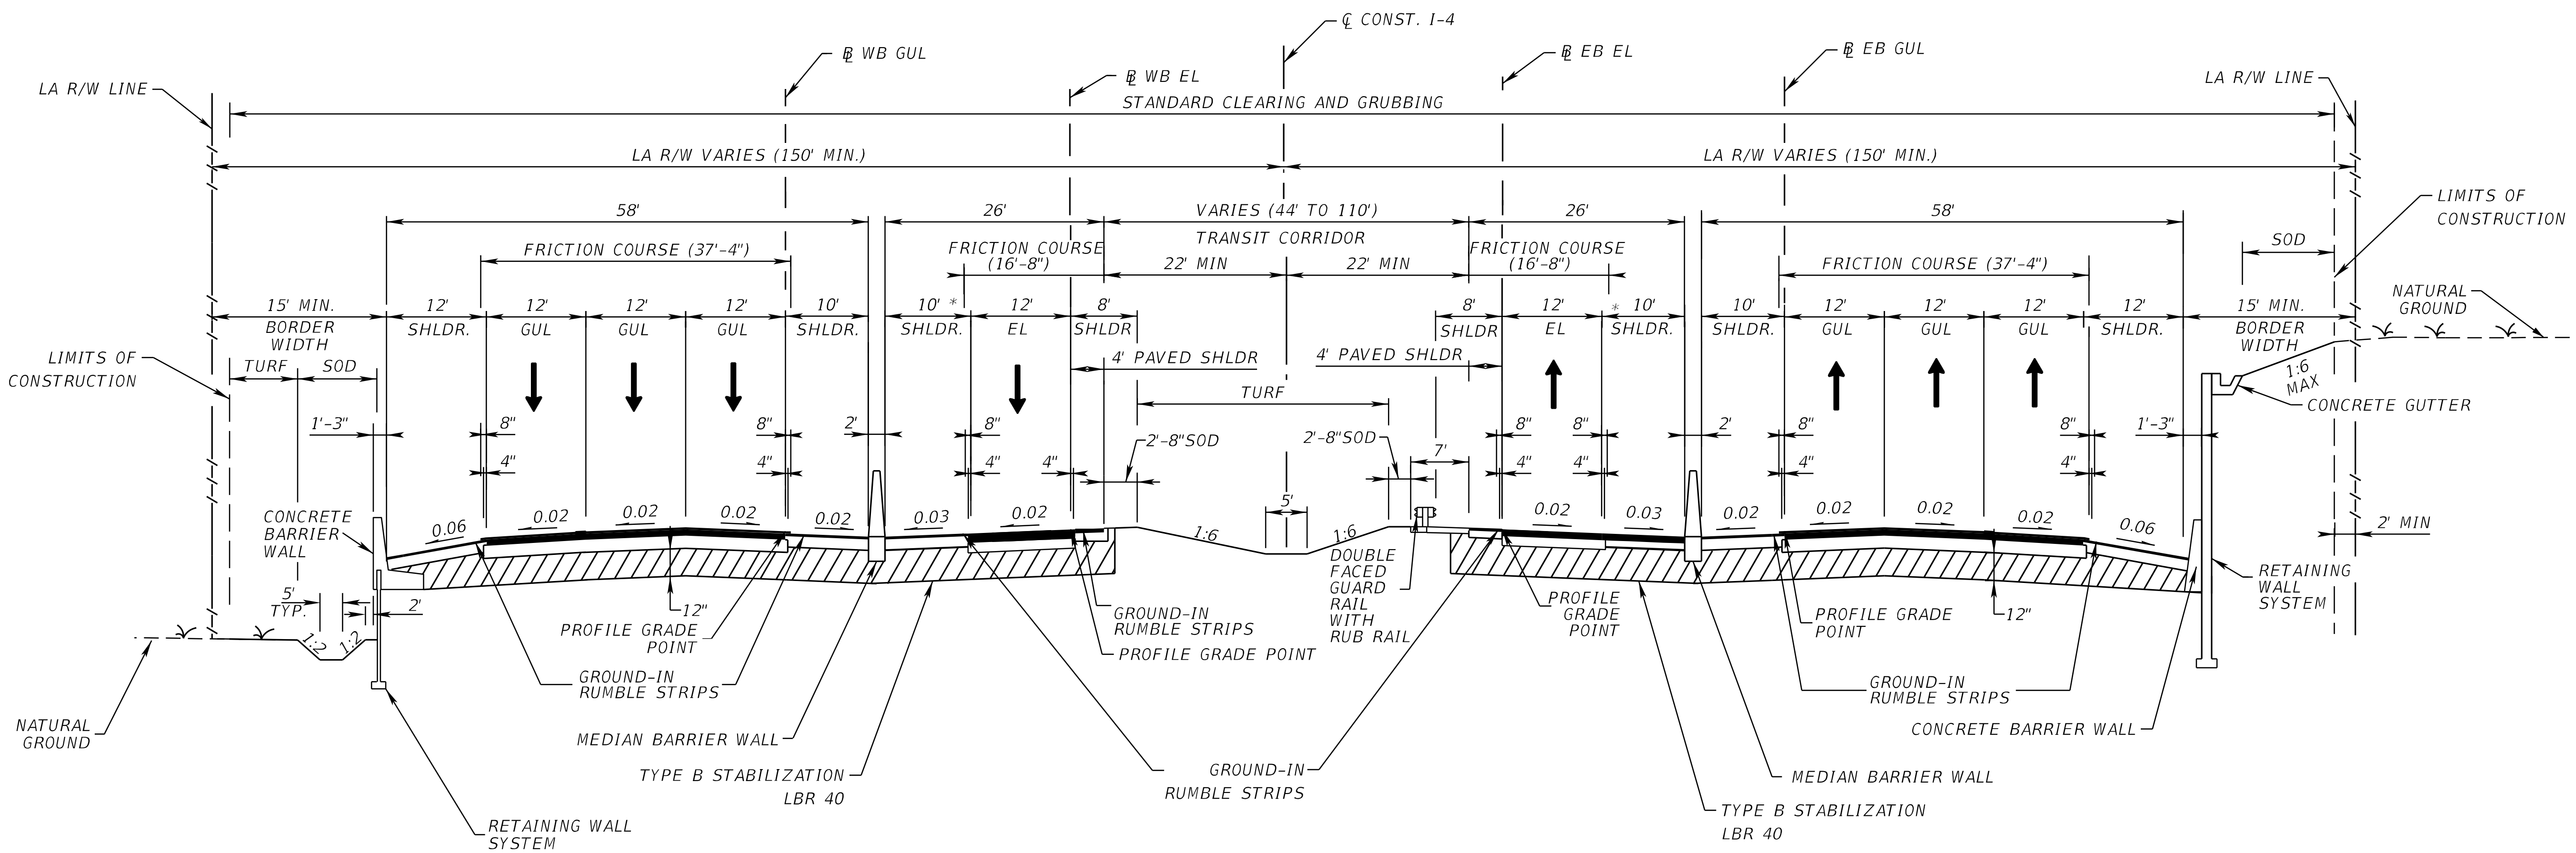

*VARIES 10' TO 16';
SEE PLANS FOR INVESTIGATION/
REINFORCEMENT AREA

TYPICAL SECTION NO. 5
I-4 (SR 400)
DESIGN SPEED 70 MPH

B WB EL

STA. 1908+46.80 TO STA. 1995+43.93

B WB GUL

STA. 2048+29.12 TO STA. 2495+30.62

B EB EL

STA. 908+42.16 TO STA. 986+45.06

B EB GUL

STA. 1408+29.19 TO STA. 1486+32.18

TRAFFIC DATA

CURRENT YEAR = 2020 AADT = 135,000
ESTIMATED OPENING YEAR = 2030 AADT = 162,000
ESTIMATED DESIGN YEAR = 2040 AADT = 183,000
K = 09% D = 54.3% T = 12.1% (24 HOUR)
DESIGN HOUR T = NA%
DESIGN SPEED = 70 MPH

REVISIONS			
DATE	DESCRIPTION	DATE	DESCRIPTION

STANTEC CONSULTING SERVICES INC.
ENGINEER OF RECORD:
WILLIAM V. ANDERSON, P.E. NO.: 36682
11315 CORPORATE BLVD., SUITE 105
ORLANDO, FLORIDA 32817
(407) 823-8966
CERTIFICATE OF AUTHORIZATION NO. 27013

STATE OF FLORIDA
DEPARTMENT OF TRANSPORTATION

ROAD NO.	COUNTY	FINANCIAL PROJECT ID
SR400	VOLUSIA	408464-2-32-01

TYPICAL SECTIONS

SHEET NO. 25

THE OFFICIAL RECORD OF THIS SHEET IS THE ELECTRONIC FILE DIGITALLY SIGNED AND SEALED UNDER RULE 61G15-23.004, F.A.C.

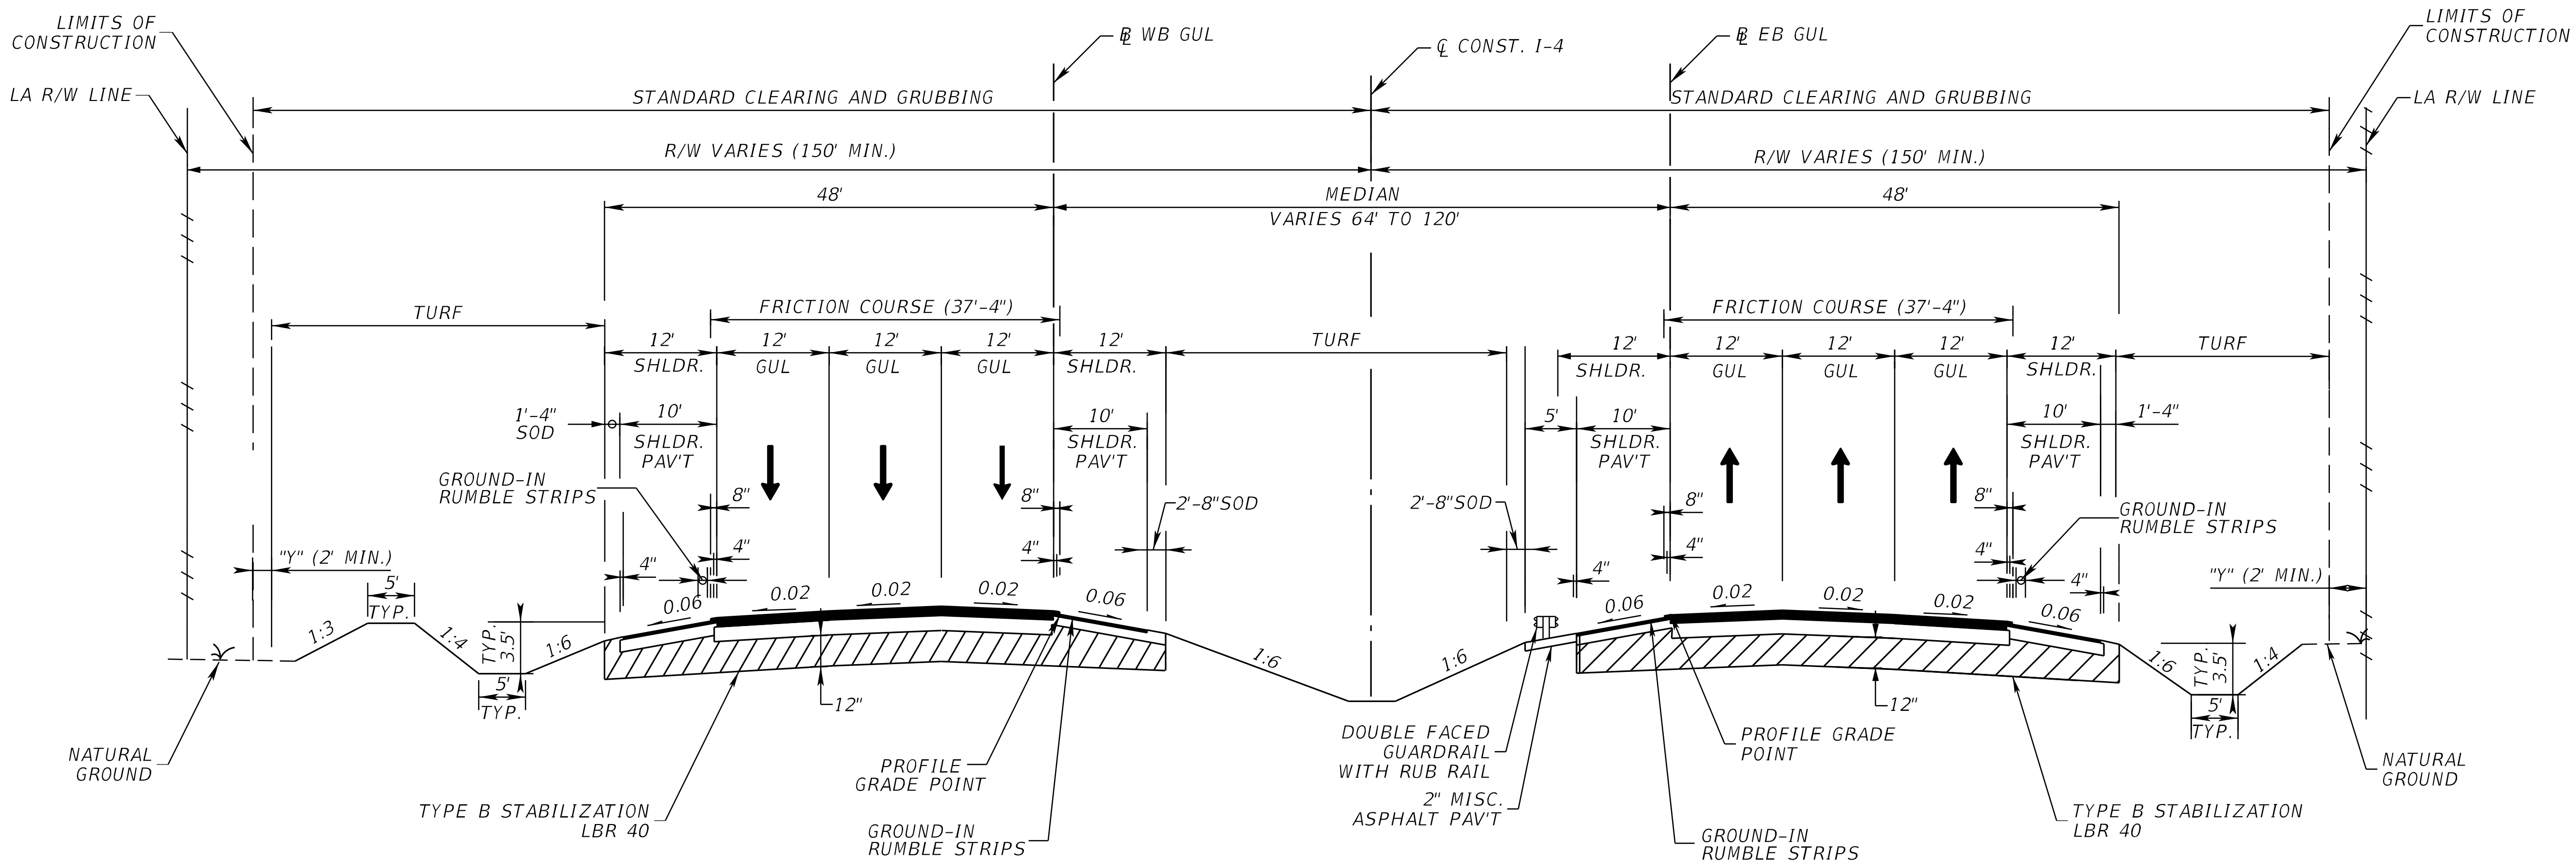

TYPICAL SECTION NO. 6
I-4 (SR 400)
DESIGN SPEED 70 MPH

℄ WB GUL

STA. 2495+30.62 TO STA. 2525+49.53

℄ EB GUL

STA. 1486+32.18 TO STA. 1525+49.75

TRAFFIC DATA

CURRENT YEAR = 2020 AADT = 135,000
ESTIMATED OPENING YEAR = 2030 AADT = 162,000
ESTIMATED DESIGN YEAR = 2040 AADT = 183,000
K = 09% D = 54.3% T = 12.1% (24 HOUR)
DESIGN HOUR T = NA%
DESIGN SPEED = 70 MPH

REVISIONS			
DATE	DESCRIPTION	DATE	DESCRIPTION

STANTEC CONSULTING SERVICES INC.
ENGINEER OF RECORD:
WILLIAM V. ANDERSON, P.E. NO.: 36682
11315 CORPORATE BLVD., SUITE 105
ORLANDO, FLORIDA 32817
(407) 823-8966
CERTIFICATE OF AUTHORIZATION NO. 27013

STATE OF FLORIDA
DEPARTMENT OF TRANSPORTATION

ROAD NO.	COUNTY	FINANCIAL PROJECT ID
SR400	VOLUSIA	408464-2-32-01

TYPICAL SECTIONS

SHEET NO.
26

THE OFFICIAL RECORD OF THIS SHEET IS THE ELECTRONIC FILE DIGITALLY SIGNED AND SEALED UNDER RULE 61G15-23.004, F.A.C.

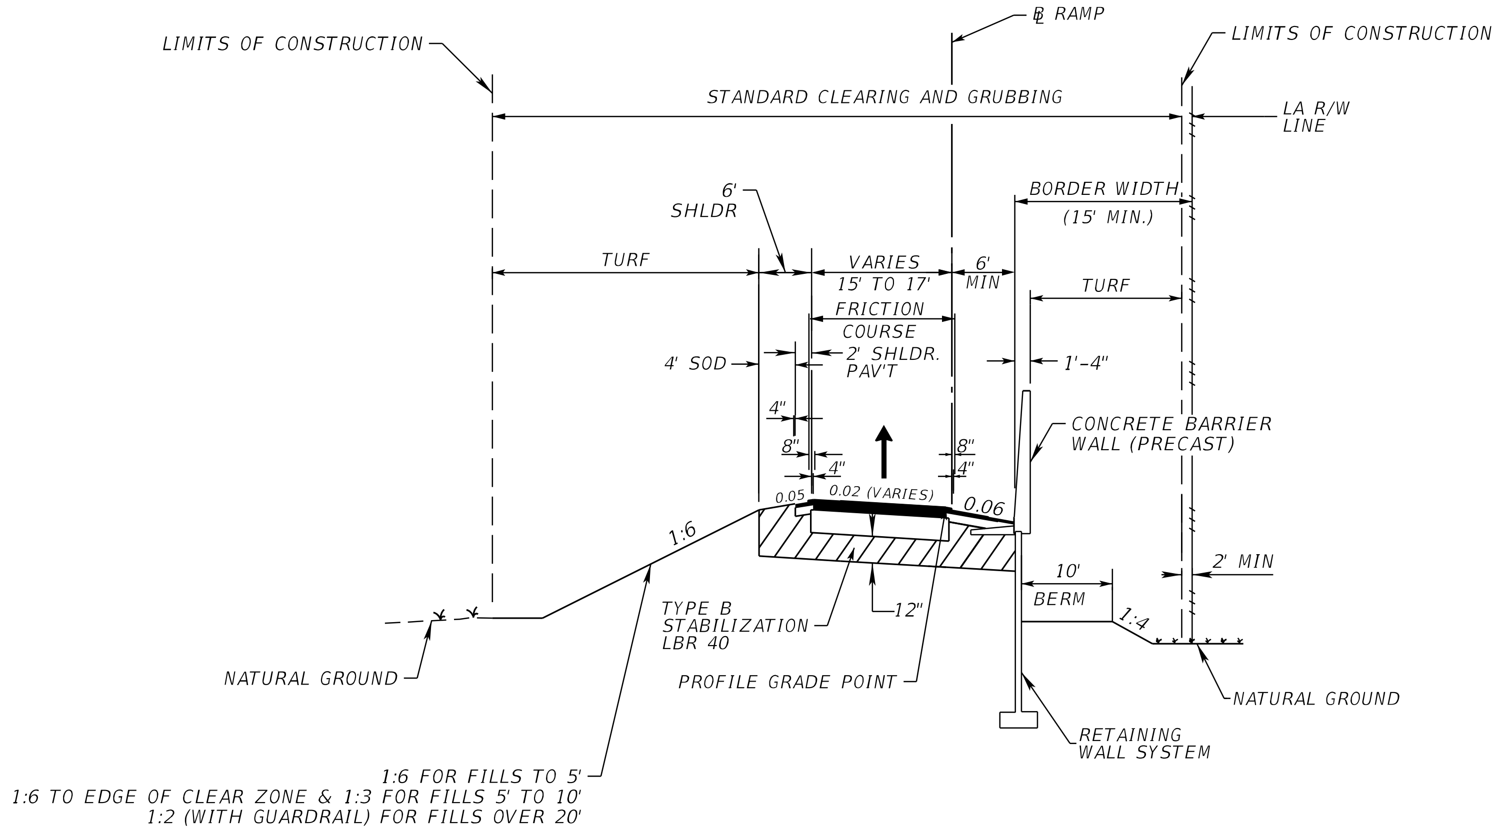

TYPICAL SECTION NO. 7
SR 400 (I-4)
ONE-LANE RAMP

DIRKSEN INTERCHANGE
STA. 207+80.00 TO STA. 215+00.05 RAMP B - 50 MPH
STA. 2400+28.86 TO STA. 2419+63.82 RMAP C1 - 30/40 MPH
STA. 3405+00.00 TO STA. 3420+88.14 RAMP C2 - 30 MPH
STA. 4400+27.00 TO STA. 4421+00.00 RAMP D1 - 30/35 MPH
STA. 5407+87.68 TO STA. 5419+24.41 RAMP D2 - 30 MPH

SAXON INTERCHANGE
STA. 100+00.00 TO STA. 129+75.12 RAMP A - 30/50 MPH
STA. 300 TO STA. 311+65.19 RAMP B - 50 MPH
STA. 411+11.84 TO STA. 419+48.18 RAMP C1 - 50 MPH
STA. 500+00.00 TO STA. 506+20.38 RAMP C2 - 30 MPH
STA. 600+00.00 TO STA. 617+95.14 RAMP D1 - 40/50 MPH
STA. 700+00.00 TO STA. 727+98.03 RAMP D2 - 30 MPH

RHODE ISLAND INTERCHANGE
STA. 100+00.00 TO STA. 130+92.16 RAMP A - 50 MPH
STA. 200+00.00 TO STA. 219+68.57 RAMP B - 50 MPH

SR 472 INTERCHANGE
STA. 100+00.00 TO STA. 111+87.47 RAMP A - 35/40 MPH
STA. 1100+00.00 TO STA. 1106.84 A2 - 50 MPH
STA. 300+00.00 TO STA. 308+70.97 RAMP 2C - 30 MPH
STA. 1315+80.00 TO STA. 1320+83.54 RAMP C2 - 50 MPH

EL SLIP RAMPS
STA 10+00.00 TO STA. 18+02.49 SLIP RAMP 1 - 60 MPH
STA. 20+00.00 TO STA. 28+02.51 SLIP RAMP 2 - 60 MPH
STA. 30+00.00 TO STA. 37+62.15 SLIP RAMP 3 - 60 MPH
STA. 40+00.00 TO STA. 49+88.02 SLIP RAMP 4 - 60 MPH

THE OFFICIAL RECORD OF THIS SHEET IS THE ELECTRONIC FILE DIGITALLY SIGNED AND SEALED UNDER RULE 61G15-23.004, F.A.C.

REVISIONS

DATE	DESCRIPTION	DATE	DESCRIPTION

STANTEC CONSULTING SERVICES INC.
ENGINEER OF RECORD:
WILLIAM V. ANDERSON, P.E. NO.: 36682
11315 CORPORATE BLVD., SUITE 105
ORLANDO, FLORIDA 32817
(407) 823-8966
CERTIFICATE OF AUTHORIZATION NO. 27013

STATE OF FLORIDA
DEPARTMENT OF TRANSPORTATION

ROAD NO.	COUNTY	FINANCIAL PROJECT ID
SR400	VOLUSIA	408464-2-32-01

TYPICAL SECTIONS

SHEET NO.
27

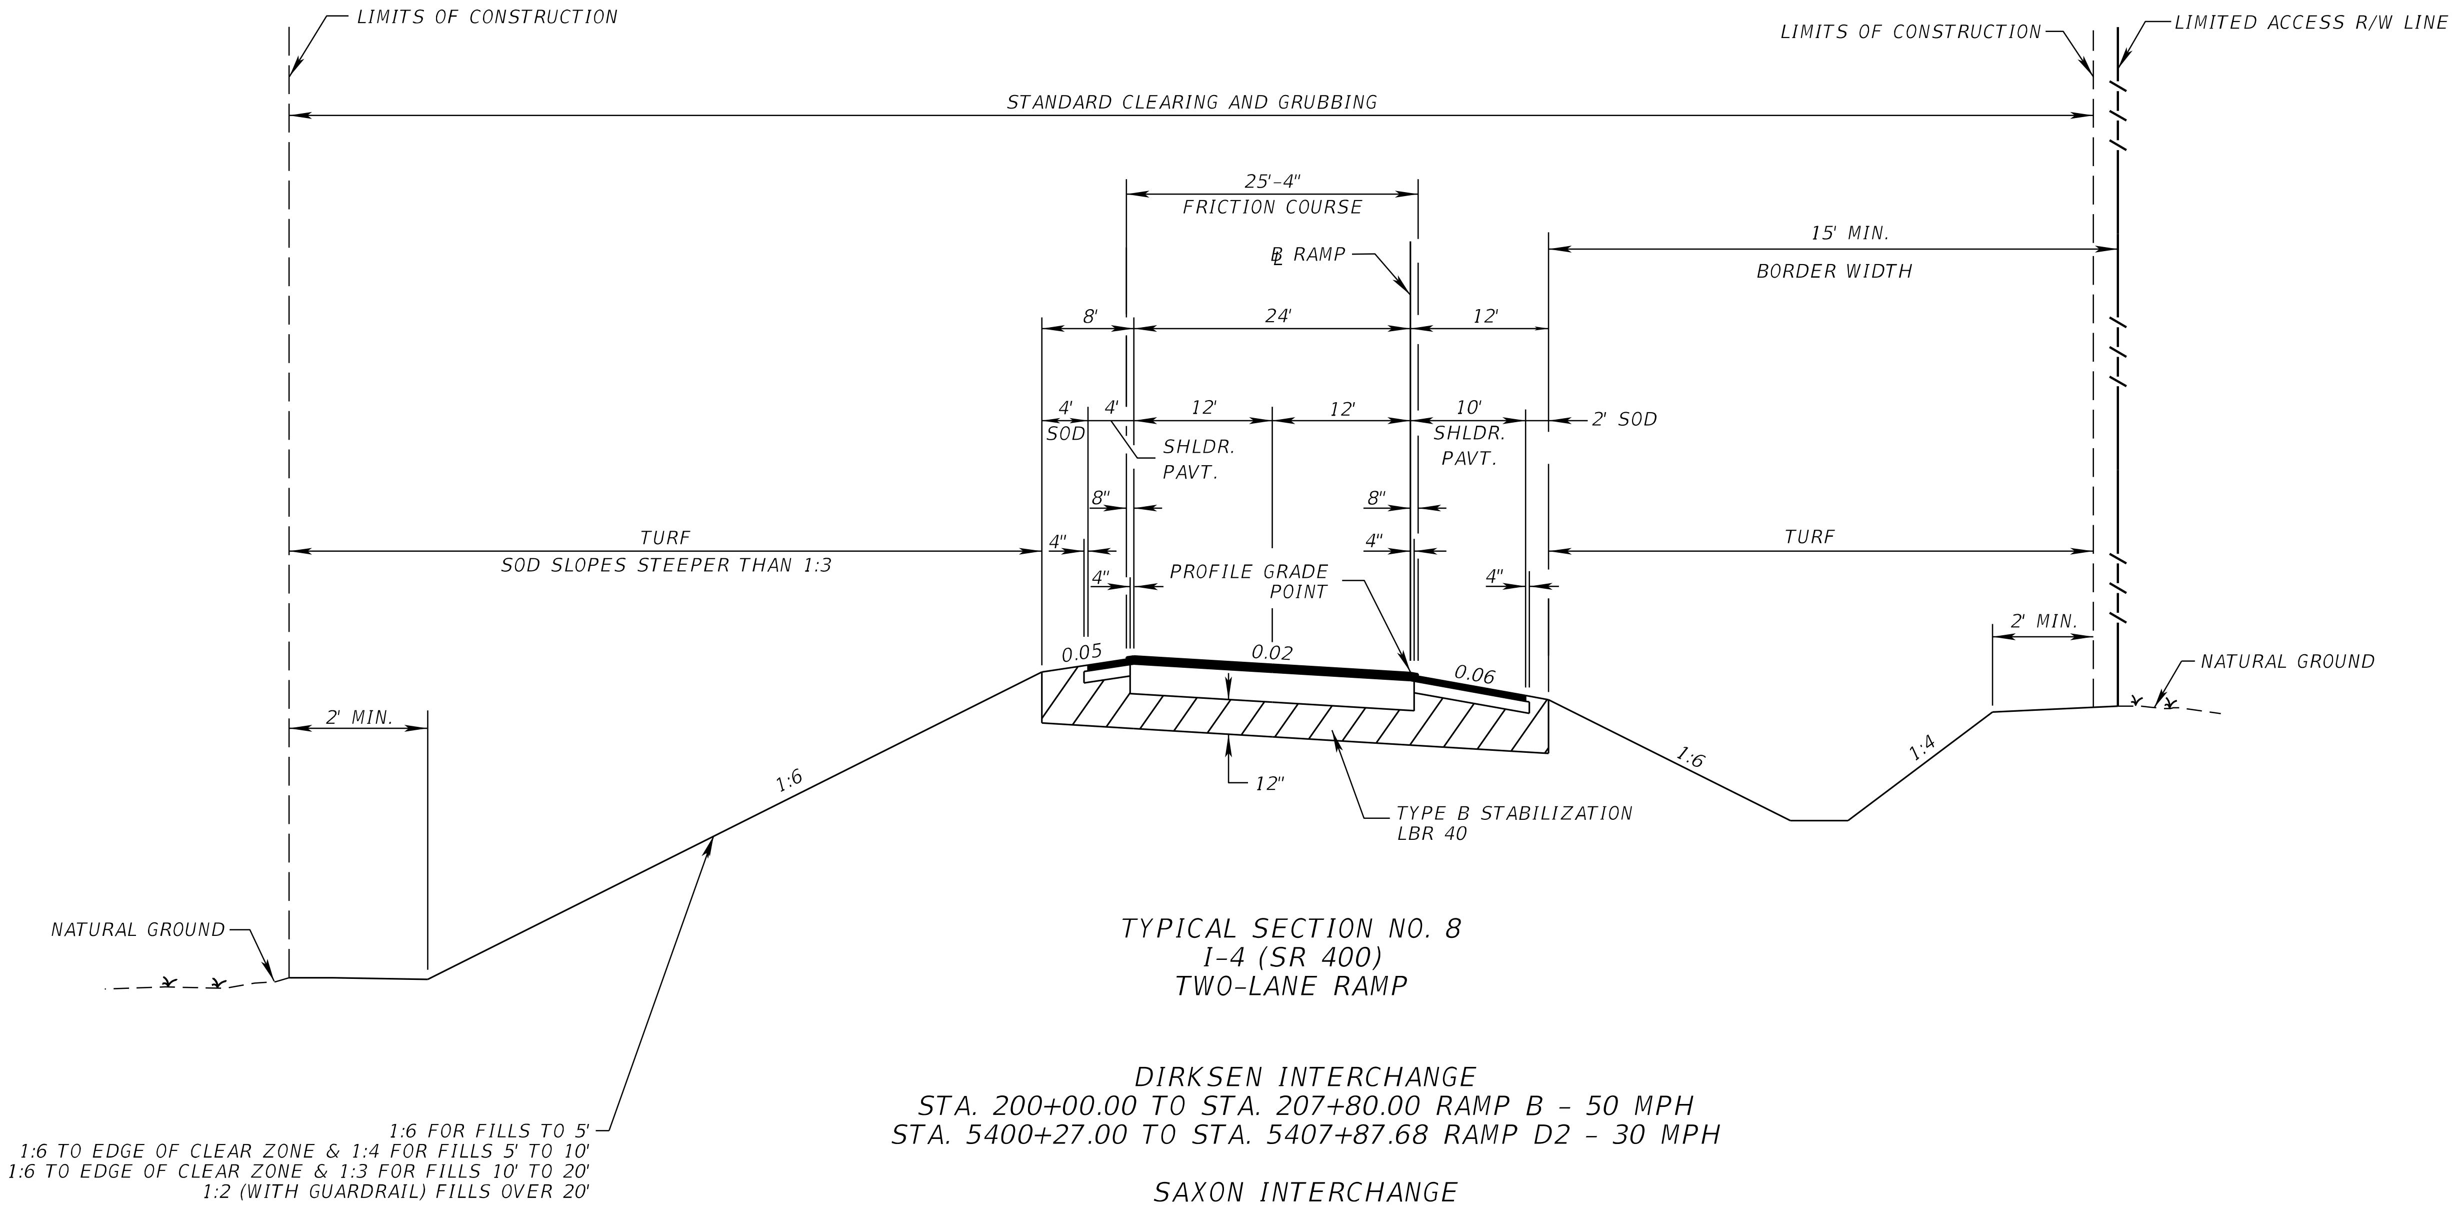

TYPICAL SECTION NO. 8
I-4 (SR 400)
TWO-LANE RAMP

DIRKSEN INTERCHANGE
STA. 200+00.00 TO STA. 207+80.00 RAMP B - 50 MPH
STA. 5400+27.00 TO STA. 5407+87.68 RAMP D2 - 30 MPH

SAXON INTERCHANGE
STA. 311+65.19 TO STA. 319+24.29 RAMP B - 50 MPH
STA. 400+00.00 TO STA. 411+11.84 RAMP C1 - 40 MPH
STA. 506+20.38 TO STA. 513+69.71 RAMP C2 - 30 MPH

SR 472 INTERCHANGE
STA. 1106+84.00 TO STA. 1110+70.58 RAMP A2 - 50 MPH
STA. 1116+45.67 TO STA. 1120+21.14 RAMP A2 - 25/50 MPH
STA. 200+00.00 TO STA. 220+49.88 RAMP B - 25/50 MPH
STA. 1200+00.00 TO STA. 1203+33.17 RAMP B2 - 25 MPH
STA. 399+95.00 TO STA. 417+67.80 RAMP D - 25/50 MPH
STA. 1400+00.00 TO STA. 1402+23.87 RAMP D2 - 25 MPH
STA. 1200+00.00 TO STA. 1203+33.17R RAMP B2 - 25 MPH
STA. 1300+00.00 TO STA. 1304+31.66 RAMP C2 - 25 MPH
STA. 1306+41.33 TO STA. 1315+80.00 RAMP C2 - 50 MPH

THE OFFICIAL RECORD OF THIS SHEET IS THE ELECTRONIC FILE DIGITALLY SIGNED AND SEALED UNDER RULE 61G15-23.004, F.A.C.

REVISIONS

DATE	DESCRIPTION	DATE	DESCRIPTION

STANTEC CONSULTING SERVICES INC.
ENGINEER OF RECORD:
WILLIAM V. ANDERSON, P.E. NO.: 36682
11315 CORPORATE BLVD., SUITE 105
ORLANDO, FLORIDA 32817
(407) 823-8966
CERTIFICATE OF AUTHORIZATION NO. 27013

STATE OF FLORIDA
DEPARTMENT OF TRANSPORTATION

ROAD NO.	COUNTY	FINANCIAL PROJECT ID
SR400	VOLUSIA	408464-2-32-01

TYPICAL SECTIONS

SHEET NO.
28

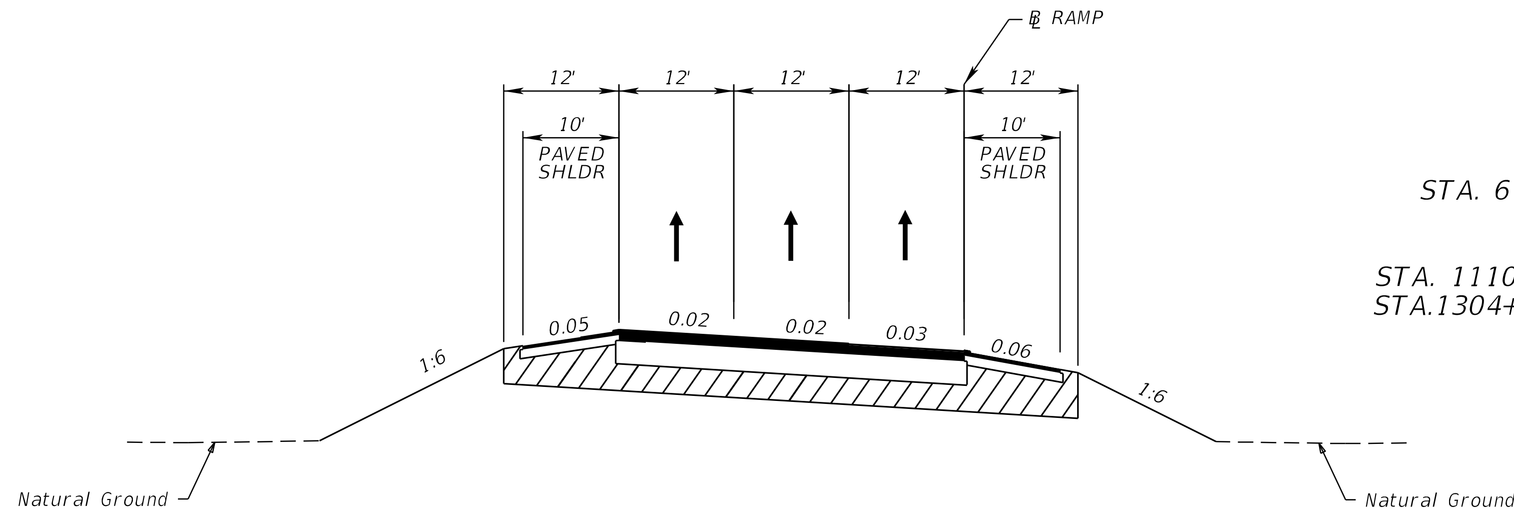

SAXON INTERCHANGE RAMP
STA. 617+95.14 TO 623+11.79 RAMP D1 - 30 MPH

SR 472 INTERCHANGE
STA. 1110+70.58 TO STA. 116+45.67 RAMP A2 - 25 MPH
STA.1304+31.66 TO STA. 1306+41.33 RAMP C2 - 25 MPH

TYPICAL SECTION NO. 9
SR 400 (I-4)
THREE-LANE RAMP

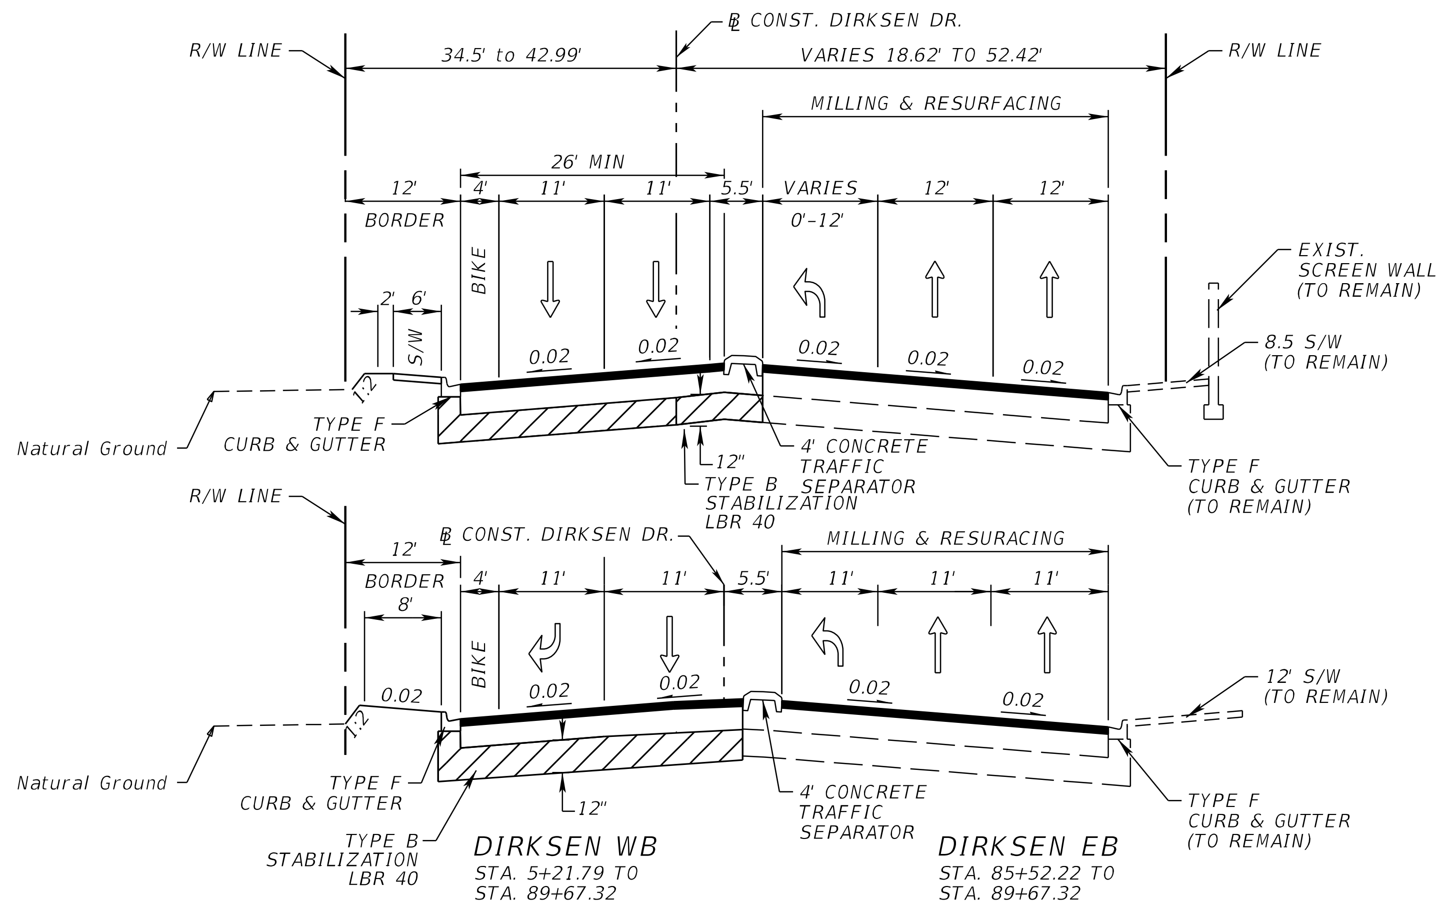

TYPICAL SECTION NO. 10
℄ CONST. DIRKSEN DR.
STA. 84+00.00 TO 94+70.59

TRAFFIC DATA

CURRENT YEAR = 2020 AADT = 21,000
ESTIMATED OPENING YEAR = 2030 AADT = 26,000
ESTIMATED DESIGN YEAR = 2040 AADT = 30,000
K = 09% D = 62.5% T = 7.7% (24 HOUR)
DESIGN HOUR T = NA%
DESIGN SPEED = 40 MPH

THE OFFICIAL RECORD OF THIS SHEET IS THE ELECTRONIC FILE DIGITALLY SIGNED AND SEALED UNDER RULE 61G15-23.004, F.A.C.

REVISIONS			
DATE	DESCRIPTION	DATE	DESCRIPTION

STANTEC CONSULTING SERVICES INC.
ENGINEER OF RECORD:
WILLIAM V. ANDERSON, P.E. NO.: 36682
11315 CORPORATE BLVD., SUITE 105
ORLANDO, FLORIDA 32817
(407) 823-8966
CERTIFICATE OF AUTHORIZATION NO. 27013

STATE OF FLORIDA
DEPARTMENT OF TRANSPORTATION

ROAD NO.	COUNTY	FINANCIAL PROJECT ID
SR400	VOLUSIA	408464-2-32-01

TYPICAL SECTIONS

SHEET NO. 29

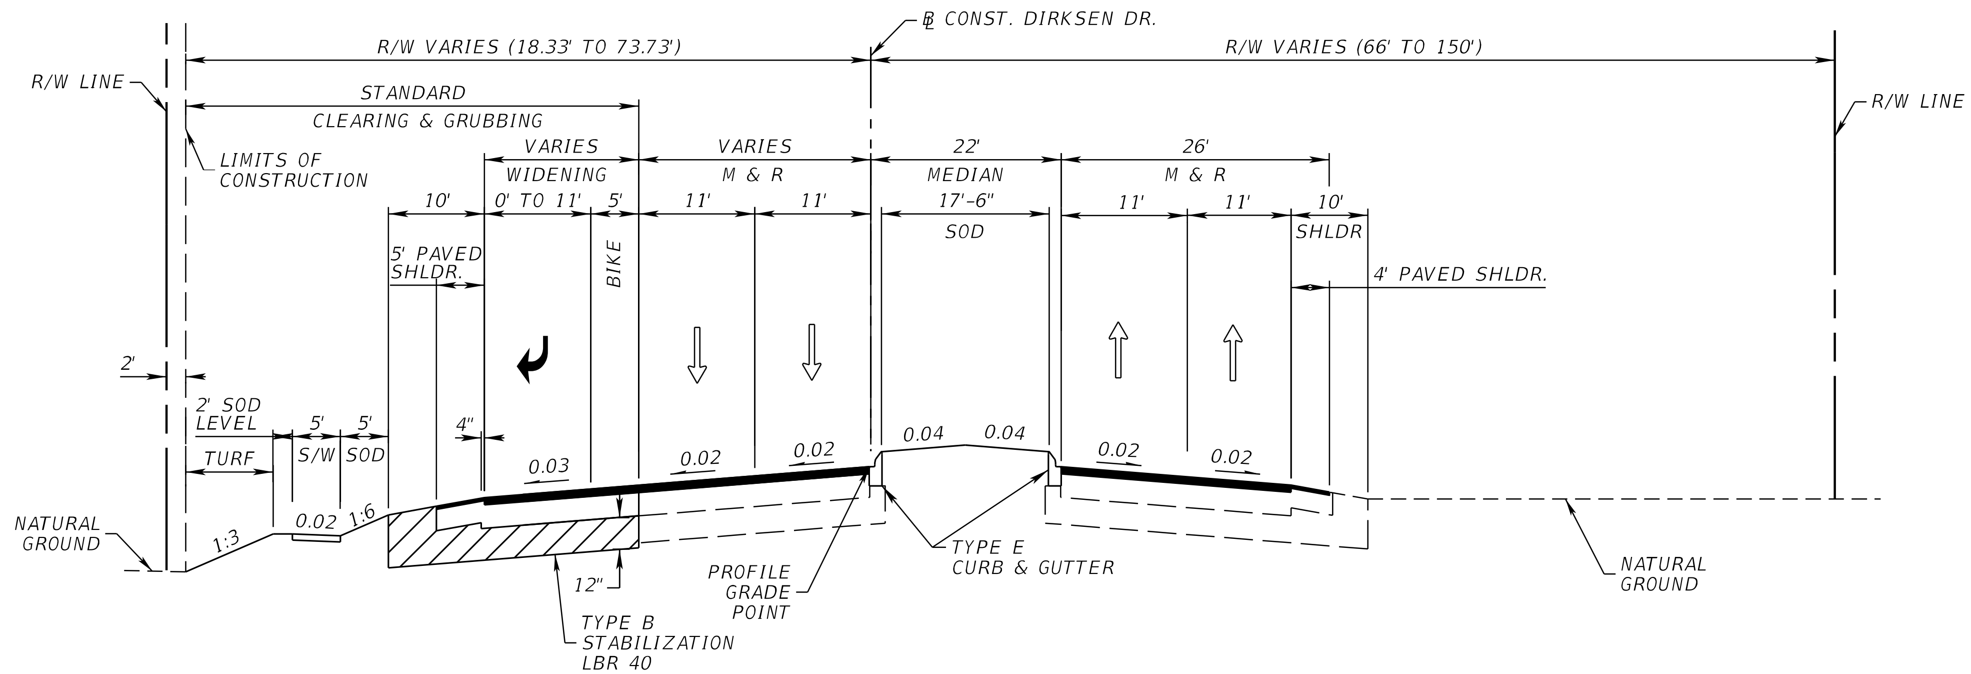

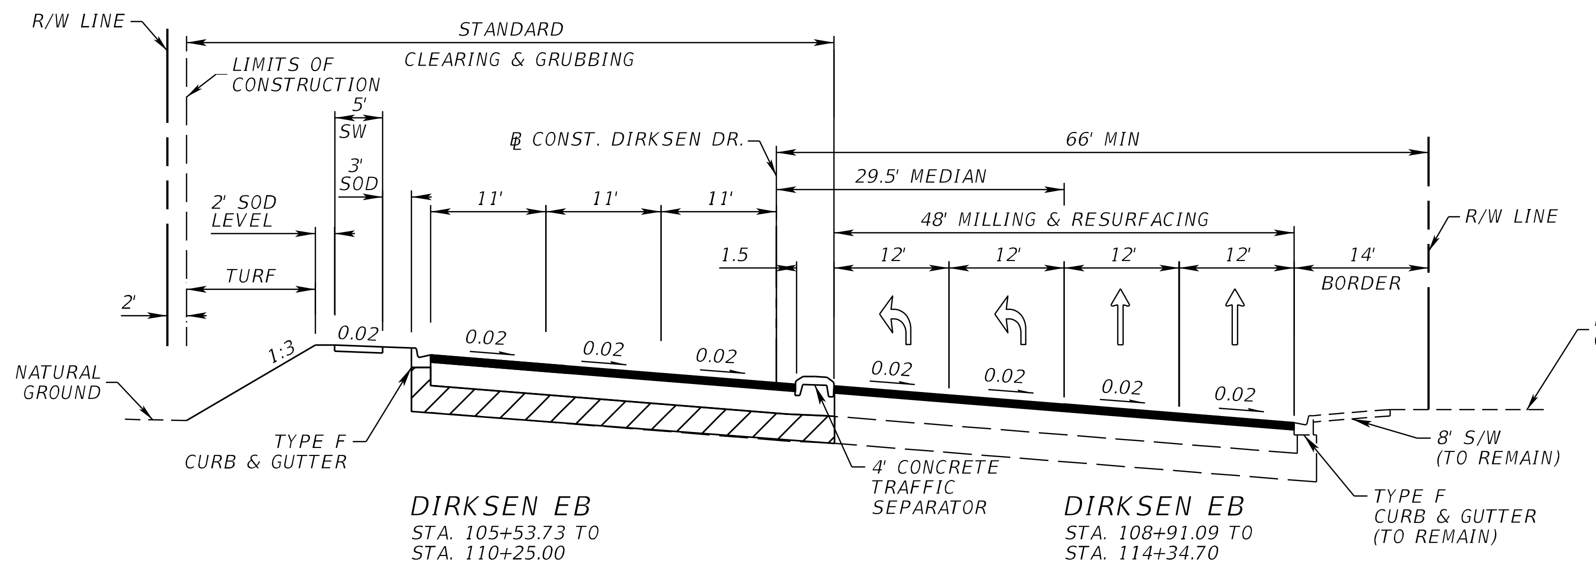

TRAFFIC DATA

CURRENT YEAR = 2020 AADT = 21,000
ESTIMATED OPENING YEAR = 2030 AADT = 26,000
ESTIMATED DESIGN YEAR = 2040 AADT = 30,000
K = 09% D = 62.5% T = 7.7% (24 HOUR)
DESIGN HOUR T = NA%
DESIGN SPEED = 40 MPH

TYPICAL SECTION NO. 11
℄ CONST. DIRKSEN DR.
STA. 94+70.59 TO 114+34.70

REVISIONS			
DATE	DESCRIPTION	DATE	DESCRIPTION

STANTEC CONSULTING SERVICES INC.
ENGINEER OF RECORD:
WILLIAM V. ANDERSON, P.E. NO.: 36682
11315 CORPORATE BLVD., SUITE 105
ORLANDO, FLORIDA 32817
(407) 823-8966
CERTIFICATE OF AUTHORIZATION NO. 27013

STATE OF FLORIDA
DEPARTMENT OF TRANSPORTATION

ROAD NO.	COUNTY	FINANCIAL PROJECT ID
SR400	VOLUSIA	408464-2-32-01

TYPICAL SECTIONS

SHEET NO.
30

jchassee 6/14/2019 4:15:35 PM Default V:\2158\active\CADD\40846423201\roadway\TYPSRD02.dgn

THE OFFICIAL RECORD OF THIS SHEET IS THE ELECTRONIC FILE DIGITALLY SIGNED AND SEALED UNDER RULE 61G15-23.004, F.A.C.

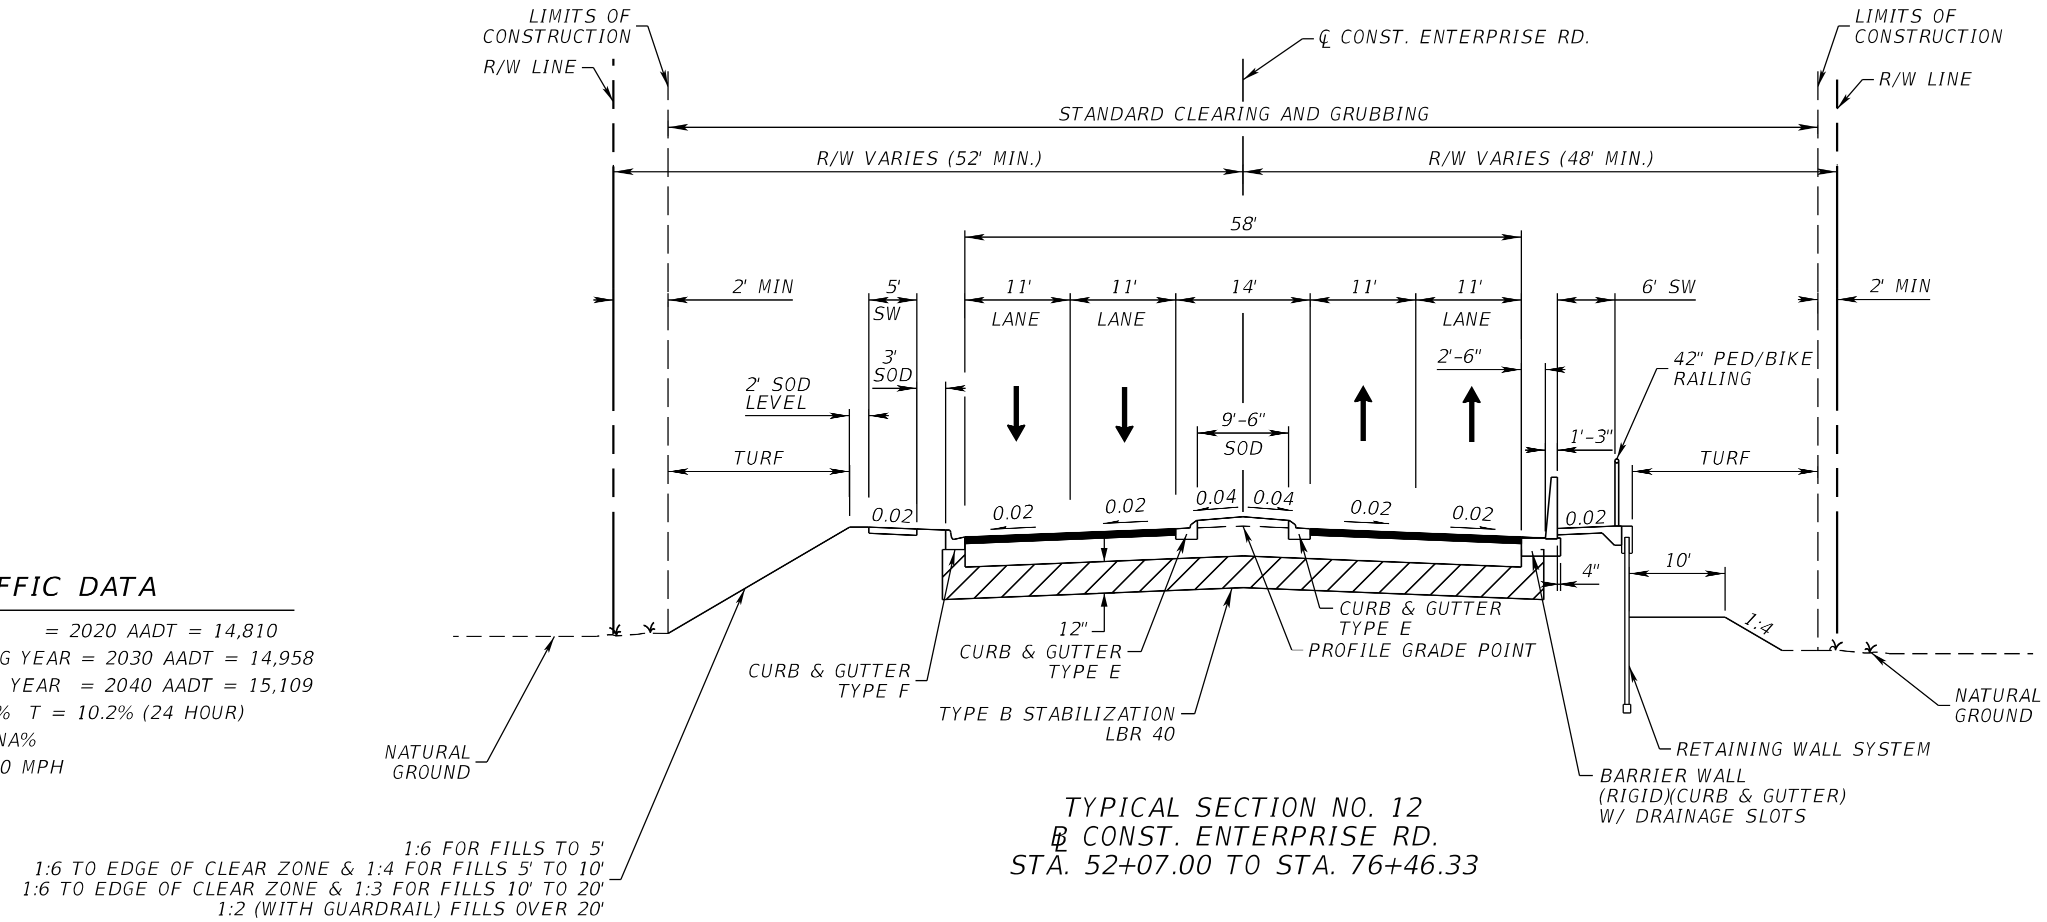

TYPICAL SECTION NO. 12
℄ CONST. ENTERPRISE RD.
STA. 52+07.00 TO STA. 76+46.33

TRAFFIC DATA

CURRENT YEAR = 2020 AADT = 14,810
ESTIMATED OPENING YEAR = 2030 AADT = 14,958
ESTIMATED DESIGN YEAR = 2040 AADT = 15,109
K = 9 % D = 62.5% T = 10.2% (24 HOUR)
DESIGN HOUR T = NA%
DESIGN SPEED = 40 MPH

REVISIONS			
DATE	DESCRIPTION	DATE	DESCRIPTION

STANTEC CONSULTING SERVICES INC.
ENGINEER OF RECORD:
WILLIAM V. ANDERSON, P.E. NO.: 36682
11315 CORPORATE BLVD., SUITE 105
ORLANDO, FLORIDA 32817
(407) 823-8966
CERTIFICATE OF AUTHORIZATION NO. 27013

STATE OF FLORIDA
DEPARTMENT OF TRANSPORTATION

ROAD NO.	COUNTY	FINANCIAL PROJECT ID
SR400	VOLUSIA	408464-2-32-01

TYPICAL SECTIONS

SHEET NO.
31

THE OFFICIAL RECORD OF THIS SHEET IS THE ELECTRONIC FILE DIGITALLY SIGNED AND SEALED UNDER RULE 61G15-23.004, F.A.C.

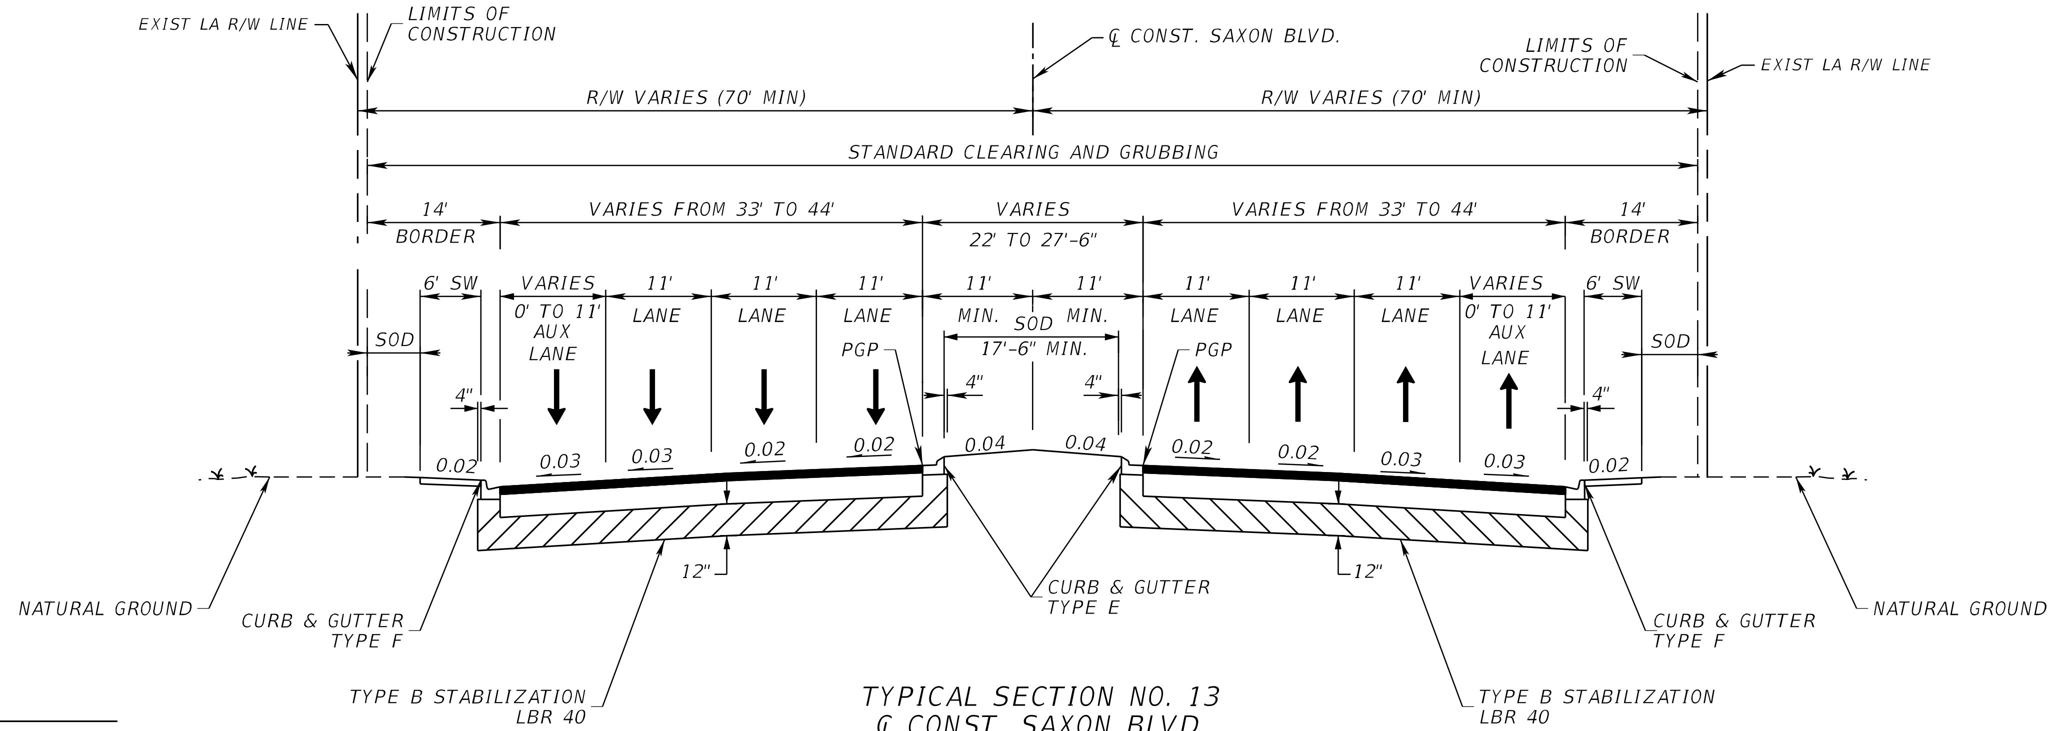

TYPICAL SECTION NO. 13
℄ CONST. SAXON BLVD.
STA. 83+90.00 TO STA. 105+72.98

TRAFFIC DATA

CURRENT YEAR N/A = 2020 AADT = 49,000
ESTIMATED OPENING YEAR = 2030 AADT = 54,000
ESTIMATED DESIGN YEAR = 2040 AADT = 59,000
K = 9% D = 62.5% T = 10.2% (24 HOUR)
DESIGN HOUR T = NA%
DESIGN SPEED = 45 MPH

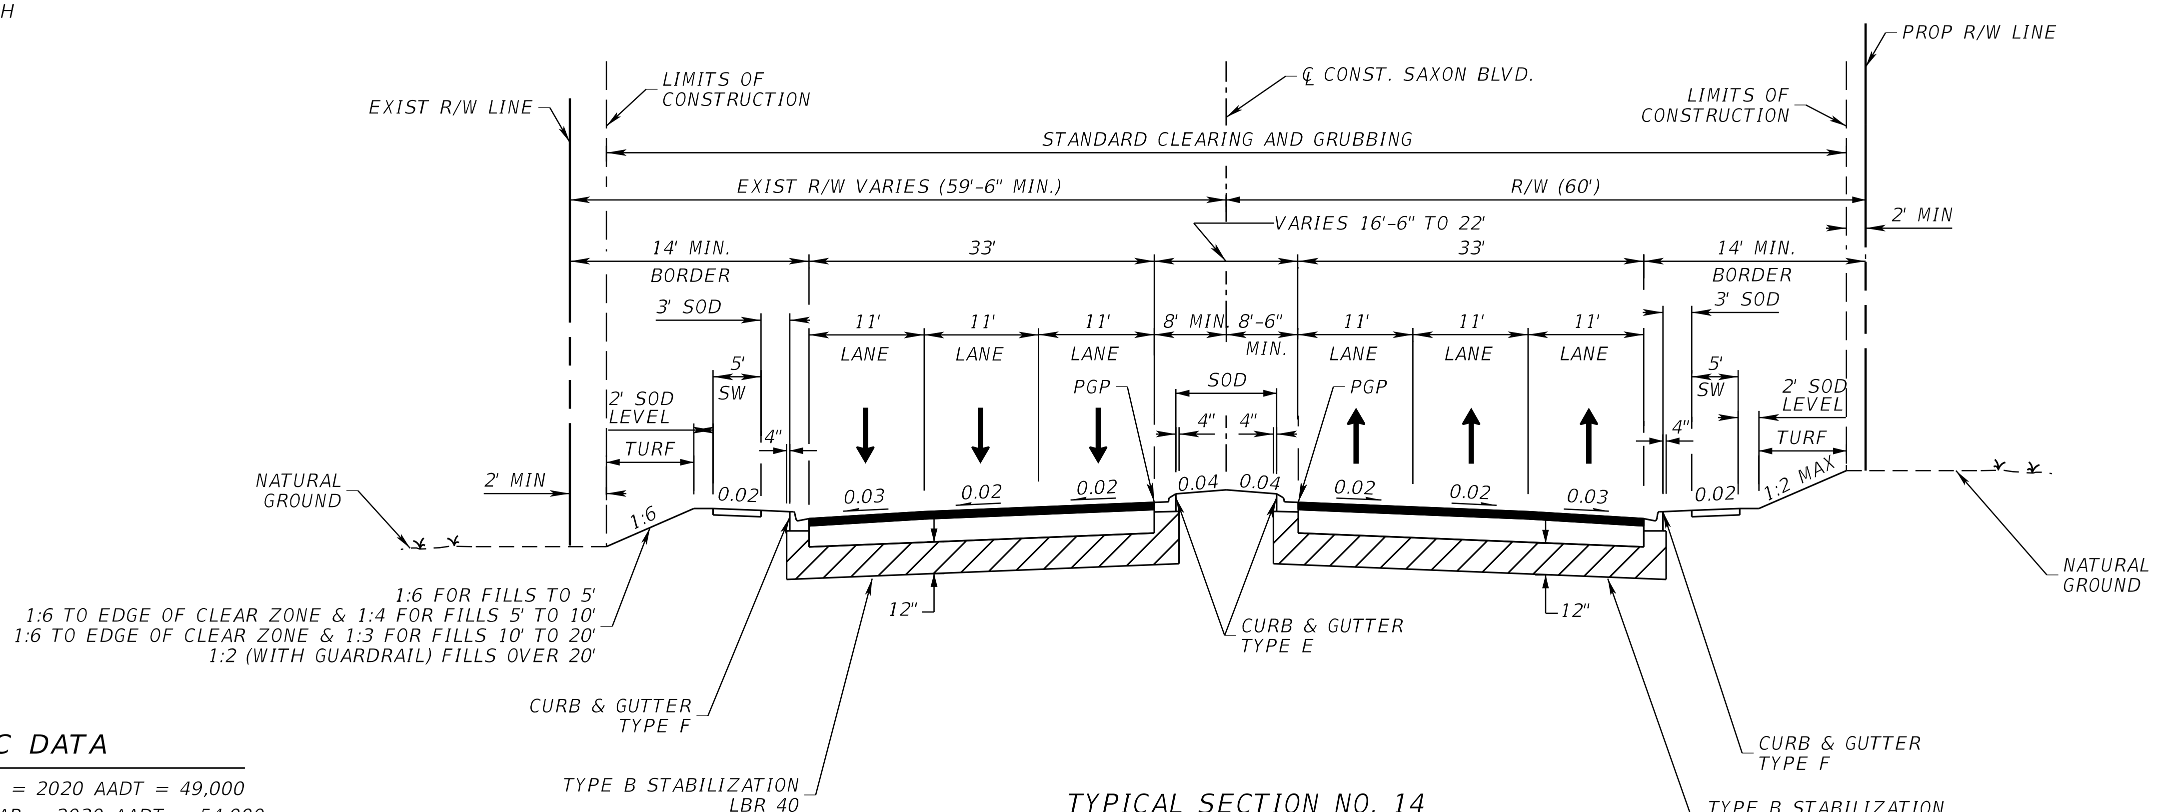

TYPICAL SECTION NO. 14
℄ CONST. SAXON BLVD.
STA. 105+72.98 TO STA. 136+36.72

TRAFFIC DATA

CURRENT YEAR N/A = 2020 AADT = 49,000
ESTIMATED OPENING YEAR = 2030 AADT = 54,000
ESTIMATED DESIGN YEAR = 2040 AADT = 59,000
K = 9% D = 62.5% T = 10.2% (24 HOUR)
DESIGN HOUR T = NA%
DESIGN SPEED = 40 MPH

THE OFFICIAL RECORD OF THIS SHEET IS THE ELECTRONIC FILE DIGITALLY SIGNED AND SEALED UNDER RULE 61G15-23.004, F.A.C.

REVISIONS			
DATE	DESCRIPTION	DATE	DESCRIPTION

STANTEC CONSULTING SERVICES INC.
ENGINEER OF RECORD:
WILLIAM V. ANDERSON, P.E. NO.: 36682
11315 CORPORATE BLVD., SUITE 105
ORLANDO, FLORIDA 32817
(407) 823-8966
CERTIFICATE OF AUTHORIZATION NO. 27013

STATE OF FLORIDA
DEPARTMENT OF TRANSPORTATION

ROAD NO.	COUNTY	FINANCIAL PROJECT ID
SR400	VOLUSIA	408464-2-32-01

TYPICAL SECTIONS

SHEET NO.
32

TRAFFIC DATA

CURRENT YEAR N/A = 2020 AADT = 49,000
ESTIMATED OPENING YEAR = 2030 AADT = 54,000
ESTIMATED DESIGN YEAR = 2040 AADT = 59,000
K = 9% D = 62.5% T = 10.2% (24 HOUR)
DESIGN HOUR T = NA%
DESIGN SPEED = 40 MPH

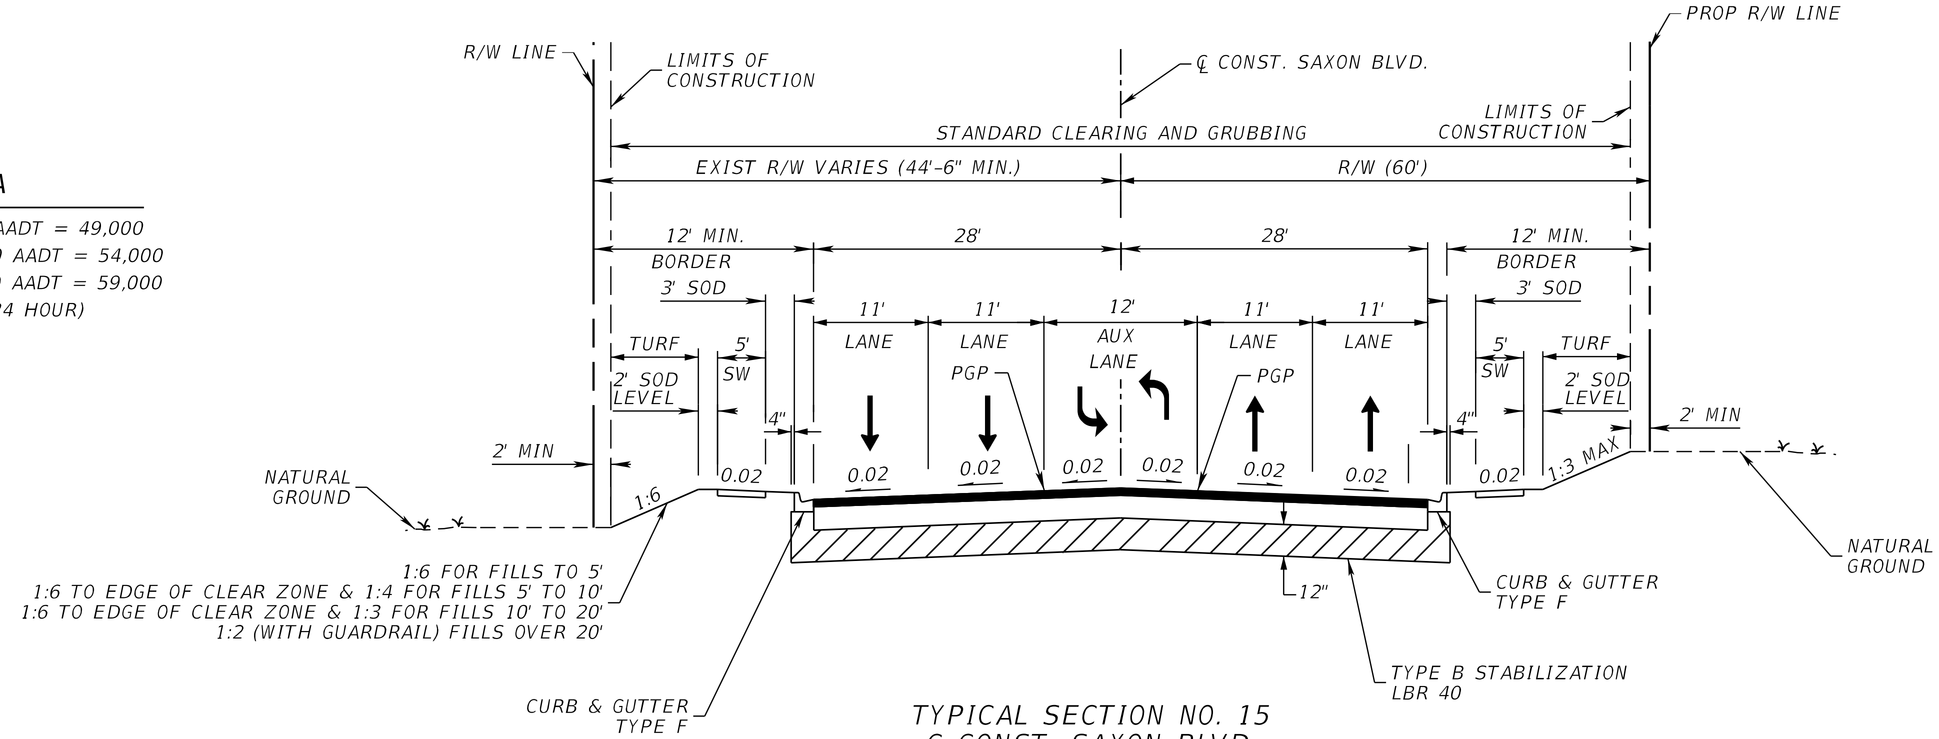

TYPICAL SECTION NO. 15
℄ CONST. SAXON BLVD.
STA. 136+36.72 TO STA. 138+16.52

TRAFFIC DATA

CURRENT YEAR = 2020 AADT = 18,000
ESTIMATED OPENING YEAR = 2030 AADT = 20,000
ESTIMATED DESIGN YEAR = 2040 AADT = 22,000
K = 9% D = 62.5% T = 6.4% (24 HOUR)
DESIGN HOUR T = NA%
DESIGN SPEED = 40 MPH

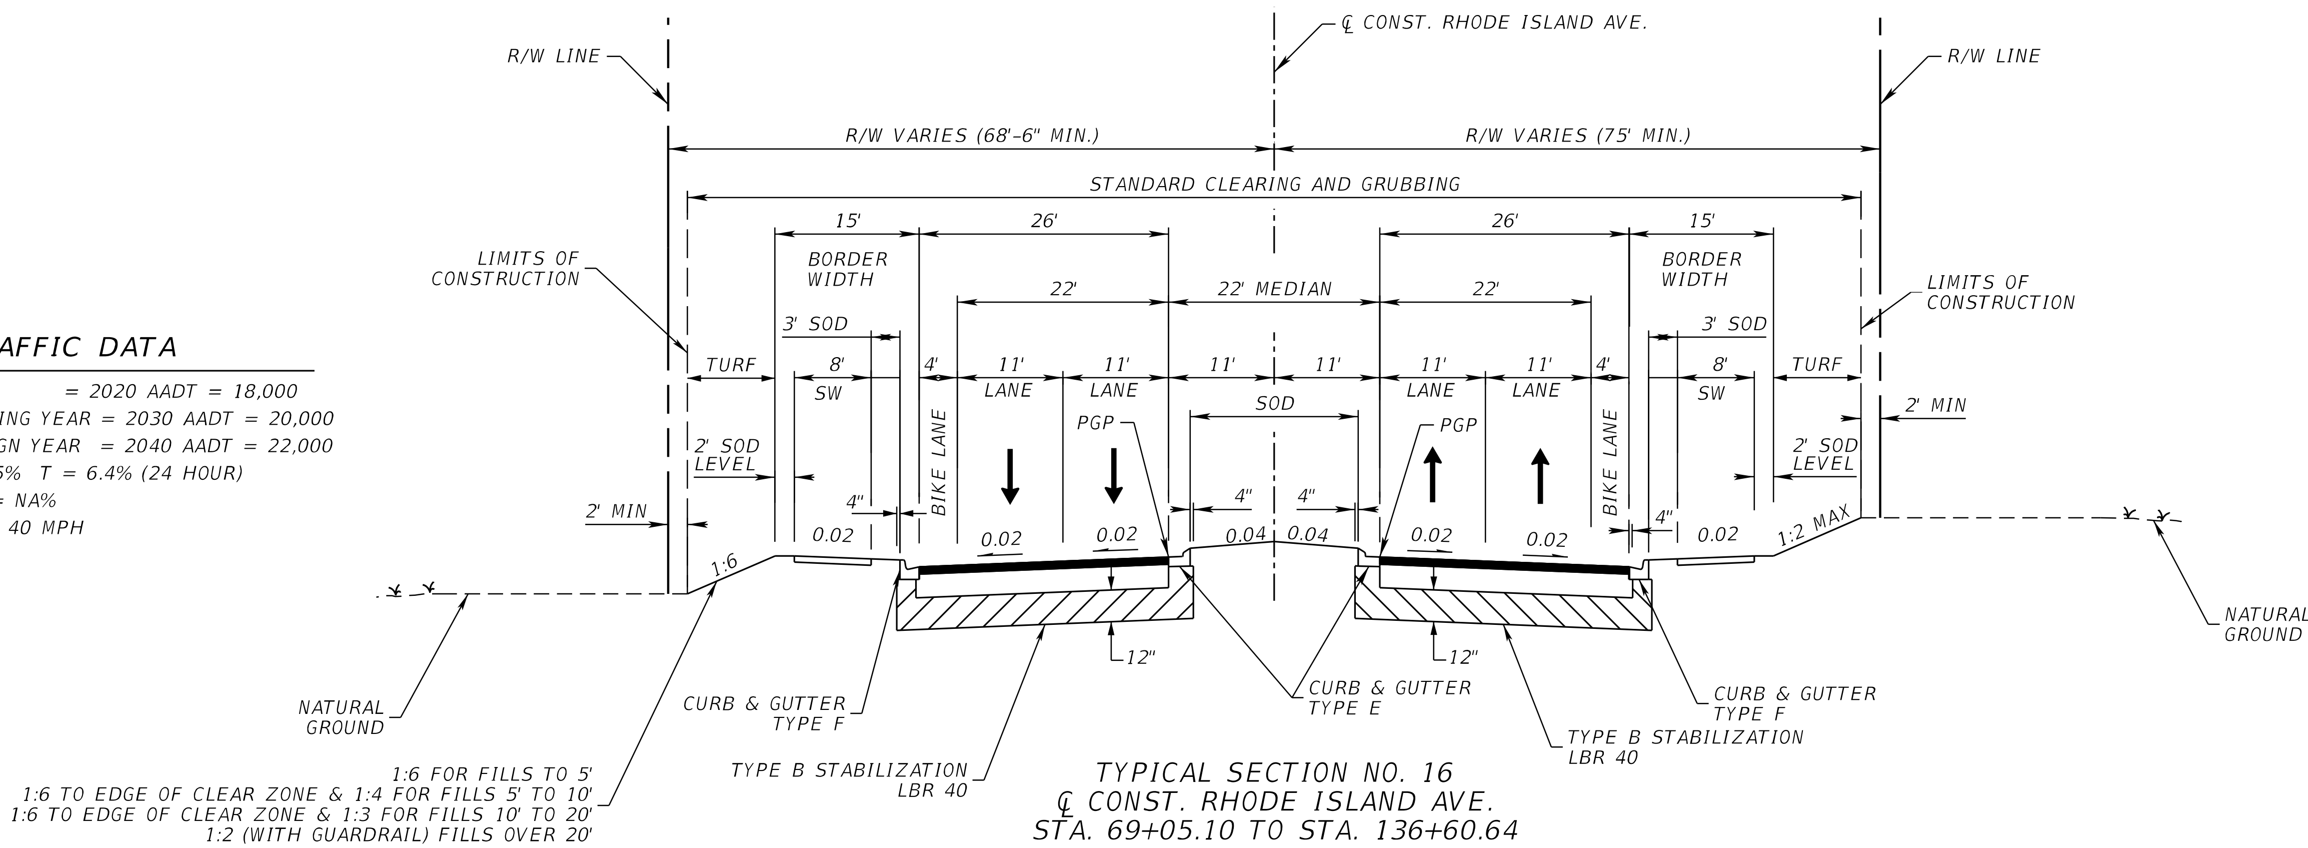

TYPICAL SECTION NO. 16
℄ CONST. RHODE ISLAND AVE.
STA. 69+05.10 TO STA. 136+60.64

THE OFFICIAL RECORD OF THIS SHEET IS THE ELECTRONIC FILE DIGITALLY SIGNED AND SEALED UNDER RULE 61G15-23.004, F.A.C.

REVISIONS

DATE	DESCRIPTION	DATE	DESCRIPTION

STANTEC CONSULTING SERVICES INC.
ENGINEER OF RECORD:
WILLIAM V. ANDERSON, P.E. NO.: 36682
11315 CORPORATE BLVD., SUITE 105
ORLANDO, FLORIDA 32817
(407) 823-8966
CERTIFICATE OF AUTHORIZATION NO. 27013

STATE OF FLORIDA
DEPARTMENT OF TRANSPORTATION

ROAD NO.	COUNTY	FINANCIAL PROJECT ID
SR400	VOLUSIA	408464-2-32-01

TYPICAL SECTIONS

SHEET NO. 33

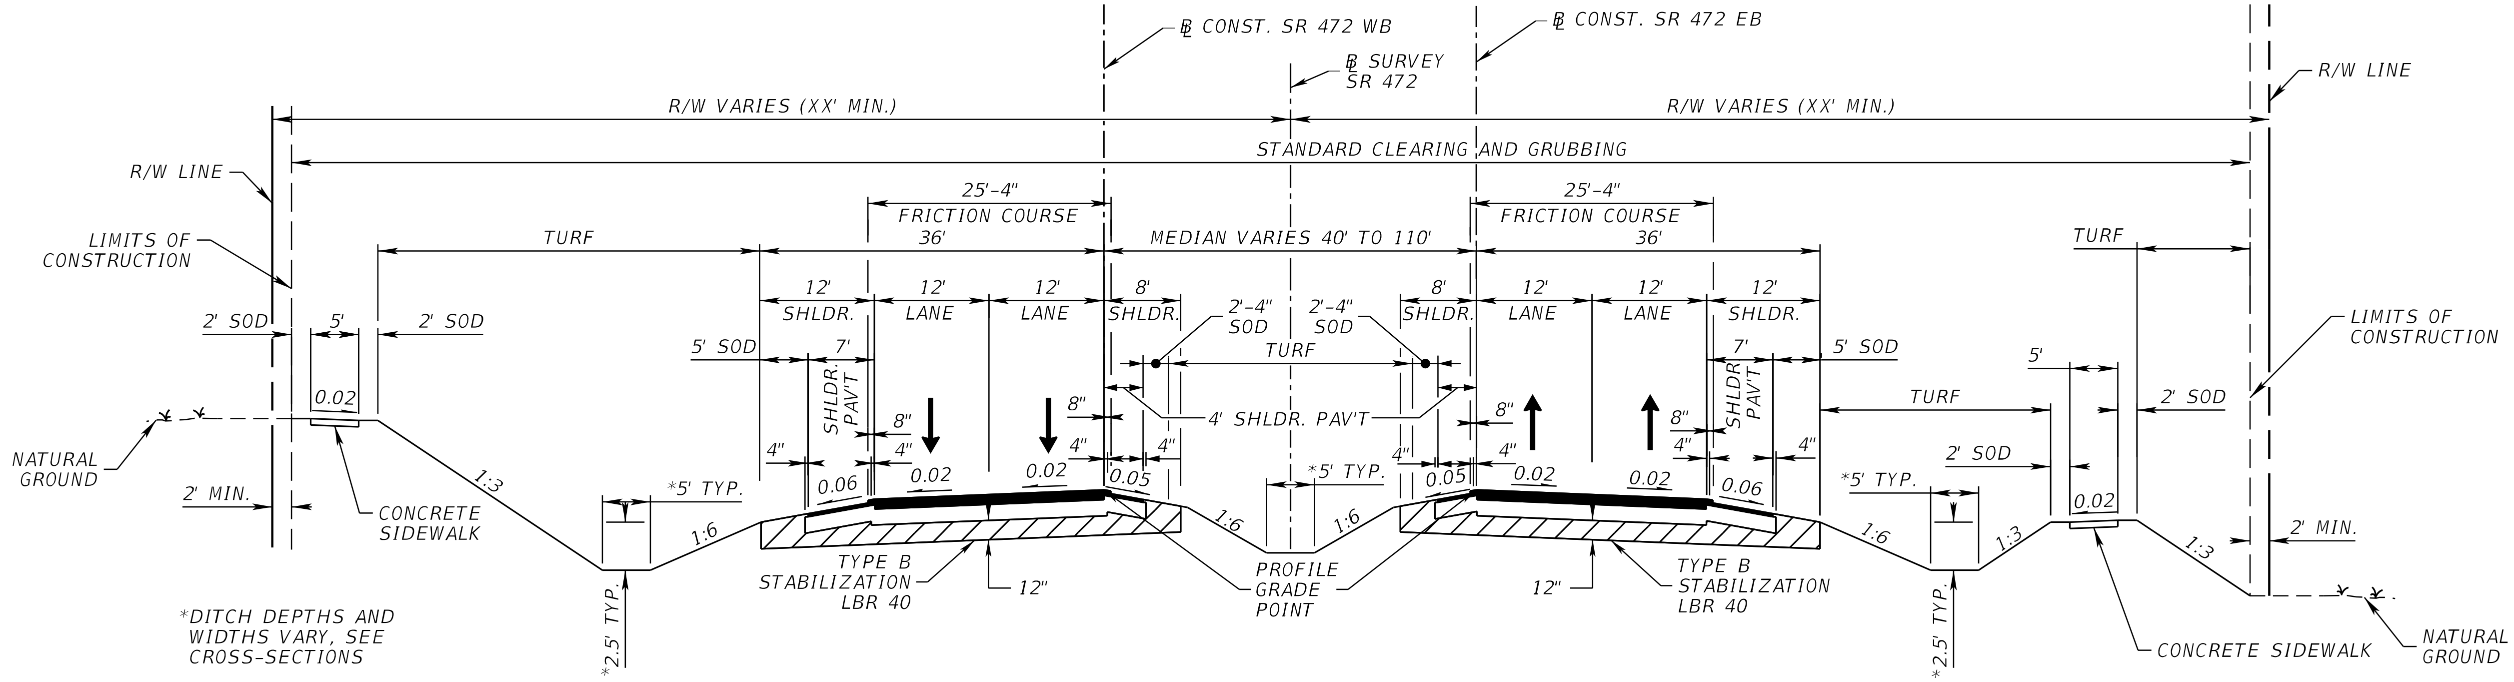

TRAFFIC DATA

CURRENT YEAR = 2020 AADT = 40,000
ESTIMATED OPENING YEAR = 2030 AADT = 50,000
ESTIMATED DESIGN YEAR = 2040 AADT = 59,000
K = 9% D = 62.5% T = 6.4% (24 HOUR)
DESIGN HOUR T = NA%
DESIGN SPEED = 45/55 MPH

TYPICAL SECTION NO. 17

℄ CONST. SR 472 EB STA. 114+10.80 TO STA. 127+15.54
℄ CONST. SR 472 WB STA. 214+10.80 TO STA. 227+15.82

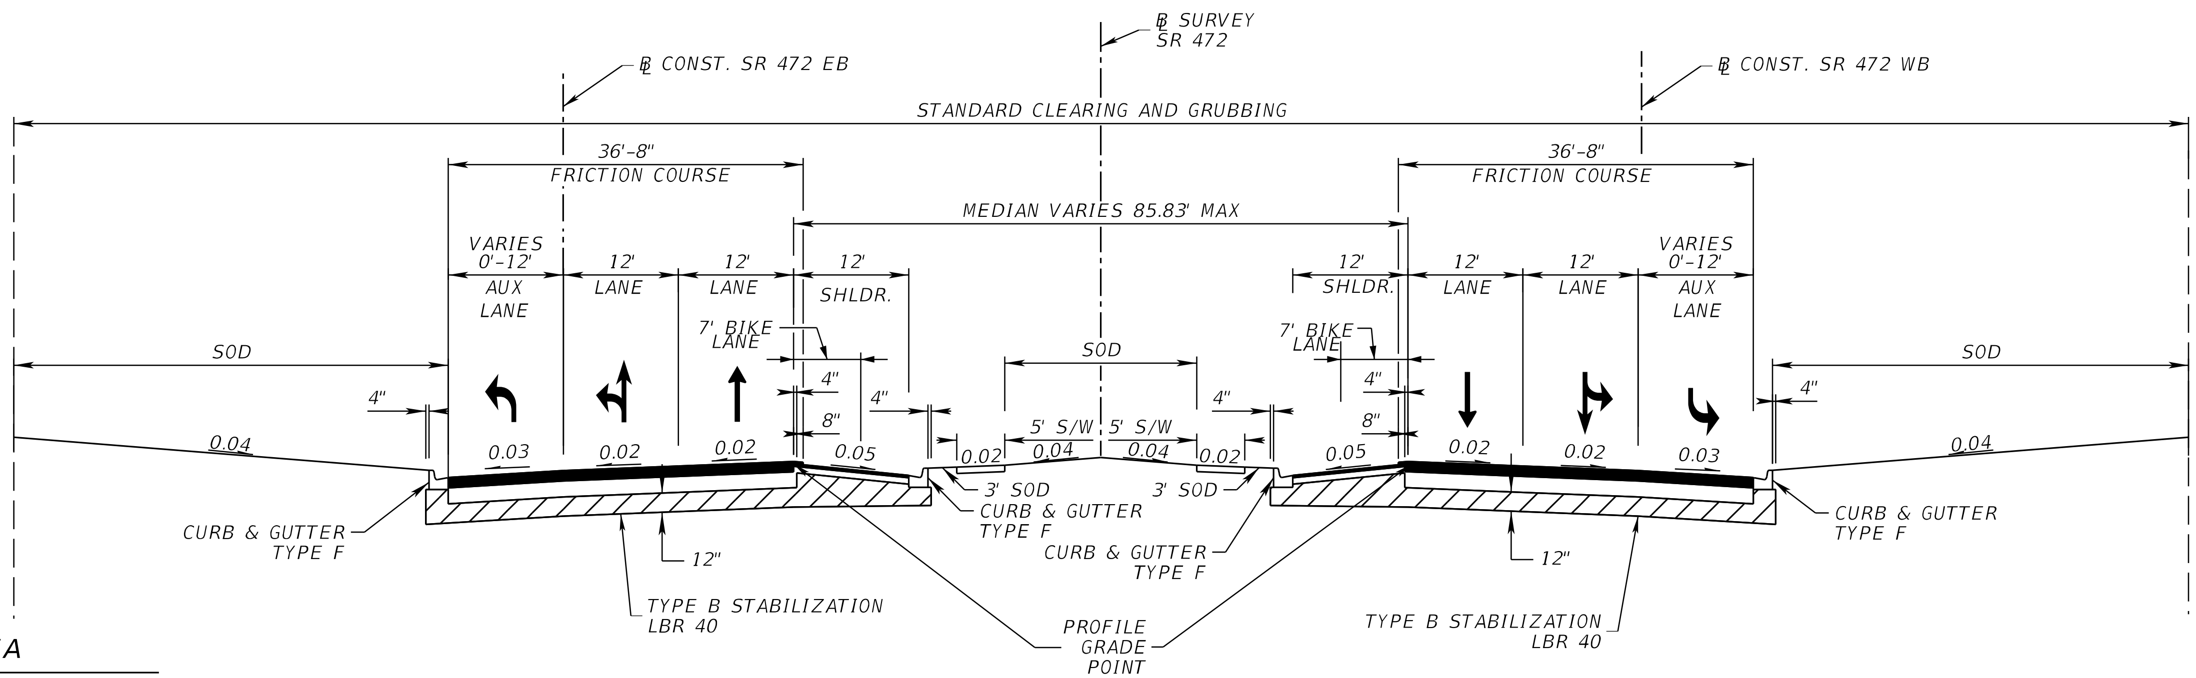

TRAFFIC DATA

CURRENT YEAR = 2020 AADT = 40,000
ESTIMATED OPENING YEAR = 2030 AADT = 50,000
ESTIMATED DESIGN YEAR = 2040 AADT = 59,000
K = 9% D = 62.5% T = 6.4% (24 HOUR)
DESIGN HOUR T = NA%
DESIGN SPEED = 30 MPH

TYPICAL SECTION NO. 18

℄ CONST. SR 472 EB STA. 127+15.54 TO STA. 136+96.49
℄ CONST. SR 472 WB STA. 227+15.82 TO STA. 236+96.81

REVISIONS

DATE	DESCRIPTION	DATE	DESCRIPTION

STANTEC CONSULTING SERVICES INC.
ENGINEER OF RECORD:
WILLIAM V. ANDERSON, P.E. NO.: 36682
11315 CORPORATE BLVD., SUITE 105
ORLANDO, FLORIDA 32817
(407) 823-8966
CERTIFICATE OF AUTHORIZATION NO. 27013

STATE OF FLORIDA
DEPARTMENT OF TRANSPORTATION

ROAD NO.	COUNTY	FINANCIAL PROJECT ID
SR400	VOLUSIA	408464-2-32-01

TYPICAL SECTIONS

SHEET NO. 34

THE OFFICIAL RECORD OF THIS SHEET IS THE ELECTRONIC FILE DIGITALLY SIGNED AND SEALED UNDER RULE 61G15-23.004, F.A.C.

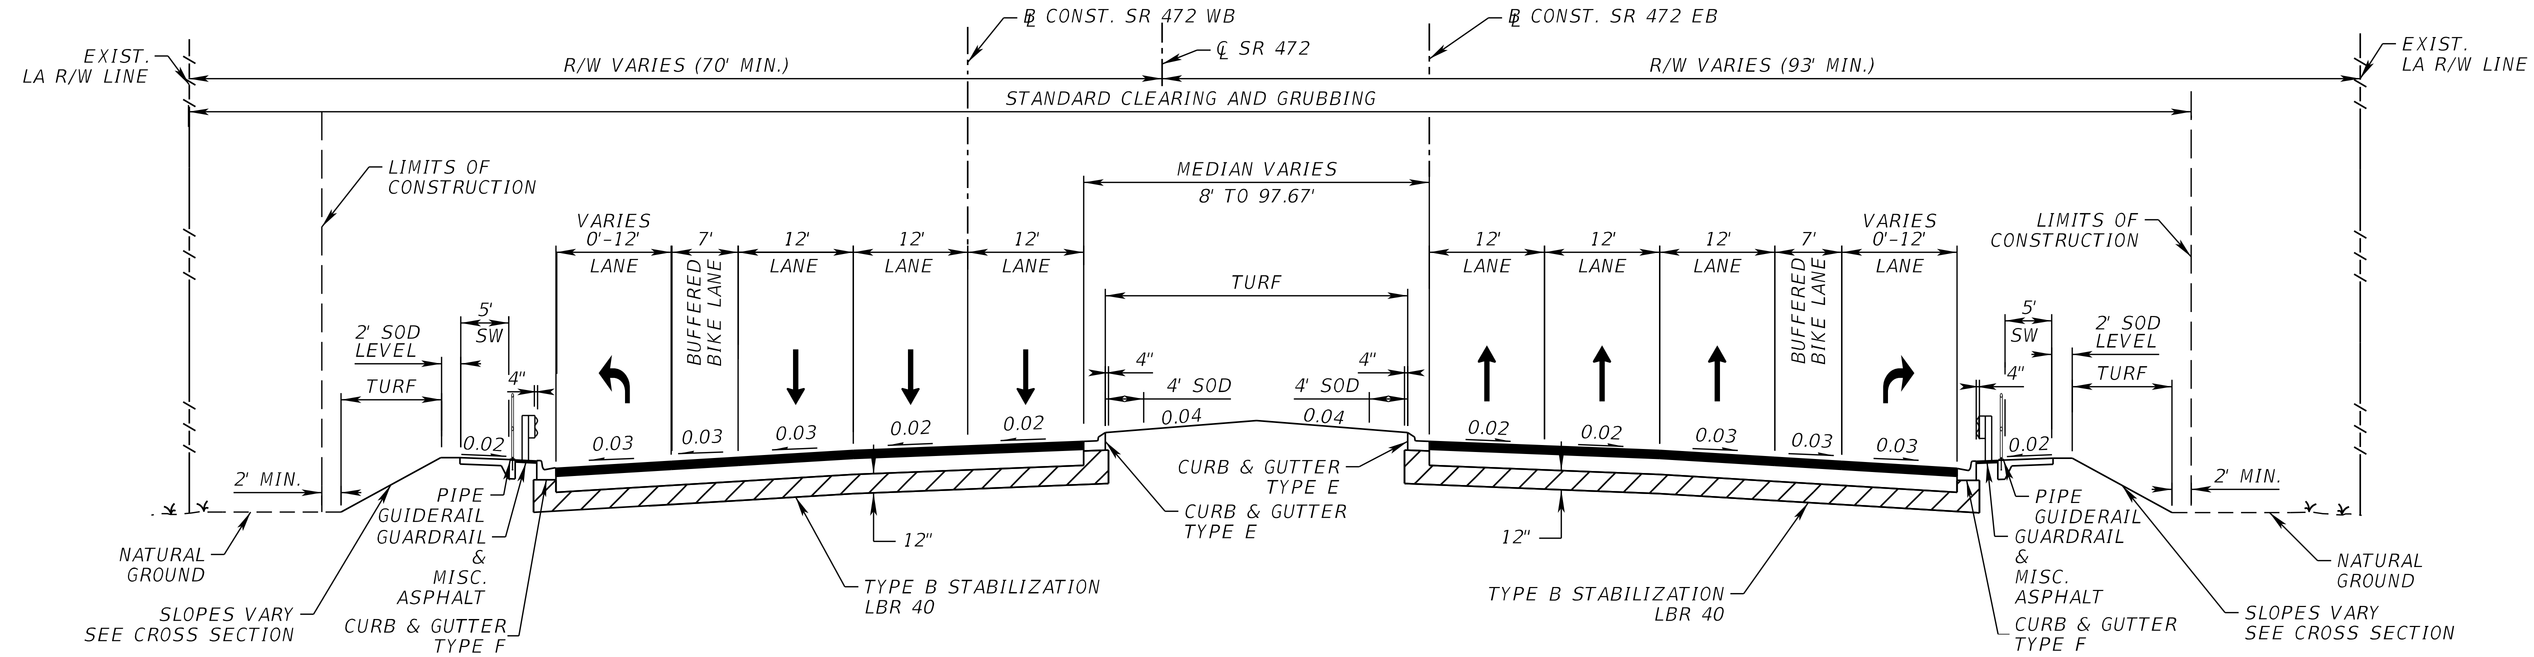

TRAFFIC DATA

CURRENT YEAR = 2020 AADT = 40,000
ESTIMATED OPENING YEAR = 2030 AADT = 50,000
ESTIMATED DESIGN YEAR = 2040 AADT = 59,000
K = 9% D = 62.5% T = 6.4% (24 HOUR)
DESIGN HOUR T = NA%
DESIGN SPEED = 45 MPH

TYPICAL SECTION NO. 19
SR 472
℄ CONST. SR 472 EB STA. 136+96.49 TO STA. 150+59.84
℄ CONST. SR 472 WB STA. 236+96.81 TO STA. 250+99.94

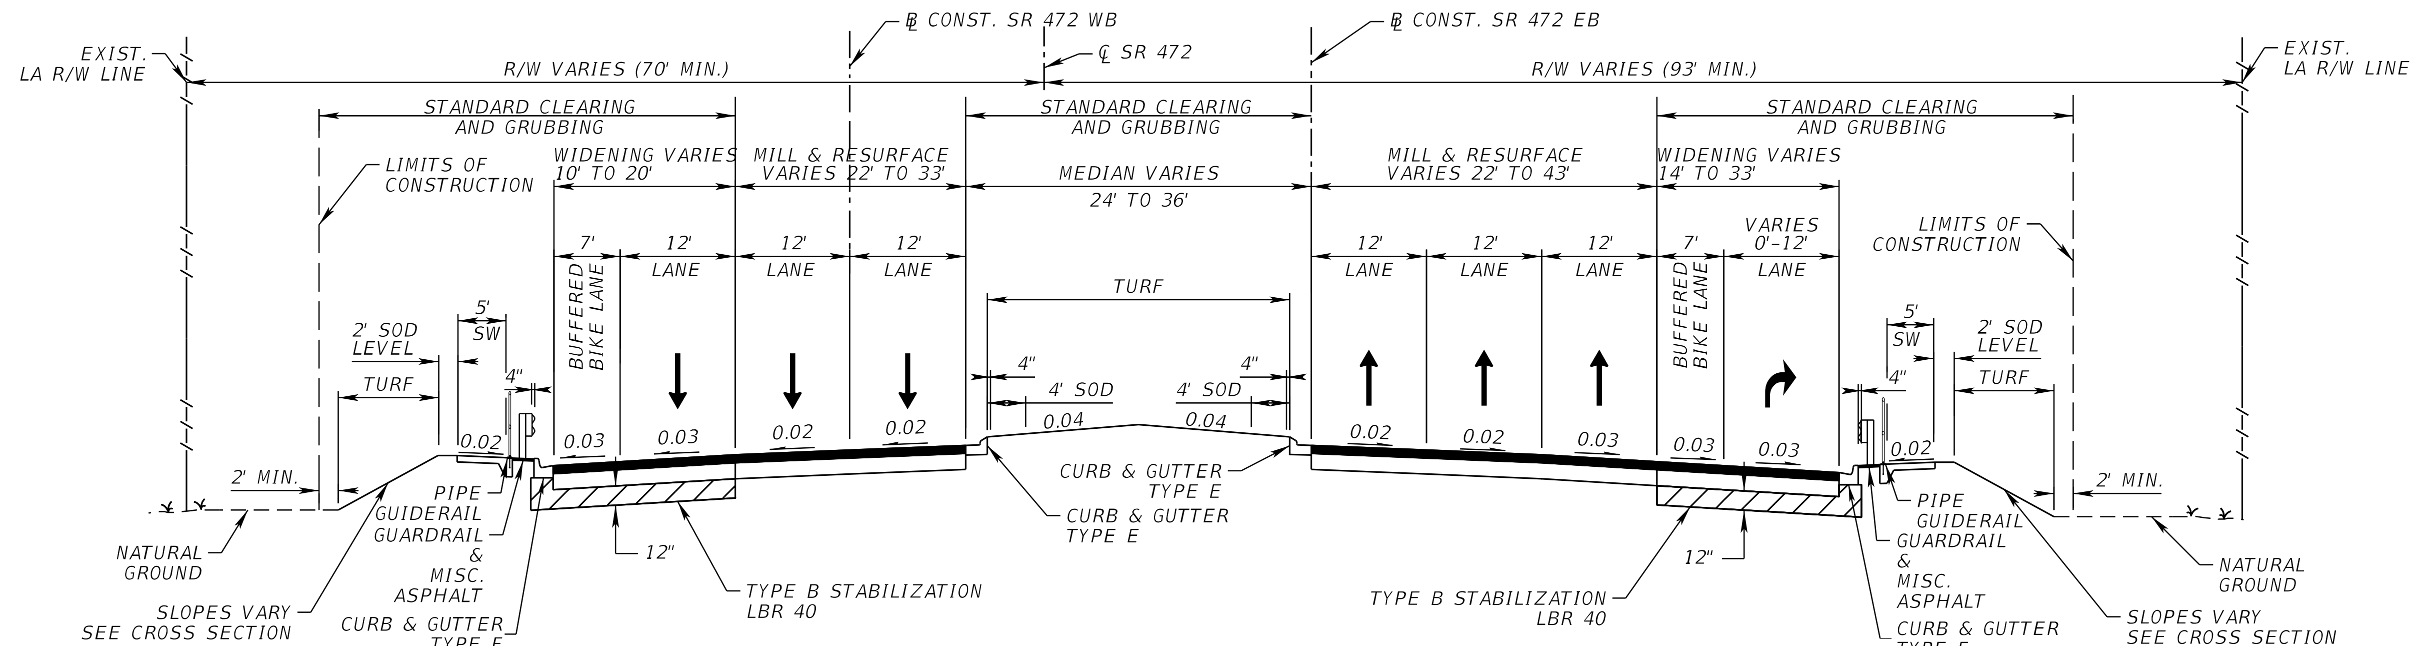

TRAFFIC DATA

CURRENT YEAR = 2020 AADT = 40,000
ESTIMATED OPENING YEAR = 2030 AADT = 50,000
ESTIMATED DESIGN YEAR = 2040 AADT = 59,000
K = 9% D = 62.5% T = 6.4% (24 HOUR)
DESIGN HOUR T = NA%
DESIGN SPEED = 45 MPH

TYPICAL SECTION NO. 20
SR 472
℄ CONST. SR 472 EB STA. 150+59.84 TO STA. 160+16.46
℄ CONST. SR 472 WB STA. 250+99.94 TO STA. 260+23.01

REVISIONS

DATE	DESCRIPTION	DATE	DESCRIPTION

STANTEC CONSULTING SERVICES INC.
ENGINEER OF RECORD:
WILLIAM V. ANDERSON, P.E. NO.: 36682
11315 CORPORATE BLVD., SUITE 105
ORLANDO, FLORIDA 32817
(407) 823-8966
CERTIFICATE OF AUTHORIZATION NO. 27013

STATE OF FLORIDA
DEPARTMENT OF TRANSPORTATION

ROAD NO.	COUNTY	FINANCIAL PROJECT ID
SR400	VOLUSIA	408464-2-32-01

TYPICAL SECTIONS

SHEET NO.
35

jchassee 6/14/2019 4:15:37 PM Default V:\2158\active\CADD\40846423201\roadway\TYPSRD02.dgn

THE OFFICIAL RECORD OF THIS SHEET IS THE ELECTRONIC FILE DIGITALLY SIGNED AND SEALED UNDER RULE 61G15-23.004, F.A.C.

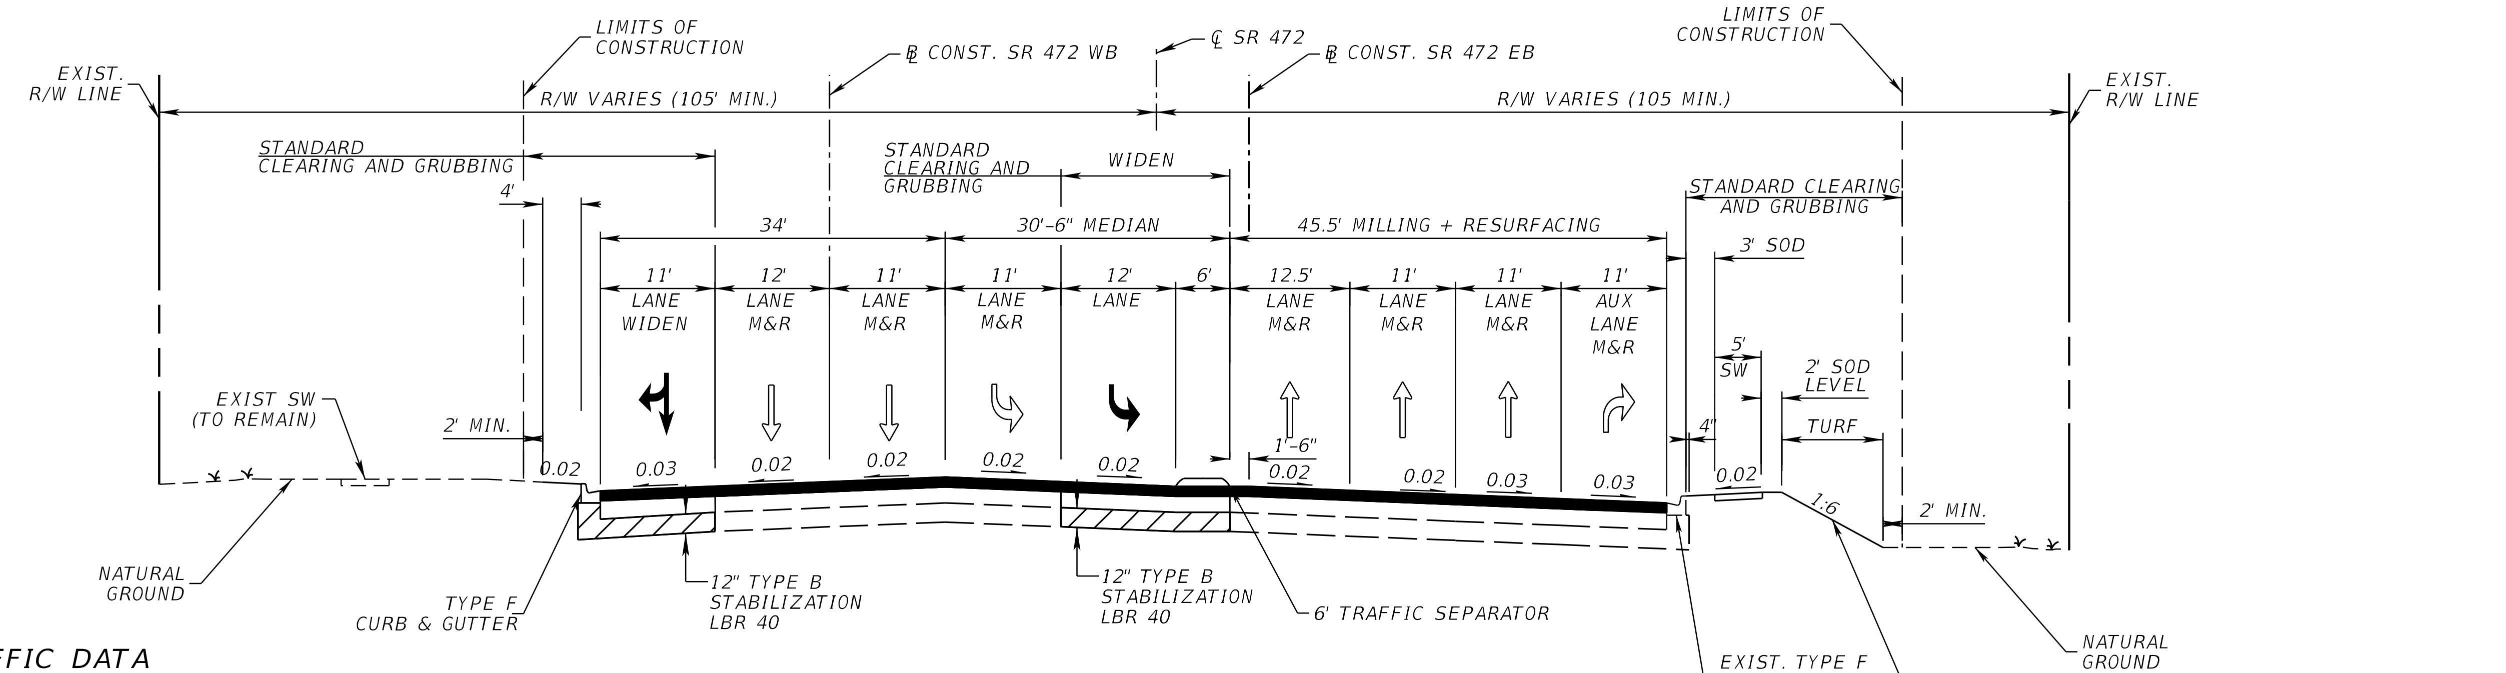

1:6 FOR FILLS TO 5'
1:6 TO EDGE OF CLEAR ZONE & 1:4 FOR FILLS 5' TO 10'
1:6 TO EDGE OF CLEAR ZONE & 1:3 FOR FILLS 10' TO 20'
1:2 (WITH GUARDRAIL) FILLS OVER 20'

TRAFFIC DATA

CURRENT YEAR = 2020 AADT = 40,000
ESTIMATED OPENING YEAR = 2030 AADT = 50,000
ESTIMATED DESIGN YEAR = 2040 AADT = 59,000
K = 9% D = 62.5% T = 6.4% (24 HOUR)
DESIGN HOUR T = NA%
DESIGN SPEED = 45 MPH

TYPICAL SECTION NO. 21
HOWLAND BLVD.
℄ CONST. SR 472 EB STA. 160+16.46 TO STA. 165+63.48
℄ CONST. SR 472 WB STA. 260+23.01 TO STA. 266+60.61

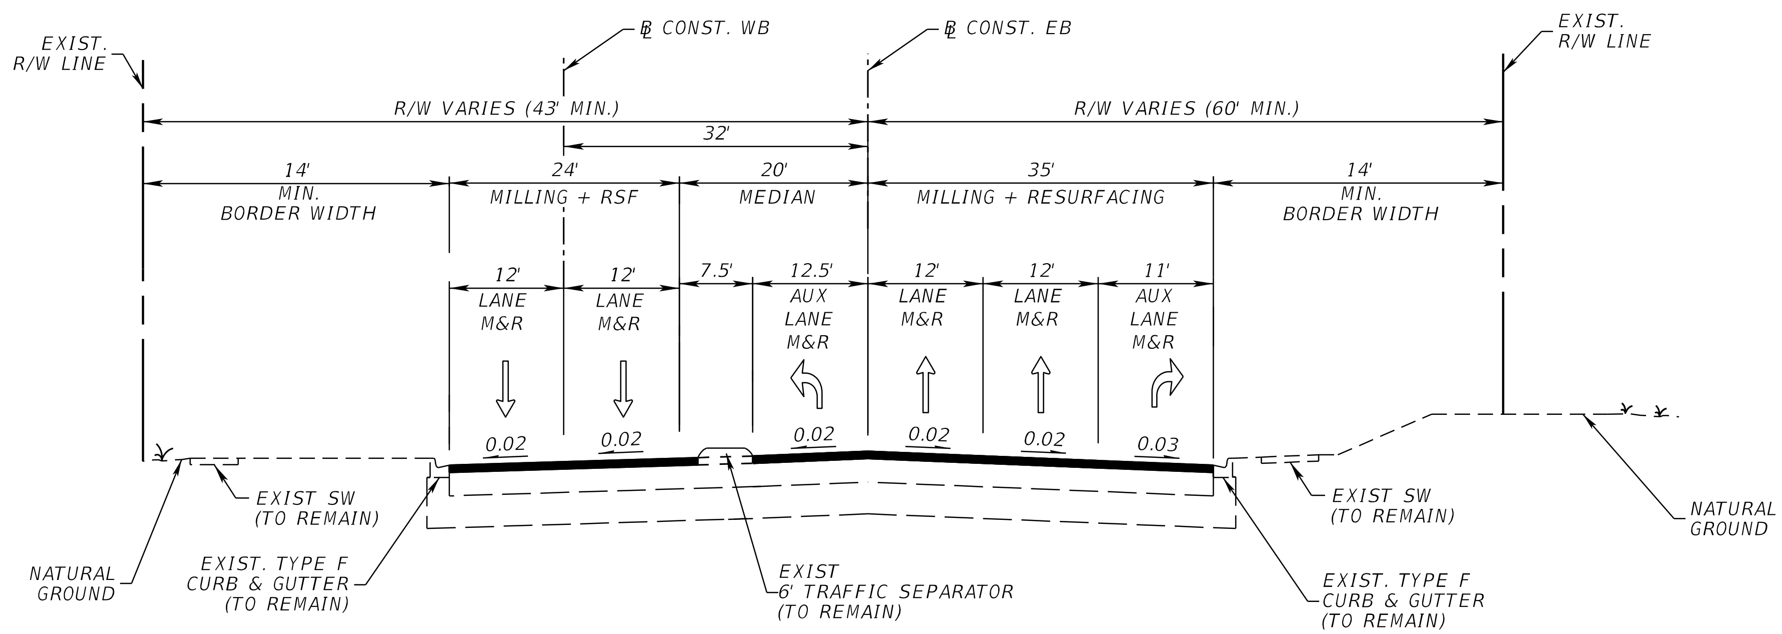

TRAFFIC DATA

CURRENT YEAR = 2020 AADT = 40,000
ESTIMATED OPENING YEAR = 2030 AADT = 50,000
ESTIMATED DESIGN YEAR = 2040 AADT = 59,000
K = 9% D = 62.5% T = 6.4% (24 HOUR)
DESIGN HOUR T = NA%
DESIGN SPEED = 40 MPH

TYPICAL SECTION NO. 22
HOWLAND BLVD.
℄ CONST. SR 472 WB STA. 165+63.48 TO STA. 170+73.61
℄ CONST. SR 472 EB STA. 266+60.28 TO STA. 270+61.22

THE OFFICIAL RECORD OF THIS SHEET IS THE ELECTRONIC FILE DIGITALLY SIGNED AND SEALED UNDER RULE 61G15-23.004, F.A.C.

REVISIONS			
DATE	DESCRIPTION	DATE	DESCRIPTION

STANTEC CONSULTING SERVICES INC.
ENGINEER OF RECORD:
WILLIAM V. ANDERSON, P.E. NO.: 36682
11315 CORPORATE BLVD., SUITE 105
ORLANDO, FLORIDA 32817
(407) 823-8966
CERTIFICATE OF AUTHORIZATION NO. 27013

STATE OF FLORIDA
DEPARTMENT OF TRANSPORTATION

ROAD NO.	COUNTY	FINANCIAL PROJECT ID
SR400	VOLUSIA	408464-2-32-01

TYPICAL SECTIONS

SHEET NO.
36

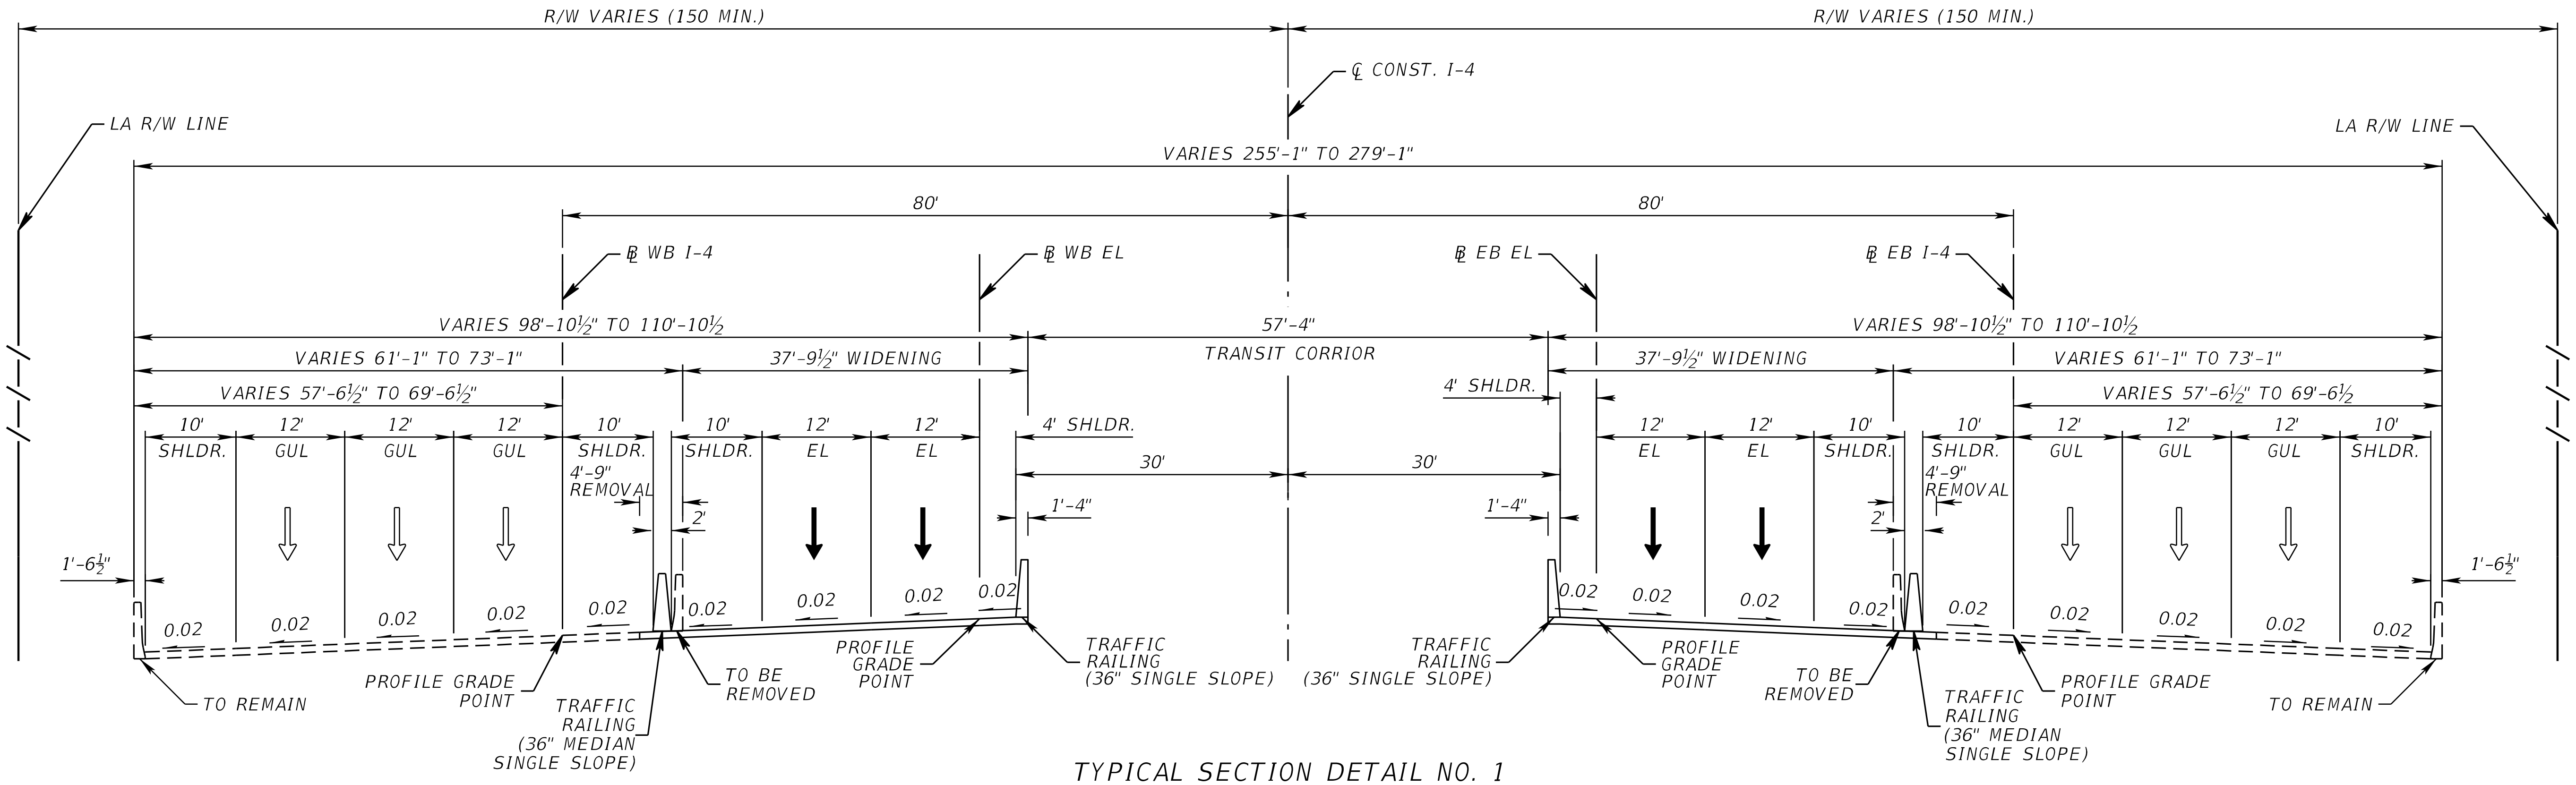

TYPICAL SECTION DETAIL NO. 1
I-4 (SR 400)
I-4 (SR 400) BRIDGE OVER ST. JOHNS RIVER

REVISIONS			
DATE	DESCRIPTION	DATE	DESCRIPTION

STANTEC CONSULTING SERVICES INC.
ENGINEER OF RECORD:
WILLIAM V. ANDERSON, P.E. NO.: 36682
11315 CORPORATE BLVD., SUITE 105
ORLANDO, FLORIDA 32817
(407) 823-8966
CERTIFICATE OF AUTHORIZATION NO. 27013

STATE OF FLORIDA
DEPARTMENT OF TRANSPORTATION

ROAD NO.	COUNTY	FINANCIAL PROJECT ID
SR400	VOLUSIA	408464-2-32-01

TYPICAL SECTION DETAILS

SHEET NO.
37

THE OFFICIAL RECORD OF THIS SHEET IS THE ELECTRONIC FILE DIGITALLY SIGNED AND SEALED UNDER RULE 61G15-23.004, F.A.C.

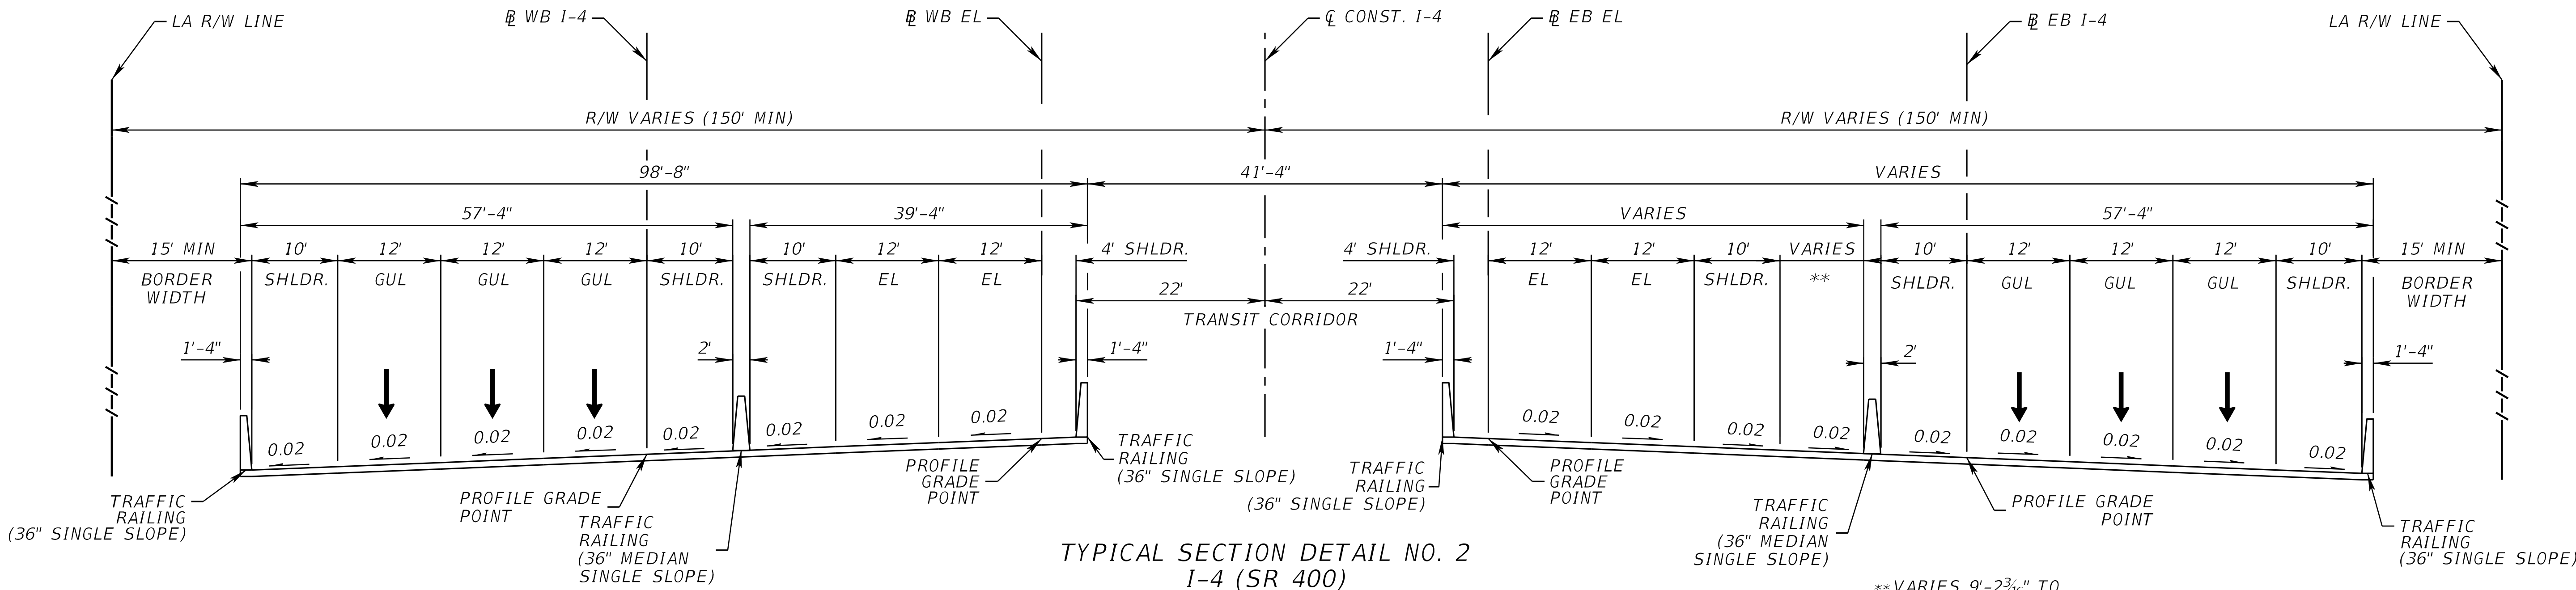

TYPICAL SECTION DETAIL NO. 2
I-4 (SR 400)
I-4 (SR 400) BRIDGE ON THE DEBARY CAUSEWAY

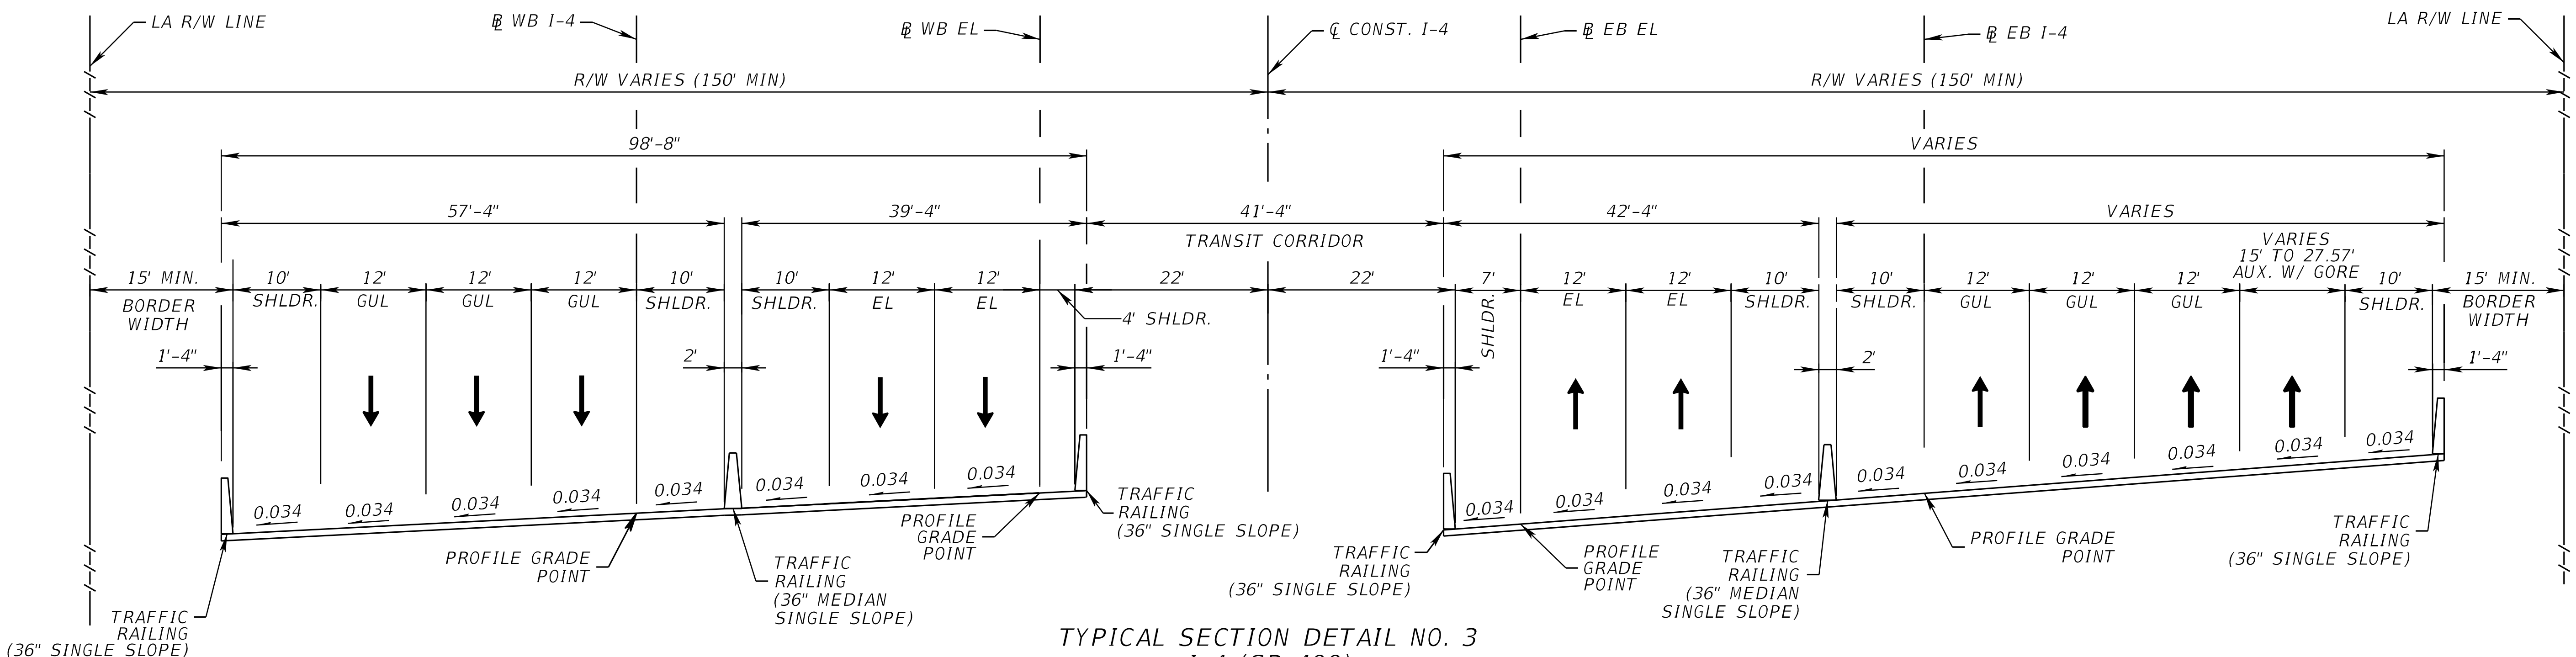

TYPICAL SECTION DETAIL NO. 3
I-4 (SR 400)
I-4 (SR 400) BRIDGE OVER PADGETT CREEK

THE OFFICIAL RECORD OF THIS SHEET IS THE ELECTRONIC FILE DIGITALLY SIGNED AND SEALED UNDER RULE 61G15-23.004, F.A.C.

REVISIONS			
DATE	DESCRIPTION	DATE	DESCRIPTION

STANTEC CONSULTING SERVICES INC.
ENGINEER OF RECORD:
WILLIAM V. ANDERSON, P.E. NO.: 36682
11315 CORPORATE BLVD., SUITE 105
ORLANDO, FLORIDA 32817
(407) 823-8966
CERTIFICATE OF AUTHORIZATION NO. 27013

STATE OF FLORIDA
DEPARTMENT OF TRANSPORTATION

ROAD NO.	COUNTY	FINANCIAL PROJECT ID
SR400	VOLUSIA	408464-2-32-01

TYPICAL SECTION DETAILS

SHEET NO. 38

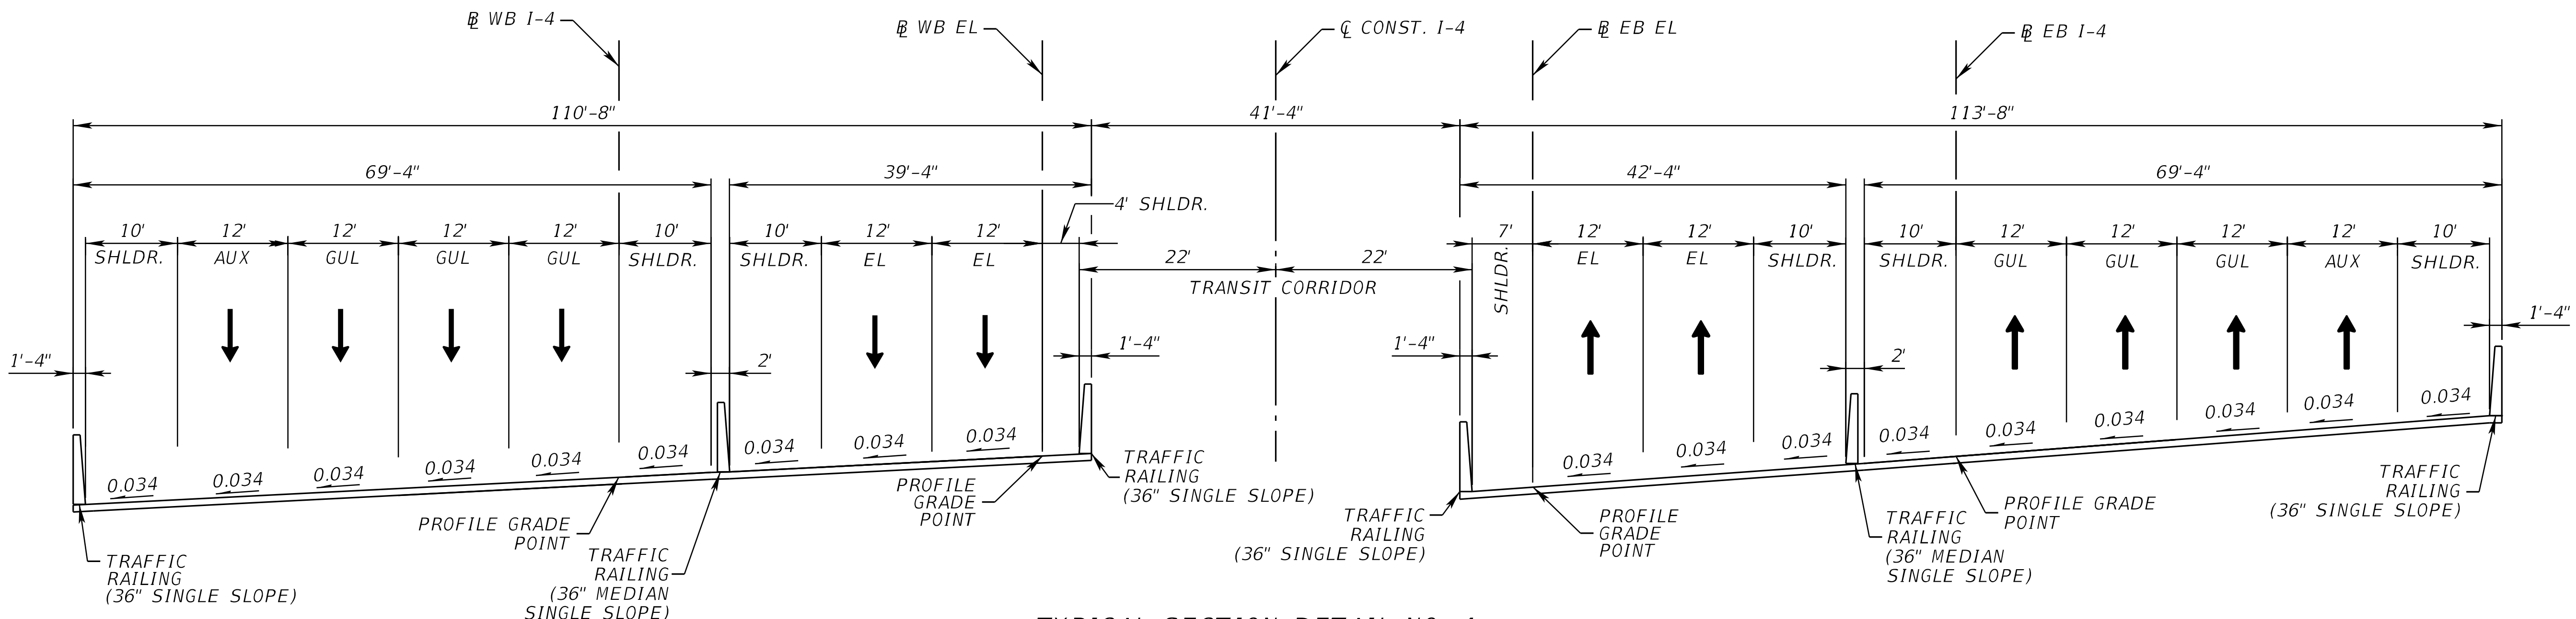

TYPICAL SECTION DETAIL NO. 4
I-4 (SR 400)
I-4 (SR 400) BRIDGE OVER DIRKSEN DR./DEBARY AVE.
STA. 172+88.70 ℄ CONST. I-4

THE OFFICIAL RECORD OF THIS SHEET IS THE ELECTRONIC FILE DIGITALLY SIGNED AND SEALED UNDER RULE 61G15-23.004, F.A.C.

REVISIONS			
DATE	DESCRIPTION	DATE	DESCRIPTION

STANTEC CONSULTING SERVICES INC.
ENGINEER OF RECORD:
WILLIAM V. ANDERSON, P.E. NO.: 36682
11315 CORPORATE BLVD., SUITE 105
ORLANDO, FLORIDA 32817
(407) 823-8966
CERTIFICATE OF AUTHORIZATION NO. 27013

STATE OF FLORIDA
DEPARTMENT OF TRANSPORTATION

ROAD NO.	COUNTY	FINANCIAL PROJECT ID
SR400	VOLUSIA	408464-2-32-01

TYPICAL SECTION DETAILS

SHEET NO. 39

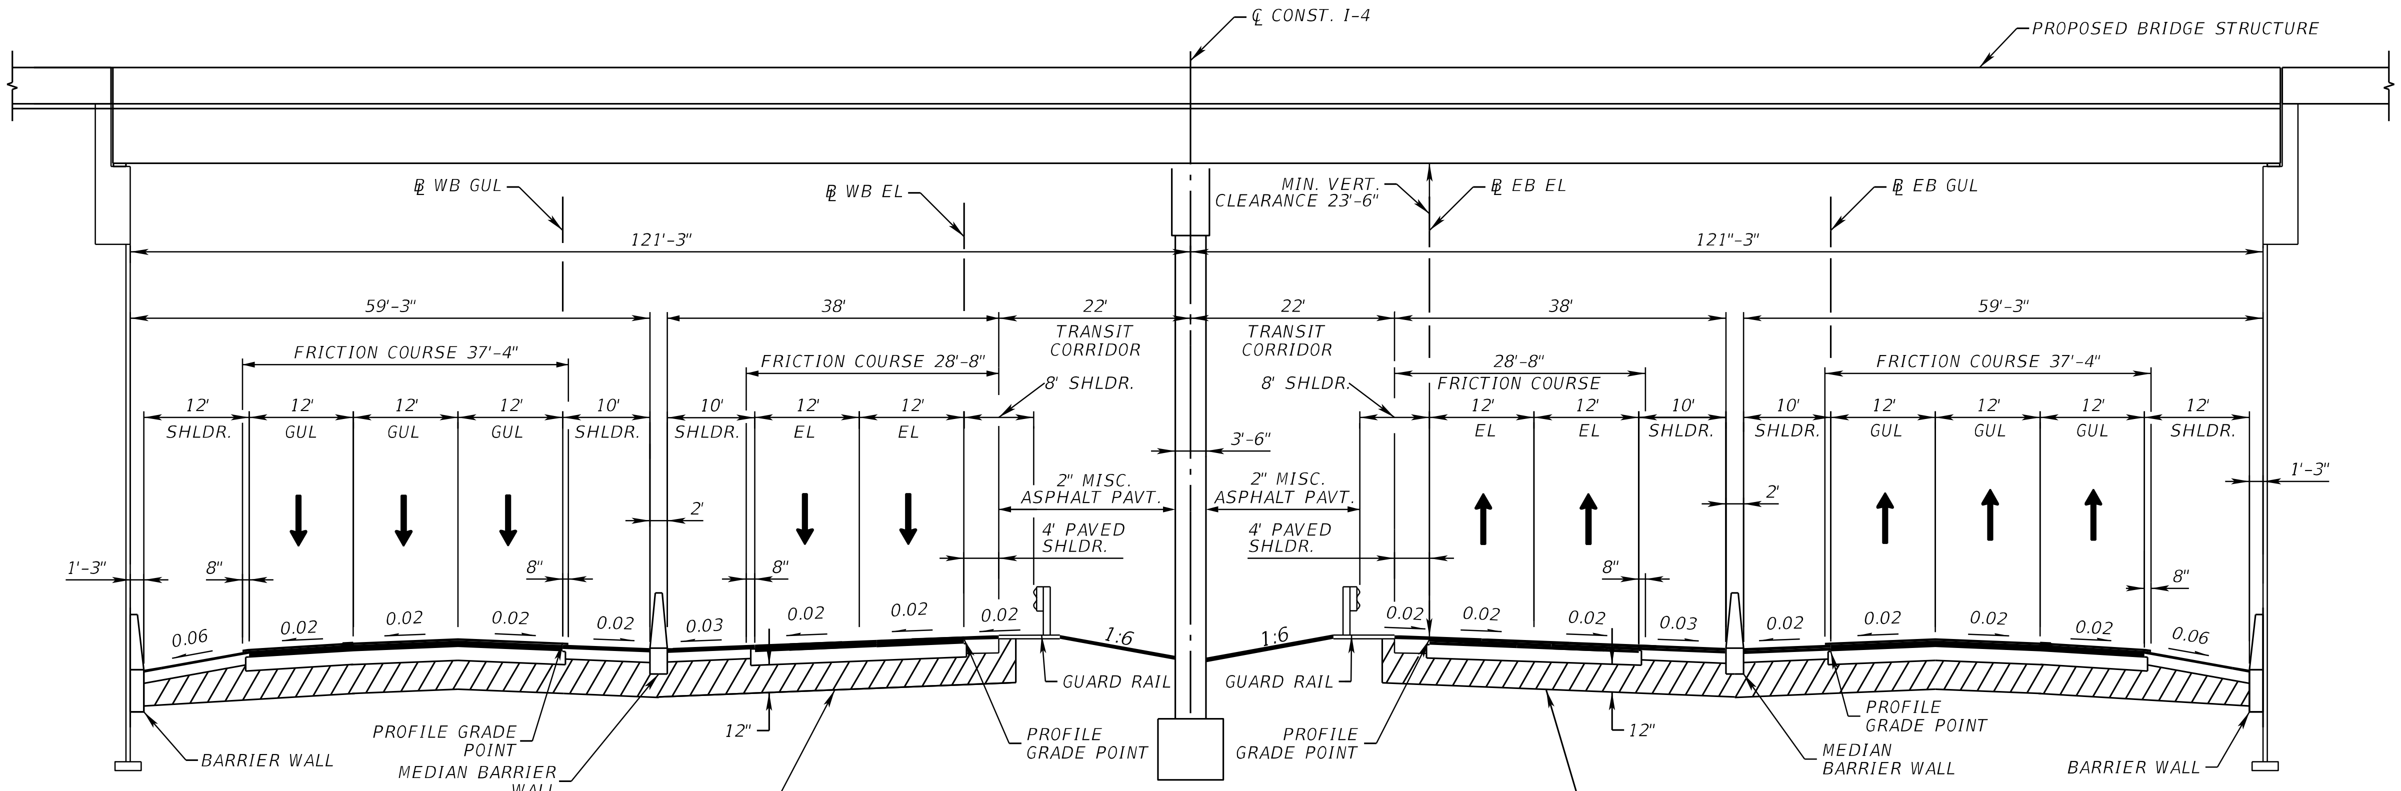

TYPICAL SECTION DETAIL NO. 5
I-4 (SR 400)
I-4 (SR 400) UNDER ENTERPRISE RD. BRIDGE
STA. 230+32.48 ℄ CONST. I-4

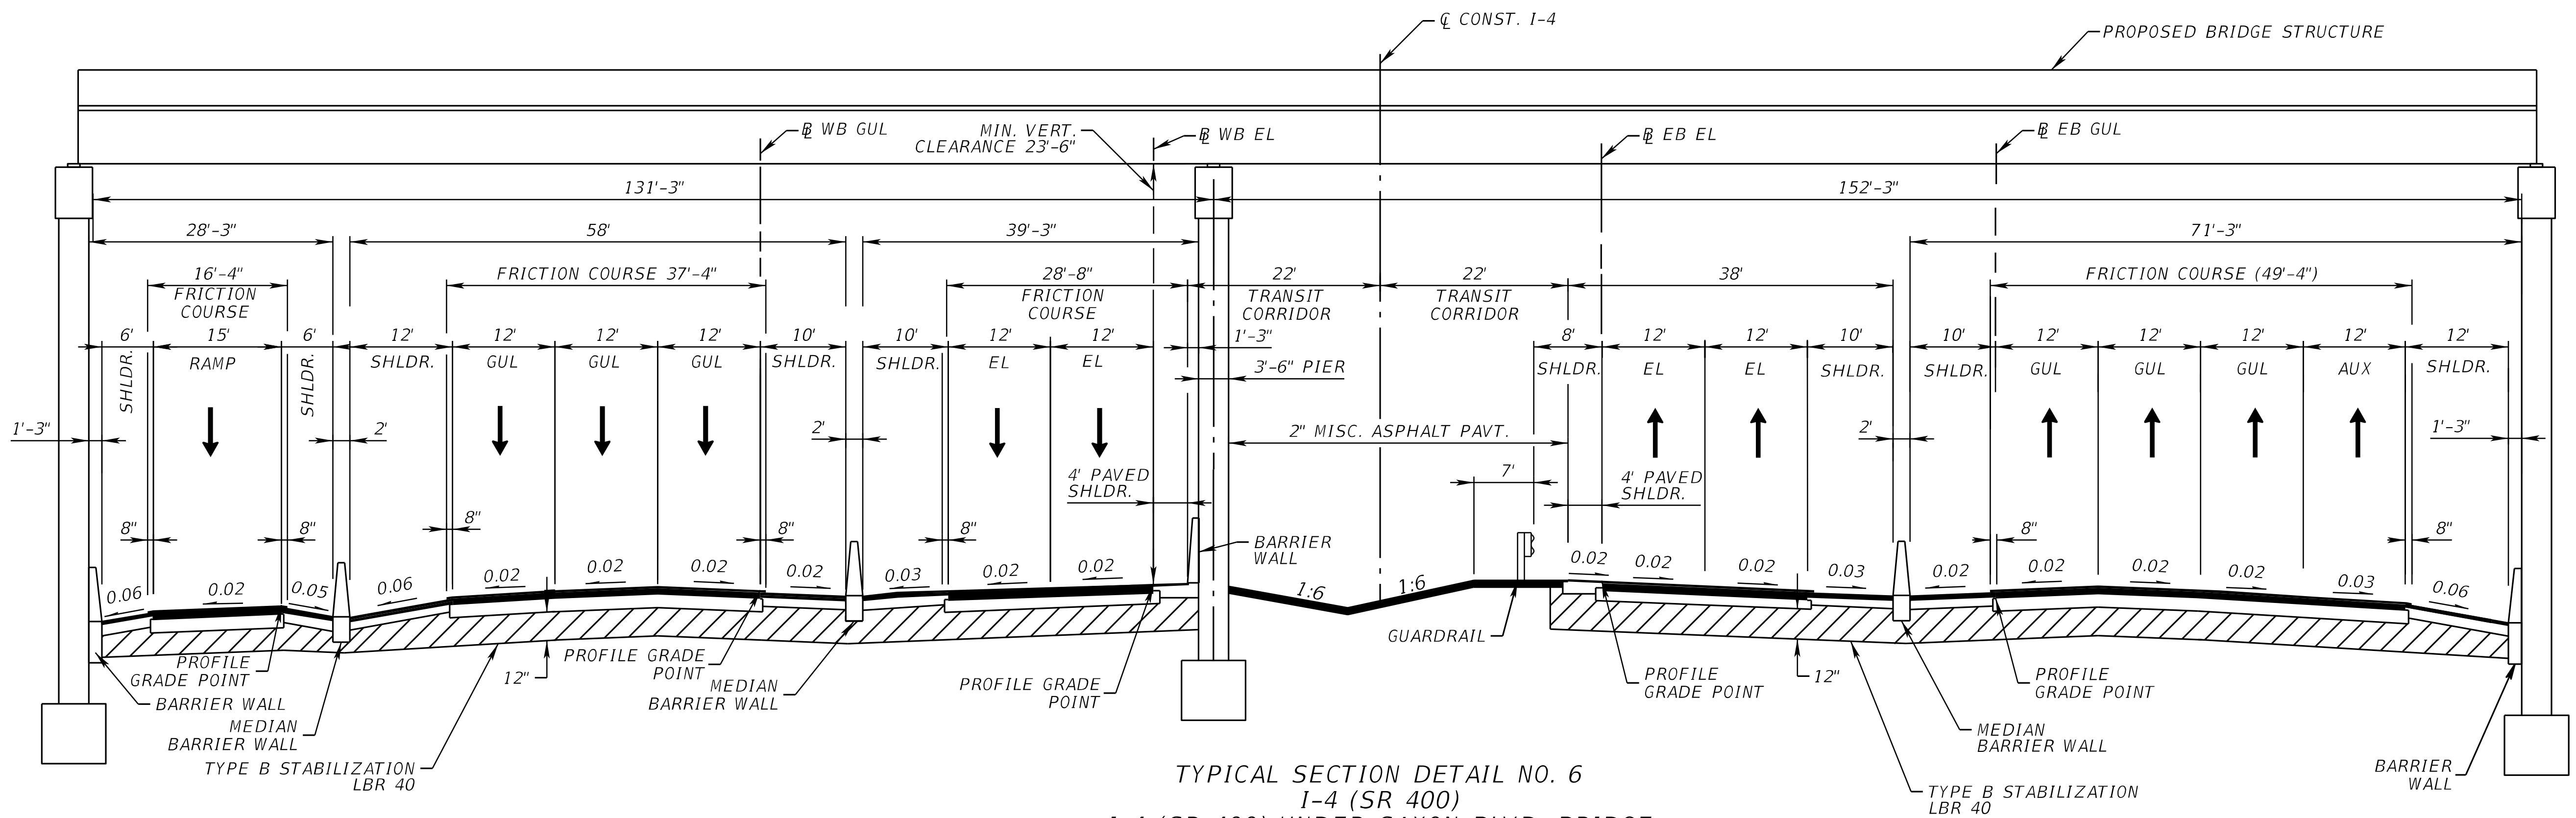

TYPICAL SECTION DETAIL NO. 6
I-4 (SR 400)
I-4 (SR 400) UNDER SAXON BLVD. BRIDGE
STA. 321+49.54 ℄ CONST. I-4

THE OFFICIAL RECORD OF THIS SHEET IS THE ELECTRONIC FILE DIGITALLY SIGNED AND SEALED UNDER RULE 61G15-23.004, F.A.C.

REVISIONS			
DATE	DESCRIPTION	DATE	DESCRIPTION

STANTEC CONSULTING SERVICES INC.
ENGINEER OF RECORD:
WILLIAM V. ANDERSON, P.E. NO.: 36682
11315 CORPORATE BLVD., SUITE 105
ORLANDO, FLORIDA 32817
(407) 823-8966
CERTIFICATE OF AUTHORIZATION NO. 27013

STATE OF FLORIDA
DEPARTMENT OF TRANSPORTATION

ROAD NO.	COUNTY	FINANCIAL PROJECT ID
SR400	VOLUSIA	408464-2-32-01

TYPICAL SECTION DETAILS

SHEET NO.
40

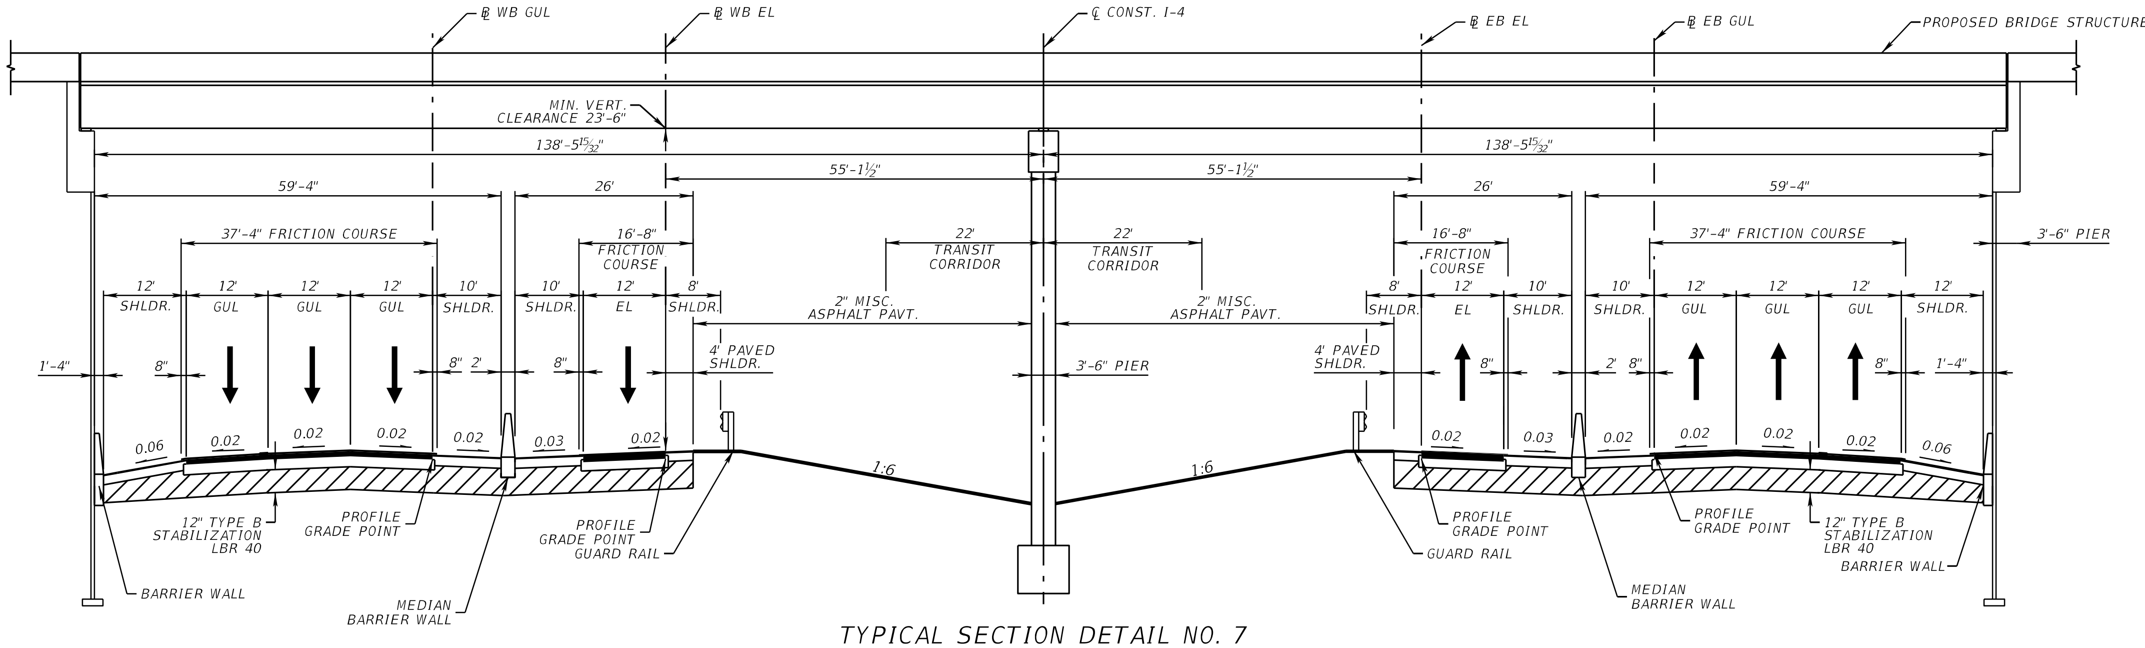

TYPICAL SECTION DETAIL NO. 7
I-4 (SR 400)
I-4 (SR 400) UNDER RHODE ISLAND AVE. BRIDGE
STA. 406+96.00 ℄ CONST. I-4

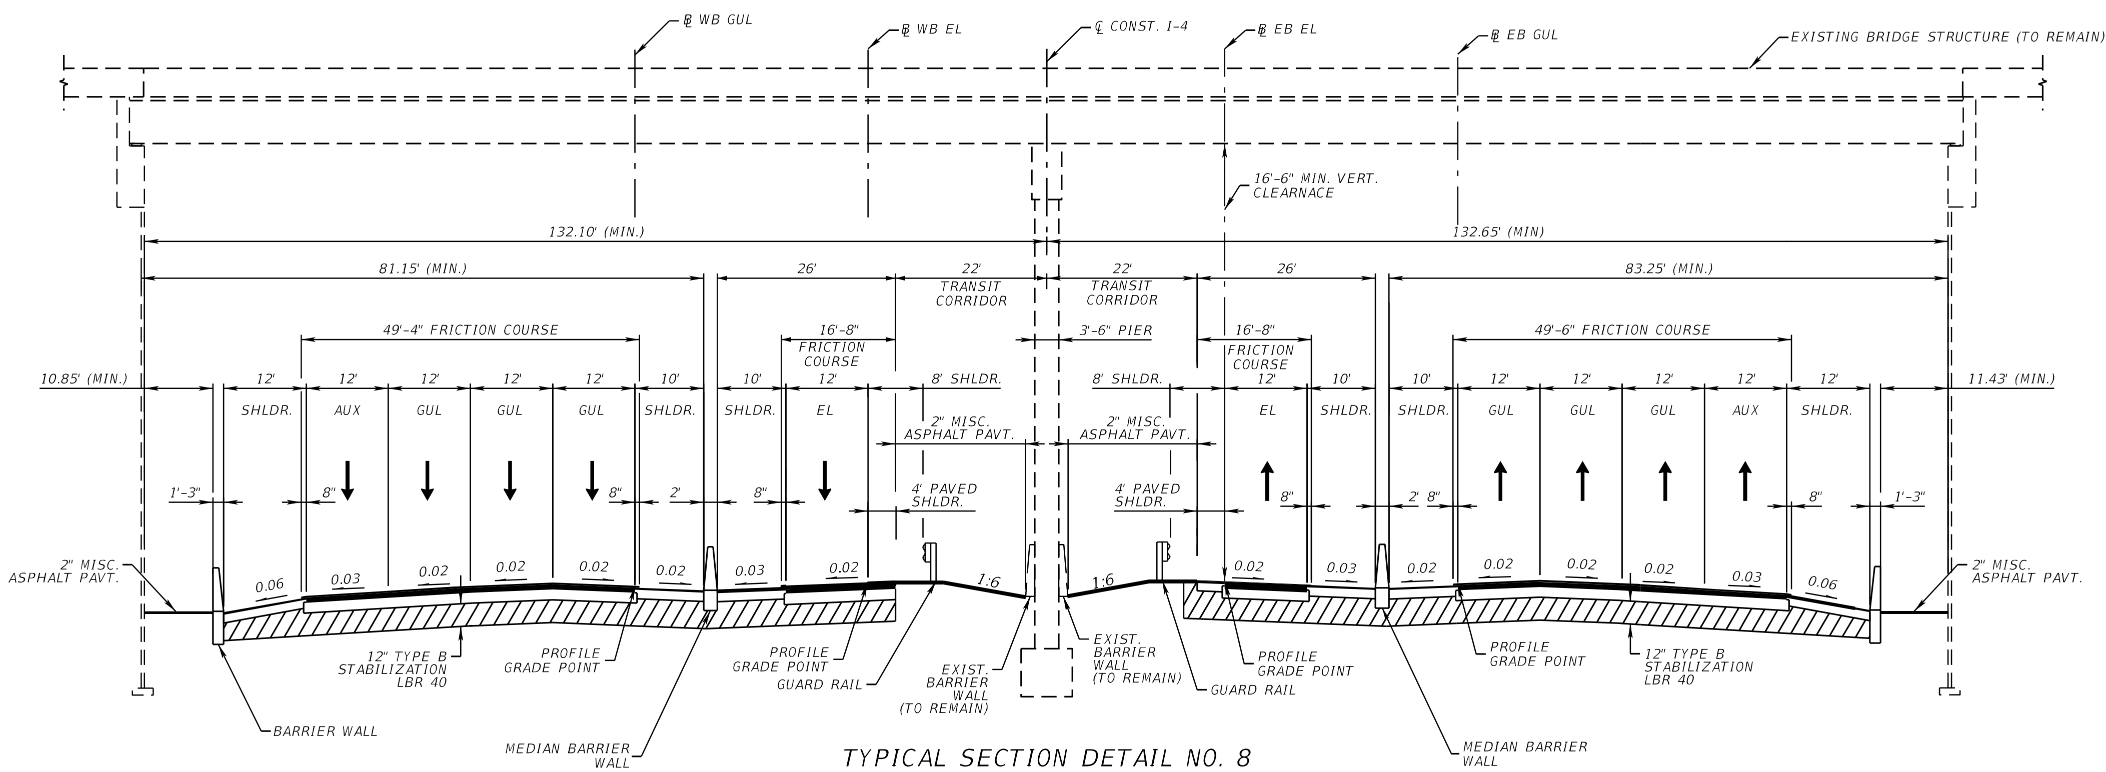

TYPICAL SECTION DETAIL NO. 8
I-4 (SR 400)
I-4 (SR 400) UNDER EXISTING GRAVES RD. BRIDGE
STA. 463+00.00 ℄ CONST. I-4

THE OFFICIAL RECORD OF THIS SHEET IS THE ELECTRONIC FILE DIGITALLY SIGNED AND SEALED UNDER RULE 61G15-23.004, F.A.C.

REVISIONS			
DATE	DESCRIPTION	DATE	DESCRIPTION

STANTEC CONSULTING SERVICES INC.
ENGINEER OF RECORD:
WILLIAM V. ANDERSON, P.E. NO.: 36682
11315 CORPORATE BLVD., SUITE 105
ORLANDO, FLORIDA 32817
(407) 823-8966
CERTIFICATE OF AUTHORIZATION NO. 27013

STATE OF FLORIDA
DEPARTMENT OF TRANSPORTATION

ROAD NO.	COUNTY	FINANCIAL PROJECT ID
SR400	VOLUSIA	408464-2-32-01

TYPICAL SECTION DETAILS

SHEET NO.
41

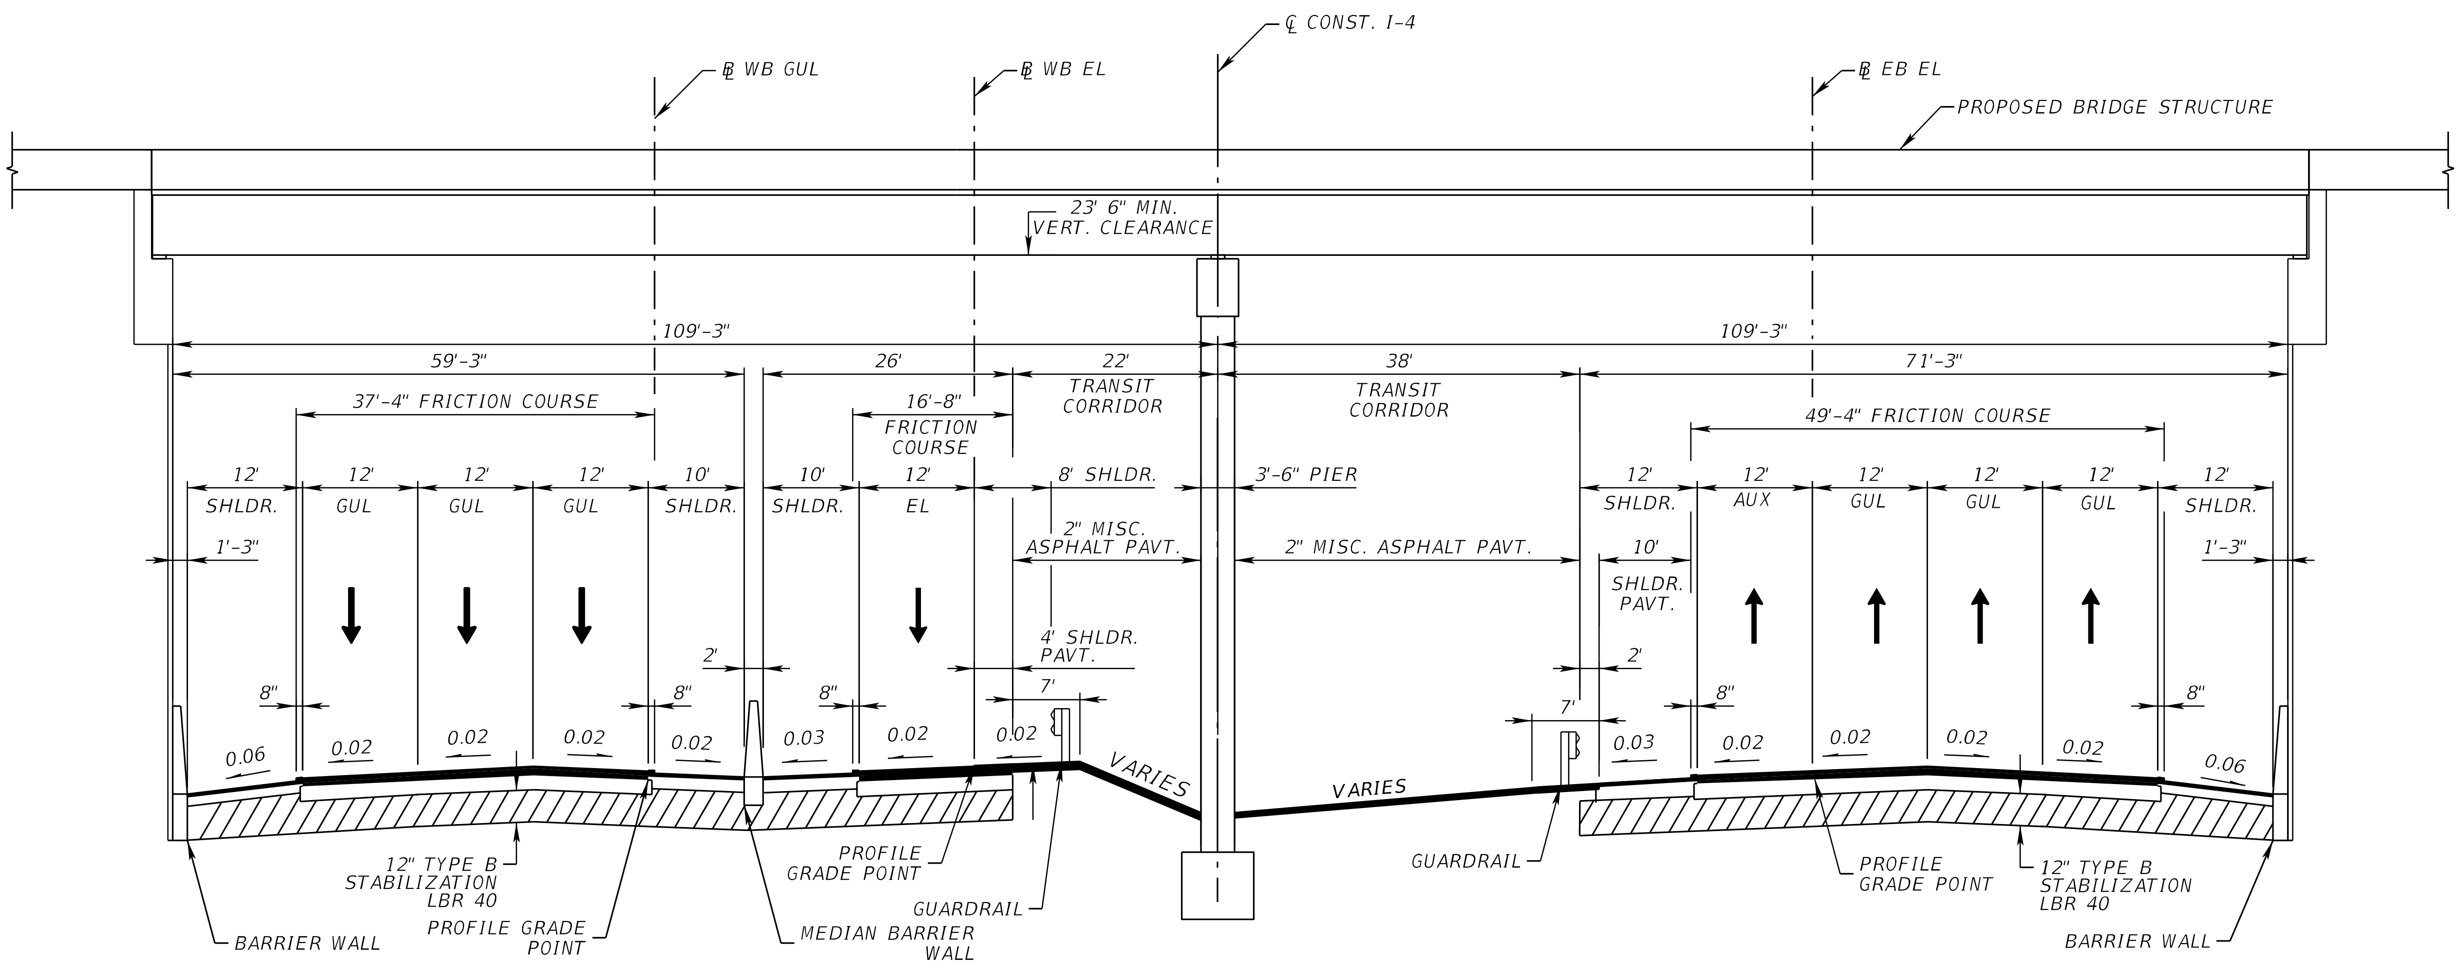

TYPICAL SECTION DETAIL NO. 9
I-4 (SR 400)
I-4 (SR 400) UNDER SR 472 EB + WB BRIDGES
STA. 486+23.35 ℄ CONST. I-4 (EB BRIDGE)
STA. 487+67.63 ℄ CONST. I-4 (WB BRIDGE)

THE OFFICIAL RECORD OF THIS SHEET IS THE ELECTRONIC FILE DIGITALLY SIGNED AND SEALED UNDER RULE 61G15-23.004, F.A.C.

REVISIONS			
DATE	DESCRIPTION	DATE	DESCRIPTION

STANTEC CONSULTING SERVICES INC.
ENGINEER OF RECORD:
WILLIAM V. ANDERSON, P.E. NO.: 36682
11315 CORPORATE BLVD., SUITE 105
ORLANDO, FLORIDA 32817
(407) 823-8966
CERTIFICATE OF AUTHORIZATION NO. 27013

STATE OF FLORIDA
DEPARTMENT OF TRANSPORTATION

ROAD NO.	COUNTY	FINANCIAL PROJECT ID
SR400	VOLUSIA	408464-2-32-01

TYPICAL SECTION DETAILS

SHEET NO.
42

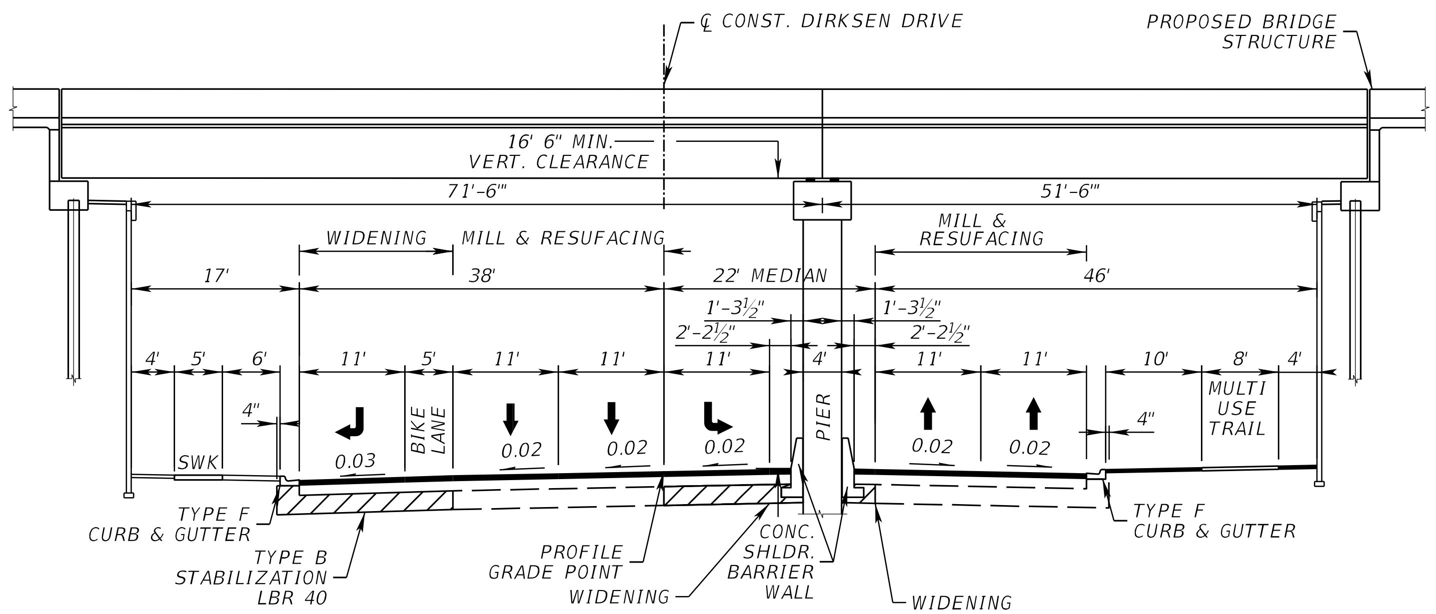

TYPICAL SECTION DETAIL NO. 10
DIRKSEN DR./DEBARY AVE. UNDER I-4 (SR 400) BRIDGE
STA. 98+61.46 CONST. ℄ DIRKSEN DRIVE

REVISIONS			
DATE	DESCRIPTION	DATE	DESCRIPTION

STANTEC CONSULTING SERVICES INC.
ENGINEER OF RECORD:
WILLIAM V. ANDERSON, P.E. NO.: 36682
11315 CORPORATE BLVD., SUITE 105
ORLANDO, FLORIDA 32817
(407) 823-8966
CERTIFICATE OF AUTHORIZATION NO. 27013

STATE OF FLORIDA
DEPARTMENT OF TRANSPORTATION

ROAD NO.	COUNTY	FINANCIAL PROJECT ID
SR400	VOLUSIA	408464-2-32-01

TYPICAL SECTION DETAILS

SHEET NO. 43

THE OFFICIAL RECORD OF THIS SHEET IS THE ELECTRONIC FILE DIGITALLY SIGNED AND SEALED UNDER RULE 61G15-23.004, F.A.C.

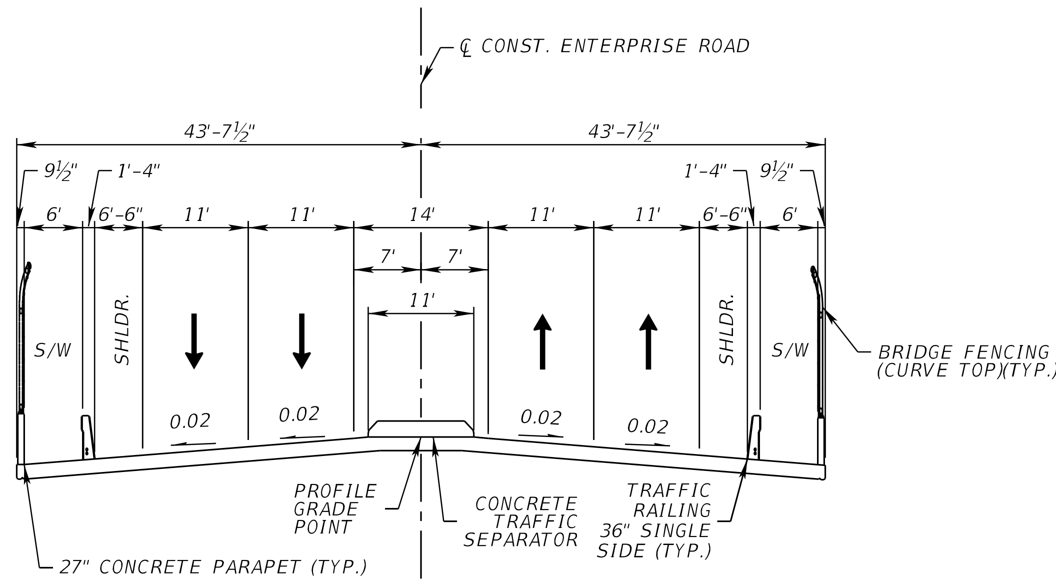

TYPICAL SECTION DETAIL NO. 11
ENTERPRISE RD. BRIDGE OVER I-4 (SR 400)
STA. 65+14.38 ℄ CONST. ENTERPRISE ROAD

REVISIONS			
DATE	DESCRIPTION	DATE	DESCRIPTION

STANTEC CONSULTING SERVICES INC.
ENGINEER OF RECORD:
WILLIAM V. ANDERSON, P.E. NO.: 36682
11315 CORPORATE BLVD., SUITE 105
ORLANDO, FLORIDA 32817
(407) 823-8966
CERTIFICATE OF AUTHORIZATION NO. 27013

STATE OF FLORIDA
DEPARTMENT OF TRANSPORTATION

ROAD NO.	COUNTY	FINANCIAL PROJECT ID
SR400	VOLUSIA	408464-2-32-01

TYPICAL SECTION DETAILS

SHEET NO. 44

THE OFFICIAL RECORD OF THIS SHEET IS THE ELECTRONIC FILE DIGITALLY SIGNED AND SEALED UNDER RULE 61G15-23.004, F.A.C.

jchassee 6/14/2019 4:15:41 PM Default V:\2158\active\CADD\40846423201\roadway\TYPSRD03.dgn

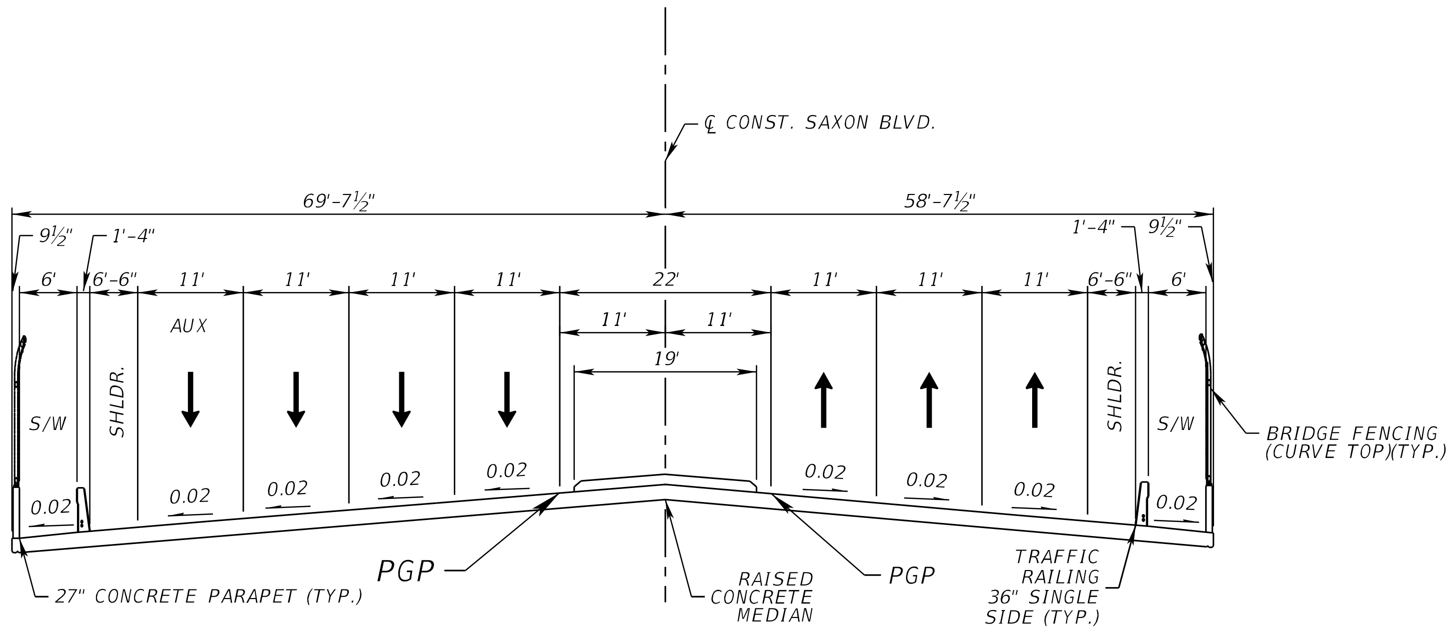

TYPICAL SECTION DETAIL NO. 12
SAXON BLVD. BRIDGE OVER I-4 (SR 400)
STA. 97+08.82 ℄ CONST. SAXON BLVD.

THE OFFICIAL RECORD OF THIS SHEET IS THE ELECTRONIC FILE DIGITALLY SIGNED AND SEALED UNDER RULE 61G15-23.004, F.A.C.

REVISIONS			
DATE	DESCRIPTION	DATE	DESCRIPTION

STANTEC CONSULTING SERVICES INC.
ENGINEER OF RECORD:
WILLIAM V. ANDERSON, P.E. NO.: 36682
11315 CORPORATE BLVD., SUITE 105
ORLANDO, FLORIDA 32817
(407) 823-8966
CERTIFICATE OF AUTHORIZATION NO. 27013

STATE OF FLORIDA
DEPARTMENT OF TRANSPORTATION

ROAD NO.	COUNTY	FINANCIAL PROJECT ID
SR400	VOLUSIA	408464-2-32-01

TYPICAL SECTION DETAILS

SHEET NO. 45

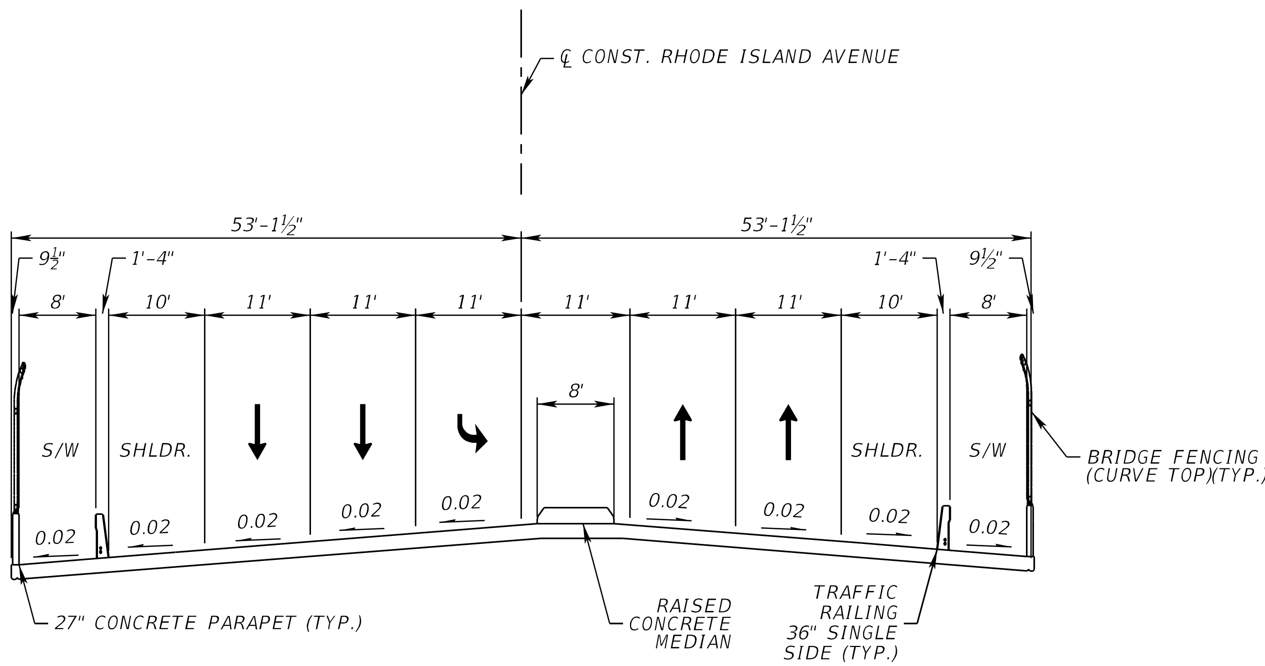

TYPICAL SECTION DETAIL NO. 13
RHODE ISLAND AVE. BRIDGE OVER I-4 (SR 400)
STA. 125+49.36 ℄ CONST. RHODE ISLAND AVE.

REVISIONS			
DATE	DESCRIPTION	DATE	DESCRIPTION

STANTEC CONSULTING SERVICES INC.
ENGINEER OF RECORD:
WILLIAM V. ANDERSON, P.E. NO.: 36682
11315 CORPORATE BLVD., SUITE 105
ORLANDO, FLORIDA 32817
(407) 823-8966
CERTIFICATE OF AUTHORIZATION NO. 27013

STATE OF FLORIDA
DEPARTMENT OF TRANSPORTATION

ROAD NO.	COUNTY	FINANCIAL PROJECT ID
SR400	VOLUSIA	408464-2-32-01

TYPICAL SECTION DETAILS

SHEET NO.
46

THE OFFICIAL RECORD OF THIS SHEET IS THE ELECTRONIC FILE DIGITALLY SIGNED AND SEALED UNDER RULE 61G15-23.004, F.A.C.

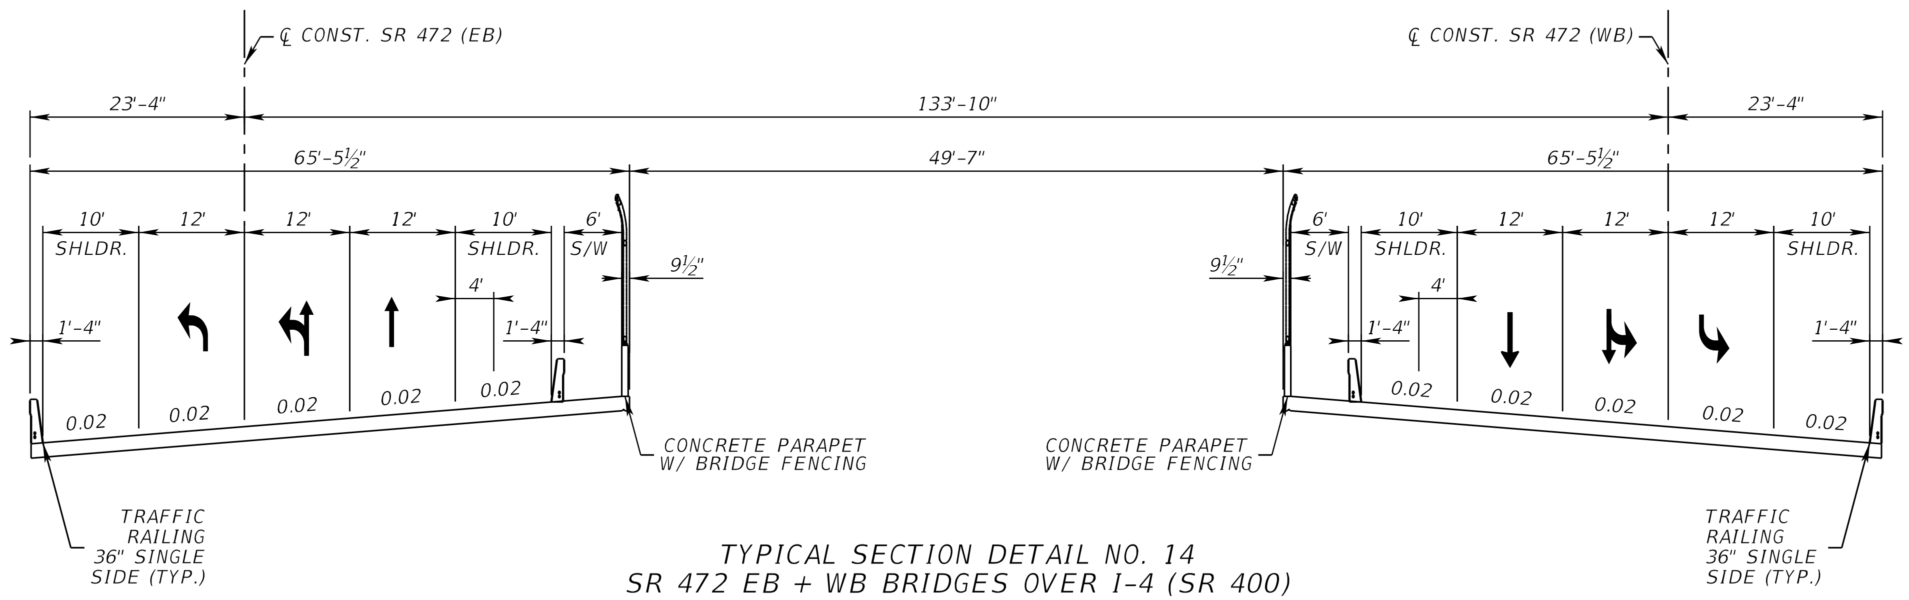

TYPICAL SECTION DETAIL NO. 14
SR 472 EB + WB BRIDGES OVER I-4 (SR 400)
STA. 231+90.67 B℄ CONST. SR 472 (WB)
STA. 131+35.62 B℄ CONST. SR 472 (EB)

REVISIONS			
DATE	DESCRIPTION	DATE	DESCRIPTION

STANTEC CONSULTING SERVICES INC.
ENGINEER OF RECORD:
WILLIAM V. ANDERSON, P.E. NO.: 36682
11315 CORPORATE BLVD., SUITE 105
ORLANDO, FLORIDA 32817
(407) 823-8966
CERTIFICATE OF AUTHORIZATION NO. 27013

STATE OF FLORIDA
DEPARTMENT OF TRANSPORTATION

ROAD NO.	COUNTY	FINANCIAL PROJECT ID
SR400	VOLUSIA	408464-2-32-01

TYPICAL SECTION DETAILS

SHEET NO.
47

THE OFFICIAL RECORD OF THIS SHEET IS THE ELECTRONIC FILE DIGITALLY SIGNED AND SEALED UNDER RULE 61G15-23.004, F.A.C.

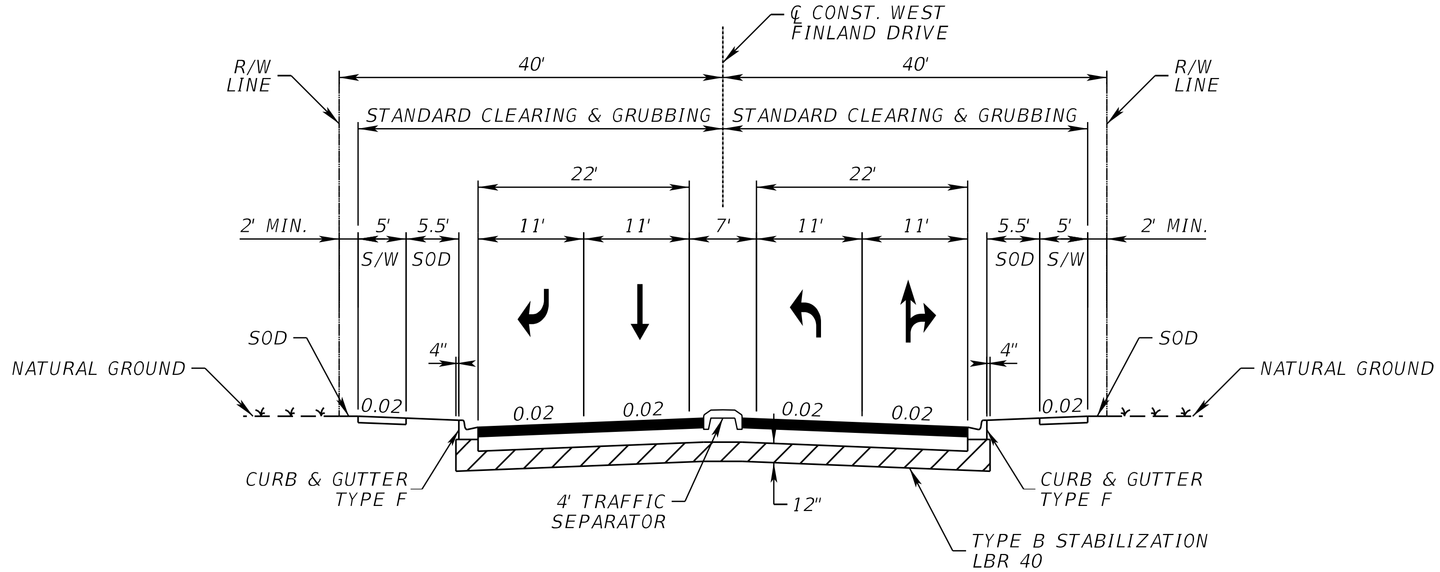

TYPICAL SECTION DETAIL NO. 15
WEST FINLAND DRIVE
STA. 11+86.07 TO STA. 15+56.66
DESIGN SPEED = 40 MPH

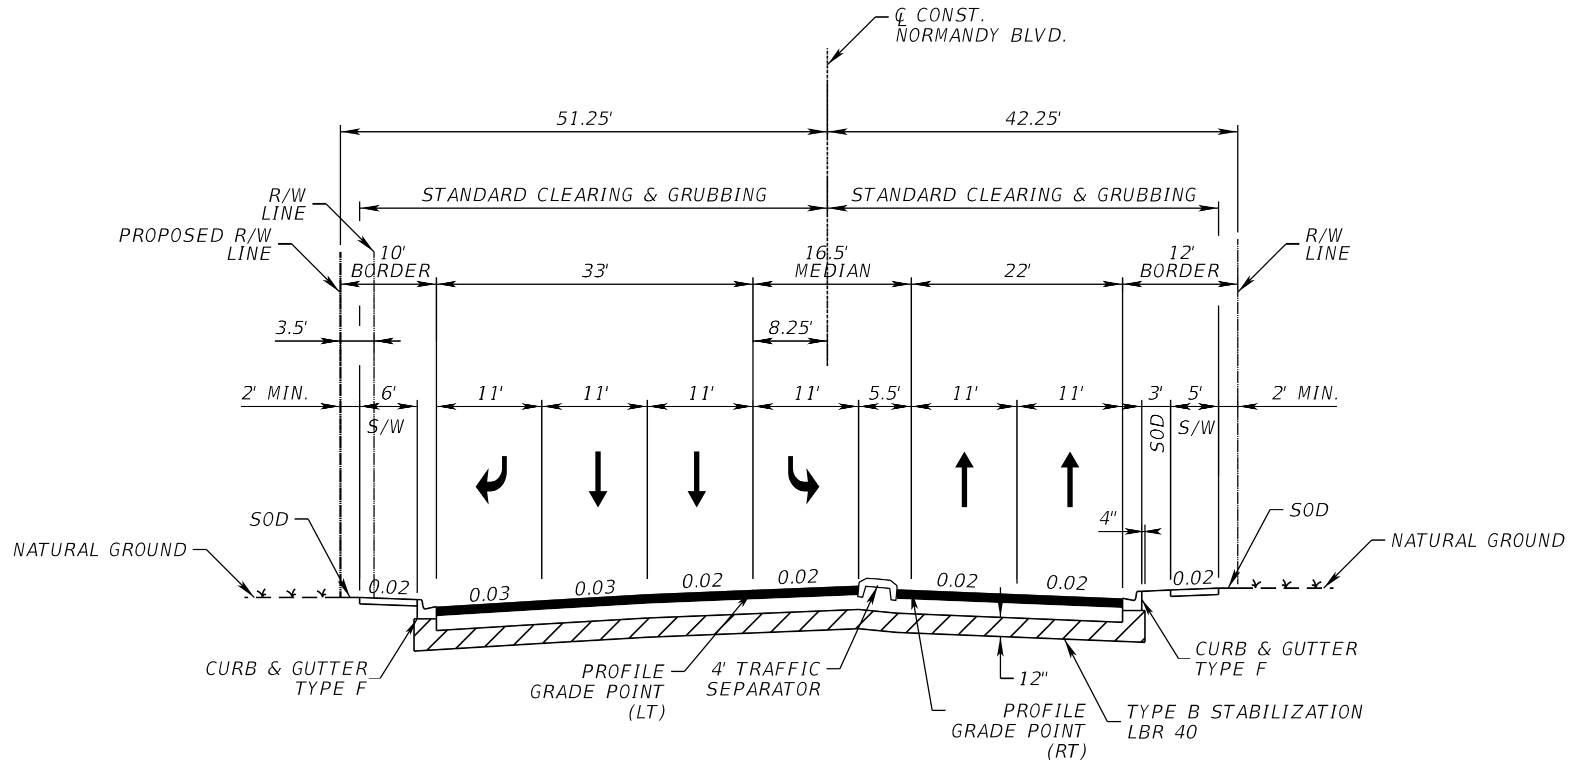

TYPICAL SECTION DETAIL NO. 16
NORMANDY BLVD. @ SAXON RD.
STA. 20+00.00 TO STA. 25+93.17
DESIGN SPEED = 30 MPH

THE OFFICIAL RECORD OF THIS SHEET IS THE ELECTRONIC FILE DIGITALLY SIGNED AND SEALED UNDER RULE 61G15-23.004, F.A.C.

REVISIONS

DATE	DESCRIPTION	DATE	DESCRIPTION

STANTEC CONSULTING SERVICES INC.
ENGINEER OF RECORD:
WILLIAM V. ANDERSON, P.E. NO.: 36682
11315 CORPORATE BLVD., SUITE 105
ORLANDO, FLORIDA 32817
(407) 823-8966
CERTIFICATE OF AUTHORIZATION NO. 27013

STATE OF FLORIDA
DEPARTMENT OF TRANSPORTATION

ROAD NO.	COUNTY	FINANCIAL PROJECT ID
SR400	VOLUSIA	408464-2-32-01

TYPICAL SECTION DETAILS

SHEET NO. 48

jchassee 6/14/2019 4:15:43 PM Default V:\2158\active\CADD\40846423201\roadway\TYPSRD04.DGN

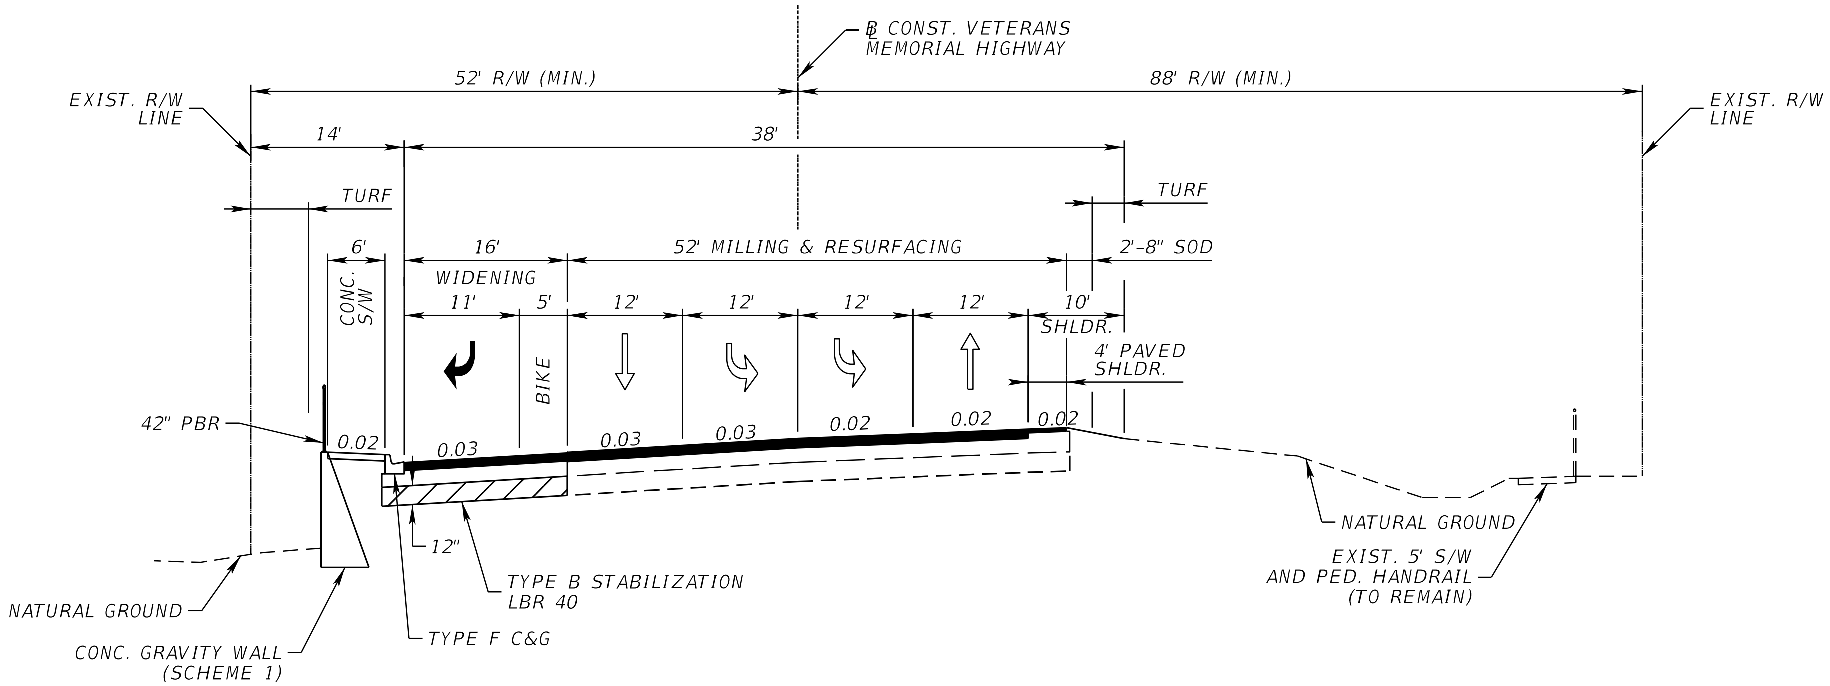

TYPICAL SECTION DETAIL NO. 17
℄ CONST. VETERANS MEMORIAL HWY.
STA. 4+07.58 TO STA. 8+51.49
DESIGN SPEED = 55 MPH

REVISIONS			
DATE	DESCRIPTION	DATE	DESCRIPTION

STANTEC CONSULTING SERVICES INC.
ENGINEER OF RECORD:
WILLIAM V. ANDERSON, P.E. NO.: 36682
11315 CORPORATE BLVD., SUITE 105
ORLANDO, FLORIDA 32817
(407) 823-8966
CERTIFICATE OF AUTHORIZATION NO. 27013

STATE OF FLORIDA
DEPARTMENT OF TRANSPORTATION

ROAD NO.	COUNTY	FINANCIAL PROJECT ID
SR400	VOLUSIA	408464-2-32-01

TYPICAL SECTION DETAILS

SHEET NO.
49

THE OFFICIAL RECORD OF THIS SHEET IS THE ELECTRONIC FILE DIGITALLY SIGNED AND SEALED UNDER RULE 61G15-23.004, F.A.C.

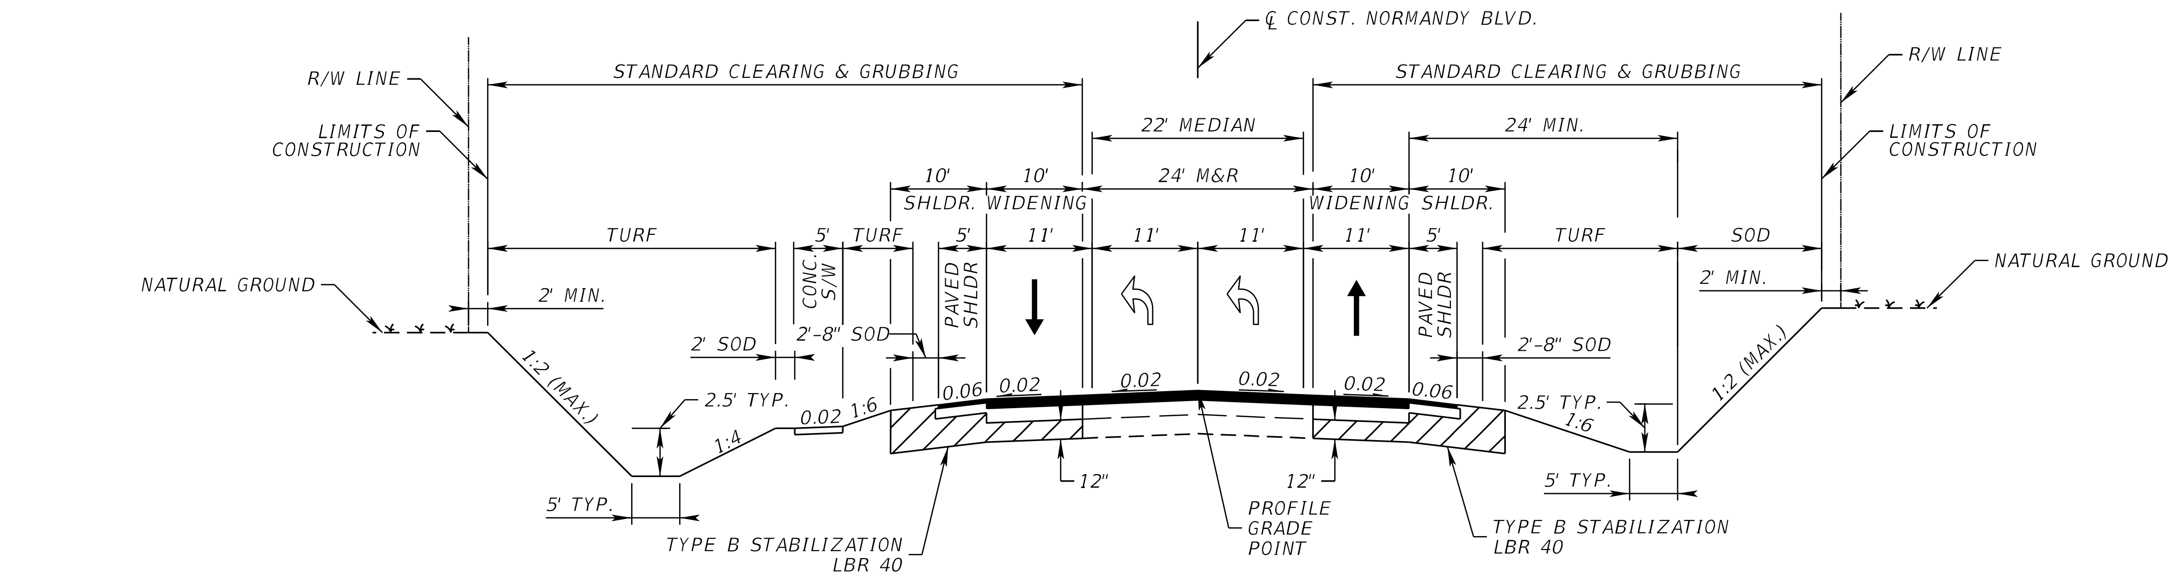

TYPICAL SECTION DETAIL NO. 18
℄ CONST. NORMANDY BLVD.
STA. 17+17.60 TO STA. 24+52.08
DESIGN SPEED = 45 MPH

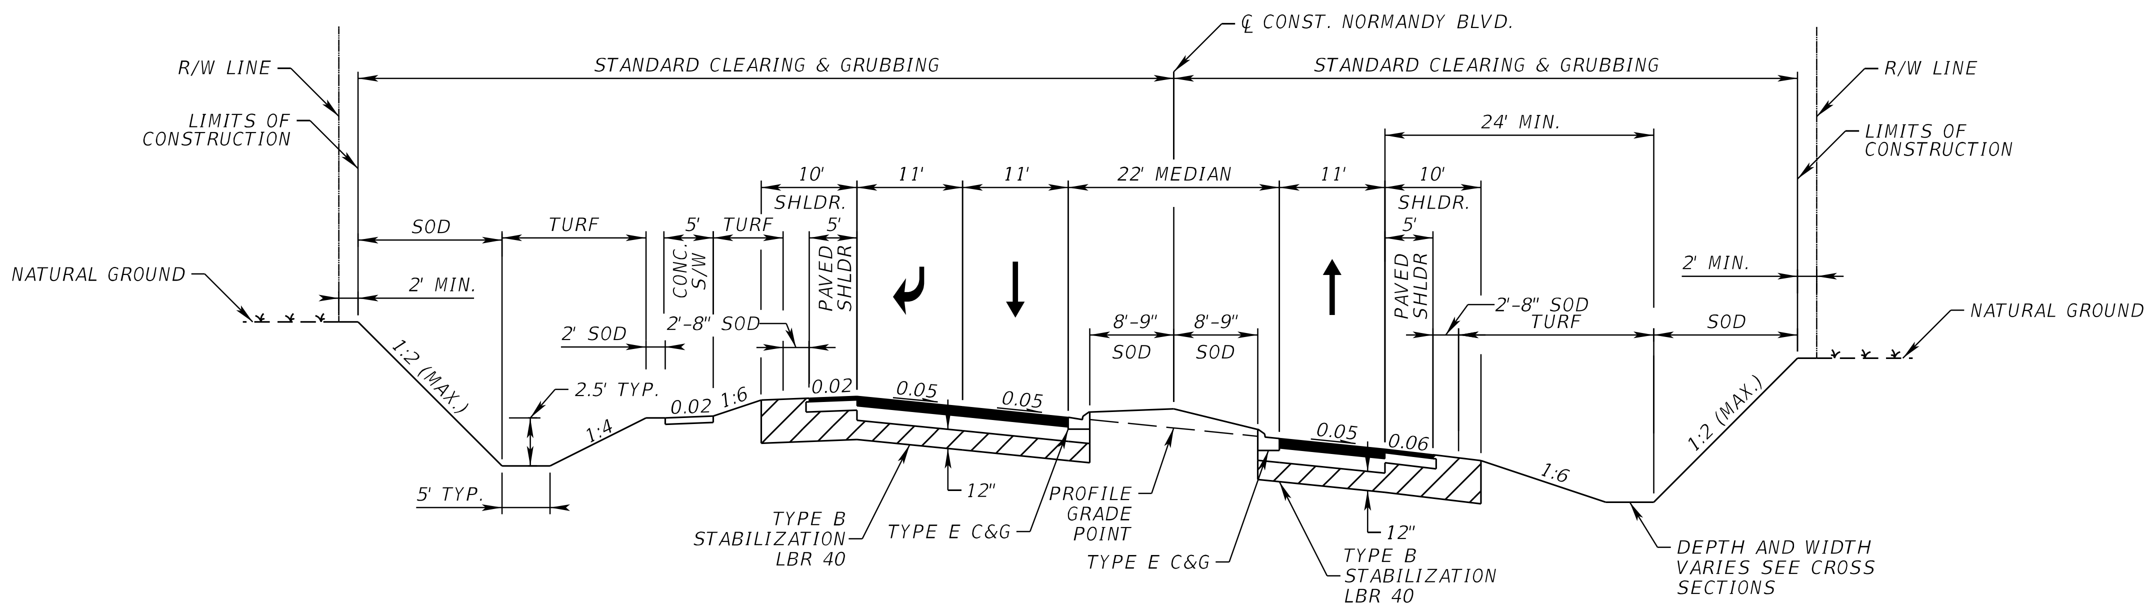

TYPICAL SECTION DETAIL NO. 19
℄ CONST. NORMANDY BLVD.
STA. 24+52.08 TO STA. 31+49.21
DESIGN SPEED = 45 MPH

REVISIONS			
DATE	DESCRIPTION	DATE	DESCRIPTION

STANTEC CONSULTING SERVICES INC.
ENGINEER OF RECORD:
WILLIAM V. ANDERSON, P.E. NO.: 36682
11315 CORPORATE BLVD., SUITE 105
ORLANDO, FLORIDA 32817
(407) 823-8966
CERTIFICATE OF AUTHORIZATION NO. 27013

STATE OF FLORIDA
DEPARTMENT OF TRANSPORTATION

ROAD NO.	COUNTY	FINANCIAL PROJECT ID
SR400	VOLUSIA	408464-2-32-01

TYPICAL SECTION DETAILS

SHEET NO. 50

THE OFFICIAL RECORD OF THIS SHEET IS THE ELECTRONIC FILE DIGITALLY SIGNED AND SEALED UNDER RULE 61G15-23.004, F.A.C.

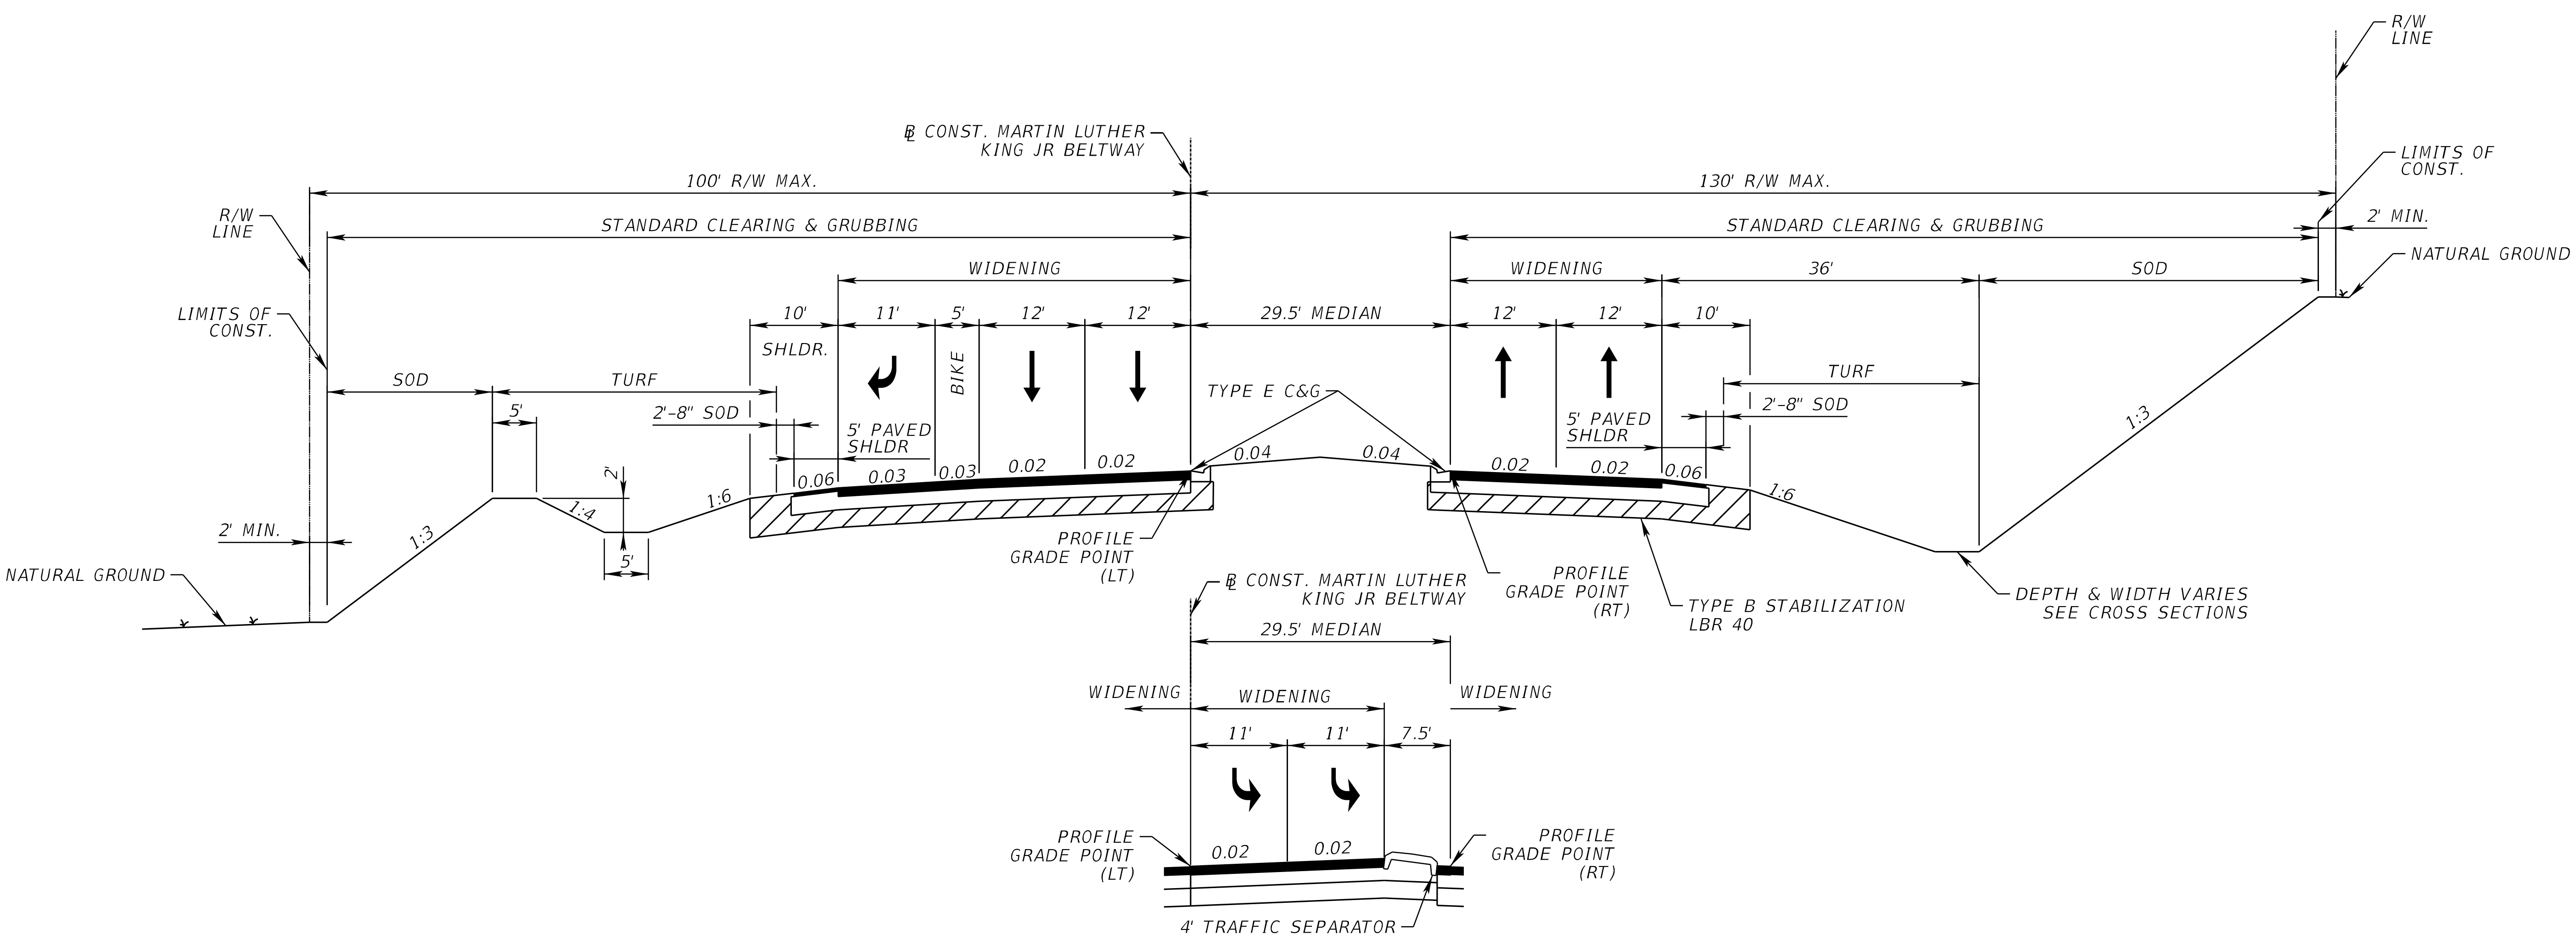

STA. 10+41.01 TO STA. 17+84+/-

TYPICAL SECTION DETAIL NO. 20
℄ CONST. MARTIN LUTHER KING JR BELTWAY
STA. 10+41.01 TO STA. 30+83.96
DESIGN SPEED = 55 MPH

REVISIONS			
DATE	DESCRIPTION	DATE	DESCRIPTION

STANTEC CONSULTING SERVICES INC.
ENGINEER OF RECORD:
WILLIAM V. ANDERSON, P.E. NO.: 36682
11315 CORPORATE BLVD., SUITE 105
ORLANDO, FLORIDA 32817
(407) 823-8966
CERTIFICATE OF AUTHORIZATION NO. 27013

STATE OF FLORIDA
DEPARTMENT OF TRANSPORTATION

ROAD NO.	COUNTY	FINANCIAL PROJECT ID
SR400	VOLUSIA	408464-2-32-01

TYPICAL SECTION DETAILS

SHEET NO. 51

THE OFFICIAL RECORD OF THIS SHEET IS THE ELECTRONIC FILE DIGITALLY SIGNED AND SEALED UNDER RULE 61G15-23.004, F.A.C.

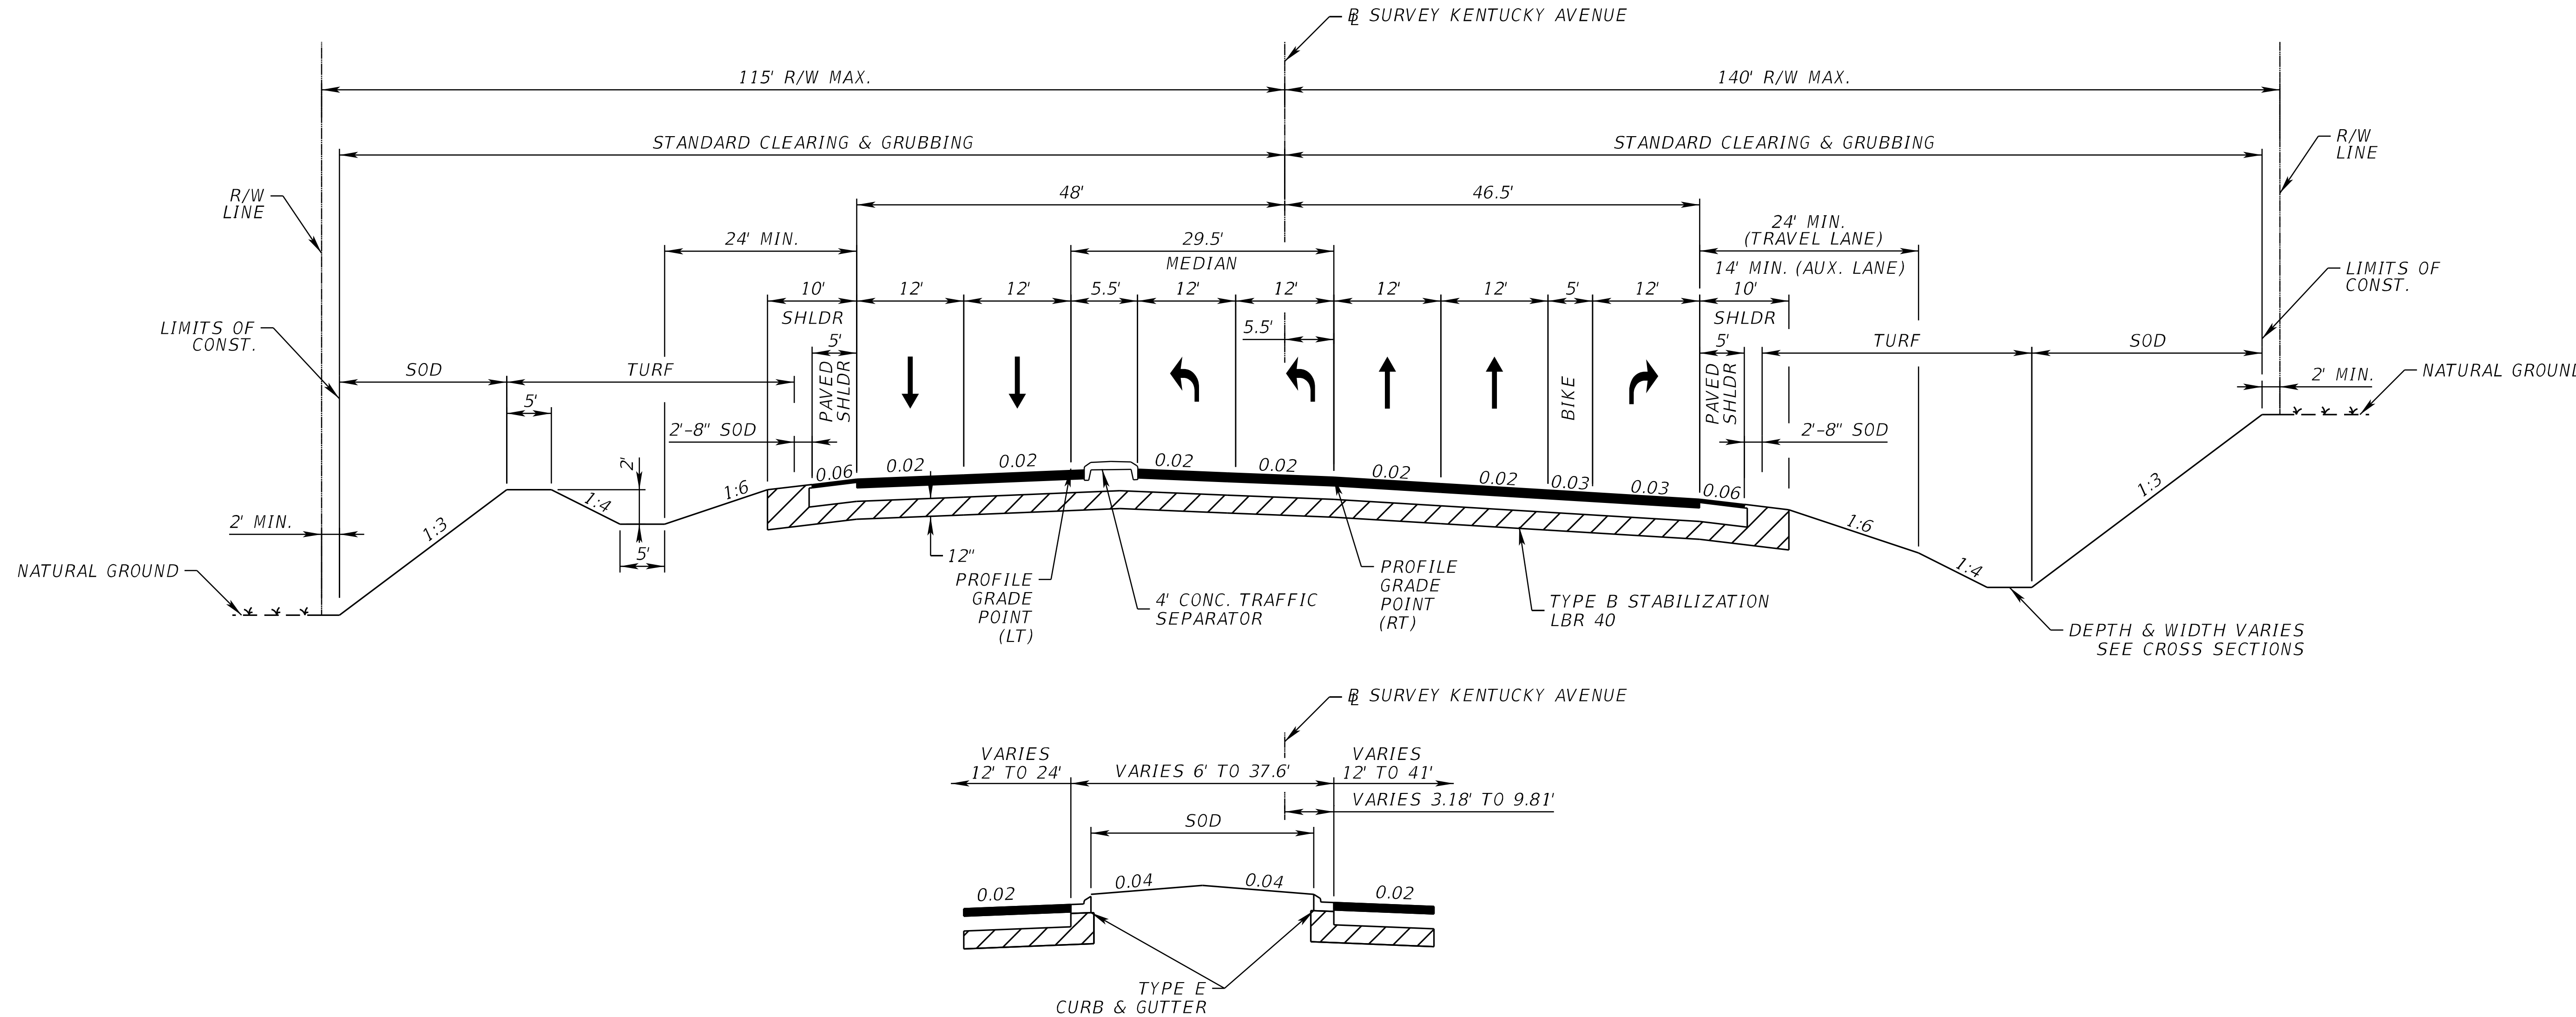

STA. 34+78.27 TO STA. 46+01.70

TYPICAL SECTION DETAIL NO. 21
℄ CONST. KENTUCKY AVE.
STA. 32+83.42 TO STA. 52+16.04
DESIGN SPEED = 45 MPH

THE OFFICIAL RECORD OF THIS SHEET IS THE ELECTRONIC FILE DIGITALLY SIGNED AND SEALED UNDER RULE 61G15-23.004, F.A.C.

REVISIONS			
DATE	DESCRIPTION	DATE	DESCRIPTION

STANTEC CONSULTING SERVICES INC.
ENGINEER OF RECORD:
WILLIAM V. ANDERSON, P.E. NO.: 36682
11315 CORPORATE BLVD., SUITE 105
ORLANDO, FLORIDA 32817
(407) 823-8966
CERTIFICATE OF AUTHORIZATION NO. 27013

STATE OF FLORIDA
DEPARTMENT OF TRANSPORTATION

ROAD NO.	COUNTY	FINANCIAL PROJECT ID
SR400	VOLUSIA	408464-2-32-01

TYPICAL SECTION DETAILS

SHEET NO. 52

jchassee 6/14/2019 4:15:52 PM Default V:\2158\active\CADD\40846423201\roadway\TYPSRD04.DGN

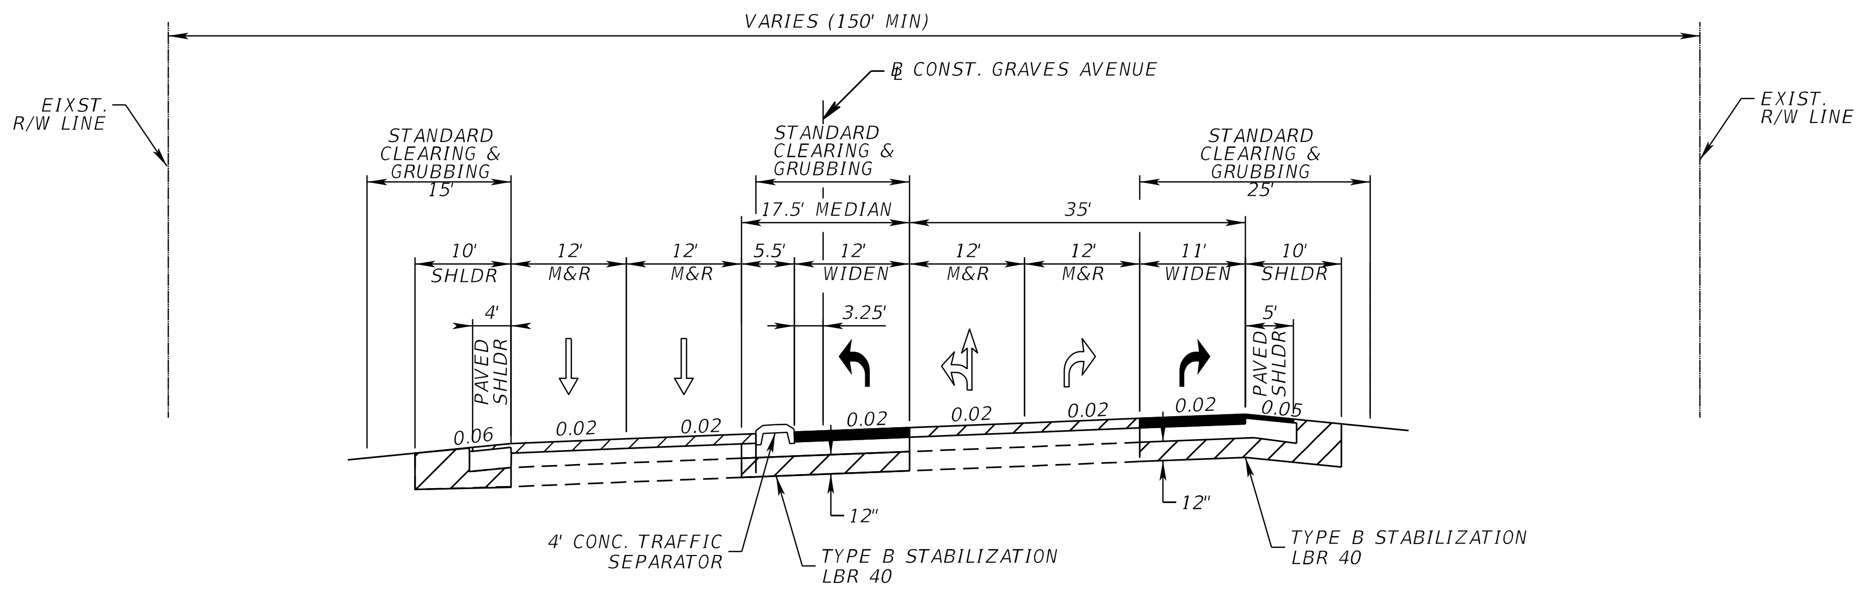

TYPICAL SECTION DETAIL NO. 22
℄ CONST. GRAVES AVE.
STA. 45+00.00 TO STA. 51+23.34
DESIGN SPEED = 25 MPH

THE OFFICIAL RECORD OF THIS SHEET IS THE ELECTRONIC FILE DIGITALLY SIGNED AND SEALED UNDER RULE 61G15-23.004, F.A.C.

REVISIONS			
DATE	DESCRIPTION	DATE	DESCRIPTION

STANTEC CONSULTING SERVICES INC.
ENGINEER OF RECORD:
WILLIAM V. ANDERSON, P.E. NO.: 36682
11315 CORPORATE BLVD., SUITE 105
ORLANDO, FLORIDA 32817
(407) 823-8966
CERTIFICATE OF AUTHORIZATION NO. 27013

STATE OF FLORIDA
DEPARTMENT OF TRANSPORTATION

ROAD NO.	COUNTY	FINANCIAL PROJECT ID
SR400	VOLUSIA	408464-2-32-01

TYPICAL SECTION DETAILS

SHEET NO.
53

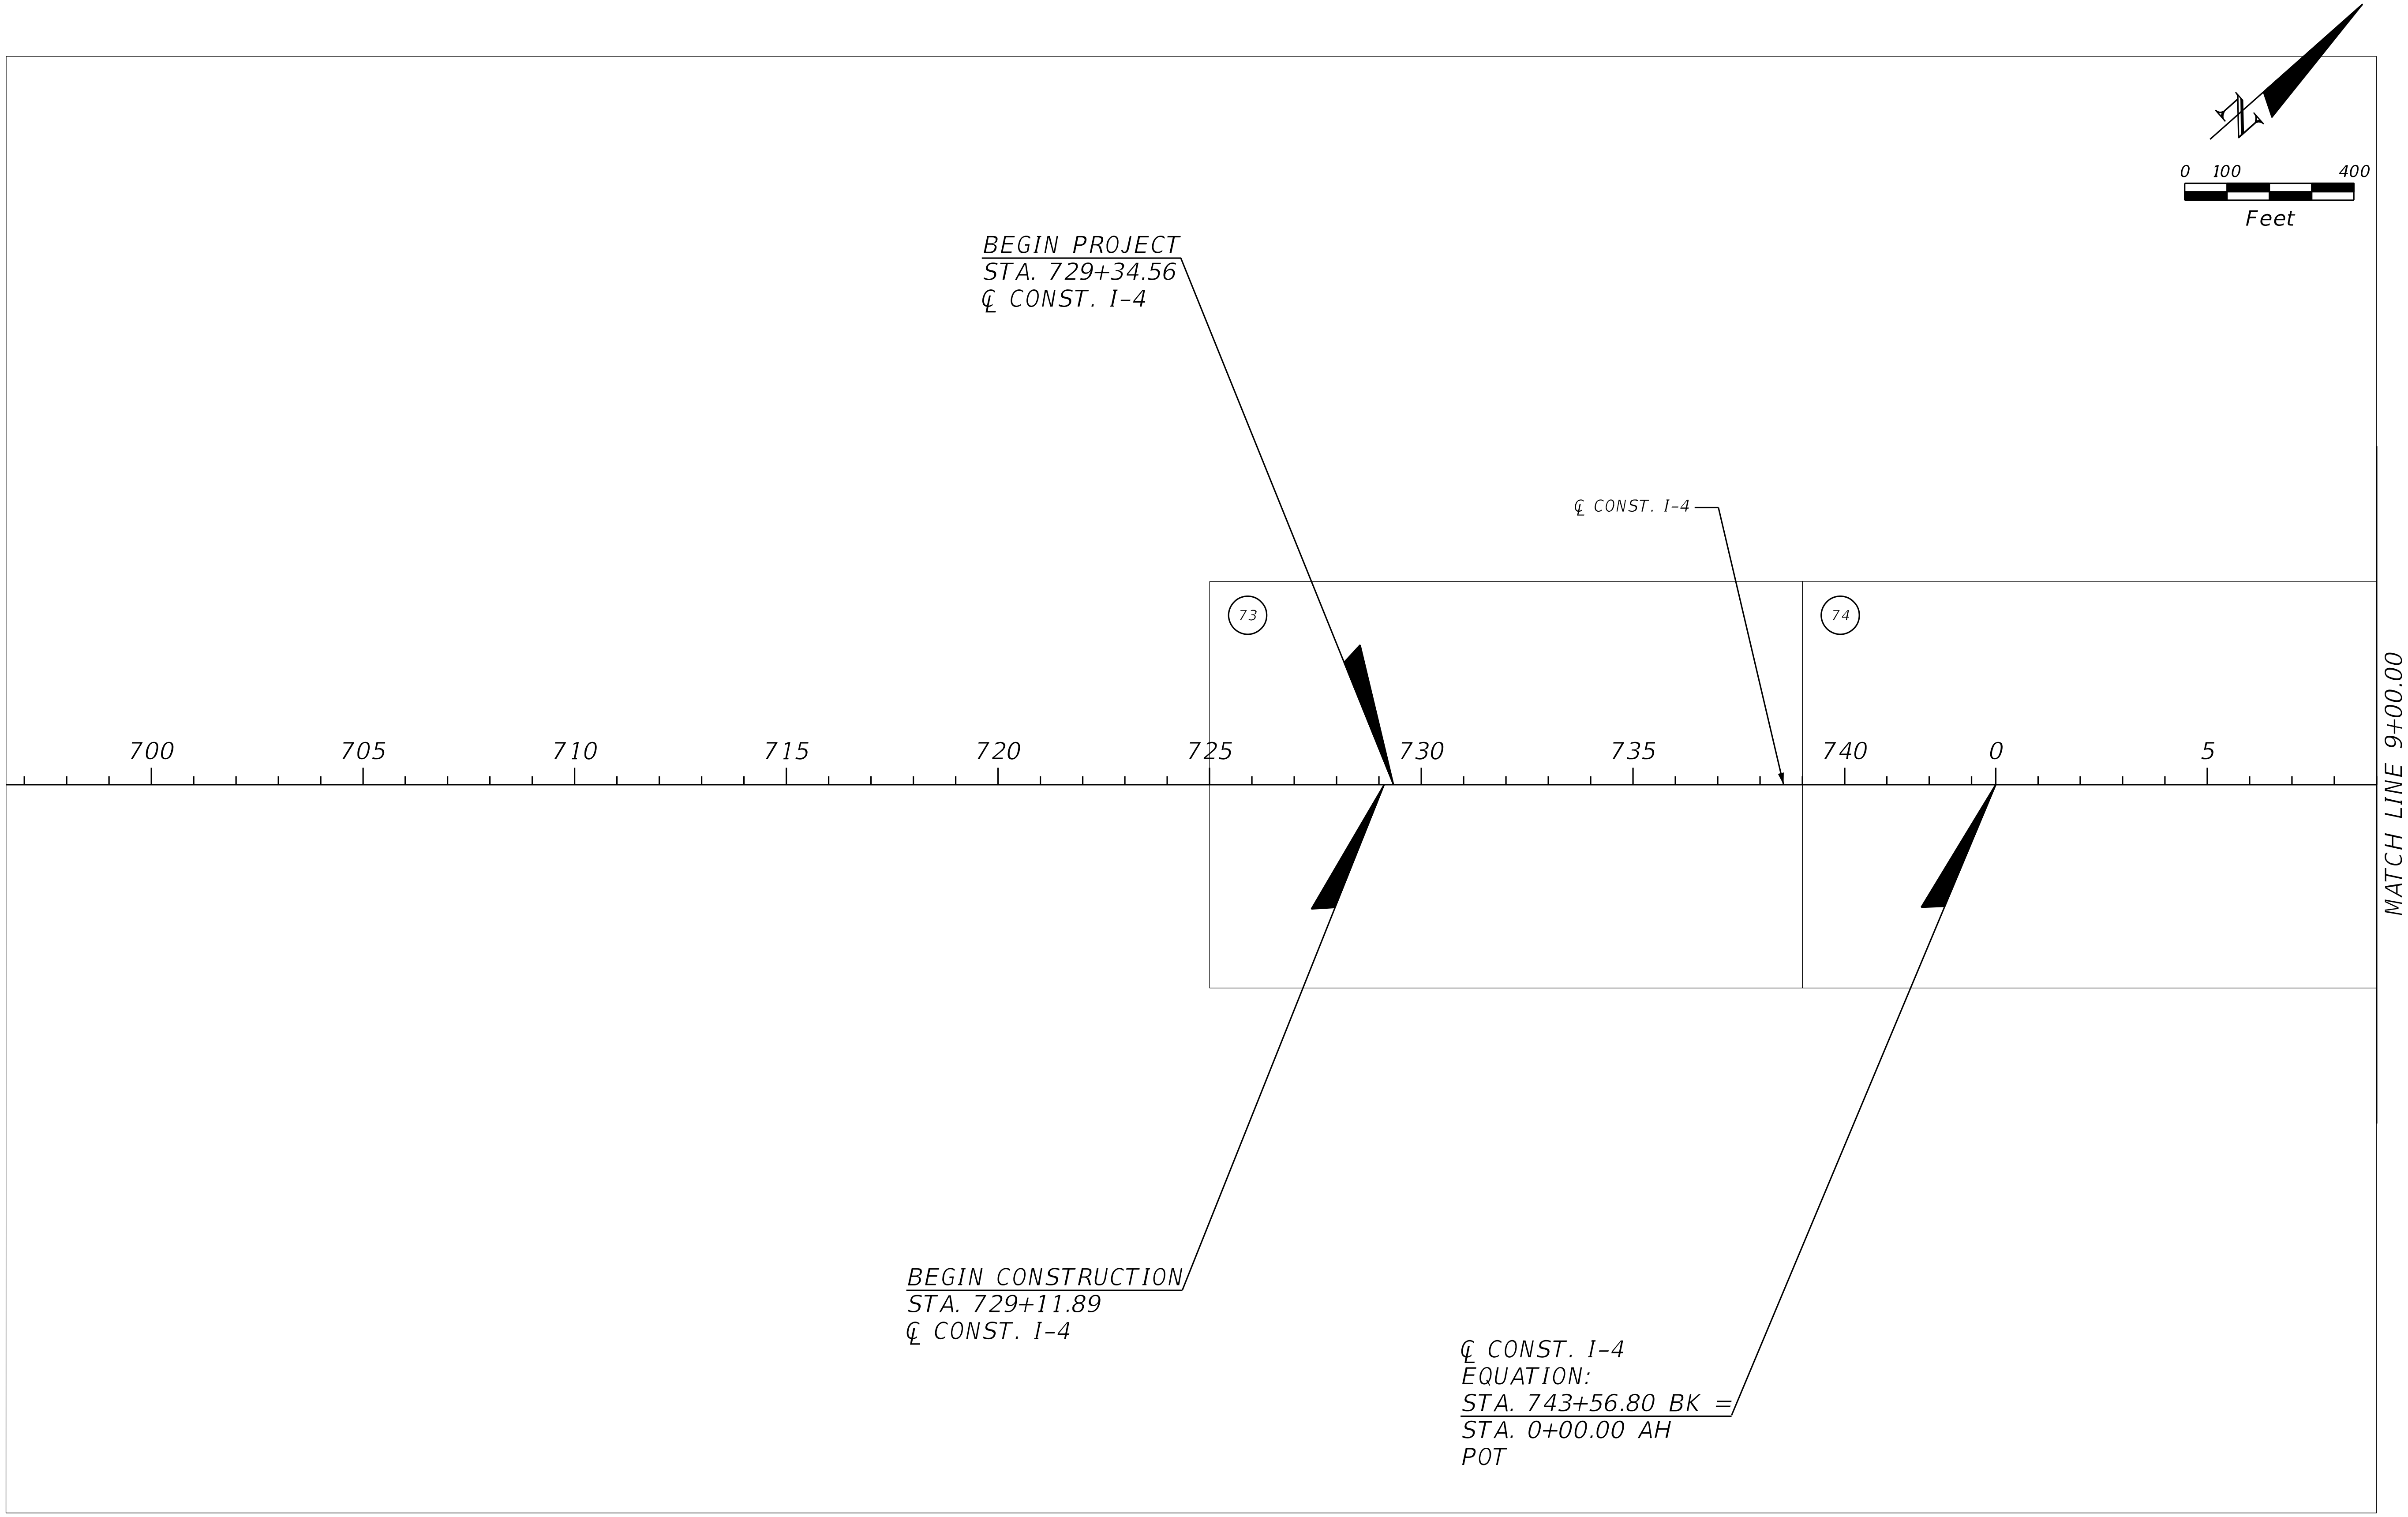

THE OFFICIAL RECORD OF THIS SHEET IS THE ELECTRONIC FILE DIGITALLY SIGNED AND SEALED UNDER RULE 61G15-23.004, F.A.C.

REVISIONS

DATE	DESCRIPTION	DATE	DESCRIPTION

STANTEC CONSULTING SERVICES INC.
ENGINEER OF RECORD:
WILLIAM V. ANDERSON, P.E. NO.: 36682
11315 CORPORATE BLVD., SUITE 105
ORLANDO, FLORIDA 32817
(407) 823-8966
CERTIFICATE OF AUTHORIZATION NO. 27013

STATE OF FLORIDA
DEPARTMENT OF TRANSPORTATION

ROAD NO.	COUNTY	FINANCIAL PROJECT ID
SR400	VOLUSIA	408464-2-32-01

PROJECT LAYOUT

SHEET NO. 54

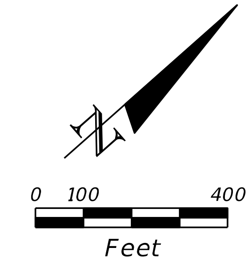

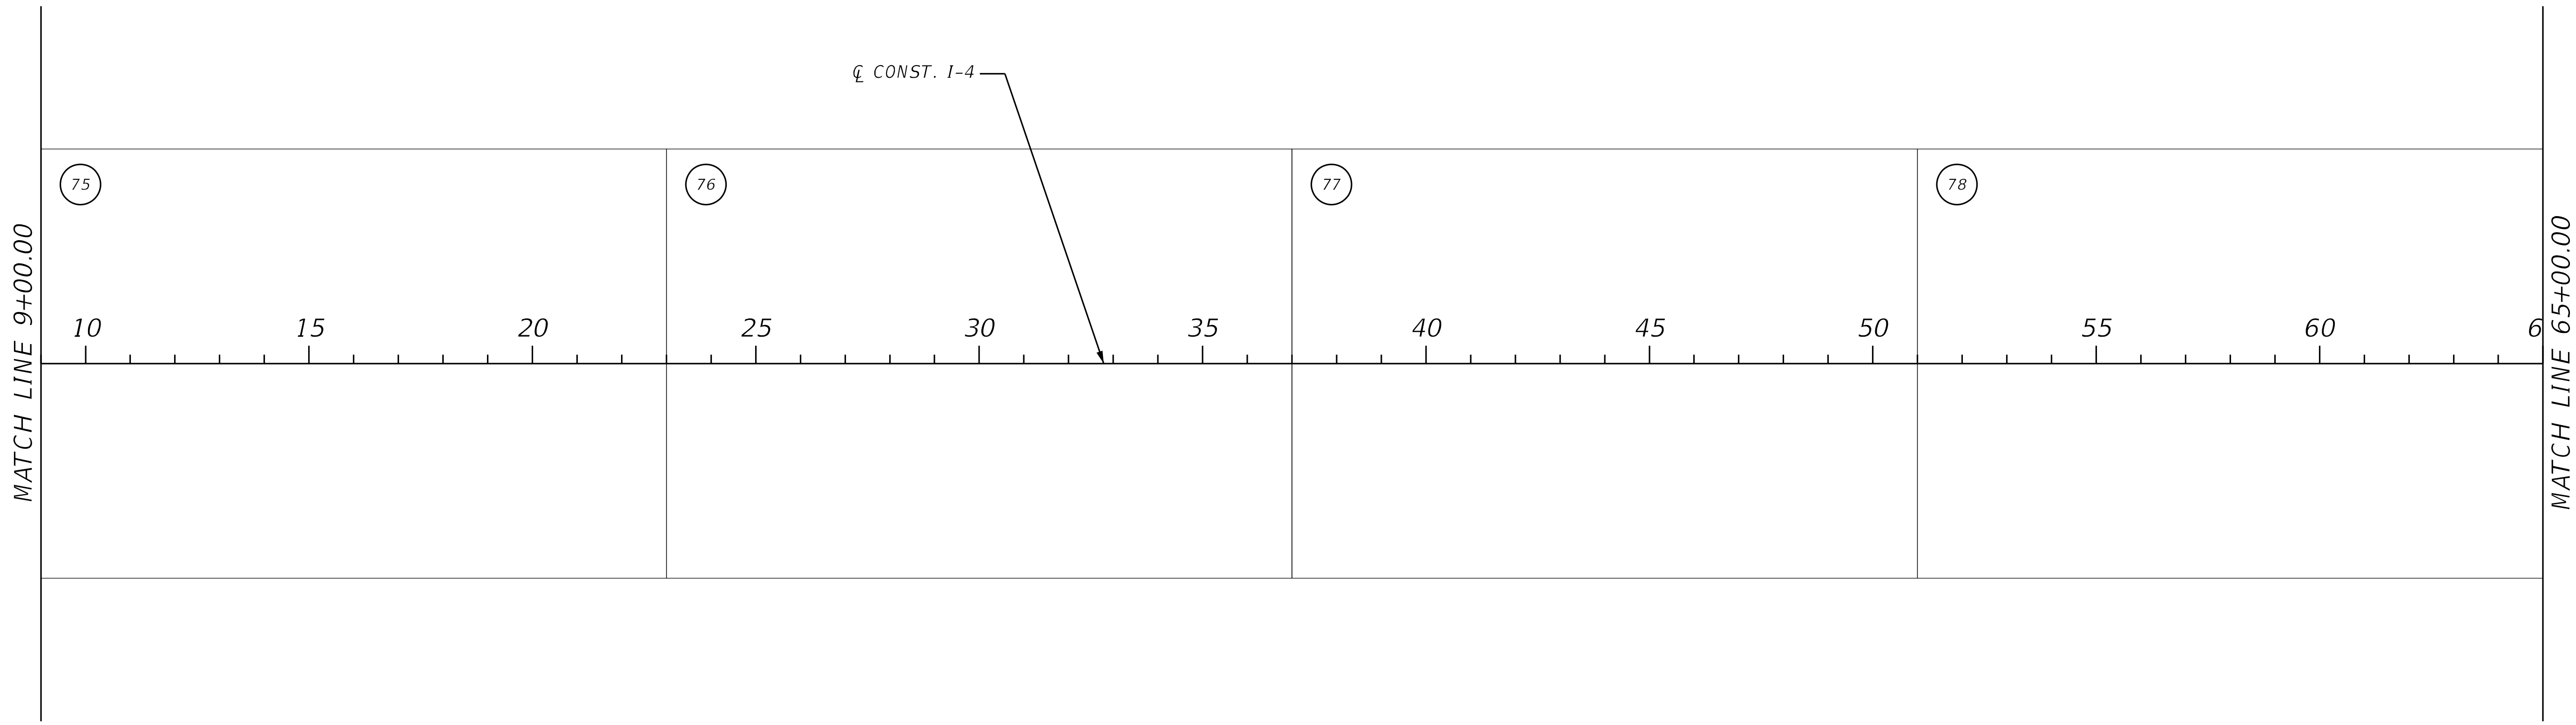

REVISIONS			
DATE	DESCRIPTION	DATE	DESCRIPTION

STANTEC CONSULTING SERVICES INC.
ENGINEER OF RECORD:
WILLIAM V. ANDERSON, P.E. NO.: 36682
11315 CORPORATE BLVD., SUITE 105
ORLANDO, FLORIDA 32817
(407) 823-8966
CERTIFICATE OF AUTHORIZATION NO. 27013

STATE OF FLORIDA
DEPARTMENT OF TRANSPORTATION

ROAD NO.	COUNTY	FINANCIAL PROJECT ID
SR400	VOLUSIA	408464-2-32-01

PROJECT LAYOUT

SHEET NO. 55

THE OFFICIAL RECORD OF THIS SHEET IS THE ELECTRONIC FILE DIGITALLY SIGNED AND SEALED UNDER RULE 61G15-23.004, F.A.C.

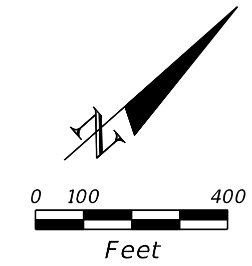

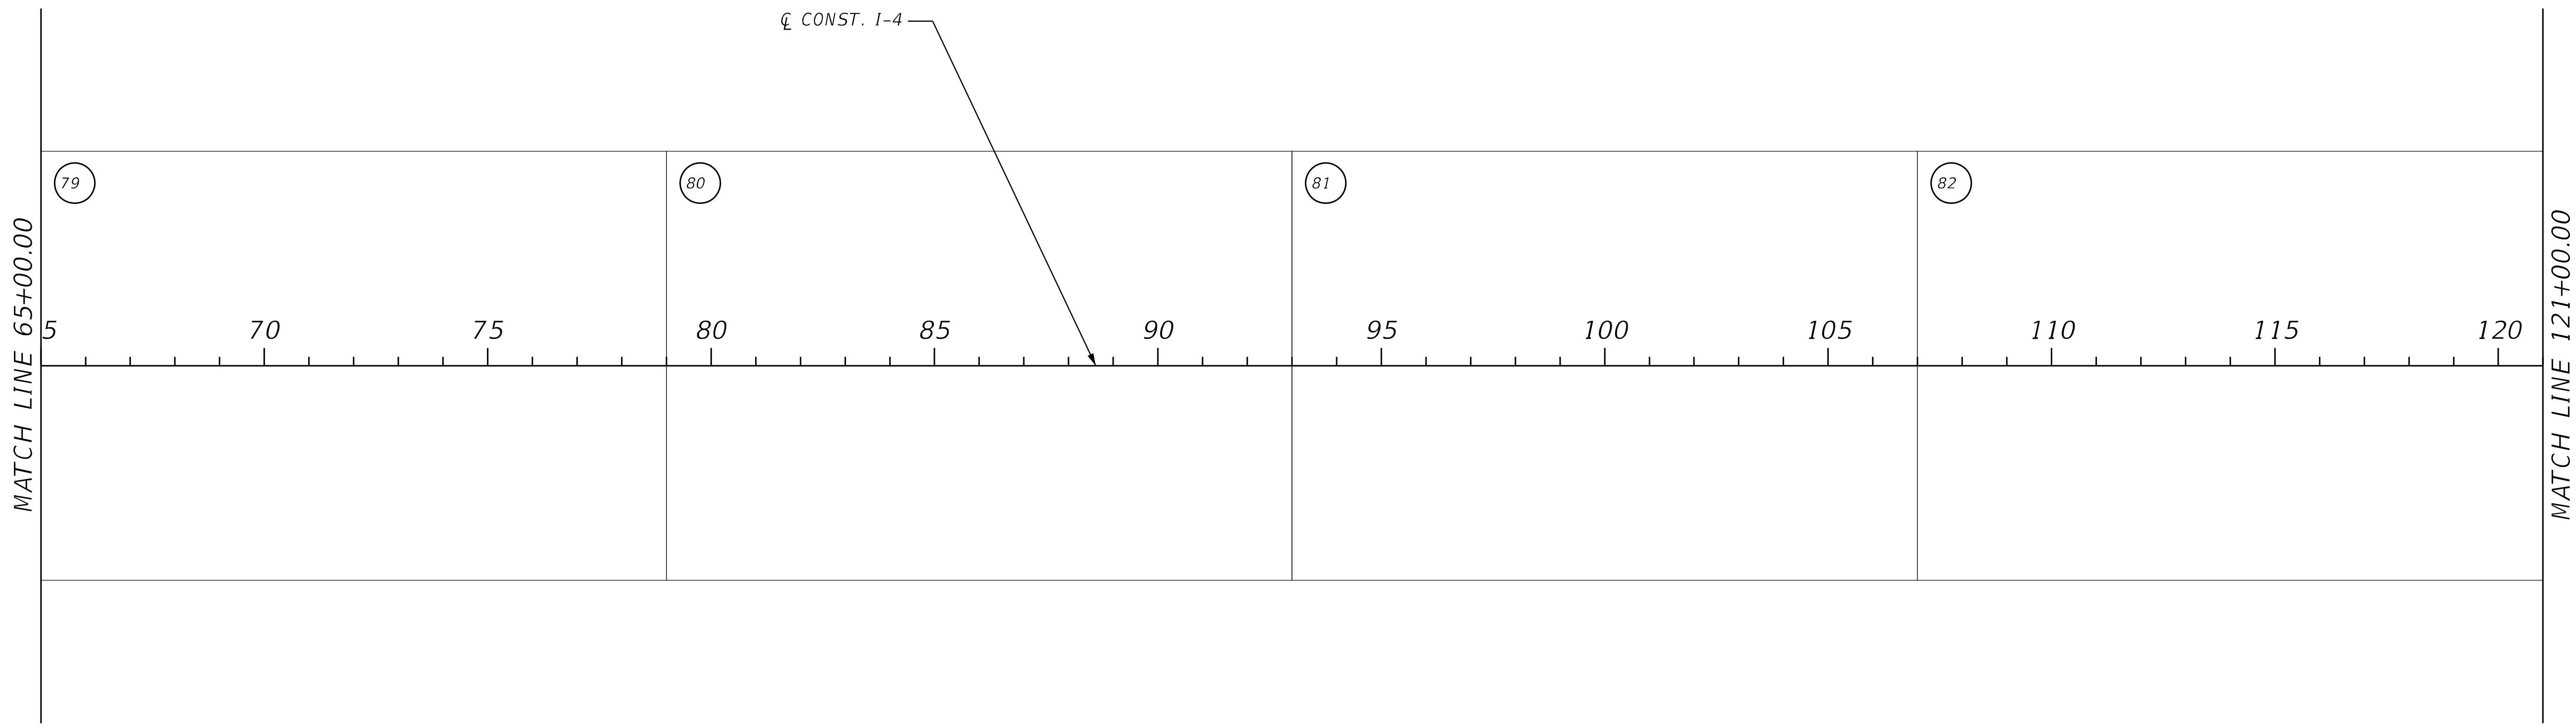

REVISIONS			
DATE	DESCRIPTION	DATE	DESCRIPTION

STANTEC CONSULTING SERVICES INC.
ENGINEER OF RECORD:
WILLIAM V. ANDERSON, P.E. NO.: 36682
11315 CORPORATE BLVD., SUITE 105
ORLANDO, FLORIDA 32817
(407) 823-8966
CERTIFICATE OF AUTHORIZATION NO. 27013

STATE OF FLORIDA
DEPARTMENT OF TRANSPORTATION

ROAD NO.	COUNTY	FINANCIAL PROJECT ID
SR400	VOLUSIA	408464-2-32-01

PROJECT LAYOUT

SHEET NO.
56

THE OFFICIAL RECORD OF THIS SHEET IS THE ELECTRONIC FILE DIGITALLY SIGNED AND SEALED UNDER RULE 61G15-23.004, F.A.C.

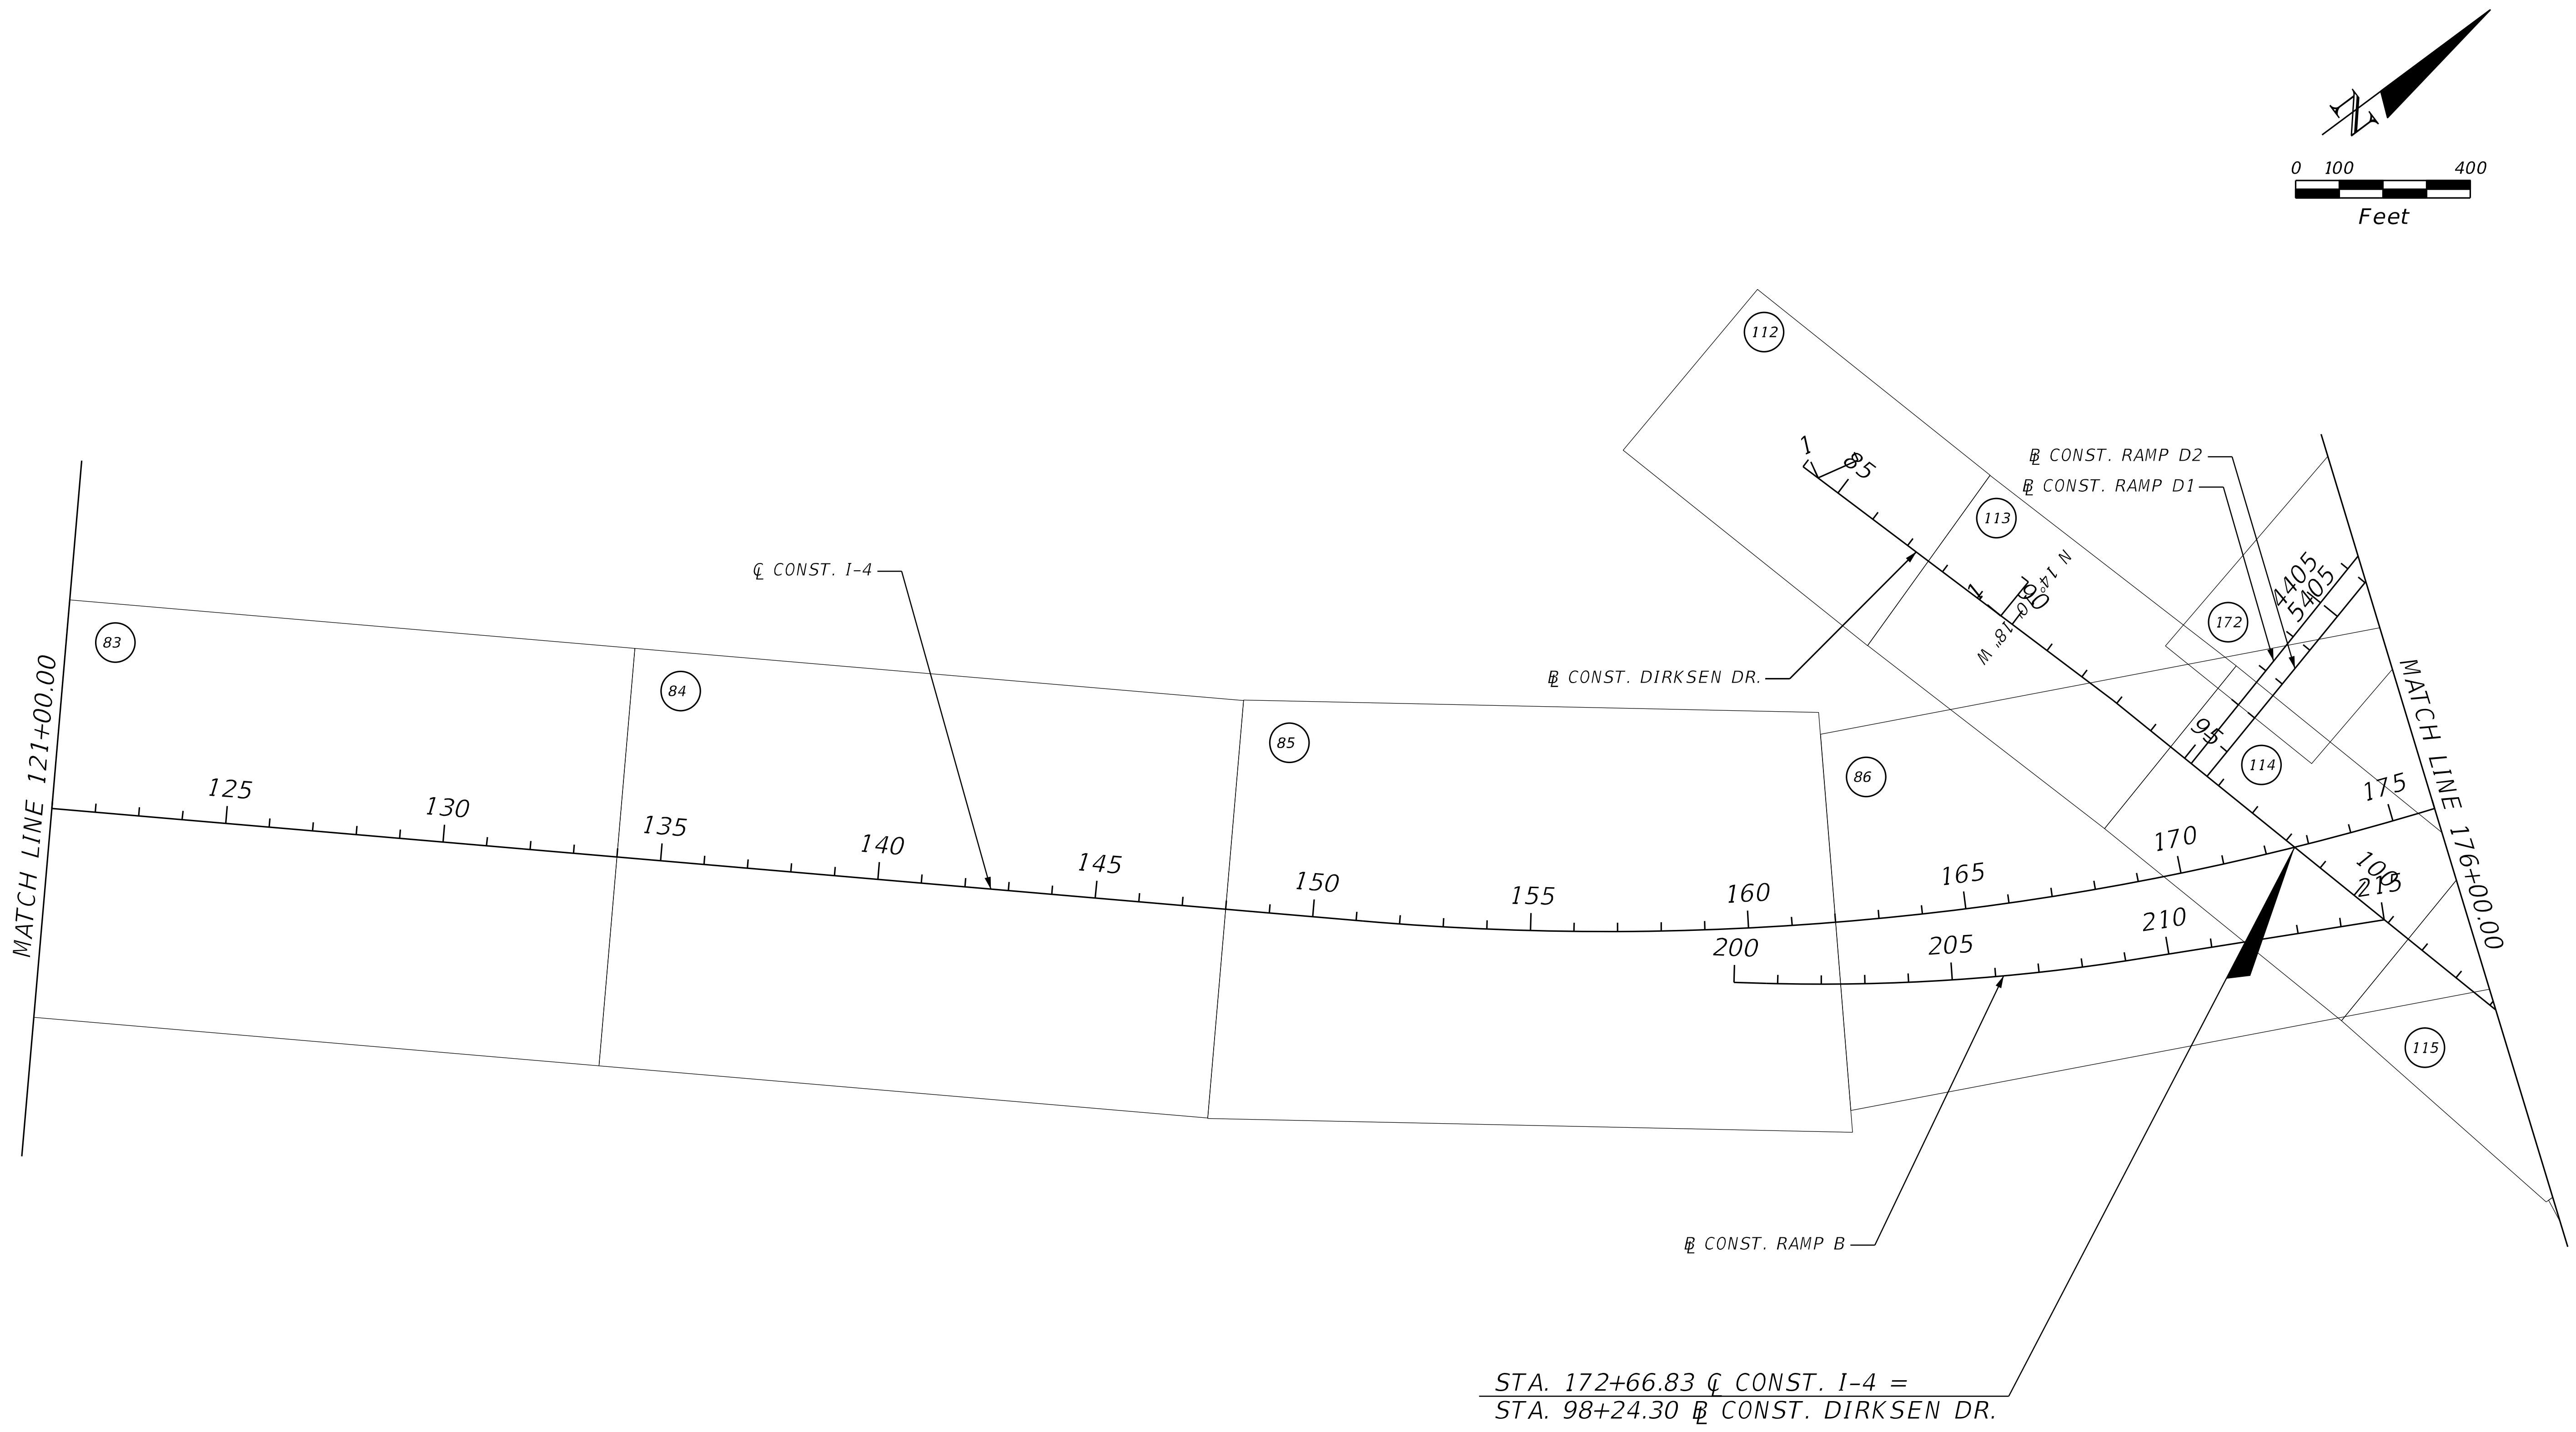

THE OFFICIAL RECORD OF THIS SHEET IS THE ELECTRONIC FILE DIGITALLY SIGNED AND SEALED UNDER RULE 61G15-23.004, F.A.C.

REVISIONS			
DATE	DESCRIPTION	DATE	DESCRIPTION

STANTEC CONSULTING SERVICES INC.
ENGINEER OF RECORD:
WILLIAM V. ANDERSON, P.E. NO.: 36682
11315 CORPORATE BLVD., SUITE 105
ORLANDO, FLORIDA 32817
(407) 823-8966
CERTIFICATE OF AUTHORIZATION NO. 27013

STATE OF FLORIDA
DEPARTMENT OF TRANSPORTATION

ROAD NO.	COUNTY	FINANCIAL PROJECT ID
SR400	VOLUSIA	408464-2-32-01

PROJECT LAYOUT

SHEET NO. 57

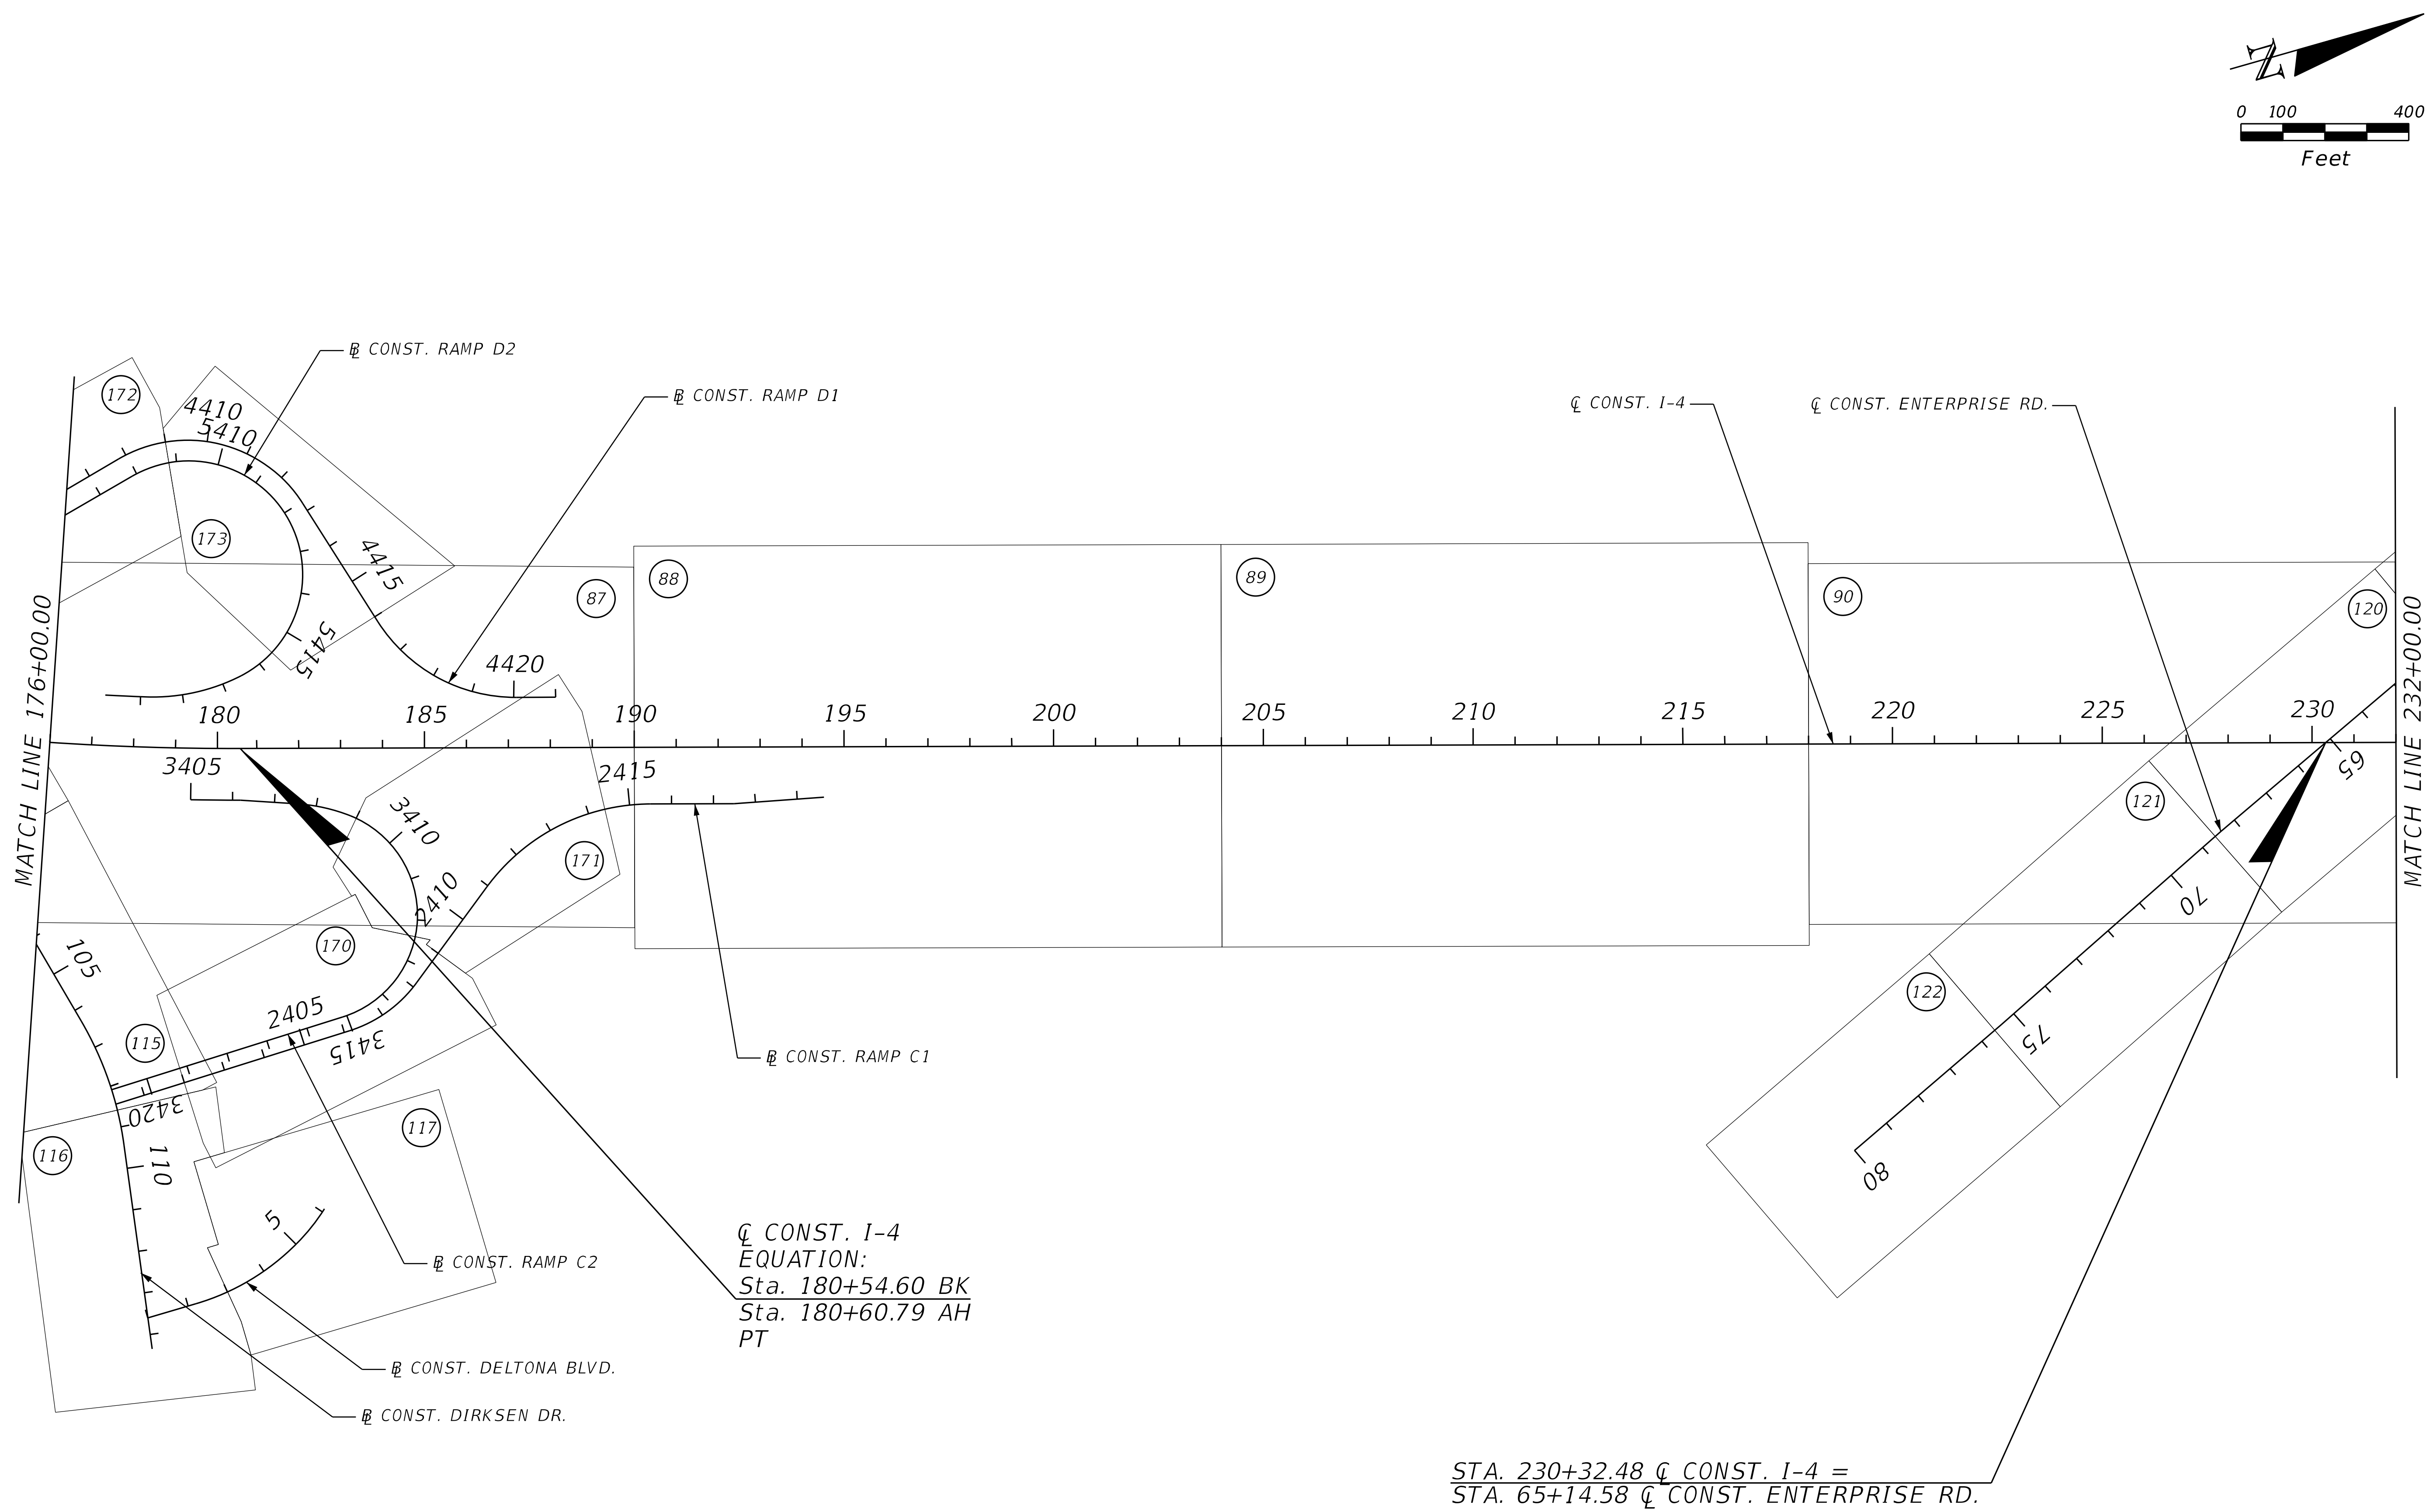

THE OFFICIAL RECORD OF THIS SHEET IS THE ELECTRONIC FILE DIGITALLY SIGNED AND SEALED UNDER RULE 61G15-23.004, F.A.C.

REVISIONS			
DATE	DESCRIPTION	DATE	DESCRIPTION

STANTEC CONSULTING SERVICES INC.
ENGINEER OF RECORD:
WILLIAM V. ANDERSON, P.E. NO.: 36682
11315 CORPORATE BLVD., SUITE 105
ORLANDO, FLORIDA 32817
(407) 823-8966
CERTIFICATE OF AUTHORIZATION NO. 27013

STATE OF FLORIDA
DEPARTMENT OF TRANSPORTATION

ROAD NO.	COUNTY	FINANCIAL PROJECT ID
SR400	VOLUSIA	408464-2-32-01

PROJECT LAYOUT

SHEET NO. 58

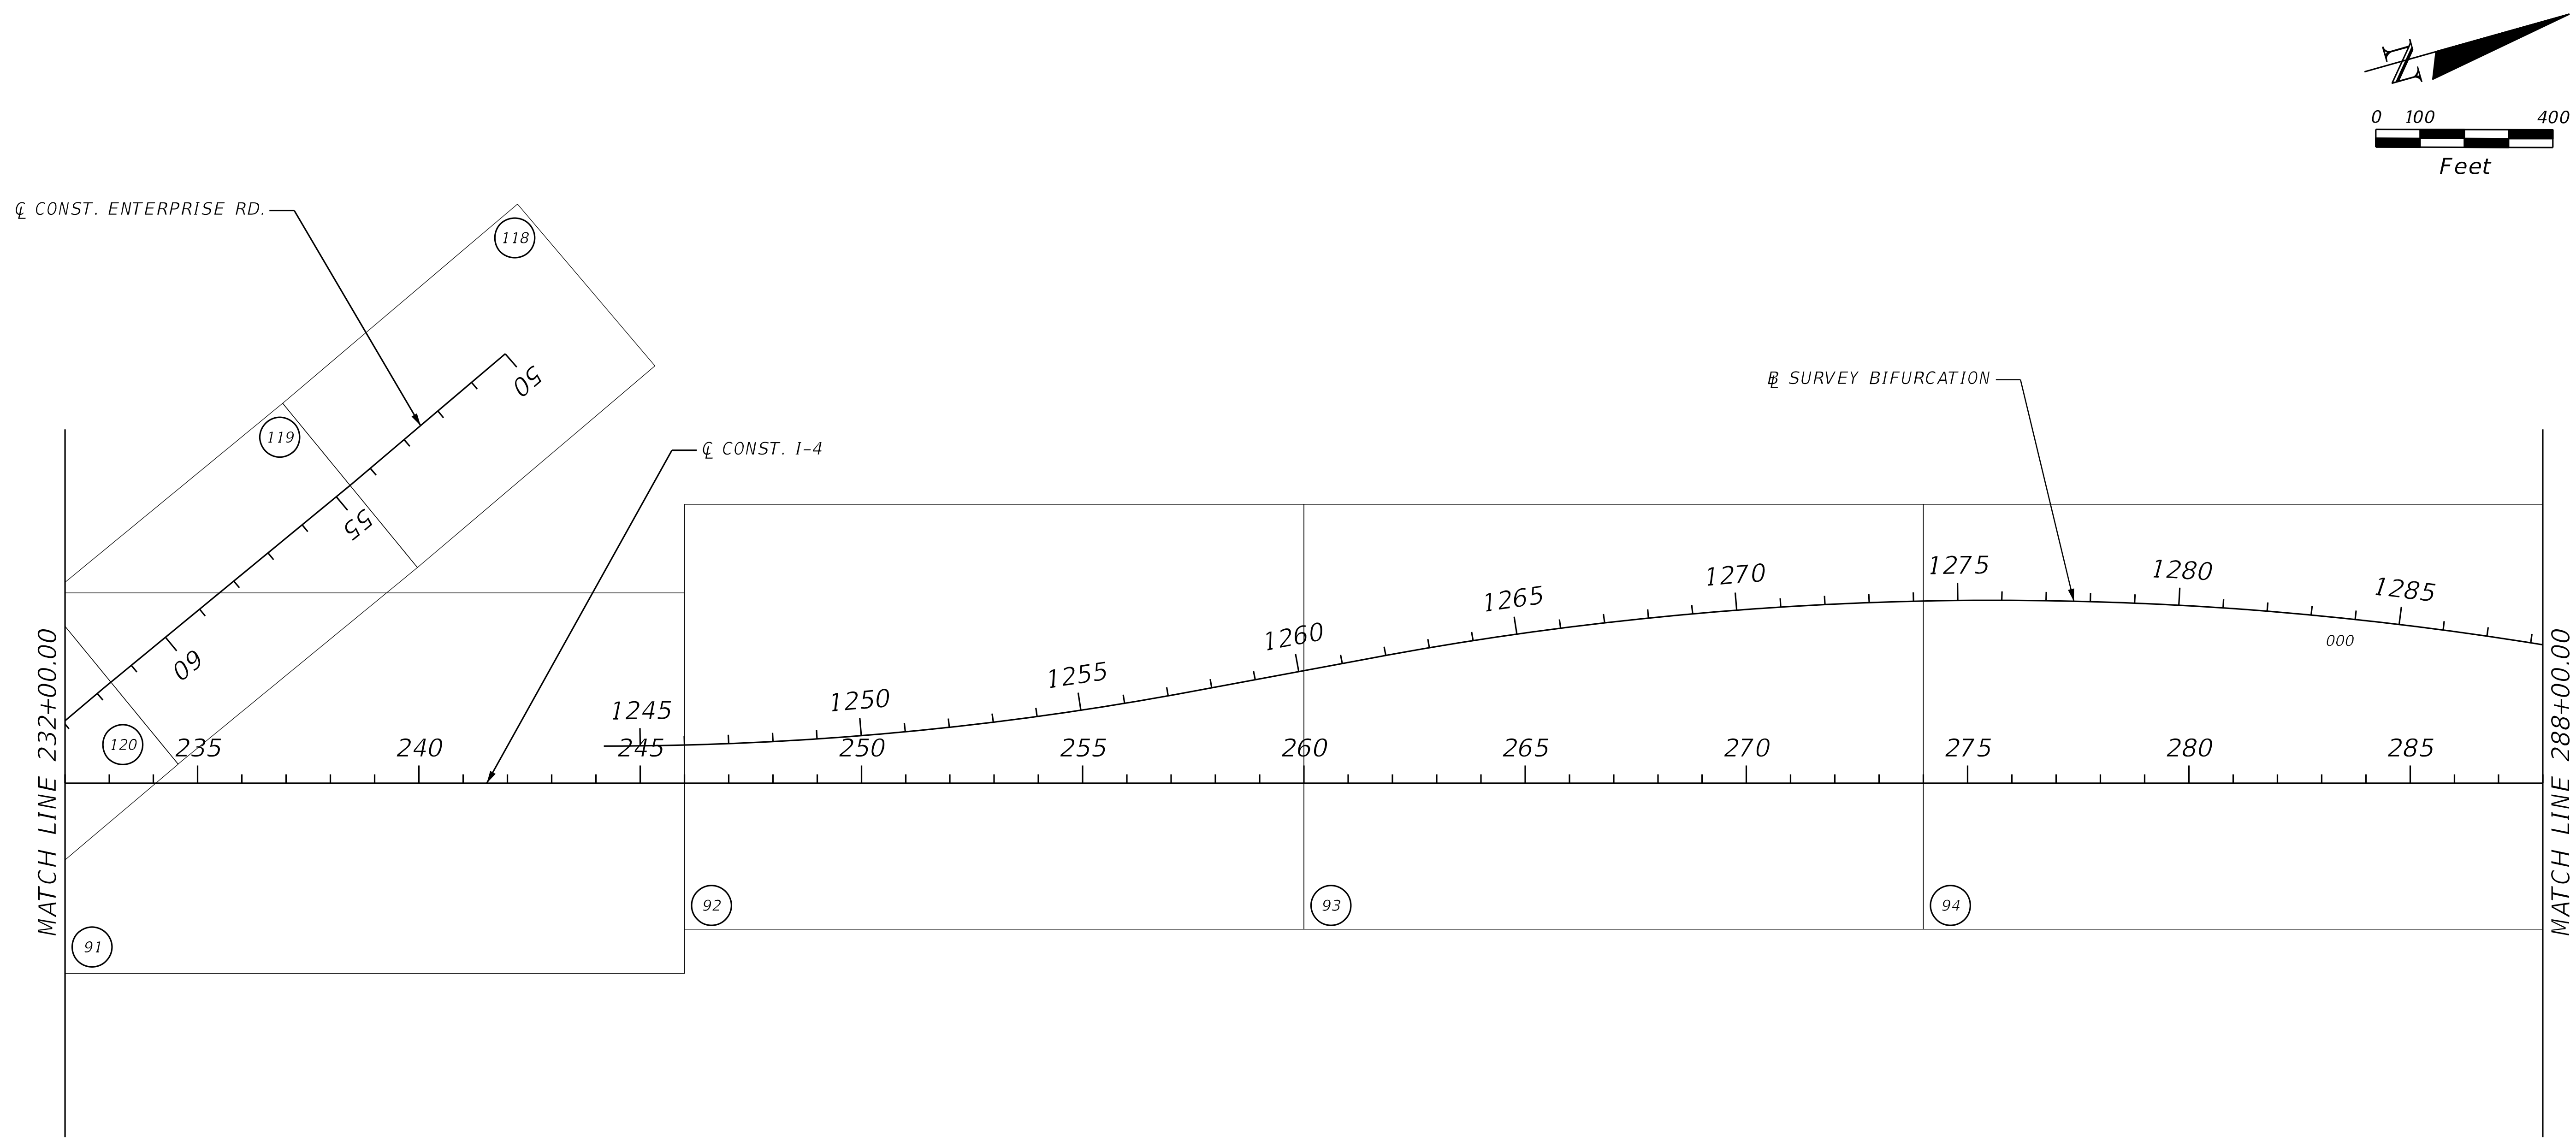

REVISIONS			
DATE	DESCRIPTION	DATE	DESCRIPTION

STANTEC CONSULTING SERVICES INC.
ENGINEER OF RECORD:
WILLIAM V. ANDERSON, P.E. NO.: 36682
11315 CORPORATE BLVD., SUITE 105
ORLANDO, FLORIDA 32817
(407) 823-8966
CERTIFICATE OF AUTHORIZATION NO. 27013

STATE OF FLORIDA
DEPARTMENT OF TRANSPORTATION

ROAD NO.	COUNTY	FINANCIAL PROJECT ID
SR400	VOLUSIA	408464-2-32-01

PROJECT LAYOUT

SHEET NO.
59

THE OFFICIAL RECORD OF THIS SHEET IS THE ELECTRONIC FILE DIGITALLY SIGNED AND SEALED UNDER RULE 61G15-23.004, F.A.C.

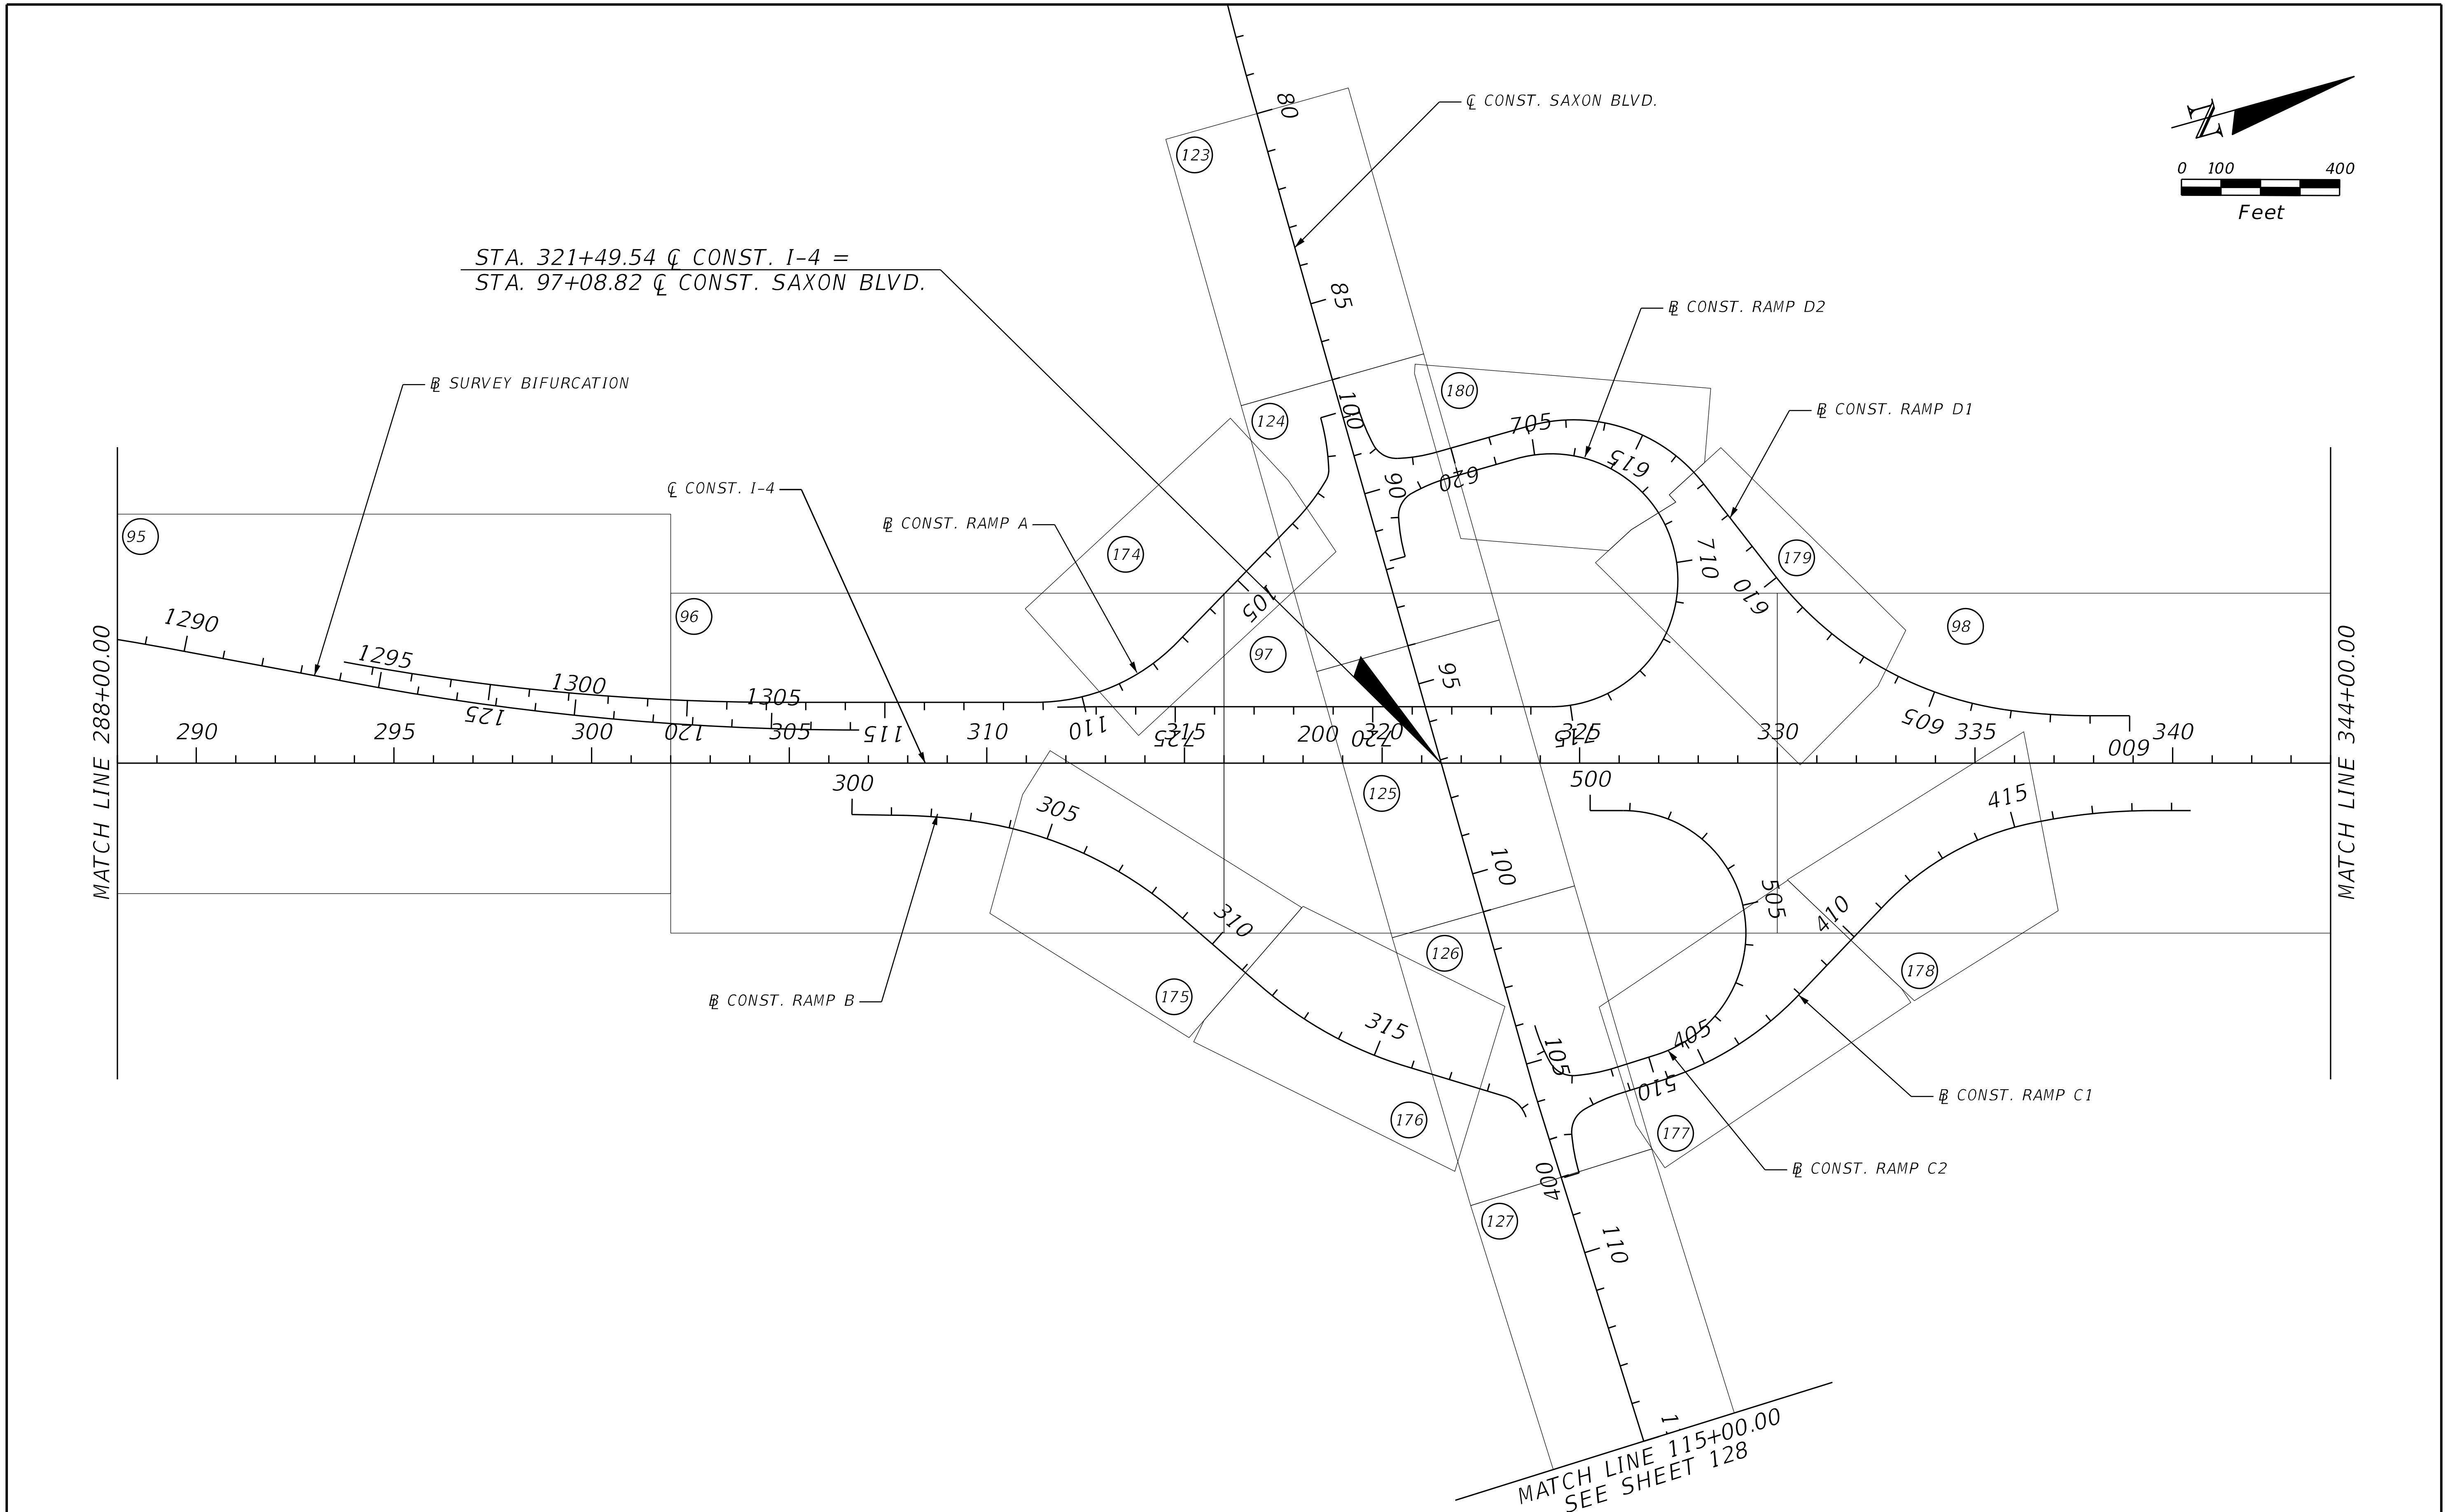

THE OFFICIAL RECORD OF THIS SHEET IS THE ELECTRONIC FILE DIGITALLY SIGNED AND SEALED UNDER RULE 61G15-23.004, F.A.C.

REVISIONS			
DATE	DESCRIPTION	DATE	DESCRIPTION

STANTEC CONSULTING SERVICES INC.
ENGINEER OF RECORD:
WILLIAM V. ANDERSON, P.E. NO.: 36682
11315 CORPORATE BLVD., SUITE 105
ORLANDO, FLORIDA 32817
(407) 823-8966
CERTIFICATE OF AUTHORIZATION NO. 27013

STATE OF FLORIDA
DEPARTMENT OF TRANSPORTATION

ROAD NO.	COUNTY	FINANCIAL PROJECT ID
SR400	VOLUSIA	408464-2-32-01

PROJECT LAYOUT

SHEET NO. 60

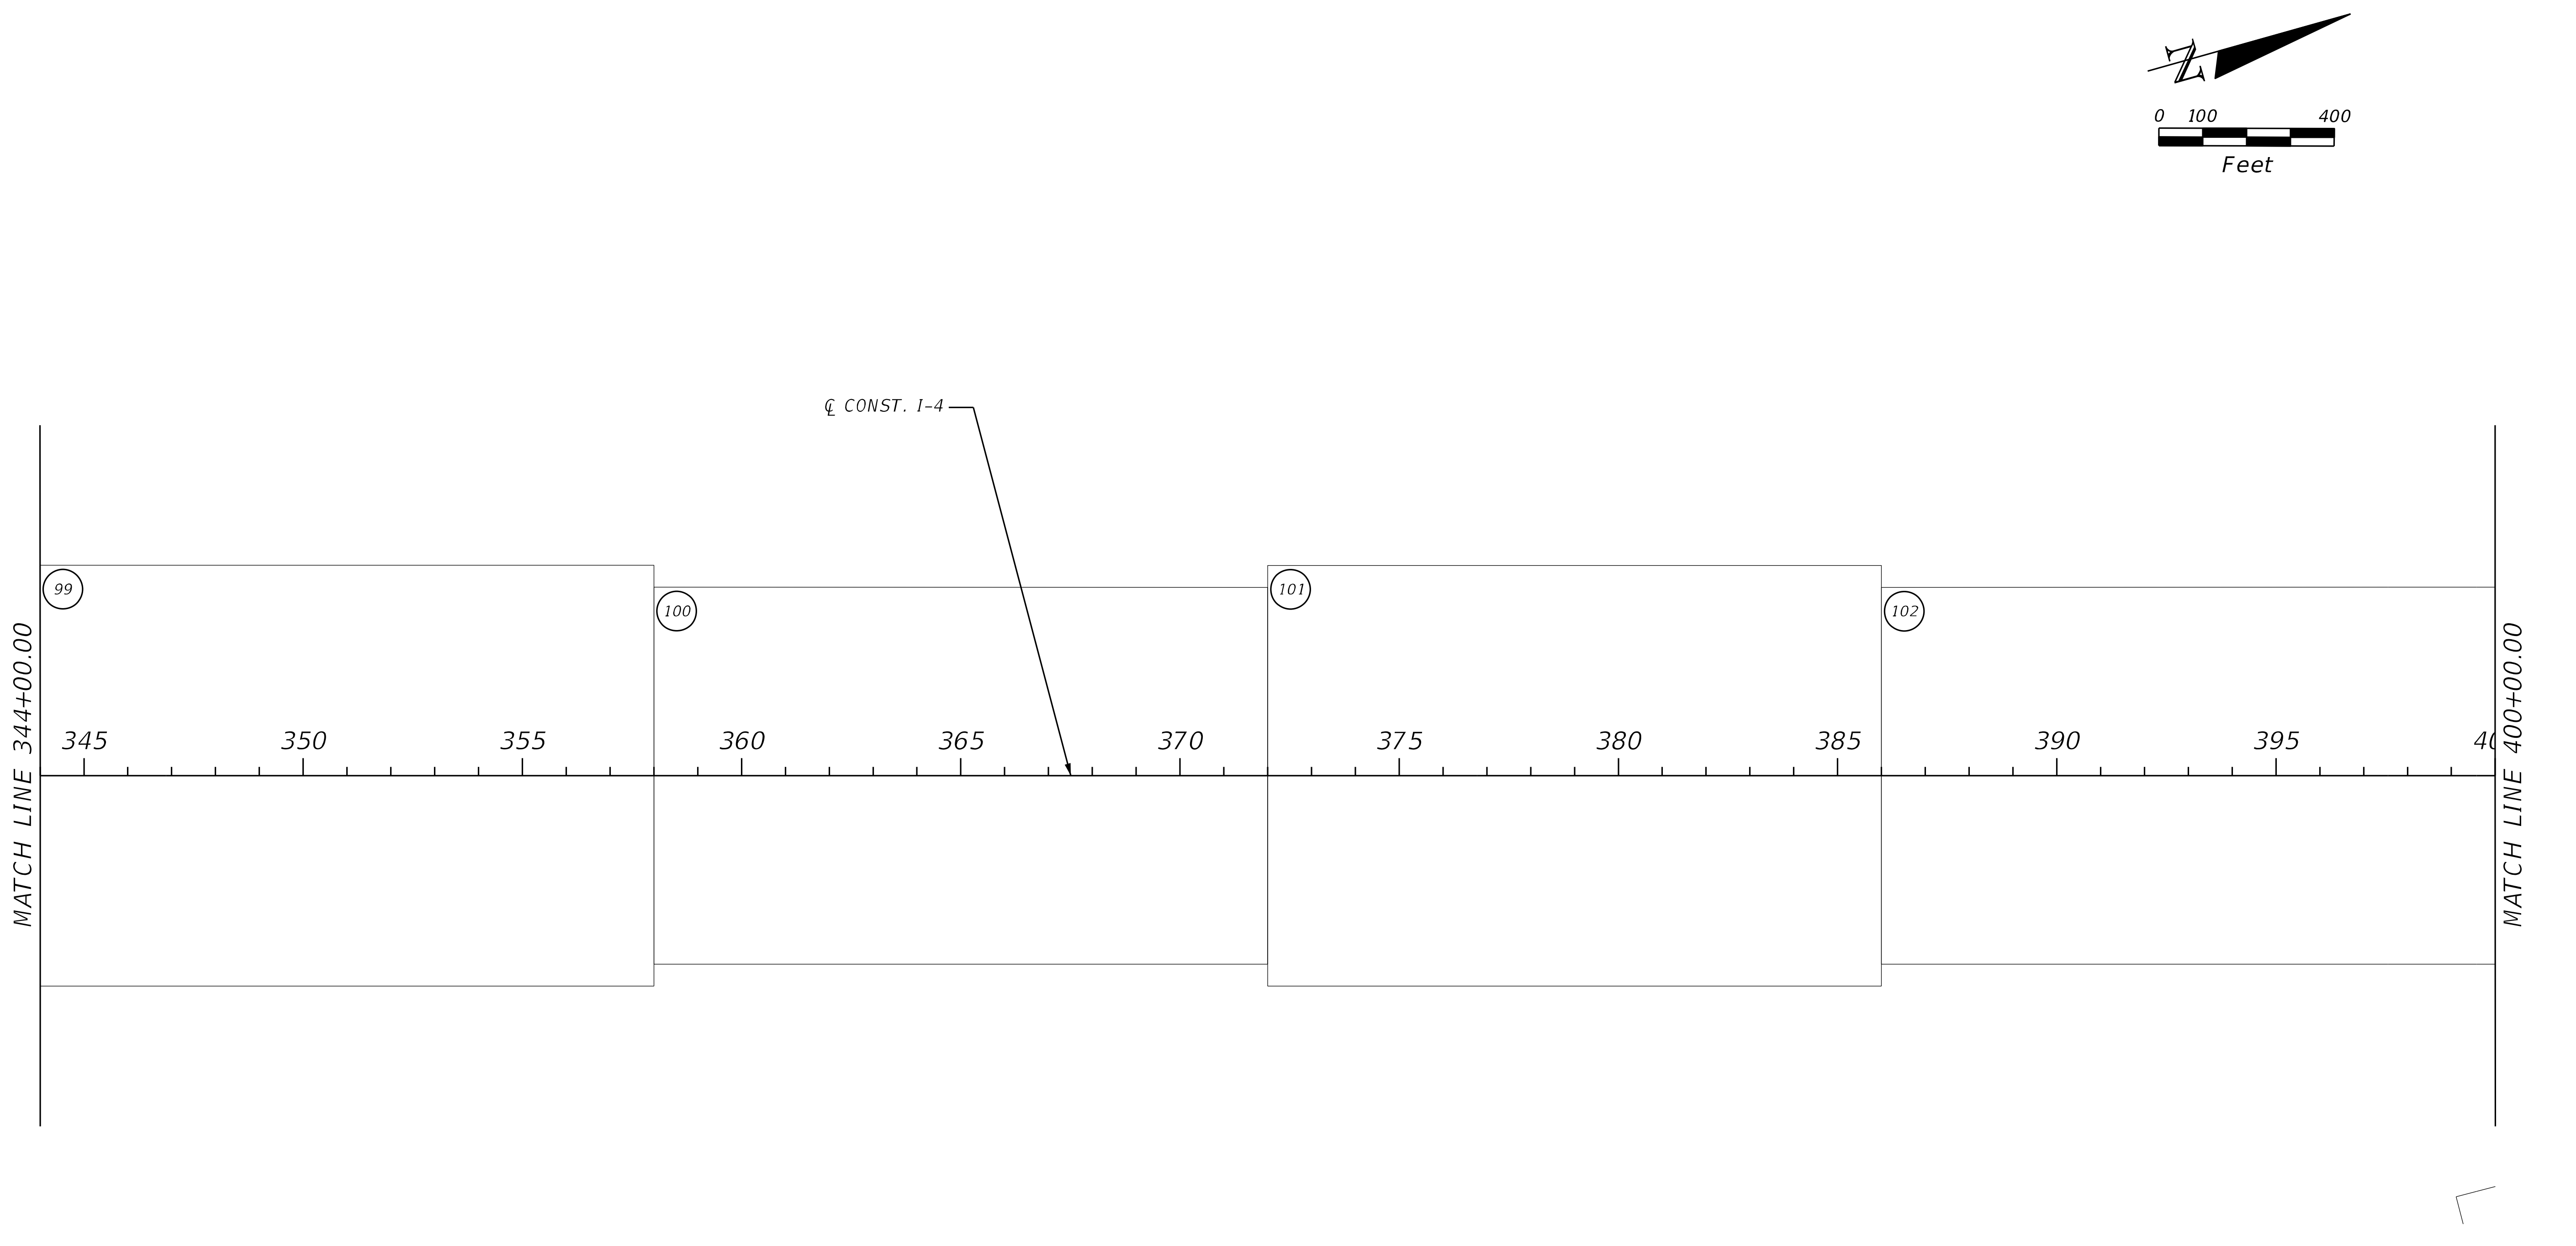

THE OFFICIAL RECORD OF THIS SHEET IS THE ELECTRONIC FILE DIGITALLY SIGNED AND SEALED UNDER RULE 61G15-23.004, F.A.C.

REVISIONS			
DATE	DESCRIPTION	DATE	DESCRIPTION

STANTEC CONSULTING SERVICES INC.
ENGINEER OF RECORD:
WILLIAM V. ANDERSON, P.E. NO.: 36682
11315 CORPORATE BLVD., SUITE 105
ORLANDO, FLORIDA 32817
(407) 823-8966
CERTIFICATE OF AUTHORIZATION NO. 27013

STATE OF FLORIDA
DEPARTMENT OF TRANSPORTATION

ROAD NO.	COUNTY	FINANCIAL PROJECT ID
SR400	VOLUSIA	408464-2-32-01

PROJECT LAYOUT

SHEET NO. 61

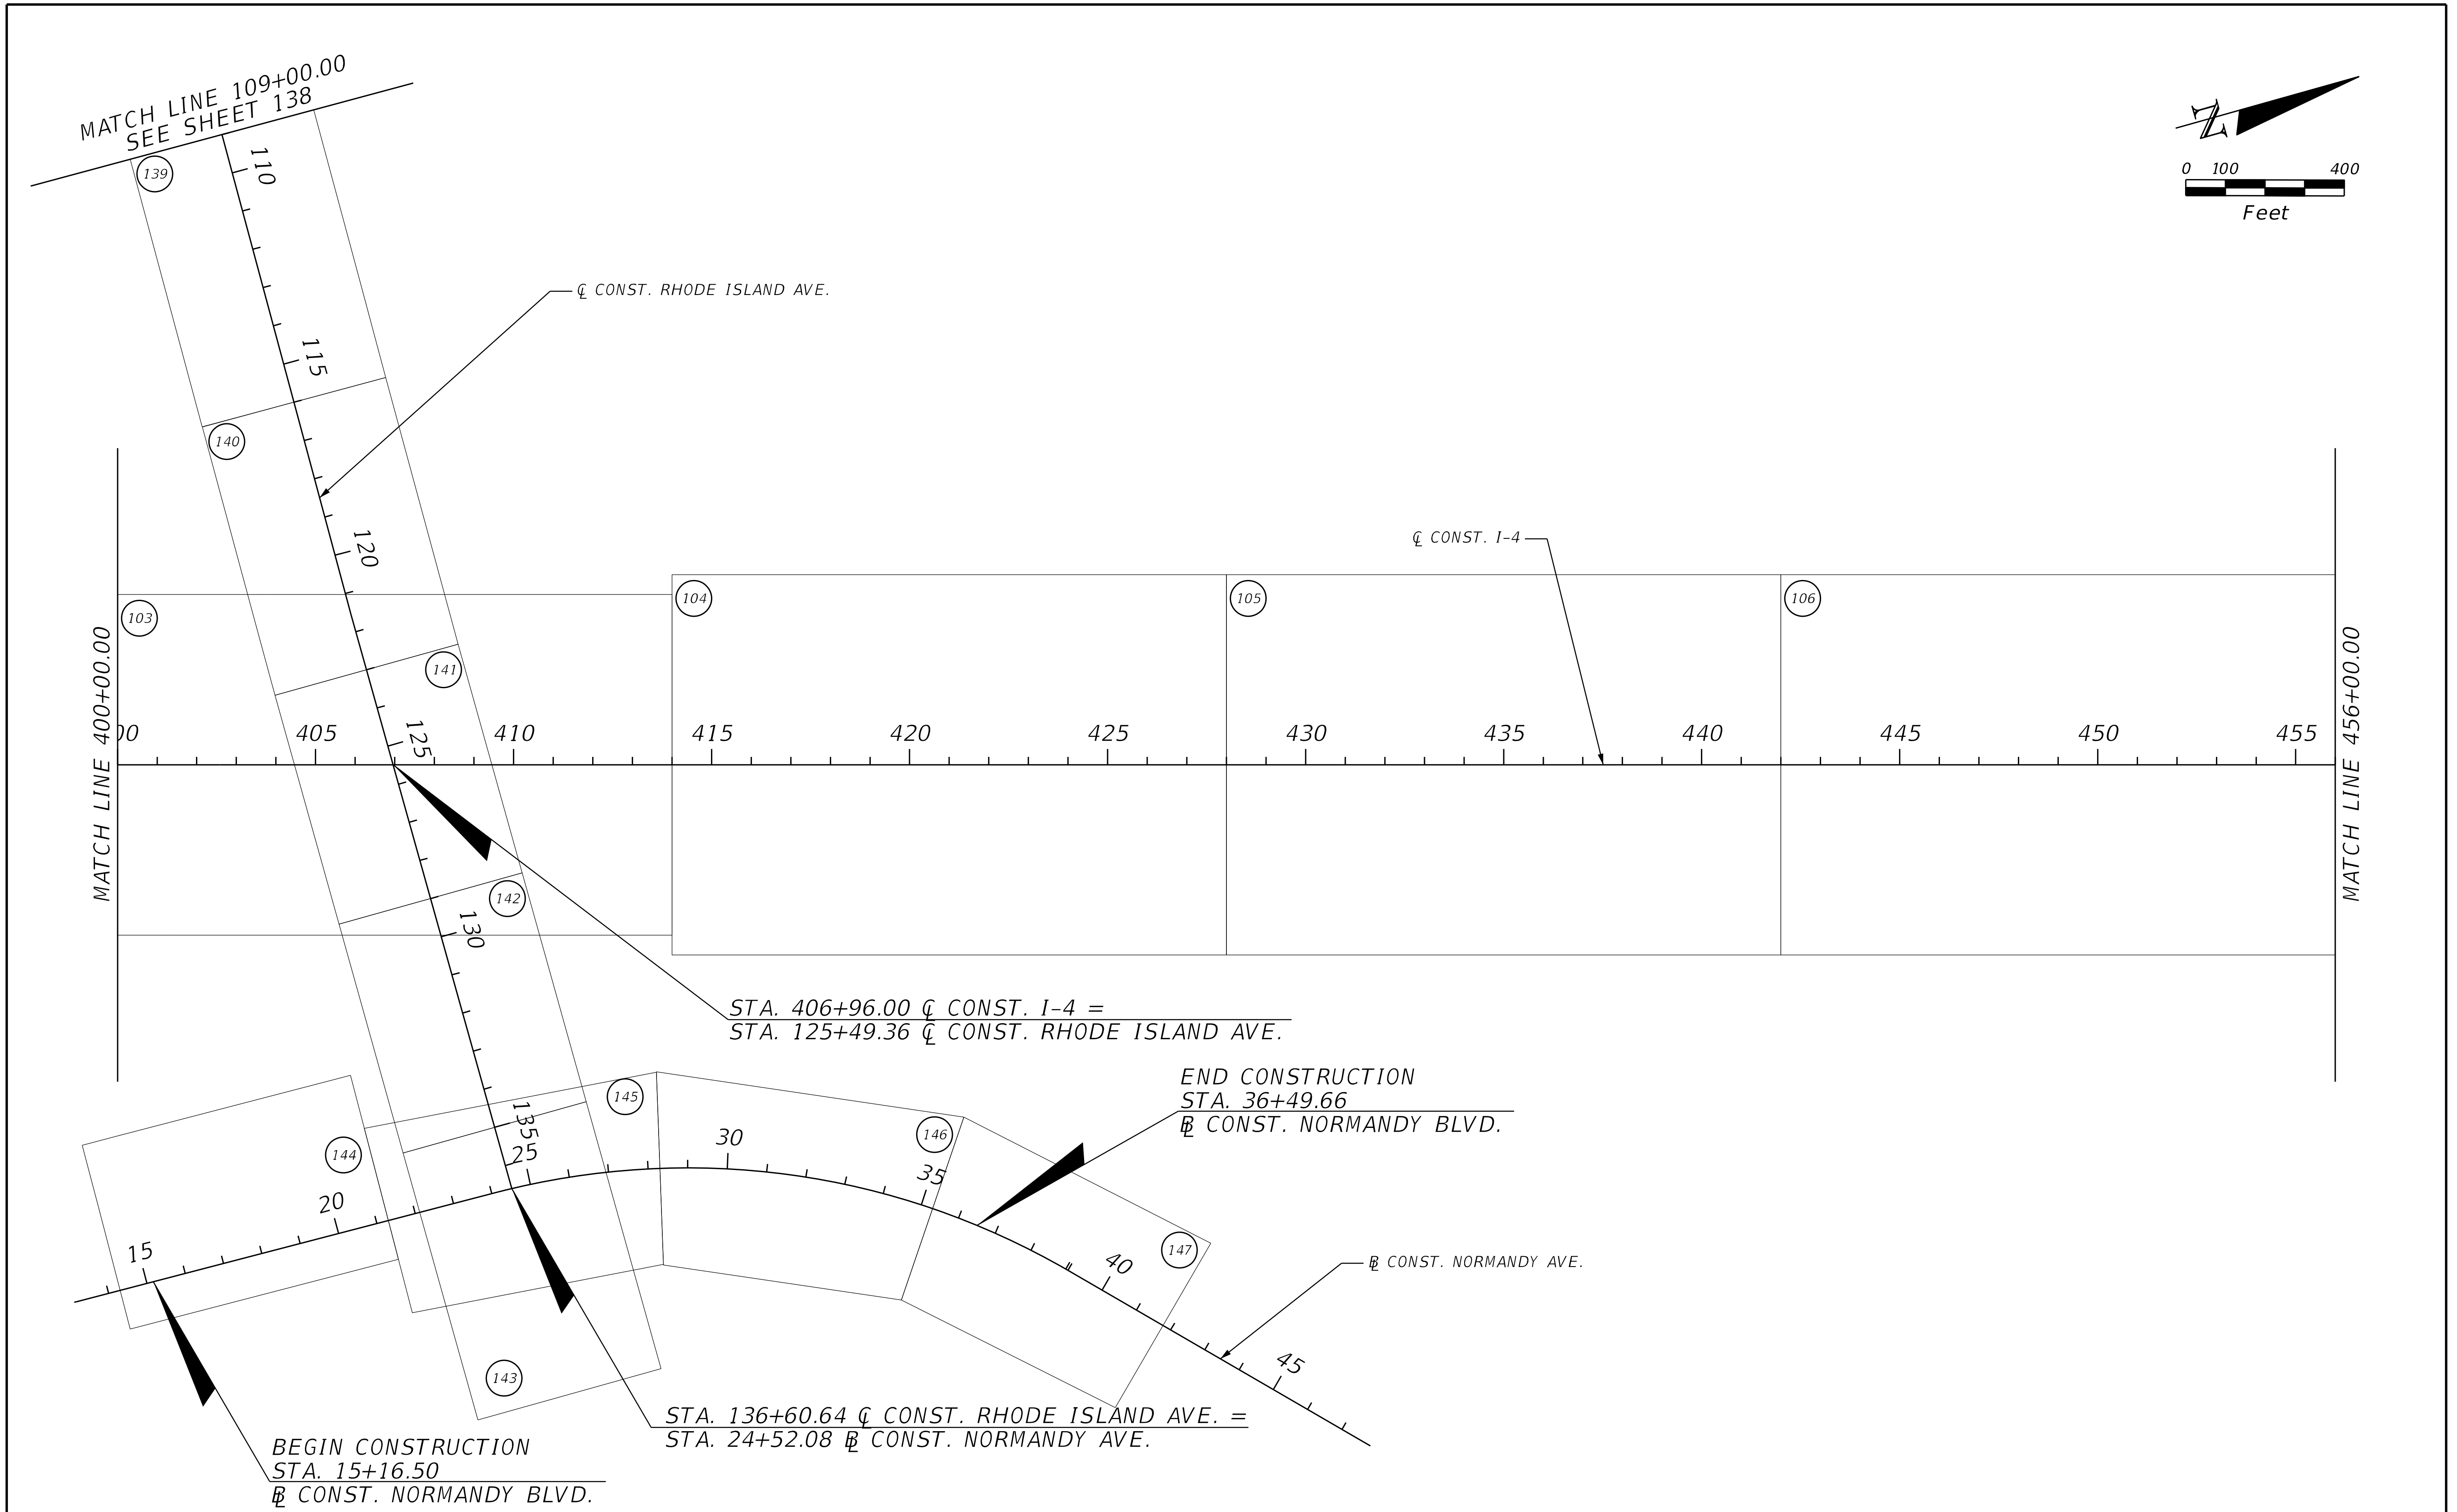

REVISIONS			
DATE	DESCRIPTION	DATE	DESCRIPTION

STANTEC CONSULTING SERVICES INC.
ENGINEER OF RECORD:
WILLIAM V. ANDERSON, P.E. NO.: 36682
11315 CORPORATE BLVD., SUITE 105
ORLANDO, FLORIDA 32817
(407) 823-8966
CERTIFICATE OF AUTHORIZATION NO. 27013

STATE OF FLORIDA
DEPARTMENT OF TRANSPORTATION

ROAD NO.	COUNTY	FINANCIAL PROJECT ID
SR400	VOLUSIA	408464-2-32-01

PROJECT LAYOUT

SHEET NO.
62

THE OFFICIAL RECORD OF THIS SHEET IS THE ELECTRONIC FILE DIGITALLY SIGNED AND SEALED UNDER RULE 61G15-23.004, F.A.C.

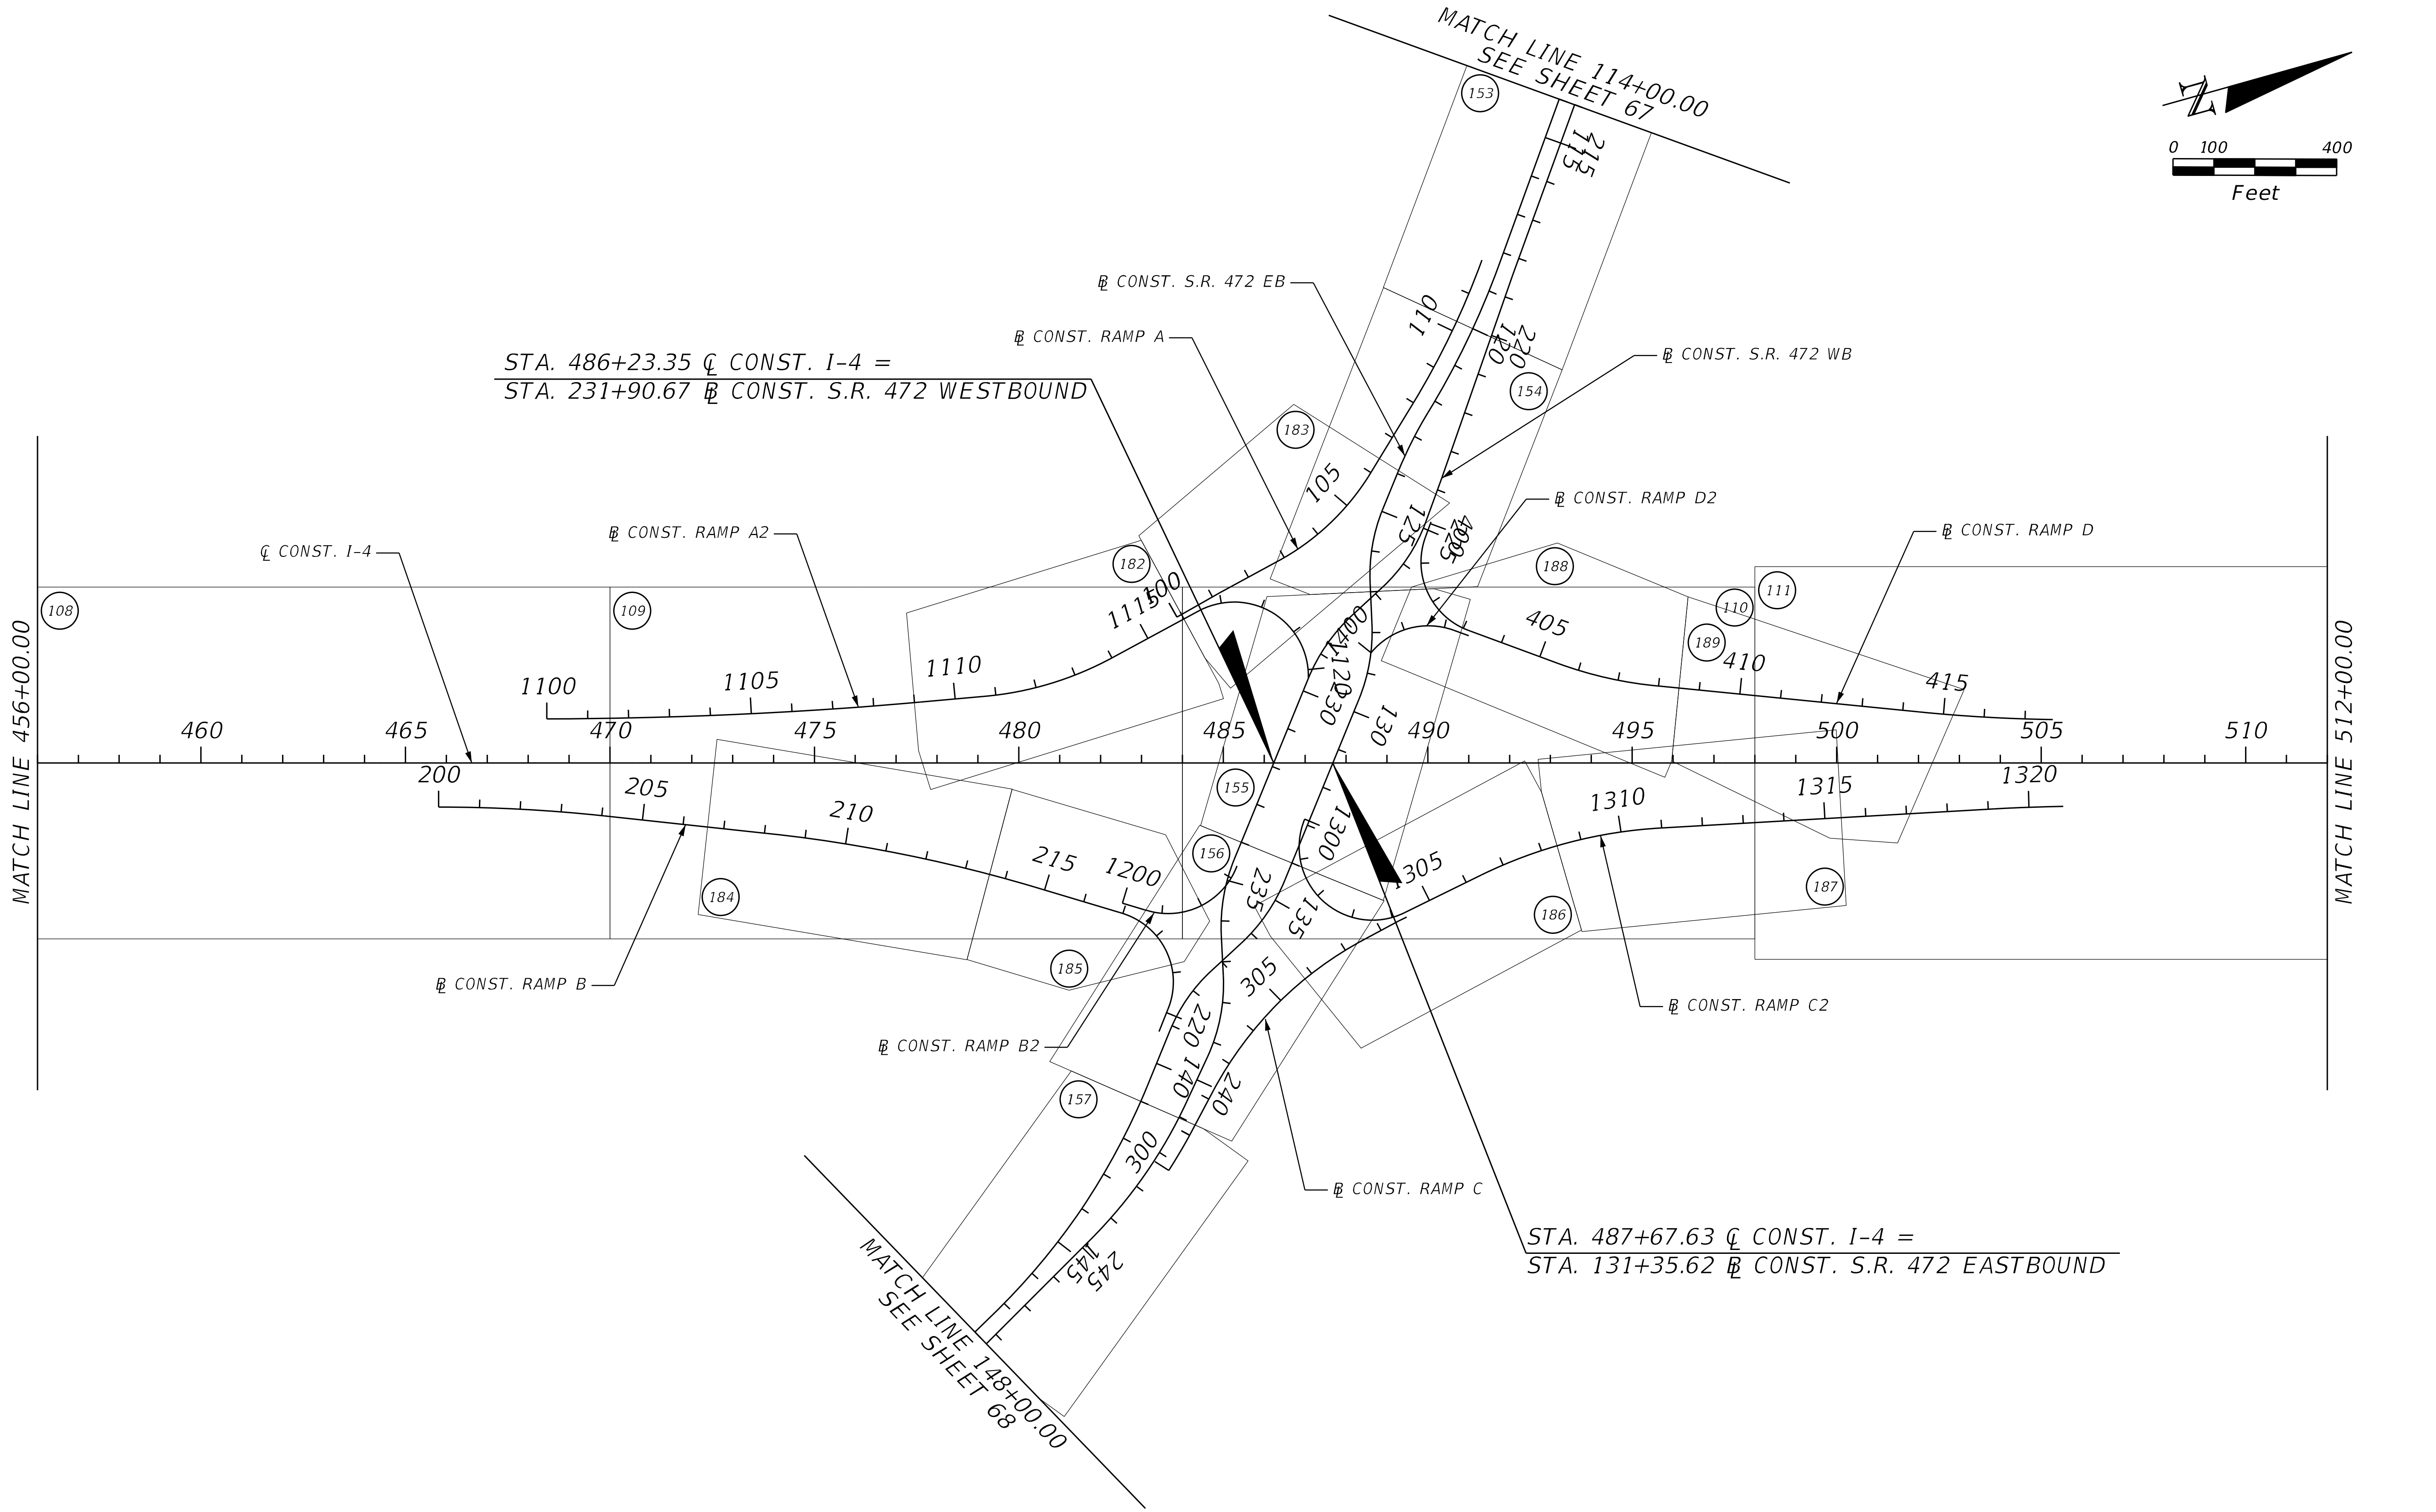

THE OFFICIAL RECORD OF THIS SHEET IS THE ELECTRONIC FILE DIGITALLY SIGNED AND SEALED UNDER RULE 61G15-23.004, F.A.C.

REVISIONS			
DATE	DESCRIPTION	DATE	DESCRIPTION

STANTEC CONSULTING SERVICES INC.
ENGINEER OF RECORD:
WILLIAM V. ANDERSON, P.E. NO.: 36682
11315 CORPORATE BLVD., SUITE 105
ORLANDO, FLORIDA 32817
(407) 823-8966
CERTIFICATE OF AUTHORIZATION NO. 27013

STATE OF FLORIDA
DEPARTMENT OF TRANSPORTATION

ROAD NO.	COUNTY	FINANCIAL PROJECT ID
SR400	VOLUSIA	408464-2-32-01

PROJECT LAYOUT

SHEET NO.
63

jchassee 6/14/2019 4:15:57 PM Default V:\2158\active\CADD\40846423201\roadway\PLAYRD10.dgn

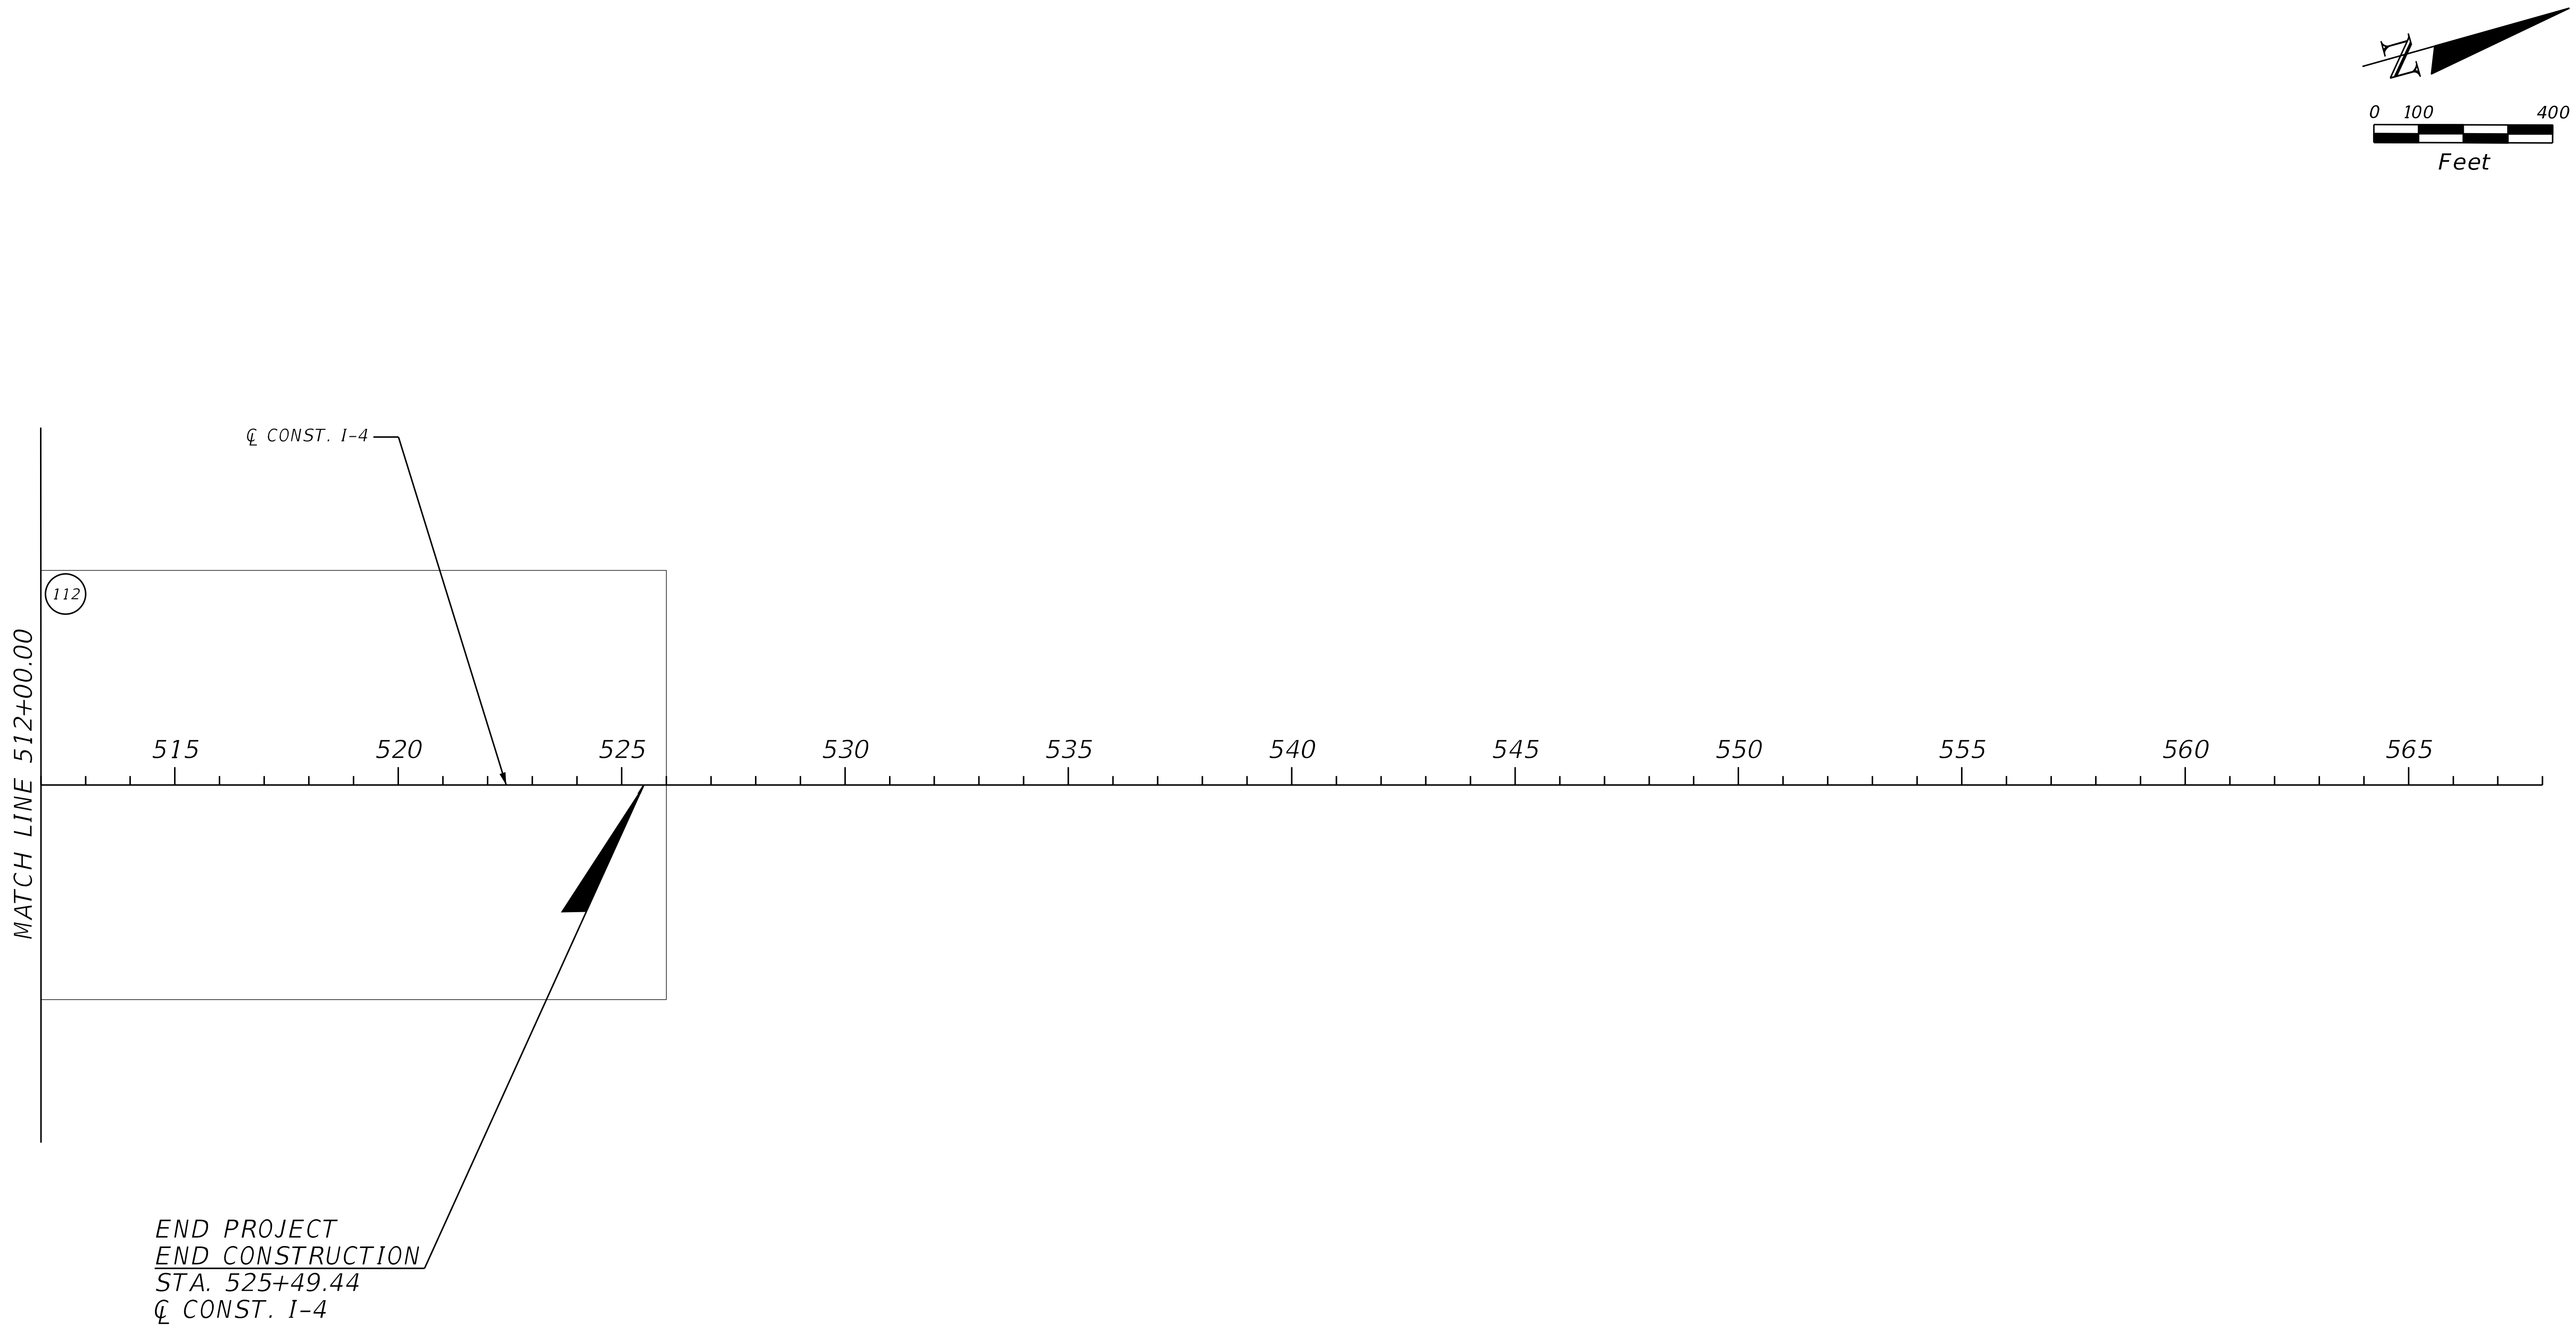

REVISIONS			
DATE	DESCRIPTION	DATE	DESCRIPTION

STANTEC CONSULTING SERVICES INC.
ENGINEER OF RECORD:
WILLIAM V. ANDERSON, P.E. NO.: 36682
11315 CORPORATE BLVD., SUITE 105
ORLANDO, FLORIDA 32817
(407) 823-8966
CERTIFICATE OF AUTHORIZATION NO. 27013

STATE OF FLORIDA
DEPARTMENT OF TRANSPORTATION

ROAD NO.	COUNTY	FINANCIAL PROJECT ID
SR400	VOLUSIA	408464-2-32-01

PROJECT LAYOUT

SHEET NO. 64

THE OFFICIAL RECORD OF THIS SHEET IS THE ELECTRONIC FILE DIGITALLY SIGNED AND SEALED UNDER RULE 61G15-23.004, F.A.C.

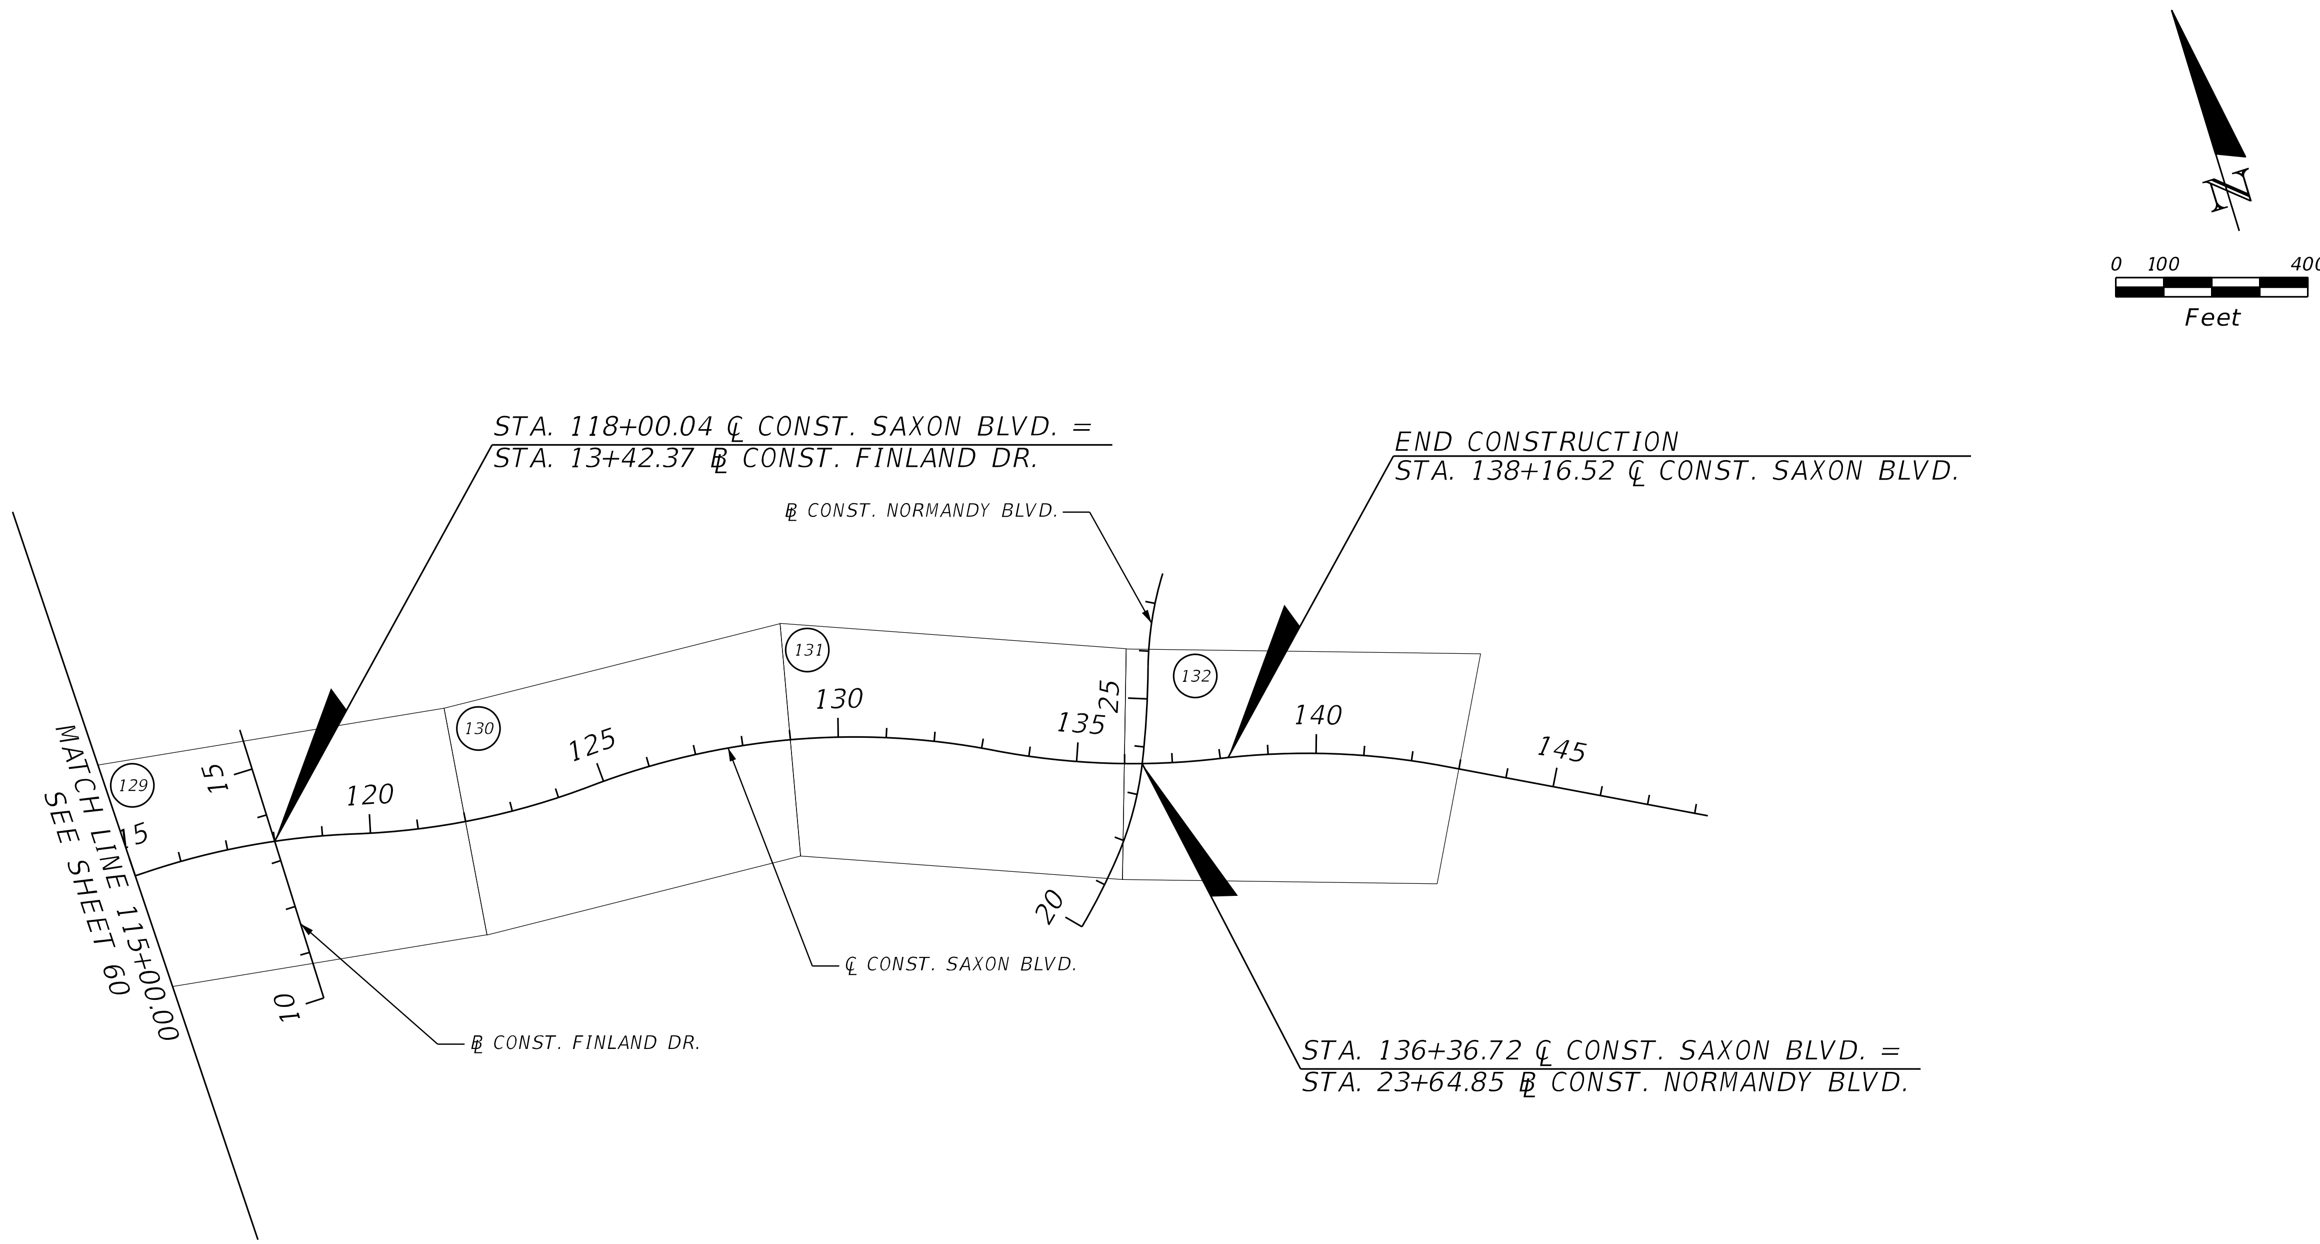

THE OFFICIAL RECORD OF THIS SHEET IS THE ELECTRONIC FILE DIGITALLY SIGNED AND SEALED UNDER RULE 61G15-23.004, F.A.C.

REVISIONS			
DATE	DESCRIPTION	DATE	DESCRIPTION

STANTEC CONSULTING SERVICES INC.
ENGINEER OF RECORD:
WILLIAM V. ANDERSON, P.E. NO.: 36682
11315 CORPORATE BLVD., SUITE 105
ORLANDO, FLORIDA 32817
(407) 823-8966
CERTIFICATE OF AUTHORIZATION NO. 27013

STATE OF FLORIDA
DEPARTMENT OF TRANSPORTATION

ROAD NO.	COUNTY	FINANCIAL PROJECT ID
SR400	VOLUSIA	408464-2-32-01

PROJECT LAYOUT

SHEET NO.
65

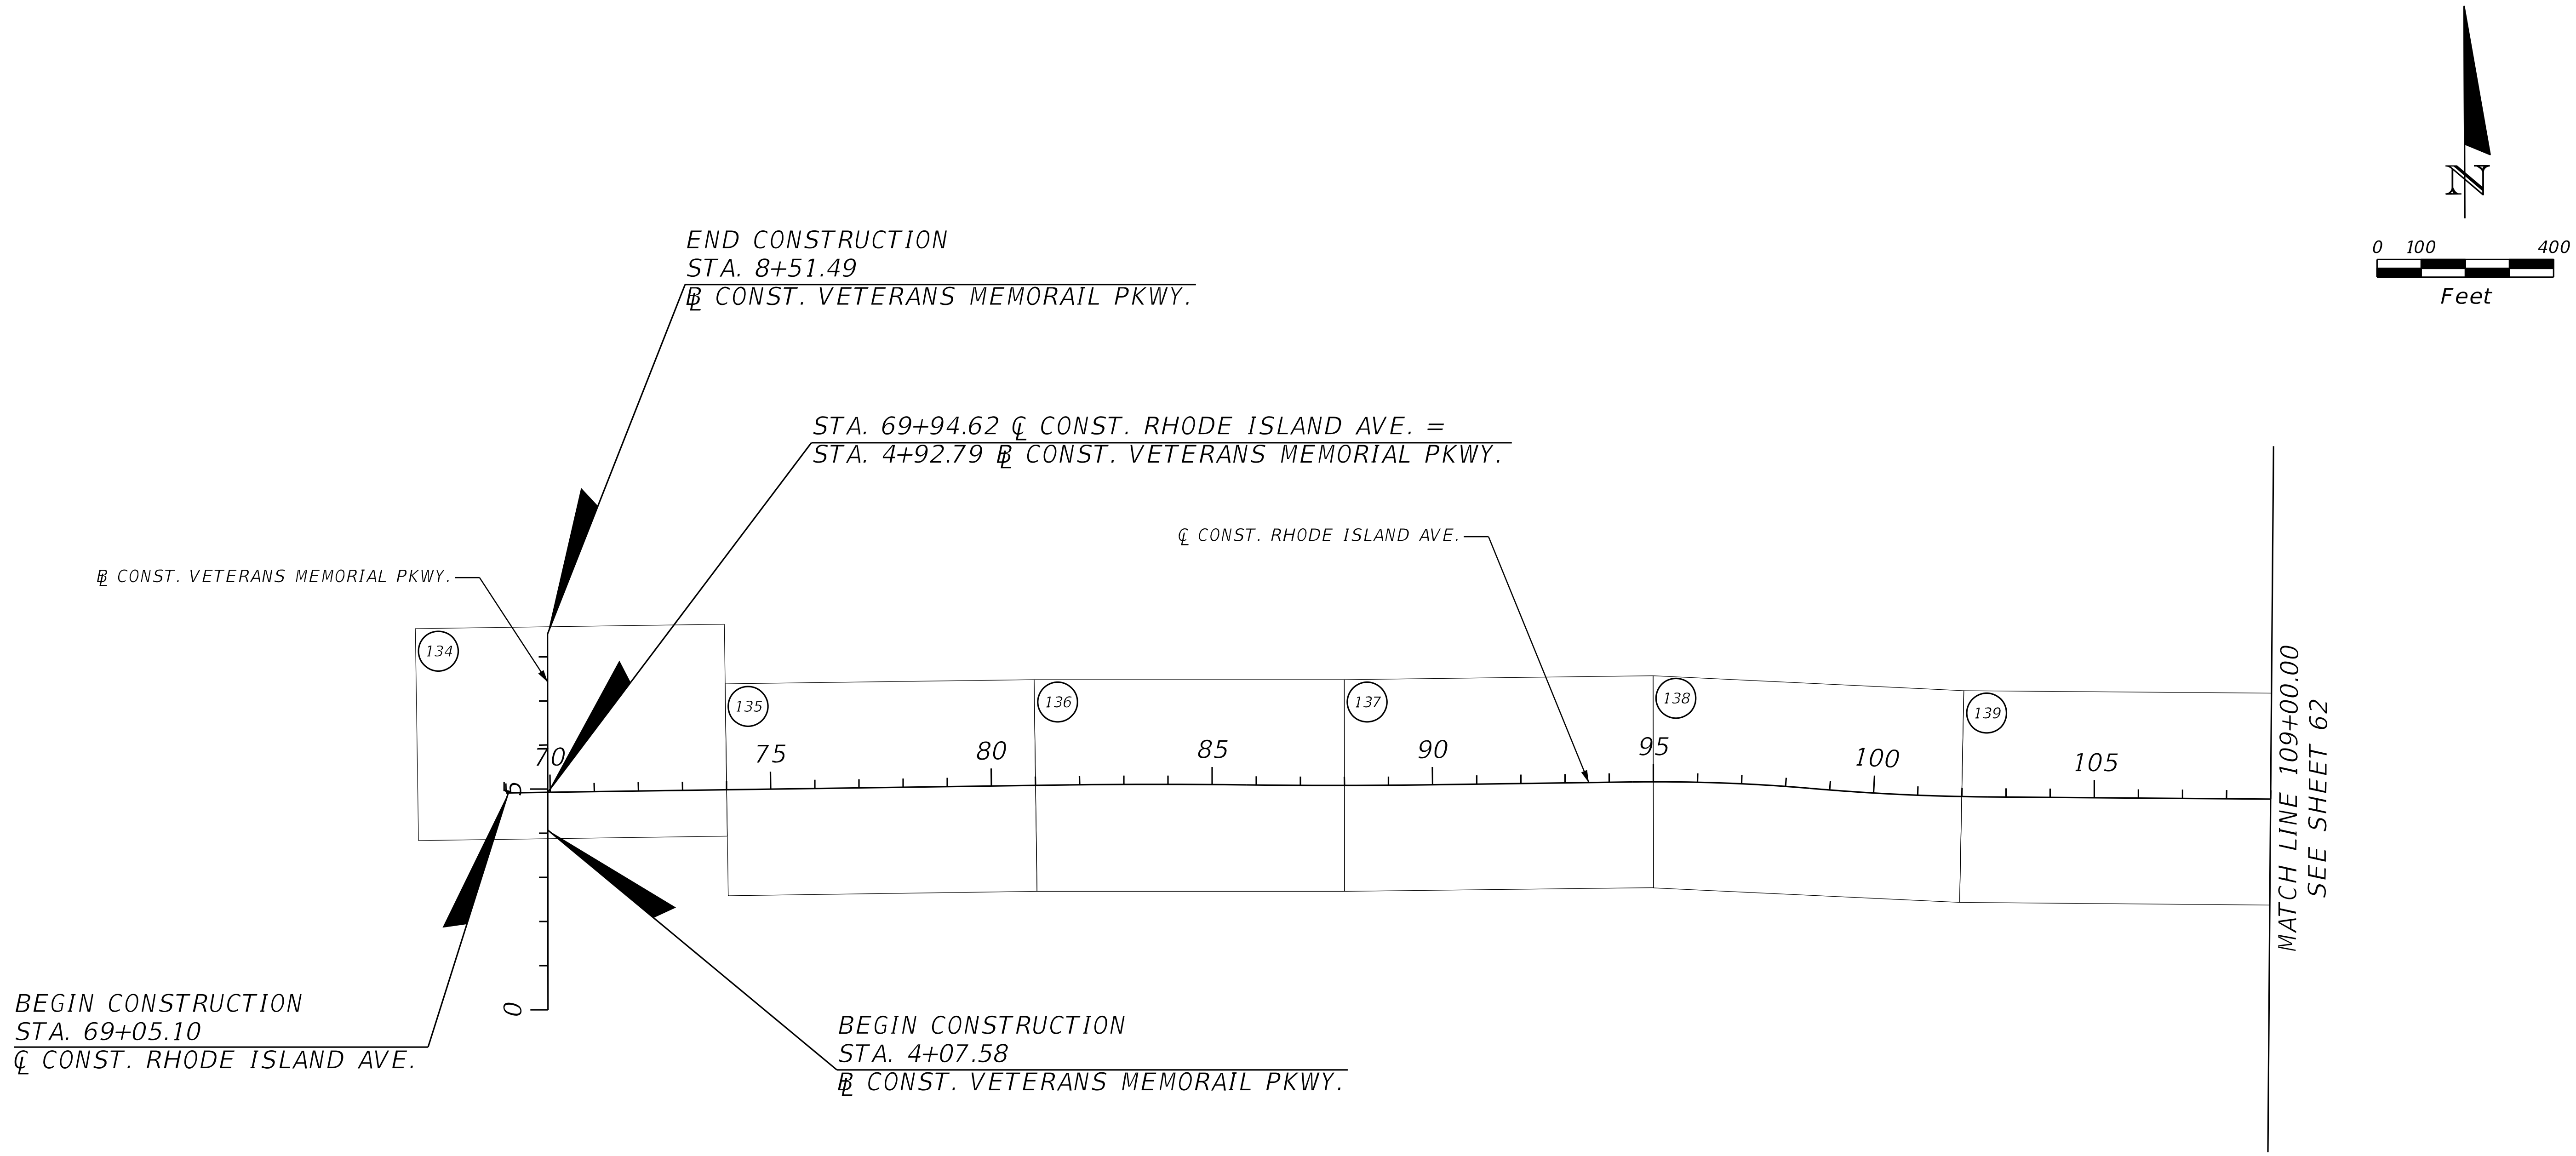

THE OFFICIAL RECORD OF THIS SHEET IS THE ELECTRONIC FILE DIGITALLY SIGNED AND SEALED UNDER RULE 61G15-23.004, F.A.C.

REVISIONS			
DATE	DESCRIPTION	DATE	DESCRIPTION

STANTEC CONSULTING SERVICES INC.
ENGINEER OF RECORD:
WILLIAM V. ANDERSON, P.E. NO.: 36682
11315 CORPORATE BLVD., SUITE 105
ORLANDO, FLORIDA 32817
(407) 823-8966
CERTIFICATE OF AUTHORIZATION NO. 27013

STATE OF FLORIDA
DEPARTMENT OF TRANSPORTATION

ROAD NO.	COUNTY	FINANCIAL PROJECT ID
SR400	VOLUSIA	408464-2-32-01

PROJECT LAYOUT

SHEET NO. 66

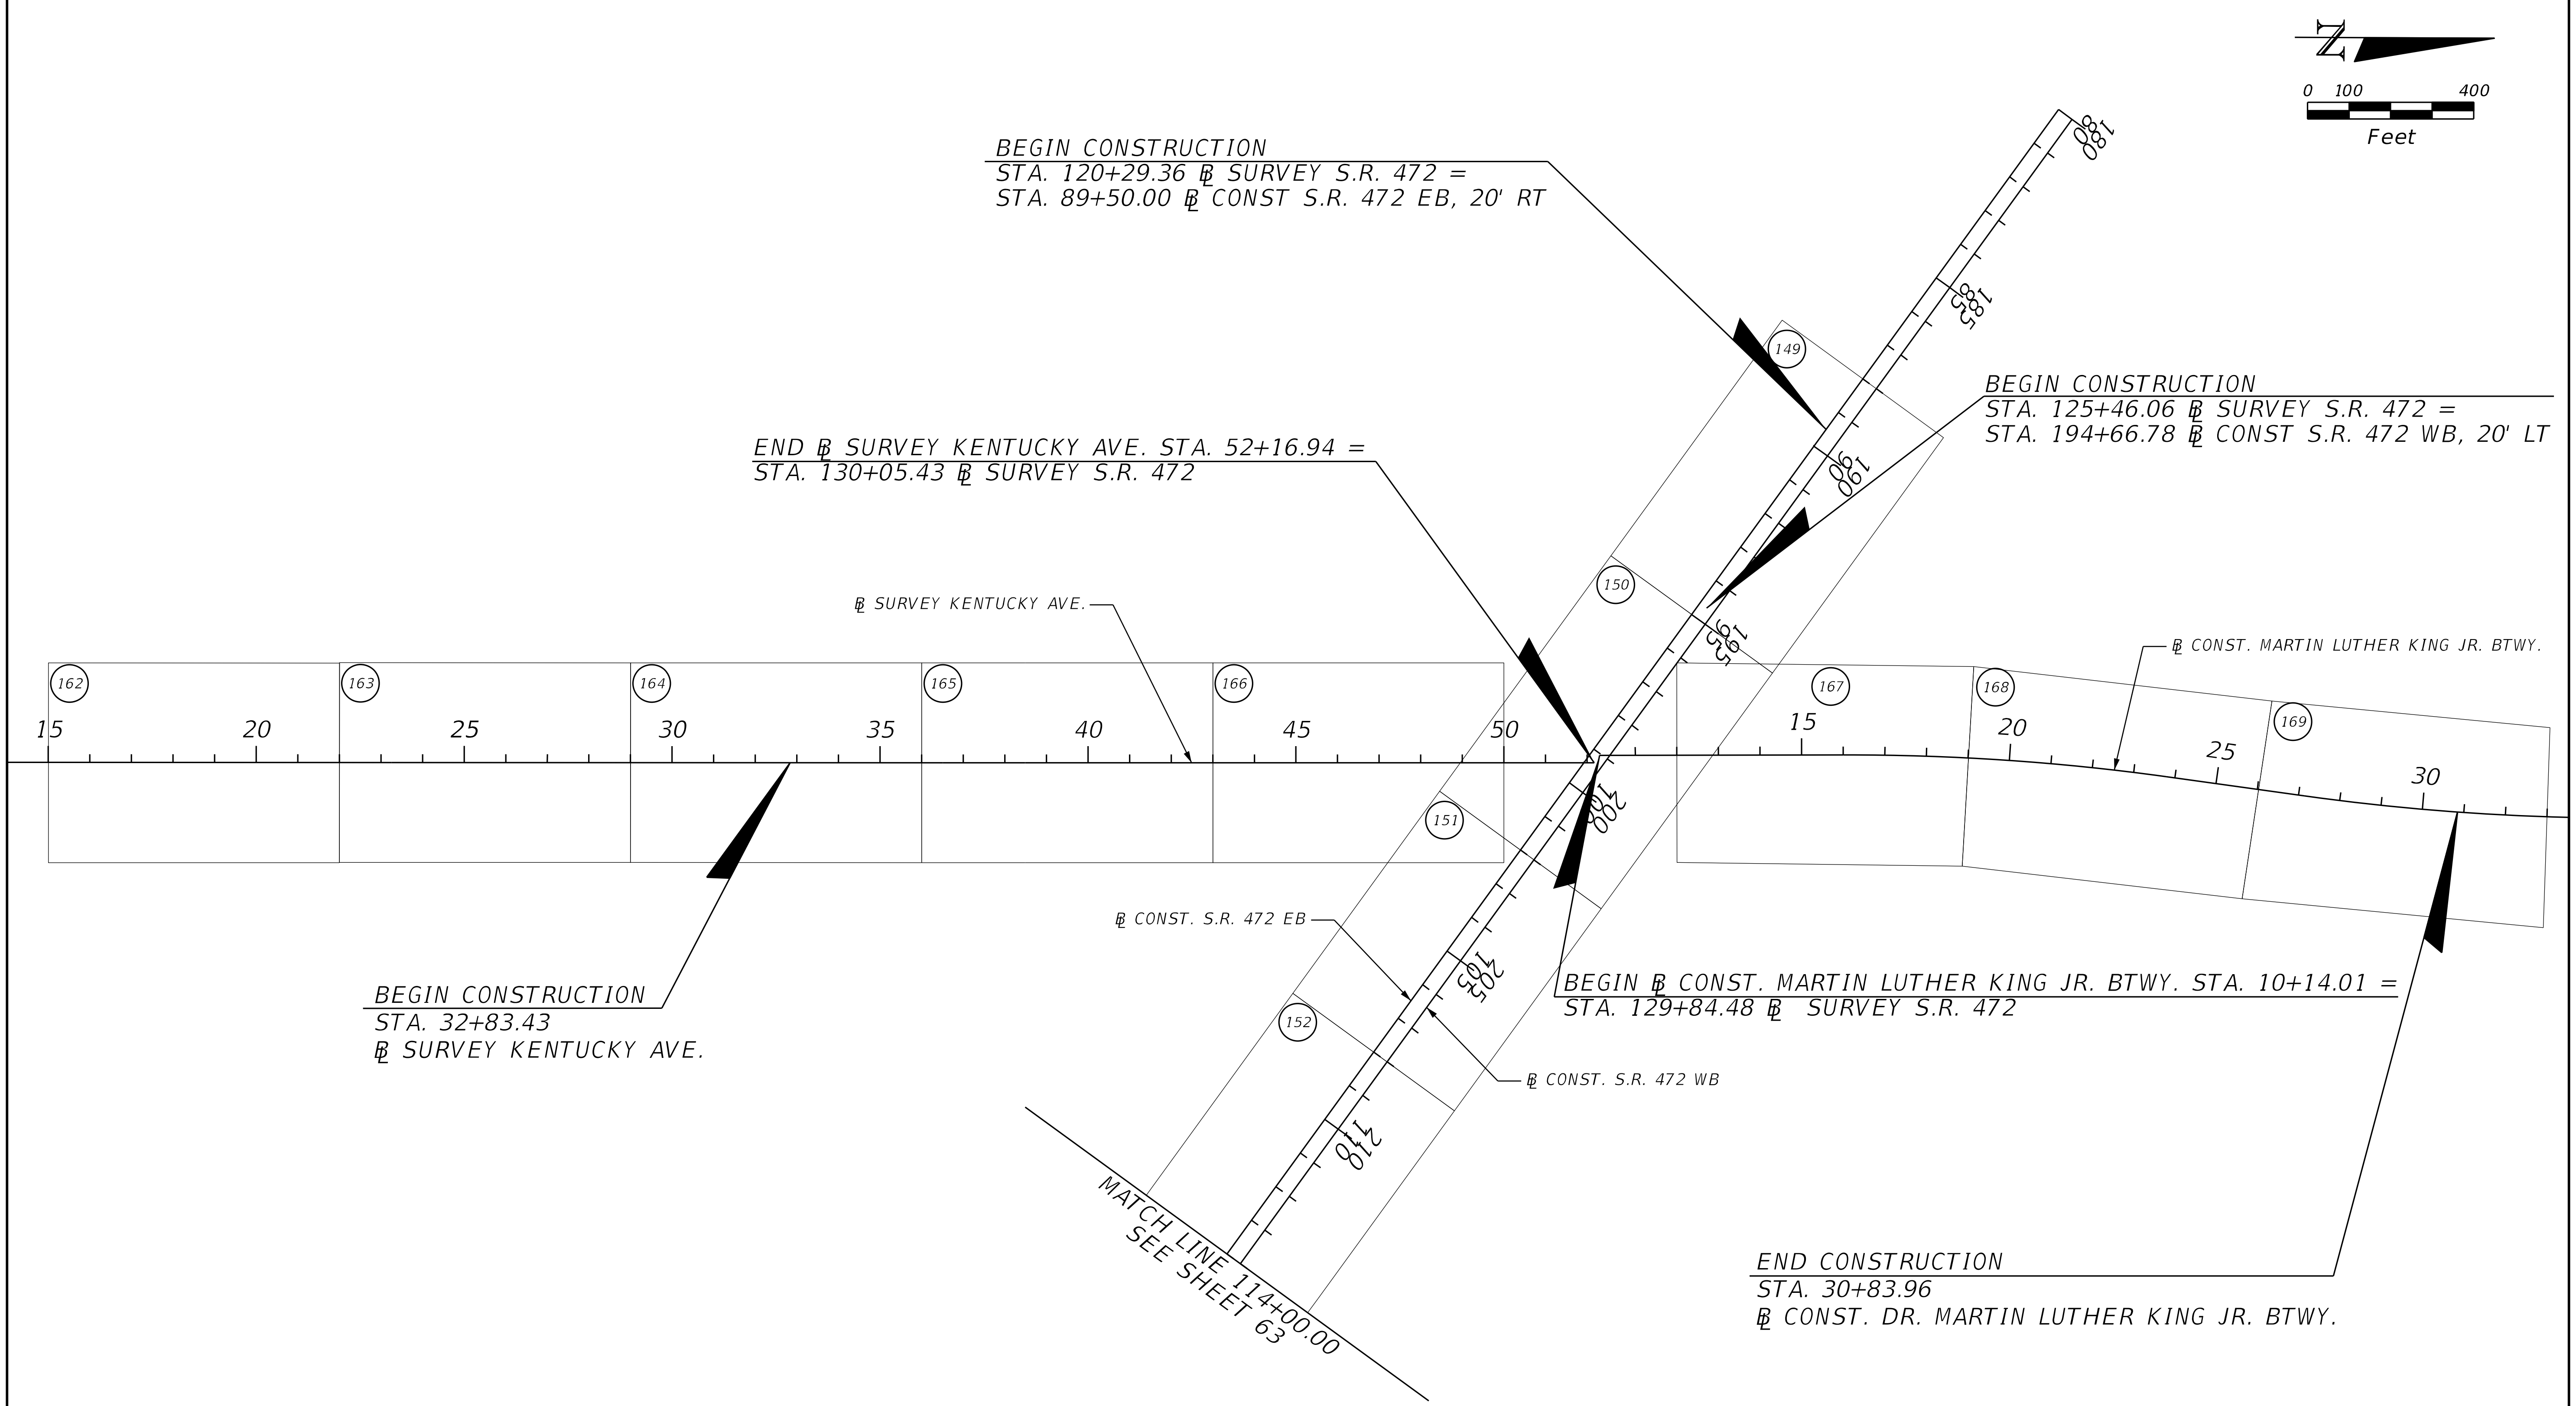

THE OFFICIAL RECORD OF THIS SHEET IS THE ELECTRONIC FILE DIGITALLY SIGNED AND SEALED UNDER RULE 61G15-23.004, F.A.C.

REVISIONS			
DATE	DESCRIPTION	DATE	DESCRIPTION

STANTEC CONSULTING SERVICES INC.
ENGINEER OF RECORD:
WILLIAM V. ANDERSON, P.E. NO.: 36682
11315 CORPORATE BLVD., SUITE 105
ORLANDO, FLORIDA 32817
(407) 823-8966
CERTIFICATE OF AUTHORIZATION NO. 27013

STATE OF FLORIDA
DEPARTMENT OF TRANSPORTATION

ROAD NO.	COUNTY	FINANCIAL PROJECT ID
SR400	VOLUSIA	408464-2-32-01

PROJECT LAYOUT

SHEET NO.
67

jchassee 6/14/2019 4:15:59 PM Default V:\2158\active\CADD\40846423201\roadway\PLAYRD14.dgn

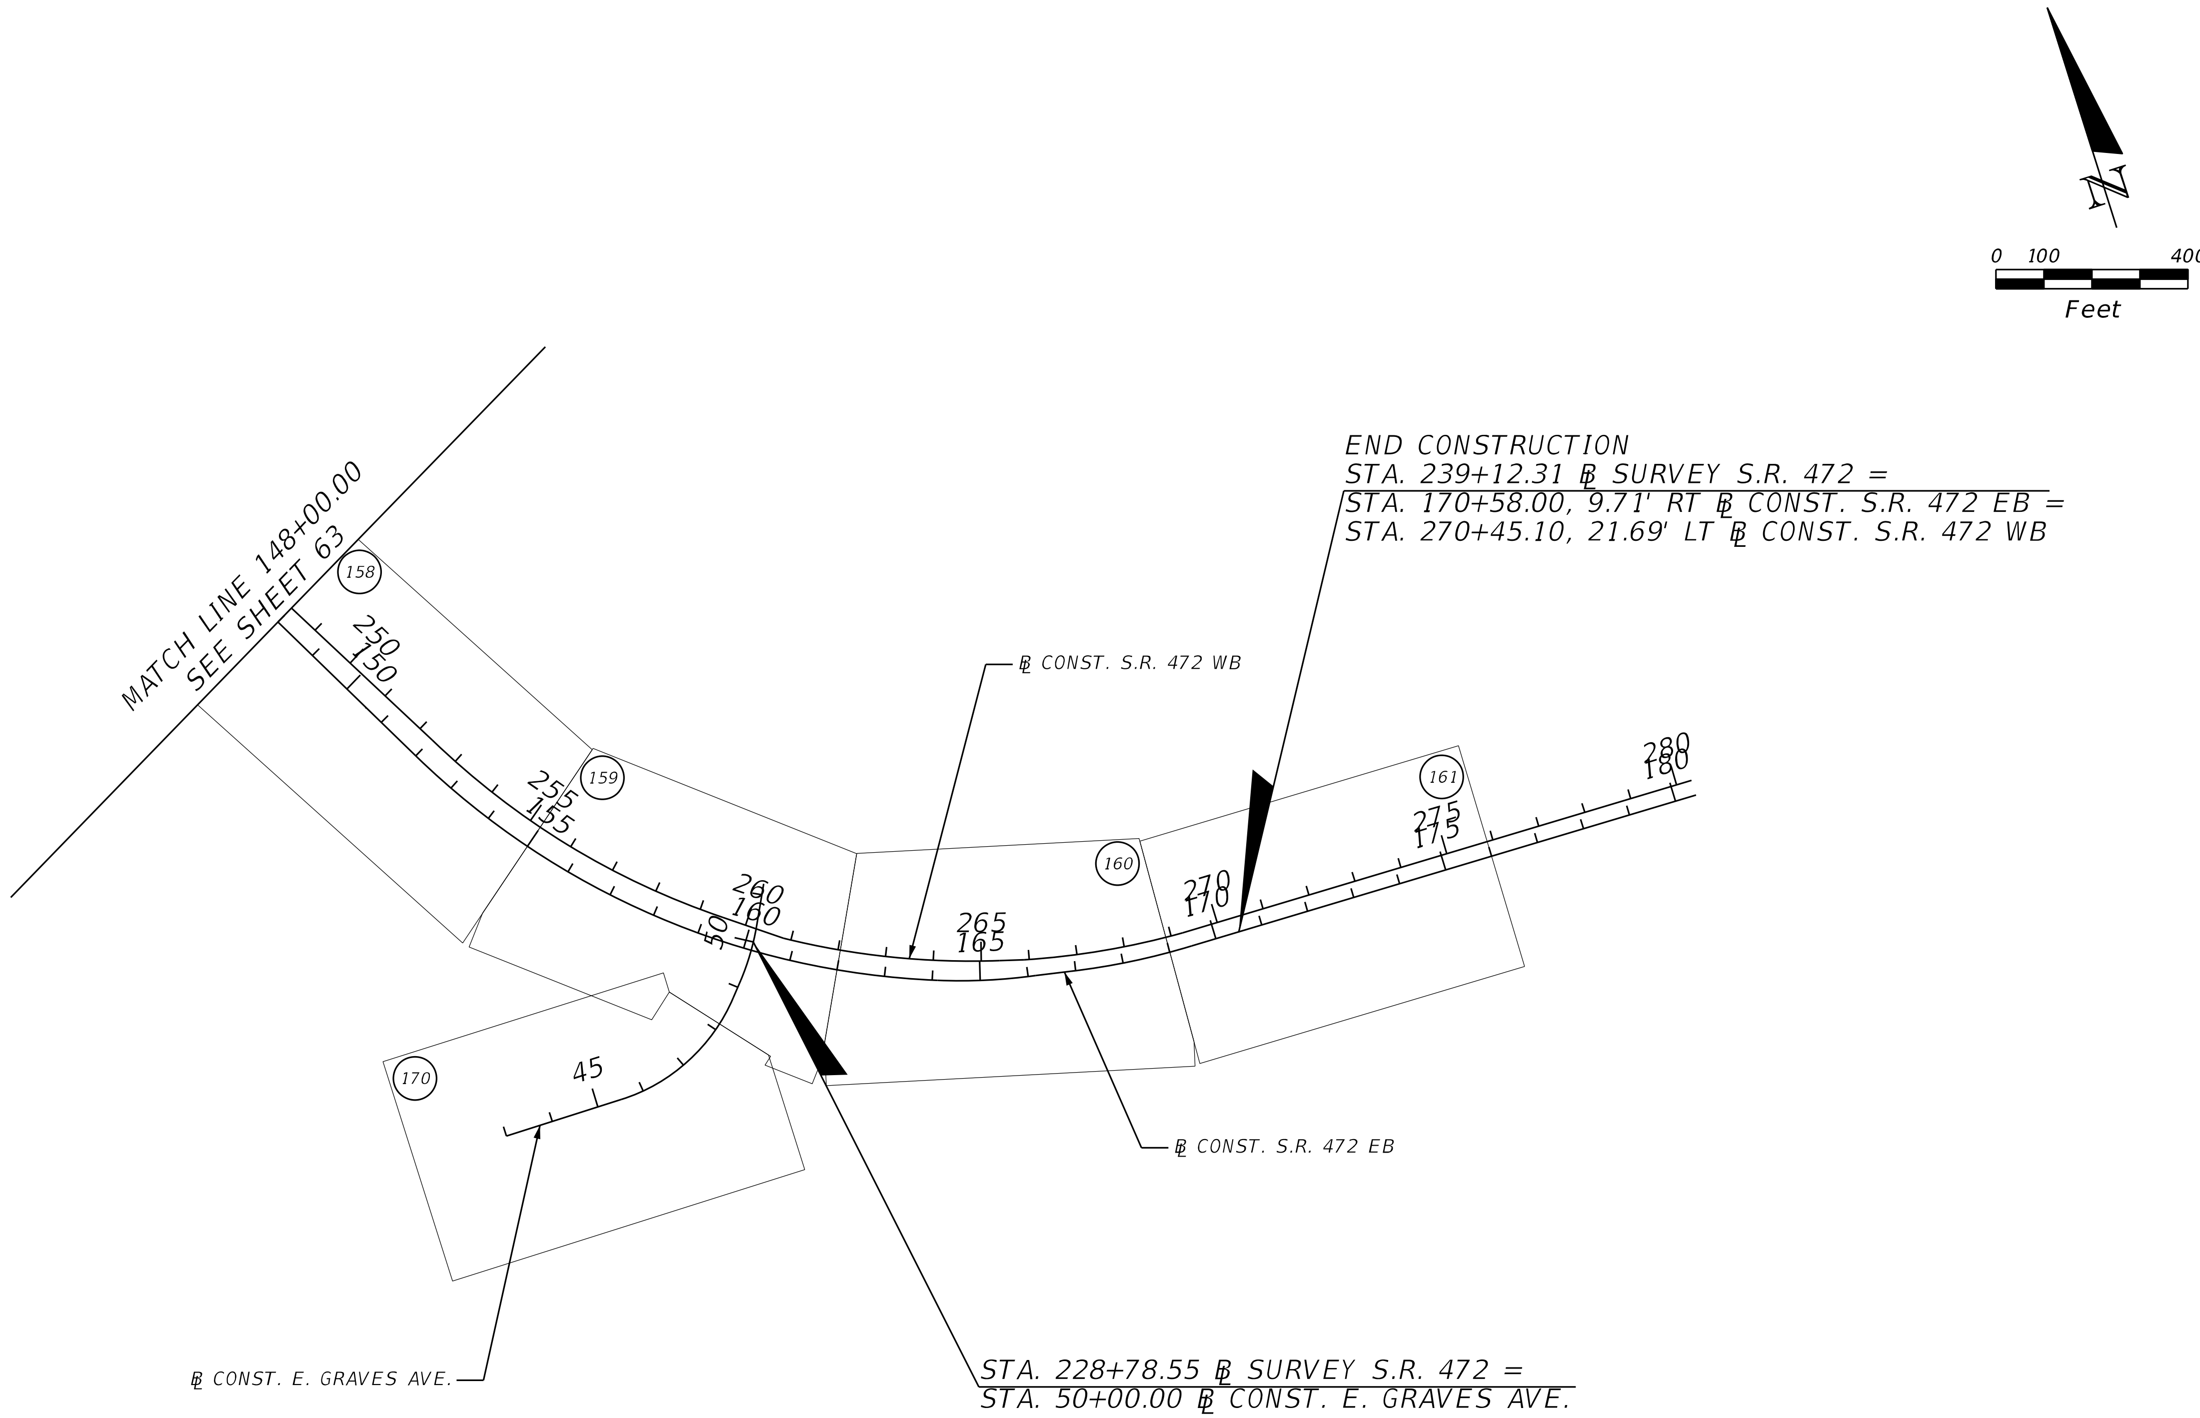

REVISIONS			
DATE	DESCRIPTION	DATE	DESCRIPTION

STANTEC CONSULTING SERVICES INC.
ENGINEER OF RECORD:
WILLIAM V. ANDERSON, P.E. NO.: 36682
11315 CORPORATE BLVD., SUITE 105
ORLANDO, FLORIDA 32817
(407) 823-8966
CERTIFICATE OF AUTHORIZATION NO. 27013

STATE OF FLORIDA
DEPARTMENT OF TRANSPORTATION

ROAD NO.	COUNTY	FINANCIAL PROJECT ID
SR400	VOLUSIA	408464-2-32-01

PROJECT LAYOUT

SHEET NO.
68

THE OFFICIAL RECORD OF THIS SHEET IS THE ELECTRONIC FILE DIGITALLY SIGNED AND SEALED UNDER RULE 61G15-23.004, F.A.C.

GENERAL NOTES

1. BENCHMARK ELEVATIONS SHOWN ON THE PLANS ARE NORTH AMERICAN VERTICAL DATUM OF 1988 (NAVD 88)

2. THE LOCATION(S) OF THE UTILITIES SHOWN IN THE PLANS (INCLUDING THOSE DESIGNATED Vv, Vh, AND Vvh) ARE BASED ON LIMITED INVESTIGATION TECHNIQUES AND SHOULD BE CONSIDERED APPROXIMATE ONLY. THE VERIFIED LOCATIONS/ELEVATIONS APPLY ONLY AT THE POINTS SHOWN. INTERPOLATIONS BETWEEN THESE POINTS HAVE NOT BEEN VERIFIED.

3. SELECT FILL MATERIAL TO BE INSTALLED IN THE CONSTRUCTION OF SWALE 401A SHALL MEET THE REQUIREMENTS STATED IN SECTION 902-4 OF THE FDOT STANDARD SPECIFICATIONS FOR ROAD AND BRIDGE CONSTRUCTION DATED 2019. SELECT FILL MATERIAL SHALL BE TESTED TO ENSURE FILL MATERIAL EXHIBITS A MINIMUM INFILTRATION RATE OF 20 FT/DAY PRIOR TO INSTALLATION.

3. UTILITY/AGENCY OWNERS:

COMPANY	CONTACT	TELEPHONE NUMBERS
DELTONA WATER	FAITH MILLER	386-878-8100
DUKE ENERGY DISTRIBUTION	ROBB BROWN	352-459-4671
DUKE ENERGY FIBER	MARK HURST	727-820-5208
DUKE ENERGY TRANSMISSION	JENNIFER WILLIAMS	813-909-1210
FLORIDA GAS TRANSMISSION CO.	JOSEPH SANCHEZ	407-838-7171
FPL DISTRIBUTION	SHAVONTI ARCHER	407-328-1909
FPL TRANSMISSION	RALPH DIAZ	561-904-3562
FLORIDA PUBLIC UTILITIES	JOHNNY HILL	386-668-9842
ORANGE CITY UTILITIES	MIGDALIA HERNANDEZ	386-775-5444
SEMINOLE COUNTY	PAUL ZIMMERMAN	407-665-2021
UNITI FIBER	MICHEL-LEE CHAPUSEAUX	352-256-1524
VOLUSIA COUNTY	SCOTT MAYS	386-943-7027 EXT 12076

THE OFFICIAL RECORD OF THIS SHEET IS THE ELECTRONIC FILE DIGITALLY SIGNED AND SEALED UNDER RULE 61G15-23.004, F.A.C.

REVISIONS			
DATE	DESCRIPTION	DATE	DESCRIPTION

STANTEC CONSULTING SERVICES INC.
ENGINEER OF RECORD:
WILLIAM V. ANDERSON, P.E. NO.: 36682
11315 CORPORATE BLVD., SUITE 105
ORLANDO, FLORIDA 32817
(407) 823-8966
CERTIFICATE OF AUTHORIZATION NO. 27013

STATE OF FLORIDA
DEPARTMENT OF TRANSPORTATION

ROAD NO.	COUNTY	FINANCIAL PROJECT ID
SR400	VOLUSIA	408464-2-32-01

GENERAL NOTES

CURVE DATA

CURVE NO.	LINE	P.C. STATION	P.I. STATION	P.T. STATION	Δ	D	T	L	R	e	DESIGN SPEED (MPH)
KM1	BLS400	152+98.39	166+10.65	178+78.40	25° 47' 59" (LT)	1° 00' 00"	1,312.25	2,580.01	5,729.65	N/A	N/A
CL_I41	CLC_I4	151+16.01	166+10.65	180+54.60	25° 47' 59" (LT)	0° 52' 41"	1,494.64	2,938.60	6,526.00	3.4%	70
BLCGUEB_23	BLCGUEB	1151+16.54	1166+28.35	1180+88.91	25° 47' 59" (LT)	0° 52' 05"	1,511.82	2,972.37	6,601.00	3.4%	70
BLCGUWB_23	BLCGUWB	2151+16.56	2165+94.71	2180+22.74	25° 47' 59" (LT)	0° 53' 16"	1,478.15	2,906.18	6,454.00	-3.4%	70
BLCGUWB_38	BLCGUWB	2244+25.64	2251+44.51	2258+59.27	10° 36' 11" (LT)	0° 44' 23"	718.87	1,433.63	7,746.92	-2.8%	70
BLCGUWB_41	BLCGUWB	2261+63.36	2275+99.84	2290+03.45	21° 12' 22" (RT)	0° 44' 48"	1,436.48	2,840.09	7,673.50	2.8%	70
BLCGUWB_44	BLCGUWB	2294+94.46	2301+09.52	2307+21.39	10° 06' 22" (LT)	0° 49' 25"	615.06	1,226.92	6,956.00	3.2%	70
BLCELEB_11	BLCELEB	651+16.08	666+17.36	680+67.73	25° 47' 59" (LT)	0° 52' 27"	1,501.28	2,951.66	6,555.00	3.4%	70
BLCELWB_7	BLCELWB	1651+16.06	1666+04.75	1680+42.95	25° 47' 59" (LT)	0° 52' 53"	1,488.68	2,926.89	6,500.00	-3.4%	70
BLCELWB_12	BLCELWB	1745+41.27	1751+88.78	1758+33.35	9° 25' 58" (LT)	0° 43' 48"	647.5	1,292.08	7,848.16	-2.8%	70
BLCELWB_15	BLCELWB	1763+12.81	1775+96.63	1788+56.41	19° 11' 15" (RT)	0° 45' 16"	1,283.82	2,543.60	7,595.49	2.9%	70
BLCELWB_18	BLCELWB	1795+06.95	1800+85.51	1806+60.90	10° 22' 31" (LT)	0° 53' 57"	578.55	1153.94	6372.53	-3.4%	70
BLCSLIP4_3	BLCSLIP4	40+12.14	44+77.08	49+41.26	5° 40' 38" (RT)	0° 36' 40"	464.94	929.12	9376.92	-2.8%	60
BLCDIRKSEN_5	BLCDIRKSEN	106+30.08	107+89.14	109+44.12	22° 29' 29" (RT)	7° 09' 43"	159.07	314.04	800.00	2.0%	40
BLCDIRKSENRB_3	BLCDIRKSENRB	200+73.97	205+01.08	209+25.73	10° 38' 47" (LT)	1° 15' 00"	427.11	851.76	4584.00	-2.6%	50
BLCDIRKSENRC1_3	BLCDIRKSENRC1	2406+13.26	2407+16.89	2408+13.53	36° 19' 31" (LT)	18° 08' 14"	103.63	200.28	315.90	-9.4%	30
BLCDIRKSENRC1_6	BLCDIRKSENRC1	2410+95.37	2413+40.39	2415+49.13	53° 36' 21" (RT)	11° 48' 49"	245.02	453.77	485.00	9.9%	40
BLCDIRKSENRC2_1	BLCDIRKSENRC2	3405+00.00	340559.36	3406+18.72	1° 02' 23" (LT)	0° 51' 42"	59.36	118.72	6649.00	3.0%	50
BLCDIRKSENRC2_4	BLCDIRKSENRC2	3407+58.72	3408+22.41	3408+85.05	18° 05' 40" (RT)	14° 19' 26"	63.69	126.32	400.00	8.4%	30
BLCDIRKSENRC2_5	BLCDIRKSENRC2	3408+85.05	3415+97.55	3415+10.87	140° 36' 59" (RT)	22° 28' 08"	712.51	625.83	255.00	10.0%	30
BLCDIRKSENRD1_3	BLCDIRKSENRD1	4407+80.70	4410+94.57	4412+79.89	88° 00' 14" (RT)	17° 37' 46"	313.87	499.19	325.00	9.3%	30
BLCDIRKSENRD1_6	BLCDIRKSENRD1	4416+13.69	4418+28.62	4420+06.57	57° 43' 11" (LT)	14° 41' 28"	214.94	392.89	390.00	9.8%	35
BLCDIRKSENRD2_3	BLCDIRKSENRD2	5407+87.68	5518+82.30	5416+52.29	182° 47' 55" (RT)	21° 08' 32"	11094.62	864.61	271.00	9.8%	30
BLCDIRKSENRD2_4	BLCDIRKSENRD2	5416+52.29	5417+70.90	5418+84.41	29° 02' 45" (RT)	12° 30' 48"	118.61	232.12	457.87	7.8%	30
BLCDIRKSENRD2_5	BLCDIRKSENRD2	5418+84.41	5419+34.41	5419+84.41	0° 53' 40" (RT)	0° 53' 40"	50.00	100.00	6405.22	3.0%	65
BLCDELTONA1	BLCDELTONA	2+19.93	3+64.26	5+02.44	28° 54' 18" (LT)	10° 13' 53"	144.33	282.51	560.00	2.0%	35
BLCDELTONA2	BLCDELTONA	5+02.44	5+55.79	6+08.71	12° 44' 54" (LT)	11° 59' 49"	53.35	106.26	477.58	2.0%	35
BLCDIRKBIKETR_5	BLCDIRKBIKETR	6402+39.25	6402+65.28	6402+89.8	33° 41' 06" (RT)	66° 37' 23"	26.03	50.56	86.00	N/A	N/A
BLCDIRKBIKETR_8	BLCDIRKBIKETR	6403+24.18	6403+49.89	6403+75.14	18° 38' 51" (LT)	36° 35' 38"	25.71	50.96	156.57	N/A	N/A
BLCDIRKBIKET_11	BLCDIRKBIKETR	6404+71.03	6404+85.13	6404+99.05	16° 03' 07" (LT)	57° 17' 45"	14.10	28.02	100.00	N/A	N/A
CLCSAXON_3	CLCSAXON	115+24.71	117+47.92	119+68.00	16° 37' 19" (RT)	3° 44' 59"	223.21	443.29	1528.00	NC	40
CLCSAXON_4	CLCSAXON	119+68.00	122+23.33	124+73.99	18° 58' 23" (LT)	3° 44' 59"	255.33	505.99	1528.00	NC	40
CLCSAXON_5	CLCSAXON	124+73.99	129+11.58	133+26.36	31° 57' 42" (RT)	3° 44' 59"	437.60	852.38	1528.00	NC	40
CLCSAXON_6	CLCSAXON	133+26.36	135+65.62	138+01.03	17° 47' 55" (LT)	3° 44' 59"	239.26	474.67	1528.00	NC	40
CLCSAXON_7	CLCSAXON	138+01.03	140+36.76	142+68.81	17° 32' 25" (RT)	3° 44' 59"	235.73	467.78	1528.00	NC	40
BLCSAXONRA_1	BLCSAXONRA	100+00.00	100+67.53	101+34.39	13° 59' 59" (RT)	10° 25' 03"	67.53	134.39	550.00	2.0%	25
BLCSAXONRA_2	BLCSAXONRA	101+34.39	101+47.29	101+59.52	32° 00' 02" (RT)	127° 19' 26"	12.90	25.13	45.00	2.0%	25
BLCSAXONRA_3	BLCSAXONRA	101+59.52	102+27.05	102+93.91	13° 59' 59" (RT)	10° 25' 03"	67.53	134.39	550.00	2.0%	25
BLCSAXONRA_4	BLCSAXONRA	107+19.19	109+30.62	111+19.24	45° 50' 34" (RT)	11° 27' 33"	211.43	400.05	500.00	7.4%	30
BLCSAXONRA_5	BLCSAXONRA	117+64.03	123+21.17	128+75.12	10° 36' 11" (RT)	0° 57' 15"	557.14	1111.09	6004.00	3.2%	50
BLCSAXONRB_1	BLCSAXONRB	300+96.00	302+07.37	303+18.33	8° 32' 58" (RT)	3° 50' 43"	111.37	222.33	1490.00	-7.0%	50
BLCSAXONRB_2	BLCSAXONRB	303+18.33	306+08.81	308+83.72	32° 23' 40" (RT)	5° 43' 46"	290.47	565.39	1000.00	-8.5%	50
BLCSAXONRB_3	BLCSAXONRB	311+65.19	313+78.33	315+85.19	24° 03' 51" (LT)	5° 43' 46"	213.14	420.00	1000.00	9.0%	50
BLCSAXONRB_4	BLCSAXONRB	318+47.08	318+89.05	319+24.39	55° 22' 06" (RT)	71° 37' 11"	41.97	77.31	80.00	-3.0%	25
BLCSAXONRC1_1	BLCSAXONRC1	400+00.00	400+51.15	401+01.84	13° 15' 41" (RT)	13° 01' 18"	51.15	101.84	440.00	2.0%	25
BLCSAXONRC1_2	BLCSAXONRC1	401+01.84	401+42.05	401+73.85	63° 28' 35" (RT)	88° 08' 50"	40.20	72.01	65.00	2.0%	25
BLCSAXONRC1_3	BLCSAXONRC1	401+73.85	402+25.00	402+75.69	13° 15' 41" (RT)	13° 01' 18"	51.15	101.84	440.00	2.0%	25
BLCSAXONRC1_4	BLCSAXONRC1	403+81.41	405+93.46	407+96.41	28° 59' 50" (LT)	6° 59' 14"	212.05	415.00	820.00	-7.8%	40
BLCSAXONRC1_5	BLCSAXONRC1	411+11.84	413+33.83	415+42.36	34° 27' 03" (RT)	8° 00' 08"	221.99	430.52	716.00	10.0%	50
BLCSAXONRC1_6	BLCSAXONRC1	415+42.36	416+97.83	418+52.18	11° 54' 50" (RT)	3° 50' 43"	155.47	309.82	1490.00	7.0%	50

THE OFFICIAL RECORD OF THIS SHEET IS THE ELECTRONIC FILE DIGITALLY SIGNED AND SEALED UNDER RULE 61G15-23.004, F.A.C.

REVISIONS

DATE	DESCRIPTION	DATE	DESCRIPTION

STANTEC CONSULTING SERVICES INC.
ENGINEER OF RECORD:
WILLIAM V. ANDERSON, P.E. NO.: 36682
11315 CORPORATE BLVD., SUITE 105
ORLANDO, FLORIDA 32817
(407) 823-8966
CERTIFICATE OF AUTHORIZATION NO. 27013

STATE OF FLORIDA
DEPARTMENT OF TRANSPORTATION

ROAD NO.	COUNTY	FINANCIAL PROJECT ID
SR400	VOLUSIA	408464-2-32-01

CURVE DATA

SHEET NO. 70

CURVE DATA

CURVE NO.	LINE	P.C. STATION	P.I. STATION	P.T. STATION	Δ	D	T	L	R	e	DESIGN SPEED (MPH)
BLCSAXONRC2_1	BLCSAXONRC2	500+84.00	504+47.84	506+20.38	99° 08' 12" (RT)	18° 28' 57"	363.84	536.38	310.00	9.4%	30
BLCSAXONRC2_2	BLCSAXONRC2	506+20.38	508+22.10	509+81.66	63° 29' 46" (RT)	17° 34' 31"	201.72	361.28	326.00	9.2%	30
BLCSAXONRC2_3	BLCSAXONRC2	510+92.28	511+43.43	511+94.13	13° 15' 41" (RT)	13° 01' 18"	51.15	101.84	440.00	2.0%	25
BLCSAXONRC2_4	BLCSAXONRC2	511+94.13	512+35.54	512+67.87	65° 00' 07" (RT)	88° 08' 50"	41.41	73.74	65.00	2.0%	25
BLCSAXONRC2_5	BLCSAXONRC2	512+67.87	513+19.02	512+67.87	13° 15' 41" (RT)	13° 01' 18"	51.15	101.84	440.00	2.0%	25
BLCSAXONRD1_1	BLCSAXONRD1	601+00.00	602+09.14	603+17.89	8° 22' 43" (RT)	3° 50' 43"	109.14	217.89	1,490.00	7.0%	50
BLCSAXONRD1_2	BLCSAXONRD1	603+17.89	606+78.97	610+04.66	43° 43' 16" (RT)	6° 21' 58"	361.08	686.77	900.00	9.4%	50
BLCSAXONRD1_3	BLCSAXONRD1	613+03.03	615+82.64	617+95.14	67° 56' 33" (LT)	13° 48' 22"	279.62	492.12	415.00	-10.0%	40
BLCSAXONRD1_4	BLCSAXONRD1	620+36.10	620+87.25	621+37.94	13° 15' 41" (RT)	13° 01' 18"	51.15	101.84	440.00	2.0%	25
BLCSAXONRD1_5	BLCSAXONRD1	621+37.94	621+78.14	622+09.95	63° 28' 37" (RT)	88° 08' 50"	40.21	72.01	65.00	2.0%	25
BLCSAXONRD1_6	BLCSAXONRD1	622+09.95	622+61.10	623+11.79	13° 15' 41" (RT)	13° 01' 18"	51.15	101.84	440.00	2.0%	25
BLCSAXONRD2_1	BLCSAXONRD2	700+00.00	700+51.15	701+01.84	13° 15' 41" (RT)	13° 01' 18"	51.15	101.84	440.00	2.0%	25
BLCSAXONRD2_2	BLCSAXONRD2	701+01.84	701+42.05	701+73.85	63° 28' 37" (RT)	88° 08' 50"	40.21	72.01	65.00	2.0%	25
BLCSAXONRD2_3	BLCSAXONRD2	701+73.85	702+25.00	702+75.69	13° 15' 41" (RT)	13° 01' 18"	51.15	101.84	440.00	2.0%	25
BLCSAXONRD2_4	BLCSAXONRD2	704+54.25	727+54.08	715+48.05	195° 50' 34" (RT)	17° 54' 18"	2,299.82	1,093.79	320.00	9.3%	30
BLCNORMSAX_1	BLCNORMSAX	20+00.00	20+82.54	21+64.85	7° 15' 56" (LT)	4° 24' 27"	82.54	164.85	1,300.00	0.6%	30
BLCNORMSAX_2	BLCNORMSAX	21+64.85	22+65.54	23+64.85	16° 22' 13" (LT)	8° 11' 06"	100.69	200.00	700.00	2.0%	30
BLCNORMSAX_3	BLCNORMSAX	23+64.85	24+66.33	25+67.62	6° 10' 47" (LT)	3° 02' 52"	101.48	202.77	1,880.00	NC	30
BLCNORMSAX_4	BLCNORMSAX	25+67.62	26+66.78	27+64.55	16° 35' 36" (RT)	8° 25' 33"	99.16	196.93	680.00	-2.0%	30
CLRI_3	CLRI	81+77.12	83+77.33	85+77.51	1° 34' 41" (RT)	0° 23' 39"	200.21	400.39	14,538.31	NC	40
CLRI_4	CLRI	85+77.51	87+77.61	89+77.68	1° 34' 37" (LT)	0° 23' 39"	200.21	400.16	14,538.20	NC	40
CLRI_7	CLRI	94+52.11	96+53.65	98+54.86	5° 47' 44" (RT)	1° 26' 20"	201.55	402.75	3,981.77	NC	40
CLRI_8	CLRI	98+54.86	100+56.41	102+57.75	4° 32' 05" (LT)	1° 07' 32"	201.55	402.89	5,090.33	NC	40
BLSNORMANDY_3	BLSNORMANDY	24+14.29	31+99.96	39+05.03	44° 43' 20" (RT)	3° 00' 00"	785.67	1,490.74	1,909.86	5.5%	45
BLS472EAST_3	BLS472EAST	188+73.19	191+42.25	194+11.21	2° 40' 40" (LT)	0° 29' 52"	269.06	538.02	11,511.96	N/A	N/A
BLS472EAST_6	BLS472EAST	200+72.51	208+04.35	215+05.54	28° 39' 39" (RT)	2° 00' 00"	731.84	1,433.04	2,864.79	N/A	N/A
BLS472EAST_9	BLS472EAST	220+77.23	230+43.41	238+22.91	61° 05' 56" (LT)	3° 30' 00"	966.18	1,745.68	1,637.02	N/A	N/A
BLC472EB_3	BLC472EB	118+34.59	120+34.55	122+33.18	11° 25' 07" (RT)	2° 51' 53"	199.96	398.59	2,000.00	-2.0%	30
BLC472EB_4	BLC472EB	122+33.18	123+13.42	123+93.31	9° 10' 28" (LT)	5° 43' 46"	80.23	160.12	1,000.00	-2.0%	30
BLC472EB_7	BLC472EB	124+96.25	125+88.72	126+78.31	24° 43' 08" (LT)	13° 34' 38"	92.47	182.06	422.00	2.0%	30
BLC472EB_10	BLC472EB	127+78.30	128+74.22	129+67.11	24° 55' 15" (RT)	13° 11' 58"	95.92	188.80	434.08	-2.0%	30
BLC472EB_15	BLC472EB	134+45.00	135+41.21	136+34.37	25° 00' 00" (RT)	13° 12' 06"	96.22	189.37	434.00	-2.0%	30
BLC472EB_18	BLC472EB	137+33.01	138+24.69	139+13.46	24° 57' 45" (LT)	13° 50' 02"	91.68	180.45	414.17	2.0%	30
BLC472EB_21	BLC472EB	140+61.71	144+06.79	147+42.01	23° 42' 34" (RT)	3° 29' 07"	345.09	680.30	1,644.00	-2.0%	30
BLC472EB_24	BLC472EB	152+01.75	158+34.54	164+10.66	41° 48' 51" (LT)	3° 27' 32"	632.79	1,208.91	1,656.50	-2.0%	45
BLC472EB_25	BLC472EB	164+10.66	165+13.63	166+16.07	10° 08' 18" (LT)	4° 56' 08"	102.97	205.41	1,160.87	-2.0%	45
BLC472EB_28	BLC472EB	166+89.85	168+18.85	169+47.16	10° 17' 00" (LT)	3° 59' 48"	129.00	257.30	1,433.62	-2.0%	45
BLC472WB_9	BLC472WB	224+83.03	225+82.42	226+78.05	27° 15' 12" (RT)	13° 58' 27"	99.39	195.03	410.01	2.0%	30
BLC472WB_12	BLC472WB	227+78.02	228+74.26	229+67.43	25° 00' 20" (LT)	13° 12' 06"	96.24	189.41	434.00	-2.0%	30
BLC472WB_17	BLC472WB	234+45.32	235+41.51	236+34.63	24° 59' 29" (LT)	13° 12' 06"	96.18	189.30	434.00	-2.0%	30
BLC472WB_20	BLC472WB	237+34.75	238+38.27	239+37.75	27° 38' 19" (RT)	13° 36' 55"	103.51	203.00	420.82	2.0%	30
BLC472WB_23	BLC472WB	240+59.05	242+67.68	244+72.02	20° 07' 14" (RT)	4° 52' 20"	208.64	412.98	1,176.00	2.0%	45
BLC472WB_28	BLC472WB	252+34.92	255+98.55	259+50.16	25° 28' 48" (LT)	3° 33' 45"	363.63	715.24	1,608.34	-2.0%	45
BLC472WB_31	BLC472WB	259+82.38	262+89.67	265+88.98	22° 34' 24" (LT)	3° 43' 17"	307.28	606.59	1,539.67	-2.0%	45
BLC472WB_34	BLC472WB	265+88.98	267+57.03	269+23.93	11° 34' 24" (LT)	3° 27' 19"	168.05	334.95	1,658.21	-2.0%	45
BLC472A_5	BLC472A	102+82.22	104+38.90	105+88.73	29° 16' 10" (LT)	9° 32' 57"	156.68	306.51	600.00	3.4%	40
BLC472A_8	BLC472A	107+98.92	109+93.84	111+87.47	11° 22' 32" (LT)	2° 55' 40"	194.92	388.55	1,957.00	3.2%	35
BLC472A2_1	BLC472A2	1100+00.00	1104+57.41	1109+14.21	5° 06' 09" (LT)	0° 33' 29"	457.41	914.21	10,265.71	3.0%	50
BLC472A2_4	BLC472A2	1110+70.58	1112+38.61	1114+01.98	23° 20' 53" (LT)	7° 02' 43"	168.03	331.40	813.25	7.9%	40
BLC472A2_7	BLC472A2	1116+45.68	1119+49.79	1120+21.15	118° 12' 04" (RT)	31° 28' 52"	304.11	375.47	182.00	-5.0%	25
BLC472B_1	BLC472B	200+00.00	202+03.50	204+06.62	6° 05' 57" (RT)	1° 30' 00"	203.50	406.62	3,819.83	3.1%	50
BLC472B_4	BLC472B	208+05.79	211+41.18	214+74.67	10° 35' 12" (RT)	1° 34' 58"	335.39	668.87	3,620.00	3.1%	50
BLC472B_9	BLC472B	216+97.52	218+91.71	219+91.26	95° 37' 25" (RT)	32° 33' 16"	194.18	293.73	176.00	-5.0%	25
BLC472B2_5	BLC472B2	1200+62.93	1202+30.84	1203+33.17	86° 01' 10" (LT)	31° 49' 52"	167.91	270.24	180.00	-5.0%	25

THE OFFICIAL RECORD OF THIS SHEET IS THE ELECTRONIC FILE DIGITALLY SIGNED AND SEALED UNDER RULE 61G15-23.004, F.A.C.

REVISIONS			
DATE	DESCRIPTION	DATE	DESCRIPTION

STANTEC CONSULTING SERVICES INC.
ENGINEER OF RECORD:
WILLIAM V. ANDERSON, P.E. NO.: 36682
11315 CORPORATE BLVD., SUITE 105
ORLANDO, FLORIDA 32817
(407) 823-8966
CERTIFICATE OF AUTHORIZATION NO. 27013

STATE OF FLORIDA
DEPARTMENT OF TRANSPORTATION

ROAD NO.	COUNTY	FINANCIAL PROJECT ID
SR400	VOLUSIA	408464-2-32-01

CURVE DATA

CURVE DATA

CURVE NO.	LINE	P.C. STATION	P.I. STATION	P.T. STATION	Δ	D	T	L	R	e	DESIGN SPEED (MPH)
BLC472C_1	BLC472C	300+00.00	300+51.33	301+02.61	4° 49' 22" (LT)	4° 42' 01"	51.33	102.61	1,219.00	2.0%	30
BLC472C_4	BLC472C	302+24.43	304+97.87	307+55.36	33° 47' 59" (RT)	6° 21' 58"	273.44	530.93	900.00	2.0%	30
BLC472C2_1	BLC472C2	1300+00.00	1304+68.05	1304+31.66	138° 07' 55" (LT)	32° 00' 01"	468.05	431.66	179.05	-3.0%	25
BLC472C2_4	BLC472C2	1306+41.33	1308+73.72	1310+99.96	22° 48' 36" (RT)	4° 58' 25"	232.39	458.62	1,152.00	2.3%	50
BLC472C2_7	BLC472C2	1319+15.43	1319+99.50	1320+83.54	2° 31' 17" (RT)	1° 30' 00"	84.07	168.11	3,820.00	3.1%	50
BLC472D_5	BLC472D	400+35.54	402+12.91	403+14.51	89° 47' 40" (LT)	32° 11' 19"	177.36	278.96	178.00	5.0%	25
BLC472D_10	BLC472D	405+47.56	406+76.20	408+03.59	13° 48' 59" (LT)	5° 23' 47"	128.64	256.03	1,061.75	8.7%	50
BLC472D_13	BLC472D	414+38.57	416+03.28	417+67.80	4° 56' 17" (LT)	1° 30' 00"	164.72	329.23	3,820.00	3.1%	50
BLC472D2_1	BLC472D2	1400+00.00	1401+28.57	1402+23.87	70° 28' 34" (RT)	31° 28' 51"	128.57	223.87	182.00	-5.0%	25
BLCGRAVESC1	BLCGRAVES	45+50.39	47+24.47	48+76.75	49° 22' 14" (LT)	15° 07' 39"	174.09	326.36	378.75	2.0%	25
BLCGRAVESC2	BLCGRAVES	49+15.75	49+74.43	50+32.58	13° 23' 19" (LT)	11° 27' 33"	58.69	116.84	500.00	NC	25
PGLRMLK_1	PGLRMLK	36+00.25	36+91.47	37+82.68	1° 53' 36" (RT)	1° 02' 16"	91.22	182.43	5520.54	-2.6%	55
PGLRMLK_2	PGLRMLK	37+82.68	42+89.13	47+94.86	5° 16' 33" (RT)	0° 31' 16"	506.45	1012.18	10992.10	2.6%	55
PGLLMLK_3	PGLLMLK	16+00.60	19+90.30	23+78.73	8° 01' 59" (RT)	1° 01' 56"	389.70	778.13	5550.04	2.6%	55
PGLLMLK_6	PGLLMLK	27+13.95	30+81.27	34+47.54	7° 31' 07" (LT)	1° 01' 30"	367.32	733.59	5590.30	-2.6%	55

THE OFFICIAL RECORD OF THIS SHEET IS THE ELECTRONIC FILE DIGITALLY SIGNED AND SEALED UNDER RULE 61G15-23.004, F.A.C.

REVISIONS			
DATE	DESCRIPTION	DATE	DESCRIPTION

STANTEC CONSULTING SERVICES INC.
ENGINEER OF RECORD:
WILLIAM V. ANDERSON, P.E. NO.: 36682
11315 CORPORATE BLVD., SUITE 105
ORLANDO, FLORIDA 32817
(407) 823-8966
CERTIFICATE OF AUTHORIZATION NO. 27013

STATE OF FLORIDA
DEPARTMENT OF TRANSPORTATION

ROAD NO.	COUNTY	FINANCIAL PROJECT ID
SR400	VOLUSIA	408464-2-32-01

CURVE DATA

SHEET NO. 72

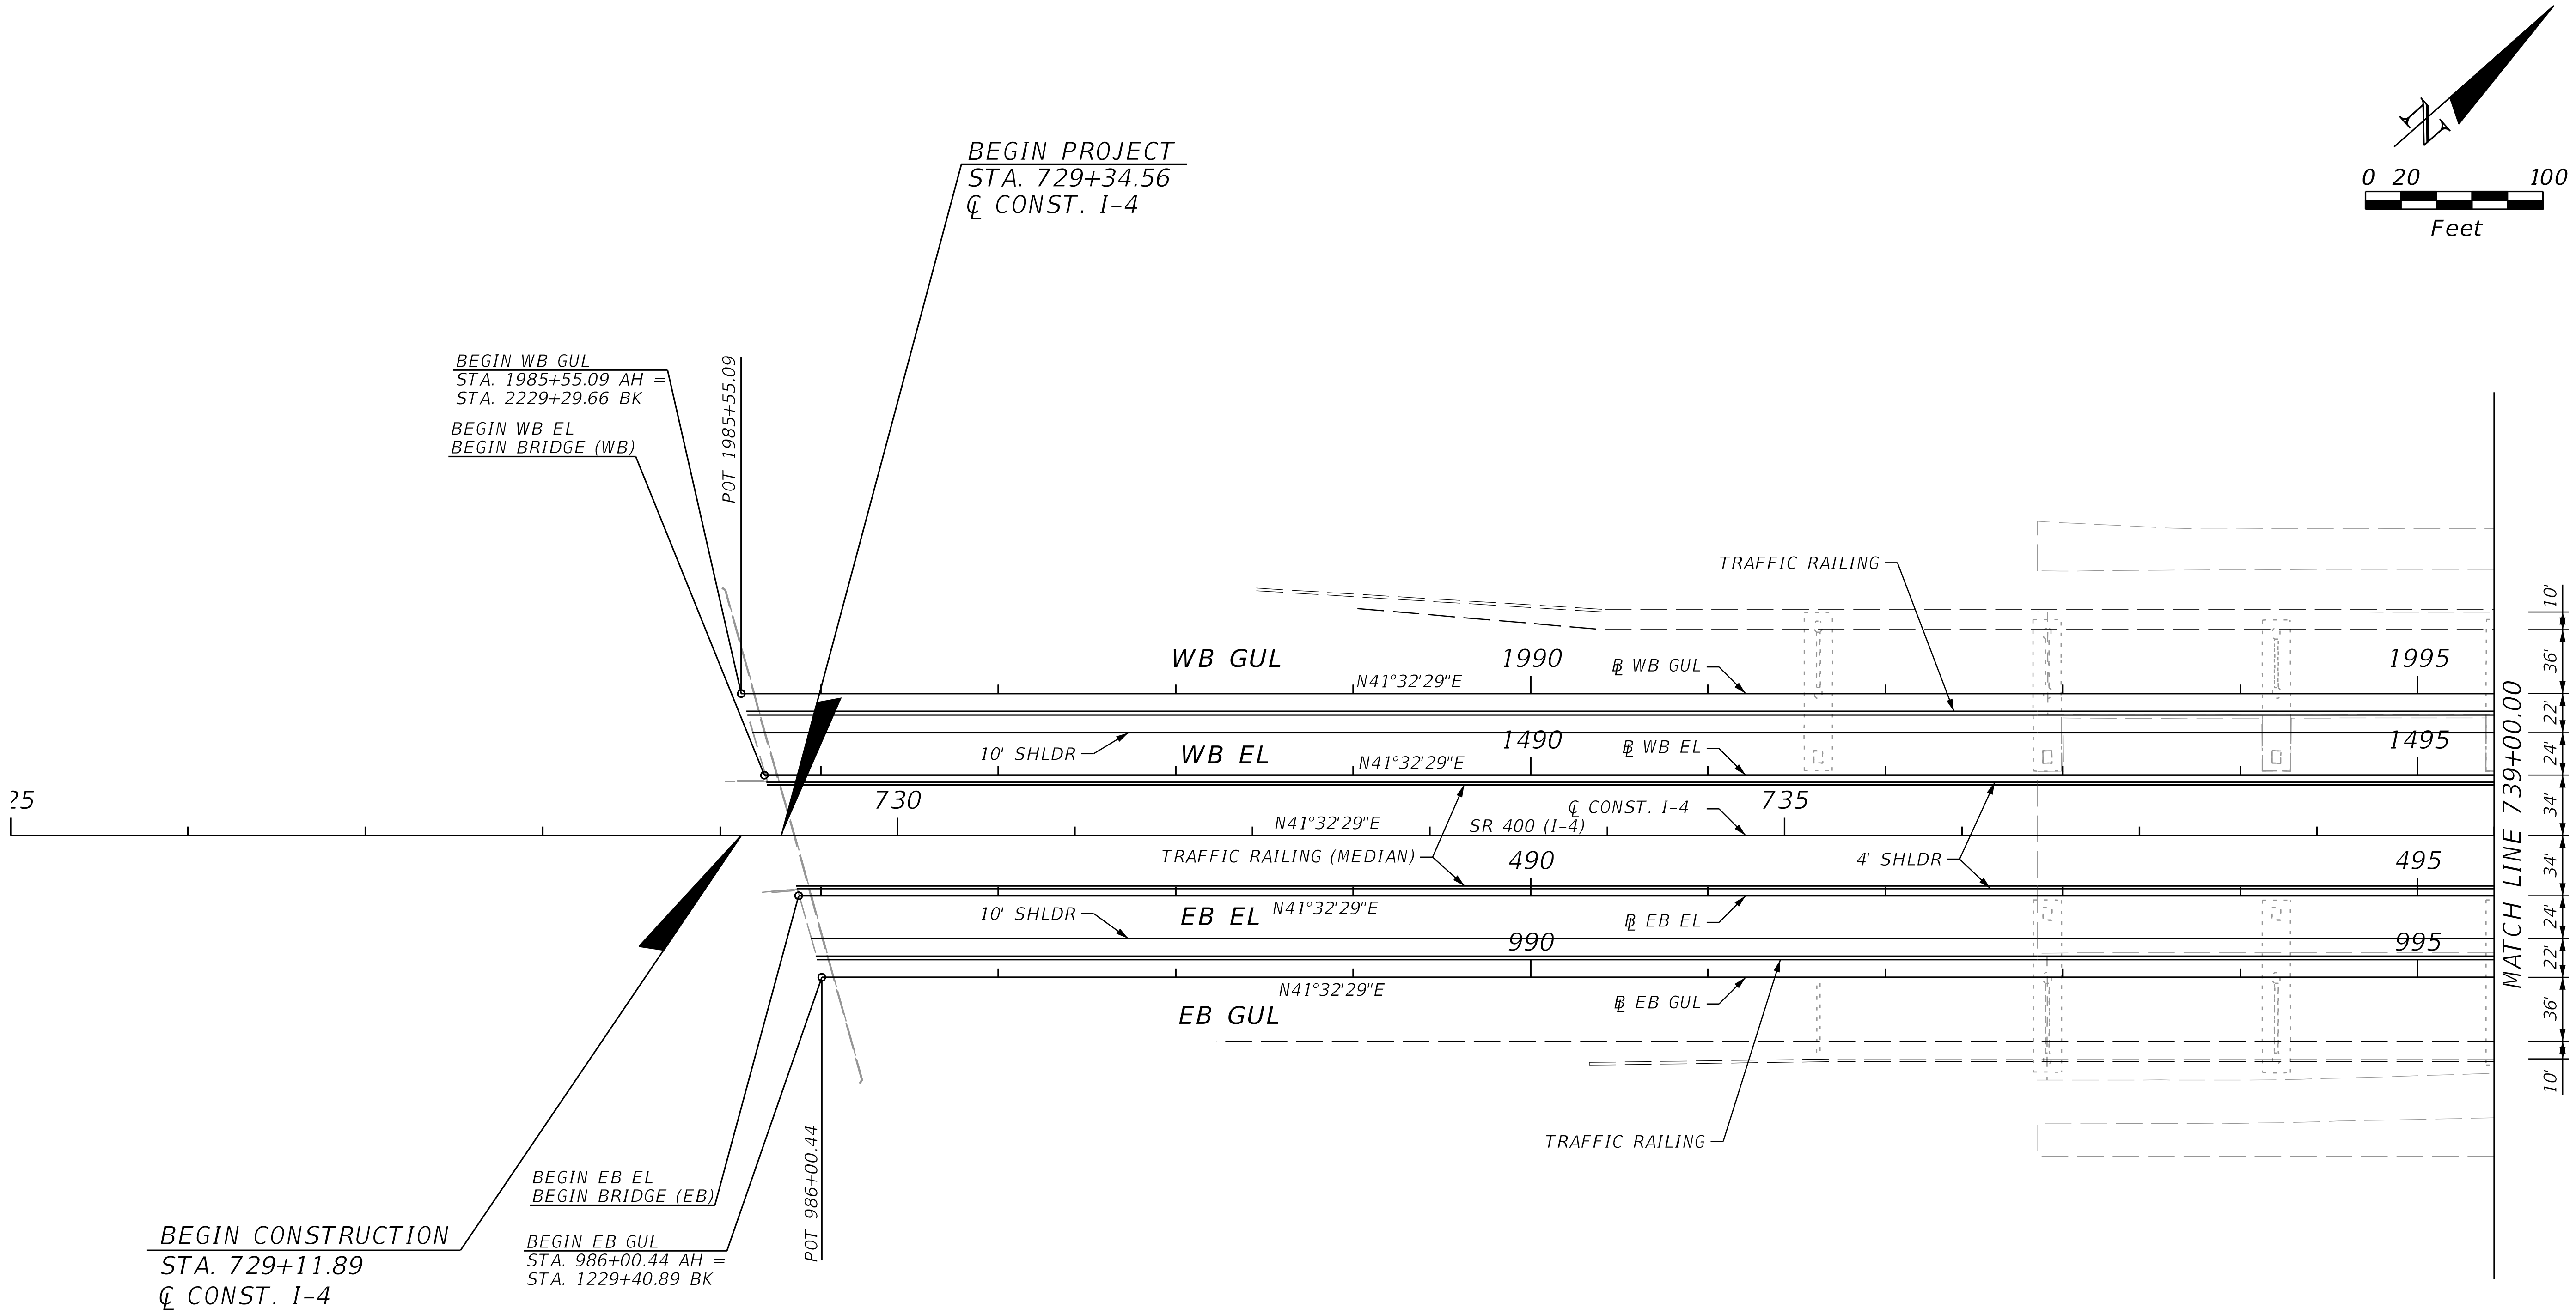

REVISIONS			
DATE	DESCRIPTION	DATE	DESCRIPTION

STANTEC CONSULTING SERVICES INC.
ENGINEER OF RECORD:
WILLIAM V. ANDERSON, P.E. NO.: 36682
11315 CORPORATE BLVD., SUITE 105
ORLANDO, FLORIDA 32817
(407) 823-8966
CERTIFICATE OF AUTHORIZATION NO. 27013

STATE OF FLORIDA
DEPARTMENT OF TRANSPORTATION

ROAD NO.	COUNTY	FINANCIAL PROJECT ID
SR400	VOLUSIA	408464-2-32-01

ROADWAY PLANS
SR 400 (I-4)

SHEET NO.
73

jchassee 6/14/2019 4:16:09 PM Default V:\2158\active\CADD\40846423201\roadway\planrd01.dgn

THE OFFICIAL RECORD OF THIS SHEET IS THE ELECTRONIC FILE DIGITALLY SIGNED AND SEALED UNDER RULE 61G15-23.004, F.A.C.

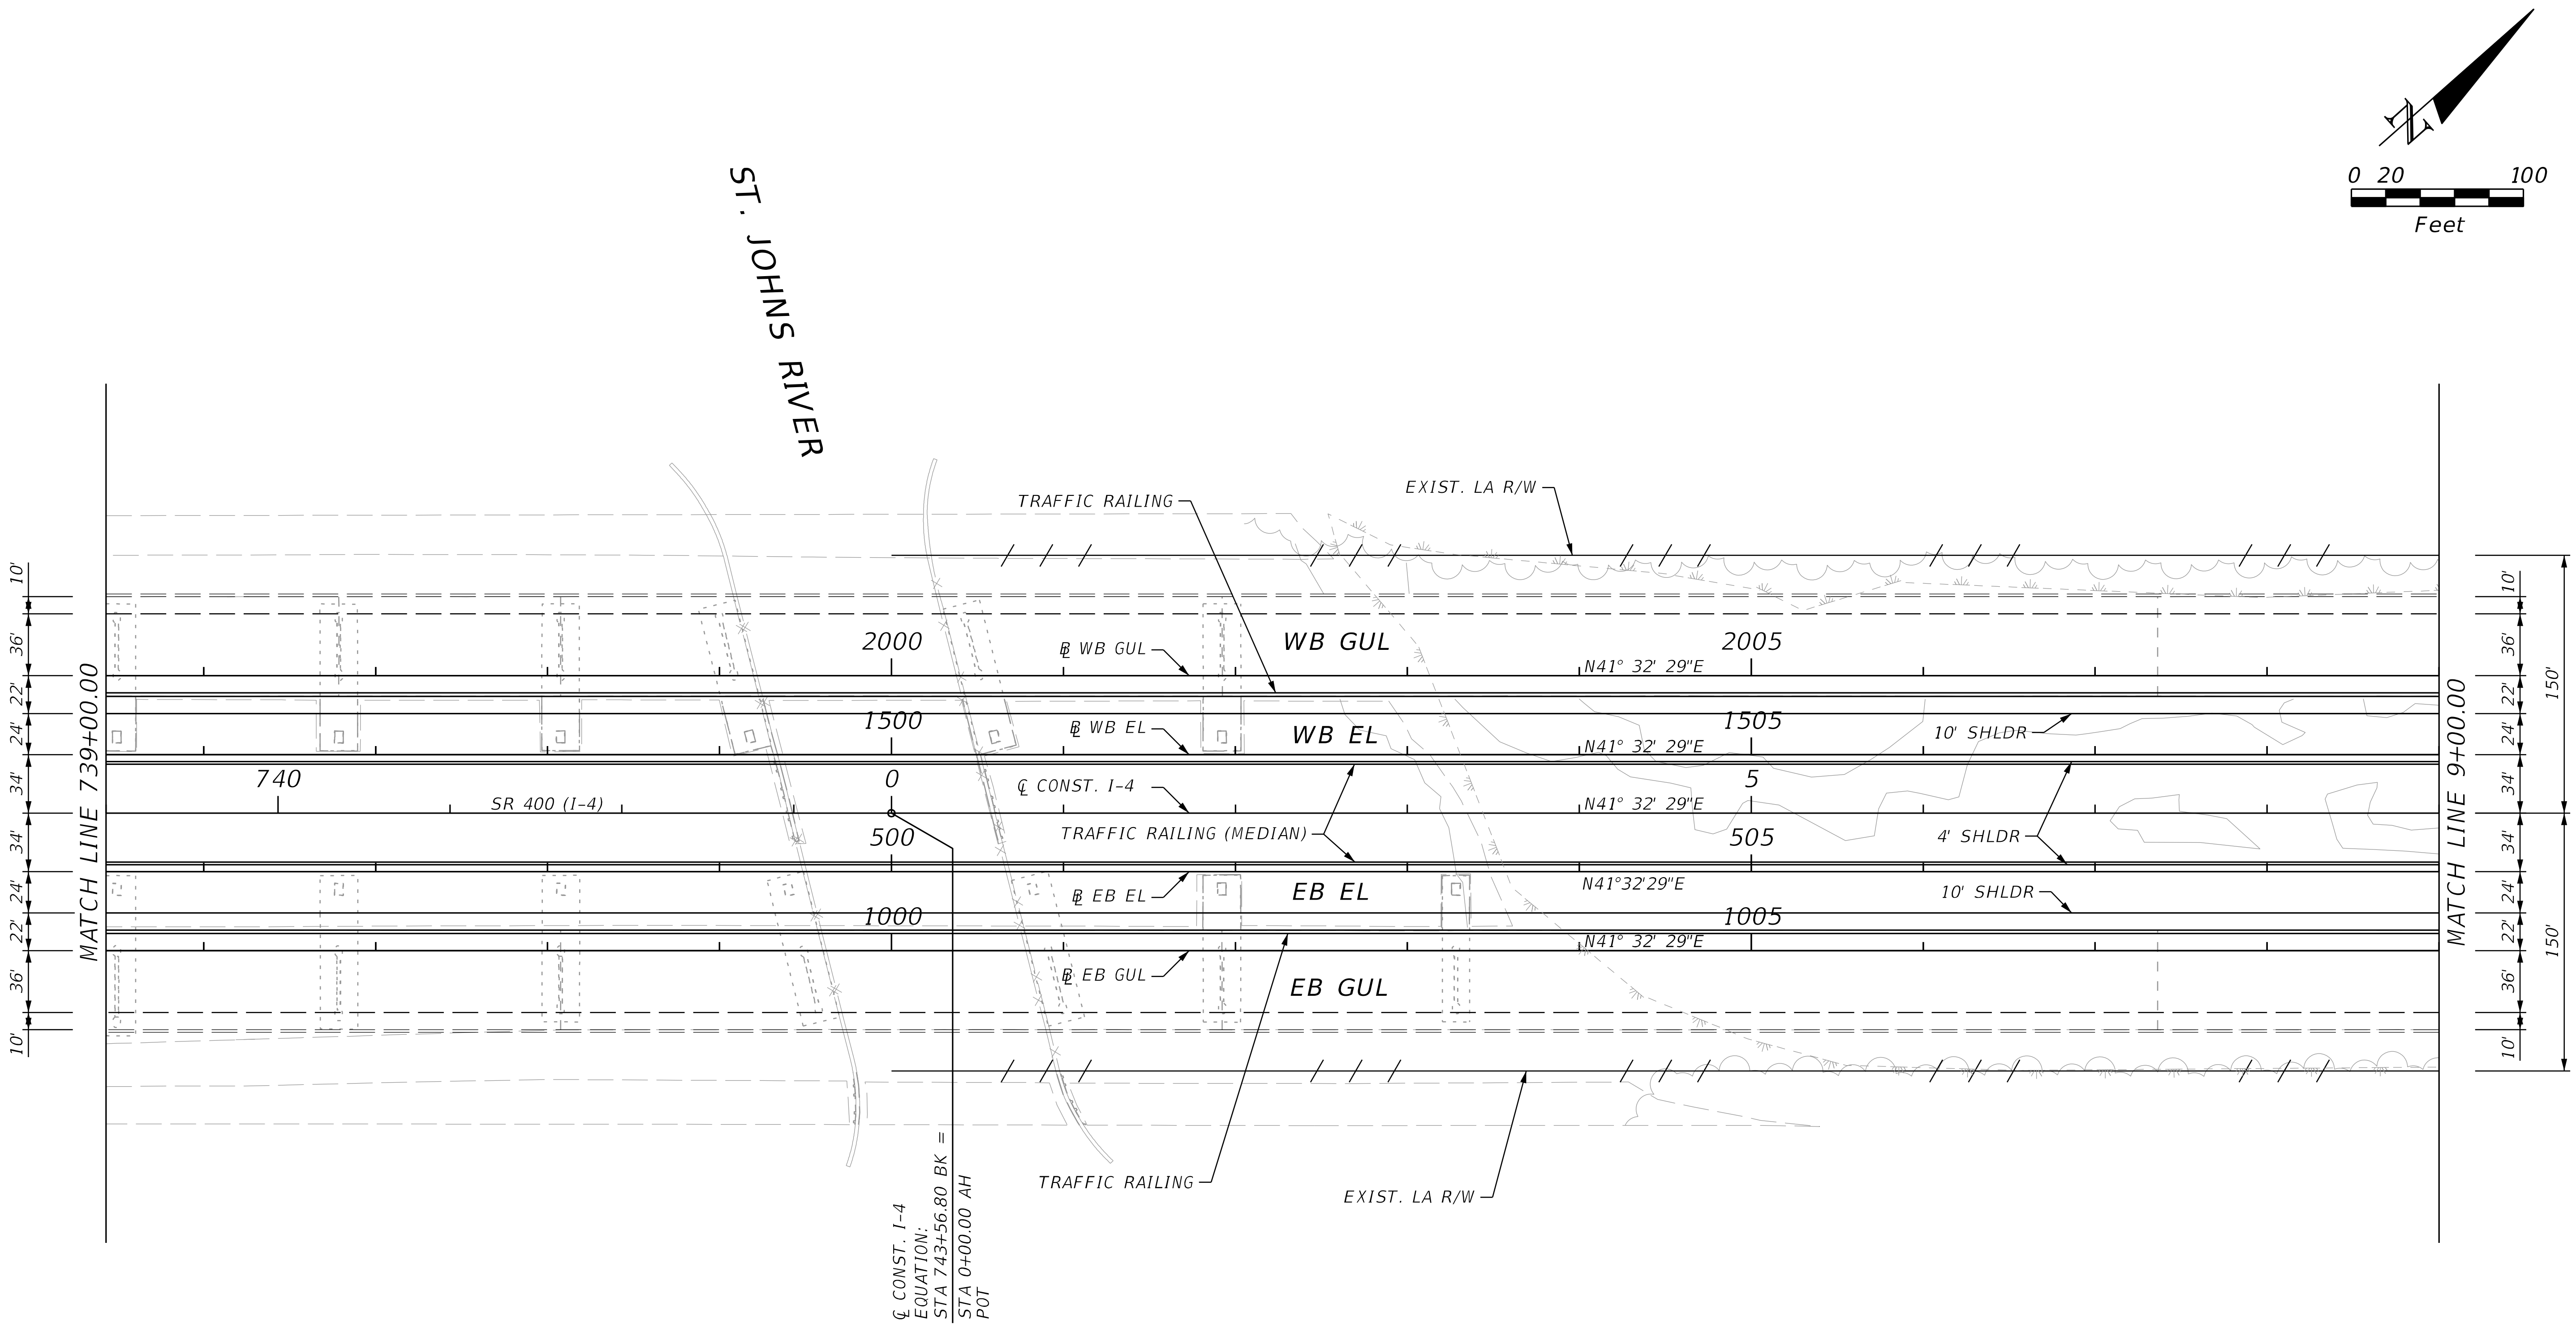

REVISIONS			
DATE	DESCRIPTION	DATE	DESCRIPTION

STANTEC CONSULTING SERVICES INC.
ENGINEER OF RECORD:
WILLIAM V. ANDERSON, P.E. NO.: 36682
11315 CORPORATE BLVD., SUITE 105
ORLANDO, FLORIDA 32817
(407) 823-8966
CERTIFICATE OF AUTHORIZATION NO. 27013

STATE OF FLORIDA
DEPARTMENT OF TRANSPORTATION

ROAD NO.	COUNTY	FINANCIAL PROJECT ID
SR400	VOLUSIA	408464-2-32-01

ROADWAY PLANS
SR 400 (I-4)

SHEET NO.
74

THE OFFICIAL RECORD OF THIS SHEET IS THE ELECTRONIC FILE DIGITALLY SIGNED AND SEALED UNDER RULE 61G15-23.004, F.A.C.

jchassee 6/14/2019 4:16:11 PM Default V:\2158\active\CADD\40846423201\roadway\PLANRD02.dgn

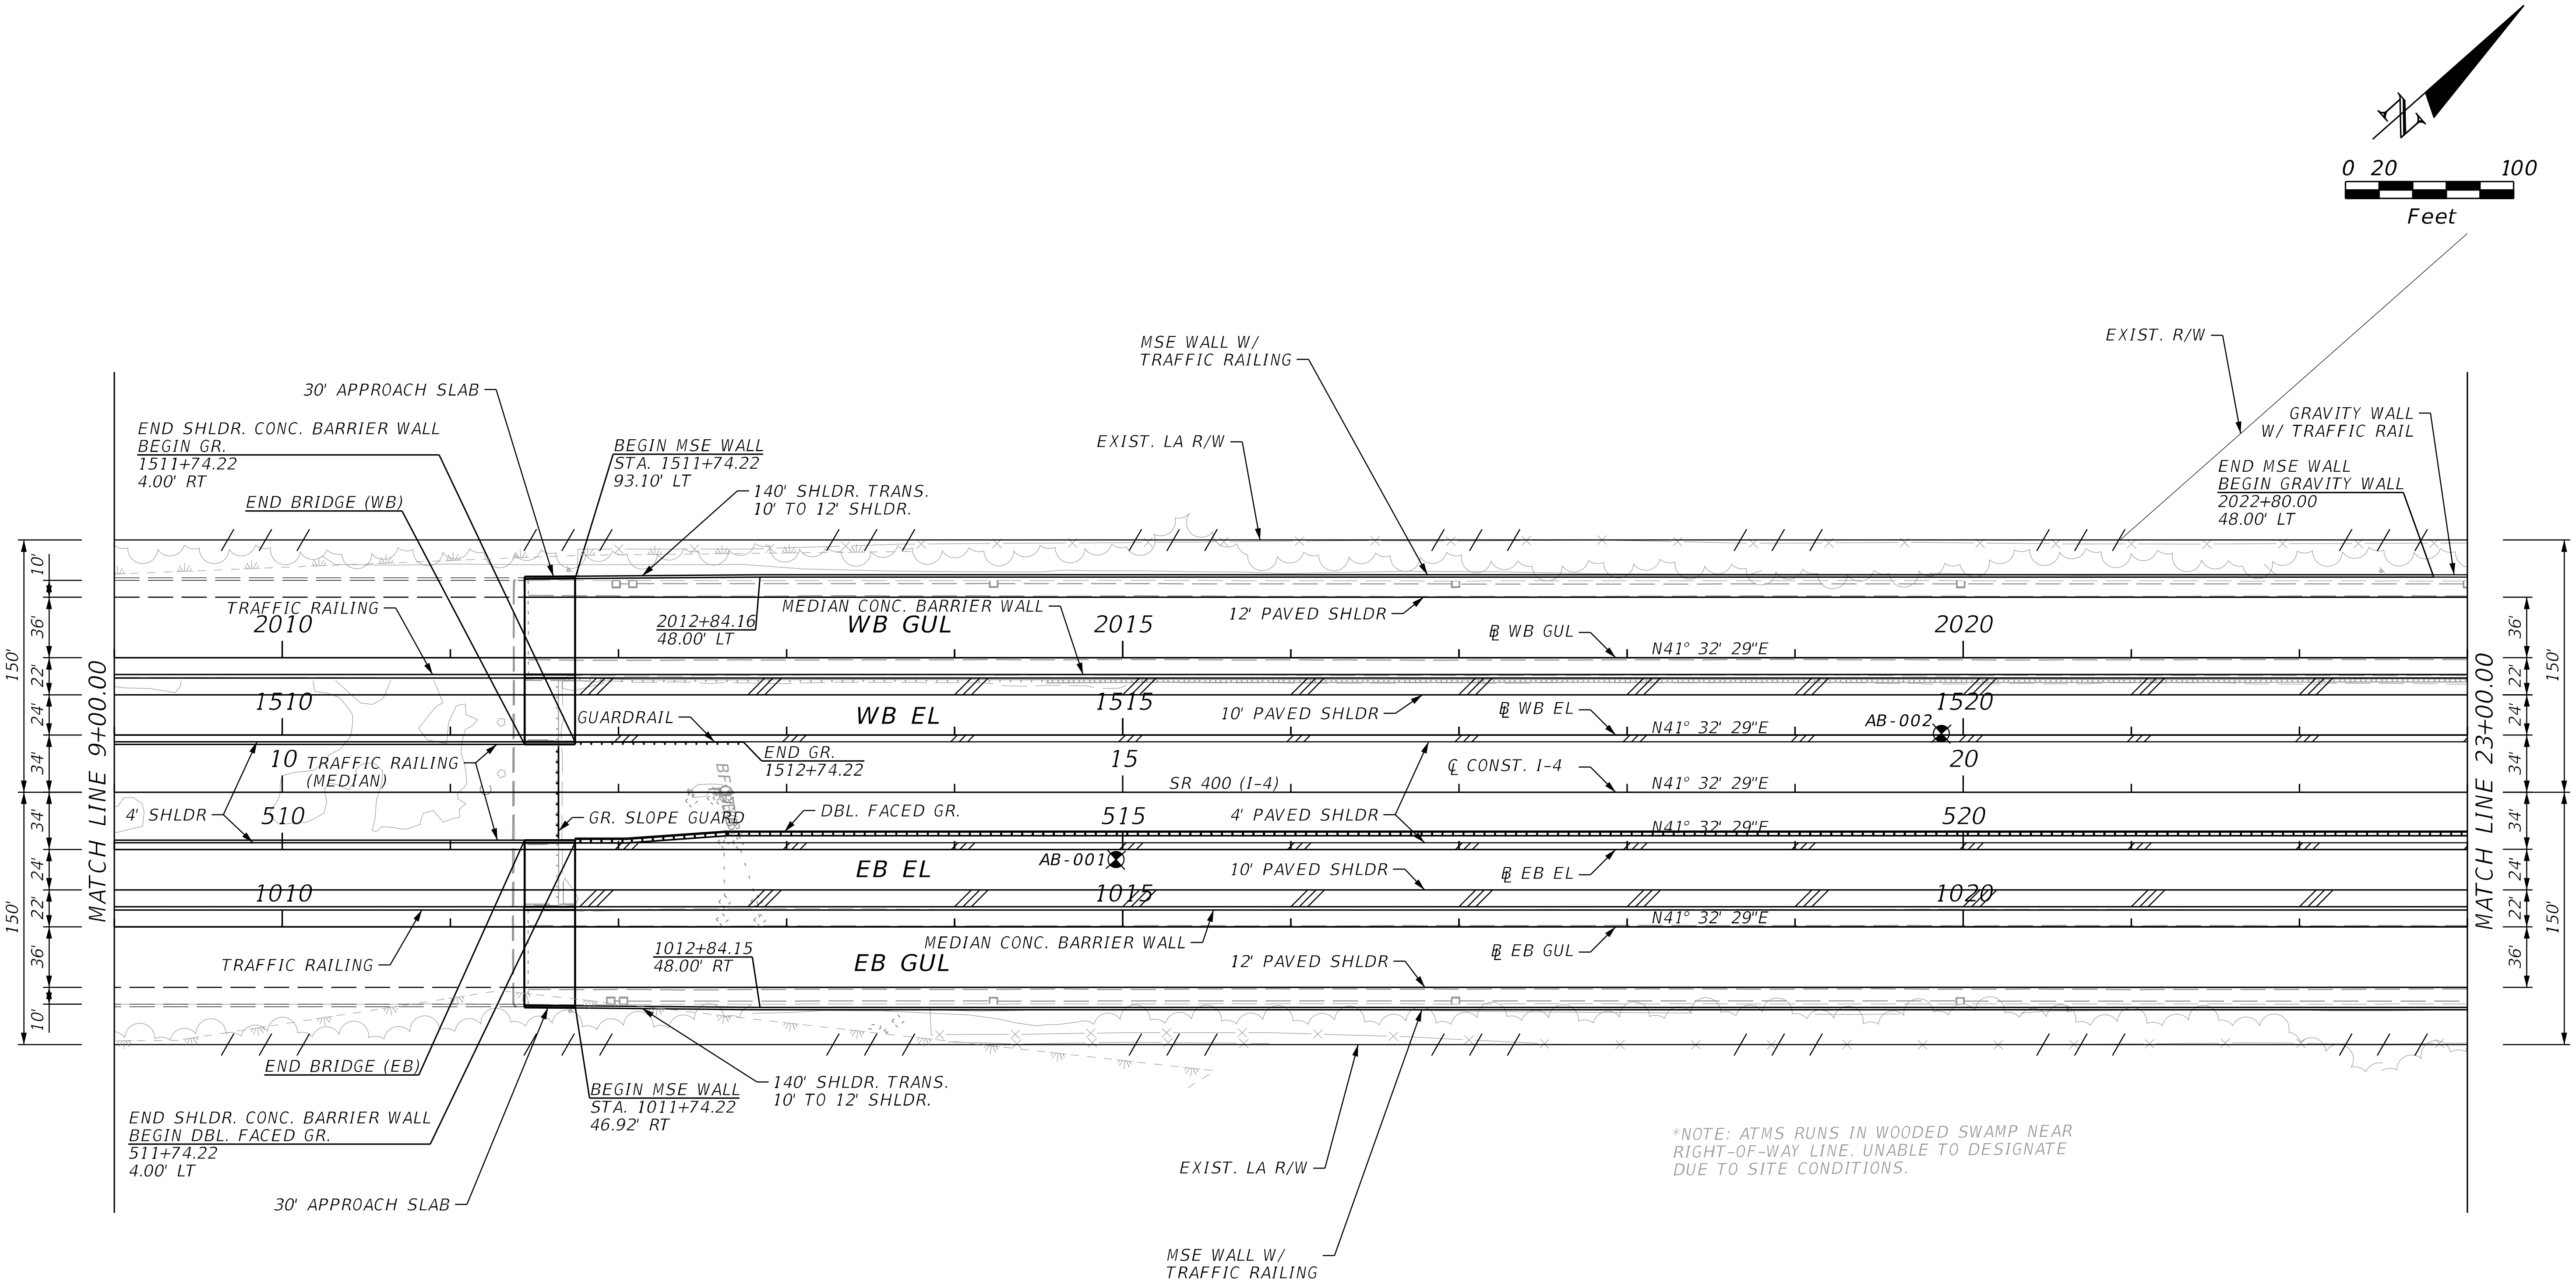

THE OFFICIAL RECORD OF THIS SHEET IS THE ELECTRONIC FILE DIGITALLY SIGNED AND SEALED UNDER RULE 61G15-23.004, F.A.C.

REVISIONS			
DATE	DESCRIPTION	DATE	DESCRIPTION

STANTEC CONSULTING SERVICES INC.
ENGINEER OF RECORD:
WILLIAM V. ANDERSON, P.E. NO.: 36682
11315 CORPORATE BLVD., SUITE 105
ORLANDO, FLORIDA 32817
(407) 823-8966
CERTIFICATE OF AUTHORIZATION NO. 27013

STATE OF FLORIDA
DEPARTMENT OF TRANSPORTATION

ROAD NO.	COUNTY	FINANCIAL PROJECT ID
SR400	VOLUSIA	408464-2-32-01

ROADWAY PLANS
SR 400 (I-4)

SHEET NO.
75

jchassee 6/14/2019 4:16:13 PM Default V:\2158\active\CADD\40846423201\roadway\PLANRD03.dgn

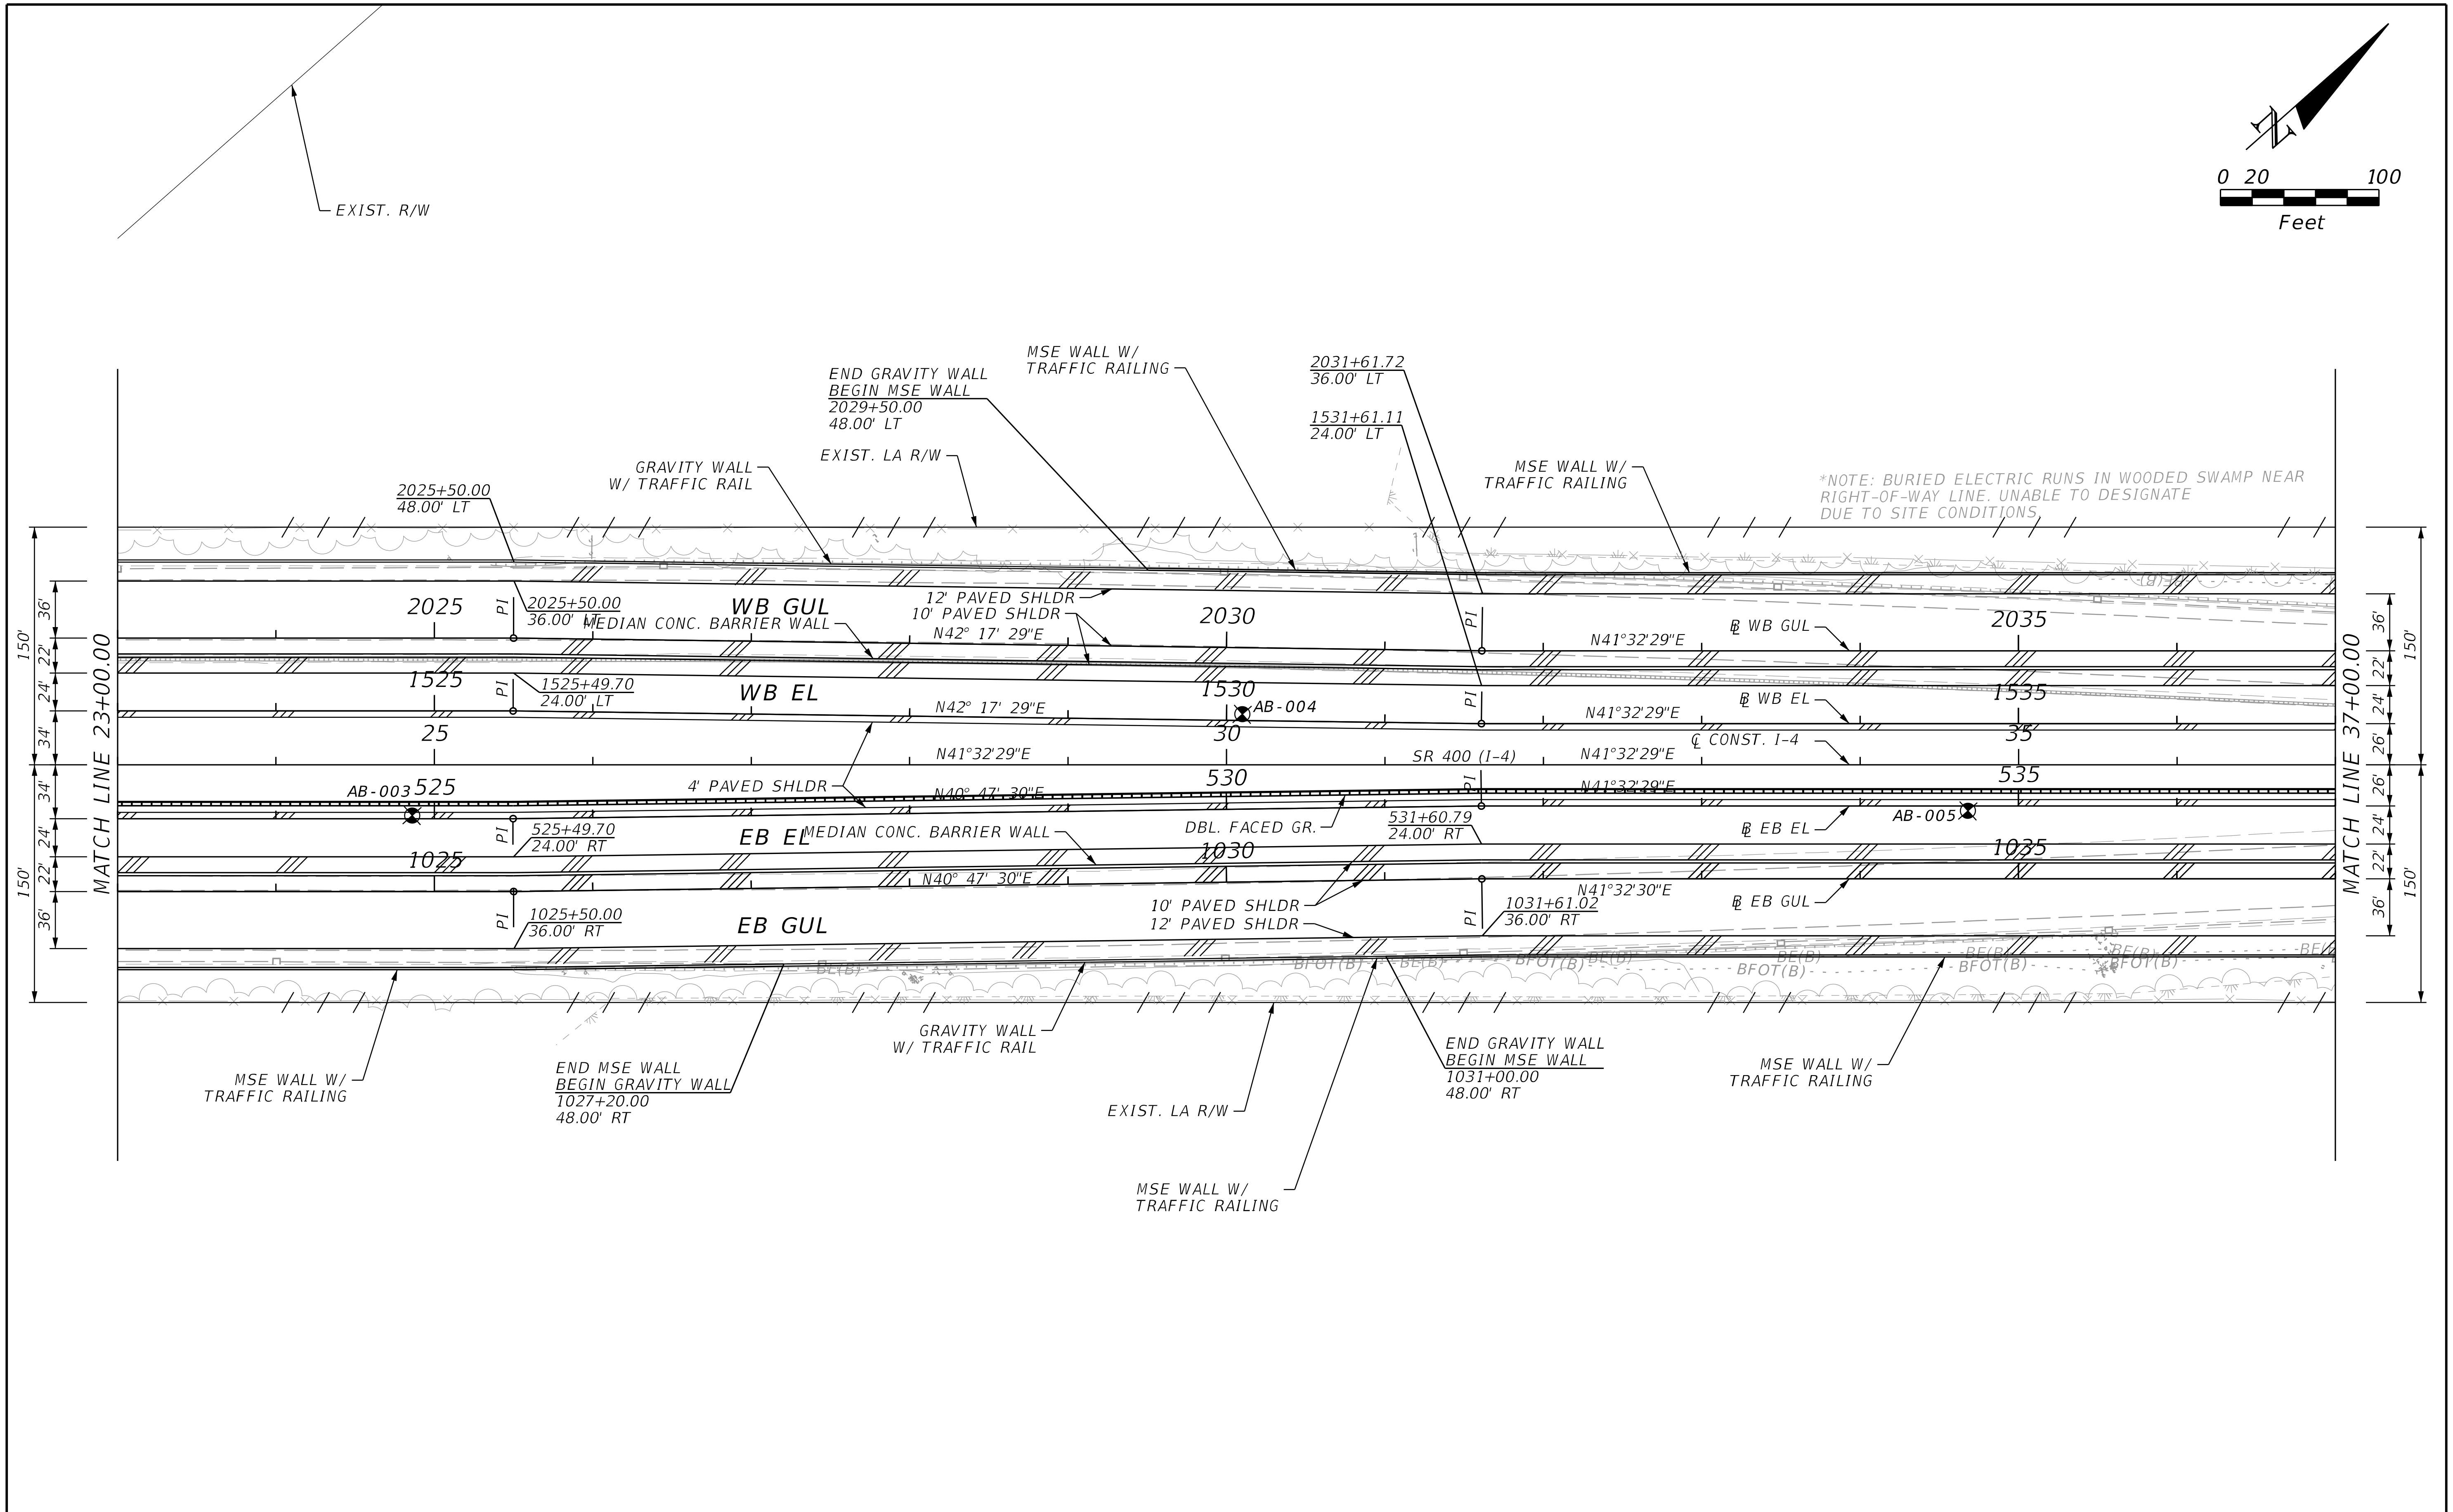

REVISIONS			
DATE	DESCRIPTION	DATE	DESCRIPTION

STANTEC CONSULTING SERVICES INC.
ENGINEER OF RECORD:
WILLIAM V. ANDERSON, P.E. NO.: 36682
11315 CORPORATE BLVD., SUITE 105
ORLANDO, FLORIDA 32817
(407) 823-8966
CERTIFICATE OF AUTHORIZATION NO. 27013

STATE OF FLORIDA
DEPARTMENT OF TRANSPORTATION

ROAD NO.	COUNTY	FINANCIAL PROJECT ID
SR400	VOLUSIA	408464-2-32-01

ROADWAY PLANS
SR 400 (I-4)

SHEET NO.
76

THE OFFICIAL RECORD OF THIS SHEET IS THE ELECTRONIC FILE DIGITALLY SIGNED AND SEALED UNDER RULE 61G15-23.004, F.A.C.

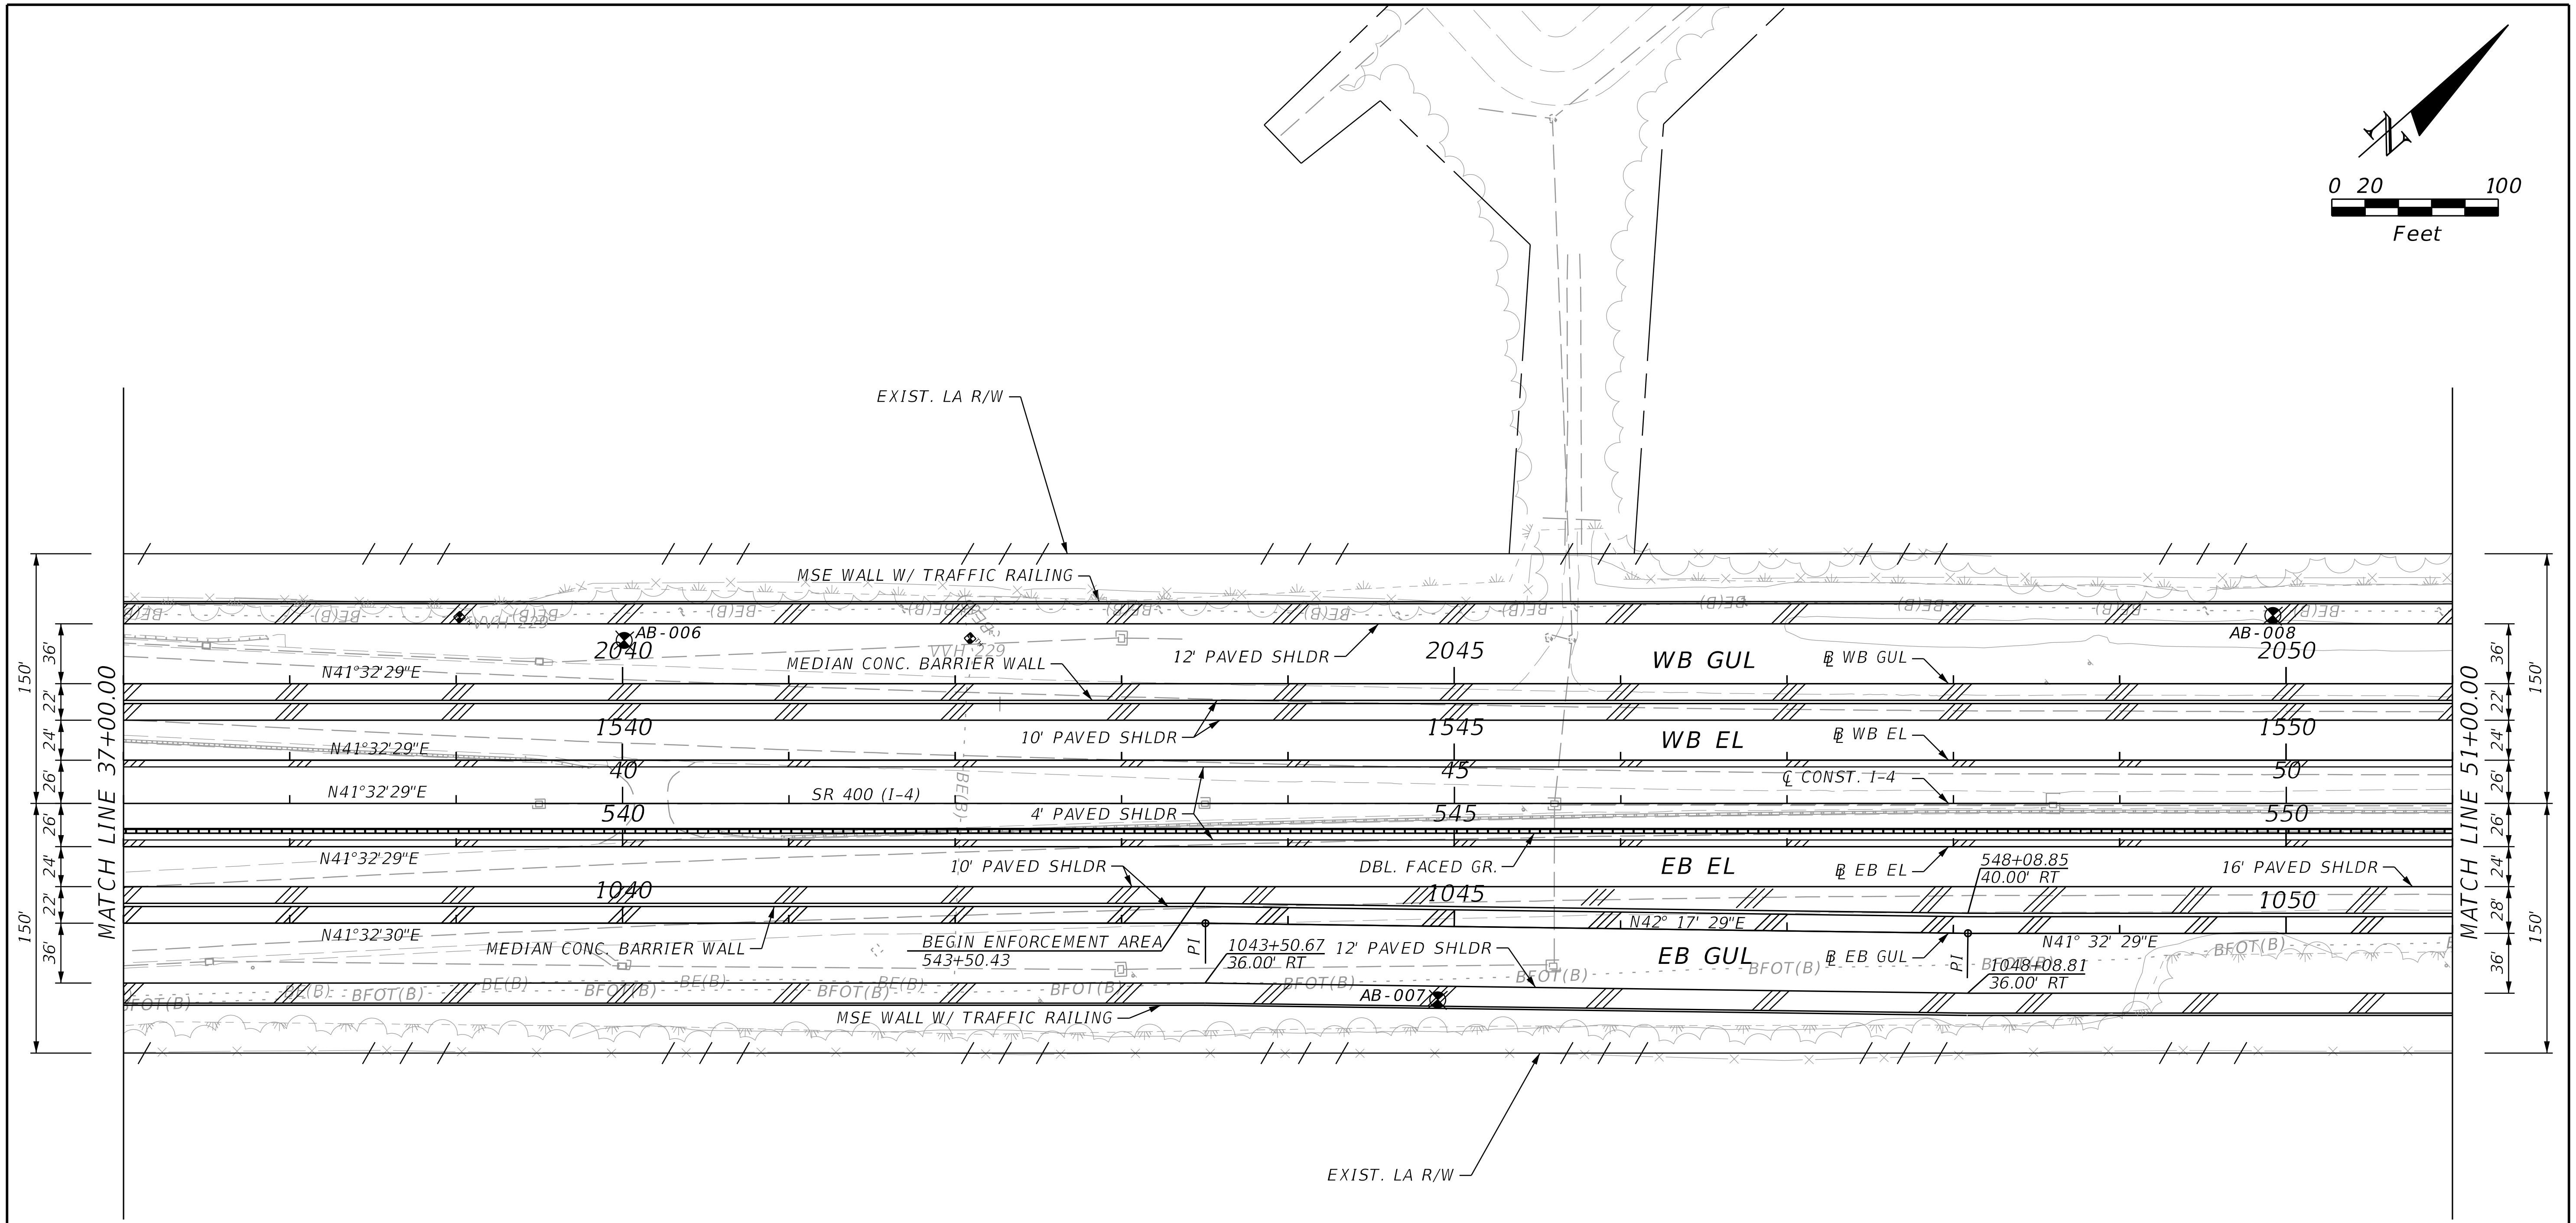

THE OFFICIAL RECORD OF THIS SHEET IS THE ELECTRONIC FILE DIGITALLY SIGNED AND SEALED UNDER RULE 61G15-23.004, F.A.C.

REVISIONS			
DATE	DESCRIPTION	DATE	DESCRIPTION

STANTEC CONSULTING SERVICES INC.
ENGINEER OF RECORD:
WILLIAM V. ANDERSON, P.E. NO.: 36682
11315 CORPORATE BLVD., SUITE 105
ORLANDO, FLORIDA 32817
(407) 823-8966
CERTIFICATE OF AUTHORIZATION NO. 27013

STATE OF FLORIDA
DEPARTMENT OF TRANSPORTATION

ROAD NO.	COUNTY	FINANCIAL PROJECT ID
SR400	VOLUSIA	408464-2-32-01

ROADWAY PLANS
SR 400 (I-4)

SHEET NO.
77

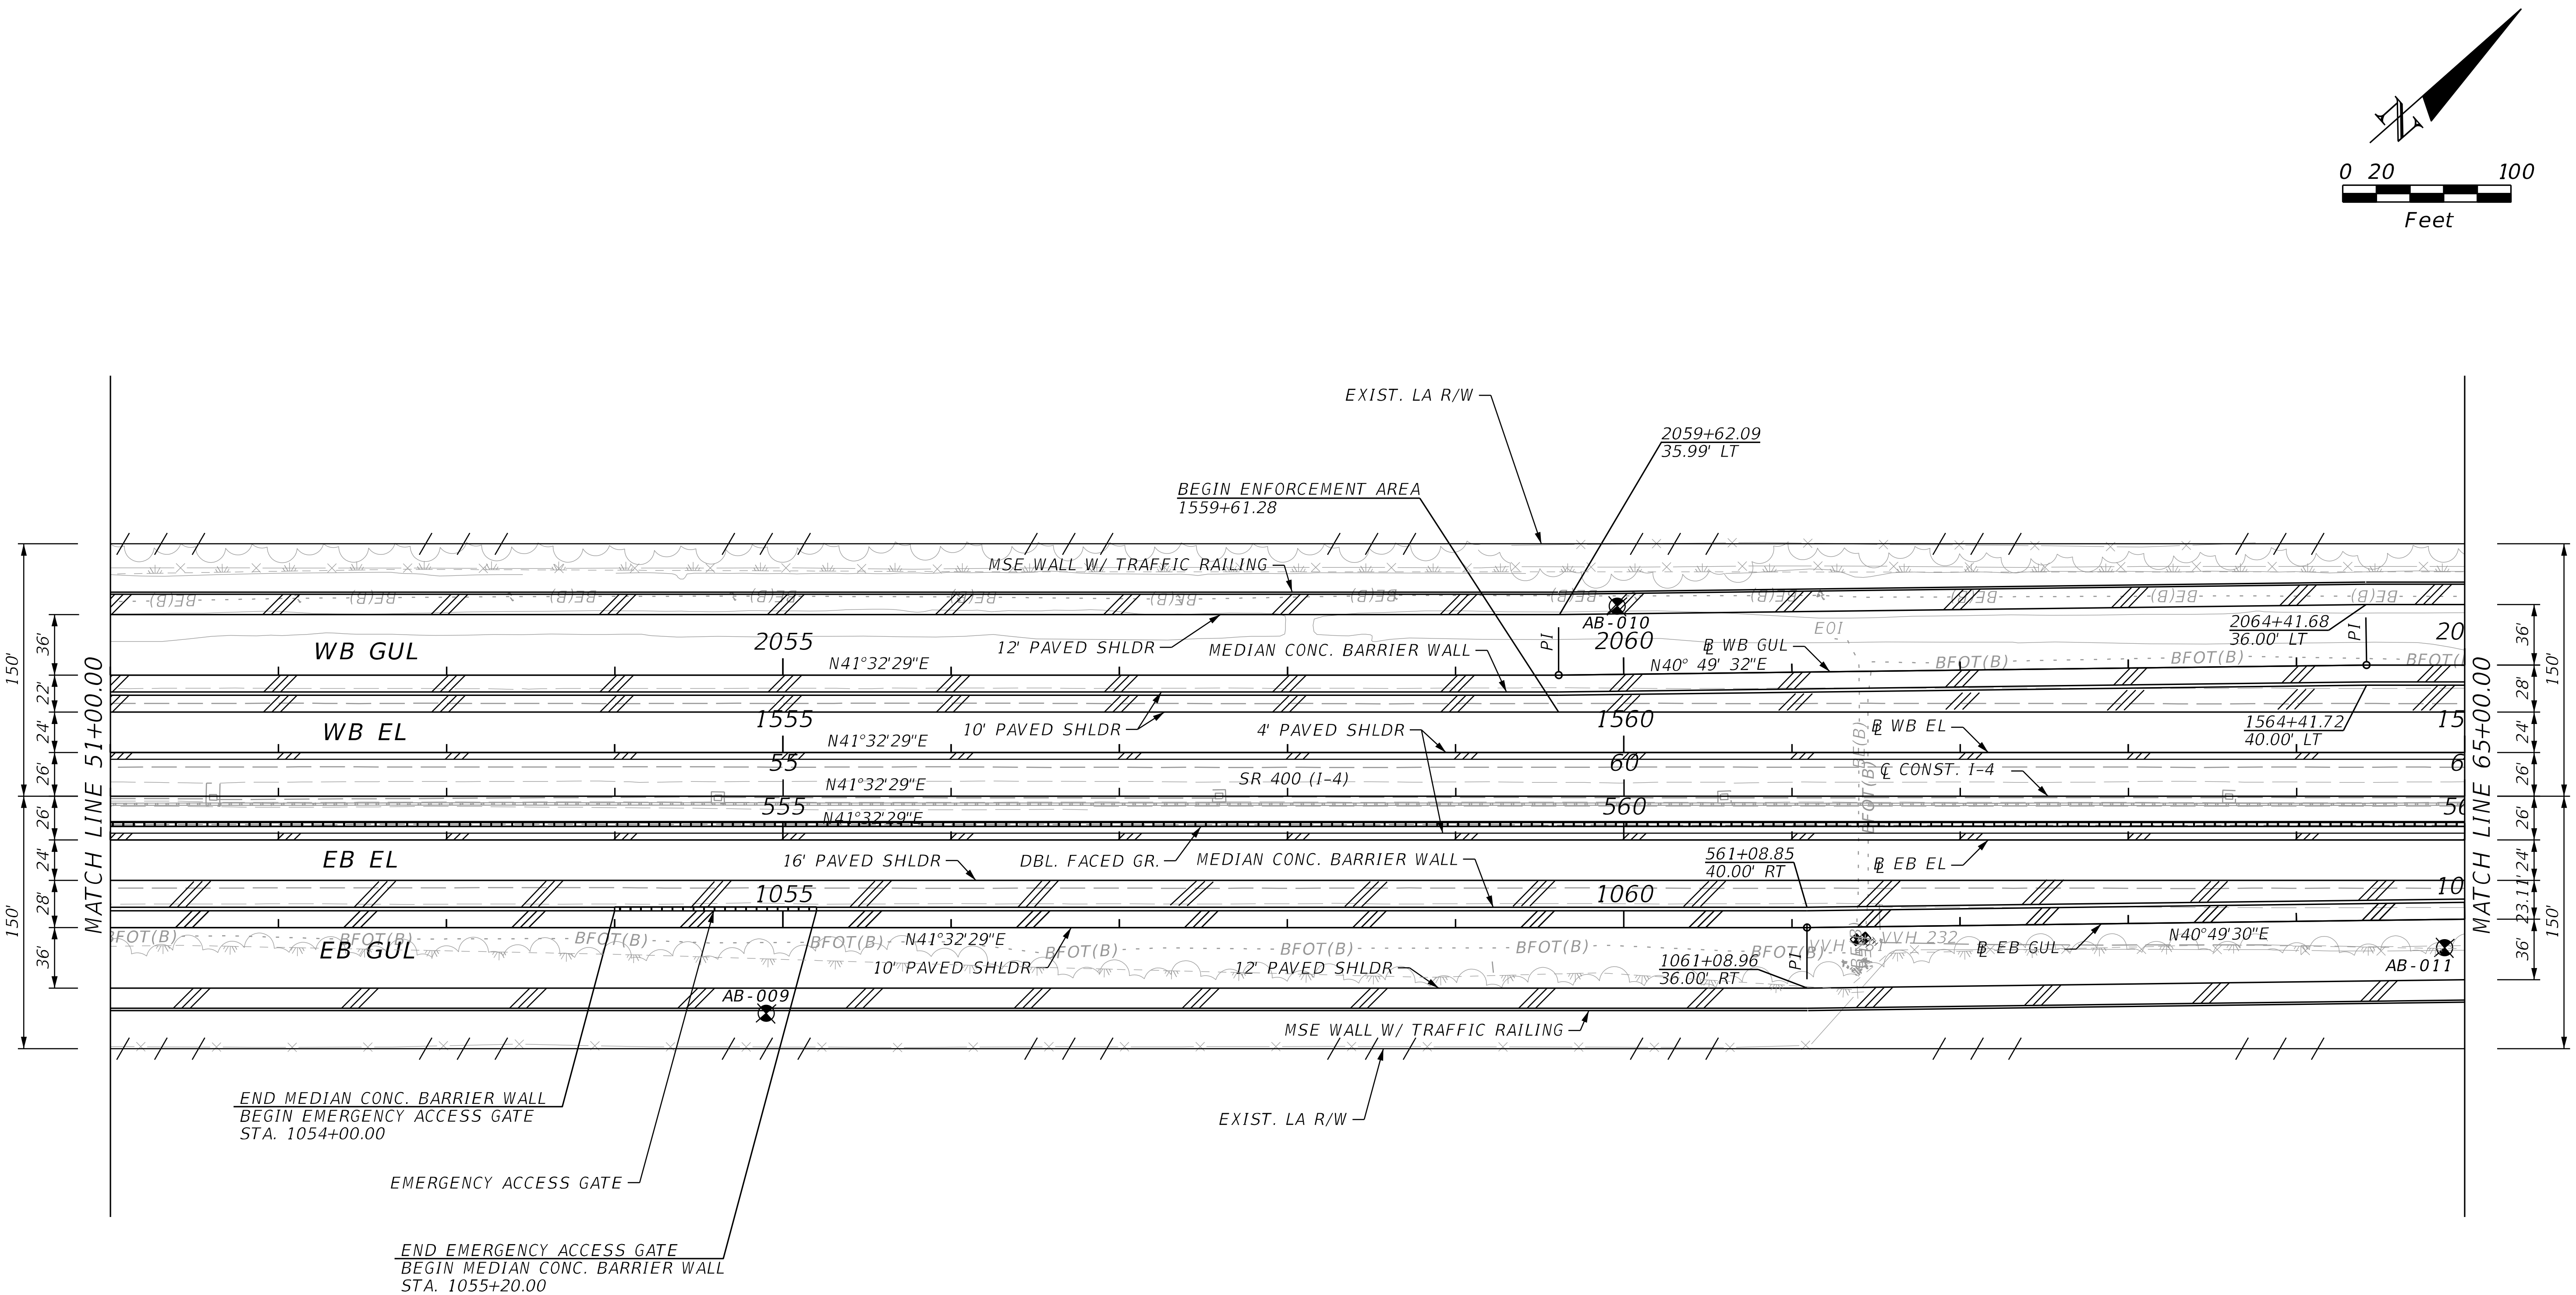

THE OFFICIAL RECORD OF THIS SHEET IS THE ELECTRONIC FILE DIGITALLY SIGNED AND SEALED UNDER RULE 61G15-23.004, F.A.C.

REVISIONS			
DATE	DESCRIPTION	DATE	DESCRIPTION

STANTEC CONSULTING SERVICES INC.
ENGINEER OF RECORD:
WILLIAM V. ANDERSON, P.E. NO.: 36682
11315 CORPORATE BLVD., SUITE 105
ORLANDO, FLORIDA 32817
(407) 823-8966
CERTIFICATE OF AUTHORIZATION NO. 27013

STATE OF FLORIDA
DEPARTMENT OF TRANSPORTATION

ROAD NO.	COUNTY	FINANCIAL PROJECT ID
SR400	VOLUSIA	408464-2-32-01

ROADWAY PLANS
SR 400 (I-4)

SHEET NO.
78

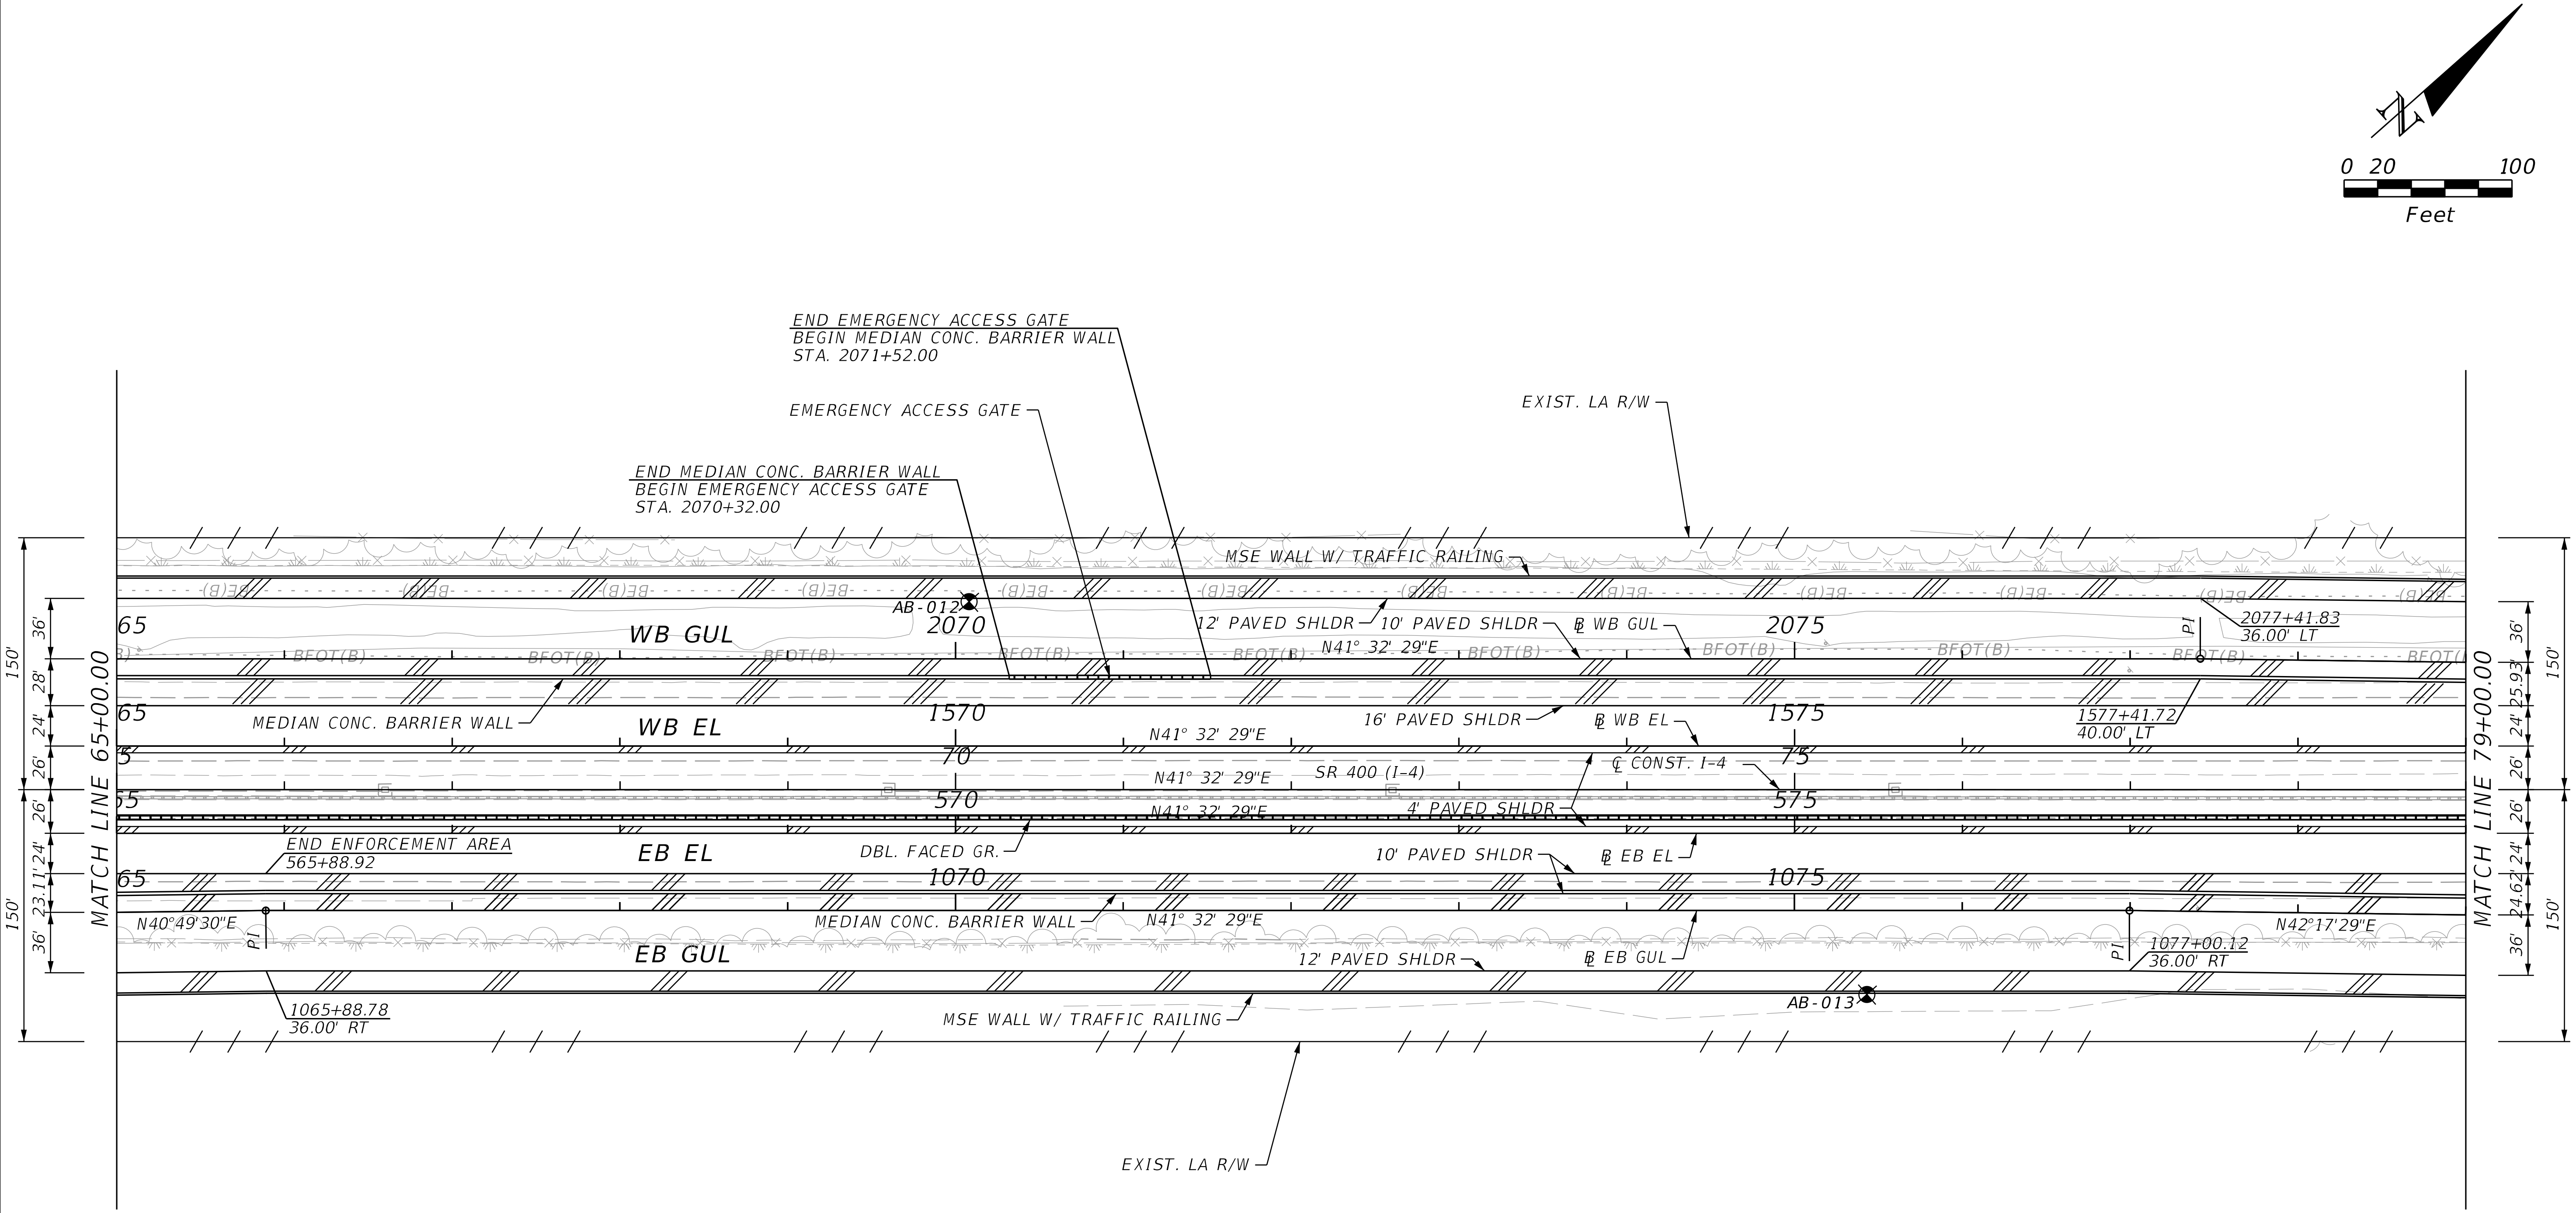

THE OFFICIAL RECORD OF THIS SHEET IS THE ELECTRONIC FILE DIGITALLY SIGNED AND SEALED UNDER RULE 61G15-23.004, F.A.C.

REVISIONS			
DATE	DESCRIPTION	DATE	DESCRIPTION

STANTEC CONSULTING SERVICES INC.
ENGINEER OF RECORD:
WILLIAM V. ANDERSON, P.E. NO.: 36682
11315 CORPORATE BLVD., SUITE 105
ORLANDO, FLORIDA 32817
(407) 823-8966
CERTIFICATE OF AUTHORIZATION NO. 27013

STATE OF FLORIDA
DEPARTMENT OF TRANSPORTATION

ROAD NO.	COUNTY	FINANCIAL PROJECT ID
SR400	VOLUSIA	408464-2-32-01

ROADWAY PLANS
SR 400 (I-4)

SHEET NO.
79

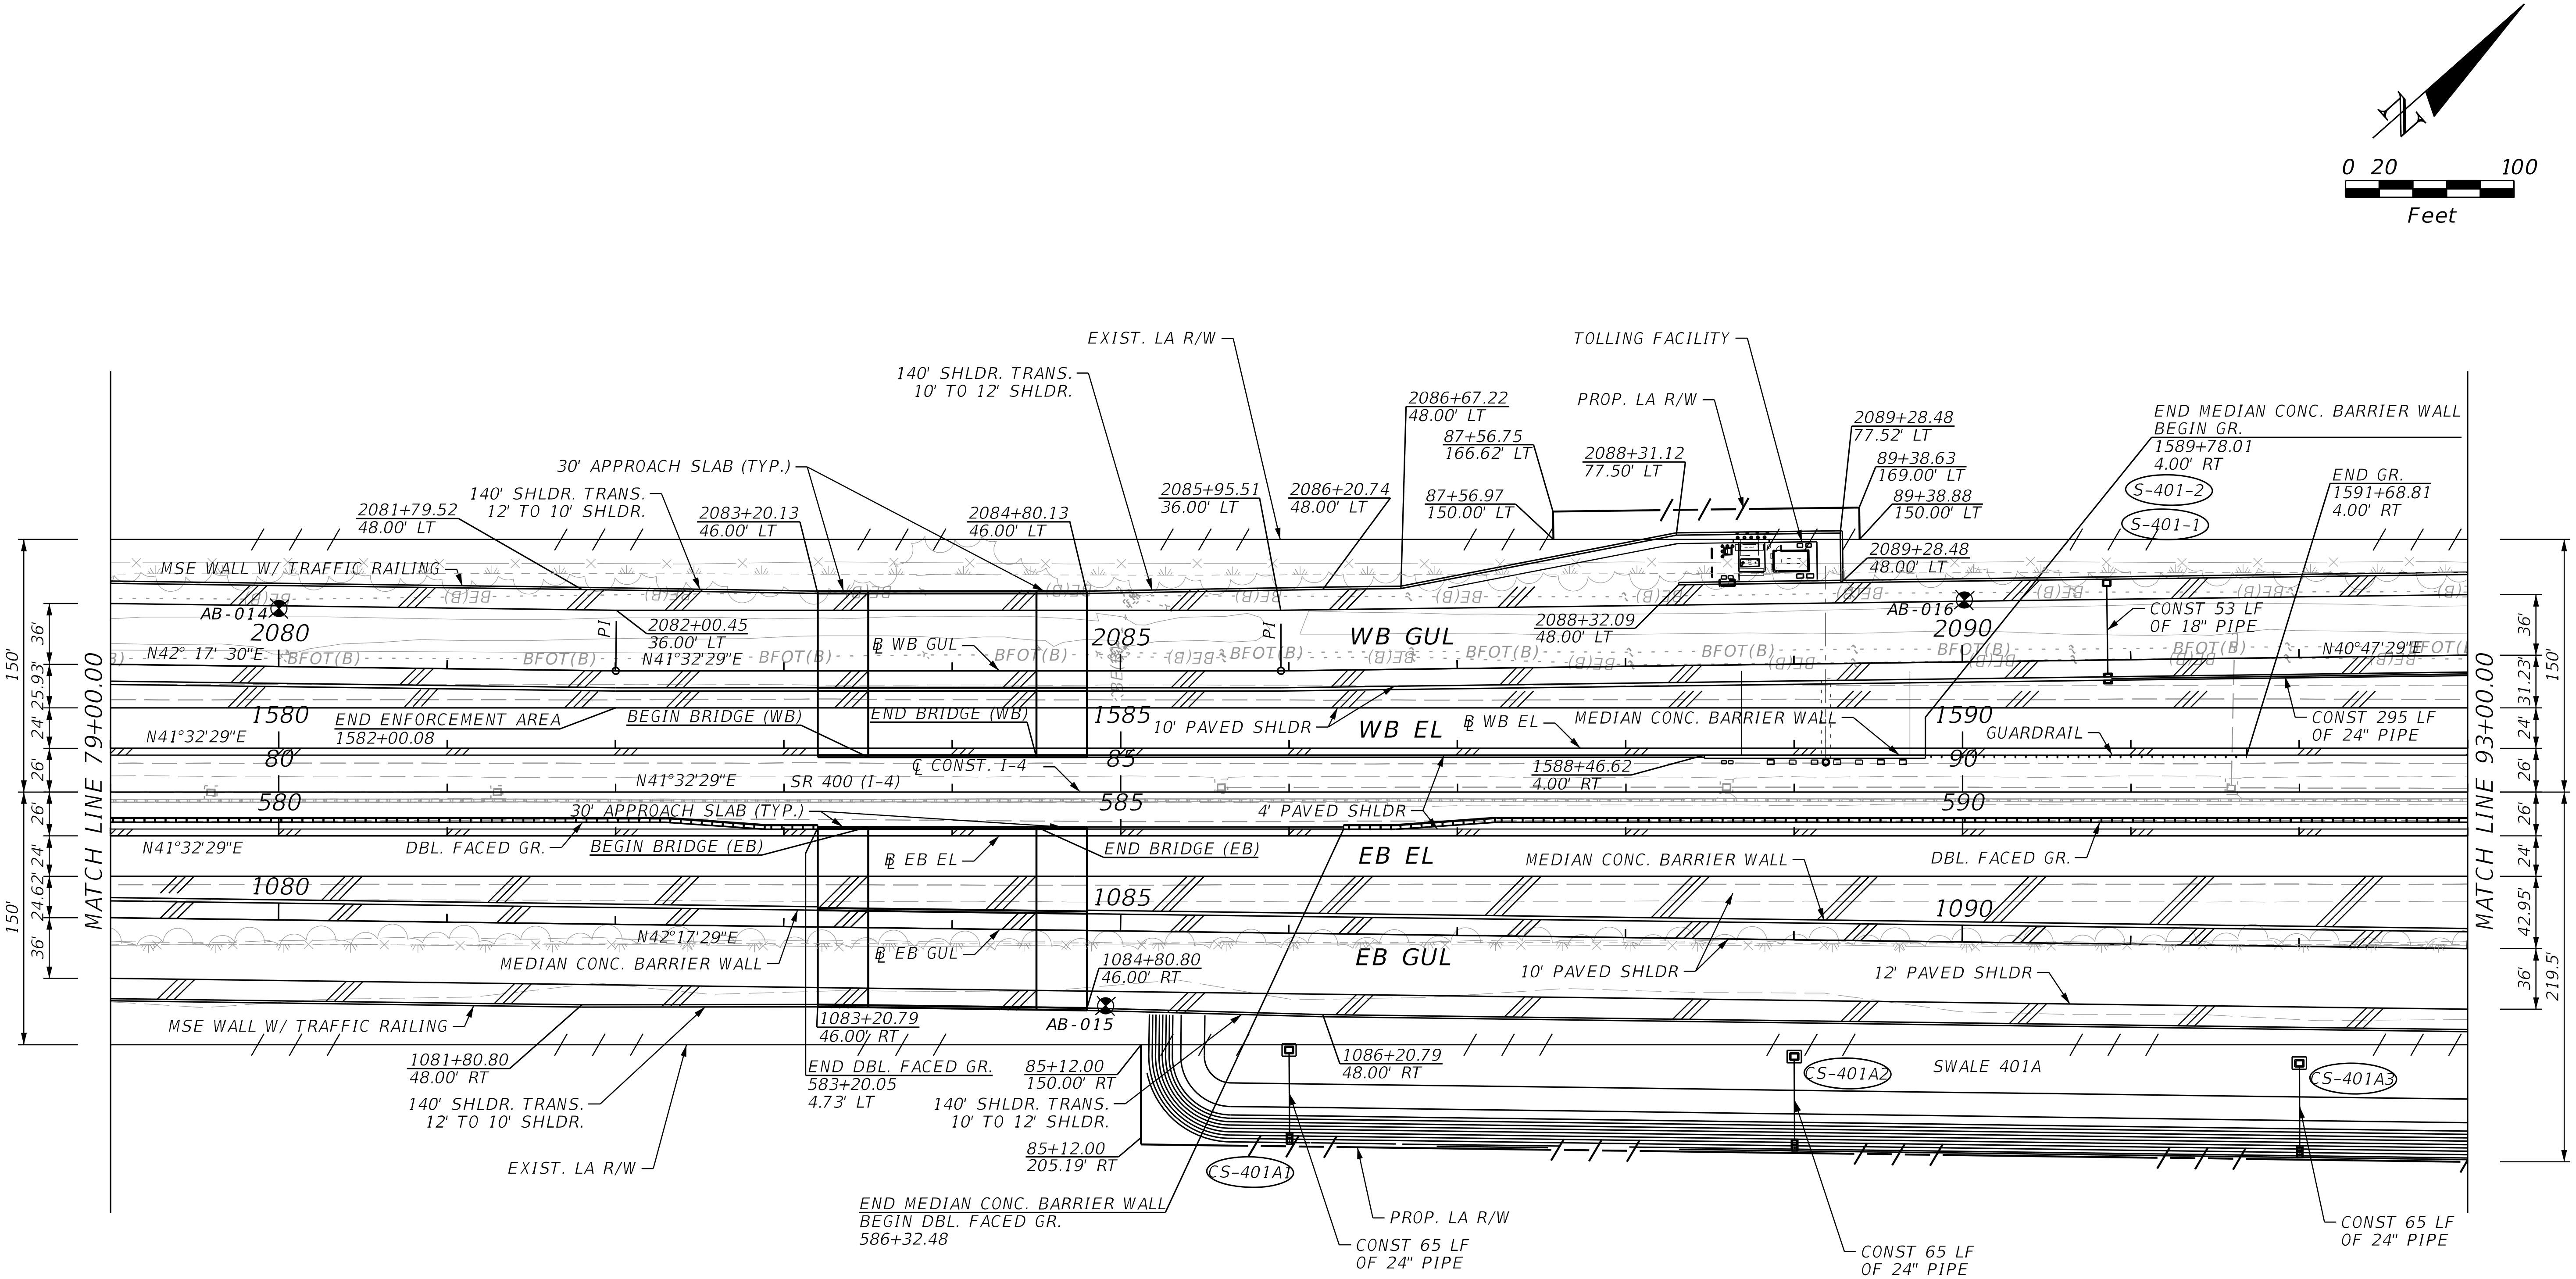

THE OFFICIAL RECORD OF THIS SHEET IS THE ELECTRONIC FILE DIGITALLY SIGNED AND SEALED UNDER RULE 61G15-23.004, F.A.C.

REVISIONS			
DATE	DESCRIPTION	DATE	DESCRIPTION

STANTEC CONSULTING SERVICES INC.
ENGINEER OF RECORD:
WILLIAM V. ANDERSON, P.E. NO.: 36682
11315 CORPORATE BLVD., SUITE 105
ORLANDO, FLORIDA 32817
(407) 823-8966
CERTIFICATE OF AUTHORIZATION NO. 27013

STATE OF FLORIDA
DEPARTMENT OF TRANSPORTATION

ROAD NO.	COUNTY	FINANCIAL PROJECT ID
SR400	VOLUSIA	408464-2-32-01

ROADWAY PLANS
SR 400 (I-4)

SHEET NO.
80

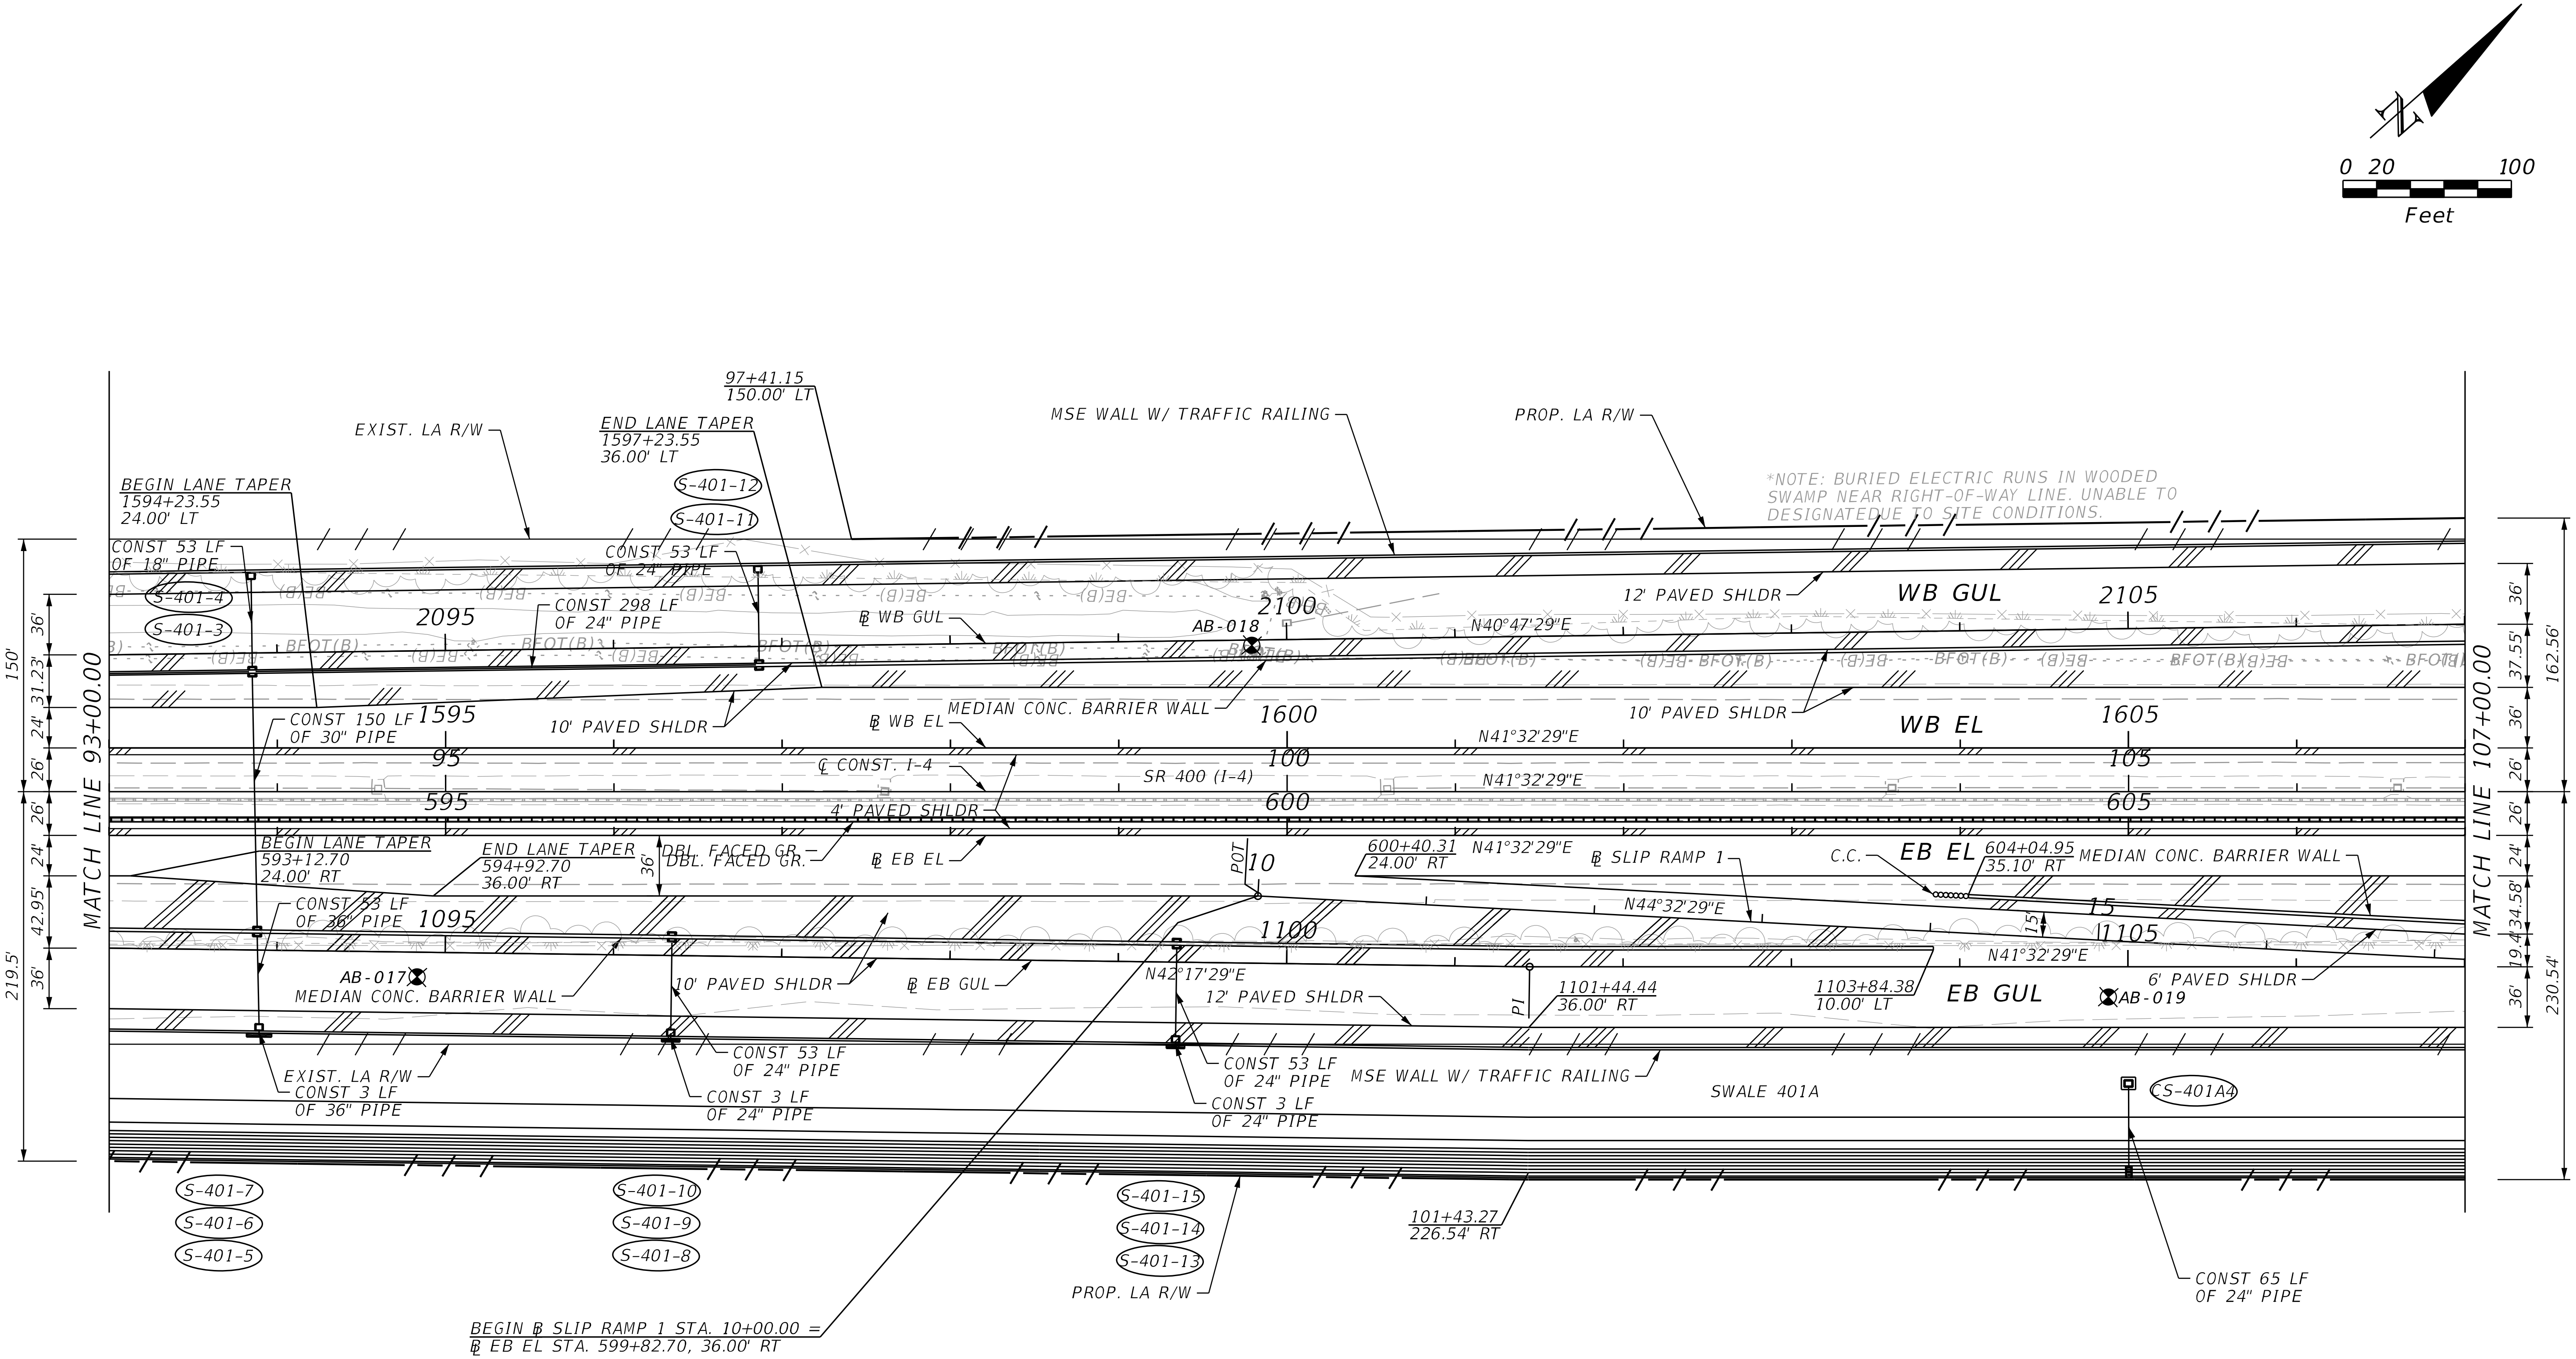

THE OFFICIAL RECORD OF THIS SHEET IS THE ELECTRONIC FILE DIGITALLY SIGNED AND SEALED UNDER RULE 61G15-23.004, F.A.C.

REVISIONS			
DATE	DESCRIPTION	DATE	DESCRIPTION

STANTEC CONSULTING SERVICES INC.
ENGINEER OF RECORD:
WILLIAM V. ANDERSON, P.E. NO.: 36682
11315 CORPORATE BLVD., SUITE 105
ORLANDO, FLORIDA 32817
(407) 823-8966
CERTIFICATE OF AUTHORIZATION NO. 27013

STATE OF FLORIDA
DEPARTMENT OF TRANSPORTATION

ROAD NO.	COUNTY	FINANCIAL PROJECT ID
SR400	VOLUSIA	408464-2-32-01

ROADWAY PLANS
SR 400 (I-4)

SHEET NO.
81

jchassee 6/14/2019 4:16:26 PM Default V:\2158\active\CADD\40846423201\roadway\PLANRD09.dgn

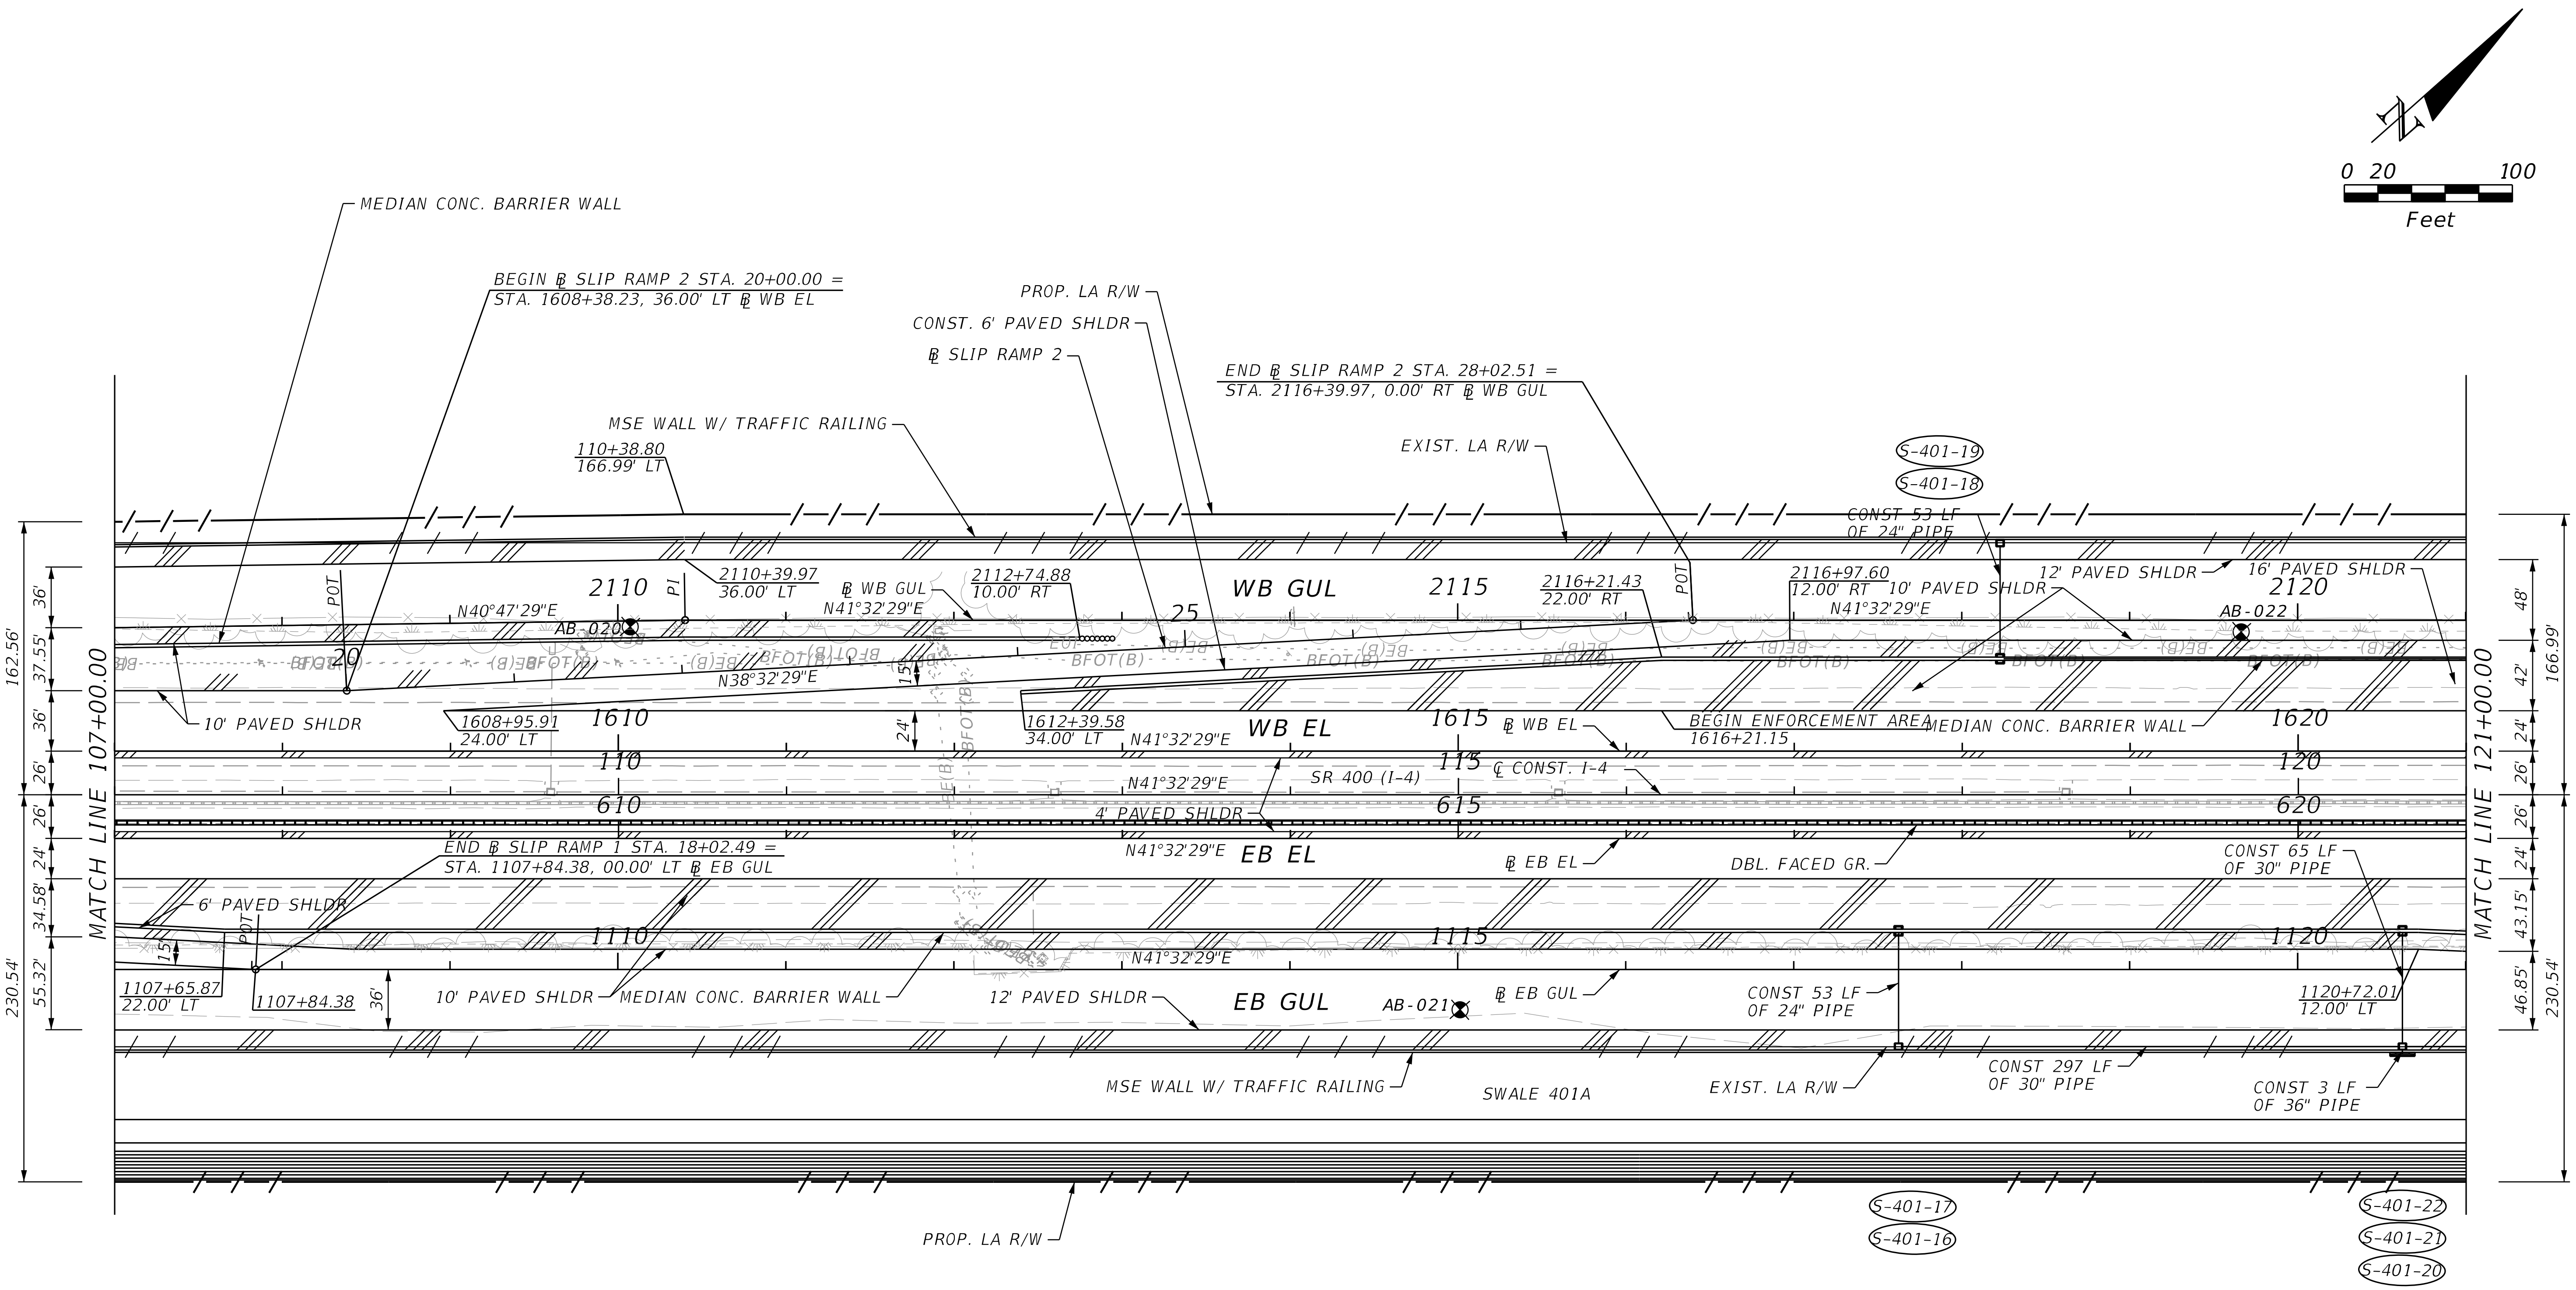

REVISIONS			
DATE	DESCRIPTION	DATE	DESCRIPTION

STANTEC CONSULTING SERVICES INC.
ENGINEER OF RECORD:
WILLIAM V. ANDERSON, P.E. NO.: 36682
11315 CORPORATE BLVD., SUITE 105
ORLANDO, FLORIDA 32817
(407) 823-8966
CERTIFICATE OF AUTHORIZATION NO. 27013

STATE OF FLORIDA
DEPARTMENT OF TRANSPORTATION

ROAD NO.	COUNTY	FINANCIAL PROJECT ID
SR400	VOLUSIA	408464-2-32-01

ROADWAY PLANS
SR 400 (I-4)

SHEET NO.
82

THE OFFICIAL RECORD OF THIS SHEET IS THE ELECTRONIC FILE DIGITALLY SIGNED AND SEALED UNDER RULE 61G15-23.004, F.A.C.

jchassee 6/14/2019 4:16:28 PM Default V:\2158\active\CADD\40846423201\roadway\PLANRD10.dgn

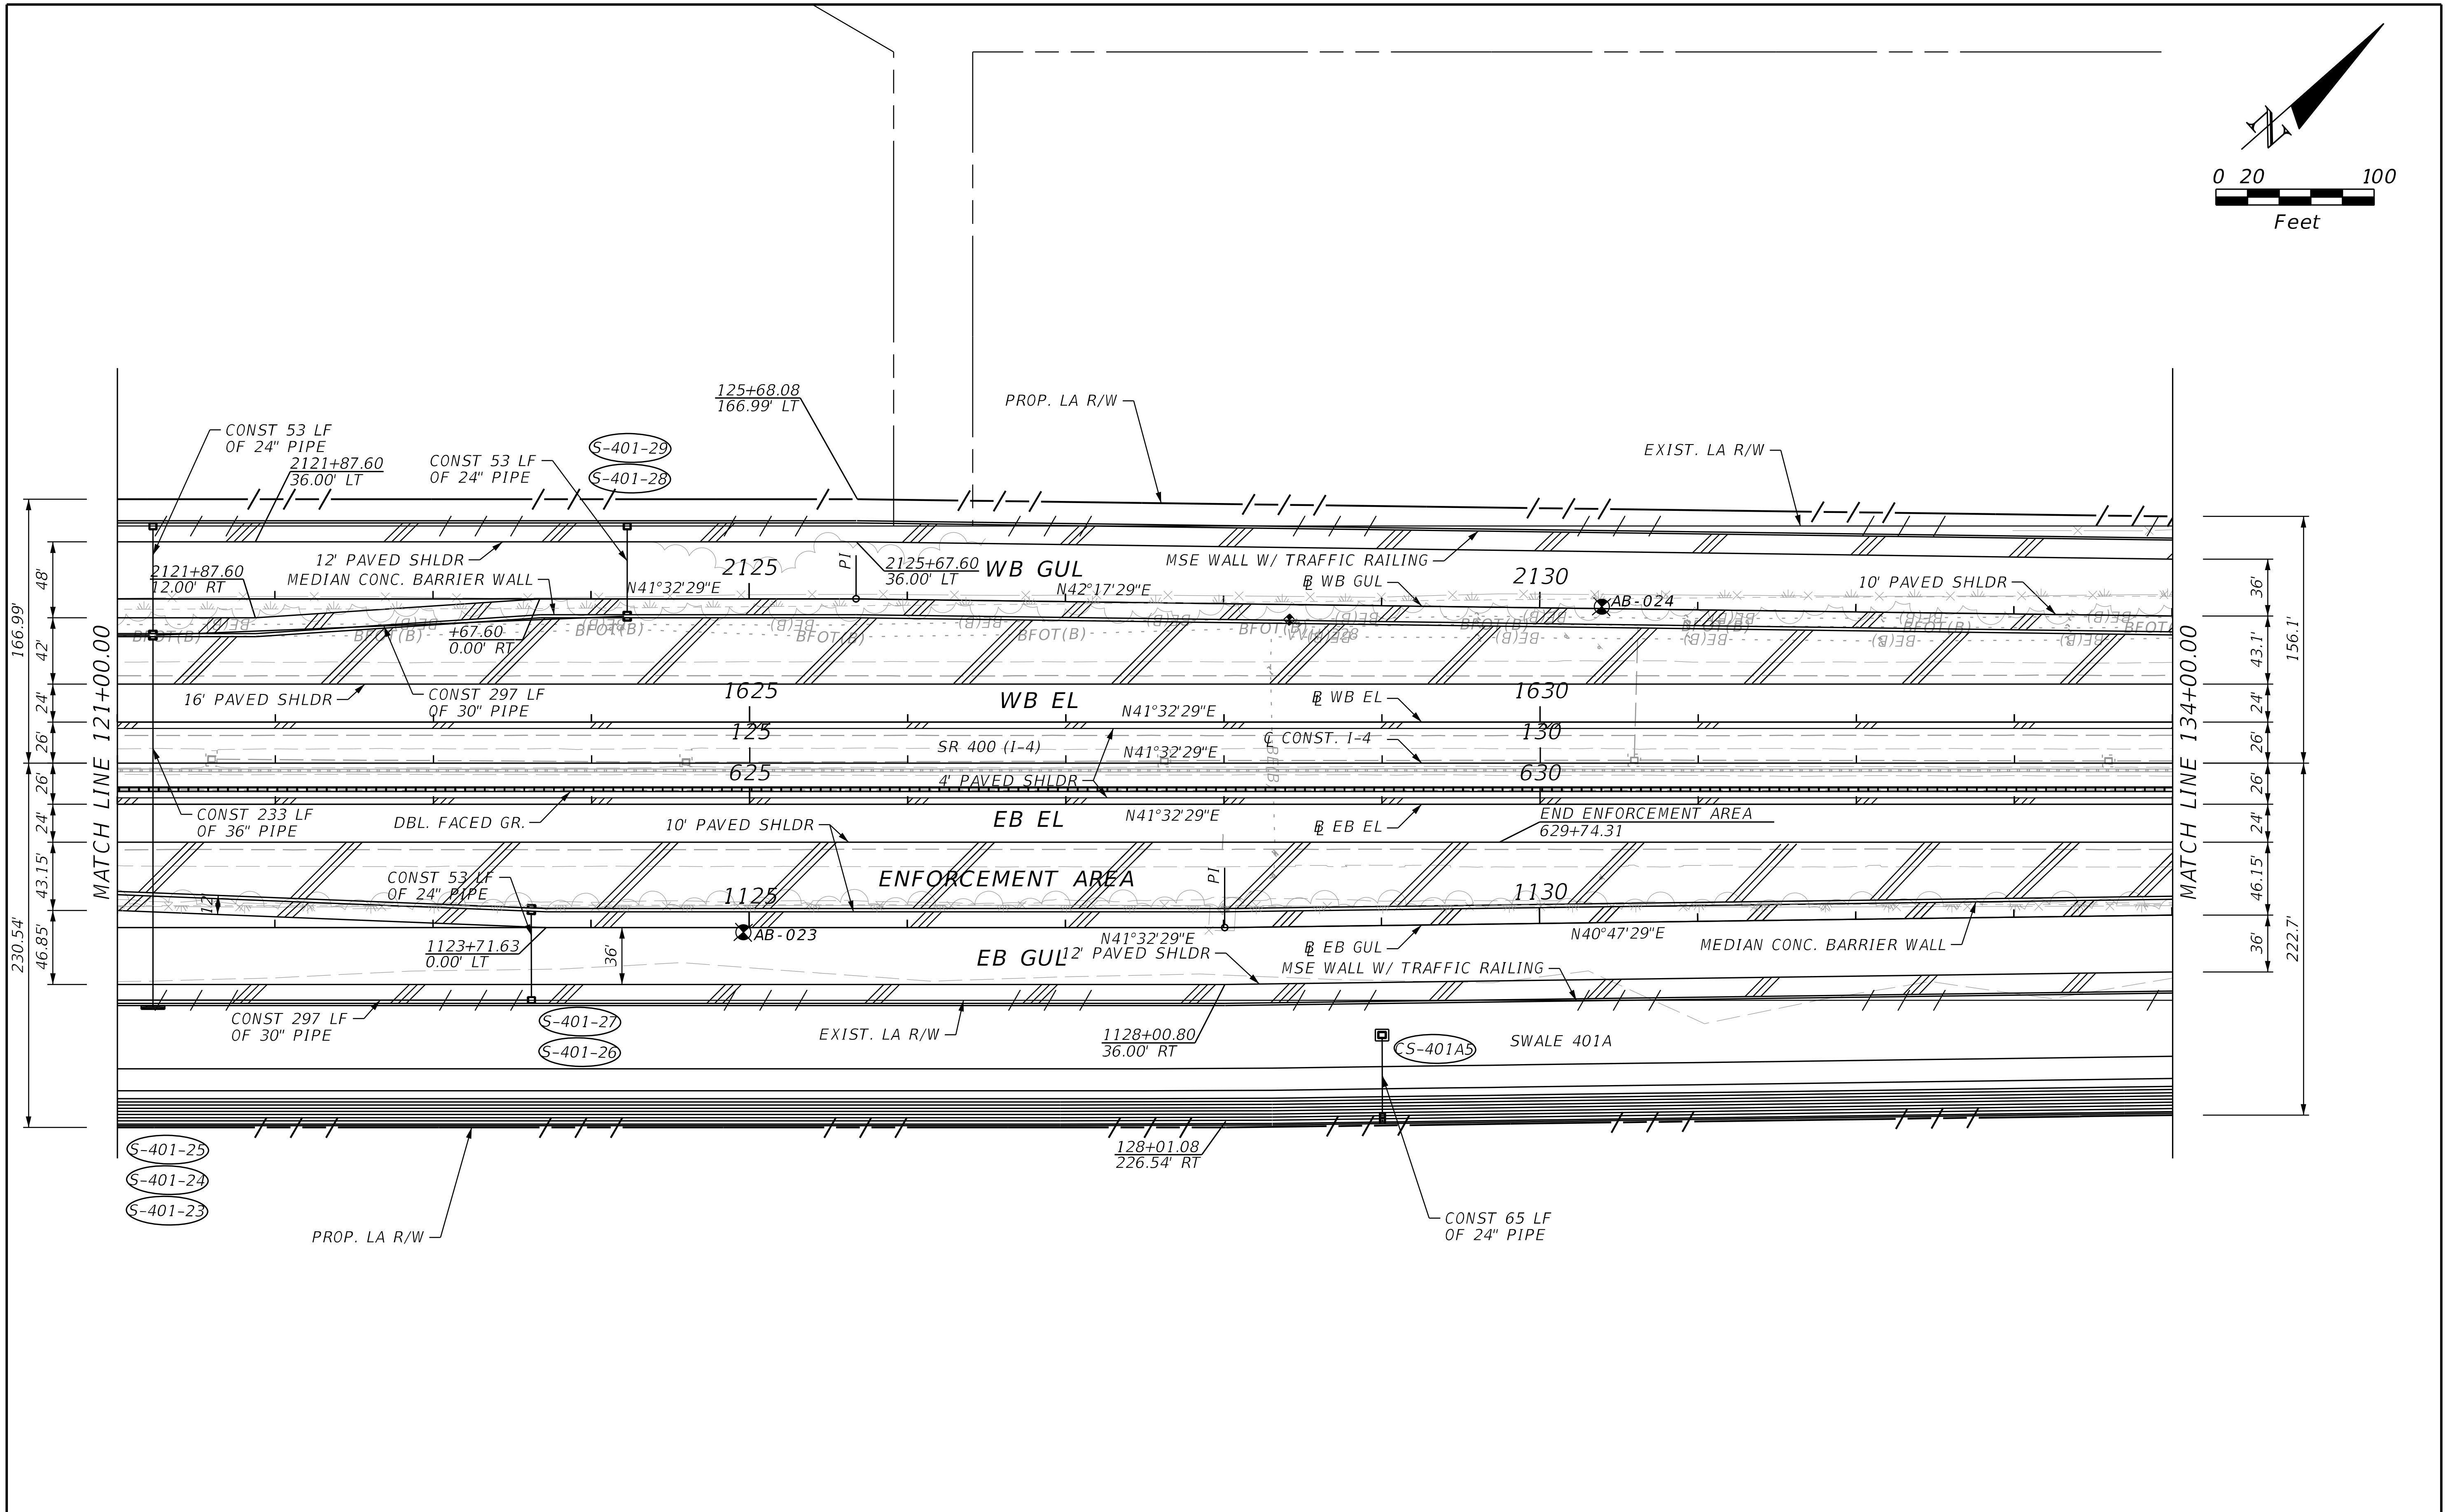

THE OFFICIAL RECORD OF THIS SHEET IS THE ELECTRONIC FILE DIGITALLY SIGNED AND SEALED UNDER RULE 61G15-23.004, F.A.C.

REVISIONS			
DATE	DESCRIPTION	DATE	DESCRIPTION

STANTEC CONSULTING SERVICES INC.
ENGINEER OF RECORD:
WILLIAM V. ANDERSON, P.E. NO.: 36682
11315 CORPORATE BLVD., SUITE 105
ORLANDO, FLORIDA 32817
(407) 823-8966
CERTIFICATE OF AUTHORIZATION NO. 27013

STATE OF FLORIDA
DEPARTMENT OF TRANSPORTATION

ROAD NO.	COUNTY	FINANCIAL PROJECT ID
SR400	VOLUSIA	408464-2-32-01

ROADWAY PLANS
SR 400 (I-4)

SHEET NO.
83

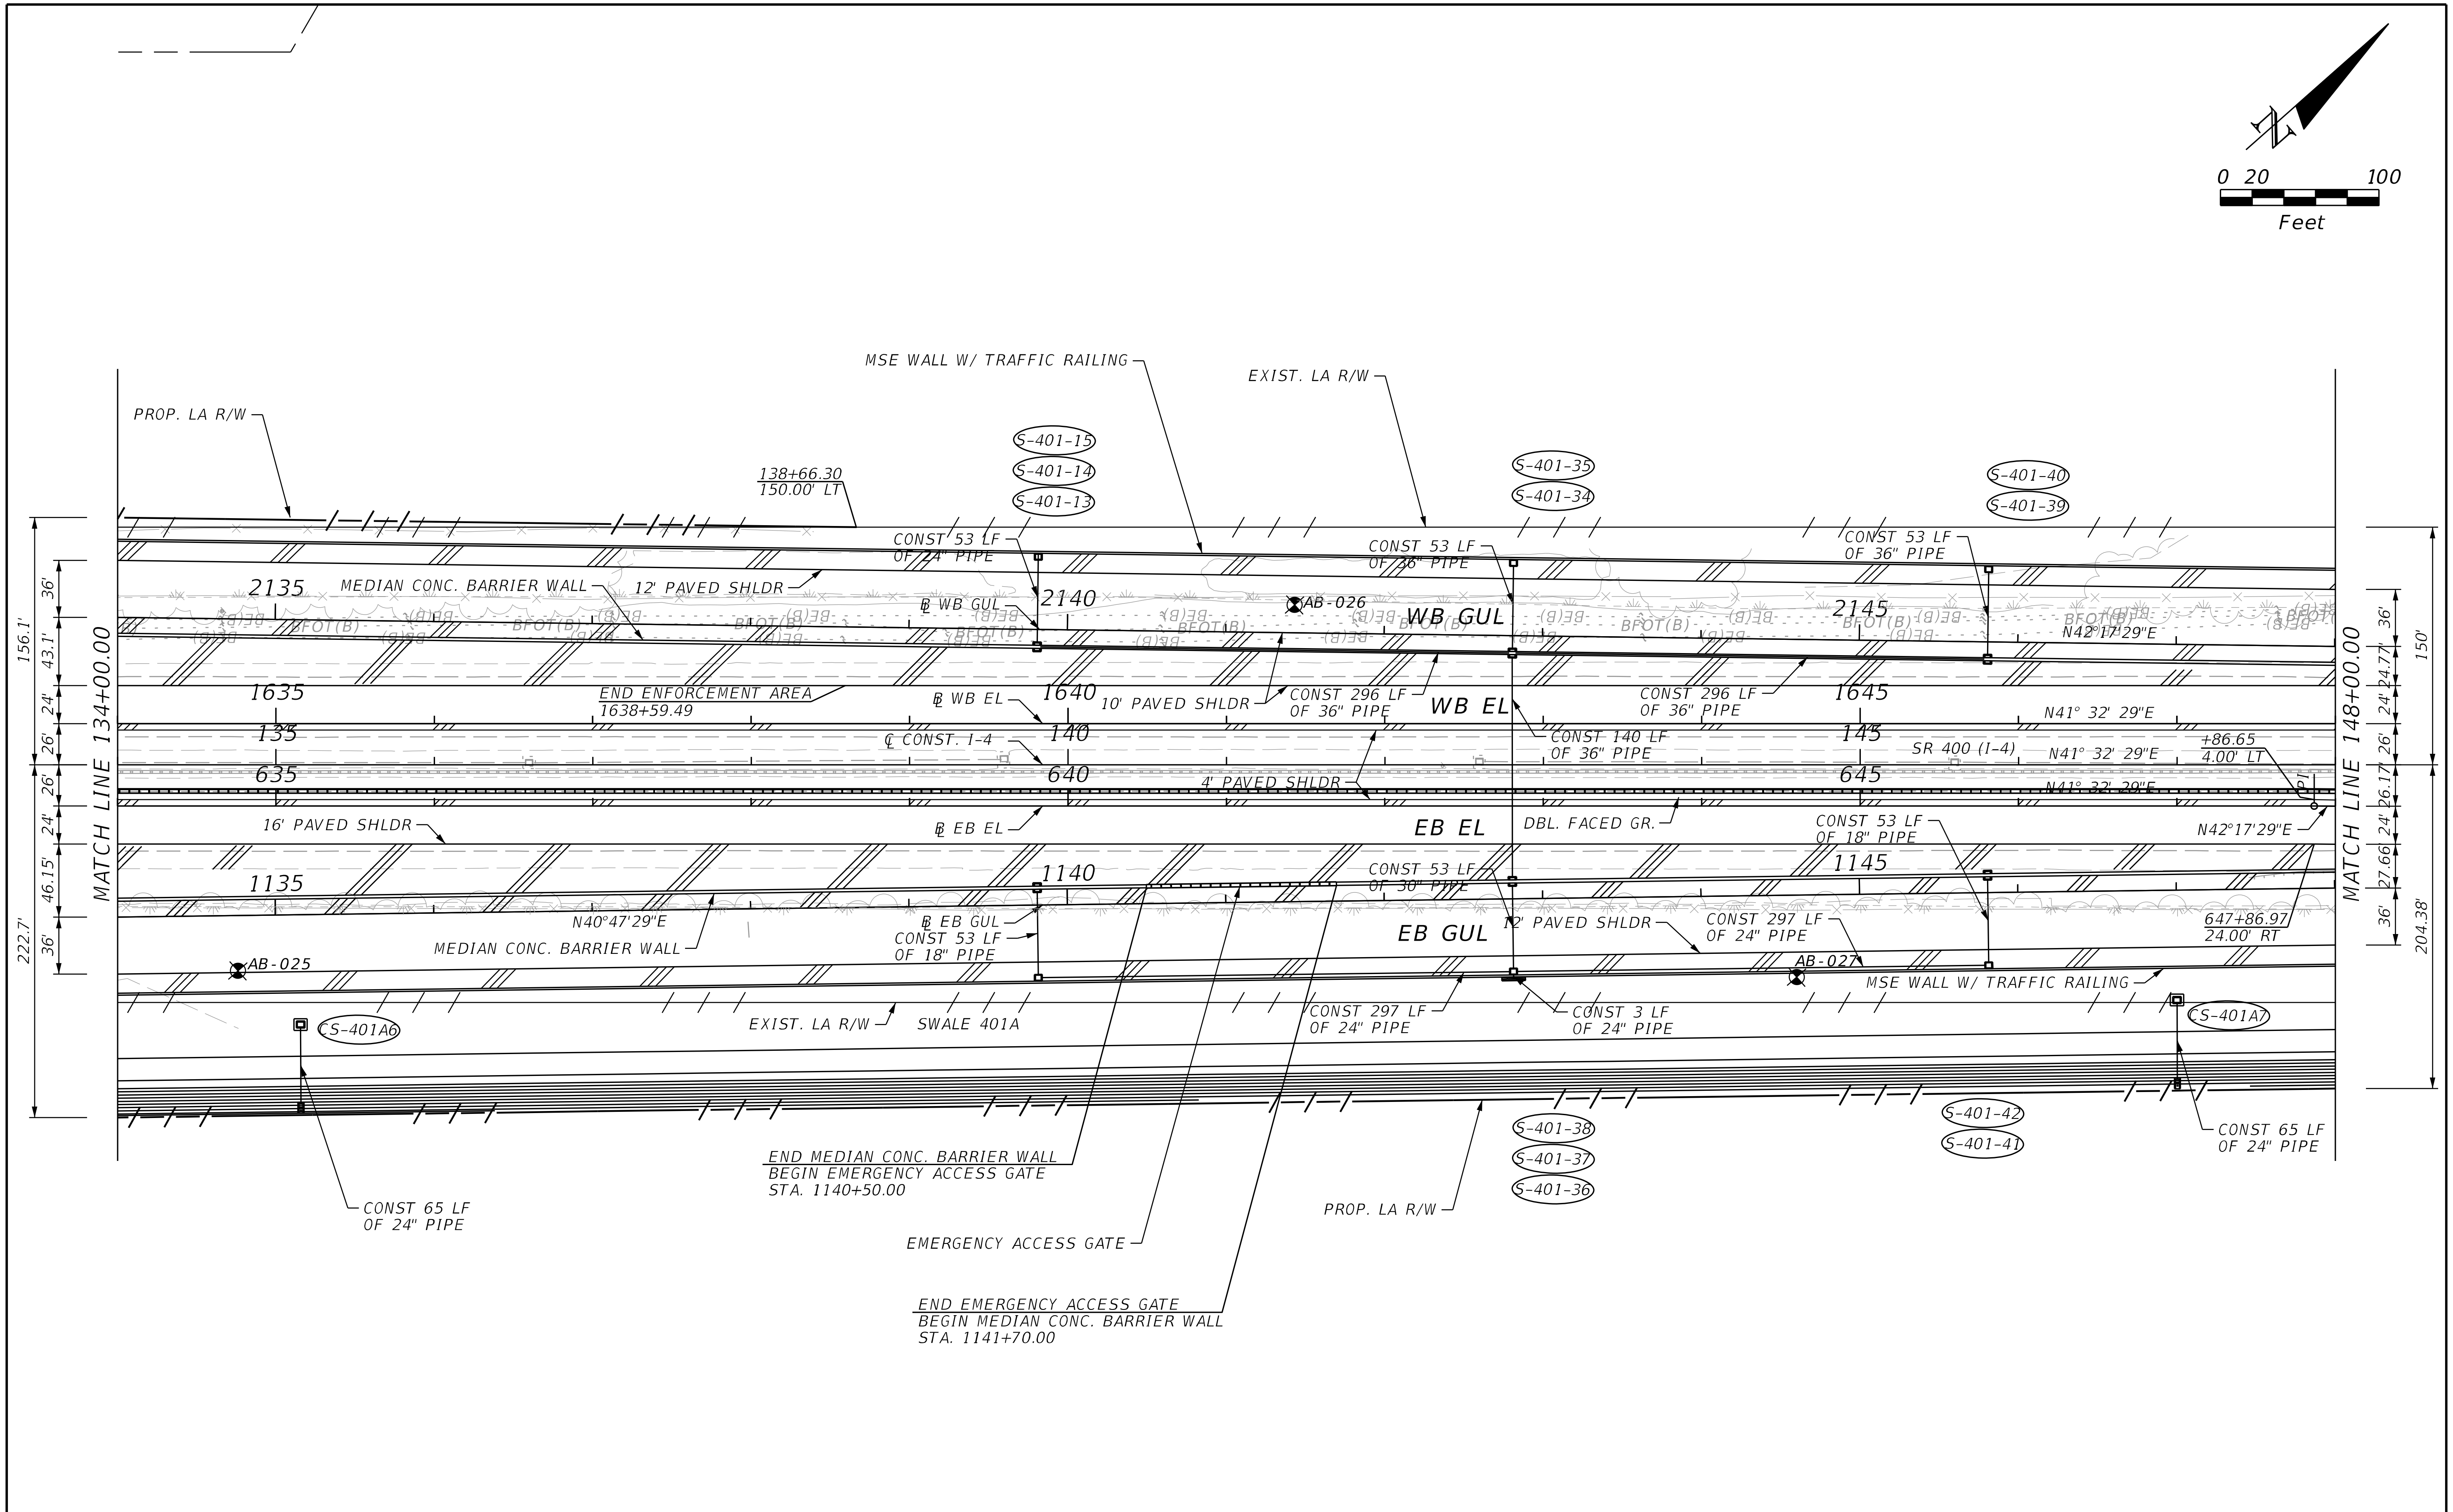

THE OFFICIAL RECORD OF THIS SHEET IS THE ELECTRONIC FILE DIGITALLY SIGNED AND SEALED UNDER RULE 61G15-23.004, F.A.C.

REVISIONS

DATE	DESCRIPTION	DATE	DESCRIPTION

STANTEC CONSULTING SERVICES INC.
ENGINEER OF RECORD:
WILLIAM V. ANDERSON, P.E. NO.: 36682
11315 CORPORATE BLVD., SUITE 105
ORLANDO, FLORIDA 32817
(407) 823-8966
CERTIFICATE OF AUTHORIZATION NO. 27013

STATE OF FLORIDA
DEPARTMENT OF TRANSPORTATION

ROAD NO.	COUNTY	FINANCIAL PROJECT ID
SR400	VOLUSIA	408464-2-32-01

ROADWAY PLANS
SR 400 (I-4)

SHEET NO.
84

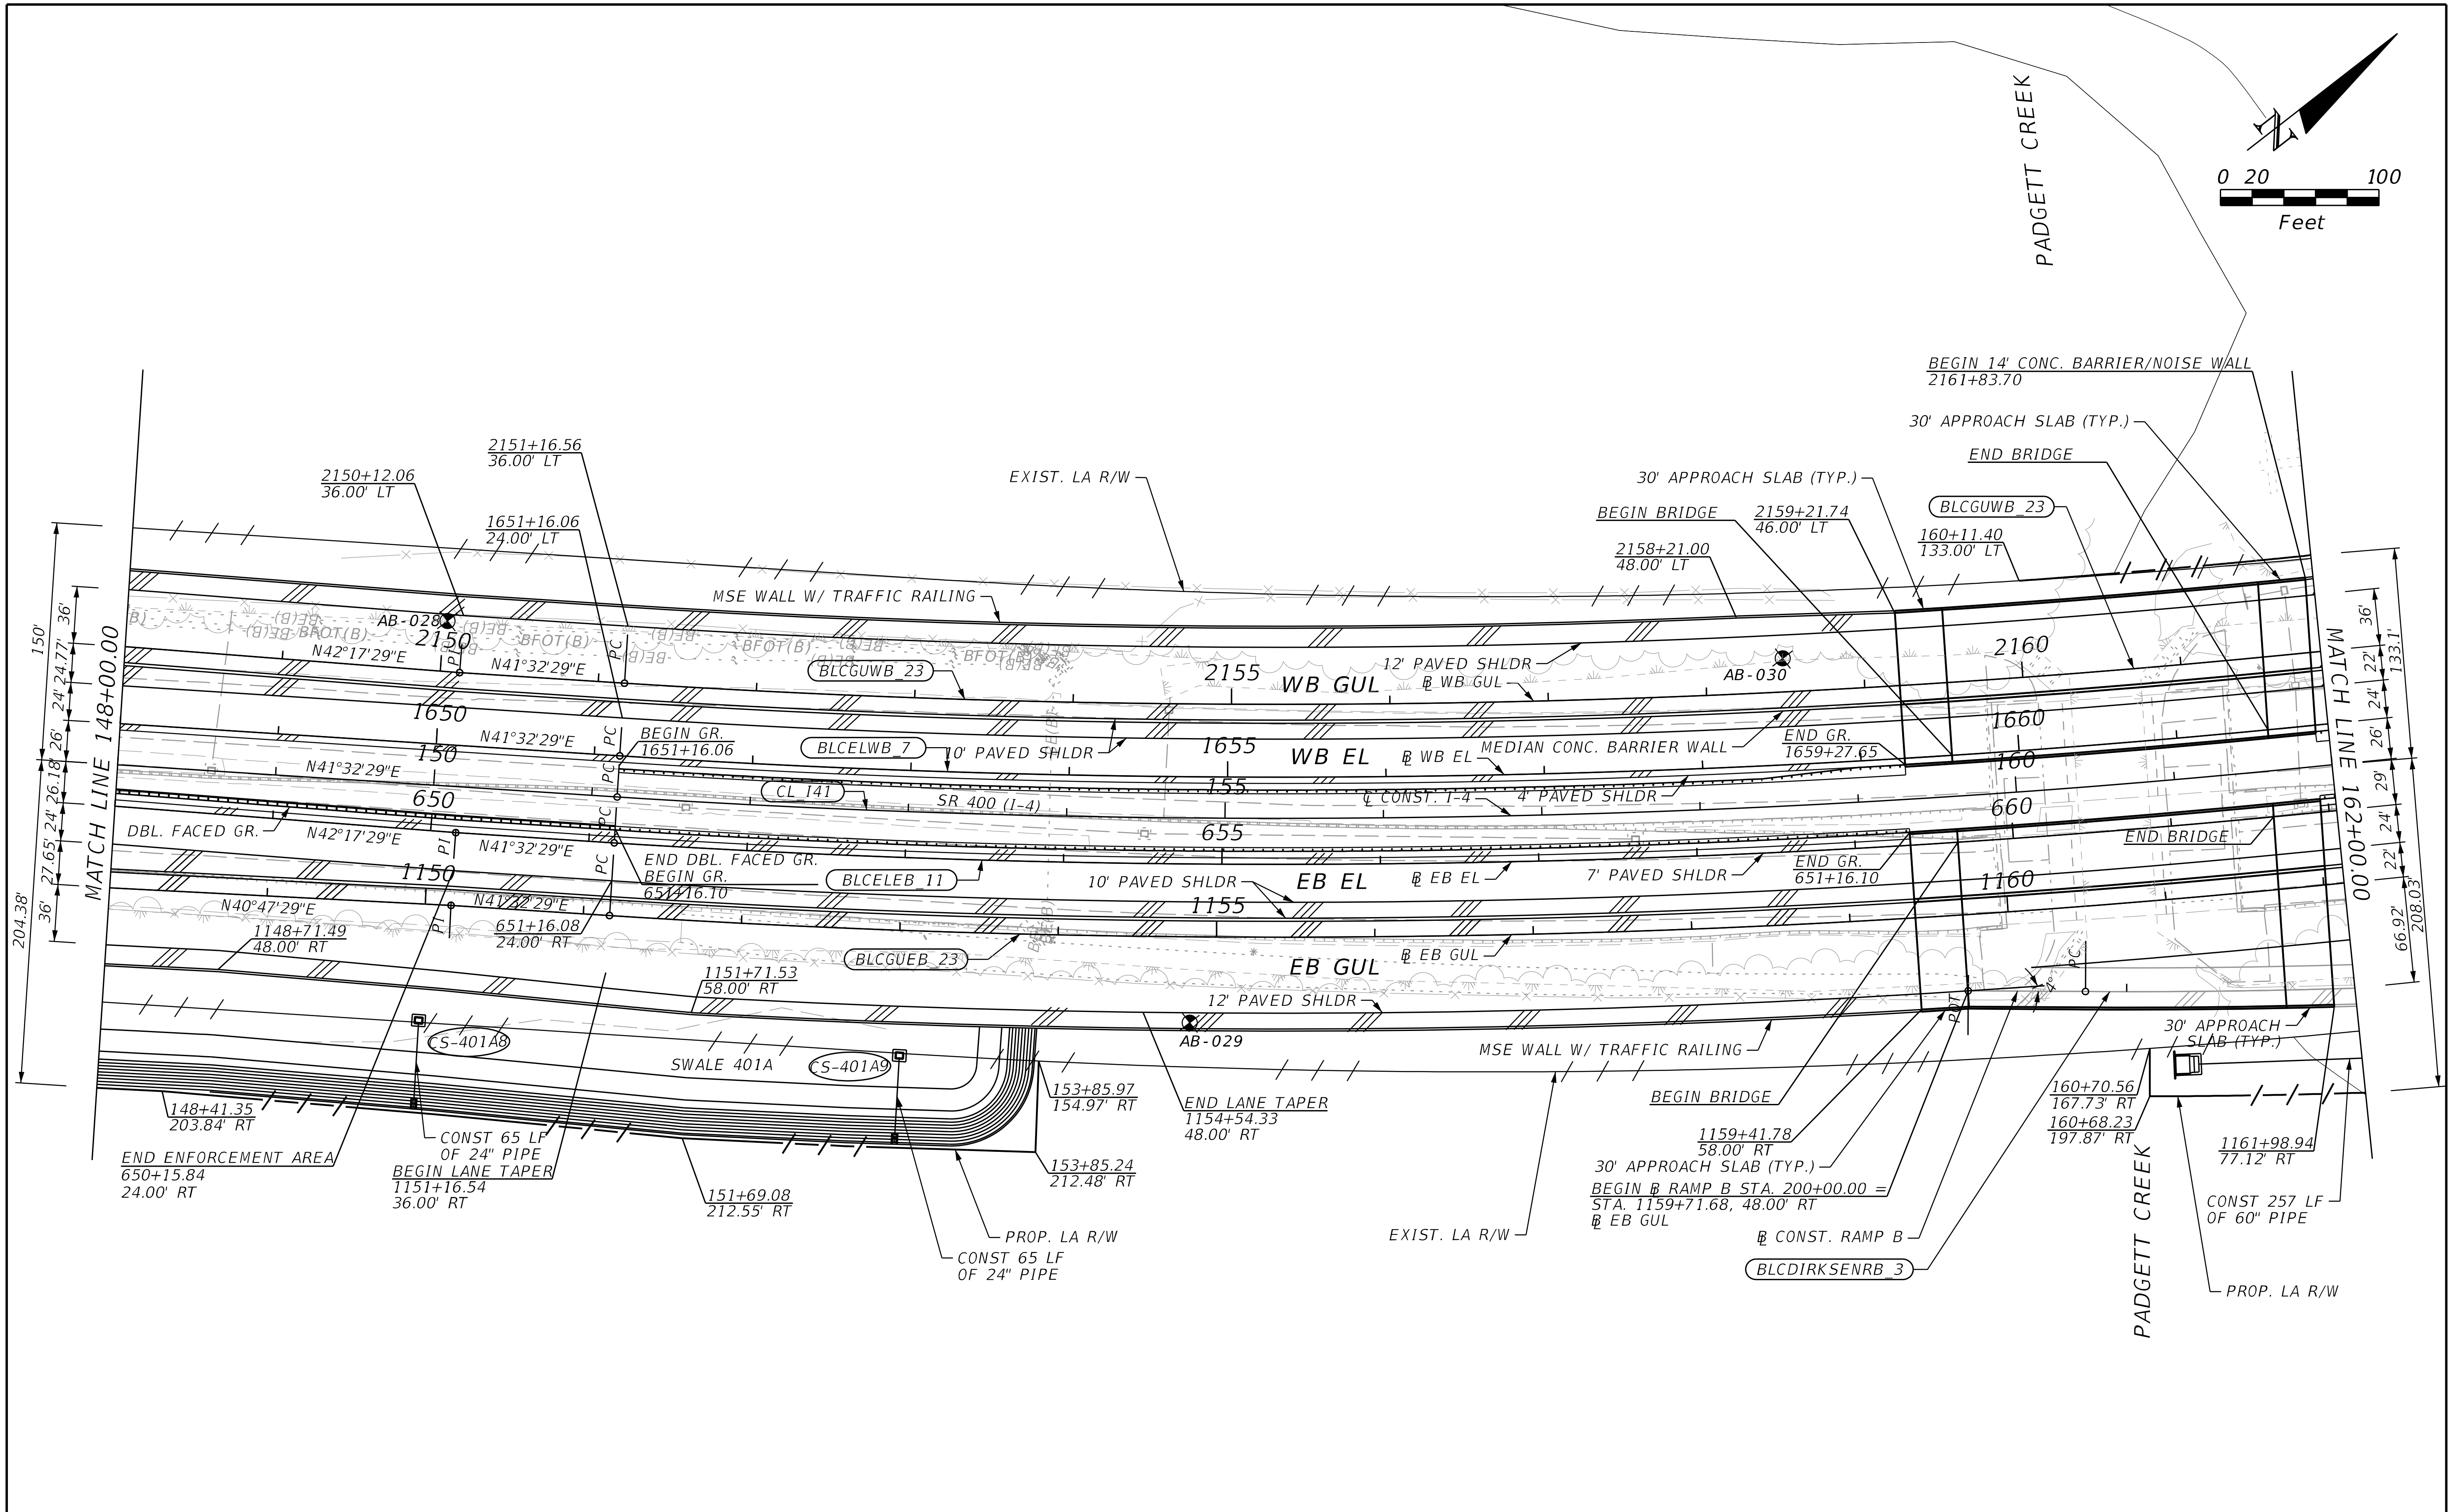

THE OFFICIAL RECORD OF THIS SHEET IS THE ELECTRONIC FILE DIGITALLY SIGNED AND SEALED UNDER RULE 61G15-23.004, F.A.C.

REVISIONS			
DATE	DESCRIPTION	DATE	DESCRIPTION

STANTEC CONSULTING SERVICES INC.
ENGINEER OF RECORD:
WILLIAM V. ANDERSON, P.E. NO.: 36682
11315 CORPORATE BLVD., SUITE 105
ORLANDO, FLORIDA 32817
(407) 823-8966
CERTIFICATE OF AUTHORIZATION NO. 27013

STATE OF FLORIDA
DEPARTMENT OF TRANSPORTATION

ROAD NO.	COUNTY	FINANCIAL PROJECT ID
SR400	VOLUSIA	408464-2-32-01

ROADWAY PLANS
SR 400 (I-4)

SHEET NO.
85

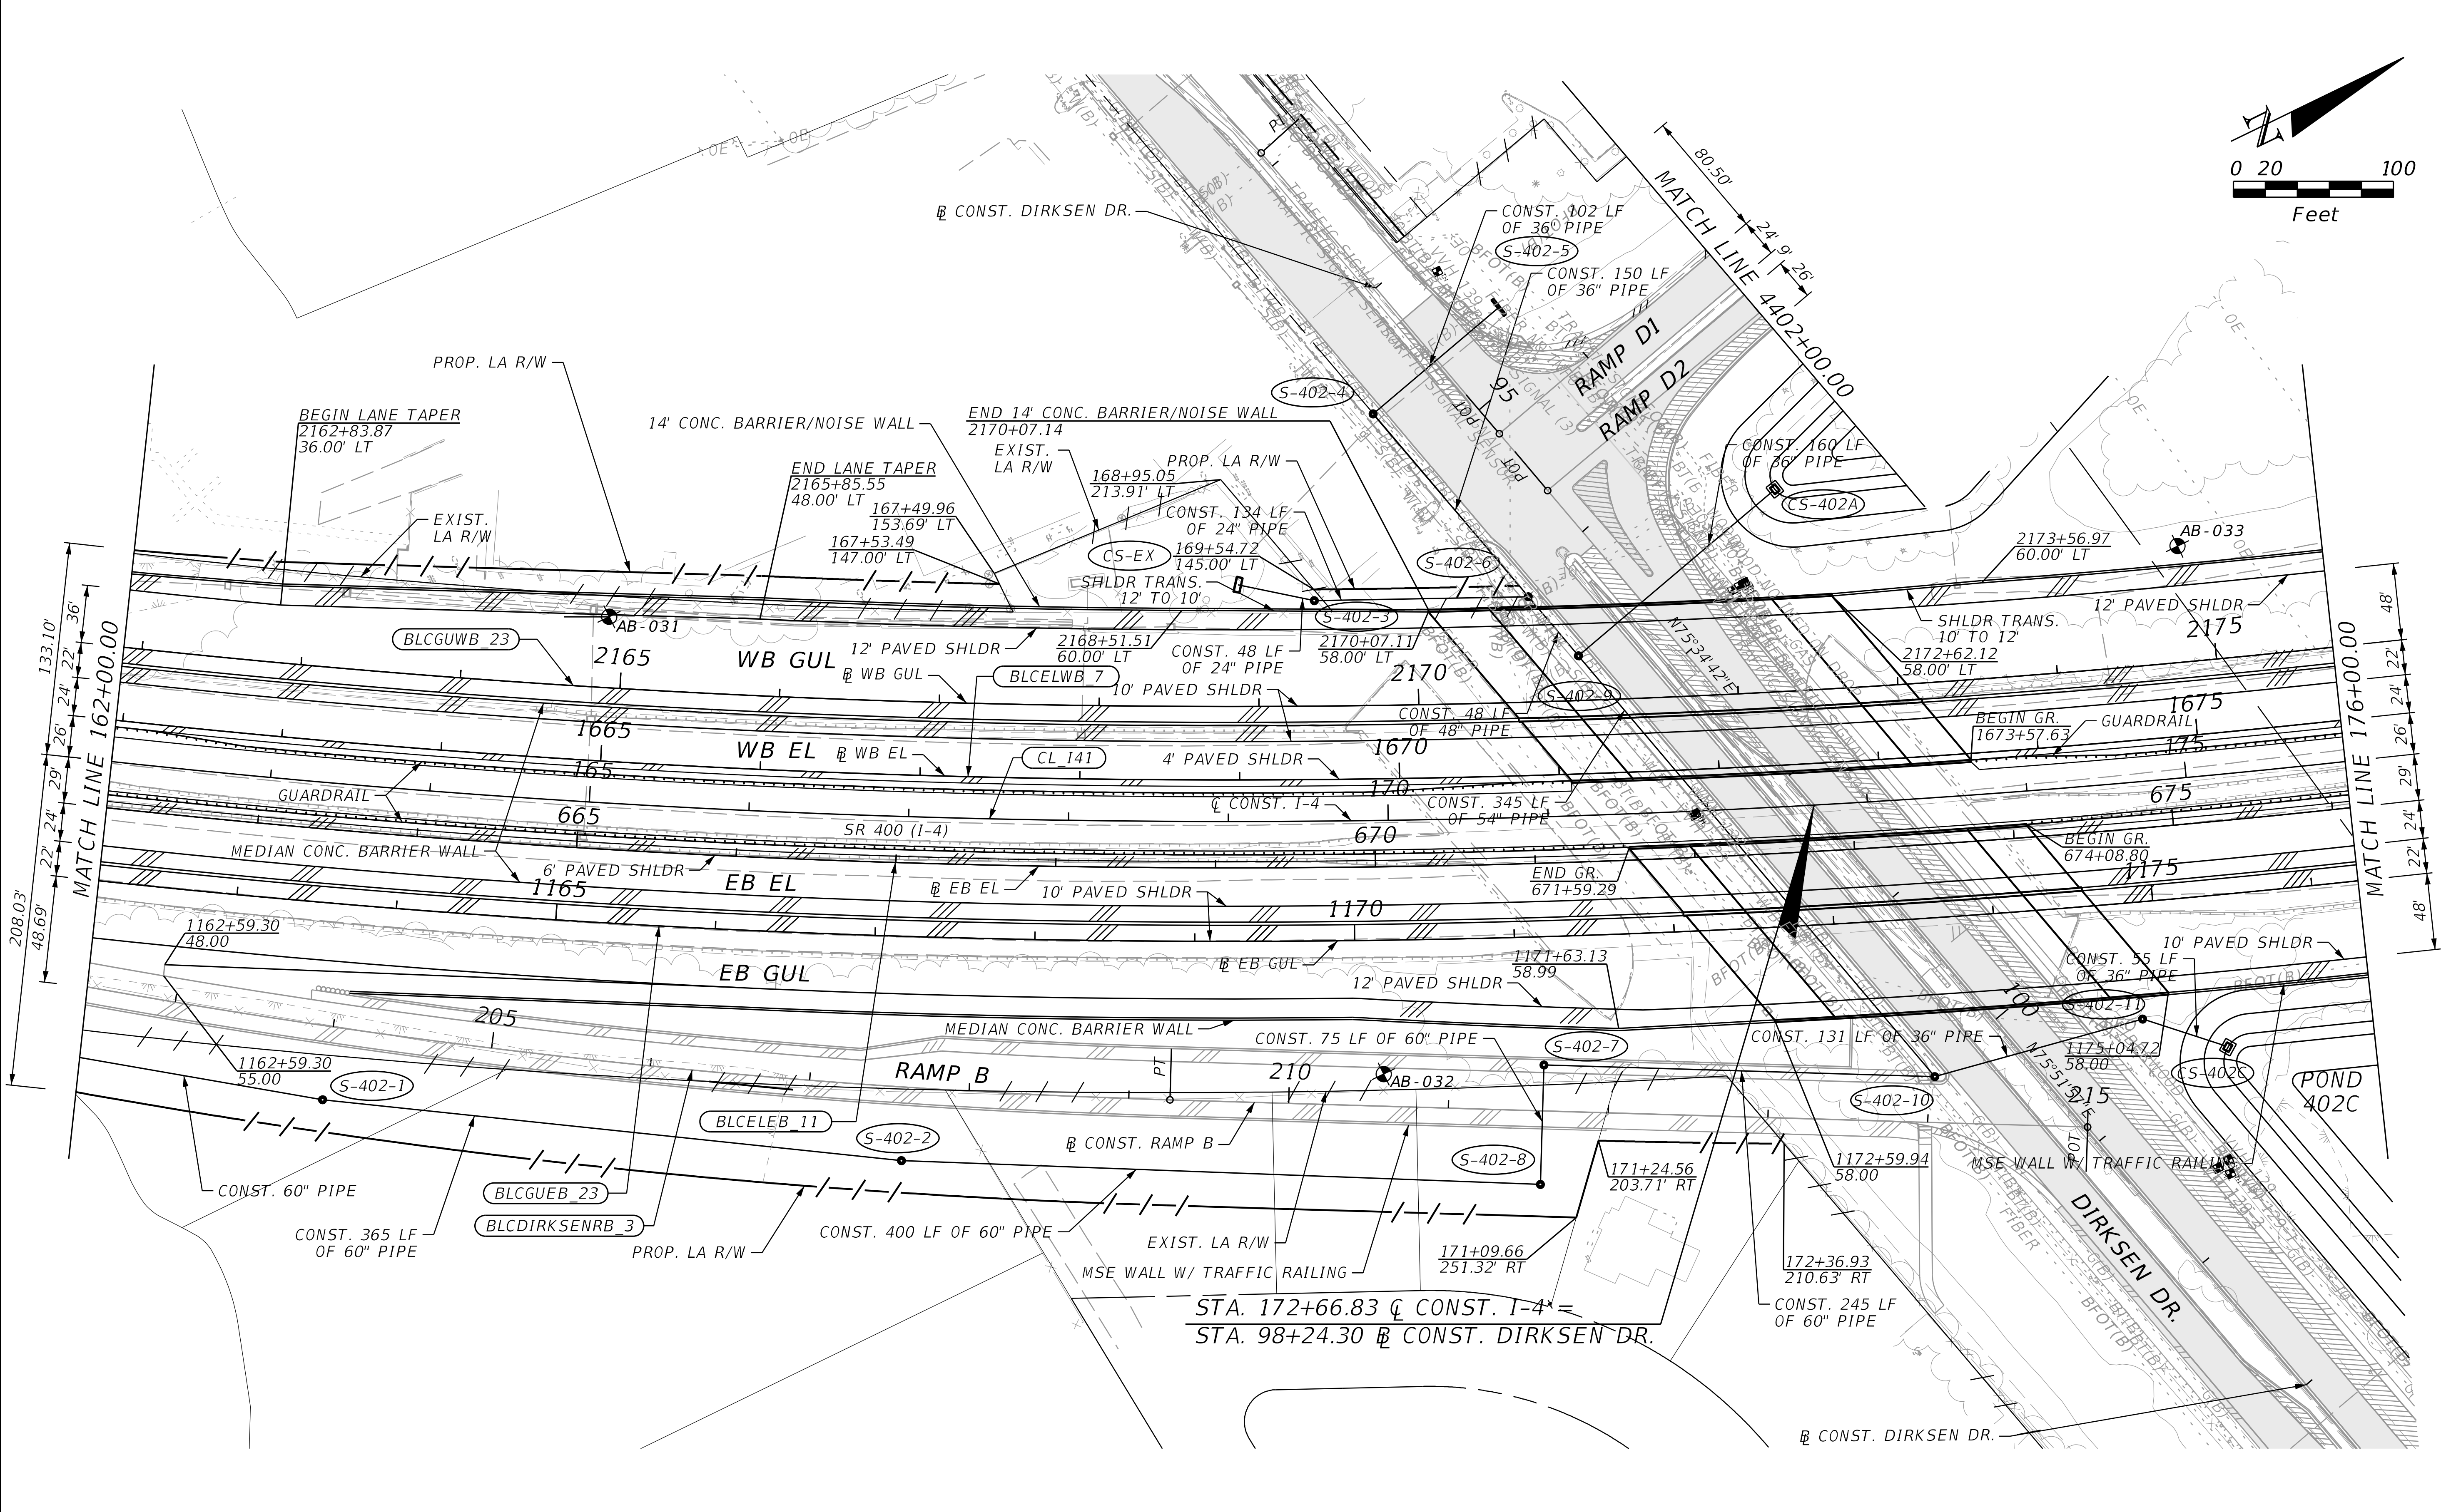

THE OFFICIAL RECORD OF THIS SHEET IS THE ELECTRONIC FILE DIGITALLY SIGNED AND SEALED UNDER RULE 61G15-23.004, F.A.C.

REVISIONS			
DATE	DESCRIPTION	DATE	DESCRIPTION

STANTEC CONSULTING SERVICES INC.
ENGINEER OF RECORD:
WILLIAM V. ANDERSON, P.E. NO.: 36682
11315 CORPORATE BLVD., SUITE 105
ORLANDO, FLORIDA 32817
(407) 823-8966
CERTIFICATE OF AUTHORIZATION NO. 27013

STATE OF FLORIDA
DEPARTMENT OF TRANSPORTATION

ROAD NO.	COUNTY	FINANCIAL PROJECT ID
SR400	VOLUSIA	408464-2-32-01

ROADWAY PLANS
SR 400 (I-4)

SHEET NO.
86

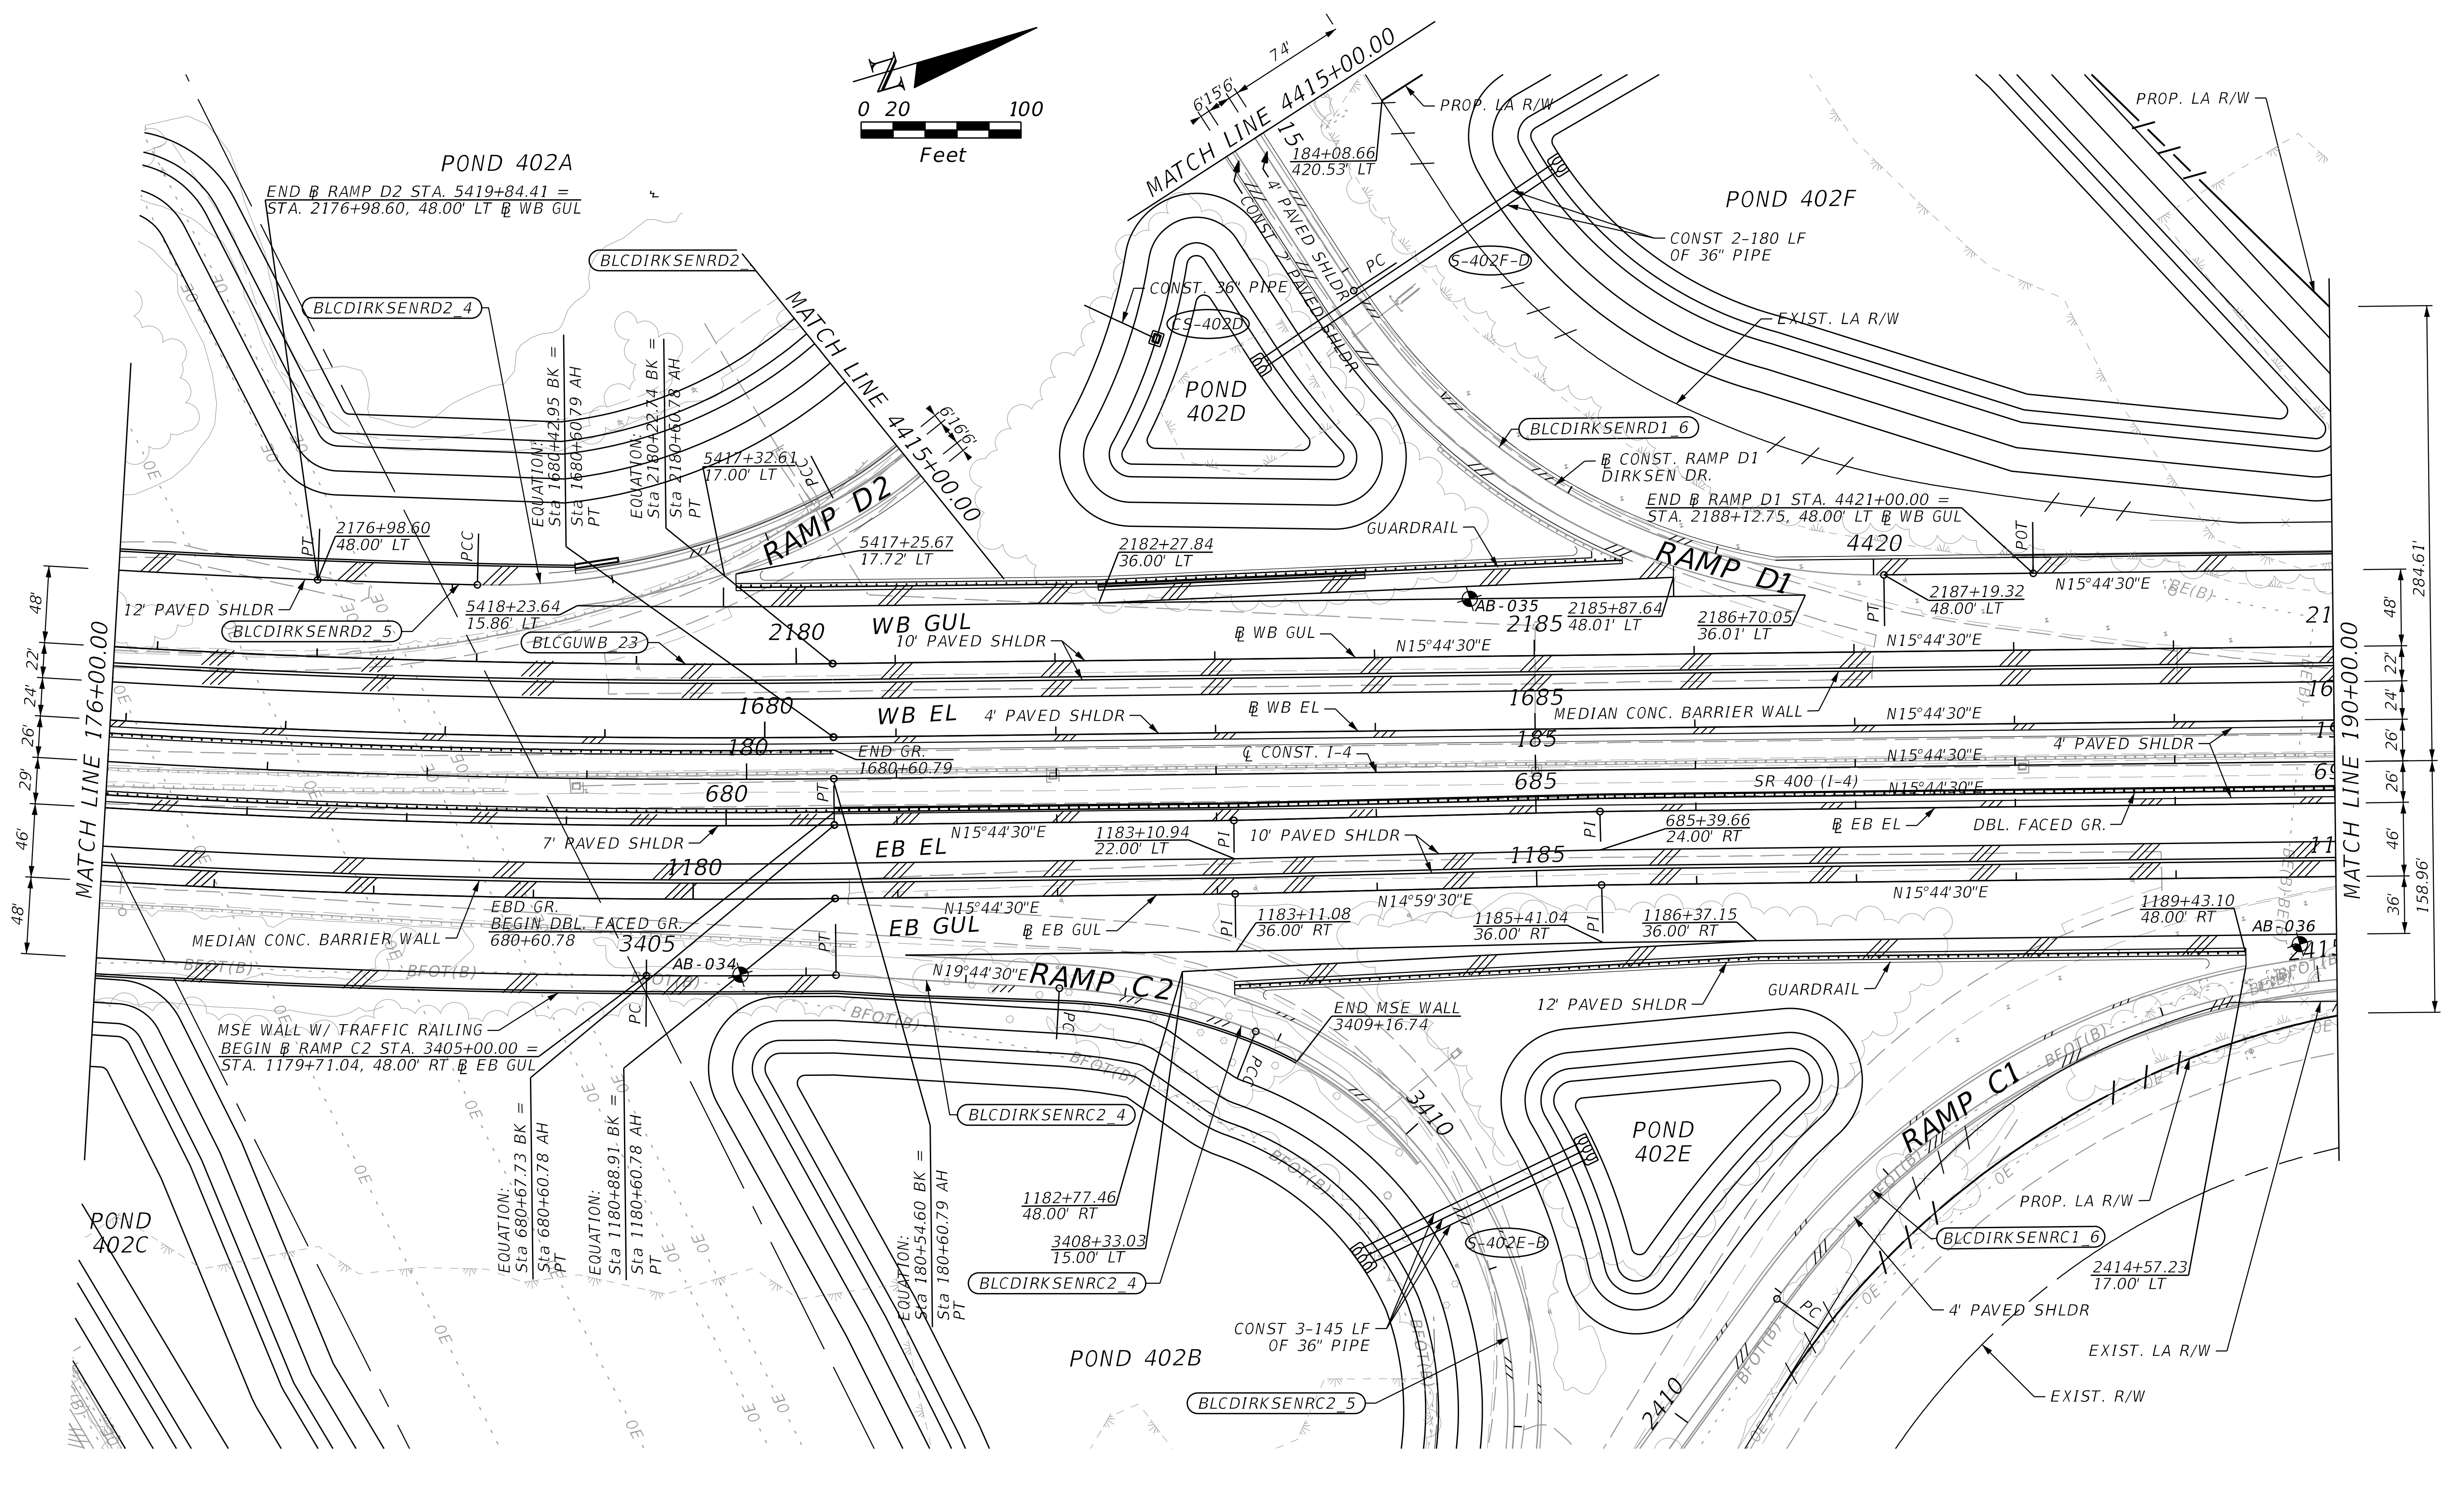

THE OFFICIAL RECORD OF THIS SHEET IS THE ELECTRONIC FILE DIGITALLY SIGNED AND SEALED UNDER RULE 61G15-23.004, F.A.C.

REVISIONS			
DATE	DESCRIPTION	DATE	DESCRIPTION

STANTEC CONSULTING SERVICES INC.
ENGINEER OF RECORD:
WILLIAM V. ANDERSON, P.E. NO.: 36682
11315 CORPORATE BLVD., SUITE 105
ORLANDO, FLORIDA 32817
(407) 823-8966
CERTIFICATE OF AUTHORIZATION NO. 27013

STATE OF FLORIDA
DEPARTMENT OF TRANSPORTATION

ROAD NO.	COUNTY	FINANCIAL PROJECT ID
SR400	VOLUSIA	408464-2-32-01

ROADWAY PLANS
SR 400 (I-4)

SHEET NO.
87

jchassee 6/14/2019 4:16:40 PM Default V:\2158\active\CADD\40846423201\roadway\PLANRD15.dgn

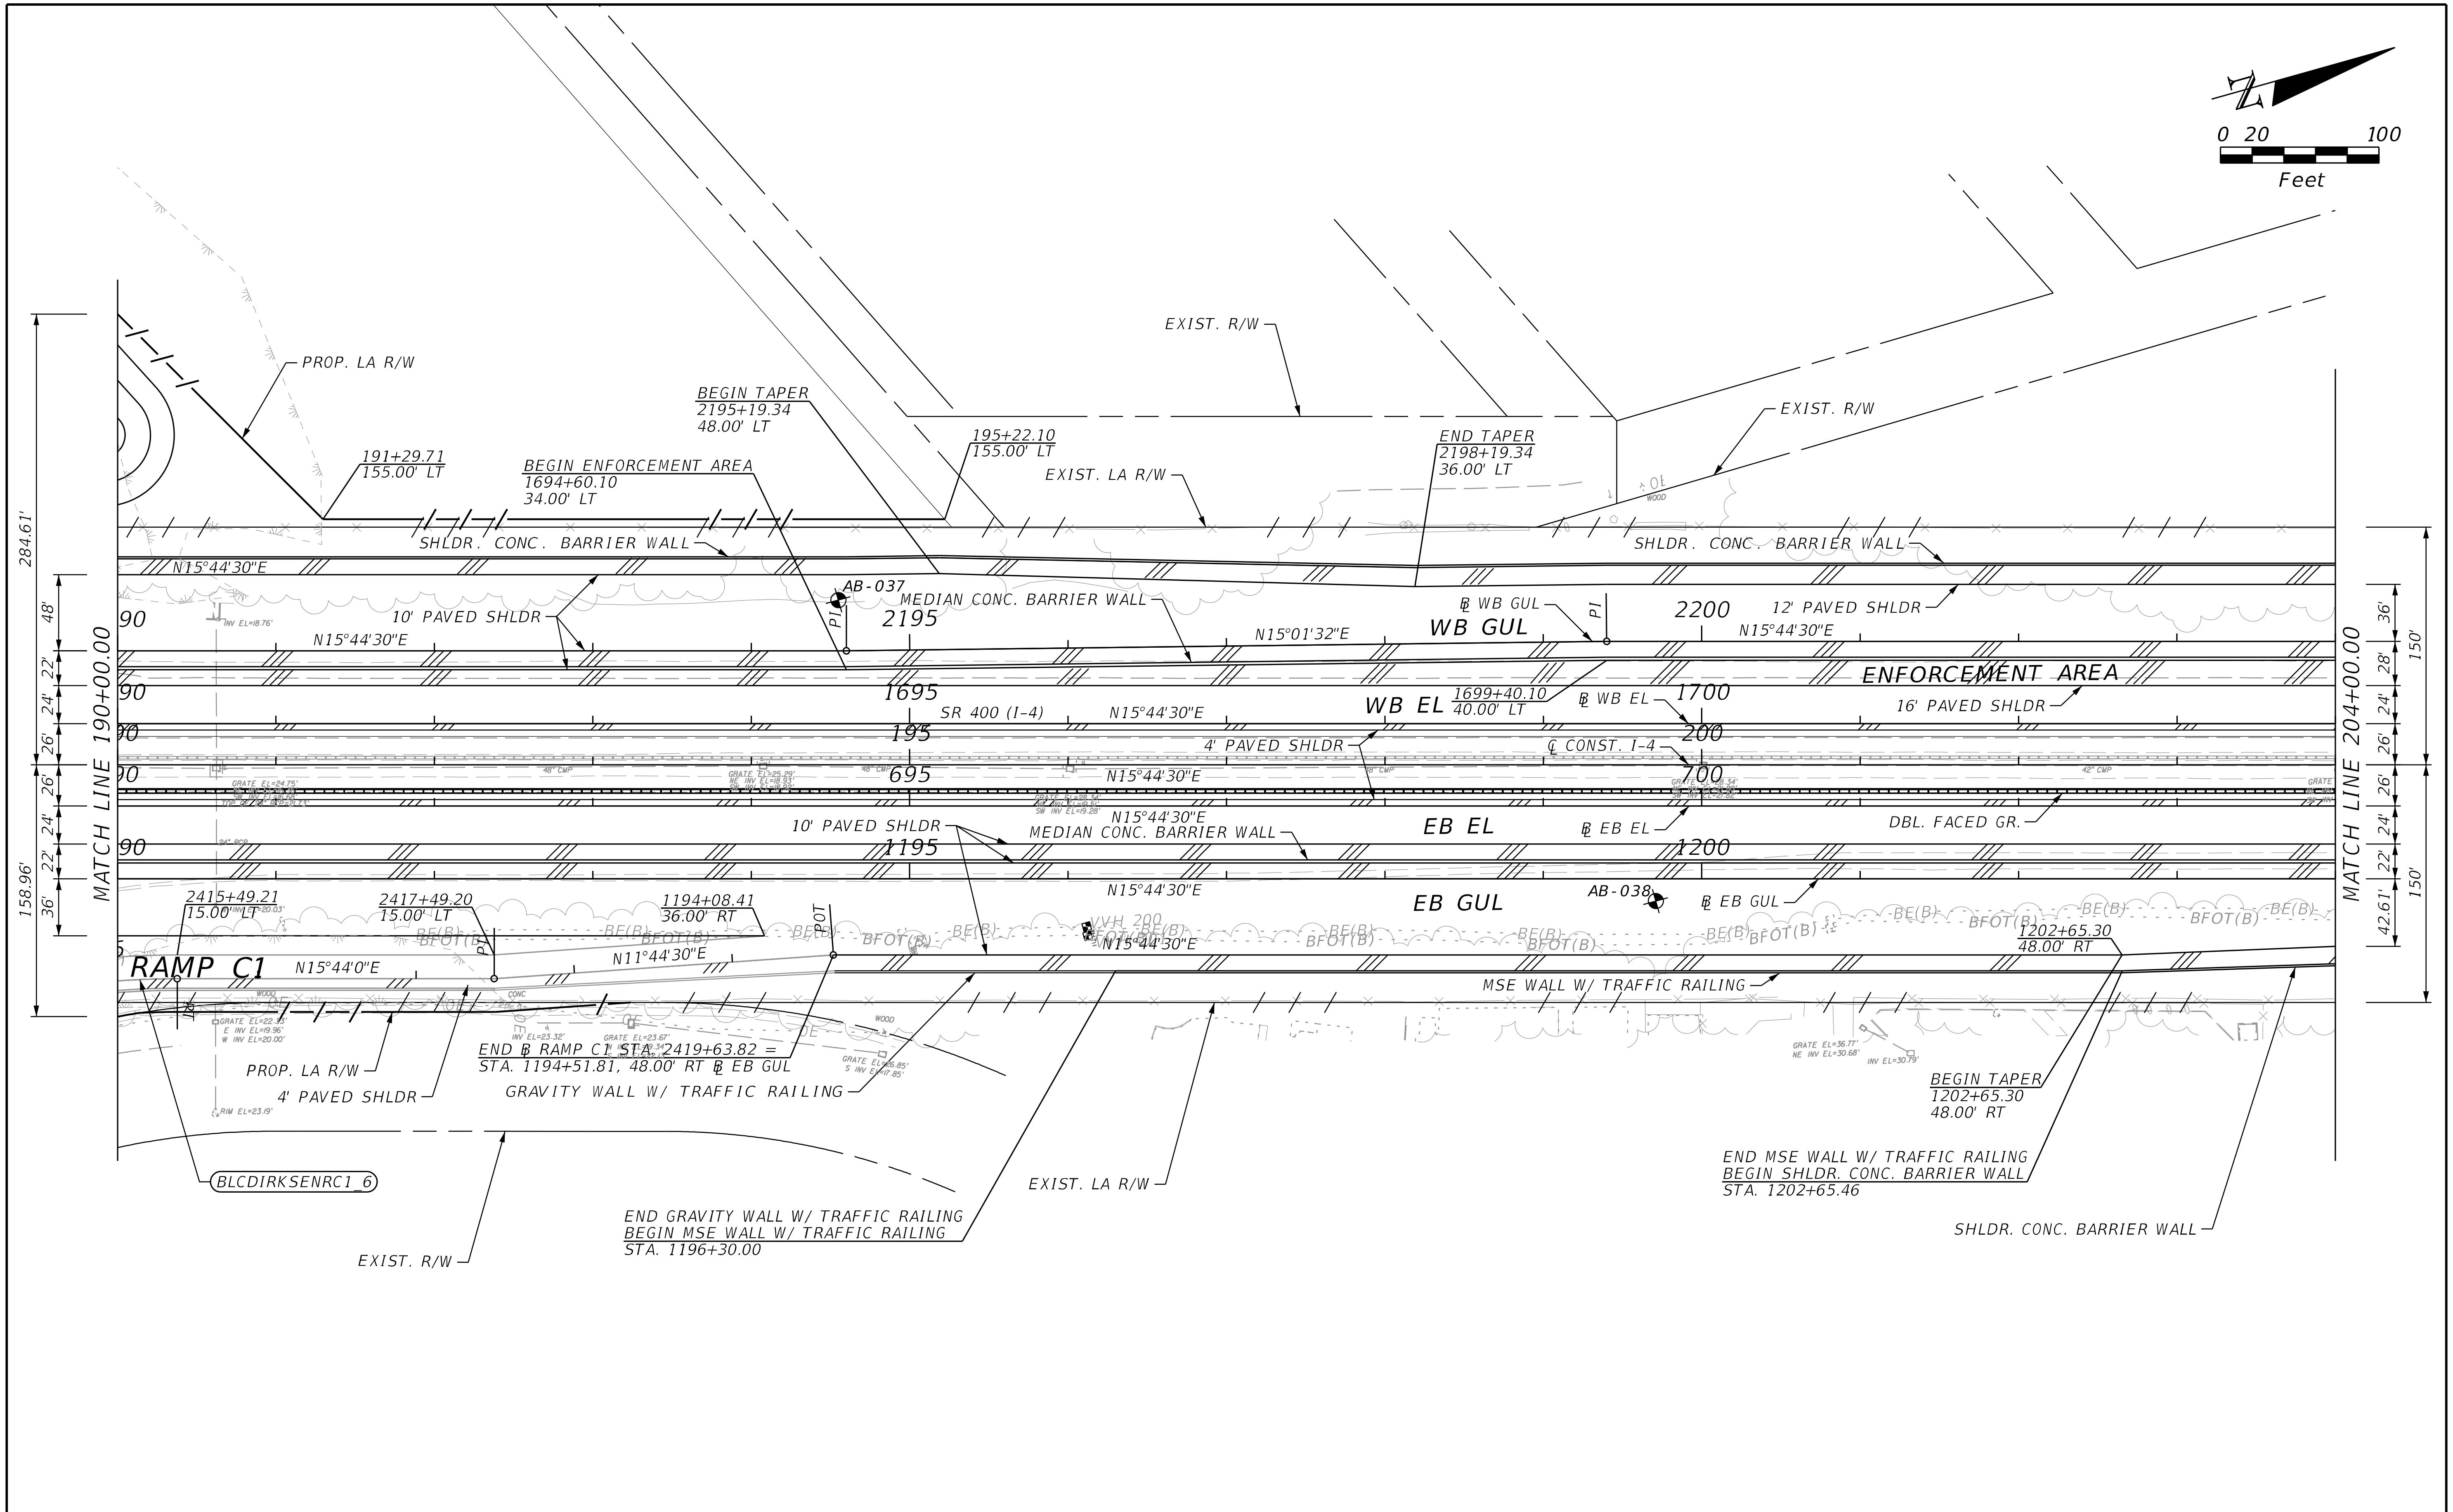

THE OFFICIAL RECORD OF THIS SHEET IS THE ELECTRONIC FILE DIGITALLY SIGNED AND SEALED UNDER RULE 61G15-23.004, F.A.C.

REVISIONS			
DATE	DESCRIPTION	DATE	DESCRIPTION

STANTEC CONSULTING SERVICES INC.
ENGINEER OF RECORD:
WILLIAM V. ANDERSON, P.E. NO.: 36682
11315 CORPORATE BLVD., SUITE 105
ORLANDO, FLORIDA 32817
(407) 823-8966
CERTIFICATE OF AUTHORIZATION NO. 27013

STATE OF FLORIDA
DEPARTMENT OF TRANSPORTATION

ROAD NO.	COUNTY	FINANCIAL PROJECT ID
SR400	VOLUSIA	408464-2-32-01

ROADWAY PLANS
SR 400 (I-4)

SHEET NO.
88

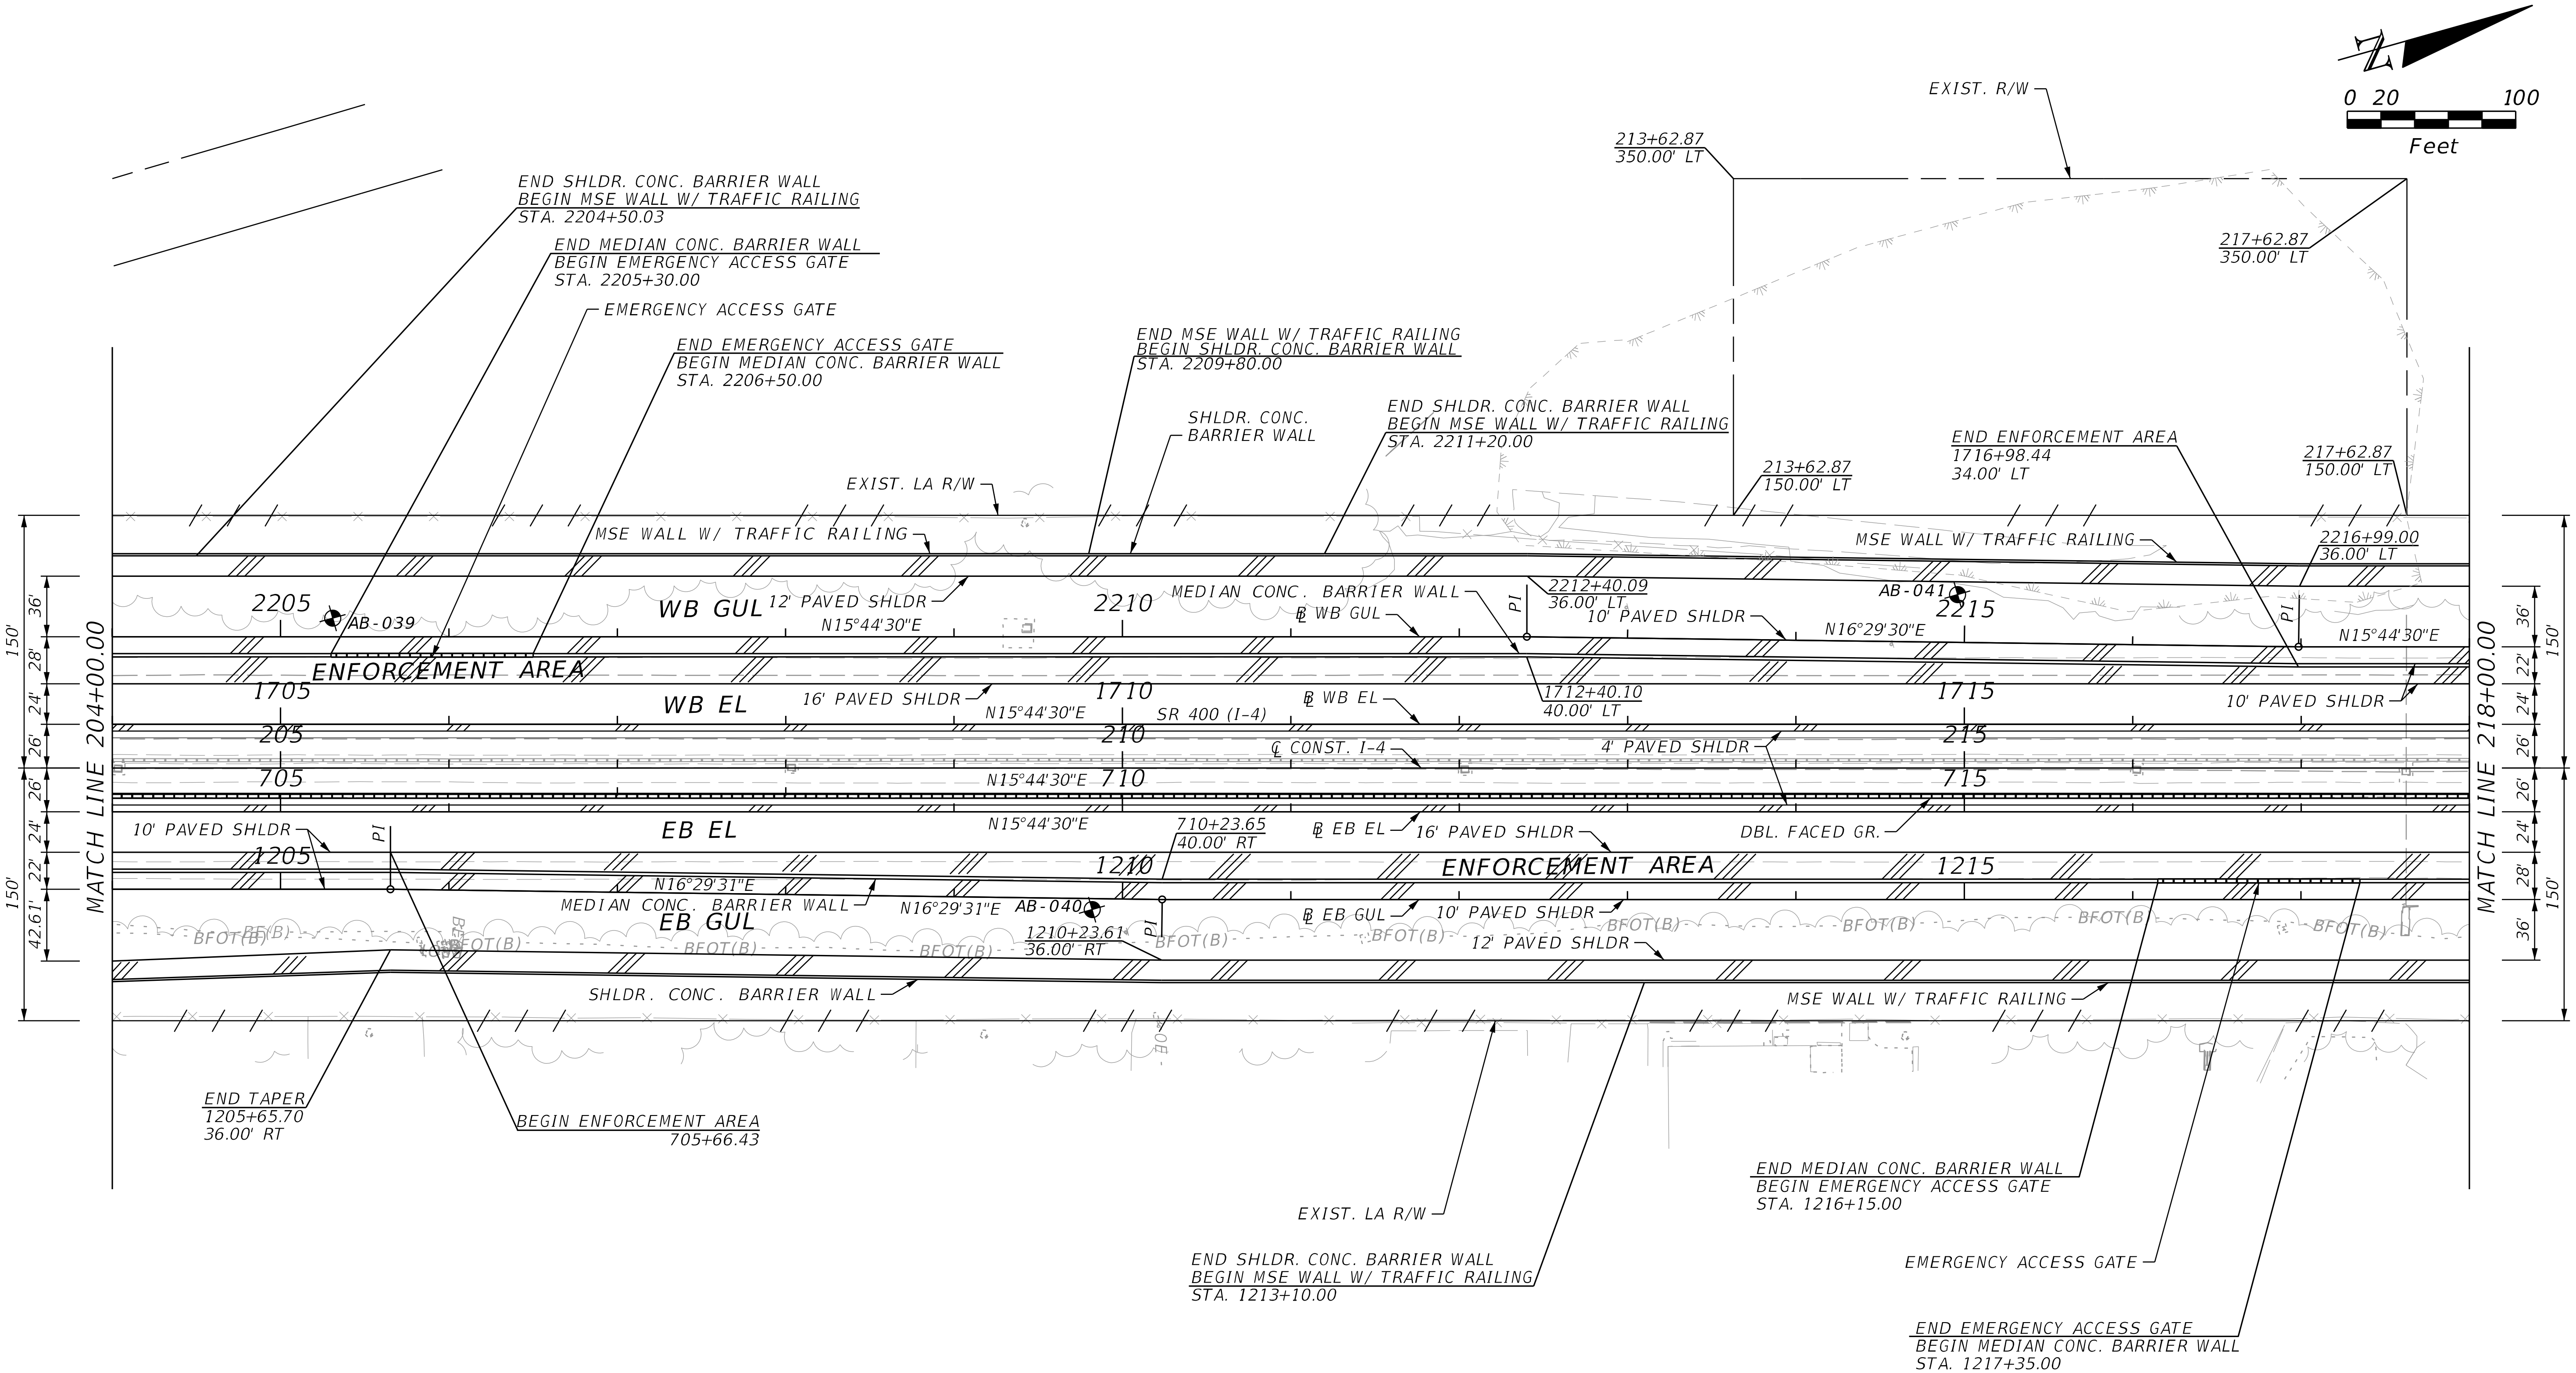

THE OFFICIAL RECORD OF THIS SHEET IS THE ELECTRONIC FILE DIGITALLY SIGNED AND SEALED UNDER RULE 61G15-23.004, F.A.C.

REVISIONS			
DATE	DESCRIPTION	DATE	DESCRIPTION

STANTEC CONSULTING SERVICES INC.
ENGINEER OF RECORD:
WILLIAM V. ANDERSON, P.E. NO.: 36682
11315 CORPORATE BLVD., SUITE 105
ORLANDO, FLORIDA 32817
(407) 823-8966
CERTIFICATE OF AUTHORIZATION NO. 27013

STATE OF FLORIDA
DEPARTMENT OF TRANSPORTATION

ROAD NO.	COUNTY	FINANCIAL PROJECT ID
SR400	VOLUSIA	408464-2-32-01

ROADWAY PLANS
SR 400 (I-4)

SHEET NO.
89

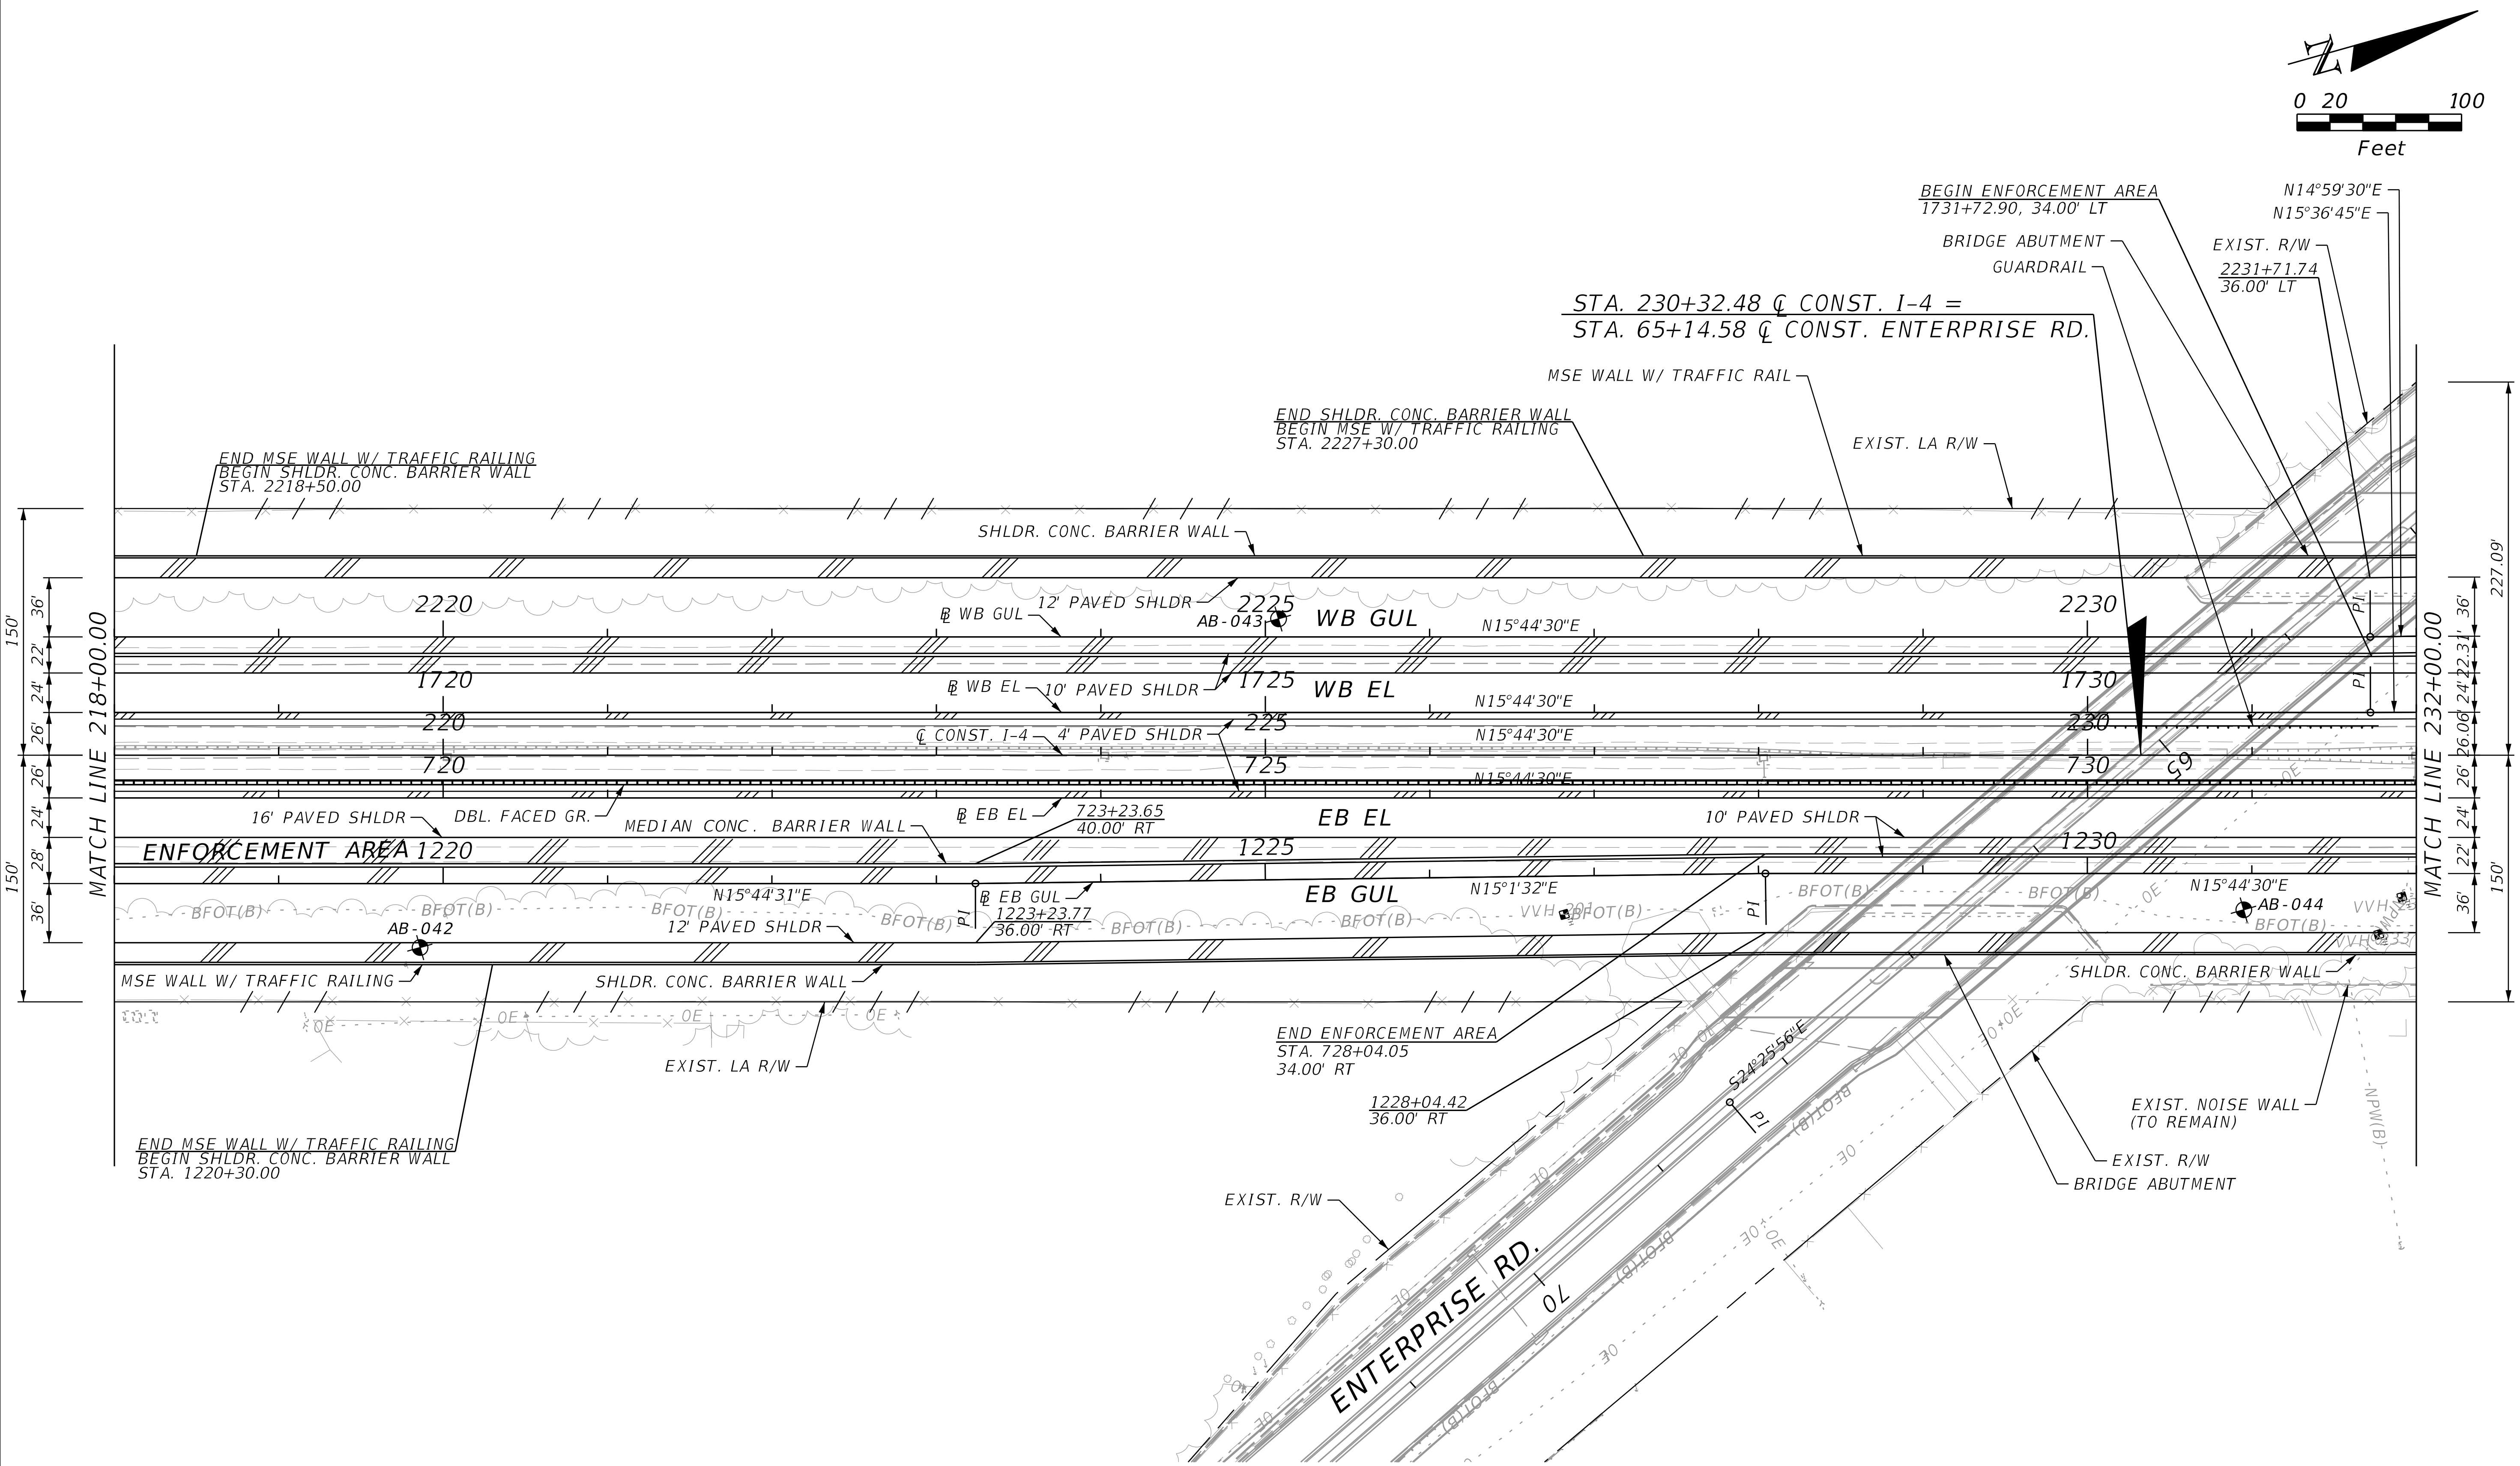

THE OFFICIAL RECORD OF THIS SHEET IS THE ELECTRONIC FILE DIGITALLY SIGNED AND SEALED UNDER RULE 61G15-23.004, F.A.C.

REVISIONS			
DATE	DESCRIPTION	DATE	DESCRIPTION

STANTEC CONSULTING SERVICES INC.
ENGINEER OF RECORD:
WILLIAM V. ANDERSON, P.E. NO.: 36682
11315 CORPORATE BLVD., SUITE 105
ORLANDO, FLORIDA 32817
(407) 823-8966
CERTIFICATE OF AUTHORIZATION NO. 27013

STATE OF FLORIDA
DEPARTMENT OF TRANSPORTATION

ROAD NO.	COUNTY	FINANCIAL PROJECT ID
SR400	VOLUSIA	408464-2-32-01

ROADWAY PLANS
SR 400 (I-4)

SHEET NO.
90

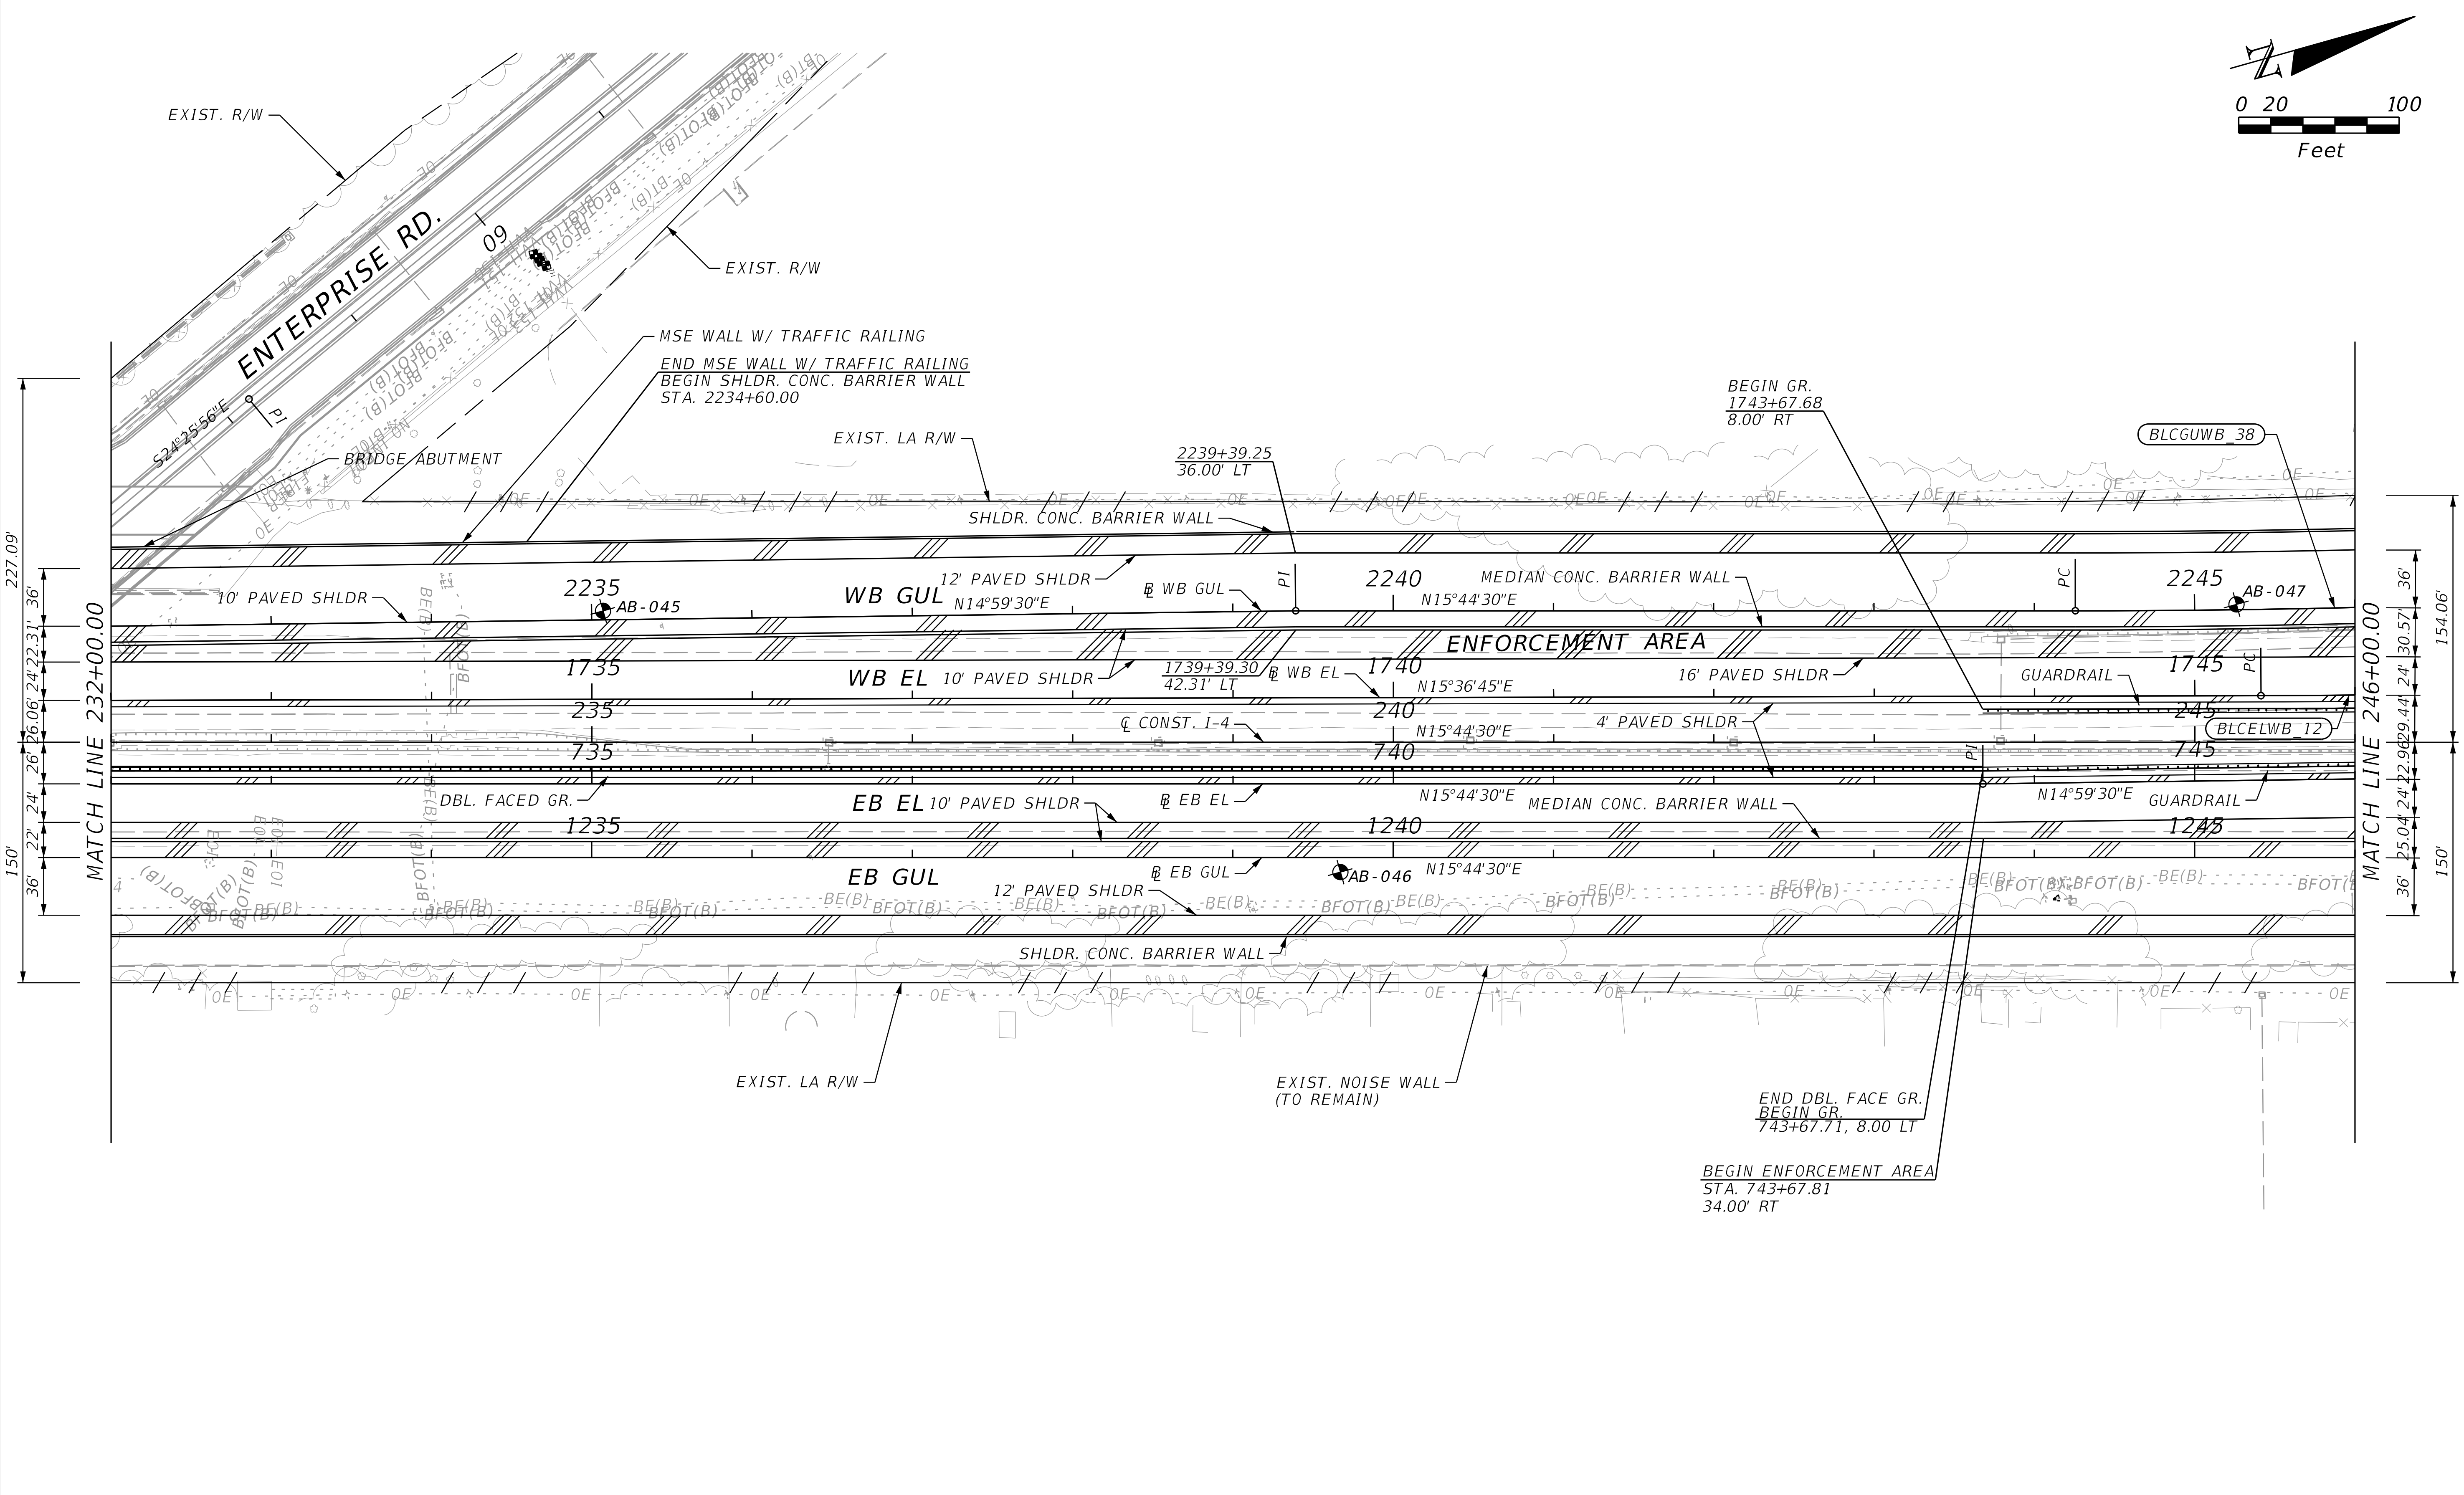

THE OFFICIAL RECORD OF THIS SHEET IS THE ELECTRONIC FILE DIGITALLY SIGNED AND SEALED UNDER RULE 61G15-23.004, F.A.C.

REVISIONS			
DATE	DESCRIPTION	DATE	DESCRIPTION

STANTEC CONSULTING SERVICES INC.
ENGINEER OF RECORD:
WILLIAM V. ANDERSON, P.E. NO.: 36682
11315 CORPORATE BLVD., SUITE 105
ORLANDO, FLORIDA 32817
(407) 823-8966
CERTIFICATE OF AUTHORIZATION NO. 27013

STATE OF FLORIDA
DEPARTMENT OF TRANSPORTATION

ROAD NO.	COUNTY	FINANCIAL PROJECT ID
SR400	VOLUSIA	408464-2-32-01

ROADWAY PLANS
SR 400 (I-4)

SHEET NO.
91

jchassee 6/14/2019 4:16:50 PM Default V:\2158\active\CADD\40846423201\roadway\PLANRD19.dgn

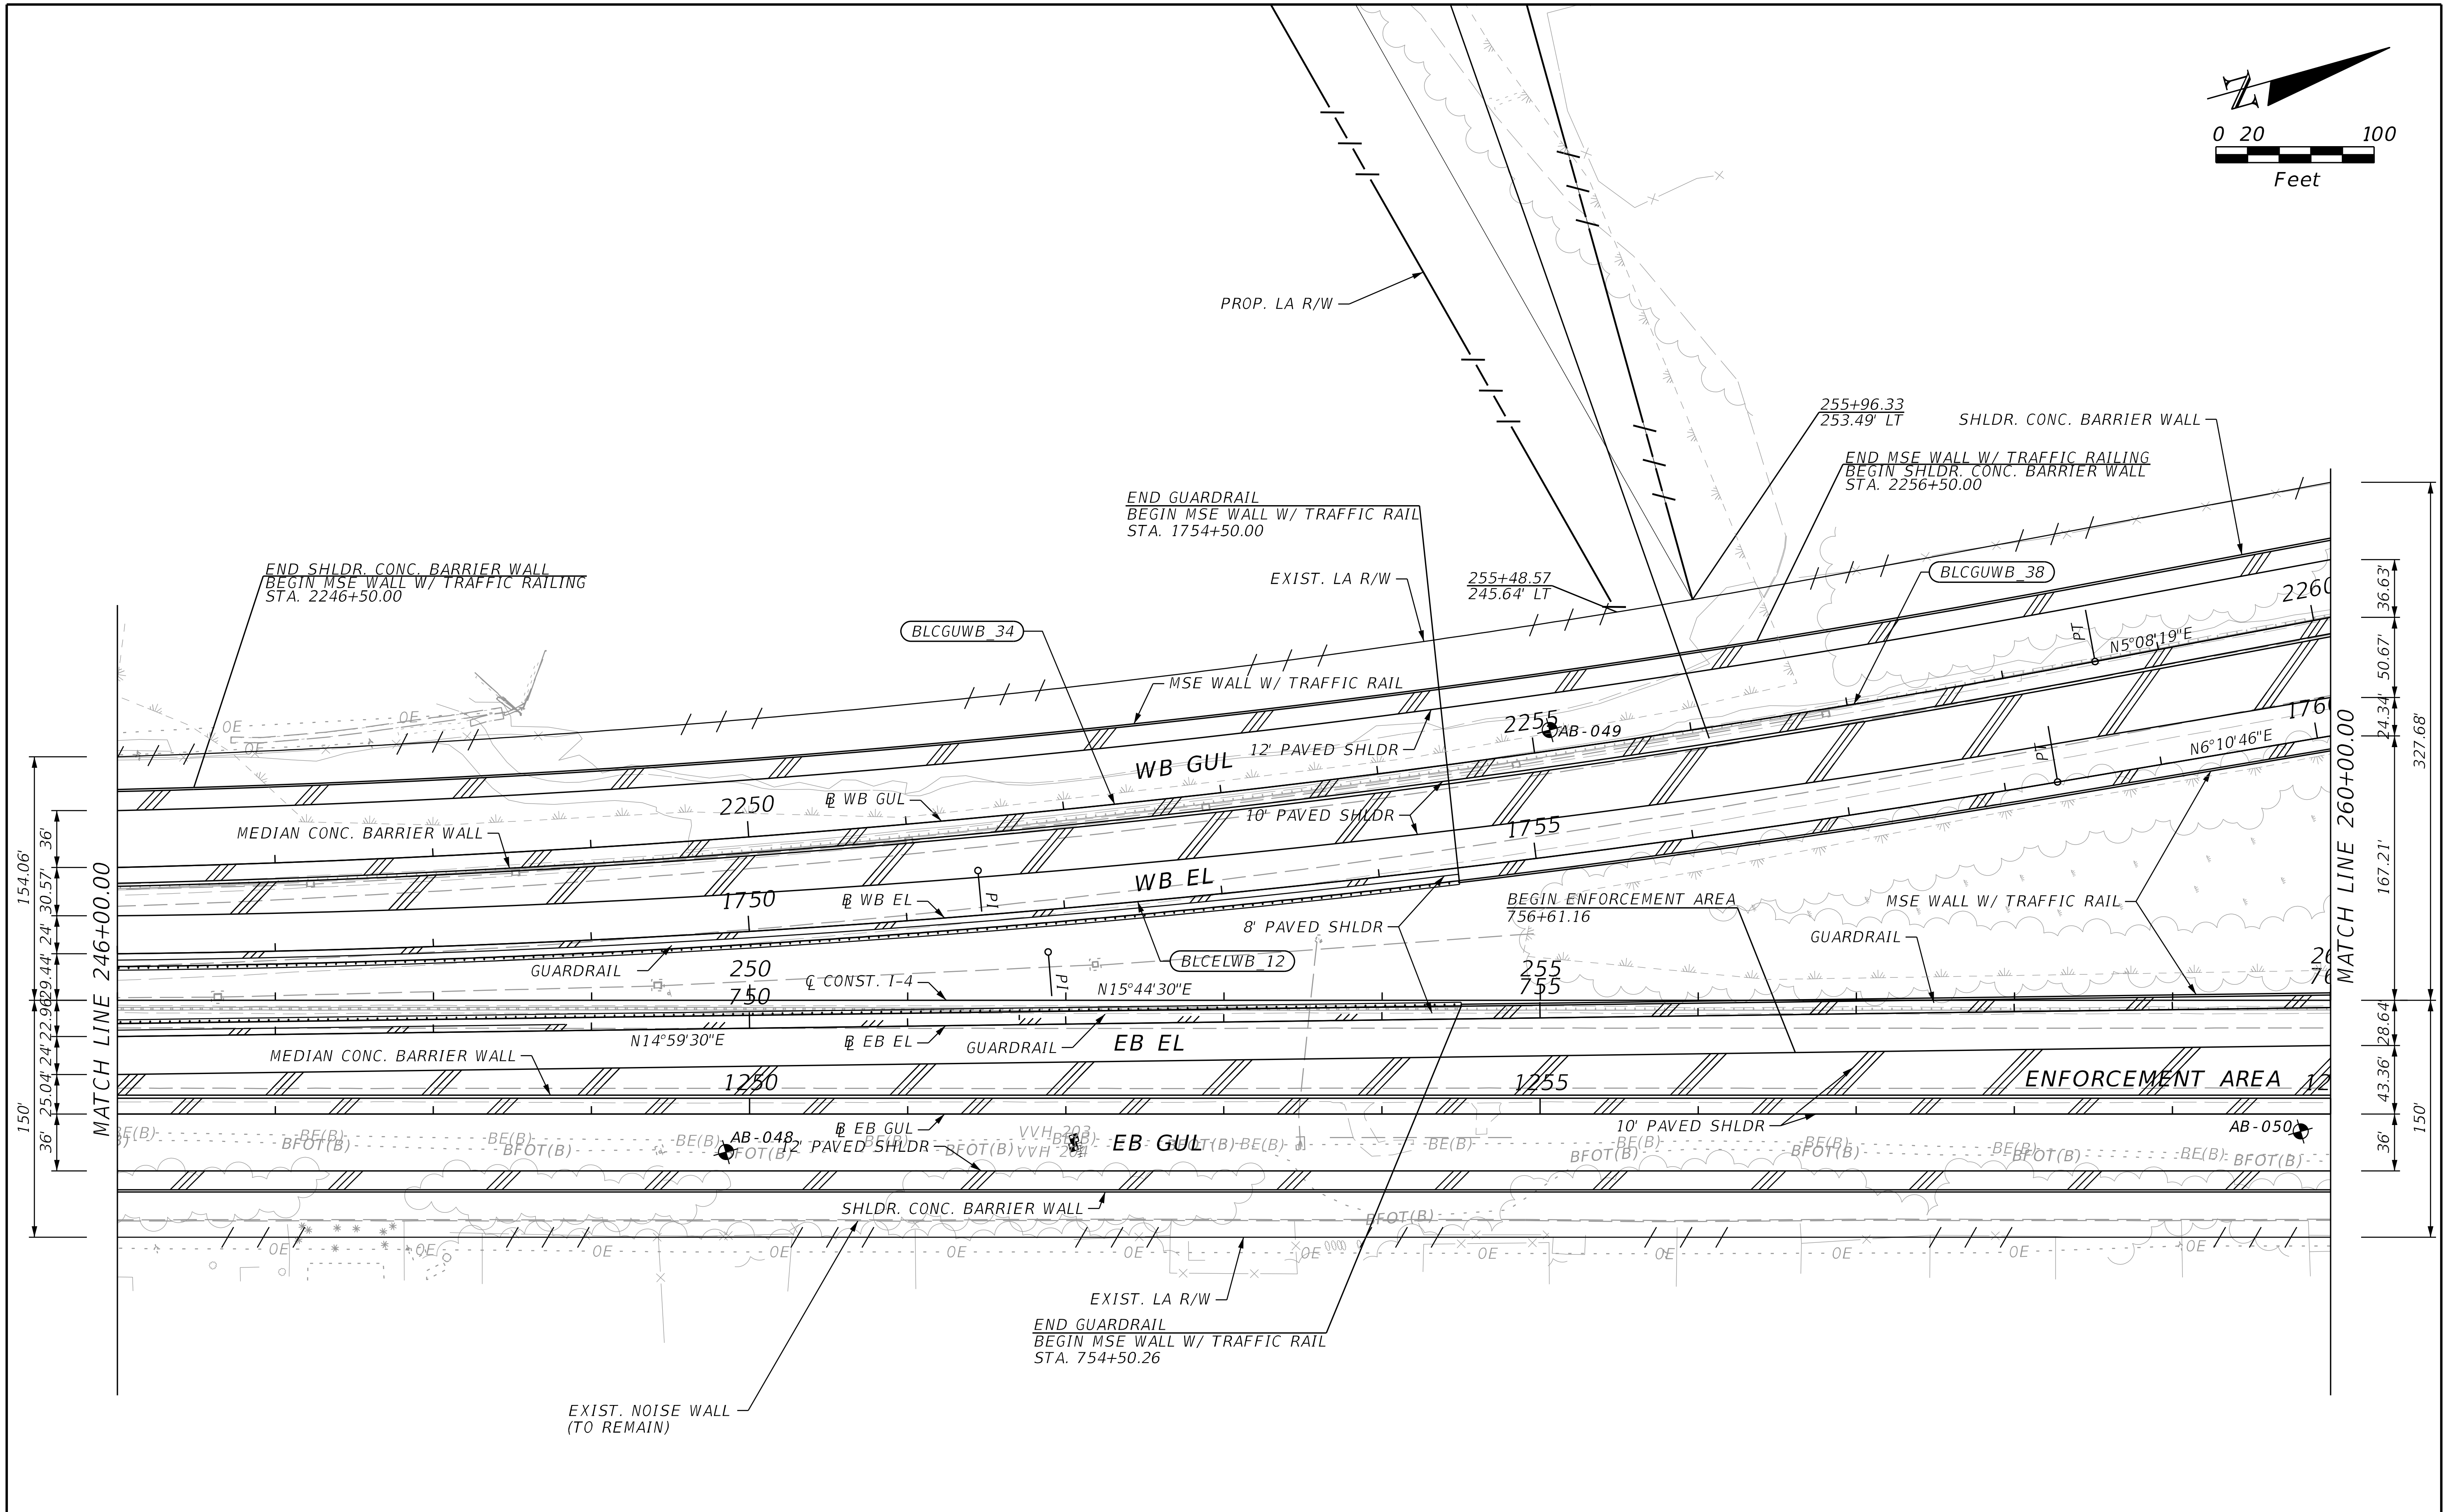

THE OFFICIAL RECORD OF THIS SHEET IS THE ELECTRONIC FILE DIGITALLY SIGNED AND SEALED UNDER RULE 61G15-23.004, F.A.C.

REVISIONS			
DATE	DESCRIPTION	DATE	DESCRIPTION

STANTEC CONSULTING SERVICES INC.
ENGINEER OF RECORD:
WILLIAM V. ANDERSON, P.E. NO.: 36682
11315 CORPORATE BLVD., SUITE 105
ORLANDO, FLORIDA 32817
(407) 823-8966
CERTIFICATE OF AUTHORIZATION NO. 27013

STATE OF FLORIDA
DEPARTMENT OF TRANSPORTATION

ROAD NO.	COUNTY	FINANCIAL PROJECT ID
SR400	VOLUSIA	408464-2-32-01

ROADWAY PLANS
SR 400 (I-4)

SHEET NO.
92

jchassee 6/14/2019 4:16:52 PM Default V:\2158\active\CADD\40846423201\roadway\PLANRD20.dgn

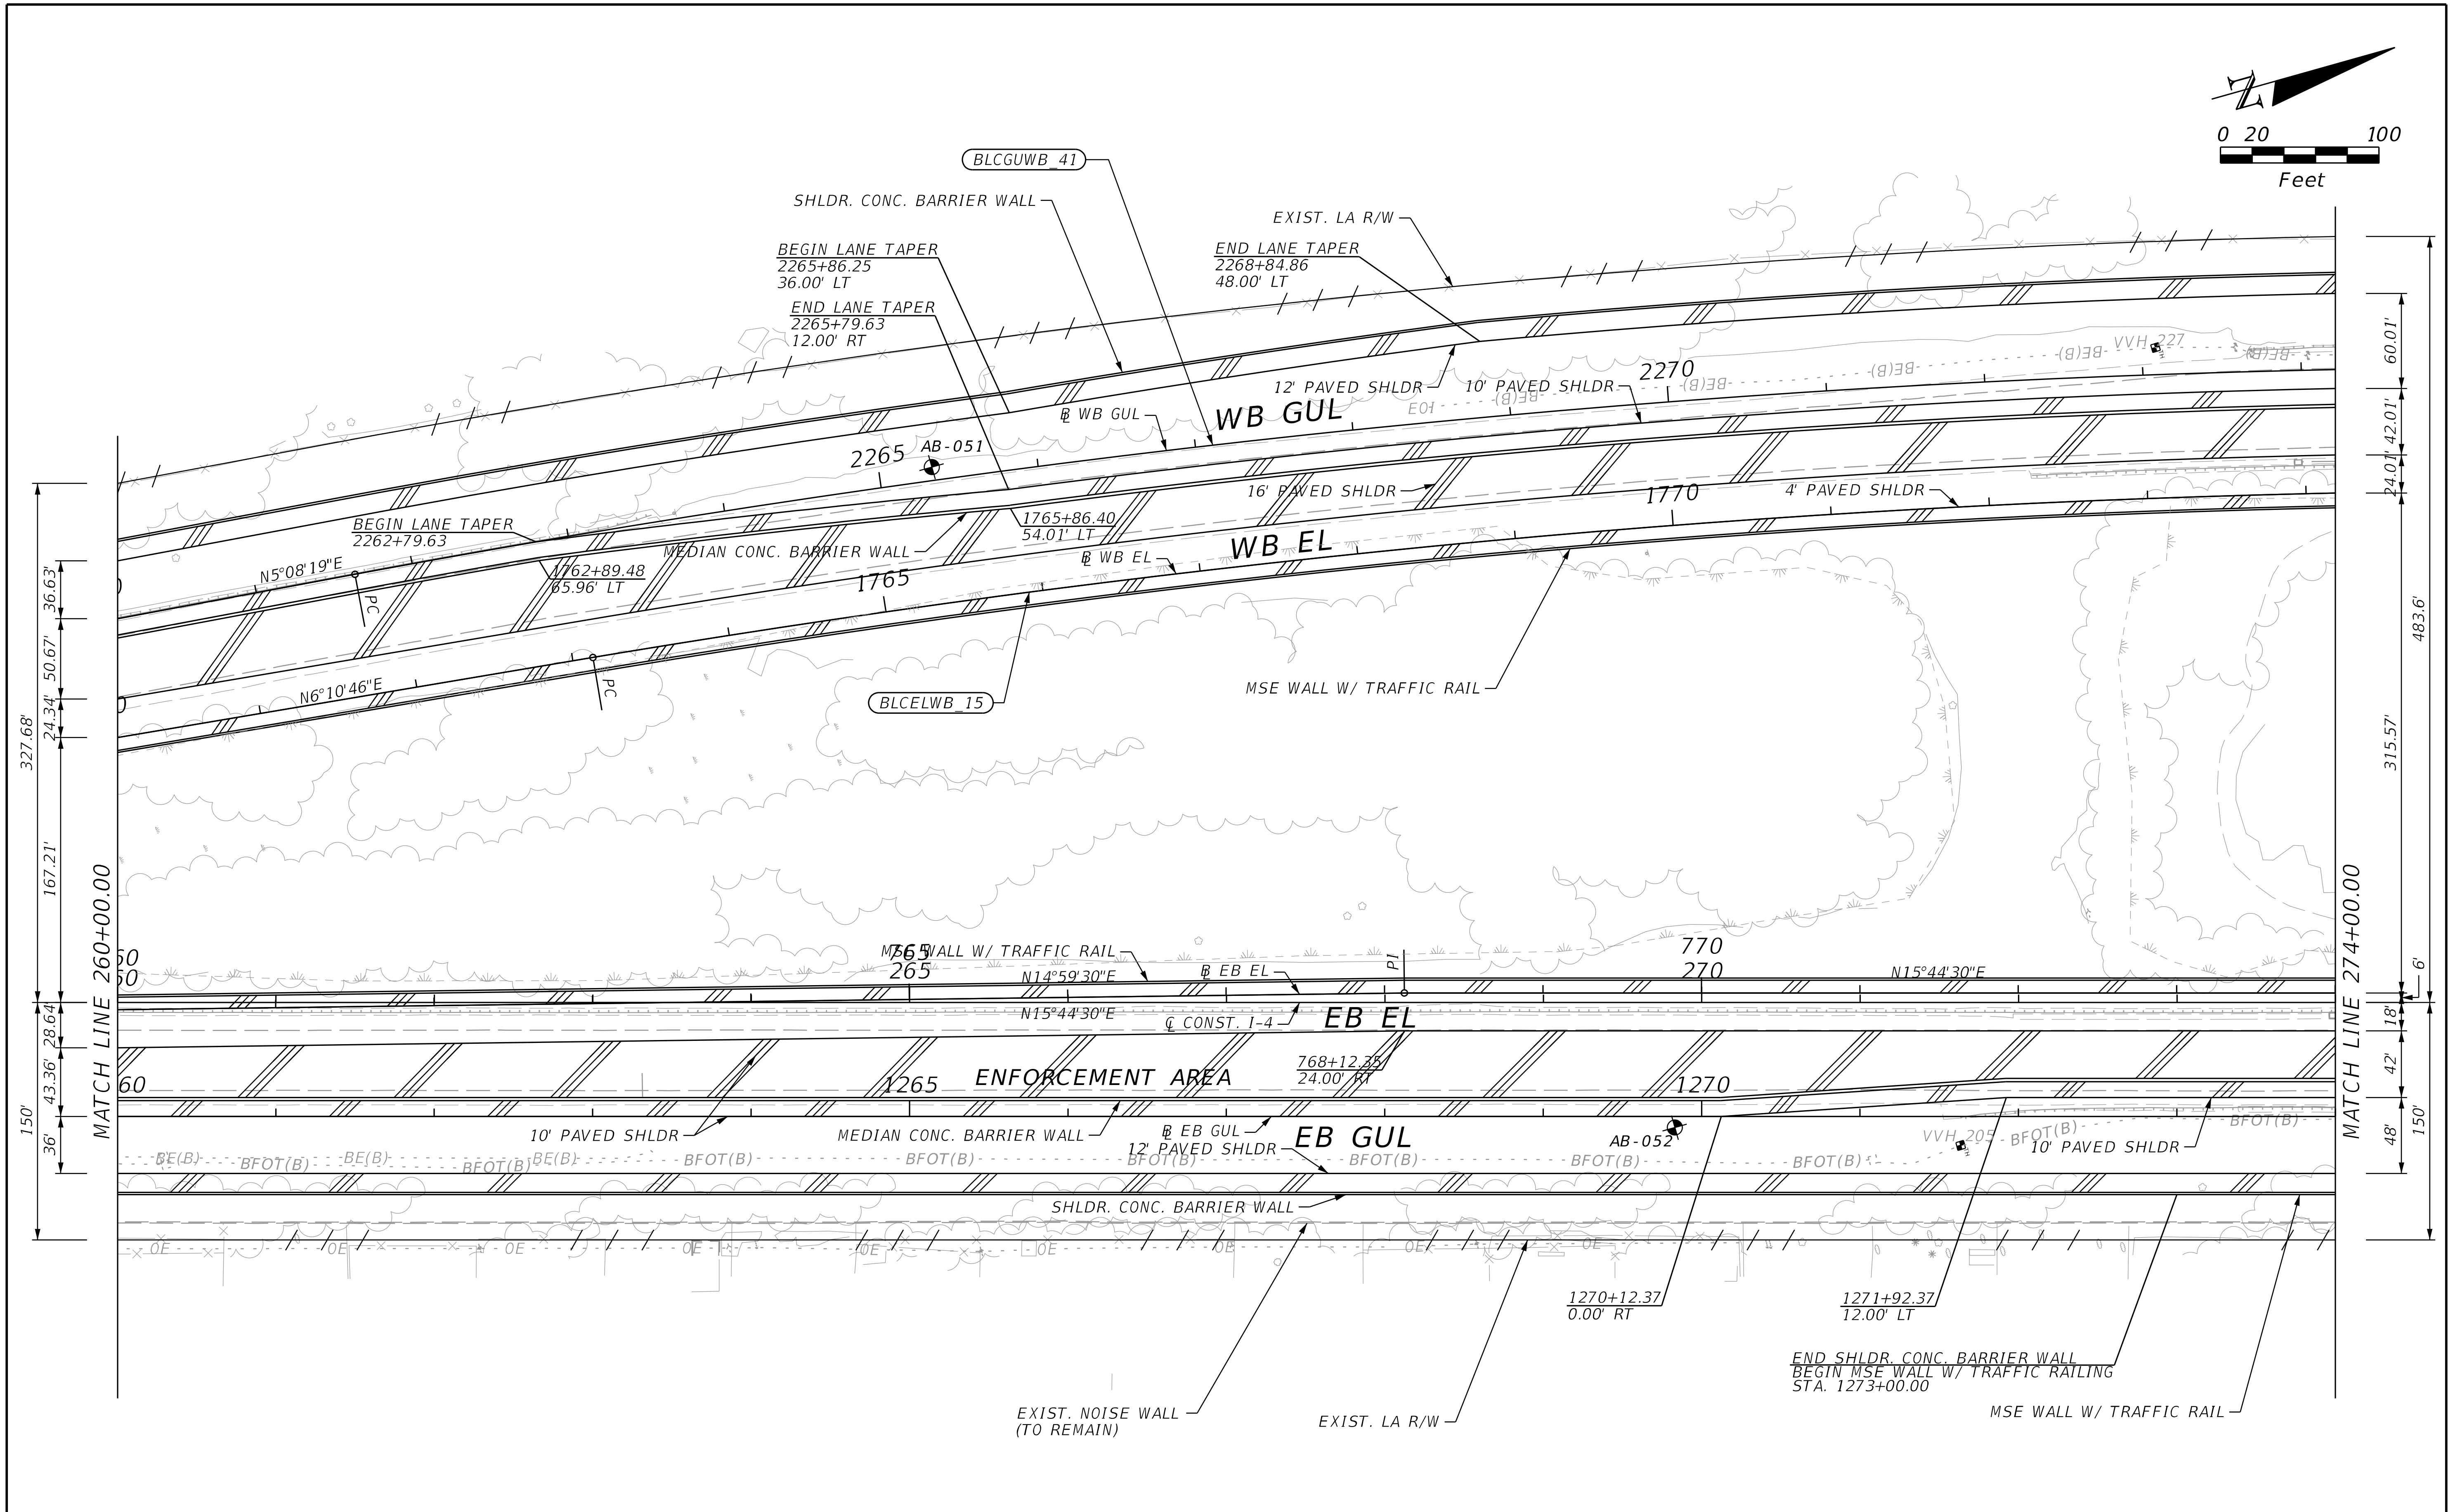

THE OFFICIAL RECORD OF THIS SHEET IS THE ELECTRONIC FILE DIGITALLY SIGNED AND SEALED UNDER RULE 61G15-23.004, F.A.C.

REVISIONS			
DATE	DESCRIPTION	DATE	DESCRIPTION

STANTEC CONSULTING SERVICES INC.
ENGINEER OF RECORD:
WILLIAM V. ANDERSON, P.E. NO.: 36682
11315 CORPORATE BLVD., SUITE 105
ORLANDO, FLORIDA 32817
(407) 823-8966
CERTIFICATE OF AUTHORIZATION NO. 27013

STATE OF FLORIDA
DEPARTMENT OF TRANSPORTATION

ROAD NO.	COUNTY	FINANCIAL PROJECT ID
SR400	VOLUSIA	408464-2-32-01

ROADWAY PLANS
SR 400 (I-4)

SHEET NO.
93

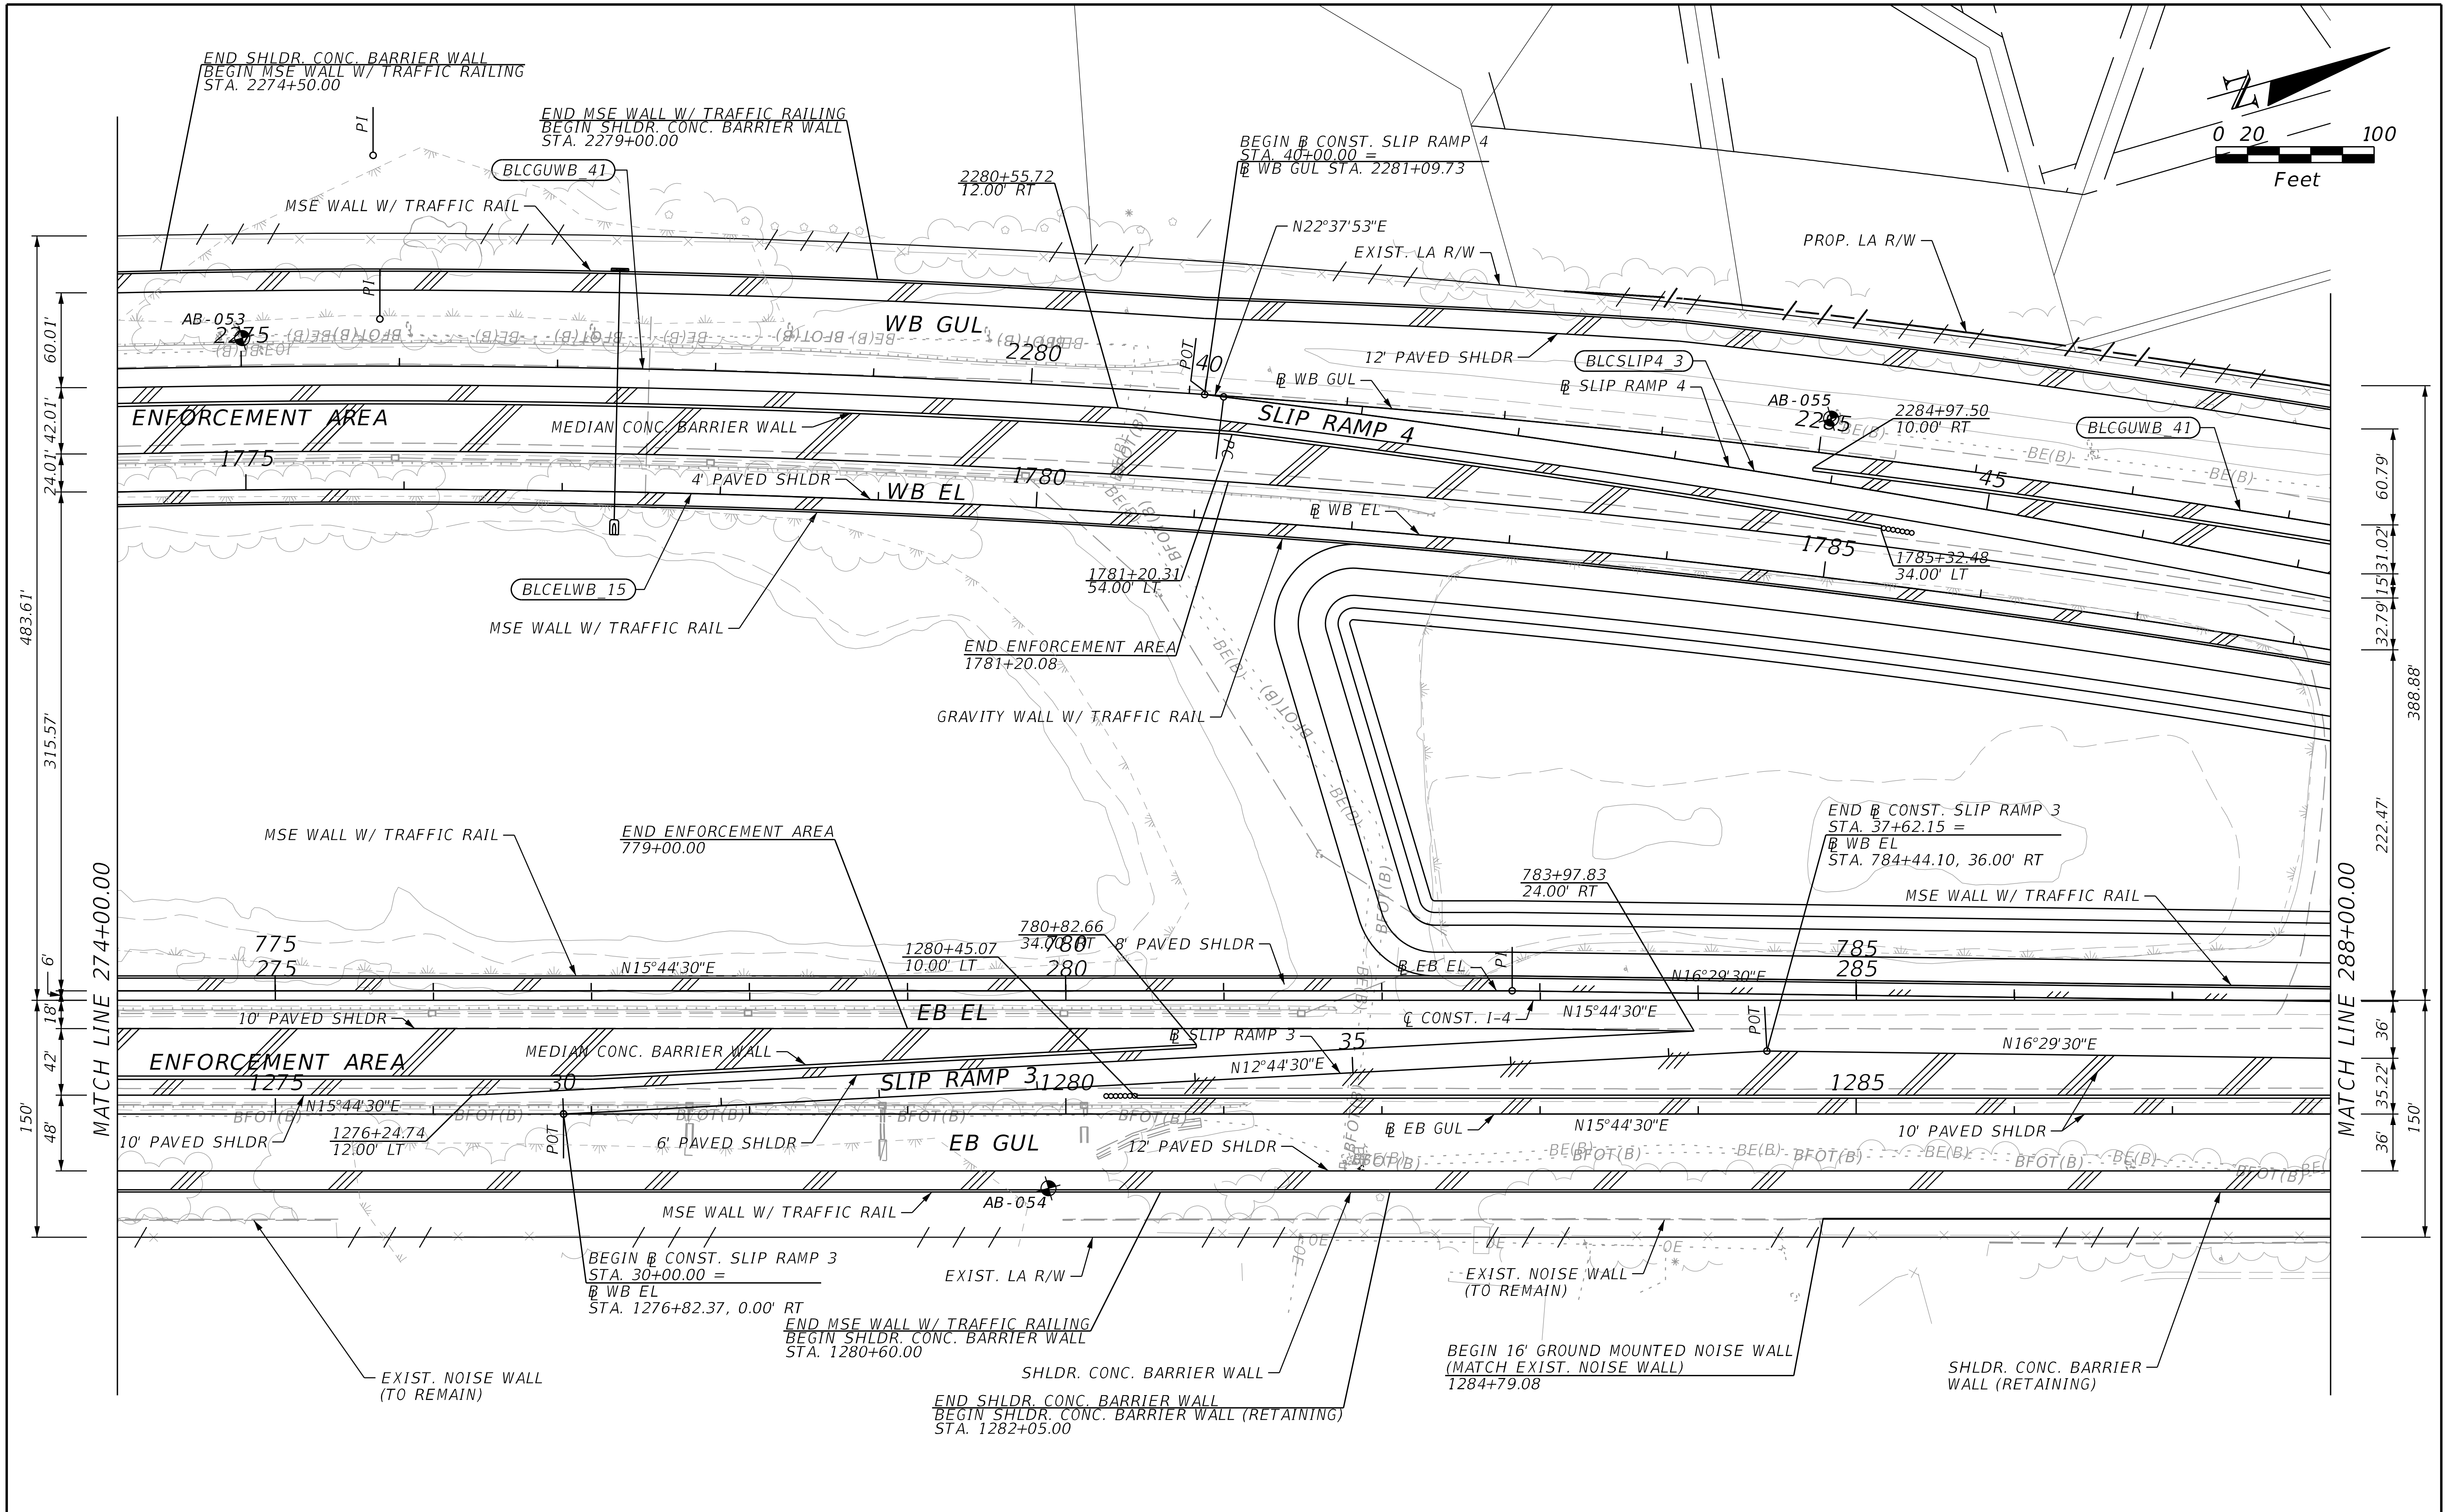

THE OFFICIAL RECORD OF THIS SHEET IS THE ELECTRONIC FILE DIGITALLY SIGNED AND SEALED UNDER RULE 61G15-23.004, F.A.C.

REVISIONS			
DATE	DESCRIPTION	DATE	DESCRIPTION

STANTEC CONSULTING SERVICES INC.
ENGINEER OF RECORD:
WILLIAM V. ANDERSON, P.E. NO.: 36682
11315 CORPORATE BLVD., SUITE 105
ORLANDO, FLORIDA 32817
(407) 823-8966
CERTIFICATE OF AUTHORIZATION NO. 27013

STATE OF FLORIDA
DEPARTMENT OF TRANSPORTATION

ROAD NO.	COUNTY	FINANCIAL PROJECT ID
SR400	VOLUSIA	408464-2-32-01

ROADWAY PLANS
SR 400 (I-4)

SHEET NO.
94

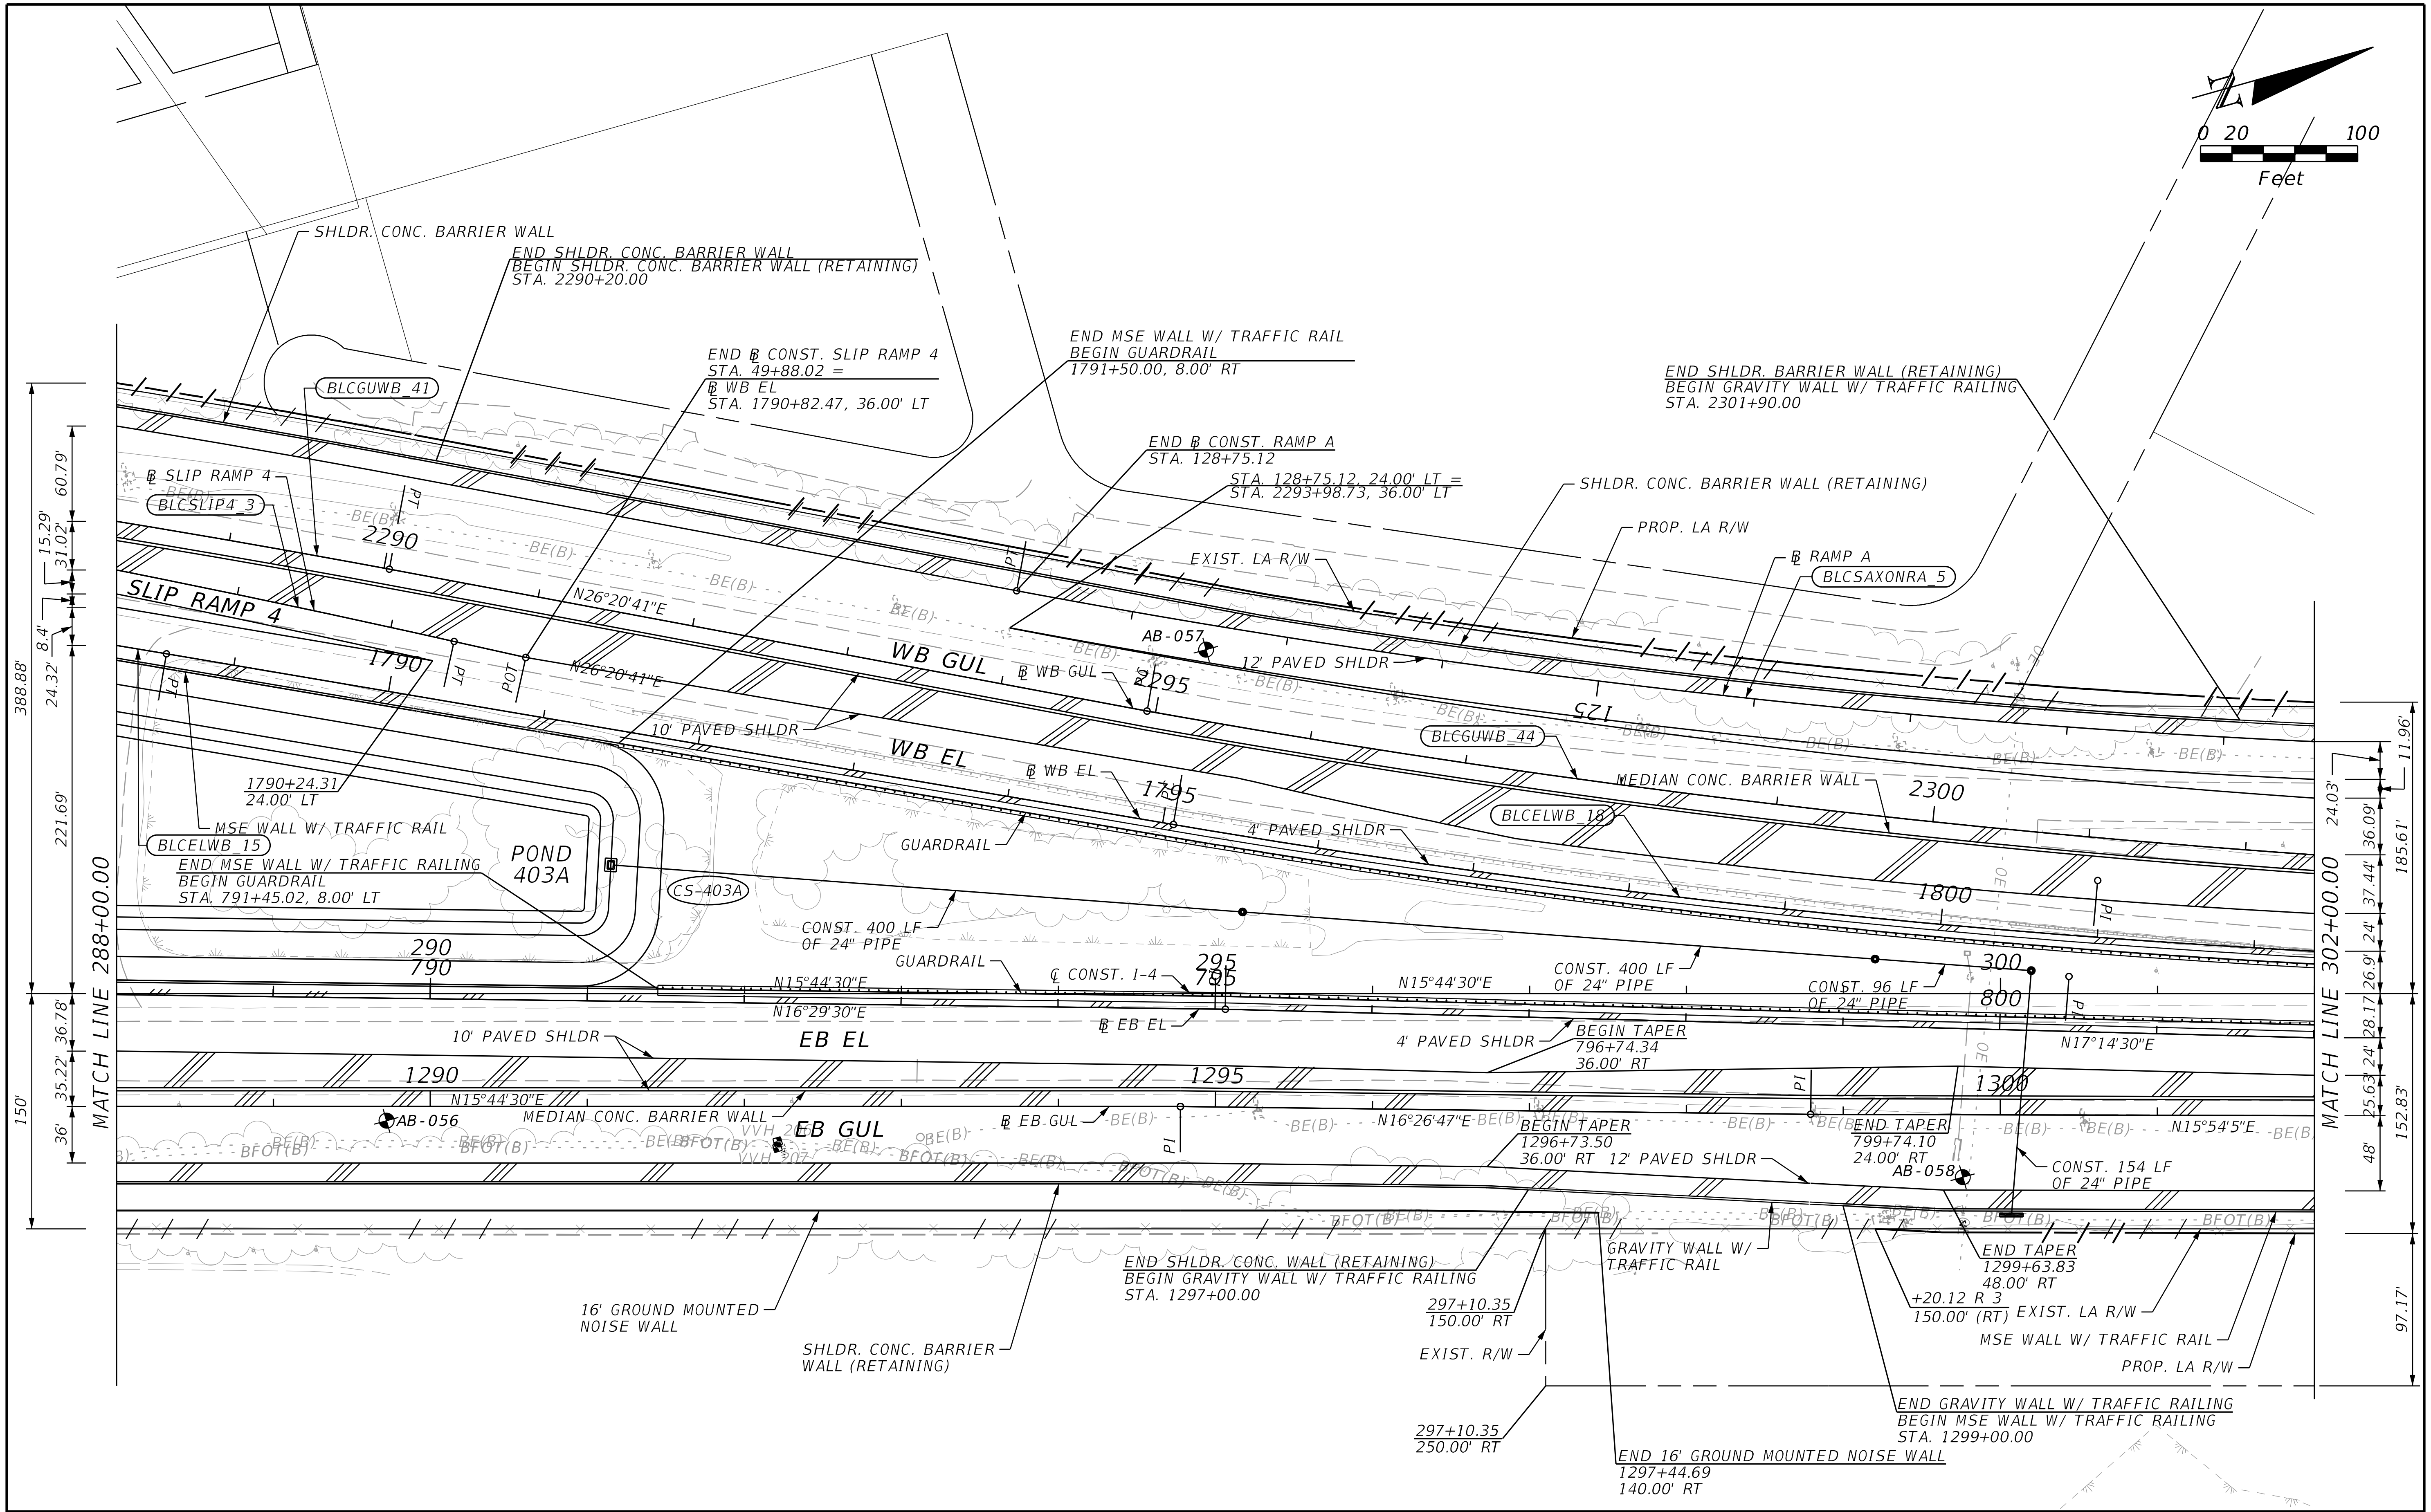

THE OFFICIAL RECORD OF THIS SHEET IS THE ELECTRONIC FILE DIGITALLY SIGNED AND SEALED UNDER RULE 61G15-23.004, F.A.C.

REVISIONS			
DATE	DESCRIPTION	DATE	DESCRIPTION

STANTEC CONSULTING SERVICES INC.
ENGINEER OF RECORD:
WILLIAM V. ANDERSON, P.E. NO.: 36682
11315 CORPORATE BLVD., SUITE 105
ORLANDO, FLORIDA 32817
(407) 823-8966
CERTIFICATE OF AUTHORIZATION NO. 27013

STATE OF FLORIDA
DEPARTMENT OF TRANSPORTATION

ROAD NO.	COUNTY	FINANCIAL PROJECT ID
SR400	VOLUSIA	408464-2-32-01

ROADWAY PLANS
SR 400 (I-4)

SHEET NO.
95

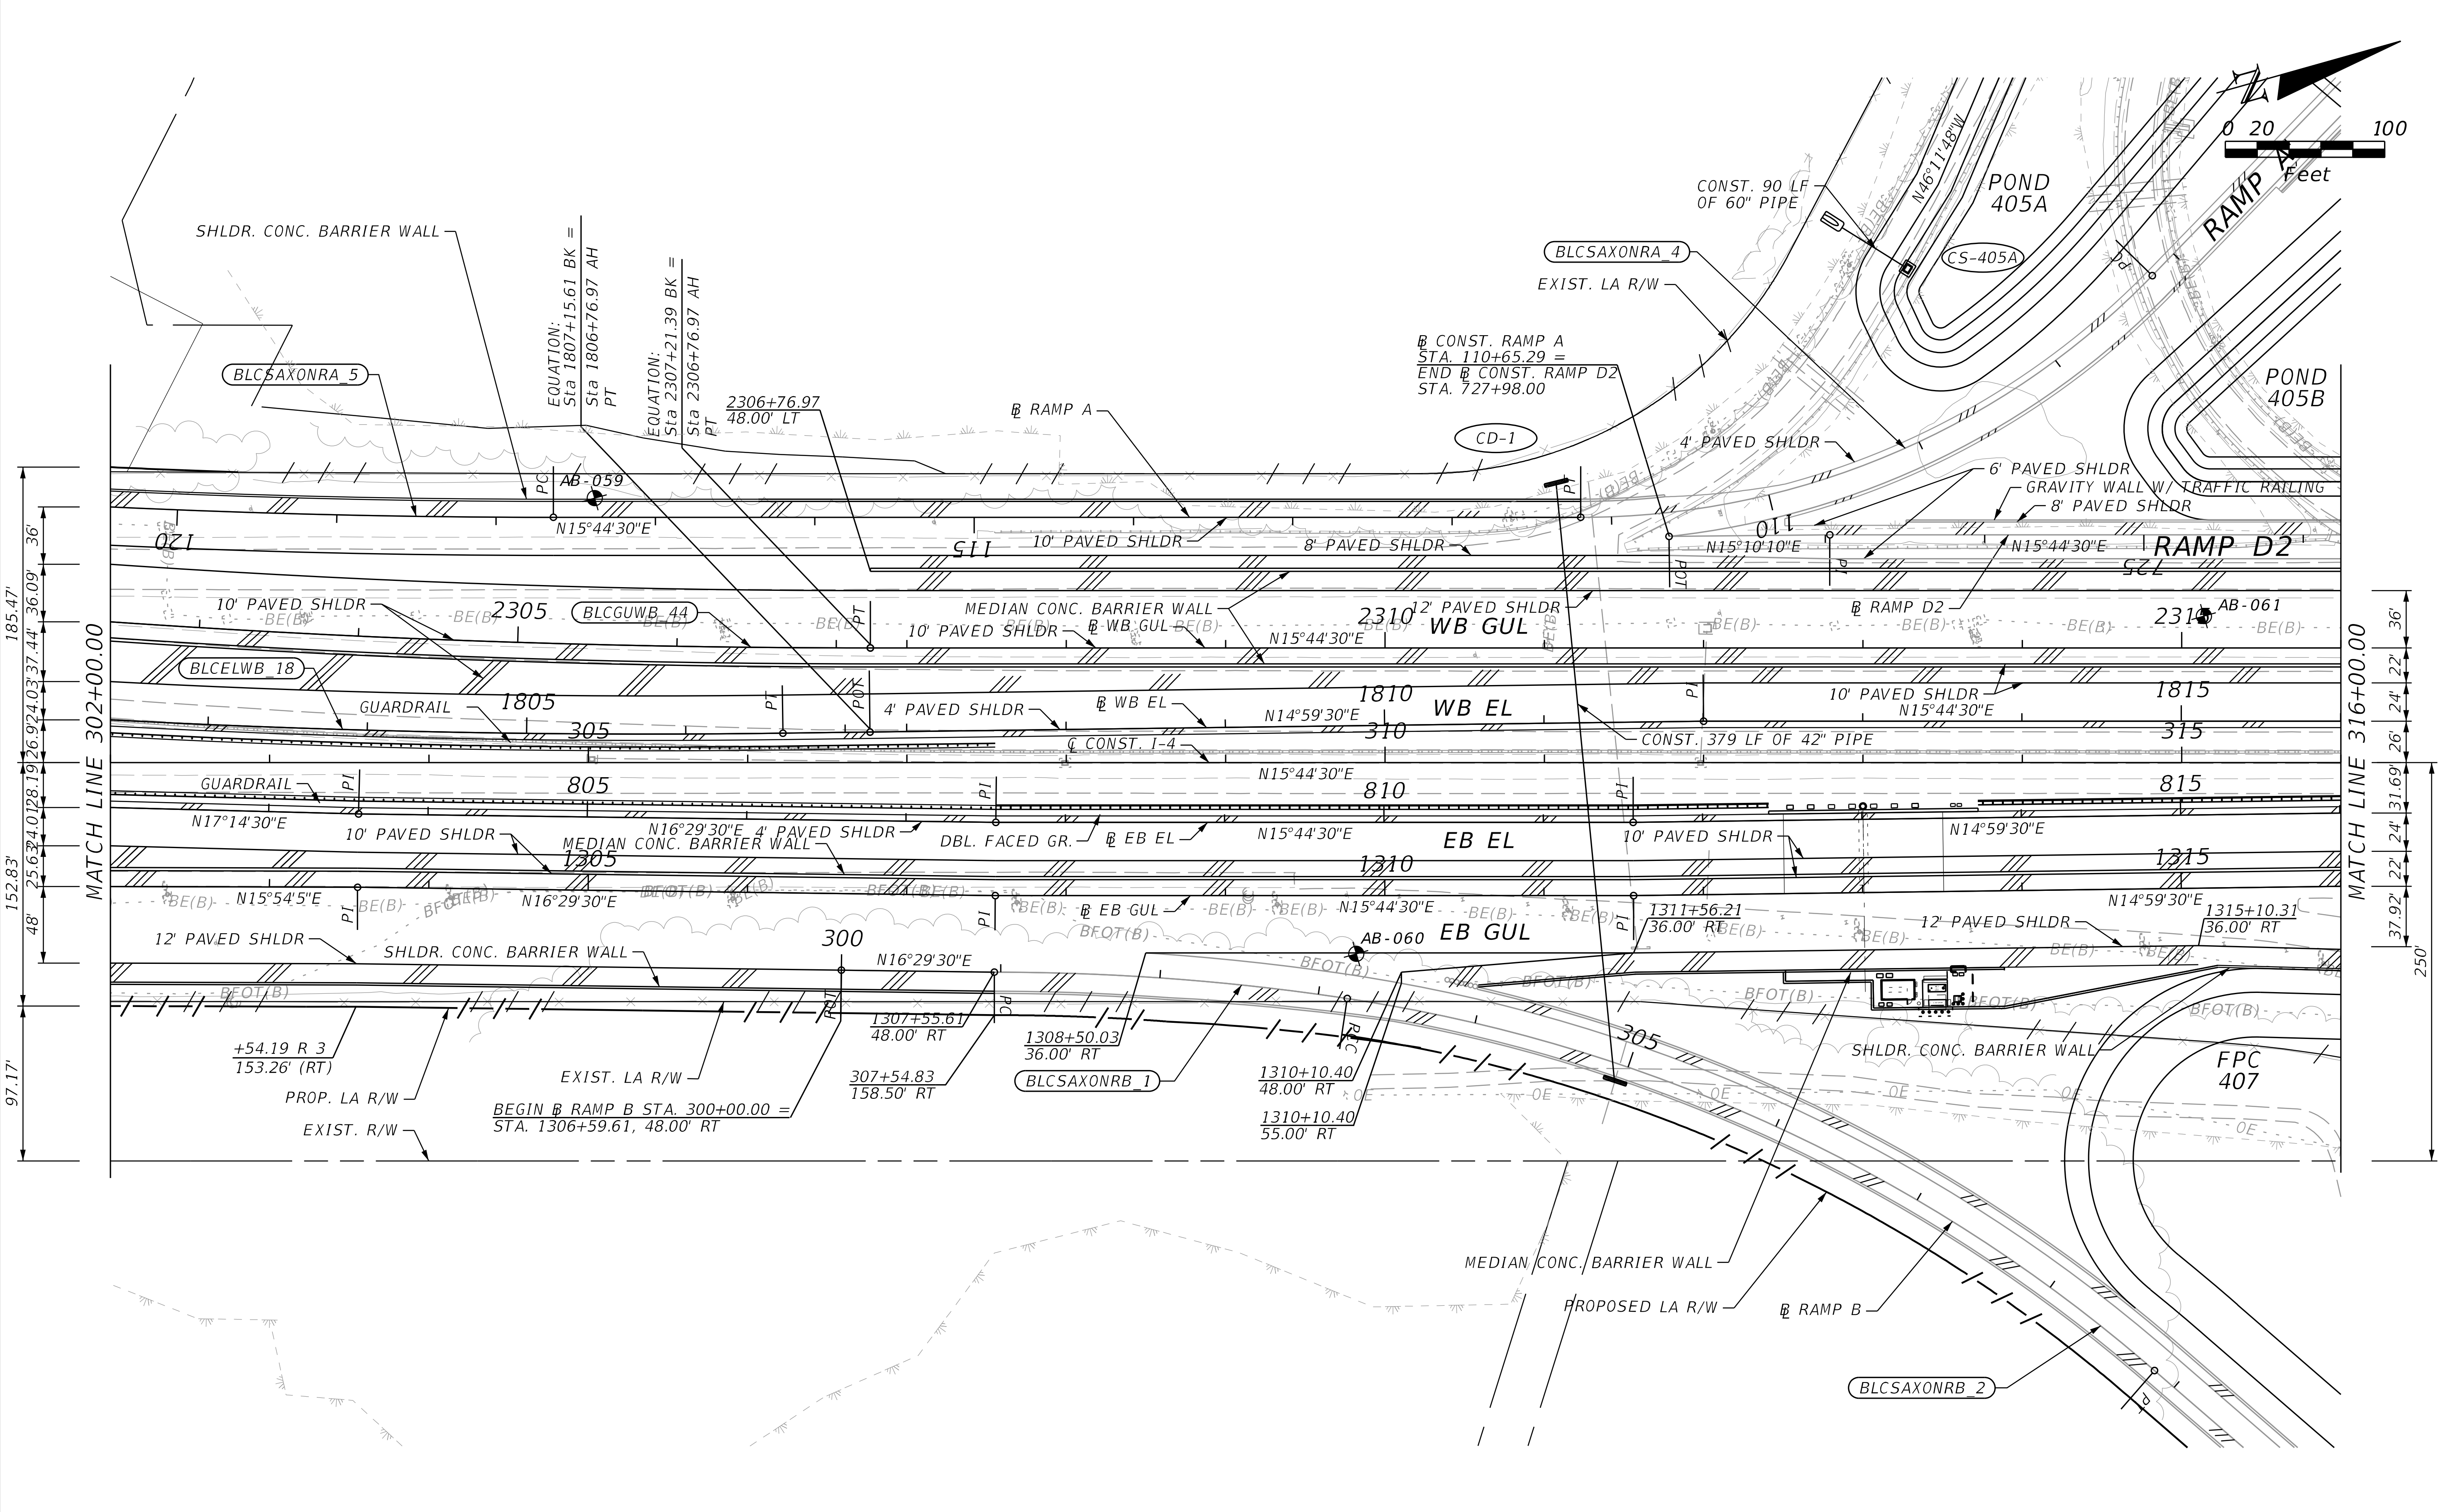

THE OFFICIAL RECORD OF THIS SHEET IS THE ELECTRONIC FILE DIGITALLY SIGNED AND SEALED UNDER RULE 61G15-23.004, F.A.C.

REVISIONS			
DATE	DESCRIPTION	DATE	DESCRIPTION

STANTEC CONSULTING SERVICES INC.
ENGINEER OF RECORD:
WILLIAM V. ANDERSON, P.E. NO.: 36682
11315 CORPORATE BLVD., SUITE 105
ORLANDO, FLORIDA 32817
(407) 823-8966
CERTIFICATE OF AUTHORIZATION NO. 27013

STATE OF FLORIDA
DEPARTMENT OF TRANSPORTATION

ROAD NO.	COUNTY	FINANCIAL PROJECT ID
SR400	VOLUSIA	408464-2-32-01

ROADWAY PLANS
SR 400 (I-4)

SHEET NO.
96

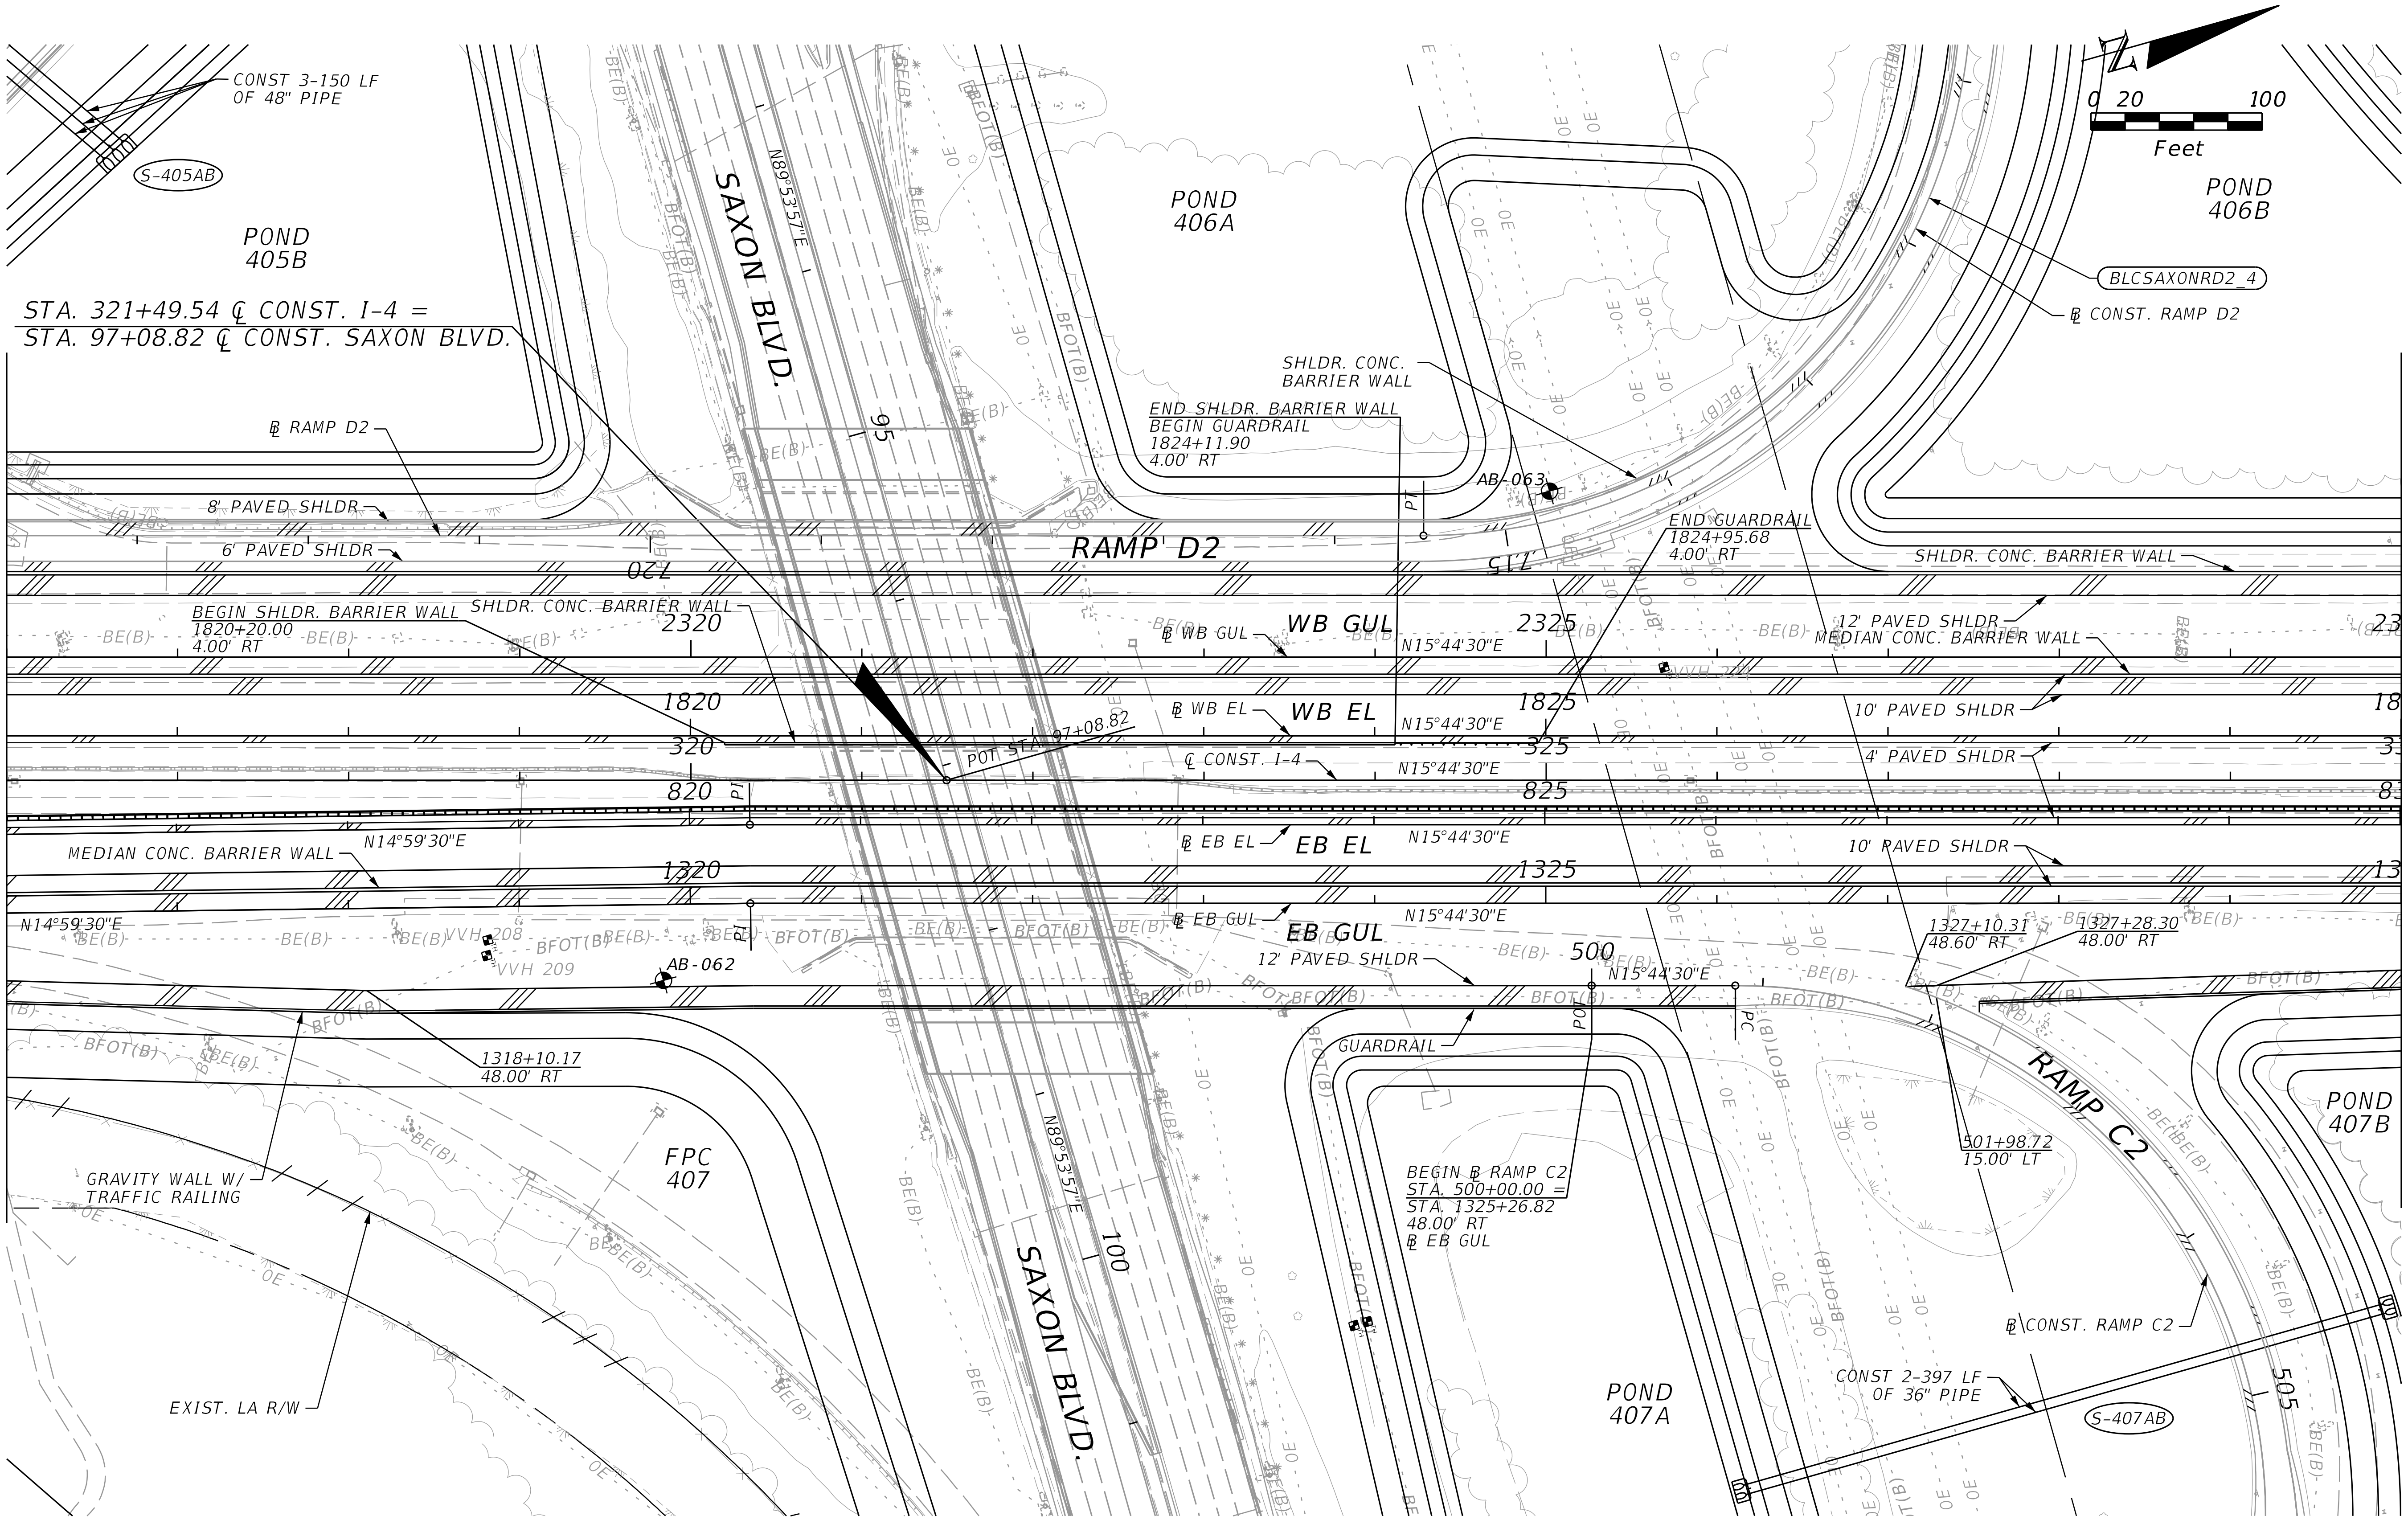

THE OFFICIAL RECORD OF THIS SHEET IS THE ELECTRONIC FILE DIGITALLY SIGNED AND SEALED UNDER RULE 61G15-23.004, F.A.C.

REVISIONS			
DATE	DESCRIPTION	DATE	DESCRIPTION

STANTEC CONSULTING SERVICES INC.
ENGINEER OF RECORD:
WILLIAM V. ANDERSON, P.E. NO.: 36682
11315 CORPORATE BLVD., SUITE 105
ORLANDO, FLORIDA 32817
(407) 823-8966
CERTIFICATE OF AUTHORIZATION NO. 27013

STATE OF FLORIDA
DEPARTMENT OF TRANSPORTATION

ROAD NO.	COUNTY	FINANCIAL PROJECT ID
SR400	VOLUSIA	408464-2-32-01

ROADWAY PLANS
SR 400 (I-4)

SHEET NO.
97

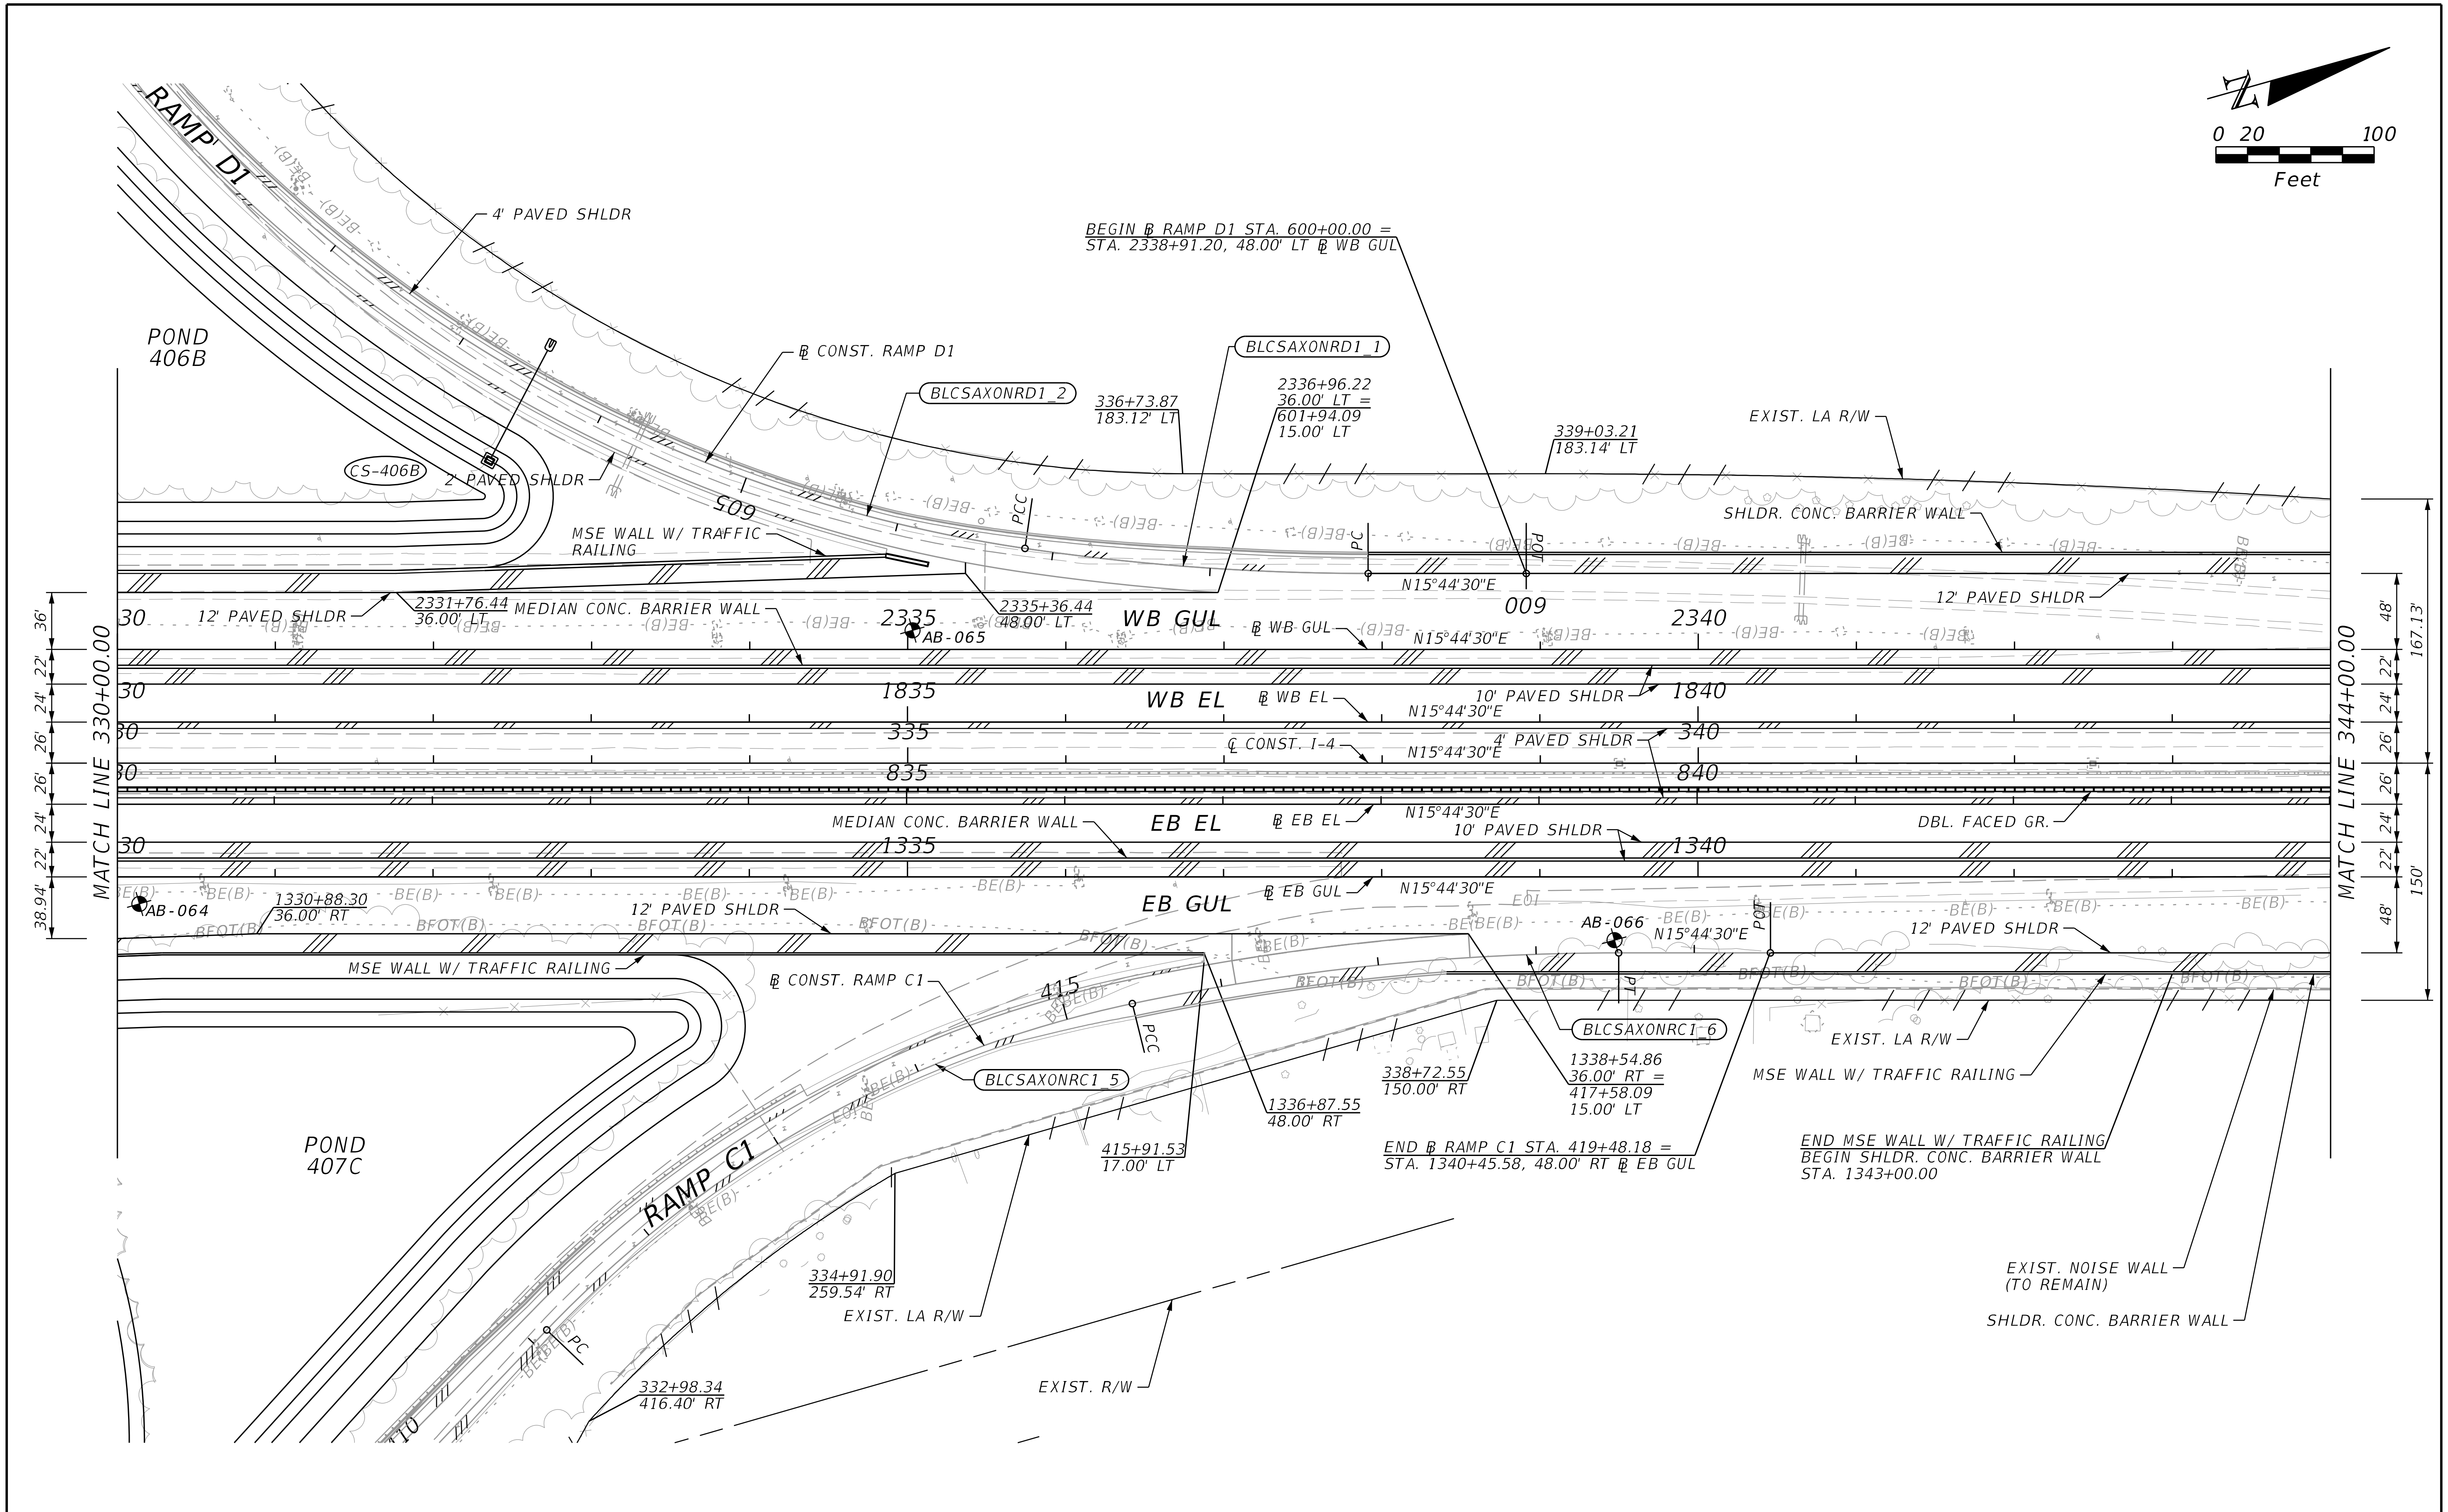

REVISIONS			
DATE	DESCRIPTION	DATE	DESCRIPTION

STANTEC CONSULTING SERVICES INC.
ENGINEER OF RECORD:
WILLIAM V. ANDERSON, P.E. NO.: 36682
11315 CORPORATE BLVD., SUITE 105
ORLANDO, FLORIDA 32817
(407) 823-8966
CERTIFICATE OF AUTHORIZATION NO. 27013

STATE OF FLORIDA
DEPARTMENT OF TRANSPORTATION

ROAD NO.	COUNTY	FINANCIAL PROJECT ID
SR400	VOLUSIA	408464-2-32-01

ROADWAY PLANS
SR 400 (I-4)

SHEET NO.
98

THE OFFICIAL RECORD OF THIS SHEET IS THE ELECTRONIC FILE DIGITALLY SIGNED AND SEALED UNDER RULE 61G15-23.004, F.A.C.

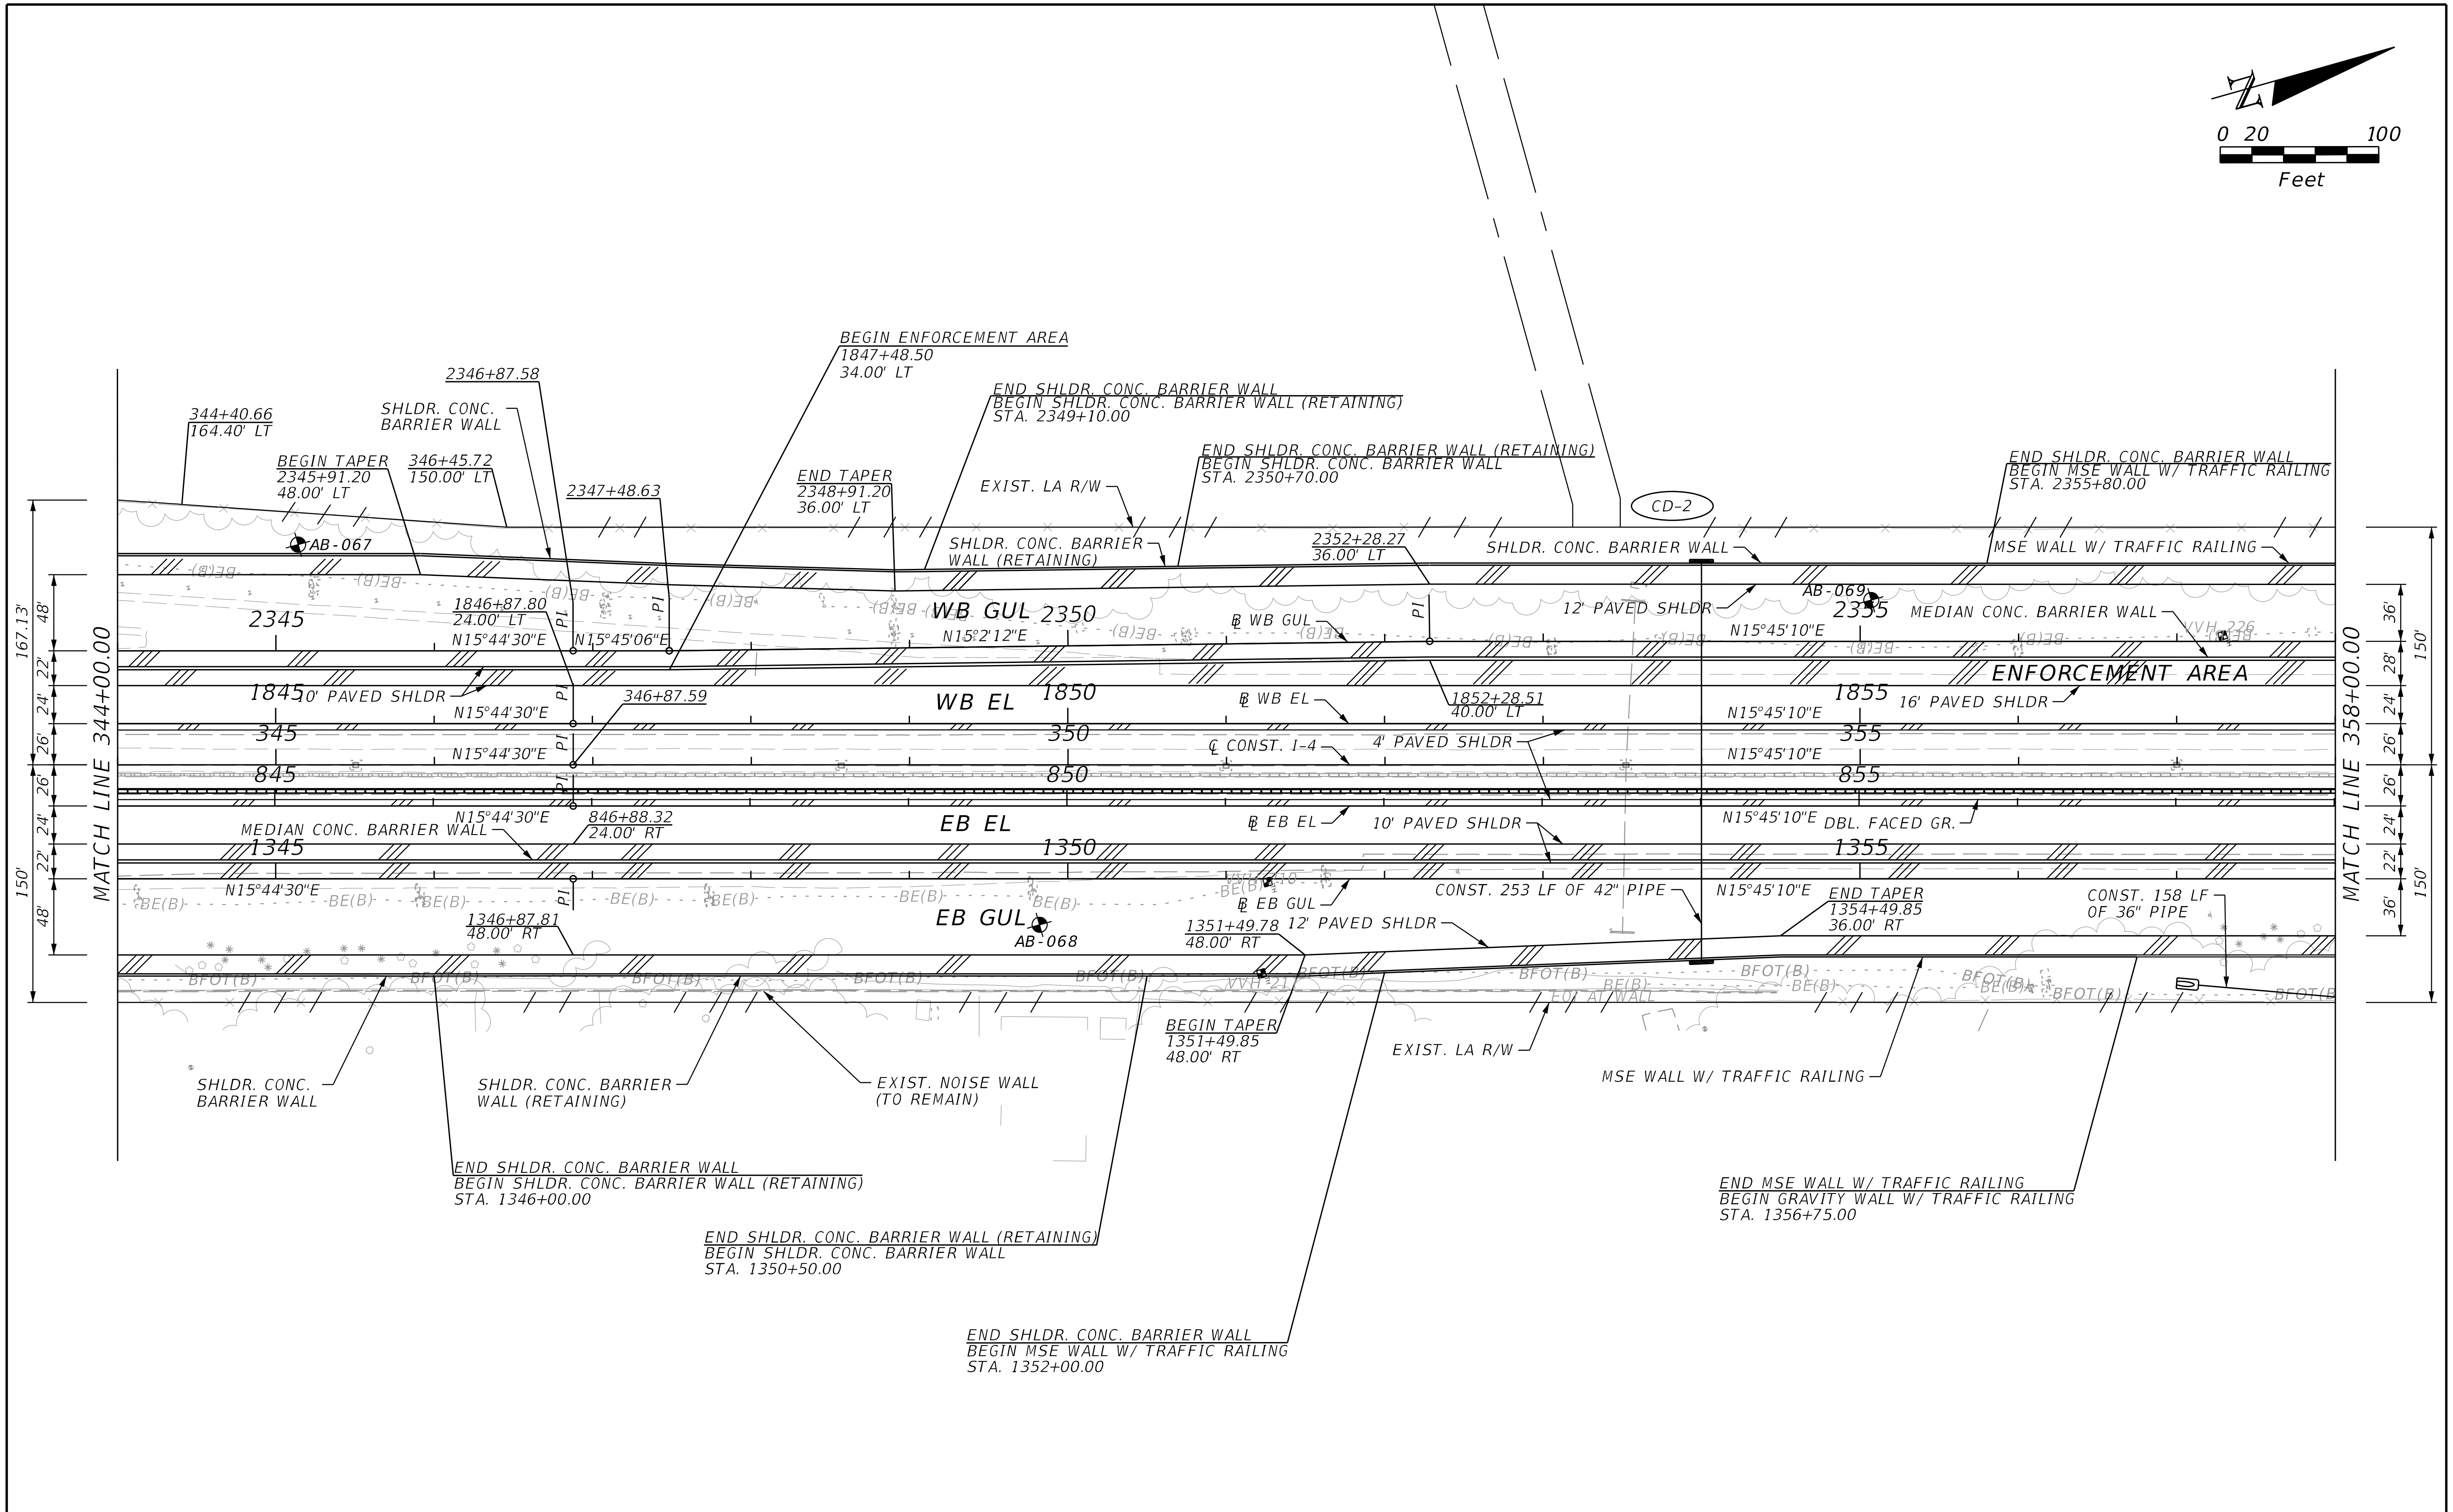

THE OFFICIAL RECORD OF THIS SHEET IS THE ELECTRONIC FILE DIGITALLY SIGNED AND SEALED UNDER RULE 61G15-23.004, F.A.C.

REVISIONS			
DATE	DESCRIPTION	DATE	DESCRIPTION

STANTEC CONSULTING SERVICES INC.
ENGINEER OF RECORD:
WILLIAM V. ANDERSON, P.E. NO.: 36682
11315 CORPORATE BLVD., SUITE 105
ORLANDO, FLORIDA 32817
(407) 823-8966
CERTIFICATE OF AUTHORIZATION NO. 27013

STATE OF FLORIDA
DEPARTMENT OF TRANSPORTATION

ROAD NO.	COUNTY	FINANCIAL PROJECT ID
SR400	VOLUSIA	408464-2-32-01

ROADWAY PLANS
SR 400 (I-4)

SHEET NO.
99

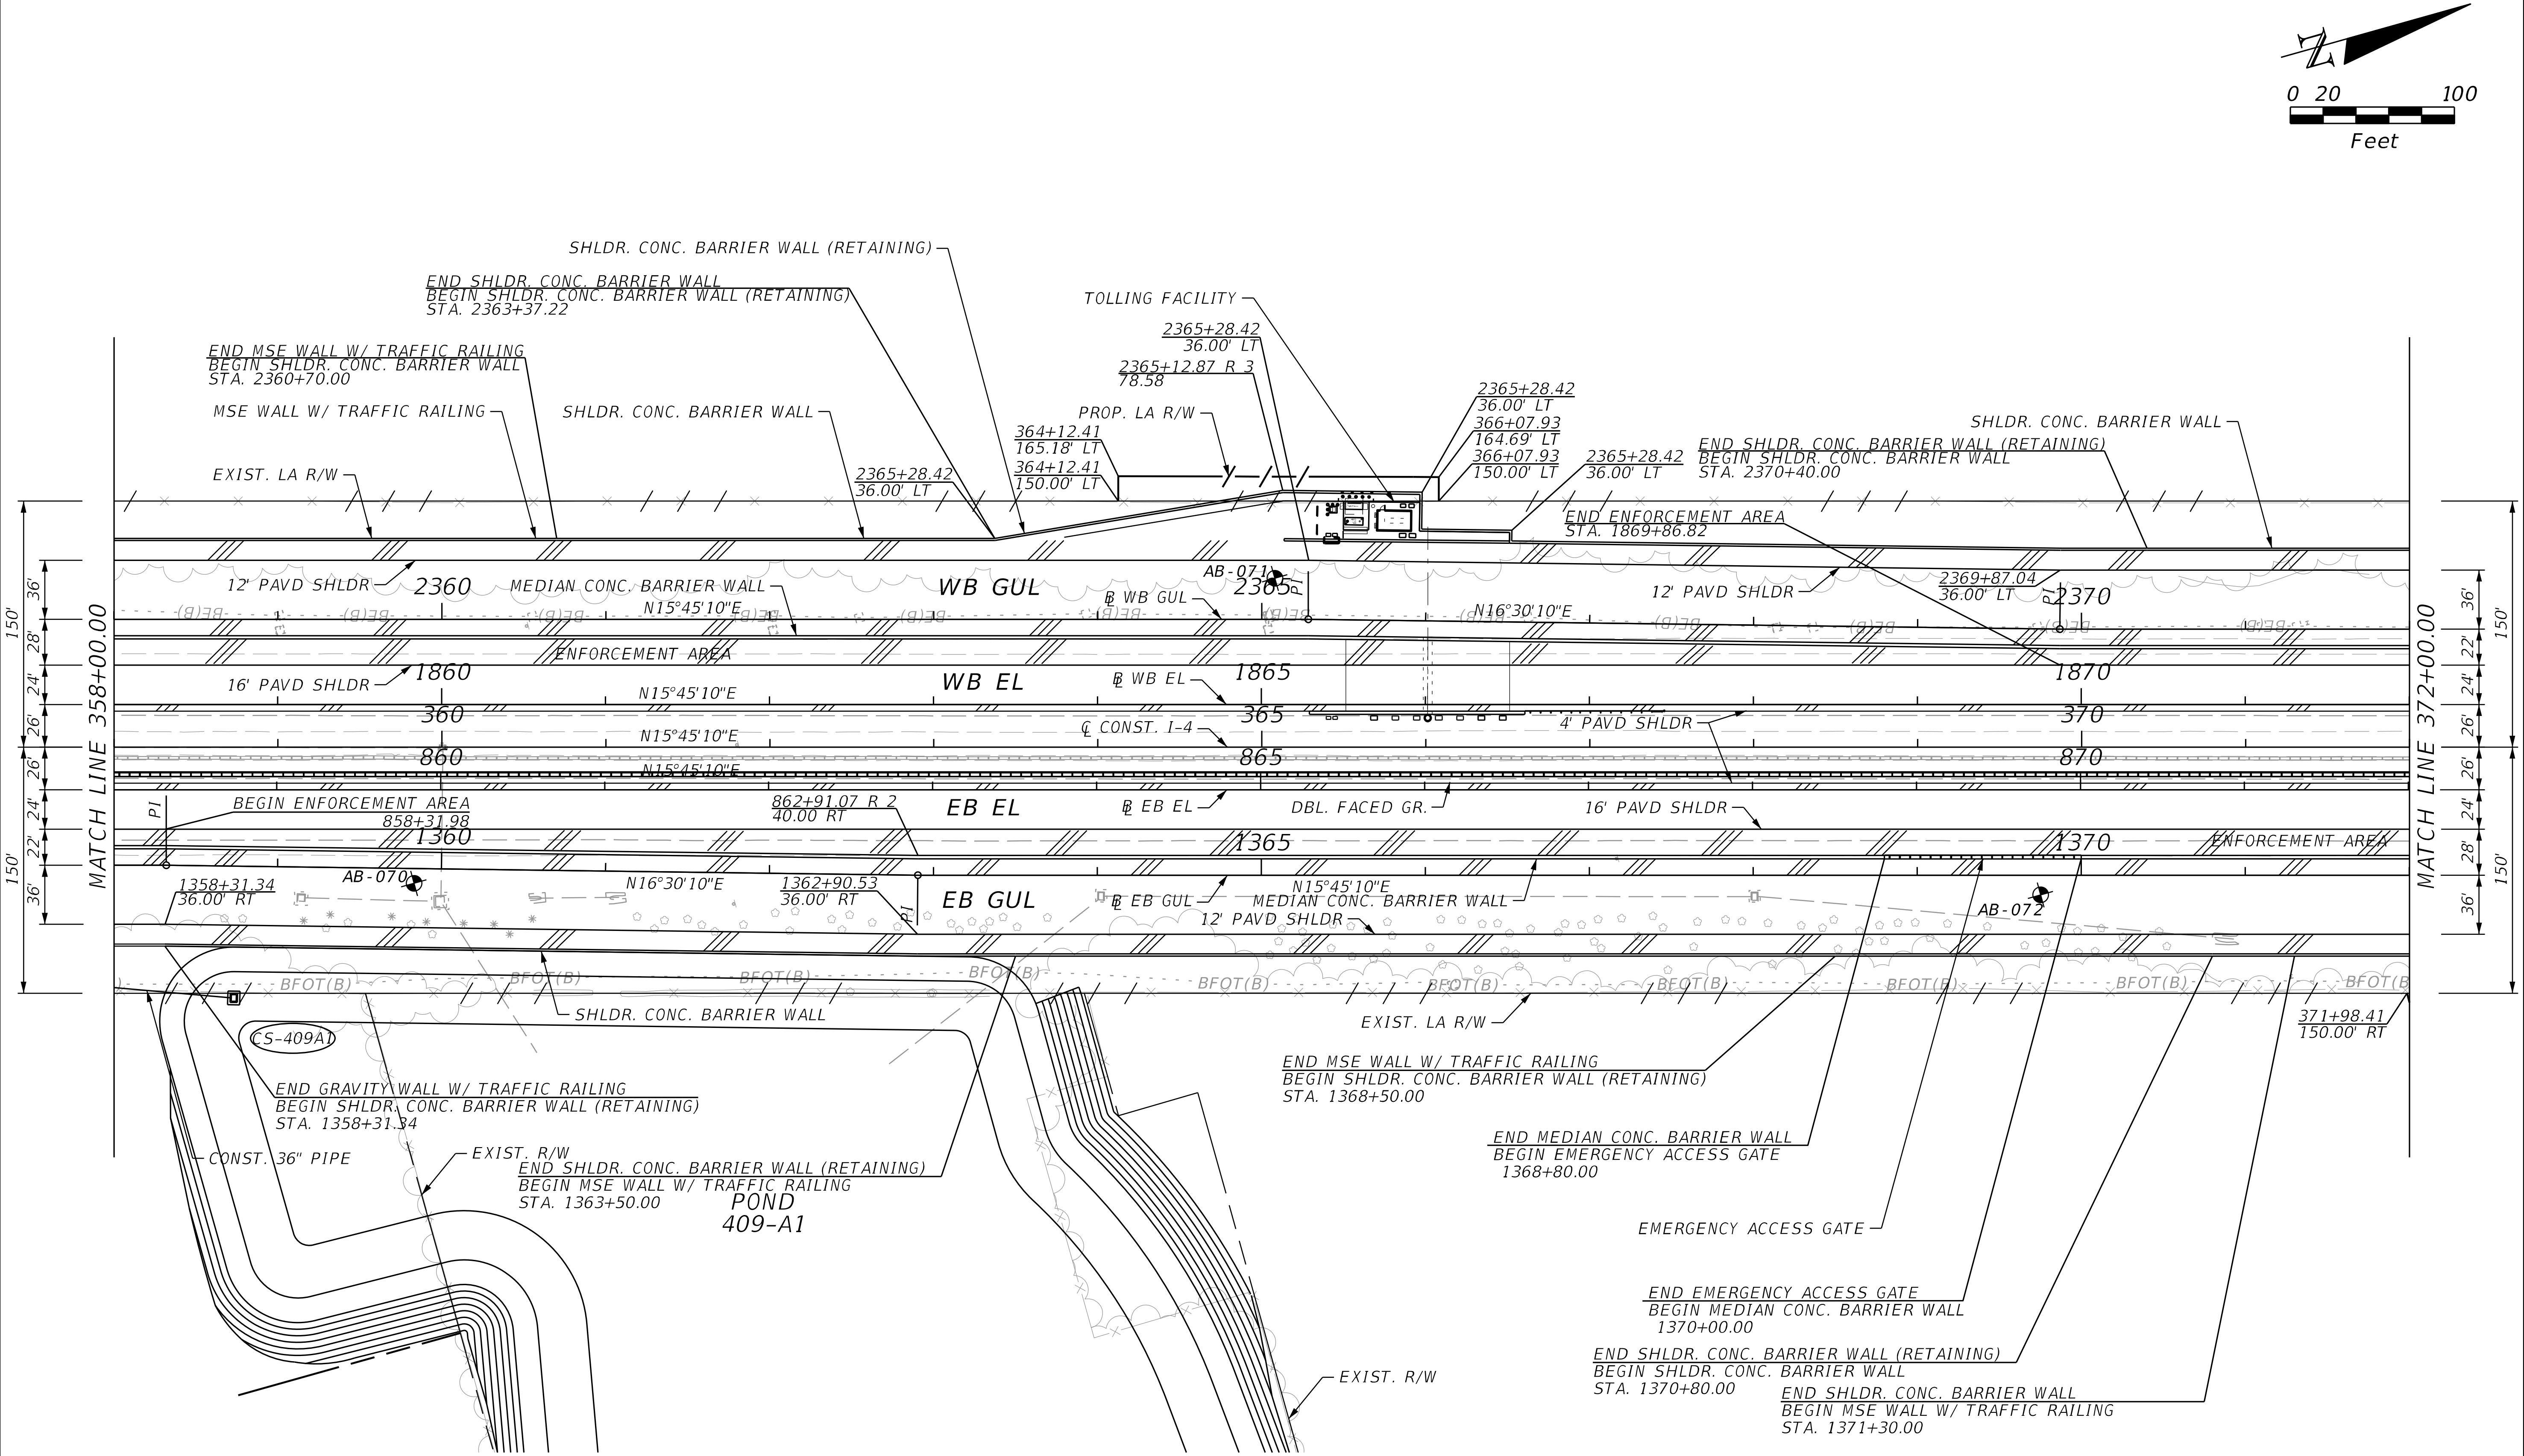

THE OFFICIAL RECORD OF THIS SHEET IS THE ELECTRONIC FILE DIGITALLY SIGNED AND SEALED UNDER RULE 61G15-23.004, F.A.C.

REVISIONS			
DATE	DESCRIPTION	DATE	DESCRIPTION

STANTEC CONSULTING SERVICES INC.
ENGINEER OF RECORD:
WILLIAM V. ANDERSON, P.E. NO.: 36682
11315 CORPORATE BLVD., SUITE 105
ORLANDO, FLORIDA 32817
(407) 823-8966
CERTIFICATE OF AUTHORIZATION NO. 27013

STATE OF FLORIDA
DEPARTMENT OF TRANSPORTATION

ROAD NO.	COUNTY	FINANCIAL PROJECT ID
SR400	VOLUSIA	408464-2-32-01

ROADWAY PLANS
SR 400 (I-4)

SHEET NO.
100

jchassee 6/14/2019 4:17:10 PM Default V:\2158\active\CADD\40846423201\roadway\PLANRD31.dgn

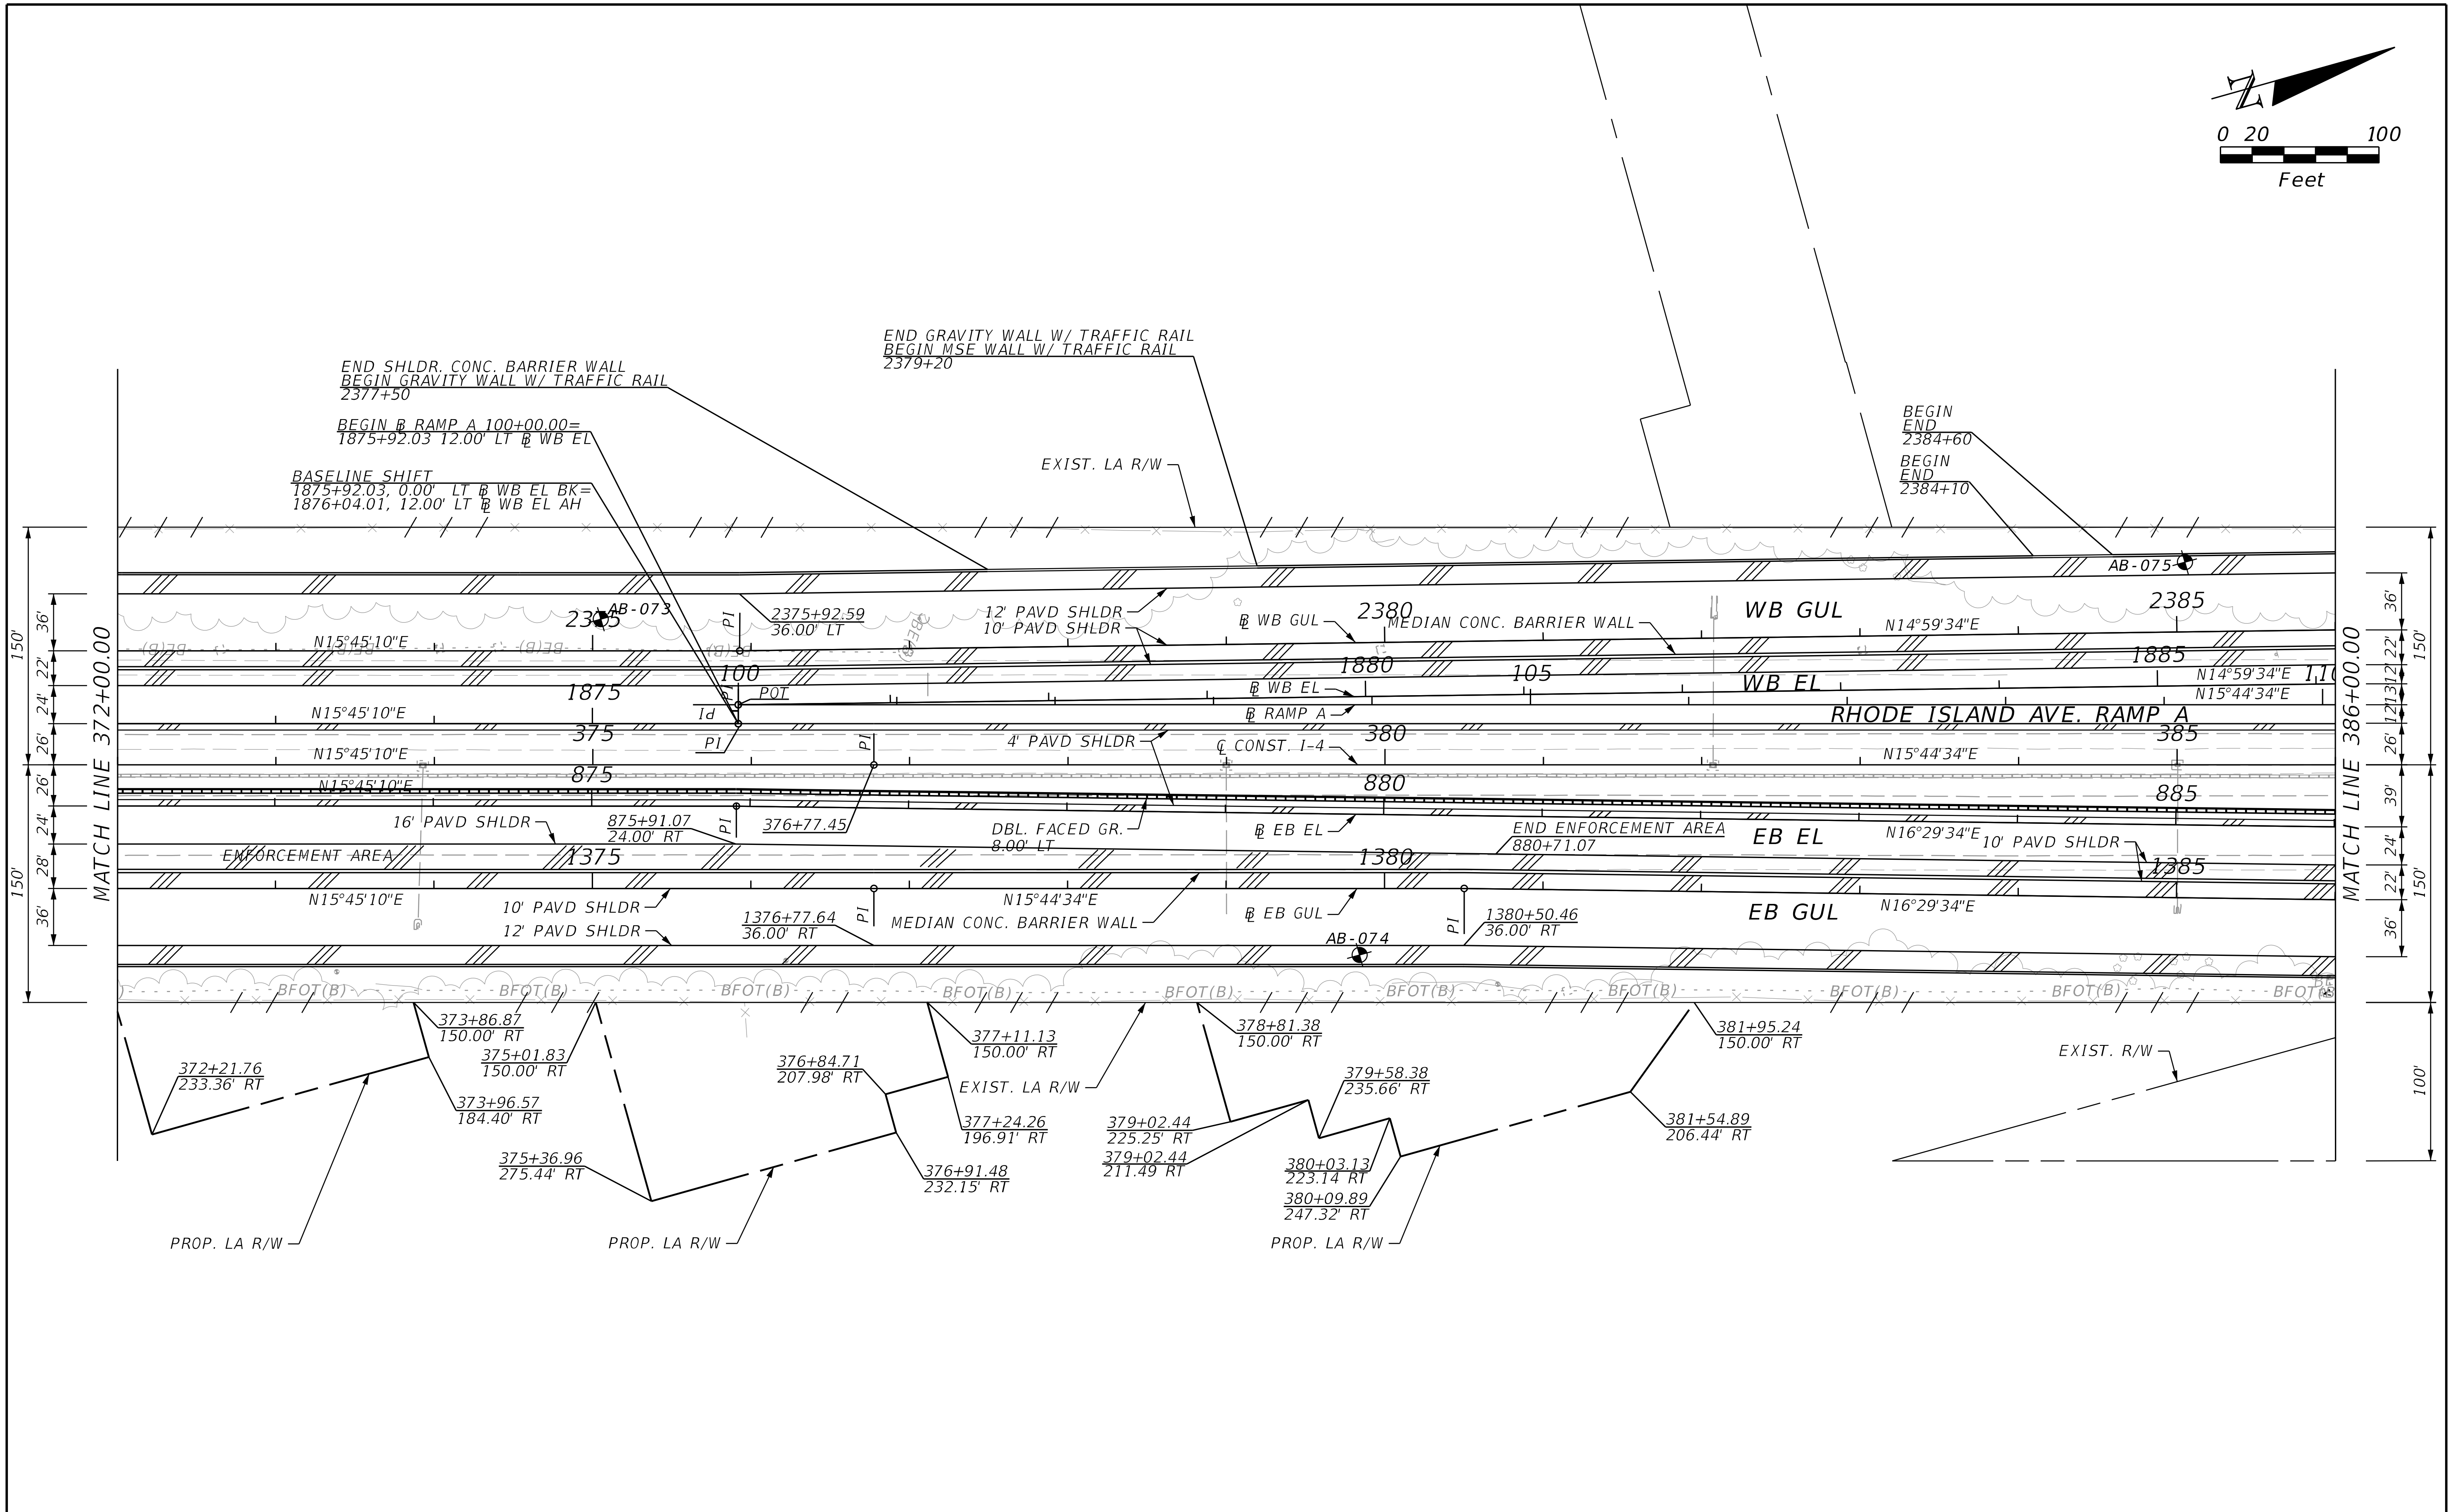

THE OFFICIAL RECORD OF THIS SHEET IS THE ELECTRONIC FILE DIGITALLY SIGNED AND SEALED UNDER RULE 61G15-23.004, F.A.C.

REVISIONS			
DATE	DESCRIPTION	DATE	DESCRIPTION

STANTEC CONSULTING SERVICES INC.
ENGINEER OF RECORD:
WILLIAM V. ANDERSON, P.E. NO.: 36682
11315 CORPORATE BLVD., SUITE 105
ORLANDO, FLORIDA 32817
(407) 823-8966
CERTIFICATE OF AUTHORIZATION NO. 27013

STATE OF FLORIDA
DEPARTMENT OF TRANSPORTATION

ROAD NO.	COUNTY	FINANCIAL PROJECT ID
SR400	VOLUSIA	408464-2-32-01

ROADWAY PLANS
SR 400 (I-4)

SHEET NO.
101

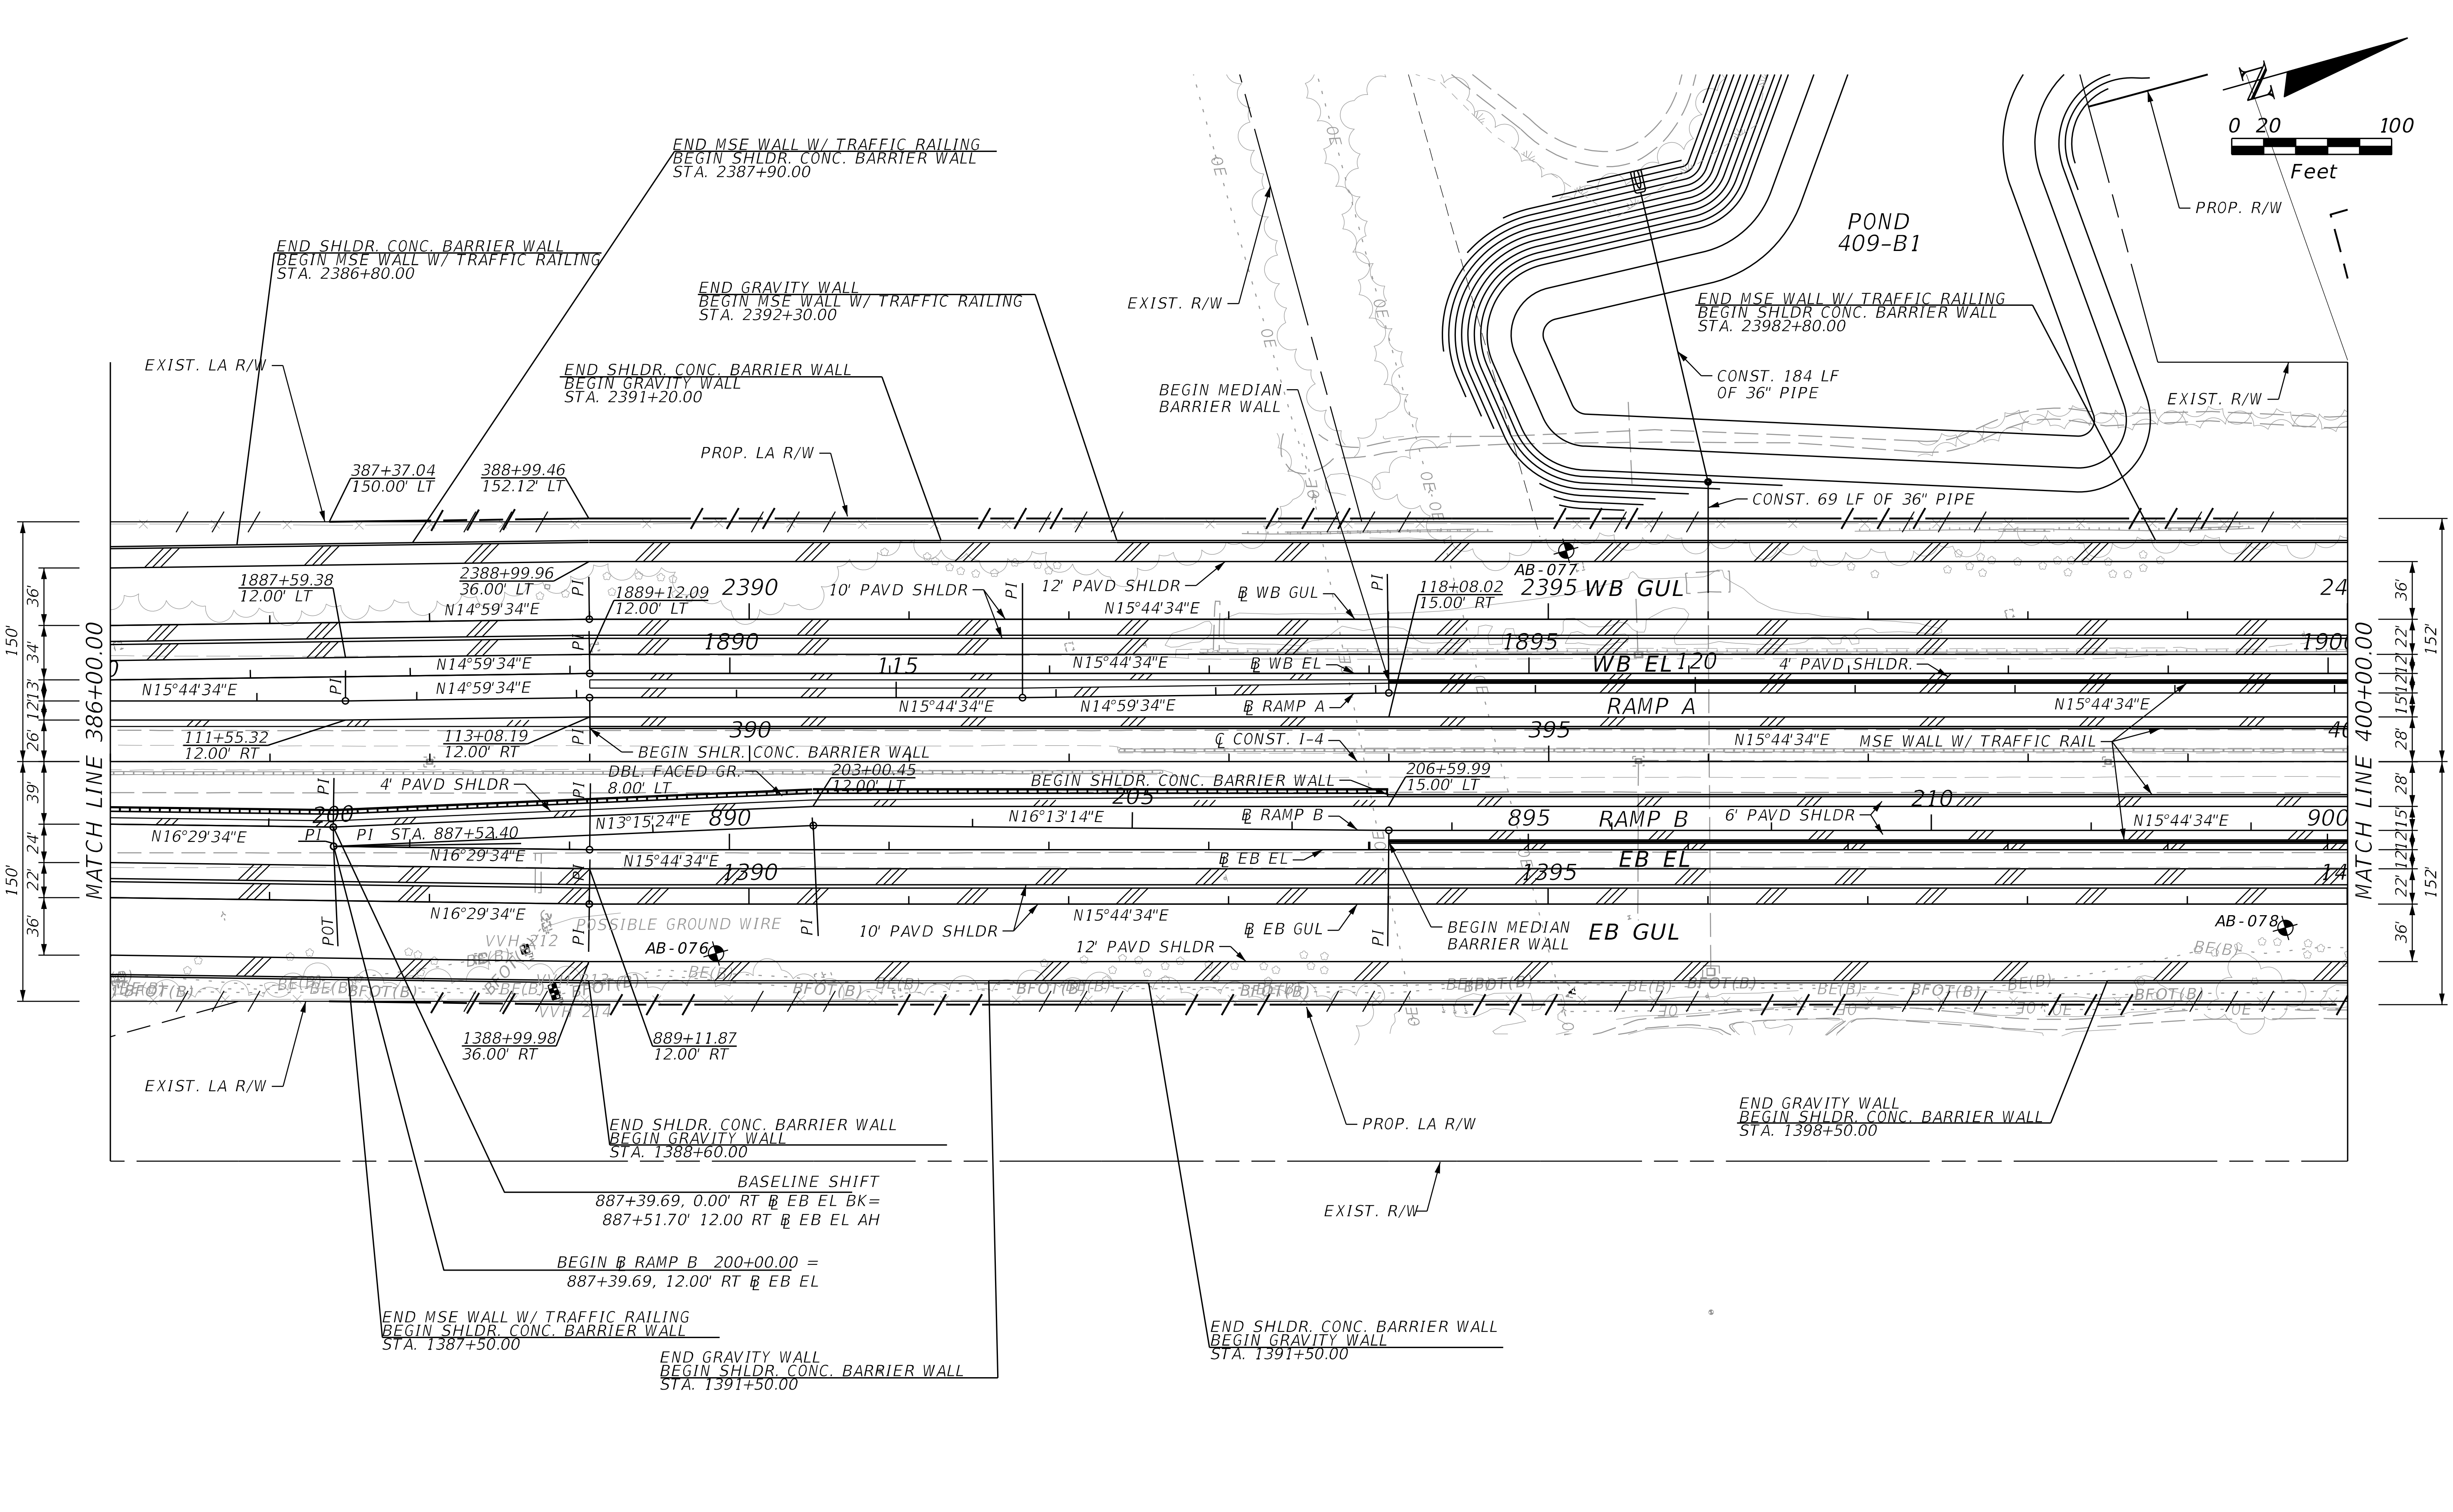

THE OFFICIAL RECORD OF THIS SHEET IS THE ELECTRONIC FILE DIGITALLY SIGNED AND SEALED UNDER RULE 61G15-23.004, F.A.C.

REVISIONS			
DATE	DESCRIPTION	DATE	DESCRIPTION

STANTEC CONSULTING SERVICES INC.
ENGINEER OF RECORD:
WILLIAM V. ANDERSON, P.E. NO.: 36682
11315 CORPORATE BLVD., SUITE 105
ORLANDO, FLORIDA 32817
(407) 823-8966
CERTIFICATE OF AUTHORIZATION NO. 27013

STATE OF FLORIDA
DEPARTMENT OF TRANSPORTATION

ROAD NO.	COUNTY	FINANCIAL PROJECT ID
SR400	VOLUSIA	408464-2-32-01

ROADWAY PLANS
SR 400 (I-4)

SHEET NO.
102

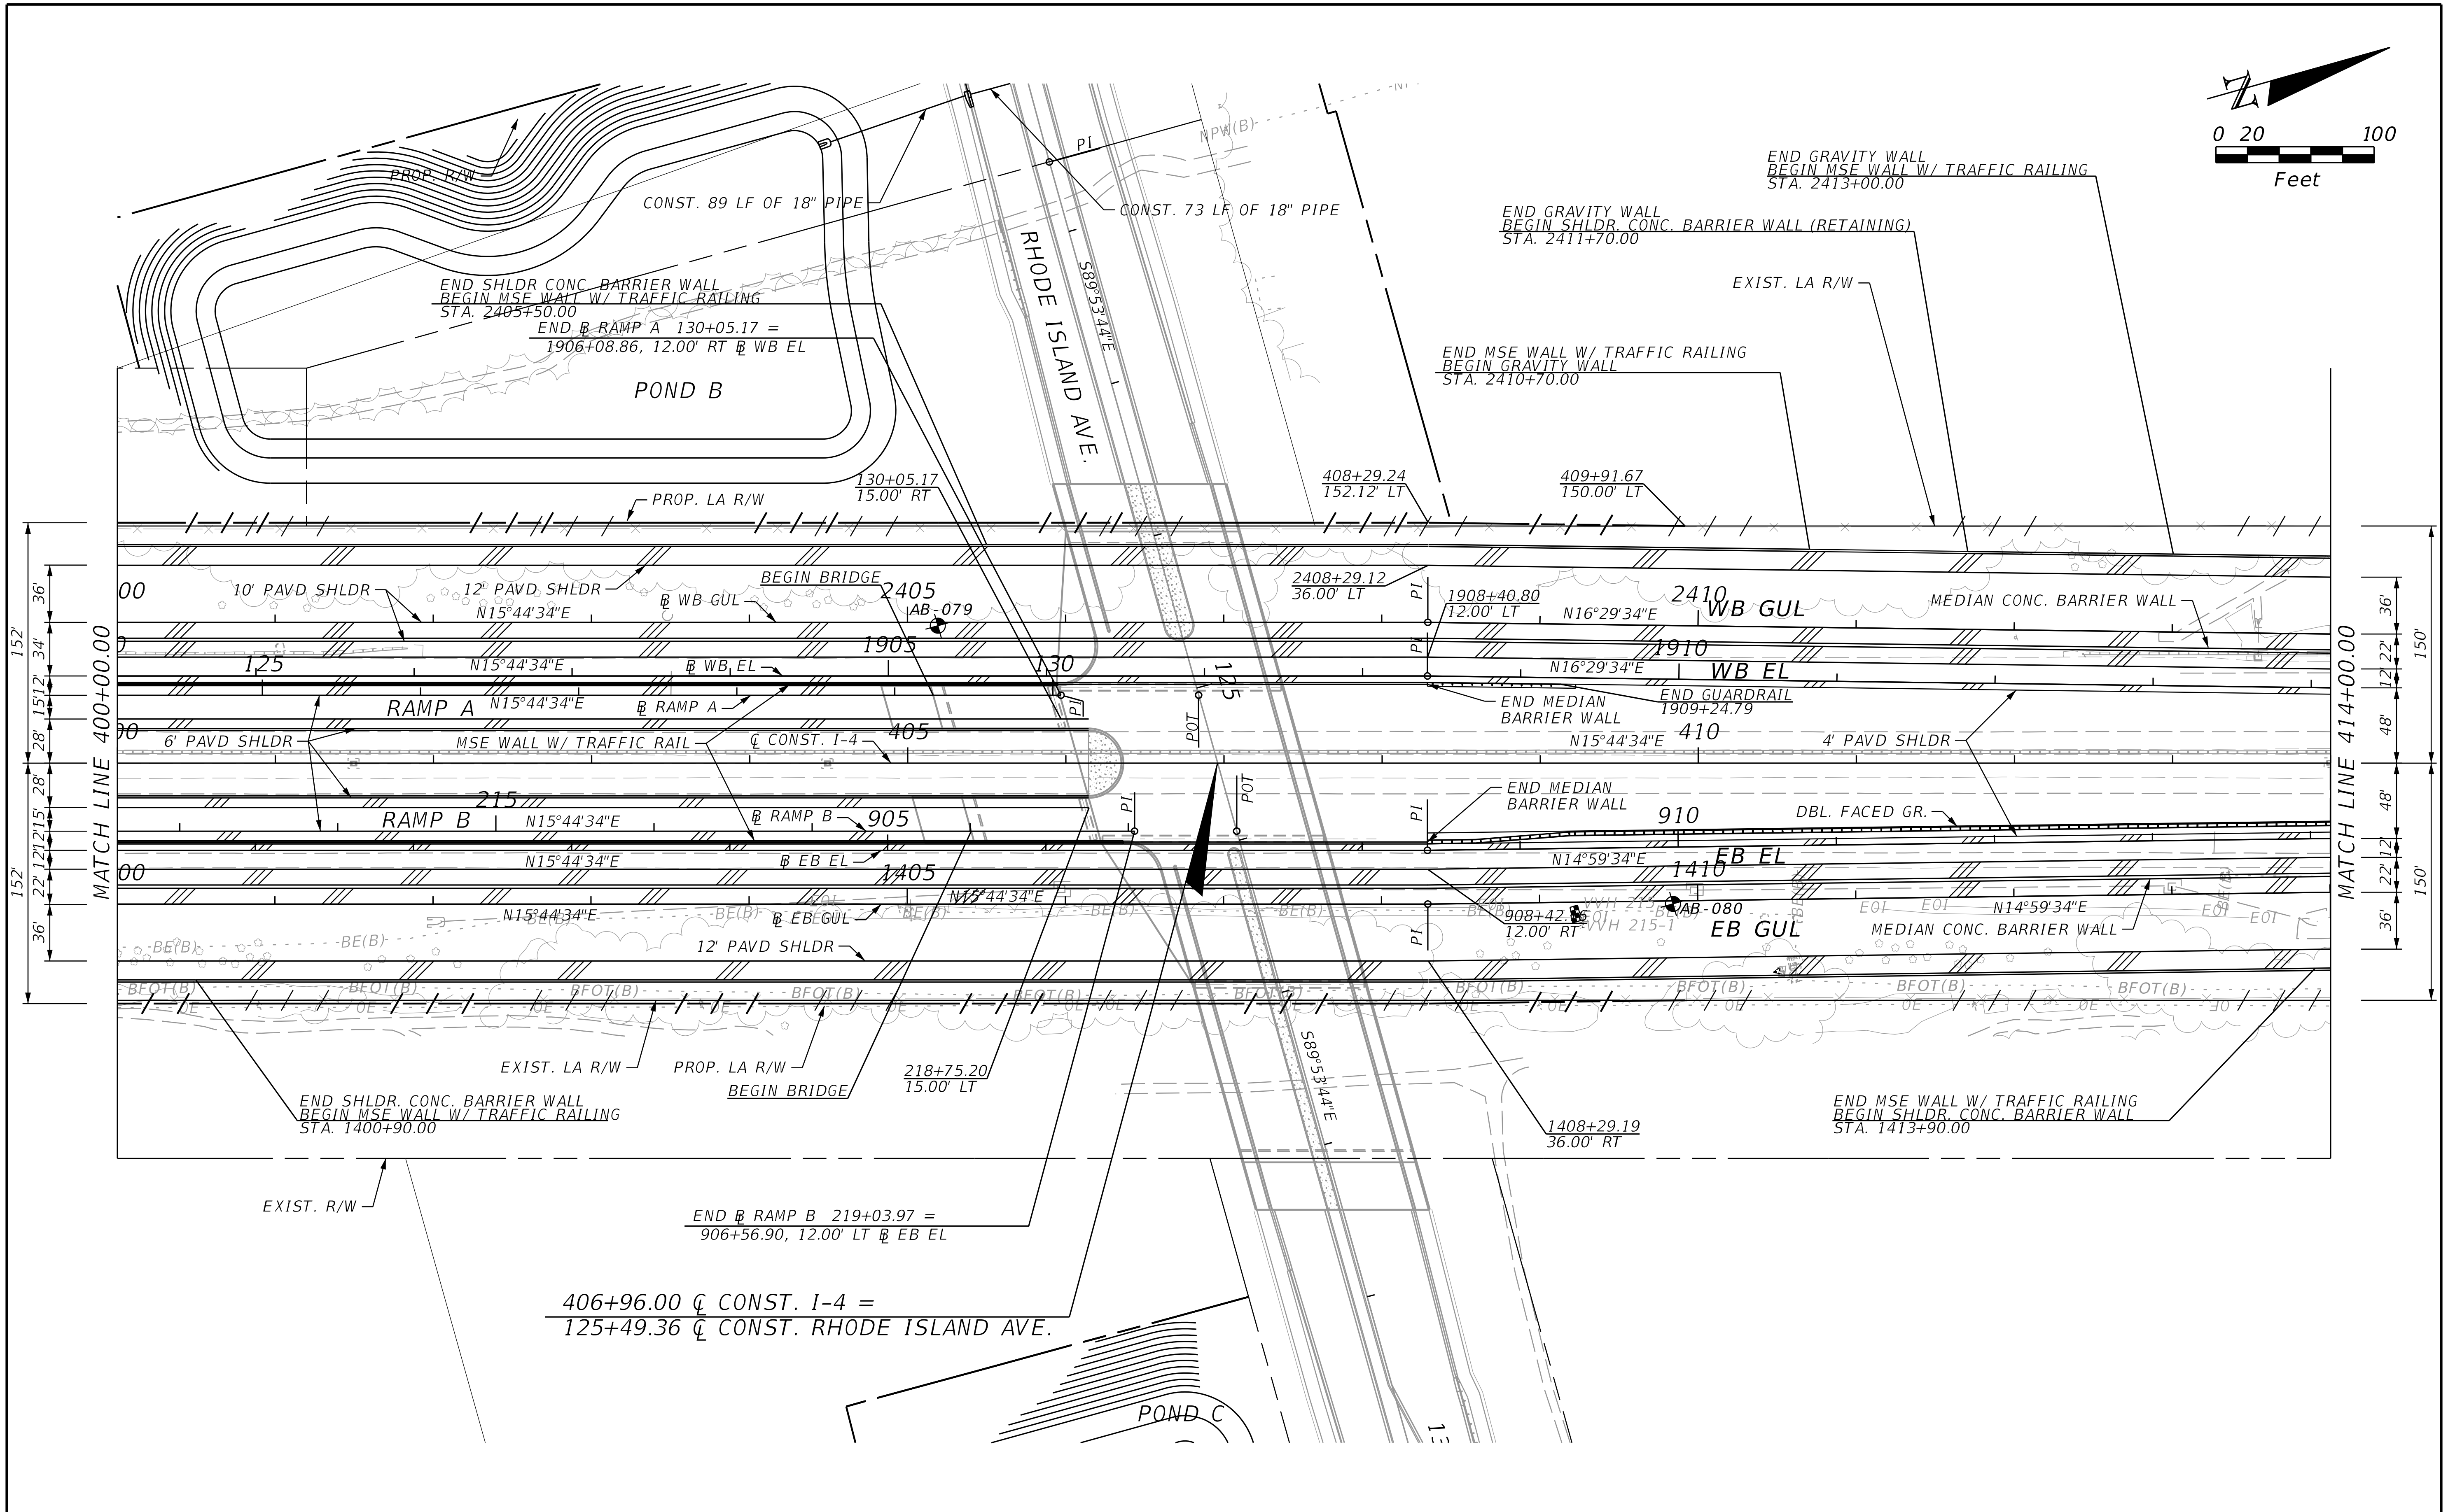

REVISIONS			
DATE	DESCRIPTION	DATE	DESCRIPTION

STANTEC CONSULTING SERVICES INC.
ENGINEER OF RECORD:
WILLIAM V. ANDERSON, P.E. NO.: 36682
11315 CORPORATE BLVD., SUITE 105
ORLANDO, FLORIDA 32817
(407) 823-8966
CERTIFICATE OF AUTHORIZATION NO. 27013

STATE OF FLORIDA
DEPARTMENT OF TRANSPORTATION

ROAD NO.	COUNTY	FINANCIAL PROJECT ID
SR400	VOLUSIA	408464-2-32-01

ROADWAY PLANS
SR 400 (I-4)

SHEET NO.
103

THE OFFICIAL RECORD OF THIS SHEET IS THE ELECTRONIC FILE DIGITALLY SIGNED AND SEALED UNDER RULE 61G15-23.004, F.A.C.

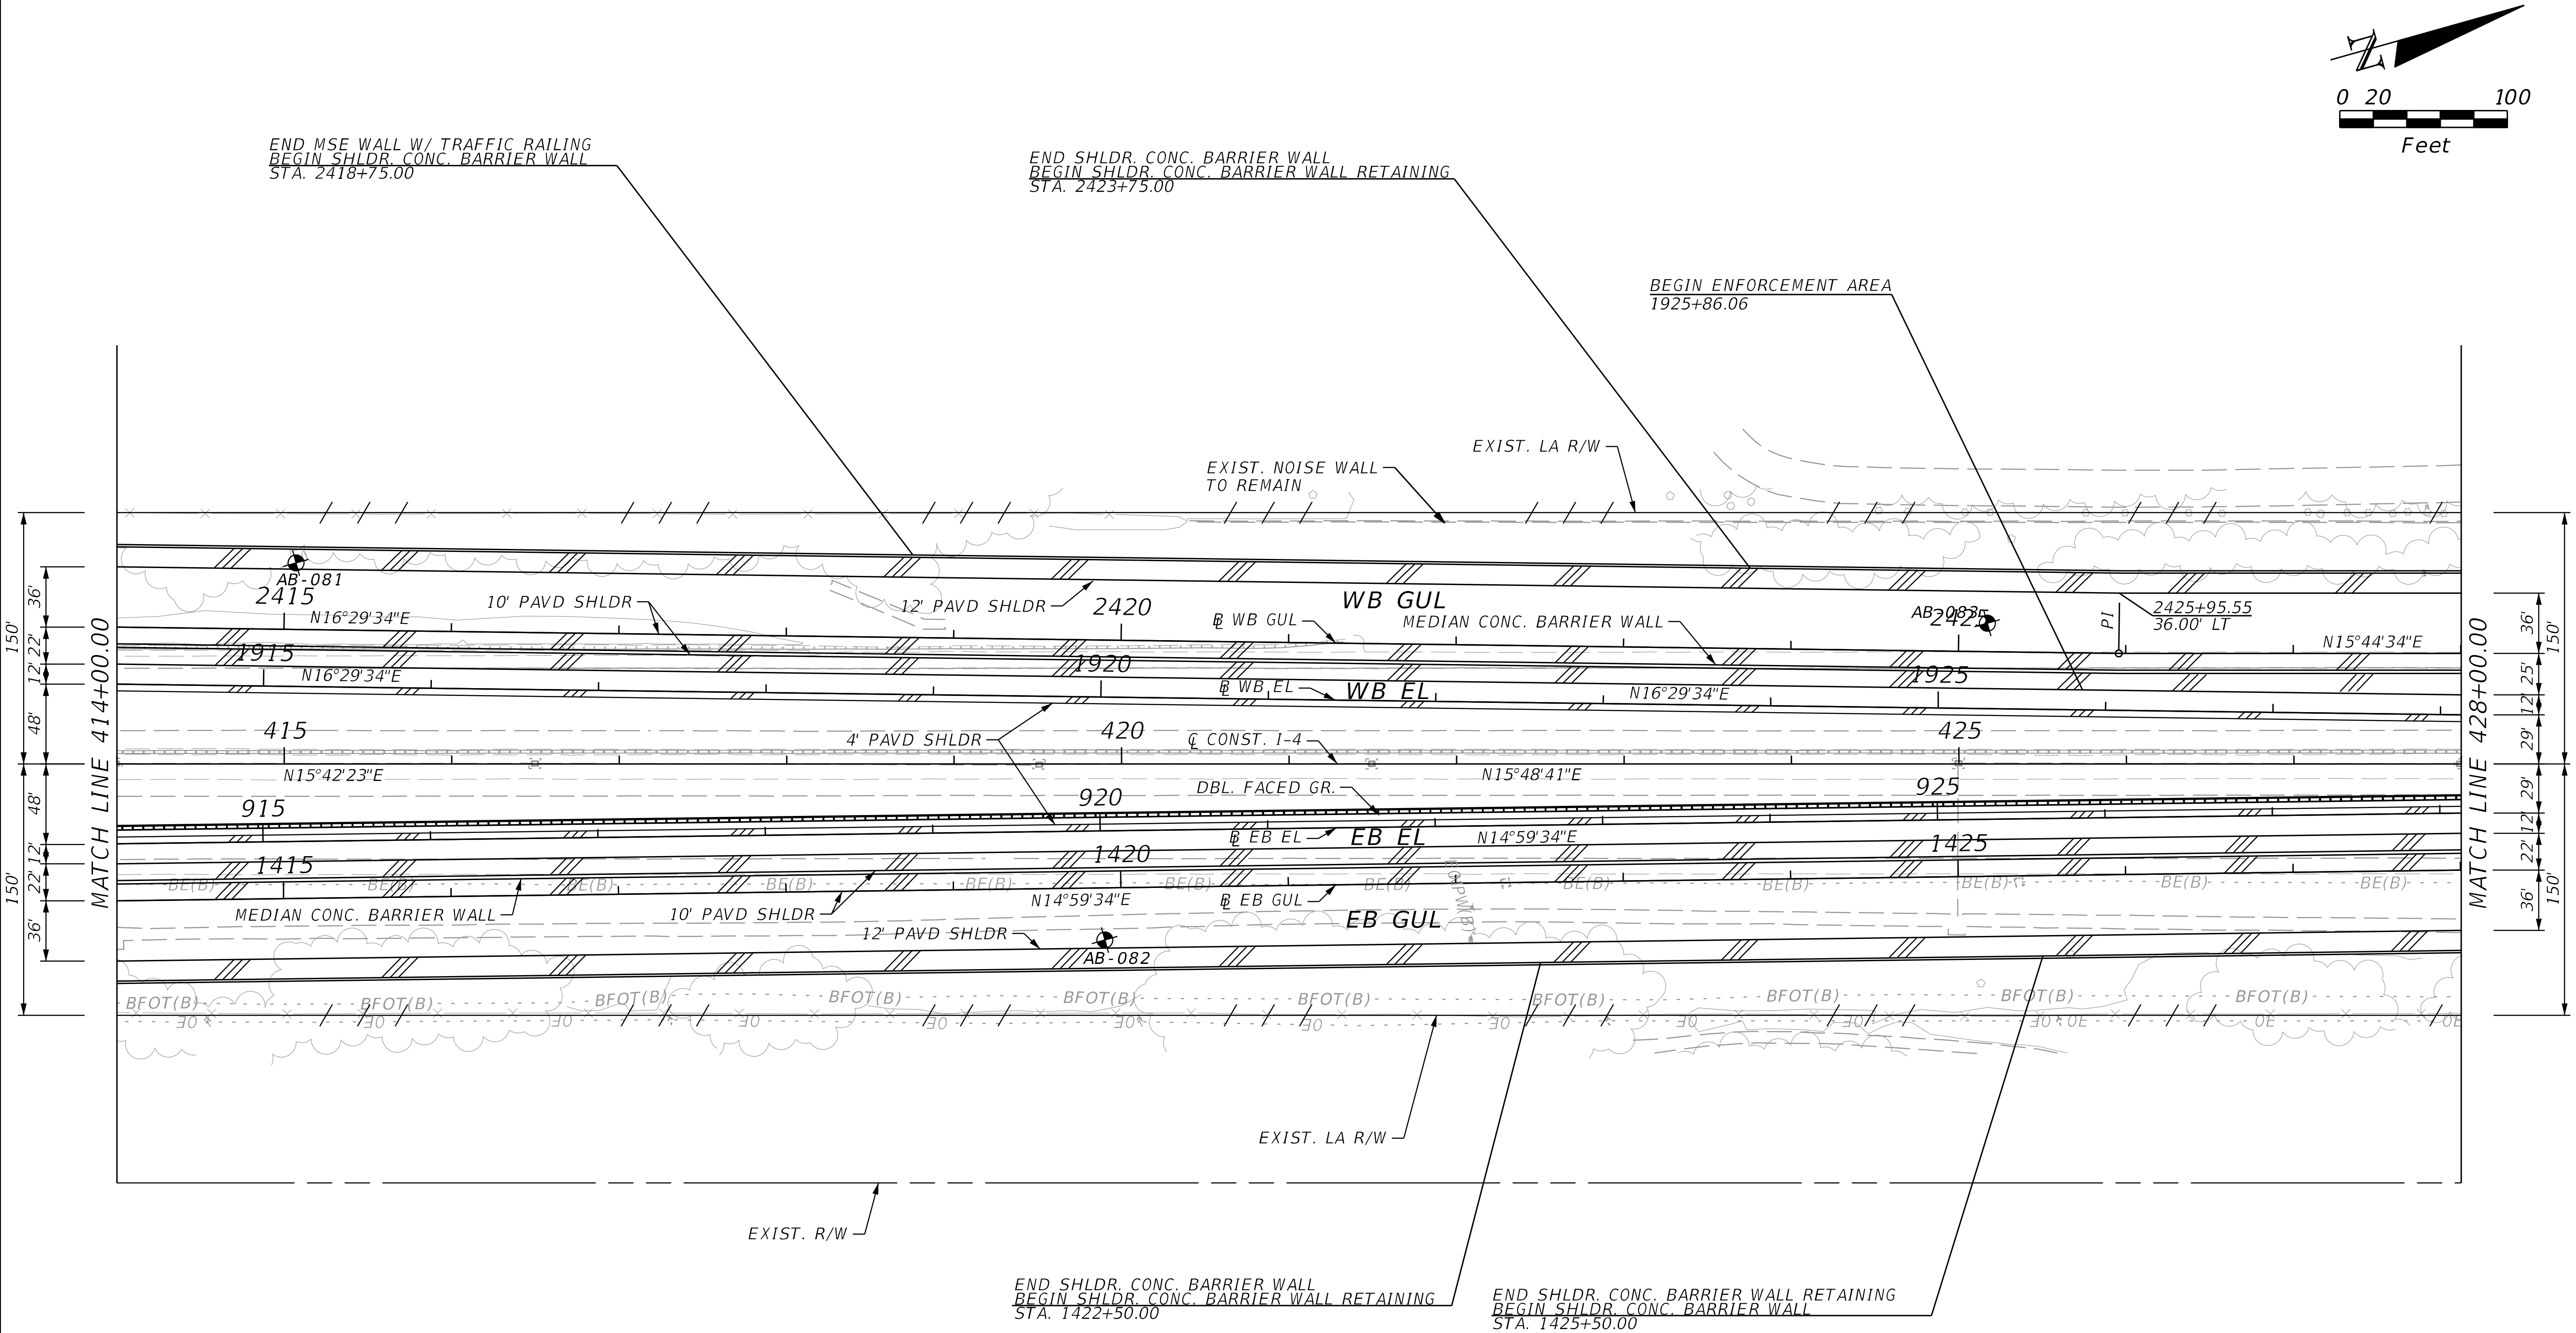

THE OFFICIAL RECORD OF THIS SHEET IS THE ELECTRONIC FILE DIGITALLY SIGNED AND SEALED UNDER RULE 61G15-23.004, F.A.C.

REVISIONS			
DATE	DESCRIPTION	DATE	DESCRIPTION

STANTEC CONSULTING SERVICES INC.
ENGINEER OF RECORD:
WILLIAM V. ANDERSON, P.E. NO.: 36682
11315 CORPORATE BLVD., SUITE 105
ORLANDO, FLORIDA 32817
(407) 823-8966
CERTIFICATE OF AUTHORIZATION NO. 27013

STATE OF FLORIDA
DEPARTMENT OF TRANSPORTATION

ROAD NO.	COUNTY	FINANCIAL PROJECT ID
SR400	VOLUSIA	408464-2-32-01

ROADWAY PLANS
SR 400 (I-4)

SHEET NO.
104

jchassee 6/14/2019 4:17:19 PM Default V:\2158\active\CADD\40846423201\roadway\PLANRD35.dgn

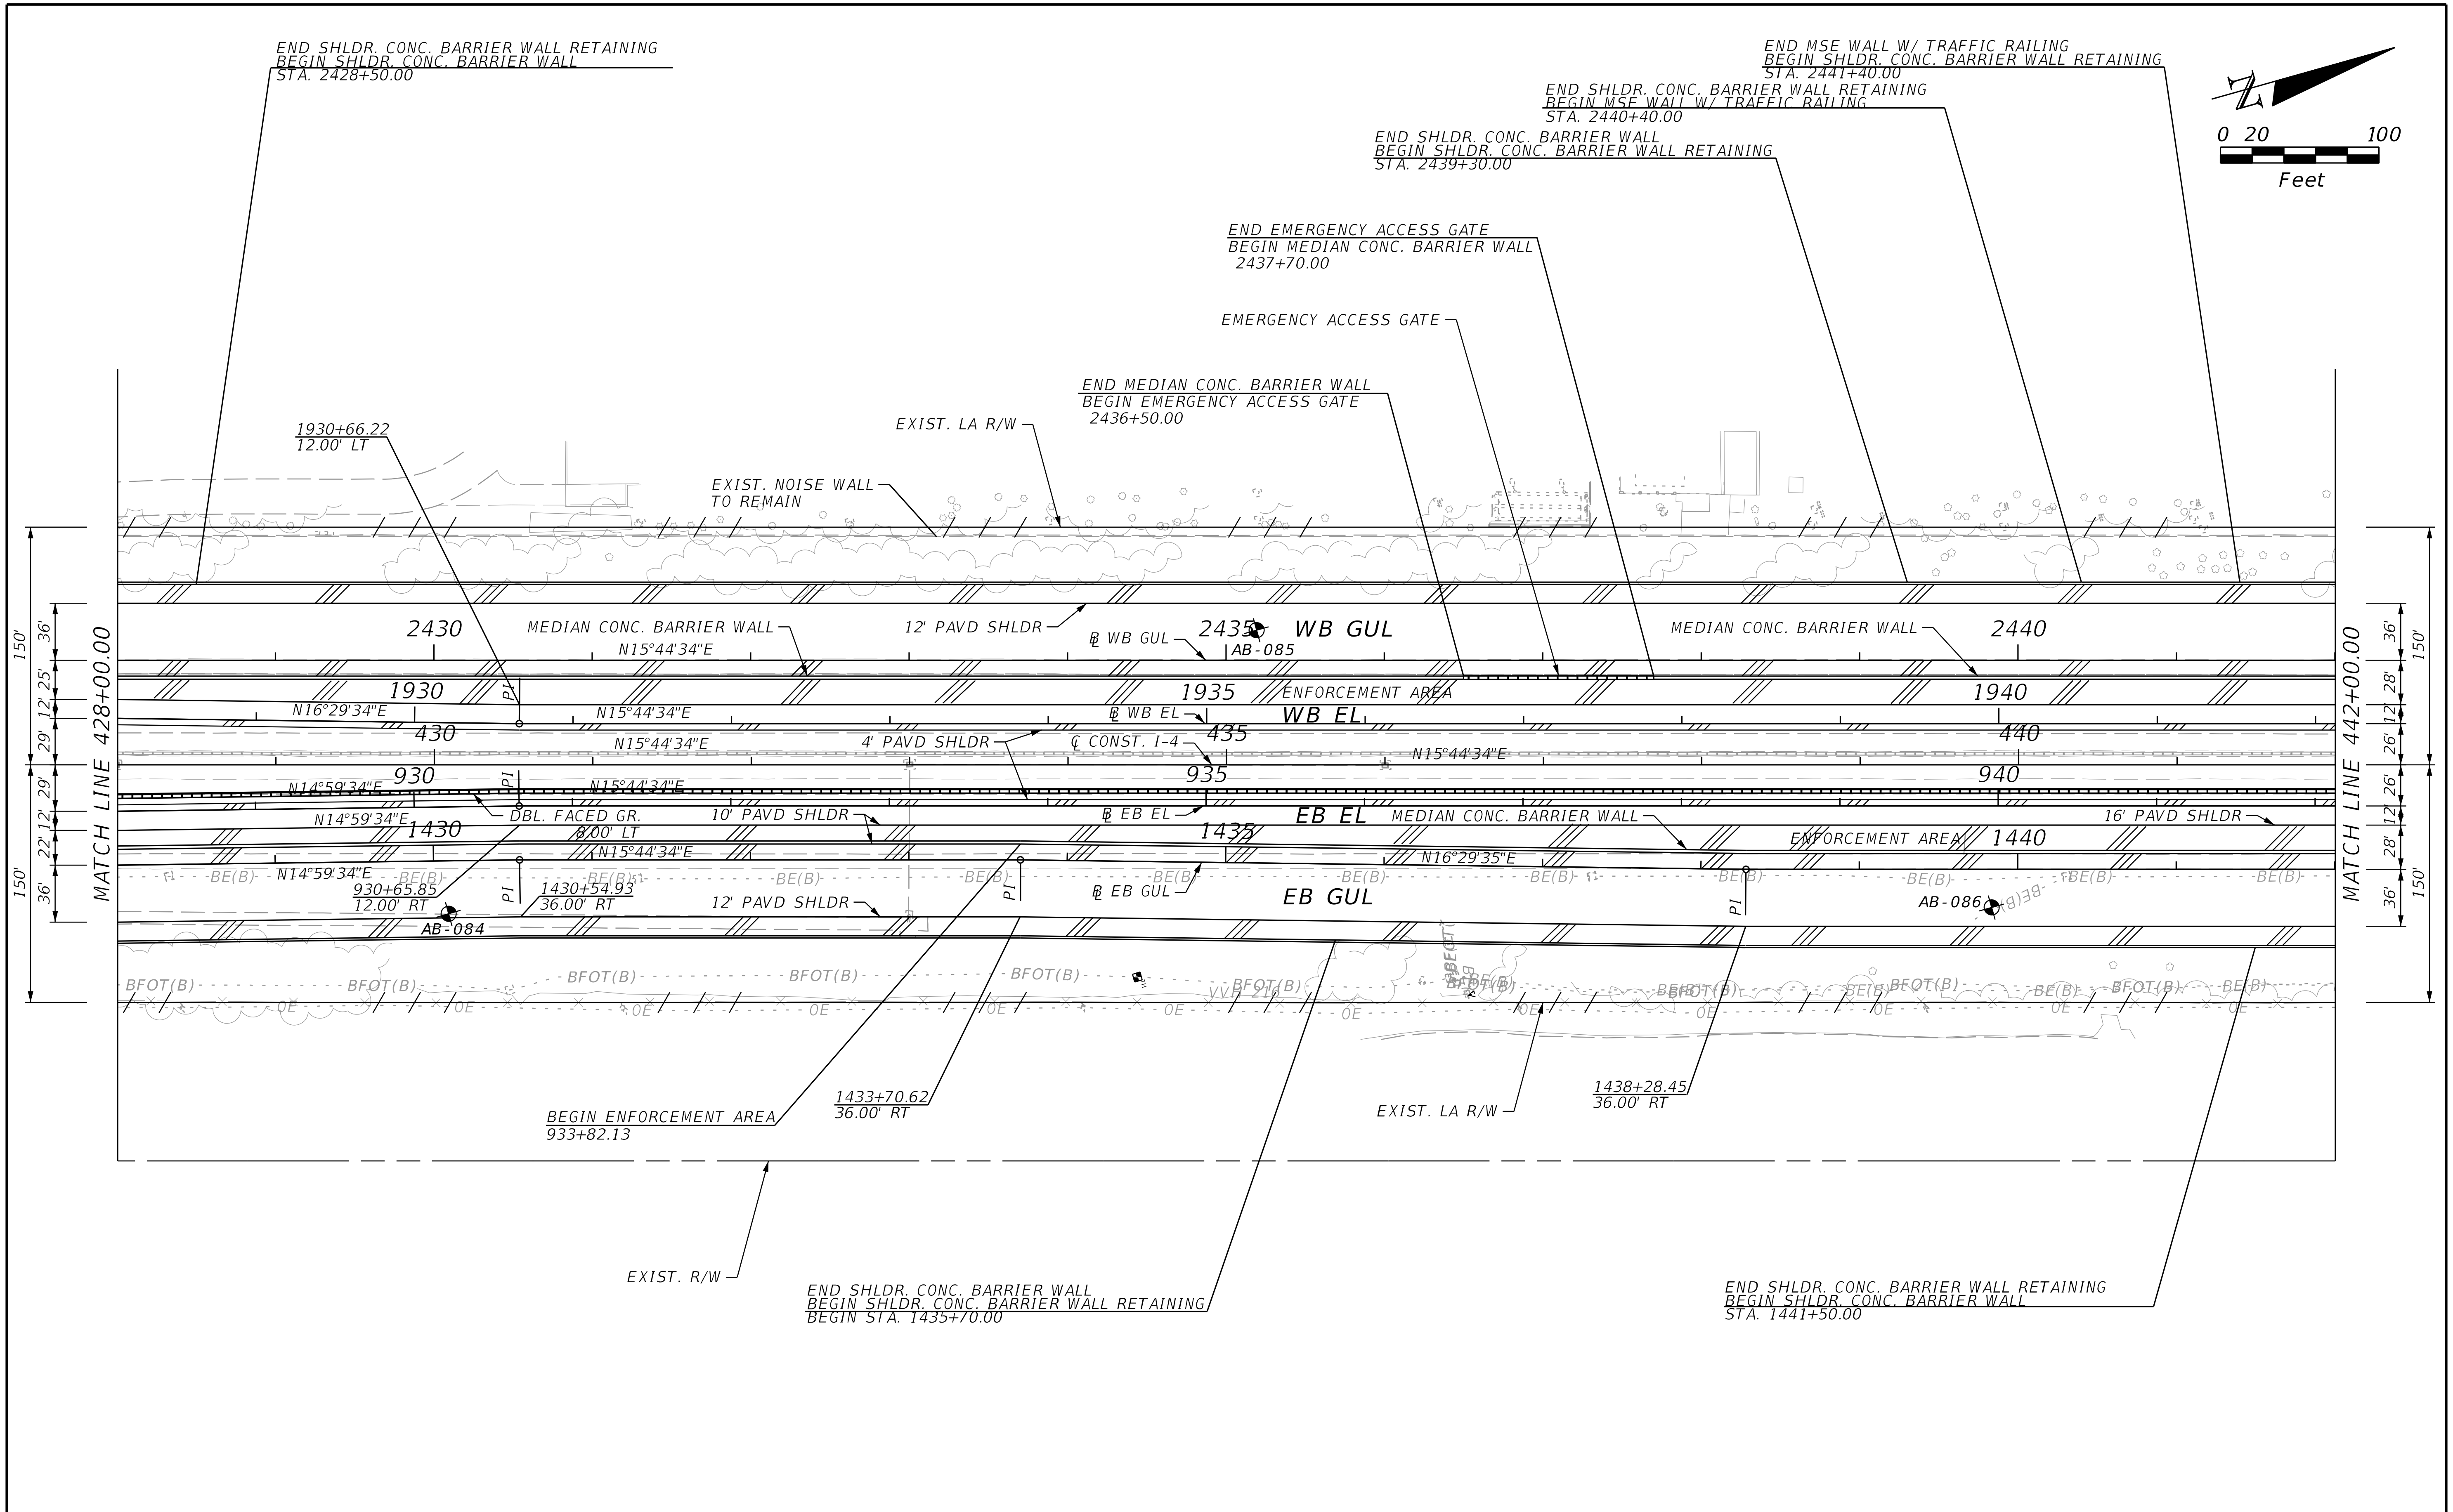

THE OFFICIAL RECORD OF THIS SHEET IS THE ELECTRONIC FILE DIGITALLY SIGNED AND SEALED UNDER RULE 61G15-23.004, F.A.C.

REVISIONS			
DATE	DESCRIPTION	DATE	DESCRIPTION

STANTEC CONSULTING SERVICES INC.
ENGINEER OF RECORD:
WILLIAM V. ANDERSON, P.E. NO.: 36682
11315 CORPORATE BLVD., SUITE 105
ORLANDO, FLORIDA 32817
(407) 823-8966
CERTIFICATE OF AUTHORIZATION NO. 27013

STATE OF FLORIDA
DEPARTMENT OF TRANSPORTATION

ROAD NO.	COUNTY	FINANCIAL PROJECT ID
SR400	VOLUSIA	408464-2-32-01

ROADWAY PLANS
SR 400 (I-4)

SHEET NO.
105

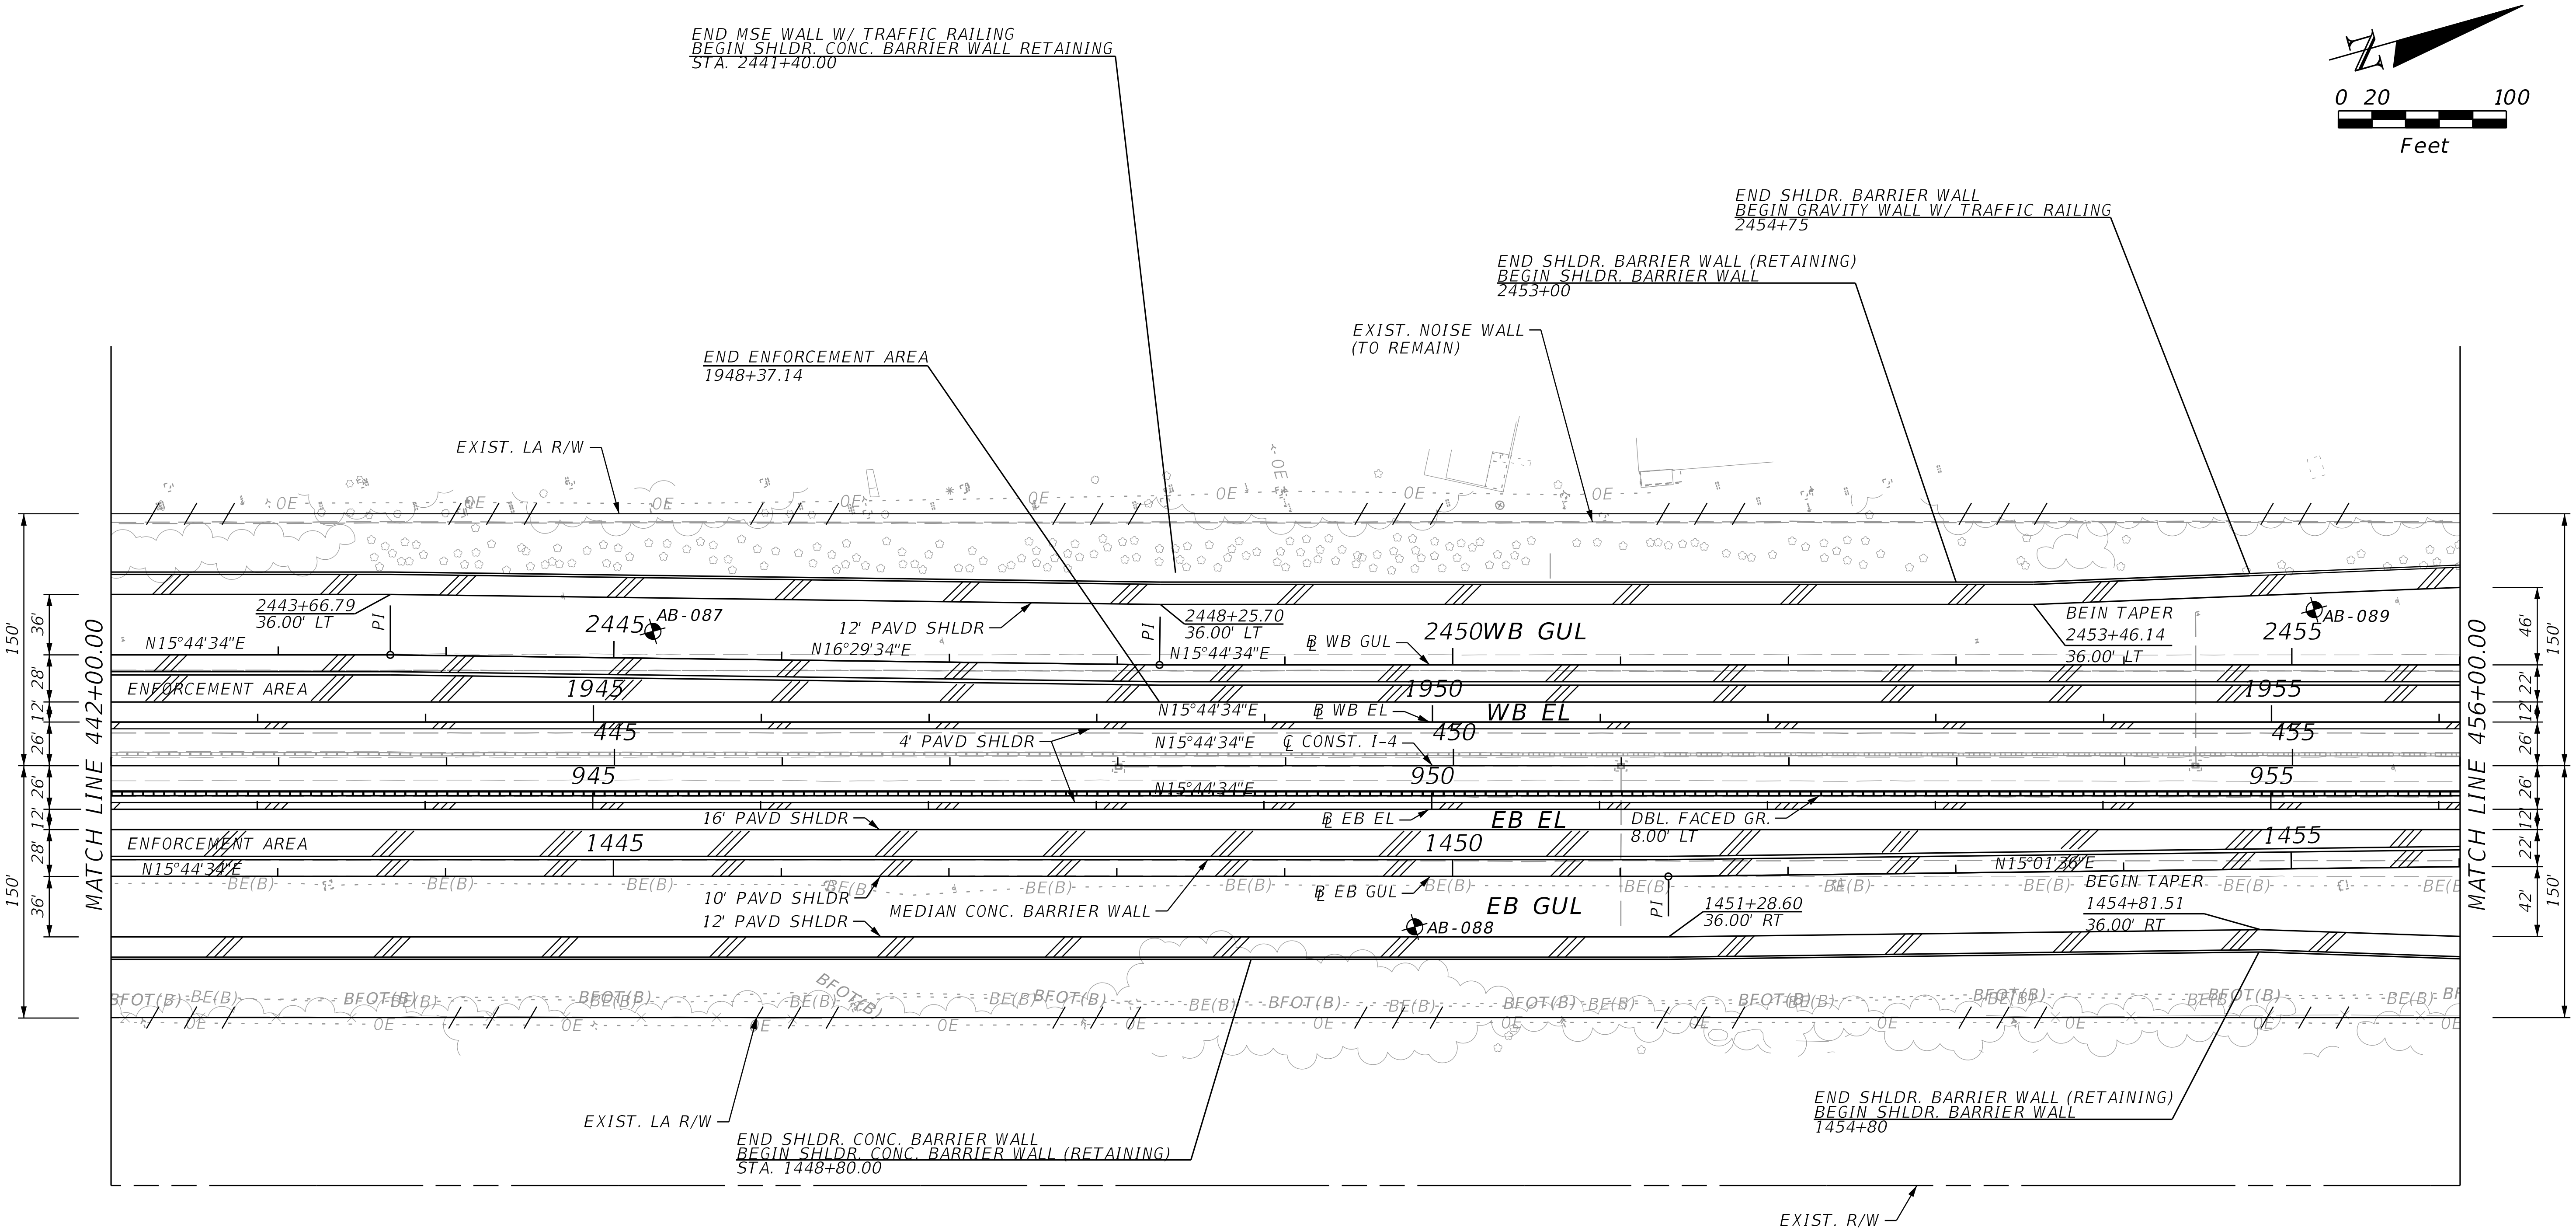

THE OFFICIAL RECORD OF THIS SHEET IS THE ELECTRONIC FILE DIGITALLY SIGNED AND SEALED UNDER RULE 61G15-23.004, F.A.C.

REVISIONS			
DATE	DESCRIPTION	DATE	DESCRIPTION

STANTEC CONSULTING SERVICES INC.
ENGINEER OF RECORD:
WILLIAM V. ANDERSON, P.E. NO.: 36682
11315 CORPORATE BLVD., SUITE 105
ORLANDO, FLORIDA 32817
(407) 823-8966
CERTIFICATE OF AUTHORIZATION NO. 27013

STATE OF FLORIDA
DEPARTMENT OF TRANSPORTATION

ROAD NO.	COUNTY	FINANCIAL PROJECT ID
SR400	VOLUSIA	408464-2-32-01

ROADWAY PLANS
SR 400 (I-4)

SHEET NO. 106

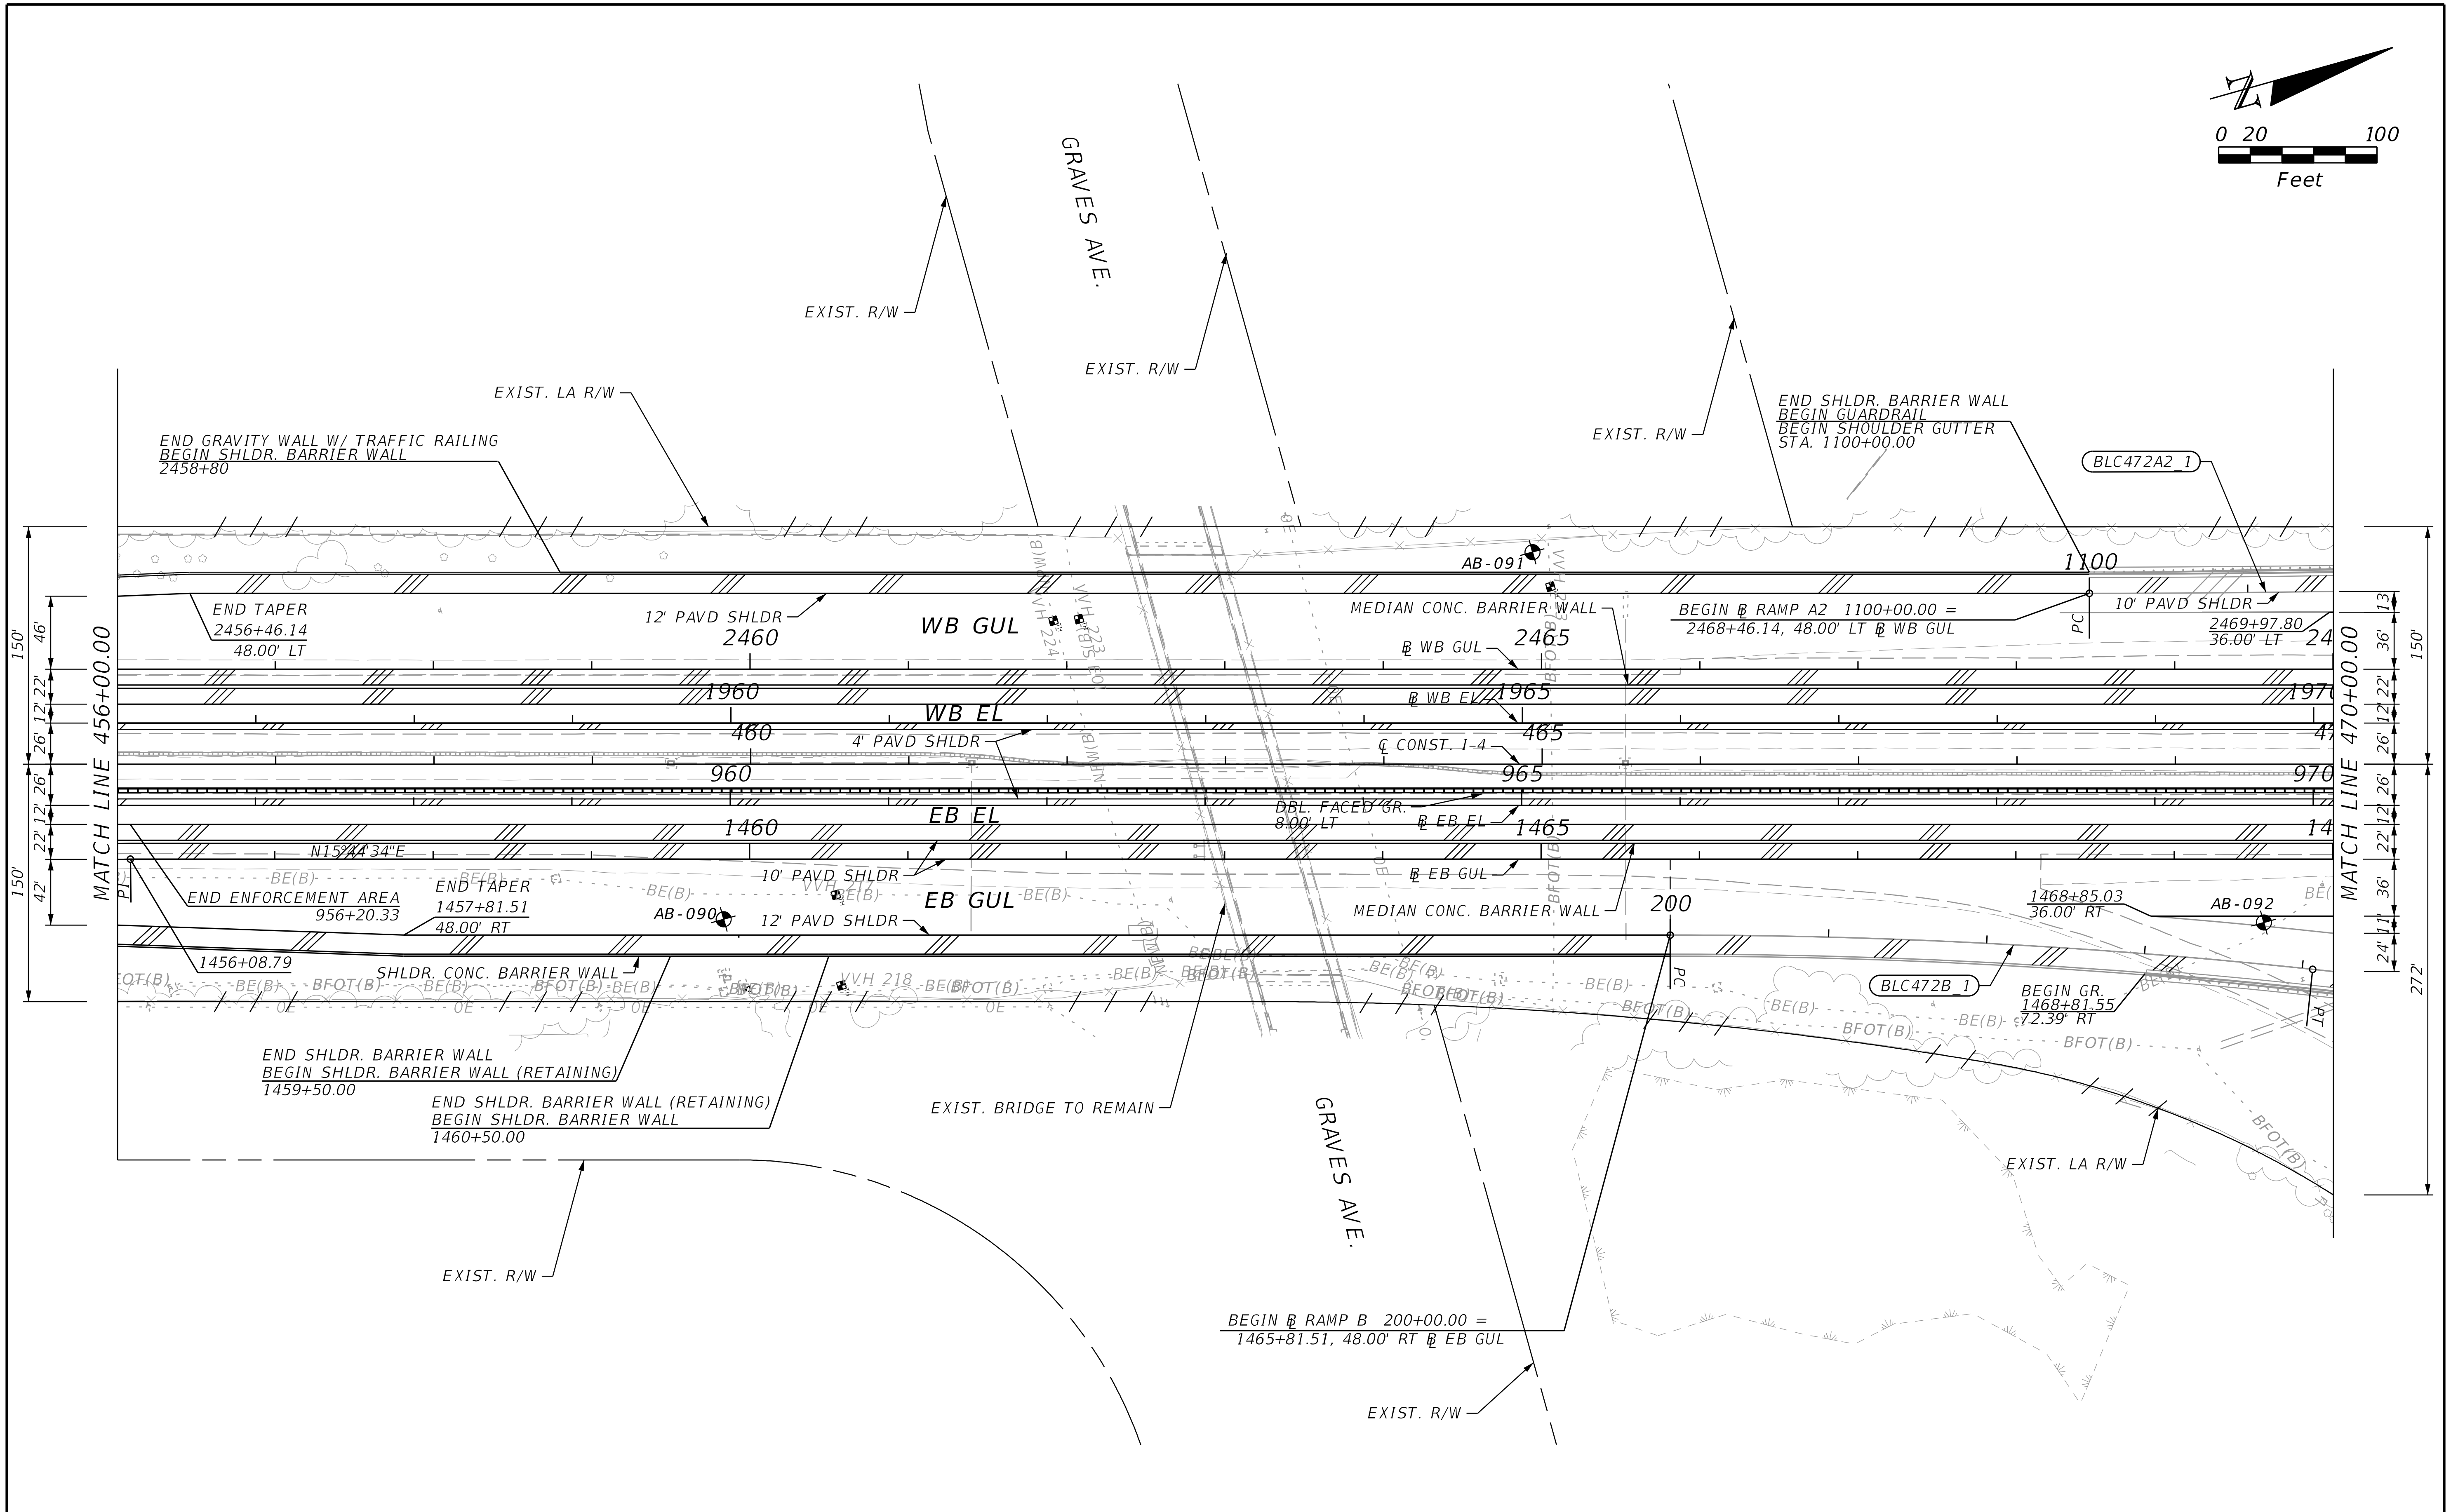

THE OFFICIAL RECORD OF THIS SHEET IS THE ELECTRONIC FILE DIGITALLY SIGNED AND SEALED UNDER RULE 61G15-23.004, F.A.C.

REVISIONS			
DATE	DESCRIPTION	DATE	DESCRIPTION

STANTEC CONSULTING SERVICES INC.
ENGINEER OF RECORD:
WILLIAM V. ANDERSON, P.E. NO.: 36682
11315 CORPORATE BLVD., SUITE 105
ORLANDO, FLORIDA 32817
(407) 823-8966
CERTIFICATE OF AUTHORIZATION NO. 27013

STATE OF FLORIDA
DEPARTMENT OF TRANSPORTATION

ROAD NO.	COUNTY	FINANCIAL PROJECT ID
SR400	VOLUSIA	408464-2-32-01

ROADWAY PLANS
SR 400 (I-4)

SHEET NO.
107

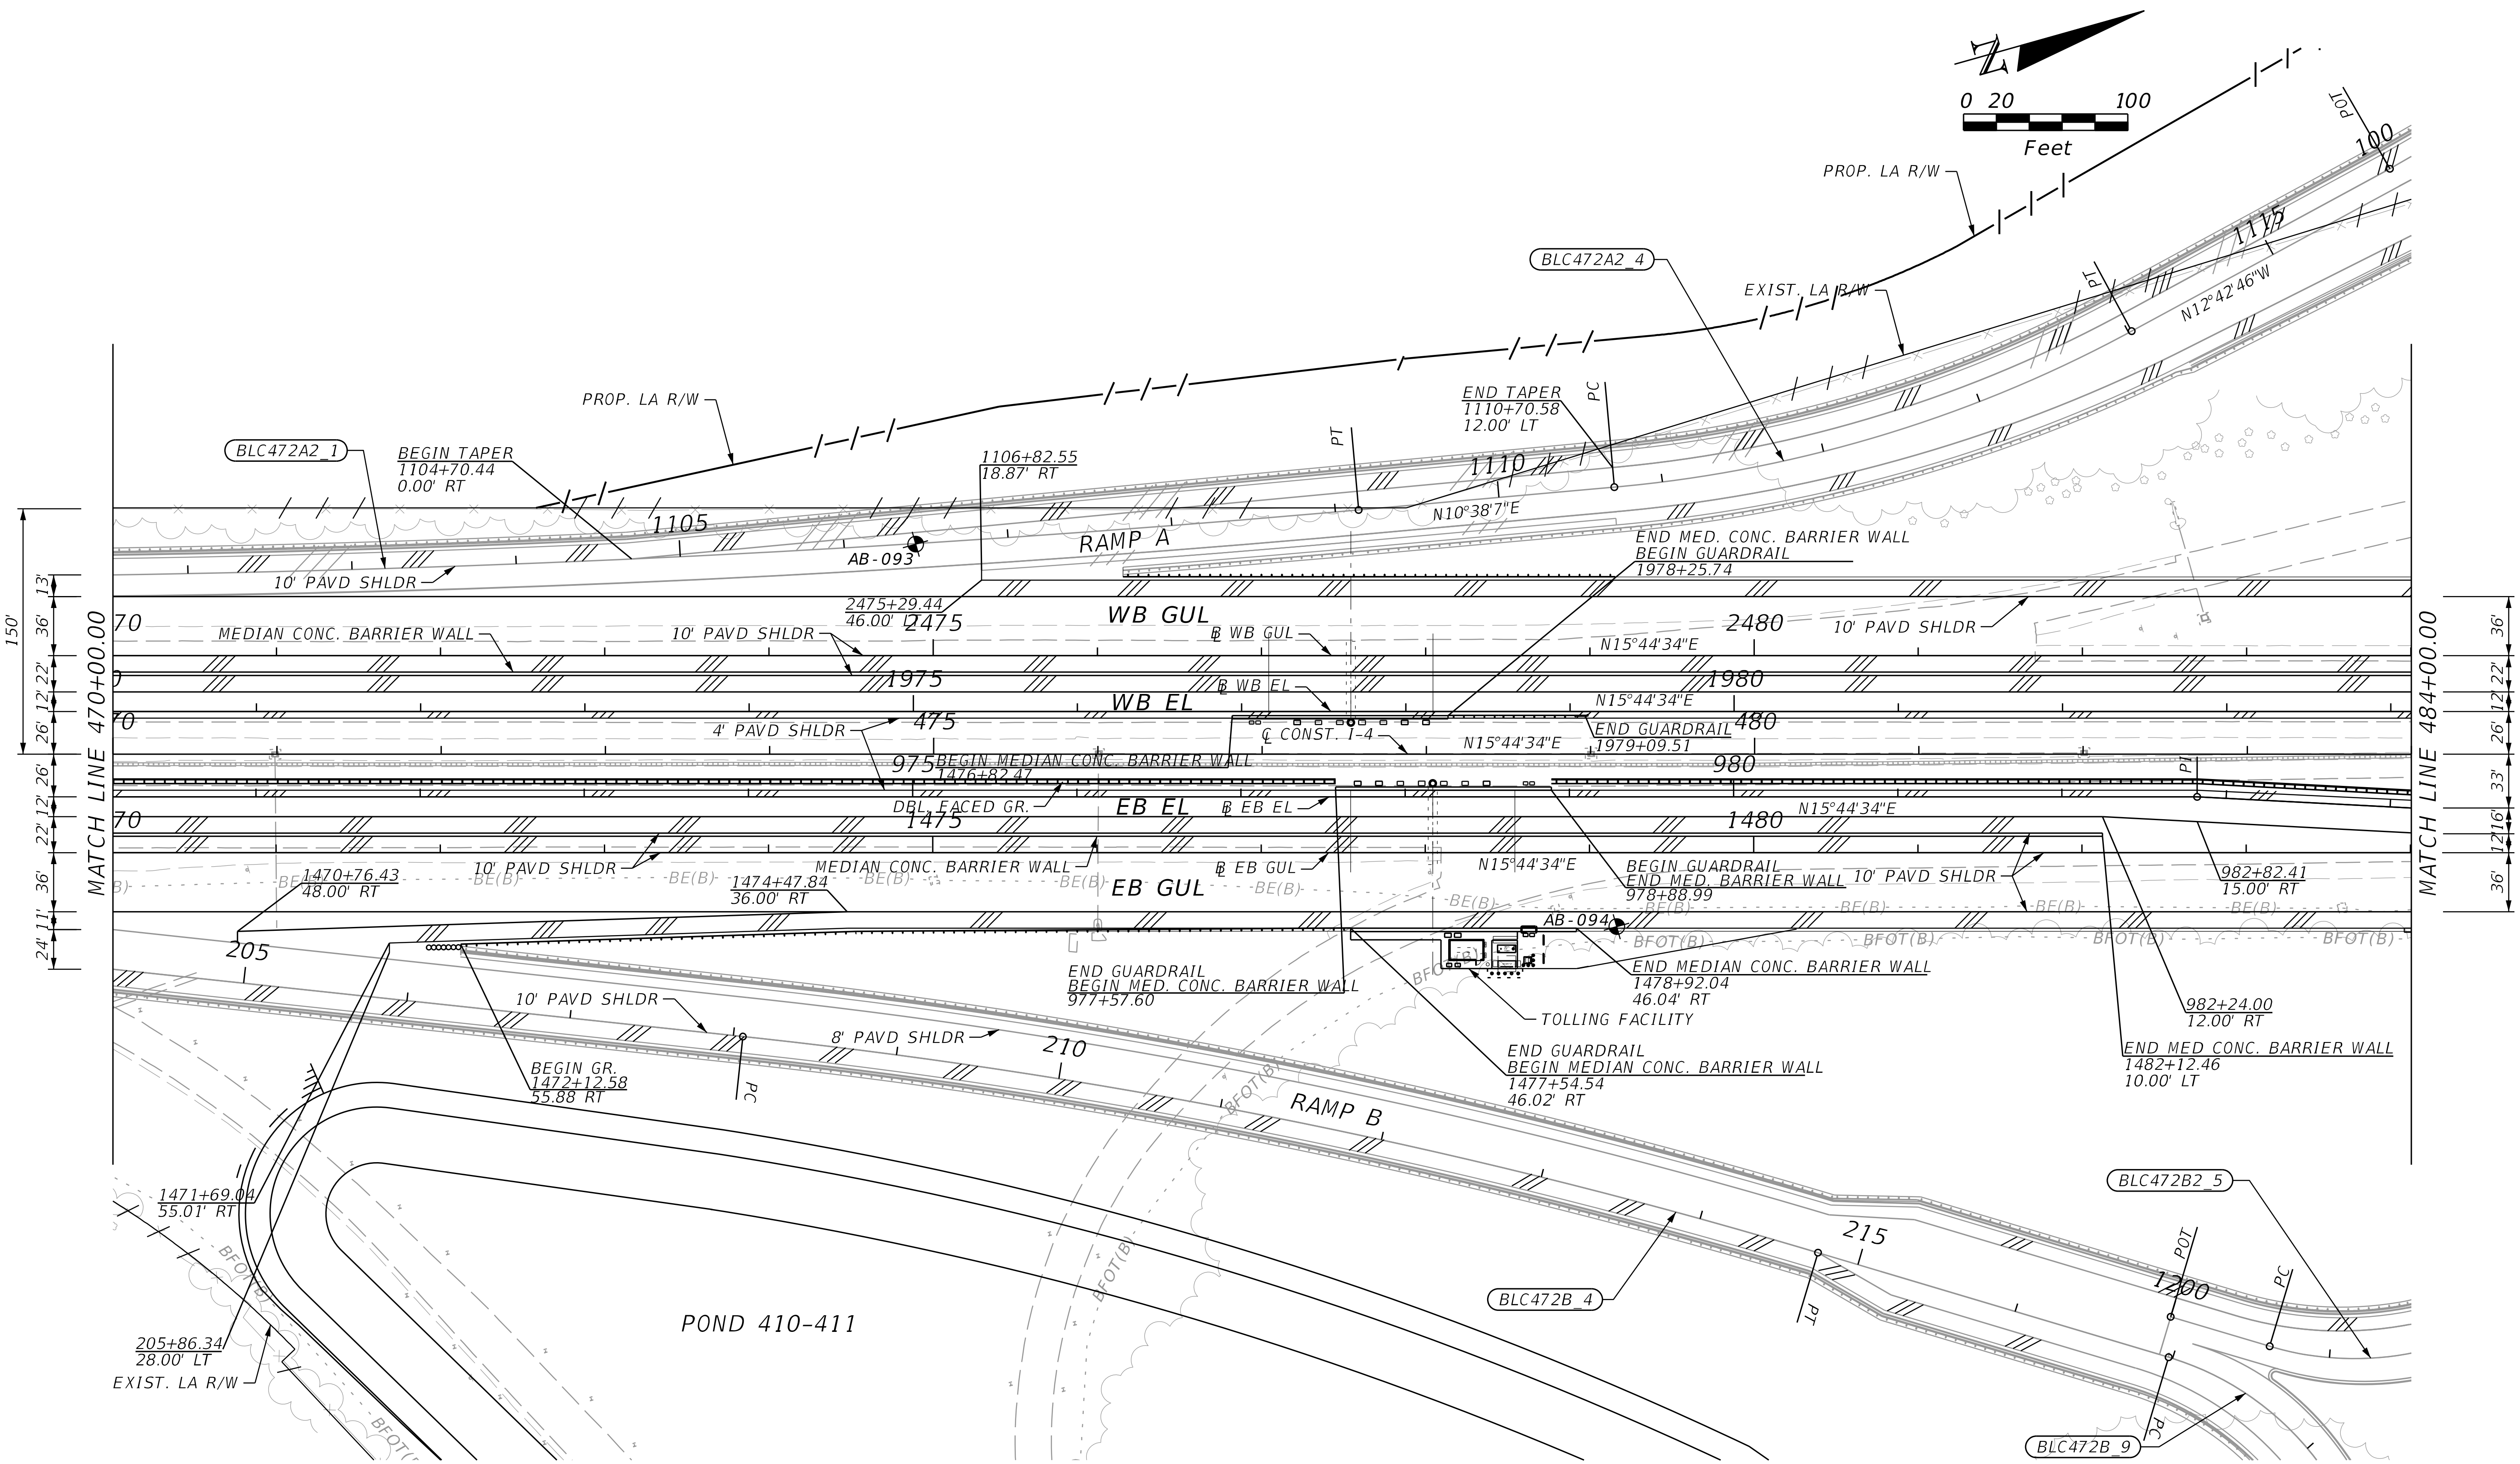

REVISIONS			
DATE	DESCRIPTION	DATE	DESCRIPTION

STANTEC CONSULTING SERVICES INC.
ENGINEER OF RECORD:
WILLIAM V. ANDERSON, P.E. NO.: 36682
11315 CORPORATE BLVD., SUITE 105
ORLANDO, FLORIDA 32817
(407) 823-8966
CERTIFICATE OF AUTHORIZATION NO. 27013

STATE OF FLORIDA
DEPARTMENT OF TRANSPORTATION

ROAD NO.	COUNTY	FINANCIAL PROJECT ID
SR400	VOLUSIA	408464-2-32-01

ROADWAY PLANS
SR 400 (I-4)

SHEET NO.
108

THE OFFICIAL RECORD OF THIS SHEET IS THE ELECTRONIC FILE DIGITALLY SIGNED AND SEALED UNDER RULE 61G15-23.004, F.A.C.

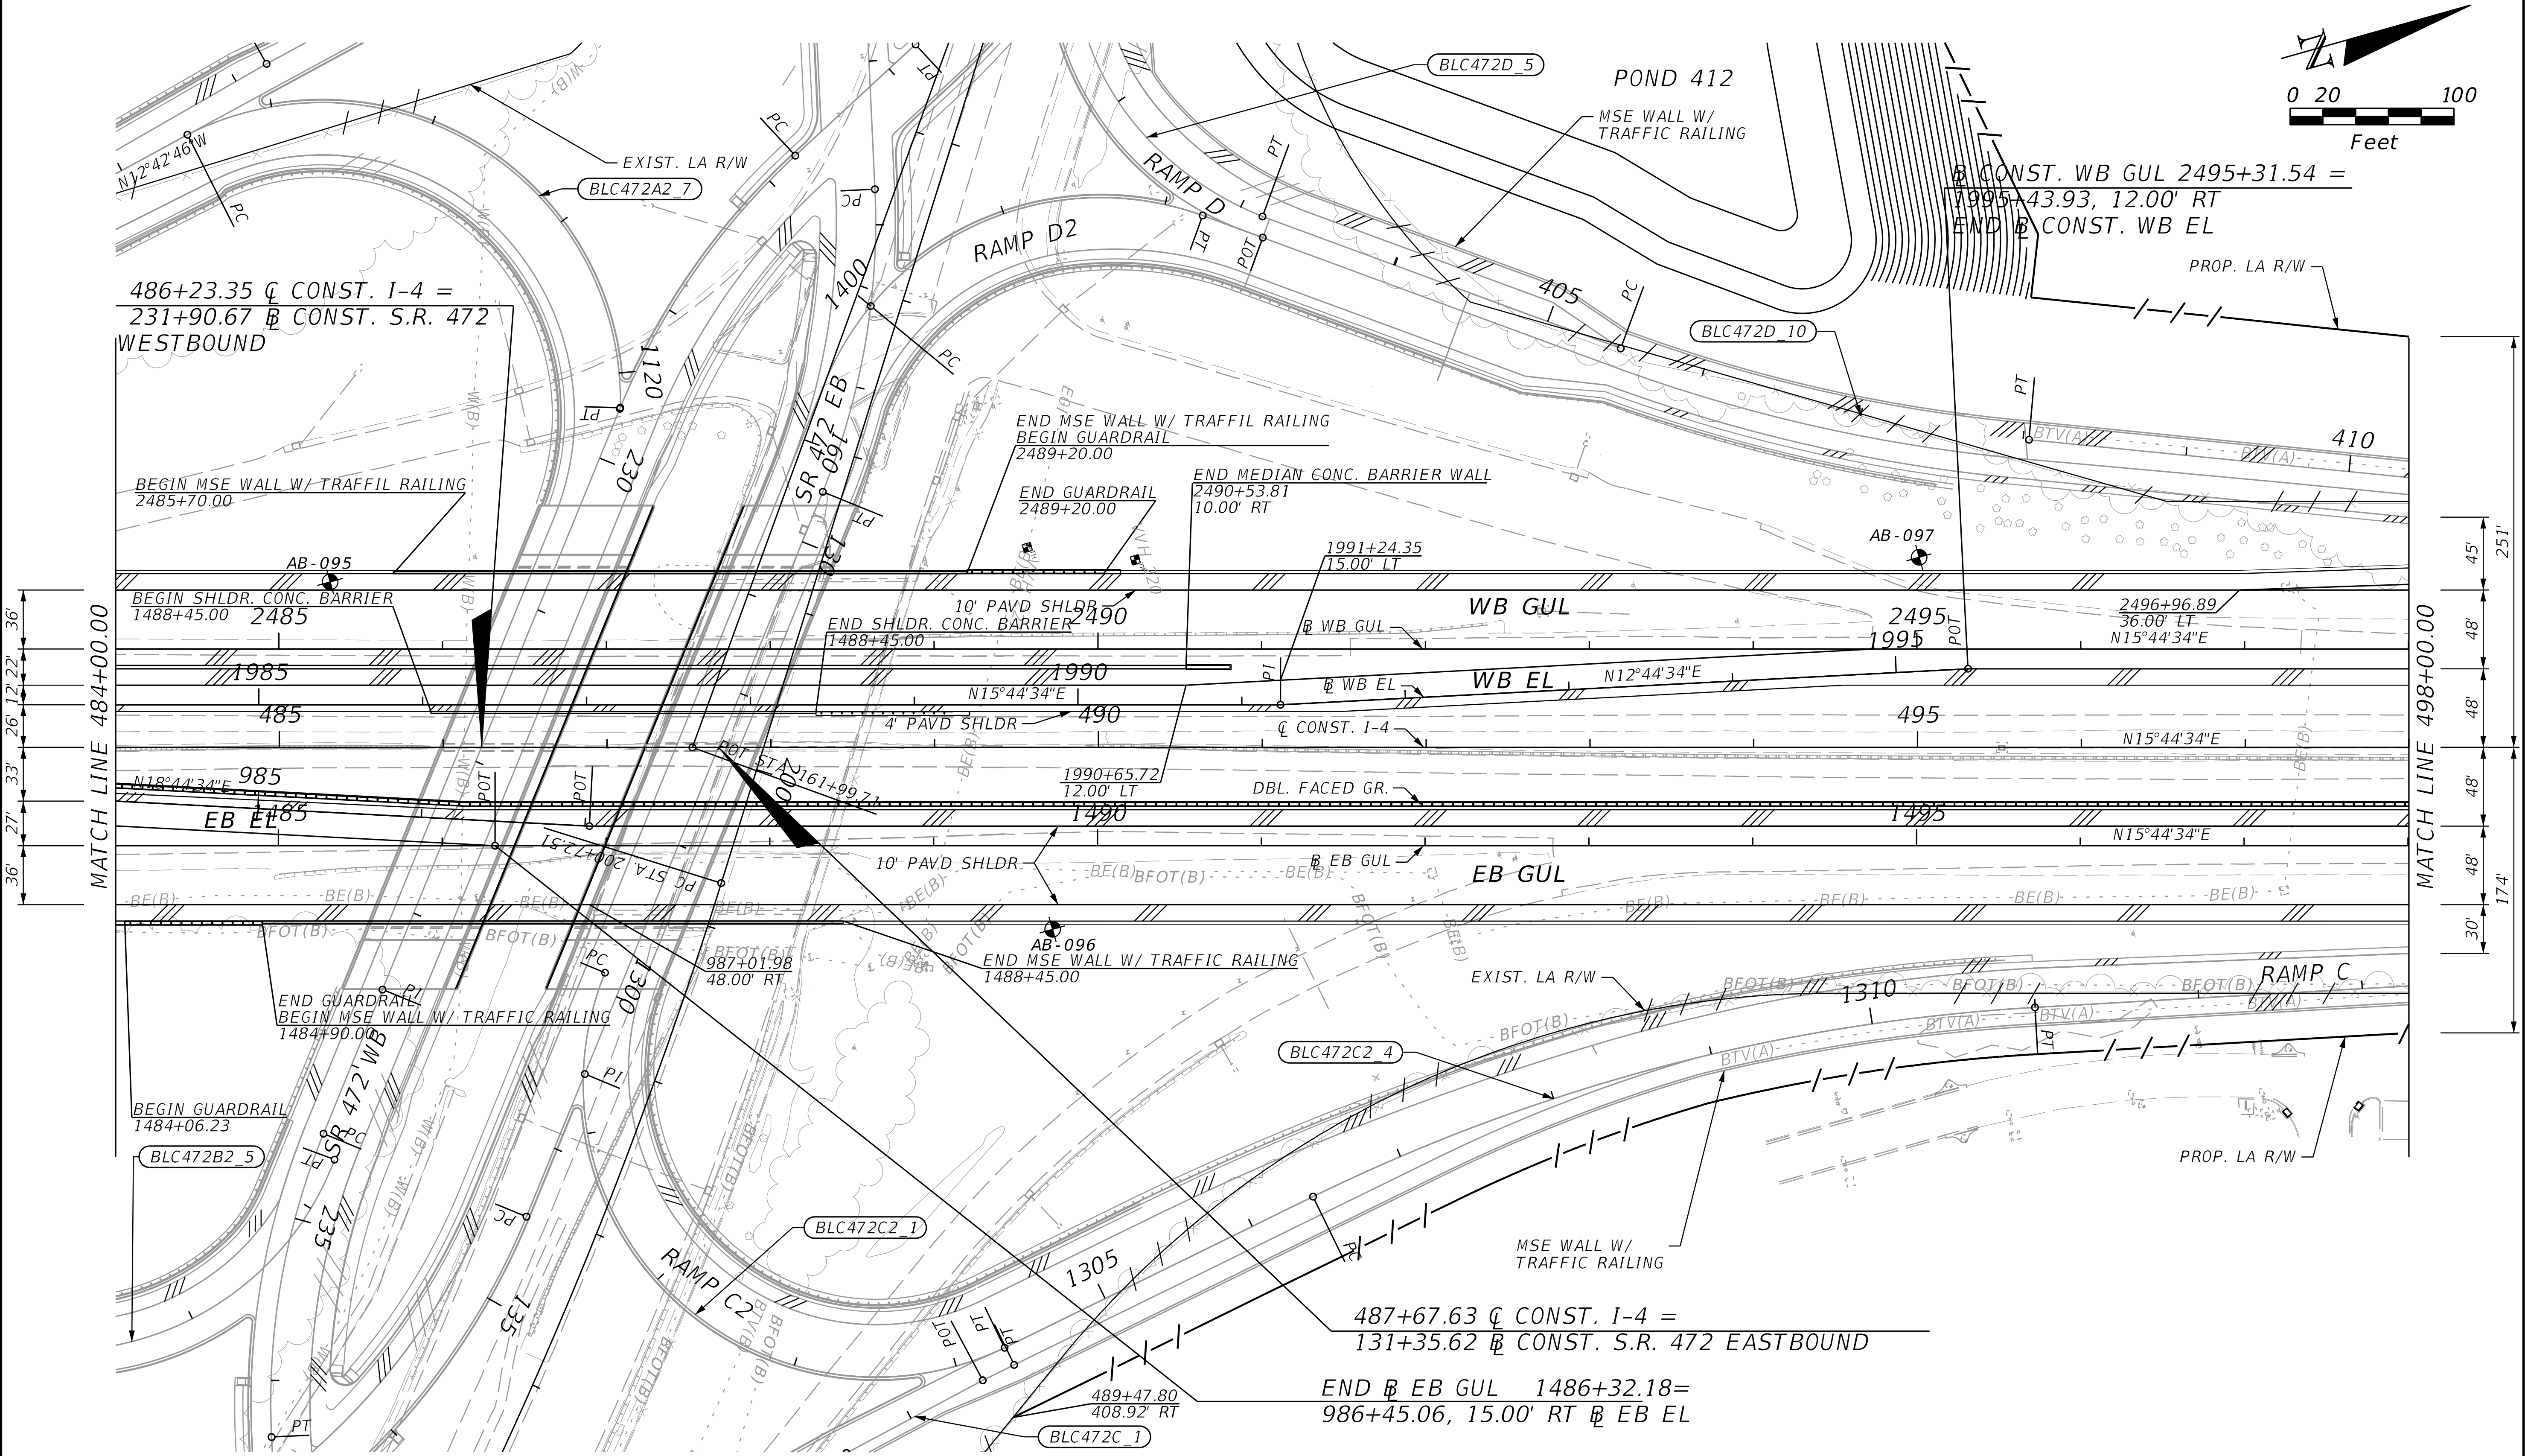

THE OFFICIAL RECORD OF THIS SHEET IS THE ELECTRONIC FILE DIGITALLY SIGNED AND SEALED UNDER RULE 61G15-23.004, F.A.C.

REVISIONS			
DATE	DESCRIPTION	DATE	DESCRIPTION

STANTEC CONSULTING SERVICES INC.
ENGINEER OF RECORD:
WILLIAM V. ANDERSON, P.E. NO.: 36682
11315 CORPORATE BLVD., SUITE 105
ORLANDO, FLORIDA 32817
(407) 823-8966
CERTIFICATE OF AUTHORIZATION NO. 27013

STATE OF FLORIDA
DEPARTMENT OF TRANSPORTATION

ROAD NO.	COUNTY	FINANCIAL PROJECT ID
SR400	VOLUSIA	408464-2-32-01

ROADWAY PLANS
SR 400 (I-4)

SHEET NO.
109

jchassee 6/14/2019 4:17:31 PM Default V:\2158\active\CADD\40846423201\roadway\PLANRD40.dgn

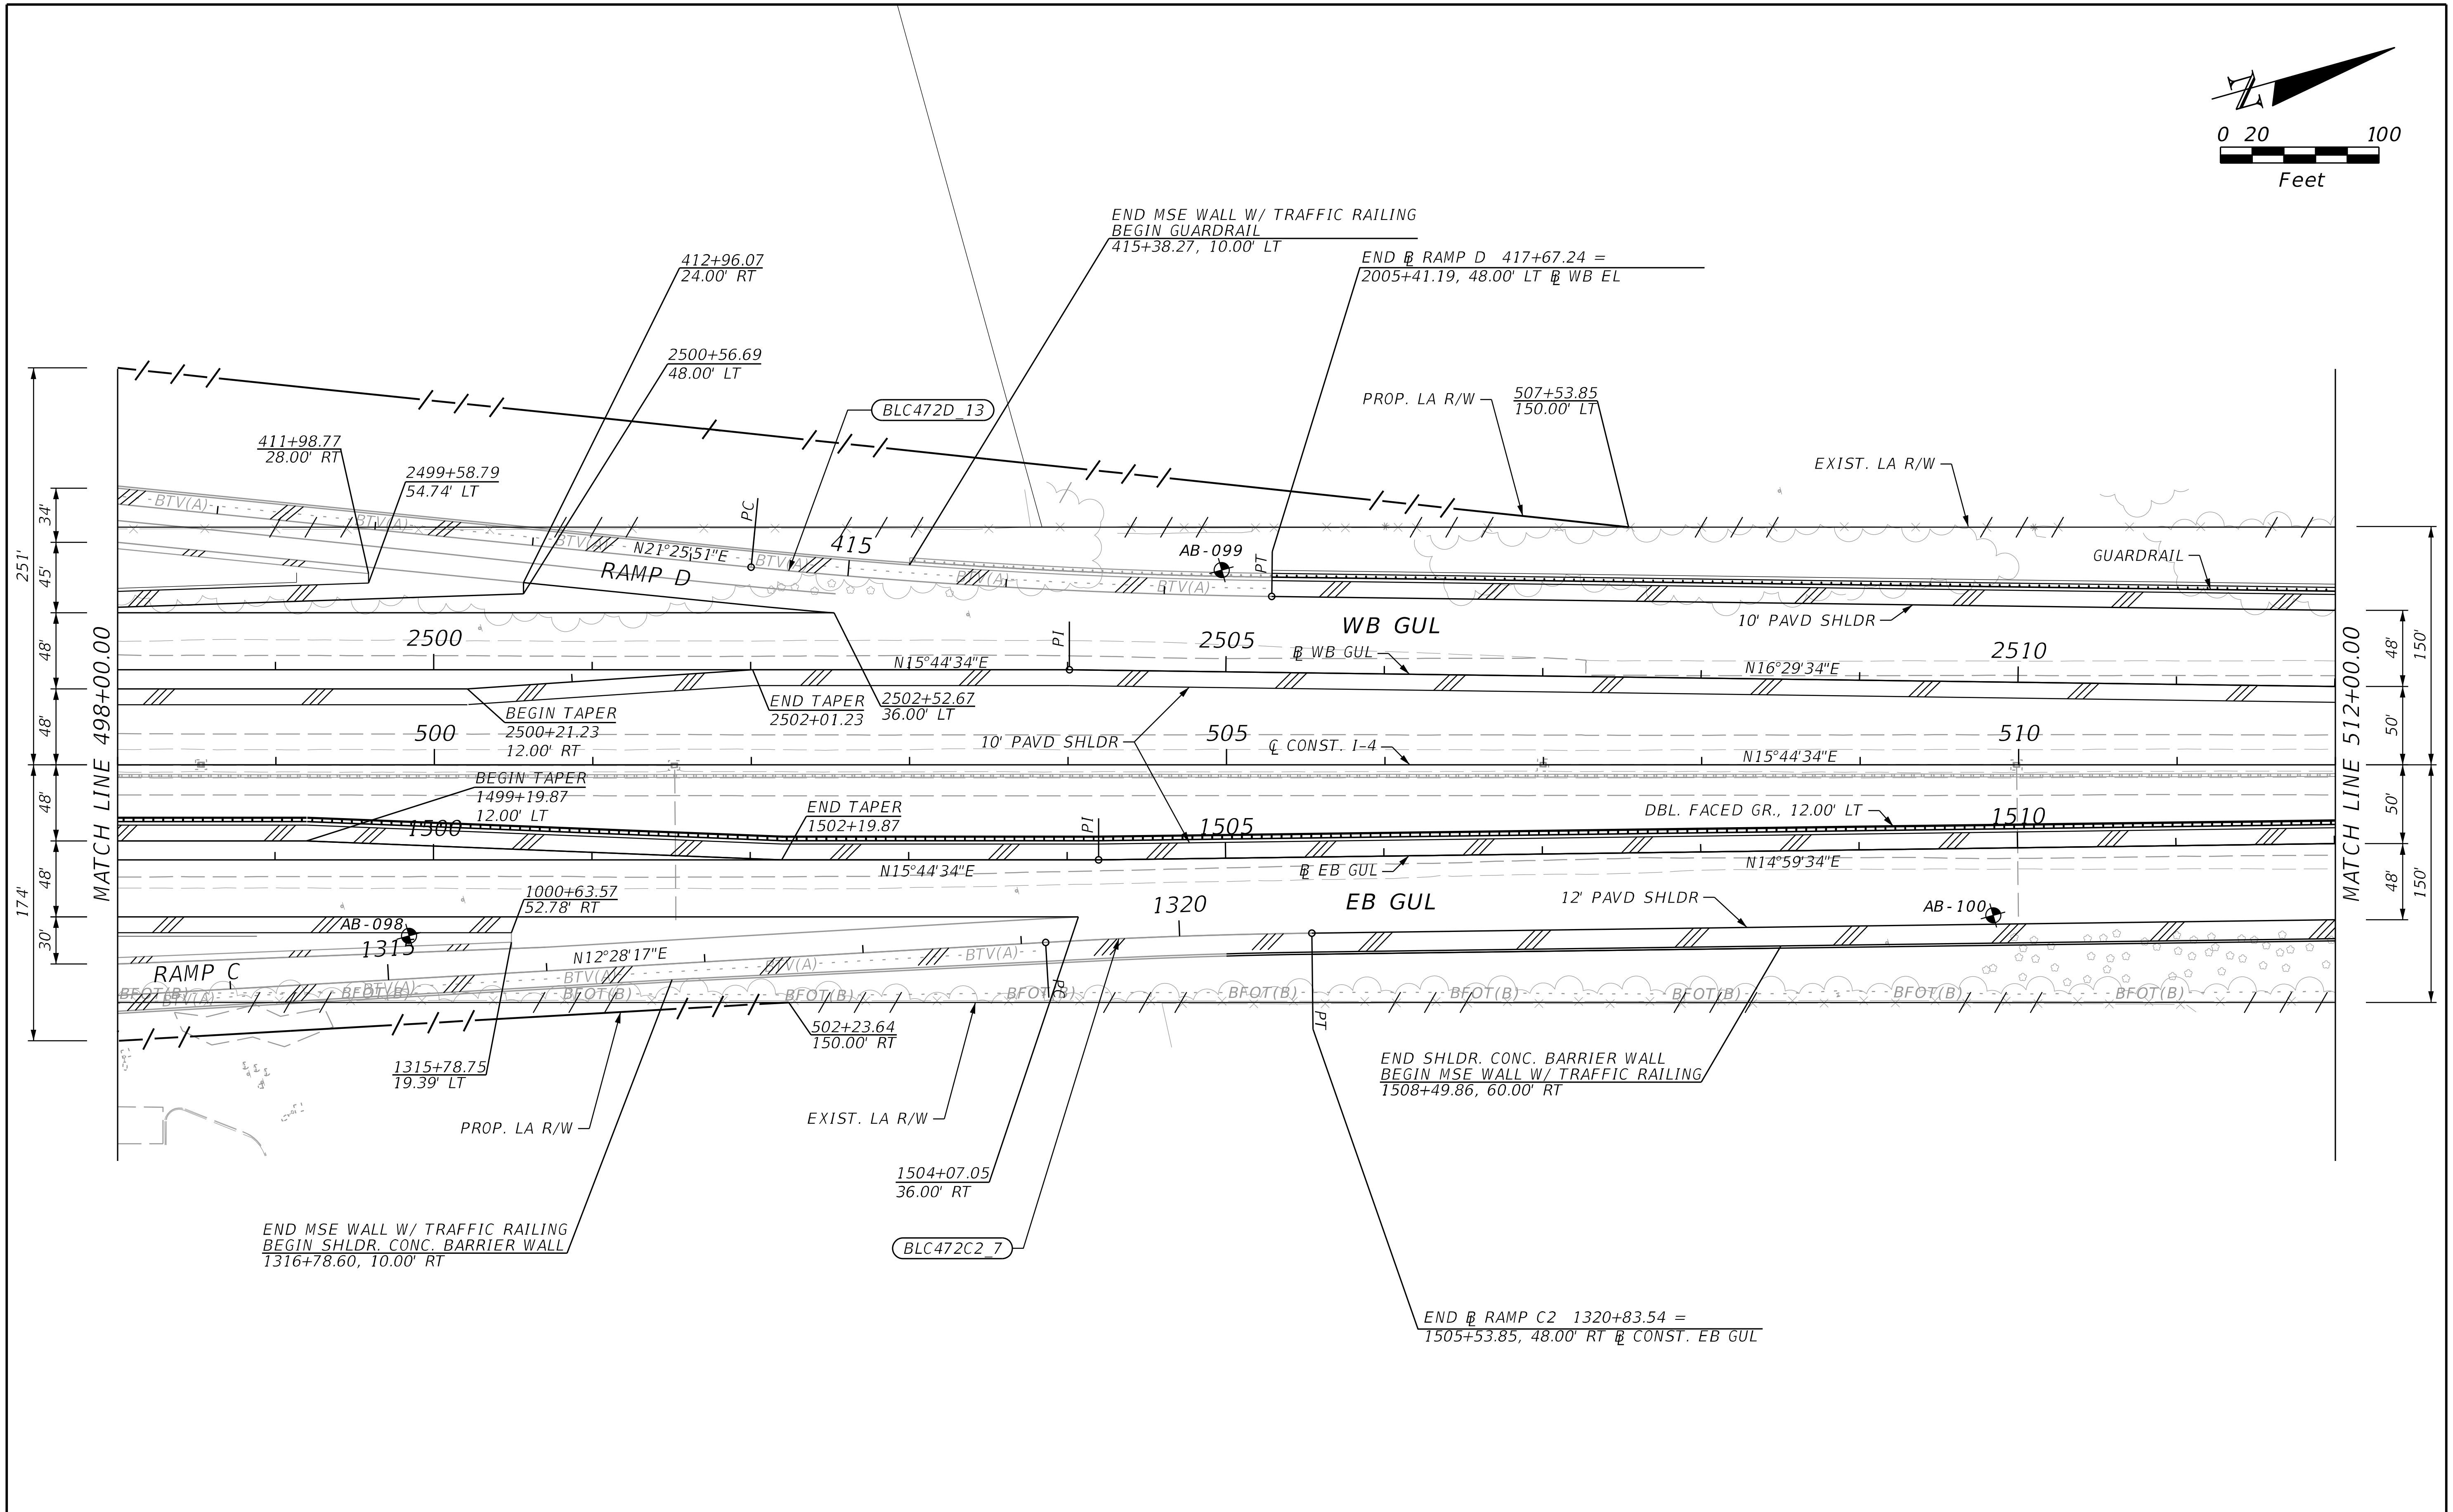

THE OFFICIAL RECORD OF THIS SHEET IS THE ELECTRONIC FILE DIGITALLY SIGNED AND SEALED UNDER RULE 61G15-23.004, F.A.C.

REVISIONS			
DATE	DESCRIPTION	DATE	DESCRIPTION

STANTEC CONSULTING SERVICES INC.
ENGINEER OF RECORD:
WILLIAM V. ANDERSON, P.E. NO.: 36682
11315 CORPORATE BLVD., SUITE 105
ORLANDO, FLORIDA 32817
(407) 823-8966
CERTIFICATE OF AUTHORIZATION NO. 27013

STATE OF FLORIDA
DEPARTMENT OF TRANSPORTATION

ROAD NO.	COUNTY	FINANCIAL PROJECT ID
SR400	VOLUSIA	408464-2-32-01

ROADWAY PLANS
SR 400 (I-4)

SHEET NO.
110

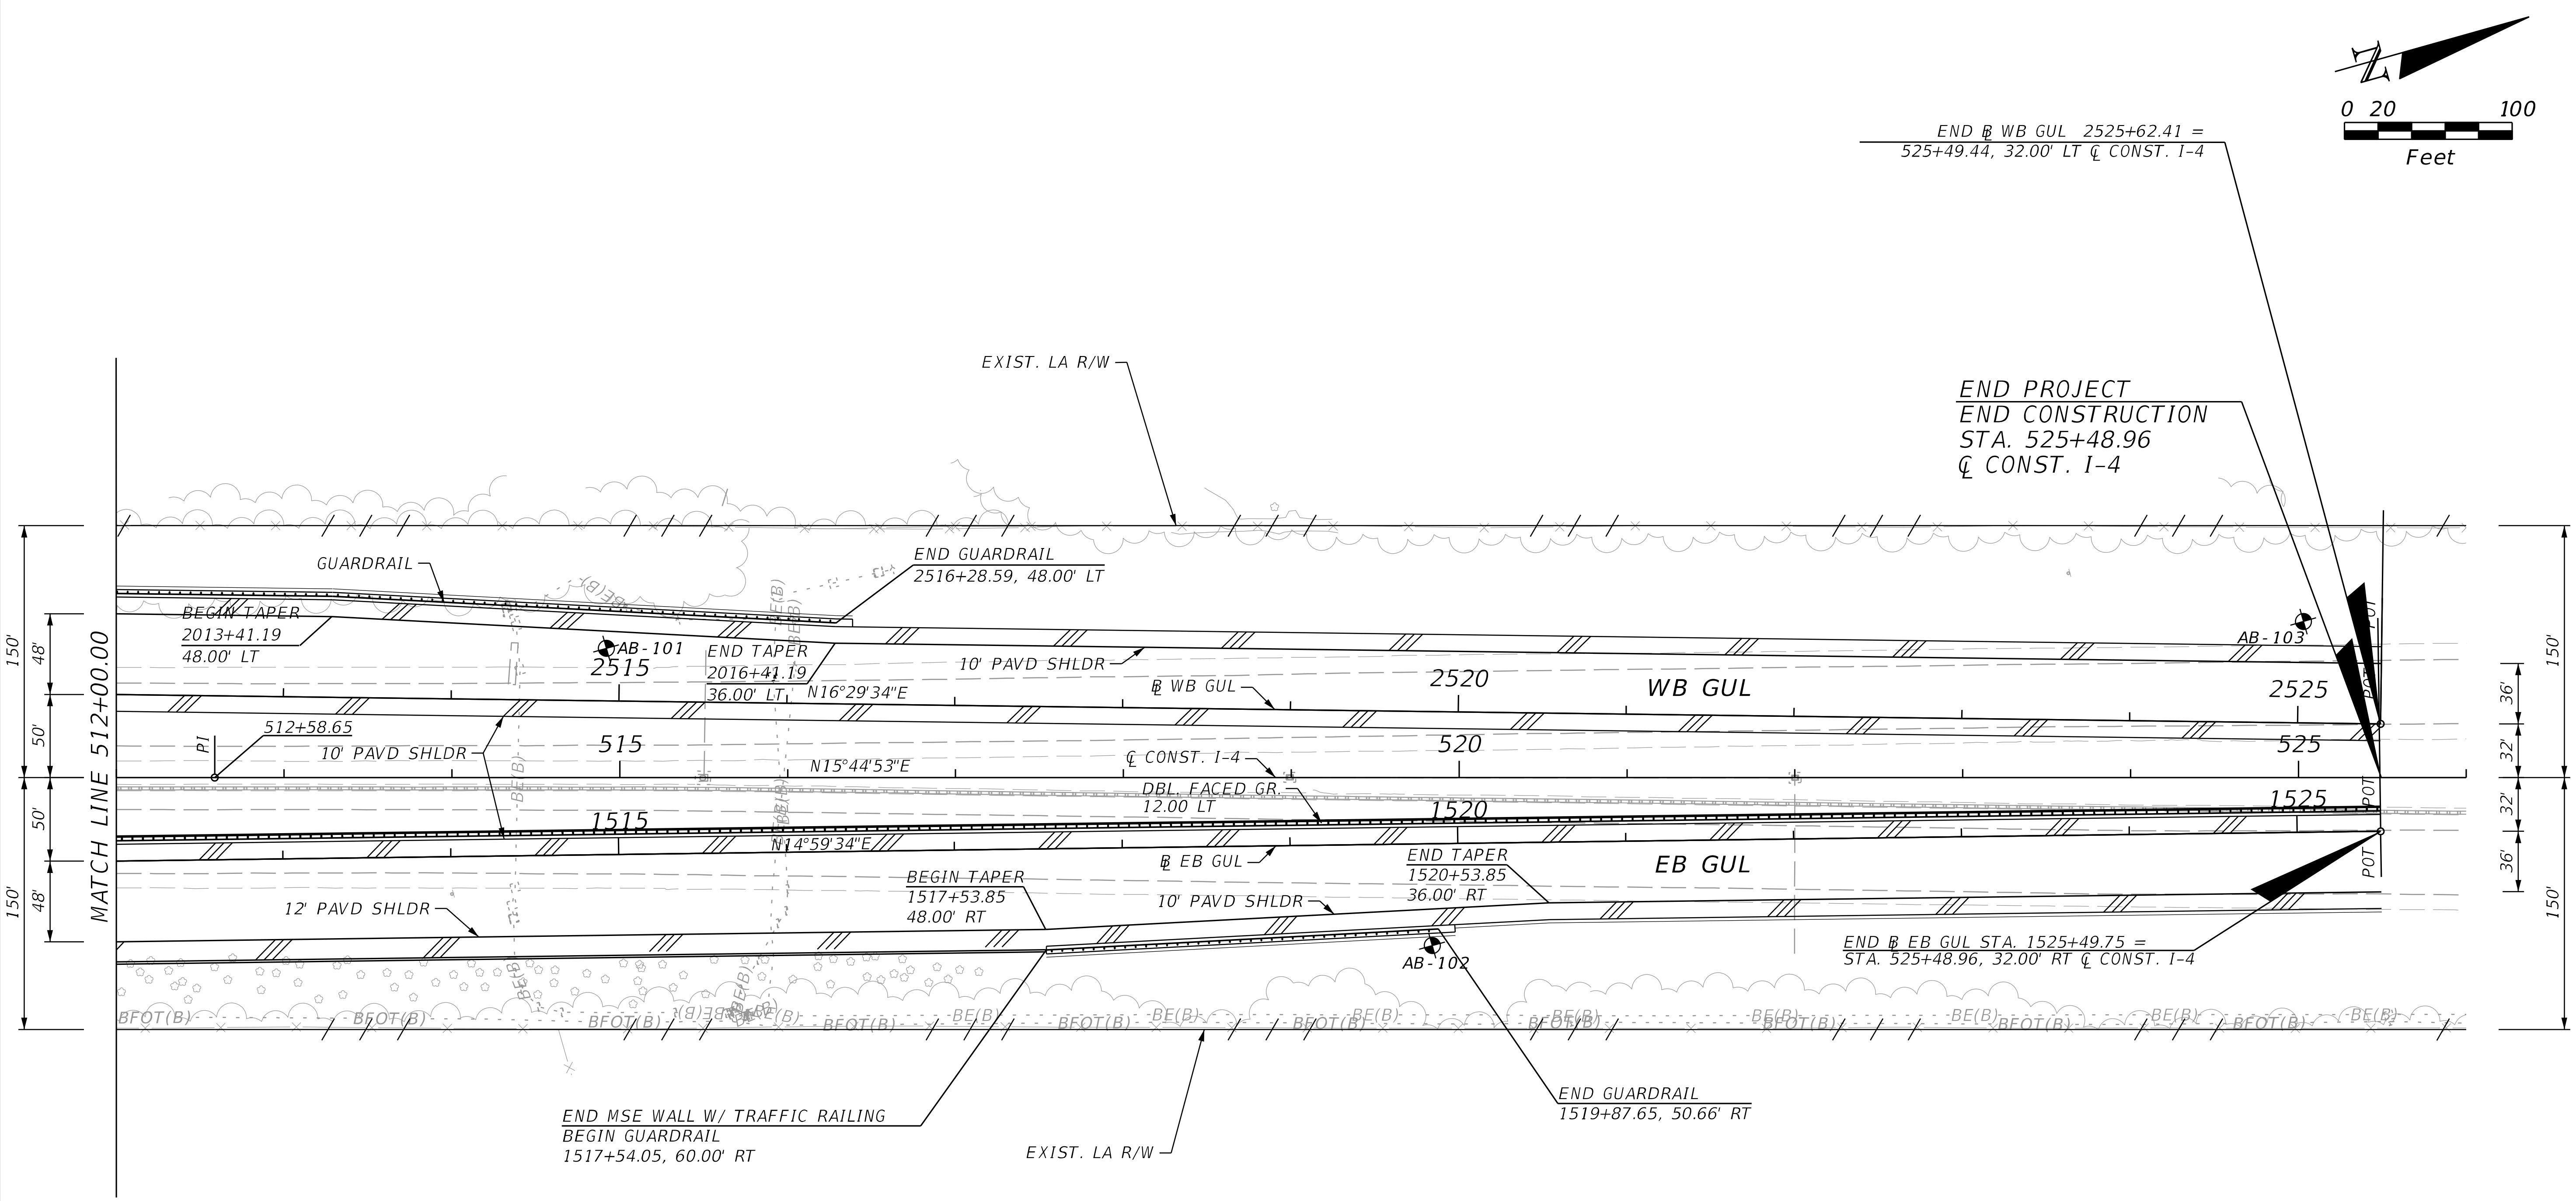

THE OFFICIAL RECORD OF THIS SHEET IS THE ELECTRONIC FILE DIGITALLY SIGNED AND SEALED UNDER RULE 61G15-23.004, F.A.C.

REVISIONS			
DATE	DESCRIPTION	DATE	DESCRIPTION

STANTEC CONSULTING SERVICES INC.
ENGINEER OF RECORD:
WILLIAM V. ANDERSON, P.E. NO.: 36682
11315 CORPORATE BLVD., SUITE 105
ORLANDO, FLORIDA 32817
(407) 823-8966
CERTIFICATE OF AUTHORIZATION NO. 27013

STATE OF FLORIDA
DEPARTMENT OF TRANSPORTATION

ROAD NO.	COUNTY	FINANCIAL PROJECT ID
SR400	VOLUSIA	408464-2-32-01

ROADWAY PLANS
SR 400 (I-4)

SHEET NO.
111

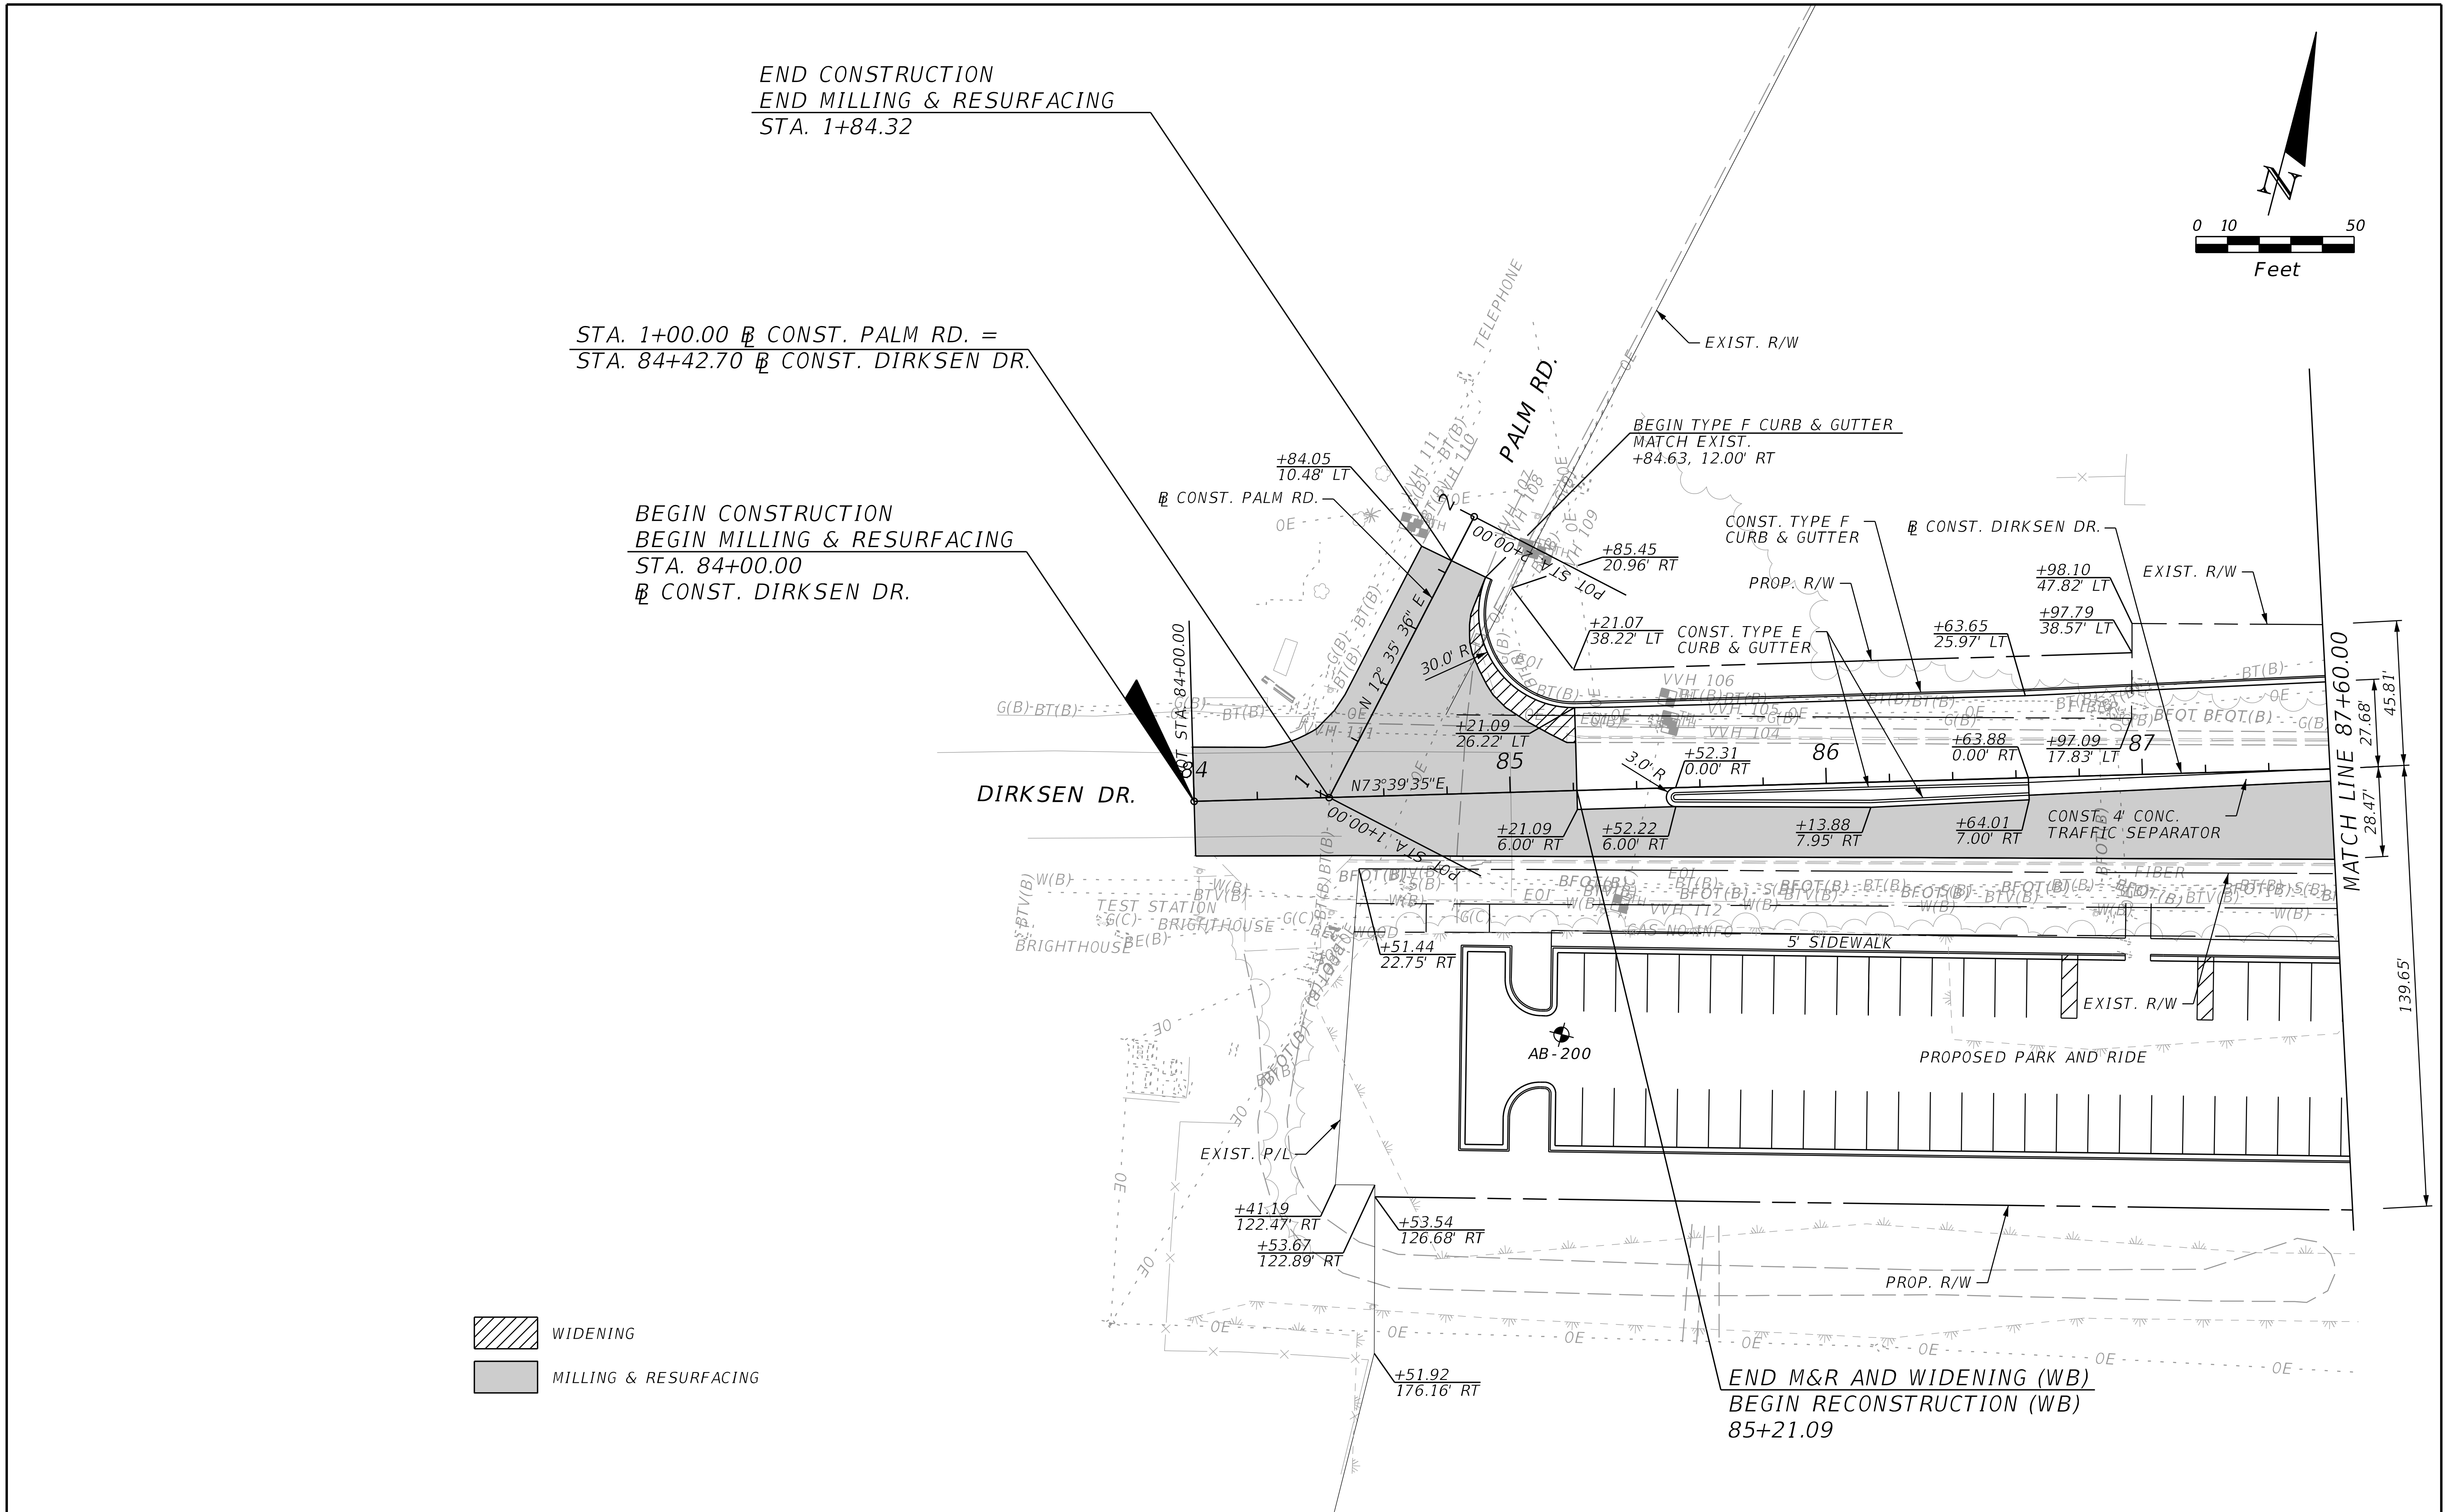

THE OFFICIAL RECORD OF THIS SHEET IS THE ELECTRONIC FILE DIGITALLY SIGNED AND SEALED UNDER RULE 61G15-23.004, F.A.C.

REVISIONS			
DATE	DESCRIPTION	DATE	DESCRIPTION

STANTEC CONSULTING SERVICES INC.
ENGINEER OF RECORD:
WILLIAM V. ANDERSON, P.E. NO.: 36682
11315 CORPORATE BLVD., SUITE 105
ORLANDO, FLORIDA 32817
(407) 823-8966
CERTIFICATE OF AUTHORIZATION NO. 27013

STATE OF FLORIDA
DEPARTMENT OF TRANSPORTATION

ROAD NO.	COUNTY	FINANCIAL PROJECT ID
SR400	VOLUSIA	408464-2-32-01

ROADWAY PLANS
DIRKSEN DR.

SHEET NO.
112

jchassee 6/14/2019 4:17:39 PM Default V:\2158\active\CADD\40846423201\roadway\PLANRD401.dgn

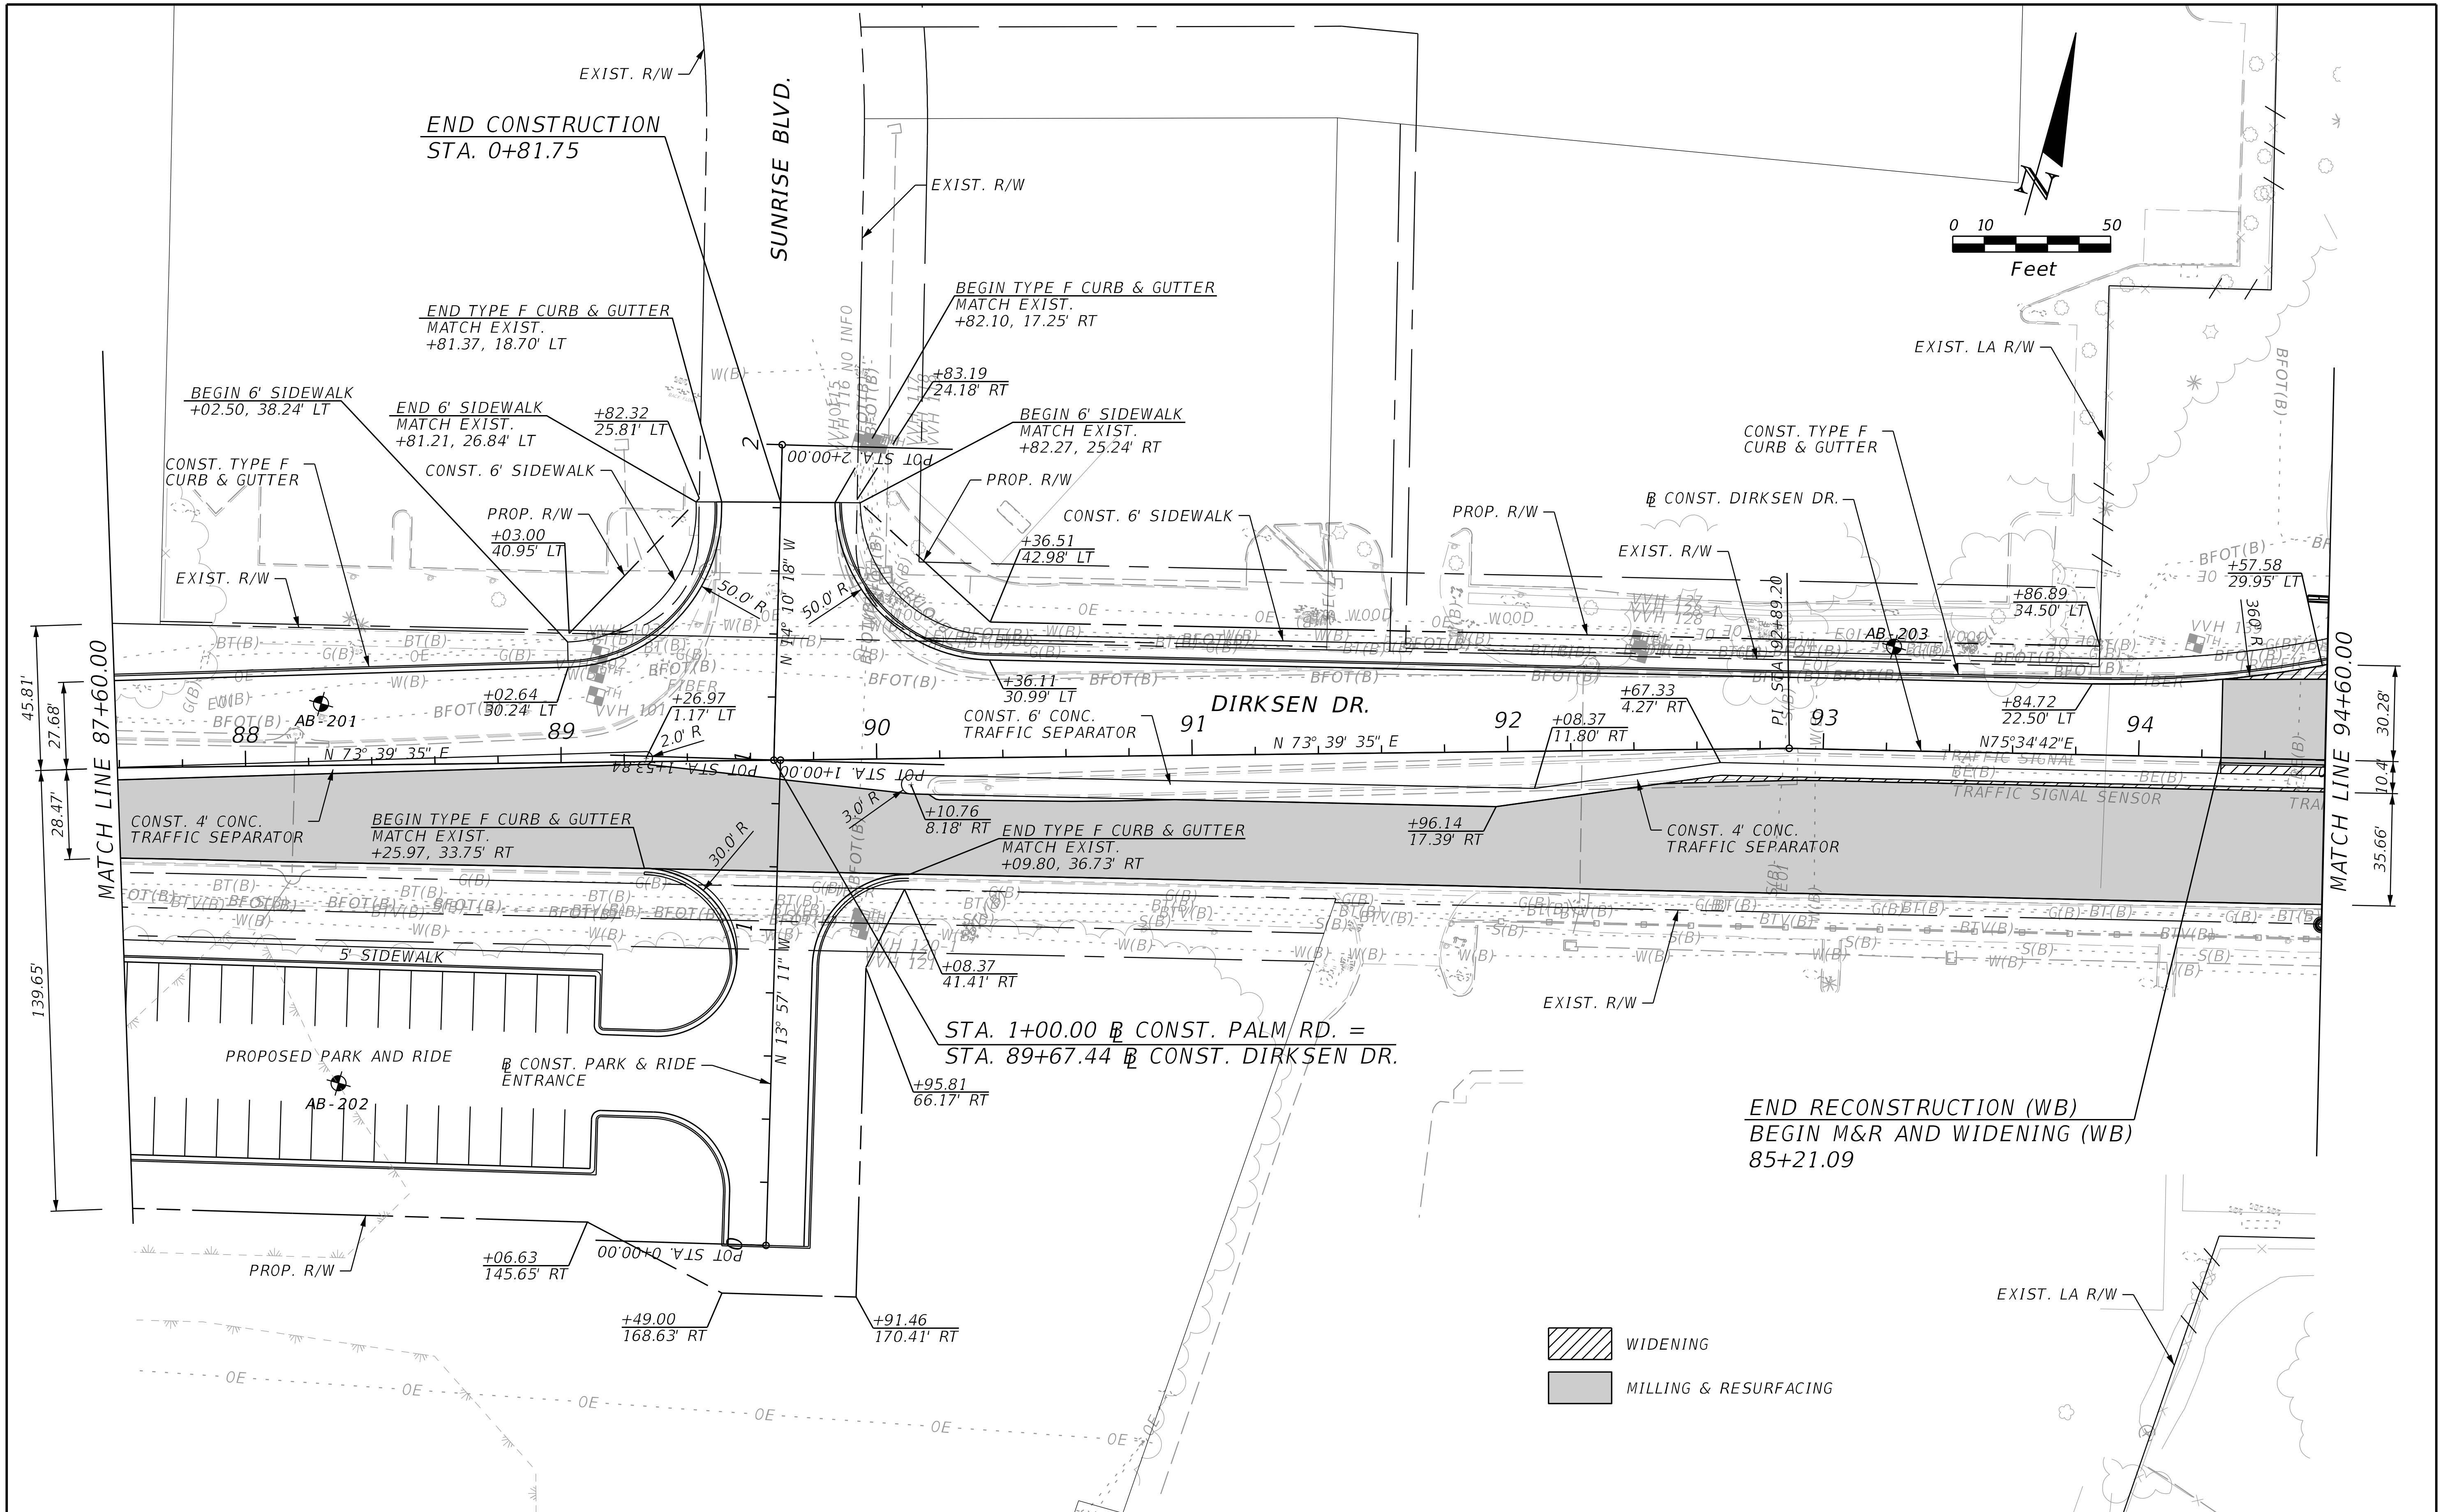

THE OFFICIAL RECORD OF THIS SHEET IS THE ELECTRONIC FILE DIGITALLY SIGNED AND SEALED UNDER RULE 61G15-23.004, F.A.C.

REVISIONS			
DATE	DESCRIPTION	DATE	DESCRIPTION

STANTEC CONSULTING SERVICES INC.
ENGINEER OF RECORD:
WILLIAM V. ANDERSON, P.E. NO.: 36682
11315 CORPORATE BLVD., SUITE 105
ORLANDO, FLORIDA 32817
(407) 823-8966
CERTIFICATE OF AUTHORIZATION NO. 27013

STATE OF FLORIDA
DEPARTMENT OF TRANSPORTATION

ROAD NO.	COUNTY	FINANCIAL PROJECT ID
SR400	VOLUSIA	408464-2-32-01

ROADWAY PLANS
DIRKSEN DR.

SHEET NO.
113

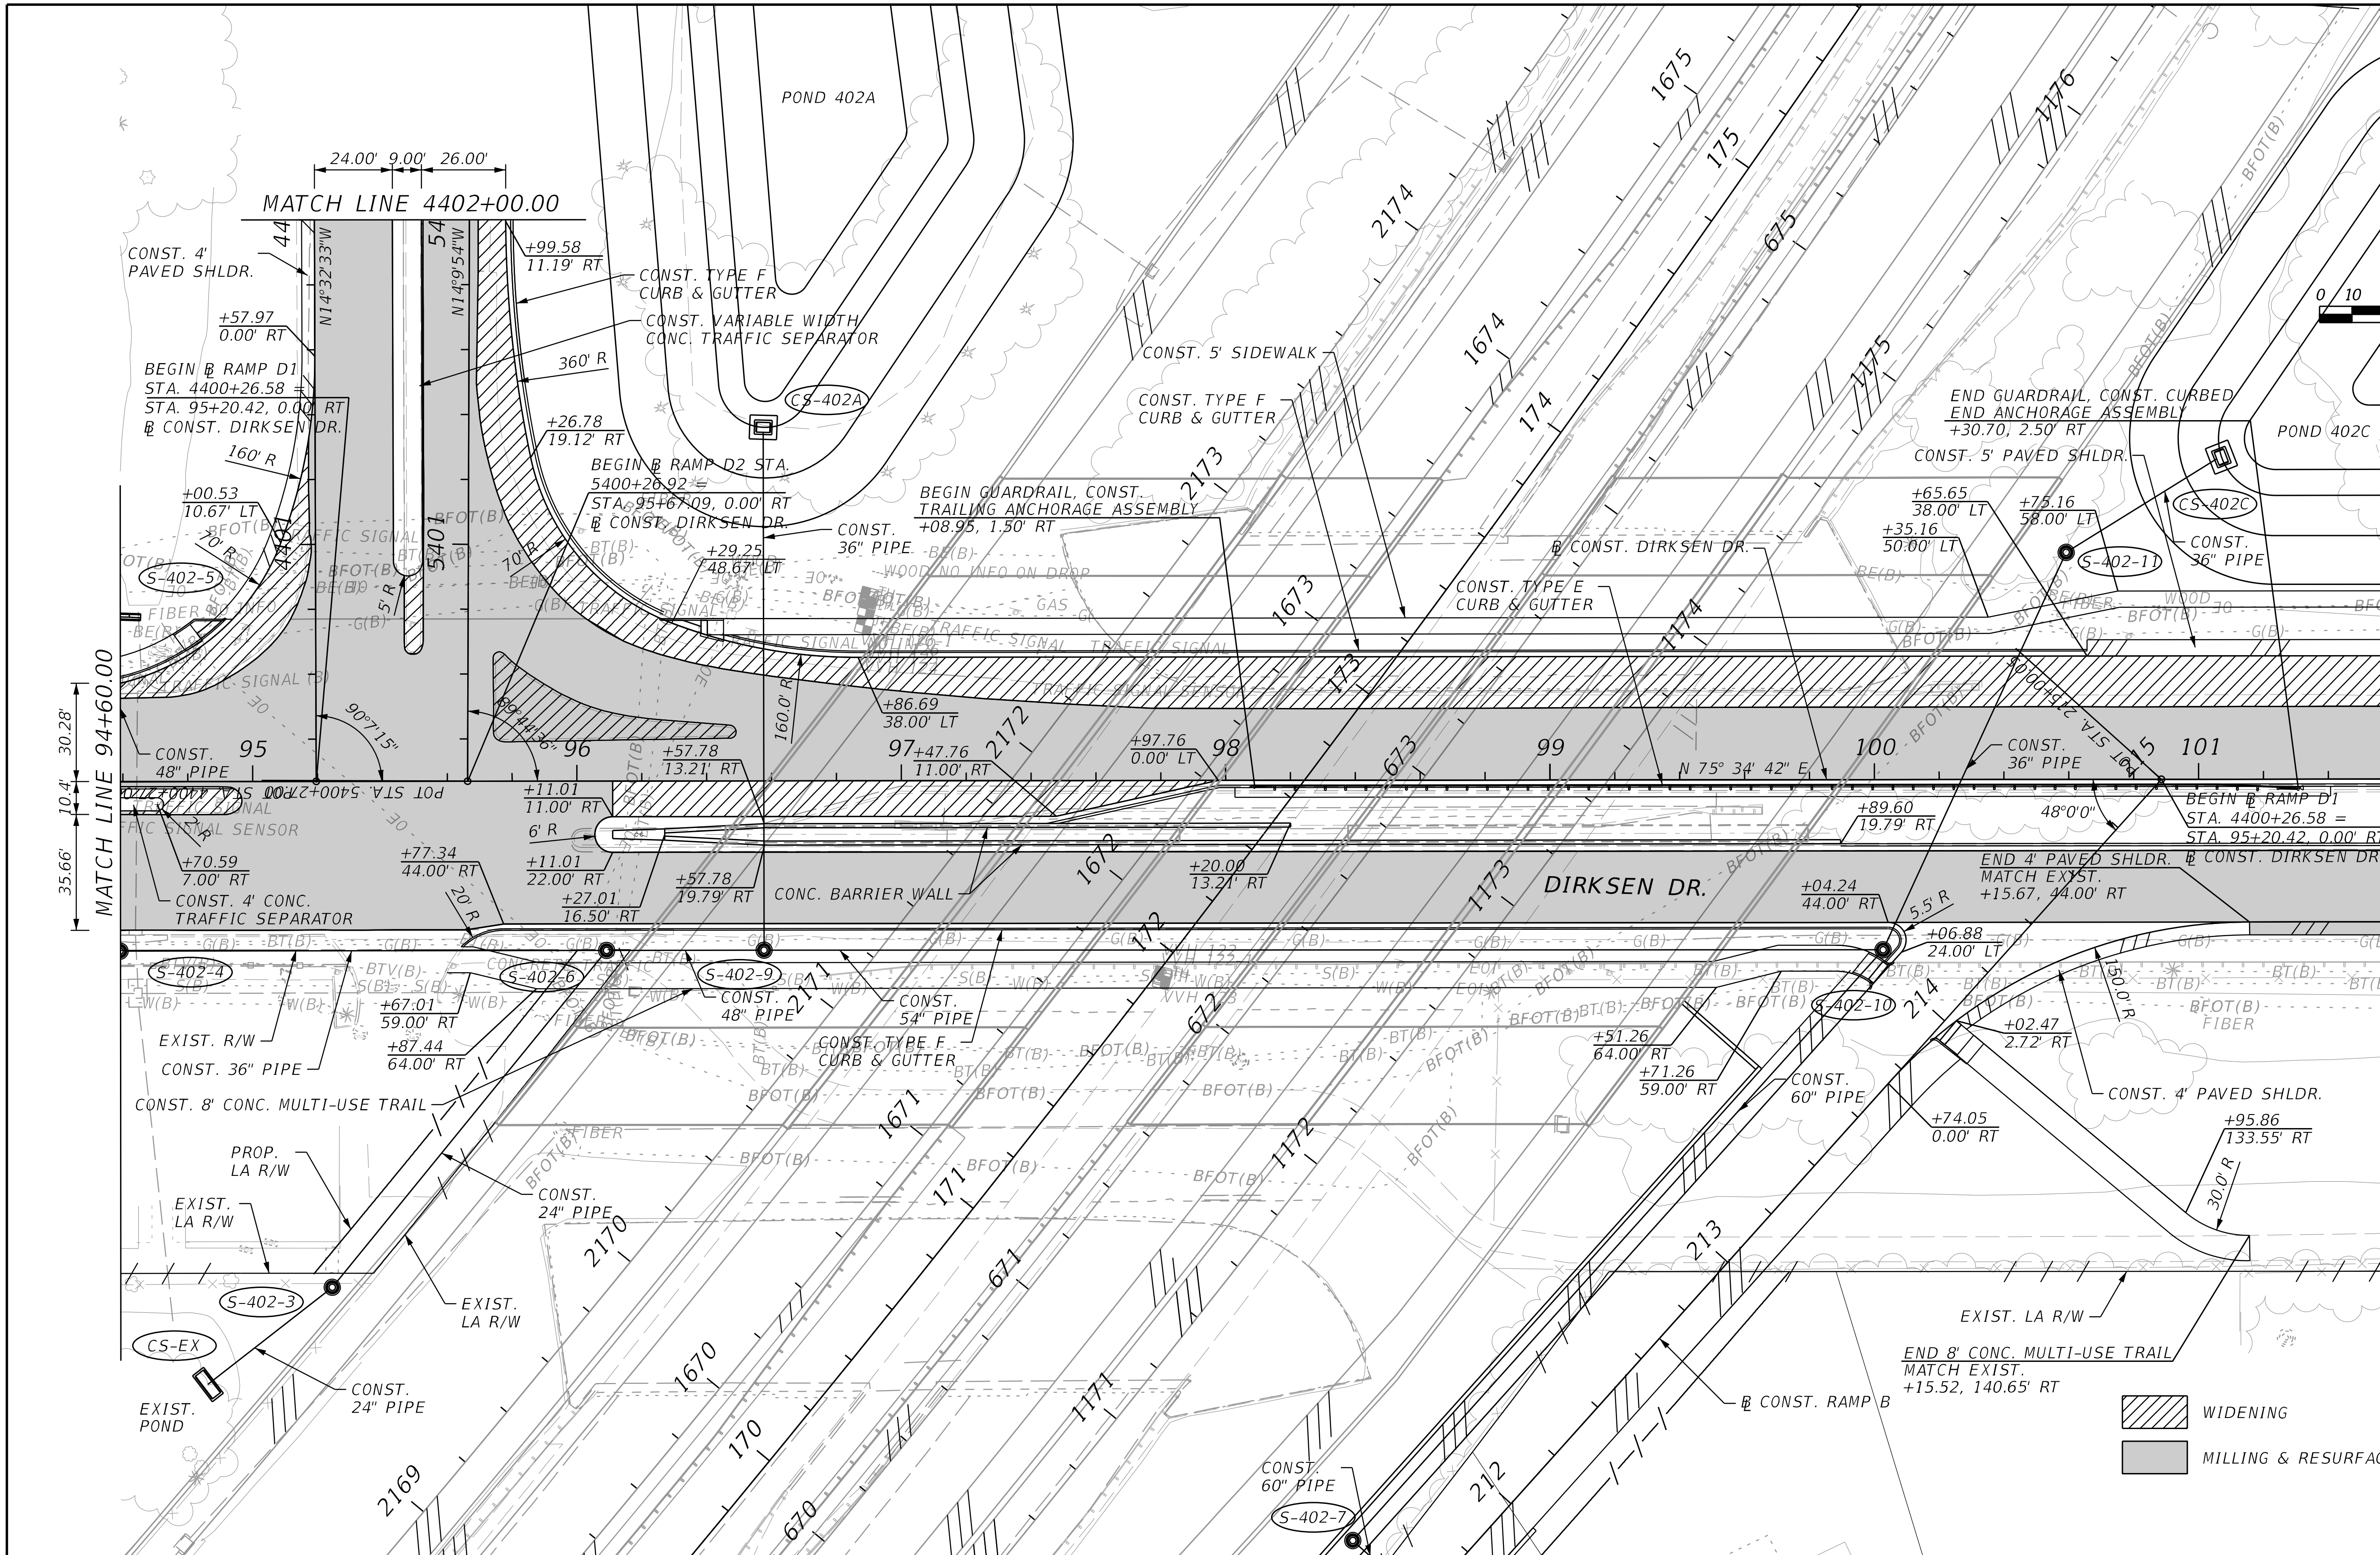

REVISIONS			
DATE	DESCRIPTION	DATE	DESCRIPTION

STANTEC CONSULTING SERVICES INC.
ENGINEER OF RECORD:
WILLIAM V. ANDERSON, P.E. NO.: 36682
11315 CORPORATE BLVD., SUITE 105
ORLANDO, FLORIDA 32817
(407) 823-8966
CERTIFICATE OF AUTHORIZATION NO. 27013

STATE OF FLORIDA
DEPARTMENT OF TRANSPORTATION

ROAD NO.	COUNTY	FINANCIAL PROJECT ID
SR400	VOLUSIA	408464-2-32-01

ROADWAY PLANS
DIRKSEN DR.

SHEET NO.
114

jchassee 6/14/2019 4:17:43 PM Default V:\2158\active\CADD\40846423201\roadway\PLANRD403.dgn

THE OFFICIAL RECORD OF THIS SHEET IS THE ELECTRONIC FILE DIGITALLY SIGNED AND SEALED UNDER RULE 61G15-23.004, F.A.C.

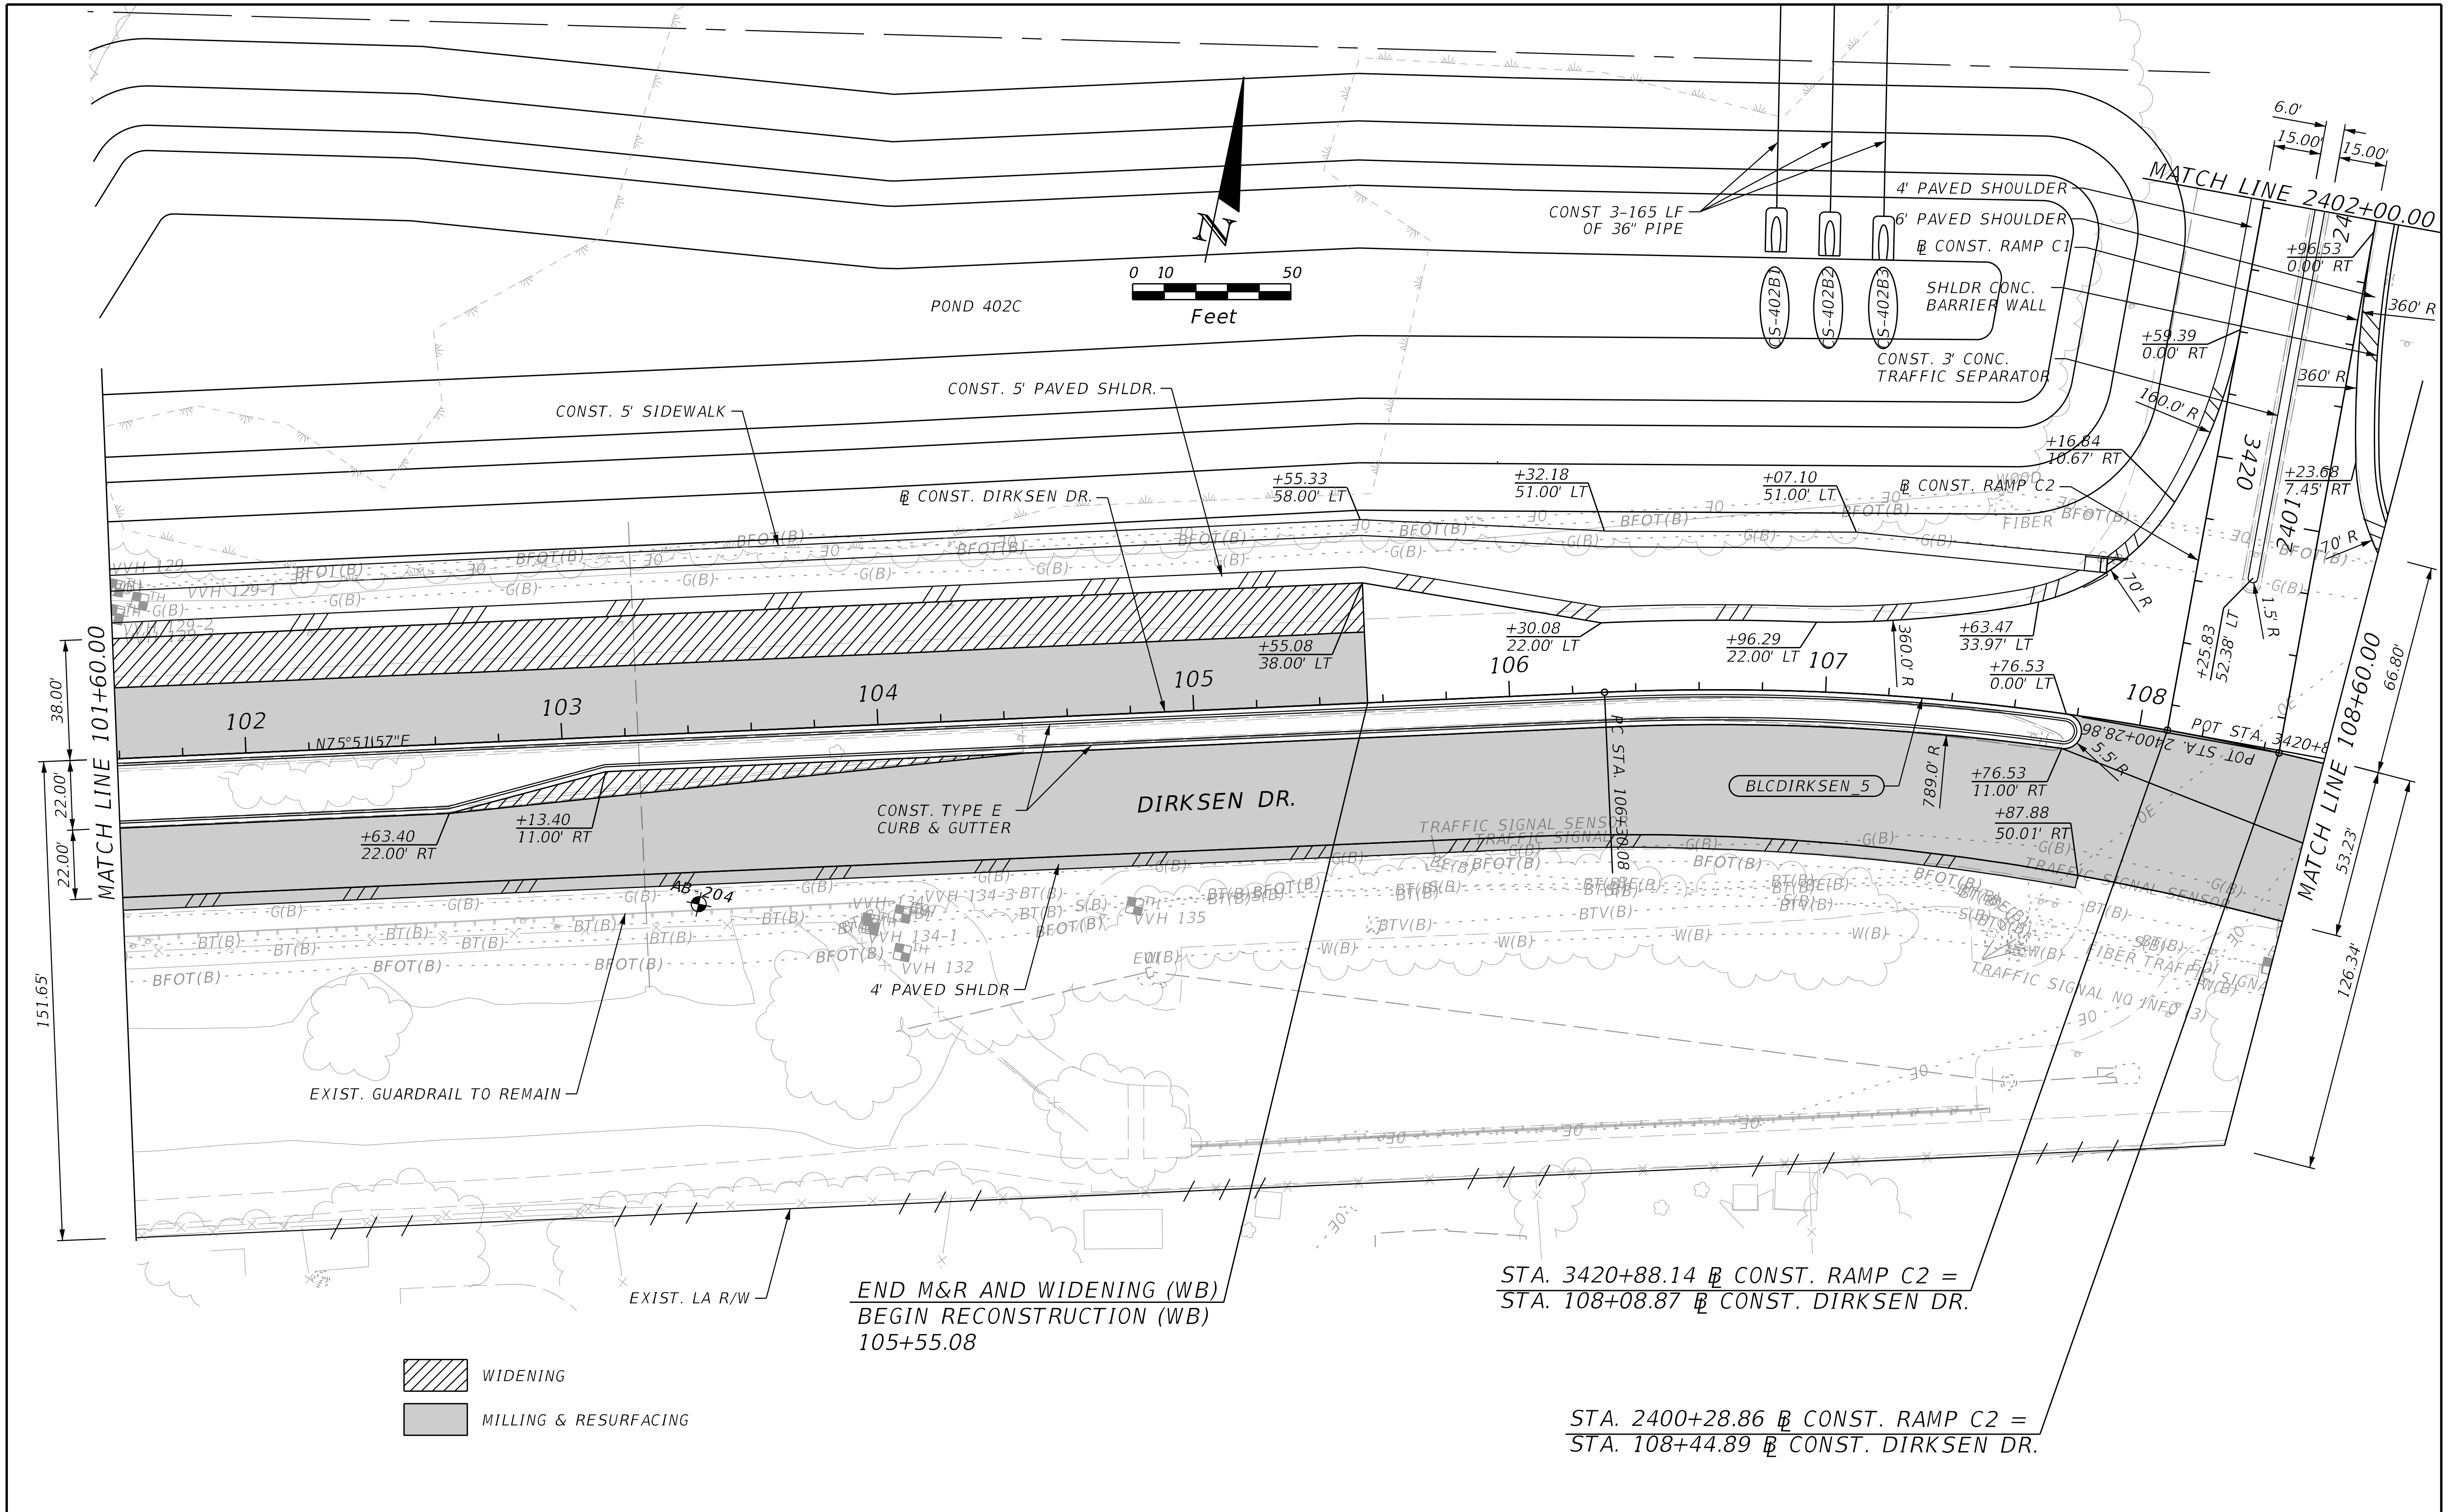

THE OFFICIAL RECORD OF THIS SHEET IS THE ELECTRONIC FILE DIGITALLY SIGNED AND SEALED UNDER RULE 61G15-23.004, F.A.C.

REVISIONS			
DATE	DESCRIPTION	DATE	DESCRIPTION

STANTEC CONSULTING SERVICES INC.
ENGINEER OF RECORD:
WILLIAM V. ANDERSON, P.E. NO.: 36682
11315 CORPORATE BLVD., SUITE 105
ORLANDO, FLORIDA 32817
(407) 823-8966
CERTIFICATE OF AUTHORIZATION NO. 27013

STATE OF FLORIDA
DEPARTMENT OF TRANSPORTATION

ROAD NO.	COUNTY	FINANCIAL PROJECT ID
SR400	VOLUSIA	408464-2-32-01

ROADWAY PLANS
DIRKSEN DR.

SHEET NO.
115

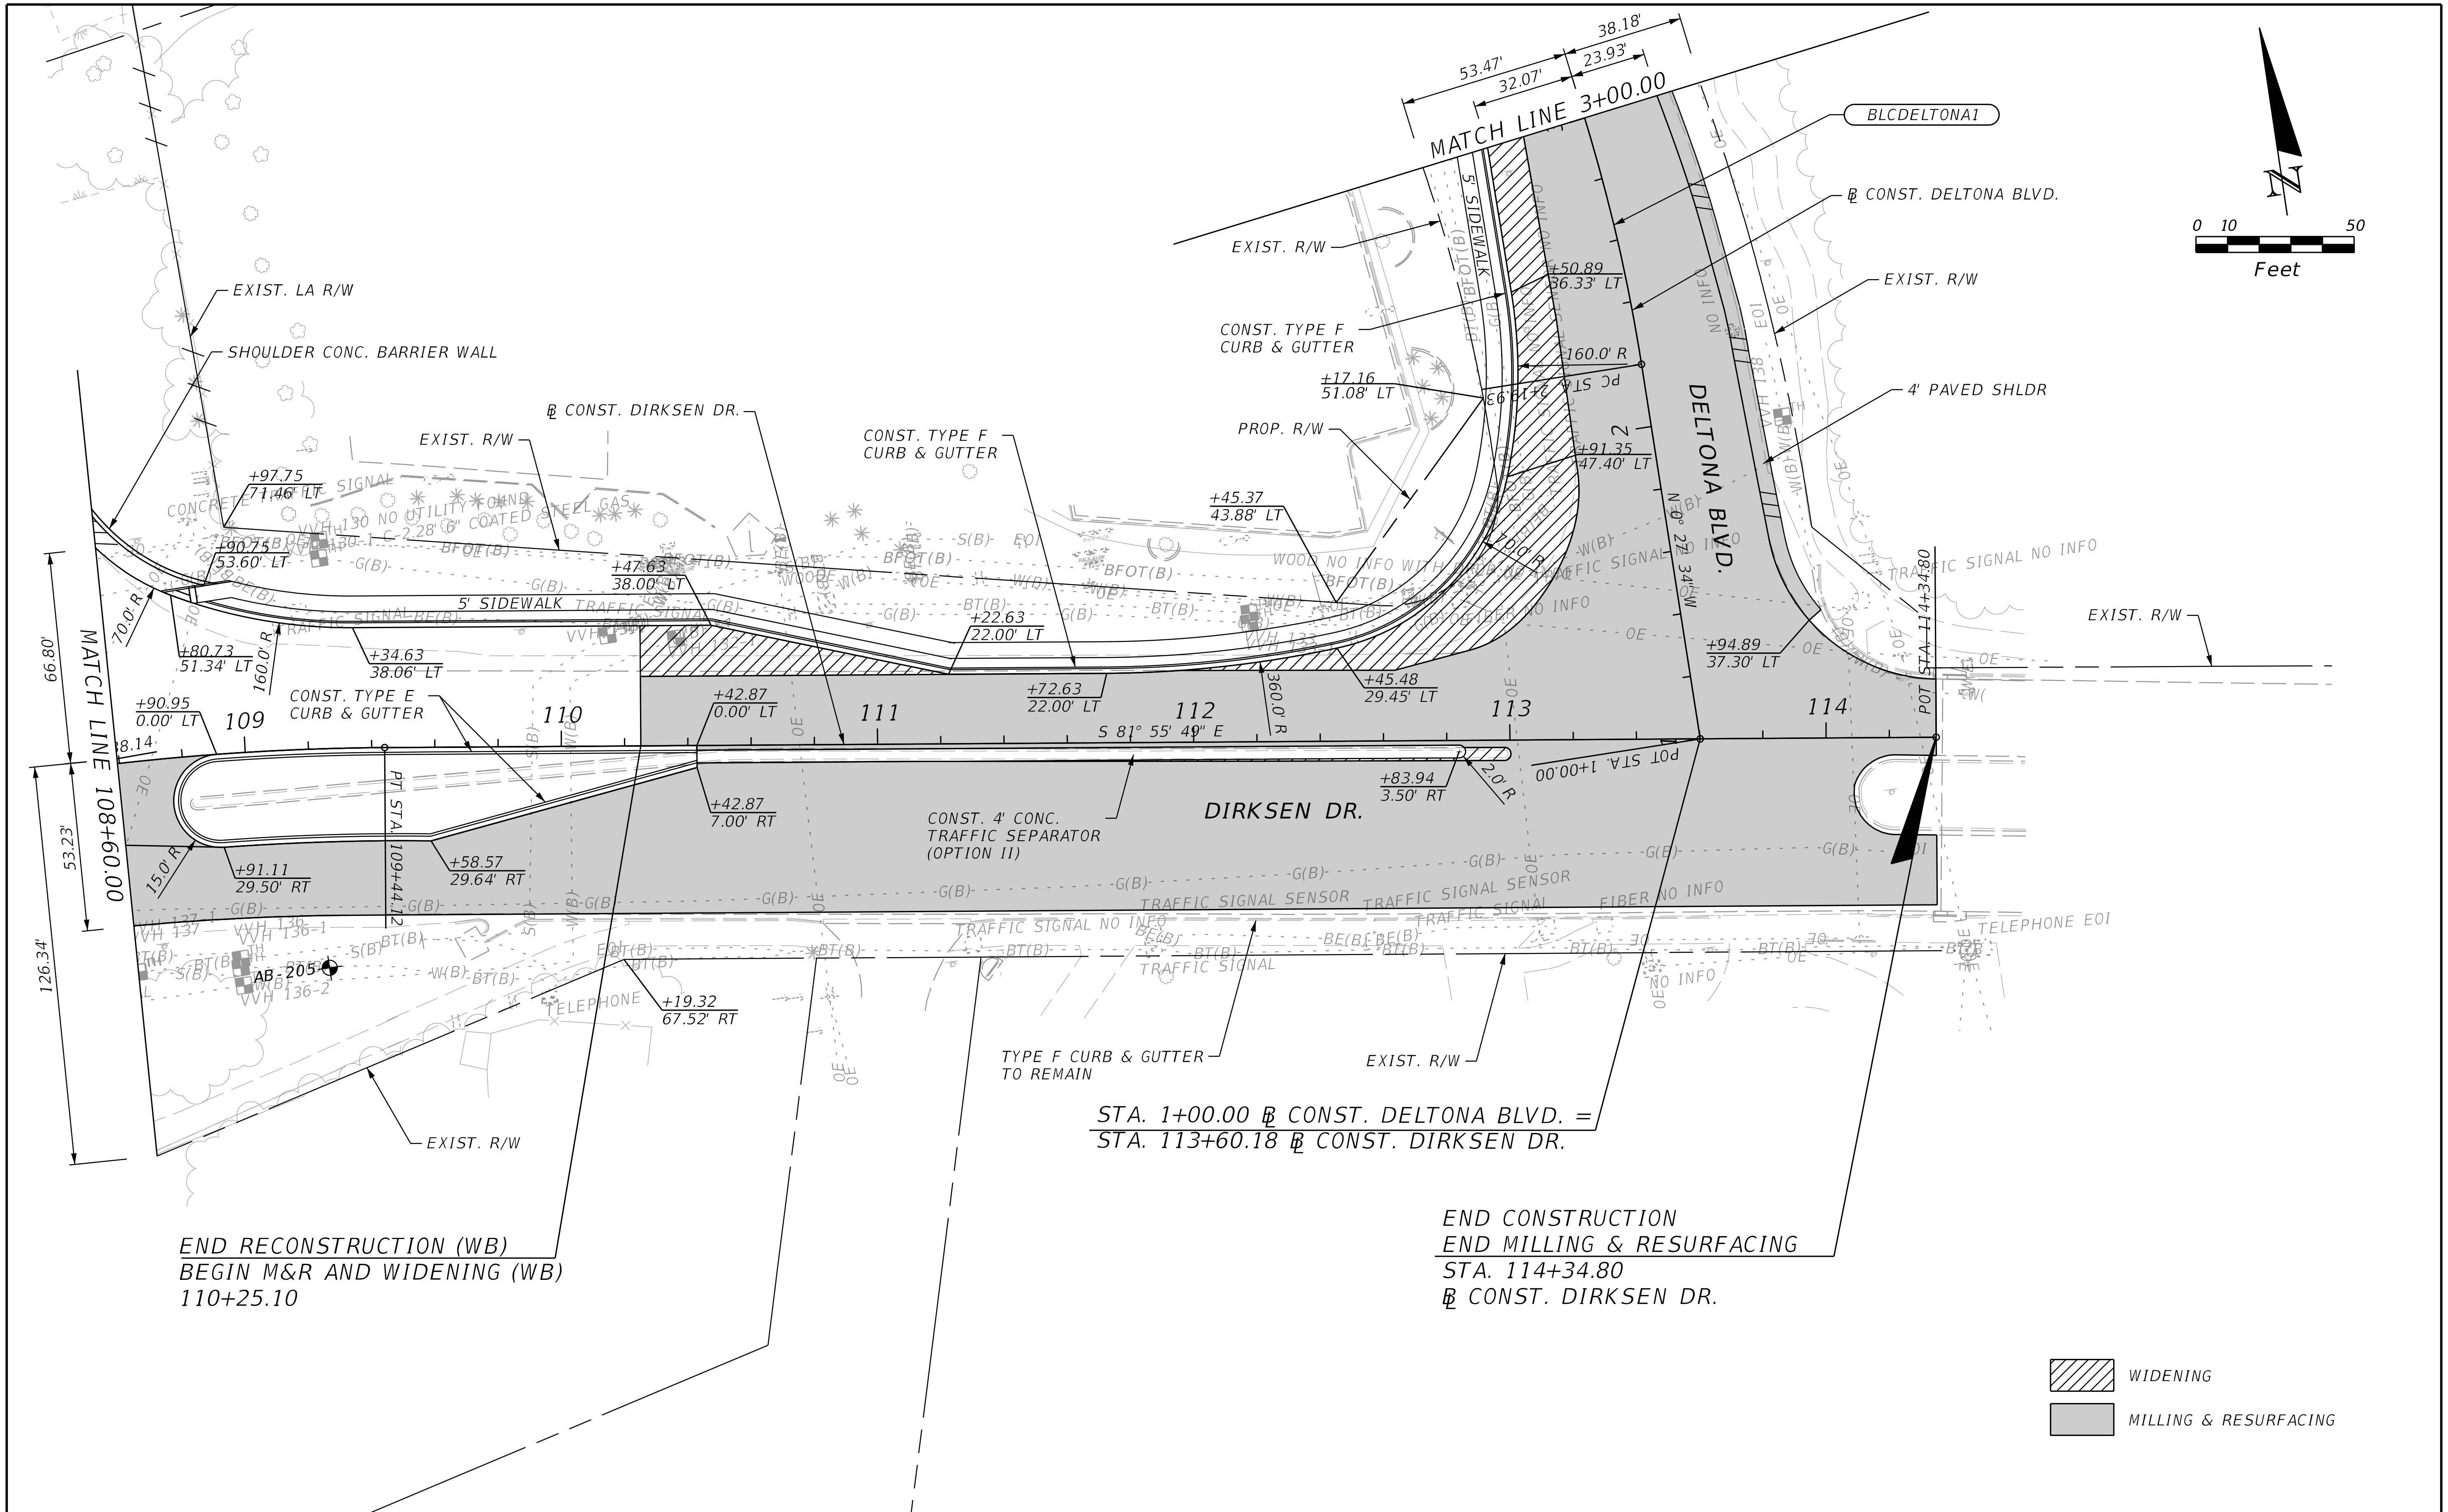

REVISIONS			
DATE	DESCRIPTION	DATE	DESCRIPTION

STANTEC CONSULTING SERVICES INC.
ENGINEER OF RECORD:
WILLIAM V. ANDERSON, P.E. NO.: 36682
11315 CORPORATE BLVD., SUITE 105
ORLANDO, FLORIDA 32817
(407) 823-8966
CERTIFICATE OF AUTHORIZATION NO. 27013

STATE OF FLORIDA
DEPARTMENT OF TRANSPORTATION

ROAD NO.	COUNTY	FINANCIAL PROJECT ID
SR400	VOLUSIA	408464-2-32-01

ROADWAY PLANS
DIRKSEN DR.

SHEET NO.
116

THE OFFICIAL RECORD OF THIS SHEET IS THE ELECTRONIC FILE DIGITALLY SIGNED AND SEALED UNDER RULE 61G15-23.004, F.A.C.

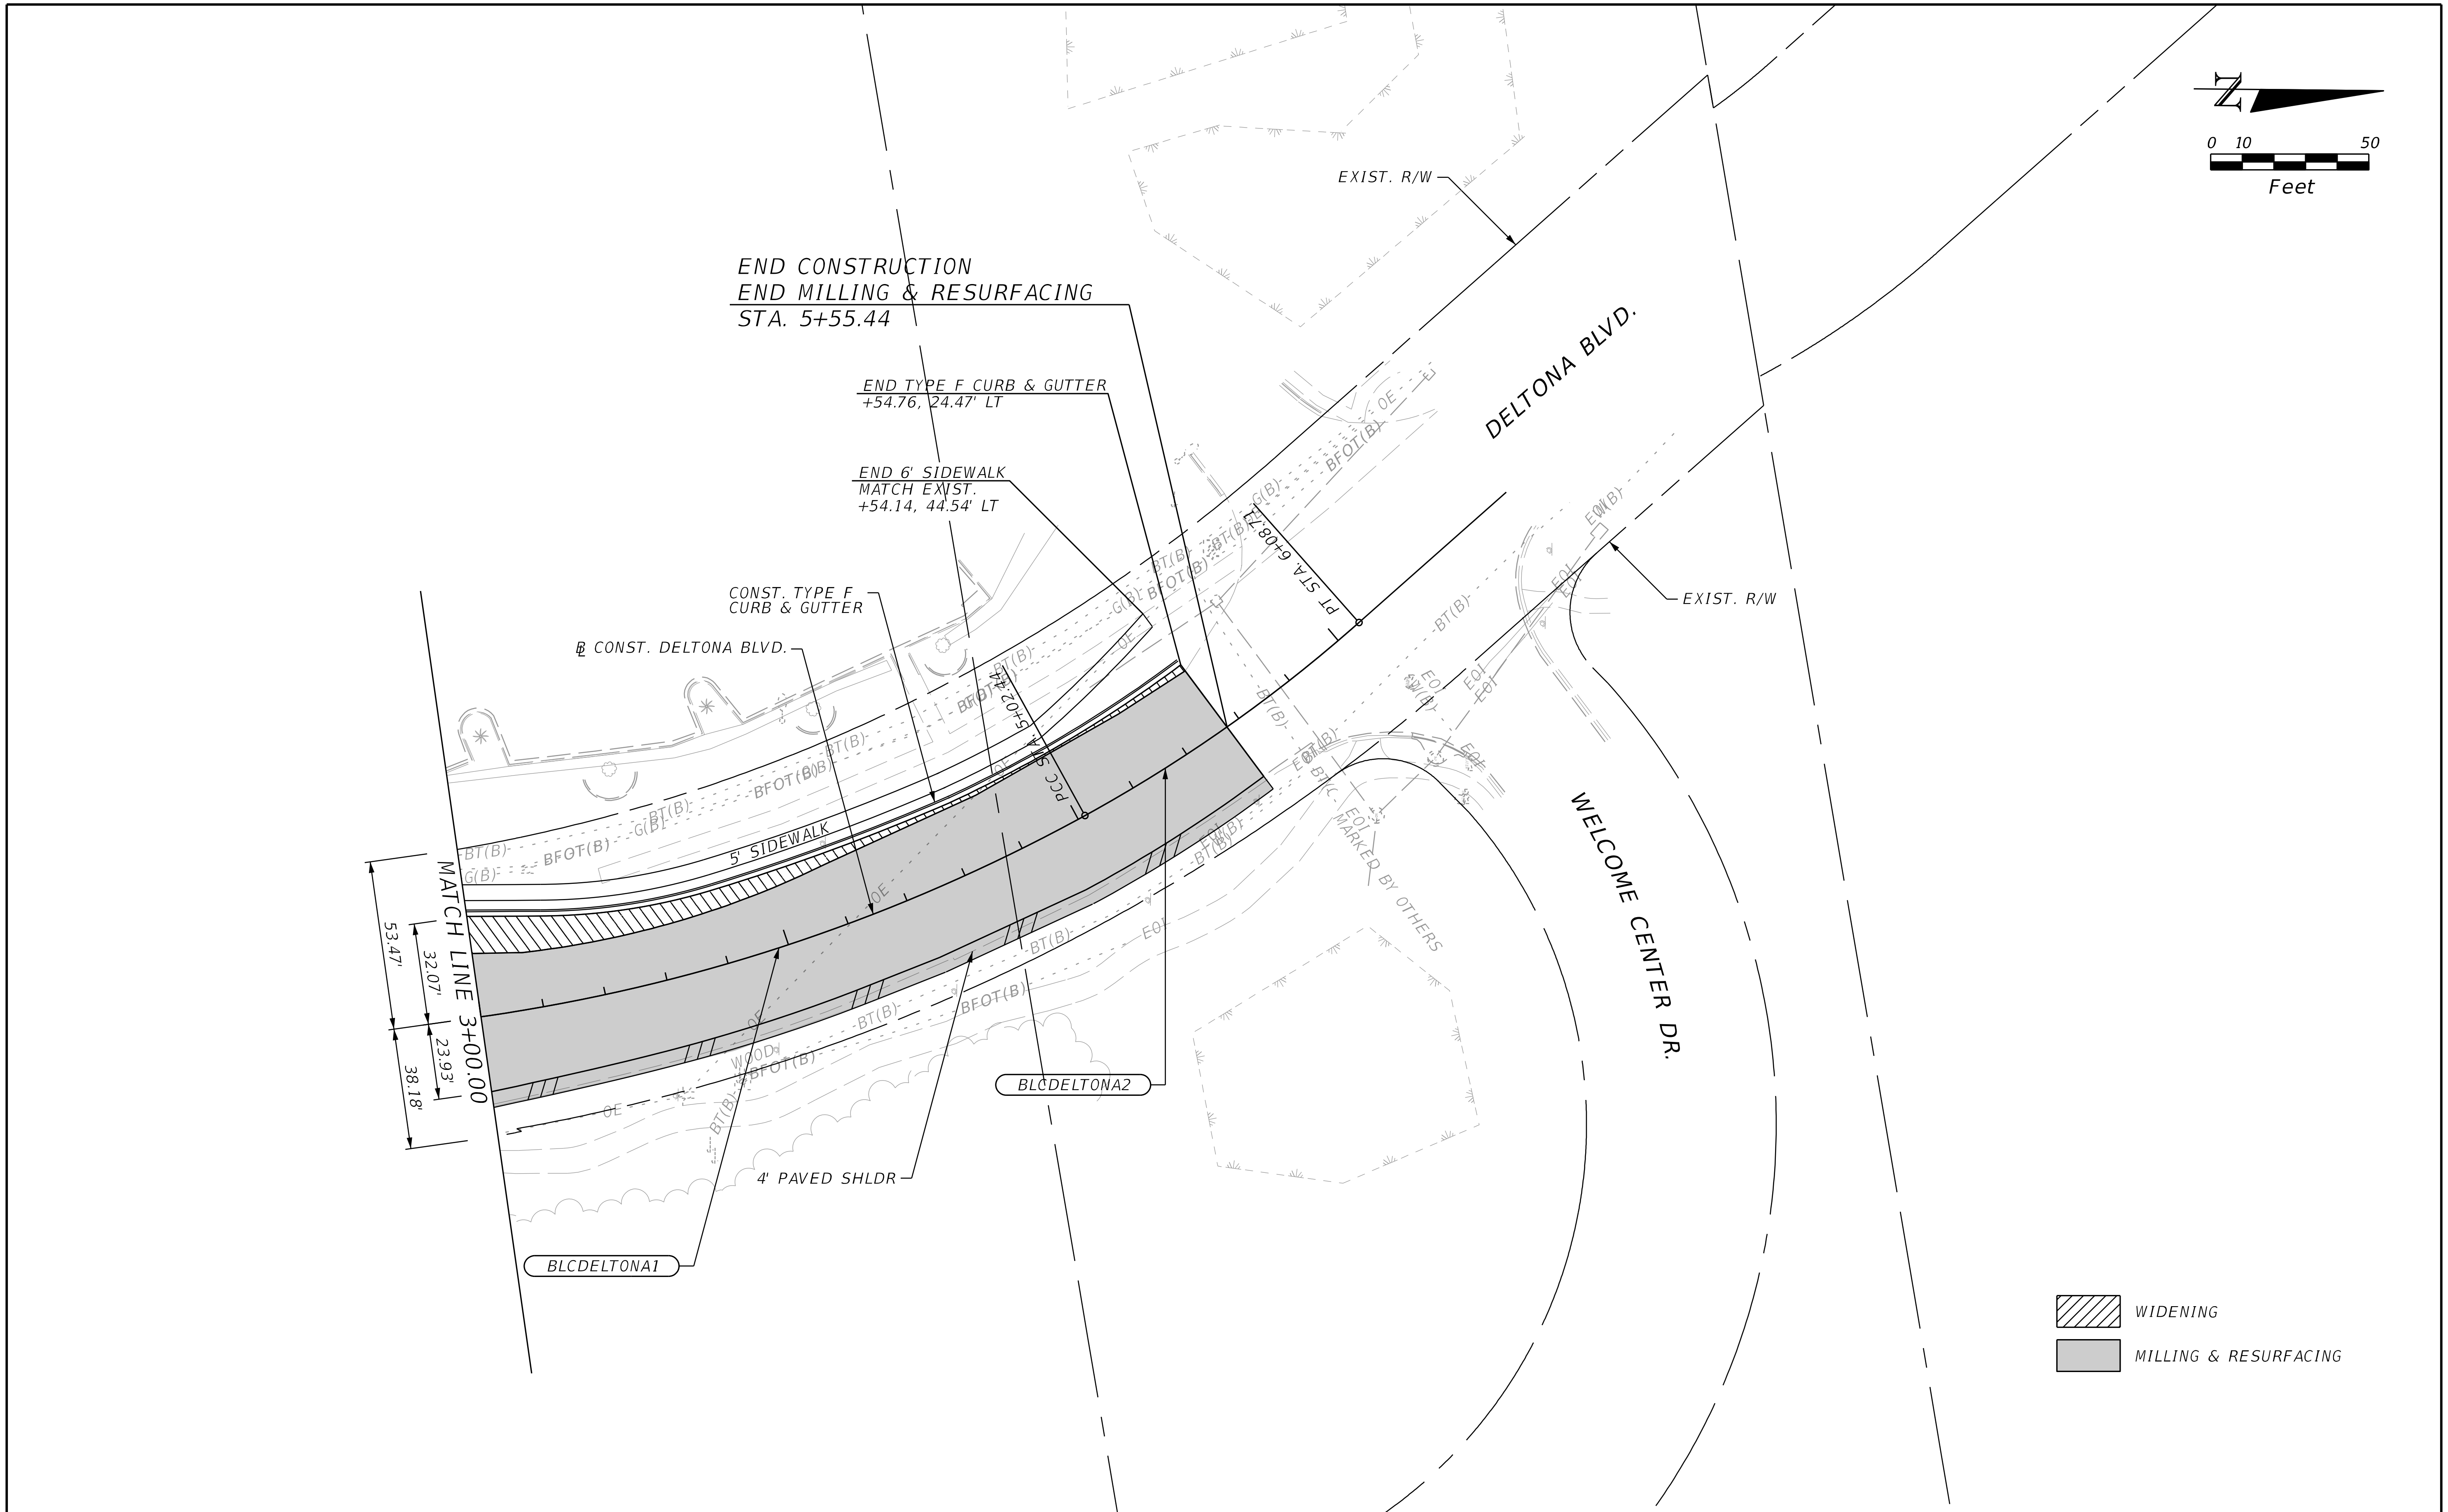

REVISIONS			
DATE	DESCRIPTION	DATE	DESCRIPTION

STANTEC CONSULTING SERVICES INC.
ENGINEER OF RECORD:
WILLIAM V. ANDERSON, P.E. NO.: 36682
11315 CORPORATE BLVD., SUITE 105
ORLANDO, FLORIDA 32817
(407) 823-8966
CERTIFICATE OF AUTHORIZATION NO. 27013

STATE OF FLORIDA
DEPARTMENT OF TRANSPORTATION

ROAD NO.	COUNTY	FINANCIAL PROJECT ID
SR400	VOLUSIA	408464-2-32-01

ROADWAY PLANS
DELTONA BLVD.

SHEET NO.
117

THE OFFICIAL RECORD OF THIS SHEET IS THE ELECTRONIC FILE DIGITALLY SIGNED AND SEALED UNDER RULE 61G15-23.004, F.A.C.

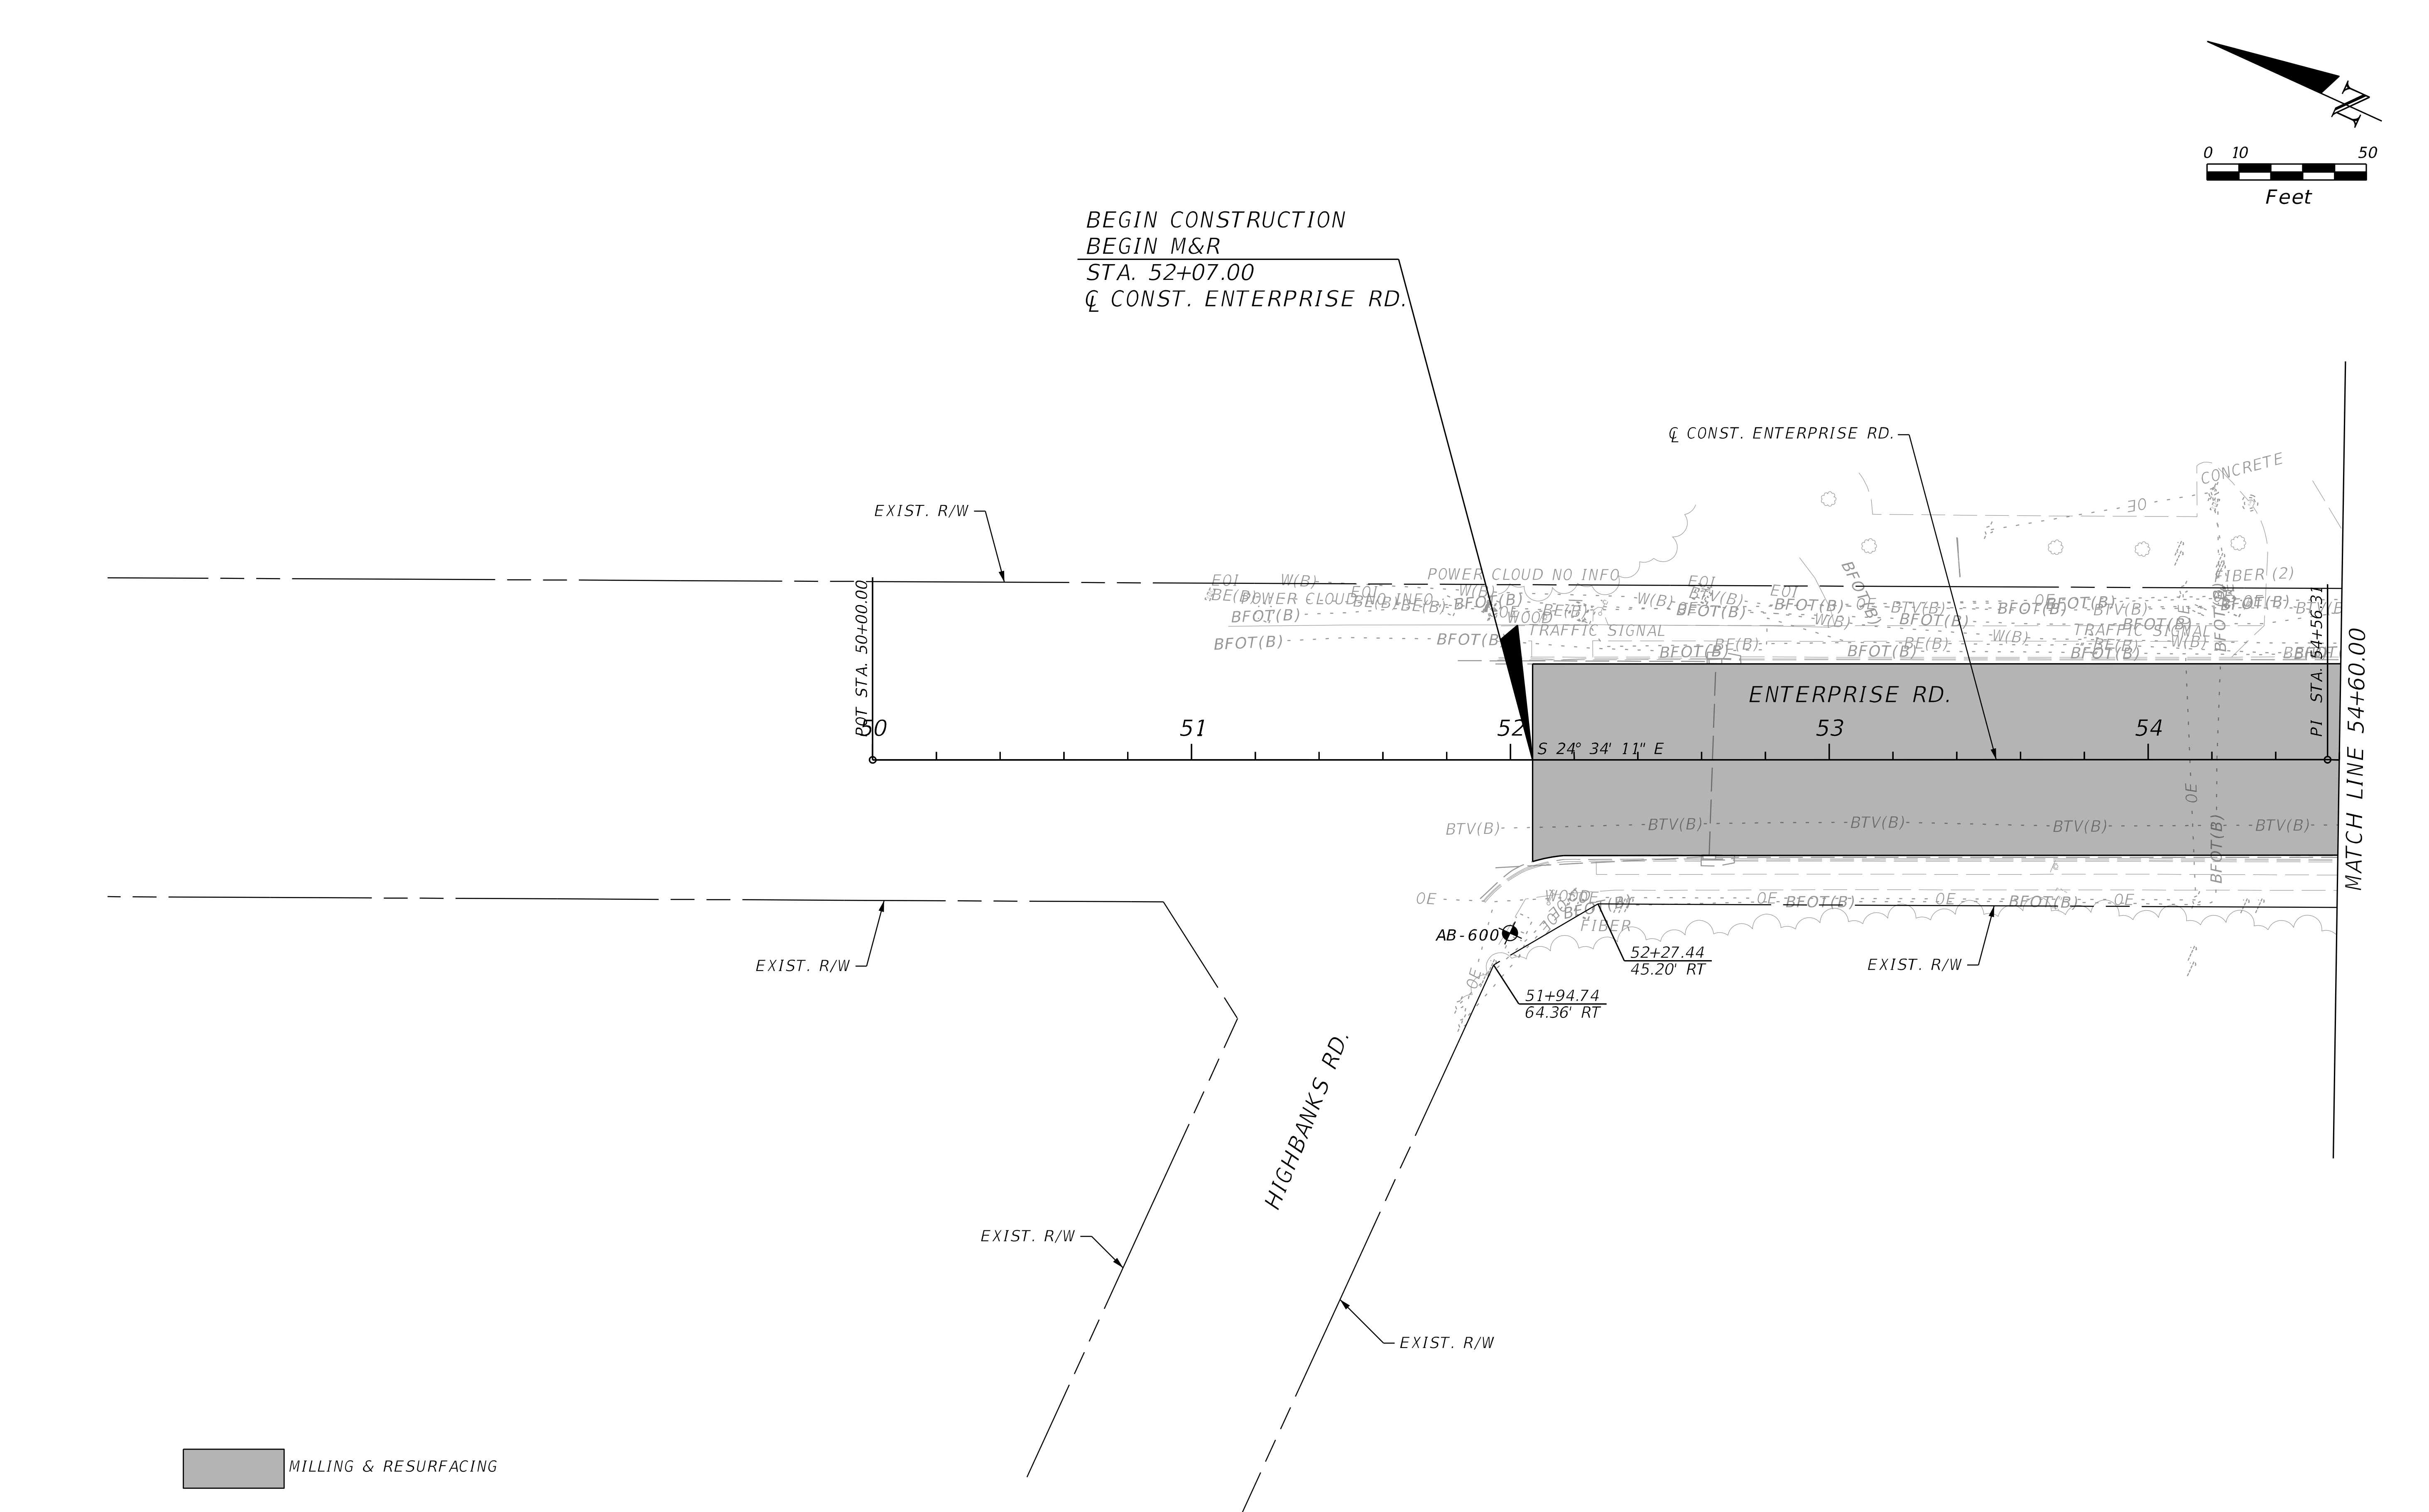

THE OFFICIAL RECORD OF THIS SHEET IS THE ELECTRONIC FILE DIGITALLY SIGNED AND SEALED UNDER RULE 61G15-23.004, F.A.C.

REVISIONS			
DATE	DESCRIPTION	DATE	DESCRIPTION

STANTEC CONSULTING SERVICES INC.
ENGINEER OF RECORD:
WILLIAM V. ANDERSON, P.E. NO.: 36682
11315 CORPORATE BLVD., SUITE 105
ORLANDO, FLORIDA 32817
(407) 823-8966
CERTIFICATE OF AUTHORIZATION NO. 27013

STATE OF FLORIDA
DEPARTMENT OF TRANSPORTATION

ROAD NO.	COUNTY	FINANCIAL PROJECT ID
SR400	VOLUSIA	408464-2-32-01

ROADWAY PLANS
ENTERPRISE RD.

SHEET NO.
118

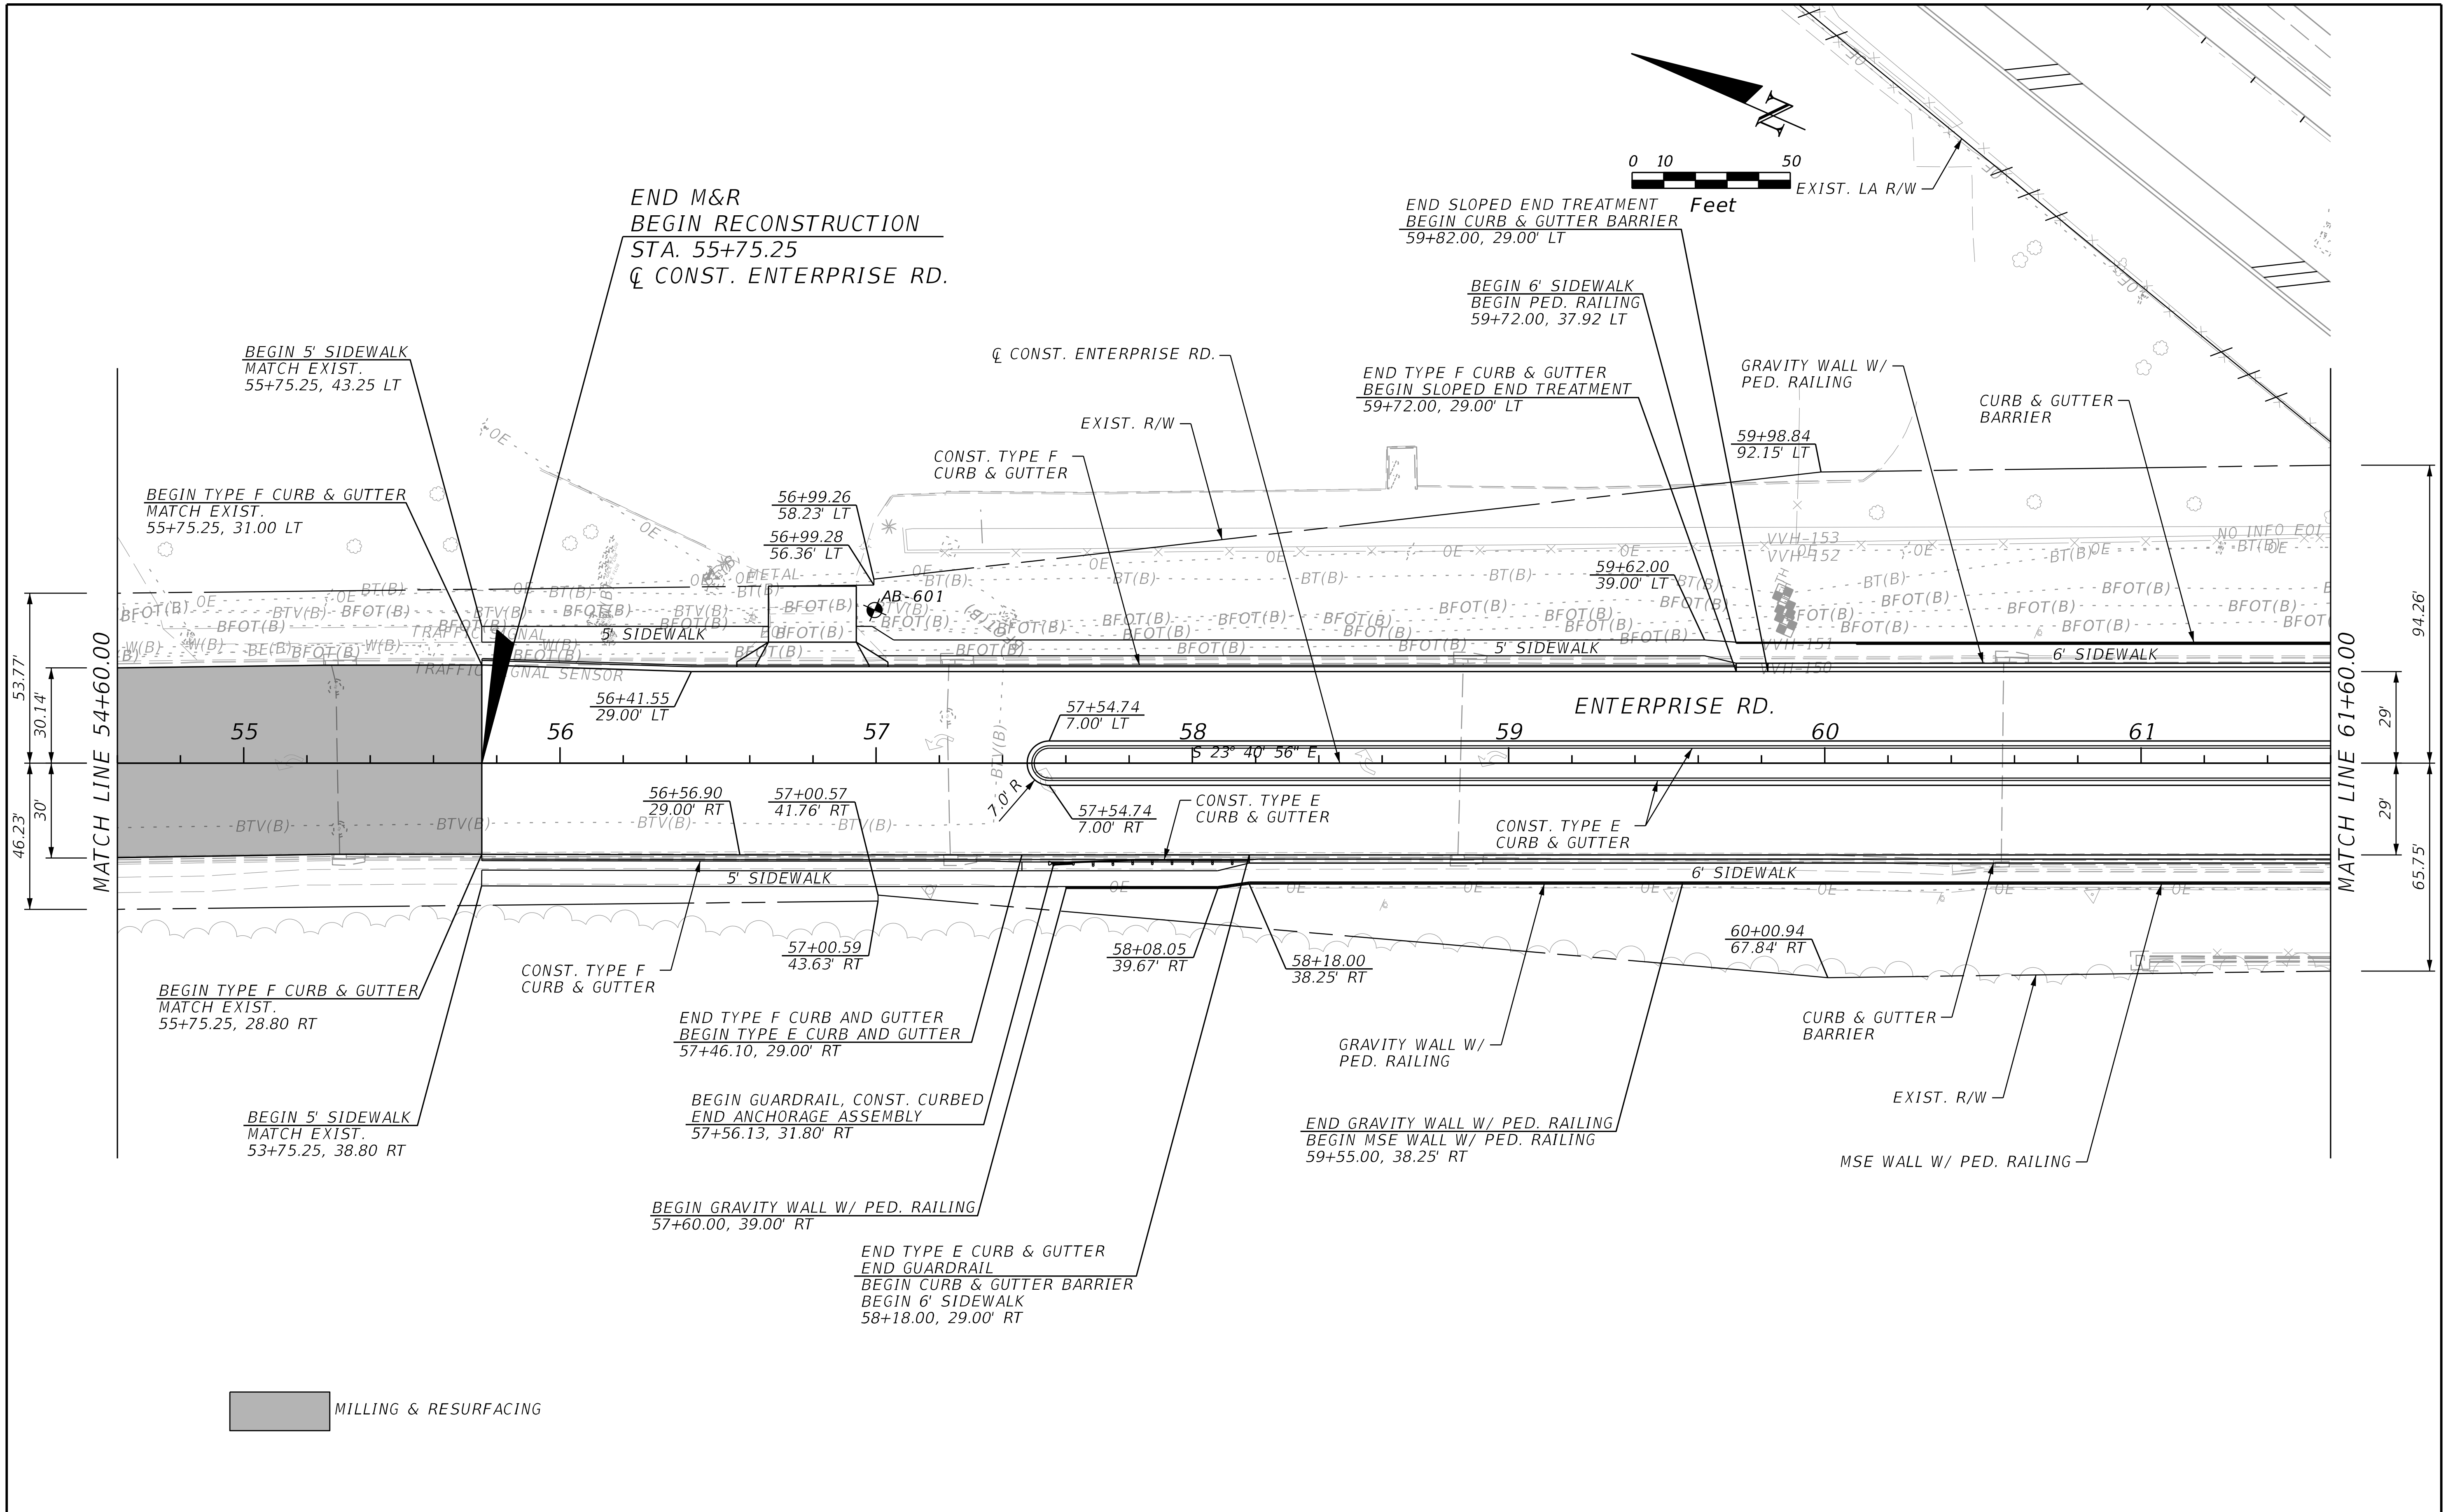

THE OFFICIAL RECORD OF THIS SHEET IS THE ELECTRONIC FILE DIGITALLY SIGNED AND SEALED UNDER RULE 61G15-23.004, F.A.C.

REVISIONS			
DATE	DESCRIPTION	DATE	DESCRIPTION

STANTEC CONSULTING SERVICES INC.
ENGINEER OF RECORD:
WILLIAM V. ANDERSON, P.E. NO.: 36682
11315 CORPORATE BLVD., SUITE 105
ORLANDO, FLORIDA 32817
(407) 823-8966
CERTIFICATE OF AUTHORIZATION NO. 27013

STATE OF FLORIDA
DEPARTMENT OF TRANSPORTATION

ROAD NO.	COUNTY	FINANCIAL PROJECT ID
SR400	VOLUSIA	408464-2-32-01

ROADWAY PLANS
ENTERPRISE RD.

SHEET NO.
119

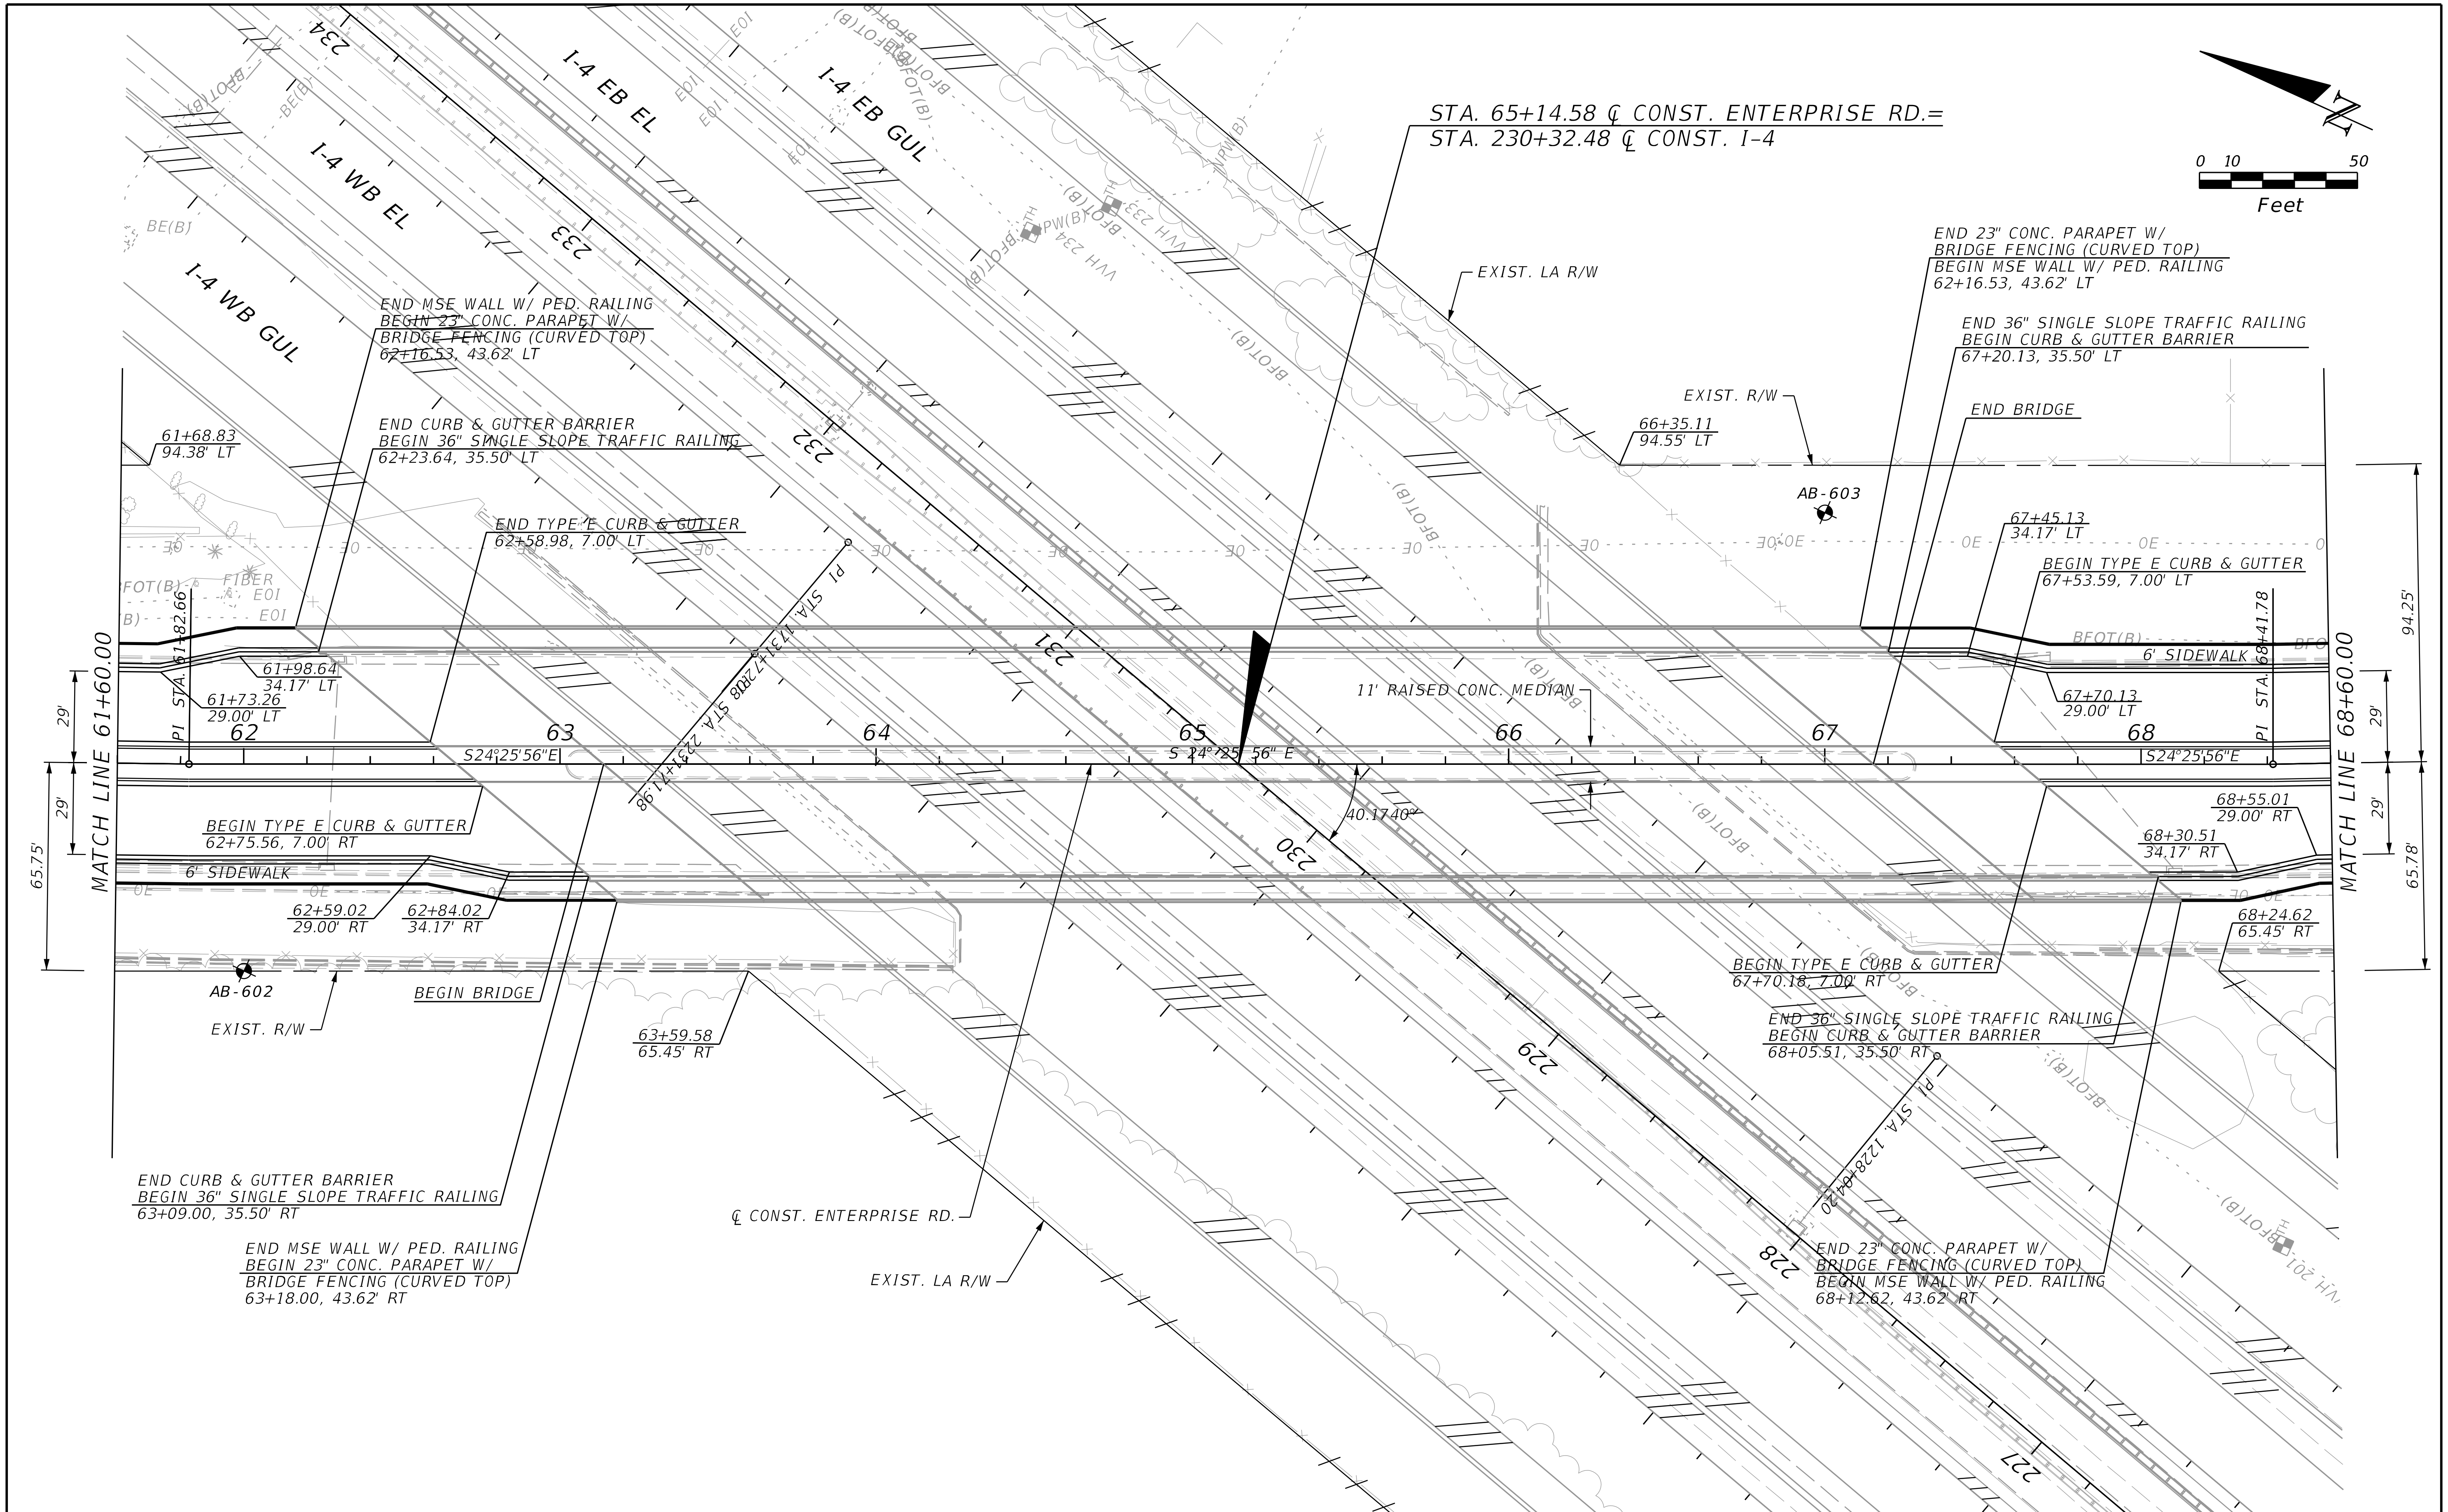

REVISIONS			
DATE	DESCRIPTION	DATE	DESCRIPTION

STANTEC CONSULTING SERVICES INC.
ENGINEER OF RECORD:
WILLIAM V. ANDERSON, P.E. NO.: 36682
11315 CORPORATE BLVD., SUITE 105
ORLANDO, FLORIDA 32817
(407) 823-8966
CERTIFICATE OF AUTHORIZATION NO. 27013

STATE OF FLORIDA
DEPARTMENT OF TRANSPORTATION

ROAD NO.	COUNTY	FINANCIAL PROJECT ID
SR400	VOLUSIA	408464-2-32-01

ROADWAY PLANS
ENTERPRISE RD.

SHEET NO.
120

jchassee 6/14/2019 4:17:56 PM Default V:\2158\active\CADD\40846423201\roadway\PLANRD503.dgn

THE OFFICIAL RECORD OF THIS SHEET IS THE ELECTRONIC FILE DIGITALLY SIGNED AND SEALED UNDER RULE 61G15-23.004, F.A.C.

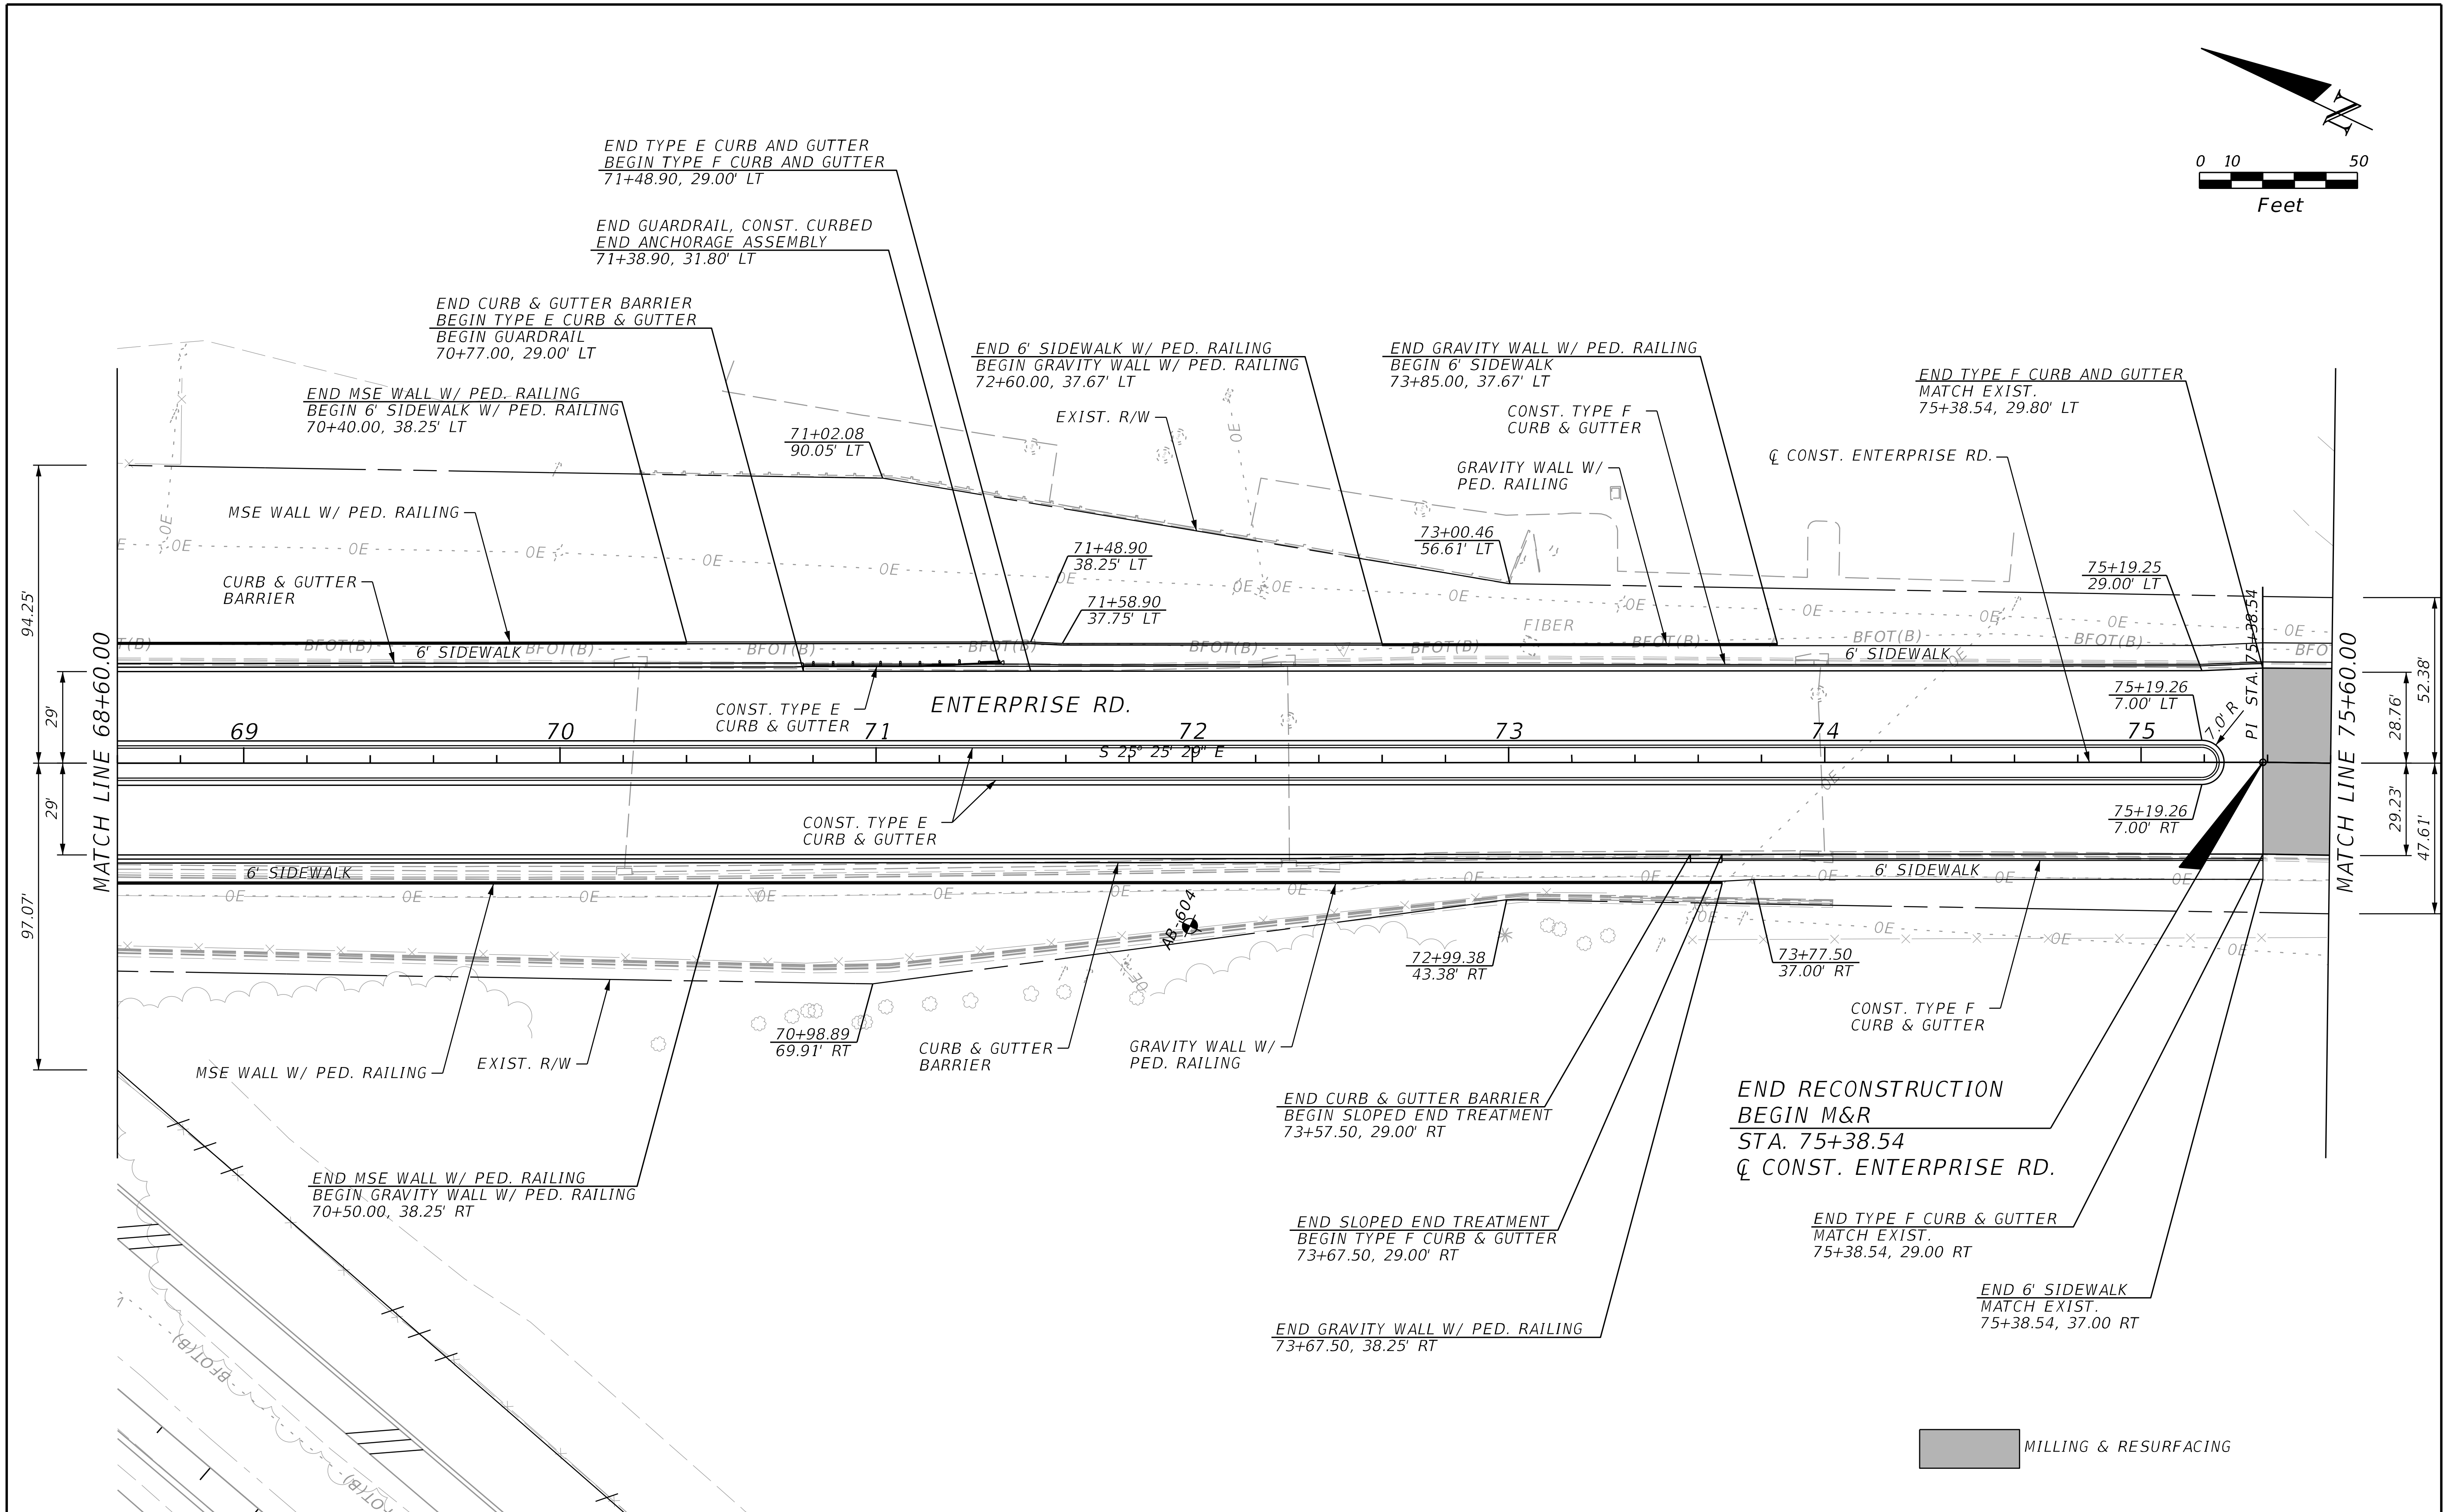

THE OFFICIAL RECORD OF THIS SHEET IS THE ELECTRONIC FILE DIGITALLY SIGNED AND SEALED UNDER RULE 61G15-23.004, F.A.C.

REVISIONS			
DATE	DESCRIPTION	DATE	DESCRIPTION

STANTEC CONSULTING SERVICES INC.
ENGINEER OF RECORD:
WILLIAM V. ANDERSON, P.E. NO.: 36682
11315 CORPORATE BLVD., SUITE 105
ORLANDO, FLORIDA 32817
(407) 823-8966
CERTIFICATE OF AUTHORIZATION NO. 27013

STATE OF FLORIDA
DEPARTMENT OF TRANSPORTATION

ROAD NO.	COUNTY	FINANCIAL PROJECT ID
SR400	VOLUSIA	408464-2-32-01

ROADWAY PLANS
ENTERPRISE RD.

SHEET NO.
121

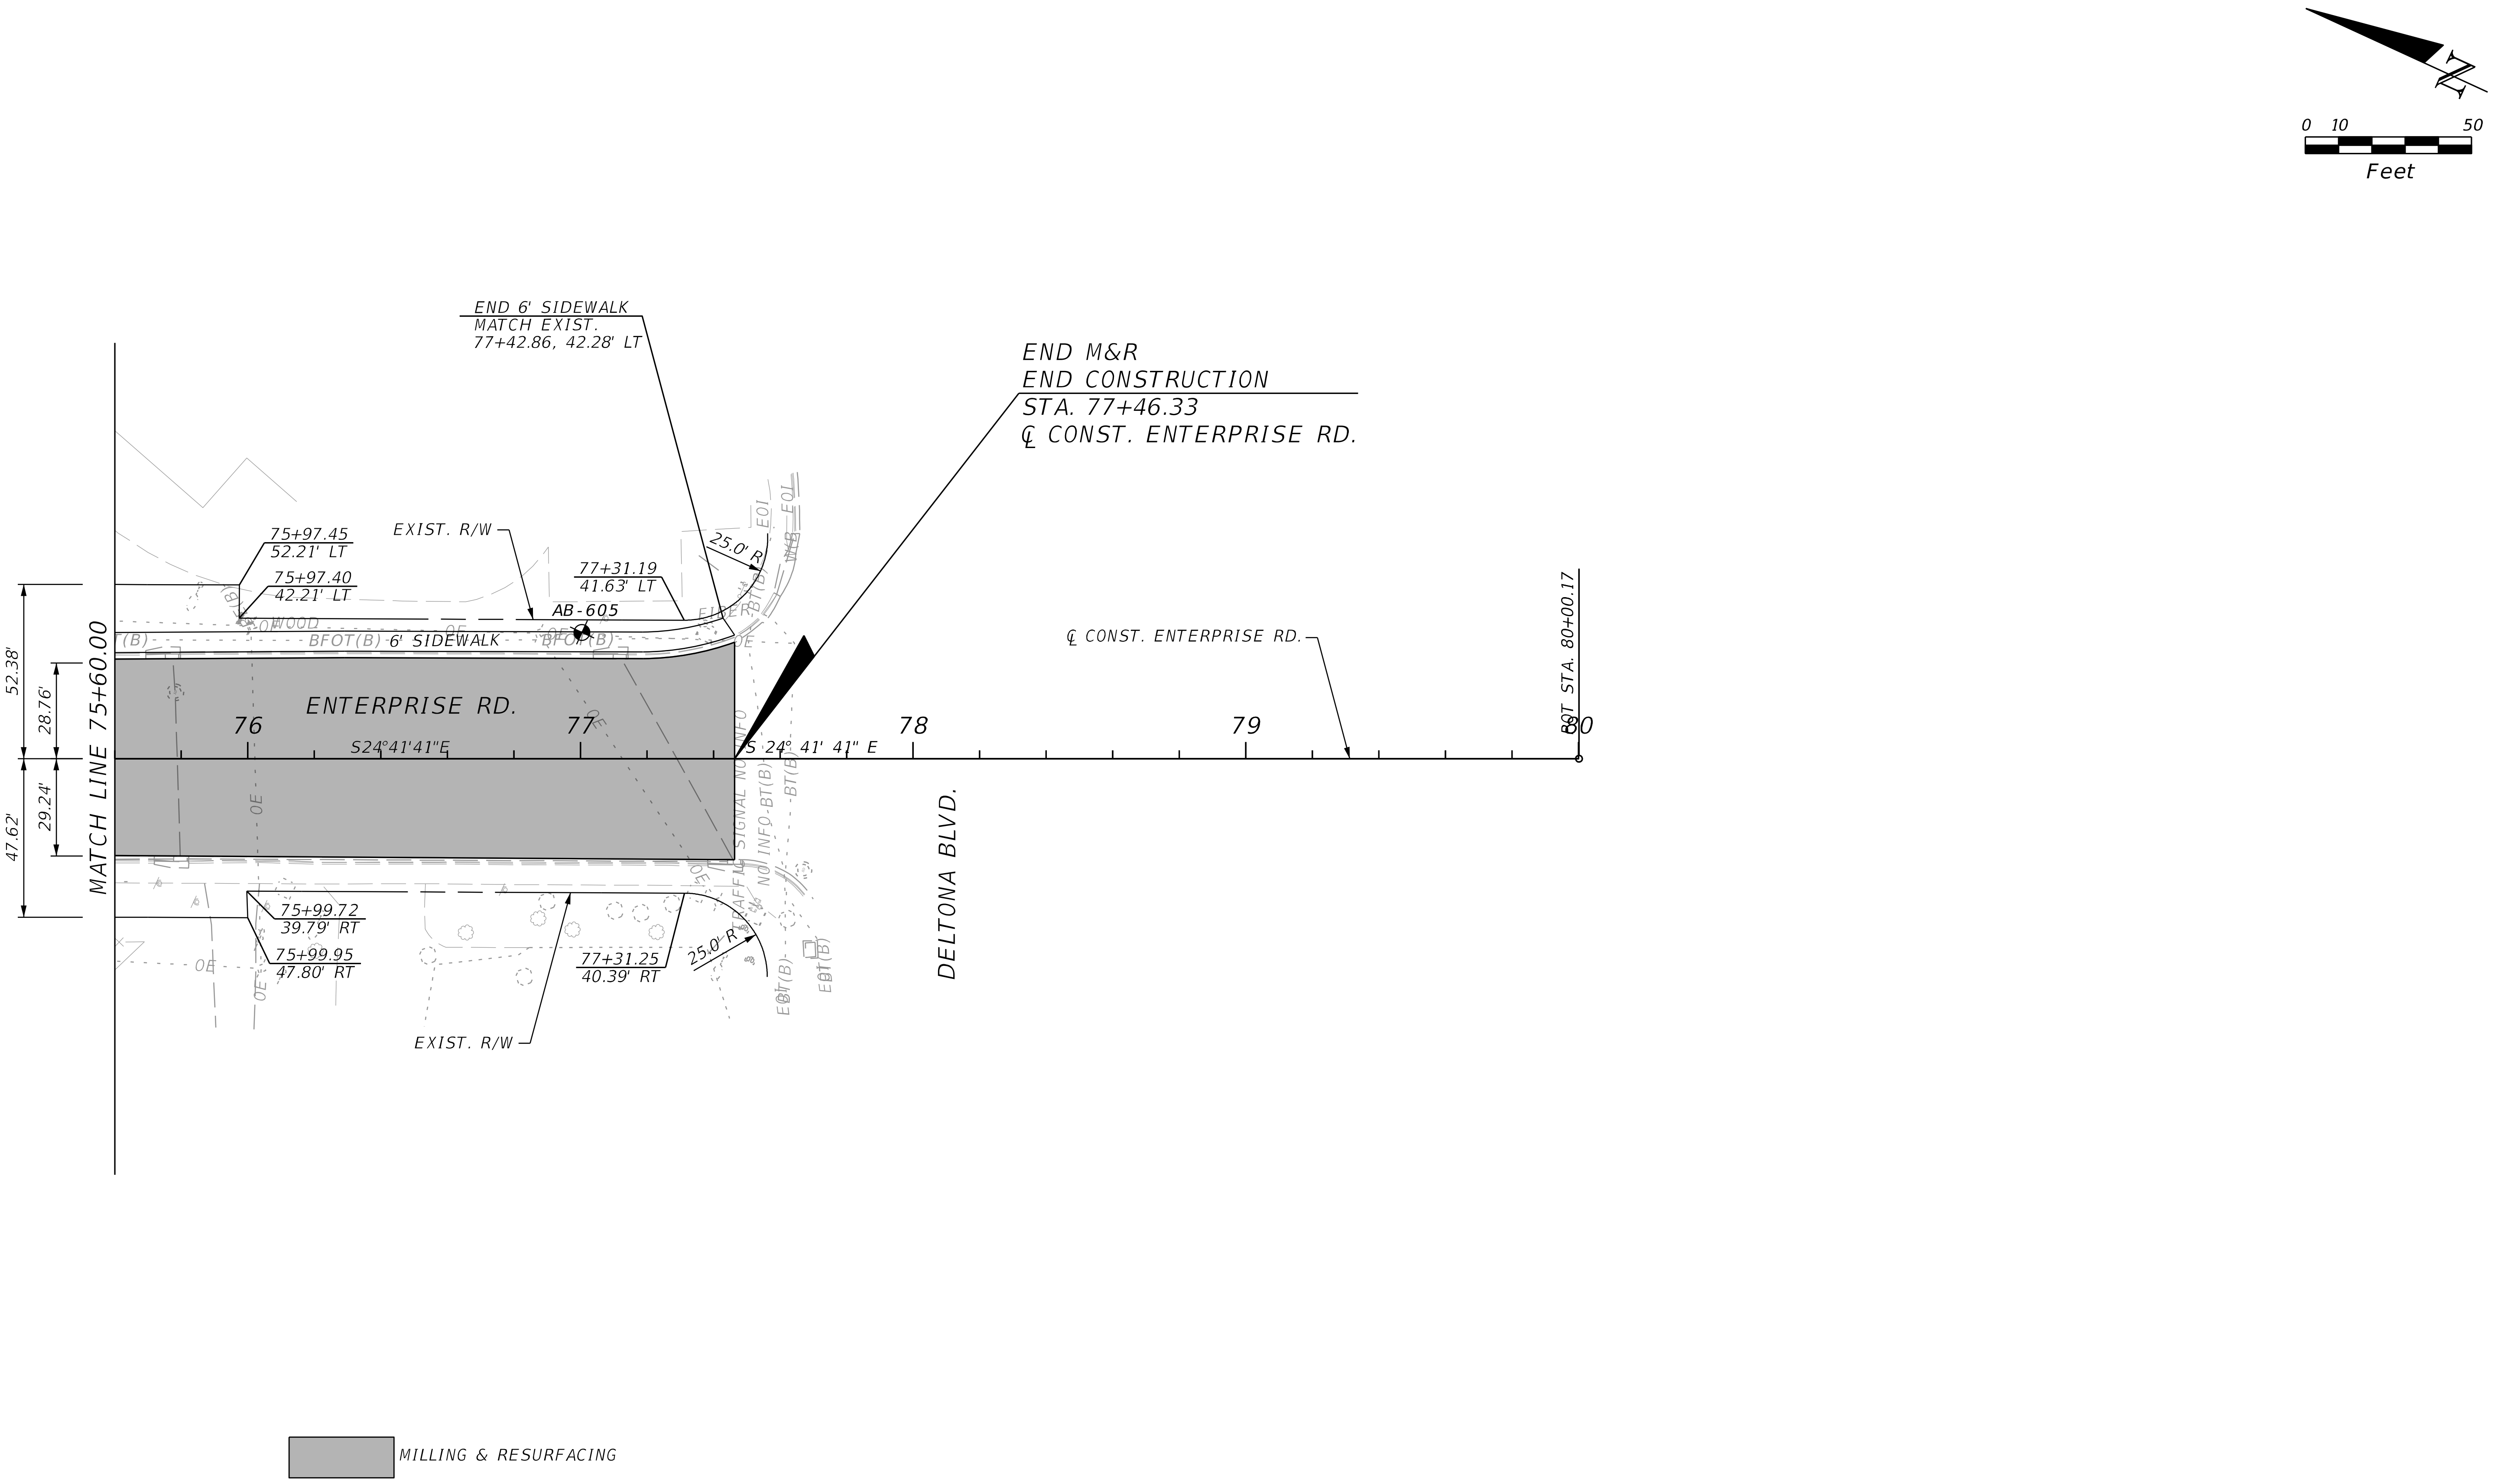

THE OFFICIAL RECORD OF THIS SHEET IS THE ELECTRONIC FILE DIGITALLY SIGNED AND SEALED UNDER RULE 61G15-23.004, F.A.C.

REVISIONS			
DATE	DESCRIPTION	DATE	DESCRIPTION

STANTEC CONSULTING SERVICES INC.
ENGINEER OF RECORD:
WILLIAM V. ANDERSON, P.E. NO.: 36682
11315 CORPORATE BLVD., SUITE 105
ORLANDO, FLORIDA 32817
(407) 823-8966
CERTIFICATE OF AUTHORIZATION NO. 27013

STATE OF FLORIDA
DEPARTMENT OF TRANSPORTATION

ROAD NO.	COUNTY	FINANCIAL PROJECT ID
SR400	VOLUSIA	408464-2-32-01

ROADWAY PLANS ENTERPRISE RD.

SHEET NO. 122

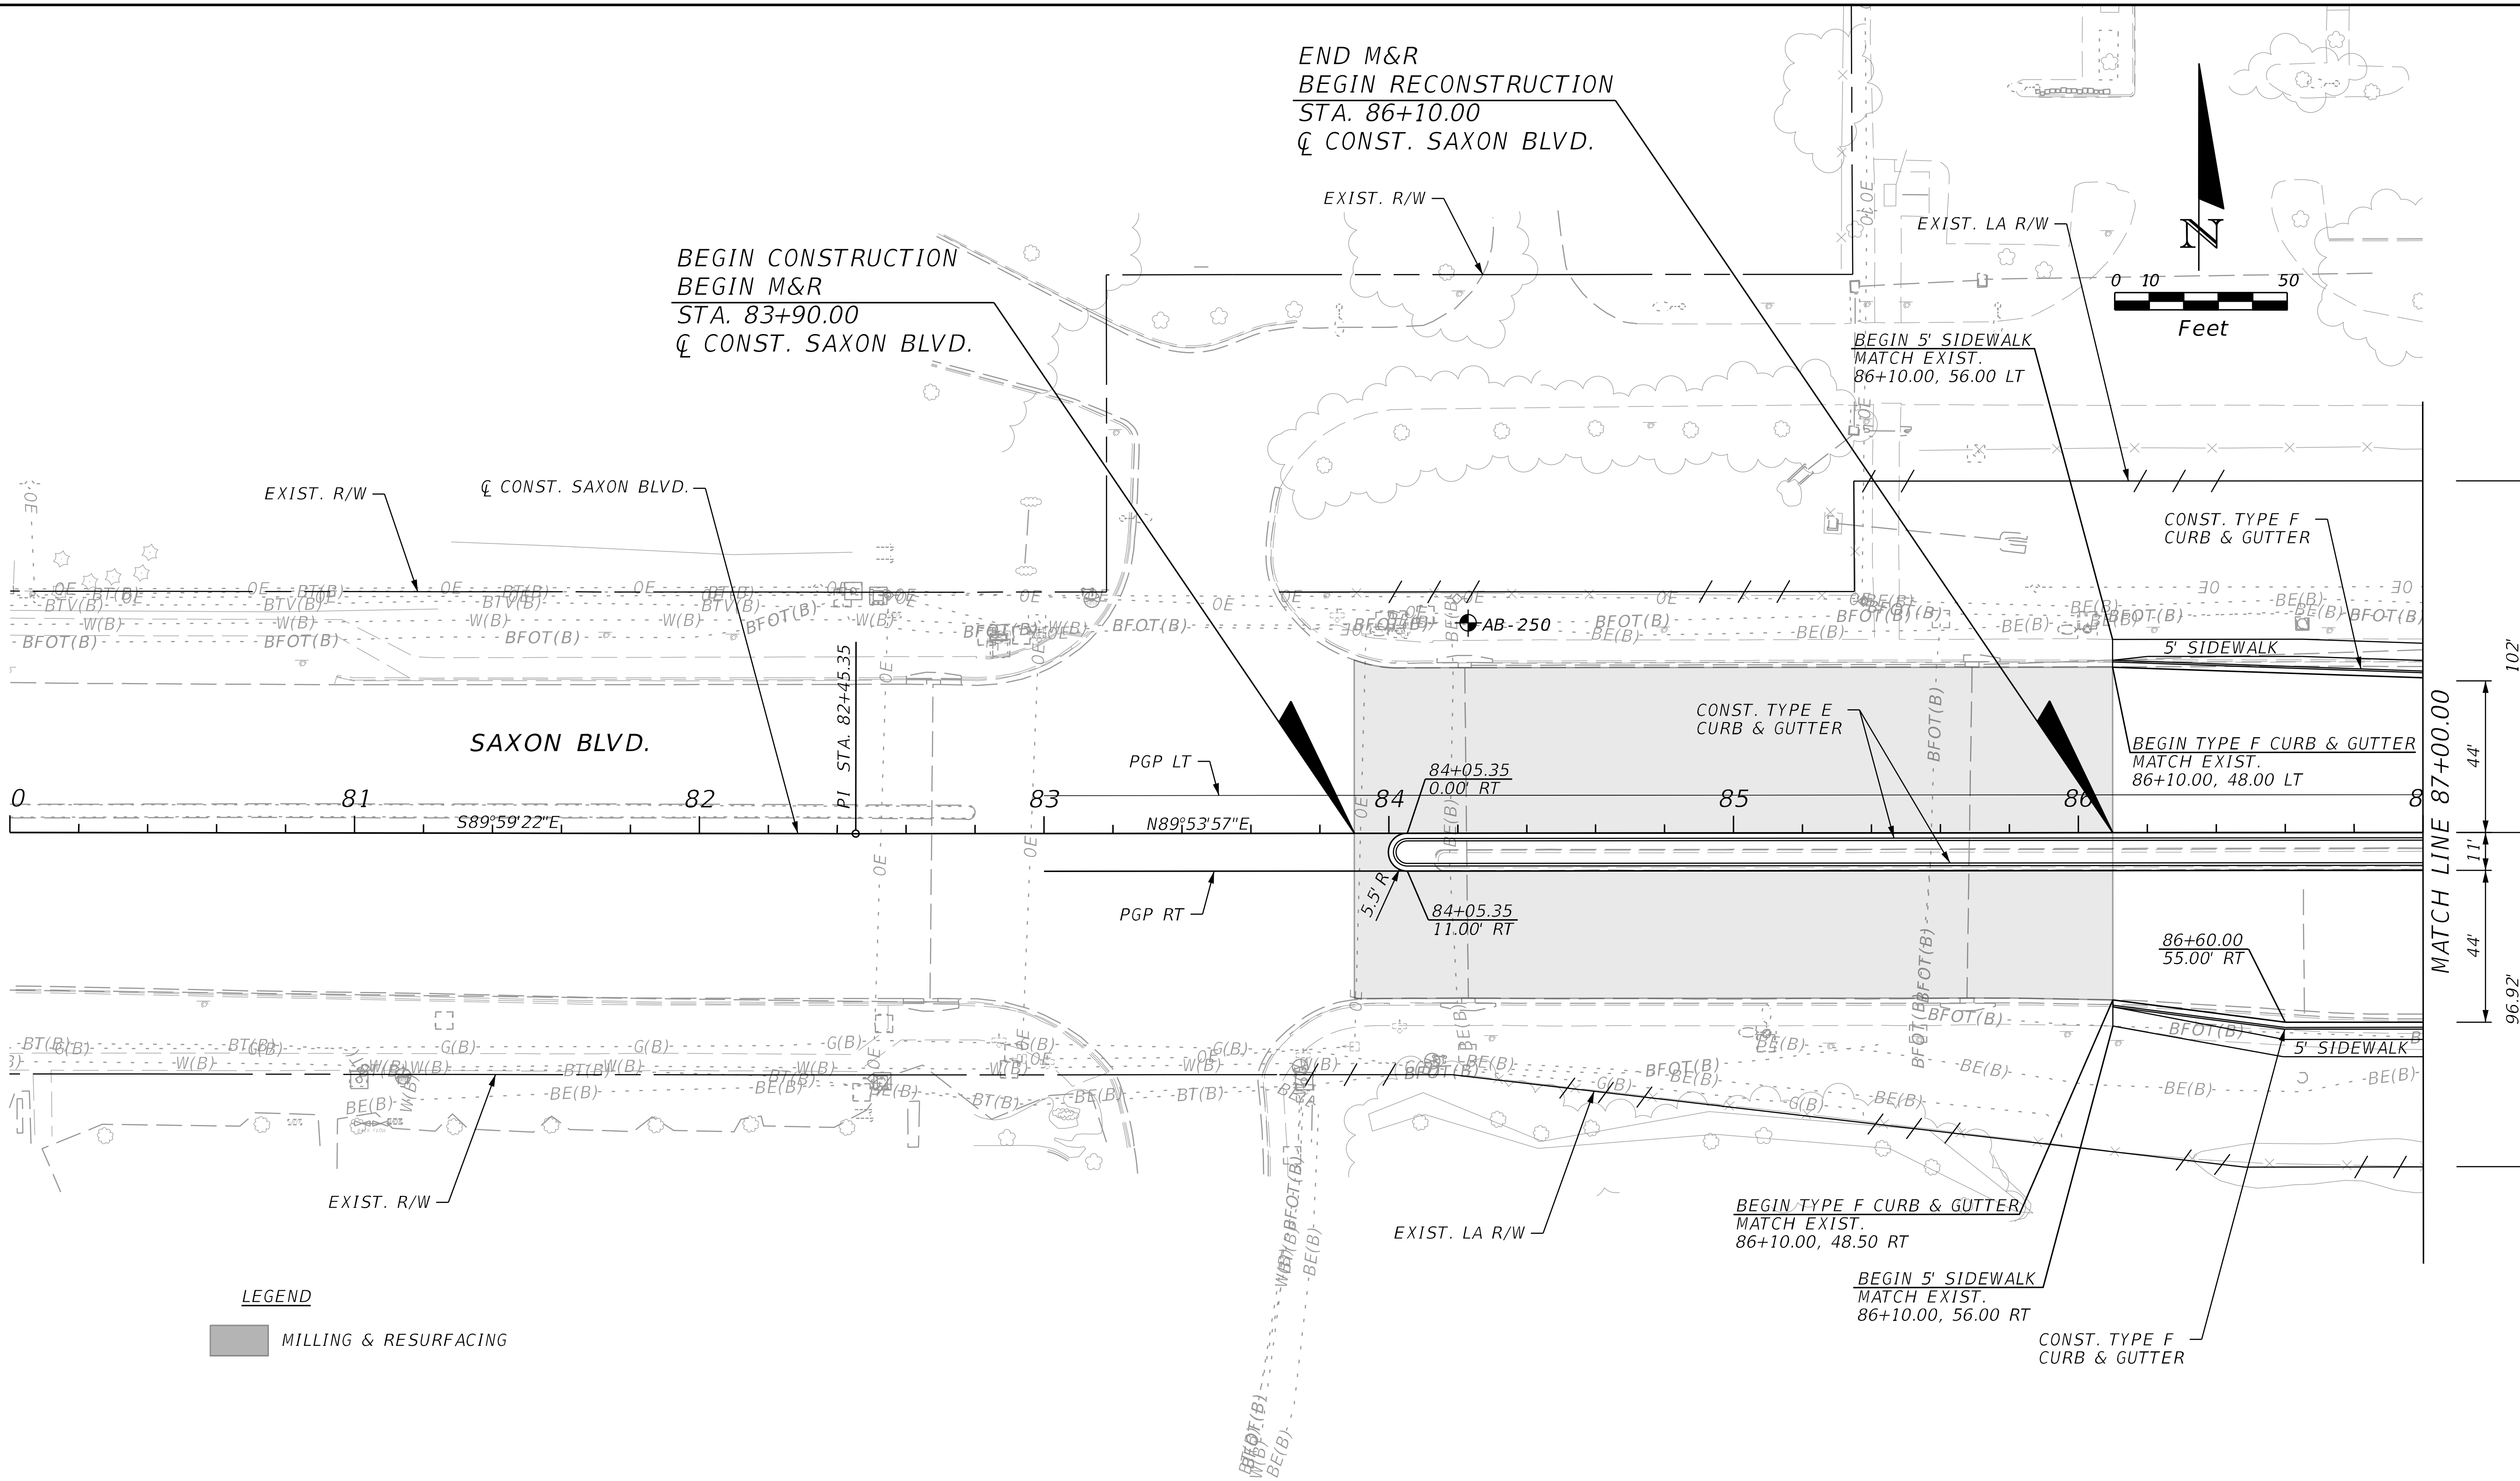

THE OFFICIAL RECORD OF THIS SHEET IS THE ELECTRONIC FILE DIGITALLY SIGNED AND SEALED UNDER RULE 61G15-23.004, F.A.C.

REVISIONS			
DATE	DESCRIPTION	DATE	DESCRIPTION

STANTEC CONSULTING SERVICES INC.
ENGINEER OF RECORD:
WILLIAM V. ANDERSON, P.E. NO.: 36682
11315 CORPORATE BLVD., SUITE 105
ORLANDO, FLORIDA 32817
(407) 823-8966
CERTIFICATE OF AUTHORIZATION NO. 27013

STATE OF FLORIDA
DEPARTMENT OF TRANSPORTATION

ROAD NO.	COUNTY	FINANCIAL PROJECT ID
SR400	VOLUSIA	408464-2-32-01

ROADWAY PLANS
SAXON BLVD.

SHEET NO.
123

jchassee 6/14/2019 4:18:02 PM Default V:\2158\active\CADD\40846423201\roadway\PLANRD601.dgn

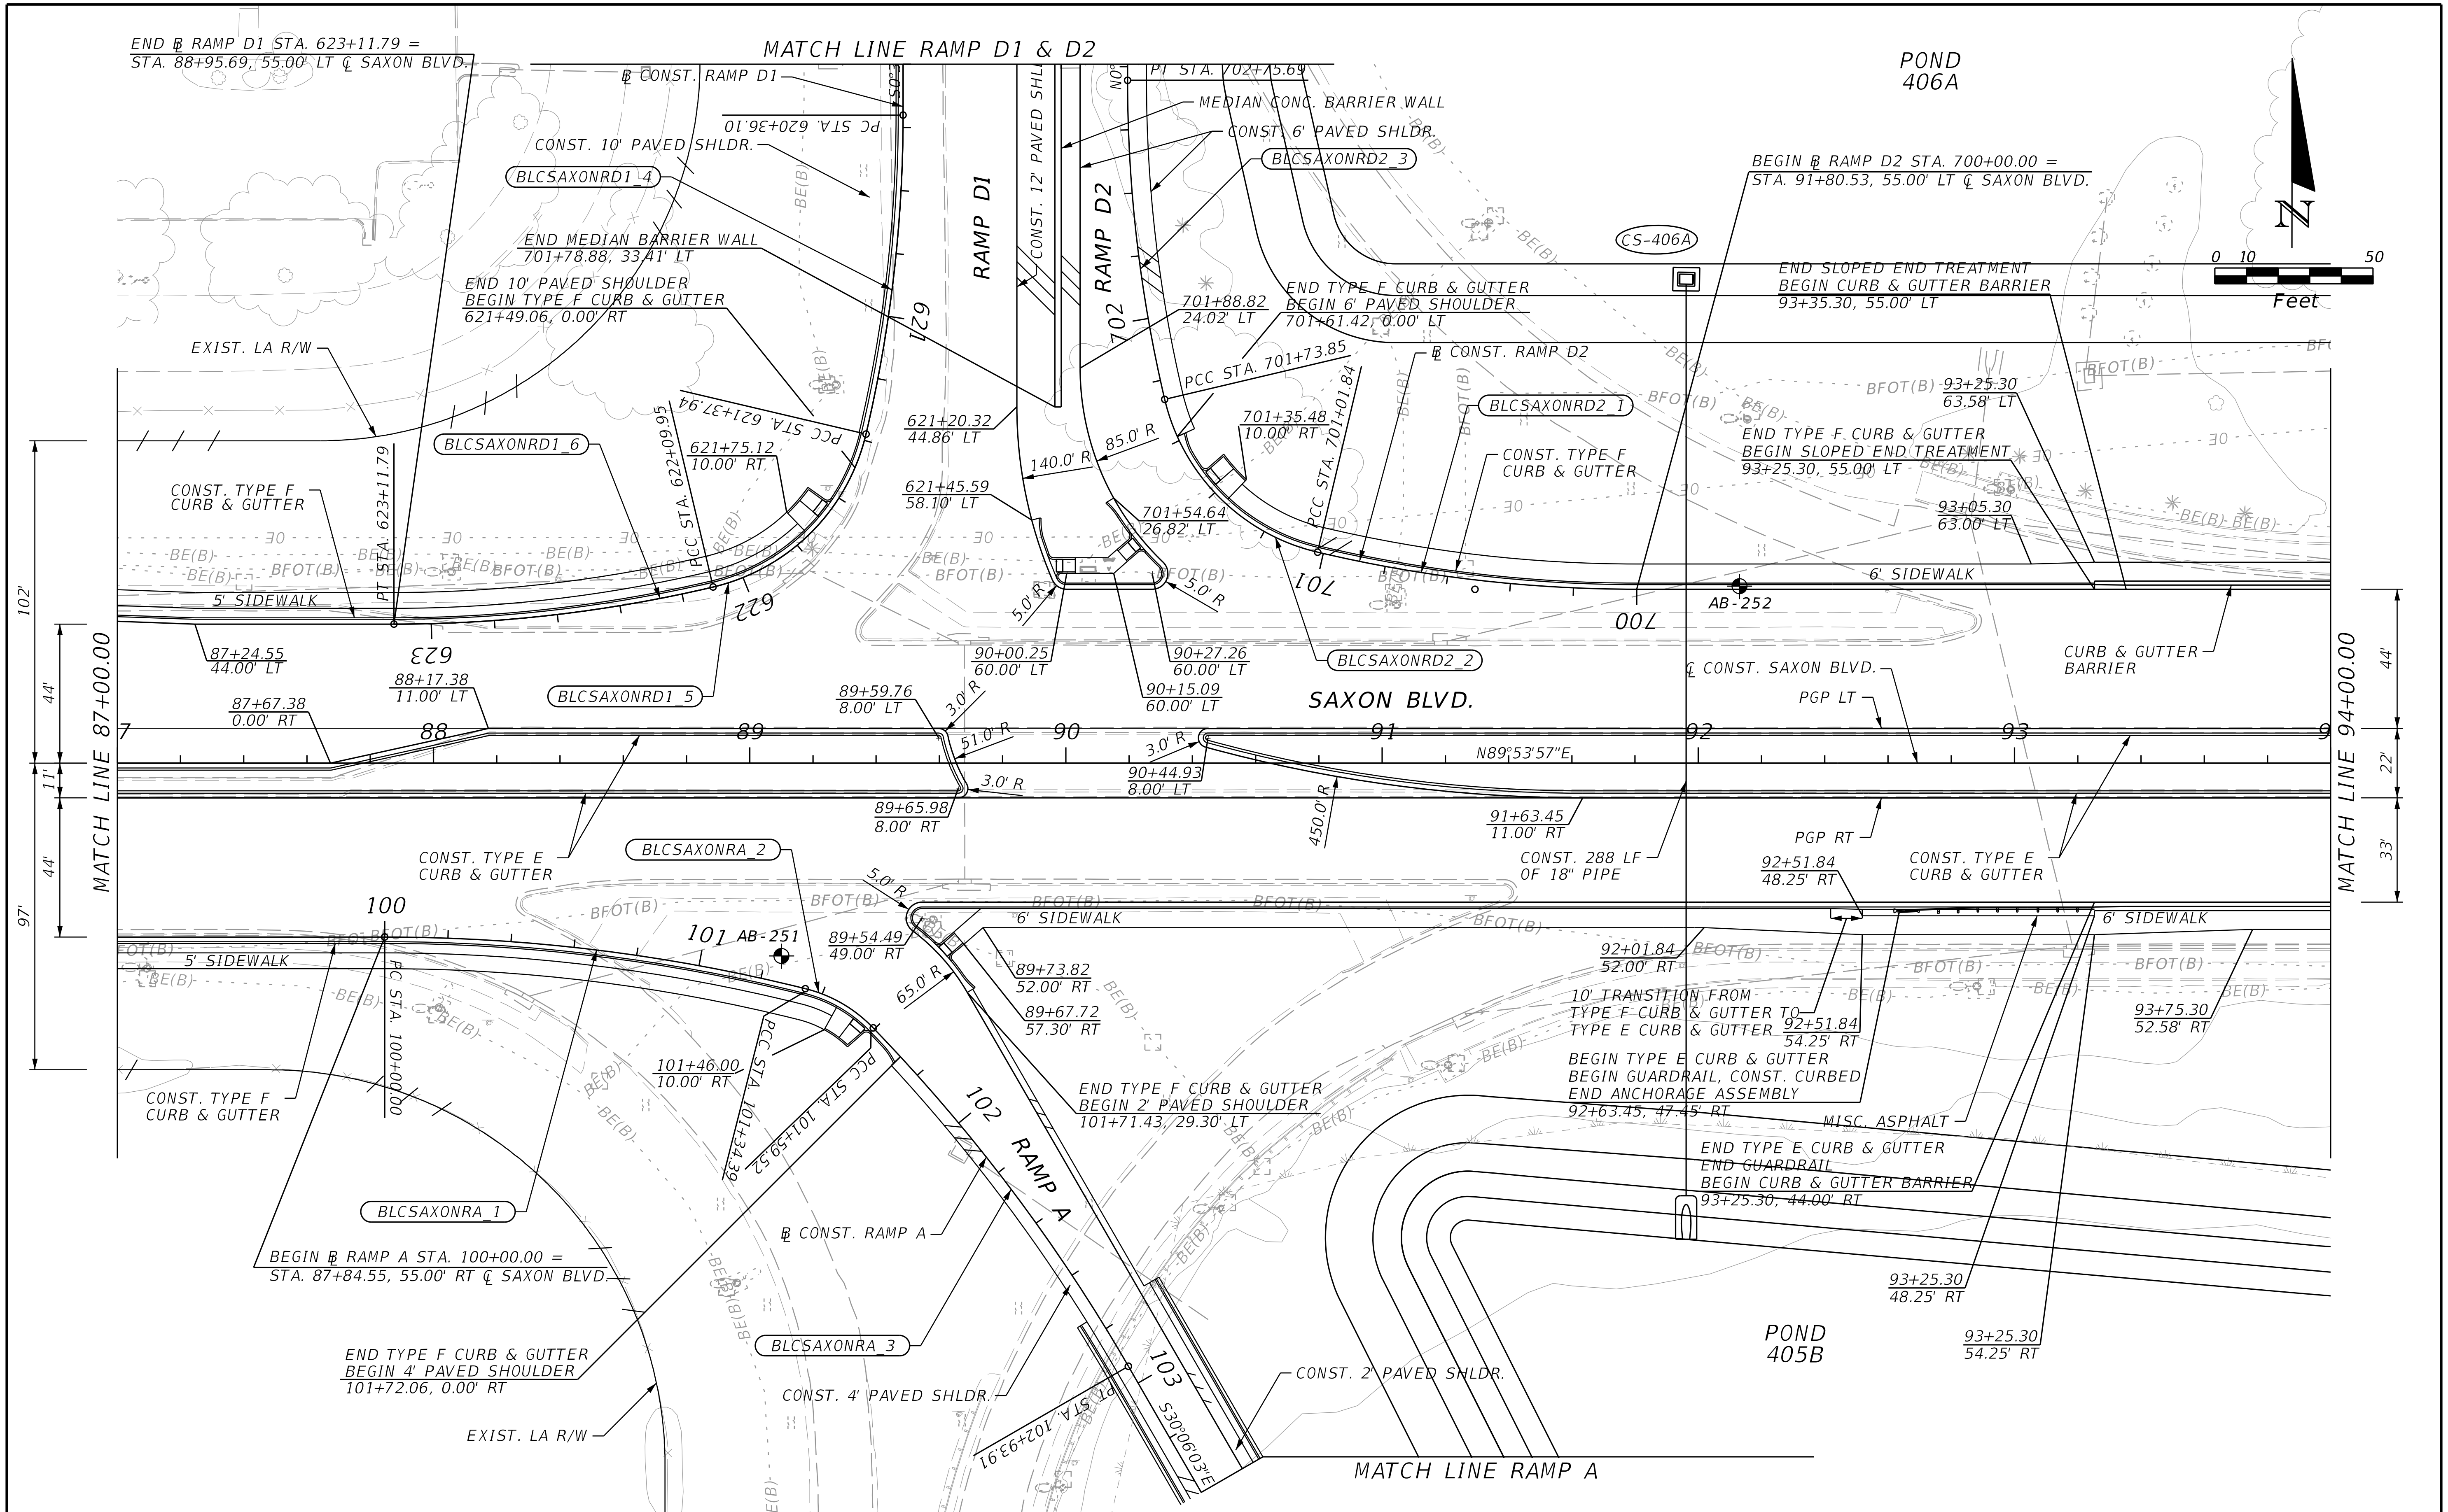

THE OFFICIAL RECORD OF THIS SHEET IS THE ELECTRONIC FILE DIGITALLY SIGNED AND SEALED UNDER RULE 61G15-23.004, F.A.C.

REVISIONS			
DATE	DESCRIPTION	DATE	DESCRIPTION

STANTEC CONSULTING SERVICES INC.
ENGINEER OF RECORD:
WILLIAM V. ANDERSON, P.E. NO.: 36682
11315 CORPORATE BLVD., SUITE 105
ORLANDO, FLORIDA 32817
(407) 823-8966
CERTIFICATE OF AUTHORIZATION NO. 27013

STATE OF FLORIDA
DEPARTMENT OF TRANSPORTATION

ROAD NO.	COUNTY	FINANCIAL PROJECT ID
SR400	VOLUSIA	408464-2-32-01

ROADWAY PLANS
SAXON BLVD.

SHEET NO.
124

jchassee   6/14/2019 4:18:04 PM Default   V:\2158\active\CADD\40846423201\roadway\PLANRD602.dgn

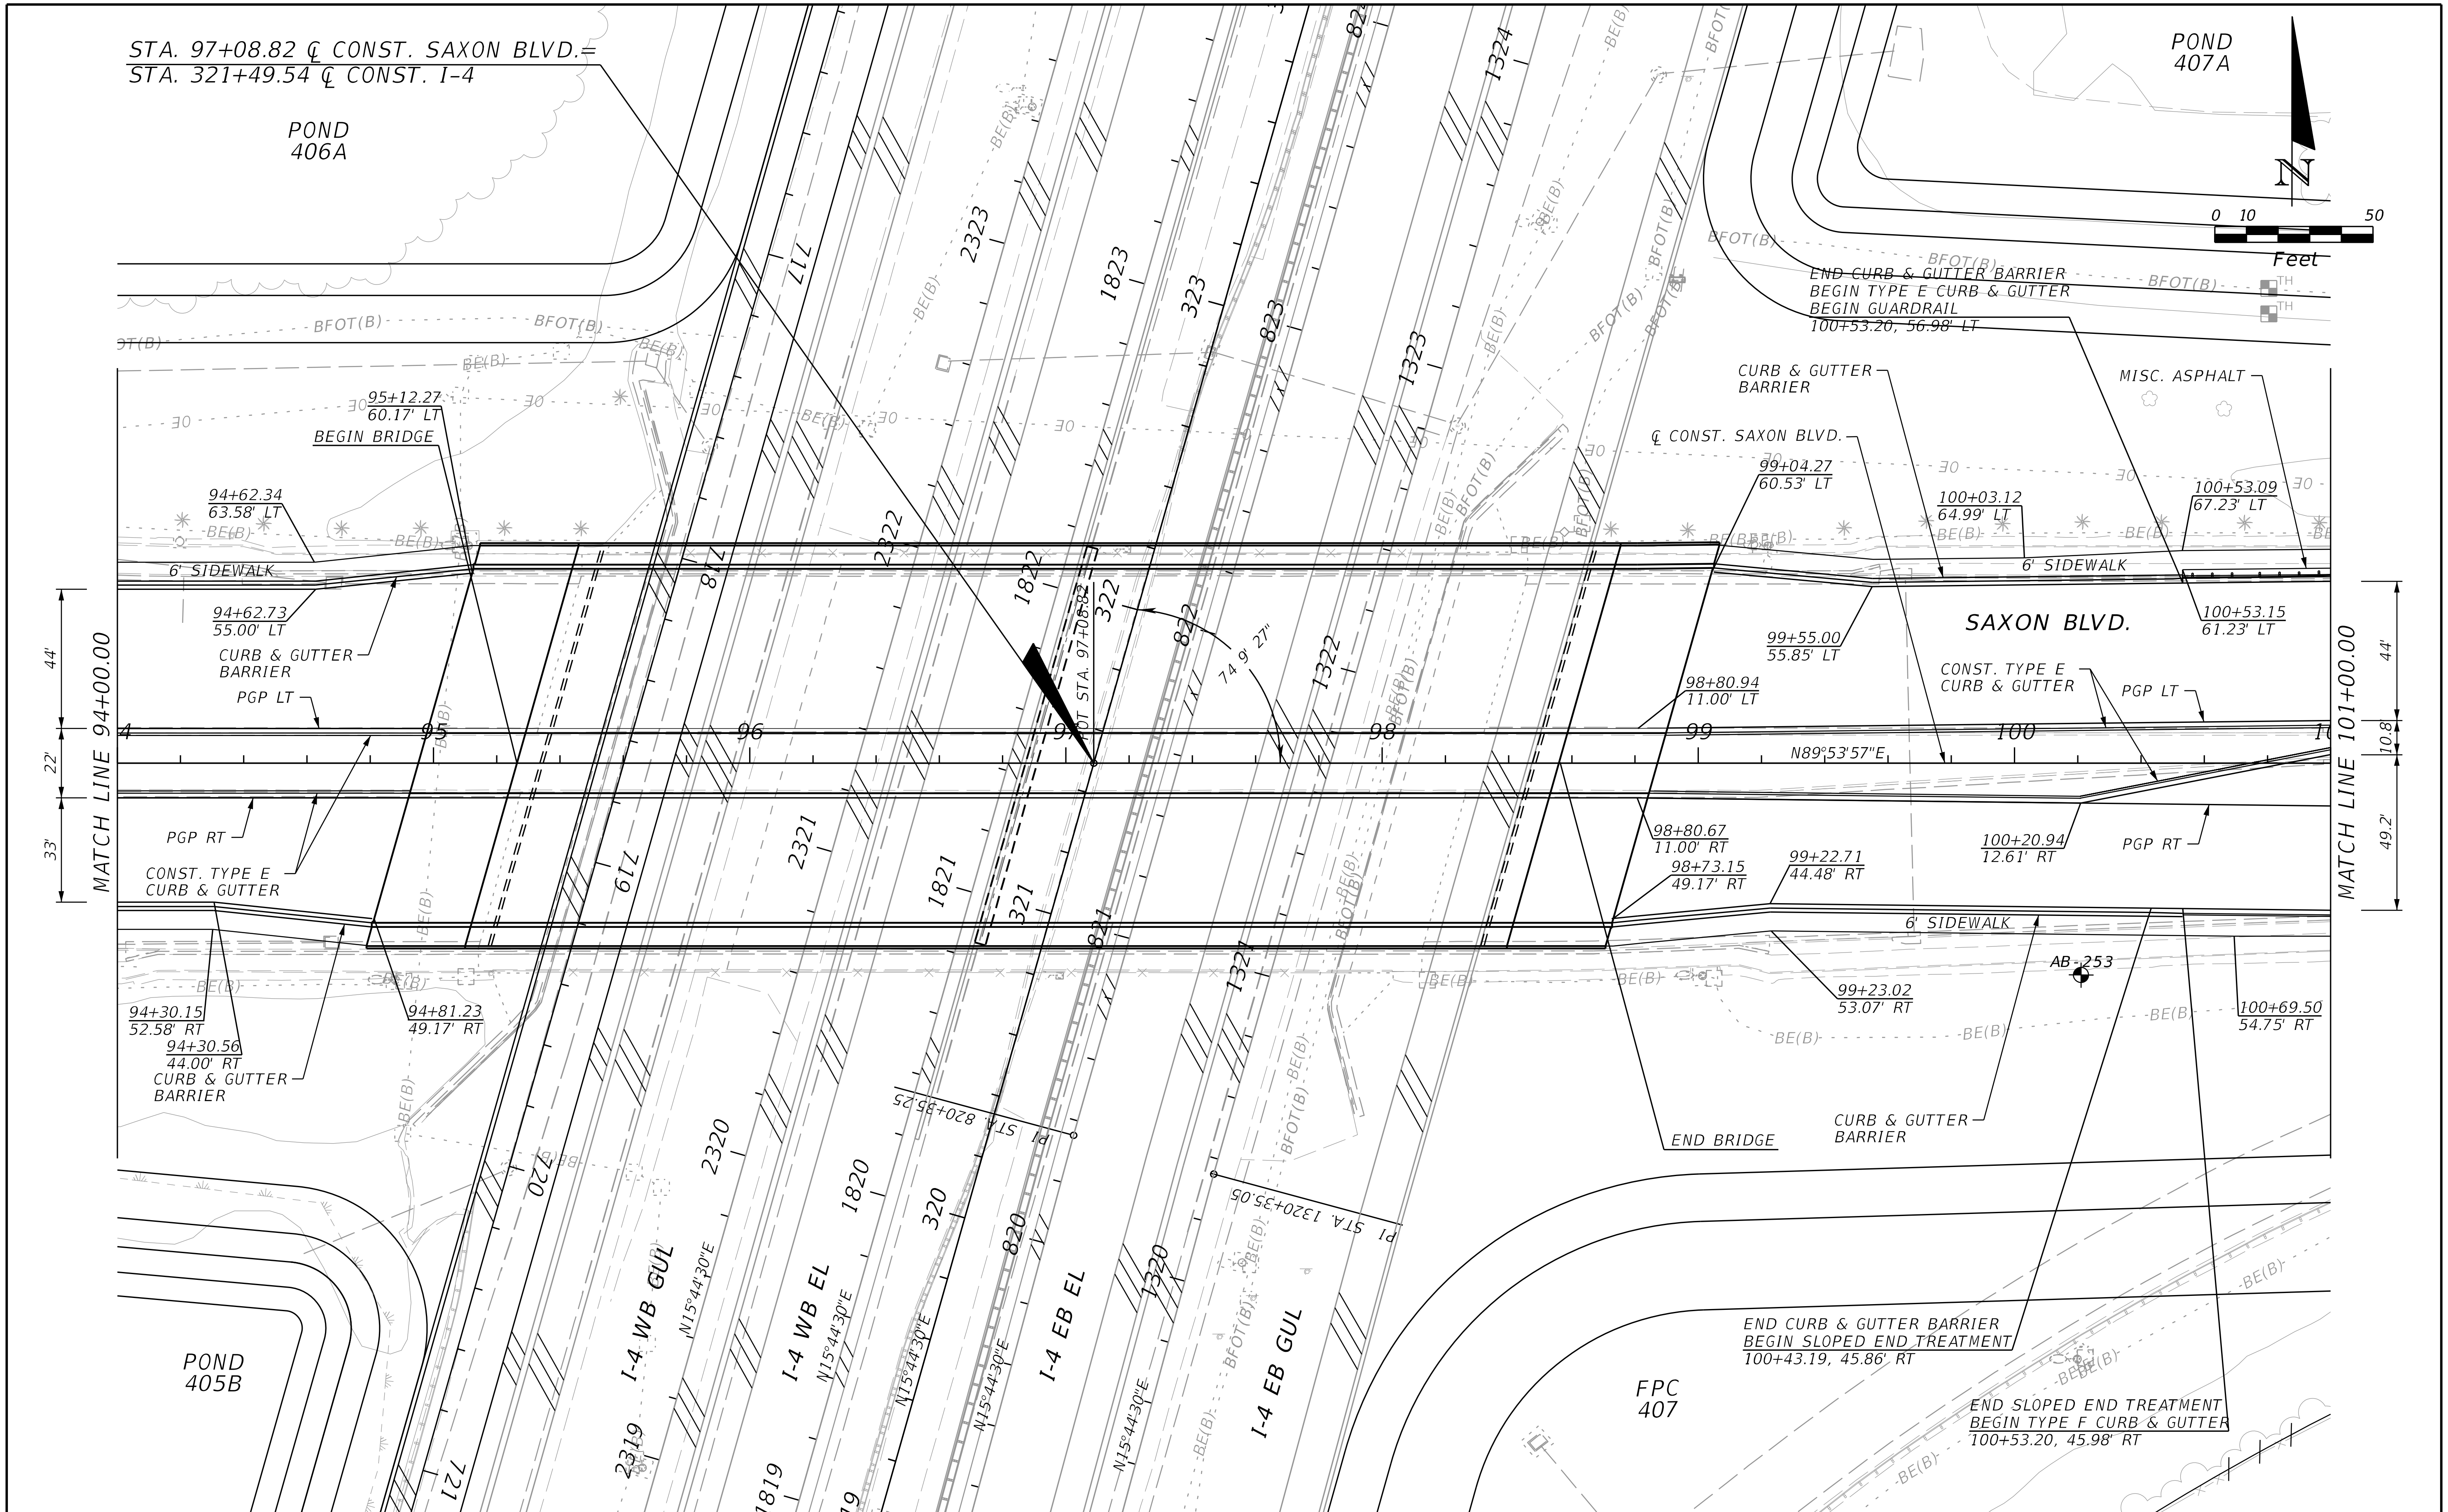

THE OFFICIAL RECORD OF THIS SHEET IS THE ELECTRONIC FILE DIGITALLY SIGNED AND SEALED UNDER RULE 61G15-23.004, F.A.C.

REVISIONS			
DATE	DESCRIPTION	DATE	DESCRIPTION

STANTEC CONSULTING SERVICES INC.
ENGINEER OF RECORD:
WILLIAM V. ANDERSON, P.E. NO.: 36682
11315 CORPORATE BLVD., SUITE 105
ORLANDO, FLORIDA 32817
(407) 823-8966
CERTIFICATE OF AUTHORIZATION NO. 27013

STATE OF FLORIDA
DEPARTMENT OF TRANSPORTATION

ROAD NO.	COUNTY	FINANCIAL PROJECT ID
SR400	VOLUSIA	408464-2-32-01

ROADWAY PLANS
SAXON BLVD.

SHEET NO.
125

jchassee 6/14/2019 4:18:07 PM Default V:\2158\active\CADD\40846423201\roadway\PLANRD603.dgn

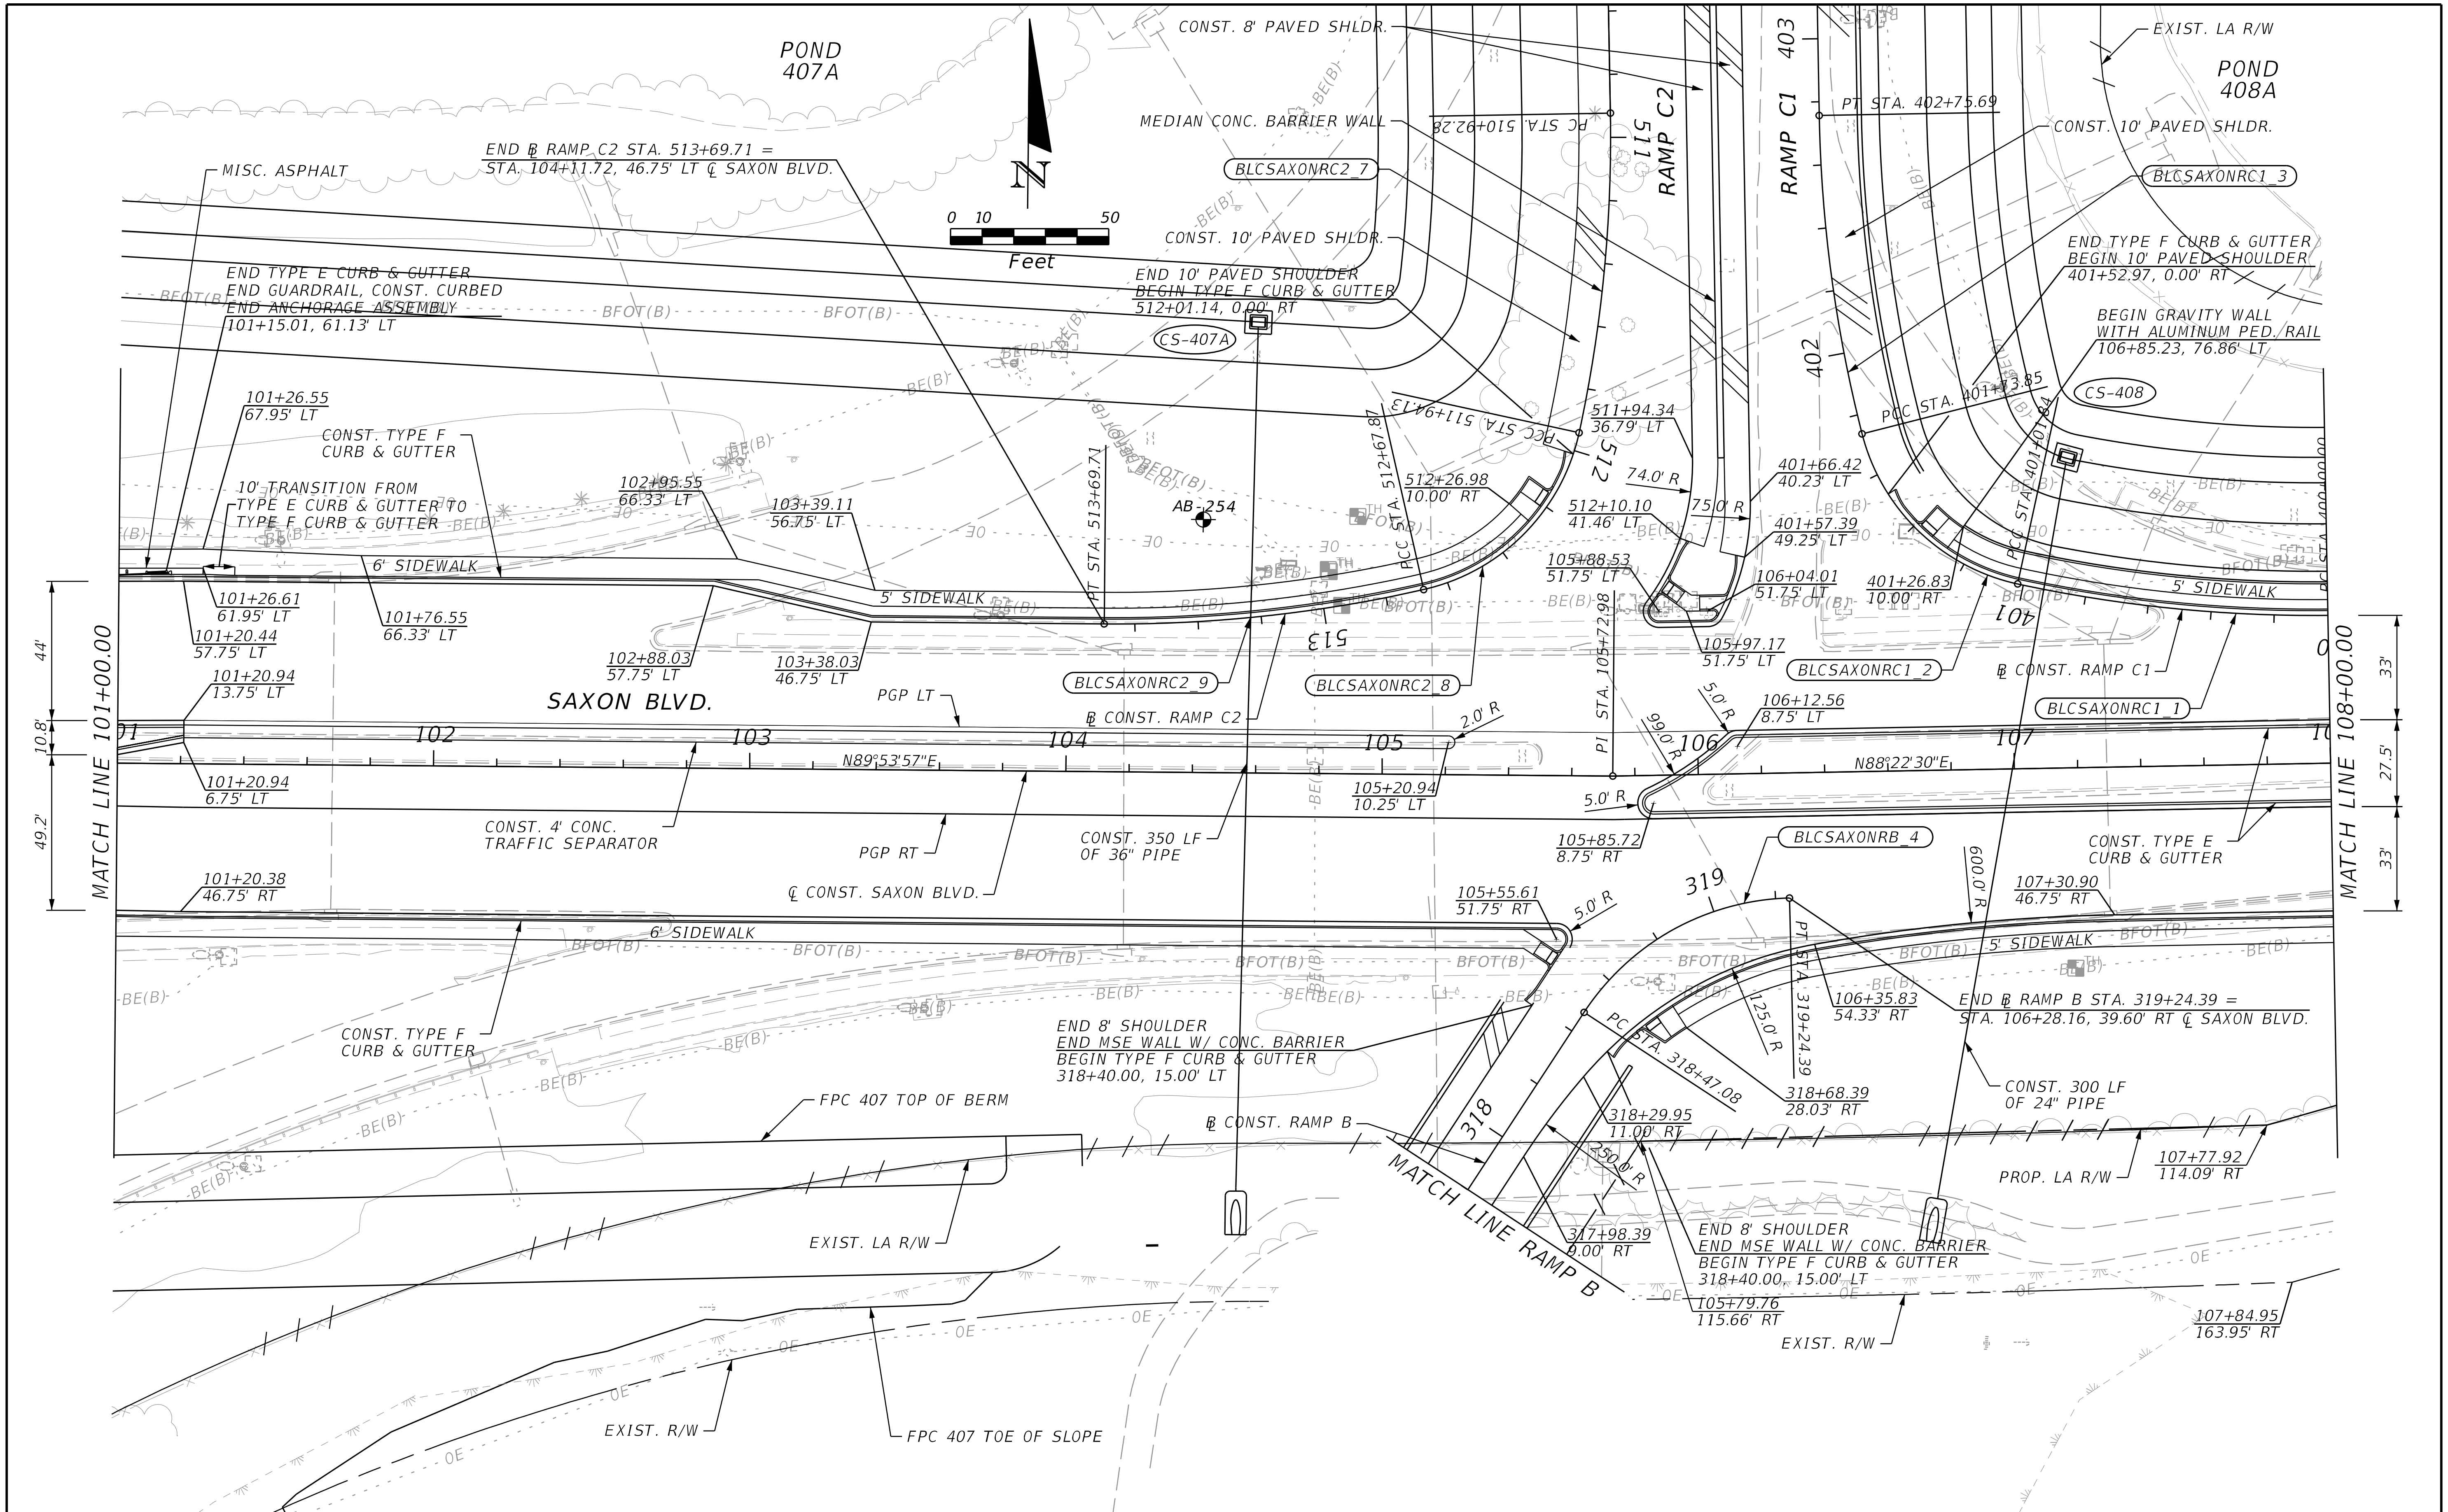

THE OFFICIAL RECORD OF THIS SHEET IS THE ELECTRONIC FILE DIGITALLY SIGNED AND SEALED UNDER RULE 61G15-23.004, F.A.C.

REVISIONS			
DATE	DESCRIPTION	DATE	DESCRIPTION

STANTEC CONSULTING SERVICES INC.
ENGINEER OF RECORD:
WILLIAM V. ANDERSON, P.E. NO.: 36682
11315 CORPORATE BLVD., SUITE 105
ORLANDO, FLORIDA 32817
(407) 823-8966
CERTIFICATE OF AUTHORIZATION NO. 27013

STATE OF FLORIDA
DEPARTMENT OF TRANSPORTATION

ROAD NO.	COUNTY	FINANCIAL PROJECT ID
SR400	VOLUSIA	408464-2-32-01

ROADWAY PLANS
SAXON BLVD.

SHEET NO.
126

jchassee 6/14/2019 4:18:09 PM Default V:\2158\active\CADD\40846423201\roadway\PLANRD604.dgn

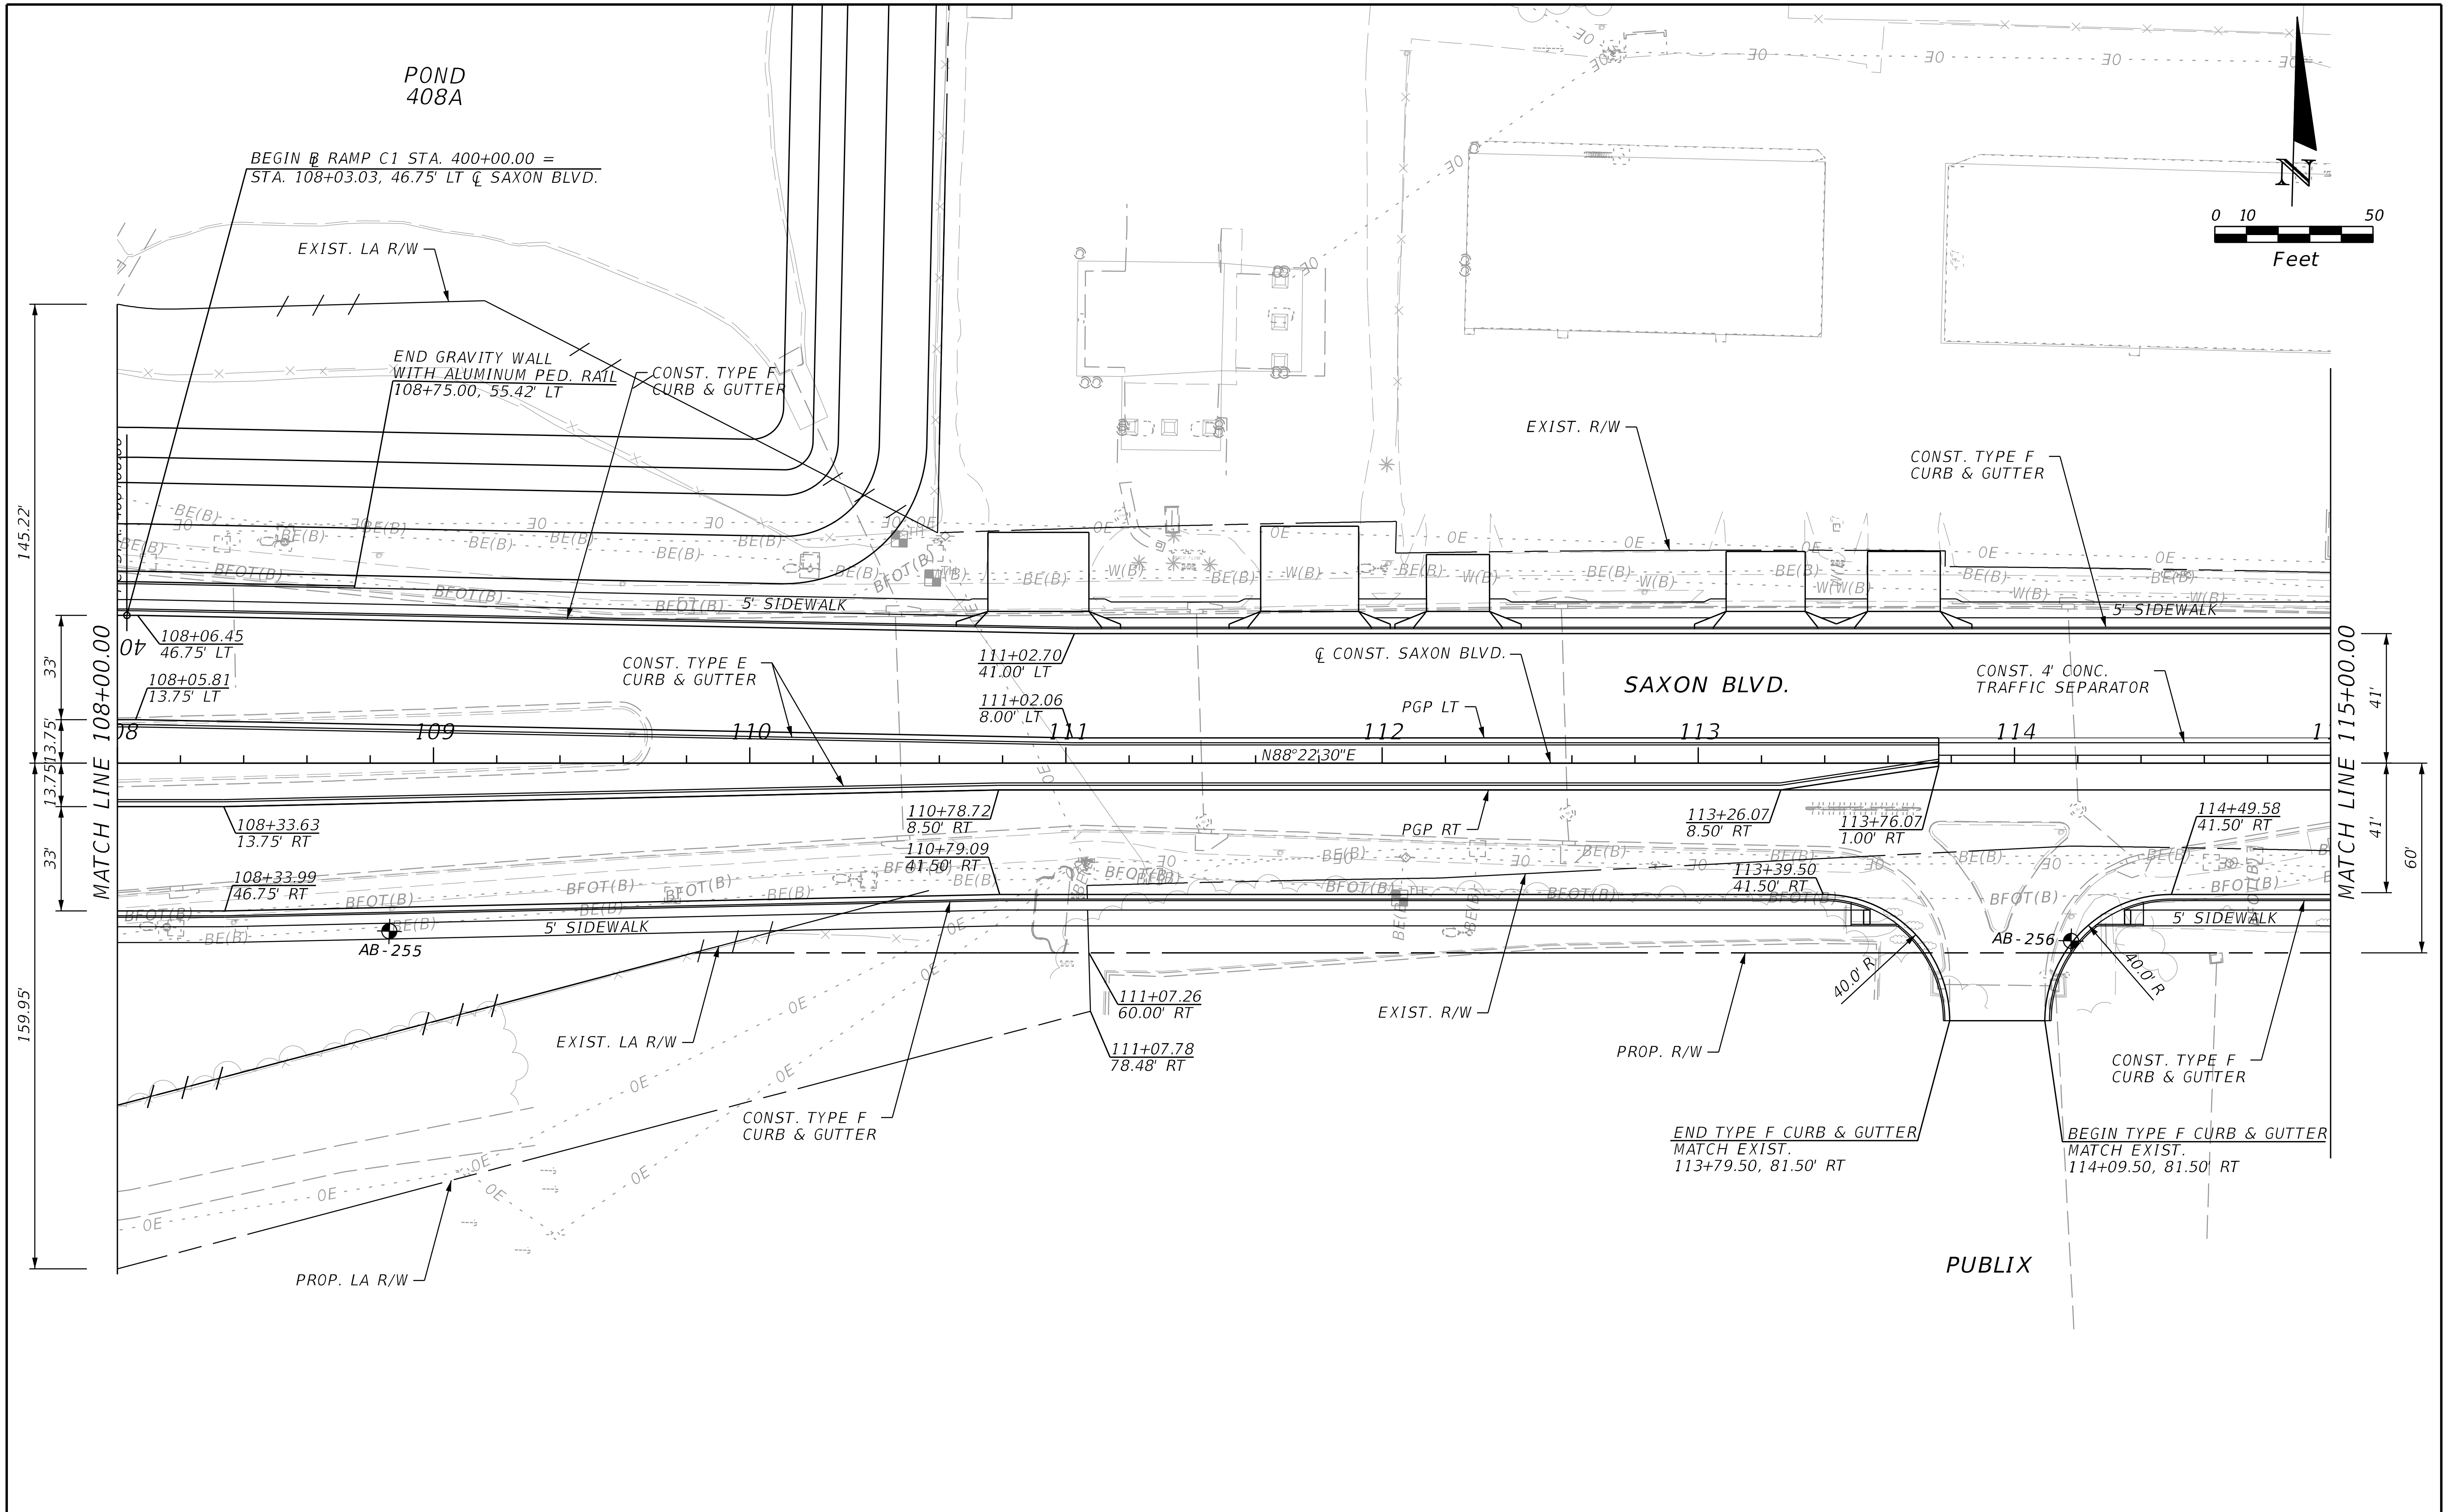

THE OFFICIAL RECORD OF THIS SHEET IS THE ELECTRONIC FILE DIGITALLY SIGNED AND SEALED UNDER RULE 61G15-23.004, F.A.C.

REVISIONS			
DATE	DESCRIPTION	DATE	DESCRIPTION

STANTEC CONSULTING SERVICES INC.
ENGINEER OF RECORD:
WILLIAM V. ANDERSON, P.E. NO.: 36682
11315 CORPORATE BLVD., SUITE 105
ORLANDO, FLORIDA 32817
(407) 823-8966
CERTIFICATE OF AUTHORIZATION NO. 27013

STATE OF FLORIDA
DEPARTMENT OF TRANSPORTATION

ROAD NO.	COUNTY	FINANCIAL PROJECT ID
SR400	VOLUSIA	408464-2-32-01

ROADWAY PLANS
SAXON BLVD.

SHEET NO. 127

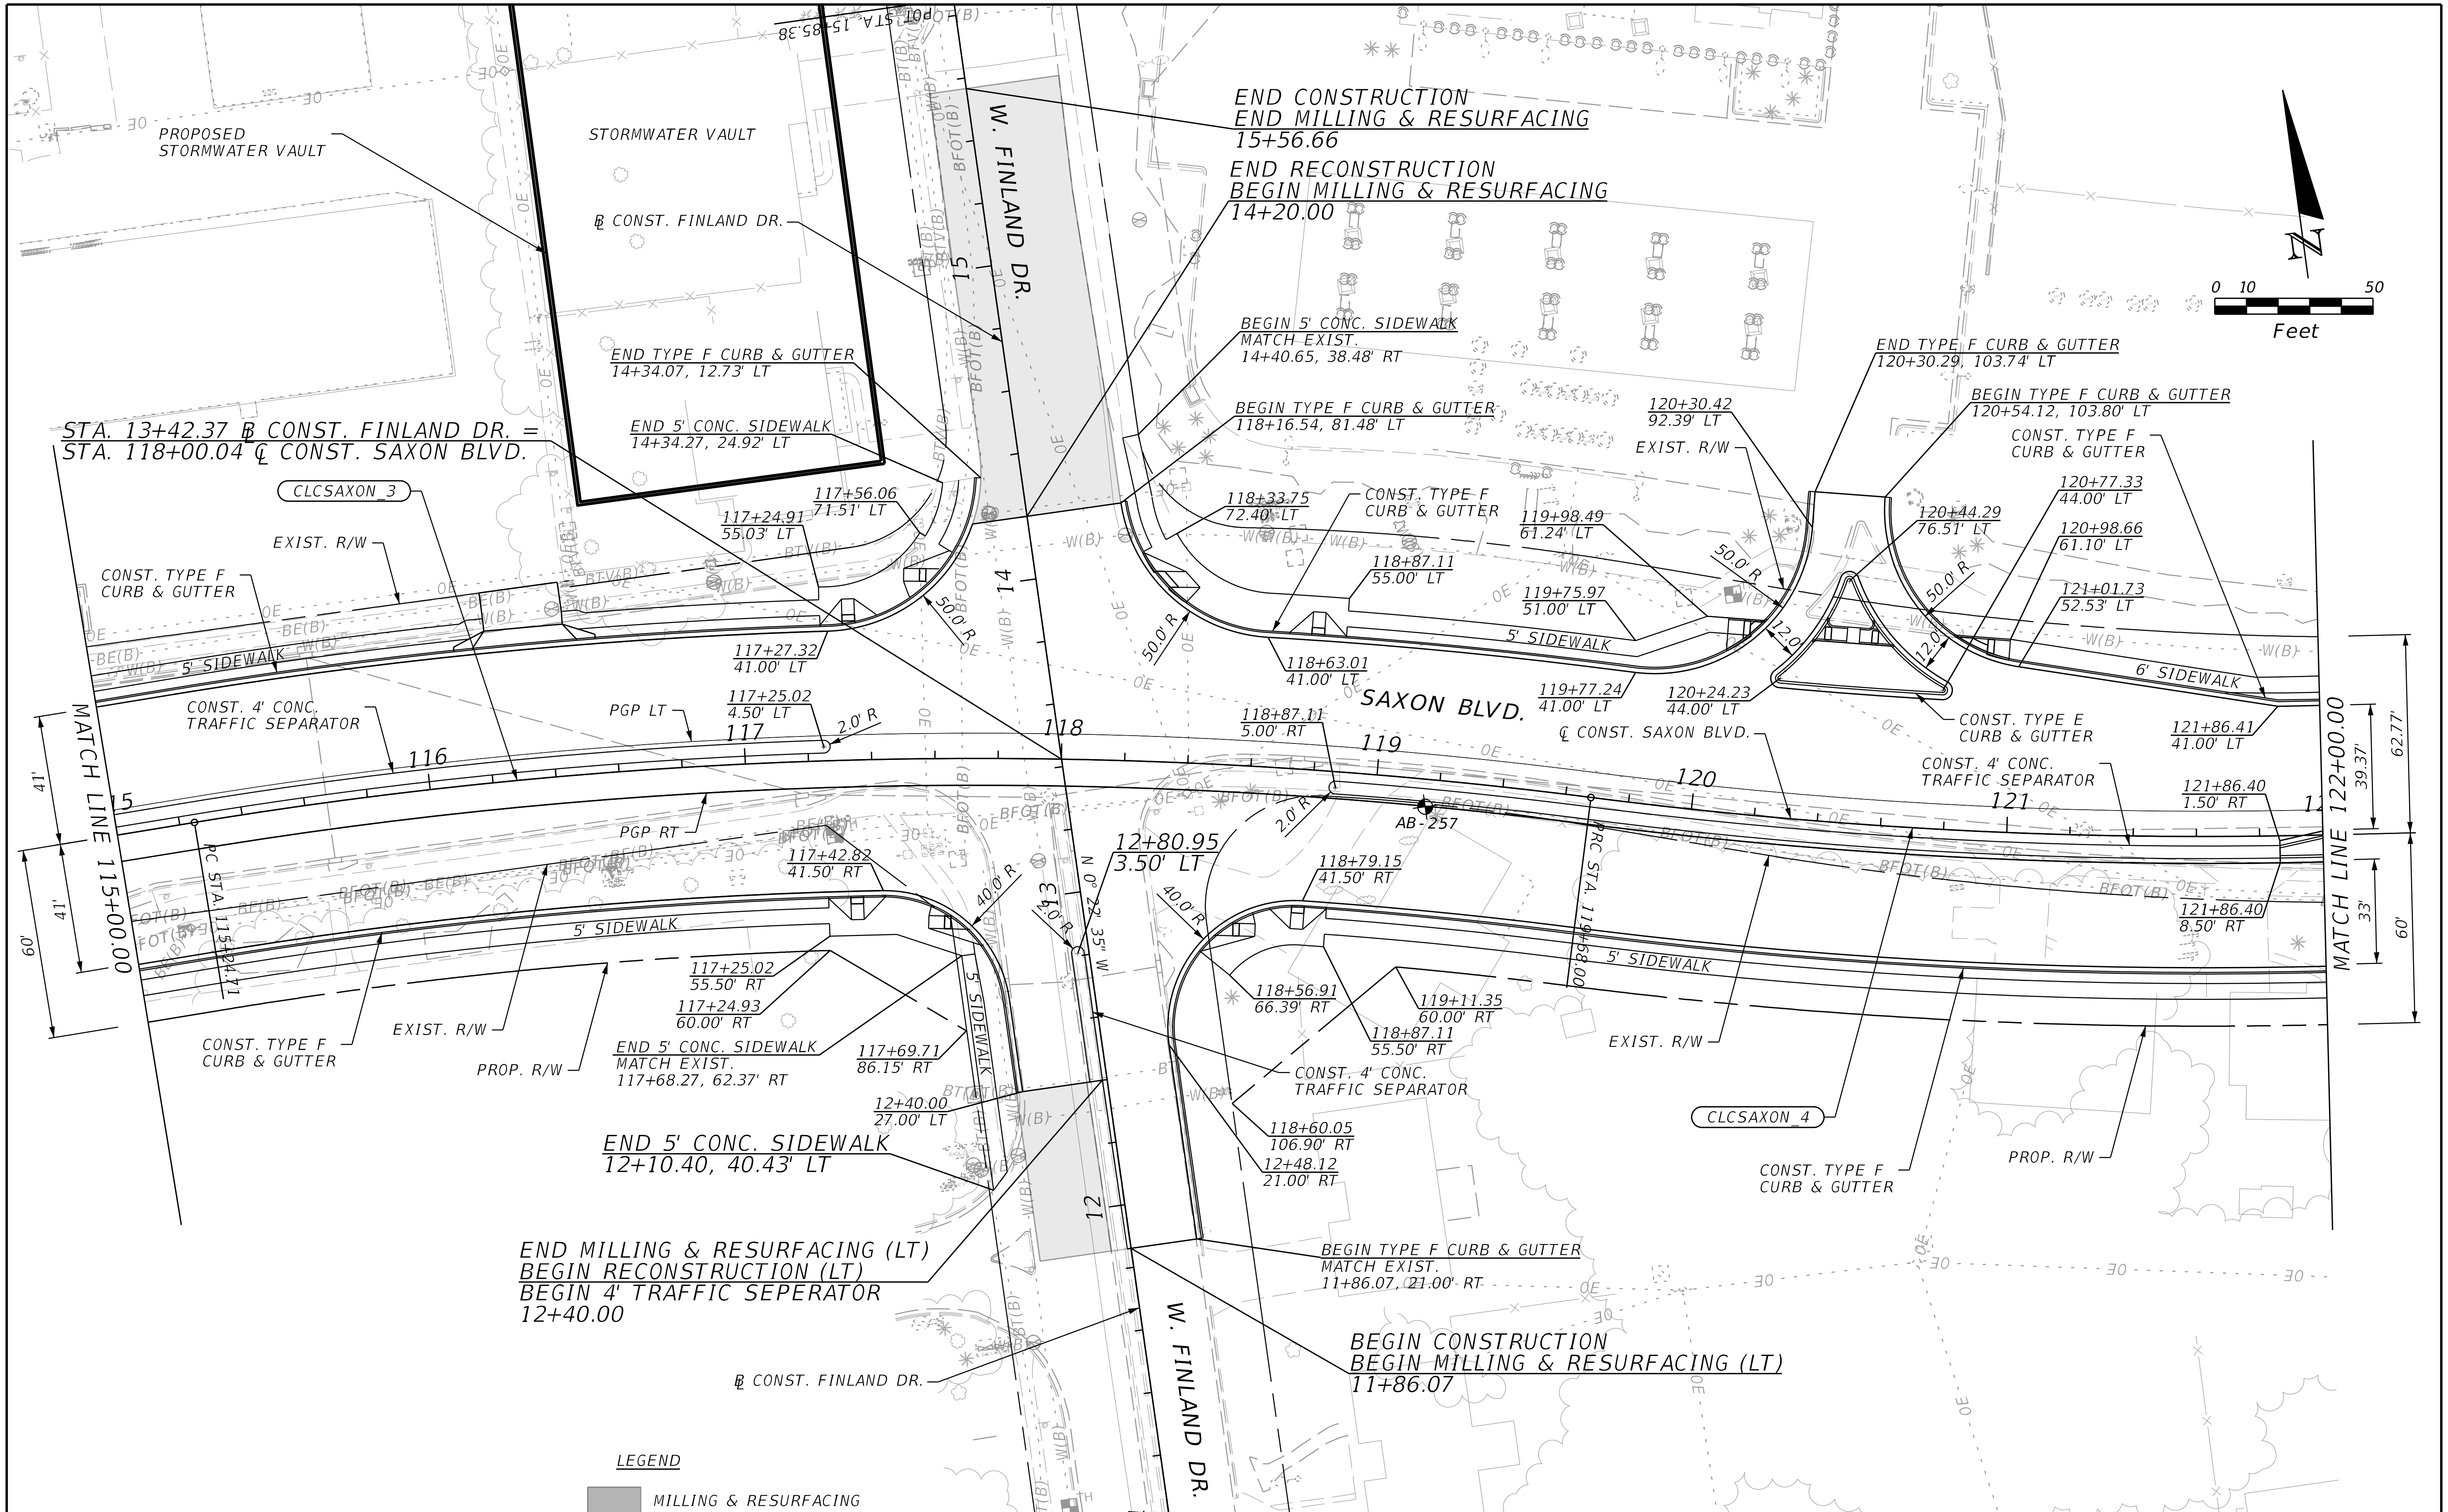

THE OFFICIAL RECORD OF THIS SHEET IS THE ELECTRONIC FILE DIGITALLY SIGNED AND SEALED UNDER RULE 61G15-23.004, F.A.C.

REVISIONS			
DATE	DESCRIPTION	DATE	DESCRIPTION

STANTEC CONSULTING SERVICES INC.
ENGINEER OF RECORD:
WILLIAM V. ANDERSON, P.E. NO.: 36682
11315 CORPORATE BLVD., SUITE 105
ORLANDO, FLORIDA 32817
(407) 823-8966
CERTIFICATE OF AUTHORIZATION NO. 27013

STATE OF FLORIDA
DEPARTMENT OF TRANSPORTATION

ROAD NO.	COUNTY	FINANCIAL PROJECT ID
SR400	VOLUSIA	408464-2-32-01

ROADWAY PLANS
SAXON BLVD.

SHEET NO.
128

jchassee 6/14/2019 4:45:41 PM Default V:\2158\active\CADD\40846423201\roadway\PLANRD606.dgn

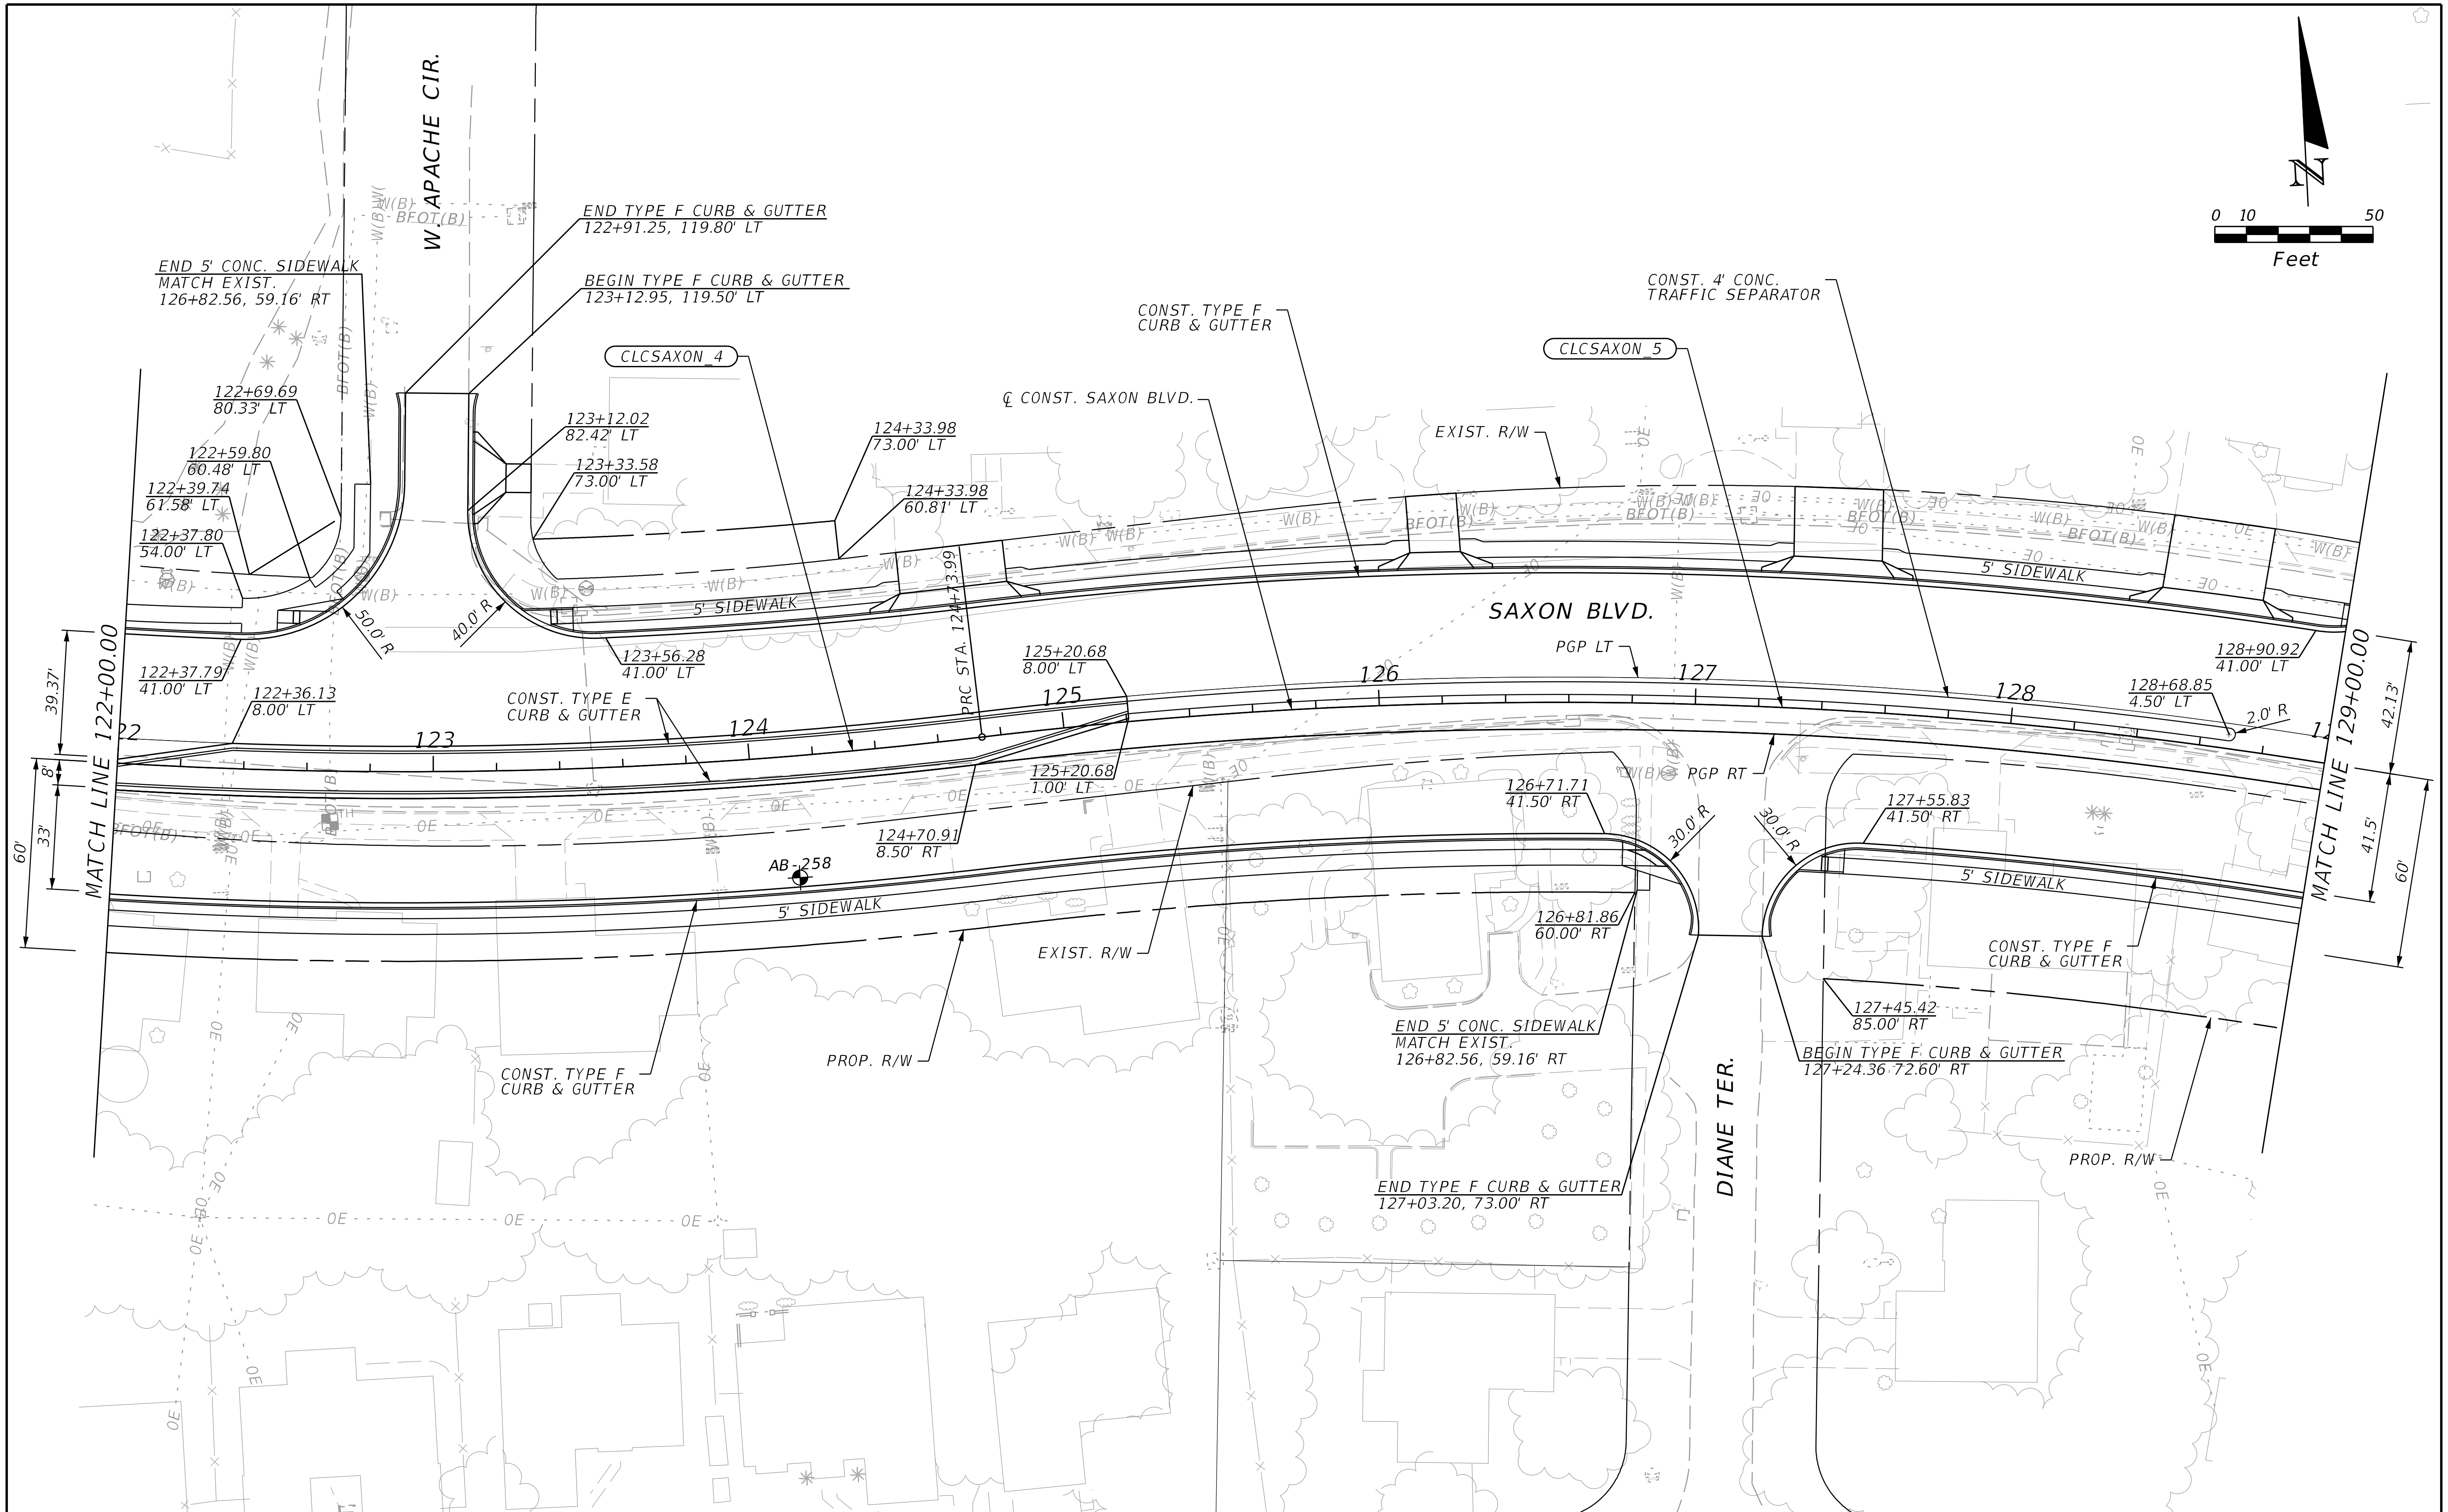

THE OFFICIAL RECORD OF THIS SHEET IS THE ELECTRONIC FILE DIGITALLY SIGNED AND SEALED UNDER RULE 61G15-23.004, F.A.C.

REVISIONS			
DATE	DESCRIPTION	DATE	DESCRIPTION

STANTEC CONSULTING SERVICES INC.
ENGINEER OF RECORD:
WILLIAM V. ANDERSON, P.E. NO.: 36682
11315 CORPORATE BLVD., SUITE 105
ORLANDO, FLORIDA 32817
(407) 823-8966
CERTIFICATE OF AUTHORIZATION NO. 27013

STATE OF FLORIDA
DEPARTMENT OF TRANSPORTATION

ROAD NO.	COUNTY	FINANCIAL PROJECT ID
SR400	VOLUSIA	408464-2-32-01

ROADWAY PLANS
SAXON BLVD.

SHEET NO.
129

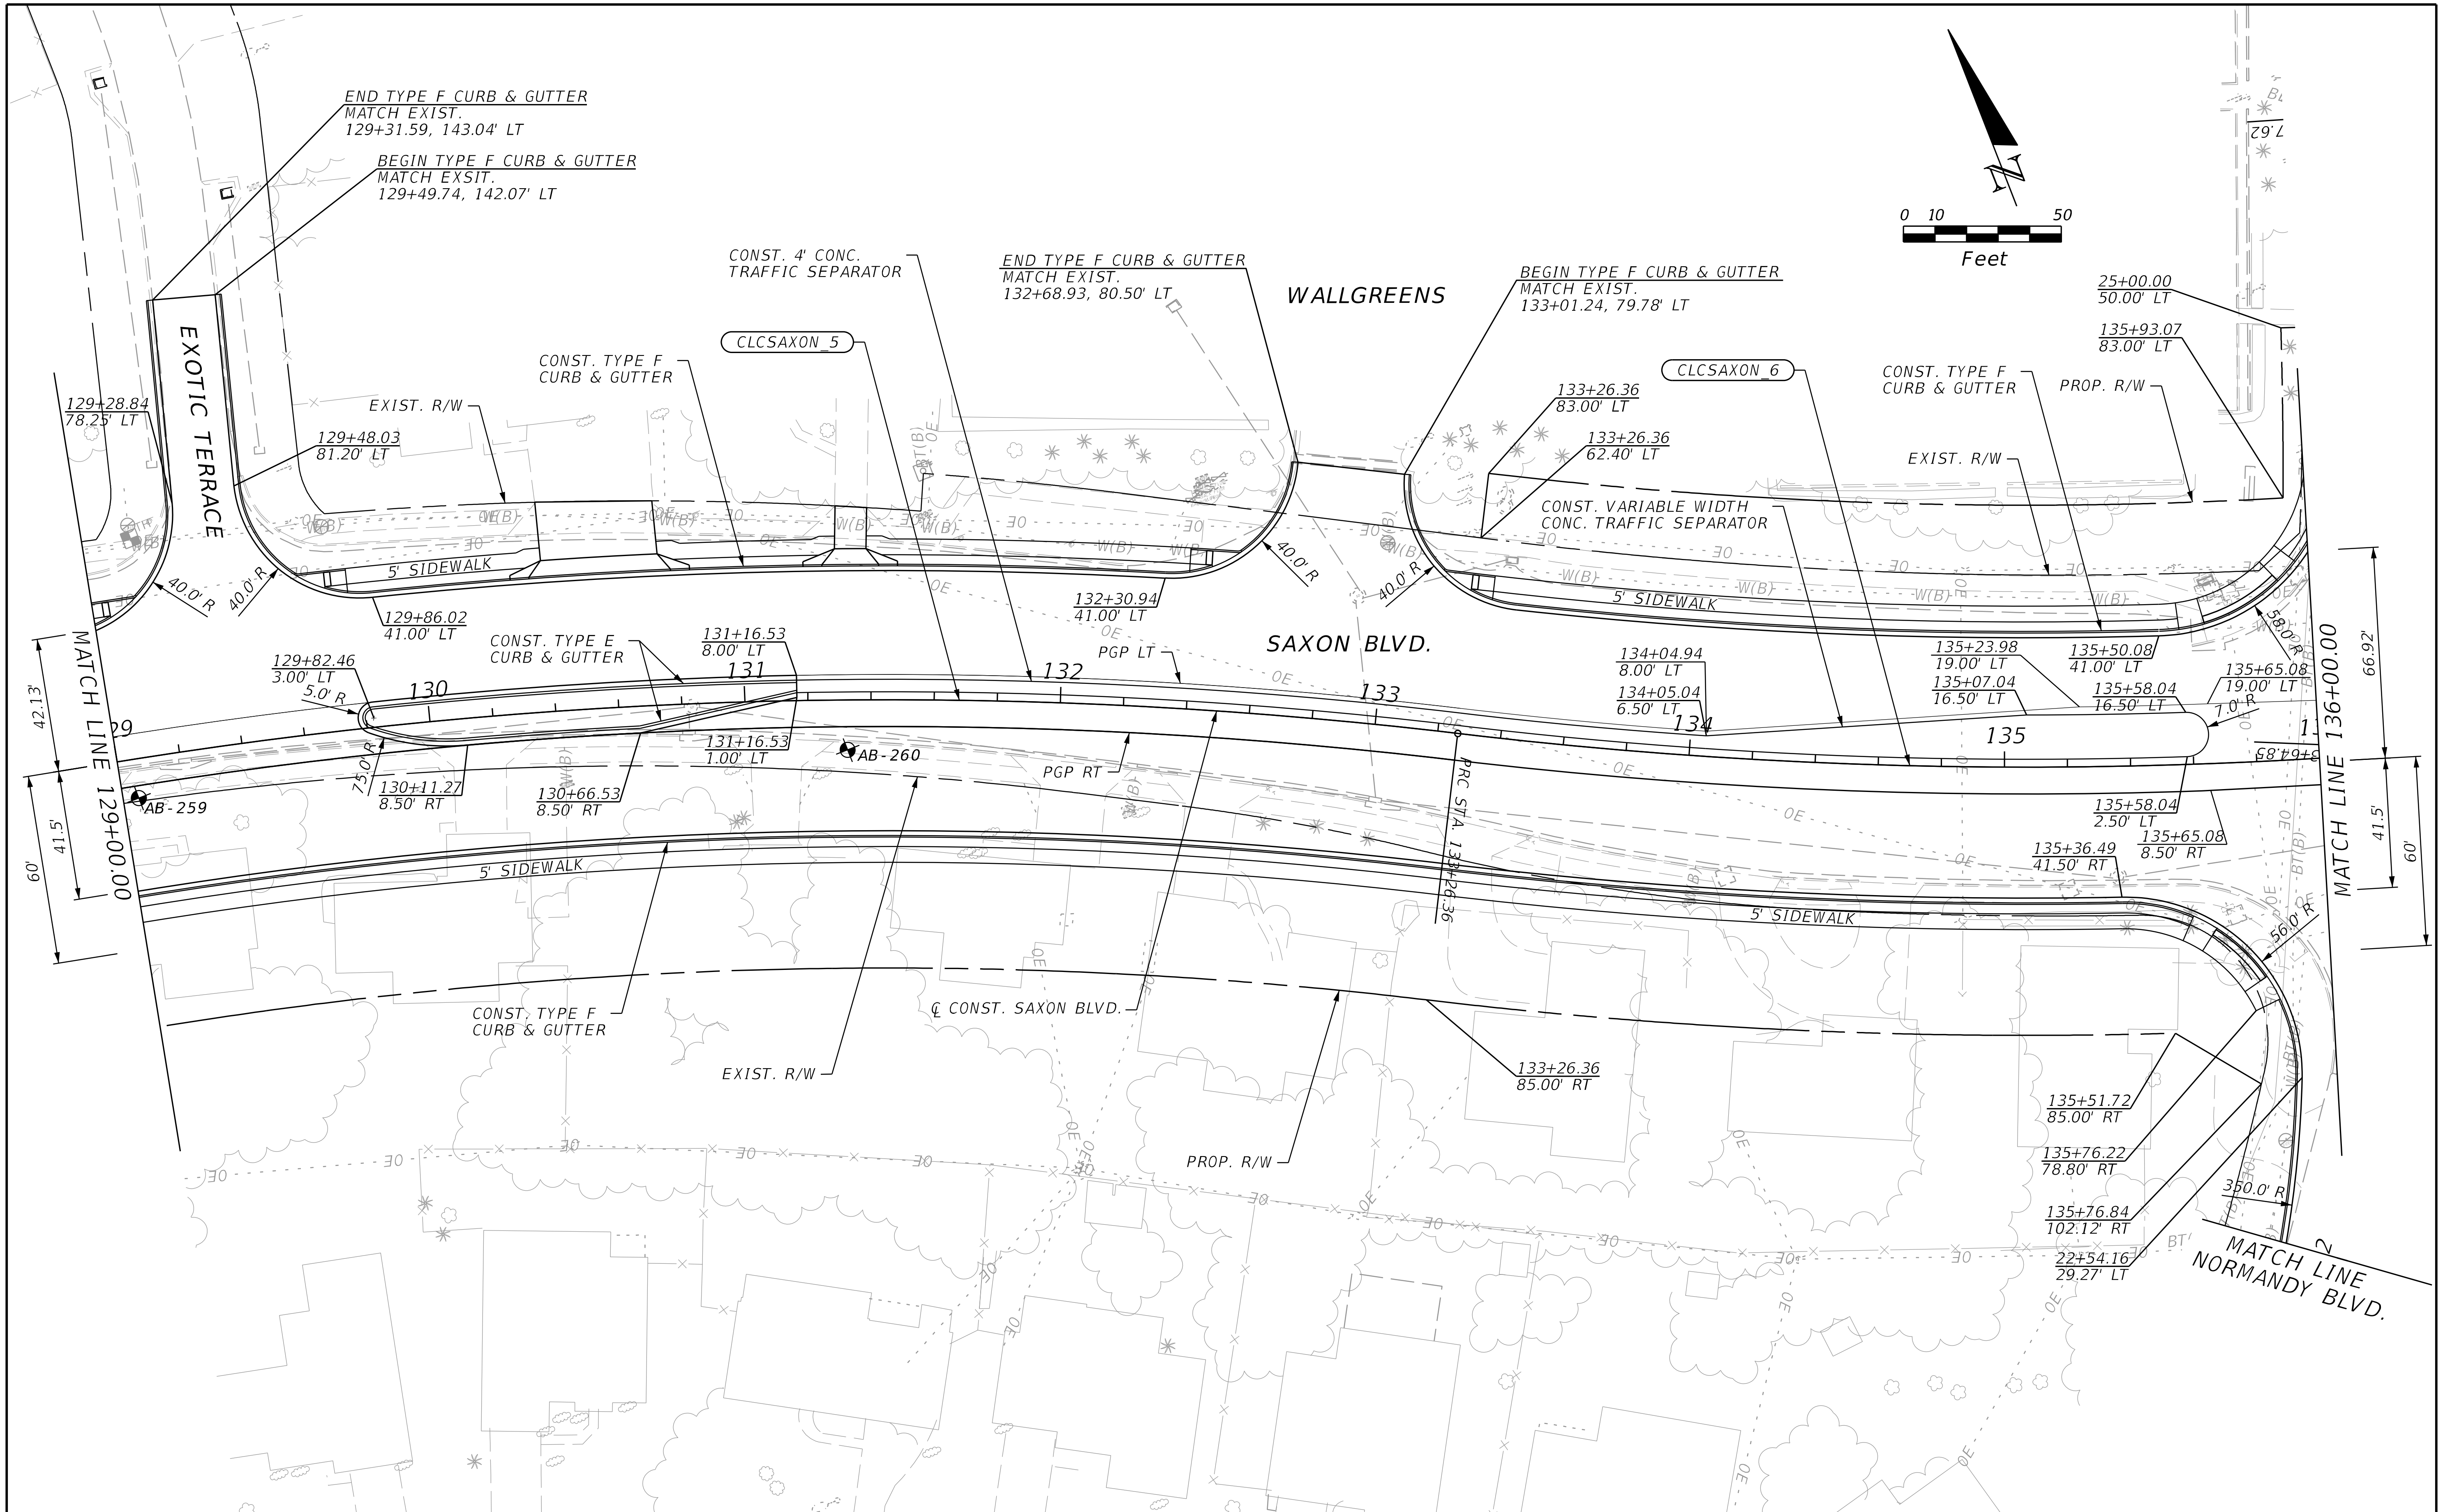

THE OFFICIAL RECORD OF THIS SHEET IS THE ELECTRONIC FILE DIGITALLY SIGNED AND SEALED UNDER RULE 61G15-23.004, F.A.C.

REVISIONS			
DATE	DESCRIPTION	DATE	DESCRIPTION

STANTEC CONSULTING SERVICES INC.
ENGINEER OF RECORD:
WILLIAM V. ANDERSON, P.E. NO.: 36682
11315 CORPORATE BLVD., SUITE 105
ORLANDO, FLORIDA 32817
(407) 823-8966
CERTIFICATE OF AUTHORIZATION NO. 27013

STATE OF FLORIDA
DEPARTMENT OF TRANSPORTATION

ROAD NO.	COUNTY	FINANCIAL PROJECT ID
SR400	VOLUSIA	408464-2-32-01

ROADWAY PLANS
SAXON BLVD.

SHEET NO.
130

jchassee 6/14/2019 4:18:18 PM Default V:\2158\active\CADD\40846423201\roadway\planrd608.dgn

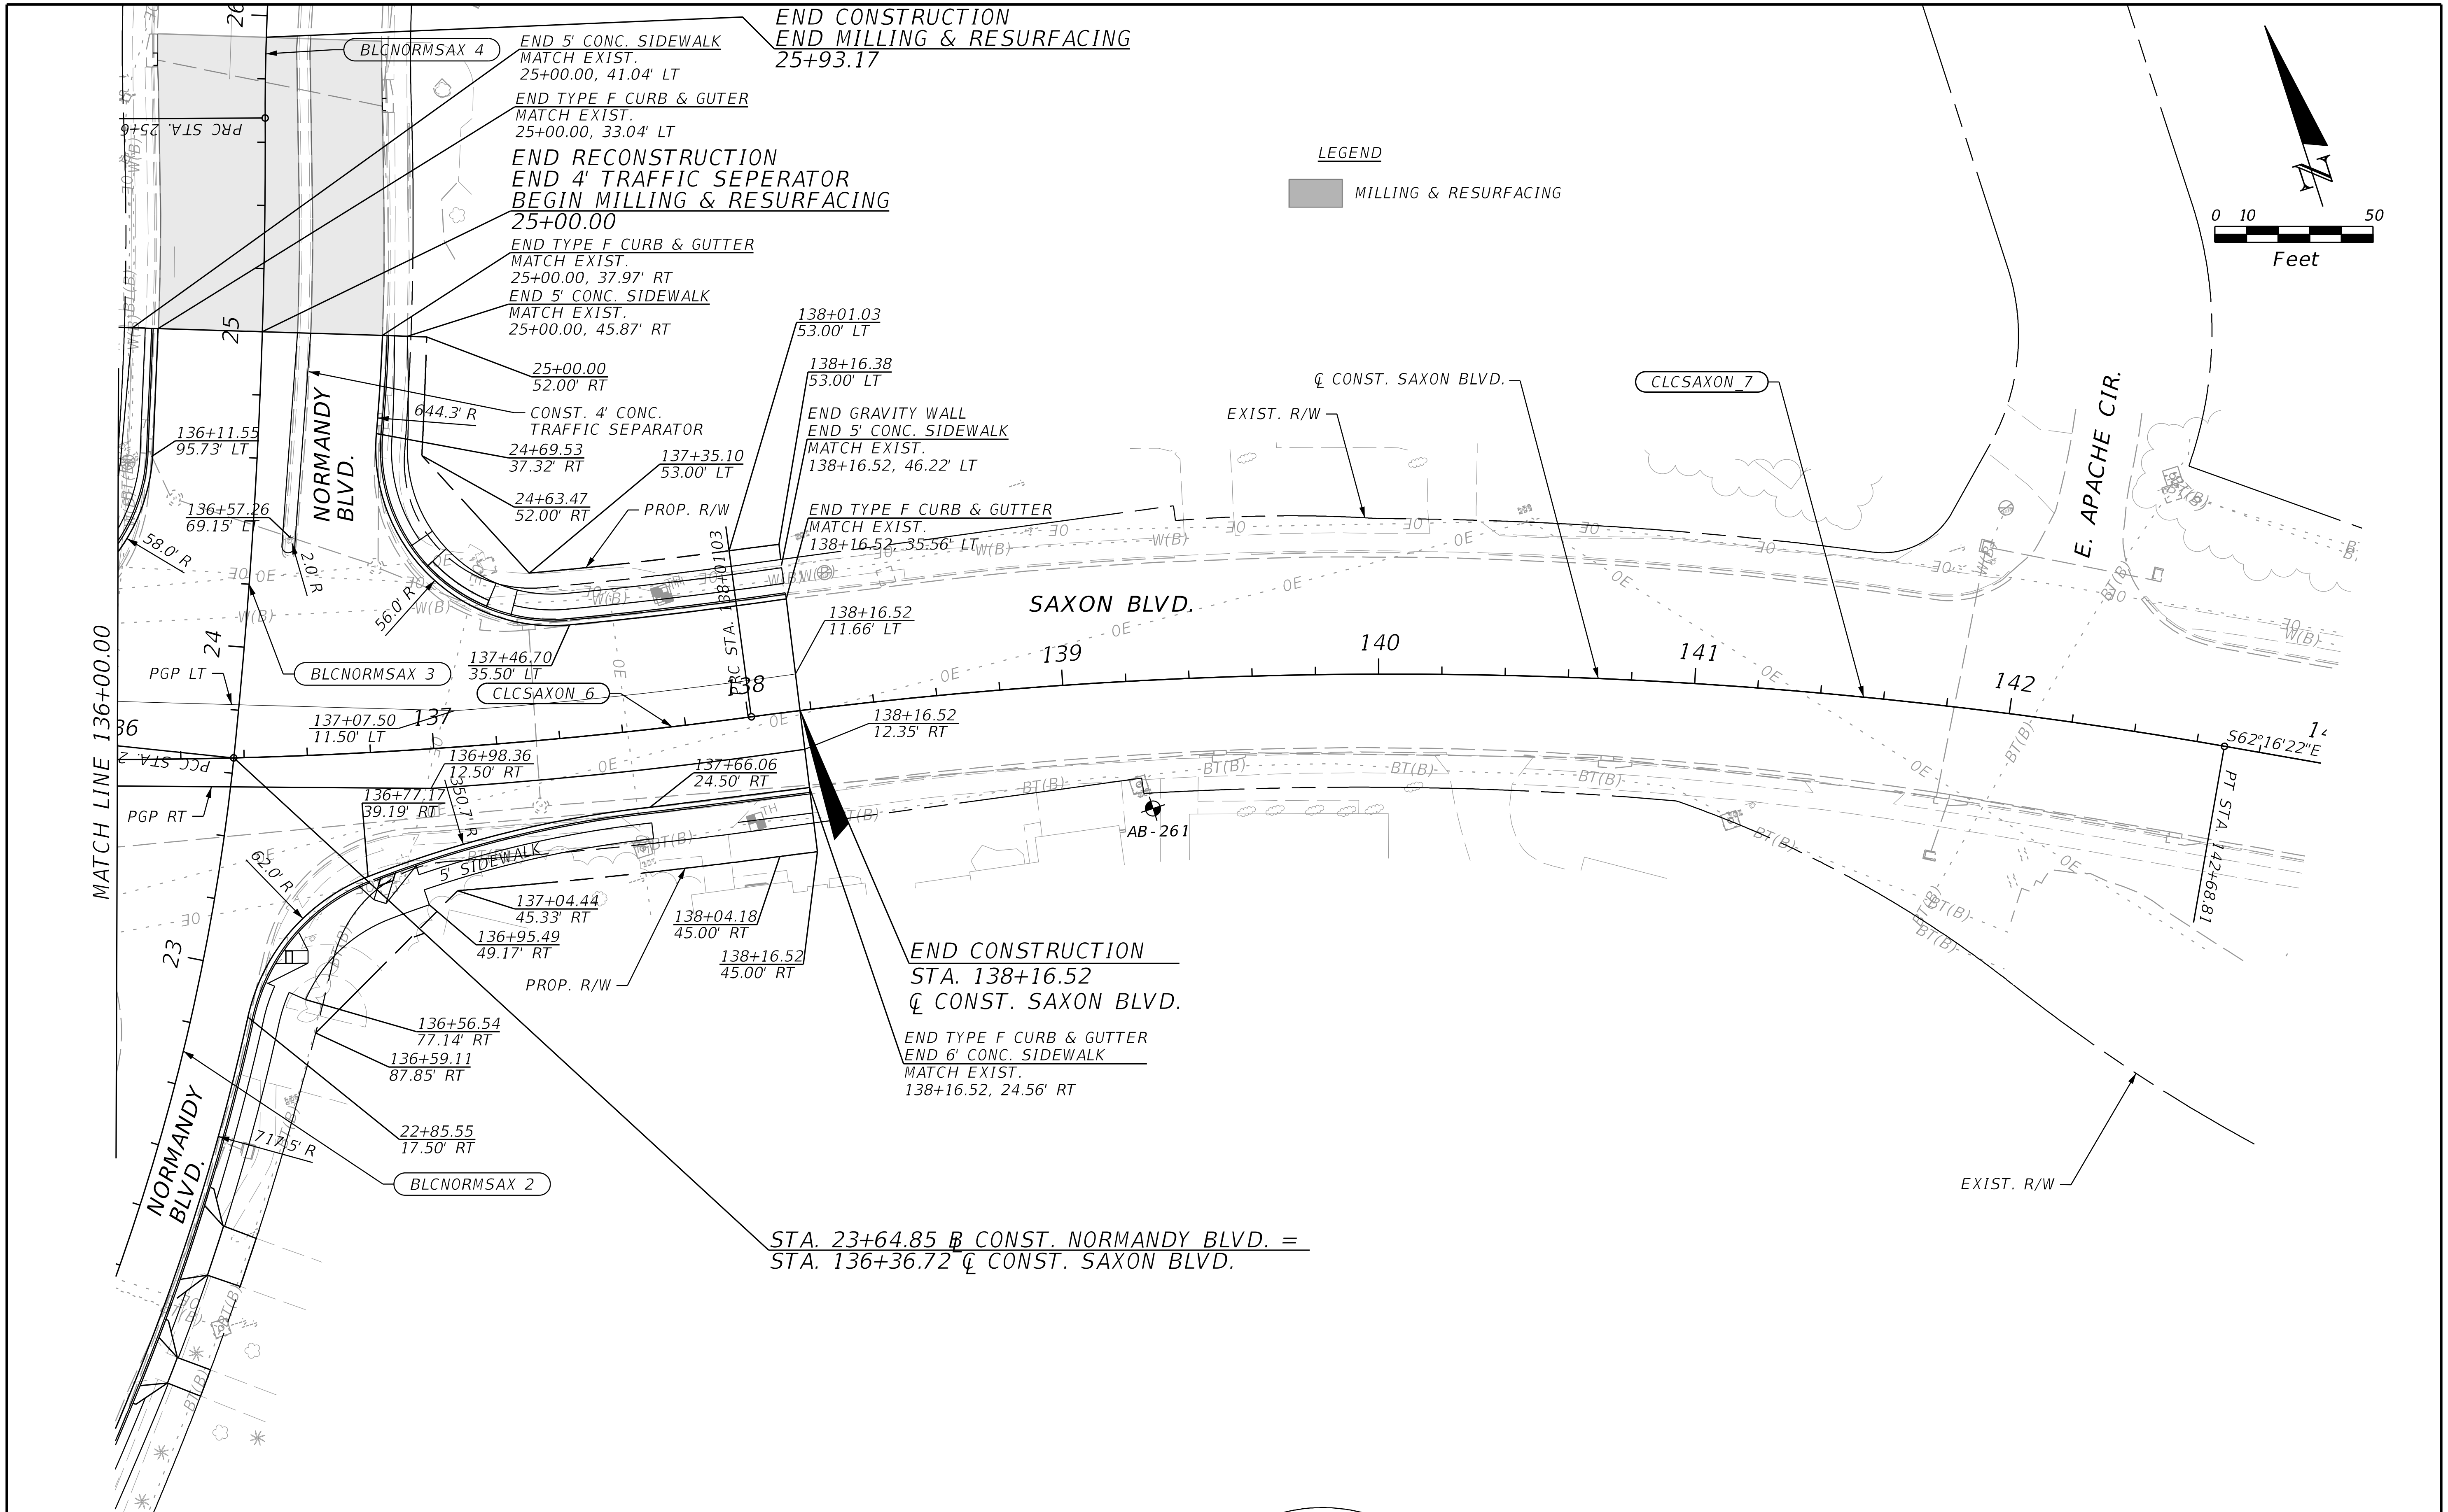

THE OFFICIAL RECORD OF THIS SHEET IS THE ELECTRONIC FILE DIGITALLY SIGNED AND SEALED UNDER RULE 61G15-23.004, F.A.C.

REVISIONS			
DATE	DESCRIPTION	DATE	DESCRIPTION

STANTEC CONSULTING SERVICES INC.
ENGINEER OF RECORD:
WILLIAM V. ANDERSON, P.E. NO.: 36682
11315 CORPORATE BLVD., SUITE 105
ORLANDO, FLORIDA 32817
(407) 823-8966
CERTIFICATE OF AUTHORIZATION NO. 27013

STATE OF FLORIDA
DEPARTMENT OF TRANSPORTATION

ROAD NO.	COUNTY	FINANCIAL PROJECT ID
SR400	VOLUSIA	408464-2-32-01

ROADWAY PLANS
SAXON BLVD.

SHEET NO.
131

jchassee 6/14/2019 4:18:20 PM Default V:\2158\active\CADD\40846423201\roadway\planrd609.dgn

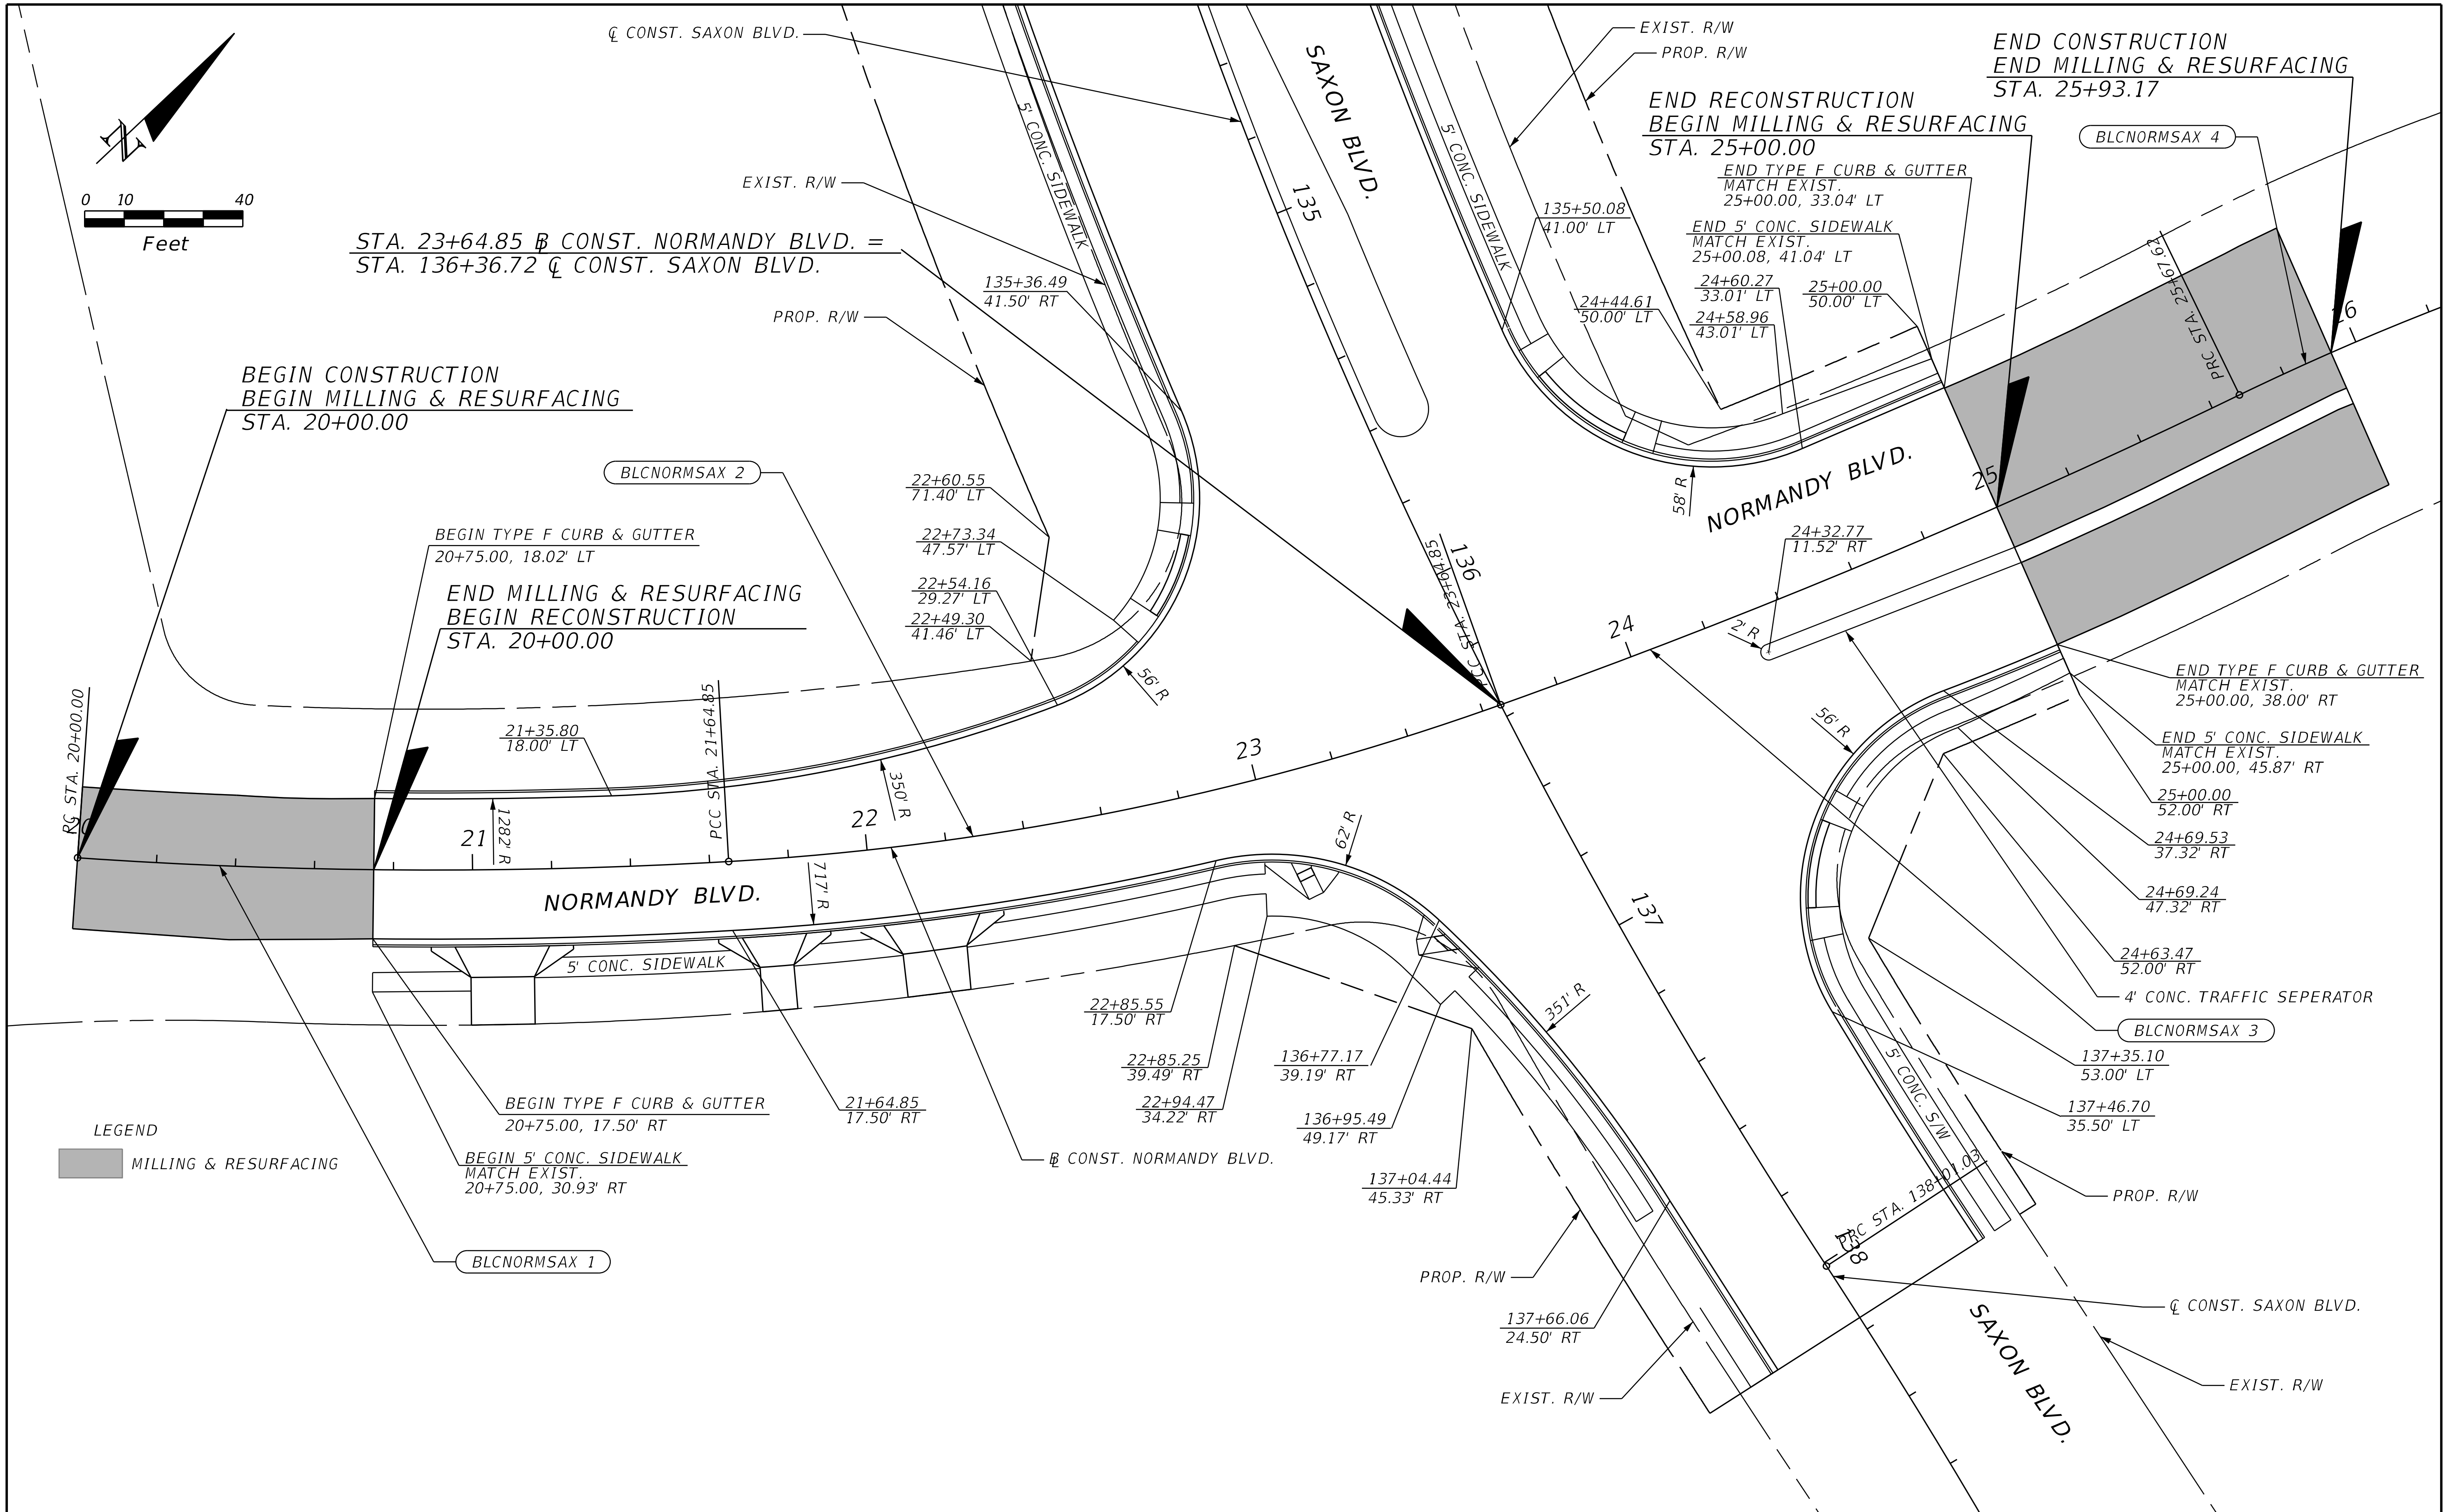

THE OFFICIAL RECORD OF THIS SHEET IS THE ELECTRONIC FILE DIGITALLY SIGNED AND SEALED UNDER RULE 61G15-23.004, F.A.C.

REVISIONS			
DATE	DESCRIPTION	DATE	DESCRIPTION

STANTEC CONSULTING SERVICES INC.
ENGINEER OF RECORD:
WILLIAM V. ANDERSON, P.E. NO.: 36682
11315 CORPORATE BLVD., SUITE 105
ORLANDO, FLORIDA 32817
(407) 823-8966
CERTIFICATE OF AUTHORIZATION NO. 27013

STATE OF FLORIDA
DEPARTMENT OF TRANSPORTATION

ROAD NO.	COUNTY	FINANCIAL PROJECT ID
SR400	VOLUSIA	408464-2-32-01

ROADWAY PLAN
NORMANDY BLVD.

SHEET NO.
132

jchassee 6/14/2019 4:18:22 PM Default V:\2158\active\CADD\40846423201\roadway\INTDRD-NORMANDY-06.DGN

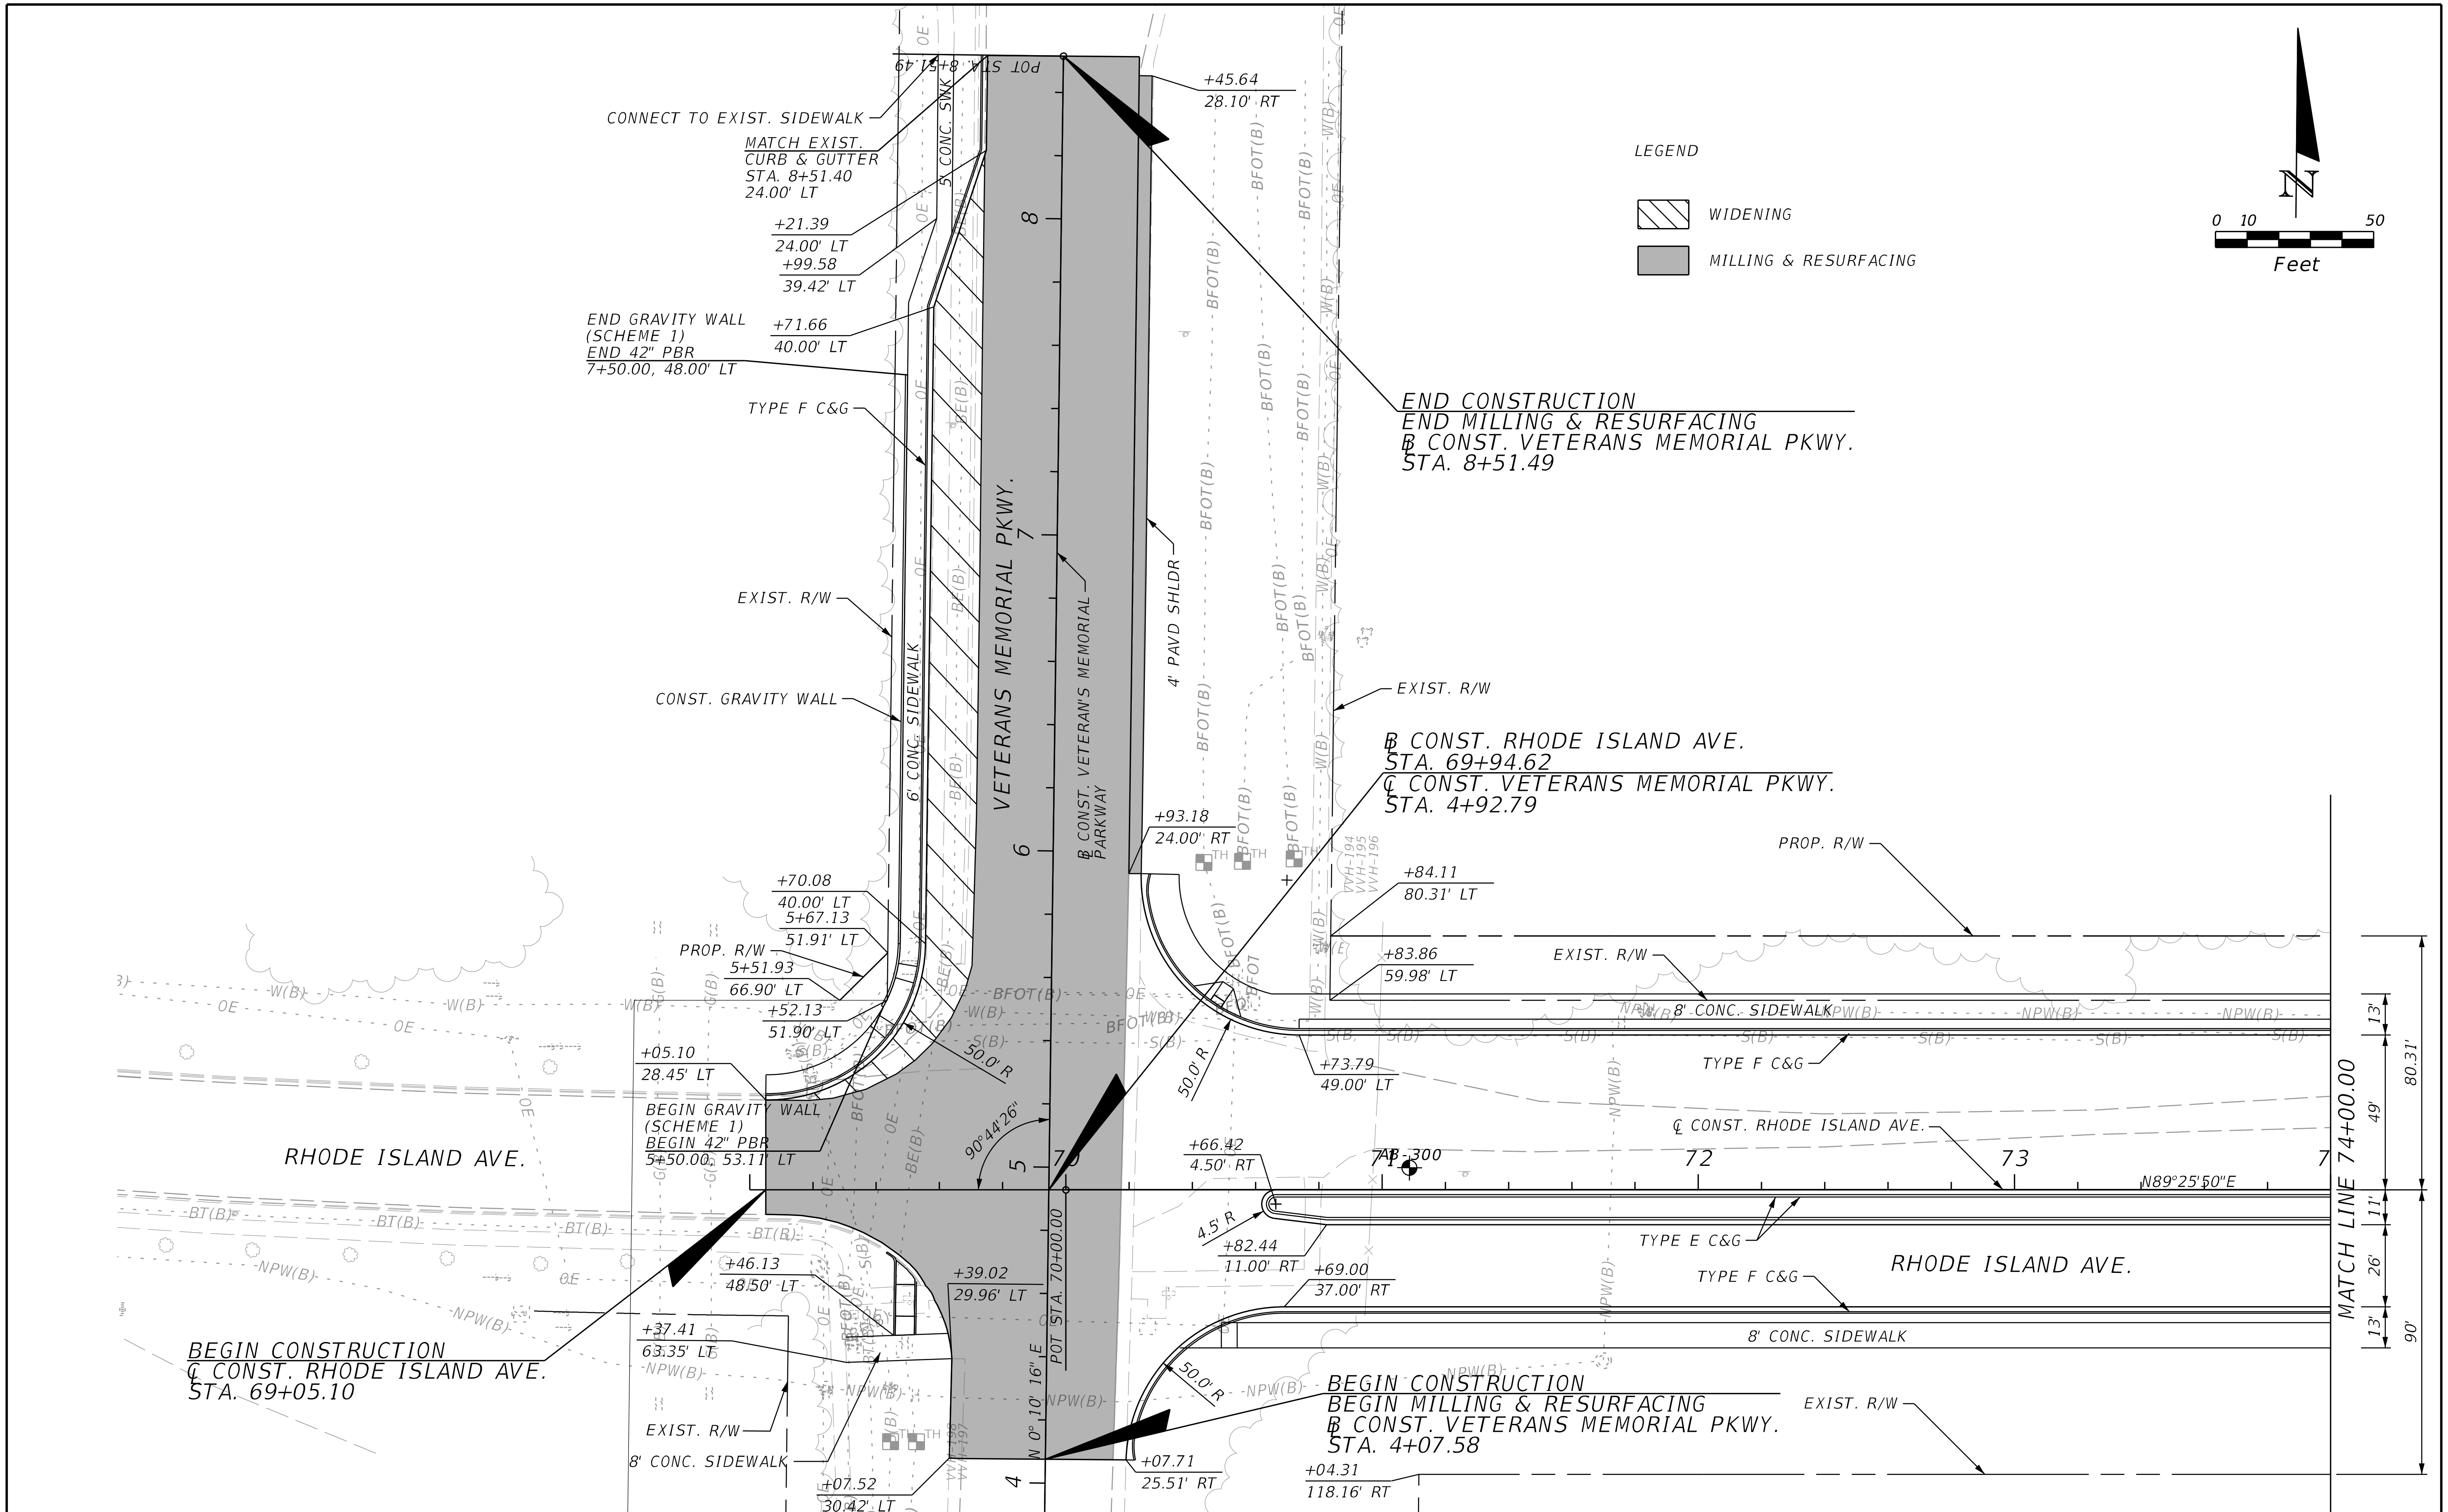

REVISIONS			
DATE	DESCRIPTION	DATE	DESCRIPTION

STANTEC CONSULTING SERVICES INC.
ENGINEER OF RECORD:
WILLIAM V. ANDERSON, P.E. NO.: 36682
11315 CORPORATE BLVD., SUITE 105
ORLANDO, FLORIDA 32817
(407) 823-8966
CERTIFICATE OF AUTHORIZATION NO. 27013

STATE OF FLORIDA
DEPARTMENT OF TRANSPORTATION

ROAD NO.	COUNTY	FINANCIAL PROJECT ID
SR400	VOLUSIA	408464-2-32-01

ROADWAY PLANS
RHODE ISLAND AVE.

SHEET NO.
133

jchassee 6/14/2019 4:18:27 PM Default V:\2158\active\CADD\40846423201\roadway\PLANRD701.dgn

THE OFFICIAL RECORD OF THIS SHEET IS THE ELECTRONIC FILE DIGITALLY SIGNED AND SEALED UNDER RULE 61G15-23.004, F.A.C.

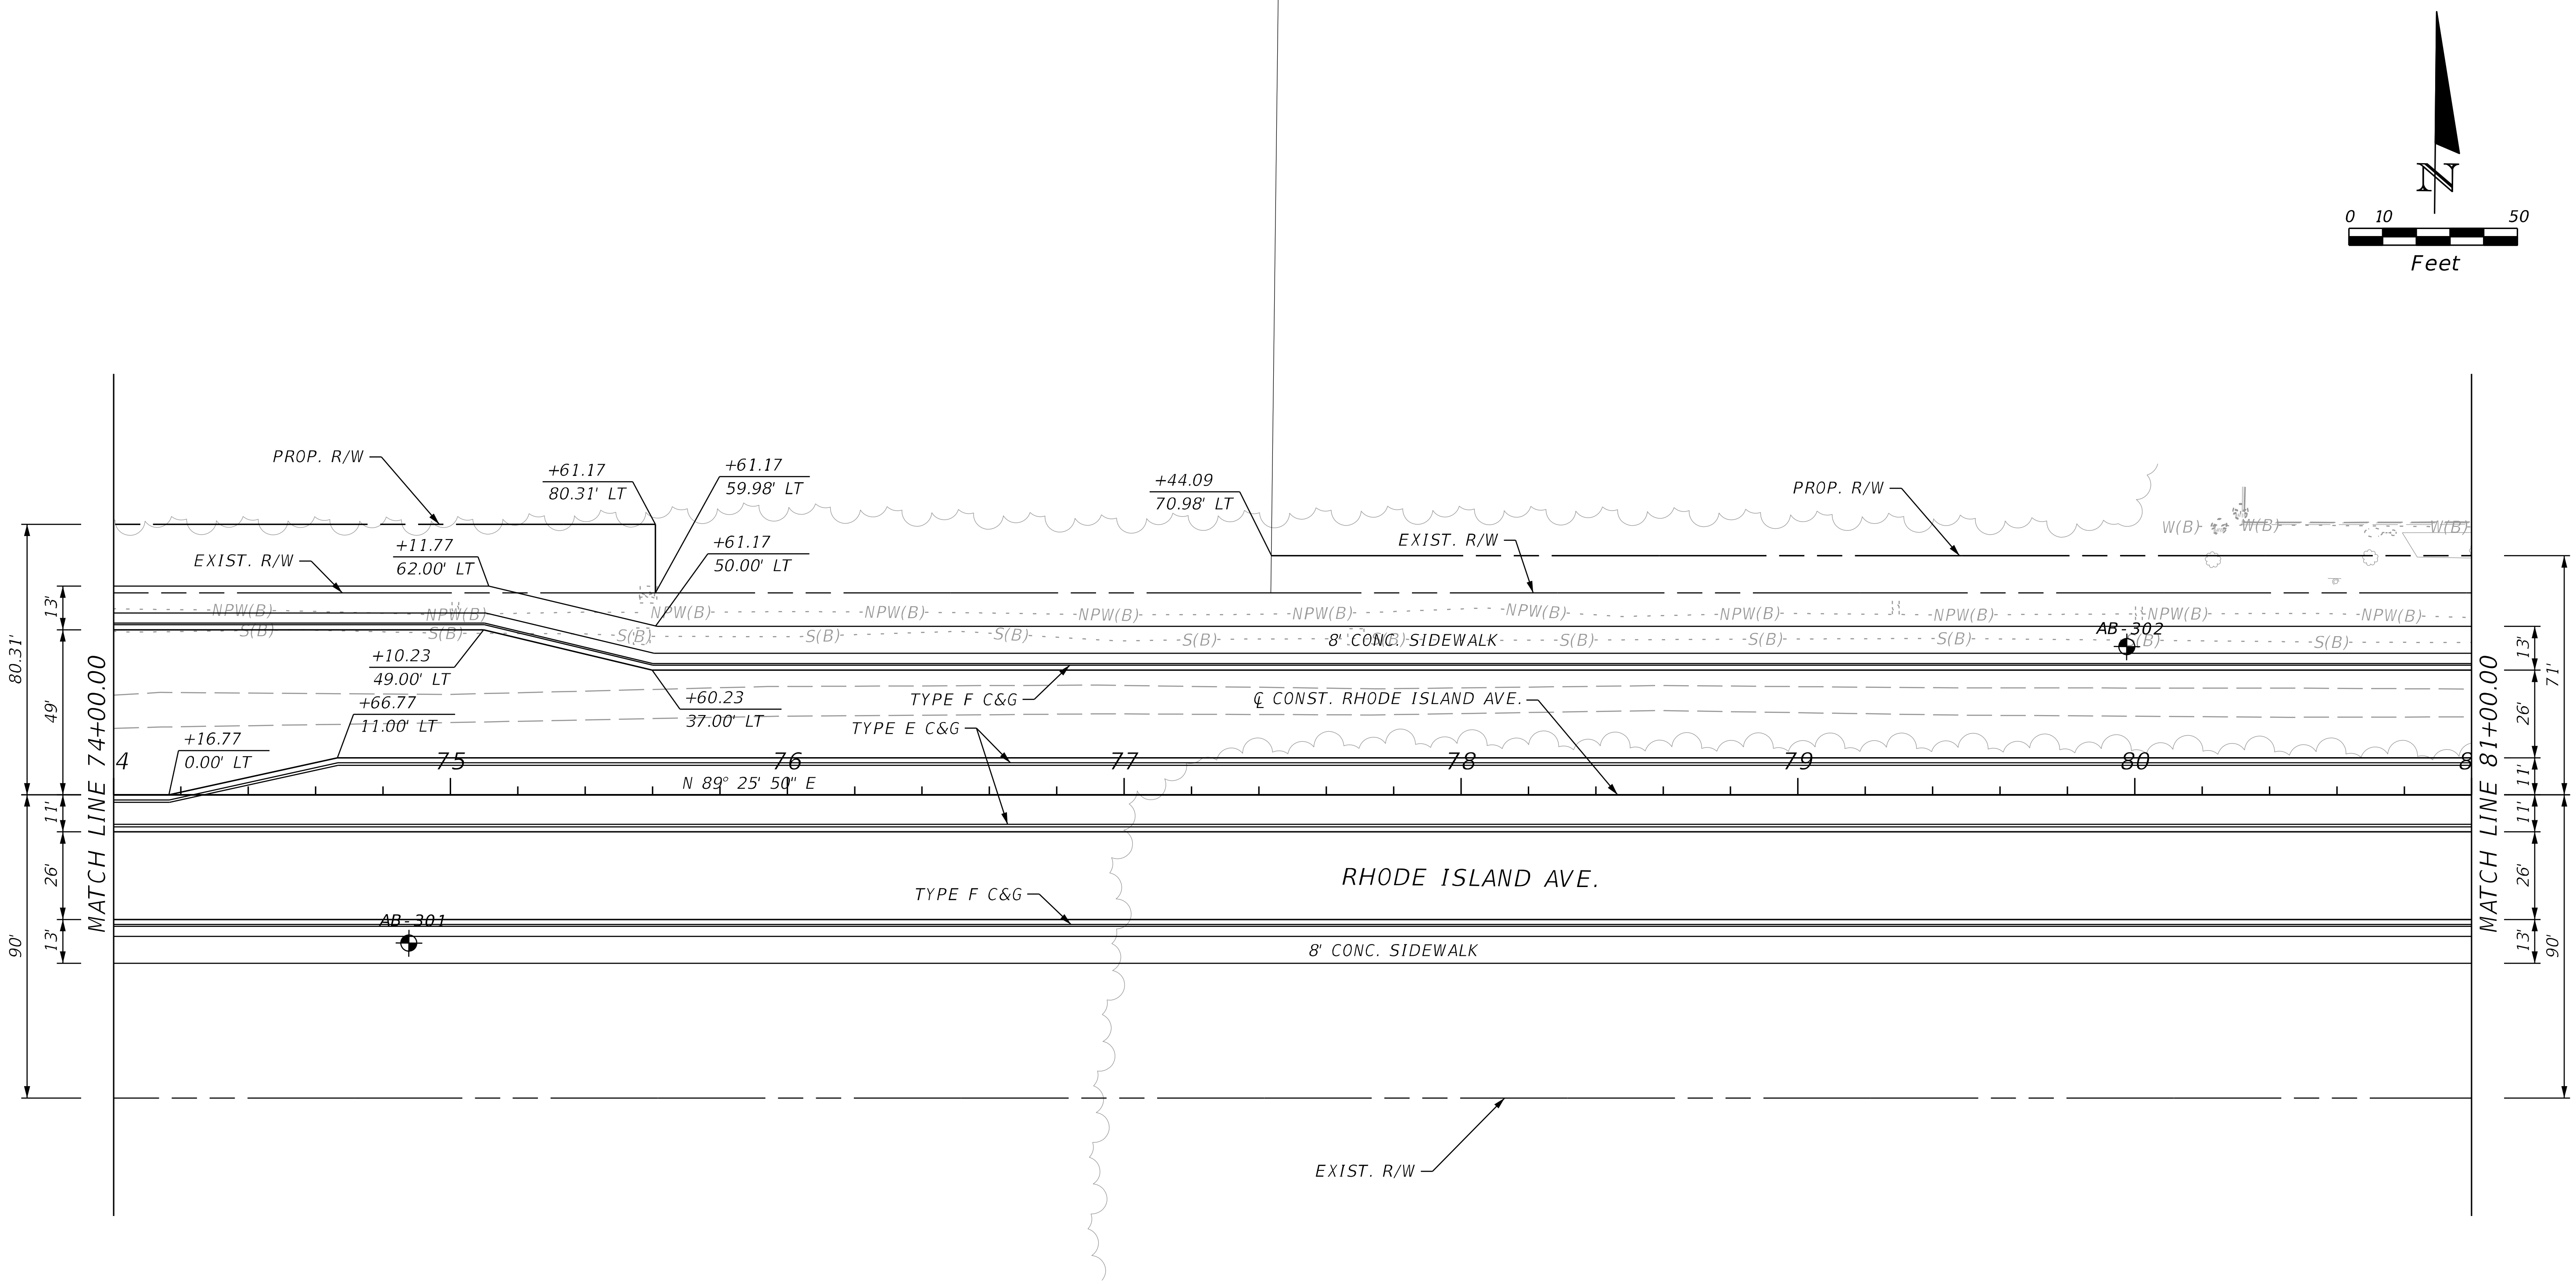

THE OFFICIAL RECORD OF THIS SHEET IS THE ELECTRONIC FILE DIGITALLY SIGNED AND SEALED UNDER RULE 61G15-23.004, F.A.C.

REVISIONS			
DATE	DESCRIPTION	DATE	DESCRIPTION

STANTEC CONSULTING SERVICES INC.
ENGINEER OF RECORD:
WILLIAM V. ANDERSON, P.E. NO.: 36682
11315 CORPORATE BLVD., SUITE 105
ORLANDO, FLORIDA 32817
(407) 823-8966
CERTIFICATE OF AUTHORIZATION NO. 27013

STATE OF FLORIDA
DEPARTMENT OF TRANSPORTATION

ROAD NO.	COUNTY	FINANCIAL PROJECT ID
SR400	VOLUSIA	408464-2-32-01

ROADWAY PLANS
RHODE ISLAND AVE.

SHEET NO.
134

jchassee 6/14/2019 4:18:29 PM Default V:\2158\active\CADD\40846423201\roadway\PLANRD702.dgn

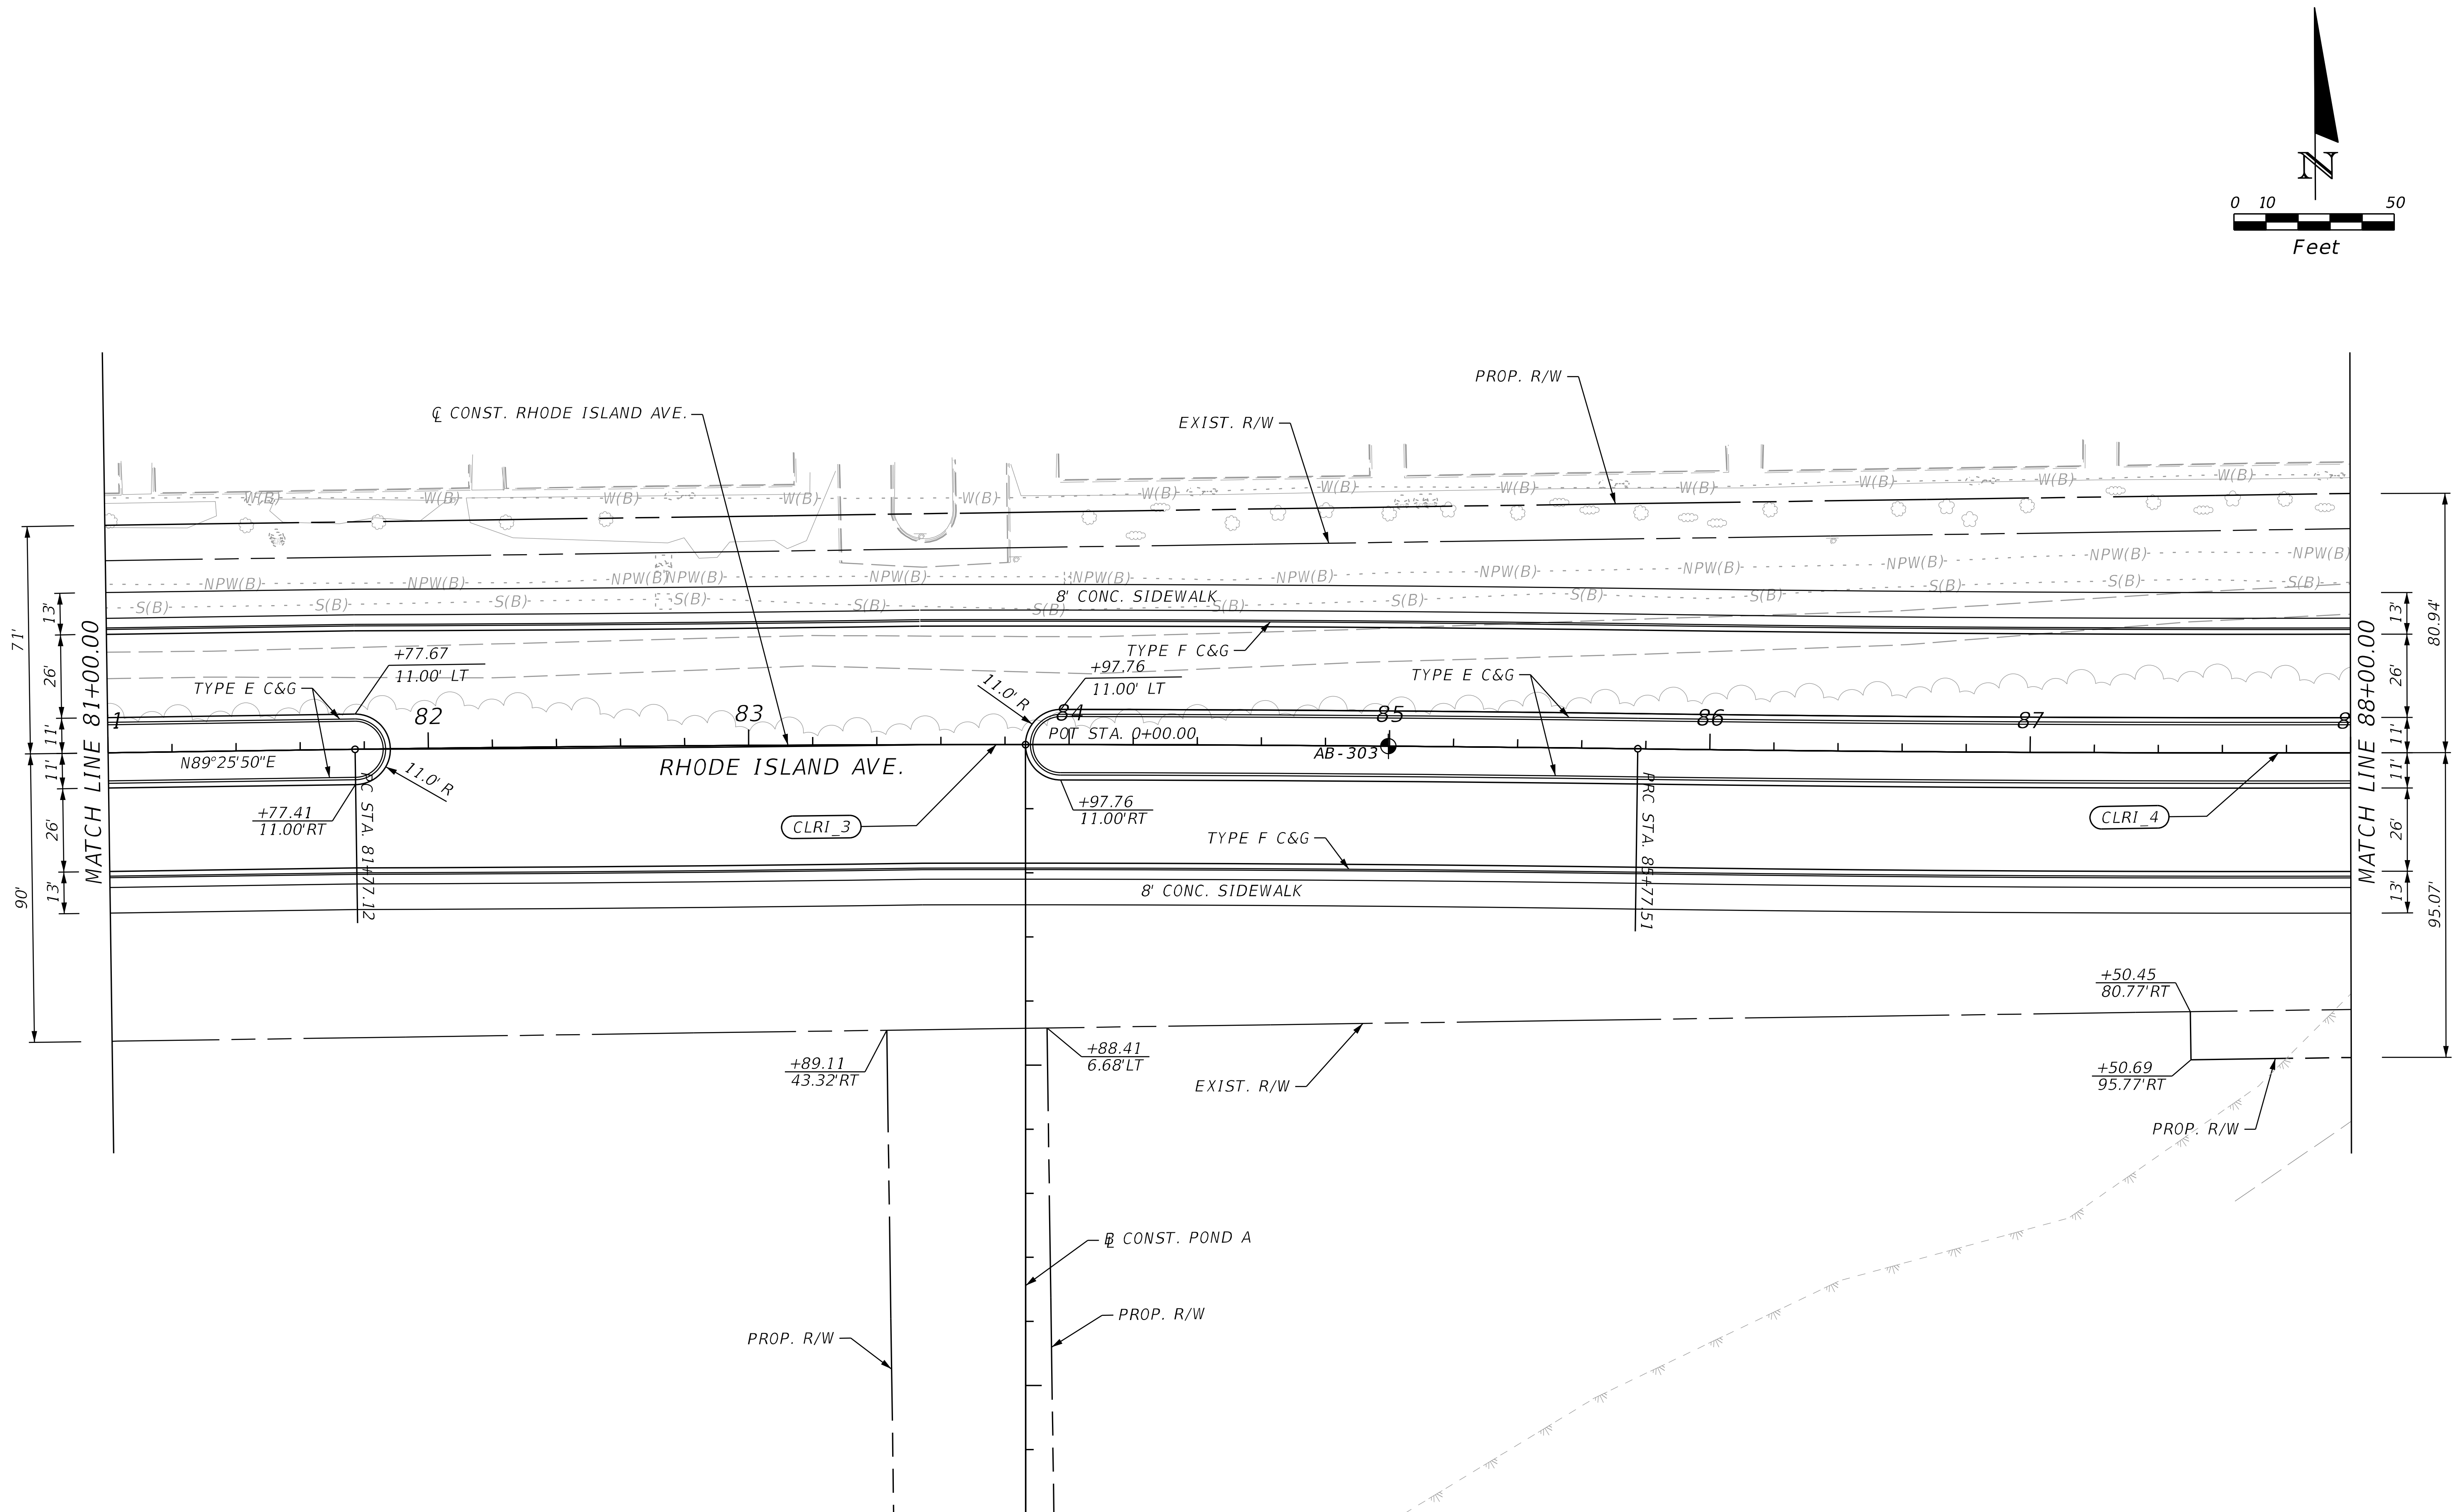

THE OFFICIAL RECORD OF THIS SHEET IS THE ELECTRONIC FILE DIGITALLY SIGNED AND SEALED UNDER RULE 61G15-23.004, F.A.C.

REVISIONS			
DATE	DESCRIPTION	DATE	DESCRIPTION

STANTEC CONSULTING SERVICES INC.
ENGINEER OF RECORD:
WILLIAM V. ANDERSON, P.E. NO.: 36682
11315 CORPORATE BLVD., SUITE 105
ORLANDO, FLORIDA 32817
(407) 823-8966
CERTIFICATE OF AUTHORIZATION NO. 27013

STATE OF FLORIDA
DEPARTMENT OF TRANSPORTATION

ROAD NO.	COUNTY	FINANCIAL PROJECT ID
SR400	VOLUSIA	408464-2-32-01

ROADWAY PLANS
RHODE ISLAND AVE.

SHEET NO.
135

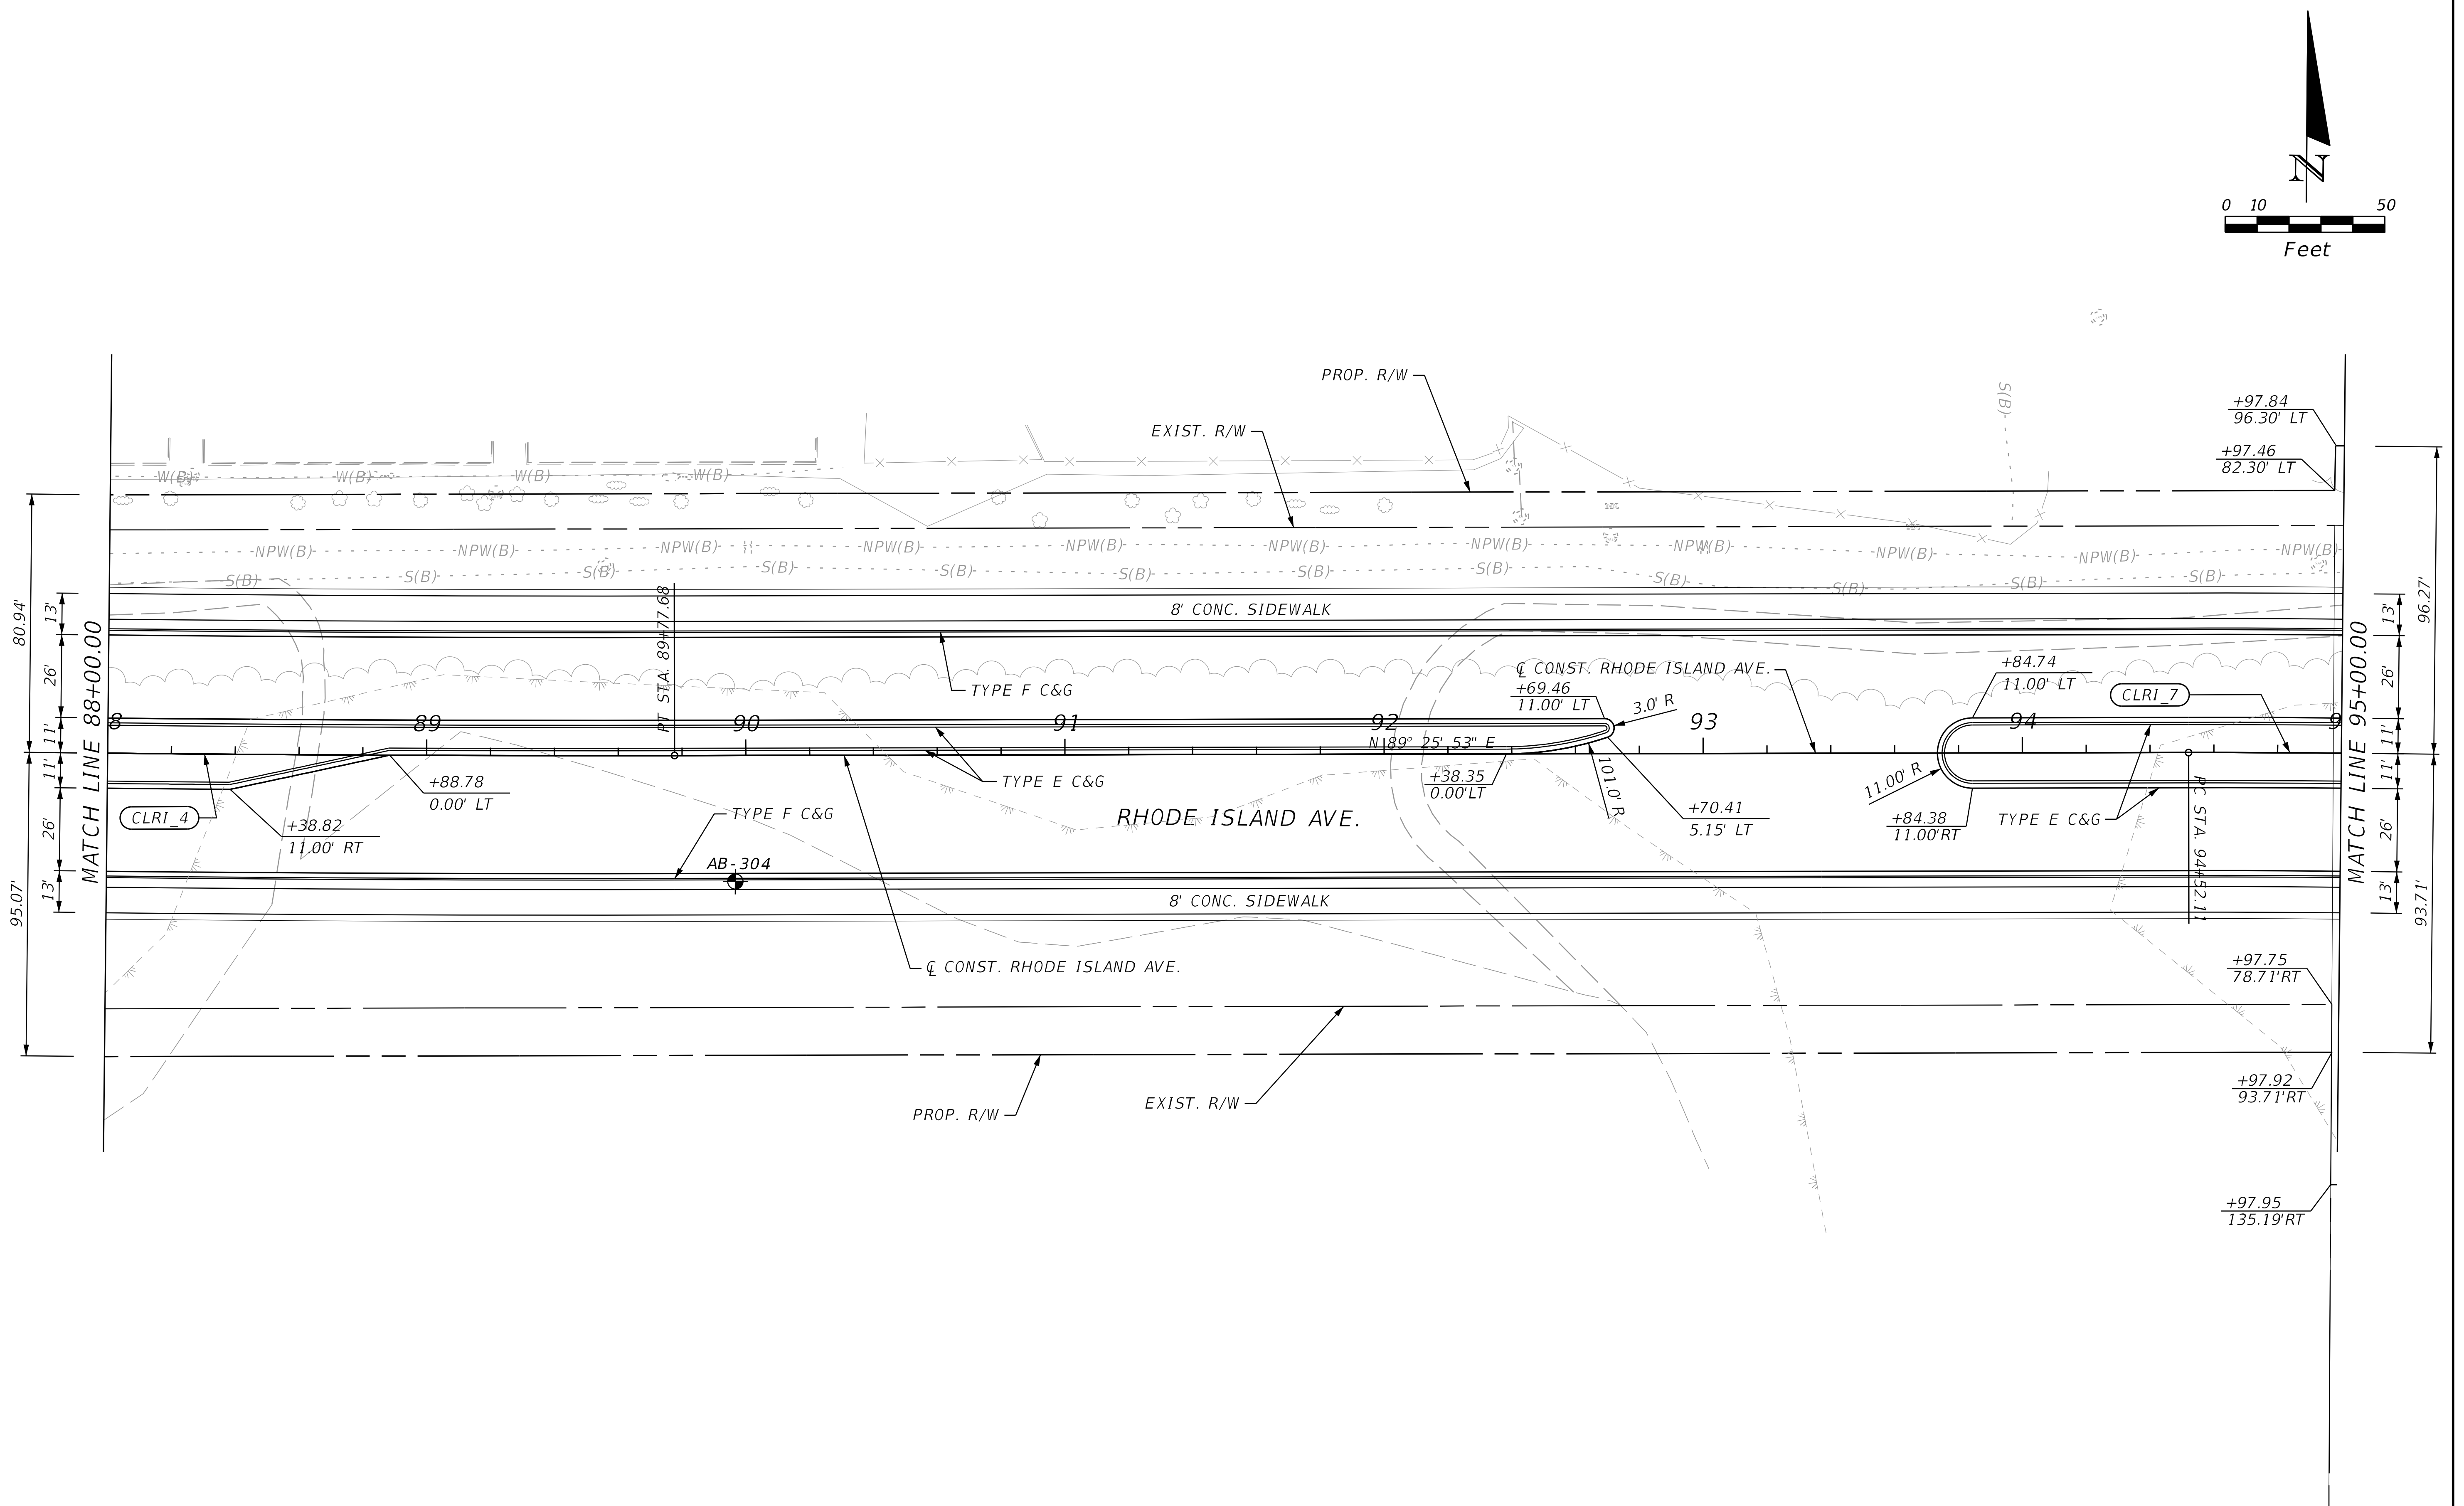

REVISIONS			
DATE	DESCRIPTION	DATE	DESCRIPTION

STANTEC CONSULTING SERVICES INC.
ENGINEER OF RECORD:
WILLIAM V. ANDERSON, P.E. NO.: 36682
11315 CORPORATE BLVD., SUITE 105
ORLANDO, FLORIDA 32817
(407) 823-8966
CERTIFICATE OF AUTHORIZATION NO. 27013

STATE OF FLORIDA
DEPARTMENT OF TRANSPORTATION

ROAD NO.	COUNTY	FINANCIAL PROJECT ID
SR400	VOLUSIA	408464-2-32-01

ROADWAY PLANS
RHODE ISLAND AVE.

SHEET NO.
136

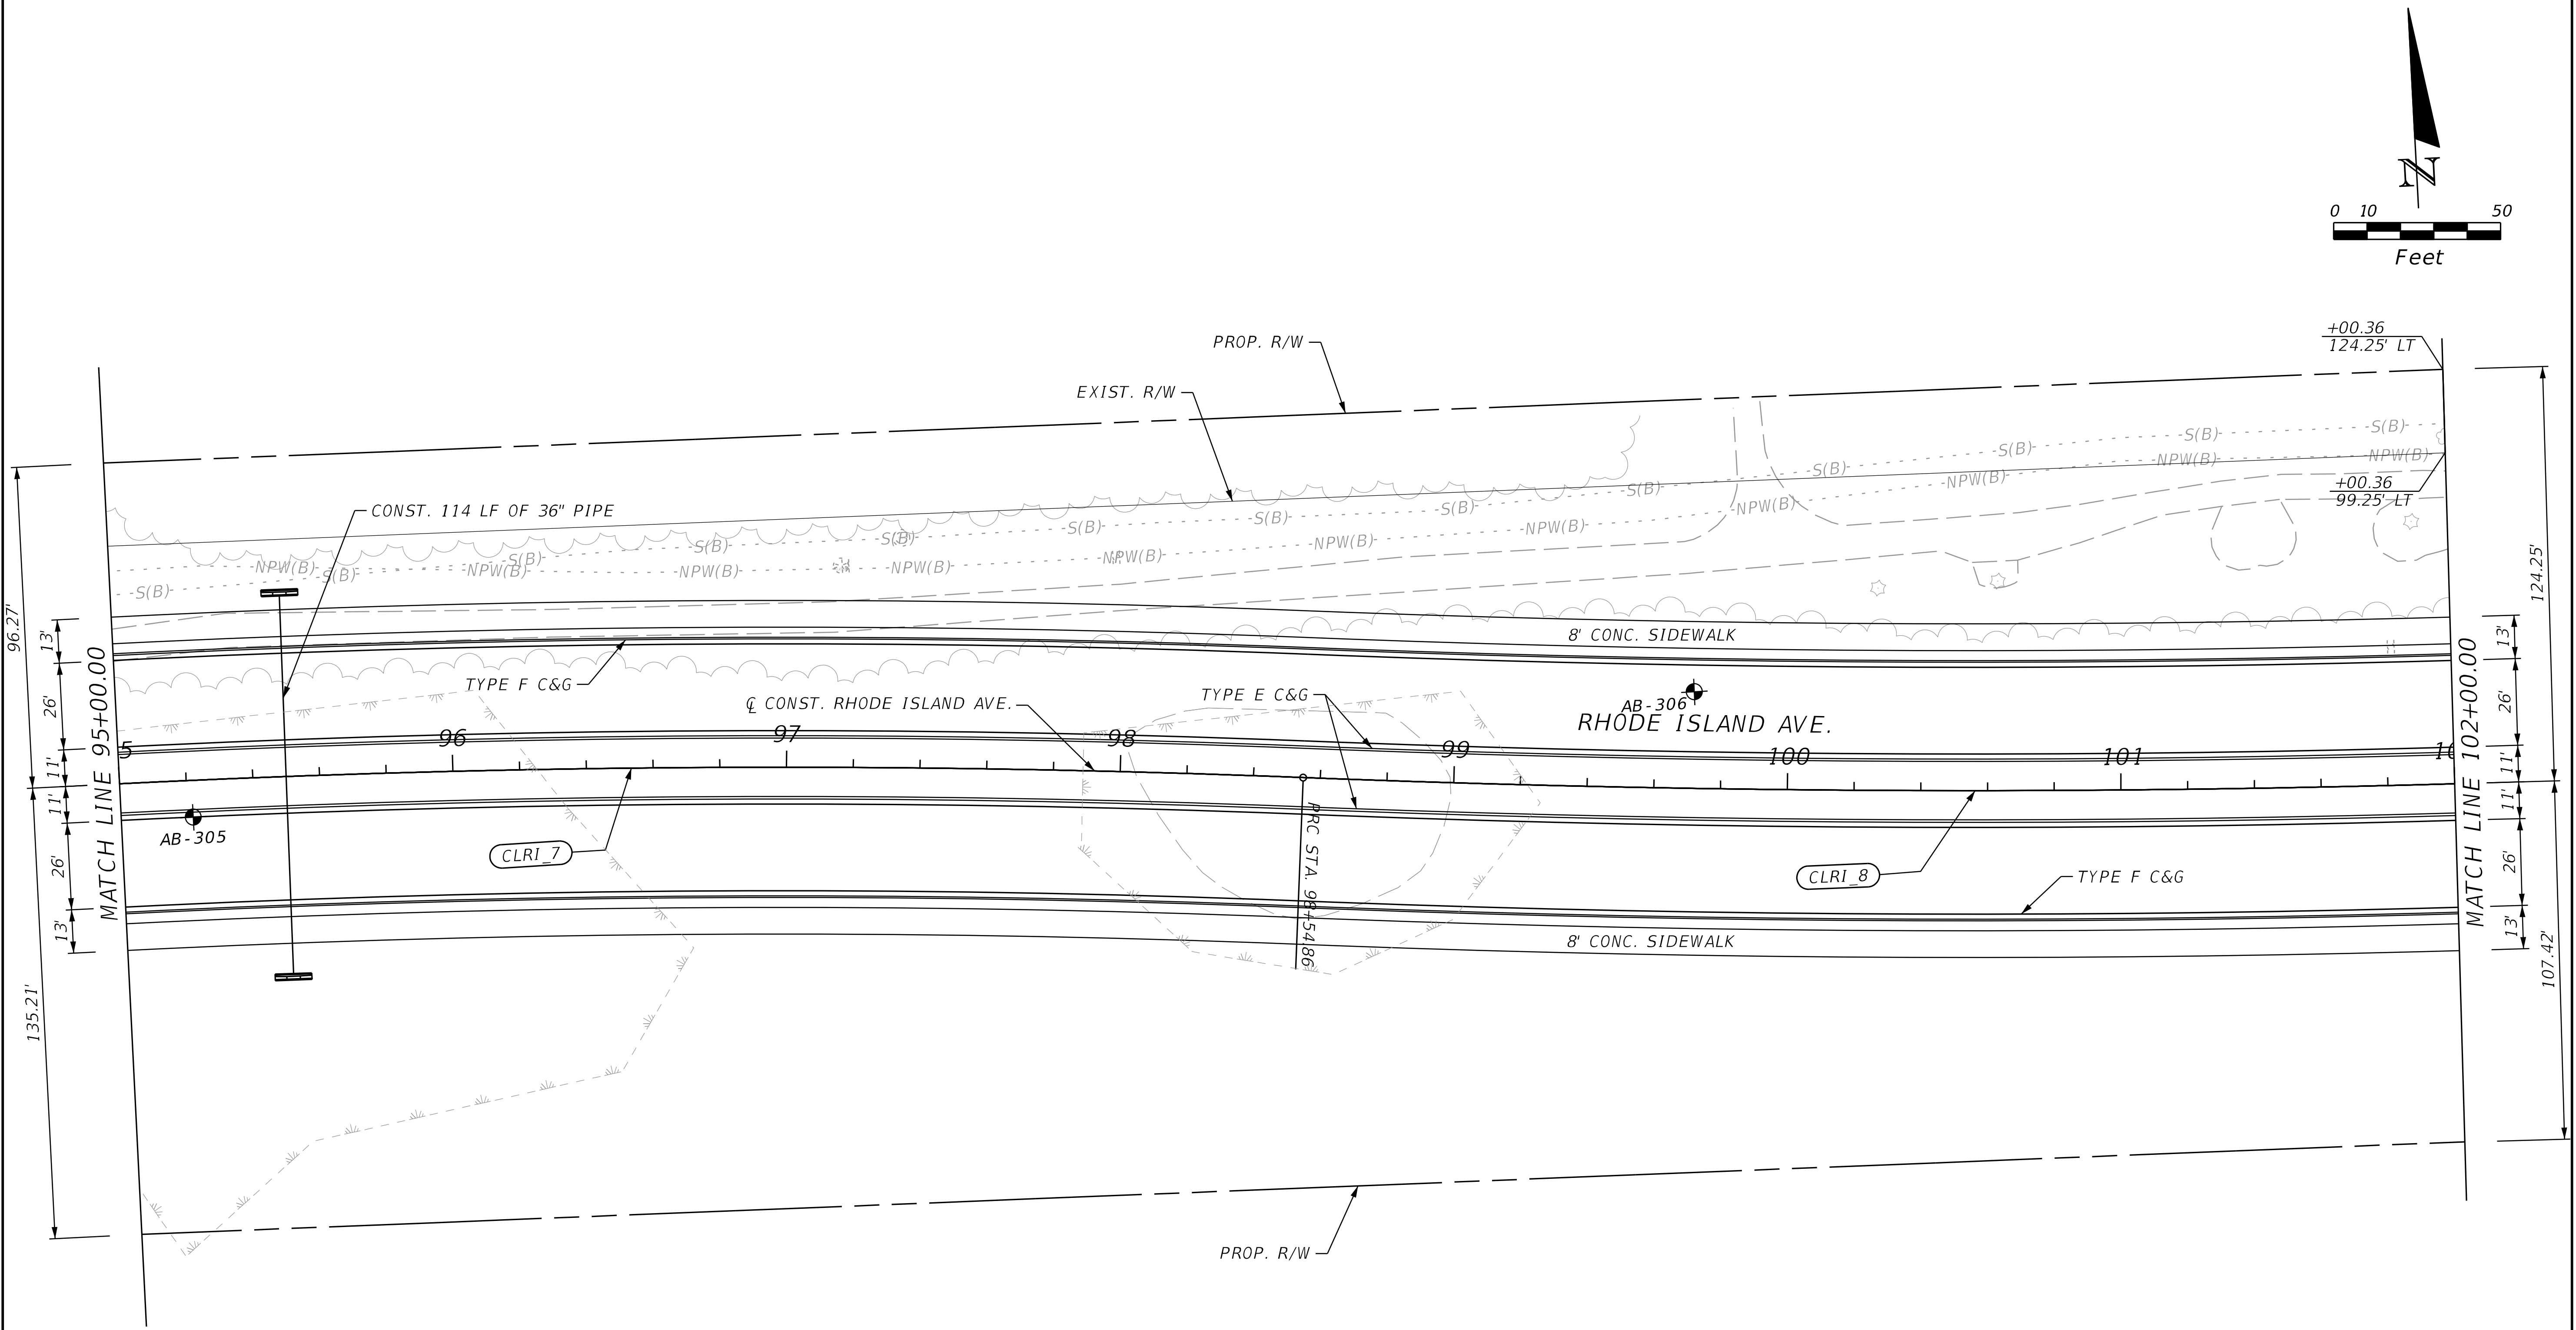

THE OFFICIAL RECORD OF THIS SHEET IS THE ELECTRONIC FILE DIGITALLY SIGNED AND SEALED UNDER RULE 61G15-23.004, F.A.C.

REVISIONS			
DATE	DESCRIPTION	DATE	DESCRIPTION

STANTEC CONSULTING SERVICES INC.
ENGINEER OF RECORD:
WILLIAM V. ANDERSON, P.E. NO.: 36682
11315 CORPORATE BLVD., SUITE 105
ORLANDO, FLORIDA 32817
(407) 823-8966
CERTIFICATE OF AUTHORIZATION NO. 27013

STATE OF FLORIDA
DEPARTMENT OF TRANSPORTATION

ROAD NO.	COUNTY	FINANCIAL PROJECT ID
SR400	VOLUSIA	408464-2-32-01

ROADWAY PLANS
RHODE ISLAND AVE.

SHEET NO.
137

jchassee 6/14/2019 4:18:34 PM Default V:\2158\active\CADD\40846423201\roadway\PLANRD705.dgn

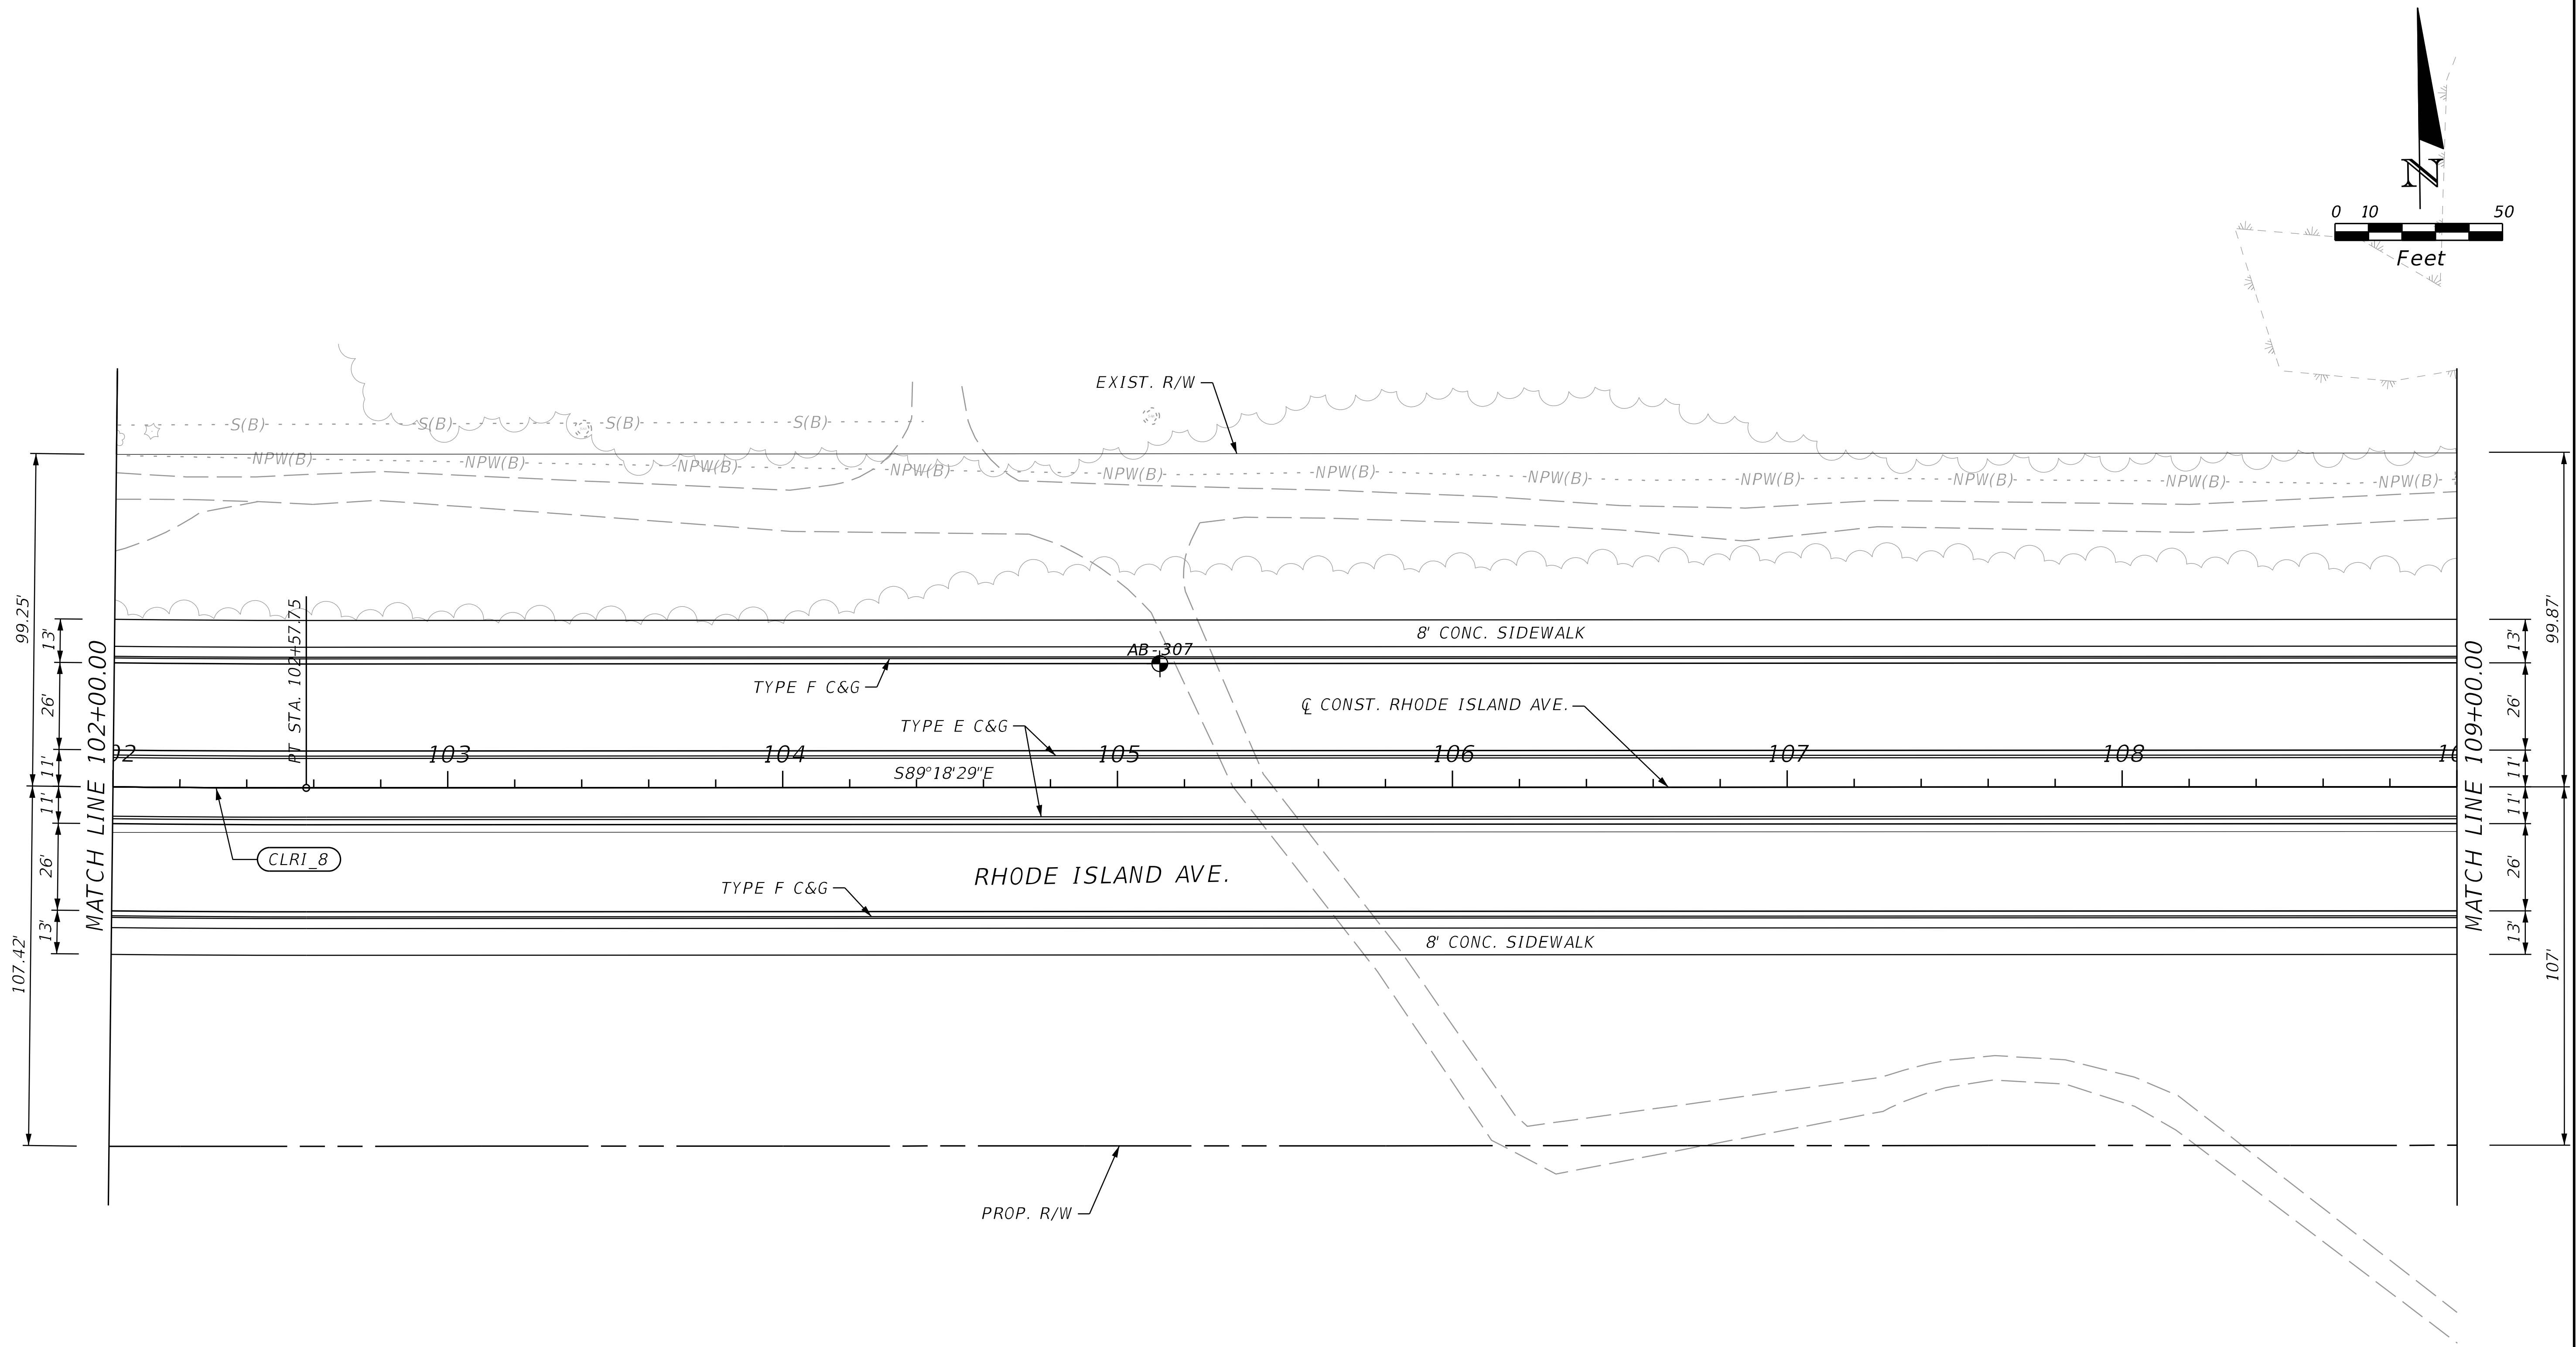

THE OFFICIAL RECORD OF THIS SHEET IS THE ELECTRONIC FILE DIGITALLY SIGNED AND SEALED UNDER RULE 61G15-23.004, F.A.C.

REVISIONS			
DATE	DESCRIPTION	DATE	DESCRIPTION

STANTEC CONSULTING SERVICES INC.
ENGINEER OF RECORD:
WILLIAM V. ANDERSON, P.E. NO.: 36682
11315 CORPORATE BLVD., SUITE 105
ORLANDO, FLORIDA 32817
(407) 823-8966
CERTIFICATE OF AUTHORIZATION NO. 27013

STATE OF FLORIDA
DEPARTMENT OF TRANSPORTATION

ROAD NO.	COUNTY	FINANCIAL PROJECT ID
SR400	VOLUSIA	408464-2-32-01

ROADWAY PLANS
RHODE ISLAND AVE.

SHEET NO.
138

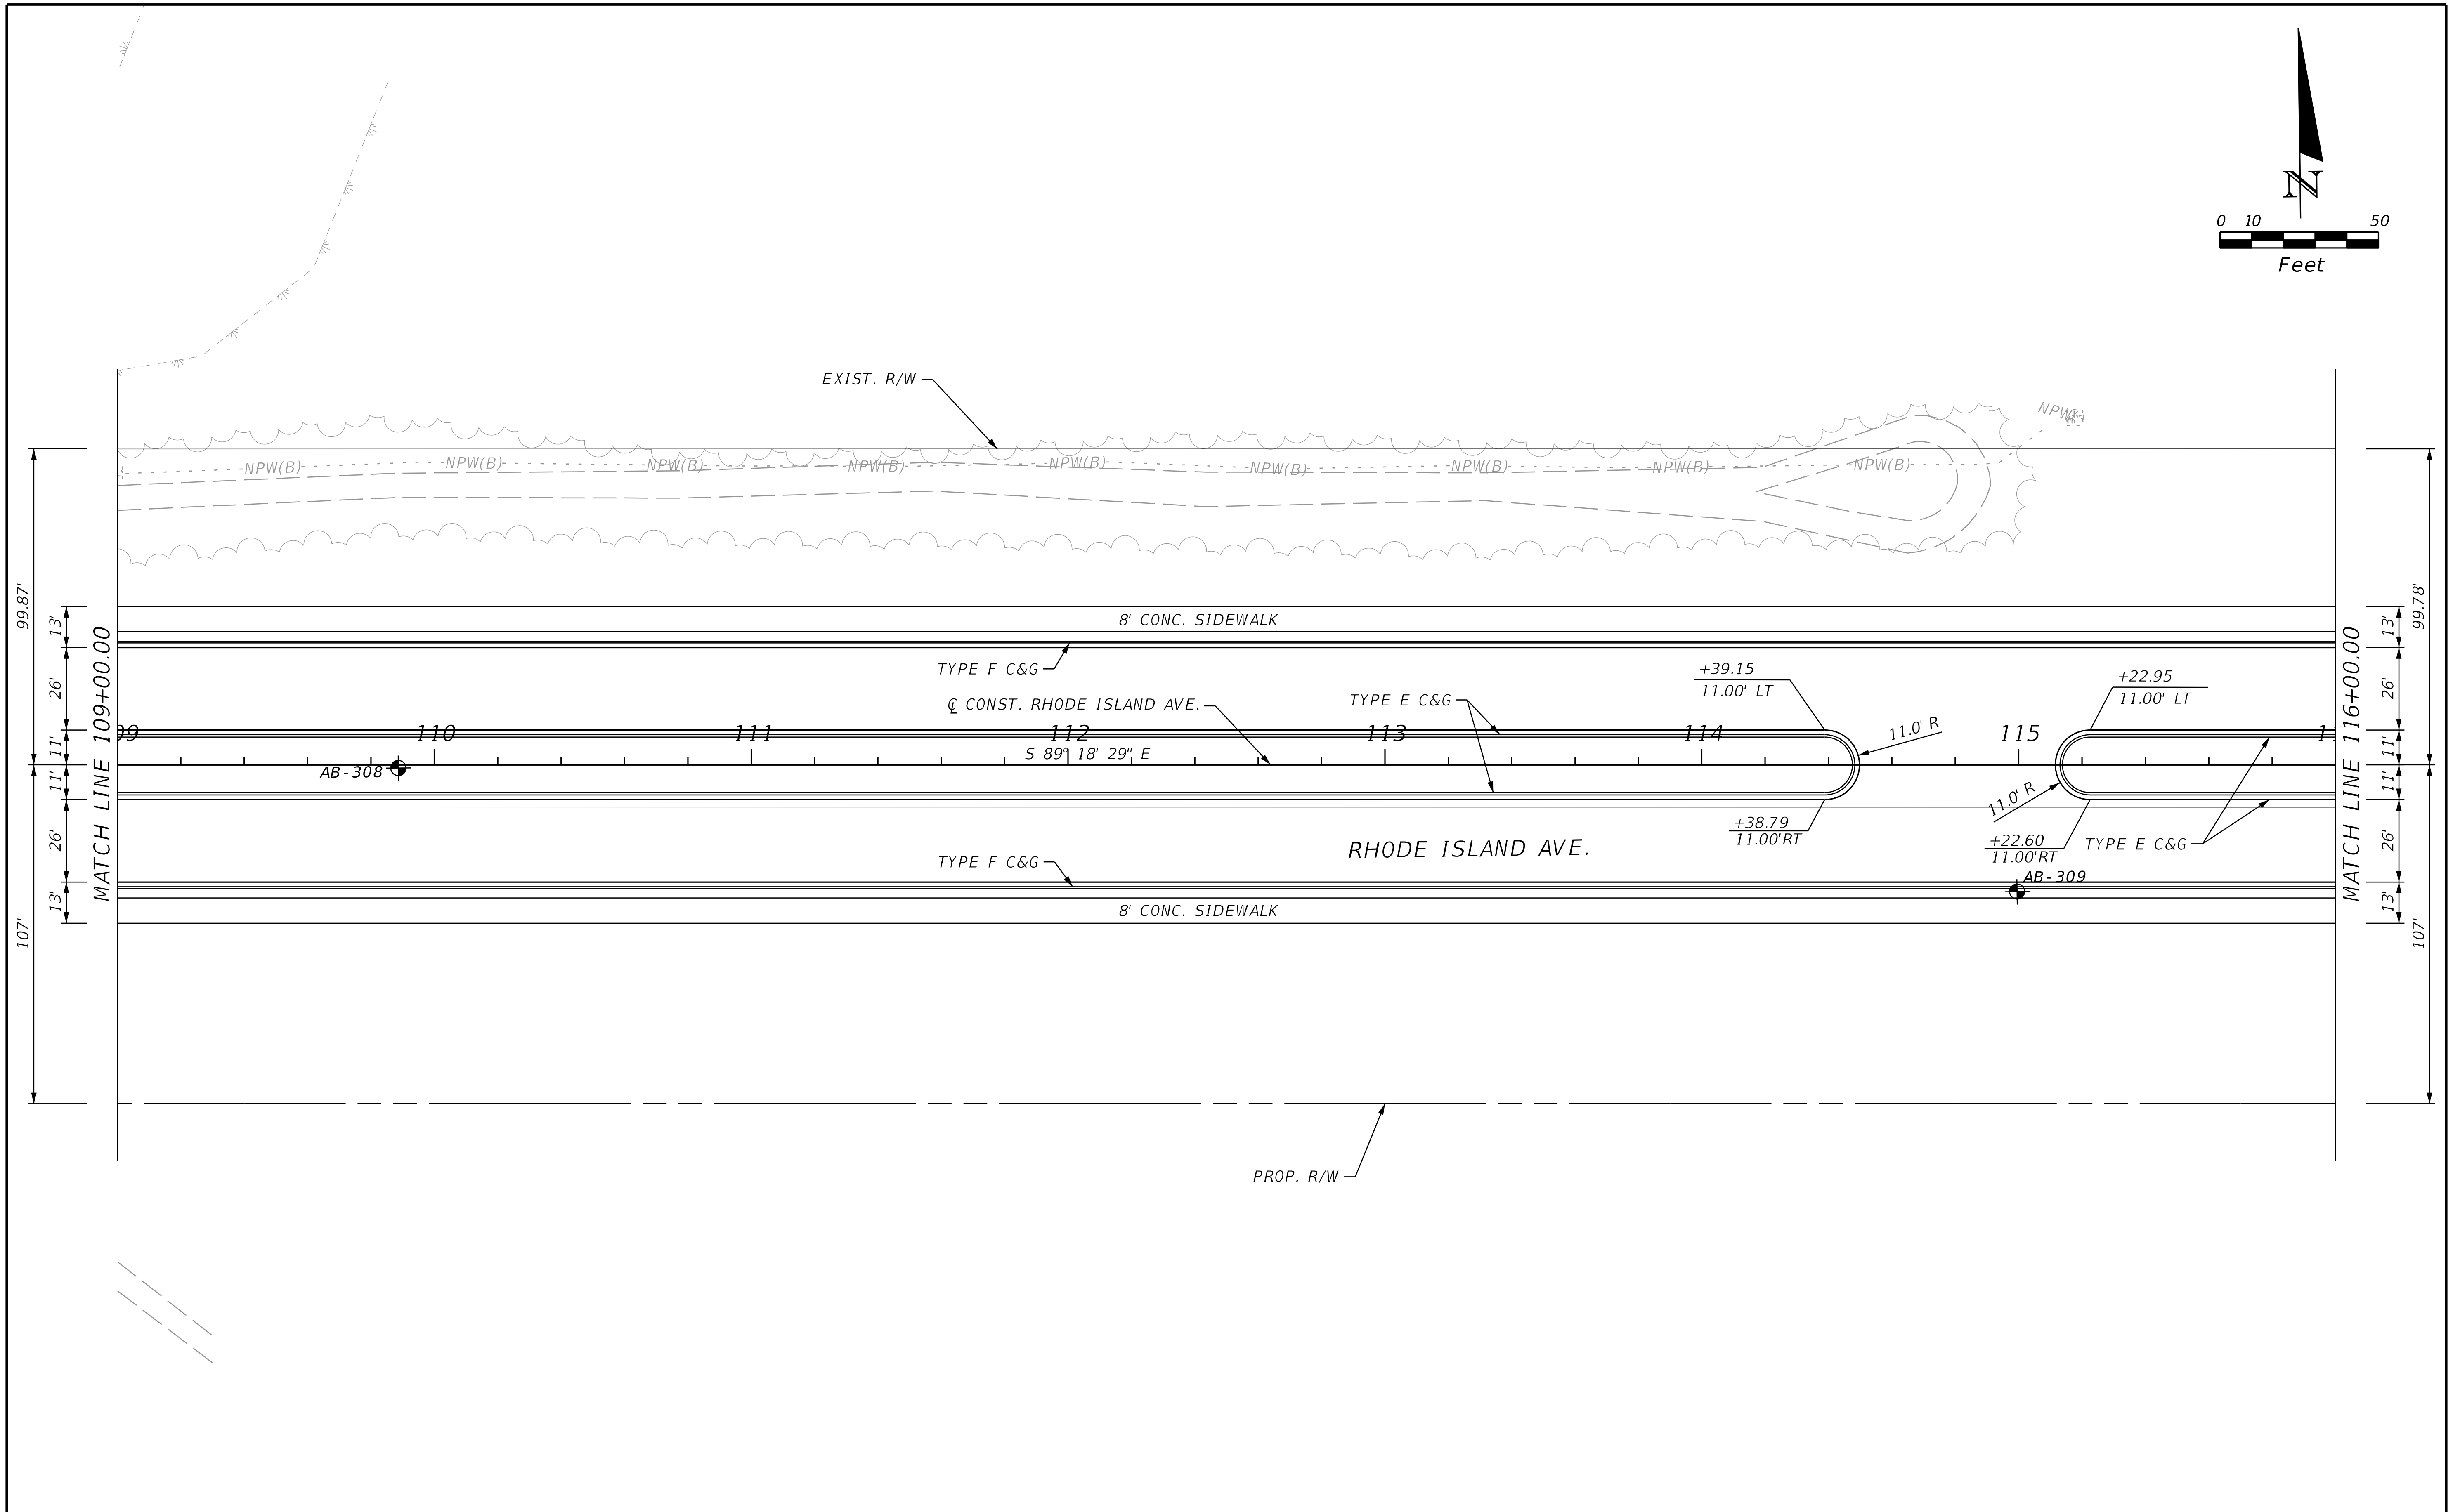

THE OFFICIAL RECORD OF THIS SHEET IS THE ELECTRONIC FILE DIGITALLY SIGNED AND SEALED UNDER RULE 61G15-23.004, F.A.C.

REVISIONS			
DATE	DESCRIPTION	DATE	DESCRIPTION

STANTEC CONSULTING SERVICES INC.
ENGINEER OF RECORD:
WILLIAM V. ANDERSON, P.E. NO.: 36682
11315 CORPORATE BLVD., SUITE 105
ORLANDO, FLORIDA 32817
(407) 823-8966
CERTIFICATE OF AUTHORIZATION NO. 27013

STATE OF FLORIDA
DEPARTMENT OF TRANSPORTATION

ROAD NO.	COUNTY	FINANCIAL PROJECT ID
SR400	VOLUSIA	408464-2-32-01

ROADWAY PLANS
RHODE ISLAND AVE.

SHEET NO.
139

jchassee 6/14/2019 4:18:38 PM Default V:\2158\active\CADD\40846423201\roadway\PLANRD707.dgn

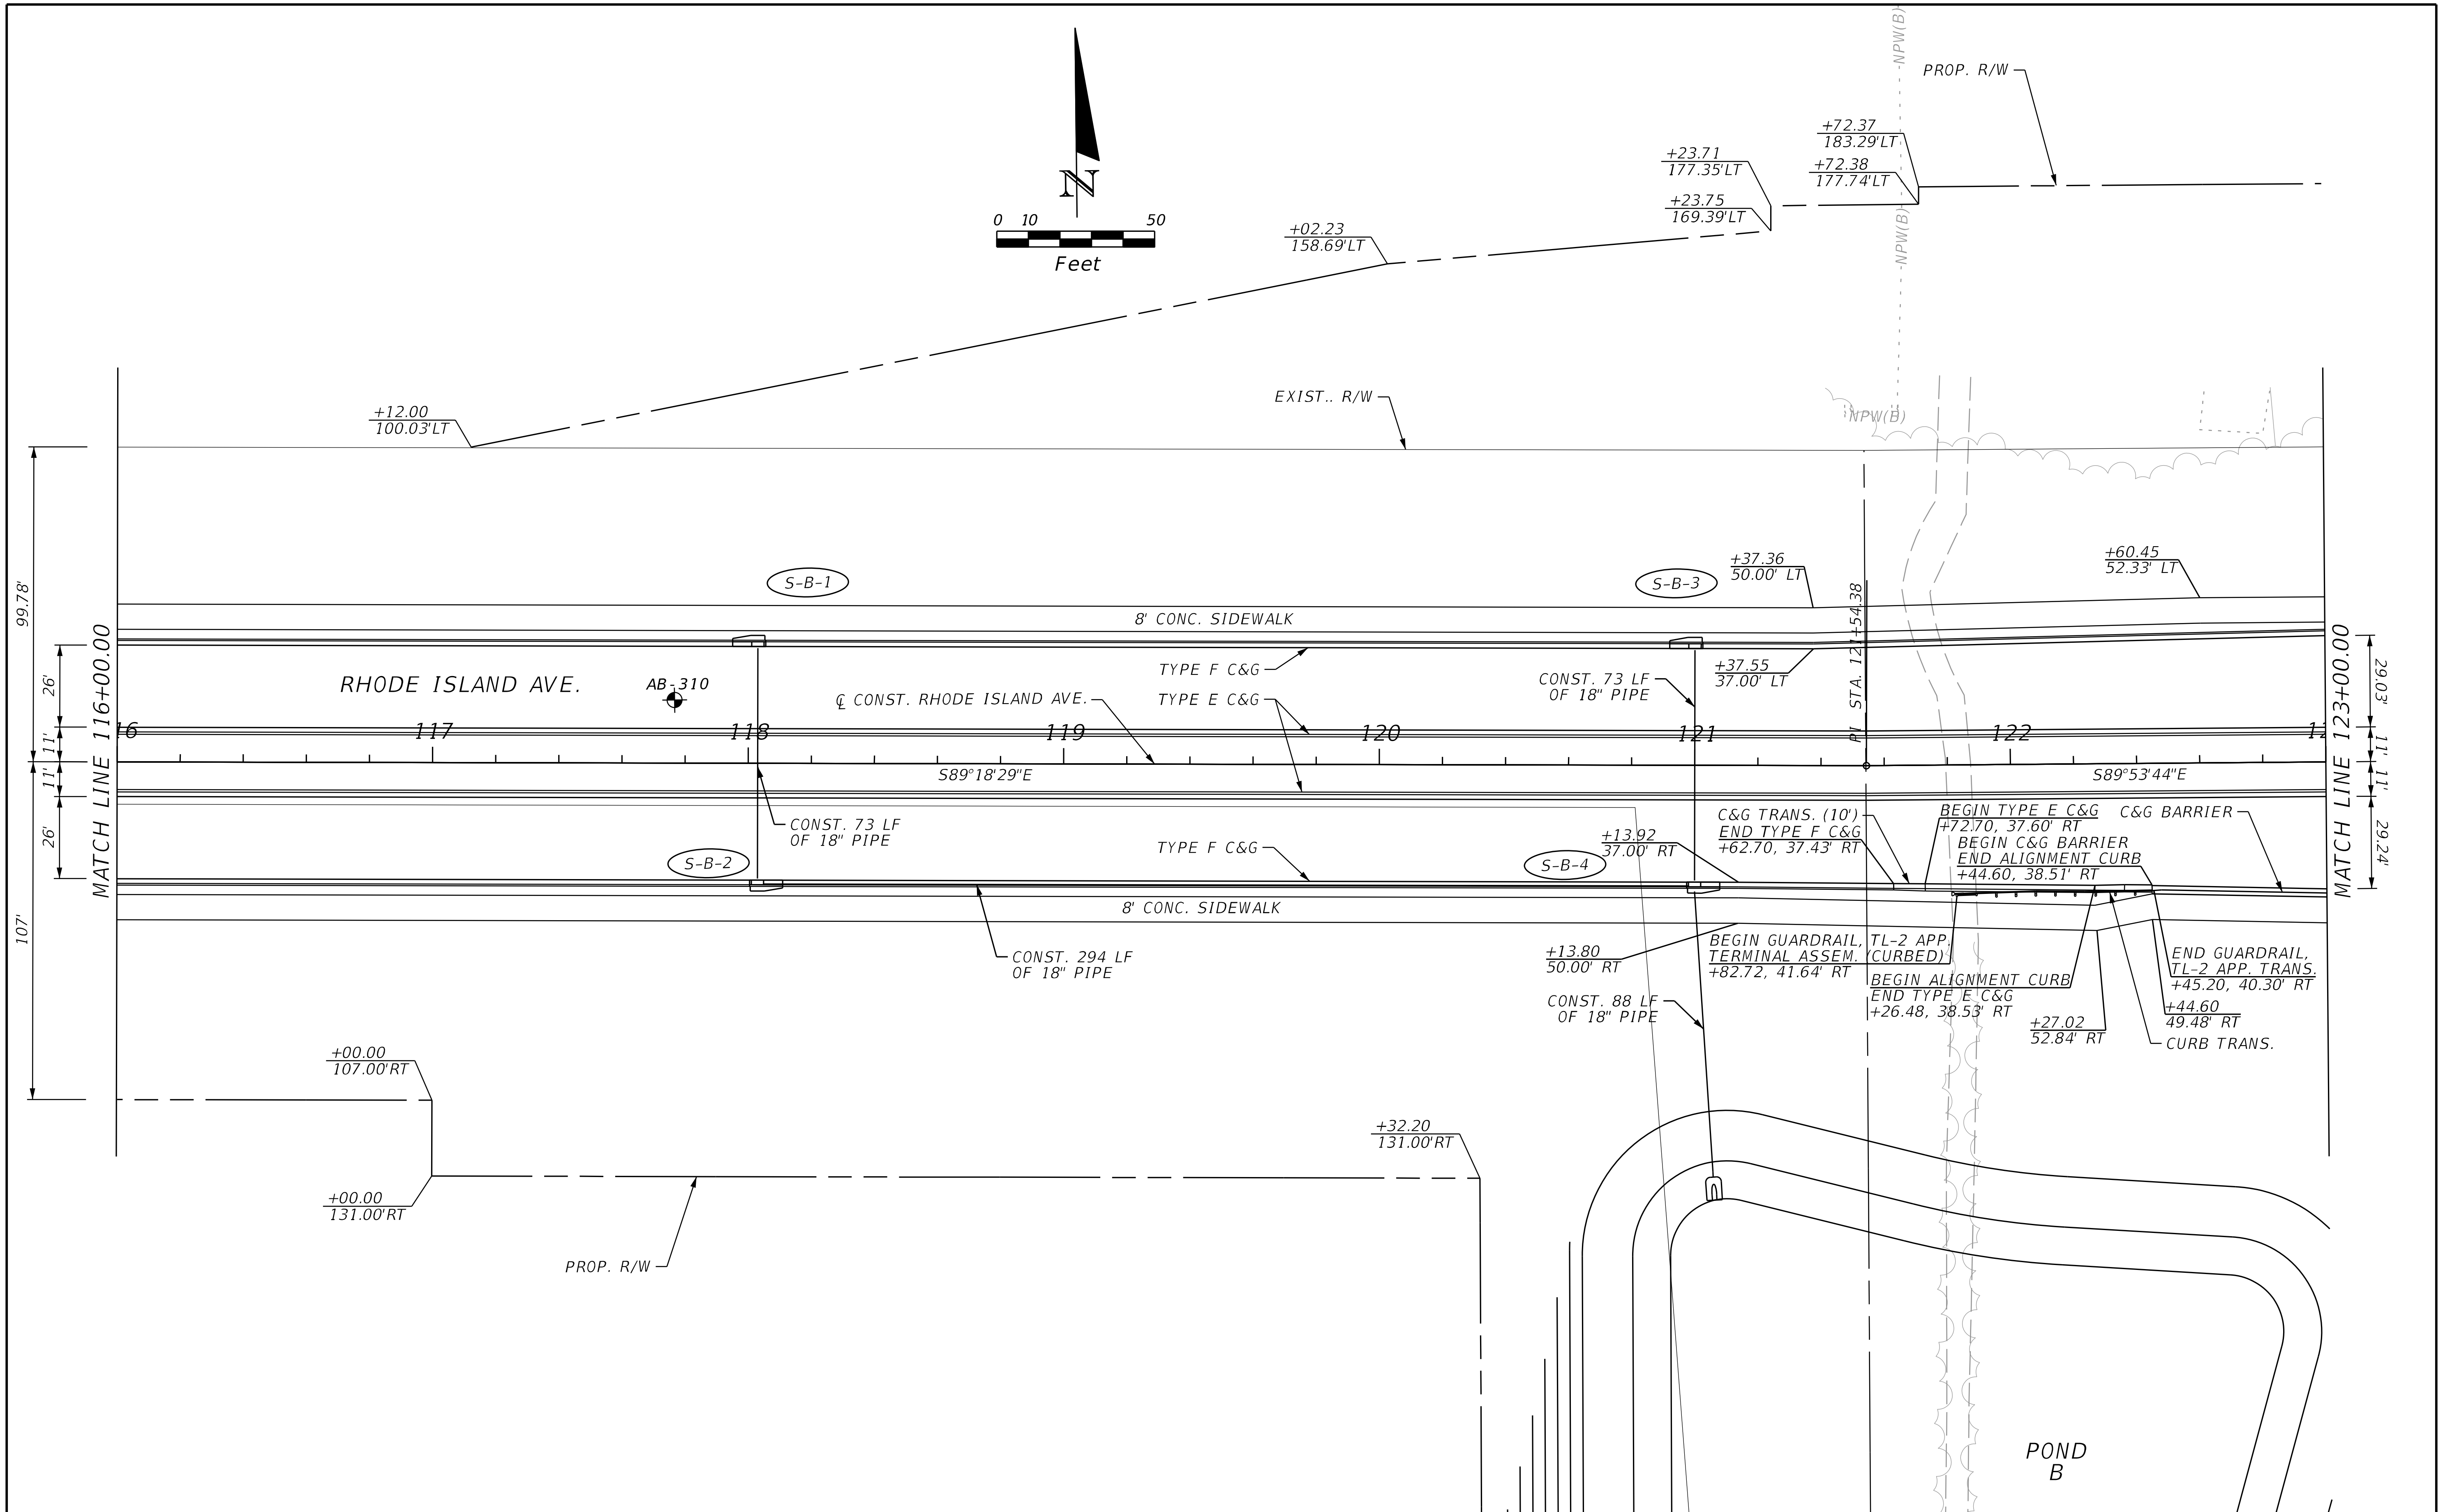

THE OFFICIAL RECORD OF THIS SHEET IS THE ELECTRONIC FILE DIGITALLY SIGNED AND SEALED UNDER RULE 61G15-23.004, F.A.C.

REVISIONS			
DATE	DESCRIPTION	DATE	DESCRIPTION

STANTEC CONSULTING SERVICES INC.
ENGINEER OF RECORD:
WILLIAM V. ANDERSON, P.E. NO.: 36682
11315 CORPORATE BLVD., SUITE 105
ORLANDO, FLORIDA 32817
(407) 823-8966
CERTIFICATE OF AUTHORIZATION NO. 27013

STATE OF FLORIDA
DEPARTMENT OF TRANSPORTATION

ROAD NO.	COUNTY	FINANCIAL PROJECT ID
SR400	VOLUSIA	408464-2-32-01

ROADWAY PLANS
RHODE ISLAND AVE.

SHEET NO.
140

jchassee 6/14/2019 4:18:40 PM Default V:\2158\active\CADD\40846423201\roadway\PLANRD708.dgn

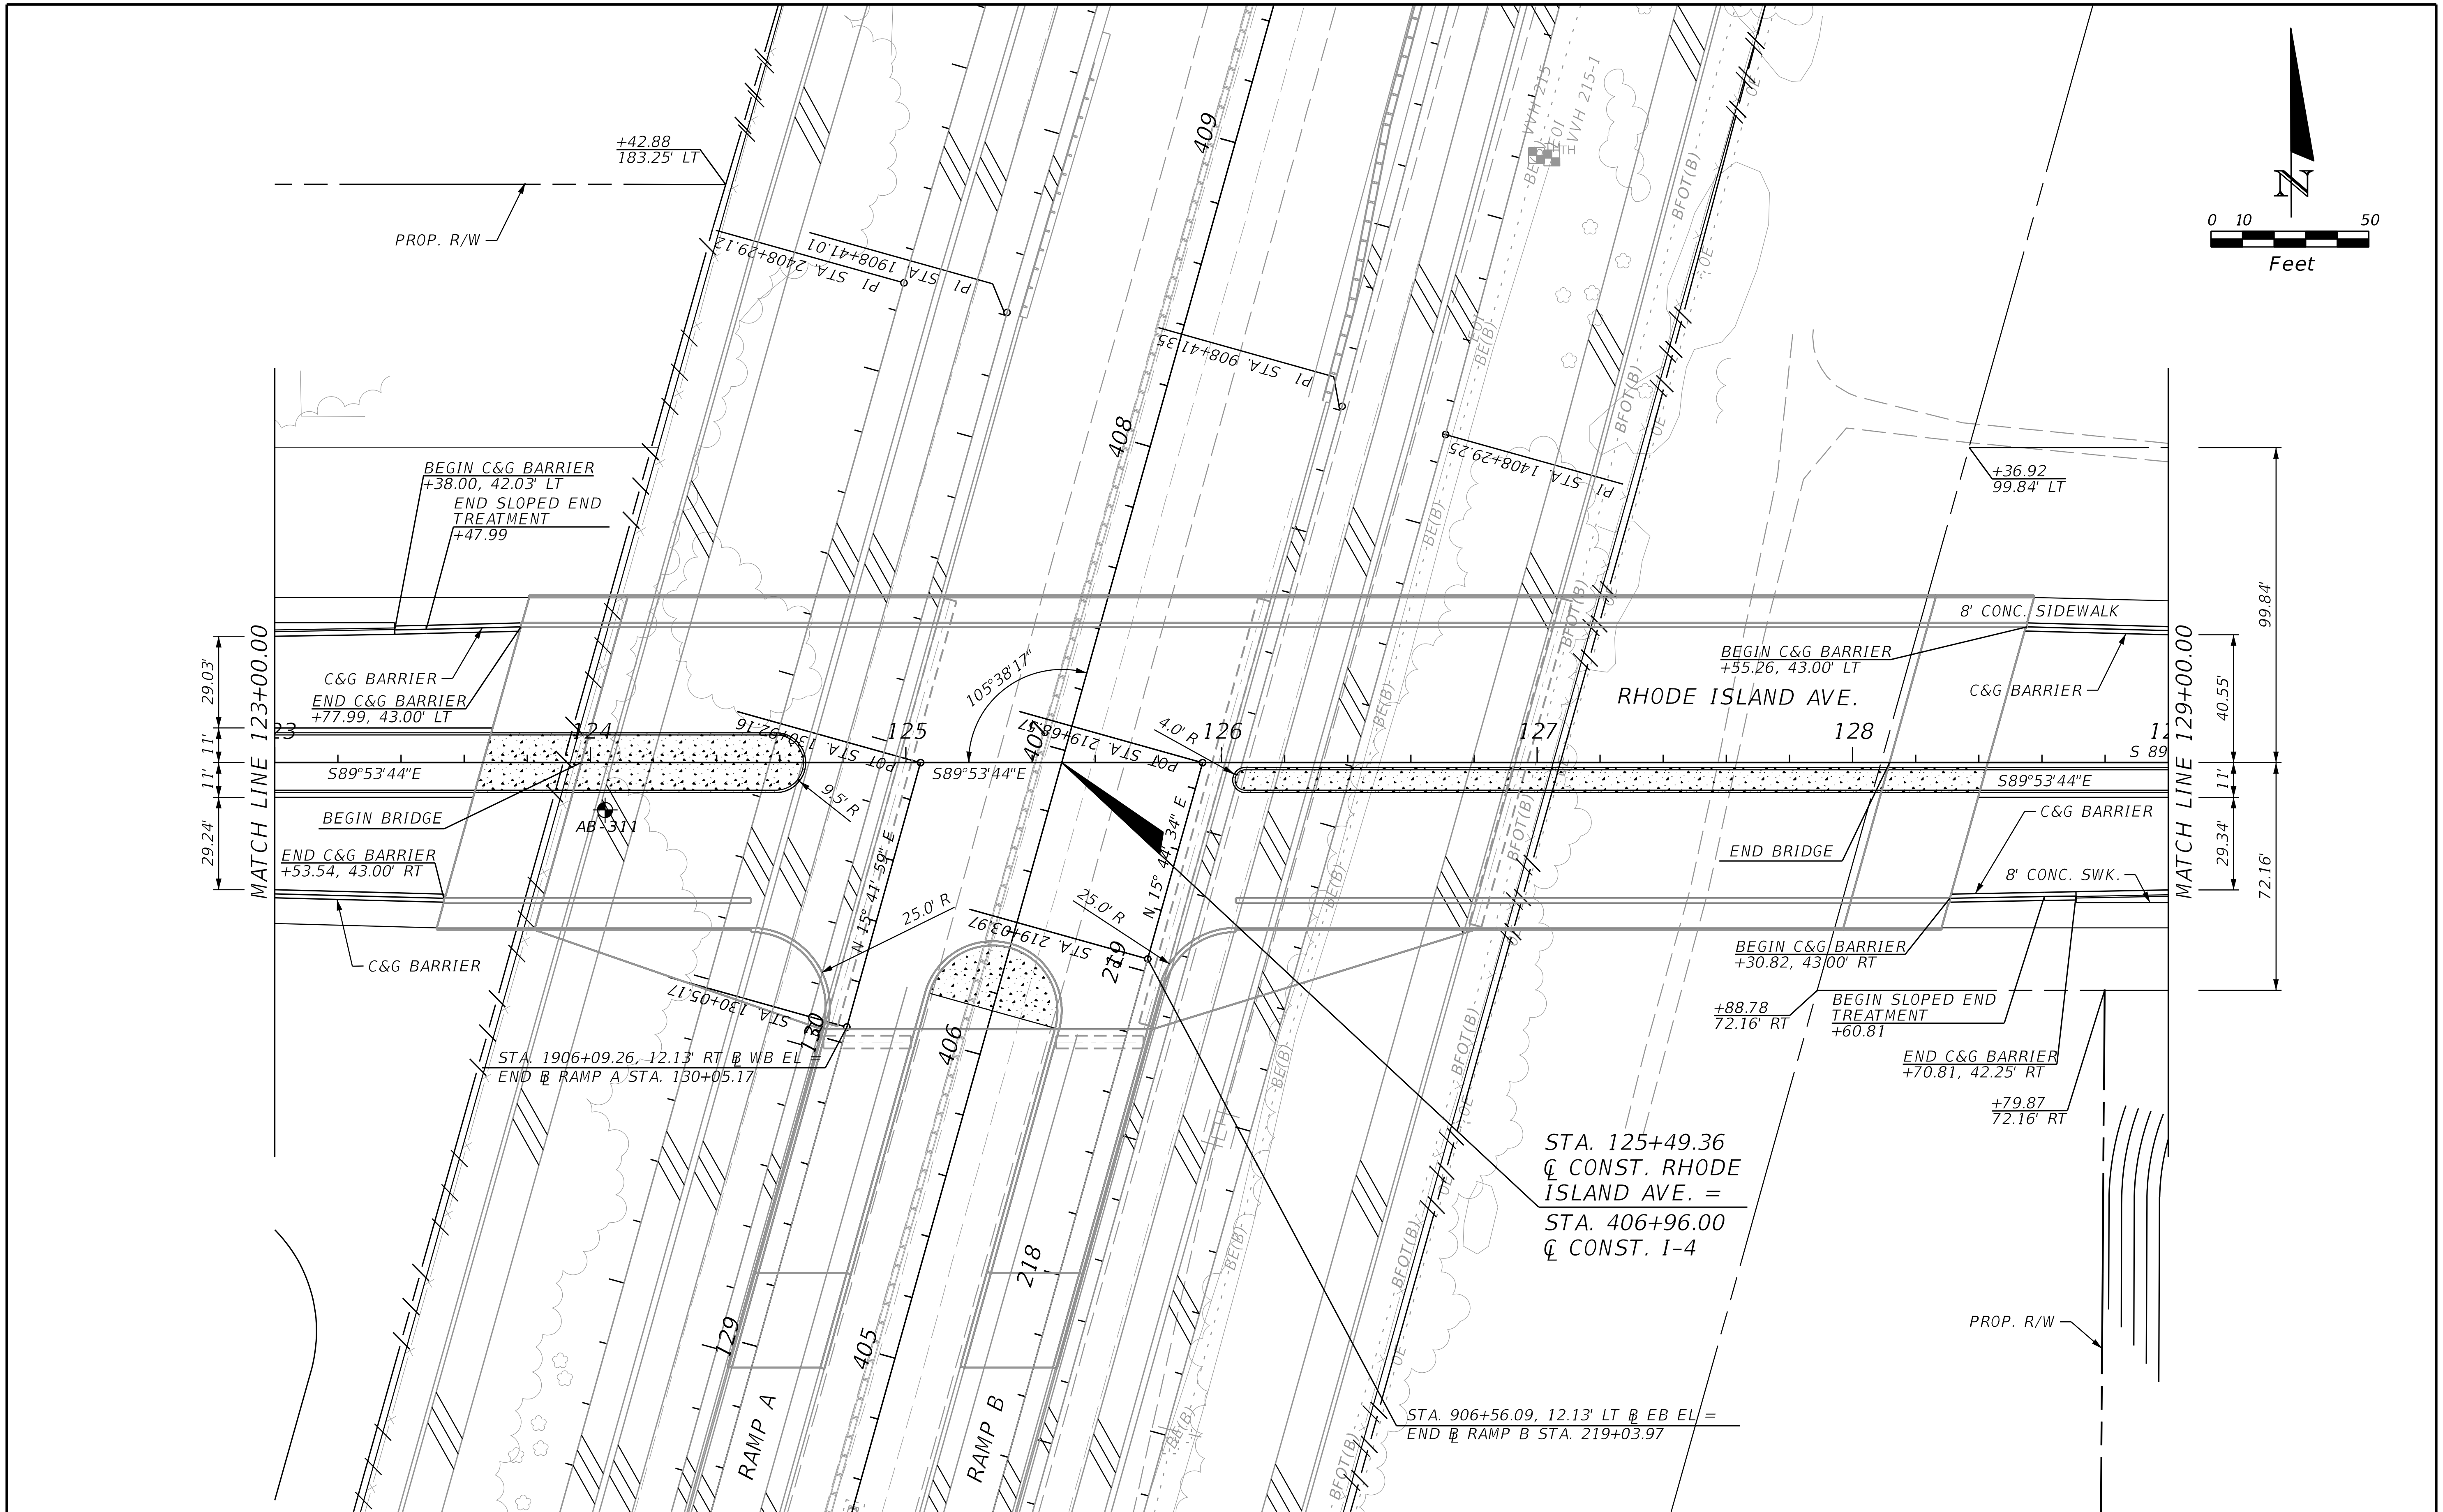

THE OFFICIAL RECORD OF THIS SHEET IS THE ELECTRONIC FILE DIGITALLY SIGNED AND SEALED UNDER RULE 61G15-23.004, F.A.C.

REVISIONS			
DATE	DESCRIPTION	DATE	DESCRIPTION

STANTEC CONSULTING SERVICES INC.
ENGINEER OF RECORD:
WILLIAM V. ANDERSON, P.E. NO.: 36682
11315 CORPORATE BLVD., SUITE 105
ORLANDO, FLORIDA 32817
(407) 823-8966
CERTIFICATE OF AUTHORIZATION NO. 27013

STATE OF FLORIDA
DEPARTMENT OF TRANSPORTATION

ROAD NO.	COUNTY	FINANCIAL PROJECT ID
SR400	VOLUSIA	408464-2-32-01

ROADWAY PLANS
RHODE ISLAND AVE.

SHEET NO.
141

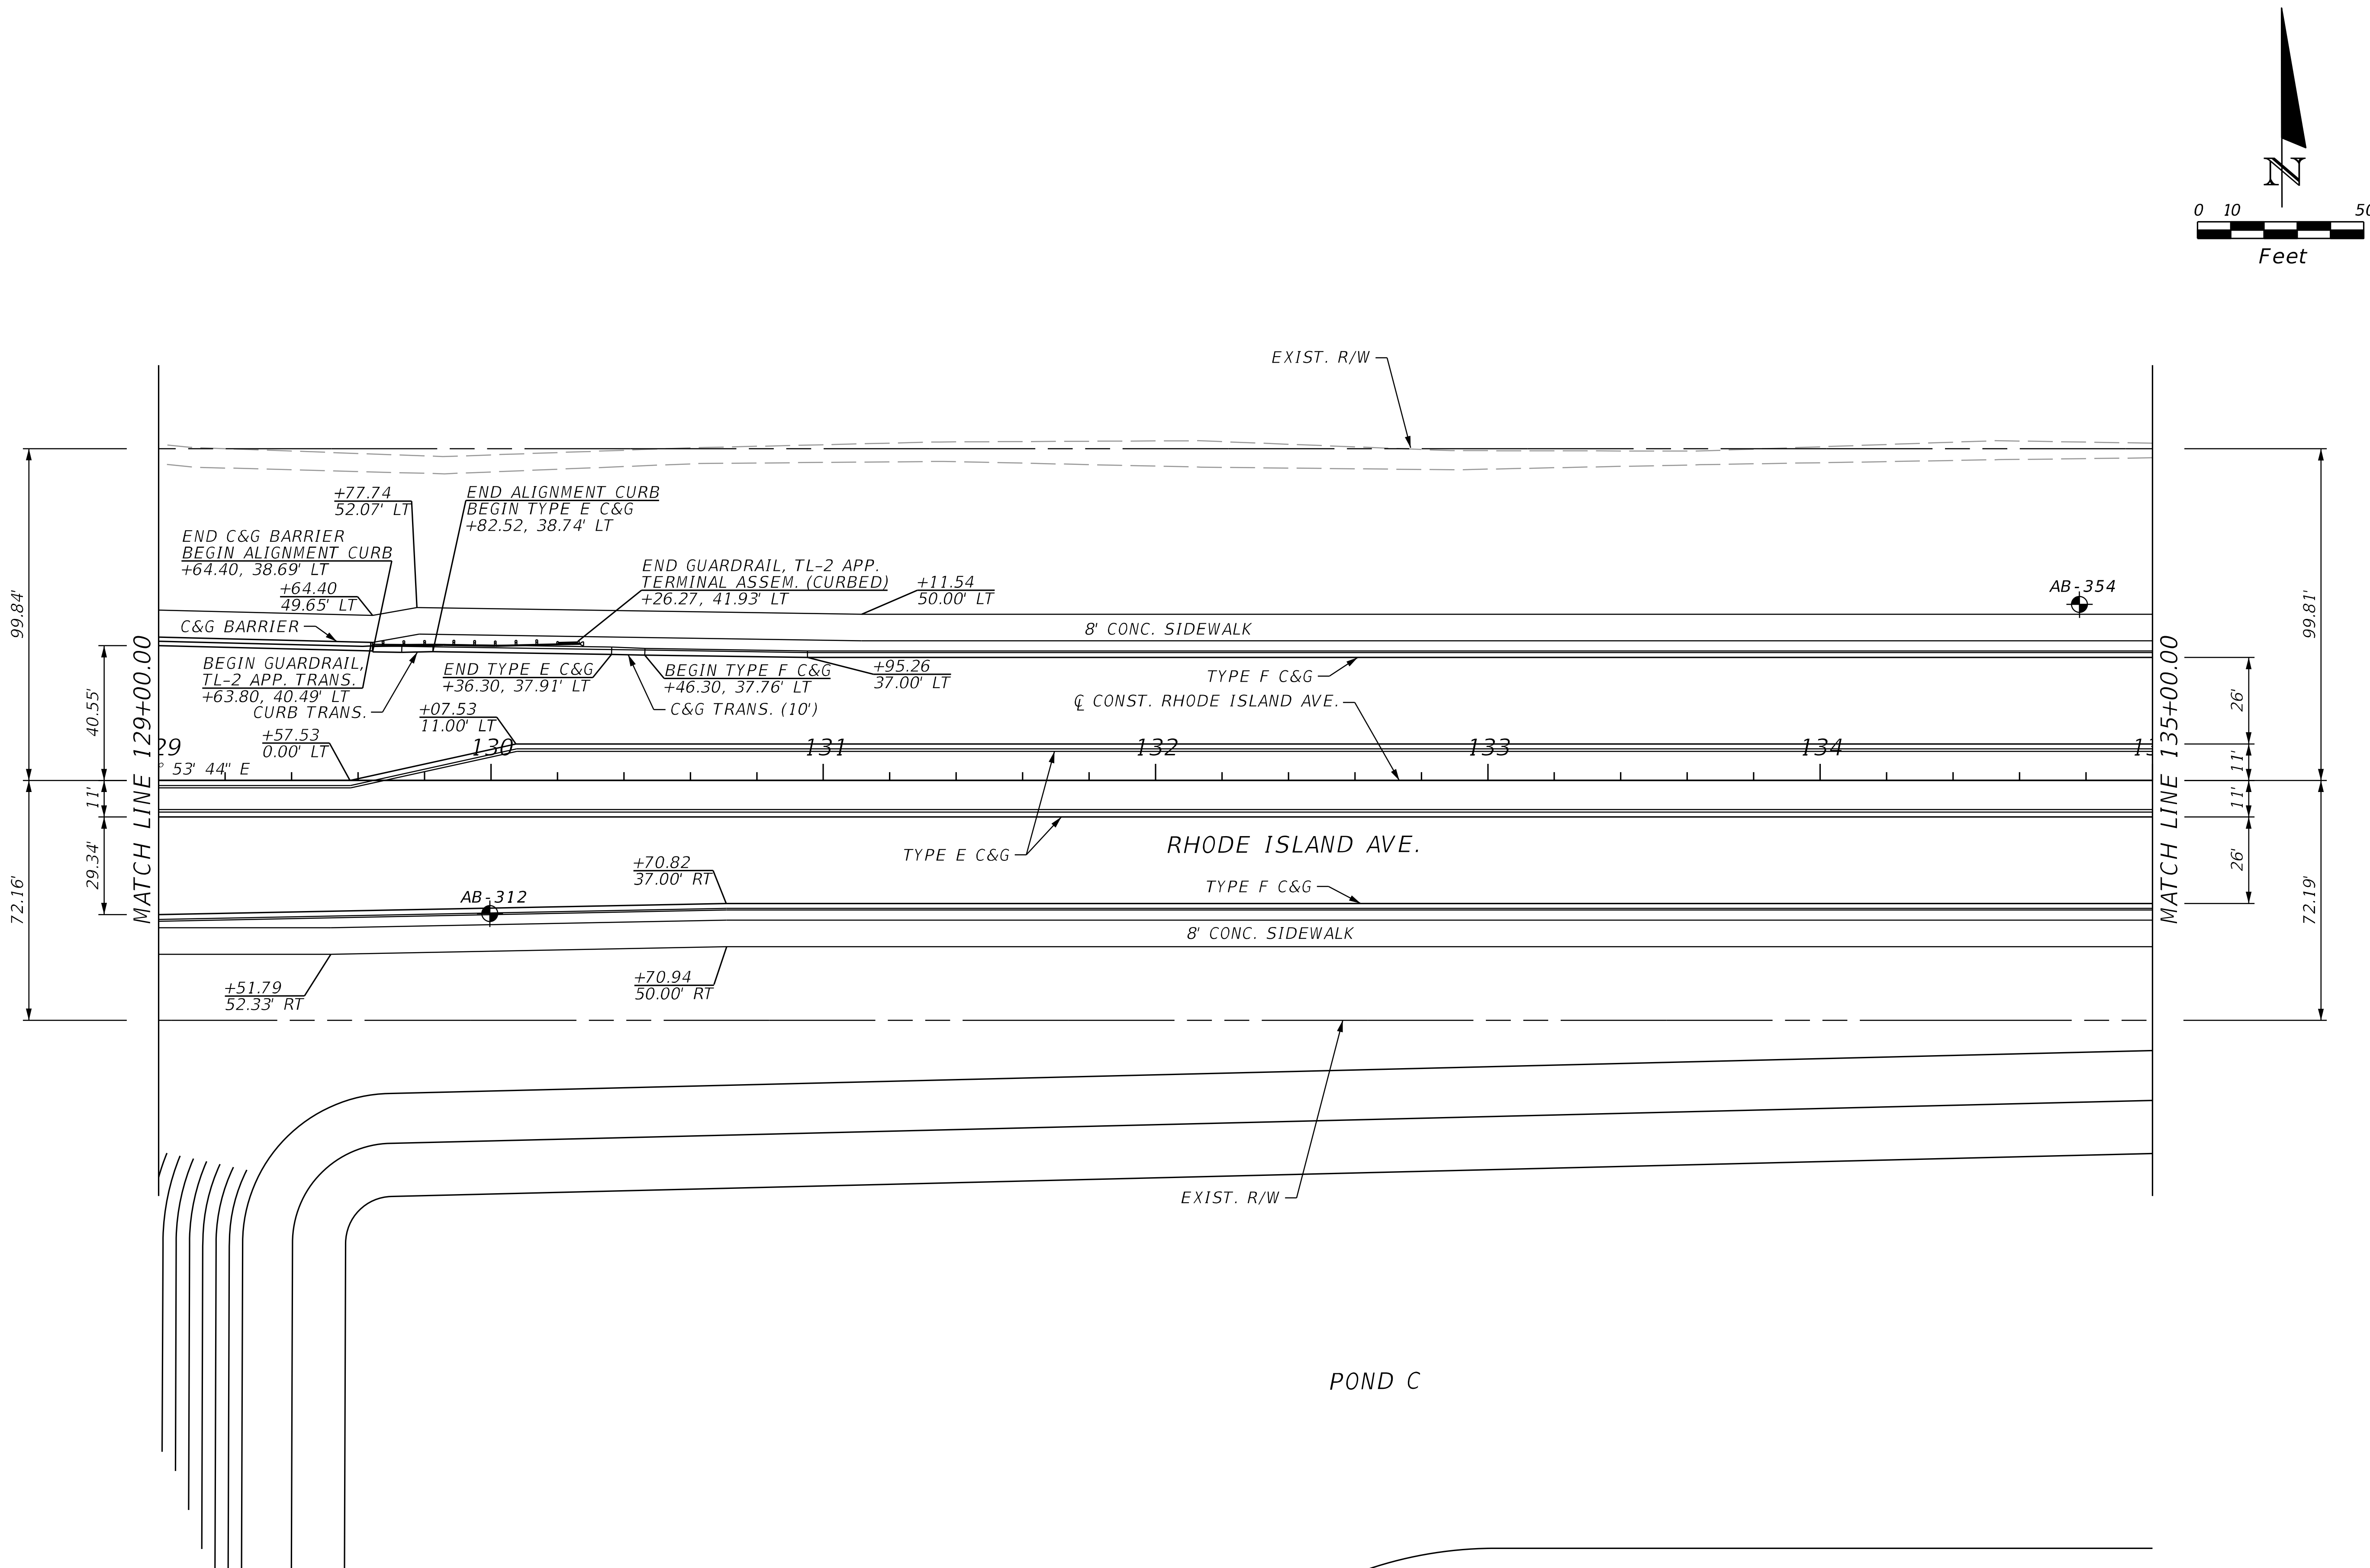

REVISIONS			
DATE	DESCRIPTION	DATE	DESCRIPTION

STANTEC CONSULTING SERVICES INC.
ENGINEER OF RECORD:
WILLIAM V. ANDERSON, P.E. NO.: 36682
11315 CORPORATE BLVD., SUITE 105
ORLANDO, FLORIDA 32817
(407) 823-8966
CERTIFICATE OF AUTHORIZATION NO. 27013

STATE OF FLORIDA
DEPARTMENT OF TRANSPORTATION

ROAD NO.	COUNTY	FINANCIAL PROJECT ID
SR400	VOLUSIA	408464-2-32-01

ROADWAY PLANS
RHODE ISLAND AVE.

SHEET NO.
142

THE OFFICIAL RECORD OF THIS SHEET IS THE ELECTRONIC FILE DIGITALLY SIGNED AND SEALED UNDER RULE 61G15-23.004, F.A.C.

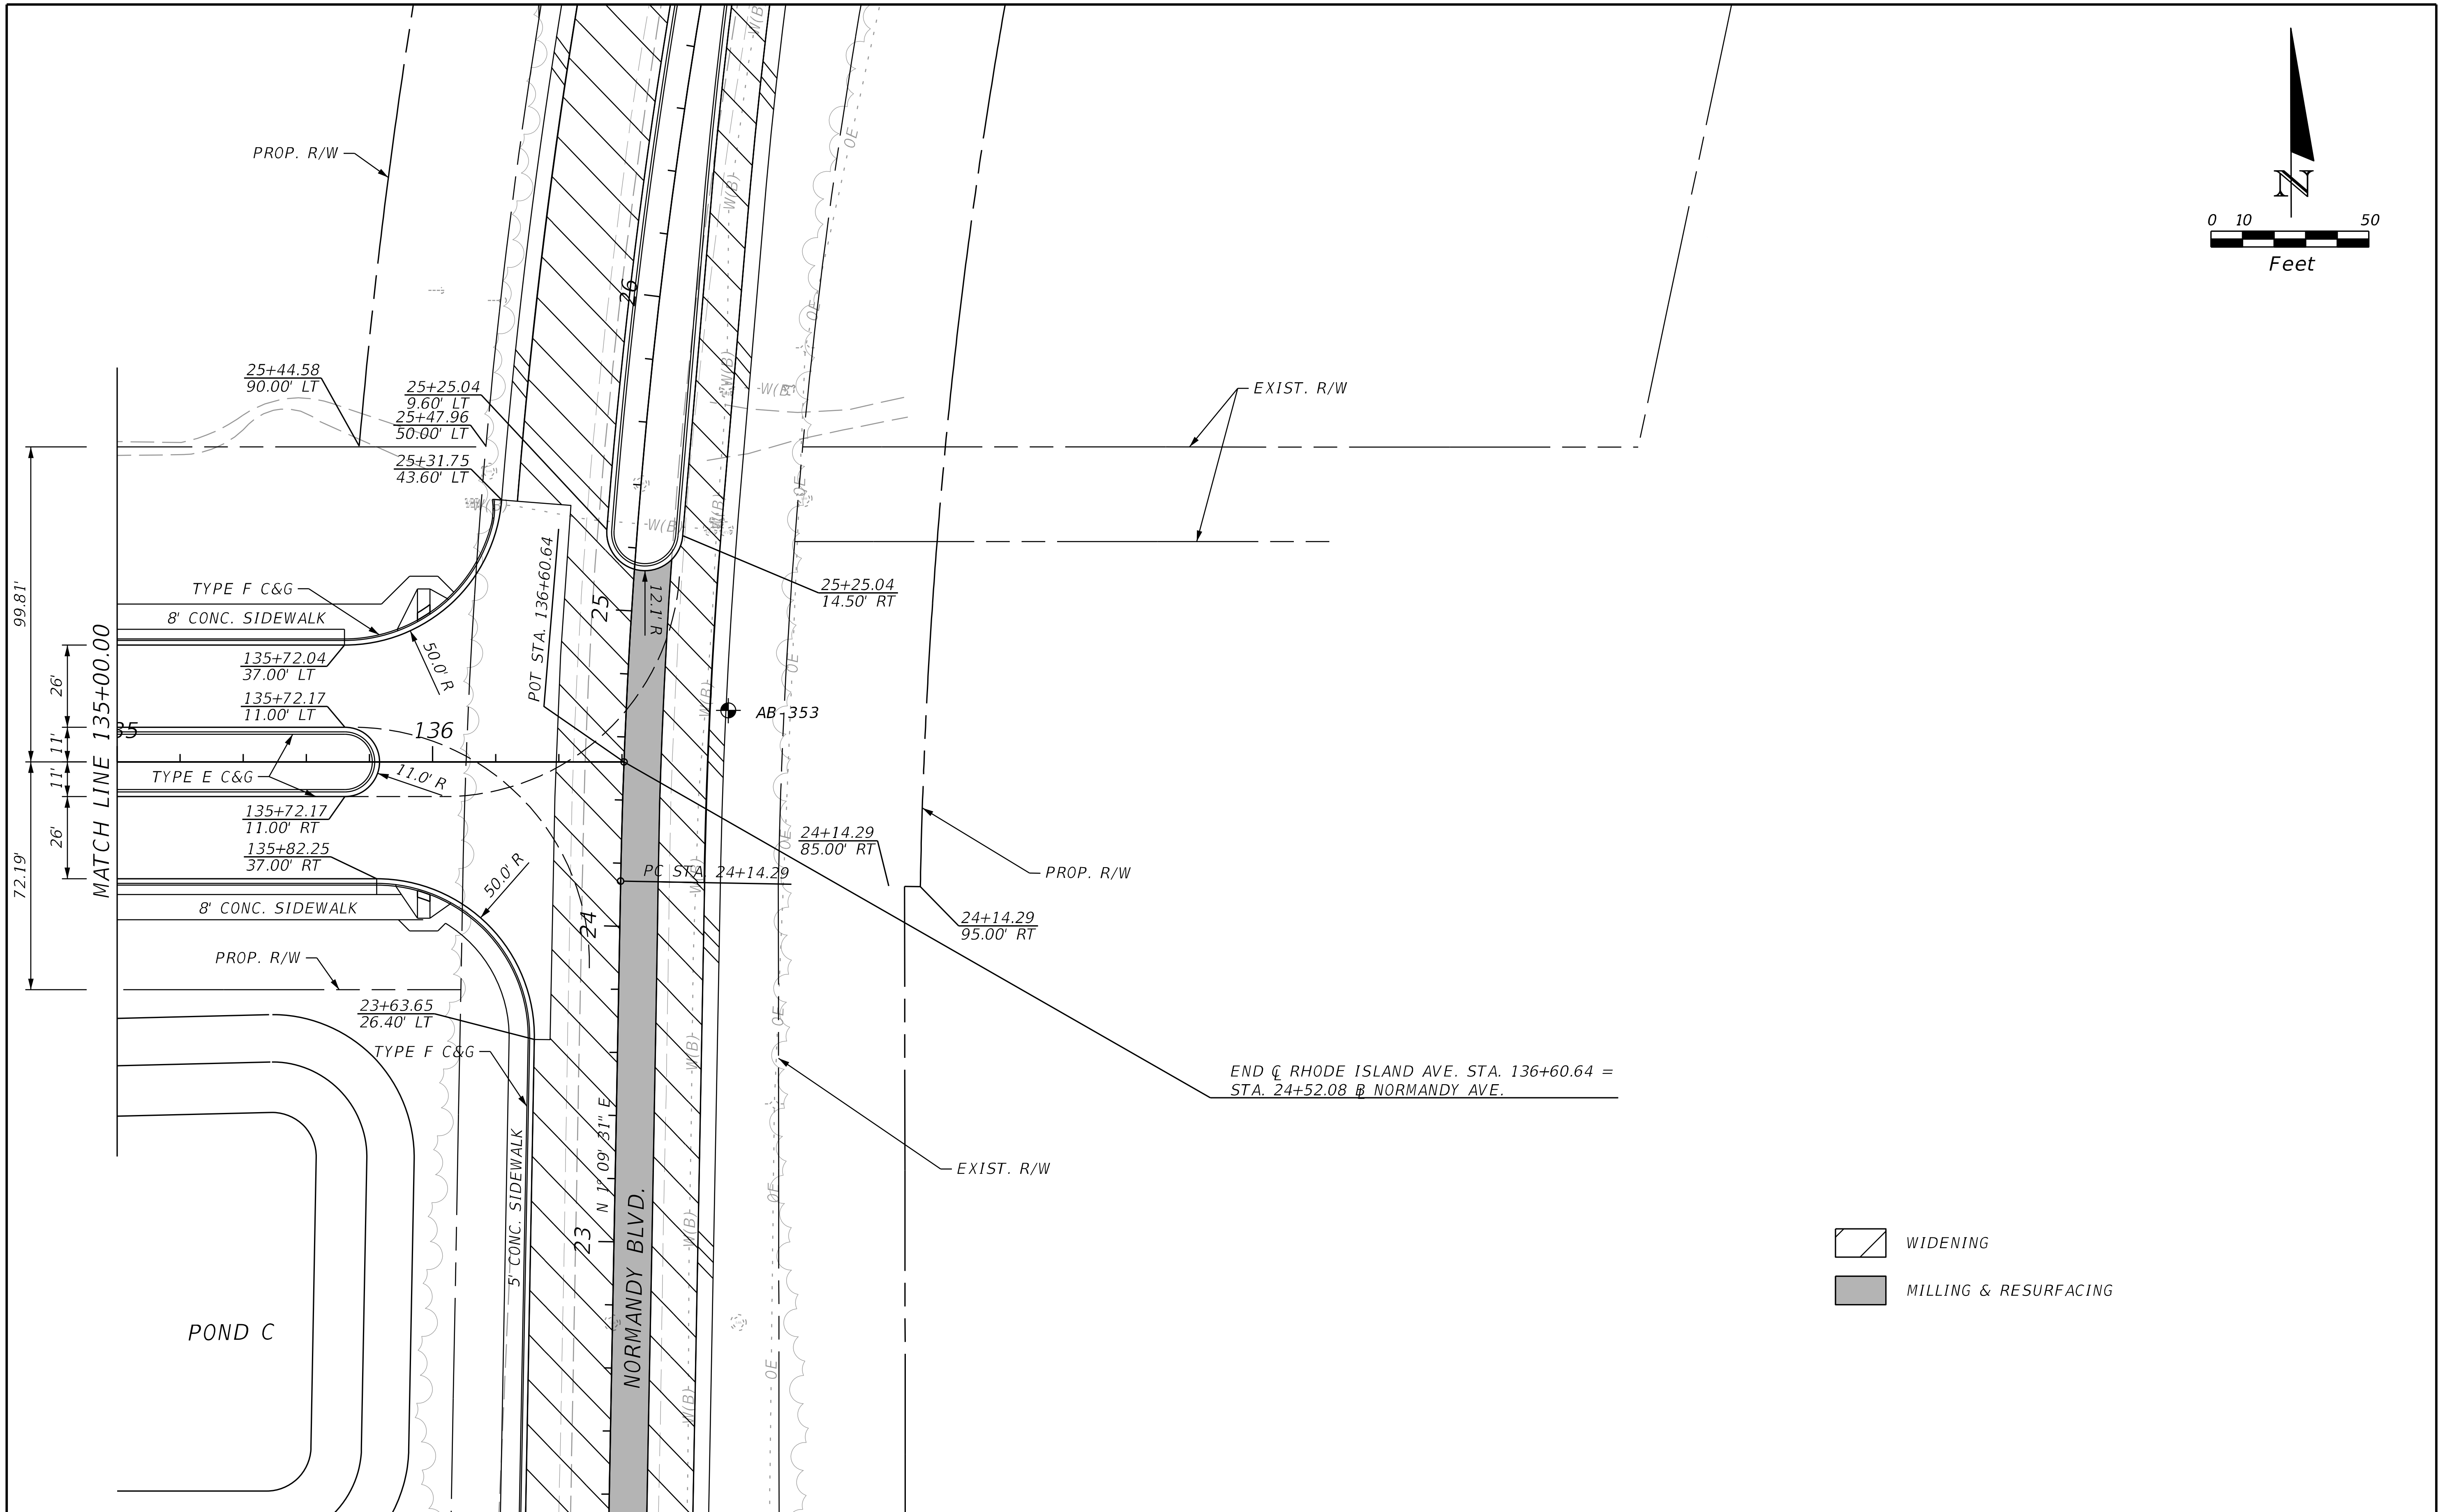

THE OFFICIAL RECORD OF THIS SHEET IS THE ELECTRONIC FILE DIGITALLY SIGNED AND SEALED UNDER RULE 61G15-23.004, F.A.C.

REVISIONS			
DATE	DESCRIPTION	DATE	DESCRIPTION

STANTEC CONSULTING SERVICES INC.
ENGINEER OF RECORD:
WILLIAM V. ANDERSON, P.E. NO.: 36682
11315 CORPORATE BLVD., SUITE 105
ORLANDO, FLORIDA 32817
(407) 823-8966
CERTIFICATE OF AUTHORIZATION NO. 27013

STATE OF FLORIDA
DEPARTMENT OF TRANSPORTATION

ROAD NO.	COUNTY	FINANCIAL PROJECT ID
SR400	VOLUSIA	408464-2-32-01

ROADWAY PLANS
RHODE ISLAND AVE.

SHEET NO.
143

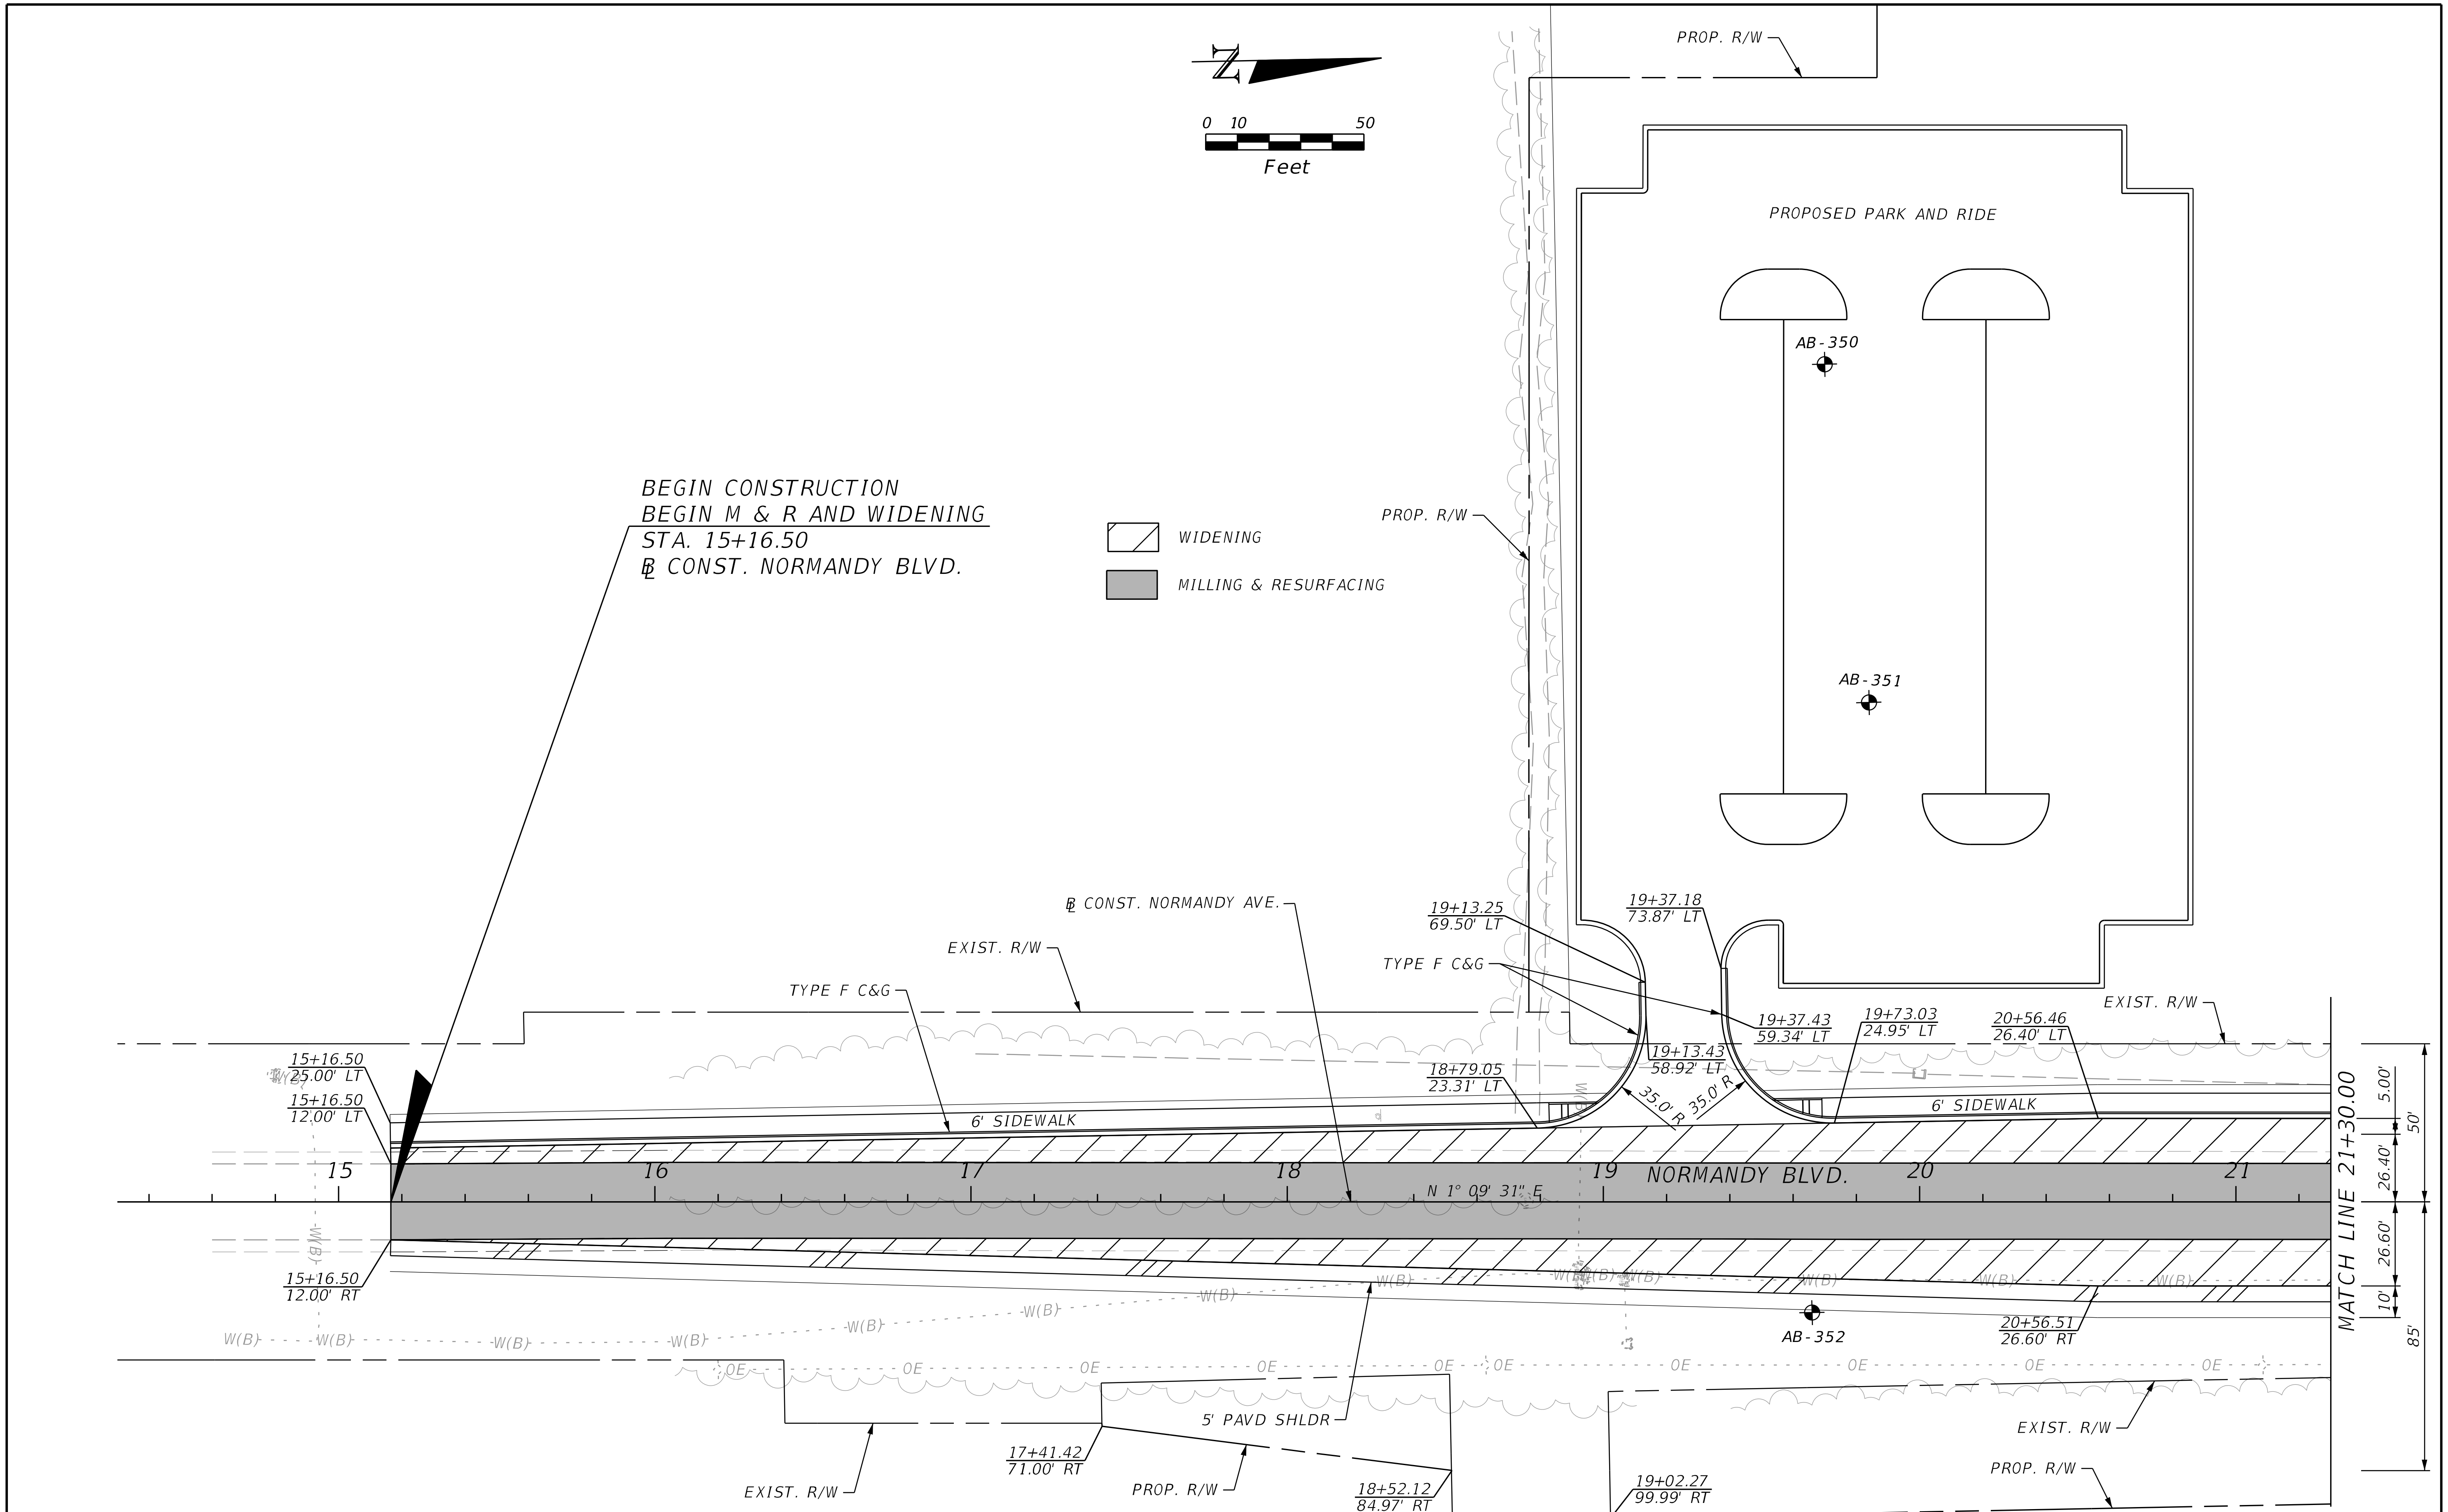

THE OFFICIAL RECORD OF THIS SHEET IS THE ELECTRONIC FILE DIGITALLY SIGNED AND SEALED UNDER RULE 61G15-23.004, F.A.C.

REVISIONS									
DATE	DESCRIPTION	DATE	DESCRIPTION	STANTEC CONSULTING SERVICES INC. ENGINEER OF RECORD: WILLIAM V. ANDERSON, P.E. NO.: 36682 11315 CORPORATE BLVD., SUITE 105 ORLANDO, FLORIDA 32817 (407) 823-8966 CERTIFICATE OF AUTHORIZATION NO. 27013	STATE OF FLORIDA DEPARTMENT OF TRANSPORTATION			ROADWAY PLANS NORMANDY BLVD.	SHEET NO.
					ROAD NO.	COUNTY	FINANCIAL PROJECT ID		
					SR400	VOLUSIA	408464-2-32-01		144

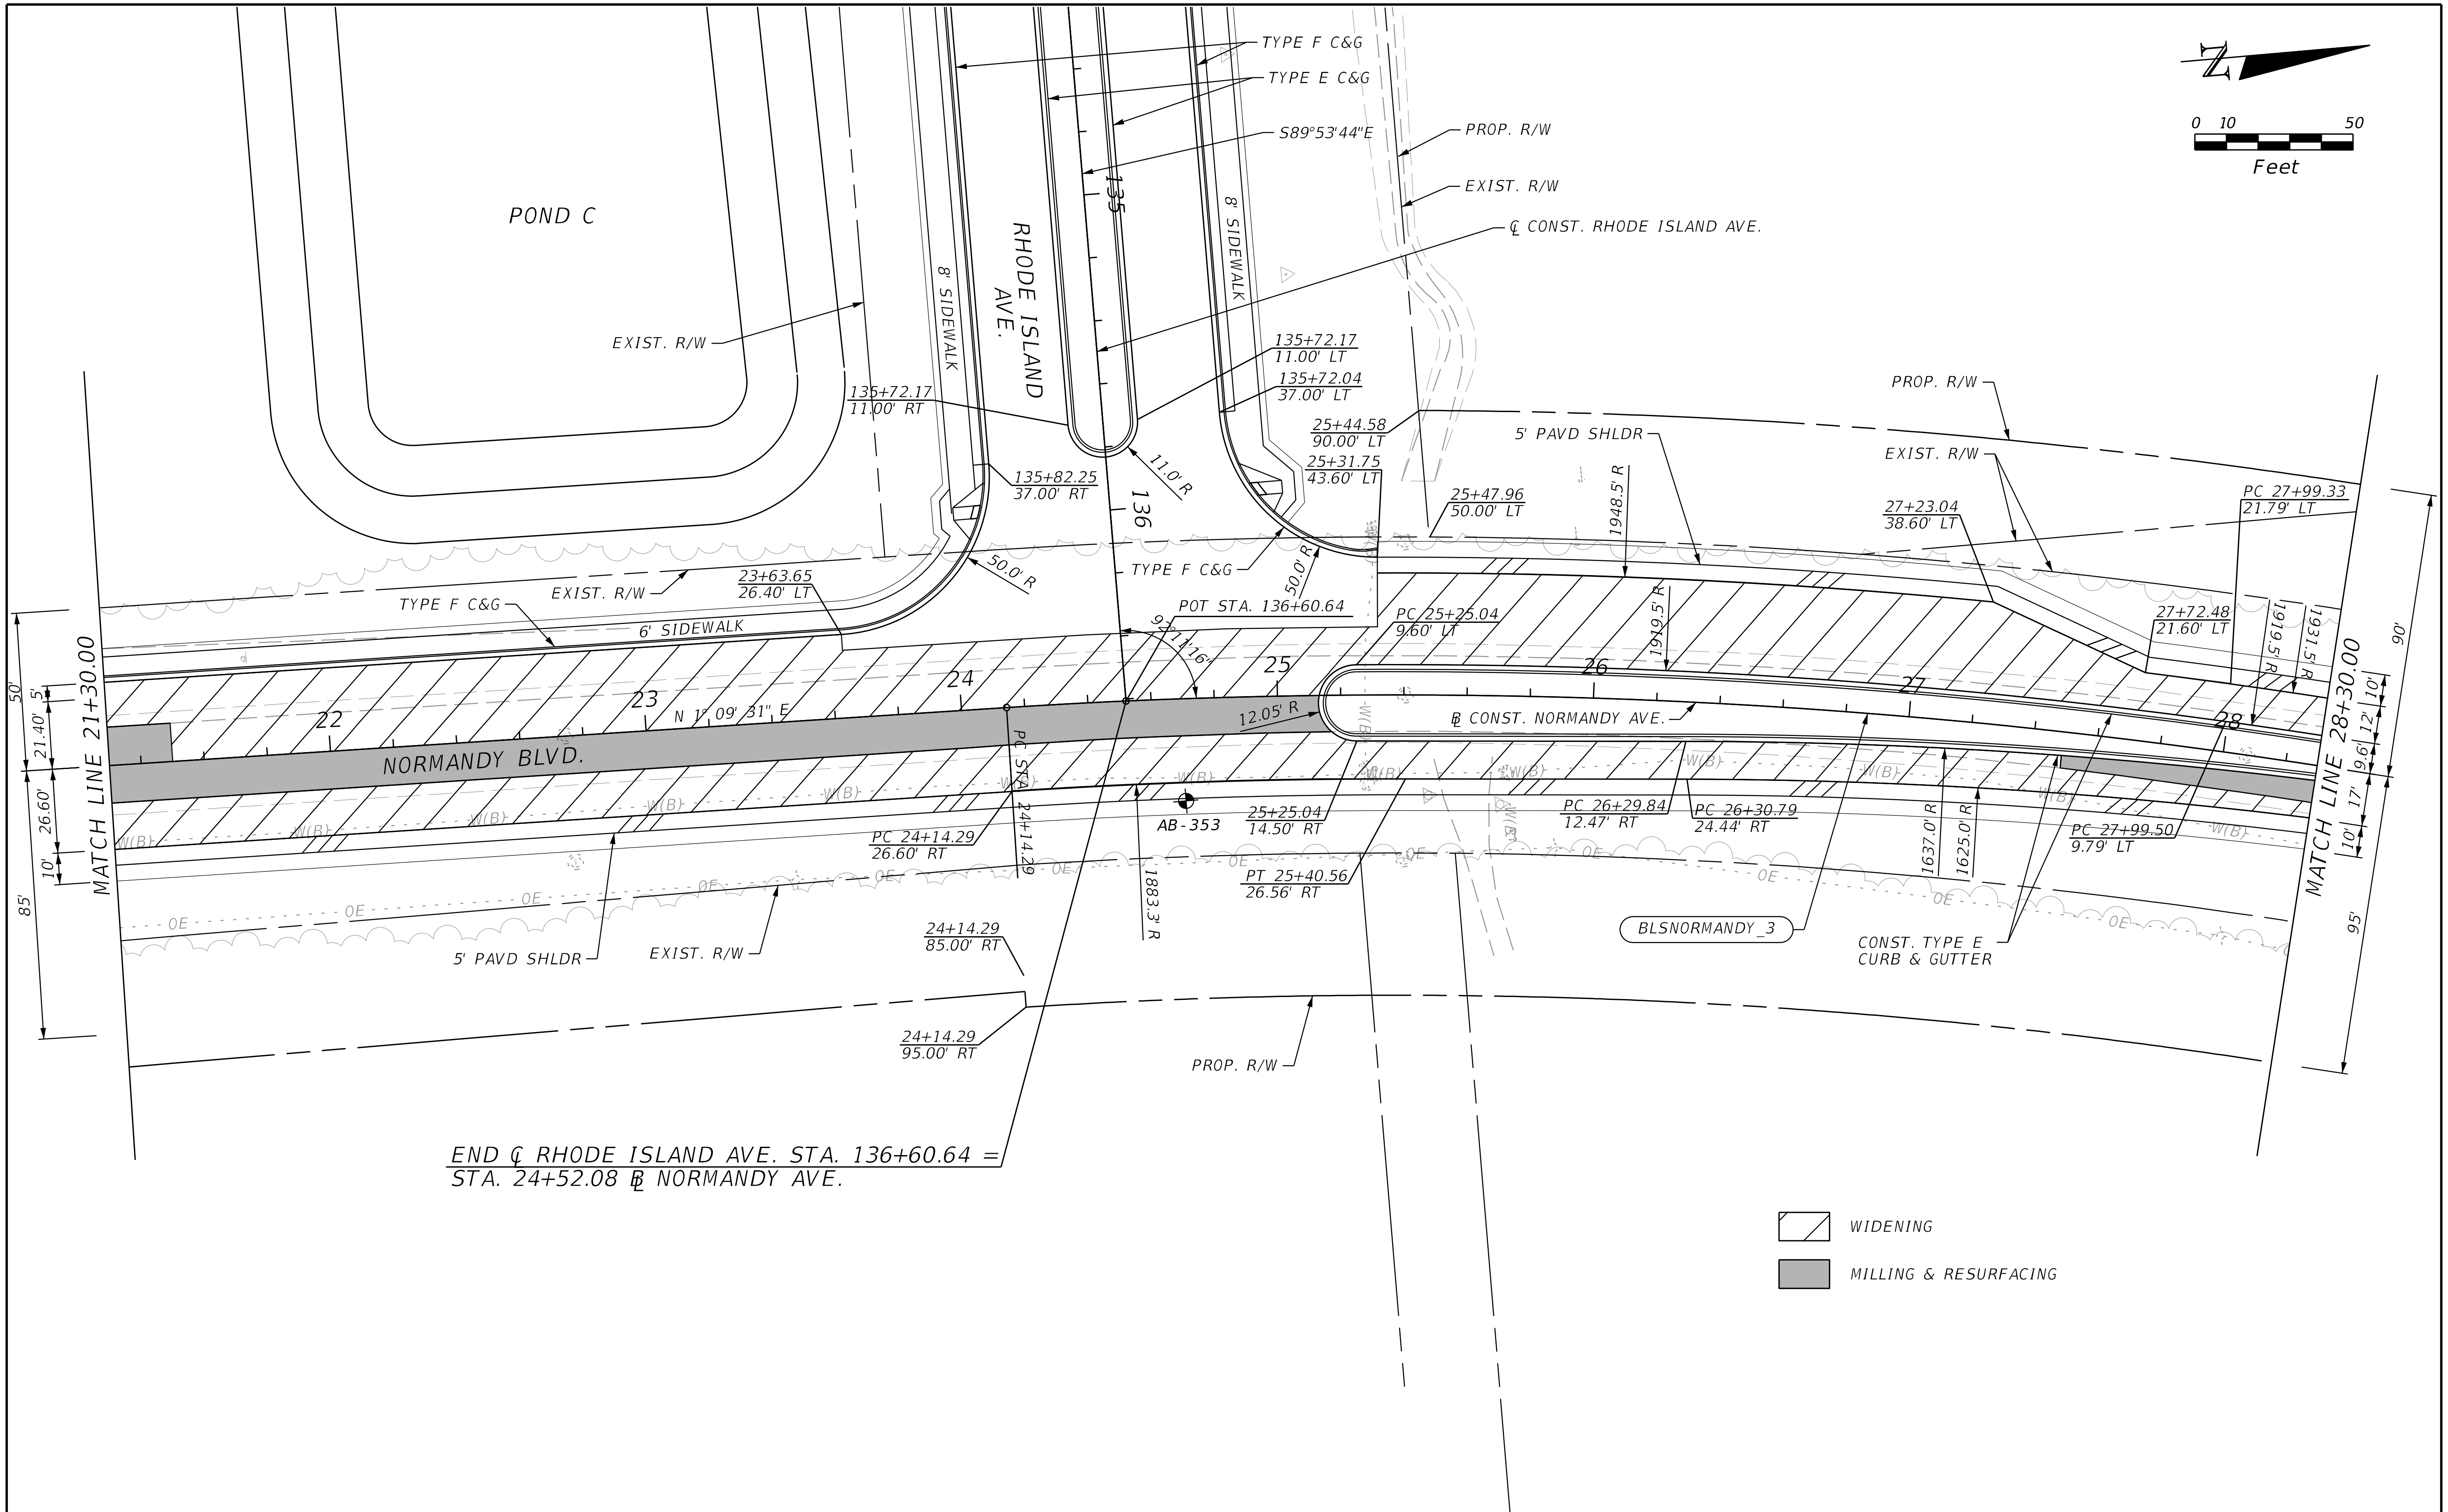

THE OFFICIAL RECORD OF THIS SHEET IS THE ELECTRONIC FILE DIGITALLY SIGNED AND SEALED UNDER RULE 61G15-23.004, F.A.C.

REVISIONS			
DATE	DESCRIPTION	DATE	DESCRIPTION

STANTEC CONSULTING SERVICES INC.
ENGINEER OF RECORD:
WILLIAM V. ANDERSON, P.E. NO.: 36682
11315 CORPORATE BLVD., SUITE 105
ORLANDO, FLORIDA 32817
(407) 823-8966
CERTIFICATE OF AUTHORIZATION NO. 27013

STATE OF FLORIDA
DEPARTMENT OF TRANSPORTATION

ROAD NO.	COUNTY	FINANCIAL PROJECT ID
SR400	VOLUSIA	408464-2-32-01

ROADWAY PLANS
NORMANDY BLVD.

SHEET NO.
145

jchassee 6/14/2019 4:18:50 PM Default V:\2158\active\CADD\40846423201\roadway\PLANRD713.dgn

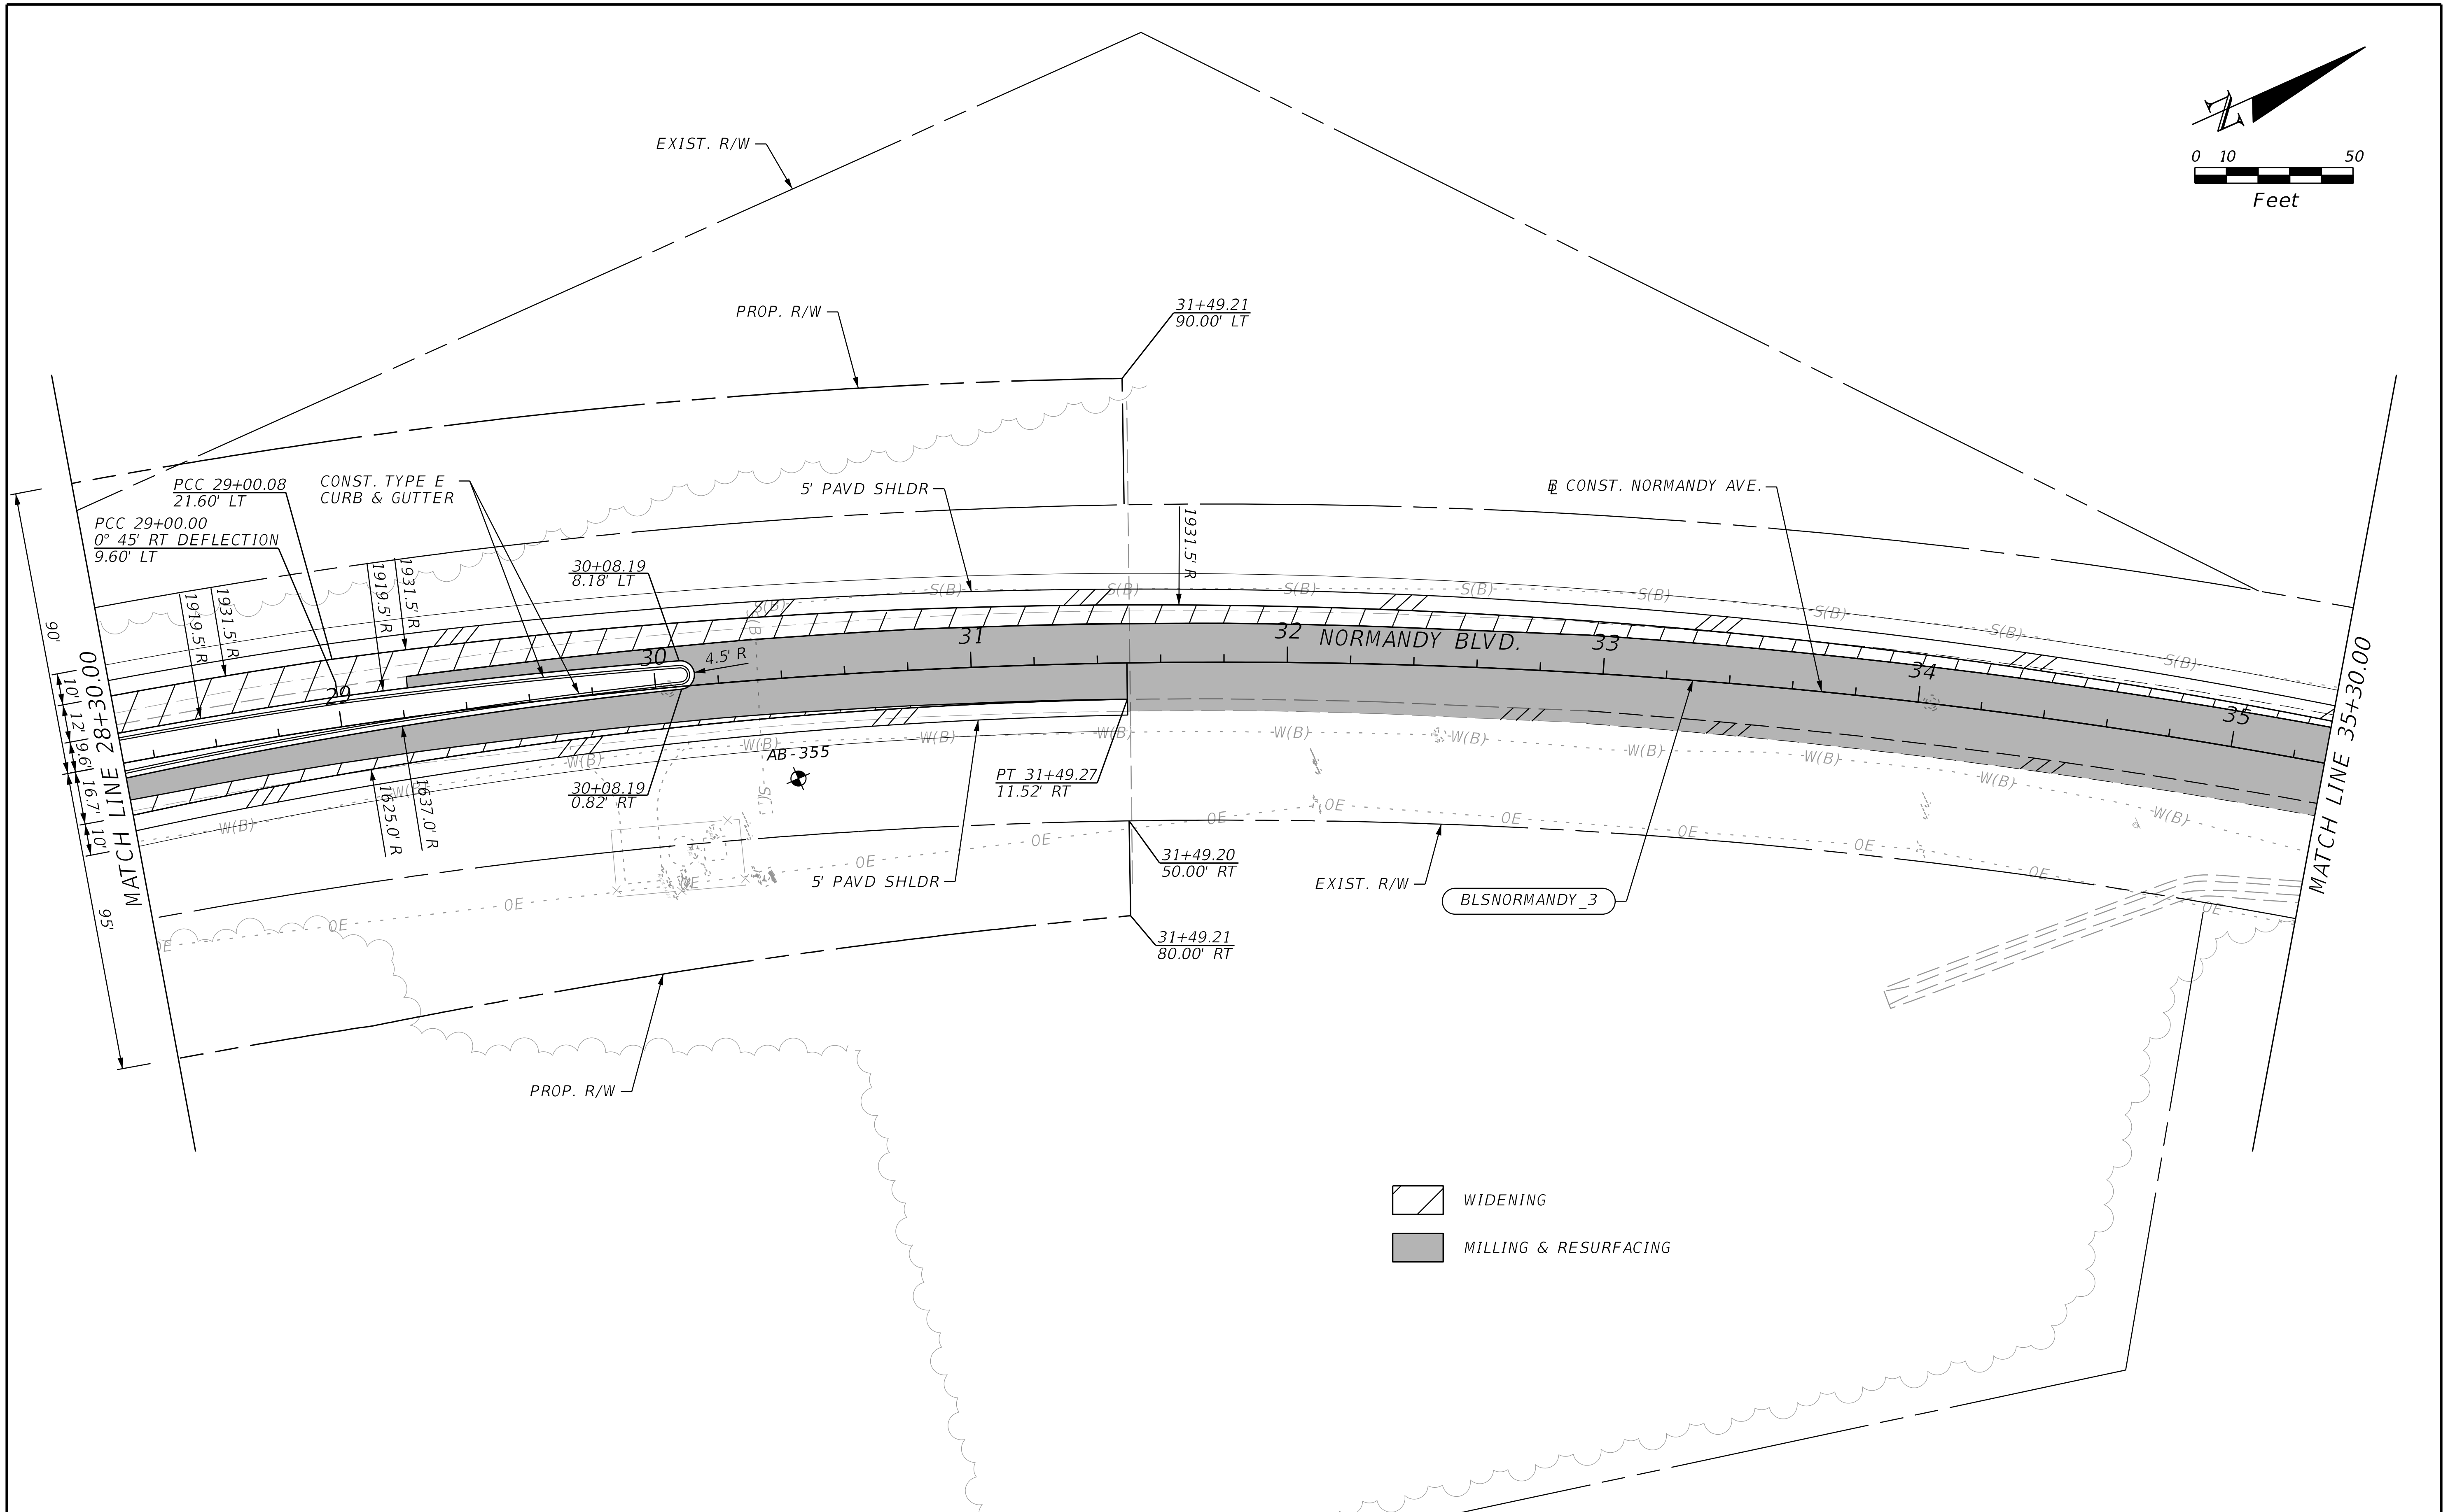

THE OFFICIAL RECORD OF THIS SHEET IS THE ELECTRONIC FILE DIGITALLY SIGNED AND SEALED UNDER RULE 61G15-23.004, F.A.C.

REVISIONS			
DATE	DESCRIPTION	DATE	DESCRIPTION

STANTEC CONSULTING SERVICES INC.
ENGINEER OF RECORD:
WILLIAM V. ANDERSON, P.E. NO.: 36682
11315 CORPORATE BLVD., SUITE 105
ORLANDO, FLORIDA 32817
(407) 823-8966
CERTIFICATE OF AUTHORIZATION NO. 27013

STATE OF FLORIDA
DEPARTMENT OF TRANSPORTATION

ROAD NO.	COUNTY	FINANCIAL PROJECT ID
SR400	VOLUSIA	408464-2-32-01

ROADWAY PLANS
NORMANDY BLVD.

SHEET NO.
146

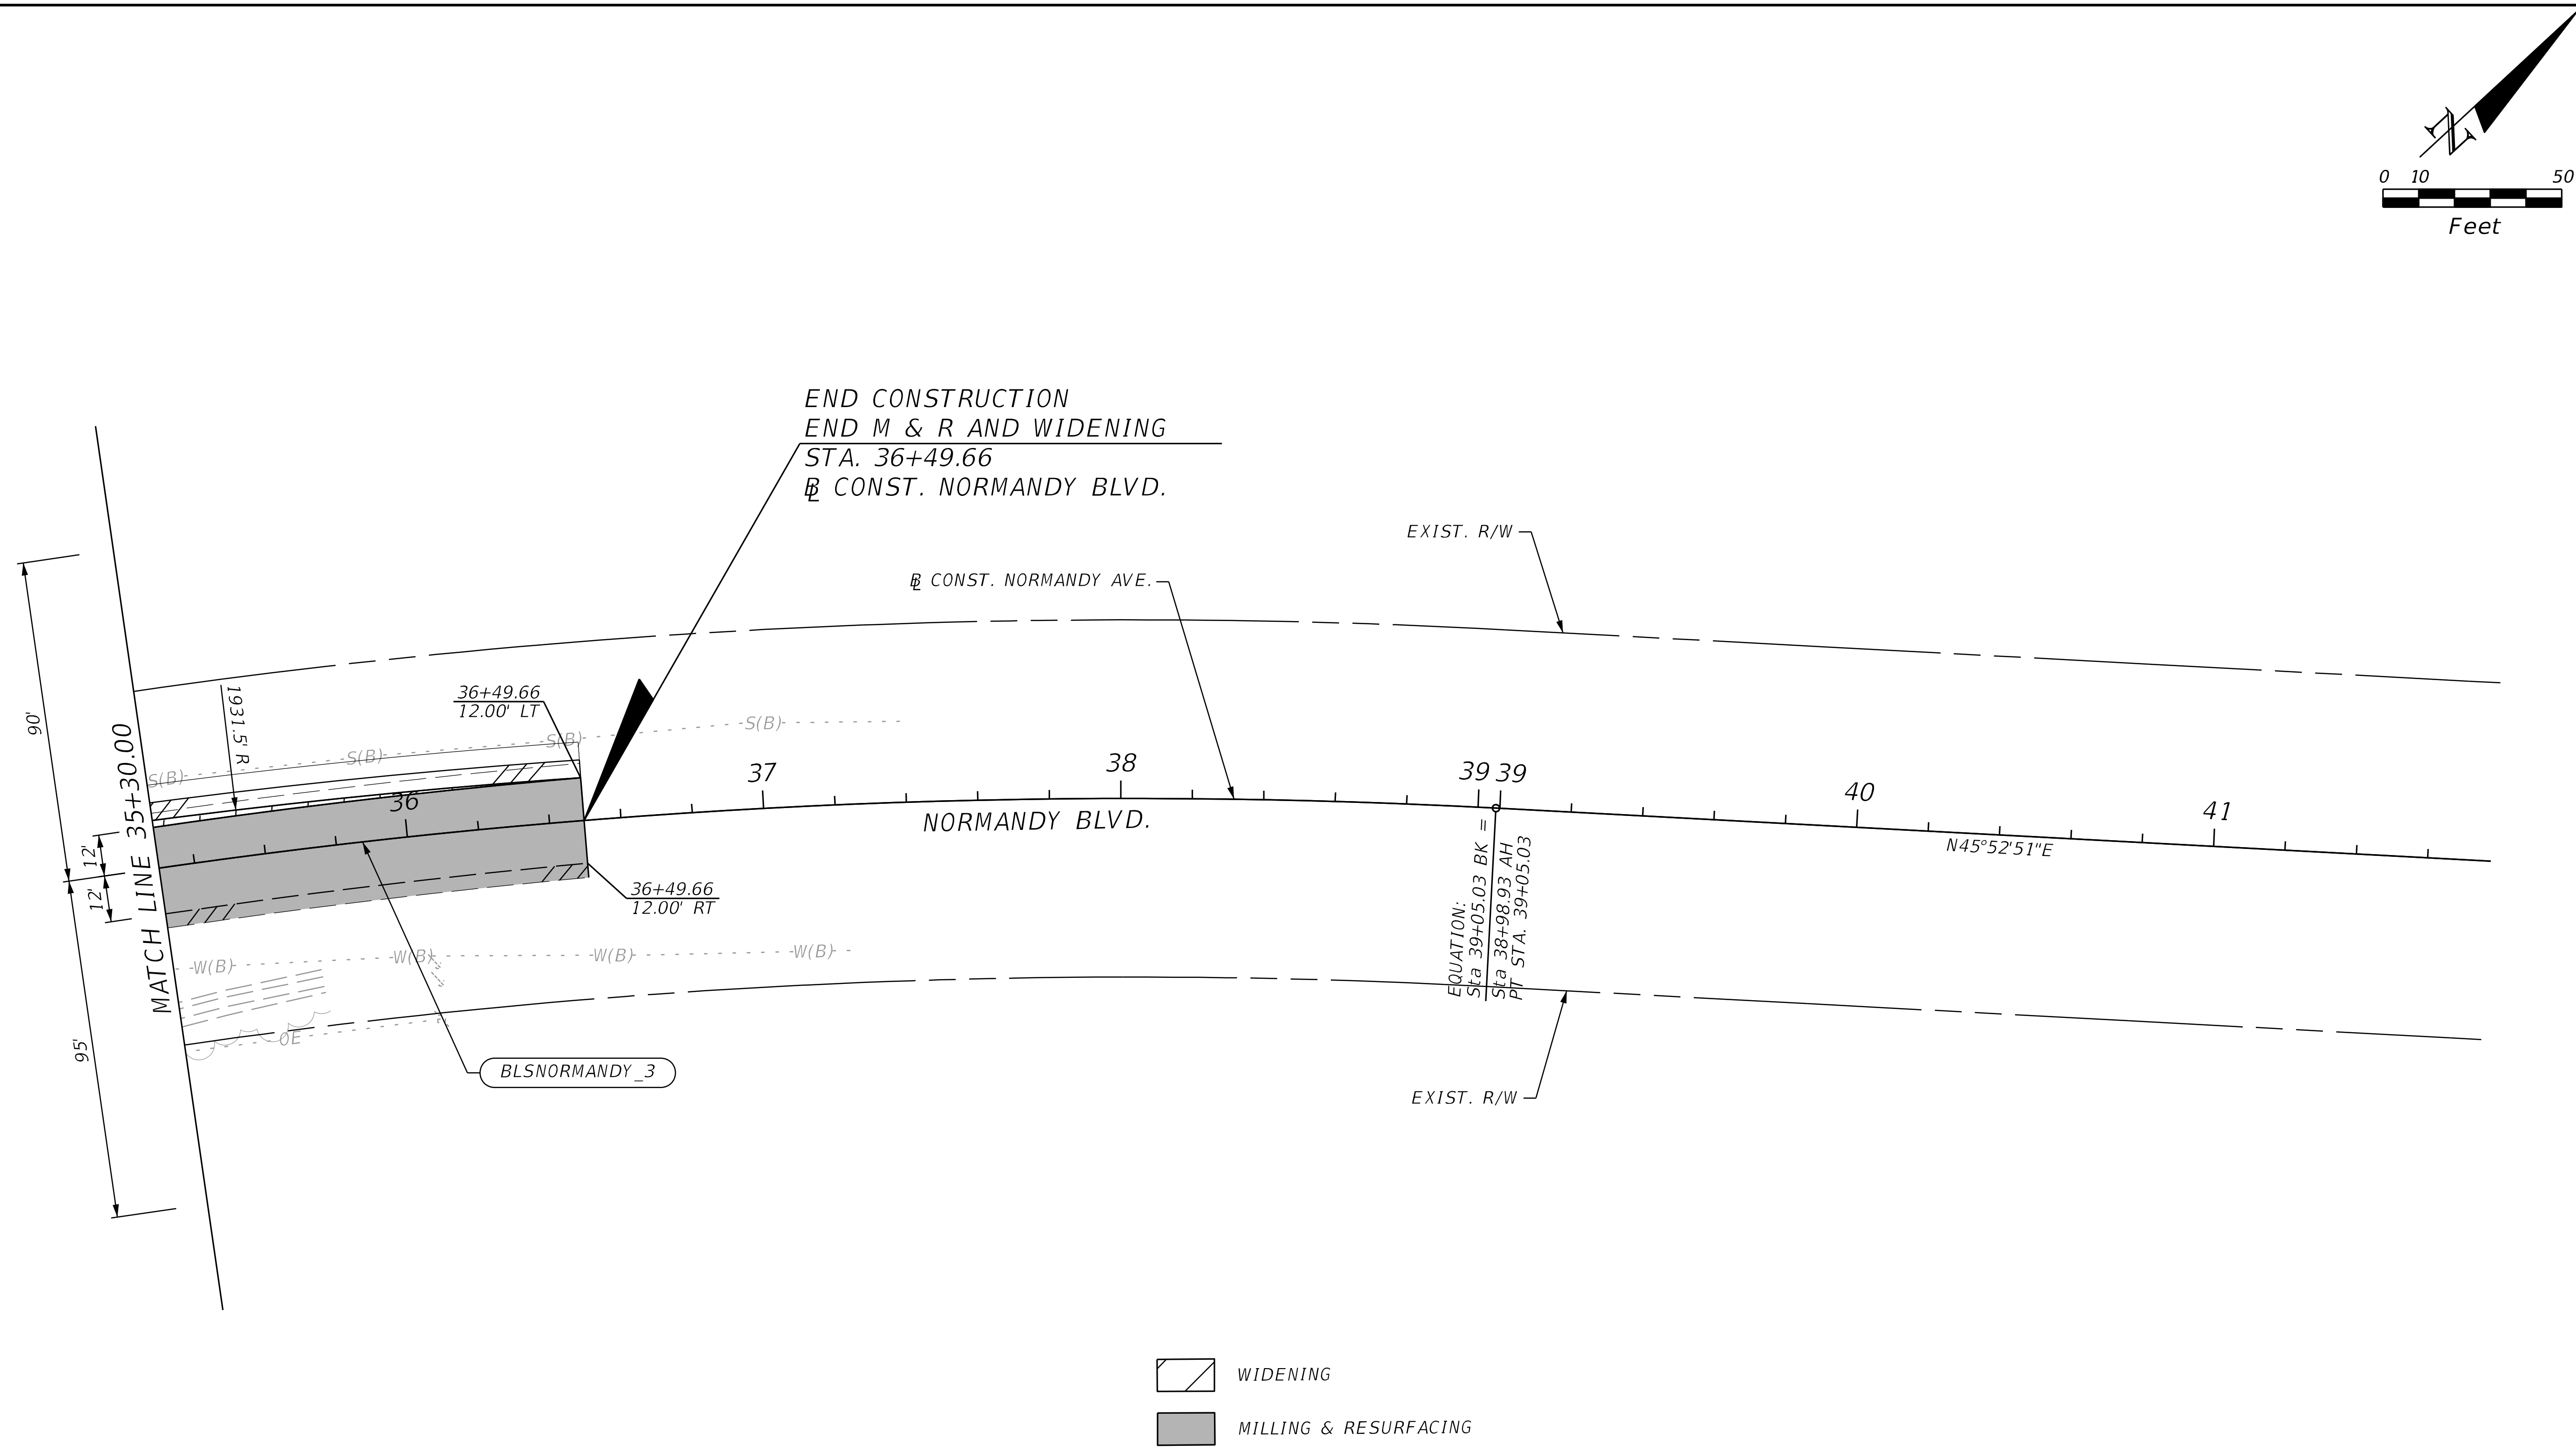

REVISIONS			
DATE	DESCRIPTION	DATE	DESCRIPTION

STANTEC CONSULTING SERVICES INC.
ENGINEER OF RECORD:
WILLIAM V. ANDERSON, P.E. NO.: 36682
11315 CORPORATE BLVD., SUITE 105
ORLANDO, FLORIDA 32817
(407) 823-8966
CERTIFICATE OF AUTHORIZATION NO. 27013

STATE OF FLORIDA
DEPARTMENT OF TRANSPORTATION

ROAD NO.	COUNTY	FINANCIAL PROJECT ID
SR400	VOLUSIA	408464-2-32-01

ROADWAY PLANS
NORMANDY BLVD.

SHEET NO.
147

THE OFFICIAL RECORD OF THIS SHEET IS THE ELECTRONIC FILE DIGITALLY SIGNED AND SEALED UNDER RULE 61G15-23.004, F.A.C.

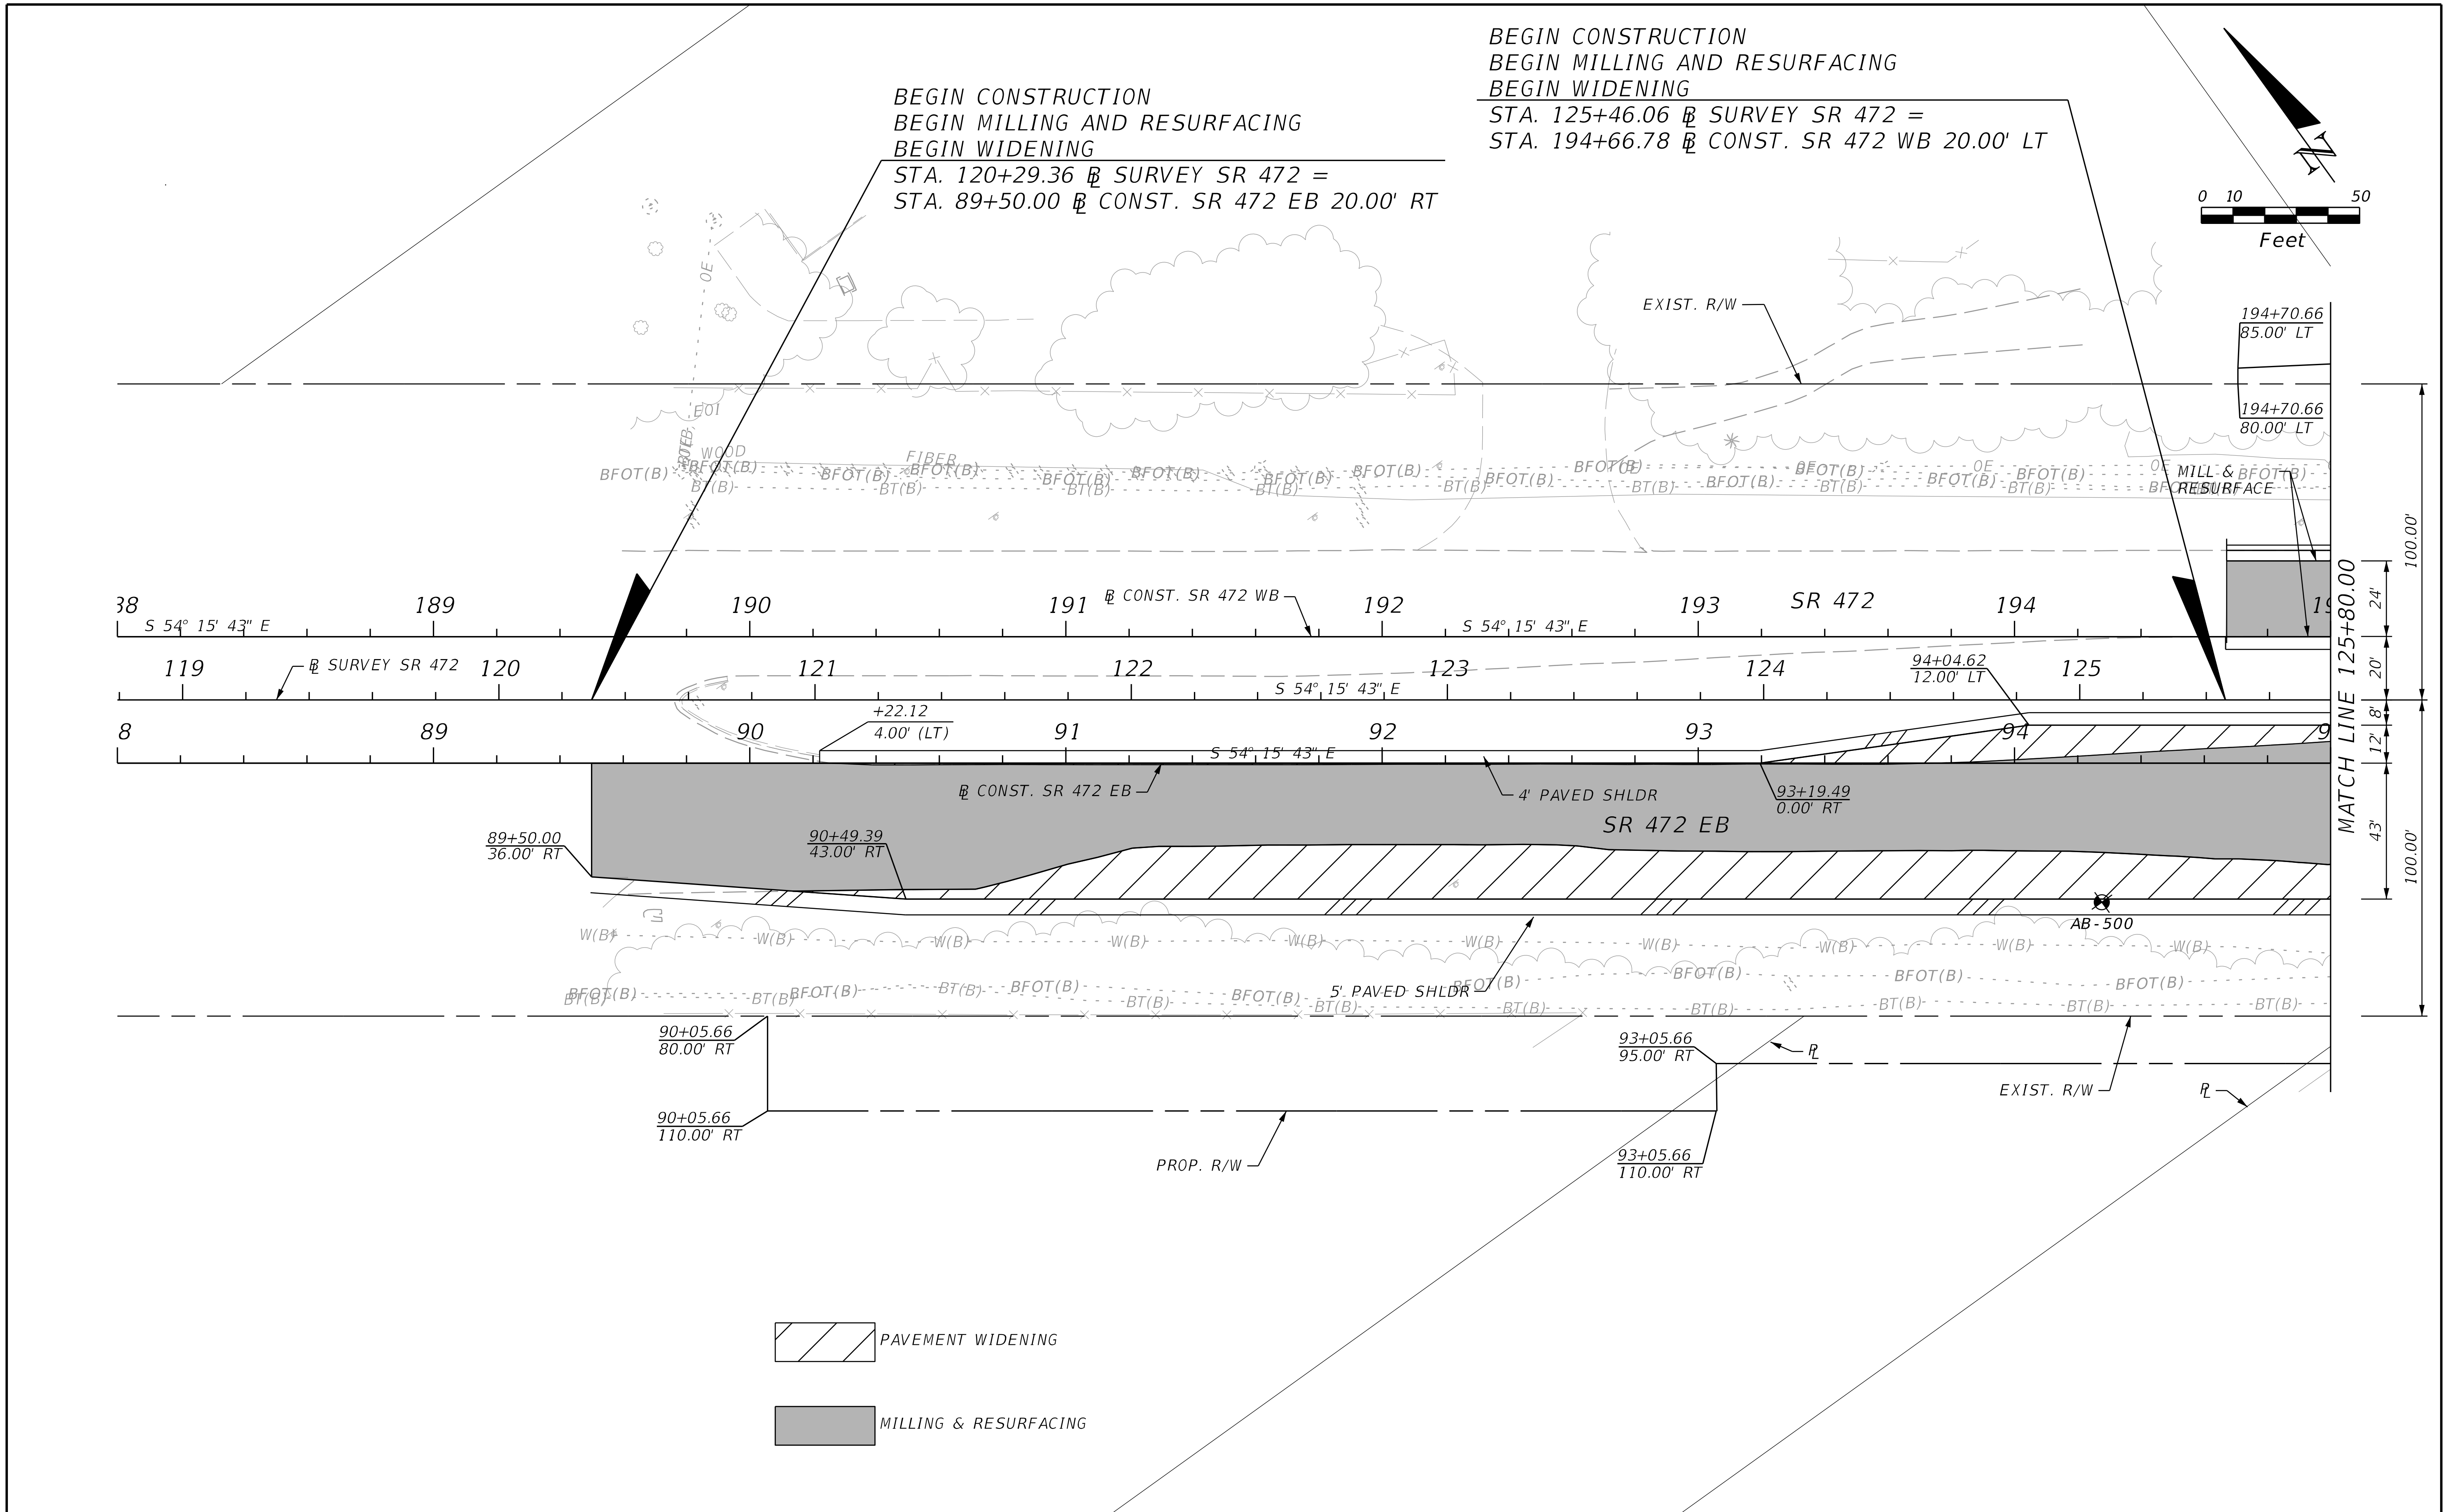

THE OFFICIAL RECORD OF THIS SHEET IS THE ELECTRONIC FILE DIGITALLY SIGNED AND SEALED UNDER RULE 61G15-23.004, F.A.C.

REVISIONS			
DATE	DESCRIPTION	DATE	DESCRIPTION

STANTEC CONSULTING SERVICES INC.
ENGINEER OF RECORD:
WILLIAM V. ANDERSON, P.E. NO.: 36682
11315 CORPORATE BLVD., SUITE 105
ORLANDO, FLORIDA 32817
(407) 823-8966
CERTIFICATE OF AUTHORIZATION NO. 27013

STATE OF FLORIDA
DEPARTMENT OF TRANSPORTATION

ROAD NO.	COUNTY	FINANCIAL PROJECT ID
SR400	VOLUSIA	408464-2-32-01

ROADWAY PLANS
SR 472

SHEET NO.
148

jchassee 6/14/2019 4:18:57 PM Default V:\2158\active\CADD\40846423201\roadway\PLANRD801.dgn

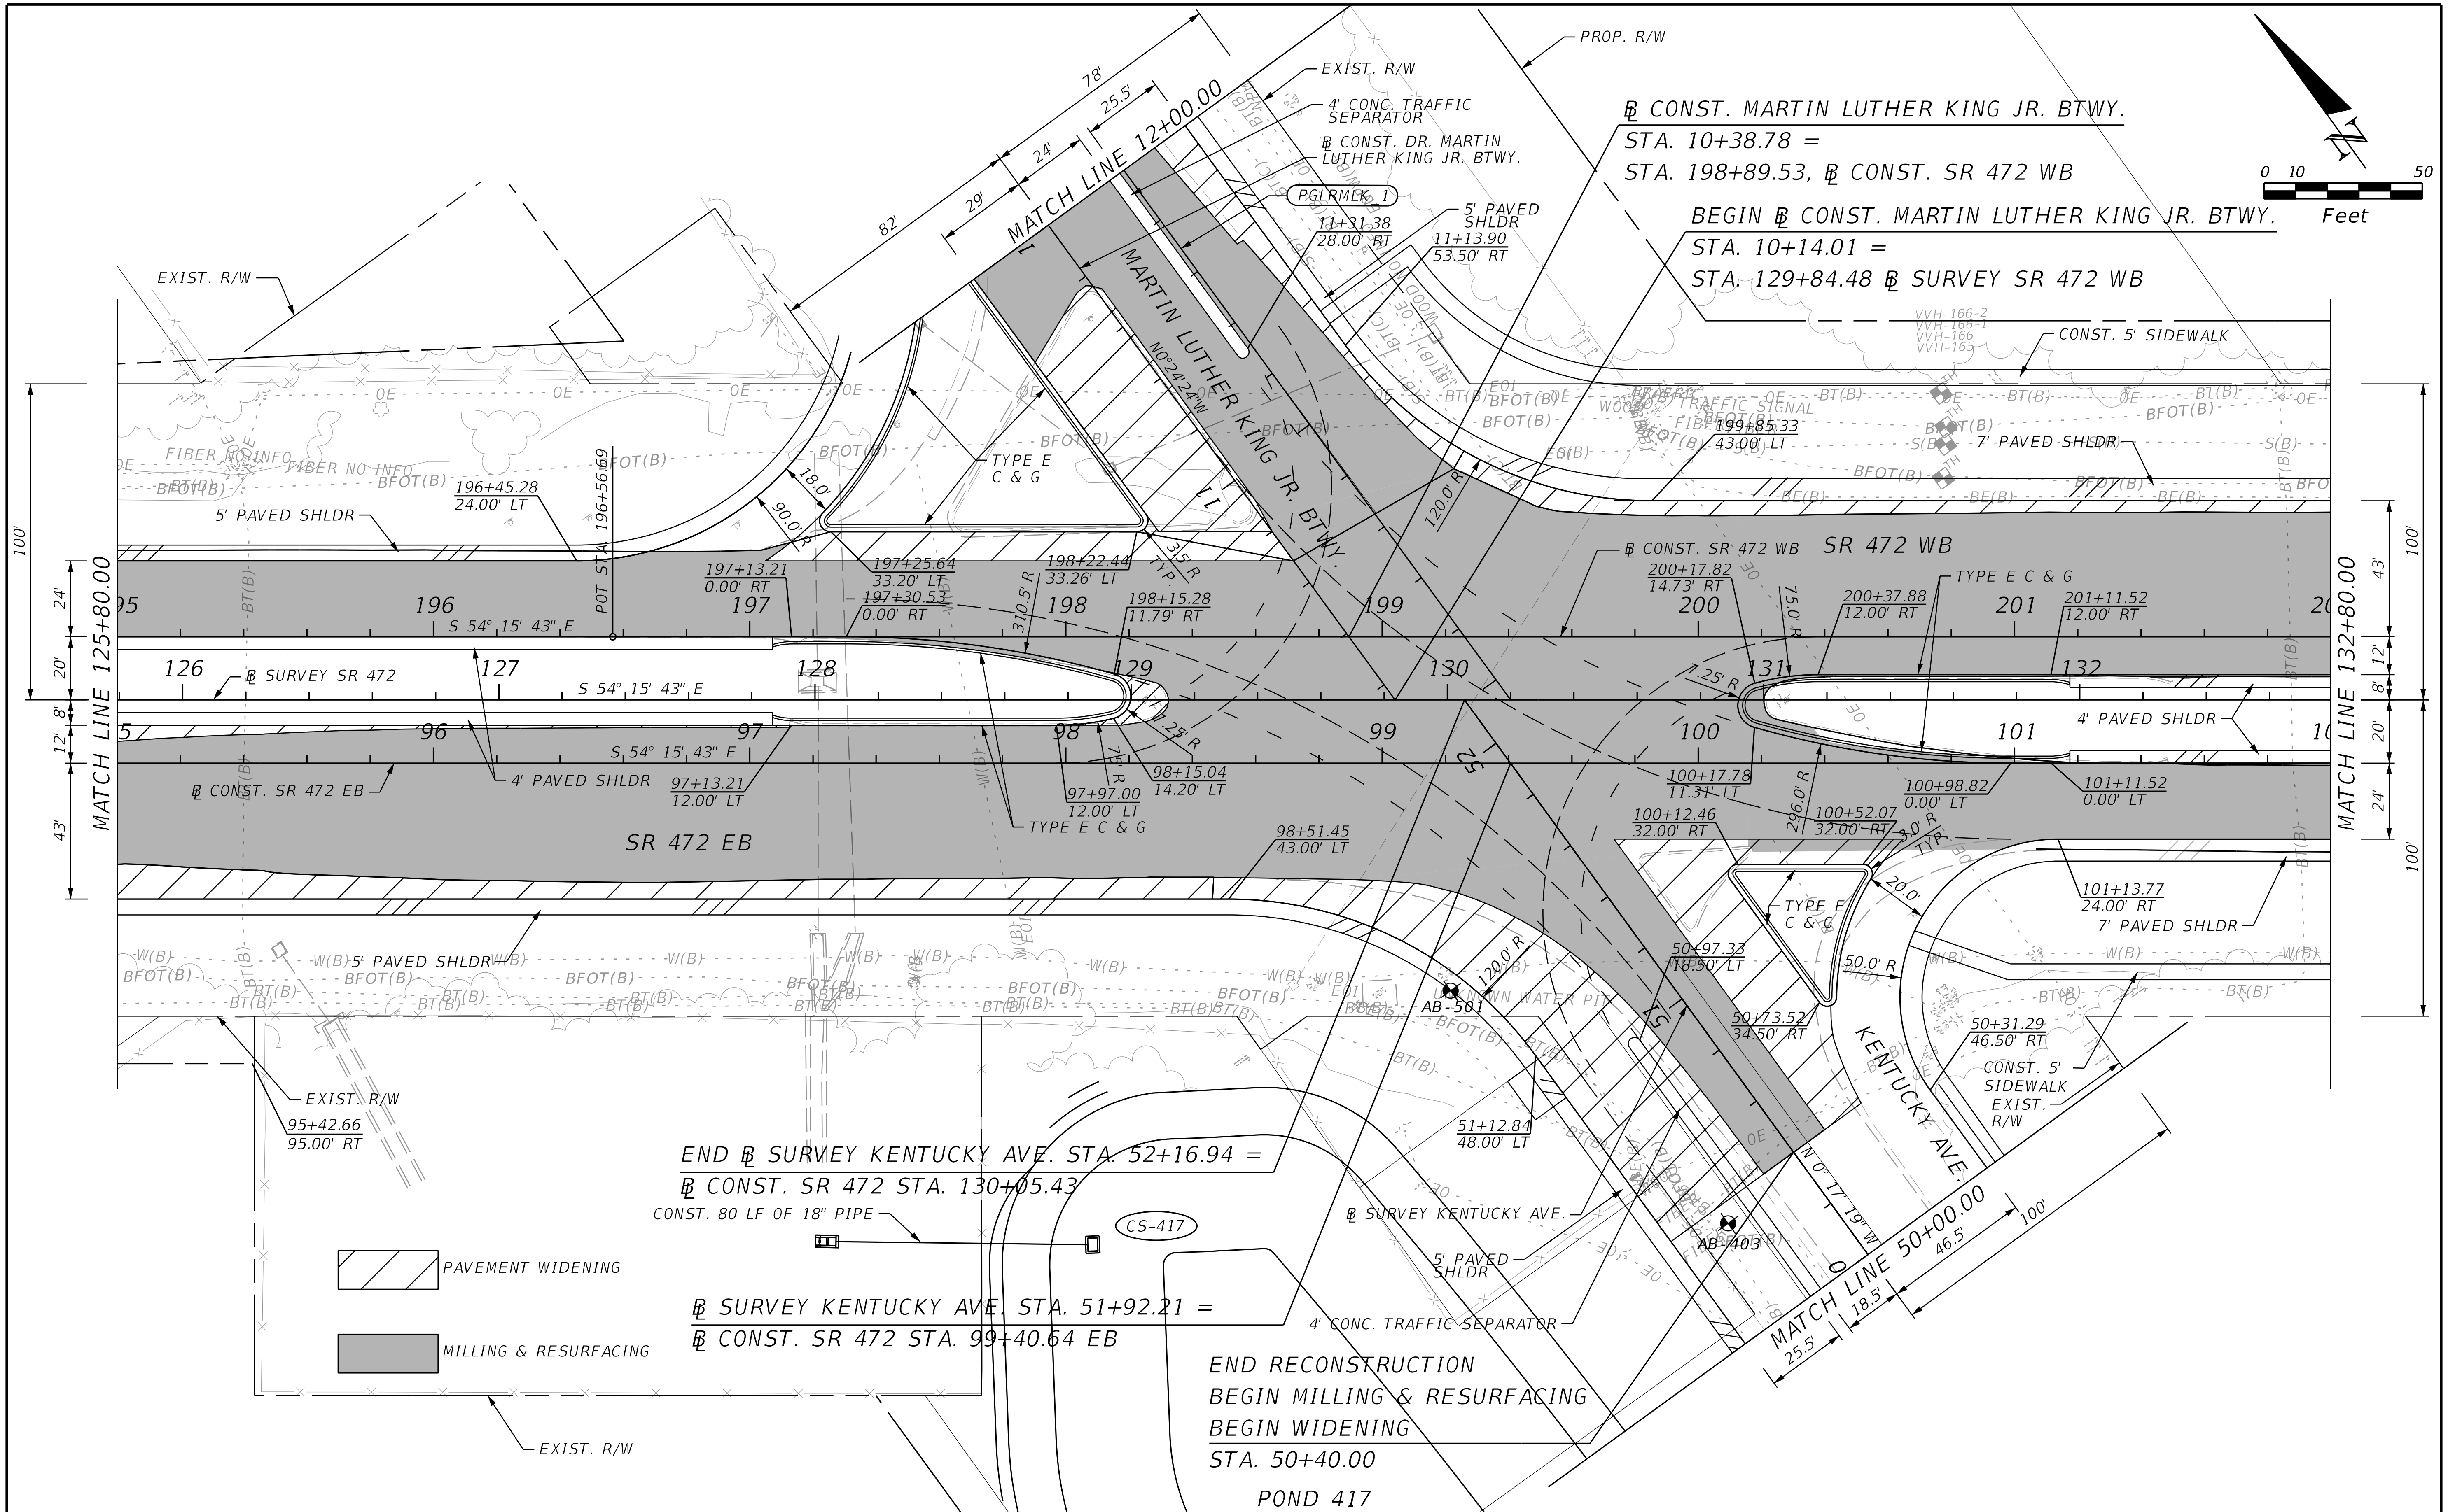

REVISIONS			
DATE	DESCRIPTION	DATE	DESCRIPTION

STANTEC CONSULTING SERVICES INC.
ENGINEER OF RECORD:
WILLIAM V. ANDERSON, P.E. NO.: 36682
11315 CORPORATE BLVD., SUITE 105
ORLANDO, FLORIDA 32817
(407) 823-8966
CERTIFICATE OF AUTHORIZATION NO. 27013

STATE OF FLORIDA
DEPARTMENT OF TRANSPORTATION

ROAD NO.	COUNTY	FINANCIAL PROJECT ID
SR400	VOLUSIA	408464-2-32-01

ROADWAY PLANS
SR 472

SHEET NO.
149

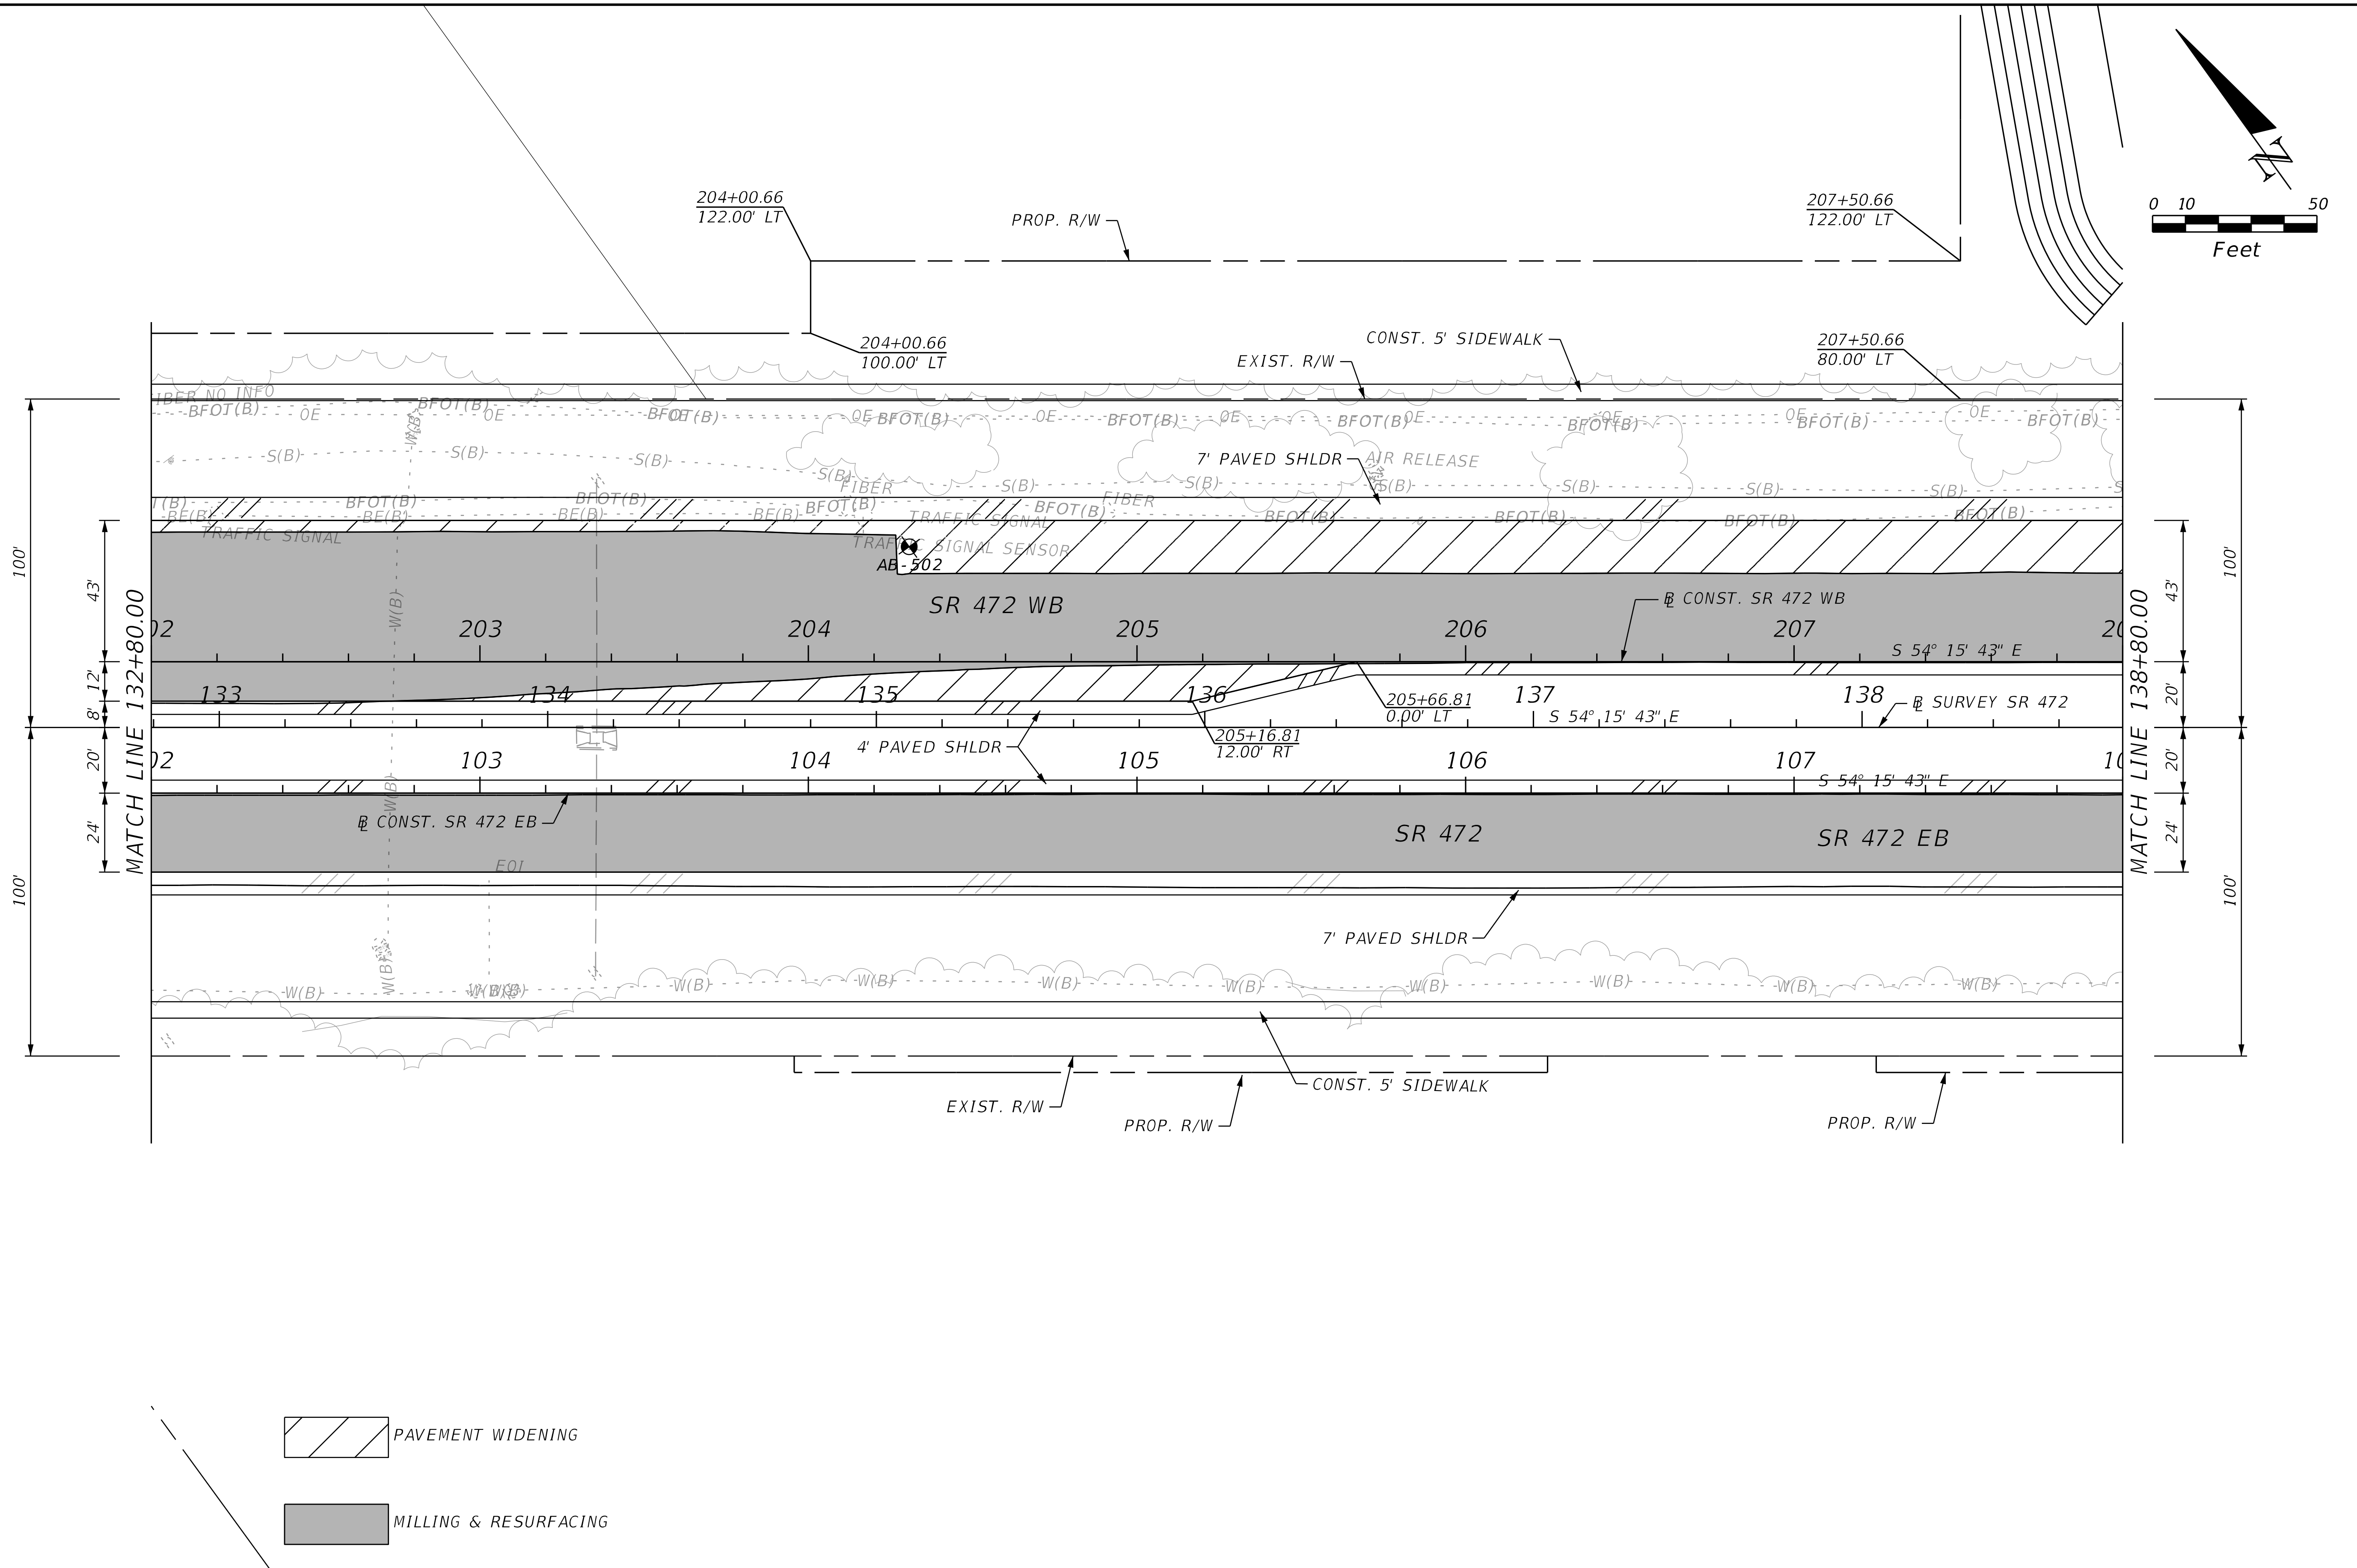

REVISIONS			
DATE	DESCRIPTION	DATE	DESCRIPTION

STANTEC CONSULTING SERVICES INC.
ENGINEER OF RECORD:
WILLIAM V. ANDERSON, P.E. NO.: 36682
11315 CORPORATE BLVD., SUITE 105
ORLANDO, FLORIDA 32817
(407) 823-8966
CERTIFICATE OF AUTHORIZATION NO. 27013

STATE OF FLORIDA
DEPARTMENT OF TRANSPORTATION

ROAD NO.	COUNTY	FINANCIAL PROJECT ID
SR400	VOLUSIA	408464-2-32-01

ROADWAY PLANS
SR 472

SHEET NO.
150

THE OFFICIAL RECORD OF THIS SHEET IS THE ELECTRONIC FILE DIGITALLY SIGNED AND SEALED UNDER RULE 61G15-23.004, F.A.C.

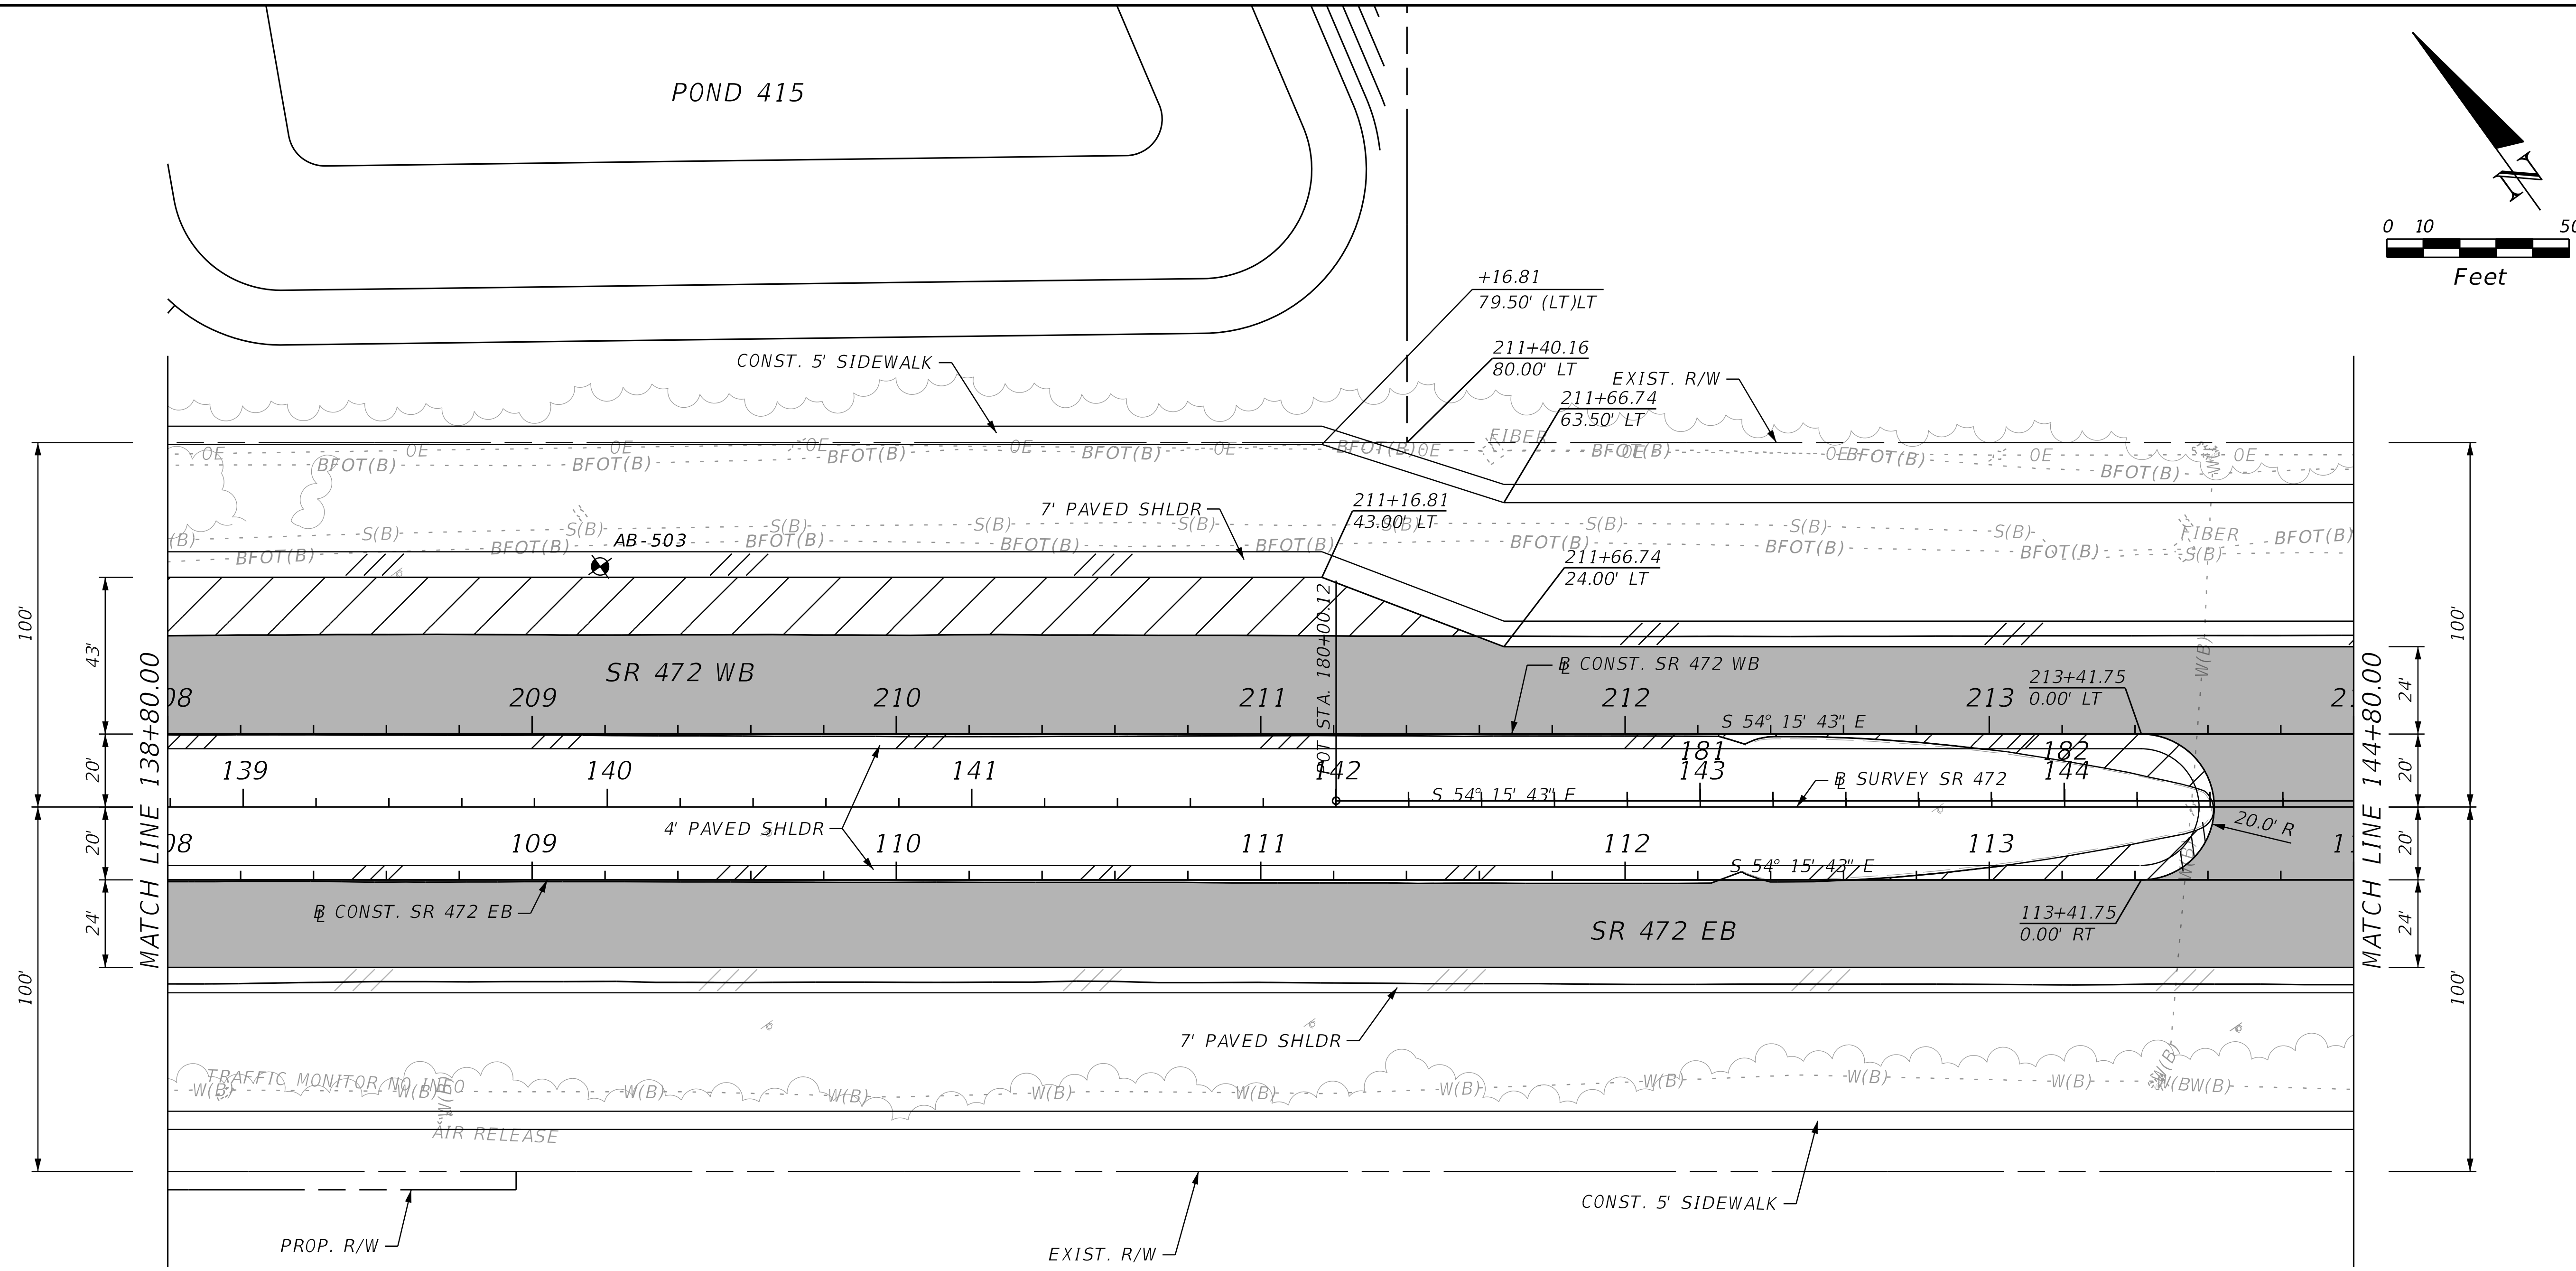

PAVEMENT WIDENING

MILLING & RESURFACING

THE OFFICIAL RECORD OF THIS SHEET IS THE ELECTRONIC FILE DIGITALLY SIGNED AND SEALED UNDER RULE 61G15-23.004, F.A.C.

REVISIONS			
DATE	DESCRIPTION	DATE	DESCRIPTION

STANTEC CONSULTING SERVICES INC.
ENGINEER OF RECORD:
WILLIAM V. ANDERSON, P.E. NO.: 36682
11315 CORPORATE BLVD., SUITE 105
ORLANDO, FLORIDA 32817
(407) 823-8966
CERTIFICATE OF AUTHORIZATION NO. 27013

STATE OF FLORIDA
DEPARTMENT OF TRANSPORTATION

ROAD NO.	COUNTY	FINANCIAL PROJECT ID
SR400	VOLUSIA	408464-2-32-01

ROADWAY PLANS
SR 472

SHEET NO.
151

jchassee 6/14/2019 4:19:17 PM Default V:\2158\active\CADD\40846423201\roadway\PLANRD804.dgn

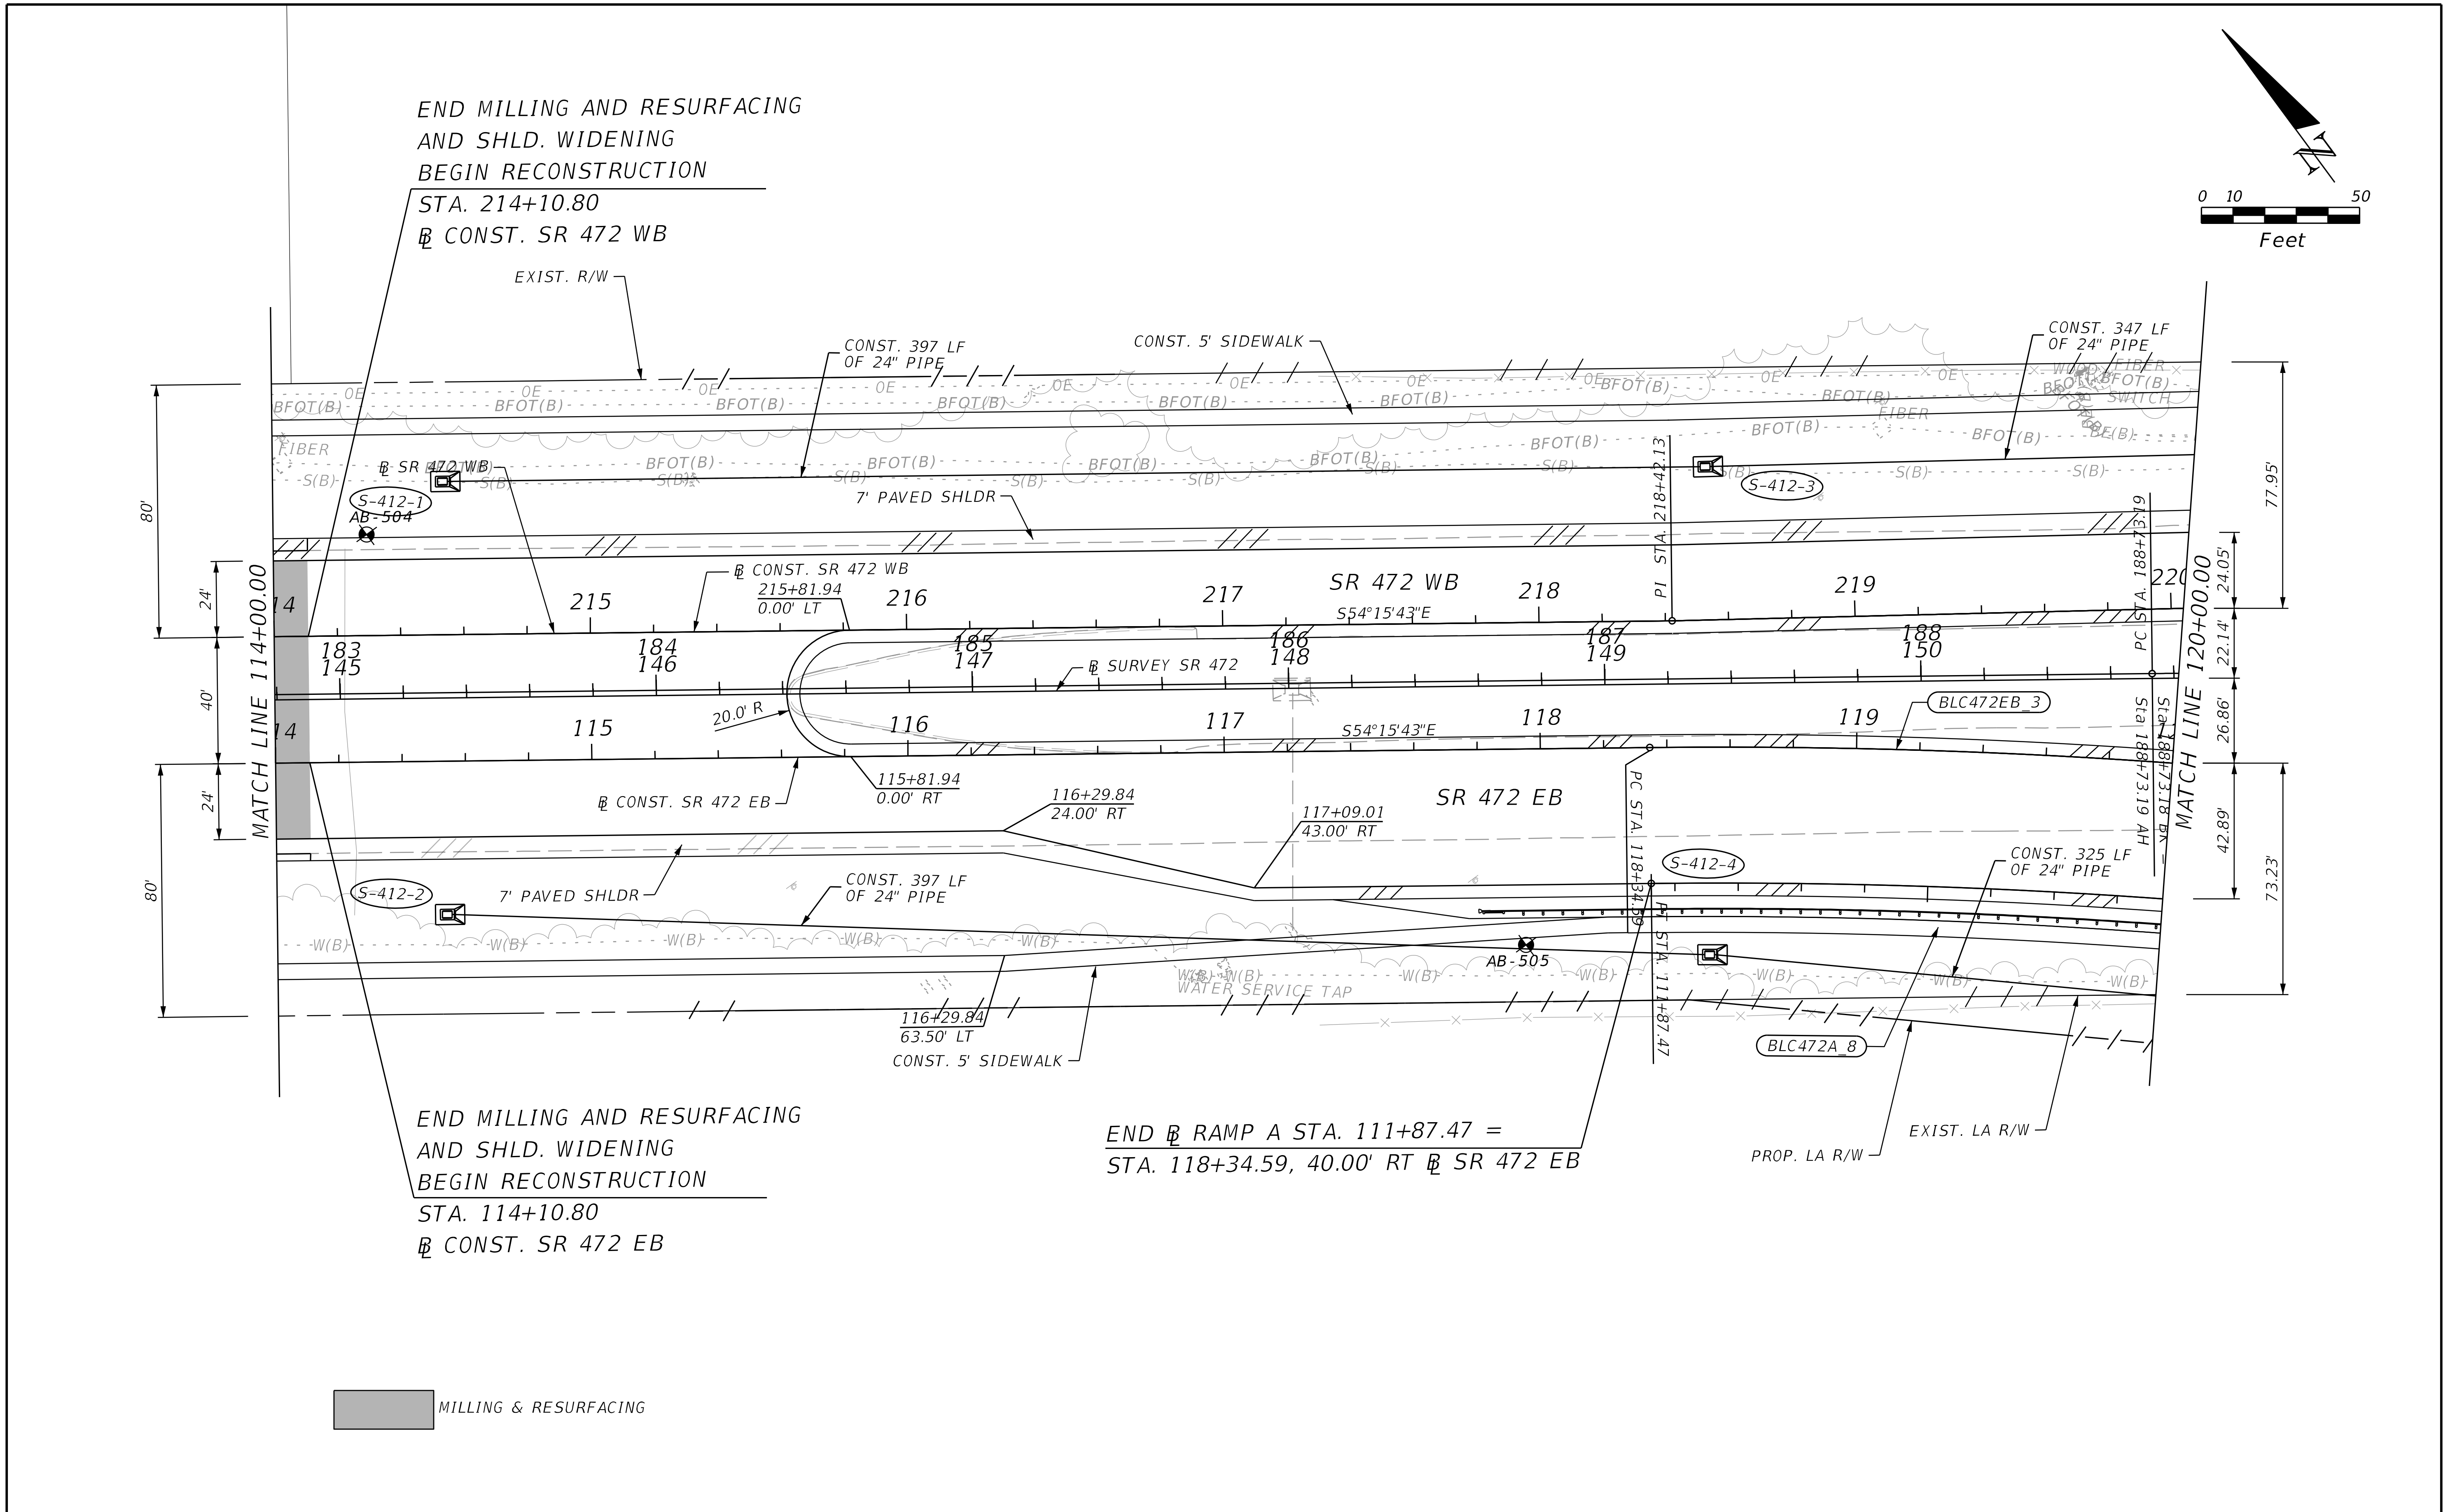

THE OFFICIAL RECORD OF THIS SHEET IS THE ELECTRONIC FILE DIGITALLY SIGNED AND SEALED UNDER RULE 61G15-23.004, F.A.C.

REVISIONS			
DATE	DESCRIPTION	DATE	DESCRIPTION

STANTEC CONSULTING SERVICES INC.
ENGINEER OF RECORD:
WILLIAM V. ANDERSON, P.E. NO.: 36682
11315 CORPORATE BLVD., SUITE 105
ORLANDO, FLORIDA 32817
(407) 823-8966
CERTIFICATE OF AUTHORIZATION NO. 27013

STATE OF FLORIDA
DEPARTMENT OF TRANSPORTATION

ROAD NO.	COUNTY	FINANCIAL PROJECT ID
SR400	VOLUSIA	408464-2-32-01

ROADWAY PLANS
SR 472

SHEET NO.
152

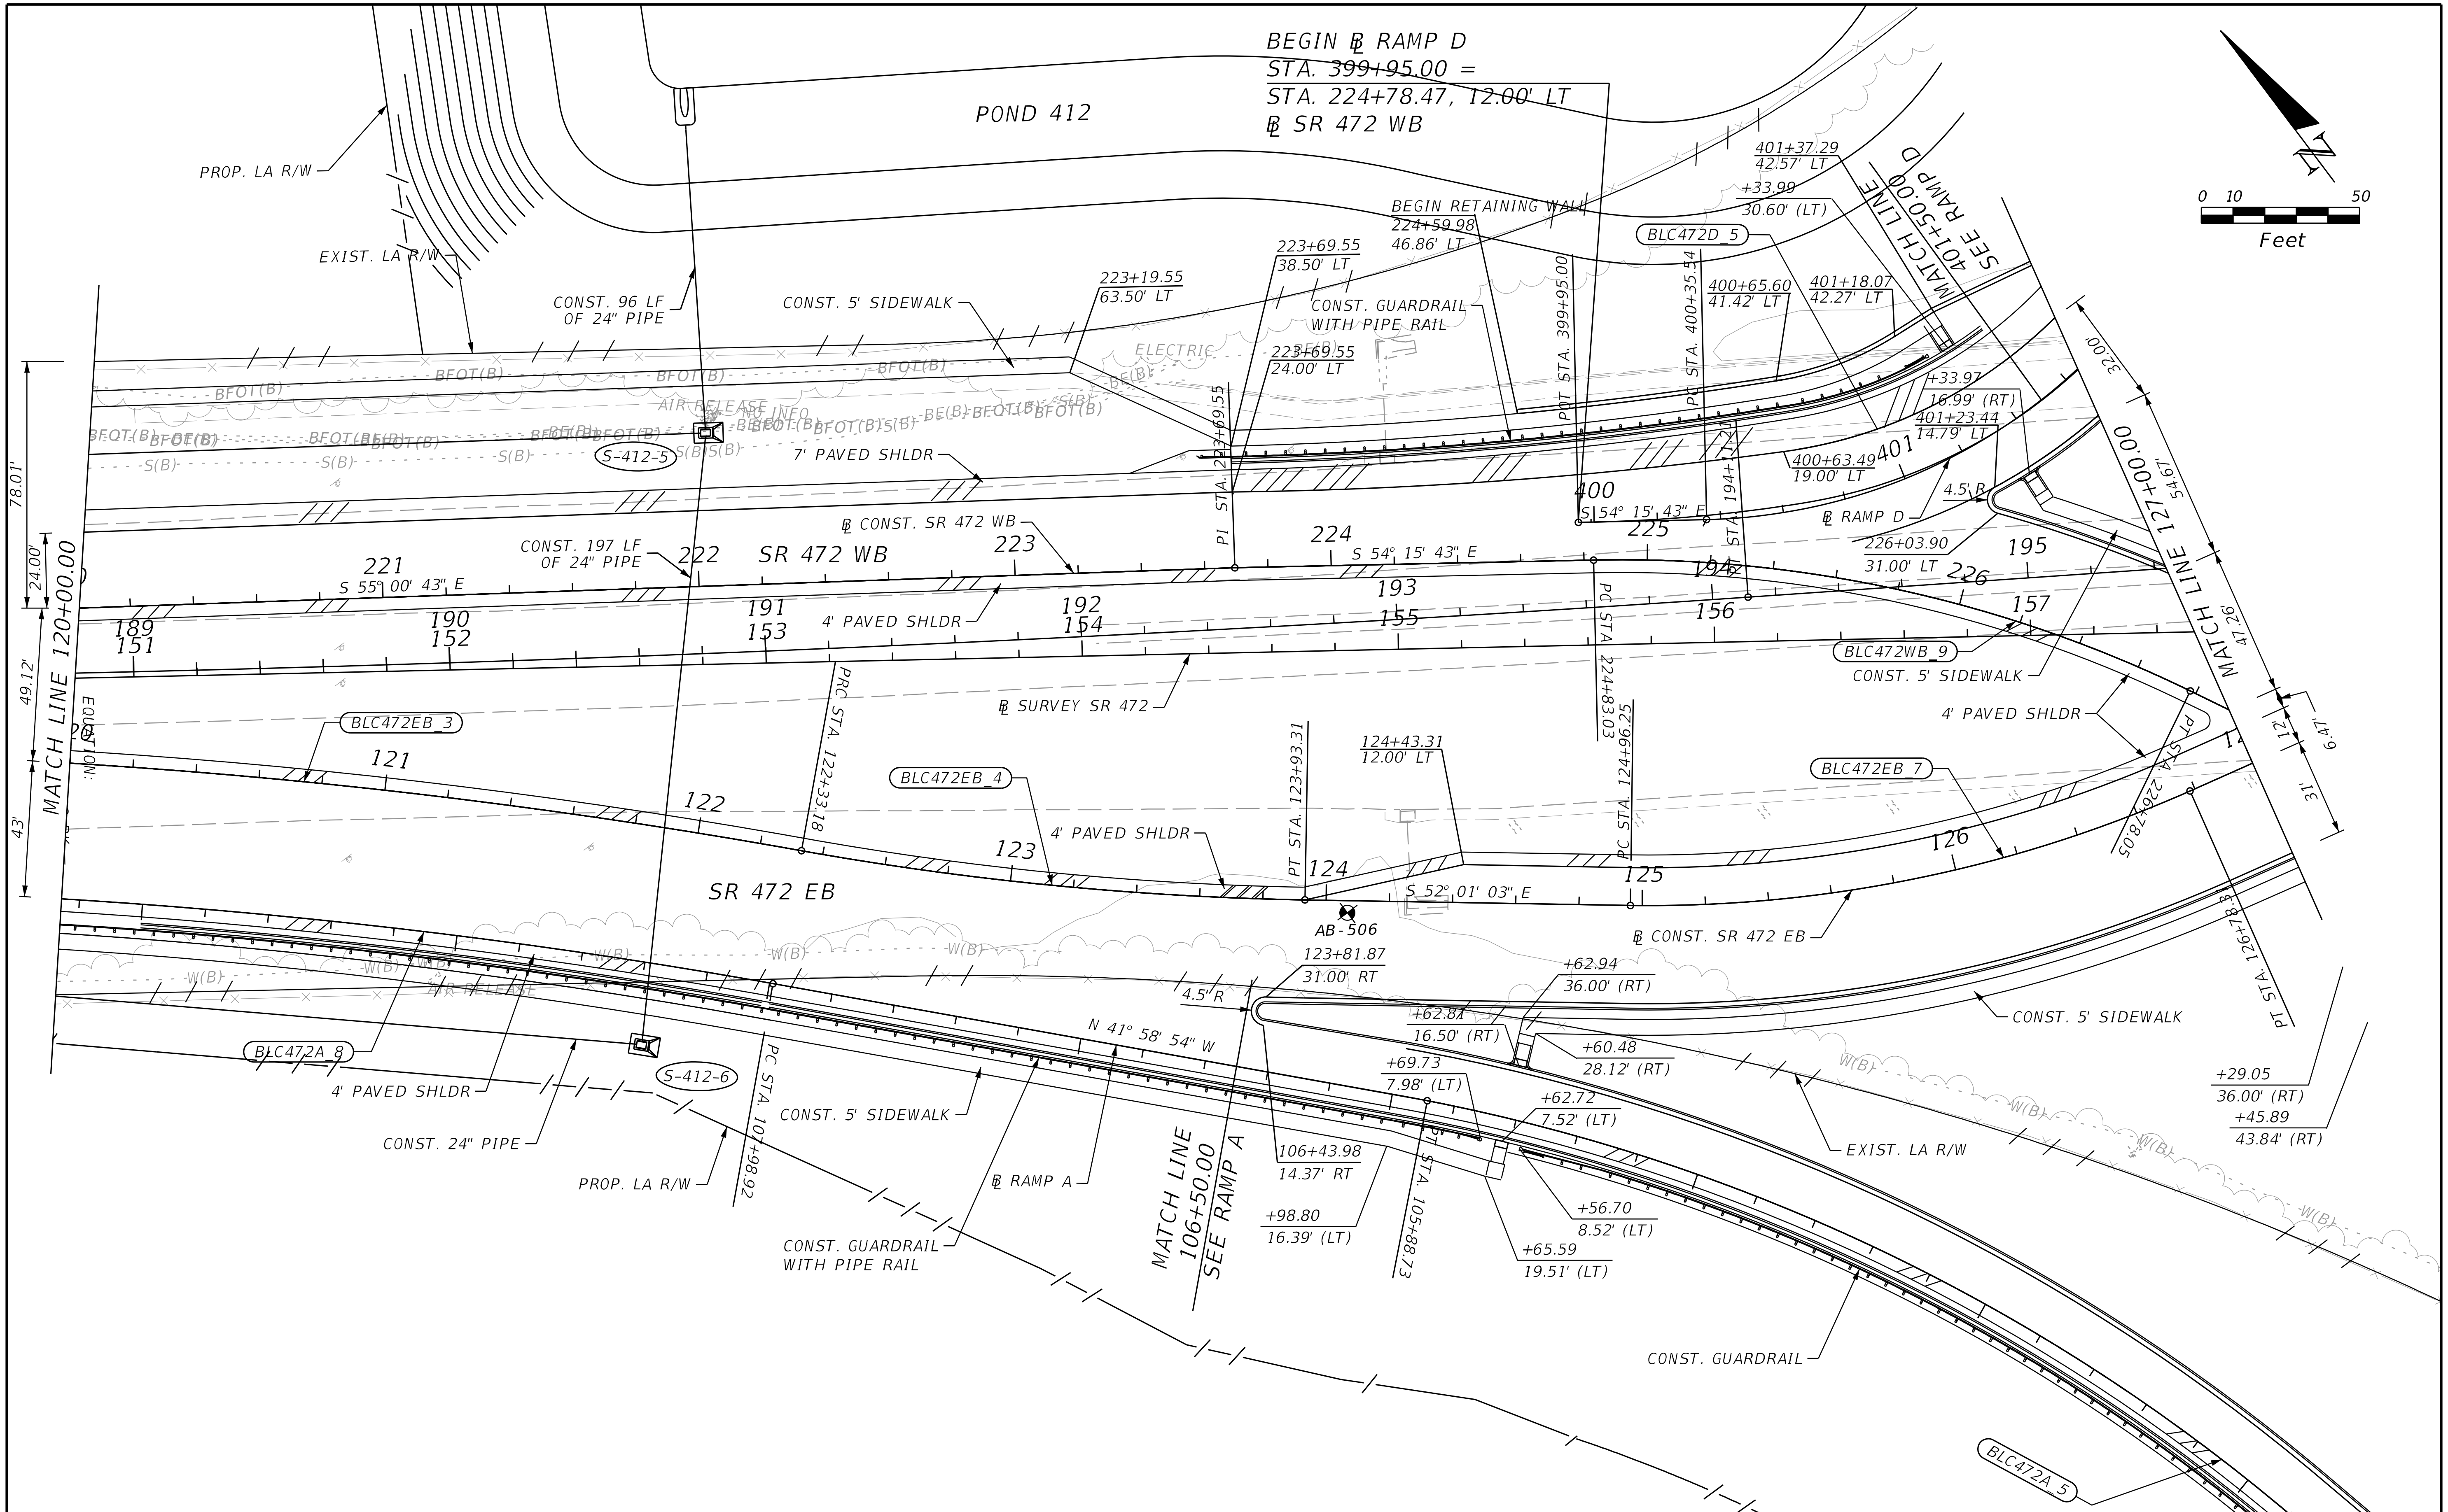

THE OFFICIAL RECORD OF THIS SHEET IS THE ELECTRONIC FILE DIGITALLY SIGNED AND SEALED UNDER RULE 61G15-23.004, F.A.C.

REVISIONS			
DATE	DESCRIPTION	DATE	DESCRIPTION

STANTEC CONSULTING SERVICES INC.
ENGINEER OF RECORD:
WILLIAM V. ANDERSON, P.E. NO.: 36682
11315 CORPORATE BLVD., SUITE 105
ORLANDO, FLORIDA 32817
(407) 823-8966
CERTIFICATE OF AUTHORIZATION NO. 27013

STATE OF FLORIDA
DEPARTMENT OF TRANSPORTATION

ROAD NO.	COUNTY	FINANCIAL PROJECT ID
SR400	VOLUSIA	408464-2-32-01

ROADWAY PLANS
SR 472

SHEET NO.
153

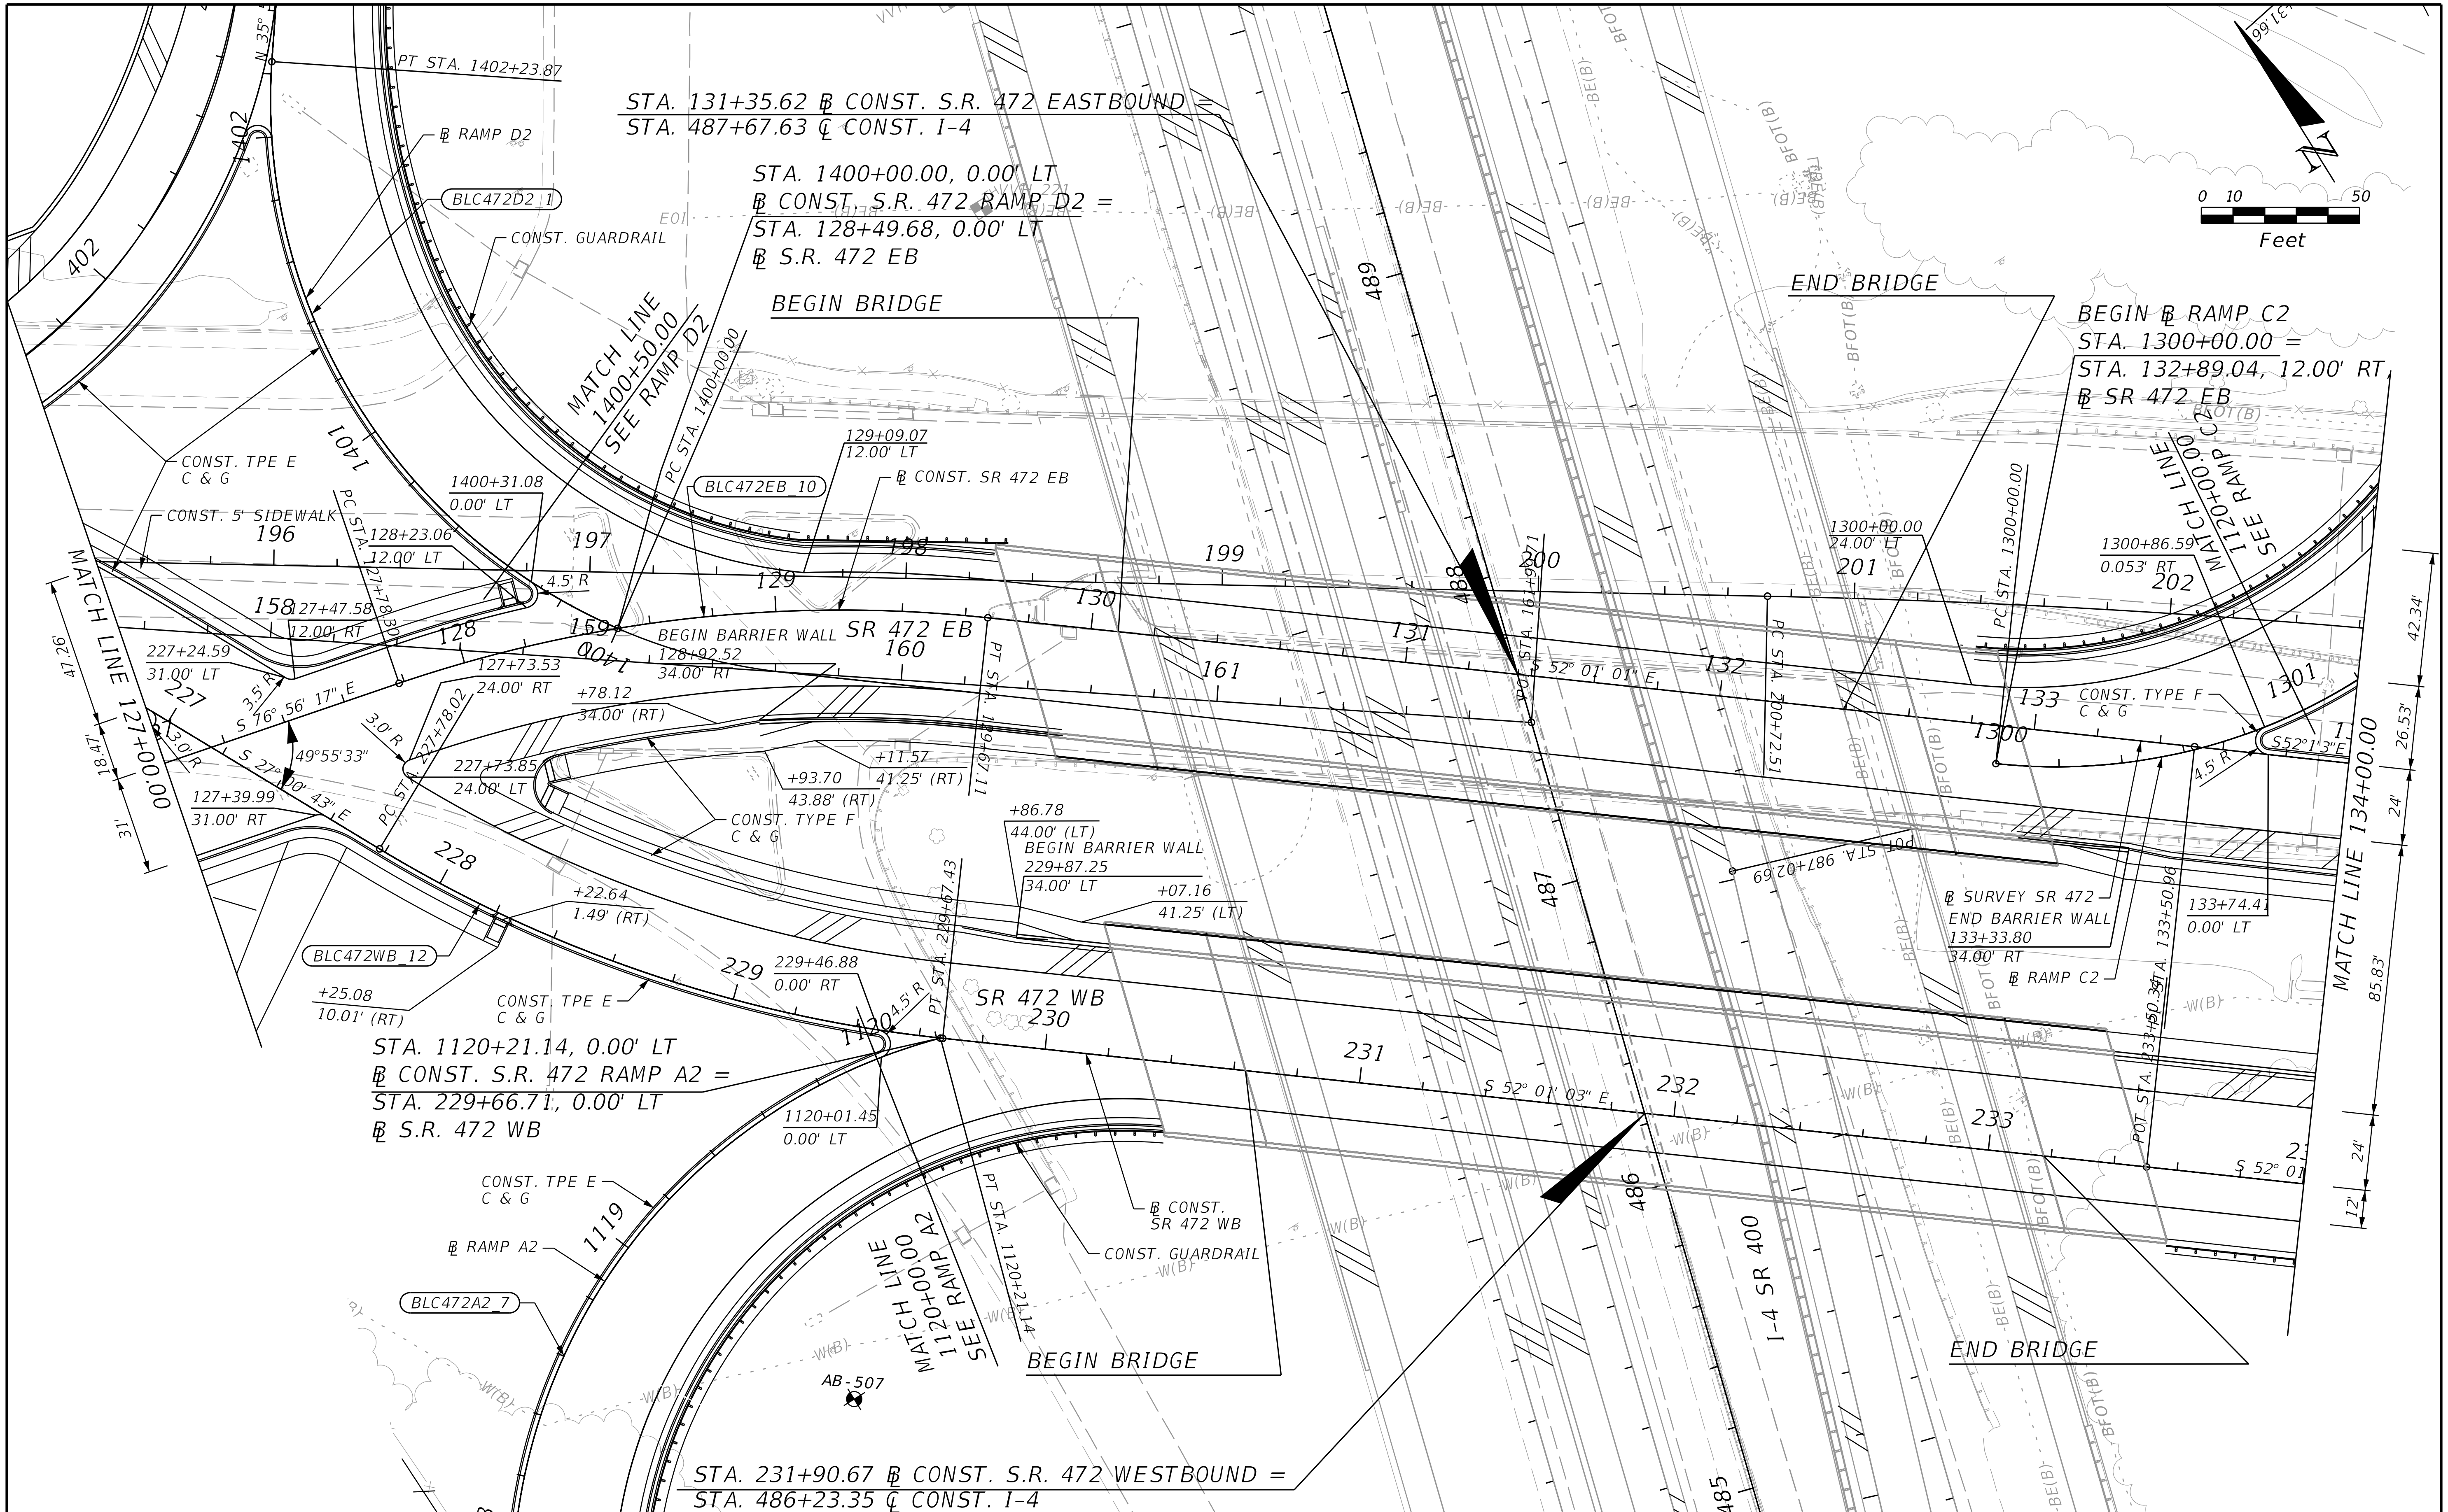

THE OFFICIAL RECORD OF THIS SHEET IS THE ELECTRONIC FILE DIGITALLY SIGNED AND SEALED UNDER RULE 61G15-23.004, F.A.C.

REVISIONS			
DATE	DESCRIPTION	DATE	DESCRIPTION

STANTEC CONSULTING SERVICES INC.
ENGINEER OF RECORD:
WILLIAM V. ANDERSON, P.E. NO.: 36682
11315 CORPORATE BLVD., SUITE 105
ORLANDO, FLORIDA 32817
(407) 823-8966
CERTIFICATE OF AUTHORIZATION NO. 27013

STATE OF FLORIDA
DEPARTMENT OF TRANSPORTATION

ROAD NO.	COUNTY	FINANCIAL PROJECT ID
SR400	VOLUSIA	408464-2-32-01

ROADWAY PLANS
SR 472

SHEET NO.
154

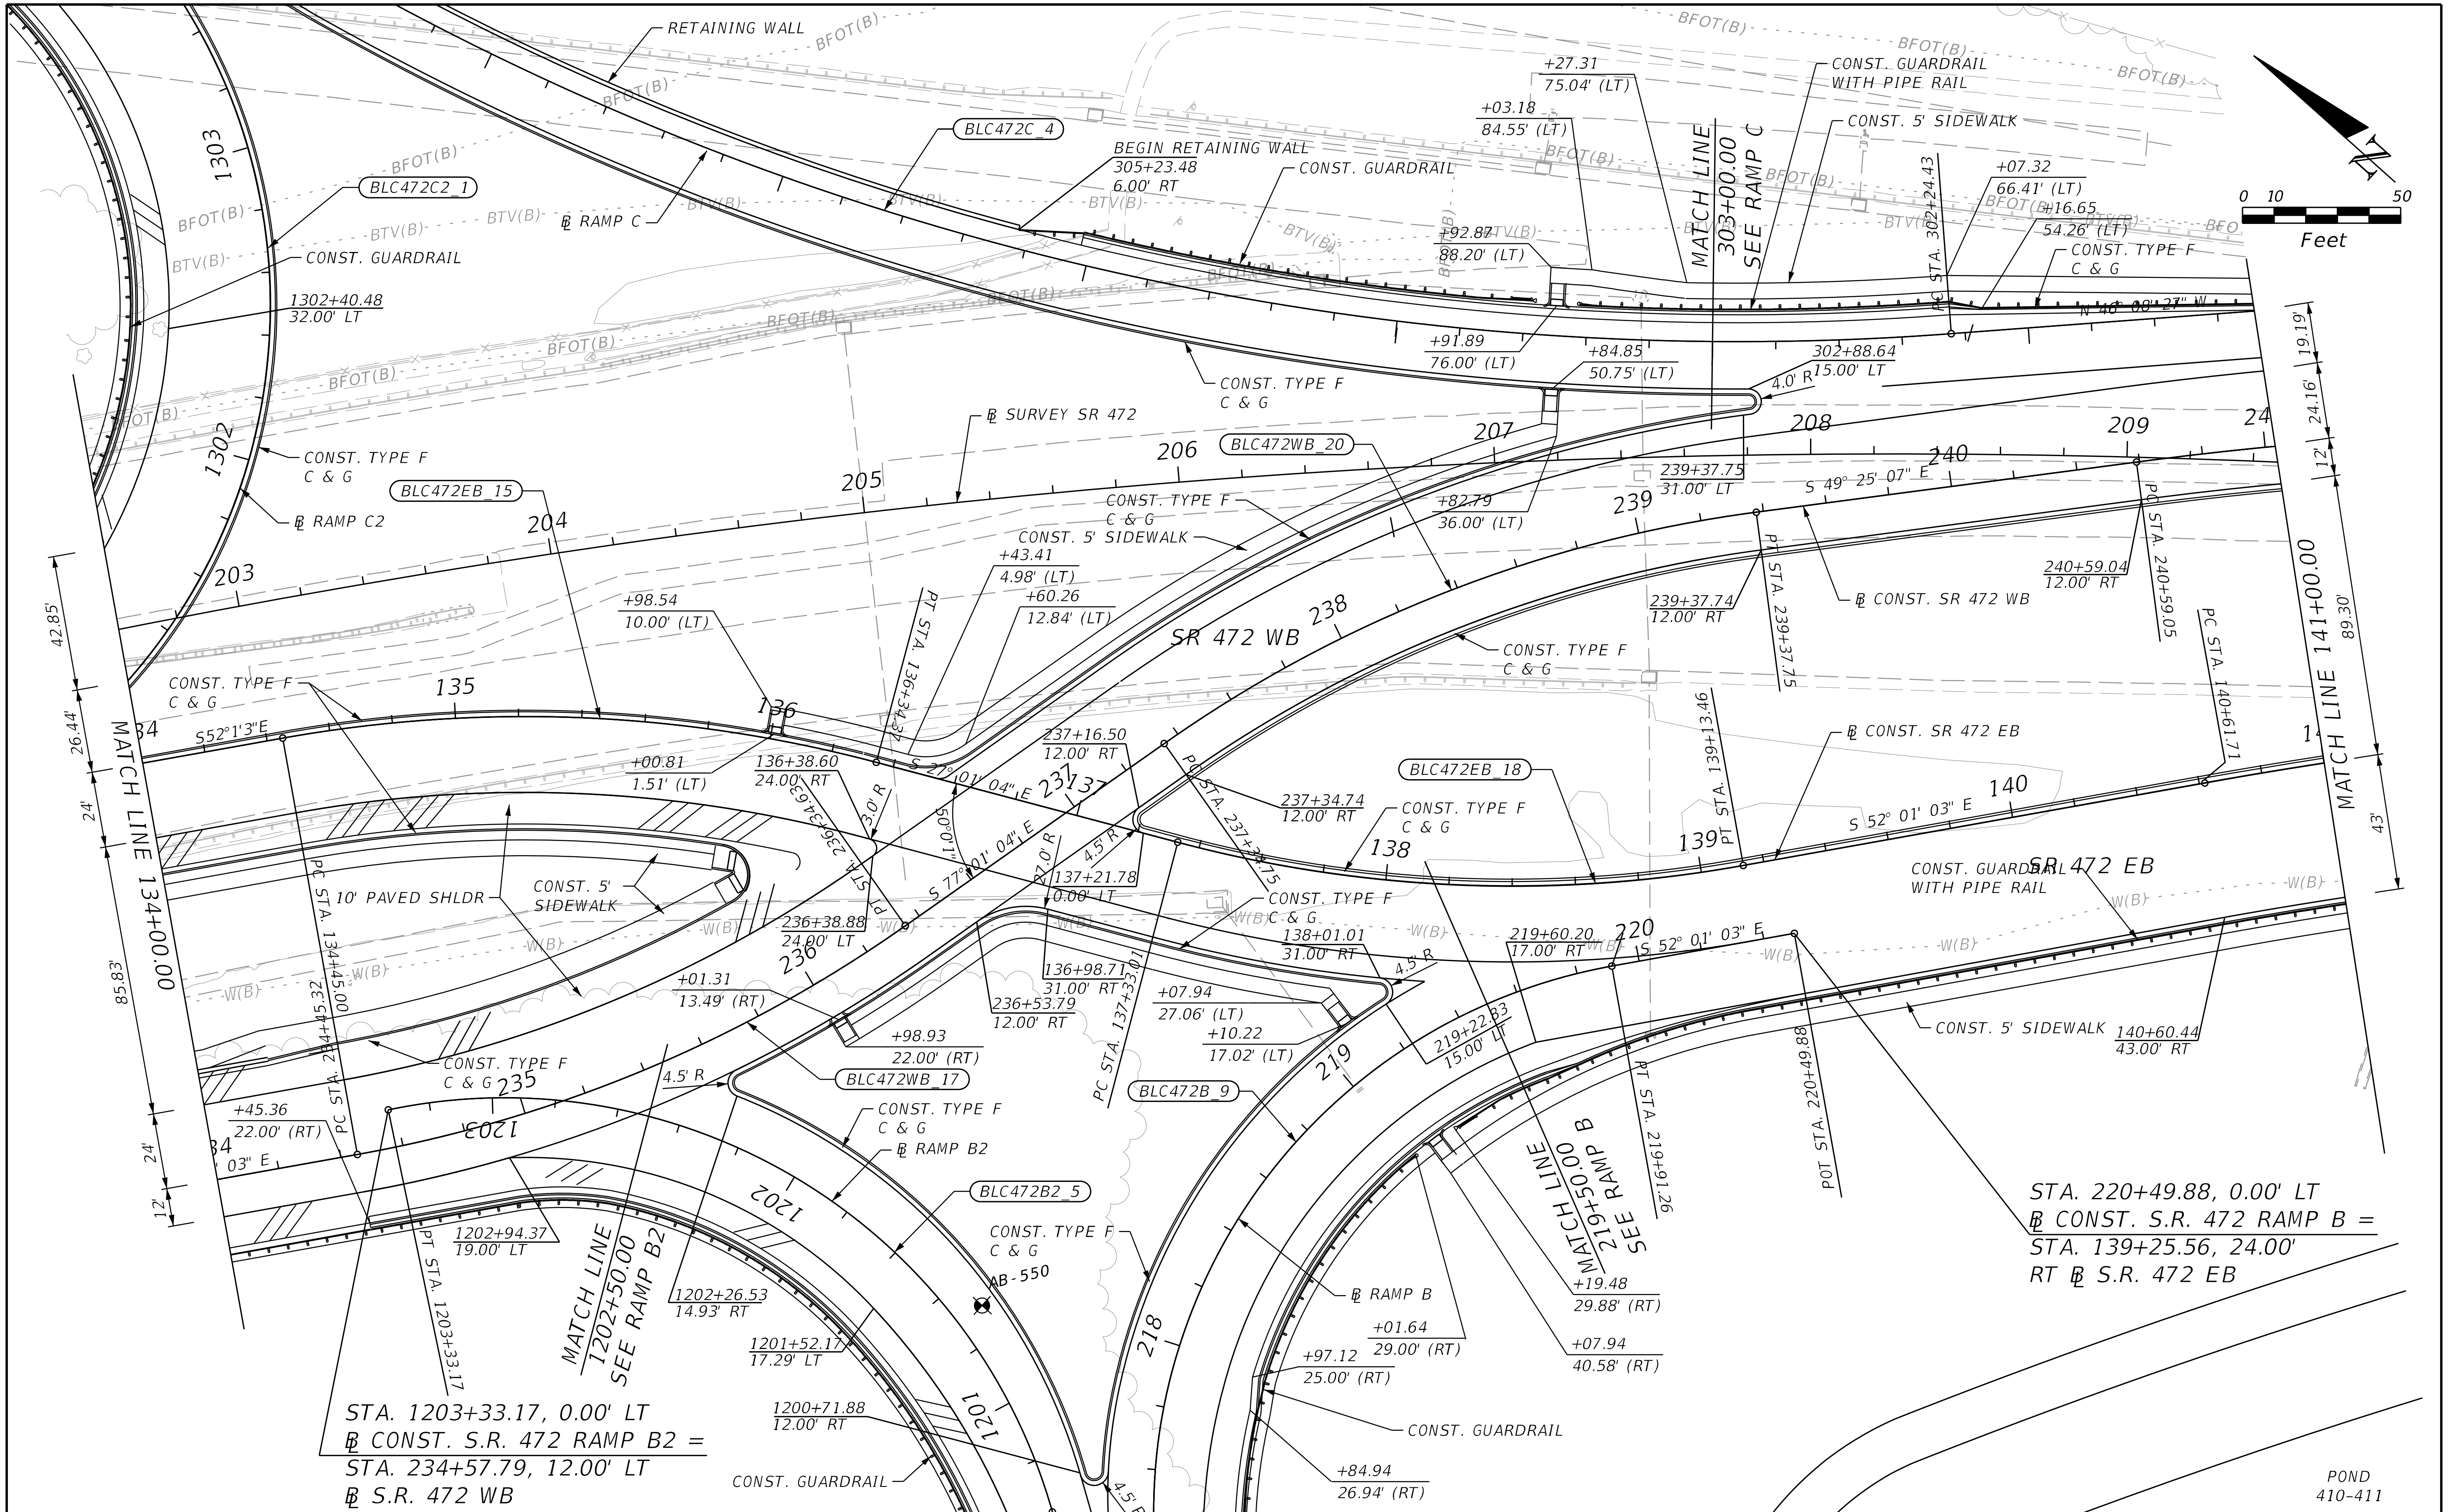

THE OFFICIAL RECORD OF THIS SHEET IS THE ELECTRONIC FILE DIGITALLY SIGNED AND SEALED UNDER RULE 61G15-23.004, F.A.C.

REVISIONS			
DATE	DESCRIPTION	DATE	DESCRIPTION

STANTEC CONSULTING SERVICES INC.
ENGINEER OF RECORD:
WILLIAM V. ANDERSON, P.E. NO.: 36682
11315 CORPORATE BLVD., SUITE 105
ORLANDO, FLORIDA 32817
(407) 823-8966
CERTIFICATE OF AUTHORIZATION NO. 27013

STATE OF FLORIDA
DEPARTMENT OF TRANSPORTATION

ROAD NO.	COUNTY	FINANCIAL PROJECT ID
SR400	VOLUSIA	408464-2-32-01

ROADWAY PLANS
SR 472

SHEET NO.
155

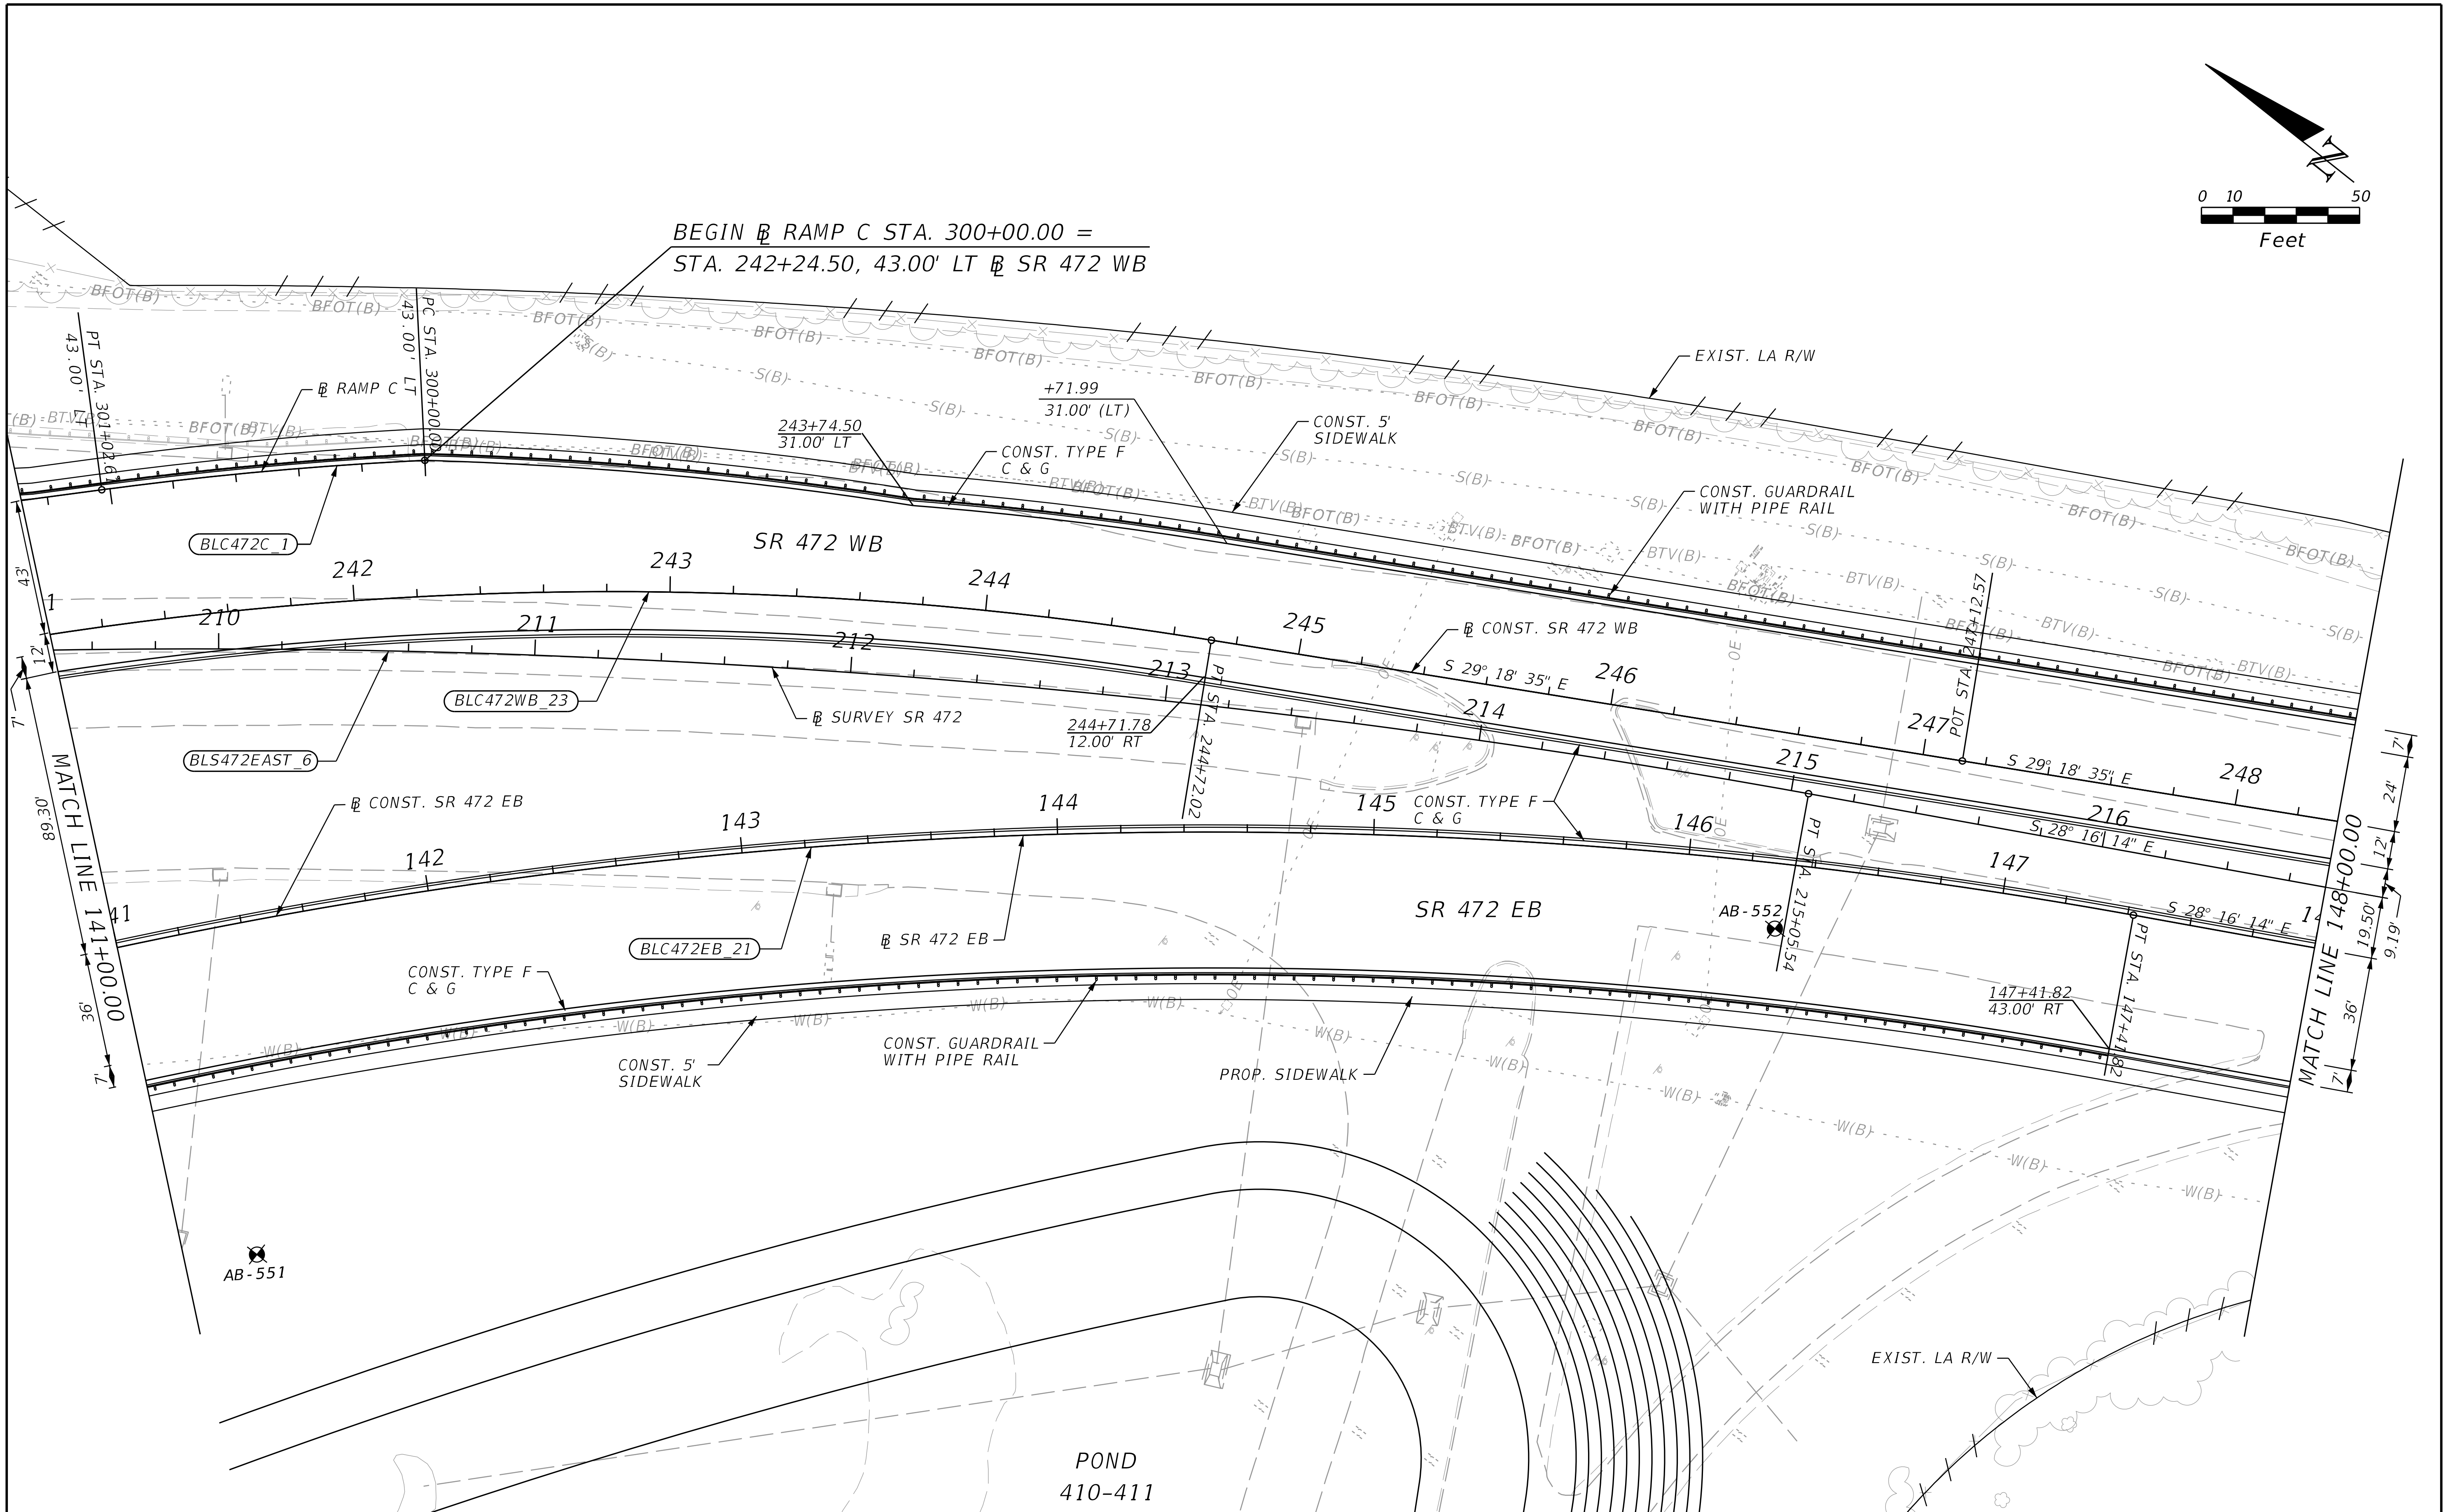

REVISIONS			
DATE	DESCRIPTION	DATE	DESCRIPTION

STANTEC CONSULTING SERVICES INC.
ENGINEER OF RECORD:
WILLIAM V. ANDERSON, P.E. NO.: 36682
11315 CORPORATE BLVD., SUITE 105
ORLANDO, FLORIDA 32817
(407) 823-8966
CERTIFICATE OF AUTHORIZATION NO. 27013

STATE OF FLORIDA
DEPARTMENT OF TRANSPORTATION

ROAD NO.	COUNTY	FINANCIAL PROJECT ID
SR400	VOLUSIA	408464-2-32-01

ROADWAY PLANS
SR 472

SHEET NO.
156

THE OFFICIAL RECORD OF THIS SHEET IS THE ELECTRONIC FILE DIGITALLY SIGNED AND SEALED UNDER RULE 61G15-23.004, F.A.C.

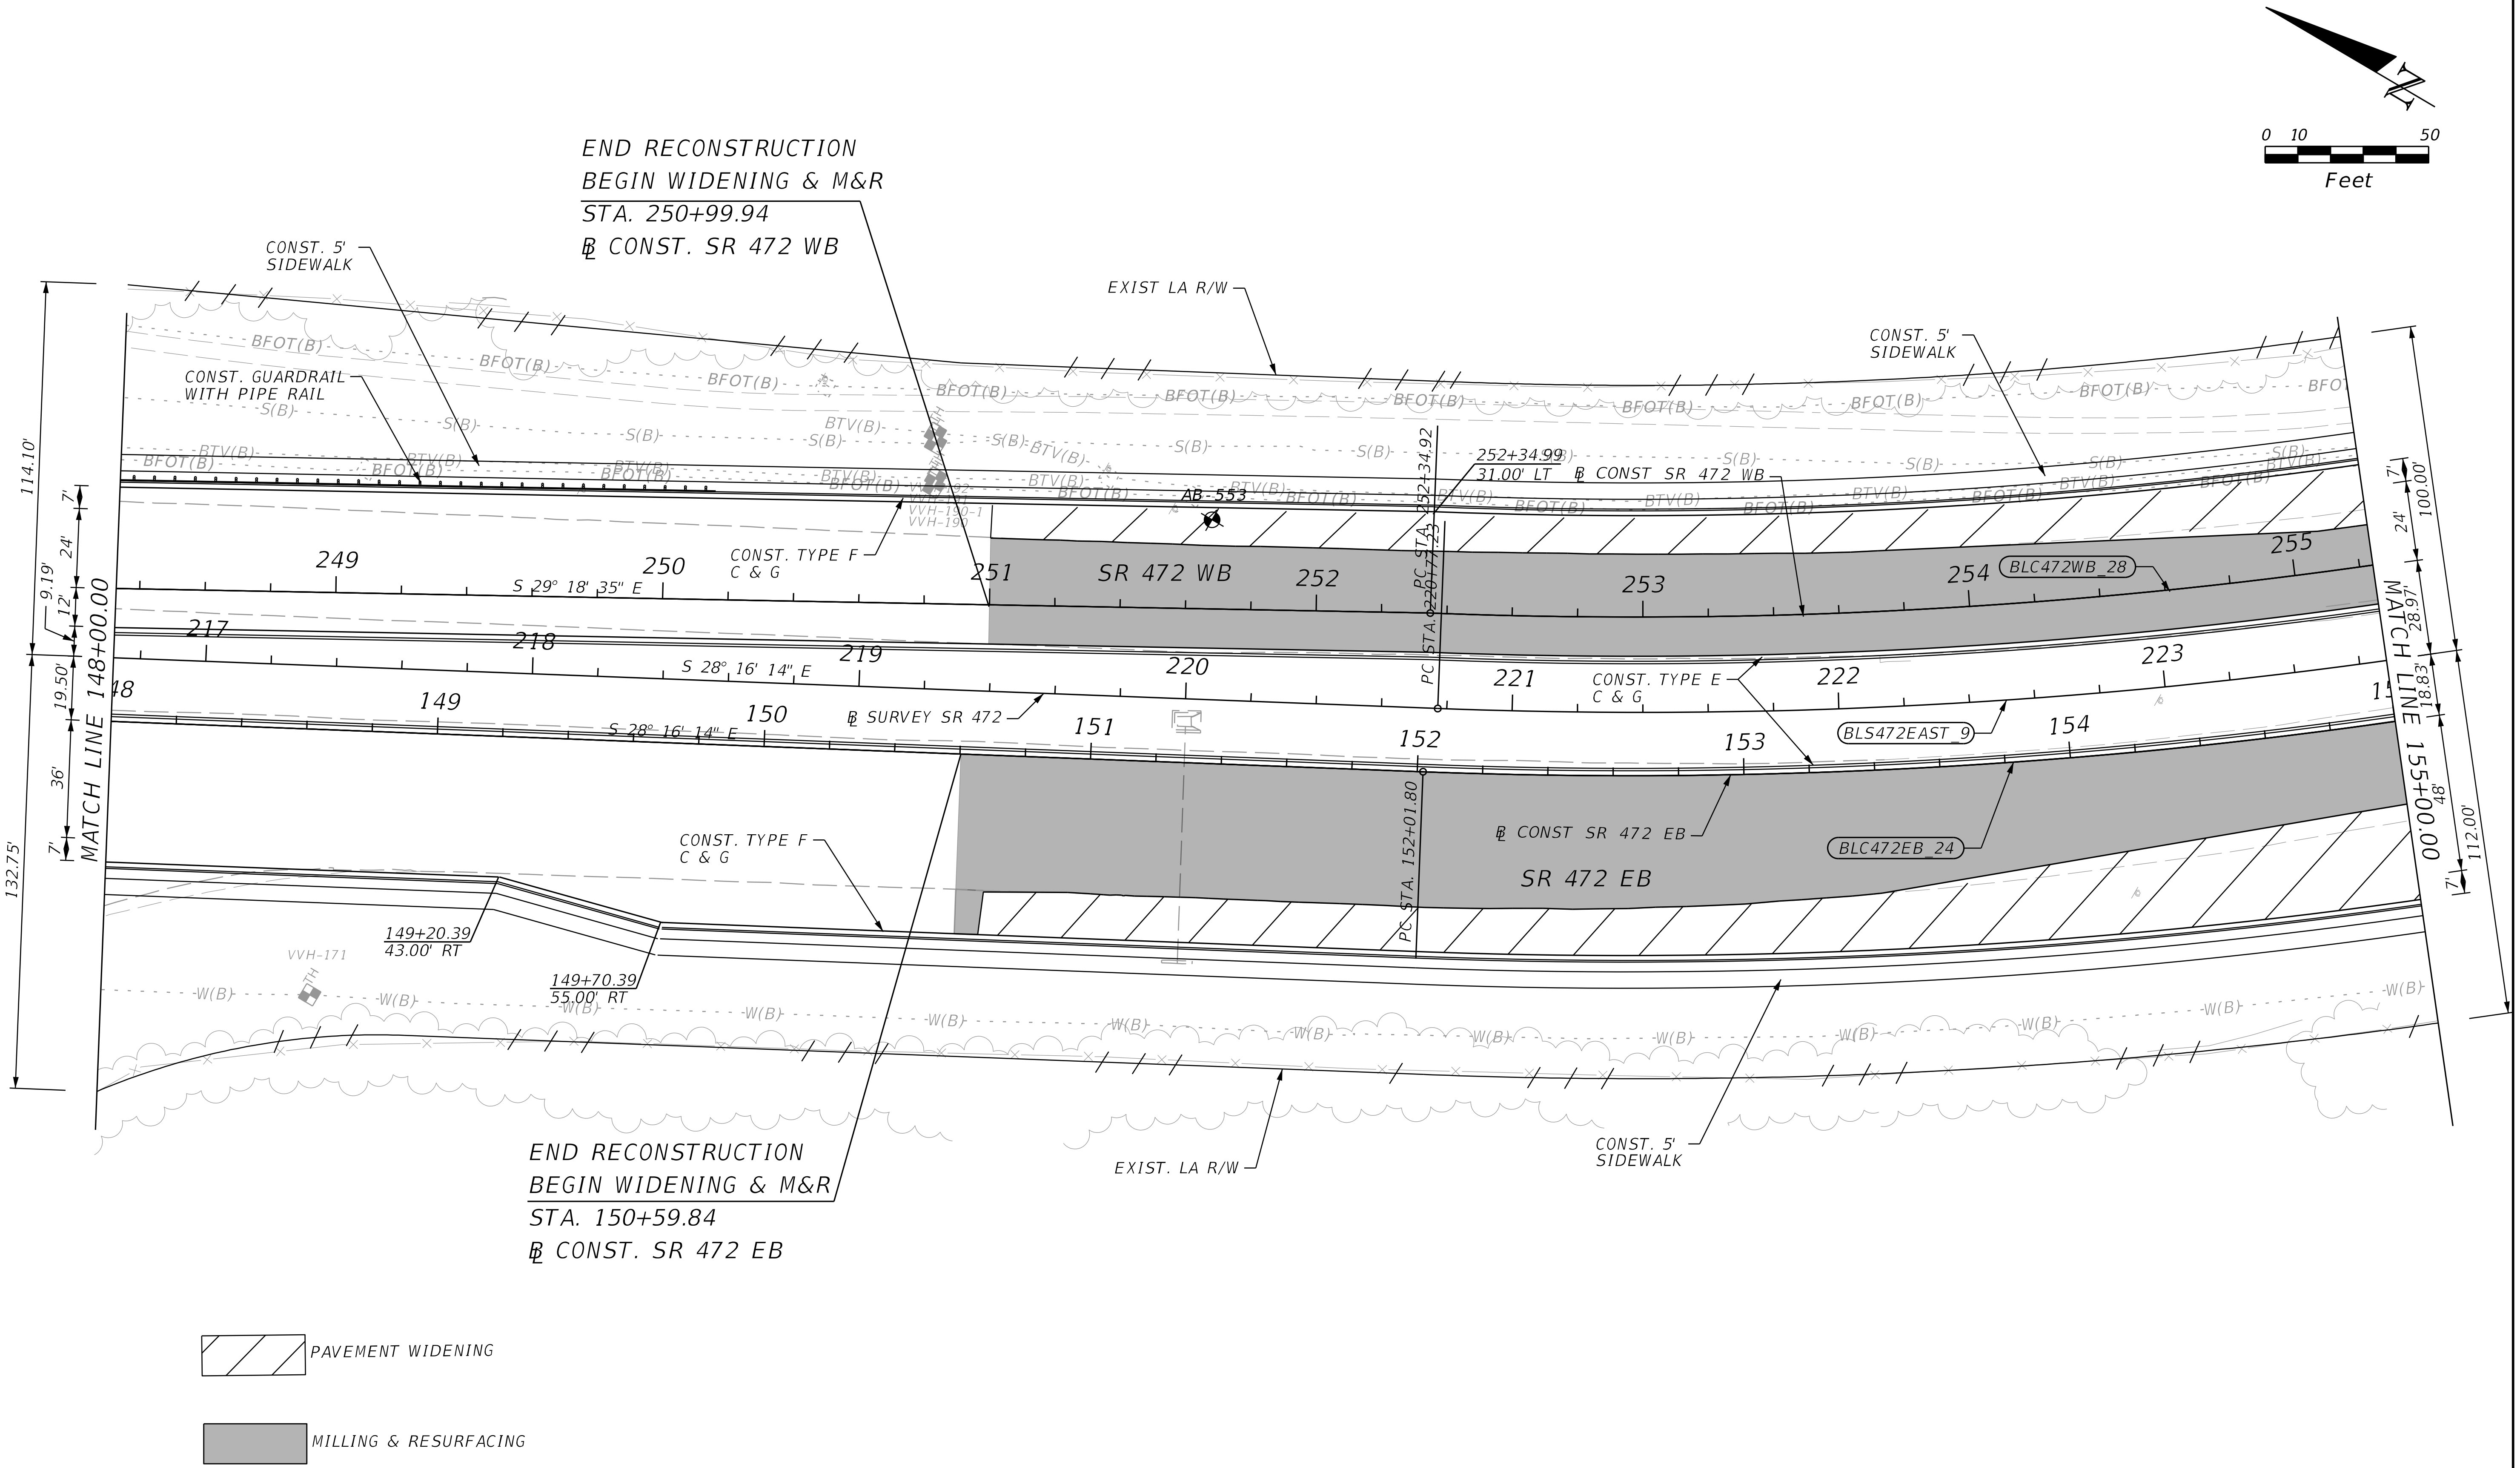

REVISIONS			
DATE	DESCRIPTION	DATE	DESCRIPTION

STANTEC CONSULTING SERVICES INC.
ENGINEER OF RECORD:
WILLIAM V. ANDERSON, P.E. NO.: 36682
11315 CORPORATE BLVD., SUITE 105
ORLANDO, FLORIDA 32817
(407) 823-8966
CERTIFICATE OF AUTHORIZATION NO. 27013

STATE OF FLORIDA
DEPARTMENT OF TRANSPORTATION

ROAD NO.	COUNTY	FINANCIAL PROJECT ID
SR400	VOLUSIA	408464-2-32-01

ROADWAY PLANS
SR 472

SHEET NO.
157

THE OFFICIAL RECORD OF THIS SHEET IS THE ELECTRONIC FILE DIGITALLY SIGNED AND SEALED UNDER RULE 61G15-23.004, F.A.C.

jchassee 6/14/2019 4:19:30 PM Default V:\2158\active\CADD\40846423201\roadway\PLANRD810.dgn

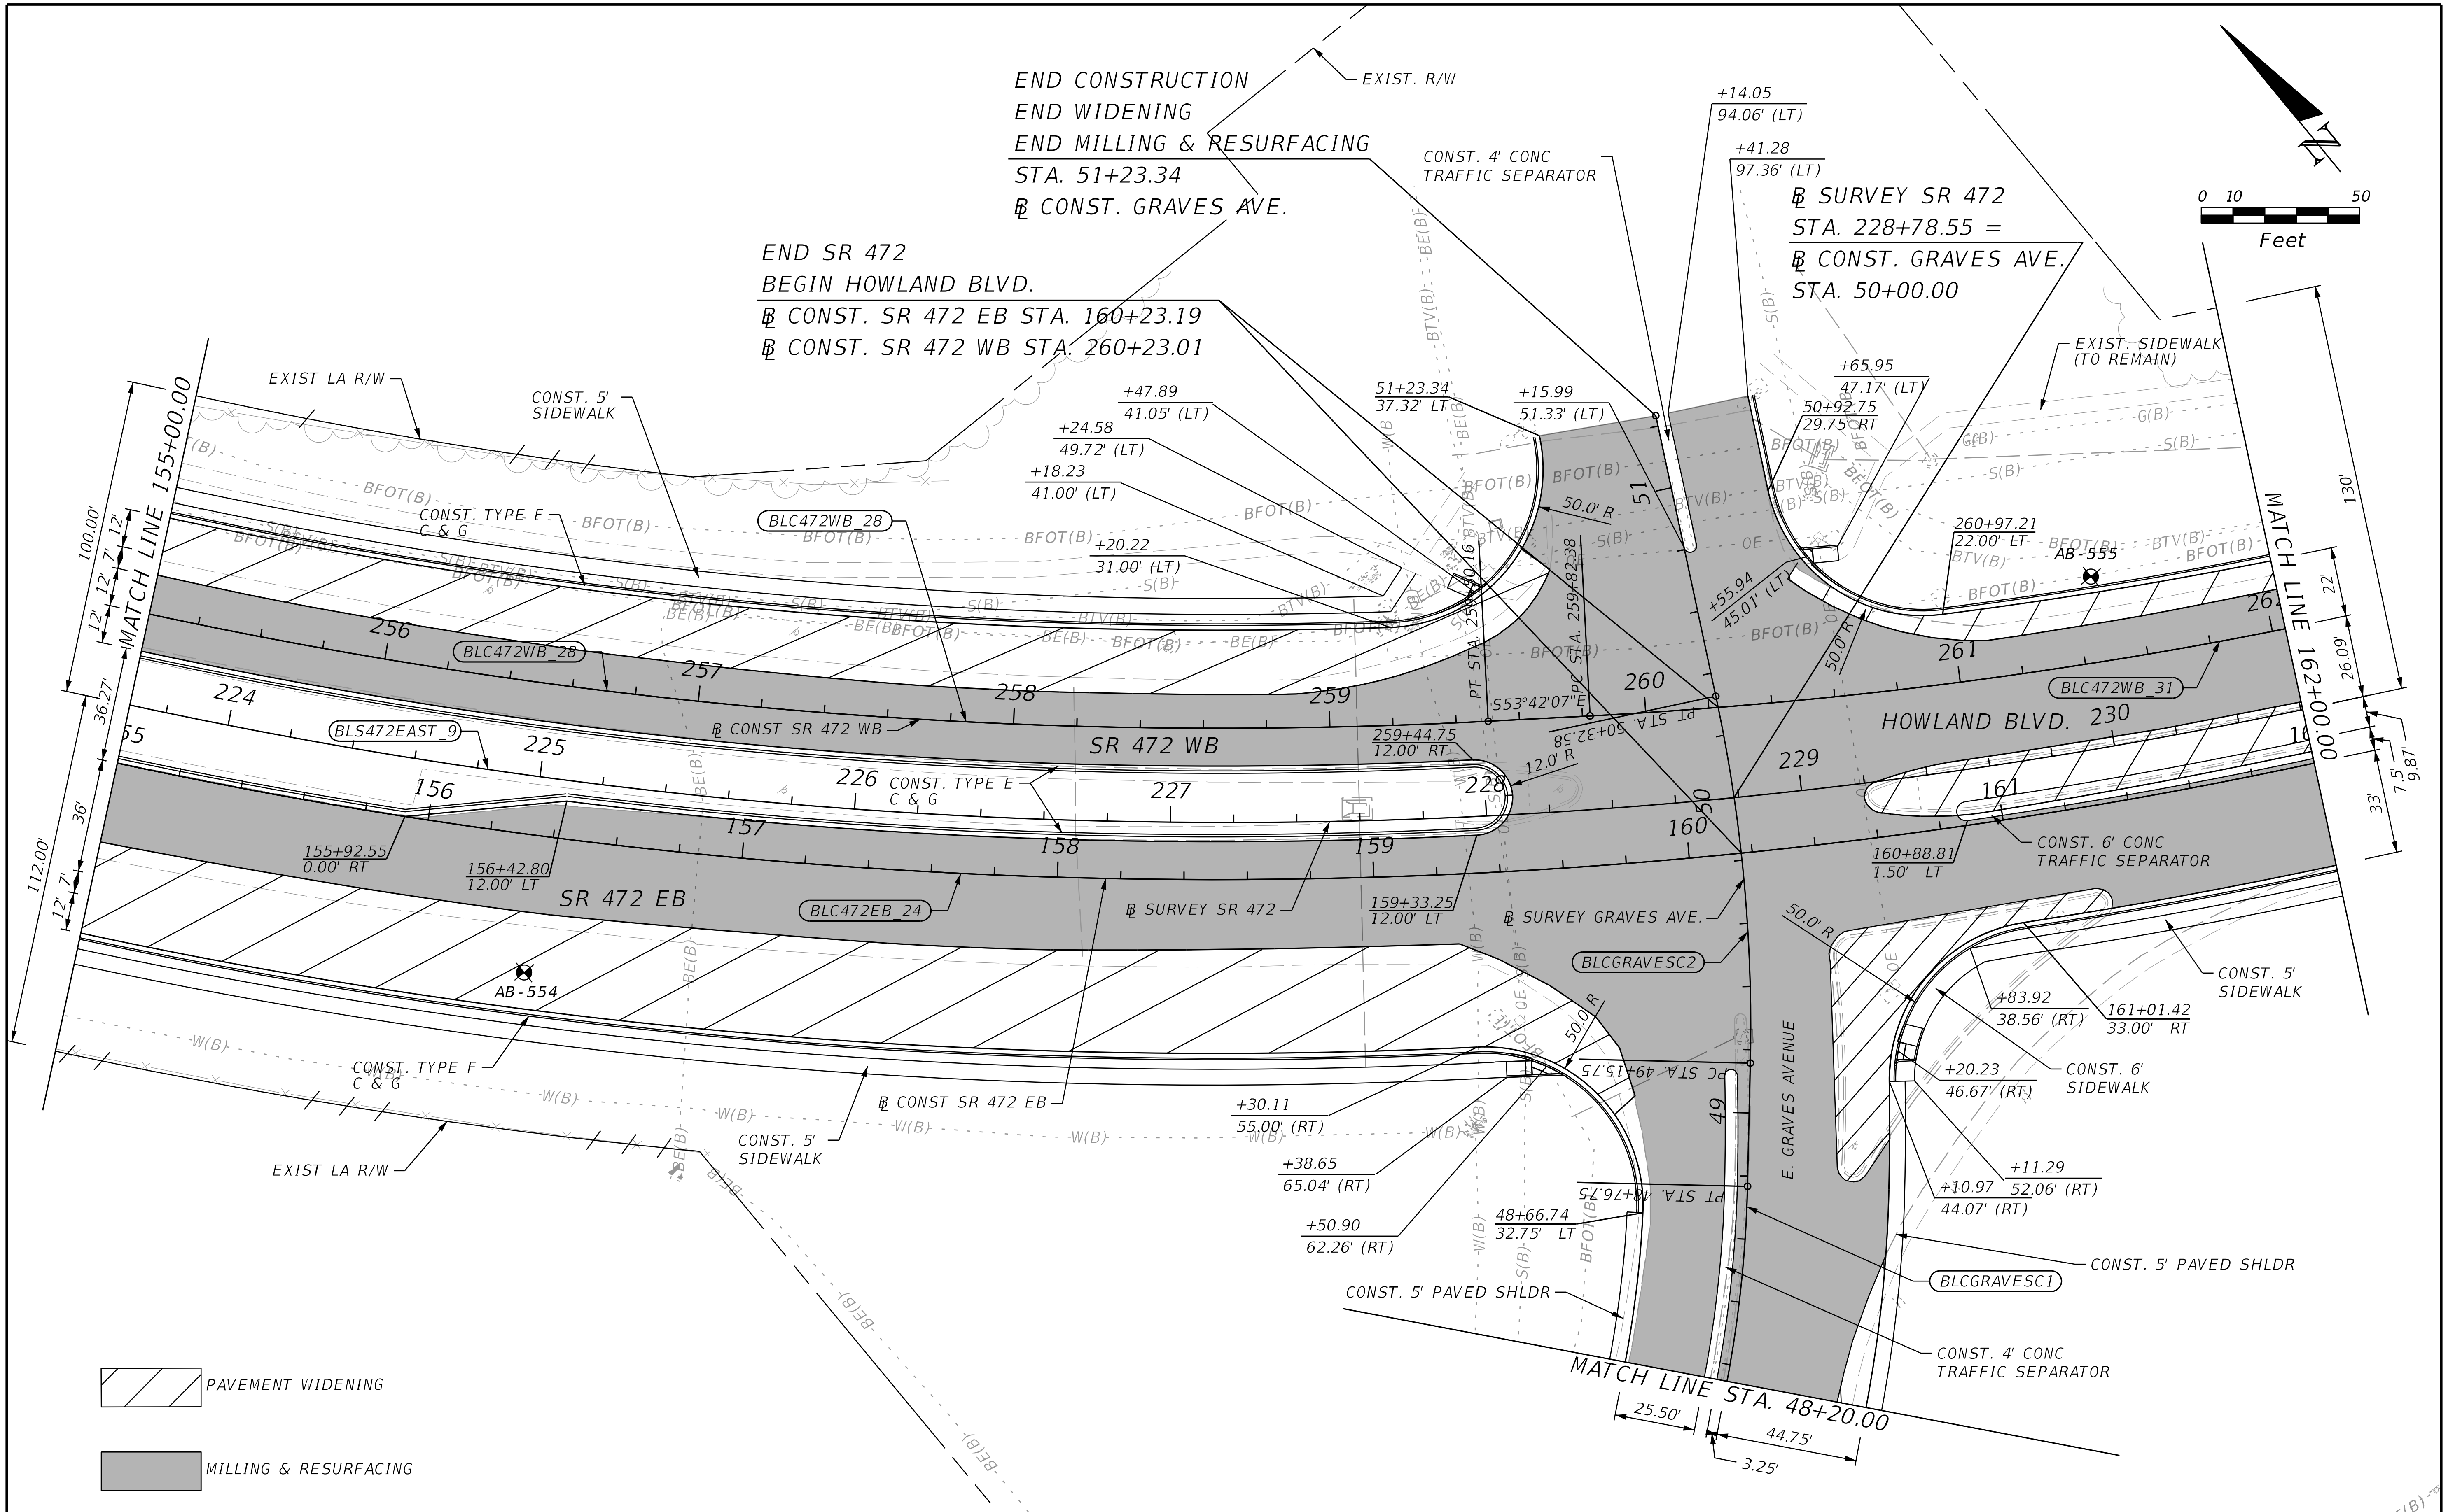

THE OFFICIAL RECORD OF THIS SHEET IS THE ELECTRONIC FILE DIGITALLY SIGNED AND SEALED UNDER RULE 61G15-23.004, F.A.C.

REVISIONS			
DATE	DESCRIPTION	DATE	DESCRIPTION

STANTEC CONSULTING SERVICES INC.
ENGINEER OF RECORD:
WILLIAM V. ANDERSON, P.E. NO.: 36682
11315 CORPORATE BLVD., SUITE 105
ORLANDO, FLORIDA 32817
(407) 823-8966
CERTIFICATE OF AUTHORIZATION NO. 27013

STATE OF FLORIDA
DEPARTMENT OF TRANSPORTATION

ROAD NO.	COUNTY	FINANCIAL PROJECT ID
SR400	VOLUSIA	408464-2-32-01

ROADWAY PLANS
SR 472

SHEET NO. 158

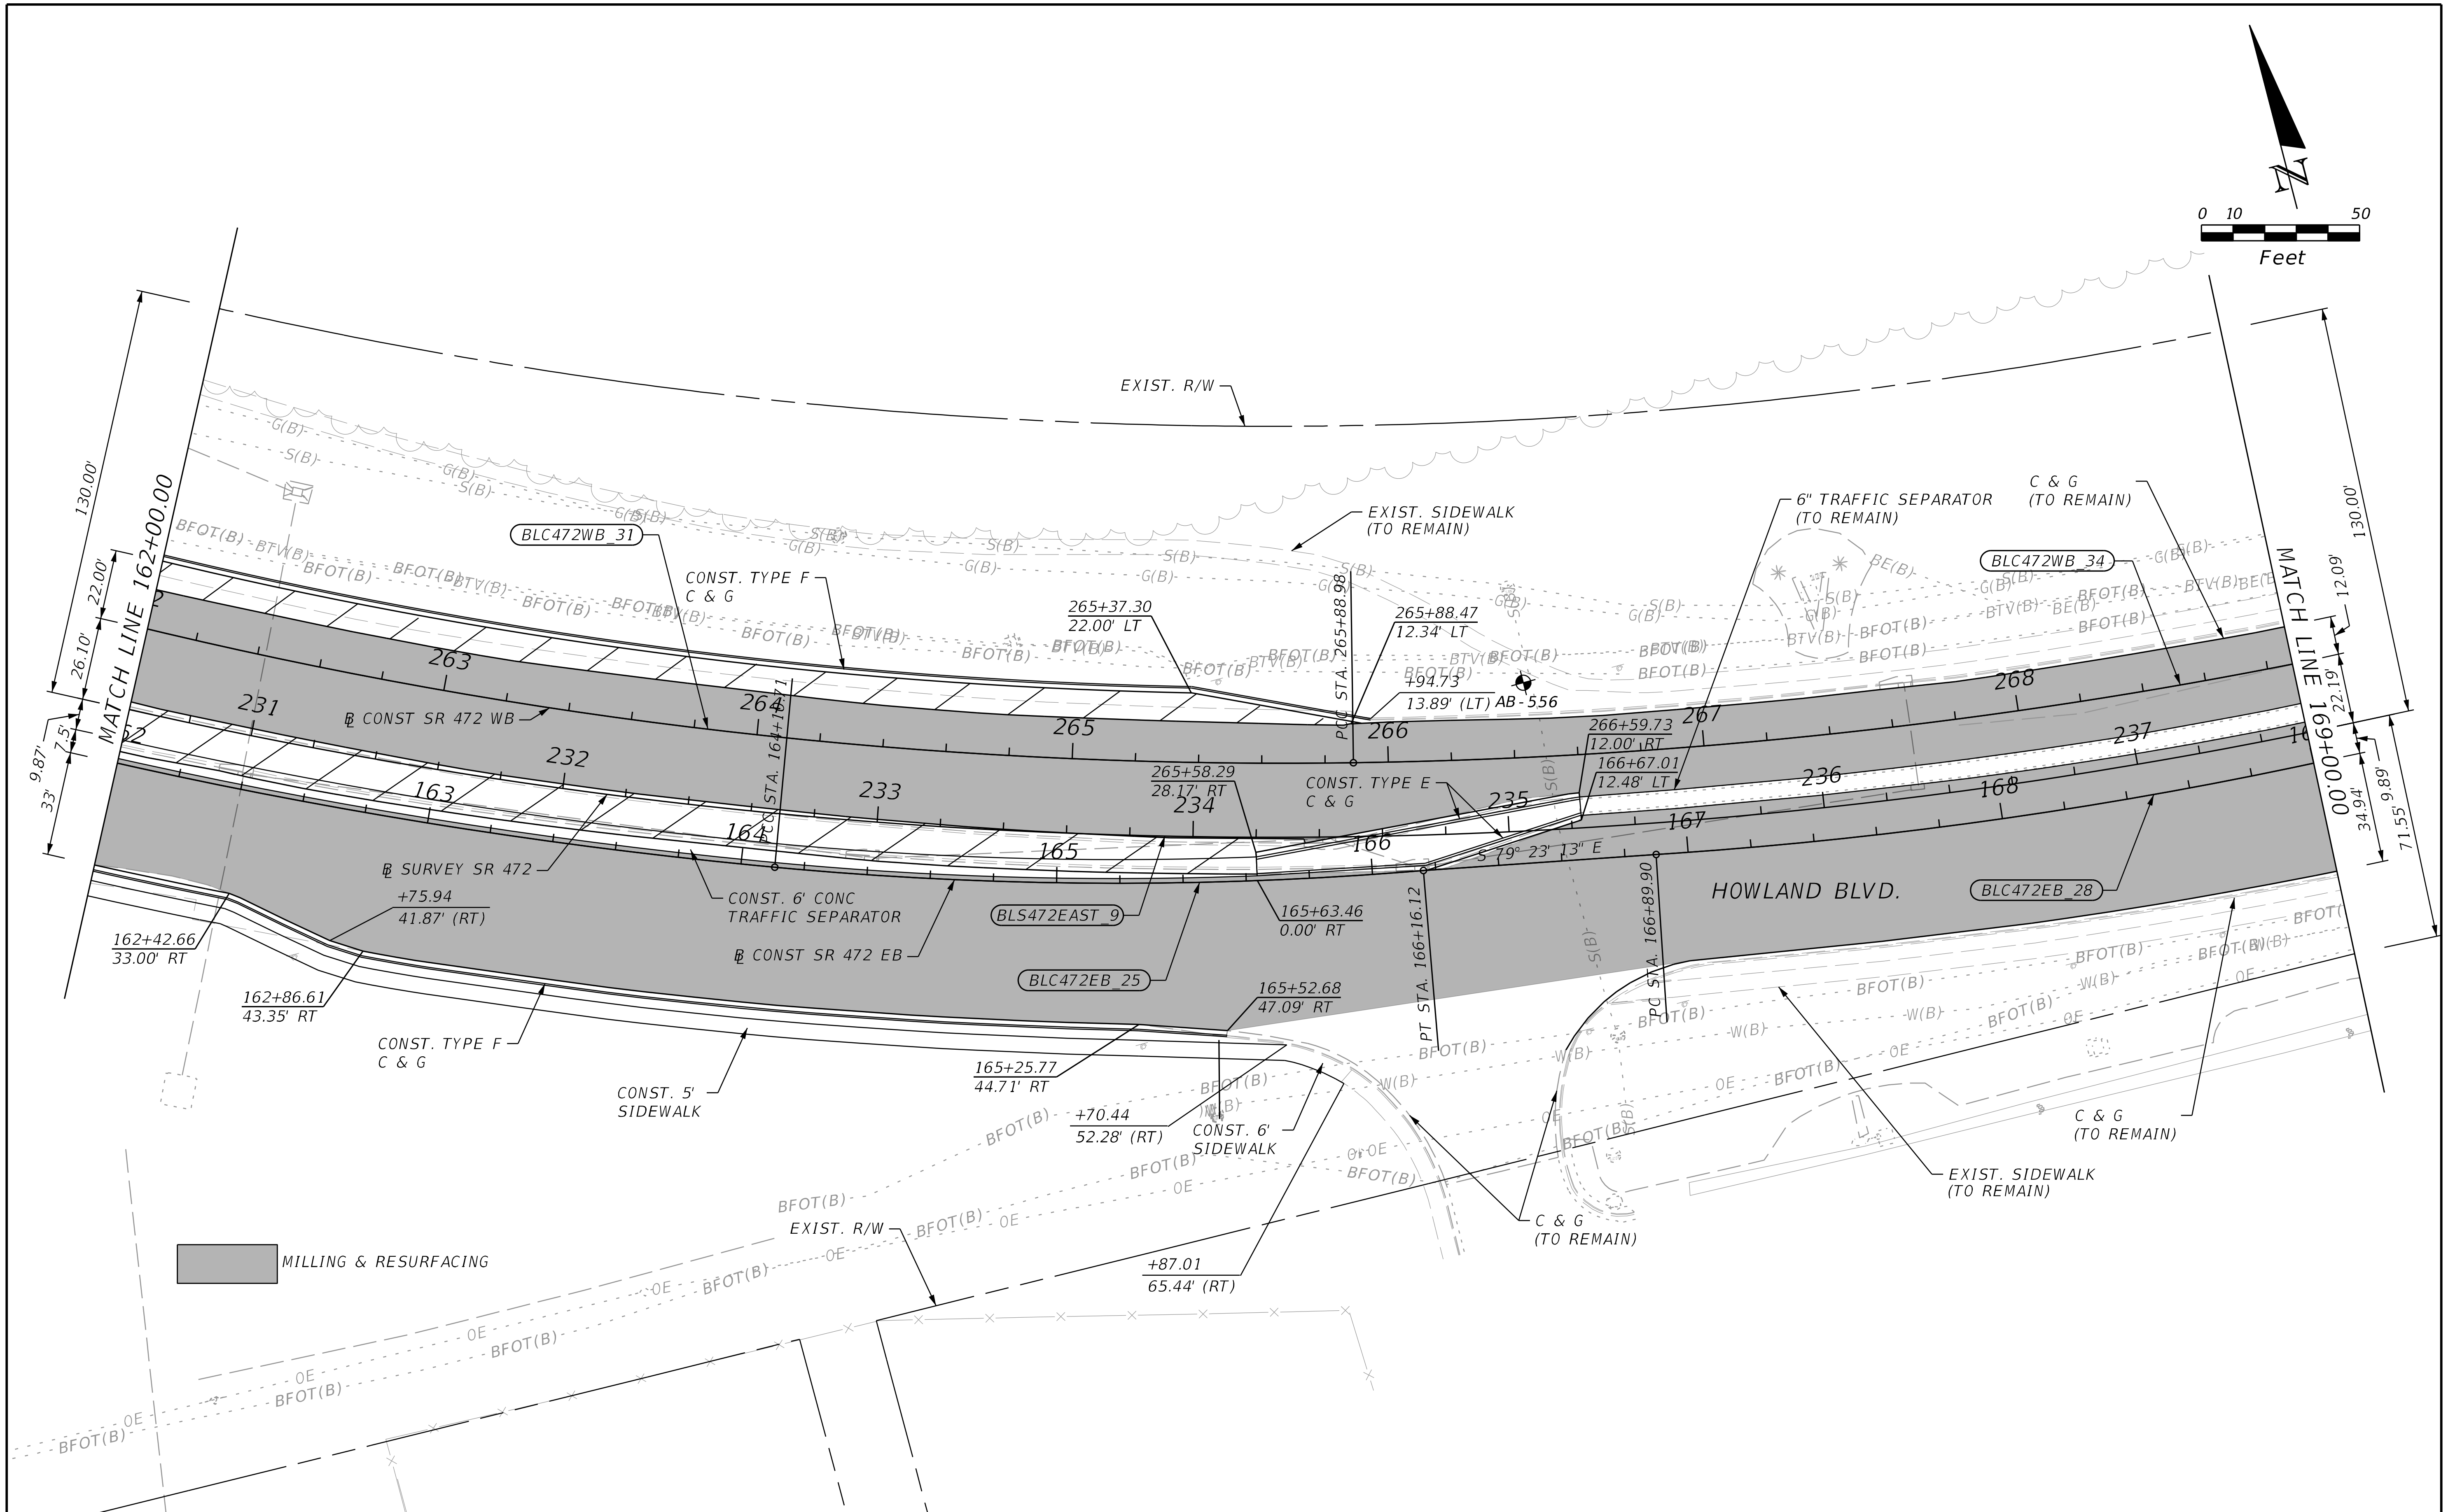

THE OFFICIAL RECORD OF THIS SHEET IS THE ELECTRONIC FILE DIGITALLY SIGNED AND SEALED UNDER RULE 61G15-23.004, F.A.C.

REVISIONS			
DATE	DESCRIPTION	DATE	DESCRIPTION

STANTEC CONSULTING SERVICES INC.
ENGINEER OF RECORD:
WILLIAM V. ANDERSON, P.E. NO.: 36682
11315 CORPORATE BLVD., SUITE 105
ORLANDO, FLORIDA 32817
(407) 823-8966
CERTIFICATE OF AUTHORIZATION NO. 27013

STATE OF FLORIDA
DEPARTMENT OF TRANSPORTATION

ROAD NO.	COUNTY	FINANCIAL PROJECT ID
SR400	VOLUSIA	408464-2-32-01

ROADWAY PLANS
SR 472

SHEET NO.
159

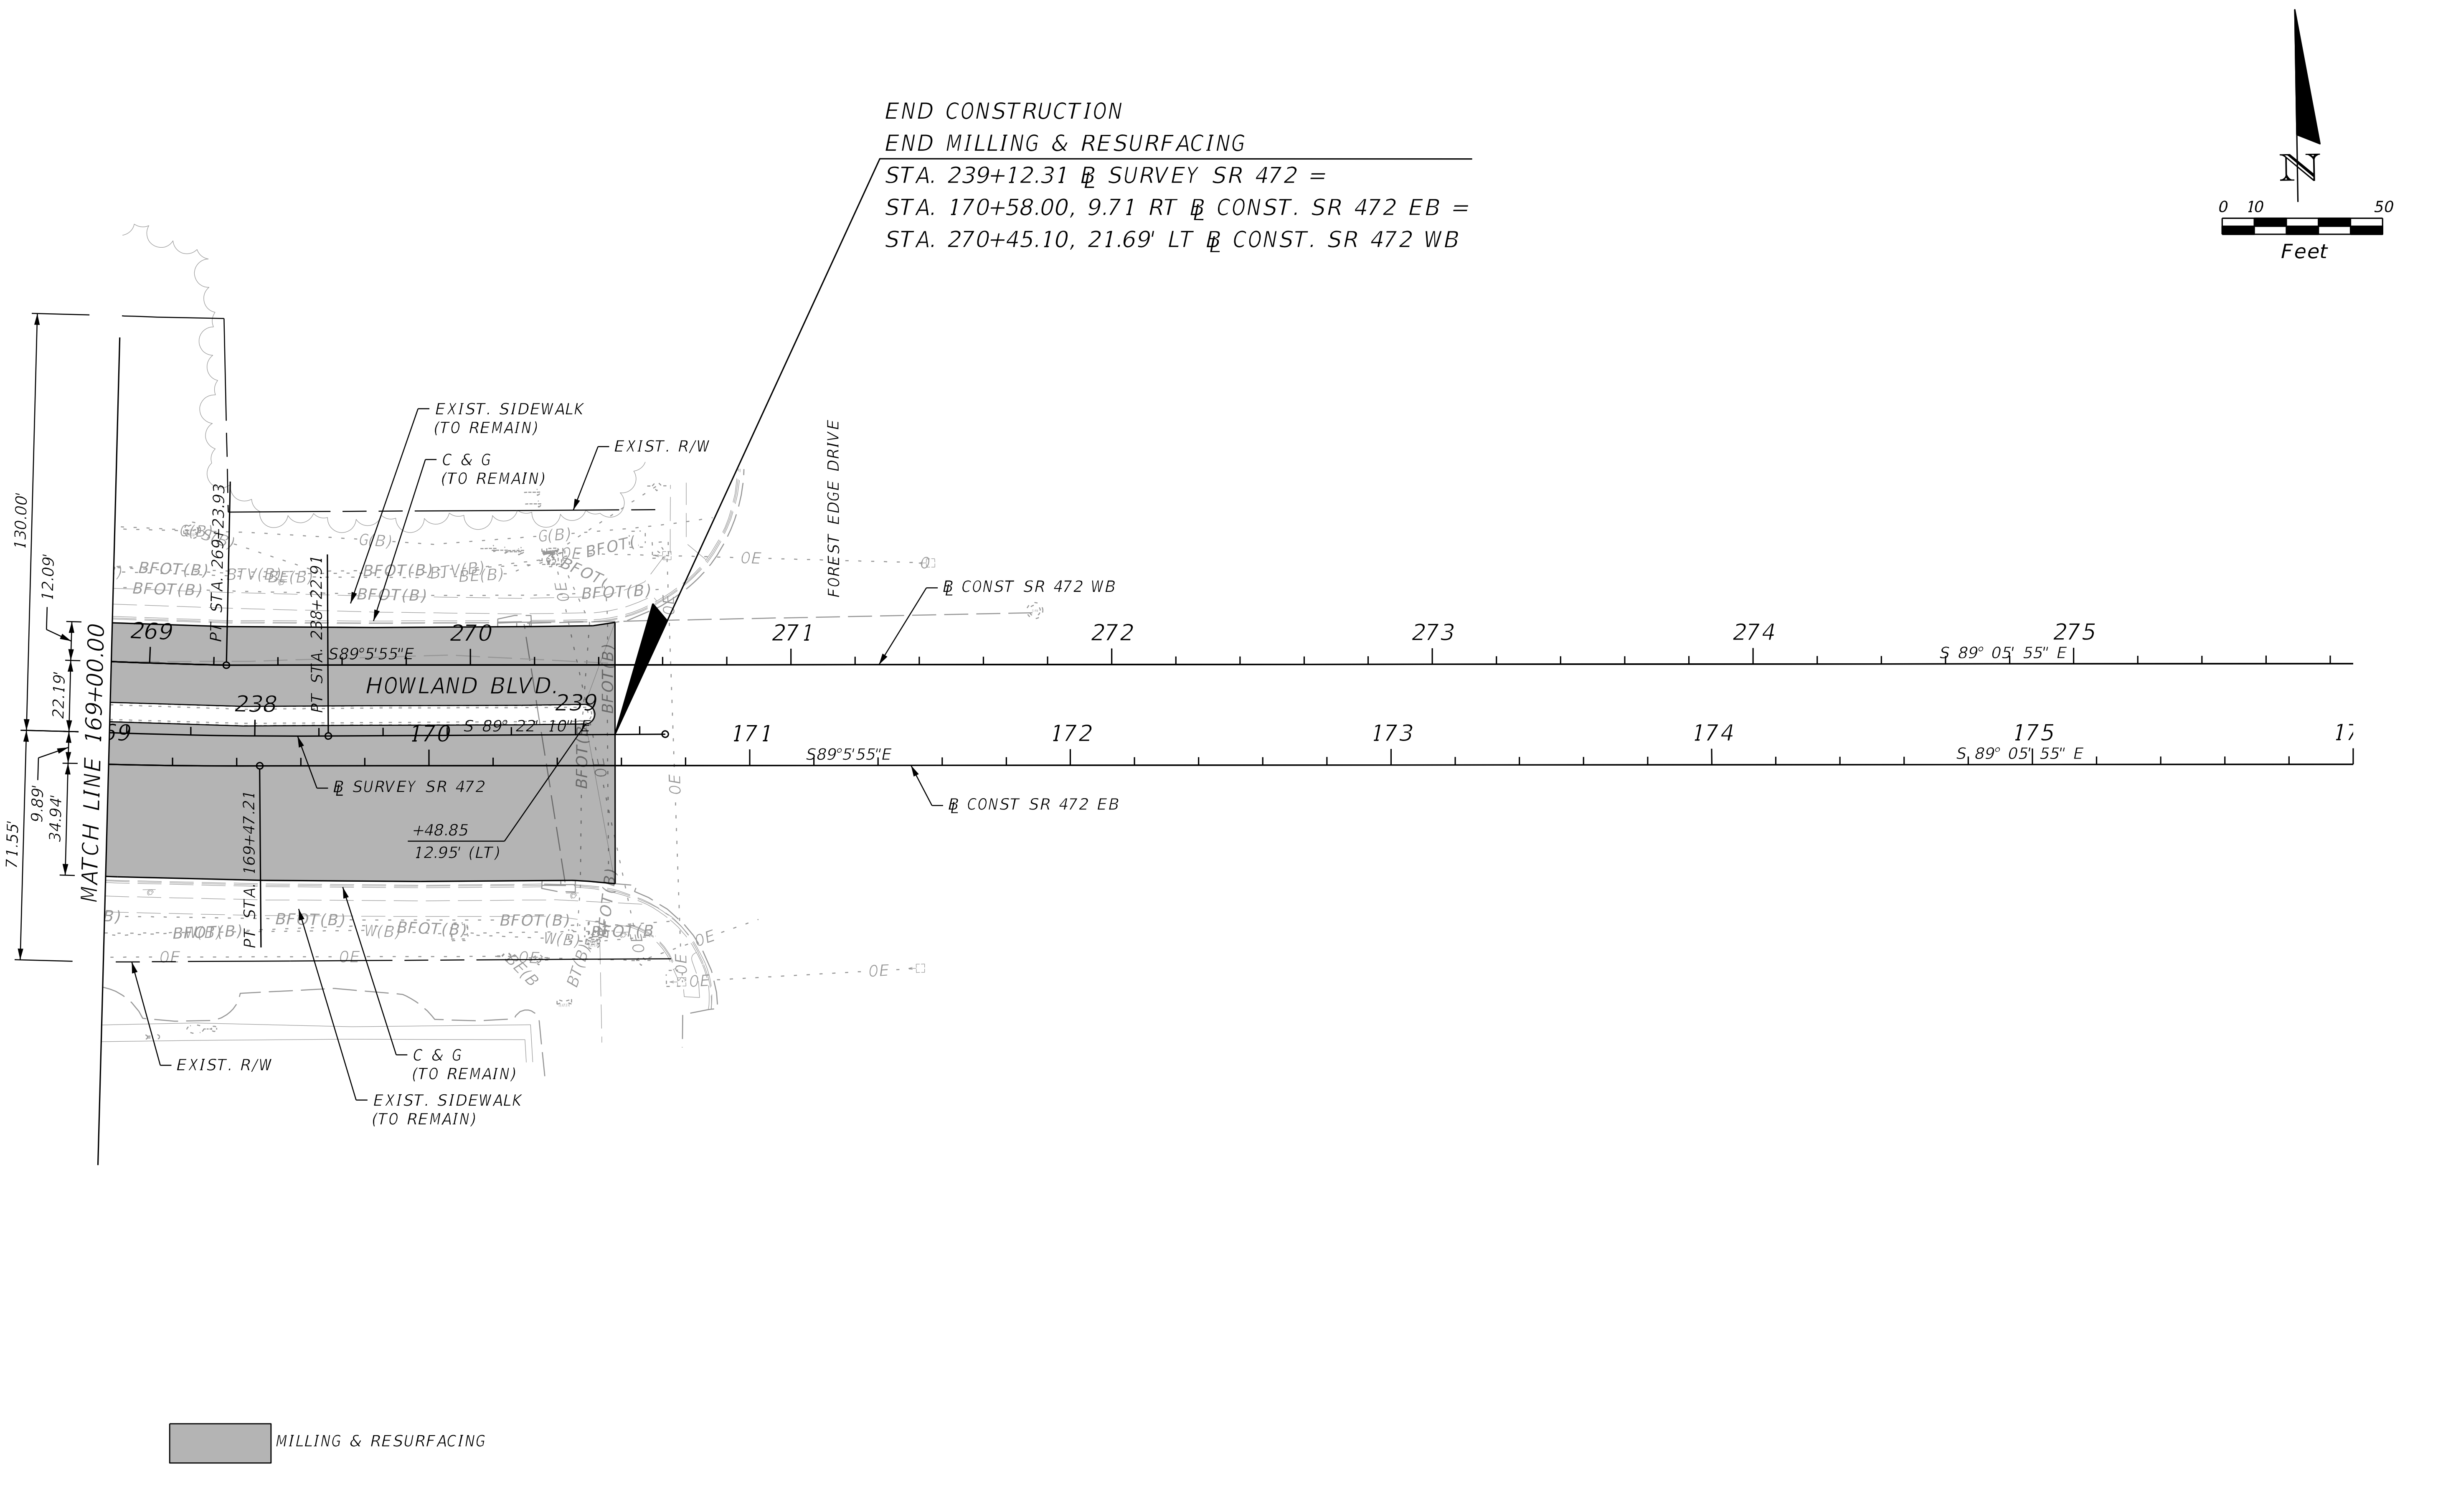

THE OFFICIAL RECORD OF THIS SHEET IS THE ELECTRONIC FILE DIGITALLY SIGNED AND SEALED UNDER RULE 61G15-23.004, F.A.C.

REVISIONS			
DATE	DESCRIPTION	DATE	DESCRIPTION

STANTEC CONSULTING SERVICES INC.
ENGINEER OF RECORD:
WILLIAM V. ANDERSON, P.E. NO.: 36682
11315 CORPORATE BLVD., SUITE 105
ORLANDO, FLORIDA 32817
(407) 823-8966
CERTIFICATE OF AUTHORIZATION NO. 27013

STATE OF FLORIDA
DEPARTMENT OF TRANSPORTATION

ROAD NO.	COUNTY	FINANCIAL PROJECT ID
SR400	VOLUSIA	408464-2-32-01

ROADWAY PLANS
SR 472

SHEET NO.
160

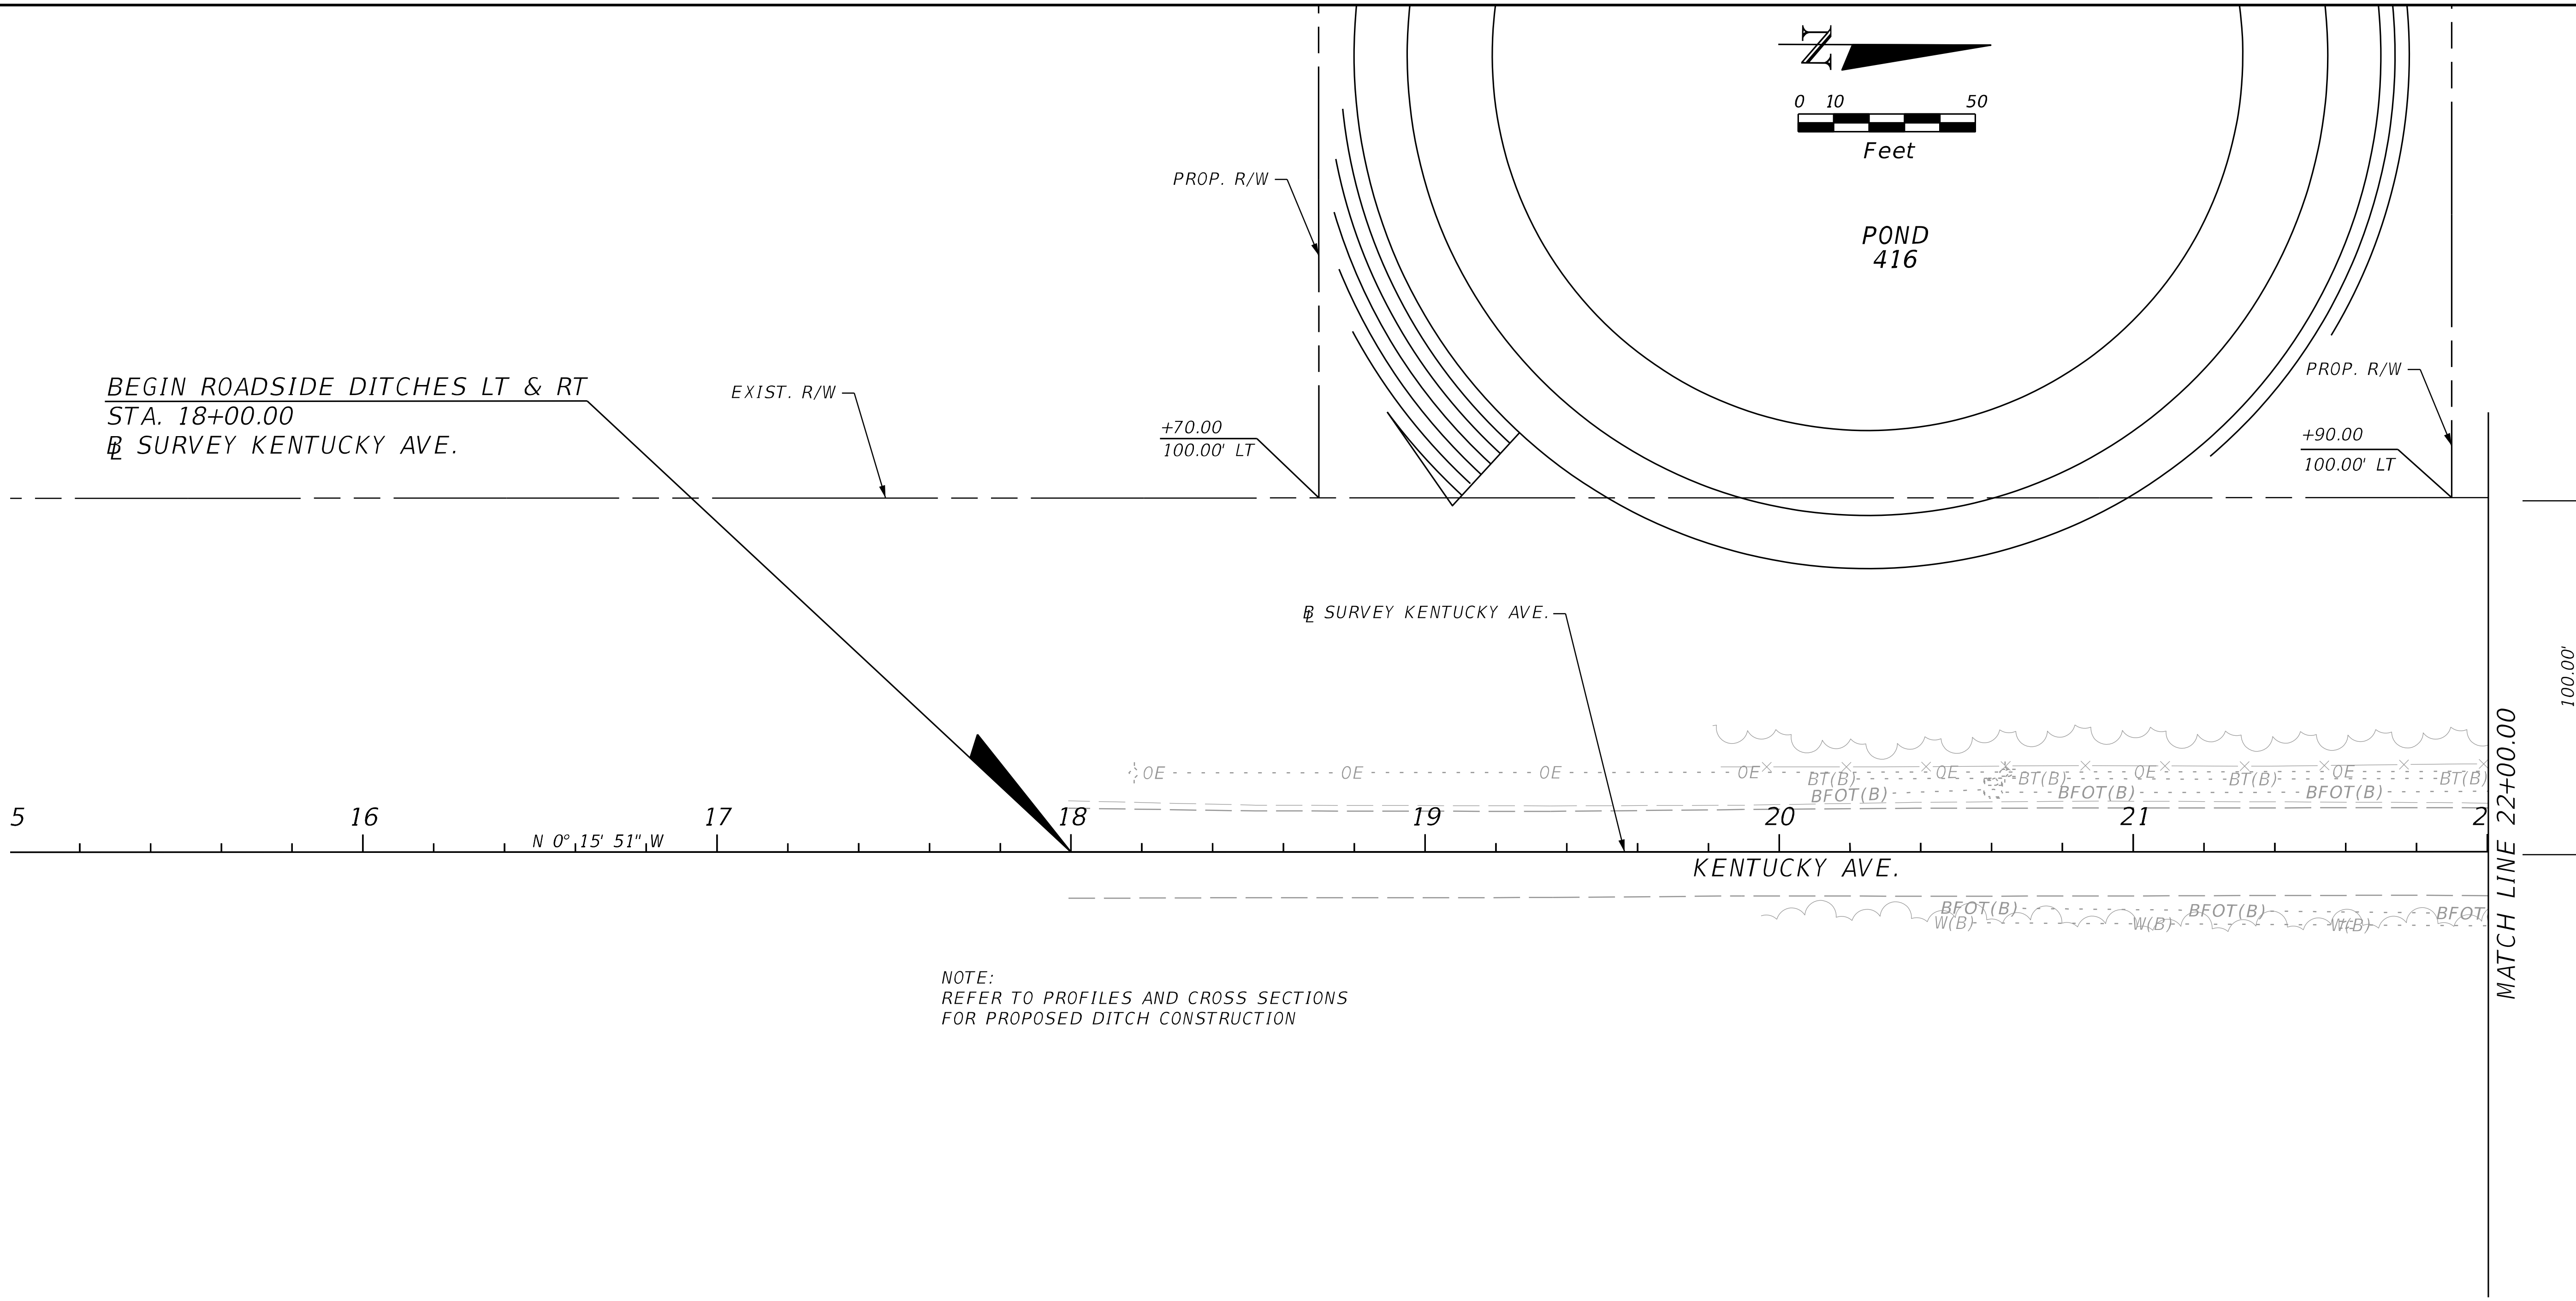

NOTE:
REFER TO PROFILES AND CROSS SECTIONS
FOR PROPOSED DITCH CONSTRUCTION

REVISIONS			
DATE	DESCRIPTION	DATE	DESCRIPTION

STANTEC CONSULTING SERVICES INC.
ENGINEER OF RECORD:
WILLIAM V. ANDERSON, P.E. NO.: 36682
11315 CORPORATE BLVD., SUITE 105
ORLANDO, FLORIDA 32817
(407) 823-8966
CERTIFICATE OF AUTHORIZATION NO. 27013

STATE OF FLORIDA
DEPARTMENT OF TRANSPORTATION

ROAD NO.	COUNTY	FINANCIAL PROJECT ID
SR400	VOLUSIA	408464-2-32-01

ROADWAY PLANS
KENTUCKY AVE.

SHEET NO.
161

jchassee 6/14/2019 4:19:38 PM Default V:\2158\active\CADD\40846423201\roadway\PLANRD815.dgn

THE OFFICIAL RECORD OF THIS SHEET IS THE ELECTRONIC FILE DIGITALLY SIGNED AND SEALED UNDER RULE 61G15-23.004, F.A.C.

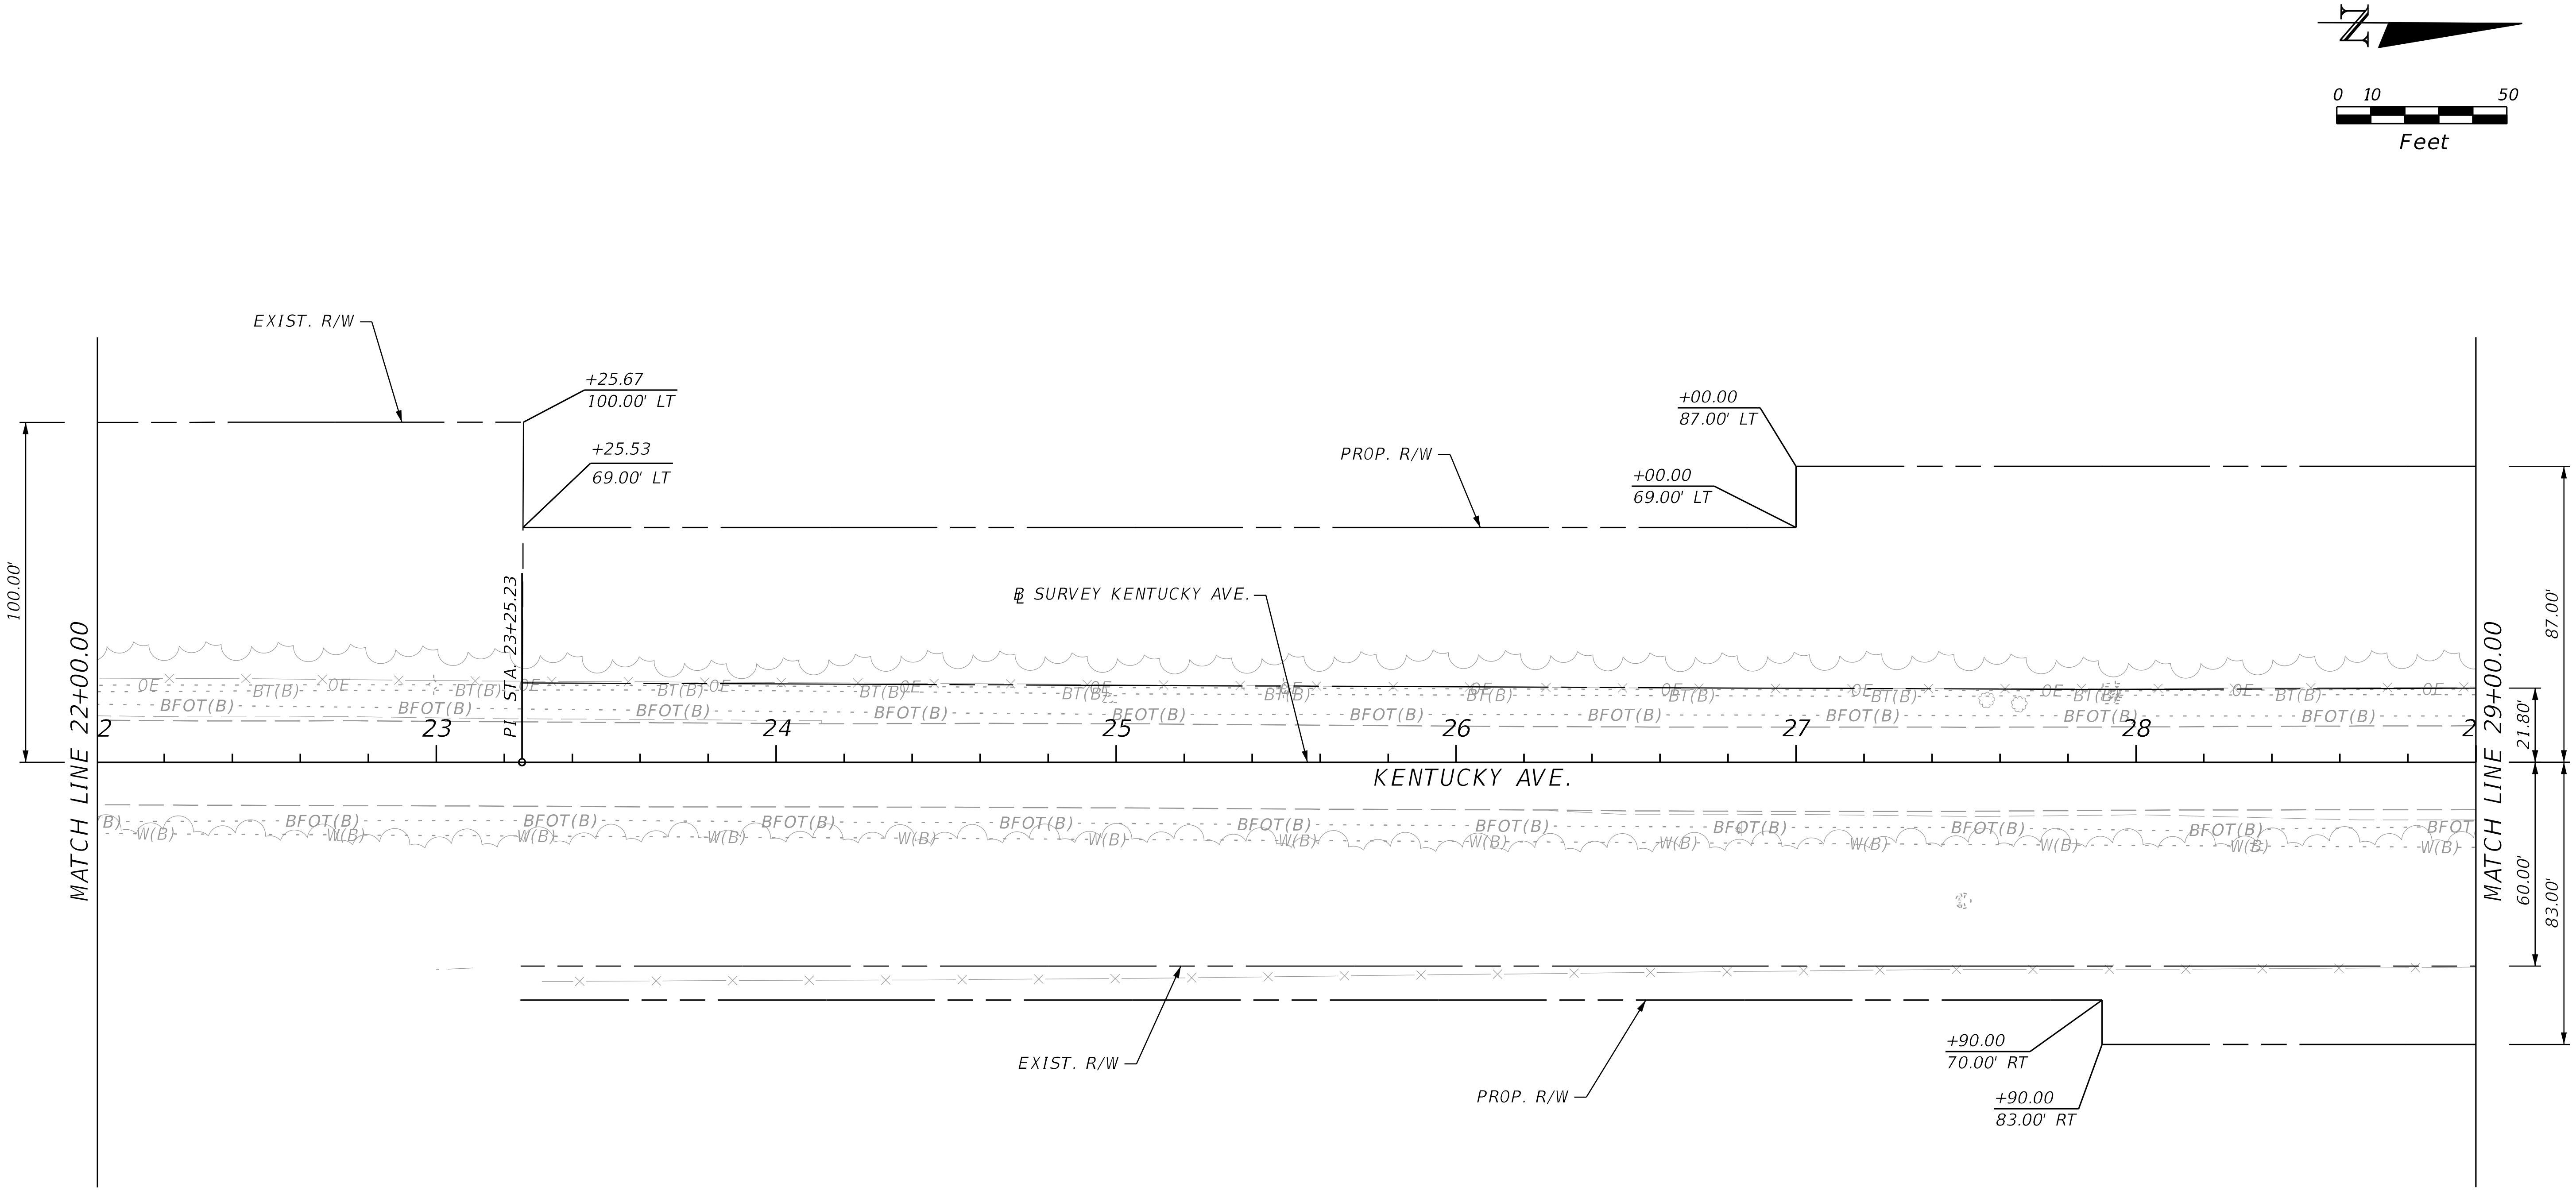

REVISIONS			
DATE	DESCRIPTION	DATE	DESCRIPTION

STANTEC CONSULTING SERVICES INC.
ENGINEER OF RECORD:
WILLIAM V. ANDERSON, P.E. NO.: 36682
11315 CORPORATE BLVD., SUITE 105
ORLANDO, FLORIDA 32817
(407) 823-8966
CERTIFICATE OF AUTHORIZATION NO. 27013

STATE OF FLORIDA
DEPARTMENT OF TRANSPORTATION

ROAD NO.	COUNTY	FINANCIAL PROJECT ID
SR400	VOLUSIA	408464-2-32-01

ROADWAY PLANS
KENTUCKY AVE.

SHEET NO.
162

THE OFFICIAL RECORD OF THIS SHEET IS THE ELECTRONIC FILE DIGITALLY SIGNED AND SEALED UNDER RULE 61G15-23.004, F.A.C.

jchassee 6/14/2019 4:19:40 PM Default V:\2158\active\CADD\40846423201\roadway\PLANRD816.dgn

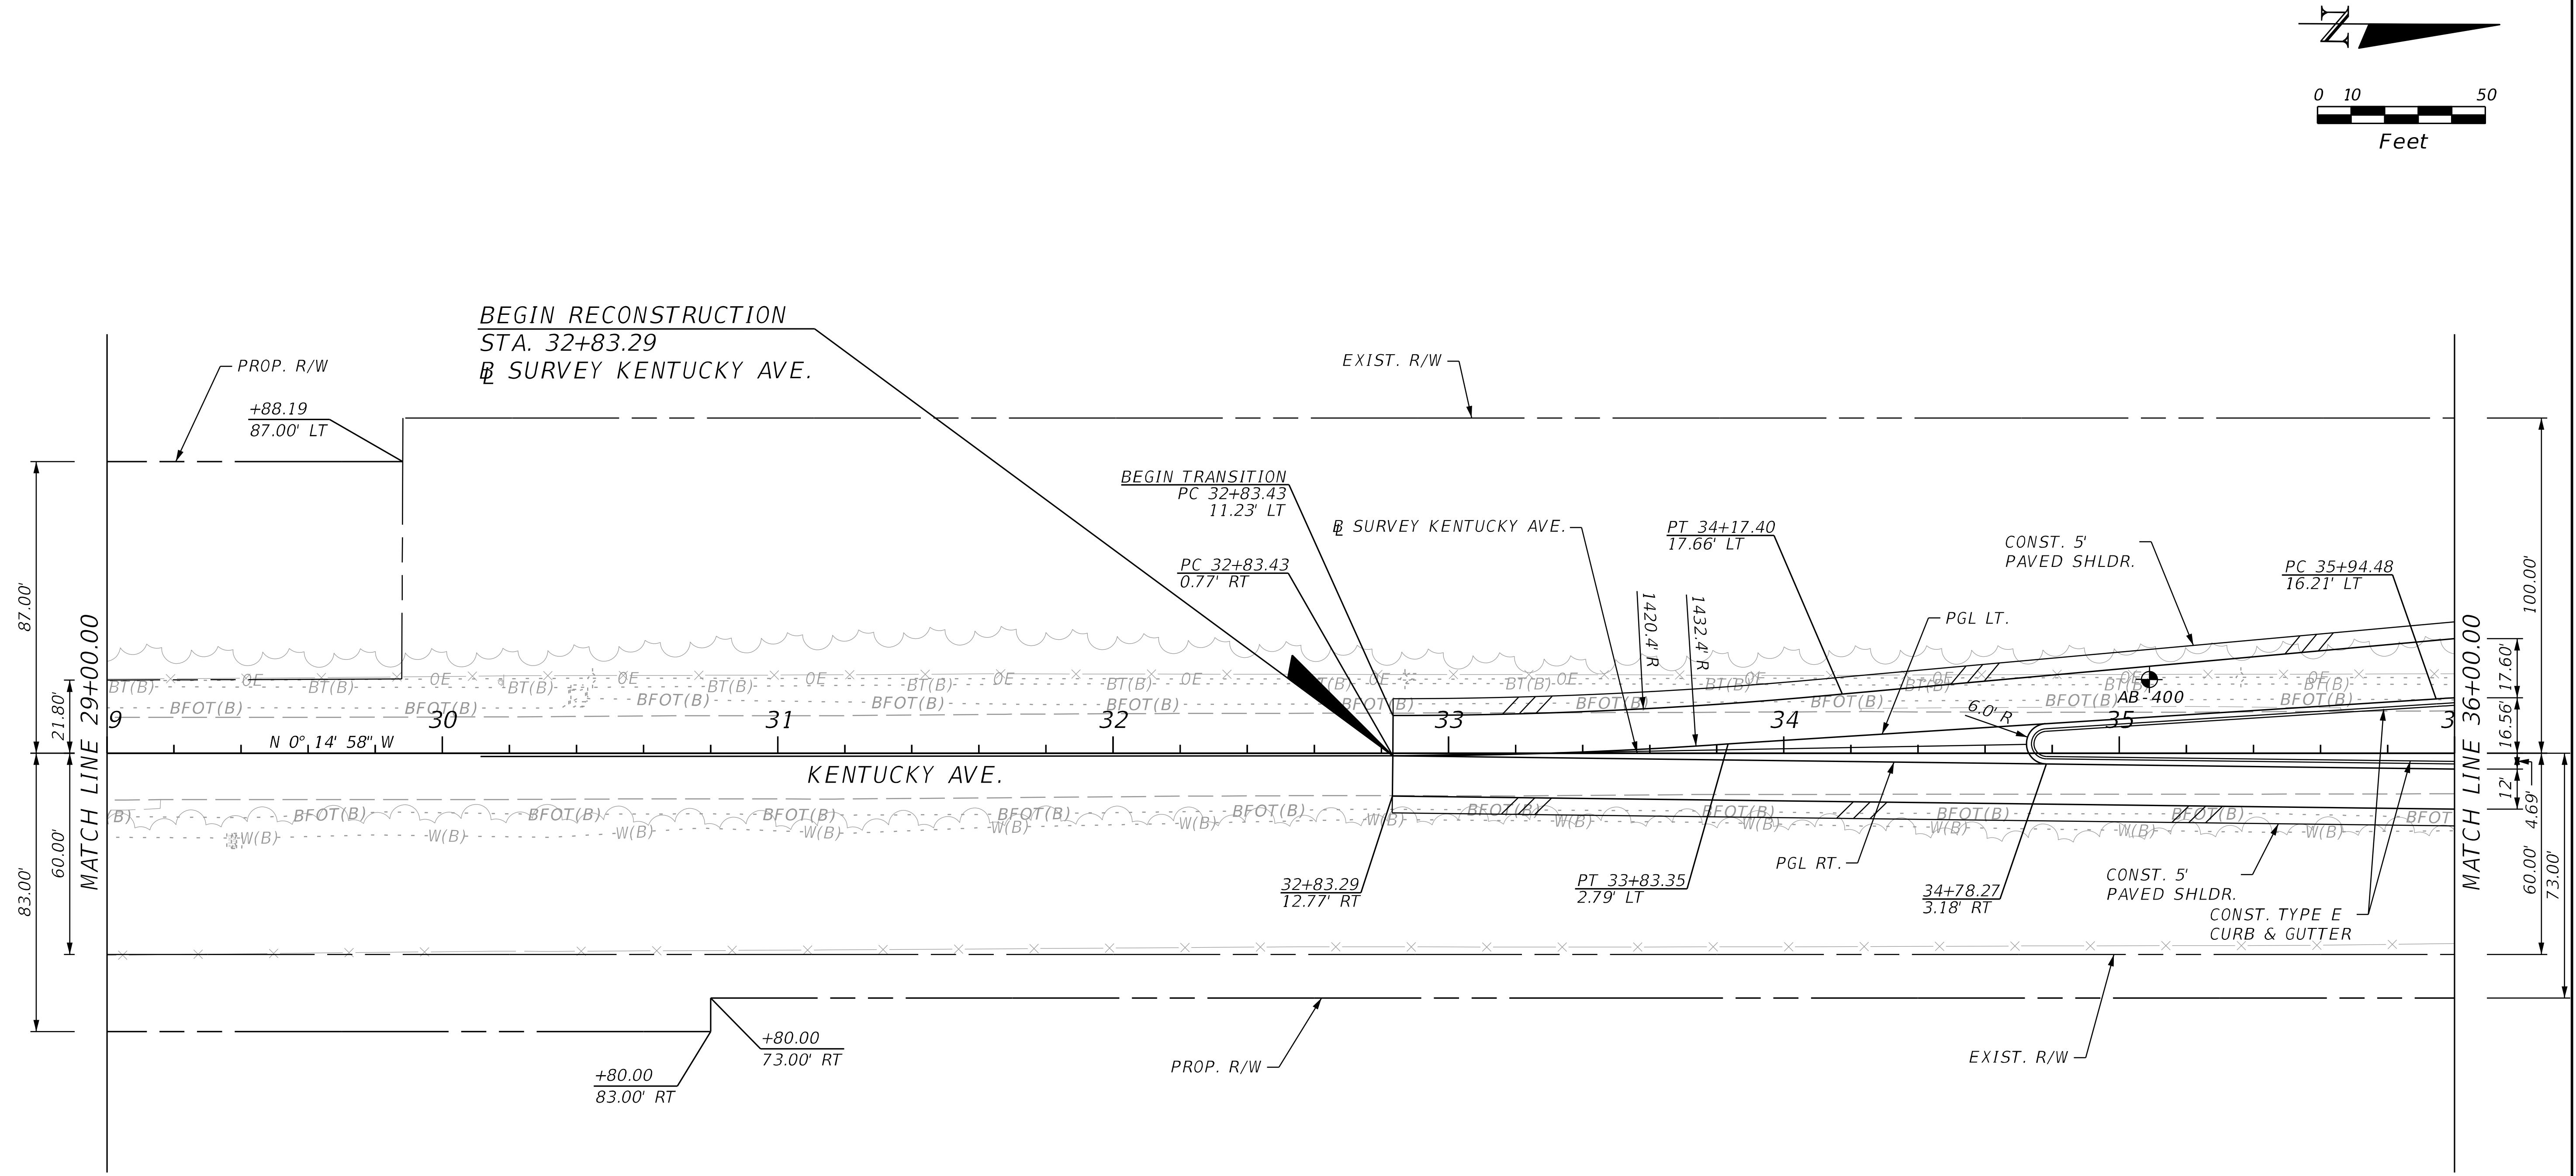

THE OFFICIAL RECORD OF THIS SHEET IS THE ELECTRONIC FILE DIGITALLY SIGNED AND SEALED UNDER RULE 61G15-23.004, F.A.C.

REVISIONS			
DATE	DESCRIPTION	DATE	DESCRIPTION

STANTEC CONSULTING SERVICES INC.
ENGINEER OF RECORD:
WILLIAM V. ANDERSON, P.E. NO.: 36682
11315 CORPORATE BLVD., SUITE 105
ORLANDO, FLORIDA 32817
(407) 823-8966
CERTIFICATE OF AUTHORIZATION NO. 27013

STATE OF FLORIDA
DEPARTMENT OF TRANSPORTATION

ROAD NO.	COUNTY	FINANCIAL PROJECT ID
SR400	VOLUSIA	408464-2-32-01

ROADWAY PLANS
KENTUCKY AVE.

SHEET NO.
163

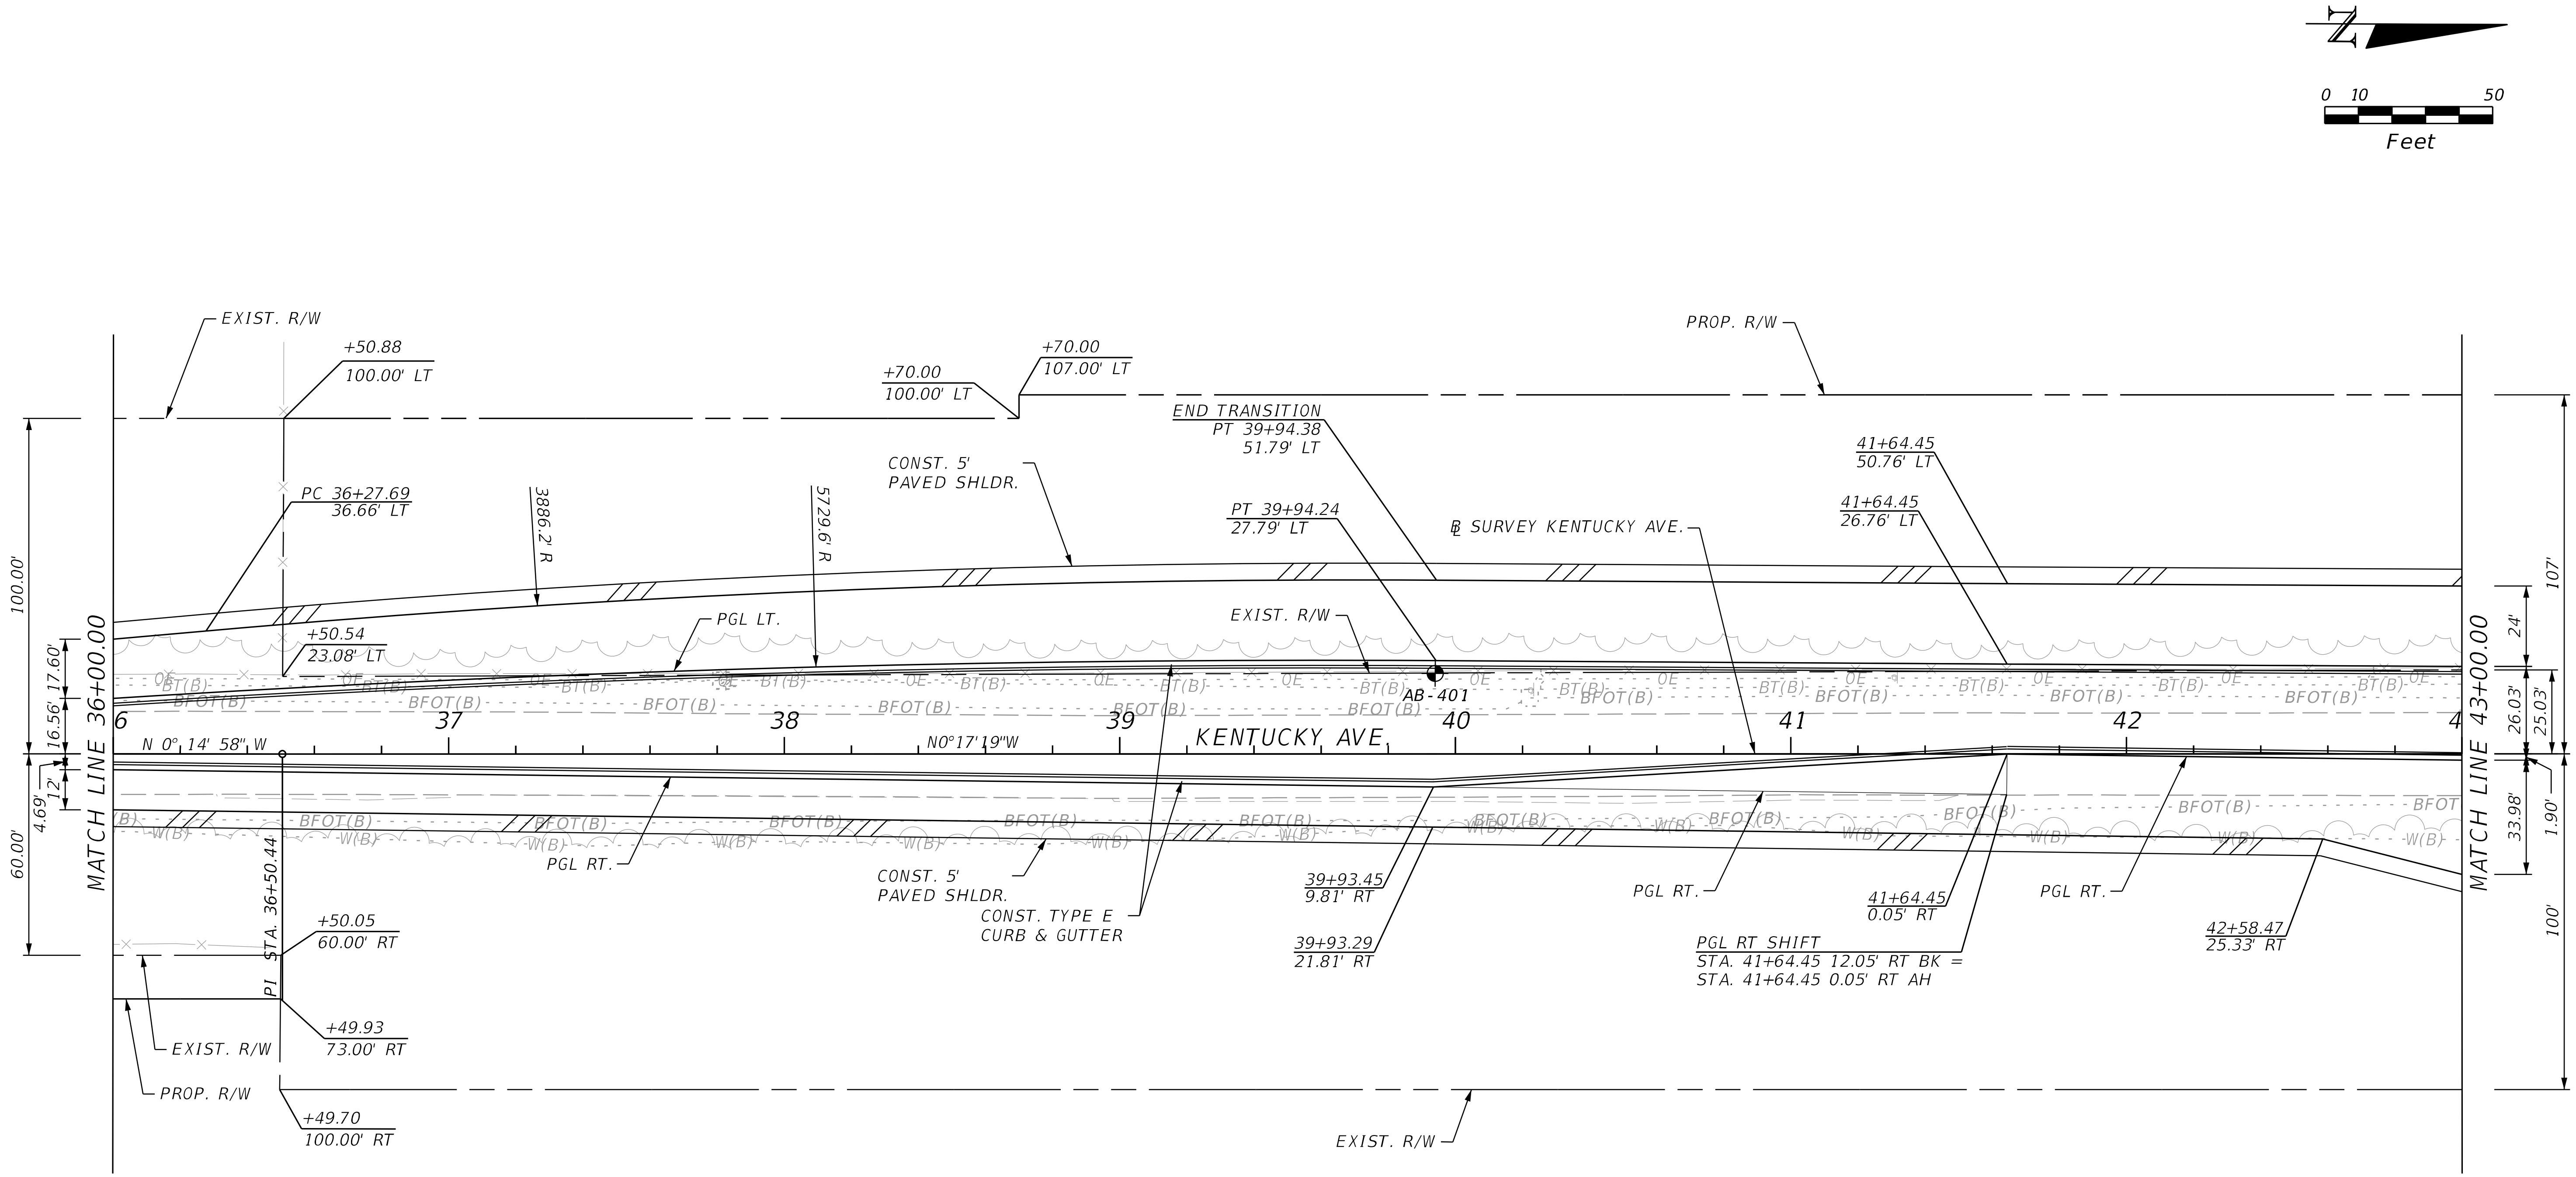

THE OFFICIAL RECORD OF THIS SHEET IS THE ELECTRONIC FILE DIGITALLY SIGNED AND SEALED UNDER RULE 61G15-23.004, F.A.C.

REVISIONS			
DATE	DESCRIPTION	DATE	DESCRIPTION

STANTEC CONSULTING SERVICES INC.
ENGINEER OF RECORD:
WILLIAM V. ANDERSON, P.E. NO.: 36682
11315 CORPORATE BLVD., SUITE 105
ORLANDO, FLORIDA 32817
(407) 823-8966
CERTIFICATE OF AUTHORIZATION NO. 27013

STATE OF FLORIDA
DEPARTMENT OF TRANSPORTATION

ROAD NO.	COUNTY	FINANCIAL PROJECT ID
SR400	VOLUSIA	408464-2-32-01

ROADWAY PLANS
KENTUCKY AVE.

SHEET NO.
164

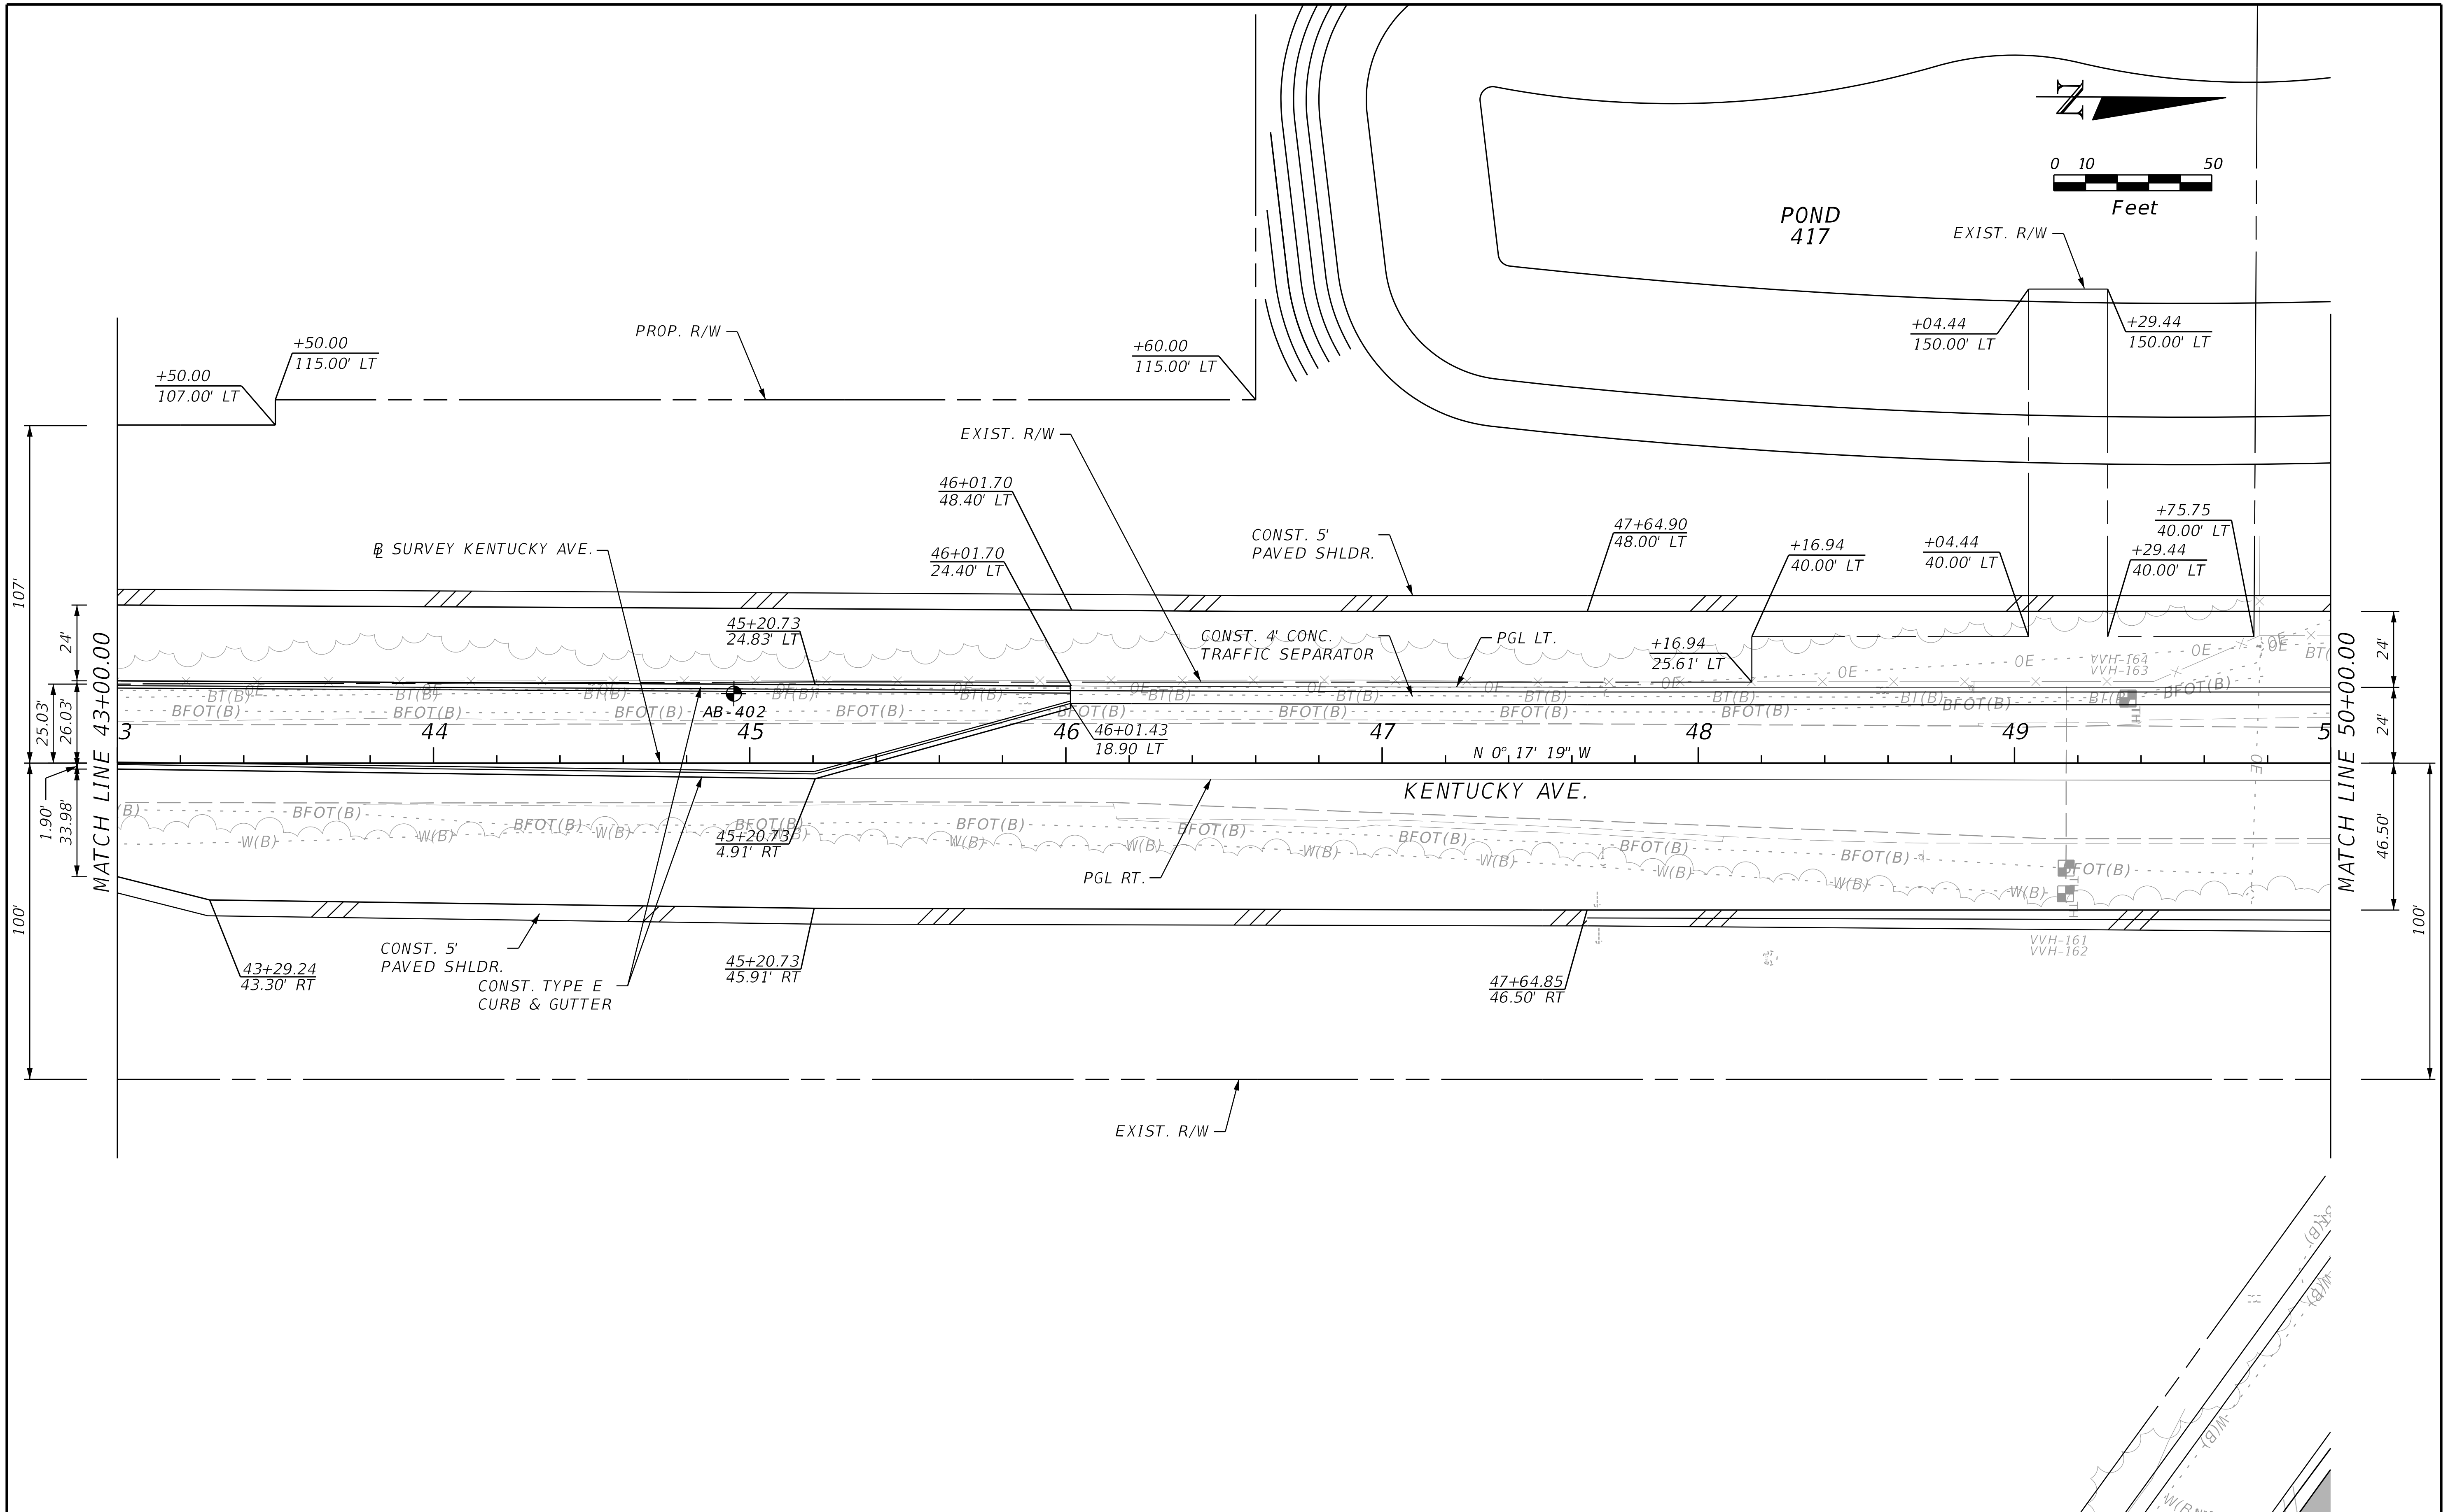

THE OFFICIAL RECORD OF THIS SHEET IS THE ELECTRONIC FILE DIGITALLY SIGNED AND SEALED UNDER RULE 61G15-23.004, F.A.C.

REVISIONS			
DATE	DESCRIPTION	DATE	DESCRIPTION

STANTEC CONSULTING SERVICES INC.
ENGINEER OF RECORD:
WILLIAM V. ANDERSON, P.E. NO.: 36682
11315 CORPORATE BLVD., SUITE 105
ORLANDO, FLORIDA 32817
(407) 823-8966
CERTIFICATE OF AUTHORIZATION NO. 27013

STATE OF FLORIDA
DEPARTMENT OF TRANSPORTATION

ROAD NO.	COUNTY	FINANCIAL PROJECT ID
SR400	VOLUSIA	408464-2-32-01

ROADWAY PLANS
KENTUCKY AVE.

SHEET NO.
165

jchassee 6/14/2019 4:19:46 PM Default V:\2158\active\CADD\40846423201\roadway\PLANRD819.dgn

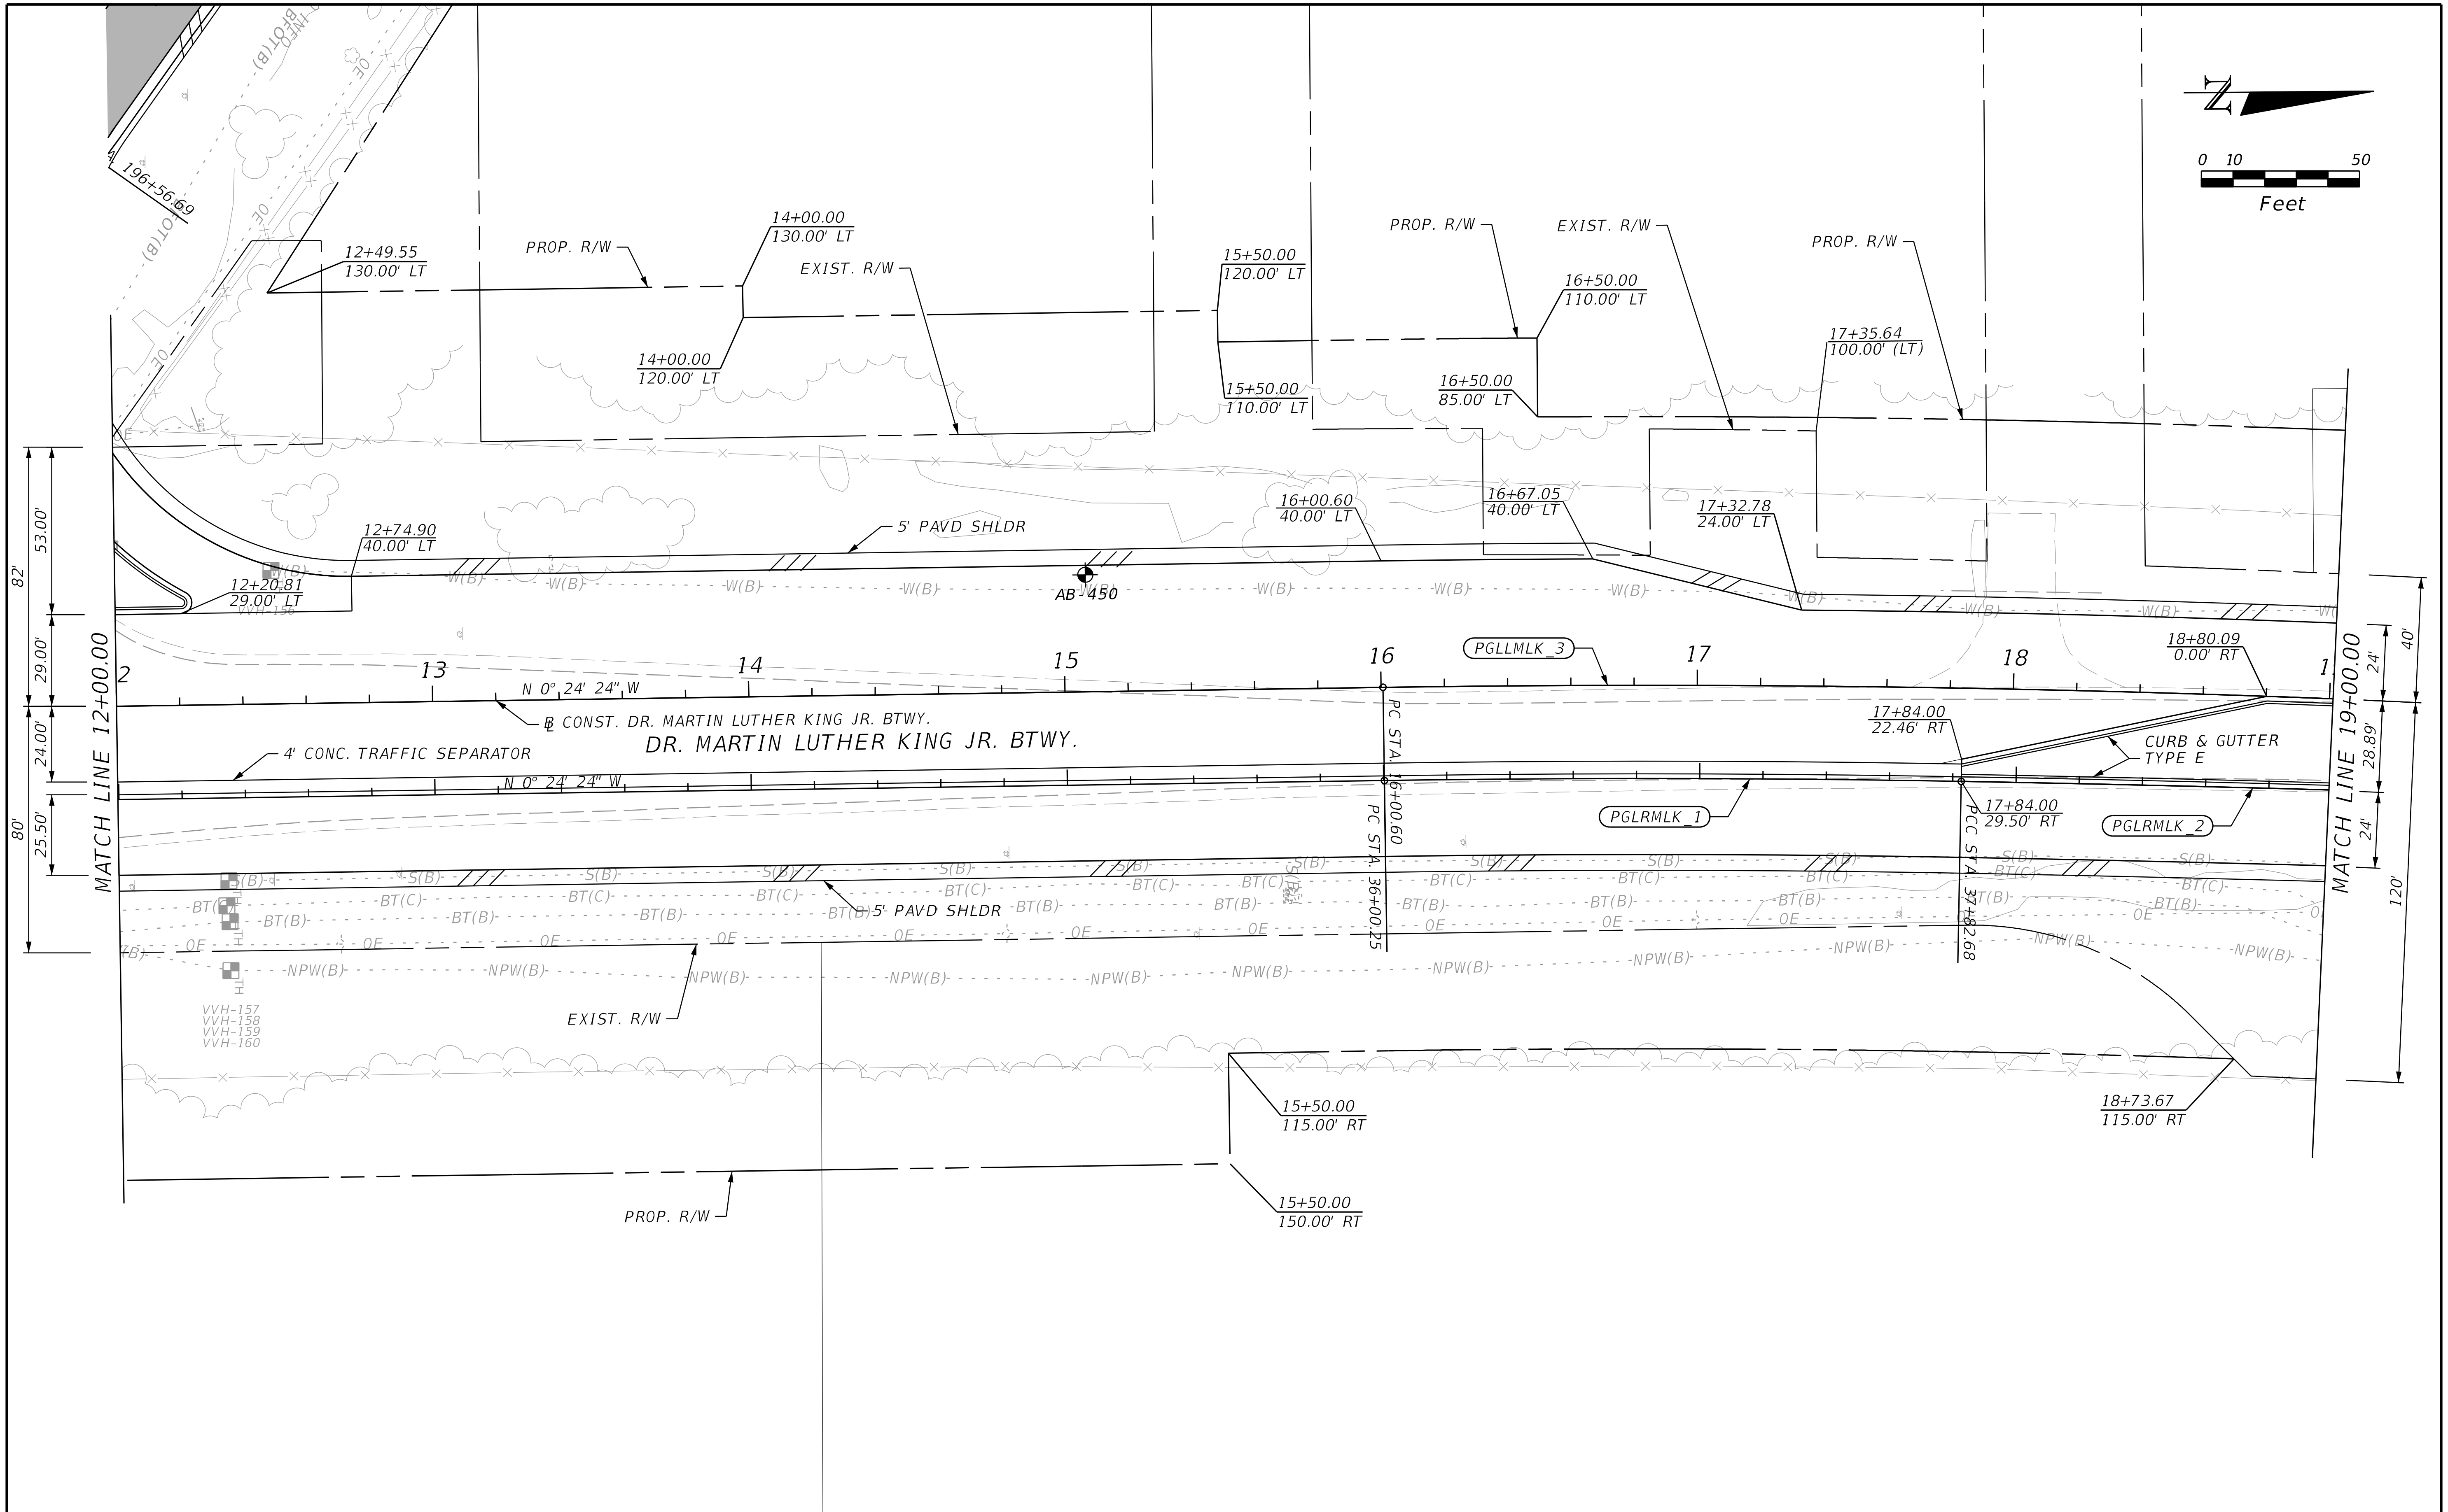

THE OFFICIAL RECORD OF THIS SHEET IS THE ELECTRONIC FILE DIGITALLY SIGNED AND SEALED UNDER RULE 61G15-23.004, F.A.C.

REVISIONS			
DATE	DESCRIPTION	DATE	DESCRIPTION

STANTEC CONSULTING SERVICES INC.
ENGINEER OF RECORD:
WILLIAM V. ANDERSON, P.E. NO.: 36682
11315 CORPORATE BLVD., SUITE 105
ORLANDO, FLORIDA 32817
(407) 823-8966
CERTIFICATE OF AUTHORIZATION NO. 27013

STATE OF FLORIDA
DEPARTMENT OF TRANSPORTATION

ROAD NO.	COUNTY	FINANCIAL PROJECT ID
SR400	VOLUSIA	408464-2-32-01

ROADWAY PLANS
M.L.K. JR. BTWY.

SHEET NO.
166

jchassee 6/14/2019 4:19:48 PM Default V:\2158\active\CADD\40846423201\roadway\PLANRD820.dgn

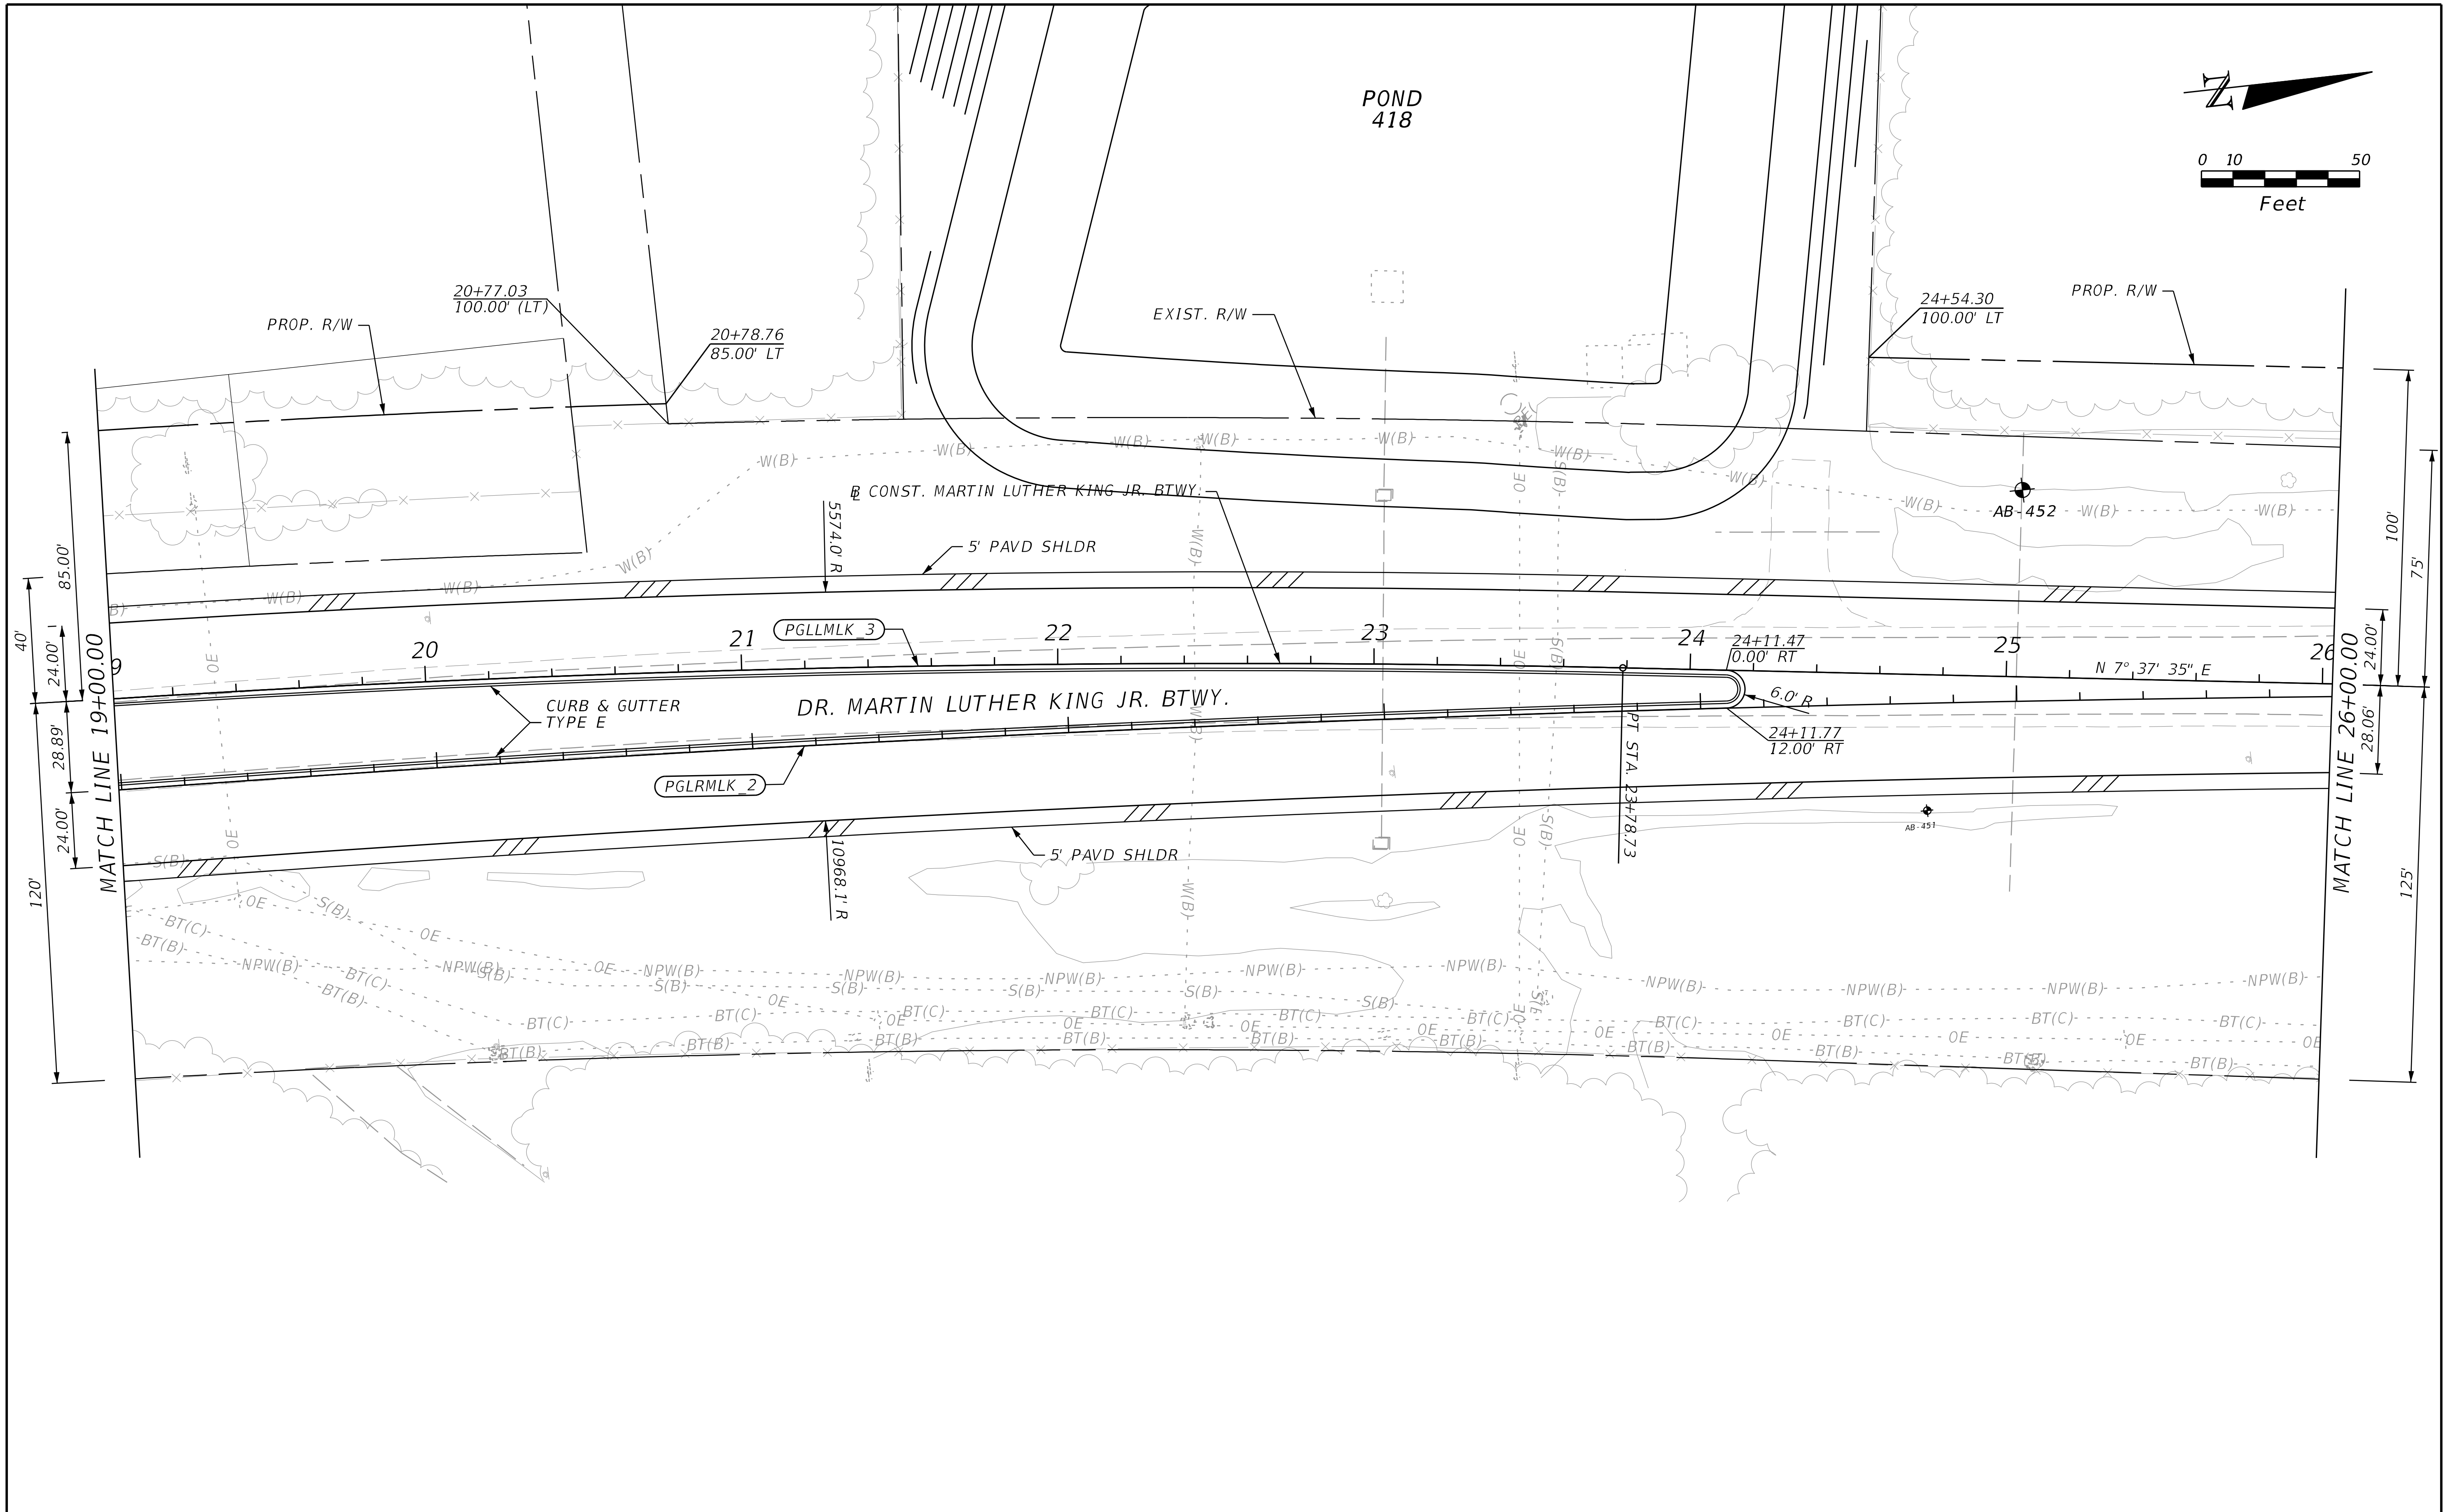

REVISIONS			
DATE	DESCRIPTION	DATE	DESCRIPTION

STANTEC CONSULTING SERVICES INC.
ENGINEER OF RECORD:
WILLIAM V. ANDERSON, P.E. NO.: 36682
11315 CORPORATE BLVD., SUITE 105
ORLANDO, FLORIDA 32817
(407) 823-8966
CERTIFICATE OF AUTHORIZATION NO. 27013

STATE OF FLORIDA
DEPARTMENT OF TRANSPORTATION

ROAD NO.	COUNTY	FINANCIAL PROJECT ID
SR400	VOLUSIA	408464-2-32-01

ROADWAY PLANS
M.L.K. JR. BTWY.

SHEET NO.
167

jchassee 6/14/2019 4:19:50 PM Default V:\2158\active\CADD\40846423201\roadway\PLANRD821.dgn

THE OFFICIAL RECORD OF THIS SHEET IS THE ELECTRONIC FILE DIGITALLY SIGNED AND SEALED UNDER RULE 61G15-23.004, F.A.C.

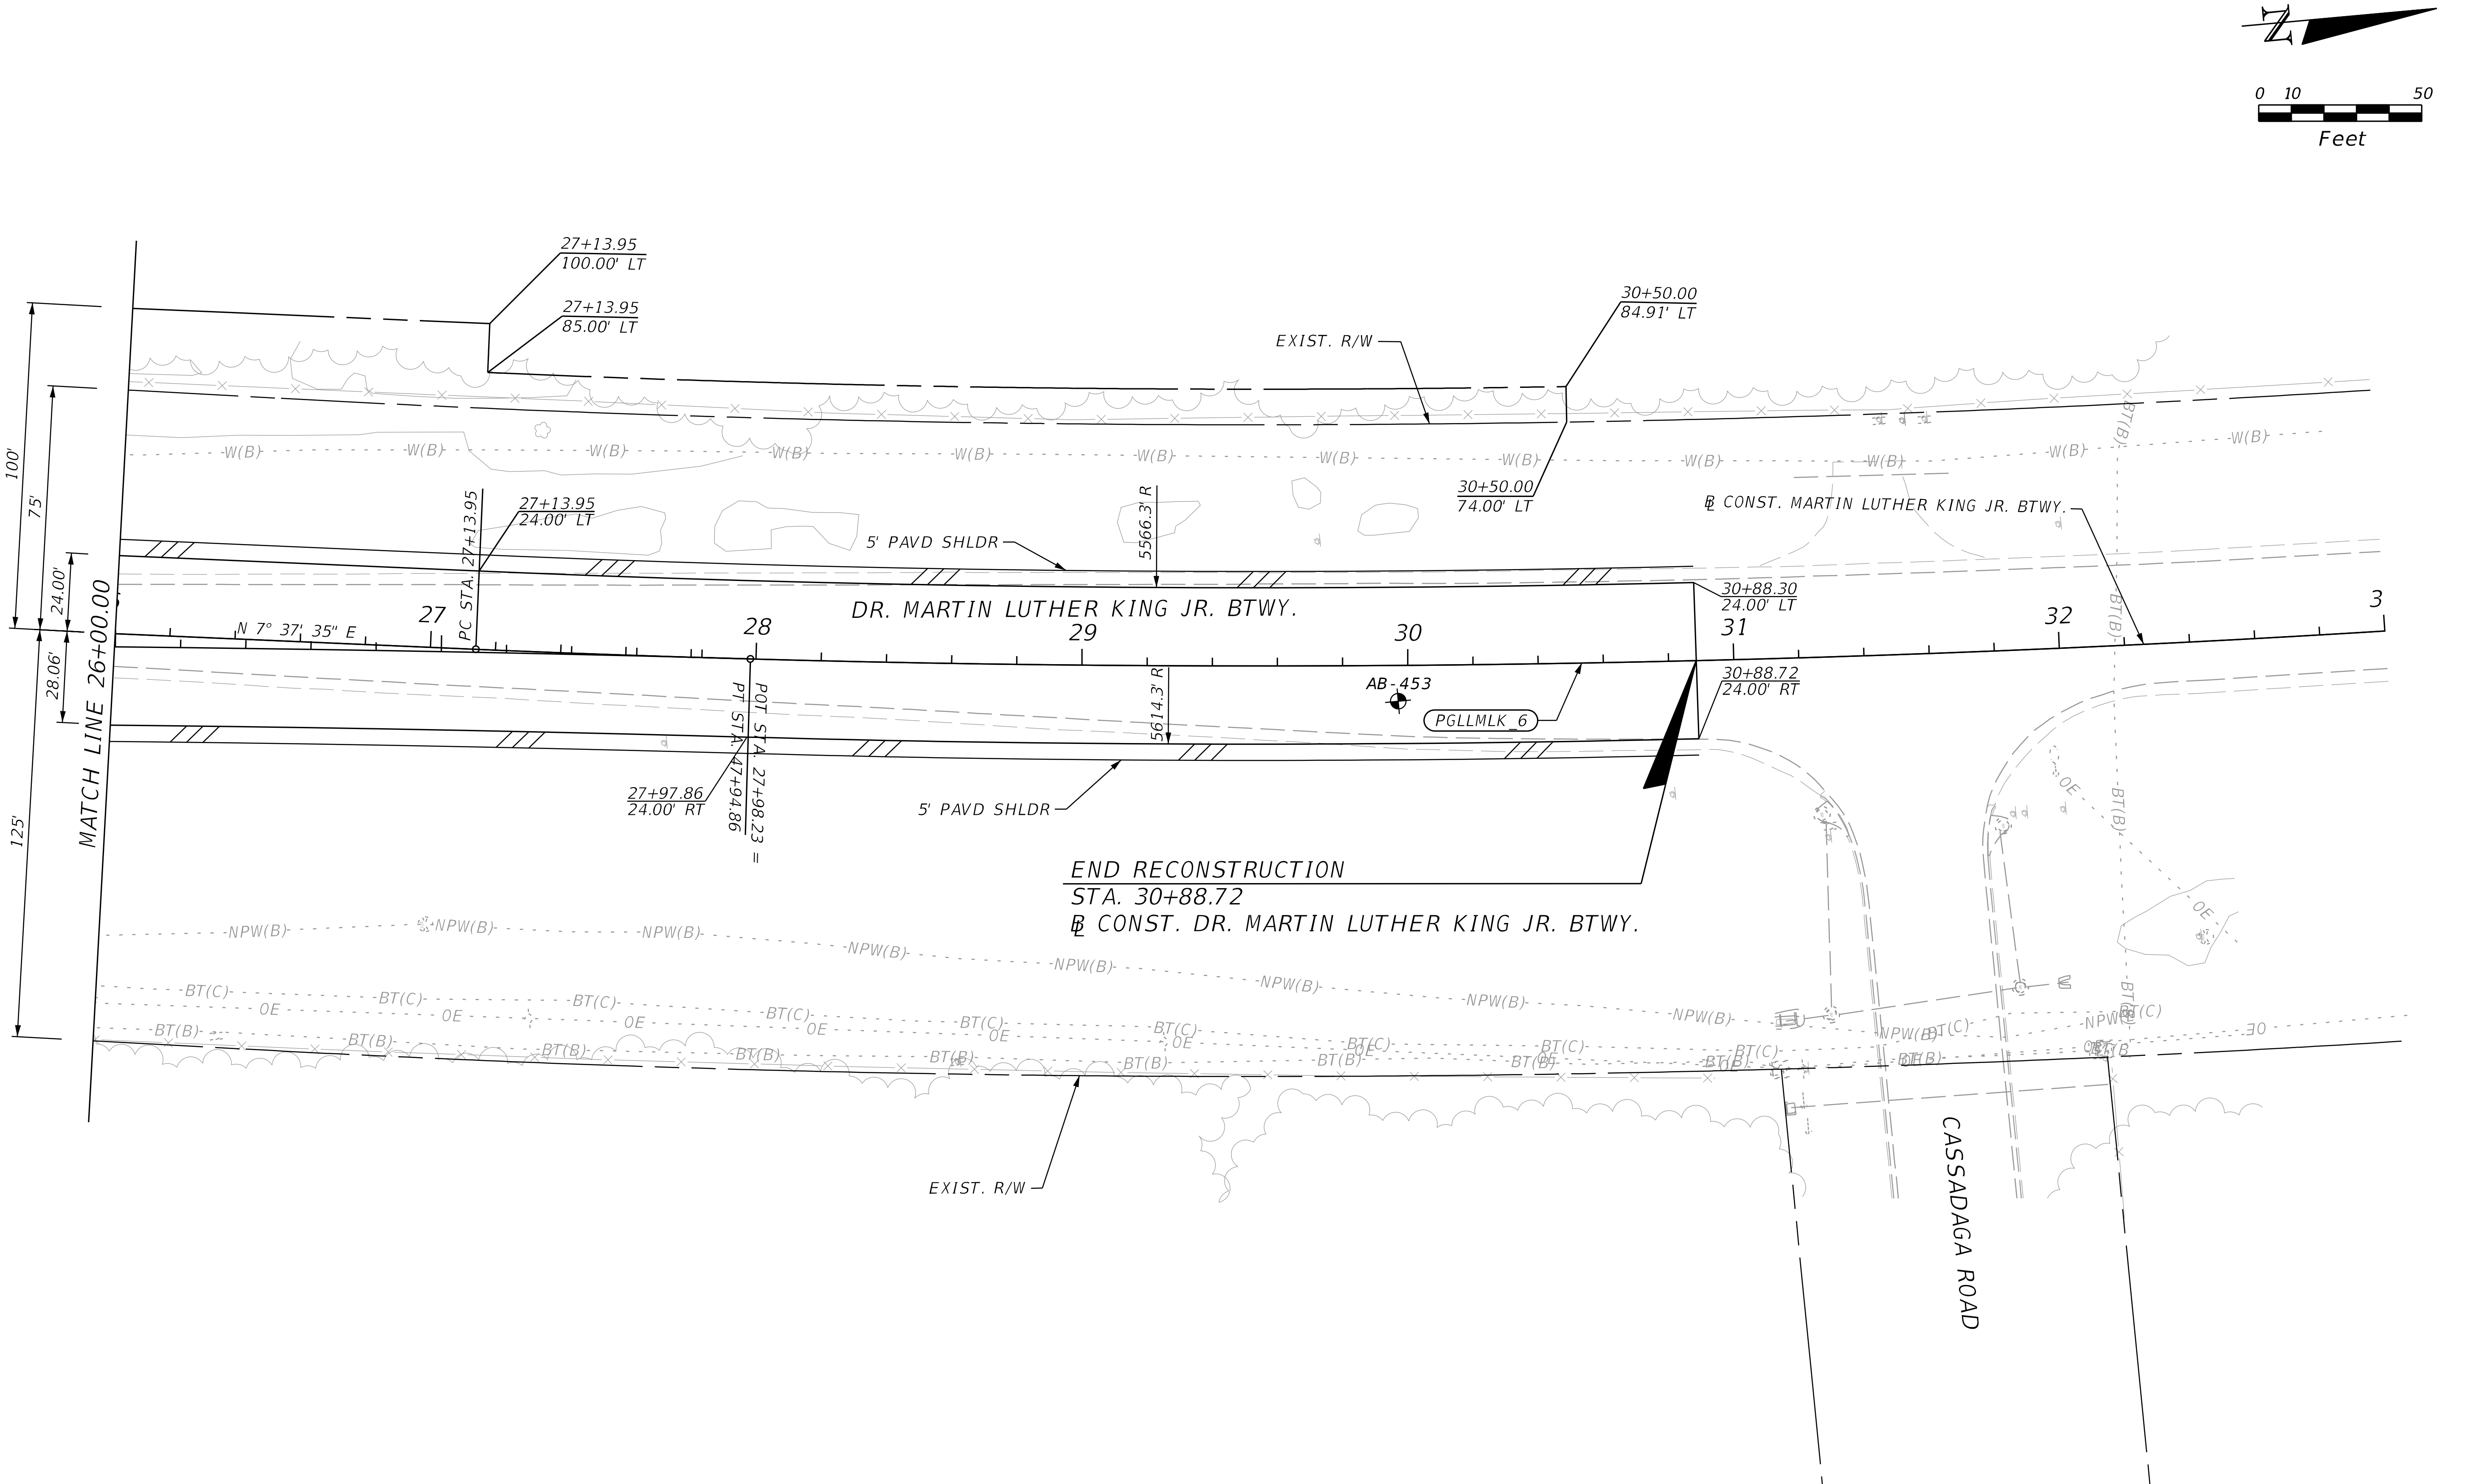

THE OFFICIAL RECORD OF THIS SHEET IS THE ELECTRONIC FILE DIGITALLY SIGNED AND SEALED UNDER RULE 61G15-23.004, F.A.C.

REVISIONS			
DATE	DESCRIPTION	DATE	DESCRIPTION

STANTEC CONSULTING SERVICES INC.
ENGINEER OF RECORD:
WILLIAM V. ANDERSON, P.E. NO.: 36682
11315 CORPORATE BLVD., SUITE 105
ORLANDO, FLORIDA 32817
(407) 823-8966
CERTIFICATE OF AUTHORIZATION NO. 27013

STATE OF FLORIDA
DEPARTMENT OF TRANSPORTATION

ROAD NO.	COUNTY	FINANCIAL PROJECT ID
SR400	VOLUSIA	408464-2-32-01

ROADWAY PLANS
M.L.K. JR. BTWY.

SHEET NO.
168

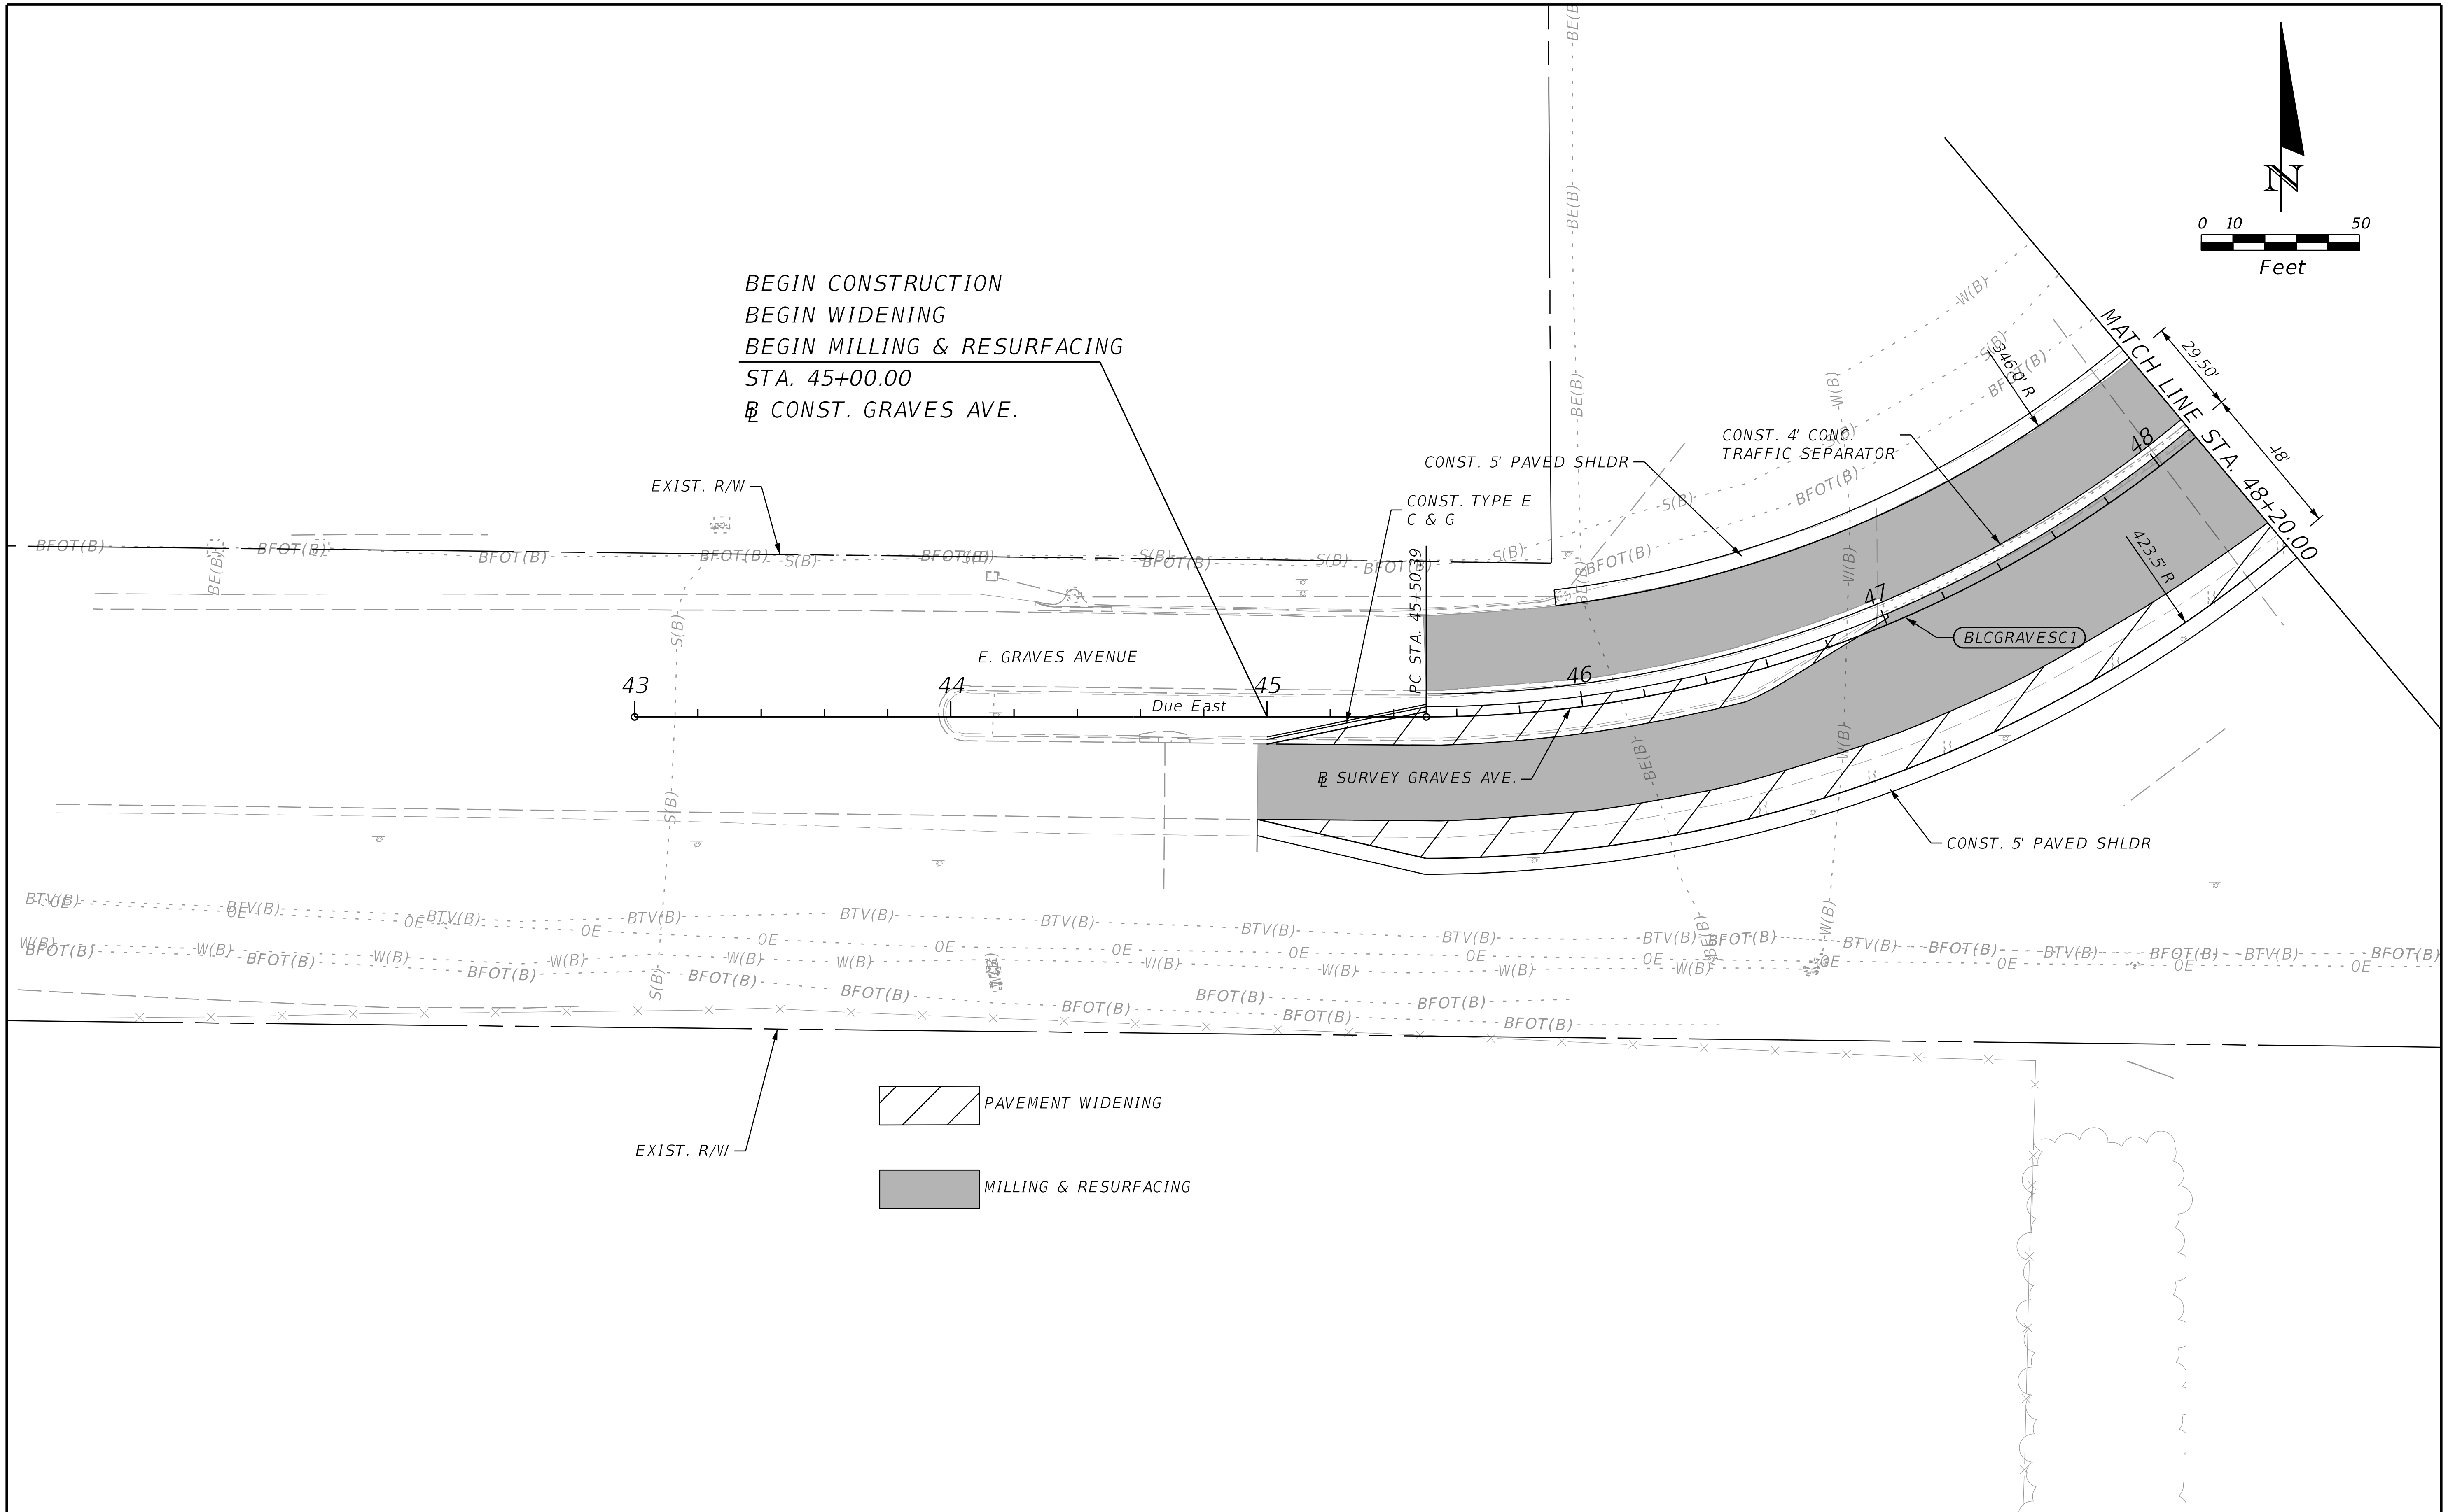

REVISIONS			
DATE	DESCRIPTION	DATE	DESCRIPTION

STANTEC CONSULTING SERVICES INC.
ENGINEER OF RECORD:
WILLIAM V. ANDERSON, P.E. NO.: 36682
11315 CORPORATE BLVD., SUITE 105
ORLANDO, FLORIDA 32817
(407) 823-8966
CERTIFICATE OF AUTHORIZATION NO. 27013

STATE OF FLORIDA
DEPARTMENT OF TRANSPORTATION

ROAD NO.	COUNTY	FINANCIAL PROJECT ID
SR400	VOLUSIA	408464-2-32-01

ROADWAY PLANS
GRAVES AVE.

SHEET NO. 169

THE OFFICIAL RECORD OF THIS SHEET IS THE ELECTRONIC FILE DIGITALLY SIGNED AND SEALED UNDER RULE 61G15-23.004, F.A.C.

jchassee 6/14/2019 4:19:54 PM Default V:\2158\active\CADD\40846423201\roadway\PLANRD814.dgn

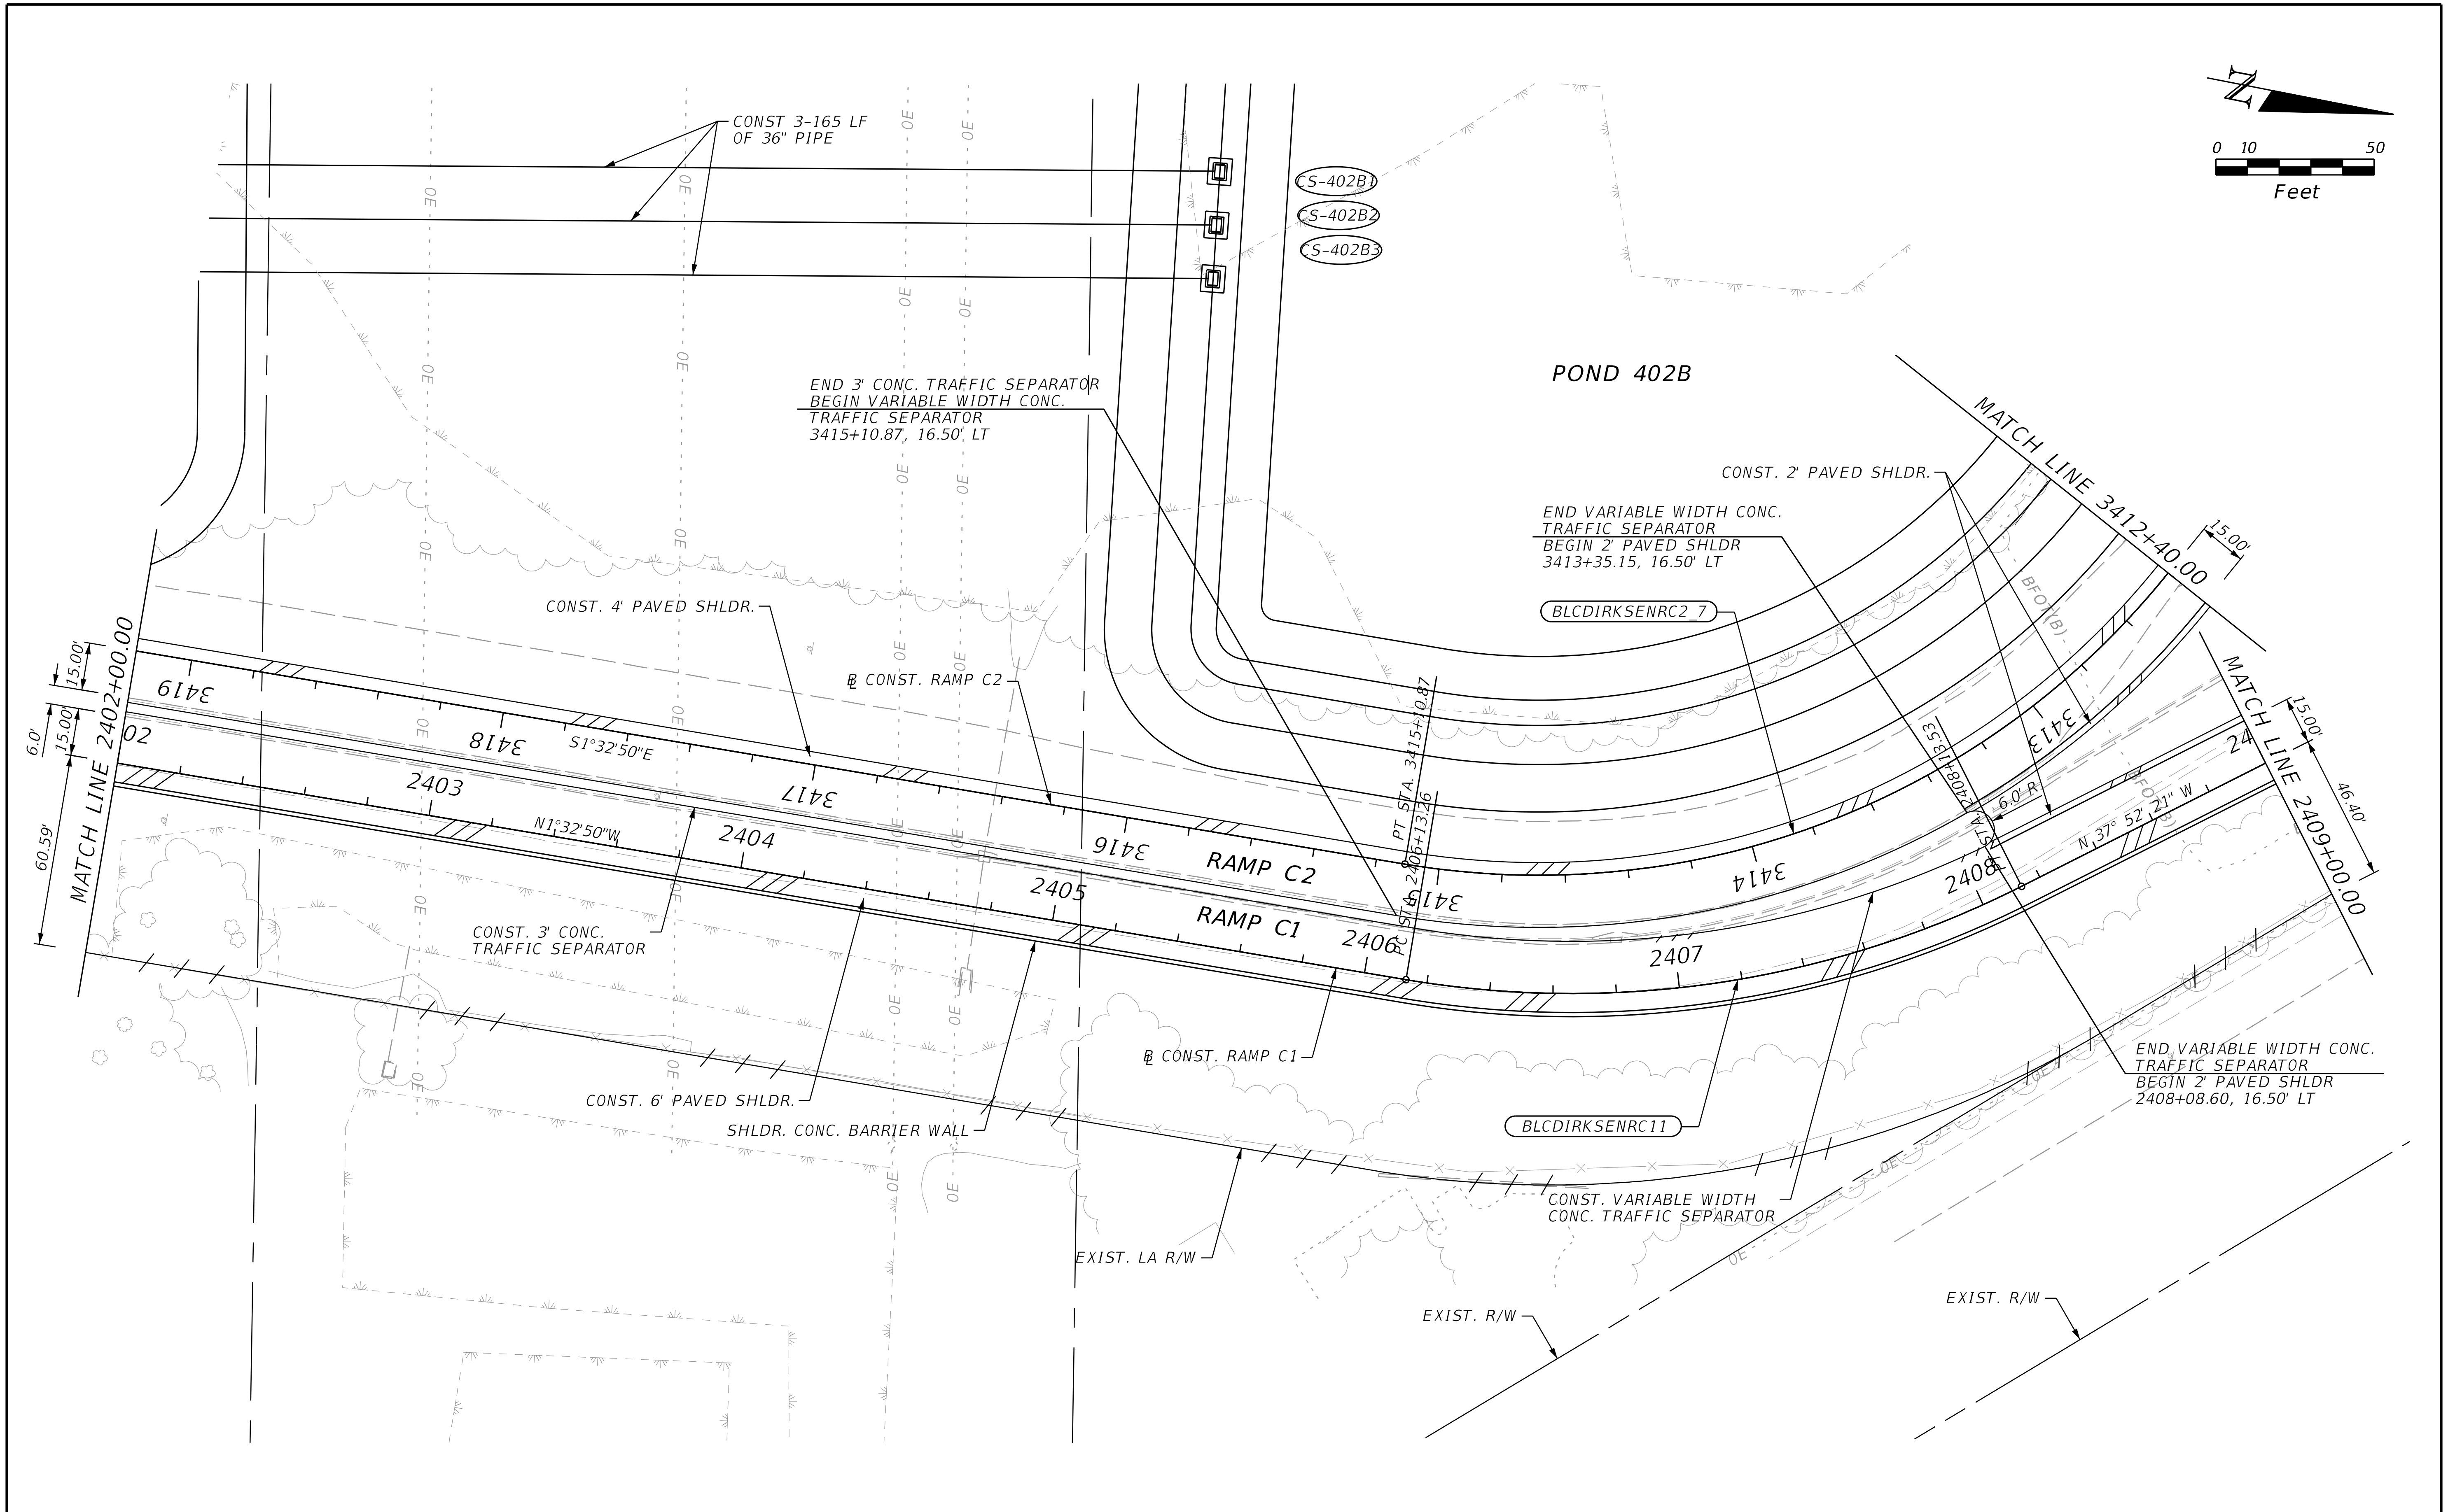

THE OFFICIAL RECORD OF THIS SHEET IS THE ELECTRONIC FILE DIGITALLY SIGNED AND SEALED UNDER RULE 61G15-23.004, F.A.C.

REVISIONS			
DATE	DESCRIPTION	DATE	DESCRIPTION

STANTEC CONSULTING SERVICES INC.
ENGINEER OF RECORD:
WILLIAM V. ANDERSON, P.E. NO.: 36682
11315 CORPORATE BLVD., SUITE 105
ORLANDO, FLORIDA 32817
(407) 823-8966
CERTIFICATE OF AUTHORIZATION NO. 27013

STATE OF FLORIDA
DEPARTMENT OF TRANSPORTATION

ROAD NO.	COUNTY	FINANCIAL PROJECT ID
SR400	VOLUSIA	408464-2-32-01

ROADWAY PLANS
DIRKSEN DR. RAMP C1 & C2

SHEET NO.
170

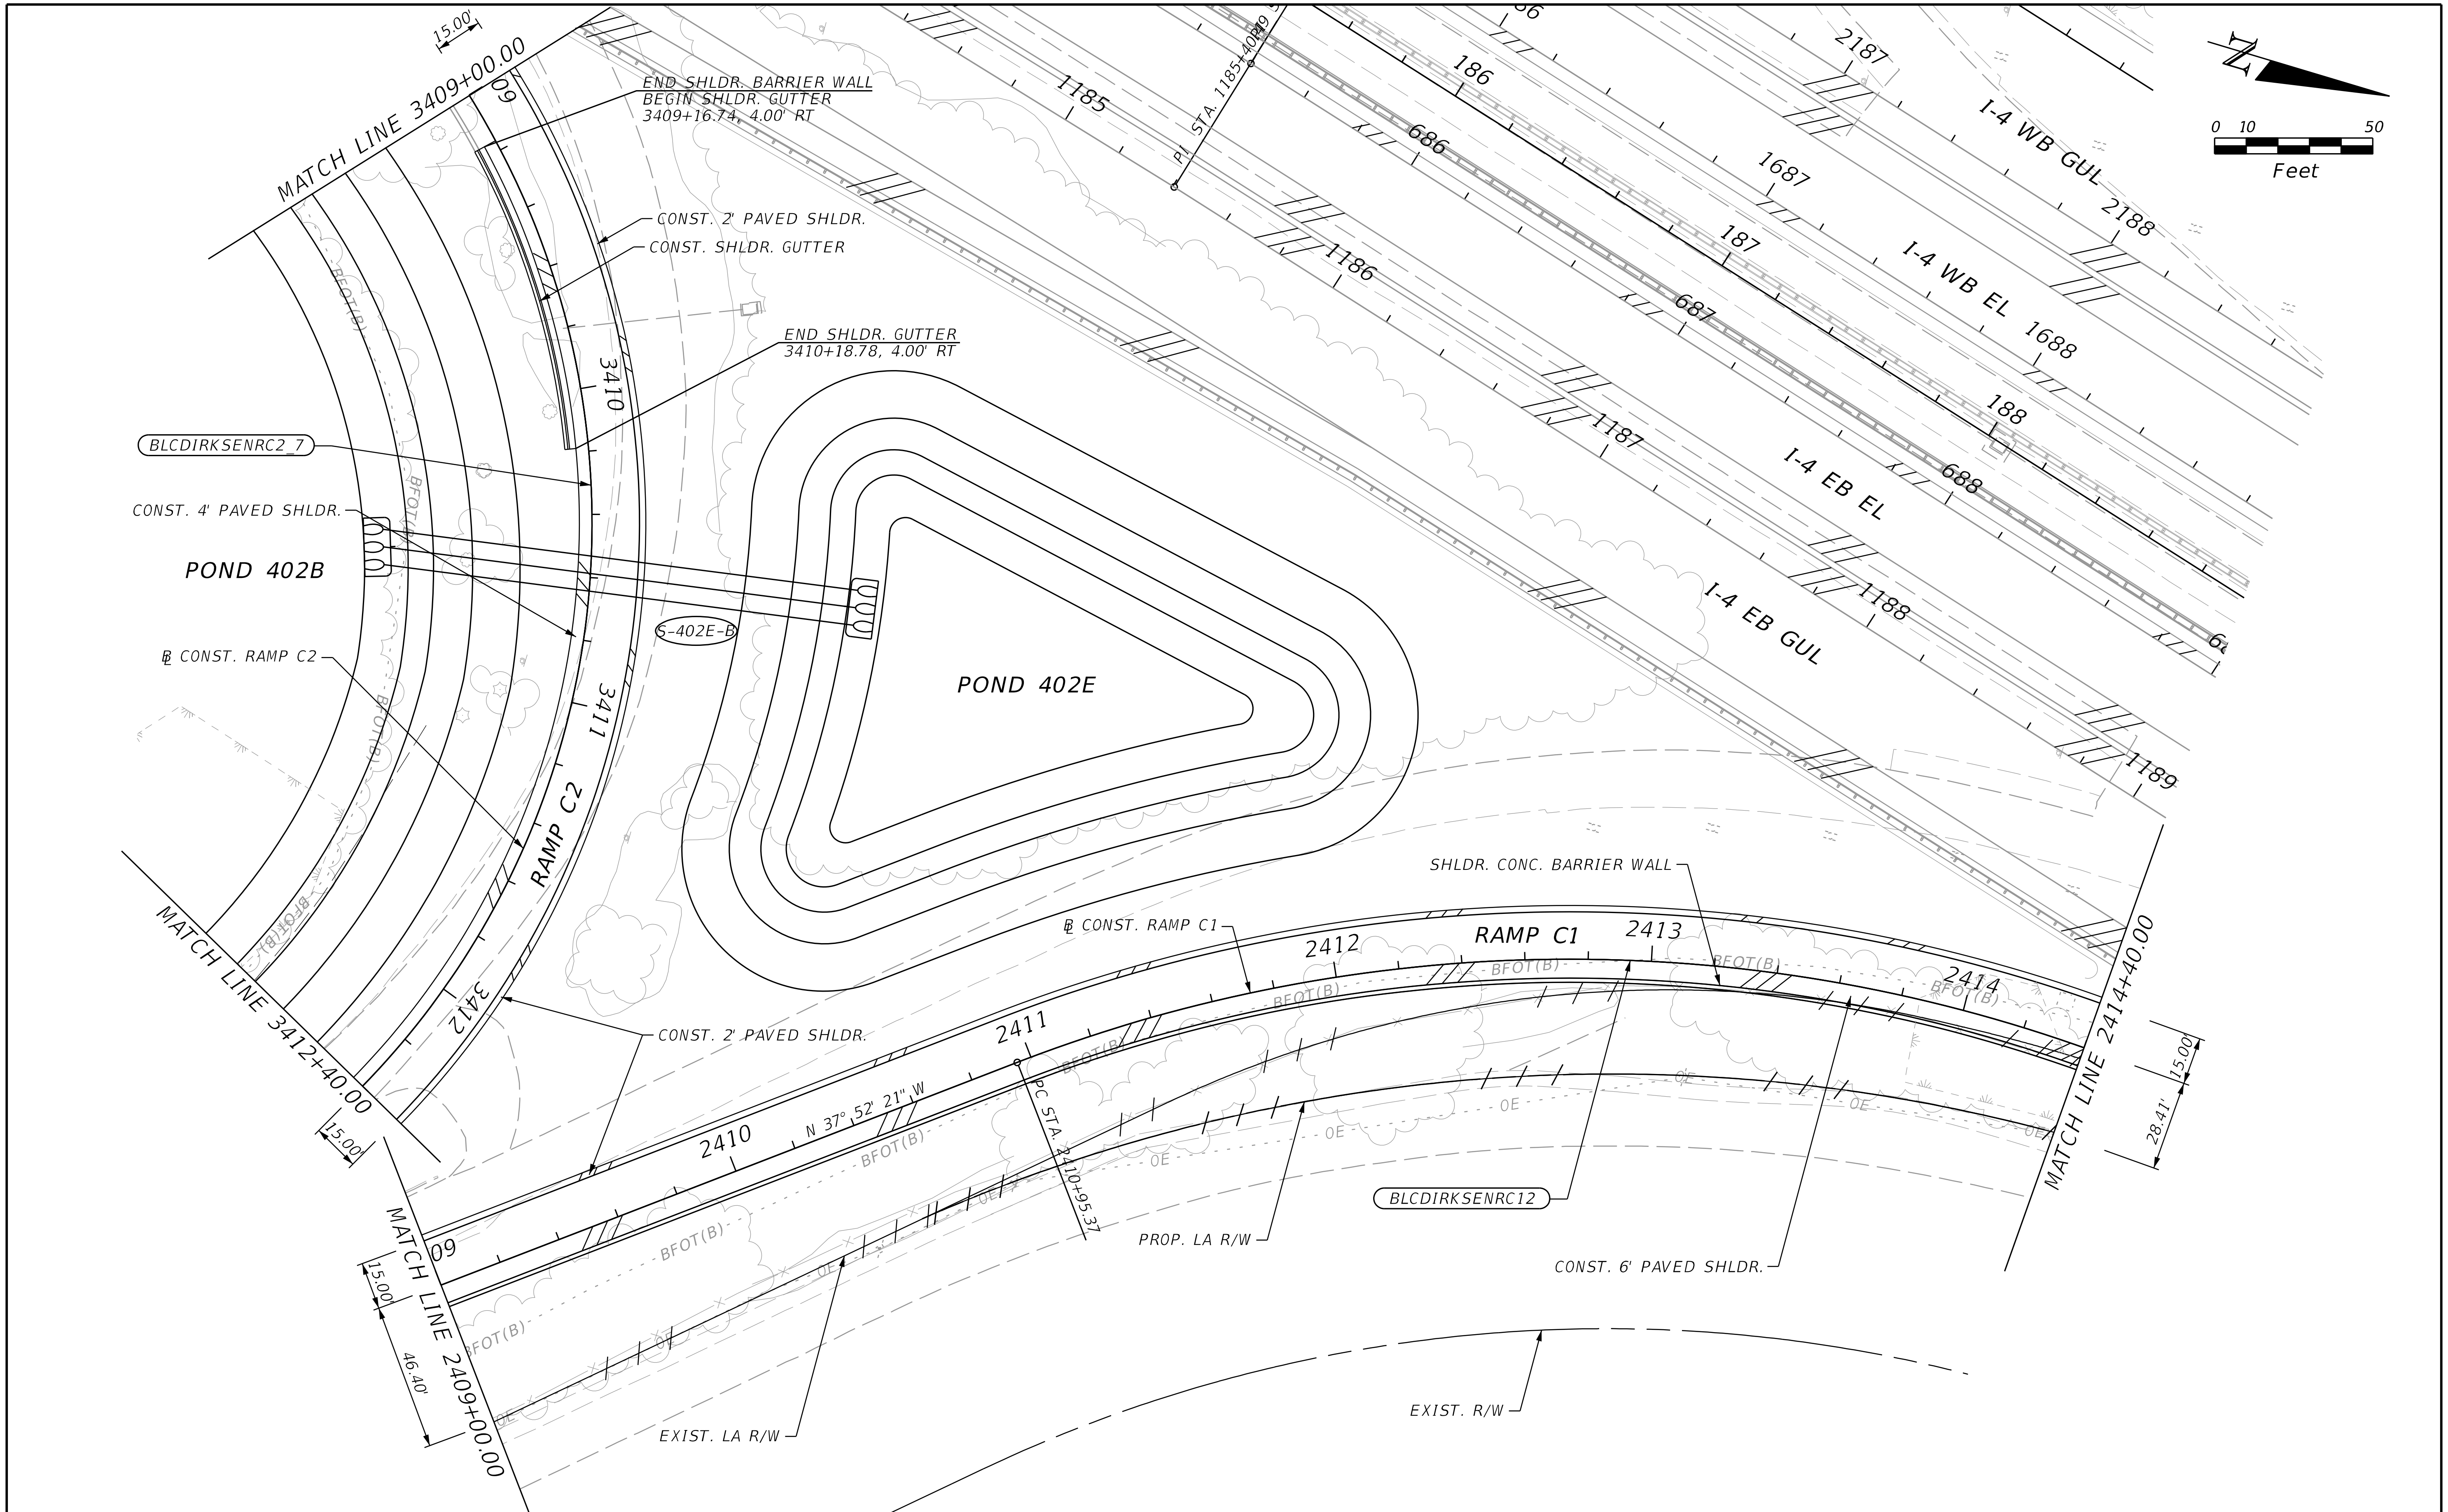

THE OFFICIAL RECORD OF THIS SHEET IS THE ELECTRONIC FILE DIGITALLY SIGNED AND SEALED UNDER RULE 61G15-23.004, F.A.C.

REVISIONS								
DATE	DESCRIPTION	DATE	DESCRIPTION	STANTEC CONSULTING SERVICES INC. ENGINEER OF RECORD: WILLIAM V. ANDERSON, P.E. NO.: 36682 11315 CORPORATE BLVD., SUITE 105 ORLANDO, FLORIDA 32817 (407) 823-8966 CERTIFICATE OF AUTHORIZATION NO. 27013	STATE OF FLORIDA DEPARTMENT OF TRANSPORTATION			SHEET NO.
					ROAD NO.	COUNTY	FINANCIAL PROJECT ID	
					SR400	VOLUSIA	408464-2-32-01	171

ROADWAY PLANS
DIRKSEN DR. RAMP C1 & C2

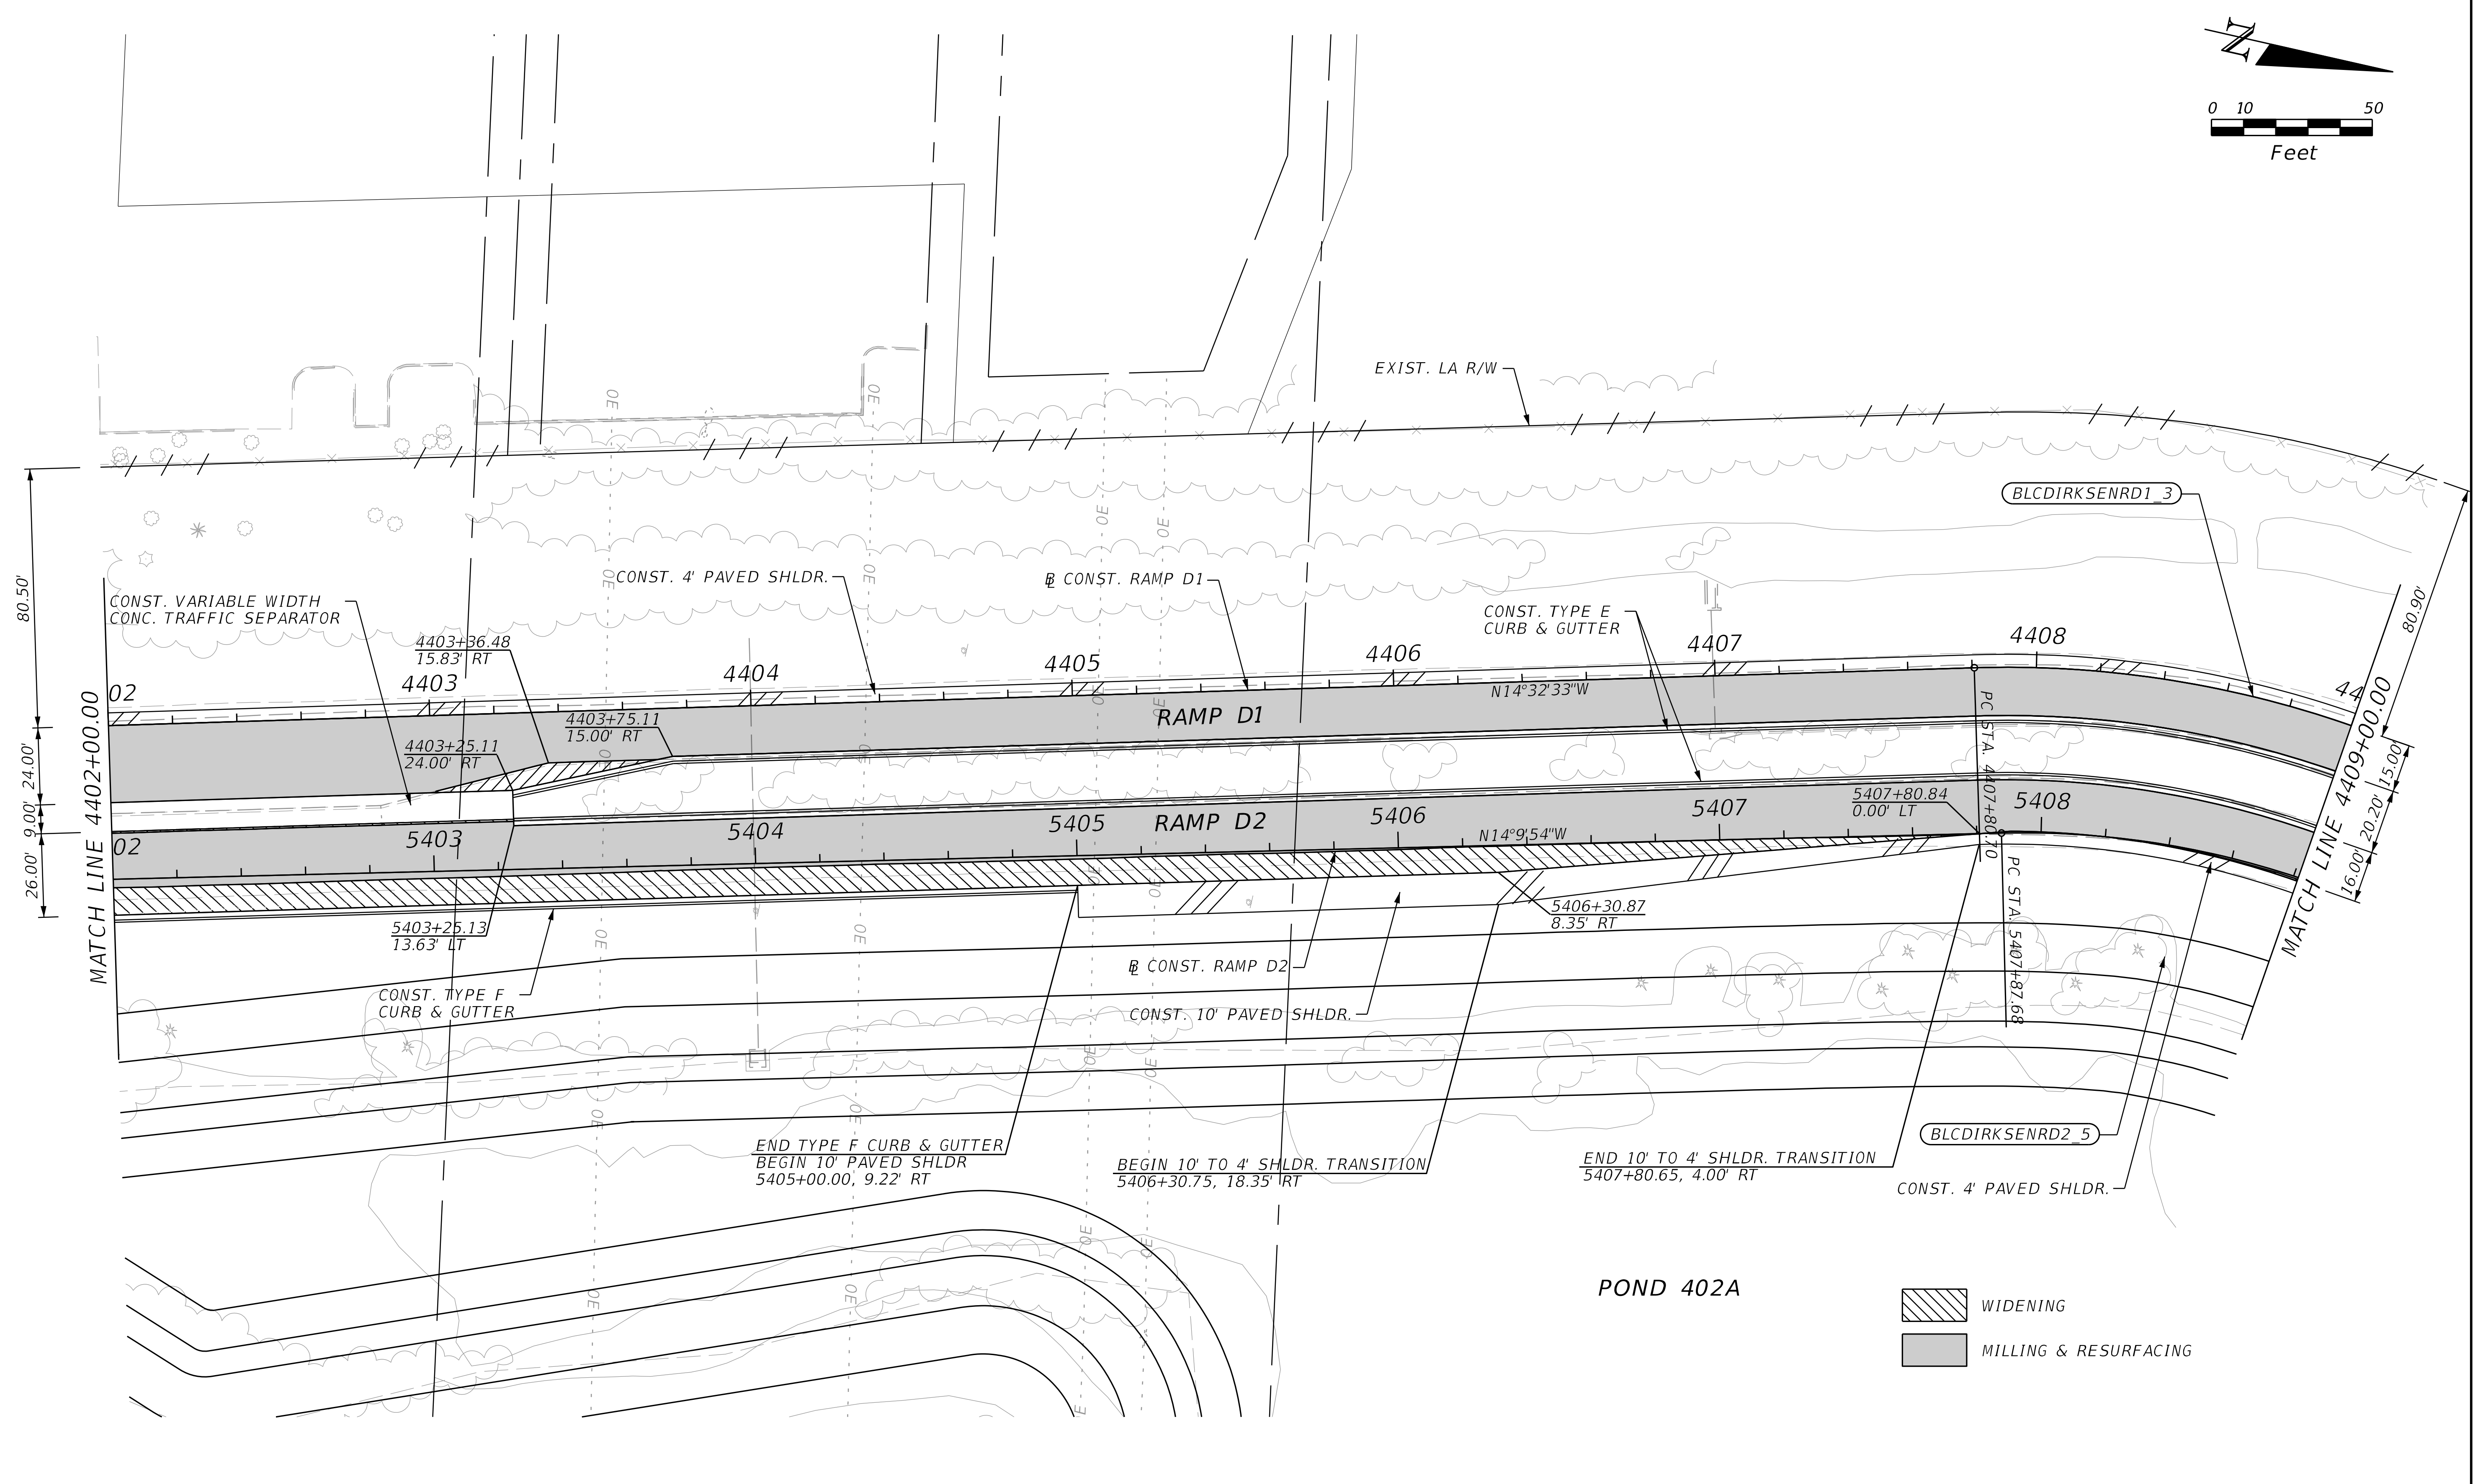

THE OFFICIAL RECORD OF THIS SHEET IS THE ELECTRONIC FILE DIGITALLY SIGNED AND SEALED UNDER RULE 61G15-23.004, F.A.C.

REVISIONS			
DATE	DESCRIPTION	DATE	DESCRIPTION

STANTEC CONSULTING SERVICES INC.
ENGINEER OF RECORD:
WILLIAM V. ANDERSON, P.E. NO.: 36682
11315 CORPORATE BLVD., SUITE 105
ORLANDO, FLORIDA 32817
(407) 823-8966
CERTIFICATE OF AUTHORIZATION NO. 27013

STATE OF FLORIDA
DEPARTMENT OF TRANSPORTATION

ROAD NO.	COUNTY	FINANCIAL PROJECT ID
SR400	VOLUSIA	408464-2-32-01

ROADWAY PLANS
DIRKSEN DR. RAMP D1 & D2

SHEET NO.
172

jchassee 6/14/2019 4:20:00 PM Default V:\2158\active\CADD\40846423201\roadway\PLANRD410.dgn

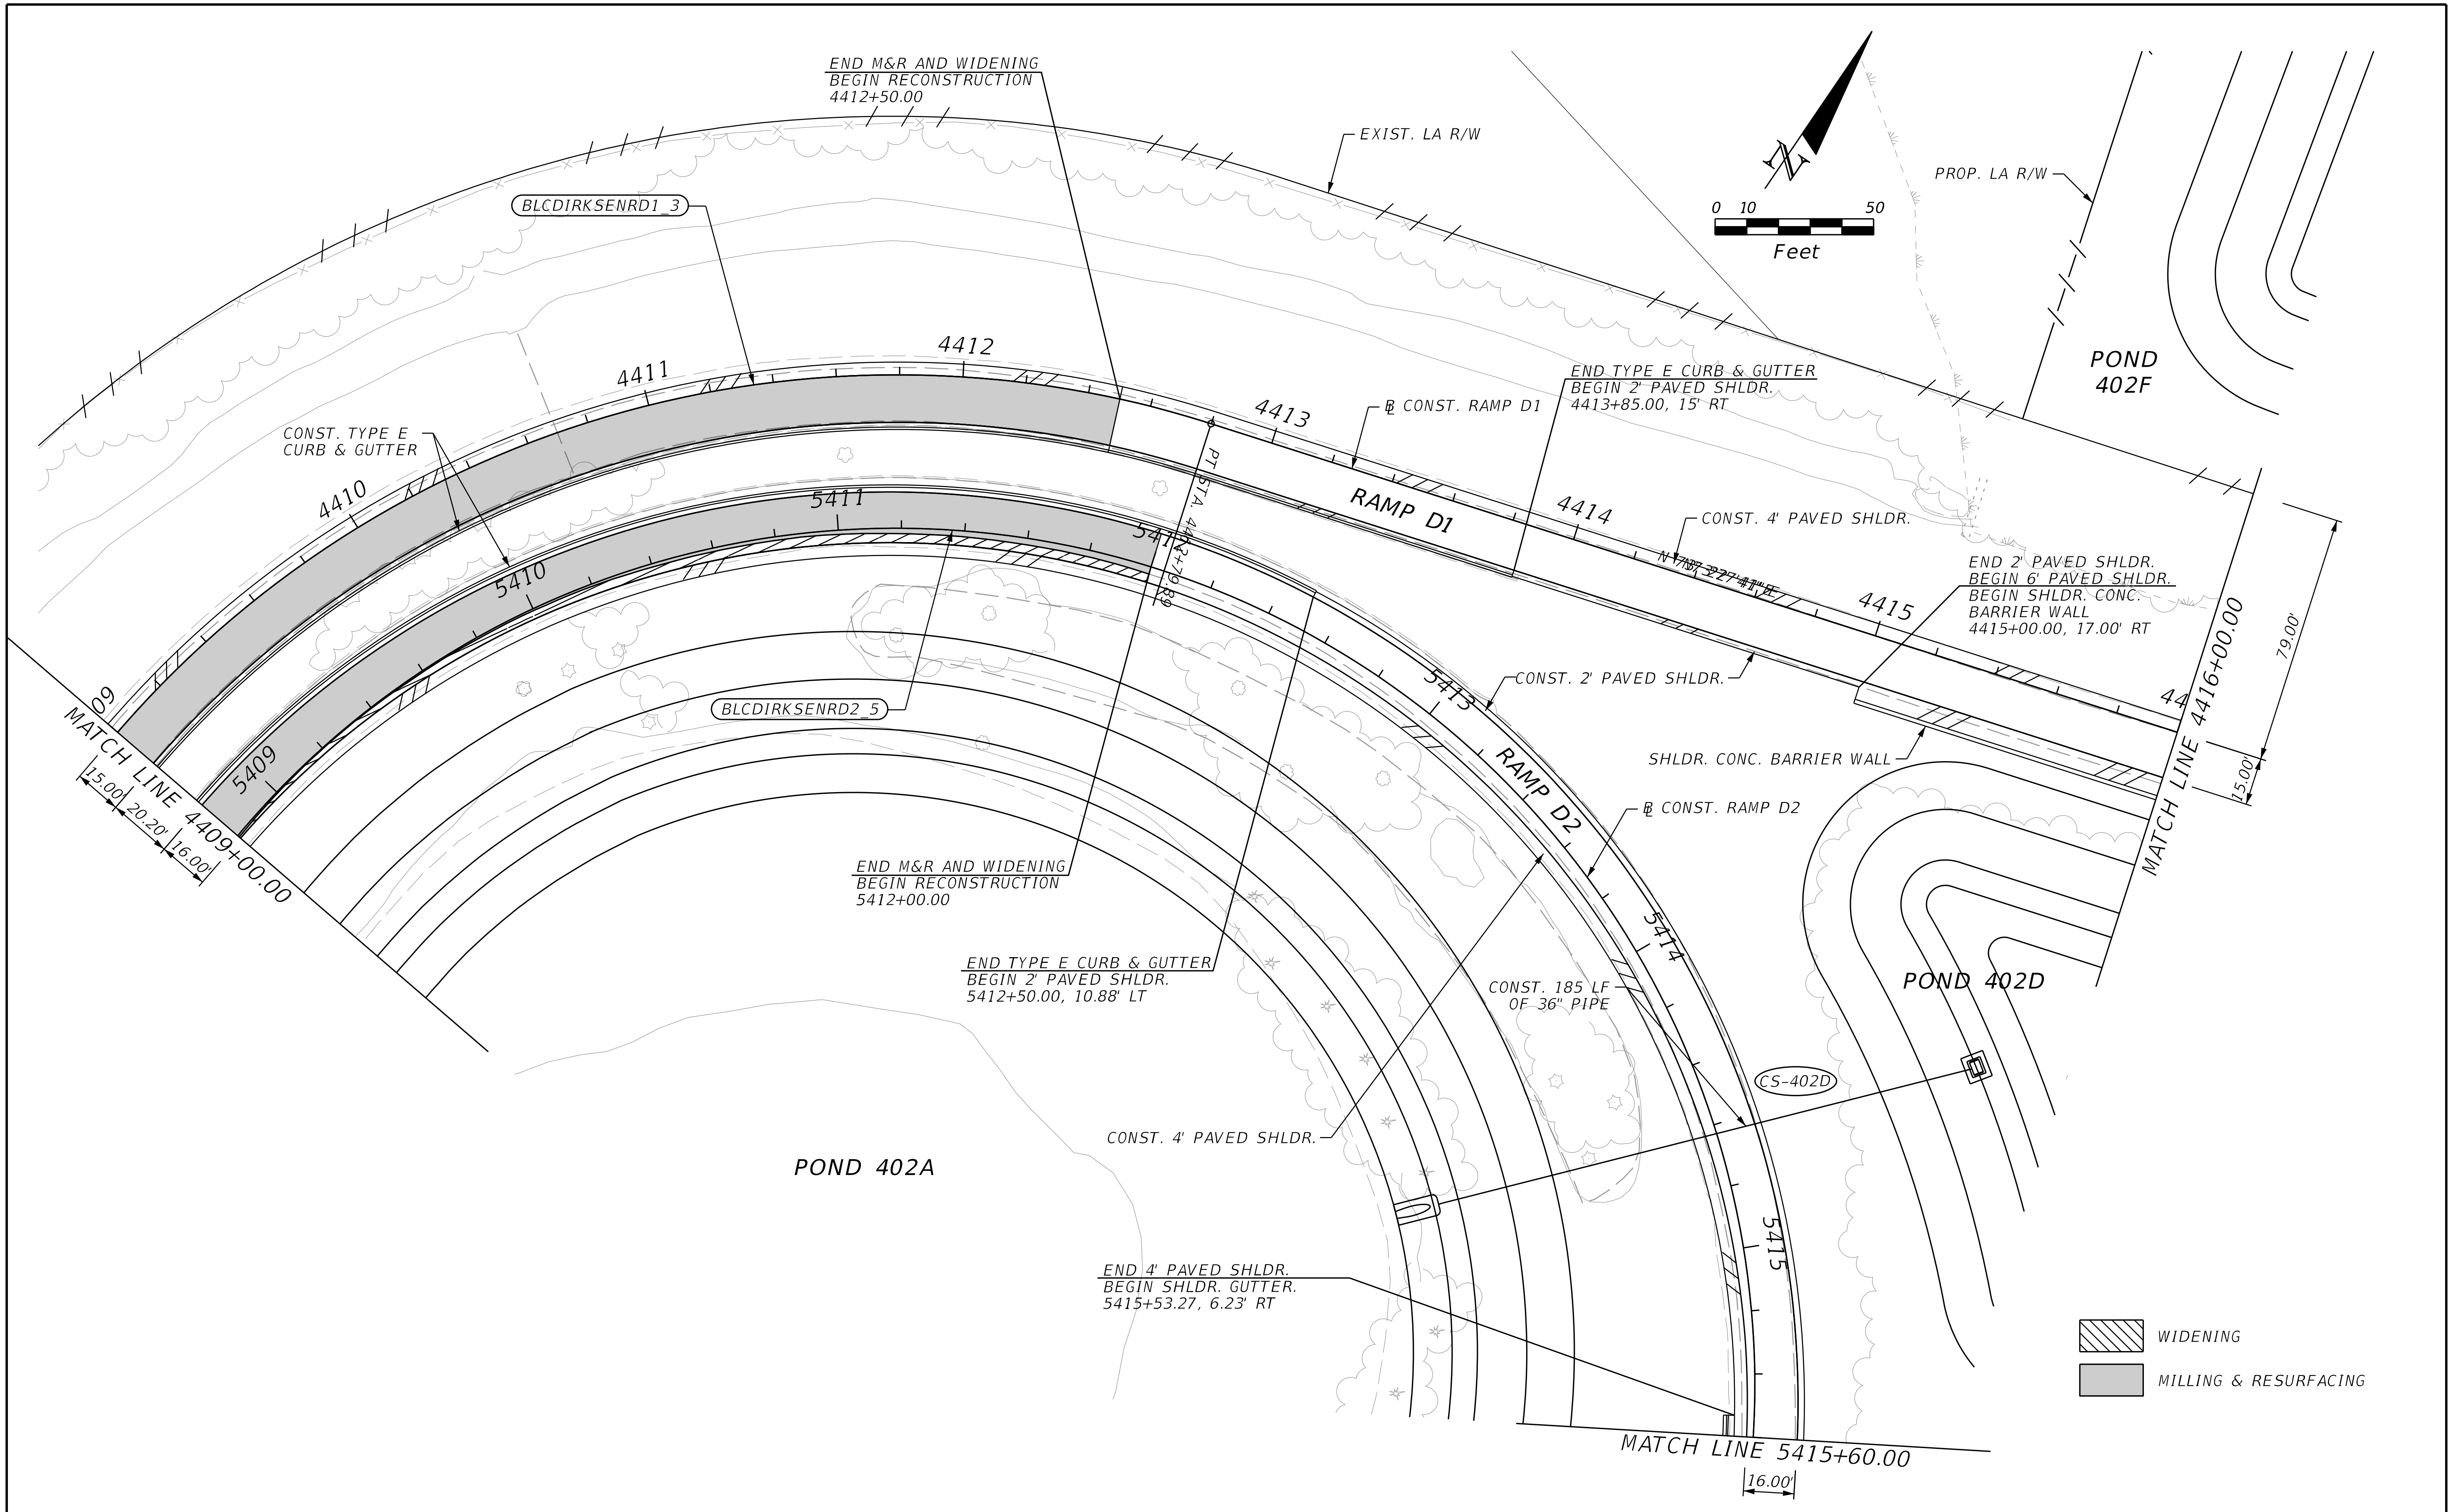

REVISIONS			
DATE	DESCRIPTION	DATE	DESCRIPTION

STANTEC CONSULTING SERVICES INC.
ENGINEER OF RECORD:
WILLIAM V. ANDERSON, P.E. NO.: 36682
11315 CORPORATE BLVD., SUITE 105
ORLANDO, FLORIDA 32817
(407) 823-8966
CERTIFICATE OF AUTHORIZATION NO. 27013

STATE OF FLORIDA
DEPARTMENT OF TRANSPORTATION

ROAD NO.	COUNTY	FINANCIAL PROJECT ID
SR400	VOLUSIA	408464-2-32-01

ROADWAY PLANS
DIRKSEN DR. RAMP D1 & D2

SHEET NO.
173

THE OFFICIAL RECORD OF THIS SHEET IS THE ELECTRONIC FILE DIGITALLY SIGNED AND SEALED UNDER RULE 61G15-23.004, F.A.C.

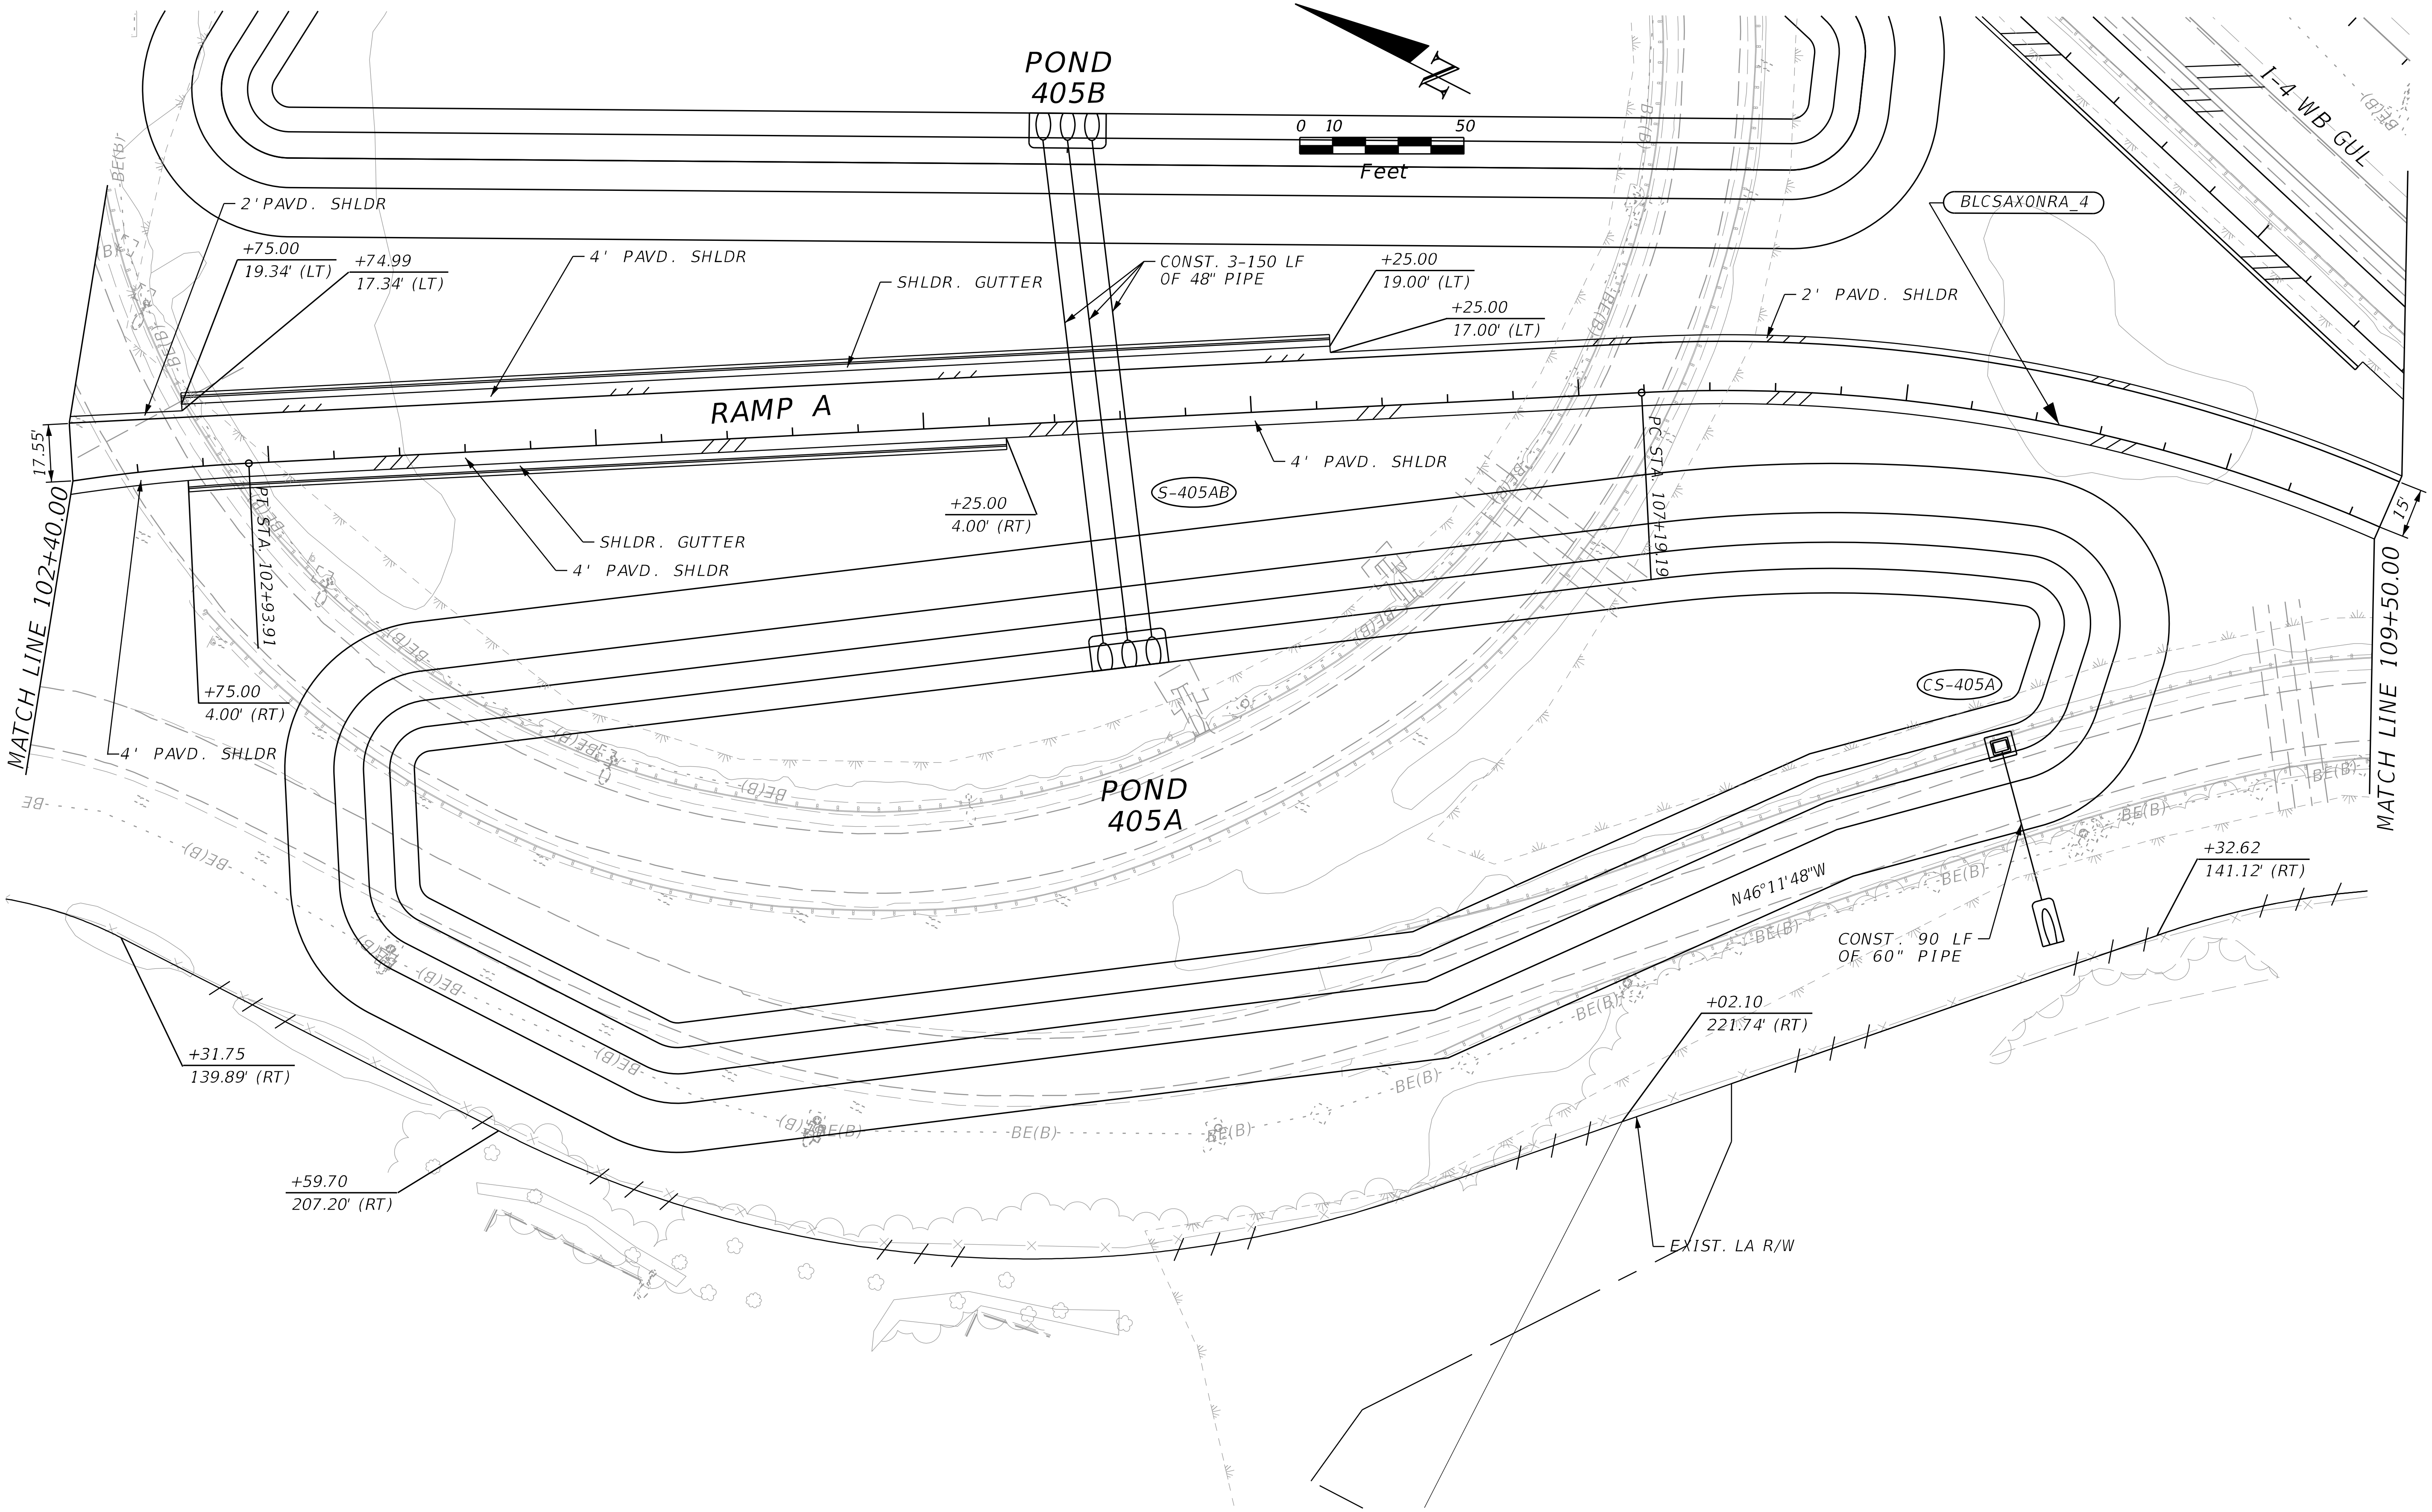

THE OFFICIAL RECORD OF THIS SHEET IS THE ELECTRONIC FILE DIGITALLY SIGNED AND SEALED UNDER RULE 61G15-23.004, F.A.C.

REVISIONS			
DATE	DESCRIPTION	DATE	DESCRIPTION

STANTEC CONSULTING SERVICES INC.
ENGINEER OF RECORD:
WILLIAM V. ANDERSON, P.E. NO.: 36682
11315 CORPORATE BLVD., SUITE 105
ORLANDO, FLORIDA 32817
(407) 823-8966
CERTIFICATE OF AUTHORIZATION NO. 27013

STATE OF FLORIDA
DEPARTMENT OF TRANSPORTATION

ROAD NO.	COUNTY	FINANCIAL PROJECT ID
SR400	VOLUSIA	408464-2-32-01

ROADWAY PLANS
SAXON BLVD. RAMP A

SHEET NO.
174

jchassee 6/14/2019 4:20:04 PM Default V:\2158\active\CADD\40846423201\roadway\PLANRD611.dgn

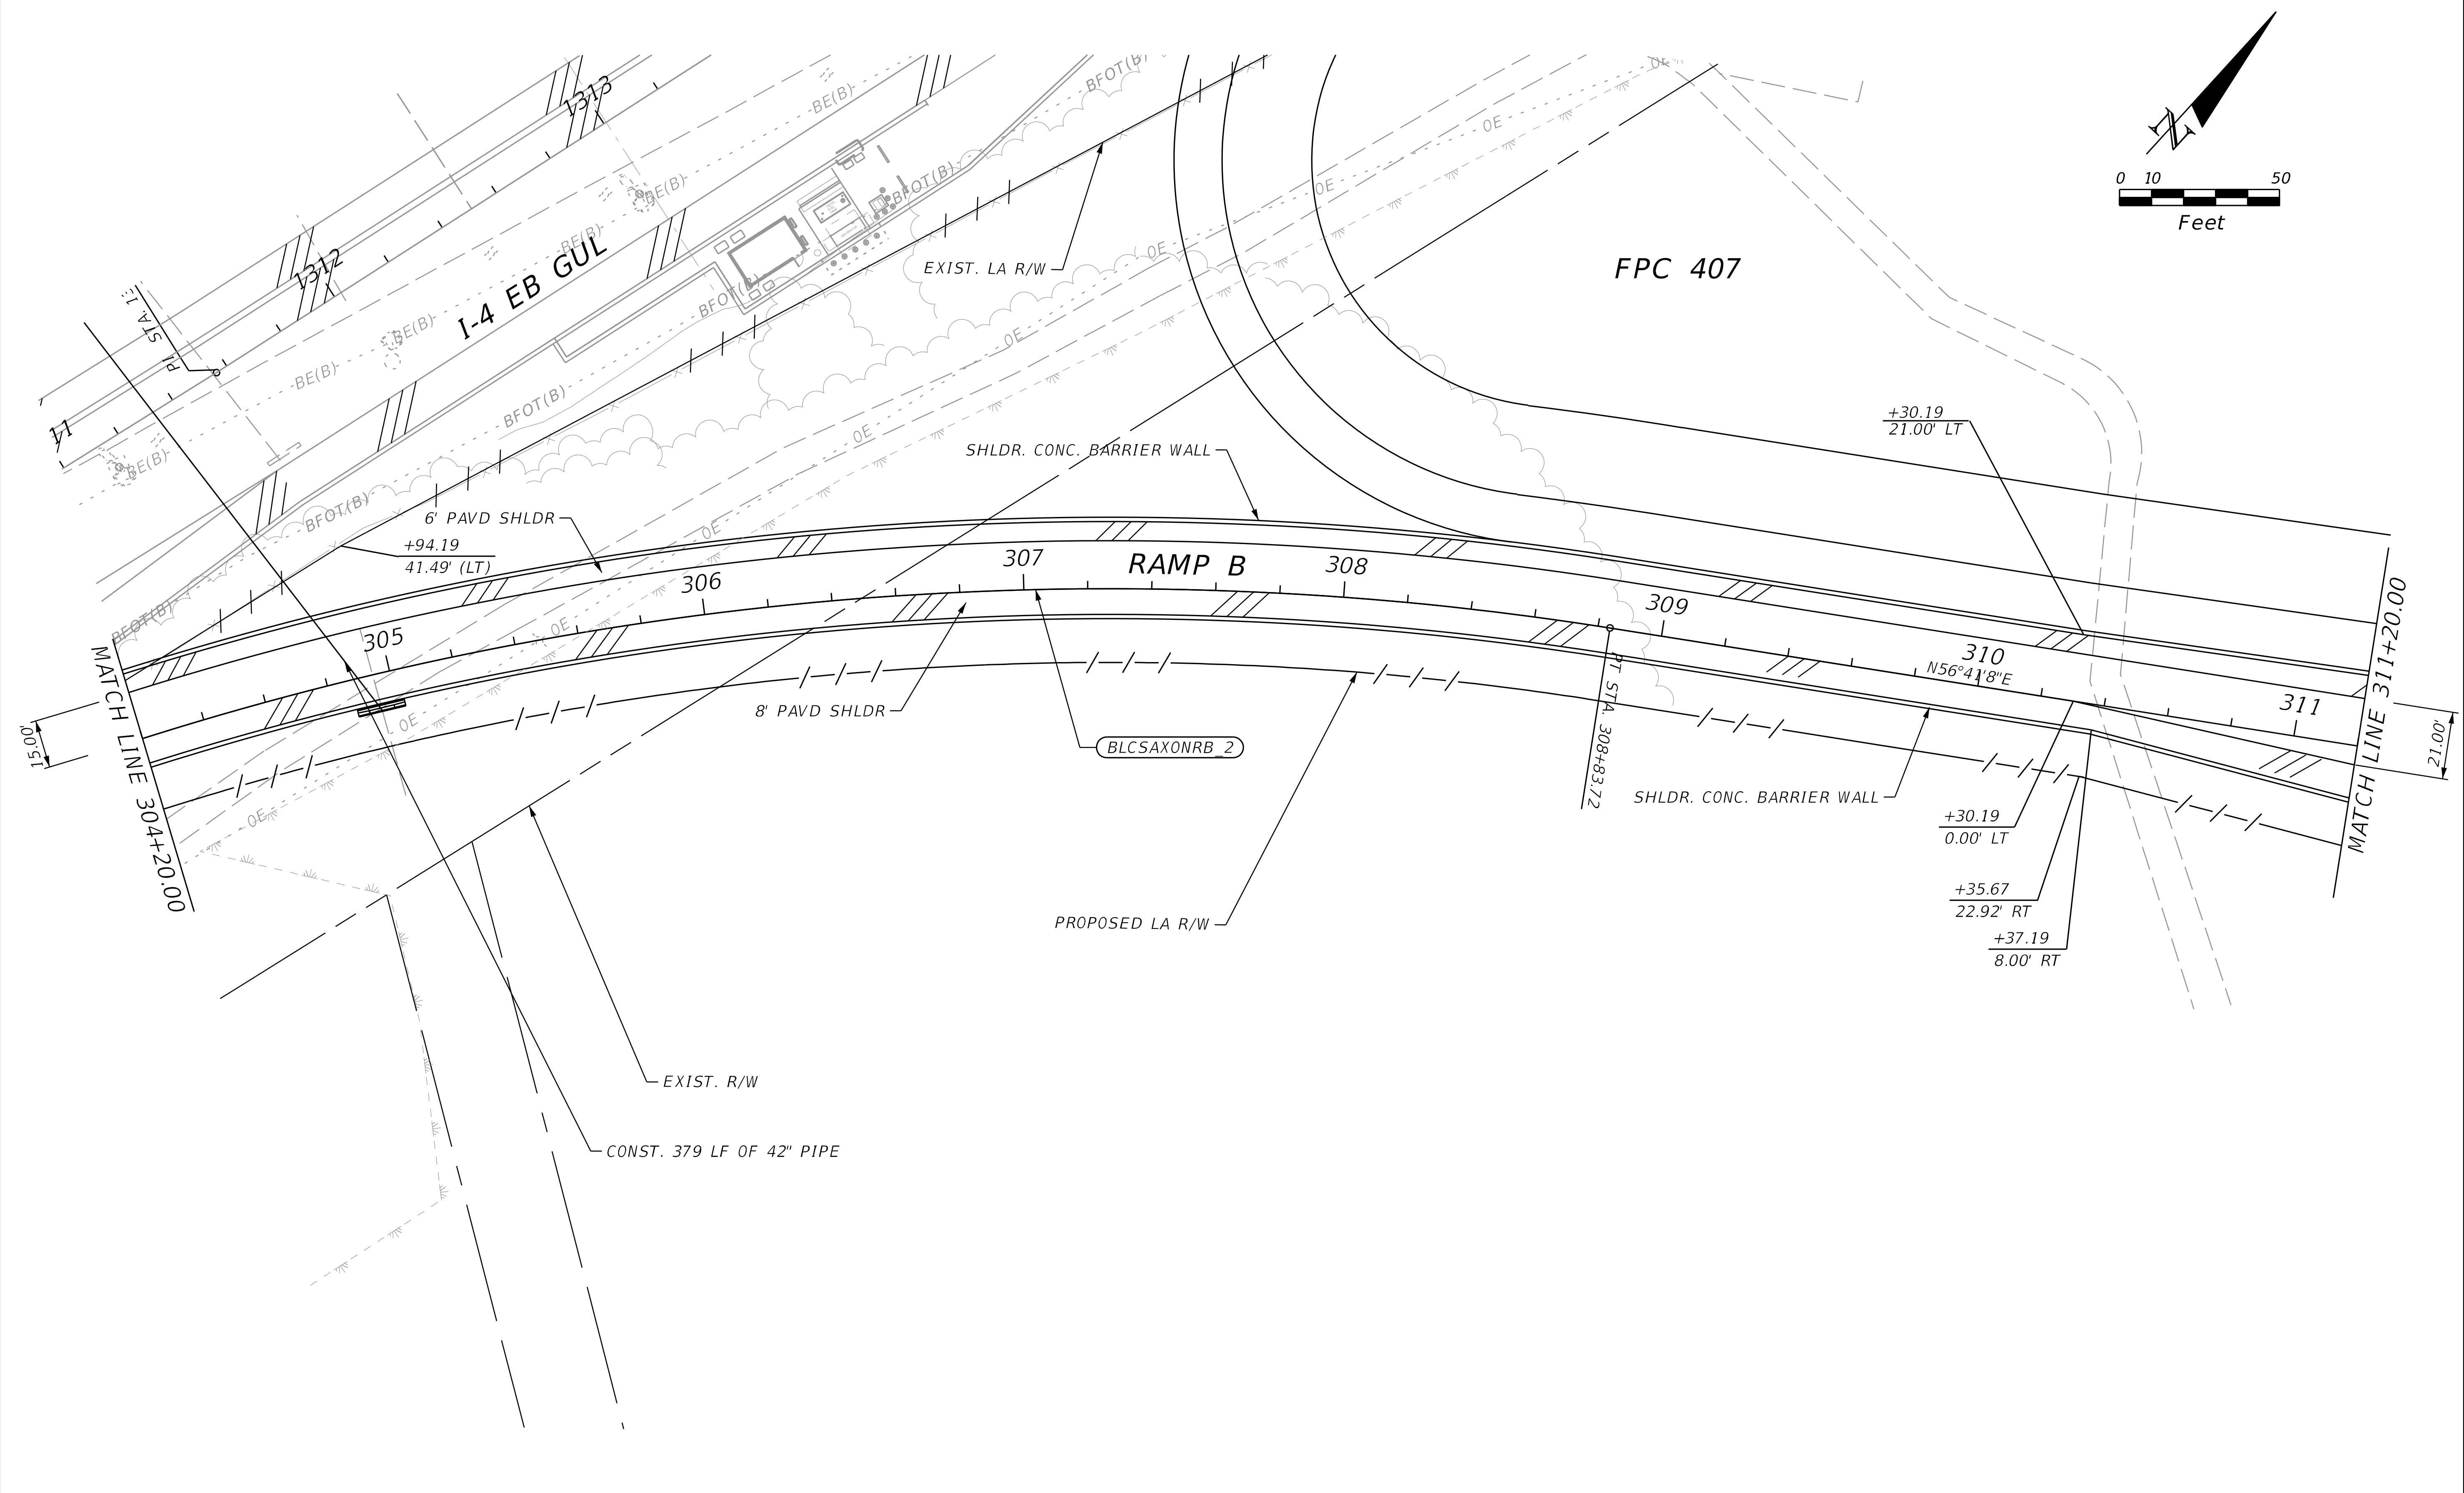

THE OFFICIAL RECORD OF THIS SHEET IS THE ELECTRONIC FILE DIGITALLY SIGNED AND SEALED UNDER RULE 61G15-23.004, F.A.C.

REVISIONS			
DATE	DESCRIPTION	DATE	DESCRIPTION

STANTEC CONSULTING SERVICES INC.
ENGINEER OF RECORD:
WILLIAM V. ANDERSON, P.E. NO.: 36682
11315 CORPORATE BLVD., SUITE 105
ORLANDO, FLORIDA 32817
(407) 823-8966
CERTIFICATE OF AUTHORIZATION NO. 27013

STATE OF FLORIDA
DEPARTMENT OF TRANSPORTATION

ROAD NO.	COUNTY	FINANCIAL PROJECT ID
SR400	VOLUSIA	408464-2-32-01

ROADWAY PLANS
SAXON BLVD. RAMP B

SHEET NO.
175

jchassee 6/14/2019 4:20:06 PM Default V:\2158\active\CADD\40846423201\roadway\PLANRD612.dgn

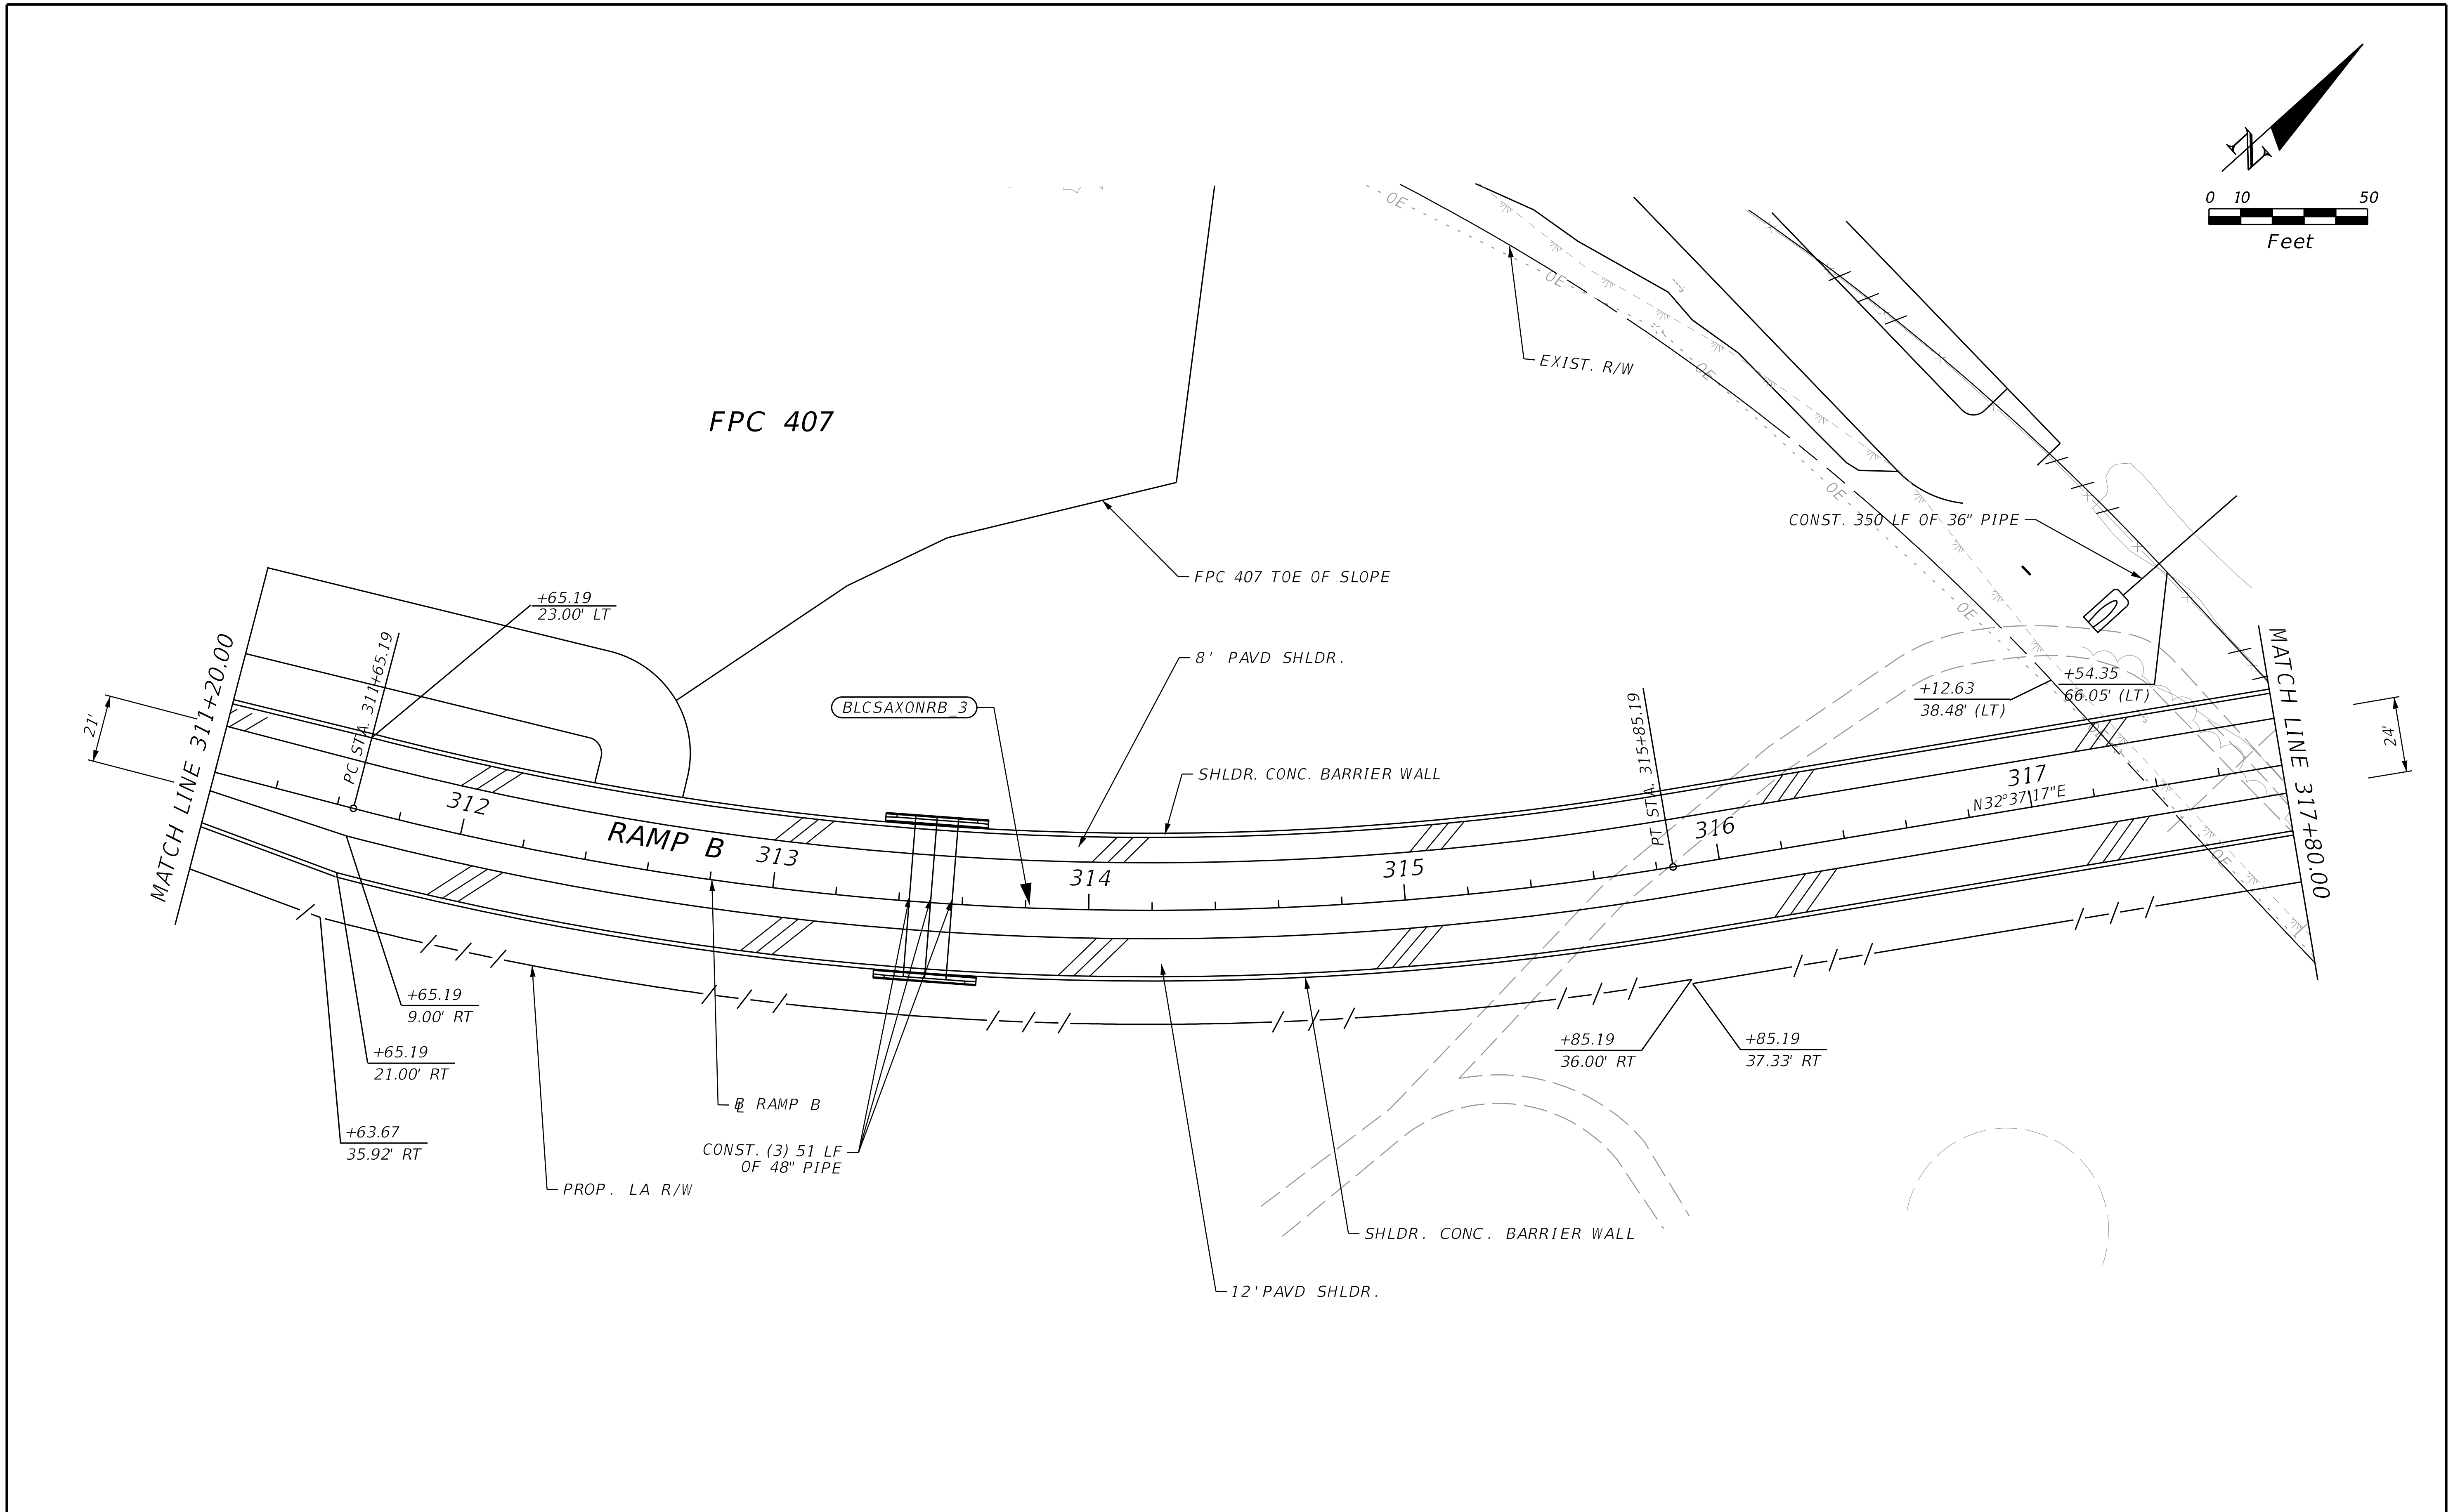

THE OFFICIAL RECORD OF THIS SHEET IS THE ELECTRONIC FILE DIGITALLY SIGNED AND SEALED UNDER RULE 61G15-23.004, F.A.C.

REVISIONS			
DATE	DESCRIPTION	DATE	DESCRIPTION

STANTEC CONSULTING SERVICES INC.
ENGINEER OF RECORD:
WILLIAM V. ANDERSON, P.E. NO.: 36682
11315 CORPORATE BLVD., SUITE 105
ORLANDO, FLORIDA 32817
(407) 823-8966
CERTIFICATE OF AUTHORIZATION NO. 27013

STATE OF FLORIDA
DEPARTMENT OF TRANSPORTATION

ROAD NO.	COUNTY	FINANCIAL PROJECT ID
SR400	VOLUSIA	408464-2-32-01

ROADWAY PLANS
SAXON BLVD. RAMP B

SHEET NO. 176

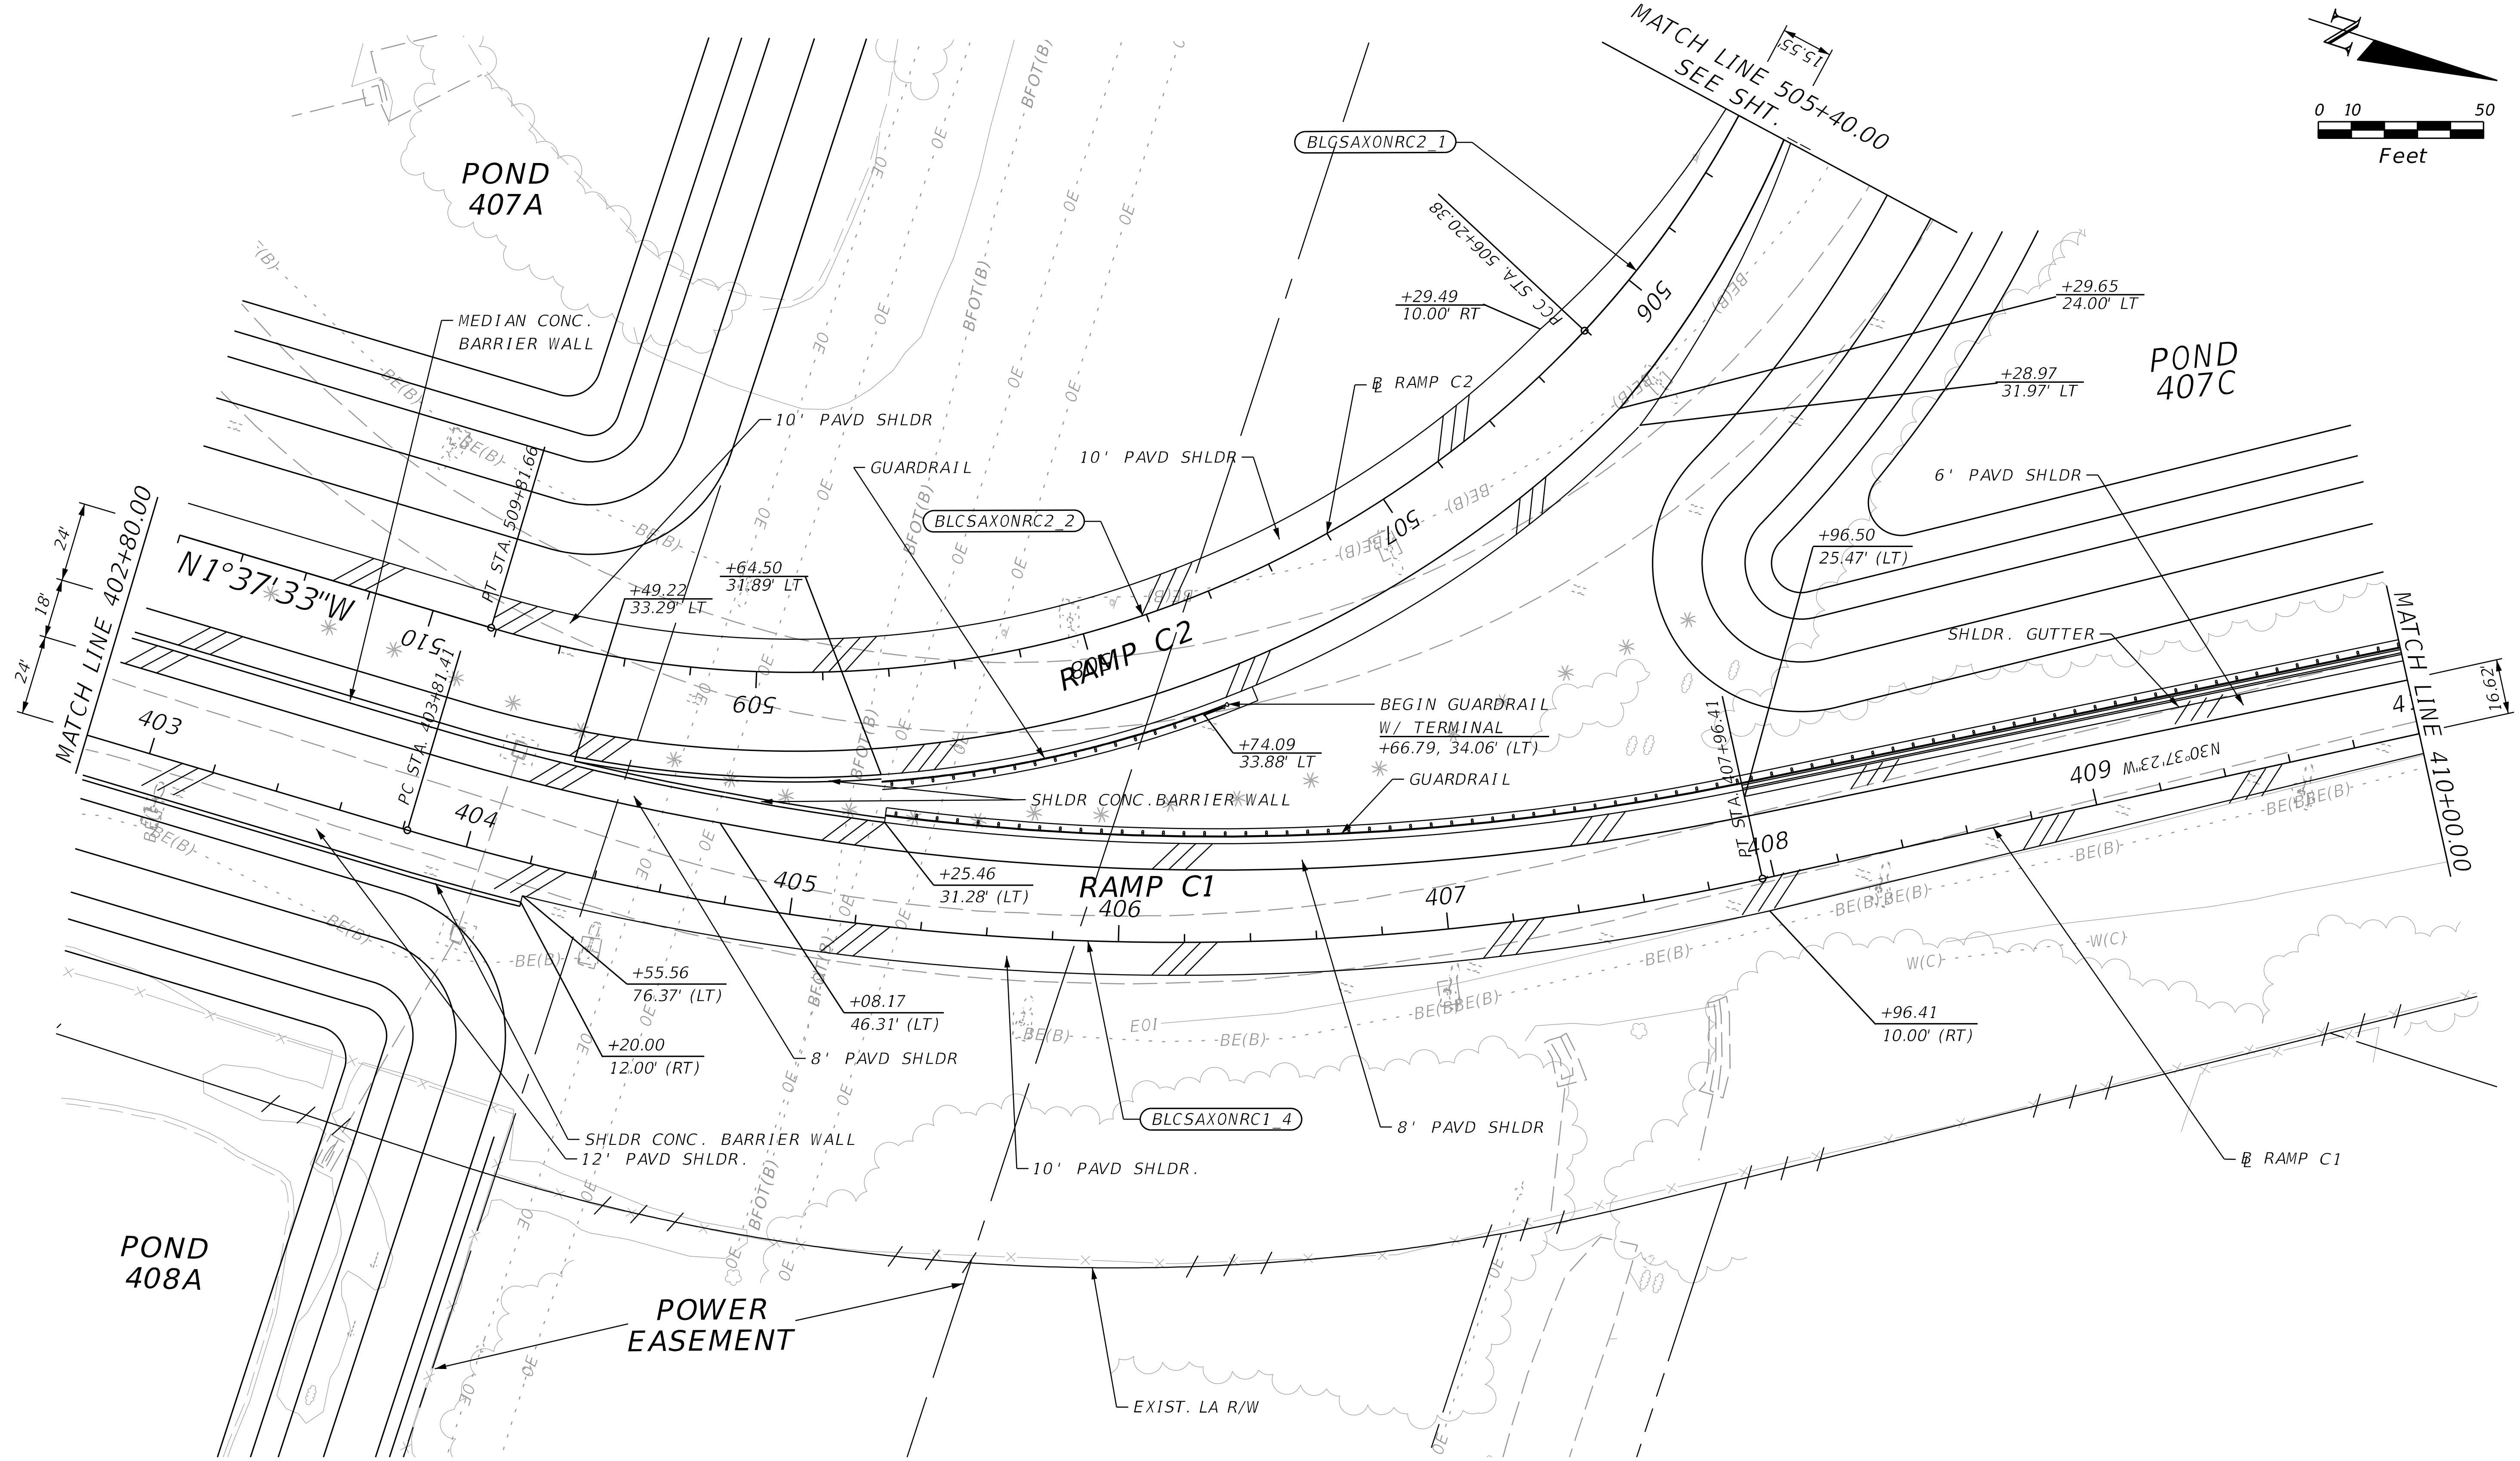

THE OFFICIAL RECORD OF THIS SHEET IS THE ELECTRONIC FILE DIGITALLY SIGNED AND SEALED UNDER RULE 61G15-23.004, F.A.C.

REVISIONS			
DATE	DESCRIPTION	DATE	DESCRIPTION

STANTEC CONSULTING SERVICES INC.
ENGINEER OF RECORD:
WILLIAM V. ANDERSON, P.E. NO.: 36682
11315 CORPORATE BLVD., SUITE 105
ORLANDO, FLORIDA 32817
(407) 823-8966
CERTIFICATE OF AUTHORIZATION NO. 27013

STATE OF FLORIDA
DEPARTMENT OF TRANSPORTATION

ROAD NO.	COUNTY	FINANCIAL PROJECT ID
SR400	VOLUSIA	408464-2-32-01

ROADWAY PLANS
SAXON BLVD. RAMP C1 & C2

SHEET NO.
177

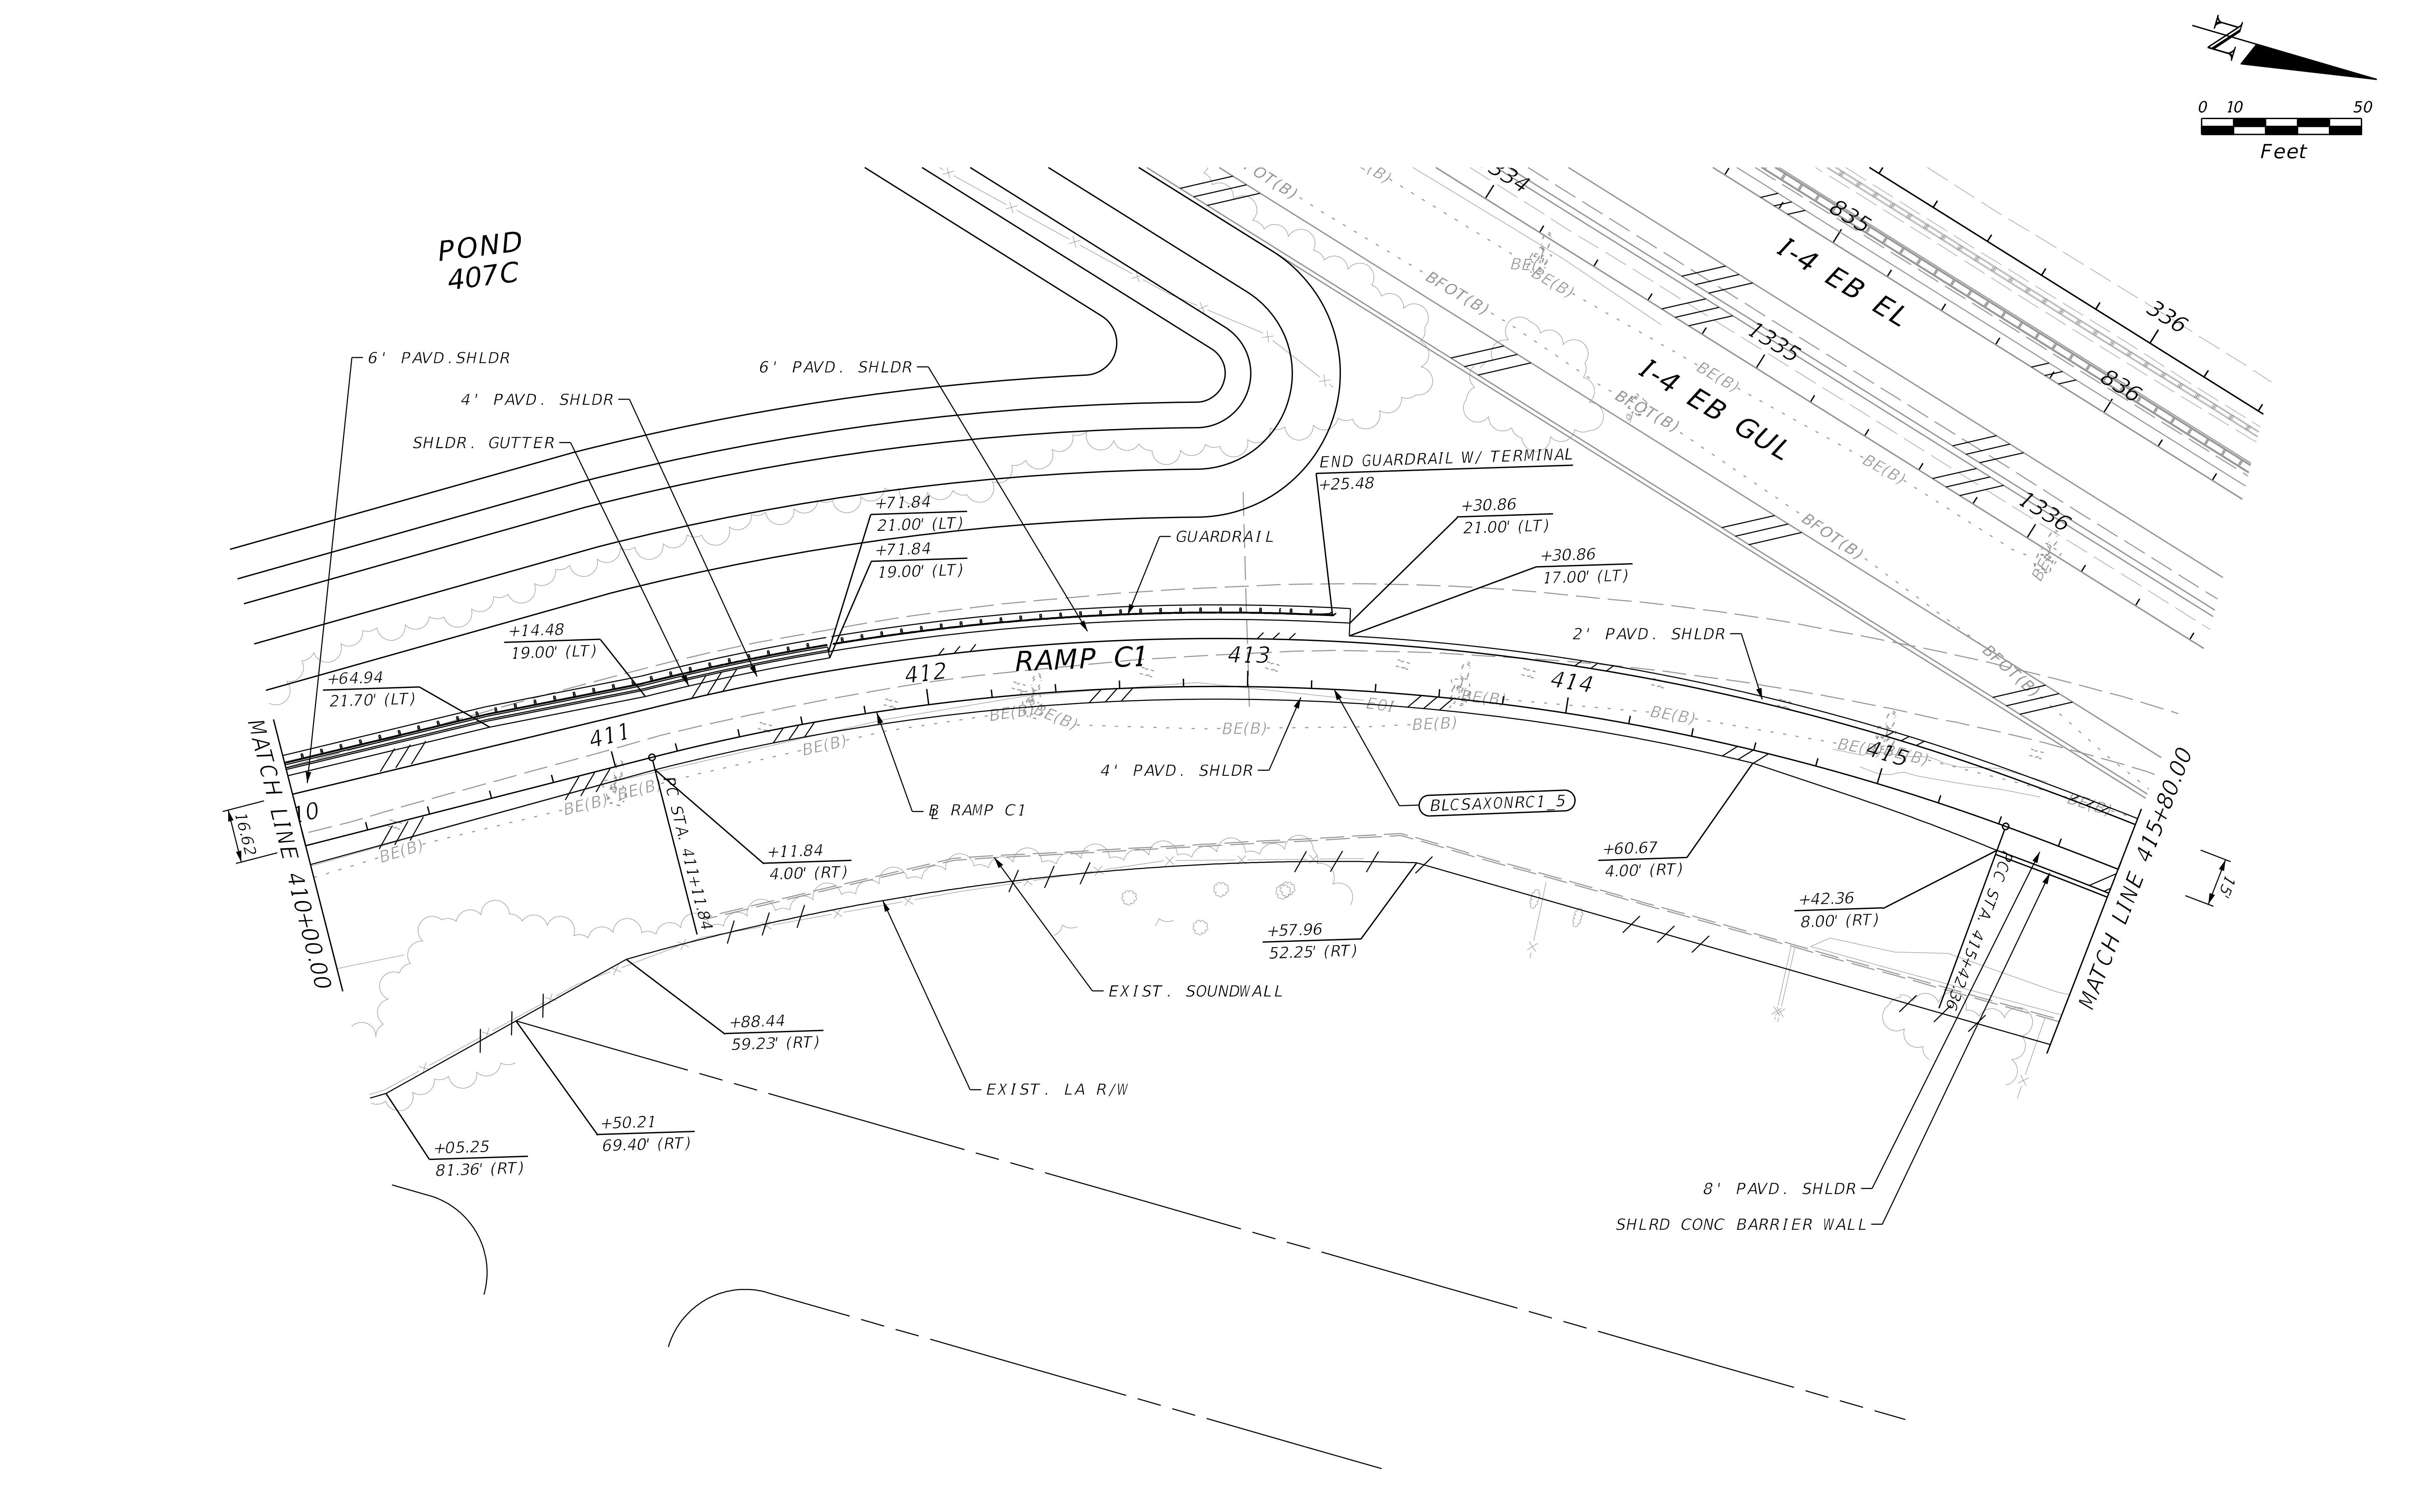

THE OFFICIAL RECORD OF THIS SHEET IS THE ELECTRONIC FILE DIGITALLY SIGNED AND SEALED UNDER RULE 61G15-23.004, F.A.C.

REVISIONS			
DATE	DESCRIPTION	DATE	DESCRIPTION

STANTEC CONSULTING SERVICES INC.
ENGINEER OF RECORD:
WILLIAM V. ANDERSON, P.E. NO.: 36682
11315 CORPORATE BLVD., SUITE 105
ORLANDO, FLORIDA 32817
(407) 823-8966
CERTIFICATE OF AUTHORIZATION NO. 27013

STATE OF FLORIDA
DEPARTMENT OF TRANSPORTATION

ROAD NO.	COUNTY	FINANCIAL PROJECT ID
SR400	VOLUSIA	408464-2-32-01

ROADWAY PLANS
SAXON BLVD. RAMP C1

SHEET NO.
178

jchassee 6/14/2019 4:20:13 PM Default V:\2158\active\CADD\40846423201\roadway\PLANRD615.dgn

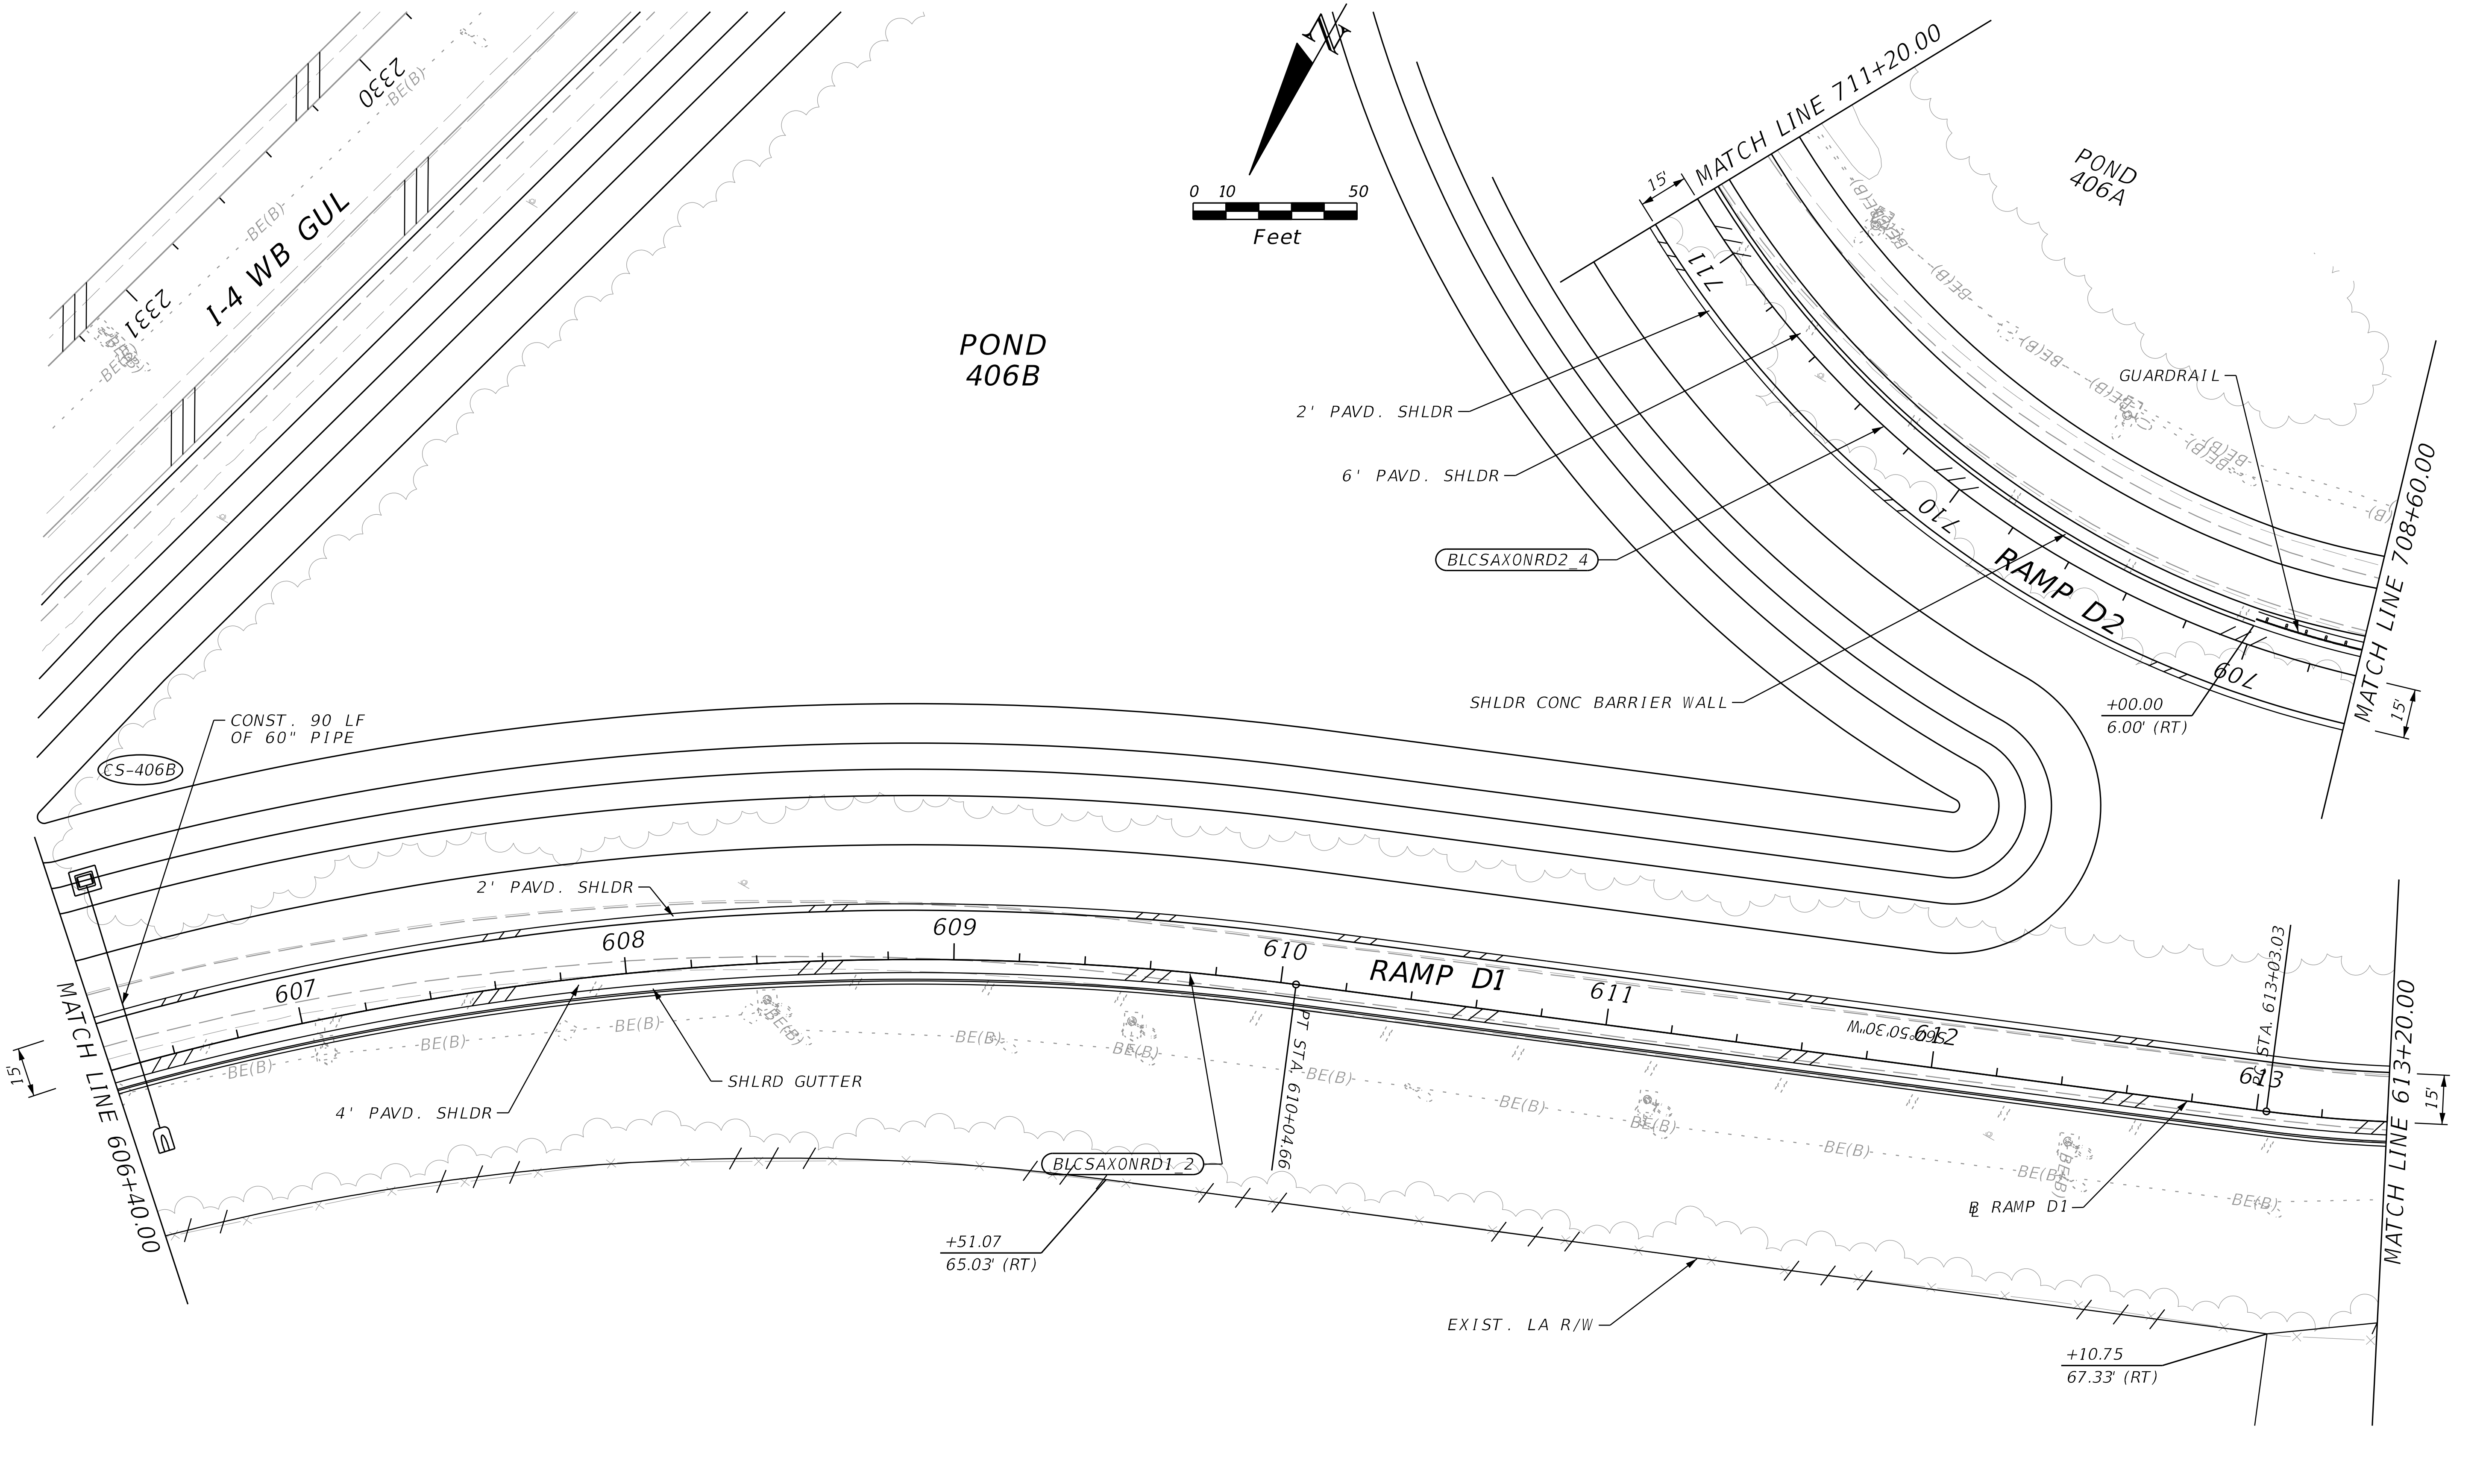

THE OFFICIAL RECORD OF THIS SHEET IS THE ELECTRONIC FILE DIGITALLY SIGNED AND SEALED UNDER RULE 61G15-23.004, F.A.C.

REVISIONS			
DATE	DESCRIPTION	DATE	DESCRIPTION

STANTEC CONSULTING SERVICES INC.
ENGINEER OF RECORD:
WILLIAM V. ANDERSON, P.E. NO.: 36682
11315 CORPORATE BLVD., SUITE 105
ORLANDO, FLORIDA 32817
(407) 823-8966
CERTIFICATE OF AUTHORIZATION NO. 27013

STATE OF FLORIDA
DEPARTMENT OF TRANSPORTATION

ROAD NO.	COUNTY	FINANCIAL PROJECT ID
SR400	VOLUSIA	408464-2-32-01

ROADWAY PLANS
SAXON BLVD. RAMP D1 & D2

SHEET NO.
179

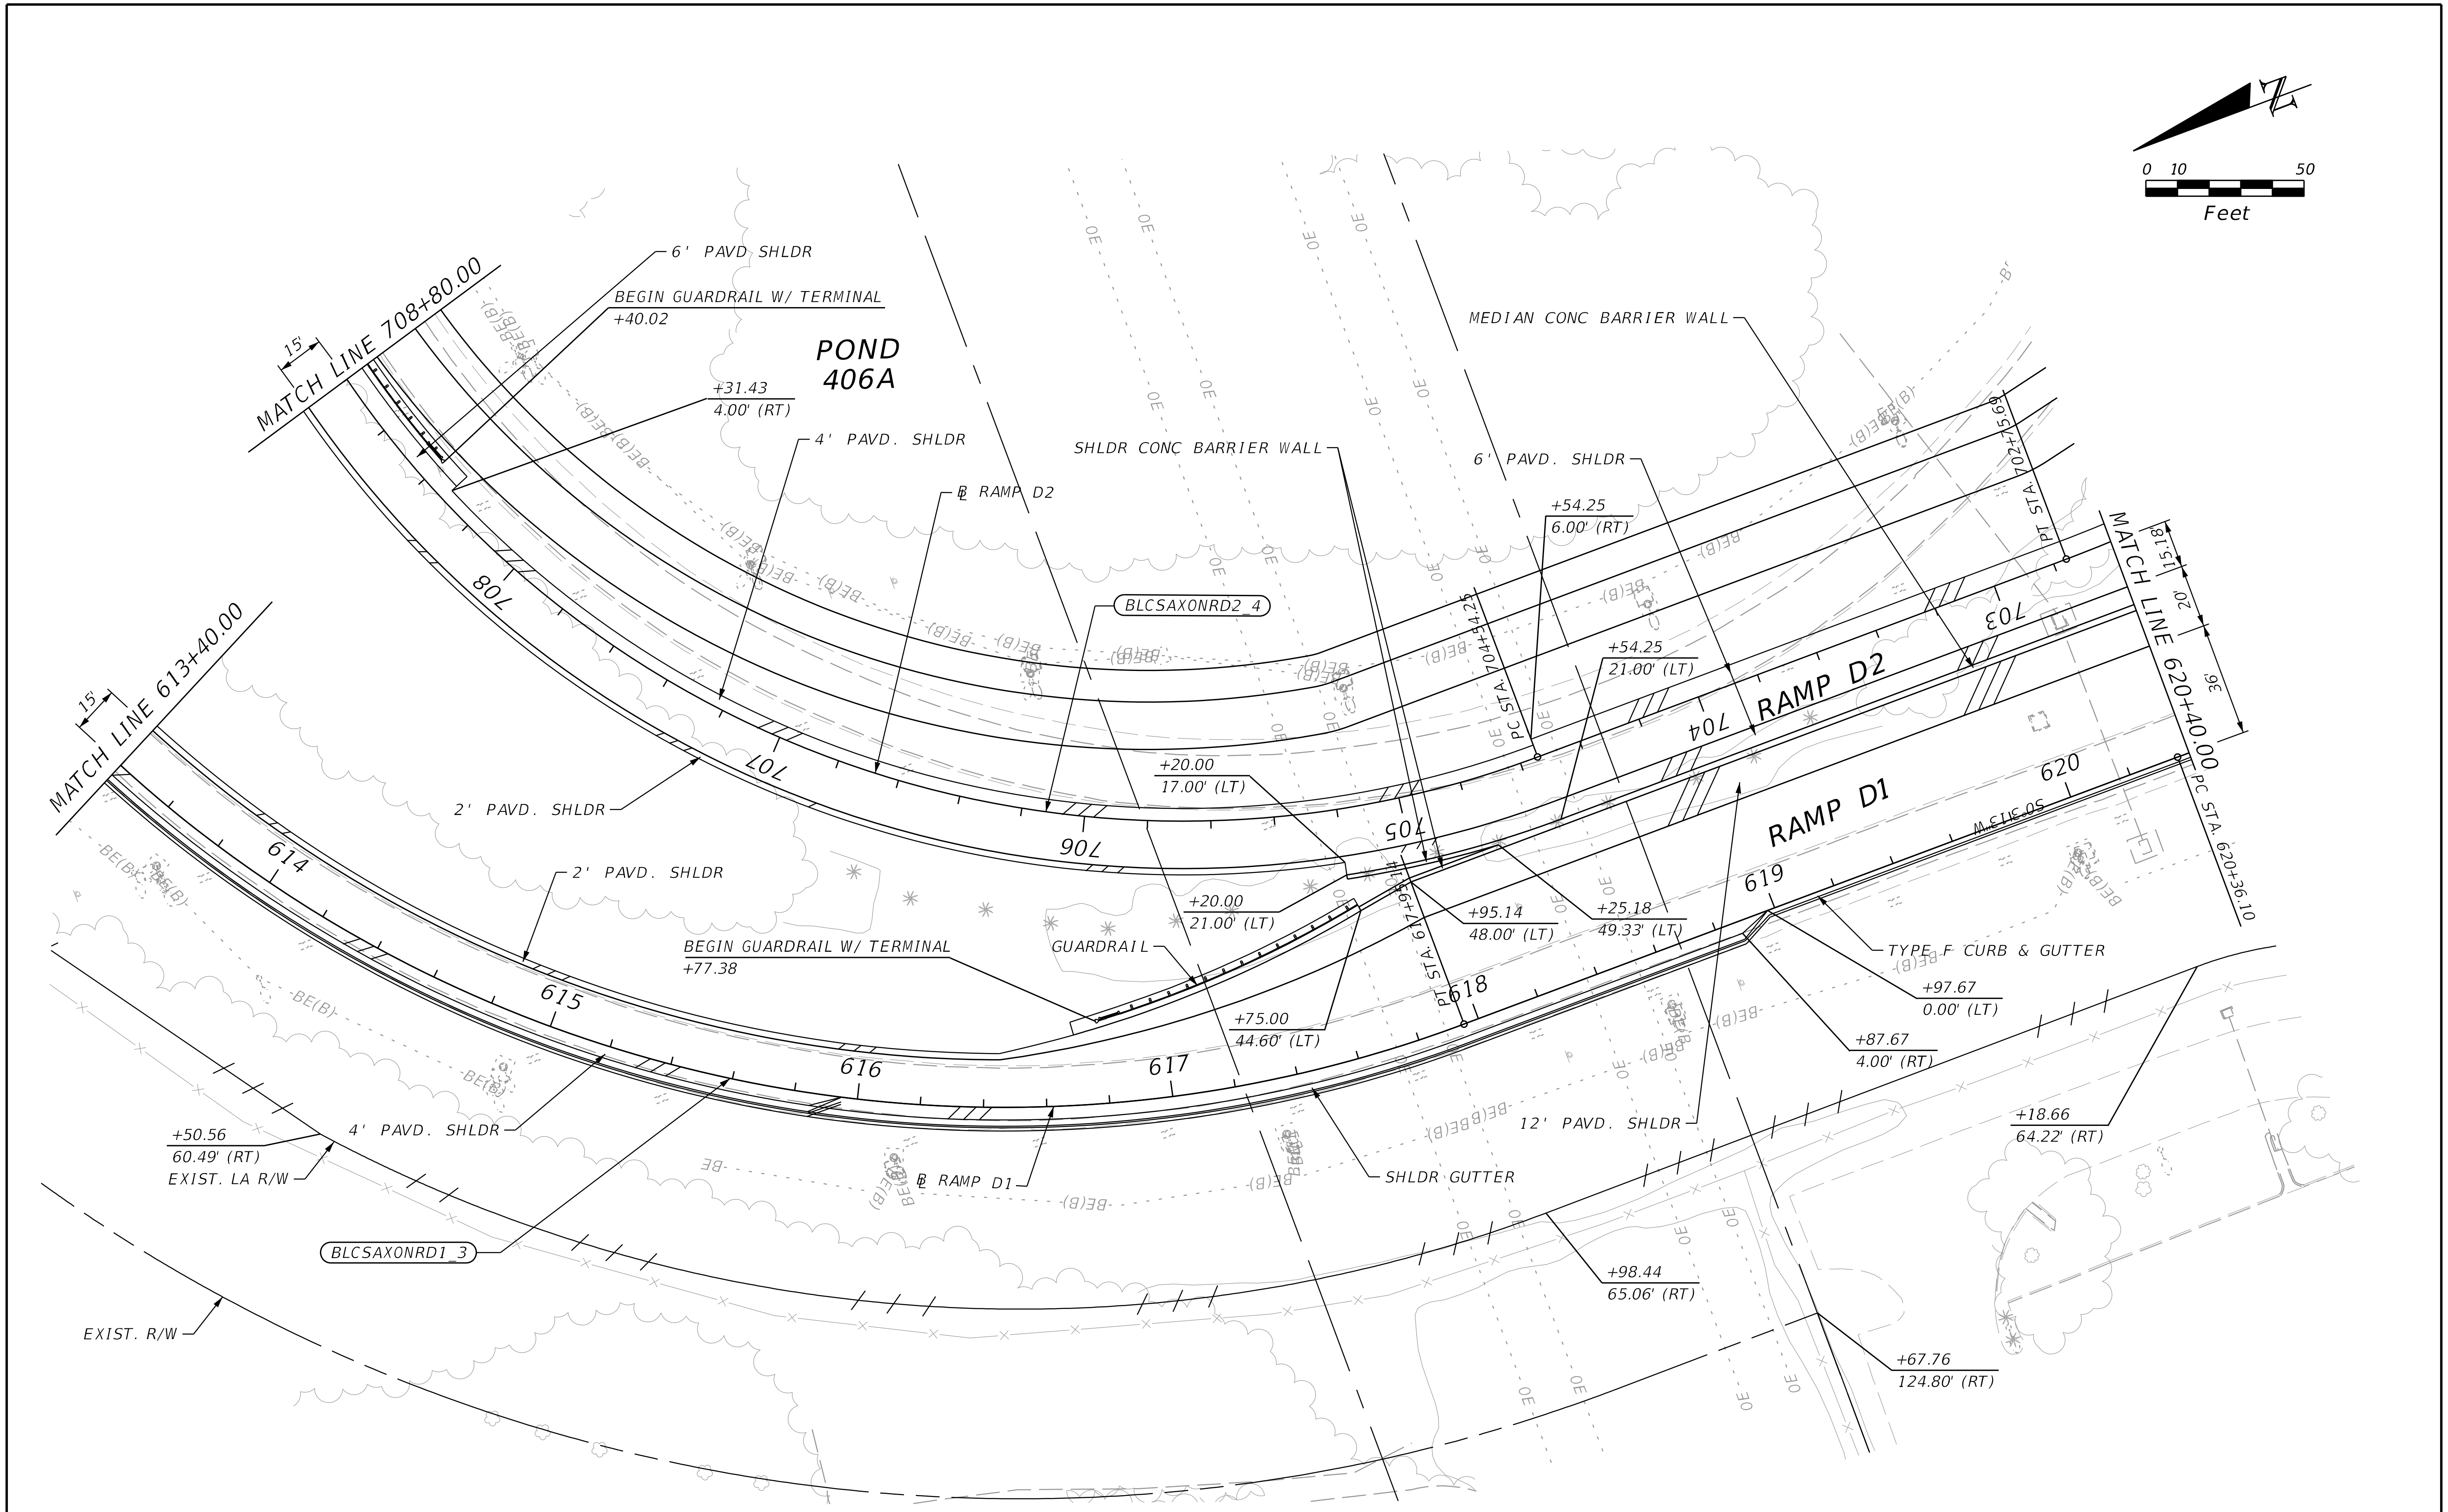

THE OFFICIAL RECORD OF THIS SHEET IS THE ELECTRONIC FILE DIGITALLY SIGNED AND SEALED UNDER RULE 61G15-23.004, F.A.C.

REVISIONS			
DATE	DESCRIPTION	DATE	DESCRIPTION

STANTEC CONSULTING SERVICES INC.
ENGINEER OF RECORD:
WILLIAM V. ANDERSON, P.E. NO.: 36682
11315 CORPORATE BLVD., SUITE 105
ORLANDO, FLORIDA 32817
(407) 823-8966
CERTIFICATE OF AUTHORIZATION NO. 27013

STATE OF FLORIDA
DEPARTMENT OF TRANSPORTATION

ROAD NO.	COUNTY	FINANCIAL PROJECT ID
SR400	VOLUSIA	408464-2-32-01

ROADWAY PLANS
SAXON BLVD. RAMP D1 & D2

SHEET NO.
180

jchassee 6/14/2019 4:20:17 PM Default V:\2158\active\CADD\40846423201\roadway\PLANRD617.dgn

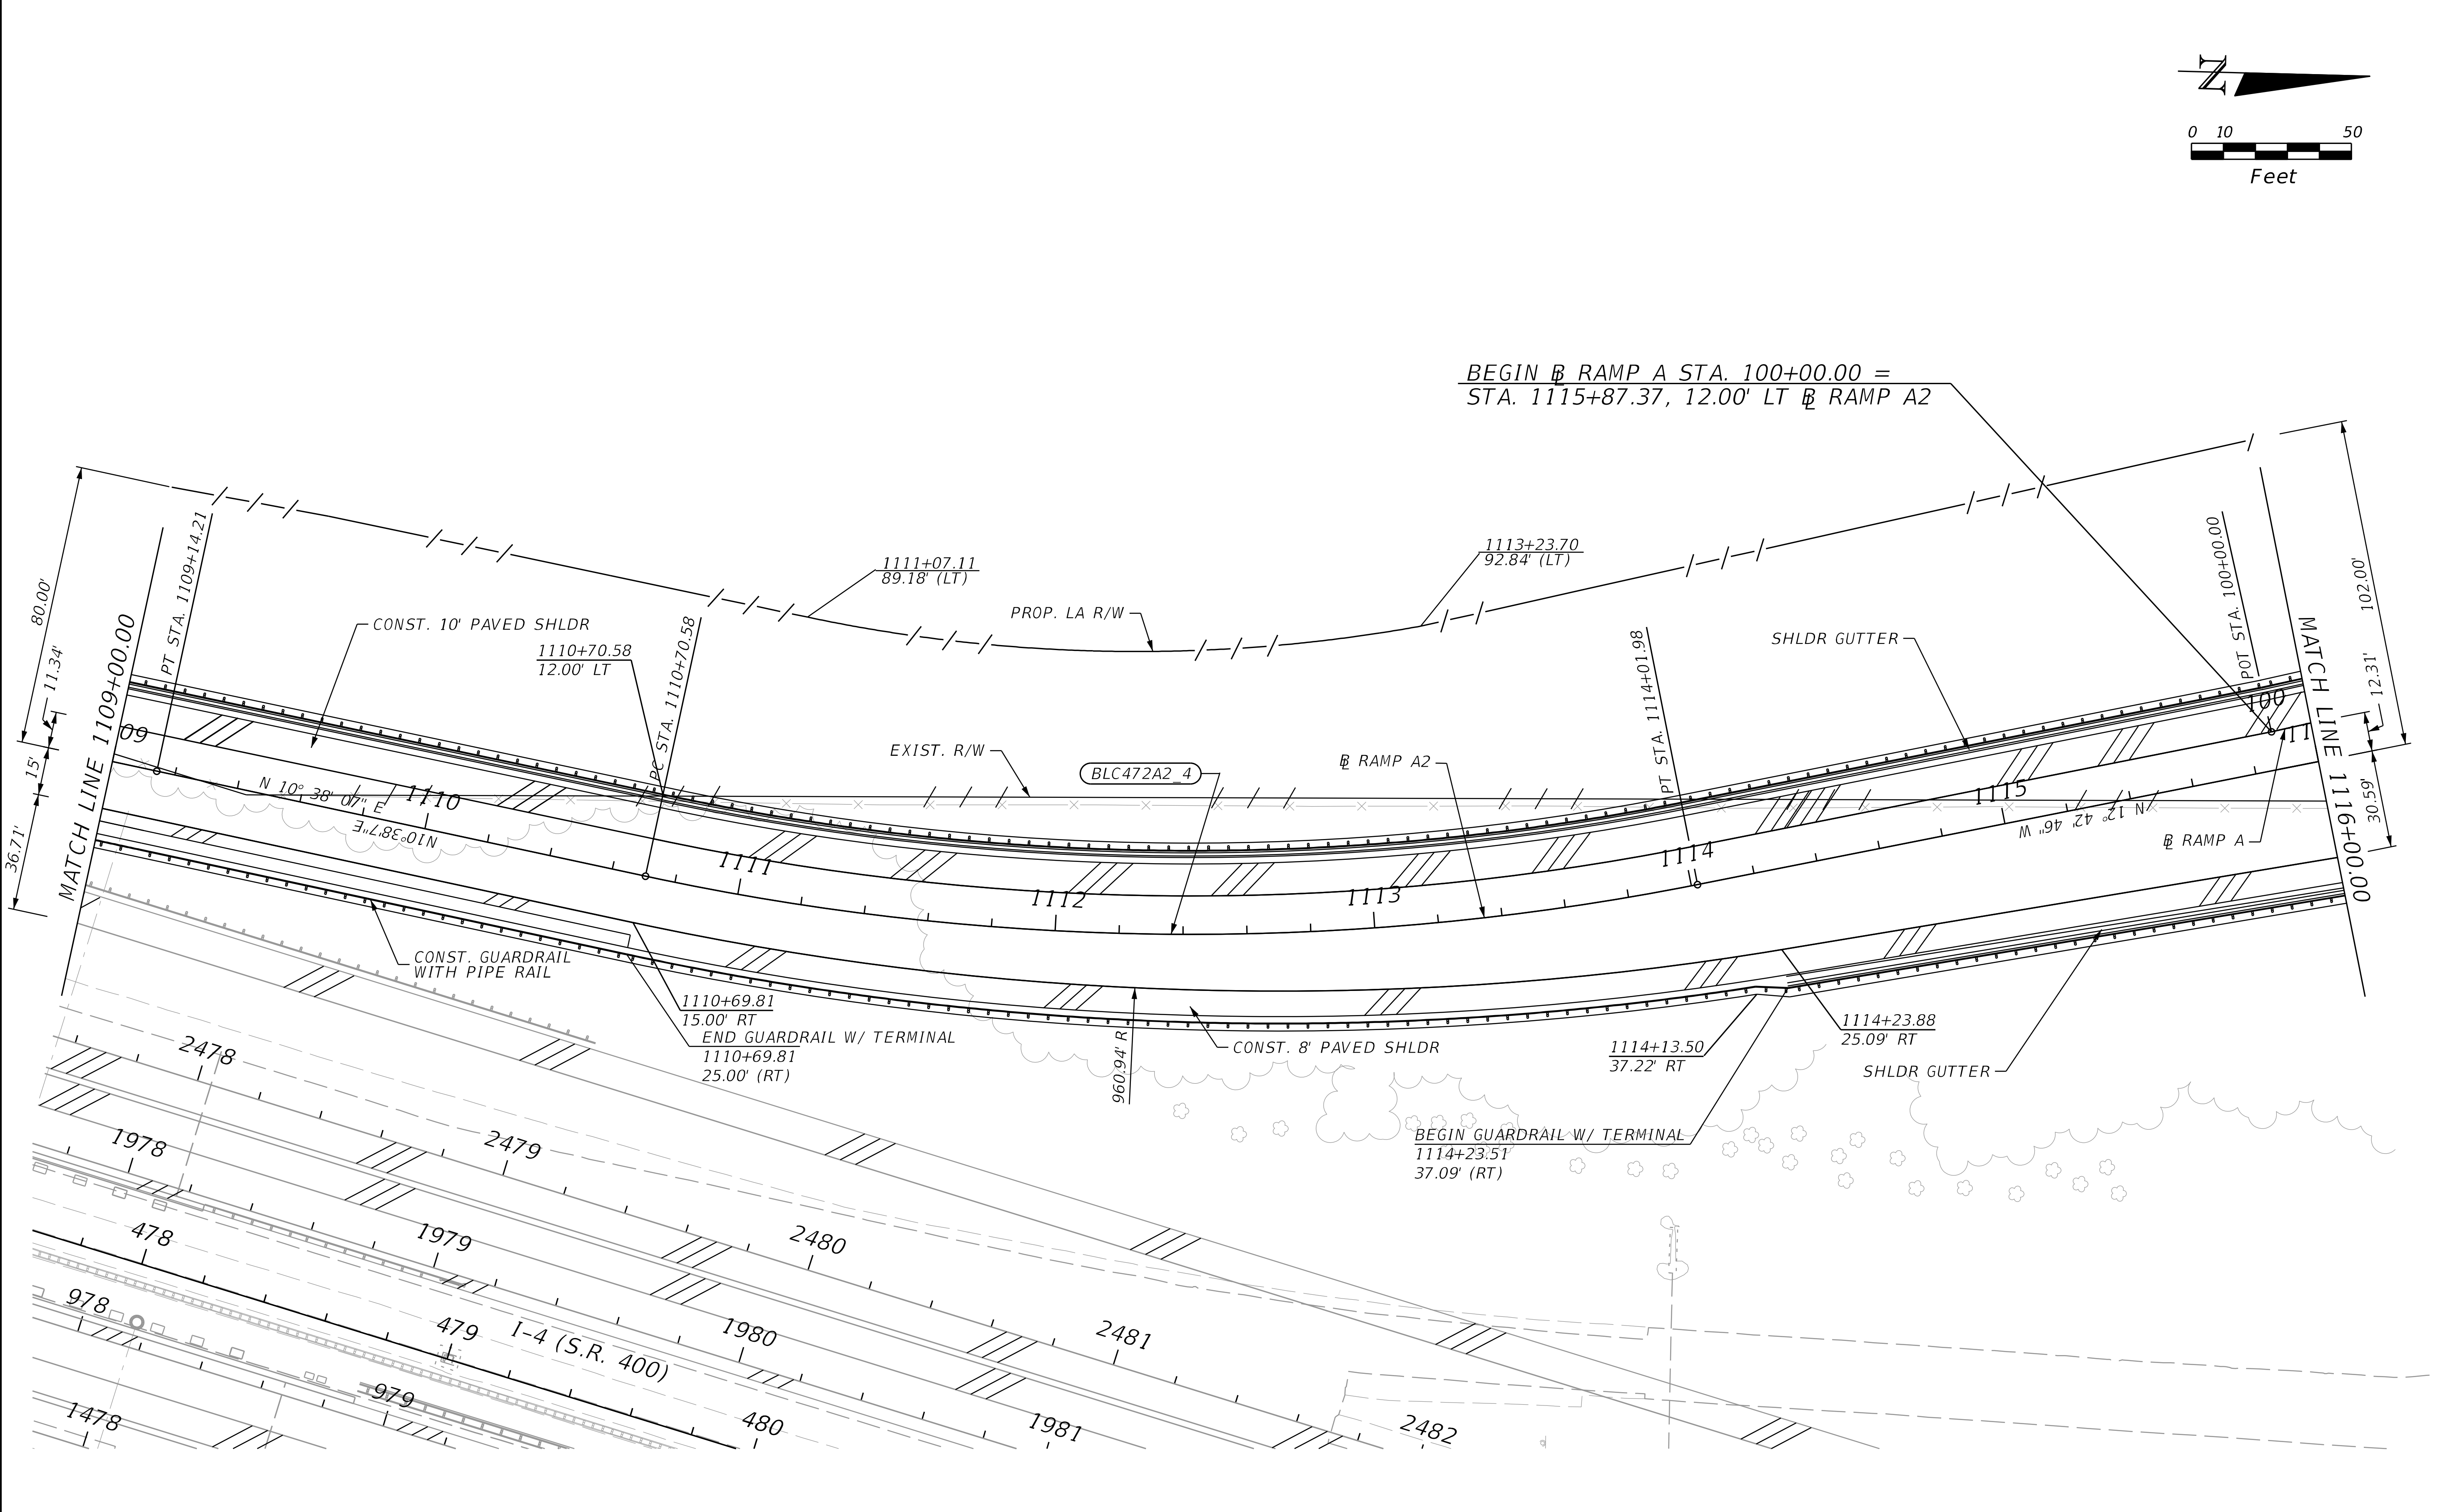

THE OFFICIAL RECORD OF THIS SHEET IS THE ELECTRONIC FILE DIGITALLY SIGNED AND SEALED UNDER RULE 61G15-23.004, F.A.C.

REVISIONS			
DATE	DESCRIPTION	DATE	DESCRIPTION

STANTEC CONSULTING SERVICES INC.
ENGINEER OF RECORD:
WILLIAM V. ANDERSON, P.E. NO.: 36682
11315 CORPORATE BLVD., SUITE 105
ORLANDO, FLORIDA 32817
(407) 823-8966
CERTIFICATE OF AUTHORIZATION NO. 27013

STATE OF FLORIDA
DEPARTMENT OF TRANSPORTATION

ROAD NO.	COUNTY	FINANCIAL PROJECT ID
SR400	VOLUSIA	408464-2-32-01

ROADWAY PLANS
SR 472 RAMP A & A2

SHEET NO.
181

jchassee 6/14/2019 4:20:19 PM Default V:\2158\active\CADD\40846423201\roadway\PLANRD823.dgn

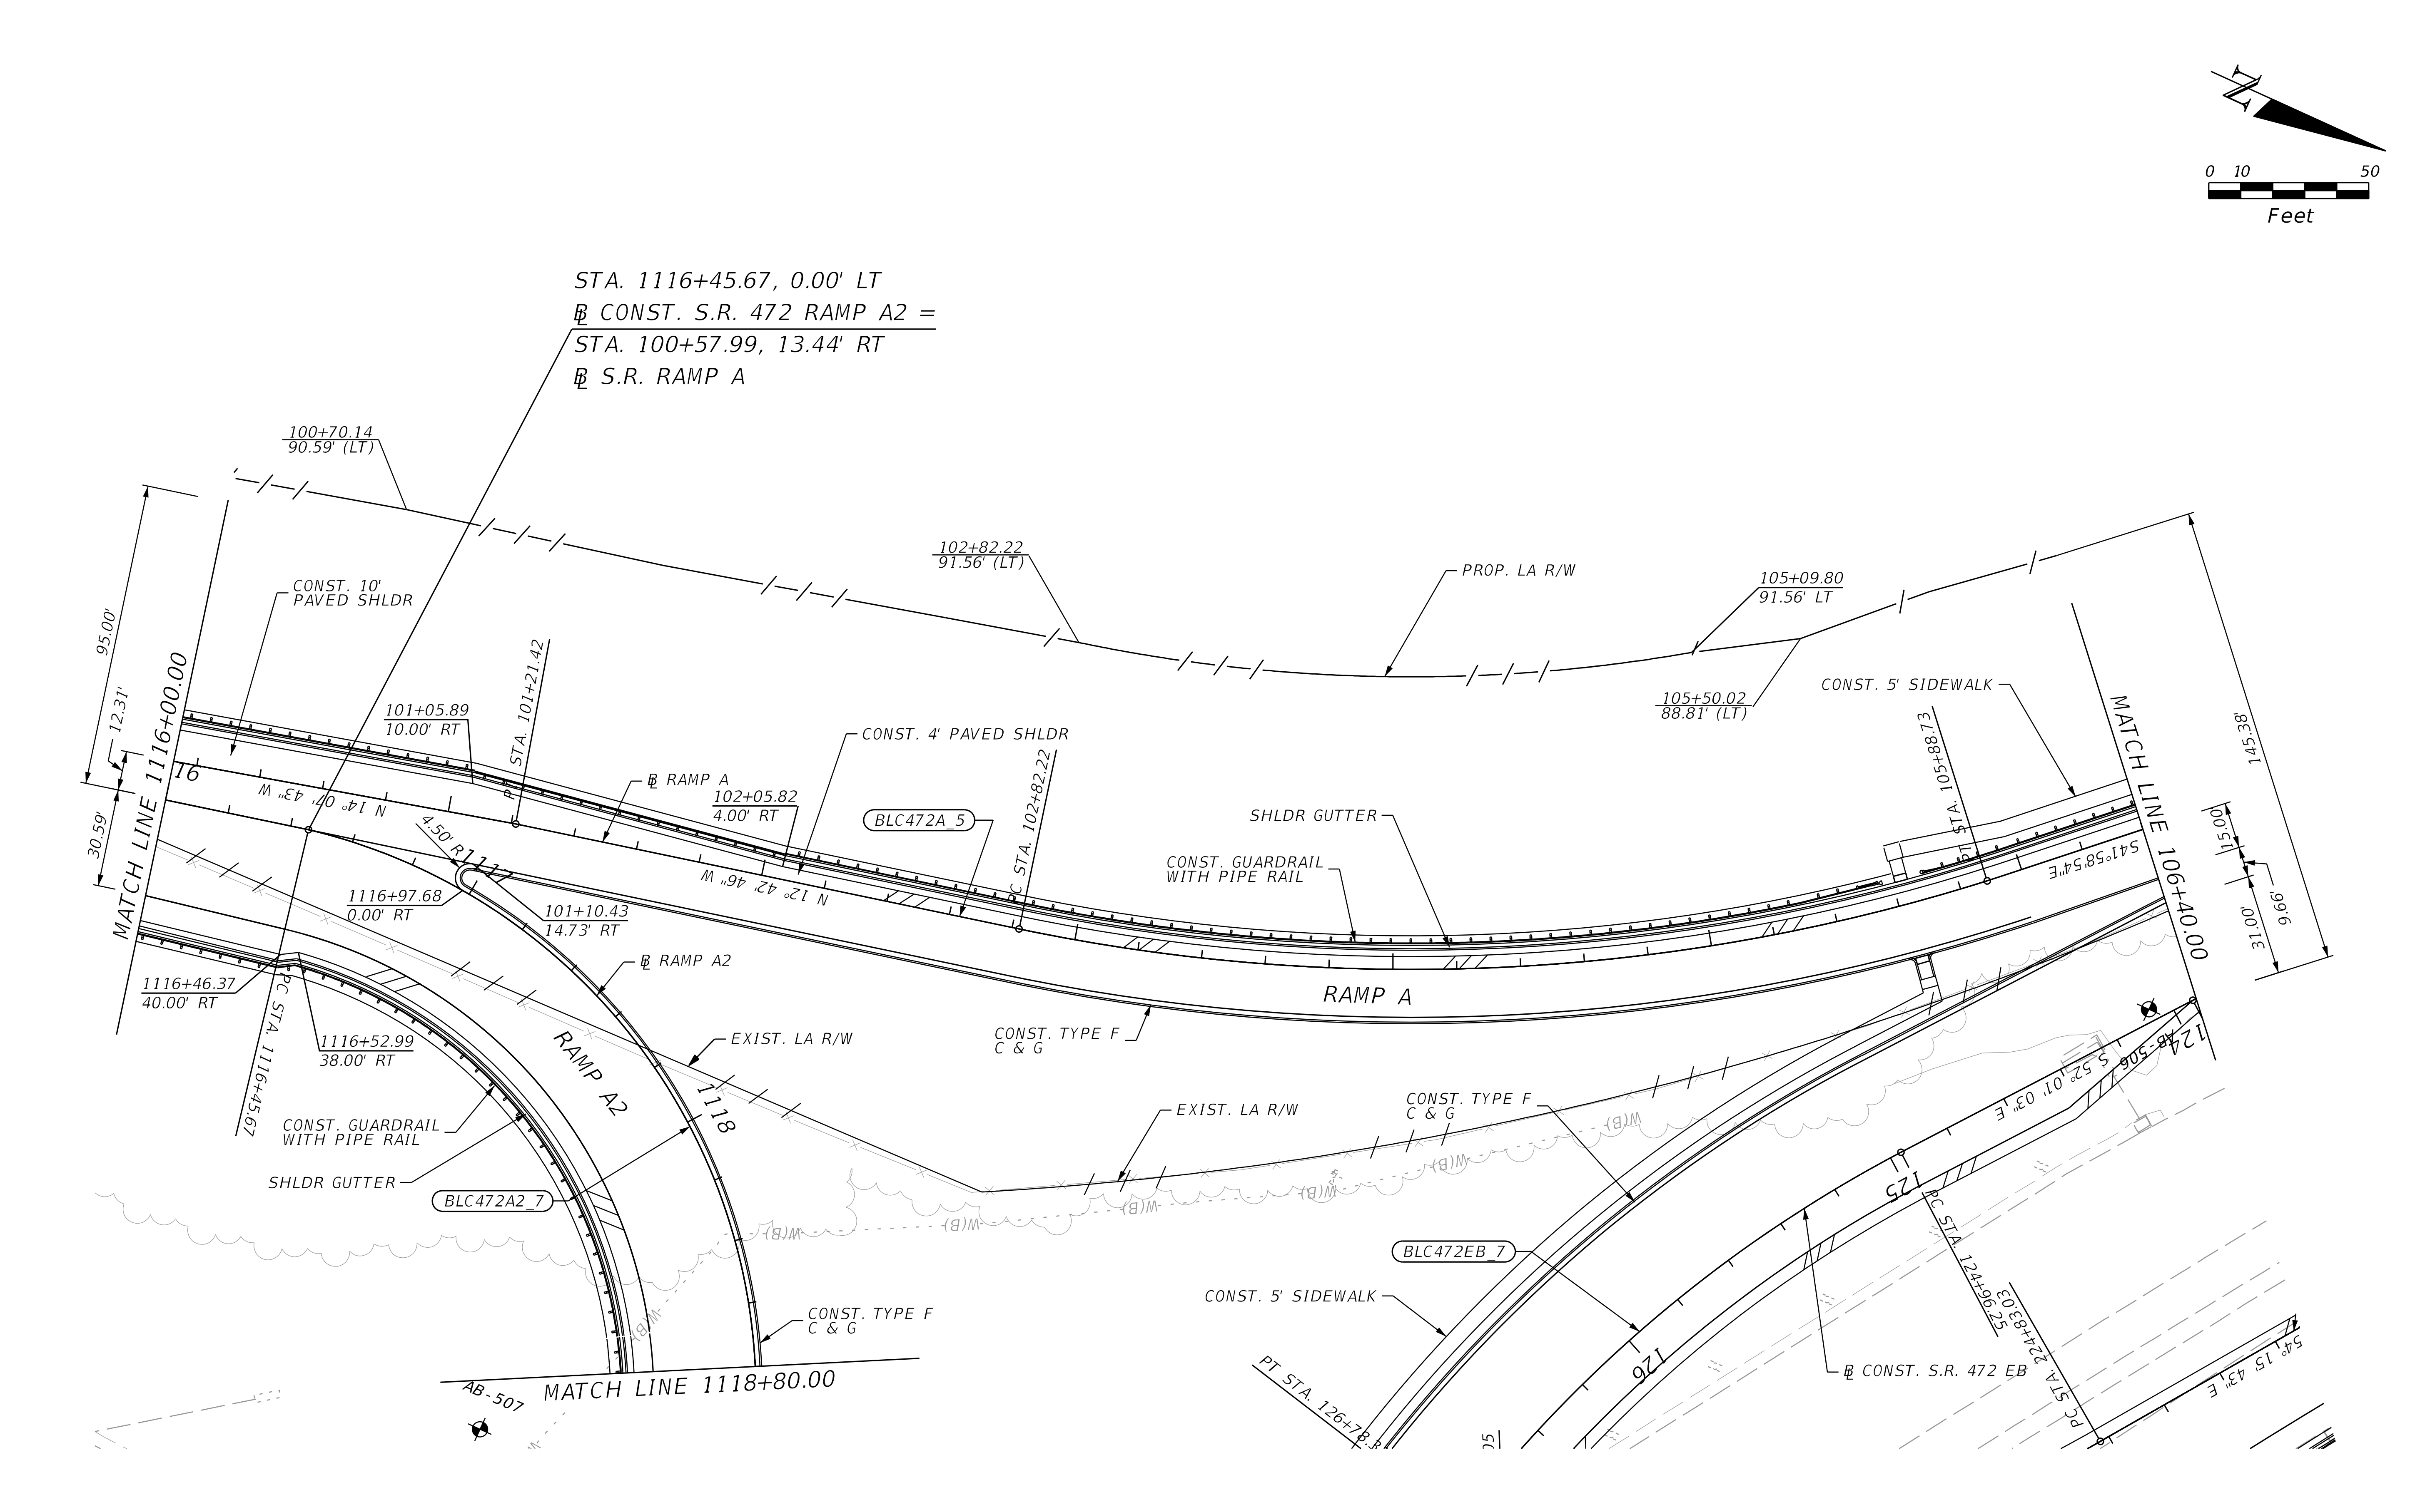

THE OFFICIAL RECORD OF THIS SHEET IS THE ELECTRONIC FILE DIGITALLY SIGNED AND SEALED UNDER RULE 61G15-23.004, F.A.C.

REVISIONS			
DATE	DESCRIPTION	DATE	DESCRIPTION

STANTEC CONSULTING SERVICES INC.
ENGINEER OF RECORD:
WILLIAM V. ANDERSON, P.E. NO.: 36682
11315 CORPORATE BLVD., SUITE 105
ORLANDO, FLORIDA 32817
(407) 823-8966
CERTIFICATE OF AUTHORIZATION NO. 27013

STATE OF FLORIDA
DEPARTMENT OF TRANSPORTATION

ROAD NO.	COUNTY	FINANCIAL PROJECT ID
SR400	VOLUSIA	408464-2-32-01

ROADWAY PLANS
SR 472 RAMP A & A2

SHEET NO.
182

jchassee 6/14/2019 4:20:21 PM Default V:\2158\active\CADD\40846423201\roadway\PLANRD824.dgn

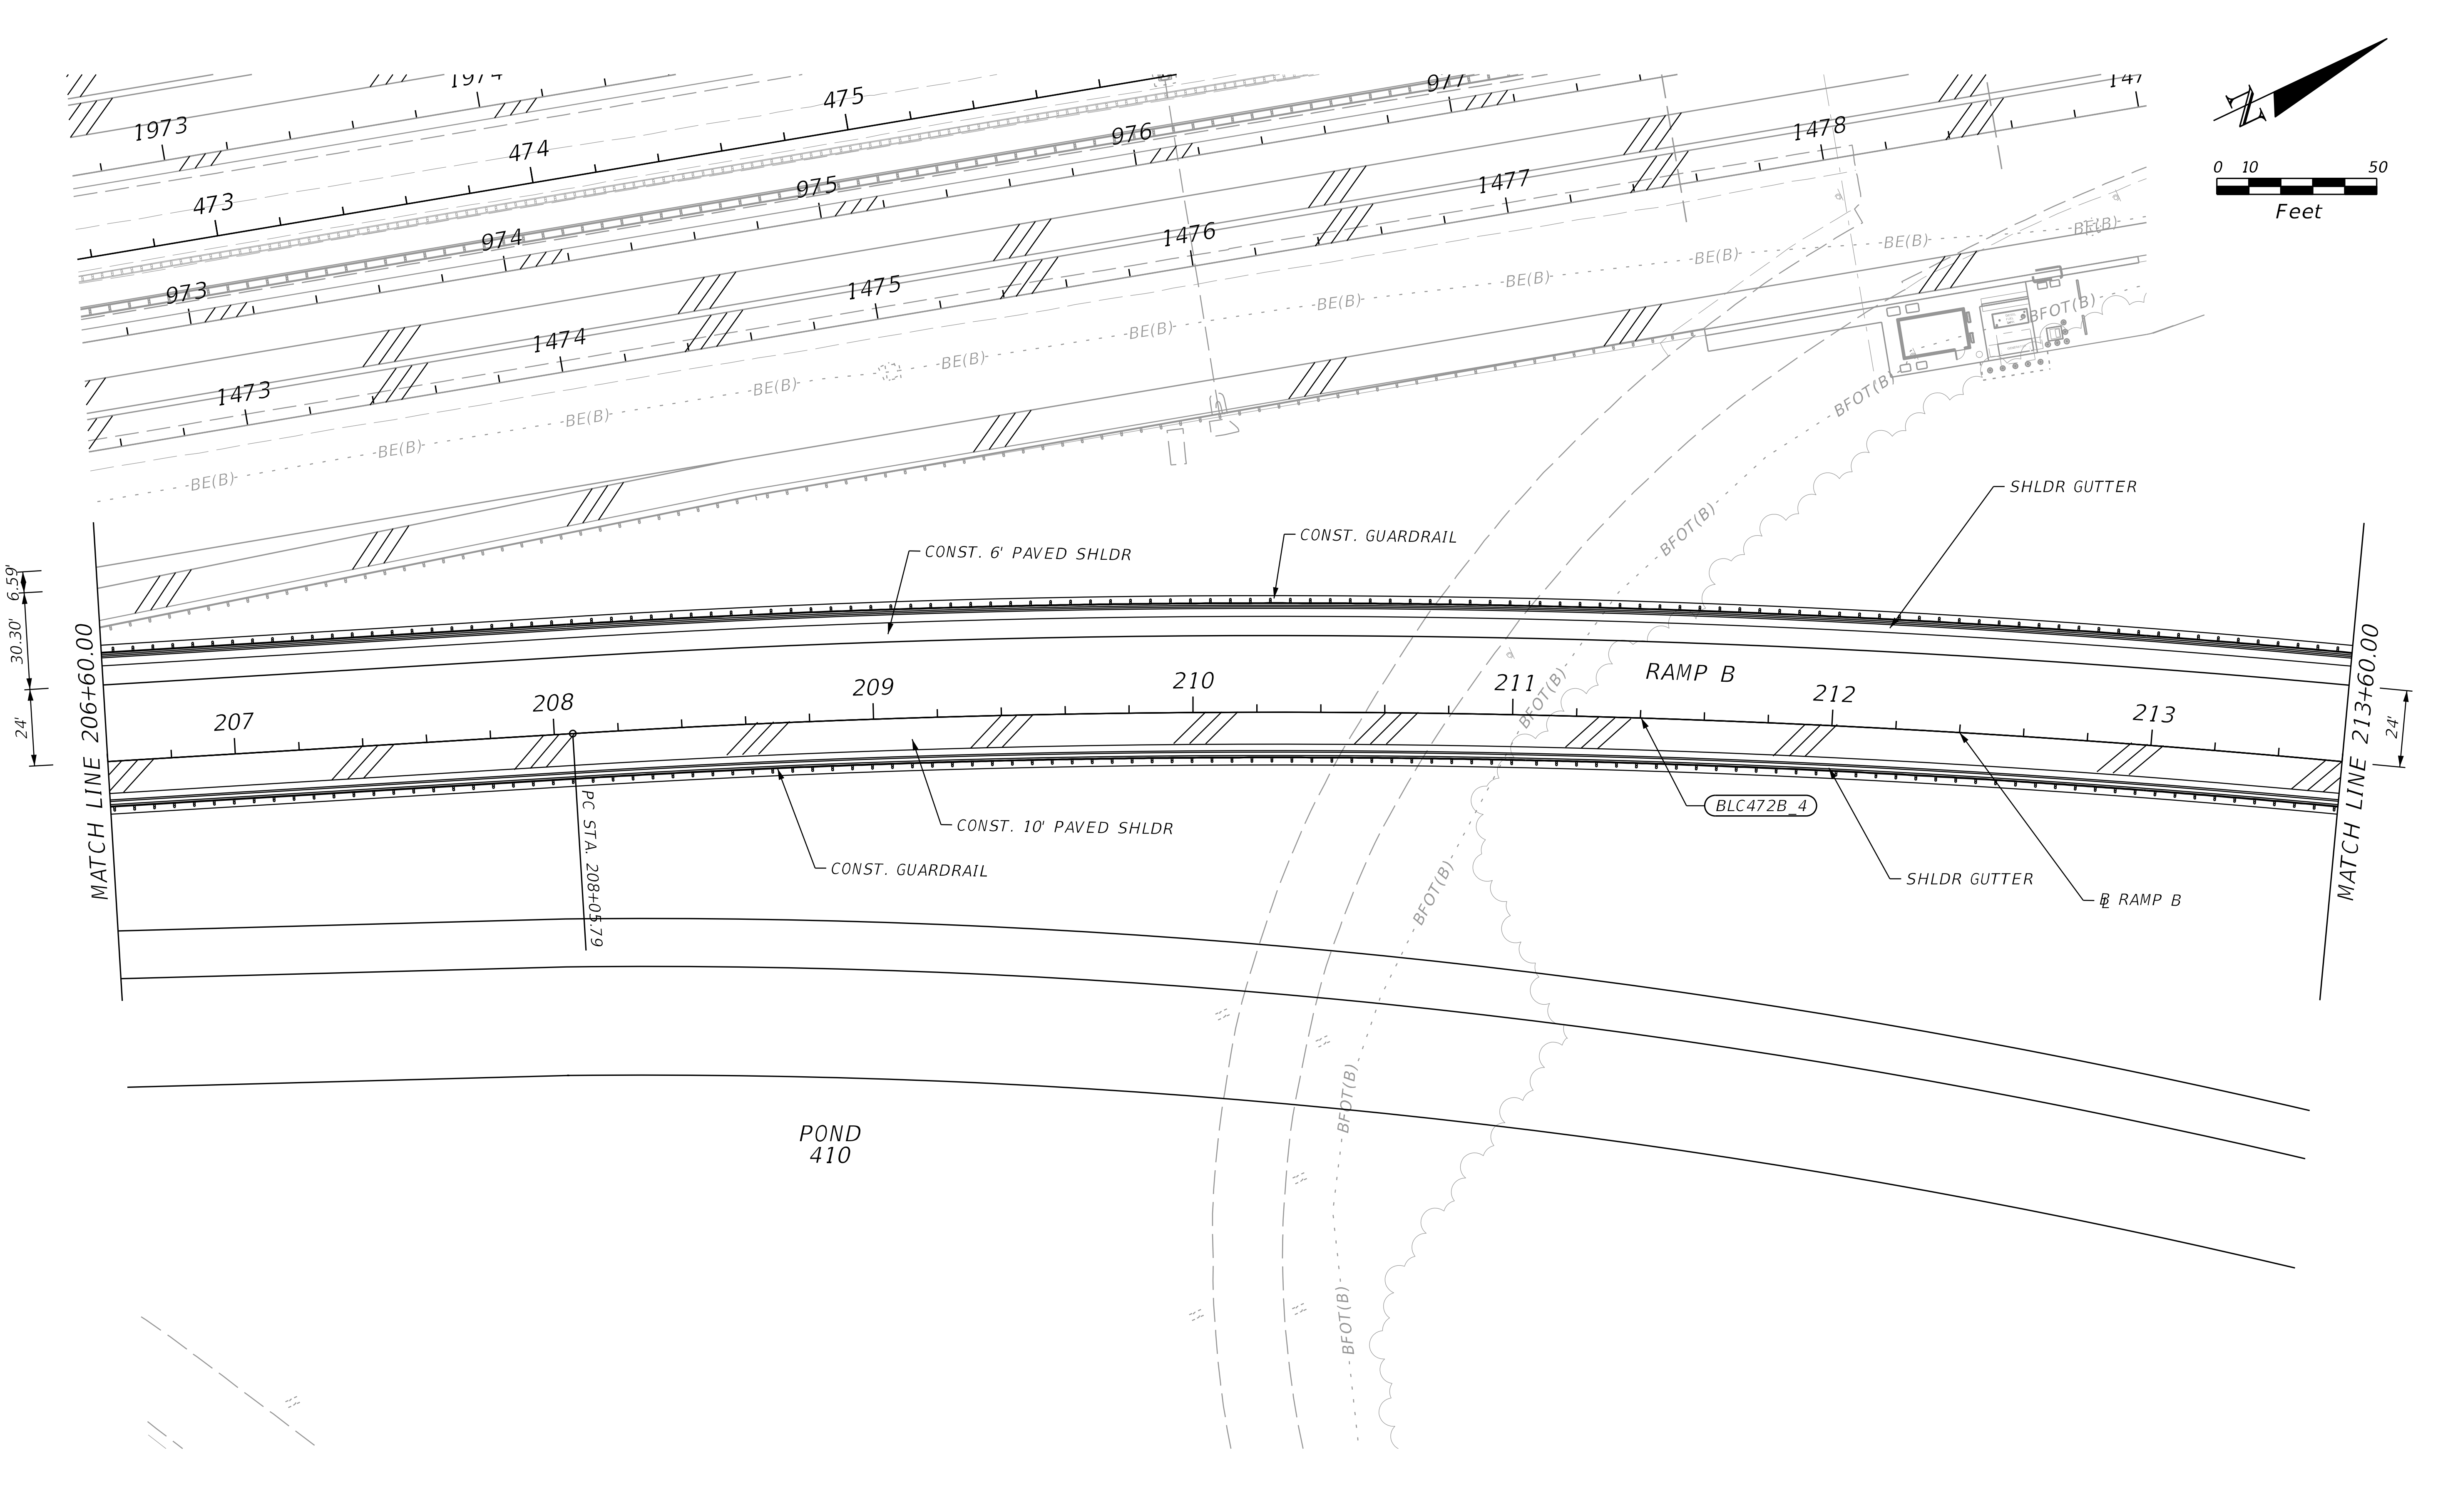

THE OFFICIAL RECORD OF THIS SHEET IS THE ELECTRONIC FILE DIGITALLY SIGNED AND SEALED UNDER RULE 61G15-23.004, F.A.C.

REVISIONS			
DATE	DESCRIPTION	DATE	DESCRIPTION

STANTEC CONSULTING SERVICES INC.
ENGINEER OF RECORD:
WILLIAM V. ANDERSON, P.E. NO.: 36682
11315 CORPORATE BLVD., SUITE 105
ORLANDO, FLORIDA 32817
(407) 823-8966
CERTIFICATE OF AUTHORIZATION NO. 27013

STATE OF FLORIDA
DEPARTMENT OF TRANSPORTATION

ROAD NO.	COUNTY	FINANCIAL PROJECT ID
SR400	VOLUSIA	408464-2-32-01

ROADWAY PLANS
SR 472 RAMP B

SHEET NO.
183

jchassee 6/14/2019 4:20:23 PM Default V:\2158\active\CADD\40846423201\roadway\PLANRD825.dgn

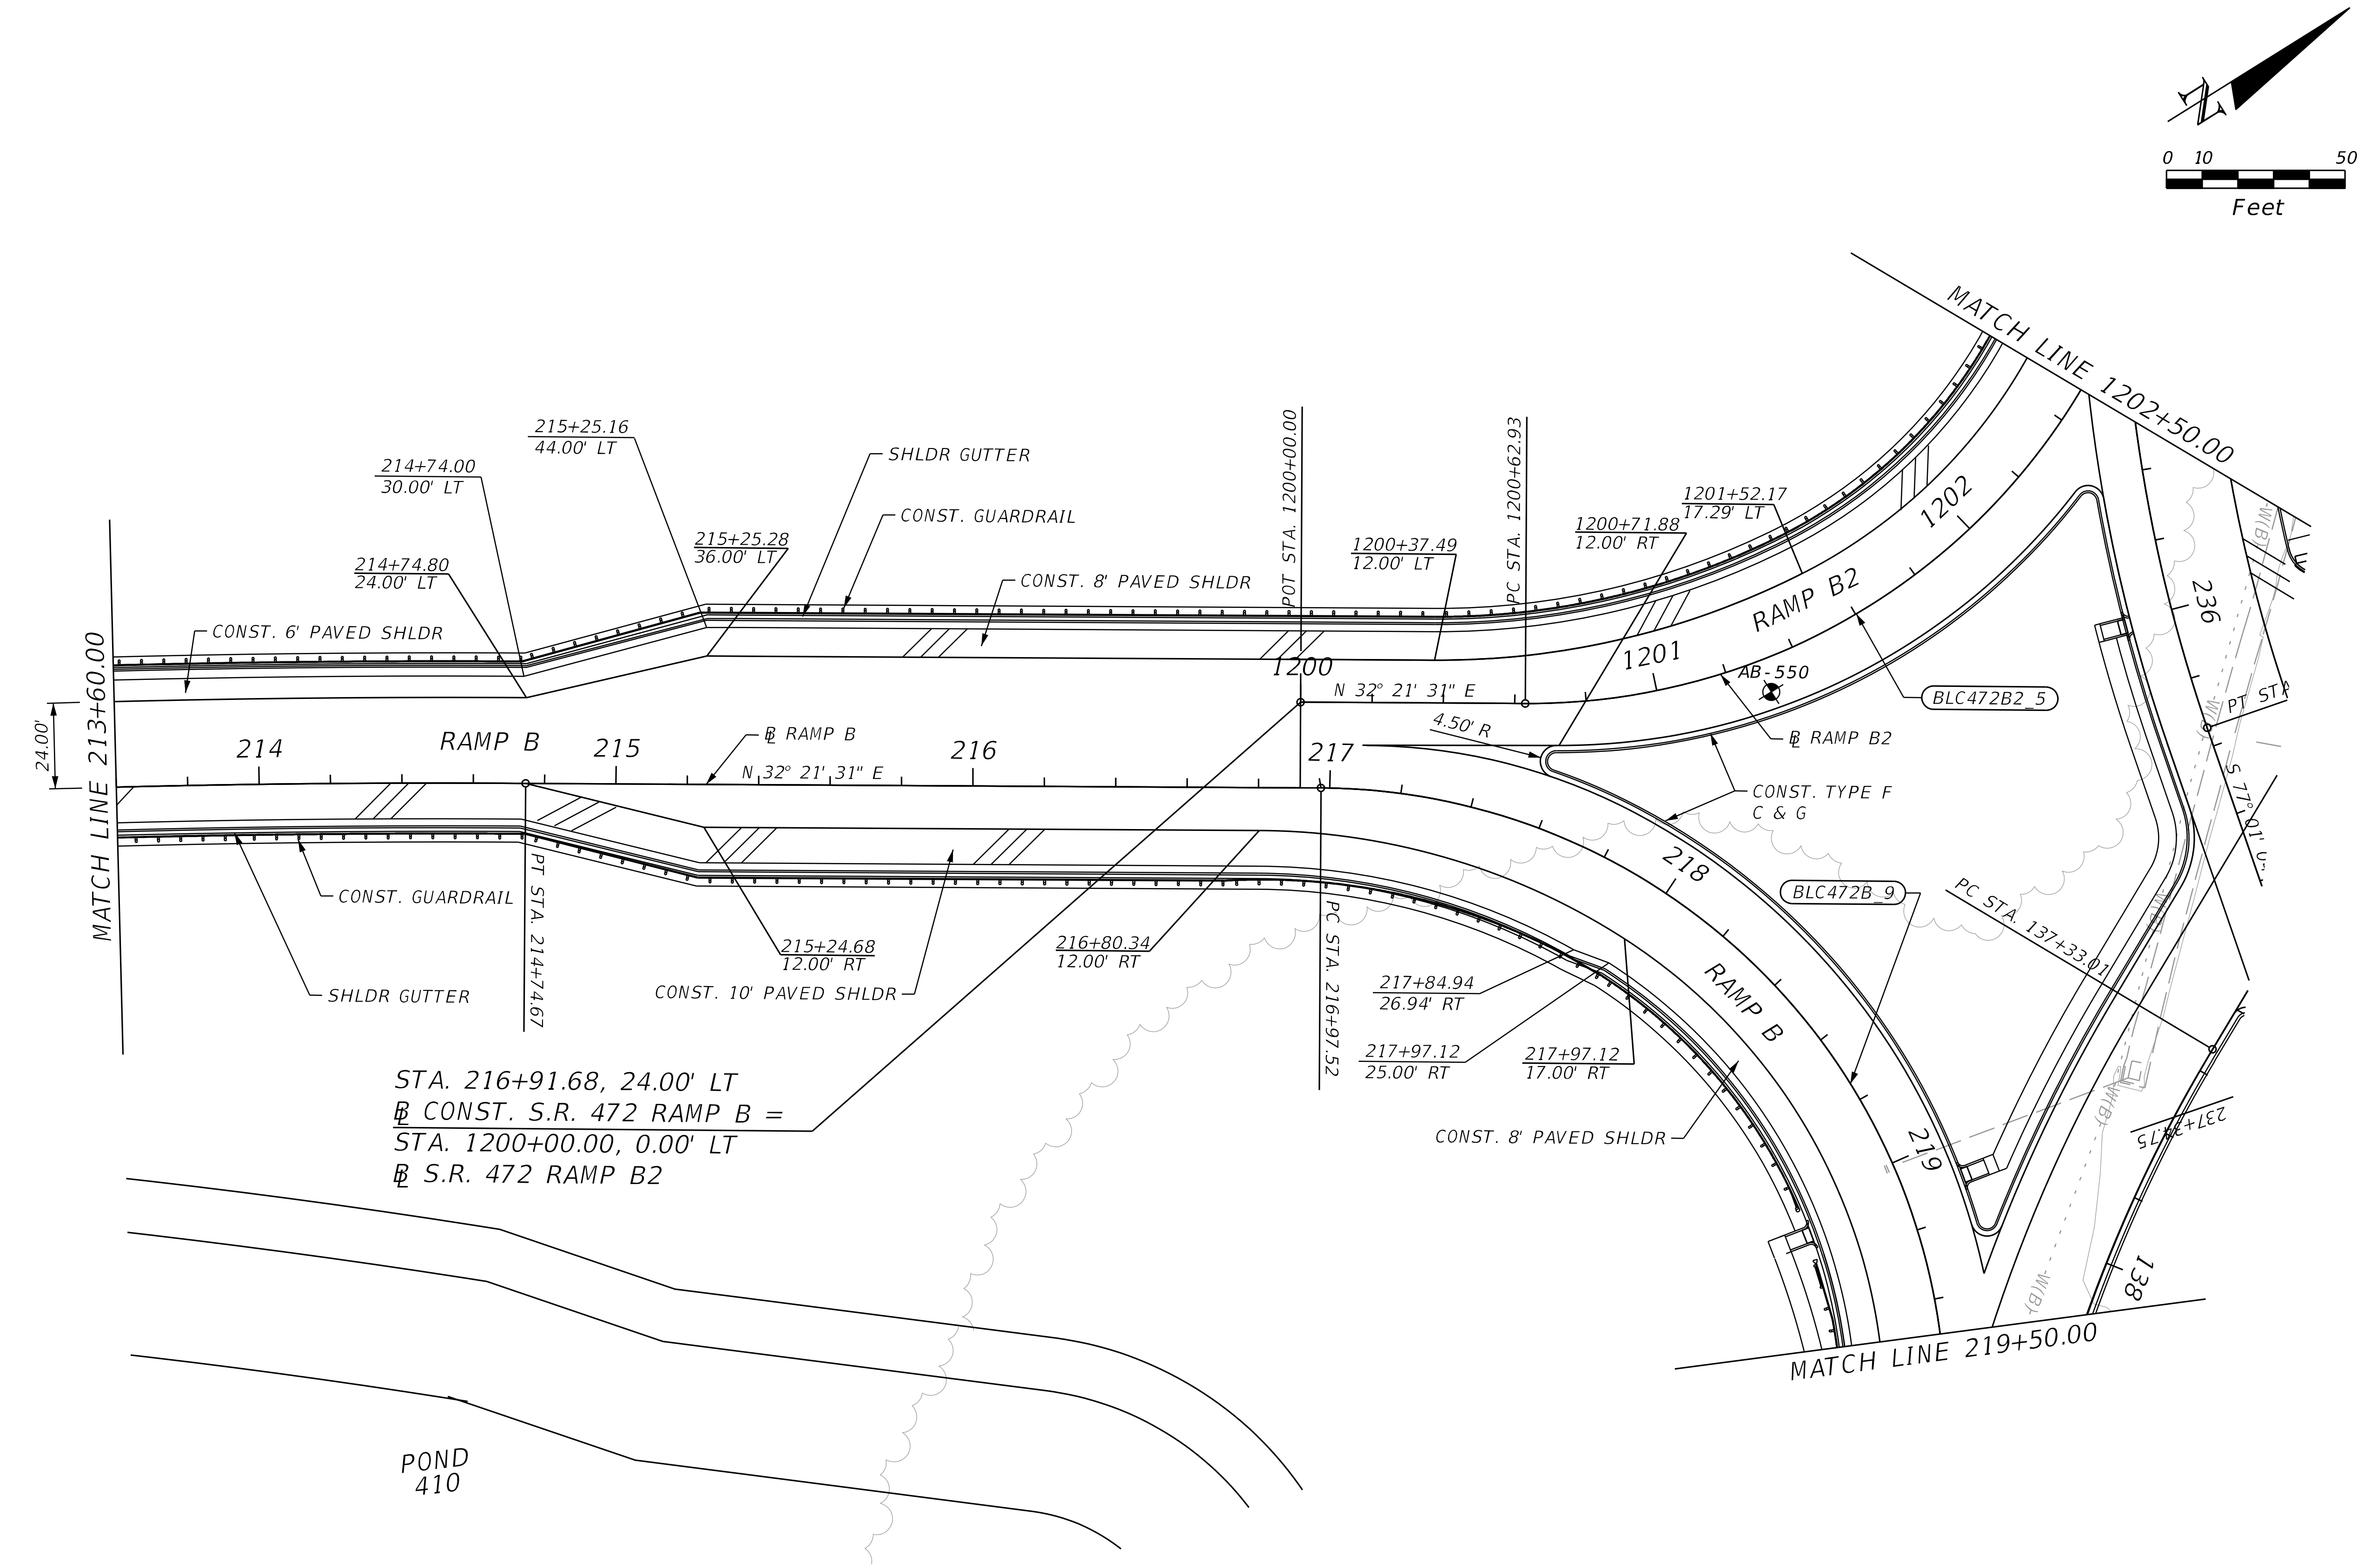

THE OFFICIAL RECORD OF THIS SHEET IS THE ELECTRONIC FILE DIGITALLY SIGNED AND SEALED UNDER RULE 61G15-23.004, F.A.C.

REVISIONS			
DATE	DESCRIPTION	DATE	DESCRIPTION

STANTEC CONSULTING SERVICES INC.
ENGINEER OF RECORD:
WILLIAM V. ANDERSON, P.E. NO.: 36682
11315 CORPORATE BLVD., SUITE 105
ORLANDO, FLORIDA 32817
(407) 823-8966
CERTIFICATE OF AUTHORIZATION NO. 27013

STATE OF FLORIDA
DEPARTMENT OF TRANSPORTATION

ROAD NO.	COUNTY	FINANCIAL PROJECT ID
SR400	VOLUSIA	408464-2-32-01

ROADWAY PLANS
SR 472 RAMP B & B2

SHEET NO.
184

jchassee 6/14/2019 4:20:26 PM Default V:\2158\active\CADD\40846423201\roadway\PLANRD826.dgn

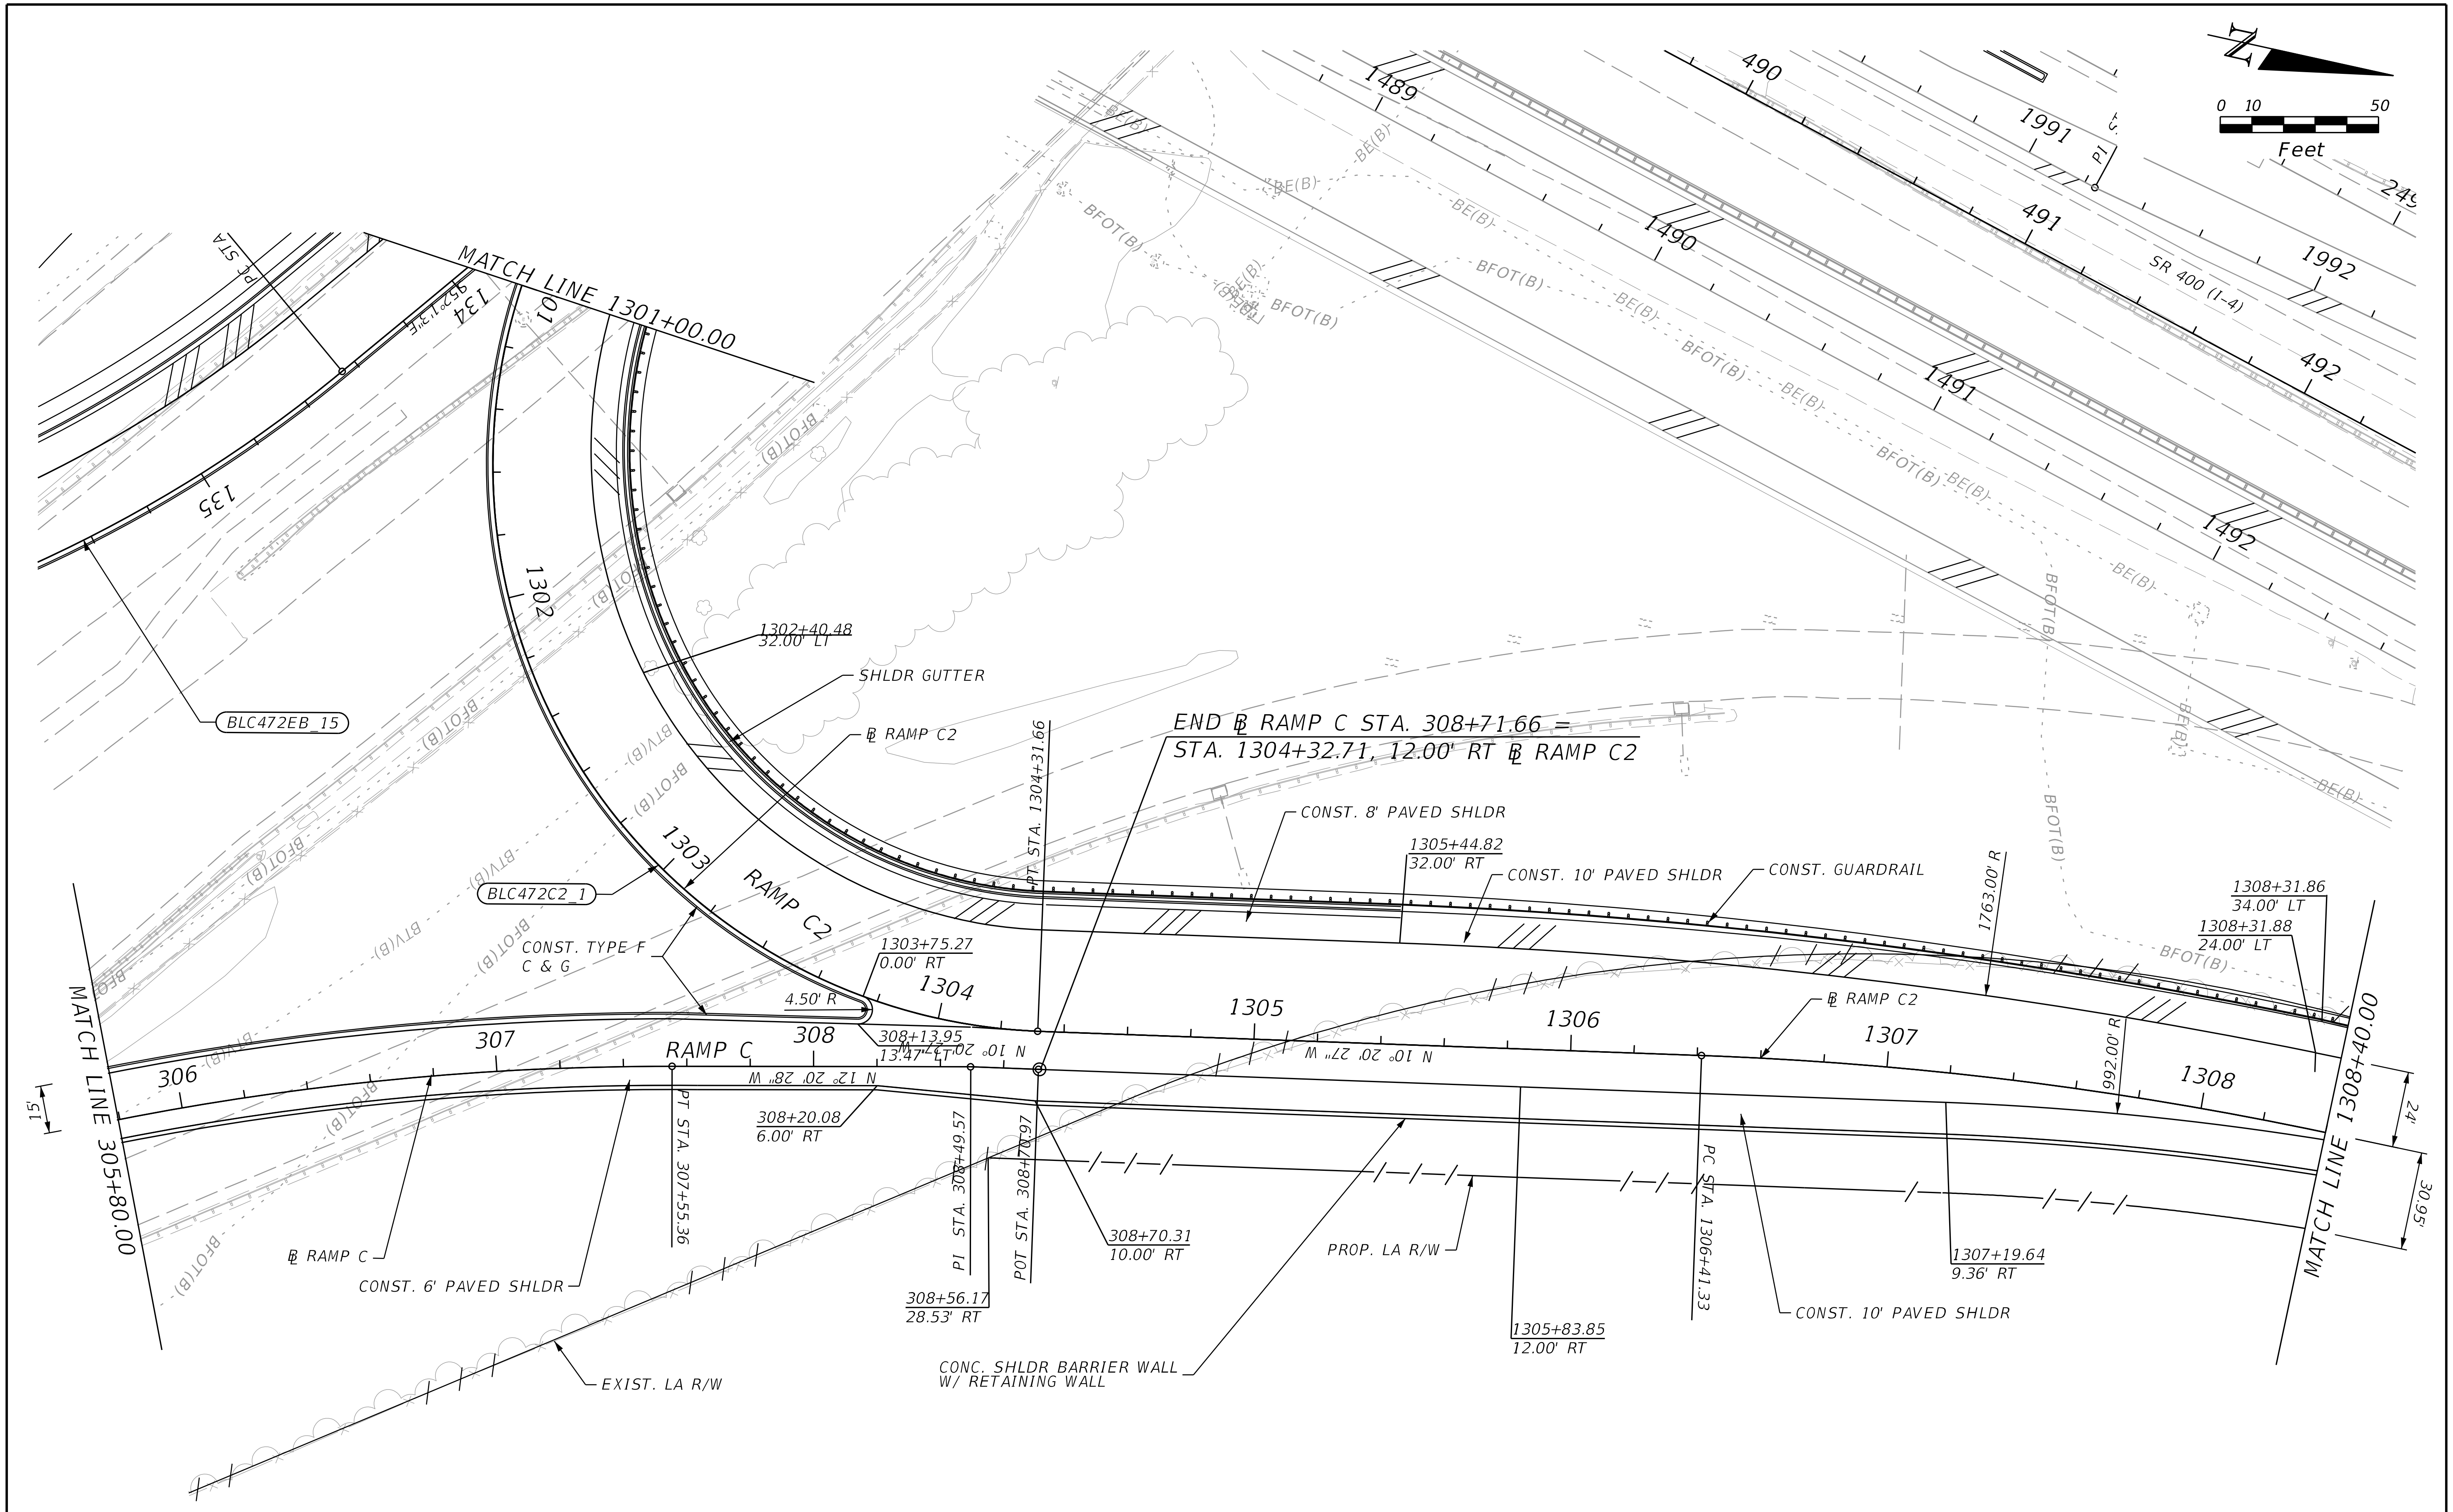

THE OFFICIAL RECORD OF THIS SHEET IS THE ELECTRONIC FILE DIGITALLY SIGNED AND SEALED UNDER RULE 61G15-23.004, F.A.C.

REVISIONS			
DATE	DESCRIPTION	DATE	DESCRIPTION

STANTEC CONSULTING SERVICES INC.
ENGINEER OF RECORD:
WILLIAM V. ANDERSON, P.E. NO.: 36682
11315 CORPORATE BLVD., SUITE 105
ORLANDO, FLORIDA 32817
(407) 823-8966
CERTIFICATE OF AUTHORIZATION NO. 27013

STATE OF FLORIDA
DEPARTMENT OF TRANSPORTATION

ROAD NO.	COUNTY	FINANCIAL PROJECT ID
SR400	VOLUSIA	408464-2-32-01

ROADWAY PLANS
SR 472 RAMP C & C2

SHEET NO.
185

jchassee 6/14/2019 4:20:28 PM Default V:\2158\active\CADD\40846423201\roadway\PLANRD827.dgn

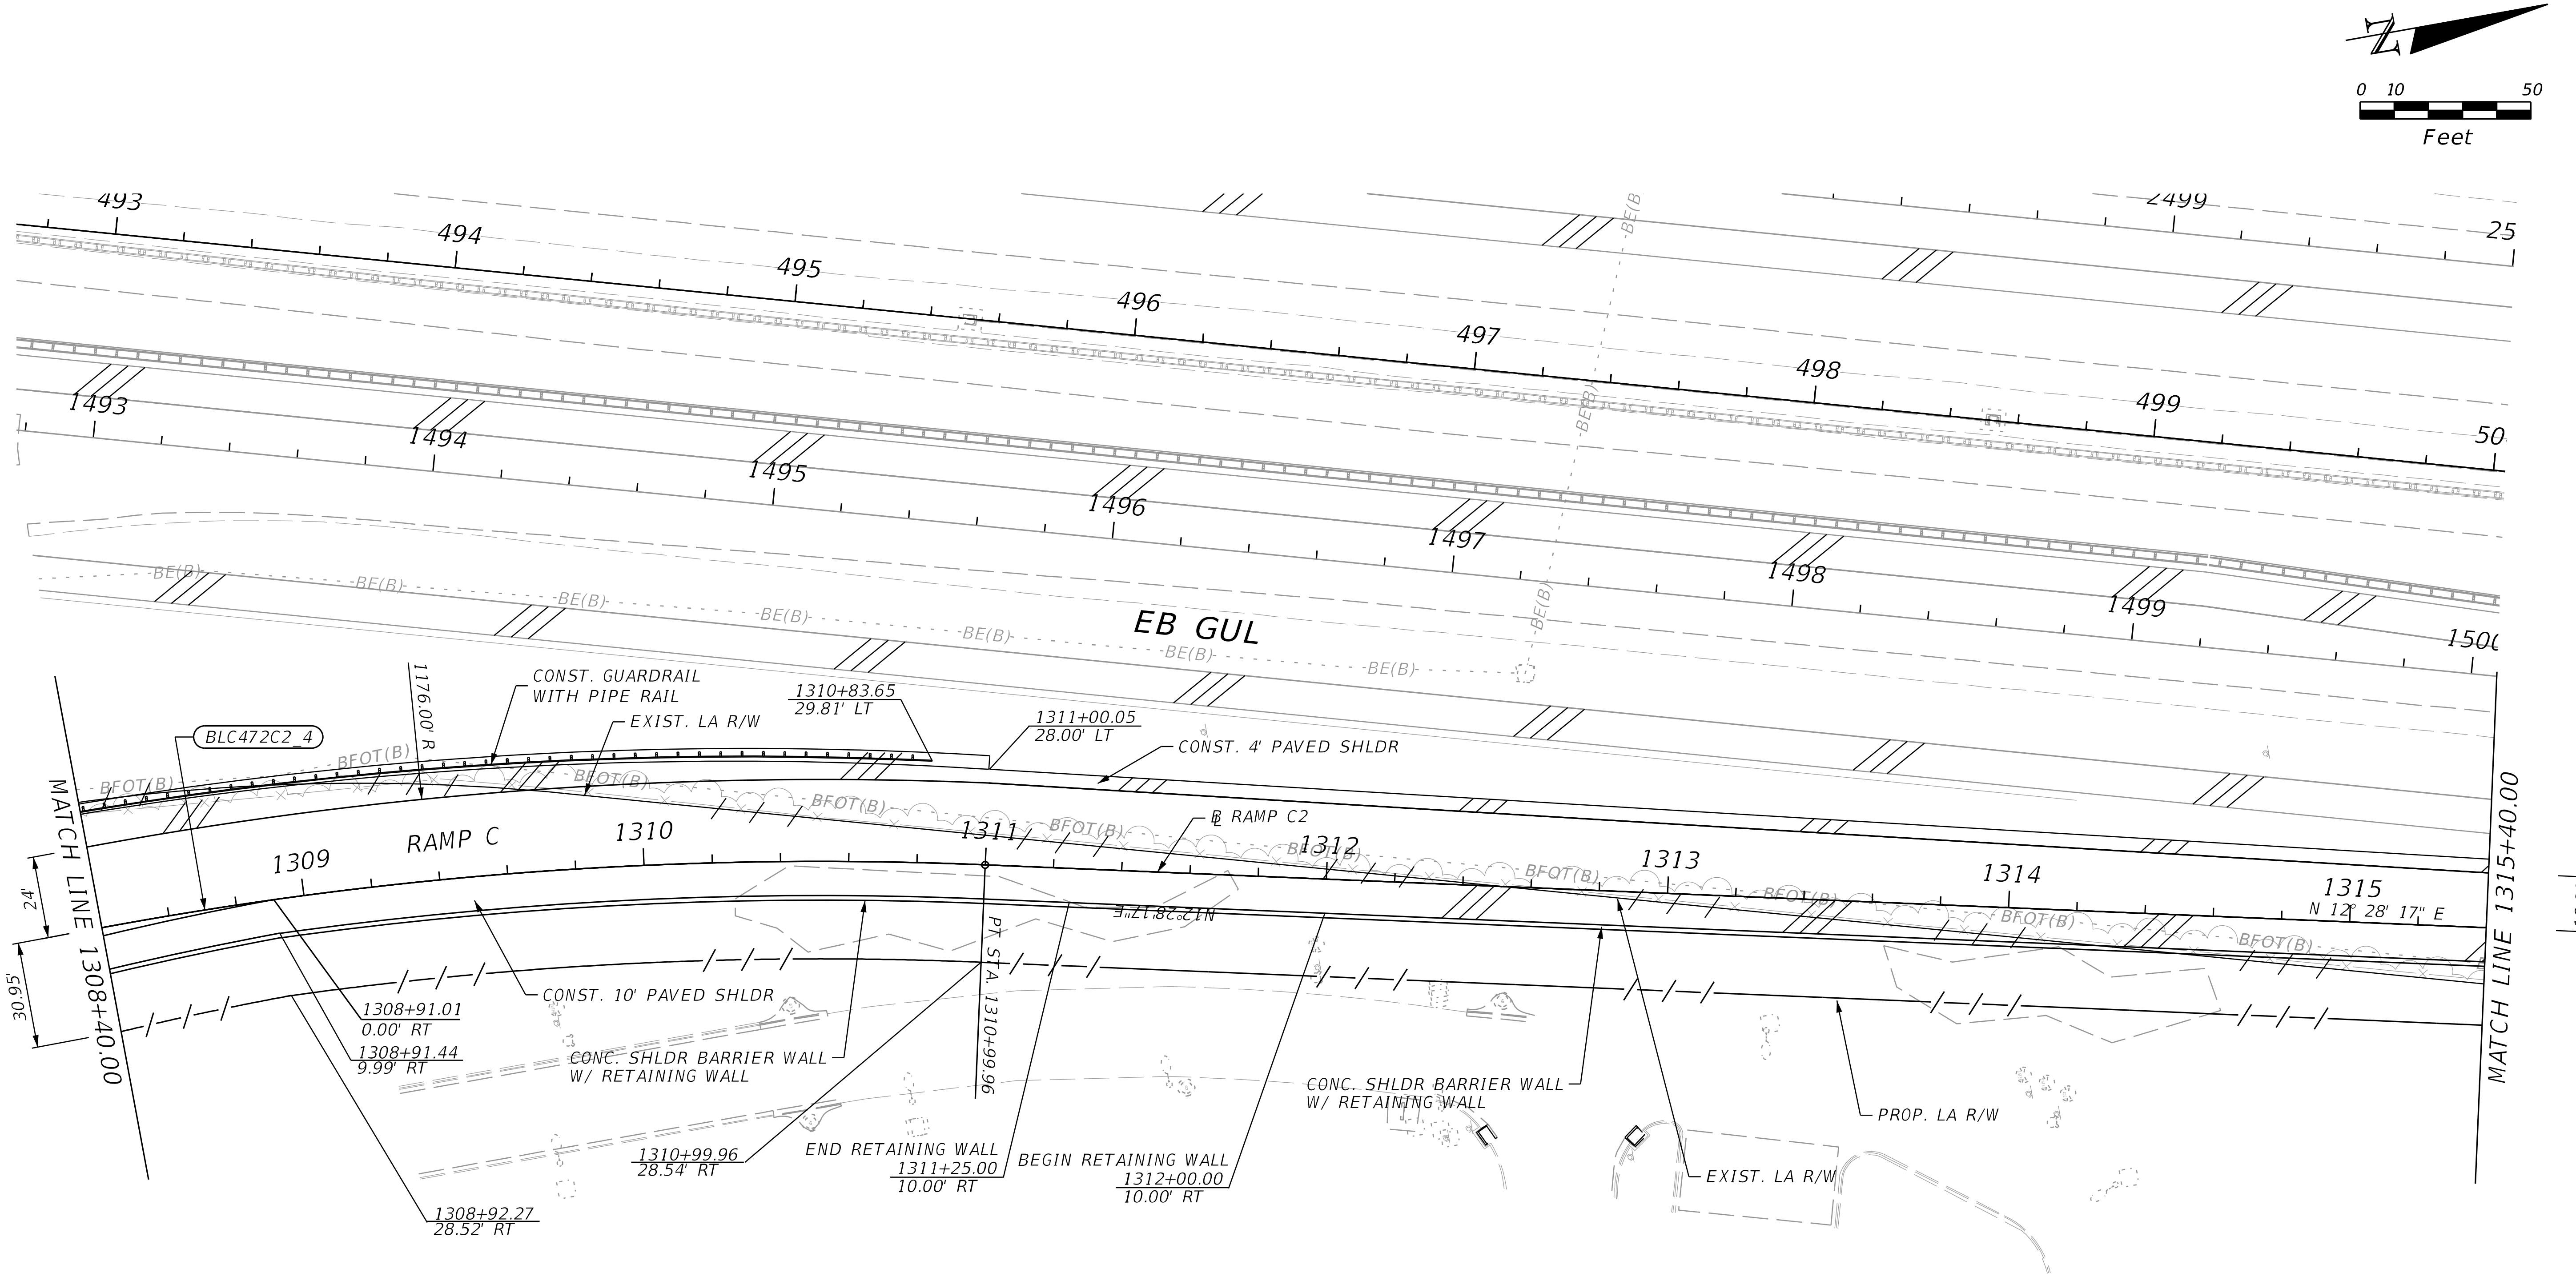

THE OFFICIAL RECORD OF THIS SHEET IS THE ELECTRONIC FILE DIGITALLY SIGNED AND SEALED UNDER RULE 61G15-23.004, F.A.C.

REVISIONS			
DATE	DESCRIPTION	DATE	DESCRIPTION

STANTEC CONSULTING SERVICES INC.
ENGINEER OF RECORD:
WILLIAM V. ANDERSON, P.E. NO.: 36682
11315 CORPORATE BLVD., SUITE 105
ORLANDO, FLORIDA 32817
(407) 823-8966
CERTIFICATE OF AUTHORIZATION NO. 27013

STATE OF FLORIDA
DEPARTMENT OF TRANSPORTATION

ROAD NO.	COUNTY	FINANCIAL PROJECT ID
SR400	VOLUSIA	408464-2-32-01

ROADWAY PLANS
SR 472 RAMP C

SHEET NO.
186

jchassee 6/14/2019 4:20:31 PM Default V:\2158\active\CADD\40846423201\roadway\PLANRD828.dgn

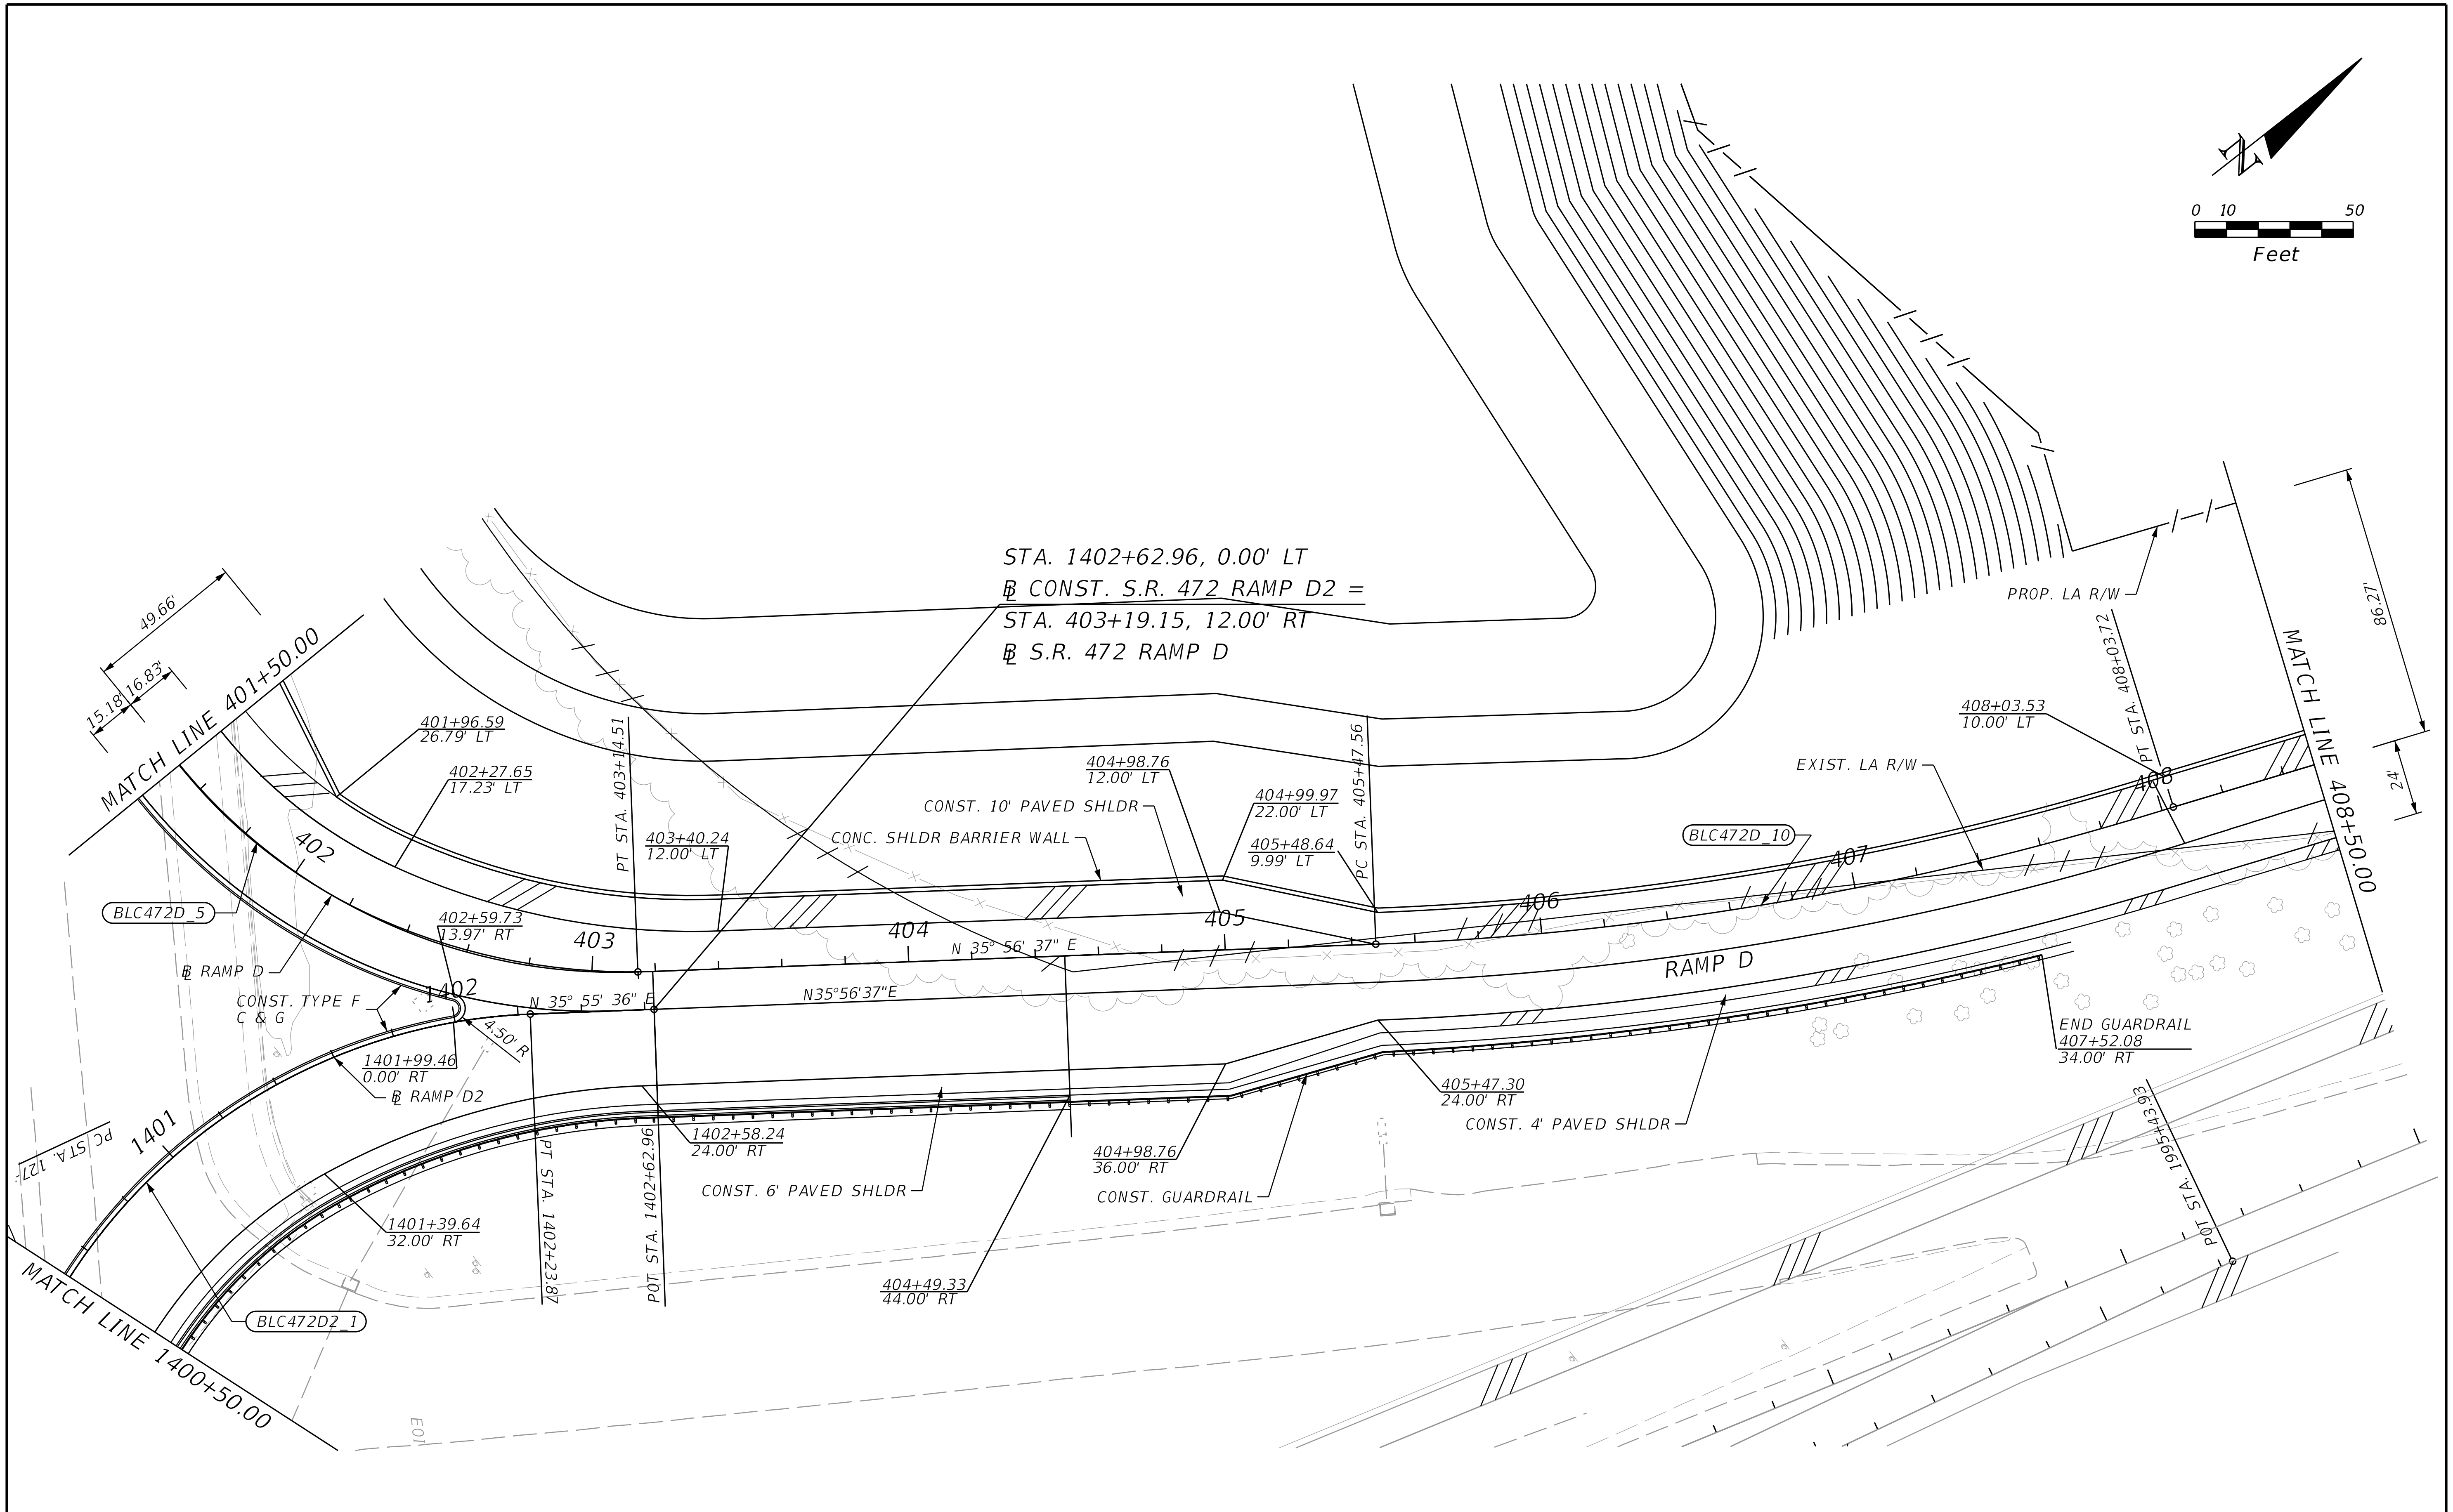

REVISIONS			
DATE	DESCRIPTION	DATE	DESCRIPTION

STANTEC CONSULTING SERVICES INC.
ENGINEER OF RECORD:
WILLIAM V. ANDERSON, P.E. NO.: 36682
11315 CORPORATE BLVD., SUITE 105
ORLANDO, FLORIDA 32817
(407) 823-8966
CERTIFICATE OF AUTHORIZATION NO. 27013

STATE OF FLORIDA
DEPARTMENT OF TRANSPORTATION

ROAD NO.	COUNTY	FINANCIAL PROJECT ID
SR400	VOLUSIA	408464-2-32-01

ROADWAY PLANS
SR 472 RAMP D & D2

SHEET NO.
187

THE OFFICIAL RECORD OF THIS SHEET IS THE ELECTRONIC FILE DIGITALLY SIGNED AND SEALED UNDER RULE 61G15-23.004, F.A.C.

jchassee 6/14/2019 4:20:33 PM Default V:\2158\active\CADD\40846423201\roadway\PLANRD829.dgn

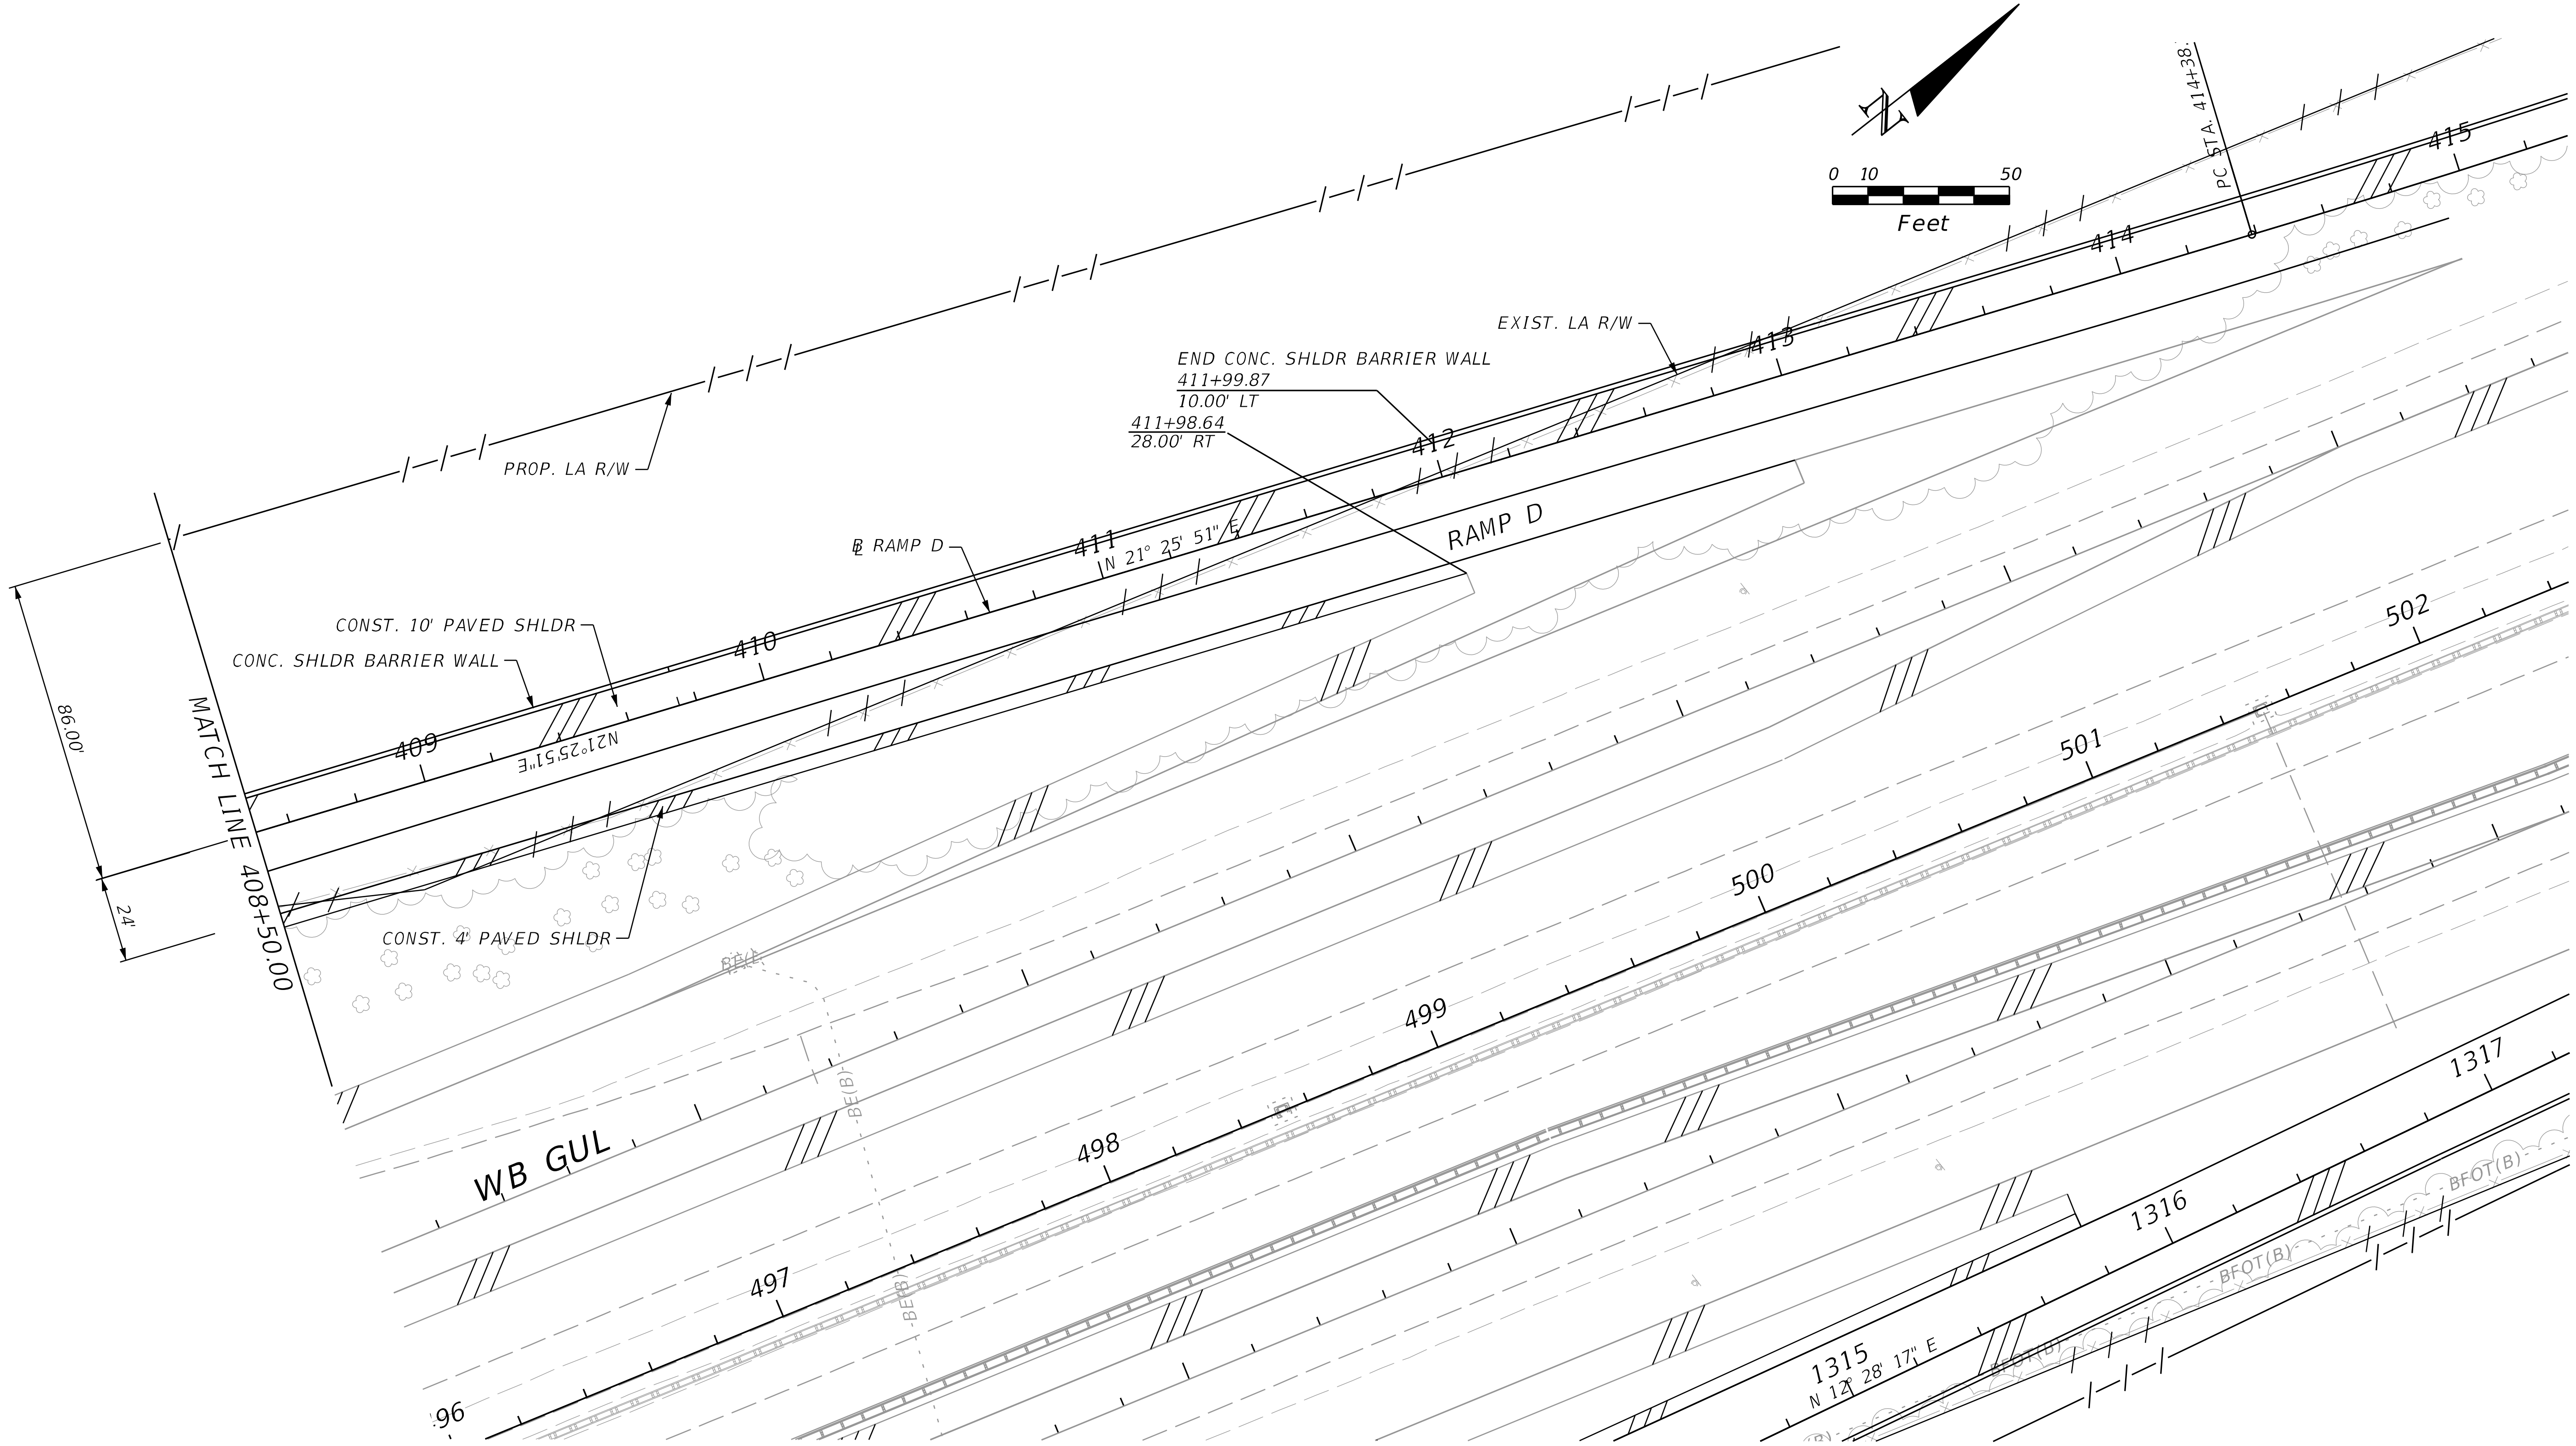

THE OFFICIAL RECORD OF THIS SHEET IS THE ELECTRONIC FILE DIGITALLY SIGNED AND SEALED UNDER RULE 61G15-23.004, F.A.C.

REVISIONS			
DATE	DESCRIPTION	DATE	DESCRIPTION

STANTEC CONSULTING SERVICES INC.
ENGINEER OF RECORD:
WILLIAM V. ANDERSON, P.E. NO.: 36682
11315 CORPORATE BLVD., SUITE 105
ORLANDO, FLORIDA 32817
(407) 823-8966
CERTIFICATE OF AUTHORIZATION NO. 27013

STATE OF FLORIDA
DEPARTMENT OF TRANSPORTATION

ROAD NO.	COUNTY	FINANCIAL PROJECT ID
SR400	VOLUSIA	408464-2-32-01

ROADWAY PLANS
SR 472 RAMP D

SHEET NO.
188

WB GENERAL USE LANE (GUL)

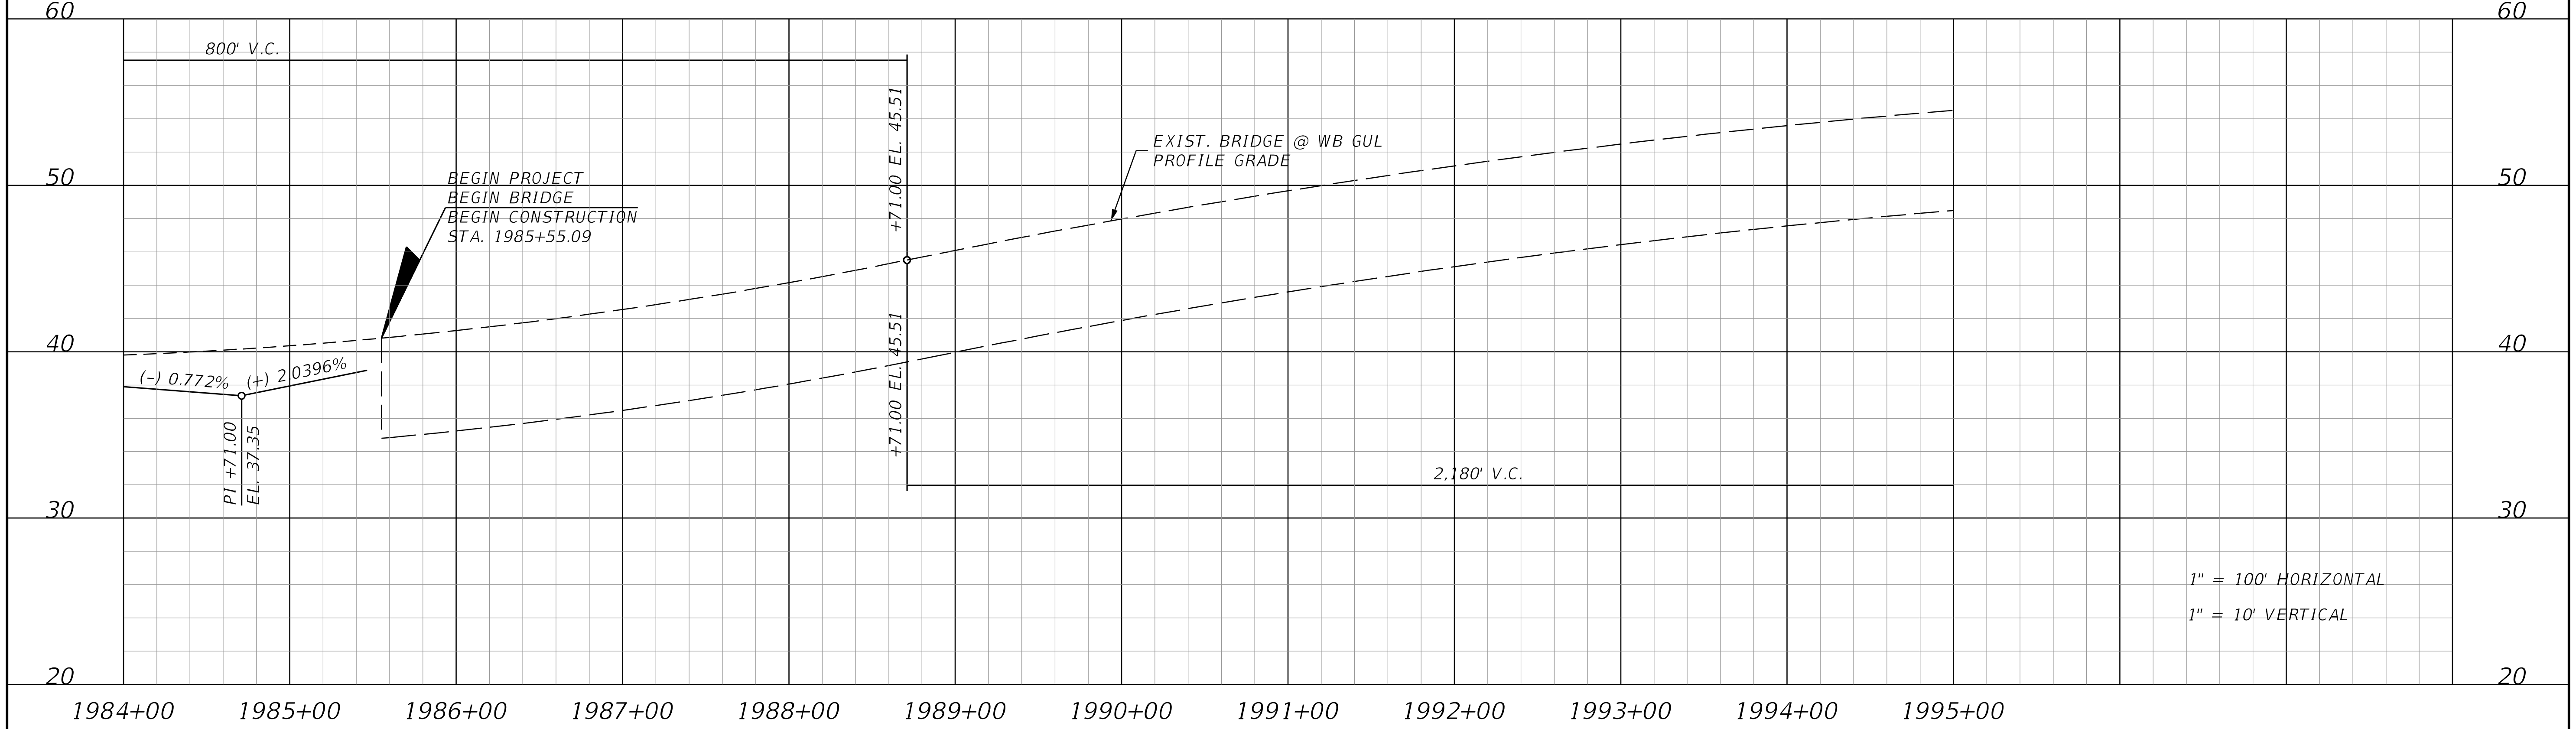

EB GENERAL USE LANE (GUL)

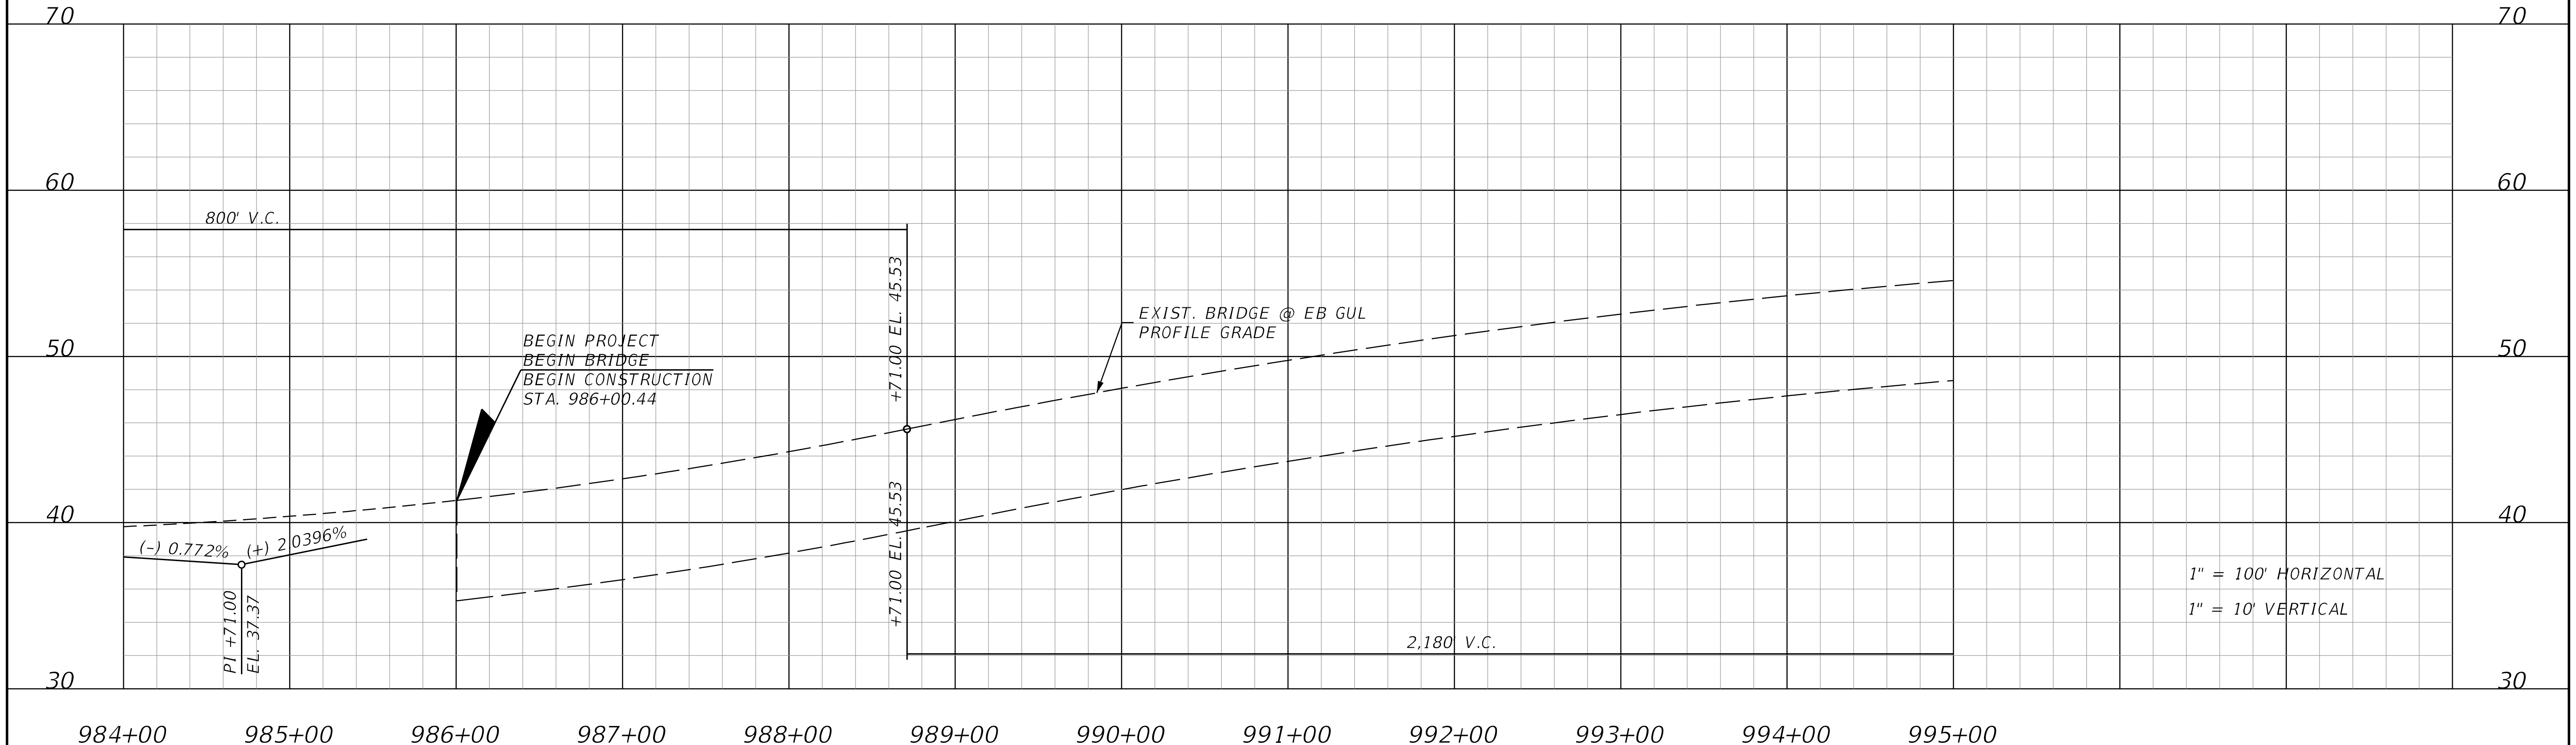

THE OFFICIAL RECORD OF THIS SHEET IS THE ELECTRONIC FILE DIGITALLY SIGNED AND SEALED UNDER RULE 61G15-23.004, F.A.C.

REVISIONS			
DATE	DESCRIPTION	DATE	DESCRIPTION

STANTEC CONSULTING SERVICES INC.
ENGINEER OF RECORD:
WILLIAM V. ANDERSON, P.E. NO.: 36682
11315 CORPORATE BLVD., SUITE 105
ORLANDO, FLORIDA 32817
(407) 823-8966
CERTIFICATE OF AUTHORIZATION NO. 27013

STATE OF FLORIDA
DEPARTMENT OF TRANSPORTATION

ROAD NO.	COUNTY	FINANCIAL PROJECT ID
SR400	VOLUSIA	408464-2-32-01

SR 400 (I-4) PROFILE
WESTBOUND & EASTBOUND GUL

SHEET NO.
189

jchassee 6/14/2019 4:20:36 PM Default V:\2158\active\CADD\40846423201\roadway\PROFRD01.dgn

WB GENERAL USE LANE (GUL)

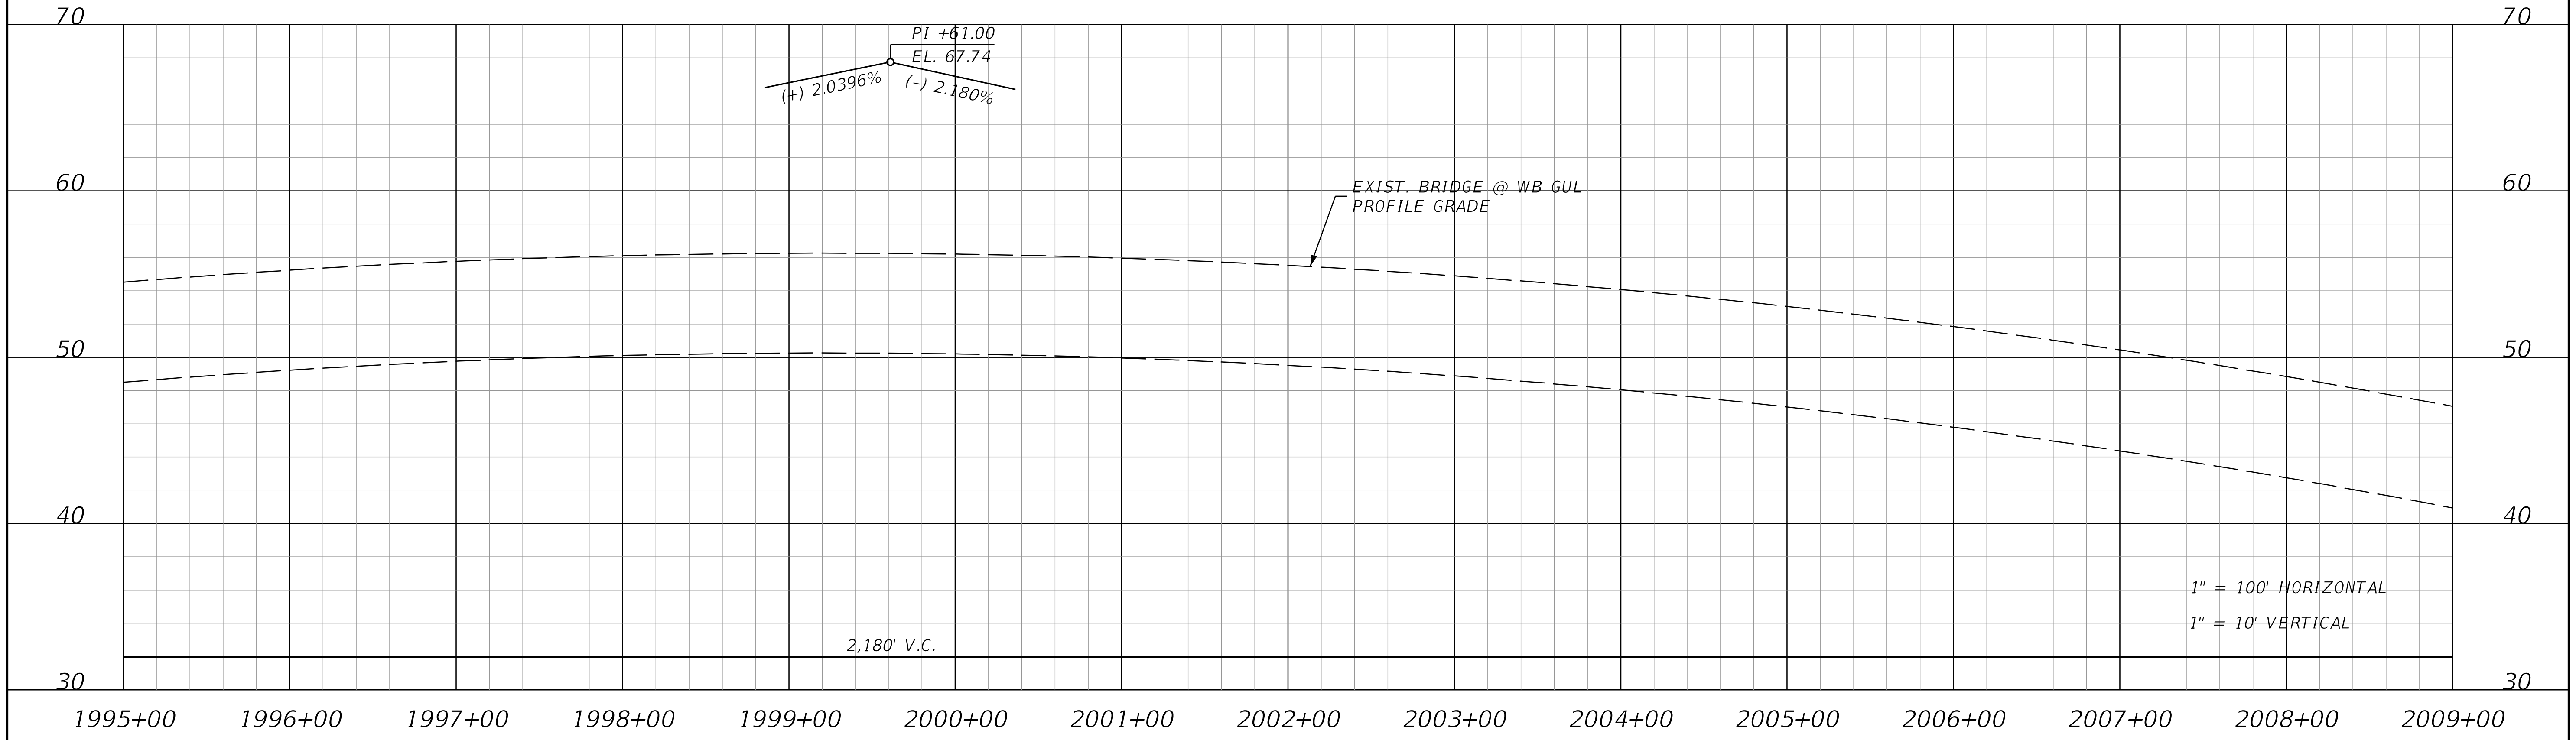

EB GENERAL USE LANE (GUL)

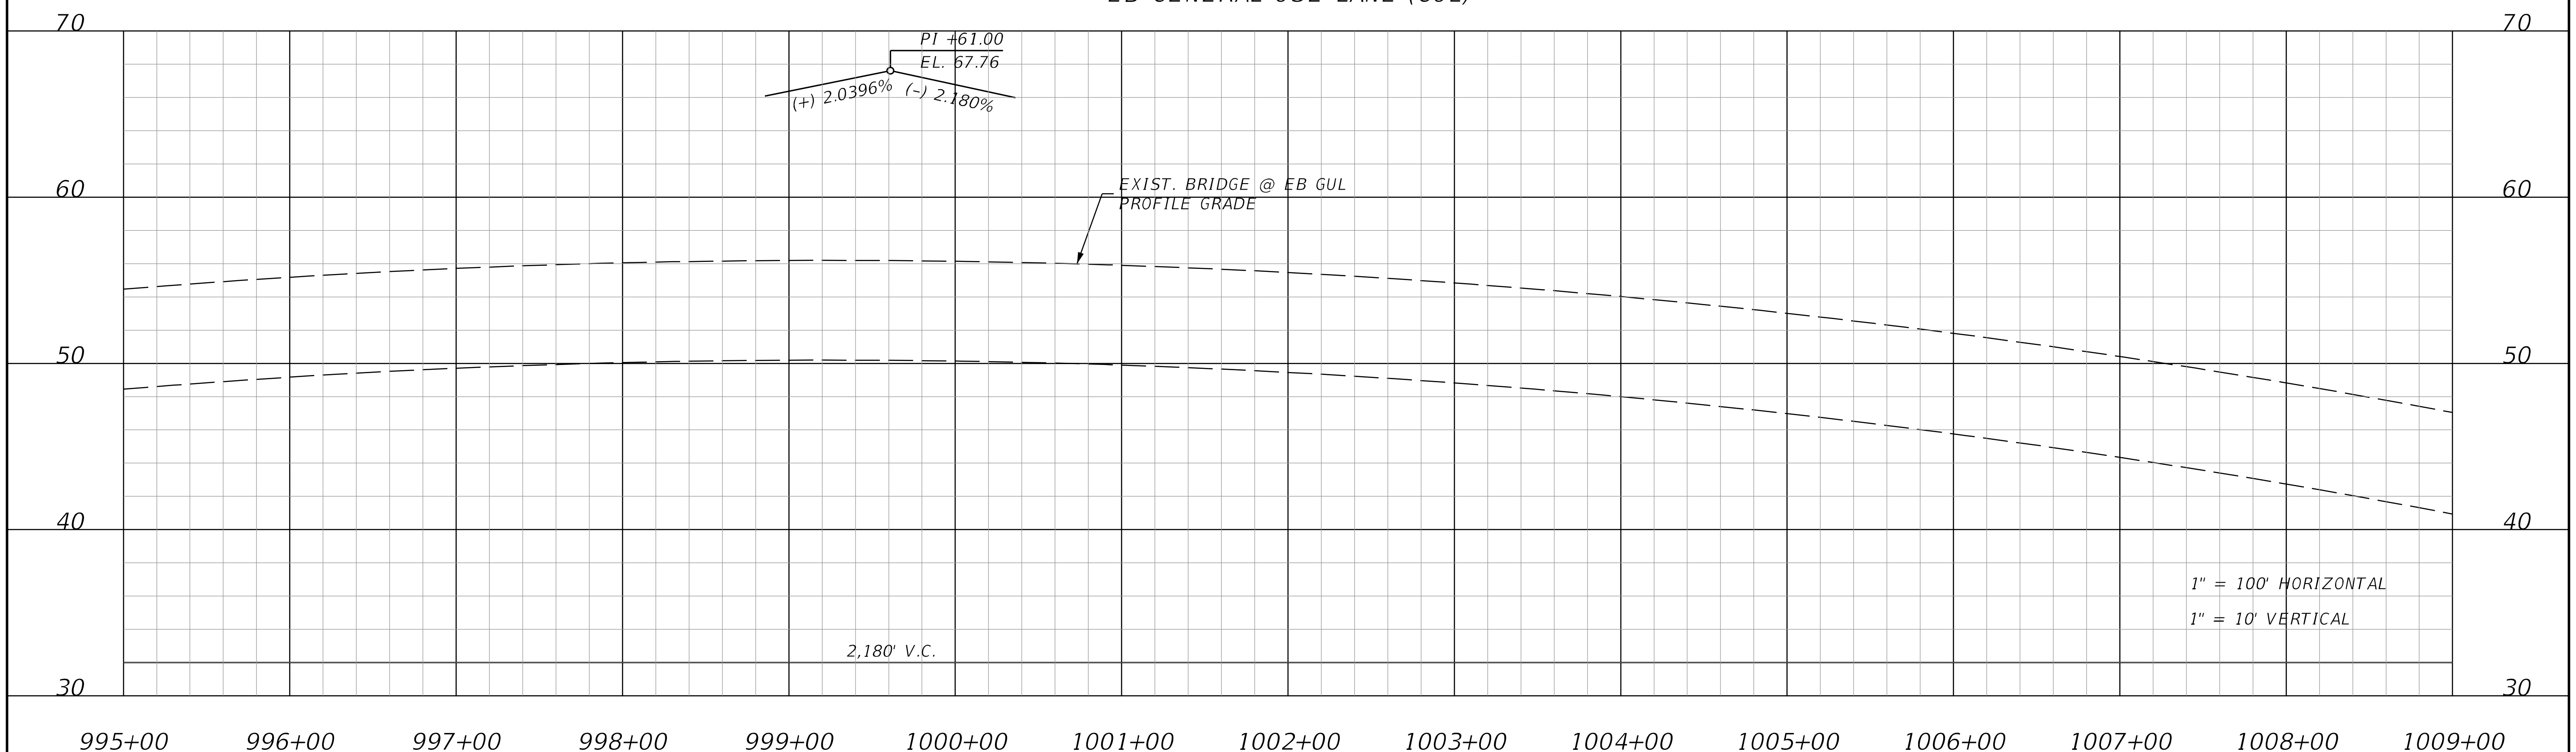

REVISIONS

DATE	DESCRIPTION	DATE	DESCRIPTION

STANTEC CONSULTING SERVICES INC.
ENGINEER OF RECORD:
WILLIAM V. ANDERSON, P.E. NO.: 36682
11315 CORPORATE BLVD., SUITE 105
ORLANDO, FLORIDA 32817
(407) 823-8966
CERTIFICATE OF AUTHORIZATION NO. 27013

STATE OF FLORIDA
DEPARTMENT OF TRANSPORTATION

ROAD NO.	COUNTY	FINANCIAL PROJECT ID
SR400	VOLUSIA	408464-2-32-01

SR 400 (I-4) PROFILE
WESTBOUND & EASTBOUND GUL

SHEET NO.
190

THE OFFICIAL RECORD OF THIS SHEET IS THE ELECTRONIC FILE DIGITALLY SIGNED AND SEALED UNDER RULE 61G15-23.004, F.A.C.

WB GENERAL USE LANE (GUL)

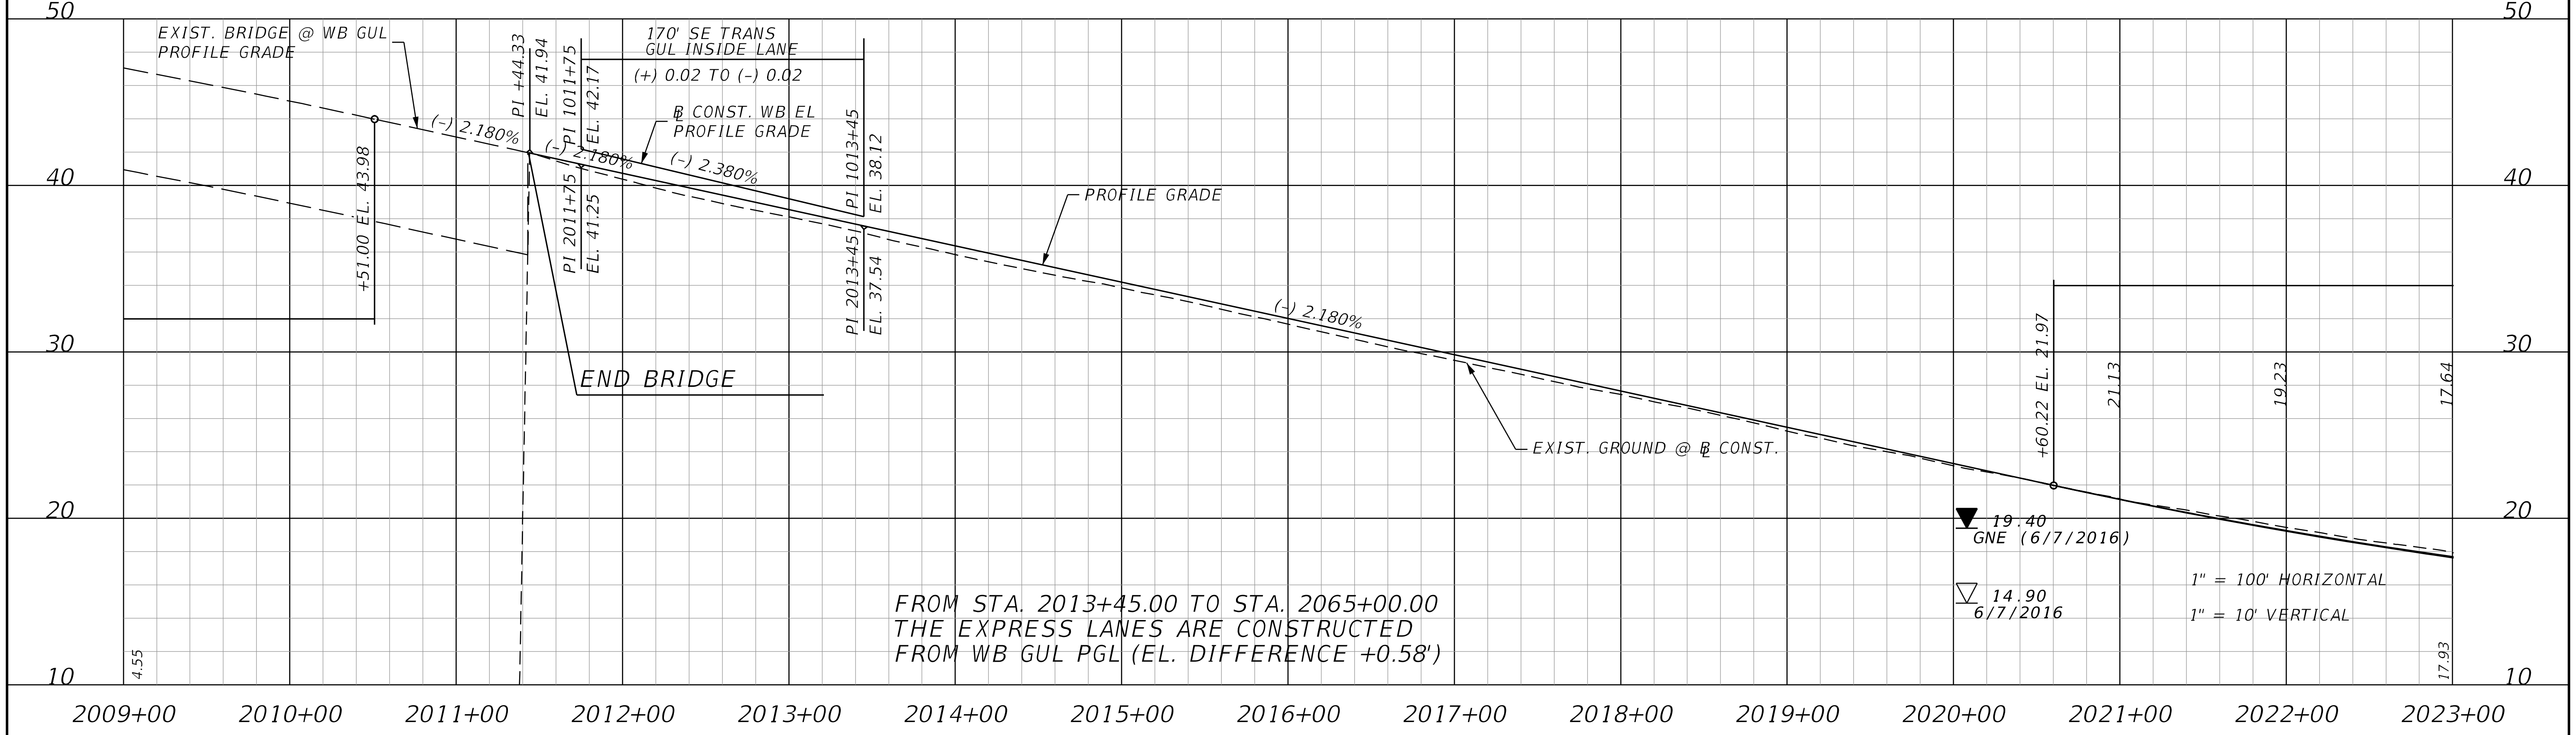

EB GENERAL USE LANE (GUL)

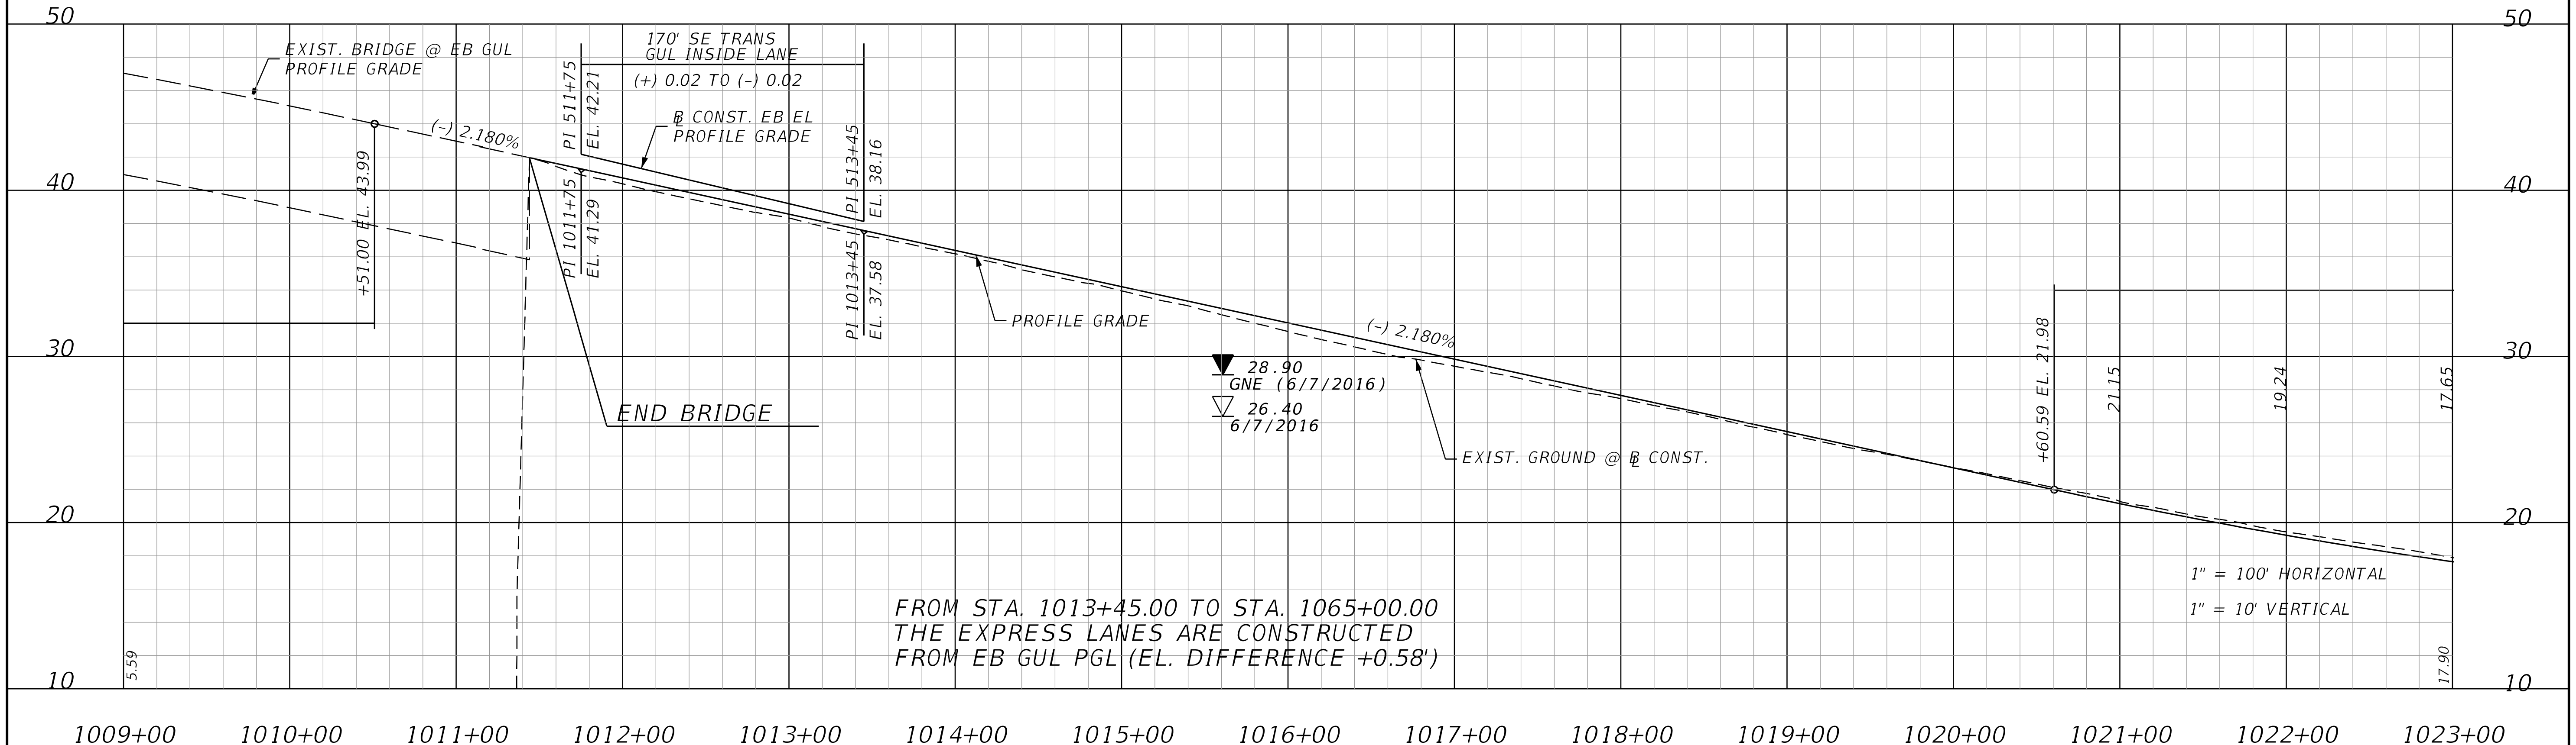

THE OFFICIAL RECORD OF THIS SHEET IS THE ELECTRONIC FILE DIGITALLY SIGNED AND SEALED UNDER RULE 61G15-23.004, F.A.C.

REVISIONS

DATE	DESCRIPTION	DATE	DESCRIPTION

STANTEC CONSULTING SERVICES INC.
ENGINEER OF RECORD:
WILLIAM V. ANDERSON, P.E. NO.: 36682
11315 CORPORATE BLVD., SUITE 105
ORLANDO, FLORIDA 32817
(407) 823-8966
CERTIFICATE OF AUTHORIZATION NO. 27013

STATE OF FLORIDA
DEPARTMENT OF TRANSPORTATION

ROAD NO.	COUNTY	FINANCIAL PROJECT ID
SR400	VOLUSIA	408464-2-32-01

SR 400 (I-4) PROFILE
WESTBOUND & EASTBOUND GUL

SHEET NO.
191

WB GENERAL USE LANE (GUL)

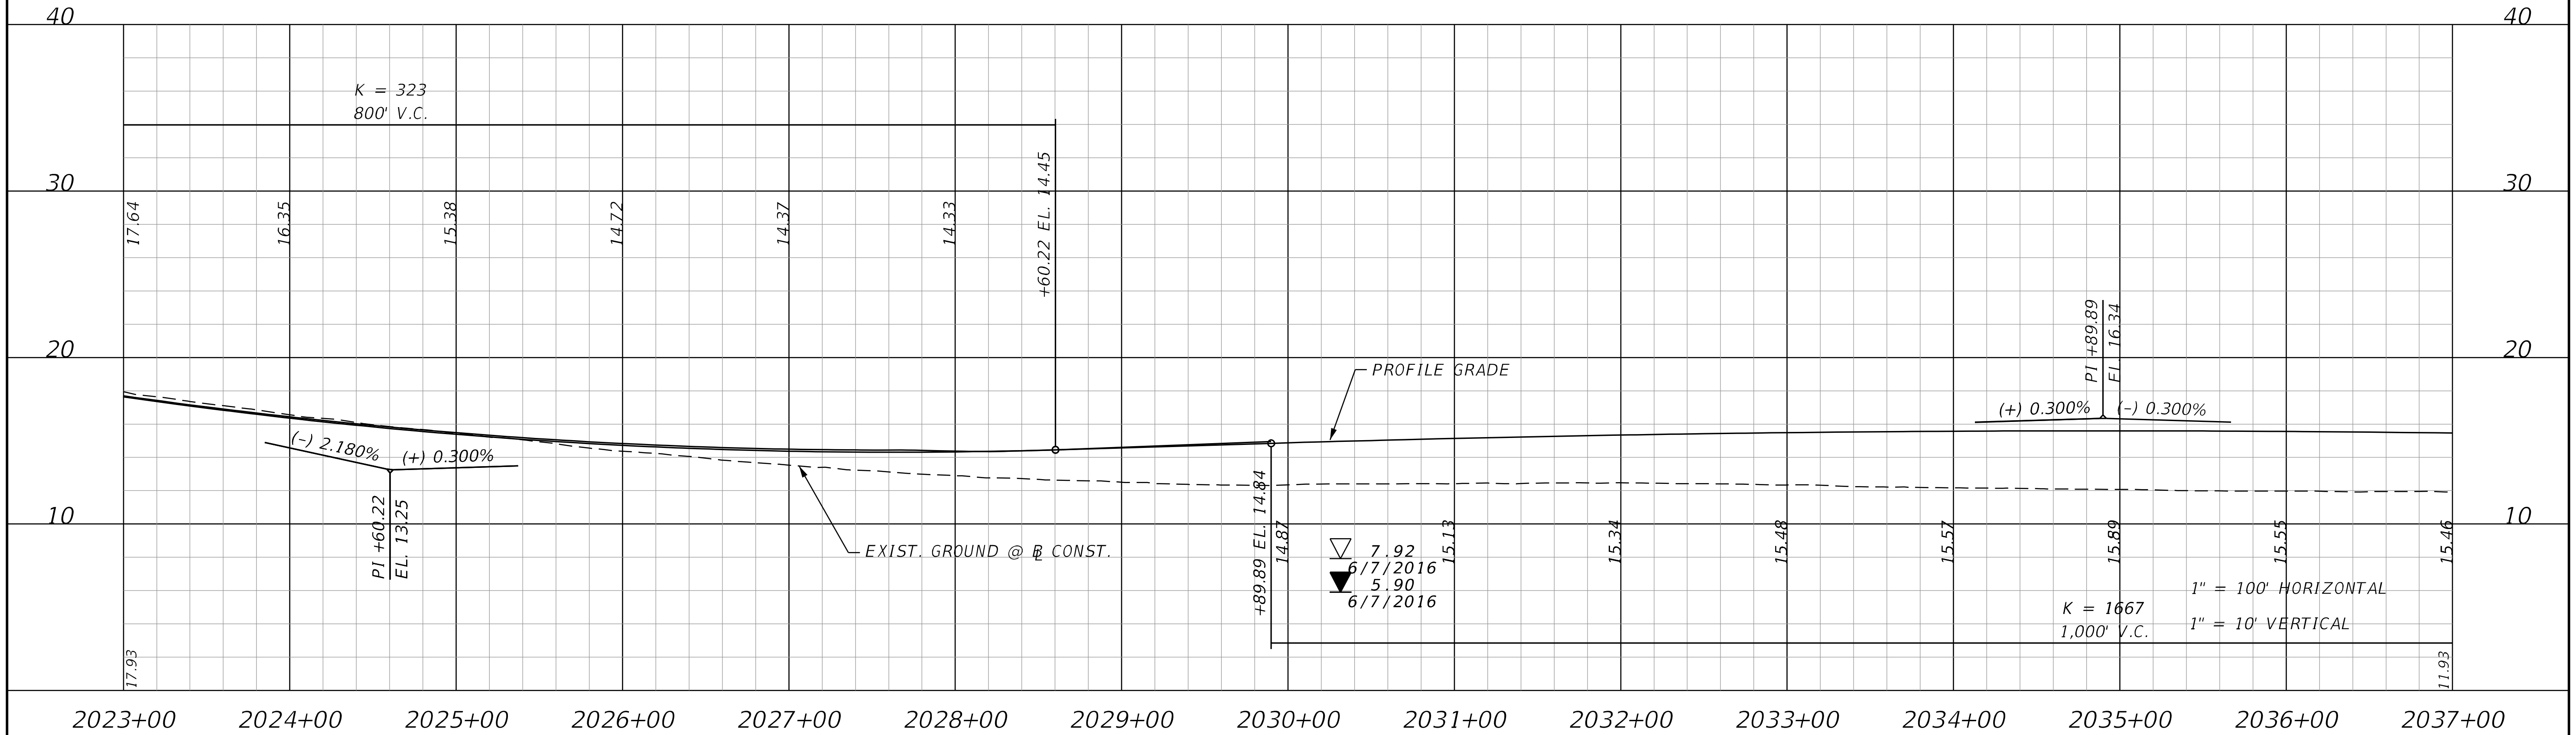

EB GENERAL USE LANE (GUL)

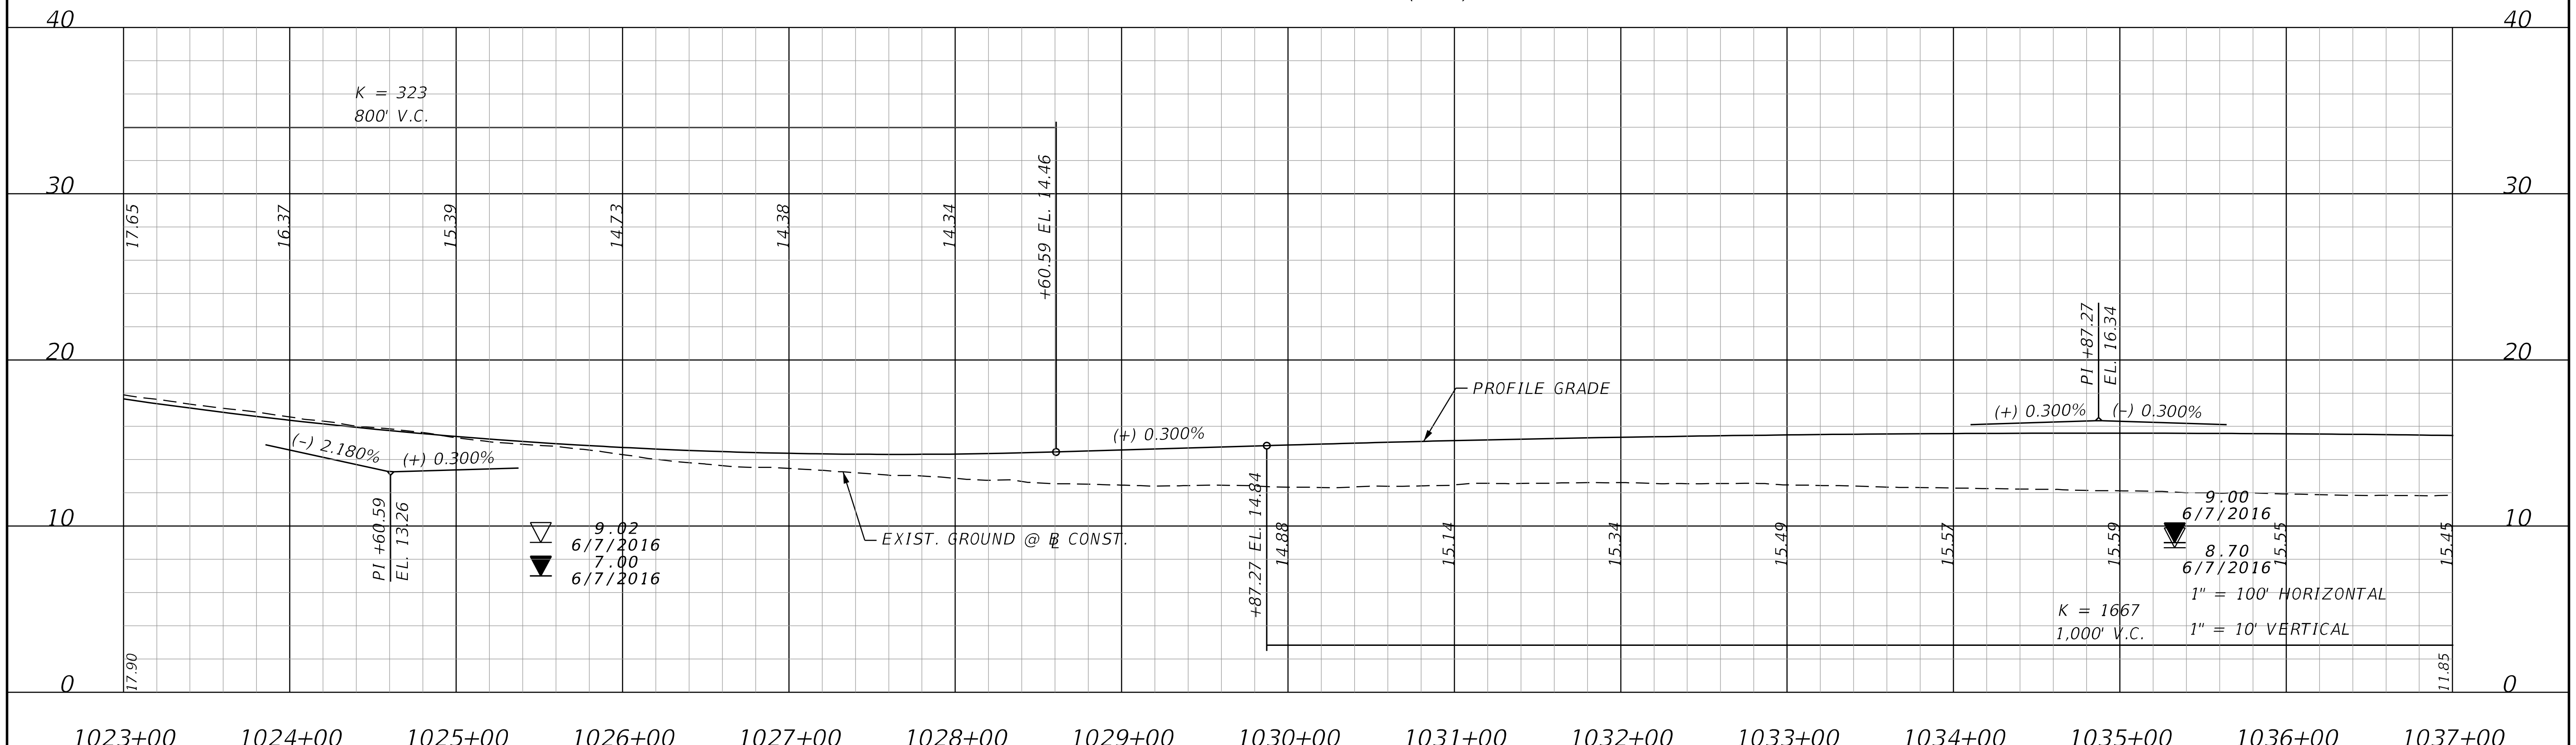

THE OFFICIAL RECORD OF THIS SHEET IS THE ELECTRONIC FILE DIGITALLY SIGNED AND SEALED UNDER RULE 61G15-23.004, F.A.C.

REVISIONS

DATE	DESCRIPTION	DATE	DESCRIPTION

STANTEC CONSULTING SERVICES INC.
ENGINEER OF RECORD:
WILLIAM V. ANDERSON, P.E. NO.: 36682
11315 CORPORATE BLVD., SUITE 105
ORLANDO, FLORIDA 32817
(407) 823-8966
CERTIFICATE OF AUTHORIZATION NO. 27013

STATE OF FLORIDA
DEPARTMENT OF TRANSPORTATION

ROAD NO.	COUNTY	FINANCIAL PROJECT ID
SR400	VOLUSIA	408464-2-32-01

SR 400 (I-4) PROFILE WESTBOUND & EASTBOUND GUL

SHEET NO.
192

WB GENERAL USE LANE (GUL)

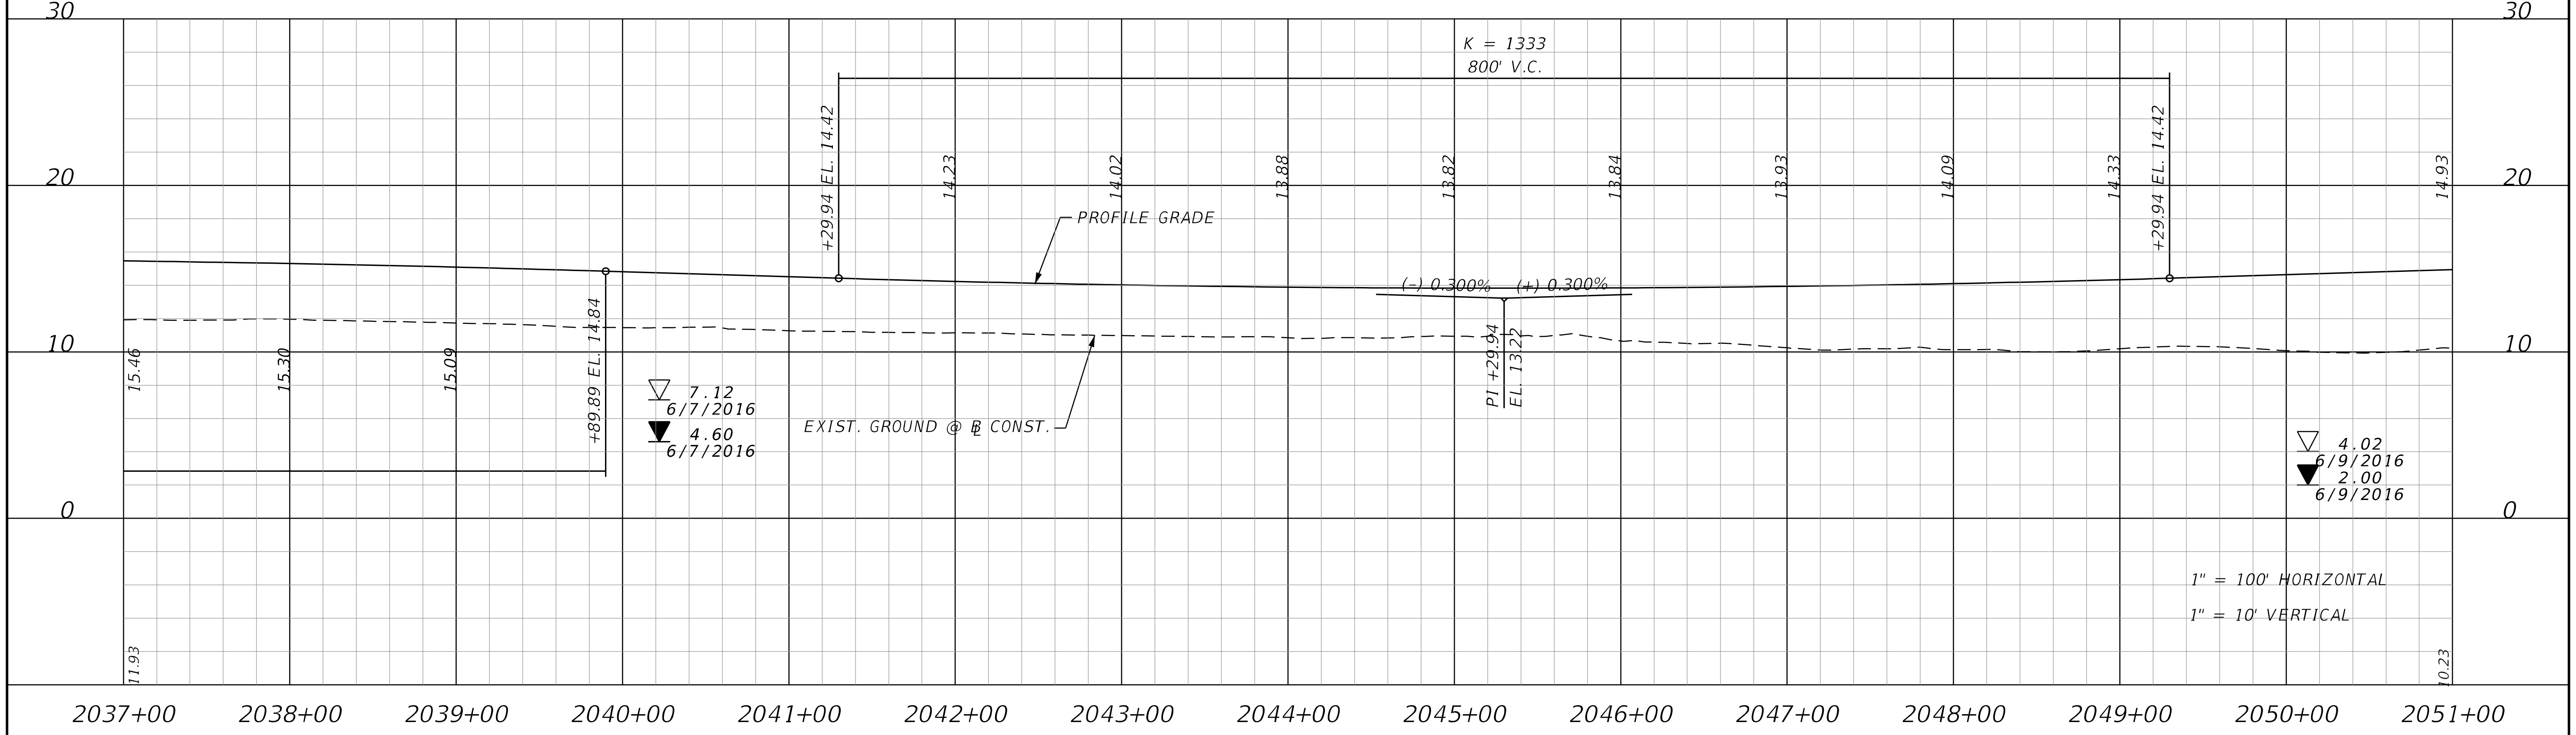

EB GENERAL USE LANE (GUL)

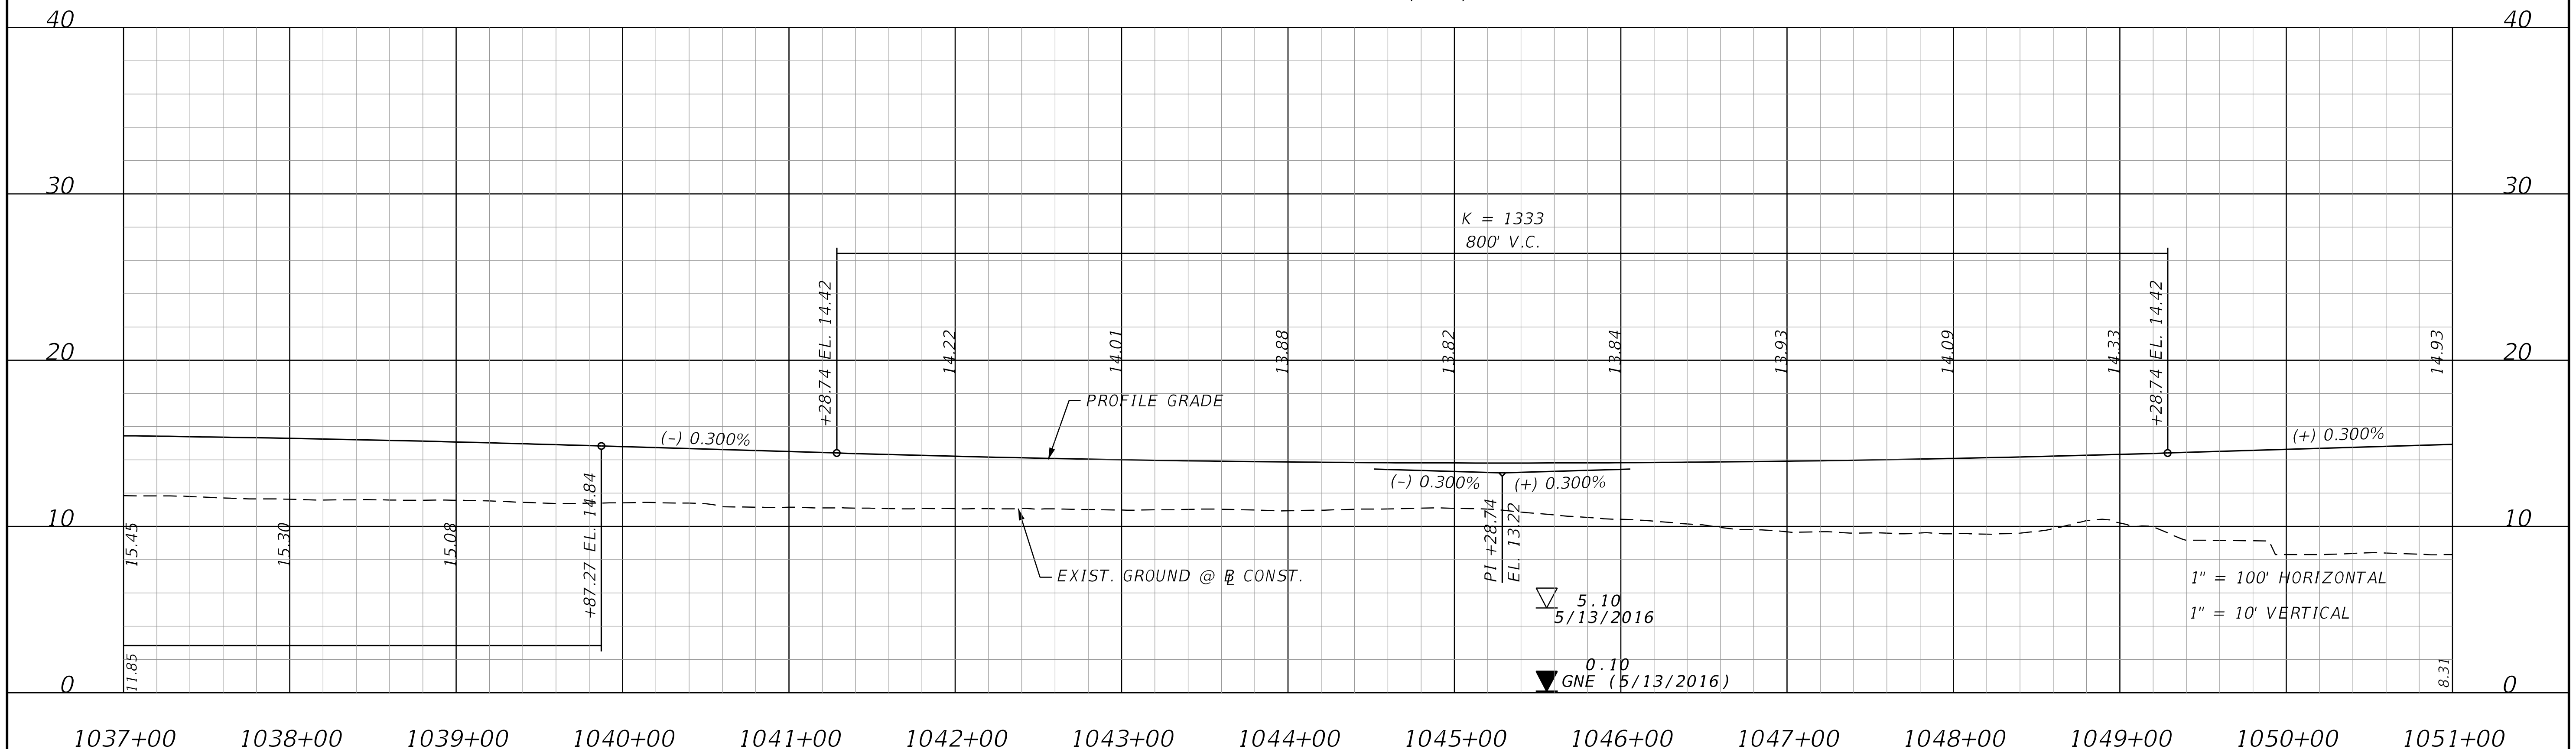

THE OFFICIAL RECORD OF THIS SHEET IS THE ELECTRONIC FILE DIGITALLY SIGNED AND SEALED UNDER RULE 61G15-23.004, F.A.C.

REVISIONS			
DATE	DESCRIPTION	DATE	DESCRIPTION

STANTEC CONSULTING SERVICES INC.
ENGINEER OF RECORD:
WILLIAM V. ANDERSON, P.E. NO.: 36682
11315 CORPORATE BLVD., SUITE 105
ORLANDO, FLORIDA 32817
(407) 823-8966
CERTIFICATE OF AUTHORIZATION NO. 27013

STATE OF FLORIDA
DEPARTMENT OF TRANSPORTATION

ROAD NO.	COUNTY	FINANCIAL PROJECT ID
SR400	VOLUSIA	408464-2-32-01

SR 400 (I-4) PROFILE
WESTBOUND & EASTBOUND GUL

SHEET NO.
193

WB GENERAL USE LANE (GUL)

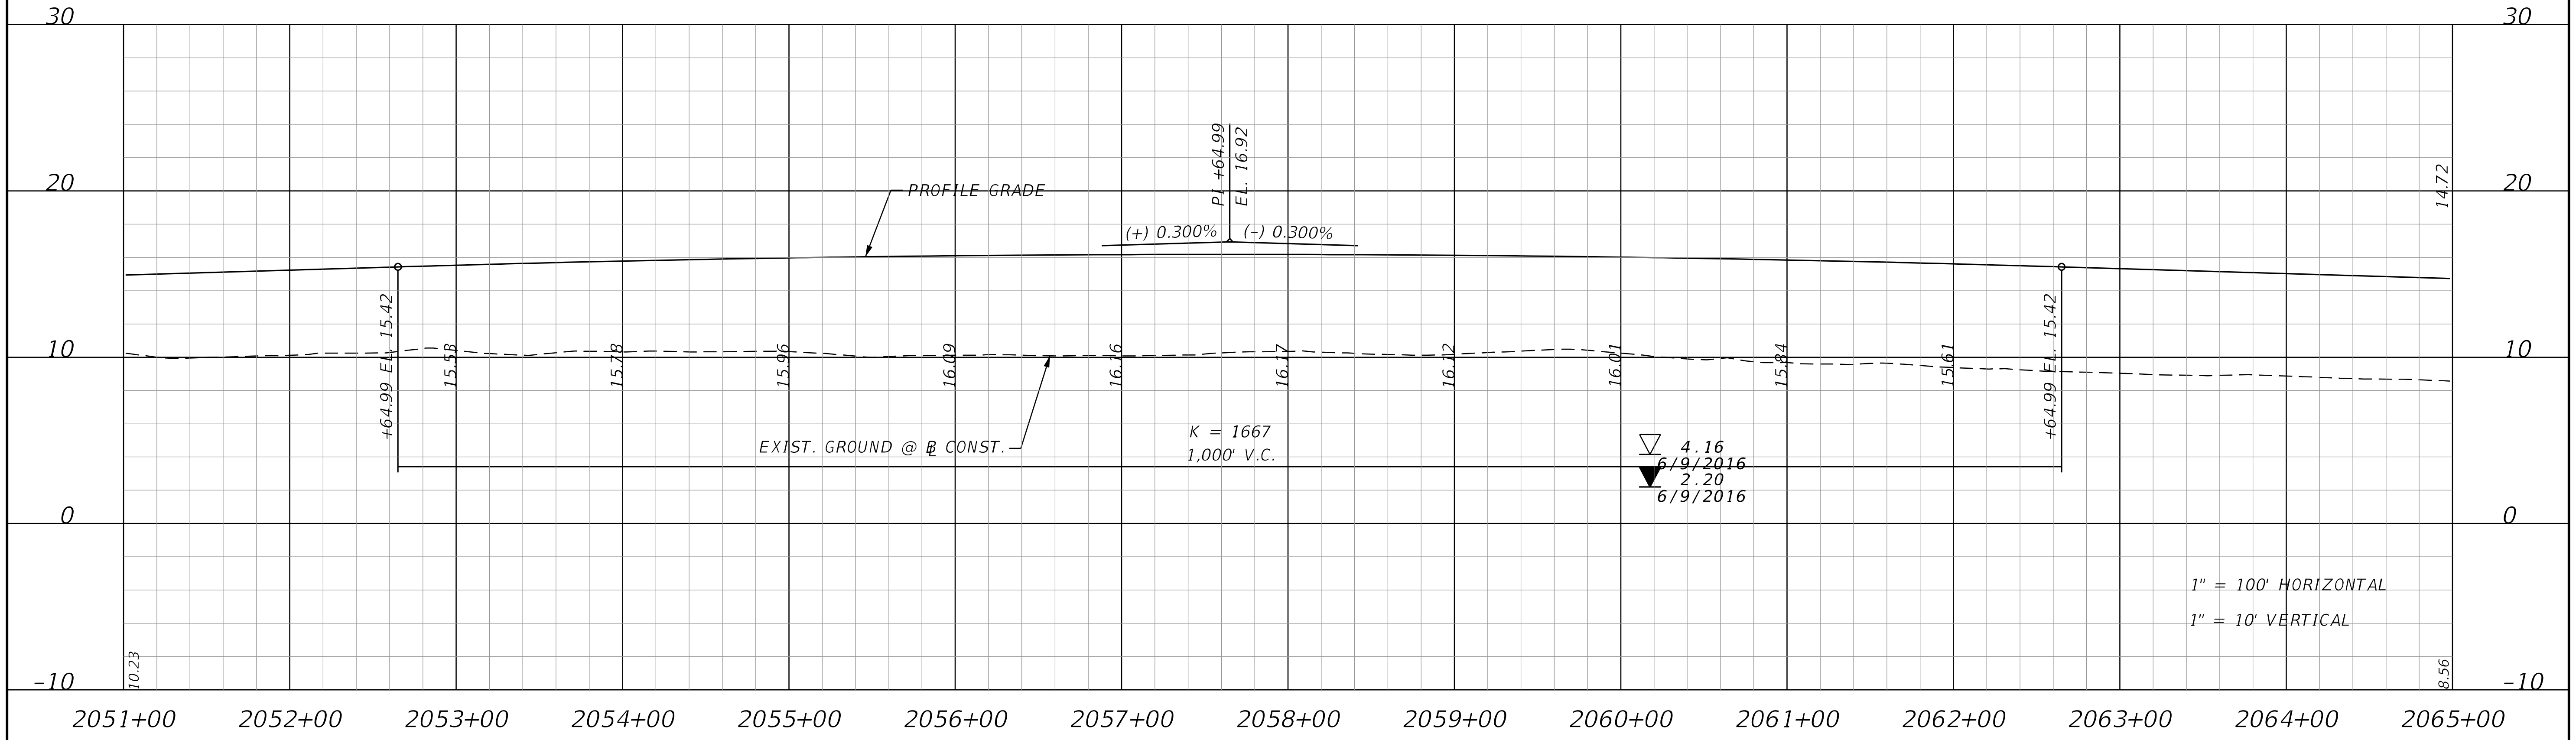

EB GENERAL USE LANE (GUL)

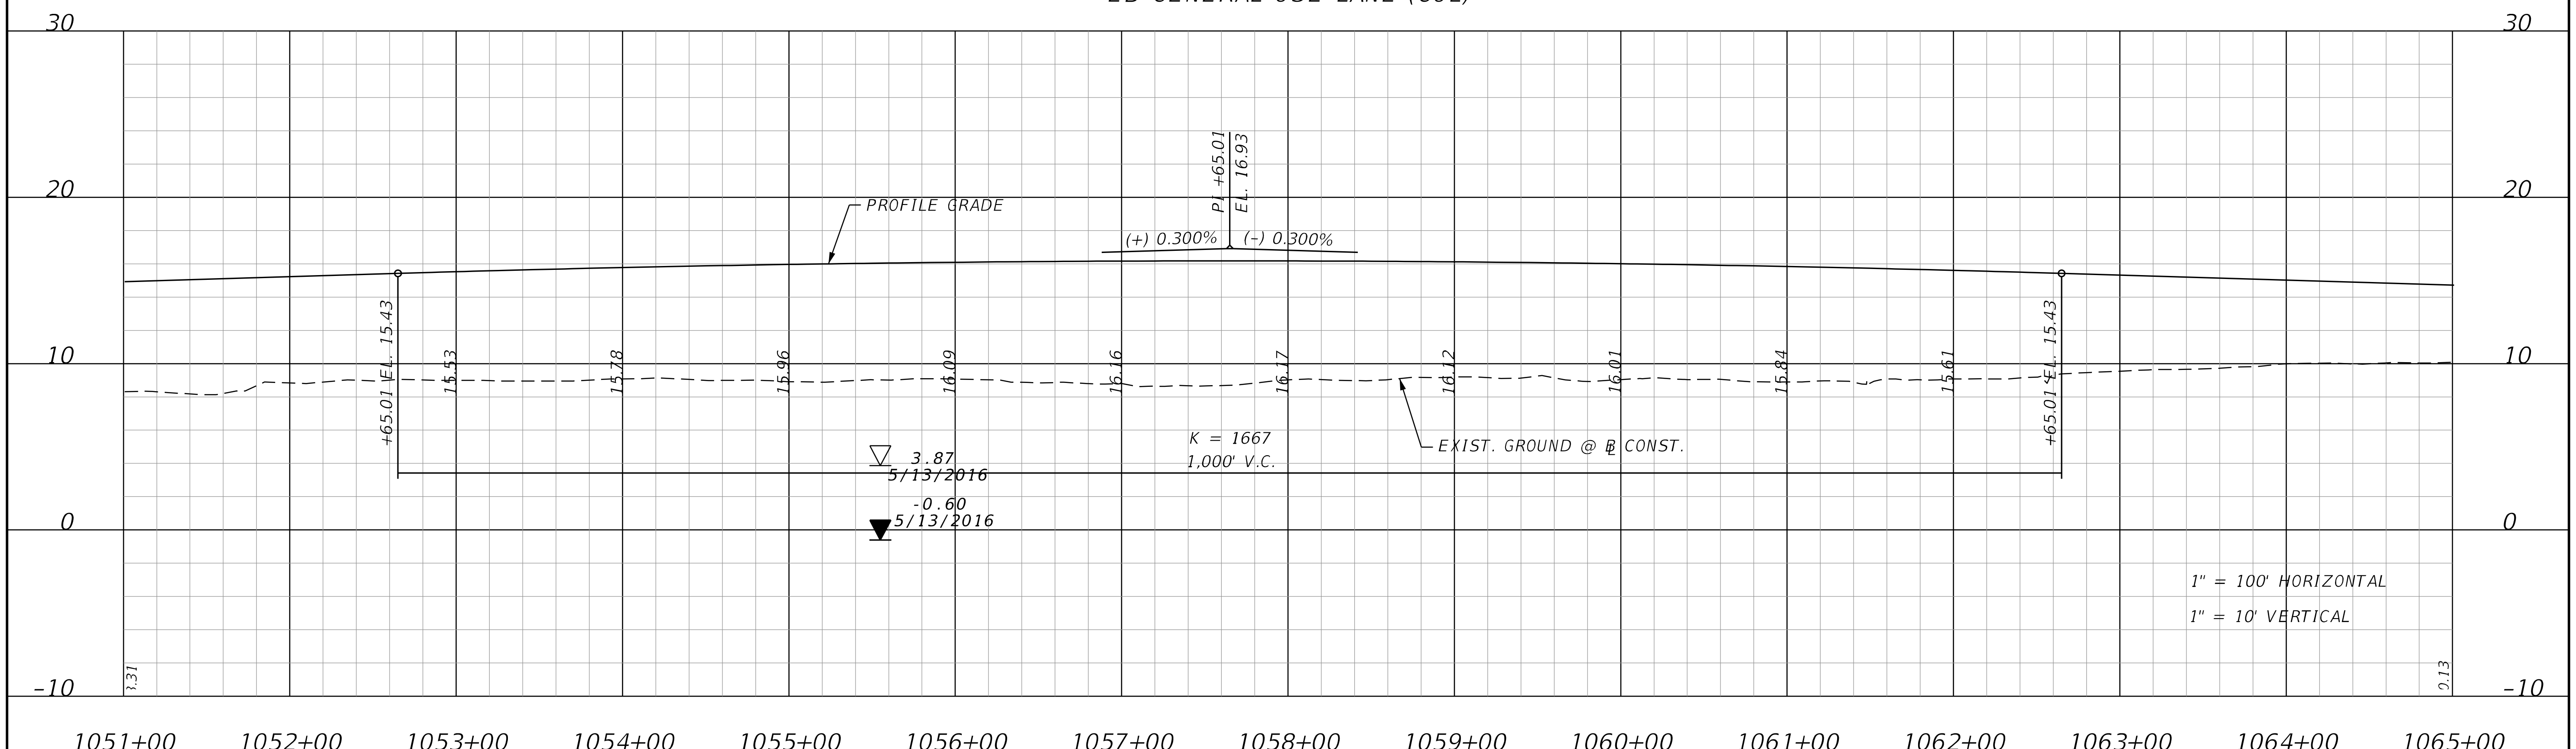

THE OFFICIAL RECORD OF THIS SHEET IS THE ELECTRONIC FILE DIGITALLY SIGNED AND SEALED UNDER RULE 61G15-23.004, F.A.C.

REVISIONS			
DATE	DESCRIPTION	DATE	DESCRIPTION

STANTEC CONSULTING SERVICES INC.
ENGINEER OF RECORD:
WILLIAM V. ANDERSON, P.E. NO.: 36682
11315 CORPORATE BLVD., SUITE 105
ORLANDO, FLORIDA 32817
(407) 823-8966
CERTIFICATE OF AUTHORIZATION NO. 27013

STATE OF FLORIDA
DEPARTMENT OF TRANSPORTATION

ROAD NO.	COUNTY	FINANCIAL PROJECT ID
SR400	VOLUSIA	408464-2-32-01

SR 400 (I-4) PROFILE
WESTBOUND & EASTBOUND GUL

SHEET NO.
194

EB EXPRESS LANE (EL)

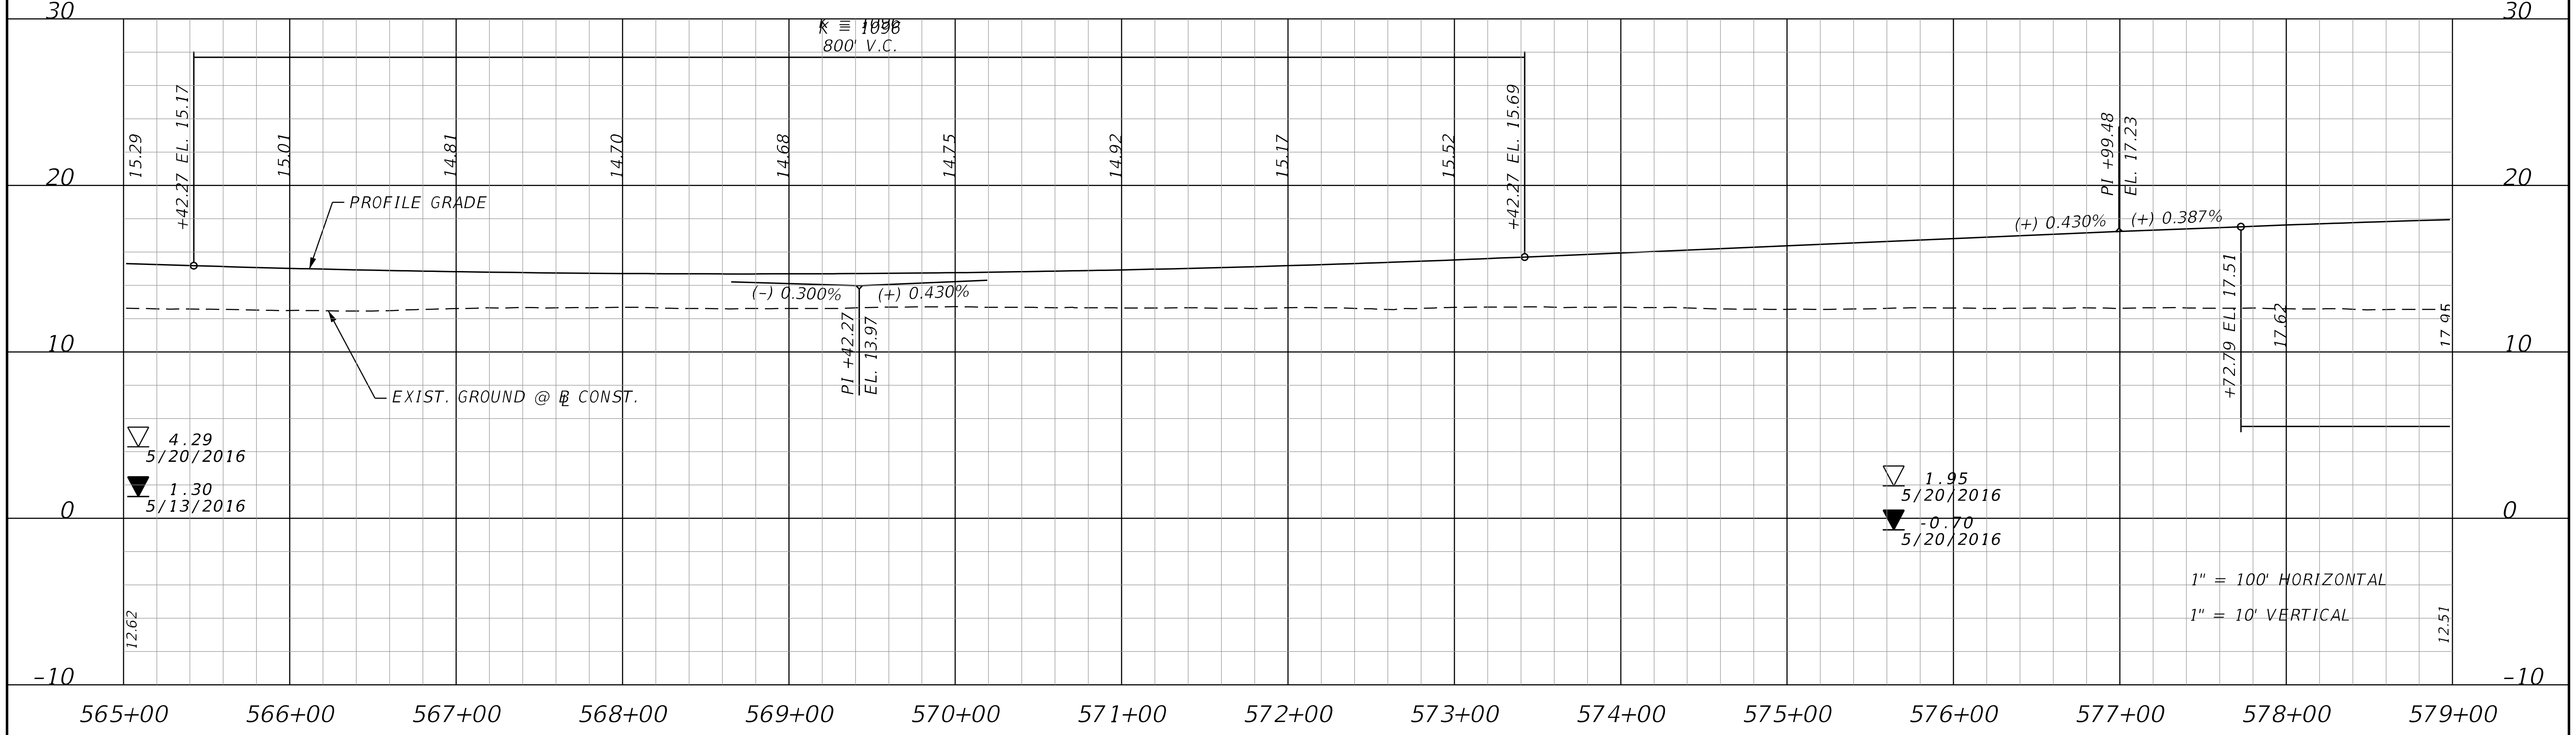

EB GENERAL USE LANE (GUL)

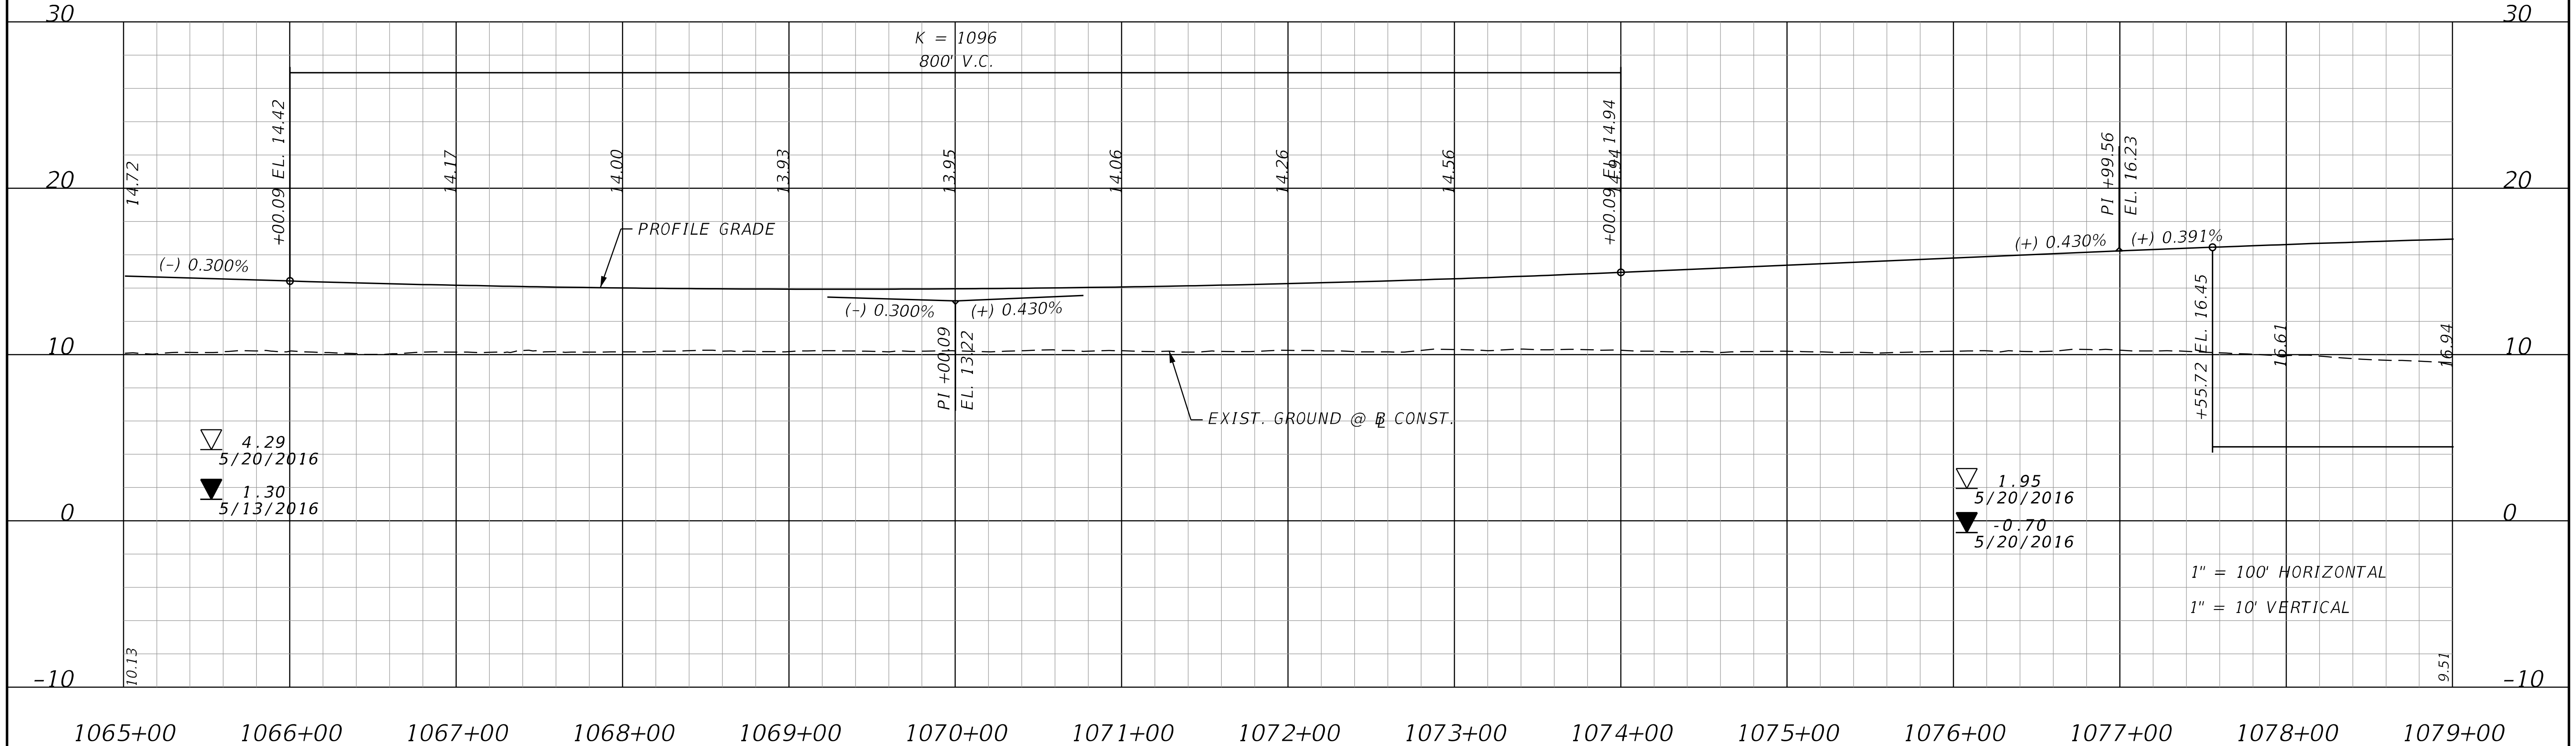

THE OFFICIAL RECORD OF THIS SHEET IS THE ELECTRONIC FILE DIGITALLY SIGNED AND SEALED UNDER RULE 61G15-23.004, F.A.C.

REVISIONS			
DATE	DESCRIPTION	DATE	DESCRIPTION

STANTEC CONSULTING SERVICES INC.
ENGINEER OF RECORD:
WILLIAM V. ANDERSON, P.E. NO.: 36682
11315 CORPORATE BLVD., SUITE 105
ORLANDO, FLORIDA 32817
(407) 823-8966
CERTIFICATE OF AUTHORIZATION NO. 27013

STATE OF FLORIDA
DEPARTMENT OF TRANSPORTATION

ROAD NO.	COUNTY	FINANCIAL PROJECT ID
SR400	VOLUSIA	408464-2-32-01

SR 400 (I-4) PROFILE EASTBOUND EL & GUL

SHEET NO.
195

WB GENERAL USE LANE (GUL)

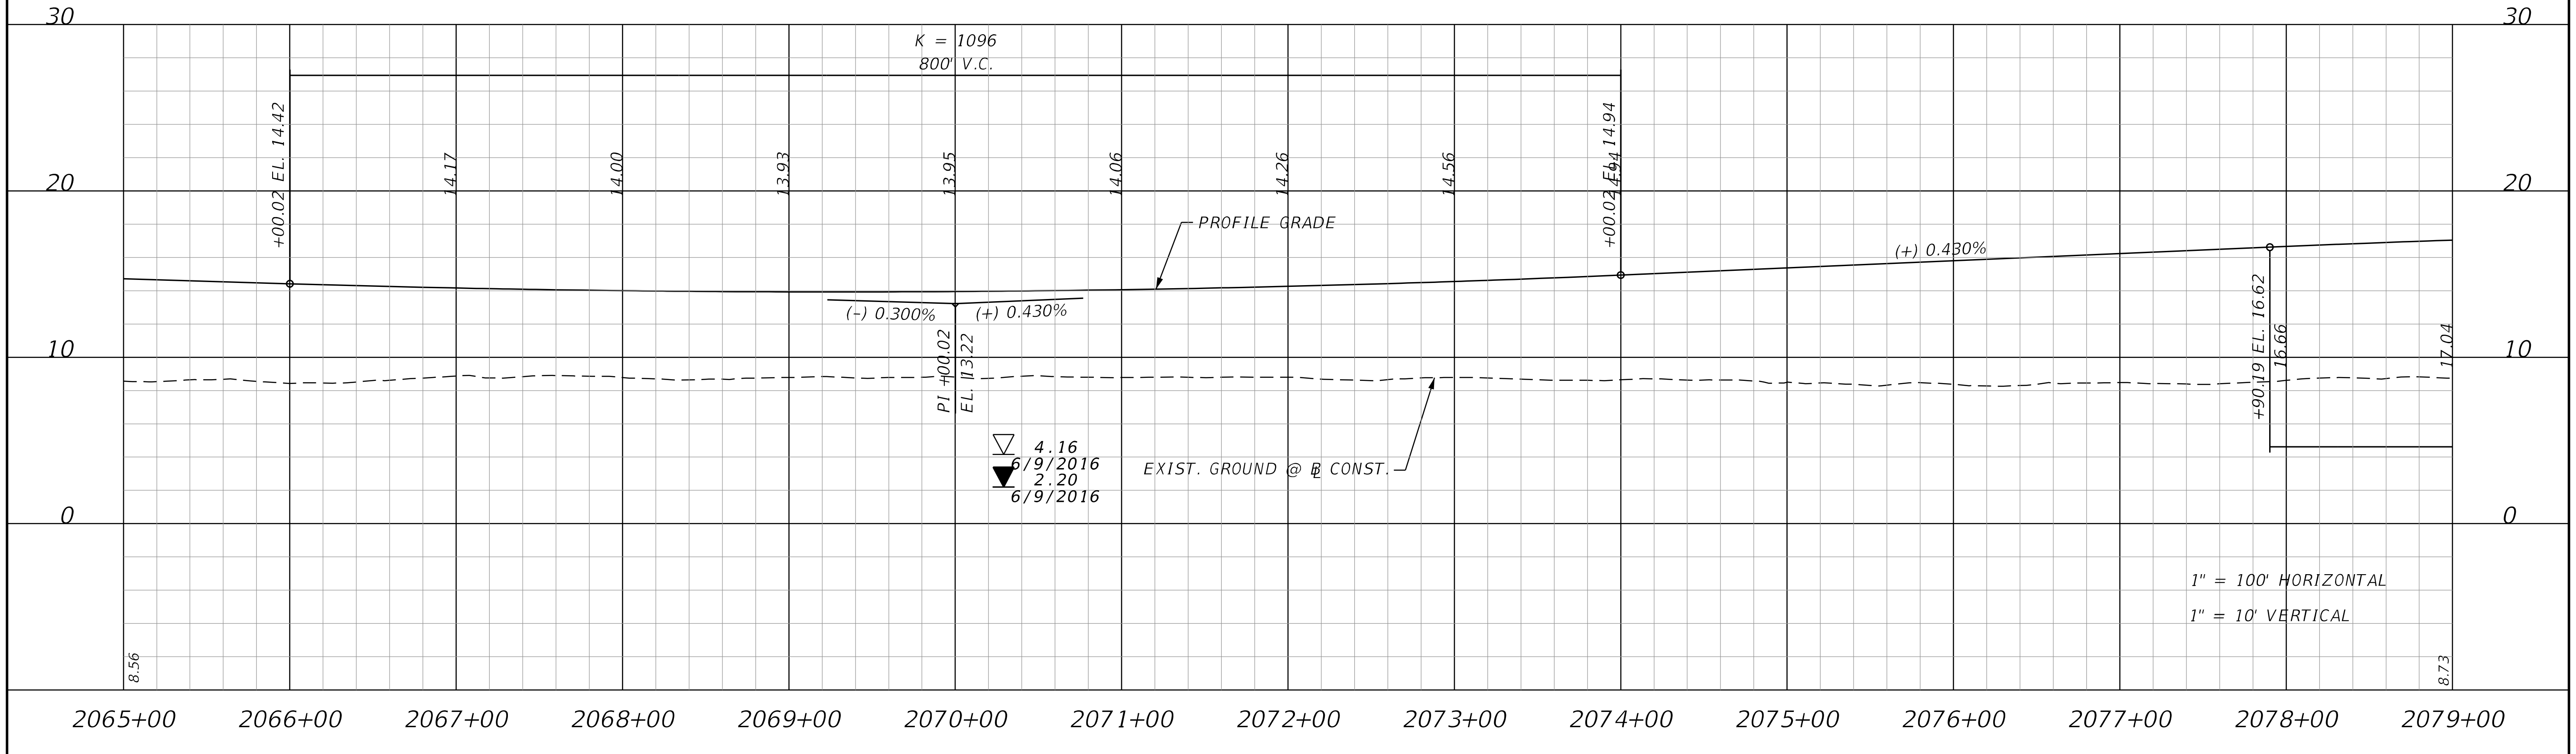

WB EXPRESS LANE (EL)

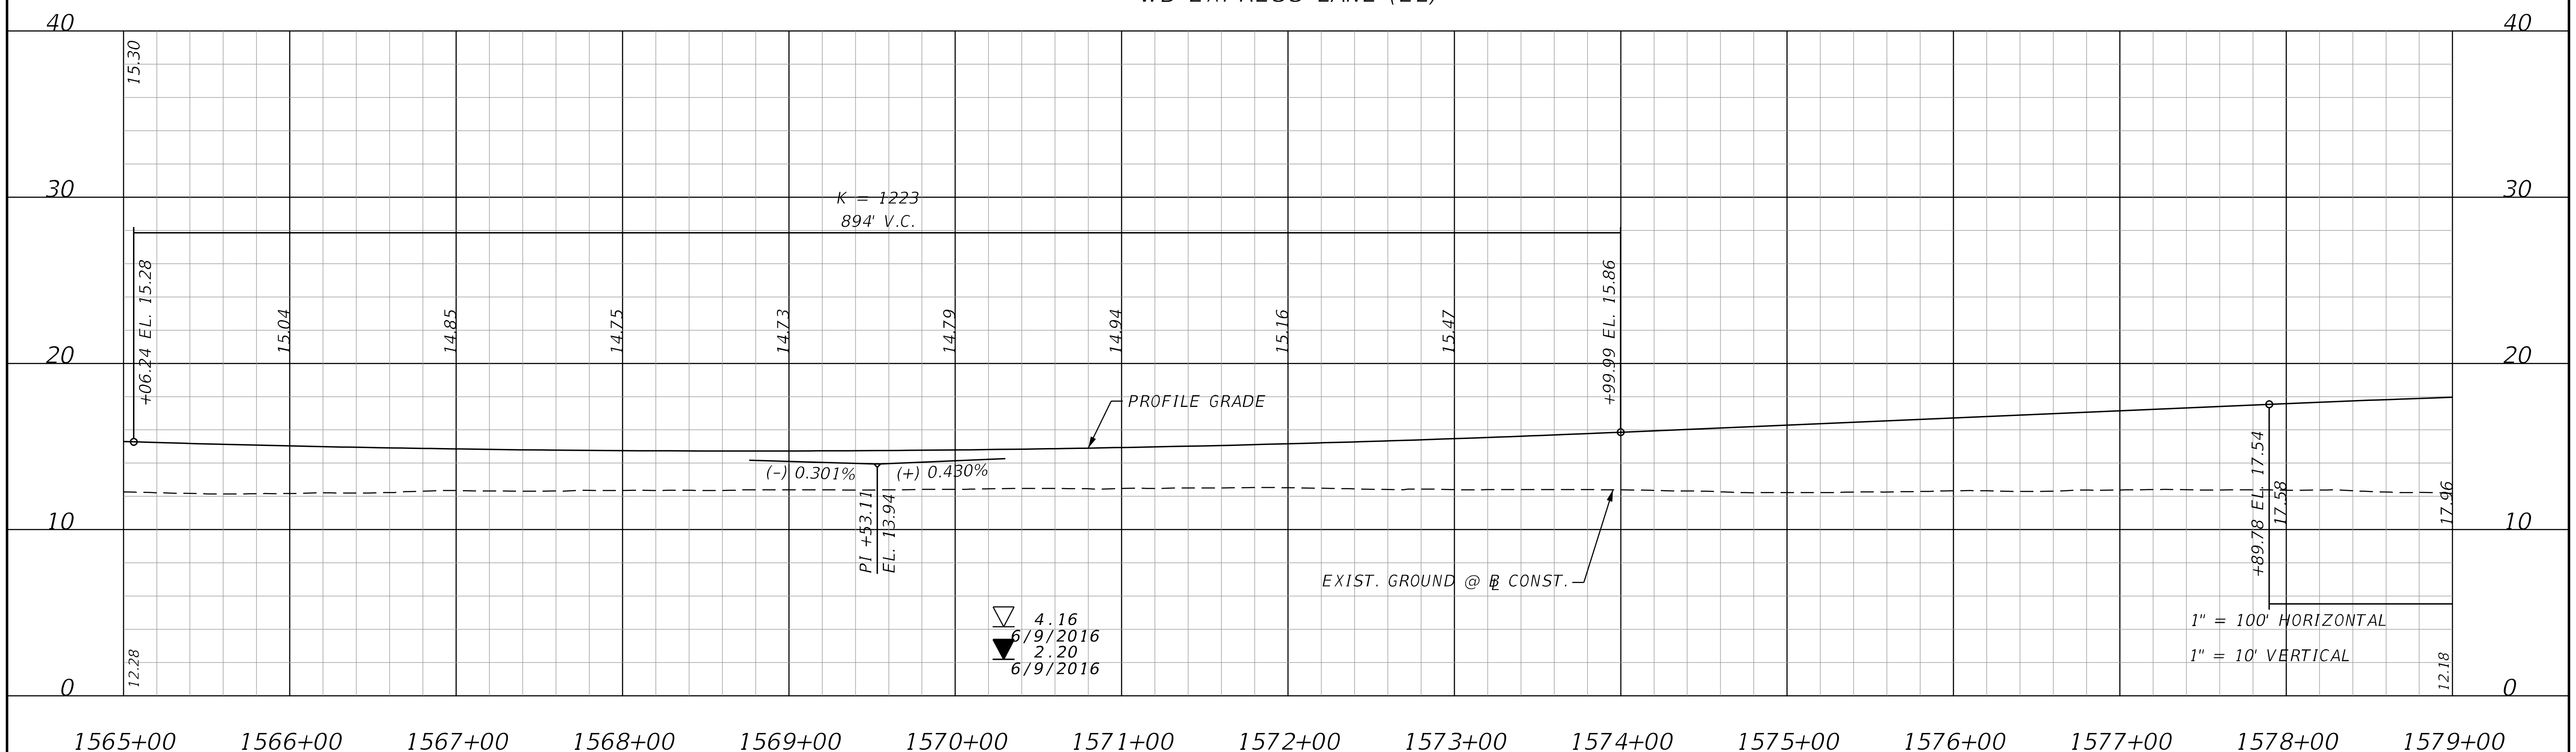

THE OFFICIAL RECORD OF THIS SHEET IS THE ELECTRONIC FILE DIGITALLY SIGNED AND SEALED UNDER RULE 61G15-23.004, F.A.C.

REVISIONS

DATE	DESCRIPTION	DATE	DESCRIPTION

STANTEC CONSULTING SERVICES INC.
ENGINEER OF RECORD:
WILLIAM V. ANDERSON, P.E. NO.: 36682
11315 CORPORATE BLVD., SUITE 105
ORLANDO, FLORIDA 32817
(407) 823-8966
CERTIFICATE OF AUTHORIZATION NO. 27013

STATE OF FLORIDA
DEPARTMENT OF TRANSPORTATION

ROAD NO.	COUNTY	FINANCIAL PROJECT ID
SR400	VOLUSIA	408464-2-32-01

SR 400 (I-4) PROFILE
WESTBOUND GUL & EL

SHEET NO.
196

EB EXPRESS LANE (EL)

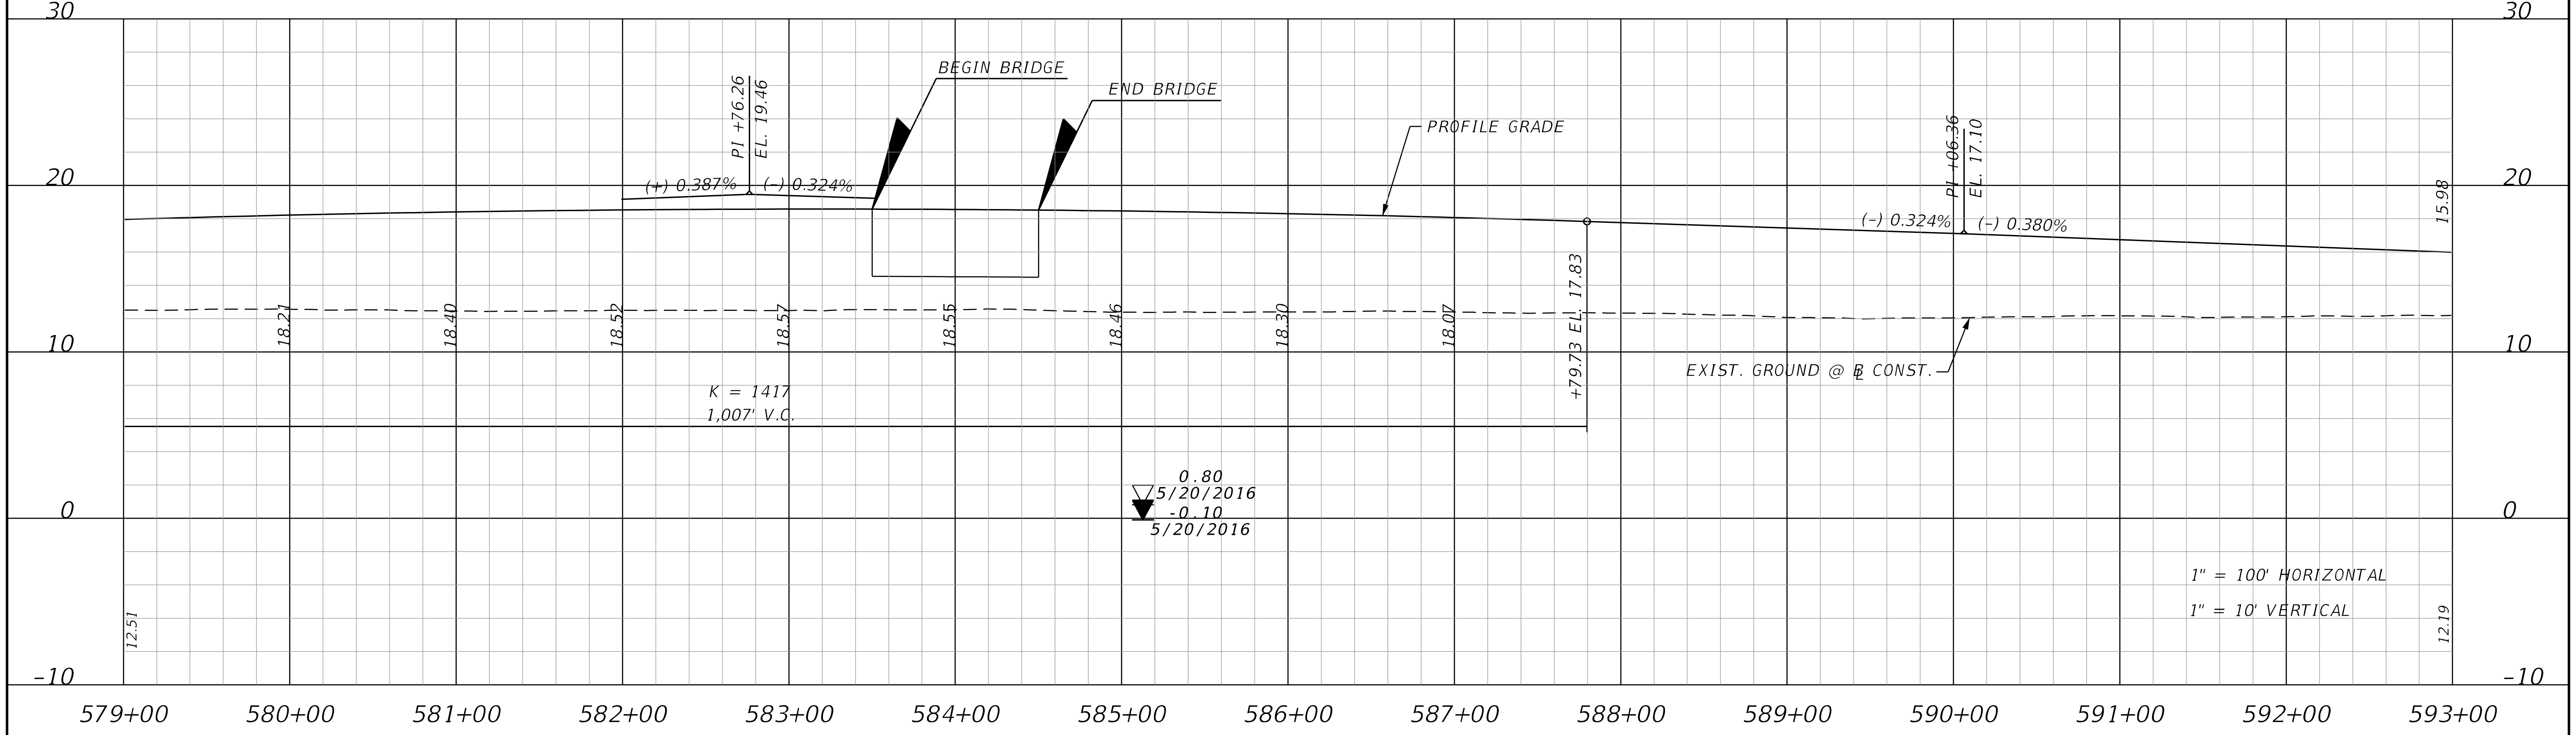

EB GENERAL USE LANE (GUL)

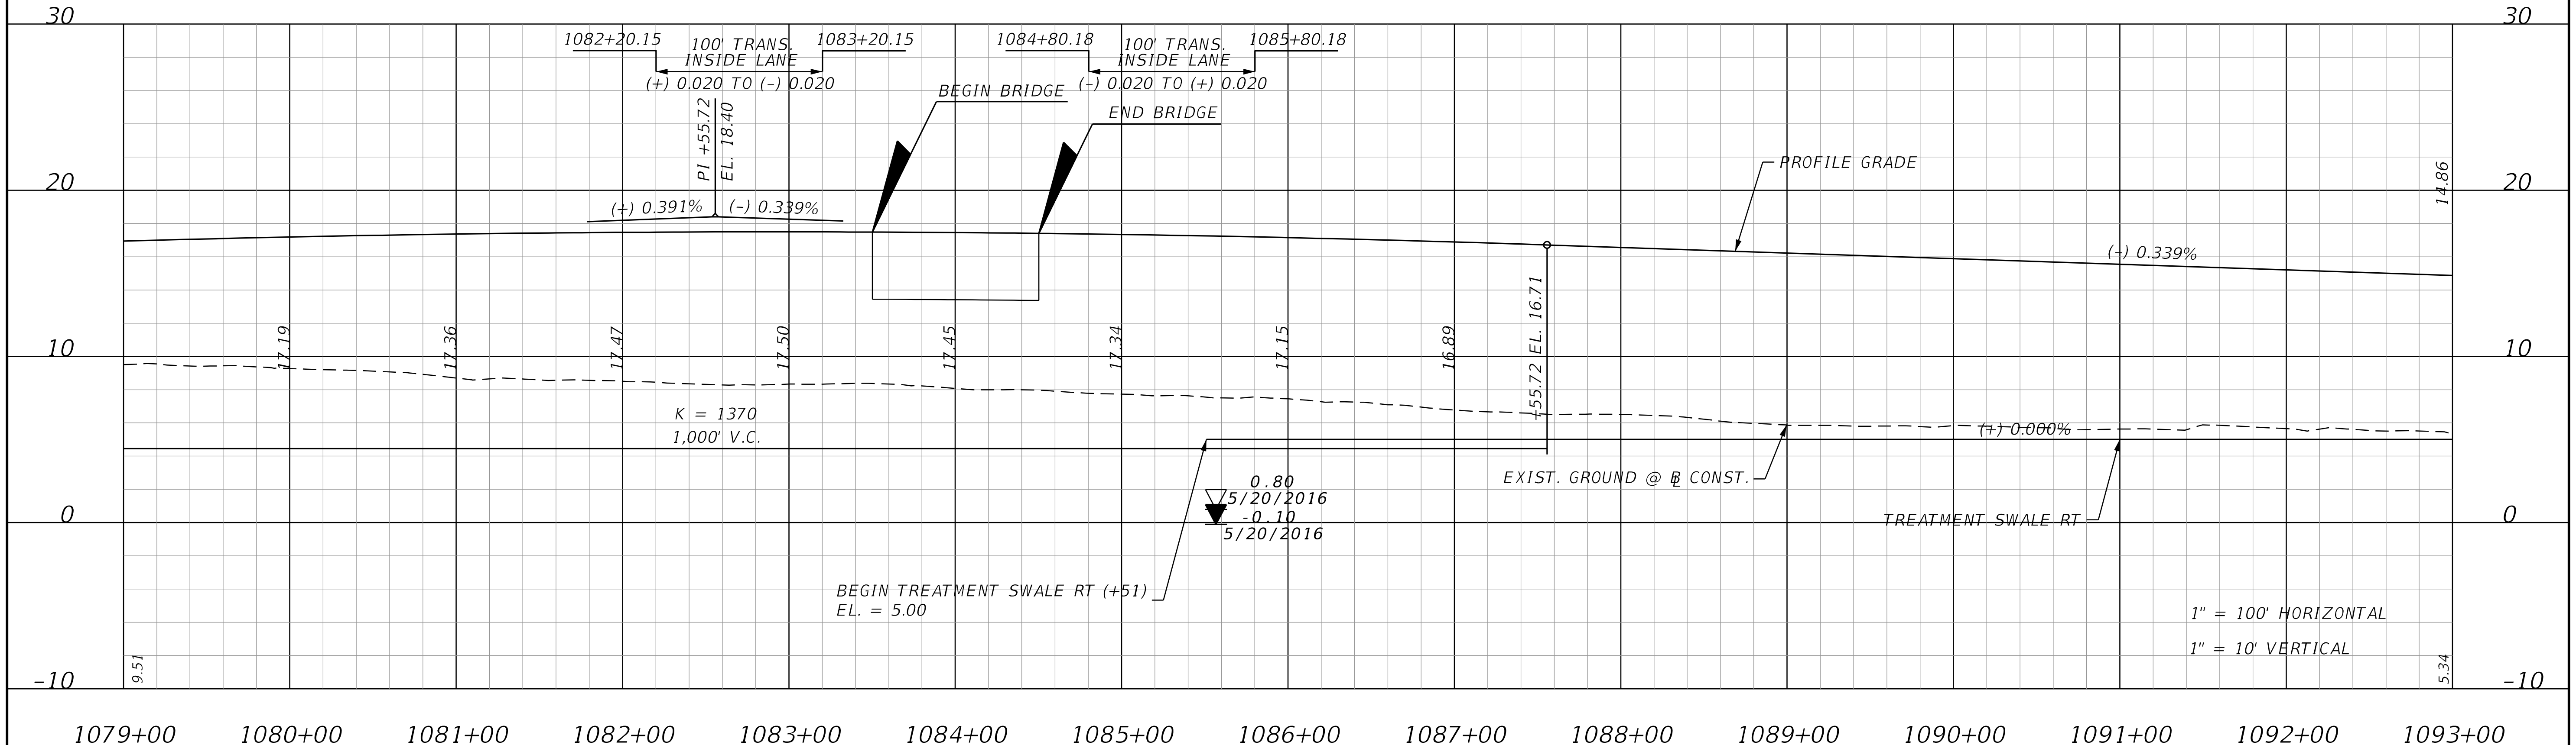

THE OFFICIAL RECORD OF THIS SHEET IS THE ELECTRONIC FILE DIGITALLY SIGNED AND SEALED UNDER RULE 61G15-23.004, F.A.C.

REVISIONS			
DATE	DESCRIPTION	DATE	DESCRIPTION

STANTEC CONSULTING SERVICES INC.
ENGINEER OF RECORD:
WILLIAM V. ANDERSON, P.E. NO.: 36682
11315 CORPORATE BLVD., SUITE 105
ORLANDO, FLORIDA 32817
(407) 823-8966
CERTIFICATE OF AUTHORIZATION NO. 27013

STATE OF FLORIDA
DEPARTMENT OF TRANSPORTATION

ROAD NO.	COUNTY	FINANCIAL PROJECT ID
SR400	VOLUSIA	408464-2-32-01

SR 400 (I-4) PROFILE
EASTBOUND EL & GUL

SHEET NO.
197

WB GENERAL USE LANE (GUL)

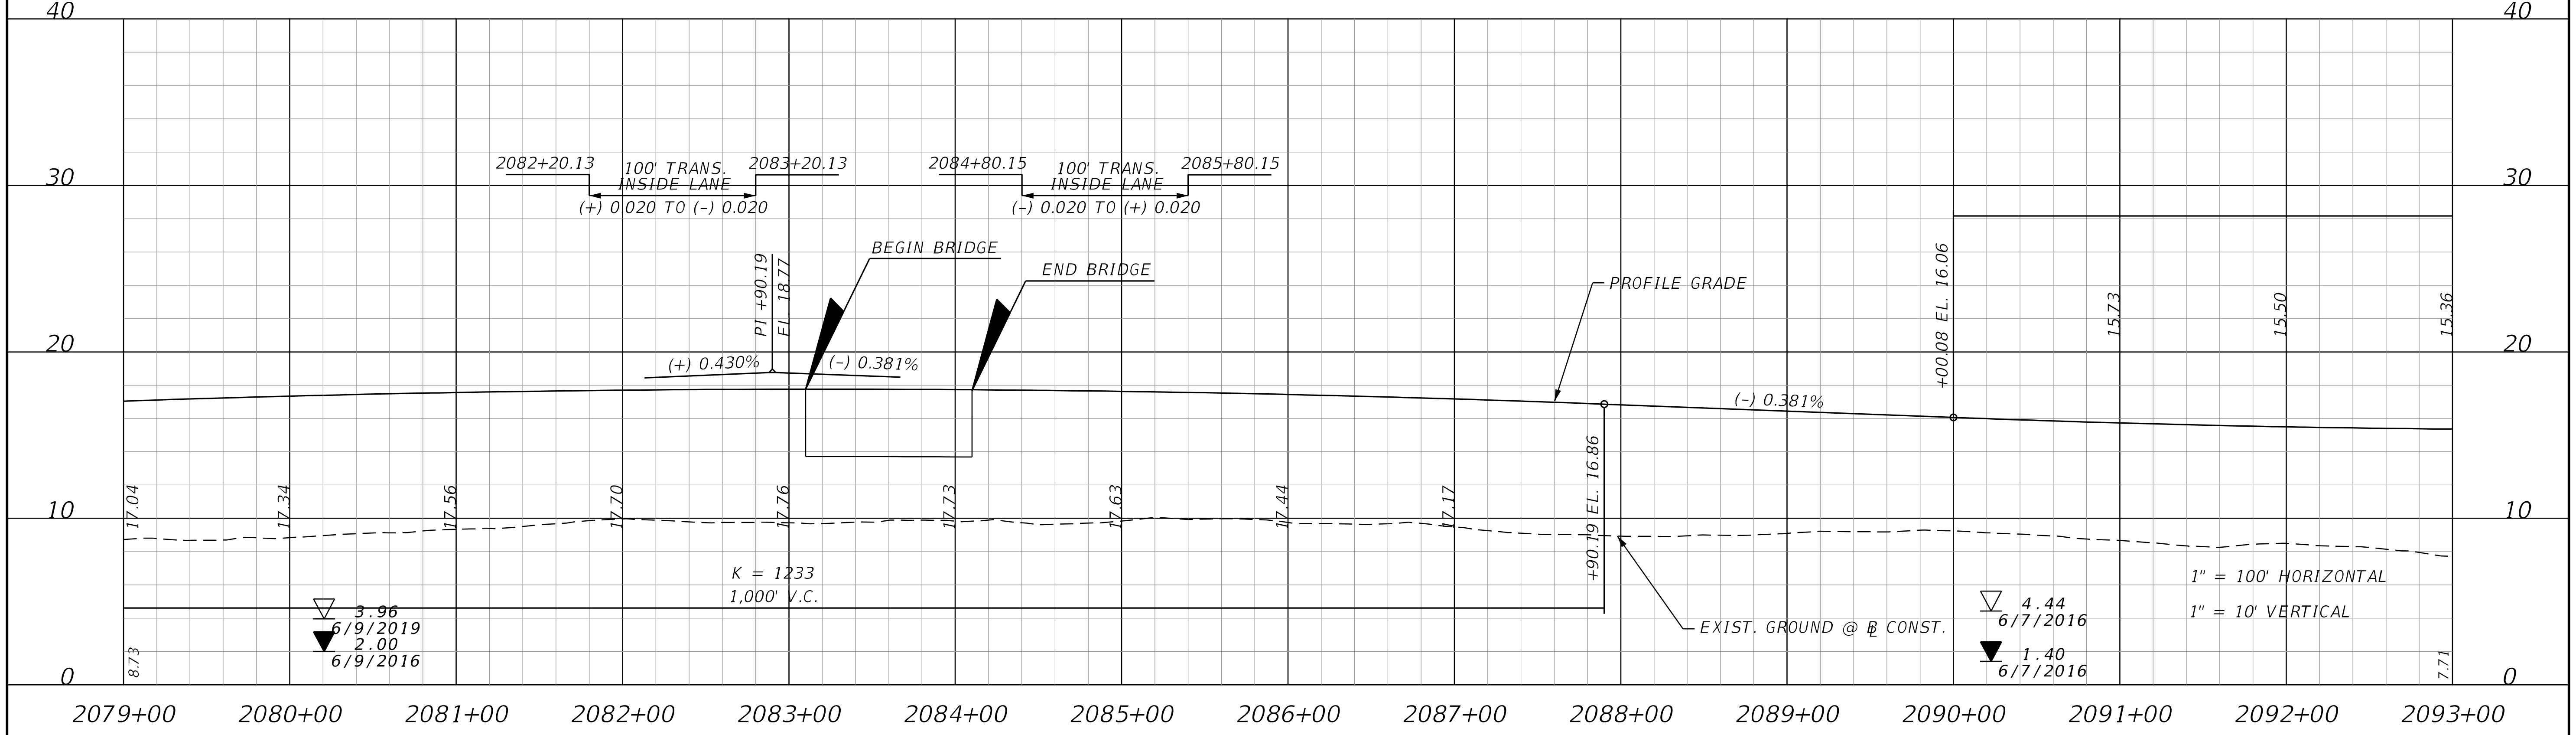

WB EXPRESS LANE (EL)

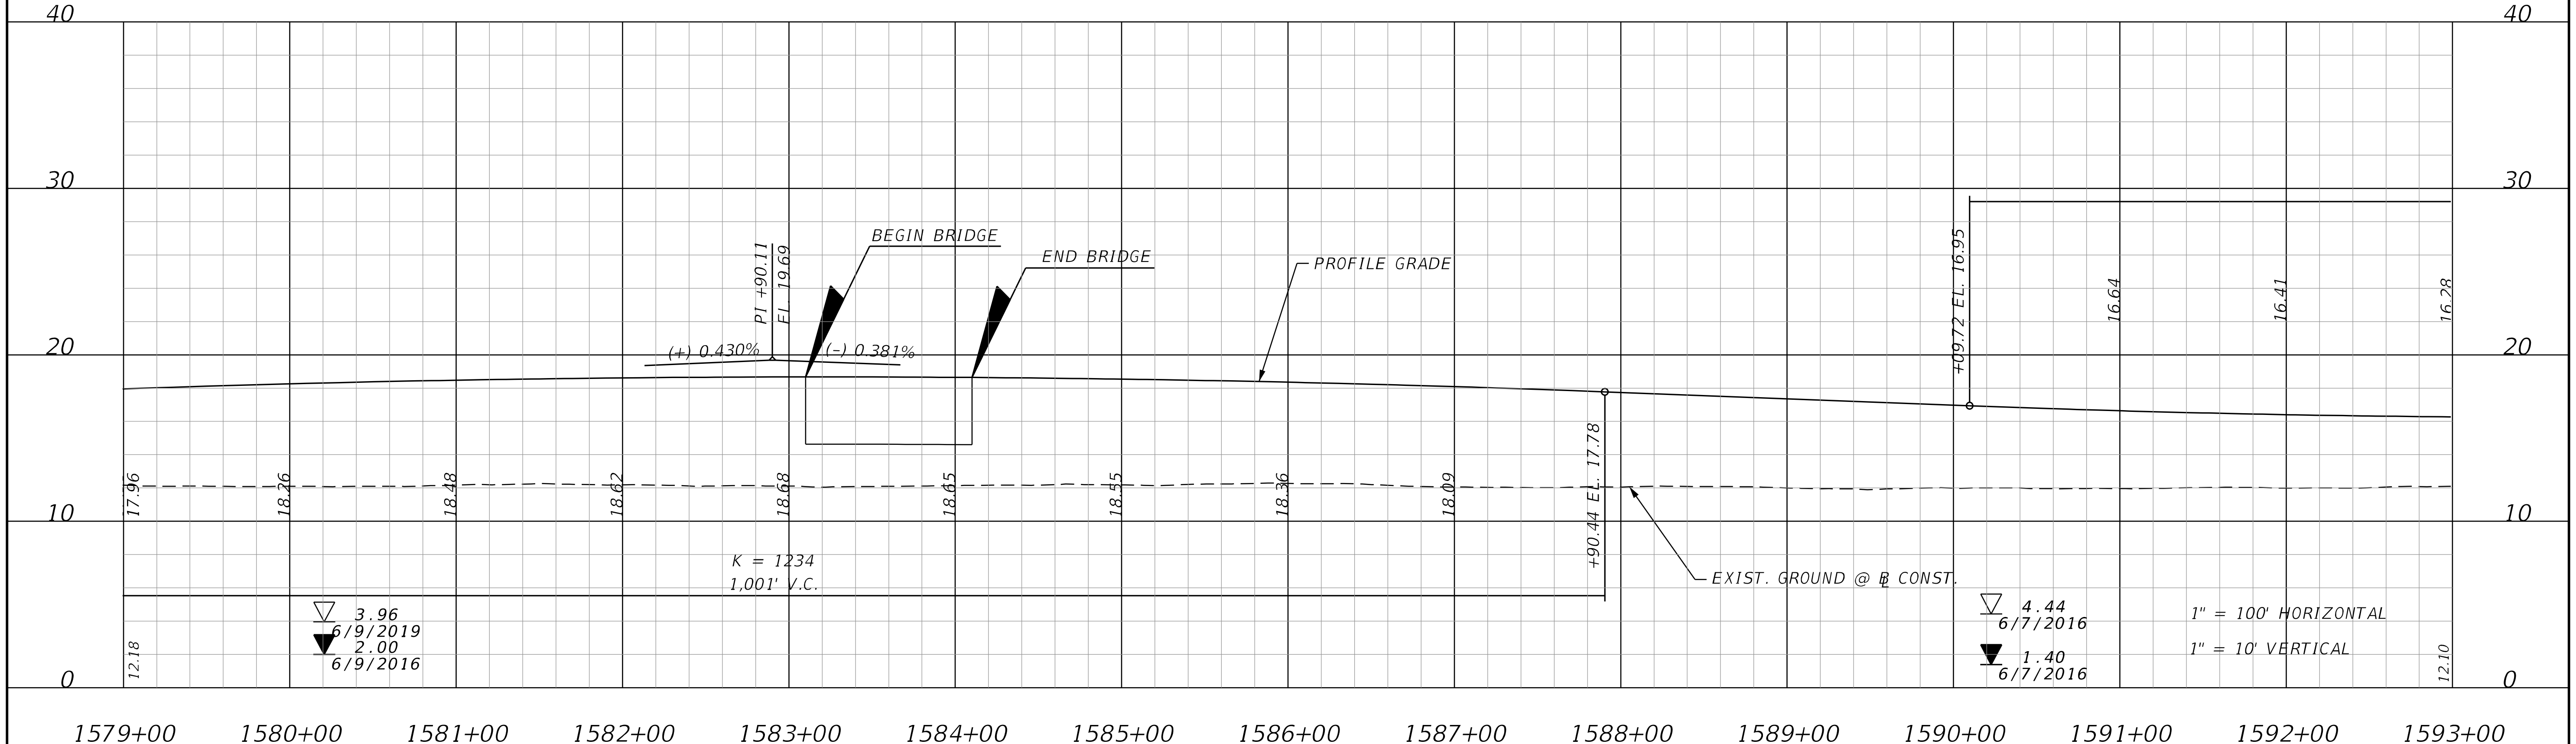

THE OFFICIAL RECORD OF THIS SHEET IS THE ELECTRONIC FILE DIGITALLY SIGNED AND SEALED UNDER RULE 61G15-23.004, F.A.C.

REVISIONS

DATE	DESCRIPTION	DATE	DESCRIPTION

STANTEC CONSULTING SERVICES INC.
ENGINEER OF RECORD:
WILLIAM V. ANDERSON, P.E. NO.: 36682
11315 CORPORATE BLVD., SUITE 105
ORLANDO, FLORIDA 32817
(407) 823-8966
CERTIFICATE OF AUTHORIZATION NO. 27013

STATE OF FLORIDA
DEPARTMENT OF TRANSPORTATION

ROAD NO.	COUNTY	FINANCIAL PROJECT ID
SR400	VOLUSIA	408464-2-32-01

SR 400 (I-4) PROFILE WESTBOUND GUL & EL

SHEET NO. 198

EB EXPRESS LANE (EL)

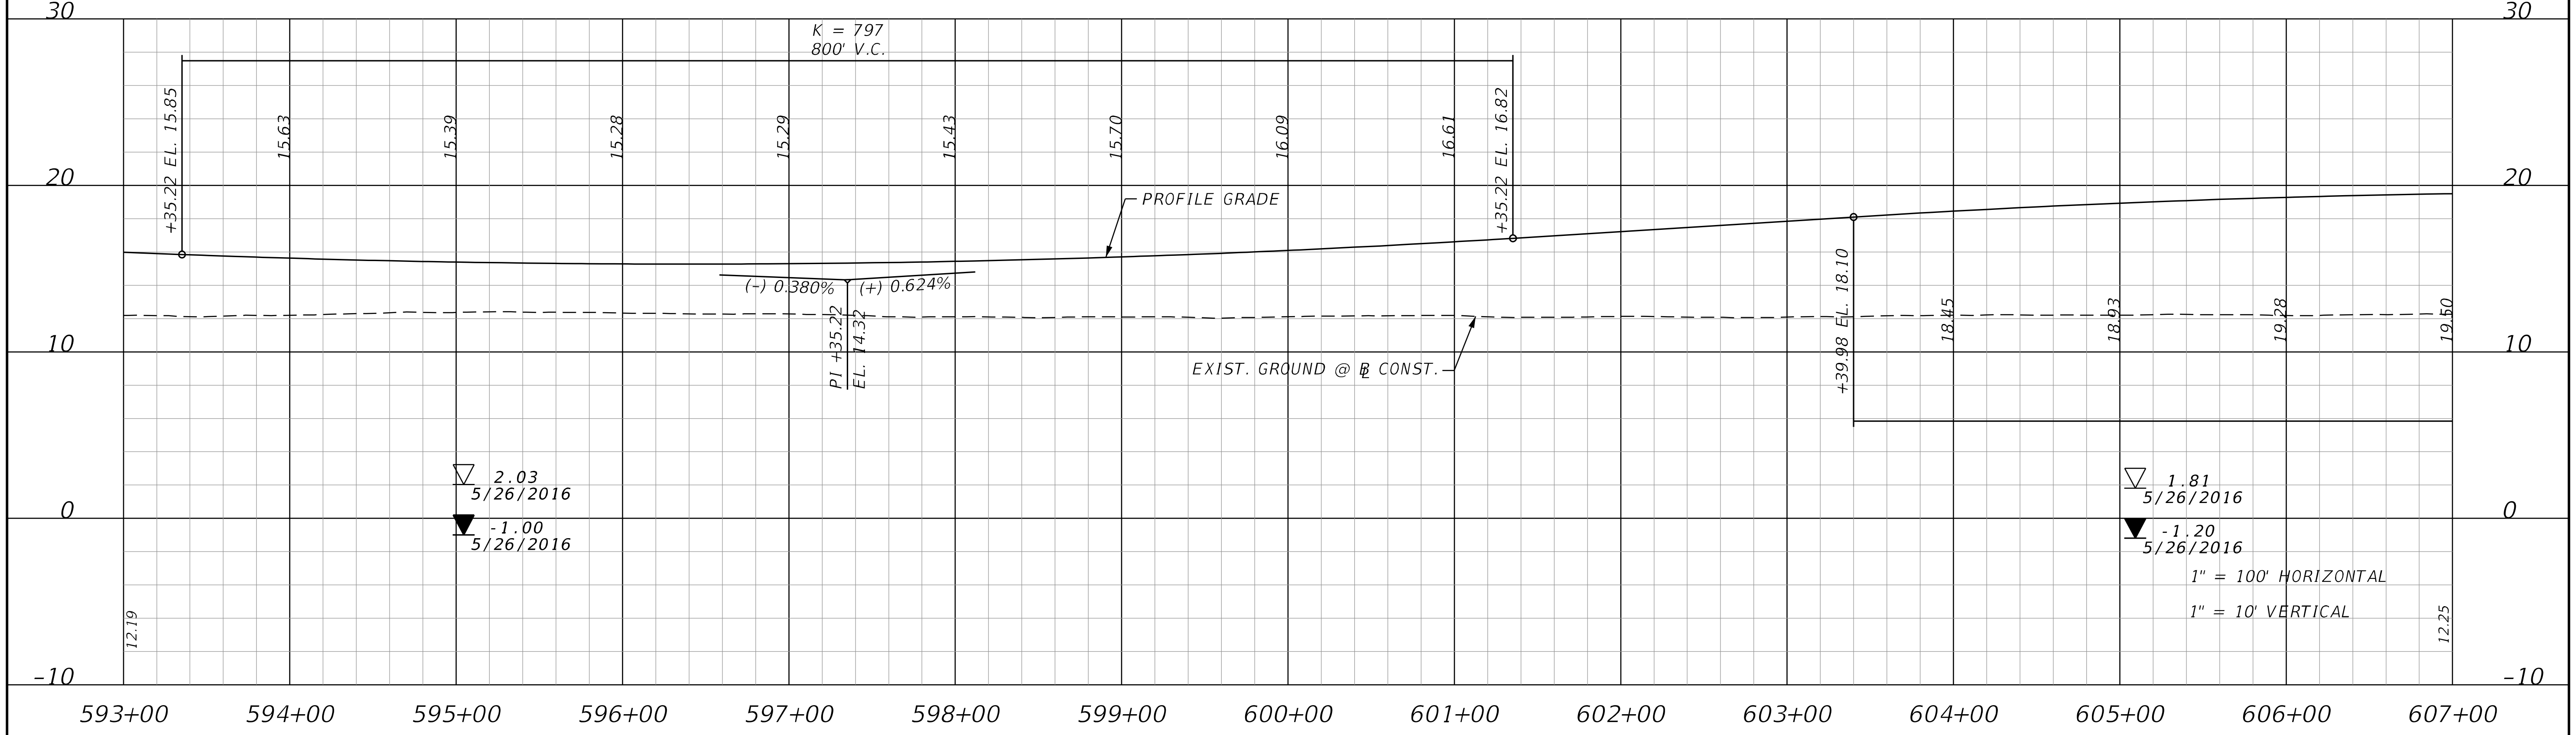

EB GENERAL USE LANE (GUL)

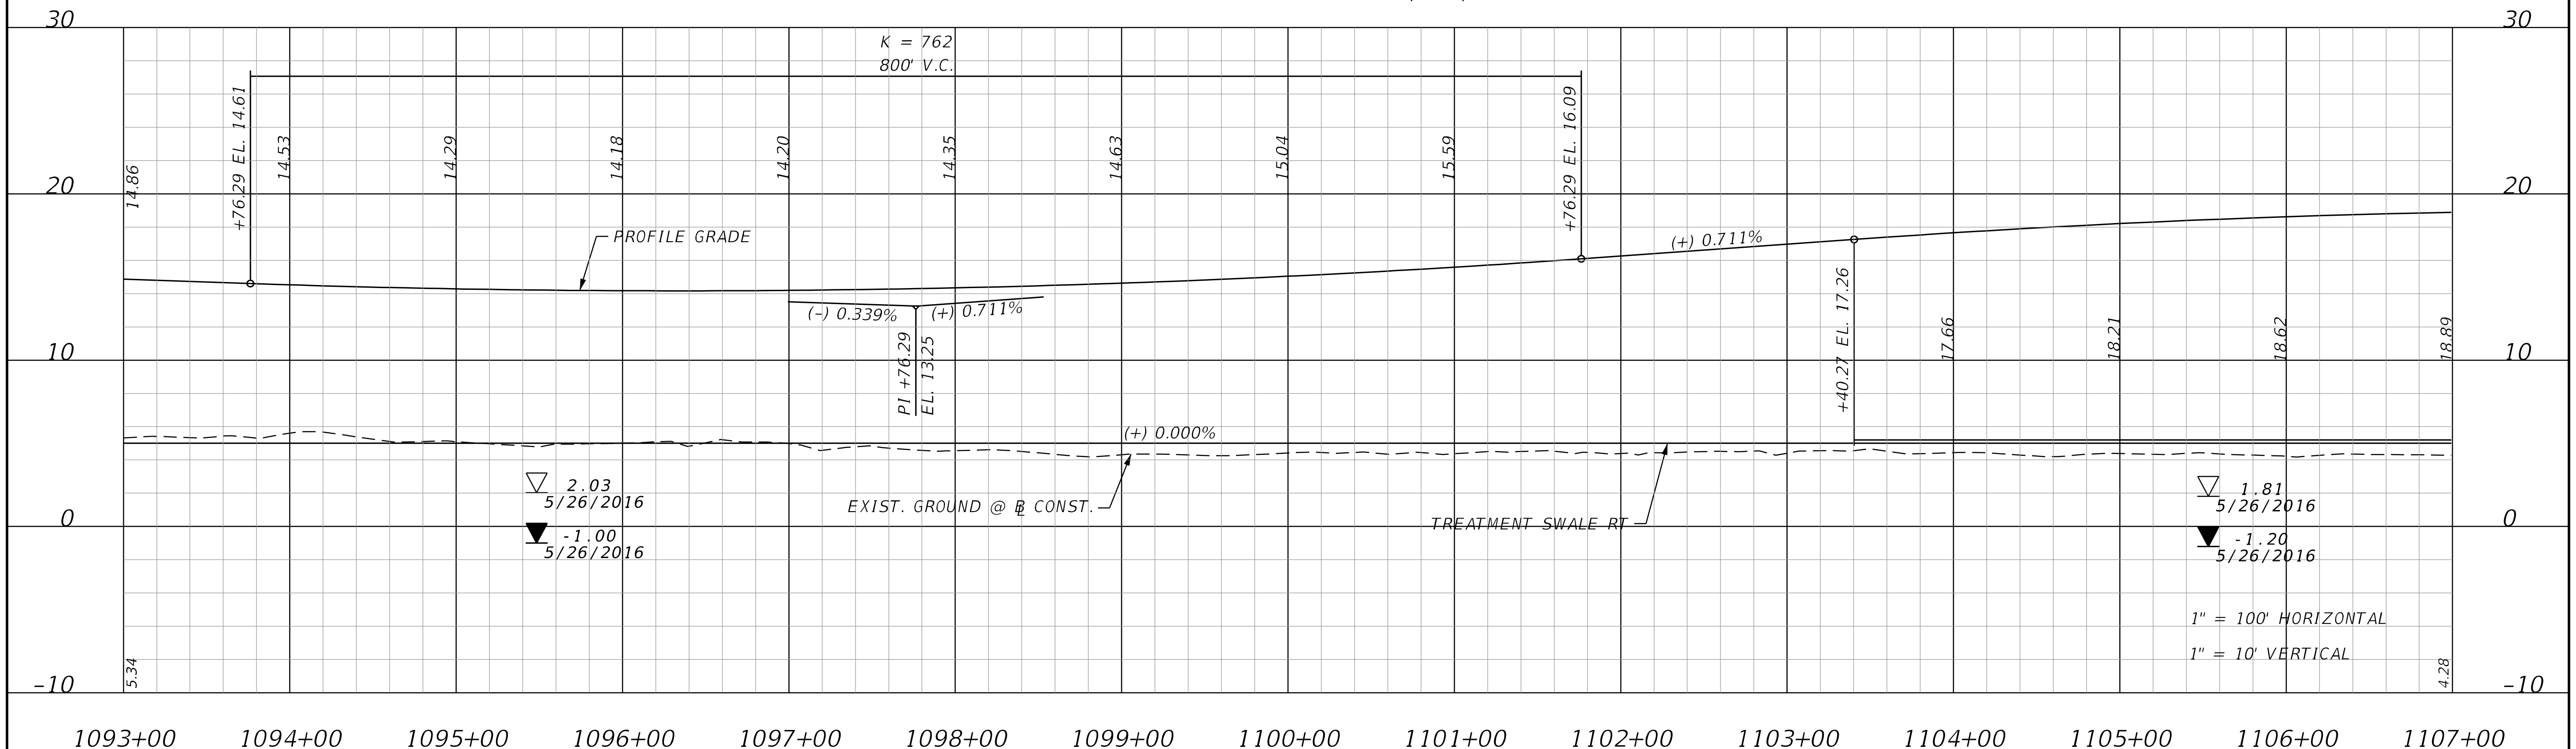

REVISIONS			
DATE	DESCRIPTION	DATE	DESCRIPTION

STANTEC CONSULTING SERVICES INC.
ENGINEER OF RECORD:
WILLIAM V. ANDERSON, P.E. NO.: 36682
11315 CORPORATE BLVD., SUITE 105
ORLANDO, FLORIDA 32817
(407) 823-8966
CERTIFICATE OF AUTHORIZATION NO. 27013

STATE OF FLORIDA
DEPARTMENT OF TRANSPORTATION

ROAD NO.	COUNTY	FINANCIAL PROJECT ID
SR400	VOLUSIA	408464-2-32-01

SR 400 (I-4) PROFILE
EASTBOUND EL & GUL

SHEET NO.
199

THE OFFICIAL RECORD OF THIS SHEET IS THE ELECTRONIC FILE DIGITALLY SIGNED AND SEALED UNDER RULE 61G15-23.004, F.A.C.

WB GENERAL USE LANE (GUL)

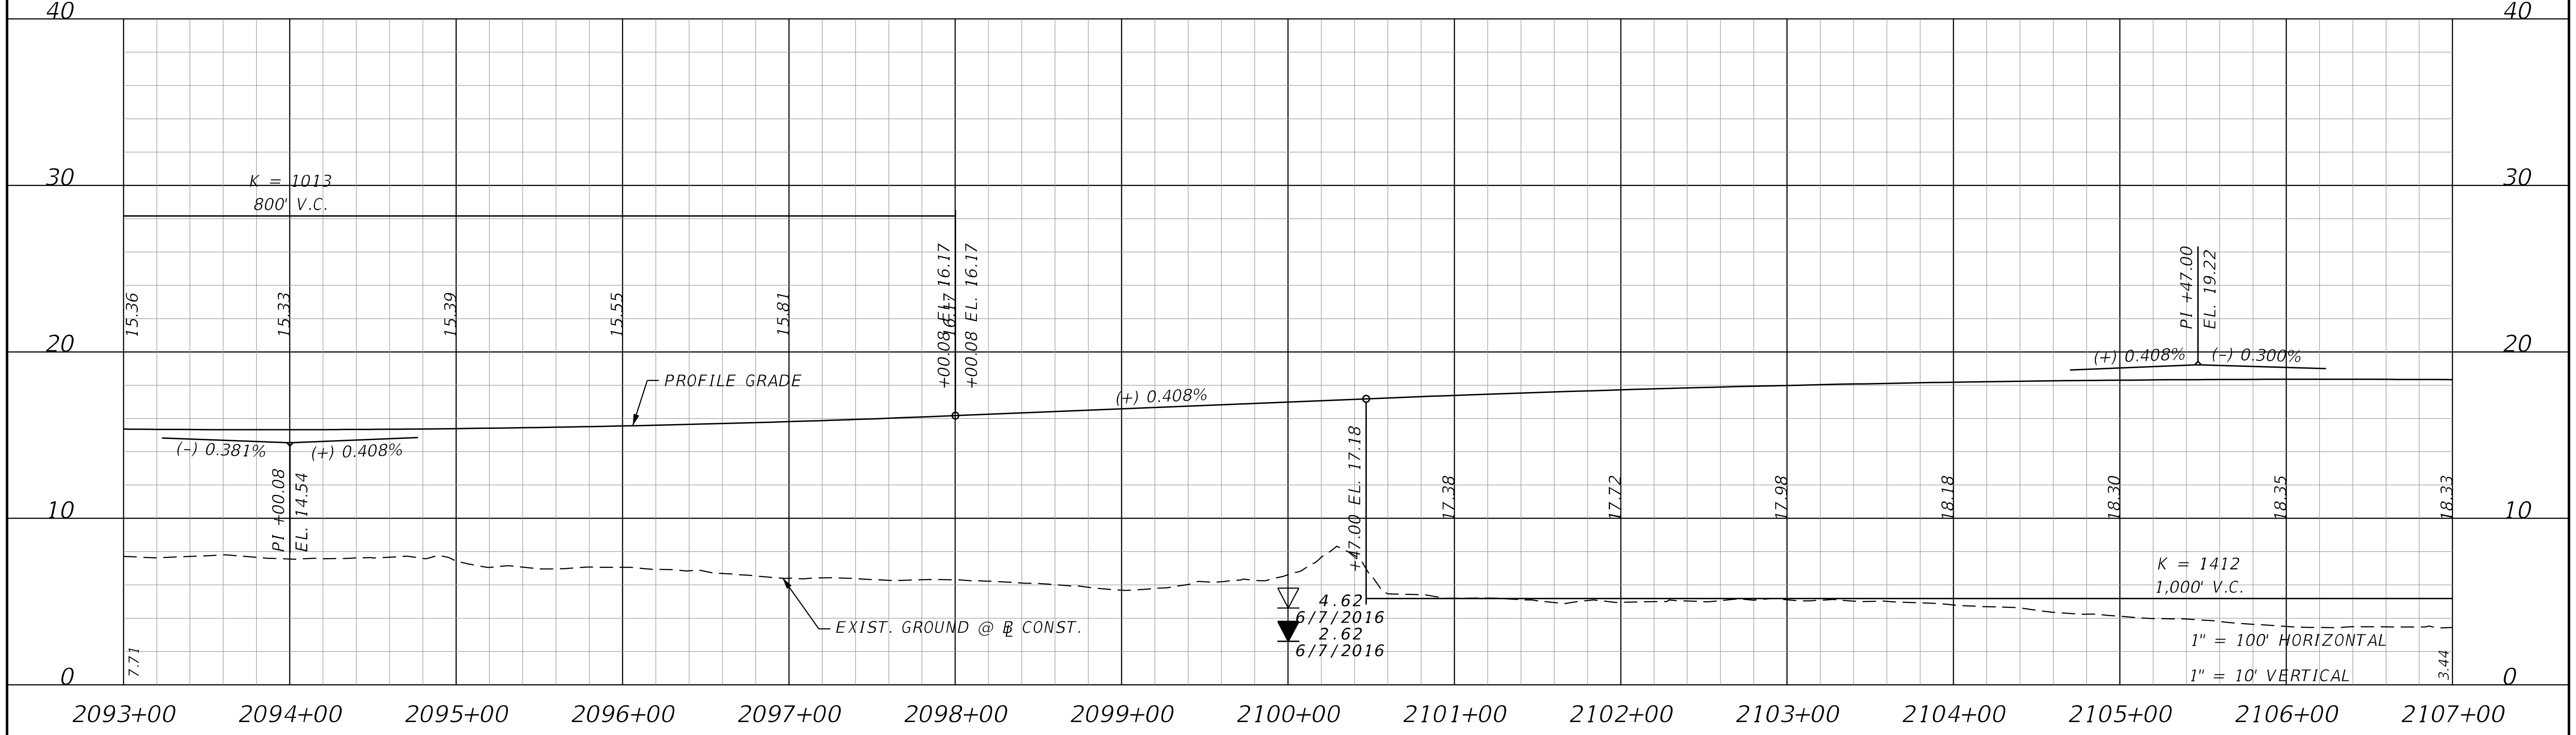

WB EXPRESS LANE (EL)

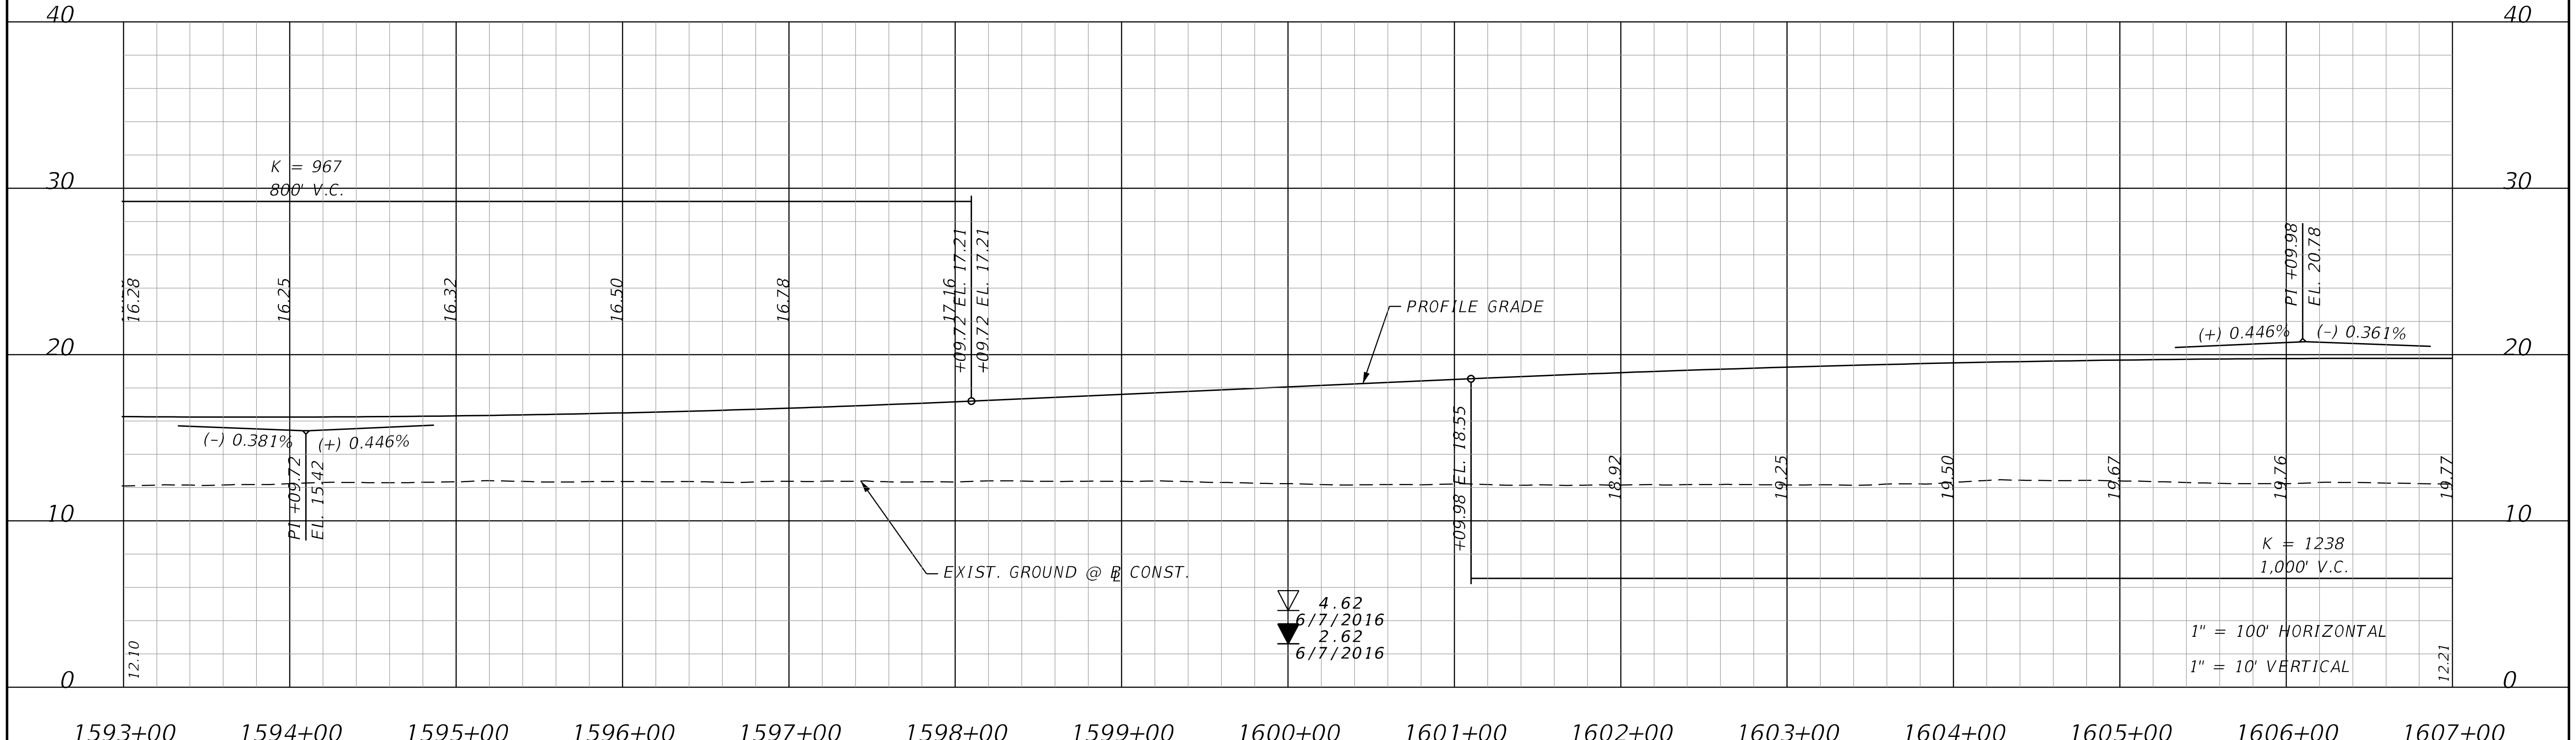

THE OFFICIAL RECORD OF THIS SHEET IS THE ELECTRONIC FILE DIGITALLY SIGNED AND SEALED UNDER RULE 61G15-23.004, F.A.C.

REVISIONS			
DATE	DESCRIPTION	DATE	DESCRIPTION

STANTEC CONSULTING SERVICES INC.
ENGINEER OF RECORD:
WILLIAM V. ANDERSON, P.E. NO.: 36682
11315 CORPORATE BLVD., SUITE 105
ORLANDO, FLORIDA 32817
(407) 823-8966
CERTIFICATE OF AUTHORIZATION NO. 27013

STATE OF FLORIDA
DEPARTMENT OF TRANSPORTATION

ROAD NO.	COUNTY	FINANCIAL PROJECT ID
SR400	VOLUSIA	408464-2-32-01

SR 400 (I-4) PROFILE WESTBOUND GUL & EL

SHEET NO. 200

EB EXPRESS LANE (EL)

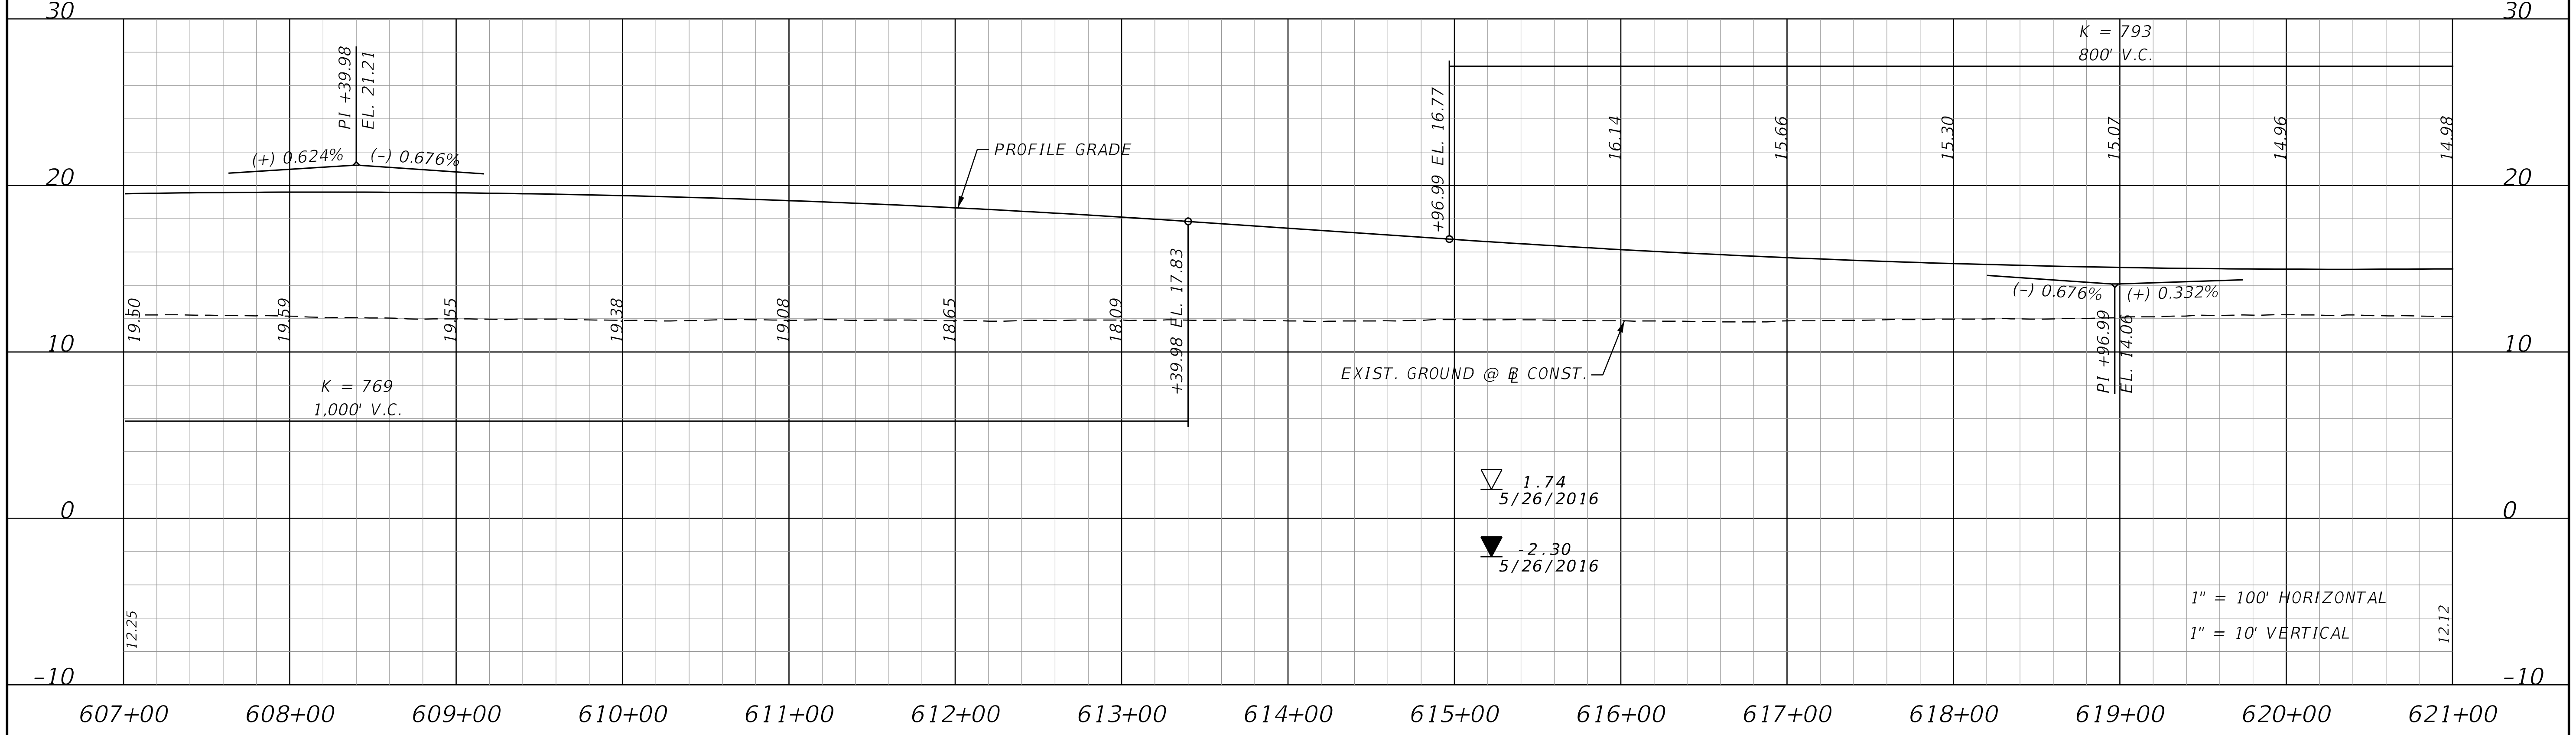

EB GENERAL USE LANE (GUL)

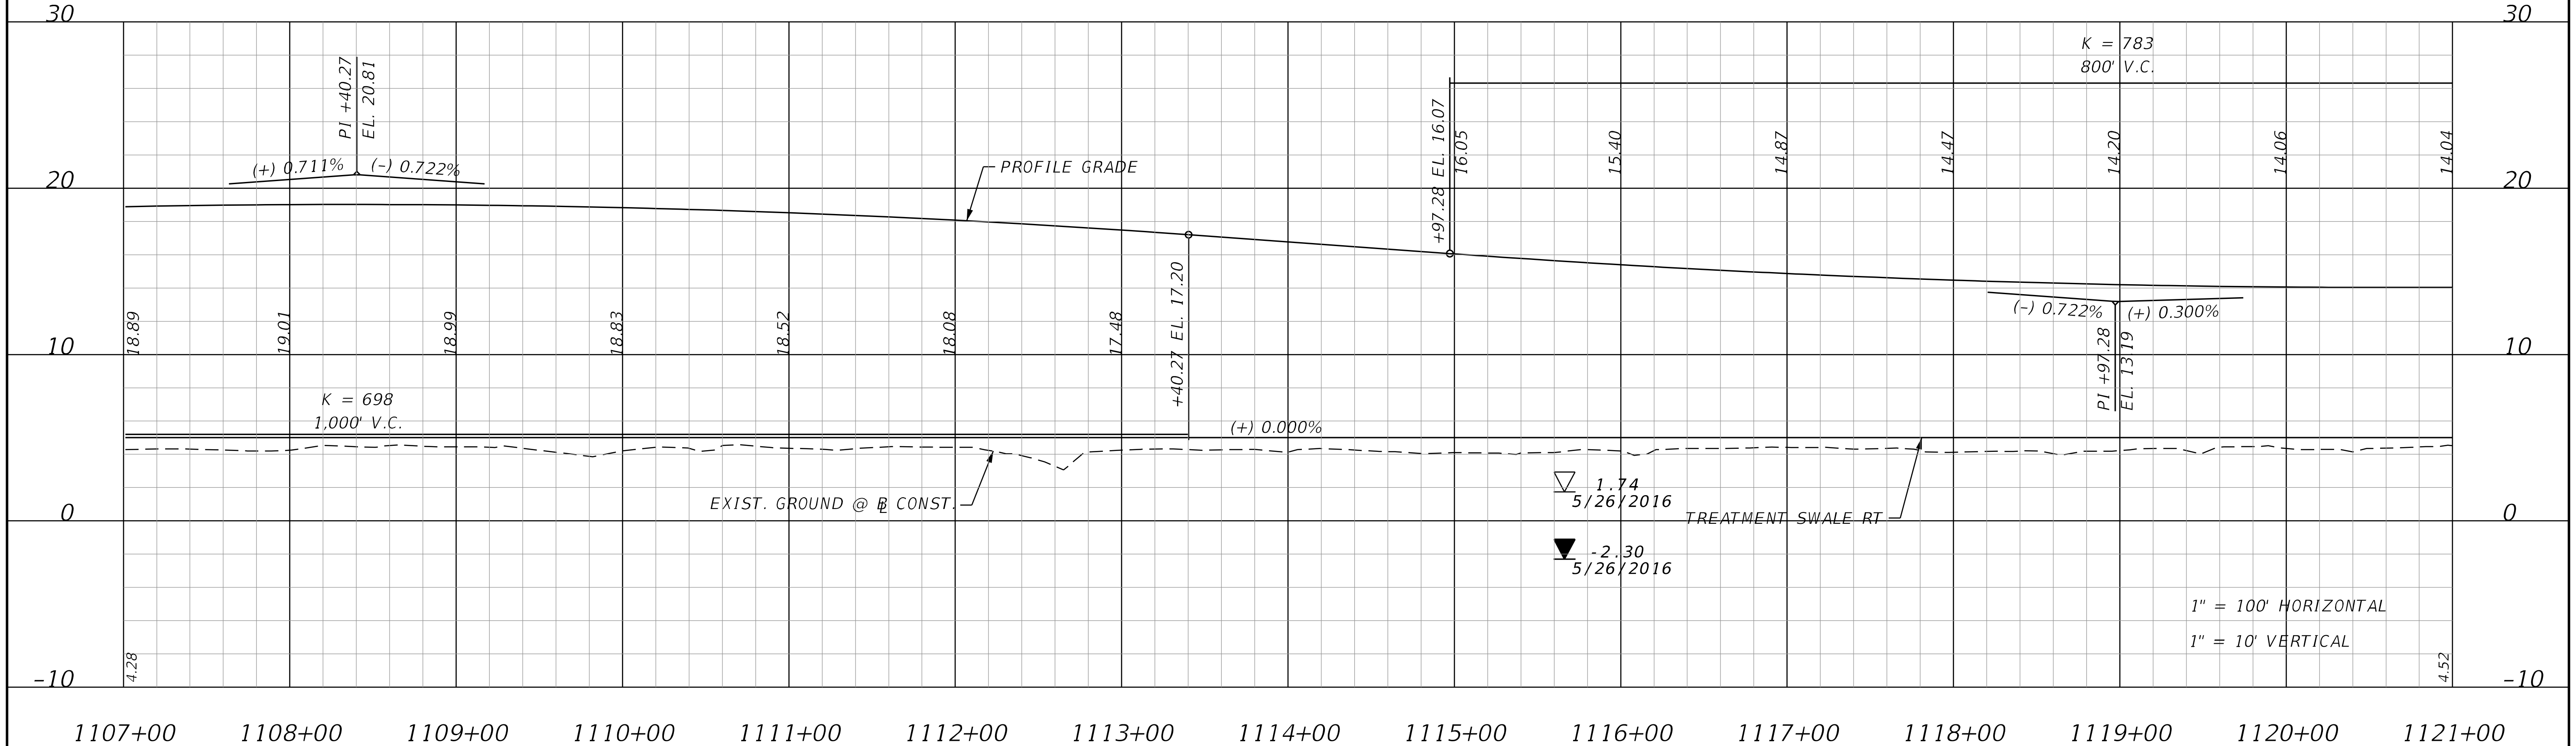

THE OFFICIAL RECORD OF THIS SHEET IS THE ELECTRONIC FILE DIGITALLY SIGNED AND SEALED UNDER RULE 61G15-23.004, F.A.C.

REVISIONS			
DATE	DESCRIPTION	DATE	DESCRIPTION

STANTEC CONSULTING SERVICES INC.
ENGINEER OF RECORD:
WILLIAM V. ANDERSON, P.E. NO.: 36682
11315 CORPORATE BLVD., SUITE 105
ORLANDO, FLORIDA 32817
(407) 823-8966
CERTIFICATE OF AUTHORIZATION NO. 27013

STATE OF FLORIDA
DEPARTMENT OF TRANSPORTATION

ROAD NO.	COUNTY	FINANCIAL PROJECT ID
SR400	VOLUSIA	408464-2-32-01

SR 400 (I-4) PROFILE EASTBOUND EL & GUL

SHEET NO. 201

WB GENERAL USE LANE (GUL)

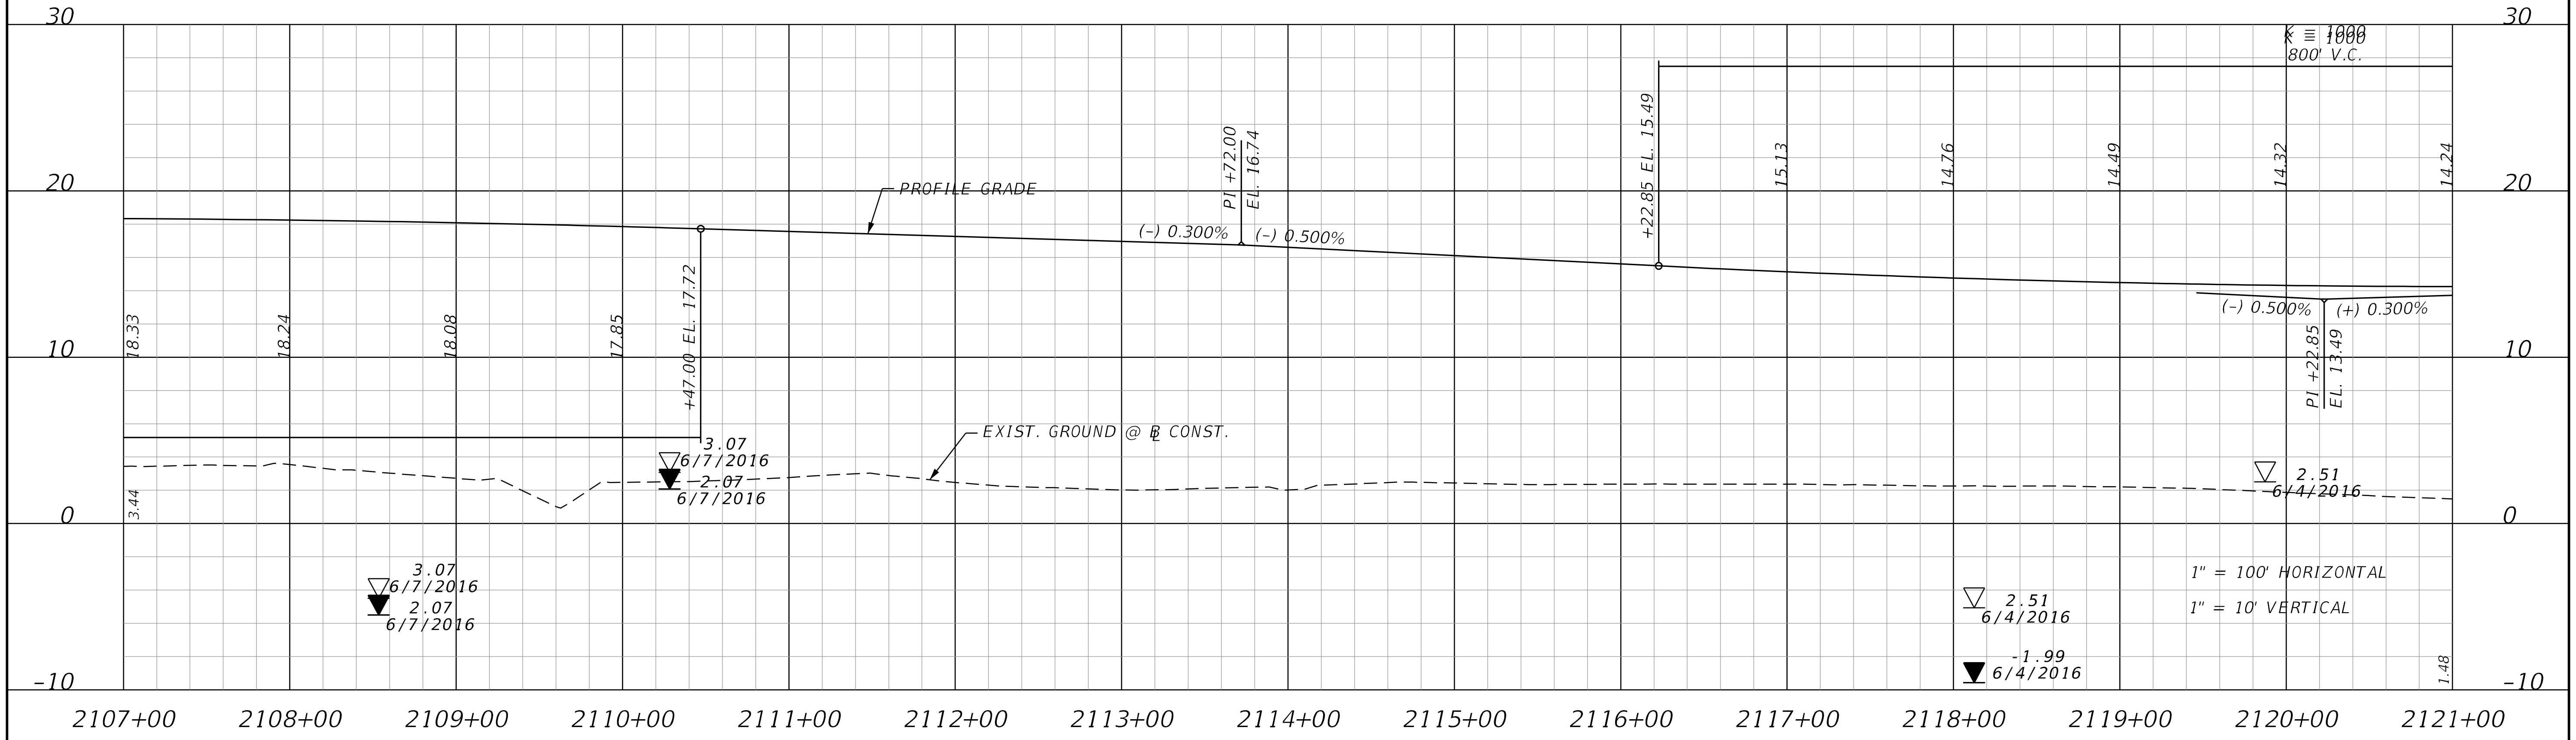

WB EXPRESS LANE (EL)

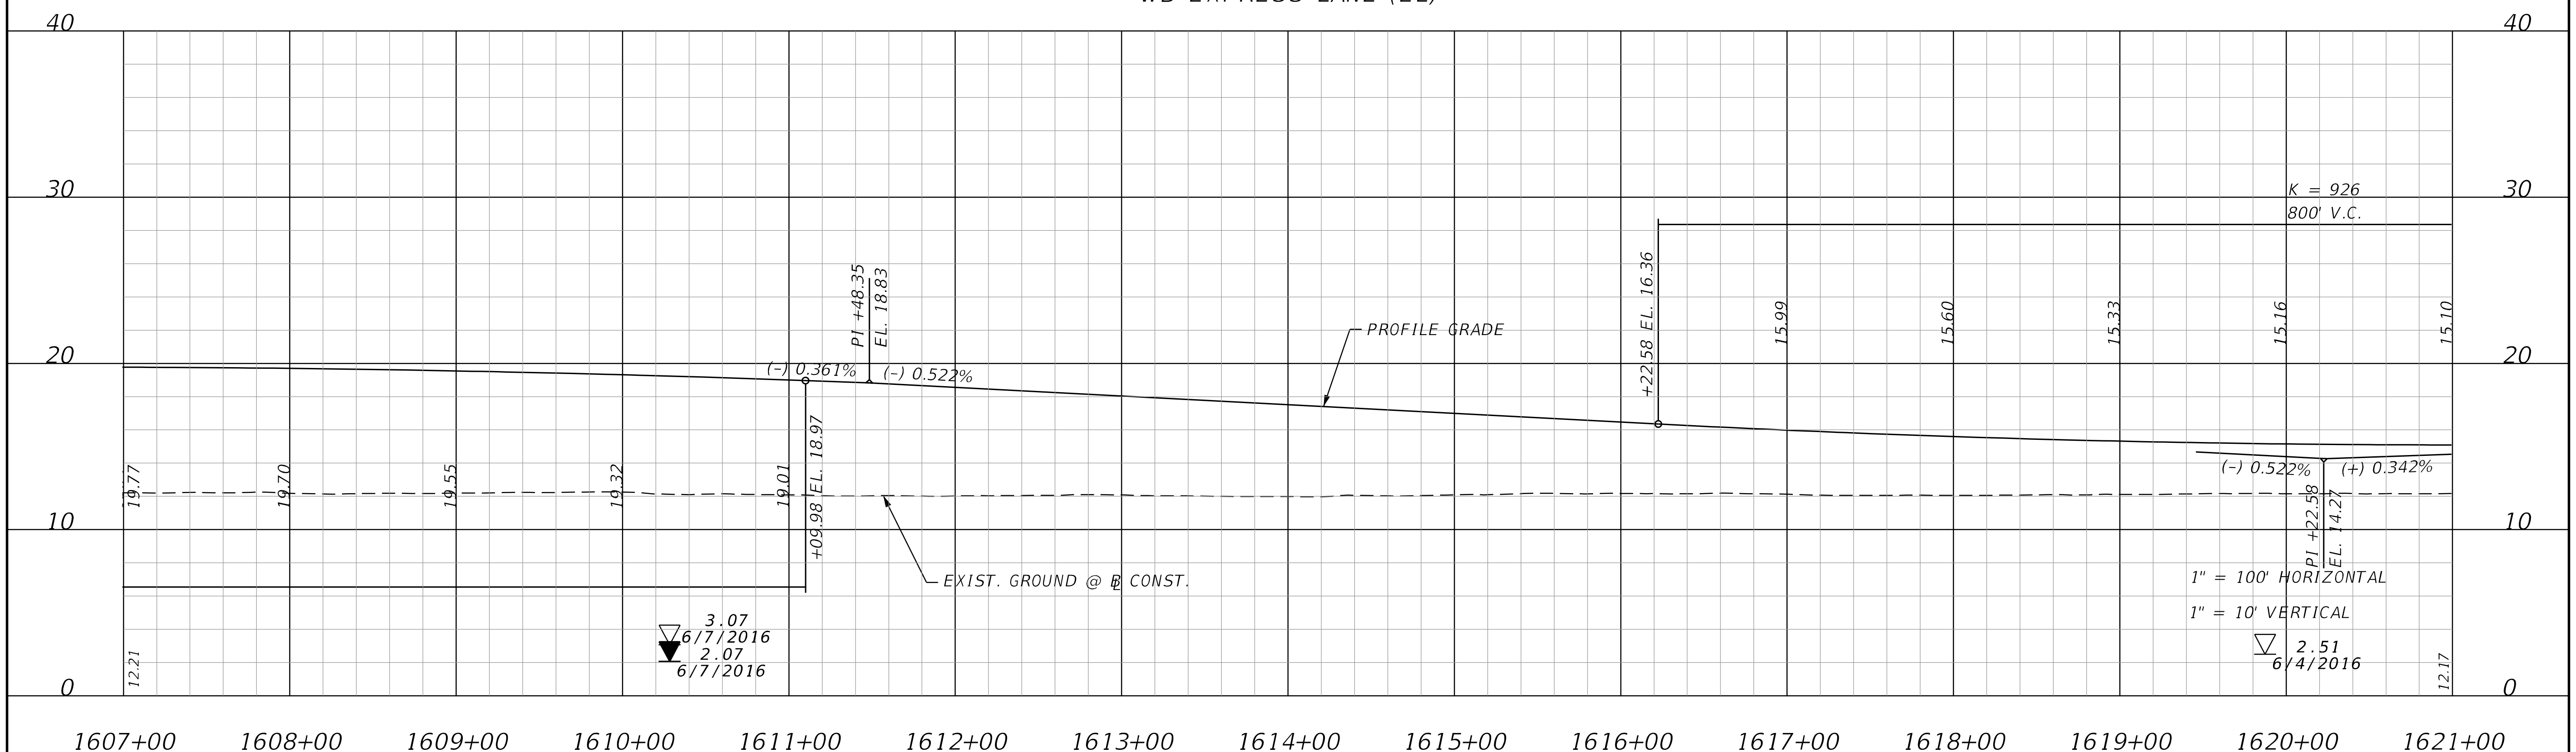

REVISIONS			
DATE	DESCRIPTION	DATE	DESCRIPTION

STANTEC CONSULTING SERVICES INC.
ENGINEER OF RECORD:
WILLIAM V. ANDERSON, P.E. NO.: 36682
11315 CORPORATE BLVD., SUITE 105
ORLANDO, FLORIDA 32817
(407) 823-8966
CERTIFICATE OF AUTHORIZATION NO. 27013

STATE OF FLORIDA
DEPARTMENT OF TRANSPORTATION

ROAD NO.	COUNTY	FINANCIAL PROJECT ID
SR400	VOLUSIA	408464-2-32-01

SR 400 (I-4) PROFILE
WESTBOUND GUL & EL

SHEET NO.
202

THE OFFICIAL RECORD OF THIS SHEET IS THE ELECTRONIC FILE DIGITALLY SIGNED AND SEALED UNDER RULE 61G15-23.004, F.A.C.

EB EXPRESS LANE (EL)

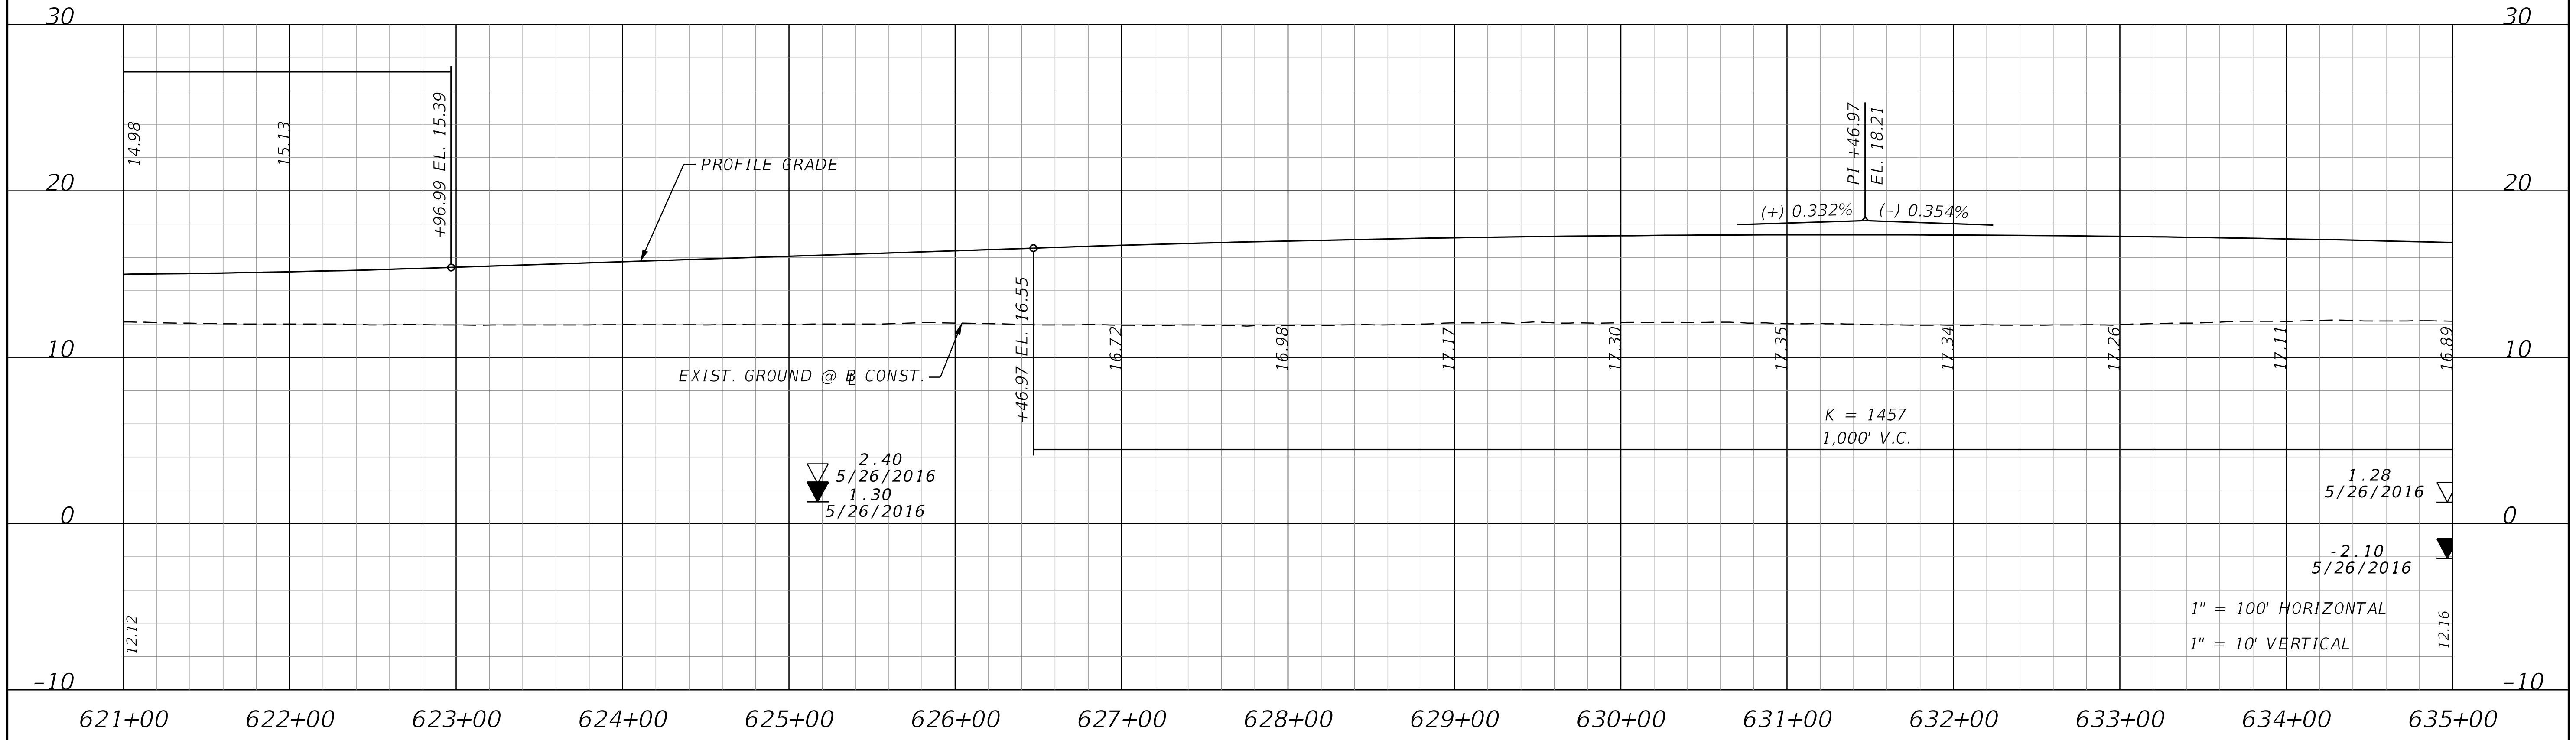

EB GENERAL USE LANE (GUL)

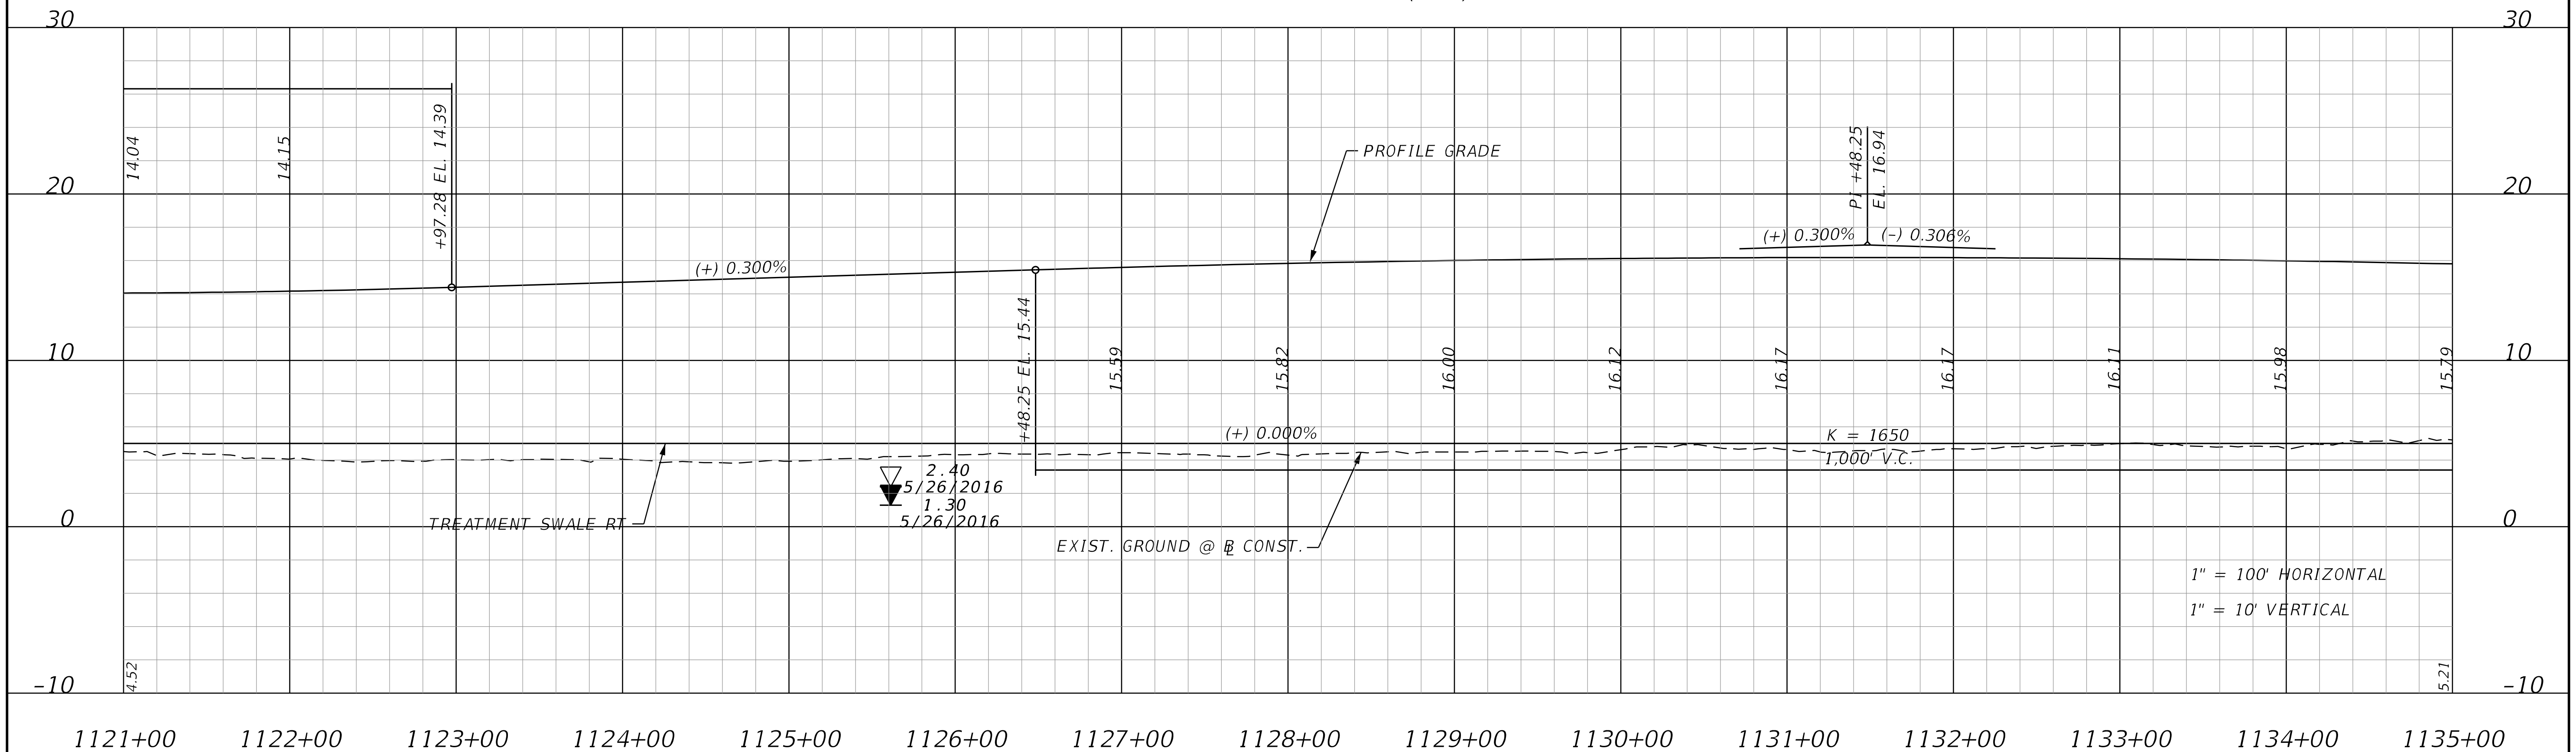

THE OFFICIAL RECORD OF THIS SHEET IS THE ELECTRONIC FILE DIGITALLY SIGNED AND SEALED UNDER RULE 61G15-23.004, F.A.C.

REVISIONS			
DATE	DESCRIPTION	DATE	DESCRIPTION

STANTEC CONSULTING SERVICES INC.
ENGINEER OF RECORD:
WILLIAM V. ANDERSON, P.E. NO.: 36682
11315 CORPORATE BLVD., SUITE 105
ORLANDO, FLORIDA 32817
(407) 823-8966
CERTIFICATE OF AUTHORIZATION NO. 27013

STATE OF FLORIDA
DEPARTMENT OF TRANSPORTATION

ROAD NO.	COUNTY	FINANCIAL PROJECT ID
SR400	VOLUSIA	408464-2-32-01

SR 400 (I-4) PROFILE
EASTBOUND EL & GUL

SHEET NO. 203

WB GENERAL USE LANE (GUL)

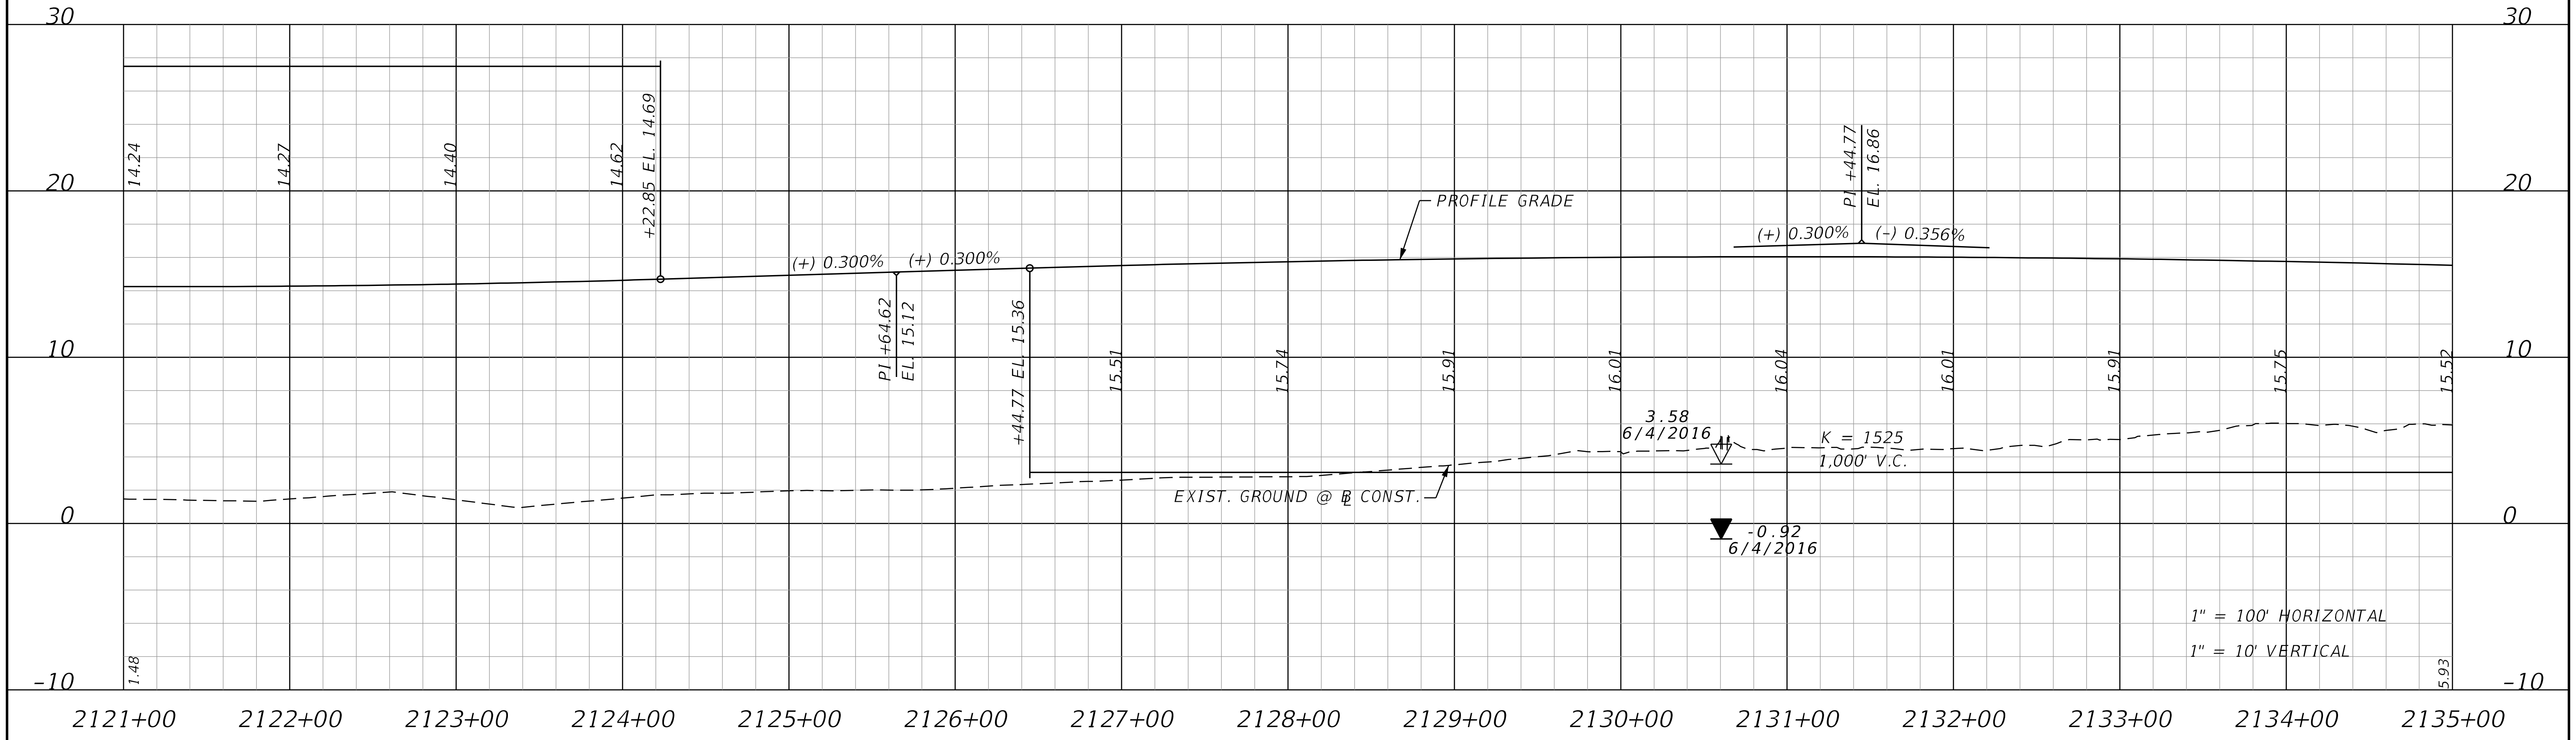

WB EXPRESS LANE (EL)

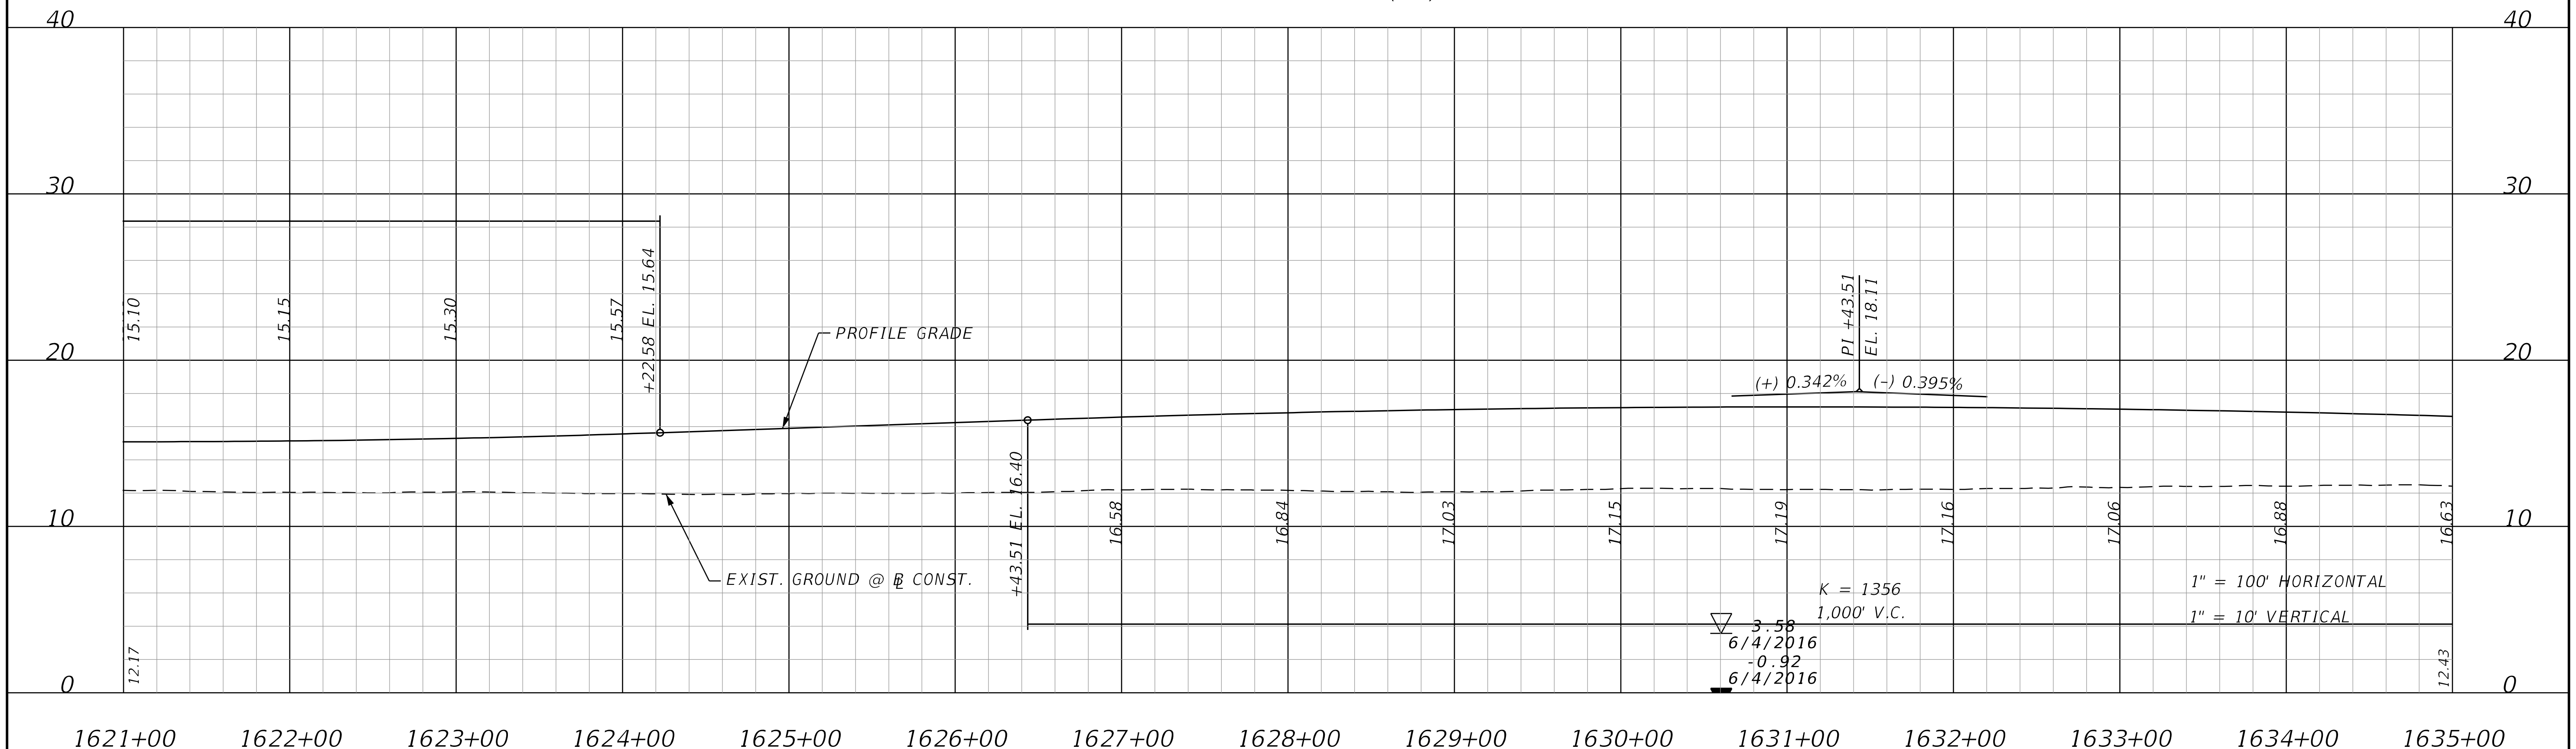

THE OFFICIAL RECORD OF THIS SHEET IS THE ELECTRONIC FILE DIGITALLY SIGNED AND SEALED UNDER RULE 61G15-23.004, F.A.C.

REVISIONS			
DATE	DESCRIPTION	DATE	DESCRIPTION

STANTEC CONSULTING SERVICES INC.
ENGINEER OF RECORD:
WILLIAM V. ANDERSON, P.E. NO.: 36682
11315 CORPORATE BLVD., SUITE 105
ORLANDO, FLORIDA 32817
(407) 823-8966
CERTIFICATE OF AUTHORIZATION NO. 27013

STATE OF FLORIDA
DEPARTMENT OF TRANSPORTATION

ROAD NO.	COUNTY	FINANCIAL PROJECT ID
SR400	VOLUSIA	408464-2-32-01

SR 400 (I-4) PROFILE WESTBOUND GUL & EL

SHEET NO.
204

EB EXPRESS LANE (EL)

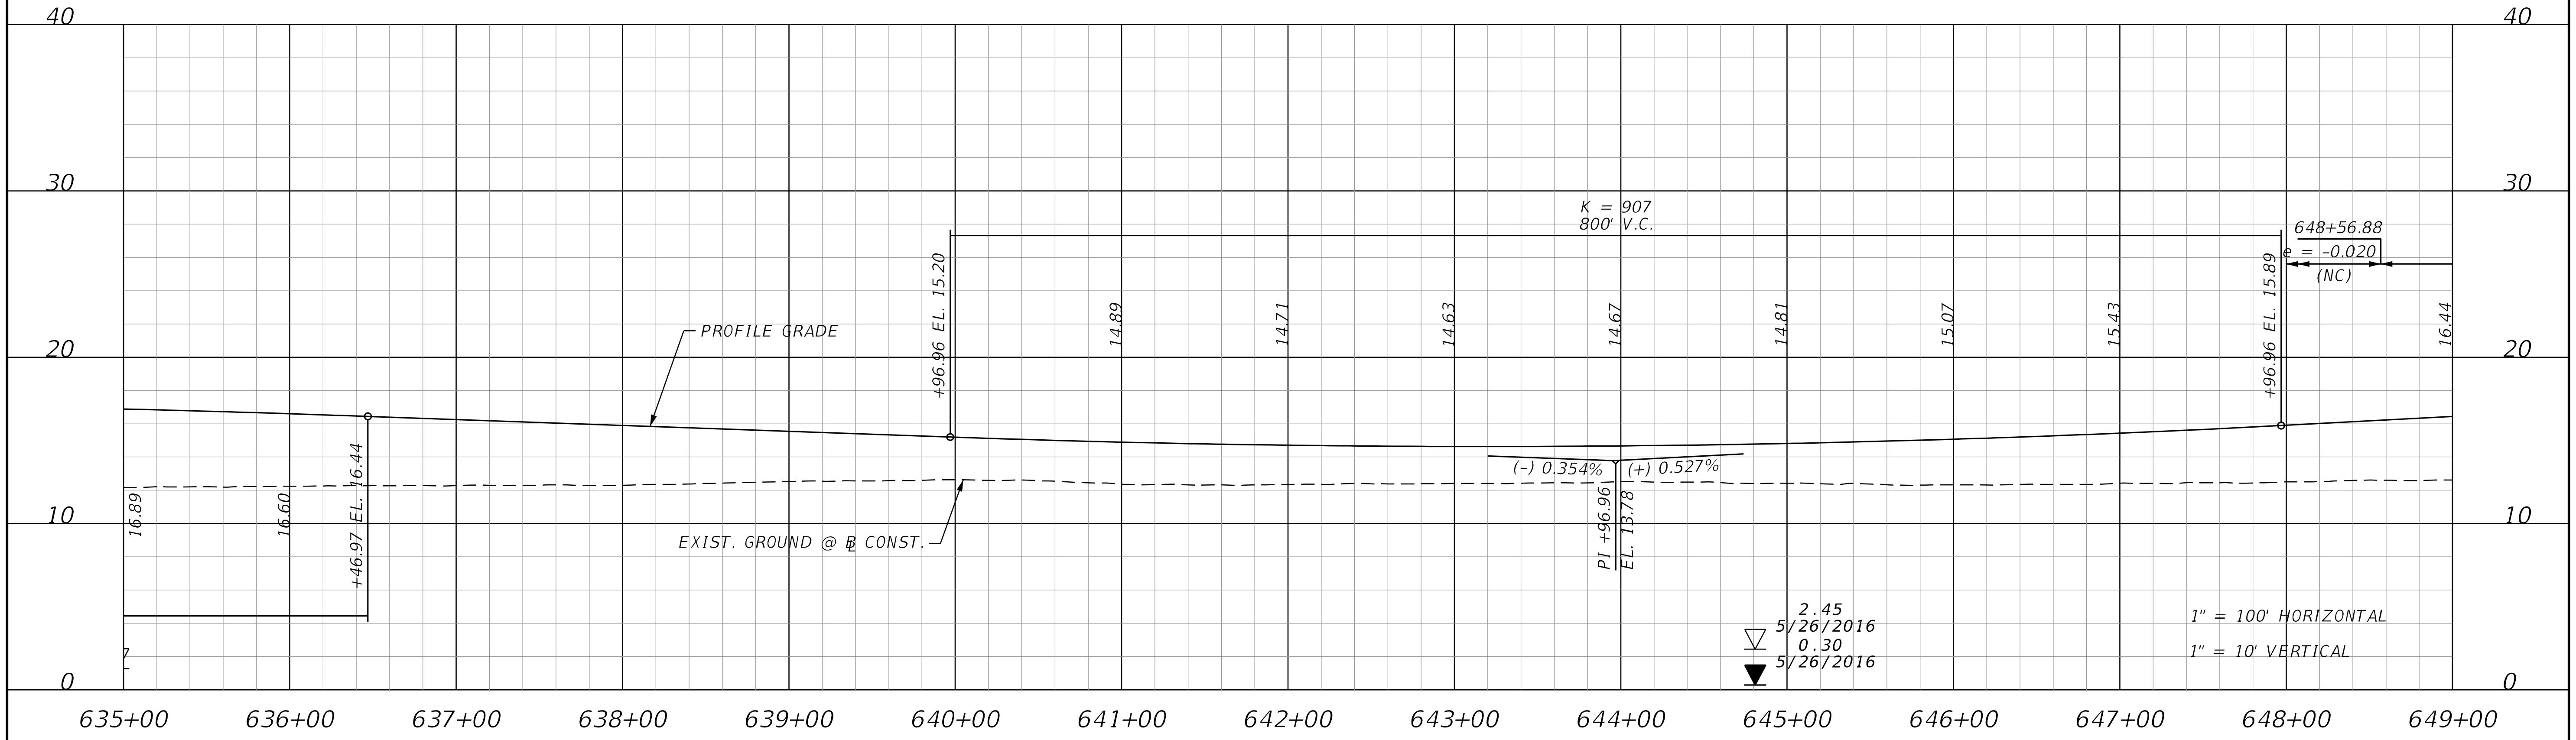

EB GENERAL USE LANE (GUL)

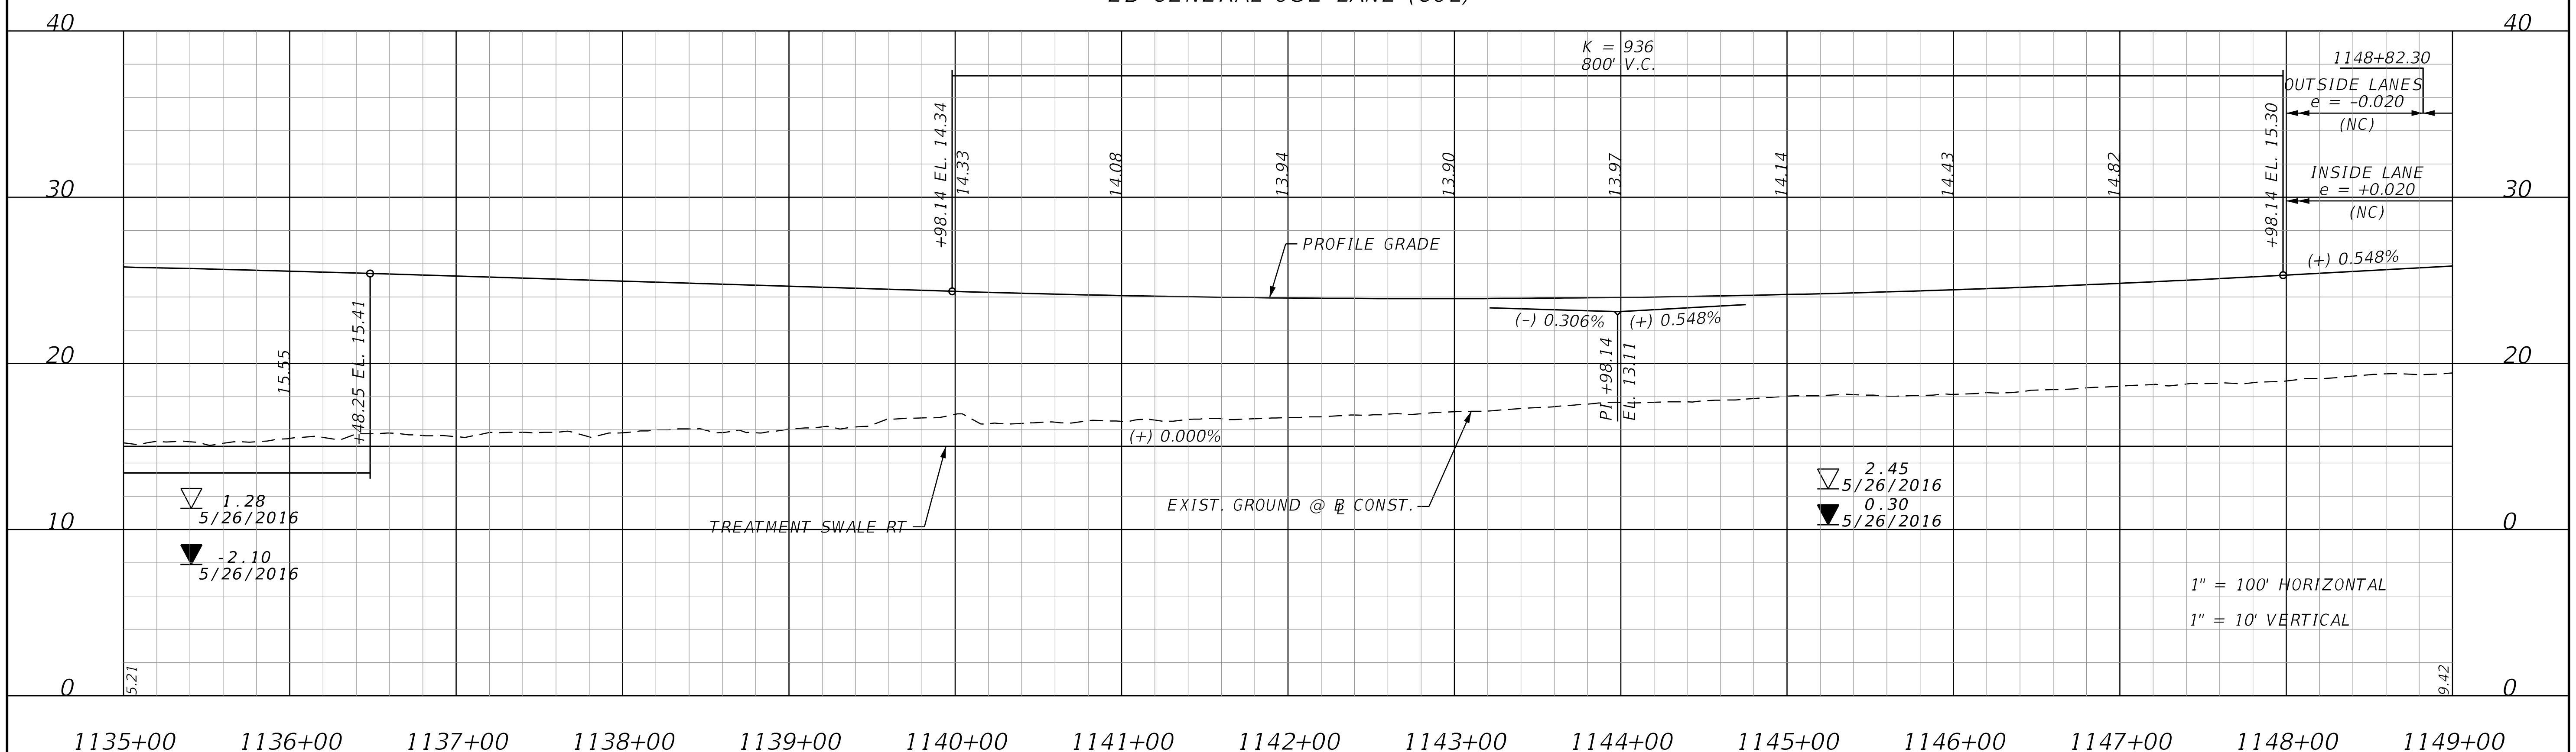

REVISIONS			
DATE	DESCRIPTION	DATE	DESCRIPTION

STANTEC CONSULTING SERVICES INC.
ENGINEER OF RECORD:
WILLIAM V. ANDERSON, P.E. NO.: 36682
11315 CORPORATE BLVD., SUITE 105
ORLANDO, FLORIDA 32817
(407) 823-8966
CERTIFICATE OF AUTHORIZATION NO. 27013

STATE OF FLORIDA
DEPARTMENT OF TRANSPORTATION

ROAD NO.	COUNTY	FINANCIAL PROJECT ID
SR400	VOLUSIA	408464-2-32-01

SR 400 (I-4) PROFILE
EASTBOUND EL & GUL

SHEET NO.
205

THE OFFICIAL RECORD OF THIS SHEET IS THE ELECTRONIC FILE DIGITALLY SIGNED AND SEALED UNDER RULE 61G15-23.004, F.A.C.

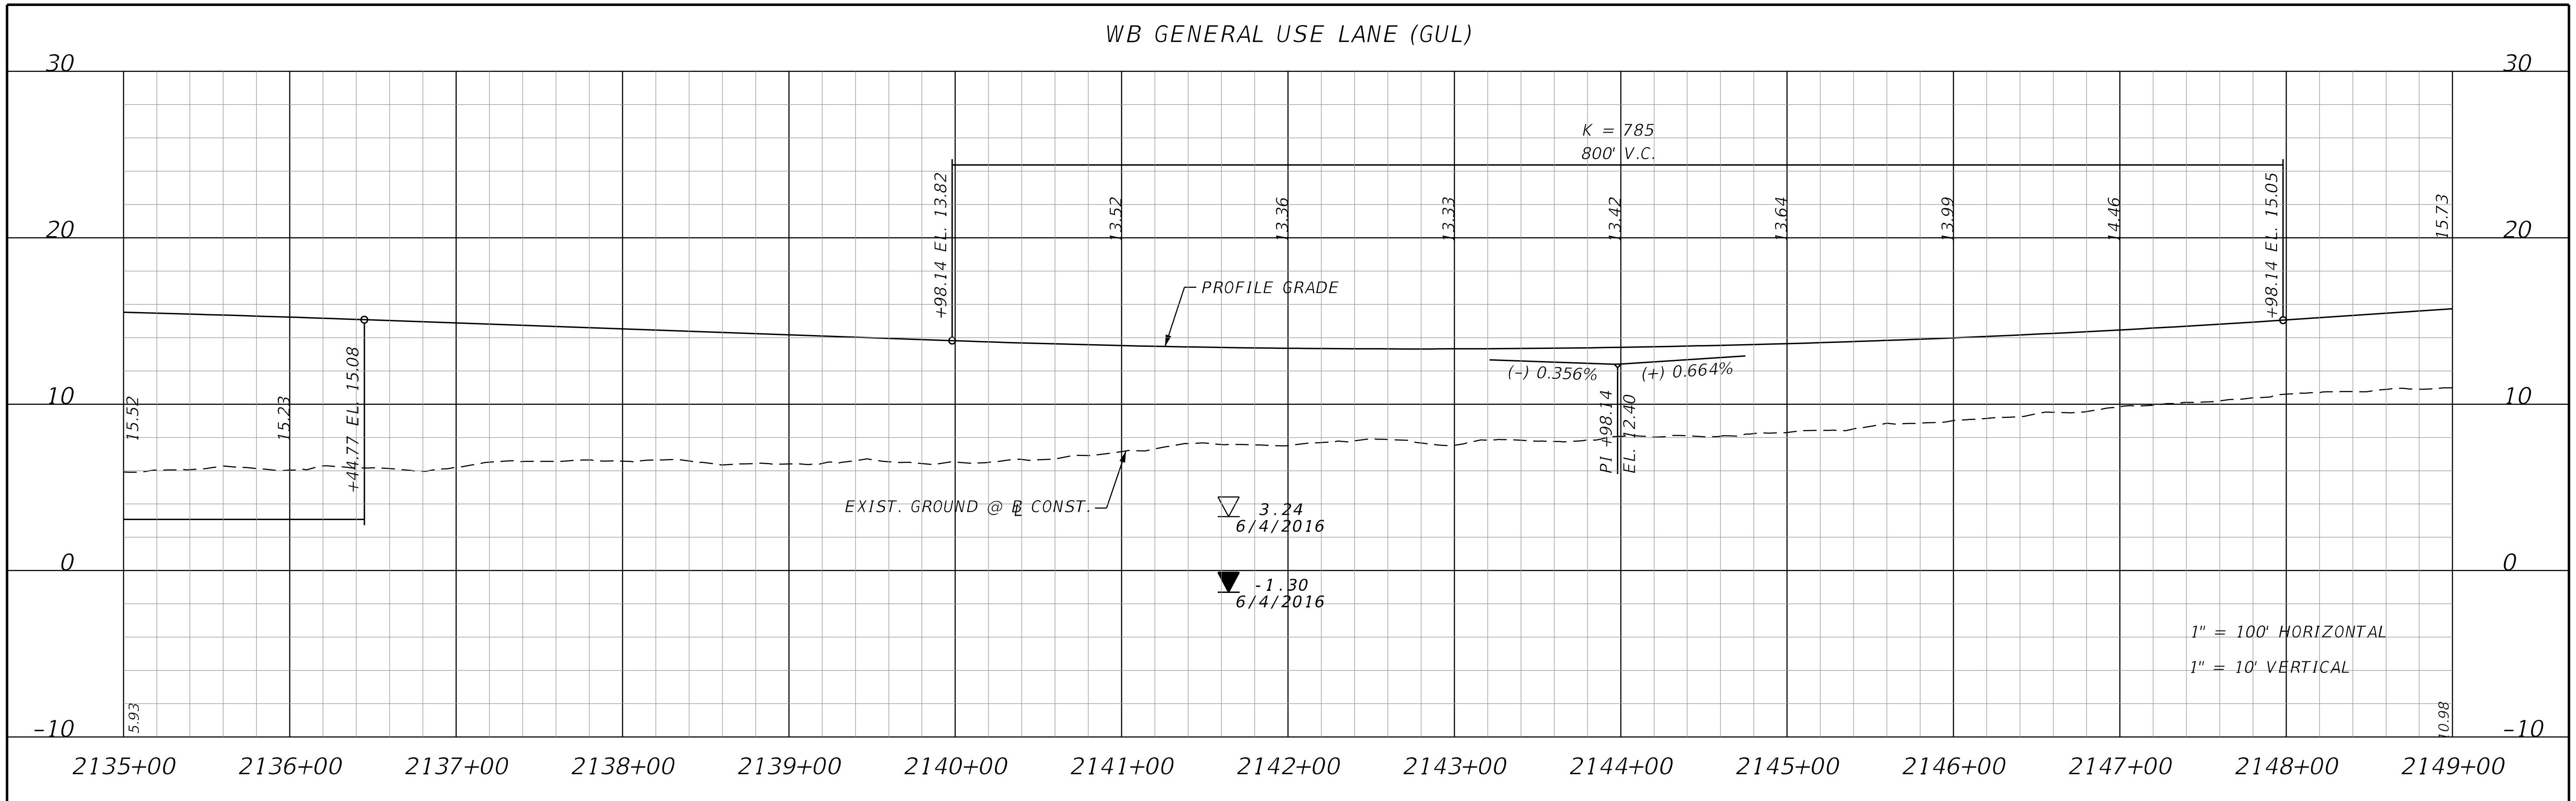

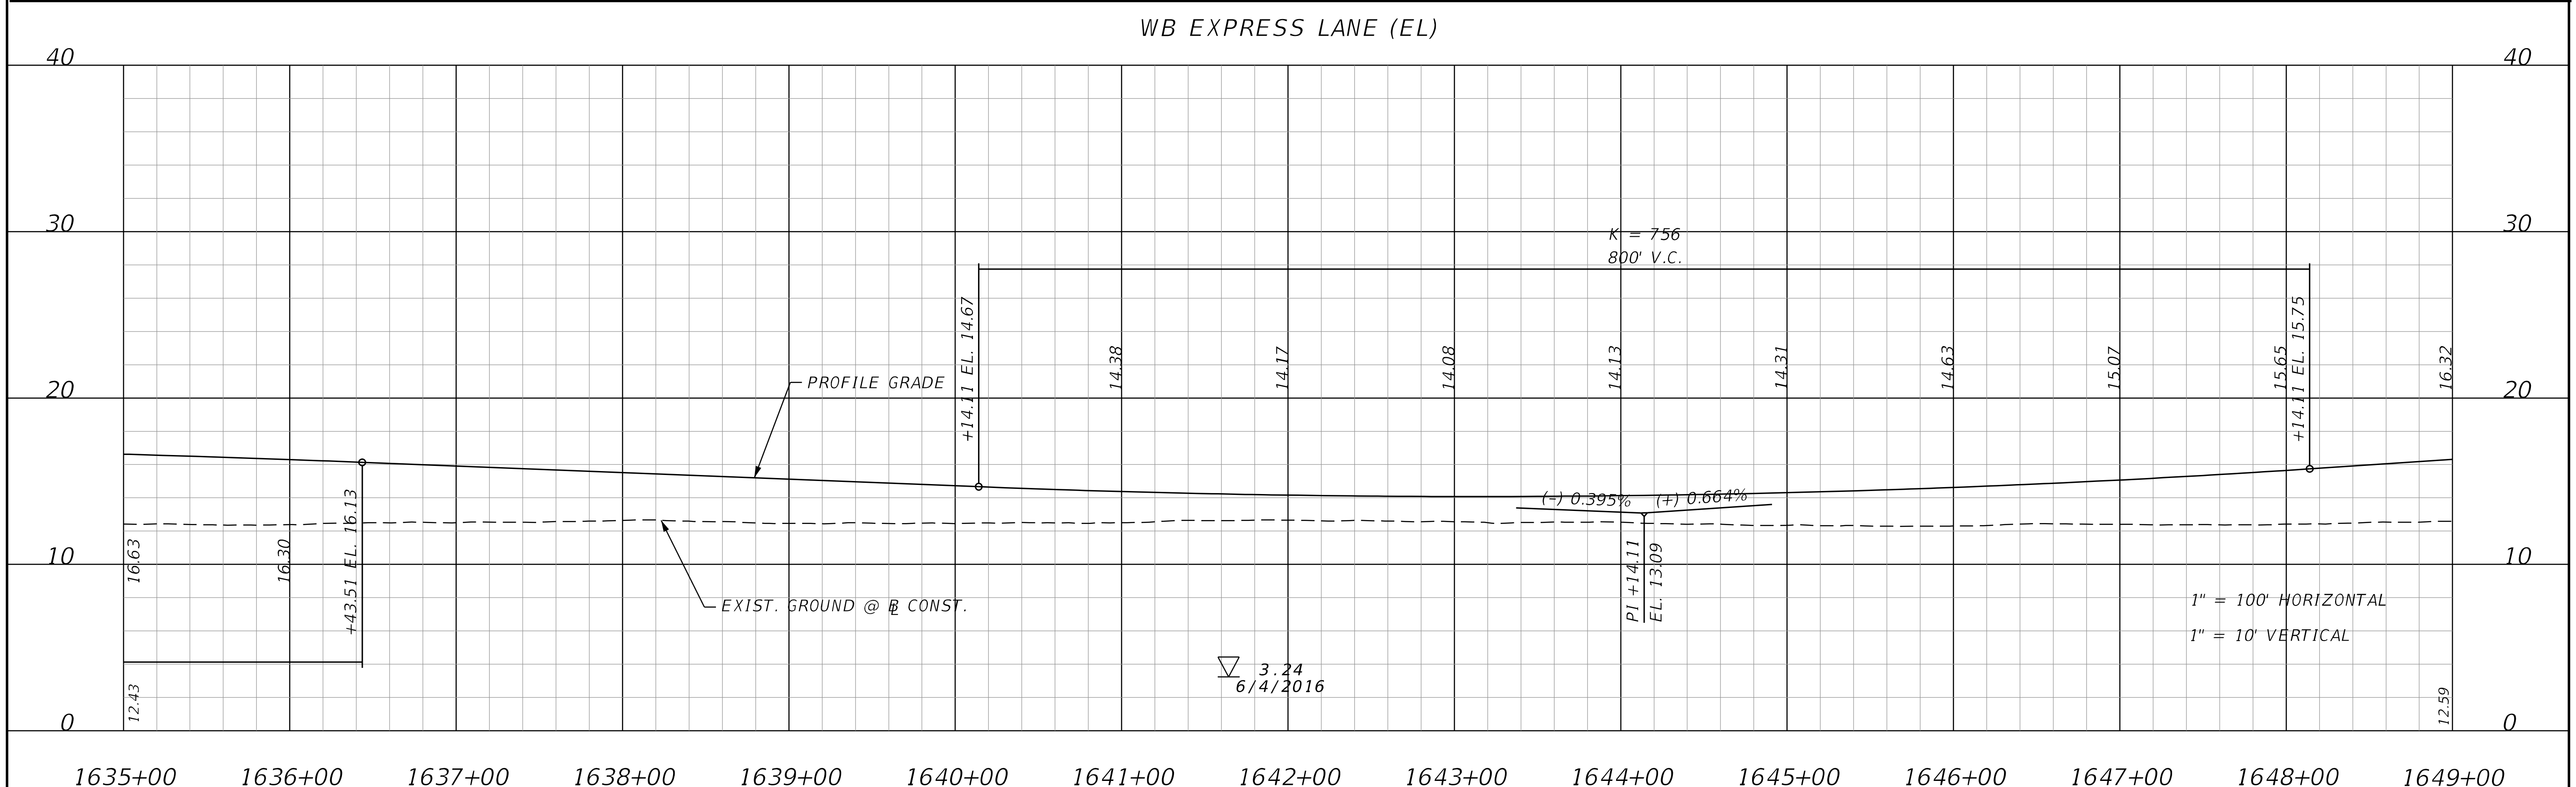

REVISIONS			
DATE	DESCRIPTION	DATE	DESCRIPTION

STANTEC CONSULTING SERVICES INC.
ENGINEER OF RECORD:
WILLIAM V. ANDERSON, P.E. NO.: 36682
11315 CORPORATE BLVD., SUITE 105
ORLANDO, FLORIDA 32817
(407) 823-8966
CERTIFICATE OF AUTHORIZATION NO. 27013

STATE OF FLORIDA
DEPARTMENT OF TRANSPORTATION

ROAD NO.	COUNTY	FINANCIAL PROJECT ID
SR400	VOLUSIA	408464-2-32-01

SR 400 (I-4) PROFILE WESTBOUND GUL & EL

SHEET NO. 206

THE OFFICIAL RECORD OF THIS SHEET IS THE ELECTRONIC FILE DIGITALLY SIGNED AND SEALED UNDER RULE 61G15-23.004, F.A.C.

EB EXPRESS LANE (EL)

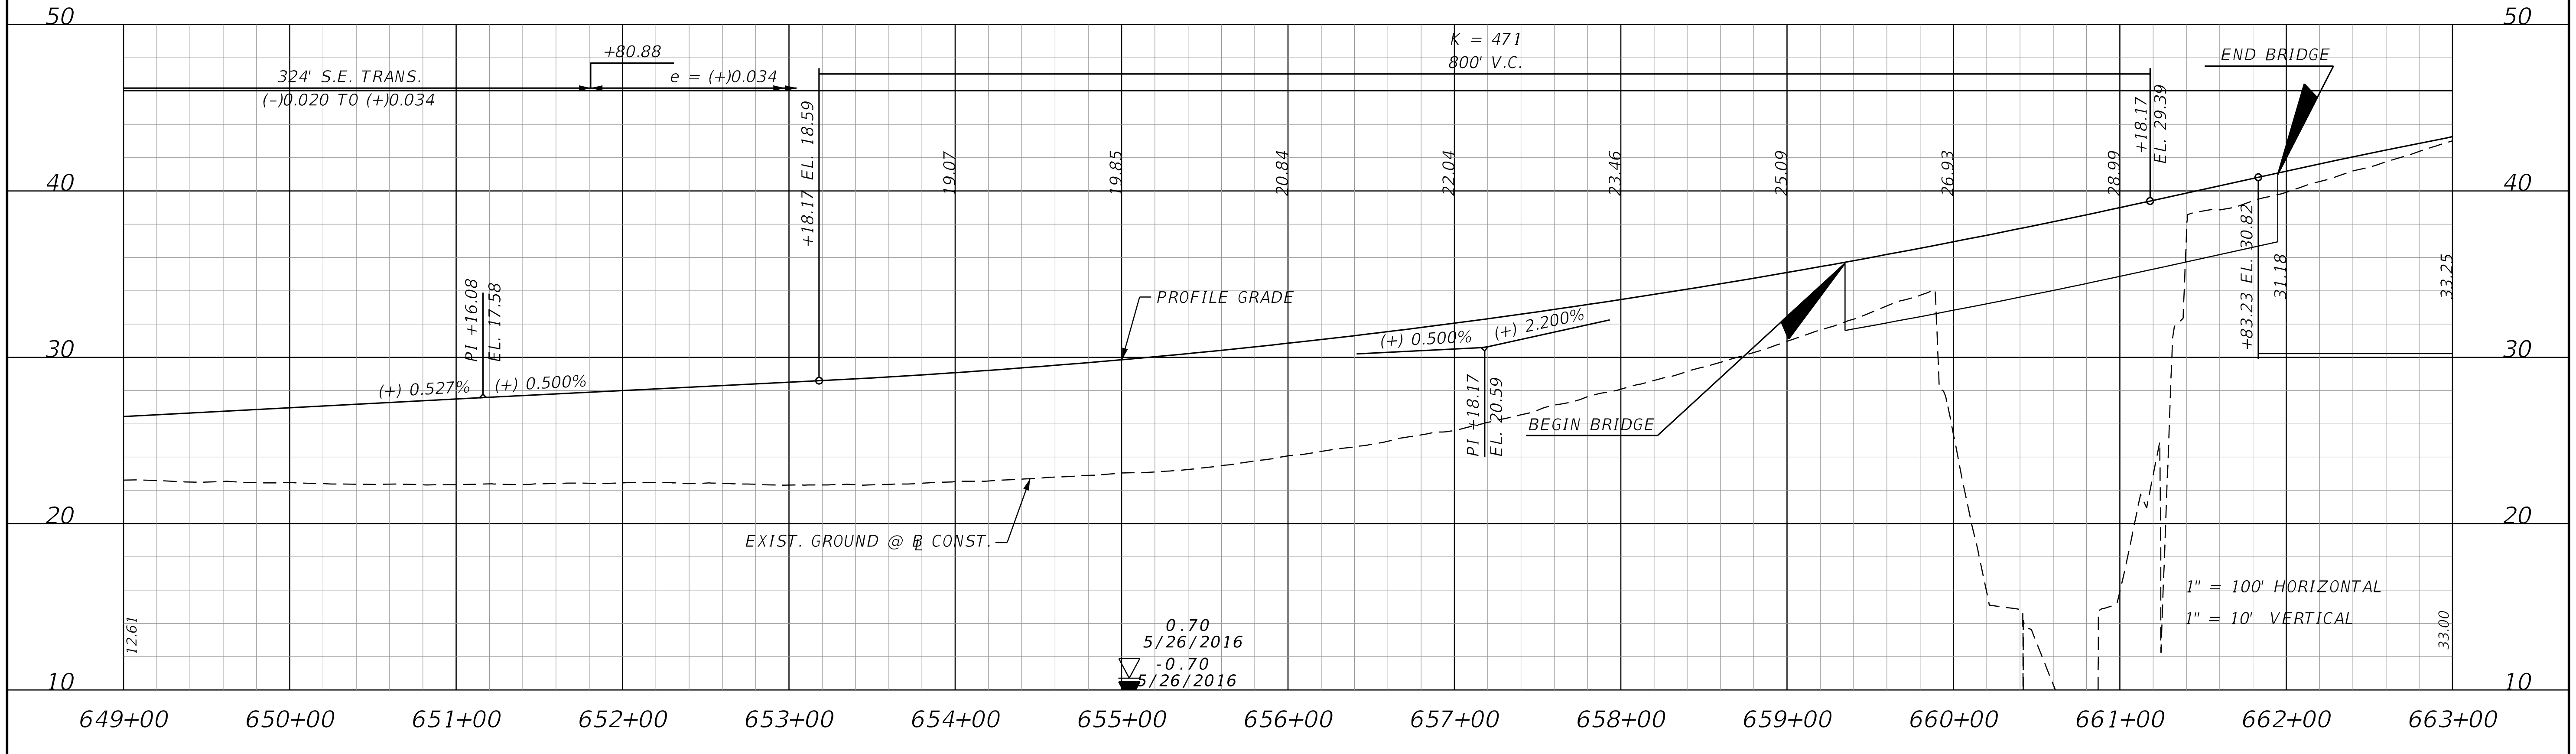

EB GENERAL USE LANE (GUL)

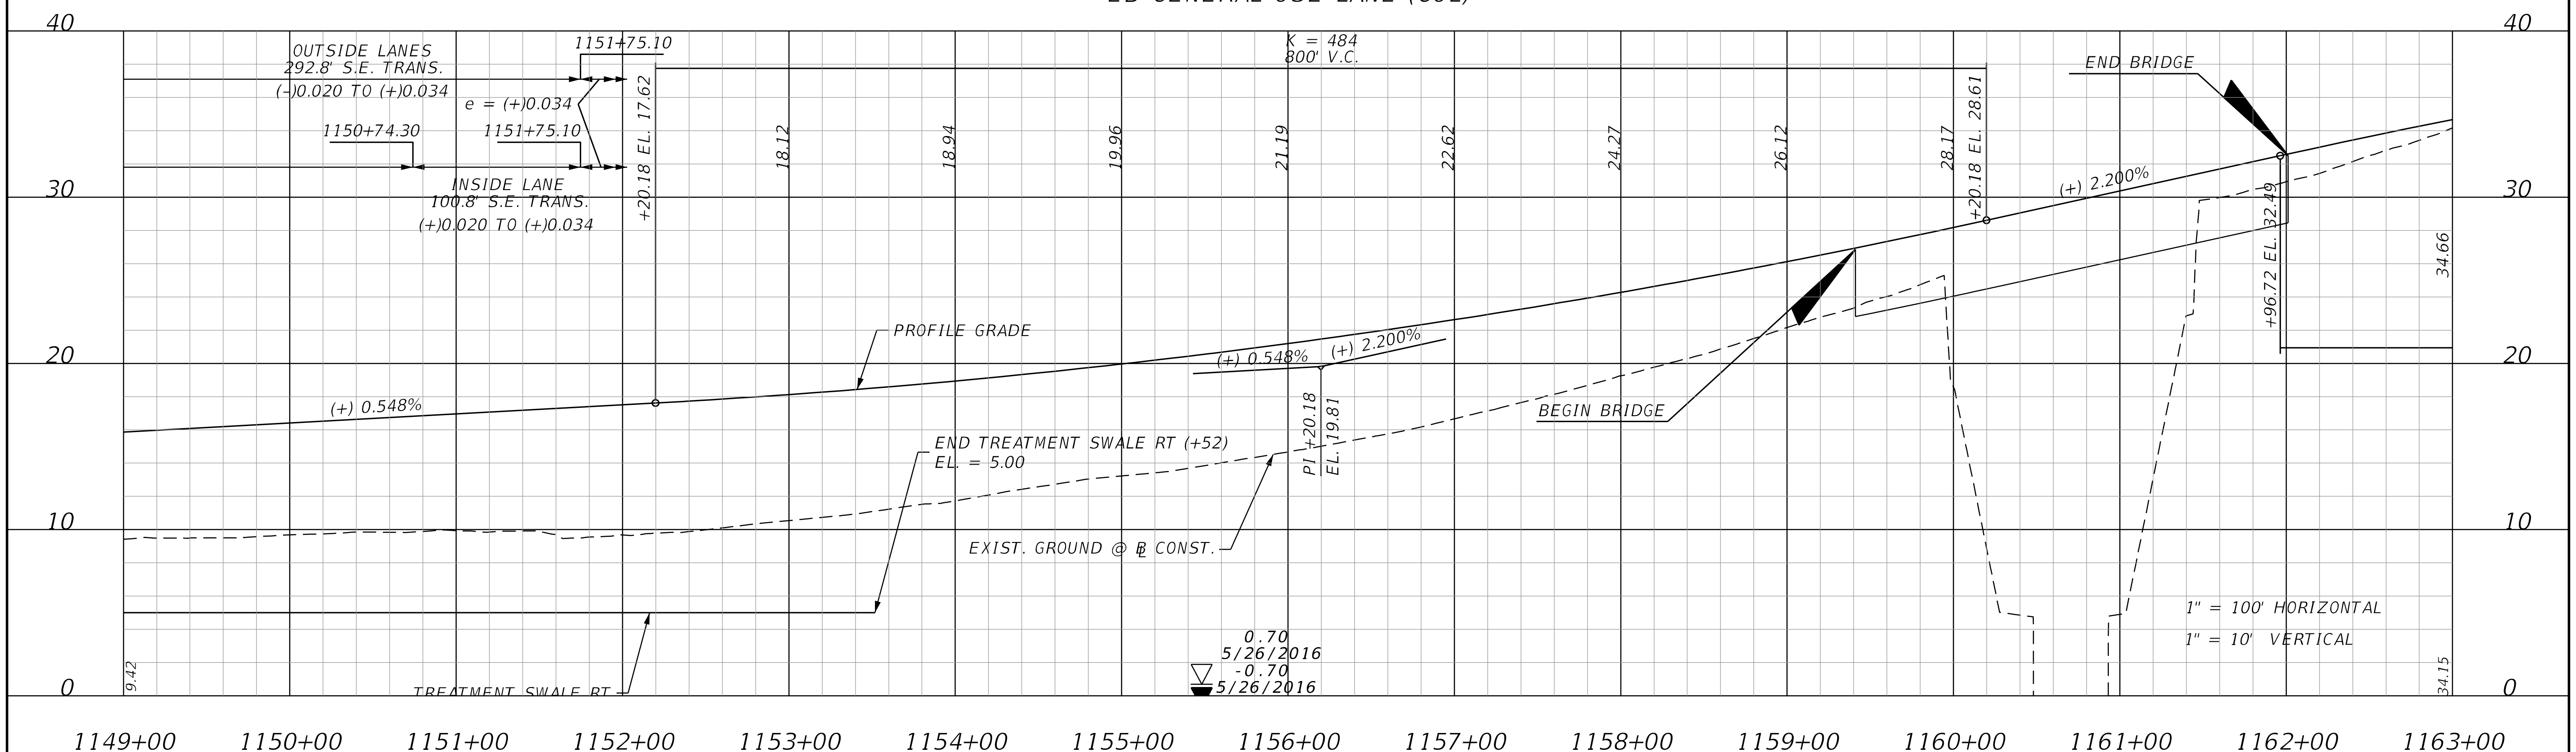

REVISIONS			
DATE	DESCRIPTION	DATE	DESCRIPTION

STANTEC CONSULTING SERVICES INC.
ENGINEER OF RECORD:
WILLIAM V. ANDERSON, P.E. NO.: 36682
11315 CORPORATE BLVD., SUITE 105
ORLANDO, FLORIDA 32817
(407) 823-8966
CERTIFICATE OF AUTHORIZATION NO. 27013

STATE OF FLORIDA
DEPARTMENT OF TRANSPORTATION

ROAD NO.	COUNTY	FINANCIAL PROJECT ID
SR400	VOLUSIA	408464-2-32-01

SR 400 (I-4) PROFILE EASTBOUND EL & GUL

SHEET NO. 207

THE OFFICIAL RECORD OF THIS SHEET IS THE ELECTRONIC FILE DIGITALLY SIGNED AND SEALED UNDER RULE 61G15-23.004, F.A.C.

WB GENERAL USE LANE (GUL)

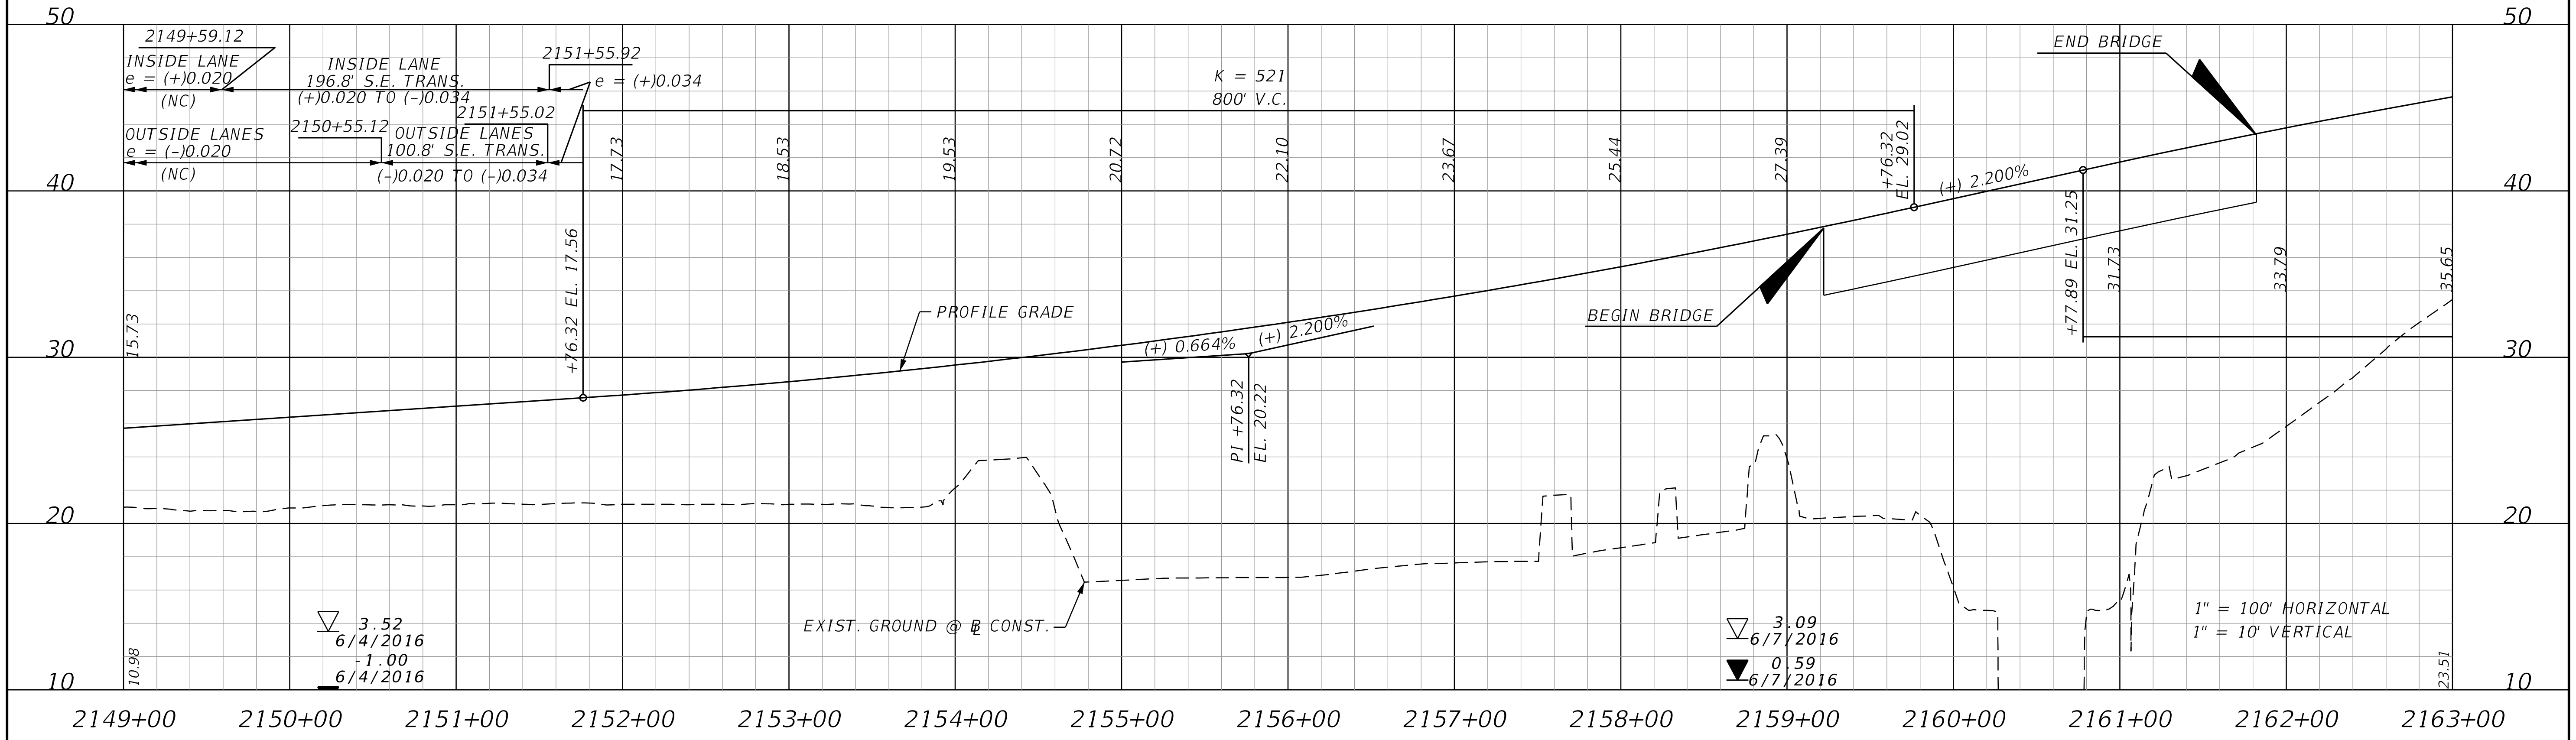

WB EXPRESS LANE (EL)

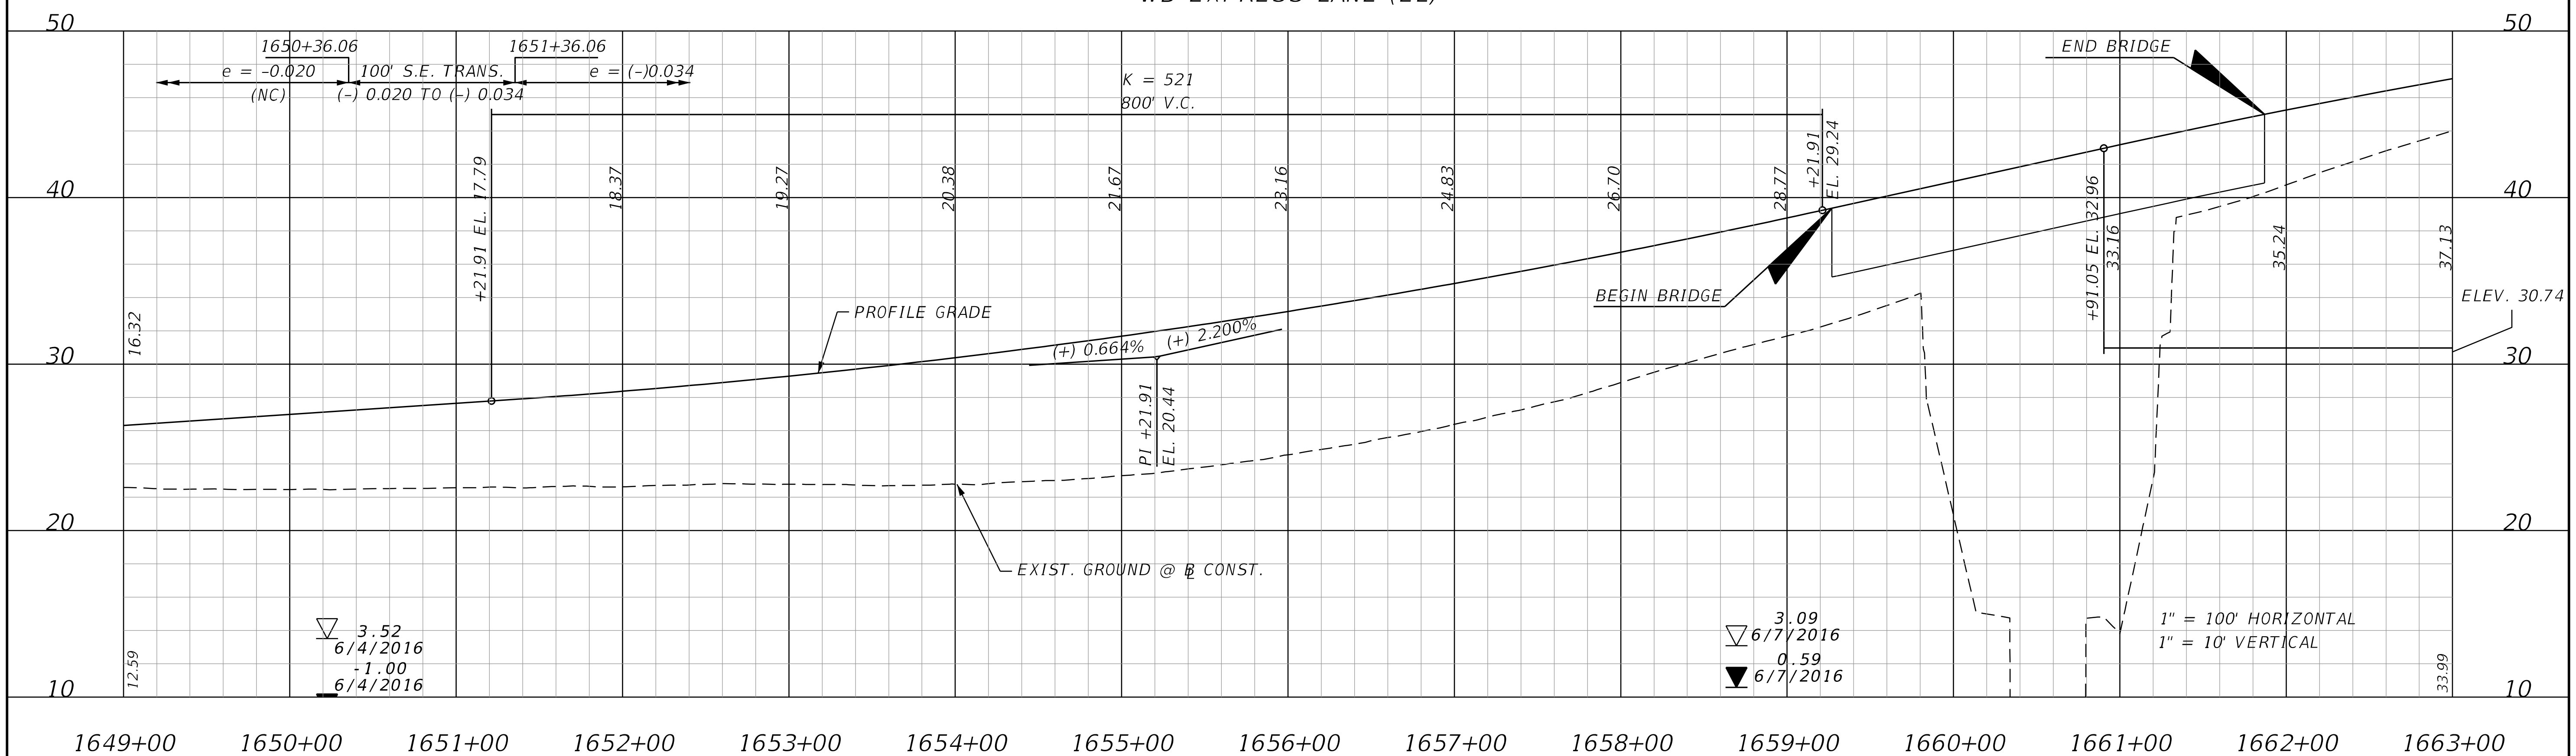

THE OFFICIAL RECORD OF THIS SHEET IS THE ELECTRONIC FILE DIGITALLY SIGNED AND SEALED UNDER RULE 61G15-23.004, F.A.C.

REVISIONS			
DATE	DESCRIPTION	DATE	DESCRIPTION

STANTEC CONSULTING SERVICES INC.
ENGINEER OF RECORD:
WILLIAM V. ANDERSON, P.E. NO.: 36682
11315 CORPORATE BLVD., SUITE 105
ORLANDO, FLORIDA 32817
(407) 823-8966
CERTIFICATE OF AUTHORIZATION NO. 27013

STATE OF FLORIDA
DEPARTMENT OF TRANSPORTATION

ROAD NO.	COUNTY	FINANCIAL PROJECT ID
SR400	VOLUSIA	408464-2-32-01

SR 400 (I-4) PROFILE
WESTBOUND GUL & EL

SHEET NO.
208

jchassee 6/14/2019 4:20:44 PM Default V:\2158\active\CADD\40846423201\roadway\PROFRD20.dgn

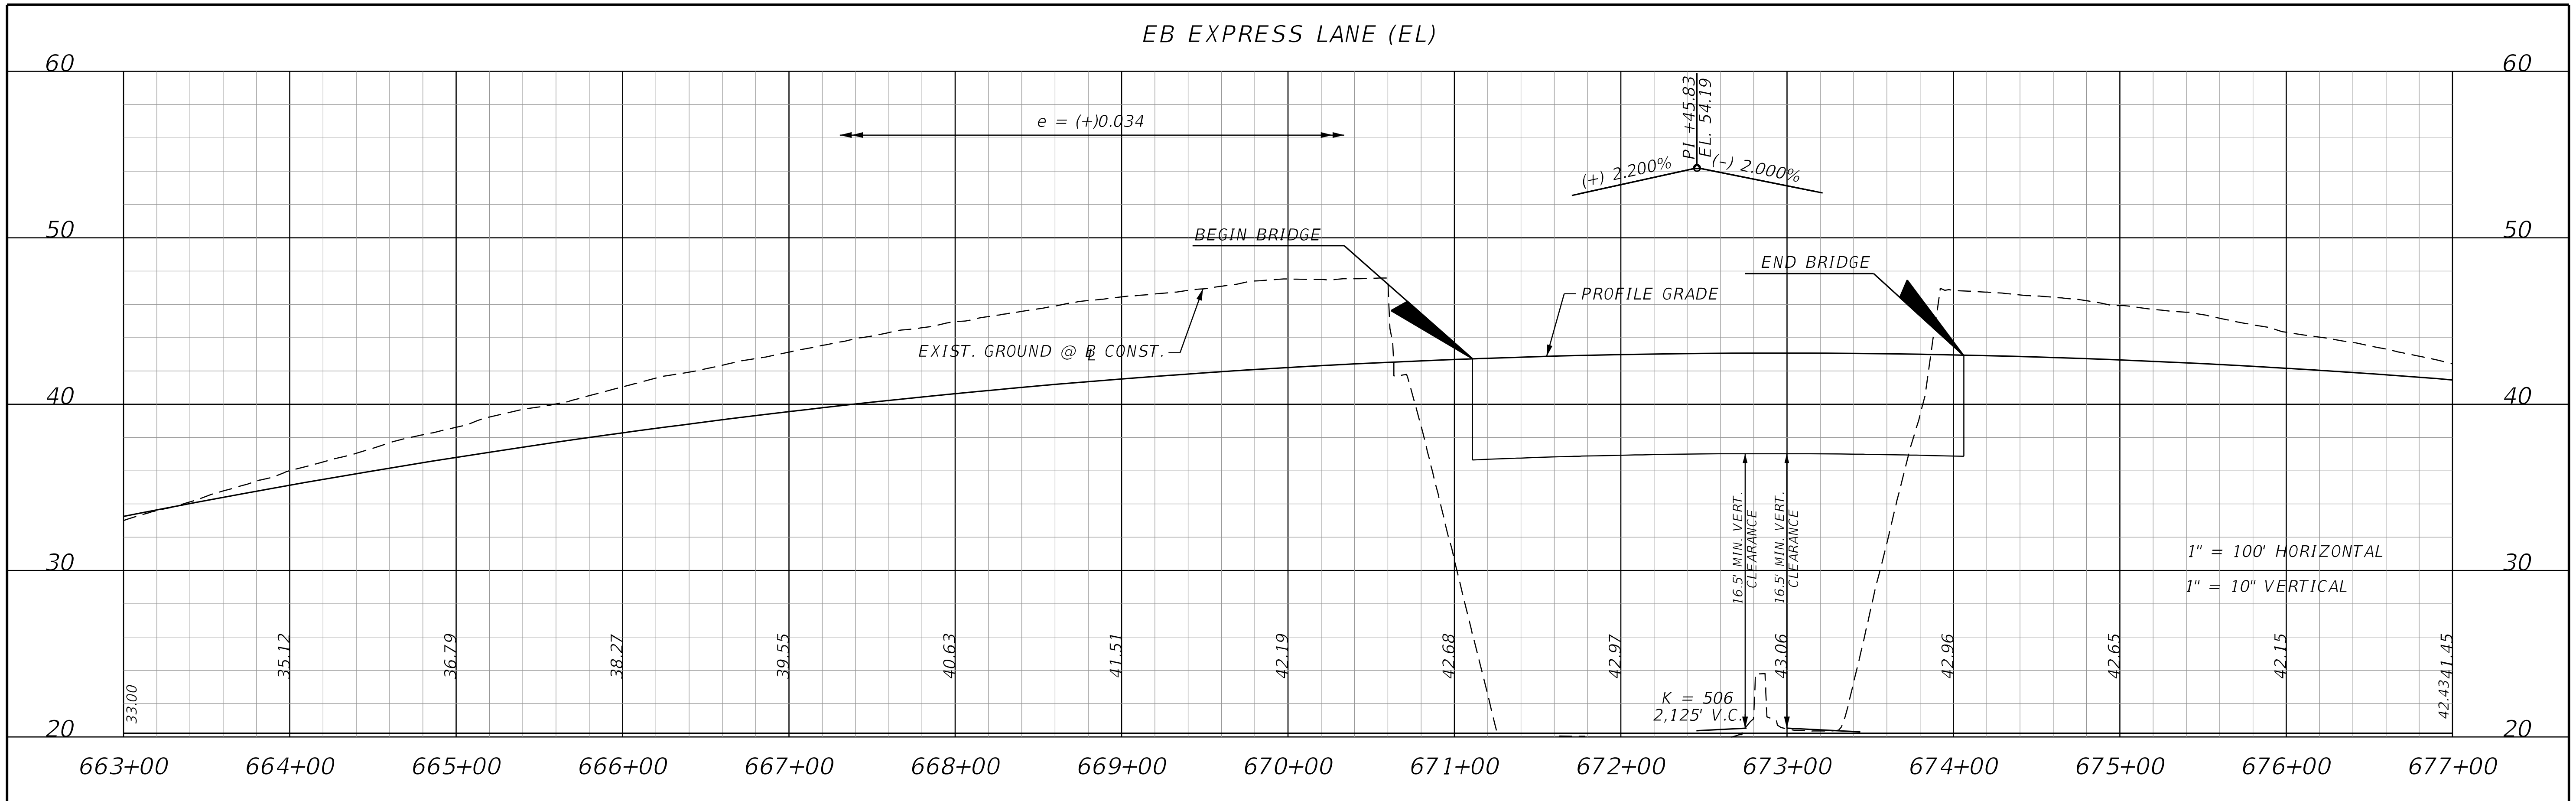

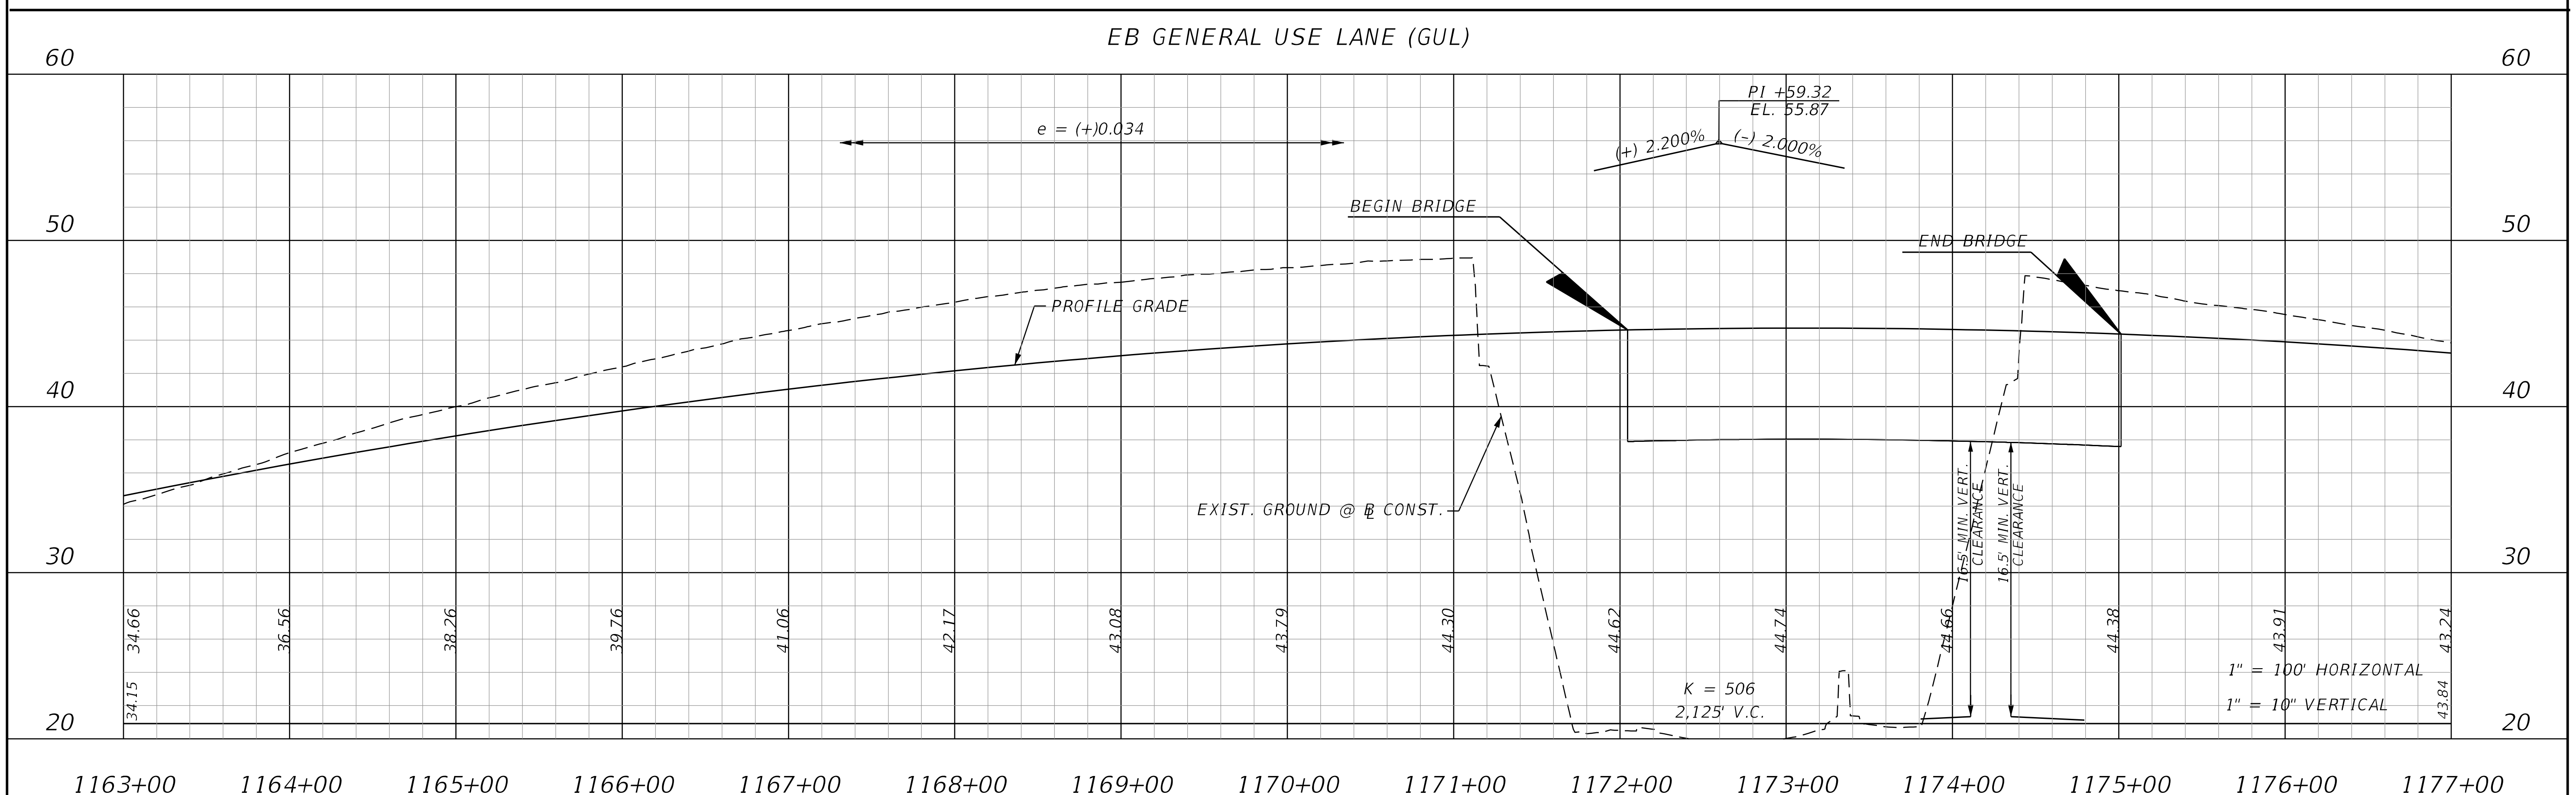

THE OFFICIAL RECORD OF THIS SHEET IS THE ELECTRONIC FILE DIGITALLY SIGNED AND SEALED UNDER RULE 61G15-23.004, F.A.C.

REVISIONS			
DATE	DESCRIPTION	DATE	DESCRIPTION

STANTEC CONSULTING SERVICES INC.
ENGINEER OF RECORD:
WILLIAM V. ANDERSON, P.E. NO.: 36682
11315 CORPORATE BLVD., SUITE 105
ORLANDO, FLORIDA 32817
(407) 823-8966
CERTIFICATE OF AUTHORIZATION NO. 27013

STATE OF FLORIDA
DEPARTMENT OF TRANSPORTATION

ROAD NO.	COUNTY	FINANCIAL PROJECT ID
SR400	VOLUSIA	408464-2-32-01

SR 400 (I-4) PROFILE EASTBOUND EL & GUL

SHEET NO. 209

WB GENERAL USE LANE (GUL)

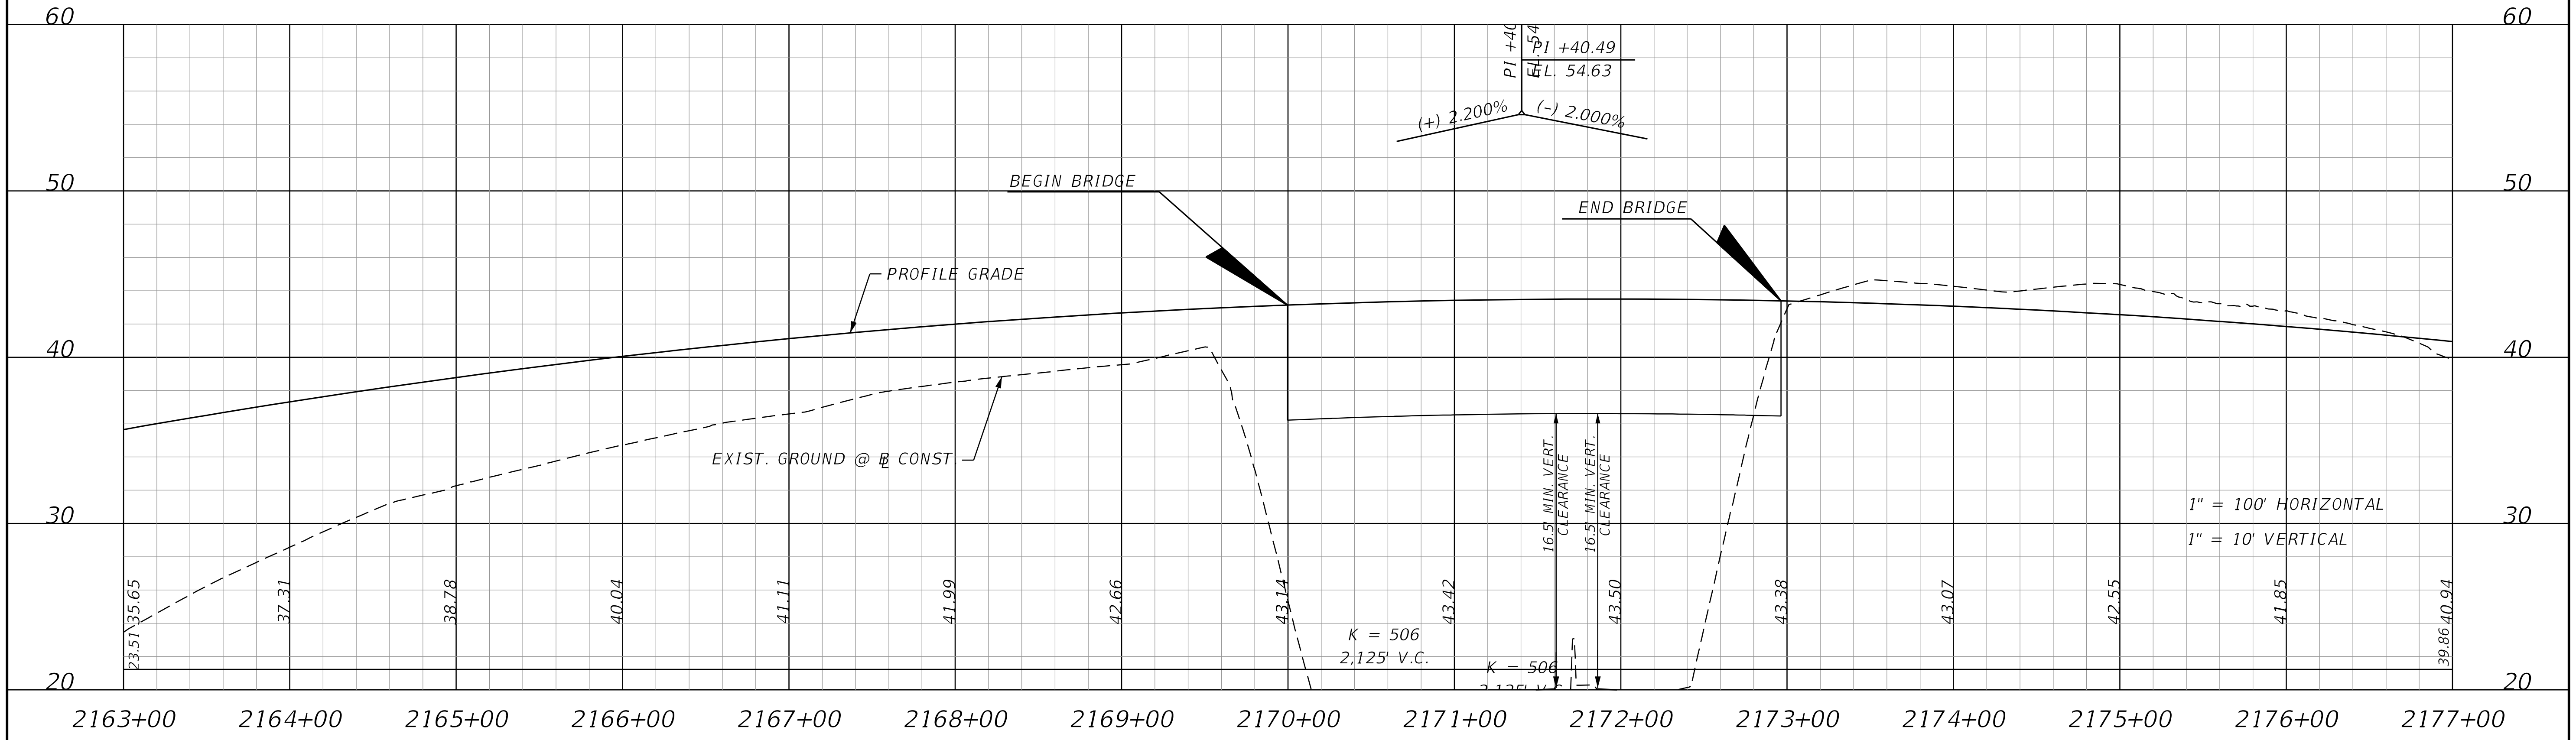

WB EXPRESS LANE (EL)

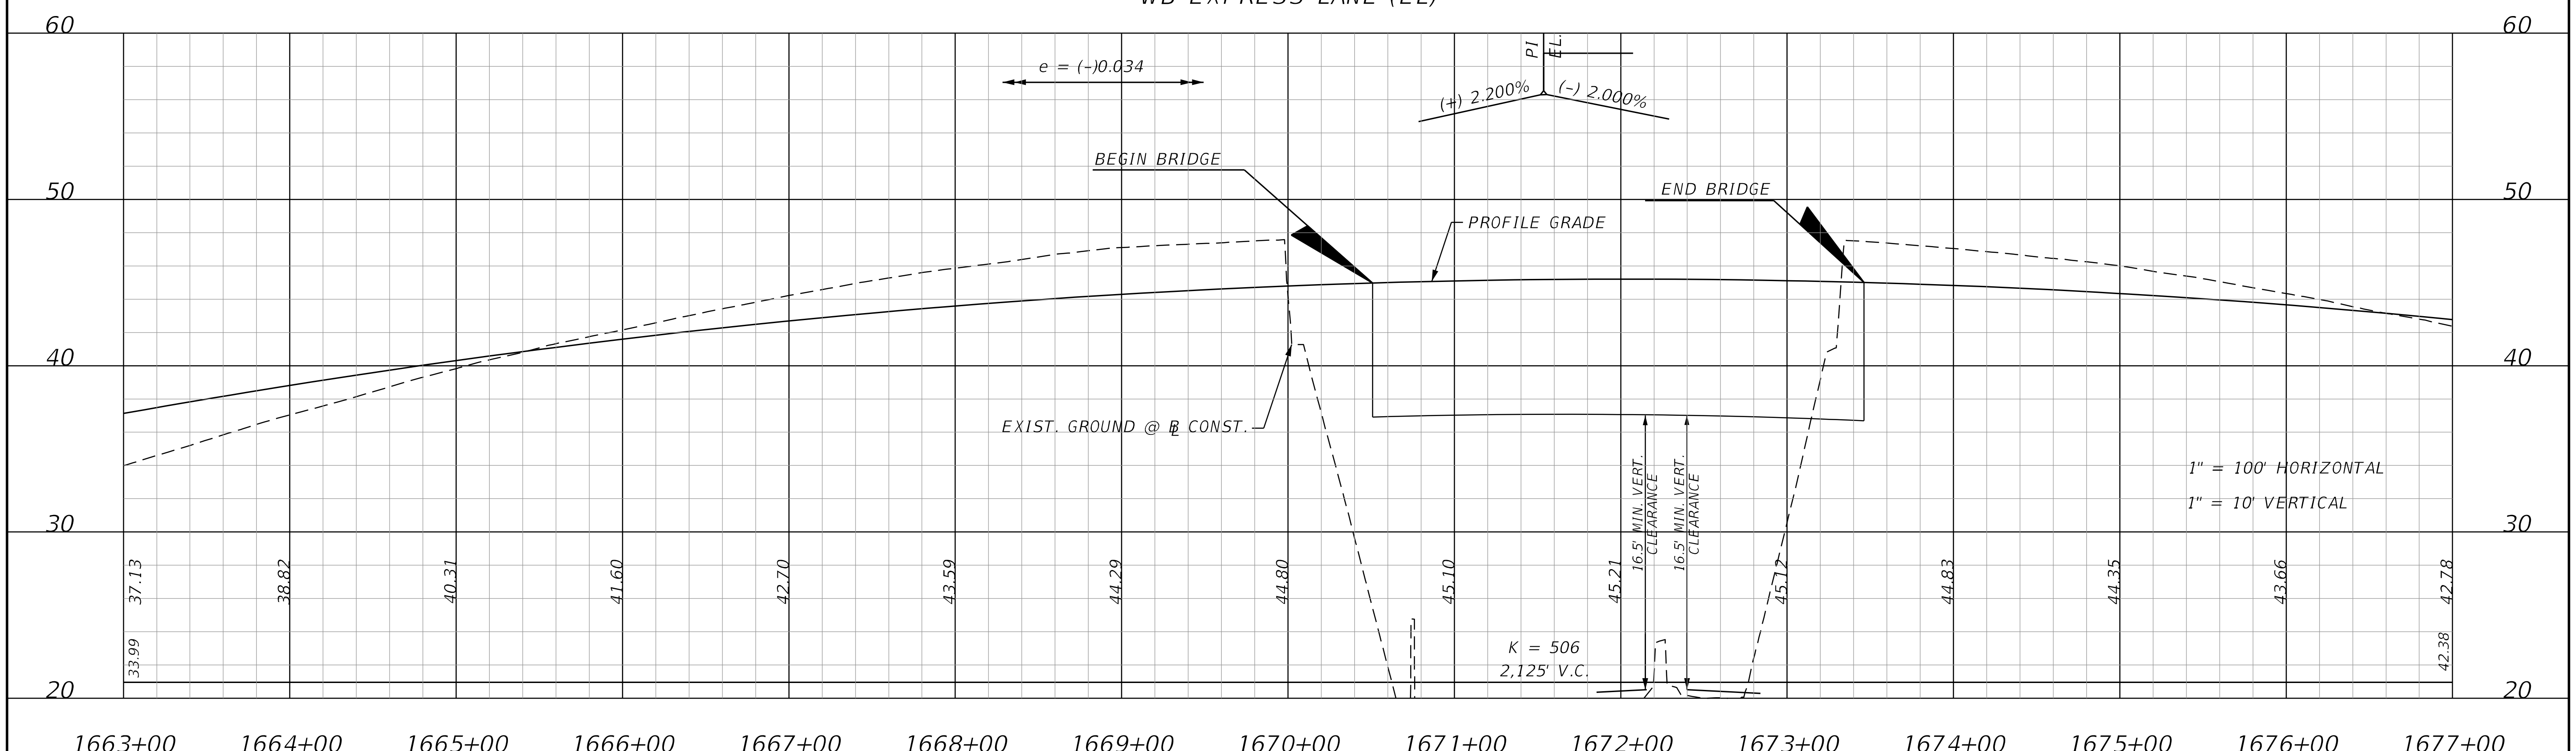

THE OFFICIAL RECORD OF THIS SHEET IS THE ELECTRONIC FILE DIGITALLY SIGNED AND SEALED UNDER RULE 61G15-23.004, F.A.C.

REVISIONS			
DATE	DESCRIPTION	DATE	DESCRIPTION

STANTEC CONSULTING SERVICES INC.
ENGINEER OF RECORD:
WILLIAM V. ANDERSON, P.E. NO.: 36682
11315 CORPORATE BLVD., SUITE 105
ORLANDO, FLORIDA 32817
(407) 823-8966
CERTIFICATE OF AUTHORIZATION NO. 27013

STATE OF FLORIDA
DEPARTMENT OF TRANSPORTATION

ROAD NO.	COUNTY	FINANCIAL PROJECT ID
SR400	VOLUSIA	408464-2-32-01

SR 400 (I-4) PROFILE WESTBOUND GUL & EL

SHEET NO. 210

EB EXPRESS LANE (EL)

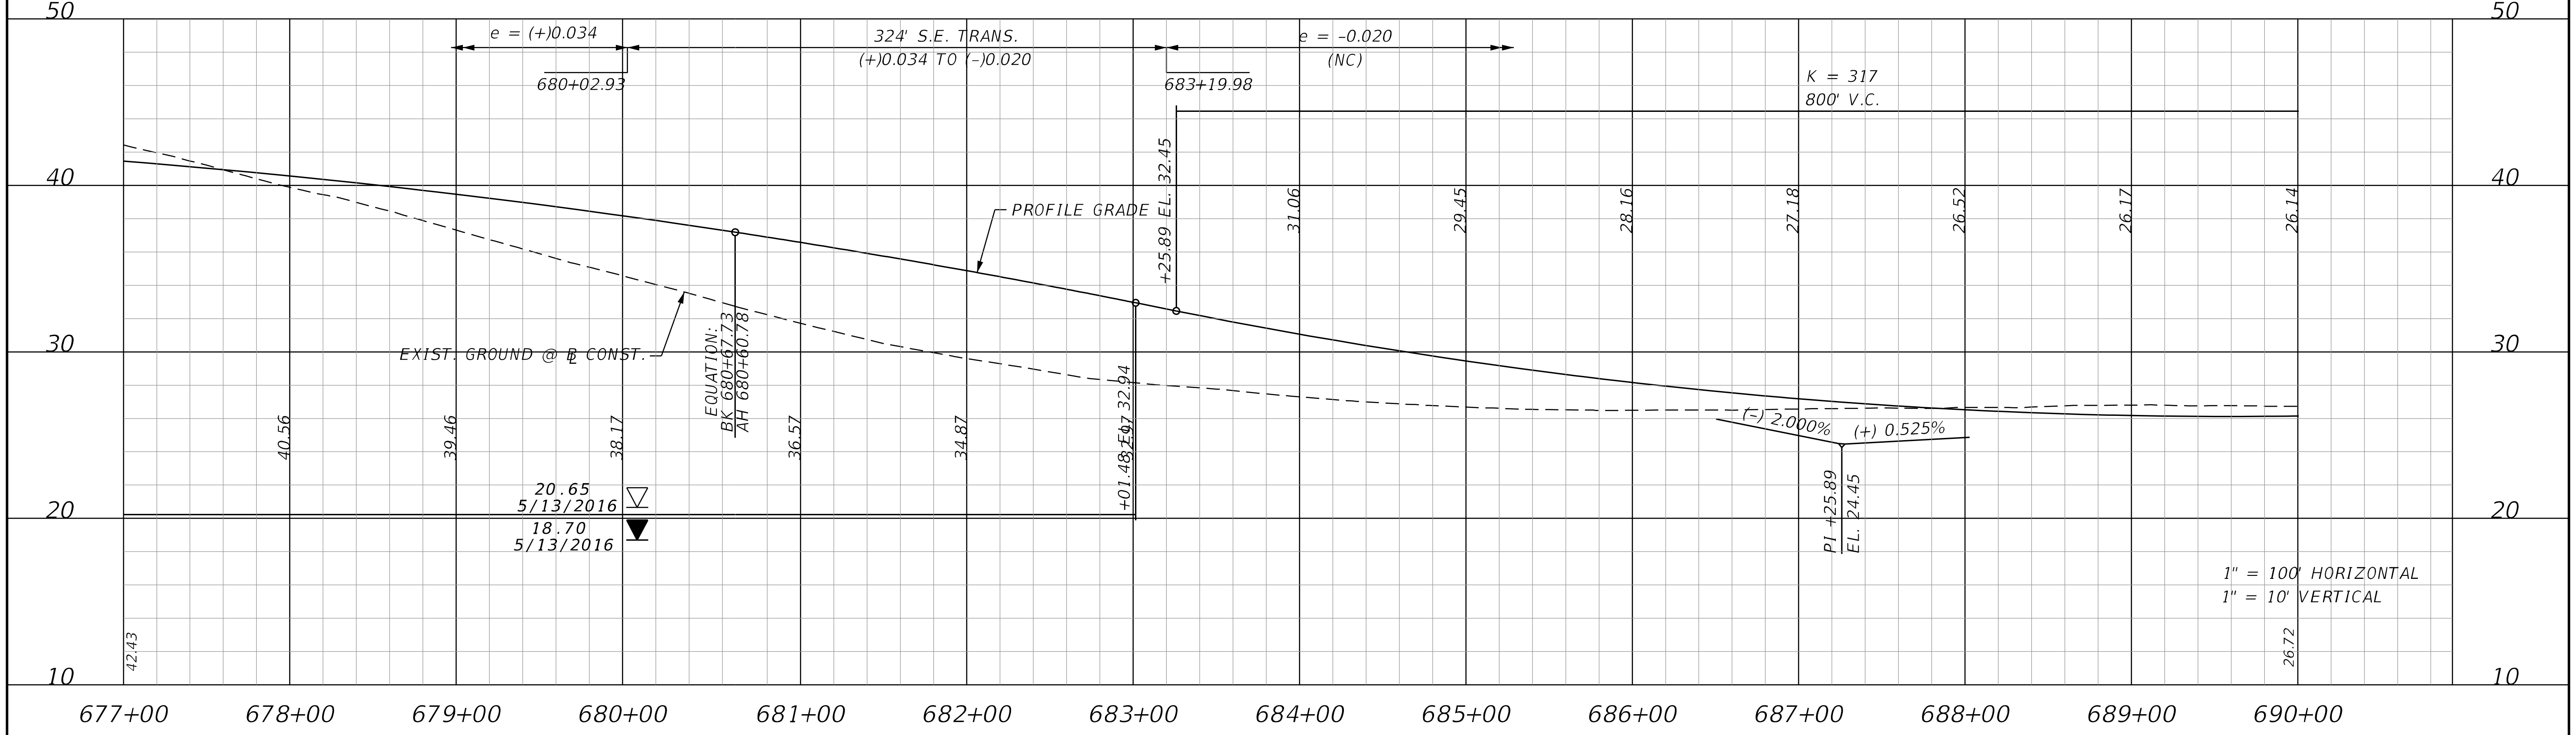

EB GENERAL USE LANE (GUL)

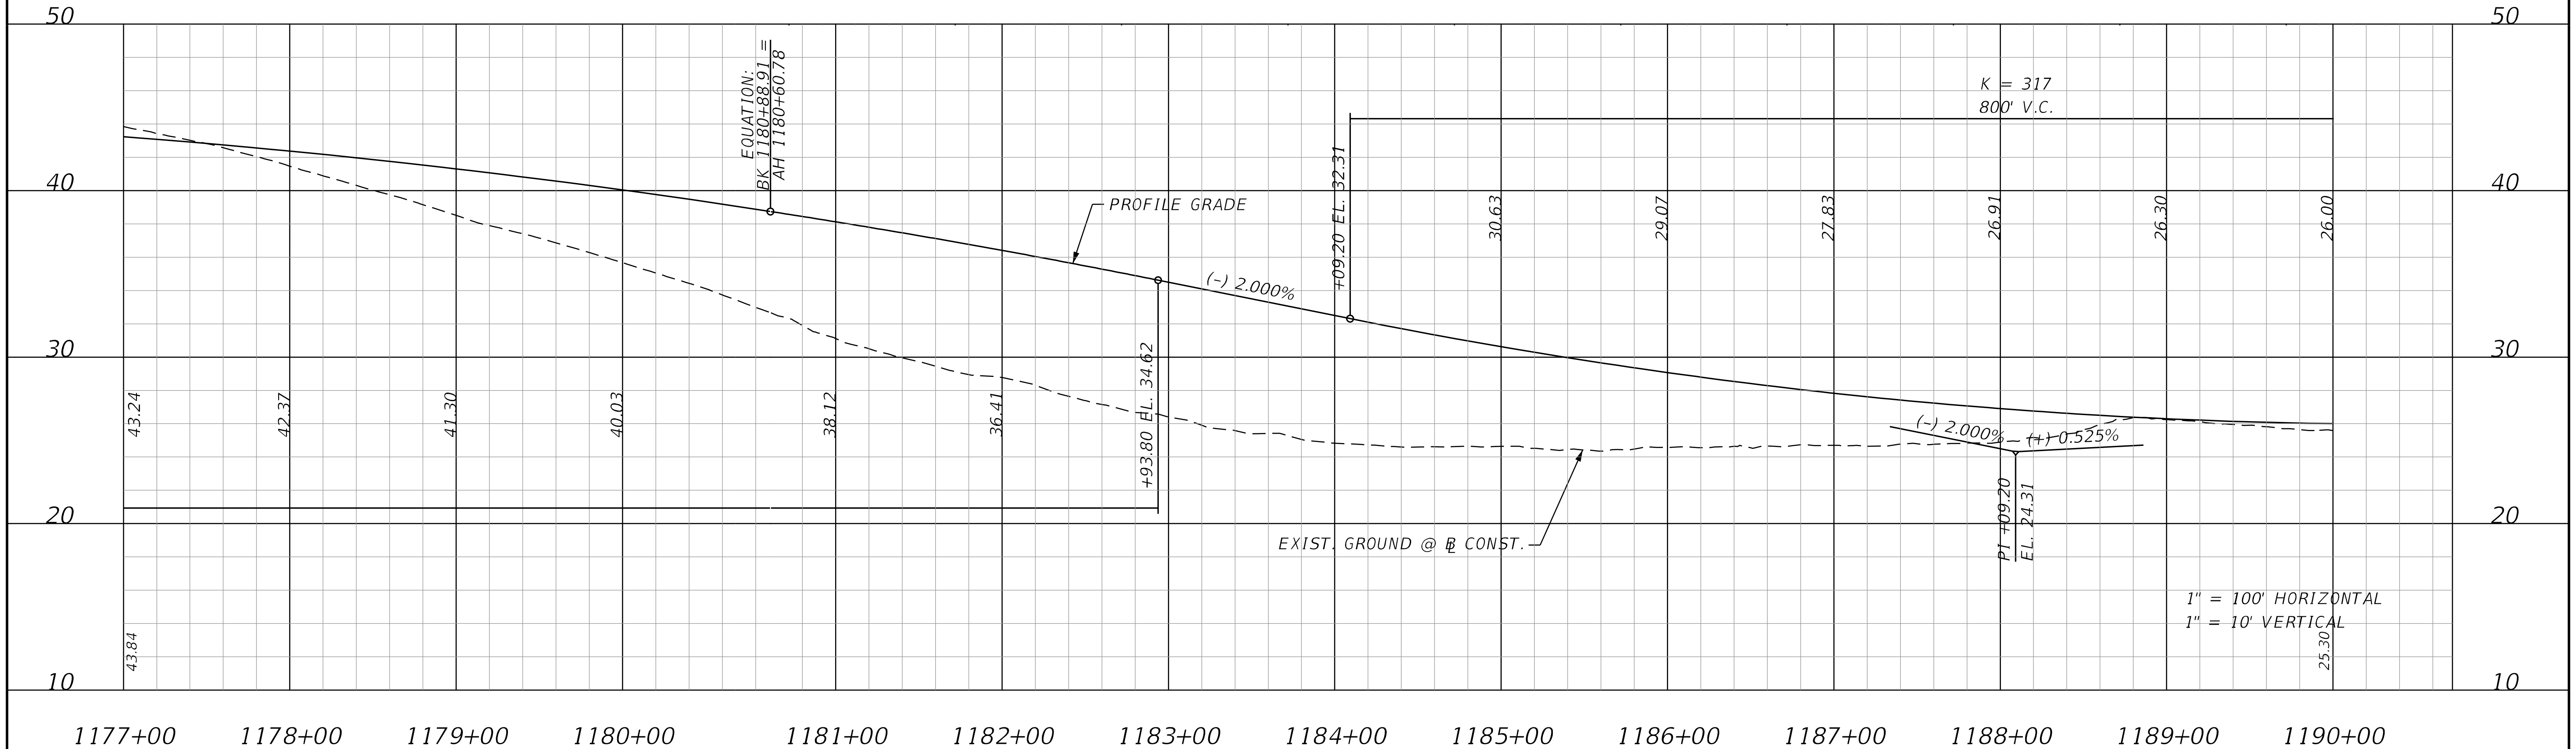

REVISIONS			
DATE	DESCRIPTION	DATE	DESCRIPTION

STANTEC CONSULTING SERVICES INC.
ENGINEER OF RECORD:
WILLIAM V. ANDERSON, P.E. NO.: 36682
11315 CORPORATE BLVD., SUITE 105
ORLANDO, FLORIDA 32817
(407) 823-8966
CERTIFICATE OF AUTHORIZATION NO. 27013

STATE OF FLORIDA
DEPARTMENT OF TRANSPORTATION

ROAD NO.	COUNTY	FINANCIAL PROJECT ID
SR400	VOLUSIA	408464-2-32-01

SR 400 (I-4) PROFILE EASTBOUND EL & GUL

SHEET NO.
211

THE OFFICIAL RECORD OF THIS SHEET IS THE ELECTRONIC FILE DIGITALLY SIGNED AND SEALED UNDER RULE 61G15-23.004, F.A.C.

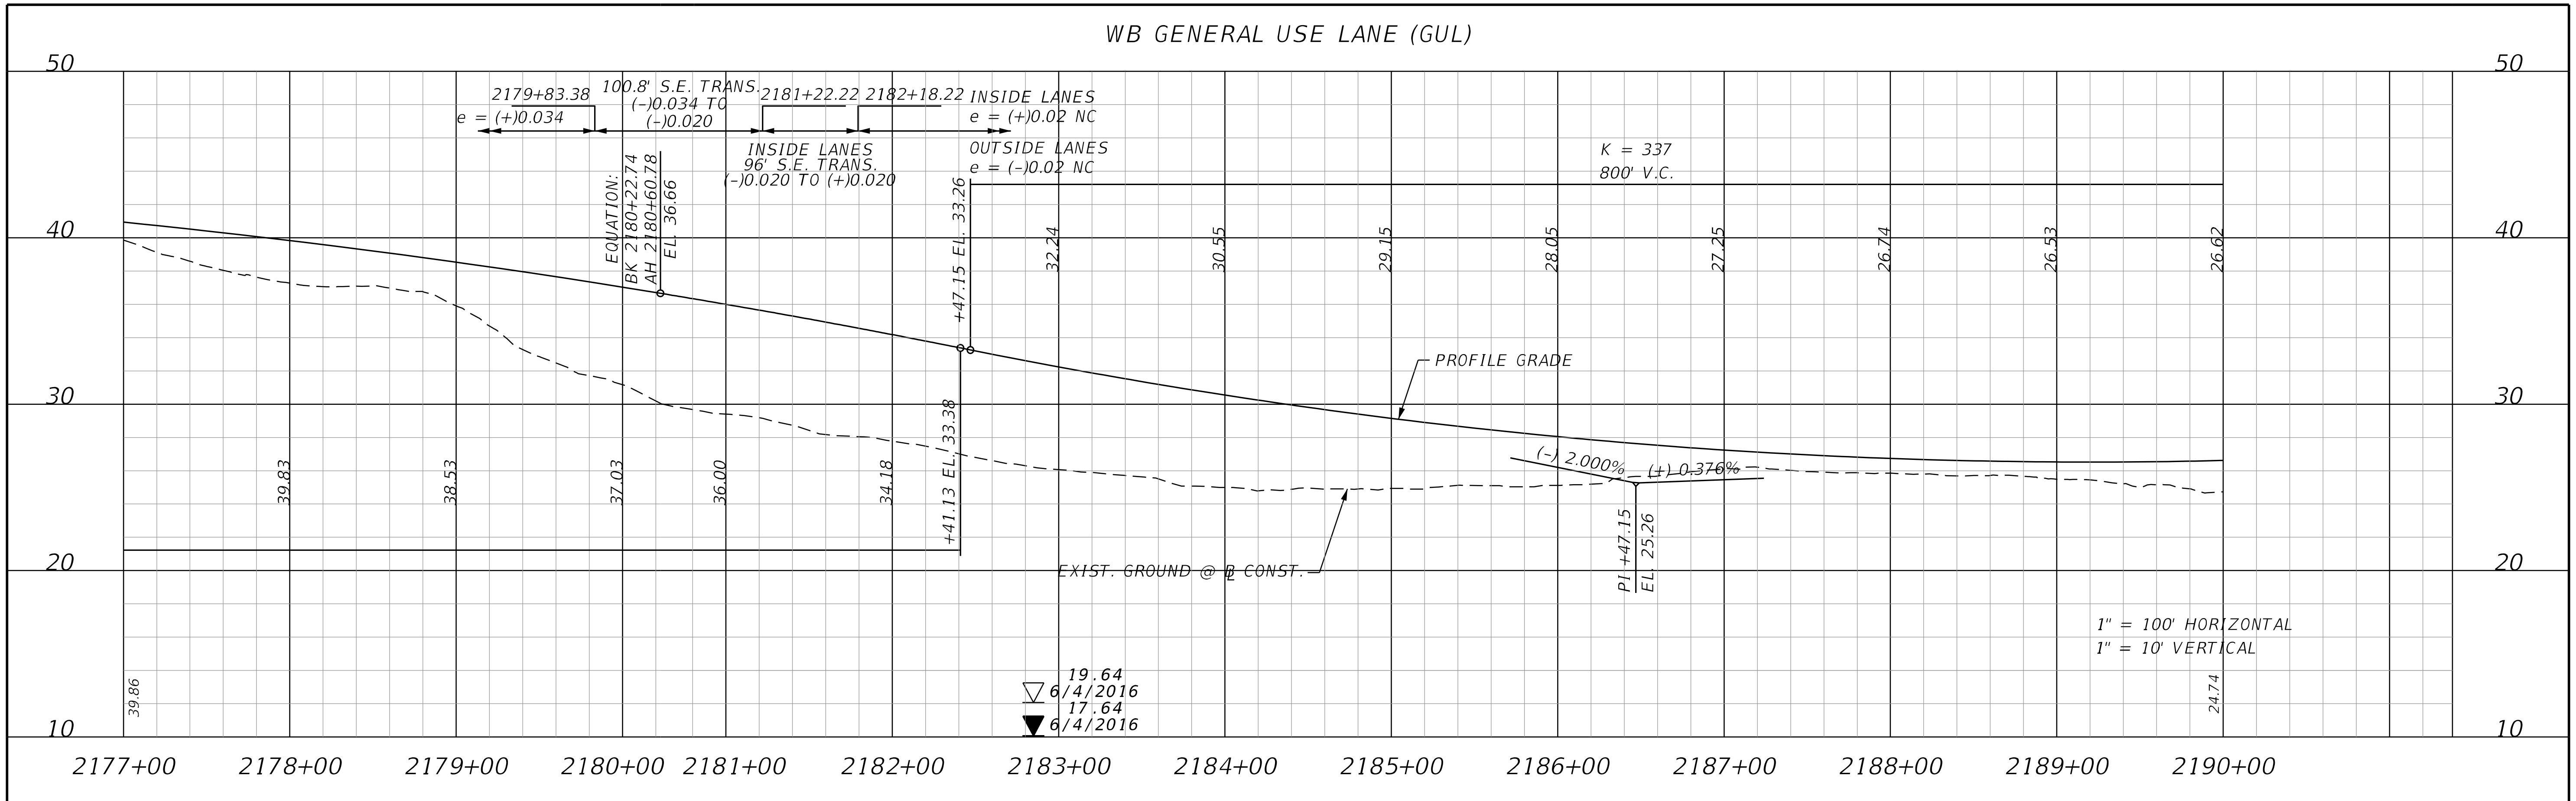

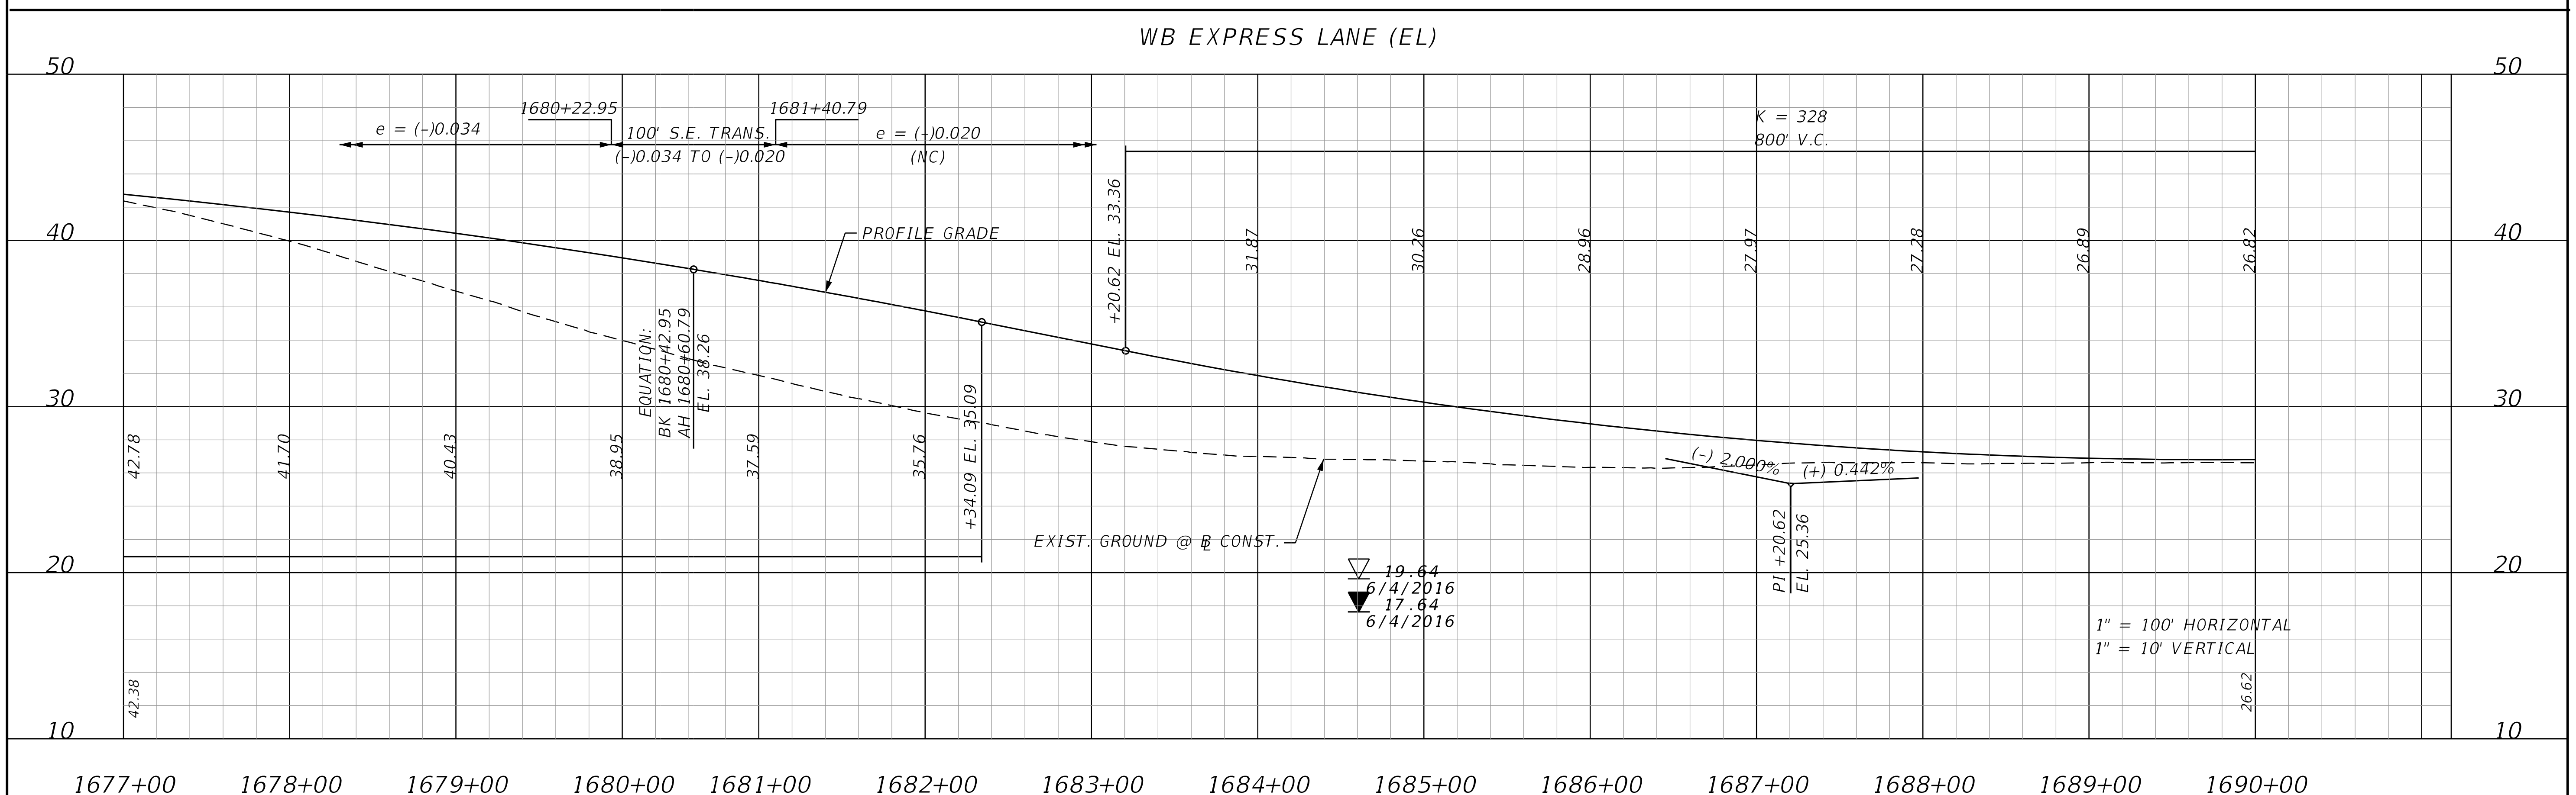

THE OFFICIAL RECORD OF THIS SHEET IS THE ELECTRONIC FILE DIGITALLY SIGNED AND SEALED UNDER RULE 61G15-23.004, F.A.C.

REVISIONS			
DATE	DESCRIPTION	DATE	DESCRIPTION

STANTEC CONSULTING SERVICES INC.
ENGINEER OF RECORD:
WILLIAM V. ANDERSON, P.E. NO.: 36682
11315 CORPORATE BLVD., SUITE 105
ORLANDO, FLORIDA 32817
(407) 823-8966
CERTIFICATE OF AUTHORIZATION NO. 27013

STATE OF FLORIDA
DEPARTMENT OF TRANSPORTATION

ROAD NO.	COUNTY	FINANCIAL PROJECT ID
SR400	VOLUSIA	408464-2-32-01

SR 400 (I-4) PROFILE WESTBOUND GUL & EL

SHEET NO. 212

jchassee 6/14/2019 4:20:46 PM Default V:\2158\active\CADD\40846423201\roadway\PROFRD24.dgn

EB EXPRESS LANE (EL)

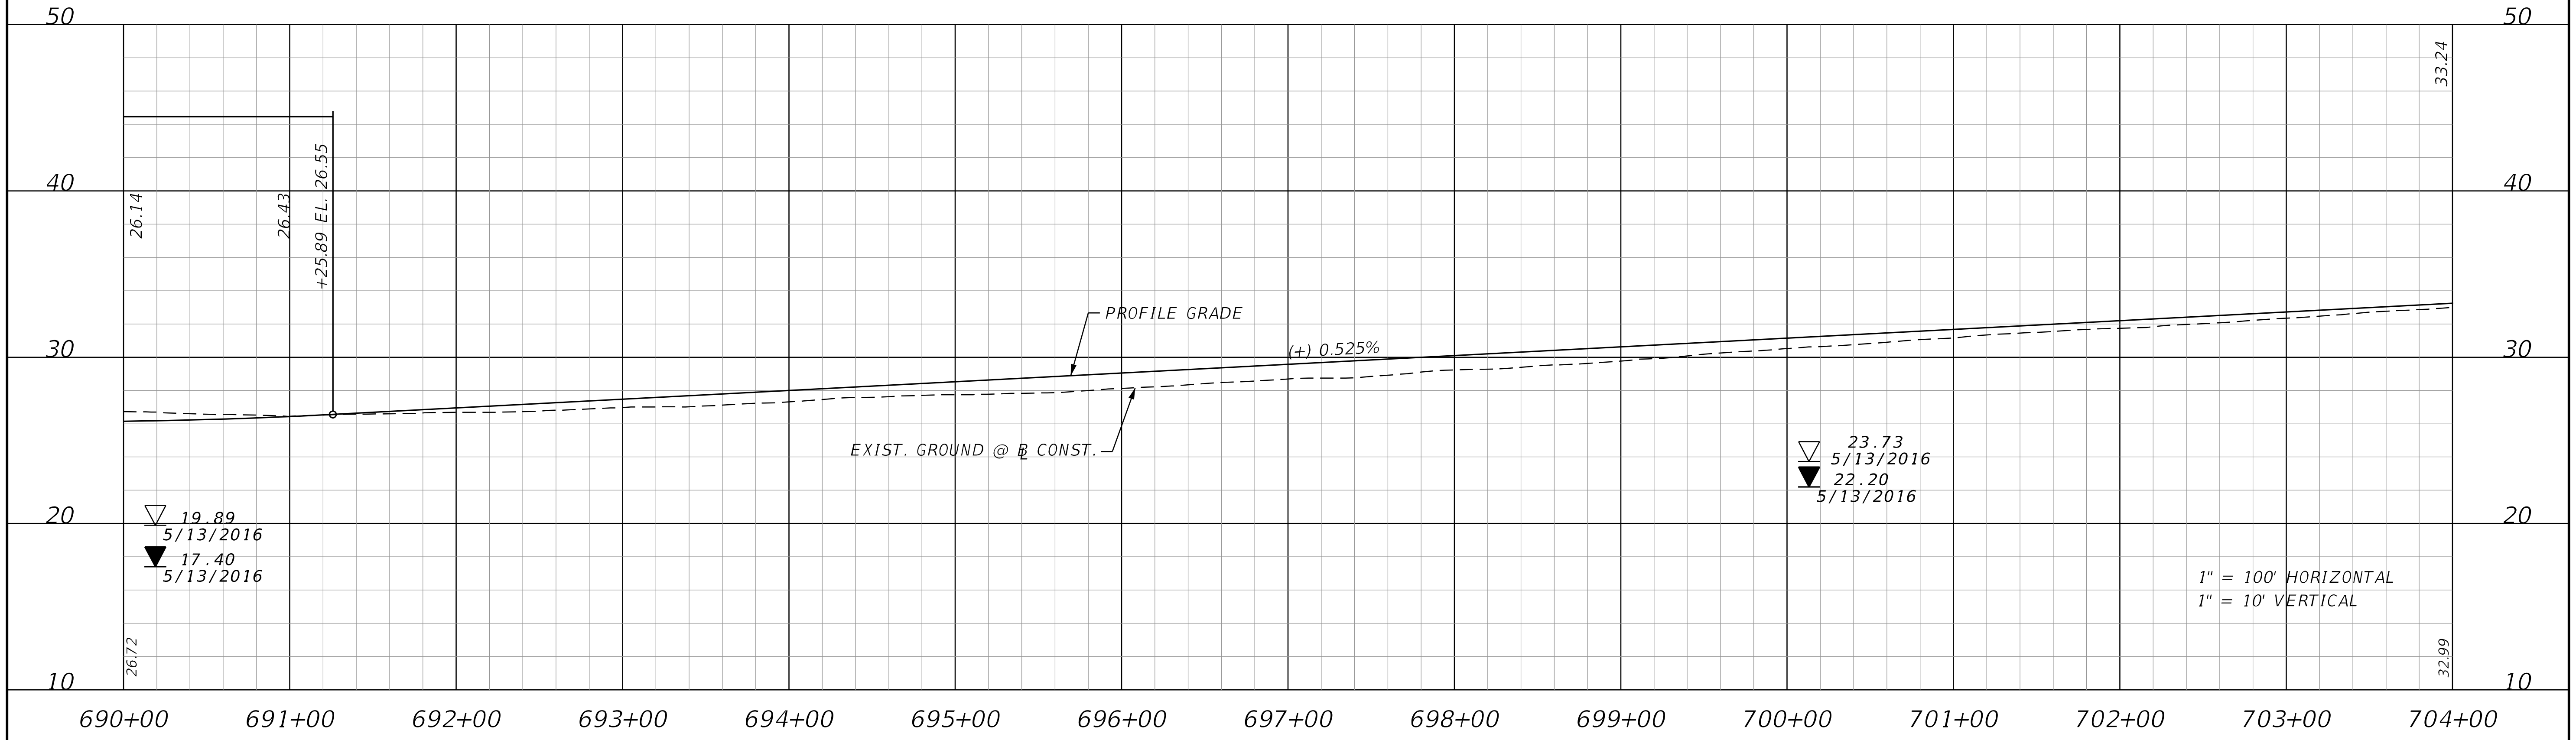

EB GENERAL USE LANE (GUL)

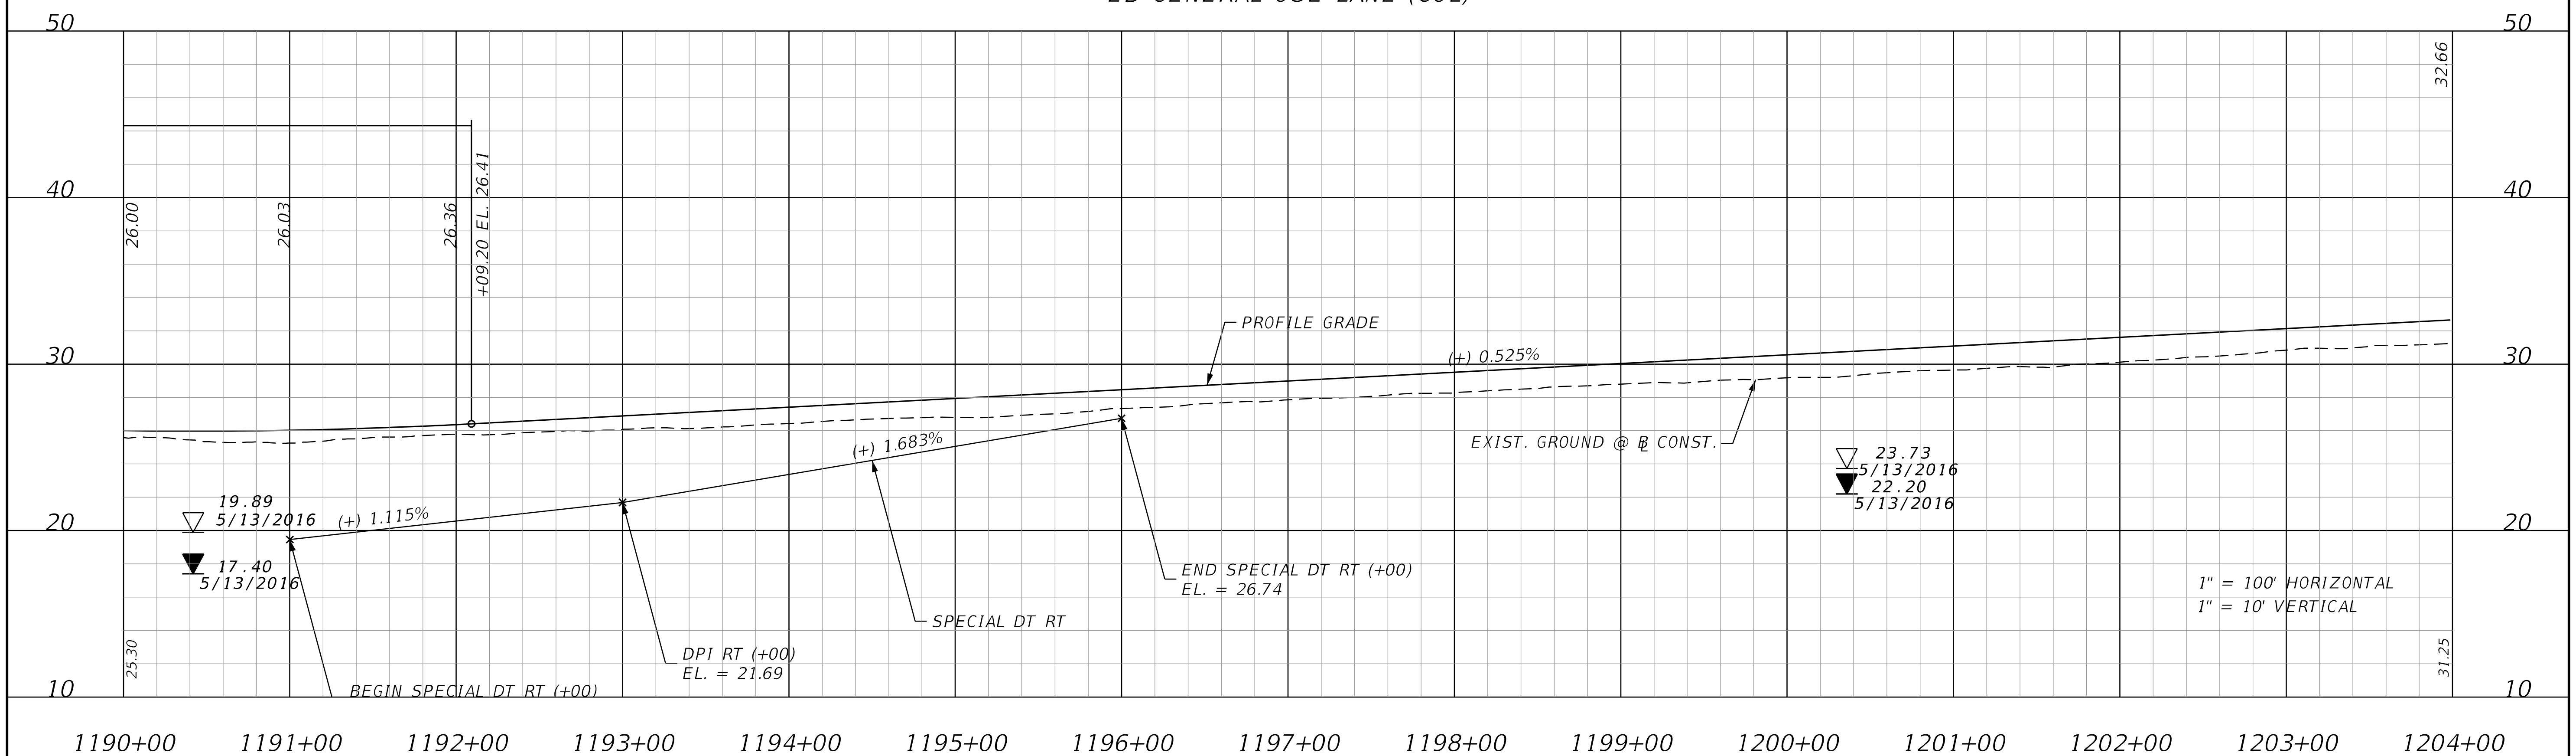

THE OFFICIAL RECORD OF THIS SHEET IS THE ELECTRONIC FILE DIGITALLY SIGNED AND SEALED UNDER RULE 61G15-23.004, F.A.C.

REVISIONS			
DATE	DESCRIPTION	DATE	DESCRIPTION

STANTEC CONSULTING SERVICES INC.
ENGINEER OF RECORD:
WILLIAM V. ANDERSON, P.E. NO.: 36682
11315 CORPORATE BLVD., SUITE 105
ORLANDO, FLORIDA 32817
(407) 823-8966
CERTIFICATE OF AUTHORIZATION NO. 27013

STATE OF FLORIDA
DEPARTMENT OF TRANSPORTATION

ROAD NO.	COUNTY	FINANCIAL PROJECT ID
SR400	VOLUSIA	408464-2-32-01

SR 400 (I-4) PROFILE
EASTBOUND EL & GUL

SHEET NO.
213

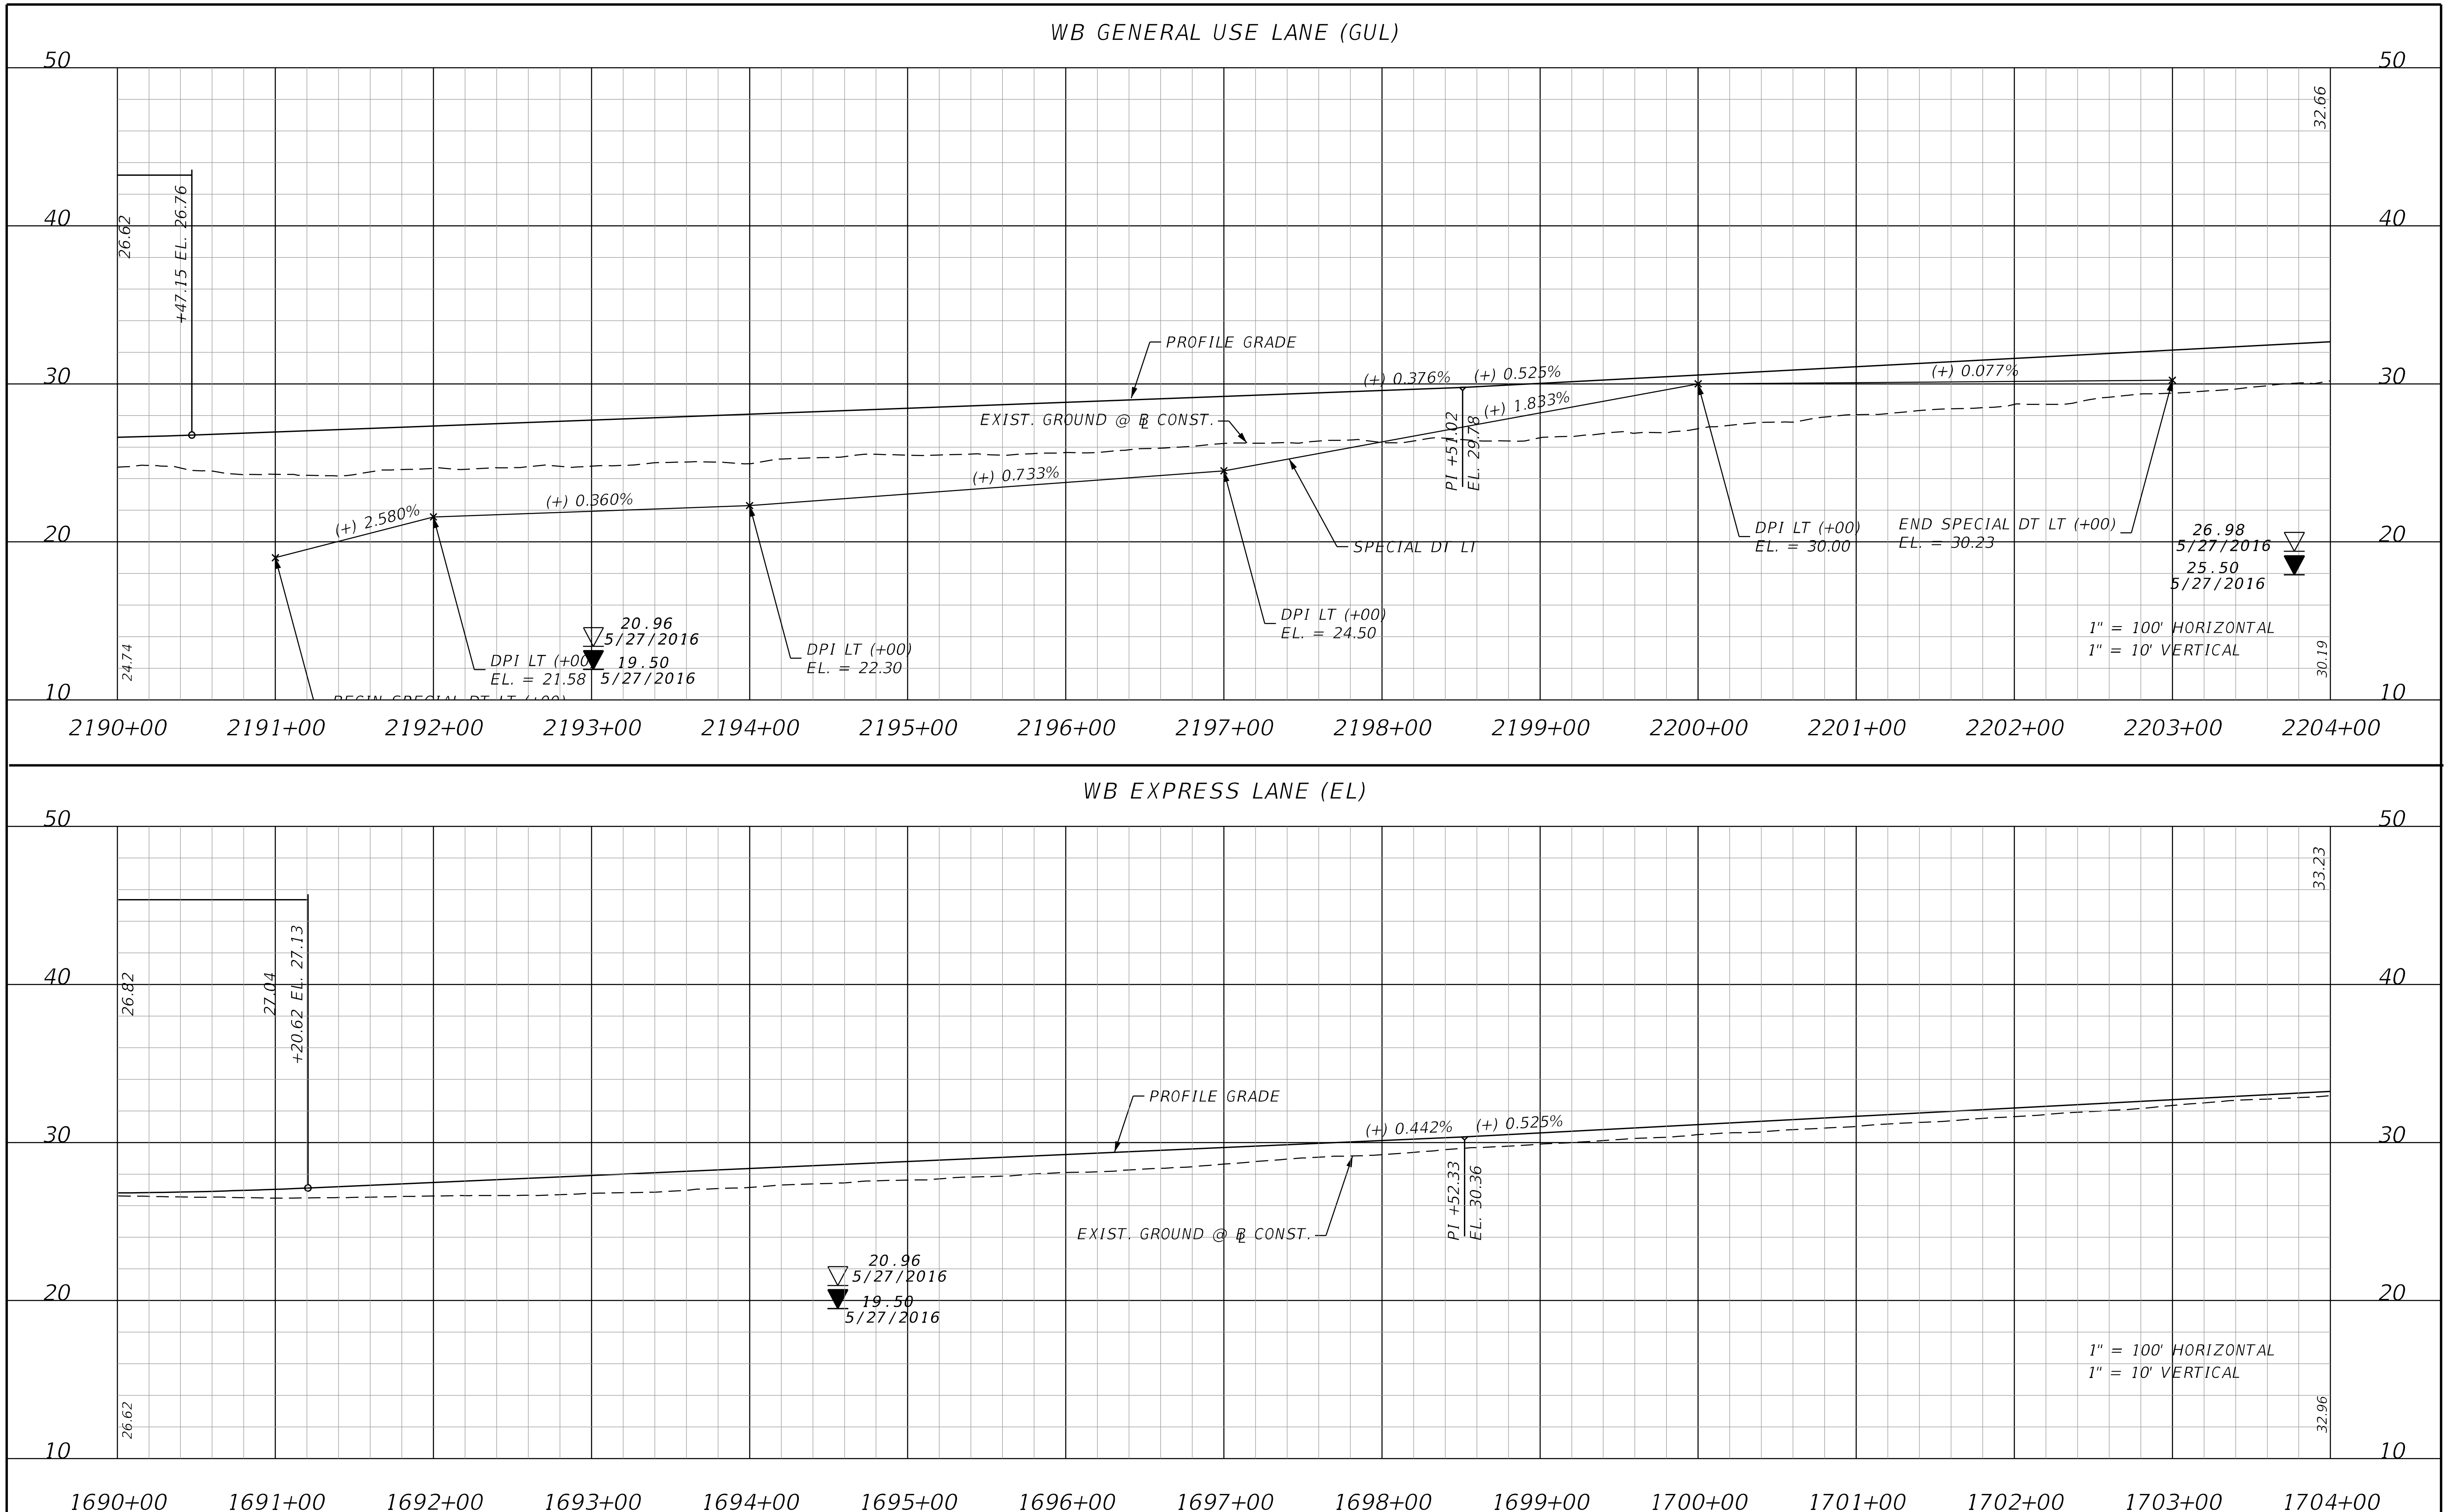

THE OFFICIAL RECORD OF THIS SHEET IS THE ELECTRONIC FILE DIGITALLY SIGNED AND SEALED UNDER RULE 61G15-23.004, F.A.C.

REVISIONS			
DATE	DESCRIPTION	DATE	DESCRIPTION

STANTEC CONSULTING SERVICES INC.
ENGINEER OF RECORD:
WILLIAM V. ANDERSON, P.E. NO.: 36682
11315 CORPORATE BLVD., SUITE 105
ORLANDO, FLORIDA 32817
(407) 823-8966
CERTIFICATE OF AUTHORIZATION NO. 27013

STATE OF FLORIDA
DEPARTMENT OF TRANSPORTATION

ROAD NO.	COUNTY	FINANCIAL PROJECT ID
SR400	VOLUSIA	408464-2-32-01

SR 400 (I-4) PROFILE WEATBOUND GUL & EL

SHEET NO. 214

jchassee 6/14/2019 4:20:47 PM Default V:\2158\active\CADD\408464232O1\roadway\PROFRD26.dgn

EB EXPRESS LANE (EL)

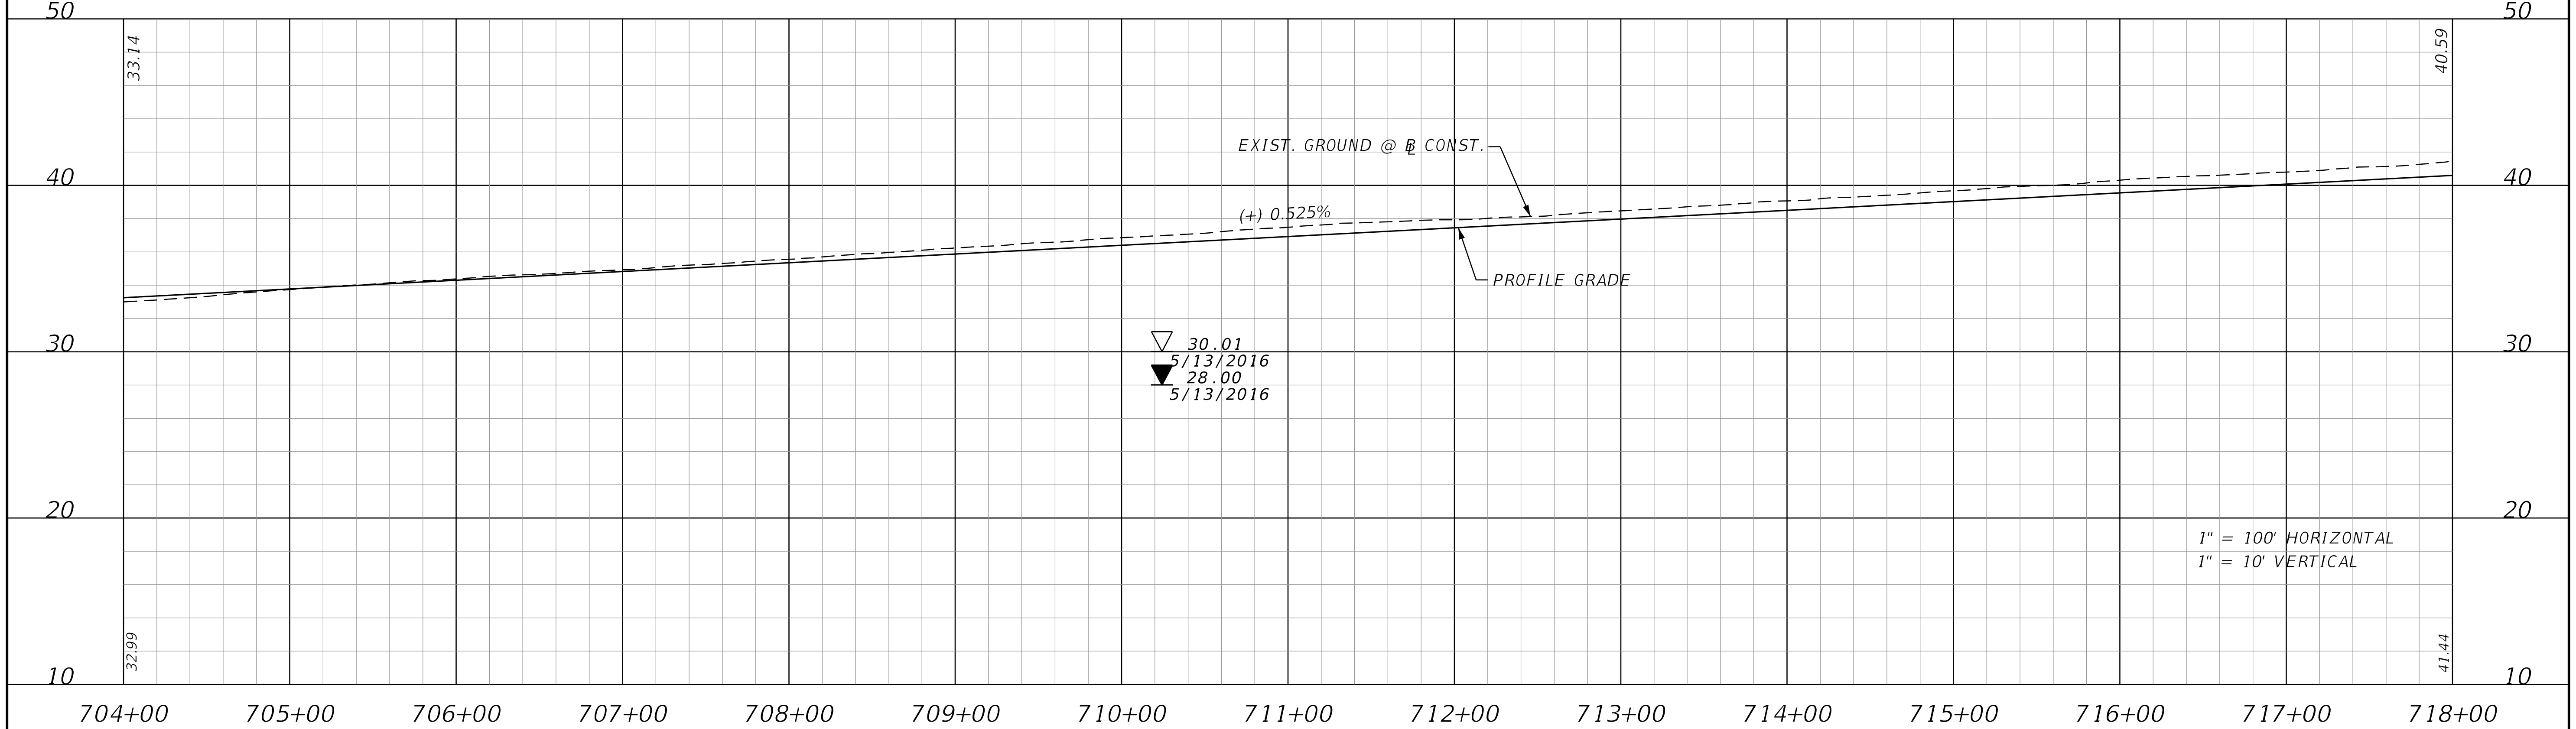

EB GENERAL USE LANE (GUL)

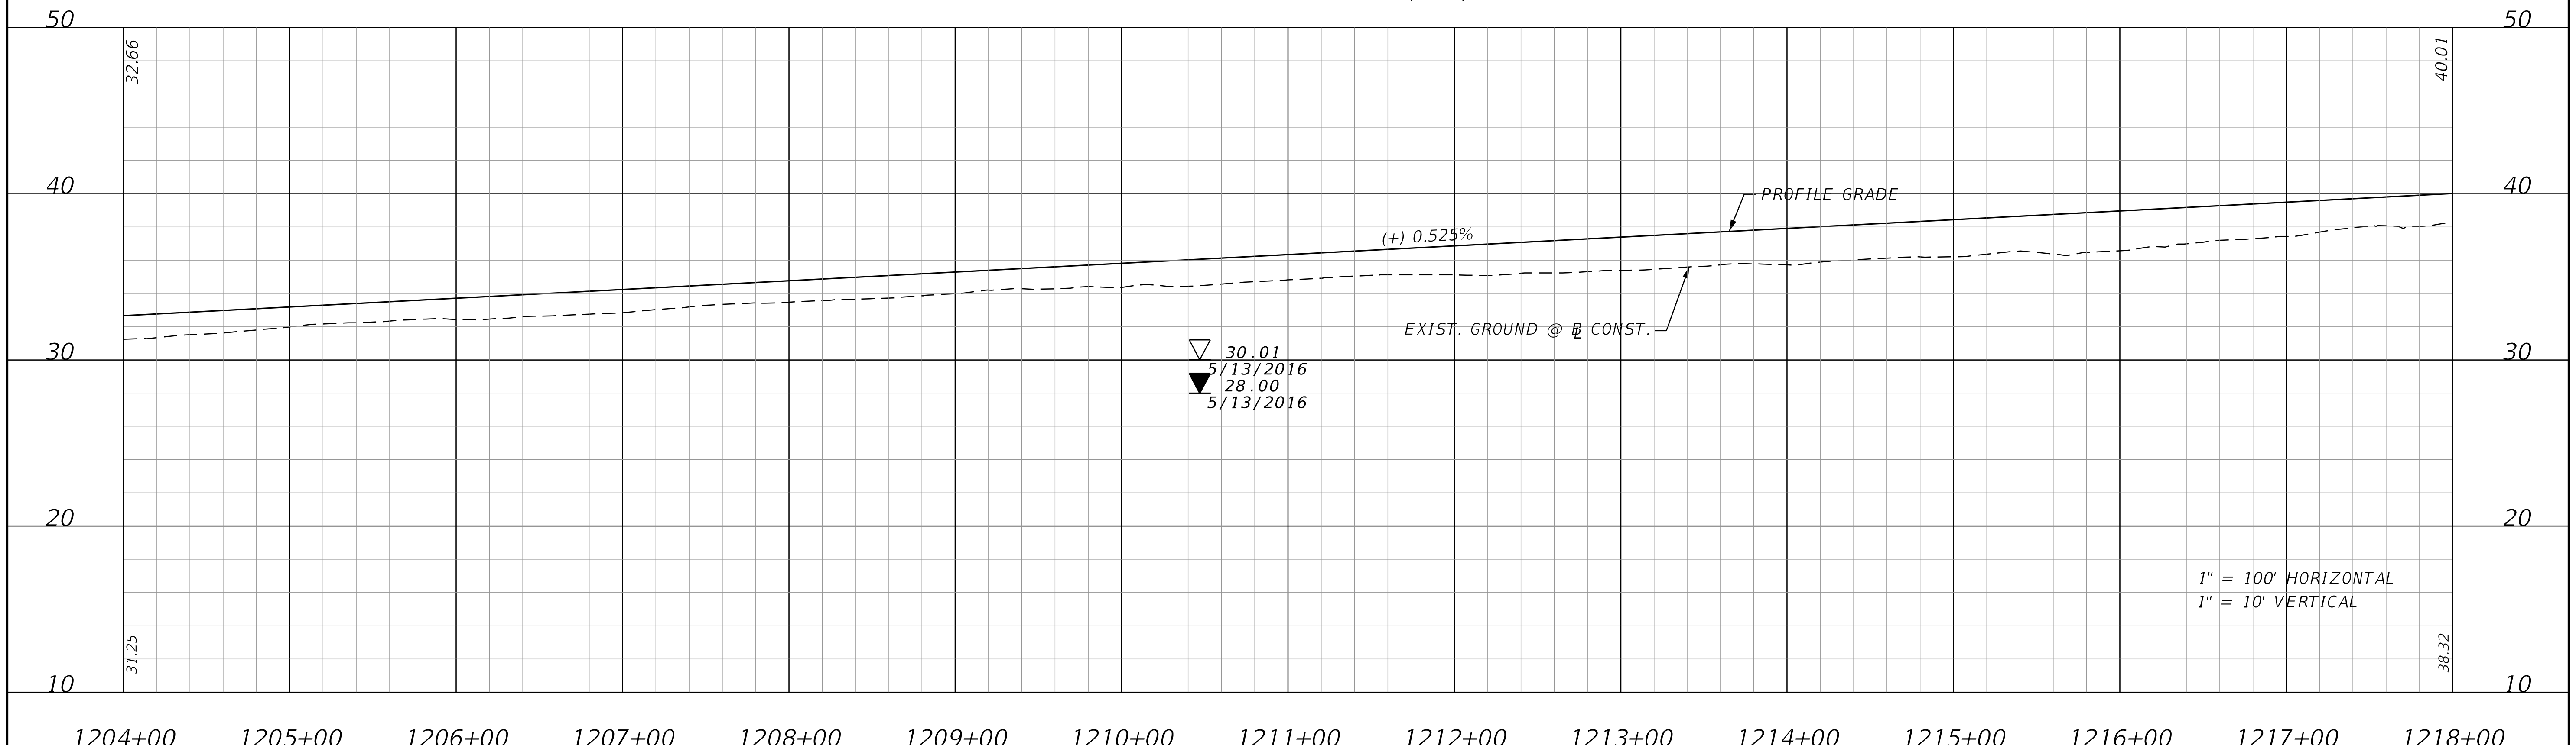

THE OFFICIAL RECORD OF THIS SHEET IS THE ELECTRONIC FILE DIGITALLY SIGNED AND SEALED UNDER RULE 61G15-23.004, F.A.C.

REVISIONS

DATE	DESCRIPTION	DATE	DESCRIPTION

STANTEC CONSULTING SERVICES INC.
ENGINEER OF RECORD:
WILLIAM V. ANDERSON, P.E. NO.: 36682
11315 CORPORATE BLVD., SUITE 105
ORLANDO, FLORIDA 32817
(407) 823-8966
CERTIFICATE OF AUTHORIZATION NO. 27013

STATE OF FLORIDA
DEPARTMENT OF TRANSPORTATION

ROAD NO.	COUNTY	FINANCIAL PROJECT ID
SR400	VOLUSIA	408464-2-32-01

SR 400 (I-4) PROFILE
EASTBOUND EL & GUL

SHEET NO.
215

jchassee   6/14/2019 4:20:47 PM Default   V:\2158\active\CADD\40846423201\roadway\PROFRD27.dgn

WB GENERAL USE LANE (GUL)

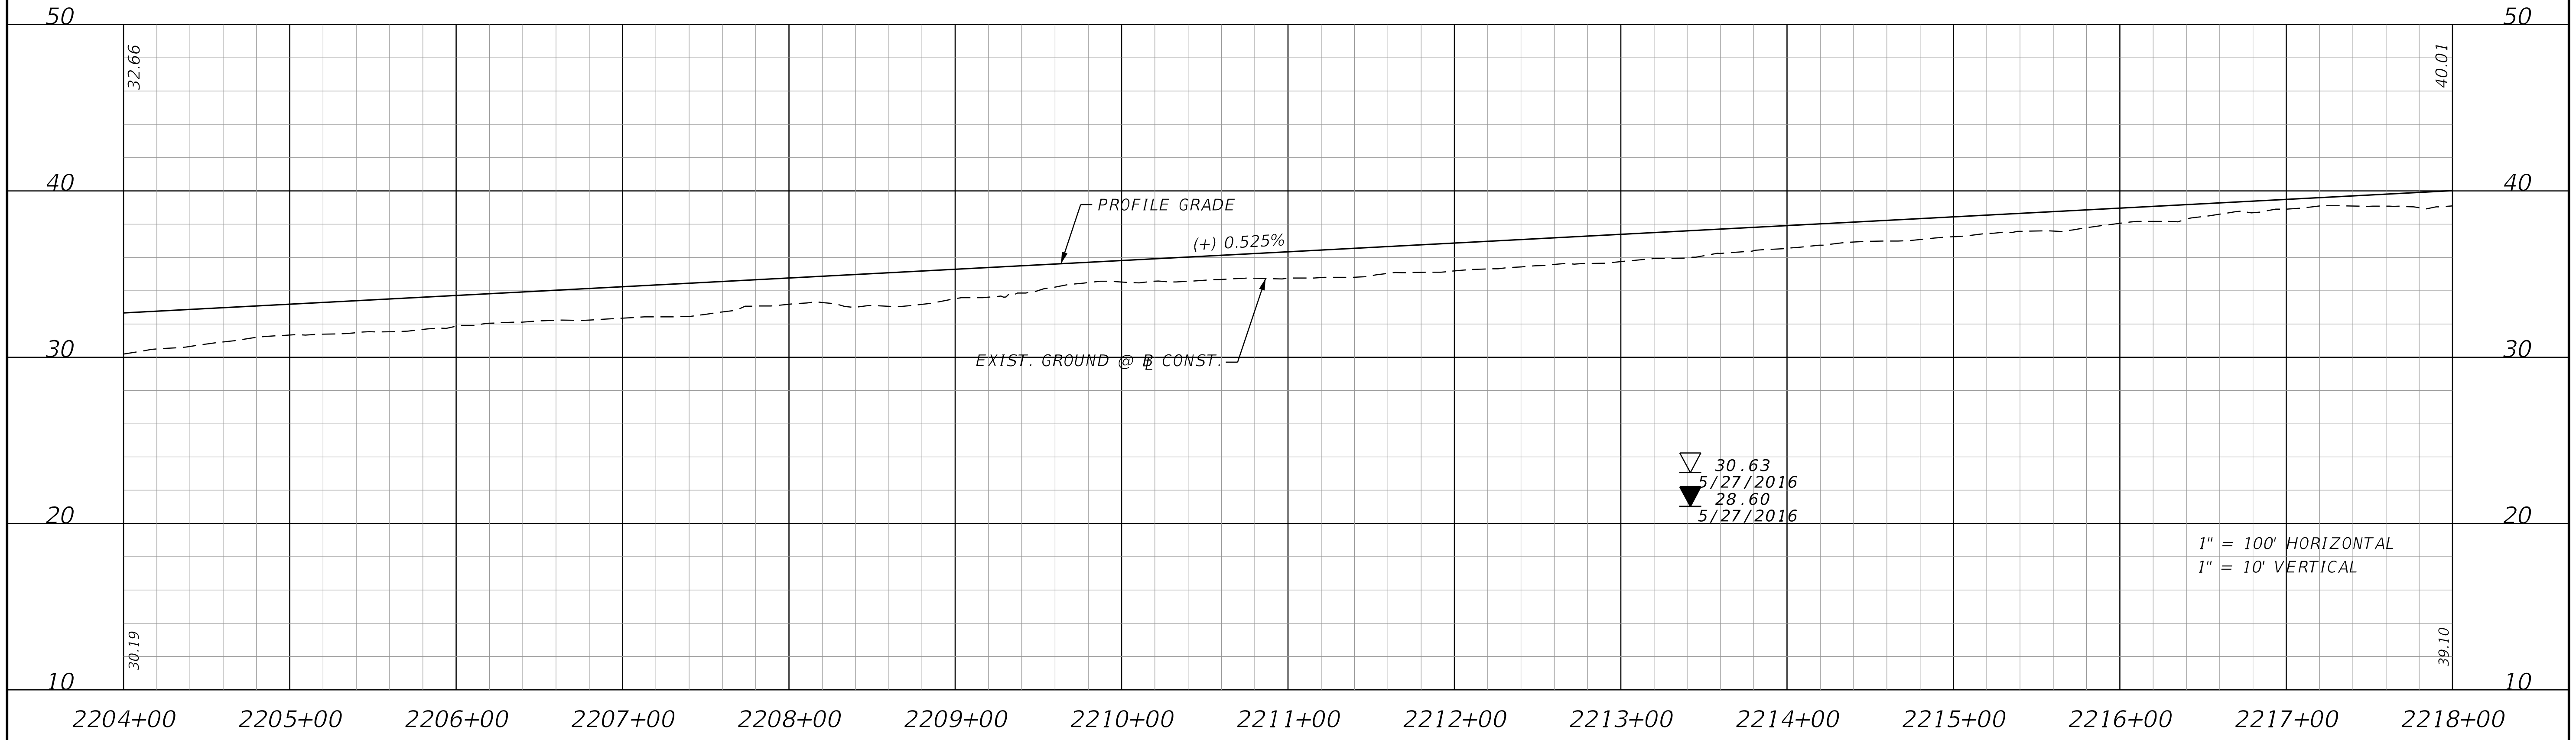

WB EXPRESS LANE (EL)

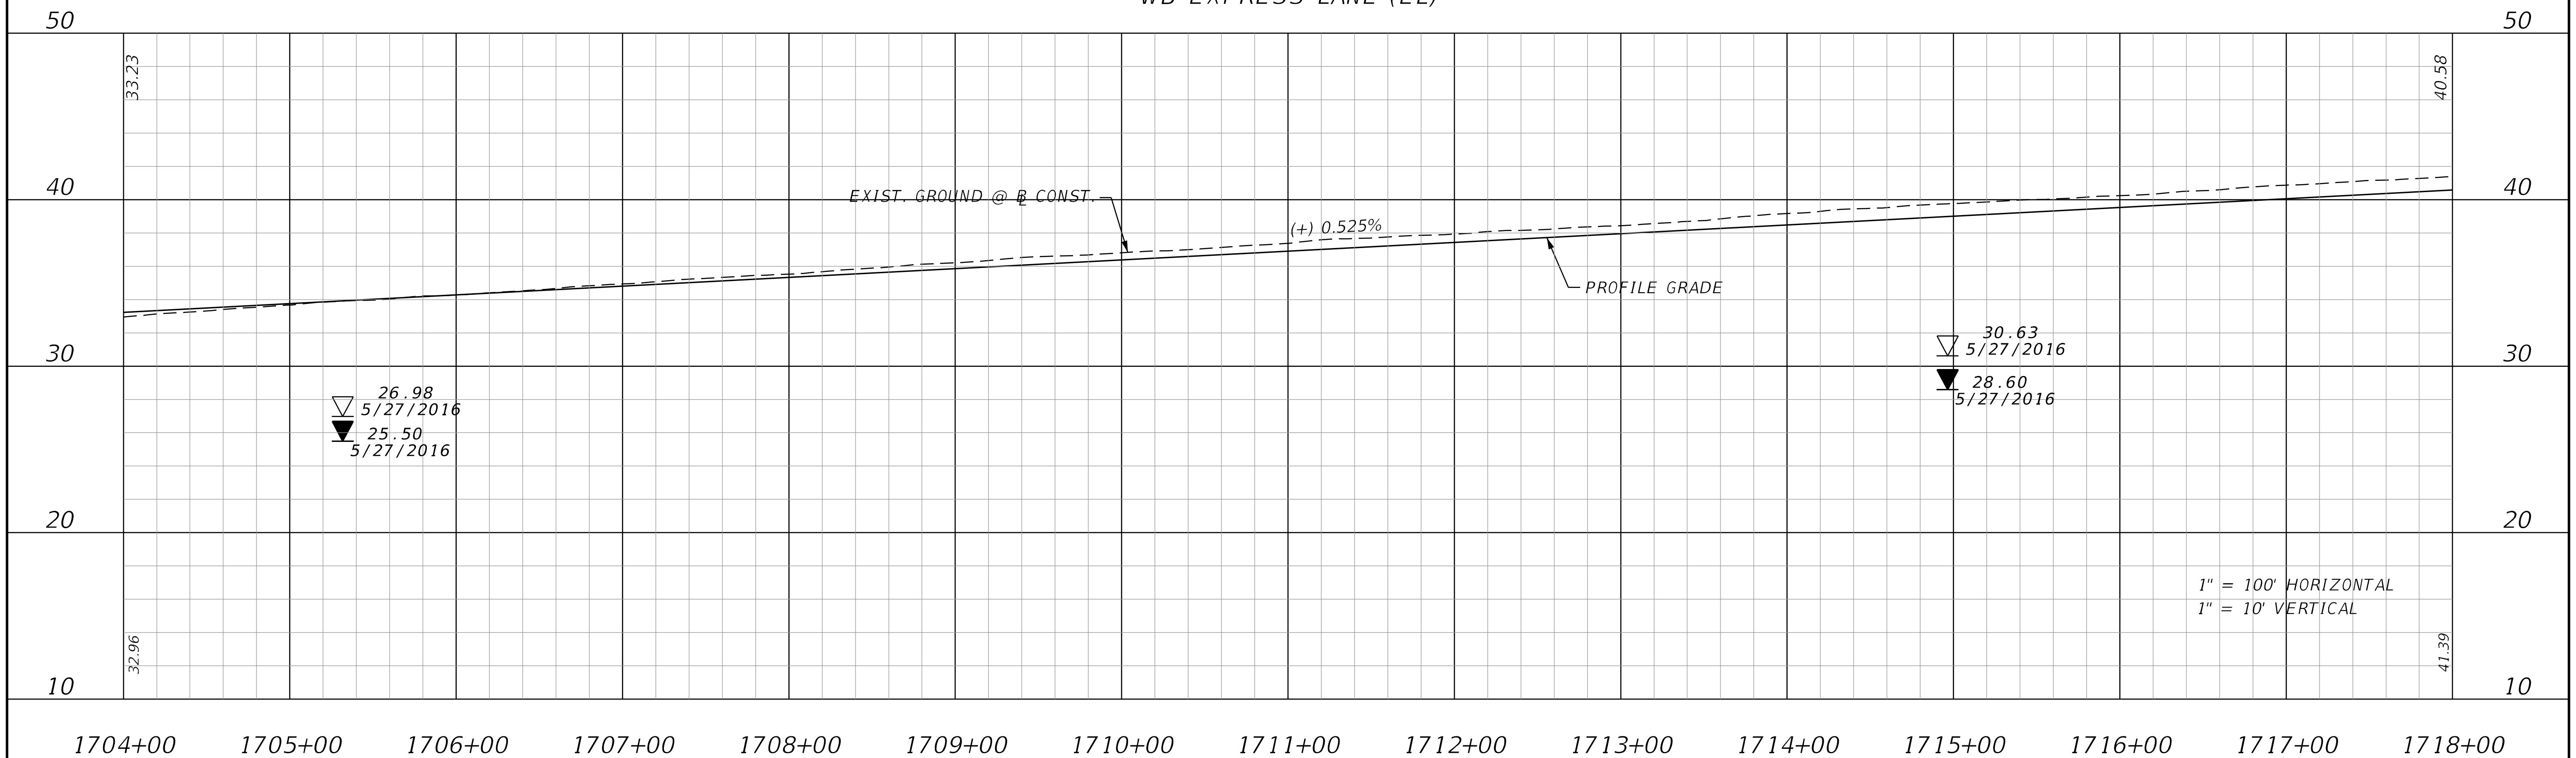

REVISIONS

DATE	DESCRIPTION	DATE	DESCRIPTION

STANTEC CONSULTING SERVICES INC.
ENGINEER OF RECORD:
WILLIAM V. ANDERSON, P.E. NO.: 36682
11315 CORPORATE BLVD., SUITE 105
ORLANDO, FLORIDA 32817
(407) 823-8966
CERTIFICATE OF AUTHORIZATION NO. 27013

STATE OF FLORIDA
DEPARTMENT OF TRANSPORTATION

ROAD NO.	COUNTY	FINANCIAL PROJECT ID
SR400	VOLUSIA	408464-2-32-01

SR 400 (I-4) PROFILE
WESTBOUND GUL & EL

SHEET NO.
216

THE OFFICIAL RECORD OF THIS SHEET IS THE ELECTRONIC FILE DIGITALLY SIGNED AND SEALED UNDER RULE 61G15-23.004, F.A.C.

EB EXPRESS LANE (EL)

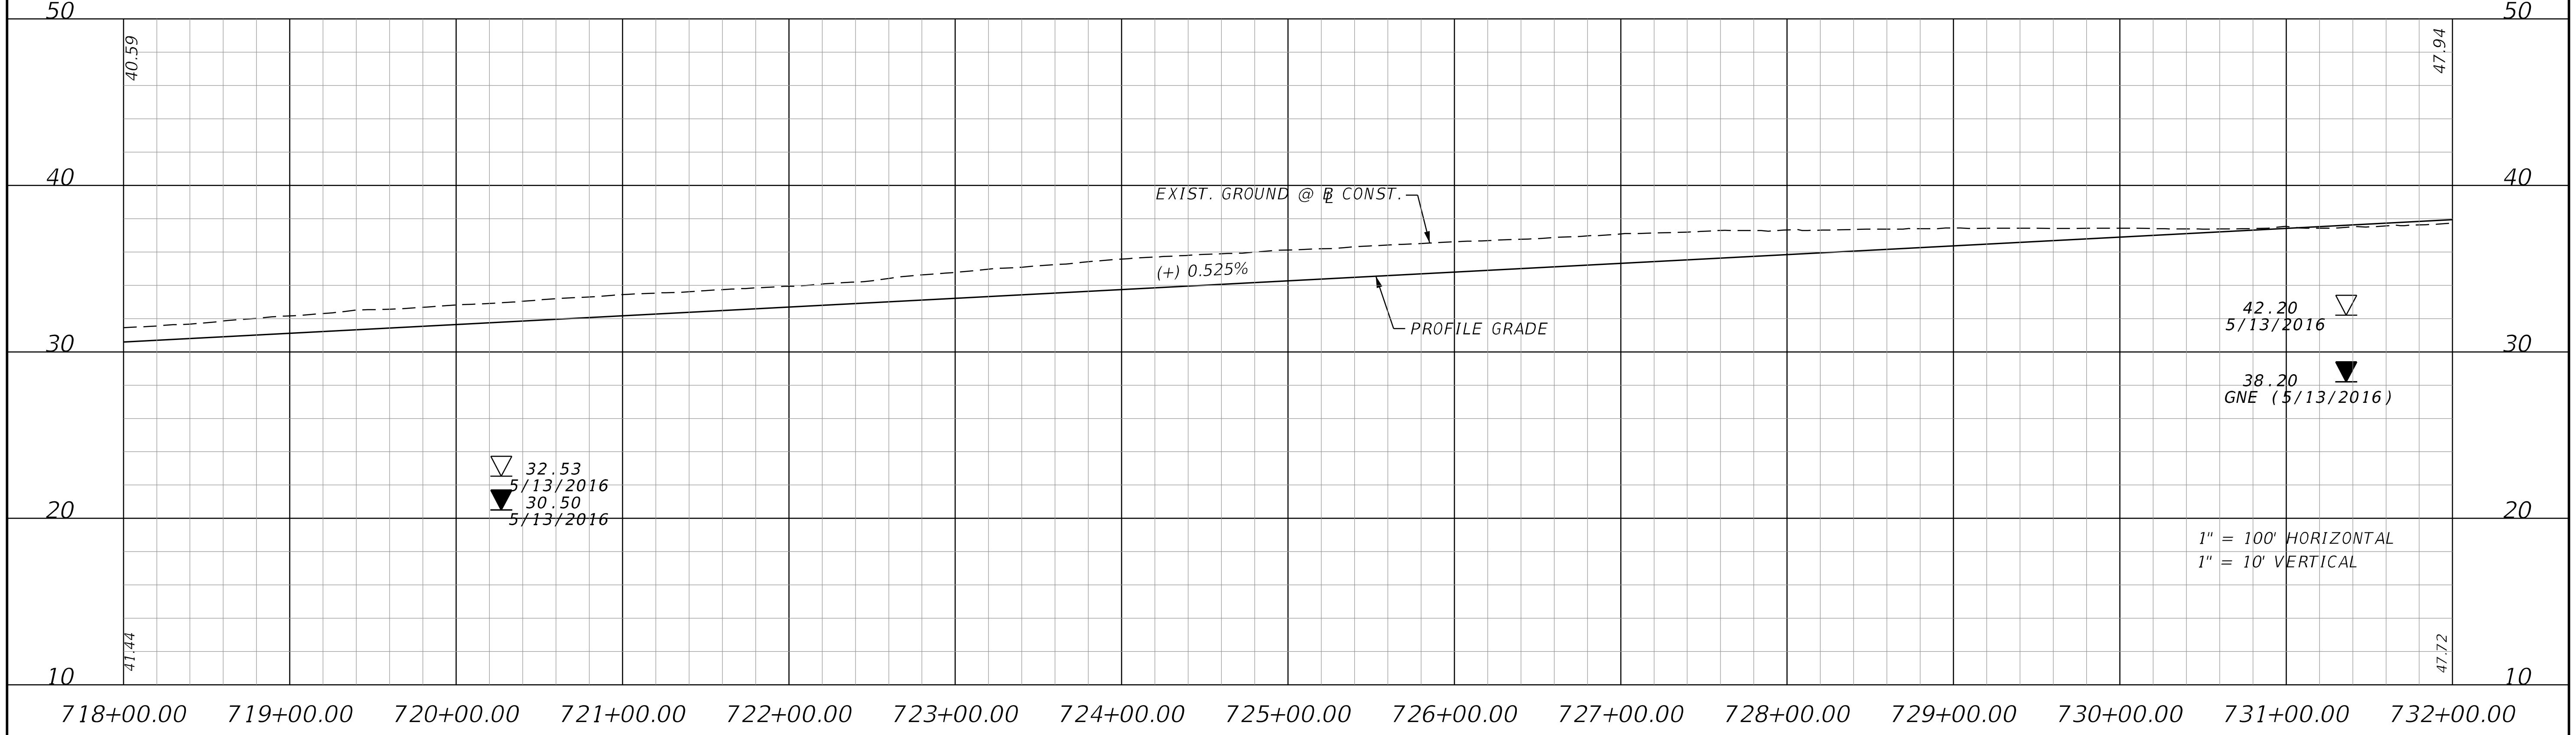

EB GENERAL USE LANE (GUL)

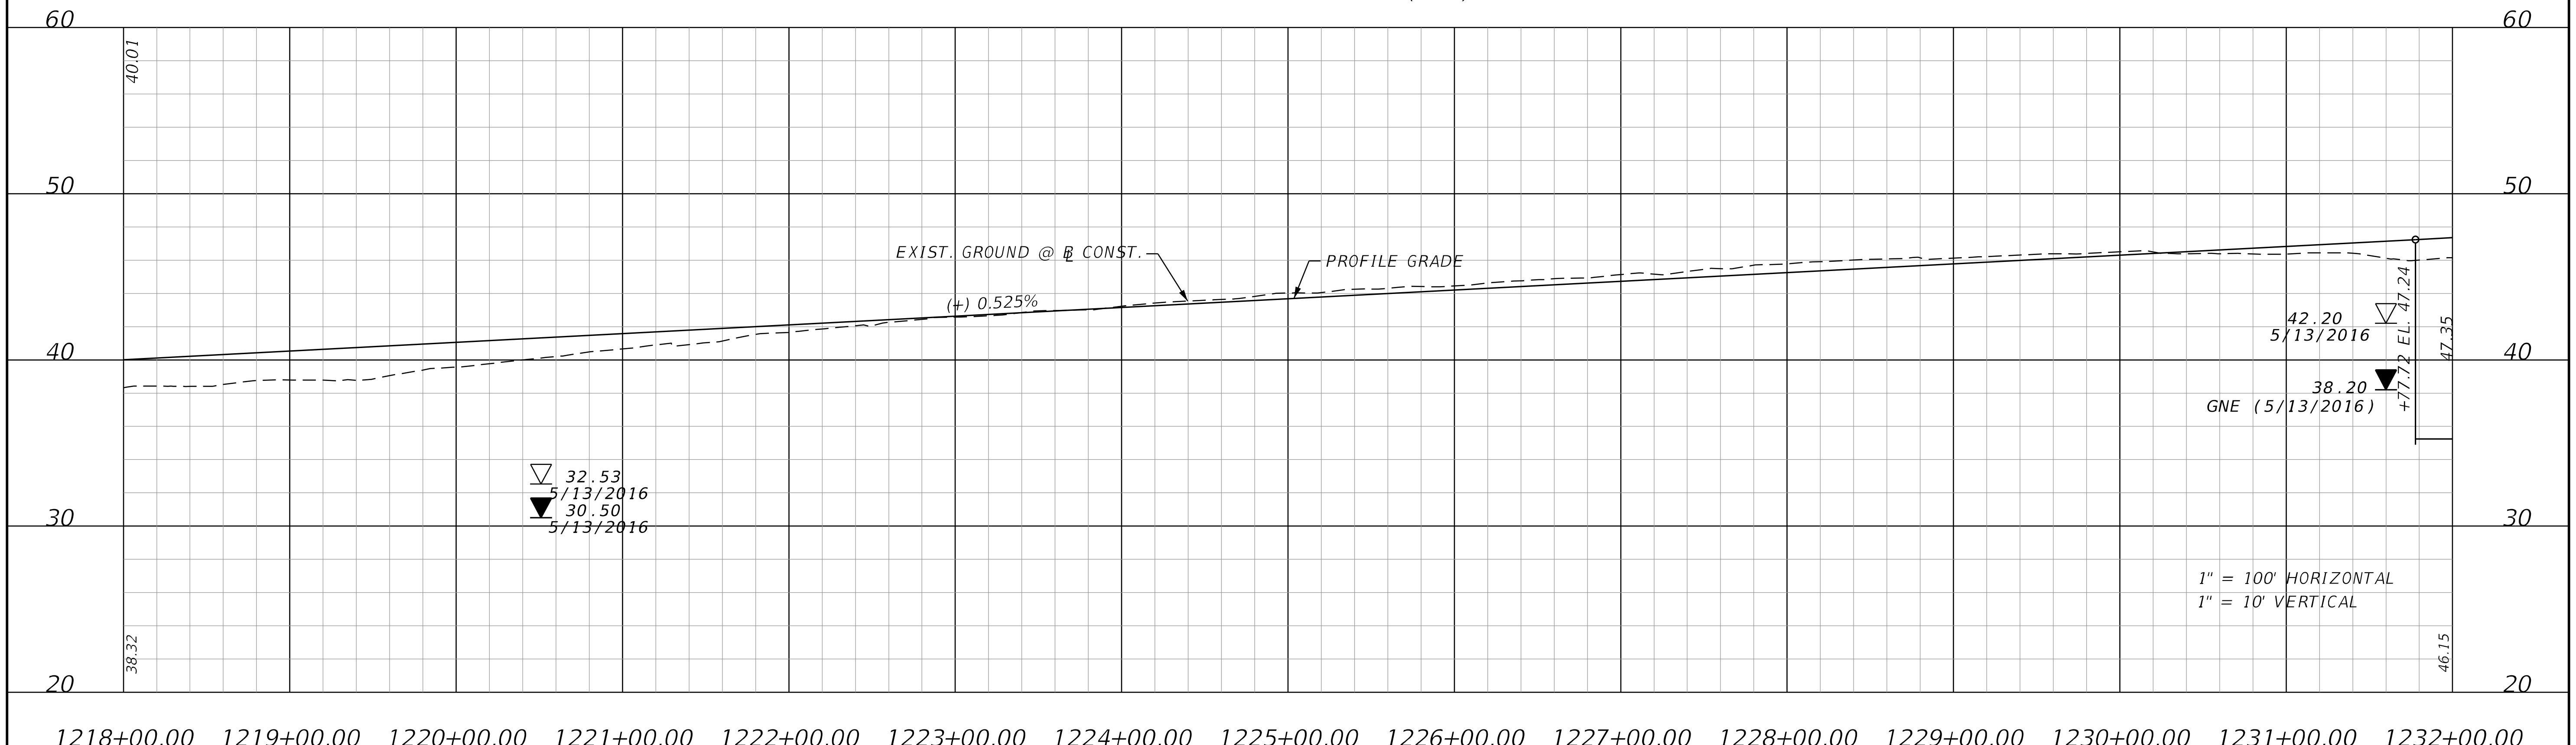

THE OFFICIAL RECORD OF THIS SHEET IS THE ELECTRONIC FILE DIGITALLY SIGNED AND SEALED UNDER RULE 61G15-23.004, F.A.C.

REVISIONS			
DATE	DESCRIPTION	DATE	DESCRIPTION

STANTEC CONSULTING SERVICES INC.
ENGINEER OF RECORD:
WILLIAM V. ANDERSON, P.E. NO.: 36682
11315 CORPORATE BLVD., SUITE 105
ORLANDO, FLORIDA 32817
(407) 823-8966
CERTIFICATE OF AUTHORIZATION NO. 27013

STATE OF FLORIDA
DEPARTMENT OF TRANSPORTATION

ROAD NO.	COUNTY	FINANCIAL PROJECT ID
SR400	VOLUSIA	408464-2-32-01

SR 400 (I-4) PROFILE
EASTBOUND EL & GUL

SHEET NO.
217

WB GENERAL USE LANE (GUL)

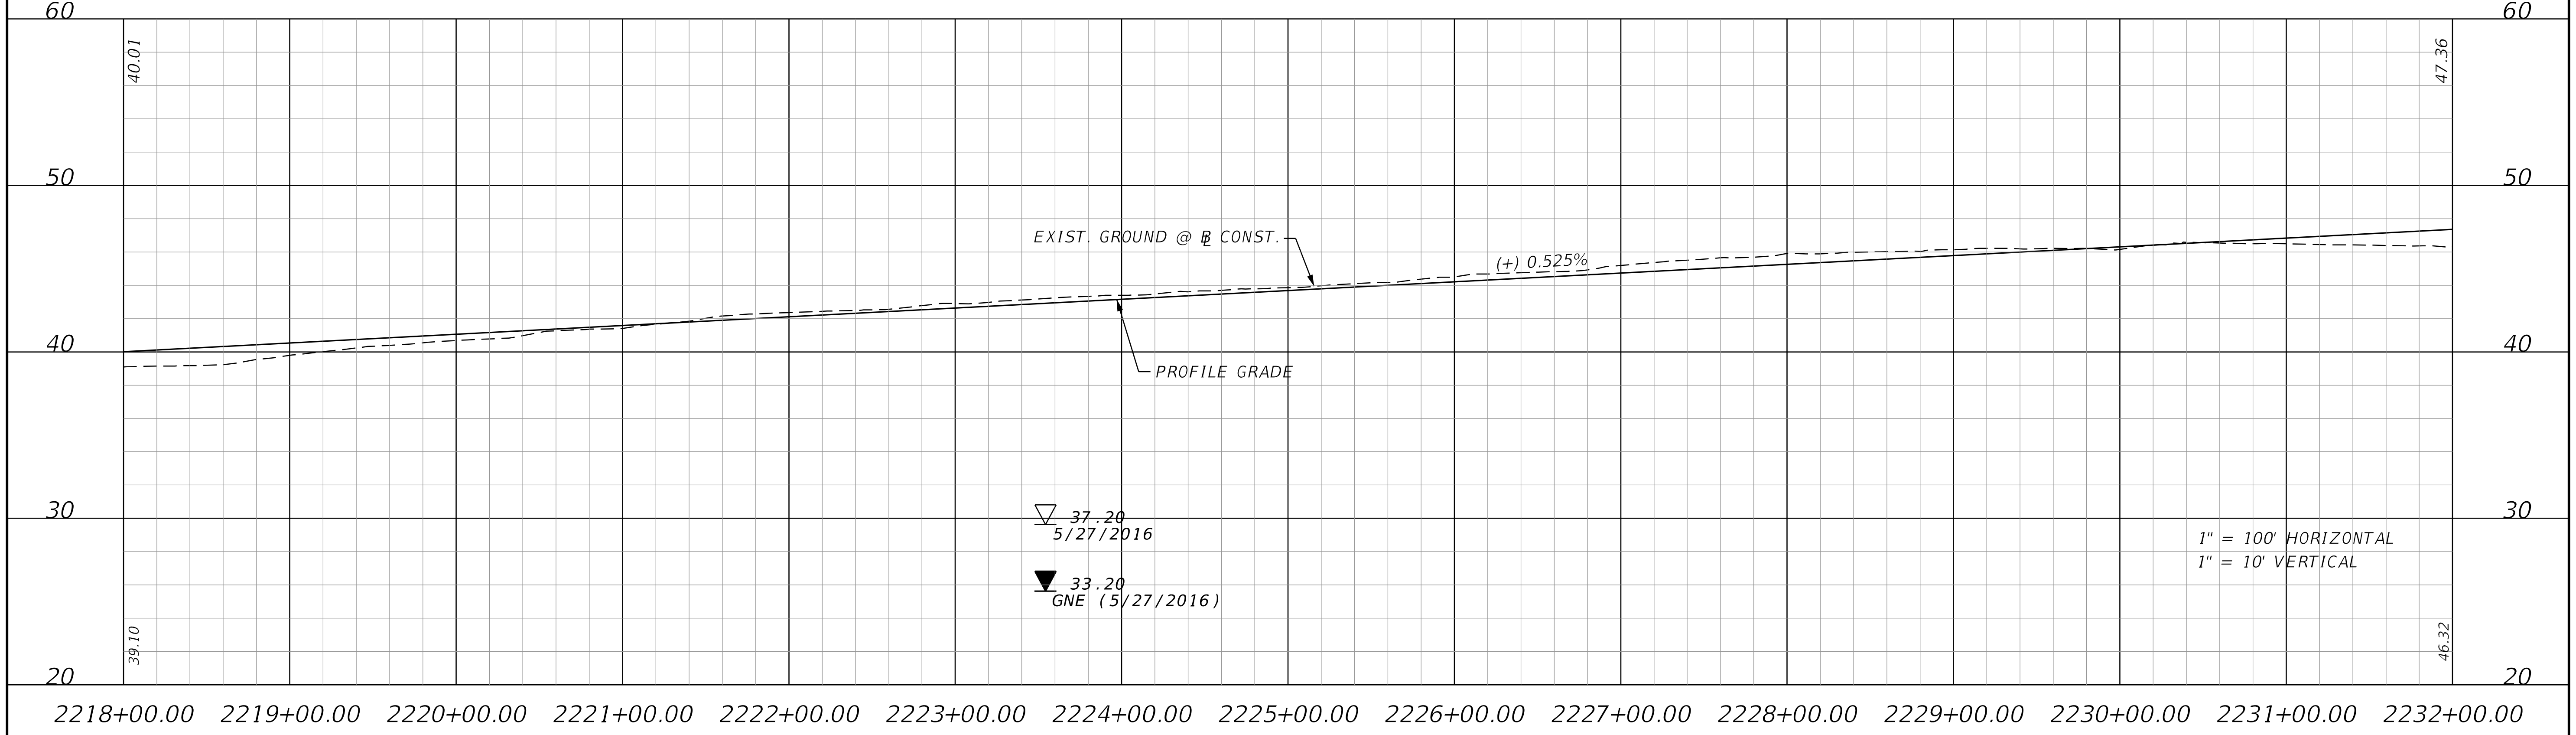

WB EXPRESS LANE (EL)

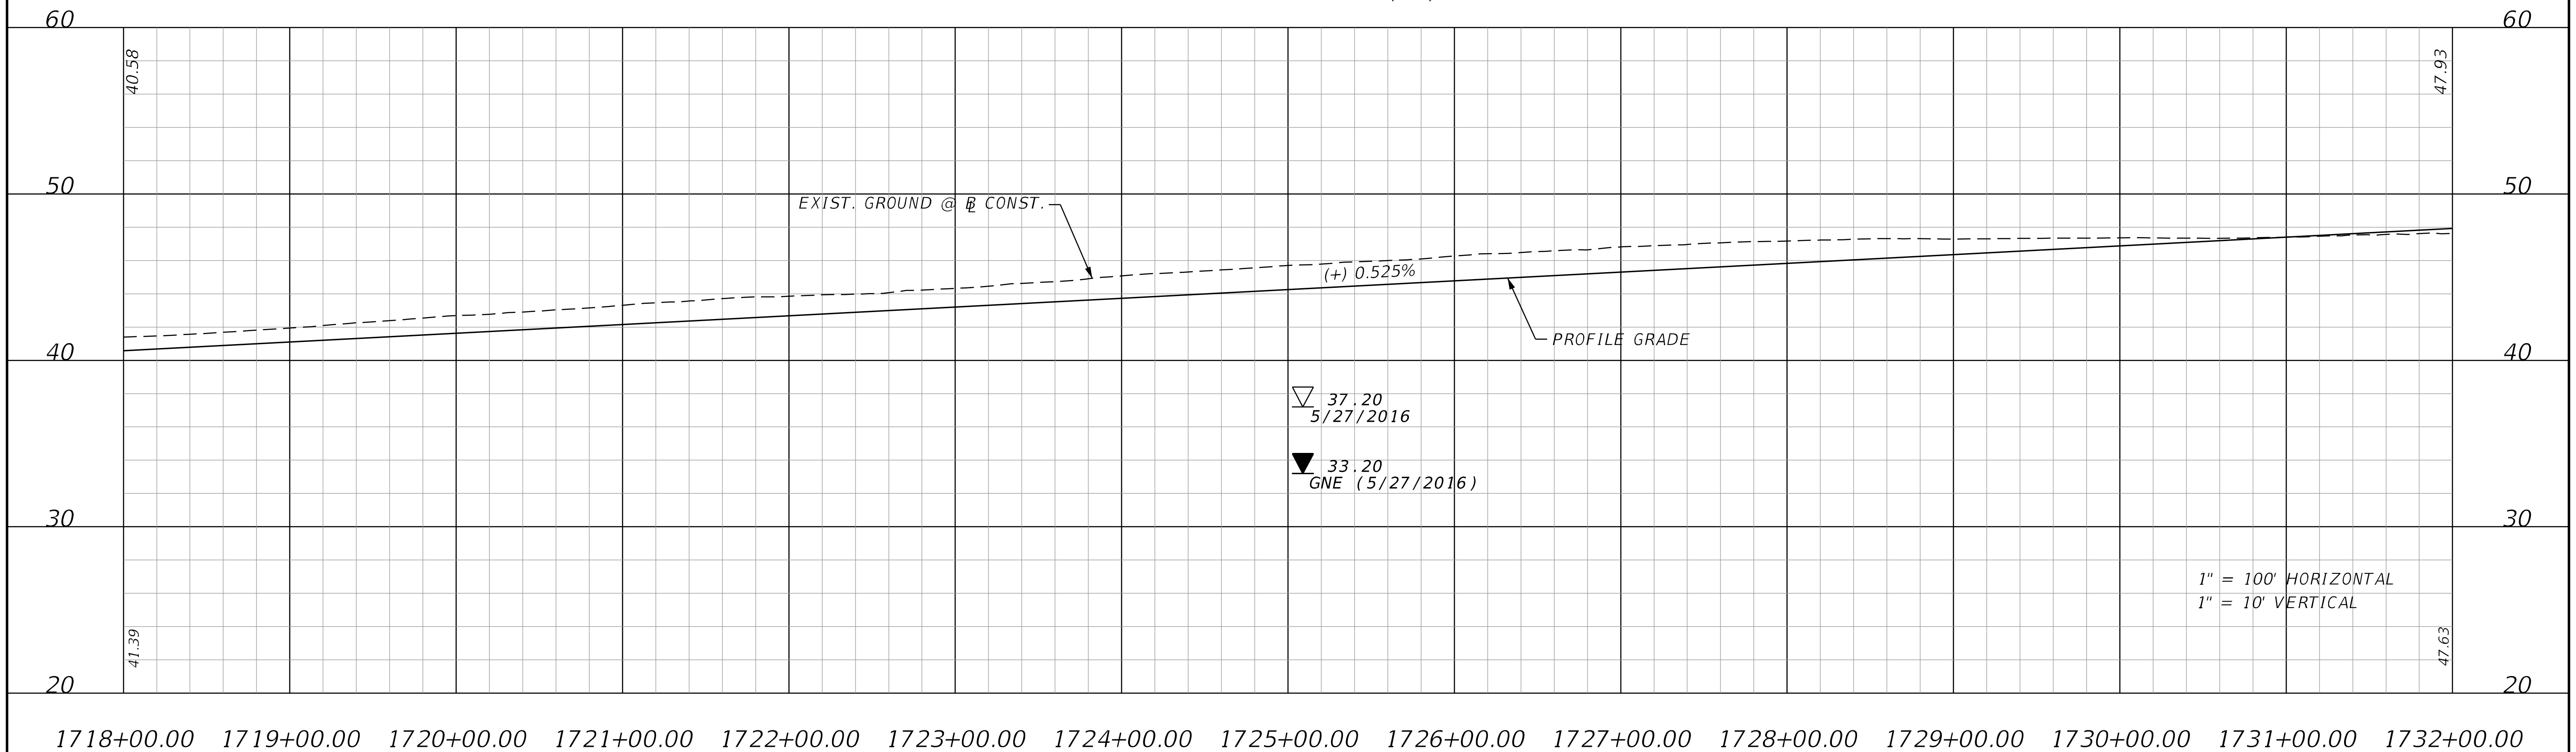

THE OFFICIAL RECORD OF THIS SHEET IS THE ELECTRONIC FILE DIGITALLY SIGNED AND SEALED UNDER RULE 61G15-23.004, F.A.C.

REVISIONS

DATE	DESCRIPTION	DATE	DESCRIPTION

STANTEC CONSULTING SERVICES INC.
ENGINEER OF RECORD:
WILLIAM V. ANDERSON, P.E. NO.: 36682
11315 CORPORATE BLVD., SUITE 105
ORLANDO, FLORIDA 32817
(407) 823-8966
CERTIFICATE OF AUTHORIZATION NO. 27013

STATE OF FLORIDA
DEPARTMENT OF TRANSPORTATION

ROAD NO.	COUNTY	FINANCIAL PROJECT ID
SR400	VOLUSIA	408464-2-32-01

SR 400 (I-4) PROFILE
WESTBOUND GUL & EL

SHEET NO.
218

EB EXPRESS LANE (EL)

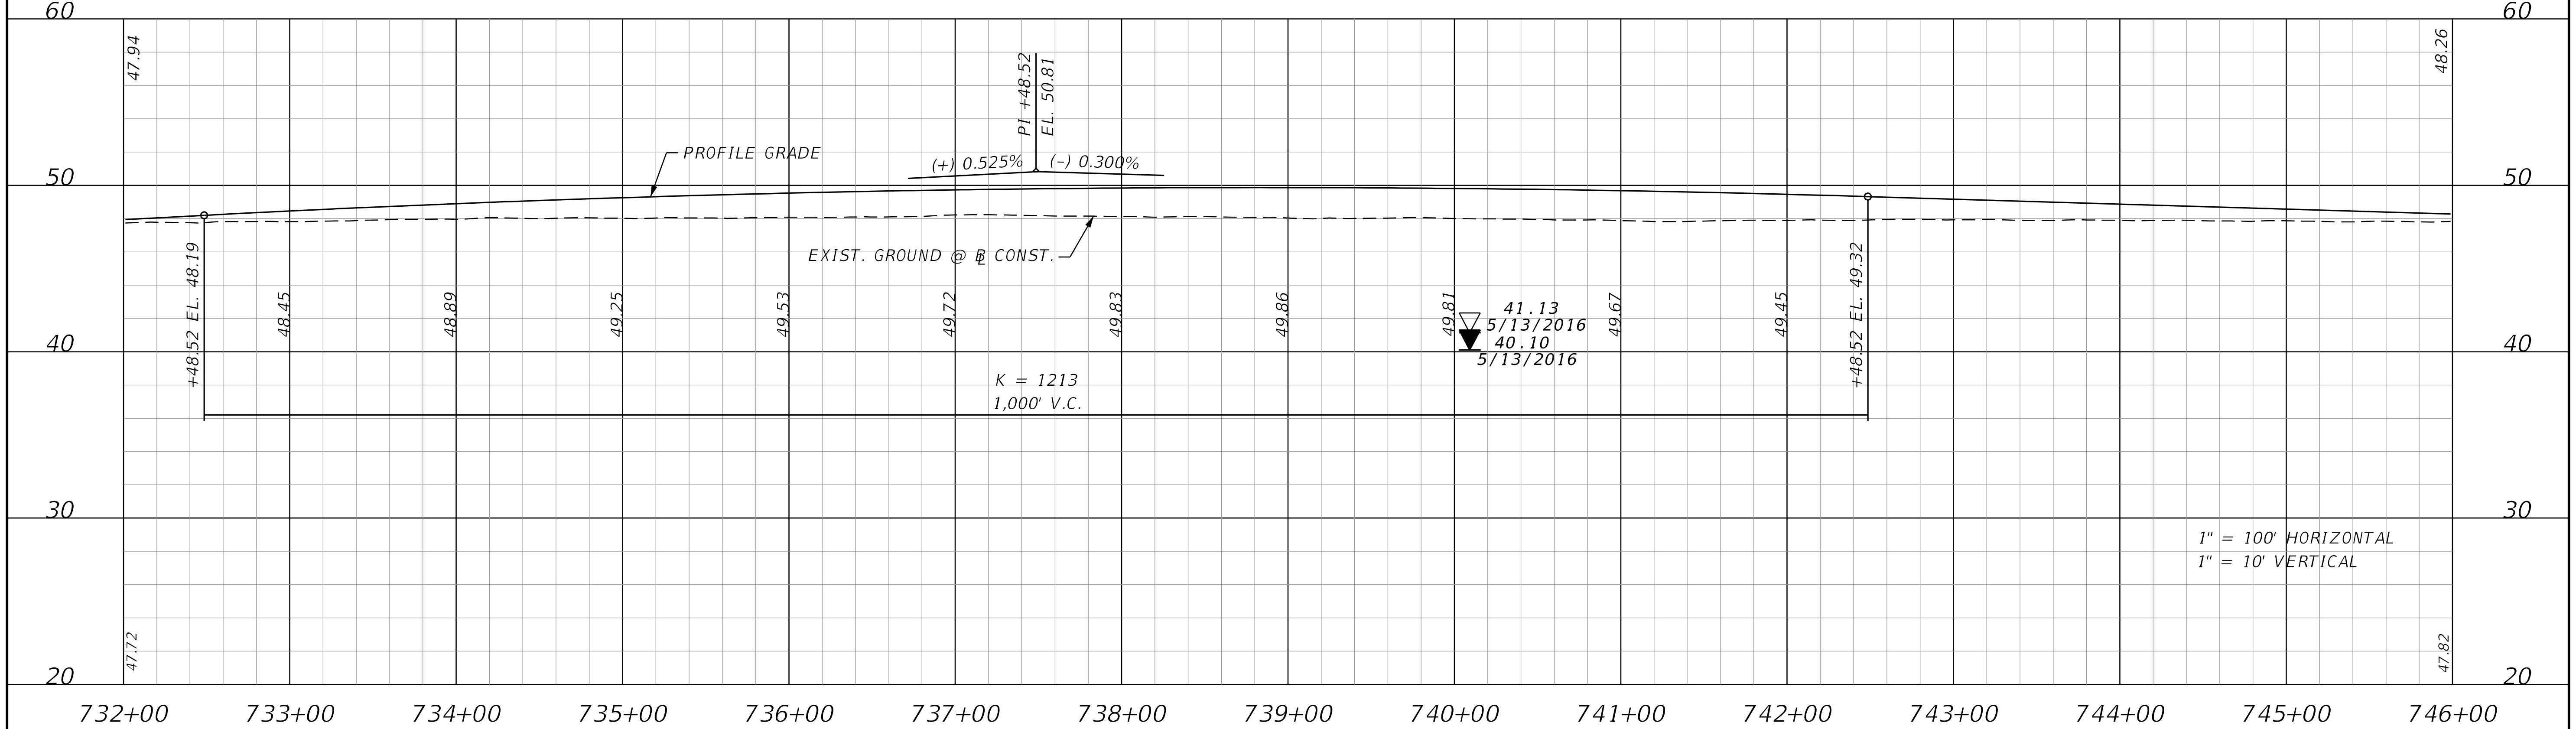

EB GENERAL USE LANE (GUL)

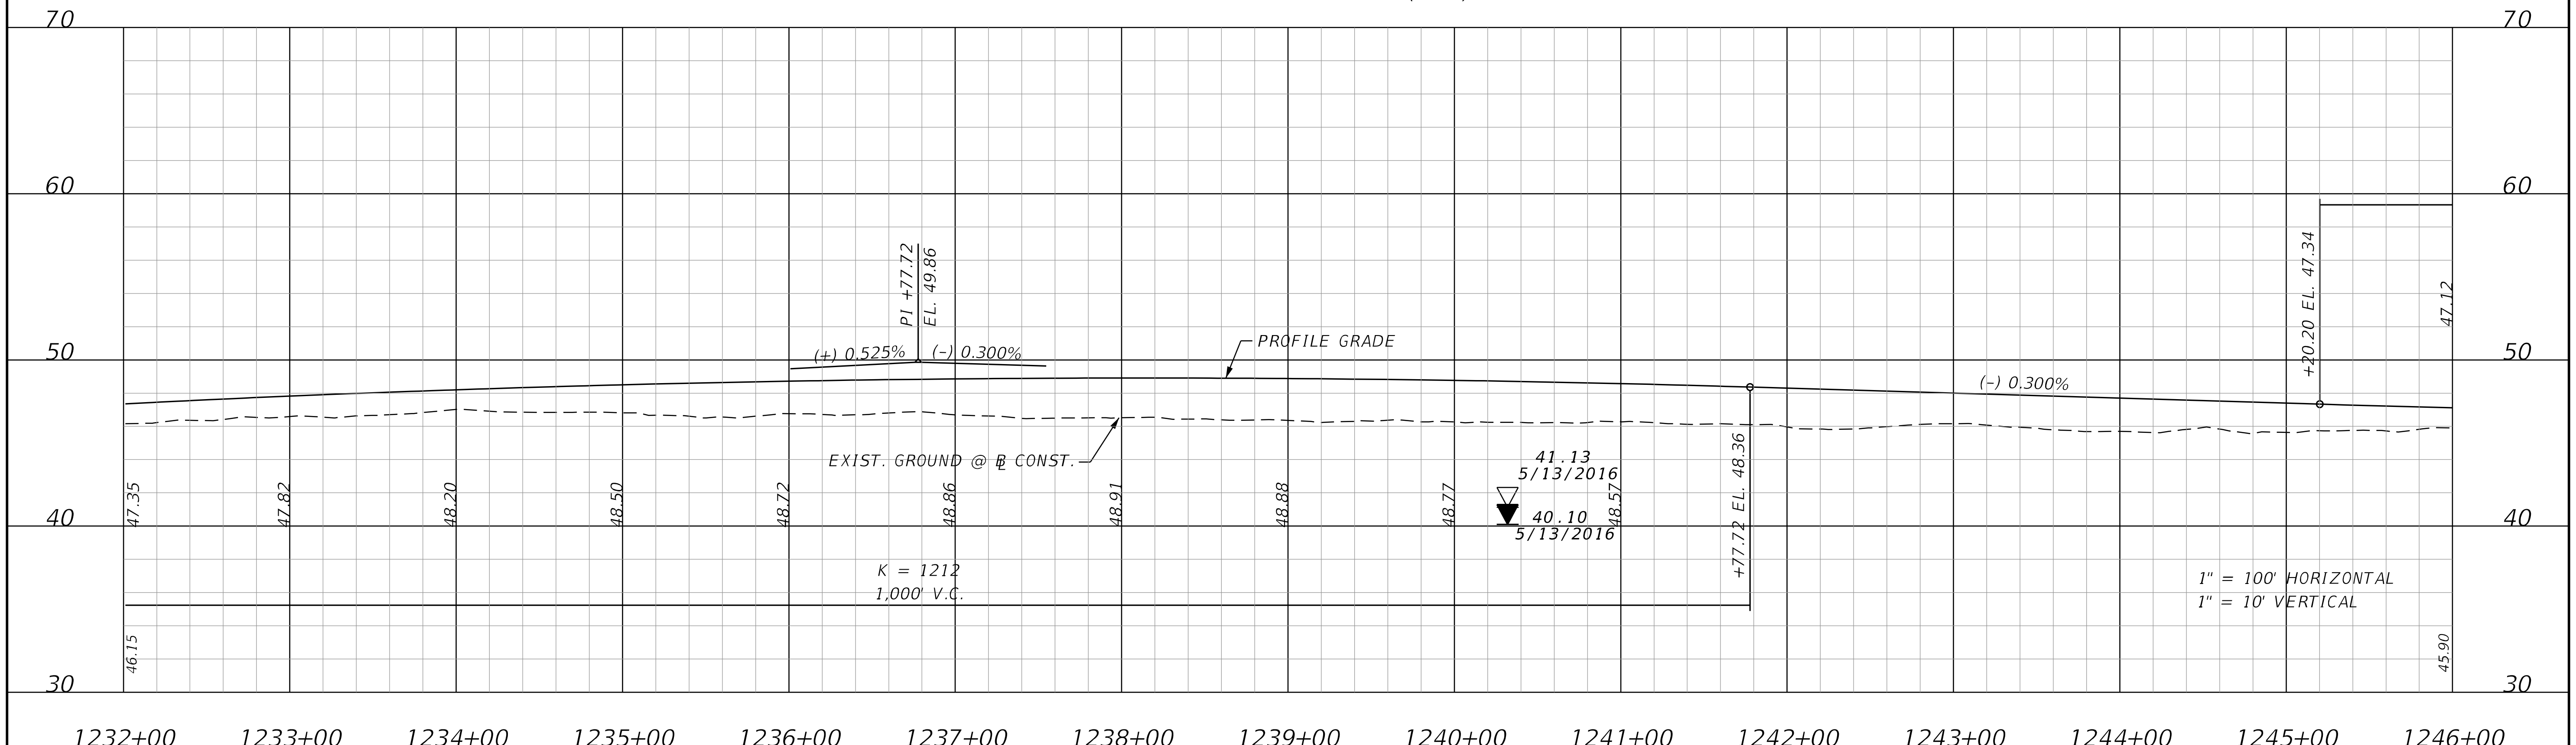

THE OFFICIAL RECORD OF THIS SHEET IS THE ELECTRONIC FILE DIGITALLY SIGNED AND SEALED UNDER RULE 61G15-23.004, F.A.C.

REVISIONS			
DATE	DESCRIPTION	DATE	DESCRIPTION

STANTEC CONSULTING SERVICES INC.
ENGINEER OF RECORD:
WILLIAM V. ANDERSON, P.E. NO.: 36682
11315 CORPORATE BLVD., SUITE 105
ORLANDO, FLORIDA 32817
(407) 823-8966
CERTIFICATE OF AUTHORIZATION NO. 27013

STATE OF FLORIDA
DEPARTMENT OF TRANSPORTATION

ROAD NO.	COUNTY	FINANCIAL PROJECT ID
SR400	VOLUSIA	408464-2-32-01

SR 400 (I-4) PROFILE
EASTBOUND EL & GUL

SHEET NO.
219

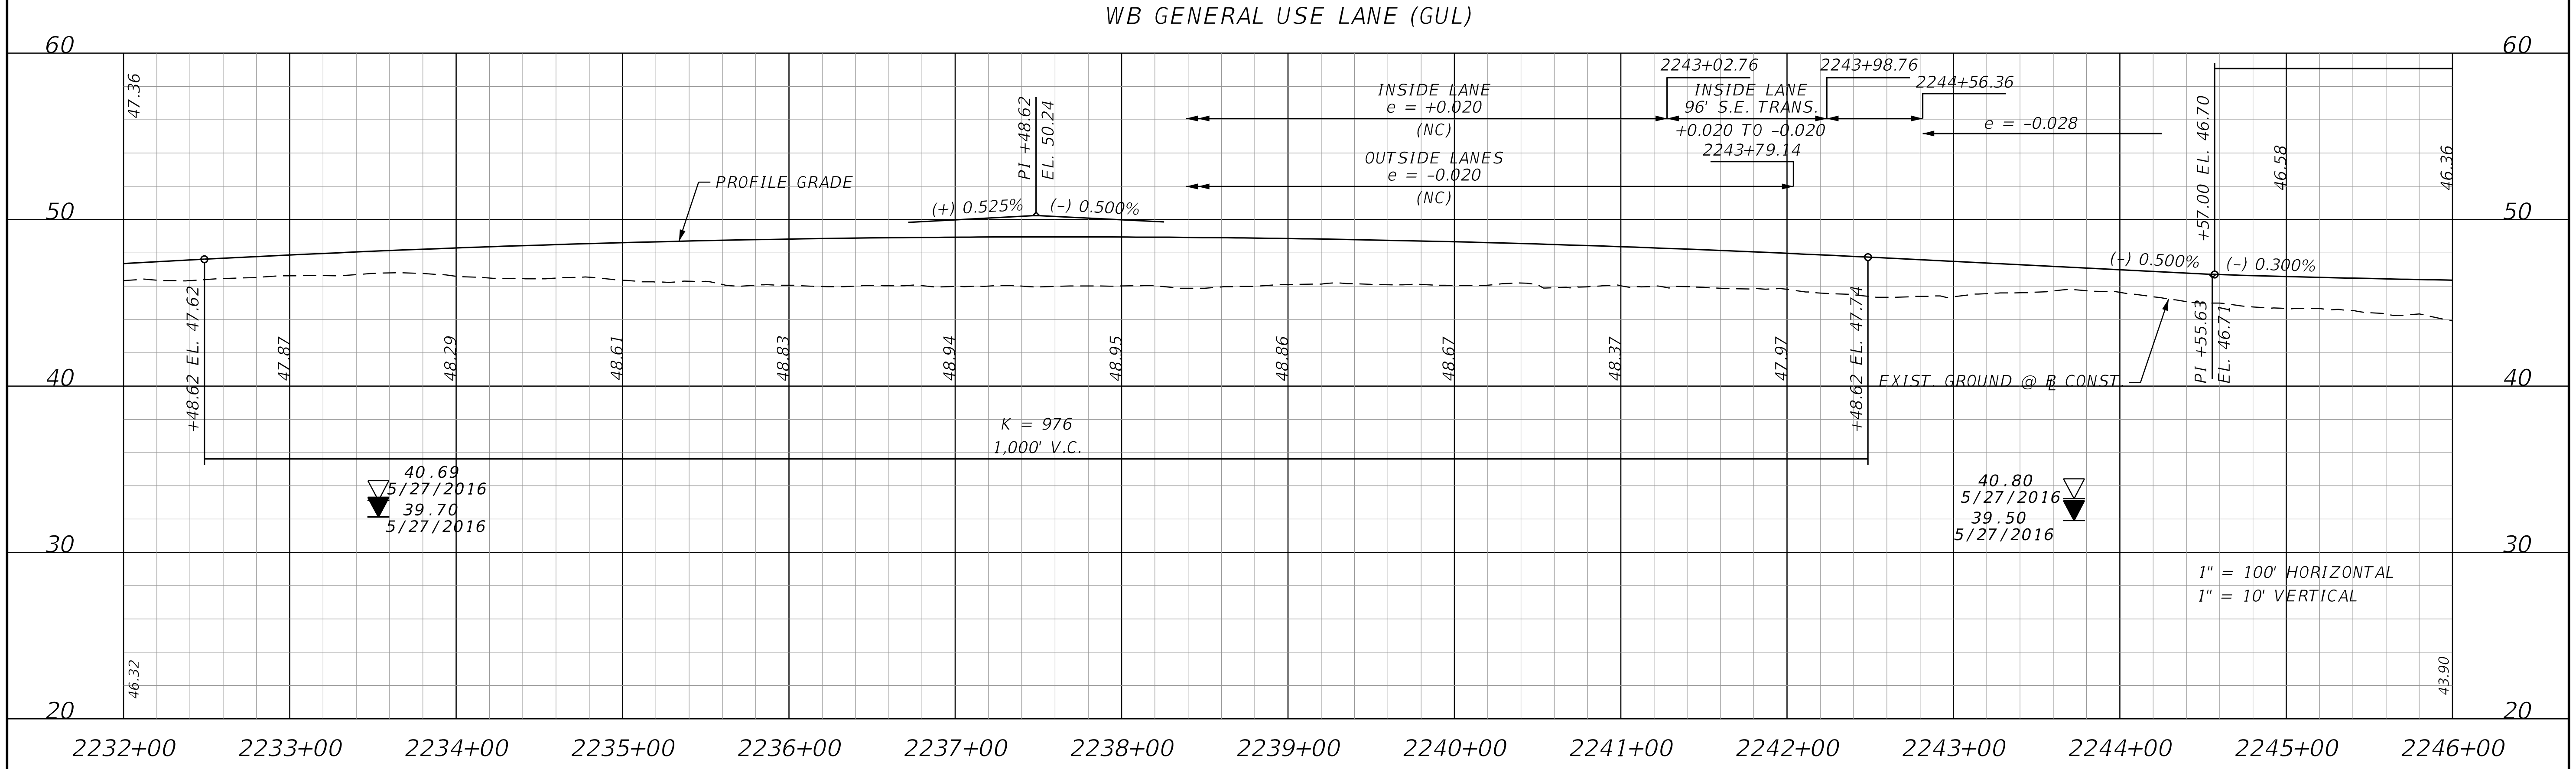

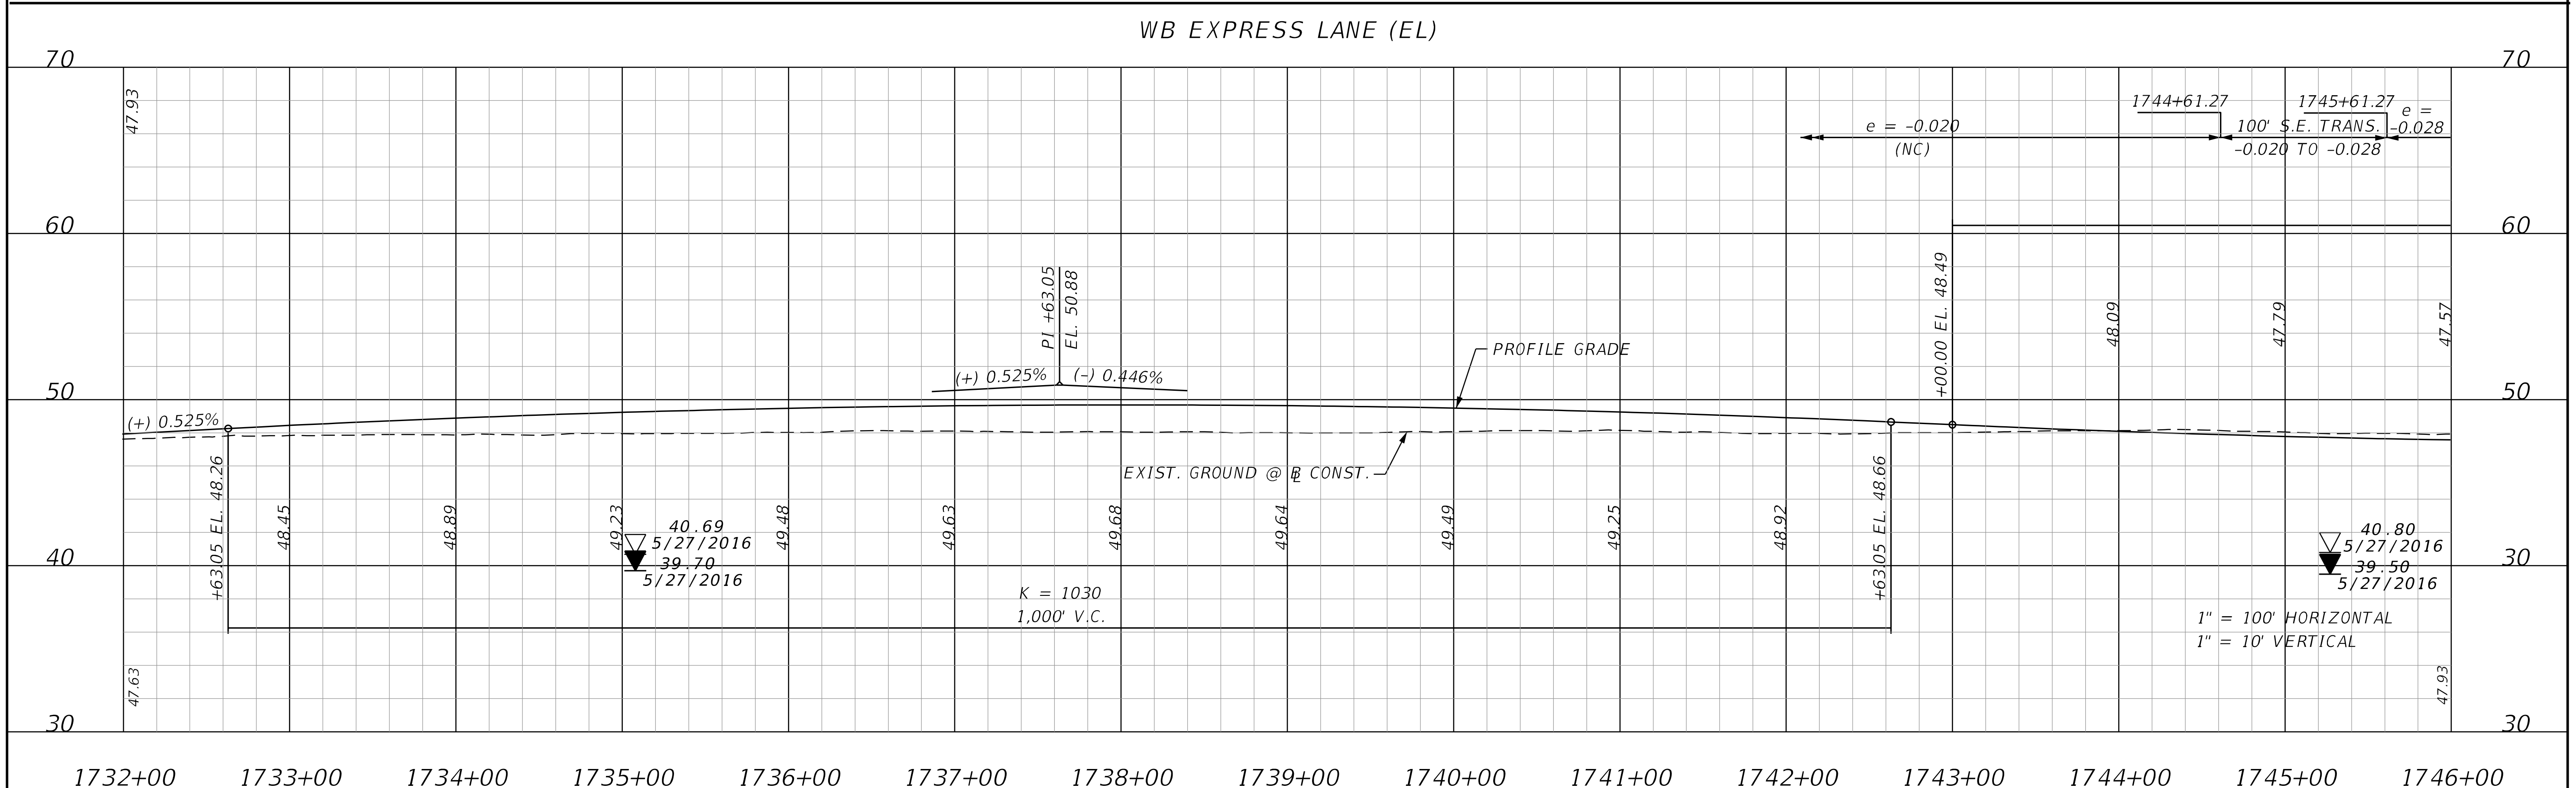

THE OFFICIAL RECORD OF THIS SHEET IS THE ELECTRONIC FILE DIGITALLY SIGNED AND SEALED UNDER RULE 61G15-23.004, F.A.C.

REVISIONS			
DATE	DESCRIPTION	DATE	DESCRIPTION

STANTEC CONSULTING SERVICES INC.
ENGINEER OF RECORD:
WILLIAM V. ANDERSON, P.E. NO.: 36682
11315 CORPORATE BLVD., SUITE 105
ORLANDO, FLORIDA 32817
(407) 823-8966
CERTIFICATE OF AUTHORIZATION NO. 27013

STATE OF FLORIDA
DEPARTMENT OF TRANSPORTATION

ROAD NO.	COUNTY	FINANCIAL PROJECT ID
SR400	VOLUSIA	408464-2-32-01

SR 400 (I-4) PROFILE WESTBOUND GUL & EL

SHEET NO. 220

EB EXPRESS LANE (EL)

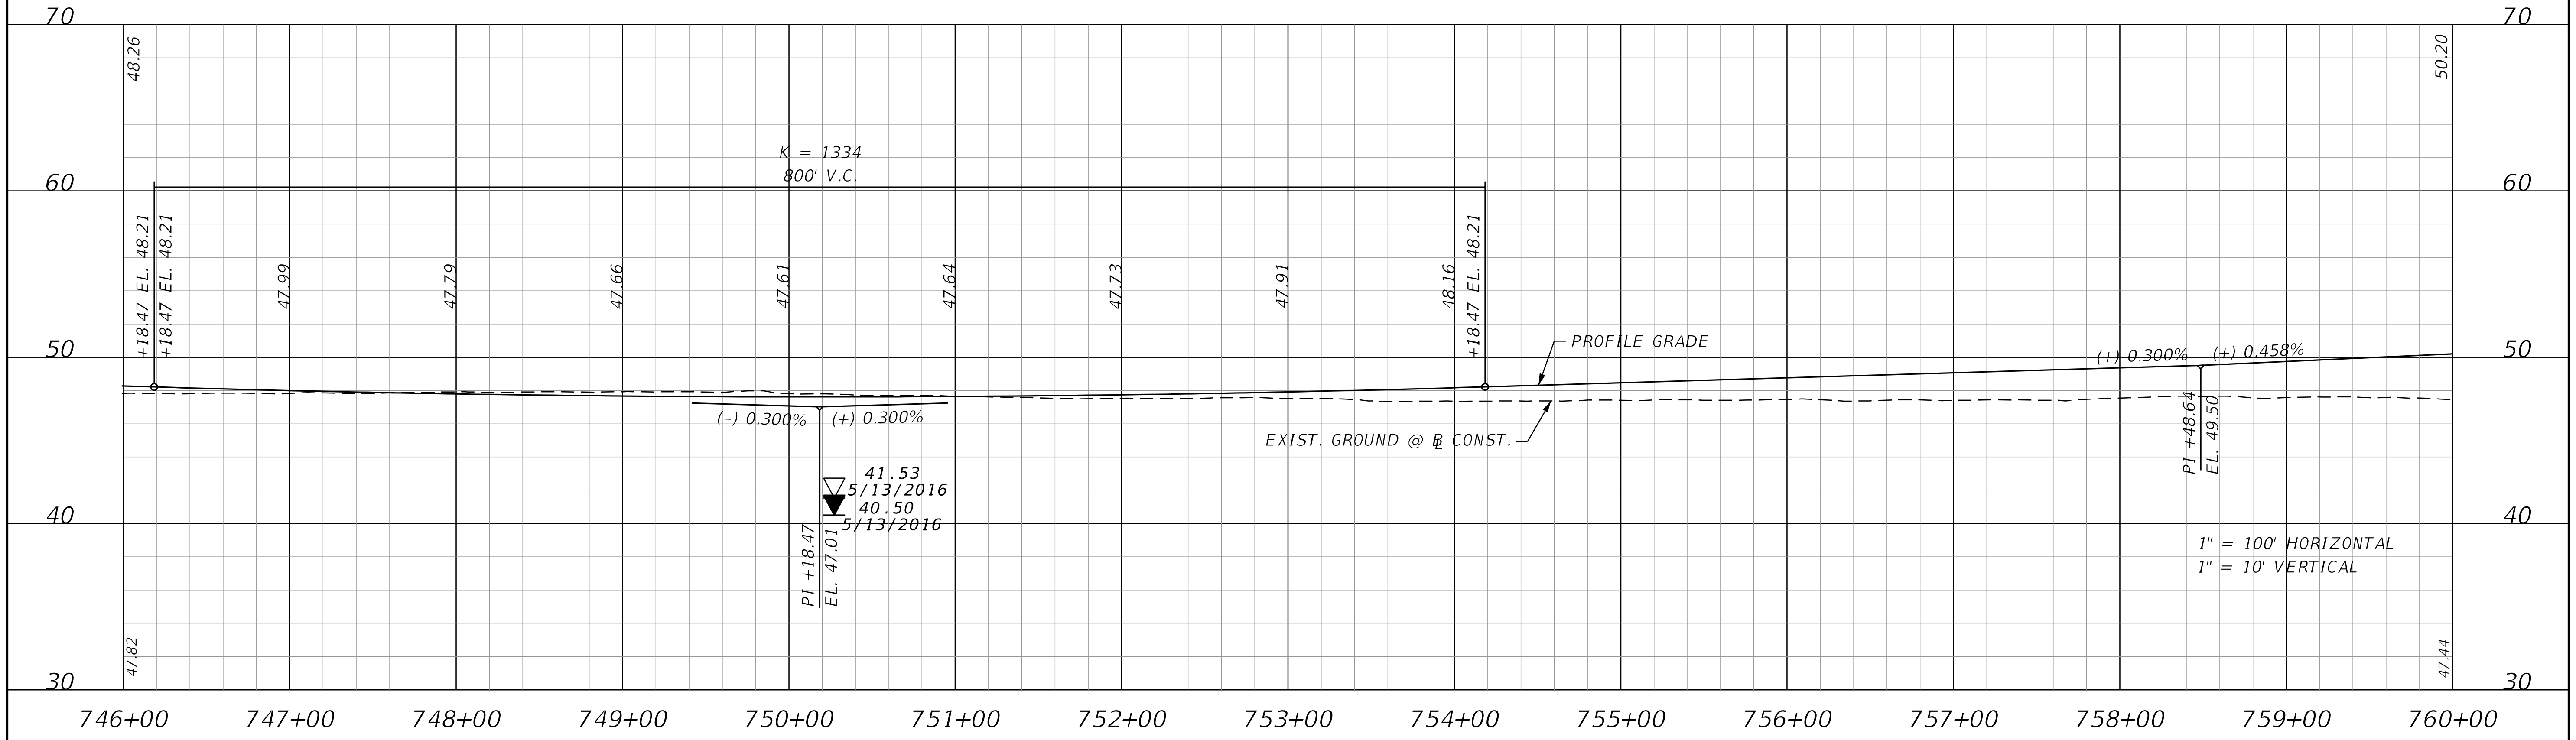

EB GENERAL USE LANE (GUL)

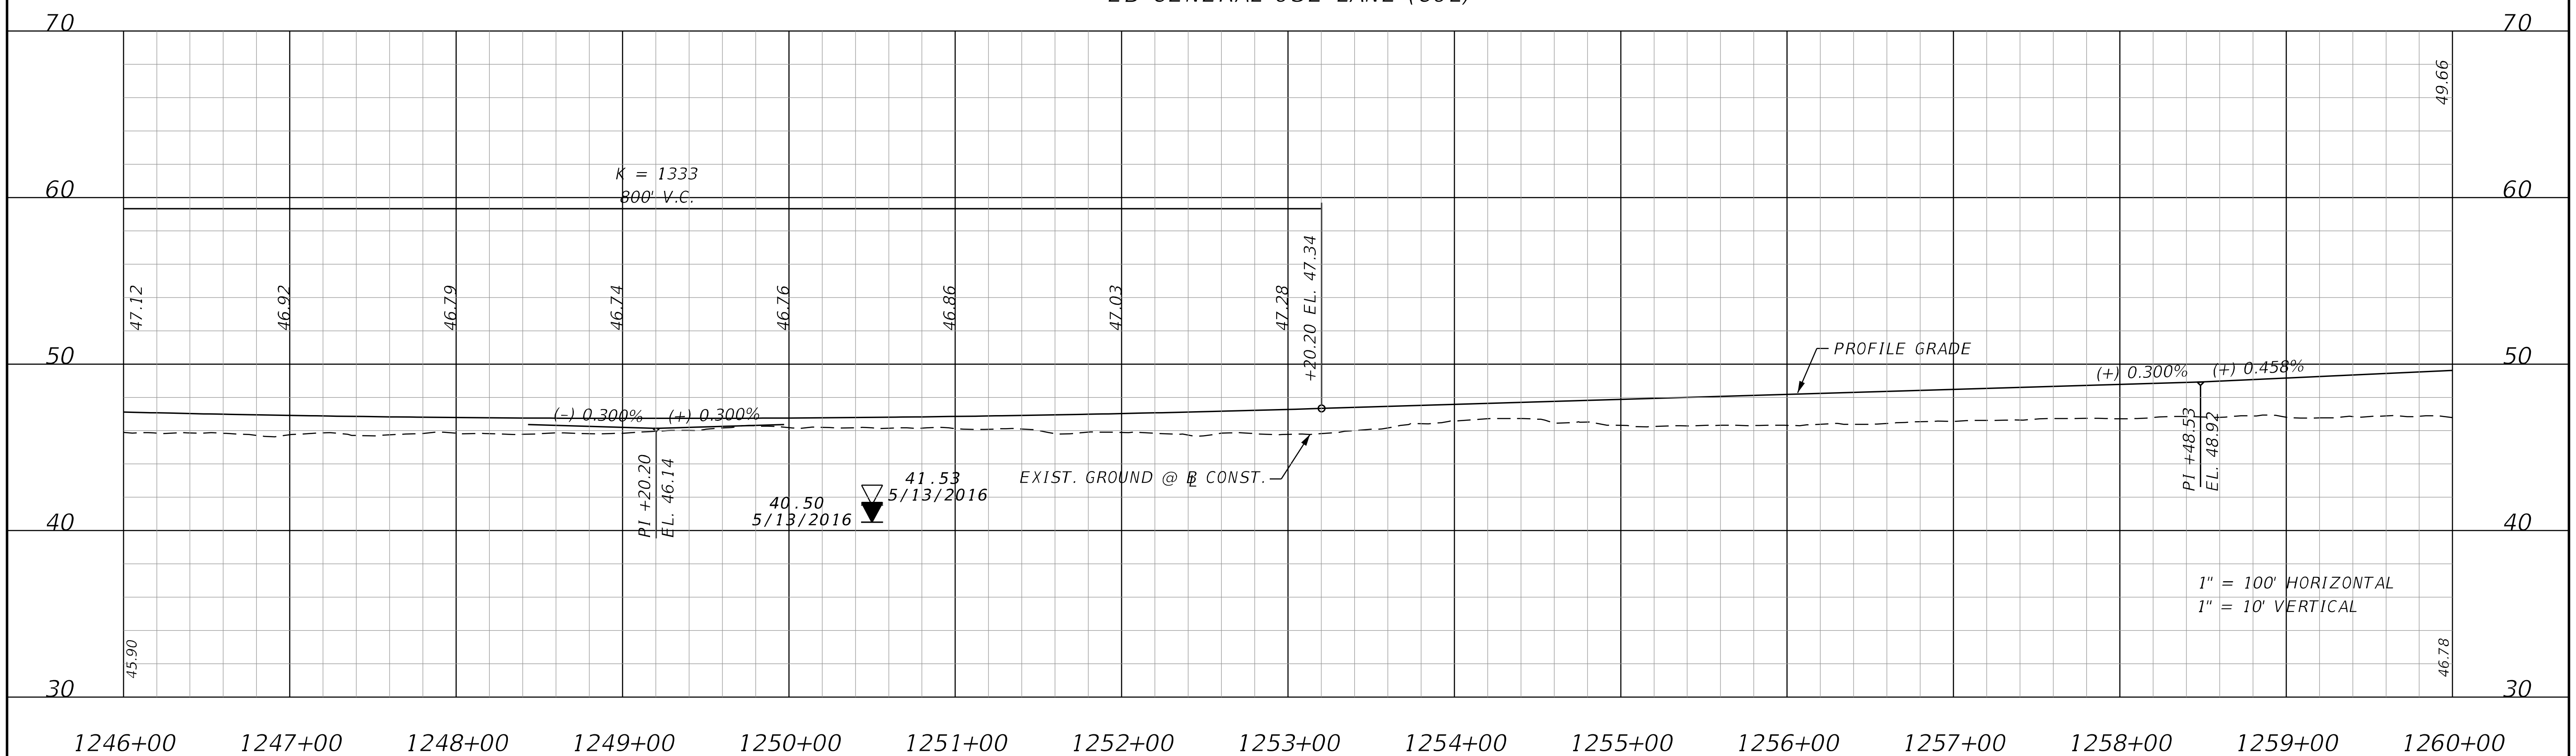

THE OFFICIAL RECORD OF THIS SHEET IS THE ELECTRONIC FILE DIGITALLY SIGNED AND SEALED UNDER RULE 61G15-23.004, F.A.C.

REVISIONS			
DATE	DESCRIPTION	DATE	DESCRIPTION

STANTEC CONSULTING SERVICES INC.
ENGINEER OF RECORD:
WILLIAM V. ANDERSON, P.E. NO.: 36682
11315 CORPORATE BLVD., SUITE 105
ORLANDO, FLORIDA 32817
(407) 823-8966
CERTIFICATE OF AUTHORIZATION NO. 27013

STATE OF FLORIDA
DEPARTMENT OF TRANSPORTATION

ROAD NO.	COUNTY	FINANCIAL PROJECT ID
SR400	VOLUSIA	408464-2-32-01

SR 400 (I-4) PROFILE EASTBOUND EL & GUL

SHEET NO. 221

WB GENERAL USE LANE (GUL)

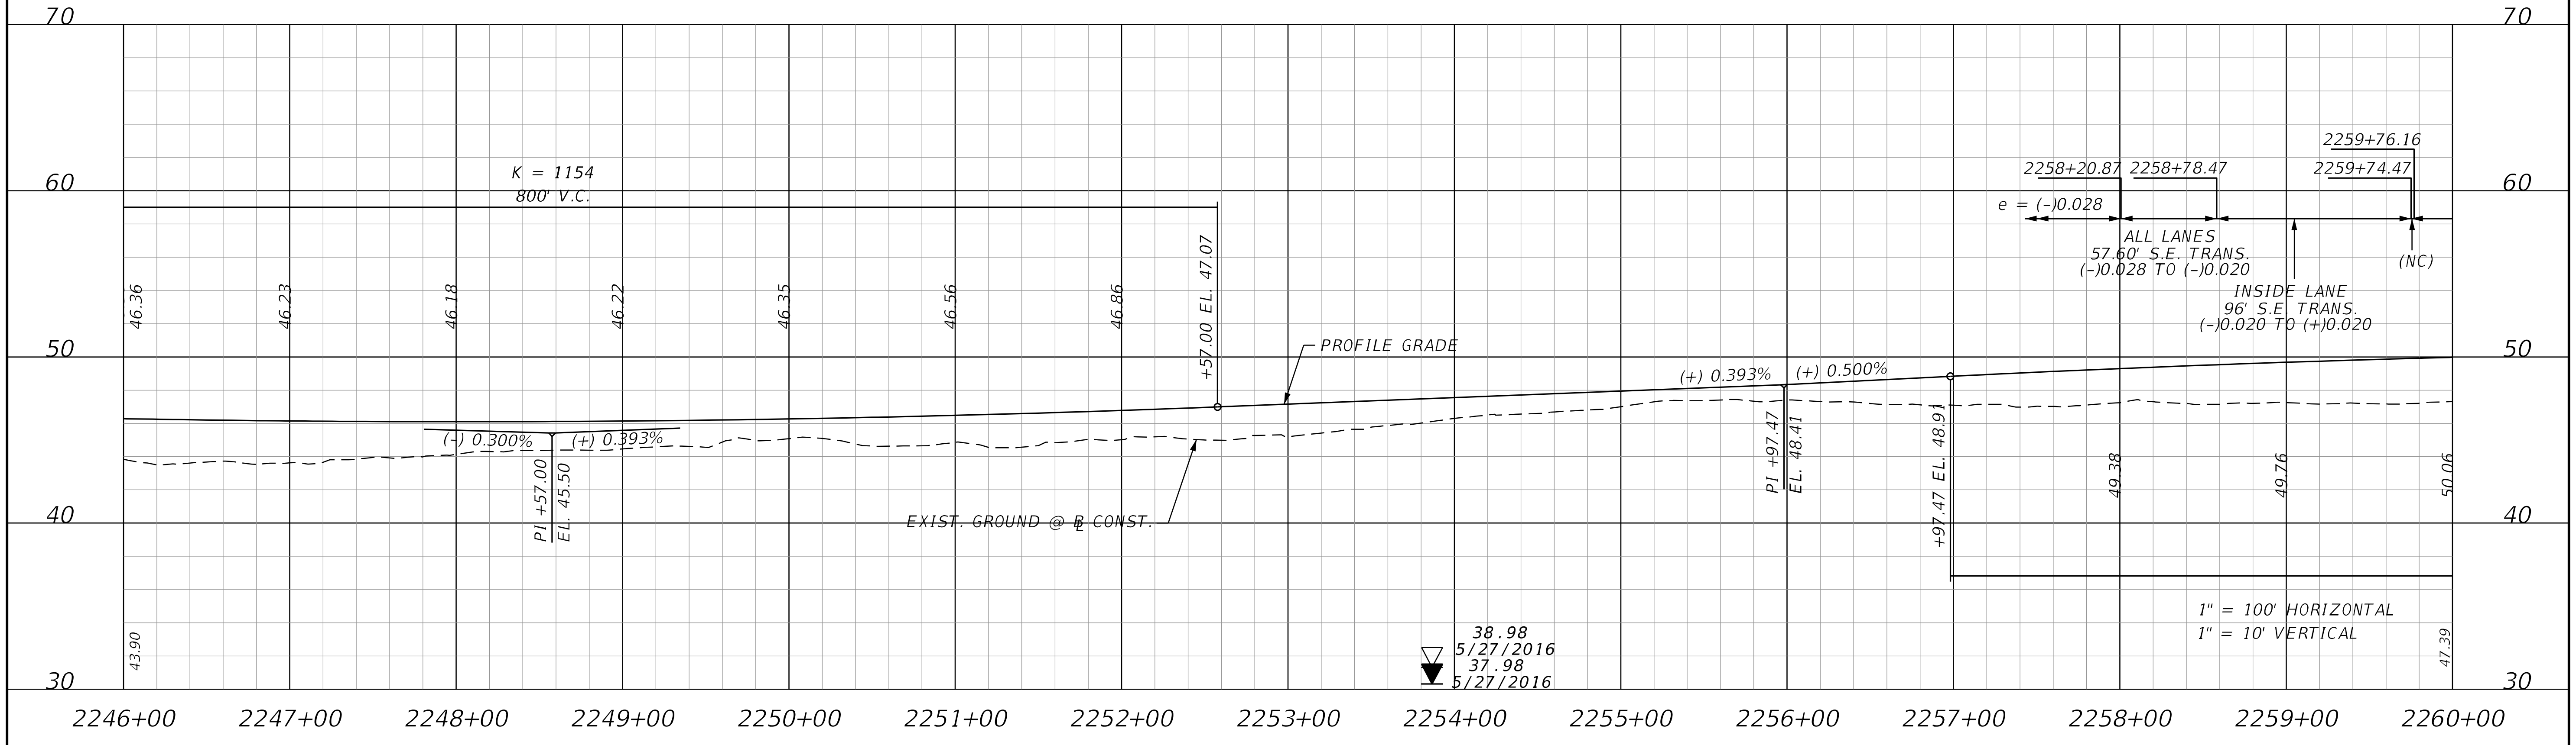

WB EXPRESS LANE (EL)

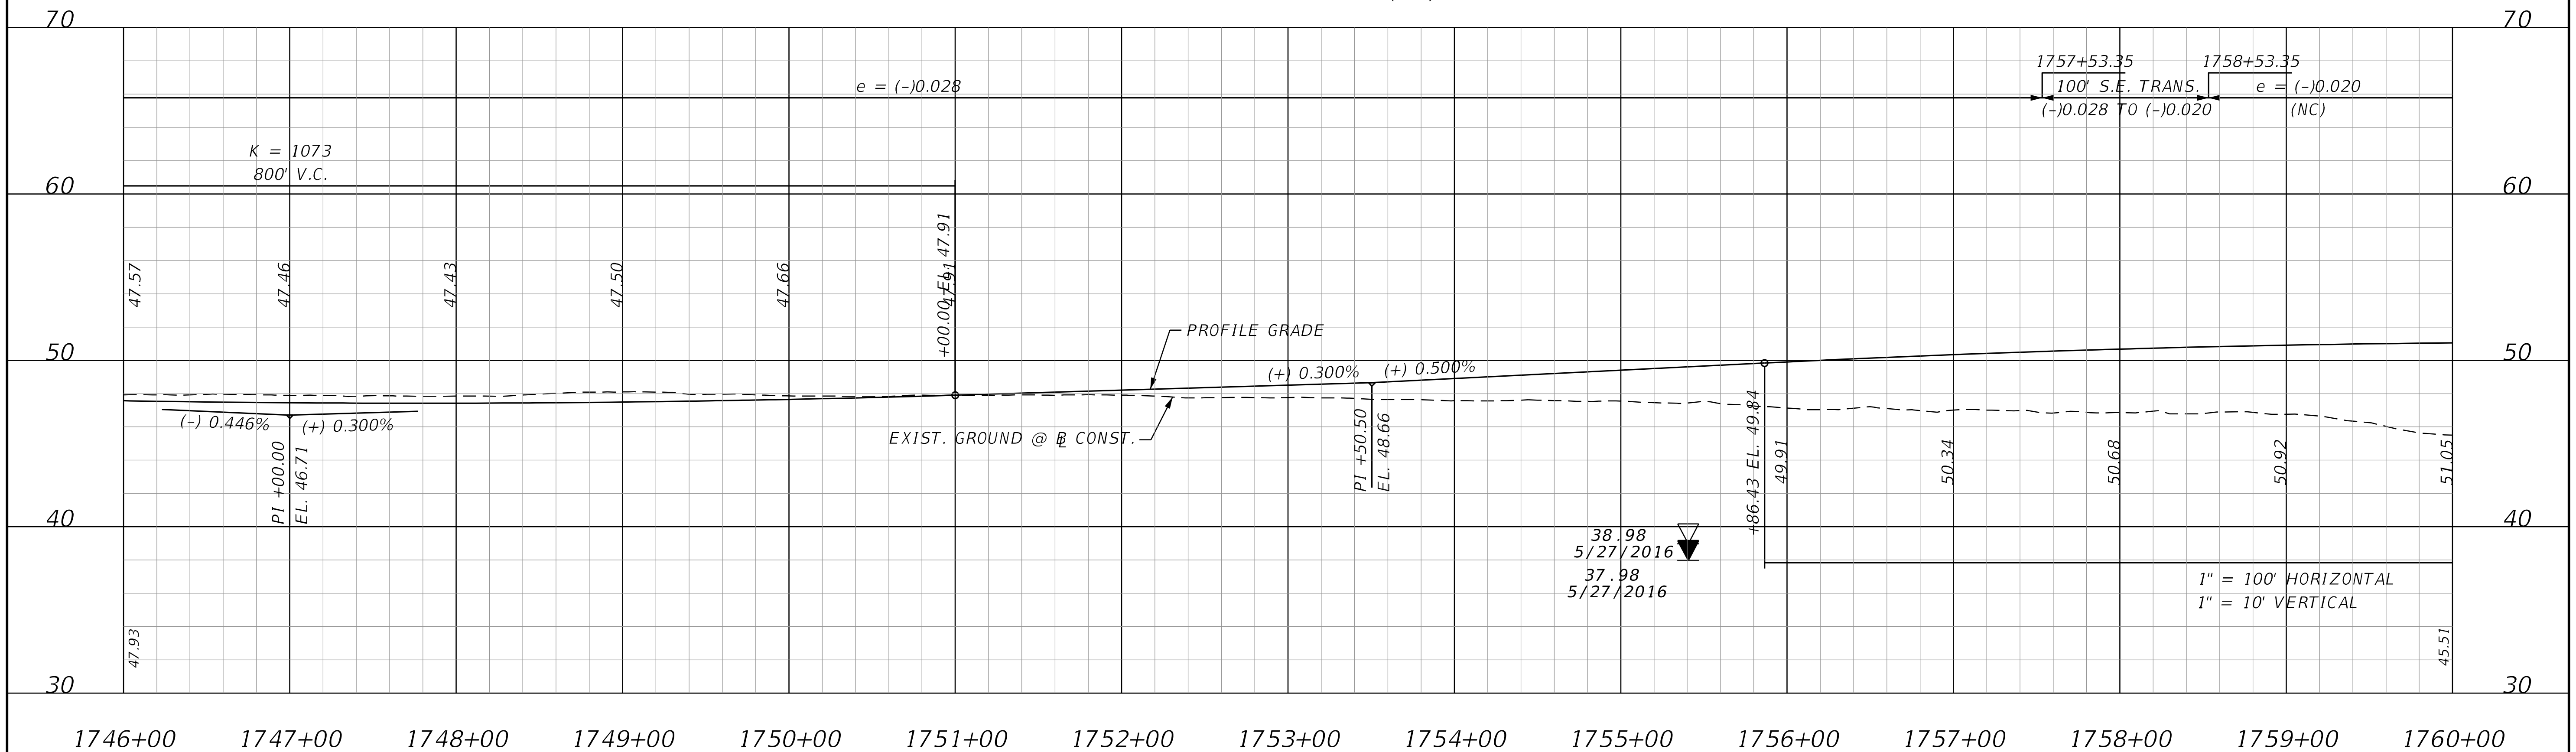

THE OFFICIAL RECORD OF THIS SHEET IS THE ELECTRONIC FILE DIGITALLY SIGNED AND SEALED UNDER RULE 61G15-23.004, F.A.C.

REVISIONS			
DATE	DESCRIPTION	DATE	DESCRIPTION

STANTEC CONSULTING SERVICES INC.
ENGINEER OF RECORD:
WILLIAM V. ANDERSON, P.E. NO.: 36682
11315 CORPORATE BLVD., SUITE 105
ORLANDO, FLORIDA 32817
(407) 823-8966
CERTIFICATE OF AUTHORIZATION NO. 27013

STATE OF FLORIDA
DEPARTMENT OF TRANSPORTATION

ROAD NO.	COUNTY	FINANCIAL PROJECT ID
SR400	VOLUSIA	408464-2-32-01

SR 400 (I-4) PROFILE WESTBOUND GUL & EL

SHEET NO.
222

EB EXPRESS LANE (EL)

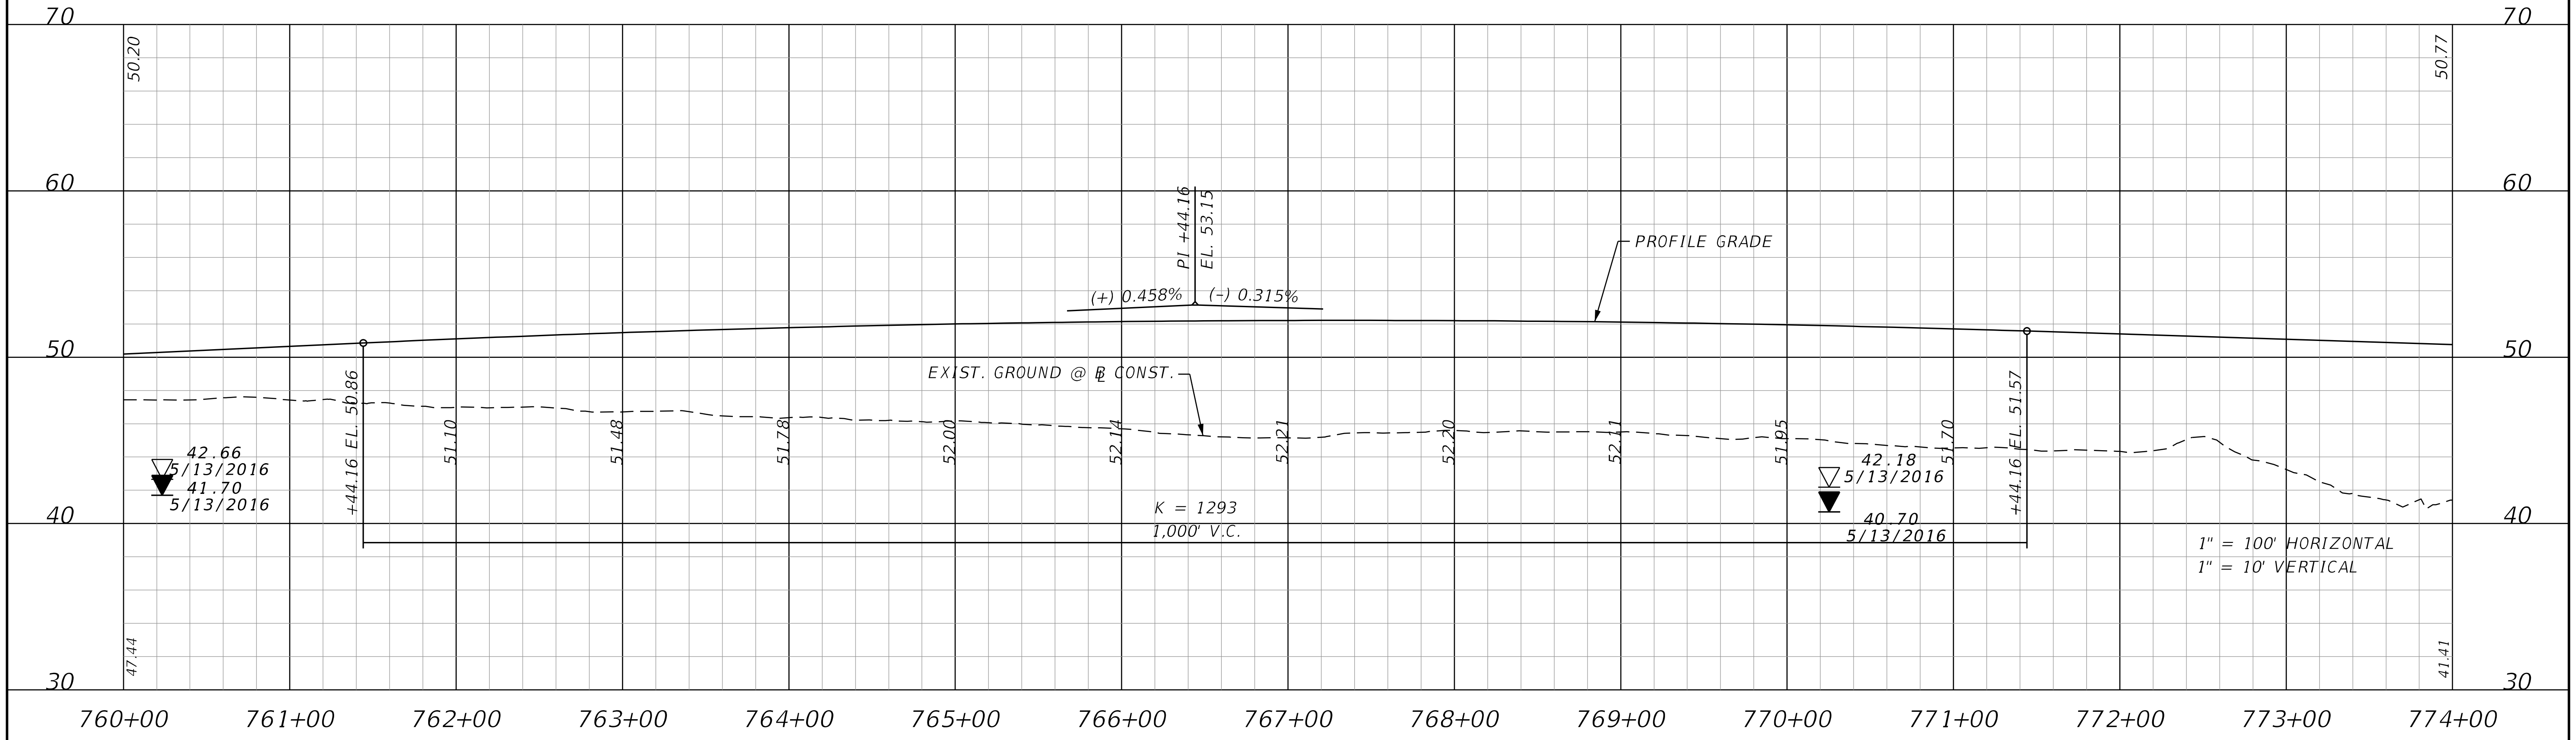

EB GENERAL USE LANE (GUL)

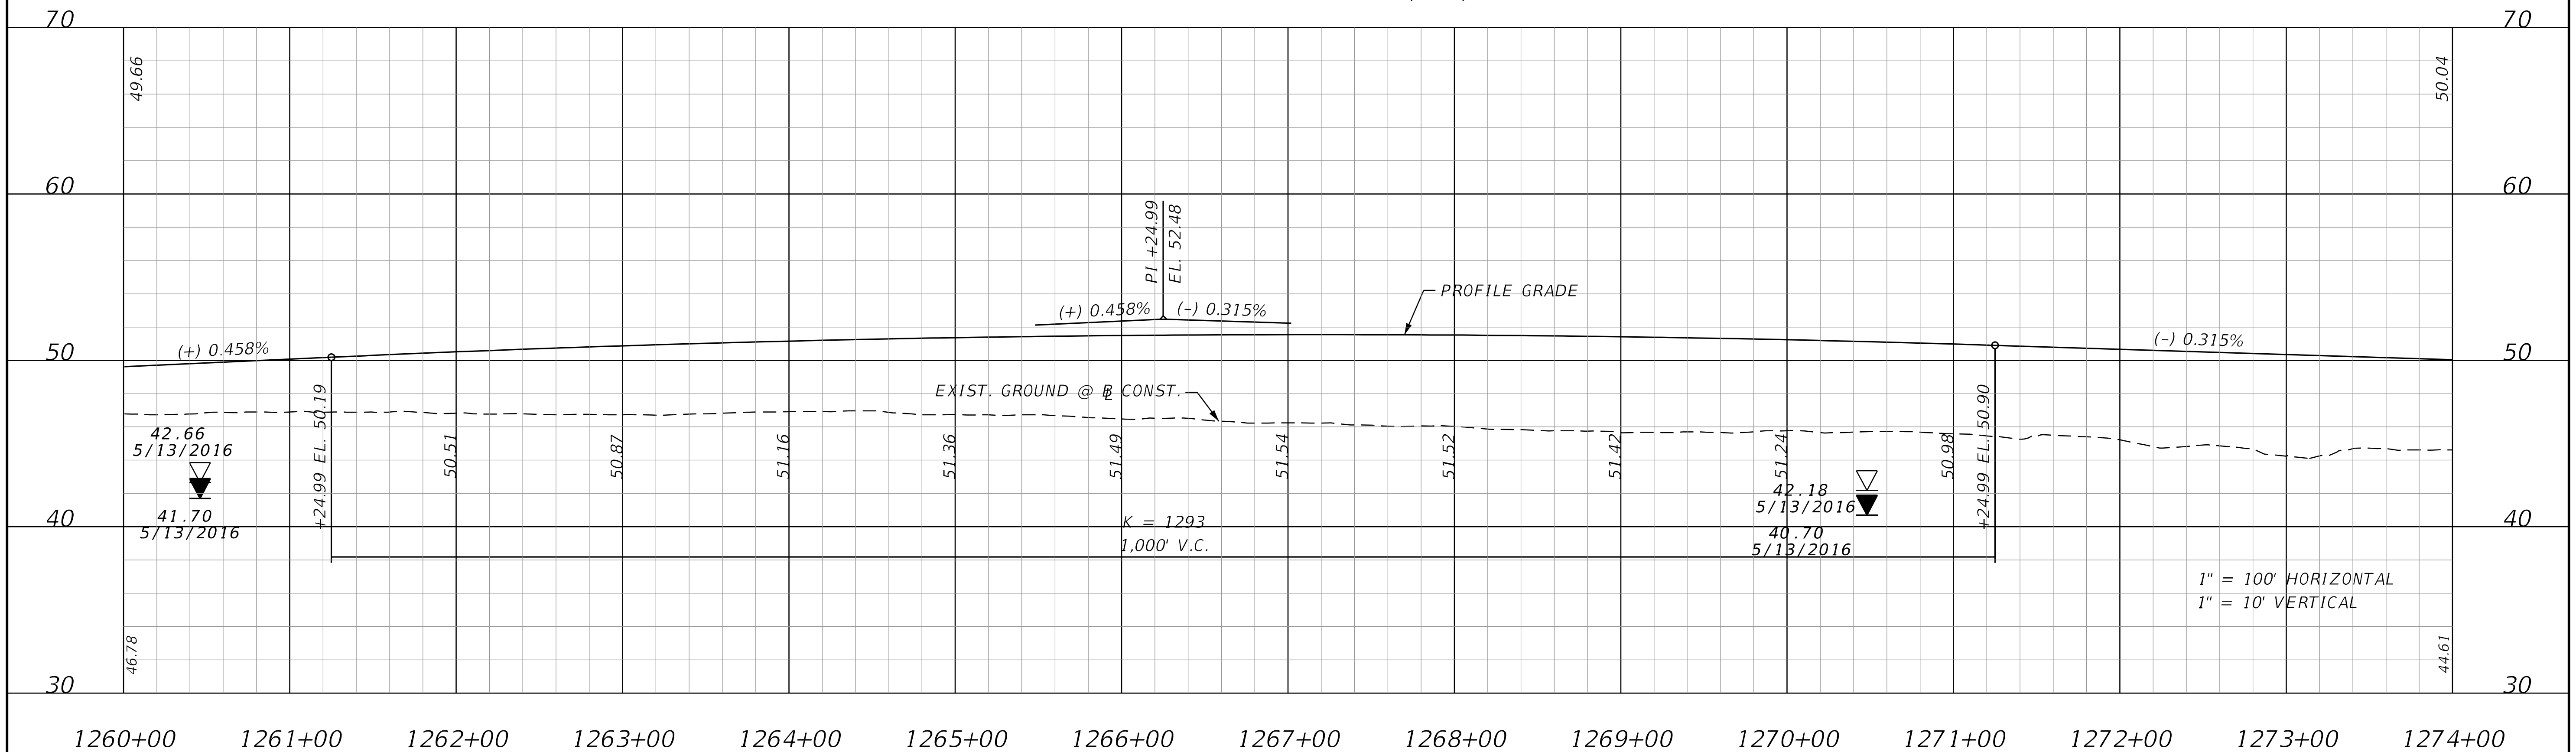

THE OFFICIAL RECORD OF THIS SHEET IS THE ELECTRONIC FILE DIGITALLY SIGNED AND SEALED UNDER RULE 61G15-23.004, F.A.C.

REVISIONS			
DATE	DESCRIPTION	DATE	DESCRIPTION

STANTEC CONSULTING SERVICES INC.
ENGINEER OF RECORD:
WILLIAM V. ANDERSON, P.E. NO.: 36682
11315 CORPORATE BLVD., SUITE 105
ORLANDO, FLORIDA 32817
(407) 823-8966
CERTIFICATE OF AUTHORIZATION NO. 27013

STATE OF FLORIDA
DEPARTMENT OF TRANSPORTATION

ROAD NO.	COUNTY	FINANCIAL PROJECT ID
SR400	VOLUSIA	408464-2-32-01

SR 400 (I-4) PROFILE EASTBOUND EL & GUL

SHEET NO. 223

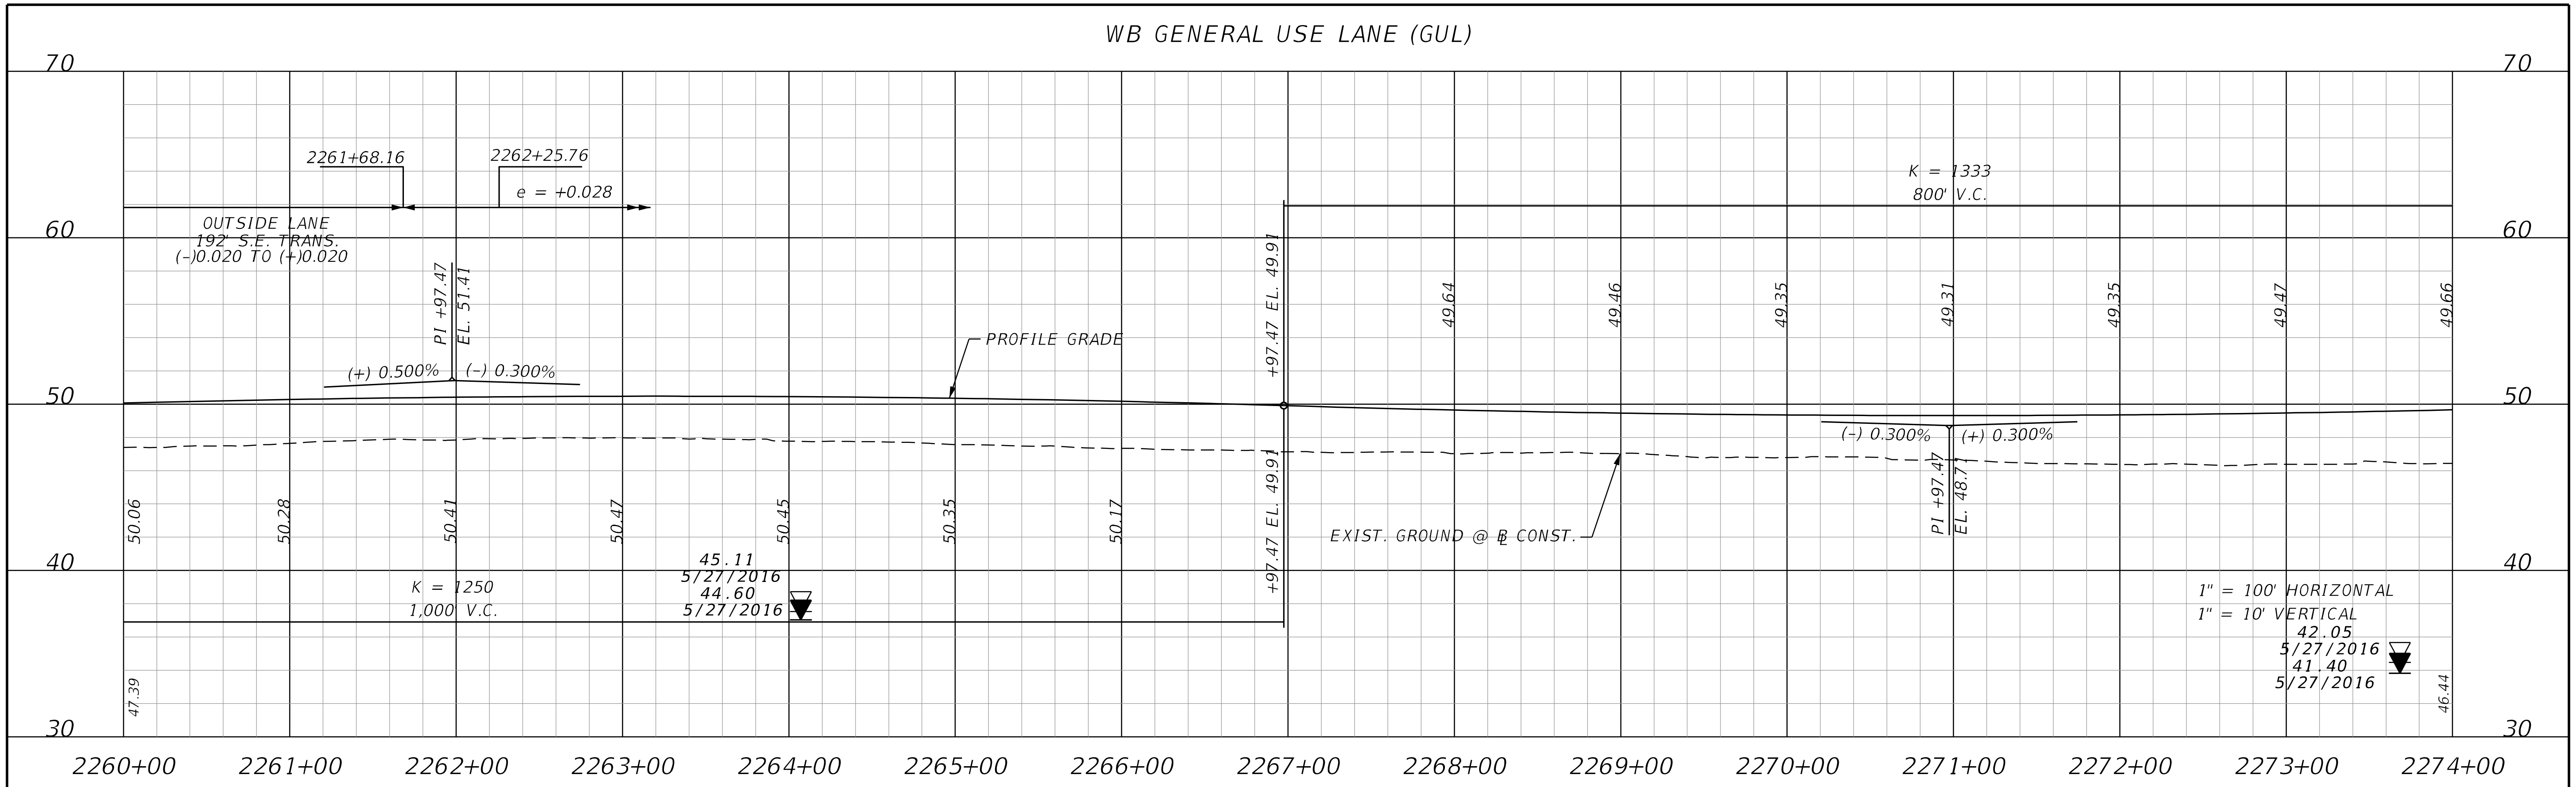

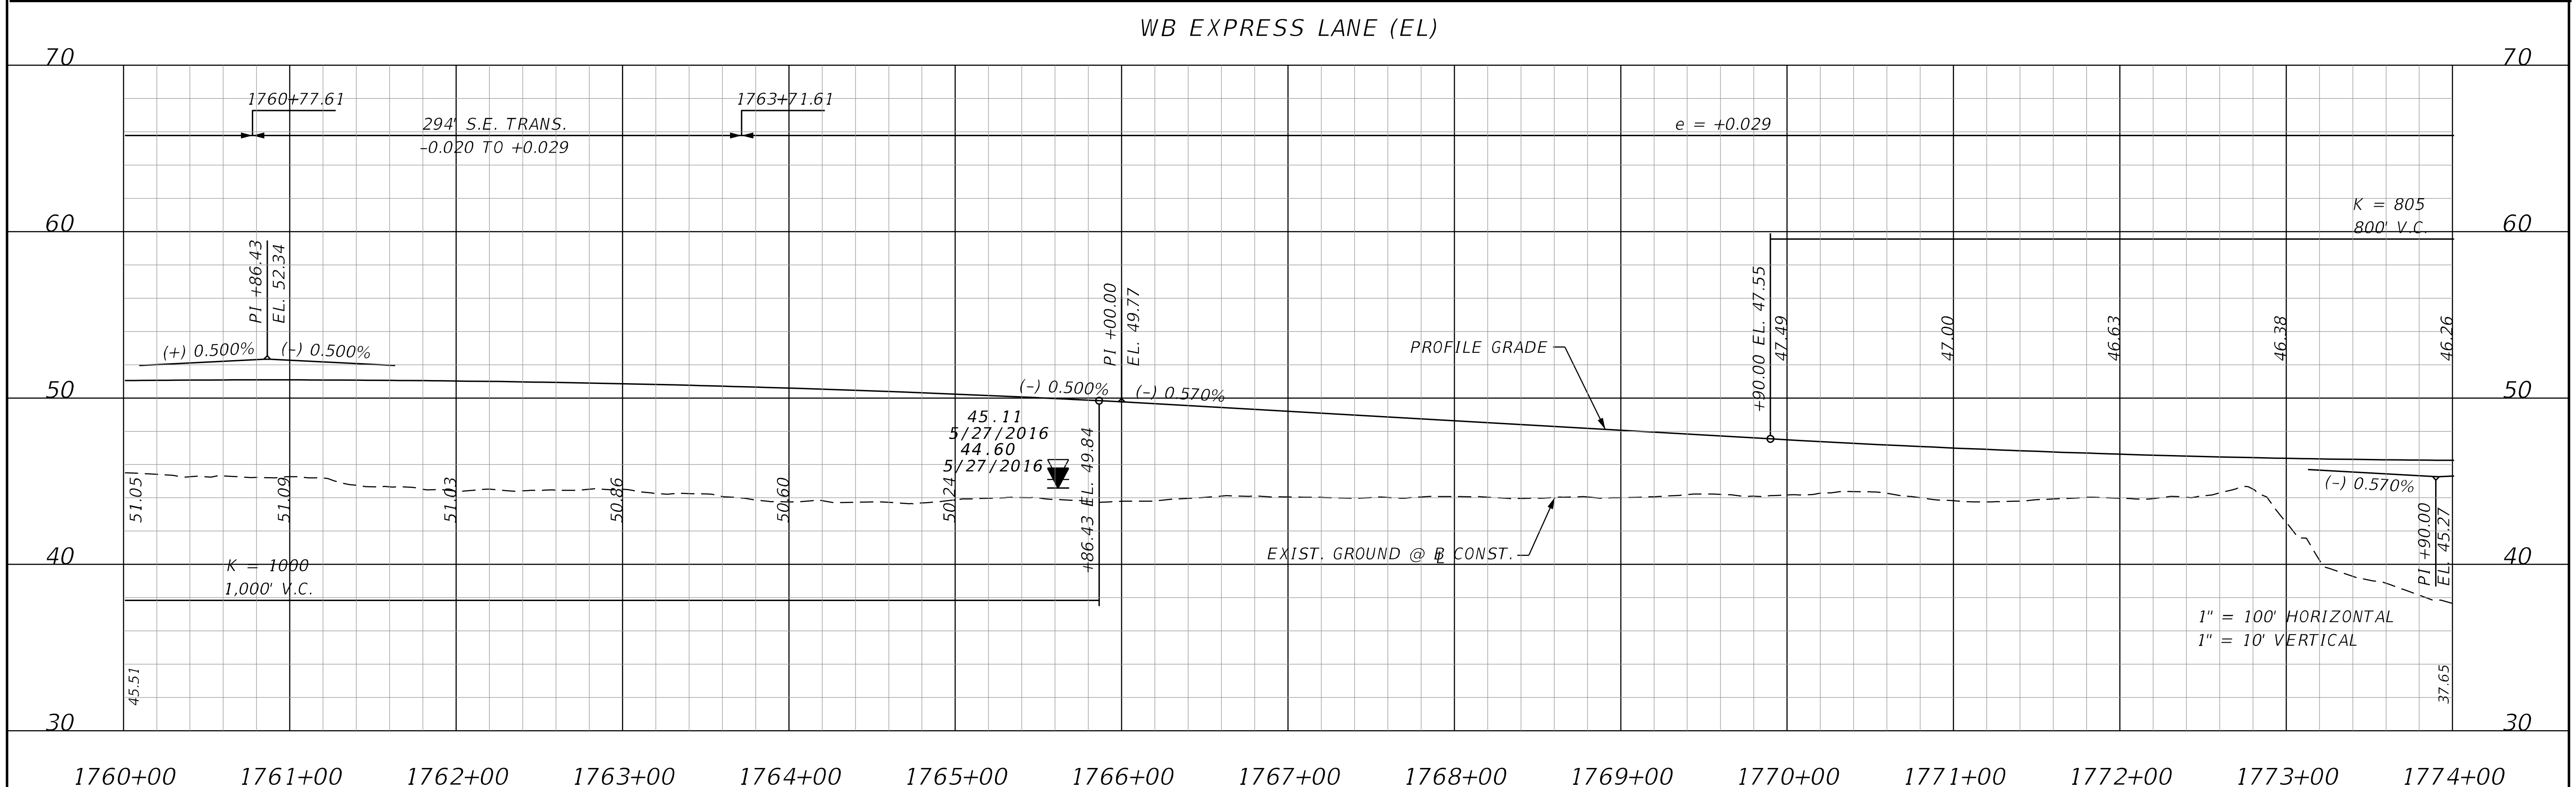

REVISIONS			
DATE	DESCRIPTION	DATE	DESCRIPTION

STANTEC CONSULTING SERVICES INC.
ENGINEER OF RECORD:
WILLIAM V. ANDERSON, P.E. NO.: 36682
11315 CORPORATE BLVD., SUITE 105
ORLANDO, FLORIDA 32817
(407) 823-8966
CERTIFICATE OF AUTHORIZATION NO. 27013

STATE OF FLORIDA
DEPARTMENT OF TRANSPORTATION

ROAD NO.	COUNTY	FINANCIAL PROJECT ID
SR400	VOLUSIA	408464-2-32-01

SR 400 (I-4) PROFILE WESTBOUND GUL & EL

SHEET NO. 224

THE OFFICIAL RECORD OF THIS SHEET IS THE ELECTRONIC FILE DIGITALLY SIGNED AND SEALED UNDER RULE 61G15-23.004, F.A.C.

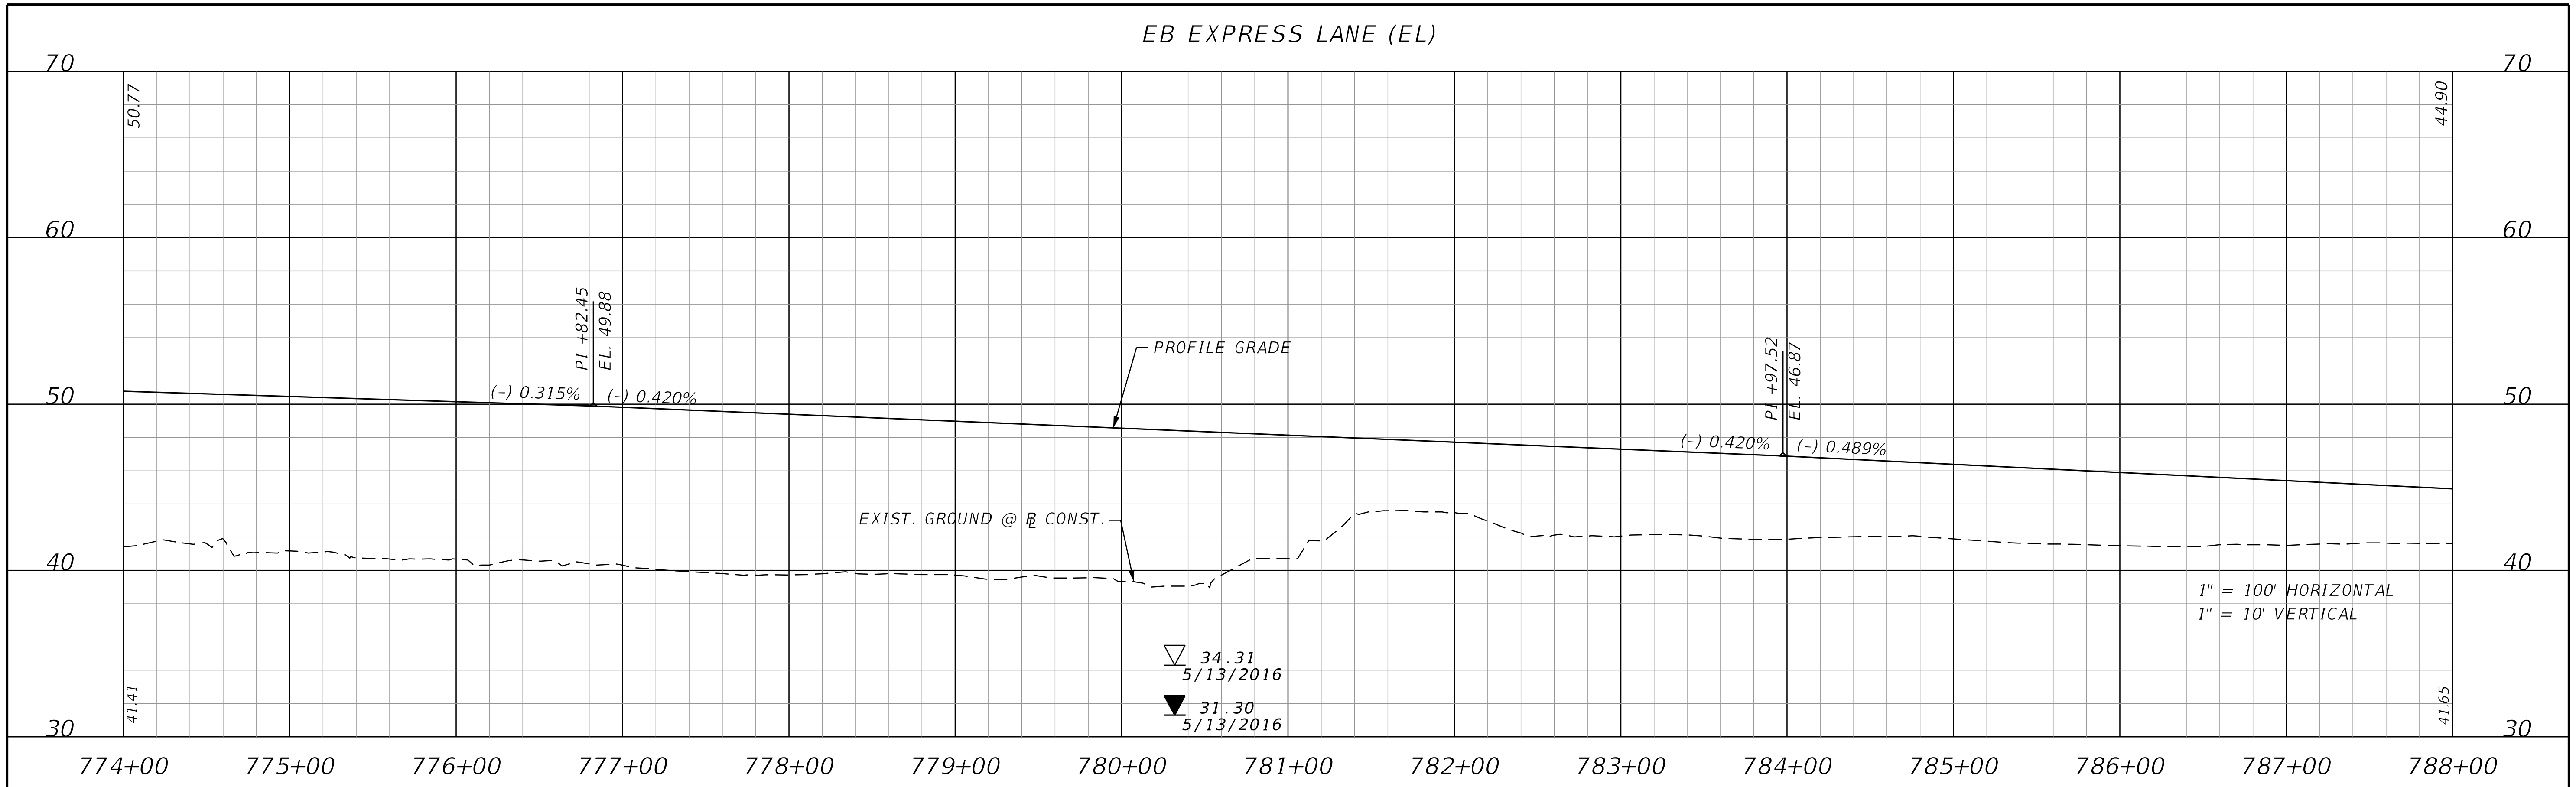

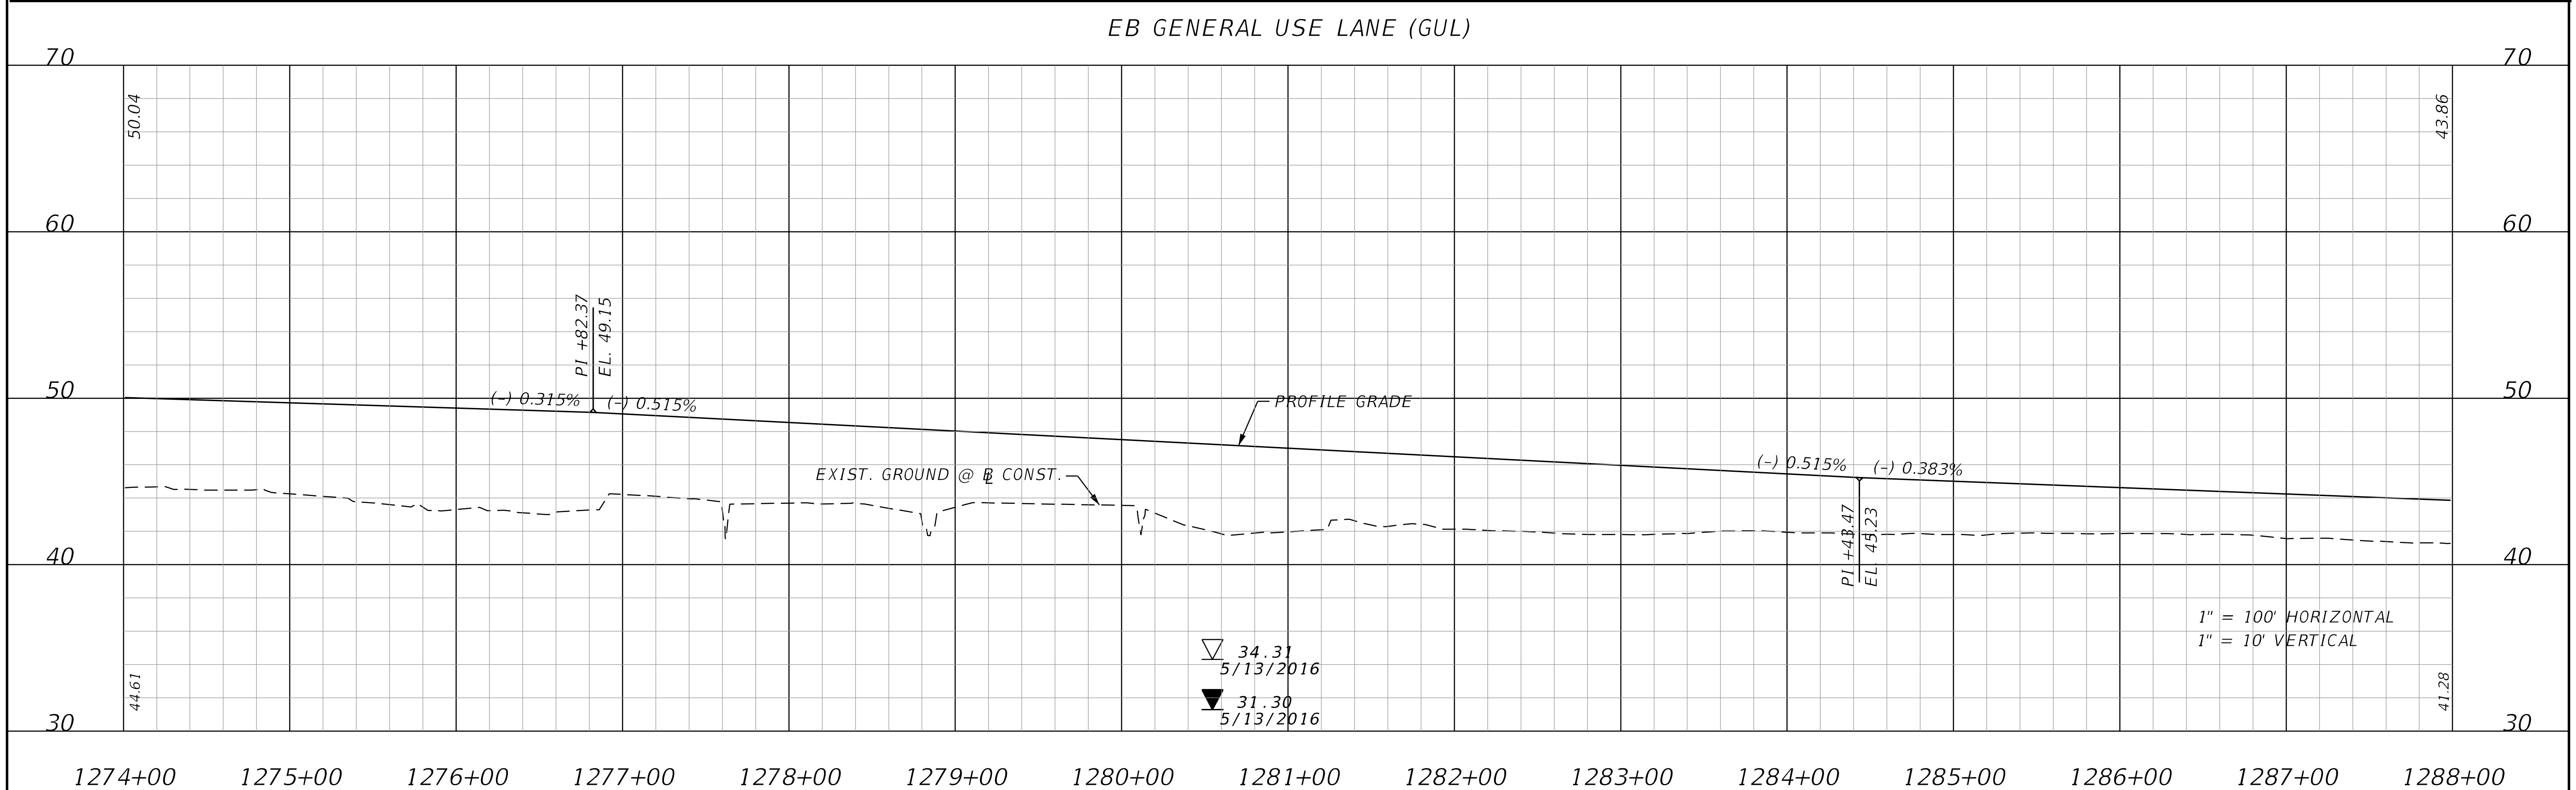

THE OFFICIAL RECORD OF THIS SHEET IS THE ELECTRONIC FILE DIGITALLY SIGNED AND SEALED UNDER RULE 61G15-23.004, F.A.C.

REVISIONS			
DATE	DESCRIPTION	DATE	DESCRIPTION

STANTEC CONSULTING SERVICES INC.
ENGINEER OF RECORD:
WILLIAM V. ANDERSON, P.E. NO.: 36682
11315 CORPORATE BLVD., SUITE 105
ORLANDO, FLORIDA 32817
(407) 823-8966
CERTIFICATE OF AUTHORIZATION NO. 27013

STATE OF FLORIDA
DEPARTMENT OF TRANSPORTATION

ROAD NO.	COUNTY	FINANCIAL PROJECT ID
SR400	VOLUSIA	408464-2-32-01

SR 400 (I-4) PROFILE
EASTBOUND EL & GUL

SHEET NO.
225

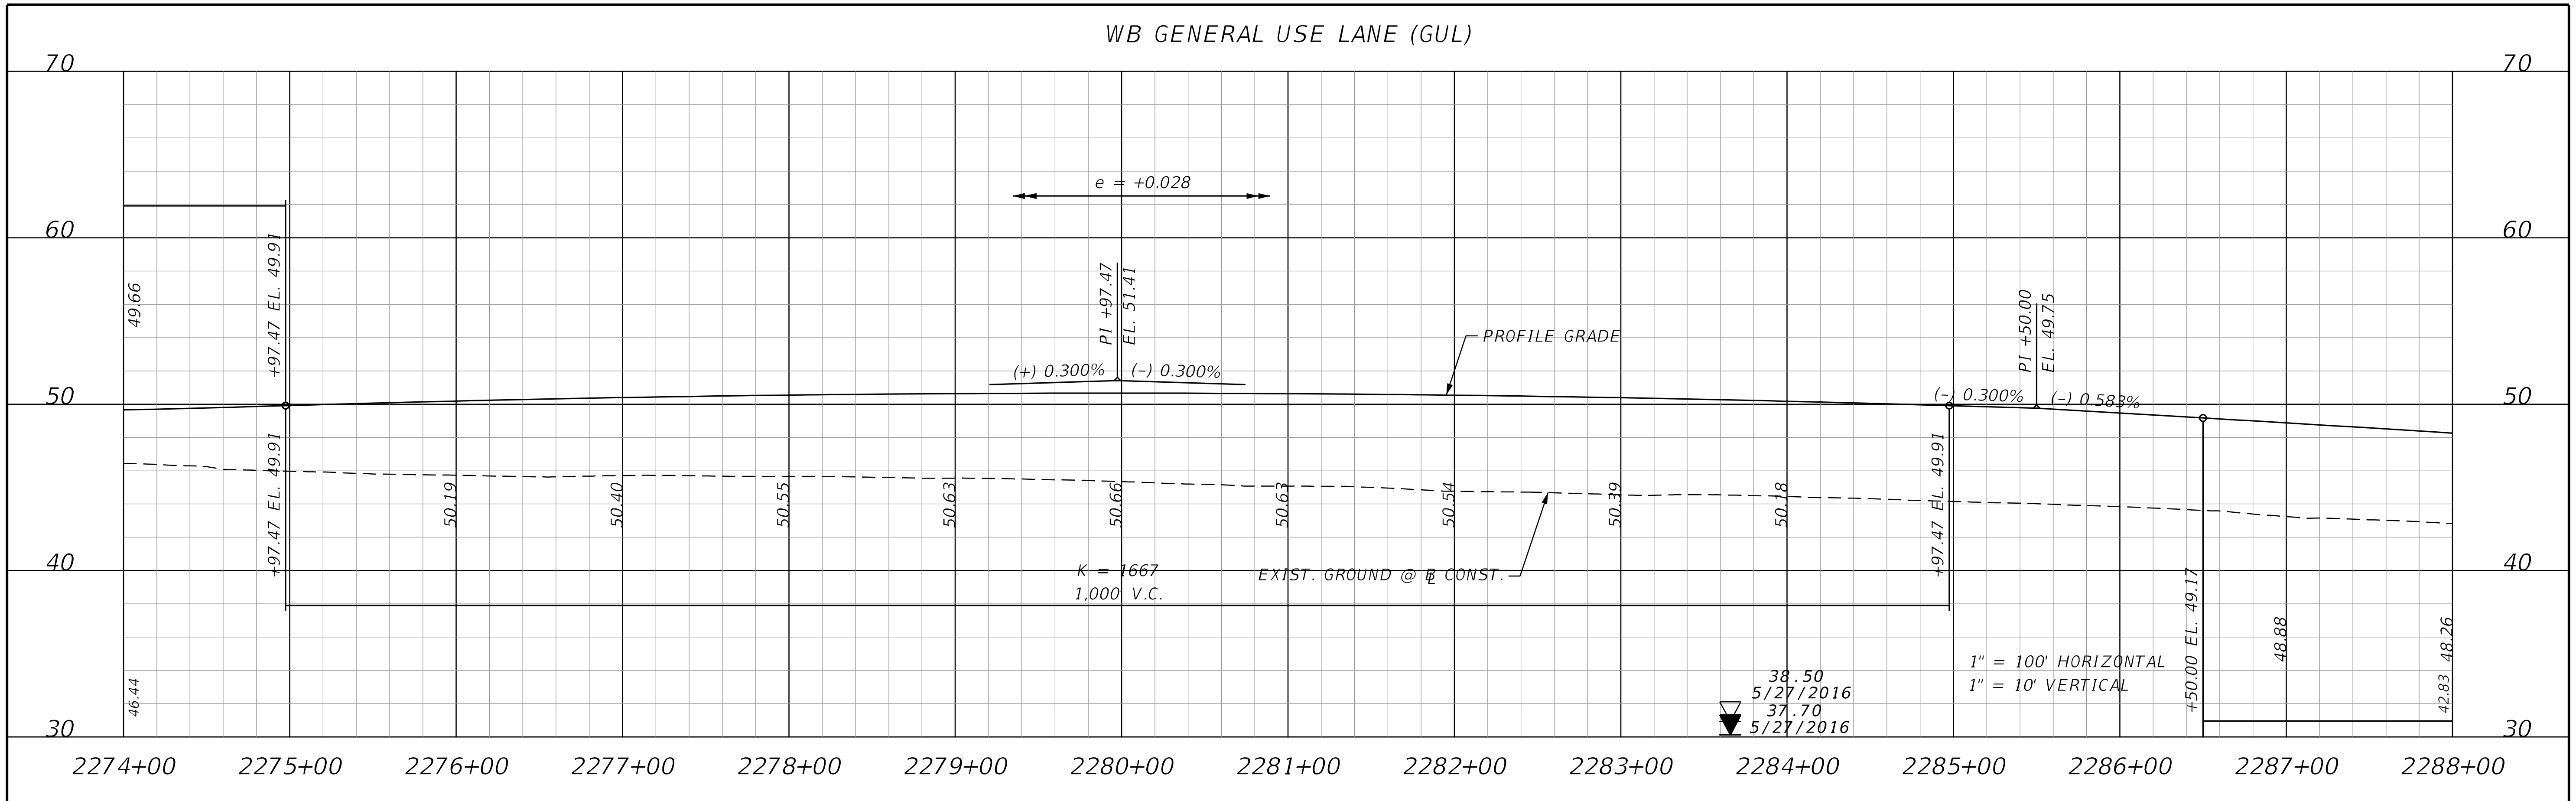

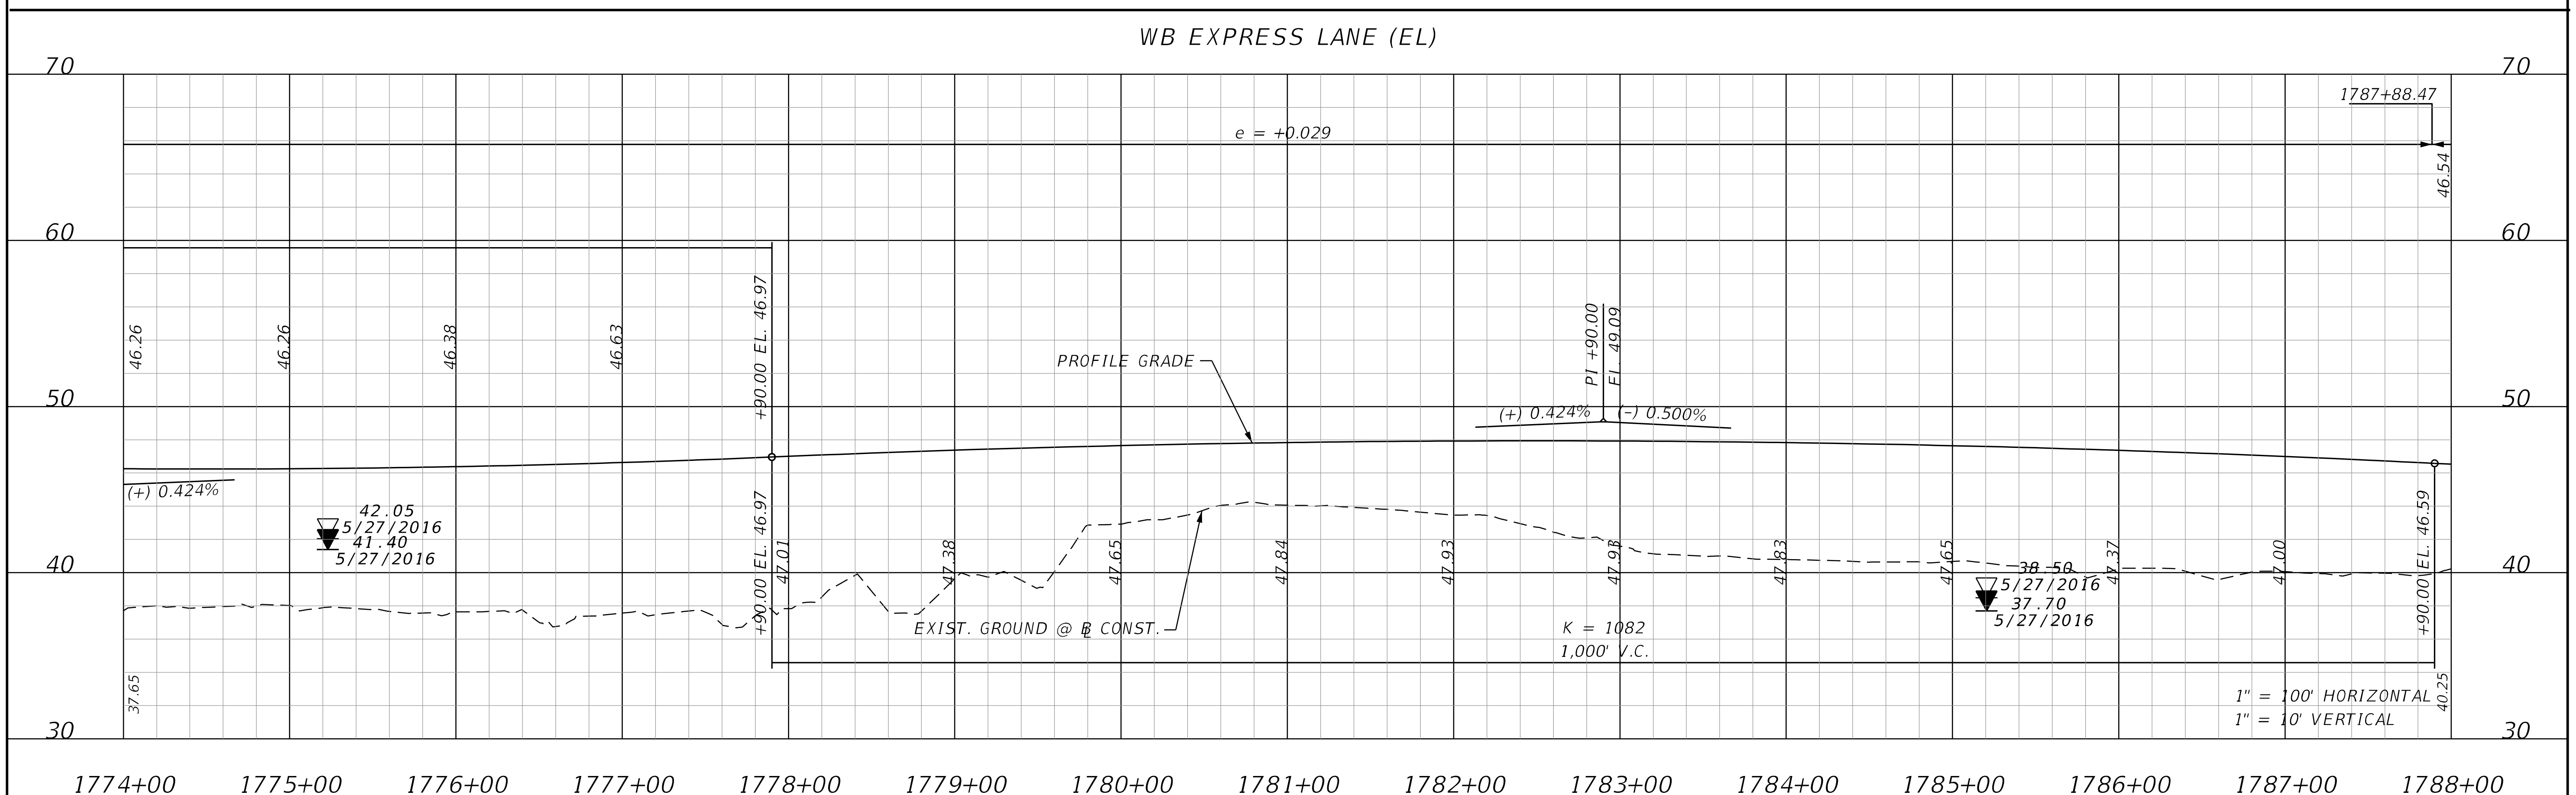

THE OFFICIAL RECORD OF THIS SHEET IS THE ELECTRONIC FILE DIGITALLY SIGNED AND SEALED UNDER RULE 61G15-23.004, F.A.C.

REVISIONS			
DATE	DESCRIPTION	DATE	DESCRIPTION

STANTEC CONSULTING SERVICES INC.
ENGINEER OF RECORD:
WILLIAM V. ANDERSON, P.E. NO.: 36682
11315 CORPORATE BLVD., SUITE 105
ORLANDO, FLORIDA 32817
(407) 823-8966
CERTIFICATE OF AUTHORIZATION NO. 27013

STATE OF FLORIDA
DEPARTMENT OF TRANSPORTATION

ROAD NO.	COUNTY	FINANCIAL PROJECT ID
SR400	VOLUSIA	408464-2-32-01

SR 400 (I-4) PROFILE WESTBOUND GUL & EL

SHEET NO. 226

jchassee 6/14/2019 4:20:52 PM Default V:\2158\active\CADD\40846423201\roadway\PROFRD37.dgn

EB EXPRESS LANE (EL)

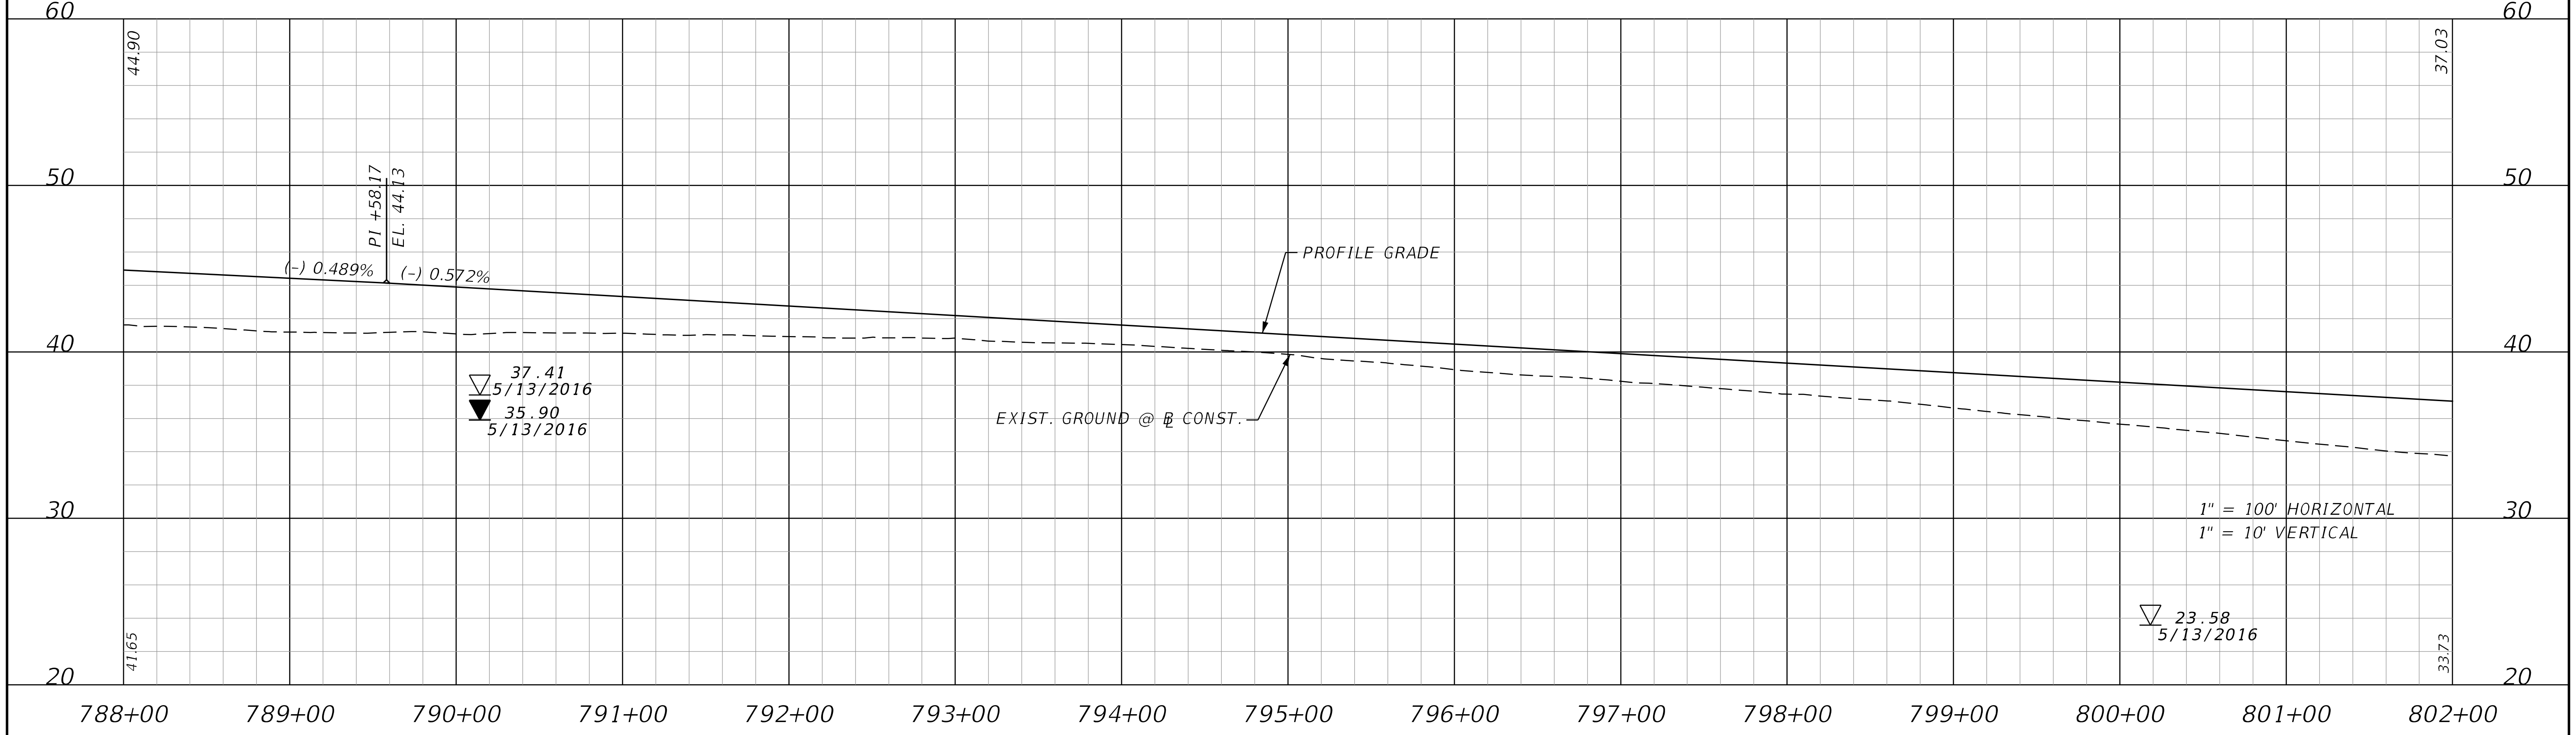

EB GENERAL USE LANE (GUL)

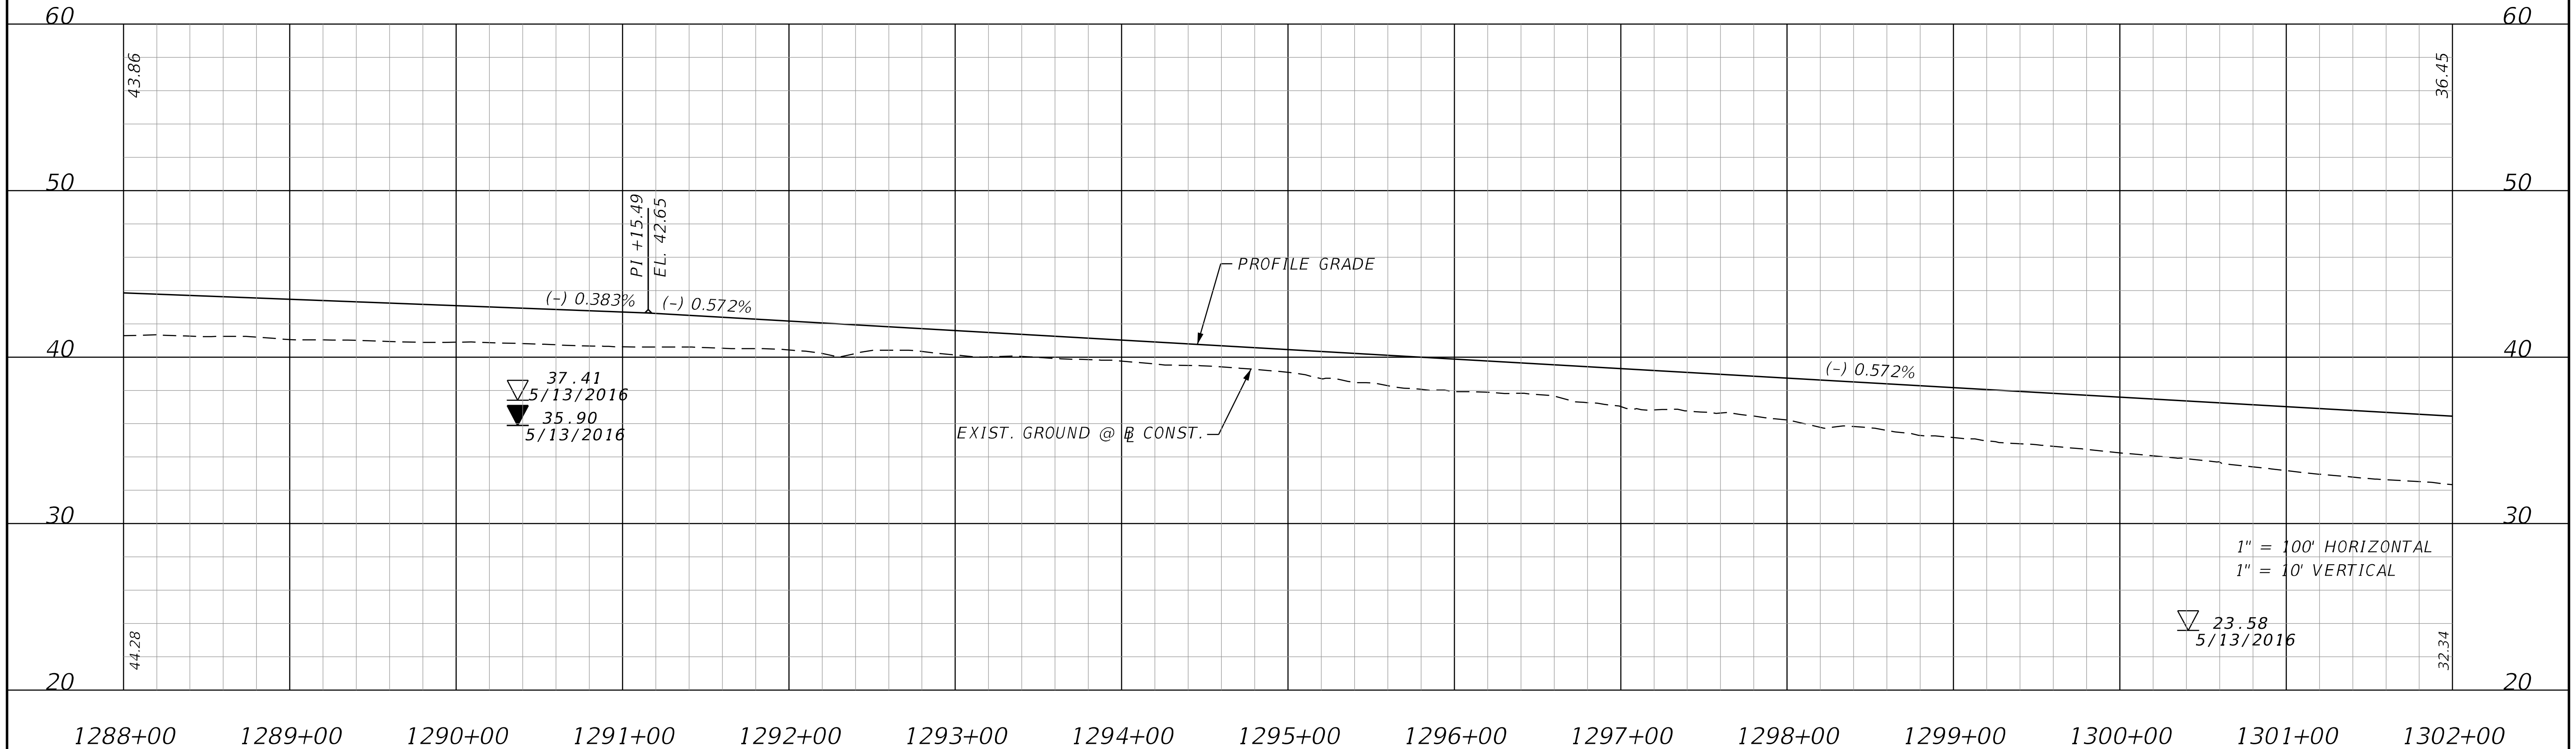

THE OFFICIAL RECORD OF THIS SHEET IS THE ELECTRONIC FILE DIGITALLY SIGNED AND SEALED UNDER RULE 61G15-23.004, F.A.C.

REVISIONS			
DATE	DESCRIPTION	DATE	DESCRIPTION

STANTEC CONSULTING SERVICES INC.
ENGINEER OF RECORD:
WILLIAM V. ANDERSON, P.E. NO.: 36682
11315 CORPORATE BLVD., SUITE 105
ORLANDO, FLORIDA 32817
(407) 823-8966
CERTIFICATE OF AUTHORIZATION NO. 27013

STATE OF FLORIDA
DEPARTMENT OF TRANSPORTATION

ROAD NO.	COUNTY	FINANCIAL PROJECT ID
SR400	VOLUSIA	408464-2-32-01

SR 400 (I-4) PROFILE EASTBOUND EL & GUL

SHEET NO. 227

WB GENERAL USE LANE (GUL)

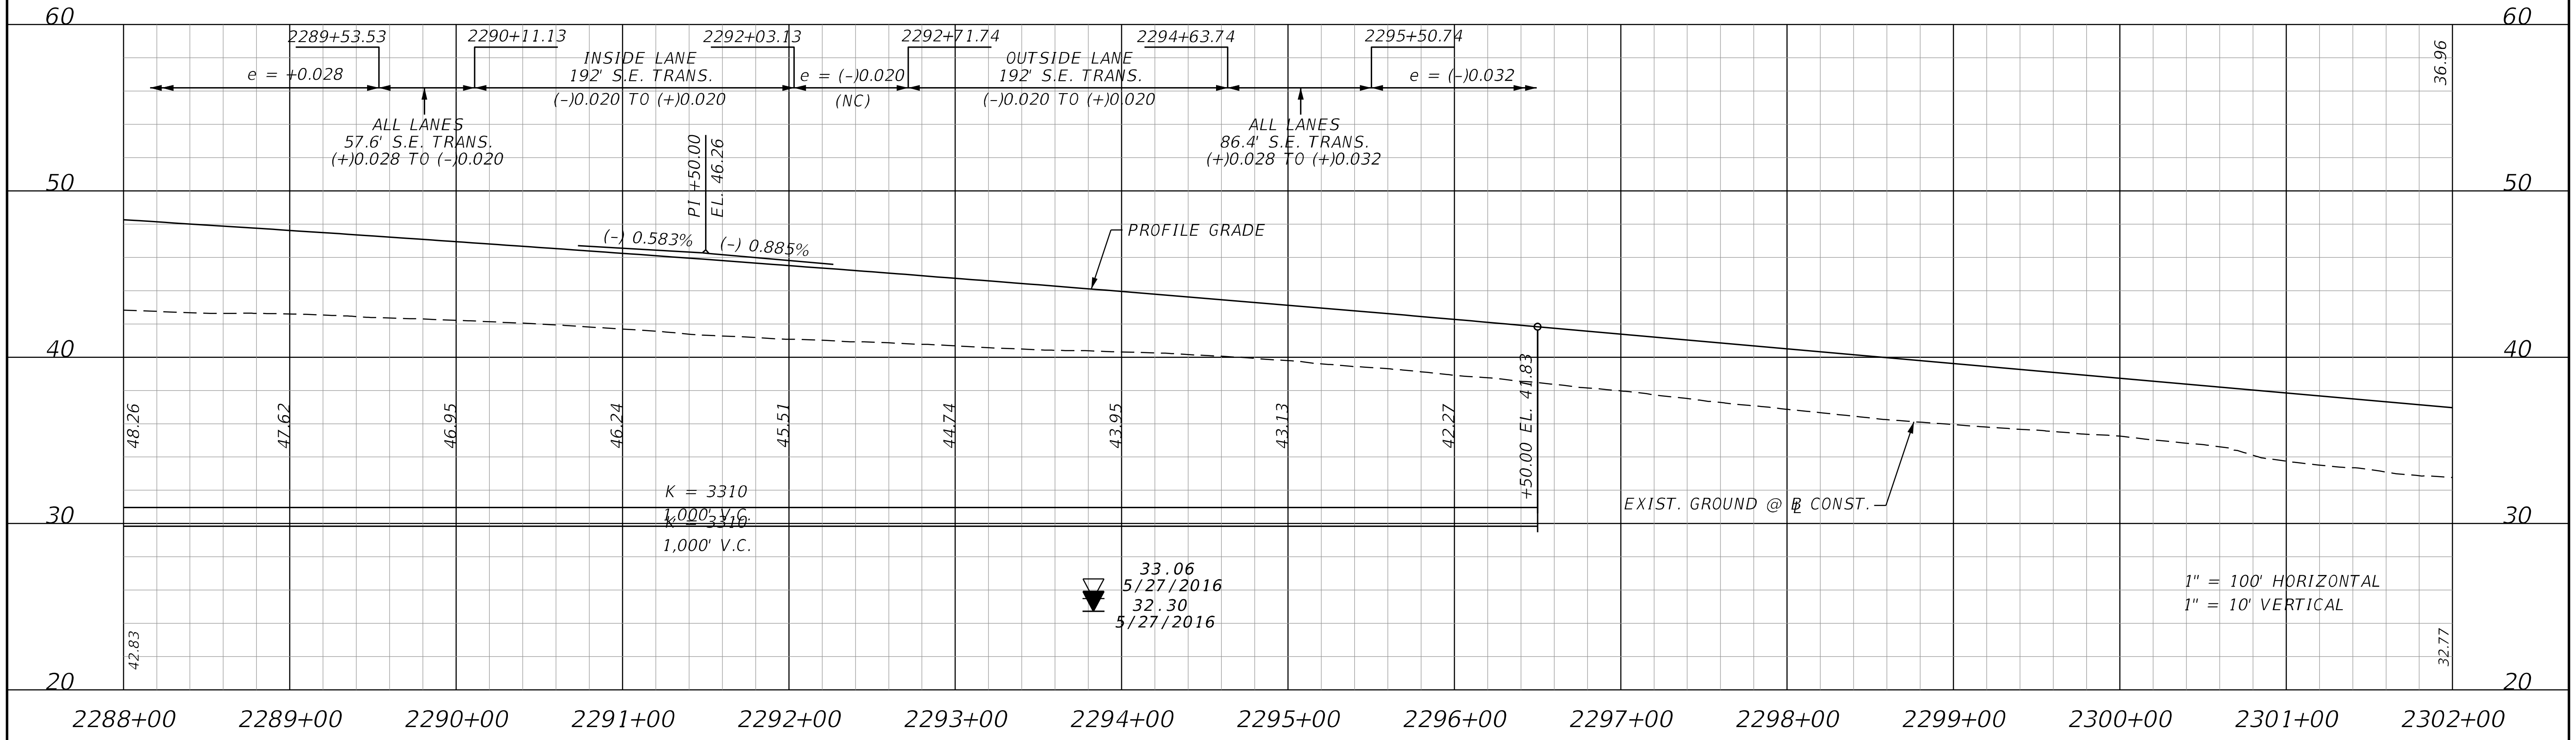

WB EXPRESS LANE (EL)

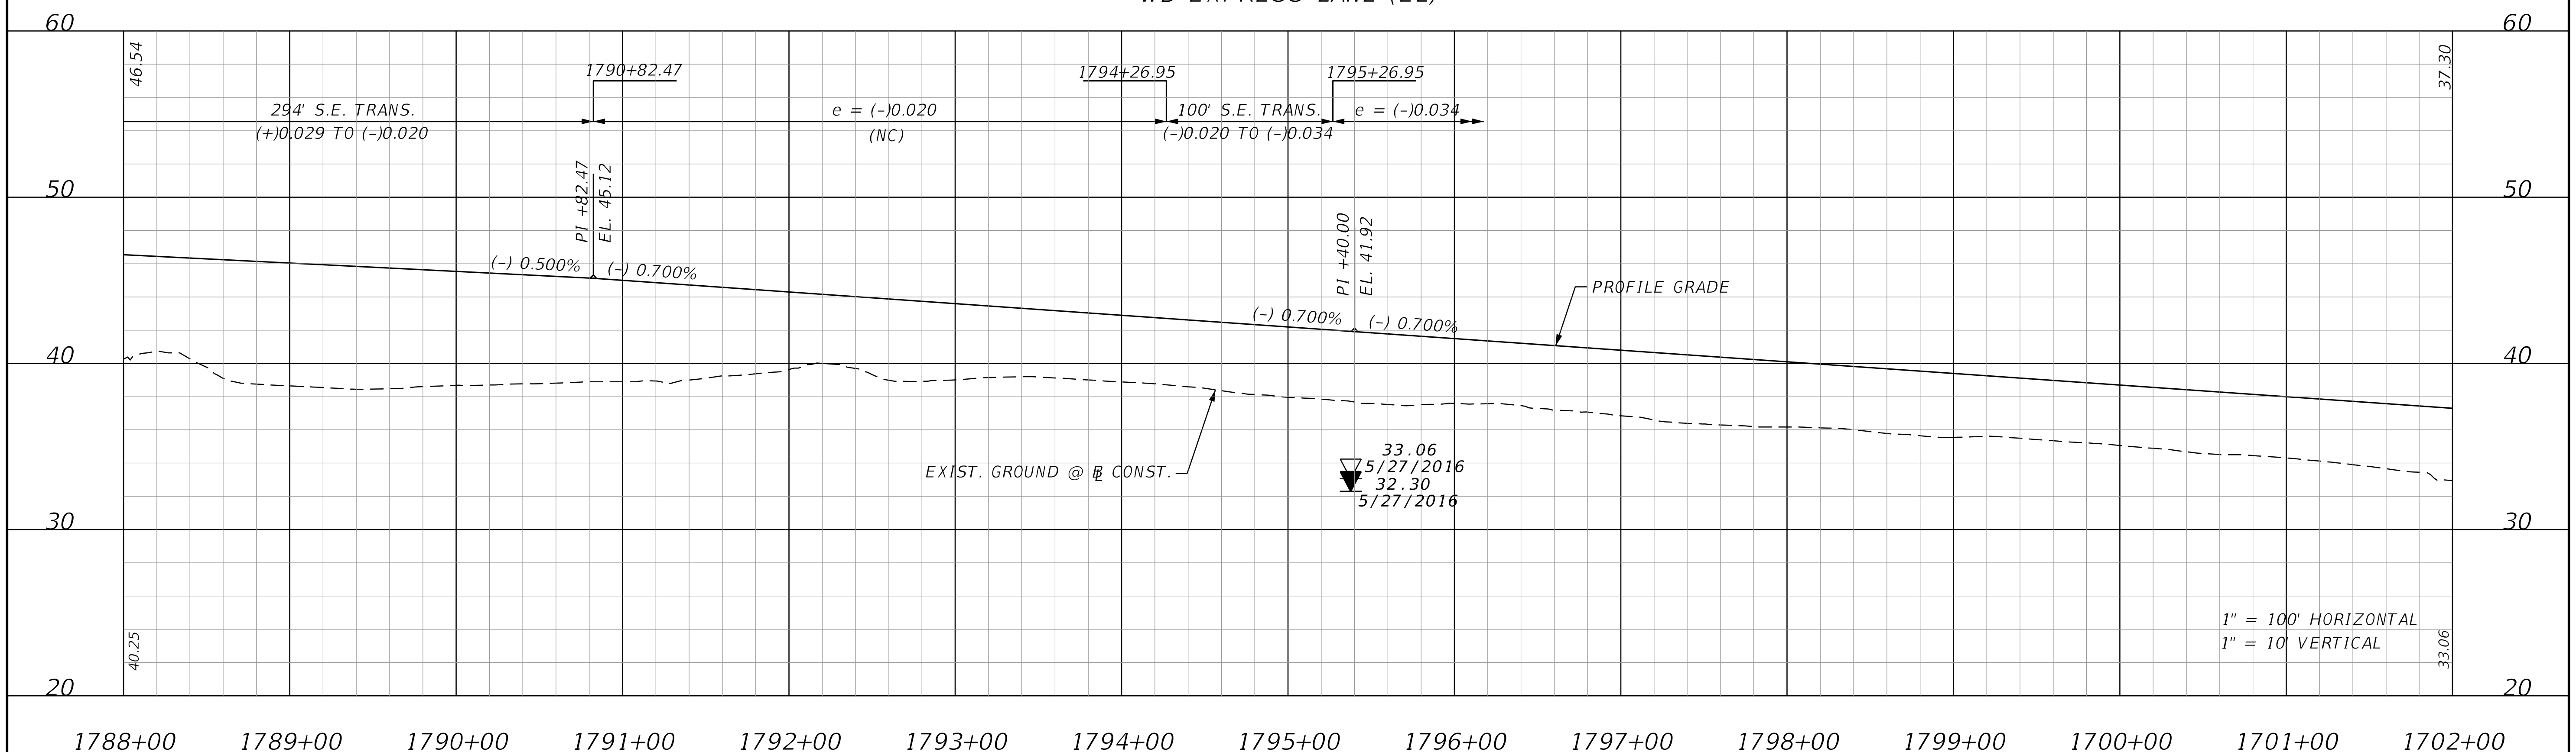

THE OFFICIAL RECORD OF THIS SHEET IS THE ELECTRONIC FILE DIGITALLY SIGNED AND SEALED UNDER RULE 61G15-23.004, F.A.C.

REVISIONS			
DATE	DESCRIPTION	DATE	DESCRIPTION

STANTEC CONSULTING SERVICES INC.
ENGINEER OF RECORD:
WILLIAM V. ANDERSON, P.E. NO.: 36682
11315 CORPORATE BLVD., SUITE 105
ORLANDO, FLORIDA 32817
(407) 823-8966
CERTIFICATE OF AUTHORIZATION NO. 27013

STATE OF FLORIDA
DEPARTMENT OF TRANSPORTATION

ROAD NO.	COUNTY	FINANCIAL PROJECT ID
SR400	VOLUSIA	408464-2-32-01

SR 400 (I-4) PROFILE WESTBOUND GUL & EL

SHEET NO. 228

jchassee 6/14/2019 4:20:53 PM Default V:\2158\active\CADD\40846423201\roadway\PROFRD39.dgn

EB EXPRESS LANE (EL)

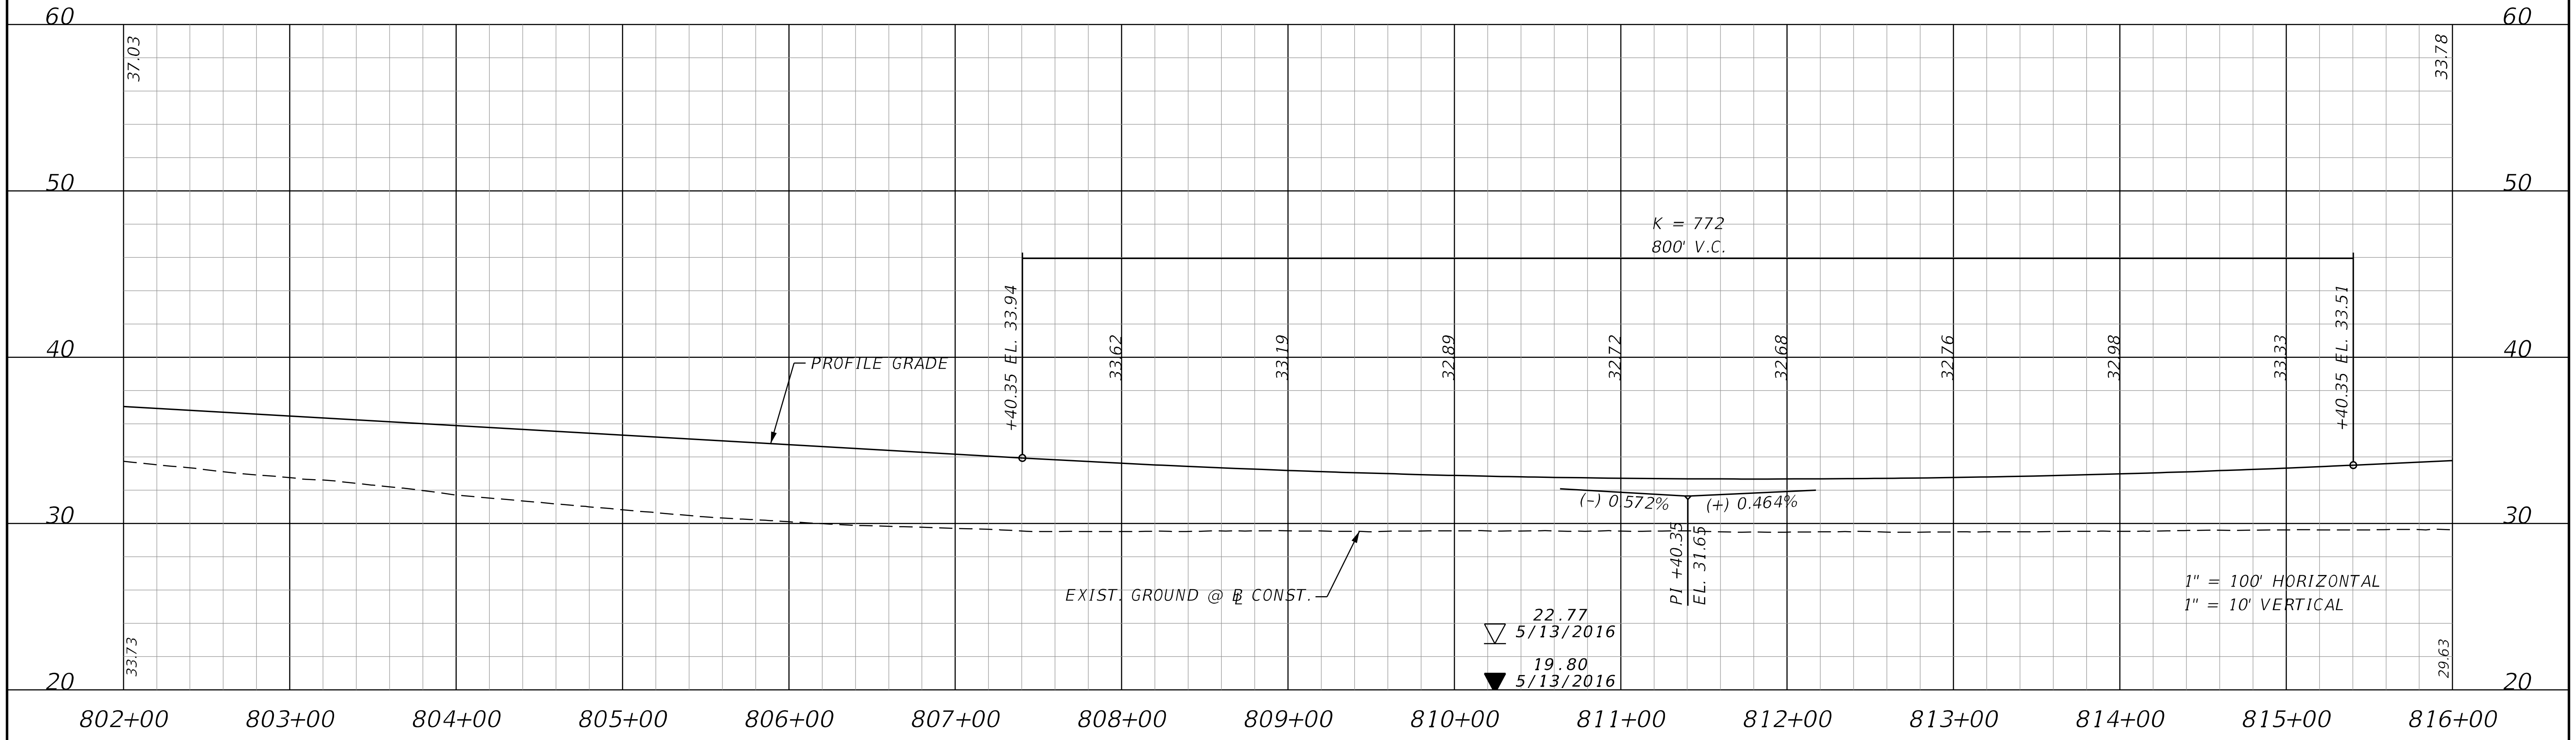

EB GENERAL USE LANE (GUL)

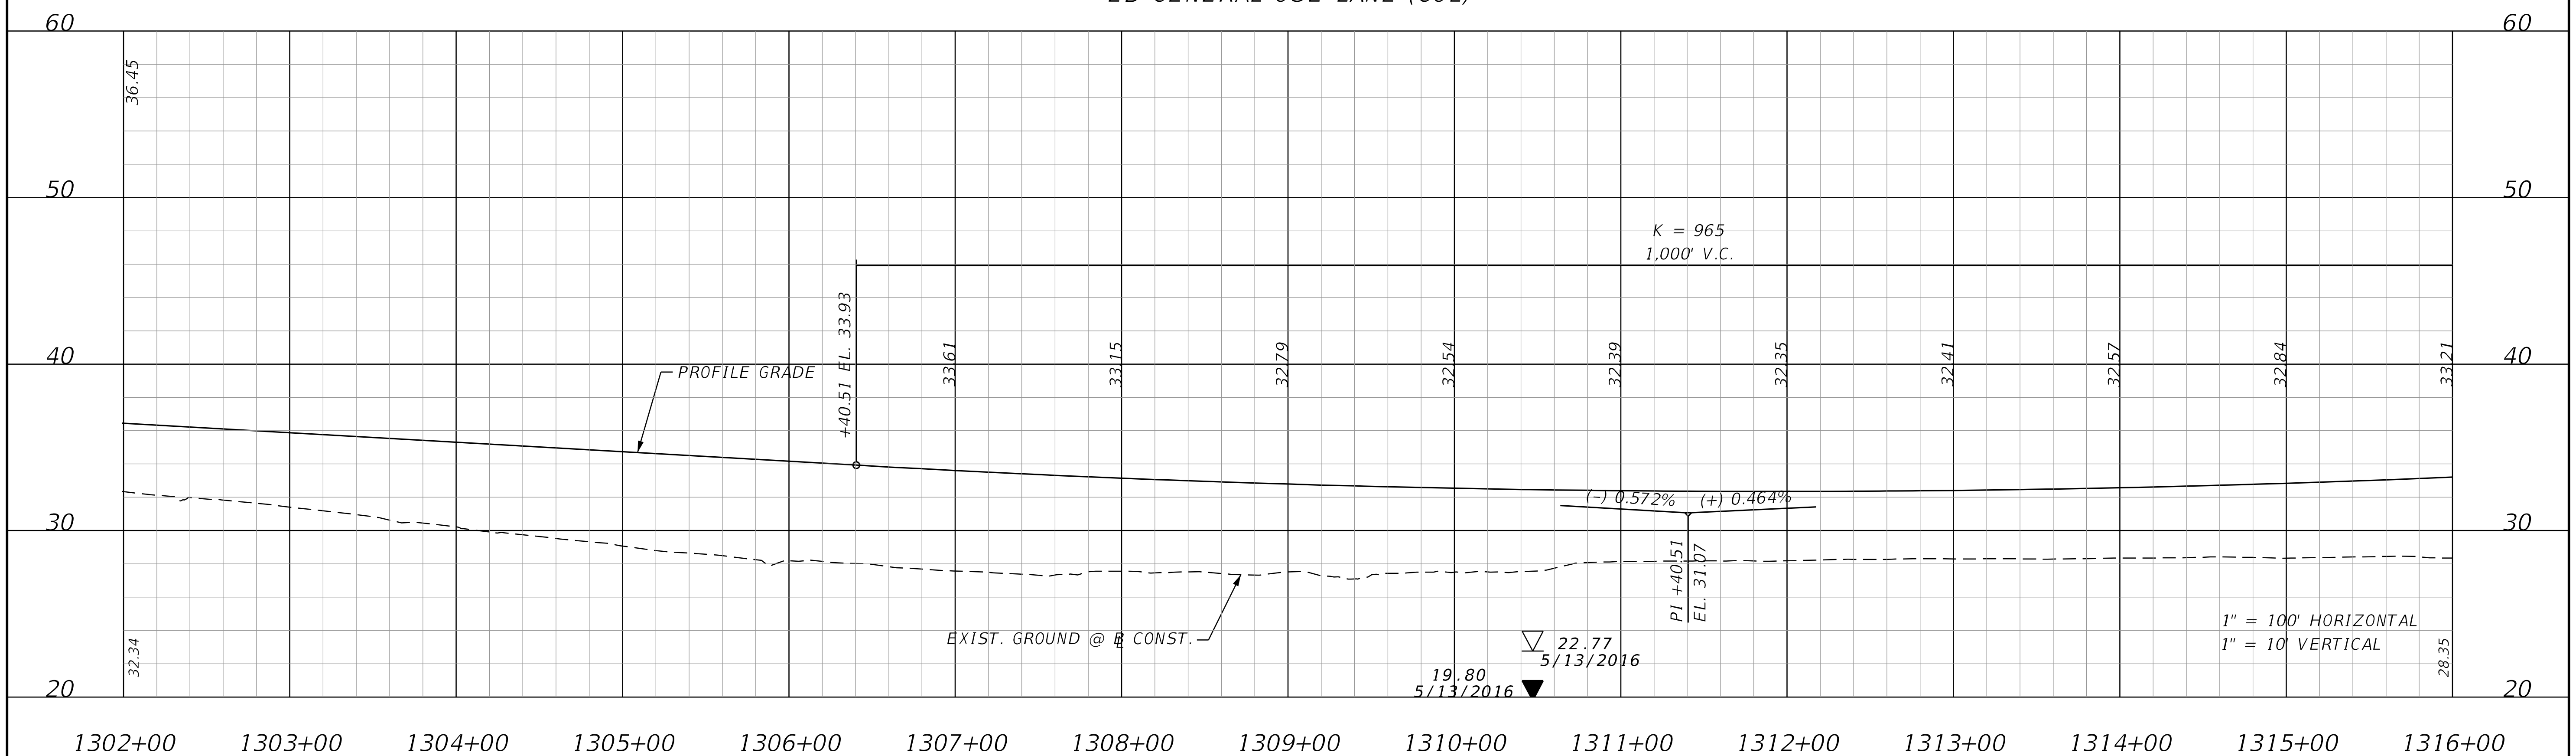

THE OFFICIAL RECORD OF THIS SHEET IS THE ELECTRONIC FILE DIGITALLY SIGNED AND SEALED UNDER RULE 61G15-23.004, F.A.C.

REVISIONS			
DATE	DESCRIPTION	DATE	DESCRIPTION

STANTEC CONSULTING SERVICES INC.
ENGINEER OF RECORD:
WILLIAM V. ANDERSON, P.E. NO.: 36682
11315 CORPORATE BLVD., SUITE 105
ORLANDO, FLORIDA 32817
(407) 823-8966
CERTIFICATE OF AUTHORIZATION NO. 27013

STATE OF FLORIDA
DEPARTMENT OF TRANSPORTATION

ROAD NO.	COUNTY	FINANCIAL PROJECT ID
SR400	VOLUSIA	408464-2-32-01

SR 400 (I-4) PROFILE EASTBOUND EL & GUL

SHEET NO.
229

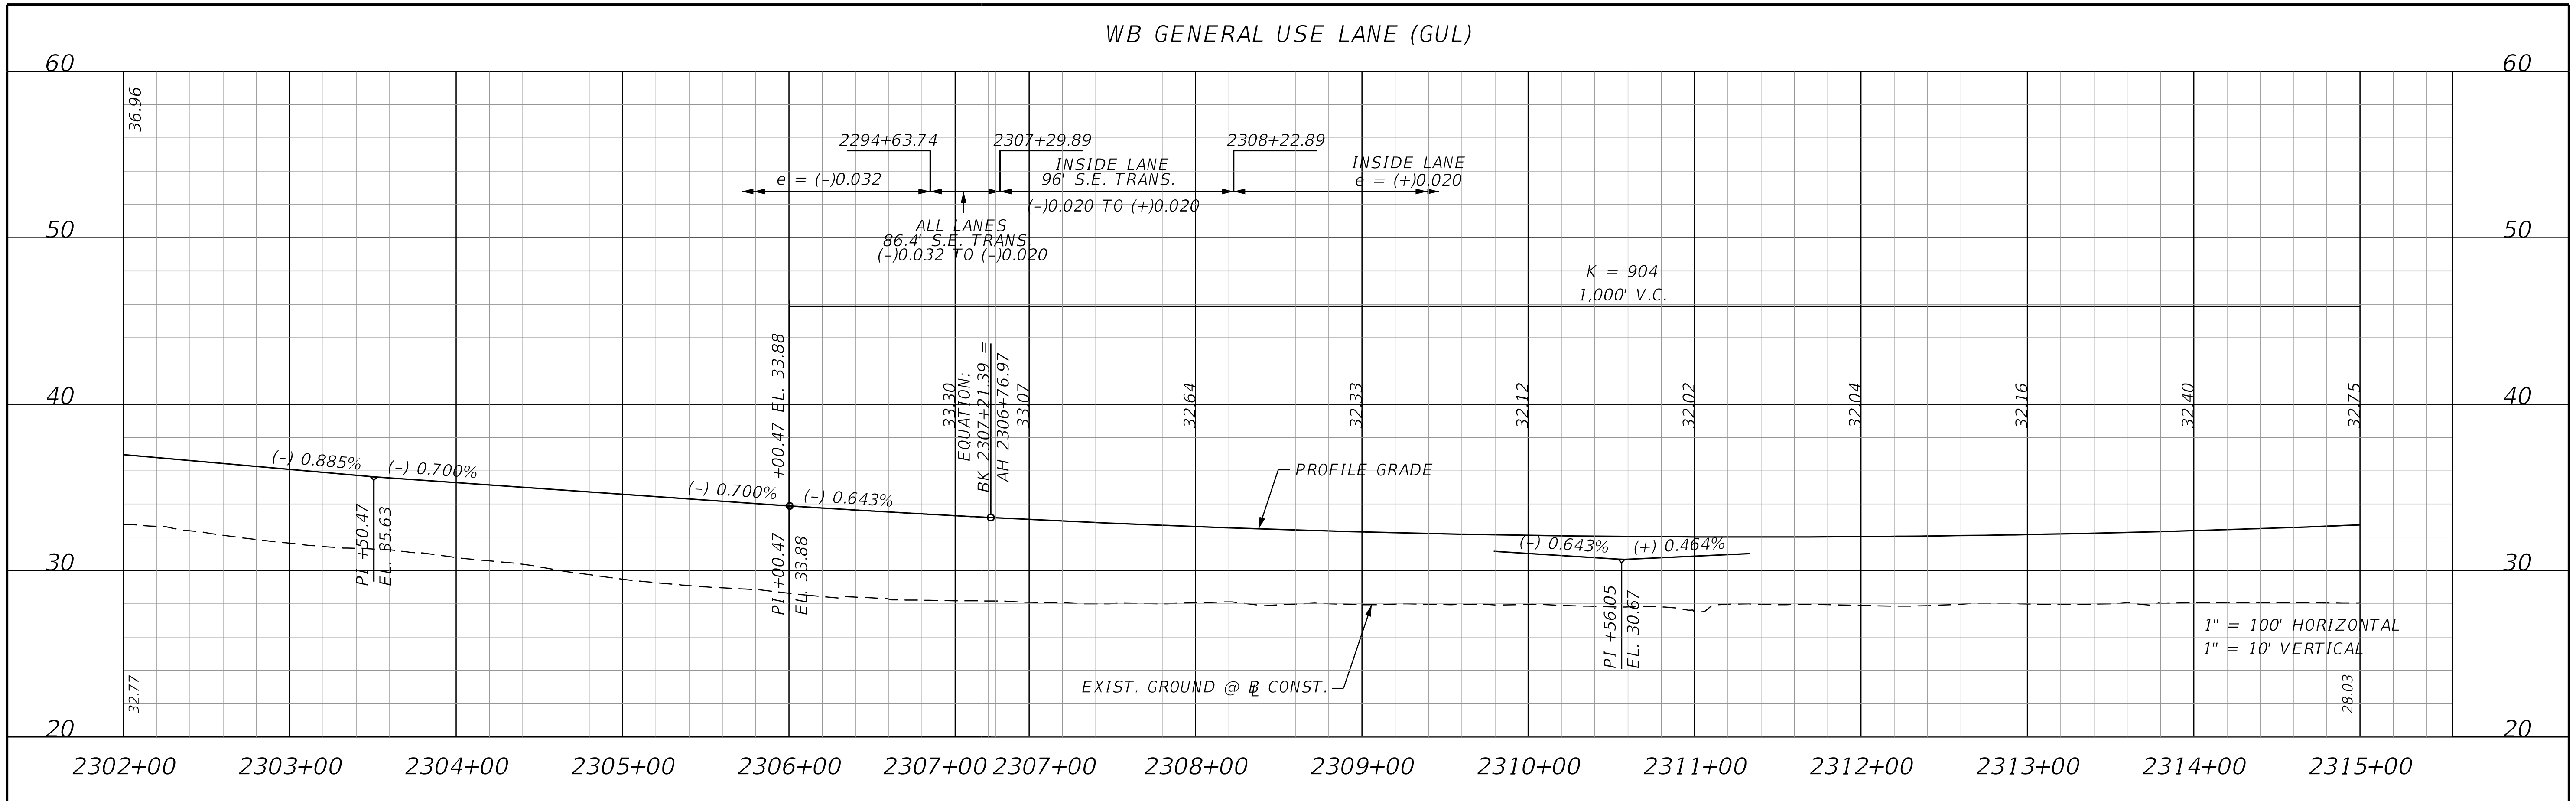

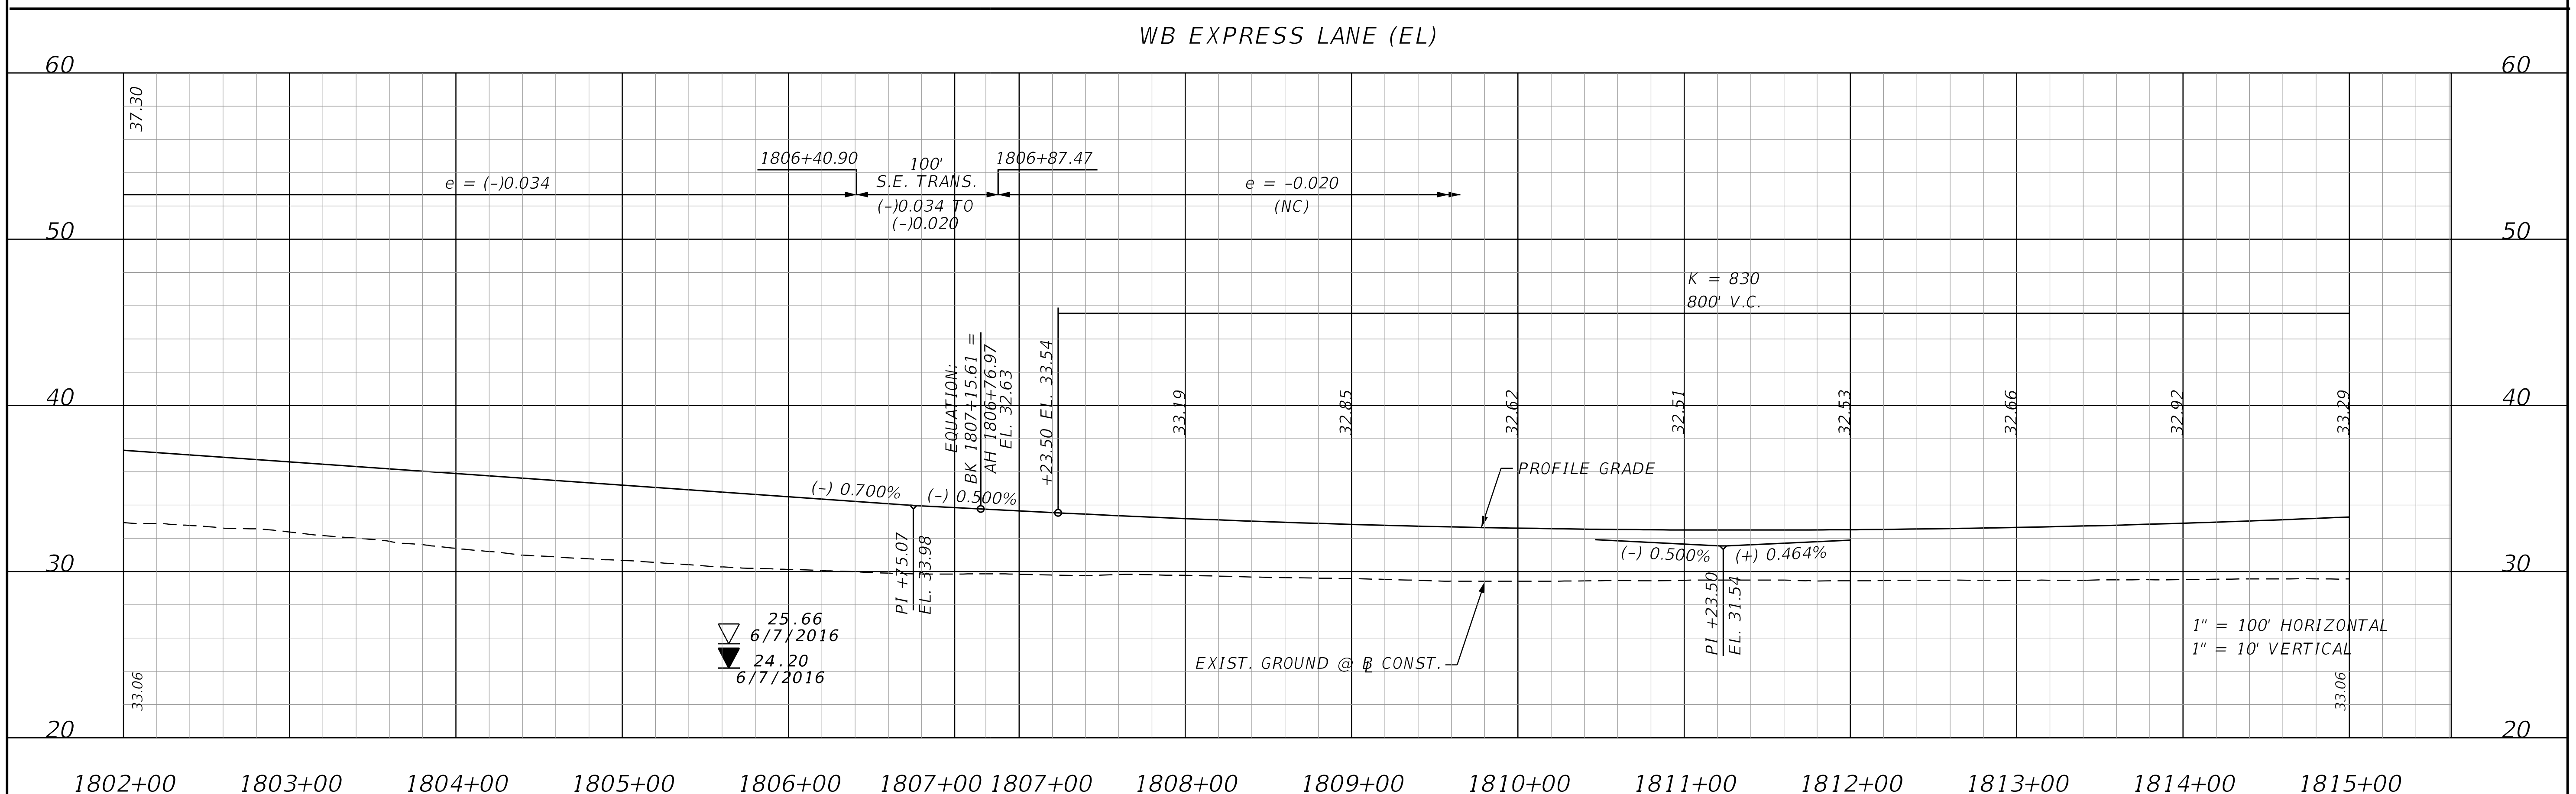

THE OFFICIAL RECORD OF THIS SHEET IS THE ELECTRONIC FILE DIGITALLY SIGNED AND SEALED UNDER RULE 61G15-23.004, F.A.C.

REVISIONS			
DATE	DESCRIPTION	DATE	DESCRIPTION

STANTEC CONSULTING SERVICES INC.
ENGINEER OF RECORD:
WILLIAM V. ANDERSON, P.E. NO.: 36682
11315 CORPORATE BLVD., SUITE 105
ORLANDO, FLORIDA 32817
(407) 823-8966
CERTIFICATE OF AUTHORIZATION NO. 27013

STATE OF FLORIDA
DEPARTMENT OF TRANSPORTATION

ROAD NO.	COUNTY	FINANCIAL PROJECT ID
SR400	VOLUSIA	408464-2-32-01

SR 400 (I-4) PROFILE WESTBOUND GUL+EL

SHEET NO. 230

WB GENERAL USE LANE (GUL)

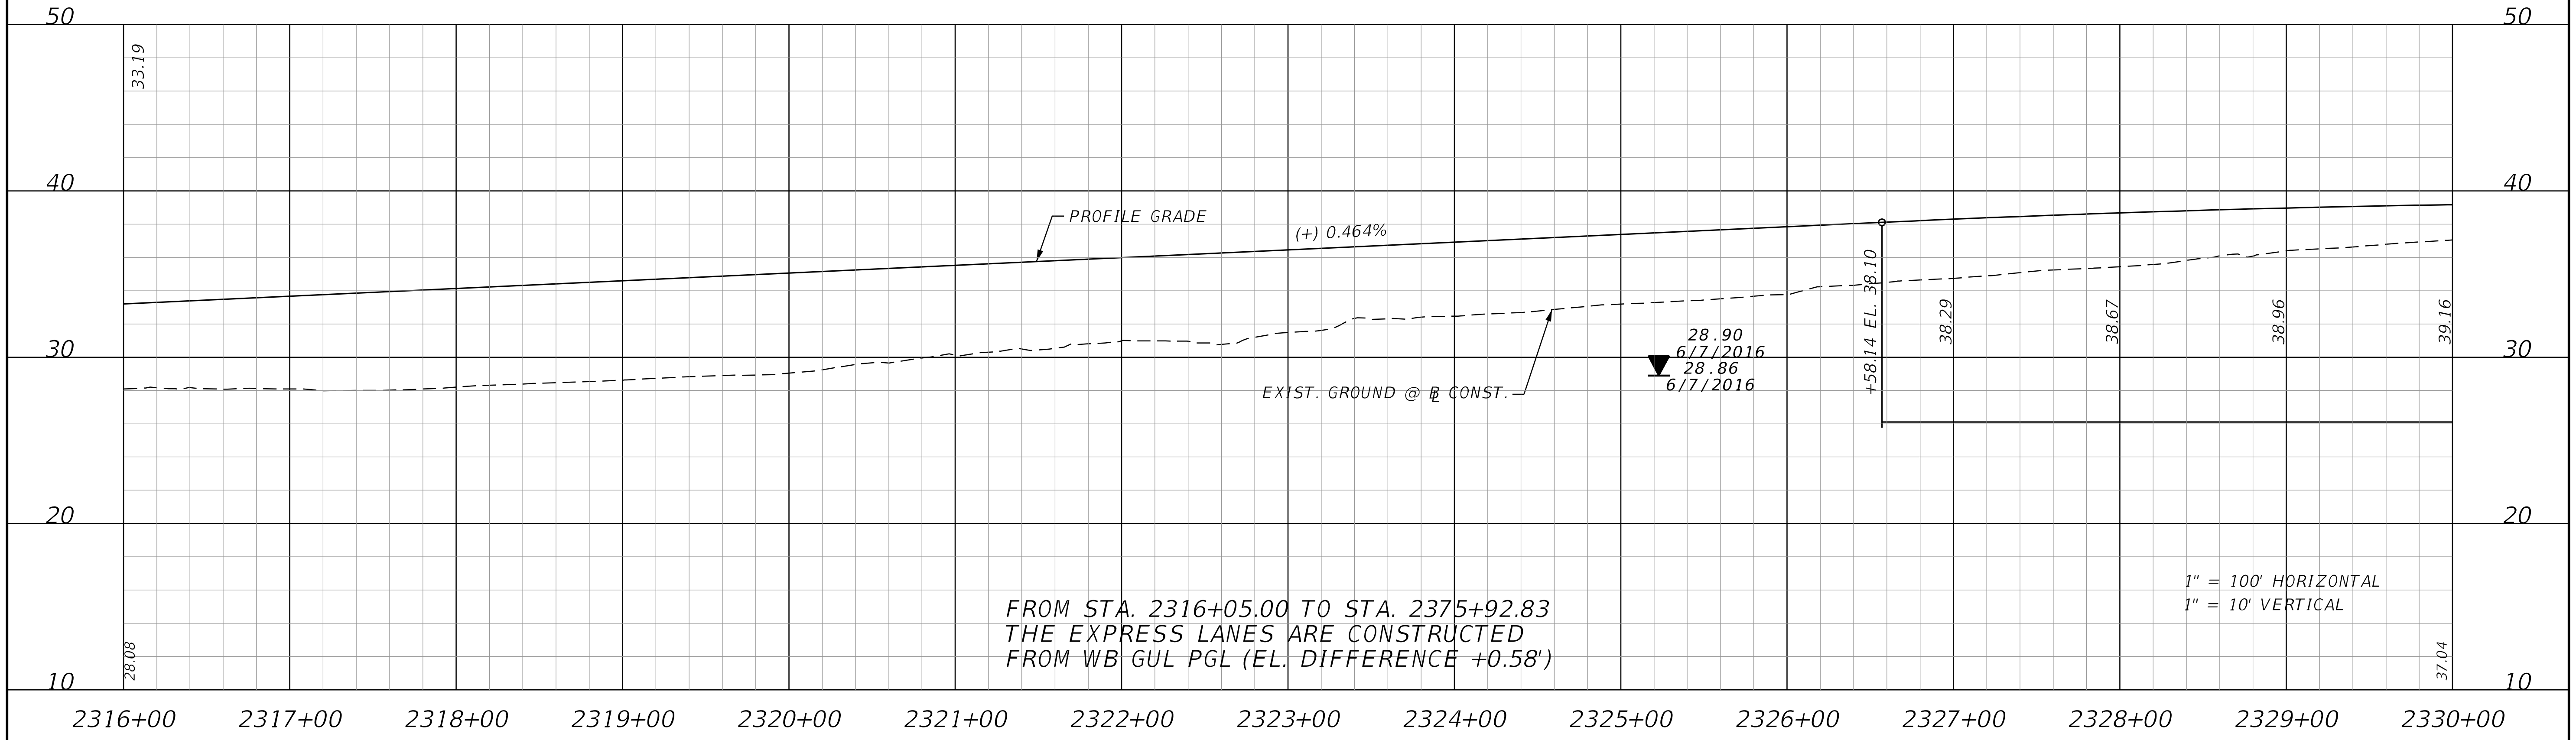

EB GENERAL USE LANE (GUL)

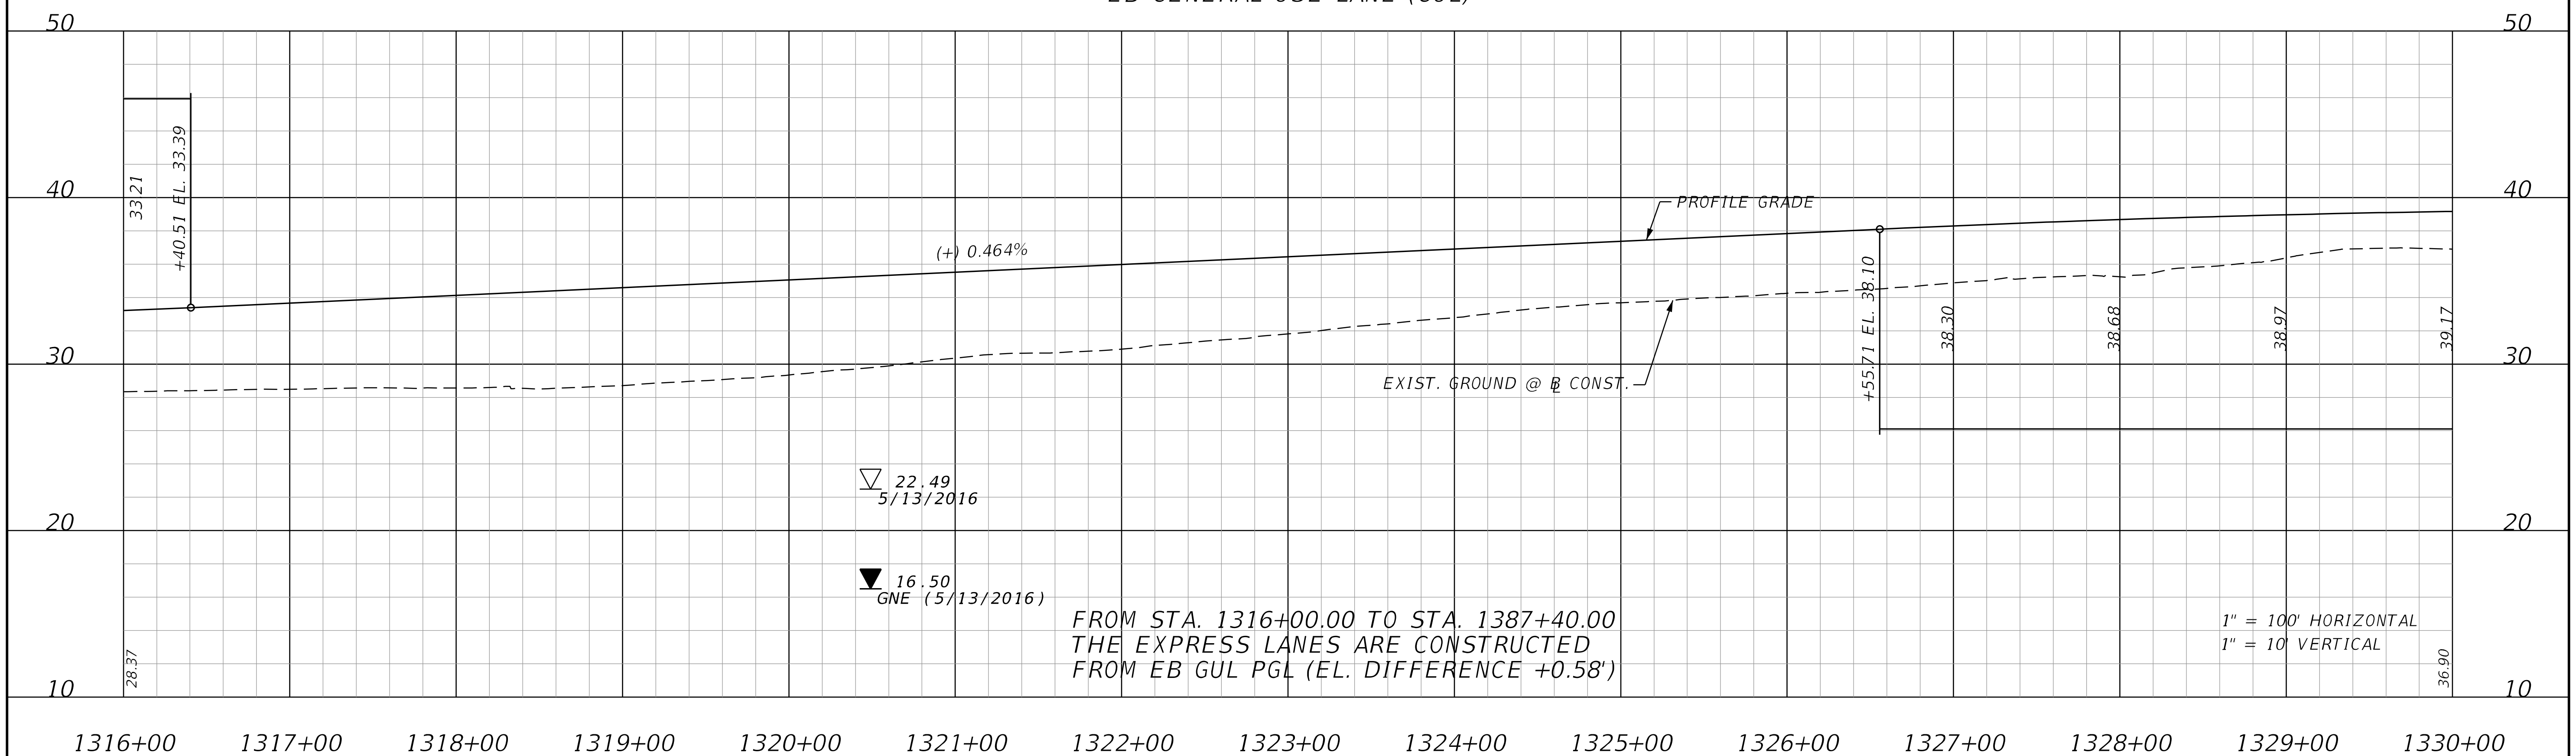

THE OFFICIAL RECORD OF THIS SHEET IS THE ELECTRONIC FILE DIGITALLY SIGNED AND SEALED UNDER RULE 61G15-23.004, F.A.C.

REVISIONS			
DATE	DESCRIPTION	DATE	DESCRIPTION

STANTEC CONSULTING SERVICES INC.
ENGINEER OF RECORD:
WILLIAM V. ANDERSON, P.E. NO.: 36682
11315 CORPORATE BLVD., SUITE 105
ORLANDO, FLORIDA 32817
(407) 823-8966
CERTIFICATE OF AUTHORIZATION NO. 27013

STATE OF FLORIDA
DEPARTMENT OF TRANSPORTATION

ROAD NO.	COUNTY	FINANCIAL PROJECT ID
SR400	VOLUSIA	408464-2-32-01

SR 400 (I-4) PROFILE WESTBOUND & EASTBOUND GUL

SHEET NO. 231

WB GENERAL USE LANE (GUL)

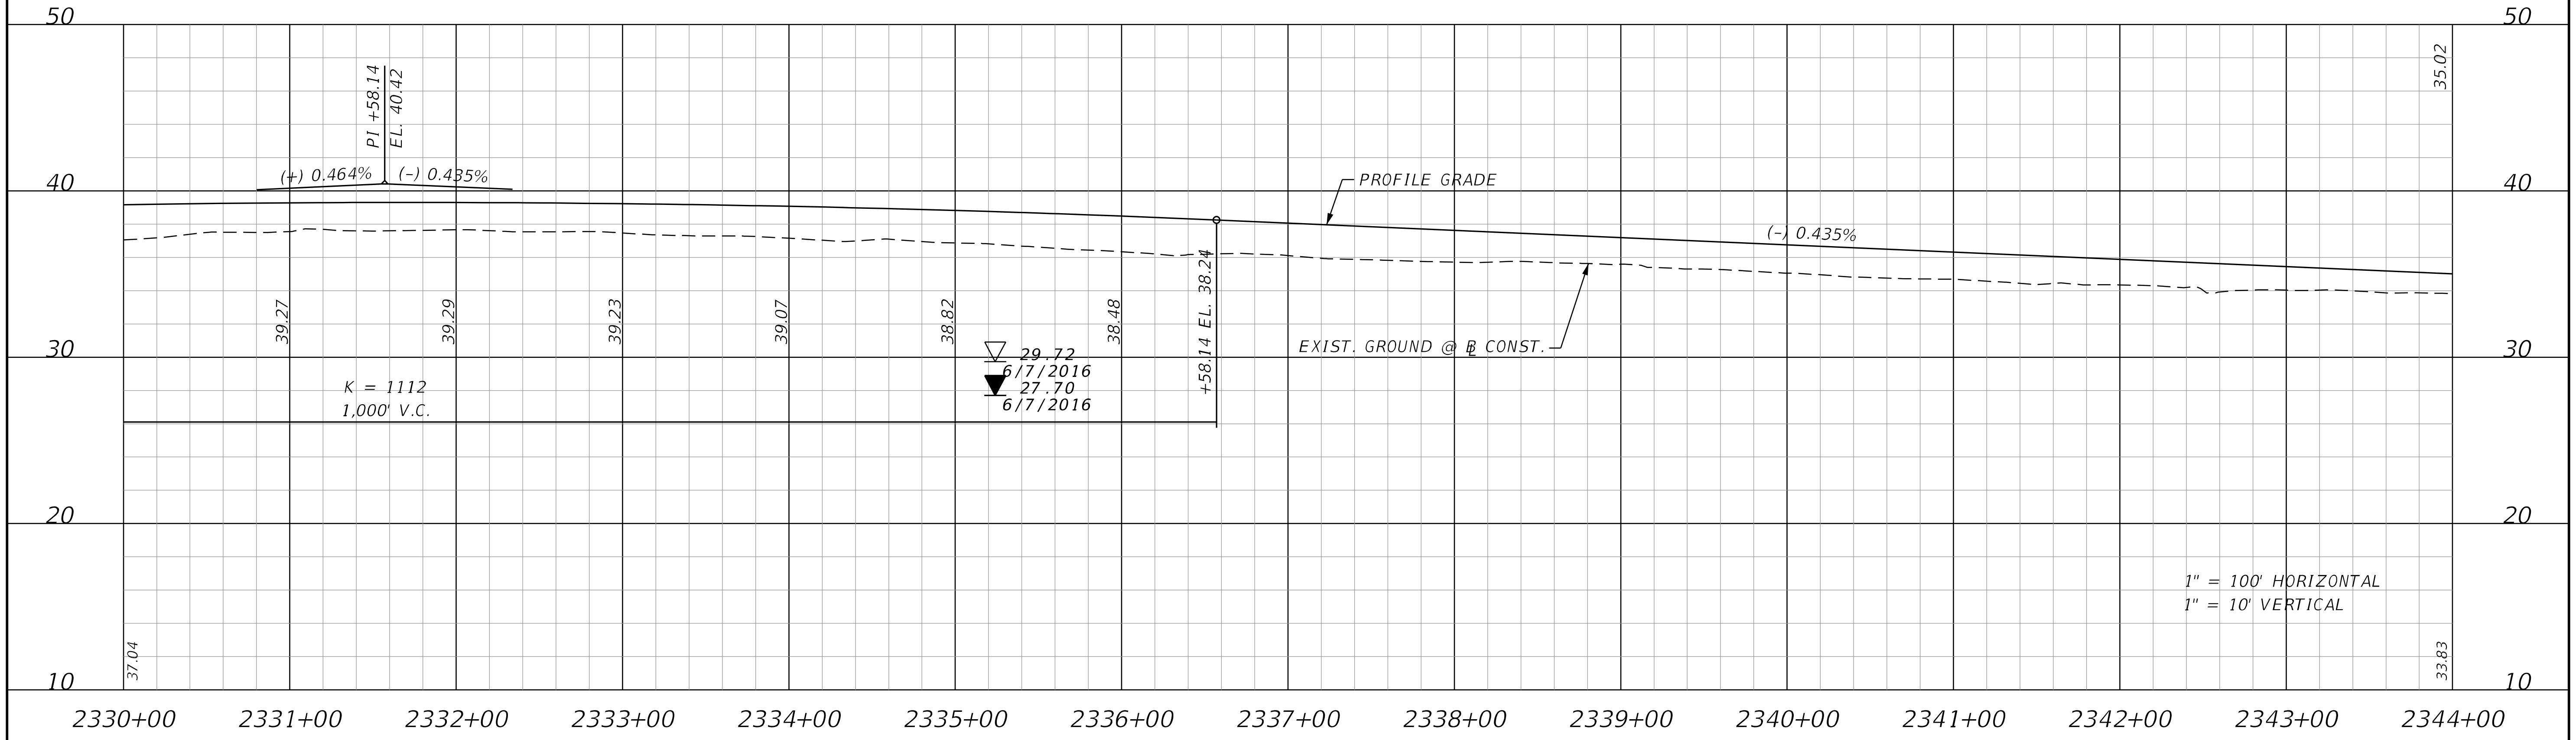

EB GENERAL USE LANE (GUL)

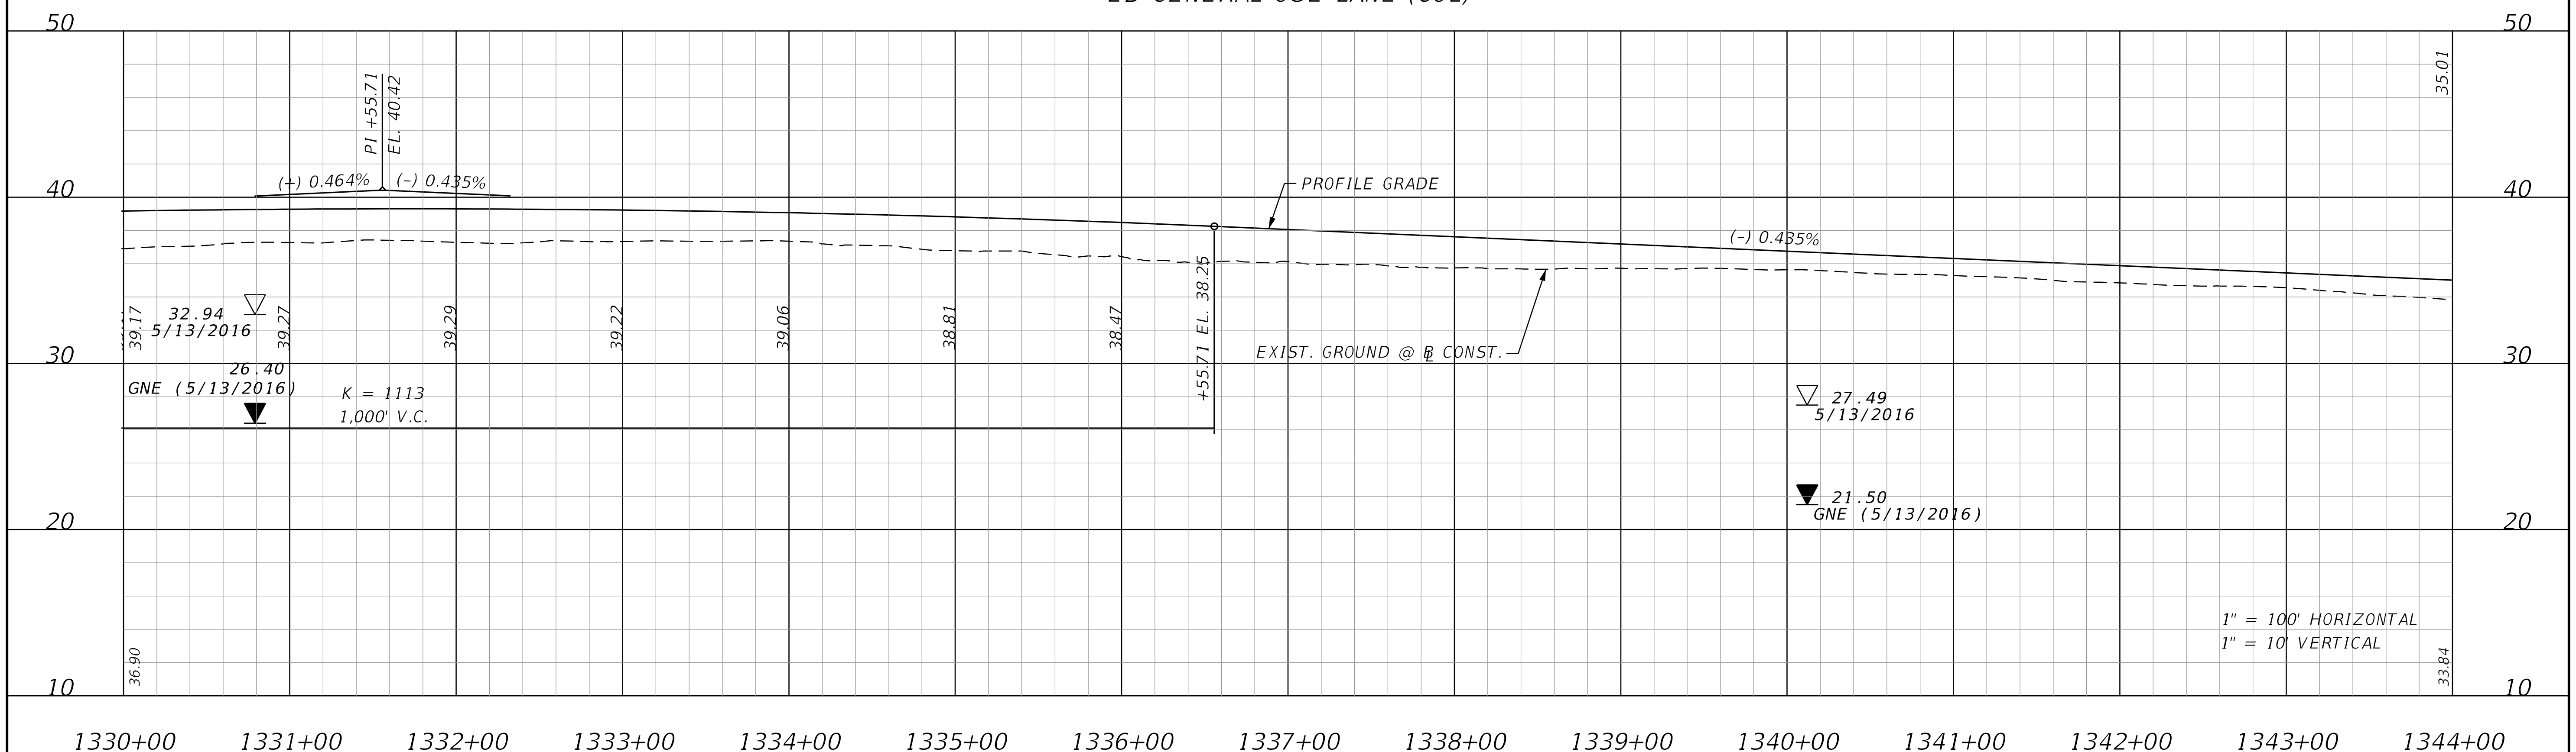

REVISIONS			
DATE	DESCRIPTION	DATE	DESCRIPTION

STANTEC CONSULTING SERVICES INC.
ENGINEER OF RECORD:
WILLIAM V. ANDERSON, P.E. NO.: 36682
11315 CORPORATE BLVD., SUITE 105
ORLANDO, FLORIDA 32817
(407) 823-8966
CERTIFICATE OF AUTHORIZATION NO. 27013

STATE OF FLORIDA
DEPARTMENT OF TRANSPORTATION

ROAD NO.	COUNTY	FINANCIAL PROJECT ID
SR400	VOLUSIA	408464-2-32-01

SR 400 (I-4) PROFILE WESTBOUND & EASTBOUND GUL

SHEET NO.
232

THE OFFICIAL RECORD OF THIS SHEET IS THE ELECTRONIC FILE DIGITALLY SIGNED AND SEALED UNDER RULE 61G15-23.004, F.A.C.

jchassee 6/14/2019 4:20:54 PM Default V:\2158\active\CADD\40846423201\roadway\PROFRD43.dgn

WB GENERAL USE LANE (GUL)

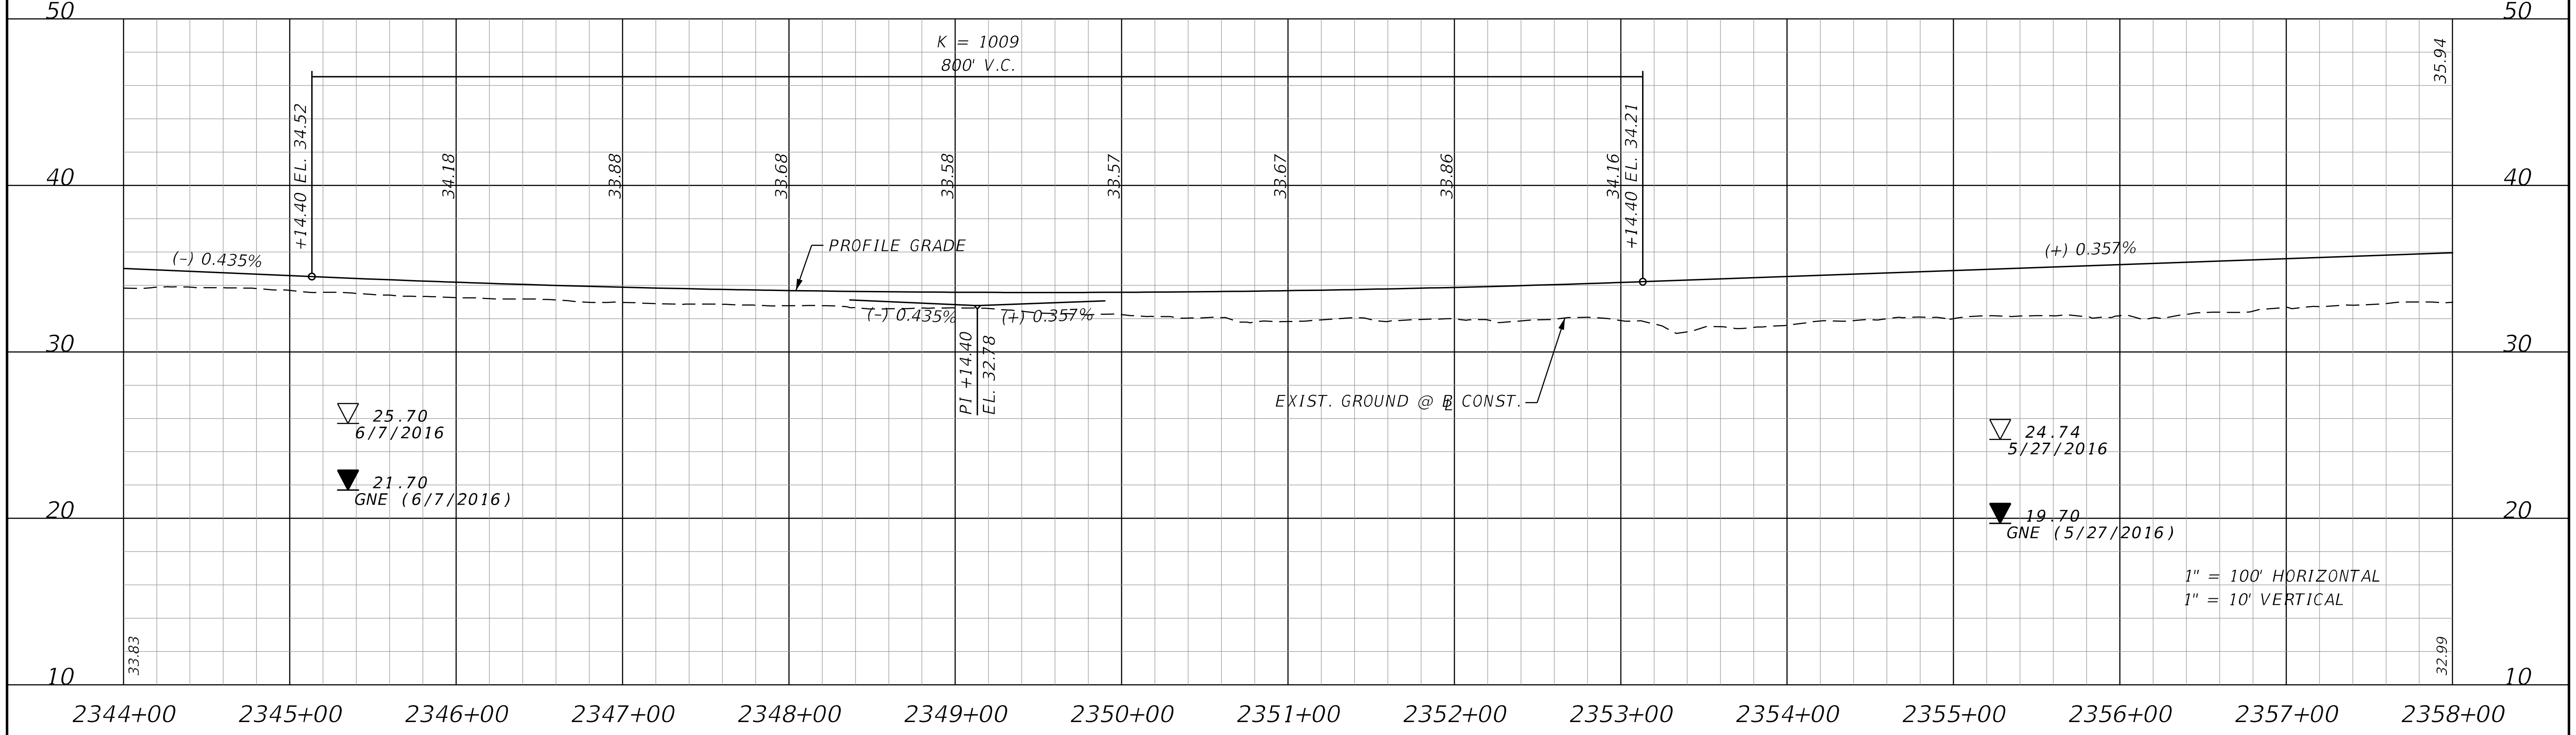

EB GENERAL USE LANE (GUL)

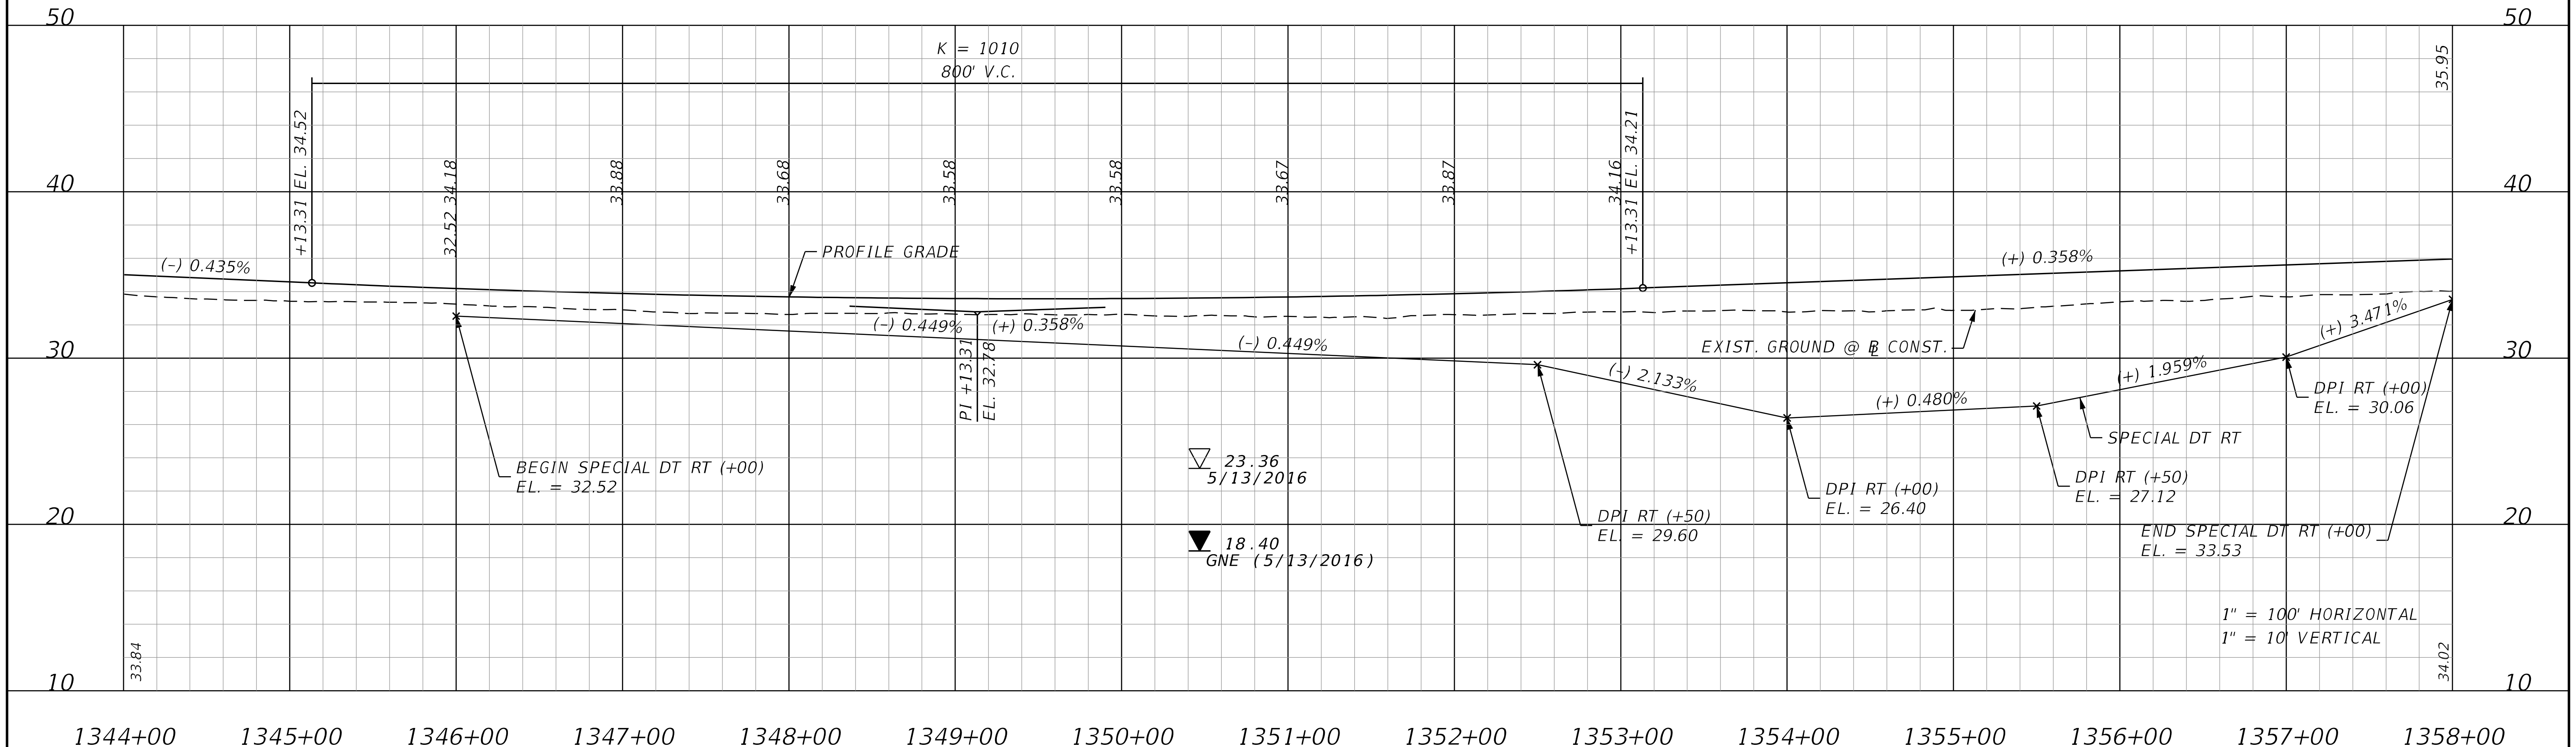

THE OFFICIAL RECORD OF THIS SHEET IS THE ELECTRONIC FILE DIGITALLY SIGNED AND SEALED UNDER RULE 61G15-23.004, F.A.C.

REVISIONS			
DATE	DESCRIPTION	DATE	DESCRIPTION

STANTEC CONSULTING SERVICES INC.
ENGINEER OF RECORD:
WILLIAM V. ANDERSON, P.E. NO.: 36682
11315 CORPORATE BLVD., SUITE 105
ORLANDO, FLORIDA 32817
(407) 823-8966
CERTIFICATE OF AUTHORIZATION NO. 27013

STATE OF FLORIDA
DEPARTMENT OF TRANSPORTATION

ROAD NO.	COUNTY	FINANCIAL PROJECT ID
SR400	VOLUSIA	408464-2-32-01

SR 400 (I-4) PROFILE
WESTBOUND & EASTBOUND GUL

SHEET NO. 233

WB GENERAL USE LANE (GUL)

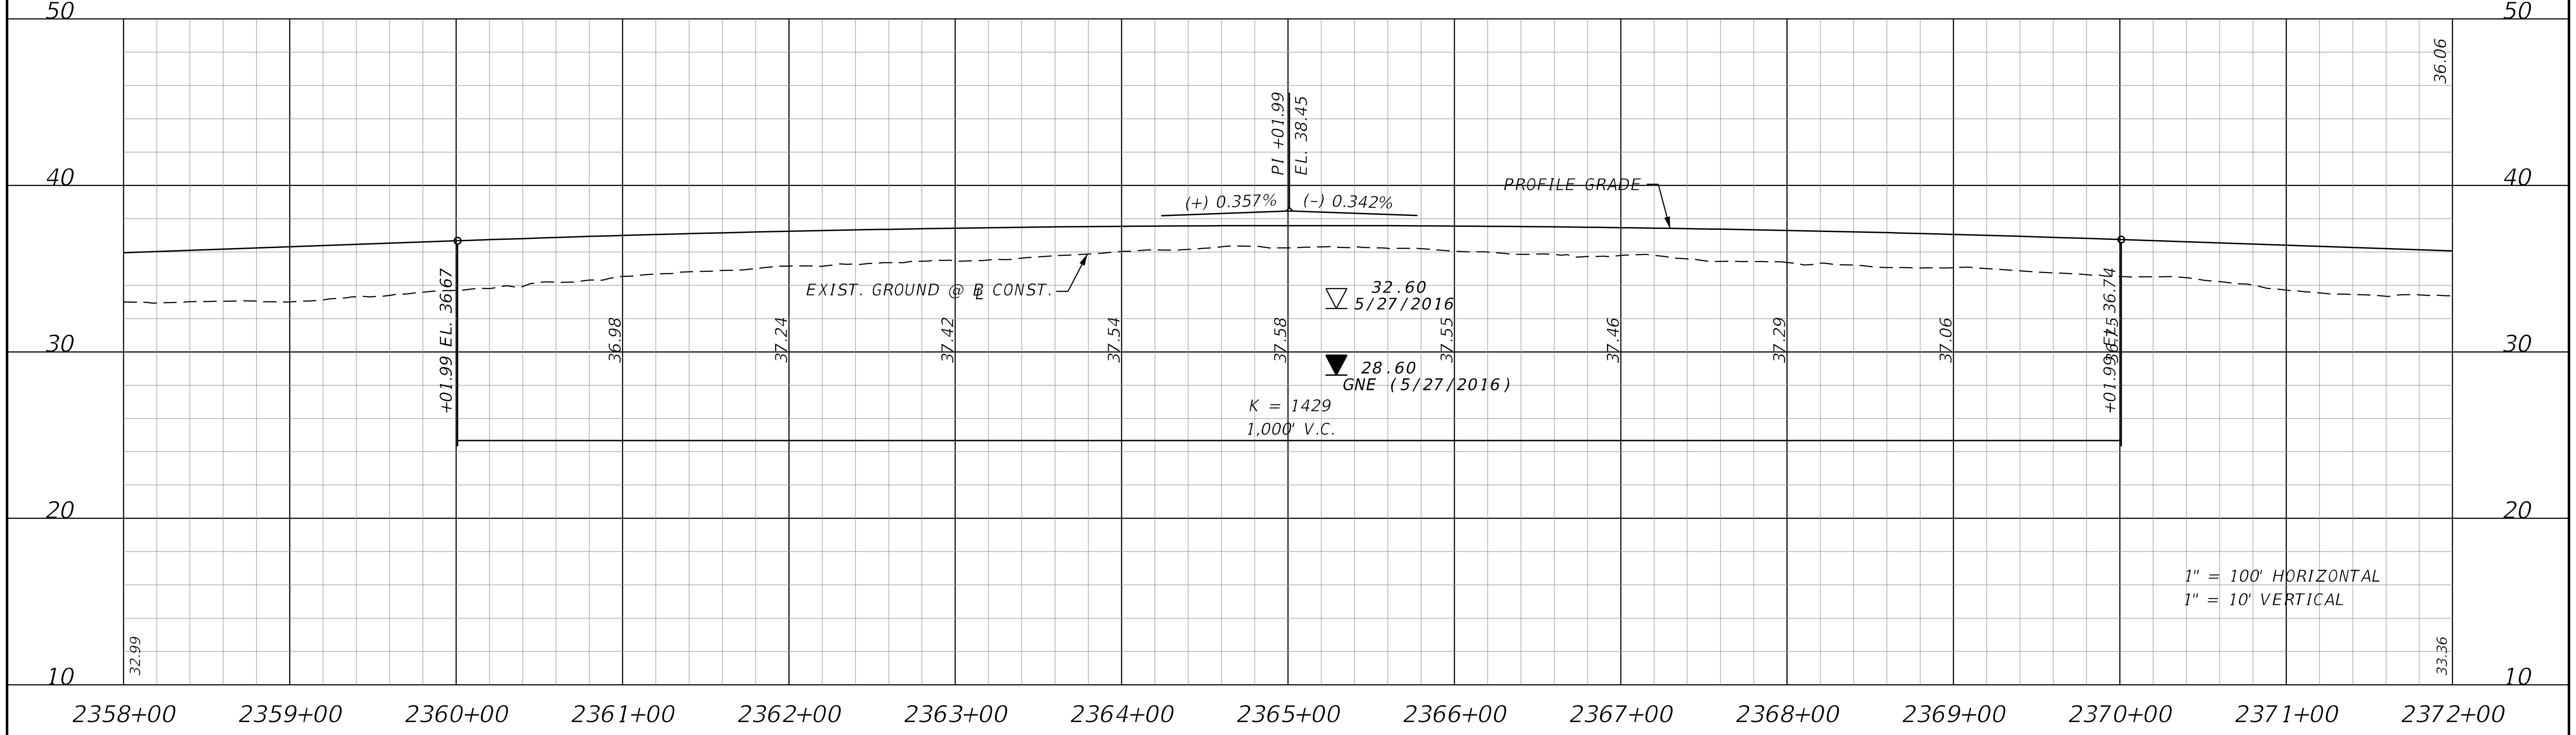

EB GENERAL USE LANE (GUL)

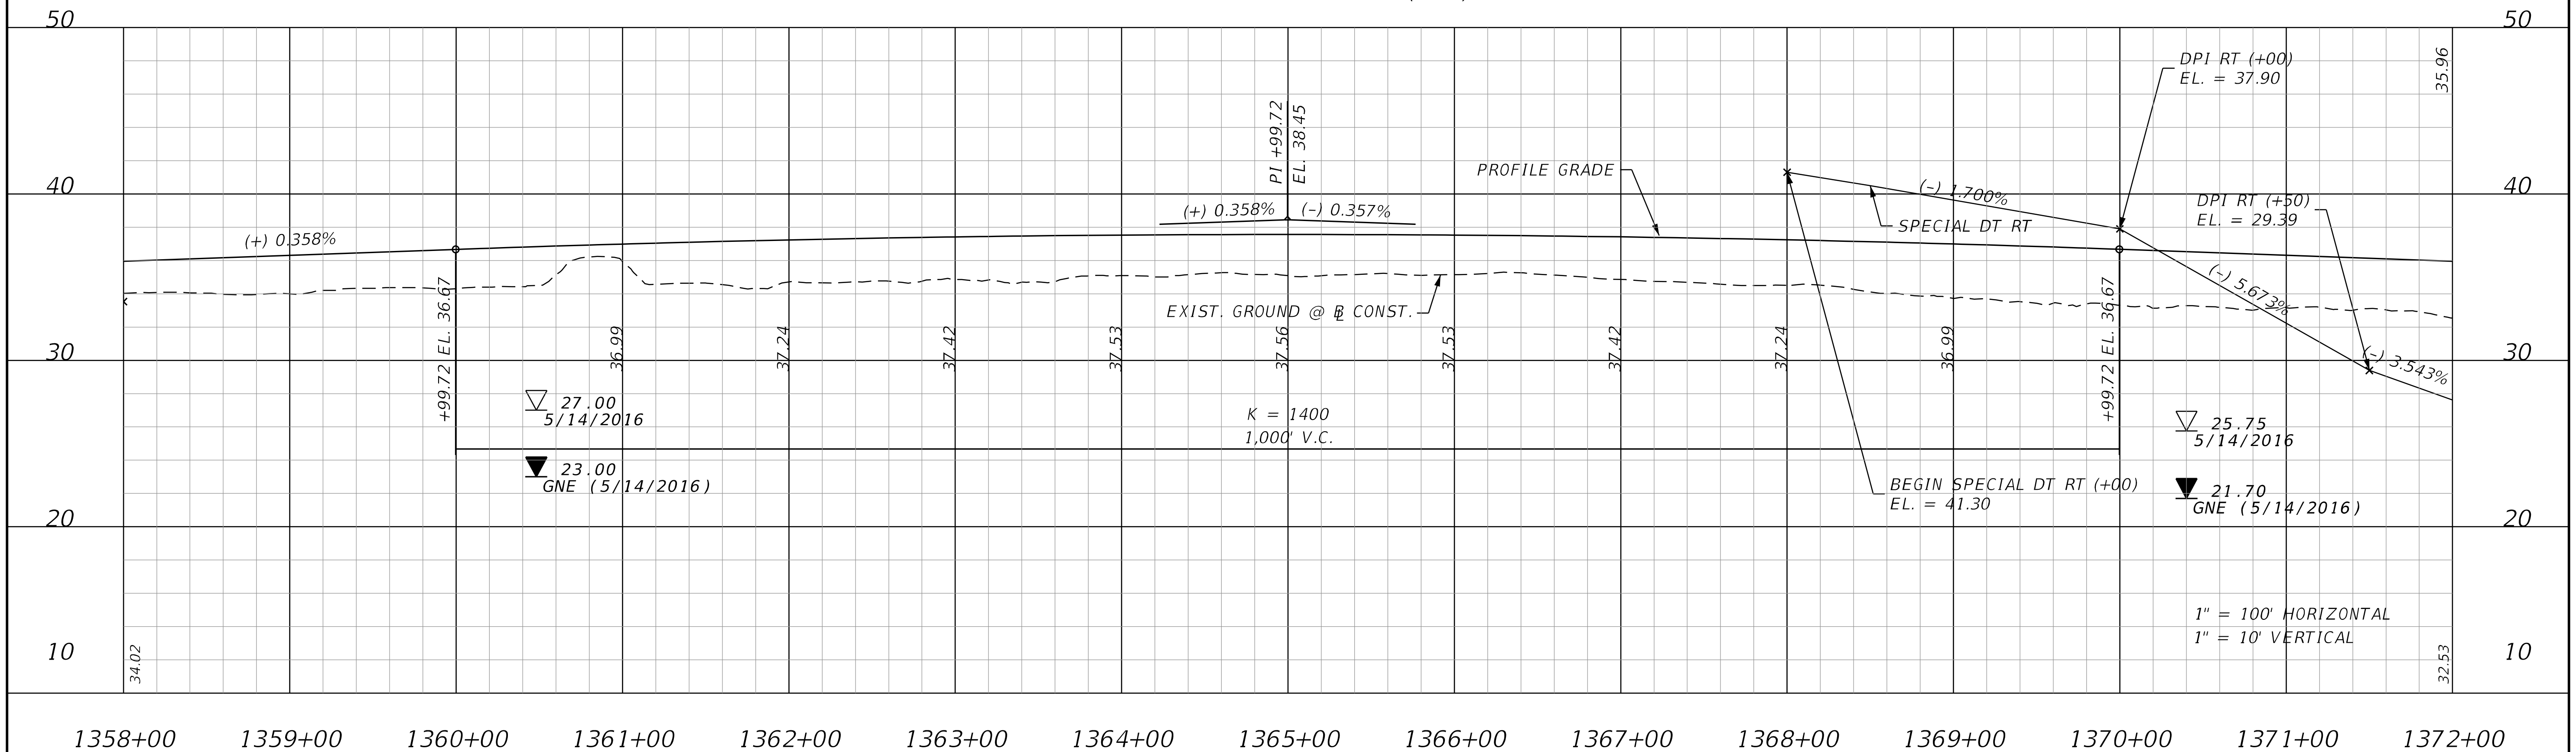

THE OFFICIAL RECORD OF THIS SHEET IS THE ELECTRONIC FILE DIGITALLY SIGNED AND SEALED UNDER RULE 61G15-23.004, F.A.C.

REVISIONS			
DATE	DESCRIPTION	DATE	DESCRIPTION

STANTEC CONSULTING SERVICES INC.
ENGINEER OF RECORD:
WILLIAM V. ANDERSON, P.E. NO.: 36682
11315 CORPORATE BLVD., SUITE 105
ORLANDO, FLORIDA 32817
(407) 823-8966
CERTIFICATE OF AUTHORIZATION NO. 27013

STATE OF FLORIDA
DEPARTMENT OF TRANSPORTATION

ROAD NO.	COUNTY	FINANCIAL PROJECT ID
SR400	VOLUSIA	408464-2-32-01

SR 400 (I-4) PROFILE
WESTBOUND & EASTBOUND GUL

SHEET NO.
234

WB GENERAL USE LANE (GUL)

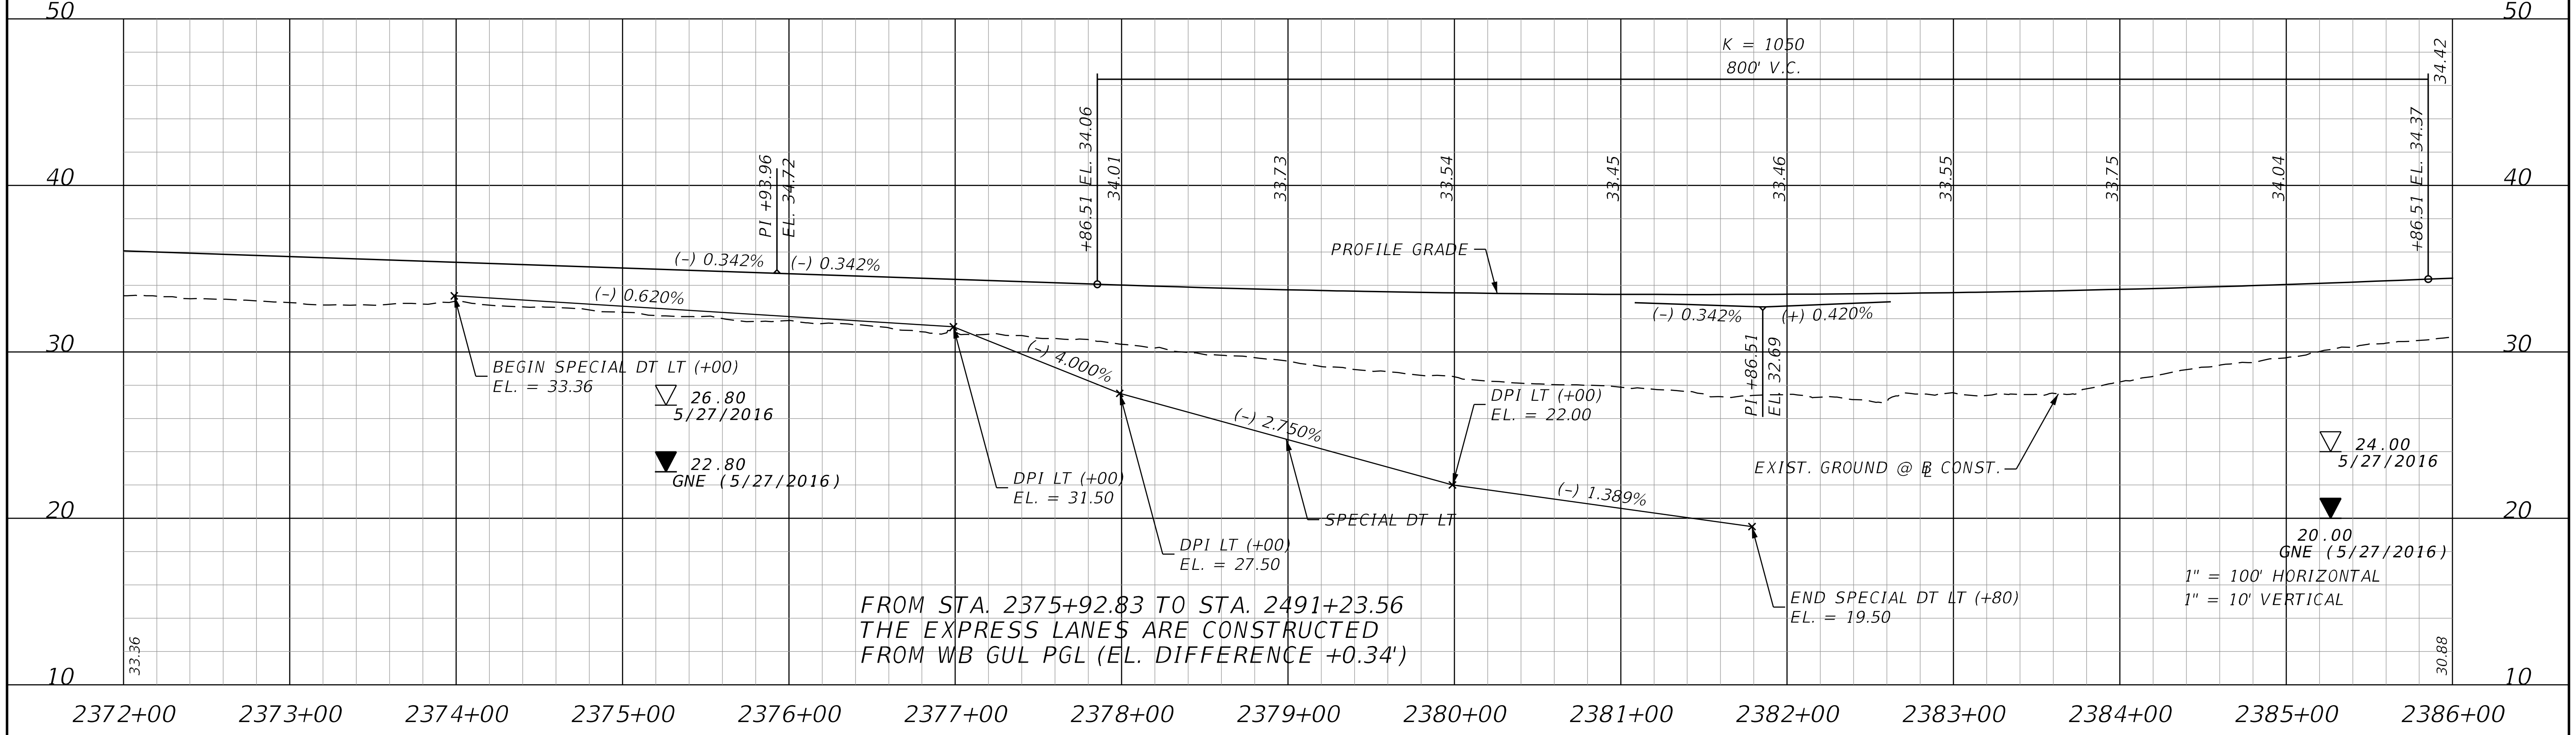

EB GENERAL USE LANE (GUL)

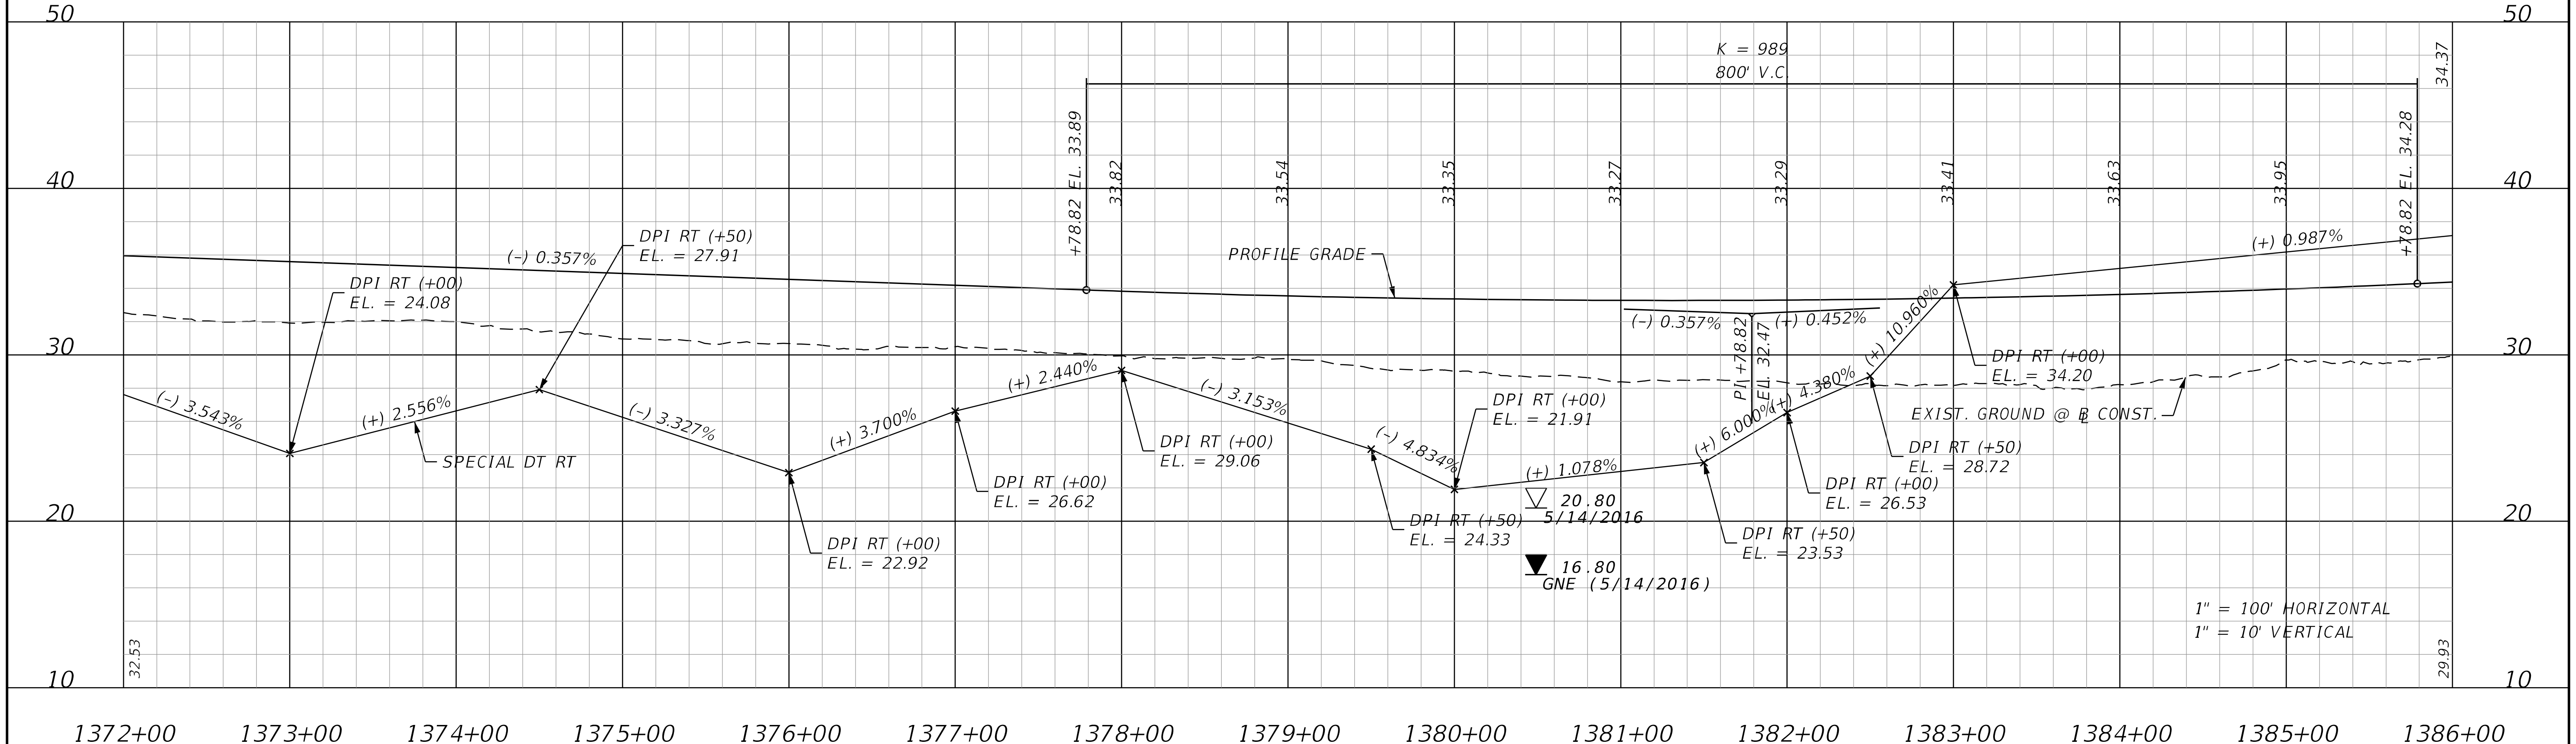

THE OFFICIAL RECORD OF THIS SHEET IS THE ELECTRONIC FILE DIGITALLY SIGNED AND SEALED UNDER RULE 61G15-23.004, F.A.C.

REVISIONS			
DATE	DESCRIPTION	DATE	DESCRIPTION

STANTEC CONSULTING SERVICES INC.
ENGINEER OF RECORD:
WILLIAM V. ANDERSON, P.E. NO.: 36682
11315 CORPORATE BLVD., SUITE 105
ORLANDO, FLORIDA 32817
(407) 823-8966
CERTIFICATE OF AUTHORIZATION NO. 27013

STATE OF FLORIDA
DEPARTMENT OF TRANSPORTATION

ROAD NO.	COUNTY	FINANCIAL PROJECT ID
SR400	VOLUSIA	408464-2-32-01

SR 400 (I-4) PROFILE WESTBOUND & EASTBOUND GUL

SHEET NO.
235

WB GENERAL USE LANE (GUL)

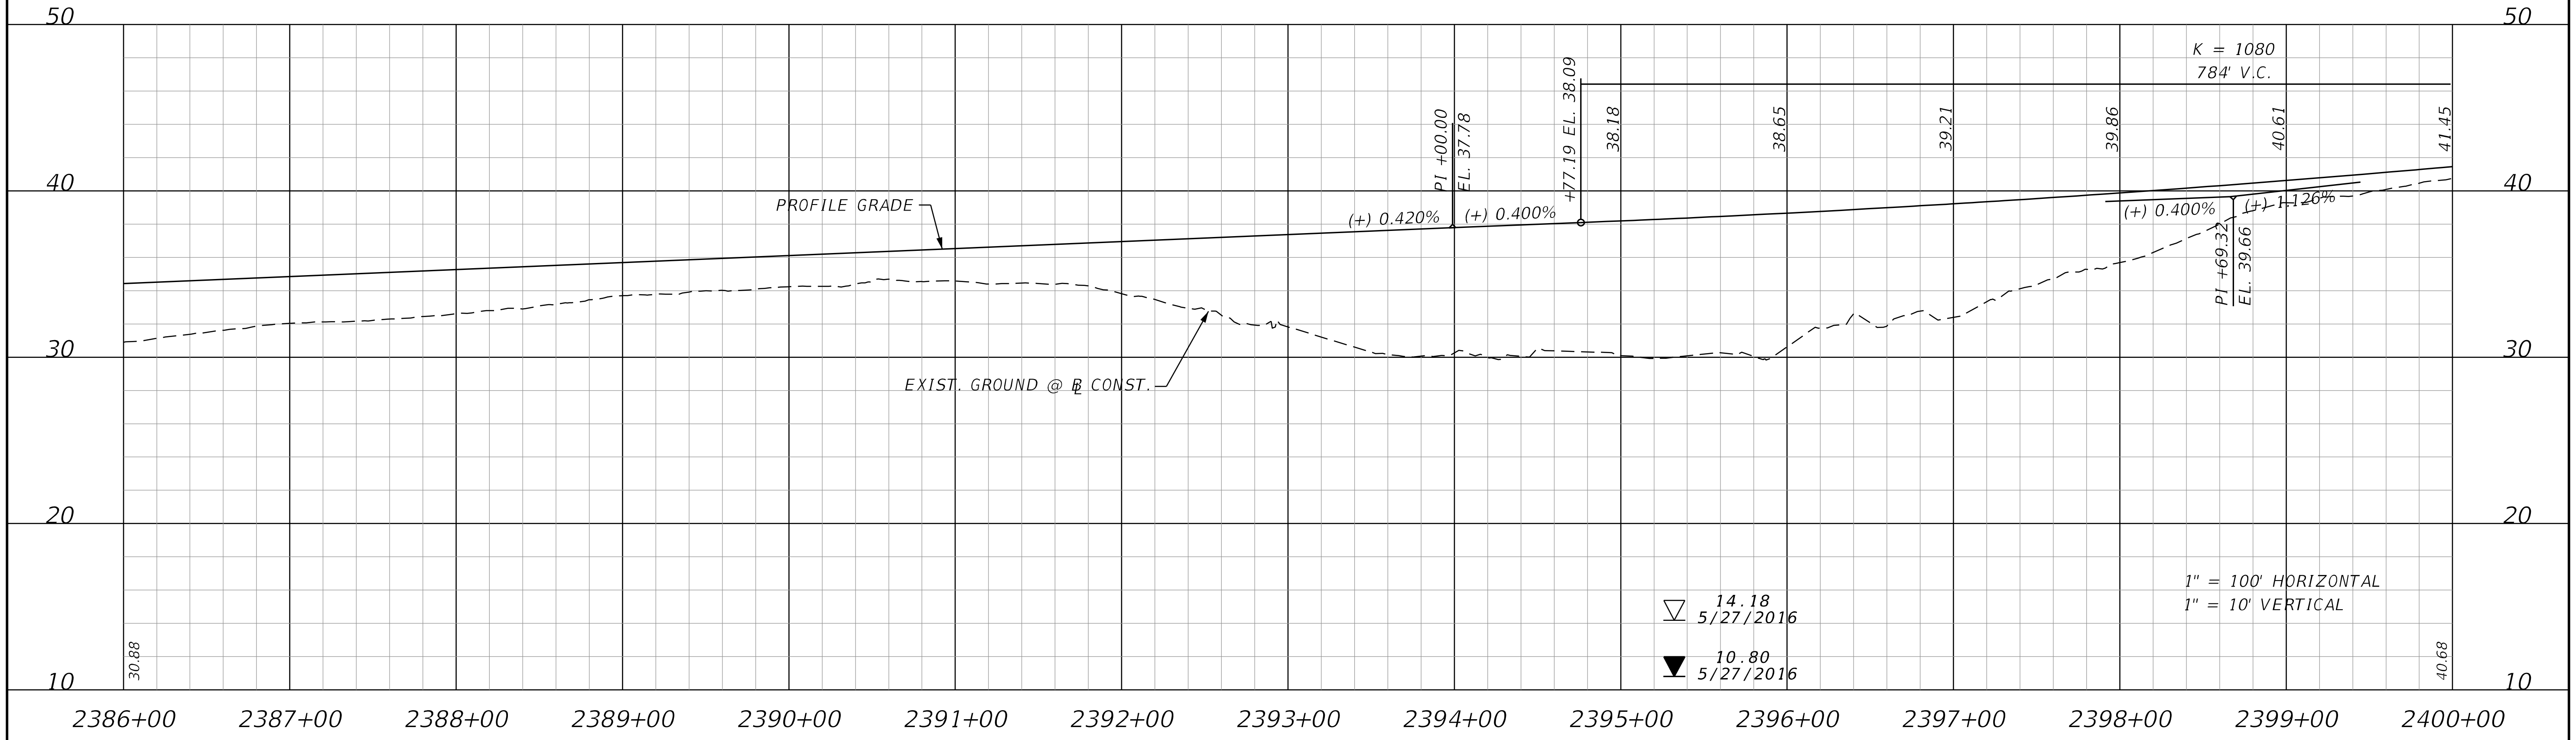

EB GENERAL USE LANE (GUL)

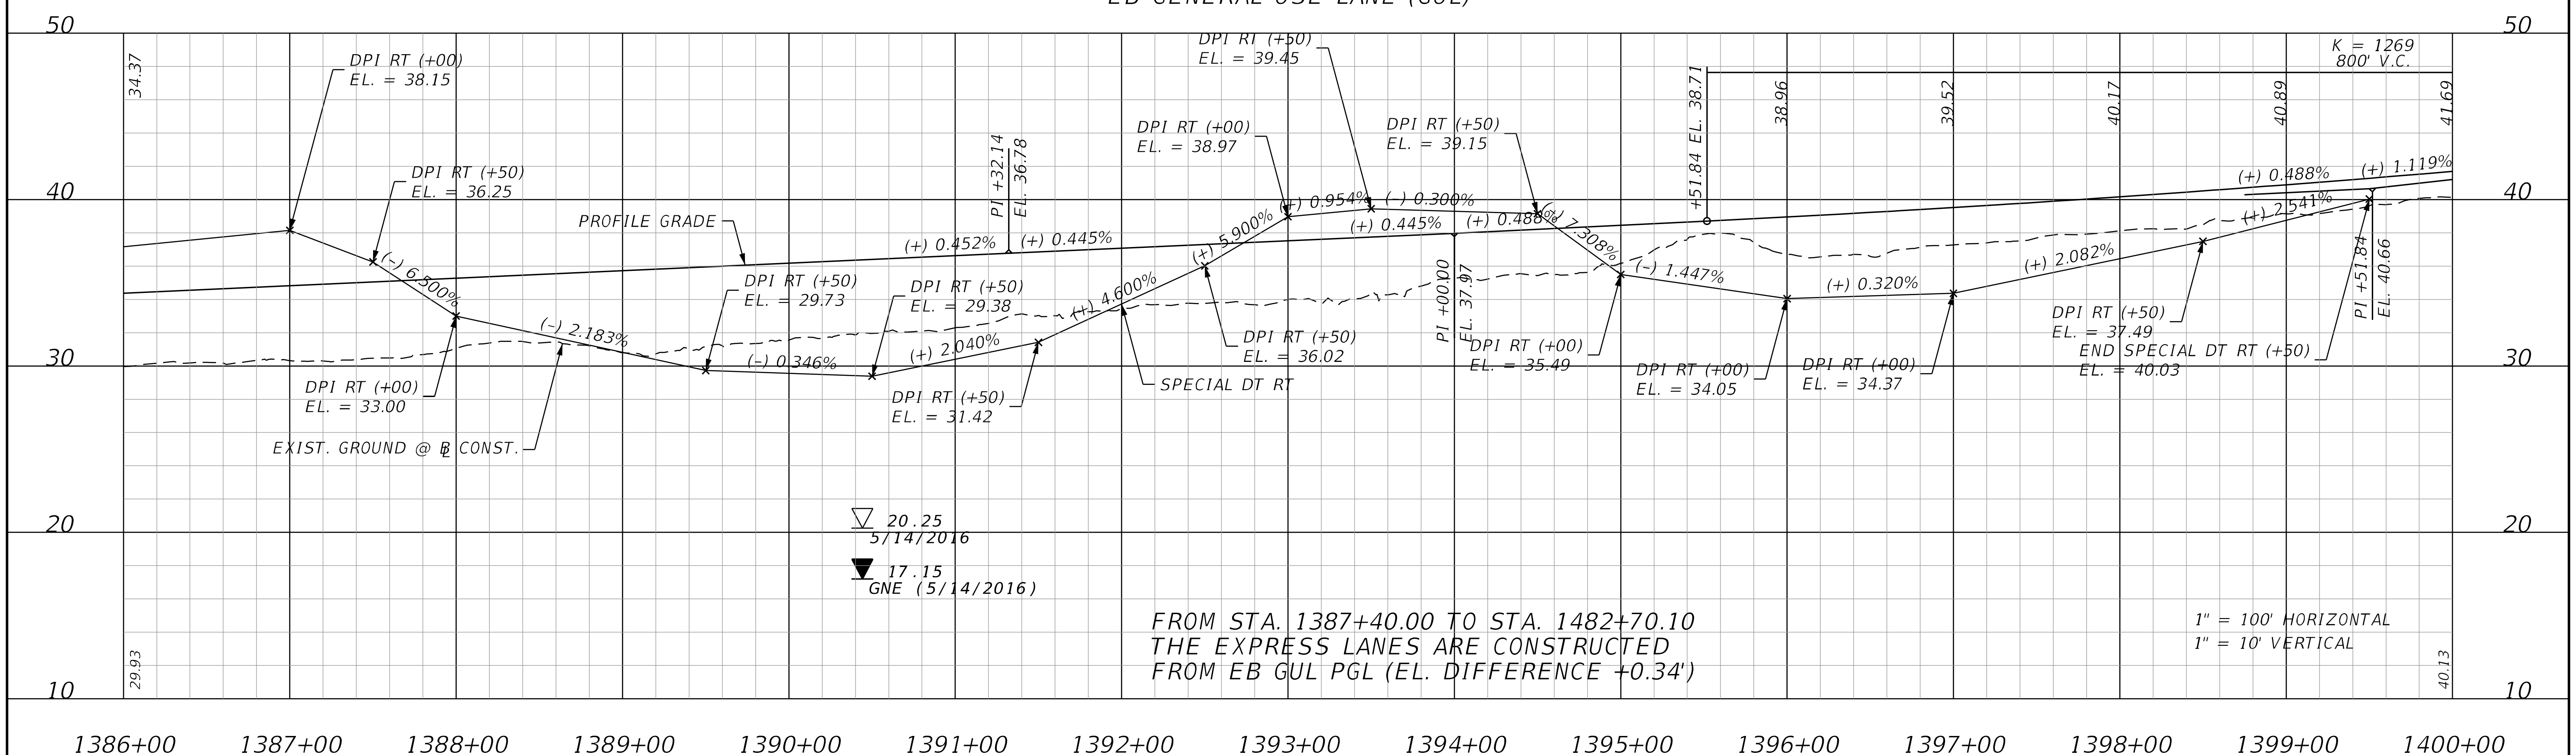

REVISIONS			
DATE	DESCRIPTION	DATE	DESCRIPTION

STANTEC CONSULTING SERVICES INC.
ENGINEER OF RECORD:
WILLIAM V. ANDERSON, P.E. NO.: 36682
11315 CORPORATE BLVD., SUITE 105
ORLANDO, FLORIDA 32817
(407) 823-8966
CERTIFICATE OF AUTHORIZATION NO. 27013

STATE OF FLORIDA
DEPARTMENT OF TRANSPORTATION

ROAD NO.	COUNTY	FINANCIAL PROJECT ID
SR400	VOLUSIA	408464-2-32-01

SR 400 (I-4) PROFILE
WESTBOUND & EASTBOUND GUL

SHEET NO.
236

THE OFFICIAL RECORD OF THIS SHEET IS THE ELECTRONIC FILE DIGITALLY SIGNED AND SEALED UNDER RULE 61G15-23.004, F.A.C.

WB GENERAL USE LANE (GUL)

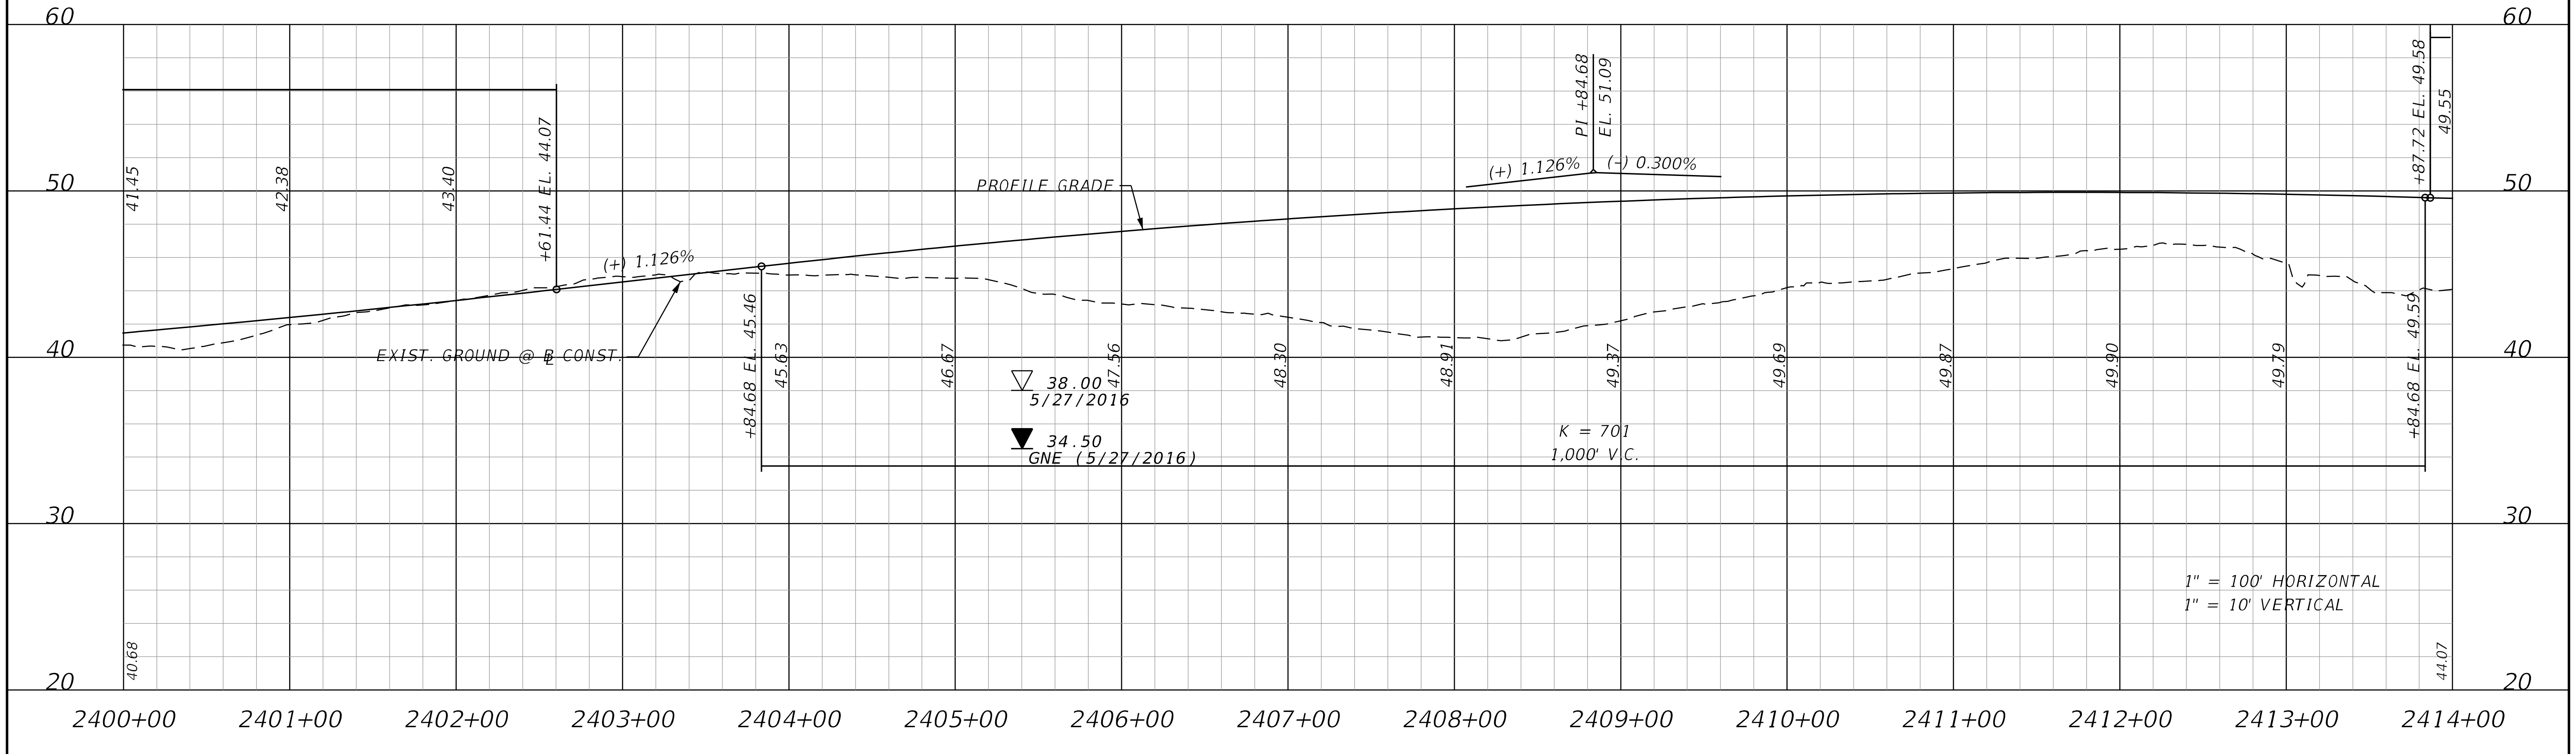

EB GENERAL USE LANE (GUL)

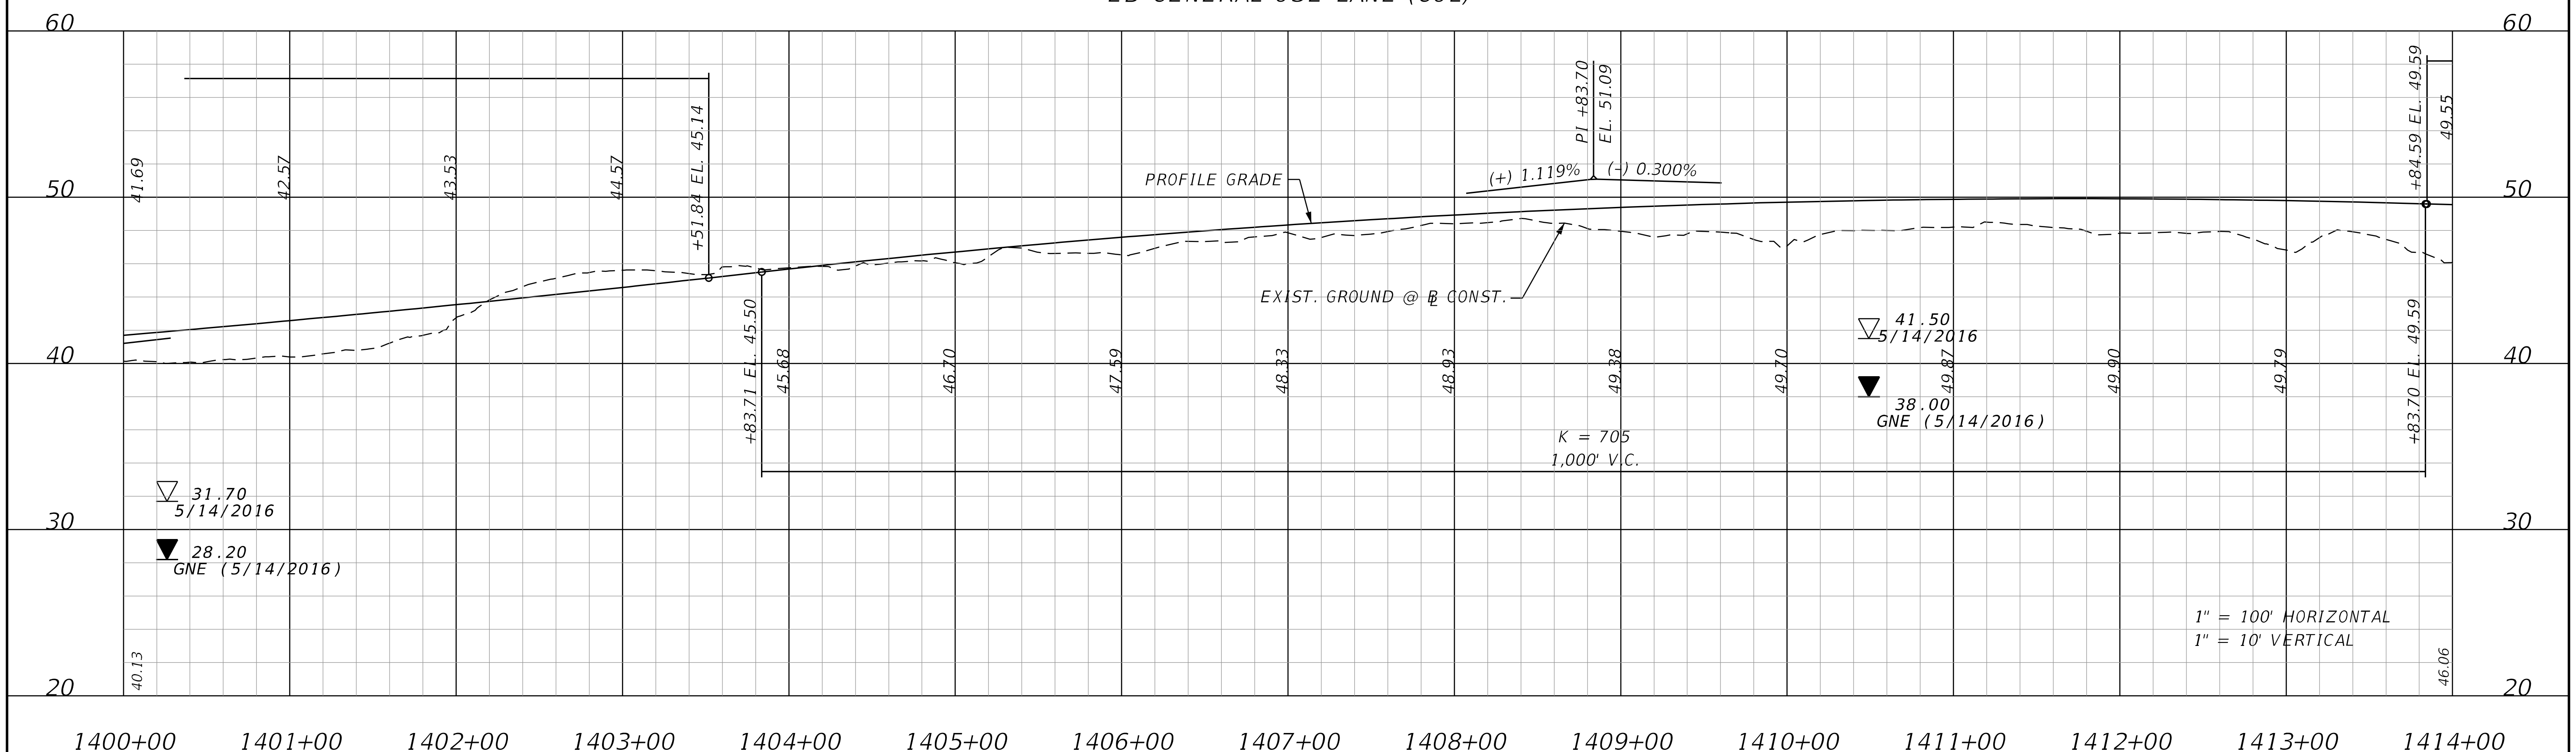

THE OFFICIAL RECORD OF THIS SHEET IS THE ELECTRONIC FILE DIGITALLY SIGNED AND SEALED UNDER RULE 61G15-23.004, F.A.C.

REVISIONS			
DATE	DESCRIPTION	DATE	DESCRIPTION

STANTEC CONSULTING SERVICES INC.
ENGINEER OF RECORD:
WILLIAM V. ANDERSON, P.E. NO.: 36682
11315 CORPORATE BLVD., SUITE 105
ORLANDO, FLORIDA 32817
(407) 823-8966
CERTIFICATE OF AUTHORIZATION NO. 27013

STATE OF FLORIDA
DEPARTMENT OF TRANSPORTATION

ROAD NO.	COUNTY	FINANCIAL PROJECT ID
SR400	VOLUSIA	408464-2-32-01

SR 400 (I-4) PROFILE
WESTBOUND & EASTBOUND GUL

SHEET NO.
237

jchassee 6/14/2019 4:20:56 PM Default V:\2158\active\CADD\40846423201\roadway\PROFRD48.dgn

WB GENERAL USE LANE (GUL)

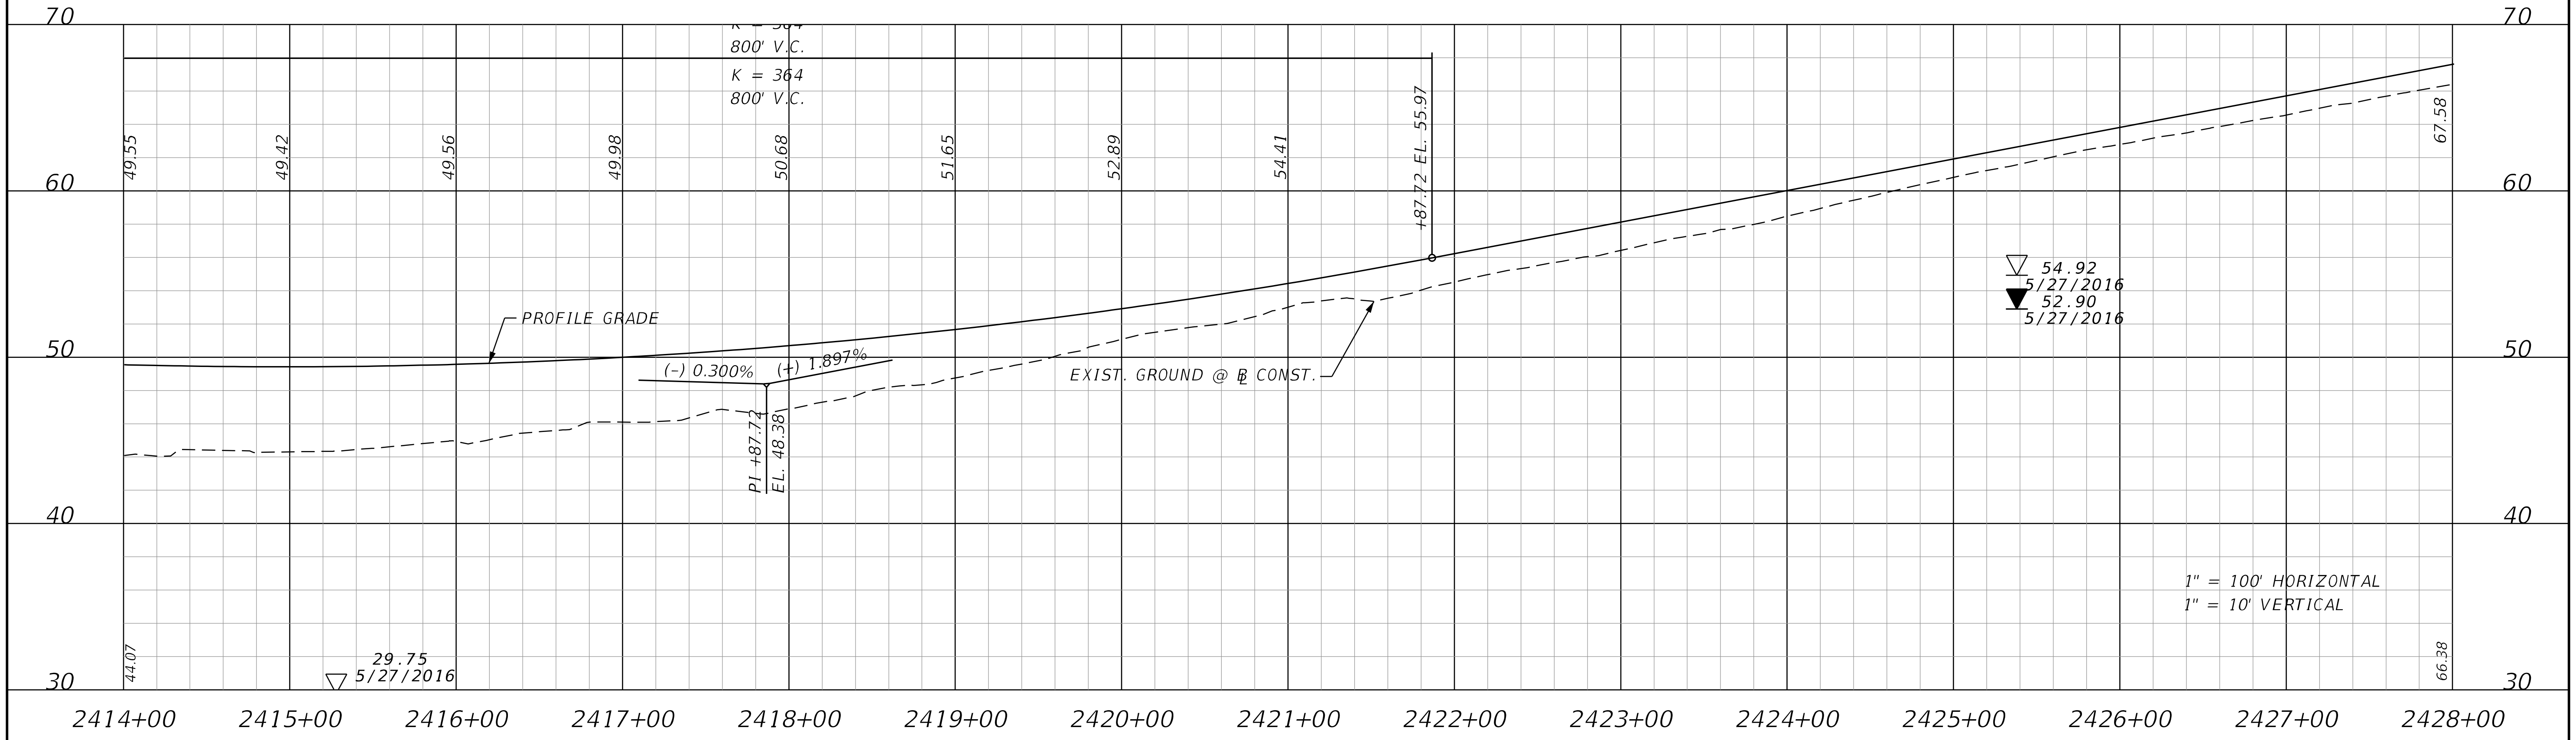

EB GENERAL USE LANE (GUL)

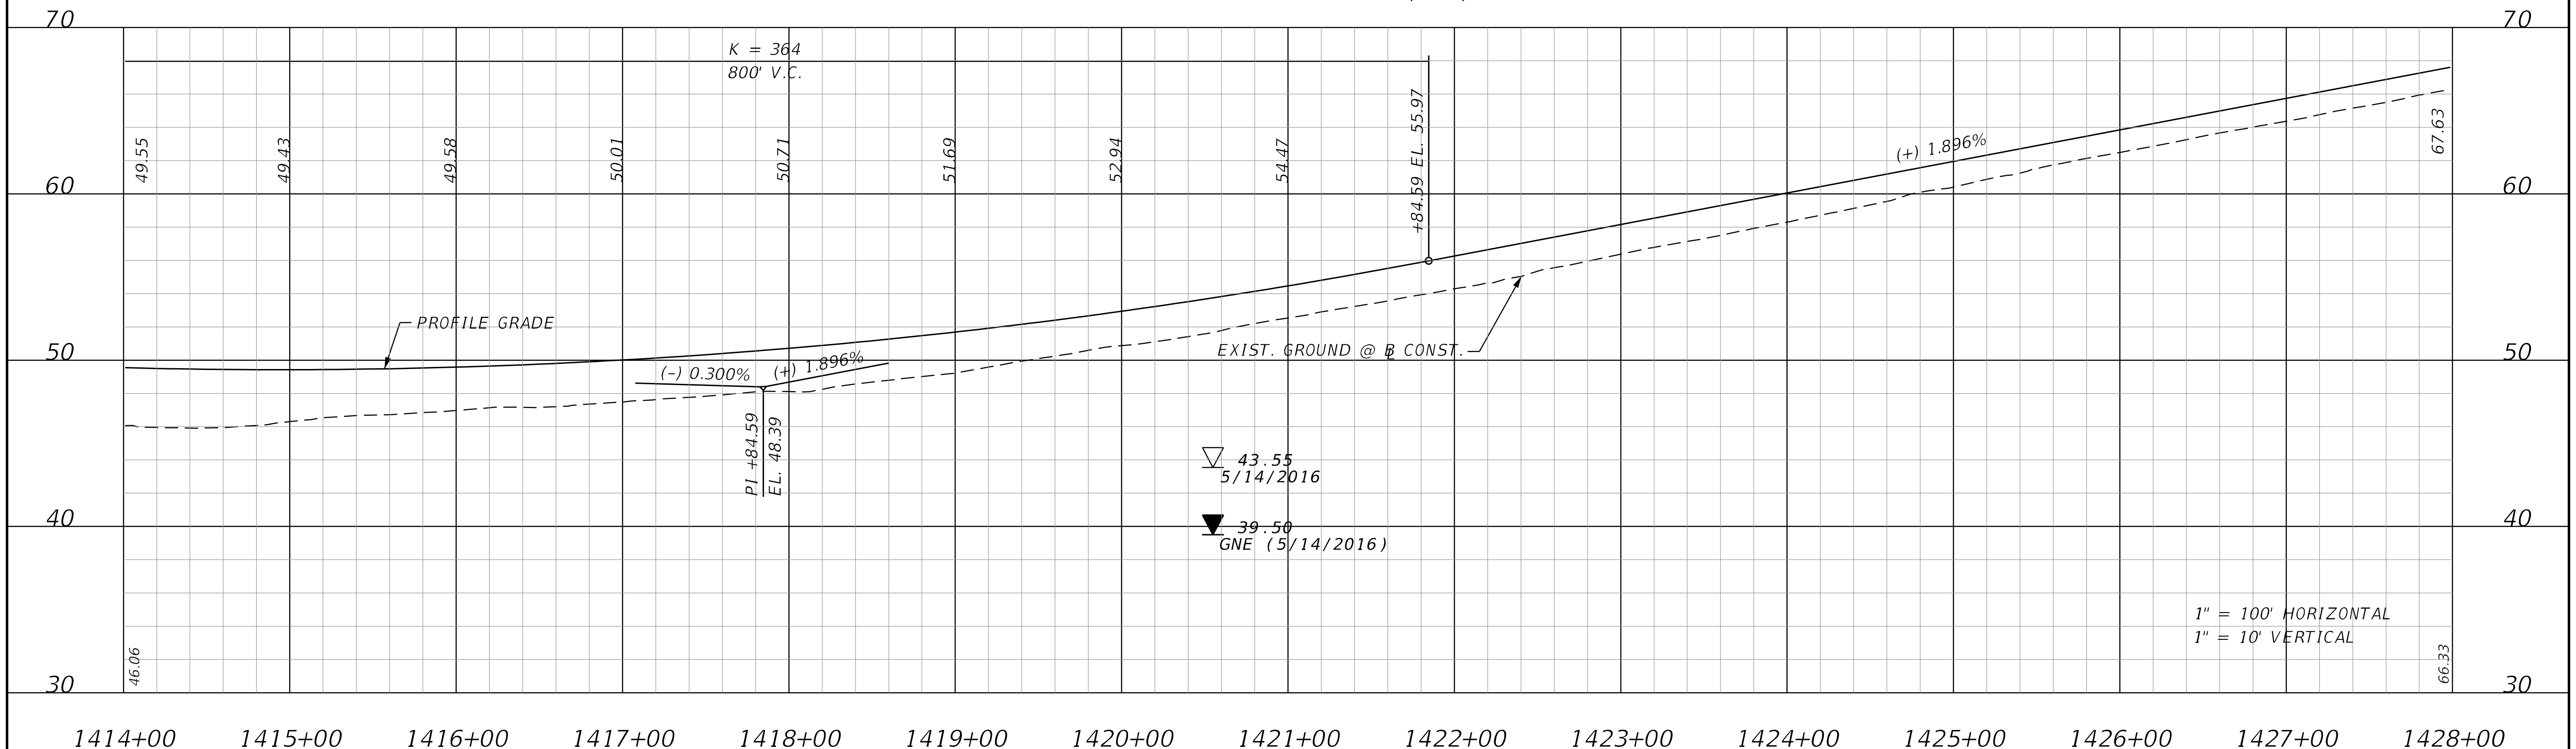

THE OFFICIAL RECORD OF THIS SHEET IS THE ELECTRONIC FILE DIGITALLY SIGNED AND SEALED UNDER RULE 61G15-23.004, F.A.C.

REVISIONS			
DATE	DESCRIPTION	DATE	DESCRIPTION

STANTEC CONSULTING SERVICES INC.
ENGINEER OF RECORD:
WILLIAM V. ANDERSON, P.E. NO.: 36682
11315 CORPORATE BLVD., SUITE 105
ORLANDO, FLORIDA 32817
(407) 823-8966
CERTIFICATE OF AUTHORIZATION NO. 27013

STATE OF FLORIDA
DEPARTMENT OF TRANSPORTATION

ROAD NO.	COUNTY	FINANCIAL PROJECT ID
SR400	VOLUSIA	408464-2-32-01

SR 400 (I-4) PROFILE WESTBOUND & EASTBOUND GUL

SHEET NO. 238

WB GENERAL USE LANE (GUL)

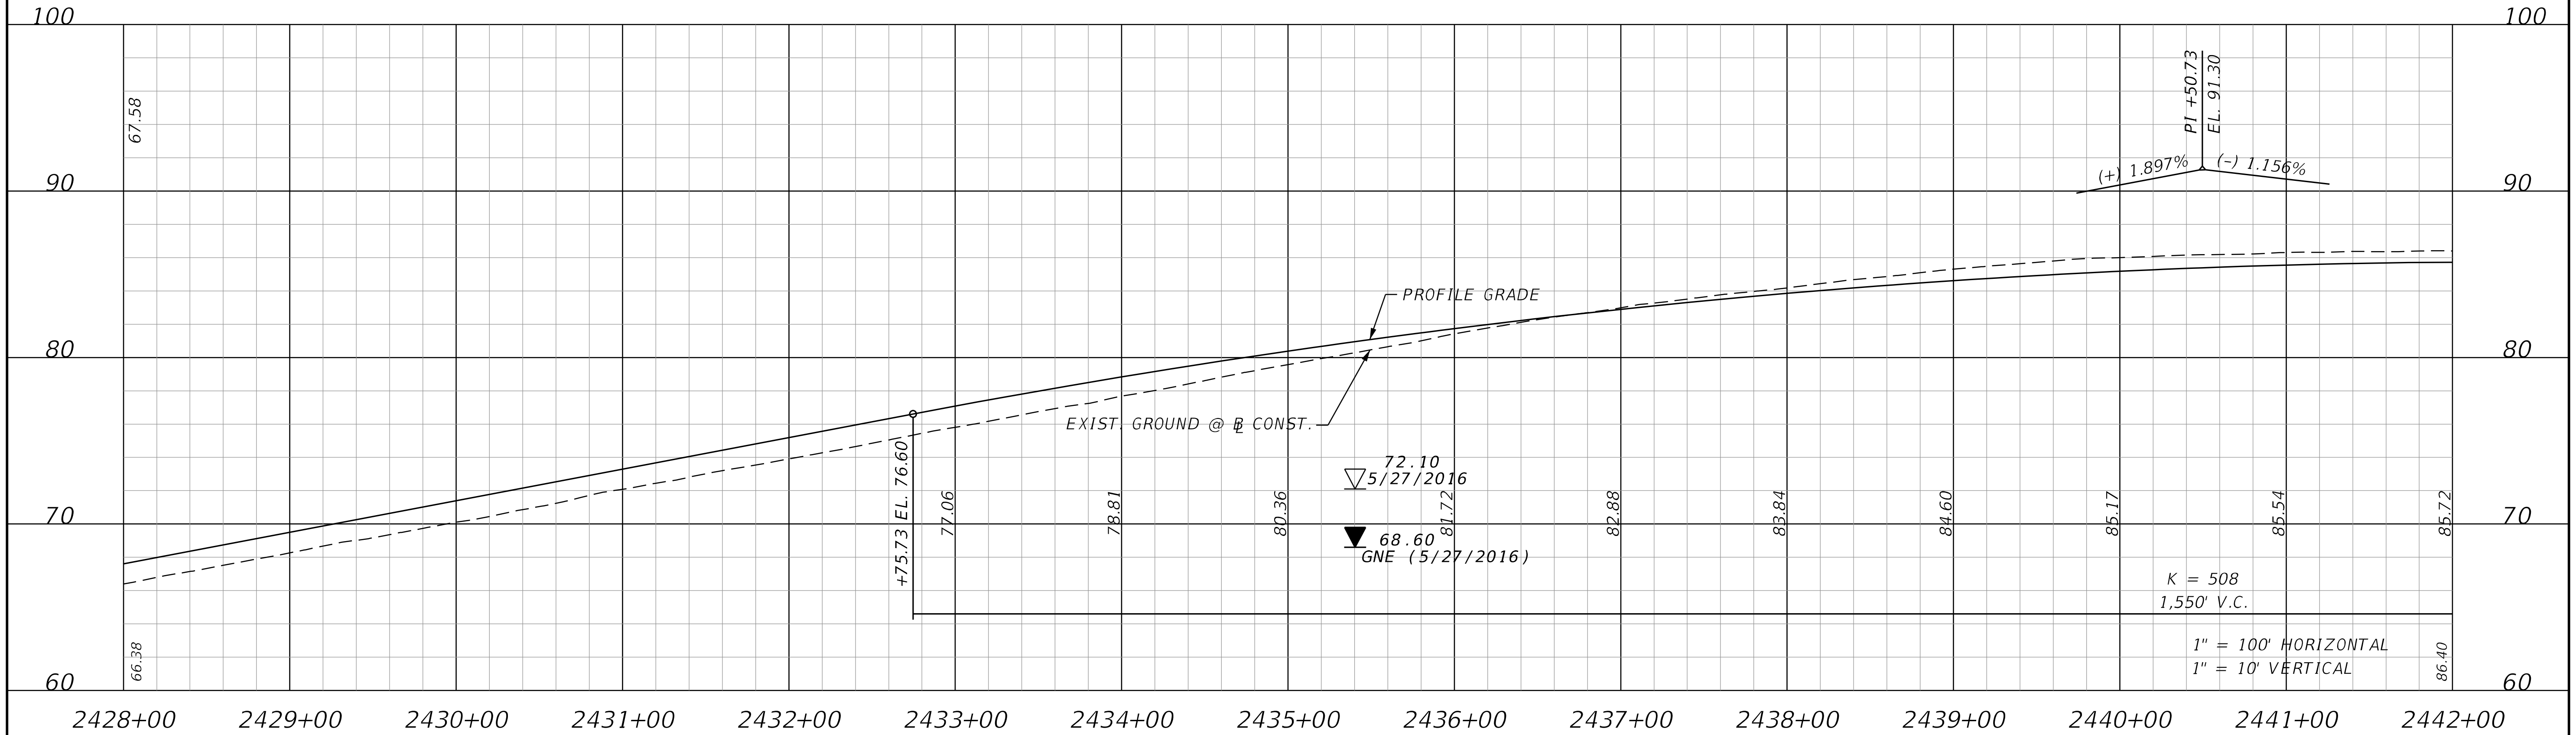

EB GENERAL USE LANE (GUL)

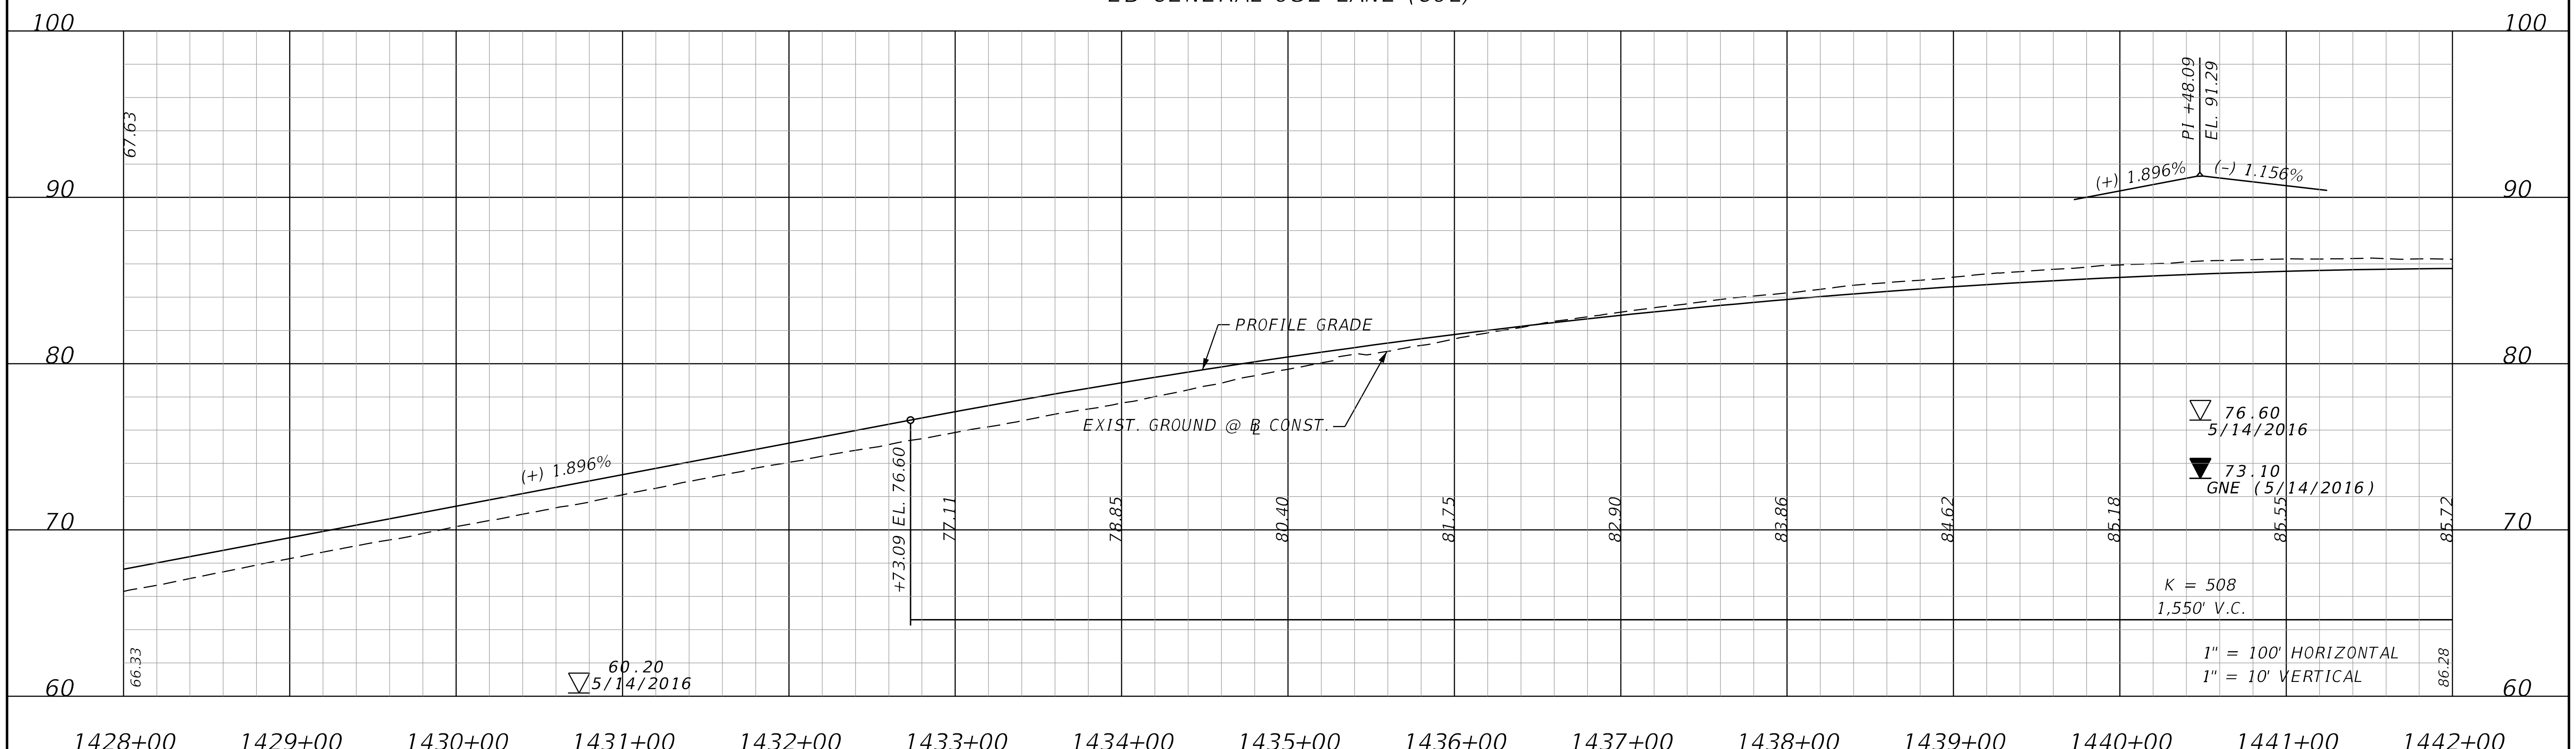

THE OFFICIAL RECORD OF THIS SHEET IS THE ELECTRONIC FILE DIGITALLY SIGNED AND SEALED UNDER RULE 61G15-23.004, F.A.C.

REVISIONS			
DATE	DESCRIPTION	DATE	DESCRIPTION

STANTEC CONSULTING SERVICES INC.
ENGINEER OF RECORD:
WILLIAM V. ANDERSON, P.E. NO.: 36682
11315 CORPORATE BLVD., SUITE 105
ORLANDO, FLORIDA 32817
(407) 823-8966
CERTIFICATE OF AUTHORIZATION NO. 27013

STATE OF FLORIDA
DEPARTMENT OF TRANSPORTATION

ROAD NO.	COUNTY	FINANCIAL PROJECT ID
SR400	VOLUSIA	408464-2-32-01

SR 400 (I-4) PROFILE
WESTBOUND & EASTBOUND GUL

SHEET NO.
239

WB GENERAL USE LANE (GUL)

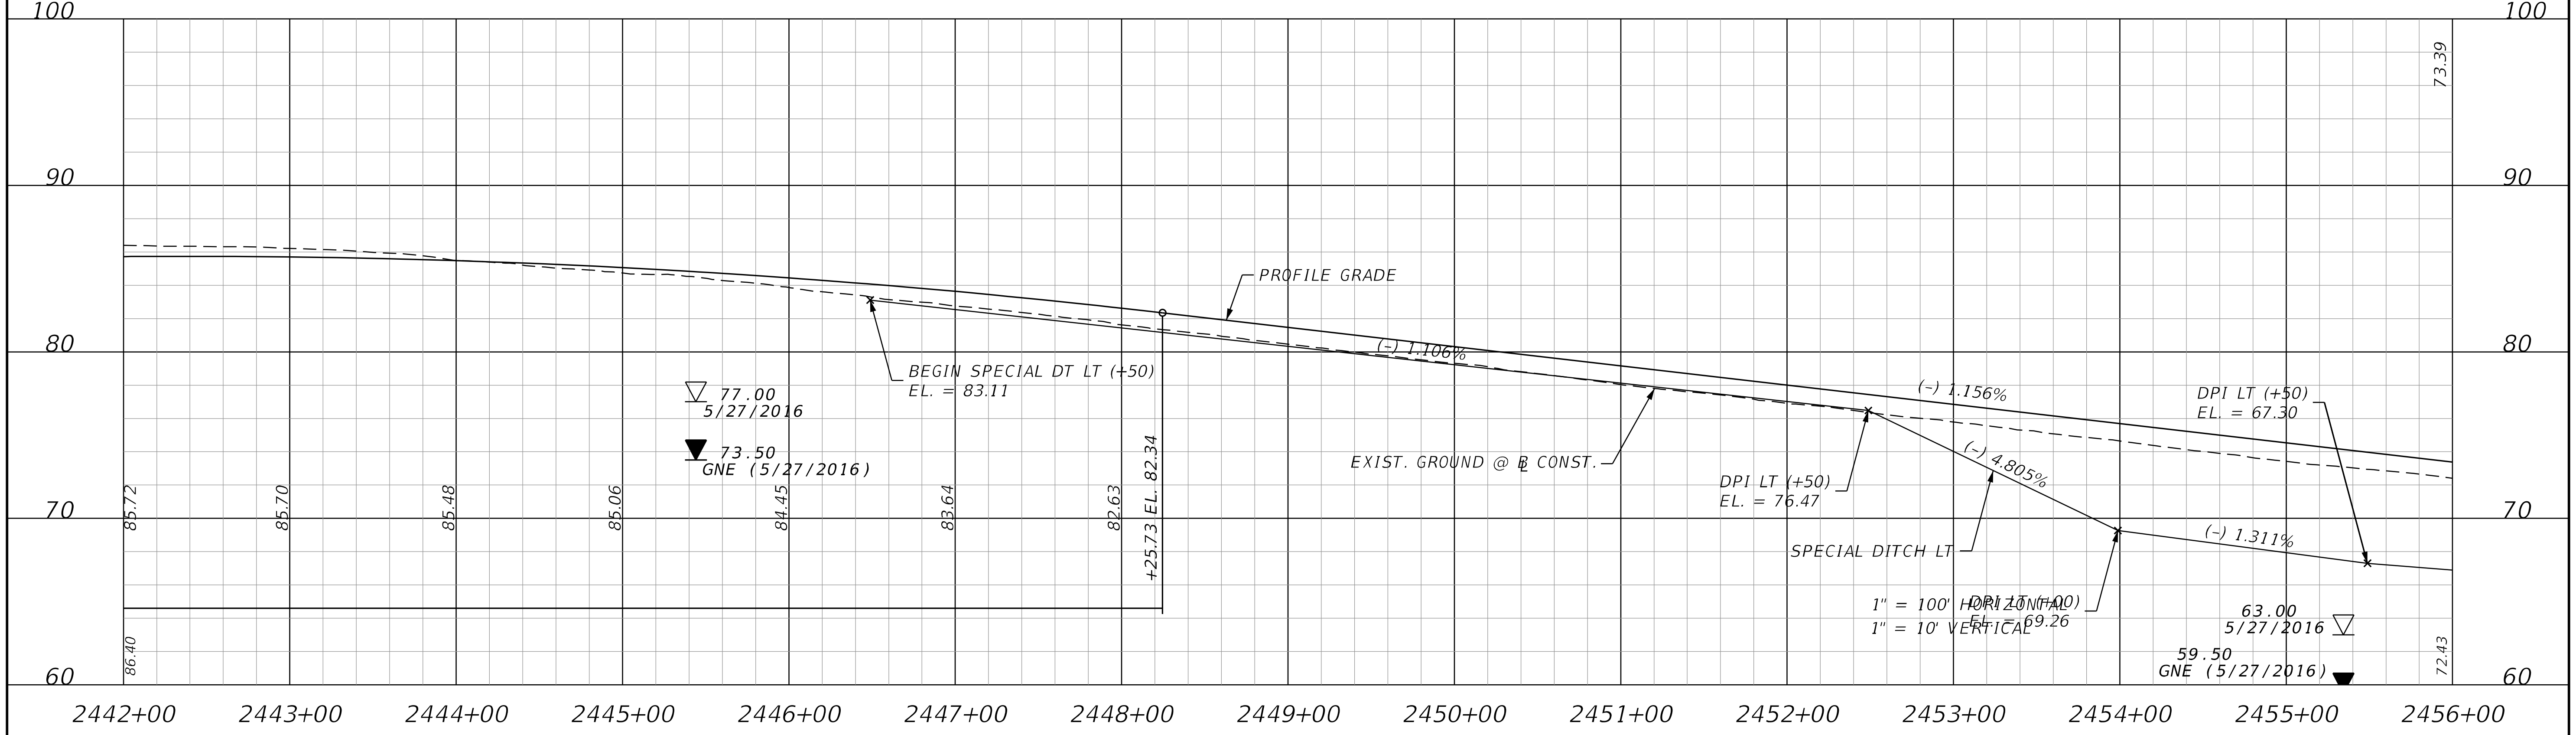

EB GENERAL USE LANE (GUL)

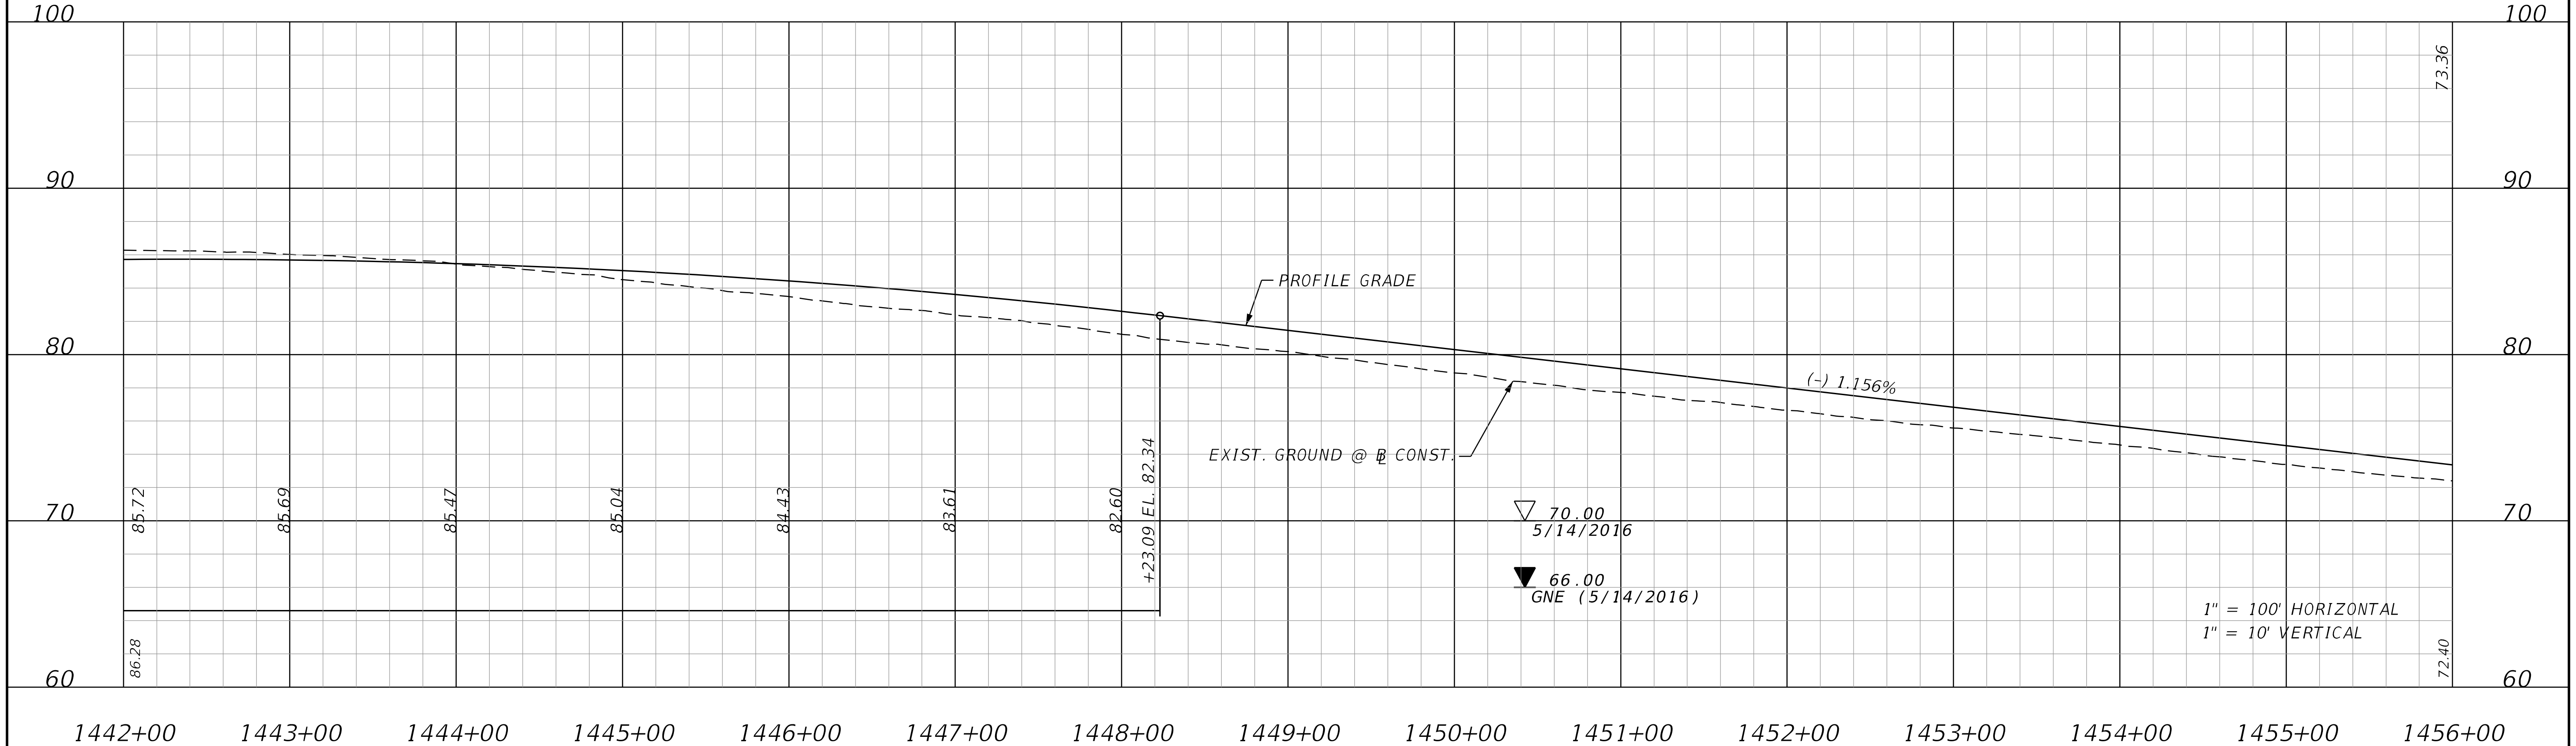

THE OFFICIAL RECORD OF THIS SHEET IS THE ELECTRONIC FILE DIGITALLY SIGNED AND SEALED UNDER RULE 61G15-23.004, F.A.C.

REVISIONS

DATE	DESCRIPTION	DATE	DESCRIPTION

STANTEC CONSULTING SERVICES INC.
ENGINEER OF RECORD:
WILLIAM V. ANDERSON, P.E. NO.: 36682
11315 CORPORATE BLVD., SUITE 105
ORLANDO, FLORIDA 32817
(407) 823-8966
CERTIFICATE OF AUTHORIZATION NO. 27013

STATE OF FLORIDA
DEPARTMENT OF TRANSPORTATION

ROAD NO.	COUNTY	FINANCIAL PROJECT ID
SR400	VOLUSIA	408464-2-32-01

SR 400 (I-4) PROFILE
WESTBOUND & EASTBOUND GUL

SHEET NO.
240

WB GENERAL USE LANE (GUL)

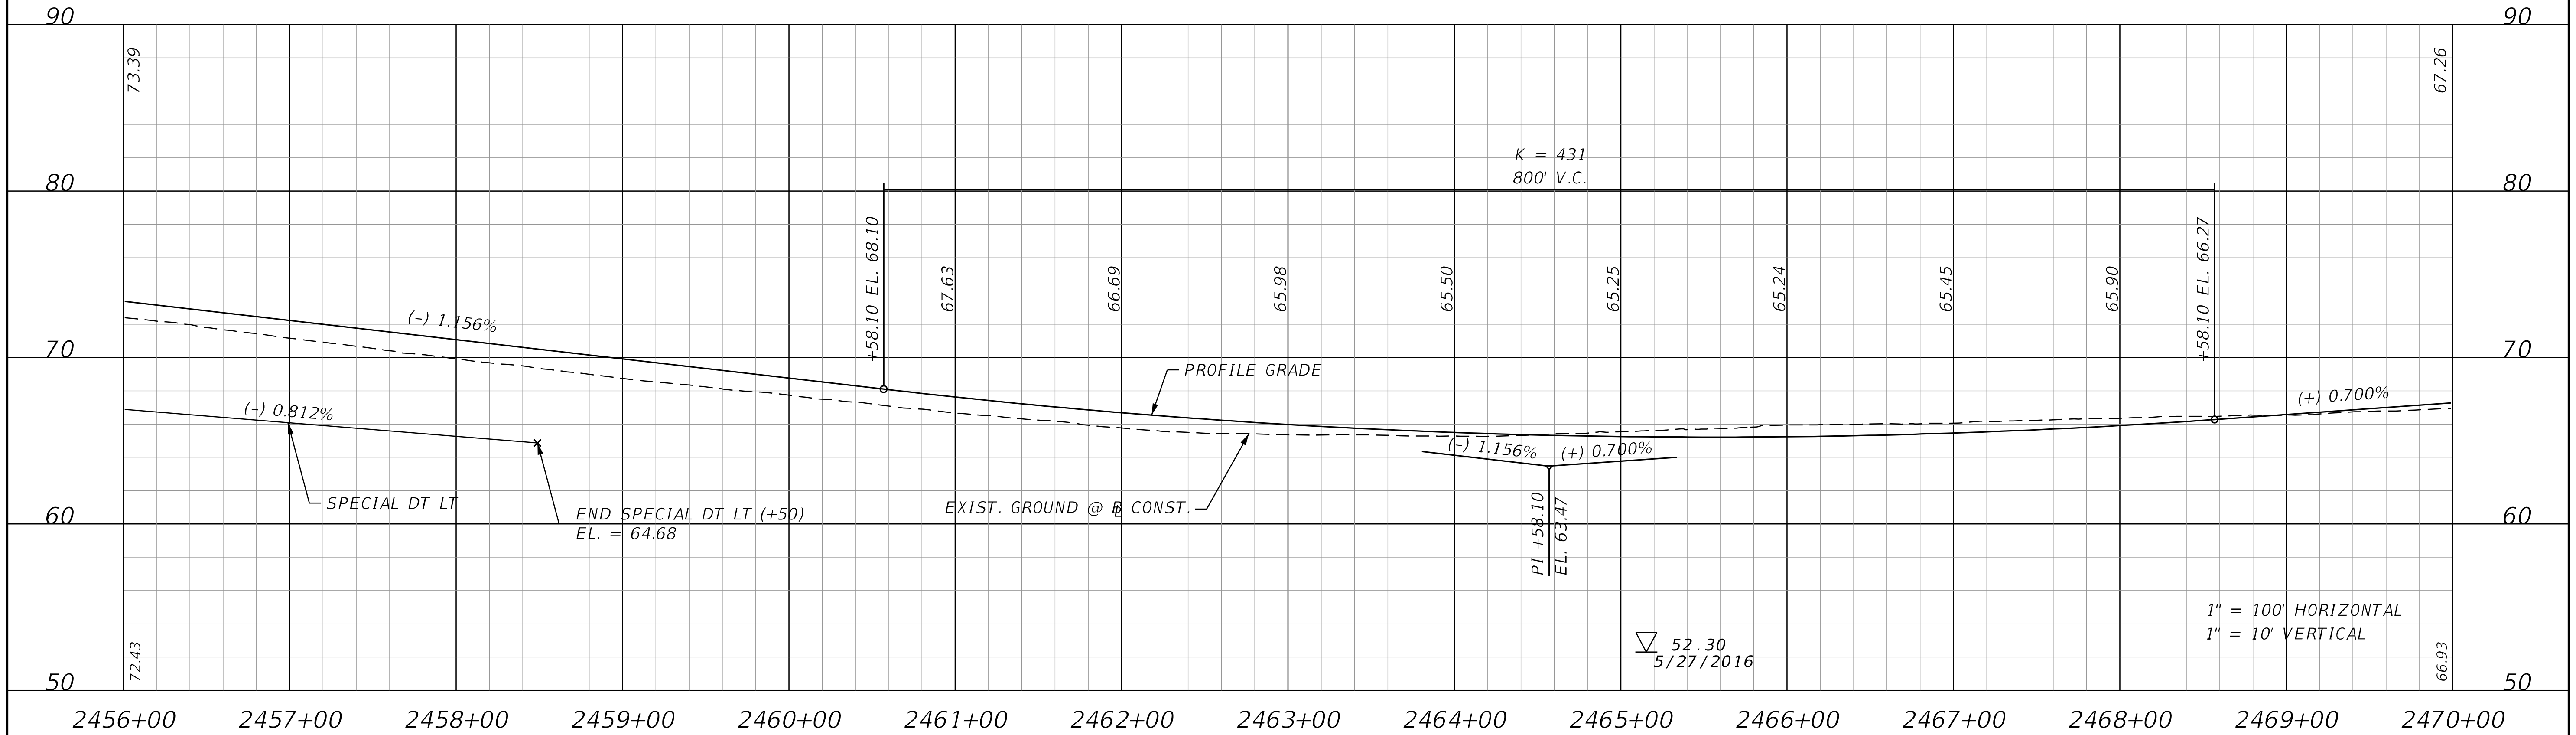

EB GENERAL USE LANE (GUL)

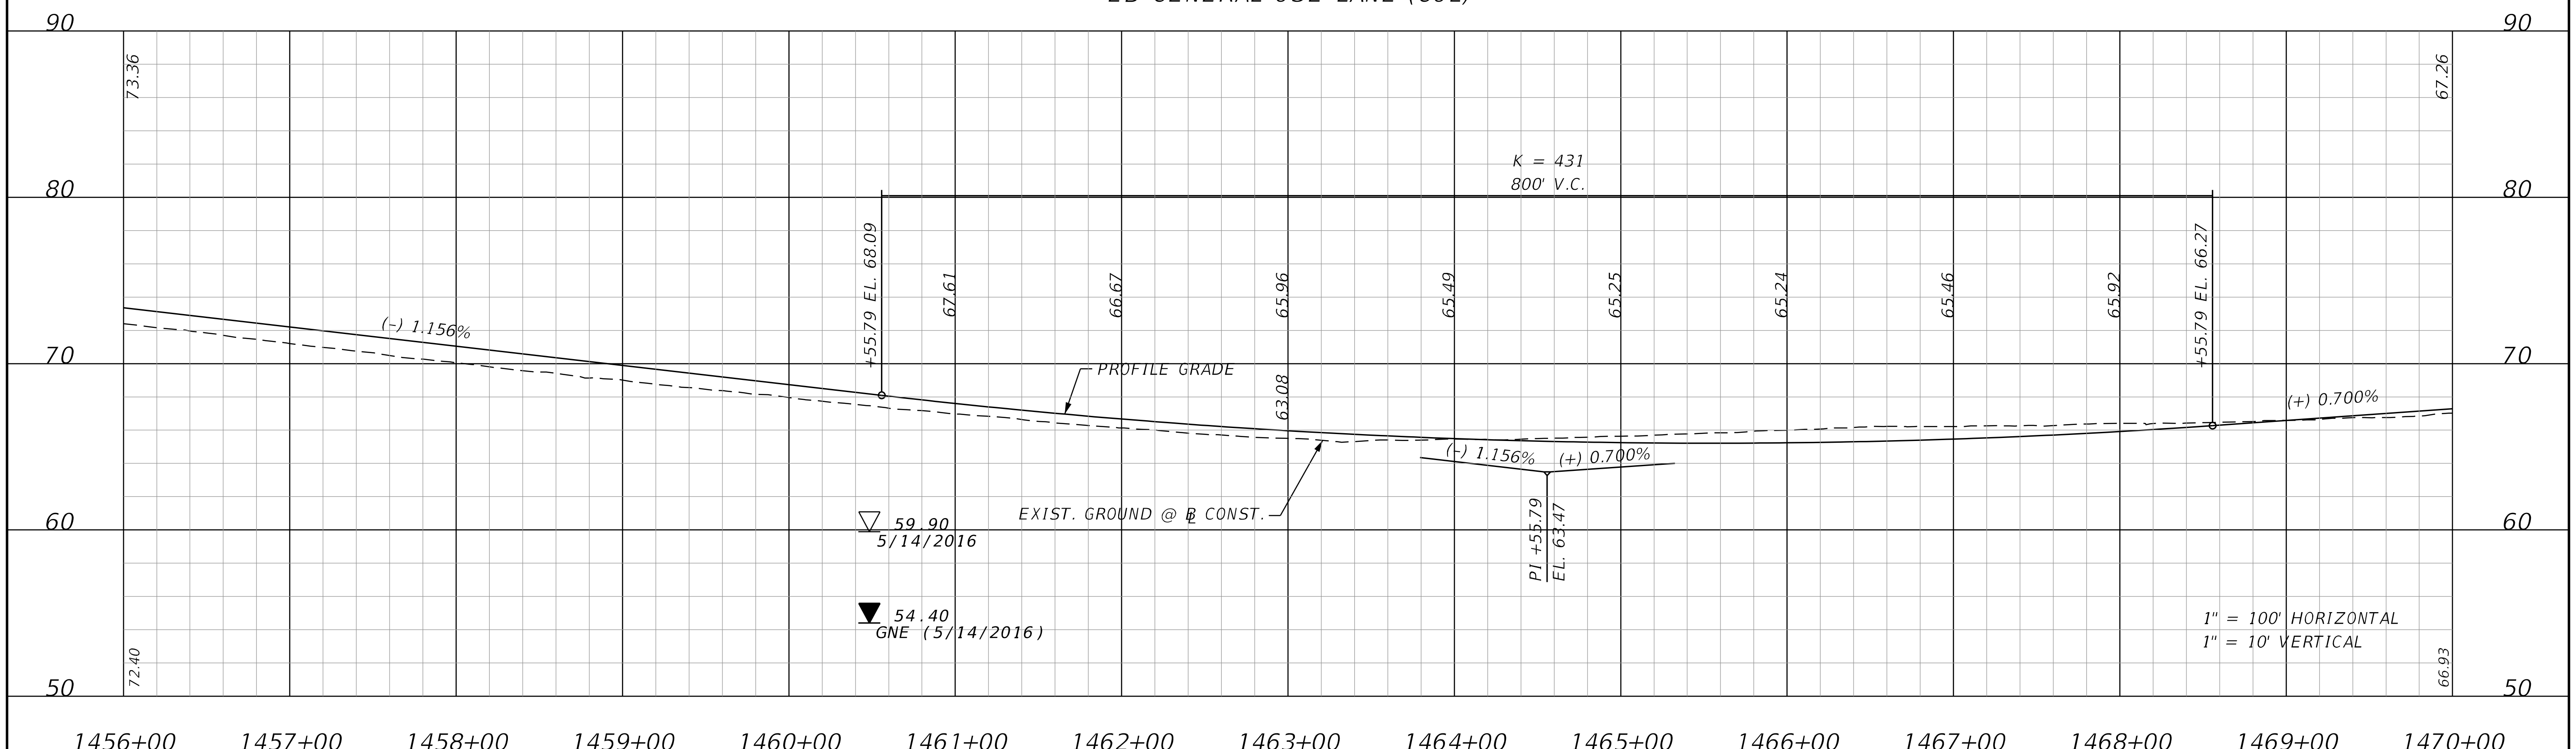

THE OFFICIAL RECORD OF THIS SHEET IS THE ELECTRONIC FILE DIGITALLY SIGNED AND SEALED UNDER RULE 61G15-23.004, F.A.C.

REVISIONS			
DATE	DESCRIPTION	DATE	DESCRIPTION

STANTEC CONSULTING SERVICES INC.
ENGINEER OF RECORD:
WILLIAM V. ANDERSON, P.E. NO.: 36682
11315 CORPORATE BLVD., SUITE 105
ORLANDO, FLORIDA 32817
(407) 823-8966
CERTIFICATE OF AUTHORIZATION NO. 27013

STATE OF FLORIDA
DEPARTMENT OF TRANSPORTATION

ROAD NO.	COUNTY	FINANCIAL PROJECT ID
SR400	VOLUSIA	408464-2-32-01

SR 400 (I-4) PROFILE WESTBOUND & EASTBOUND GUL

SHEET NO.
241

WB GENERAL USE LANE (GUL)

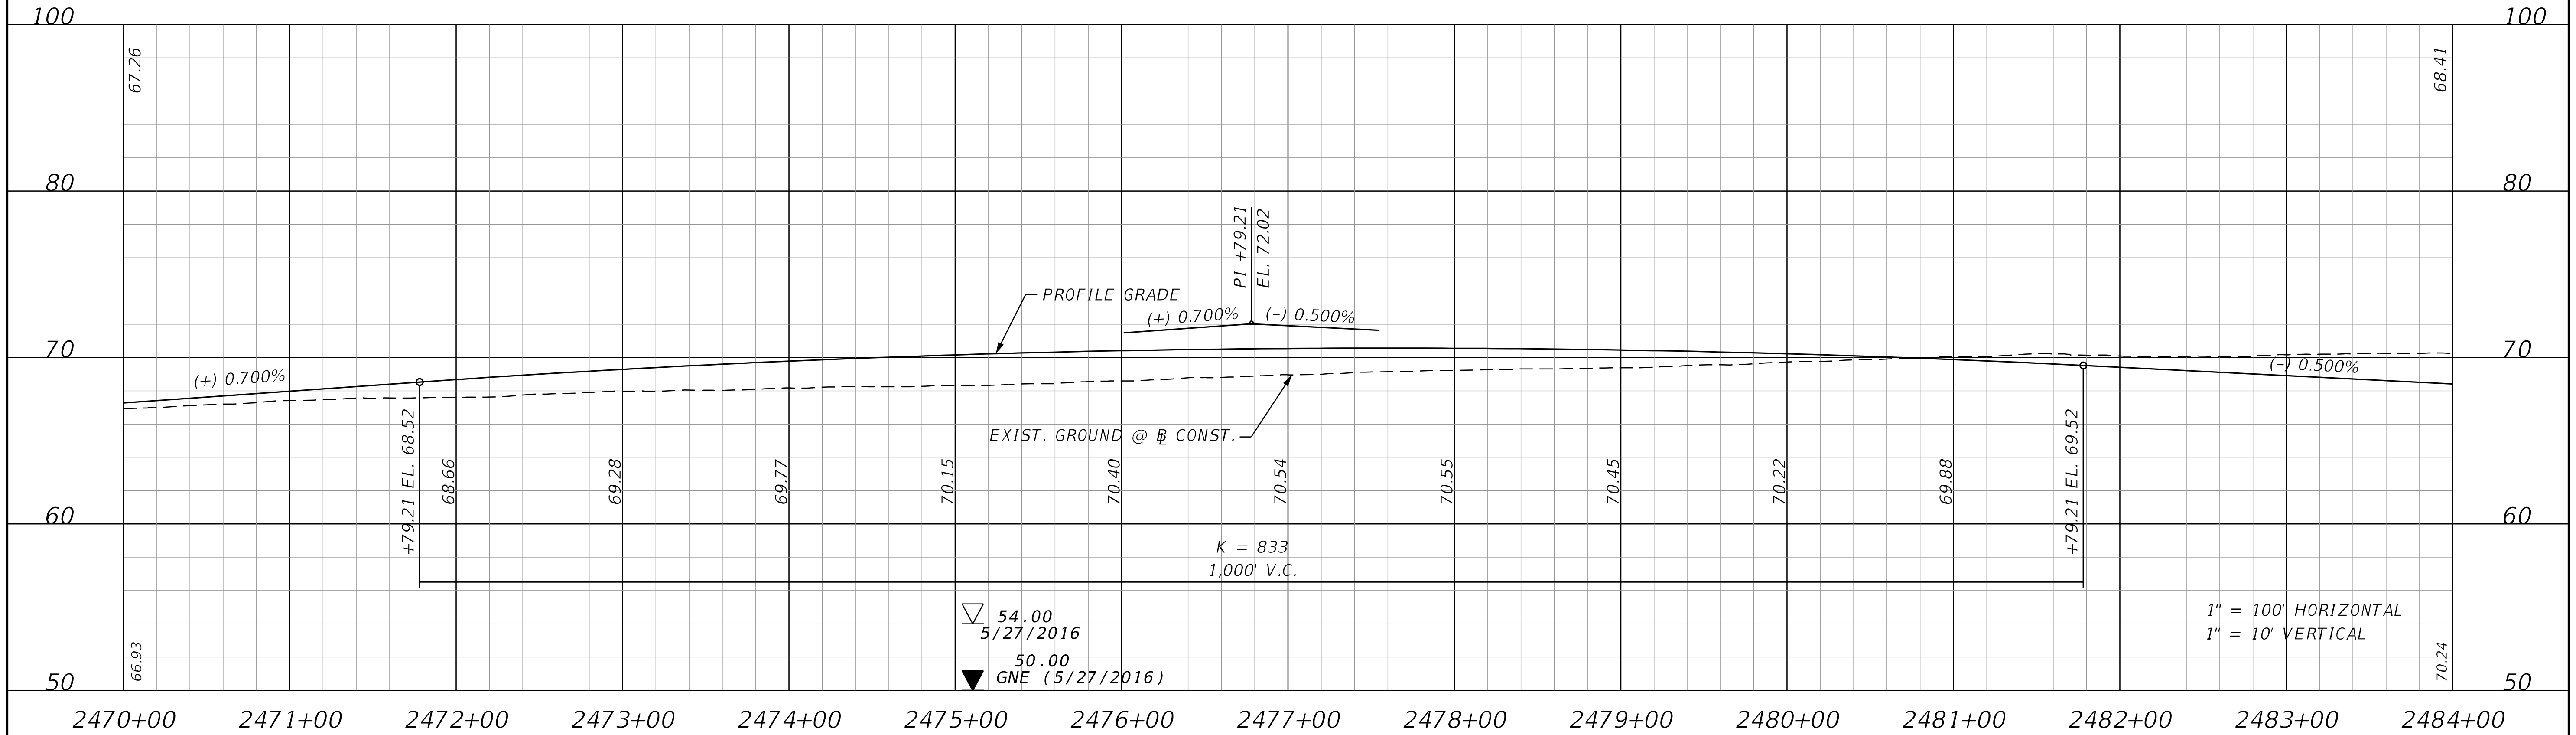

EB GENERAL USE LANE (GUL)

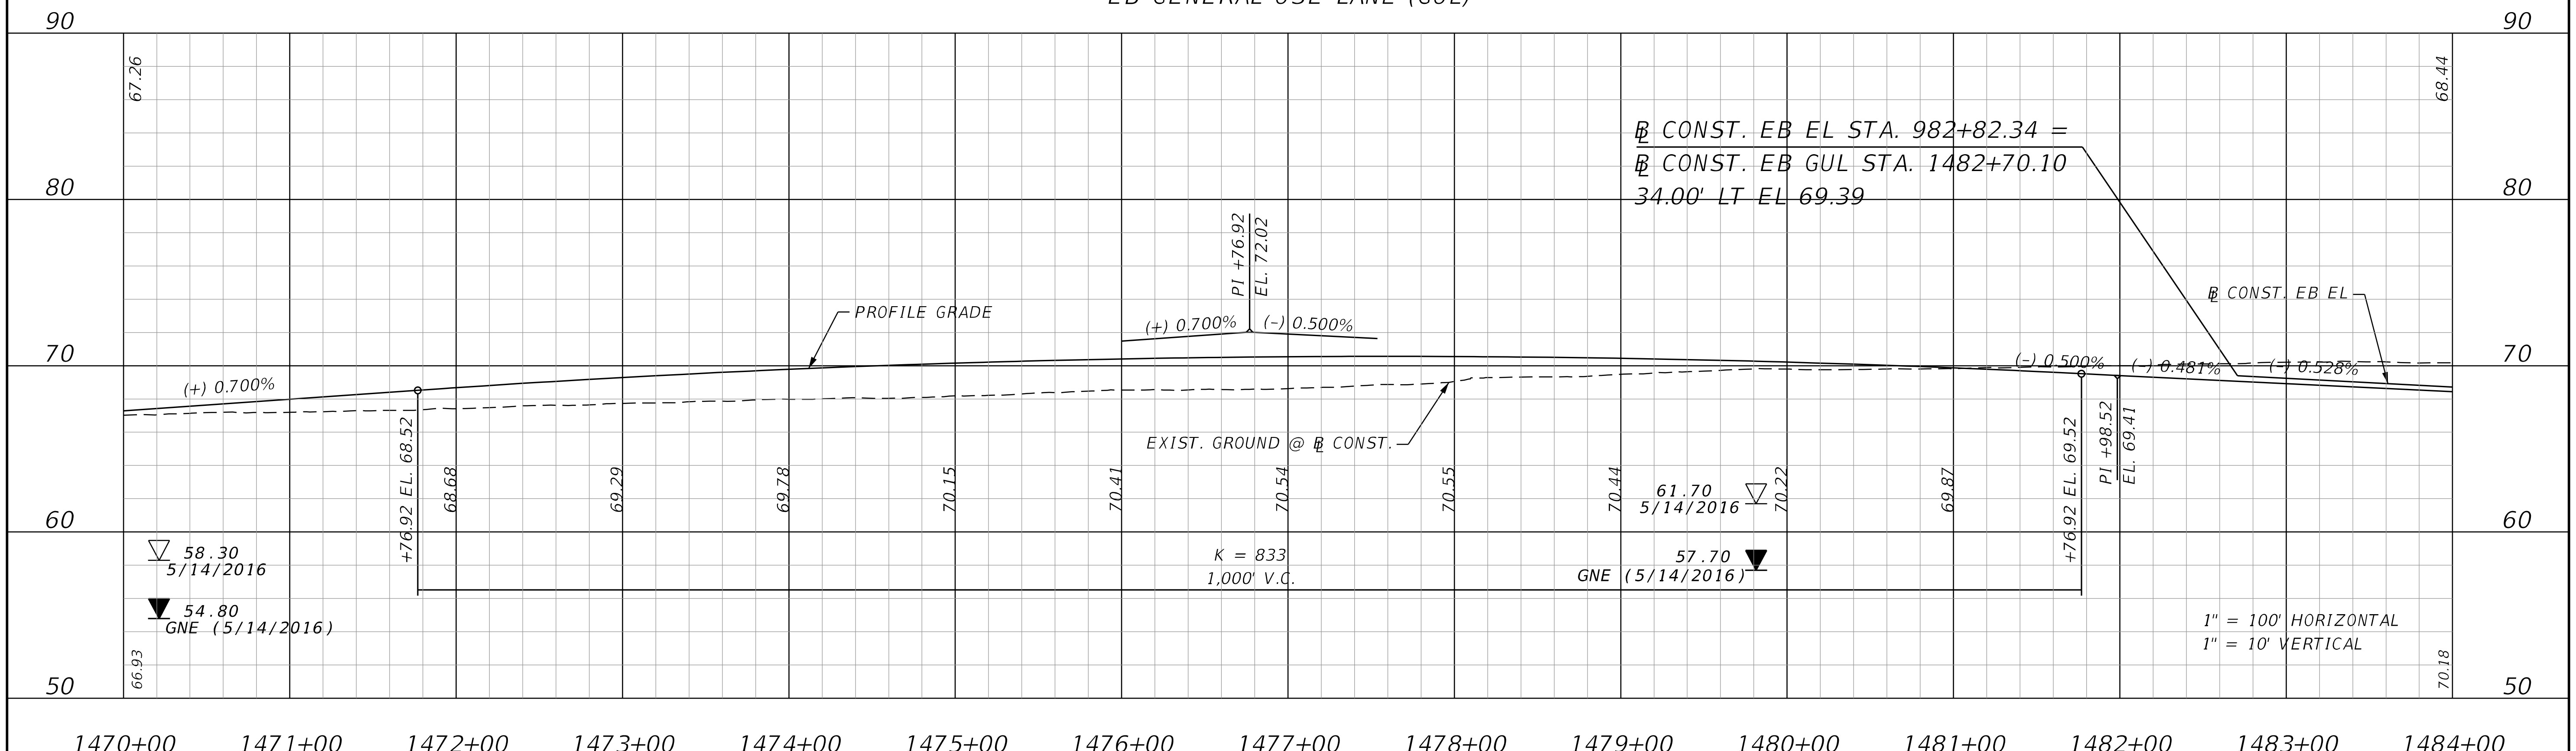

THE OFFICIAL RECORD OF THIS SHEET IS THE ELECTRONIC FILE DIGITALLY SIGNED AND SEALED UNDER RULE 61G15-23.004, F.A.C.

REVISIONS

DATE	DESCRIPTION	DATE	DESCRIPTION

STANTEC CONSULTING SERVICES INC.
ENGINEER OF RECORD:
WILLIAM V. ANDERSON, P.E. NO.: 36682
11315 CORPORATE BLVD., SUITE 105
ORLANDO, FLORIDA 32817
(407) 823-8966
CERTIFICATE OF AUTHORIZATION NO. 27013

STATE OF FLORIDA
DEPARTMENT OF TRANSPORTATION

ROAD NO.	COUNTY	FINANCIAL PROJECT ID
SR400	VOLUSIA	408464-2-32-01

SR 400 (I-4) PROFILE
WESTBOUND & EASTBOUND GUL

SHEET NO.
242

jchassee 6/14/2019 4:20:58 PM Default V:\2158\active\CADD\40846423201\roadway\PROFRD53.dgn

WB GENERAL USE LANE (GUL)

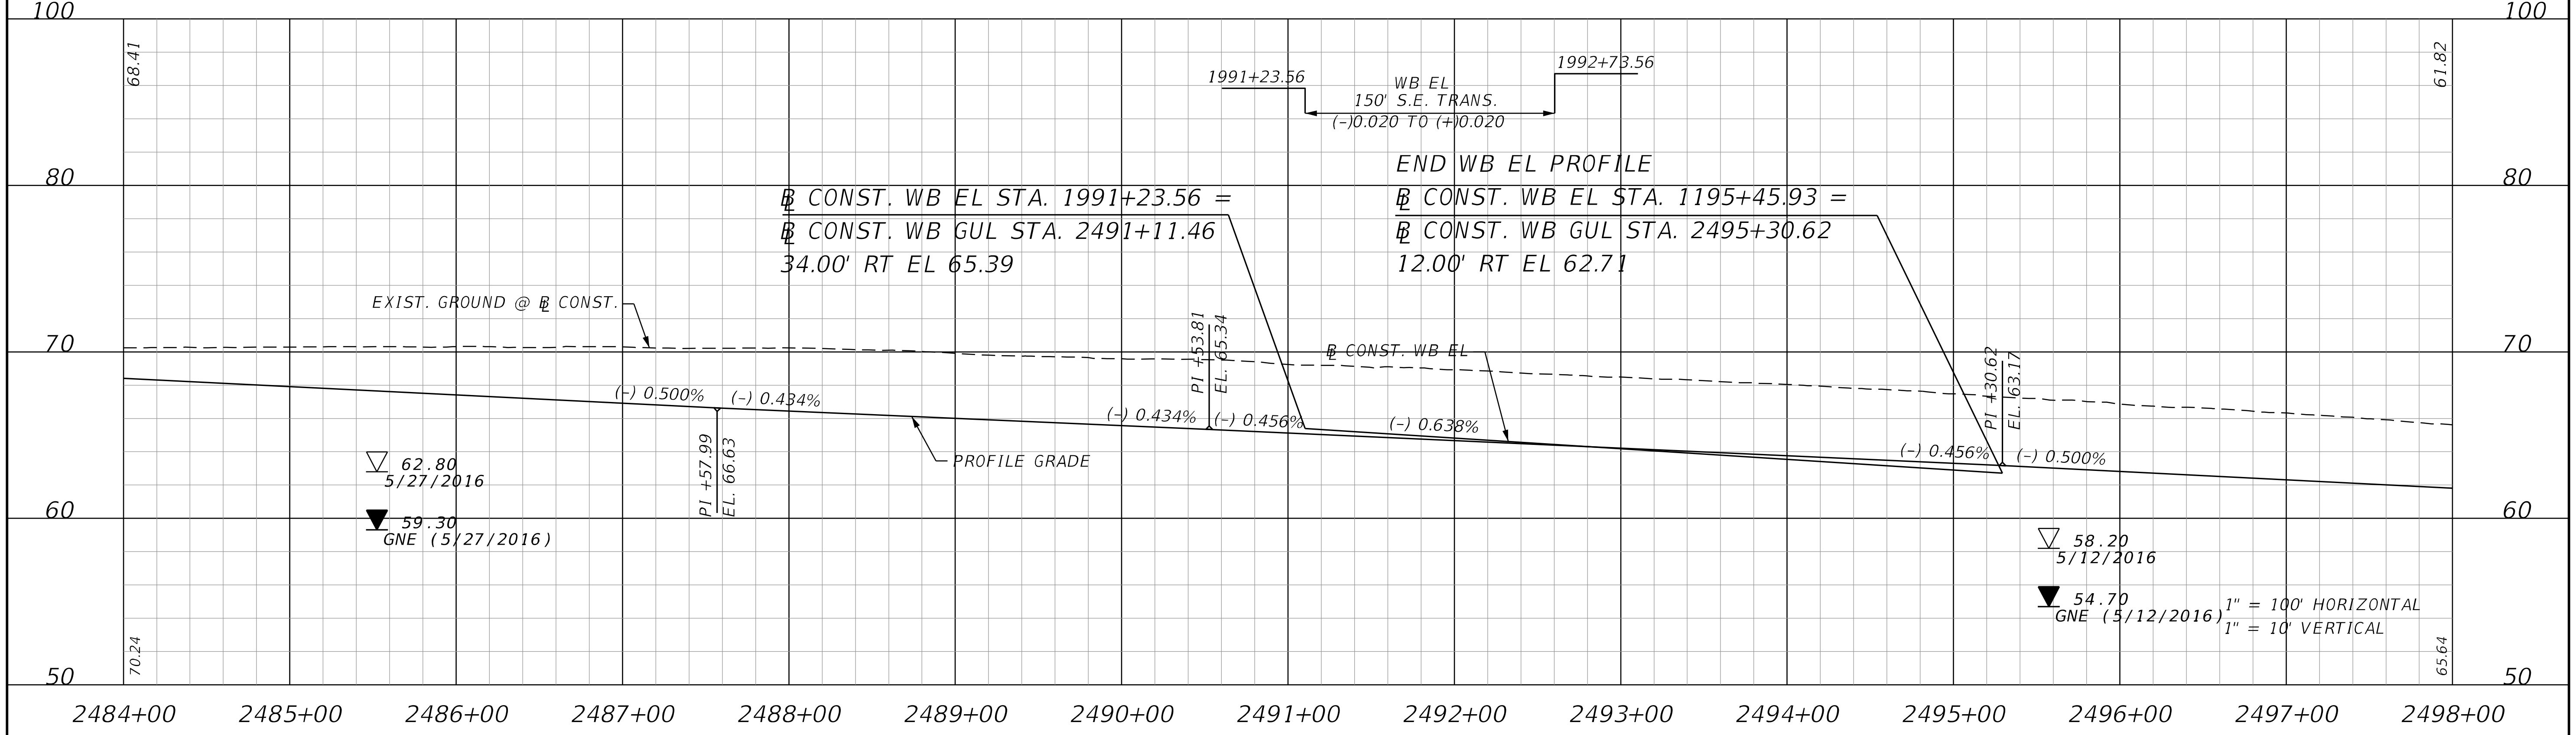

EB GENERAL USE LANE (GUL)

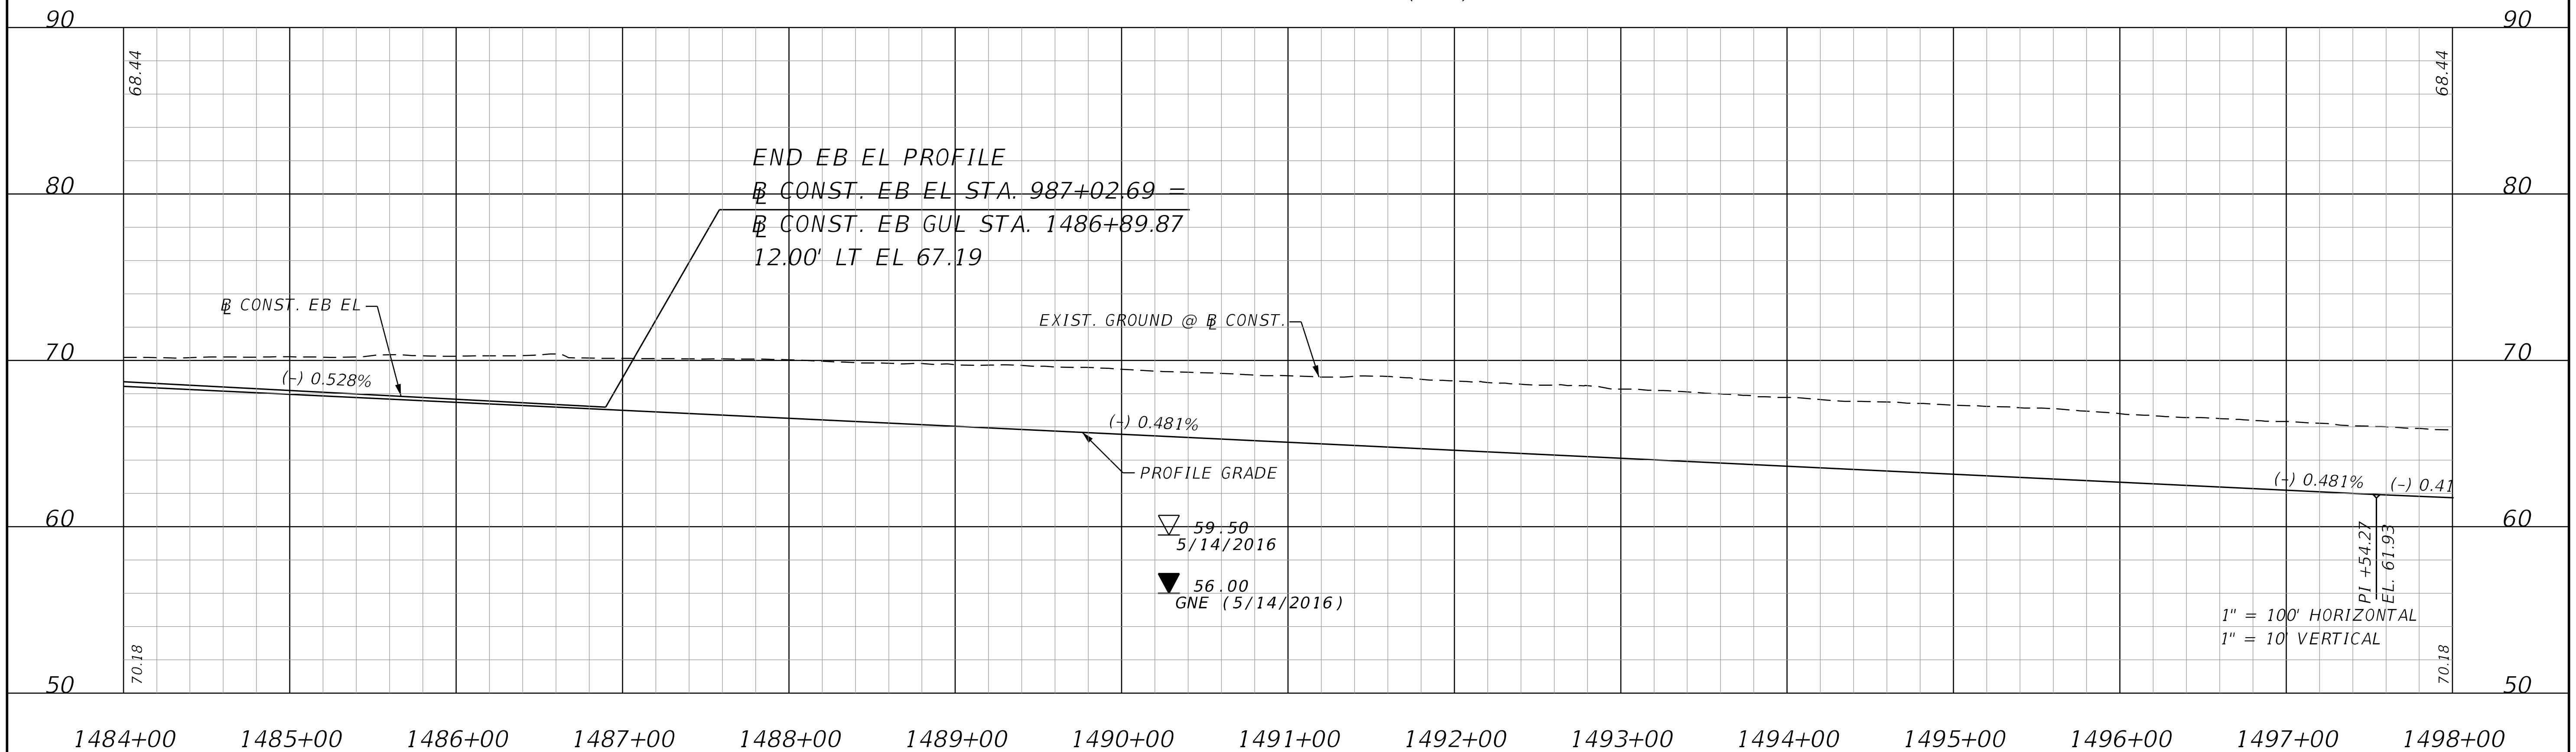

THE OFFICIAL RECORD OF THIS SHEET IS THE ELECTRONIC FILE DIGITALLY SIGNED AND SEALED UNDER RULE 61G15-23.004, F.A.C.

REVISIONS			
DATE	DESCRIPTION	DATE	DESCRIPTION

STANTEC CONSULTING SERVICES INC.
ENGINEER OF RECORD:
WILLIAM V. ANDERSON, P.E. NO.: 36682
11315 CORPORATE BLVD., SUITE 105
ORLANDO, FLORIDA 32817
(407) 823-8966
CERTIFICATE OF AUTHORIZATION NO. 27013

STATE OF FLORIDA
DEPARTMENT OF TRANSPORTATION

ROAD NO.	COUNTY	FINANCIAL PROJECT ID
SR400	VOLUSIA	408464-2-32-01

SR 400 (I-4) PROFILE
WESTBOUND & EASTBOUND GUL

SHEET NO.
243

WB GENERAL USE LANE (GUL)

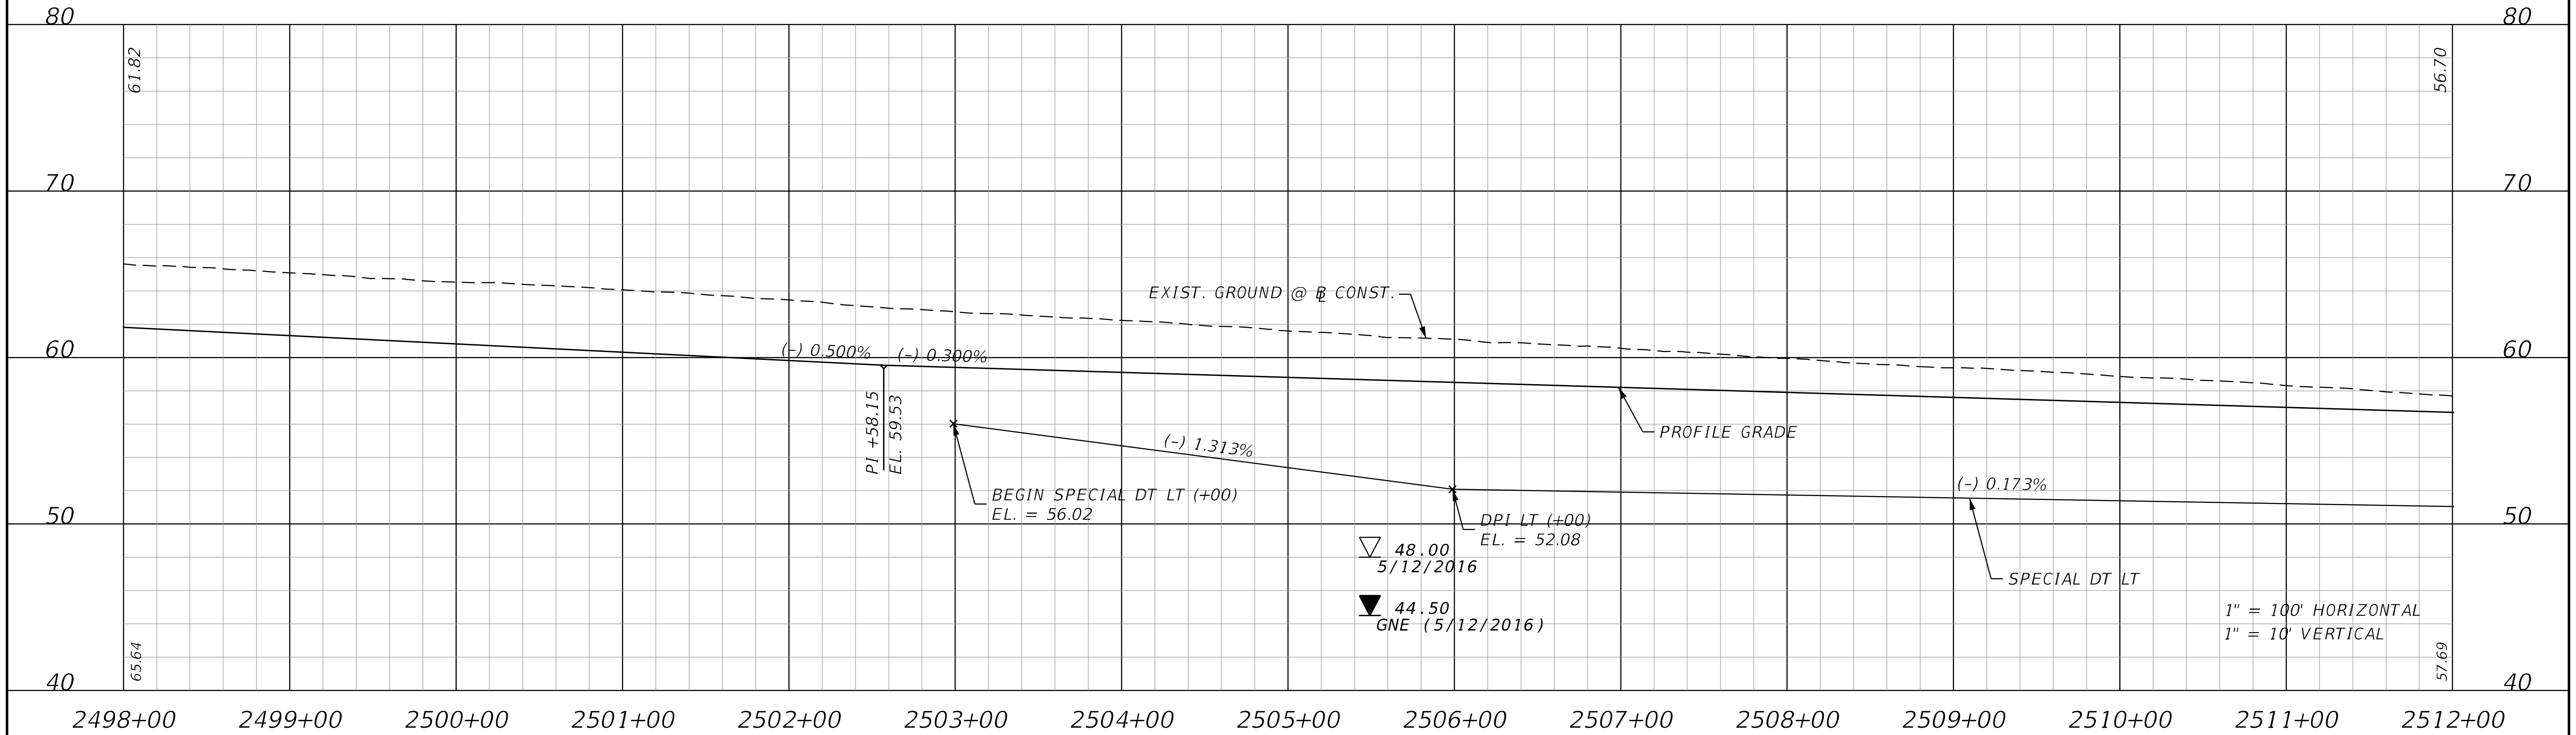

EB GENERAL USE LANE (GUL)

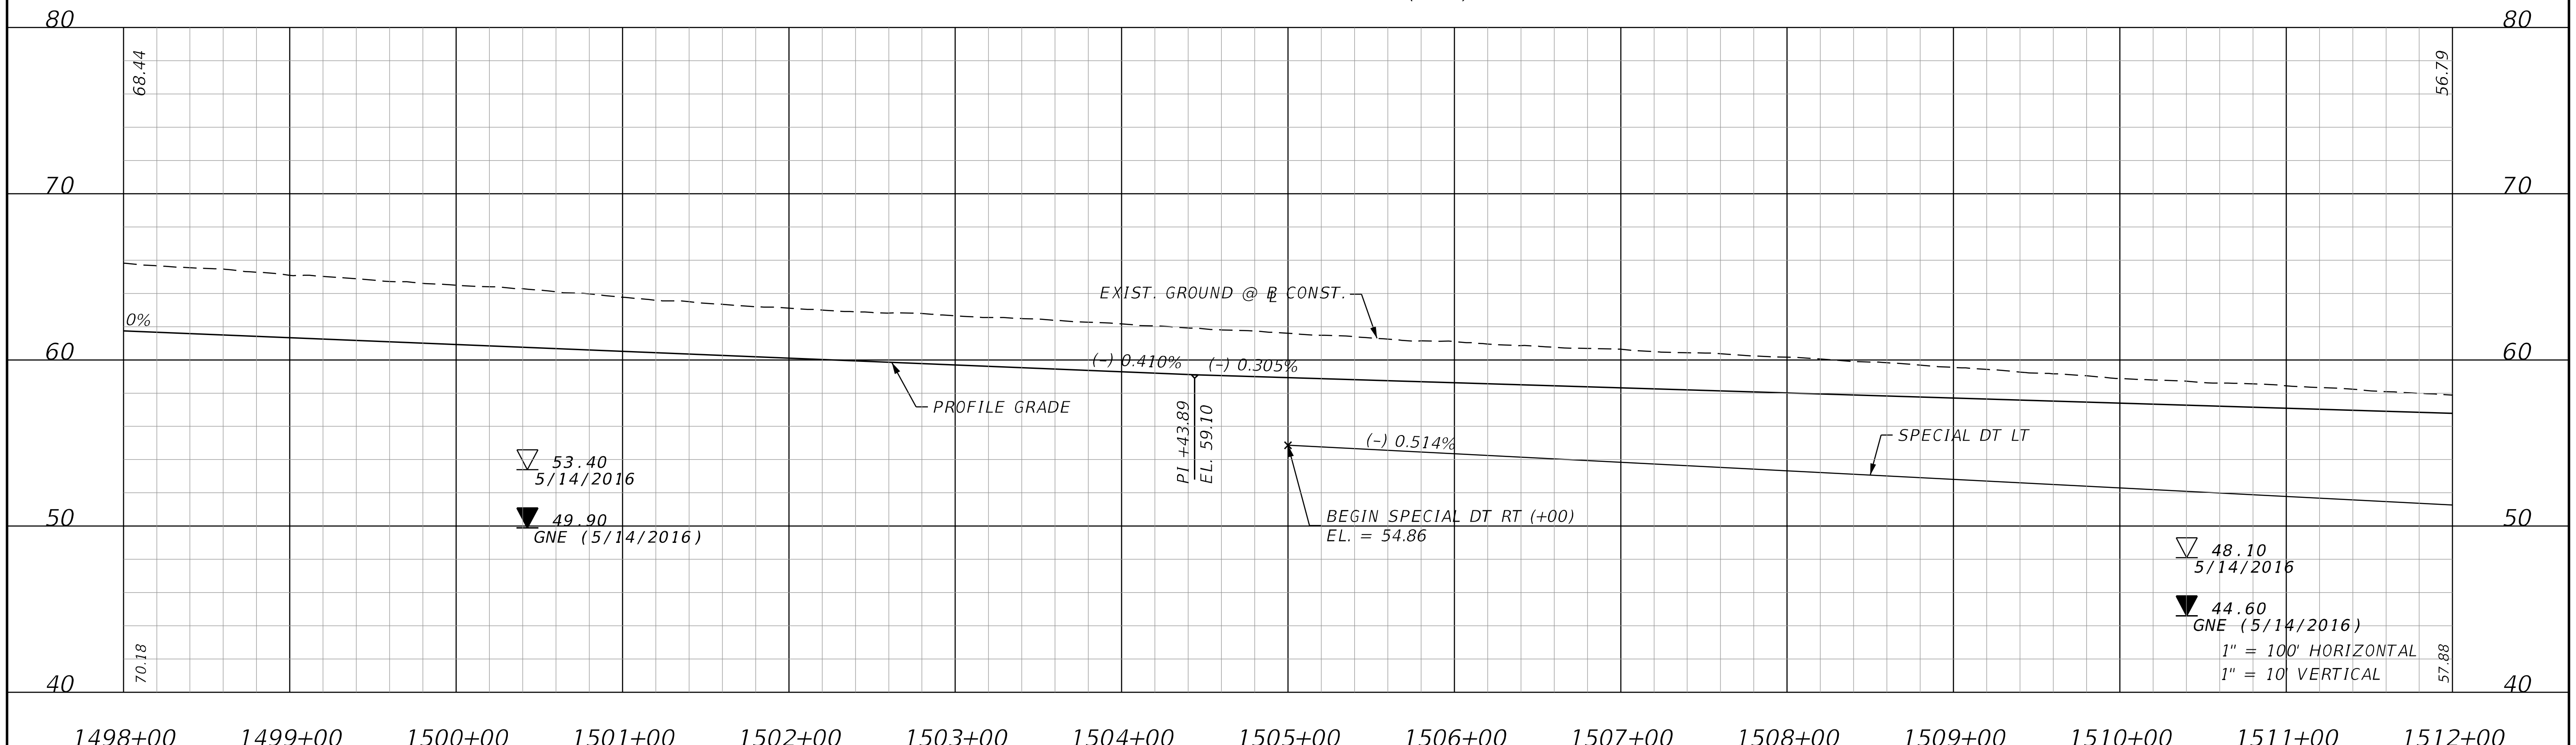

THE OFFICIAL RECORD OF THIS SHEET IS THE ELECTRONIC FILE DIGITALLY SIGNED AND SEALED UNDER RULE 61G15-23.004, F.A.C.

REVISIONS			
DATE	DESCRIPTION	DATE	DESCRIPTION

STANTEC CONSULTING SERVICES INC.
ENGINEER OF RECORD:
WILLIAM V. ANDERSON, P.E. NO.: 36682
11315 CORPORATE BLVD., SUITE 105
ORLANDO, FLORIDA 32817
(407) 823-8966
CERTIFICATE OF AUTHORIZATION NO. 27013

STATE OF FLORIDA
DEPARTMENT OF TRANSPORTATION

ROAD NO.	COUNTY	FINANCIAL PROJECT ID
SR400	VOLUSIA	408464-2-32-01

SR 400 (I-4) PROFILE
WESTBOUND & EASTBOUND GUL

SHEET NO.
244

WB GENERAL USE LANE (GUL)

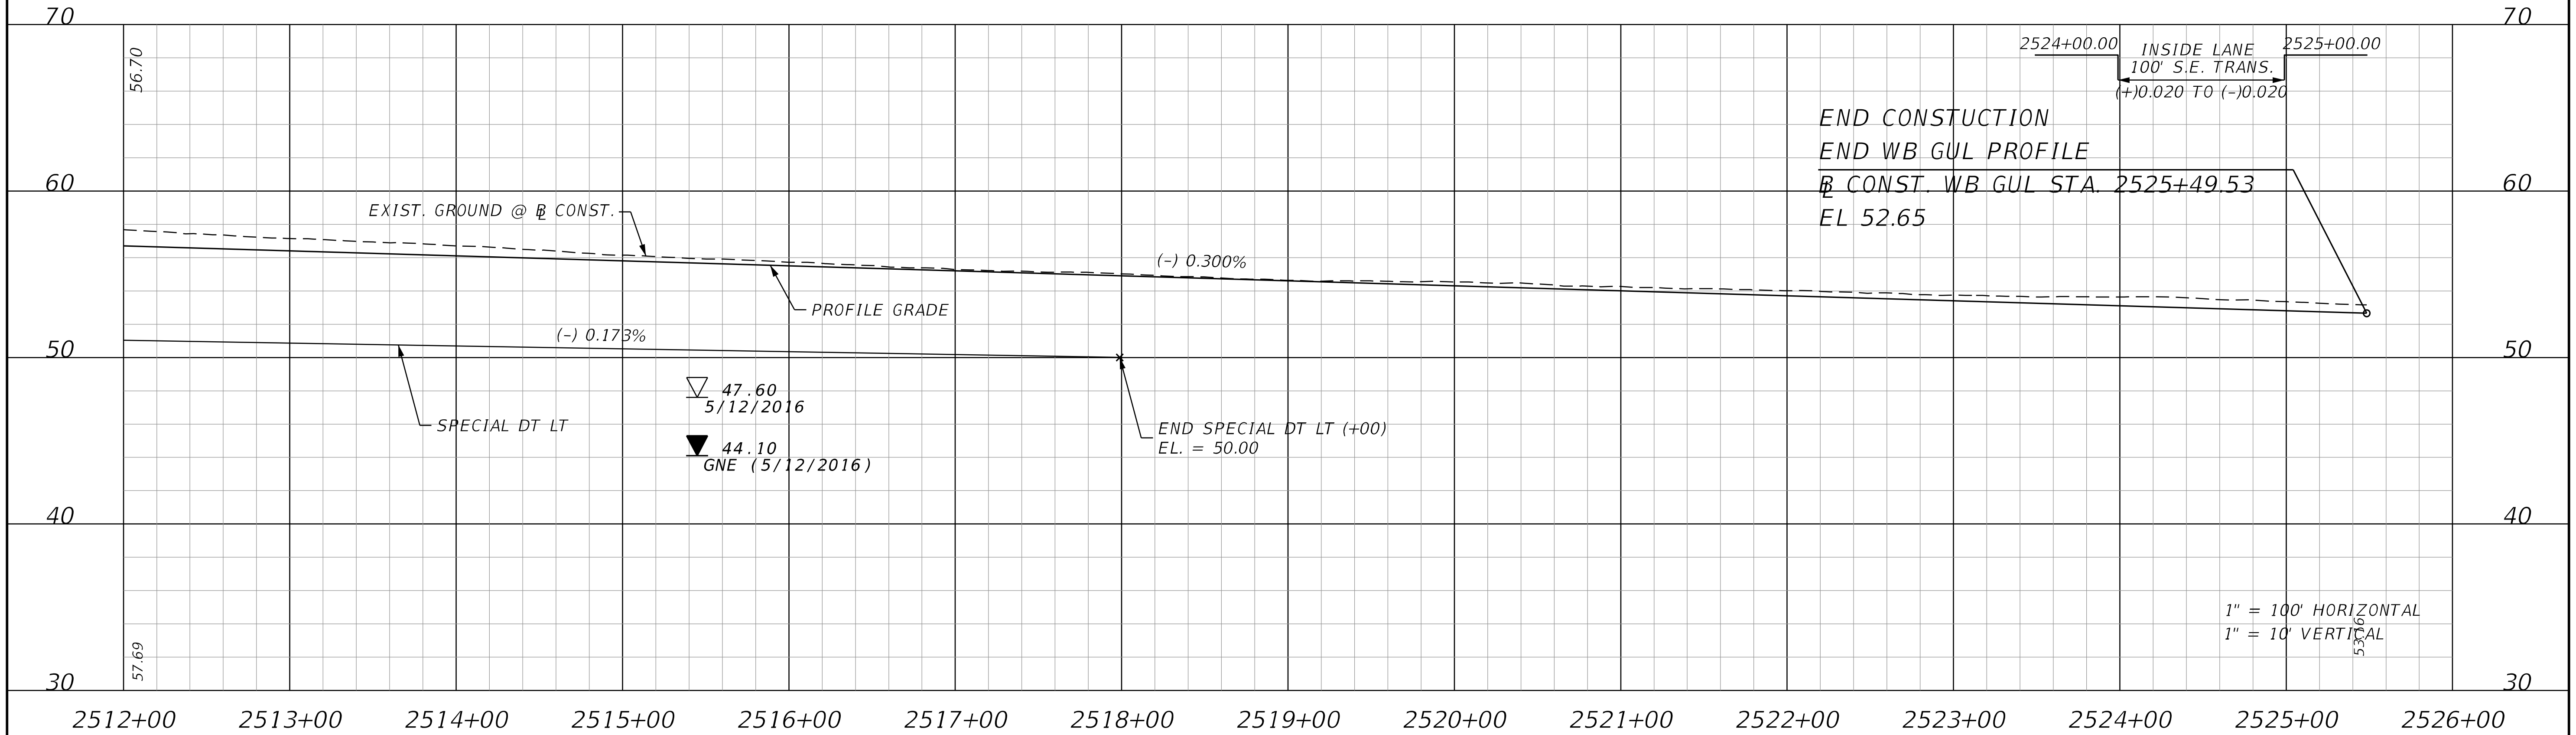

EB GENERAL USE LANE (GUL)

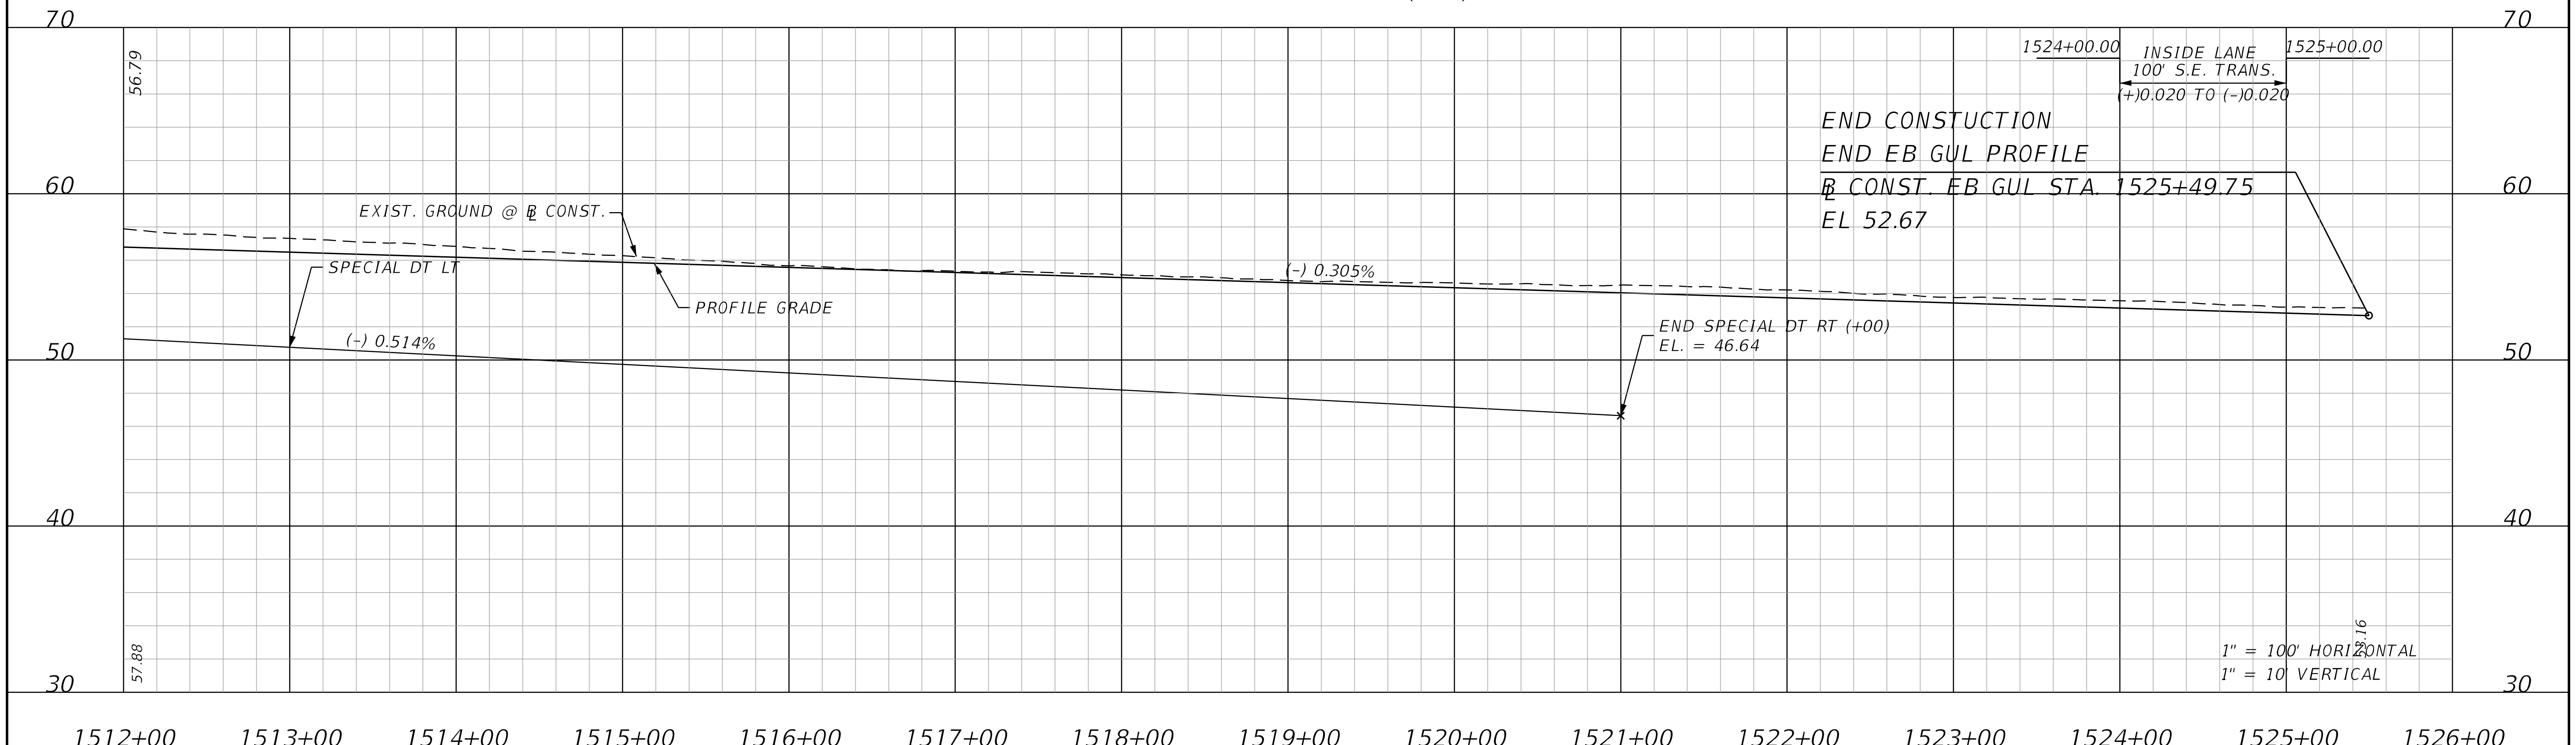

THE OFFICIAL RECORD OF THIS SHEET IS THE ELECTRONIC FILE DIGITALLY SIGNED AND SEALED UNDER RULE 61G15-23.004, F.A.C.

REVISIONS

DATE	DESCRIPTION	DATE	DESCRIPTION

STANTEC CONSULTING SERVICES INC.
ENGINEER OF RECORD:
WILLIAM V. ANDERSON, P.E. NO.: 36682
11315 CORPORATE BLVD., SUITE 105
ORLANDO, FLORIDA 32817
(407) 823-8966
CERTIFICATE OF AUTHORIZATION NO. 27013

STATE OF FLORIDA
DEPARTMENT OF TRANSPORTATION

ROAD NO.	COUNTY	FINANCIAL PROJECT ID
SR400	VOLUSIA	408464-2-32-01

SR 400 (I-4) PROFILE
WESTBOUND & EASTBOUND GUL

SHEET NO.
245

SLIP RAMP 1

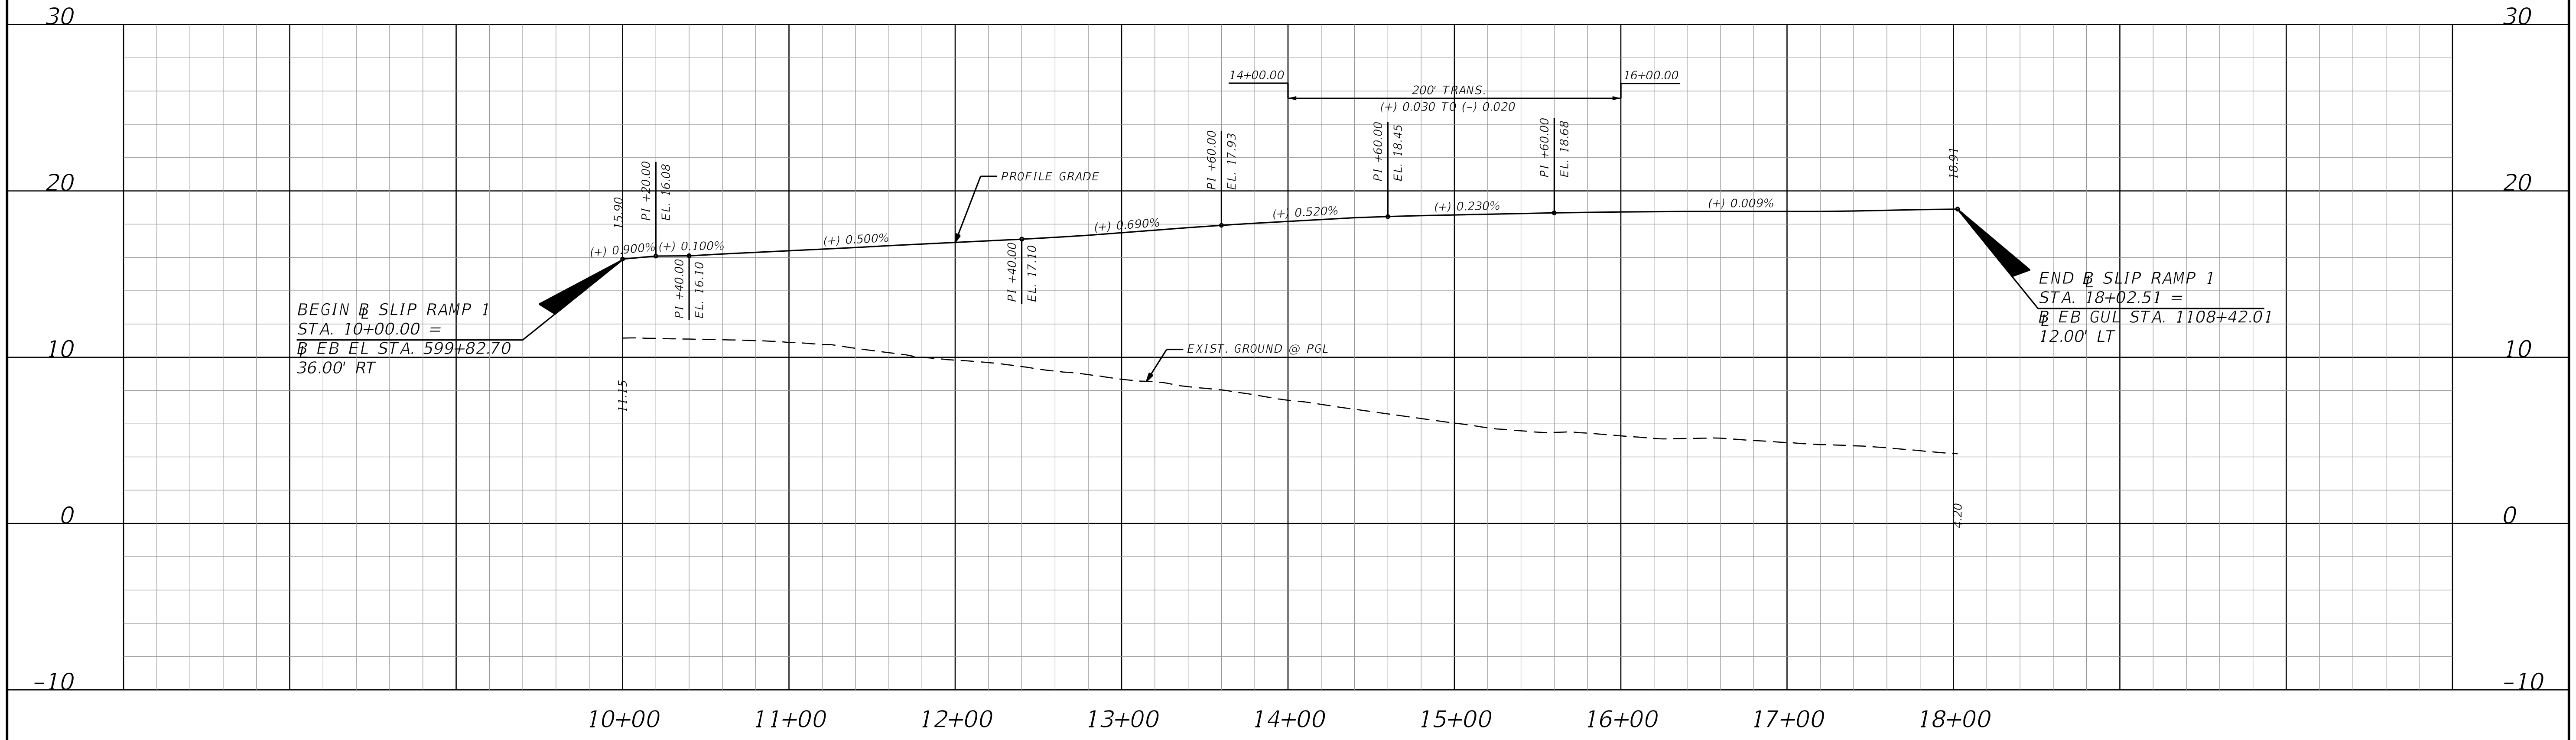

SLIP RAMP 2

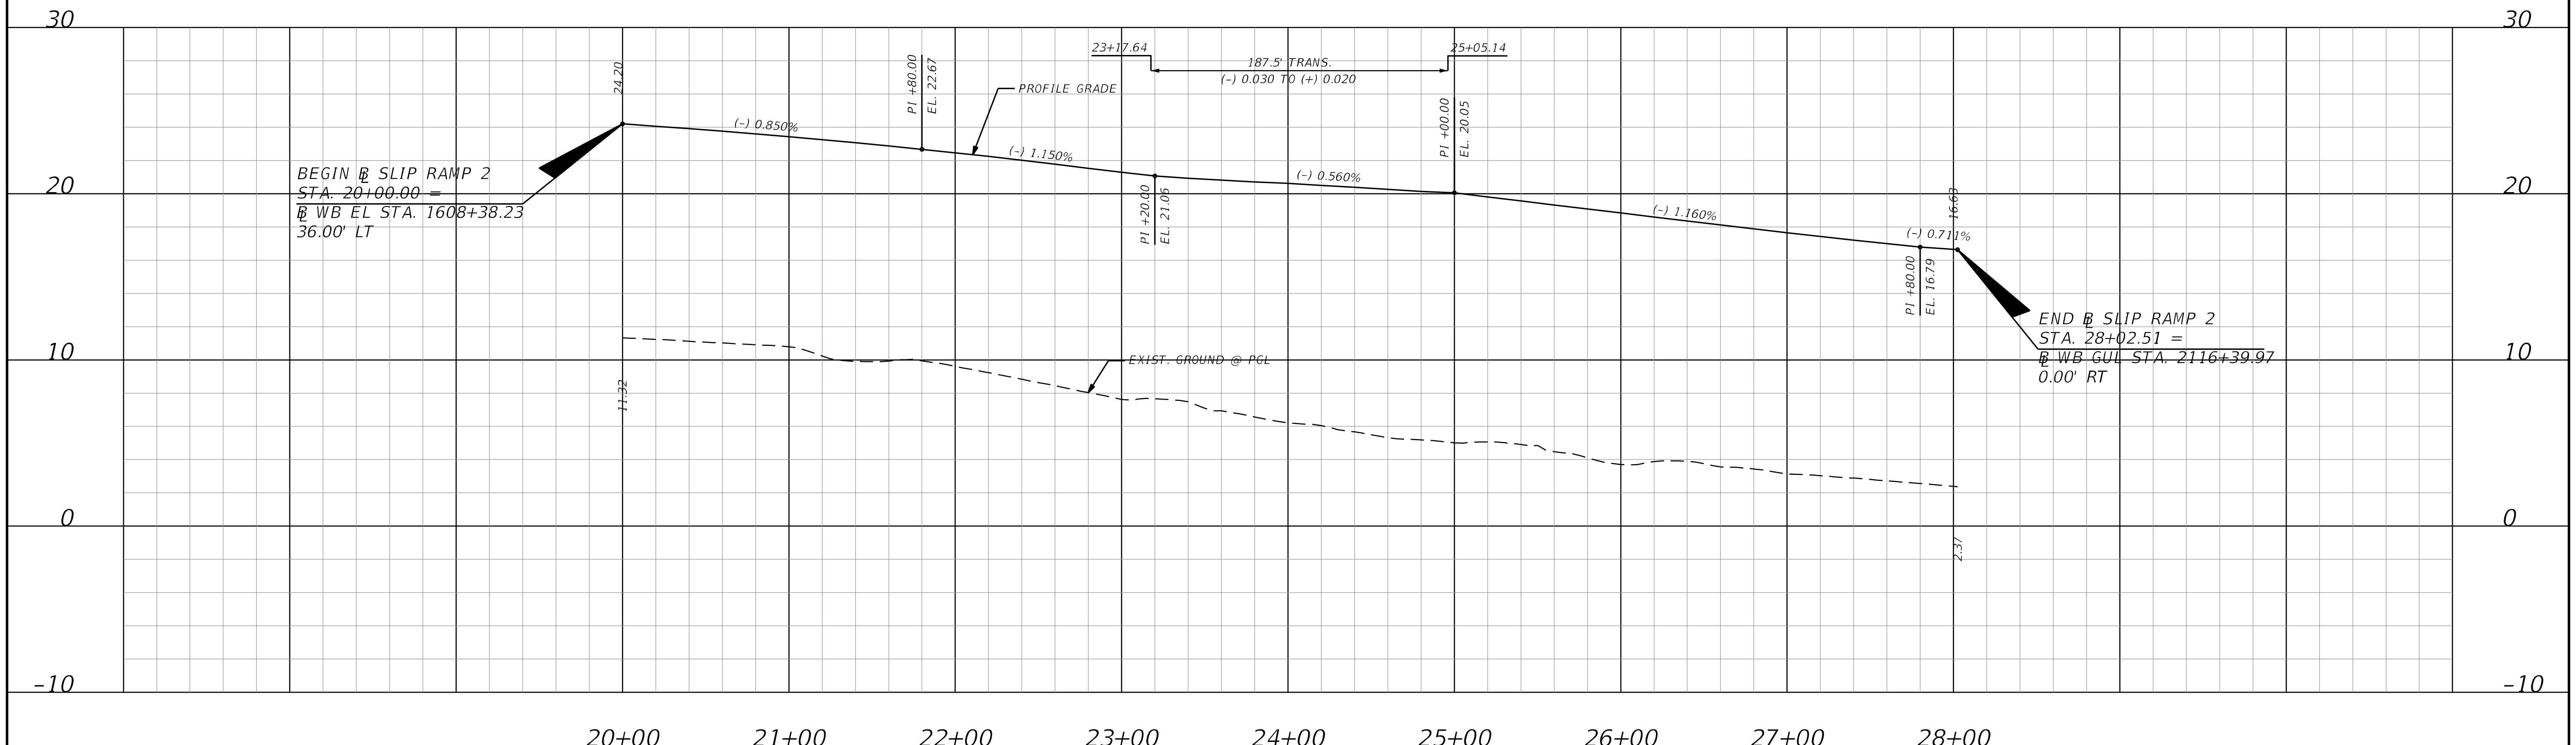

THE OFFICIAL RECORD OF THIS SHEET IS THE ELECTRONIC FILE DIGITALLY SIGNED AND SEALED UNDER RULE 61G15-23.004, F.A.C.

REVISIONS			
DATE	DESCRIPTION	DATE	DESCRIPTION

STANTEC CONSULTING SERVICES INC.
ENGINEER OF RECORD:
WILLIAM V. ANDERSON, P.E. NO.: 36682
11315 CORPORATE BLVD., SUITE 105
ORLANDO, FLORIDA 32817
(407) 823-8966
CERTIFICATE OF AUTHORIZATION NO. 27013

STATE OF FLORIDA
DEPARTMENT OF TRANSPORTATION

ROAD NO.	COUNTY	FINANCIAL PROJECT ID
SR400	VOLUSIA	408464-2-32-01

SR 400 (I-4) PROFILE
SLIP RAMPS 1 & 2

SHEET NO.
246

SLIP RAMP 3

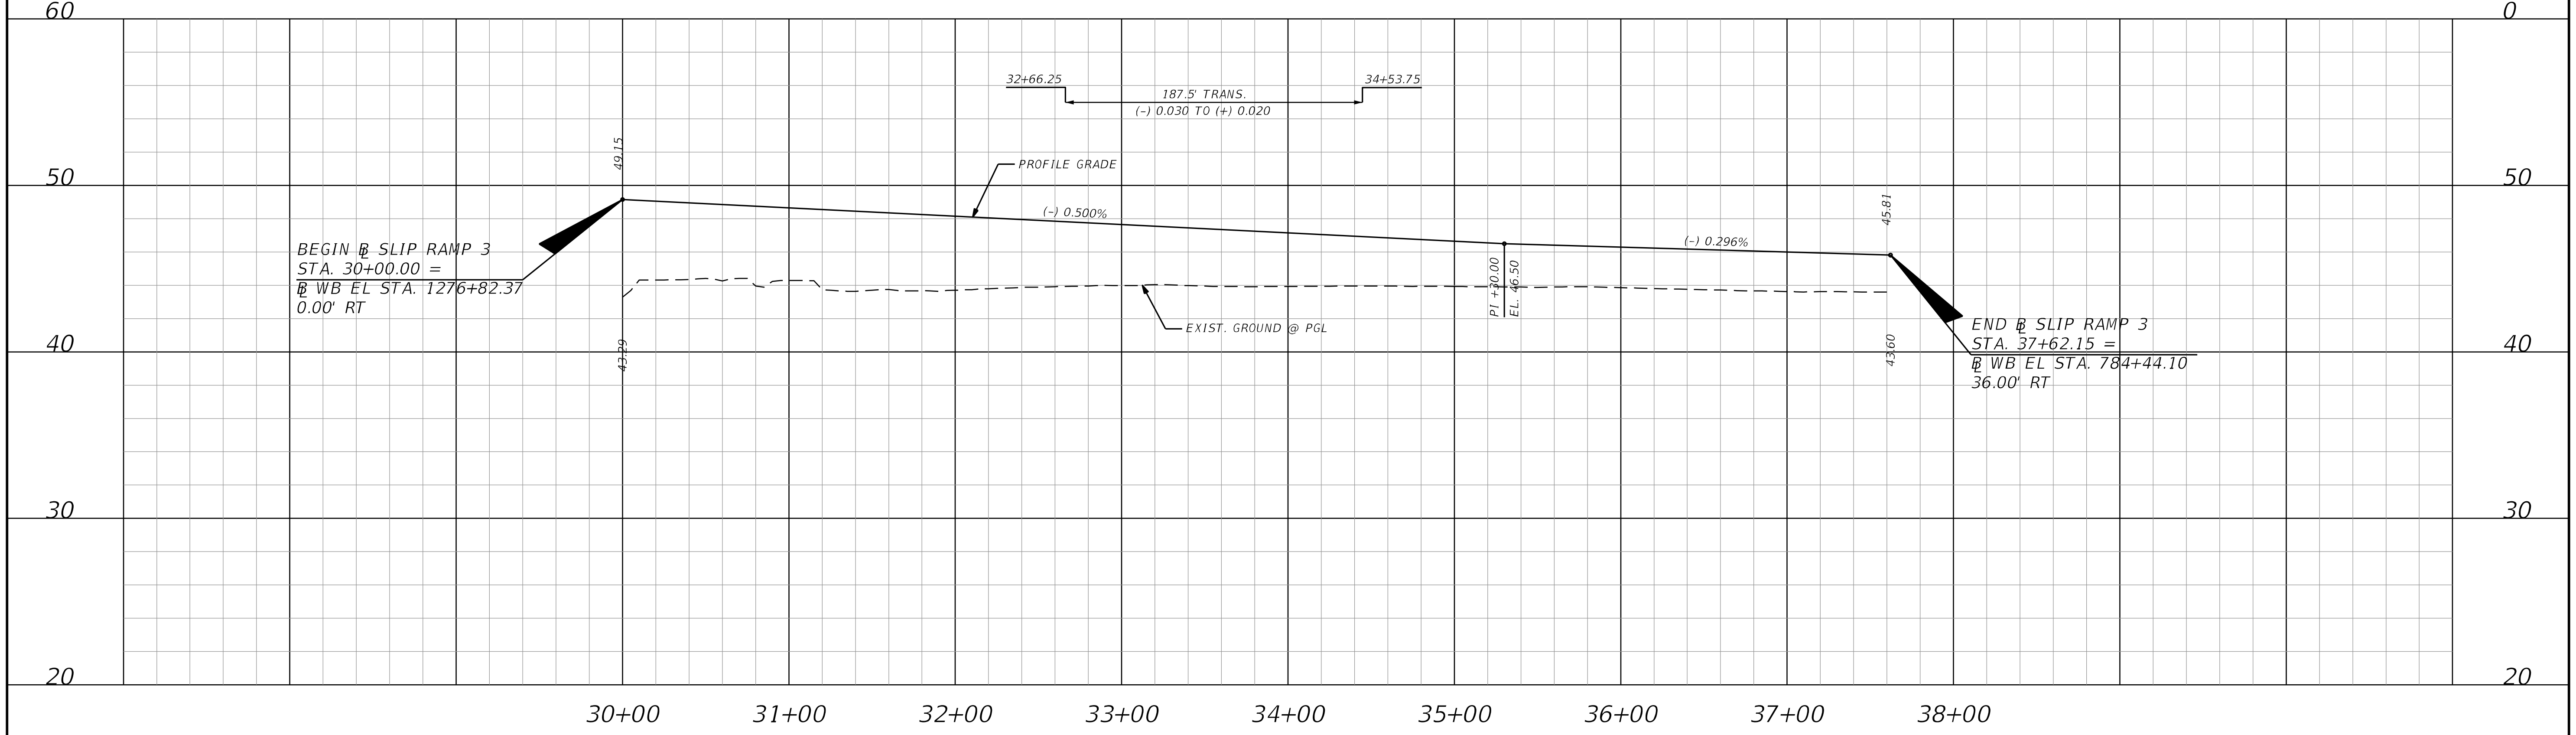

SLIP RAMP 4

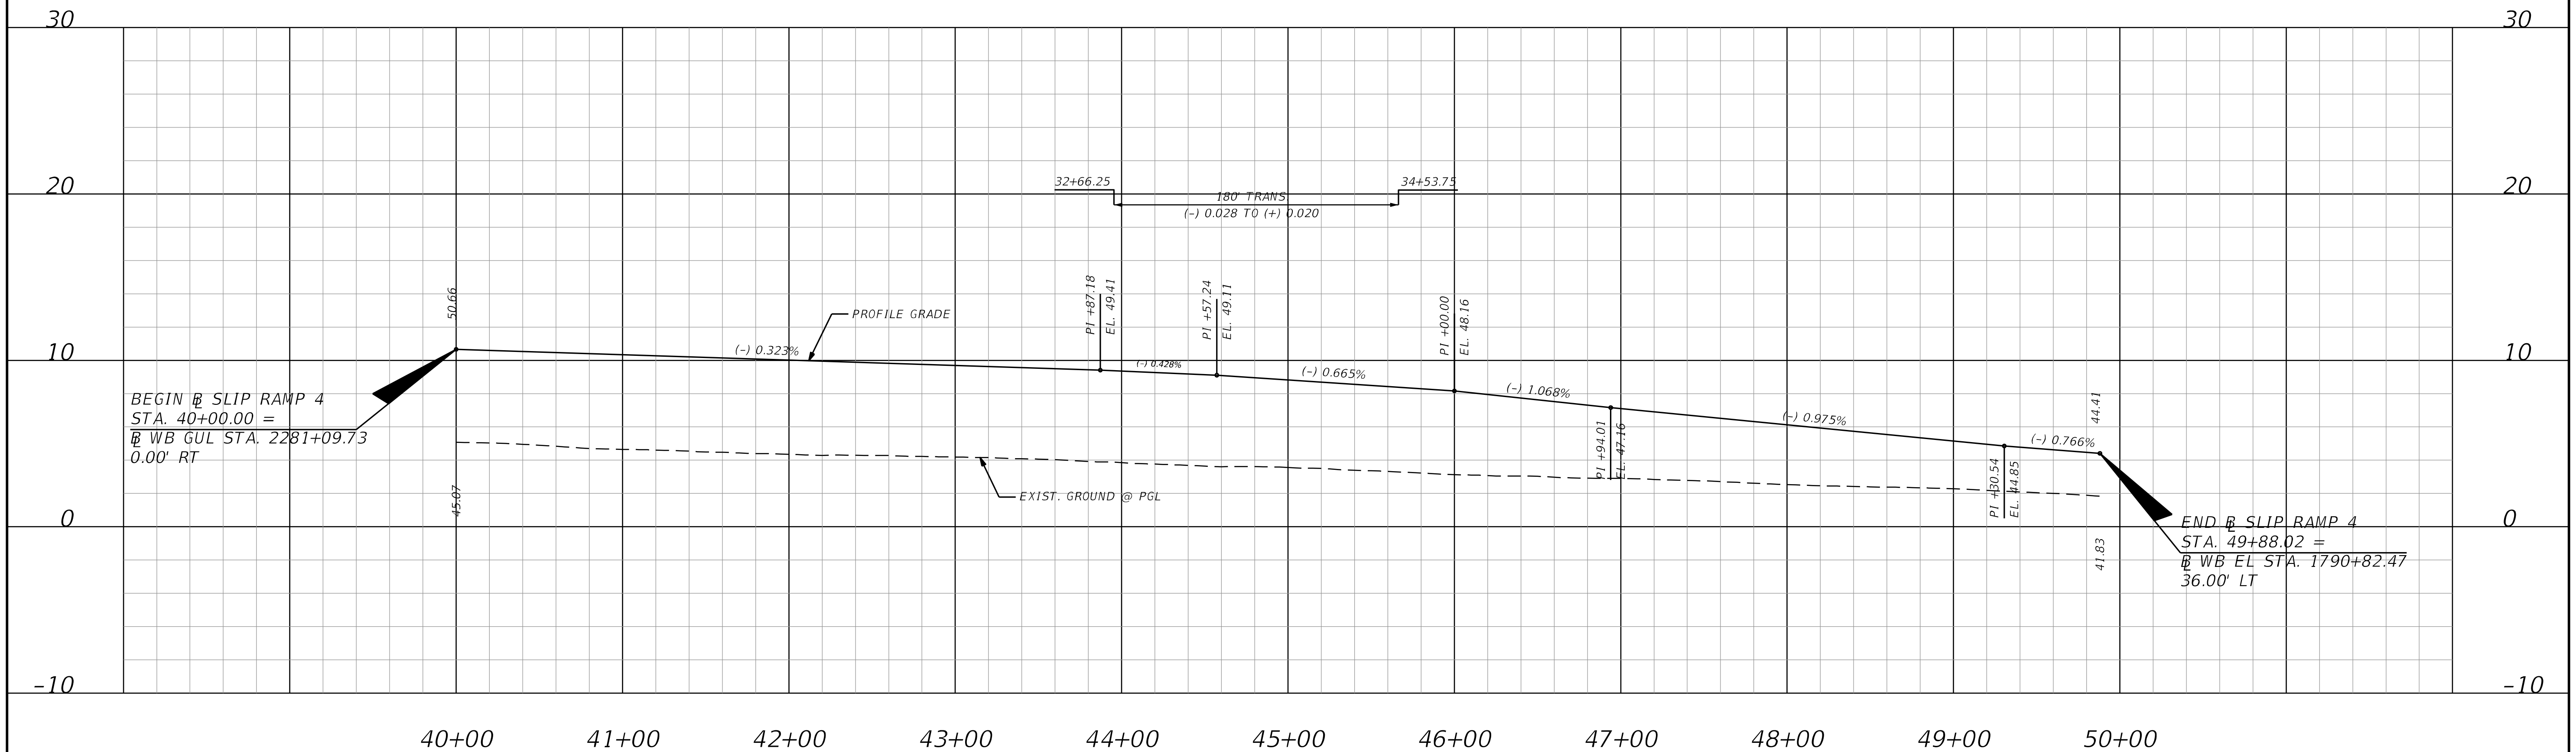

THE OFFICIAL RECORD OF THIS SHEET IS THE ELECTRONIC FILE DIGITALLY SIGNED AND SEALED UNDER RULE 61G15-23.004, F.A.C.

REVISIONS			
DATE	DESCRIPTION	DATE	DESCRIPTION

STANTEC CONSULTING SERVICES INC.
ENGINEER OF RECORD:
WILLIAM V. ANDERSON, P.E. NO.: 36682
11315 CORPORATE BLVD., SUITE 105
ORLANDO, FLORIDA 32817
(407) 823-8966
CERTIFICATE OF AUTHORIZATION NO. 27013

STATE OF FLORIDA
DEPARTMENT OF TRANSPORTATION

ROAD NO.	COUNTY	FINANCIAL PROJECT ID
SR400	VOLUSIA	408464-2-32-01

SR 400 (I-4) PROFILE
SLIP RAMPS 3 & 4

SHEET NO.
247

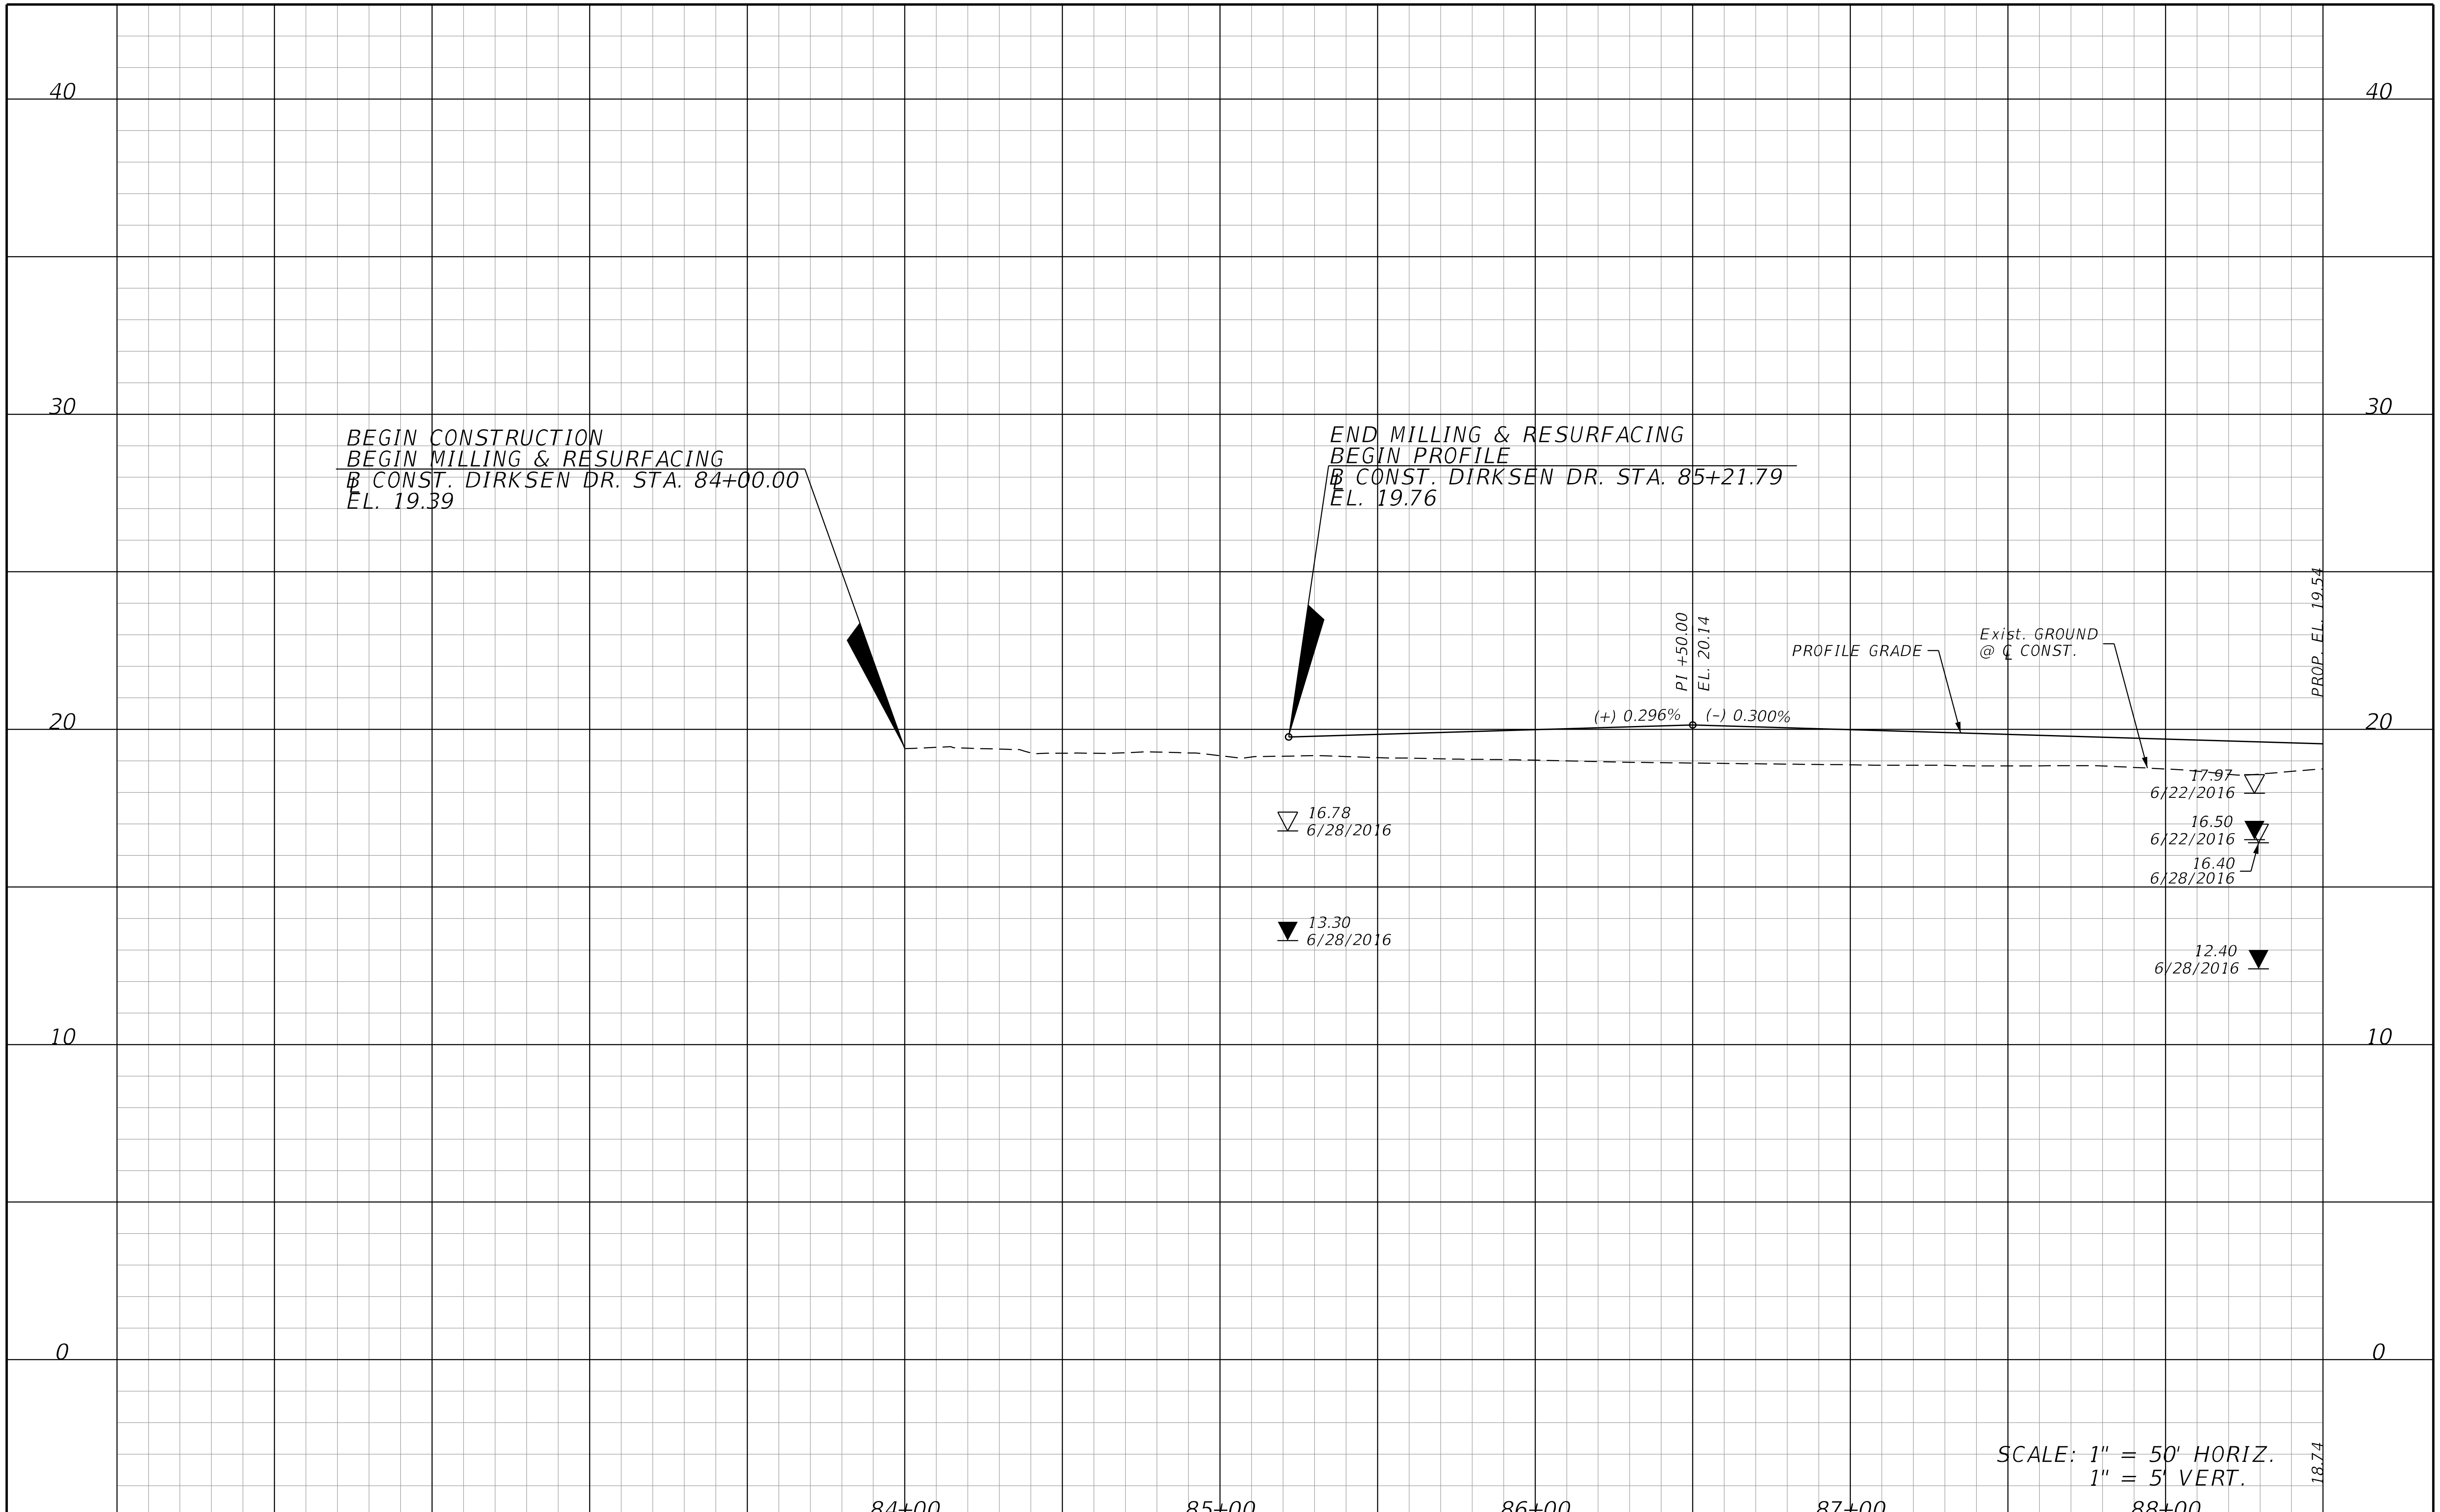

THE OFFICIAL RECORD OF THIS SHEET IS THE ELECTRONIC FILE DIGITALLY SIGNED AND SEALED UNDER RULE 61G15-23.004, F.A.C.

REVISIONS			
DATE	DESCRIPTION	DATE	DESCRIPTION

STANTEC CONSULTING SERVICES INC.
ENGINEER OF RECORD:
WILLIAM V. ANDERSON, P.E. NO.: 36682
11315 CORPORATE BLVD., SUITE 105
ORLANDO, FLORIDA 32817
(407) 823-8966
CERTIFICATE OF AUTHORIZATION NO. 27013

STATE OF FLORIDA
DEPARTMENT OF TRANSPORTATION

ROAD NO.	COUNTY	FINANCIAL PROJECT ID
SR400	VOLUSIA	408464-2-32-01

DIRKSEN DRIVE
PROFILE

SHEET NO.
248

jchassee 6/14/2019 4:21:00 PM Default V:\2158\active\CADD\40846423201\roadway\PROFRD401.dgn

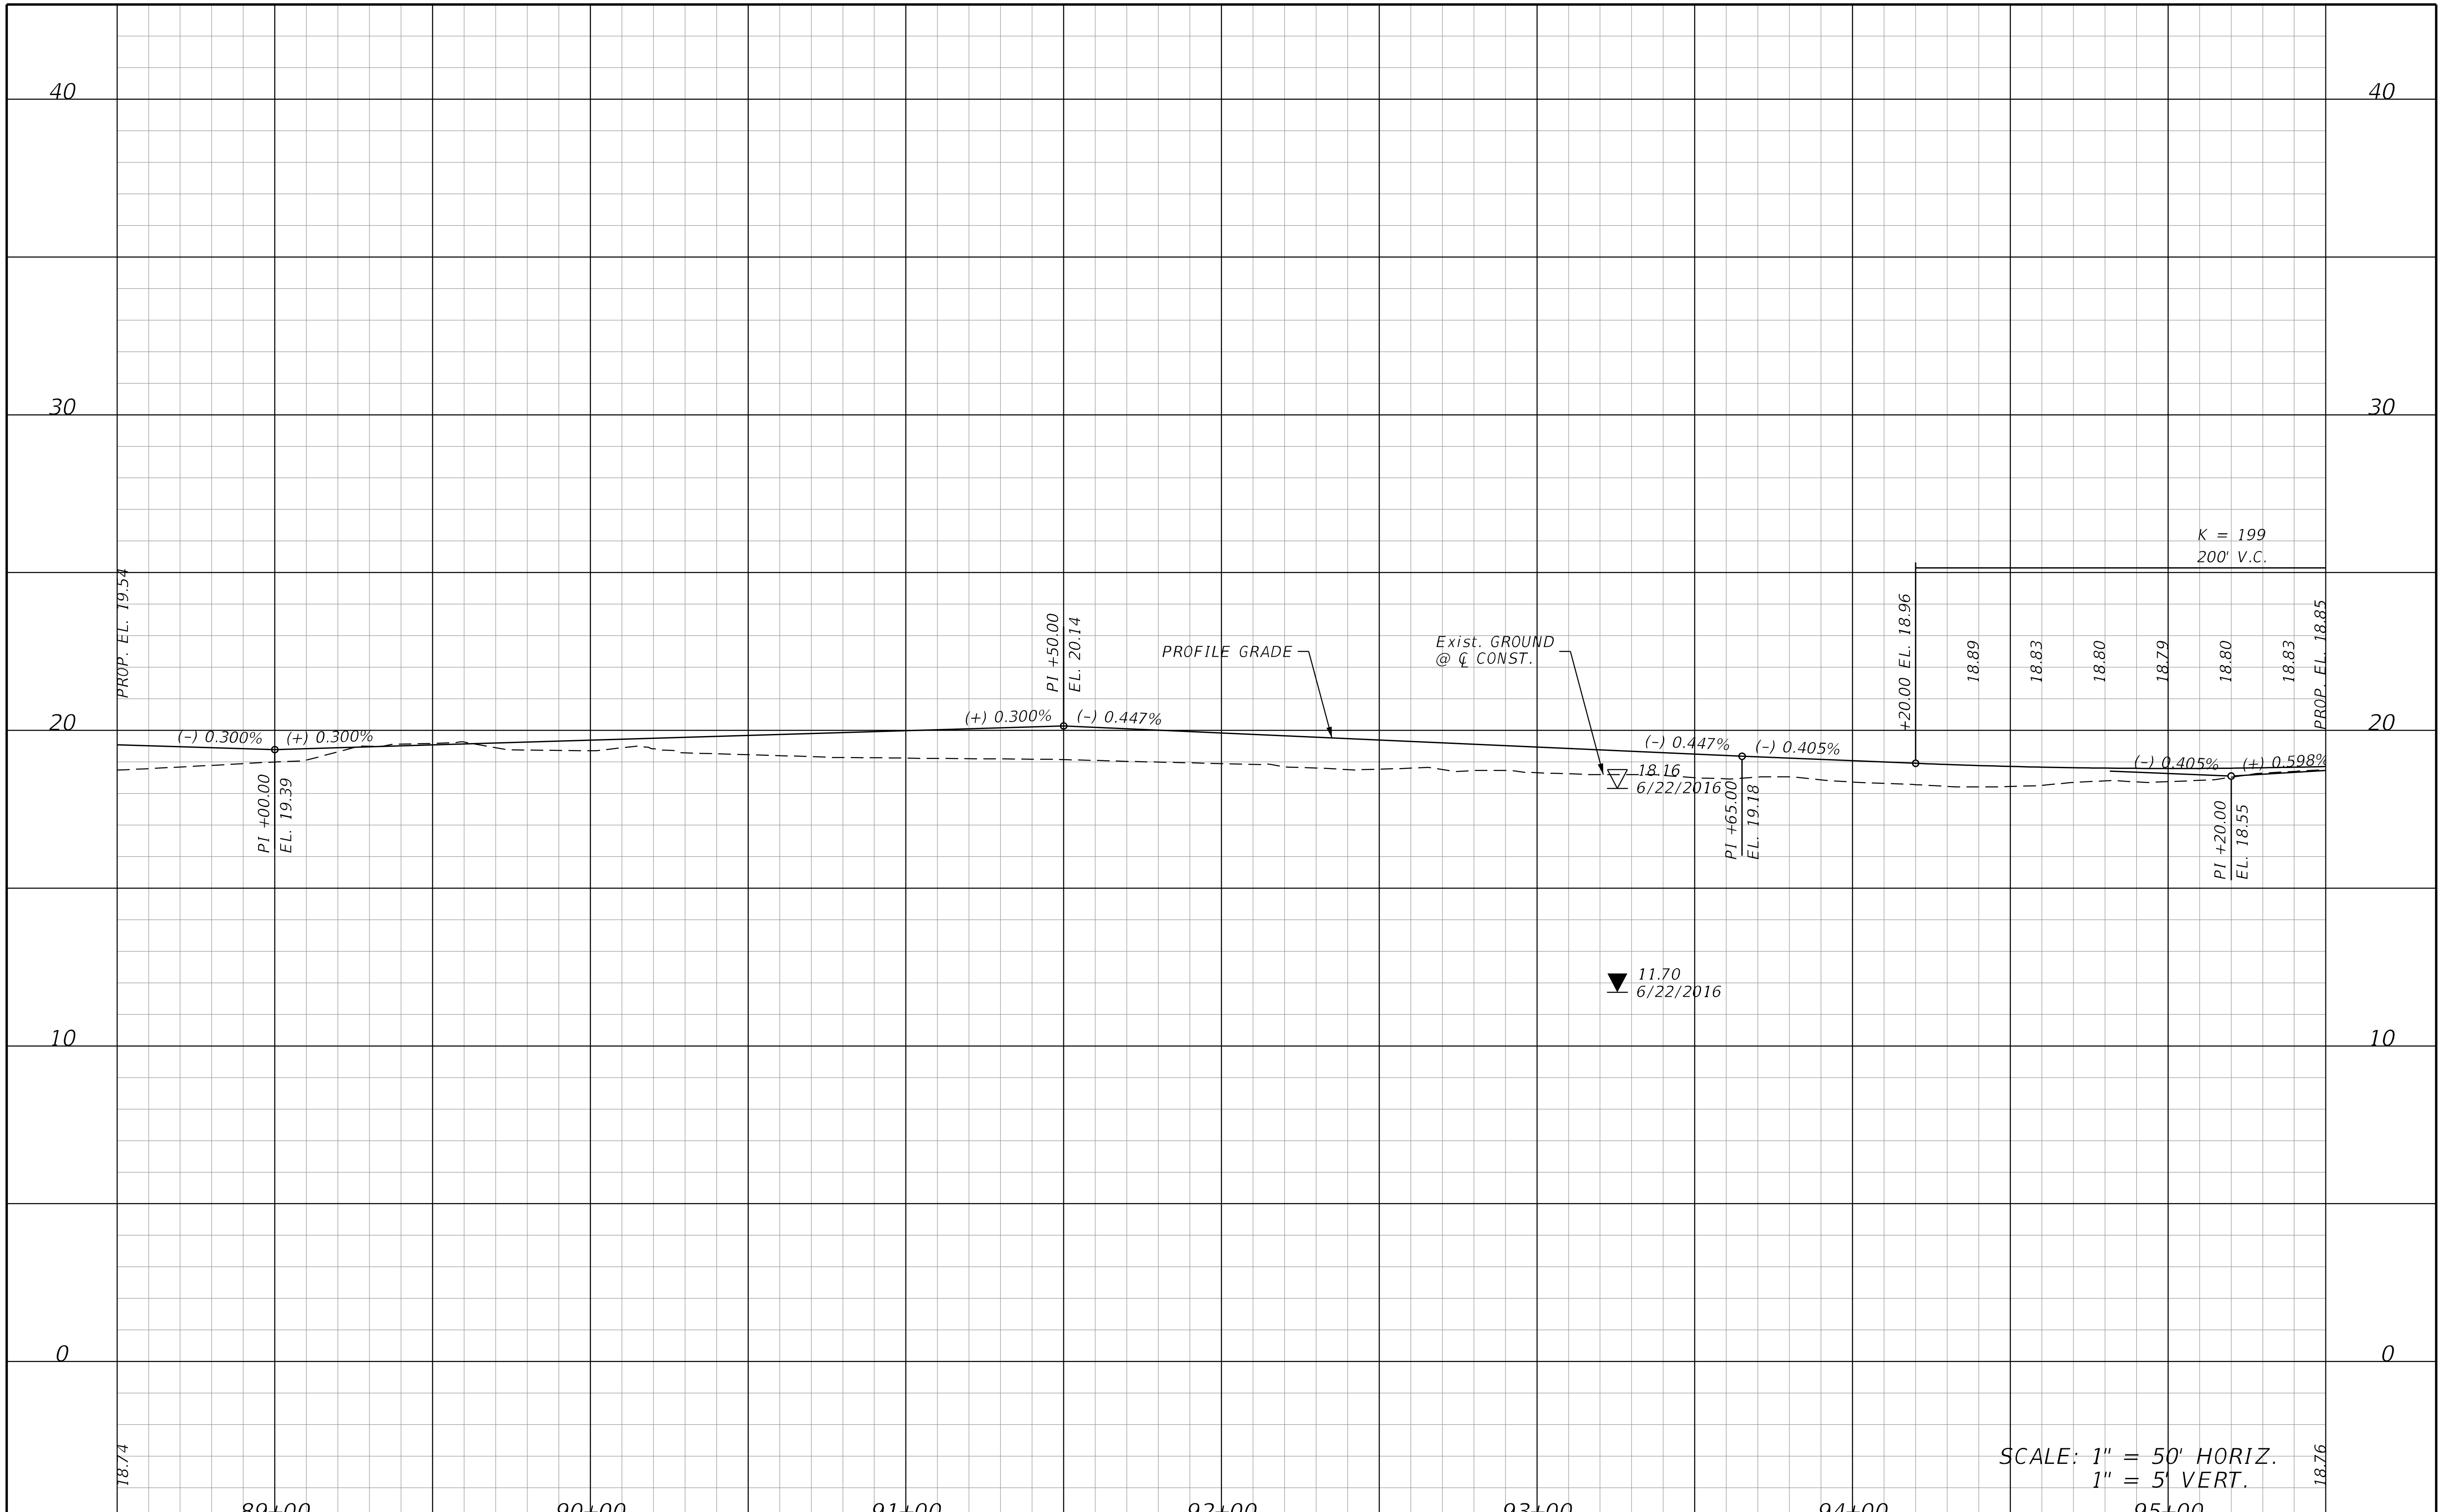

REVISIONS			
DATE	DESCRIPTION	DATE	DESCRIPTION

STANTEC CONSULTING SERVICES INC.
ENGINEER OF RECORD:
WILLIAM V. ANDERSON, P.E. NO.: 36682
11315 CORPORATE BLVD., SUITE 105
ORLANDO, FLORIDA 32817
(407) 823-8966
CERTIFICATE OF AUTHORIZATION NO. 27013

STATE OF FLORIDA
DEPARTMENT OF TRANSPORTATION

ROAD NO.	COUNTY	FINANCIAL PROJECT ID
SR400	VOLUSIA	408464-2-32-01

DIRKSEN DRIVE PROFILE

SHEET NO. 249

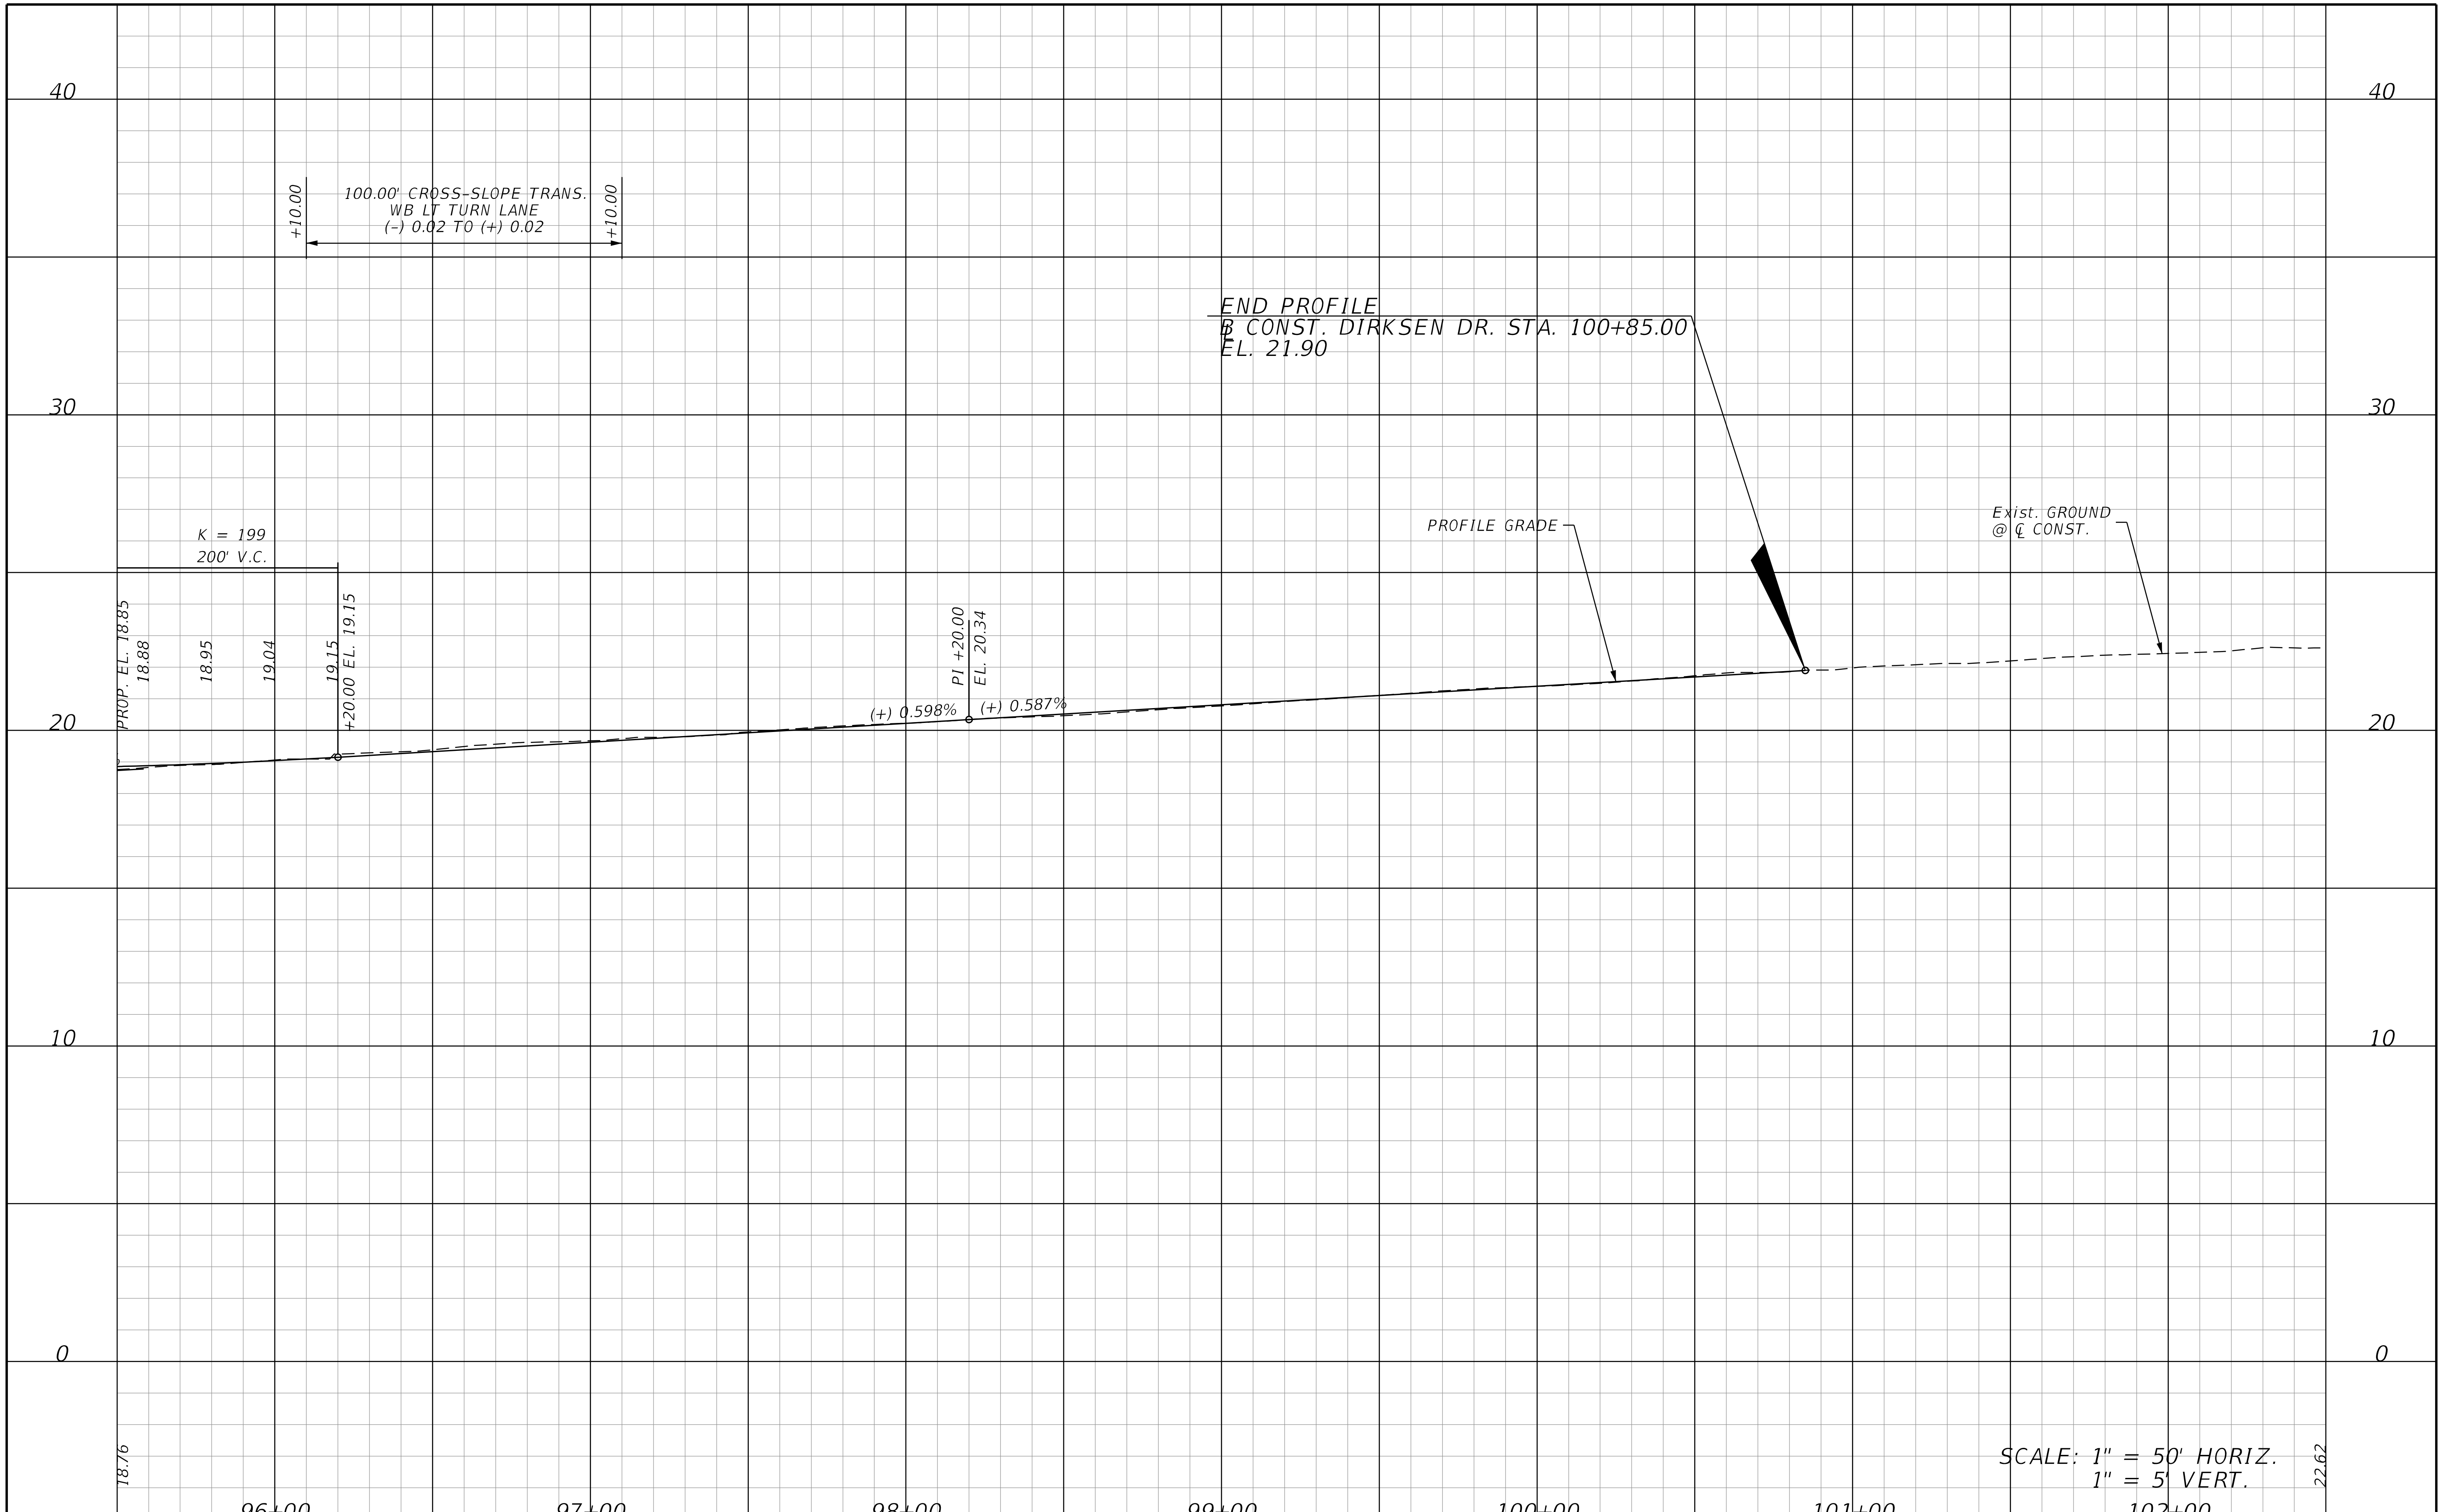

THE OFFICIAL RECORD OF THIS SHEET IS THE ELECTRONIC FILE DIGITALLY SIGNED AND SEALED UNDER RULE 61G15-23.004, F.A.C.

REVISIONS			
DATE	DESCRIPTION	DATE	DESCRIPTION

STANTEC CONSULTING SERVICES INC.
ENGINEER OF RECORD:
WILLIAM V. ANDERSON, P.E. NO.: 36682
11315 CORPORATE BLVD., SUITE 105
ORLANDO, FLORIDA 32817
(407) 823-8966
CERTIFICATE OF AUTHORIZATION NO. 27013

STATE OF FLORIDA
DEPARTMENT OF TRANSPORTATION

ROAD NO.	COUNTY	FINANCIAL PROJECT ID
SR400	VOLUSIA	408464-2-32-01

DIRKSEN DRIVE PROFILE

SHEET NO.
250

jchassee 6/14/2019 4:21:01 PM Default V:\2158\active\CADD\40846423201\roadway\PROFRD403.dgn

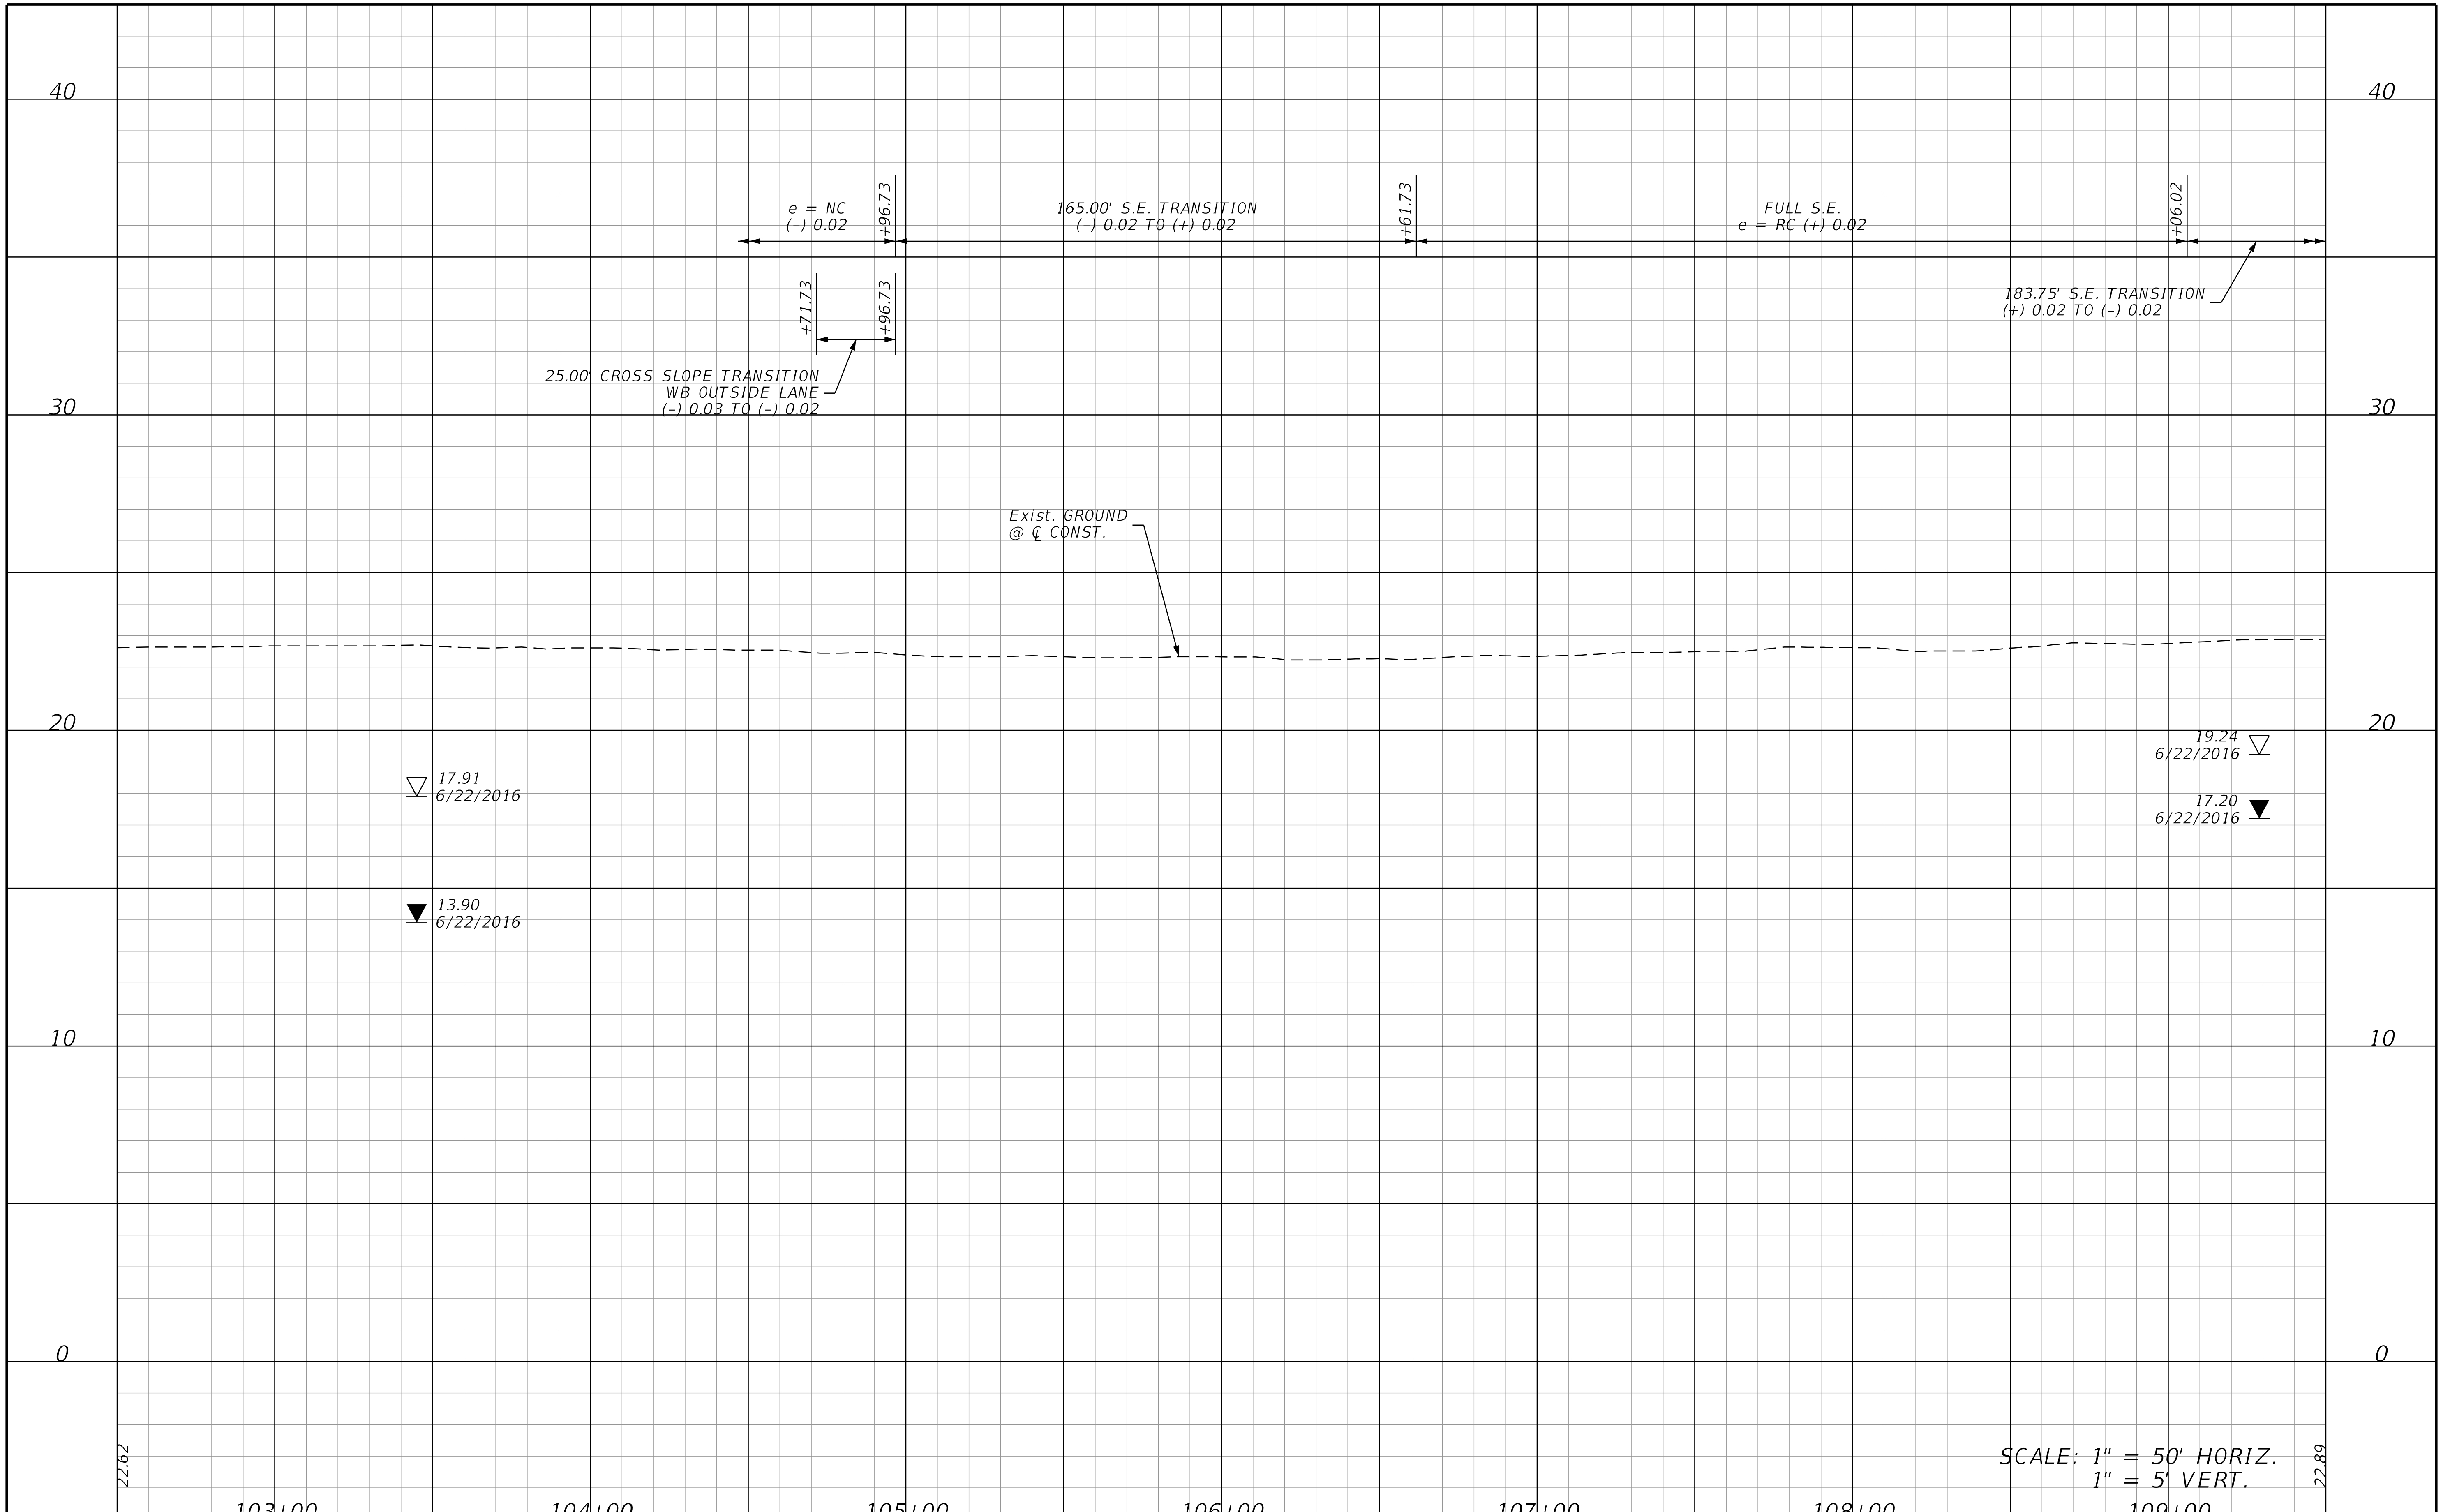

THE OFFICIAL RECORD OF THIS SHEET IS THE ELECTRONIC FILE DIGITALLY SIGNED AND SEALED UNDER RULE 61G15-23.004, F.A.C.

REVISIONS			
DATE	DESCRIPTION	DATE	DESCRIPTION

STANTEC CONSULTING SERVICES INC.
ENGINEER OF RECORD:
WILLIAM V. ANDERSON, P.E. NO.: 36682
11315 CORPORATE BLVD., SUITE 105
ORLANDO, FLORIDA 32817
(407) 823-8966
CERTIFICATE OF AUTHORIZATION NO. 27013

STATE OF FLORIDA
DEPARTMENT OF TRANSPORTATION

ROAD NO.	COUNTY	FINANCIAL PROJECT ID
SR400	VOLUSIA	408464-2-32-01

DIRKSEN DRIVE PROFILE

SHEET NO.
251

jchassee 6/14/2019 4:21:08 PM Default V:\2158\active\CADD\40846423201\roadway\PROFRD404.dgn

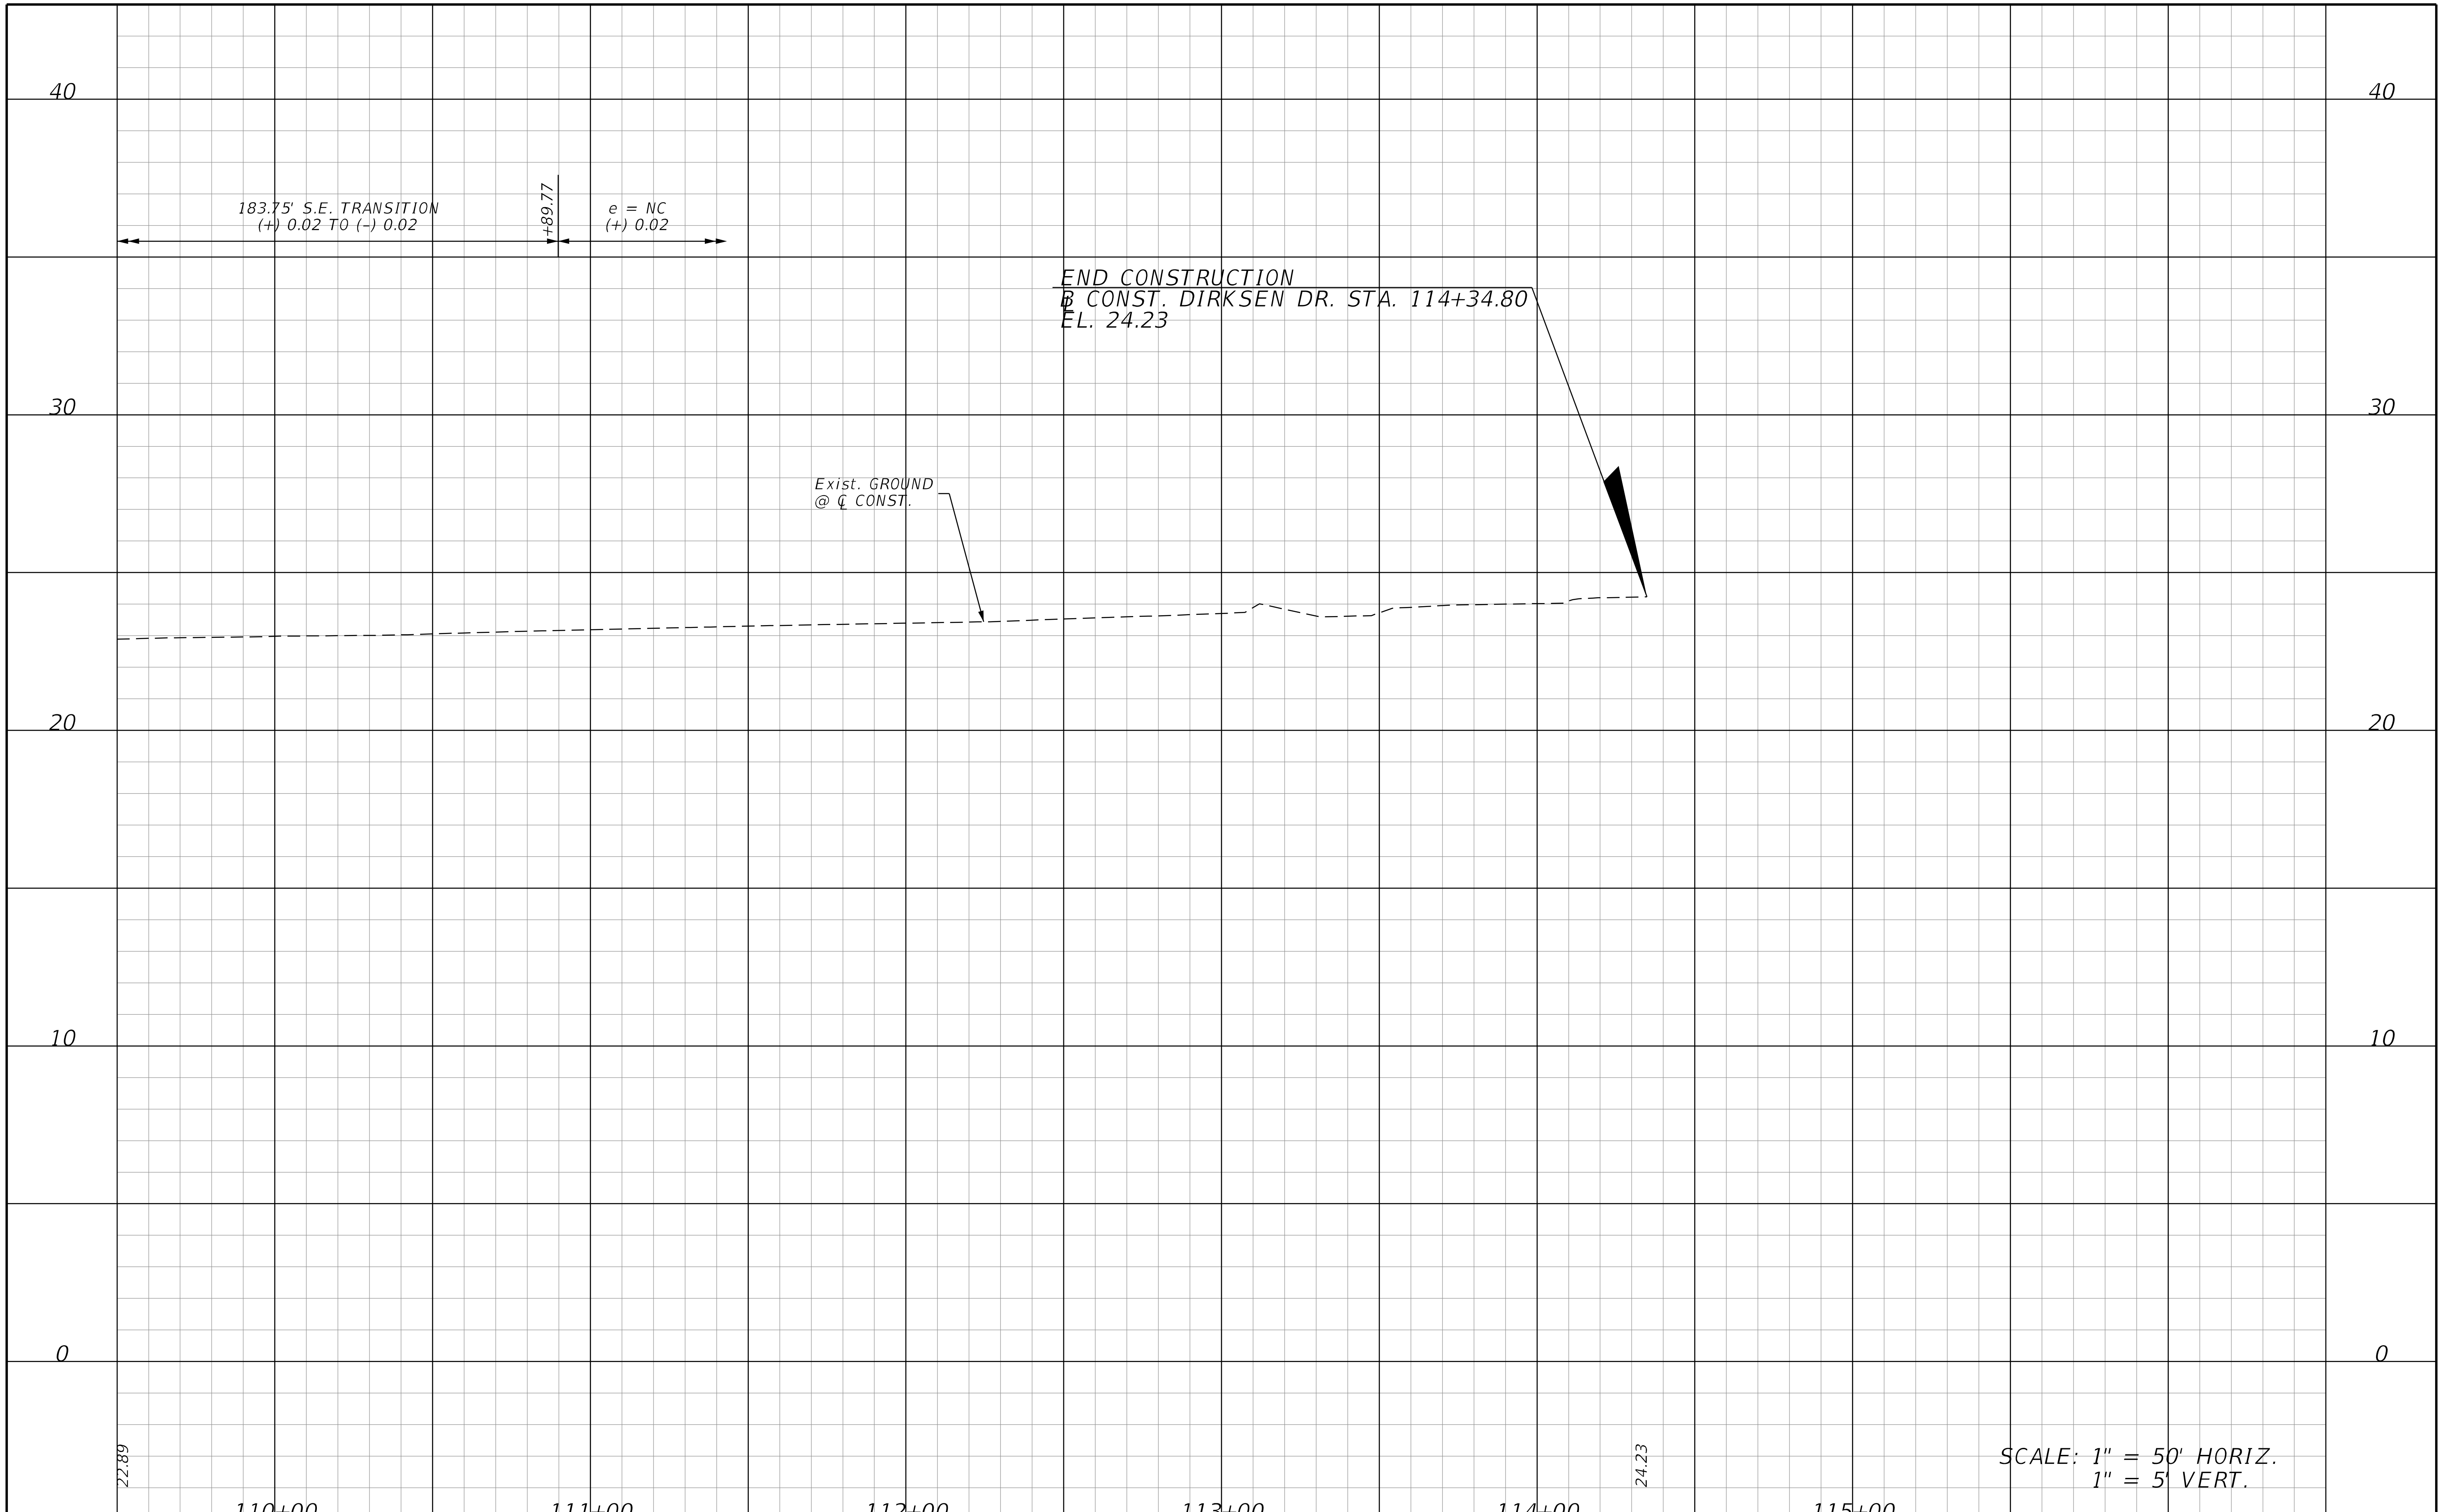

REVISIONS			
DATE	DESCRIPTION	DATE	DESCRIPTION

STANTEC CONSULTING SERVICES INC.
ENGINEER OF RECORD:
WILLIAM V. ANDERSON, P.E. NO.: 36682
11315 CORPORATE BLVD., SUITE 105
ORLANDO, FLORIDA 32817
(407) 823-8966
CERTIFICATE OF AUTHORIZATION NO. 27013

STATE OF FLORIDA
DEPARTMENT OF TRANSPORTATION

ROAD NO.	COUNTY	FINANCIAL PROJECT ID
SR400	VOLUSIA	408464-2-32-01

DIRKSEN DRIVE PROFILE

SHEET NO. 252

jchassee 6/14/2019 4:21:09 PM Default V:\2158\active\CADD\40846423201\roadway\PROFRD405.dgn

THE OFFICIAL RECORD OF THIS SHEET IS THE ELECTRONIC FILE DIGITALLY SIGNED AND SEALED UNDER RULE 61G15-23.004, F.A.C.

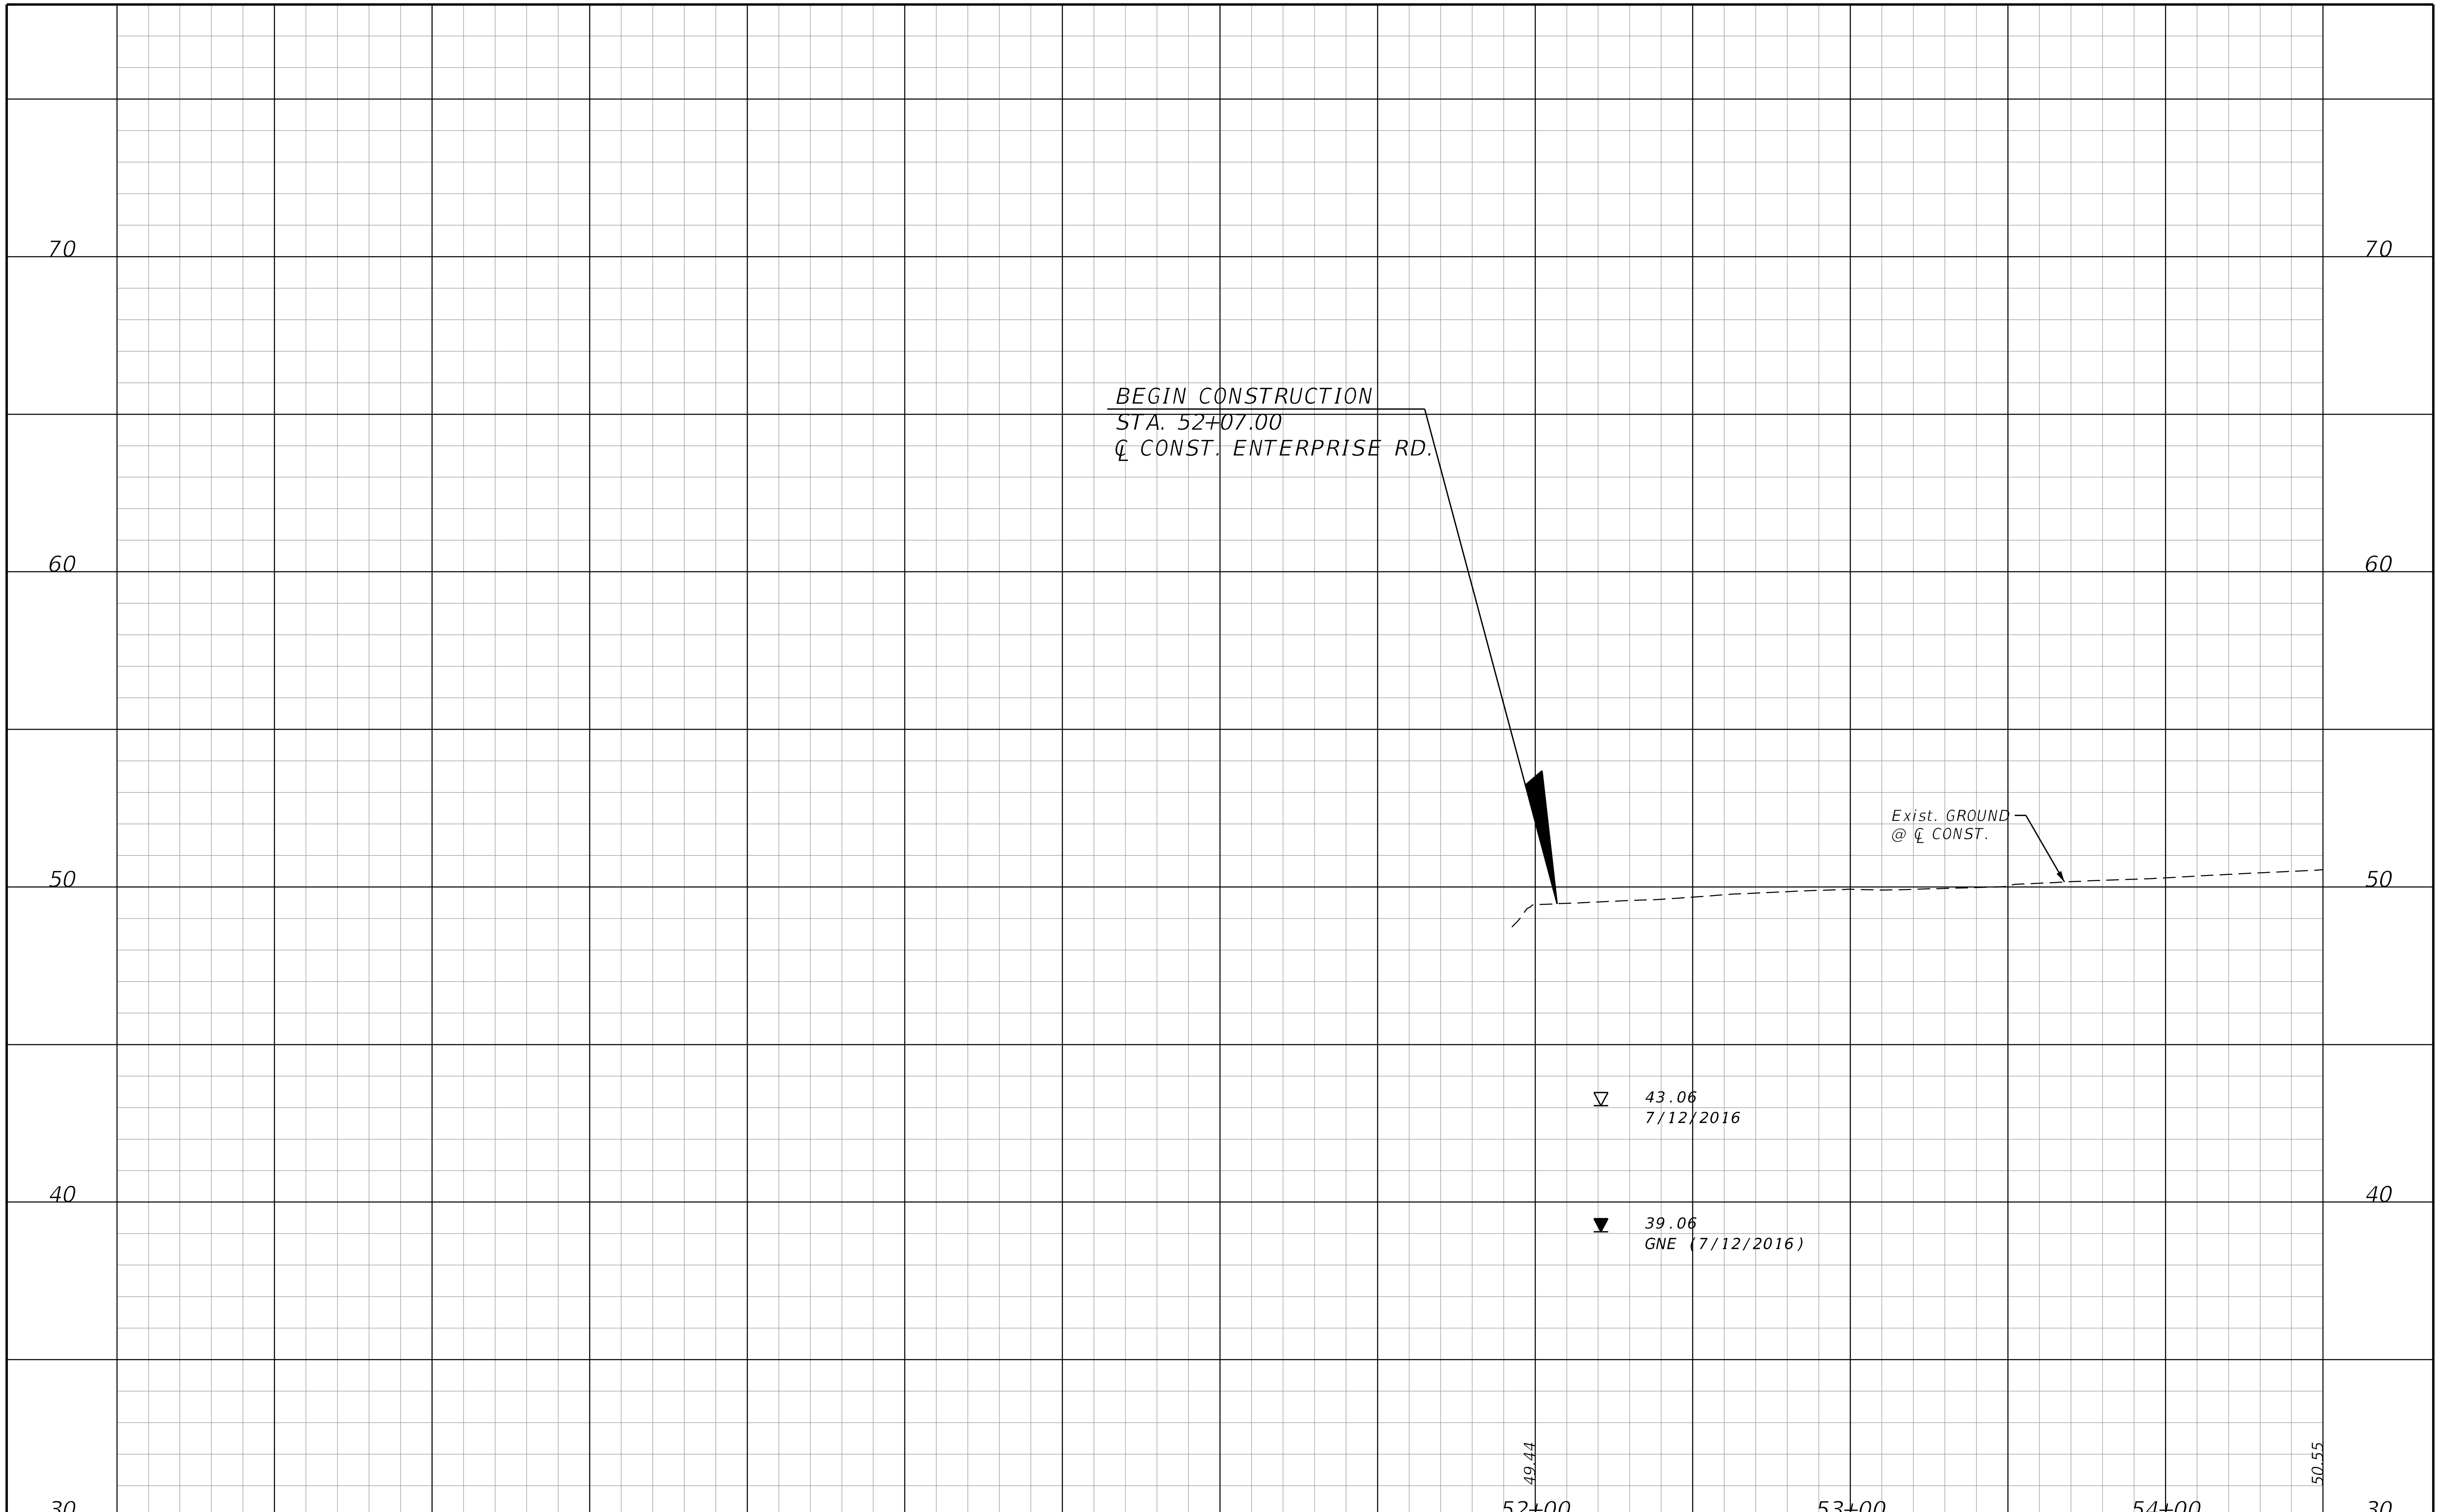

THE OFFICIAL RECORD OF THIS SHEET IS THE ELECTRONIC FILE DIGITALLY SIGNED AND SEALED UNDER RULE 61G15-23.004, F.A.C.

REVISIONS			
DATE	DESCRIPTION	DATE	DESCRIPTION

STANTEC CONSULTING SERVICES INC.
ENGINEER OF RECORD:
WILLIAM V. ANDERSON, P.E. NO.: 36682
11315 CORPORATE BLVD., SUITE 105
ORLANDO, FLORIDA 32817
(407) 823-8966
CERTIFICATE OF AUTHORIZATION NO. 27013

STATE OF FLORIDA
DEPARTMENT OF TRANSPORTATION

ROAD NO.	COUNTY	FINANCIAL PROJECT ID
SR400	VOLUSIA	408464-2-32-01

ENTERPRISE ROAD
PROFILE

SHEET NO.
253

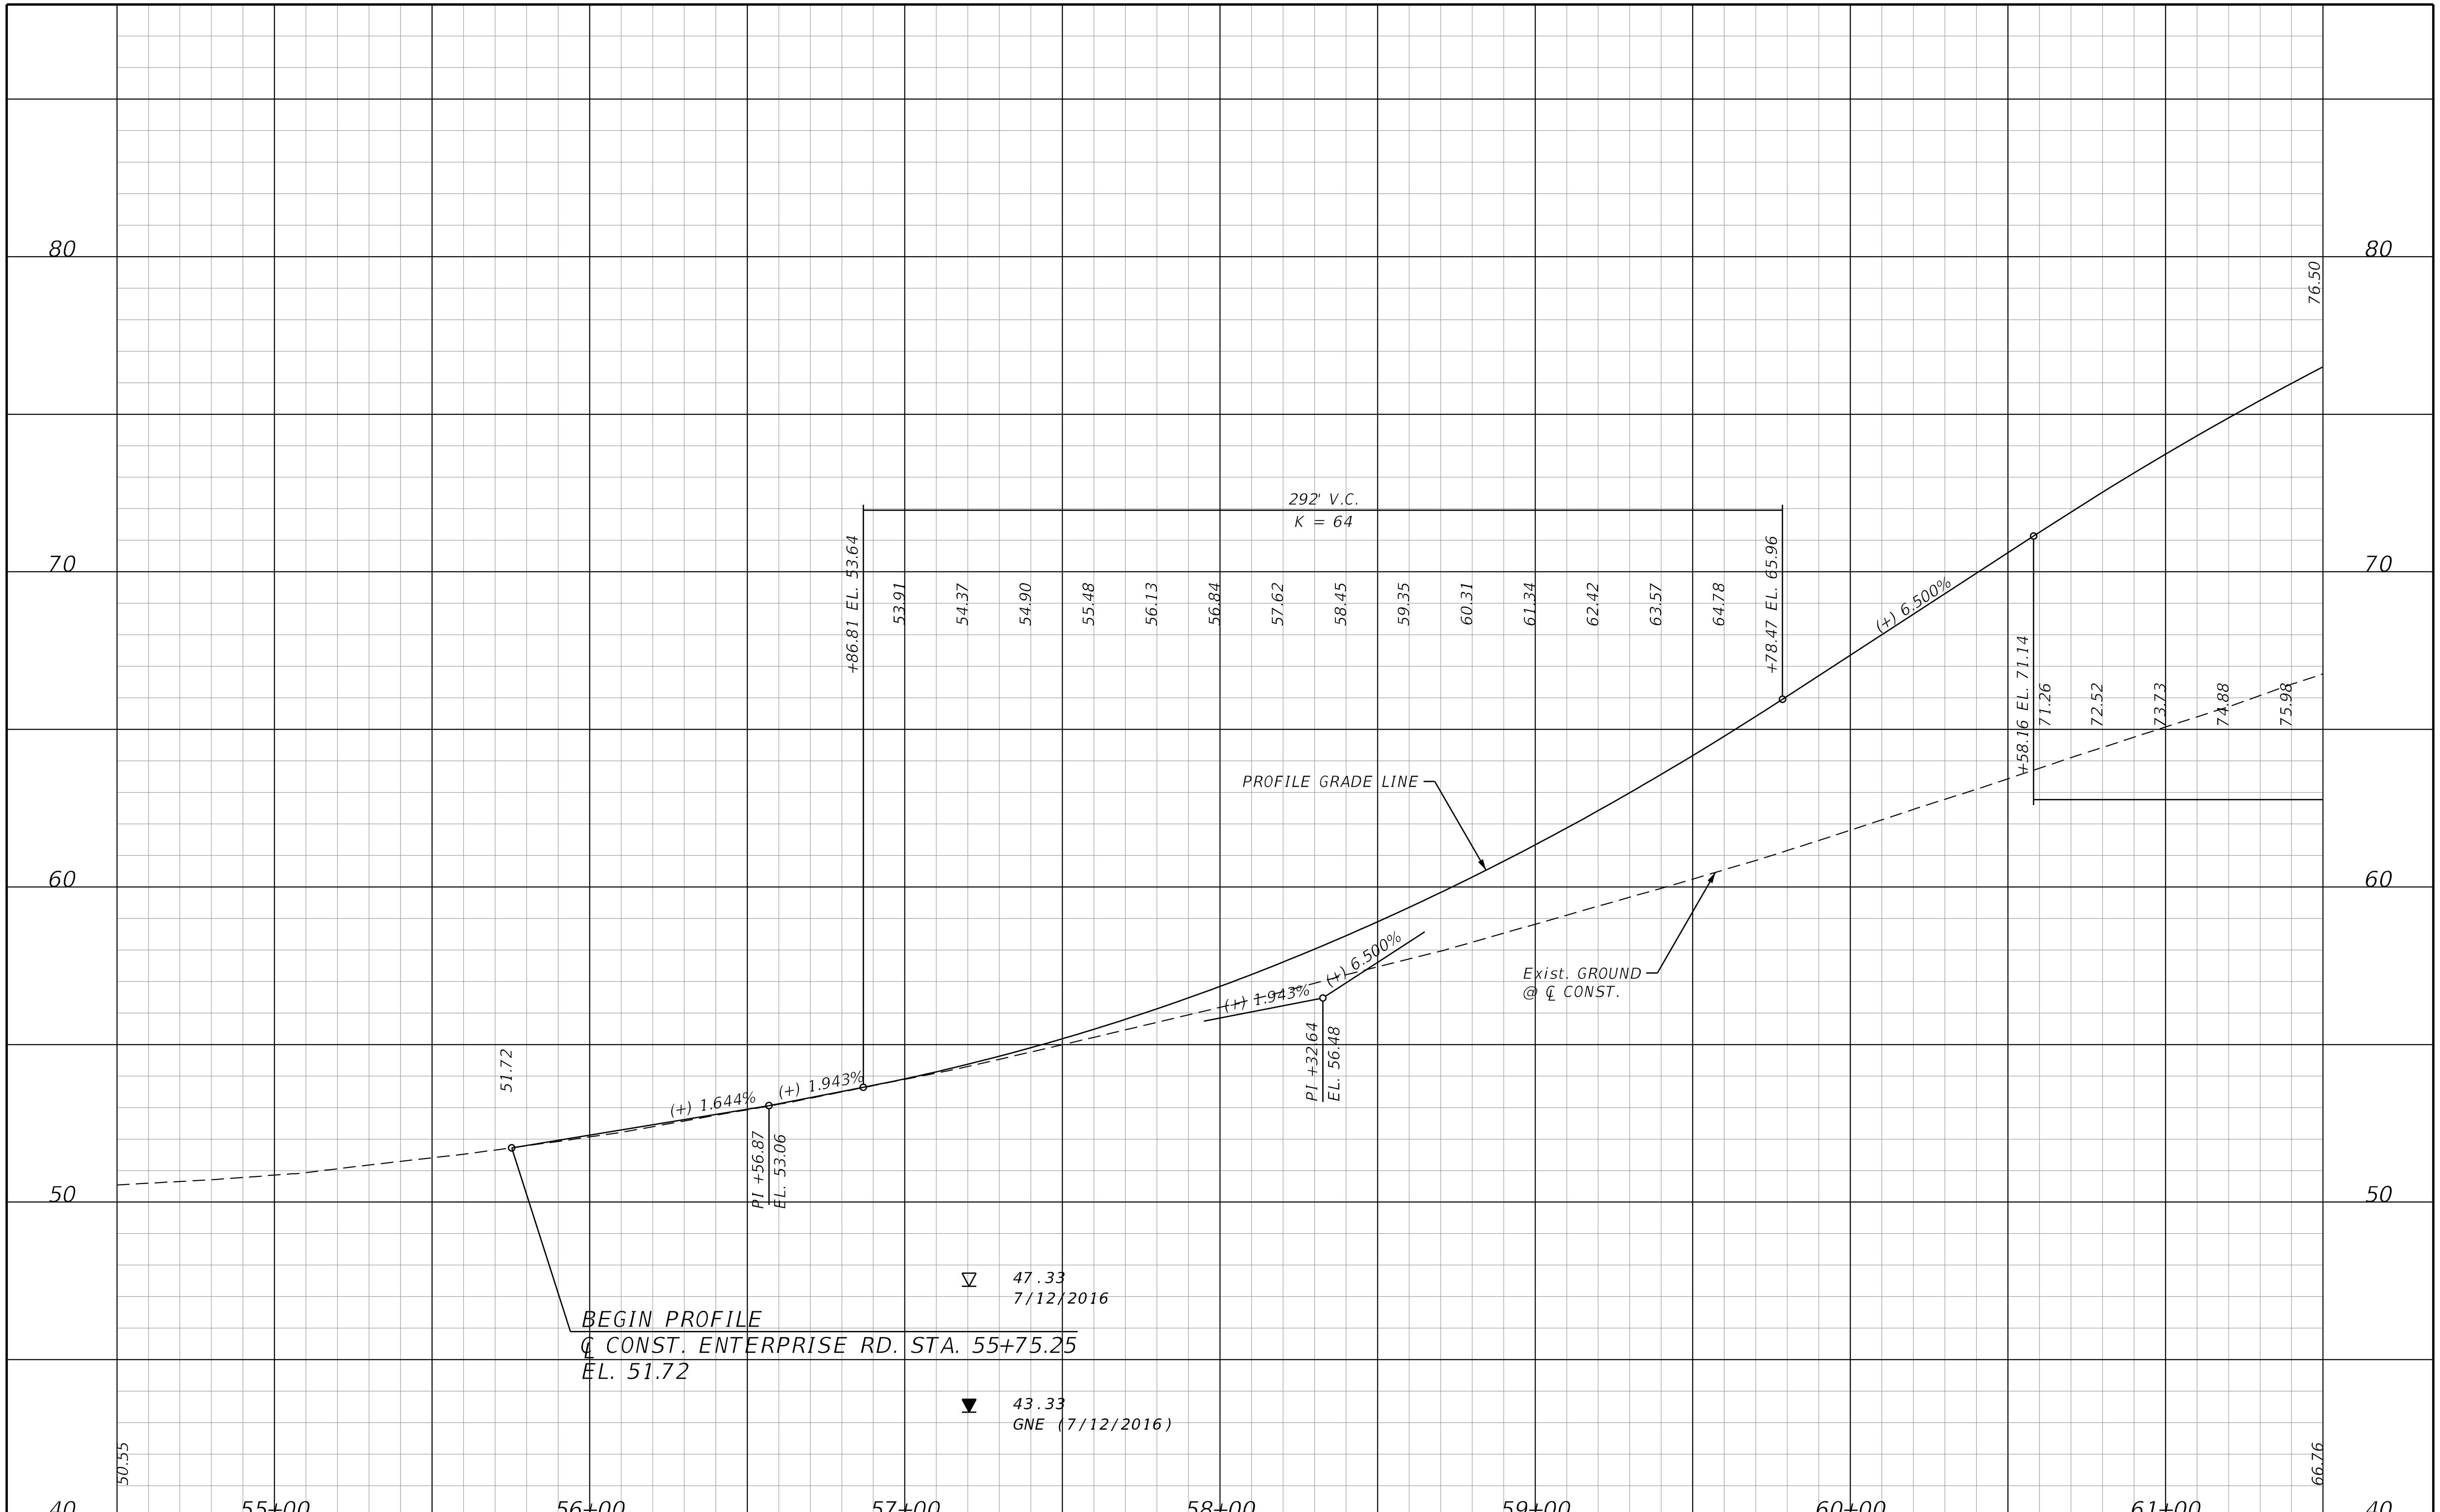

THE OFFICIAL RECORD OF THIS SHEET IS THE ELECTRONIC FILE DIGITALLY SIGNED AND SEALED UNDER RULE 61G15-23.004, F.A.C.

REVISIONS			
DATE	DESCRIPTION	DATE	DESCRIPTION

STANTEC CONSULTING SERVICES INC.
ENGINEER OF RECORD:
WILLIAM V. ANDERSON, P.E. NO.: 36682
11315 CORPORATE BLVD., SUITE 105
ORLANDO, FLORIDA 32817
(407) 823-8966
CERTIFICATE OF AUTHORIZATION NO. 27013

STATE OF FLORIDA
DEPARTMENT OF TRANSPORTATION

ROAD NO.	COUNTY	FINANCIAL PROJECT ID
SR400	VOLUSIA	408464-2-32-01

ENTERPRISE ROAD
PROFILE

SHEET NO.
254

jchassee 6/14/2019 4:21:09 PM Default V:\2158\active\CADD\40846423201\roadway\PROFRD502.dgn

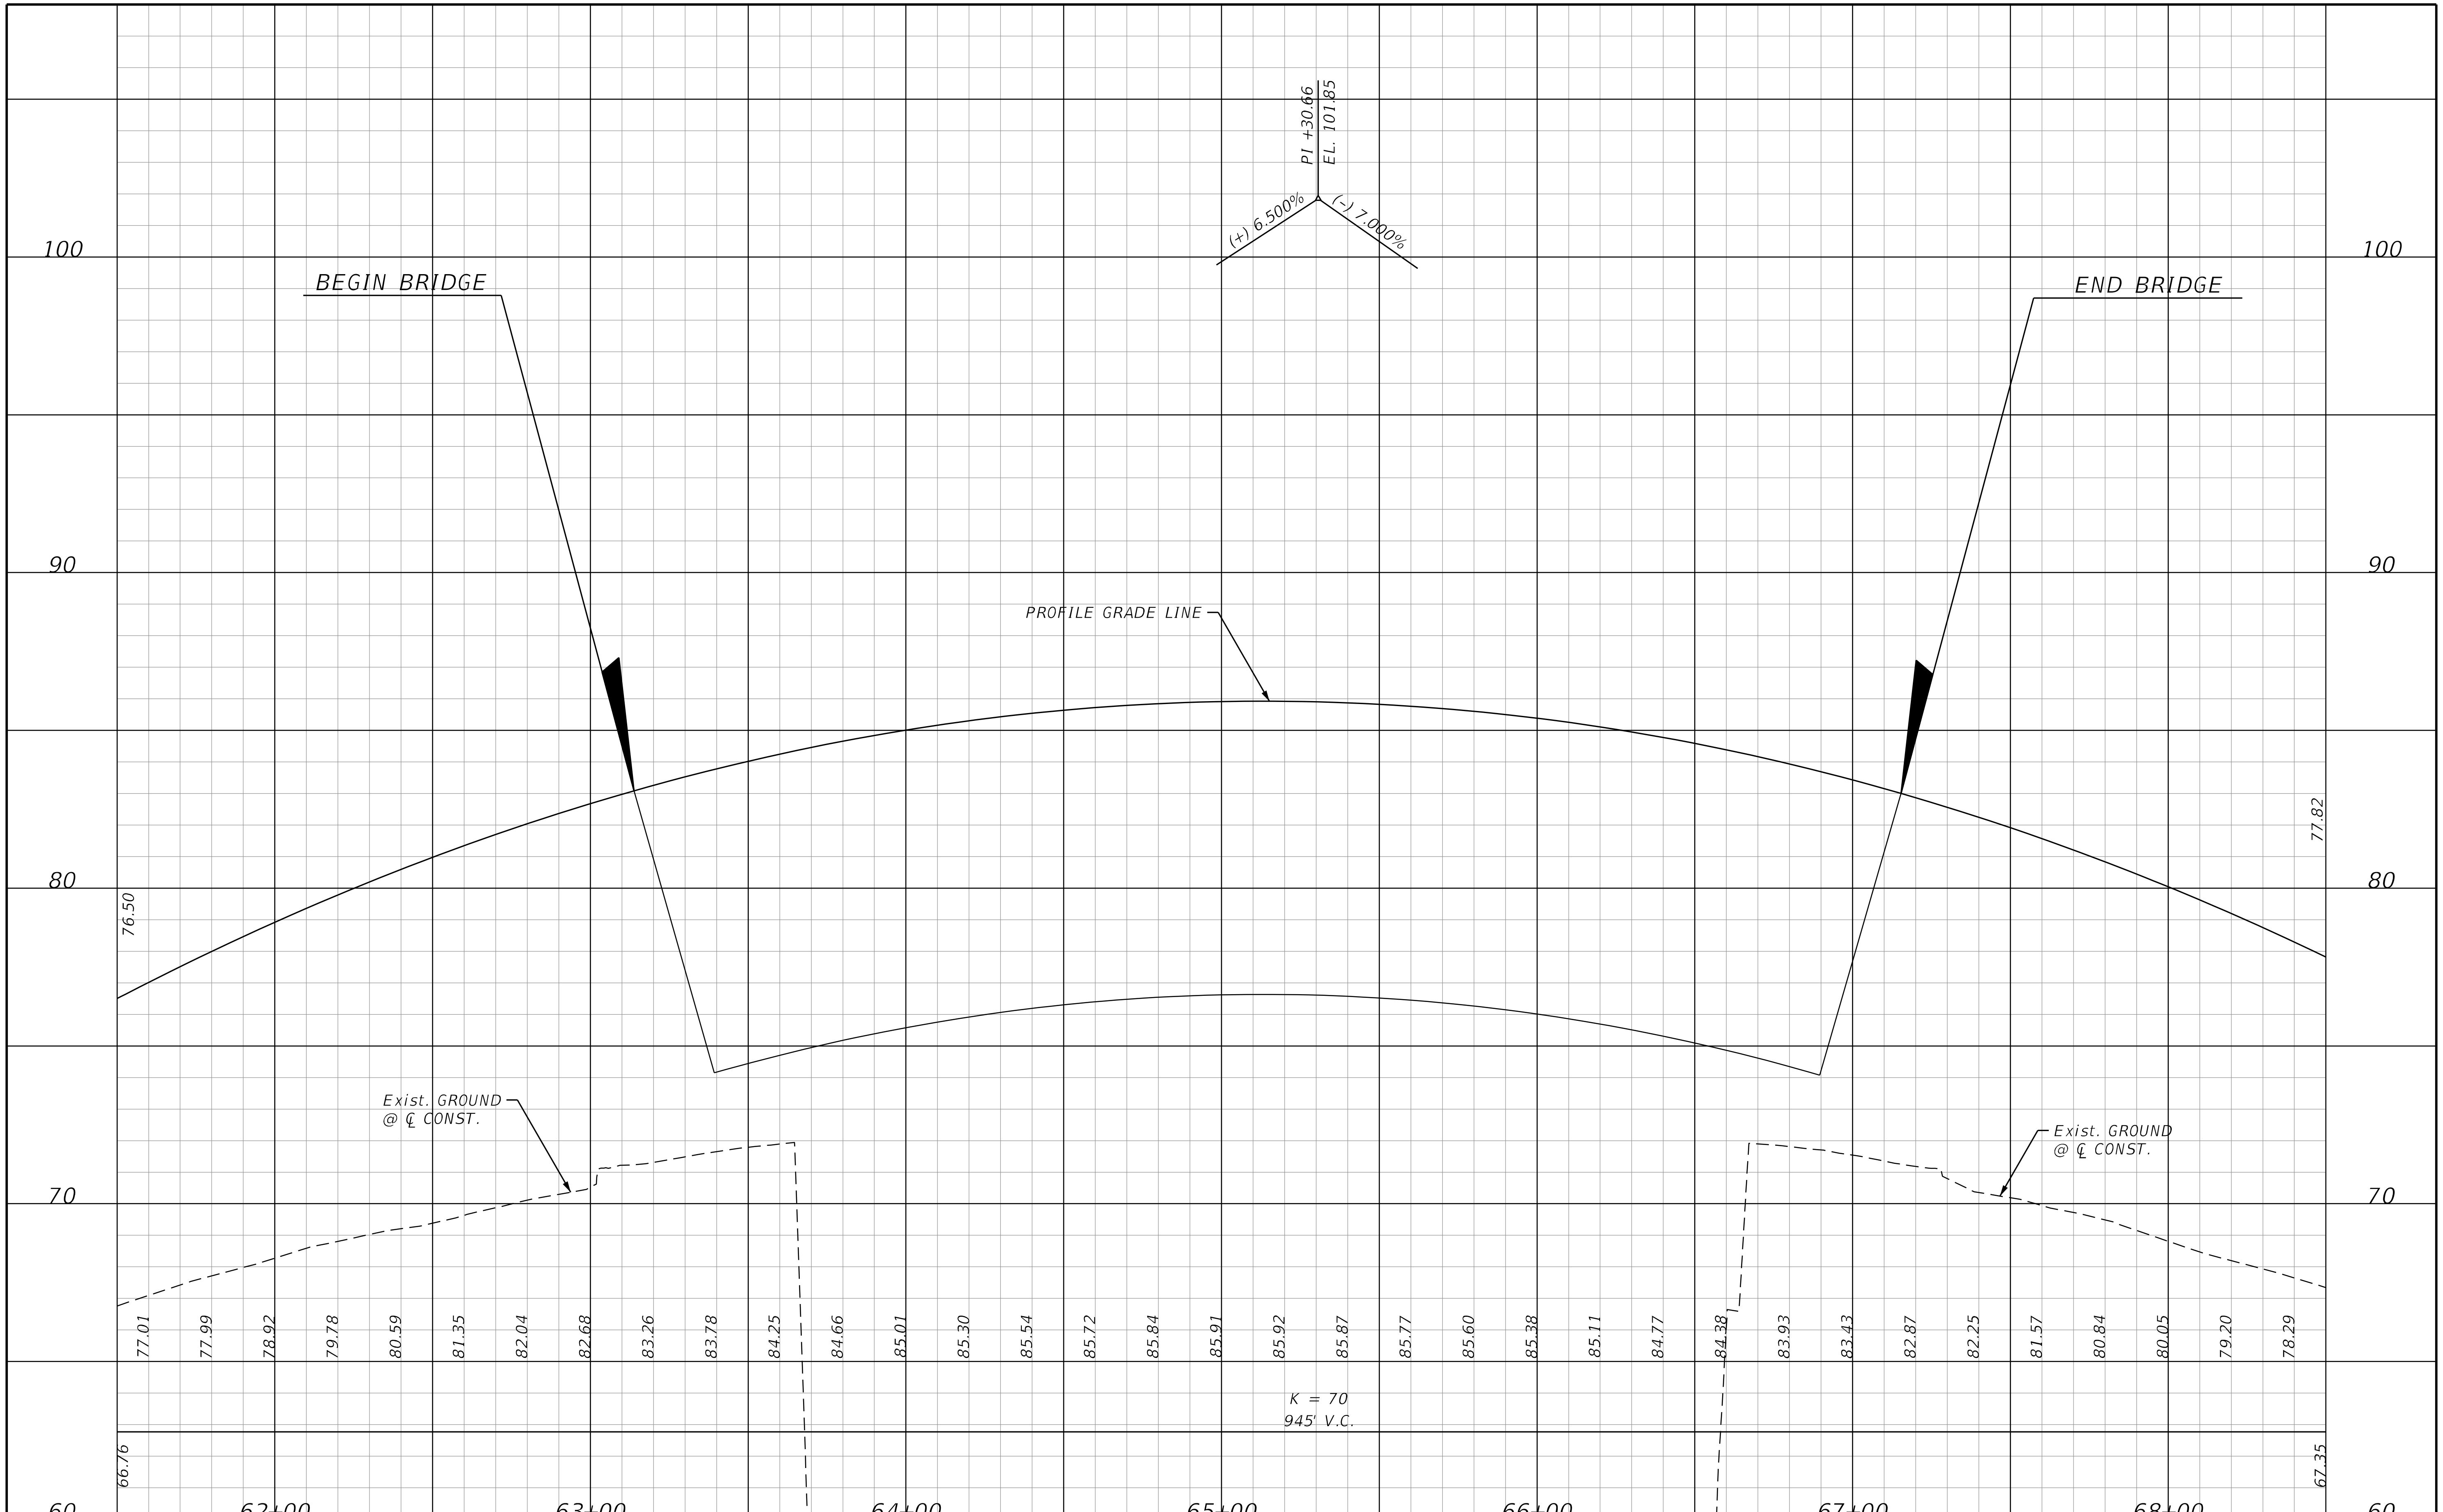

THE OFFICIAL RECORD OF THIS SHEET IS THE ELECTRONIC FILE DIGITALLY SIGNED AND SEALED UNDER RULE 61G15-23.004, F.A.C.

REVISIONS			
DATE	DESCRIPTION	DATE	DESCRIPTION

STANTEC CONSULTING SERVICES INC.
ENGINEER OF RECORD:
WILLIAM V. ANDERSON, P.E. NO.: 36682
11315 CORPORATE BLVD., SUITE 105
ORLANDO, FLORIDA 32817
(407) 823-8966
CERTIFICATE OF AUTHORIZATION NO. 27013

STATE OF FLORIDA
DEPARTMENT OF TRANSPORTATION

ROAD NO.	COUNTY	FINANCIAL PROJECT ID
SR400	VOLUSIA	408464-2-32-01

ENTERPRISE ROAD PROFILE

SHEET NO.
255

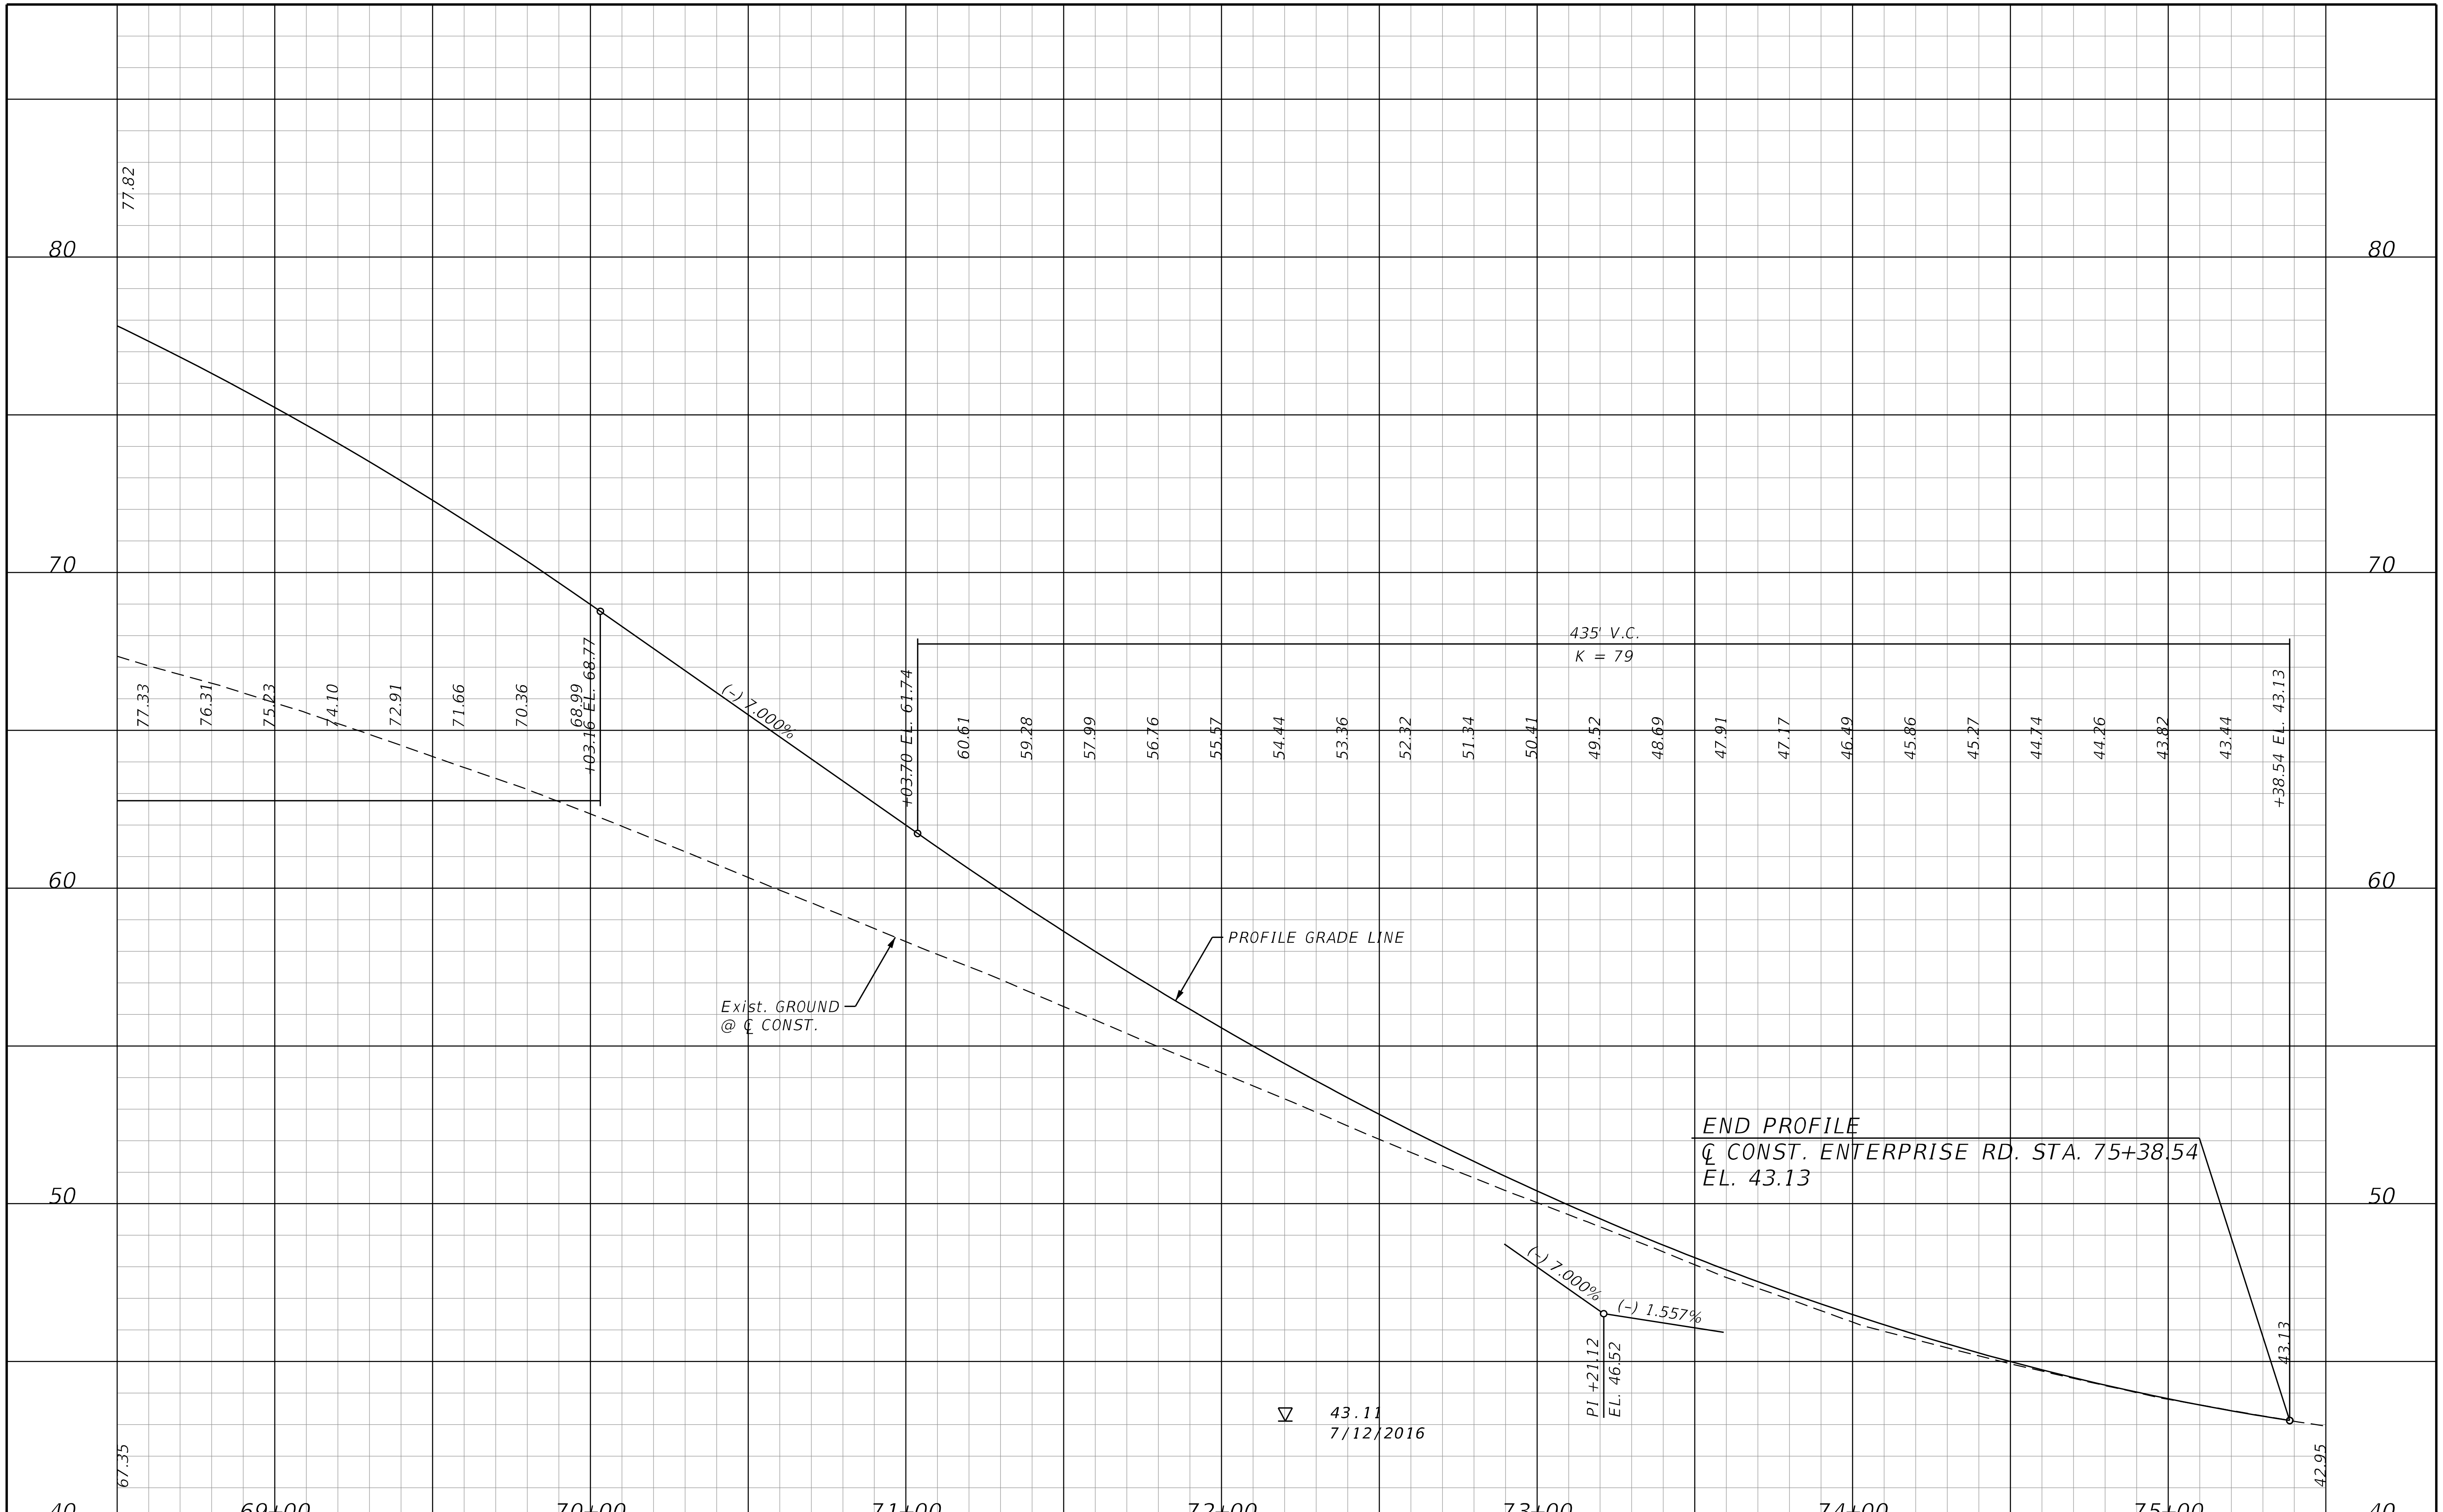

THE OFFICIAL RECORD OF THIS SHEET IS THE ELECTRONIC FILE DIGITALLY SIGNED AND SEALED UNDER RULE 61G15-23.004, F.A.C.

REVISIONS			
DATE	DESCRIPTION	DATE	DESCRIPTION

STANTEC CONSULTING SERVICES INC.
ENGINEER OF RECORD:
WILLIAM V. ANDERSON, P.E. NO.: 36682
11315 CORPORATE BLVD., SUITE 105
ORLANDO, FLORIDA 32817
(407) 823-8966
CERTIFICATE OF AUTHORIZATION NO. 27013

STATE OF FLORIDA
DEPARTMENT OF TRANSPORTATION

ROAD NO.	COUNTY	FINANCIAL PROJECT ID
SR400	VOLUSIA	408464-2-32-01

ENTERPRISE ROAD PROFILE

SHEET NO. 256

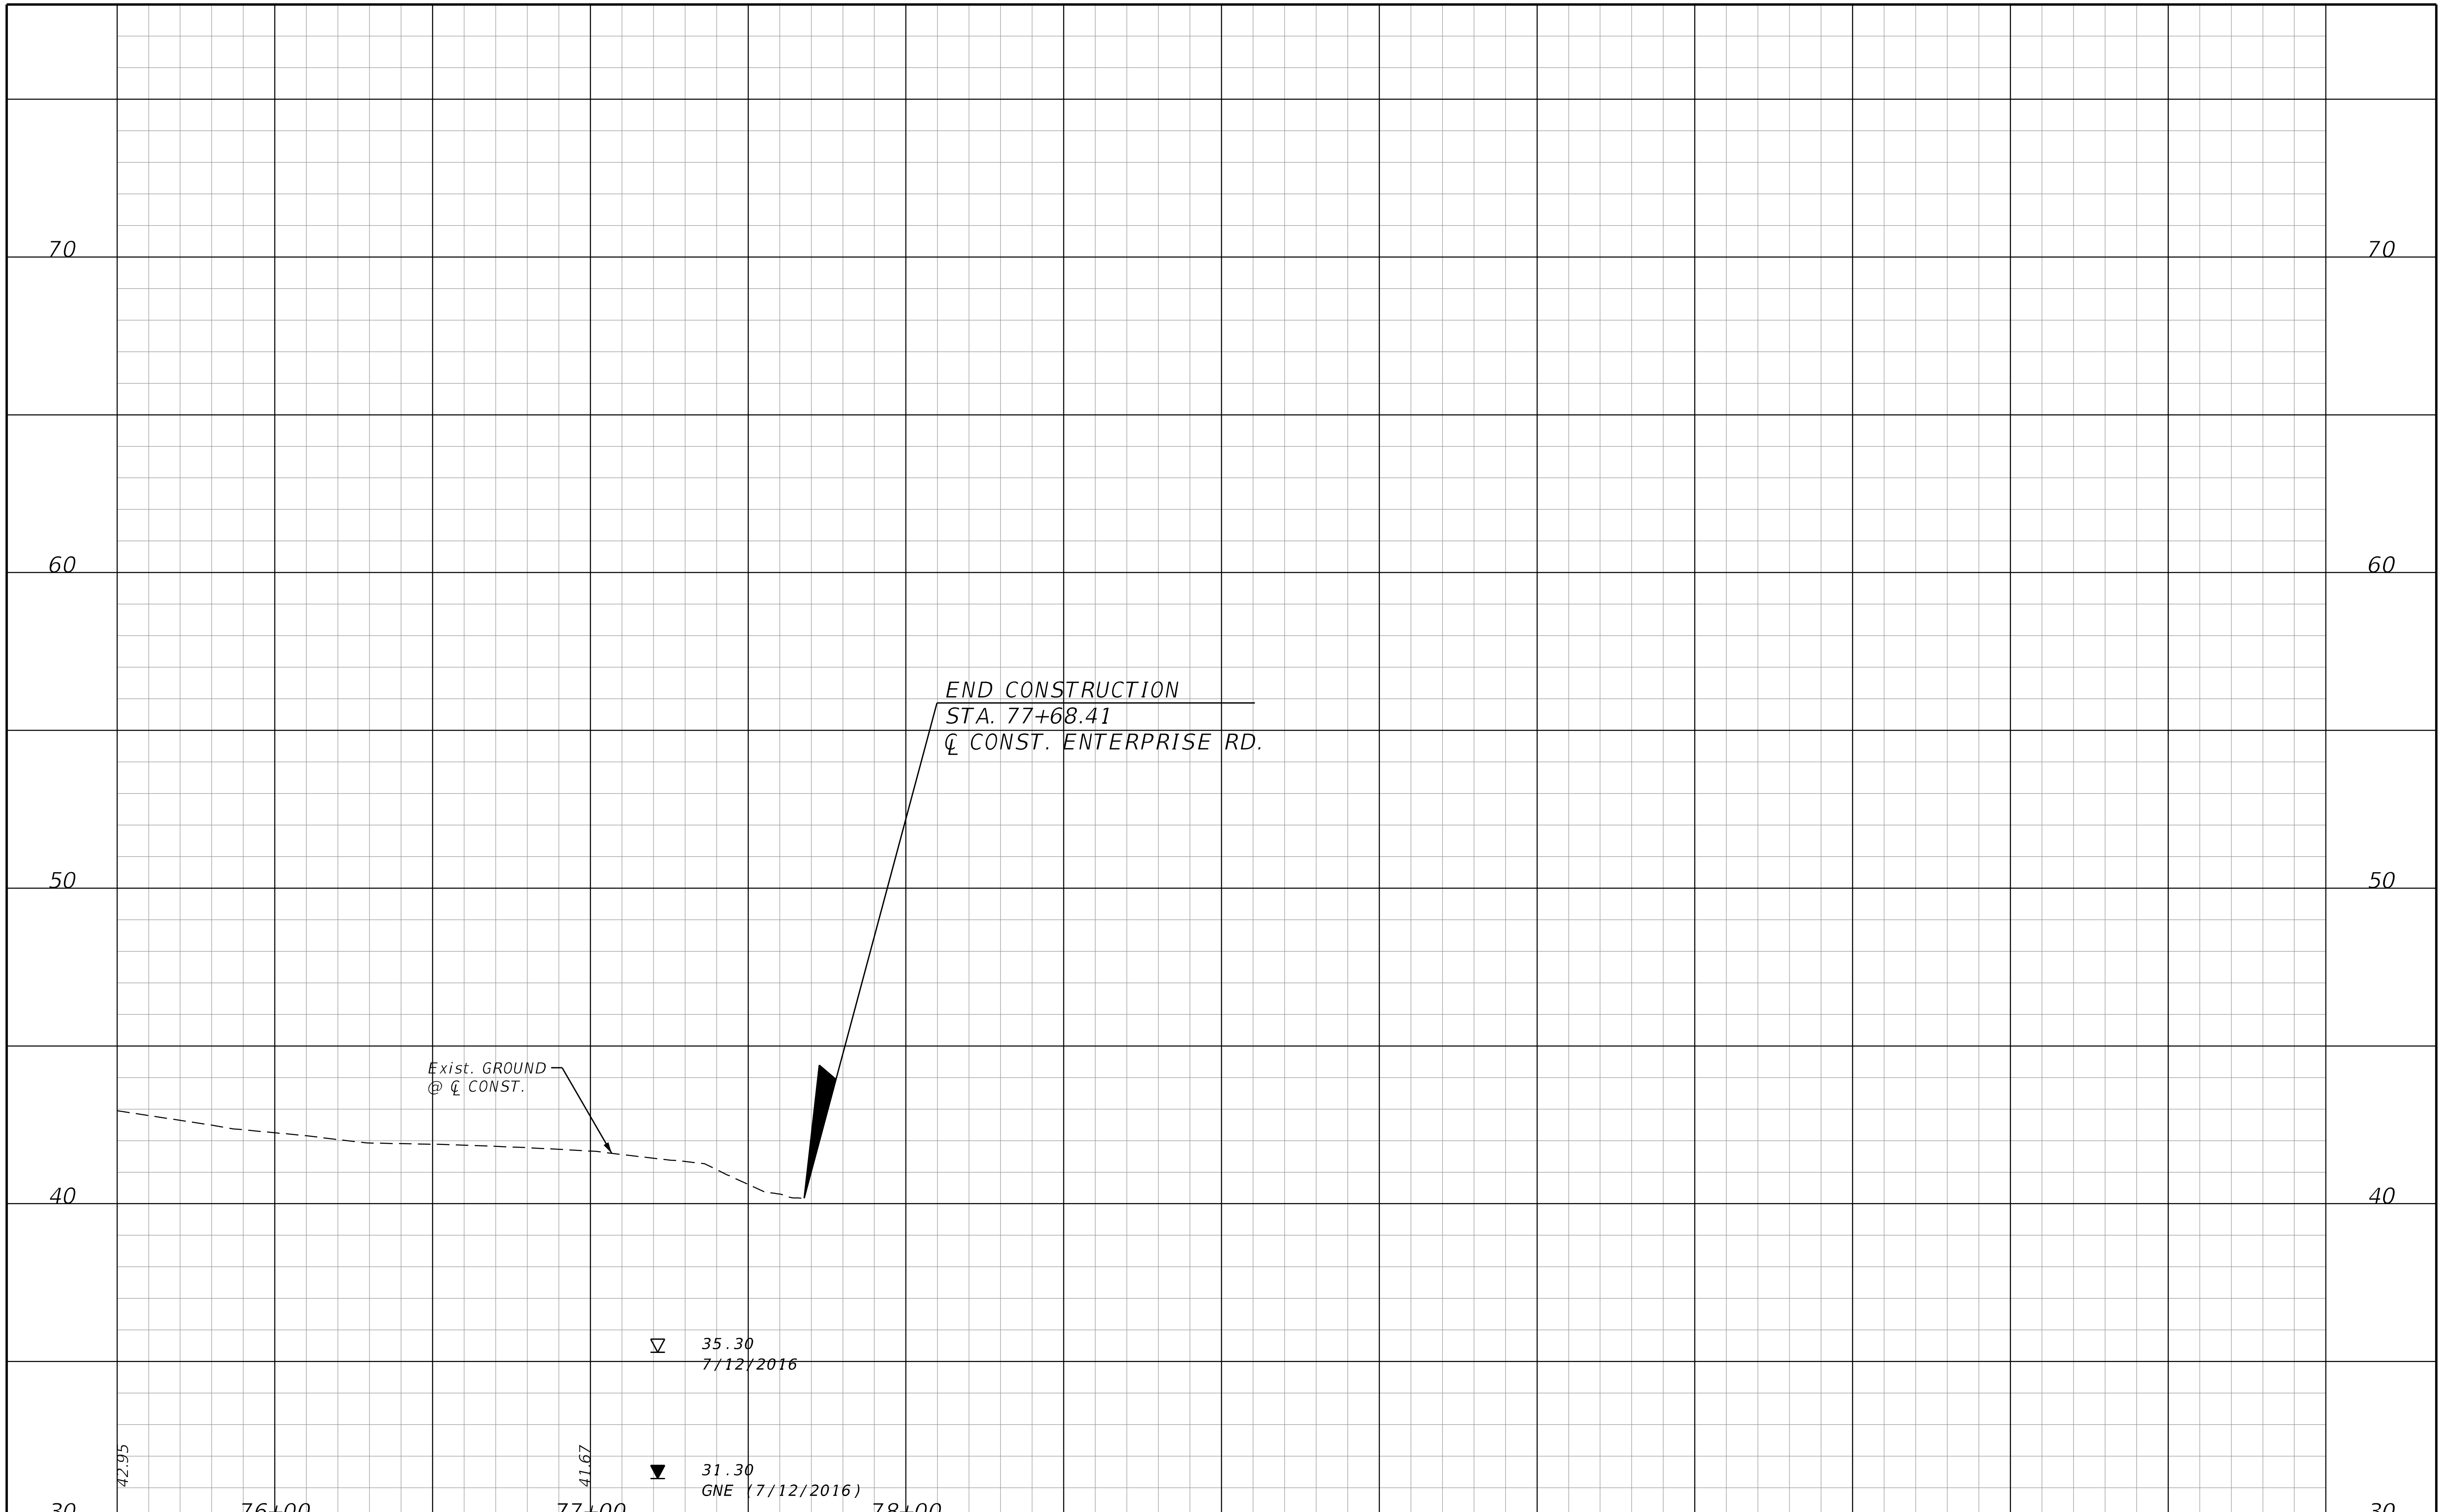

REVISIONS			
DATE	DESCRIPTION	DATE	DESCRIPTION

STANTEC CONSULTING SERVICES INC.
ENGINEER OF RECORD:
WILLIAM V. ANDERSON, P.E. NO.: 36682
11315 CORPORATE BLVD., SUITE 105
ORLANDO, FLORIDA 32817
(407) 823-8966
CERTIFICATE OF AUTHORIZATION NO. 27013

STATE OF FLORIDA
DEPARTMENT OF TRANSPORTATION

ROAD NO.	COUNTY	FINANCIAL PROJECT ID
SR400	VOLUSIA	408464-2-32-01

ENTERPRISE ROAD PROFILE

SHEET NO.
257

THE OFFICIAL RECORD OF THIS SHEET IS THE ELECTRONIC FILE DIGITALLY SIGNED AND SEALED UNDER RULE 61G15-23.004, F.A.C.

THE OFFICIAL RECORD OF THIS SHEET IS THE ELECTRONIC FILE DIGITALLY SIGNED AND SEALED UNDER RULE 61G15-23.004, F.A.C.

REVISIONS			
DATE	DESCRIPTION	DATE	DESCRIPTION

STANTEC CONSULTING SERVICES INC.
ENGINEER OF RECORD:
WILLIAM V. ANDERSON, P.E. NO.: 36682
11315 CORPORATE BLVD., SUITE 105
ORLANDO, FLORIDA 32817
(407) 823-8966
CERTIFICATE OF AUTHORIZATION NO. 27013

STATE OF FLORIDA
DEPARTMENT OF TRANSPORTATION

ROAD NO.	COUNTY	FINANCIAL PROJECT ID
SR400	VOLUSIA	408464-2-32-01

SAXON BOULEVARD
PROFILE

SHEET NO.
258

jchassee 6/14/2019 4:21:11 PM Default V:\2158\active\CADD\40846423201\roadway\PROFRD603.dgn

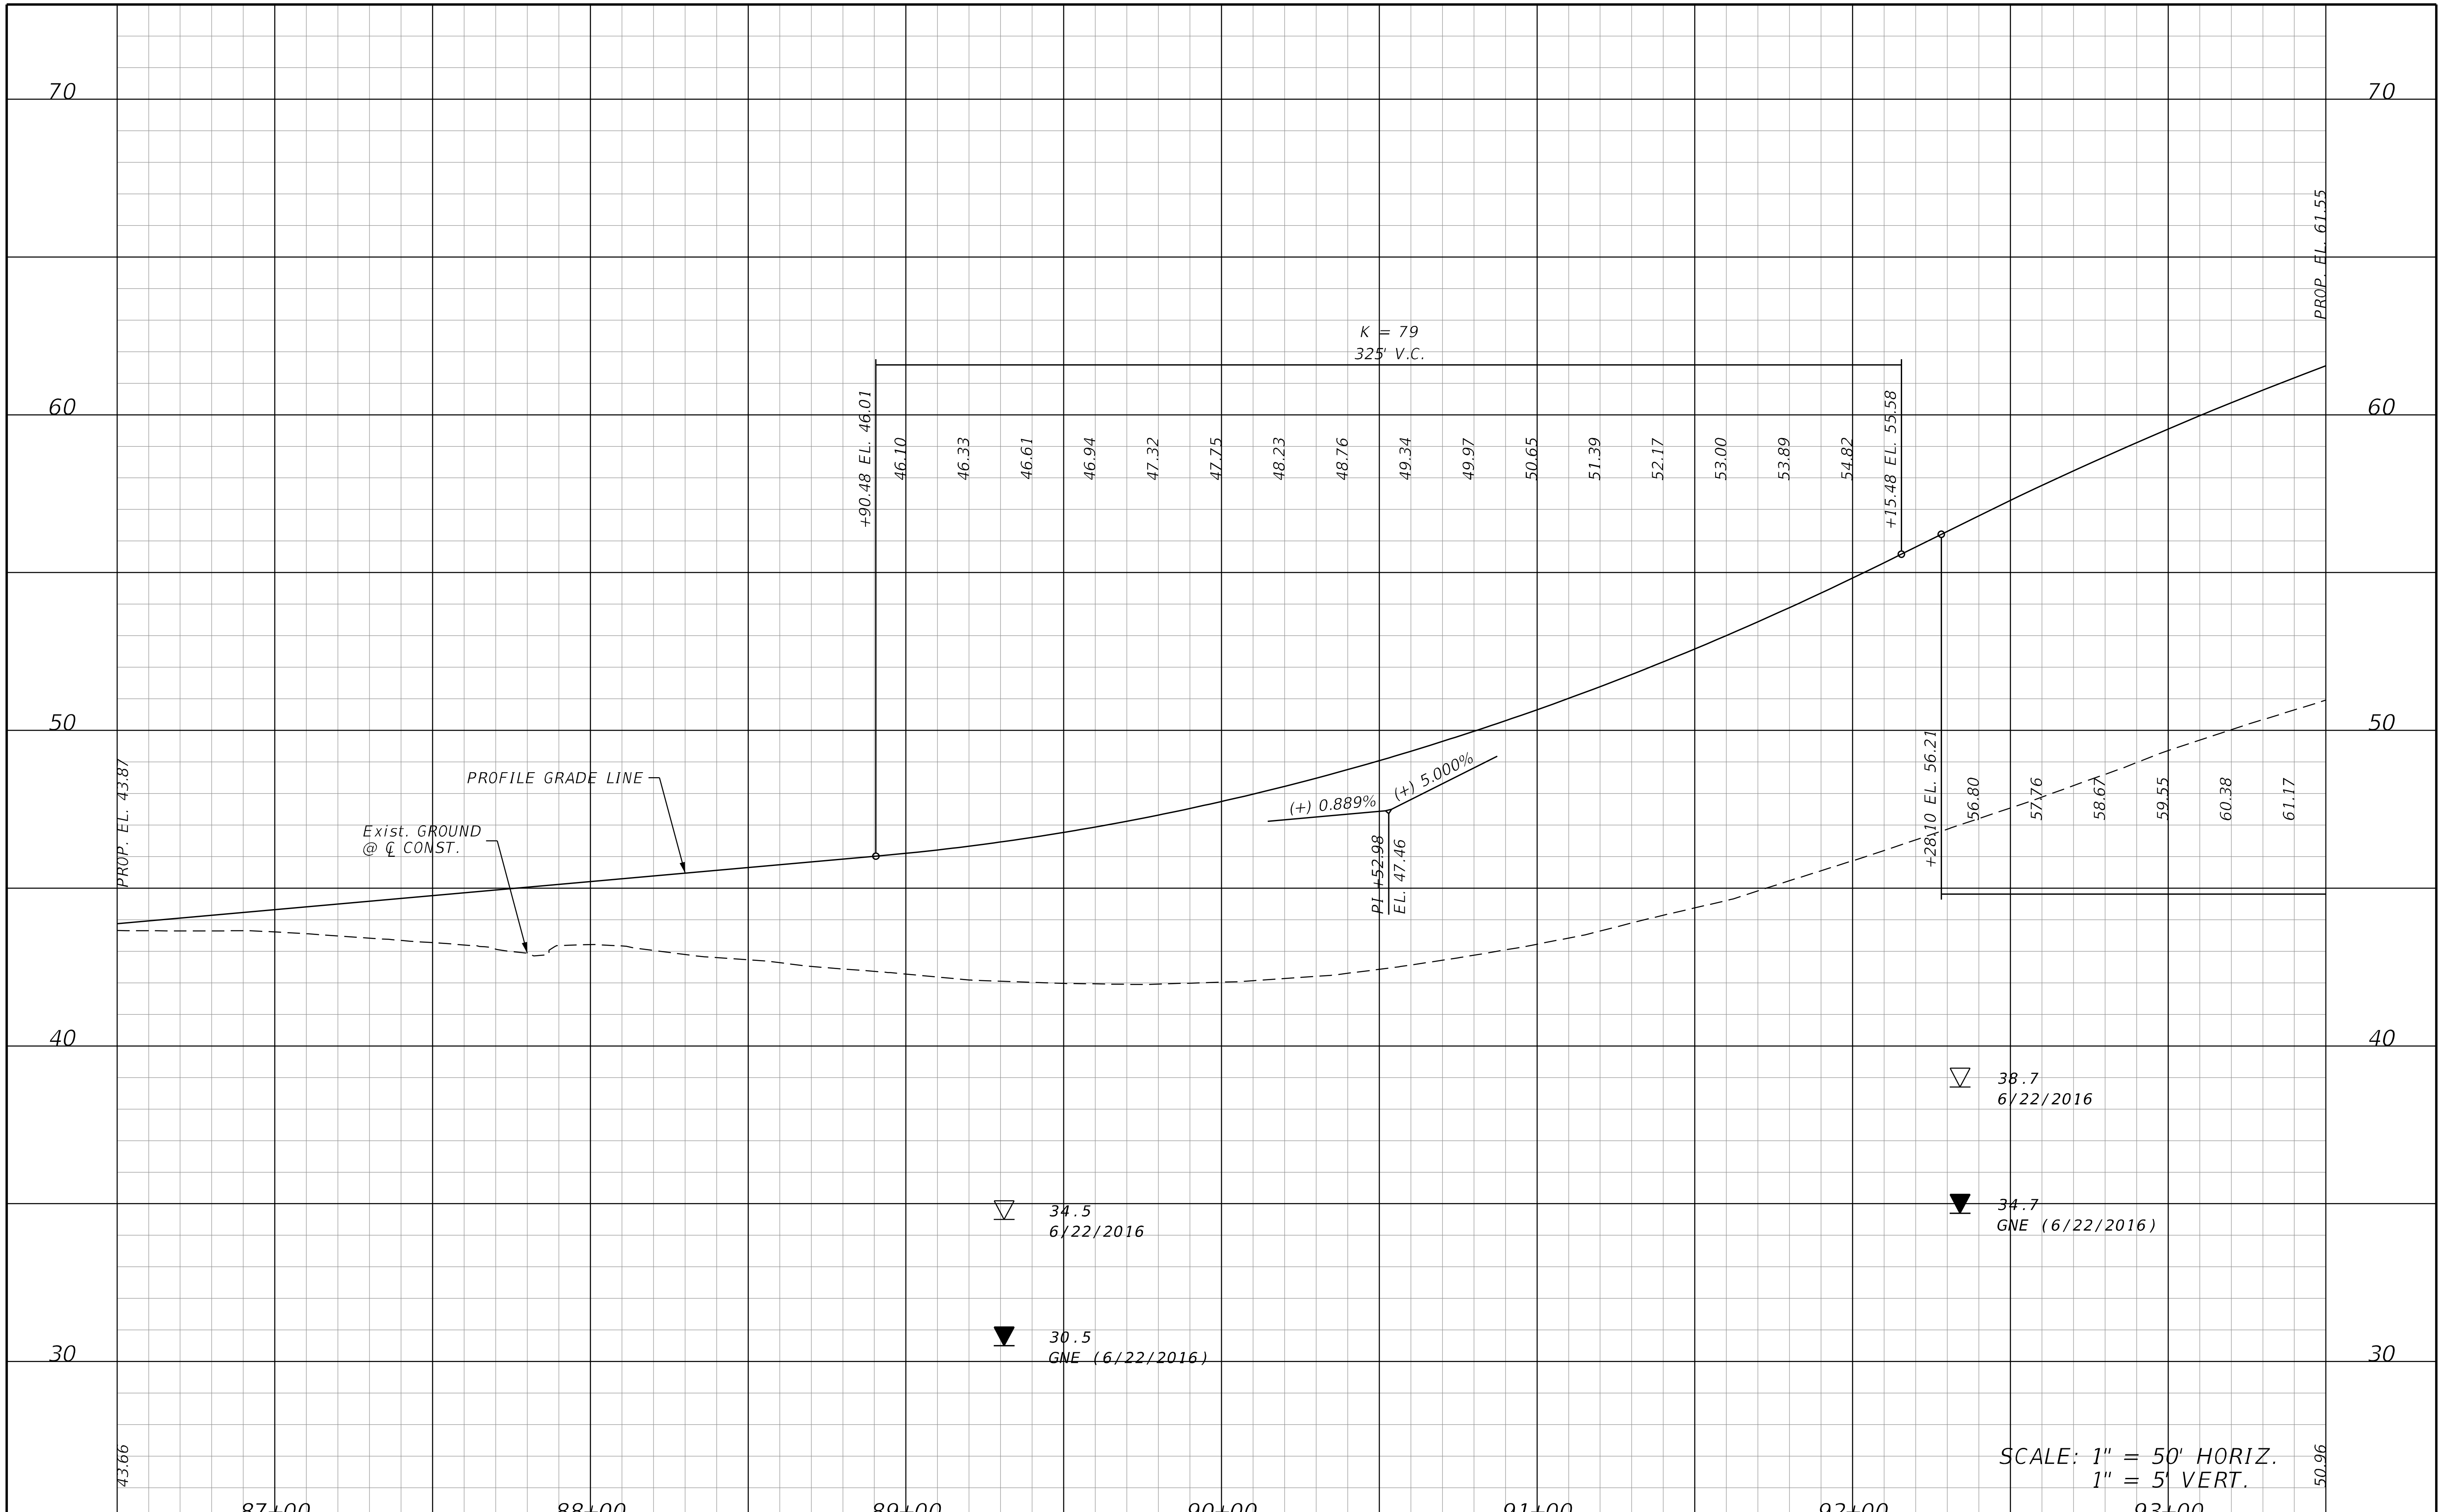

THE OFFICIAL RECORD OF THIS SHEET IS THE ELECTRONIC FILE DIGITALLY SIGNED AND SEALED UNDER RULE 61G15-23.004, F.A.C.

REVISIONS			
DATE	DESCRIPTION	DATE	DESCRIPTION

STANTEC CONSULTING SERVICES INC.
ENGINEER OF RECORD:
WILLIAM V. ANDERSON, P.E. NO.: 36682
11315 CORPORATE BLVD., SUITE 105
ORLANDO, FLORIDA 32817
(407) 823-8966
CERTIFICATE OF AUTHORIZATION NO. 27013

STATE OF FLORIDA
DEPARTMENT OF TRANSPORTATION

ROAD NO.	COUNTY	FINANCIAL PROJECT ID
SR400	VOLUSIA	408464-2-32-01

SAXON BOULEVARD PROFILE

SHEET NO.
259

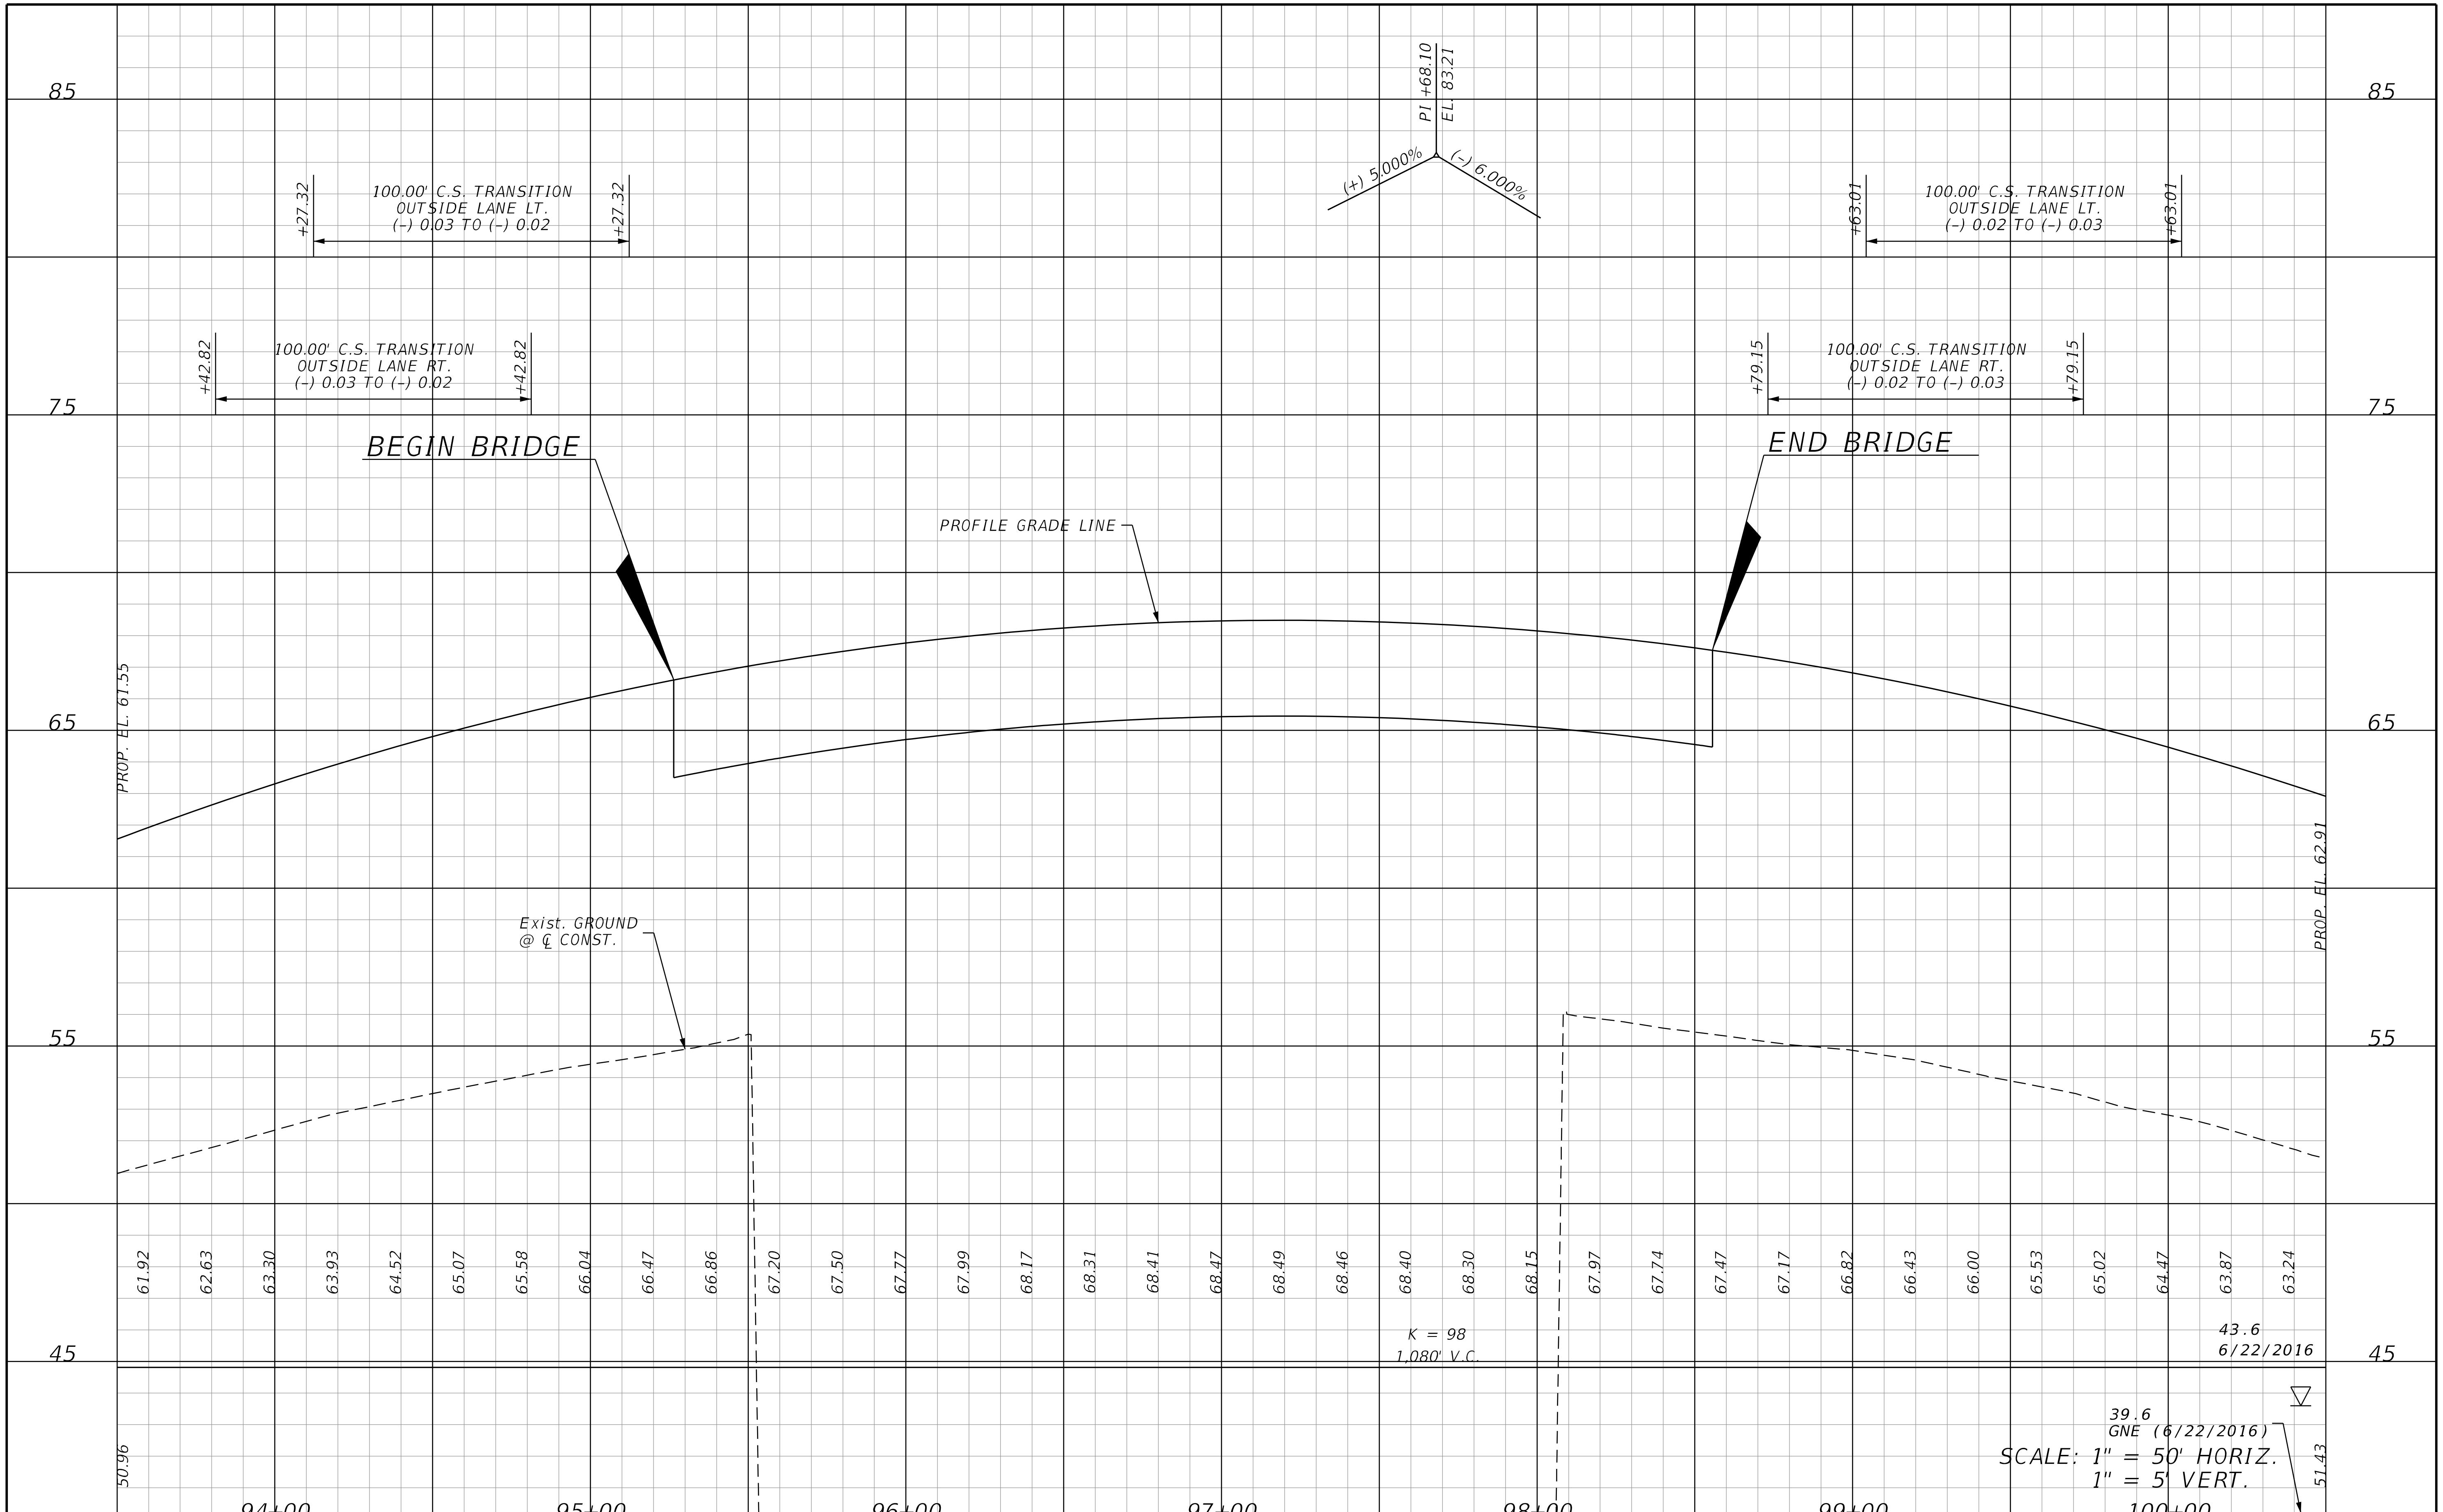

REVISIONS			
DATE	DESCRIPTION	DATE	DESCRIPTION

STANTEC CONSULTING SERVICES INC.
ENGINEER OF RECORD:
WILLIAM V. ANDERSON, P.E. NO.: 36682
11315 CORPORATE BLVD., SUITE 105
ORLANDO, FLORIDA 32817
(407) 823-8966
CERTIFICATE OF AUTHORIZATION NO. 27013

STATE OF FLORIDA
DEPARTMENT OF TRANSPORTATION

ROAD NO.	COUNTY	FINANCIAL PROJECT ID
SR400	VOLUSIA	408464-2-32-01

SAXON BOULEVARD PROFILE

SHEET NO.
260

THE OFFICIAL RECORD OF THIS SHEET IS THE ELECTRONIC FILE DIGITALLY SIGNED AND SEALED UNDER RULE 61G15-23.004, F.A.C.

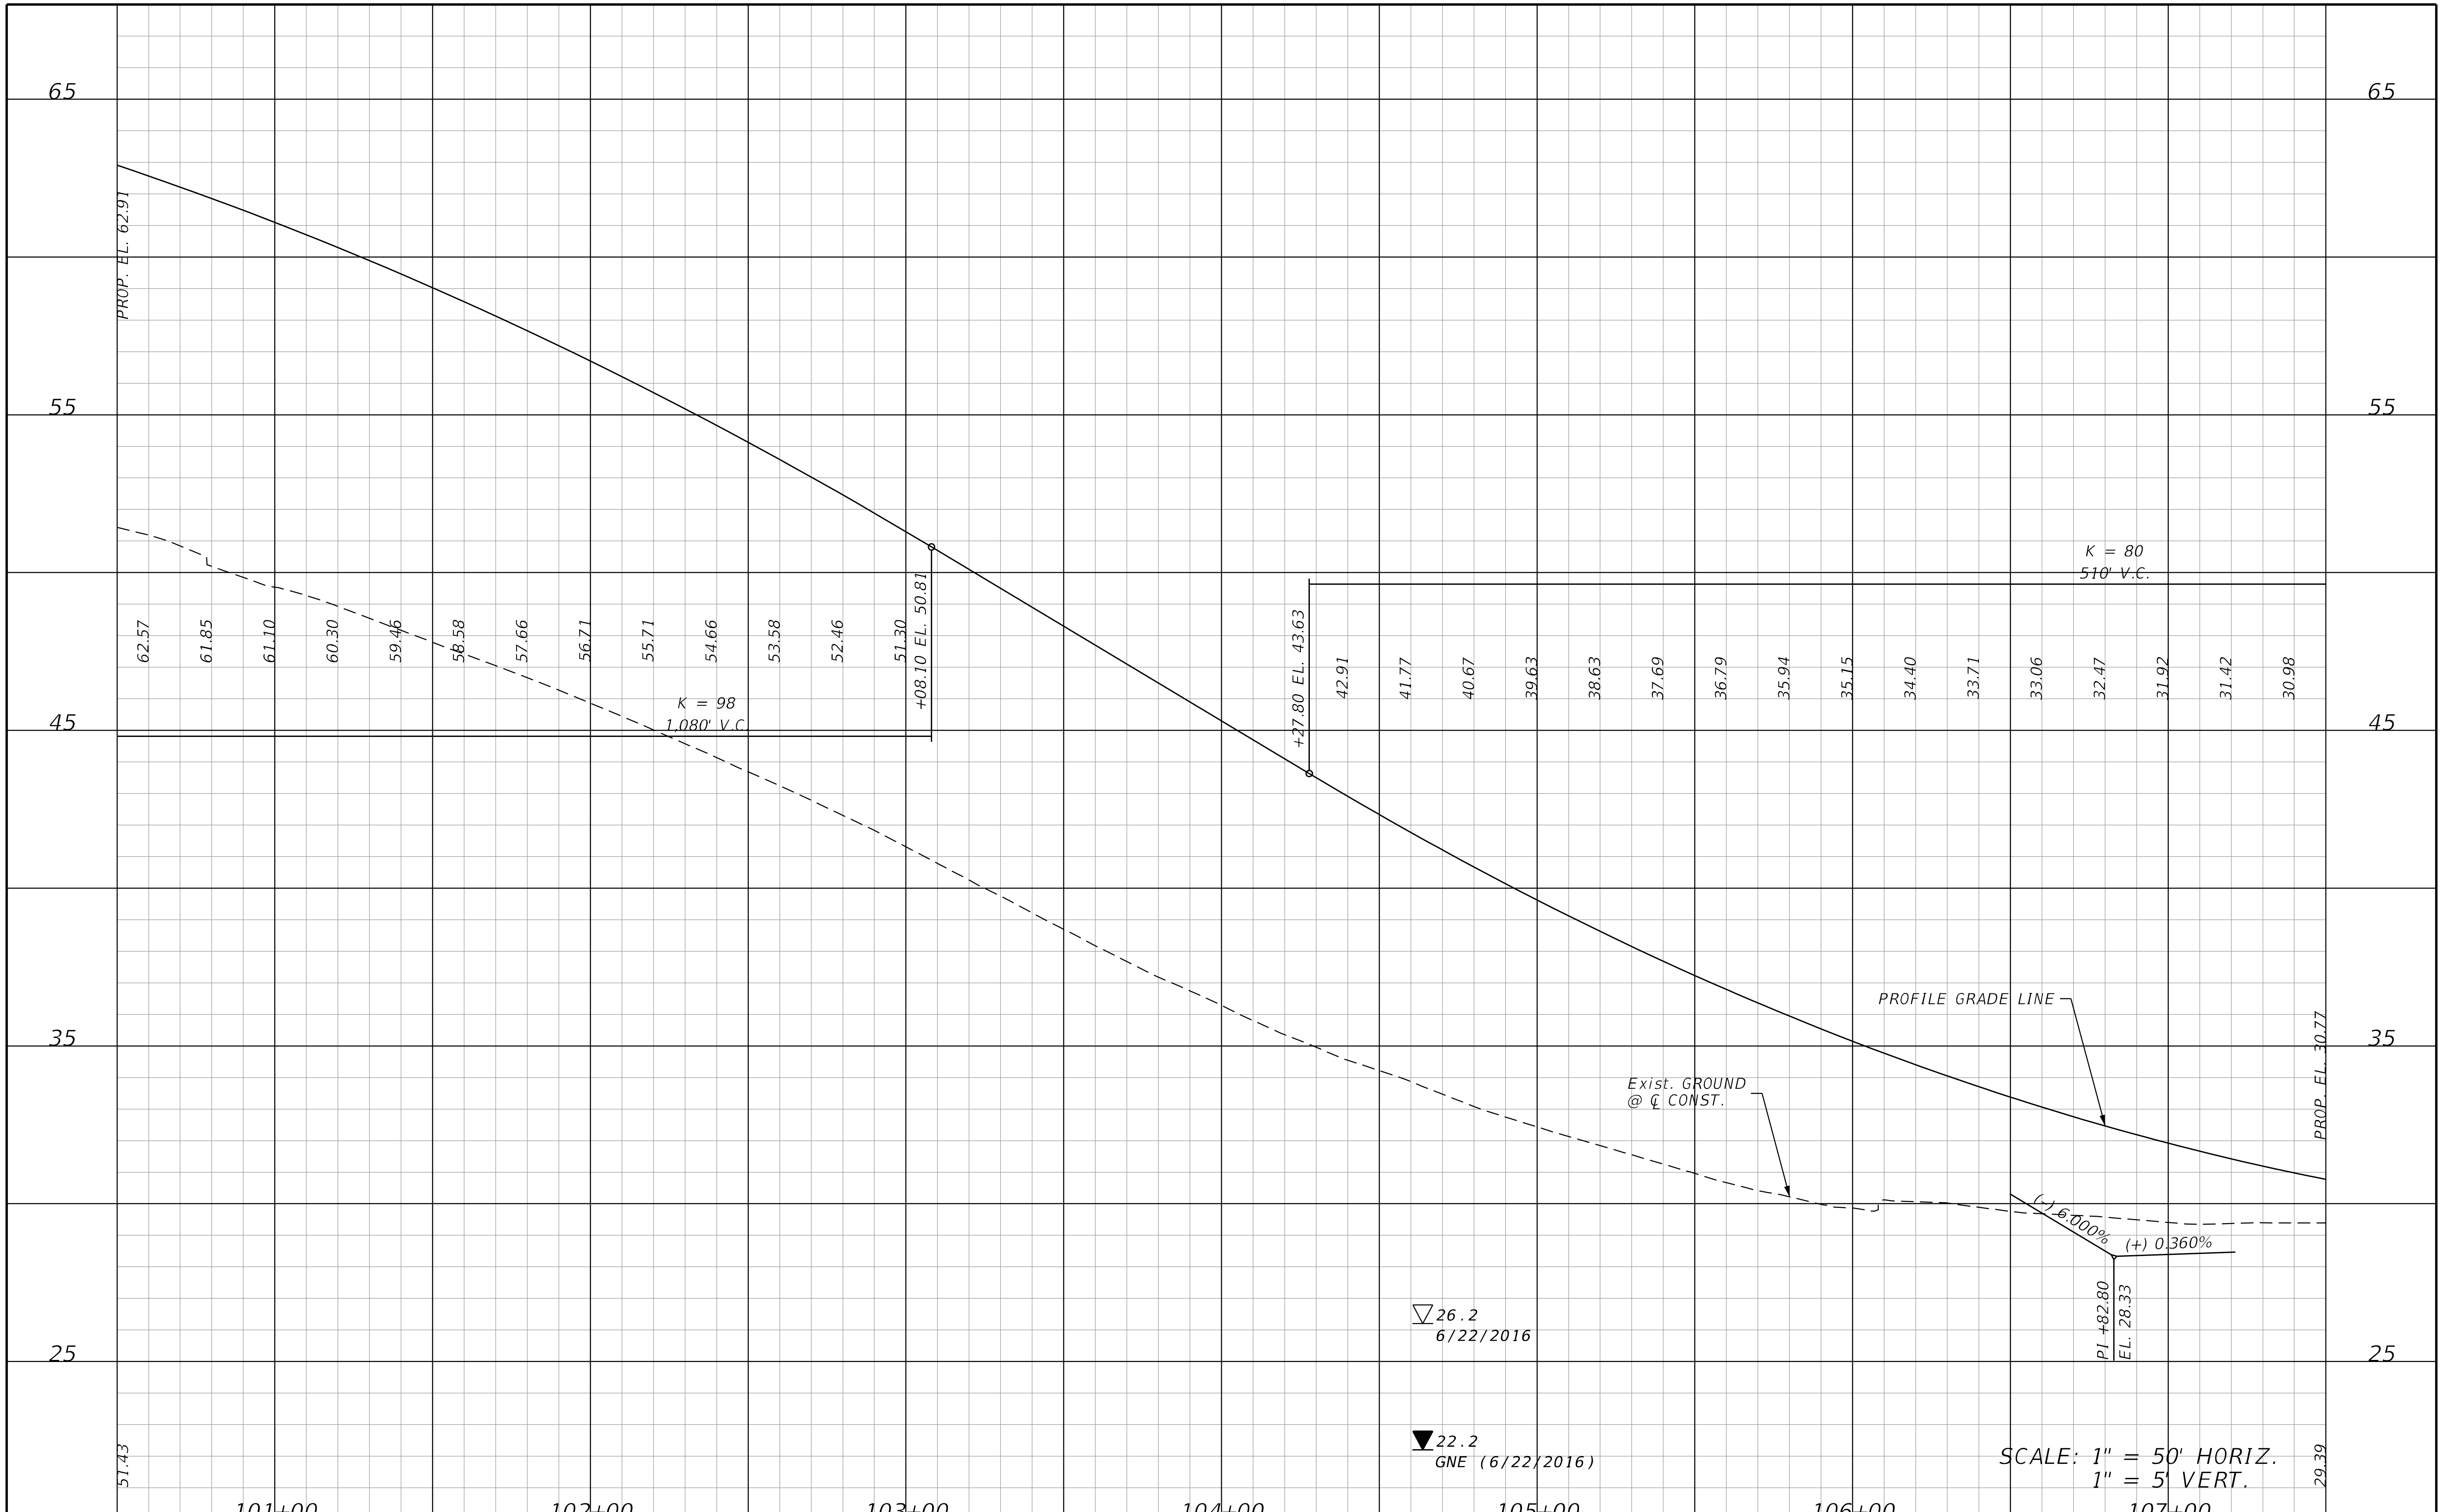

THE OFFICIAL RECORD OF THIS SHEET IS THE ELECTRONIC FILE DIGITALLY SIGNED AND SEALED UNDER RULE 61G15-23.004, F.A.C.

REVISIONS			
DATE	DESCRIPTION	DATE	DESCRIPTION

STANTEC CONSULTING SERVICES INC.
ENGINEER OF RECORD:
WILLIAM V. ANDERSON, P.E. NO.: 36682
11315 CORPORATE BLVD., SUITE 105
ORLANDO, FLORIDA 32817
(407) 823-8966
CERTIFICATE OF AUTHORIZATION NO. 27013

STATE OF FLORIDA
DEPARTMENT OF TRANSPORTATION

ROAD NO.	COUNTY	FINANCIAL PROJECT ID
SR400	VOLUSIA	408464-2-32-01

SAXON BOULEVARD
PROFILE

SHEET NO.
261

jchassee 6/14/2019 4:21:12 PM Default V:\2158\active\CADD\40846423201\roadway\PROFRD606.dgn

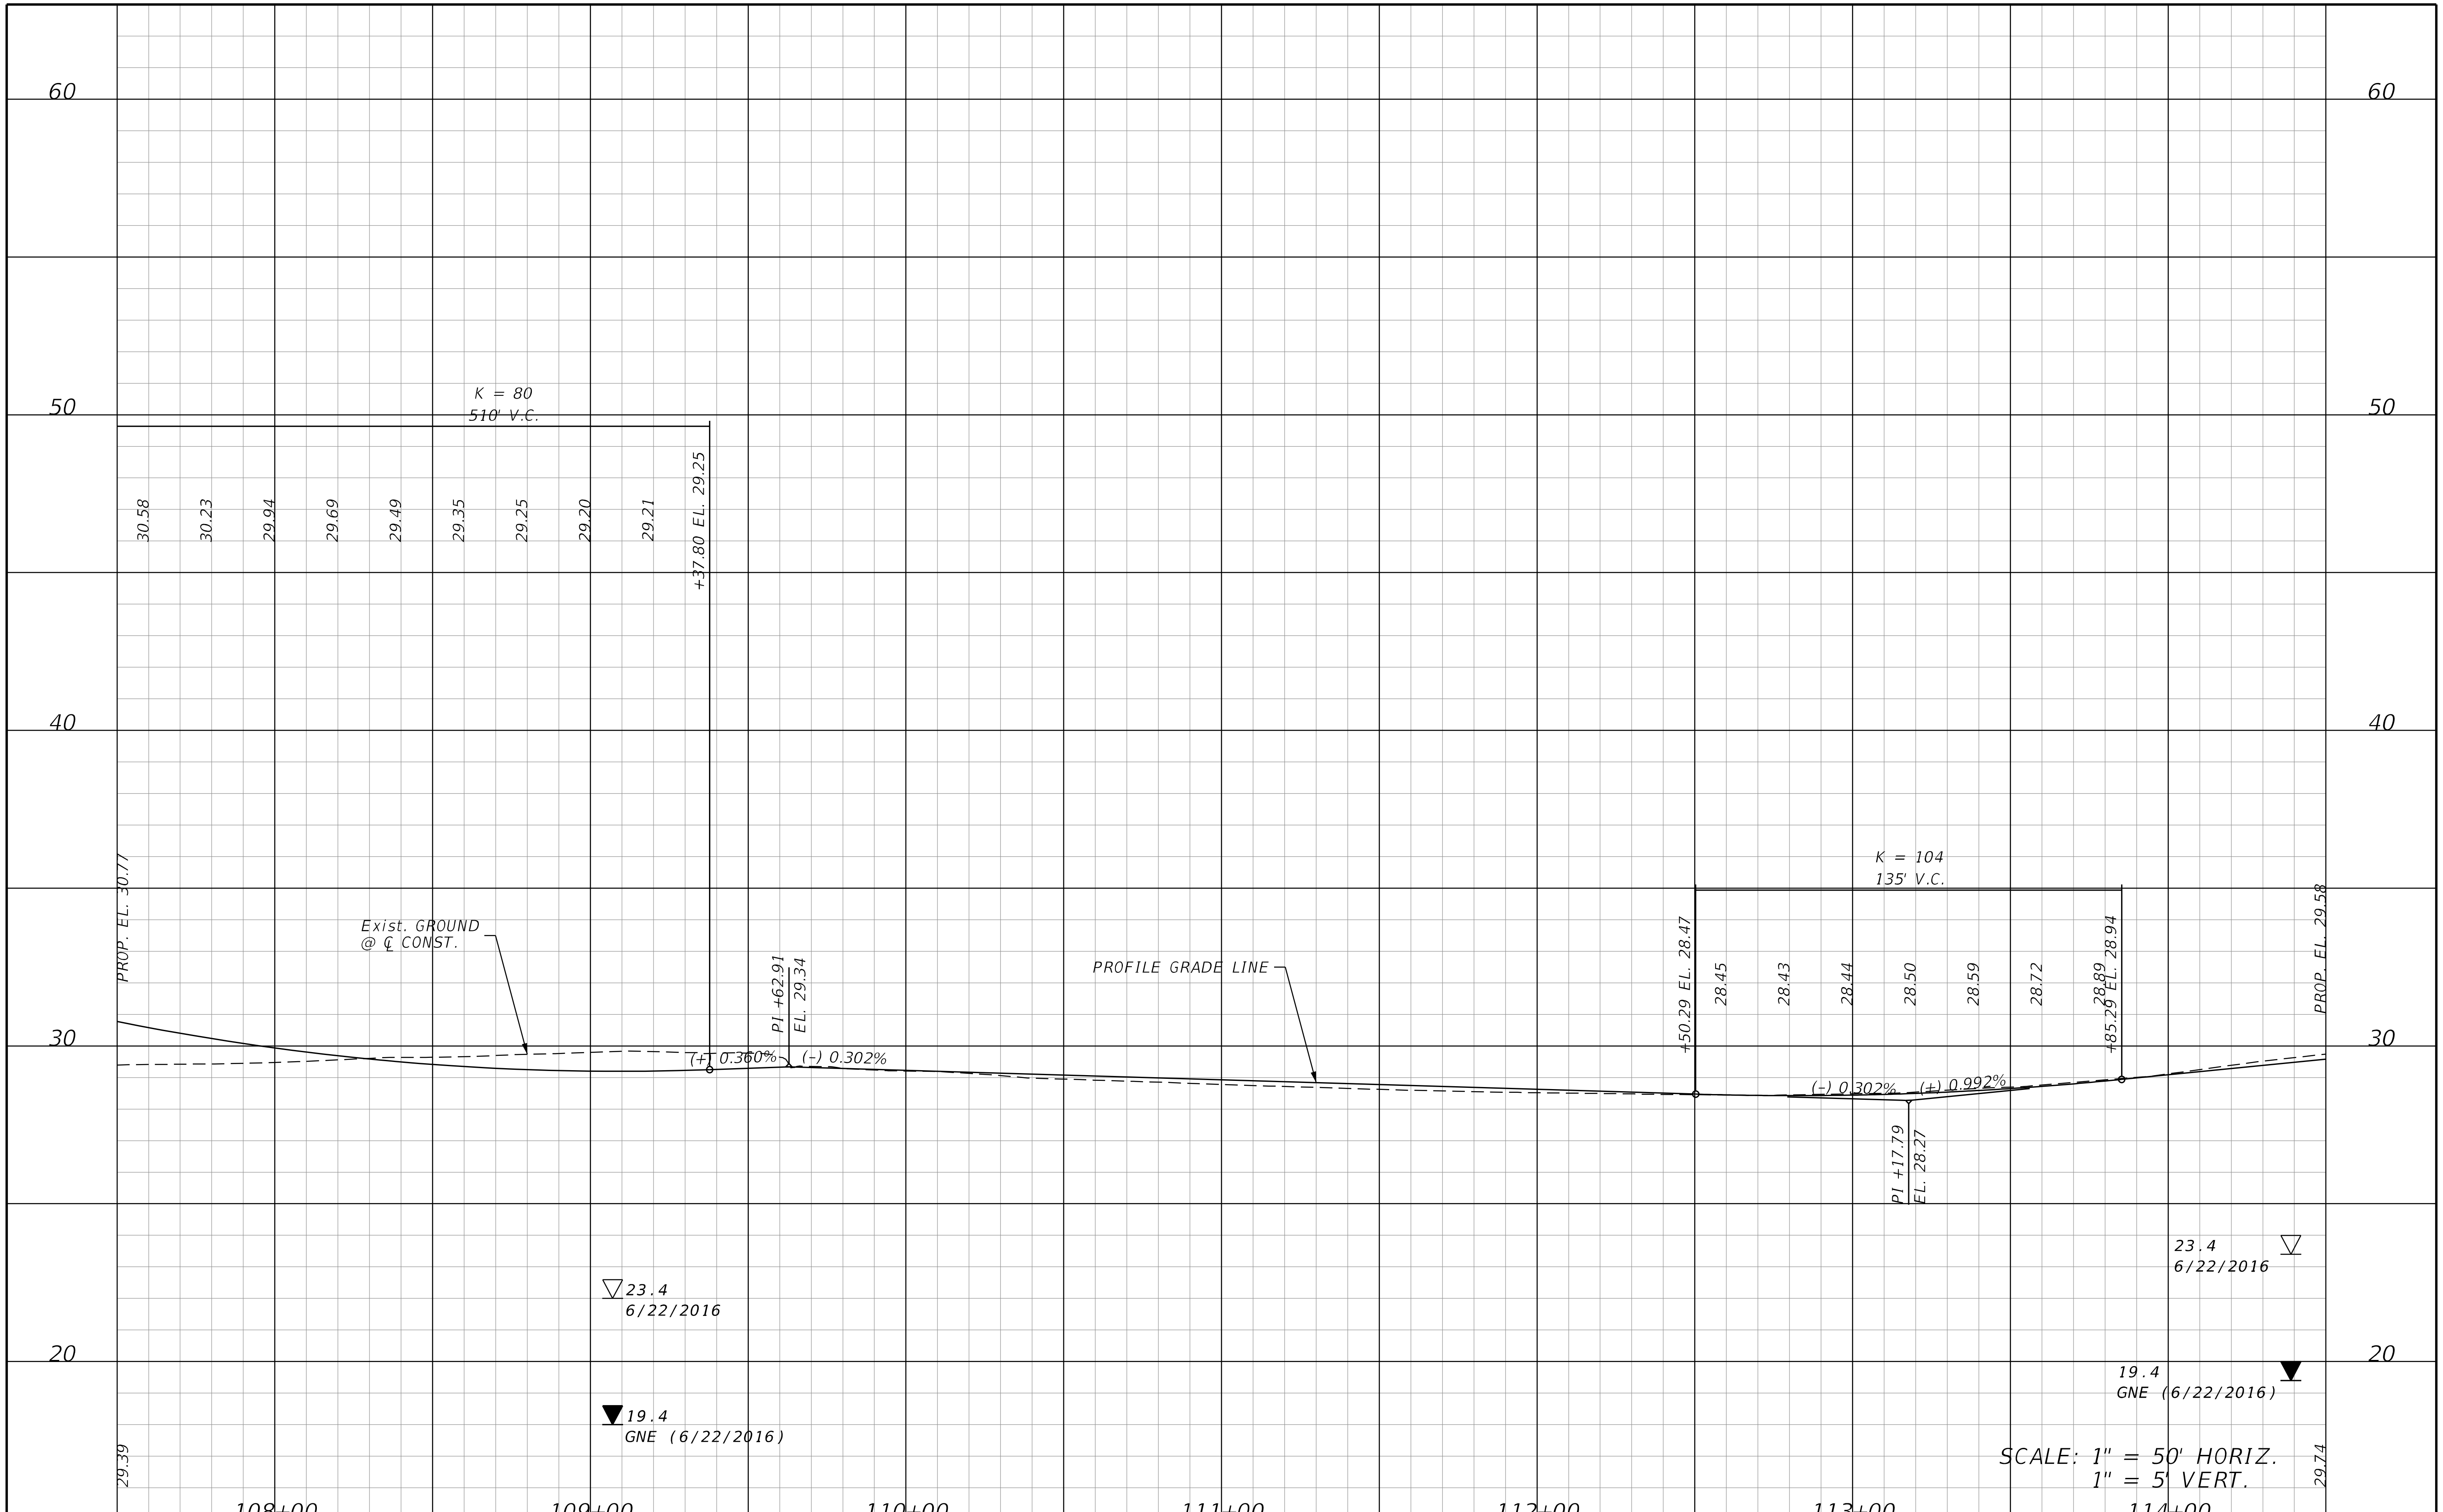

THE OFFICIAL RECORD OF THIS SHEET IS THE ELECTRONIC FILE DIGITALLY SIGNED AND SEALED UNDER RULE 61G15-23.004, F.A.C.

REVISIONS			
DATE	DESCRIPTION	DATE	DESCRIPTION

STANTEC CONSULTING SERVICES INC.
ENGINEER OF RECORD:
WILLIAM V. ANDERSON, P.E. NO.: 36682
11315 CORPORATE BLVD., SUITE 105
ORLANDO, FLORIDA 32817
(407) 823-8966
CERTIFICATE OF AUTHORIZATION NO. 27013

STATE OF FLORIDA
DEPARTMENT OF TRANSPORTATION

ROAD NO.	COUNTY	FINANCIAL PROJECT ID
SR400	VOLUSIA	408464-2-32-01

SAXON BOULEVARD
PROFILE

SHEET NO.
262

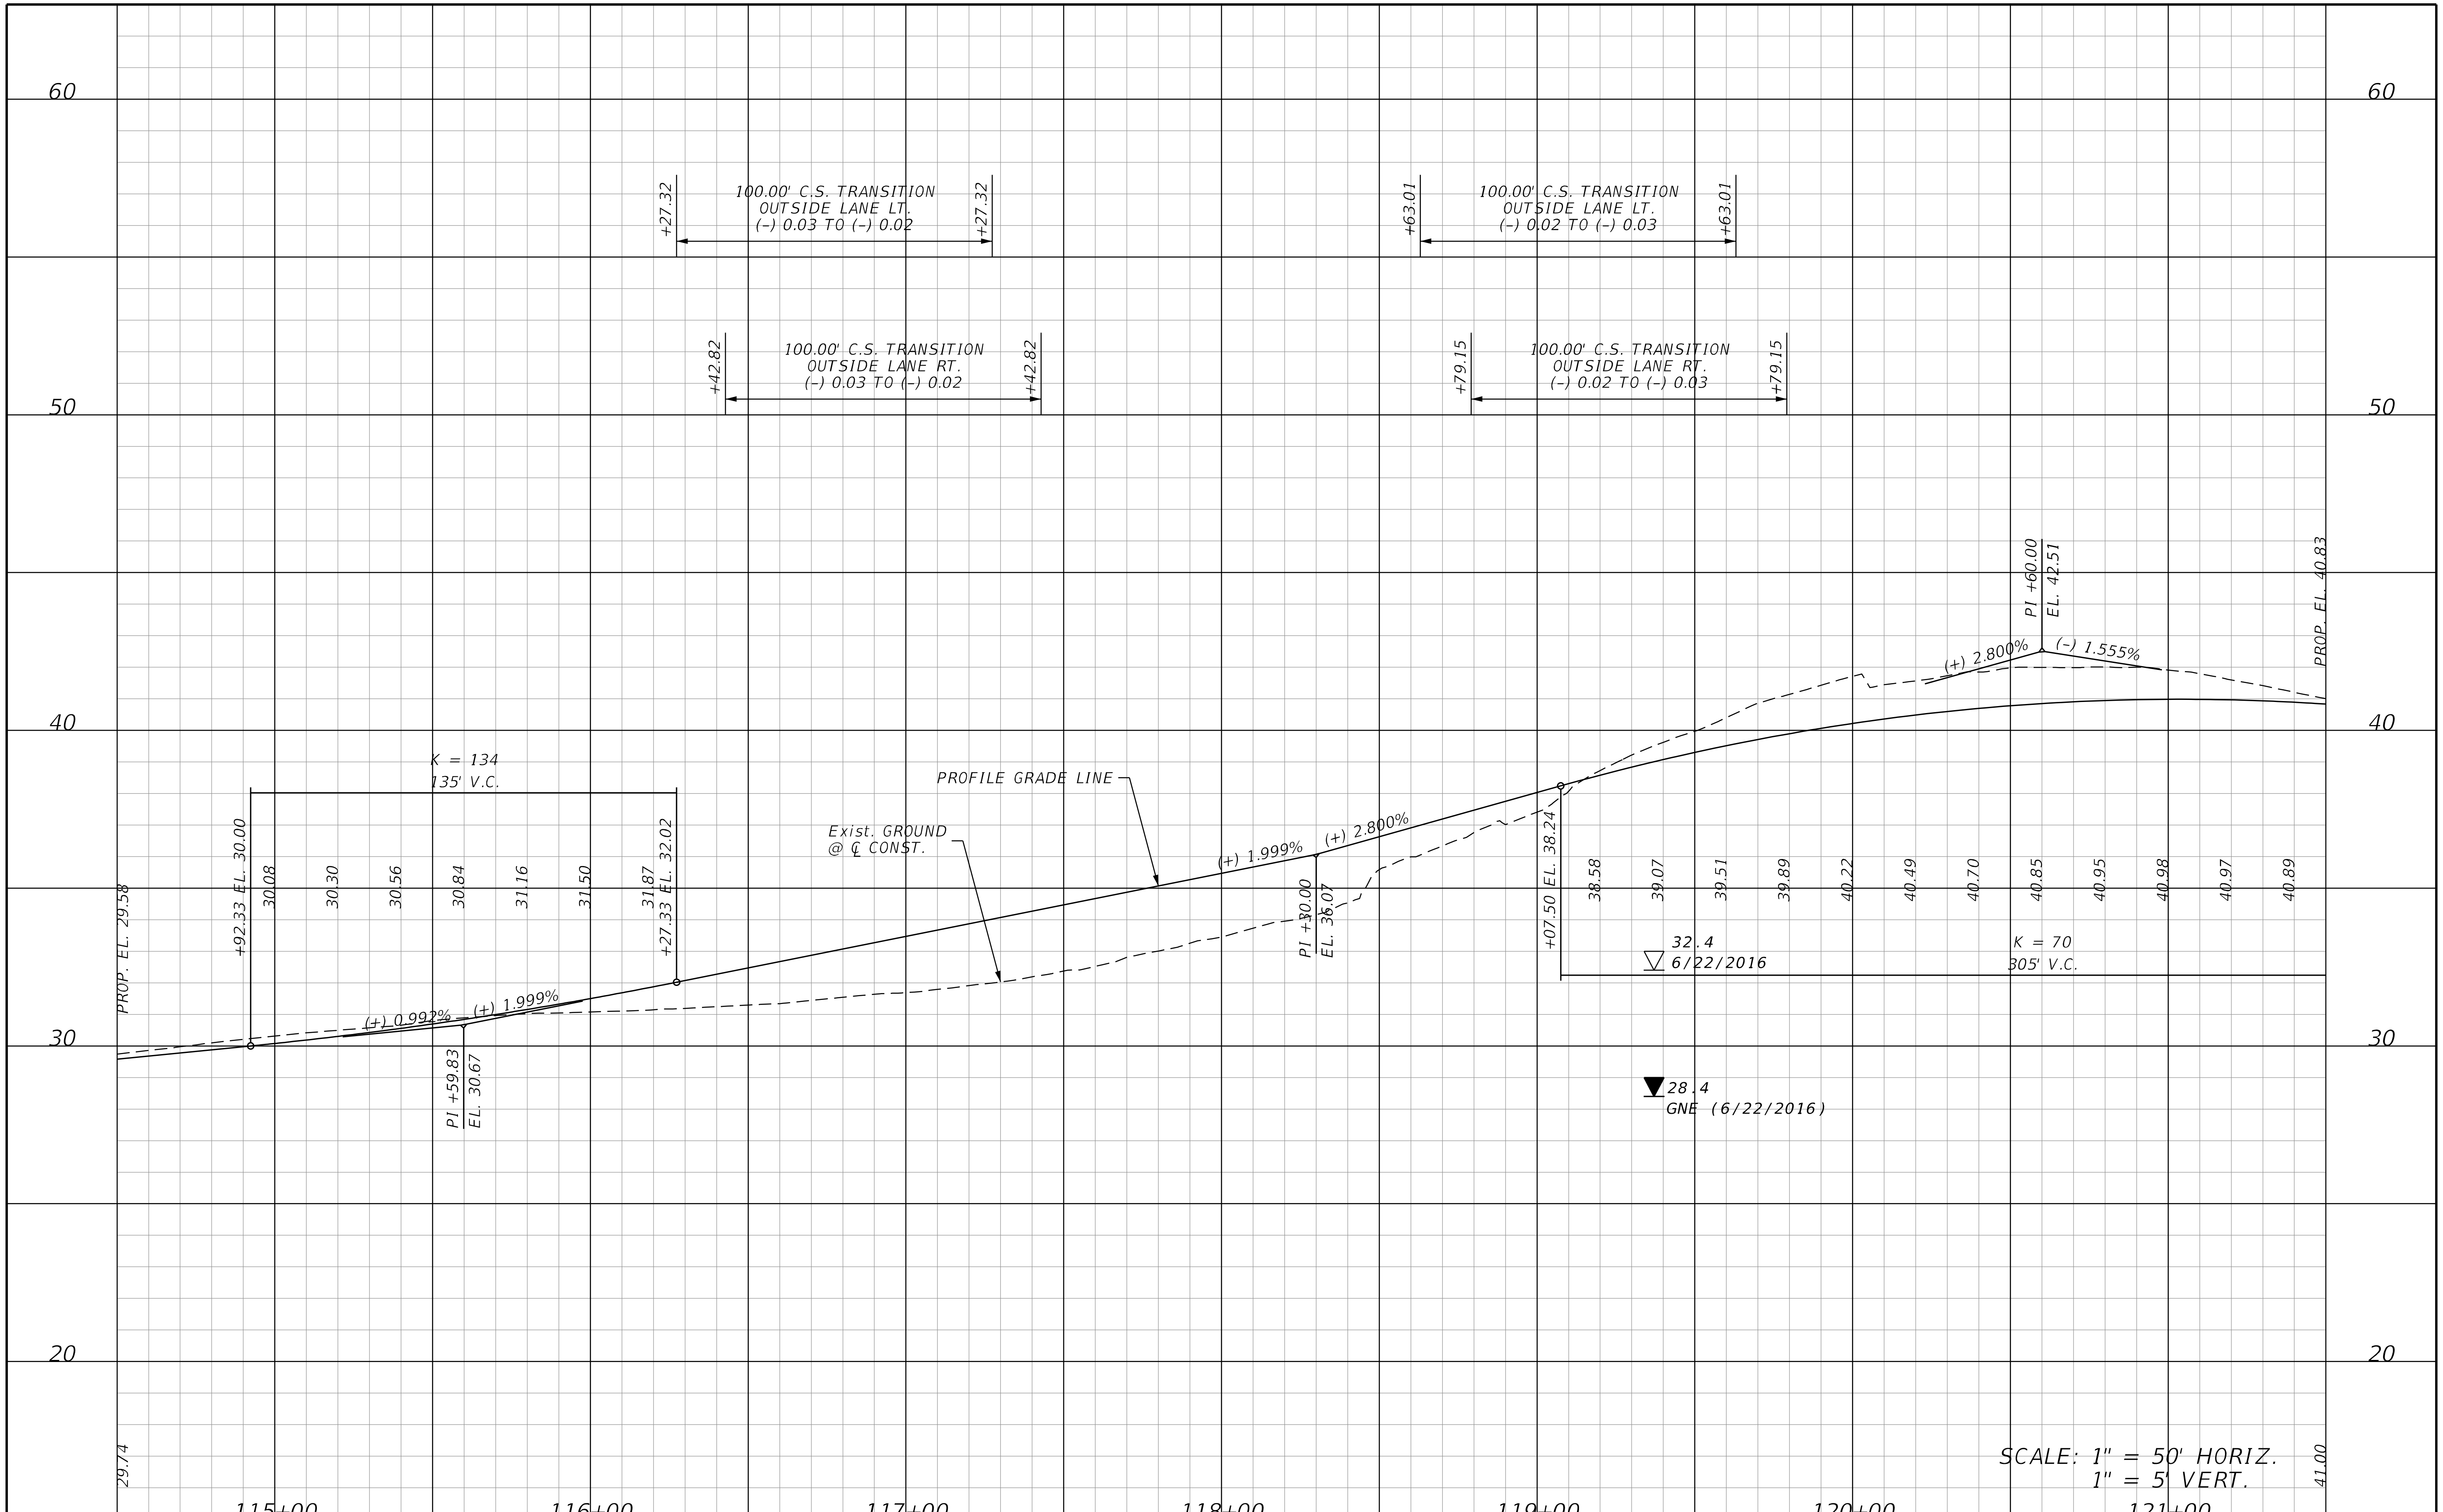

THE OFFICIAL RECORD OF THIS SHEET IS THE ELECTRONIC FILE DIGITALLY SIGNED AND SEALED UNDER RULE 61G15-23.004, F.A.C.

REVISIONS			
DATE	DESCRIPTION	DATE	DESCRIPTION

STANTEC CONSULTING SERVICES INC.
ENGINEER OF RECORD:
WILLIAM V. ANDERSON, P.E. NO.: 36682
11315 CORPORATE BLVD., SUITE 105
ORLANDO, FLORIDA 32817
(407) 823-8966
CERTIFICATE OF AUTHORIZATION NO. 27013

STATE OF FLORIDA
DEPARTMENT OF TRANSPORTATION

ROAD NO.	COUNTY	FINANCIAL PROJECT ID
SR400	VOLUSIA	408464-2-32-01

SAXON BOULEVARD
PROFILE

SHEET NO.
263

jchassee 6/14/2019 4:21:12 PM Default V:\2158\active\CADD\40846423201\roadway\PROFRD608.dgn

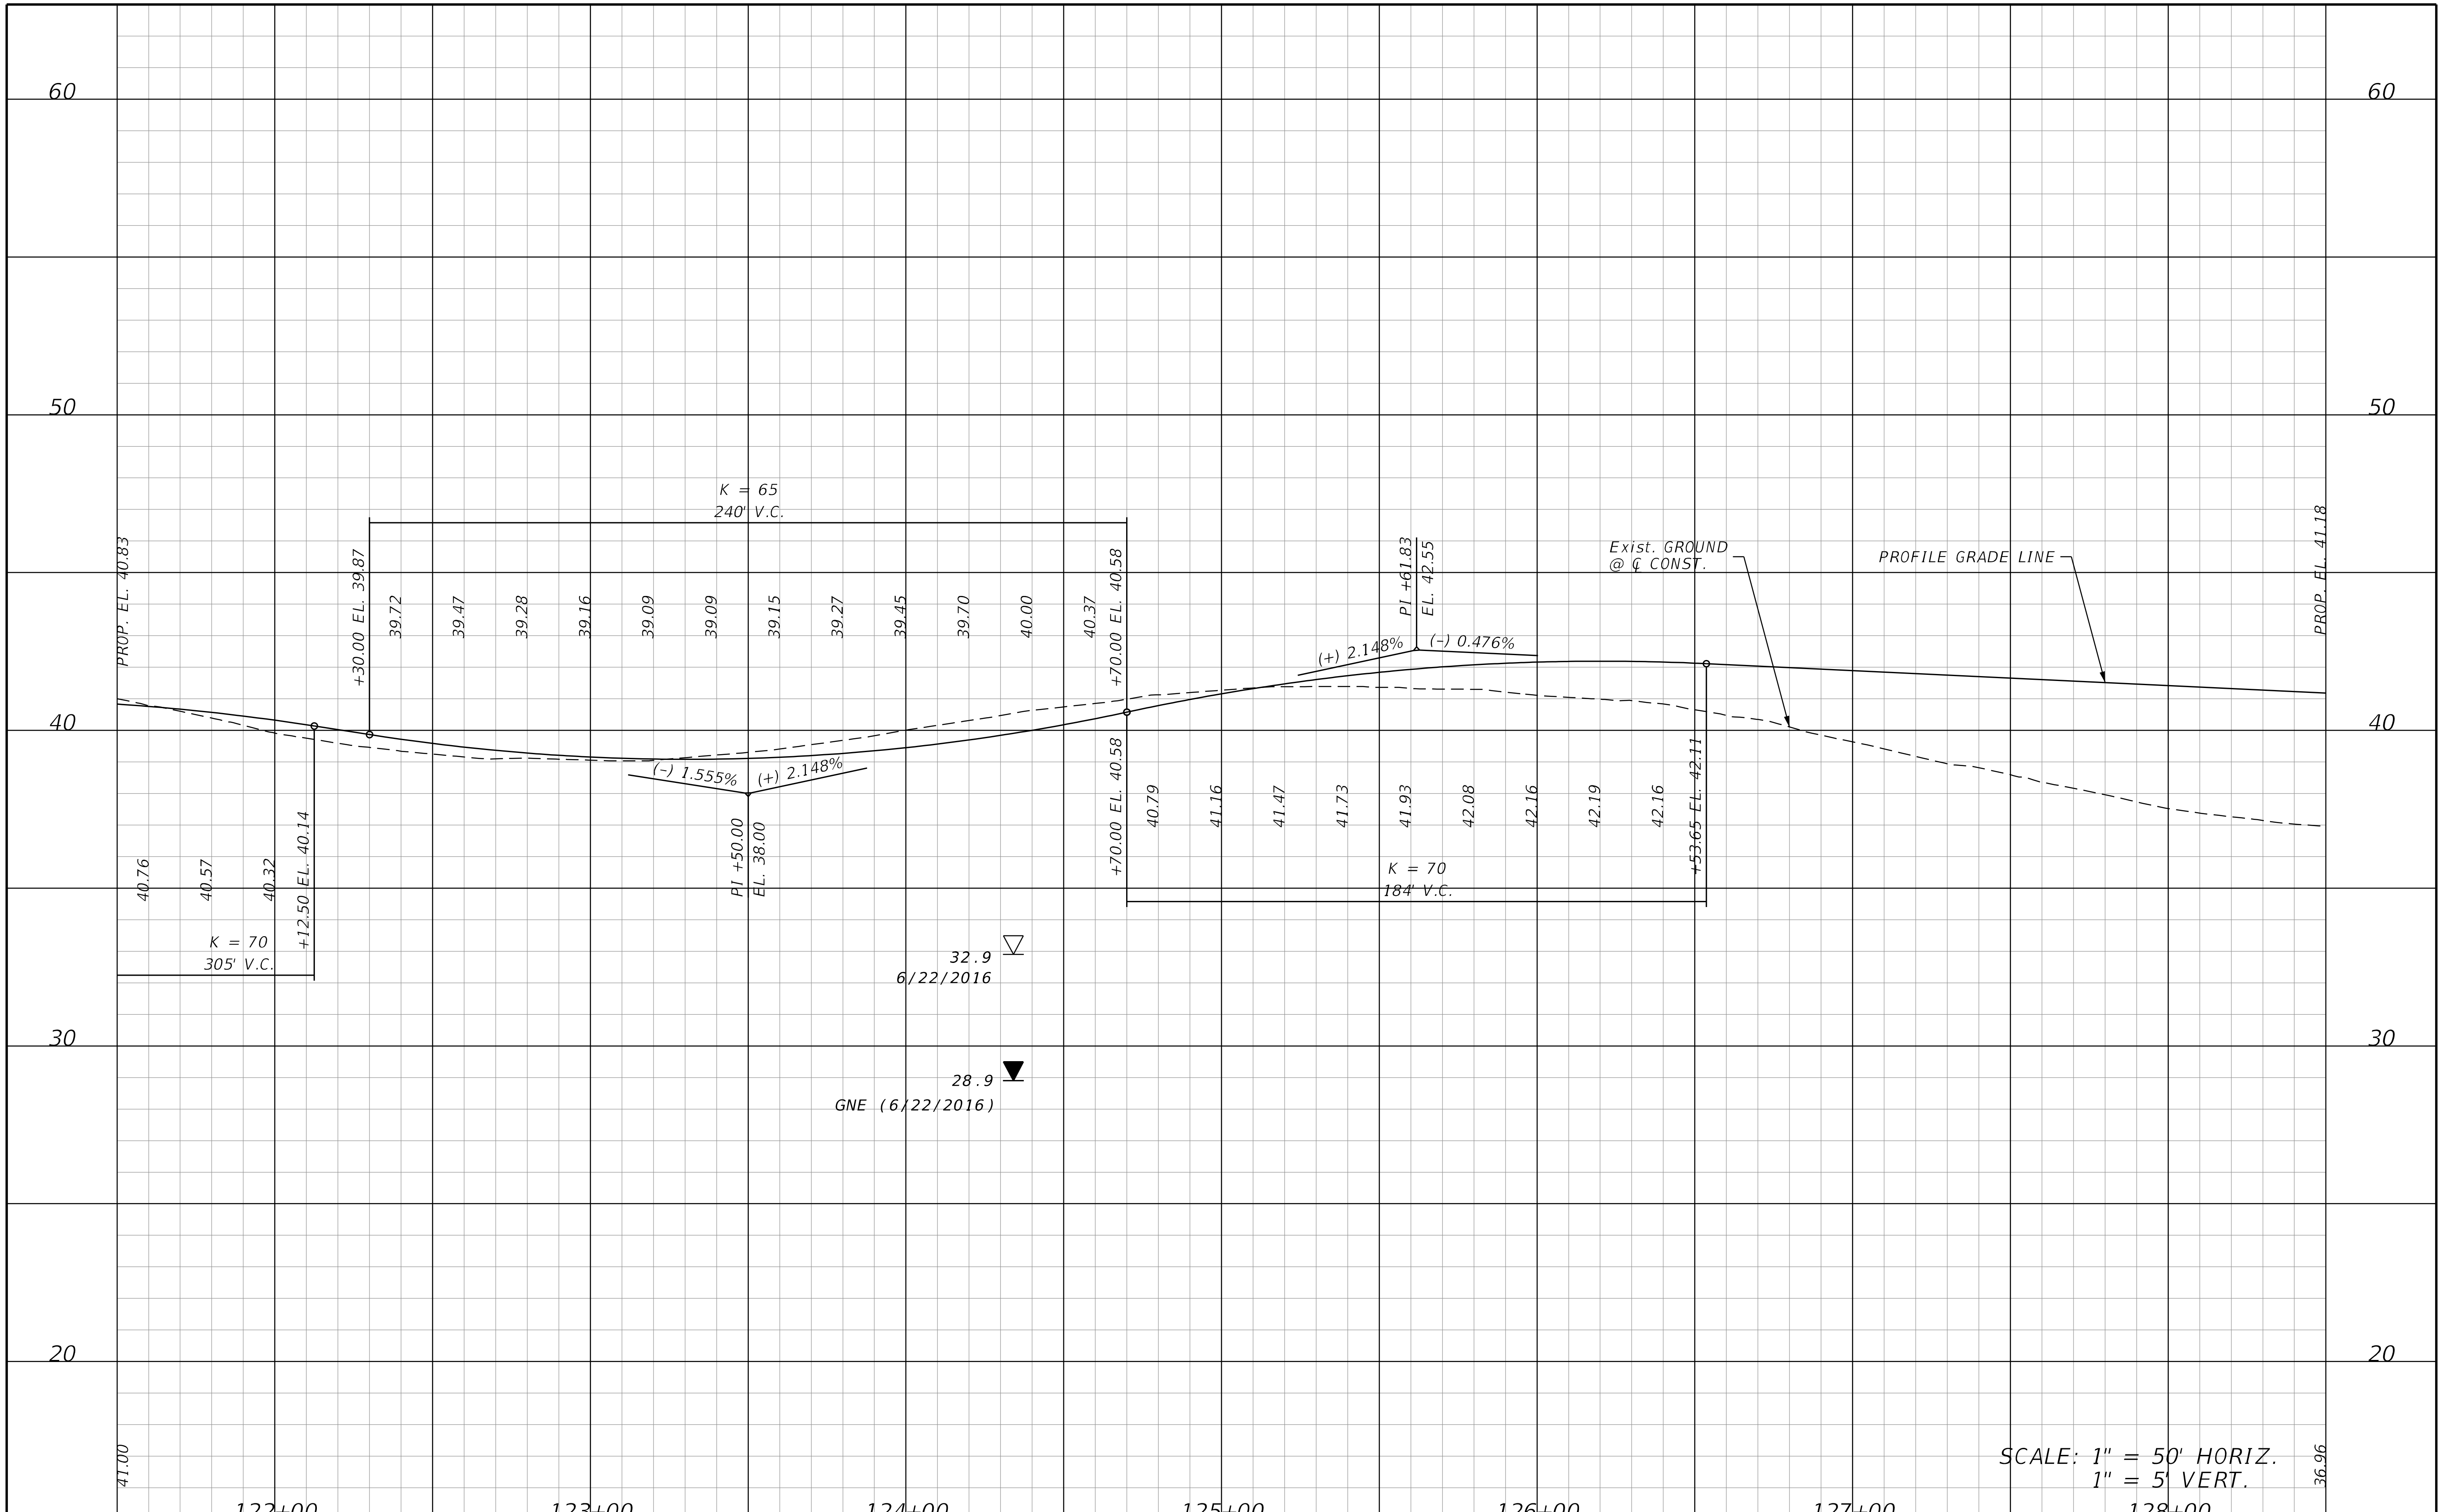

REVISIONS			
DATE	DESCRIPTION	DATE	DESCRIPTION

STANTEC CONSULTING SERVICES INC.
ENGINEER OF RECORD:
WILLIAM V. ANDERSON, P.E. NO.: 36682
11315 CORPORATE BLVD., SUITE 105
ORLANDO, FLORIDA 32817
(407) 823-8966
CERTIFICATE OF AUTHORIZATION NO. 27013

STATE OF FLORIDA
DEPARTMENT OF TRANSPORTATION

ROAD NO.	COUNTY	FINANCIAL PROJECT ID
SR400	VOLUSIA	408464-2-32-01

SAXON BOULEVARD PROFILE

SHEET NO.
264

jchassee 6/14/2019 4:21:13 PM Default V:\2158\active\CADD\40846423201\roadway\PROFRD609.dgn

THE OFFICIAL RECORD OF THIS SHEET IS THE ELECTRONIC FILE DIGITALLY SIGNED AND SEALED UNDER RULE 61G15-23.004, F.A.C.

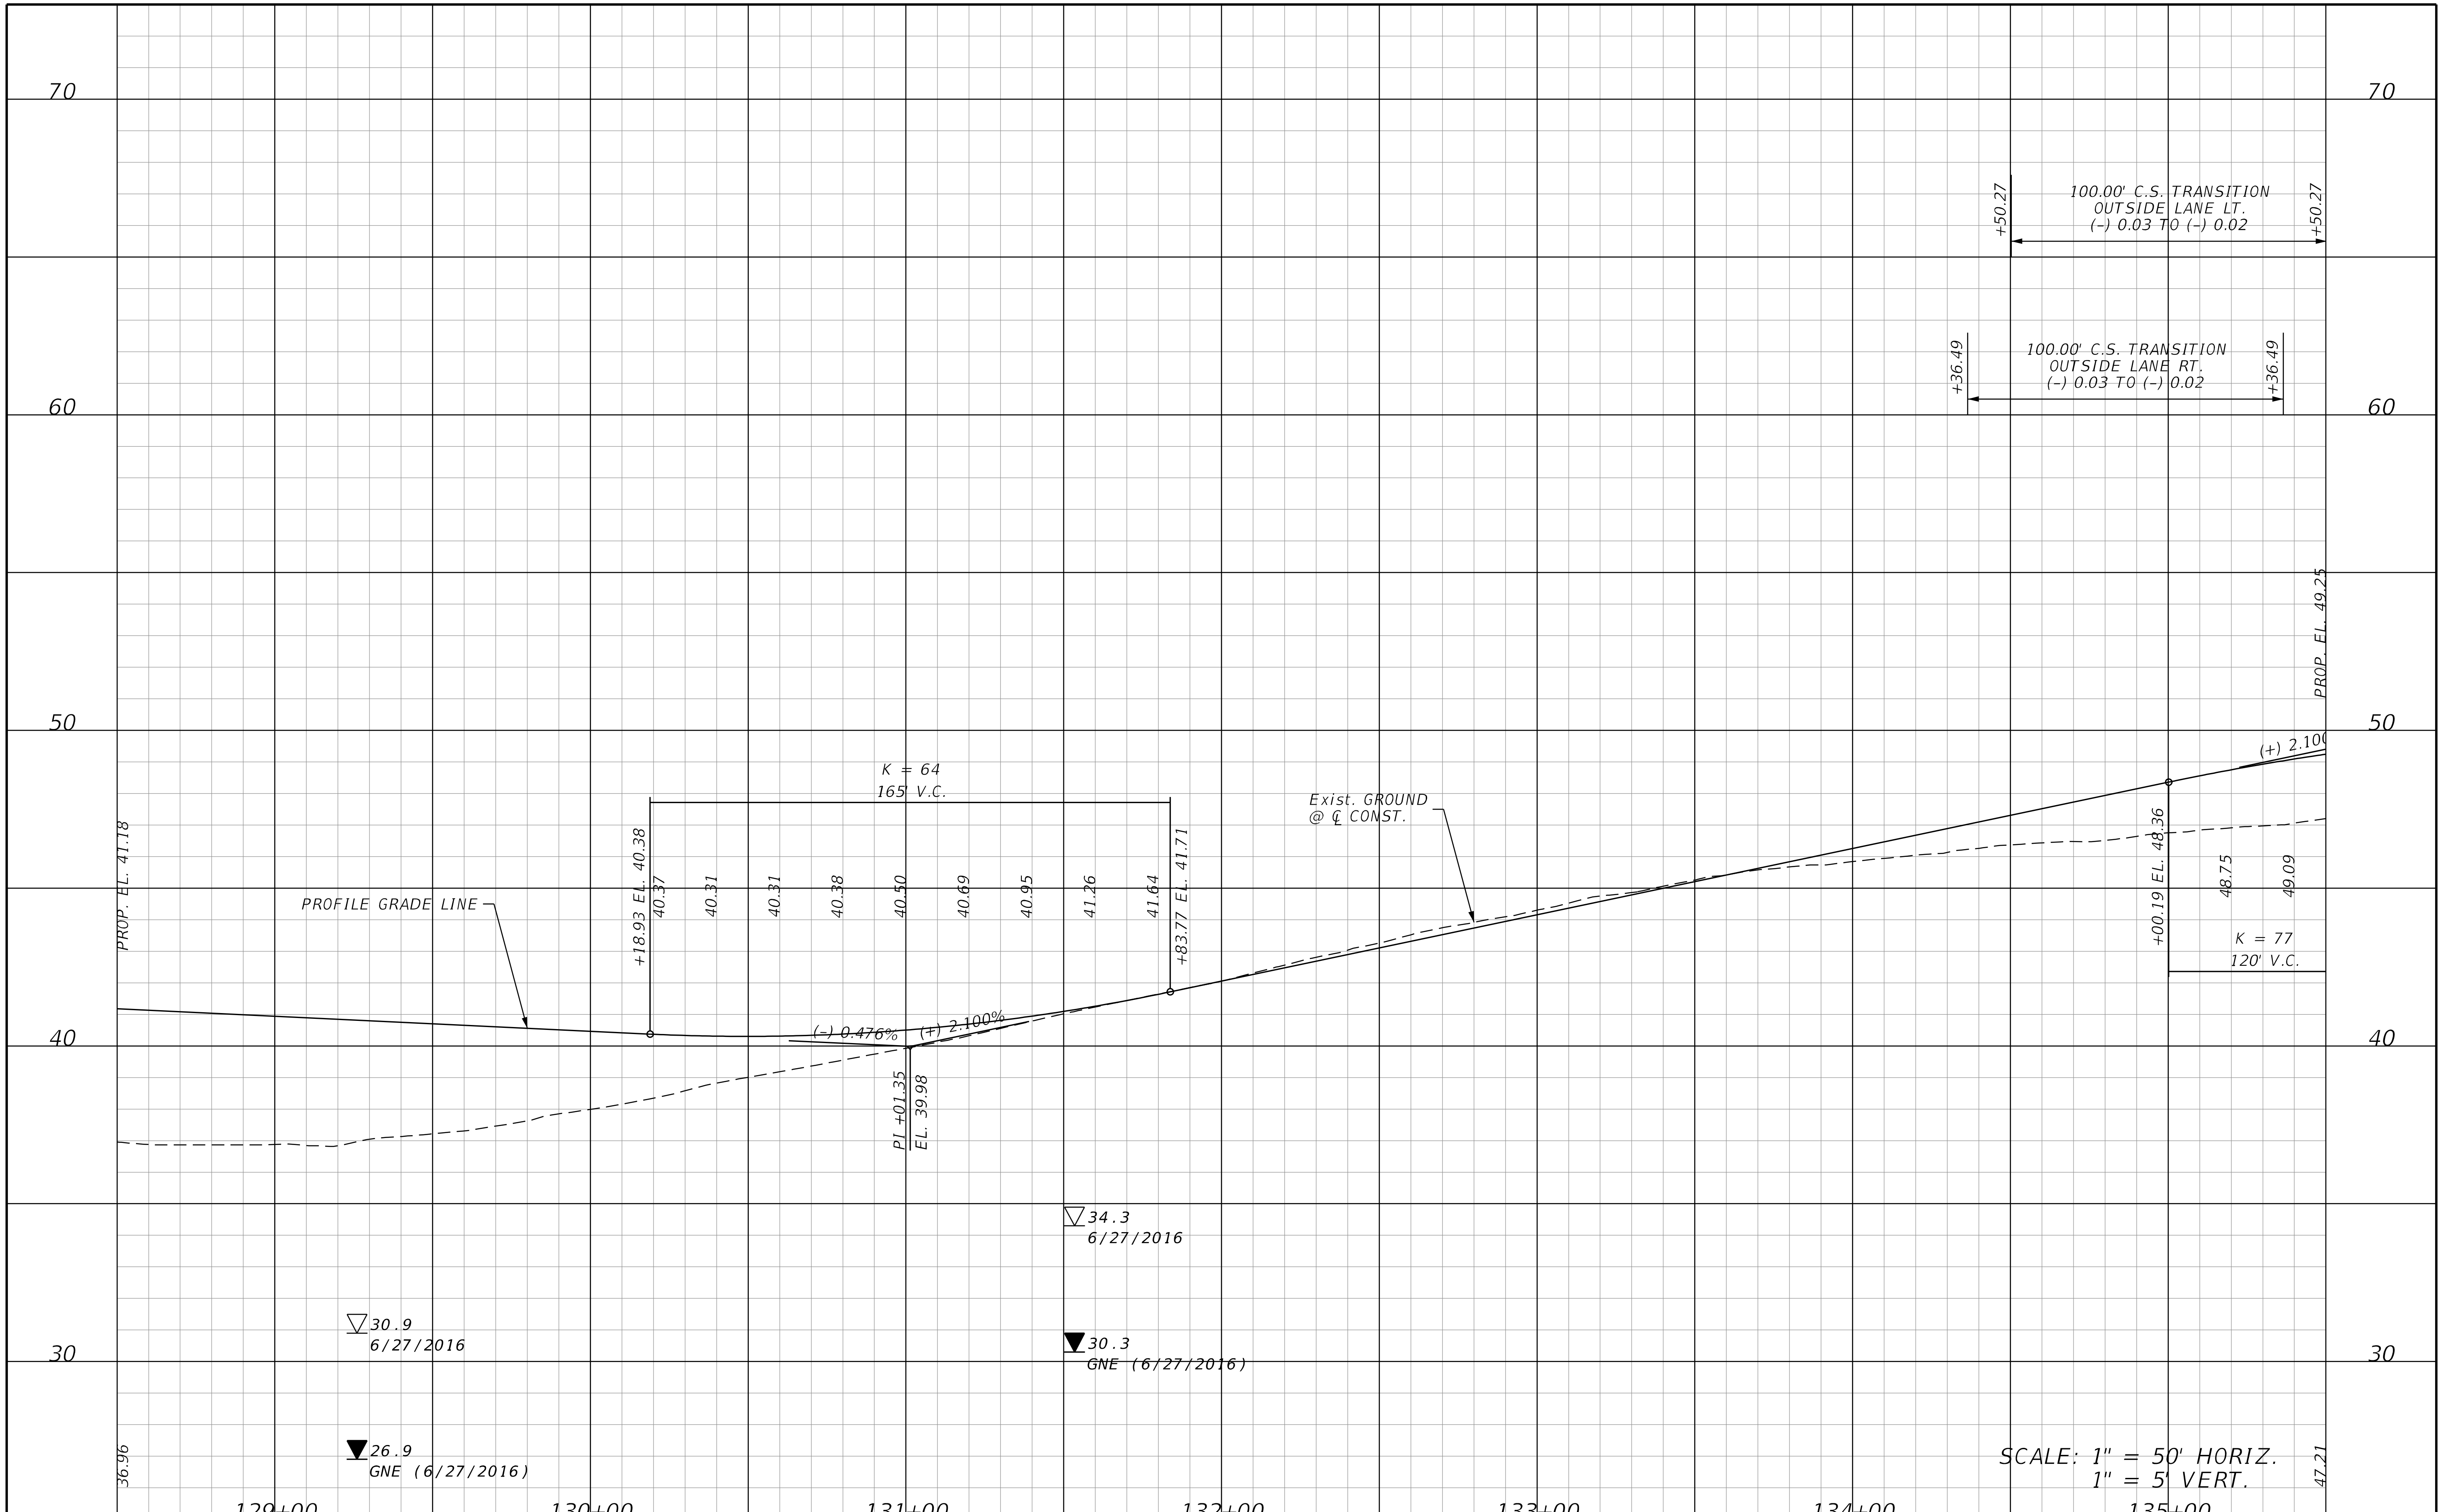

THE OFFICIAL RECORD OF THIS SHEET IS THE ELECTRONIC FILE DIGITALLY SIGNED AND SEALED UNDER RULE 61G15-23.004, F.A.C.

REVISIONS			
DATE	DESCRIPTION	DATE	DESCRIPTION

STANTEC CONSULTING SERVICES INC.
ENGINEER OF RECORD:
WILLIAM V. ANDERSON, P.E. NO.: 36682
11315 CORPORATE BLVD., SUITE 105
ORLANDO, FLORIDA 32817
(407) 823-8966
CERTIFICATE OF AUTHORIZATION NO. 27013

STATE OF FLORIDA
DEPARTMENT OF TRANSPORTATION

ROAD NO.	COUNTY	FINANCIAL PROJECT ID
SR400	VOLUSIA	408464-2-32-01

SAXON BOULEVARD PROFILE

SHEET NO.
265

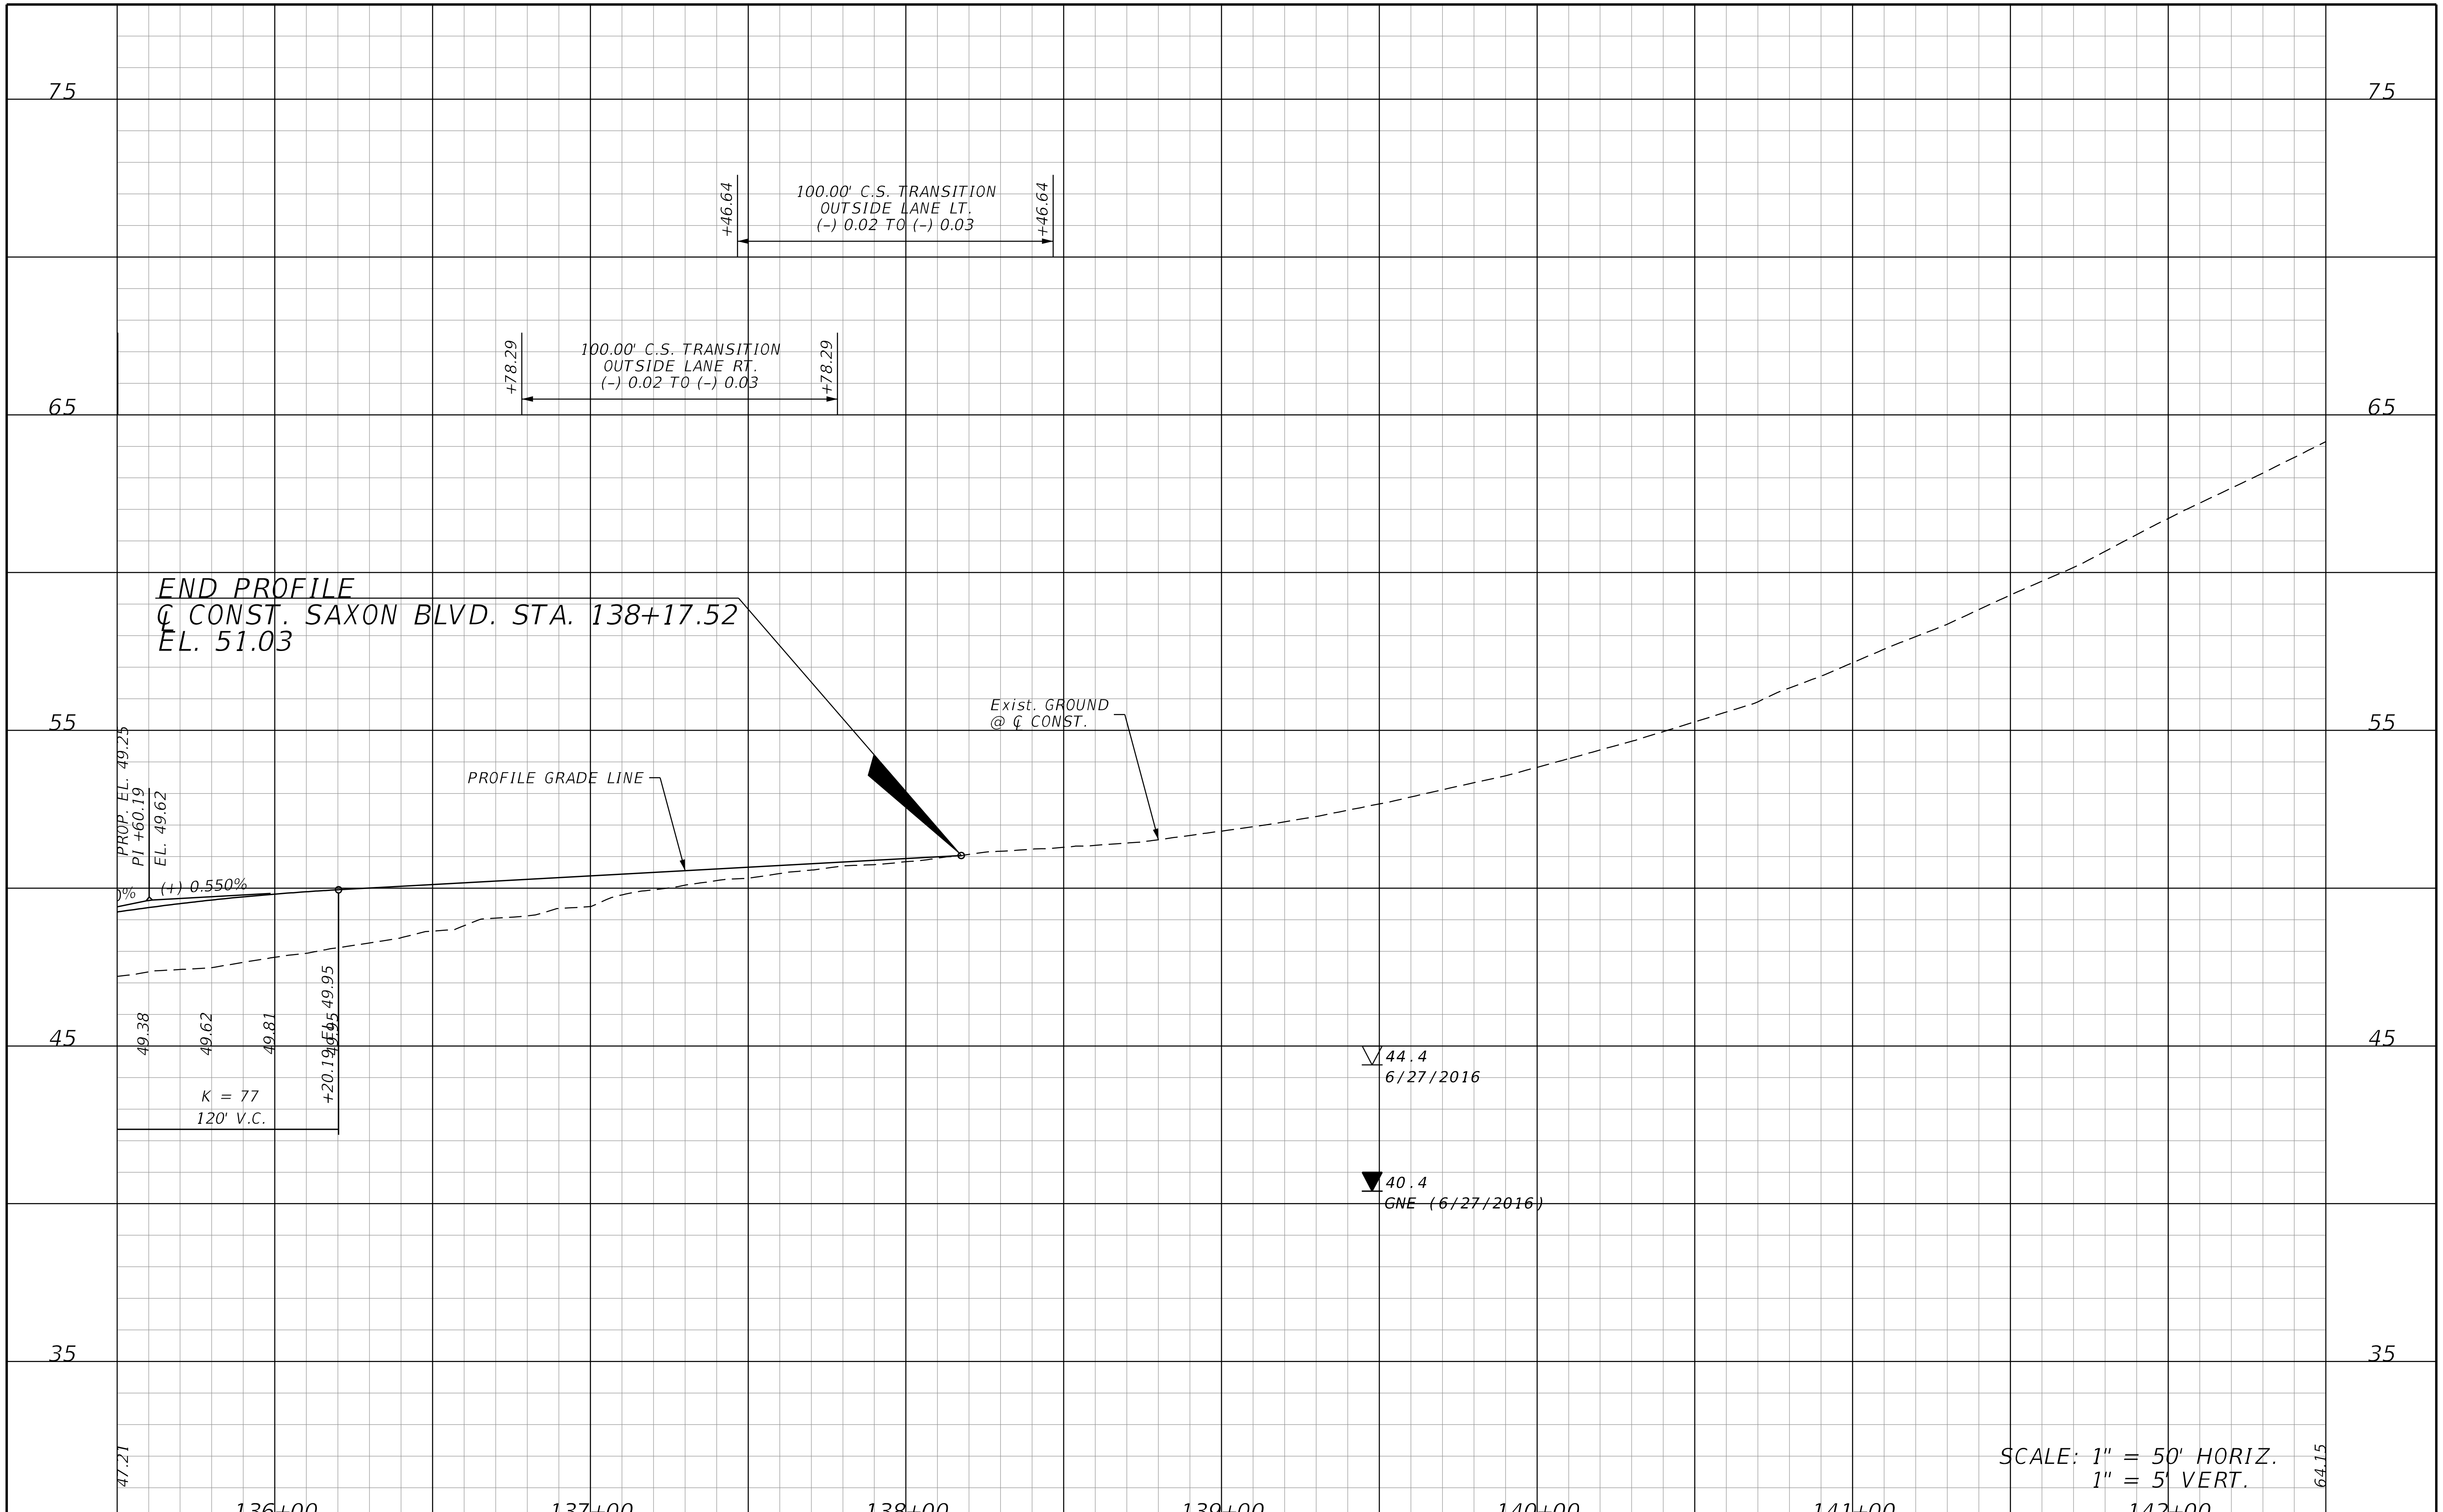

REVISIONS			
DATE	DESCRIPTION	DATE	DESCRIPTION

STANTEC CONSULTING SERVICES INC.
ENGINEER OF RECORD:
WILLIAM V. ANDERSON, P.E. NO.: 36682
11315 CORPORATE BLVD., SUITE 105
ORLANDO, FLORIDA 32817
(407) 823-8966
CERTIFICATE OF AUTHORIZATION NO. 27013

STATE OF FLORIDA
DEPARTMENT OF TRANSPORTATION

ROAD NO.	COUNTY	FINANCIAL PROJECT ID
SR400	VOLUSIA	408464-2-32-01

SAXON BOULEVARD PROFILE

SHEET NO.
266

THE OFFICIAL RECORD OF THIS SHEET IS THE ELECTRONIC FILE DIGITALLY SIGNED AND SEALED UNDER RULE 61G15-23.004, F.A.C.

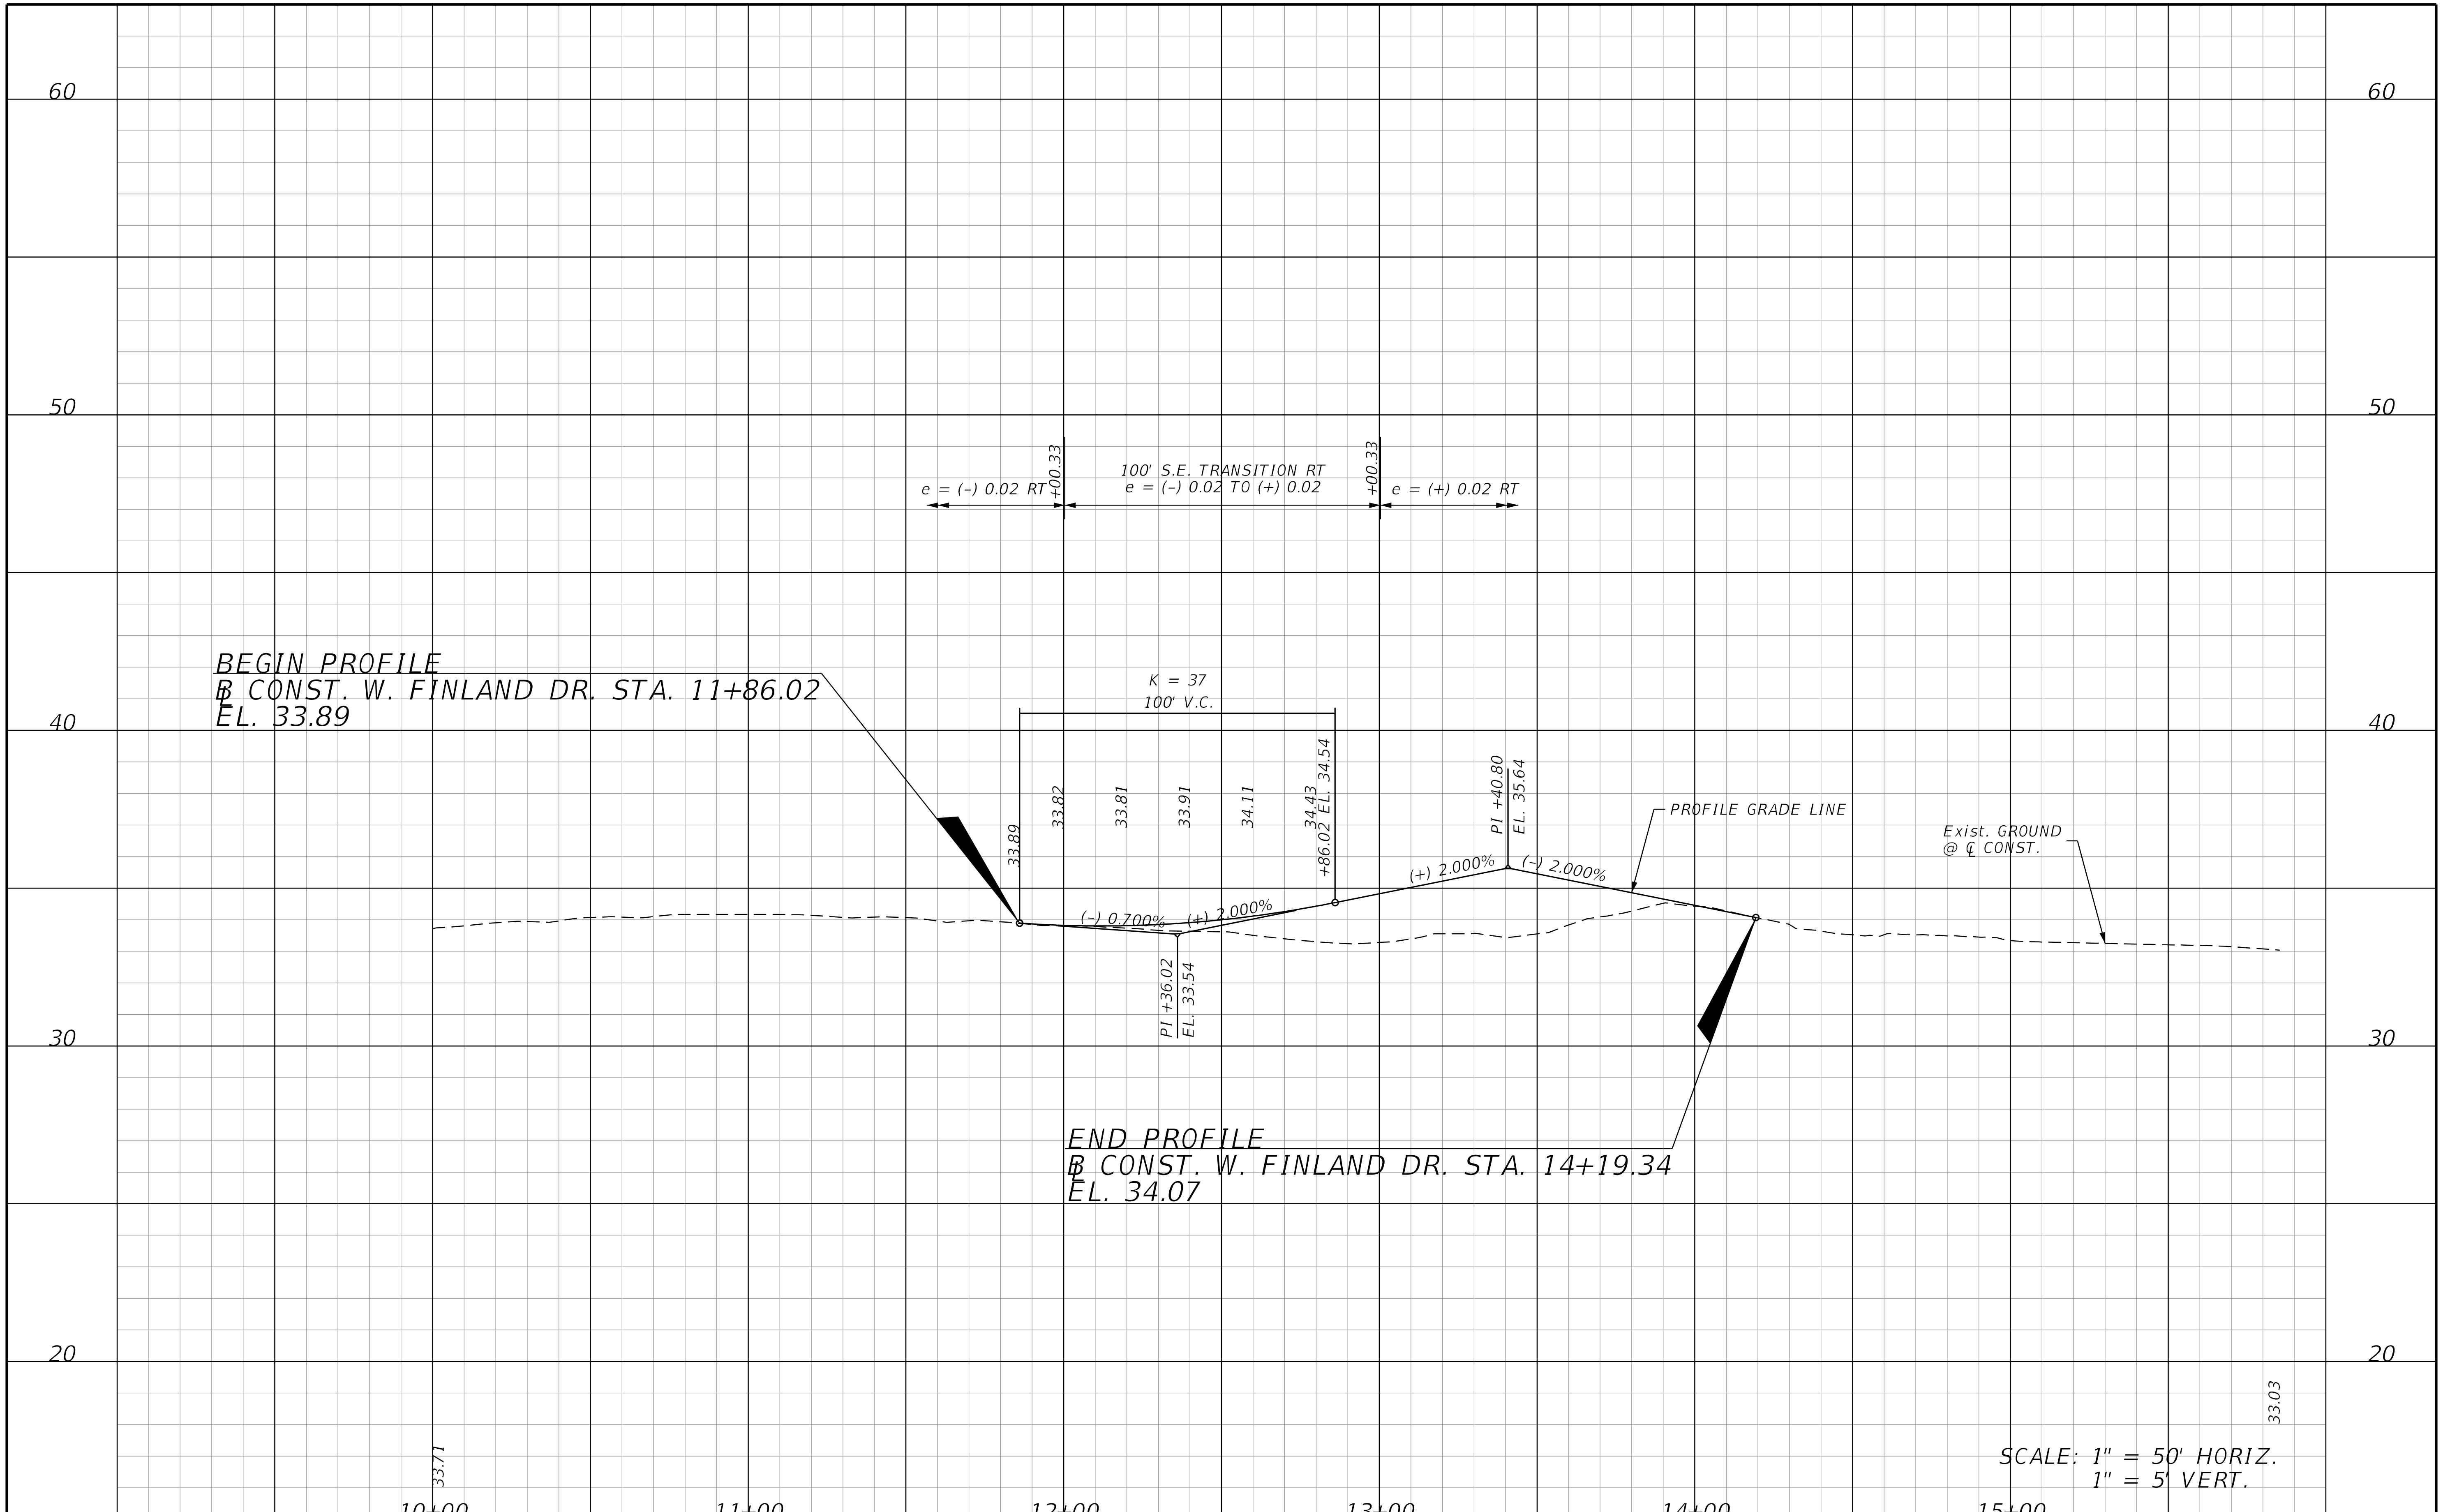

THE OFFICIAL RECORD OF THIS SHEET IS THE ELECTRONIC FILE DIGITALLY SIGNED AND SEALED UNDER RULE 61G15-23.004, F.A.C.

REVISIONS			
DATE	DESCRIPTION	DATE	DESCRIPTION

STANTEC CONSULTING SERVICES INC.
ENGINEER OF RECORD:
WILLIAM V. ANDERSON, P.E. NO.: 36682
11315 CORPORATE BLVD., SUITE 105
ORLANDO, FLORIDA 32817
(407) 823-8966
CERTIFICATE OF AUTHORIZATION NO. 27013

STATE OF FLORIDA
DEPARTMENT OF TRANSPORTATION

ROAD NO.	COUNTY	FINANCIAL PROJECT ID
SR400	VOLUSIA	408464-2-32-01

W. FINLAND DR. PROFILE

SHEET NO. 267

jchassee 6/14/2019 4:21:14 PM Default V:\2158\active\CADD\40846423201\roadway\PROFRD635.dgn

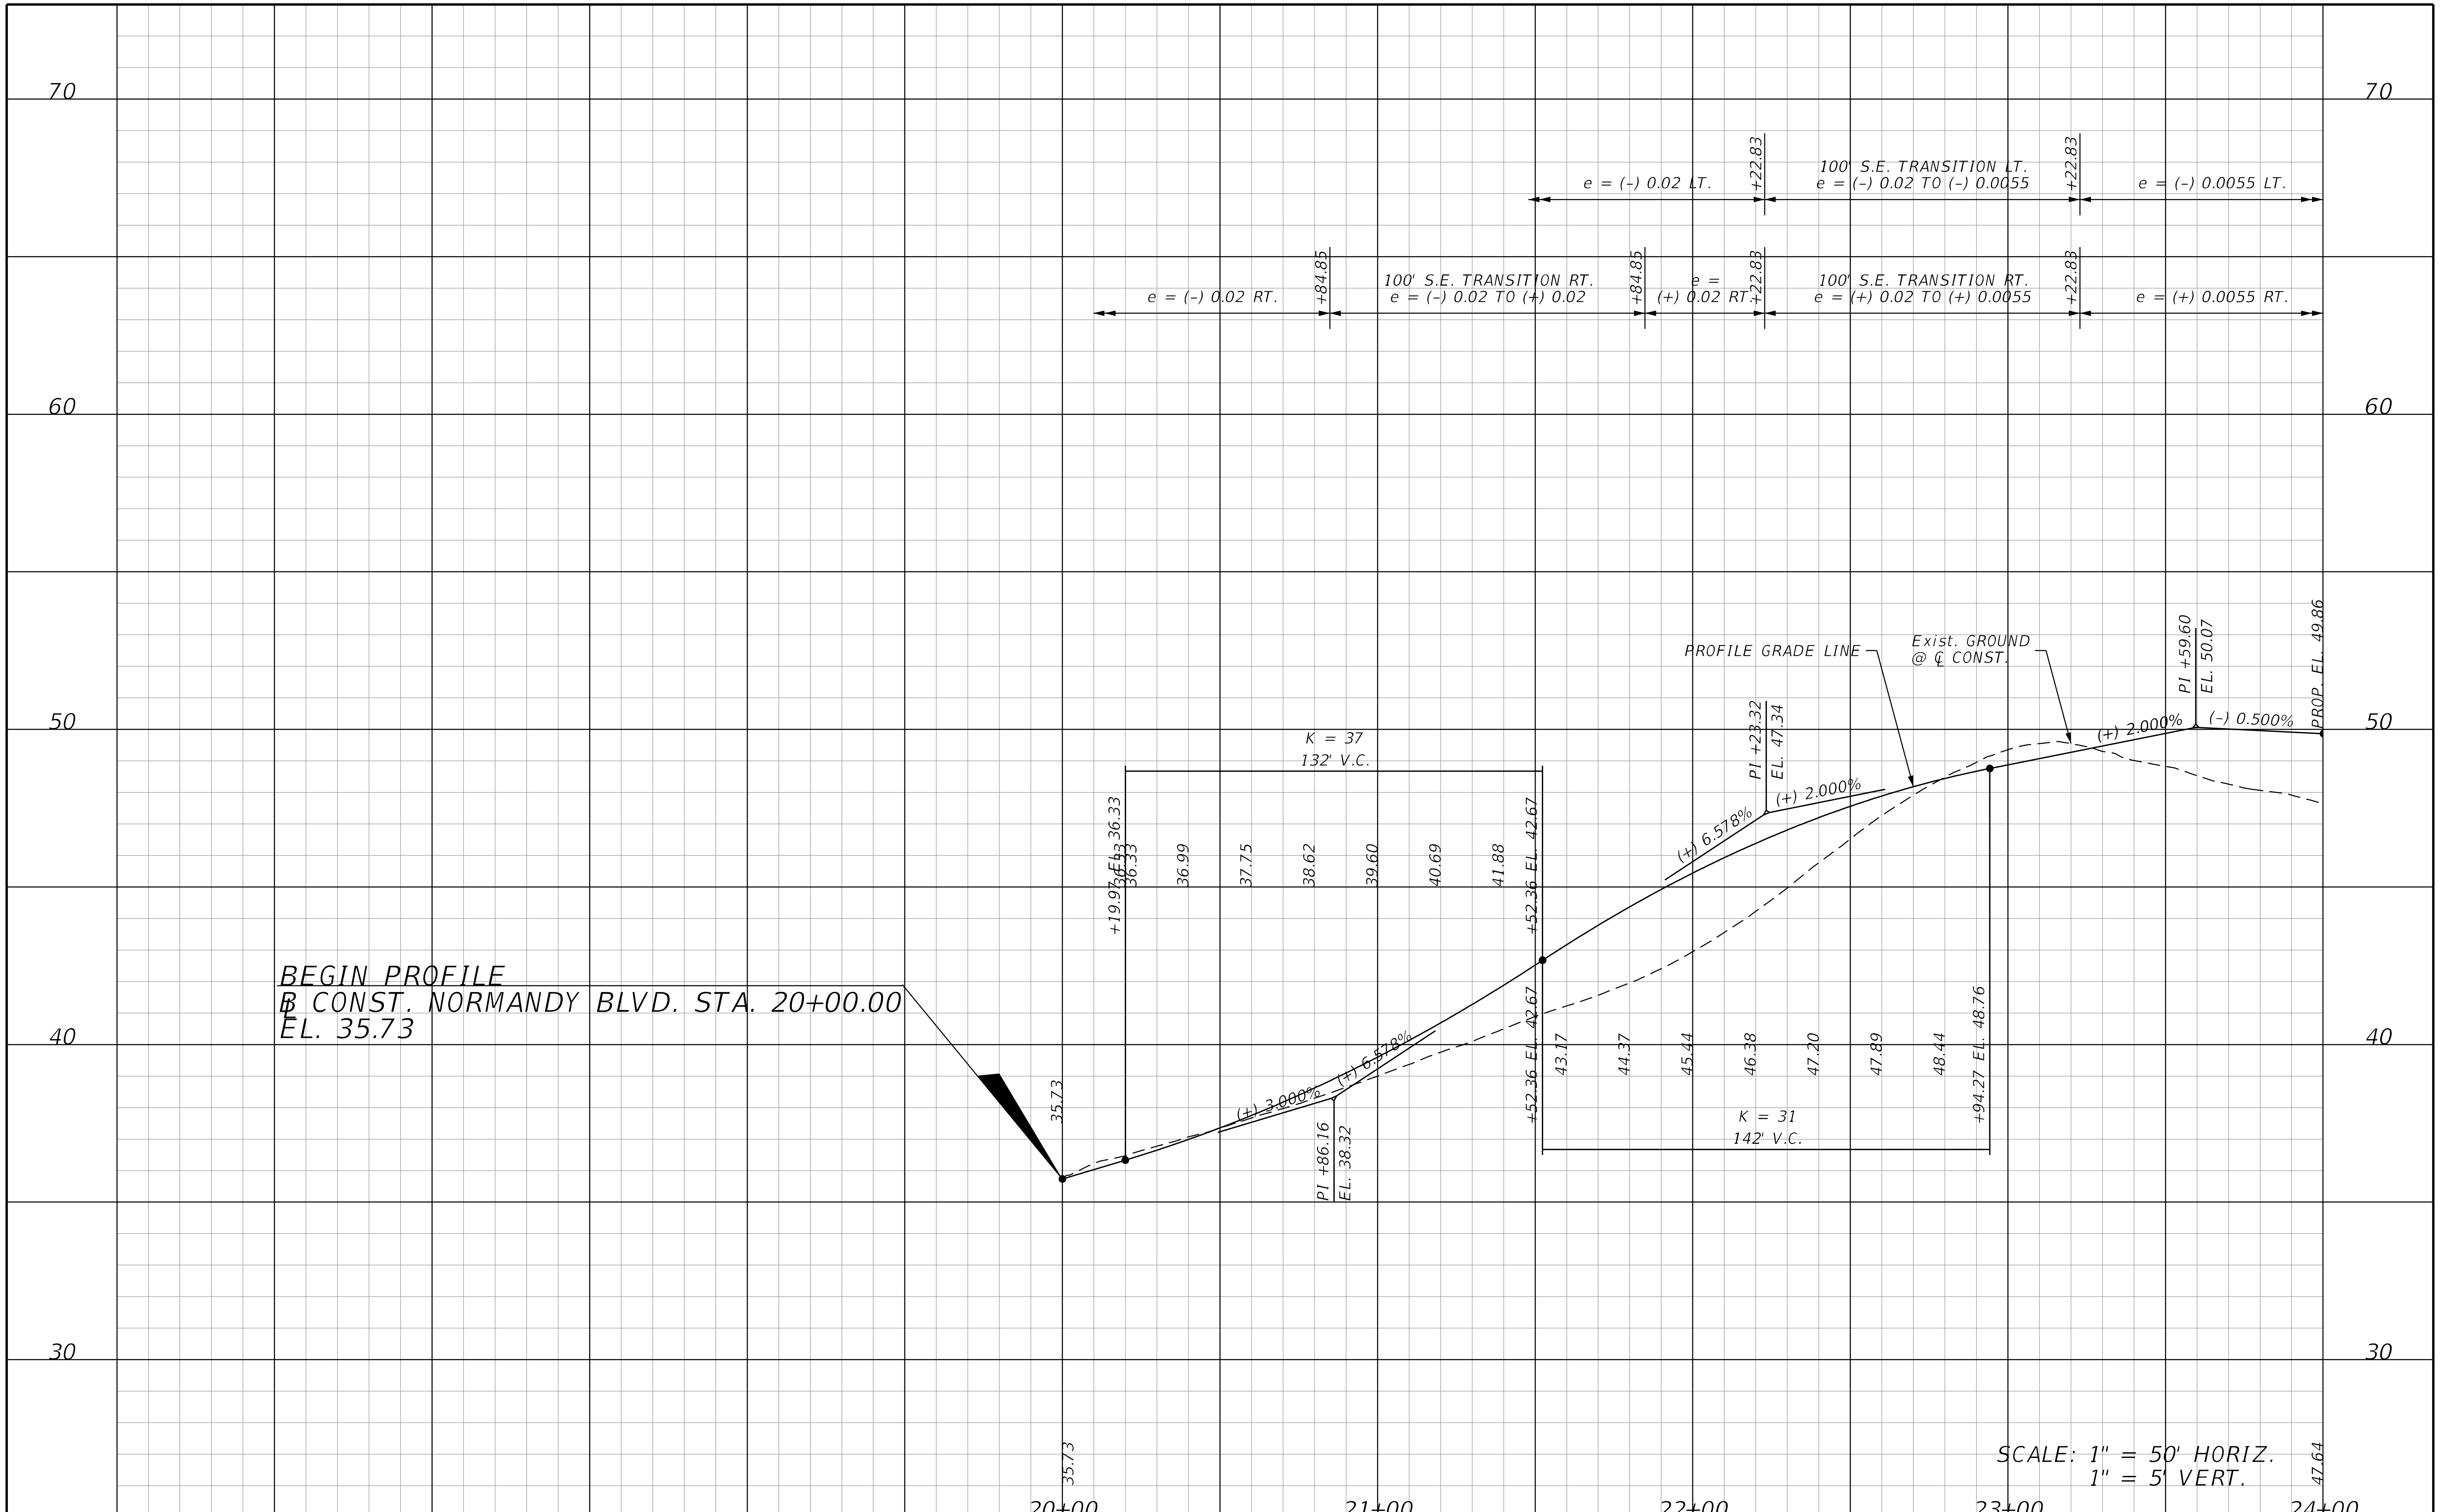

THE OFFICIAL RECORD OF THIS SHEET IS THE ELECTRONIC FILE DIGITALLY SIGNED AND SEALED UNDER RULE 61G15-23.004, F.A.C.

REVISIONS			
DATE	DESCRIPTION	DATE	DESCRIPTION

STANTEC CONSULTING SERVICES INC.
ENGINEER OF RECORD:
WILLIAM V. ANDERSON, P.E. NO.: 36682
11315 CORPORATE BLVD., SUITE 105
ORLANDO, FLORIDA 32817
(407) 823-8966
CERTIFICATE OF AUTHORIZATION NO. 27013

STATE OF FLORIDA
DEPARTMENT OF TRANSPORTATION

ROAD NO.	COUNTY	FINANCIAL PROJECT ID
SR400	VOLUSIA	408464-2-32-01

NORMANDY BOULEVARD PROFILE

SHEET NO.
268

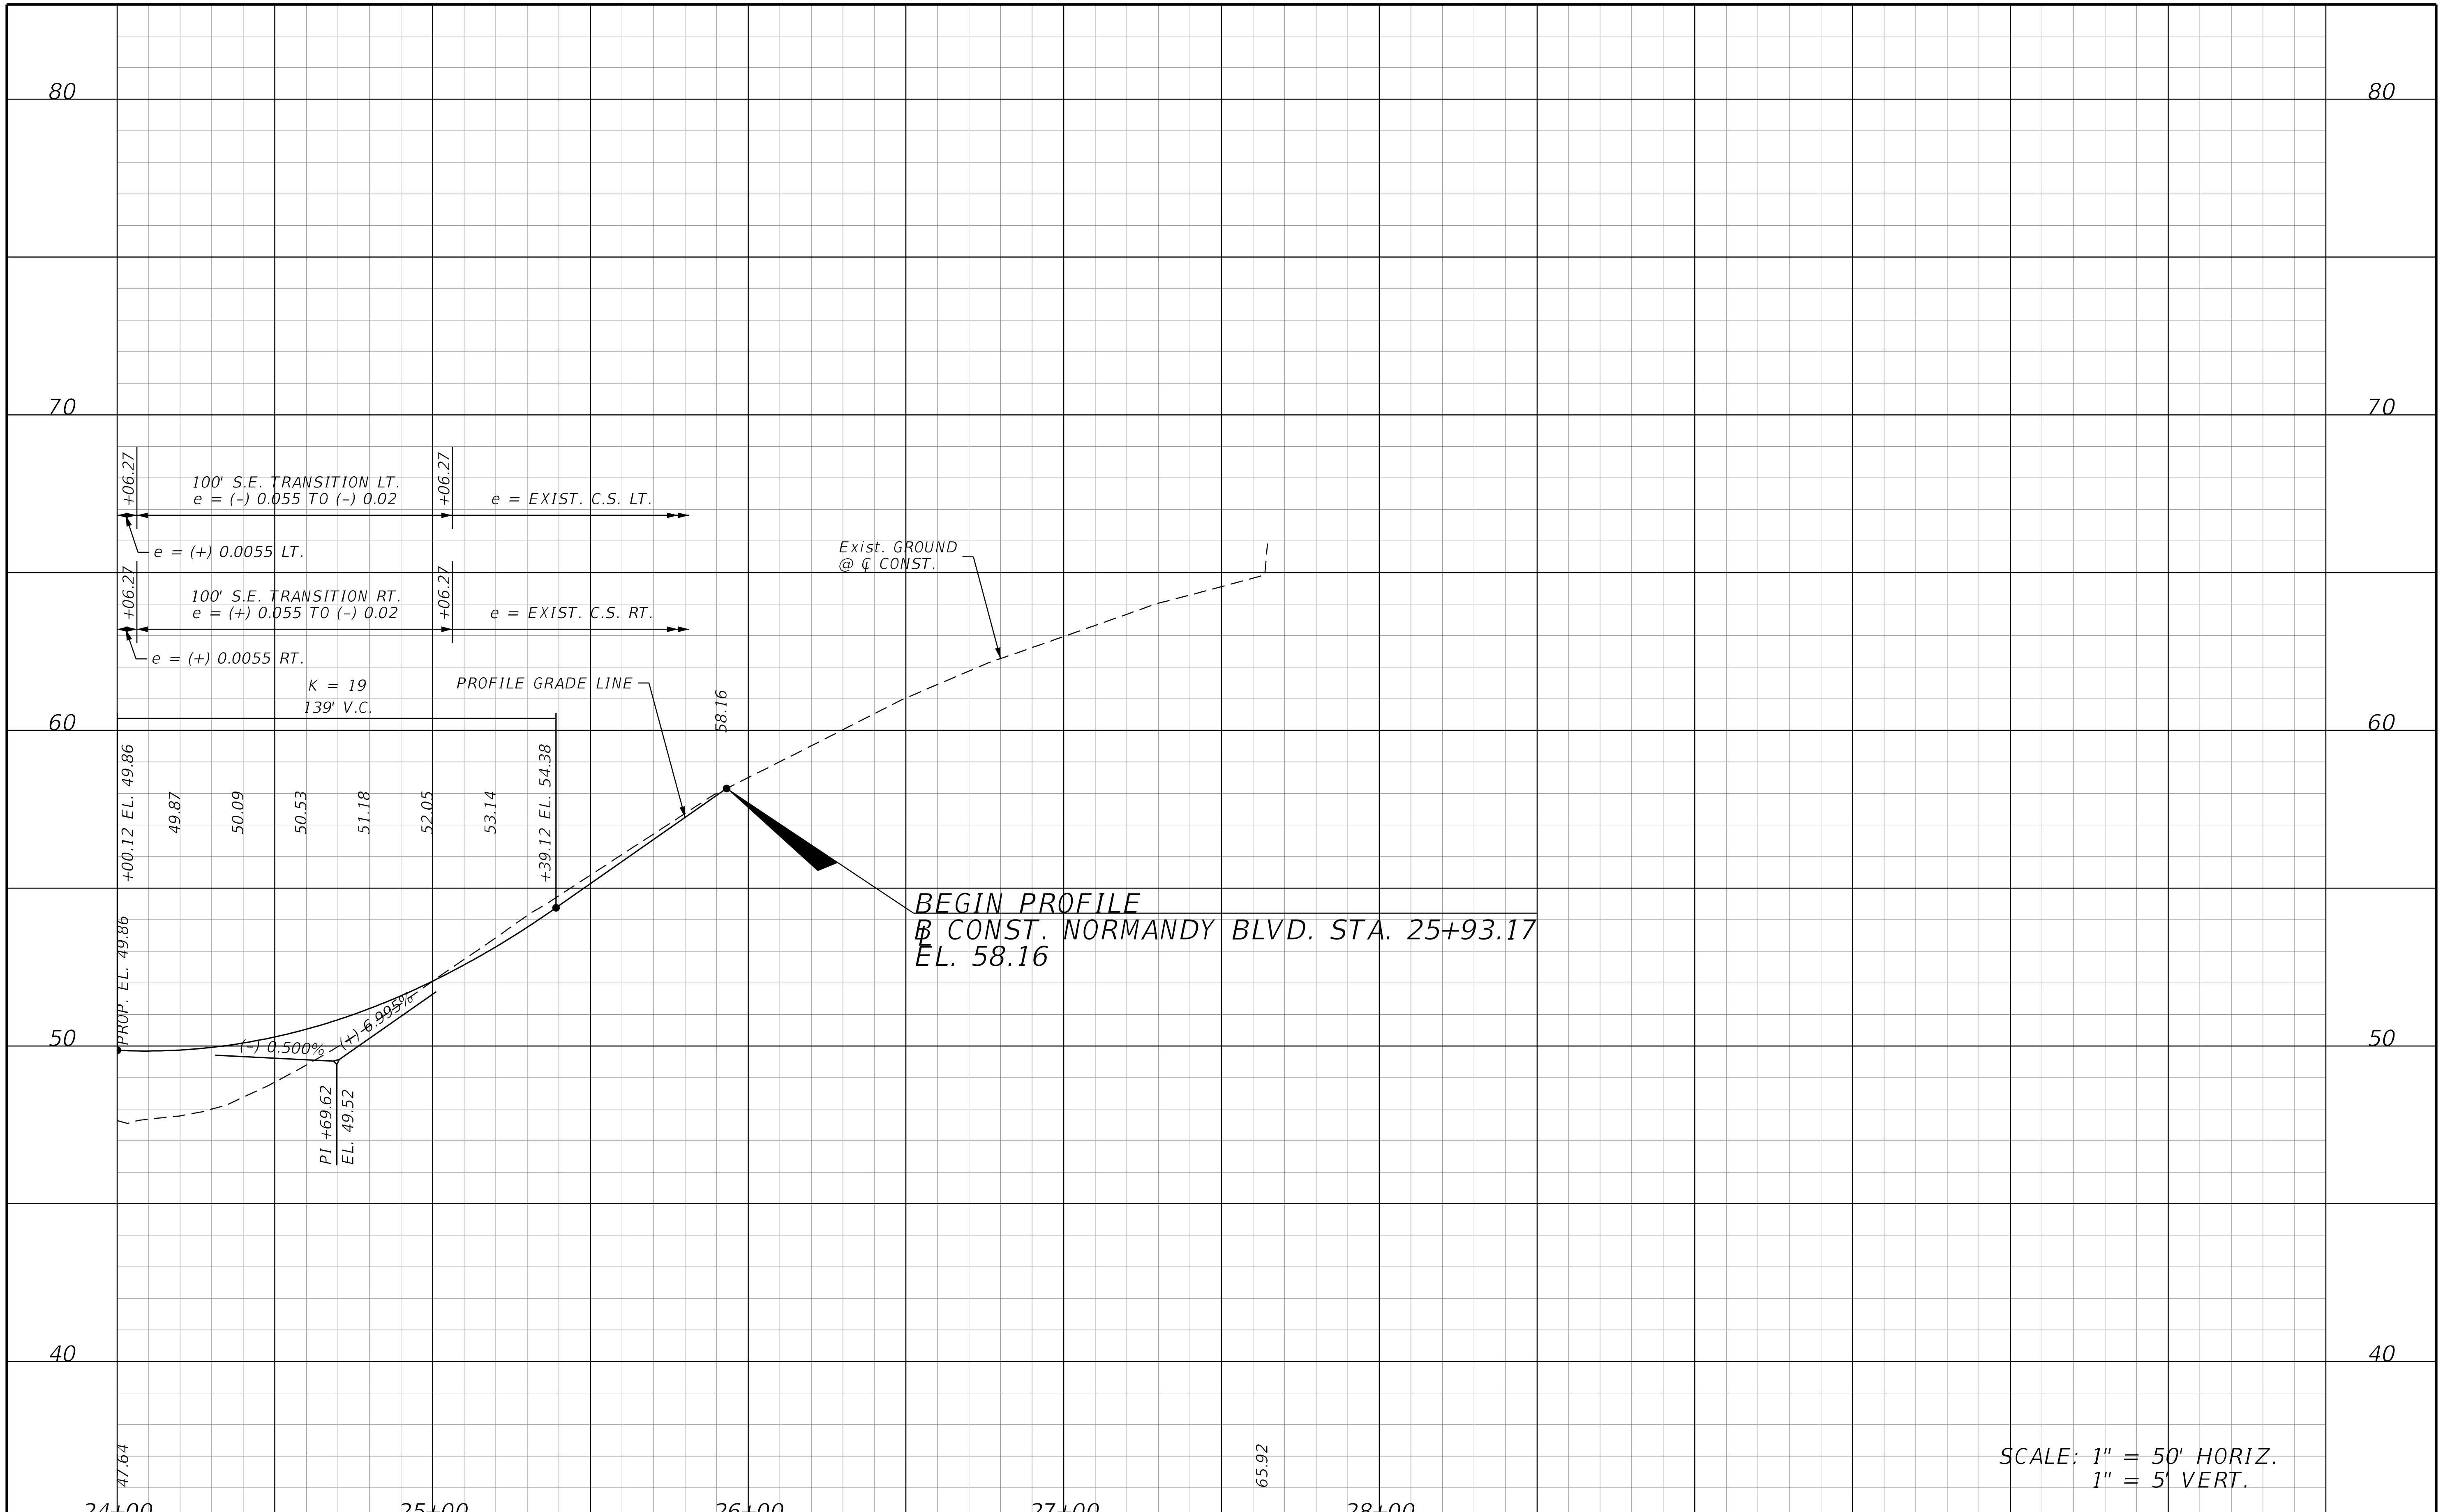

THE OFFICIAL RECORD OF THIS SHEET IS THE ELECTRONIC FILE DIGITALLY SIGNED AND SEALED UNDER RULE 61G15-23.004, F.A.C.

REVISIONS			
DATE	DESCRIPTION	DATE	DESCRIPTION

STANTEC CONSULTING SERVICES INC.
ENGINEER OF RECORD:
WILLIAM V. ANDERSON, P.E. NO.: 36682
11315 CORPORATE BLVD., SUITE 105
ORLANDO, FLORIDA 32817
(407) 823-8966
CERTIFICATE OF AUTHORIZATION NO. 27013

STATE OF FLORIDA
DEPARTMENT OF TRANSPORTATION

ROAD NO.	COUNTY	FINANCIAL PROJECT ID
SR400	VOLUSIA	408464-2-32-01

NORMANDY BOULEVARD
PROFILE

SHEET NO.
269

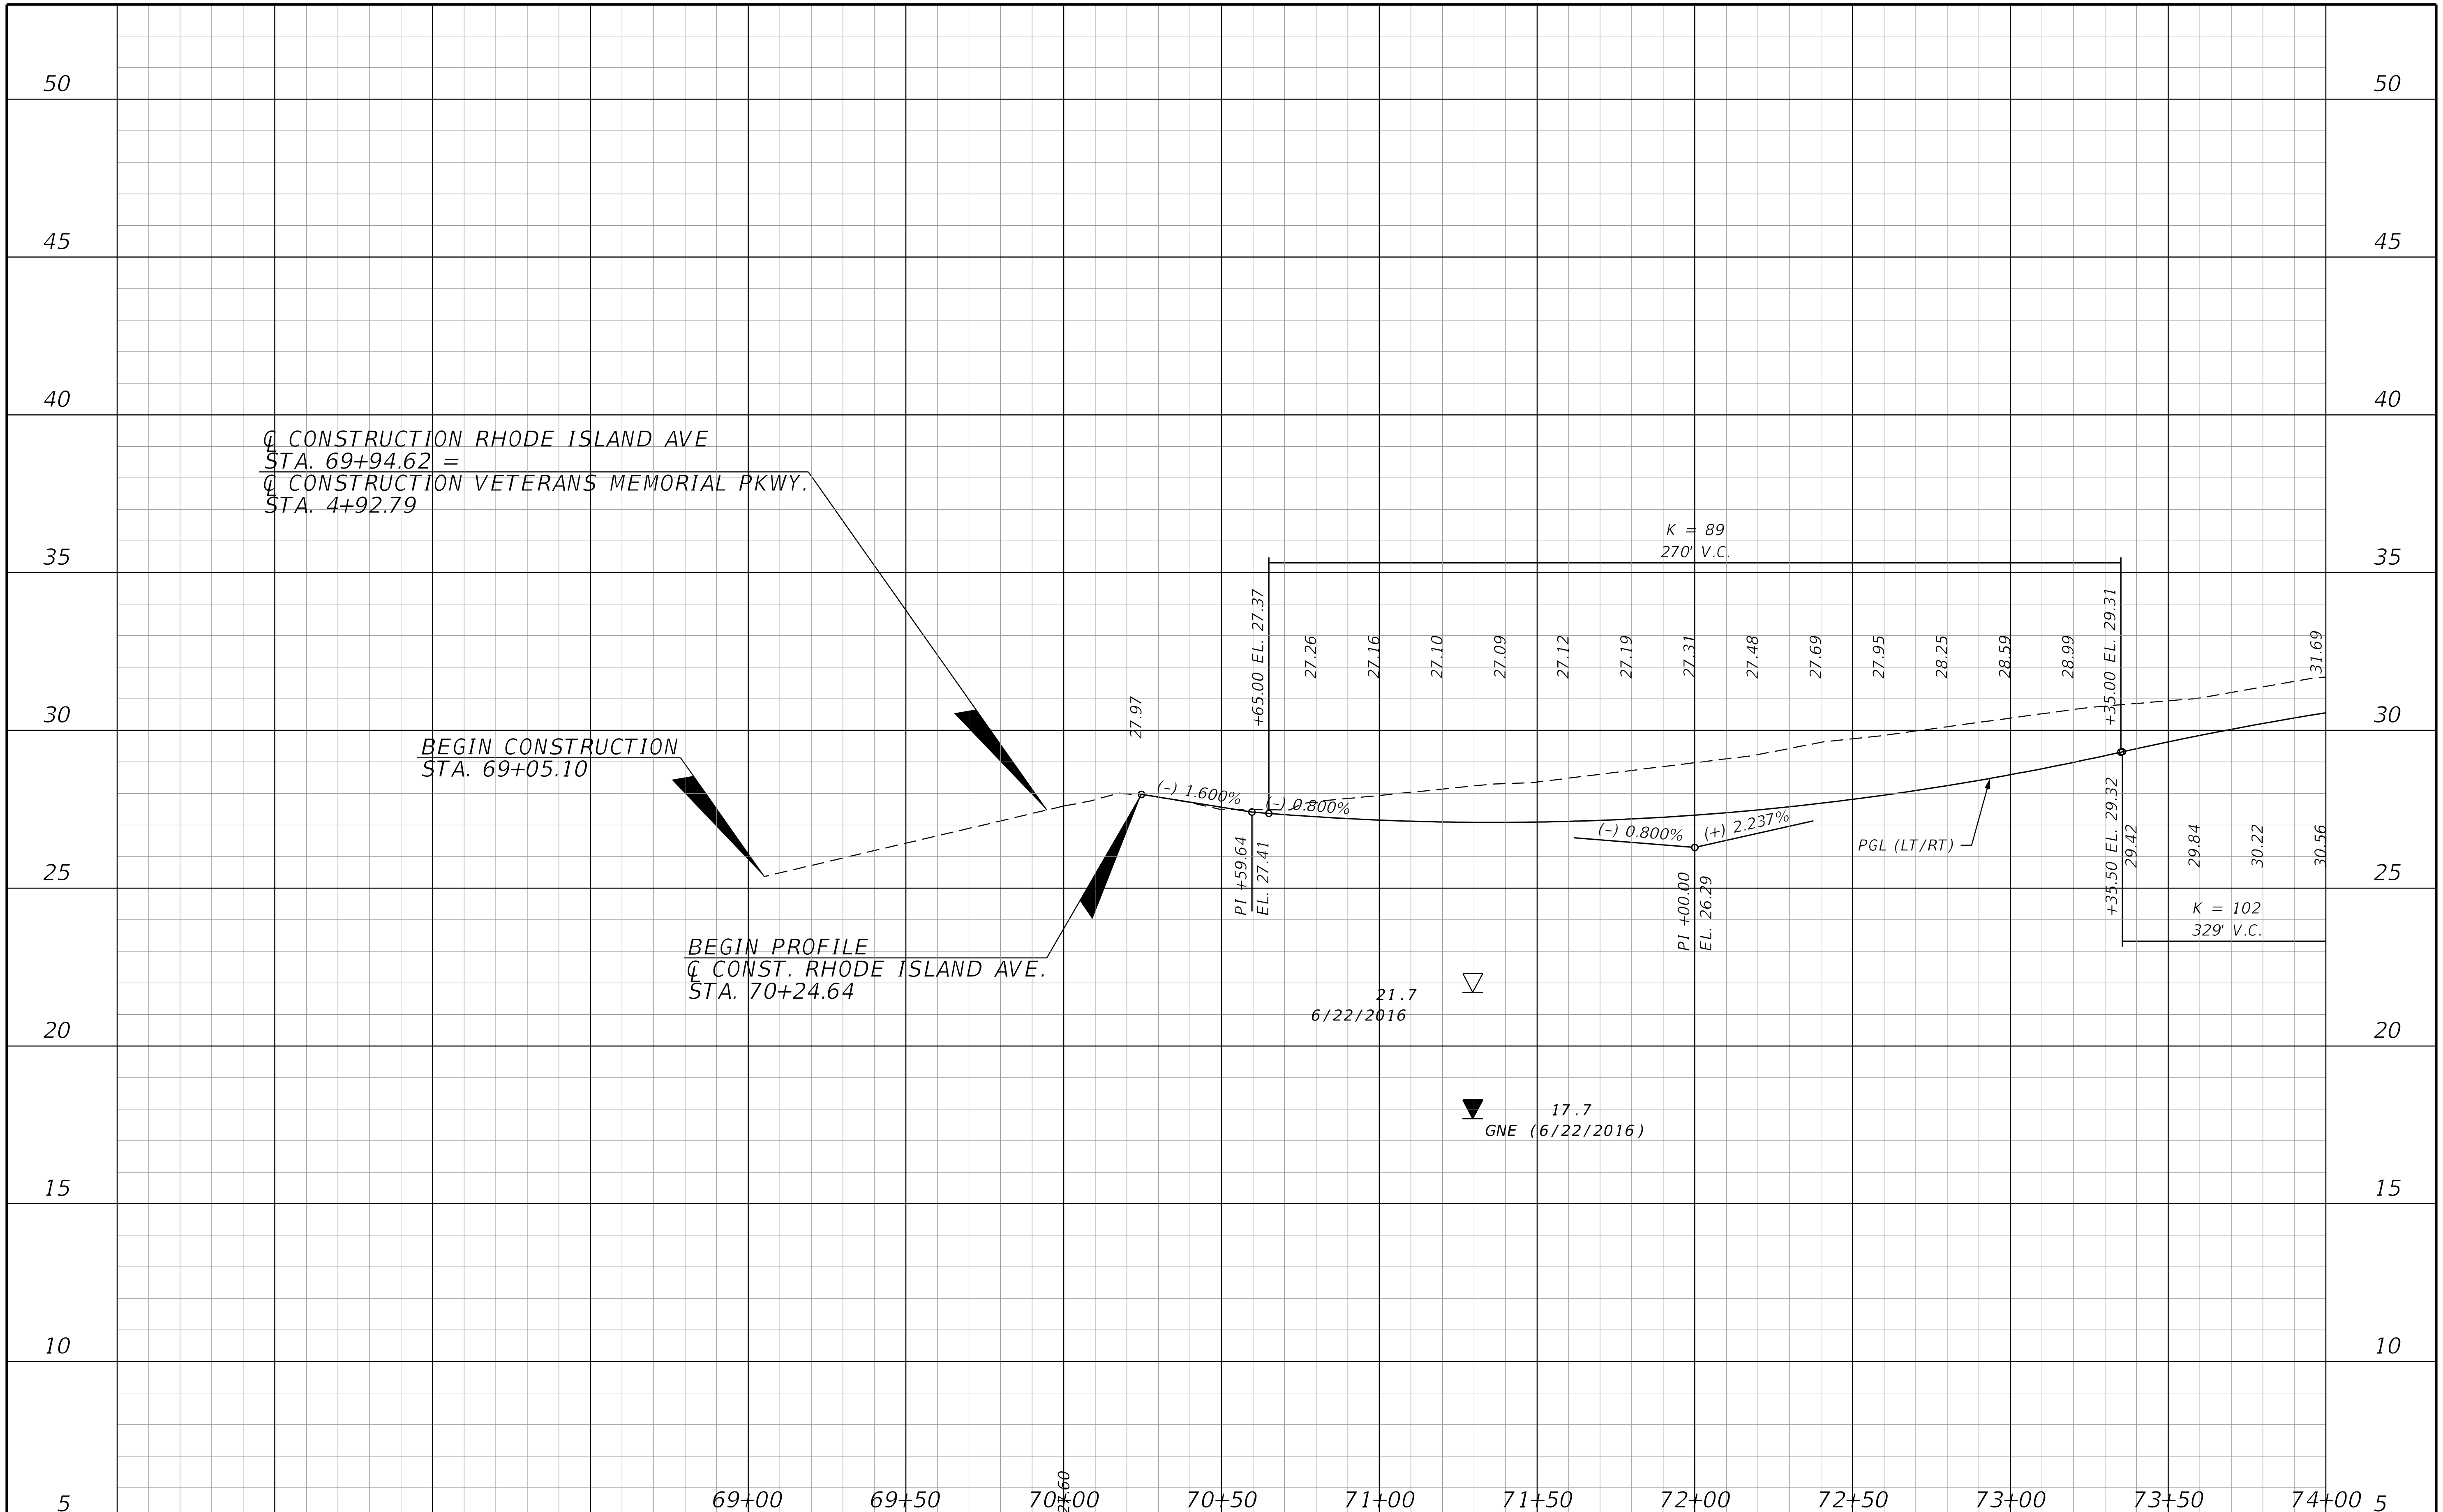

THE OFFICIAL RECORD OF THIS SHEET IS THE ELECTRONIC FILE DIGITALLY SIGNED AND SEALED UNDER RULE 61G15-23.004, F.A.C.

REVISIONS			
DATE	DESCRIPTION	DATE	DESCRIPTION

STANTEC CONSULTING SERVICES INC.
ENGINEER OF RECORD:
WILLIAM V. ANDERSON, P.E. NO.: 36682
11315 CORPORATE BLVD., SUITE 105
ORLANDO, FLORIDA 32817
(407) 823-8966
CERTIFICATE OF AUTHORIZATION NO. 27013

STATE OF FLORIDA
DEPARTMENT OF TRANSPORTATION

ROAD NO.	COUNTY	FINANCIAL PROJECT ID
SR400	VOLUSIA	408464-2-32-01

RHODE ISLAND AVENUE PROFILE

SHEET NO.
270

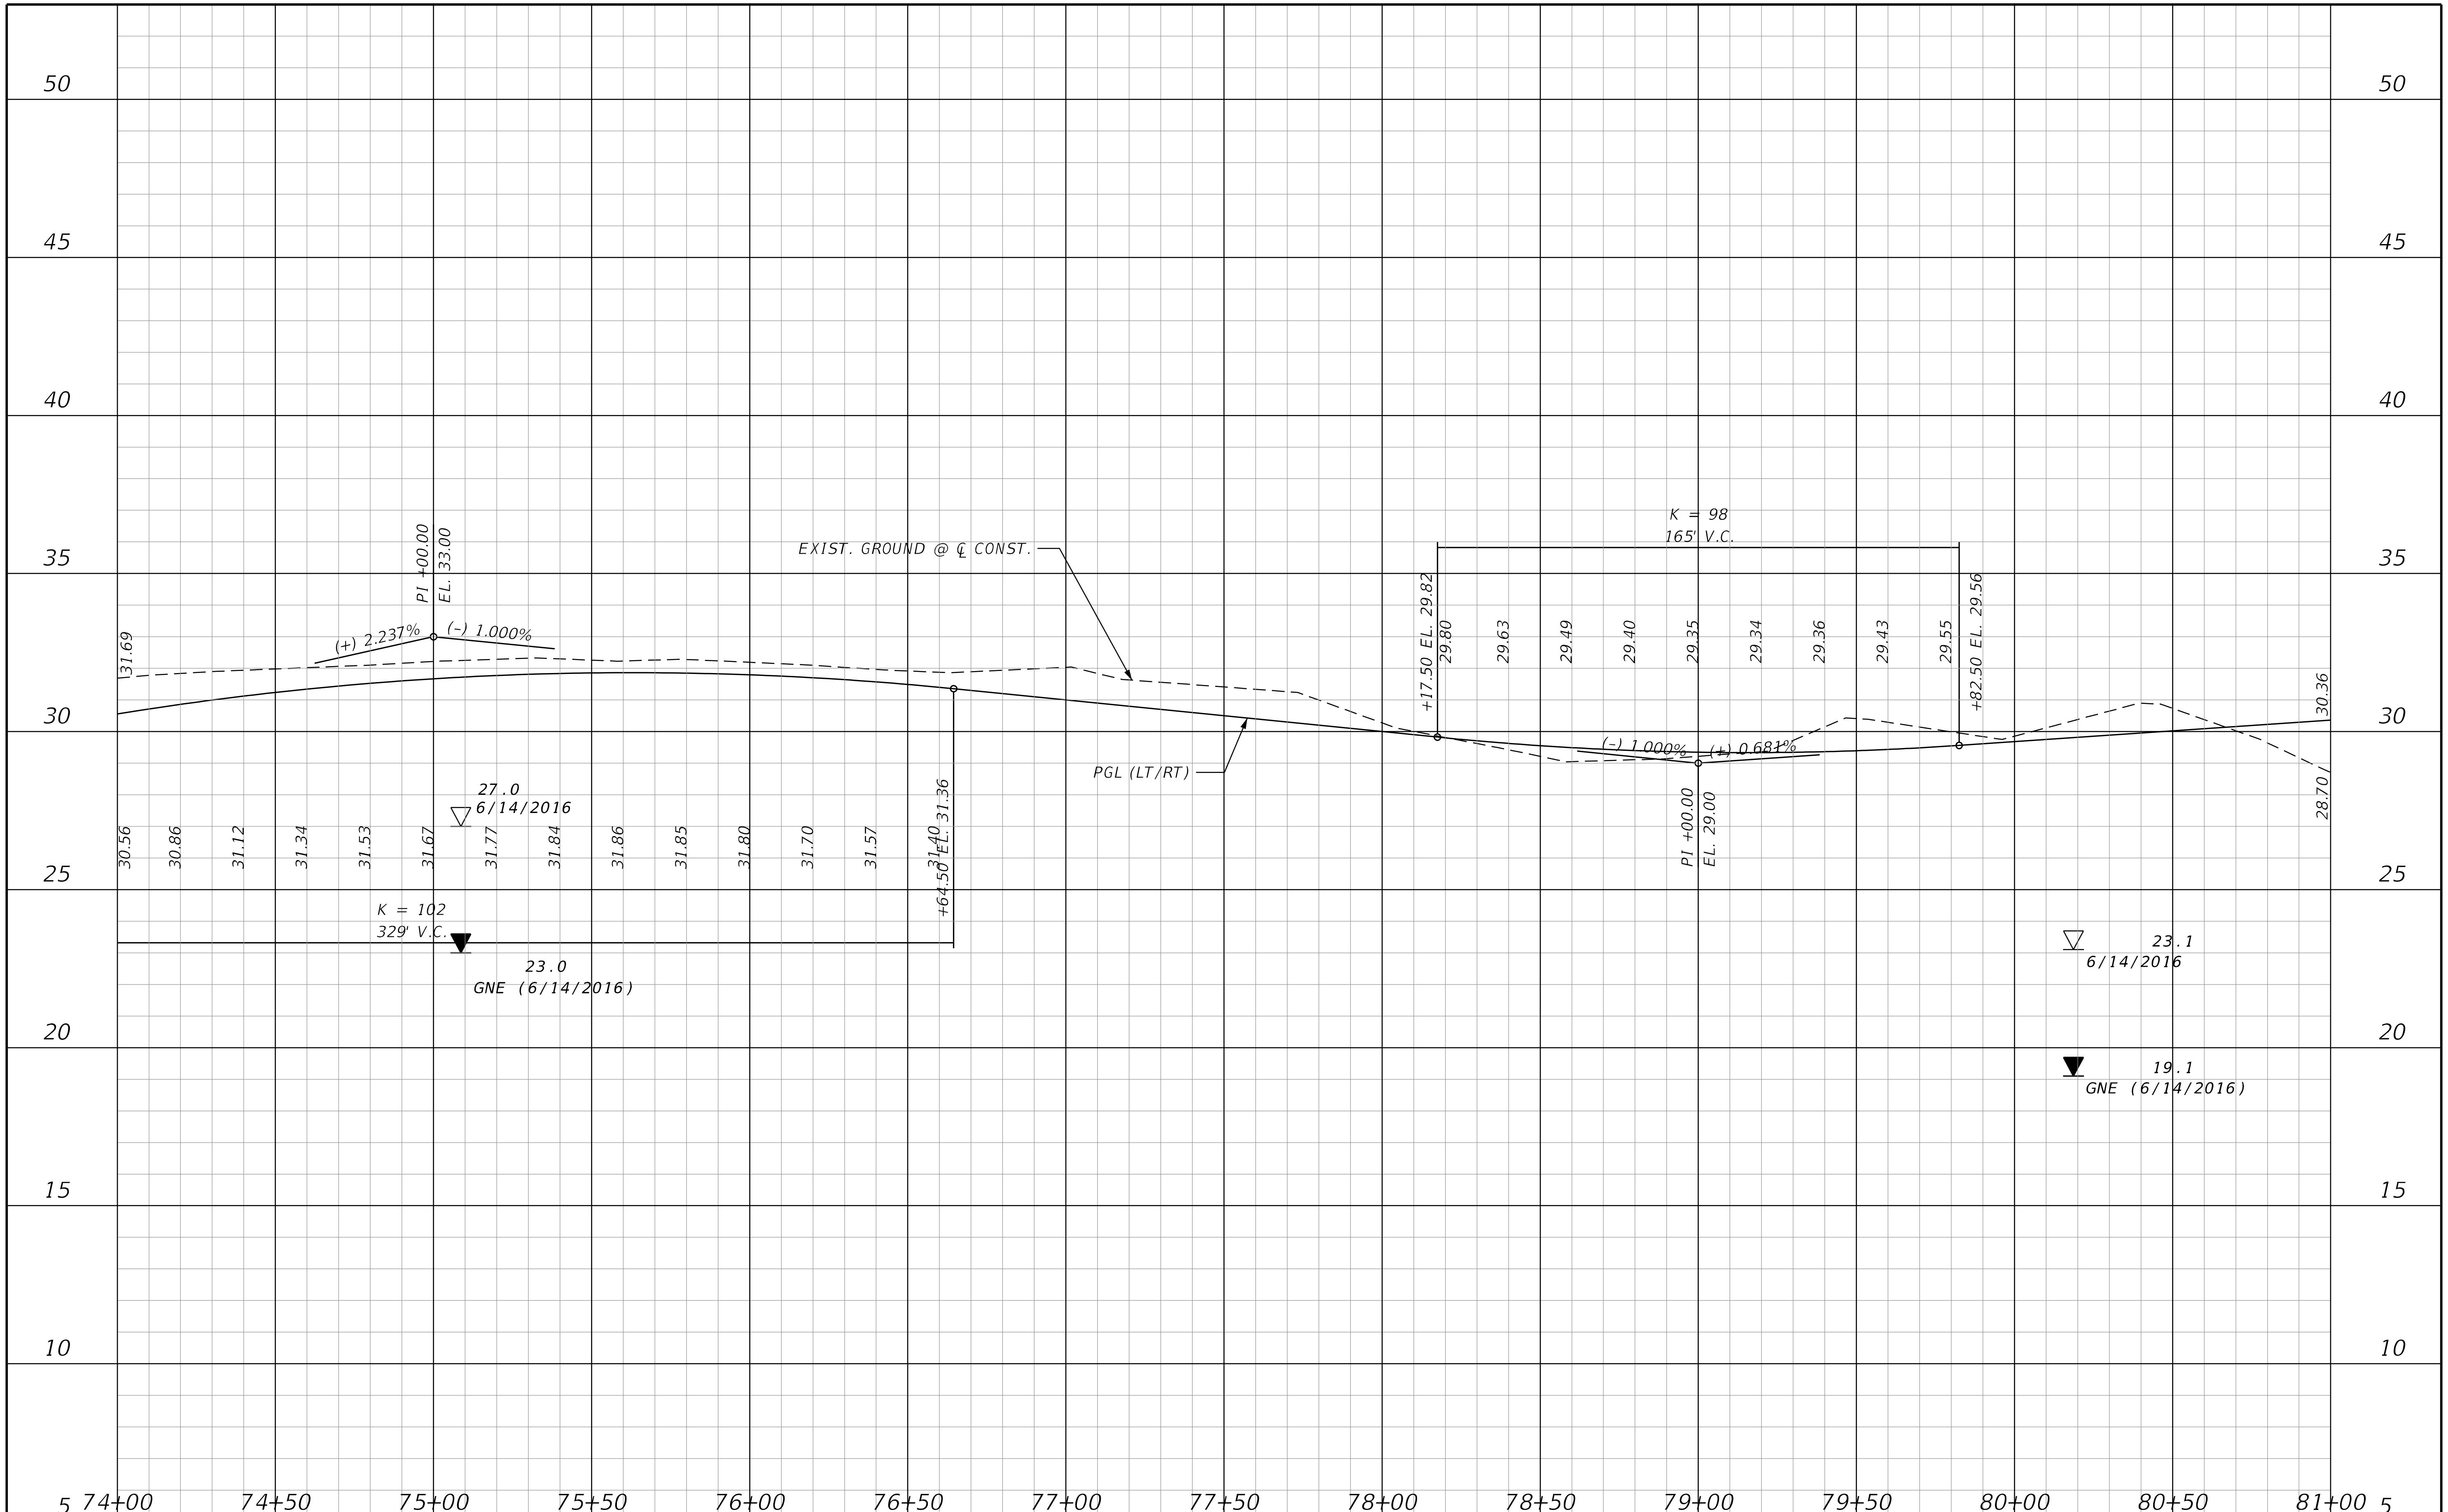

THE OFFICIAL RECORD OF THIS SHEET IS THE ELECTRONIC FILE DIGITALLY SIGNED AND SEALED UNDER RULE 61G15-23.004, F.A.C.

REVISIONS			
DATE	DESCRIPTION	DATE	DESCRIPTION

STANTEC CONSULTING SERVICES INC.
ENGINEER OF RECORD:
WILLIAM V. ANDERSON, P.E. NO.: 36682
11315 CORPORATE BLVD., SUITE 105
ORLANDO, FLORIDA 32817
(407) 823-8966
CERTIFICATE OF AUTHORIZATION NO. 27013

STATE OF FLORIDA
DEPARTMENT OF TRANSPORTATION

ROAD NO.	COUNTY	FINANCIAL PROJECT ID
SR400	VOLUSIA	408464-2-32-01

RHODE ISLAND AVENUE PROFILE

SHEET NO.
271

jchassee 6/14/2019 4:21:15 PM Default V:\2158\active\CADD\40846423201\roadway\PROFRD702.dgn

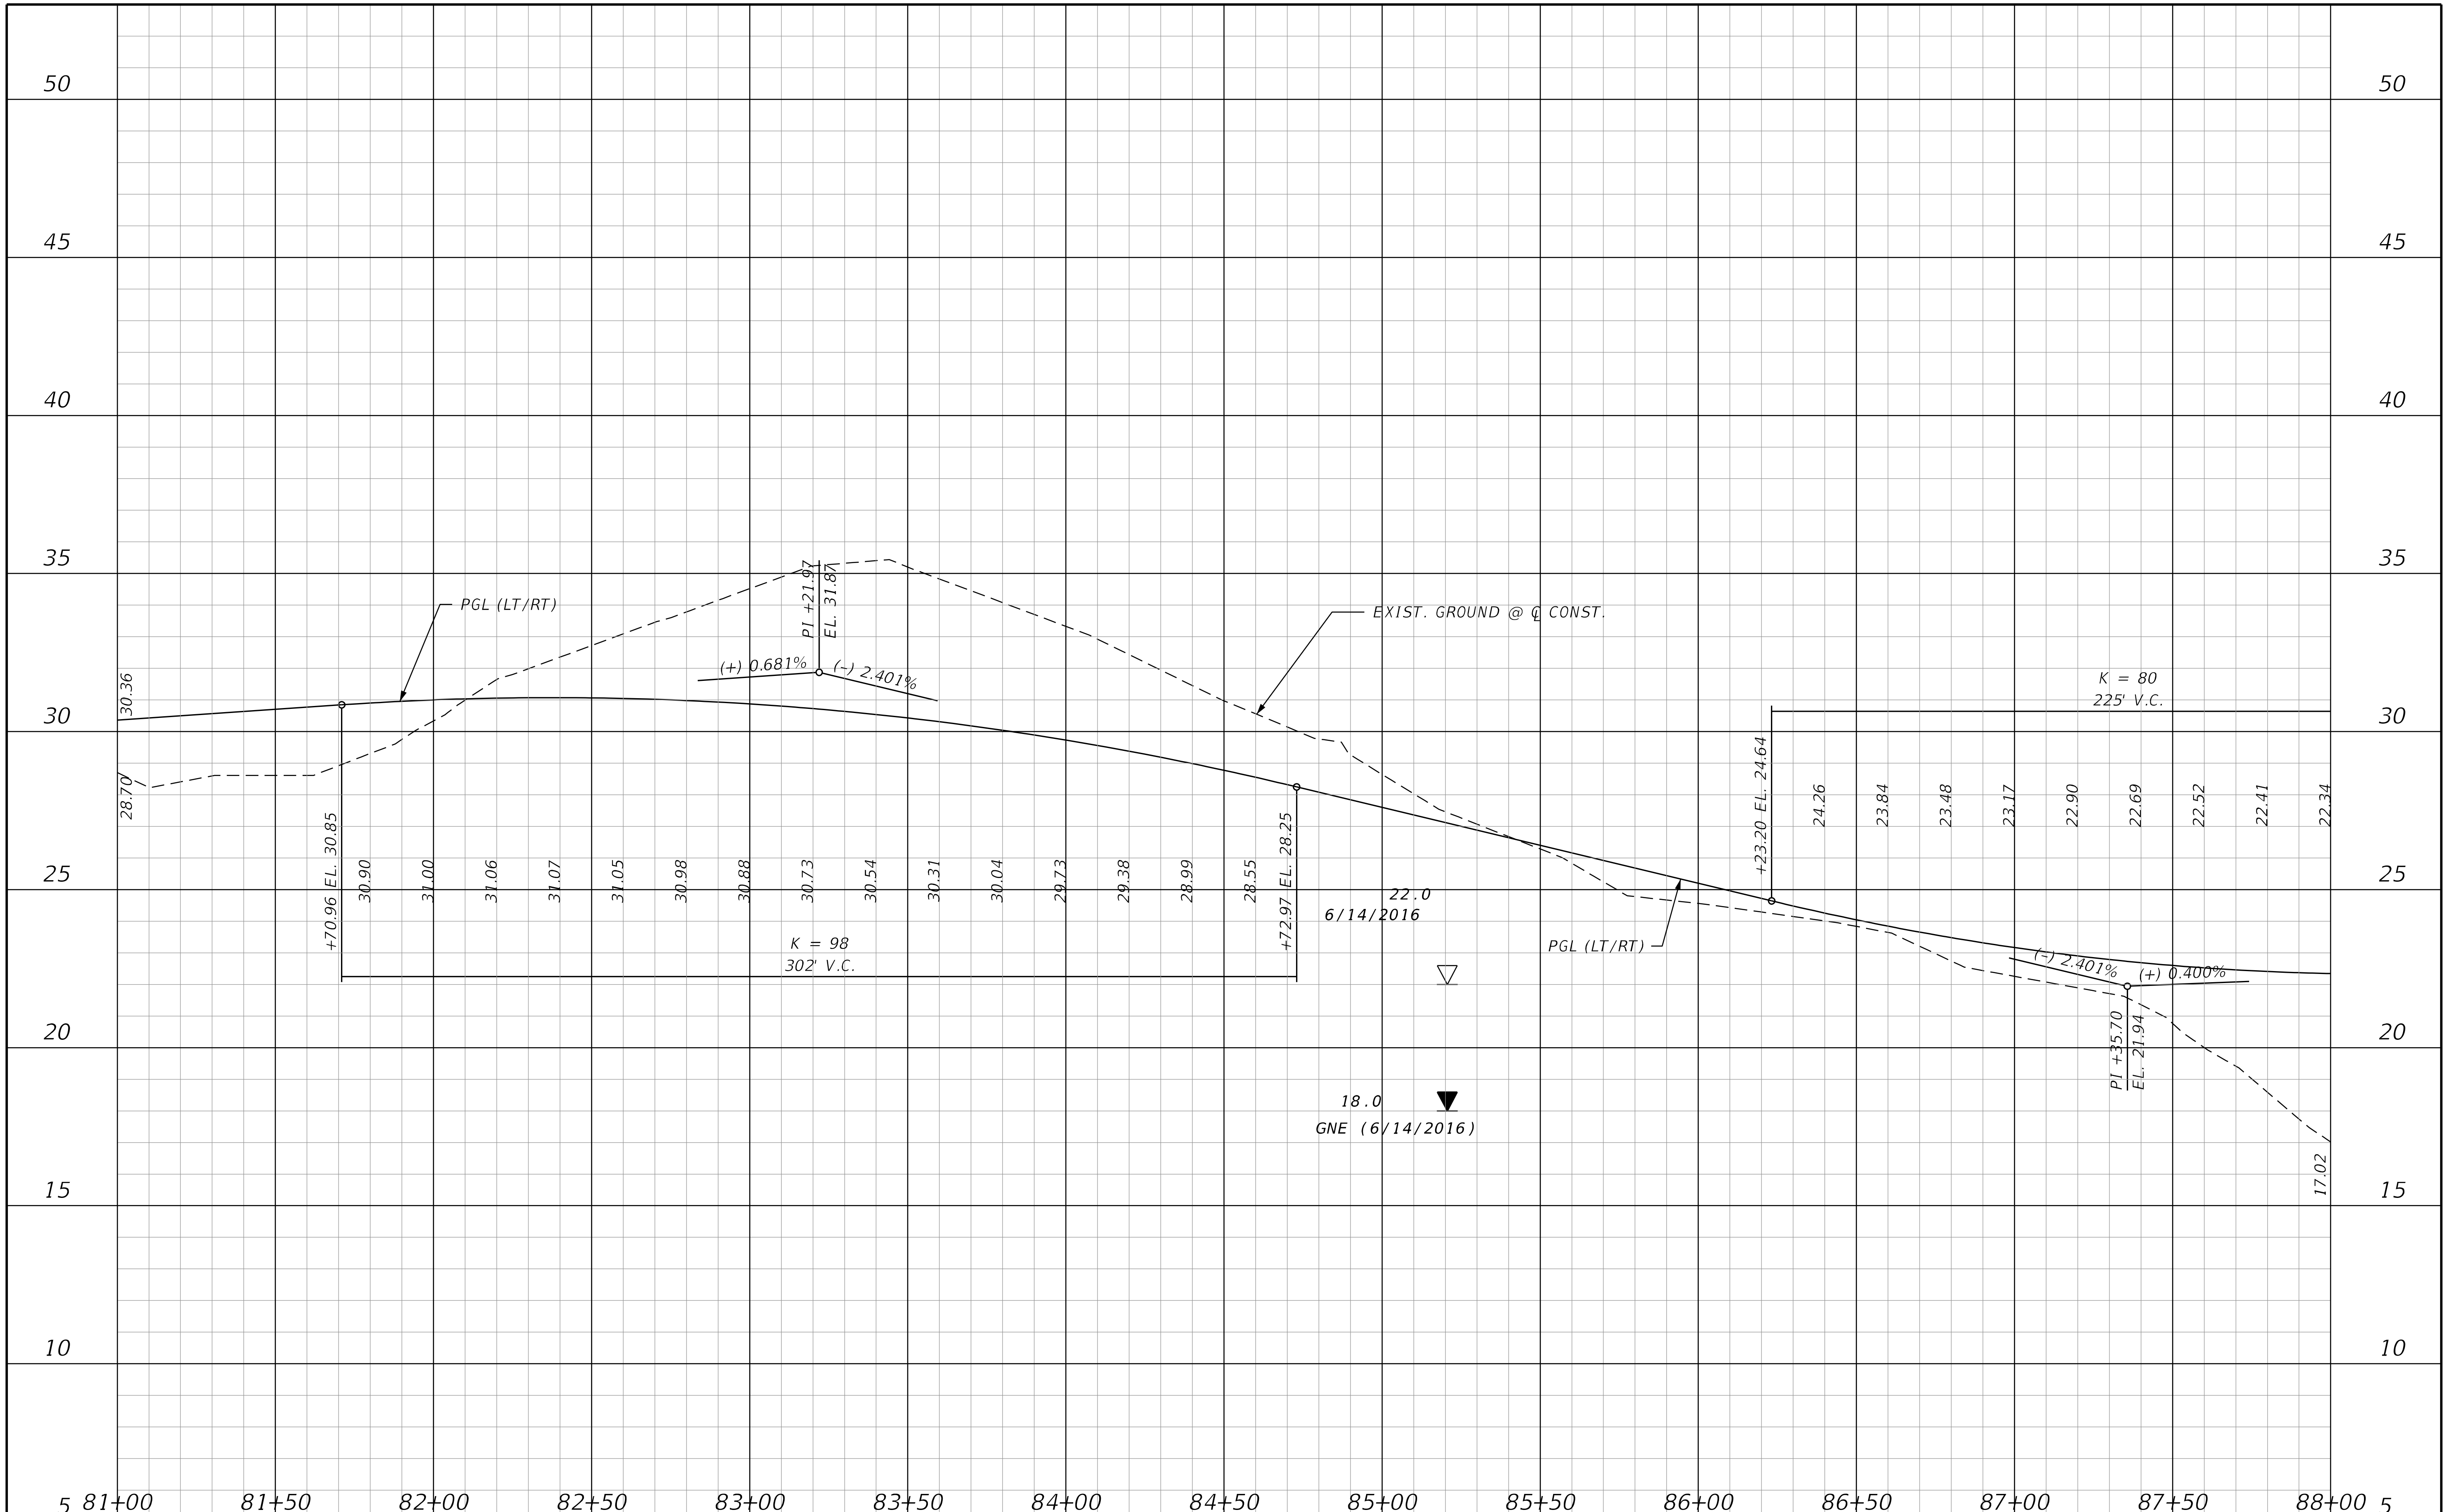

REVISIONS			
DATE	DESCRIPTION	DATE	DESCRIPTION

STANTEC CONSULTING SERVICES INC.
ENGINEER OF RECORD:
WILLIAM V. ANDERSON, P.E. NO.: 36682
11315 CORPORATE BLVD., SUITE 105
ORLANDO, FLORIDA 32817
(407) 823-8966
CERTIFICATE OF AUTHORIZATION NO. 27013

STATE OF FLORIDA
DEPARTMENT OF TRANSPORTATION

ROAD NO.	COUNTY	FINANCIAL PROJECT ID
SR400	VOLUSIA	408464-2-32-01

RHODE ISLAND AVENUE PROFILE

SHEET NO.
272

THE OFFICIAL RECORD OF THIS SHEET IS THE ELECTRONIC FILE DIGITALLY SIGNED AND SEALED UNDER RULE 61G15-23.004, F.A.C.

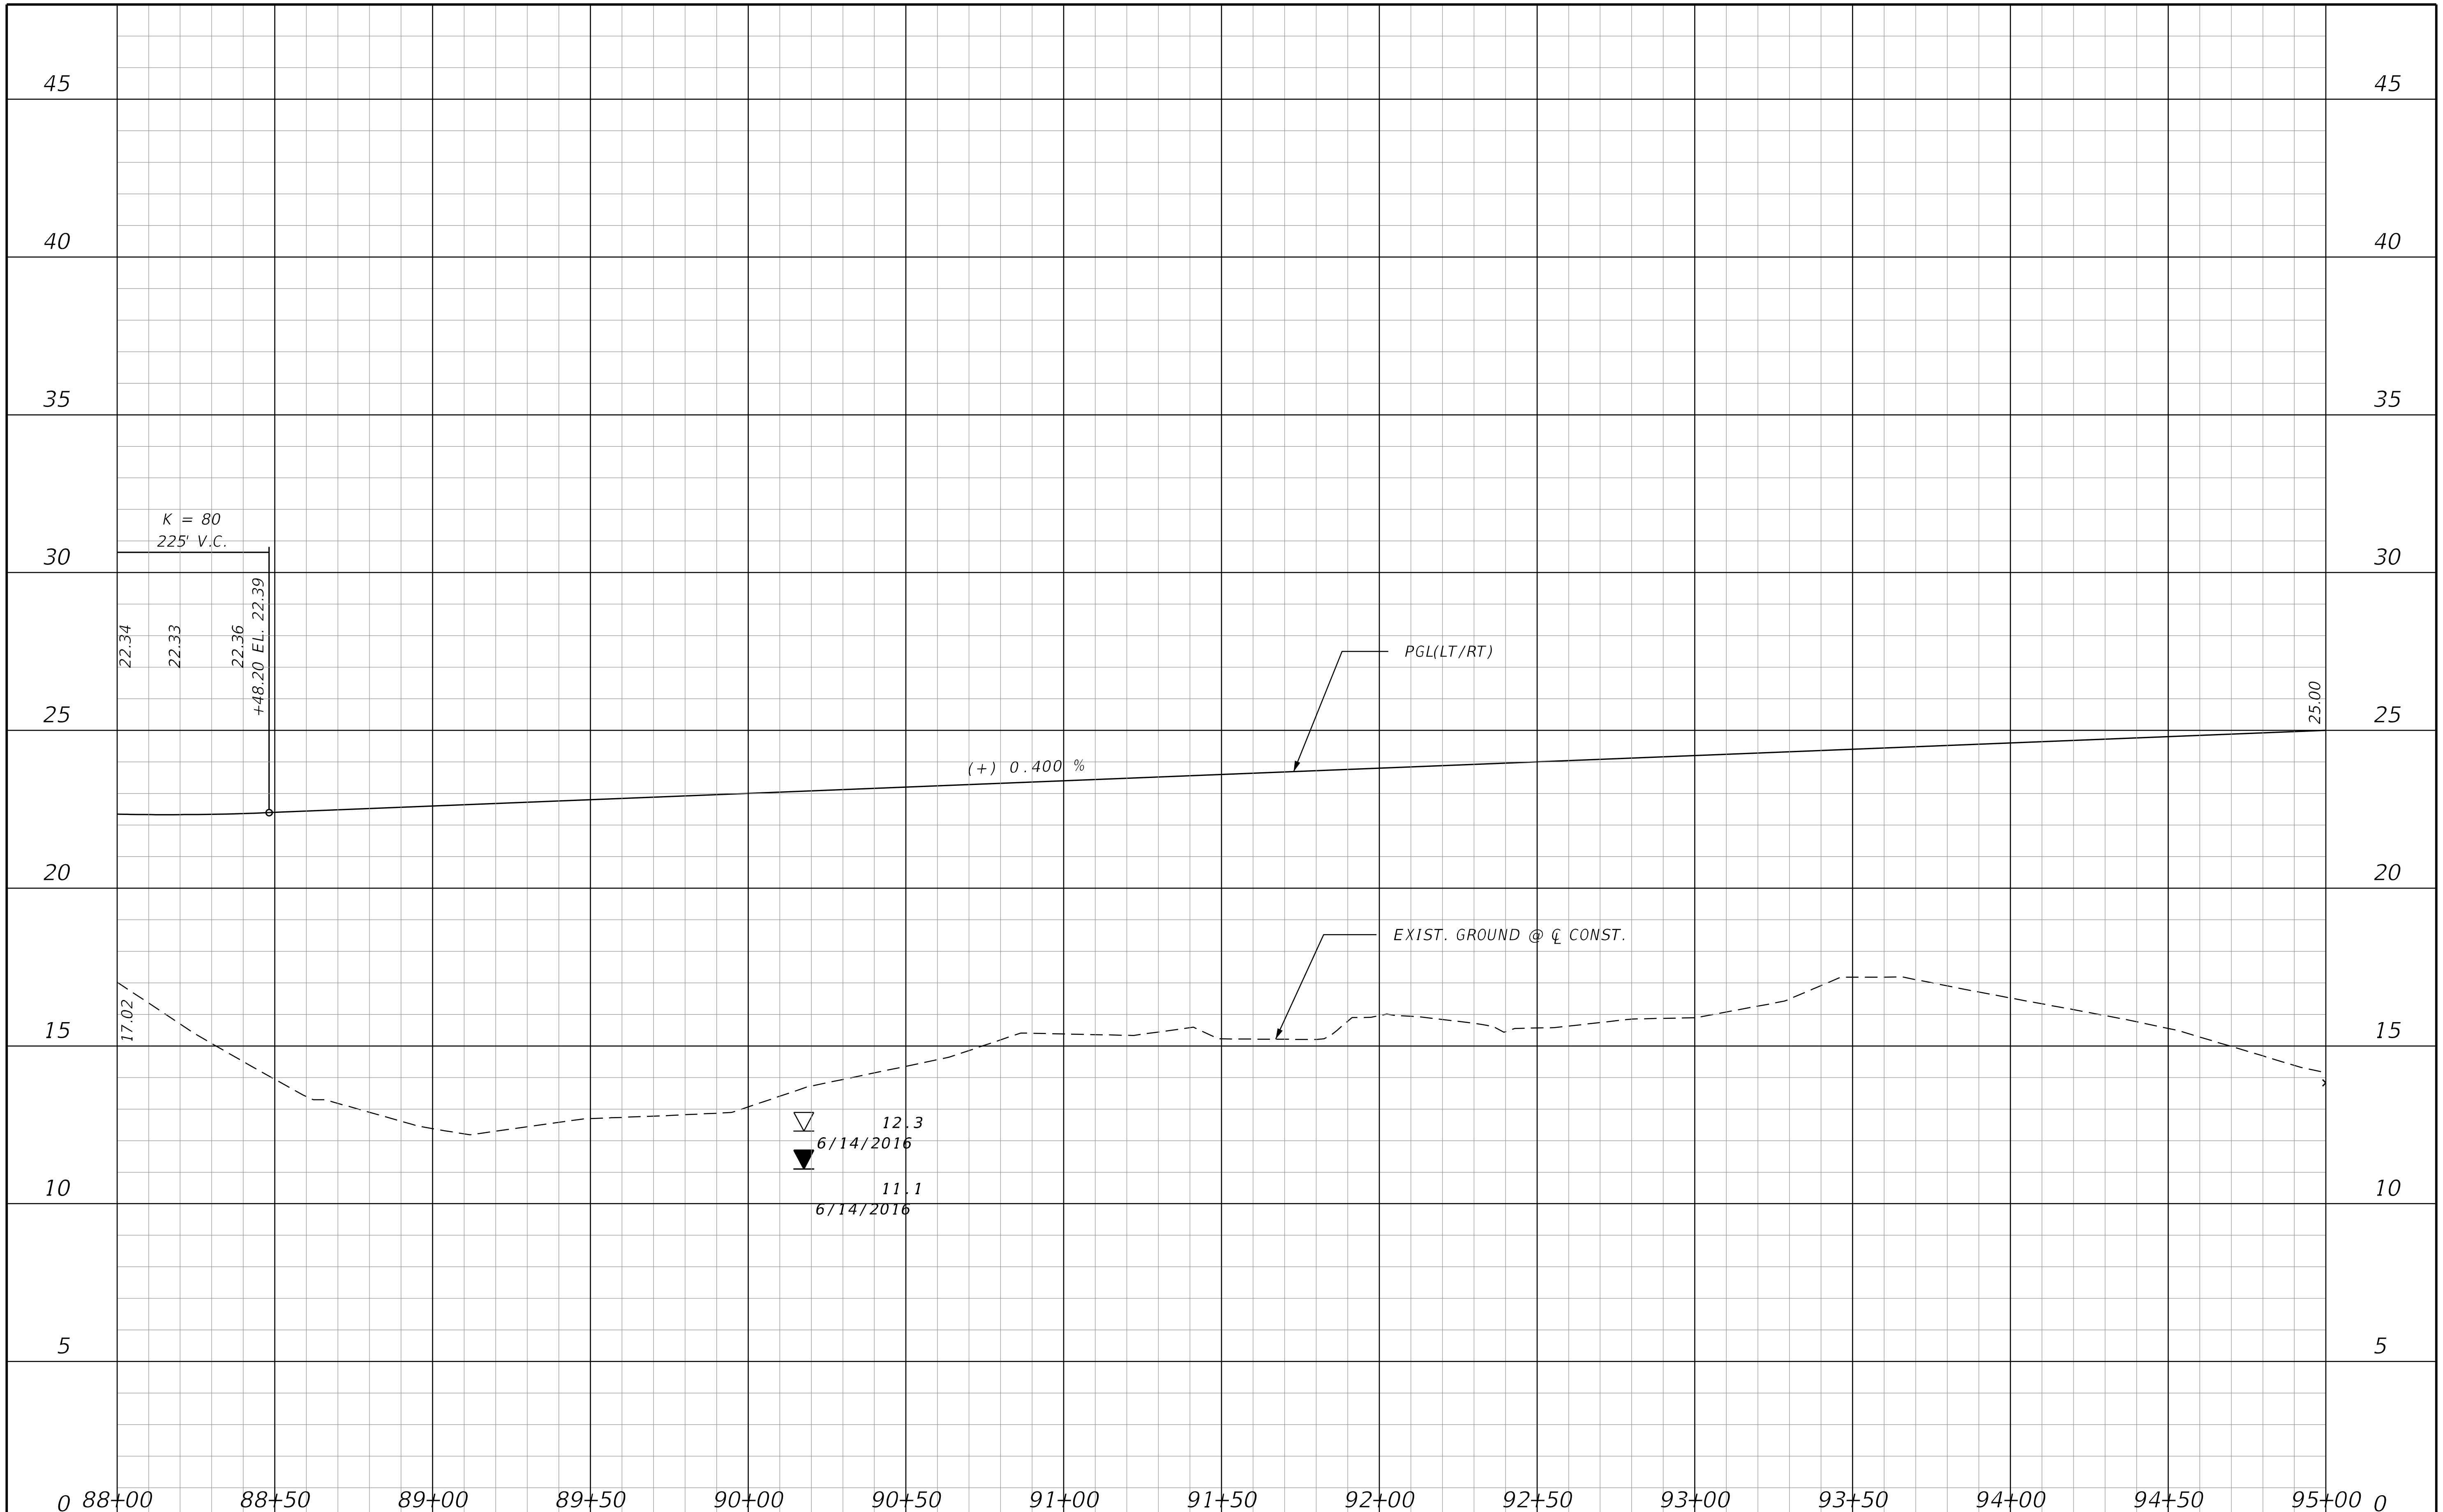

THE OFFICIAL RECORD OF THIS SHEET IS THE ELECTRONIC FILE DIGITALLY SIGNED AND SEALED UNDER RULE 61G15-23.004, F.A.C.

REVISIONS			
DATE	DESCRIPTION	DATE	DESCRIPTION

STANTEC CONSULTING SERVICES INC.
ENGINEER OF RECORD:
WILLIAM V. ANDERSON, P.E. NO.: 36682
11315 CORPORATE BLVD., SUITE 105
ORLANDO, FLORIDA 32817
(407) 823-8966
CERTIFICATE OF AUTHORIZATION NO. 27013

STATE OF FLORIDA
DEPARTMENT OF TRANSPORTATION

ROAD NO.	COUNTY	FINANCIAL PROJECT ID
SR400	VOLUSIA	408464-2-32-01

RHODE ISLAND AVENUE PROFILE

SHEET NO.
273

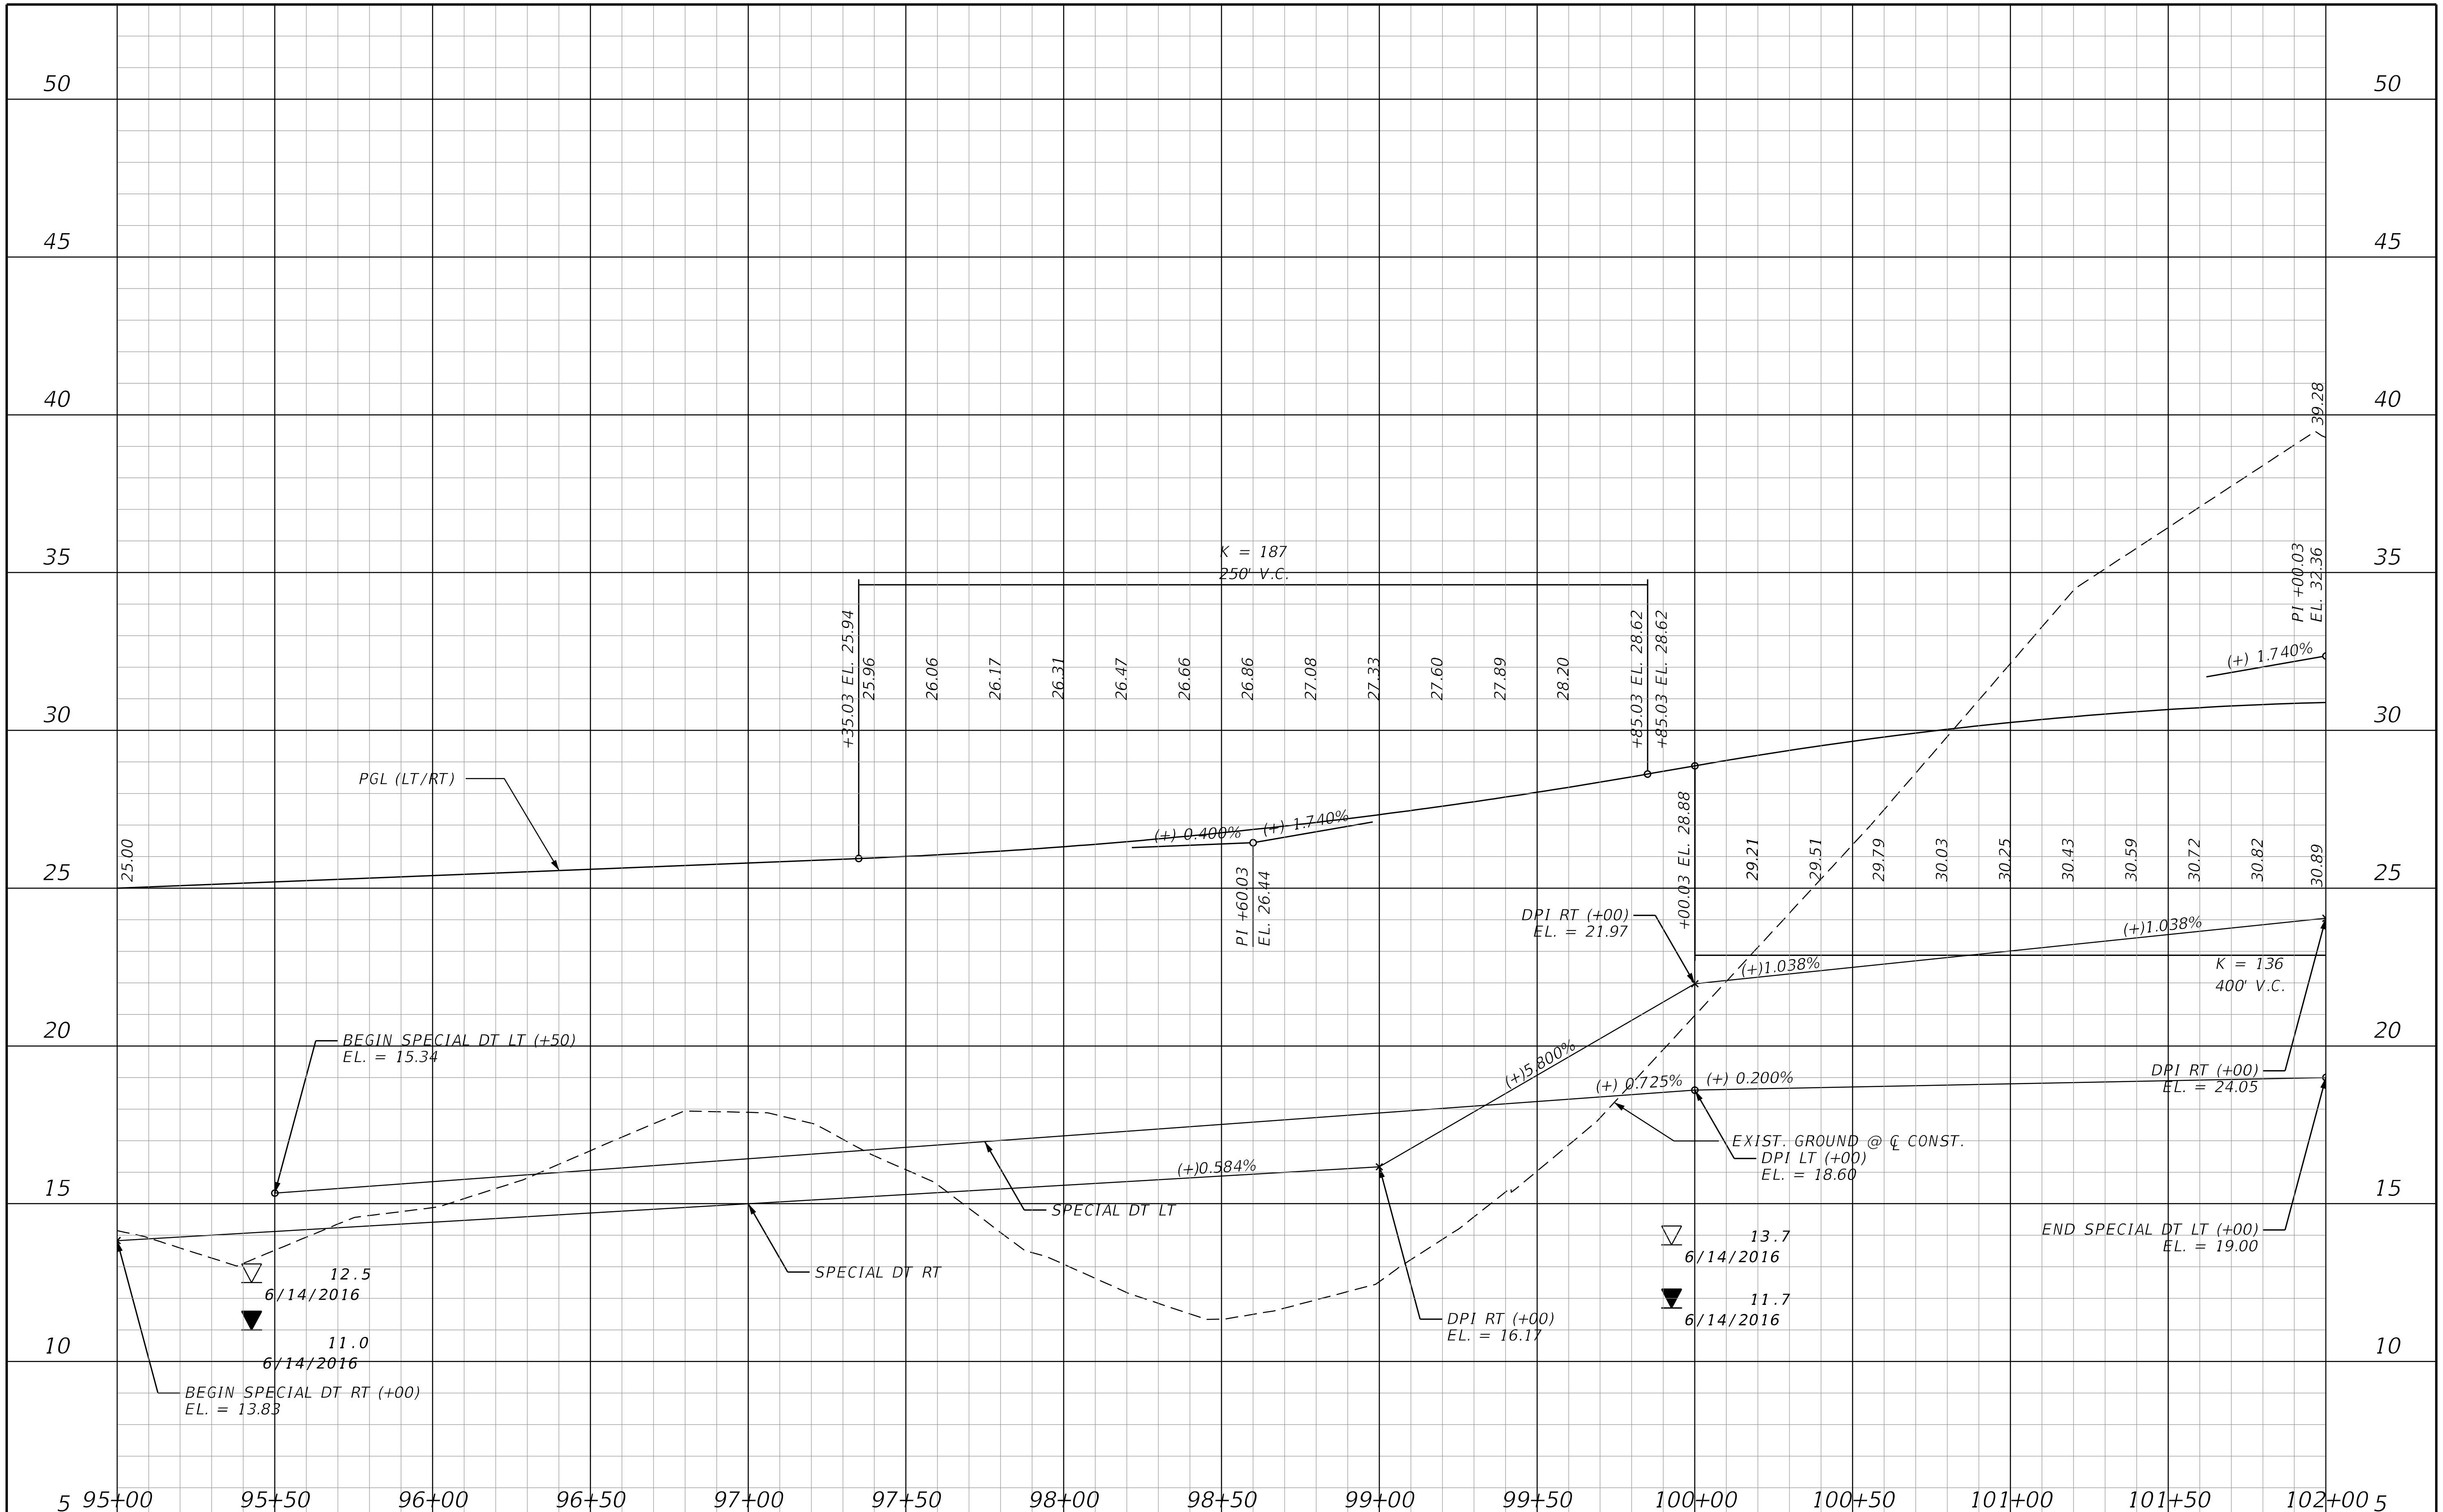

THE OFFICIAL RECORD OF THIS SHEET IS THE ELECTRONIC FILE DIGITALLY SIGNED AND SEALED UNDER RULE 61G15-23.004, F.A.C.

REVISIONS			
DATE	DESCRIPTION	DATE	DESCRIPTION

STANTEC CONSULTING SERVICES INC.
ENGINEER OF RECORD:
WILLIAM V. ANDERSON, P.E. NO.: 36682
11315 CORPORATE BLVD., SUITE 105
ORLANDO, FLORIDA 32817
(407) 823-8966
CERTIFICATE OF AUTHORIZATION NO. 27013

STATE OF FLORIDA
DEPARTMENT OF TRANSPORTATION

ROAD NO.	COUNTY	FINANCIAL PROJECT ID
SR400	VOLUSIA	408464-2-32-01

RHODE ISLAND AVENUE PROFILE

SHEET NO. 274

jchassee 6/14/2019 4:21:16 PM Default V:\2158\active\CADD\40846423201\roadway\PROFRD705.dgn

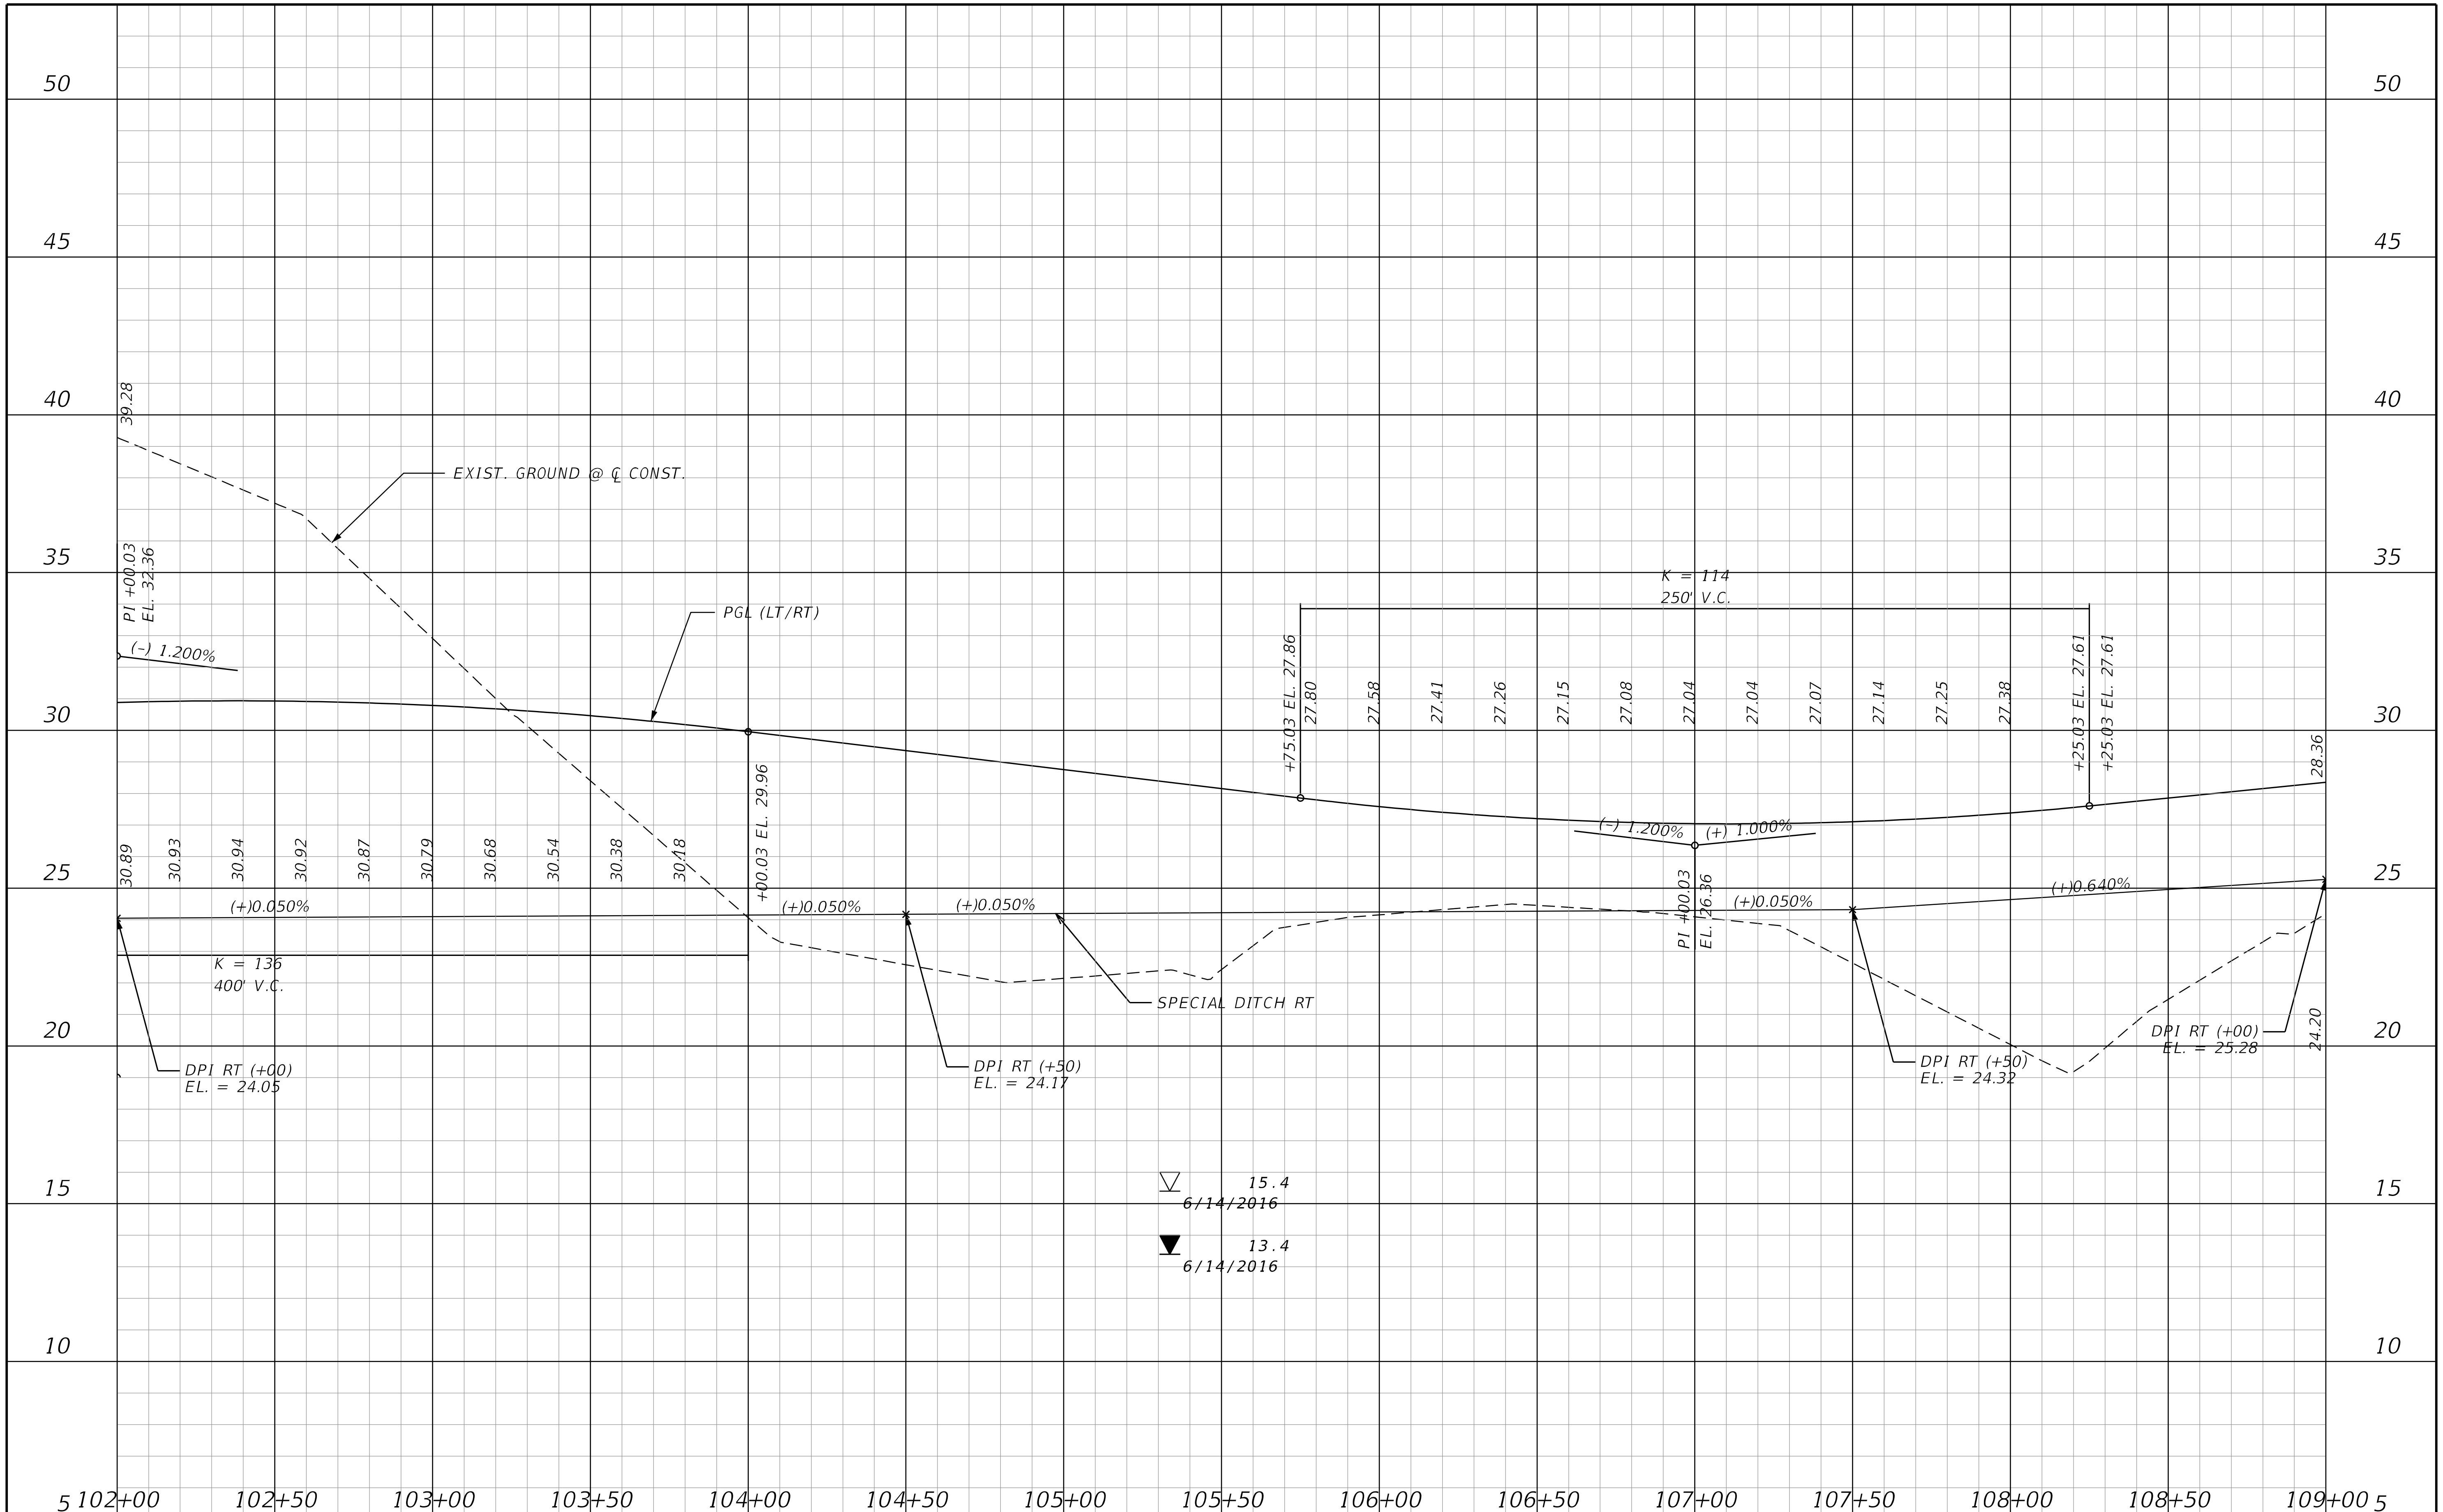

THE OFFICIAL RECORD OF THIS SHEET IS THE ELECTRONIC FILE DIGITALLY SIGNED AND SEALED UNDER RULE 61G15-23.004, F.A.C.

REVISIONS			
DATE	DESCRIPTION	DATE	DESCRIPTION

STANTEC CONSULTING SERVICES INC.
ENGINEER OF RECORD:
WILLIAM V. ANDERSON, P.E. NO.: 36682
11315 CORPORATE BLVD., SUITE 105
ORLANDO, FLORIDA 32817
(407) 823-8966
CERTIFICATE OF AUTHORIZATION NO. 27013

STATE OF FLORIDA
DEPARTMENT OF TRANSPORTATION

ROAD NO.	COUNTY	FINANCIAL PROJECT ID
SR400	VOLUSIA	408464-2-32-01

RHODE ISLAND AVENUE PROFILE

SHEET NO.
275

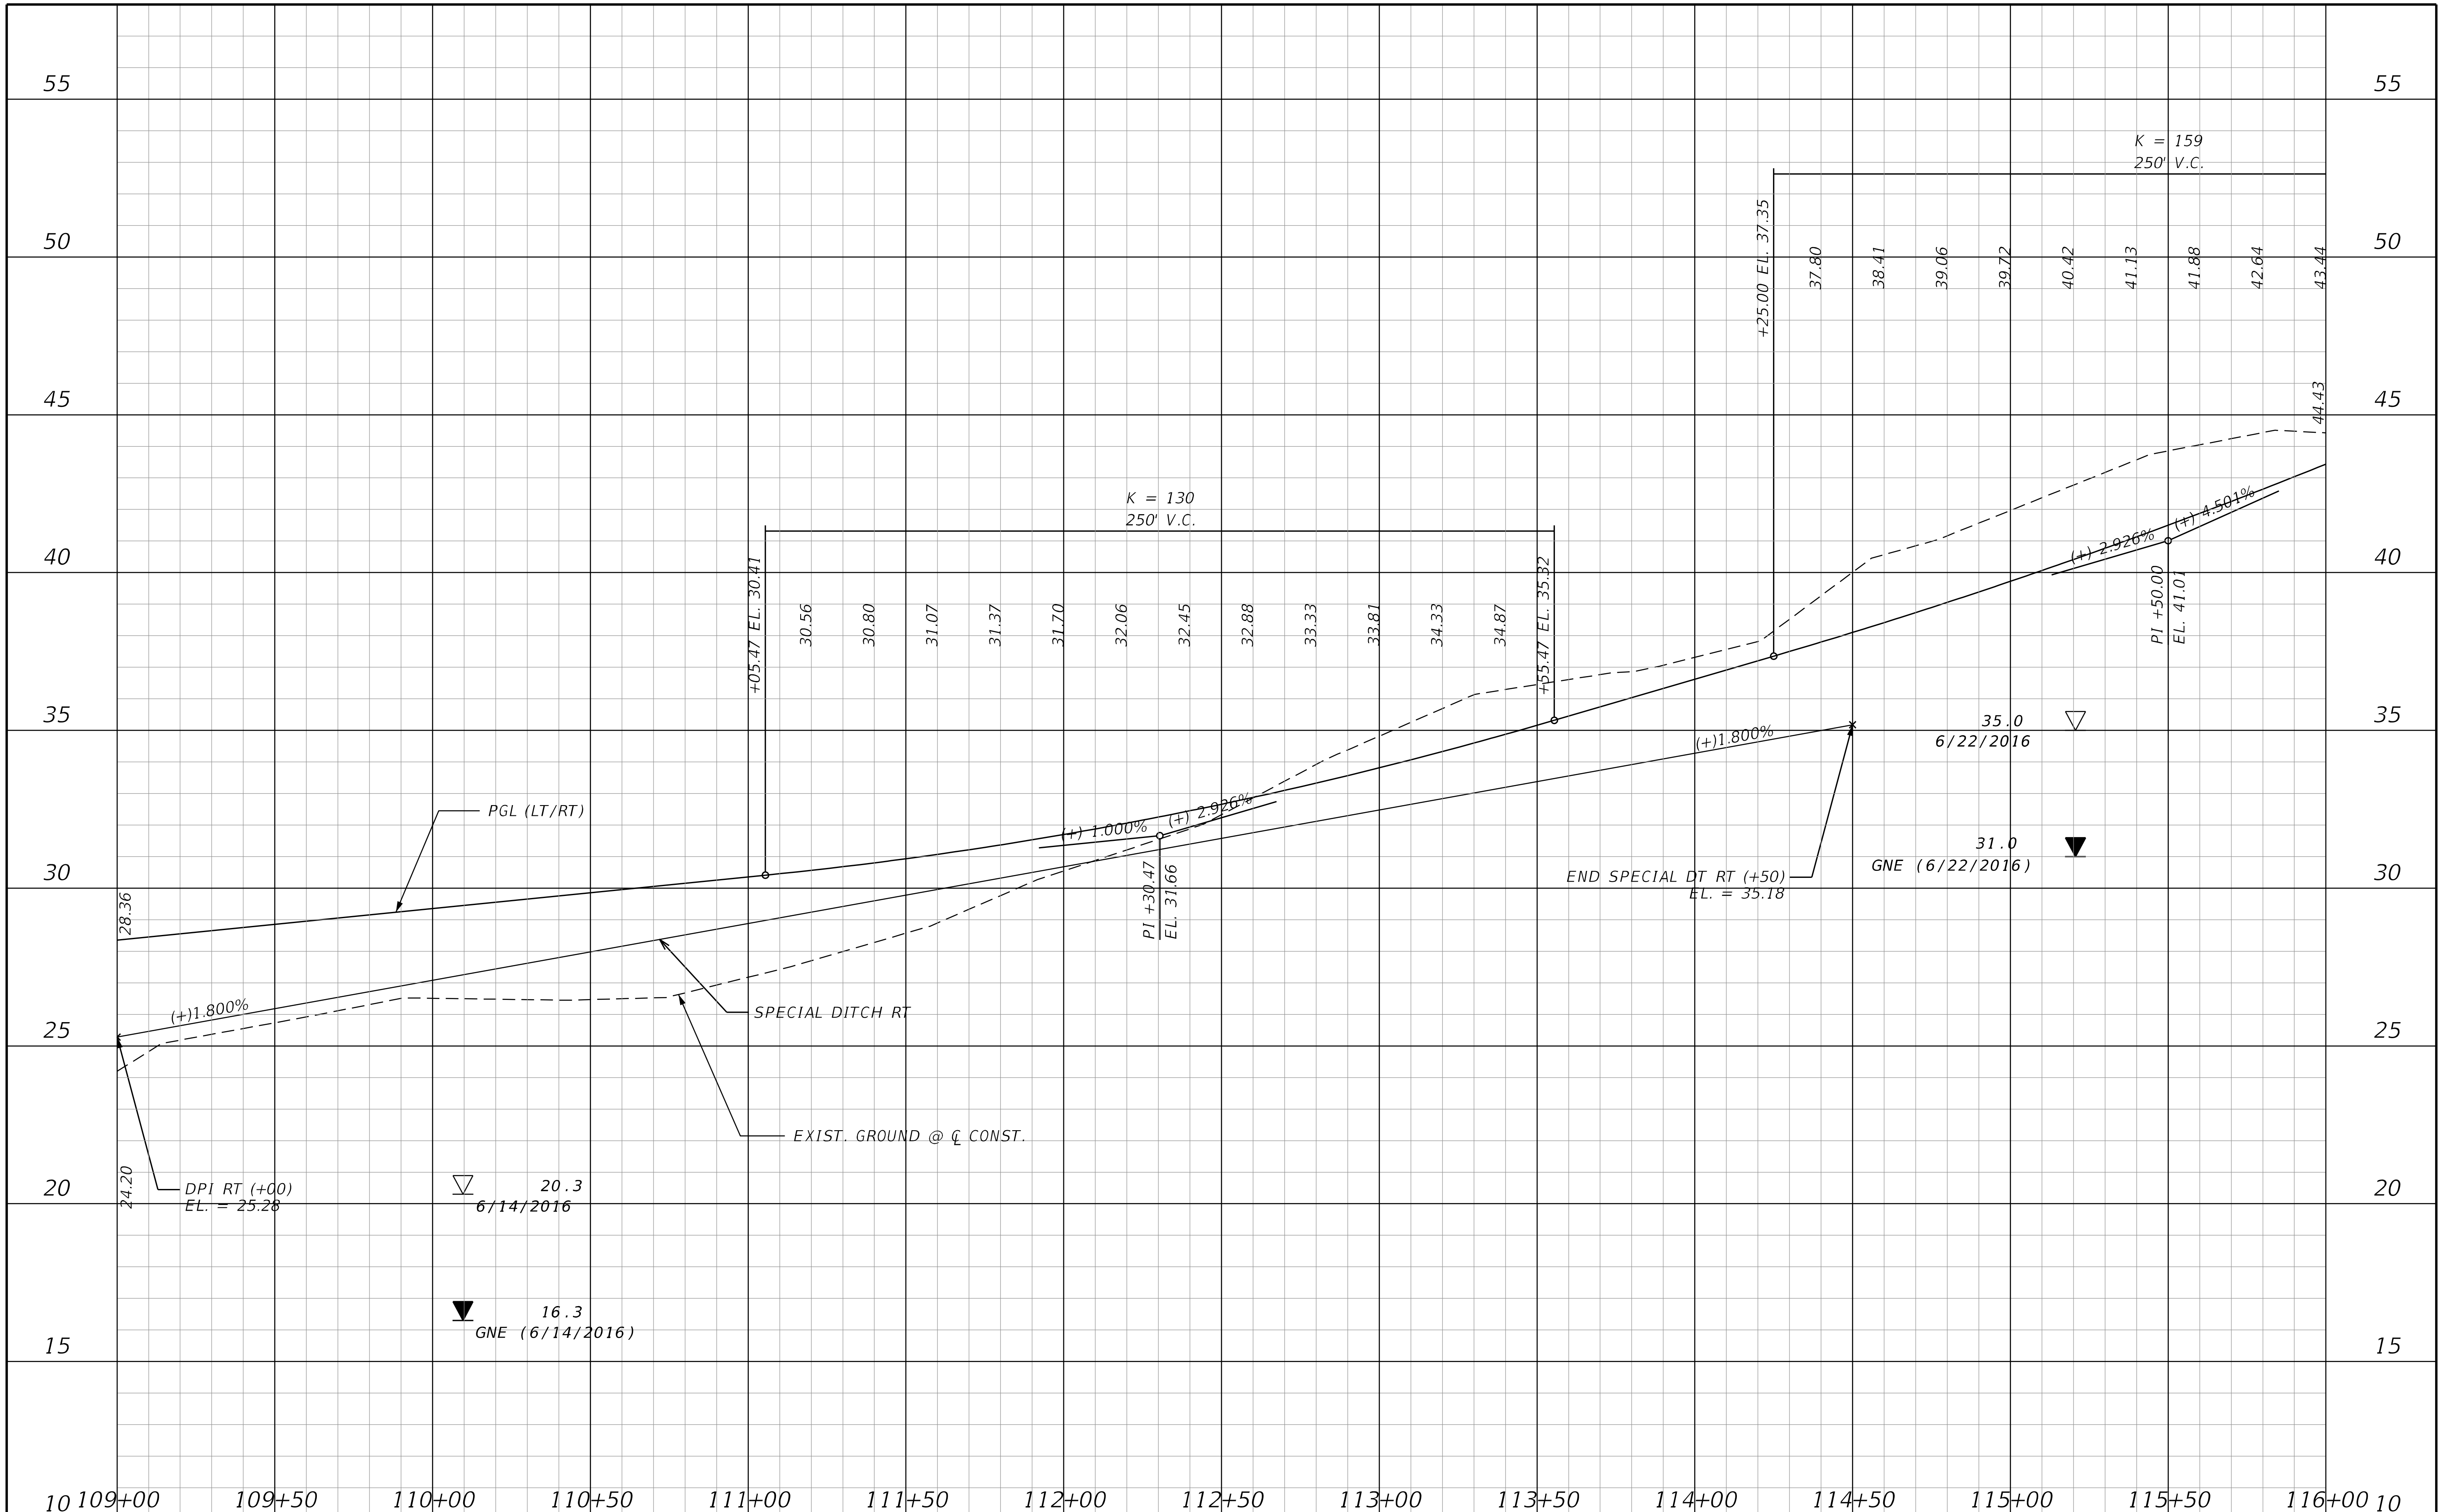

THE OFFICIAL RECORD OF THIS SHEET IS THE ELECTRONIC FILE DIGITALLY SIGNED AND SEALED UNDER RULE 61G15-23.004, F.A.C.

REVISIONS			
DATE	DESCRIPTION	DATE	DESCRIPTION

STANTEC CONSULTING SERVICES INC.
ENGINEER OF RECORD:
WILLIAM V. ANDERSON, P.E. NO.: 36682
11315 CORPORATE BLVD., SUITE 105
ORLANDO, FLORIDA 32817
(407) 823-8966
CERTIFICATE OF AUTHORIZATION NO. 27013

STATE OF FLORIDA
DEPARTMENT OF TRANSPORTATION

ROAD NO.	COUNTY	FINANCIAL PROJECT ID
SR400	VOLUSIA	408464-2-32-01

RHODE ISLAND AVENUE PROFILE

SHEET NO.
276

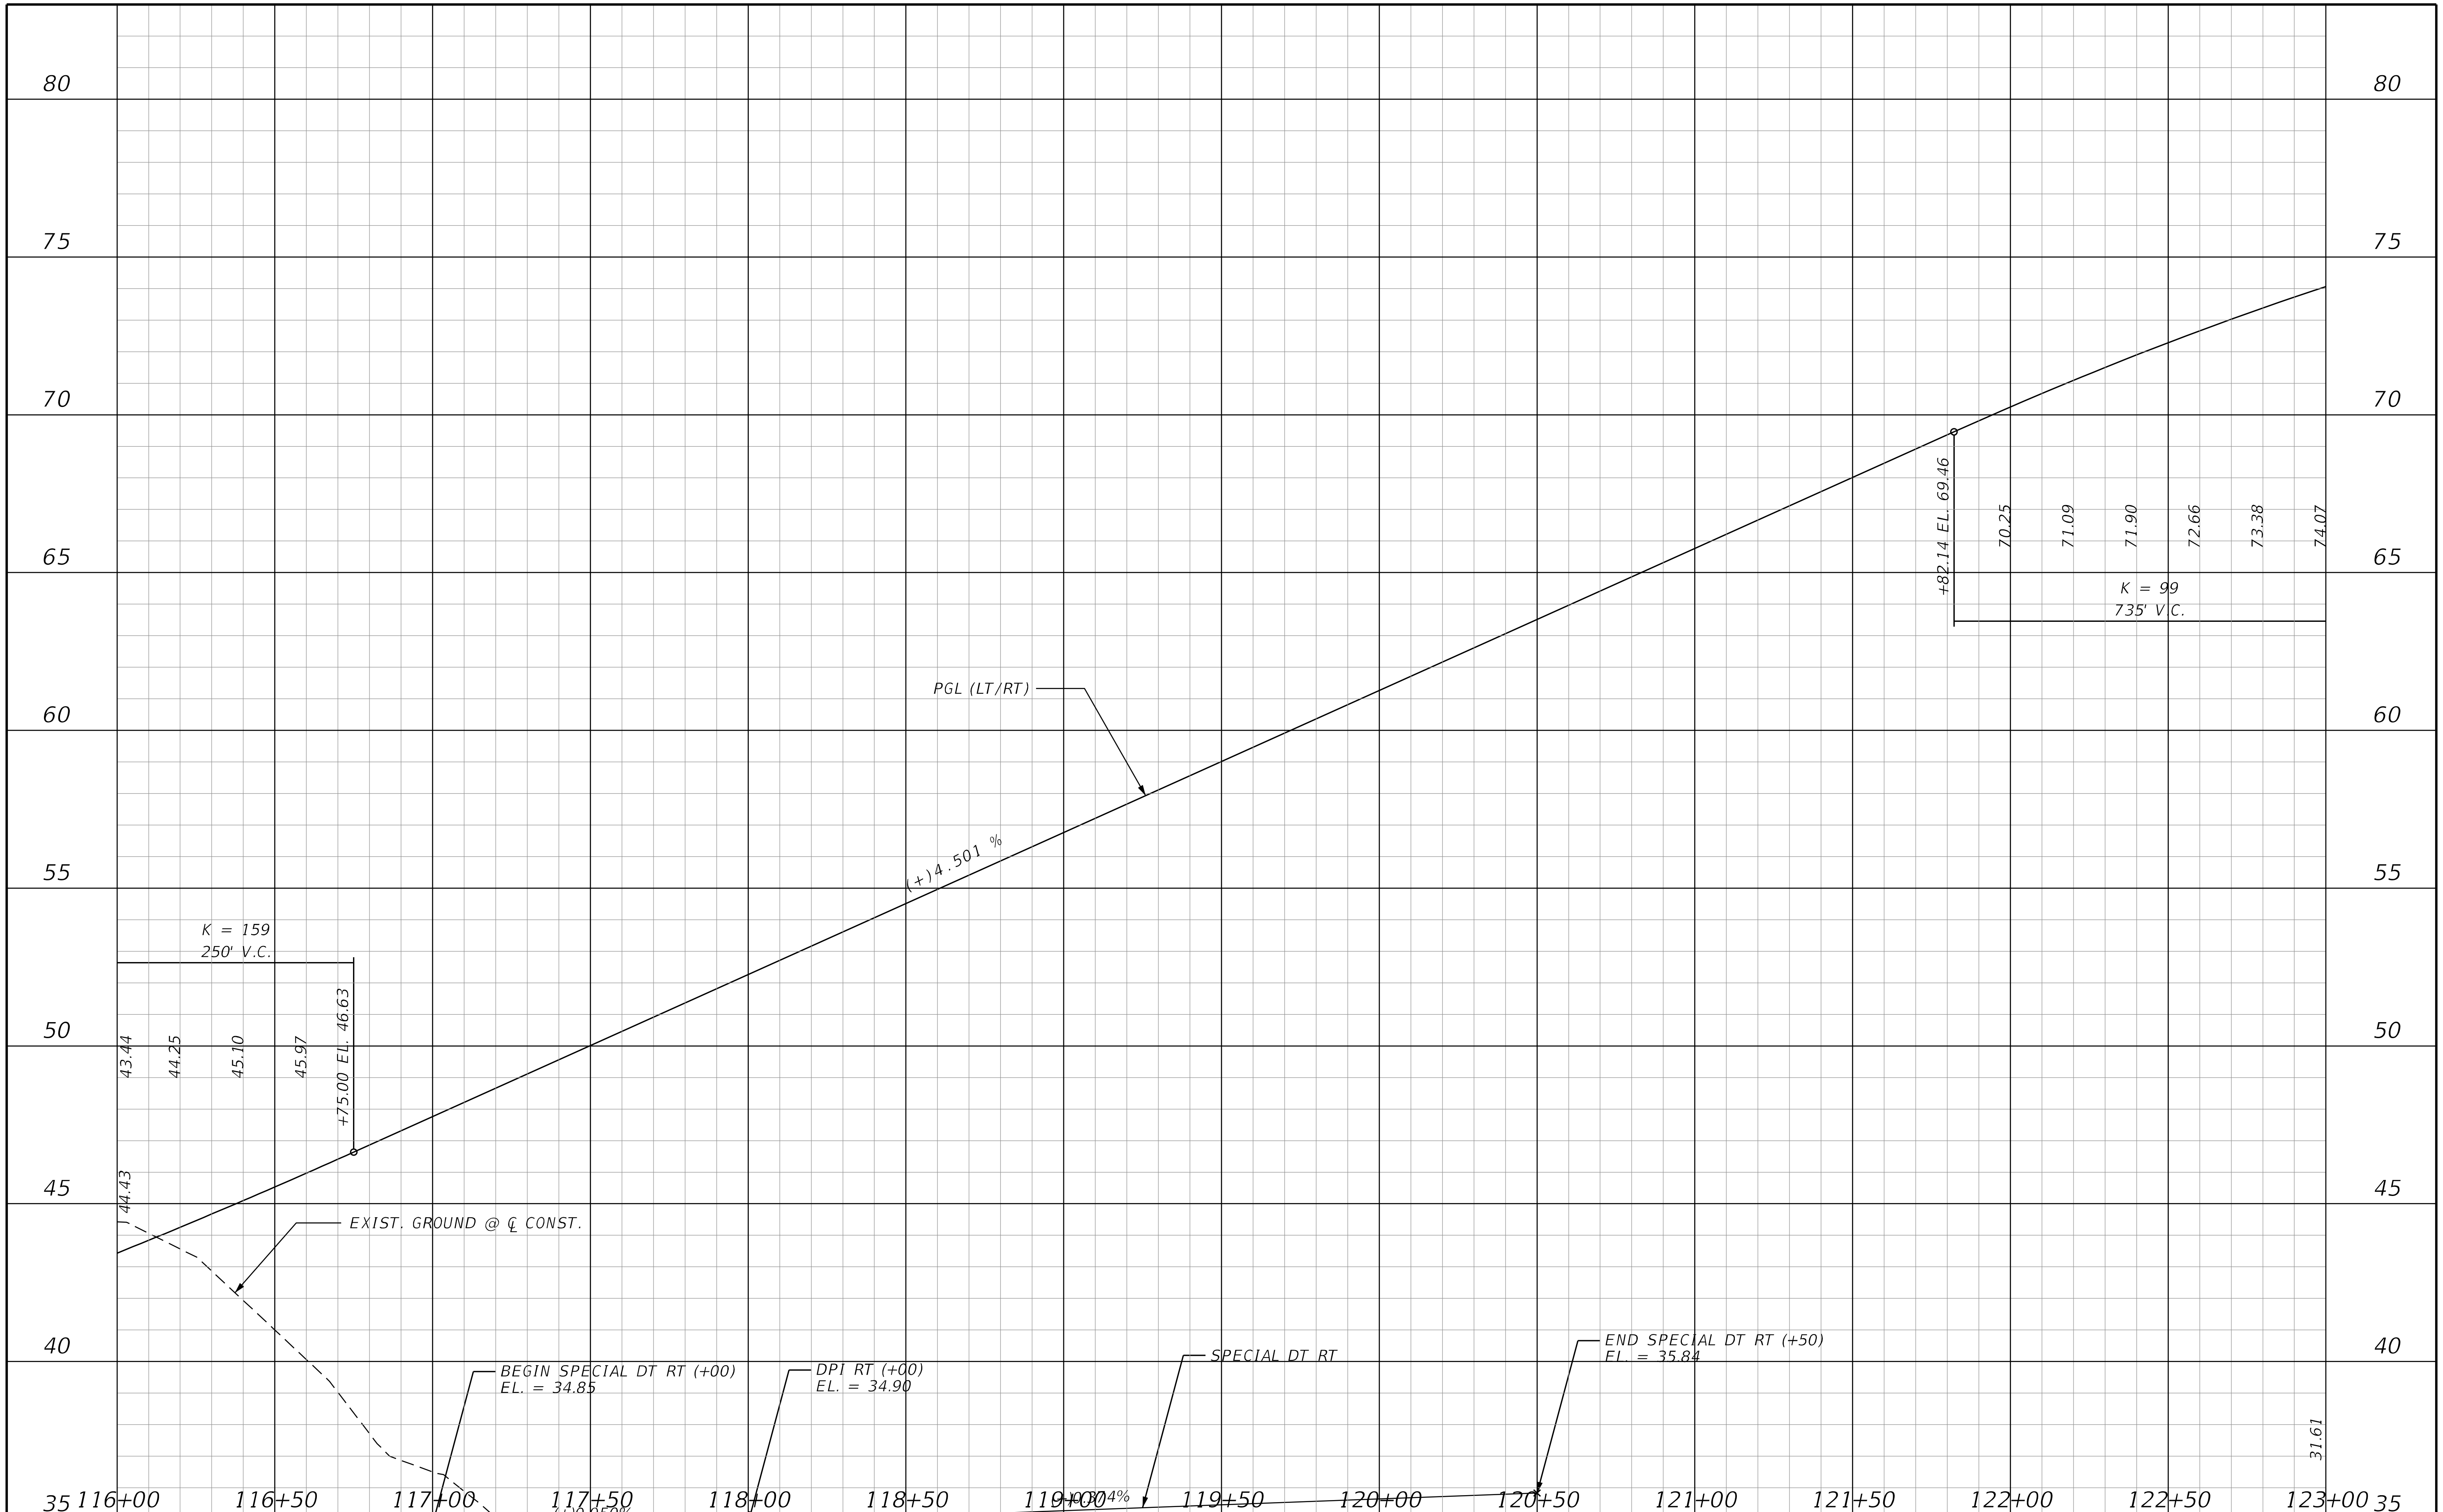

THE OFFICIAL RECORD OF THIS SHEET IS THE ELECTRONIC FILE DIGITALLY SIGNED AND SEALED UNDER RULE 61G15-23.004, F.A.C.

REVISIONS			
DATE	DESCRIPTION	DATE	DESCRIPTION

STANTEC CONSULTING SERVICES INC.
ENGINEER OF RECORD:
WILLIAM V. ANDERSON, P.E. NO.: 36682
11315 CORPORATE BLVD., SUITE 105
ORLANDO, FLORIDA 32817
(407) 823-8966
CERTIFICATE OF AUTHORIZATION NO. 27013

STATE OF FLORIDA
DEPARTMENT OF TRANSPORTATION

ROAD NO.	COUNTY	FINANCIAL PROJECT ID
SR400	VOLUSIA	408464-2-32-01

RHODE ISLAND AVENUE PROFILE

SHEET NO.
277

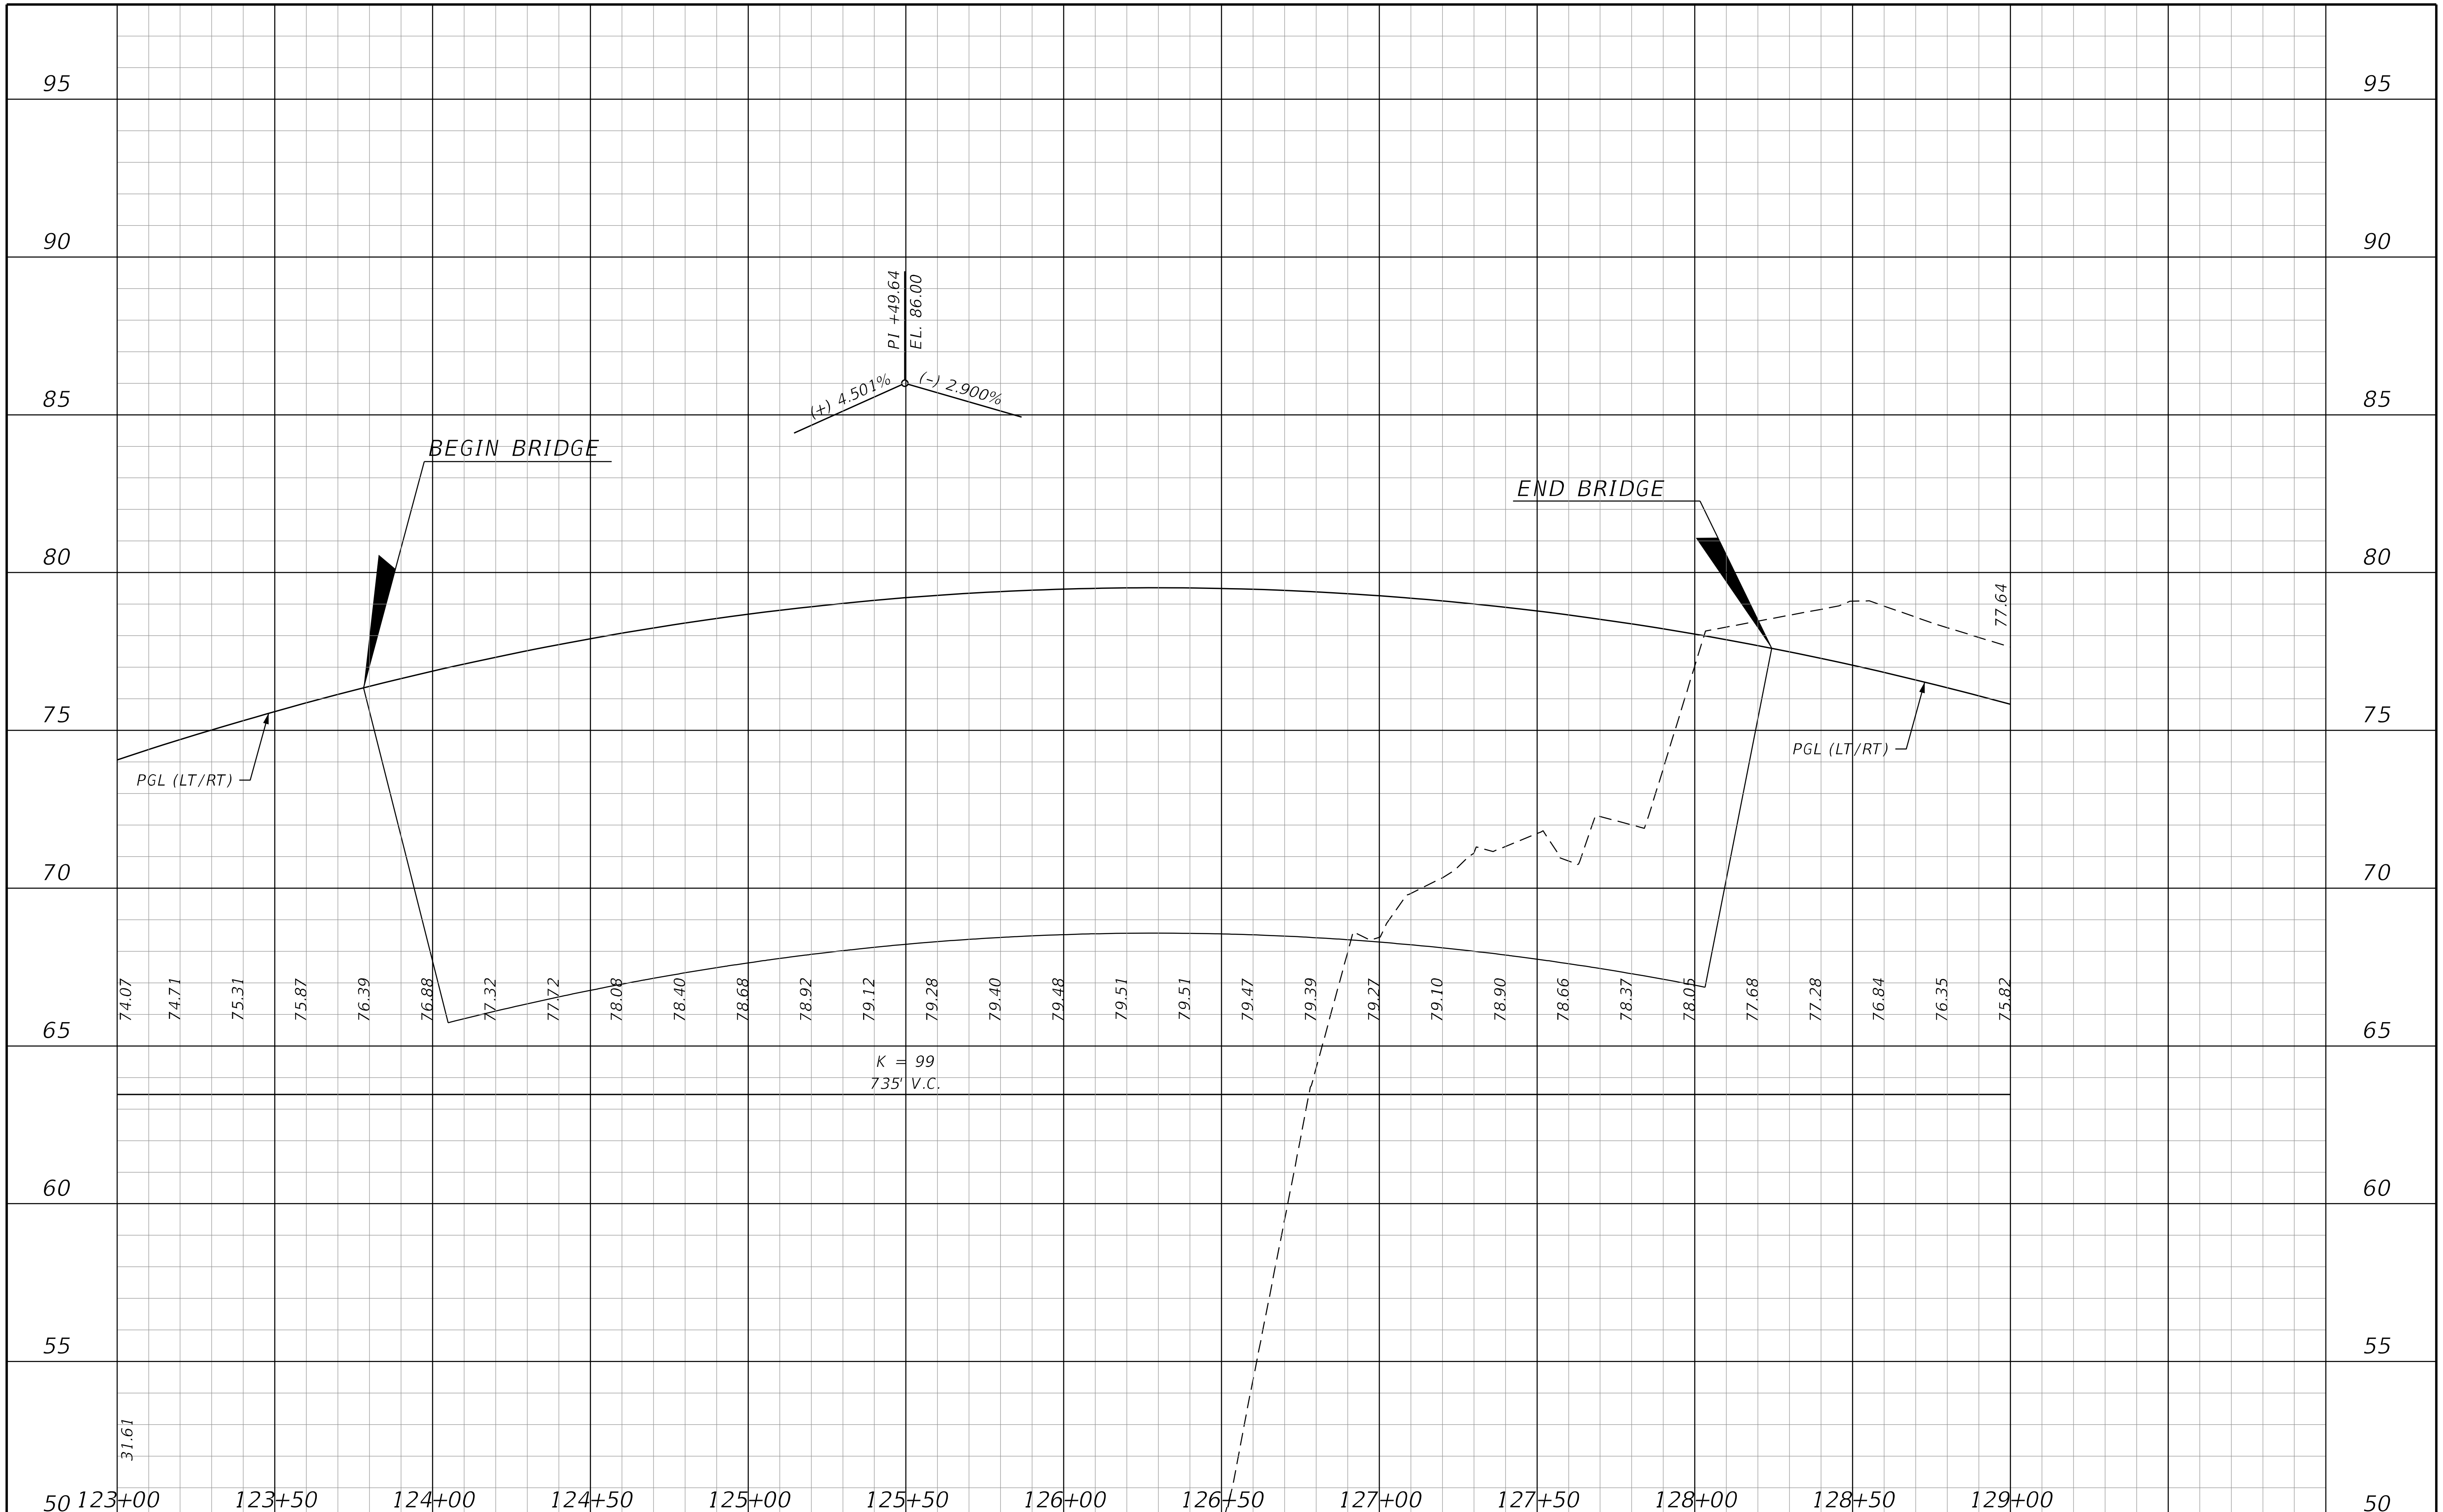

THE OFFICIAL RECORD OF THIS SHEET IS THE ELECTRONIC FILE DIGITALLY SIGNED AND SEALED UNDER RULE 61G15-23.004, F.A.C.

REVISIONS			
DATE	DESCRIPTION	DATE	DESCRIPTION

STANTEC CONSULTING SERVICES INC.
ENGINEER OF RECORD:
WILLIAM V. ANDERSON, P.E. NO.: 36682
11315 CORPORATE BLVD., SUITE 105
ORLANDO, FLORIDA 32817
(407) 823-8966
CERTIFICATE OF AUTHORIZATION NO. 27013

STATE OF FLORIDA
DEPARTMENT OF TRANSPORTATION

ROAD NO.	COUNTY	FINANCIAL PROJECT ID
SR400	VOLUSIA	408464-2-32-01

RHODE ISLAND AVENUE PROFILE

SHEET NO. 278

jchassee 6/14/2019 4:21:17 PM Default V:\2158\active\CADD\408464232011\roadway\PROFRD709.dgn

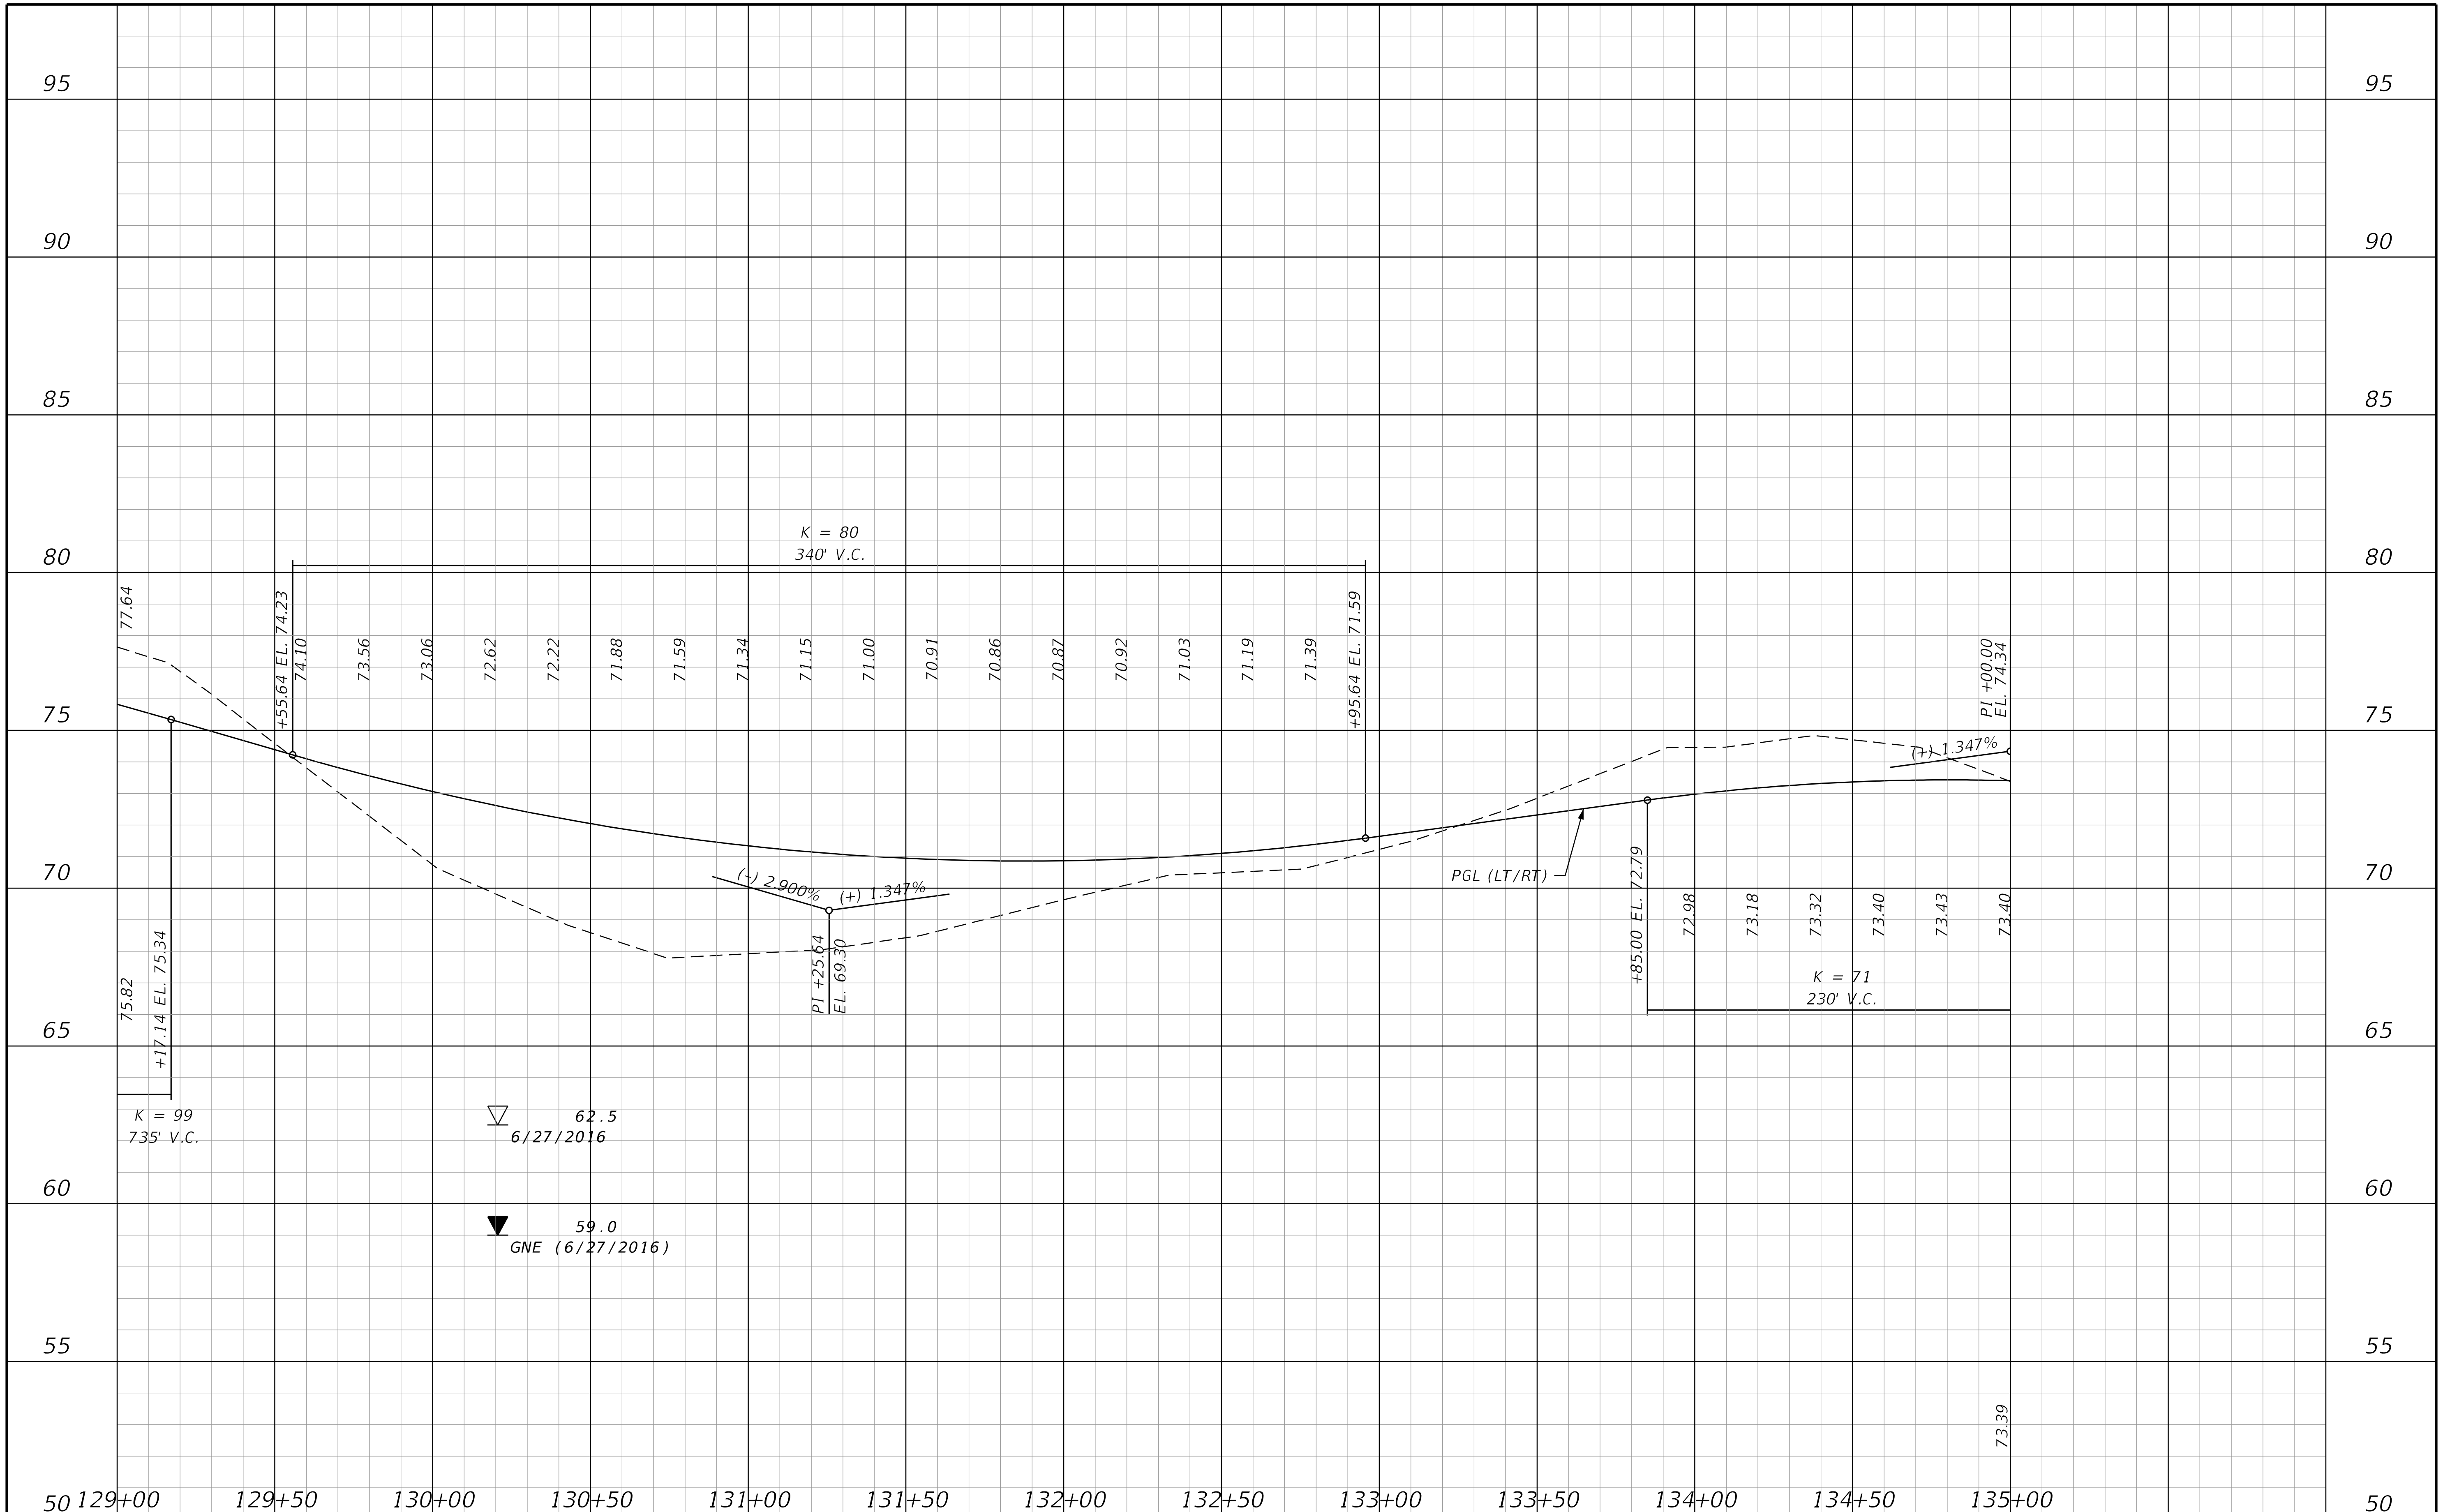

THE OFFICIAL RECORD OF THIS SHEET IS THE ELECTRONIC FILE DIGITALLY SIGNED AND SEALED UNDER RULE 61G15-23.004, F.A.C.

REVISIONS			
DATE	DESCRIPTION	DATE	DESCRIPTION

STANTEC CONSULTING SERVICES INC.
ENGINEER OF RECORD:
WILLIAM V. ANDERSON, P.E. NO.: 36682
11315 CORPORATE BLVD., SUITE 105
ORLANDO, FLORIDA 32817
(407) 823-8966
CERTIFICATE OF AUTHORIZATION NO. 27013

STATE OF FLORIDA
DEPARTMENT OF TRANSPORTATION

ROAD NO.	COUNTY	FINANCIAL PROJECT ID
SR400	VOLUSIA	408464-2-32-01

RHODE ISLAND AVENUE PROFILE

SHEET NO. 279

jchassee 6/14/2019 4:21:18 PM Default V:\2158\active\CADD\40846423201\roadway\PROFRD710.dgn

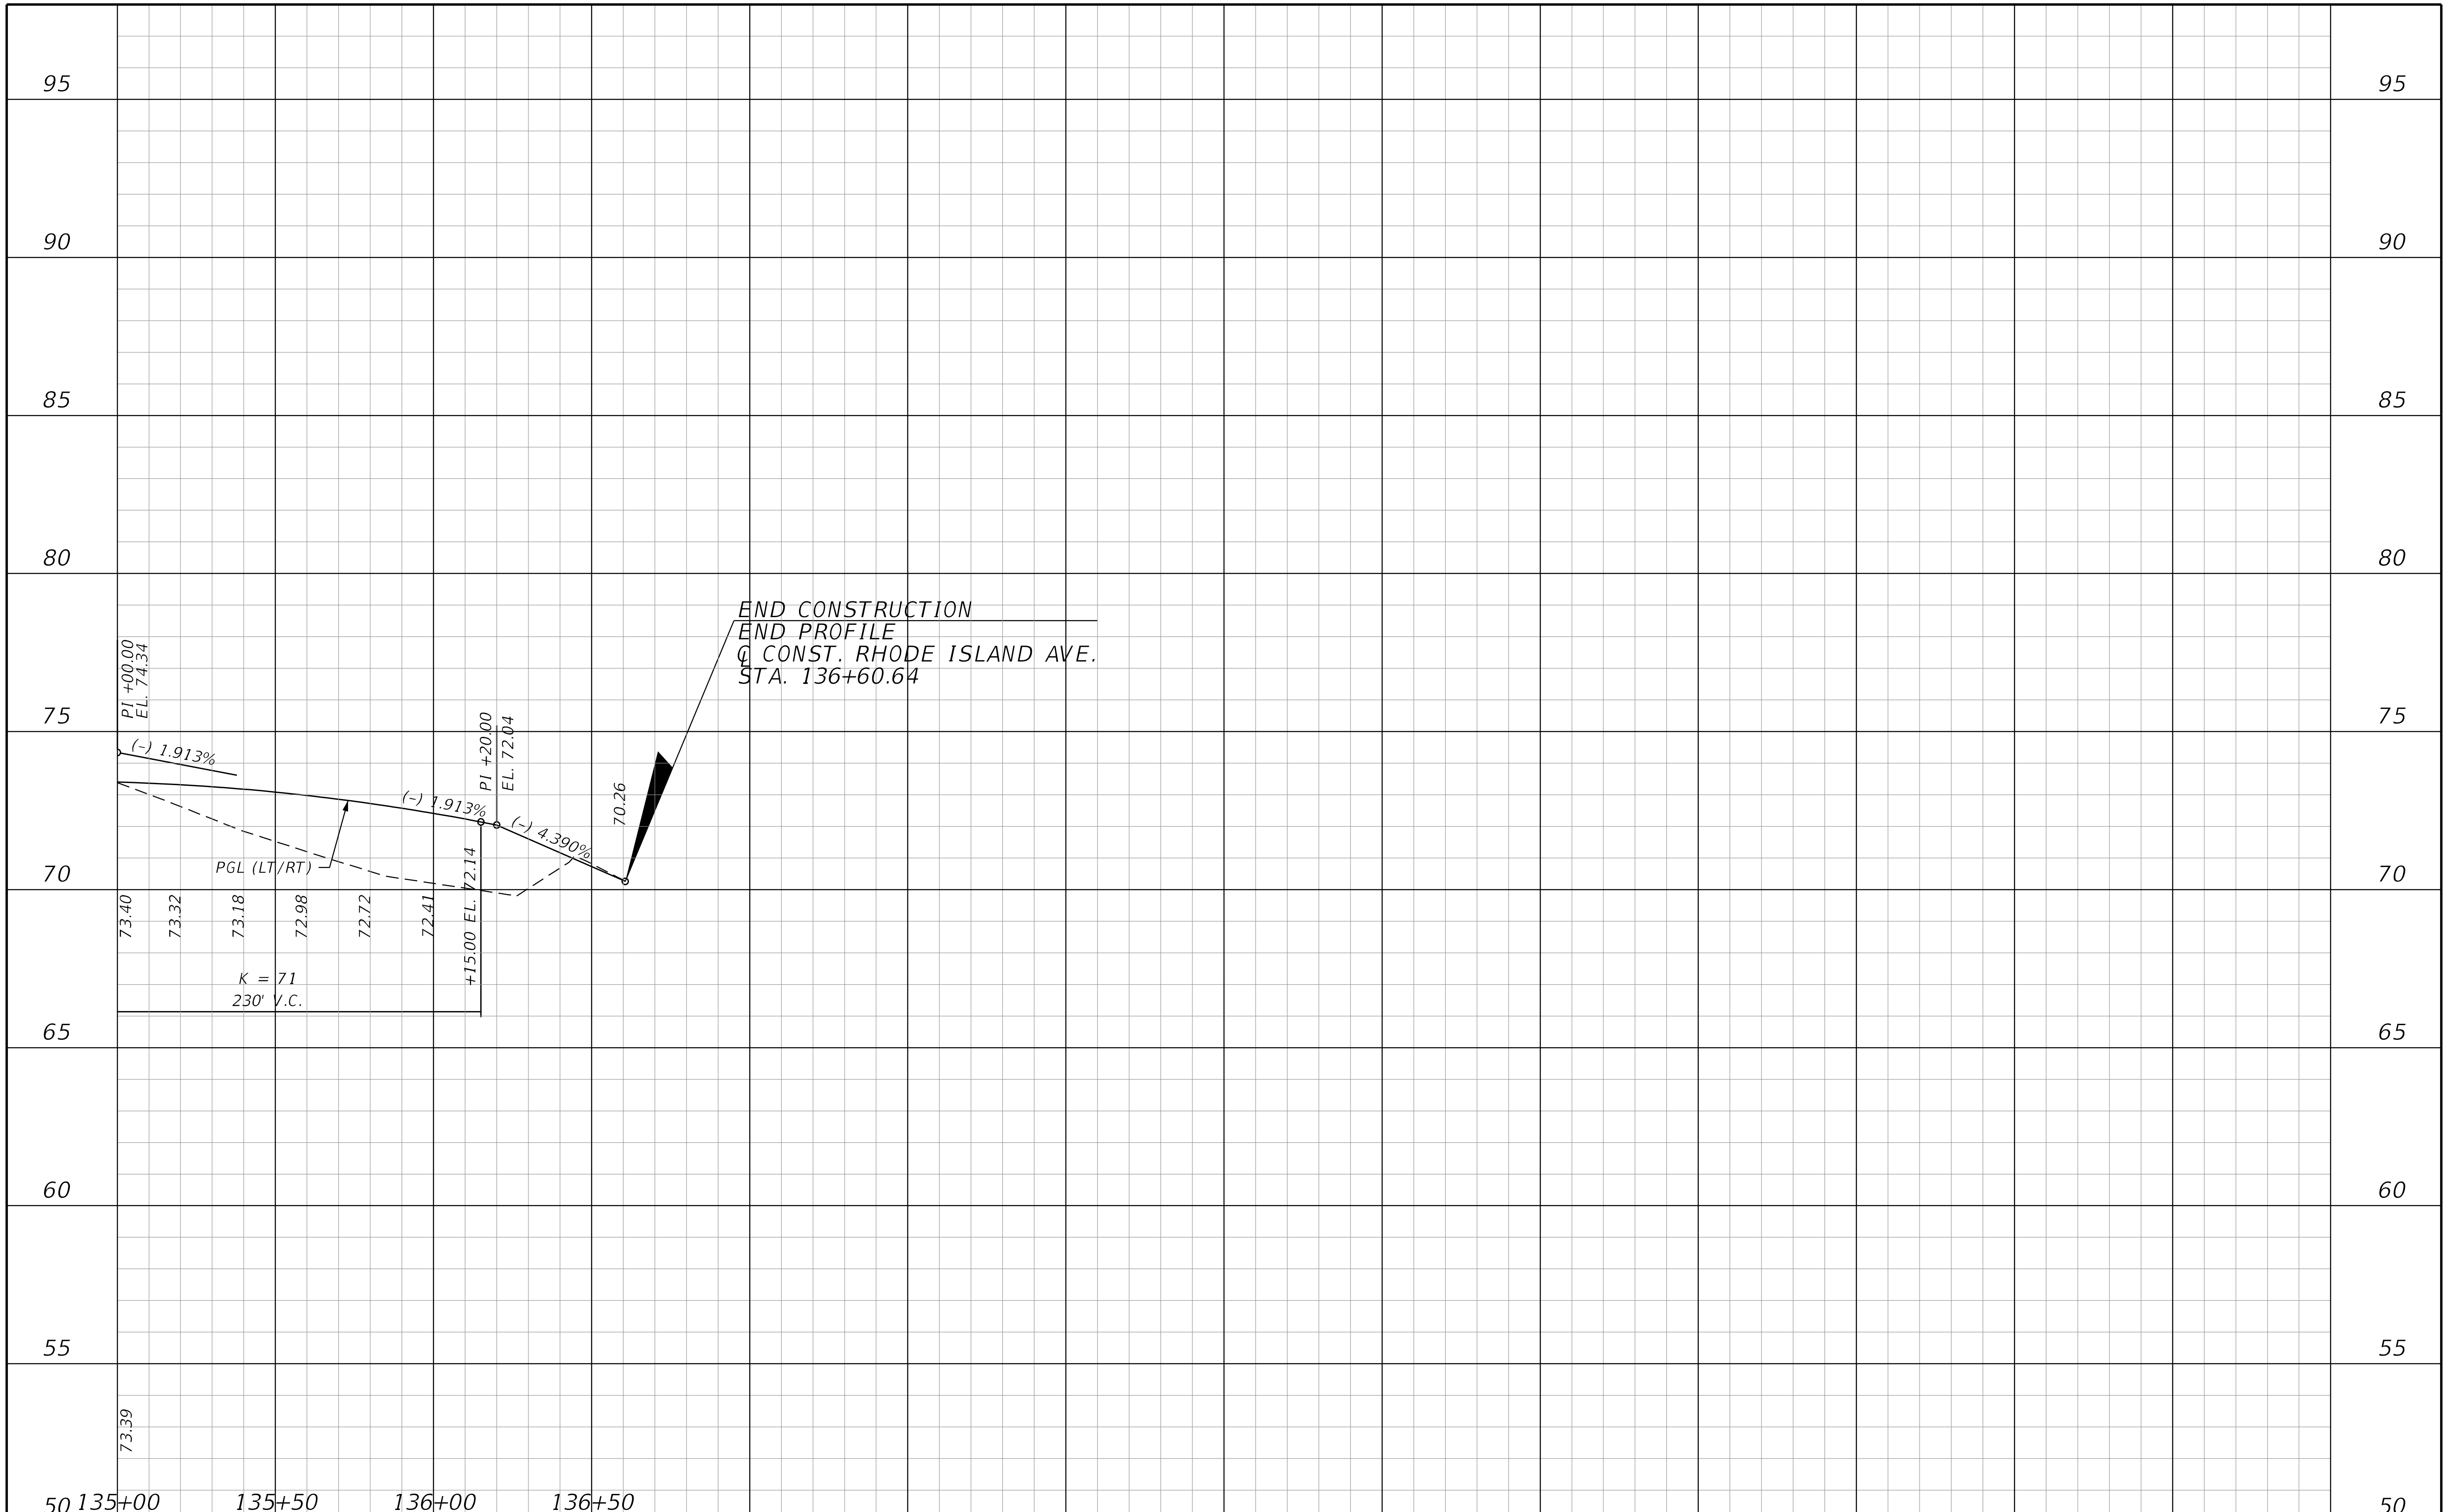

REVISIONS			
DATE	DESCRIPTION	DATE	DESCRIPTION

STANTEC CONSULTING SERVICES INC.
ENGINEER OF RECORD:
WILLIAM V. ANDERSON, P.E. NO.: 36682
11315 CORPORATE BLVD., SUITE 105
ORLANDO, FLORIDA 32817
(407) 823-8966
CERTIFICATE OF AUTHORIZATION NO. 27013

STATE OF FLORIDA
DEPARTMENT OF TRANSPORTATION

ROAD NO.	COUNTY	FINANCIAL PROJECT ID
SR400	VOLUSIA	408464-2-32-01

RHODE ISLAND AVENUE PROFILE

SHEET NO.
280

THE OFFICIAL RECORD OF THIS SHEET IS THE ELECTRONIC FILE DIGITALLY SIGNED AND SEALED UNDER RULE 61G15-23.004, F.A.C.

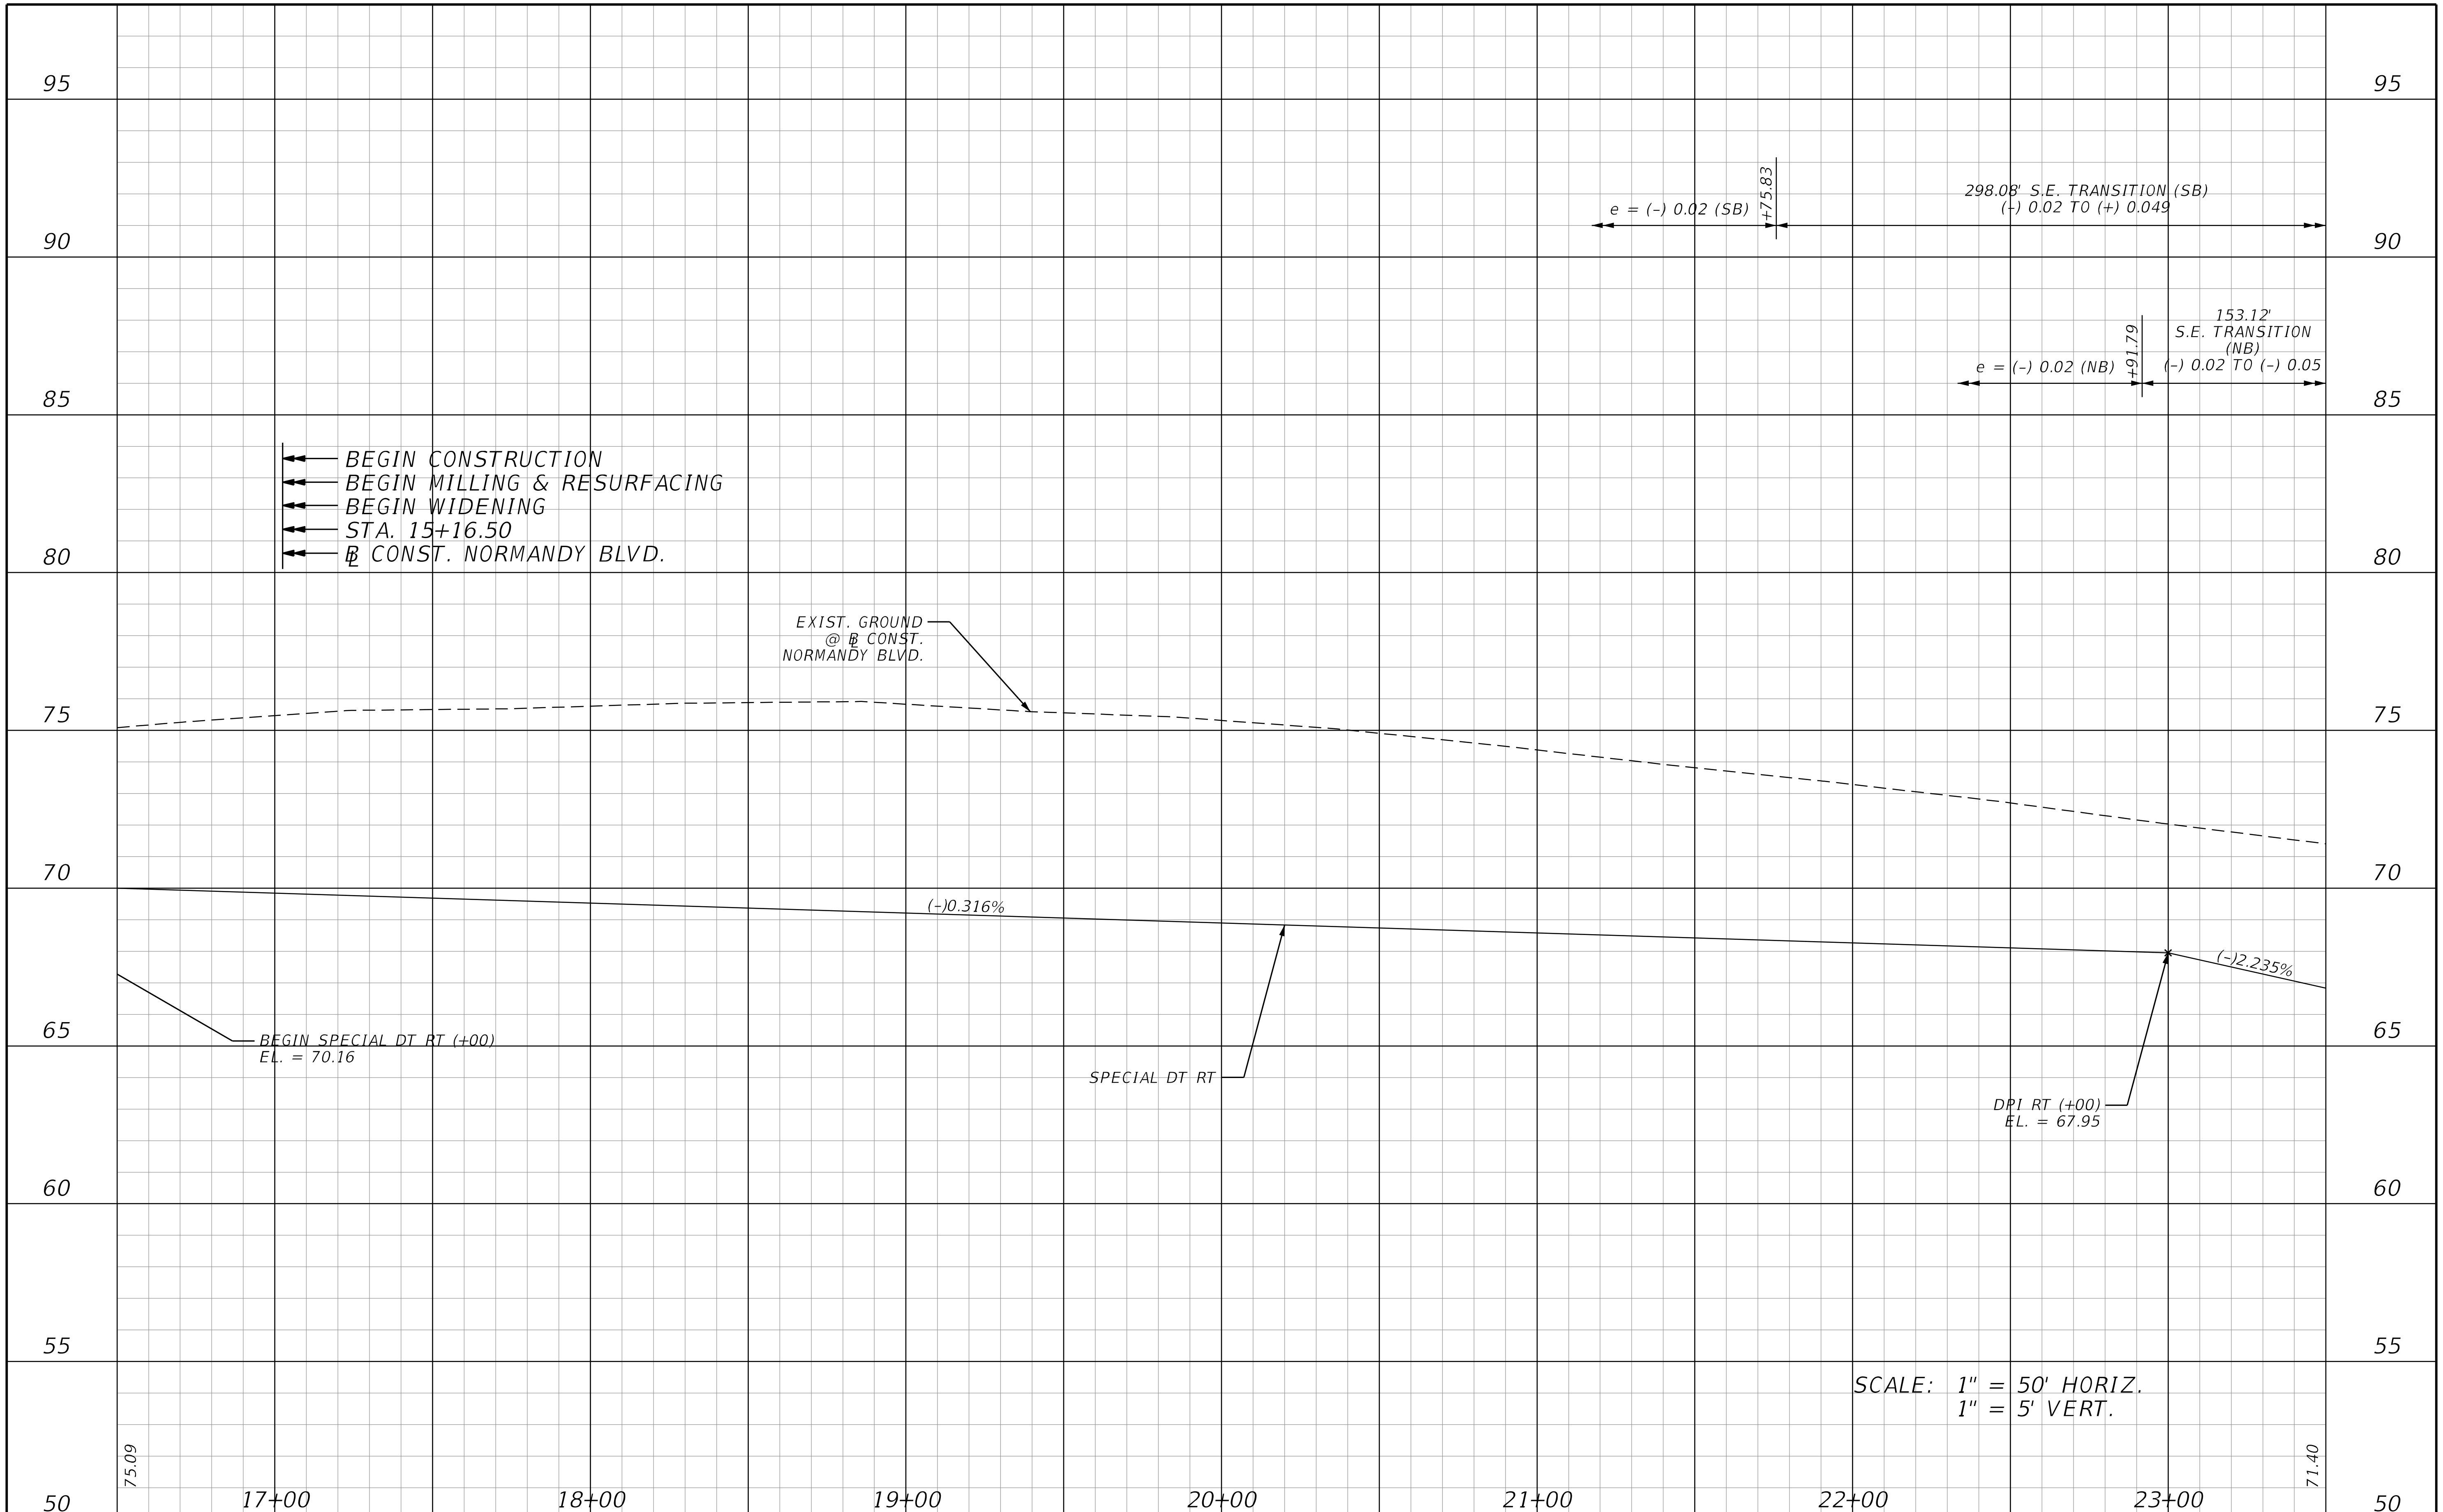

THE OFFICIAL RECORD OF THIS SHEET IS THE ELECTRONIC FILE DIGITALLY SIGNED AND SEALED UNDER RULE 61G15-23.004, F.A.C.

REVISIONS			
DATE	DESCRIPTION	DATE	DESCRIPTION

STANTEC CONSULTING SERVICES INC.
ENGINEER OF RECORD:
WILLIAM V. ANDERSON, P.E. NO.: 36682
11315 CORPORATE BLVD., SUITE 105
ORLANDO, FLORIDA 32817
(407) 823-8966
CERTIFICATE OF AUTHORIZATION NO. 27013

STATE OF FLORIDA
DEPARTMENT OF TRANSPORTATION

ROAD NO.	COUNTY	FINANCIAL PROJECT ID
SR400	VOLUSIA	408464-2-32-01

NORMANDY BLVD.
PROFILE

SHEET NO.
281

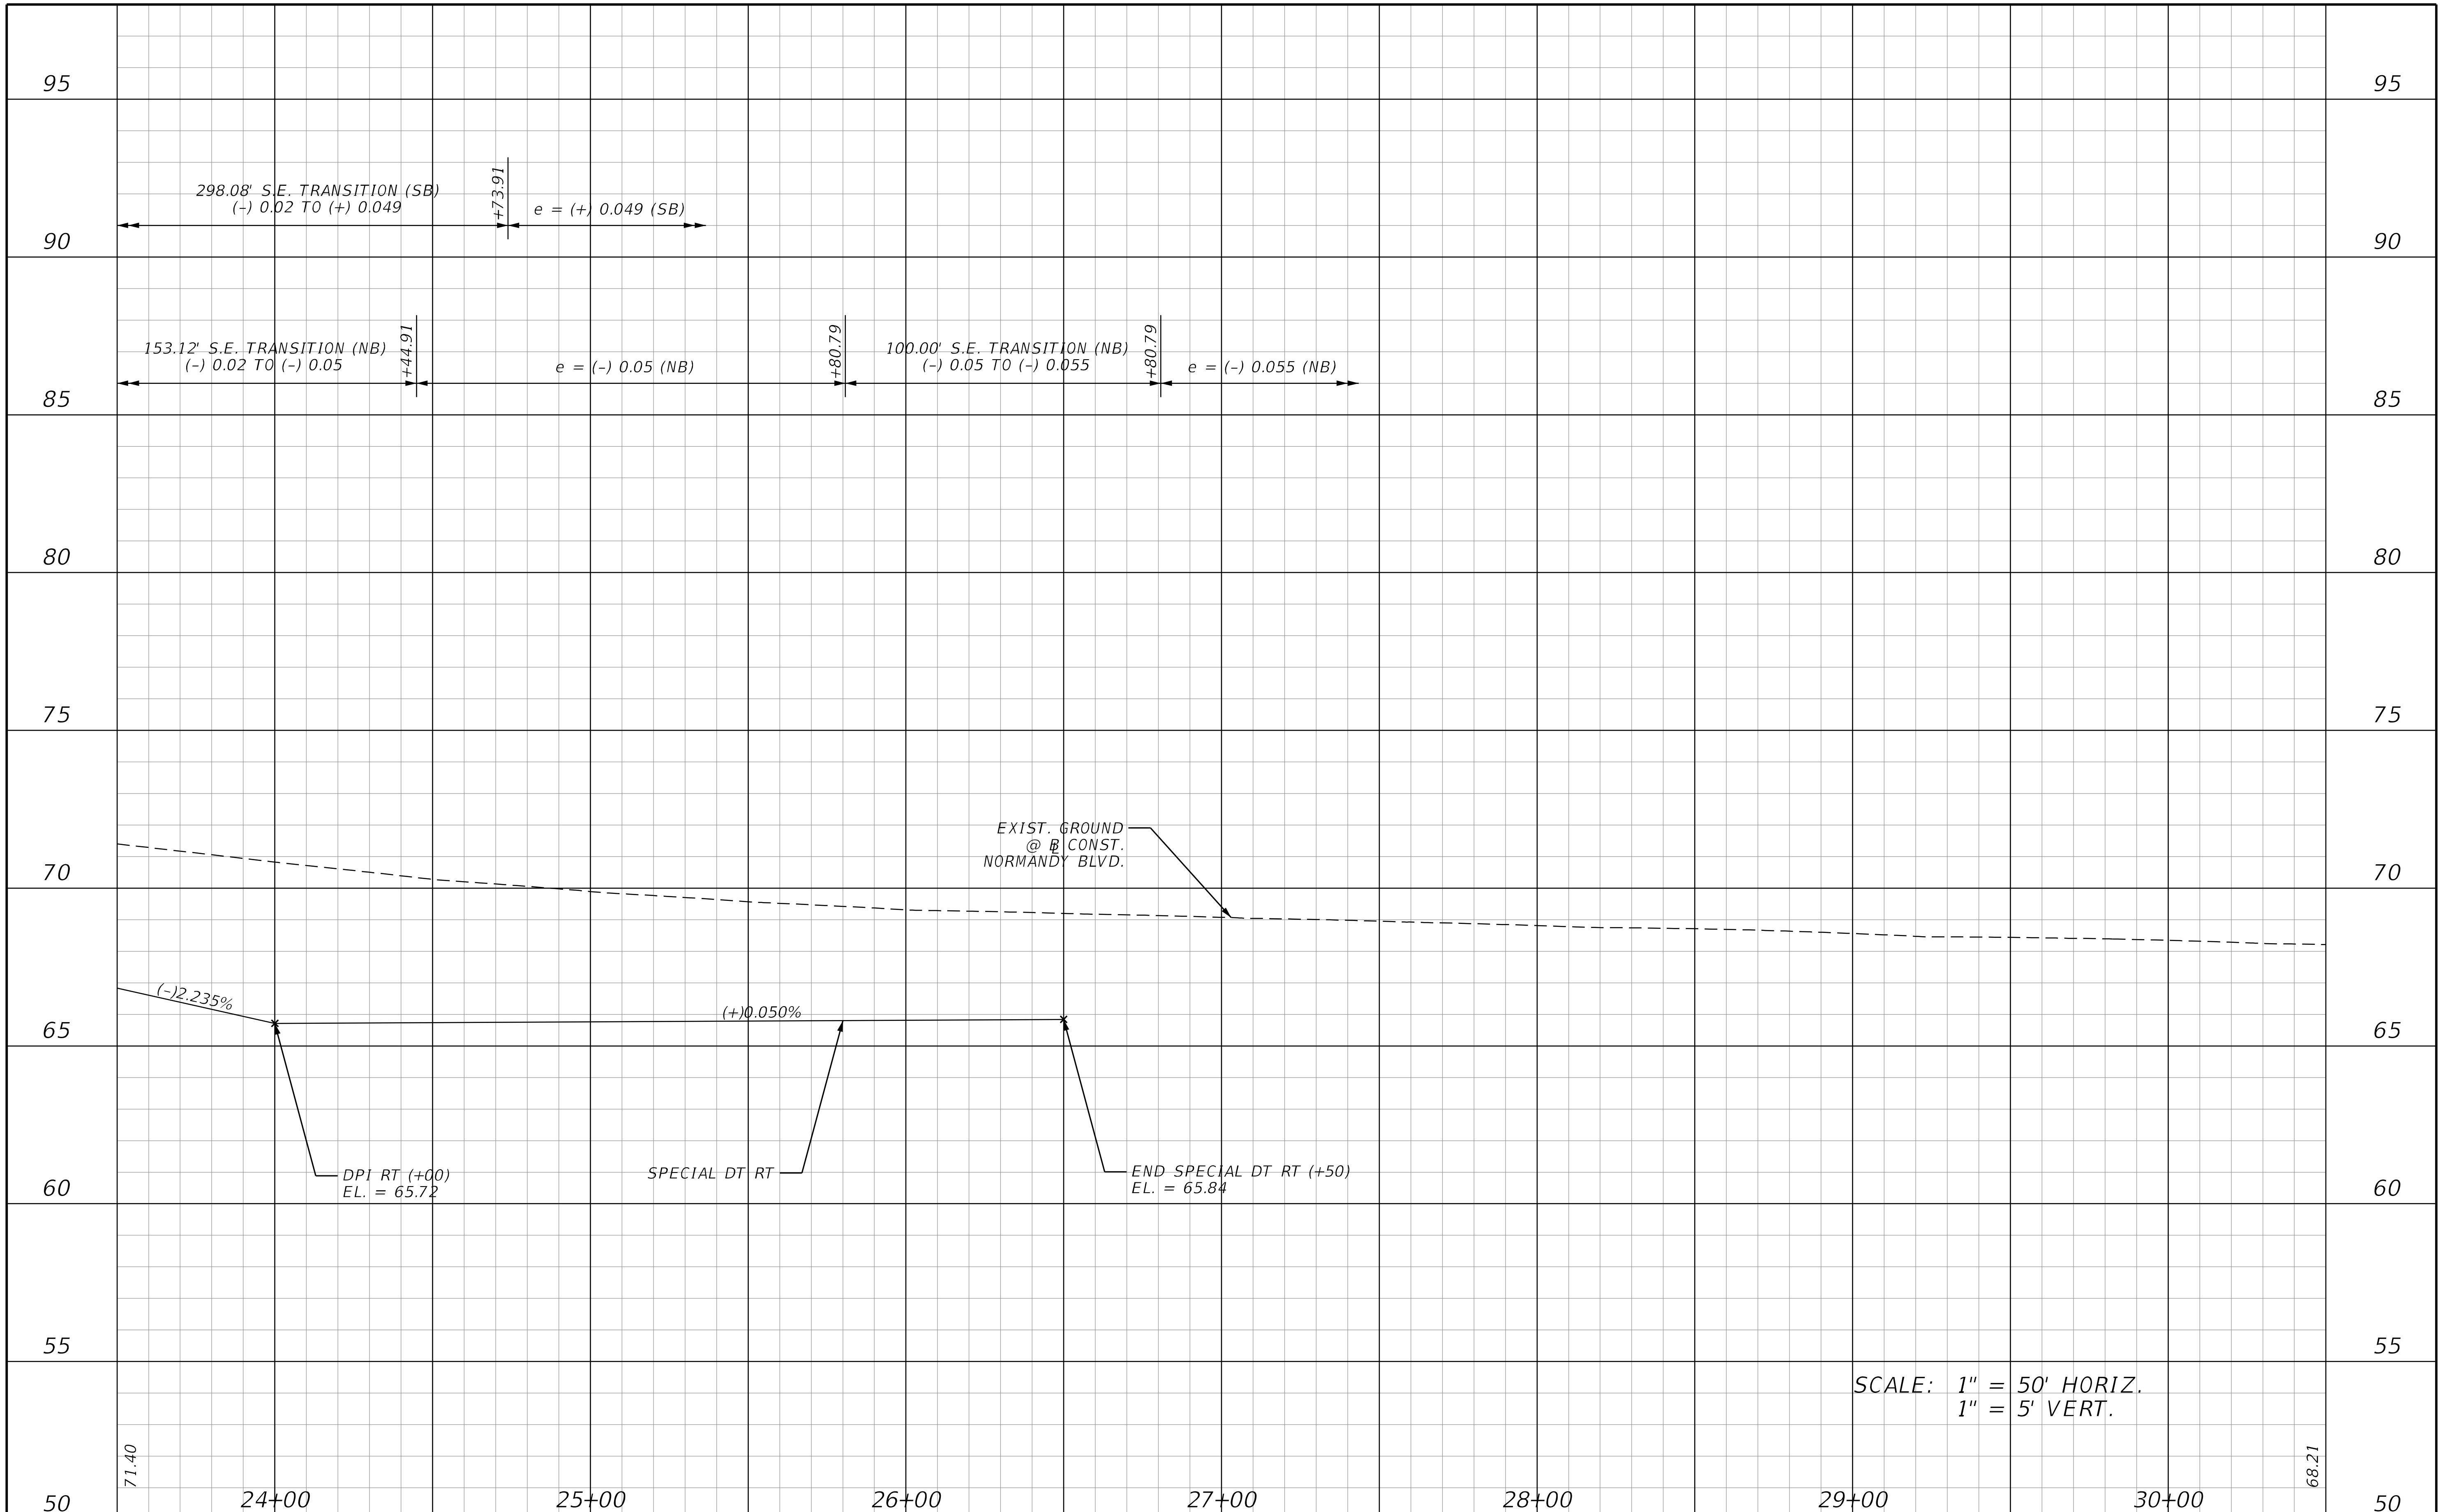

REVISIONS			
DATE	DESCRIPTION	DATE	DESCRIPTION

STANTEC CONSULTING SERVICES INC.
ENGINEER OF RECORD:
WILLIAM V. ANDERSON, P.E. NO.: 36682
11315 CORPORATE BLVD., SUITE 105
ORLANDO, FLORIDA 32817
(407) 823-8966
CERTIFICATE OF AUTHORIZATION NO. 27013

STATE OF FLORIDA
DEPARTMENT OF TRANSPORTATION

ROAD NO.	COUNTY	FINANCIAL PROJECT ID
SR400	VOLUSIA	408464-2-32-01

NORMANDY BLVD.
PROFILE

SHEET NO.
282

THE OFFICIAL RECORD OF THIS SHEET IS THE ELECTRONIC FILE DIGITALLY SIGNED AND SEALED UNDER RULE 61G15-23.004, F.A.C.

REVISIONS			
DATE	DESCRIPTION	DATE	DESCRIPTION

STANTEC CONSULTING SERVICES INC.
ENGINEER OF RECORD:
WILLIAM V. ANDERSON, P.E. NO.: 36682
11315 CORPORATE BLVD., SUITE 105
ORLANDO, FLORIDA 32817
(407) 823-8966
CERTIFICATE OF AUTHORIZATION NO. 27013

STATE OF FLORIDA
DEPARTMENT OF TRANSPORTATION

ROAD NO.	COUNTY	FINANCIAL PROJECT ID
SR400	VOLUSIA	408464-2-32-01

NORMANDY BLVD.
PROFILE

SHEET NO.
283

THE OFFICIAL RECORD OF THIS SHEET IS THE ELECTRONIC FILE DIGITALLY SIGNED AND SEALED UNDER RULE 61G15-23.004, F.A.C.

jchassee 6/14/2019 4:21:19 PM Default V:\2158\active\CADD\40846423201\roadway\PROFRD714.dgn

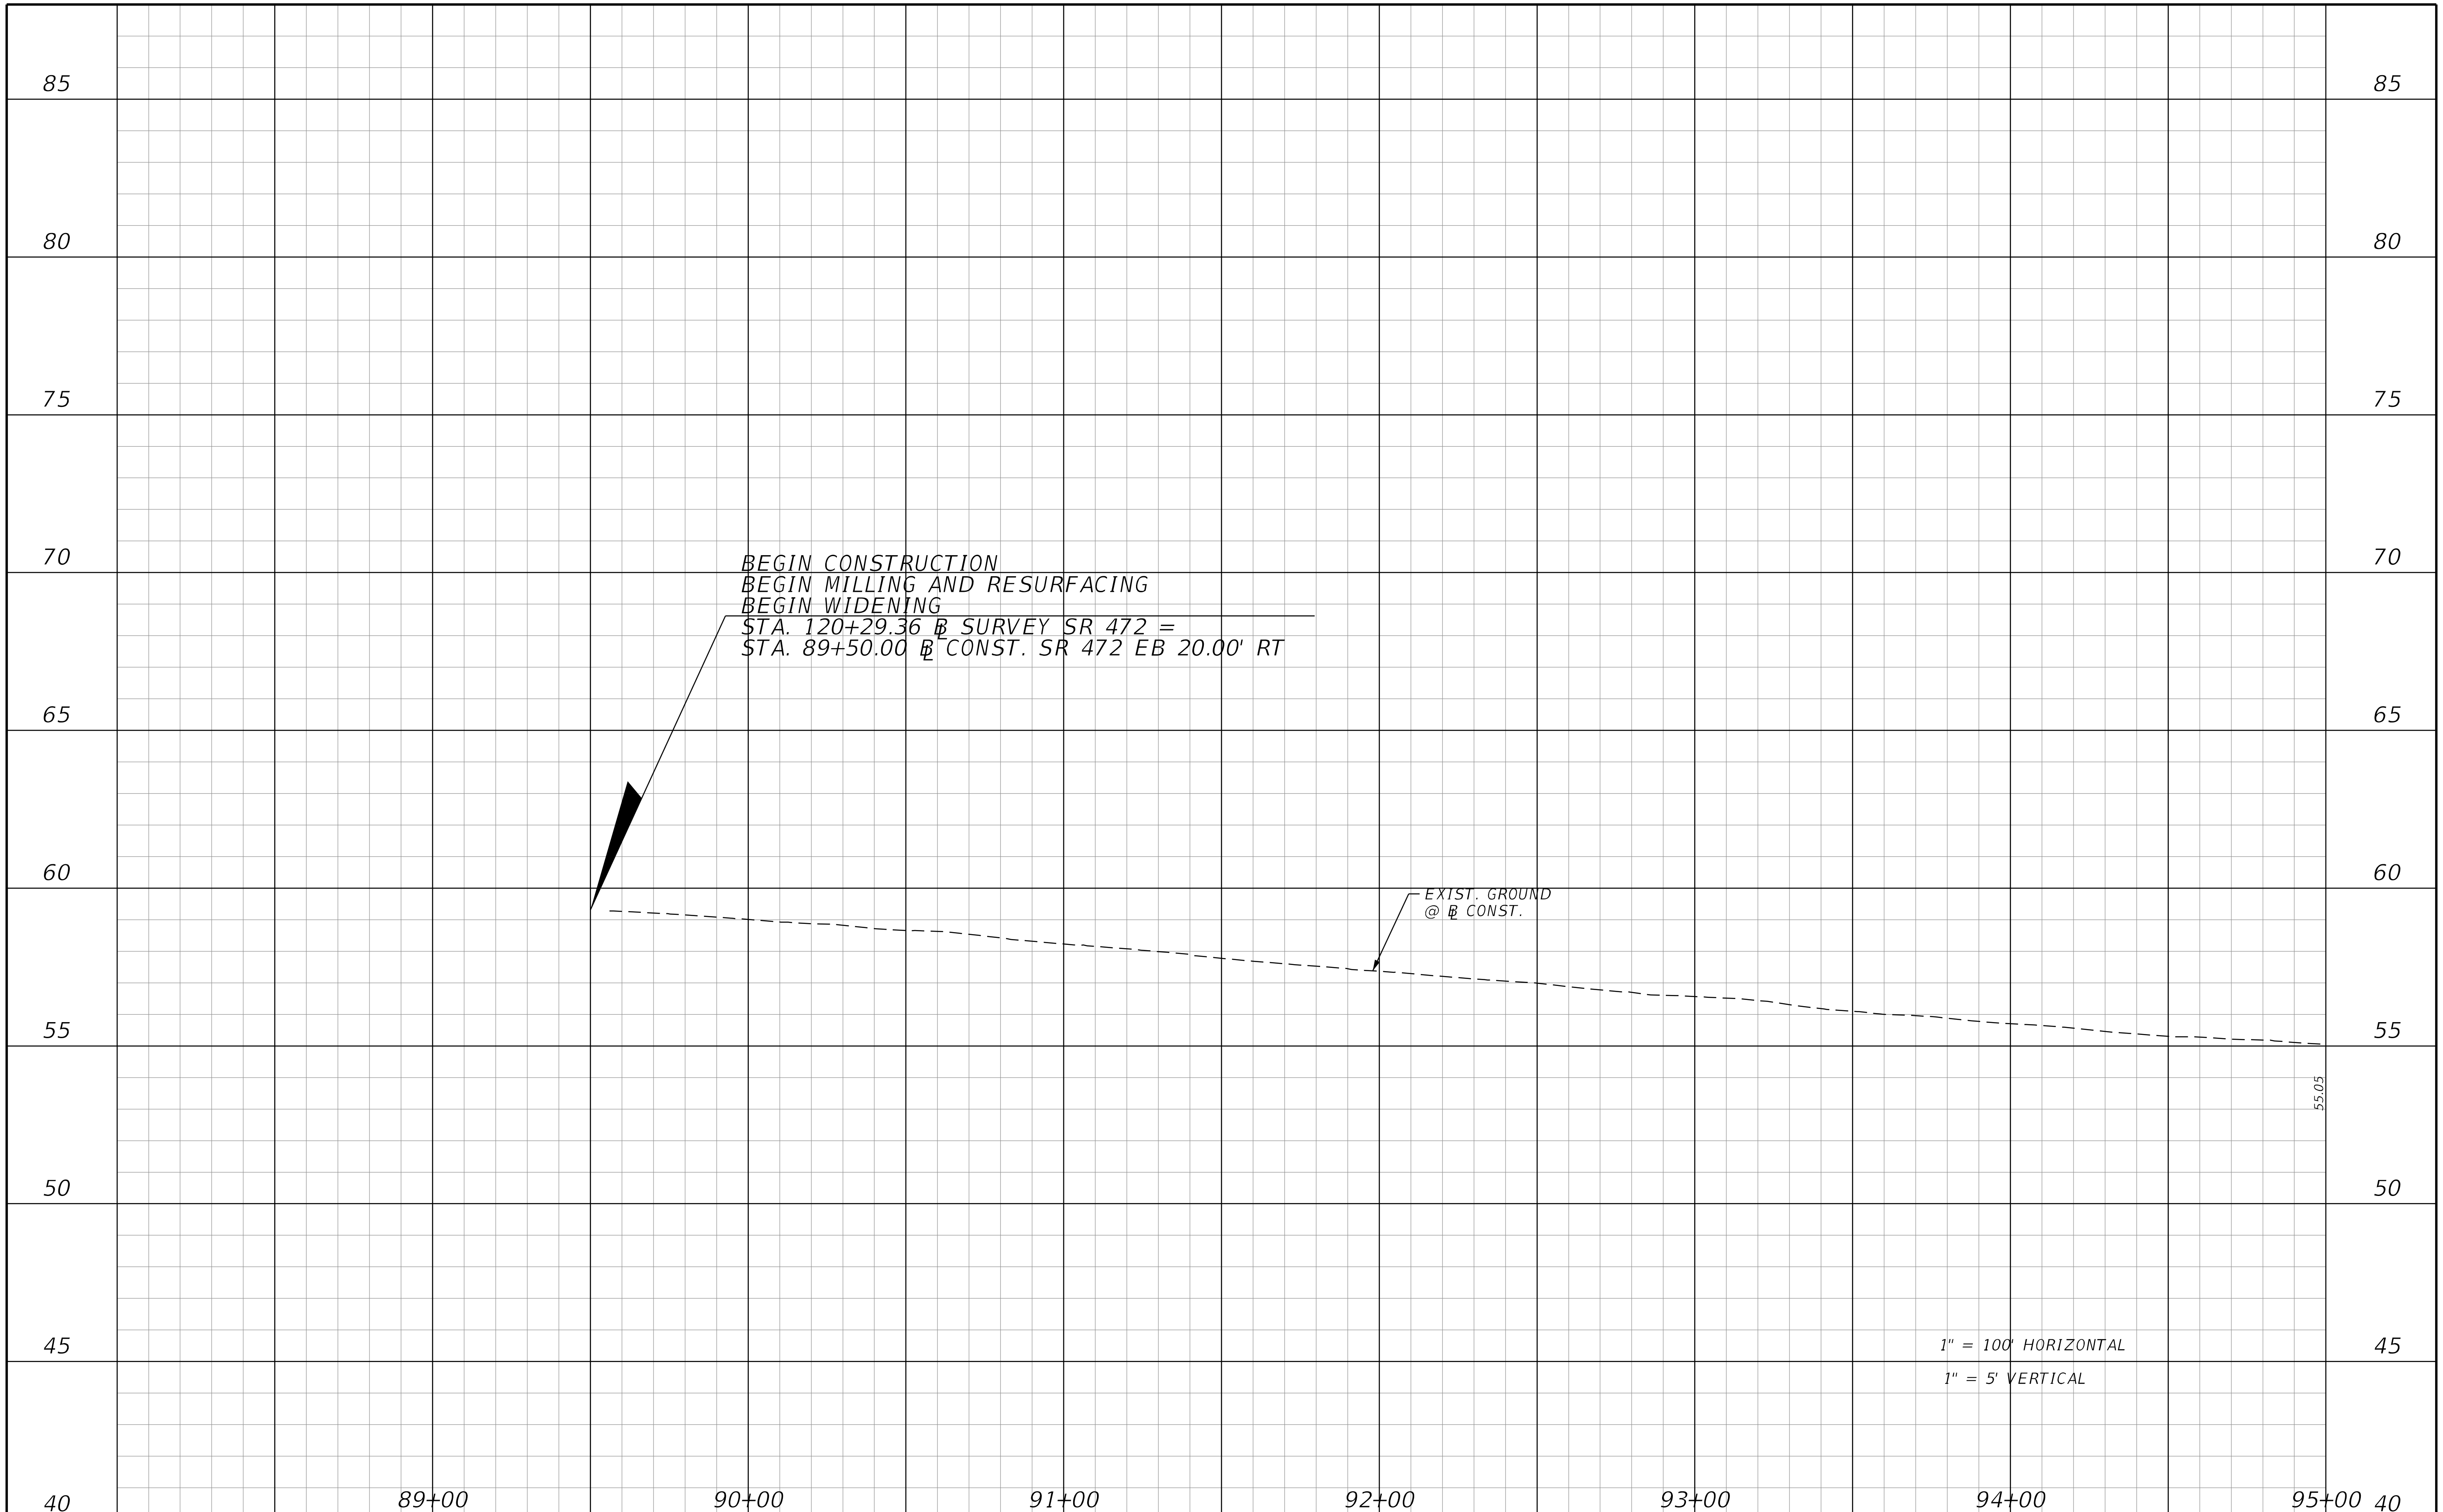

THE OFFICIAL RECORD OF THIS SHEET IS THE ELECTRONIC FILE DIGITALLY SIGNED AND SEALED UNDER RULE 61G15-23.004, F.A.C.

REVISIONS			
DATE	DESCRIPTION	DATE	DESCRIPTION

STANTEC CONSULTING SERVICES INC.
ENGINEER OF RECORD:
WILLIAM V. ANDERSON, P.E. NO.: 36682
11315 CORPORATE BLVD., SUITE 105
ORLANDO, FLORIDA 32817
(407) 823-8966
CERTIFICATE OF AUTHORIZATION NO. 27013

STATE OF FLORIDA
DEPARTMENT OF TRANSPORTATION

ROAD NO.	COUNTY	FINANCIAL PROJECT ID
SR400	VOLUSIA	408464-2-32-01

SR 472 EB PROFILE

SHEET NO. 284

REVISIONS			
DATE	DESCRIPTION	DATE	DESCRIPTION

STANTEC CONSULTING SERVICES INC.
ENGINEER OF RECORD:
WILLIAM V. ANDERSON, P.E. NO.: 36682
11315 CORPORATE BLVD., SUITE 105
ORLANDO, FLORIDA 32817
(407) 823-8966
CERTIFICATE OF AUTHORIZATION NO. 27013

STATE OF FLORIDA
DEPARTMENT OF TRANSPORTATION

ROAD NO.	COUNTY	FINANCIAL PROJECT ID
SR400	VOLUSIA	408464-2-32-01

SR 472 EB
PROFILE

SHEET NO.
285

THE OFFICIAL RECORD OF THIS SHEET IS THE ELECTRONIC FILE DIGITALLY SIGNED AND SEALED UNDER RULE 61G15-23.004, F.A.C.

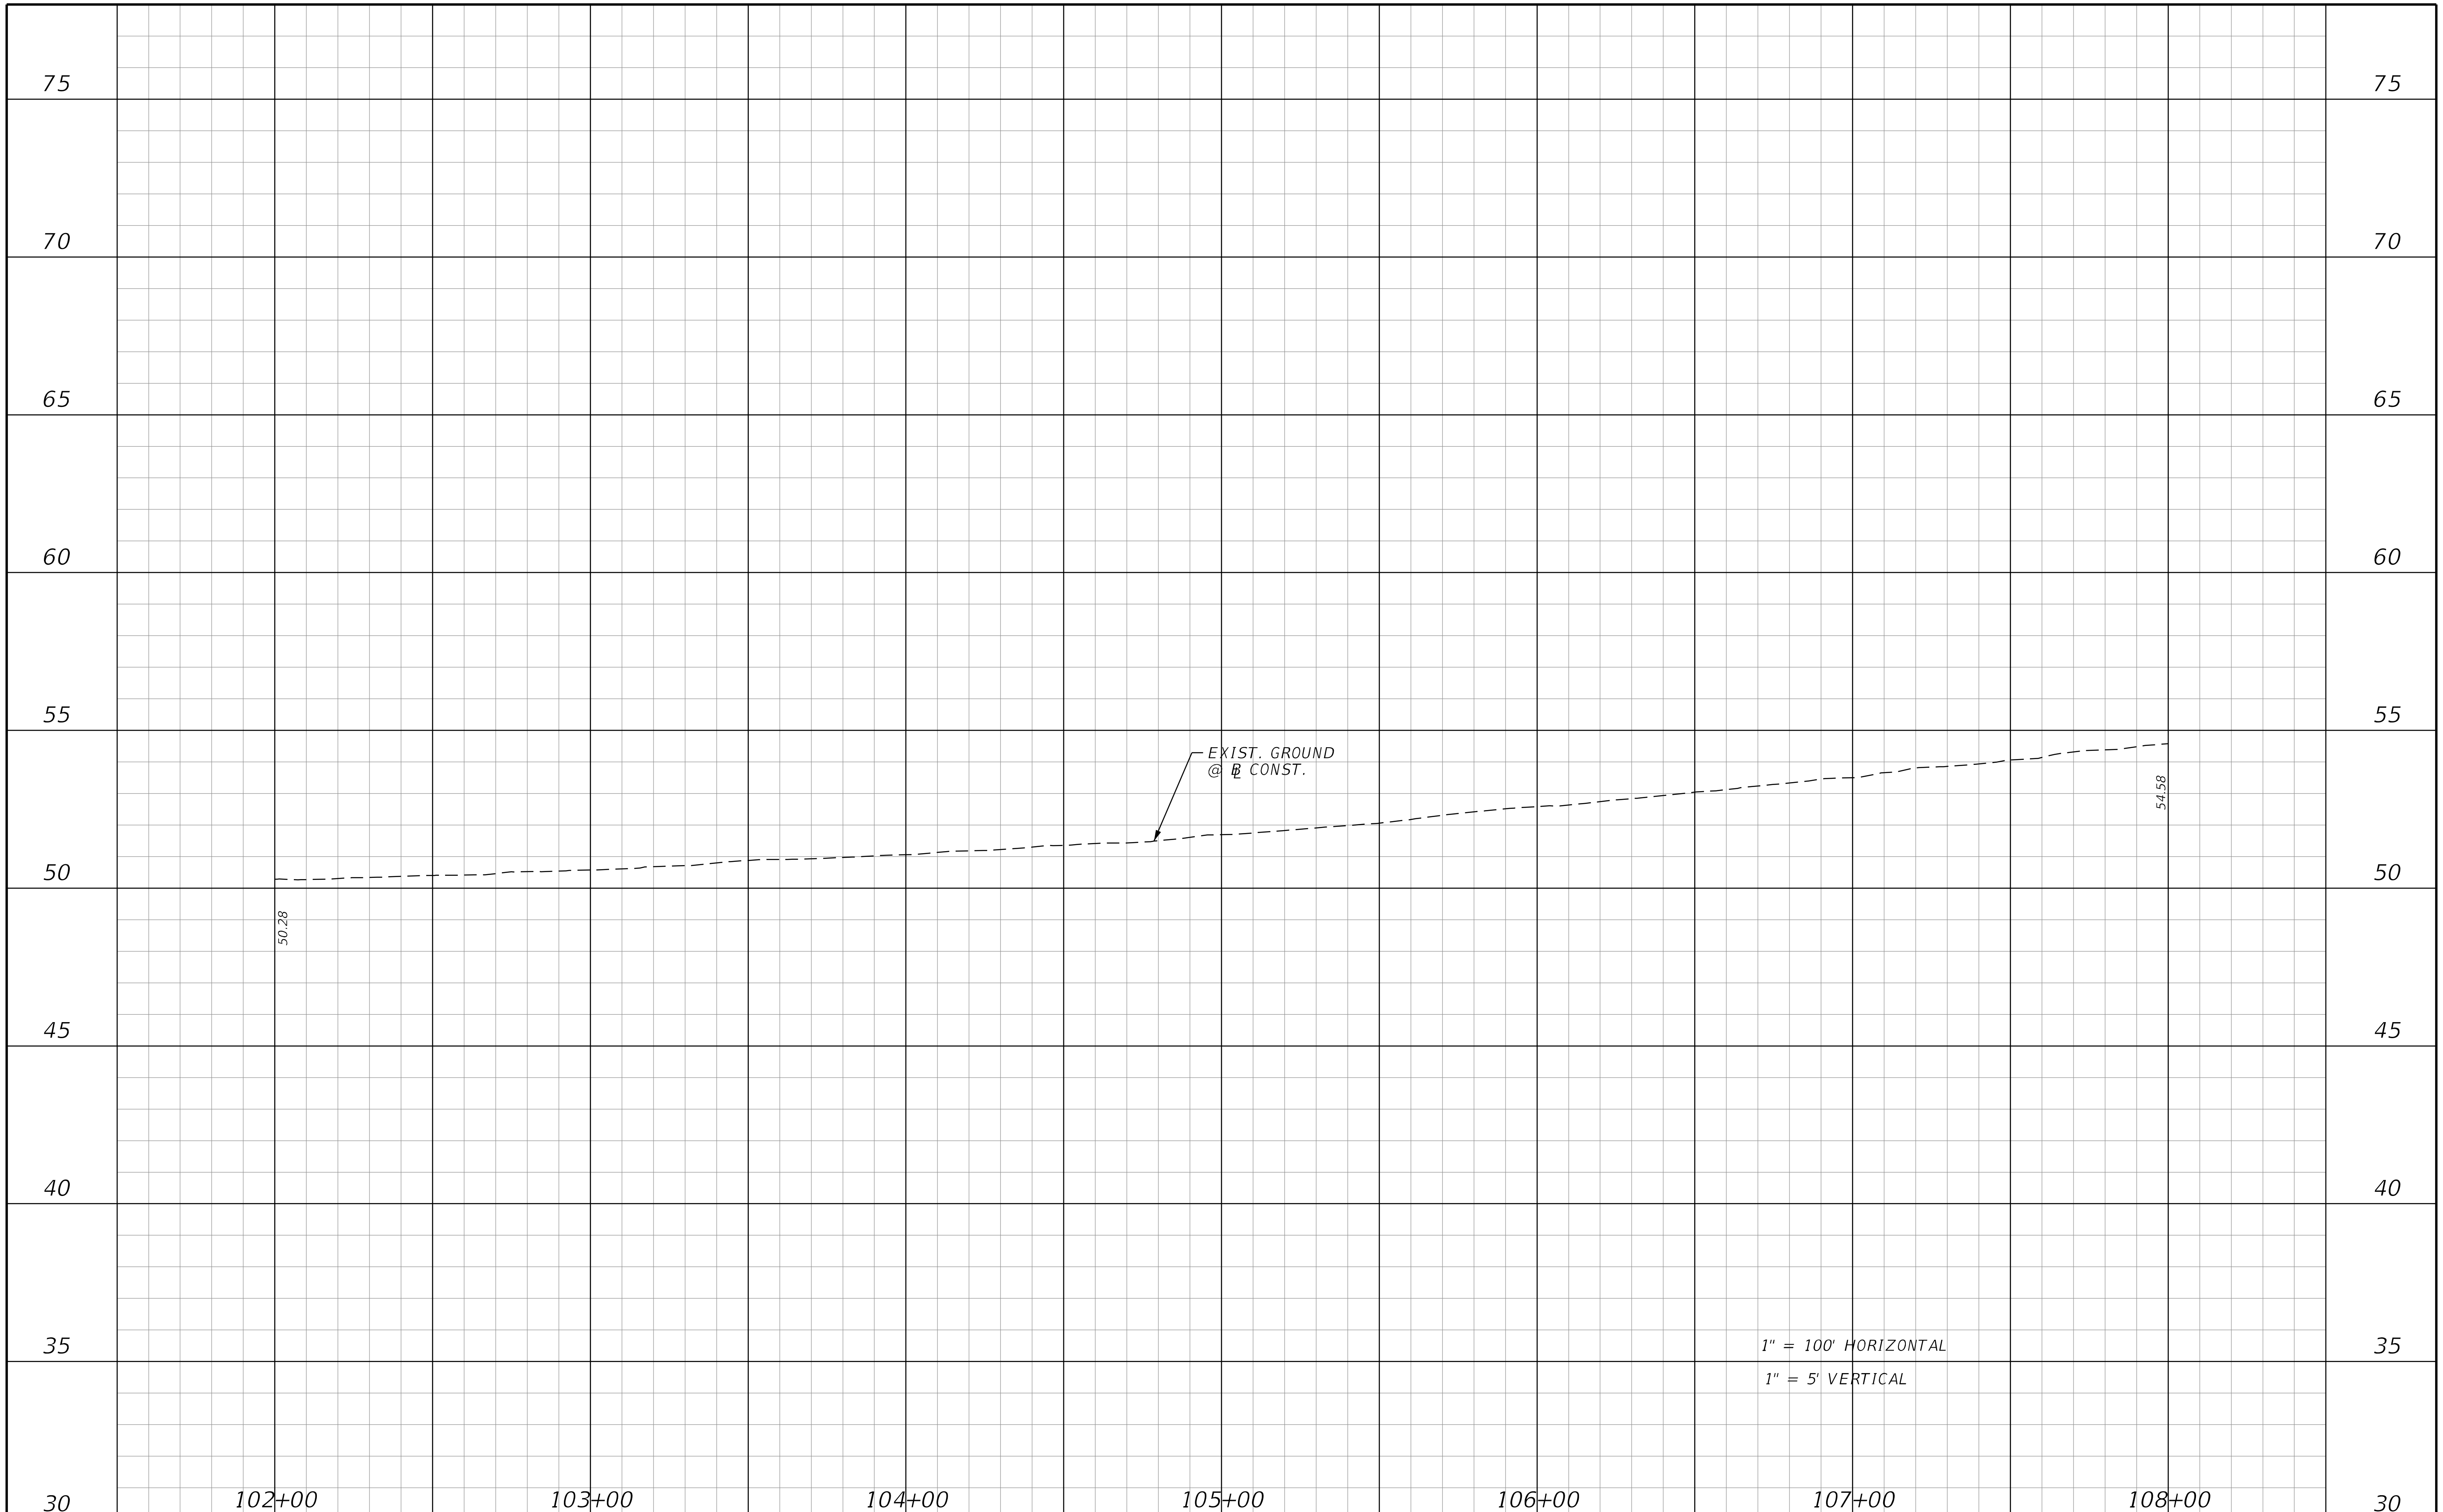

THE OFFICIAL RECORD OF THIS SHEET IS THE ELECTRONIC FILE DIGITALLY SIGNED AND SEALED UNDER RULE 61G15-23.004, F.A.C.

REVISIONS			
DATE	DESCRIPTION	DATE	DESCRIPTION

STANTEC CONSULTING SERVICES INC.
ENGINEER OF RECORD:
WILLIAM V. ANDERSON, P.E. NO.: 36682
11315 CORPORATE BLVD., SUITE 105
ORLANDO, FLORIDA 32817
(407) 823-8966
CERTIFICATE OF AUTHORIZATION NO. 27013

STATE OF FLORIDA
DEPARTMENT OF TRANSPORTATION

ROAD NO.	COUNTY	FINANCIAL PROJECT ID
SR400	VOLUSIA	408464-2-32-01

SR 472 EB PROFILE

SHEET NO.
286

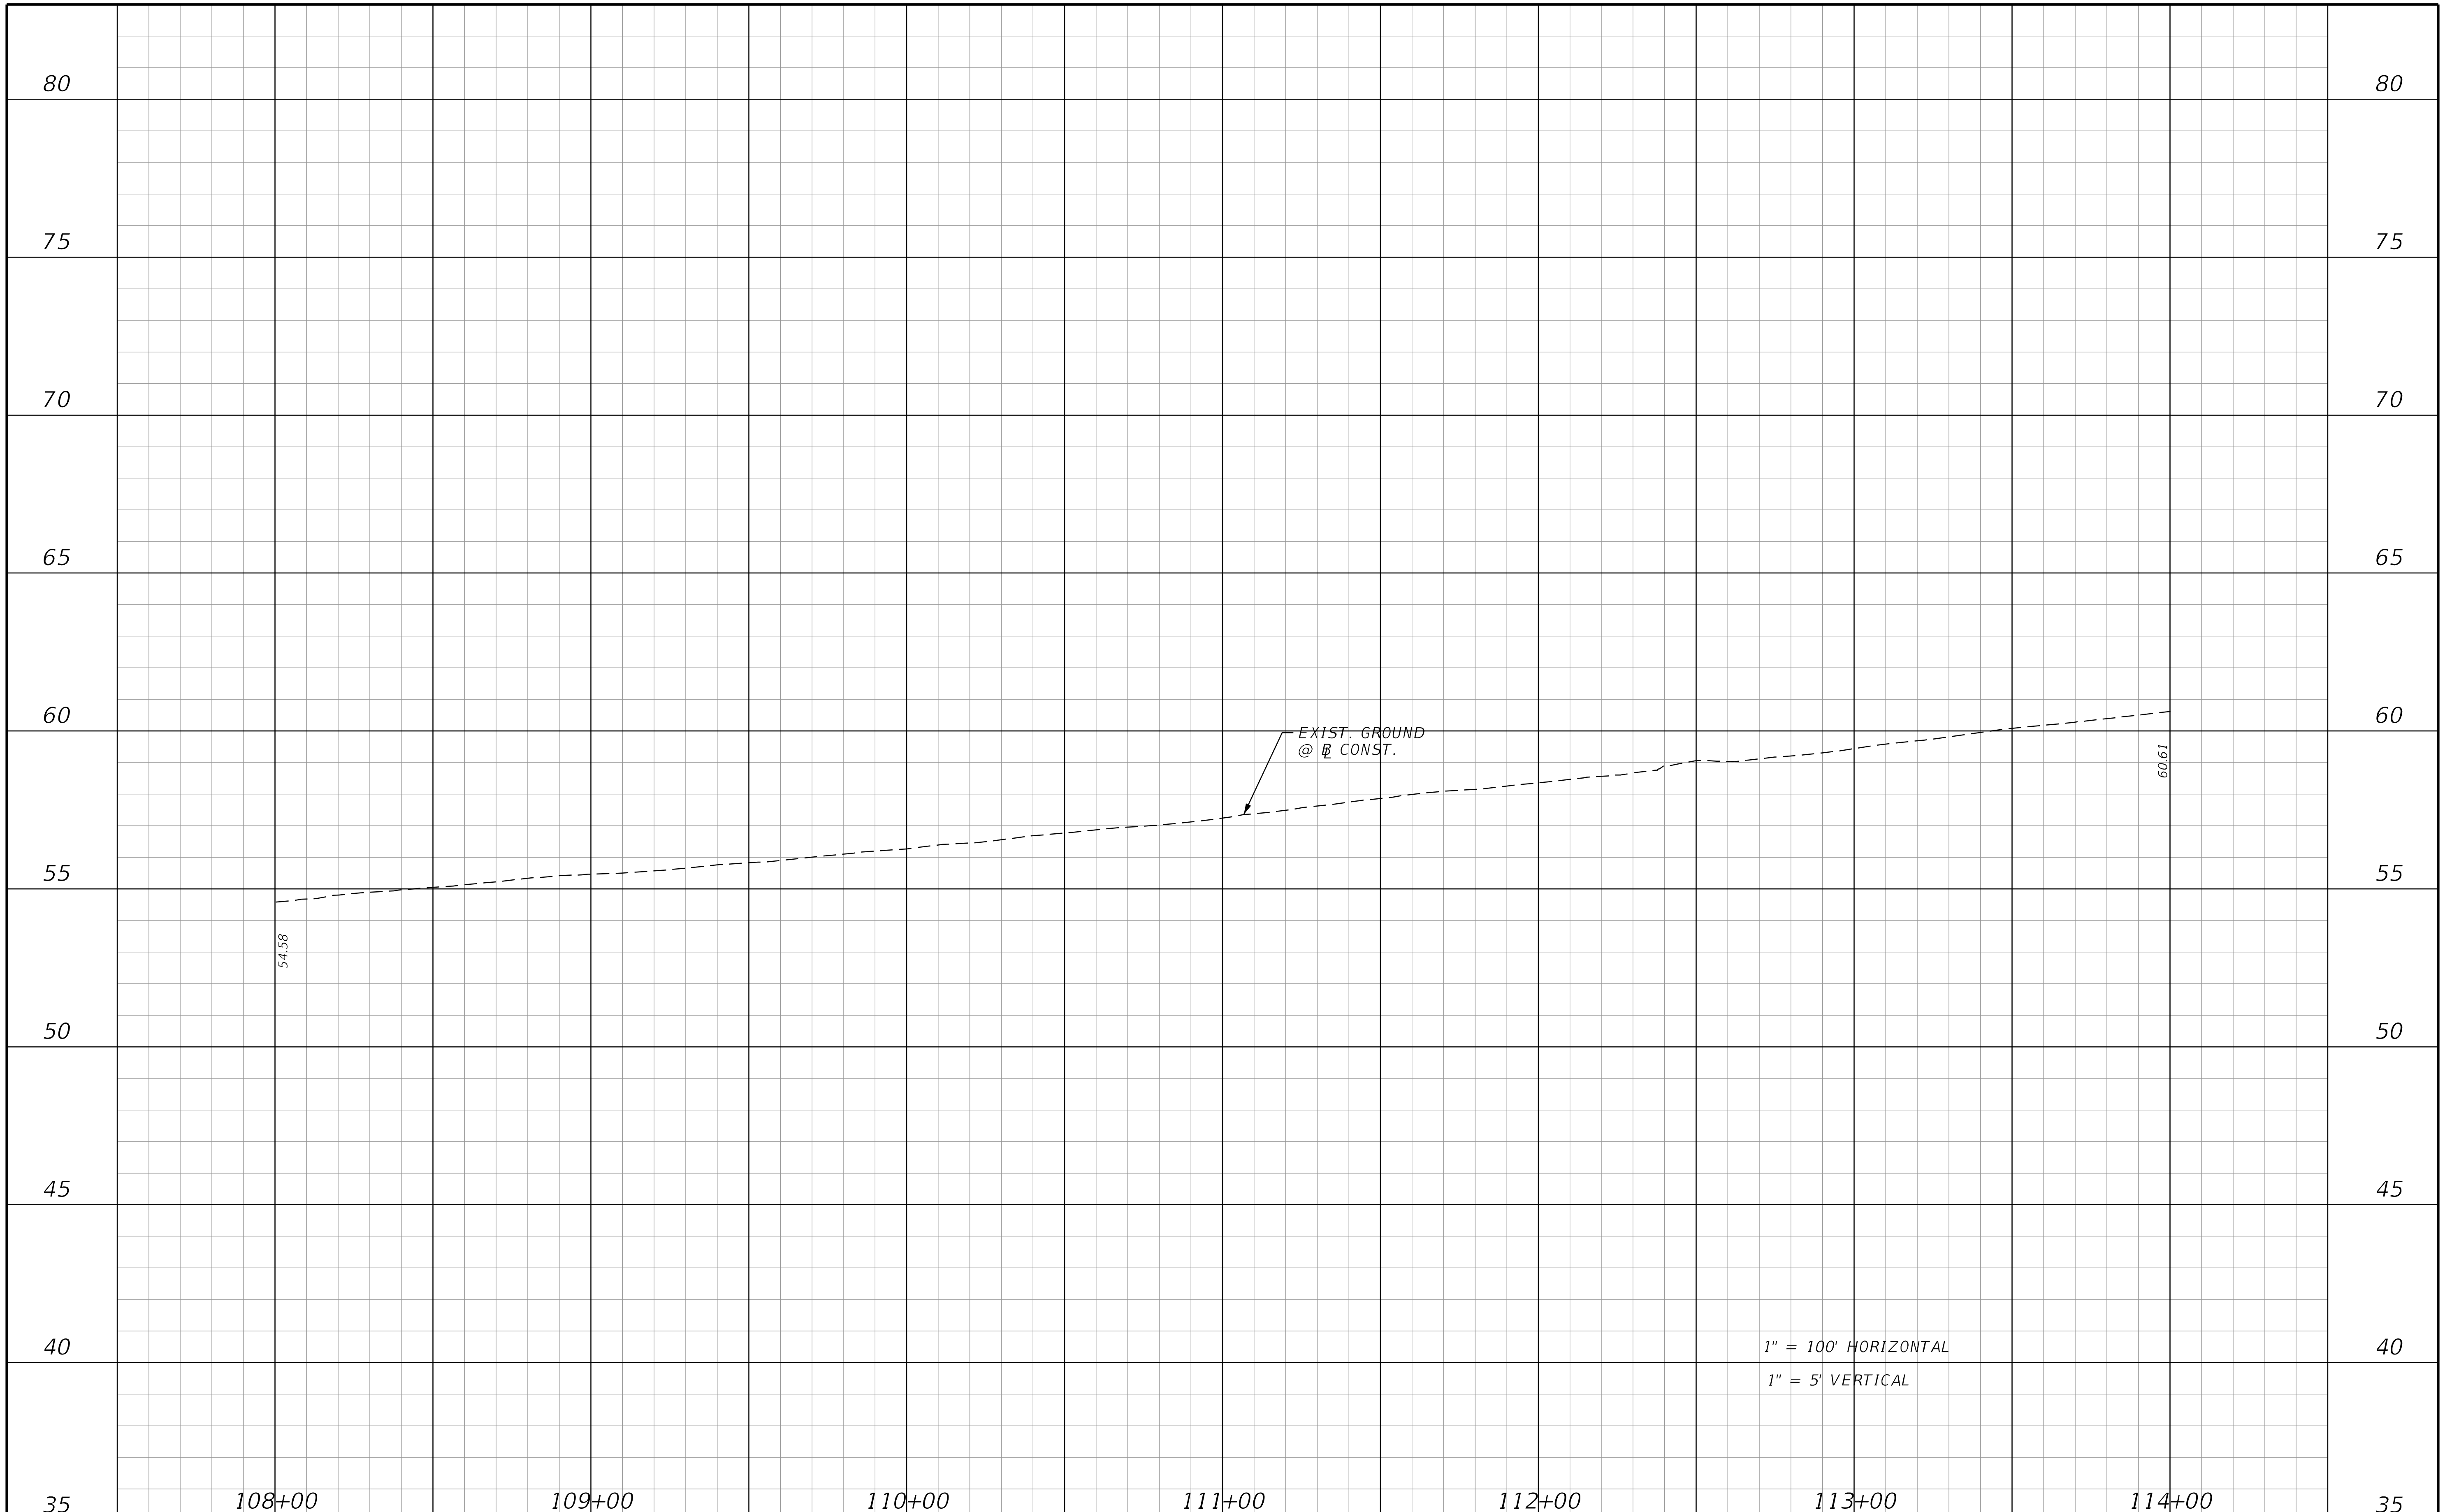

THE OFFICIAL RECORD OF THIS SHEET IS THE ELECTRONIC FILE DIGITALLY SIGNED AND SEALED UNDER RULE 61G15-23.004, F.A.C.

REVISIONS			
DATE	DESCRIPTION	DATE	DESCRIPTION

STANTEC CONSULTING SERVICES INC.
ENGINEER OF RECORD:
WILLIAM V. ANDERSON, P.E. NO.: 36682
11315 CORPORATE BLVD., SUITE 105
ORLANDO, FLORIDA 32817
(407) 823-8966
CERTIFICATE OF AUTHORIZATION NO. 27013

STATE OF FLORIDA
DEPARTMENT OF TRANSPORTATION

ROAD NO.	COUNTY	FINANCIAL PROJECT ID
SR400	VOLUSIA	408464-2-32-01

SR 472 EB PROFILE

SHEET NO.
287

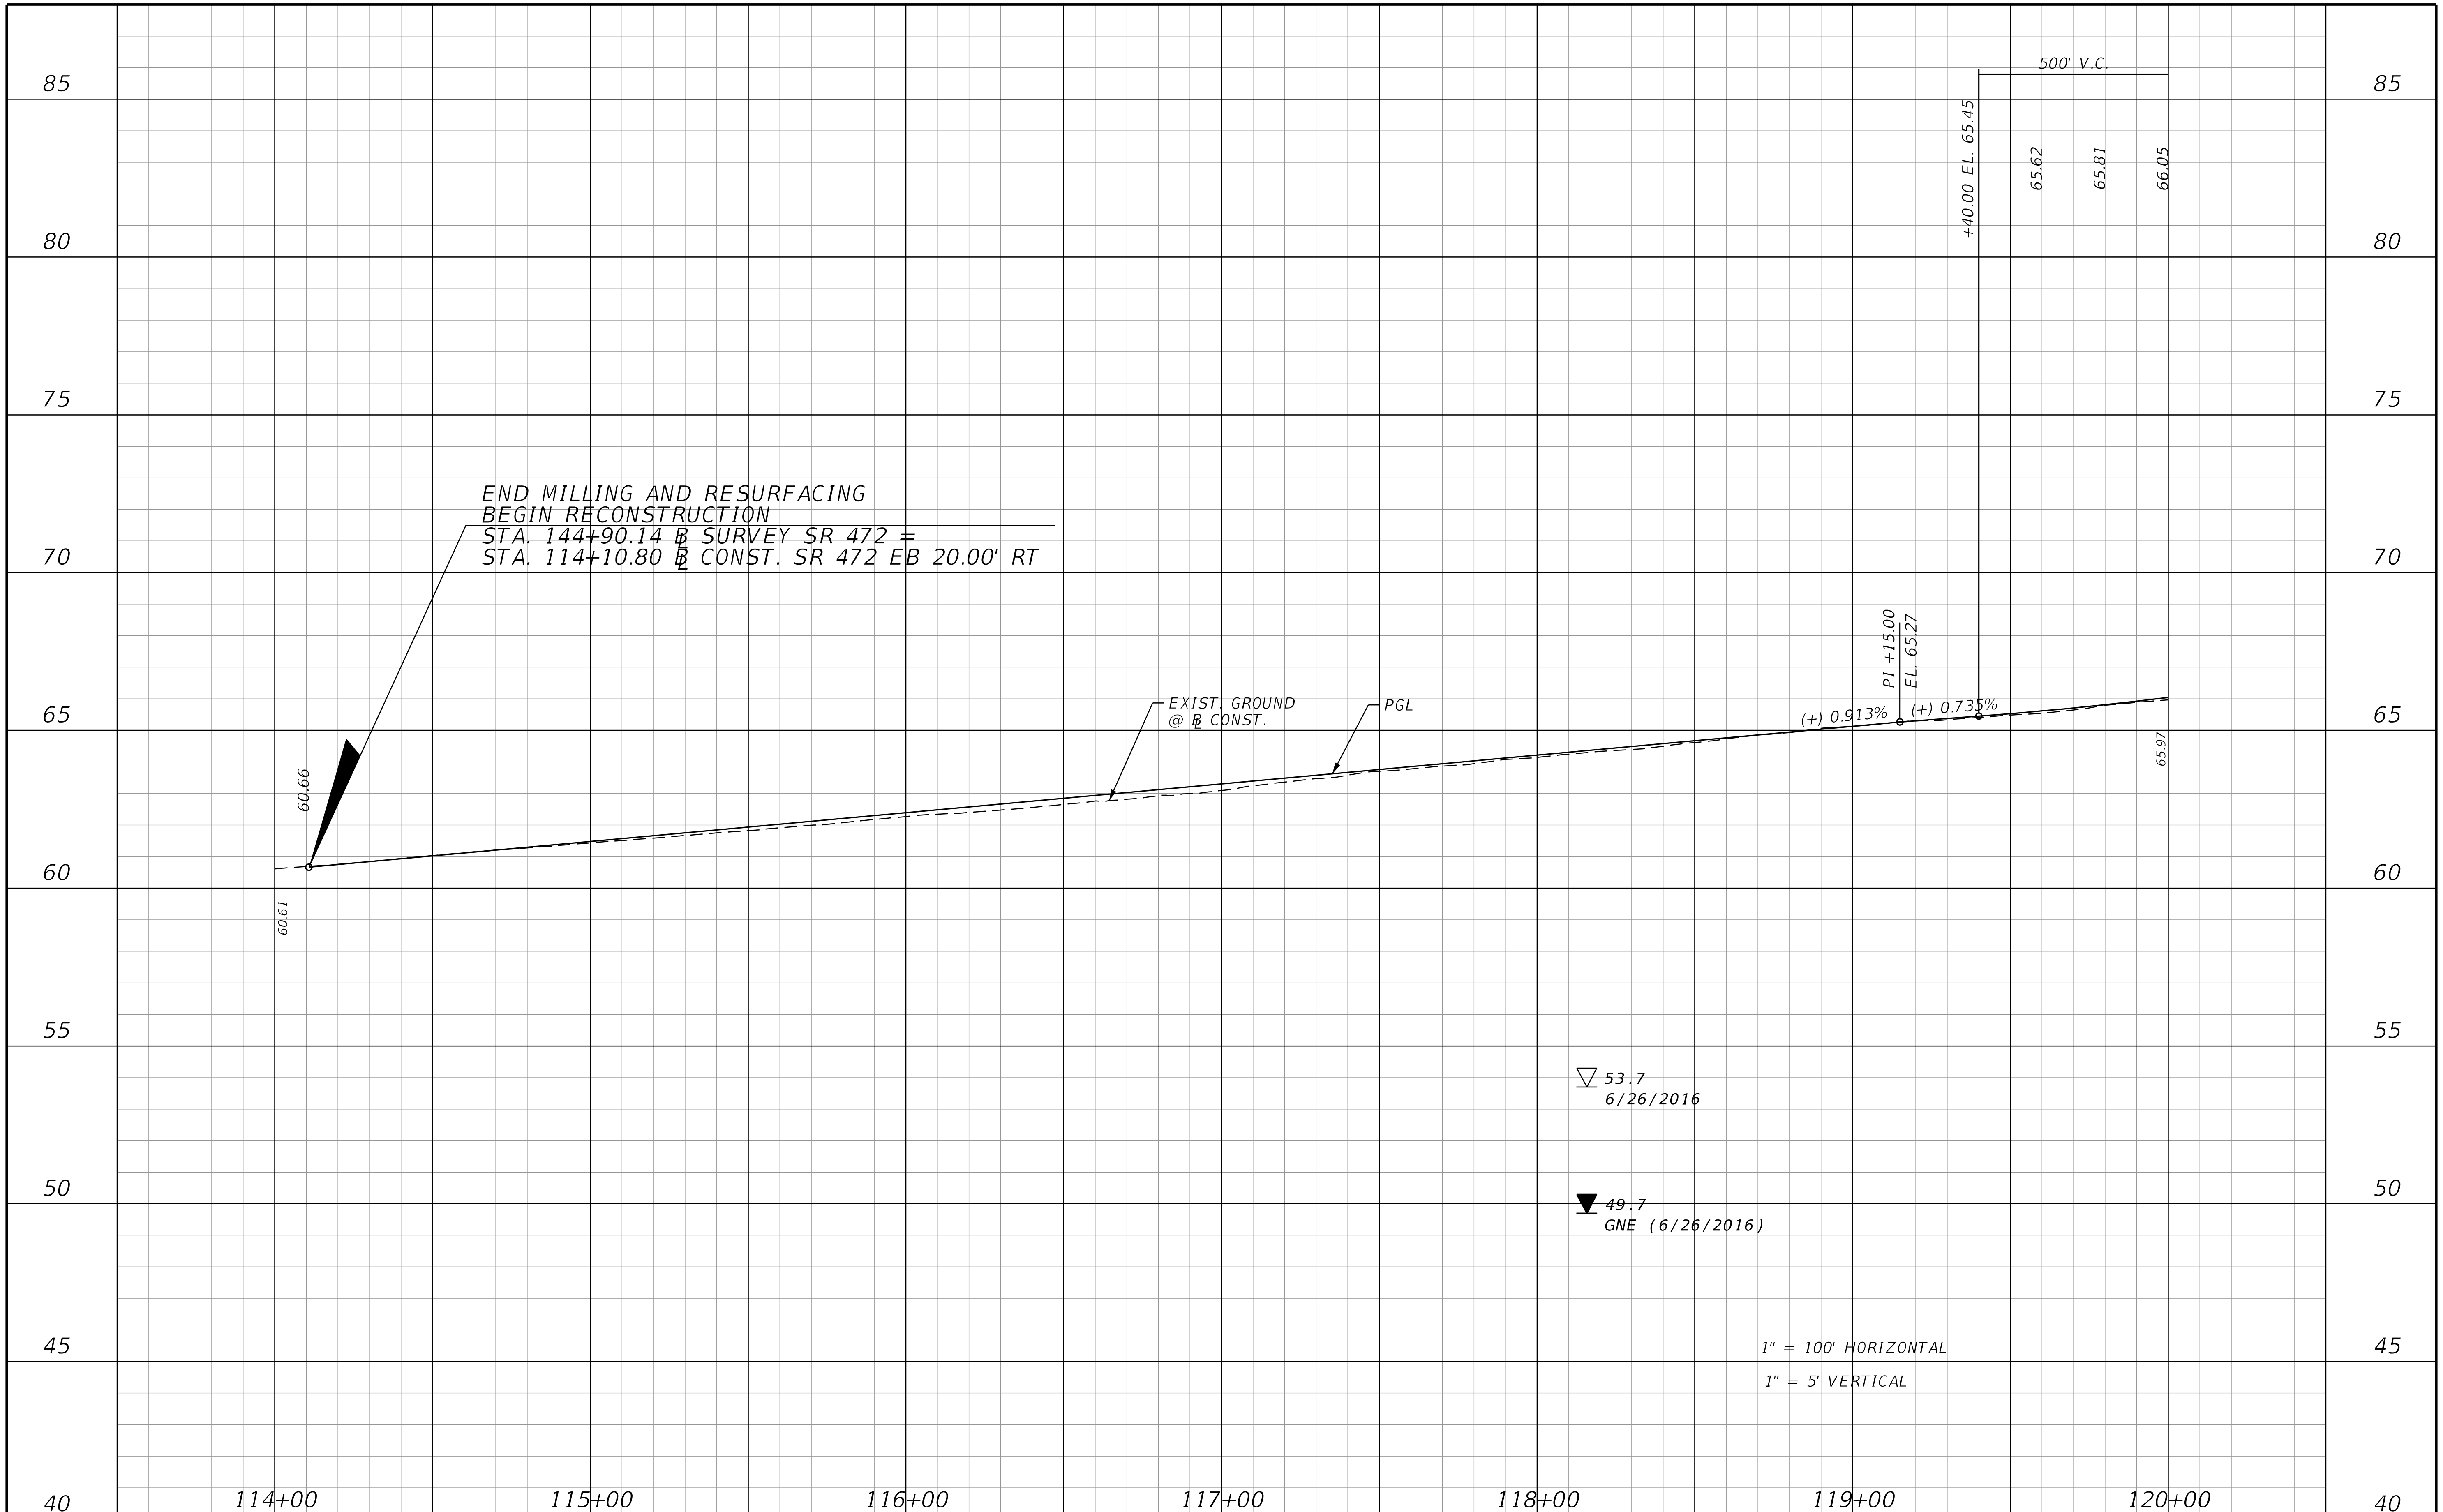

REVISIONS			
DATE	DESCRIPTION	DATE	DESCRIPTION

STANTEC CONSULTING SERVICES INC.
ENGINEER OF RECORD:
WILLIAM V. ANDERSON, P.E. NO.: 36682
11315 CORPORATE BLVD., SUITE 105
ORLANDO, FLORIDA 32817
(407) 823-8966
CERTIFICATE OF AUTHORIZATION NO. 27013

STATE OF FLORIDA
DEPARTMENT OF TRANSPORTATION

ROAD NO.	COUNTY	FINANCIAL PROJECT ID
SR400	VOLUSIA	408464-2-32-01

SR 472 EB PROFILE

SHEET NO. 288

THE OFFICIAL RECORD OF THIS SHEET IS THE ELECTRONIC FILE DIGITALLY SIGNED AND SEALED UNDER RULE 61G15-23.004, F.A.C.

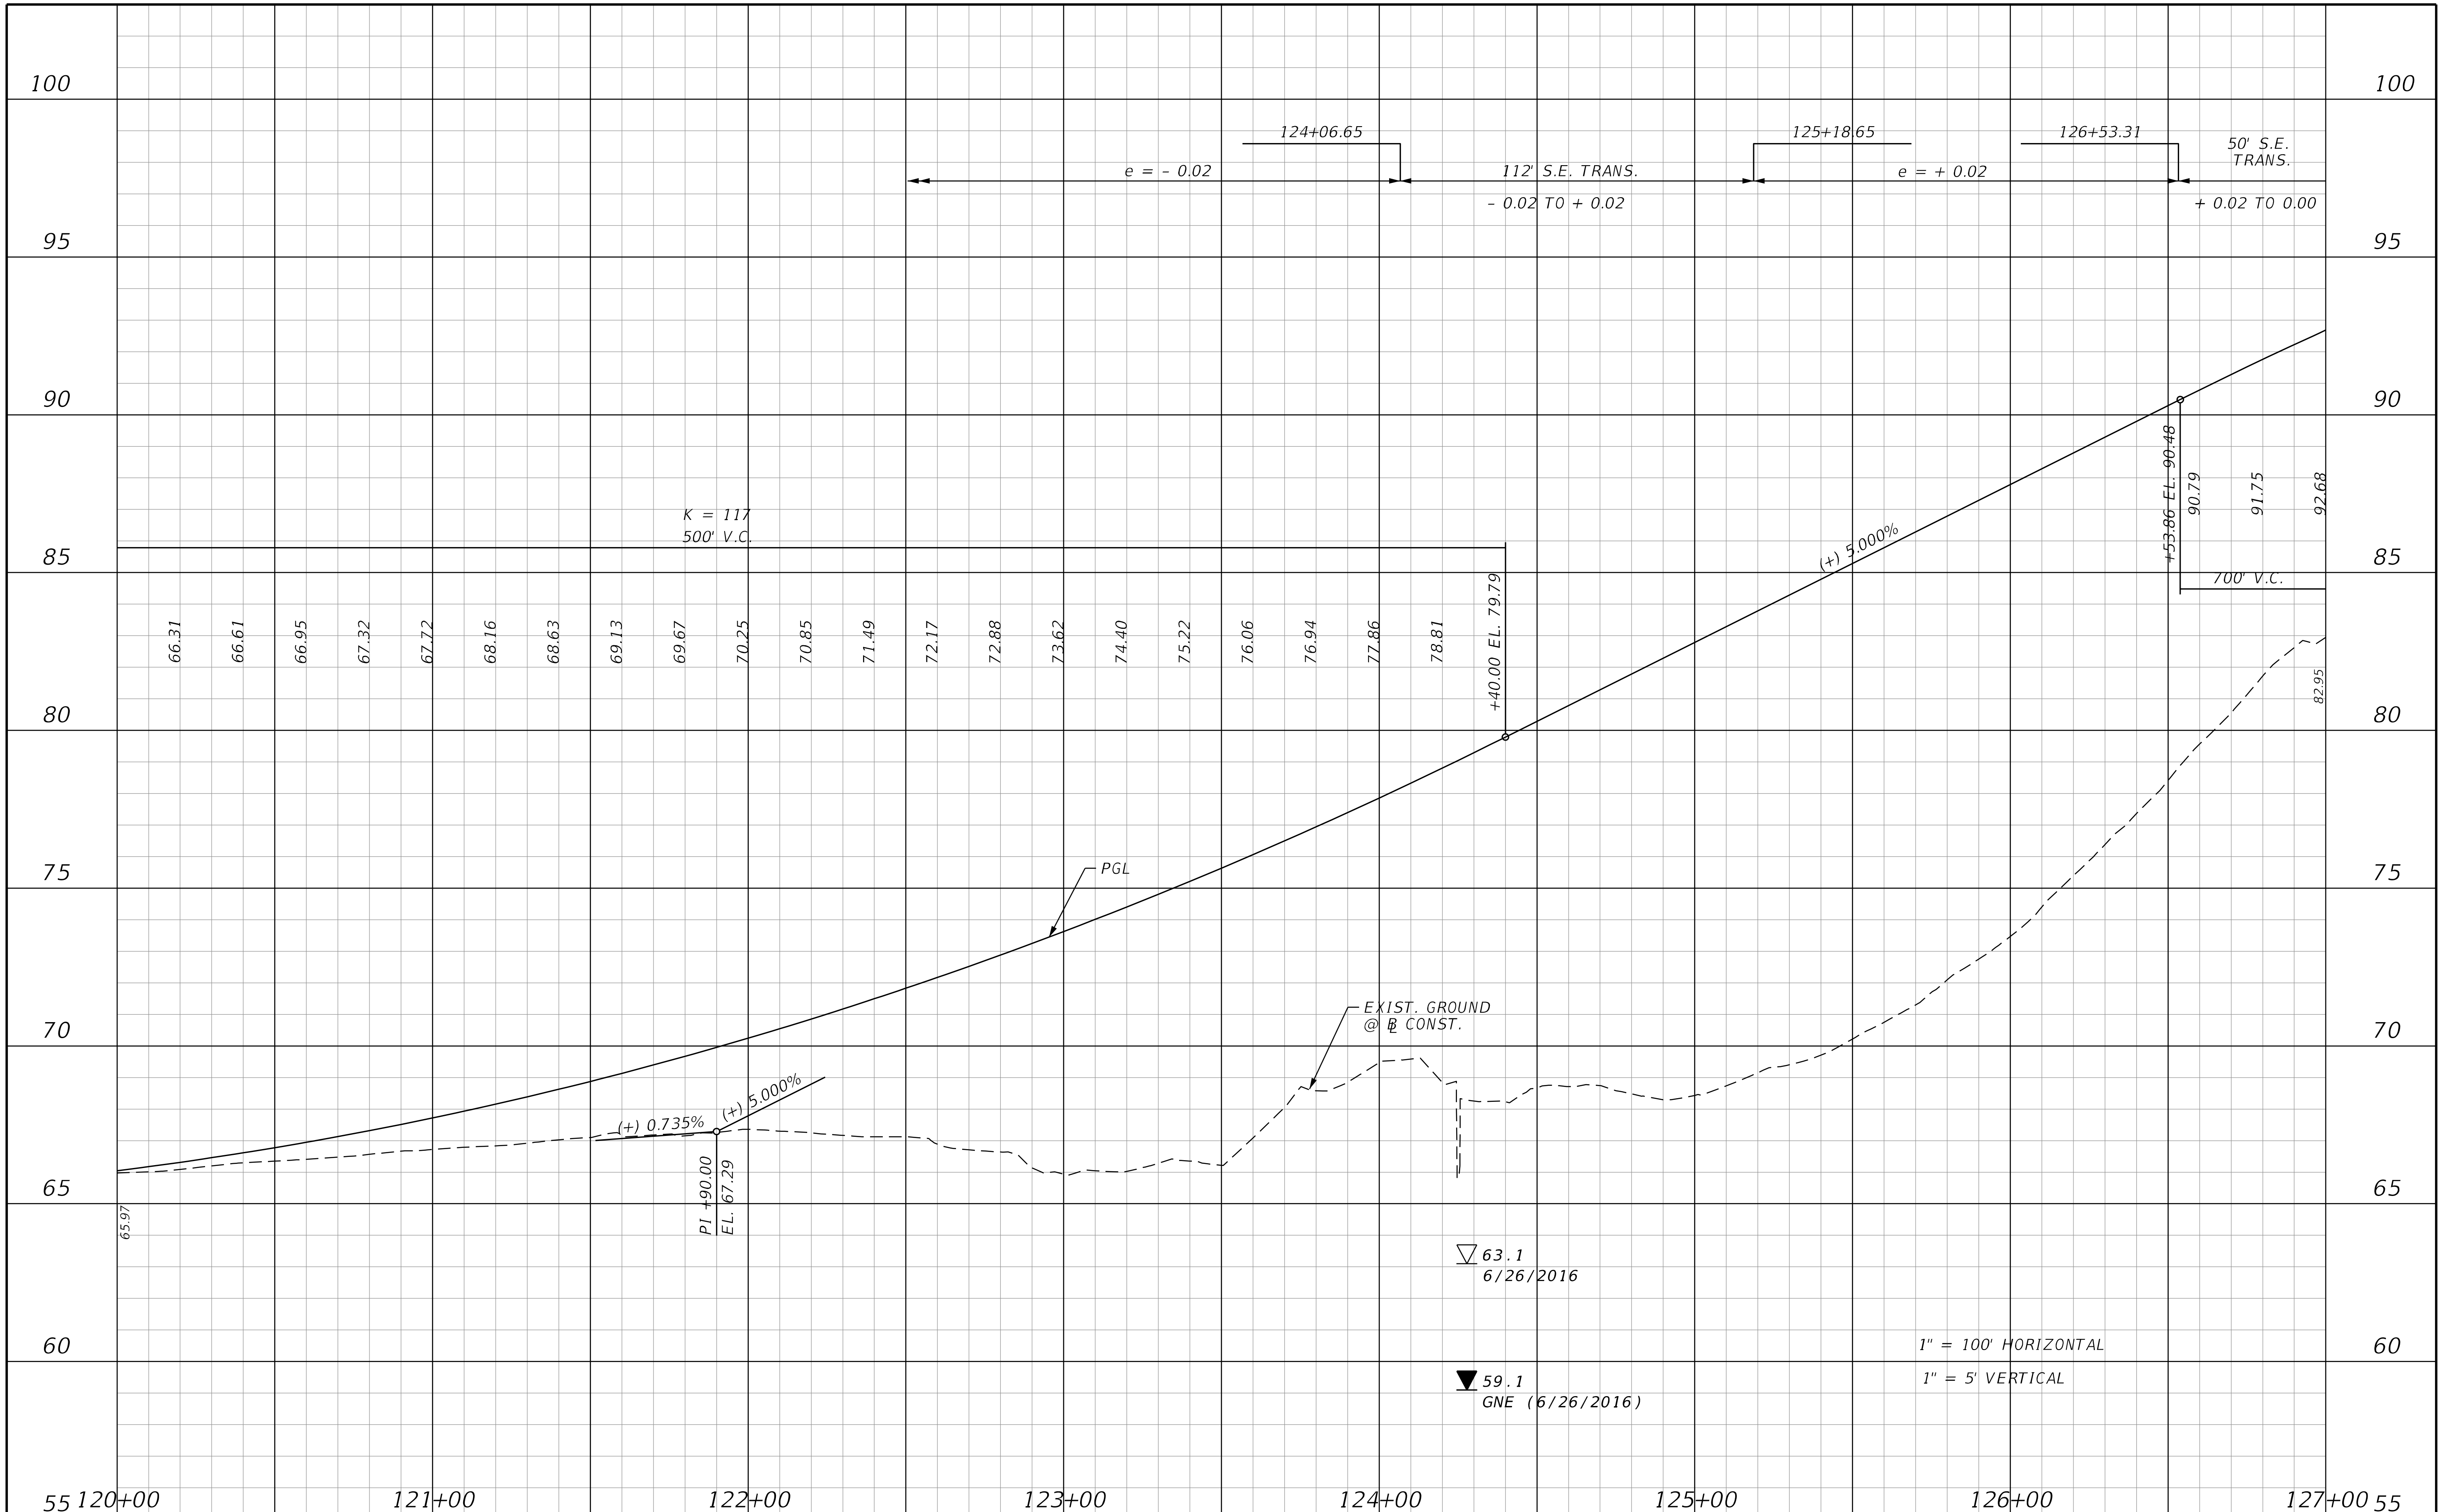

REVISIONS			
DATE	DESCRIPTION	DATE	DESCRIPTION

STANTEC CONSULTING SERVICES INC.
ENGINEER OF RECORD:
WILLIAM V. ANDERSON, P.E. NO.: 36682
11315 CORPORATE BLVD., SUITE 105
ORLANDO, FLORIDA 32817
(407) 823-8966
CERTIFICATE OF AUTHORIZATION NO. 27013

STATE OF FLORIDA
DEPARTMENT OF TRANSPORTATION

ROAD NO.	COUNTY	FINANCIAL PROJECT ID
SR400	VOLUSIA	408464-2-32-01

SR 472 EB PROFILE

SHEET NO.
289

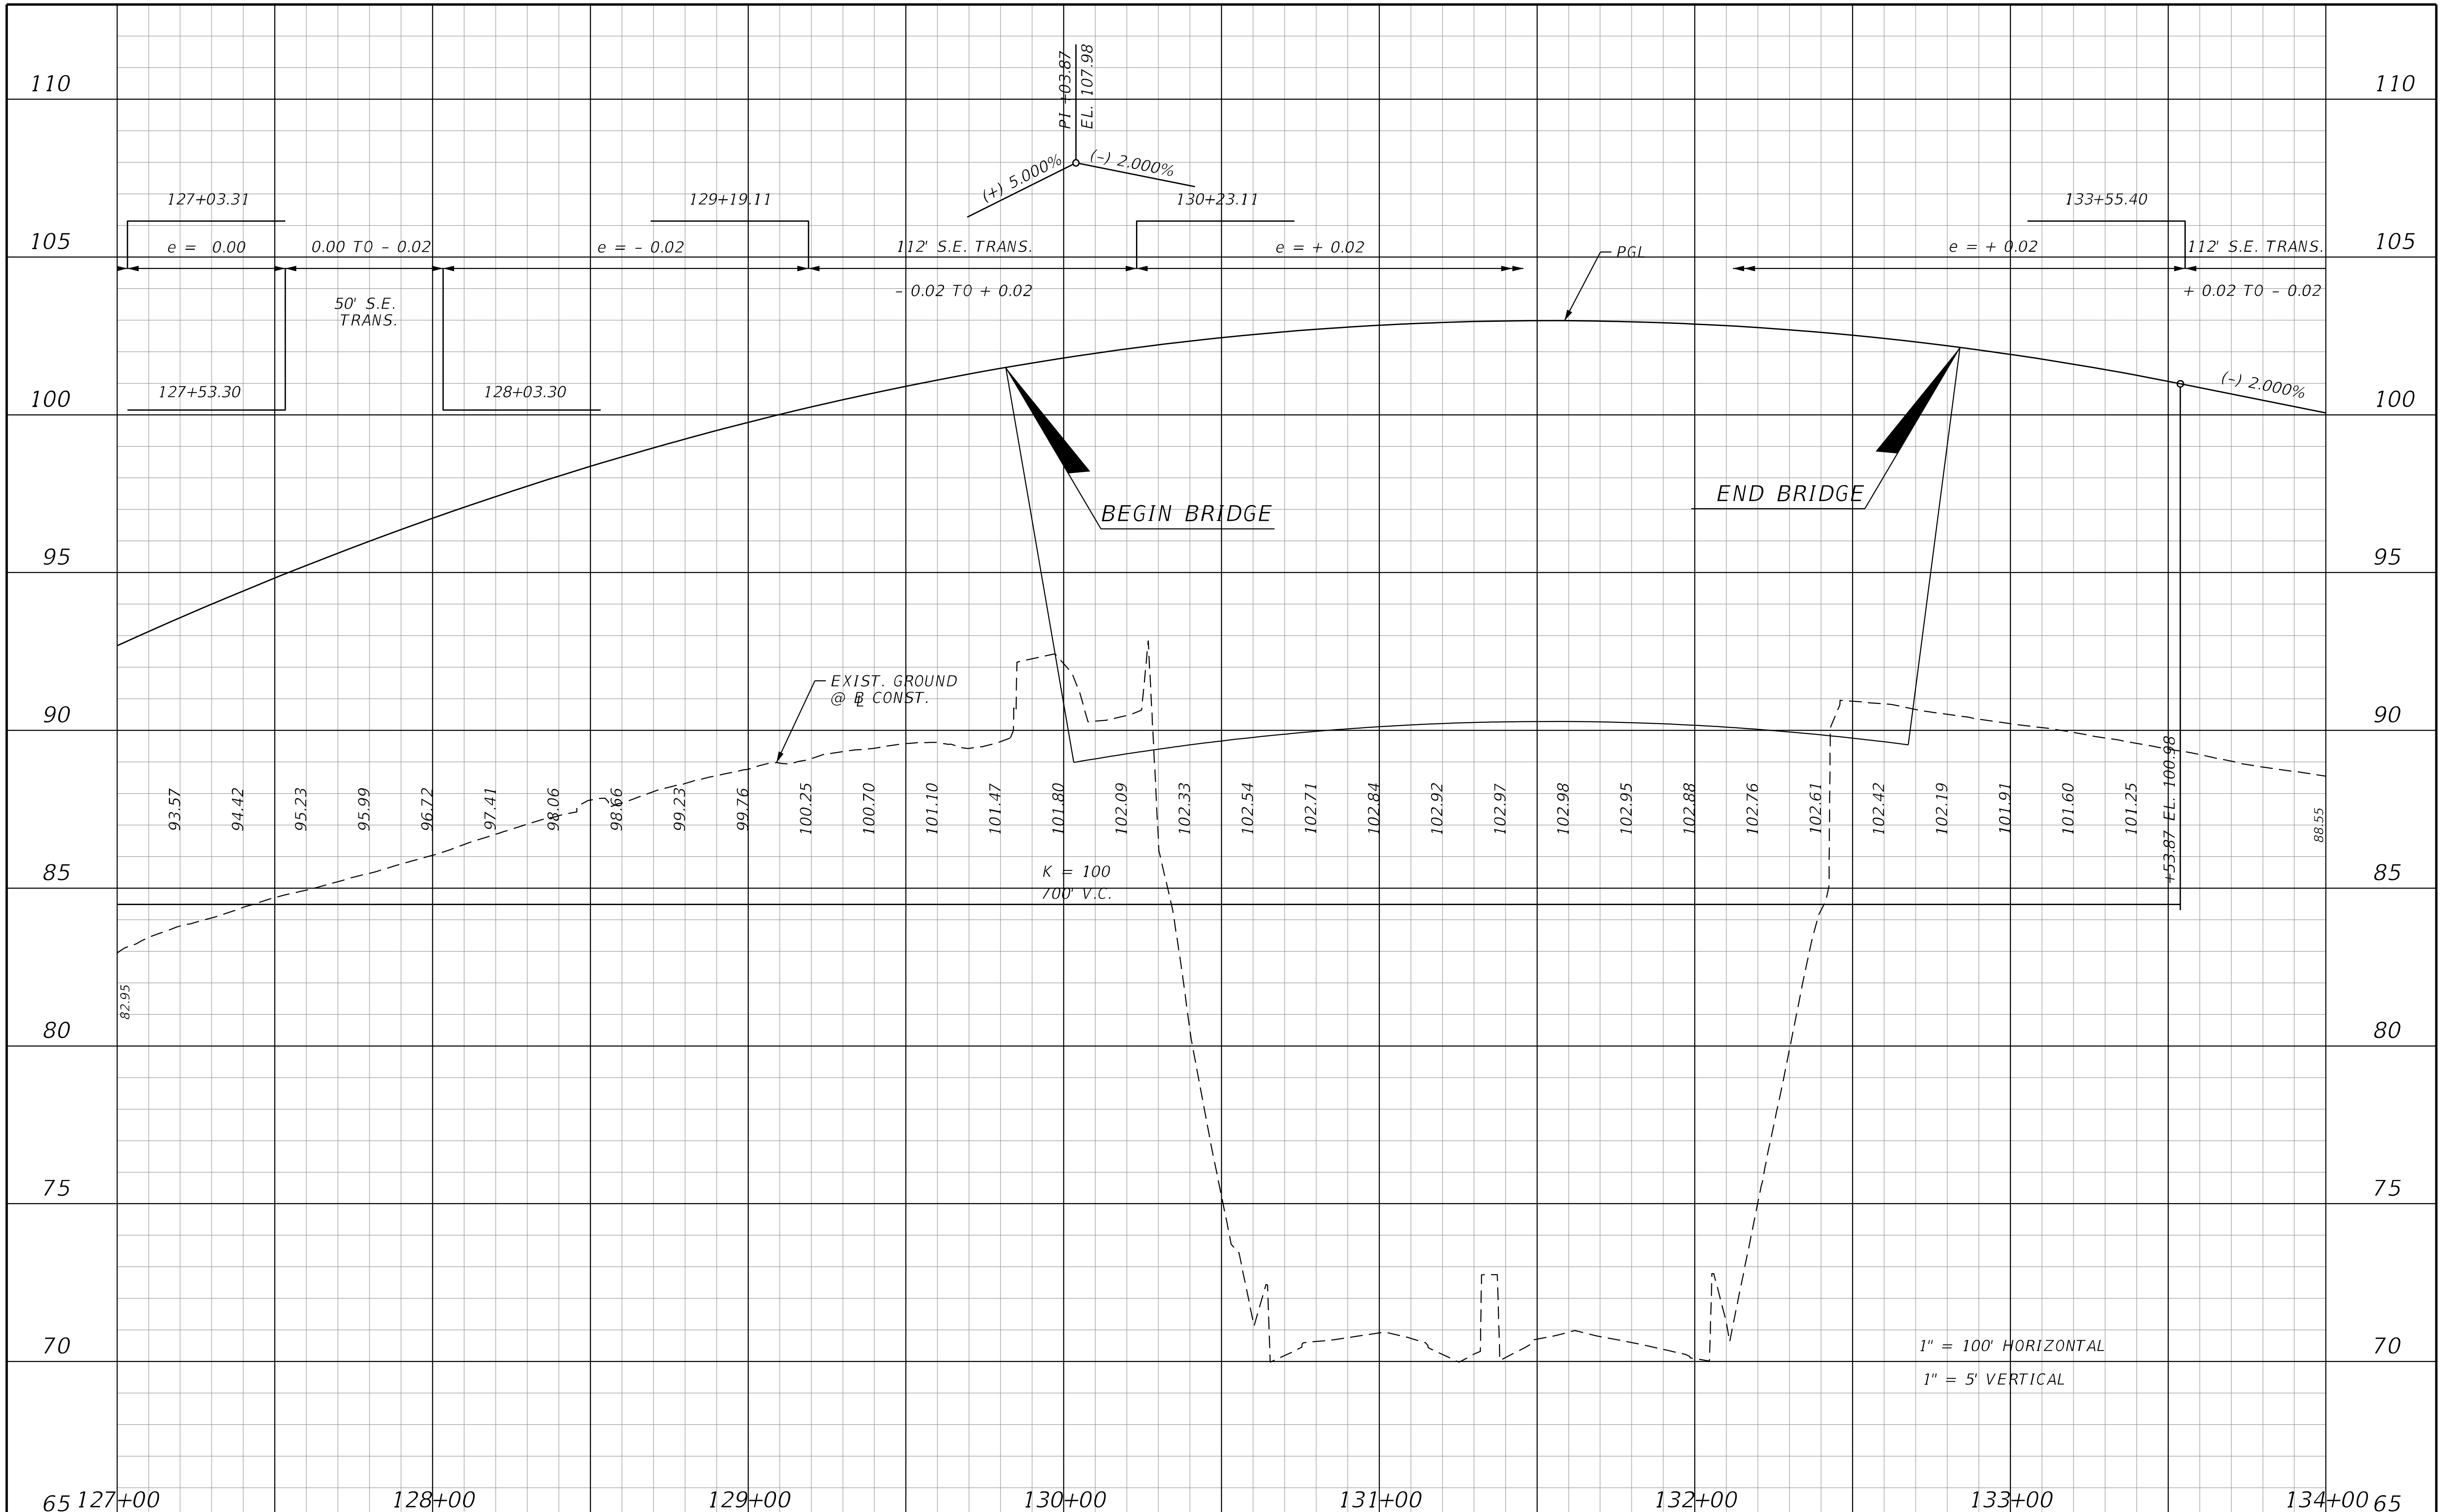

THE OFFICIAL RECORD OF THIS SHEET IS THE ELECTRONIC FILE DIGITALLY SIGNED AND SEALED UNDER RULE 61G15-23.004, F.A.C.

REVISIONS			
DATE	DESCRIPTION	DATE	DESCRIPTION

STANTEC CONSULTING SERVICES INC.
ENGINEER OF RECORD:
WILLIAM V. ANDERSON, P.E. NO.: 36682
11315 CORPORATE BLVD., SUITE 105
ORLANDO, FLORIDA 32817
(407) 823-8966
CERTIFICATE OF AUTHORIZATION NO. 27013

STATE OF FLORIDA
DEPARTMENT OF TRANSPORTATION

ROAD NO.	COUNTY	FINANCIAL PROJECT ID
SR400	VOLUSIA	408464-2-32-01

SR 472 EB
PROFILE

SHEET NO.
290

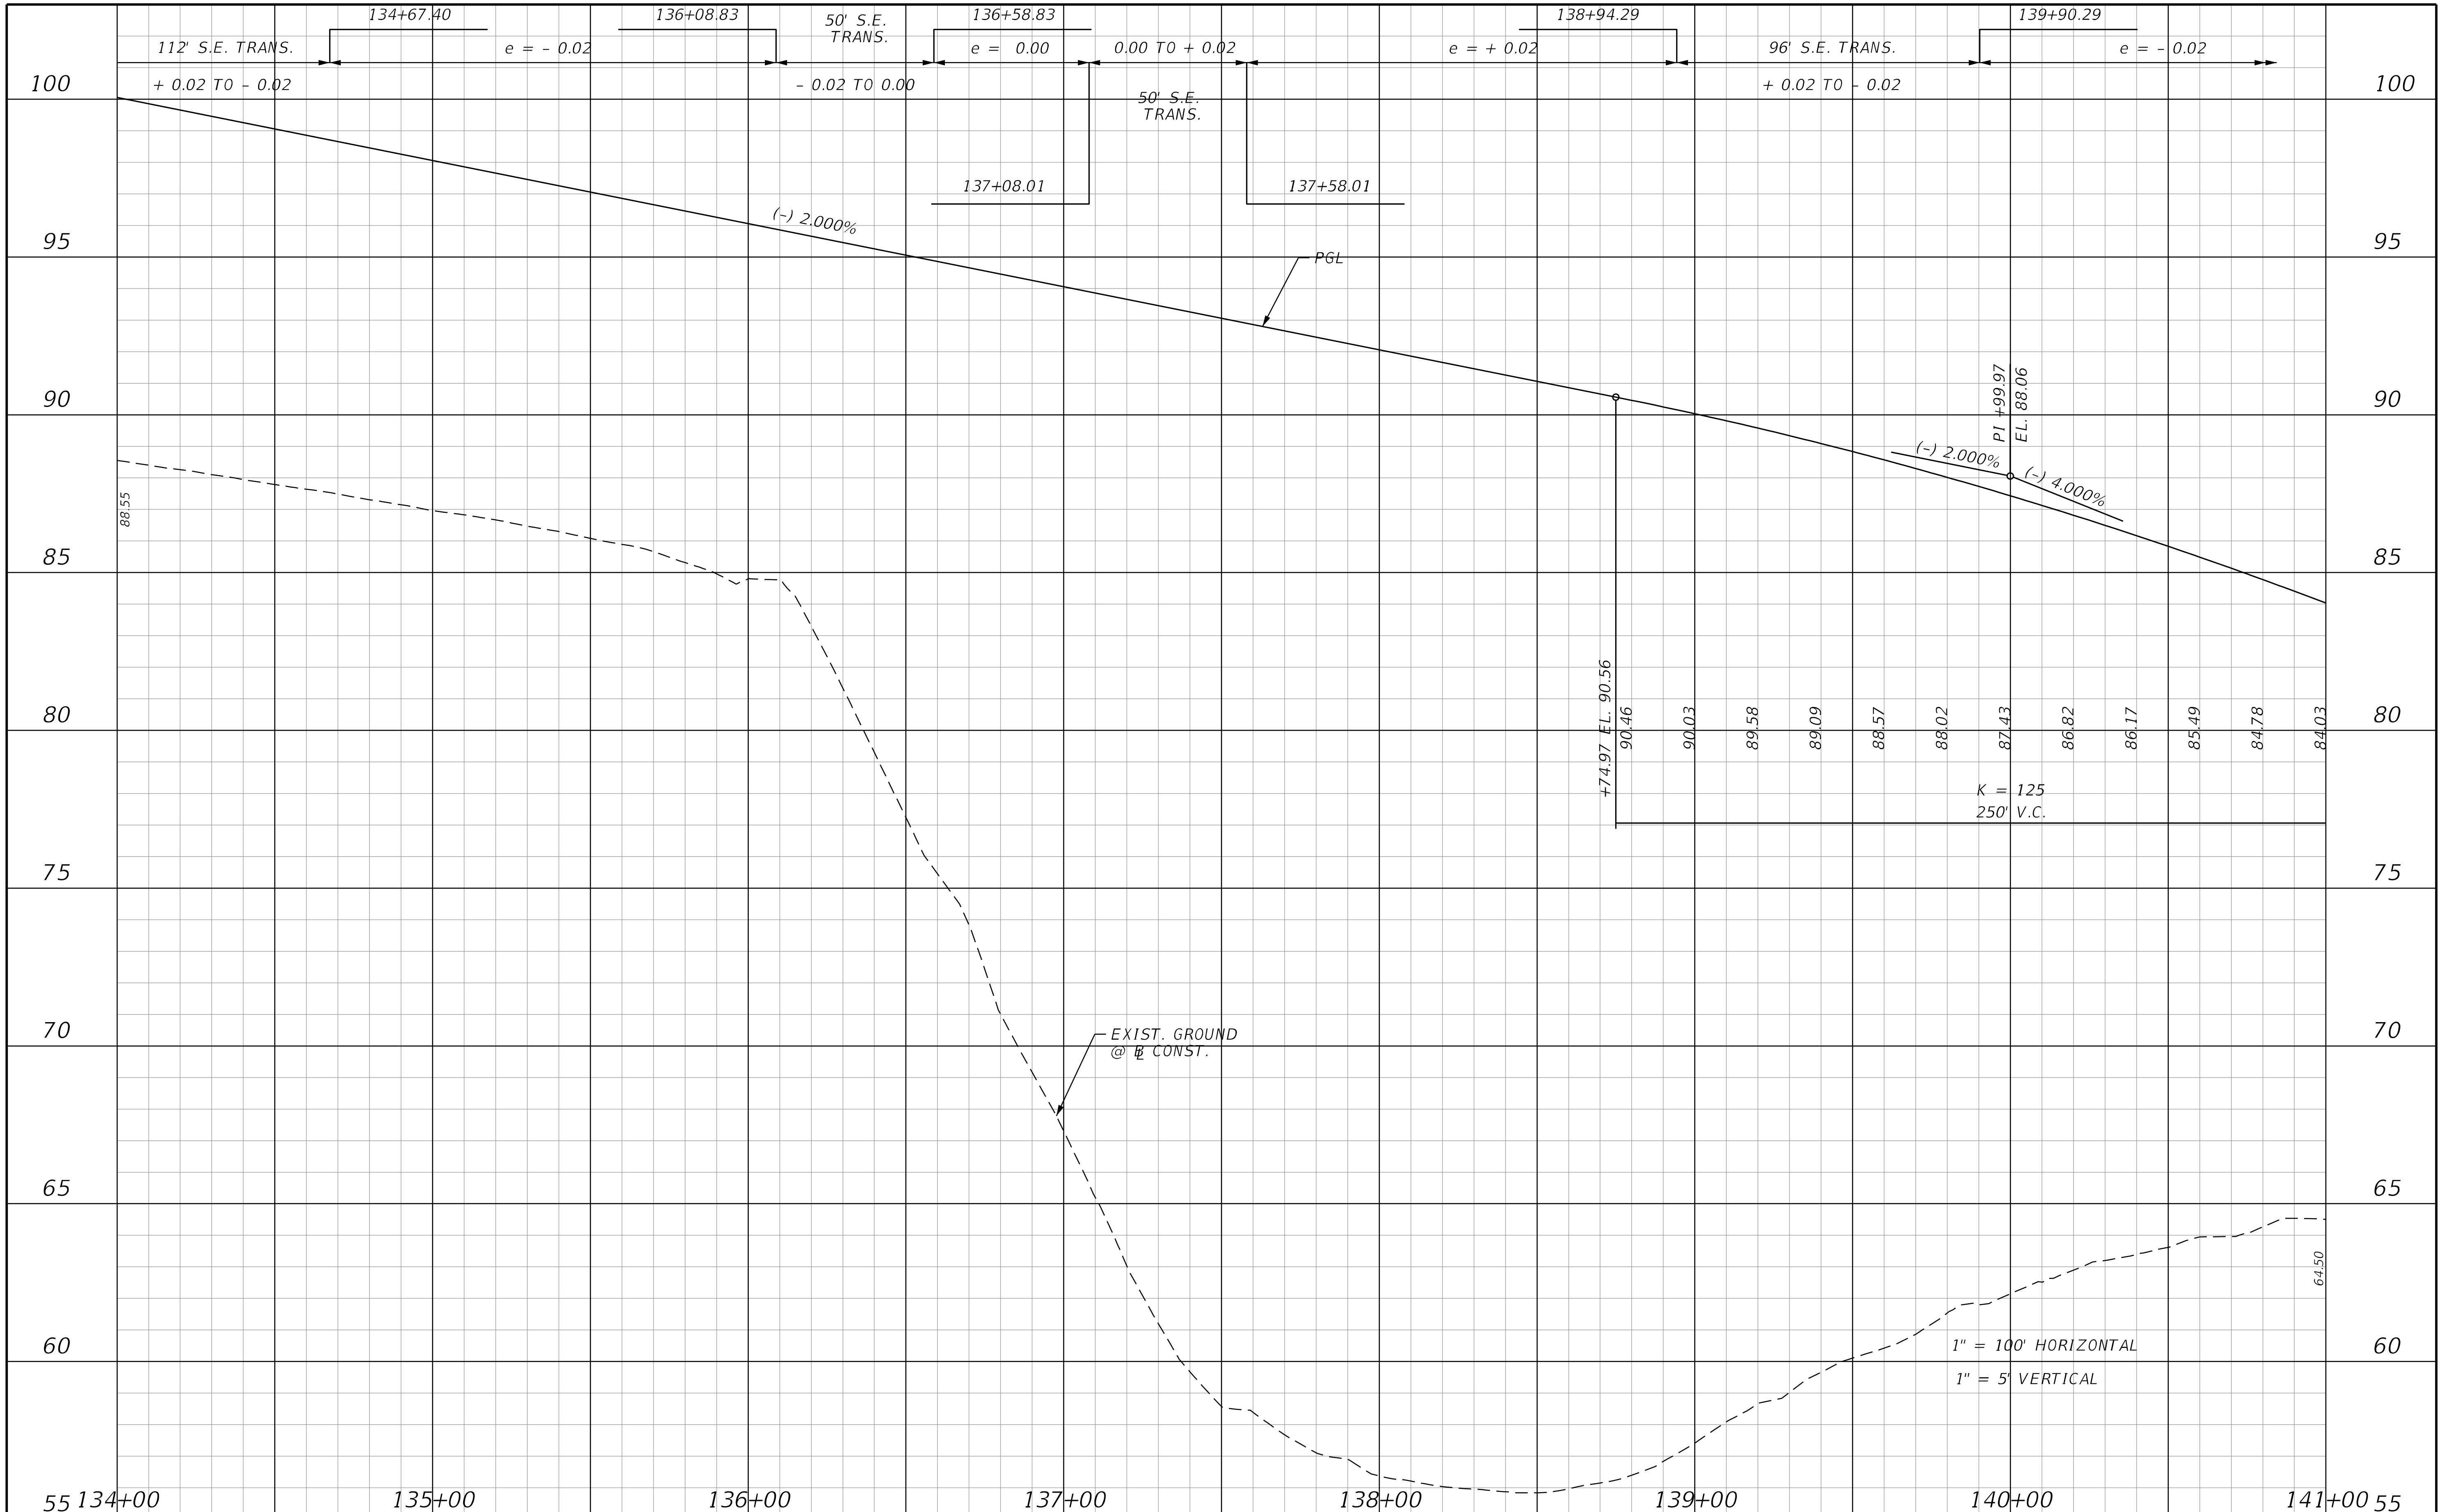

THE OFFICIAL RECORD OF THIS SHEET IS THE ELECTRONIC FILE DIGITALLY SIGNED AND SEALED UNDER RULE 61G15-23.004, F.A.C.

REVISIONS

DATE	DESCRIPTION	DATE	DESCRIPTION

STANTEC CONSULTING SERVICES INC.
ENGINEER OF RECORD:
WILLIAM V. ANDERSON, P.E. NO.: 36682
11315 CORPORATE BLVD., SUITE 105
ORLANDO, FLORIDA 32817
(407) 823-8966
CERTIFICATE OF AUTHORIZATION NO. 27013

STATE OF FLORIDA
DEPARTMENT OF TRANSPORTATION

ROAD NO.	COUNTY	FINANCIAL PROJECT ID
SR400	VOLUSIA	408464-2-32-01

SR 472 EB PROFILE

SHEET NO.
291

jchassee 6/14/2019 4:21:22 PM Default V:\2158\active\CADD\40846423201\roadway\PROFRD808.dgn

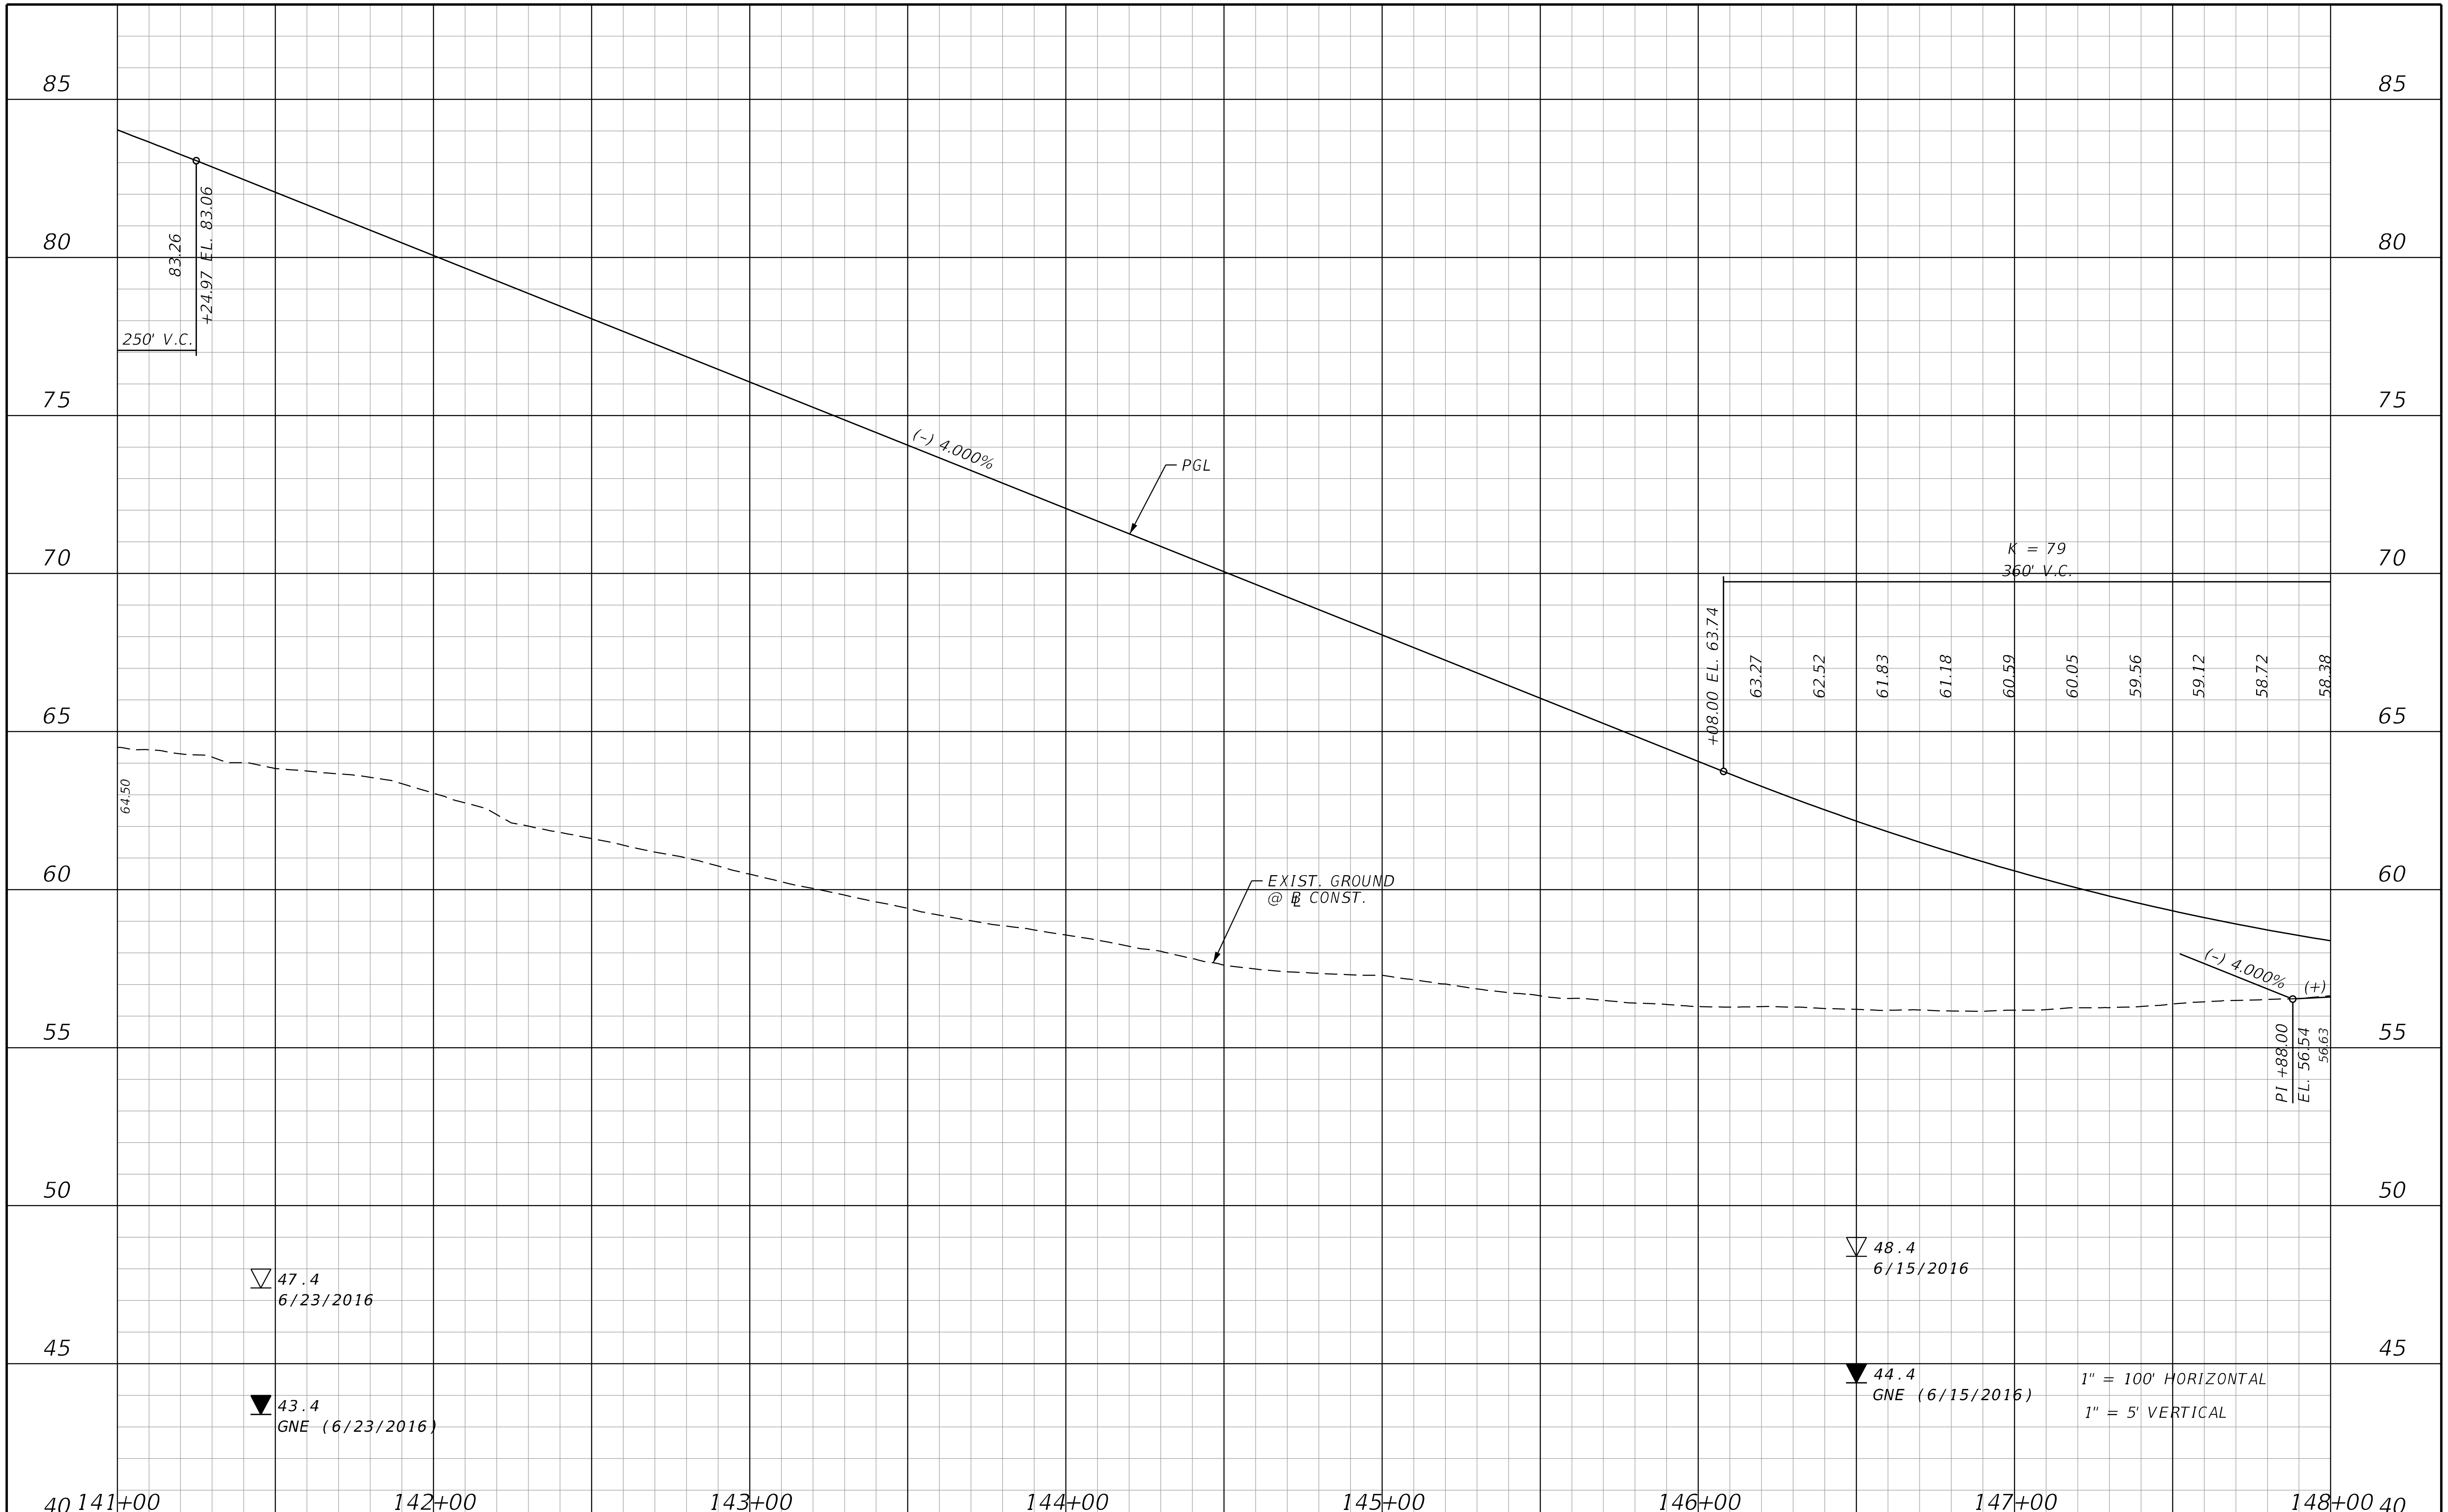

THE OFFICIAL RECORD OF THIS SHEET IS THE ELECTRONIC FILE DIGITALLY SIGNED AND SEALED UNDER RULE 61G15-23.004, F.A.C.

REVISIONS			
DATE	DESCRIPTION	DATE	DESCRIPTION

STANTEC CONSULTING SERVICES INC.
ENGINEER OF RECORD:
WILLIAM V. ANDERSON, P.E. NO.: 36682
11315 CORPORATE BLVD., SUITE 105
ORLANDO, FLORIDA 32817
(407) 823-8966
CERTIFICATE OF AUTHORIZATION NO. 27013

STATE OF FLORIDA
DEPARTMENT OF TRANSPORTATION

ROAD NO.	COUNTY	FINANCIAL PROJECT ID
SR400	VOLUSIA	408464-2-32-01

SR 472 EB
PROFILE

SHEET NO.
292

jchassee 6/14/2019 4:21:22 PM Default V:\2158\active\CADD\40846423201\roadway\PROFRD809.dgn

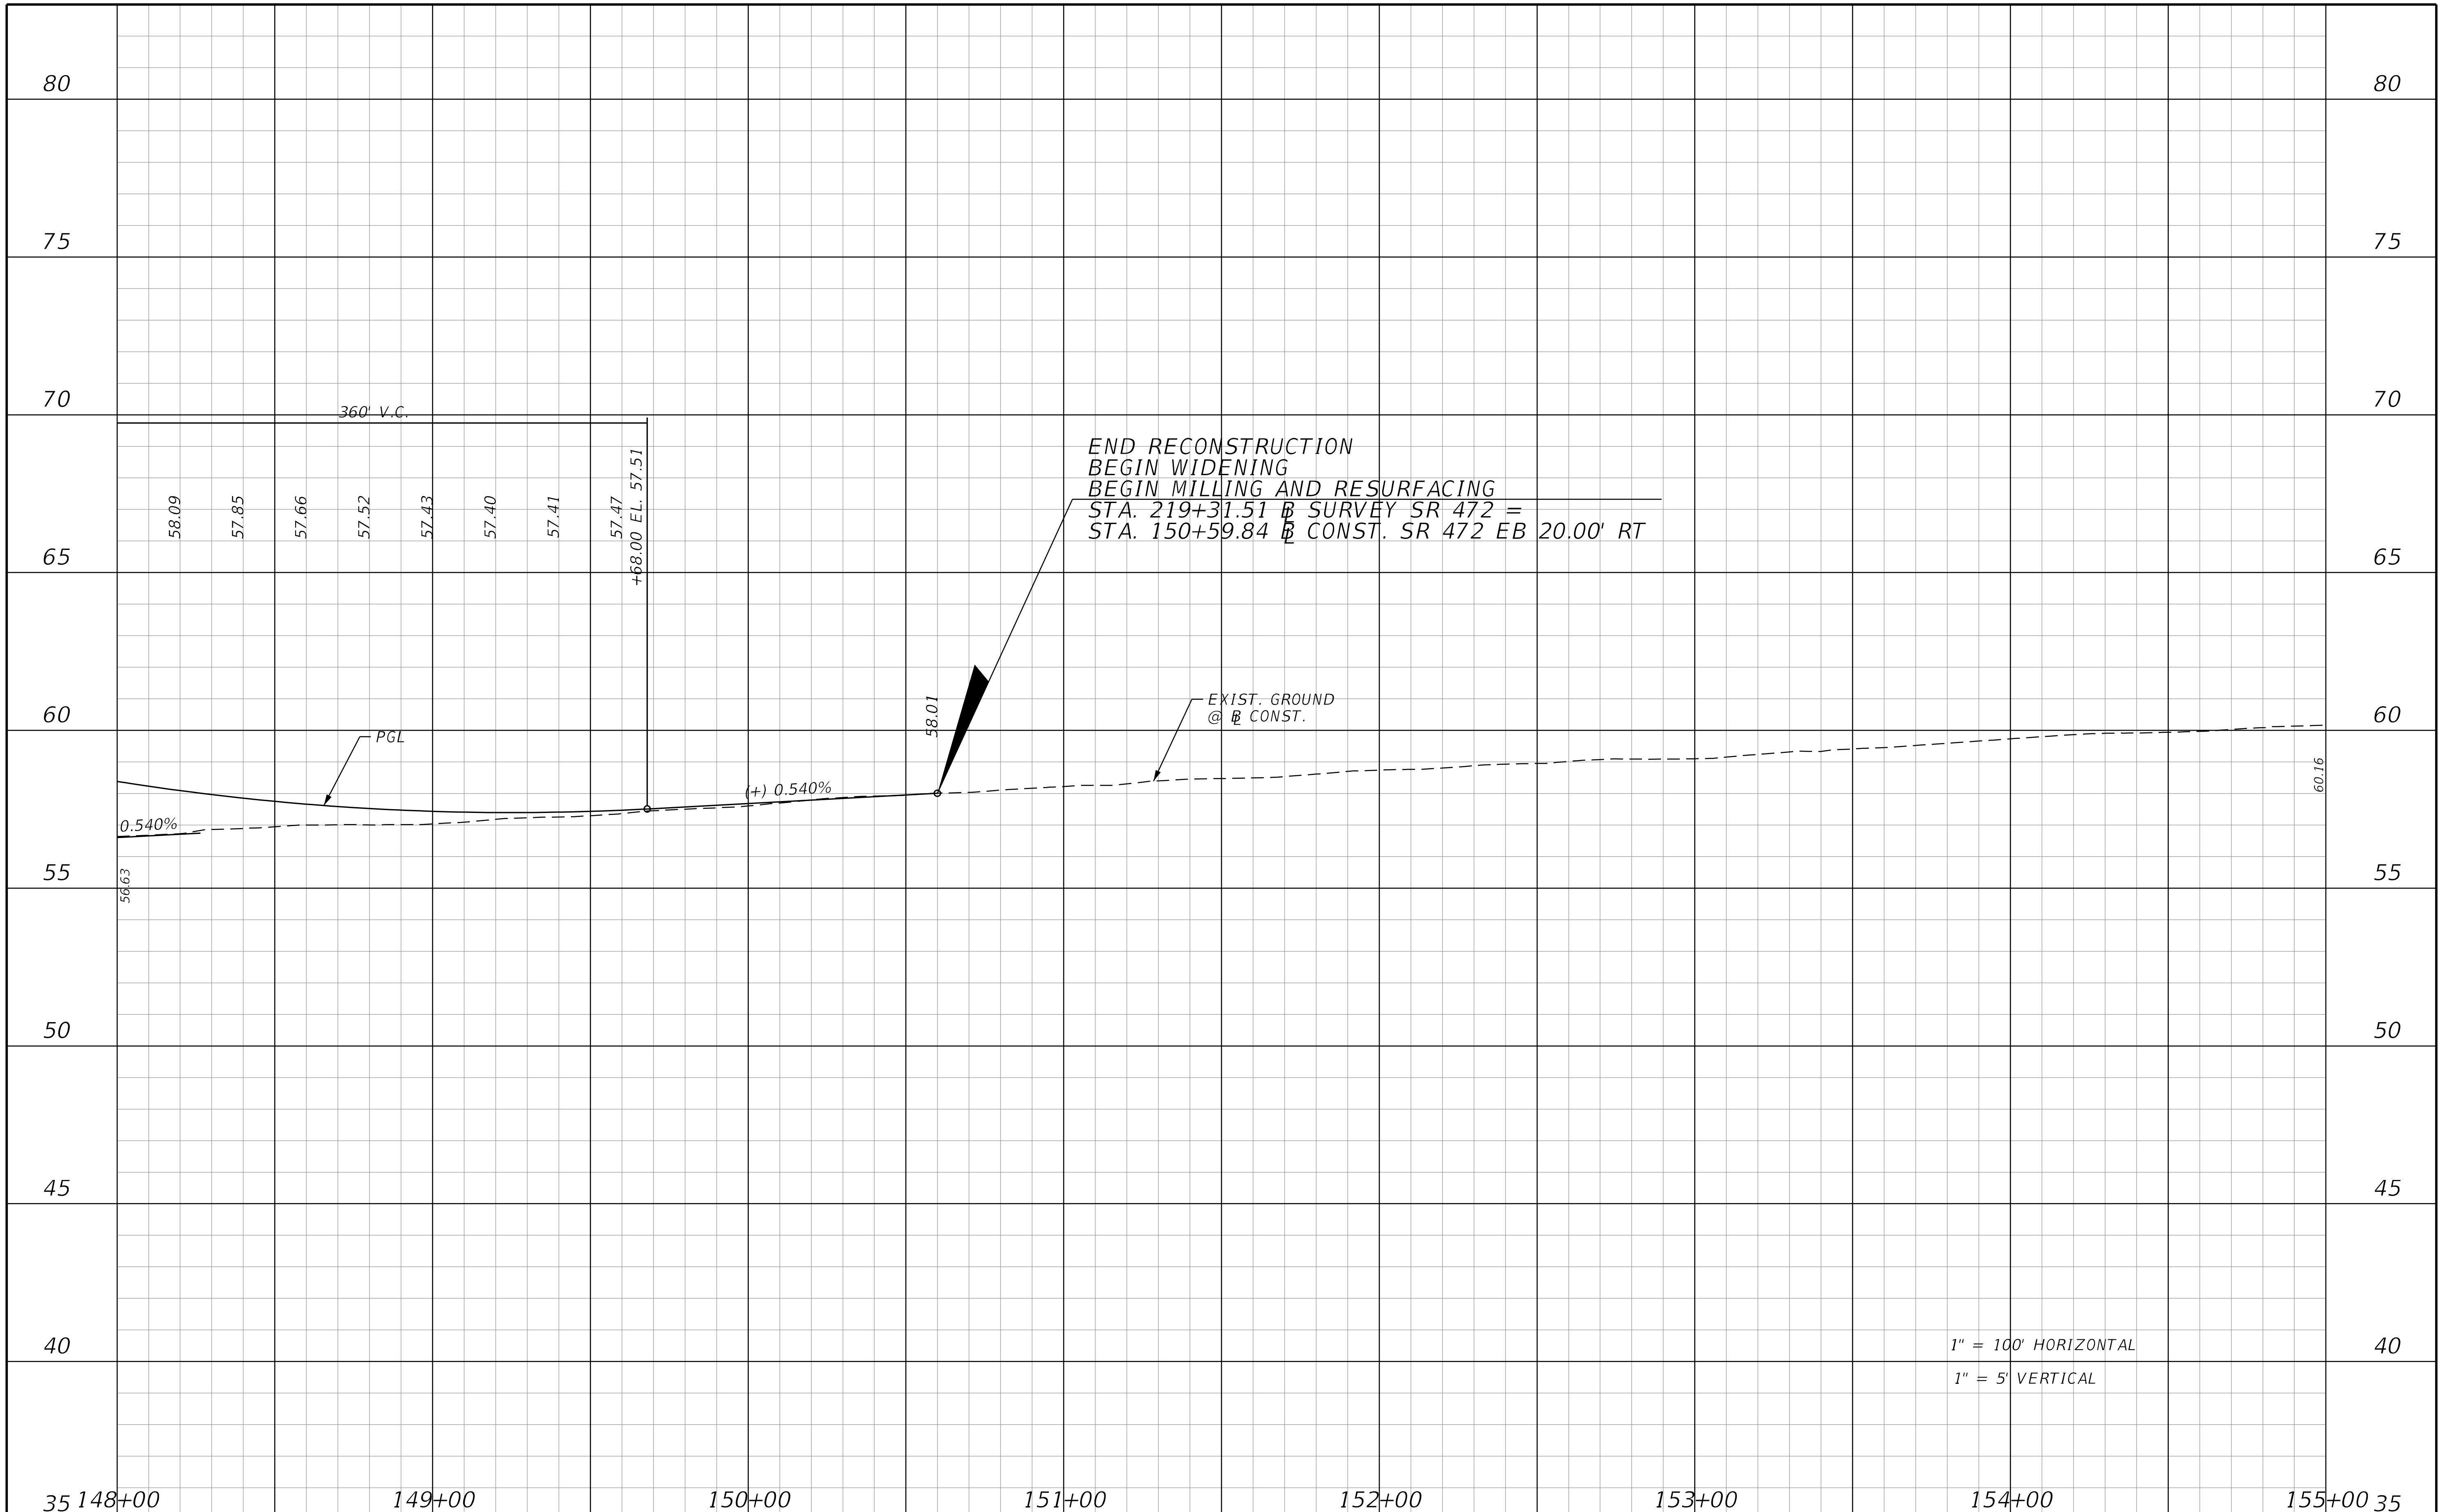

REVISIONS			
DATE	DESCRIPTION	DATE	DESCRIPTION

STANTEC CONSULTING SERVICES INC.
ENGINEER OF RECORD:
WILLIAM V. ANDERSON, P.E. NO.: 36682
11315 CORPORATE BLVD., SUITE 105
ORLANDO, FLORIDA 32817
(407) 823-8966
CERTIFICATE OF AUTHORIZATION NO. 27013

STATE OF FLORIDA
DEPARTMENT OF TRANSPORTATION

ROAD NO.	COUNTY	FINANCIAL PROJECT ID
SR400	VOLUSIA	408464-2-32-01

SR 472 EB PROFILE

SHEET NO. 293

jchassee 6/14/2019 4:21:22 PM Default V:\2158\active\CADD\40846423201\roadway\PROFRD810.dgn

THE OFFICIAL RECORD OF THIS SHEET IS THE ELECTRONIC FILE DIGITALLY SIGNED AND SEALED UNDER RULE 61G15-23.004, F.A.C.

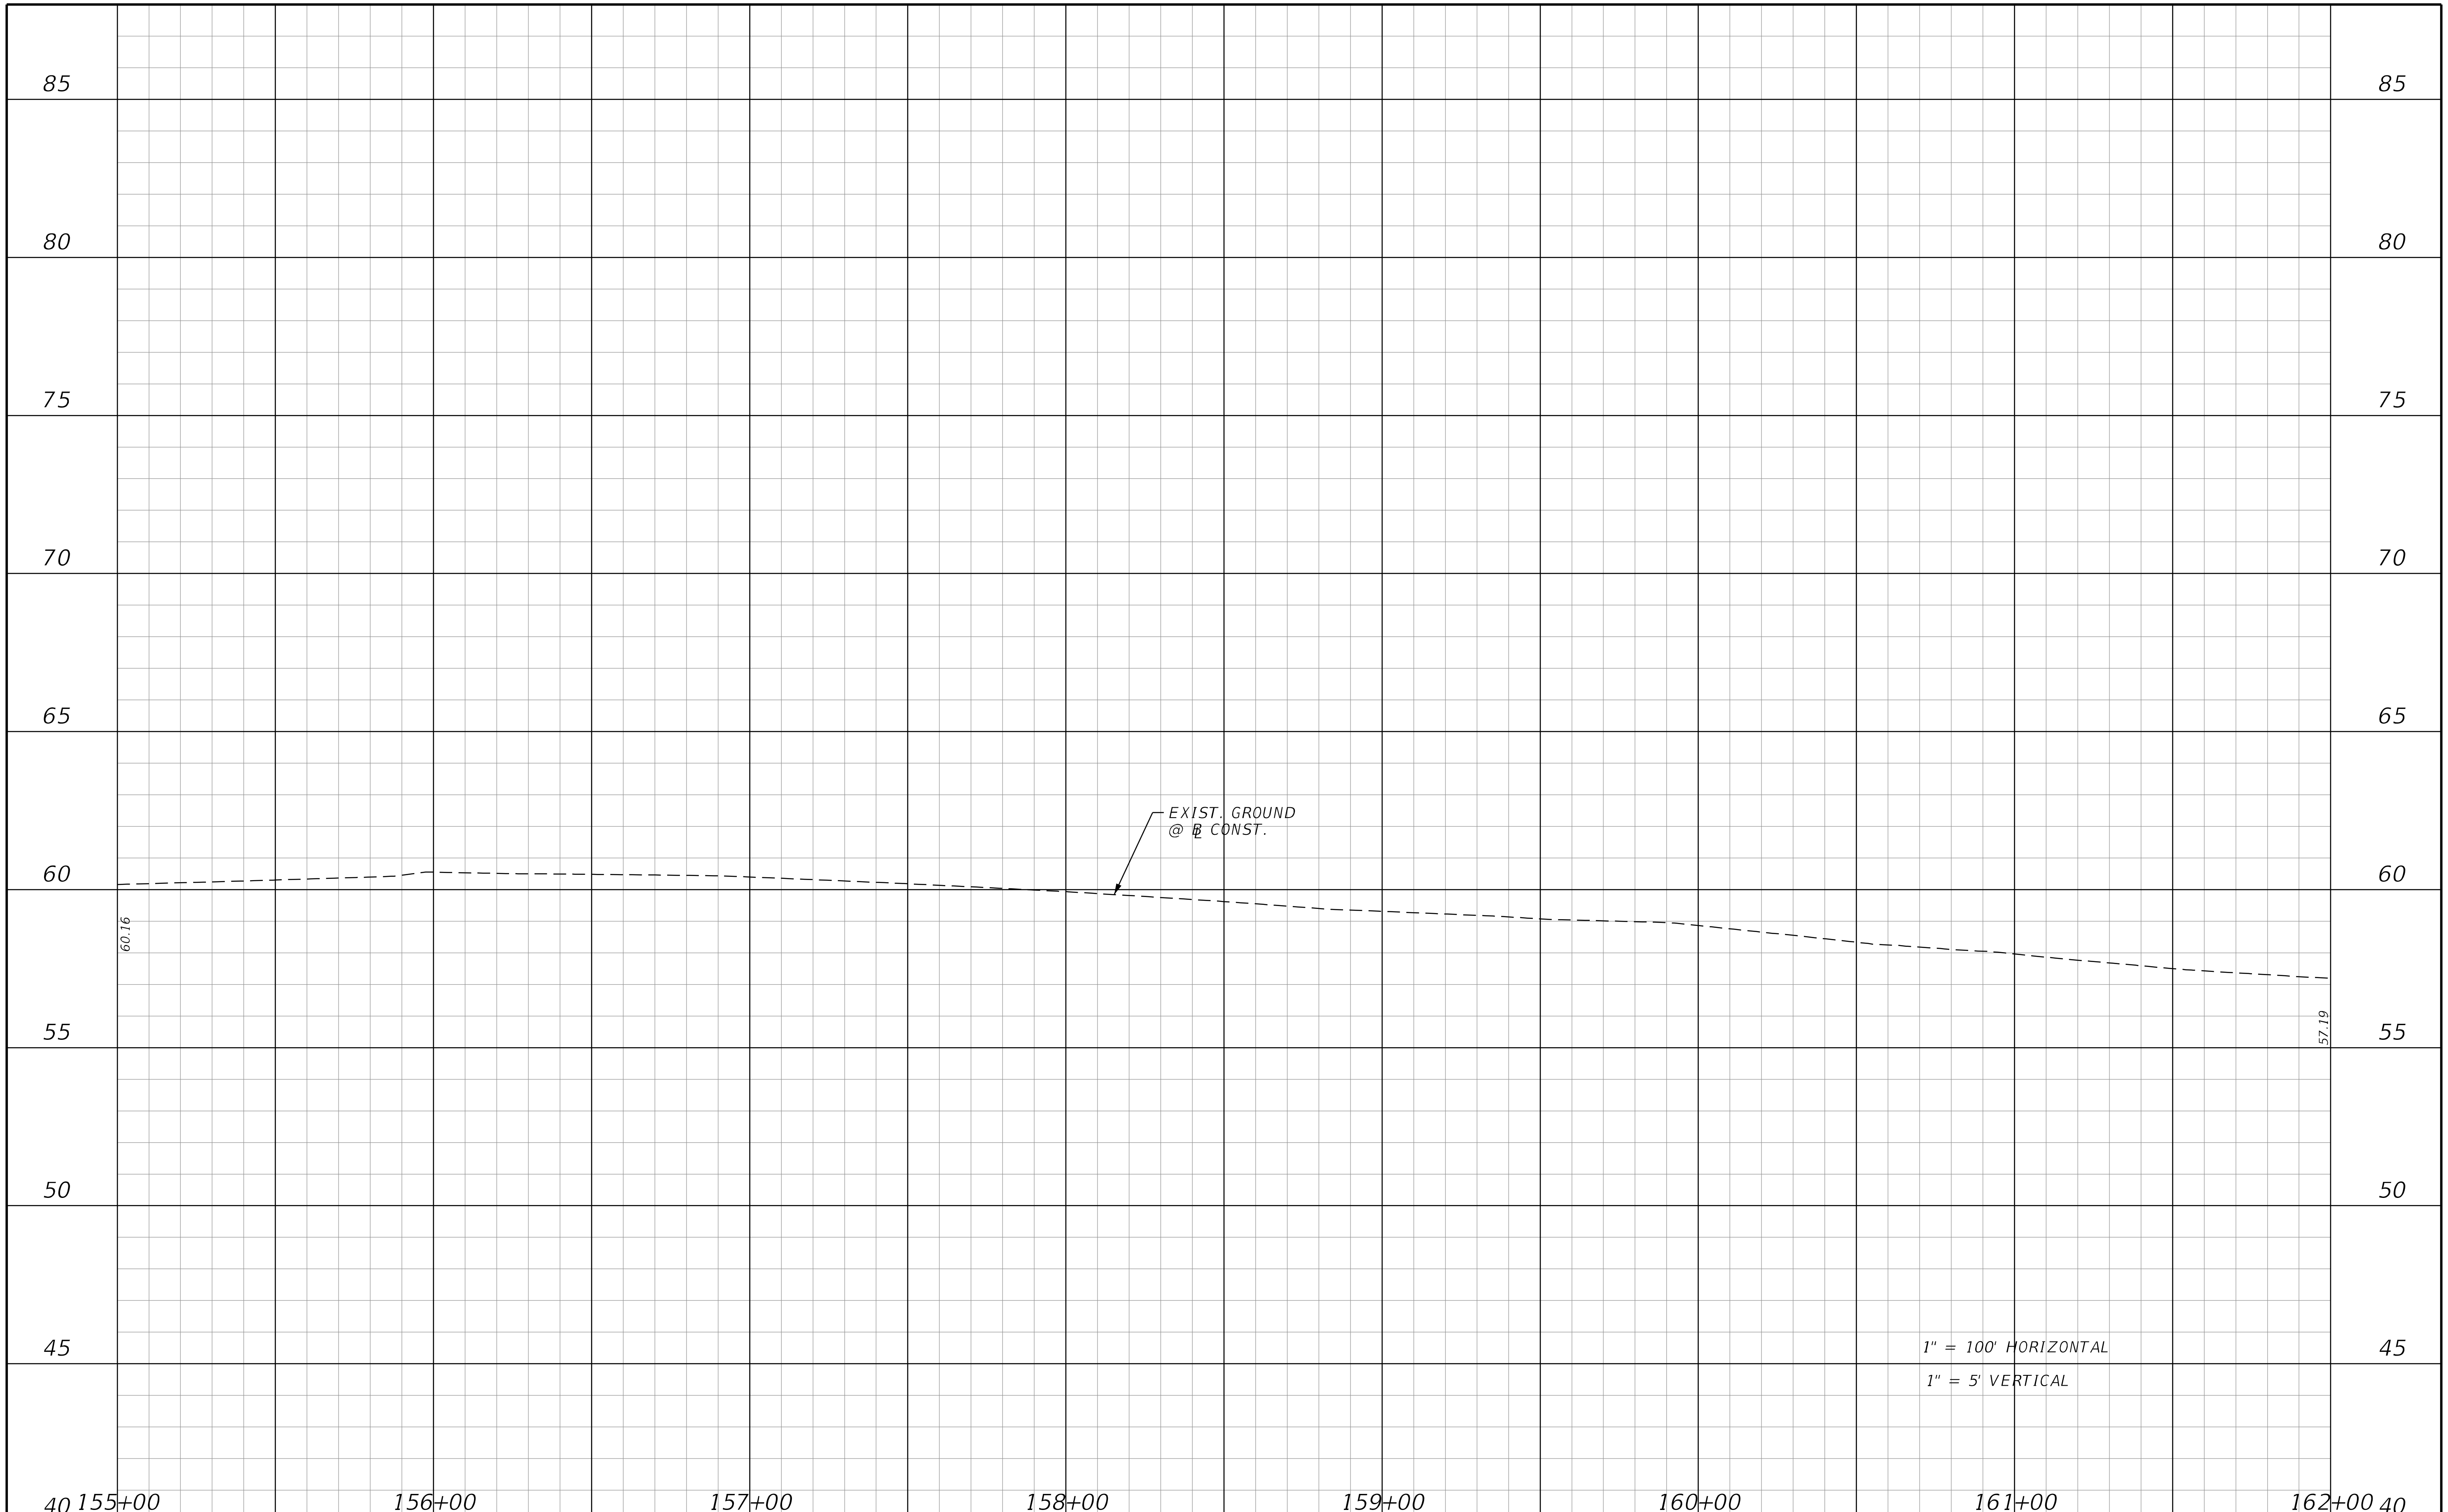

THE OFFICIAL RECORD OF THIS SHEET IS THE ELECTRONIC FILE DIGITALLY SIGNED AND SEALED UNDER RULE 61G15-23.004, F.A.C.

REVISIONS			
DATE	DESCRIPTION	DATE	DESCRIPTION

STANTEC CONSULTING SERVICES INC.
ENGINEER OF RECORD:
WILLIAM V. ANDERSON, P.E. NO.: 36682
11315 CORPORATE BLVD., SUITE 105
ORLANDO, FLORIDA 32817
(407) 823-8966
CERTIFICATE OF AUTHORIZATION NO. 27013

STATE OF FLORIDA
DEPARTMENT OF TRANSPORTATION

ROAD NO.	COUNTY	FINANCIAL PROJECT ID
SR400	VOLUSIA	408464-2-32-01

SR 472 EB
PROFILE

SHEET NO.
294

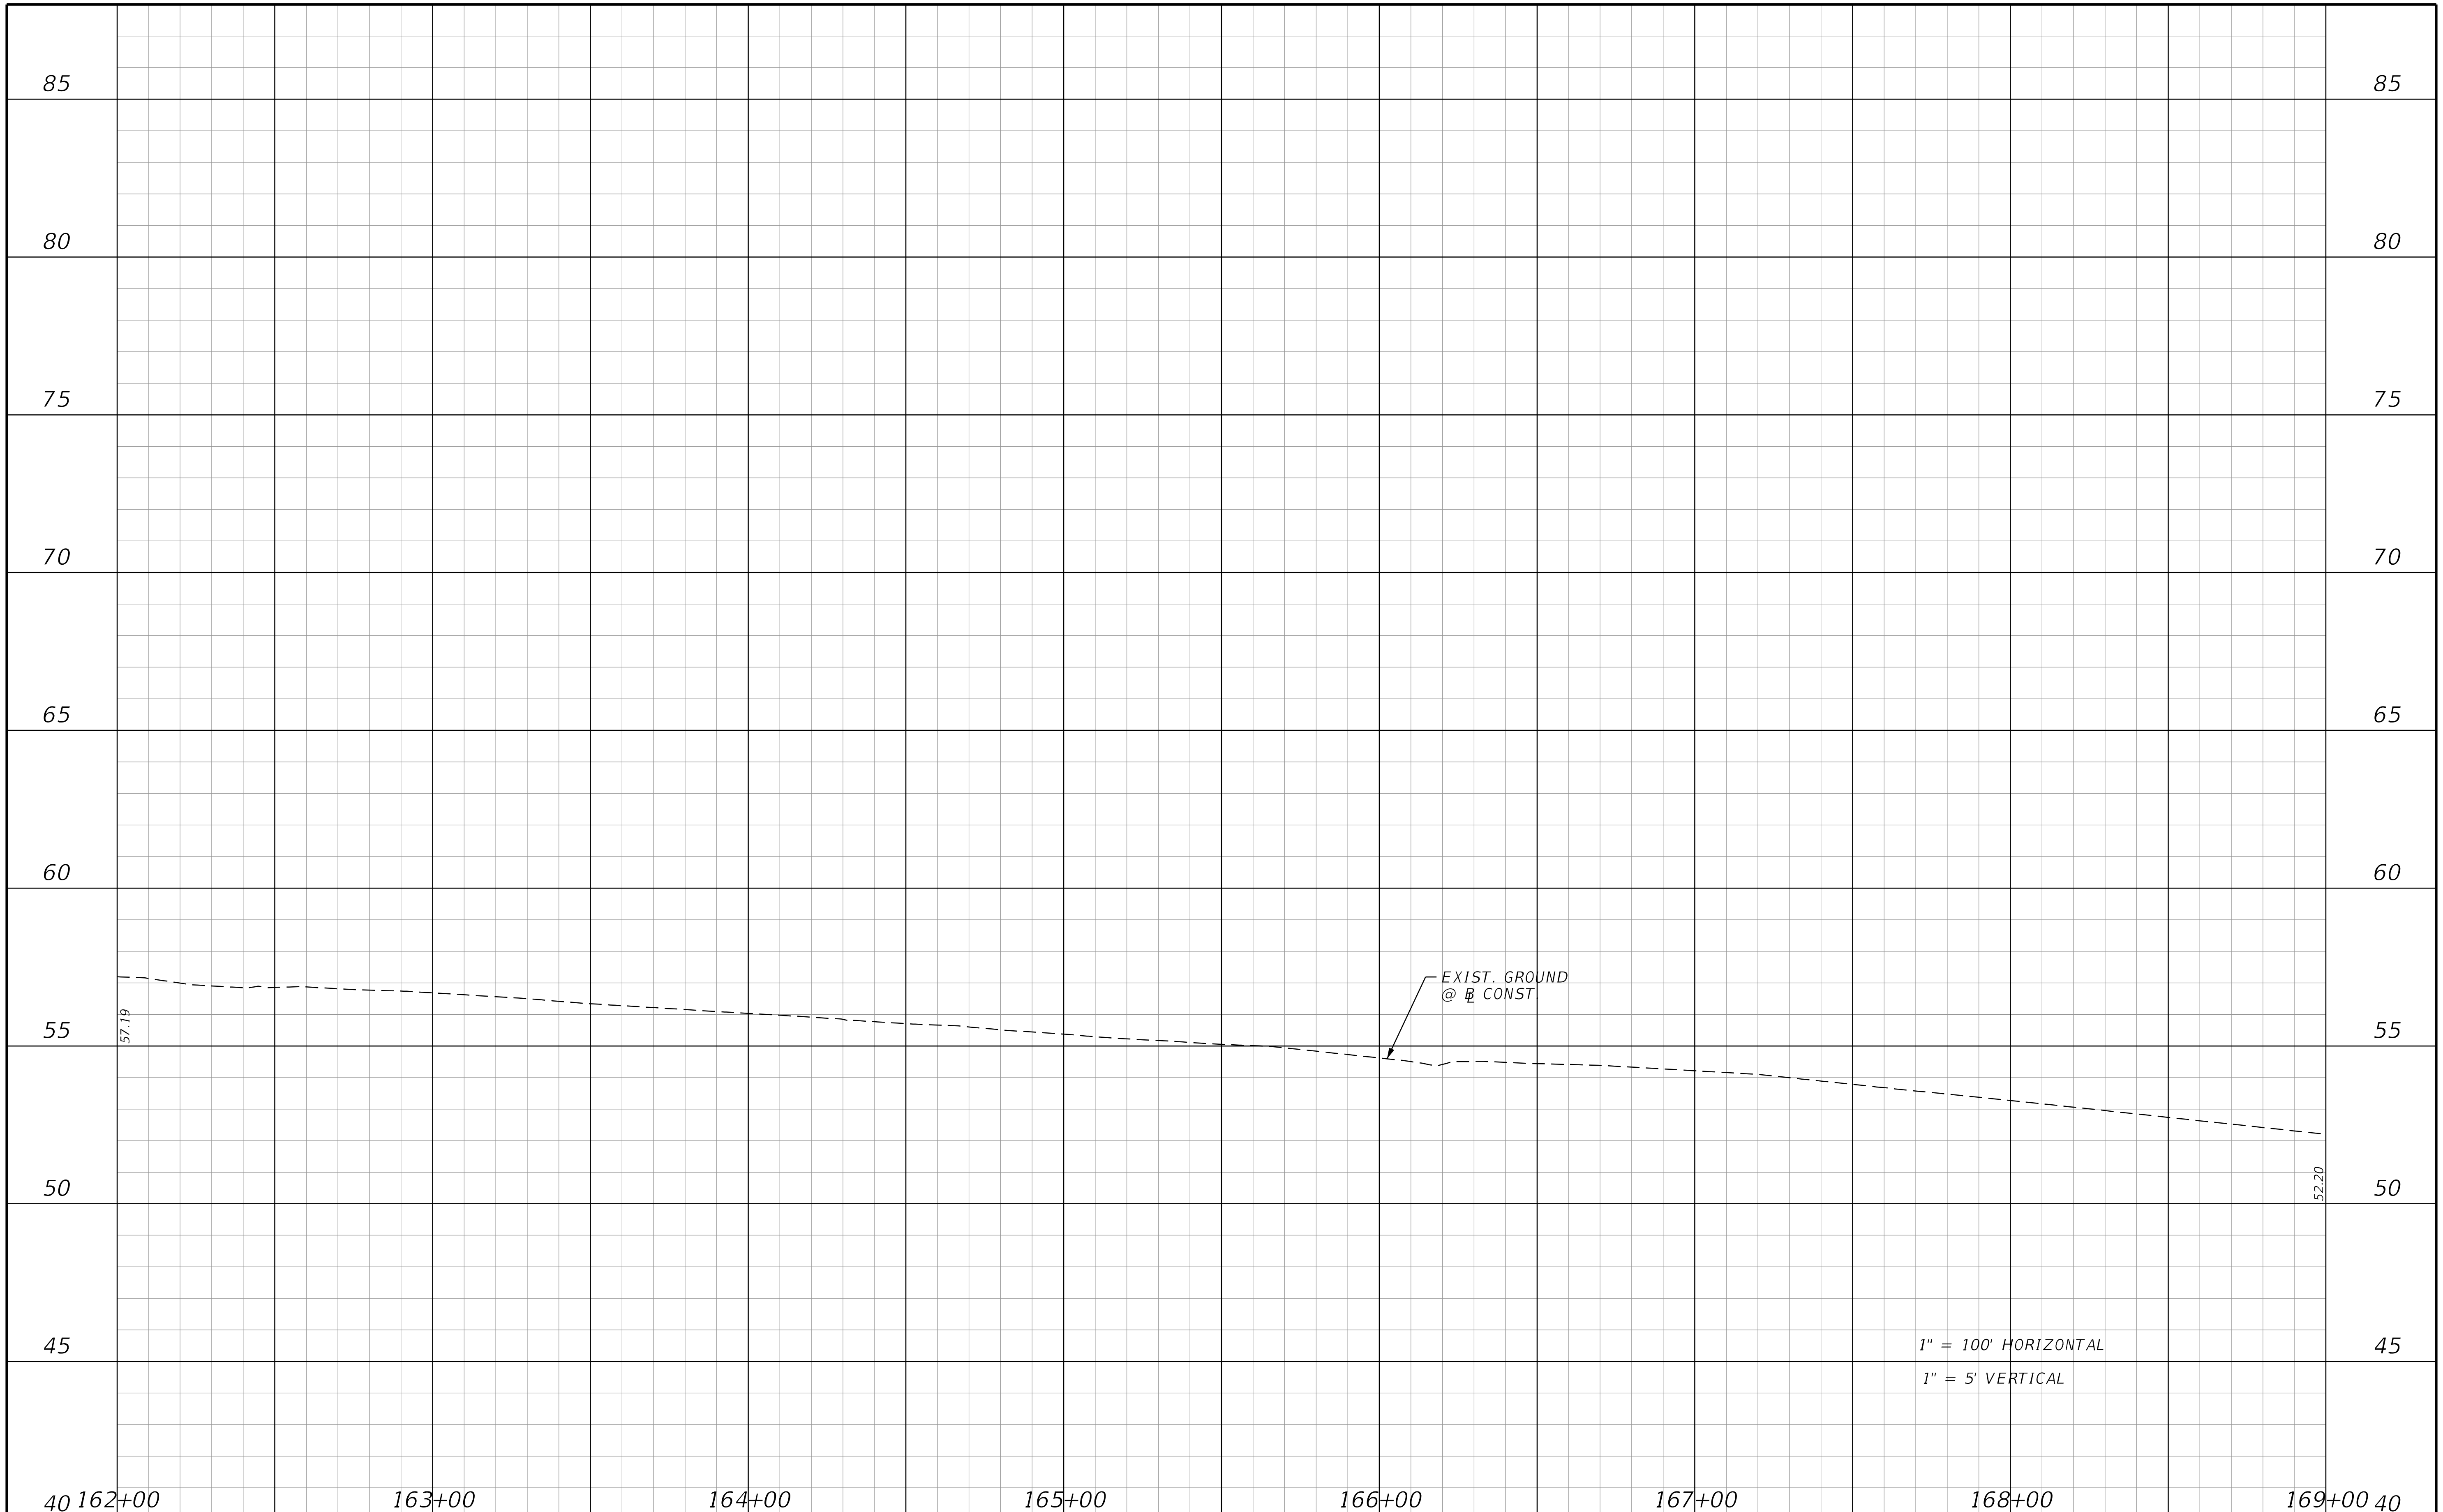

REVISIONS			
DATE	DESCRIPTION	DATE	DESCRIPTION

STANTEC CONSULTING SERVICES INC.
ENGINEER OF RECORD:
WILLIAM V. ANDERSON, P.E. NO.: 36682
11315 CORPORATE BLVD., SUITE 105
ORLANDO, FLORIDA 32817
(407) 823-8966
CERTIFICATE OF AUTHORIZATION NO. 27013

STATE OF FLORIDA
DEPARTMENT OF TRANSPORTATION

ROAD NO.	COUNTY	FINANCIAL PROJECT ID
SR400	VOLUSIA	408464-2-32-01

SR 472 EB
PROFILE

SHEET NO.
295

THE OFFICIAL RECORD OF THIS SHEET IS THE ELECTRONIC FILE DIGITALLY SIGNED AND SEALED UNDER RULE 61G15-23.004, F.A.C.

jchassee 6/14/2019 4:21:23 PM Default V:\2158\active\CADD\40846423201\roadway\PROFRD812.dgn

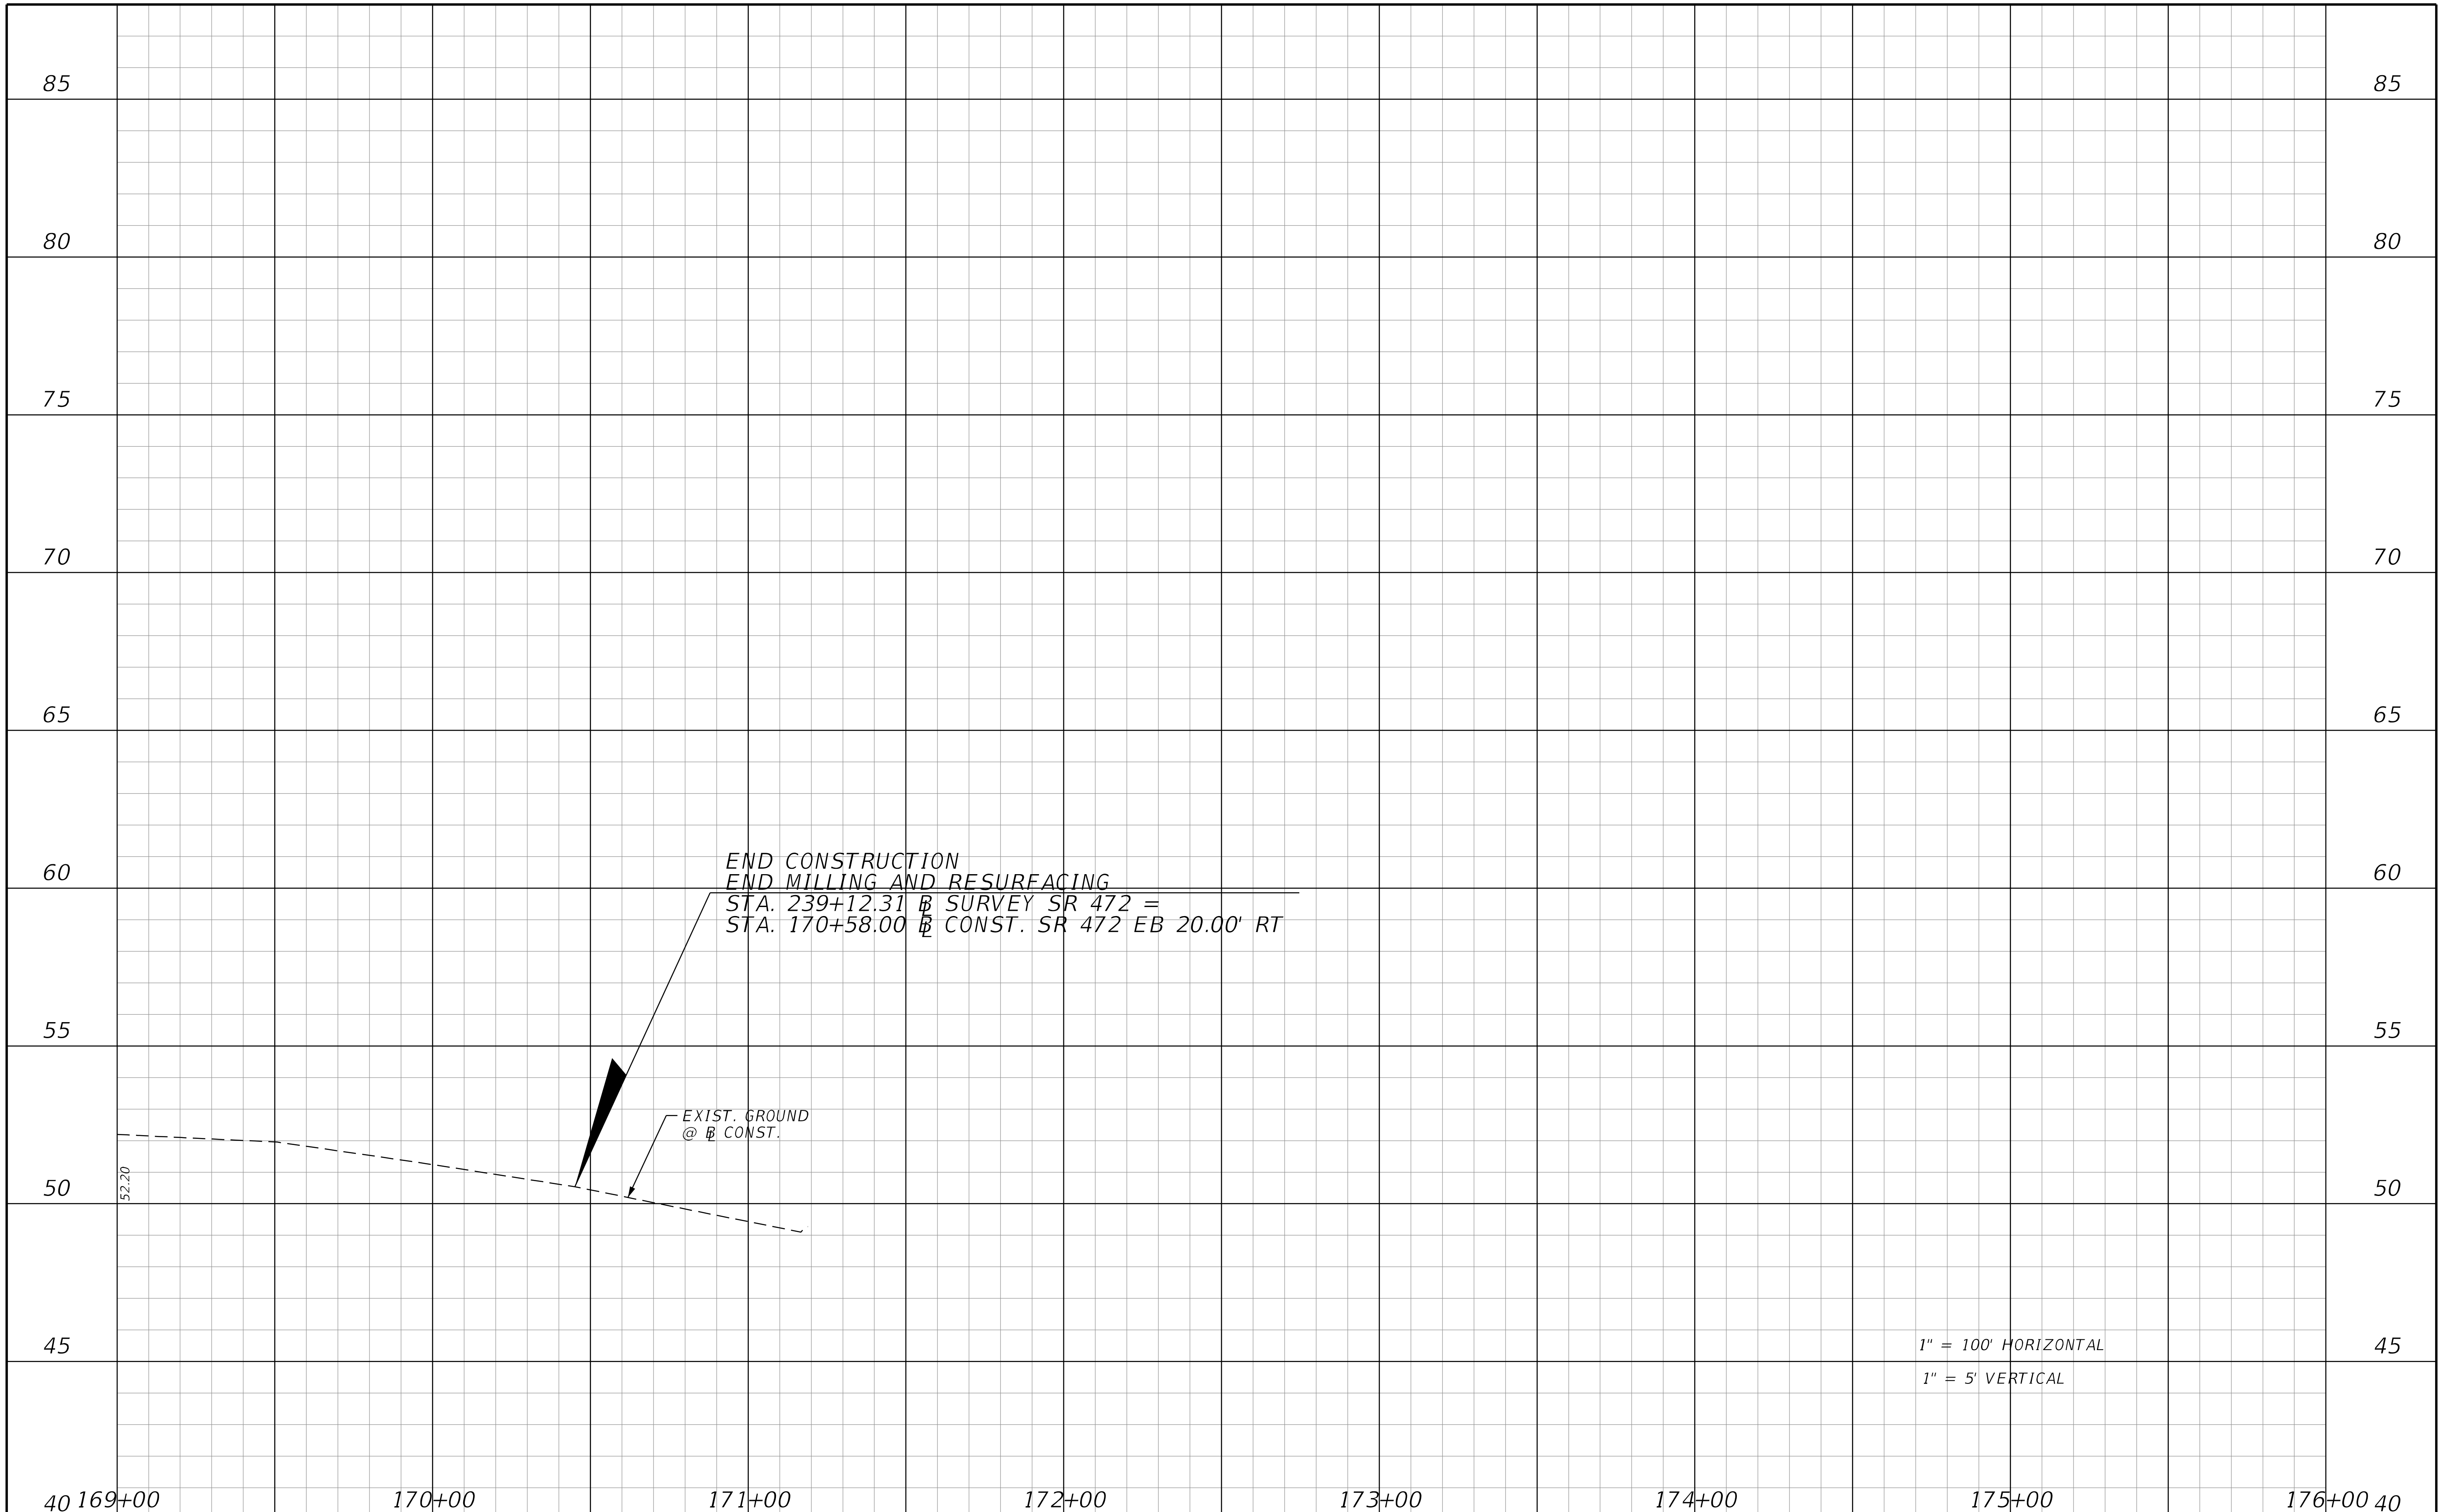

THE OFFICIAL RECORD OF THIS SHEET IS THE ELECTRONIC FILE DIGITALLY SIGNED AND SEALED UNDER RULE 61G15-23.004, F.A.C.

REVISIONS			
DATE	DESCRIPTION	DATE	DESCRIPTION

STANTEC CONSULTING SERVICES INC.
ENGINEER OF RECORD:
WILLIAM V. ANDERSON, P.E. NO.: 36682
11315 CORPORATE BLVD., SUITE 105
ORLANDO, FLORIDA 32817
(407) 823-8966
CERTIFICATE OF AUTHORIZATION NO. 27013

STATE OF FLORIDA
DEPARTMENT OF TRANSPORTATION

ROAD NO.	COUNTY	FINANCIAL PROJECT ID
SR400	VOLUSIA	408464-2-32-01

SR 472 EB PROFILE

SHEET NO. 296

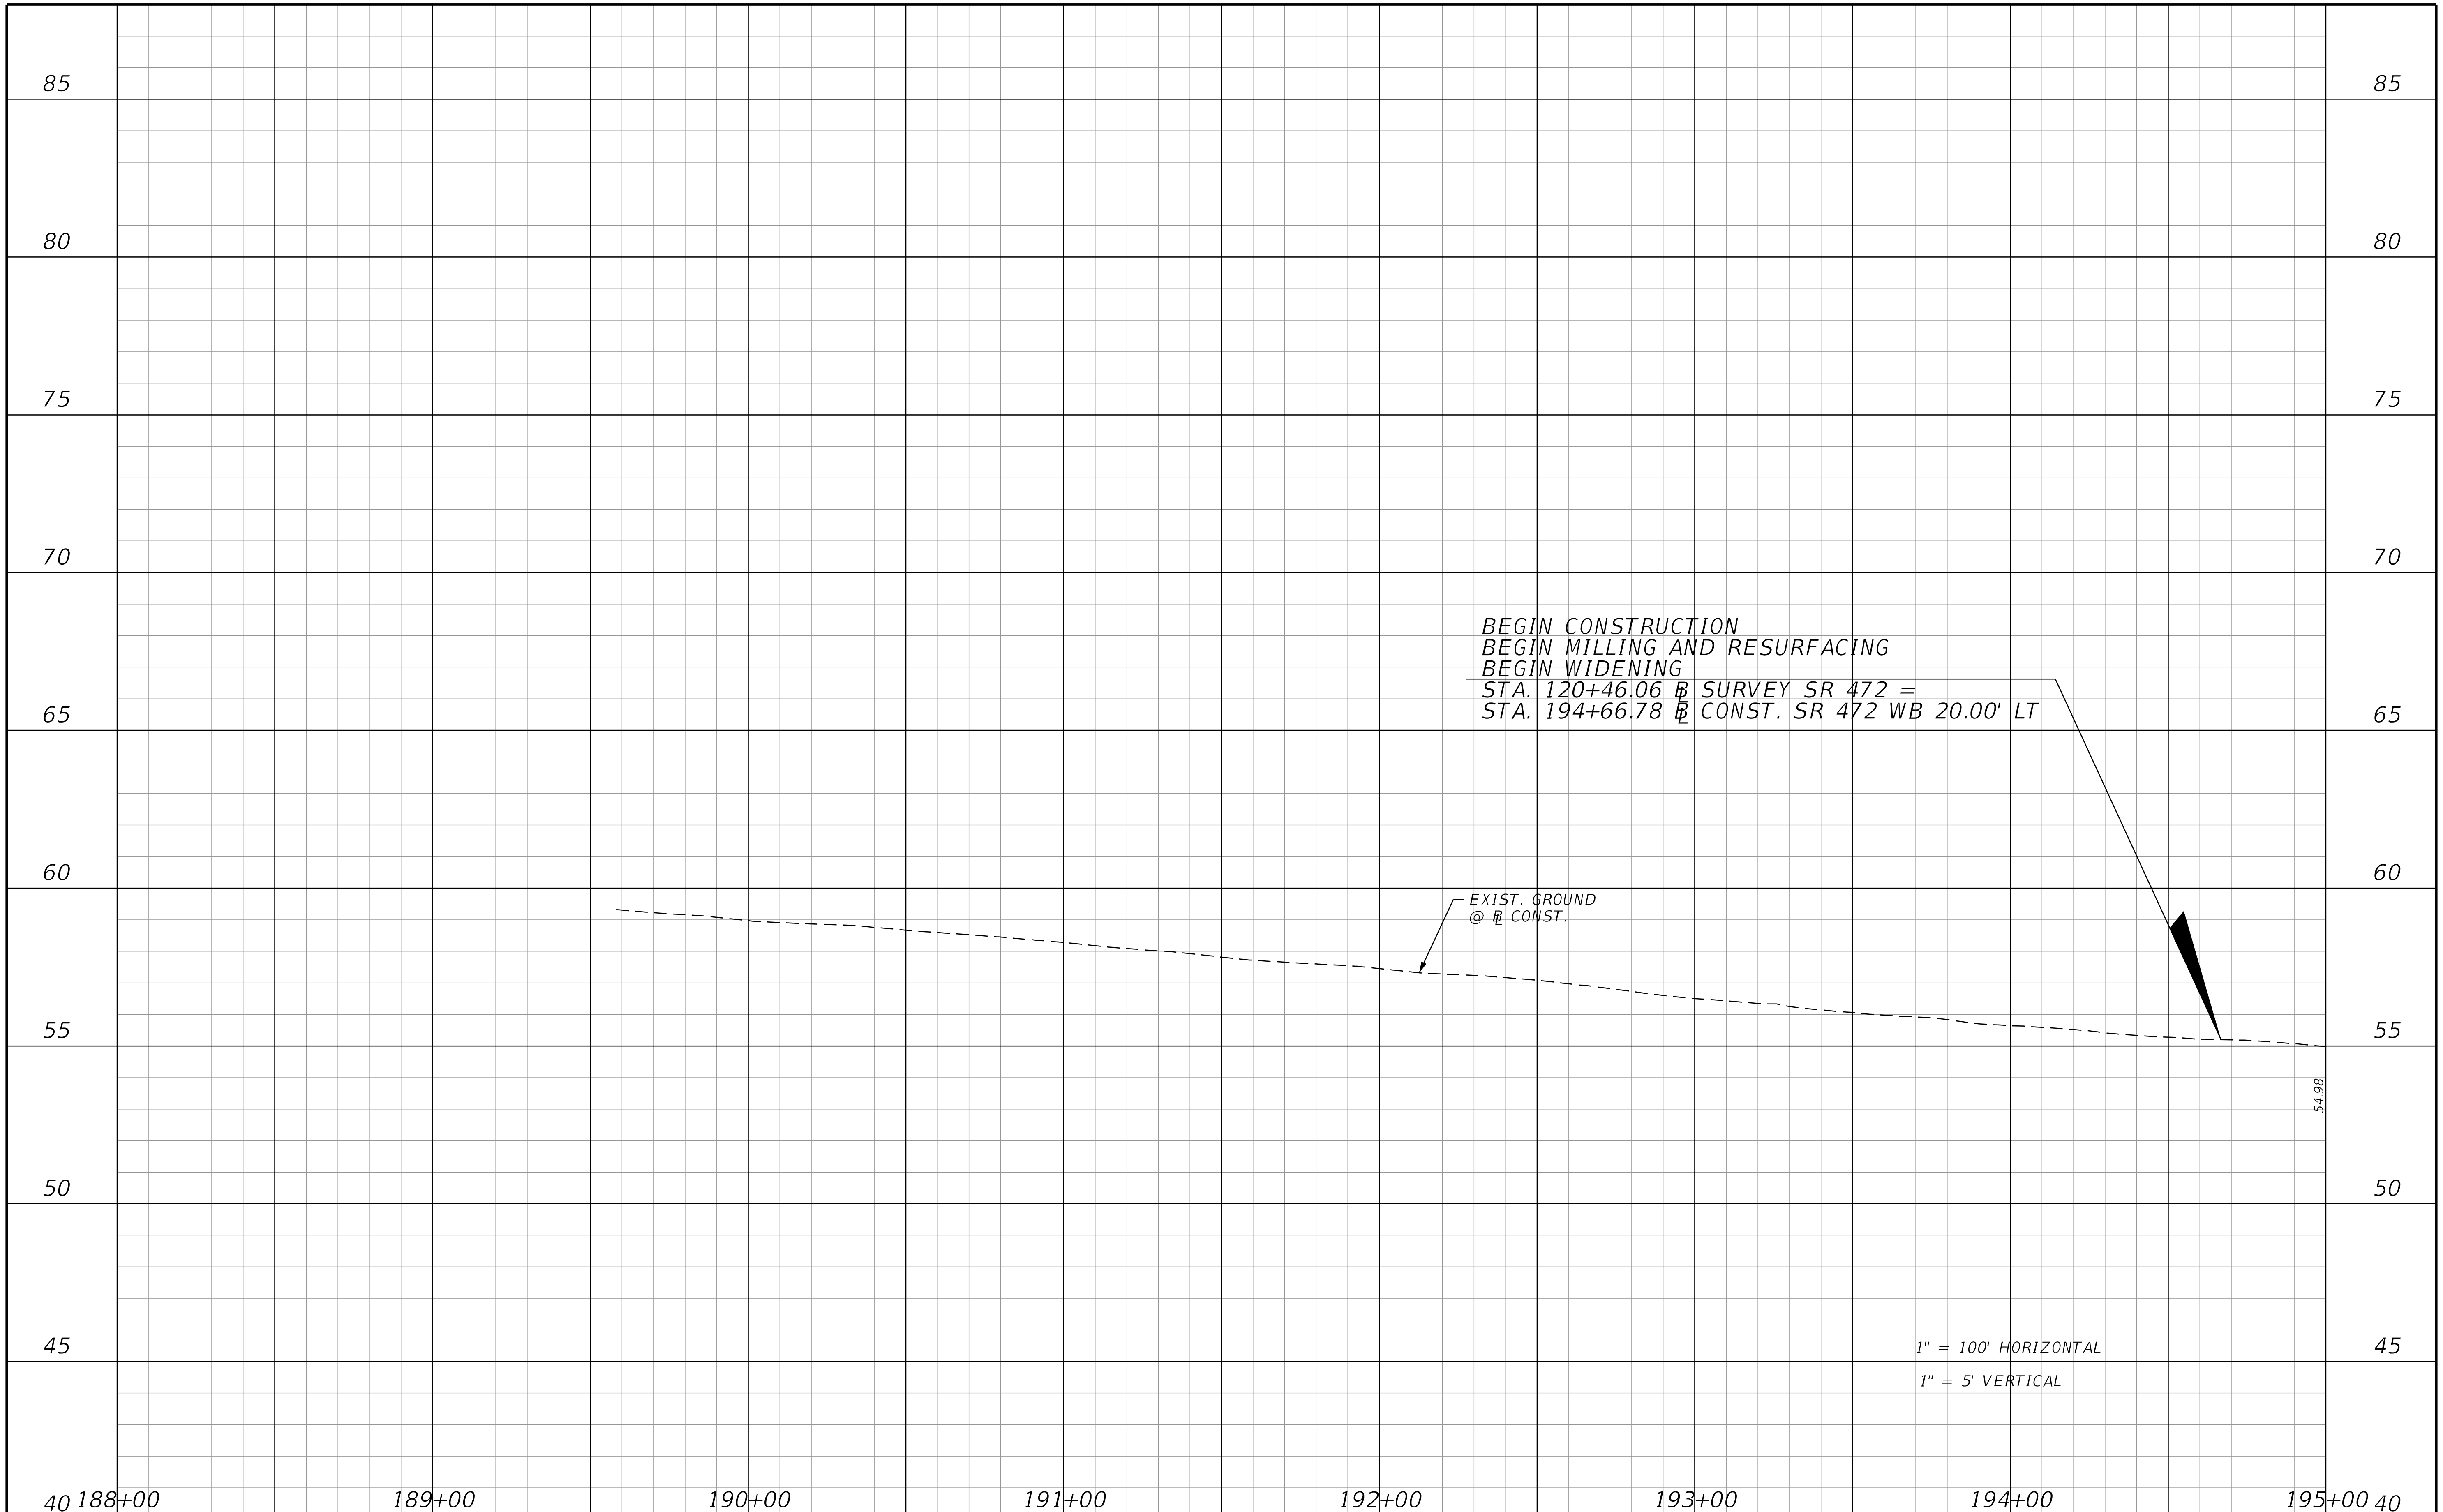

THE OFFICIAL RECORD OF THIS SHEET IS THE ELECTRONIC FILE DIGITALLY SIGNED AND SEALED UNDER RULE 61G15-23.004, F.A.C.

REVISIONS			
DATE	DESCRIPTION	DATE	DESCRIPTION

STANTEC CONSULTING SERVICES INC.
ENGINEER OF RECORD:
WILLIAM V. ANDERSON, P.E. NO.: 36682
11315 CORPORATE BLVD., SUITE 105
ORLANDO, FLORIDA 32817
(407) 823-8966
CERTIFICATE OF AUTHORIZATION NO. 27013

STATE OF FLORIDA
DEPARTMENT OF TRANSPORTATION

ROAD NO.	COUNTY	FINANCIAL PROJECT ID
SR400	VOLUSIA	408464-2-32-01

SR 472 WB
PROFILE

SHEET NO.
297

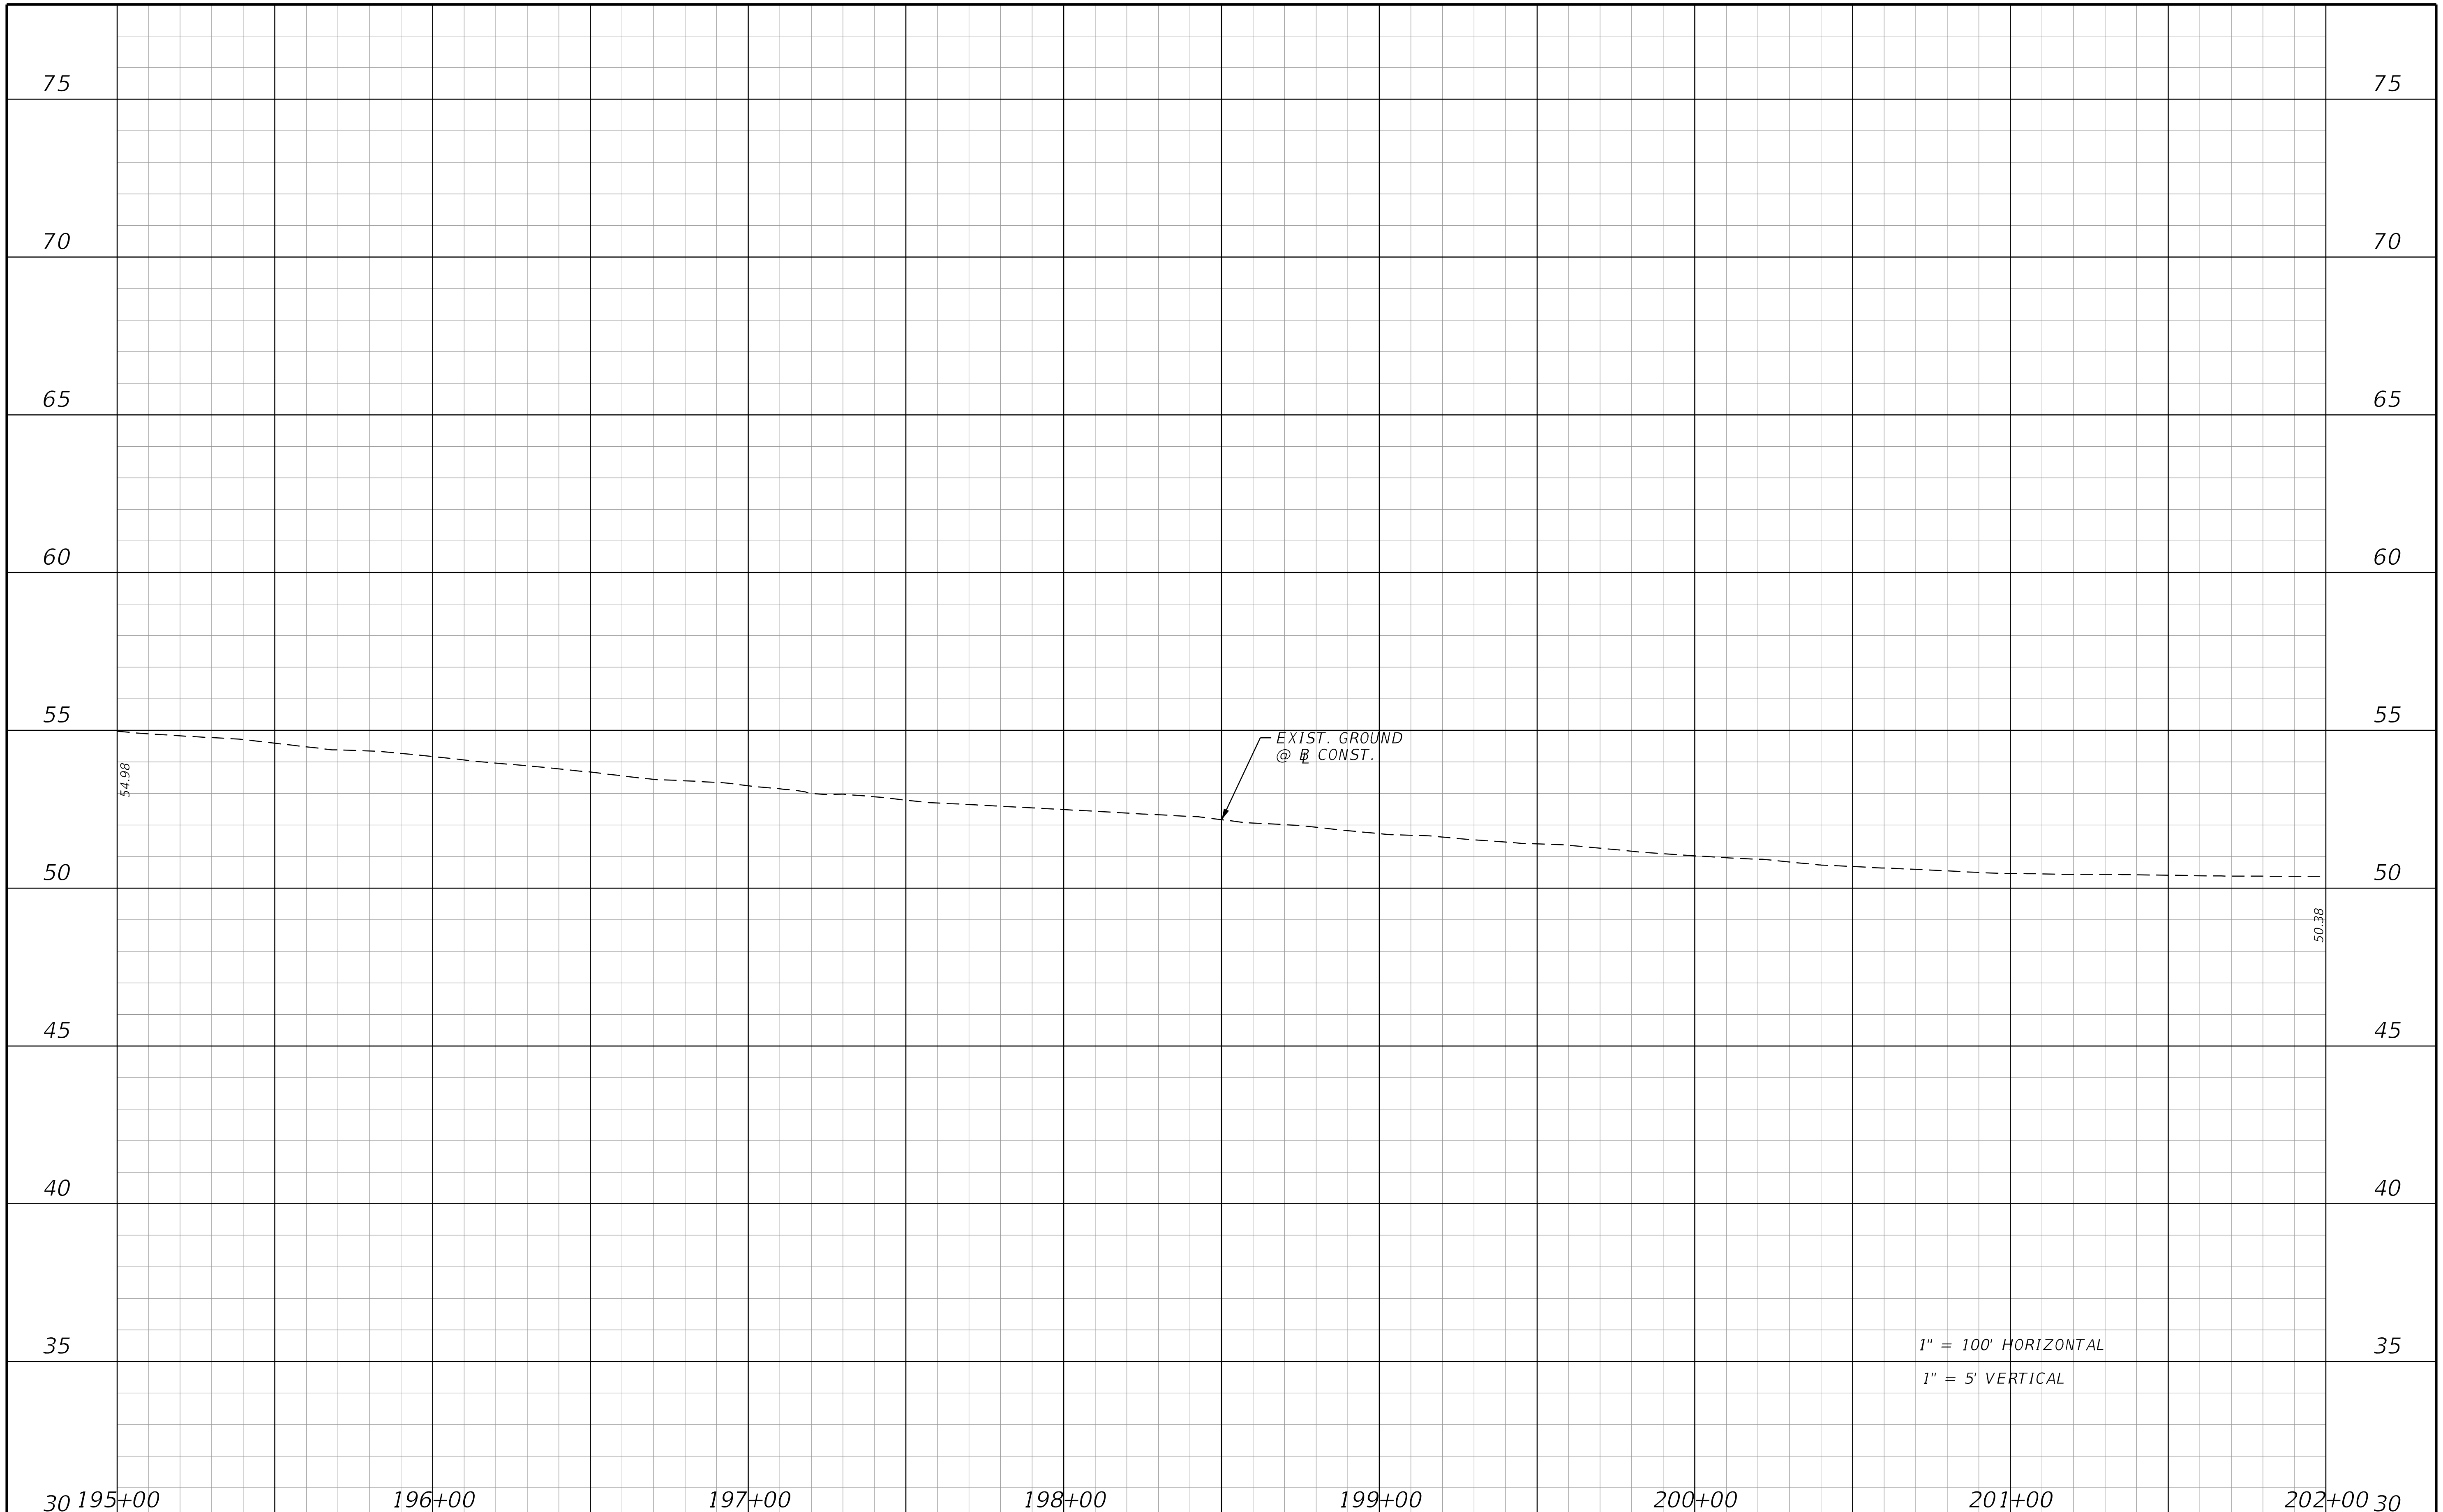

REVISIONS			
DATE	DESCRIPTION	DATE	DESCRIPTION

STANTEC CONSULTING SERVICES INC.
ENGINEER OF RECORD:
WILLIAM V. ANDERSON, P.E. NO.: 36682
11315 CORPORATE BLVD., SUITE 105
ORLANDO, FLORIDA 32817
(407) 823-8966
CERTIFICATE OF AUTHORIZATION NO. 27013

STATE OF FLORIDA
DEPARTMENT OF TRANSPORTATION

ROAD NO.	COUNTY	FINANCIAL PROJECT ID
SR400	VOLUSIA	408464-2-32-01

SR 472 WB
PROFILE

SHEET NO.
298

THE OFFICIAL RECORD OF THIS SHEET IS THE ELECTRONIC FILE DIGITALLY SIGNED AND SEALED UNDER RULE 61G15-23.004, F.A.C.

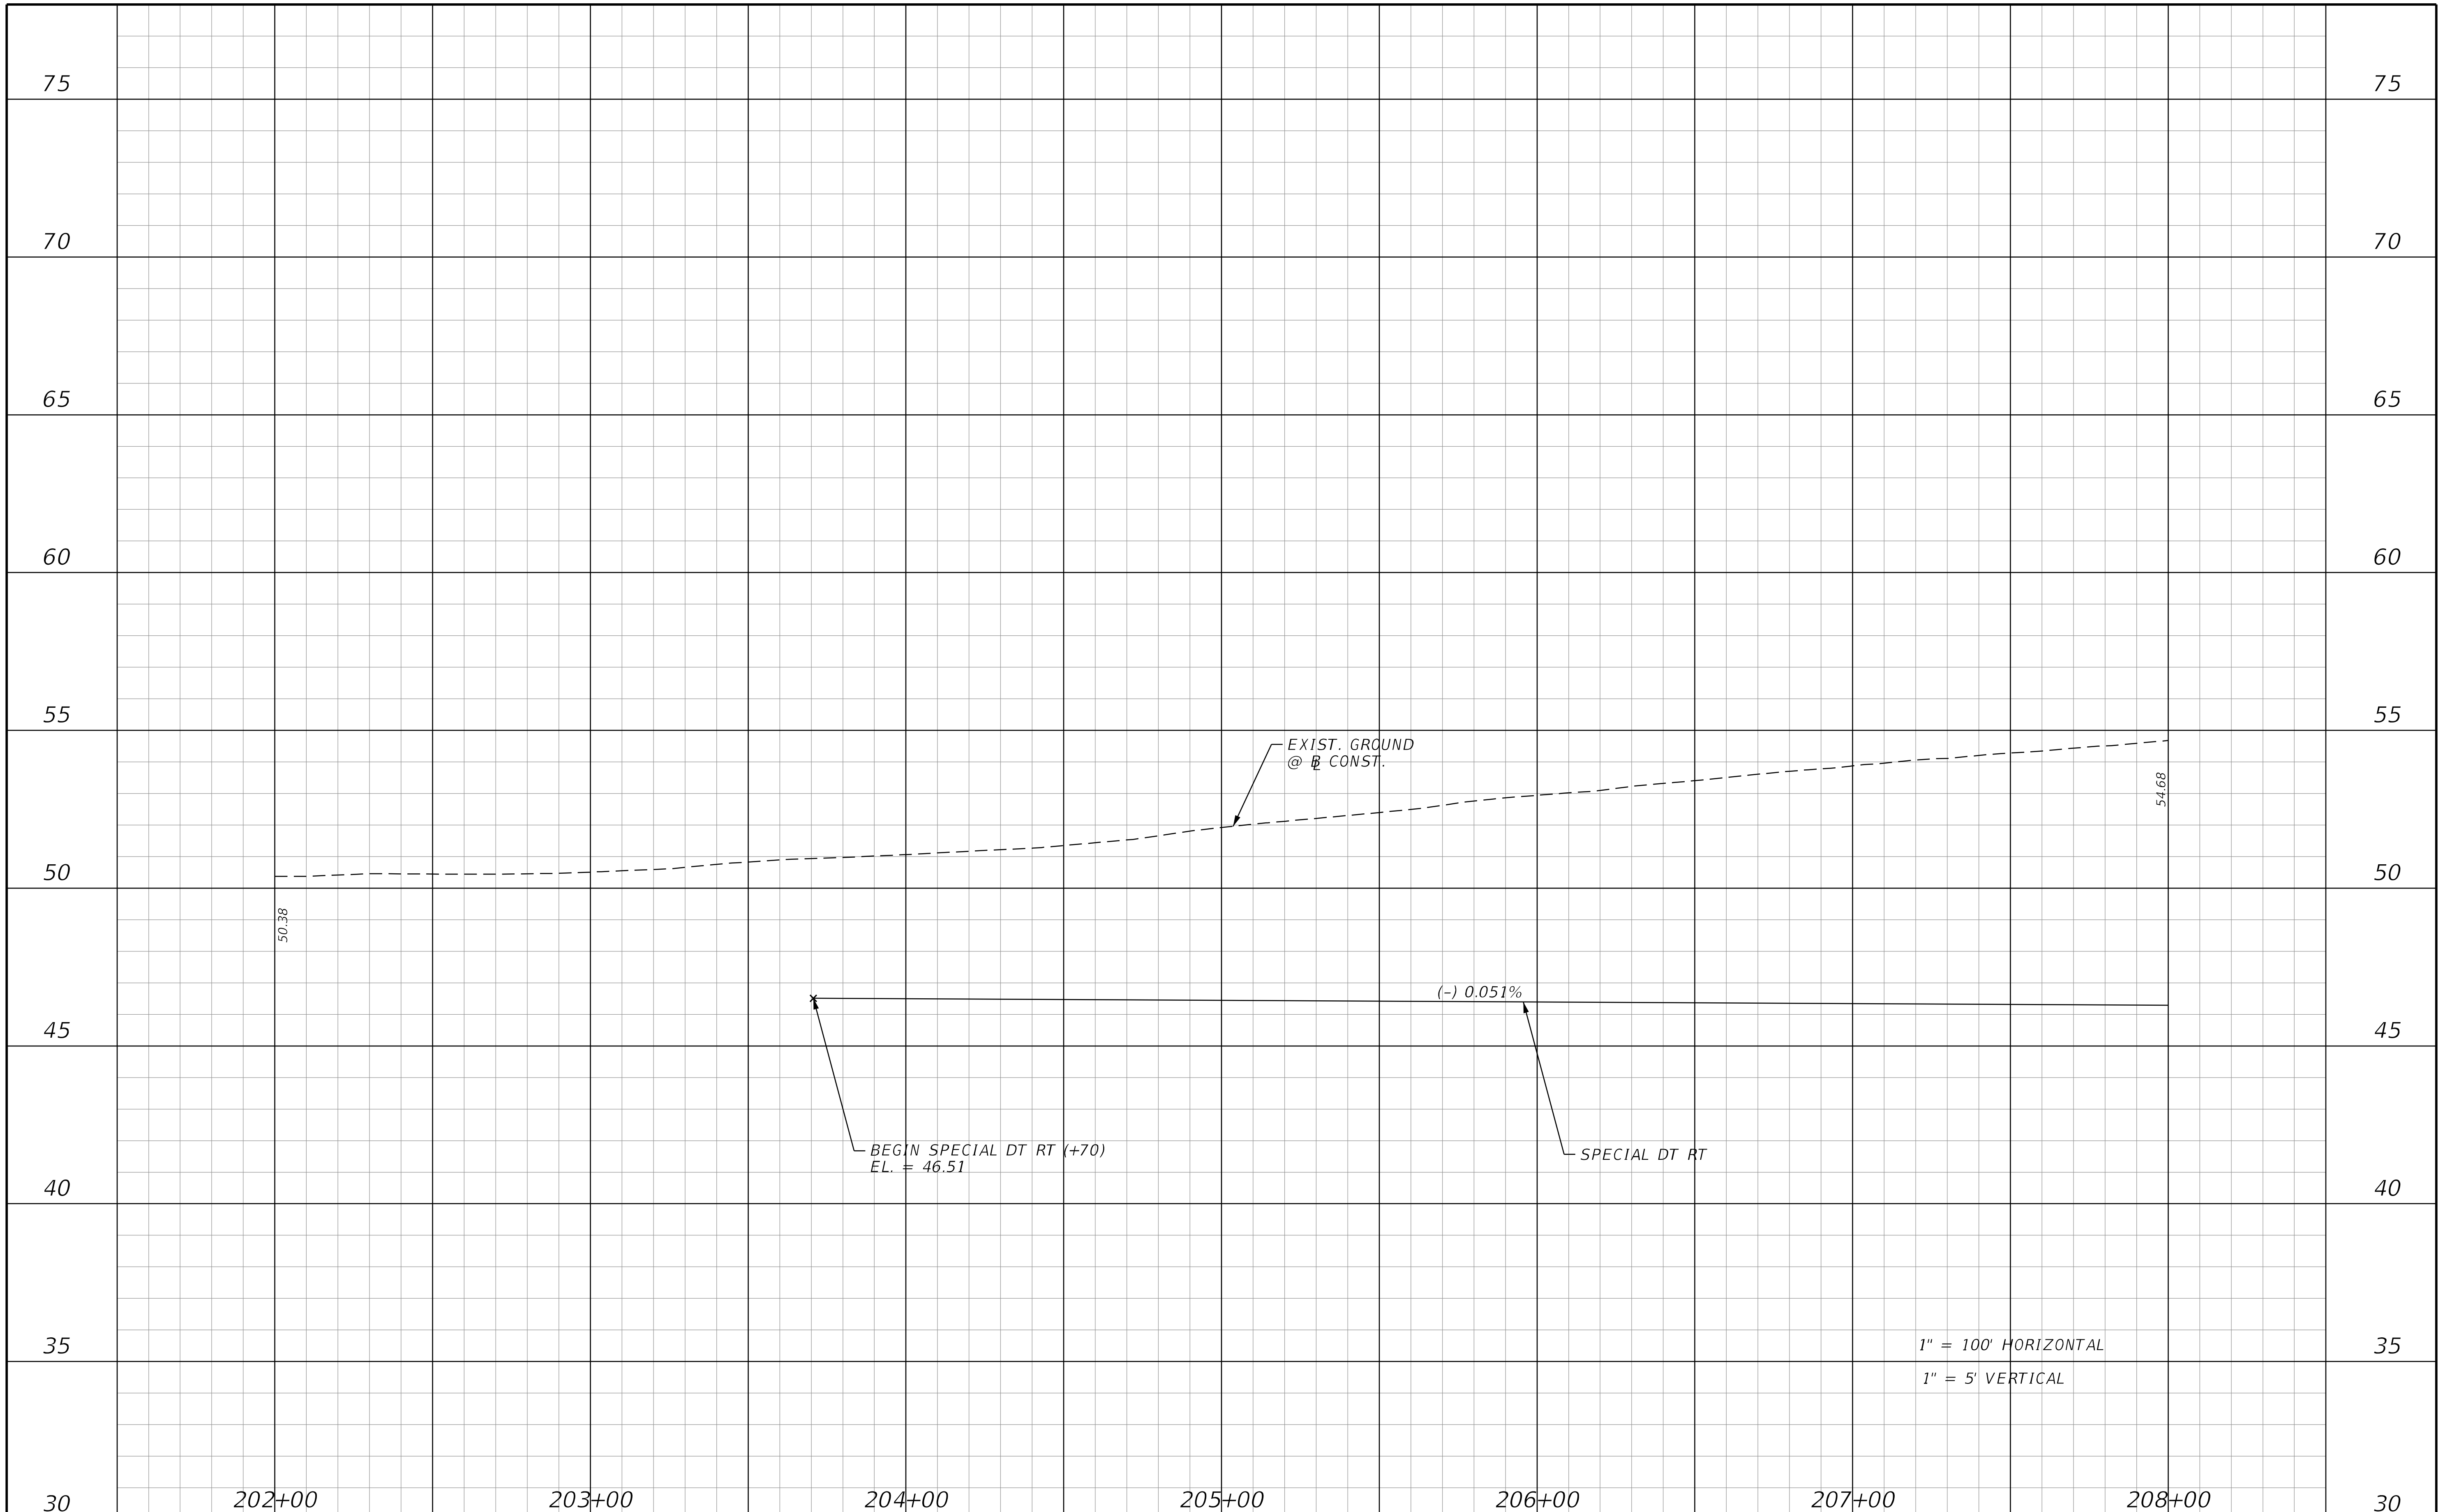

REVISIONS			
DATE	DESCRIPTION	DATE	DESCRIPTION

STANTEC CONSULTING SERVICES INC.
ENGINEER OF RECORD:
WILLIAM V. ANDERSON, P.E. NO.: 36682
11315 CORPORATE BLVD., SUITE 105
ORLANDO, FLORIDA 32817
(407) 823-8966
CERTIFICATE OF AUTHORIZATION NO. 27013

STATE OF FLORIDA
DEPARTMENT OF TRANSPORTATION

ROAD NO.	COUNTY	FINANCIAL PROJECT ID
SR400	VOLUSIA	408464-2-32-01

SR 472 WB
PROFILE

SHEET NO.
299

THE OFFICIAL RECORD OF THIS SHEET IS THE ELECTRONIC FILE DIGITALLY SIGNED AND SEALED UNDER RULE 61G15-23.004, F.A.C.

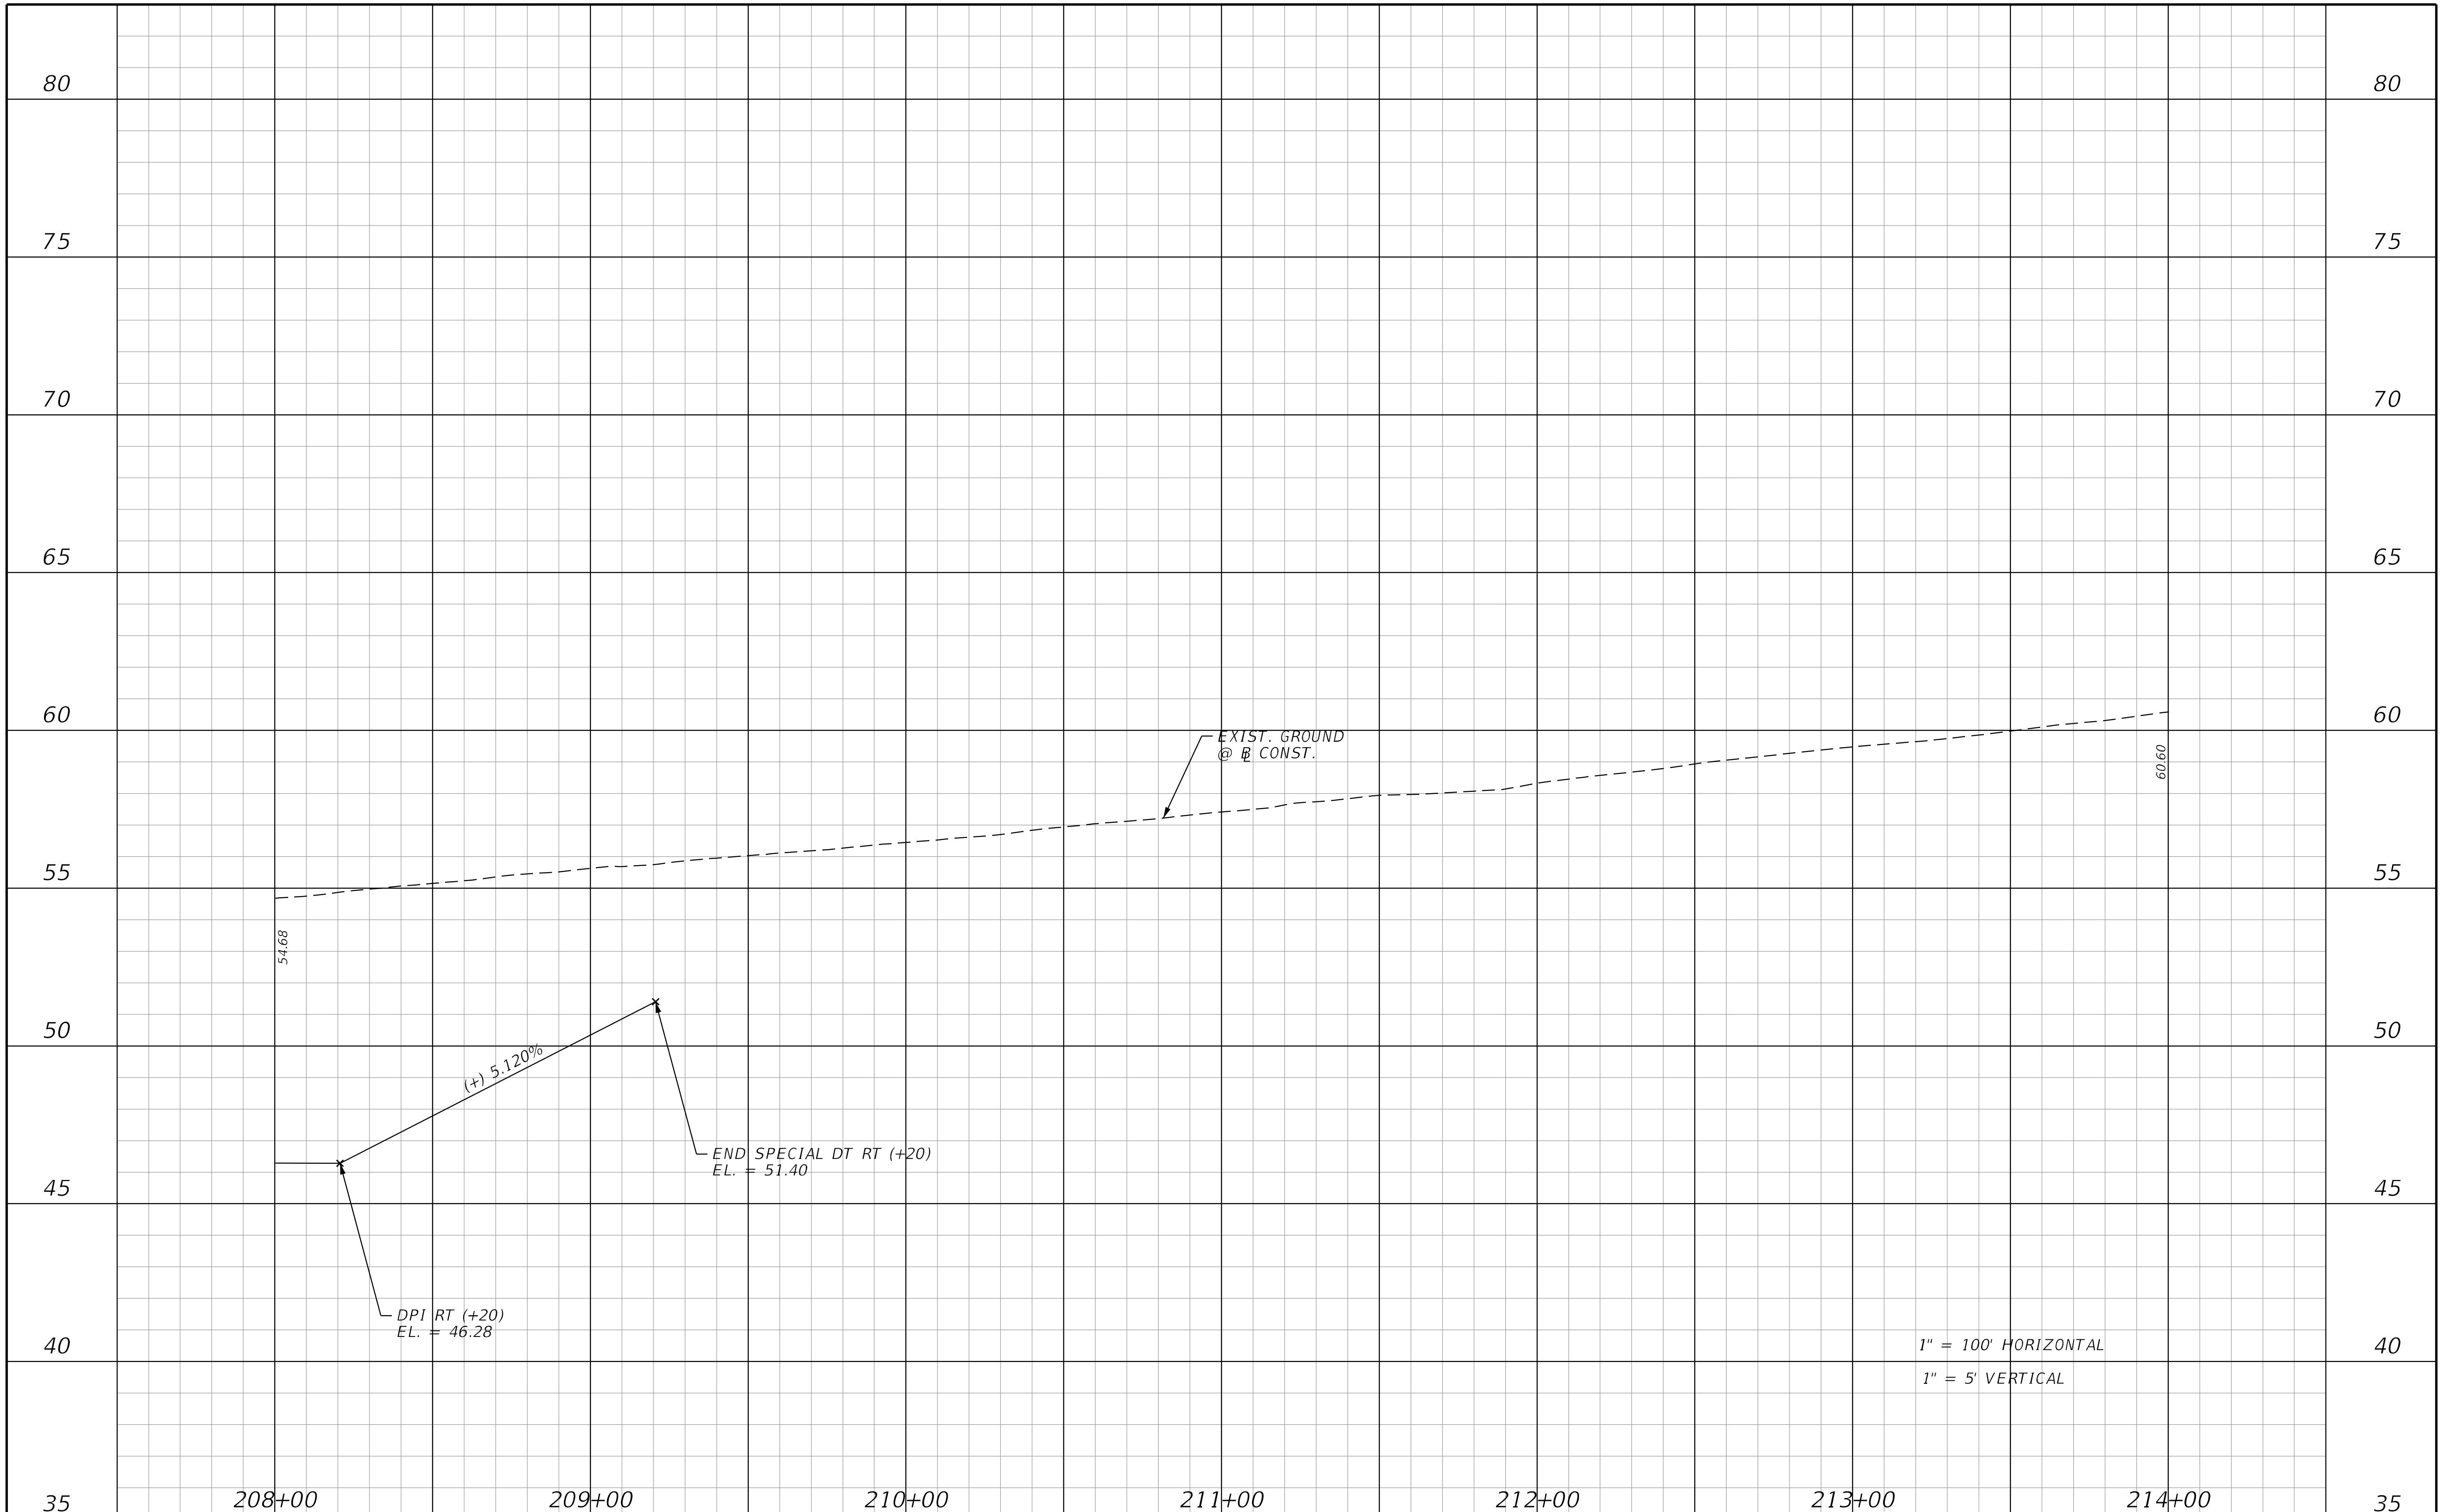

THE OFFICIAL RECORD OF THIS SHEET IS THE ELECTRONIC FILE DIGITALLY SIGNED AND SEALED UNDER RULE 61G15-23.004, F.A.C.

REVISIONS			
DATE	DESCRIPTION	DATE	DESCRIPTION

STANTEC CONSULTING SERVICES INC.
ENGINEER OF RECORD:
WILLIAM V. ANDERSON, P.E. NO.: 36682
11315 CORPORATE BLVD., SUITE 105
ORLANDO, FLORIDA 32817
(407) 823-8966
CERTIFICATE OF AUTHORIZATION NO. 27013

STATE OF FLORIDA
DEPARTMENT OF TRANSPORTATION

ROAD NO.	COUNTY	FINANCIAL PROJECT ID
SR400	VOLUSIA	408464-2-32-01

SR 472 WB PROFILE

SHEET NO.
300

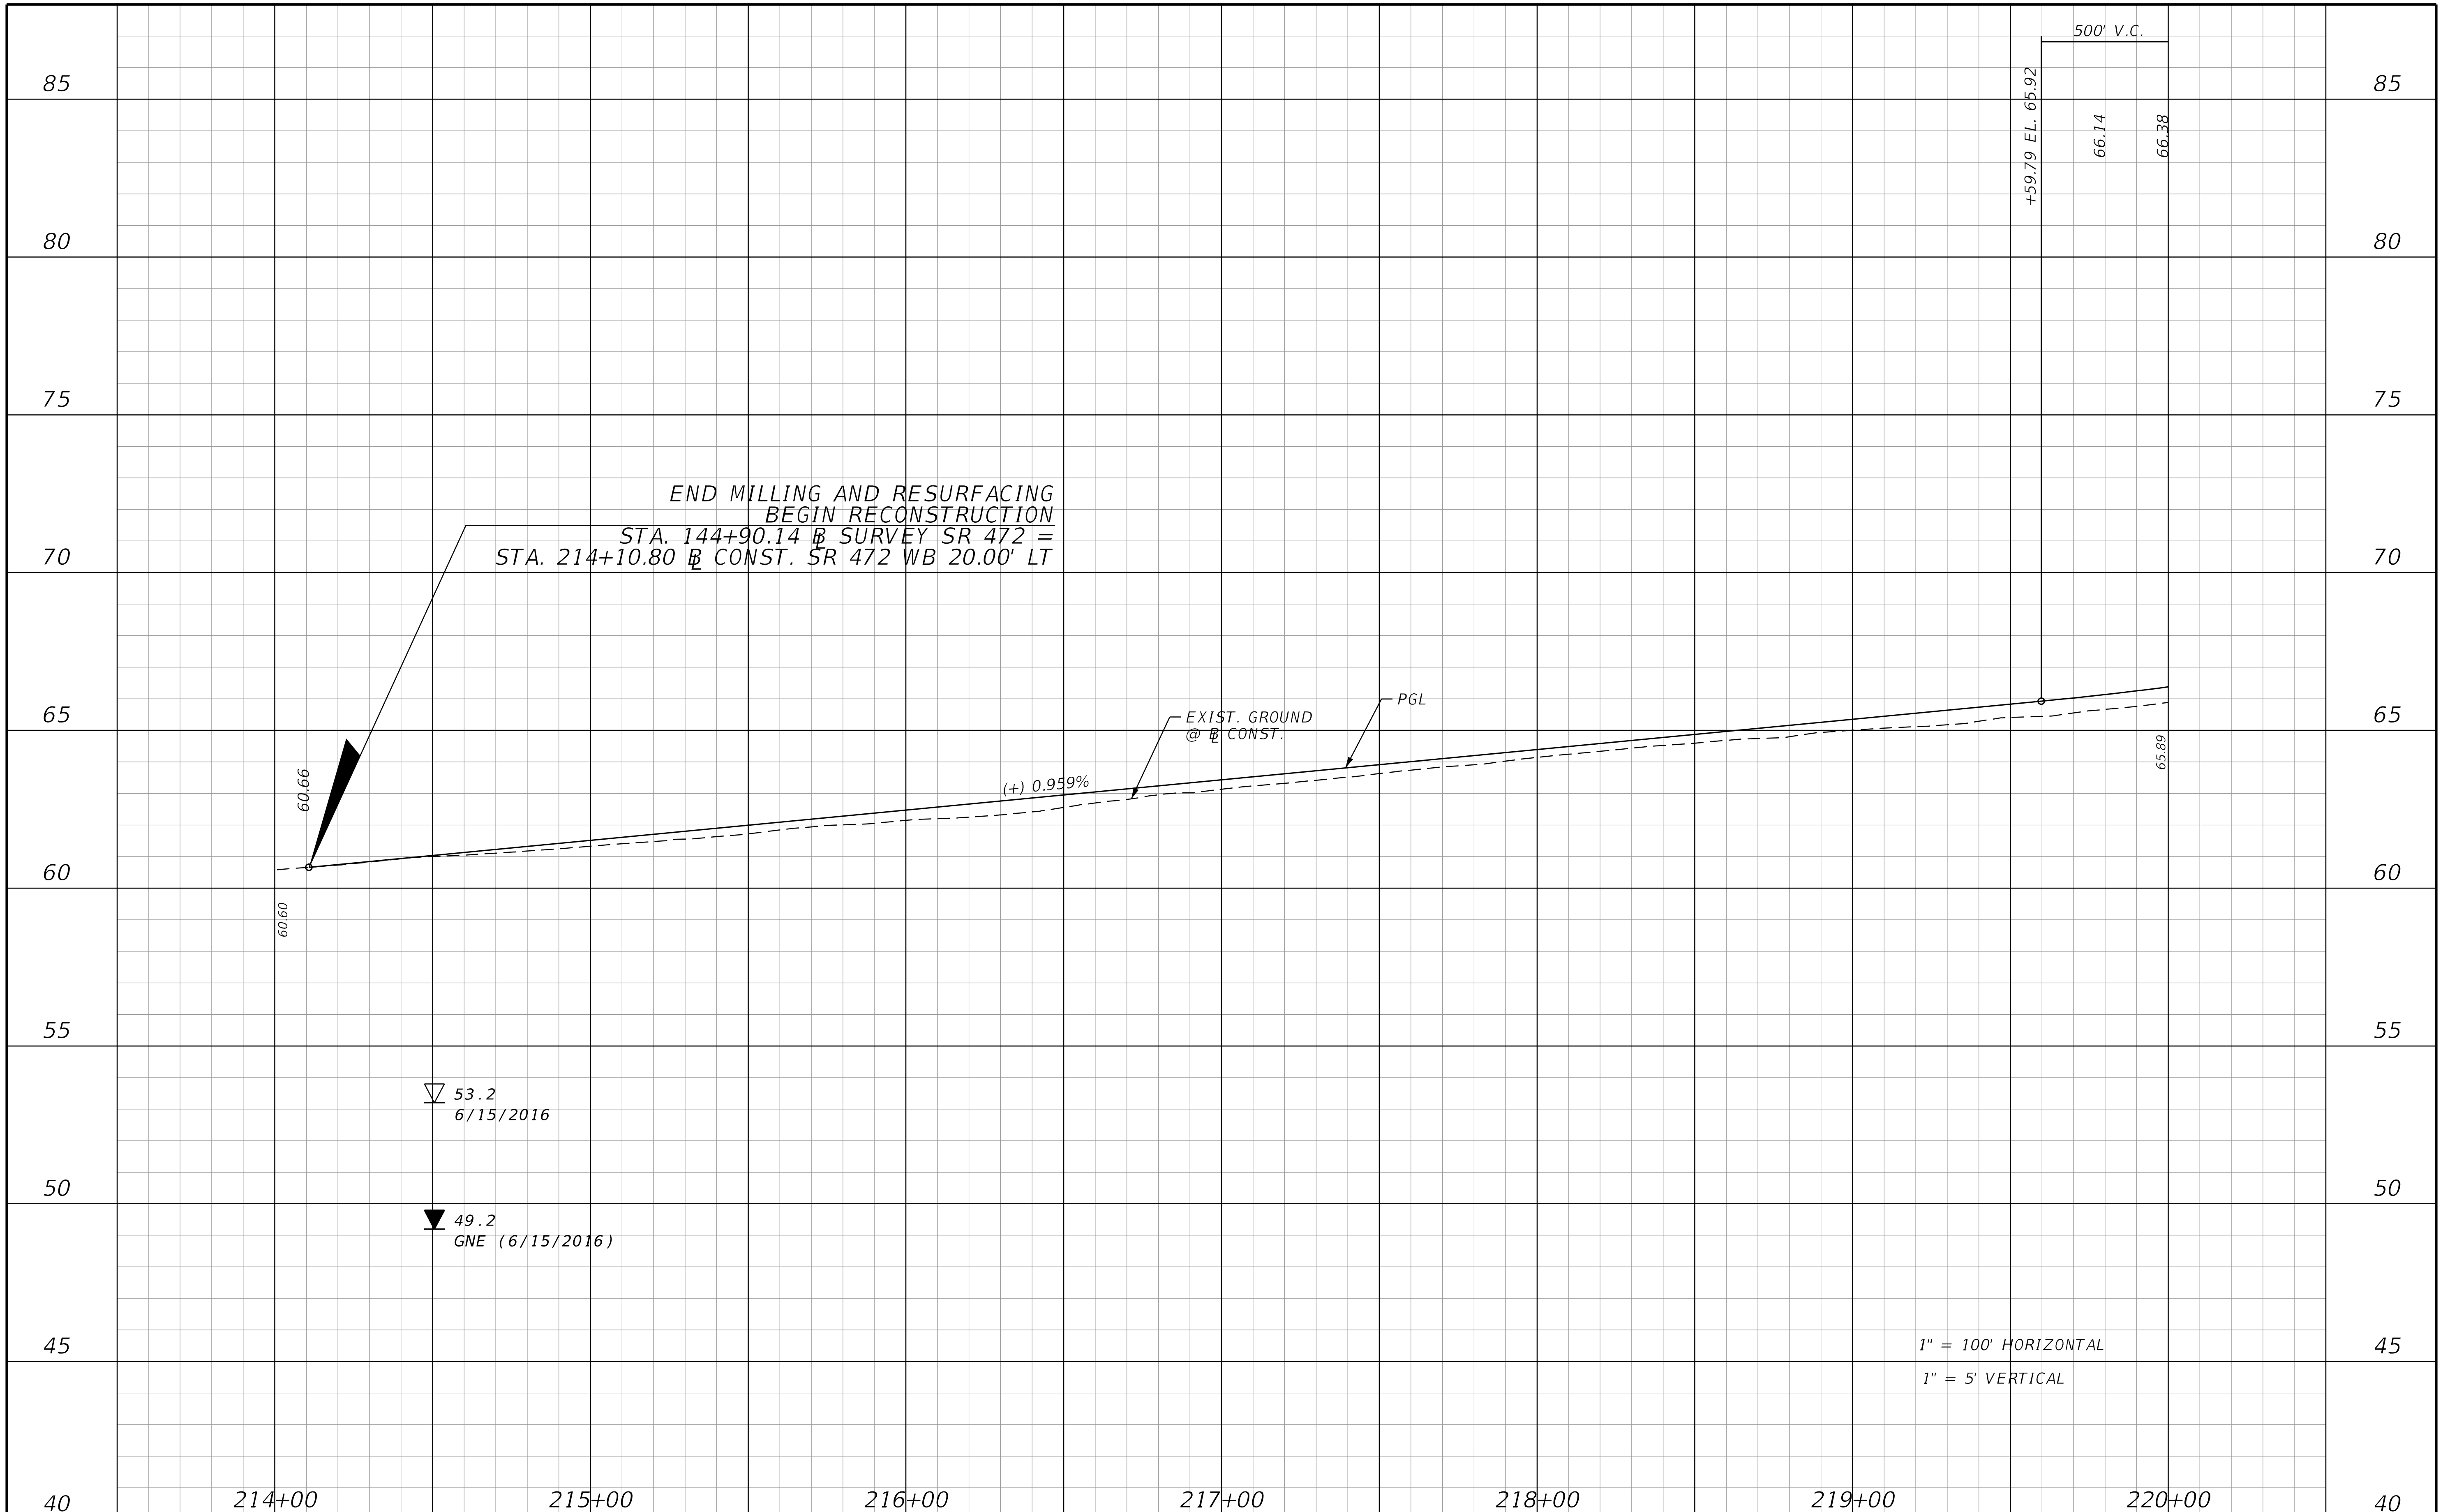

THE OFFICIAL RECORD OF THIS SHEET IS THE ELECTRONIC FILE DIGITALLY SIGNED AND SEALED UNDER RULE 61G15-23.004, F.A.C.

REVISIONS			
DATE	DESCRIPTION	DATE	DESCRIPTION

STANTEC CONSULTING SERVICES INC.
ENGINEER OF RECORD:
WILLIAM V. ANDERSON, P.E. NO.: 36682
11315 CORPORATE BLVD., SUITE 105
ORLANDO, FLORIDA 32817
(407) 823-8966
CERTIFICATE OF AUTHORIZATION NO. 27013

STATE OF FLORIDA
DEPARTMENT OF TRANSPORTATION

ROAD NO.	COUNTY	FINANCIAL PROJECT ID
SR400	VOLUSIA	408464-2-32-01

SR 472 WB
PROFILE

SHEET NO.
301

jchassee 6/14/2019 4:21:25 PM Default V:\2158\active\CADD\40846423201\roadway\PROFRD818.dgn

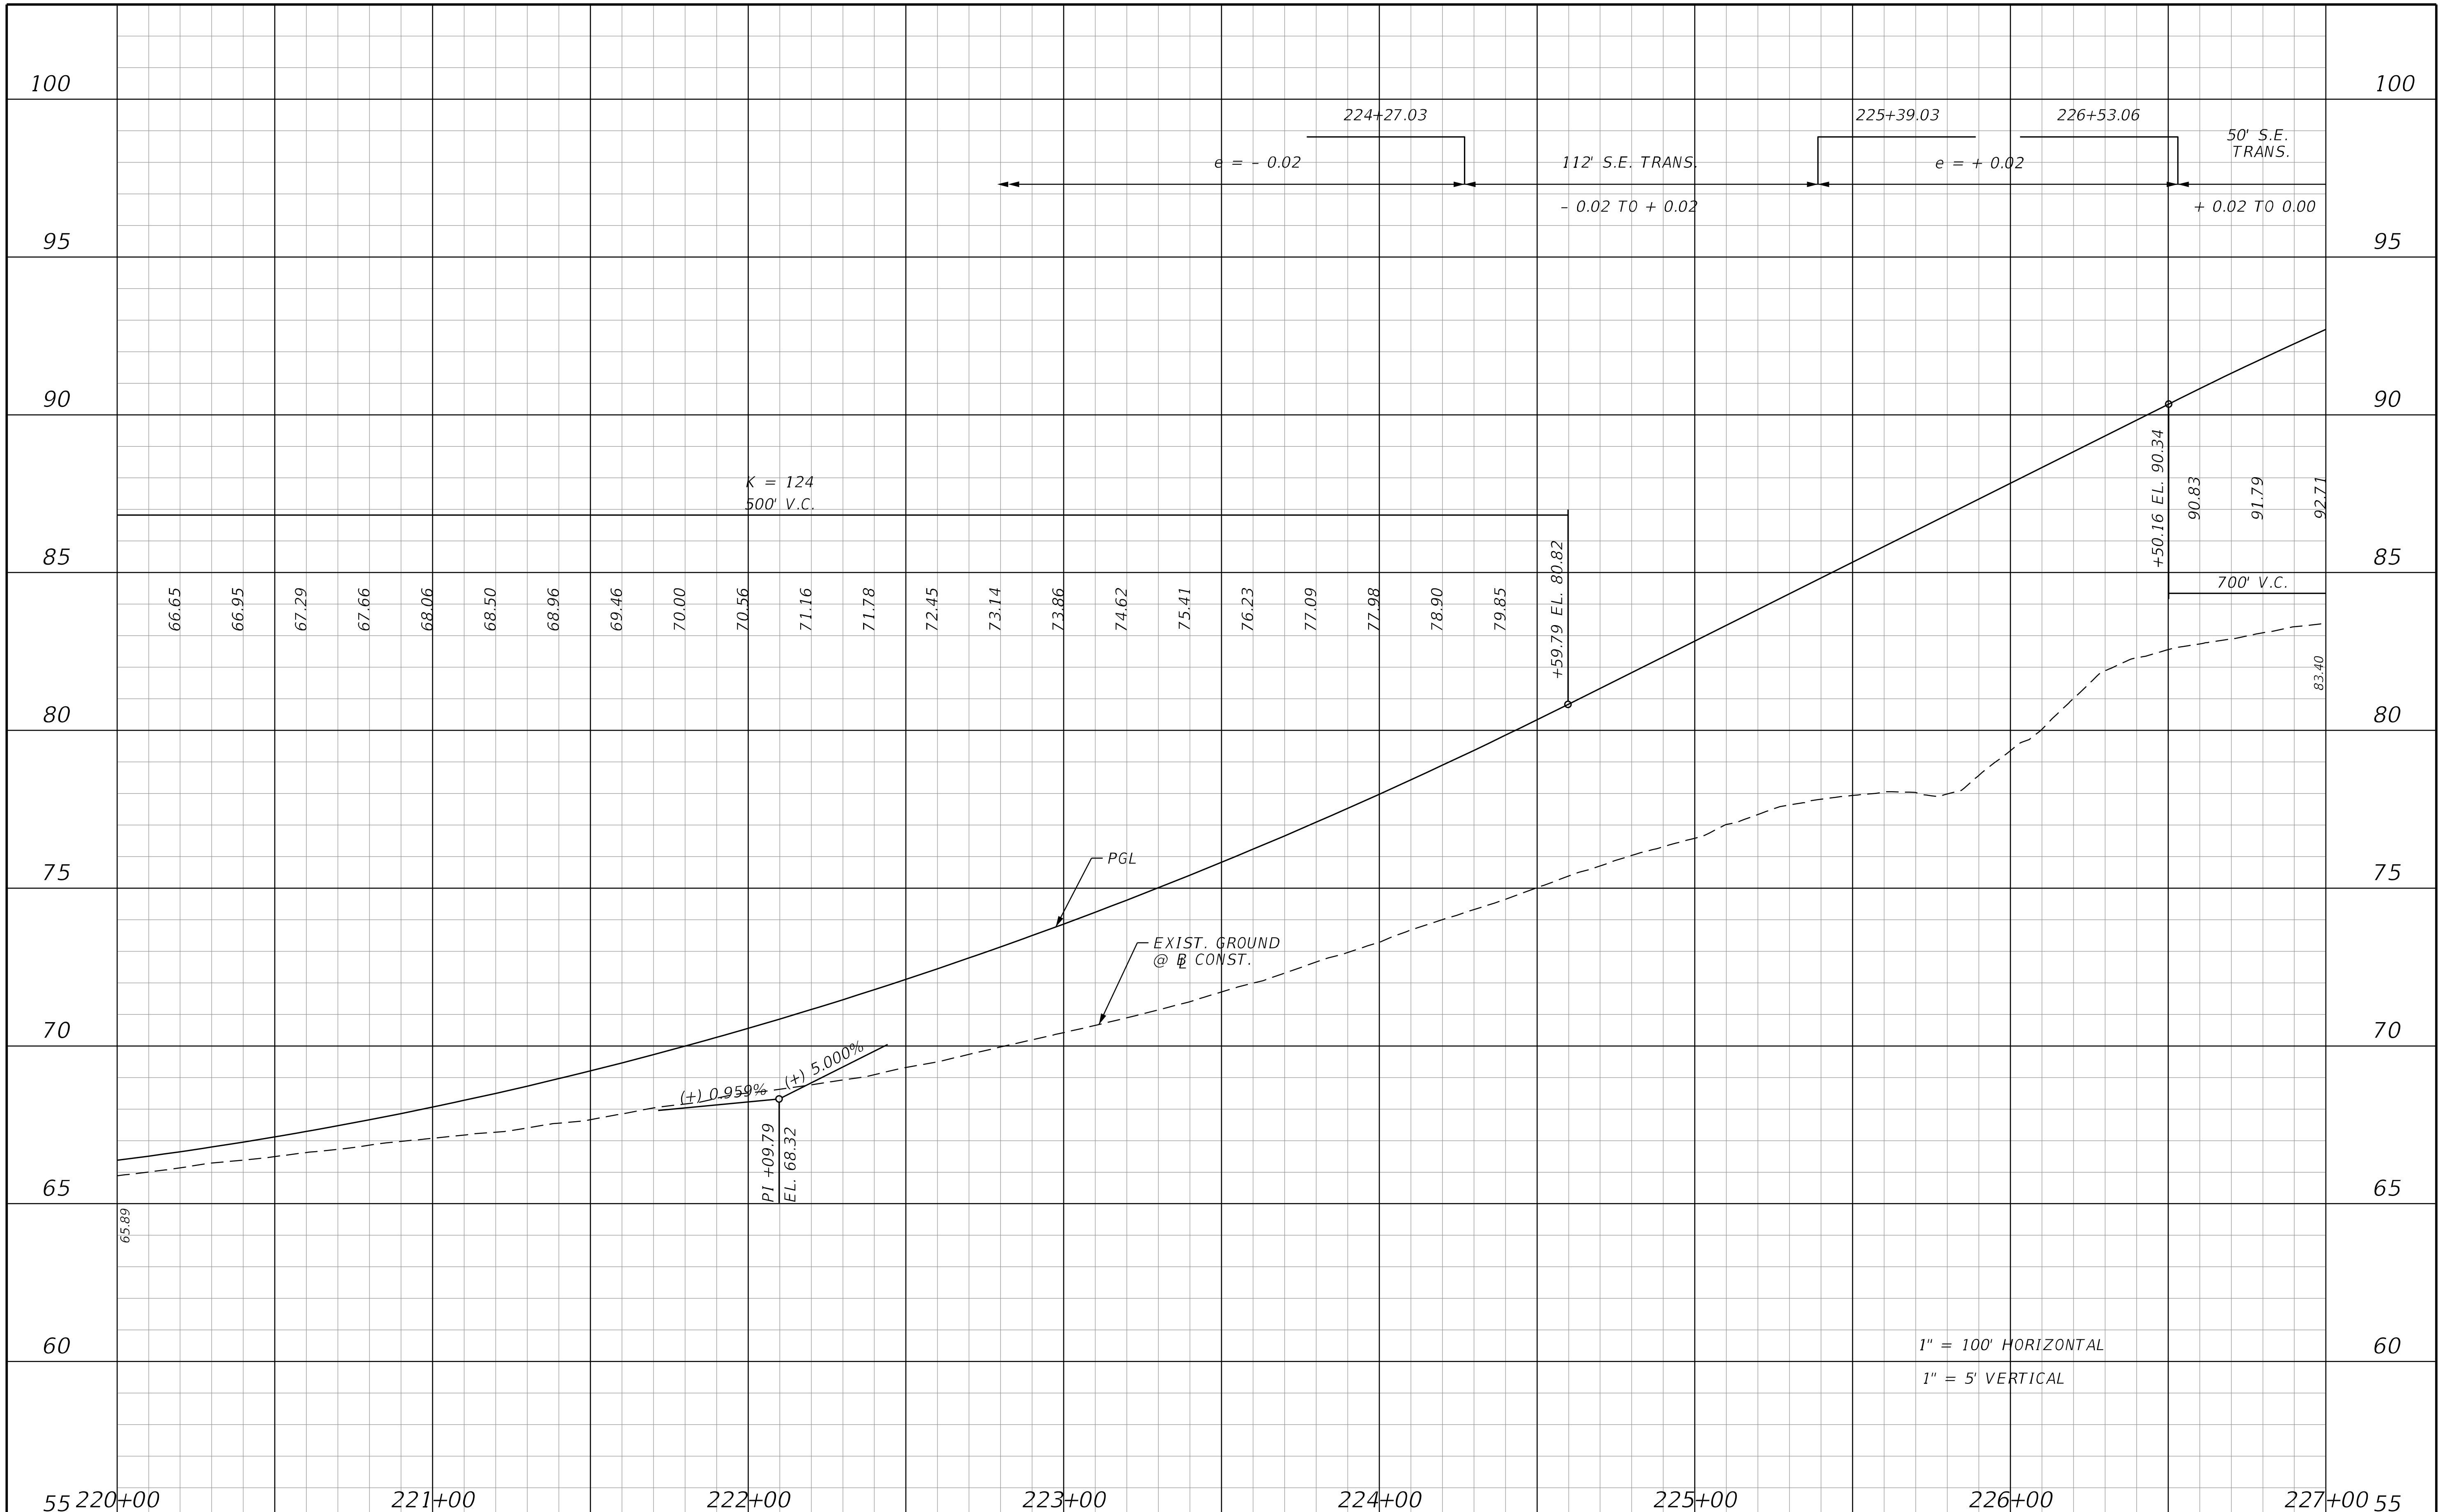

THE OFFICIAL RECORD OF THIS SHEET IS THE ELECTRONIC FILE DIGITALLY SIGNED AND SEALED UNDER RULE 61G15-23.004, F.A.C.

REVISIONS			
DATE	DESCRIPTION	DATE	DESCRIPTION

STANTEC CONSULTING SERVICES INC.
ENGINEER OF RECORD:
WILLIAM V. ANDERSON, P.E. NO.: 36682
11315 CORPORATE BLVD., SUITE 105
ORLANDO, FLORIDA 32817
(407) 823-8966
CERTIFICATE OF AUTHORIZATION NO. 27013

STATE OF FLORIDA
DEPARTMENT OF TRANSPORTATION

ROAD NO.	COUNTY	FINANCIAL PROJECT ID
SR400	VOLUSIA	408464-2-32-01

SR 472 WB PROFILE

SHEET NO. 302

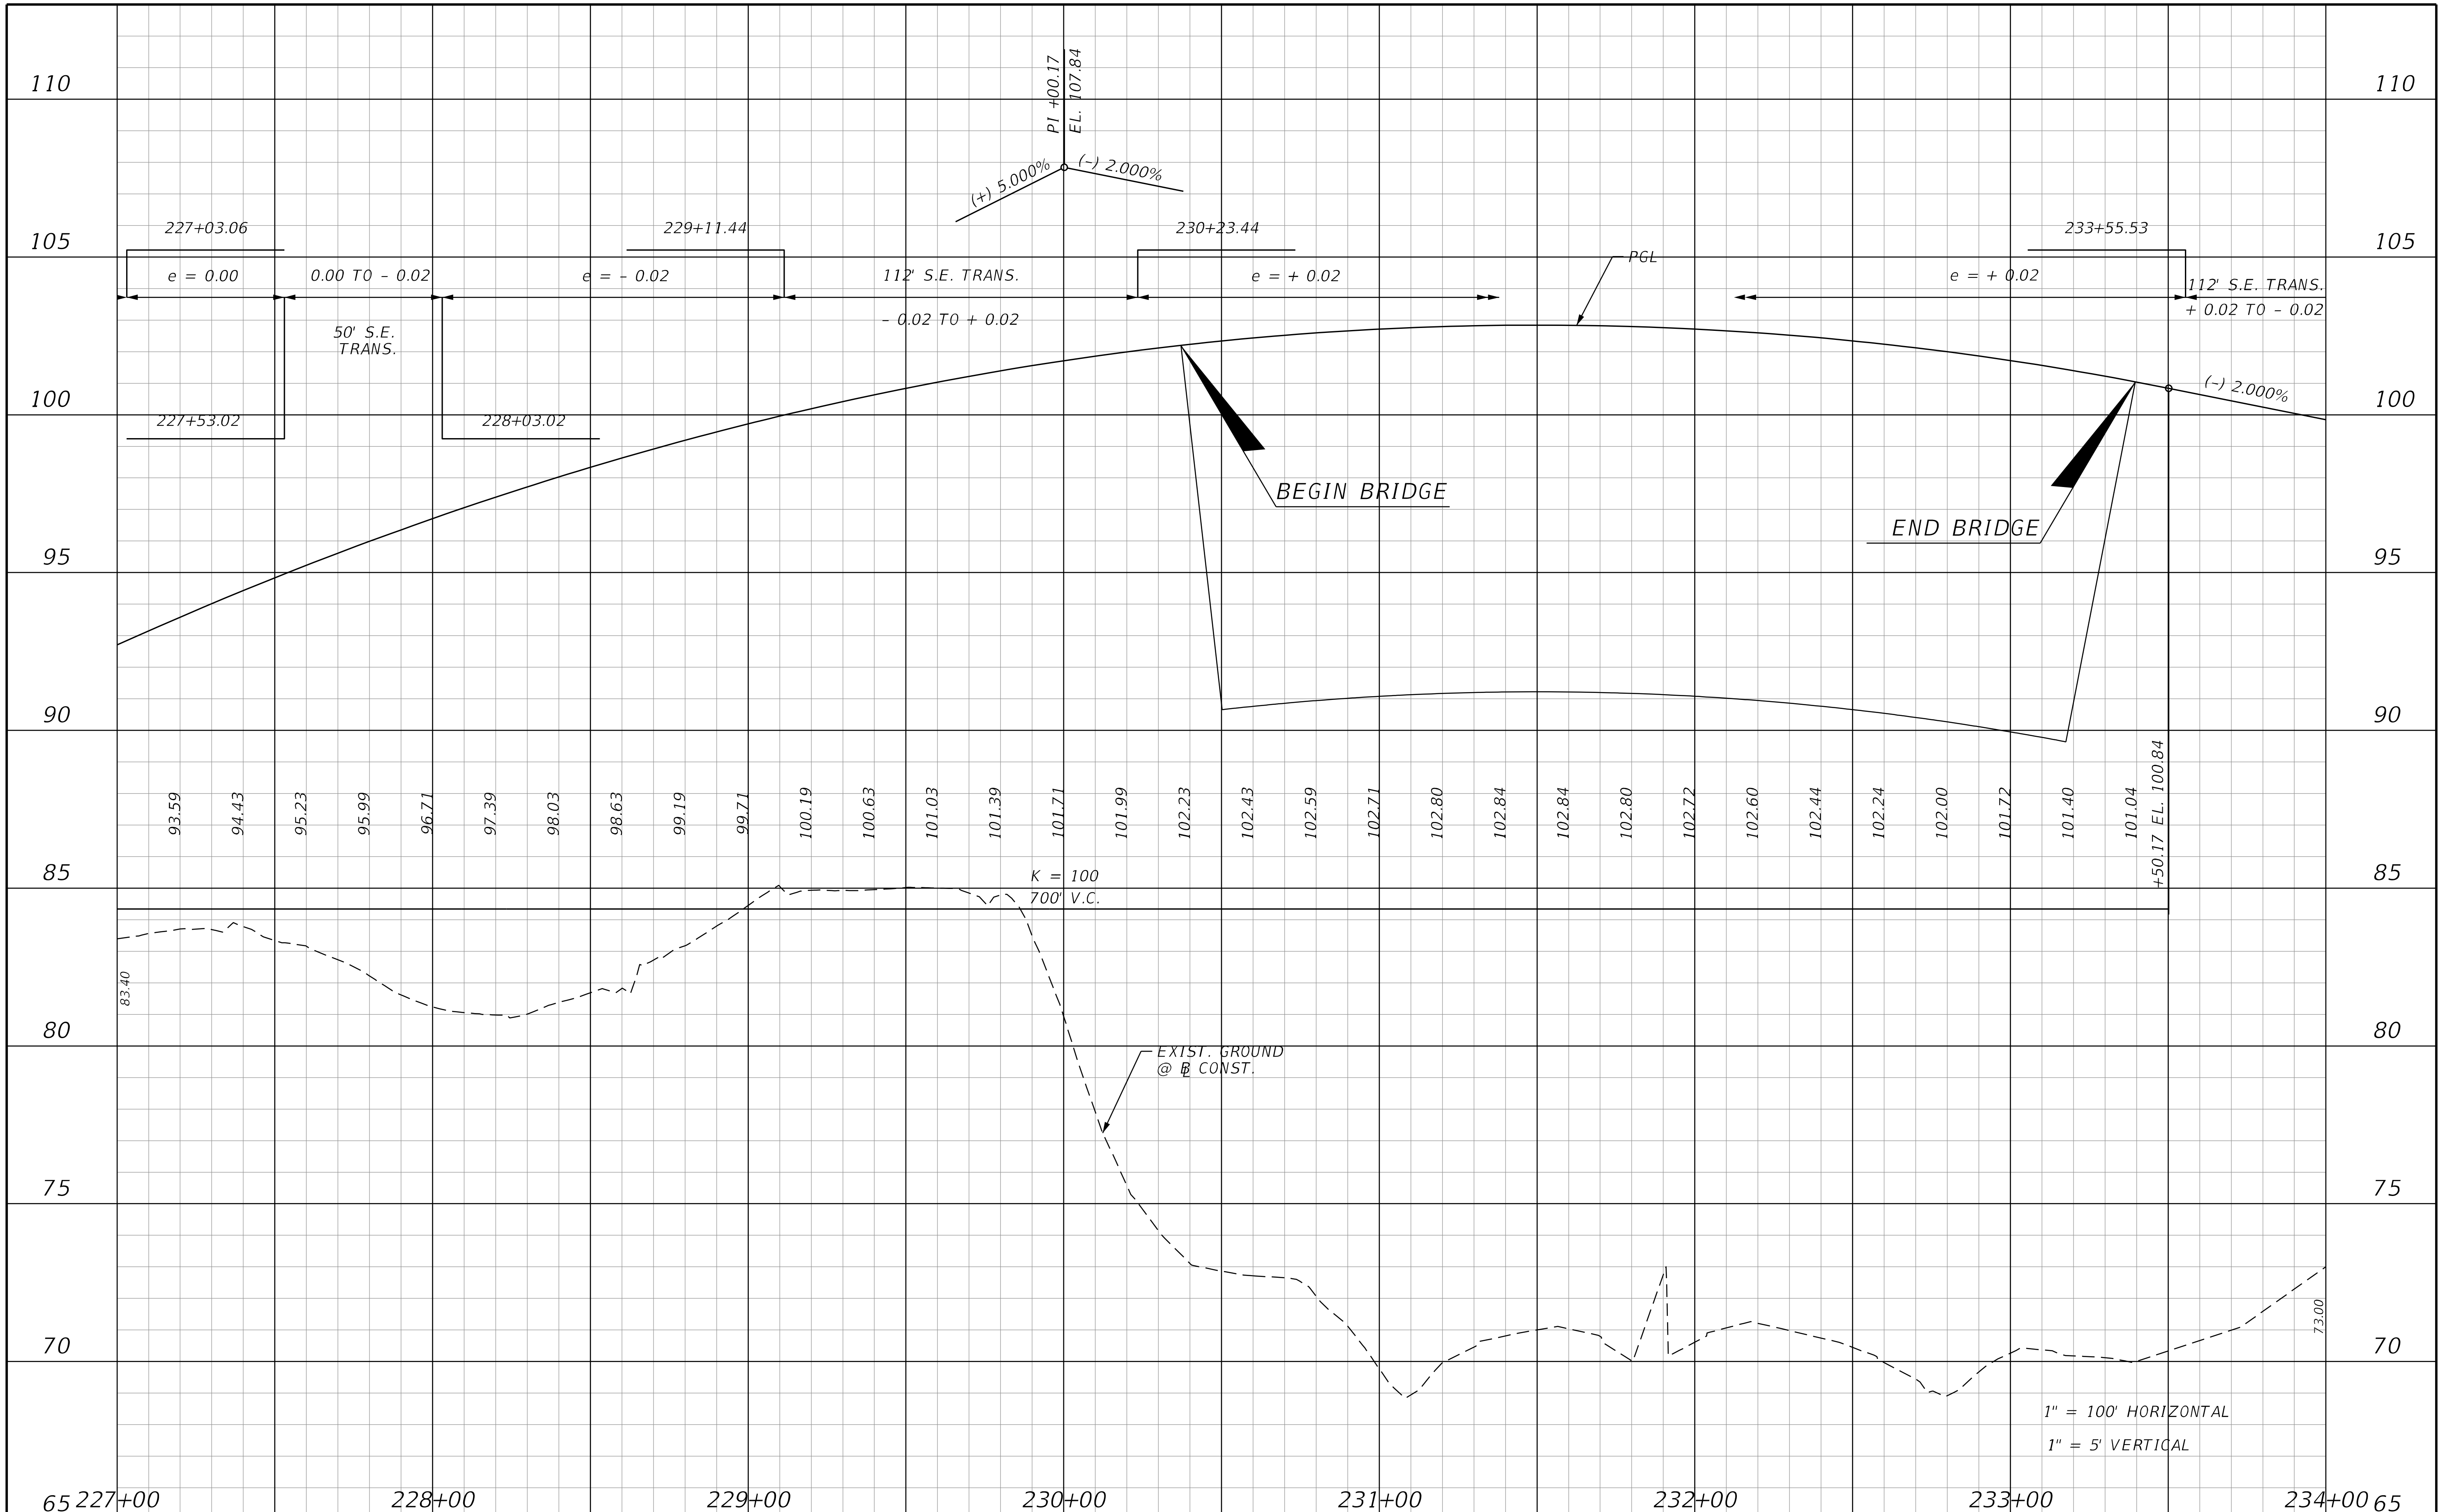

THE OFFICIAL RECORD OF THIS SHEET IS THE ELECTRONIC FILE DIGITALLY SIGNED AND SEALED UNDER RULE 61G15-23.004, F.A.C.

REVISIONS			
DATE	DESCRIPTION	DATE	DESCRIPTION

STANTEC CONSULTING SERVICES INC.
ENGINEER OF RECORD:
WILLIAM V. ANDERSON, P.E. NO.: 36682
11315 CORPORATE BLVD., SUITE 105
ORLANDO, FLORIDA 32817
(407) 823-8966
CERTIFICATE OF AUTHORIZATION NO. 27013

STATE OF FLORIDA
DEPARTMENT OF TRANSPORTATION

ROAD NO.	COUNTY	FINANCIAL PROJECT ID
SR400	VOLUSIA	408464-2-32-01

SR 472 WB PROFILE

SHEET NO. 303

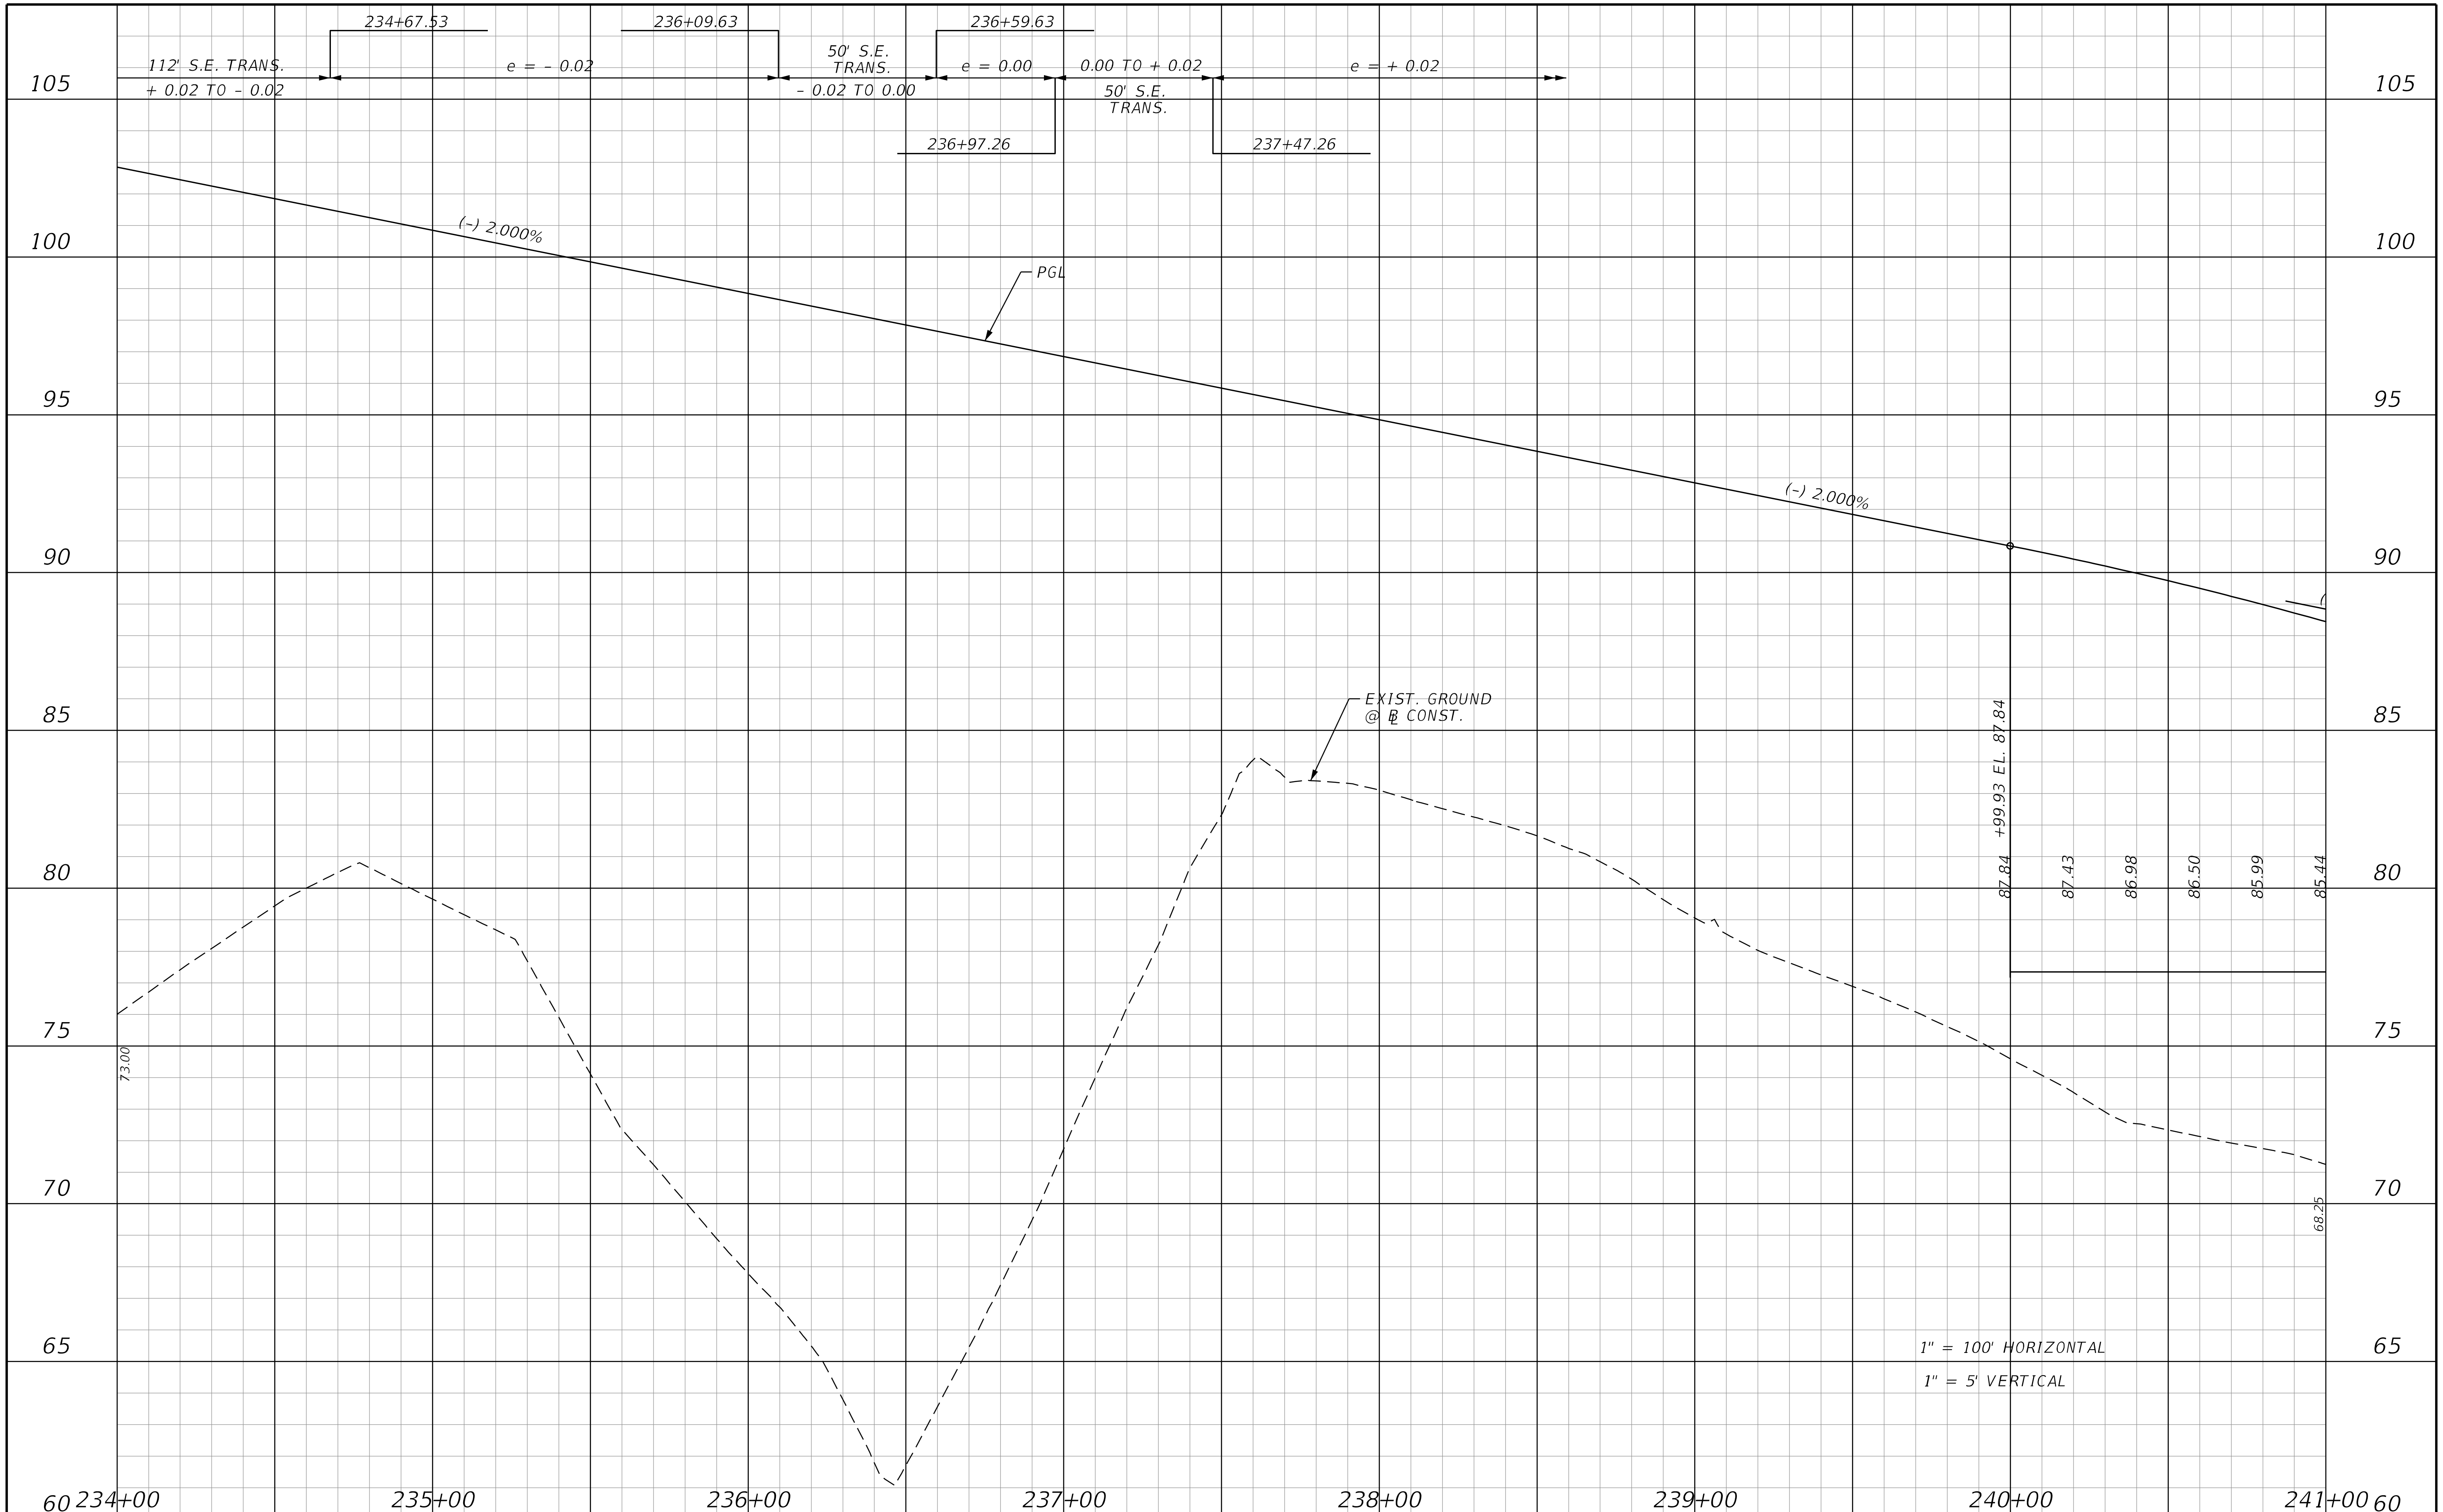

THE OFFICIAL RECORD OF THIS SHEET IS THE ELECTRONIC FILE DIGITALLY SIGNED AND SEALED UNDER RULE 61G15-23.004, F.A.C.

REVISIONS			
DATE	DESCRIPTION	DATE	DESCRIPTION

STANTEC CONSULTING SERVICES INC.
ENGINEER OF RECORD:
WILLIAM V. ANDERSON, P.E. NO.: 36682
11315 CORPORATE BLVD., SUITE 105
ORLANDO, FLORIDA 32817
(407) 823-8966
CERTIFICATE OF AUTHORIZATION NO. 27013

STATE OF FLORIDA
DEPARTMENT OF TRANSPORTATION

ROAD NO.	COUNTY	FINANCIAL PROJECT ID
SR400	VOLUSIA	408464-2-32-01

SR 472 WB
PROFILE

SHEET NO.
304

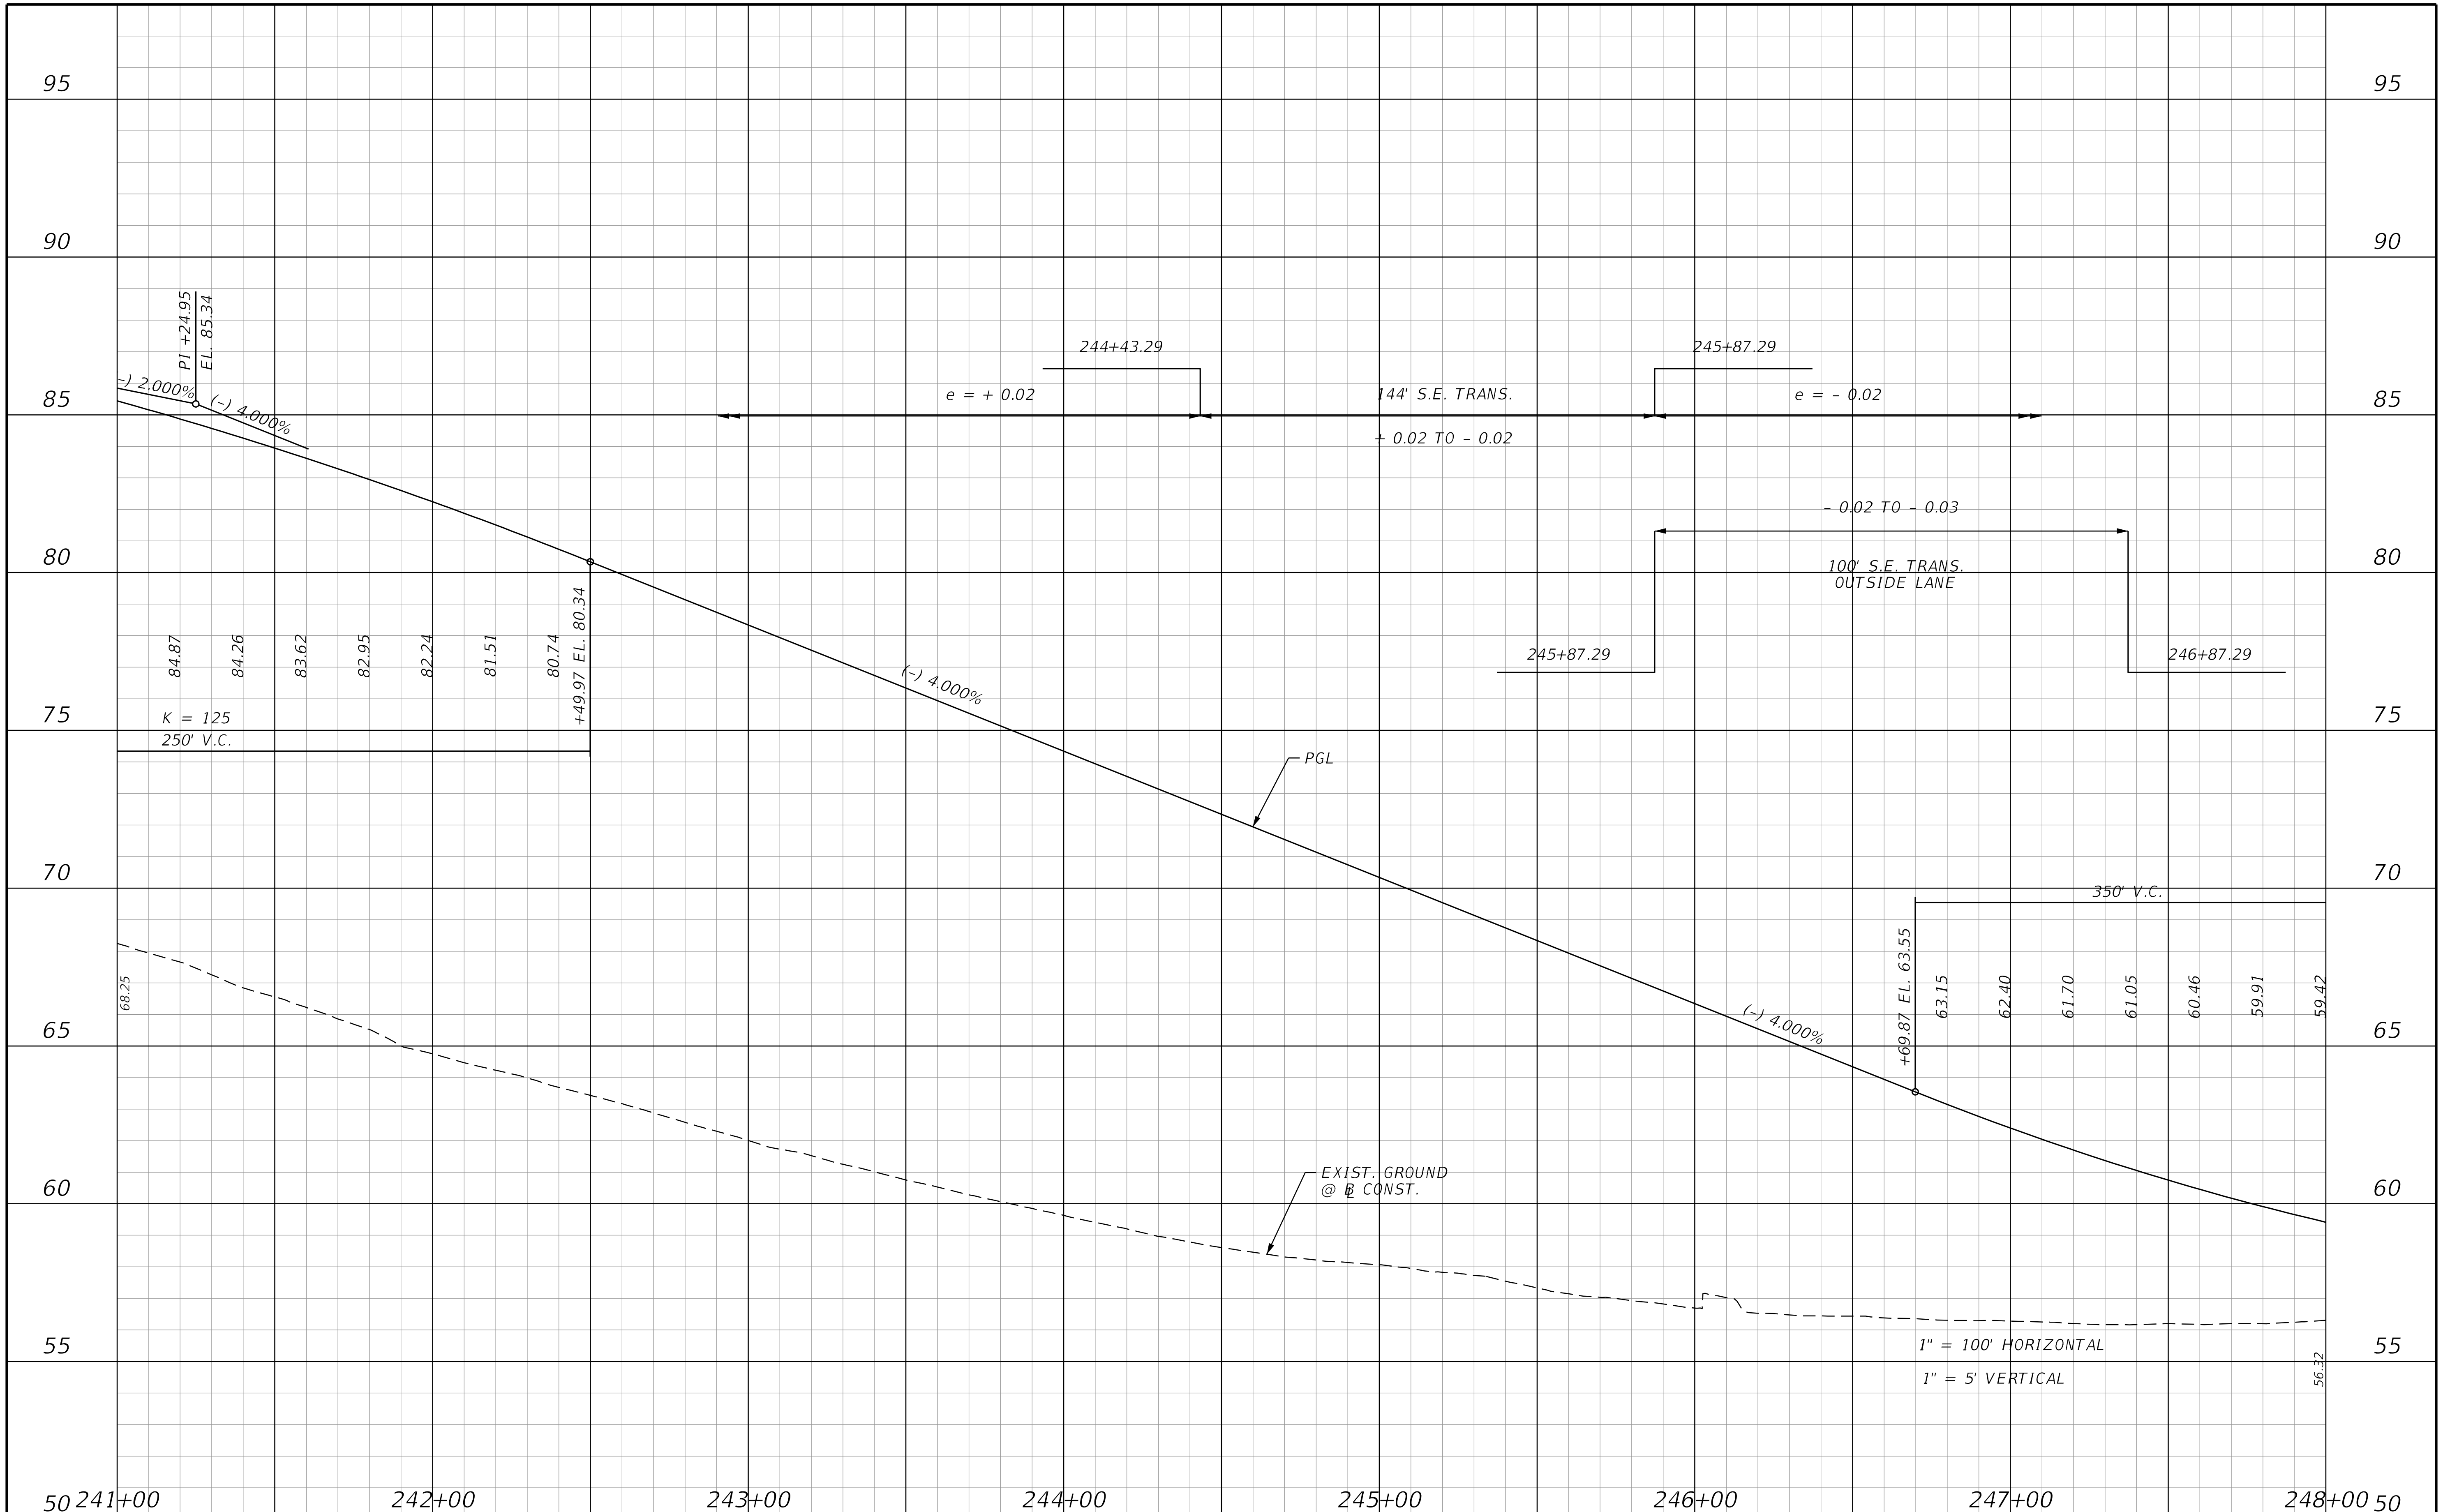

THE OFFICIAL RECORD OF THIS SHEET IS THE ELECTRONIC FILE DIGITALLY SIGNED AND SEALED UNDER RULE 61G15-23.004, F.A.C.

REVISIONS			
DATE	DESCRIPTION	DATE	DESCRIPTION

STANTEC CONSULTING SERVICES INC.
ENGINEER OF RECORD:
WILLIAM V. ANDERSON, P.E. NO.: 36682
11315 CORPORATE BLVD., SUITE 105
ORLANDO, FLORIDA 32817
(407) 823-8966
CERTIFICATE OF AUTHORIZATION NO. 27013

STATE OF FLORIDA
DEPARTMENT OF TRANSPORTATION

ROAD NO.	COUNTY	FINANCIAL PROJECT ID
SR400	VOLUSIA	408464-2-32-01

SR 472 WB
PROFILE

SHEET NO.
305

jchassee 6/14/2019 4:21:27 PM Default V:\2158\active\CADD\40846423201\roadway\PROFRD822.dgn

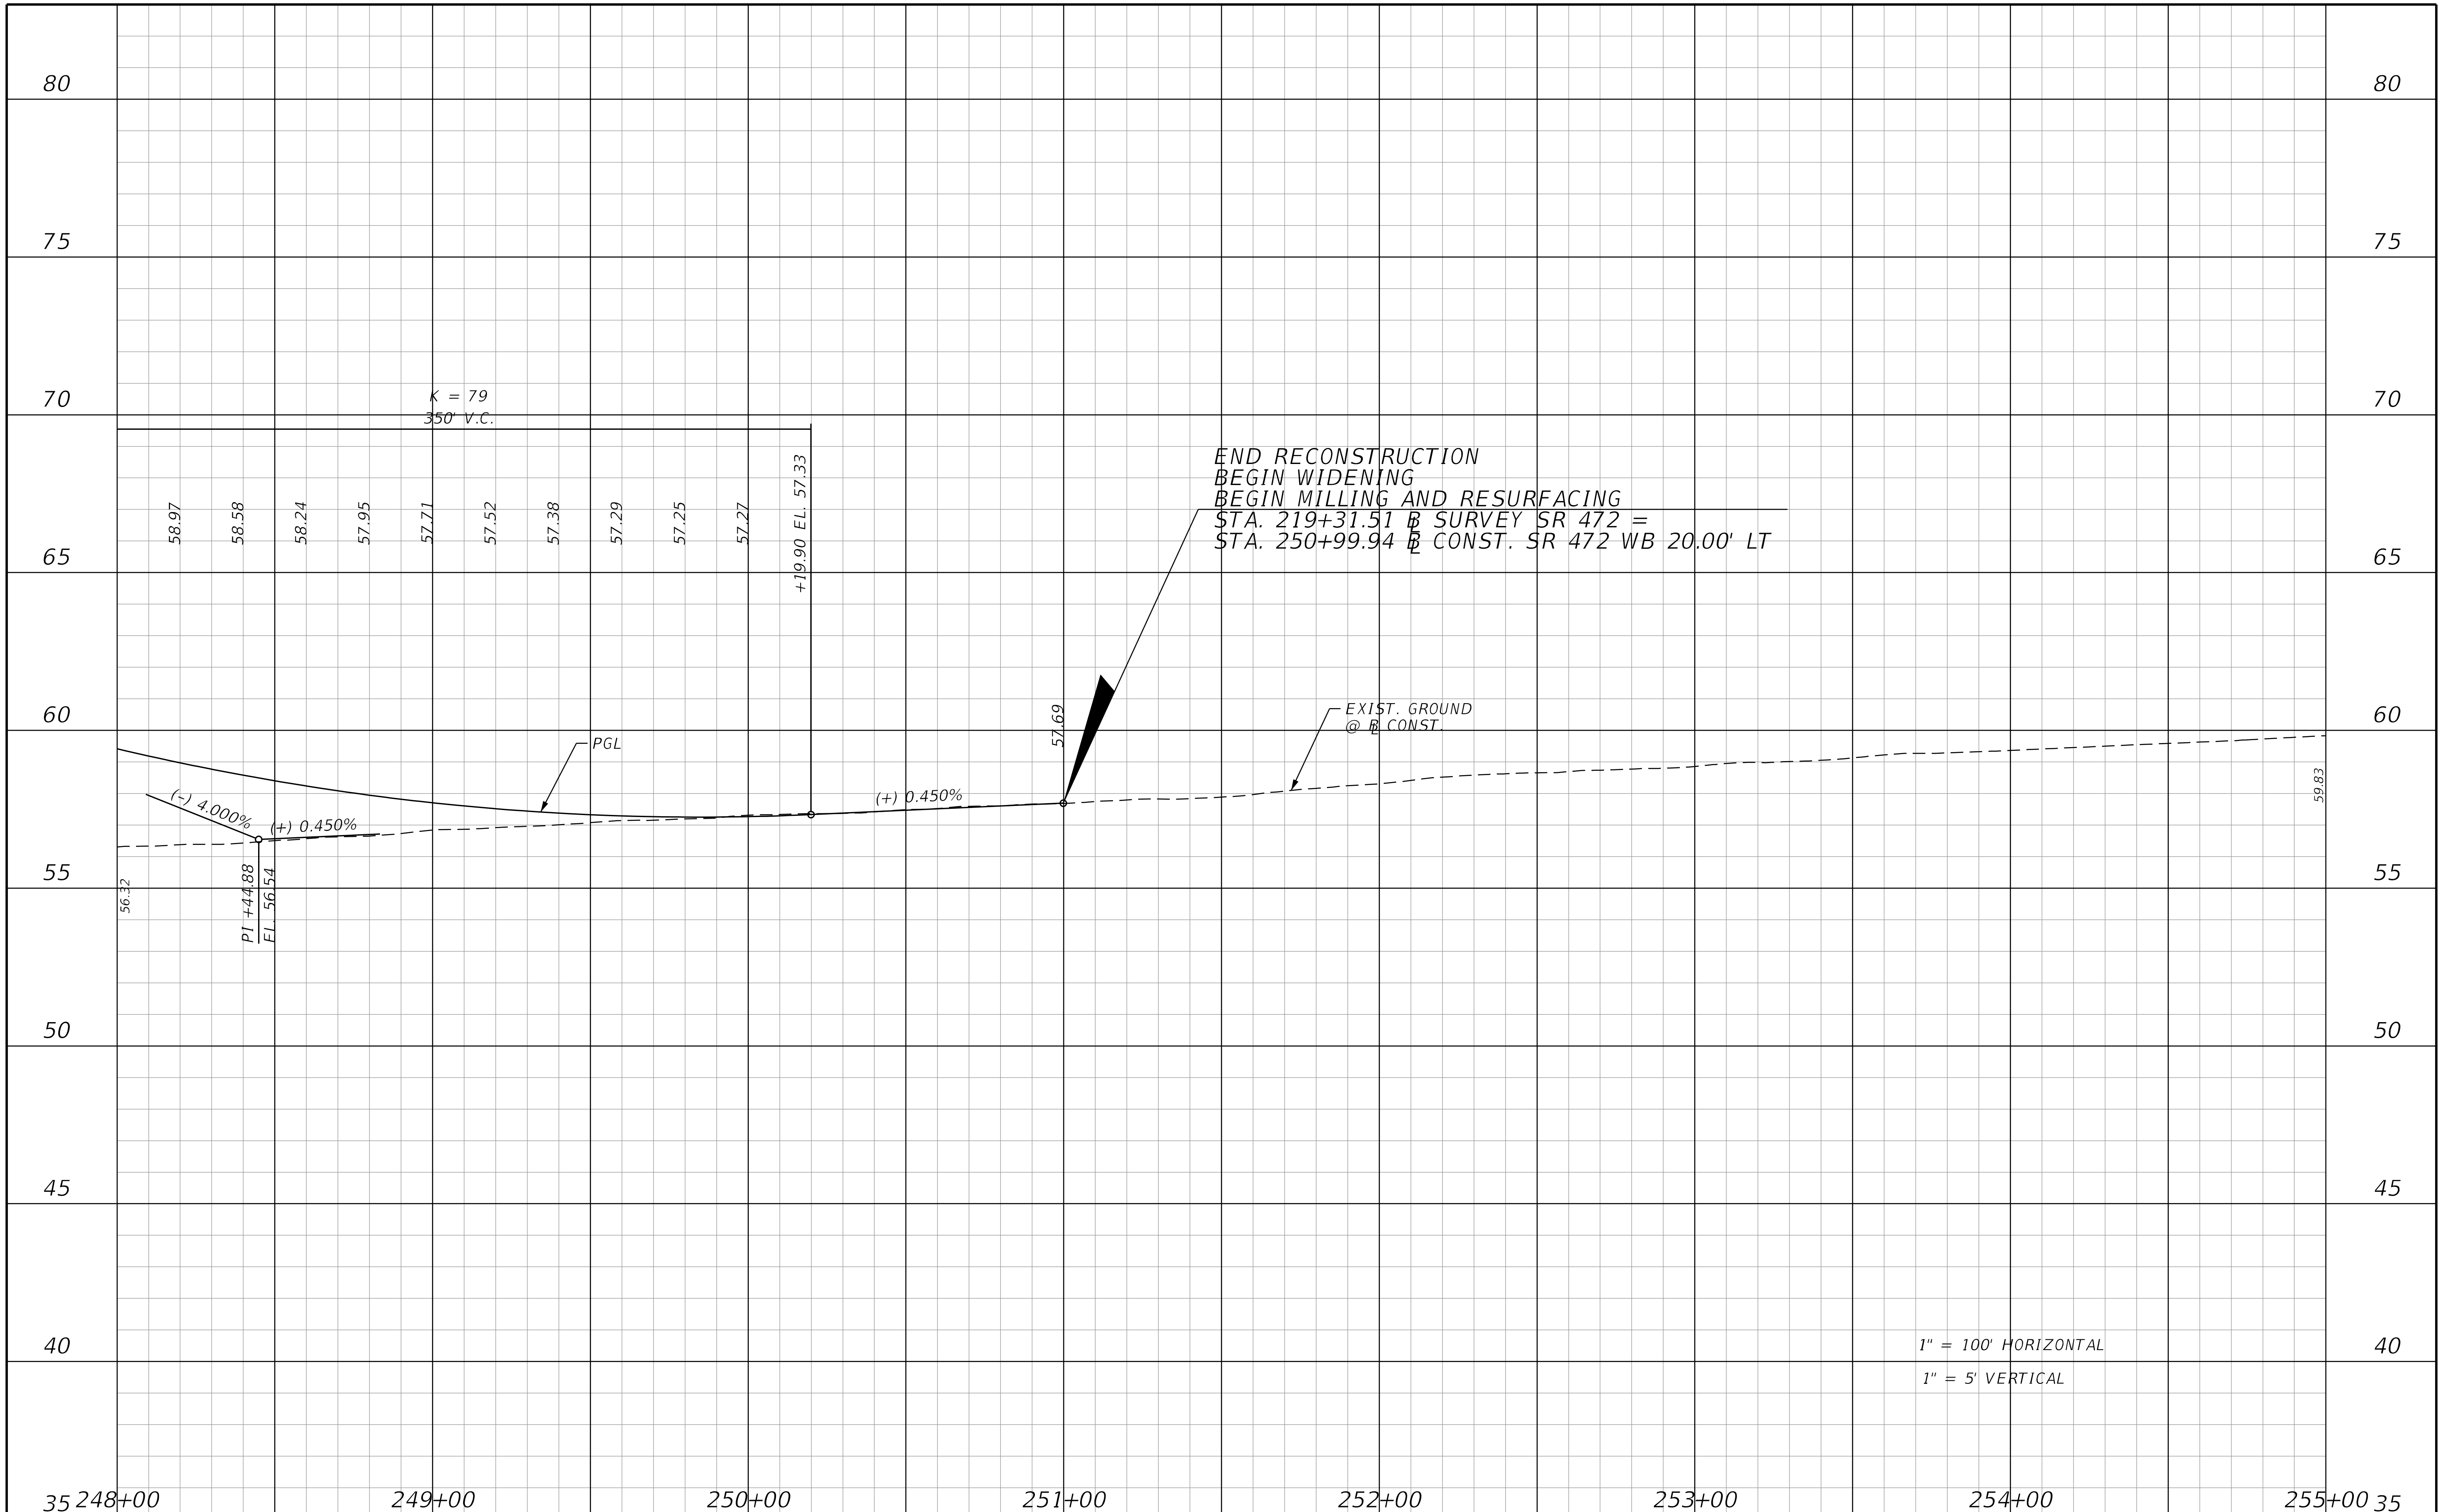

REVISIONS			
DATE	DESCRIPTION	DATE	DESCRIPTION

STANTEC CONSULTING SERVICES INC.
ENGINEER OF RECORD:
WILLIAM V. ANDERSON, P.E. NO.: 36682
11315 CORPORATE BLVD., SUITE 105
ORLANDO, FLORIDA 32817
(407) 823-8966
CERTIFICATE OF AUTHORIZATION NO. 27013

STATE OF FLORIDA
DEPARTMENT OF TRANSPORTATION

ROAD NO.	COUNTY	FINANCIAL PROJECT ID
SR400	VOLUSIA	408464-2-32-01

SR 472 WB PROFILE

SHEET NO. 306

jchassee 6/14/2019 4:21:27 PM Default V:\2158\active\CADD\40846423201\roadway\PROFRD823.dgn

THE OFFICIAL RECORD OF THIS SHEET IS THE ELECTRONIC FILE DIGITALLY SIGNED AND SEALED UNDER RULE 61G15-23.004, F.A.C.

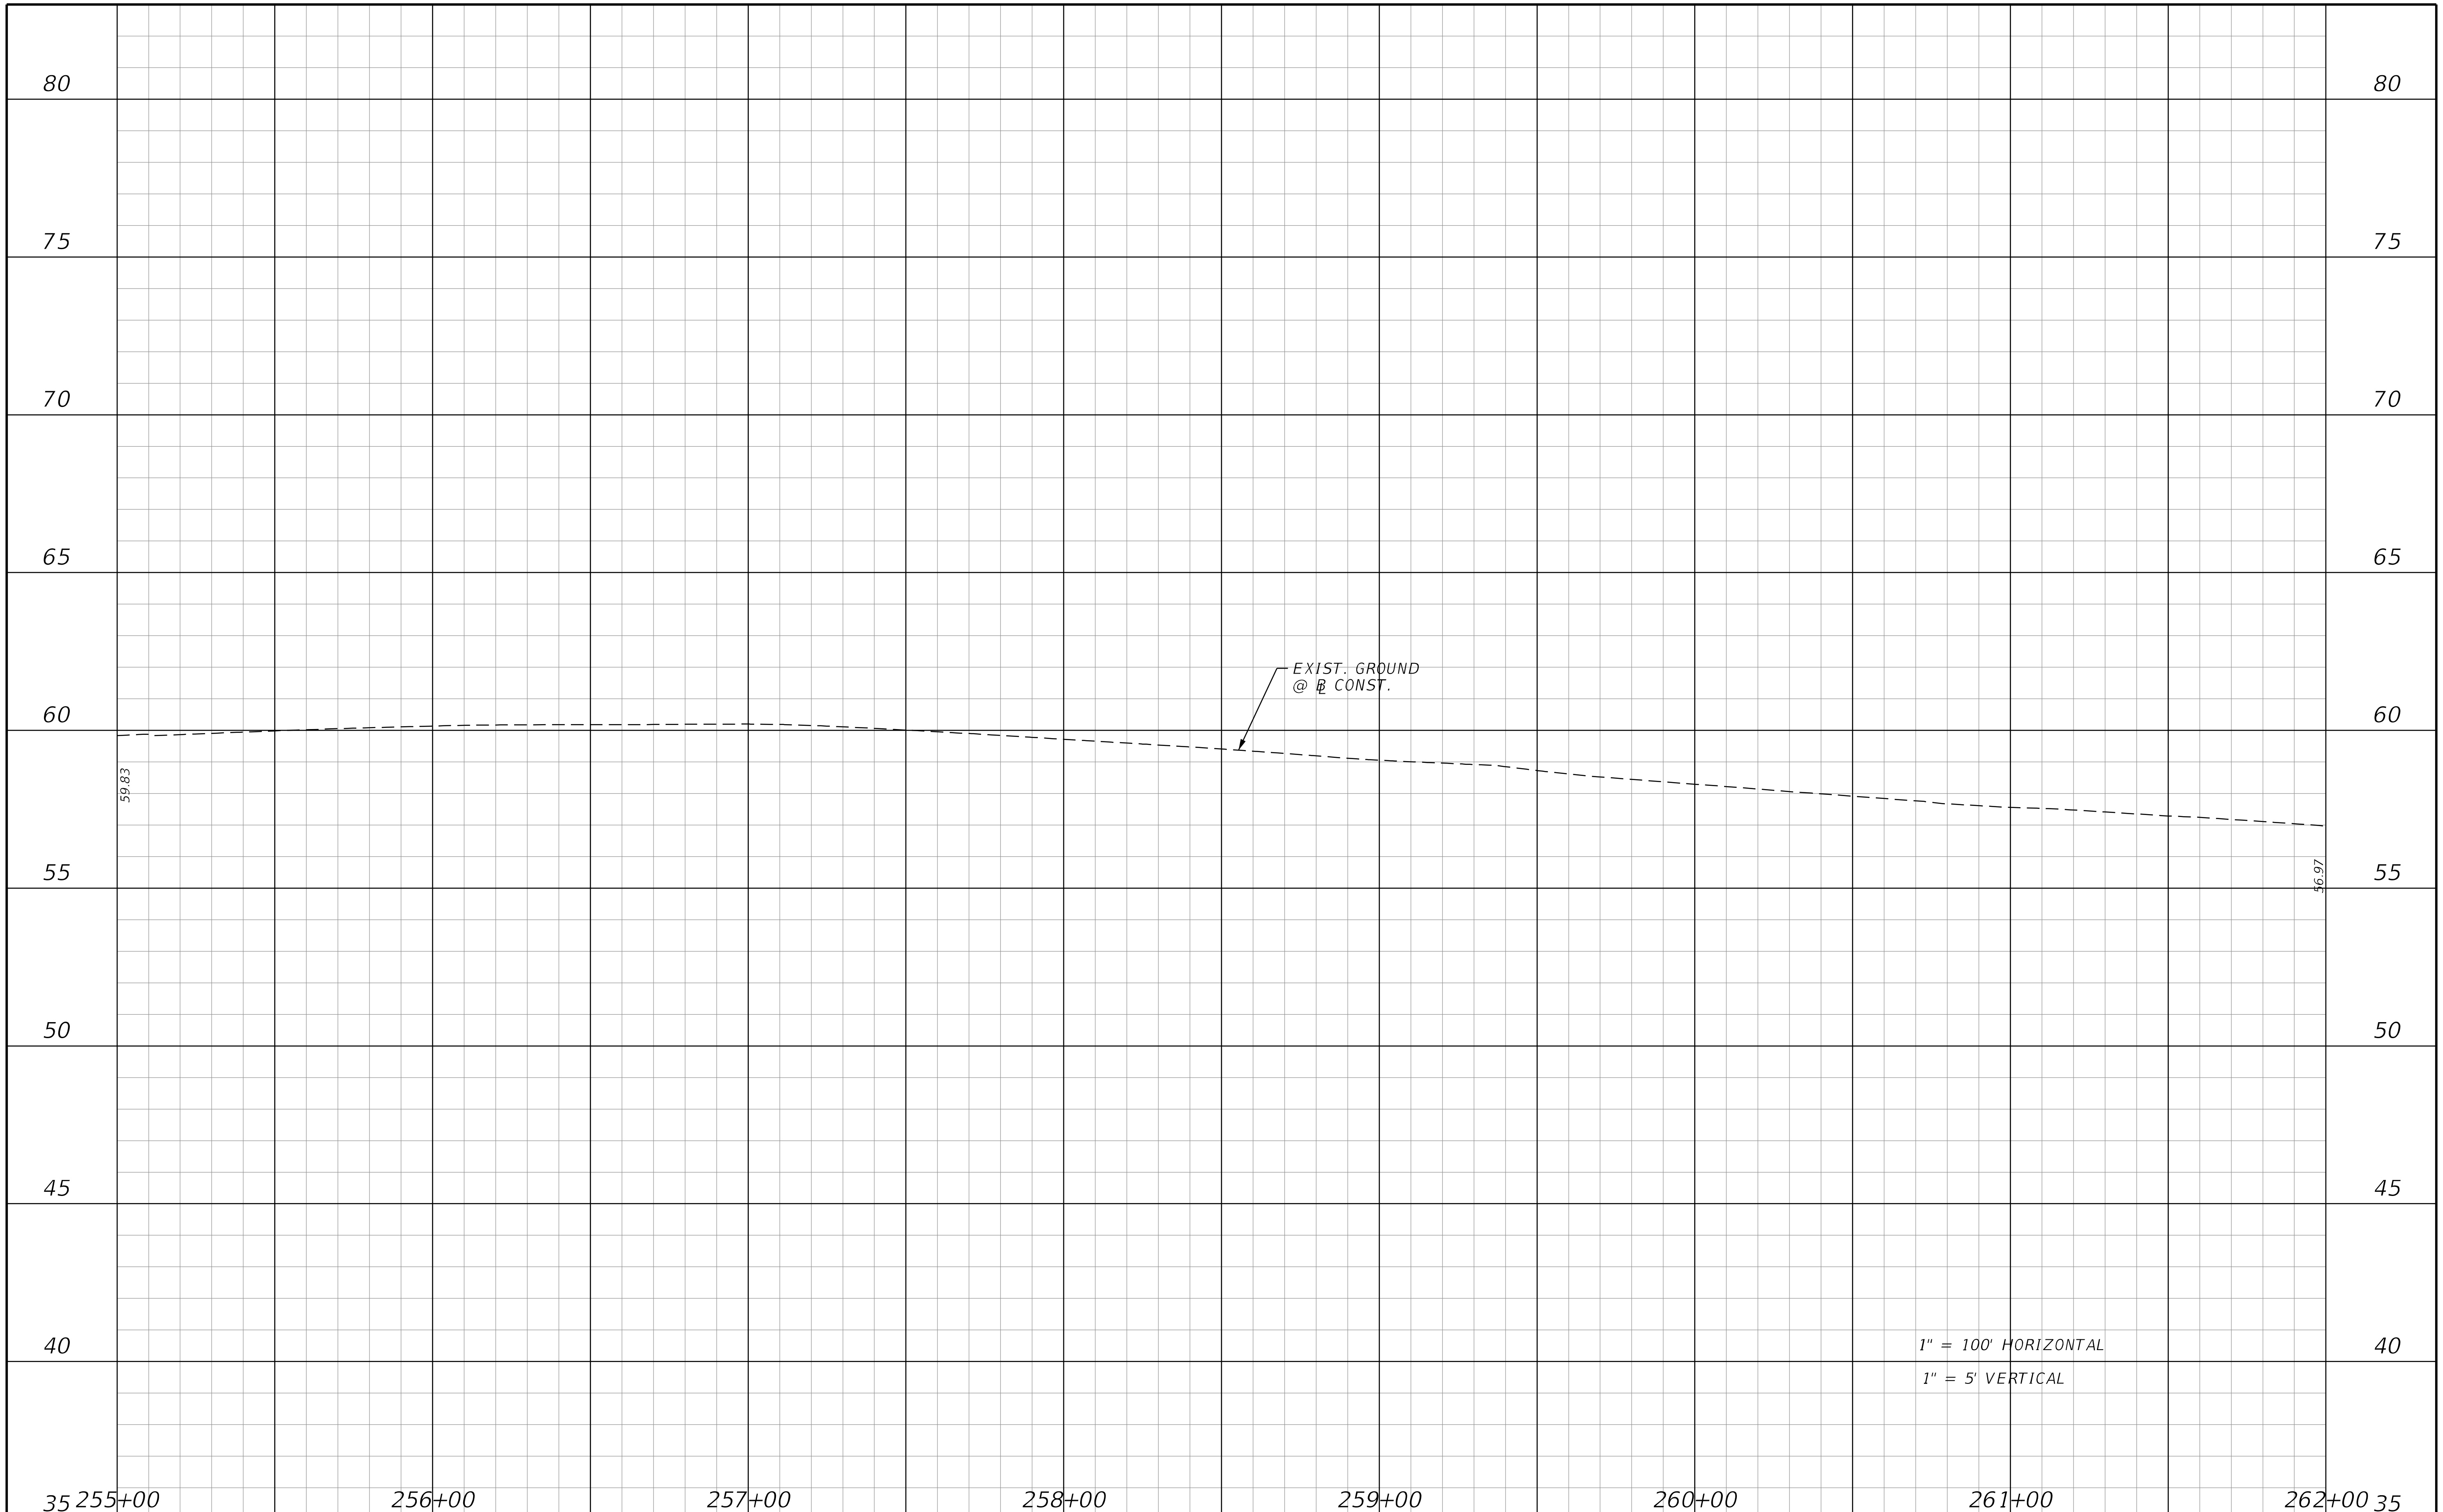

REVISIONS			
DATE	DESCRIPTION	DATE	DESCRIPTION

STANTEC CONSULTING SERVICES INC.
ENGINEER OF RECORD:
WILLIAM V. ANDERSON, P.E. NO.: 36682
11315 CORPORATE BLVD., SUITE 105
ORLANDO, FLORIDA 32817
(407) 823-8966
CERTIFICATE OF AUTHORIZATION NO. 27013

STATE OF FLORIDA
DEPARTMENT OF TRANSPORTATION

ROAD NO.	COUNTY	FINANCIAL PROJECT ID
SR400	VOLUSIA	408464-2-32-01

SR 472 WB
PROFILE

SHEET NO.
307

THE OFFICIAL RECORD OF THIS SHEET IS THE ELECTRONIC FILE DIGITALLY SIGNED AND SEALED UNDER RULE 61G15-23.004, F.A.C.

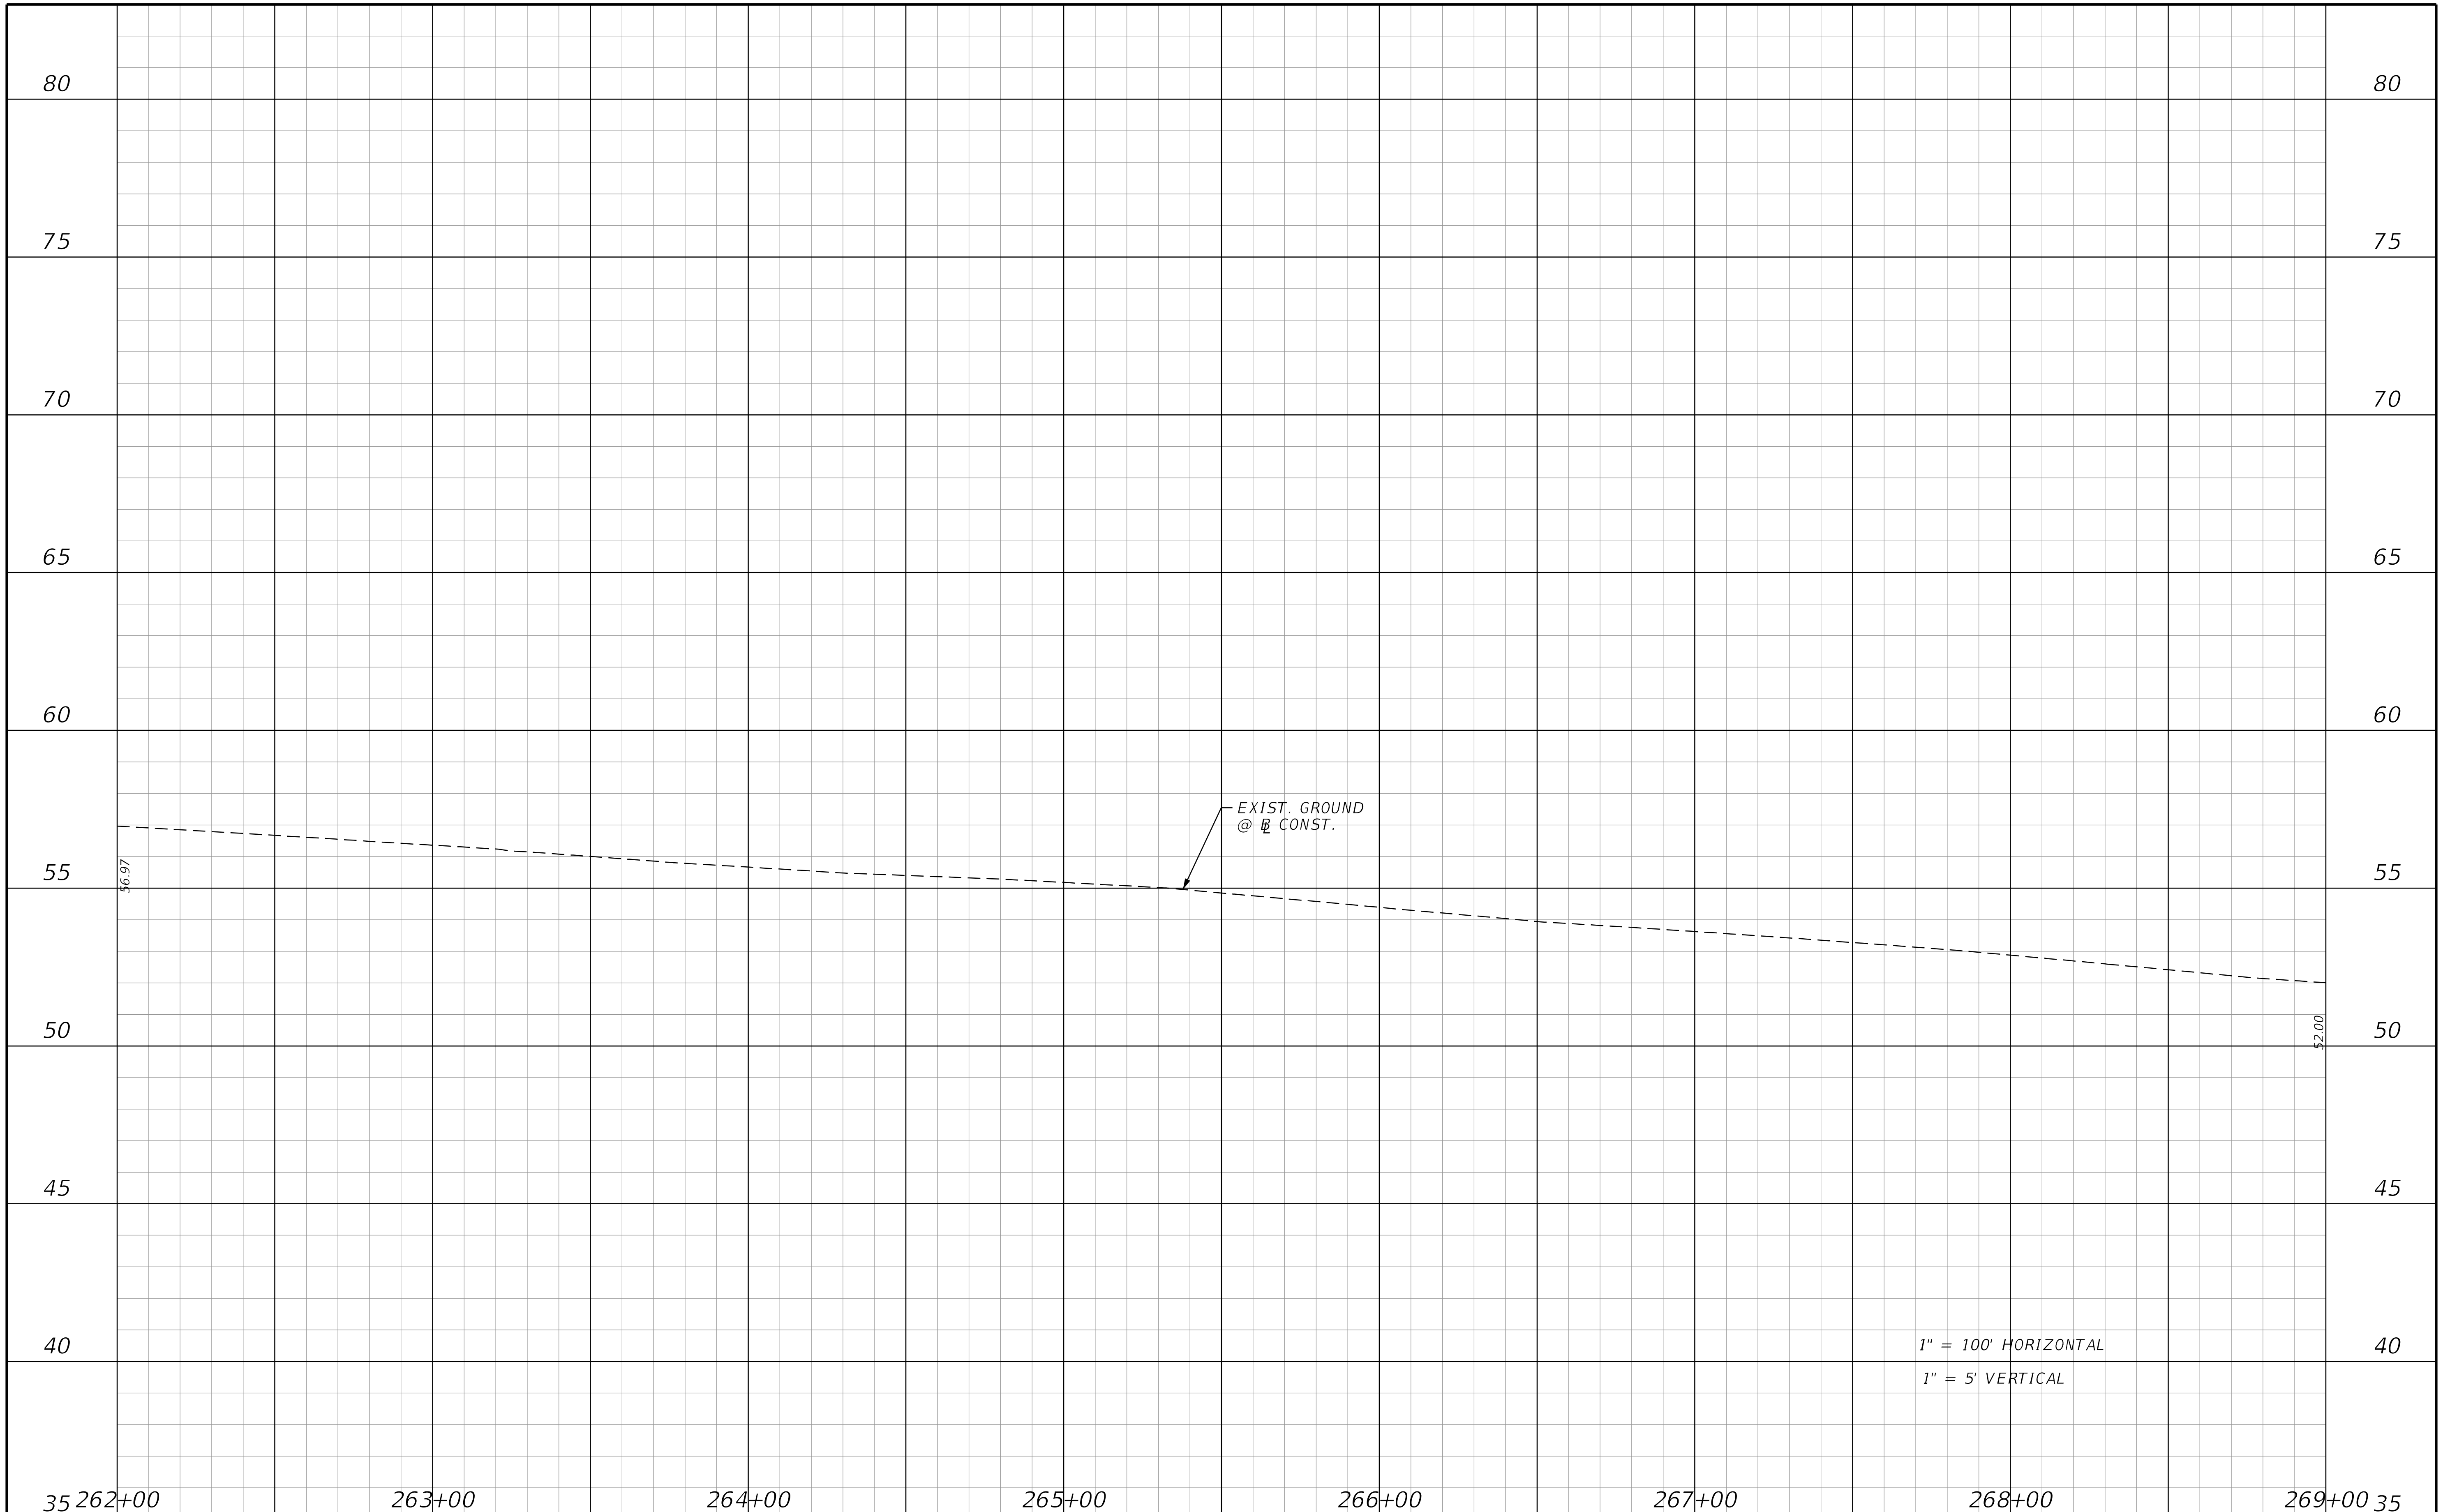

REVISIONS			
DATE	DESCRIPTION	DATE	DESCRIPTION

STANTEC CONSULTING SERVICES INC.
ENGINEER OF RECORD:
WILLIAM V. ANDERSON, P.E. NO.: 36682
11315 CORPORATE BLVD., SUITE 105
ORLANDO, FLORIDA 32817
(407) 823-8966
CERTIFICATE OF AUTHORIZATION NO. 27013

STATE OF FLORIDA
DEPARTMENT OF TRANSPORTATION

ROAD NO.	COUNTY	FINANCIAL PROJECT ID
SR400	VOLUSIA	408464-2-32-01

SR 472 WB PROFILE

SHEET NO.
308

THE OFFICIAL RECORD OF THIS SHEET IS THE ELECTRONIC FILE DIGITALLY SIGNED AND SEALED UNDER RULE 61G15-23.004, F.A.C.

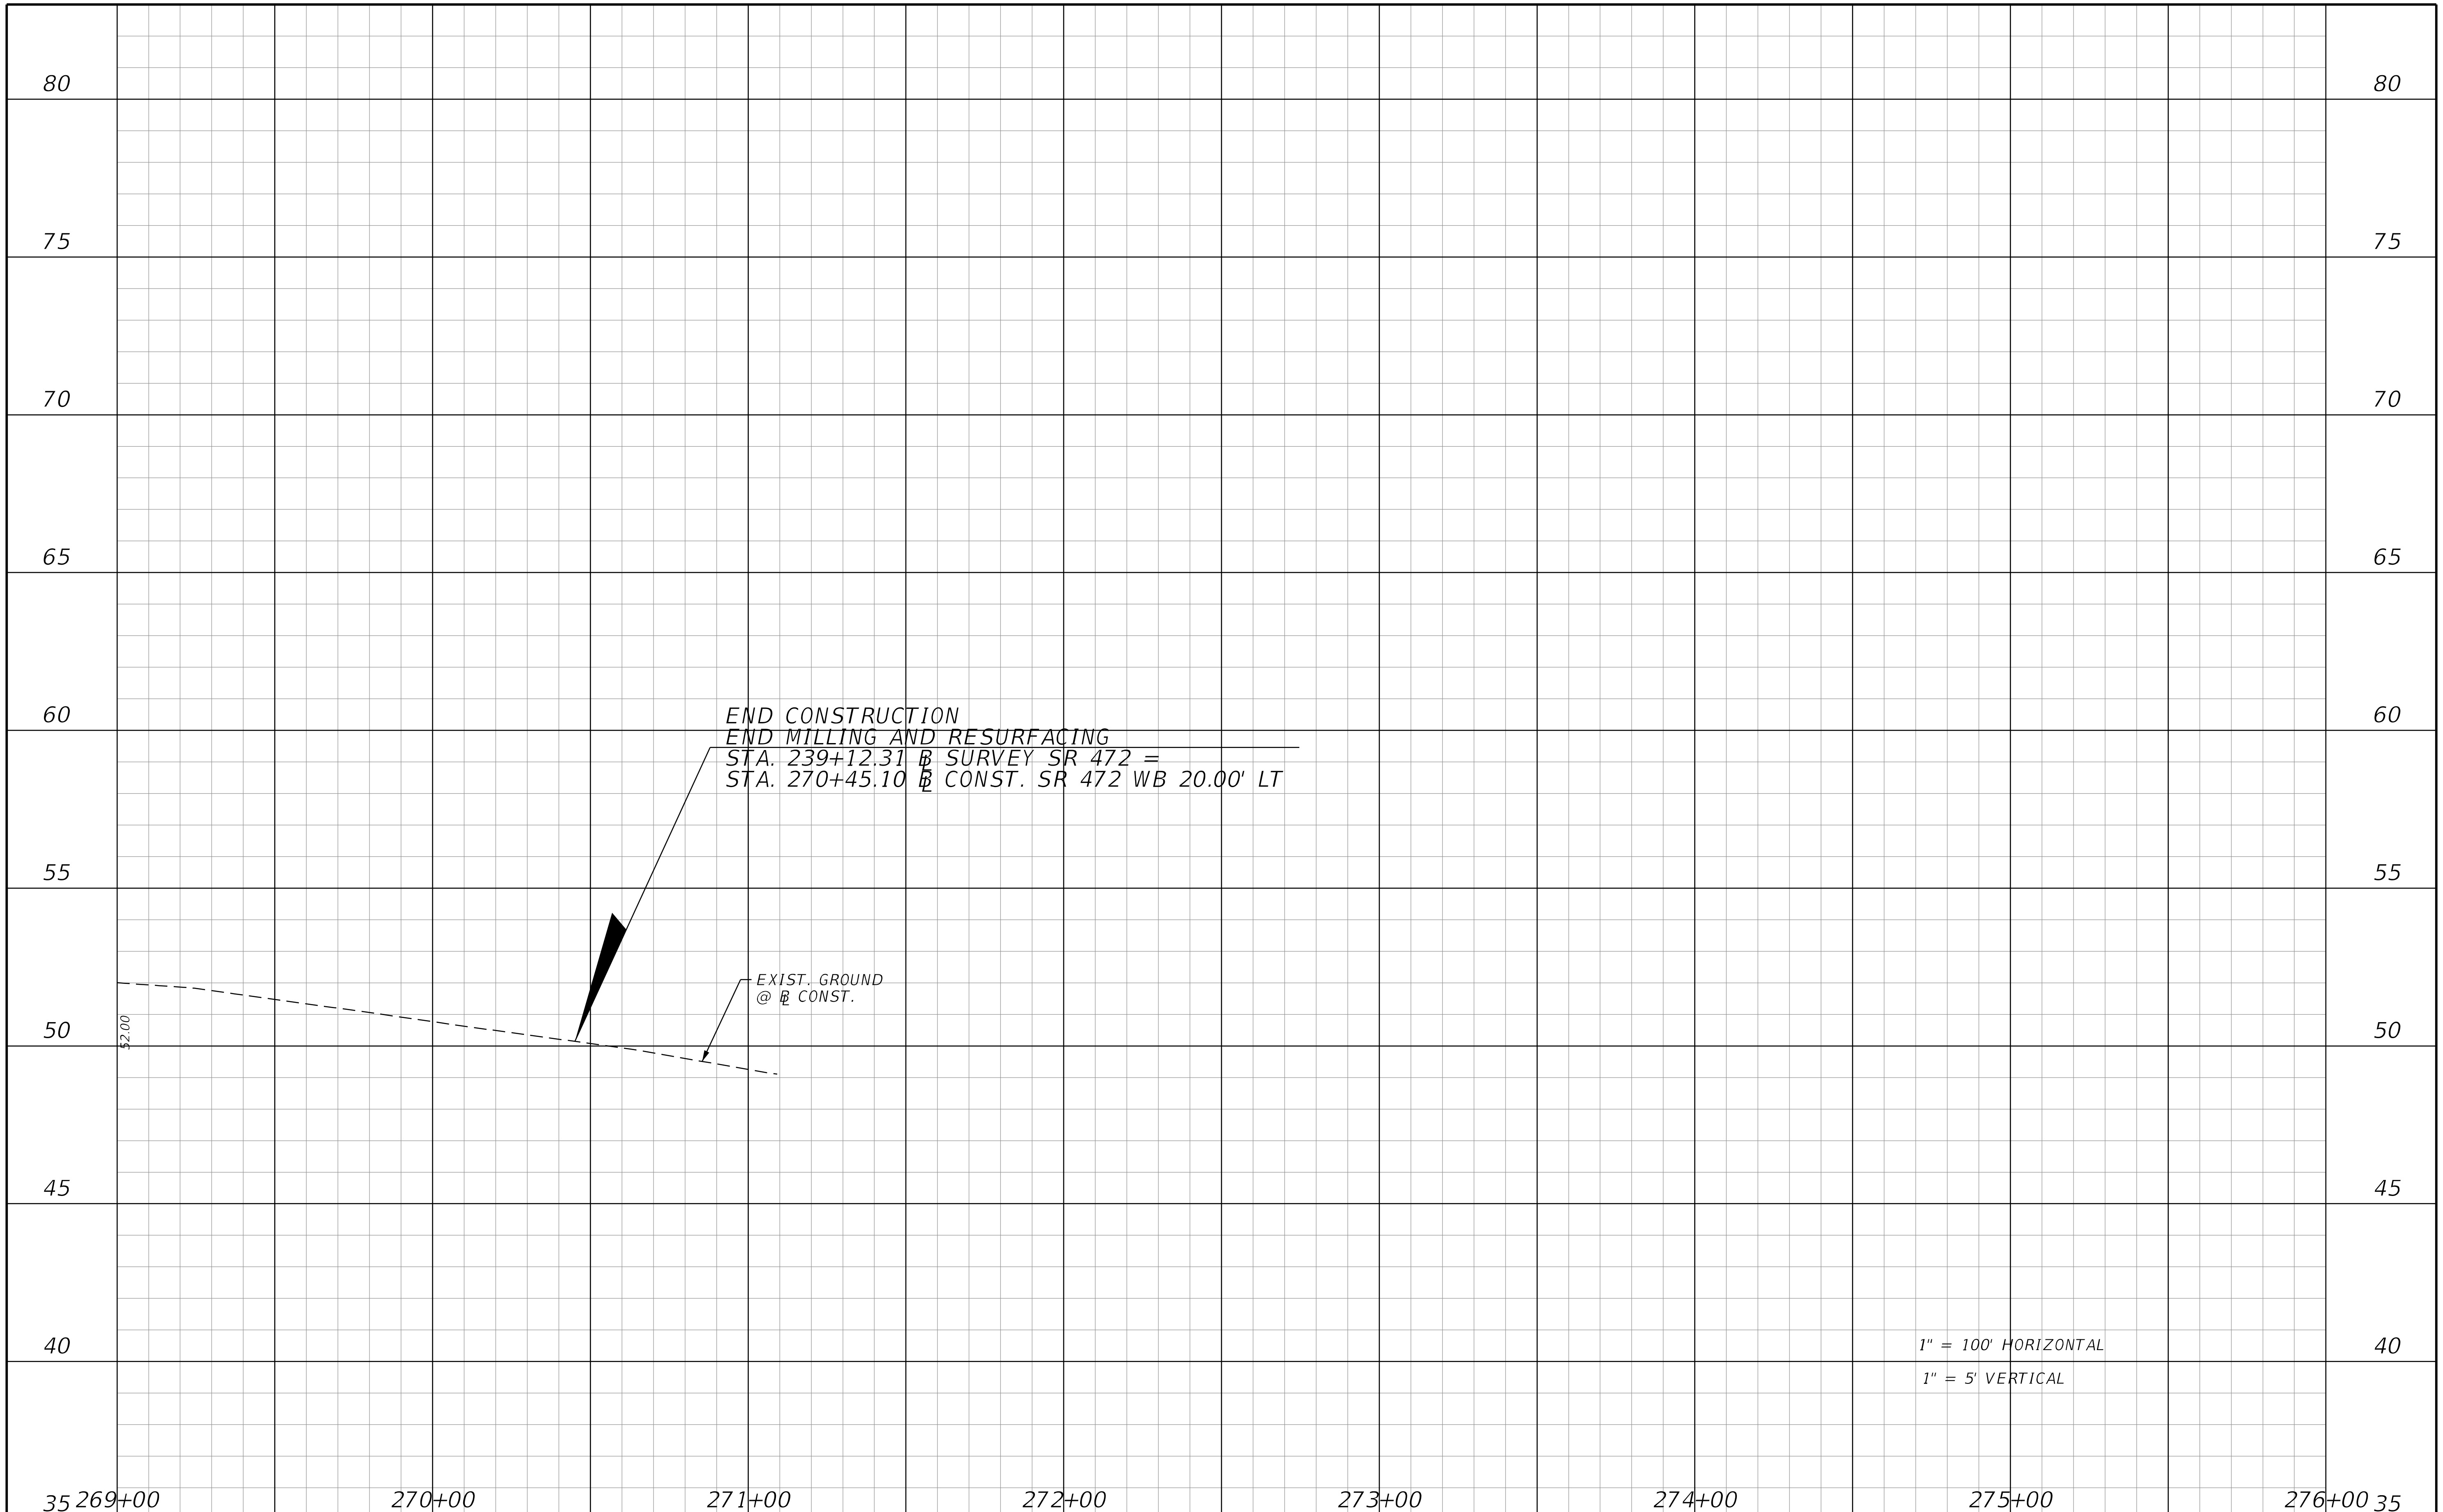

REVISIONS			
DATE	DESCRIPTION	DATE	DESCRIPTION

STANTEC CONSULTING SERVICES INC.
ENGINEER OF RECORD:
WILLIAM V. ANDERSON, P.E. NO.: 36682
11315 CORPORATE BLVD., SUITE 105
ORLANDO, FLORIDA 32817
(407) 823-8966
CERTIFICATE OF AUTHORIZATION NO. 27013

STATE OF FLORIDA
DEPARTMENT OF TRANSPORTATION

ROAD NO.	COUNTY	FINANCIAL PROJECT ID
SR400	VOLUSIA	408464-2-32-01

SR 472 WB PROFILE

SHEET NO.
309

jchassee 6/14/2019 4:21:28 PM Default V:\2158\active\CADD\40846423201\roadway\PROFRD826.dgn

THE OFFICIAL RECORD OF THIS SHEET IS THE ELECTRONIC FILE DIGITALLY SIGNED AND SEALED UNDER RULE 61G15-23.004, F.A.C.

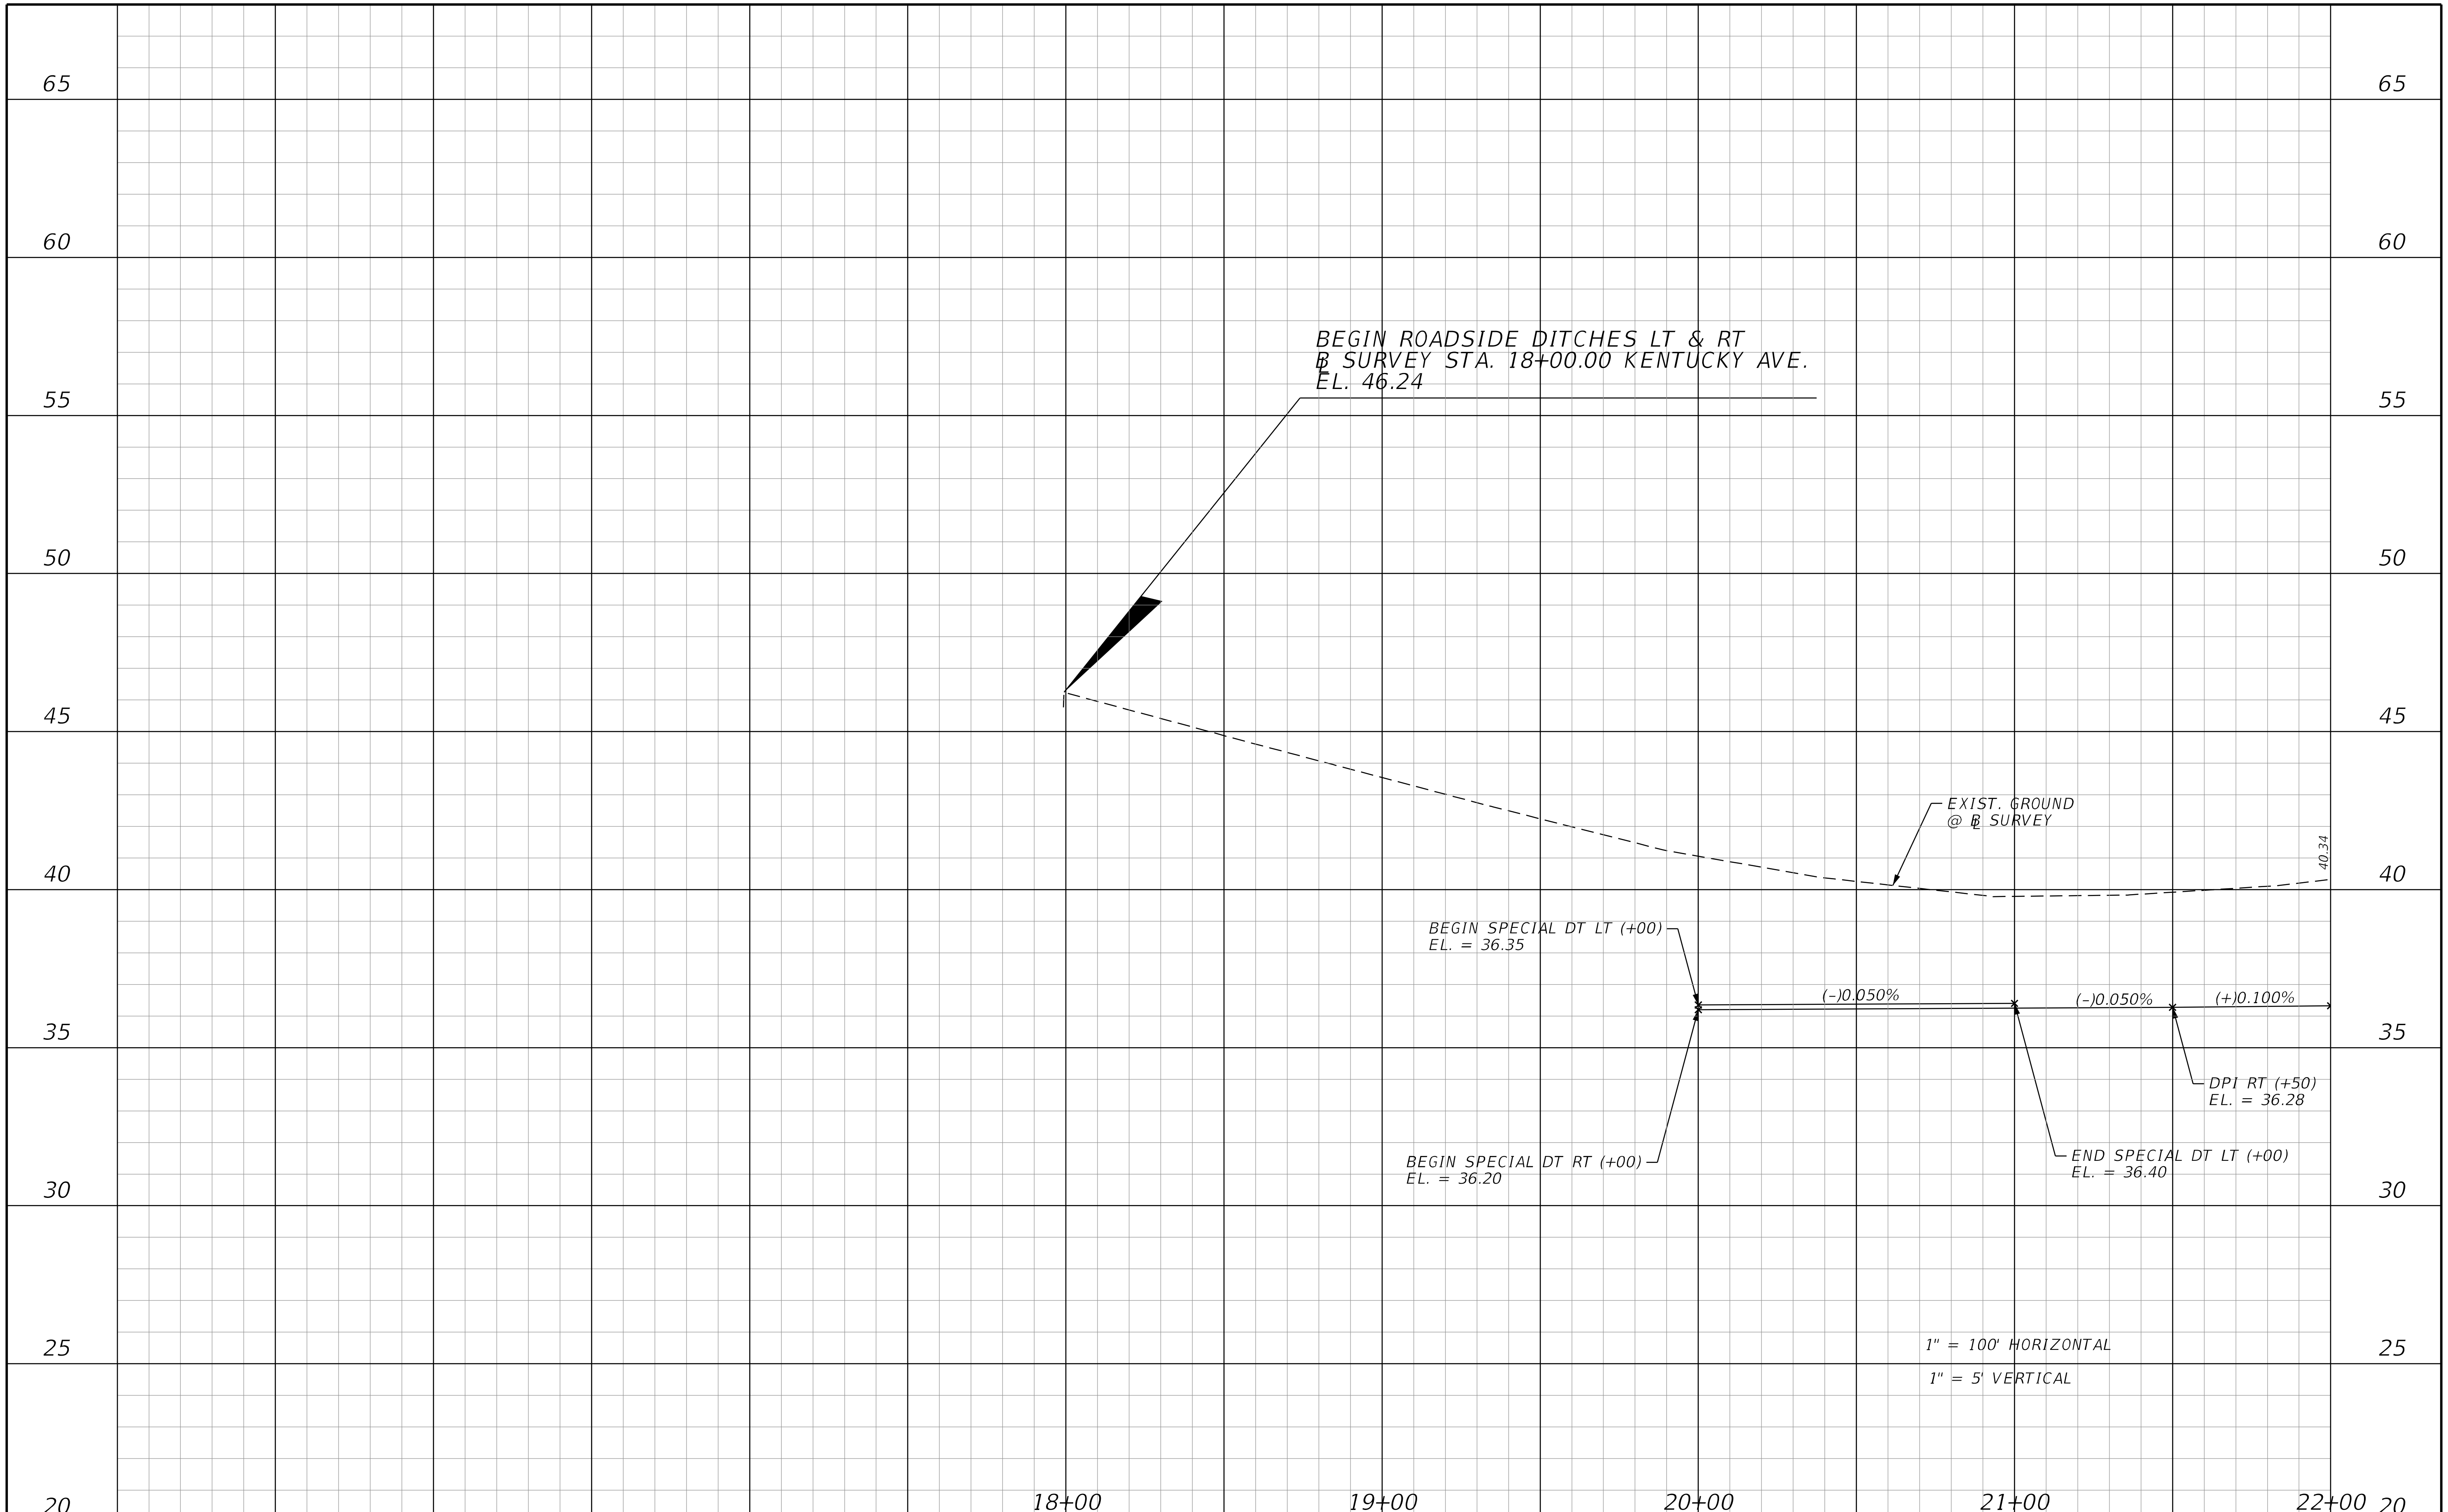

THE OFFICIAL RECORD OF THIS SHEET IS THE ELECTRONIC FILE DIGITALLY SIGNED AND SEALED UNDER RULE 61G15-23.004, F.A.C.

REVISIONS			
DATE	DESCRIPTION	DATE	DESCRIPTION

STANTEC CONSULTING SERVICES INC.
ENGINEER OF RECORD:
WILLIAM V. ANDERSON, P.E. NO.: 36682
11315 CORPORATE BLVD., SUITE 105
ORLANDO, FLORIDA 32817
(407) 823-8966
CERTIFICATE OF AUTHORIZATION NO. 27013

STATE OF FLORIDA
DEPARTMENT OF TRANSPORTATION

ROAD NO.	COUNTY	FINANCIAL PROJECT ID
SR400	VOLUSIA	408464-2-32-01

KENTUCKY AVENUE PROFILE

SHEET NO. 310

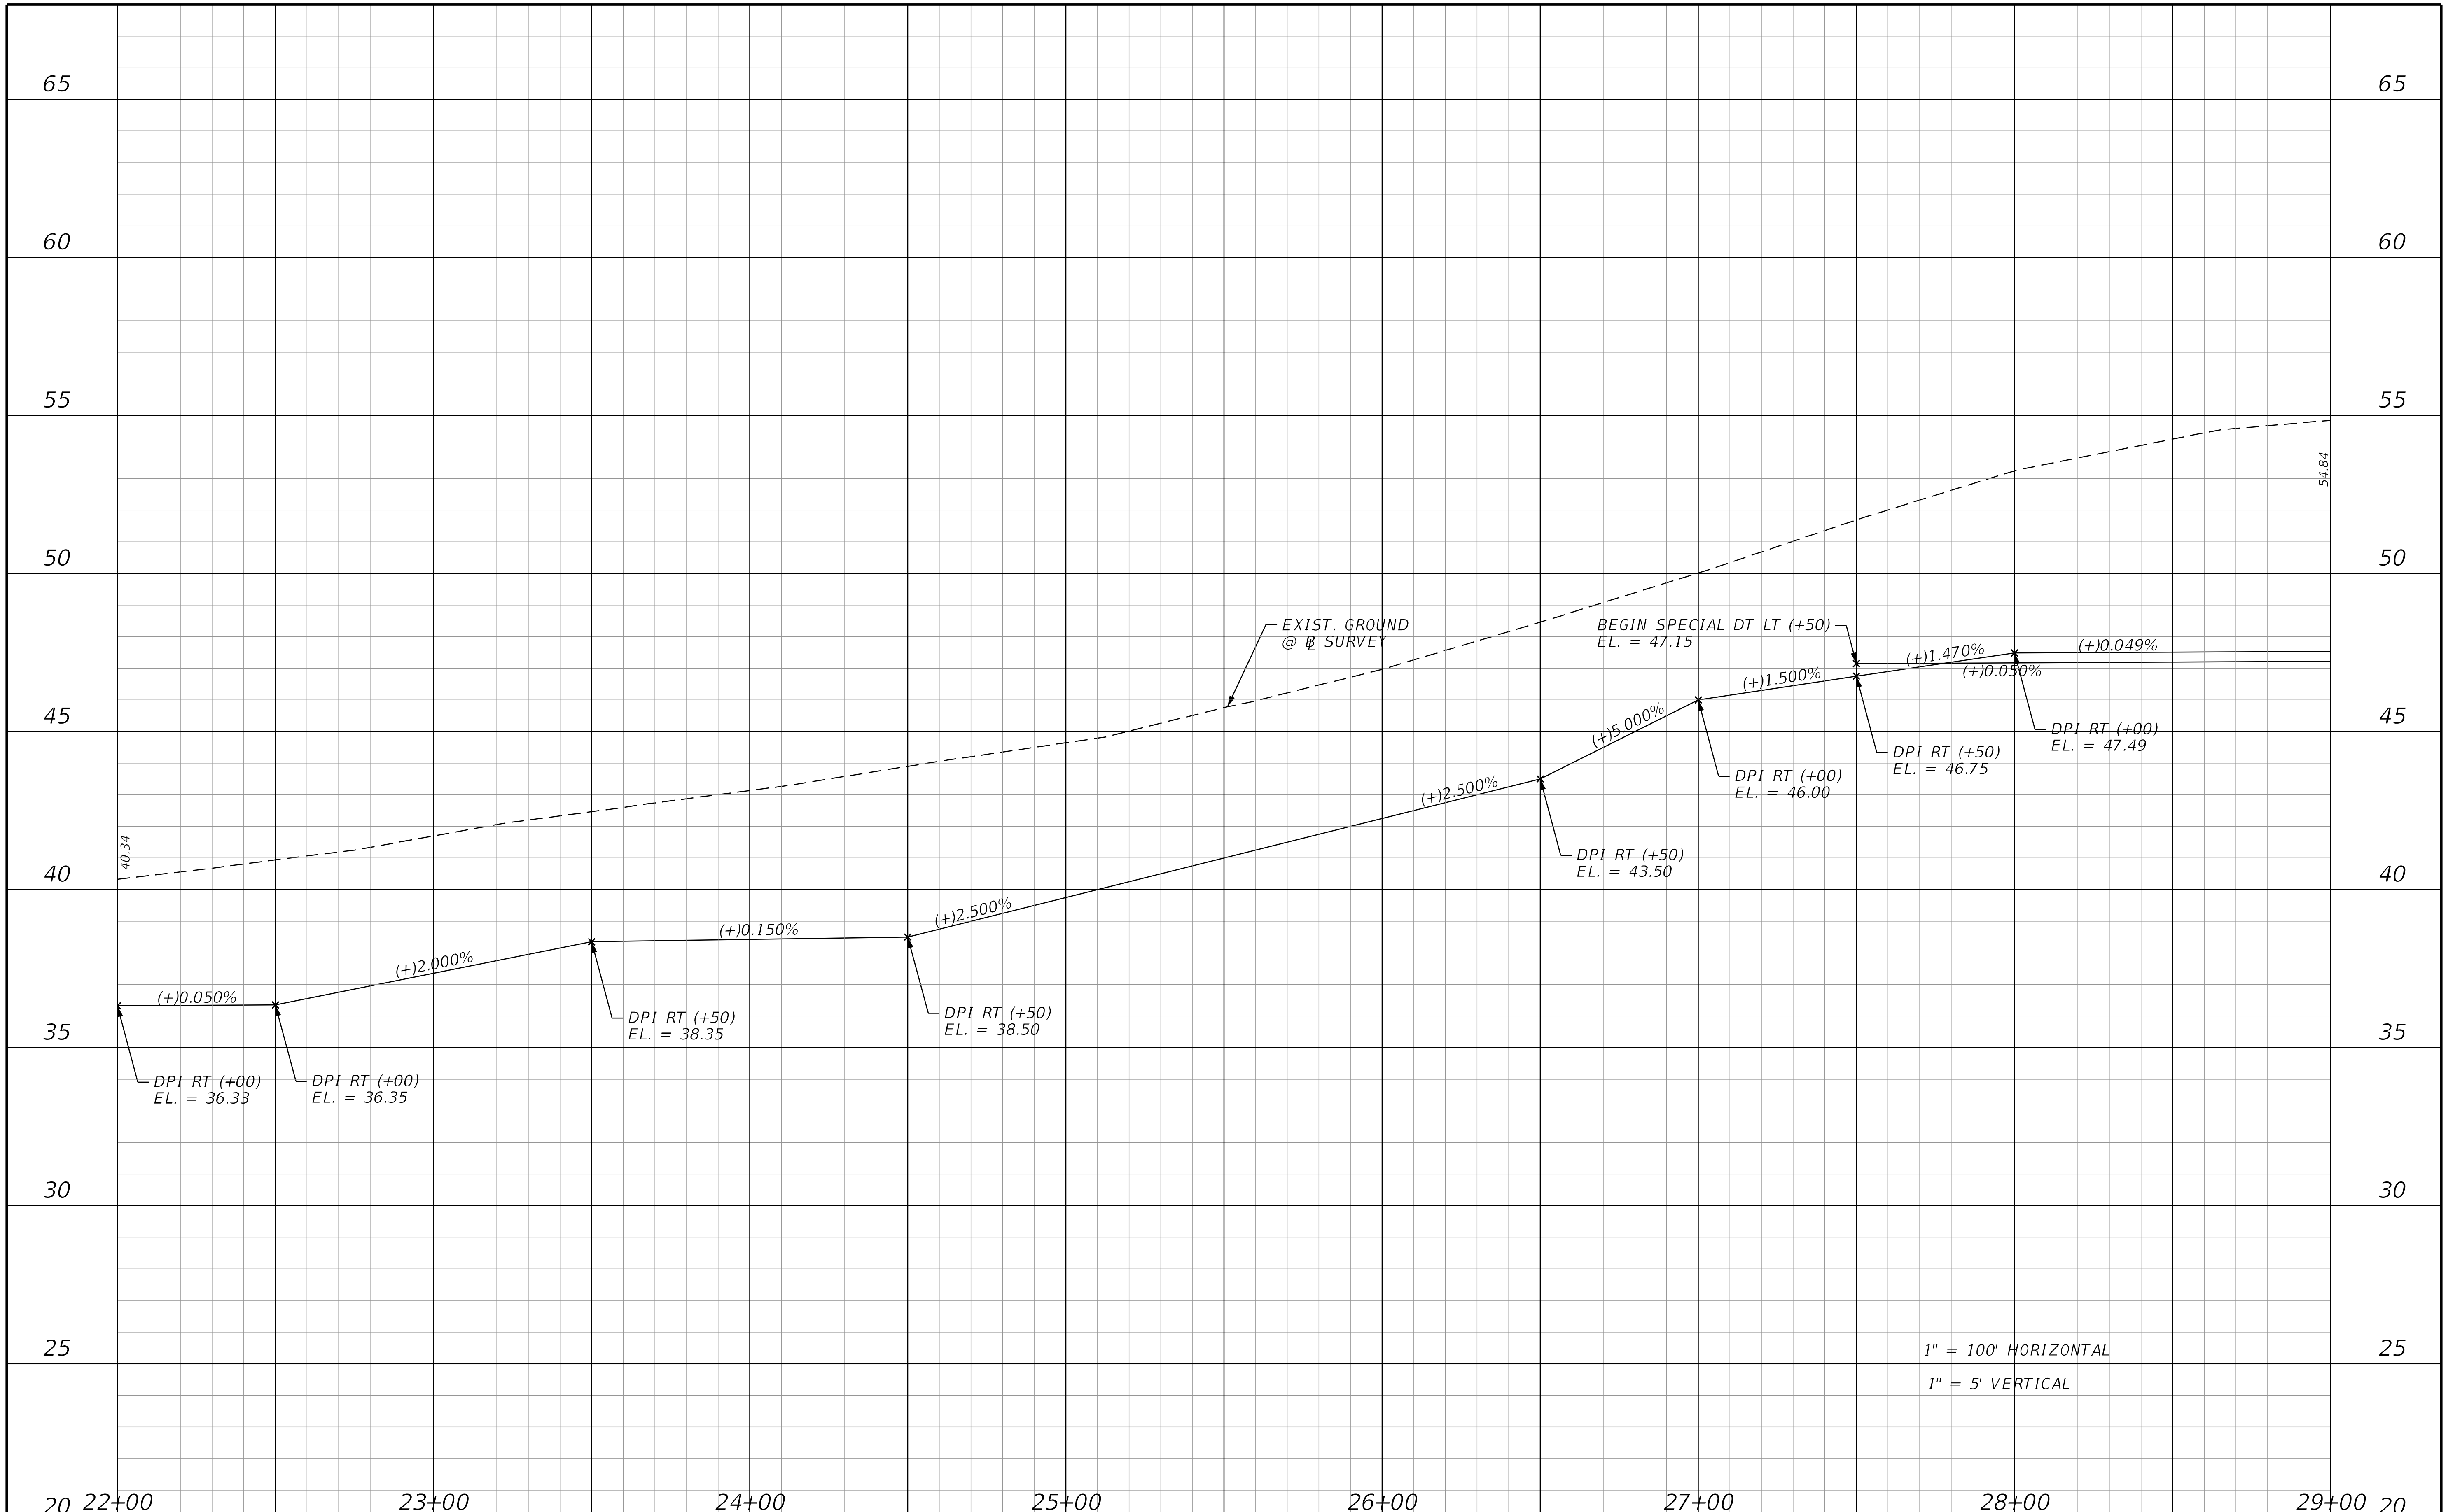

THE OFFICIAL RECORD OF THIS SHEET IS THE ELECTRONIC FILE DIGITALLY SIGNED AND SEALED UNDER RULE 61G15-23.004, F.A.C.

REVISIONS			
DATE	DESCRIPTION	DATE	DESCRIPTION

STANTEC CONSULTING SERVICES INC.
ENGINEER OF RECORD:
WILLIAM V. ANDERSON, P.E. NO.: 36682
11315 CORPORATE BLVD., SUITE 105
ORLANDO, FLORIDA 32817
(407) 823-8966
CERTIFICATE OF AUTHORIZATION NO. 27013

STATE OF FLORIDA
DEPARTMENT OF TRANSPORTATION

ROAD NO.	COUNTY	FINANCIAL PROJECT ID
SR400	VOLUSIA	408464-2-32-01

KENTUCKY AVENUE PROFILE

SHEET NO.
311

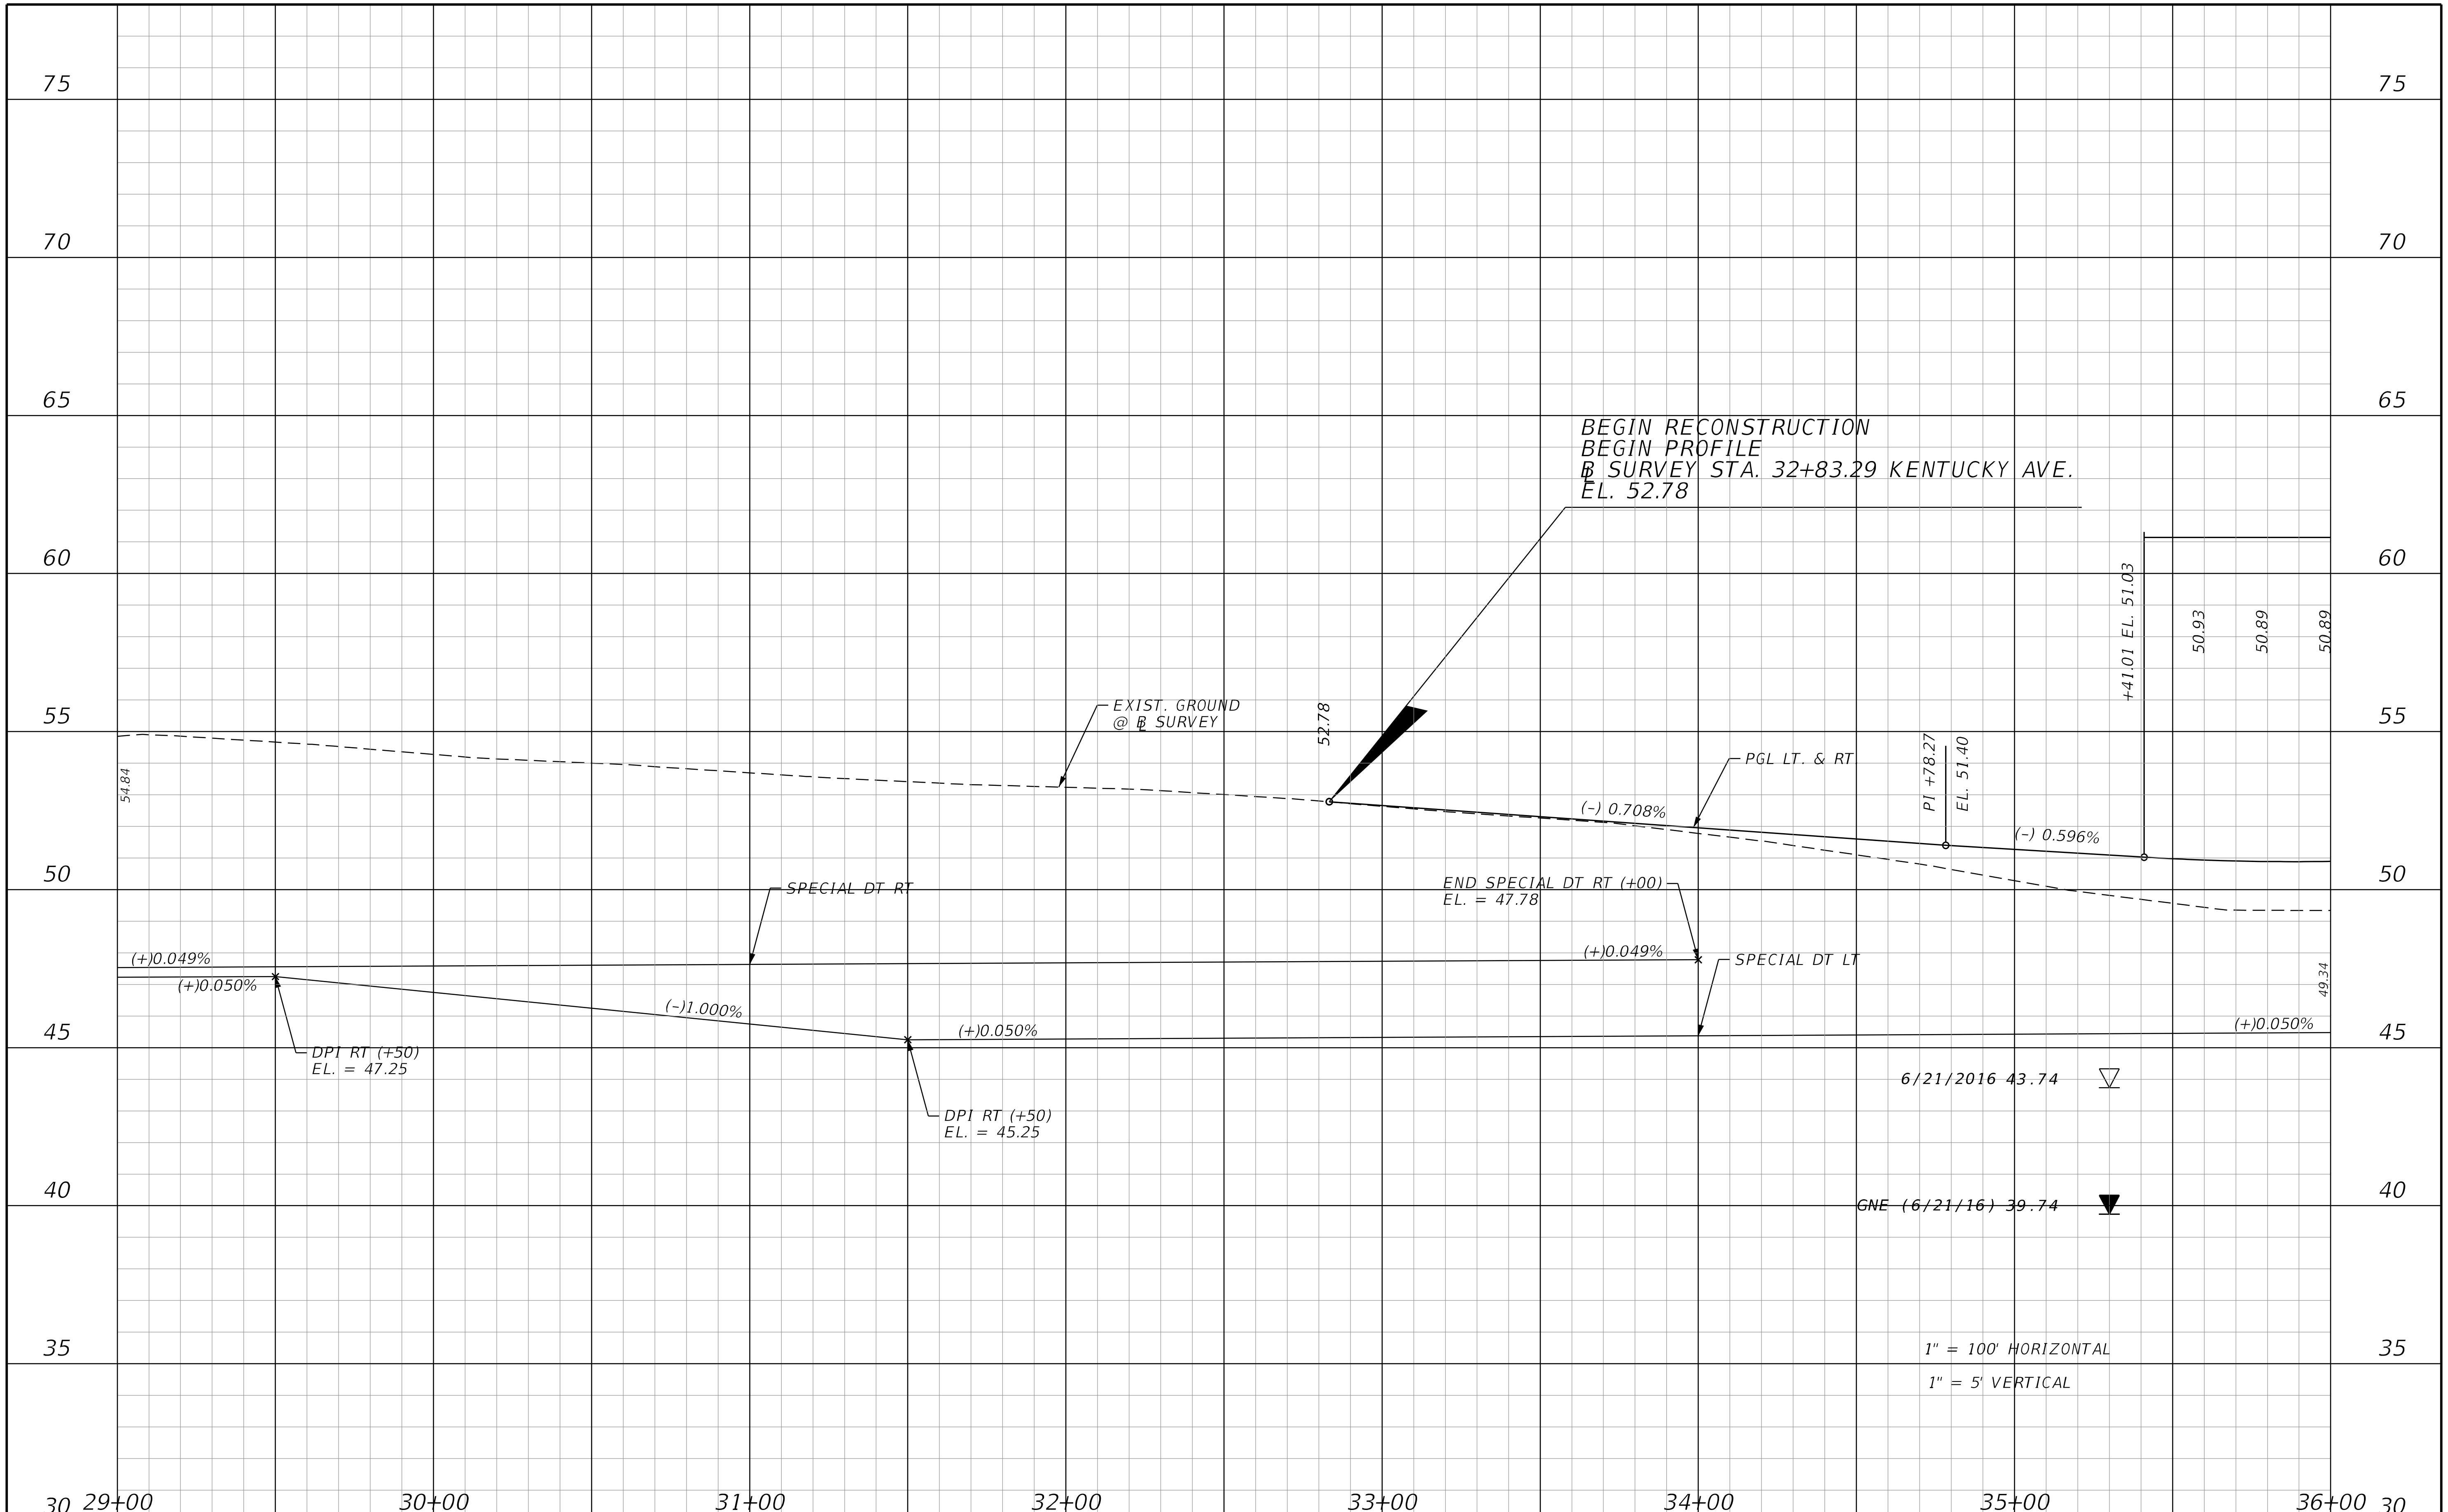

THE OFFICIAL RECORD OF THIS SHEET IS THE ELECTRONIC FILE DIGITALLY SIGNED AND SEALED UNDER RULE 61G15-23.004, F.A.C.

REVISIONS			
DATE	DESCRIPTION	DATE	DESCRIPTION

STANTEC CONSULTING SERVICES INC.
ENGINEER OF RECORD:
WILLIAM V. ANDERSON, P.E. NO.: 36682
11315 CORPORATE BLVD., SUITE 105
ORLANDO, FLORIDA 32817
(407) 823-8966
CERTIFICATE OF AUTHORIZATION NO. 27013

STATE OF FLORIDA
DEPARTMENT OF TRANSPORTATION

ROAD NO.	COUNTY	FINANCIAL PROJECT ID
SR400	VOLUSIA	408464-2-32-01

KENTUCKY AVENUE PROFILE

SHEET NO.
312

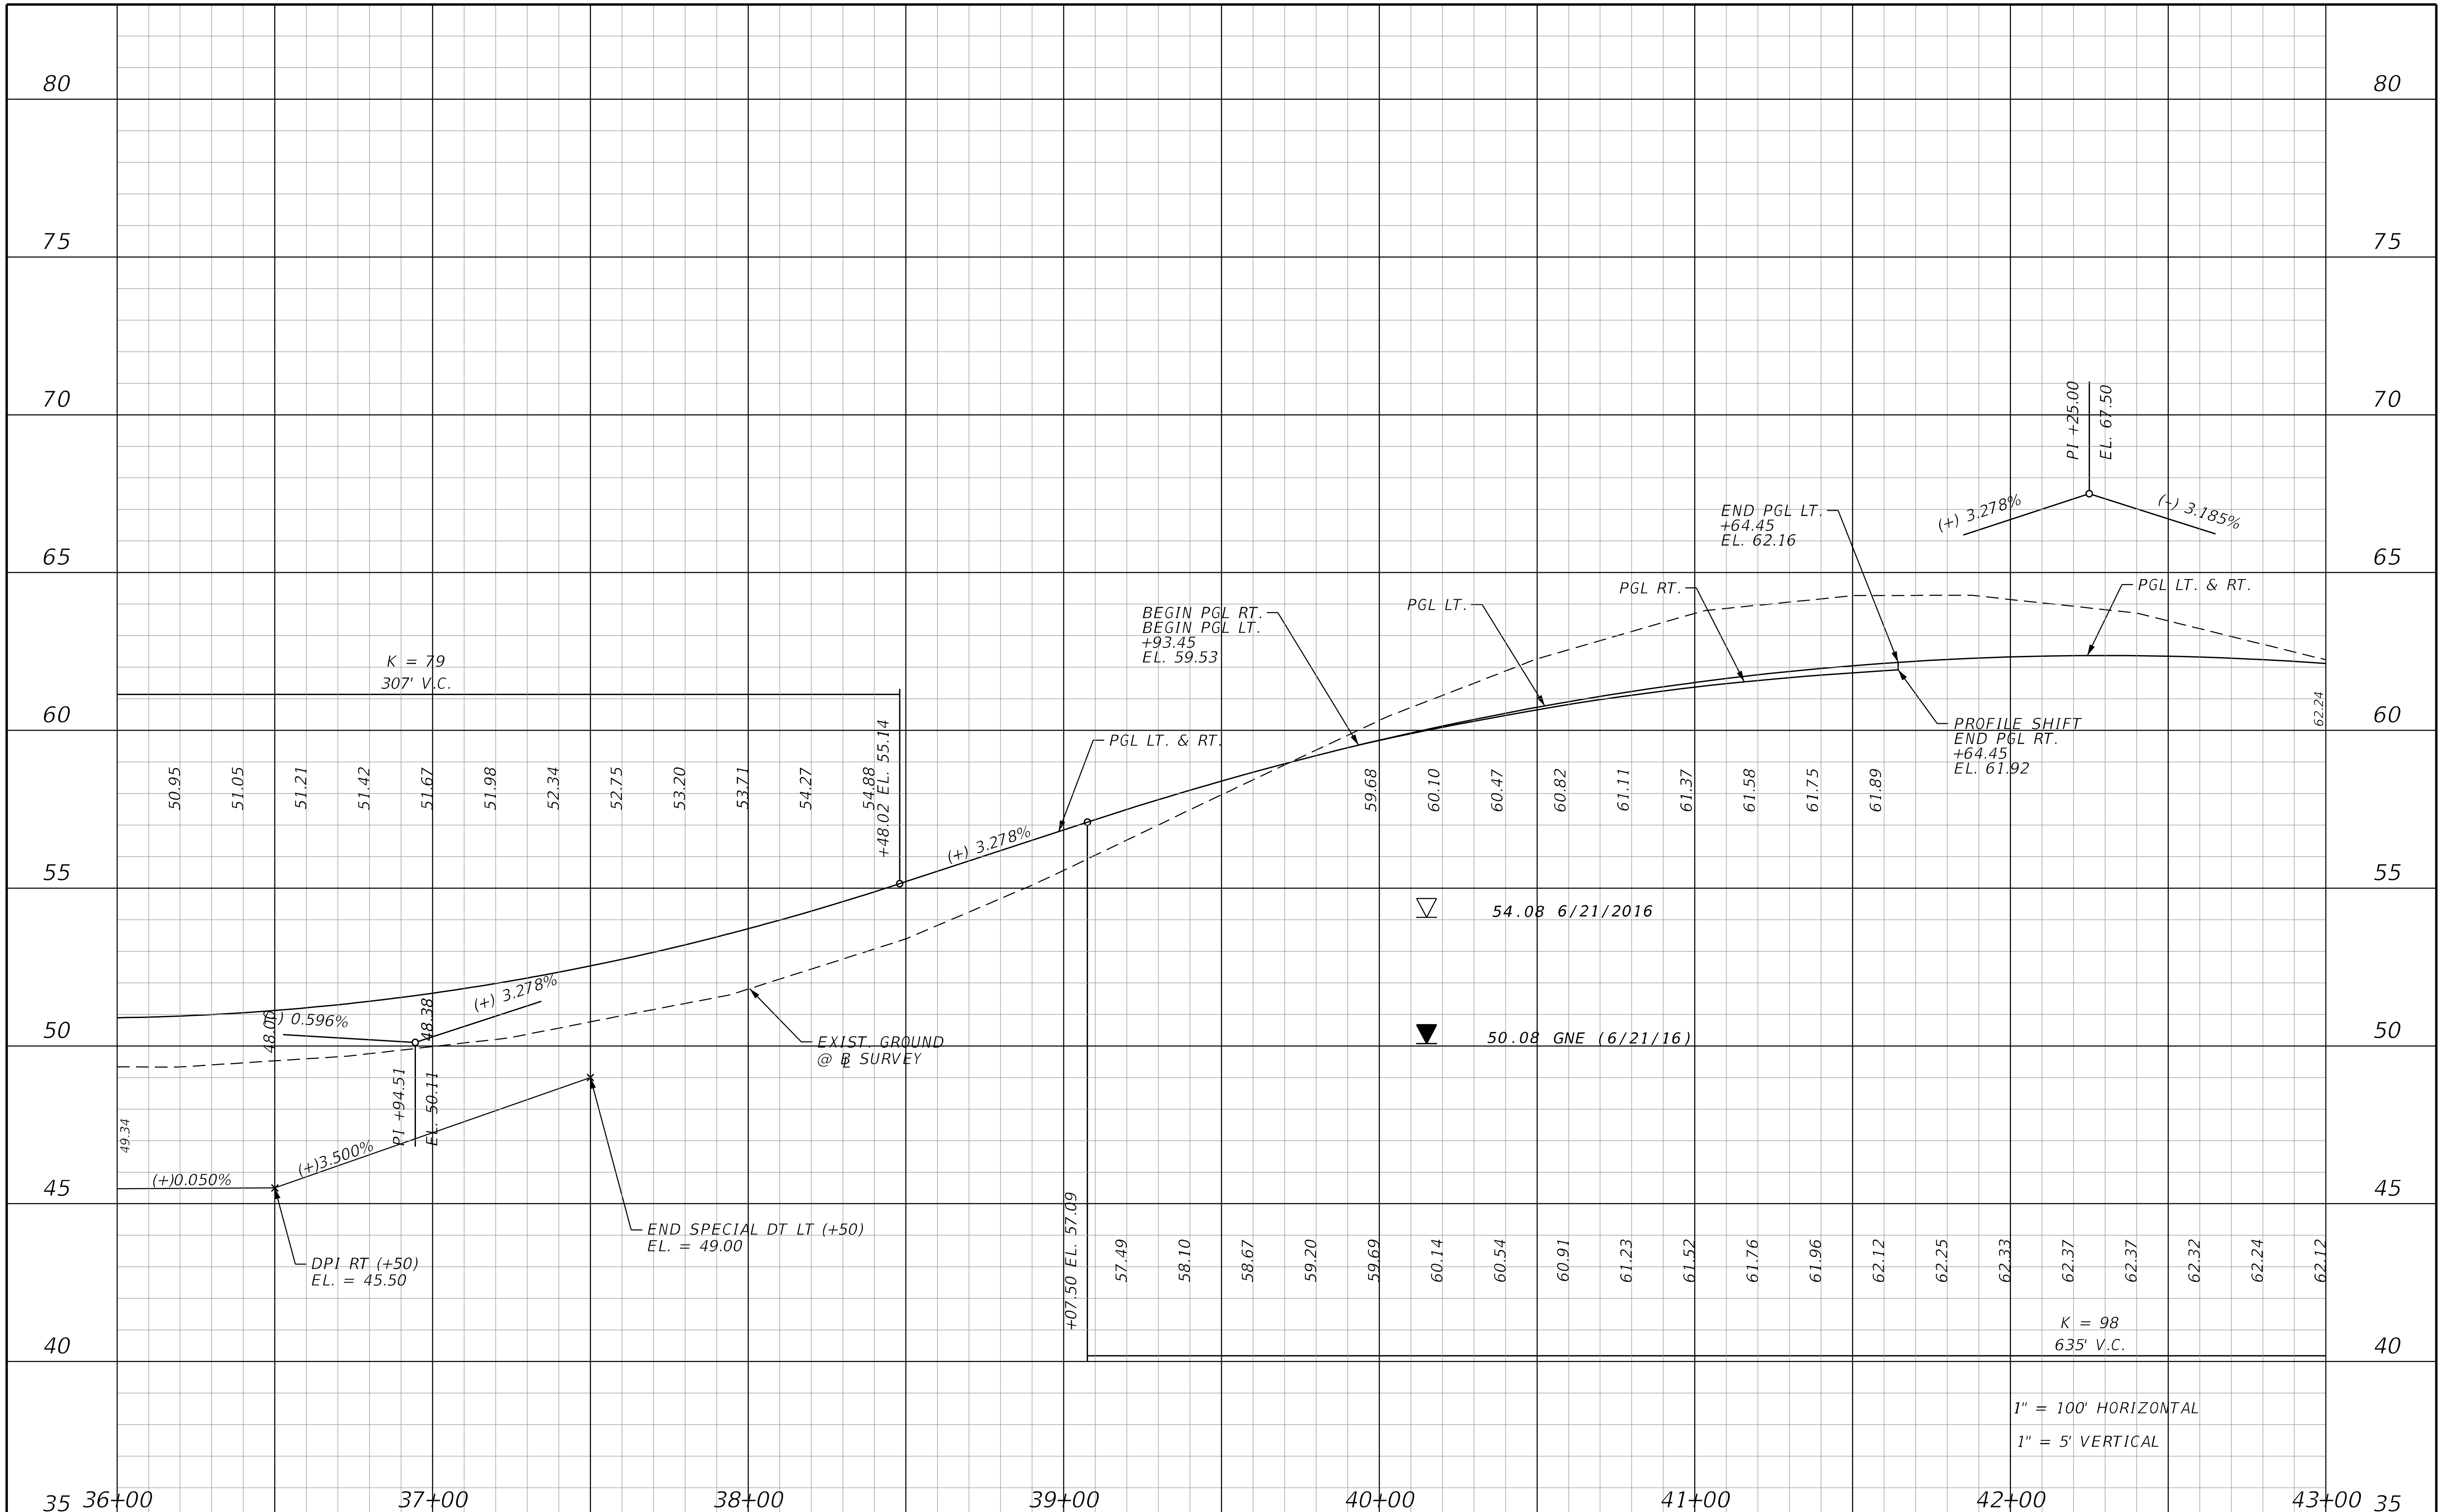

THE OFFICIAL RECORD OF THIS SHEET IS THE ELECTRONIC FILE DIGITALLY SIGNED AND SEALED UNDER RULE 61G15-23.004, F.A.C.

REVISIONS			
DATE	DESCRIPTION	DATE	DESCRIPTION

STANTEC CONSULTING SERVICES INC.
ENGINEER OF RECORD:
WILLIAM V. ANDERSON, P.E. NO.: 36682
11315 CORPORATE BLVD., SUITE 105
ORLANDO, FLORIDA 32817
(407) 823-8966
CERTIFICATE OF AUTHORIZATION NO. 27013

STATE OF FLORIDA
DEPARTMENT OF TRANSPORTATION

ROAD NO.	COUNTY	FINANCIAL PROJECT ID
SR400	VOLUSIA	408464-2-32-01

KENTUCKY AVENUE PROFILE

SHEET NO.
313

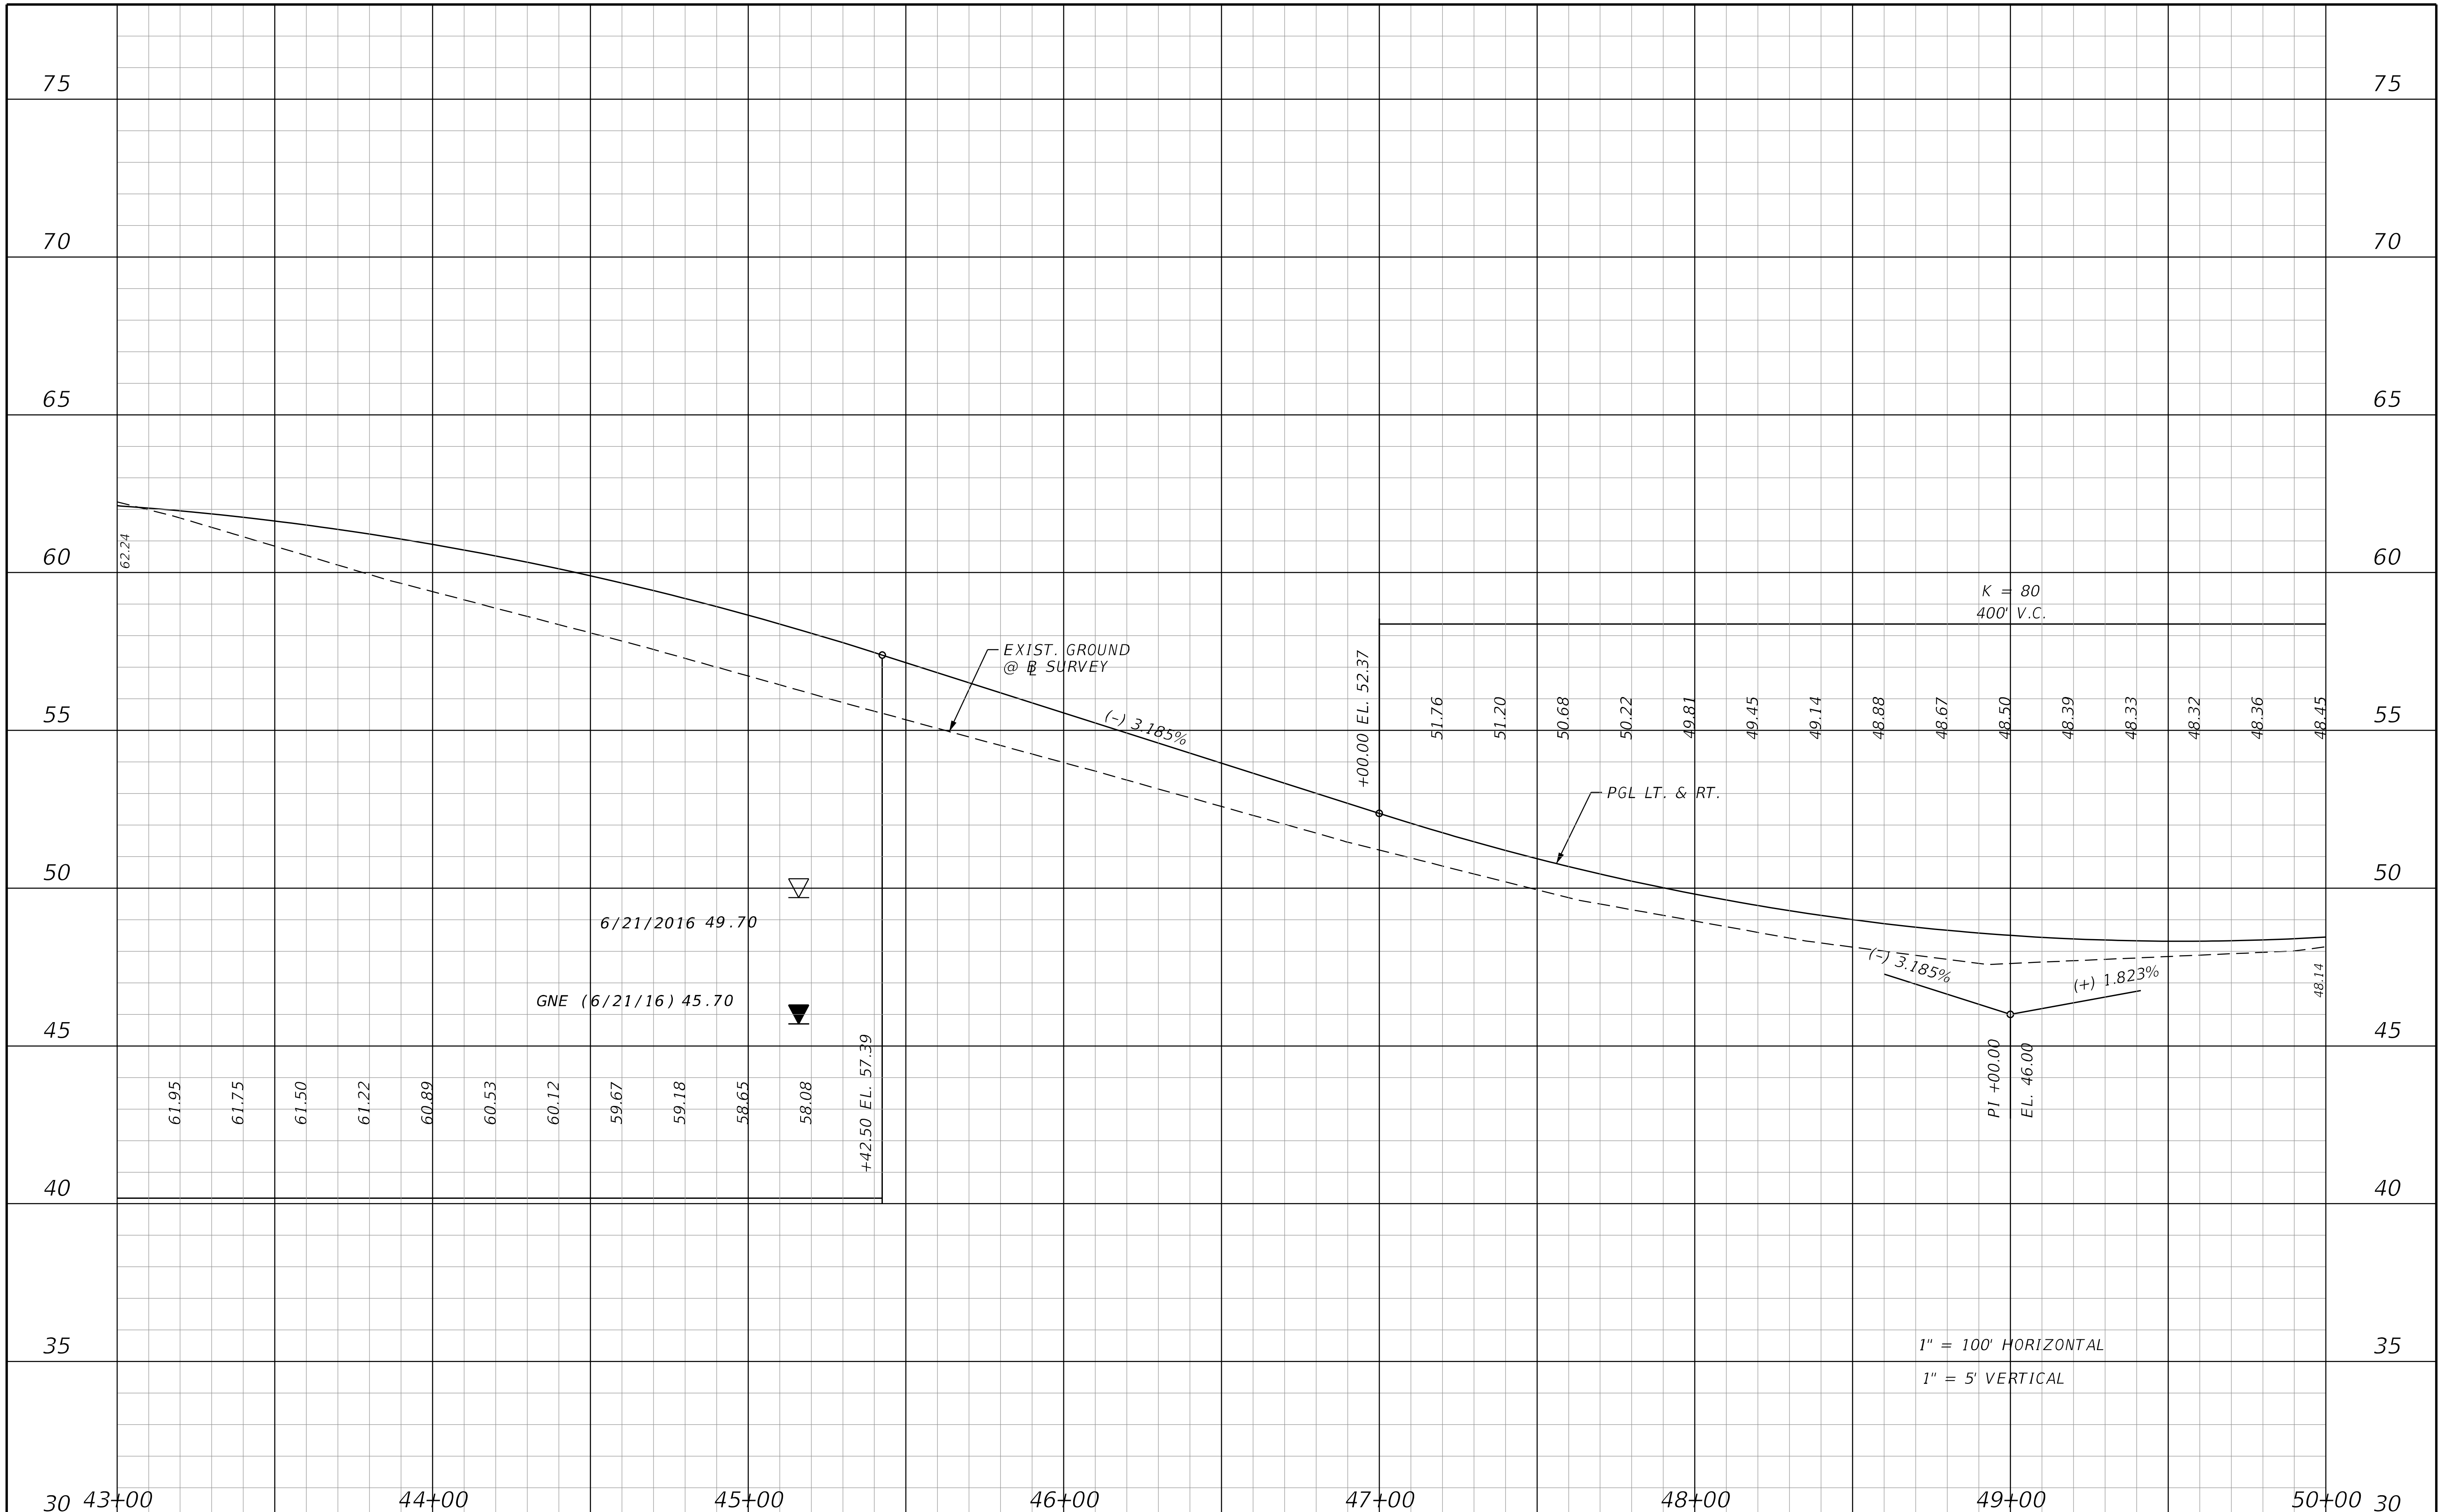

THE OFFICIAL RECORD OF THIS SHEET IS THE ELECTRONIC FILE DIGITALLY SIGNED AND SEALED UNDER RULE 61G15-23.004, F.A.C.

REVISIONS			
DATE	DESCRIPTION	DATE	DESCRIPTION

STANTEC CONSULTING SERVICES INC.
ENGINEER OF RECORD:
WILLIAM V. ANDERSON, P.E. NO.: 36682
11315 CORPORATE BLVD., SUITE 105
ORLANDO, FLORIDA 32817
(407) 823-8966
CERTIFICATE OF AUTHORIZATION NO. 27013

STATE OF FLORIDA
DEPARTMENT OF TRANSPORTATION

ROAD NO.	COUNTY	FINANCIAL PROJECT ID
SR400	VOLUSIA	408464-2-32-01

KENTUCKY AVENUE PROFILE

SHEET NO.
314

jchassee 6/14/2019 4:21:30 PM Kentucky V:\2158\active\CADD\40846423201\roadway\PROFRD831.dgn

REVISIONS			
DATE	DESCRIPTION	DATE	DESCRIPTION

STANTEC CONSULTING SERVICES INC.
ENGINEER OF RECORD:
WILLIAM V. ANDERSON, P.E. NO.: 36682
11315 CORPORATE BLVD., SUITE 105
ORLANDO, FLORIDA 32817
(407) 823-8966
CERTIFICATE OF AUTHORIZATION NO. 27013

STATE OF FLORIDA
DEPARTMENT OF TRANSPORTATION

ROAD NO.	COUNTY	FINANCIAL PROJECT ID
SR400	VOLUSIA	408464-2-32-01

KENTUCKY AVENUE PROFILE

SHEET NO.
315

THE OFFICIAL RECORD OF THIS SHEET IS THE ELECTRONIC FILE DIGITALLY SIGNED AND SEALED UNDER RULE 61G15-23.004, F.A.C.

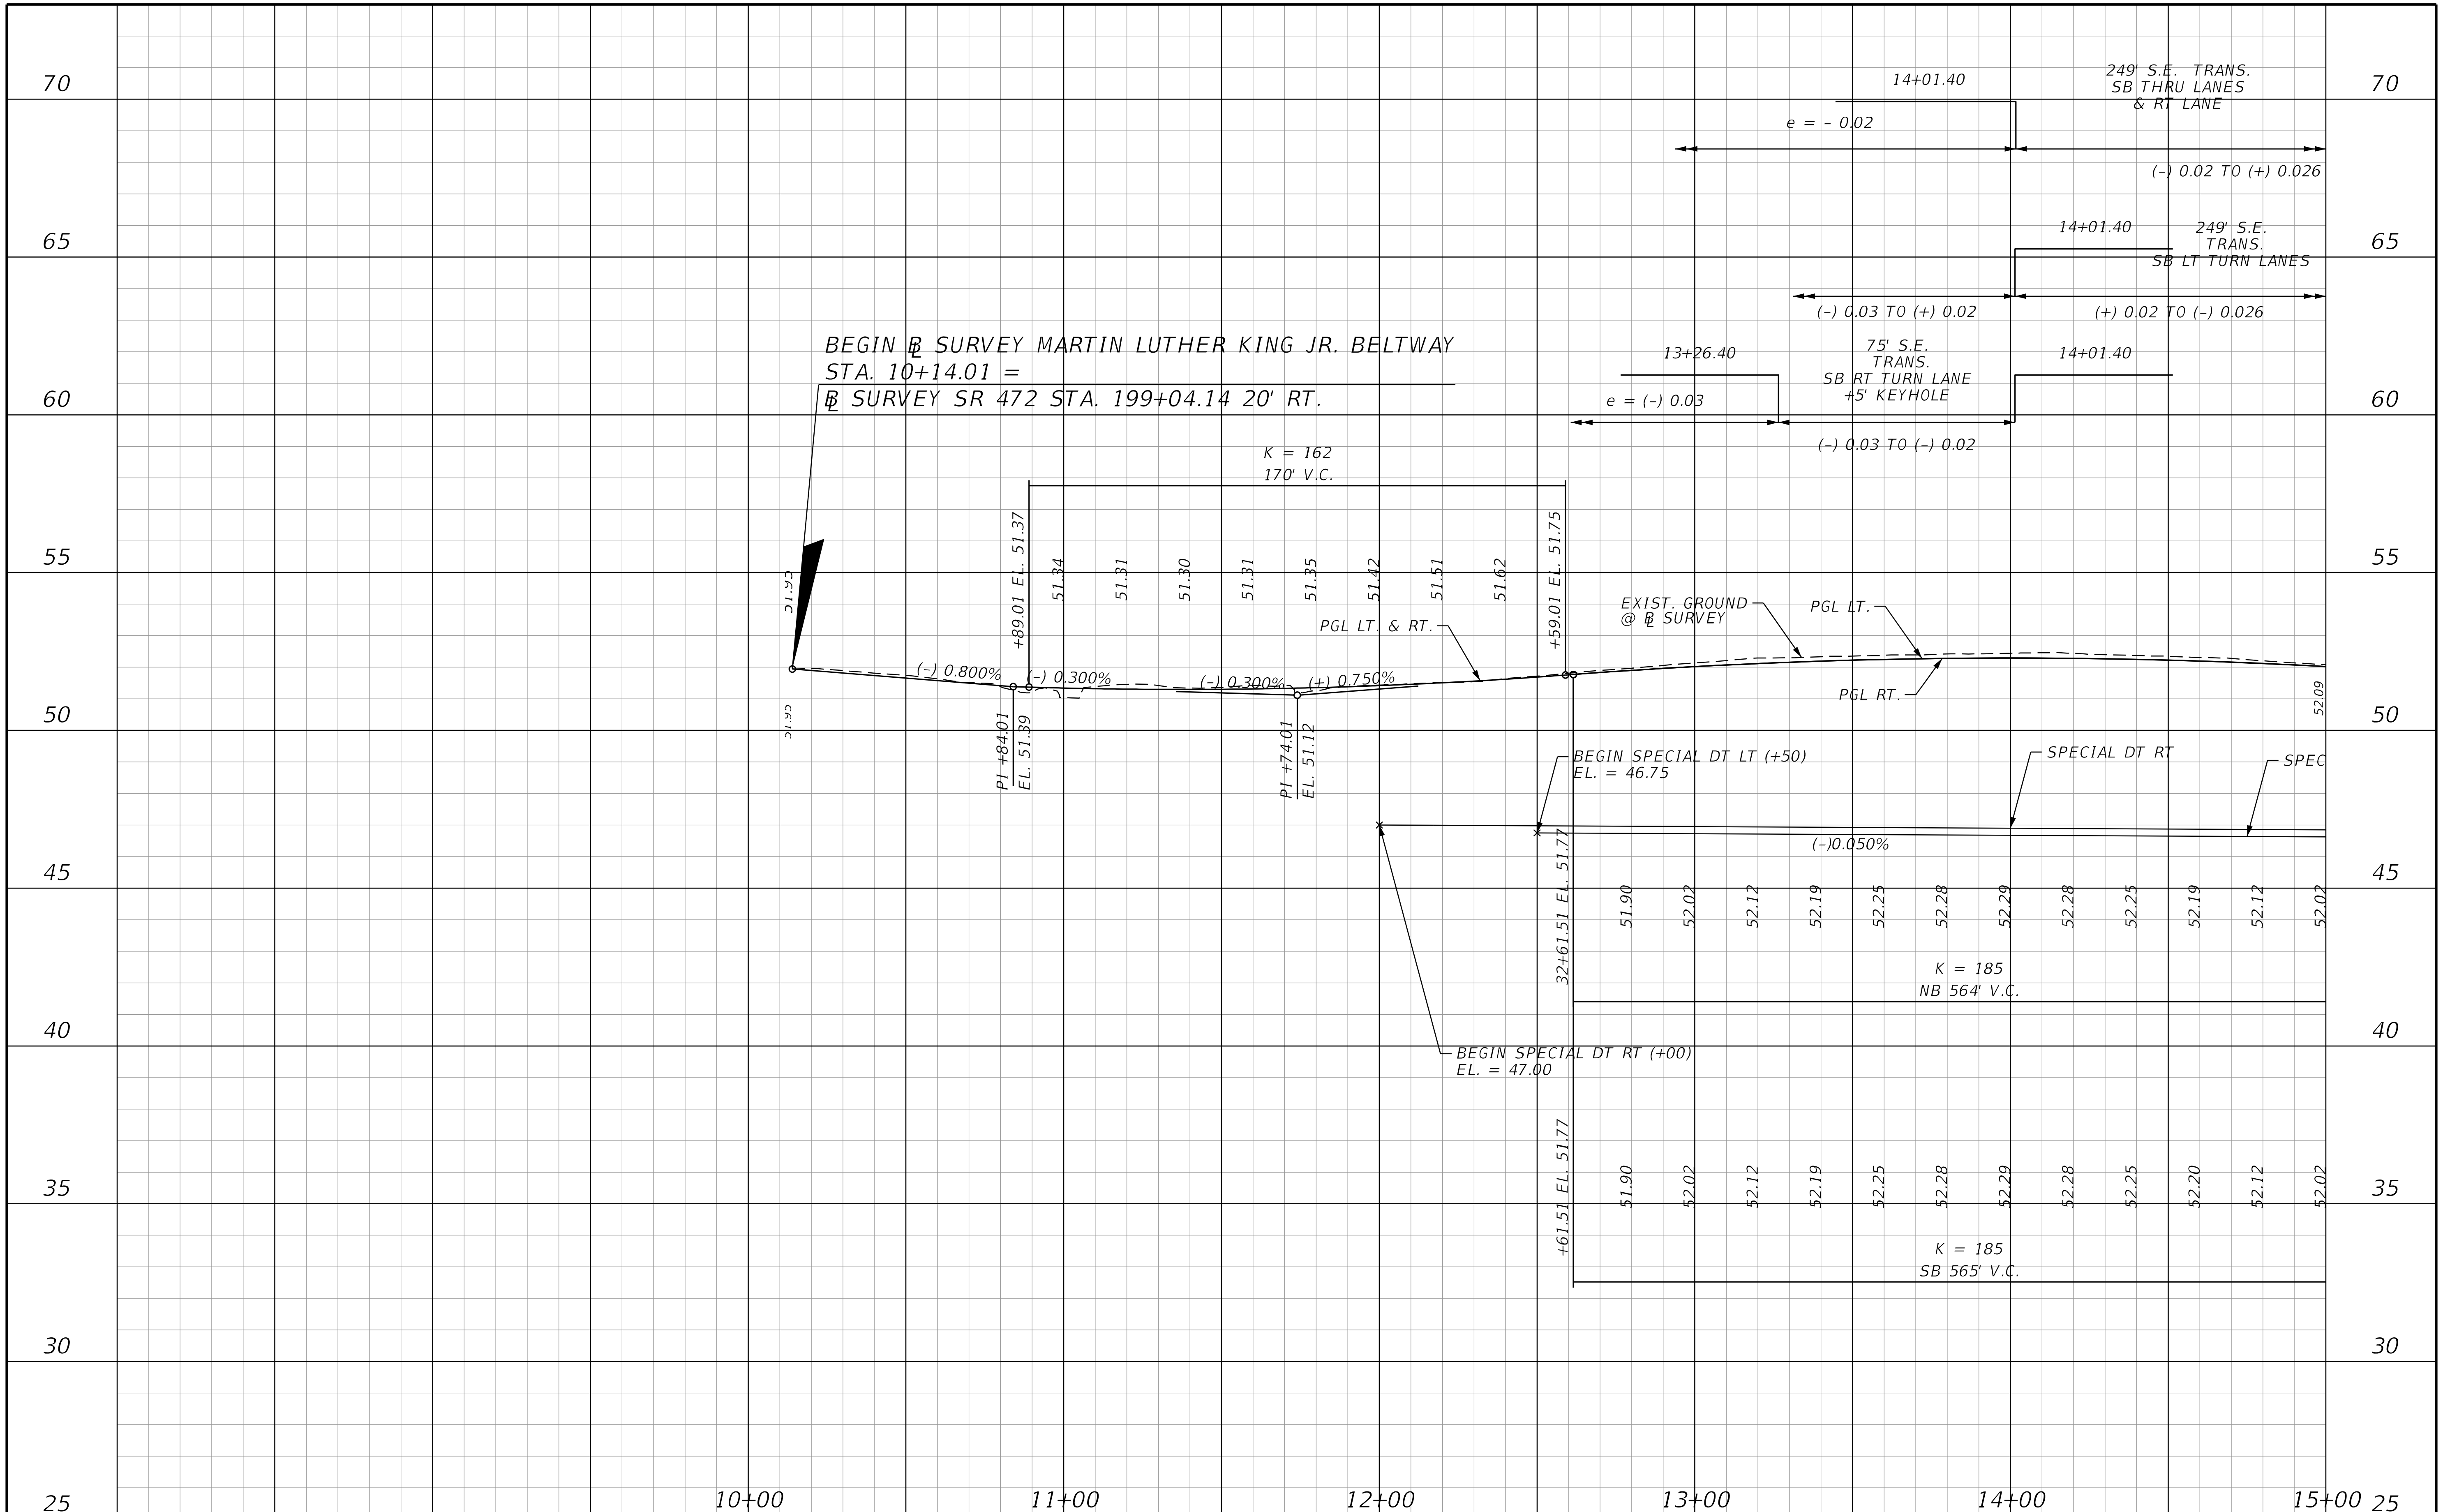

THE OFFICIAL RECORD OF THIS SHEET IS THE ELECTRONIC FILE DIGITALLY SIGNED AND SEALED UNDER RULE 61G15-23.004, F.A.C.

REVISIONS			
DATE	DESCRIPTION	DATE	DESCRIPTION

STANTEC CONSULTING SERVICES INC.
ENGINEER OF RECORD:
WILLIAM V. ANDERSON, P.E. NO.: 36682
11315 CORPORATE BLVD., SUITE 105
ORLANDO, FLORIDA 32817
(407) 823-8966
CERTIFICATE OF AUTHORIZATION NO. 27013

STATE OF FLORIDA
DEPARTMENT OF TRANSPORTATION

ROAD NO.	COUNTY	FINANCIAL PROJECT ID
SR400	VOLUSIA	408464-2-32-01

DR. MLK JR. BELTWAY
PROFILE

SHEET NO.
316

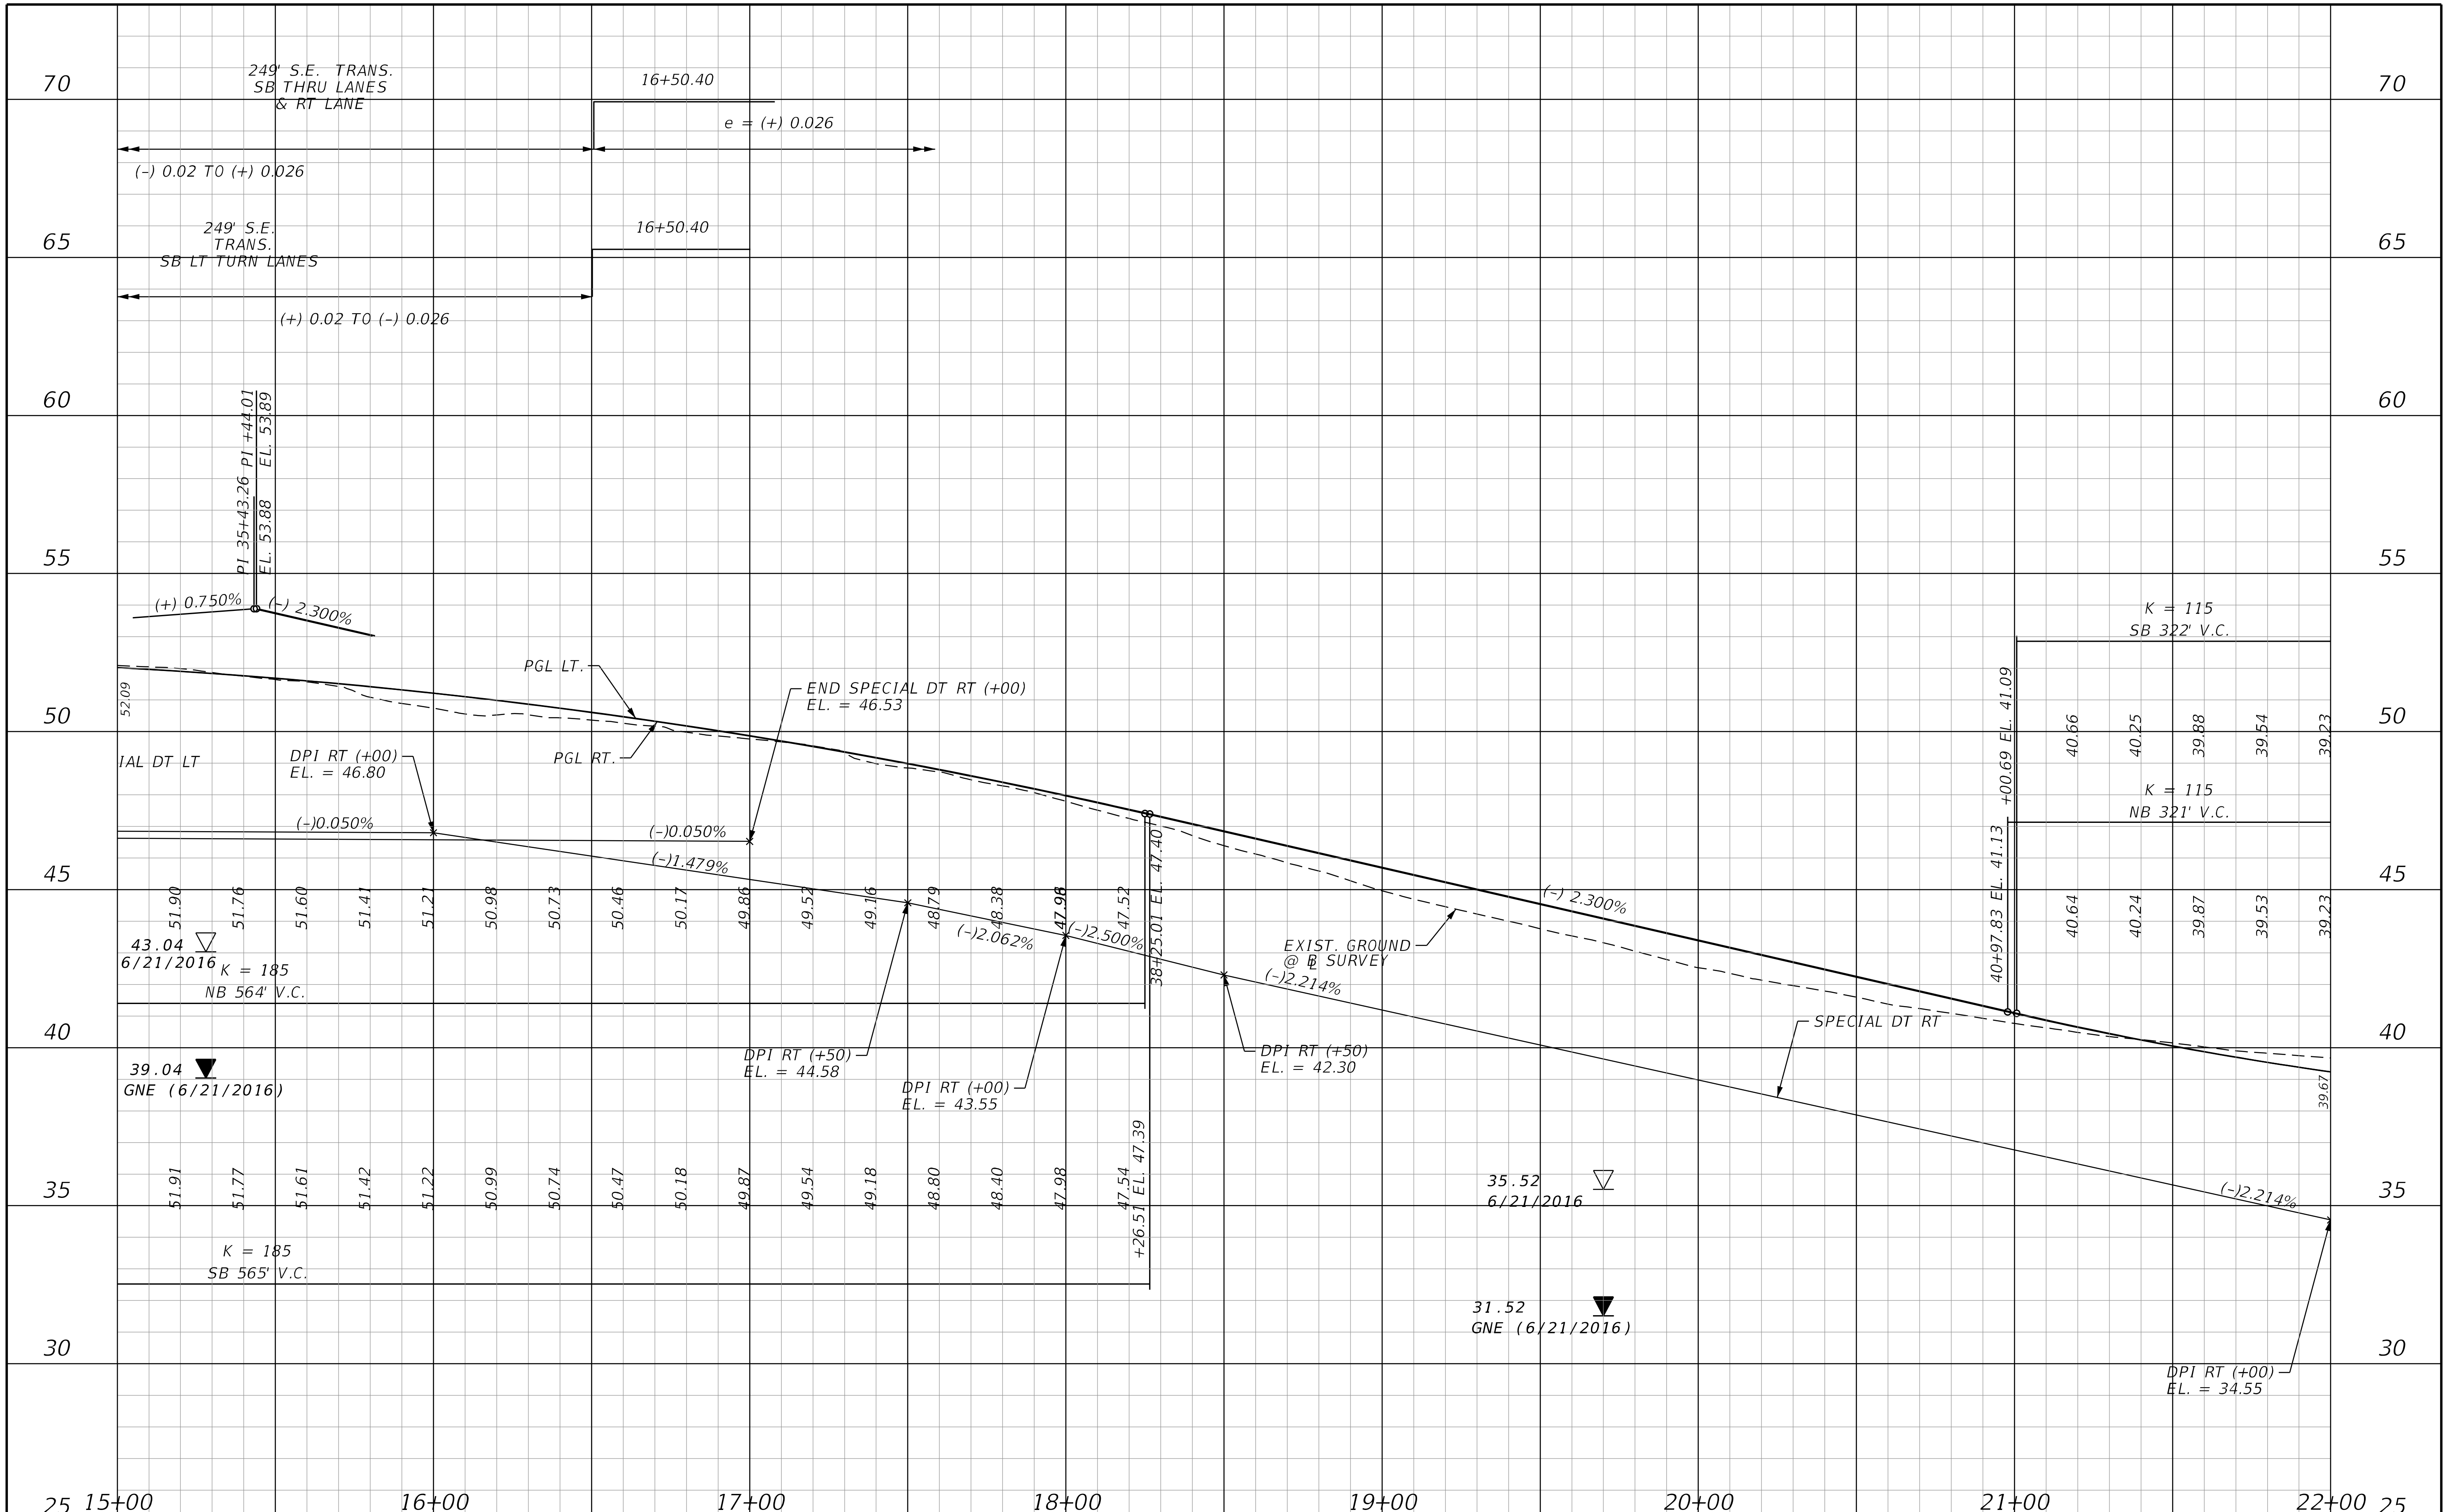

THE OFFICIAL RECORD OF THIS SHEET IS THE ELECTRONIC FILE DIGITALLY SIGNED AND SEALED UNDER RULE 61G15-23.004, F.A.C.

REVISIONS			
DATE	DESCRIPTION	DATE	DESCRIPTION

STANTEC CONSULTING SERVICES INC.
ENGINEER OF RECORD:
WILLIAM V. ANDERSON, P.E. NO.: 36682
11315 CORPORATE BLVD., SUITE 105
ORLANDO, FLORIDA 32817
(407) 823-8966
CERTIFICATE OF AUTHORIZATION NO. 27013

STATE OF FLORIDA
DEPARTMENT OF TRANSPORTATION

ROAD NO.	COUNTY	FINANCIAL PROJECT ID
SR400	VOLUSIA	408464-2-32-01

DR. MLK JR. BELTWAY
PROFILE

SHEET NO.
317

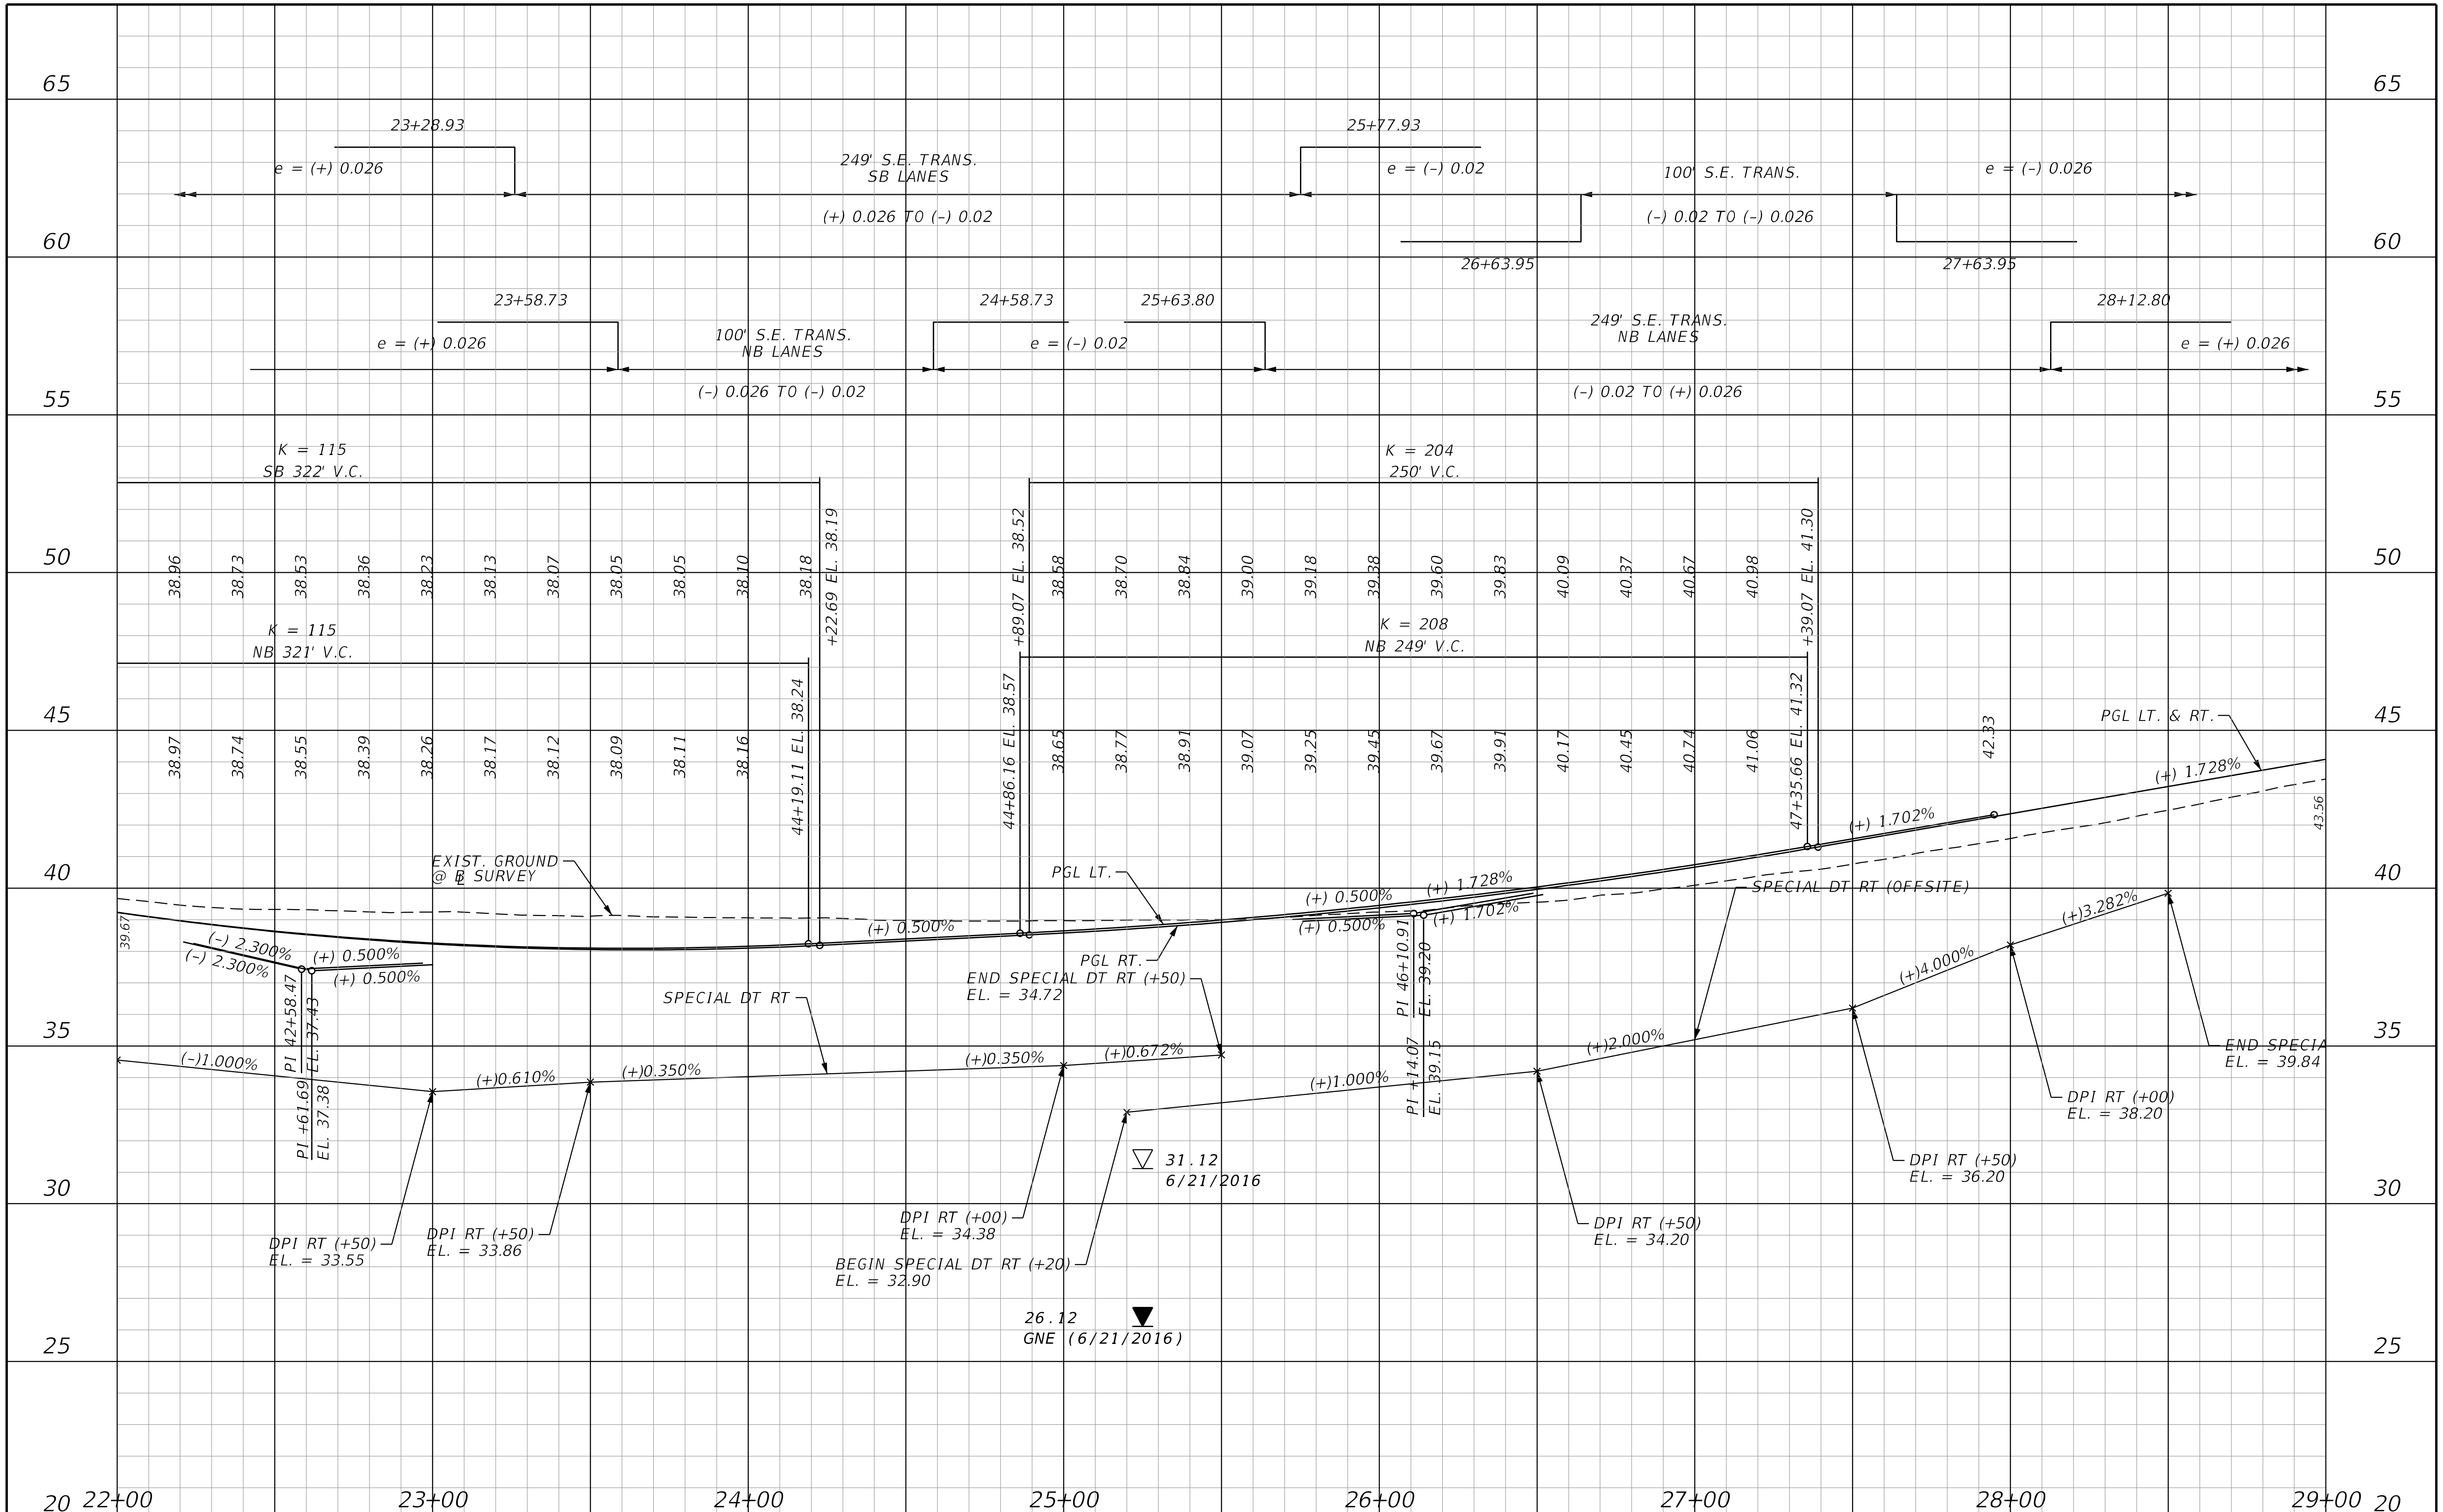

THE OFFICIAL RECORD OF THIS SHEET IS THE ELECTRONIC FILE DIGITALLY SIGNED AND SEALED UNDER RULE 61G15-23.004, F.A.C.

REVISIONS			
DATE	DESCRIPTION	DATE	DESCRIPTION

STANTEC CONSULTING SERVICES INC.
ENGINEER OF RECORD:
WILLIAM V. ANDERSON, P.E. NO.: 36682
11315 CORPORATE BLVD., SUITE 105
ORLANDO, FLORIDA 32817
(407) 823-8966
CERTIFICATE OF AUTHORIZATION NO. 27013

STATE OF FLORIDA
DEPARTMENT OF TRANSPORTATION

ROAD NO.	COUNTY	FINANCIAL PROJECT ID
SR400	VOLUSIA	408464-2-32-01

DR. MLK JR. BELTWAY PROFILE

SHEET NO. 318

jchassee 6/14/2019 4:21:31 PM Kentucky V:\2158\active\CADD\40846423201\roadway\PROFRD835.dgn

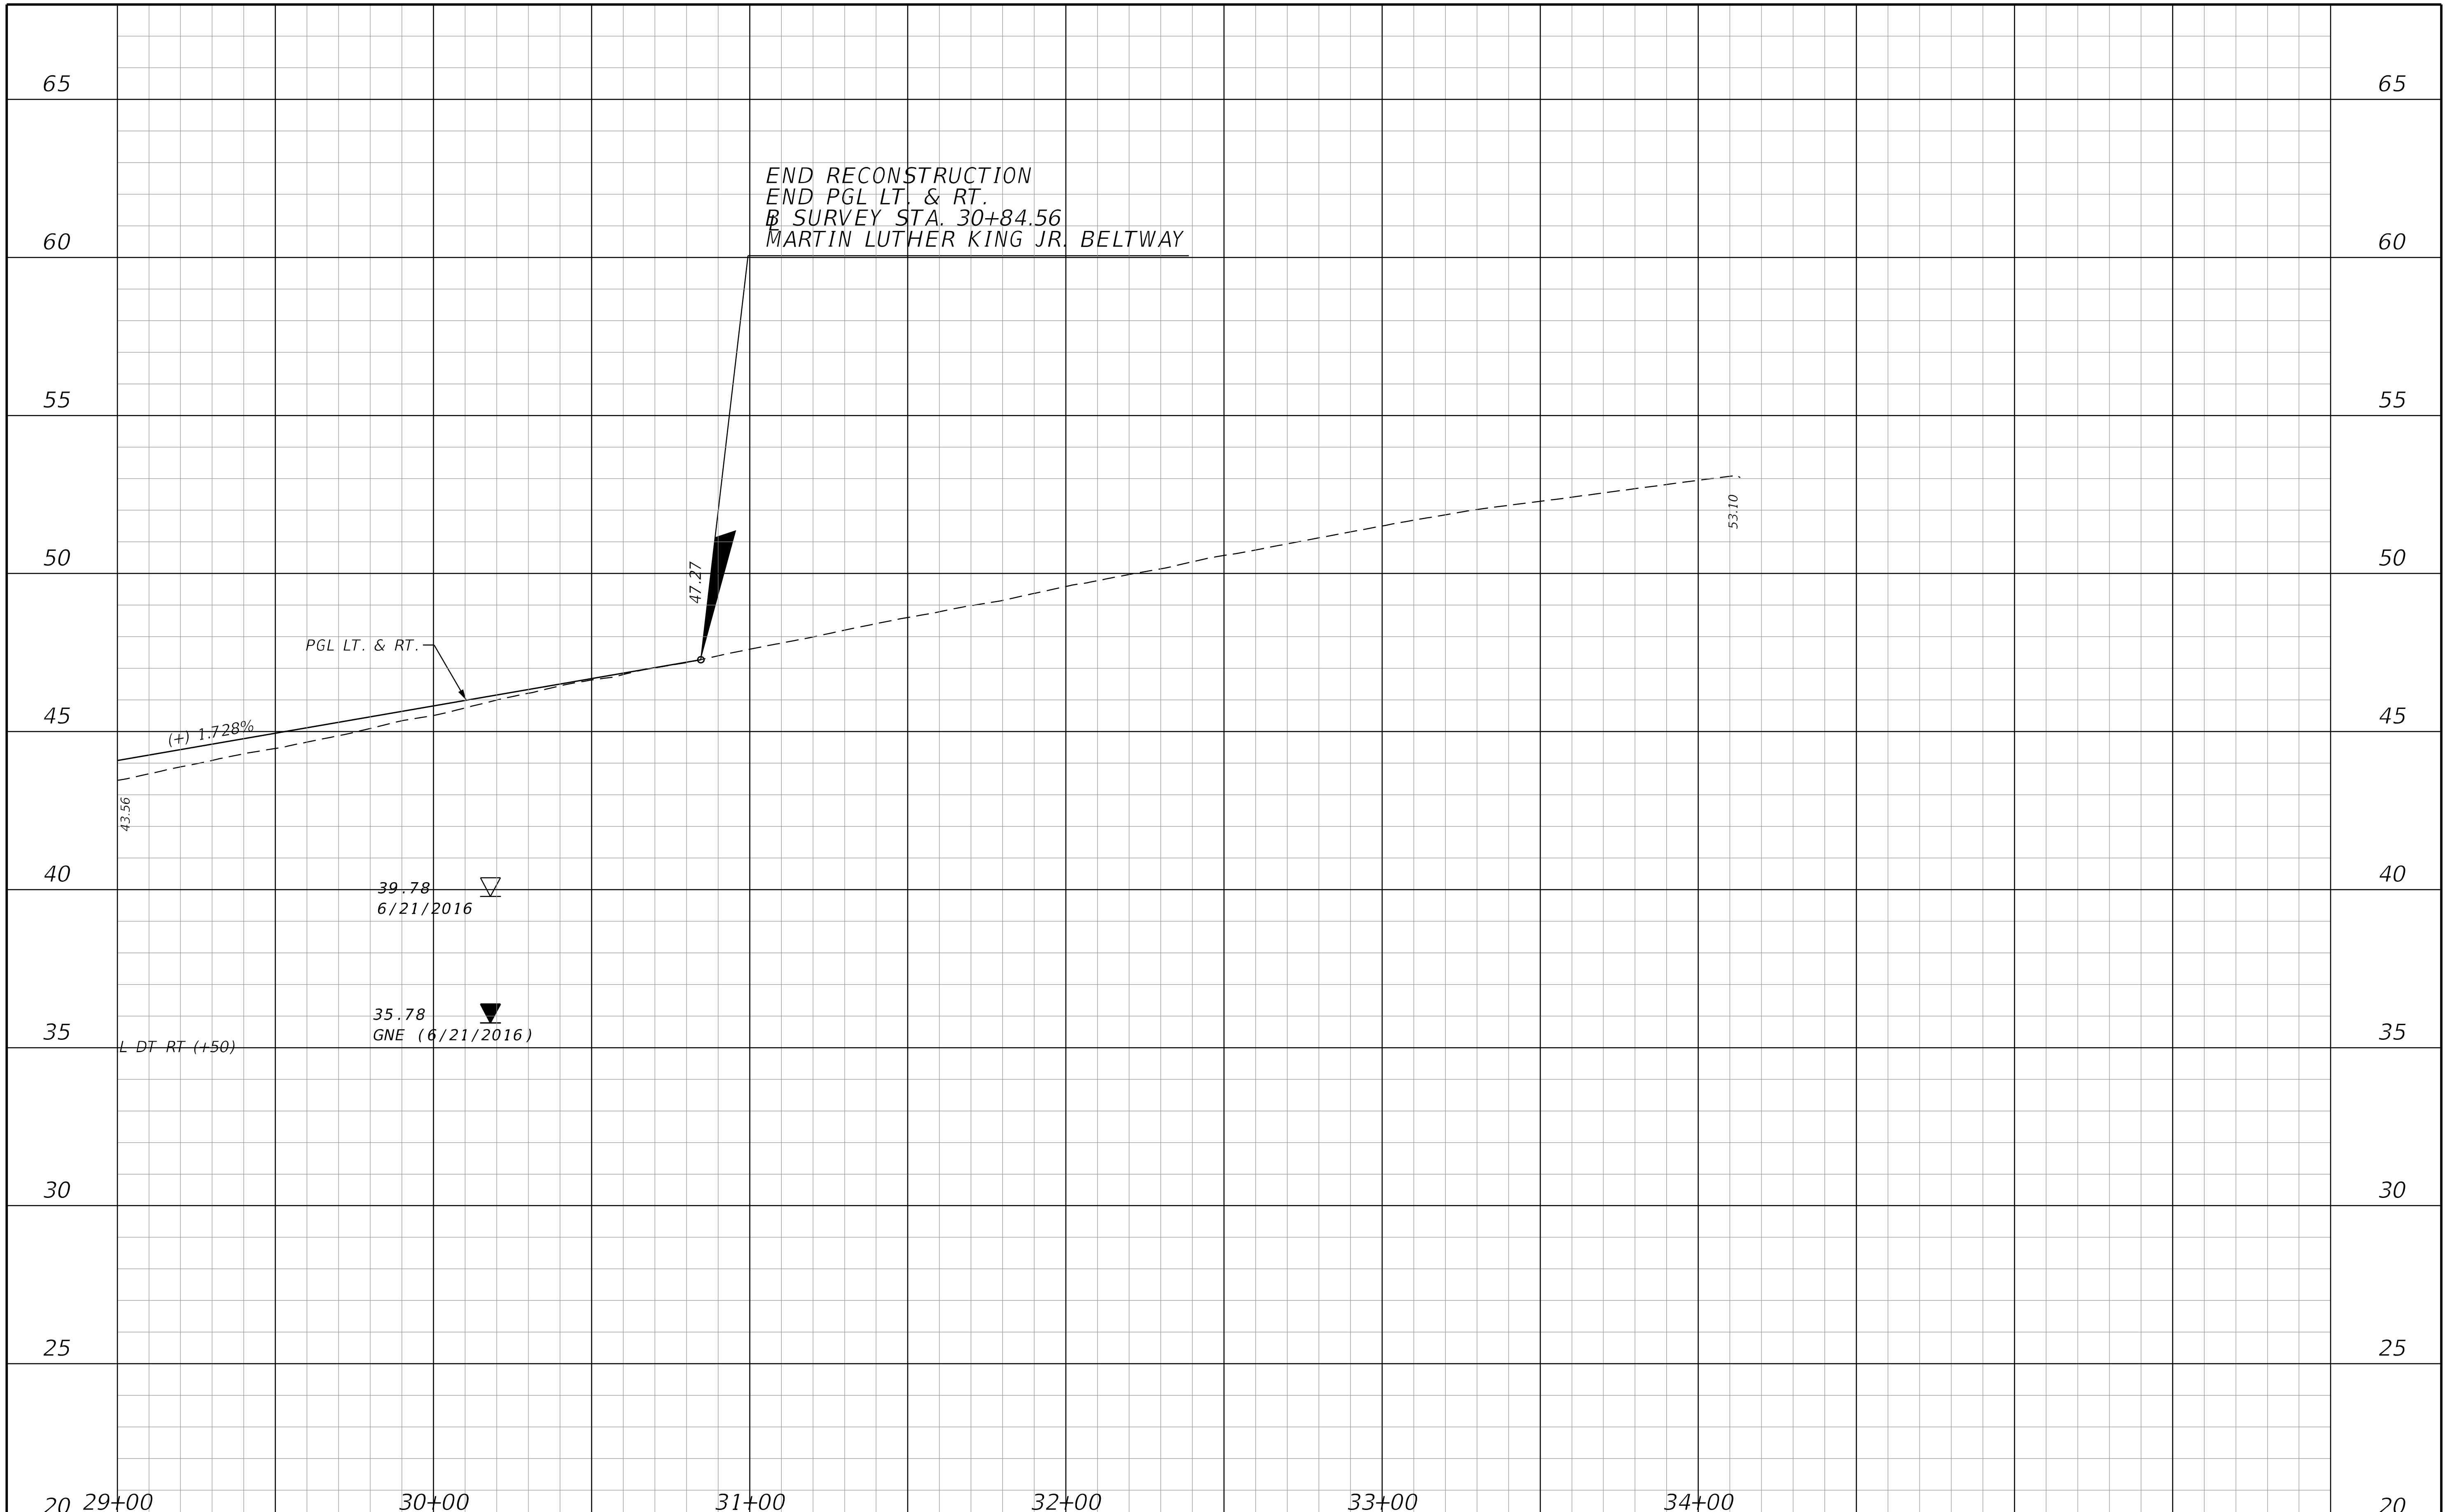

REVISIONS			
DATE	DESCRIPTION	DATE	DESCRIPTION

STANTEC CONSULTING SERVICES INC.
ENGINEER OF RECORD:
WILLIAM V. ANDERSON, P.E. NO.: 36682
11315 CORPORATE BLVD., SUITE 105
ORLANDO, FLORIDA 32817
(407) 823-8966
CERTIFICATE OF AUTHORIZATION NO. 27013

STATE OF FLORIDA
DEPARTMENT OF TRANSPORTATION

ROAD NO.	COUNTY	FINANCIAL PROJECT ID
SR400	VOLUSIA	408464-2-32-01

DR. MLK JR. BELTWAY
PROFILE

SHEET NO.
319

THE OFFICIAL RECORD OF THIS SHEET IS THE ELECTRONIC FILE DIGITALLY SIGNED AND SEALED UNDER RULE 61G15-23.004, F.A.C.

jchassee 6/14/2019 4:21:31 PM Kentucky V:\2158\active\CADD\40846423201\roadway\PROFRD836.dgn

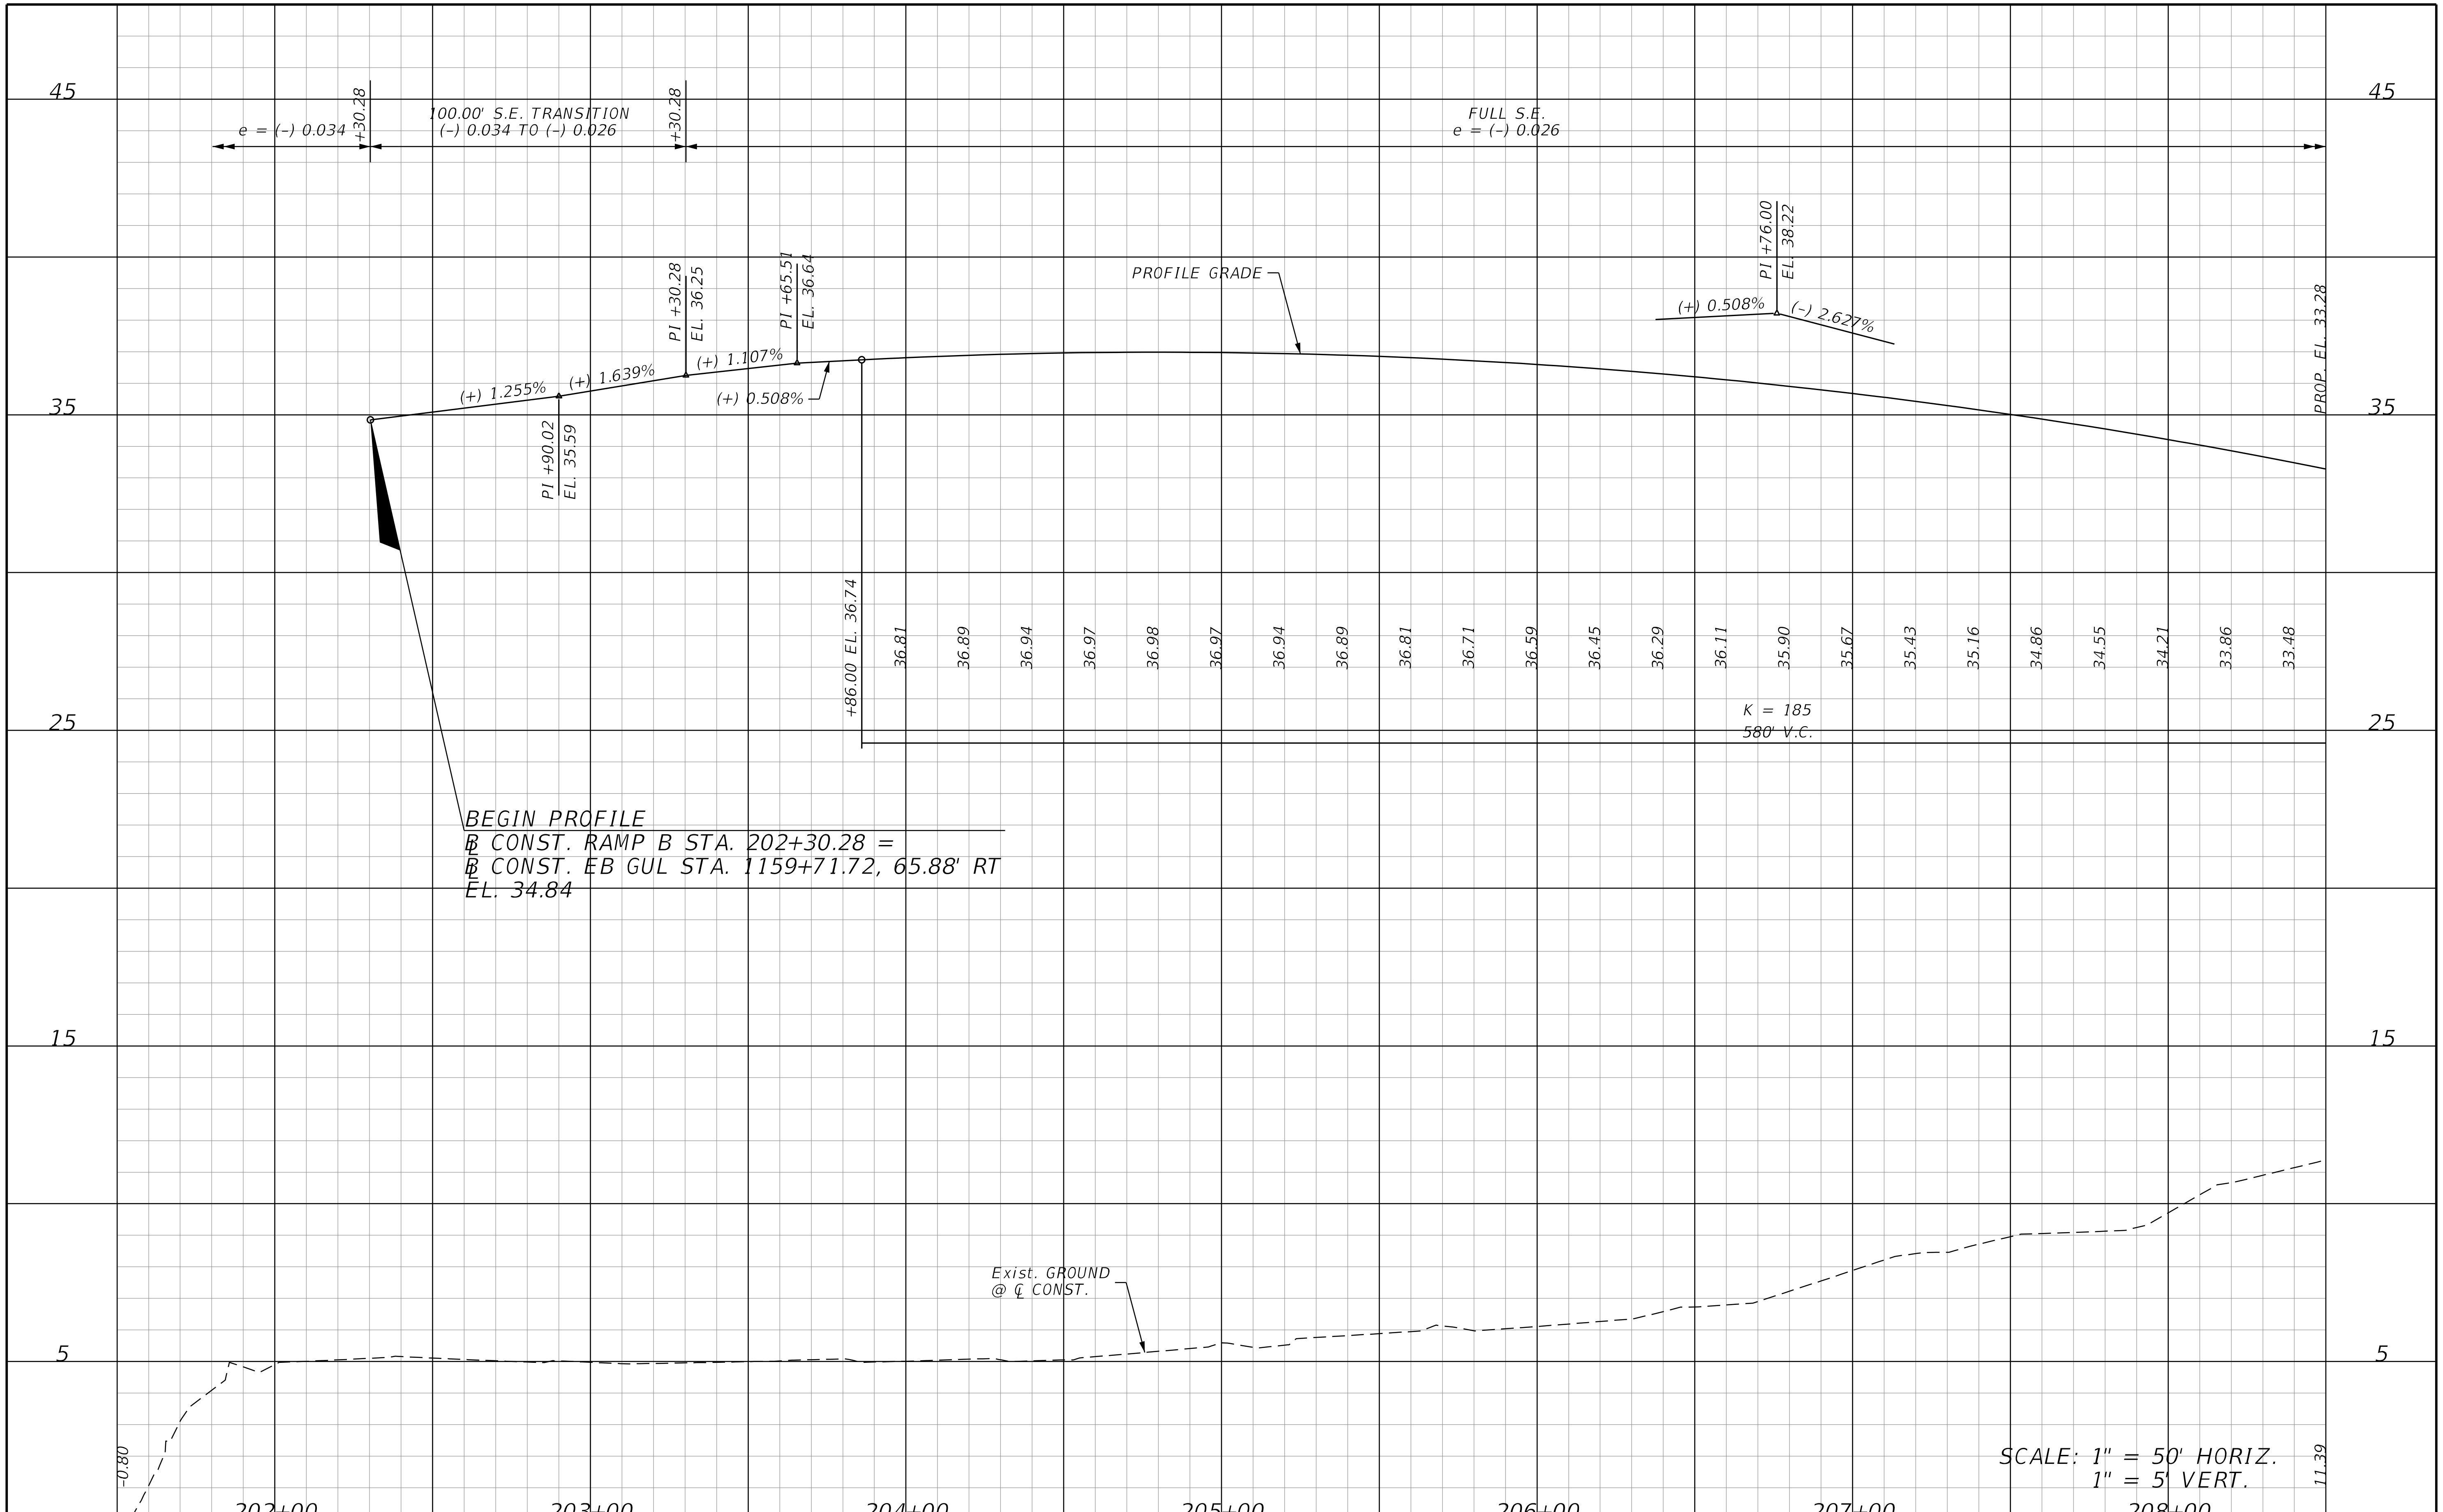

THE OFFICIAL RECORD OF THIS SHEET IS THE ELECTRONIC FILE DIGITALLY SIGNED AND SEALED UNDER RULE 61G15-23.004, F.A.C.

REVISIONS			
DATE	DESCRIPTION	DATE	DESCRIPTION

STANTEC CONSULTING SERVICES INC.
ENGINEER OF RECORD:
WILLIAM V. ANDERSON, P.E. NO.: 36682
11315 CORPORATE BLVD., SUITE 105
ORLANDO, FLORIDA 32817
(407) 823-8966
CERTIFICATE OF AUTHORIZATION NO. 27013

STATE OF FLORIDA
DEPARTMENT OF TRANSPORTATION

ROAD NO.	COUNTY	FINANCIAL PROJECT ID
SR400	VOLUSIA	408464-2-32-01

DIRKSEN RAMP B PROFILE

SHEET NO.
320

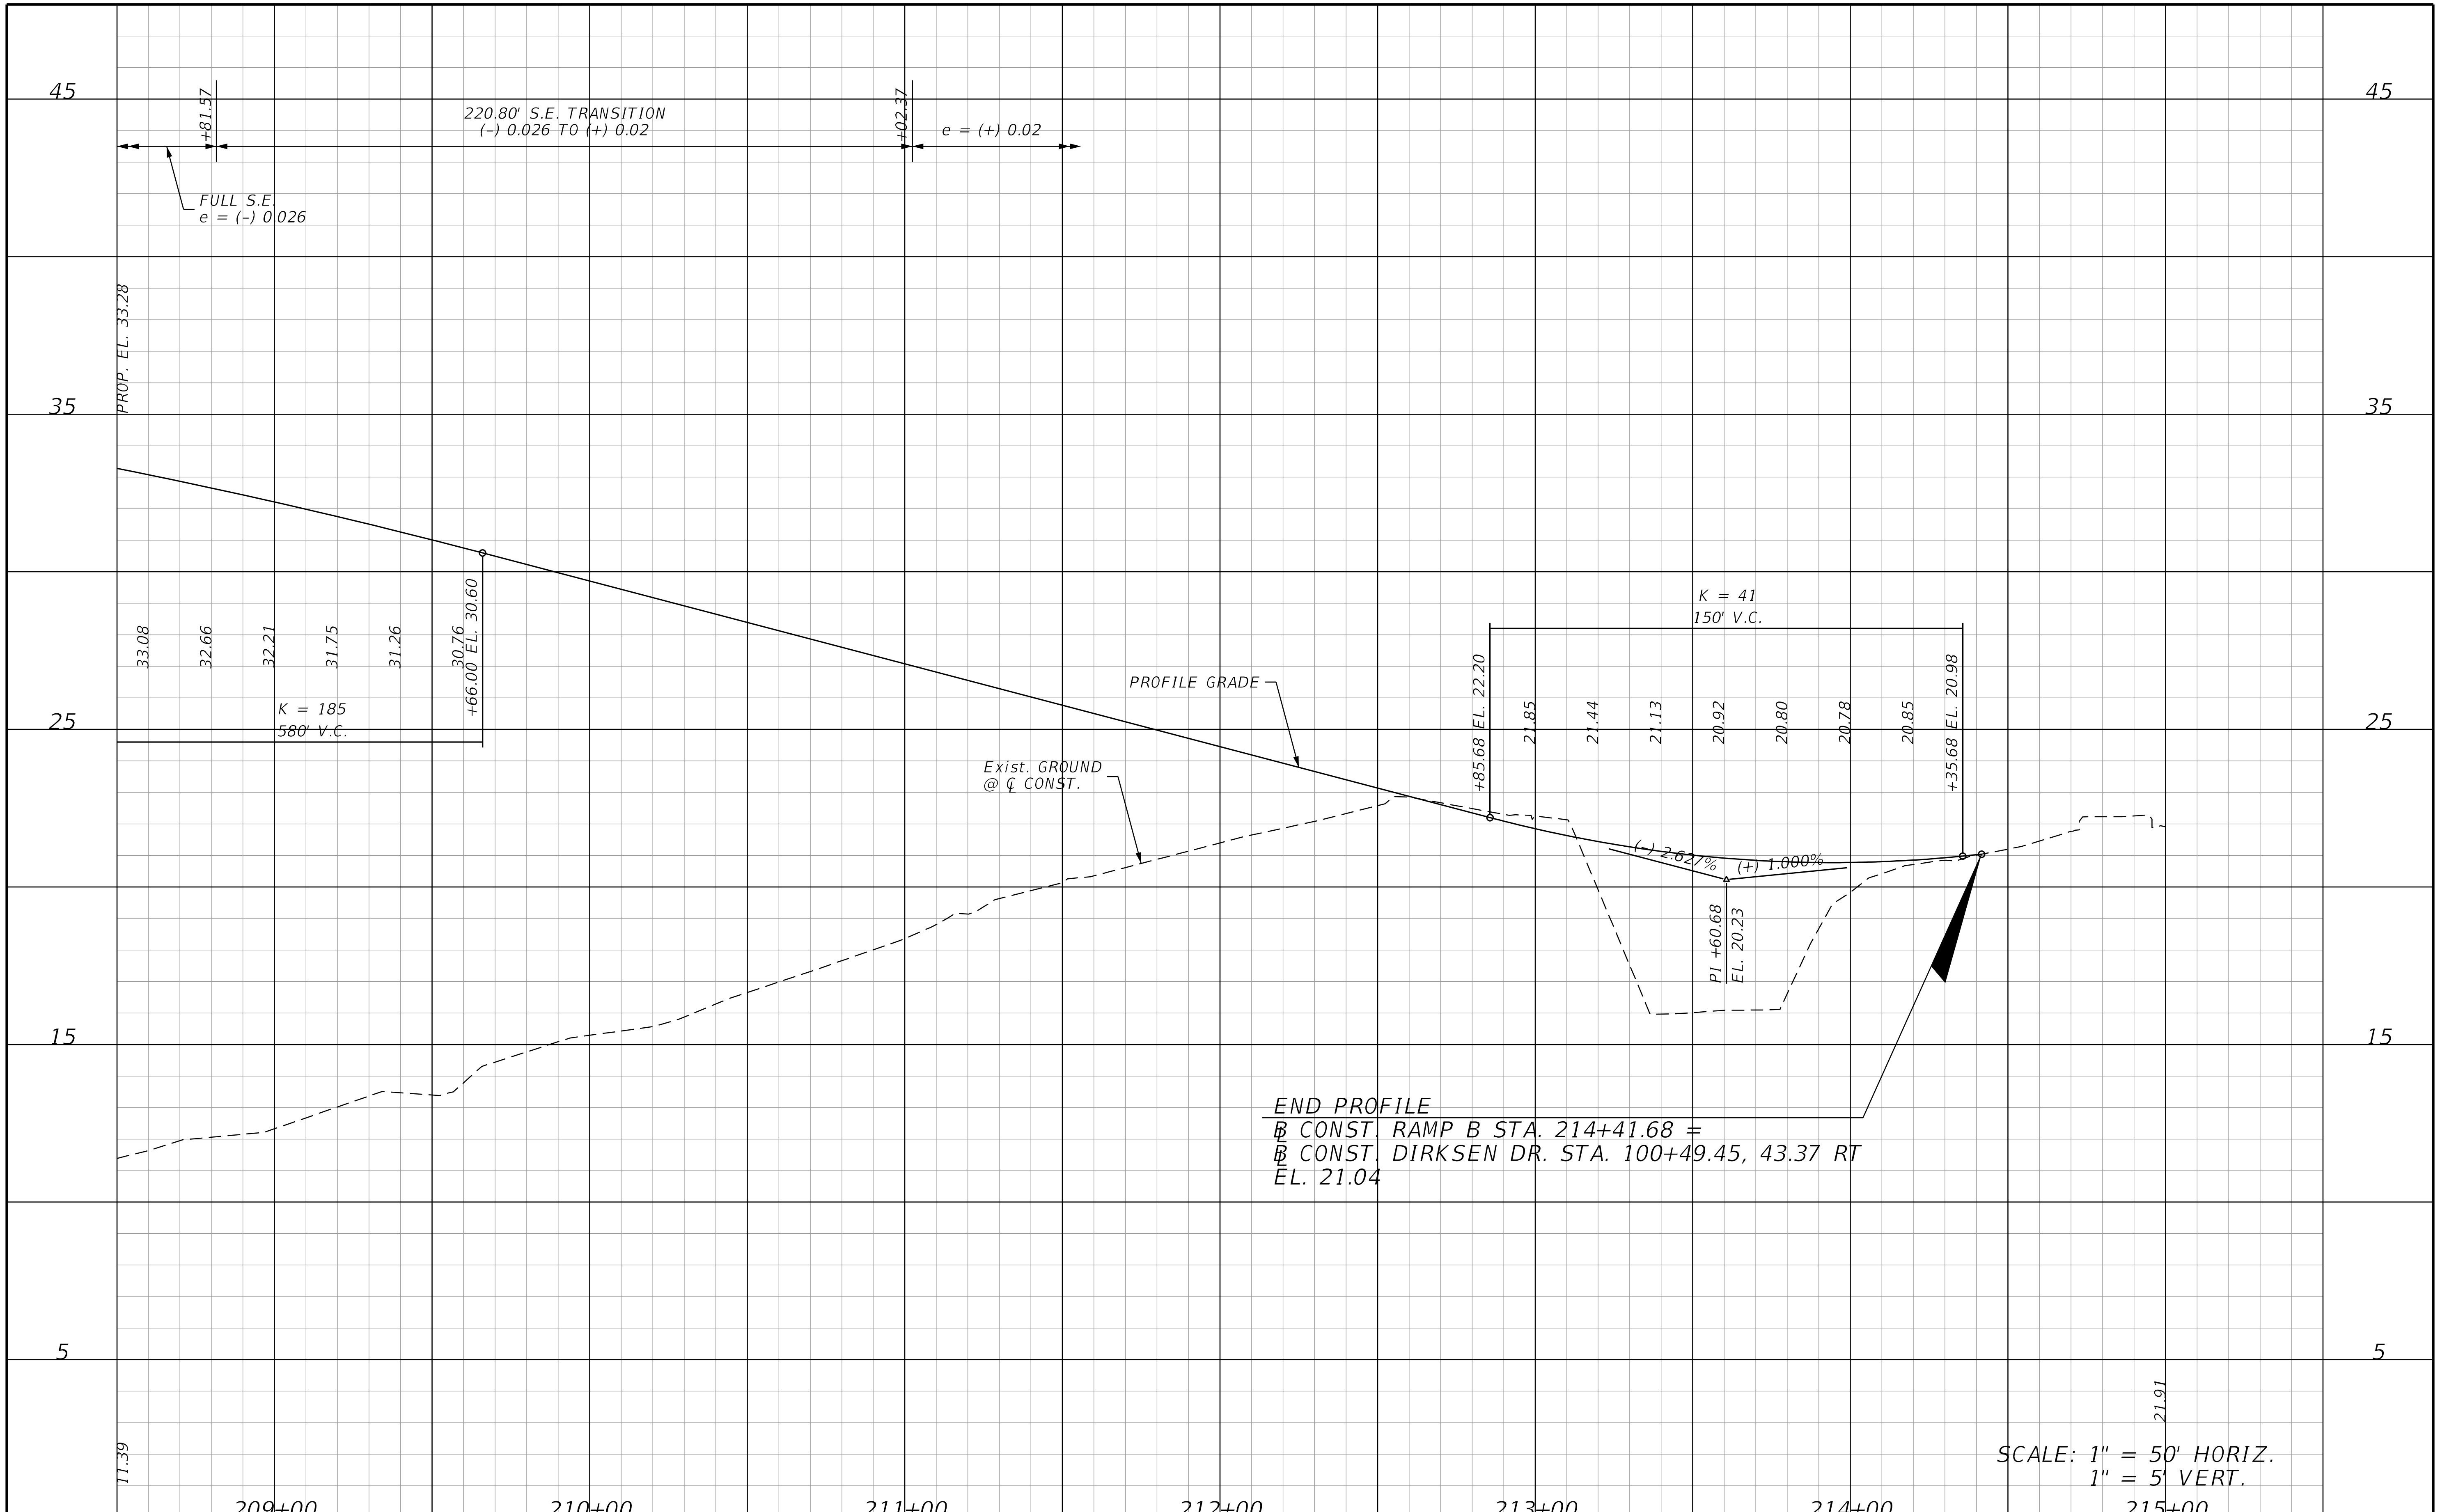

THE OFFICIAL RECORD OF THIS SHEET IS THE ELECTRONIC FILE DIGITALLY SIGNED AND SEALED UNDER RULE 61G15-23.004, F.A.C.

REVISIONS			
DATE	DESCRIPTION	DATE	DESCRIPTION

STANTEC CONSULTING SERVICES INC.
ENGINEER OF RECORD:
WILLIAM V. ANDERSON, P.E. NO.: 36682
11315 CORPORATE BLVD., SUITE 105
ORLANDO, FLORIDA 32817
(407) 823-8966
CERTIFICATE OF AUTHORIZATION NO. 27013

STATE OF FLORIDA
DEPARTMENT OF TRANSPORTATION

ROAD NO.	COUNTY	FINANCIAL PROJECT ID
SR400	VOLUSIA	408464-2-32-01

DIRKSEN RAMP B PROFILE

SHEET NO.
321

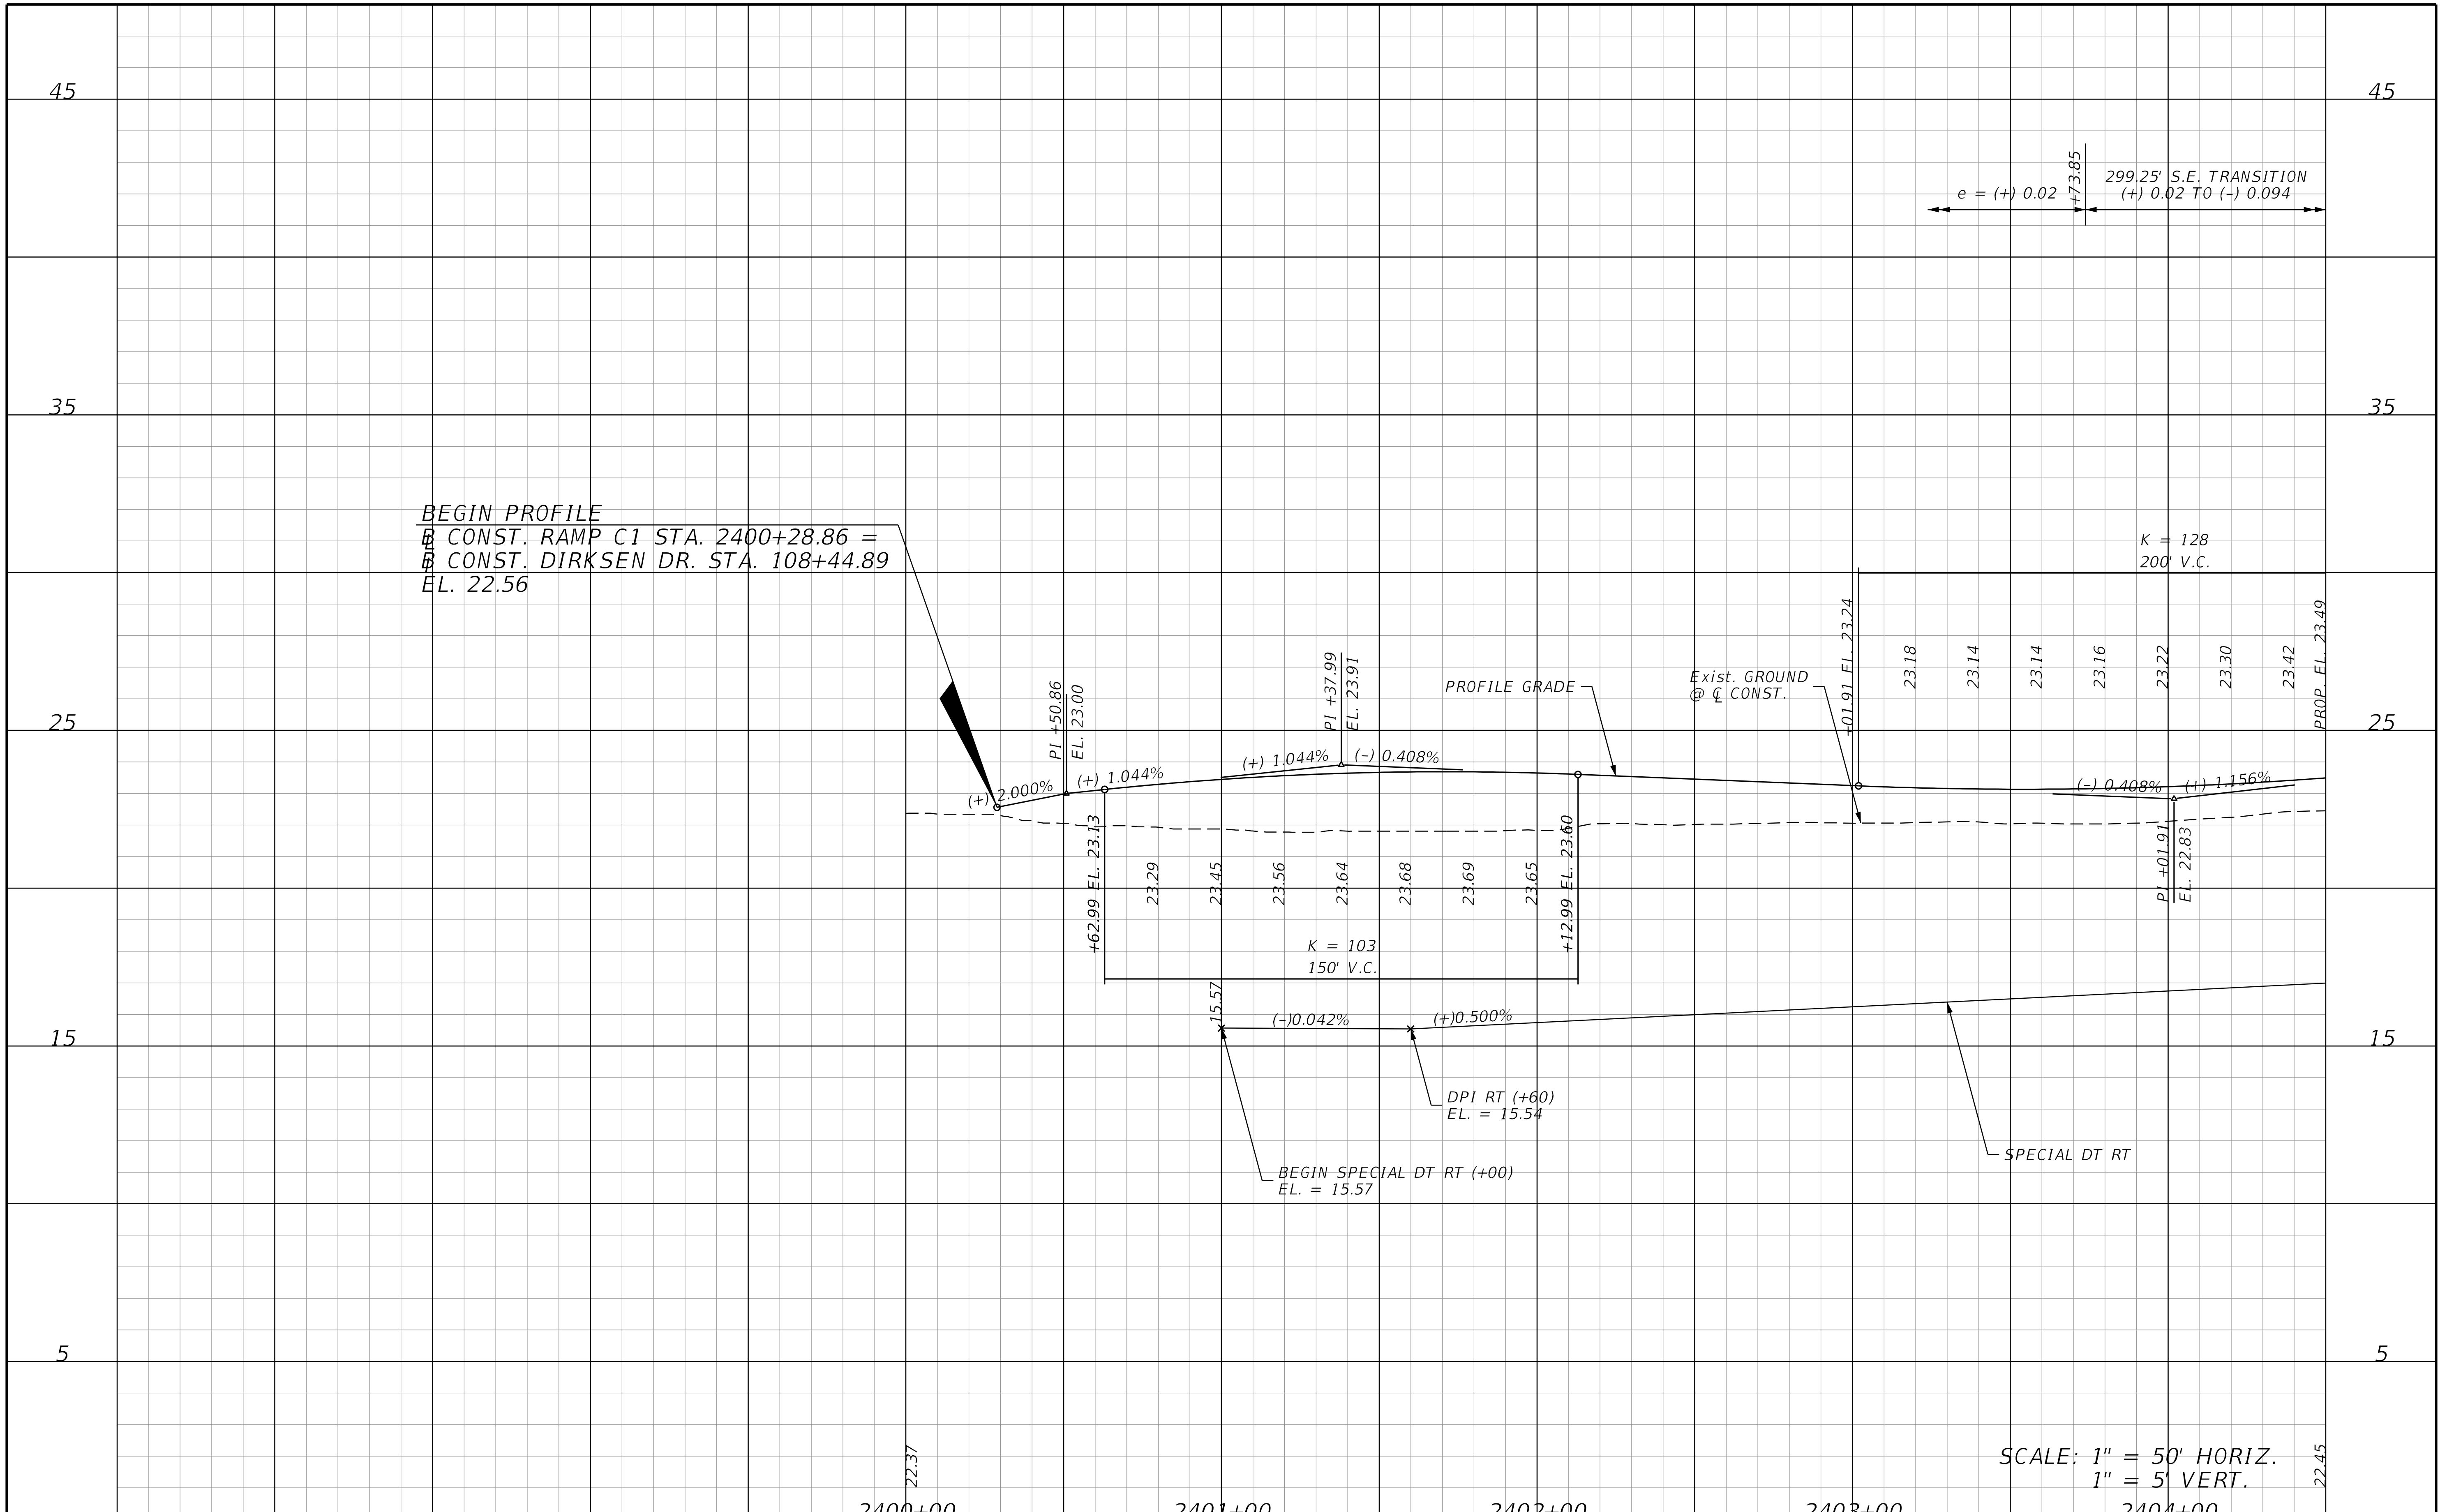

REVISIONS			
DATE	DESCRIPTION	DATE	DESCRIPTION

STANTEC CONSULTING SERVICES INC.
ENGINEER OF RECORD:
WILLIAM V. ANDERSON, P.E. NO.: 36682
11315 CORPORATE BLVD., SUITE 105
ORLANDO, FLORIDA 32817
(407) 823-8966
CERTIFICATE OF AUTHORIZATION NO. 27013

STATE OF FLORIDA
DEPARTMENT OF TRANSPORTATION

ROAD NO.	COUNTY	FINANCIAL PROJECT ID
SR400	VOLUSIA	408464-2-32-01

DIRKSEN RAMP C1
PROFILE

SHEET NO.
322

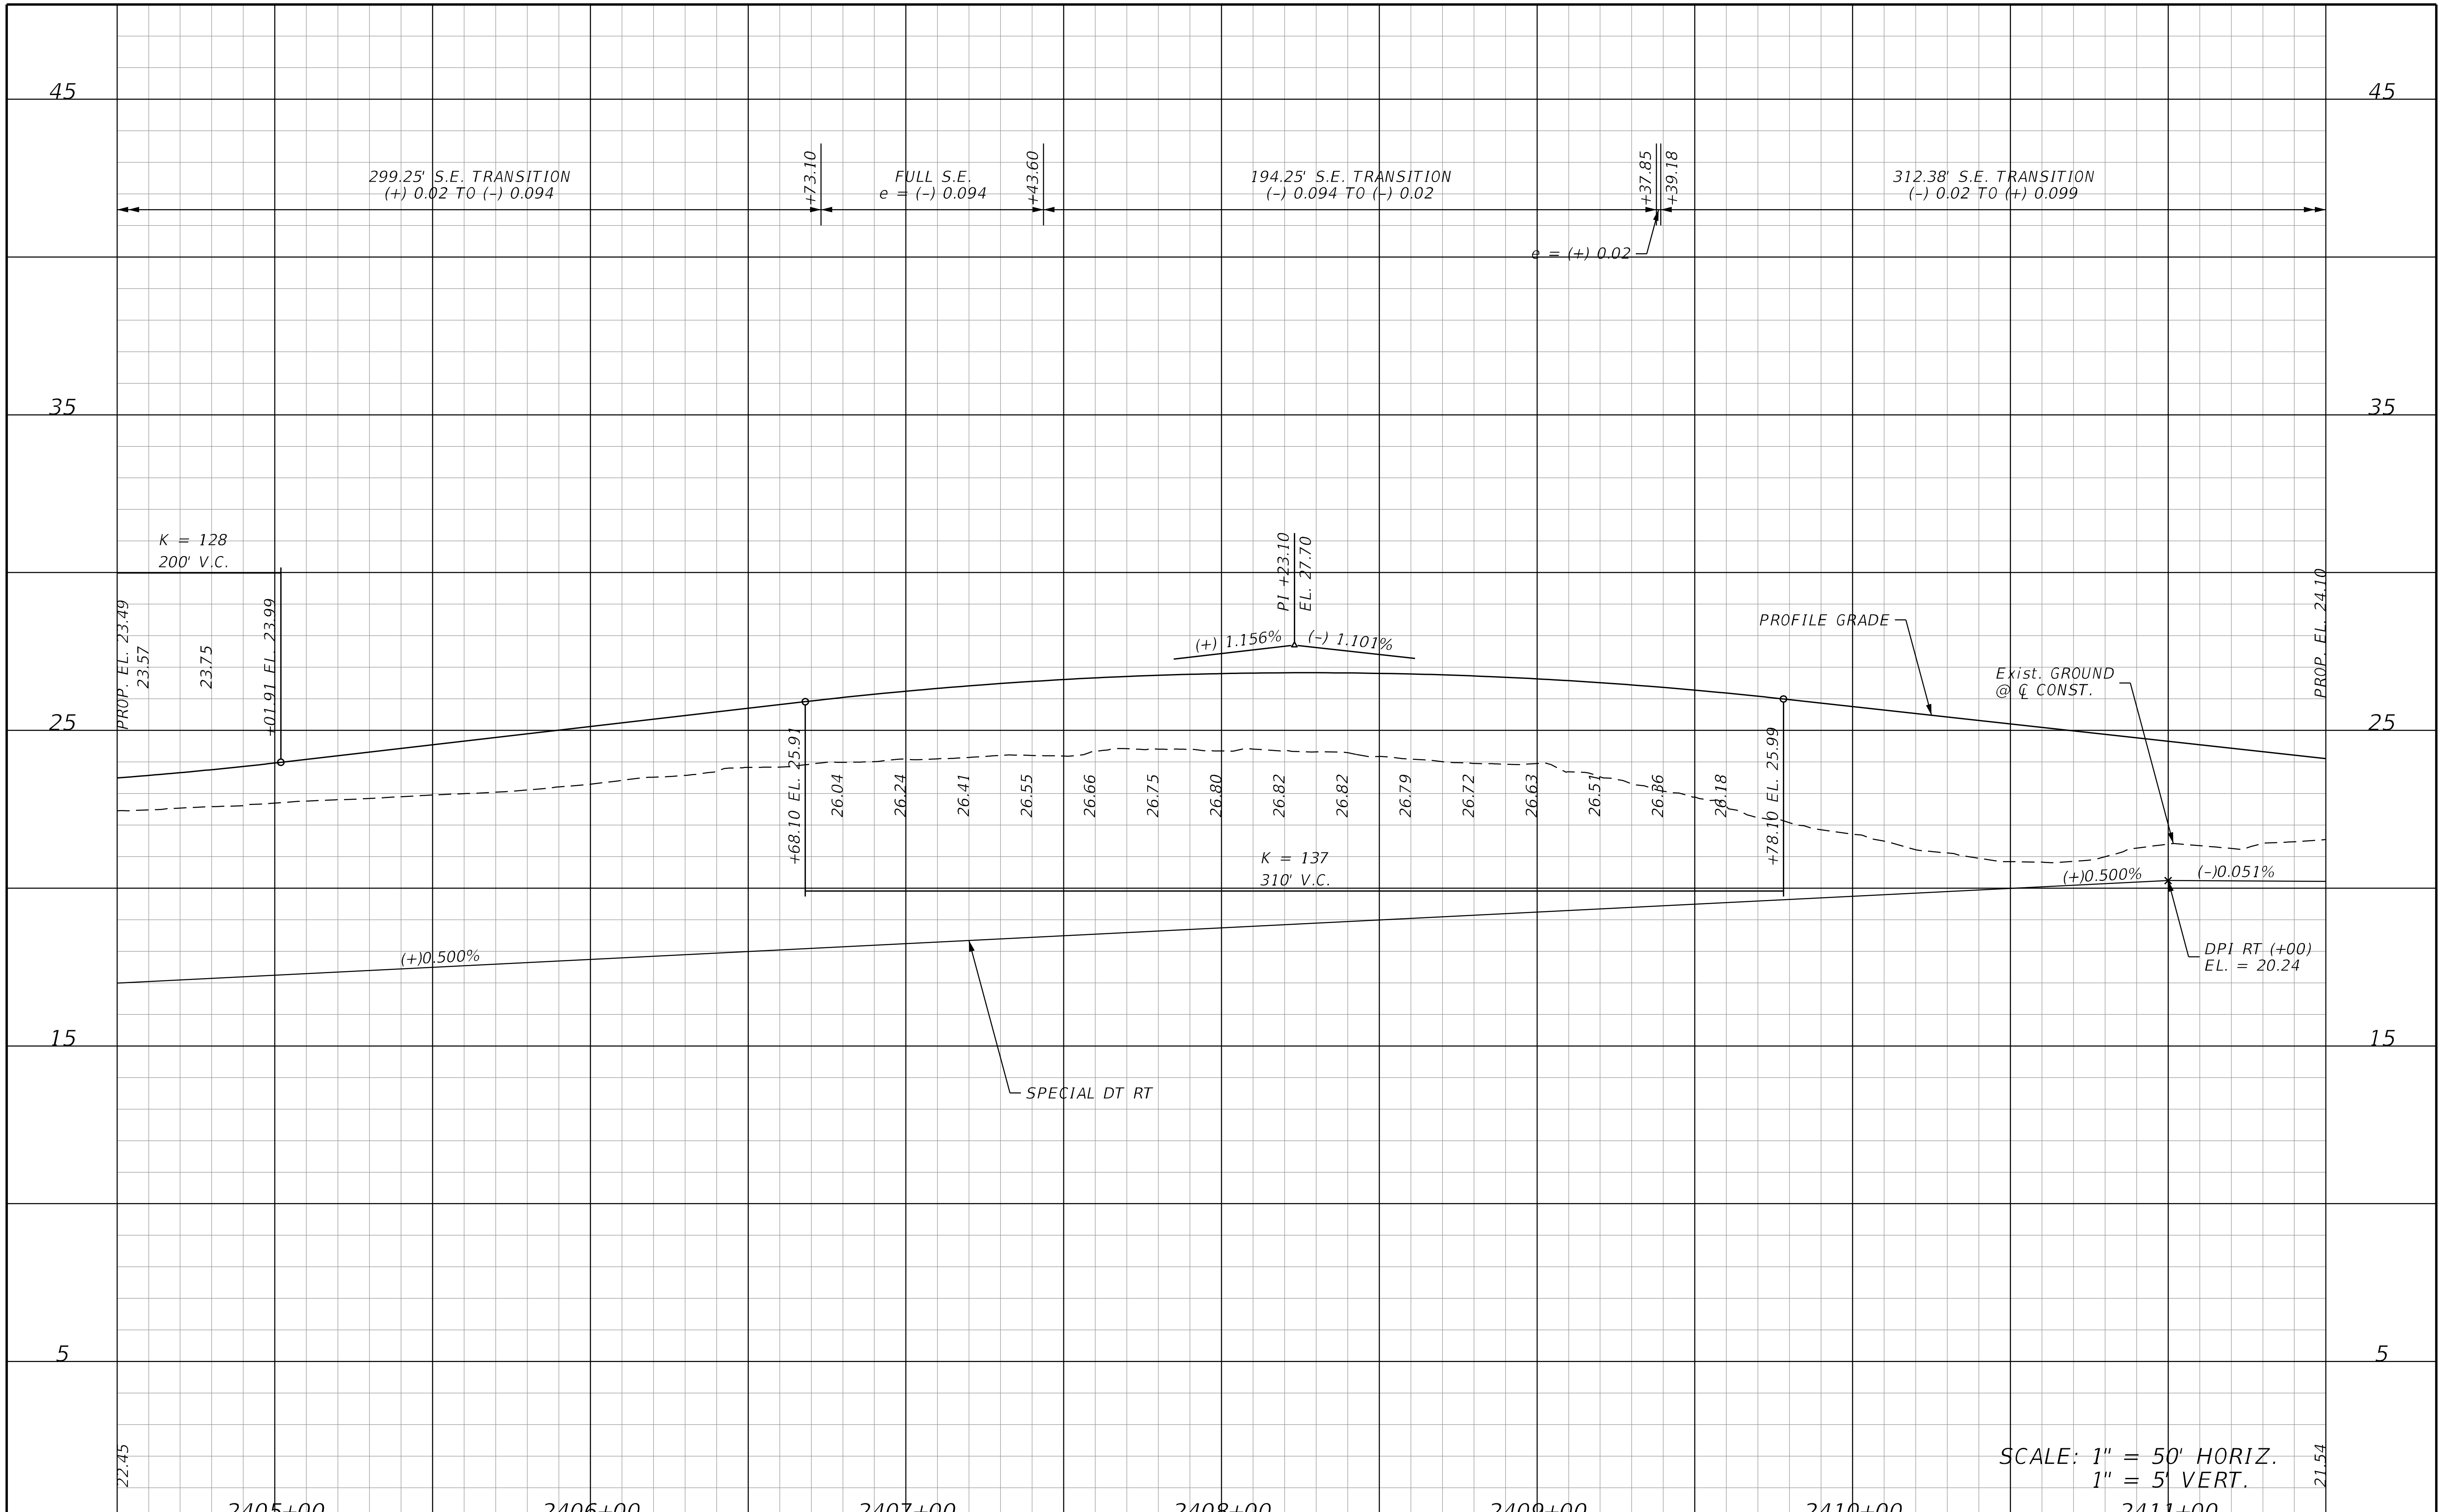

REVISIONS			
DATE	DESCRIPTION	DATE	DESCRIPTION

STANTEC CONSULTING SERVICES INC.
ENGINEER OF RECORD:
WILLIAM V. ANDERSON, P.E. NO.: 36682
11315 CORPORATE BLVD., SUITE 105
ORLANDO, FLORIDA 32817
(407) 823-8966
CERTIFICATE OF AUTHORIZATION NO. 27013

STATE OF FLORIDA
DEPARTMENT OF TRANSPORTATION

ROAD NO.	COUNTY	FINANCIAL PROJECT ID
SR400	VOLUSIA	408464-2-32-01

DIRKSEN RAMP C1
PROFILE

SHEET NO.
323

THE OFFICIAL RECORD OF THIS SHEET IS THE ELECTRONIC FILE DIGITALLY SIGNED AND SEALED UNDER RULE 61G15-23.004, F.A.C.

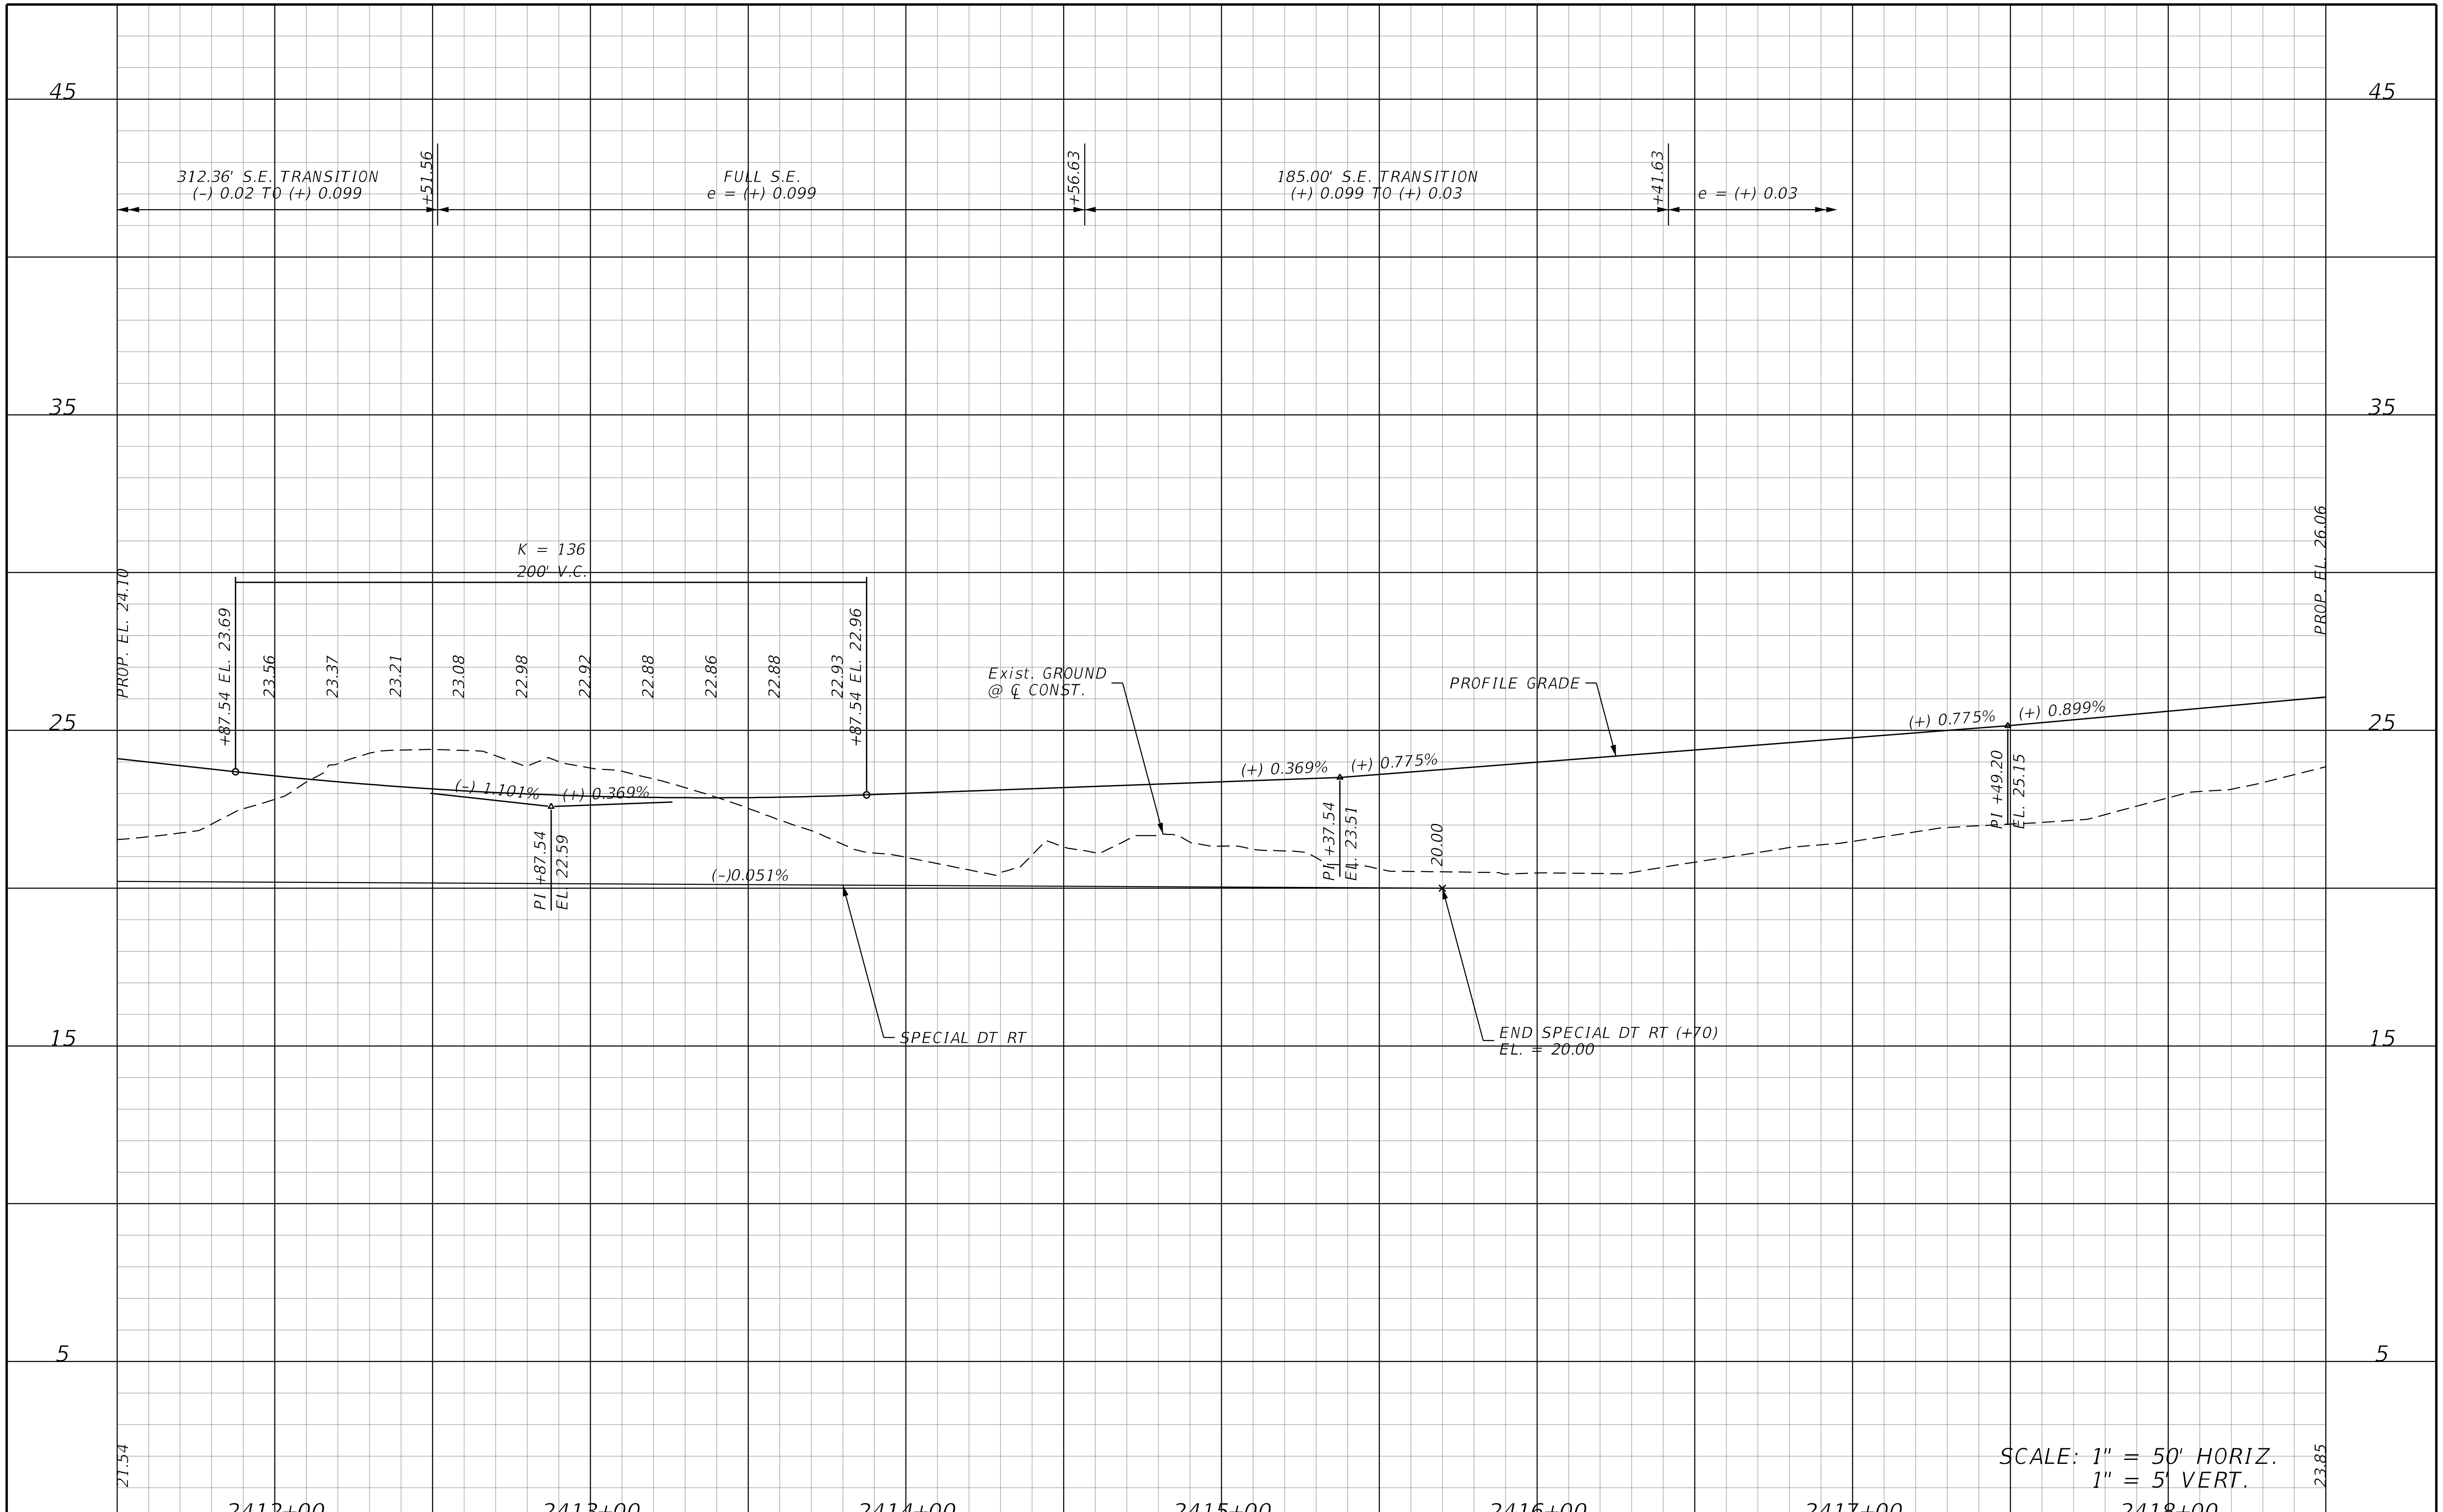

THE OFFICIAL RECORD OF THIS SHEET IS THE ELECTRONIC FILE DIGITALLY SIGNED AND SEALED UNDER RULE 61G15-23.004, F.A.C.

REVISIONS			
DATE	DESCRIPTION	DATE	DESCRIPTION

STANTEC CONSULTING SERVICES INC.
ENGINEER OF RECORD:
WILLIAM V. ANDERSON, P.E. NO.: 36682
11315 CORPORATE BLVD., SUITE 105
ORLANDO, FLORIDA 32817
(407) 823-8966
CERTIFICATE OF AUTHORIZATION NO. 27013

STATE OF FLORIDA
DEPARTMENT OF TRANSPORTATION

ROAD NO.	COUNTY	FINANCIAL PROJECT ID
SR400	VOLUSIA	408464-2-32-01

DIRKSEN RAMP C1
PROFILE

SHEET NO.
324

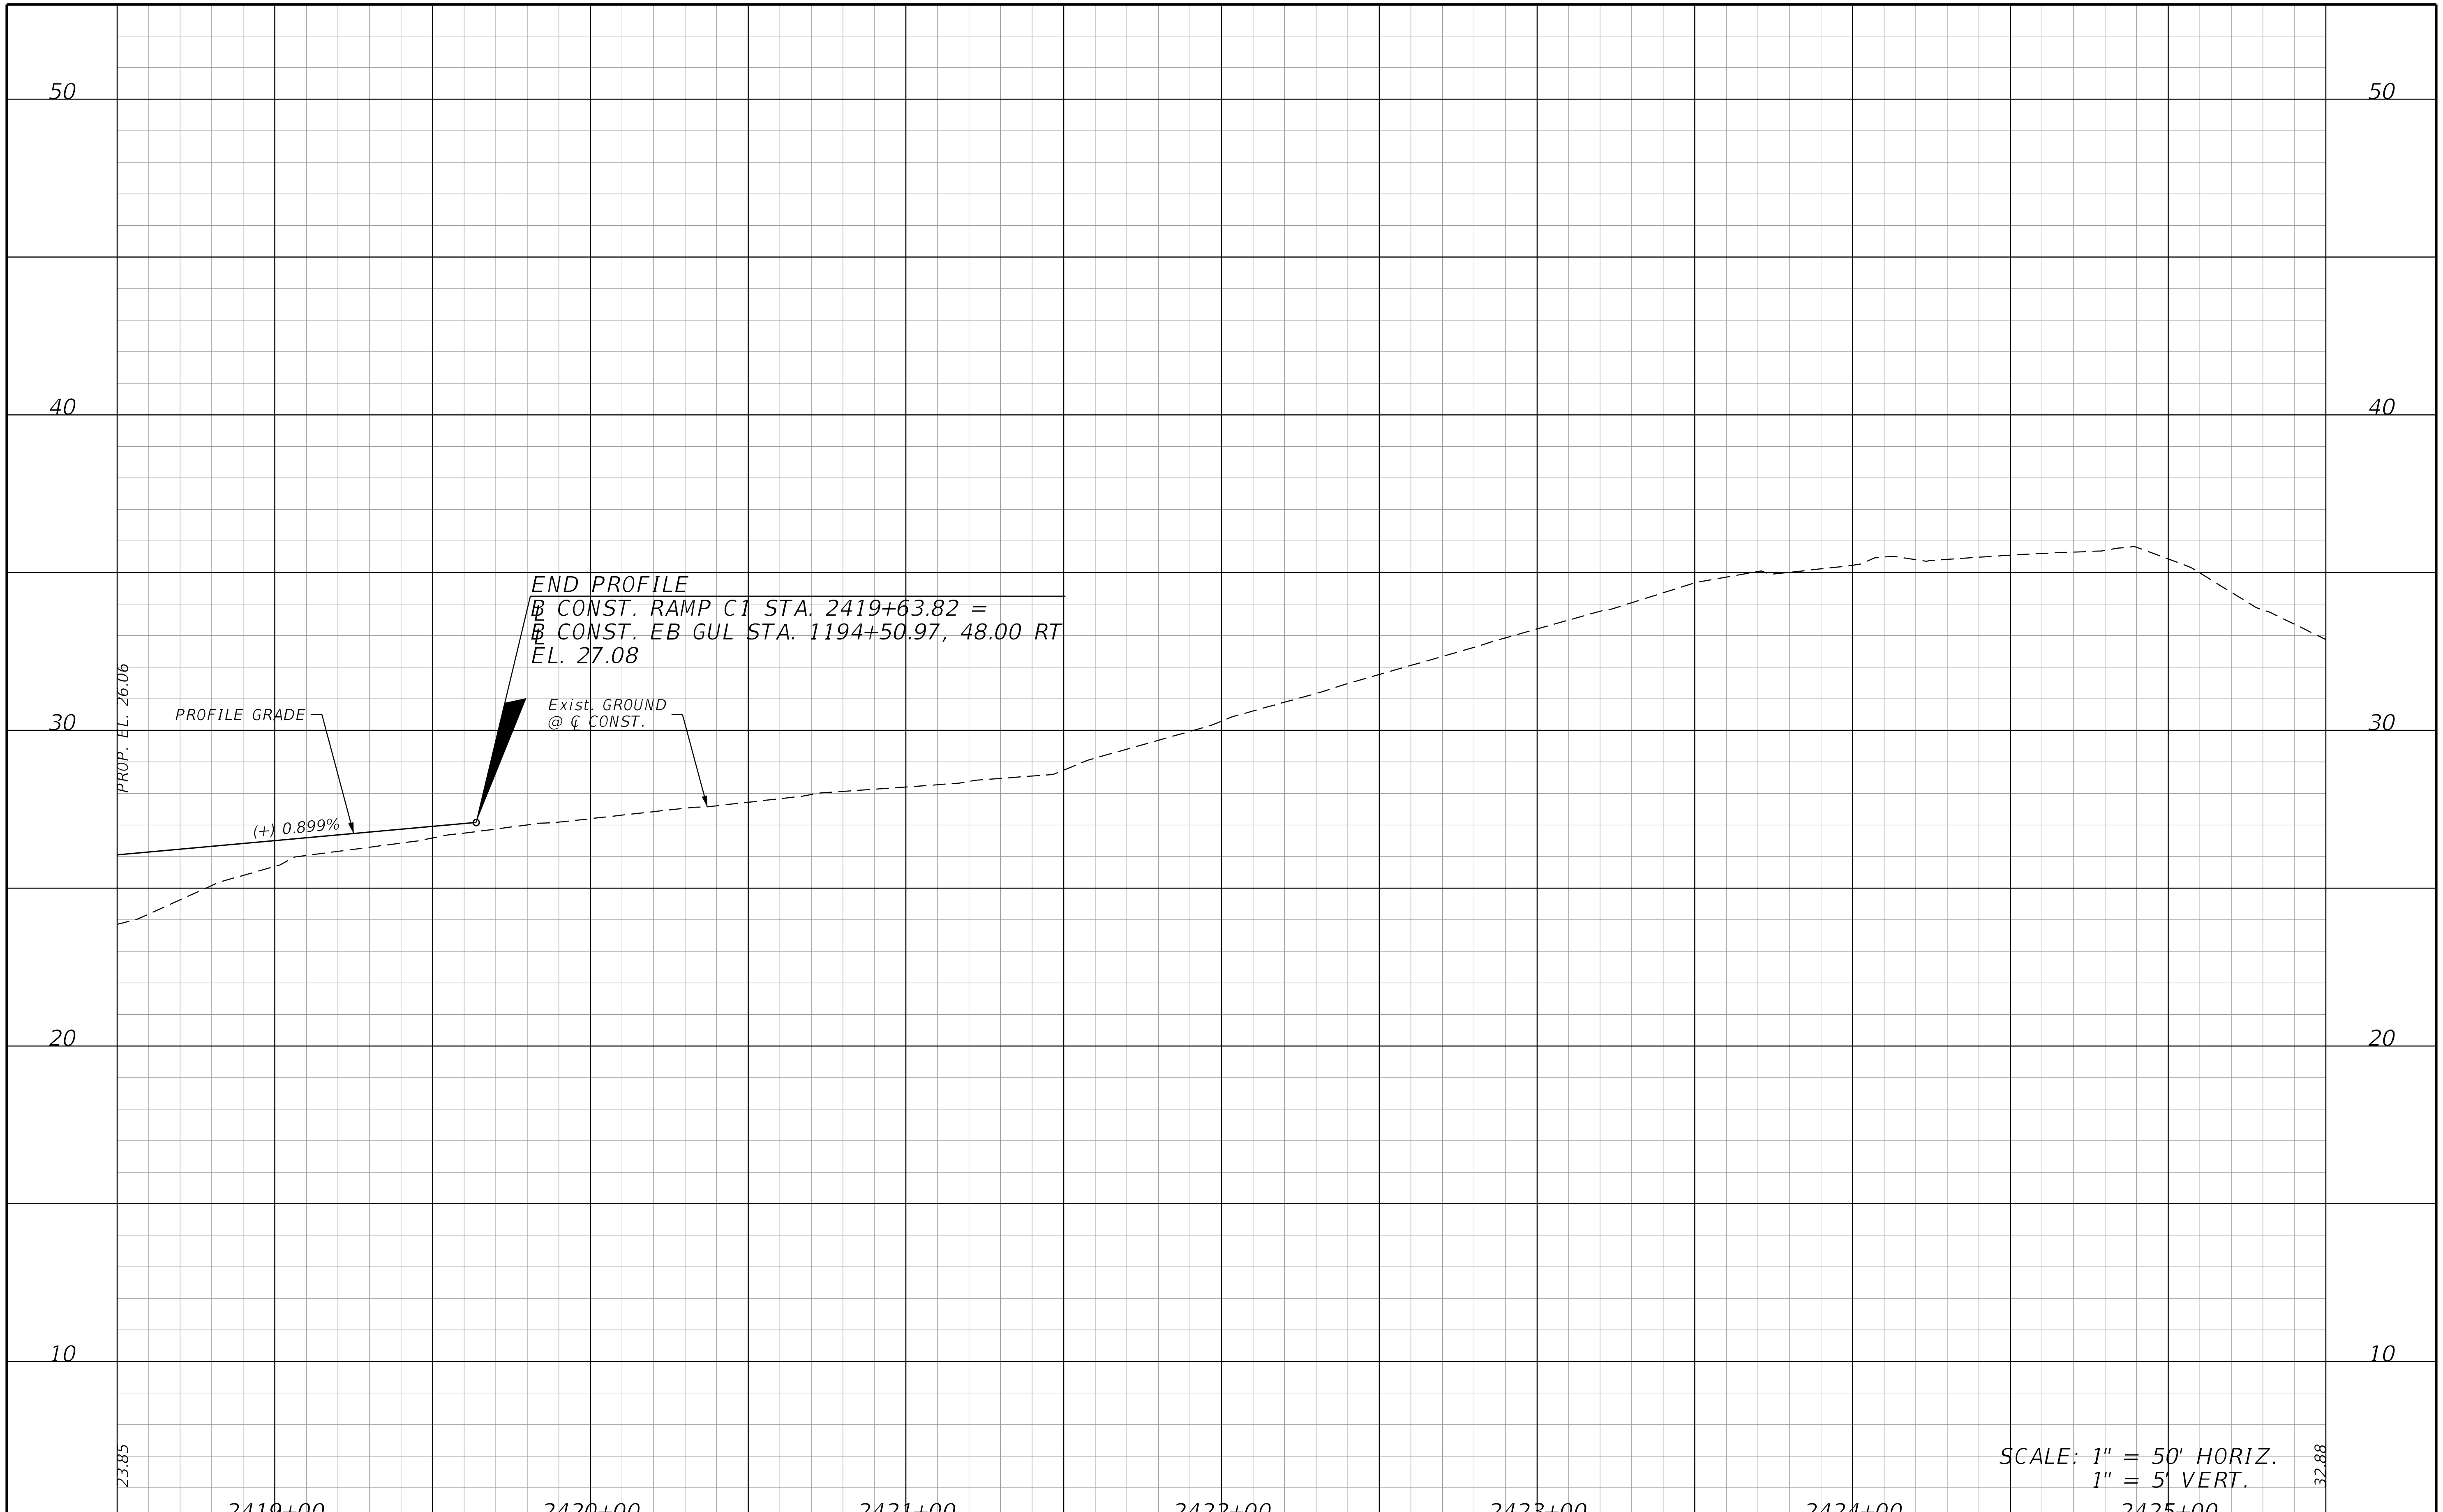

THE OFFICIAL RECORD OF THIS SHEET IS THE ELECTRONIC FILE DIGITALLY SIGNED AND SEALED UNDER RULE 61G15-23.004, F.A.C.

REVISIONS			
DATE	DESCRIPTION	DATE	DESCRIPTION

STANTEC CONSULTING SERVICES INC.
ENGINEER OF RECORD:
WILLIAM V. ANDERSON, P.E. NO.: 36682
11315 CORPORATE BLVD., SUITE 105
ORLANDO, FLORIDA 32817
(407) 823-8966
CERTIFICATE OF AUTHORIZATION NO. 27013

STATE OF FLORIDA
DEPARTMENT OF TRANSPORTATION

ROAD NO.	COUNTY	FINANCIAL PROJECT ID
SR400	VOLUSIA	408464-2-32-01

DIRKSEN RAMP C1
PROFILE

SHEET NO.
325

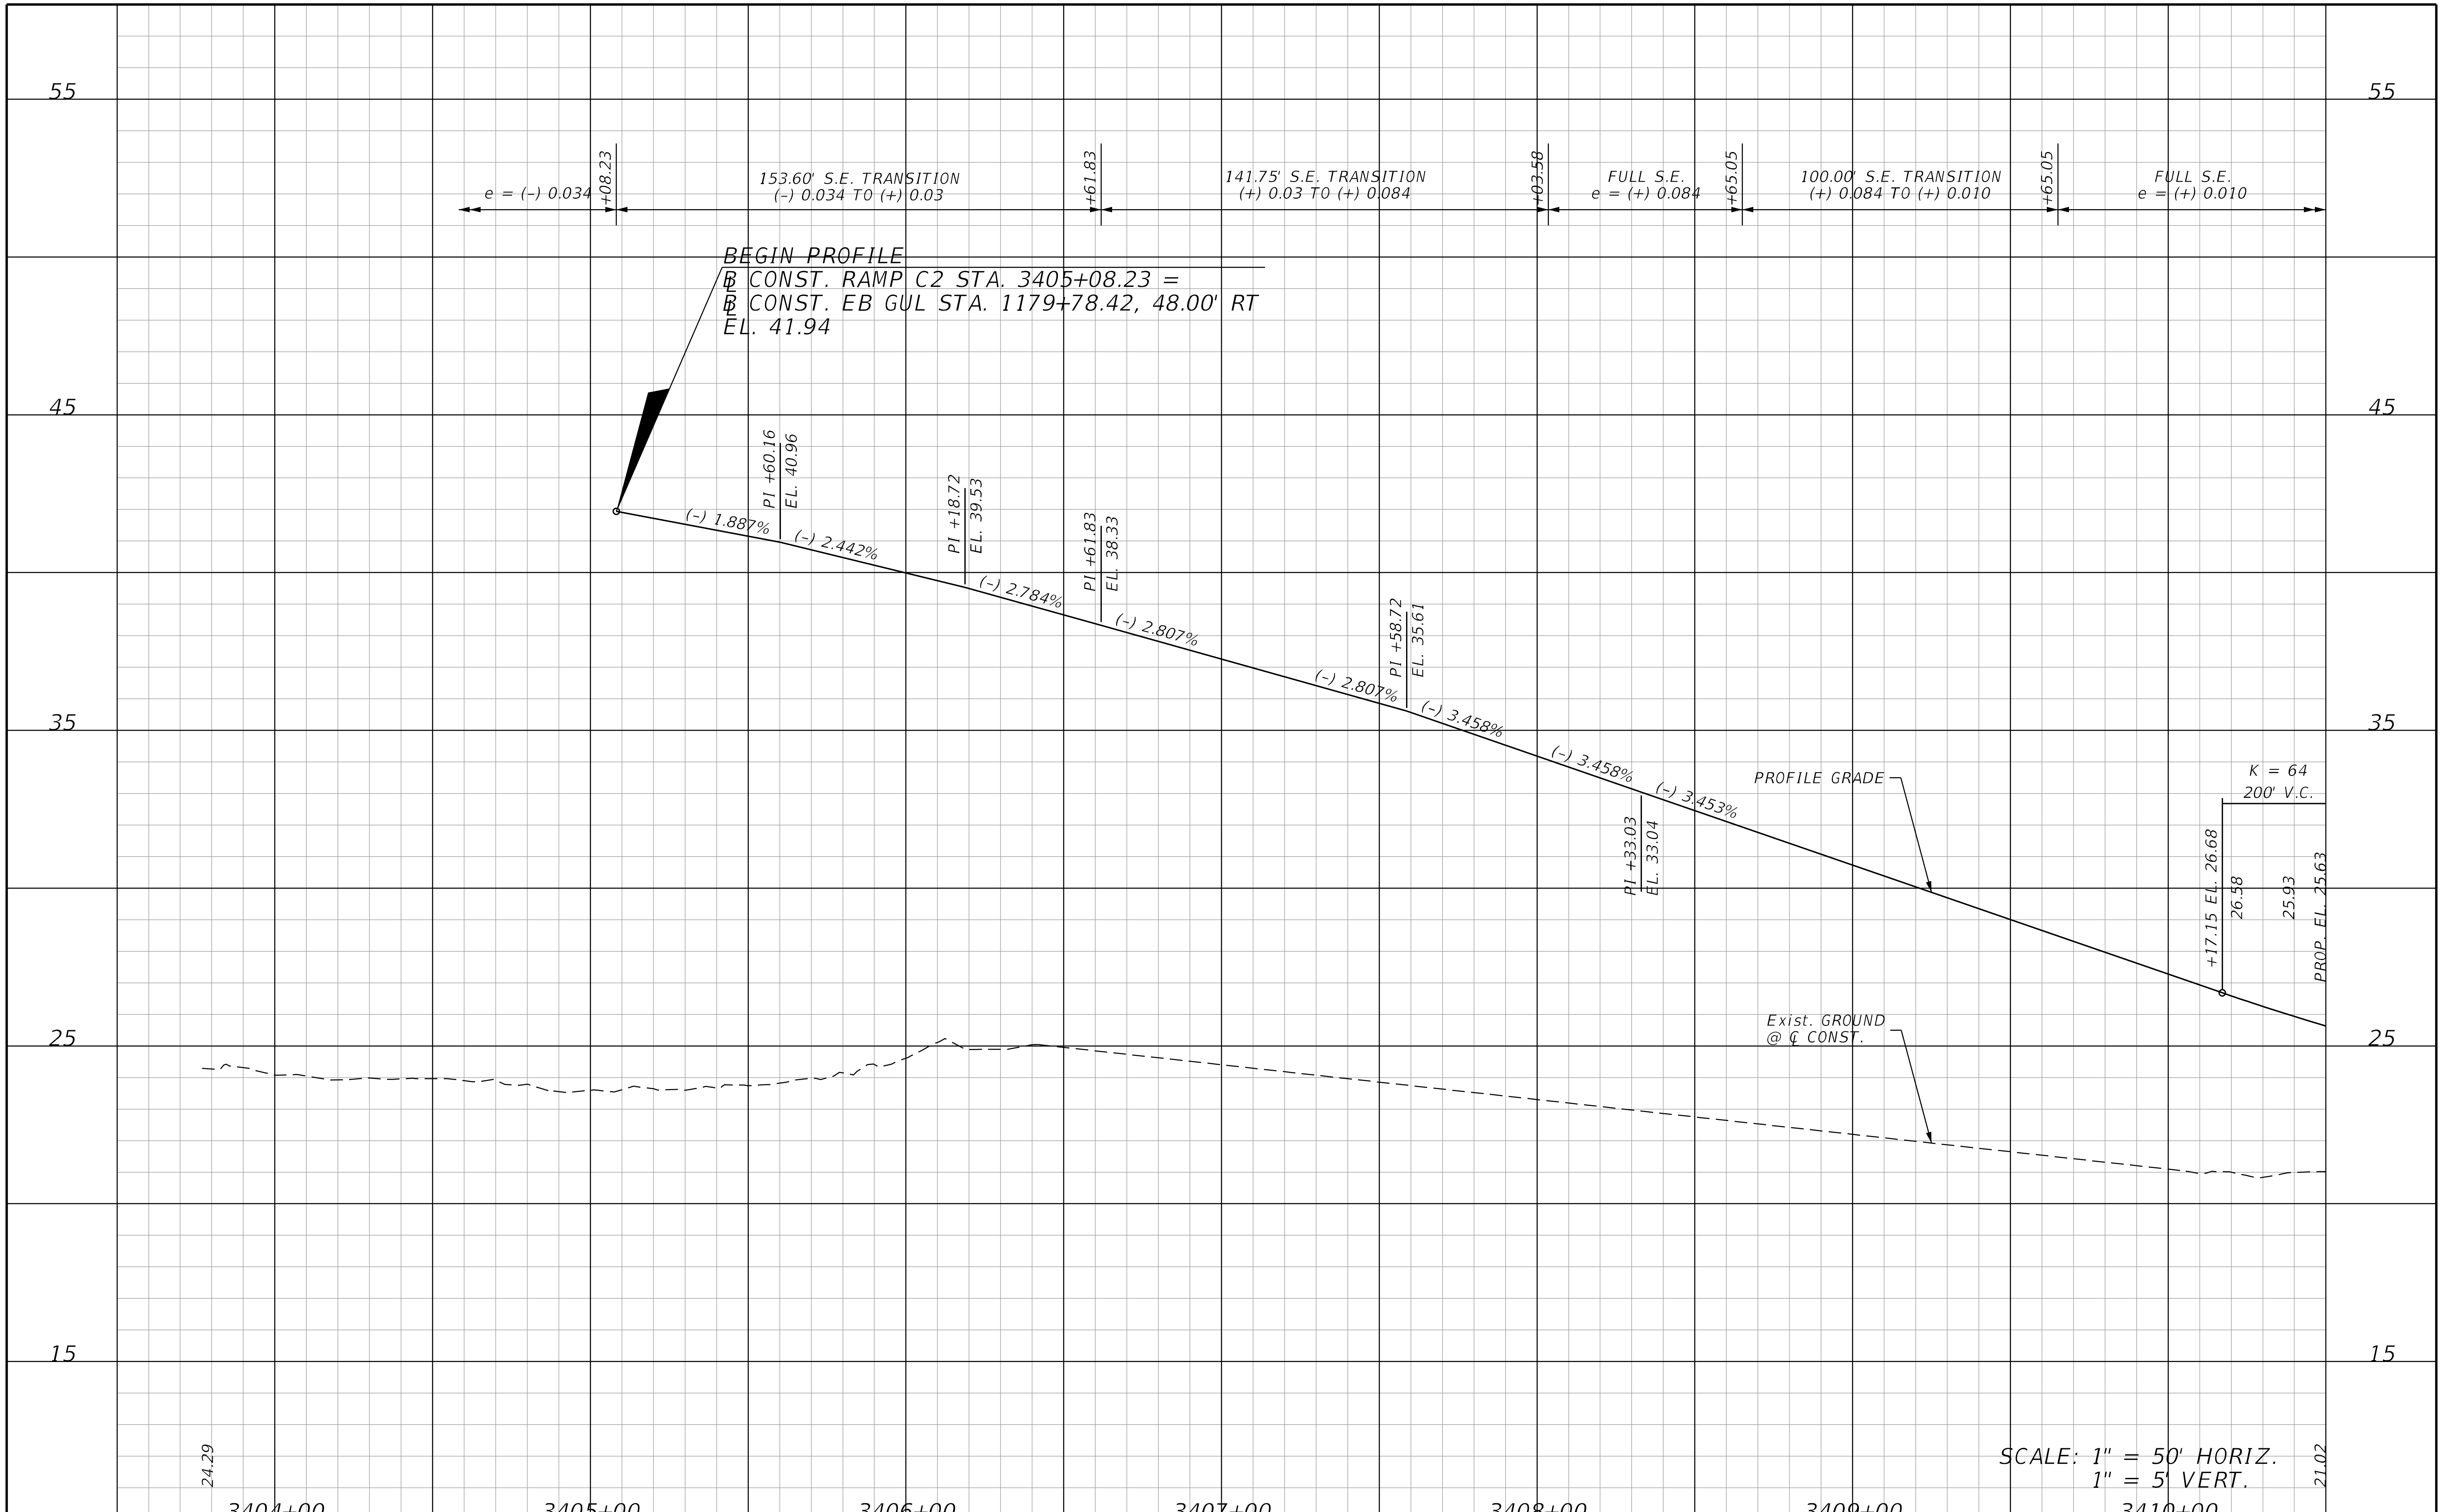

REVISIONS			
DATE	DESCRIPTION	DATE	DESCRIPTION

STANTEC CONSULTING SERVICES INC.
ENGINEER OF RECORD:
WILLIAM V. ANDERSON, P.E. NO.: 36682
11315 CORPORATE BLVD., SUITE 105
ORLANDO, FLORIDA 32817
(407) 823-8966
CERTIFICATE OF AUTHORIZATION NO. 27013

STATE OF FLORIDA
DEPARTMENT OF TRANSPORTATION

ROAD NO.	COUNTY	FINANCIAL PROJECT ID
SR400	VOLUSIA	408464-2-32-01

DIRKSEN RAMP C2 PROFILE

SHEET NO. 326

THE OFFICIAL RECORD OF THIS SHEET IS THE ELECTRONIC FILE DIGITALLY SIGNED AND SEALED UNDER RULE 61G15-23.004, F.A.C.

jchassee 6/14/2019 4:21:34 PM Default V:\2158\active\CADD\40846423201\roadway\PROFRD413.dgn

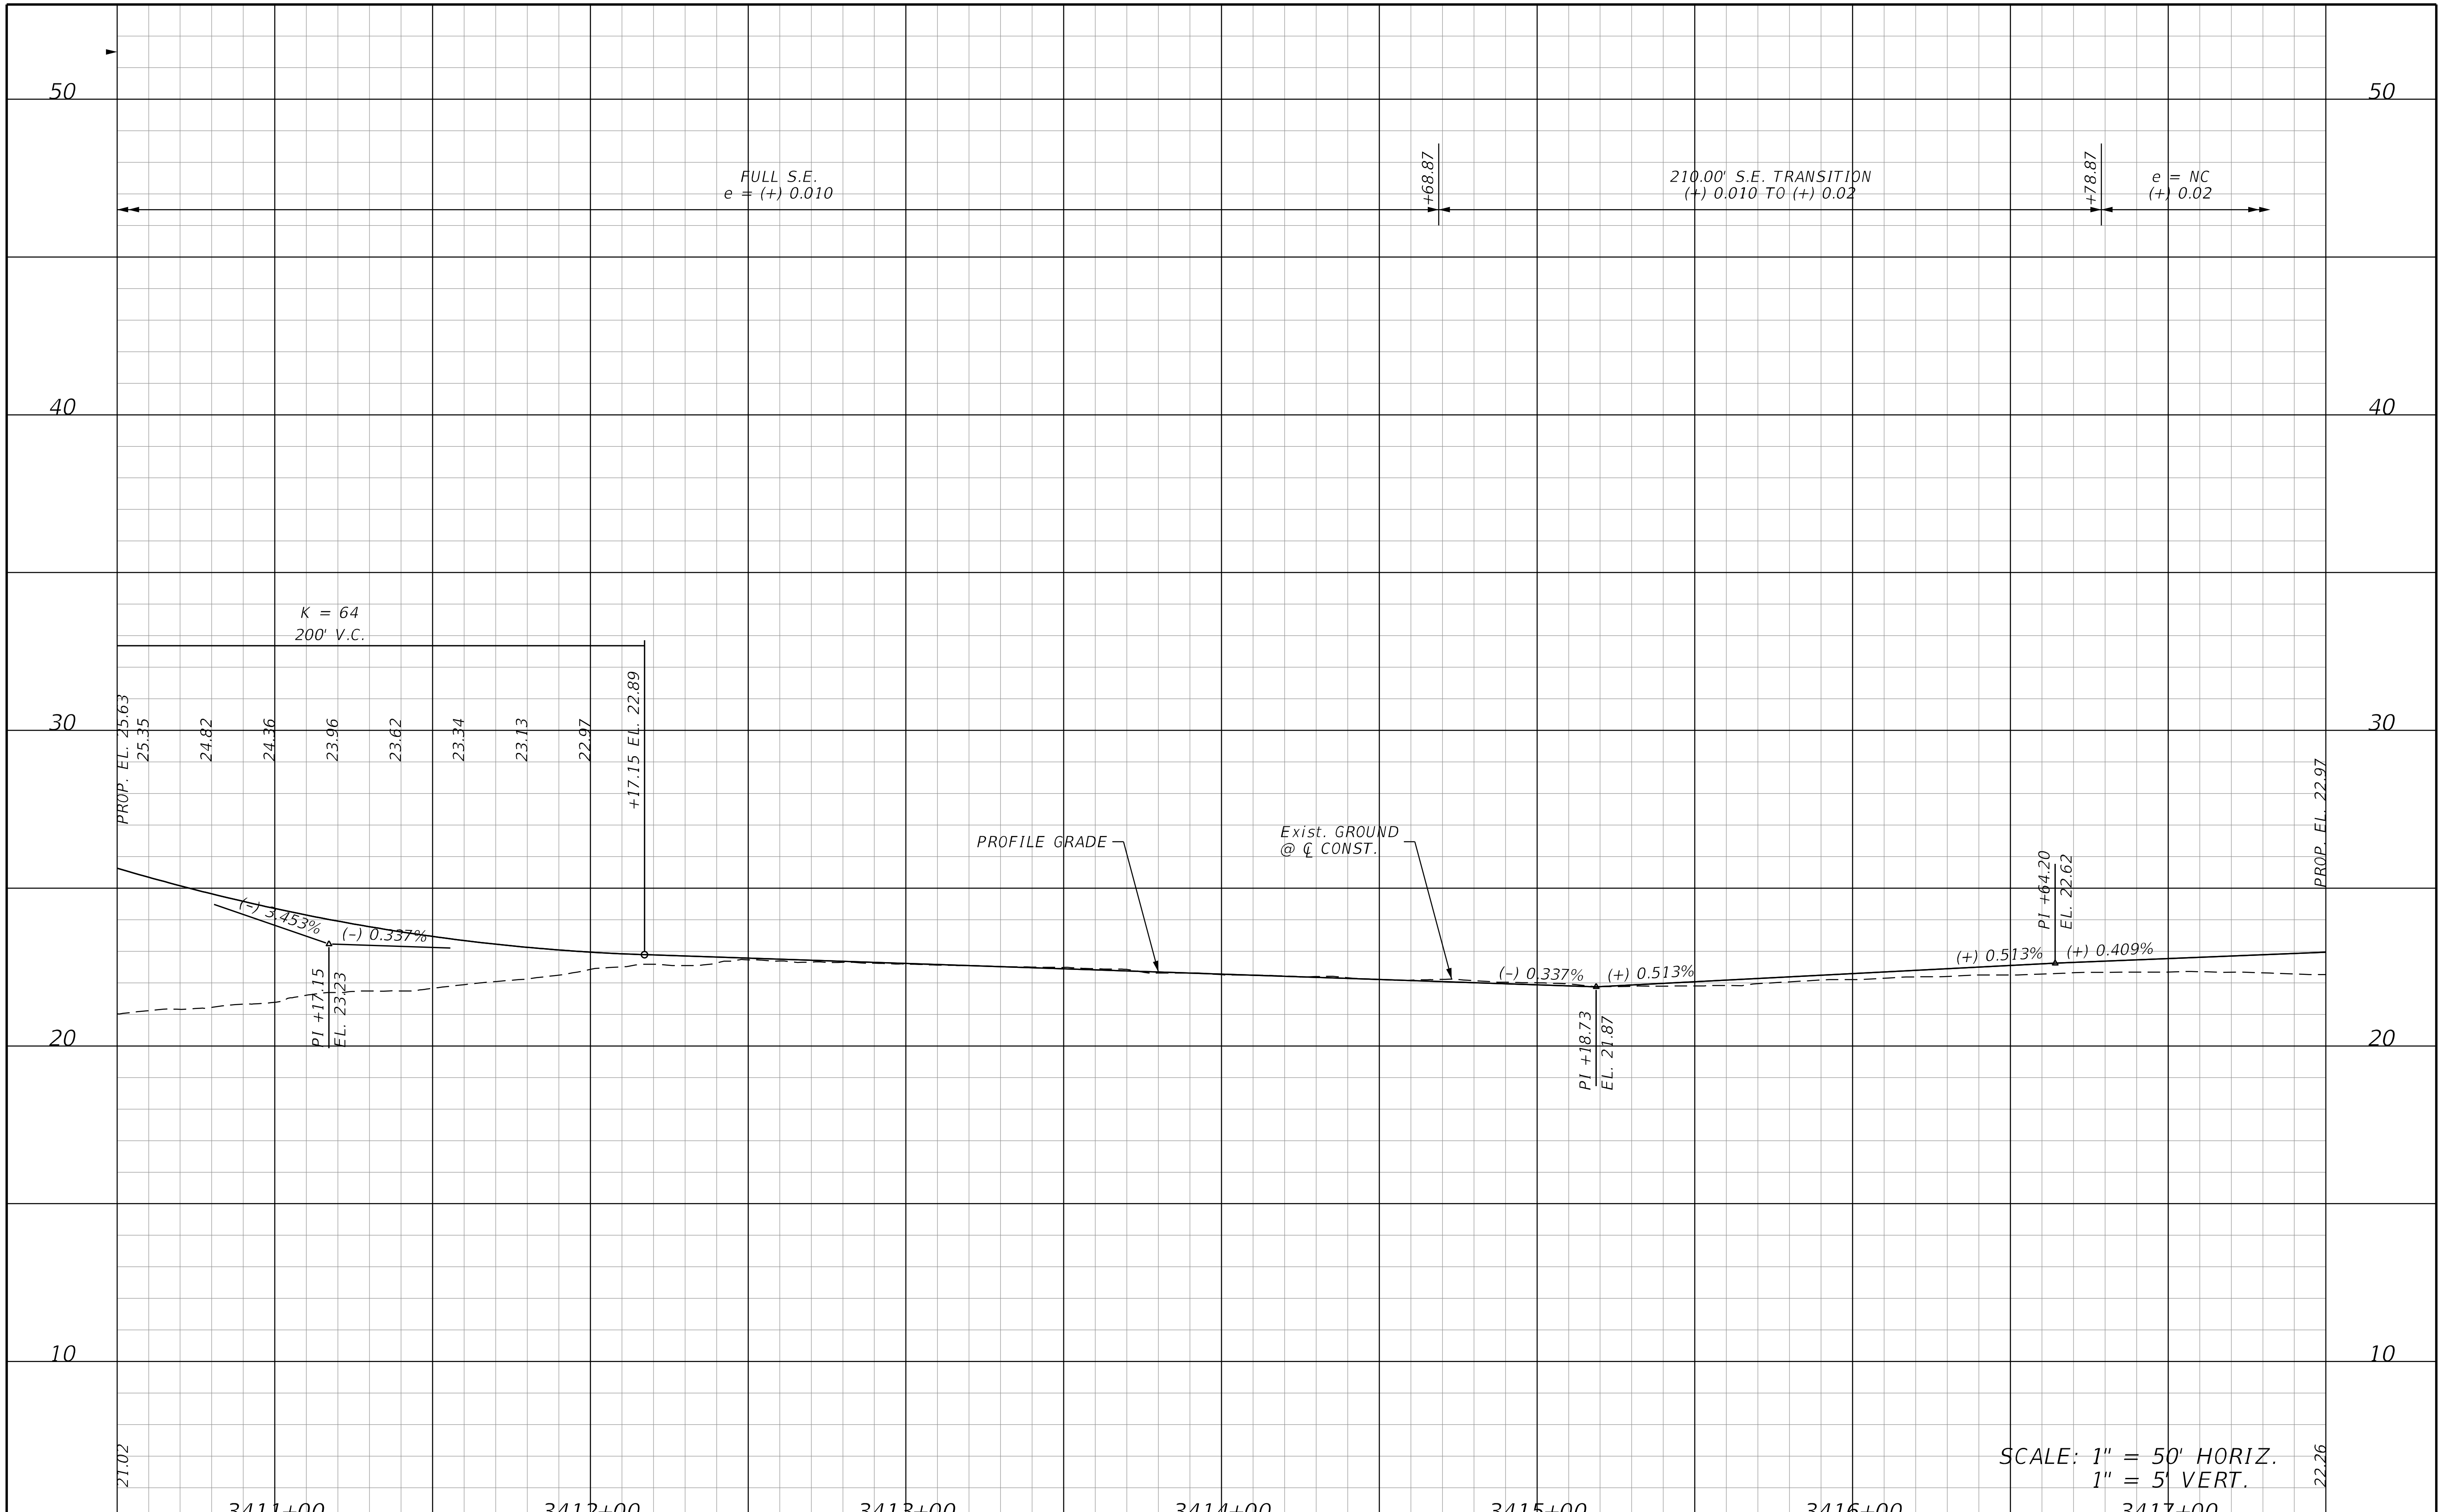

THE OFFICIAL RECORD OF THIS SHEET IS THE ELECTRONIC FILE DIGITALLY SIGNED AND SEALED UNDER RULE 61G15-23.004, F.A.C.

REVISIONS			
DATE	DESCRIPTION	DATE	DESCRIPTION

STANTEC CONSULTING SERVICES INC.
ENGINEER OF RECORD:
WILLIAM V. ANDERSON, P.E. NO.: 36682
11315 CORPORATE BLVD., SUITE 105
ORLANDO, FLORIDA 32817
(407) 823-8966
CERTIFICATE OF AUTHORIZATION NO. 27013

STATE OF FLORIDA
DEPARTMENT OF TRANSPORTATION

ROAD NO.	COUNTY	FINANCIAL PROJECT ID
SR400	VOLUSIA	408464-2-32-01

DIRKSEN RAMP C2
PROFILE

SHEET NO.
327

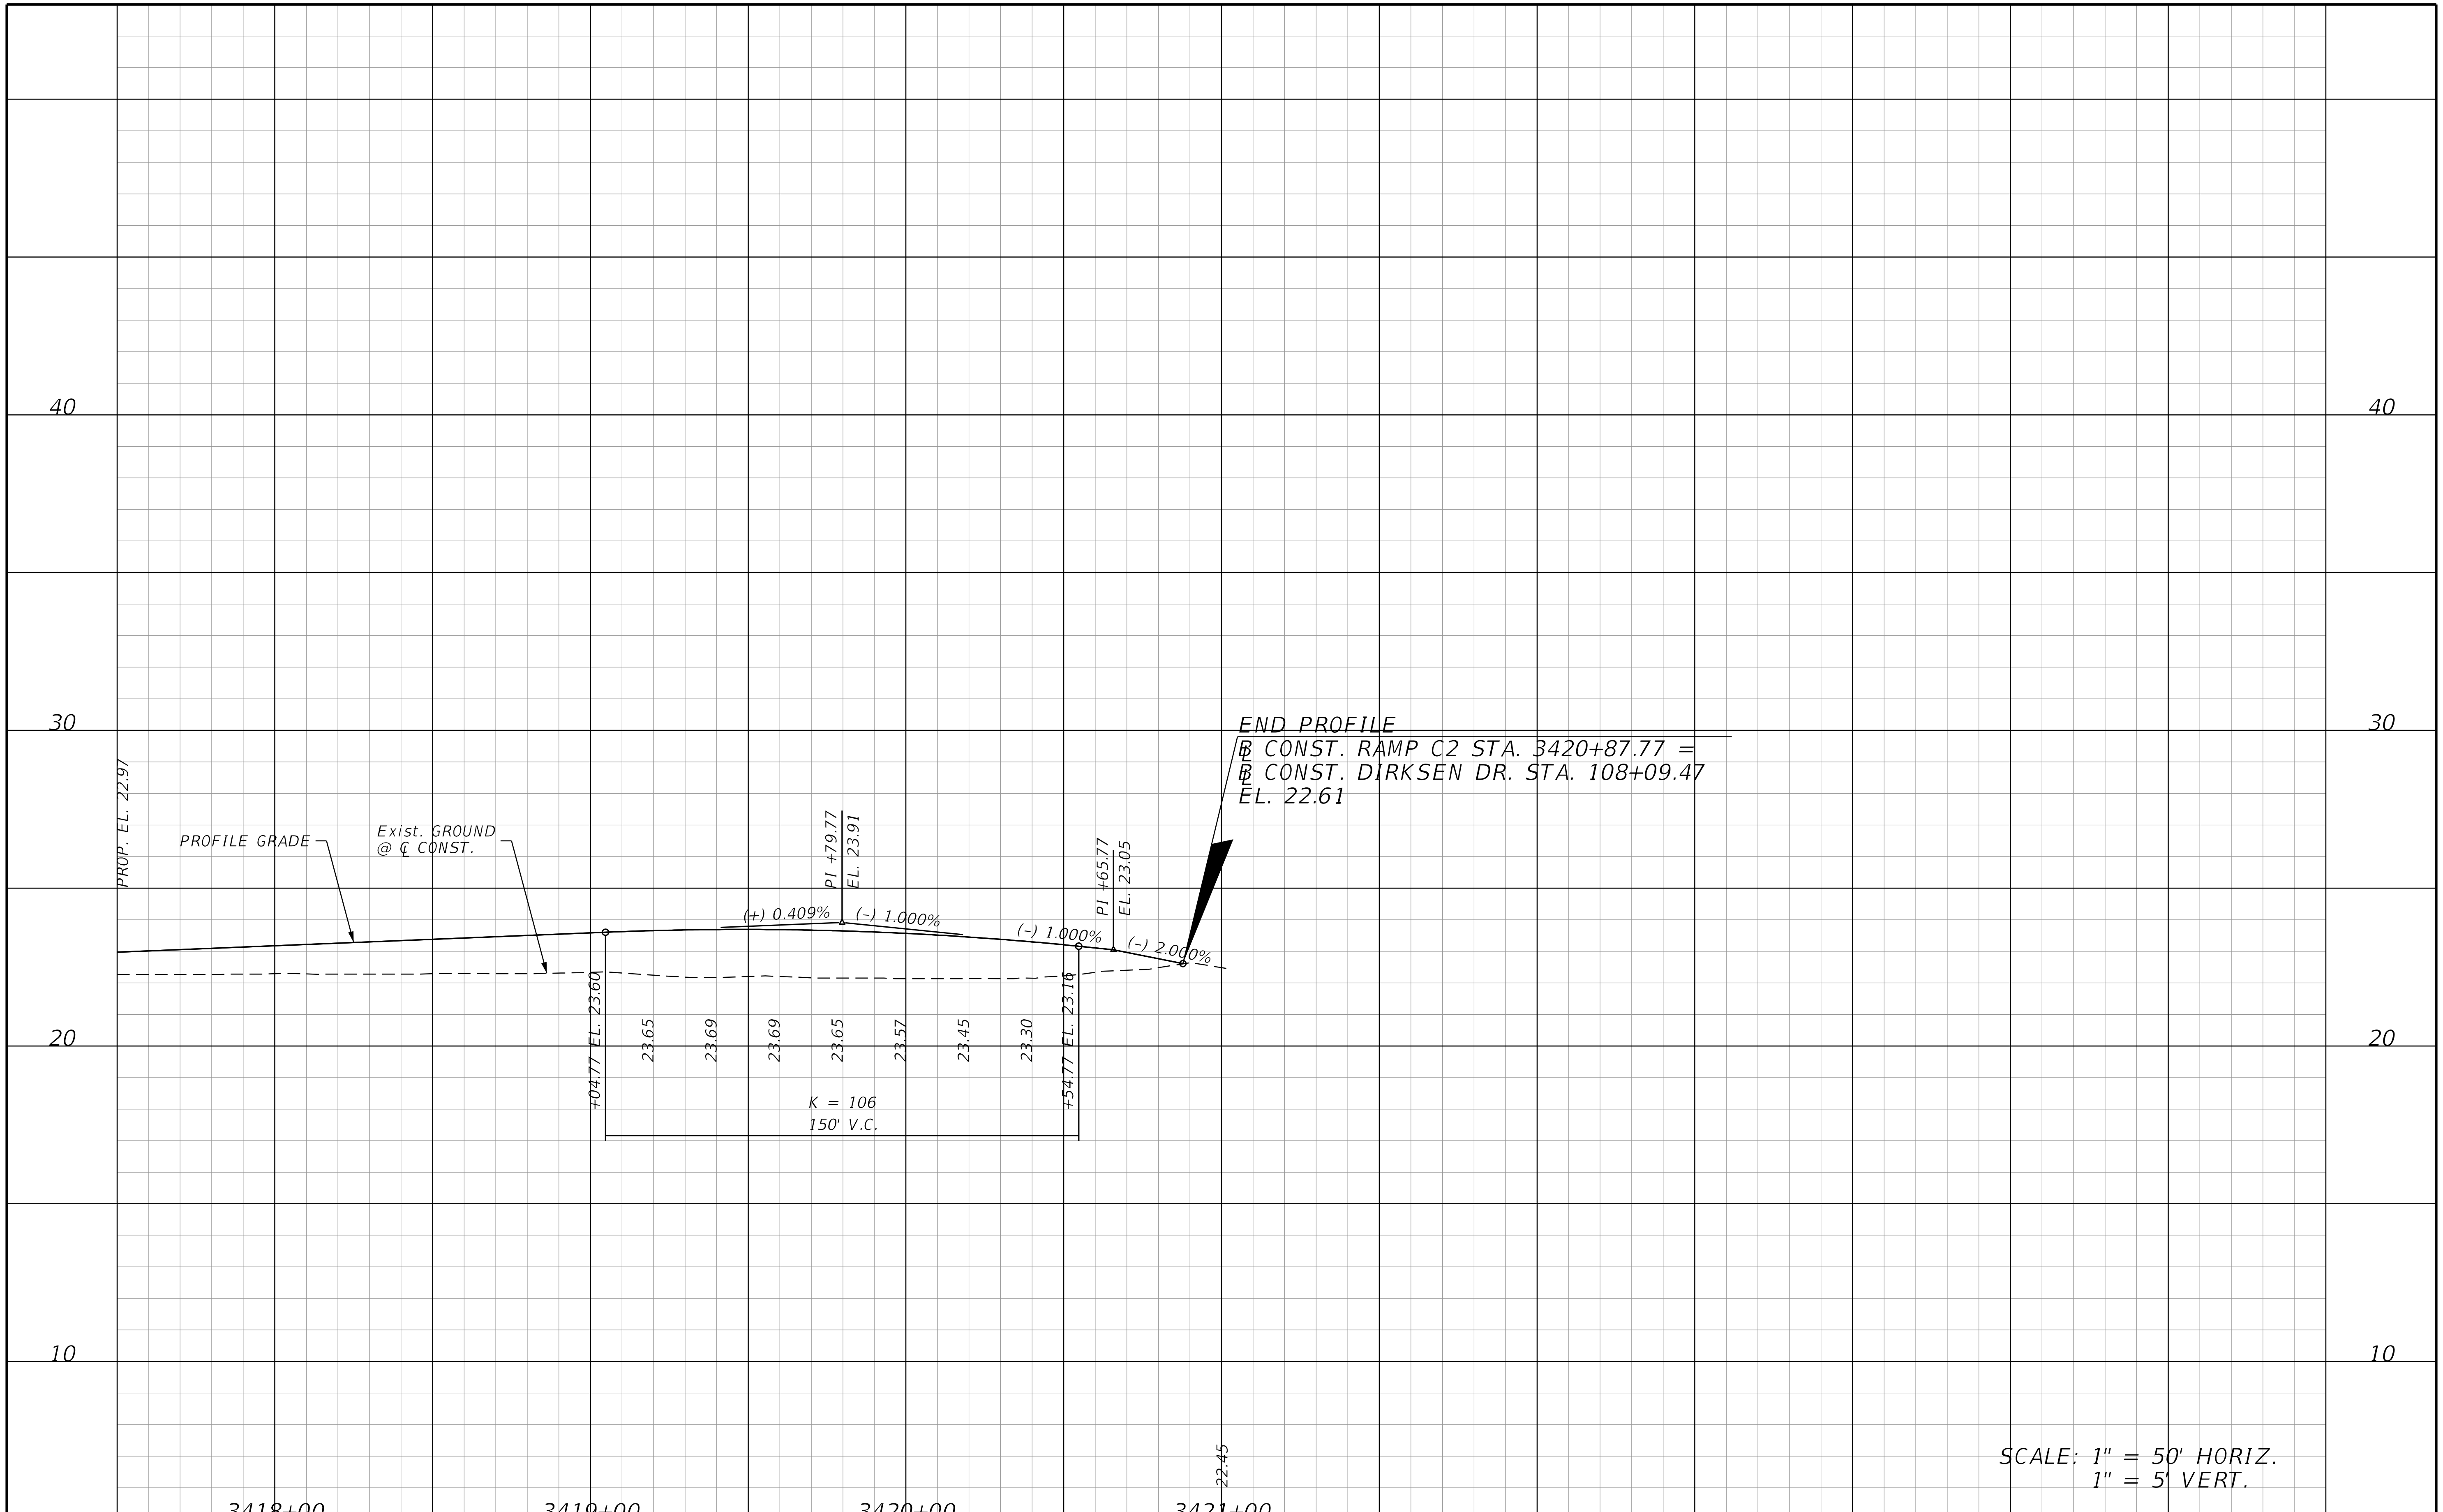

THE OFFICIAL RECORD OF THIS SHEET IS THE ELECTRONIC FILE DIGITALLY SIGNED AND SEALED UNDER RULE 61G15-23.004, F.A.C.

REVISIONS			
DATE	DESCRIPTION	DATE	DESCRIPTION

STANTEC CONSULTING SERVICES INC.
ENGINEER OF RECORD:
WILLIAM V. ANDERSON, P.E. NO.: 36682
11315 CORPORATE BLVD., SUITE 105
ORLANDO, FLORIDA 32817
(407) 823-8966
CERTIFICATE OF AUTHORIZATION NO. 27013

STATE OF FLORIDA
DEPARTMENT OF TRANSPORTATION

ROAD NO.	COUNTY	FINANCIAL PROJECT ID
SR400	VOLUSIA	408464-2-32-01

DIRKSEN RAMP C2
PROFILE

SHEET NO.
328

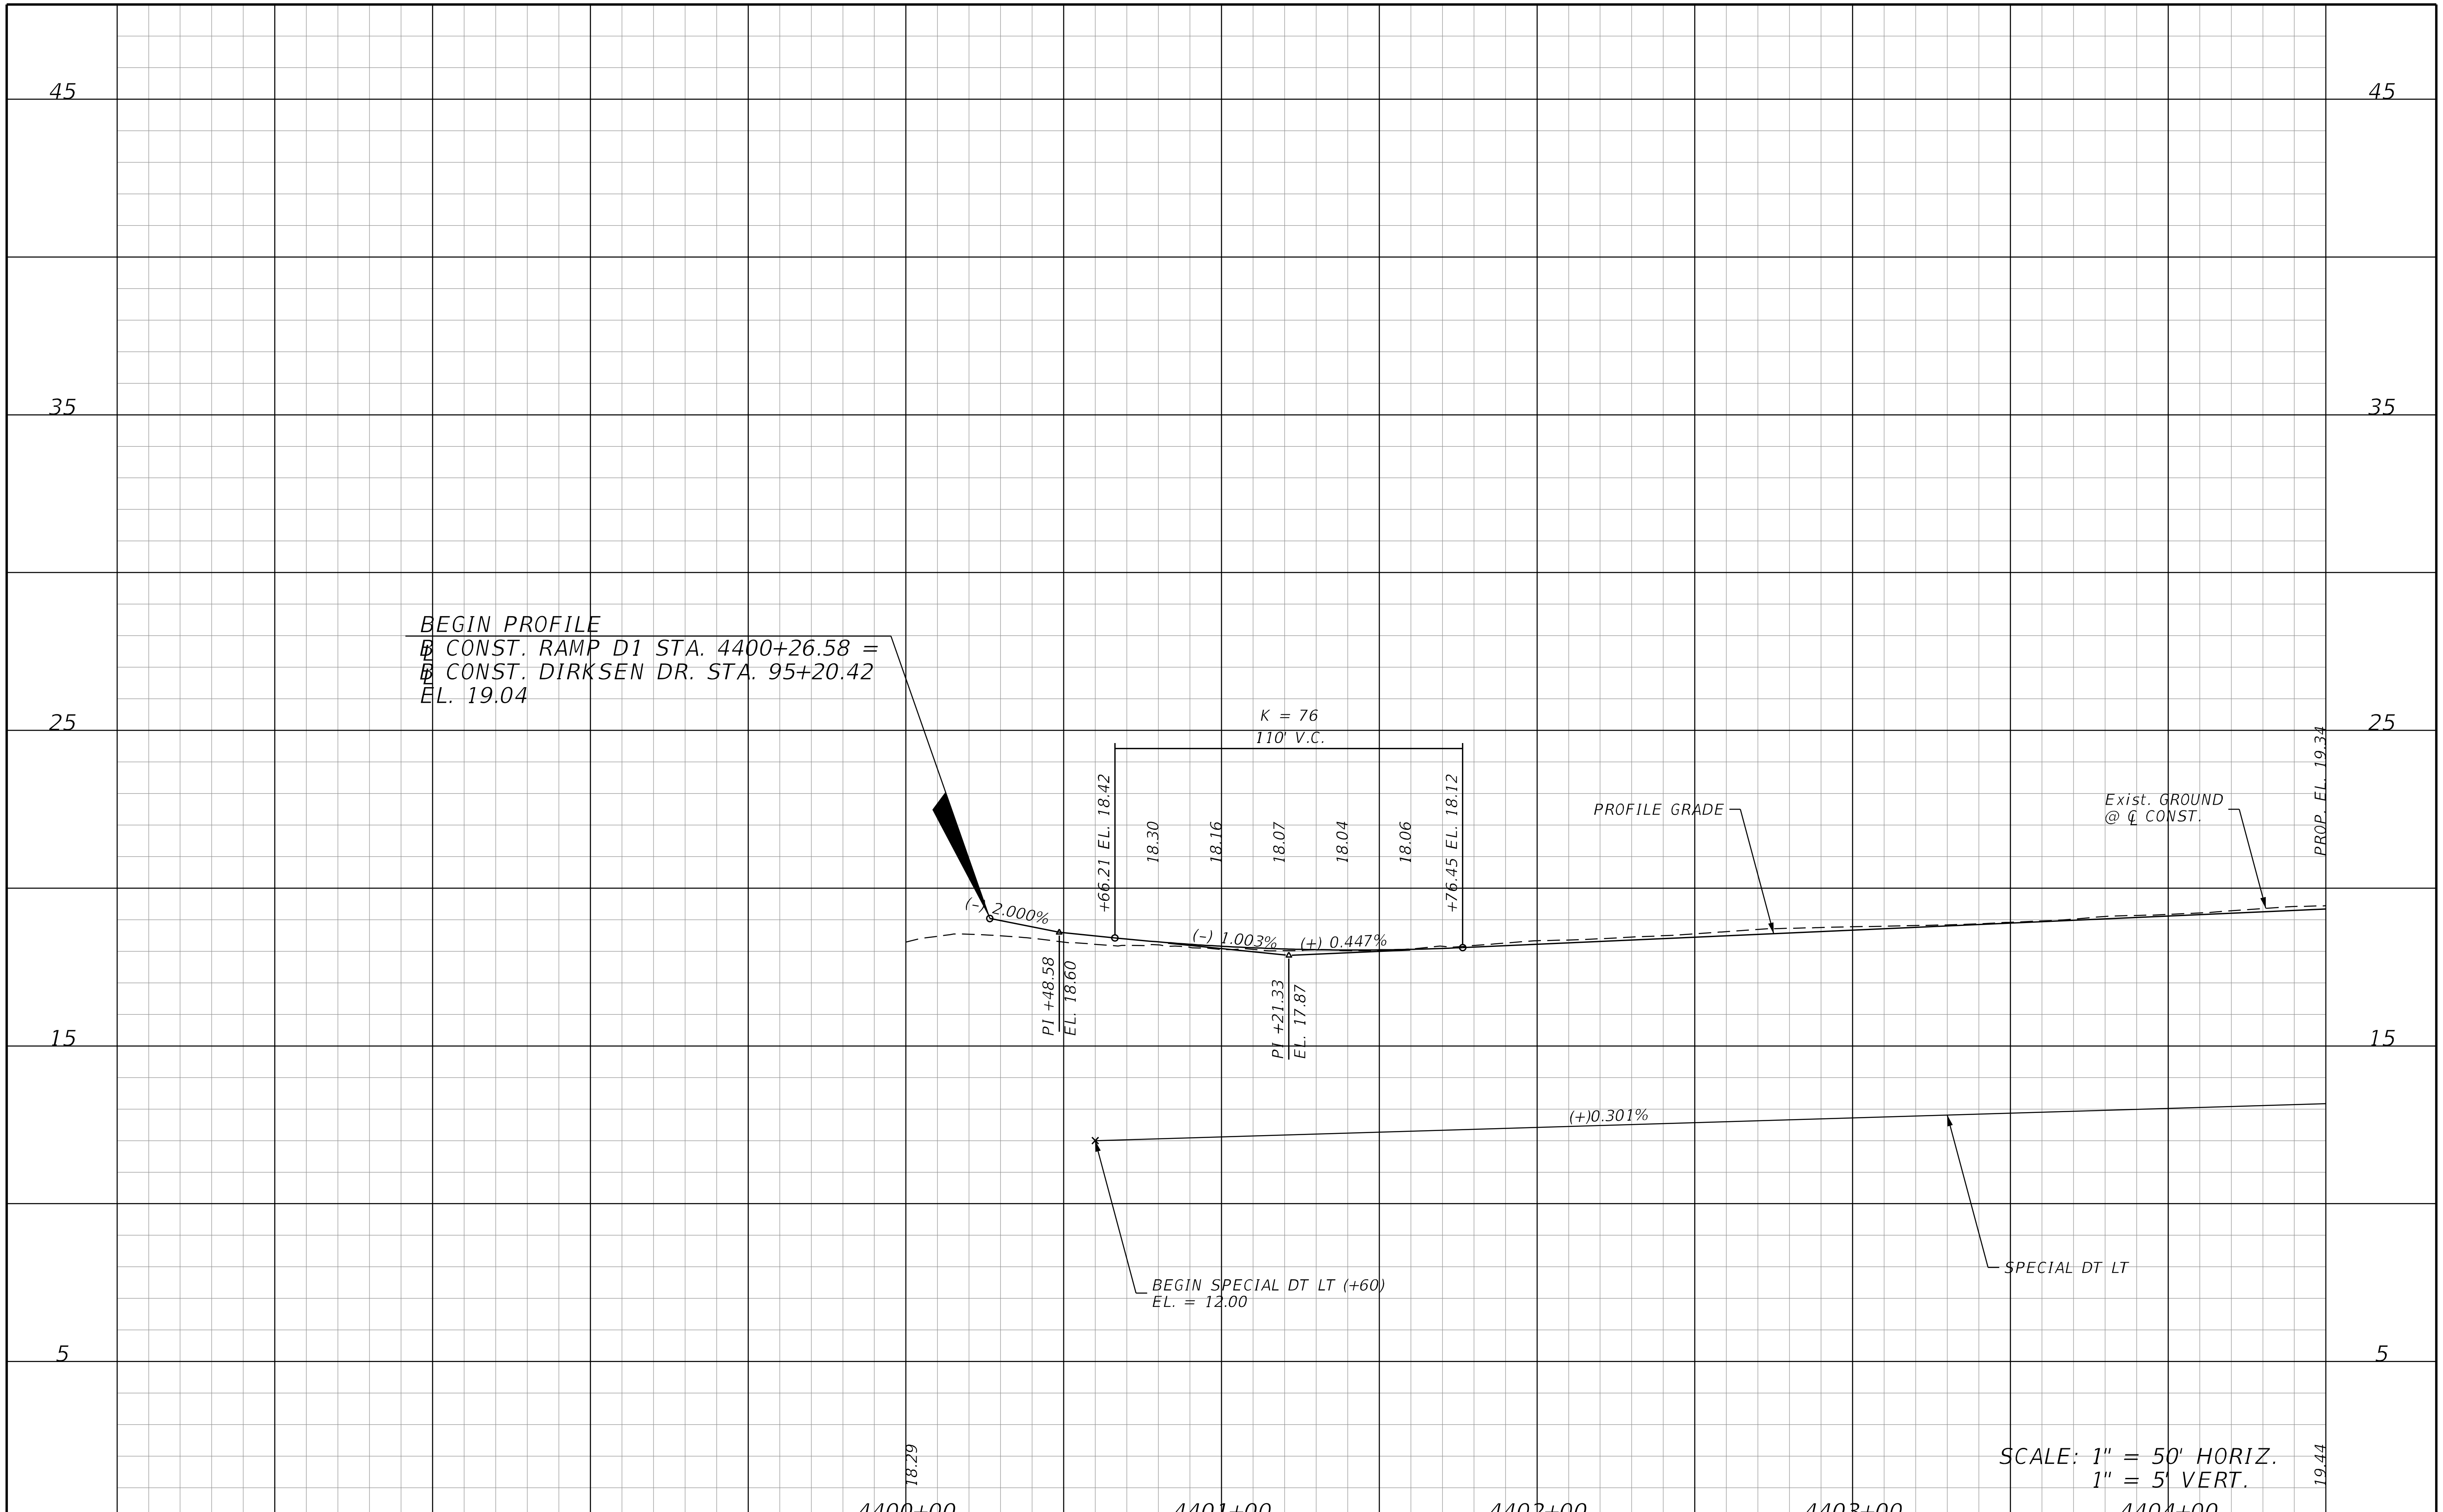

THE OFFICIAL RECORD OF THIS SHEET IS THE ELECTRONIC FILE DIGITALLY SIGNED AND SEALED UNDER RULE 61G15-23.004, F.A.C.

REVISIONS			
DATE	DESCRIPTION	DATE	DESCRIPTION

STANTEC CONSULTING SERVICES INC.
ENGINEER OF RECORD:
WILLIAM V. ANDERSON, P.E. NO.: 36682
11315 CORPORATE BLVD., SUITE 105
ORLANDO, FLORIDA 32817
(407) 823-8966
CERTIFICATE OF AUTHORIZATION NO. 27013

STATE OF FLORIDA
DEPARTMENT OF TRANSPORTATION

ROAD NO.	COUNTY	FINANCIAL PROJECT ID
SR400	VOLUSIA	408464-2-32-01

DIRKSEN RAMP D1
PROFILE

SHEET NO.
329

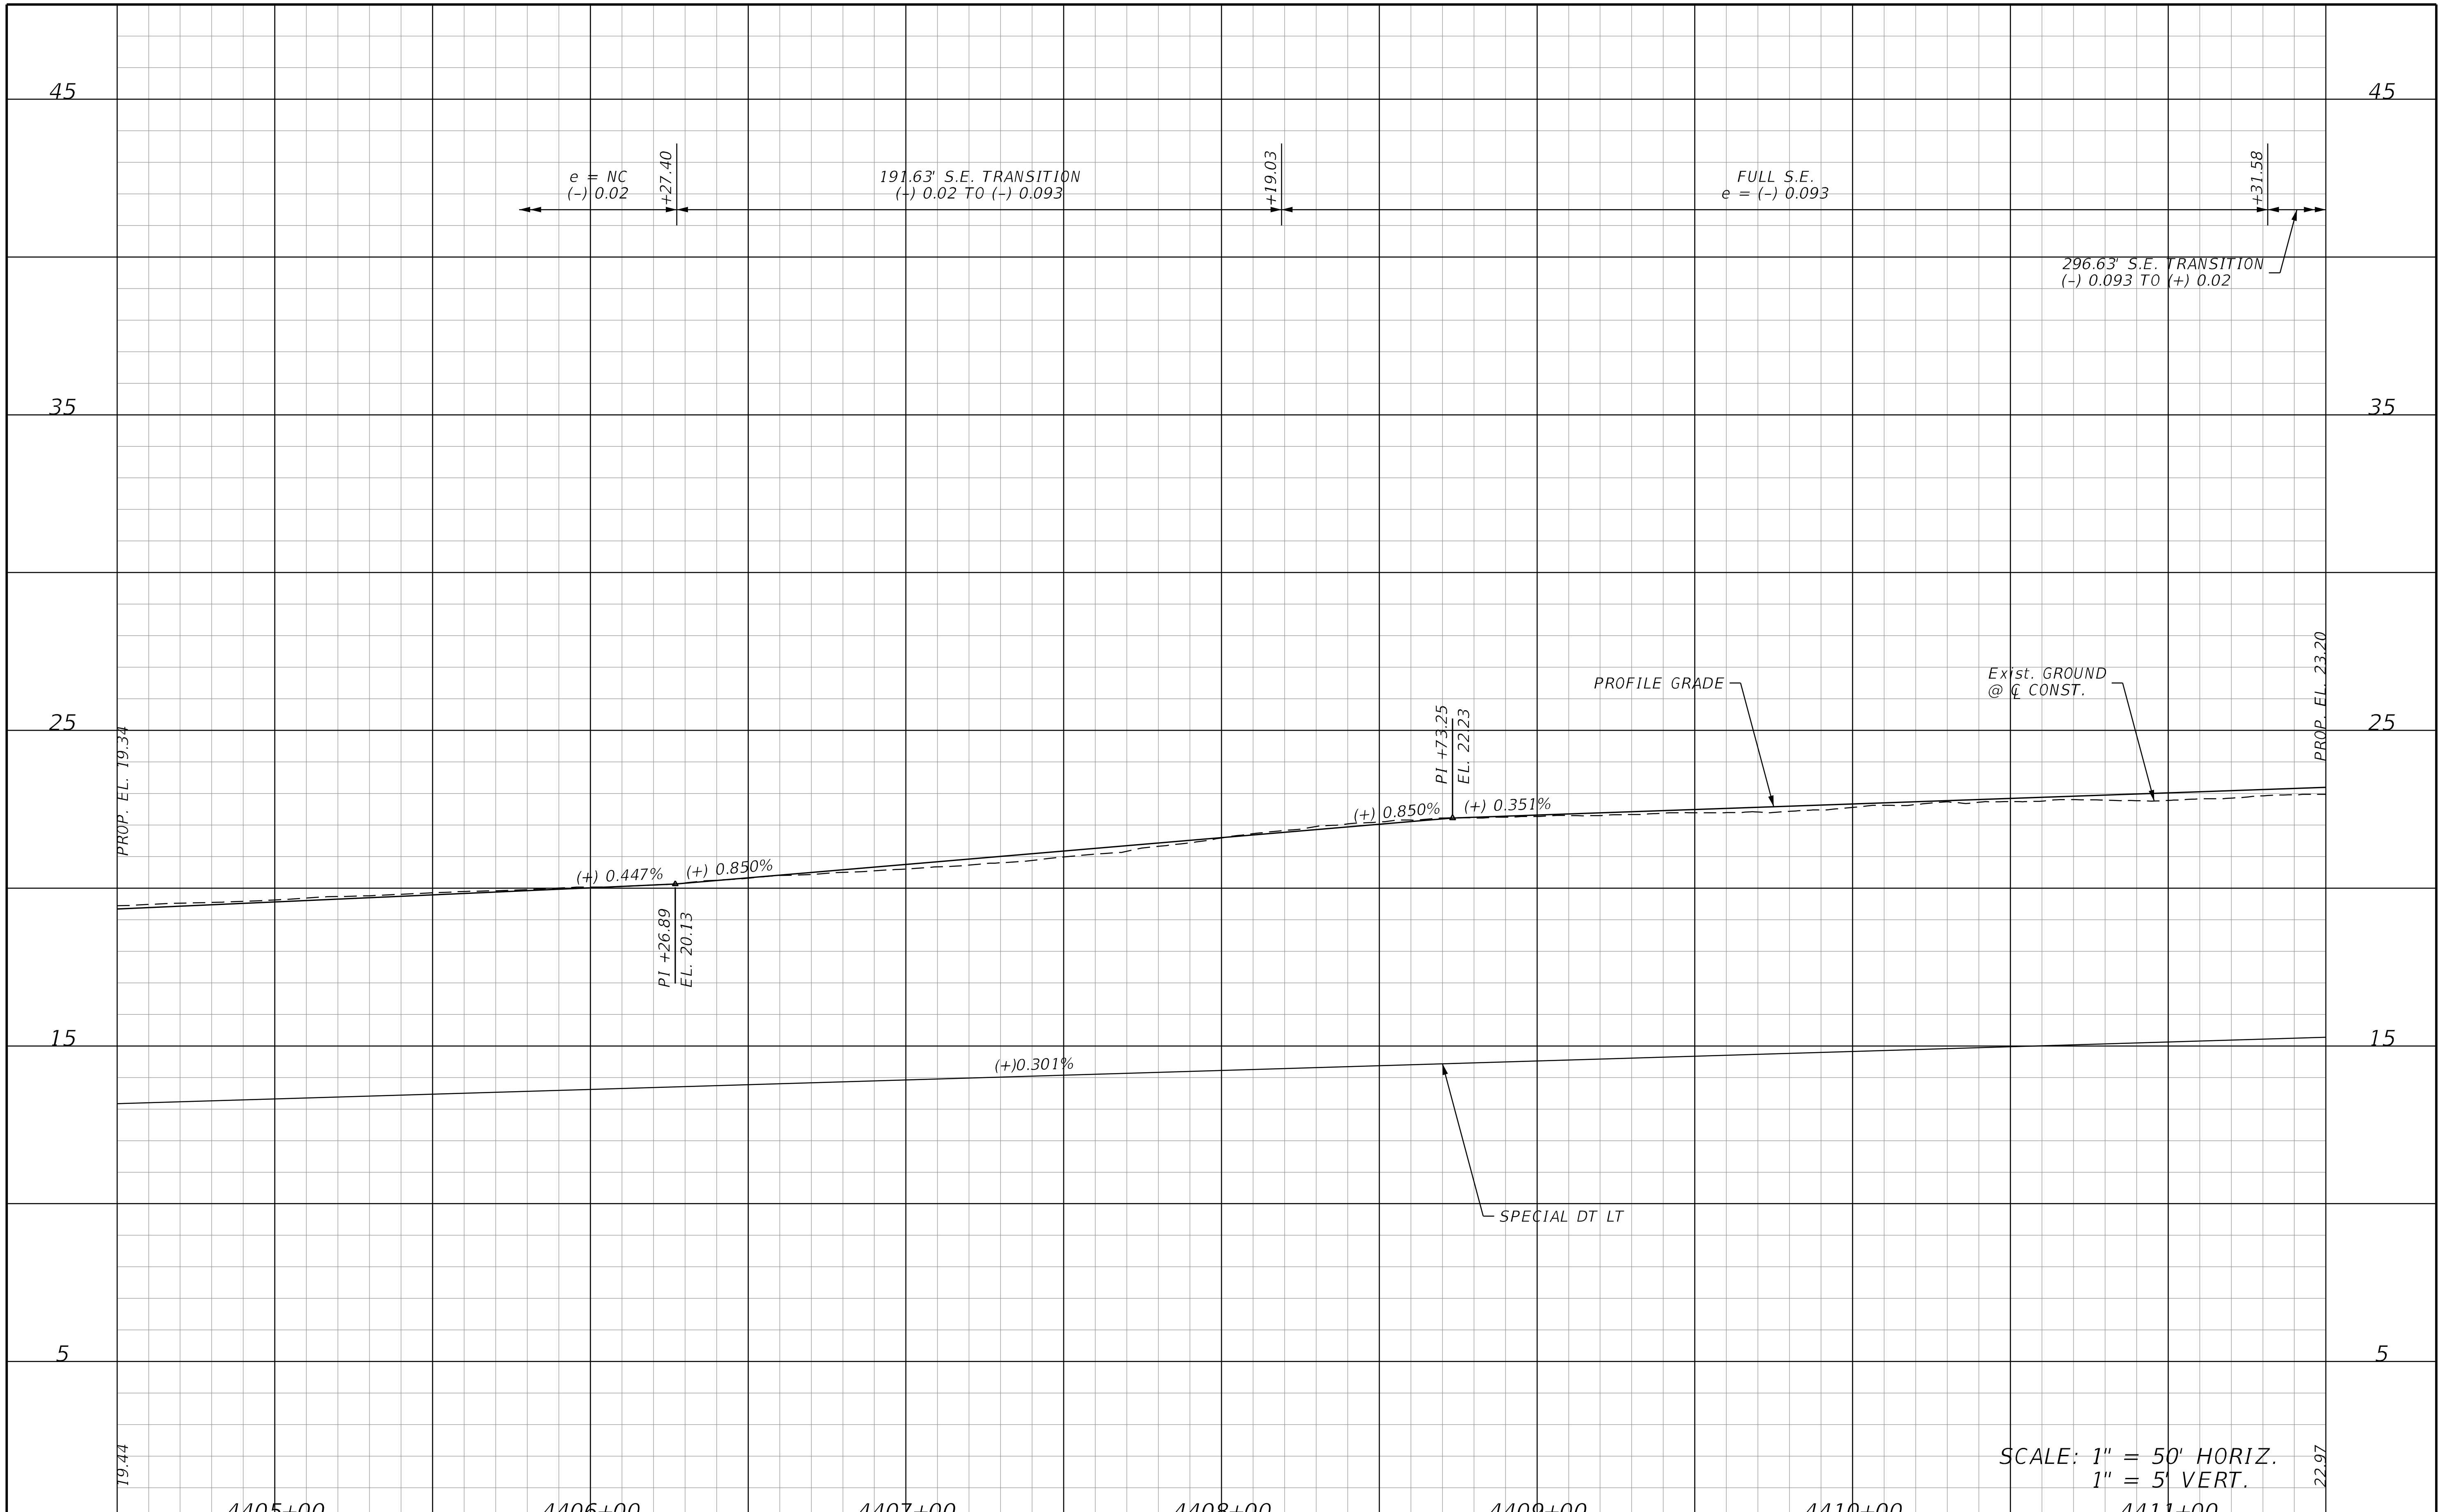

THE OFFICIAL RECORD OF THIS SHEET IS THE ELECTRONIC FILE DIGITALLY SIGNED AND SEALED UNDER RULE 61G15-23.004, F.A.C.

REVISIONS			
DATE	DESCRIPTION	DATE	DESCRIPTION

STANTEC CONSULTING SERVICES INC.
ENGINEER OF RECORD:
WILLIAM V. ANDERSON, P.E. NO.: 36682
11315 CORPORATE BLVD., SUITE 105
ORLANDO, FLORIDA 32817
(407) 823-8966
CERTIFICATE OF AUTHORIZATION NO. 27013

STATE OF FLORIDA
DEPARTMENT OF TRANSPORTATION

ROAD NO.	COUNTY	FINANCIAL PROJECT ID
SR400	VOLUSIA	408464-2-32-01

DIRKSEN RAMP D1
PROFILE

SHEET NO.
330

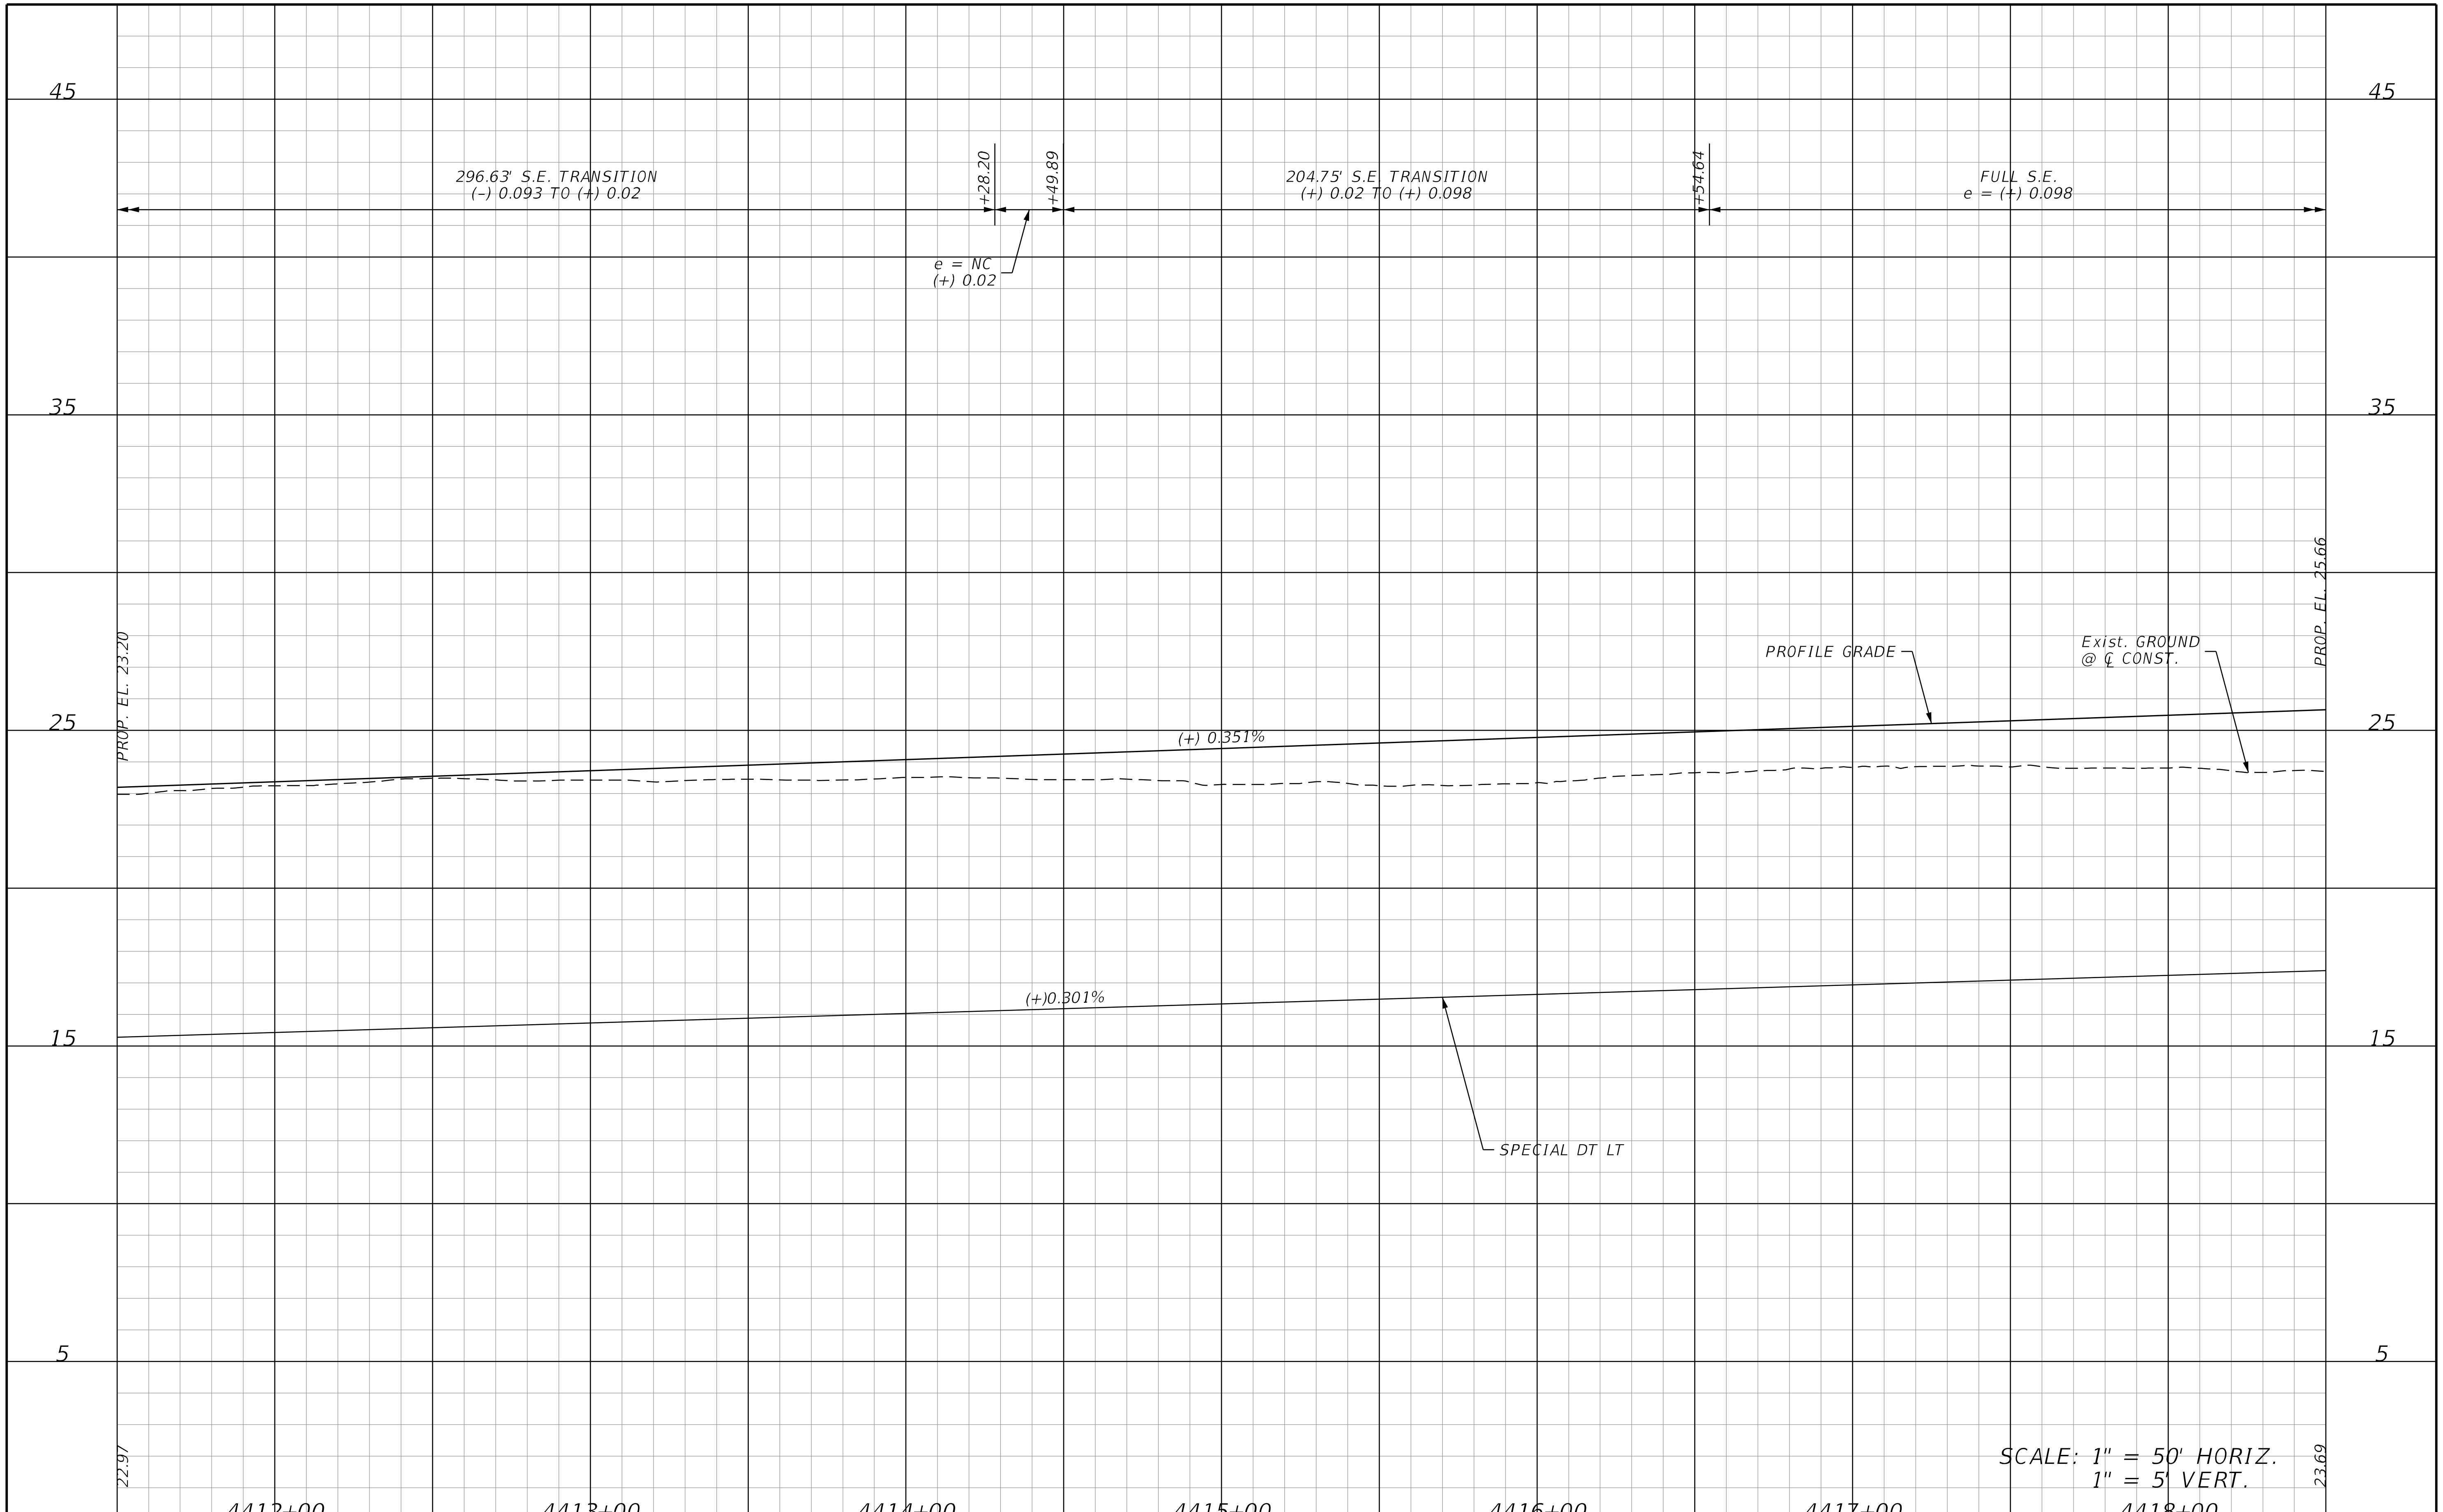

REVISIONS			
DATE	DESCRIPTION	DATE	DESCRIPTION

STANTEC CONSULTING SERVICES INC.
ENGINEER OF RECORD:
WILLIAM V. ANDERSON, P.E. NO.: 36682
11315 CORPORATE BLVD., SUITE 105
ORLANDO, FLORIDA 32817
(407) 823-8966
CERTIFICATE OF AUTHORIZATION NO. 27013

STATE OF FLORIDA
DEPARTMENT OF TRANSPORTATION

ROAD NO.	COUNTY	FINANCIAL PROJECT ID
SR400	VOLUSIA	408464-2-32-01

DIRKSEN RAMP D1
PROFILE

SHEET NO. 331

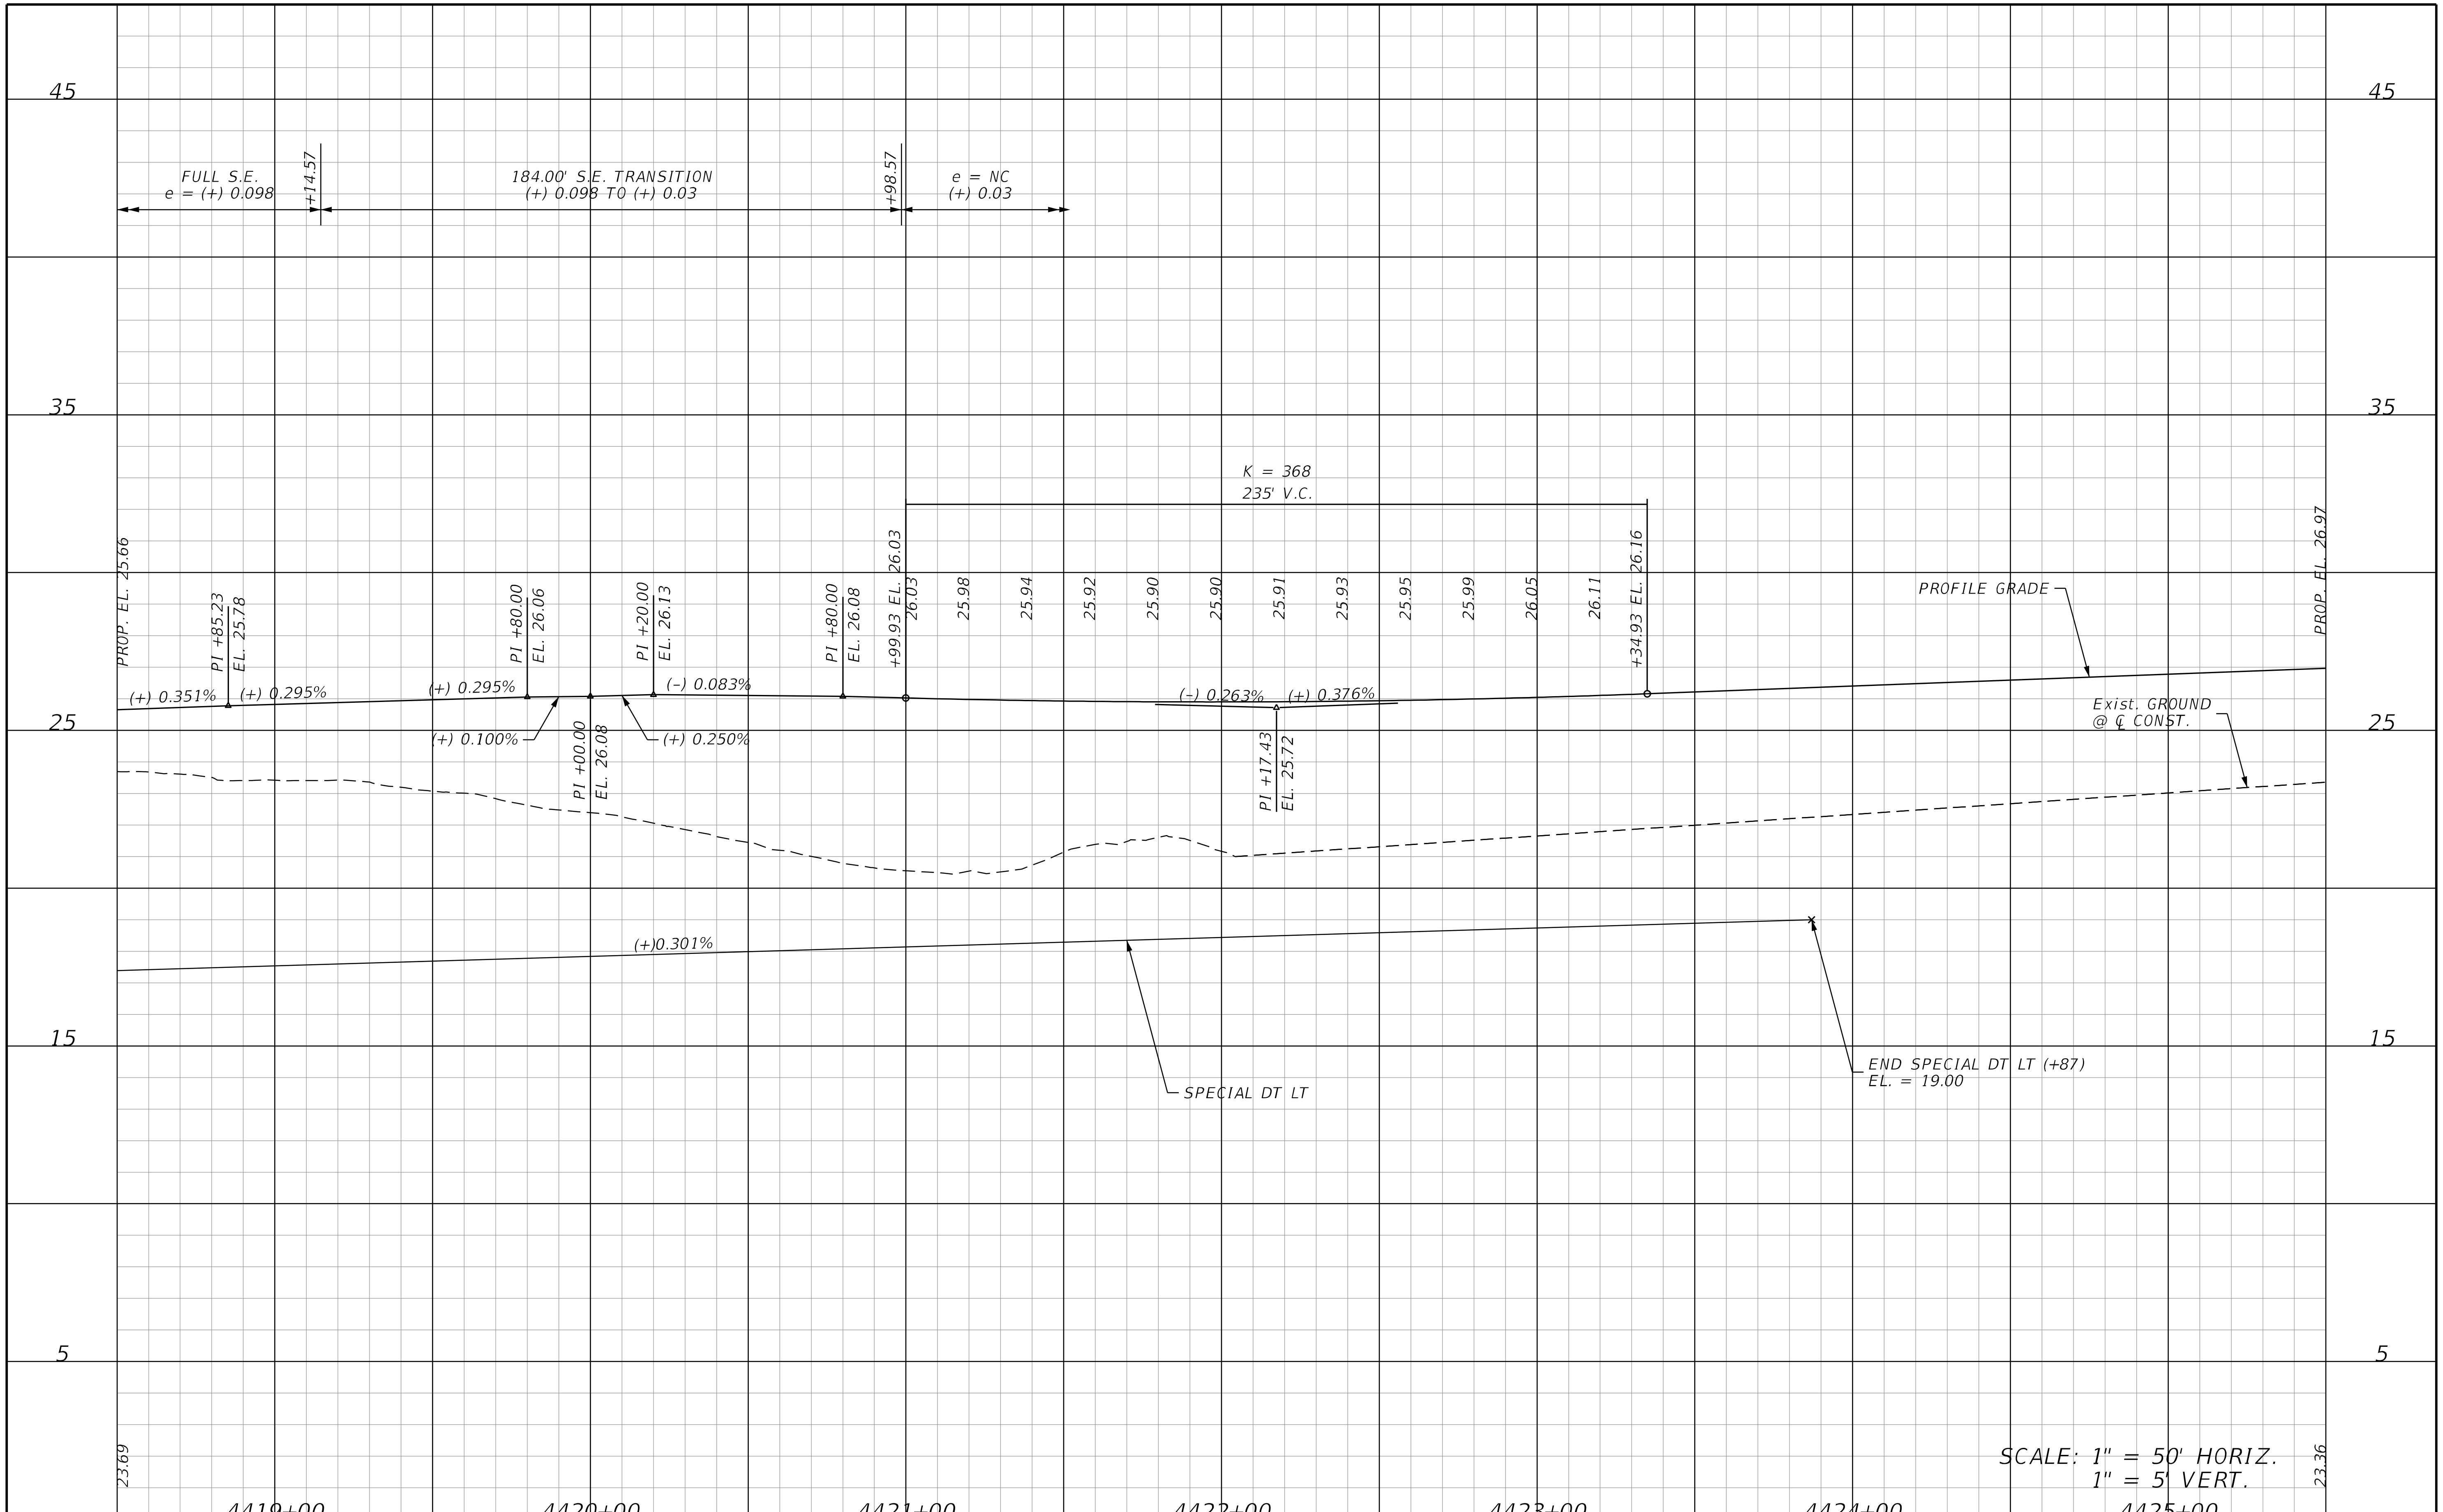

REVISIONS			
DATE	DESCRIPTION	DATE	DESCRIPTION

STANTEC CONSULTING SERVICES INC.
ENGINEER OF RECORD:
WILLIAM V. ANDERSON, P.E. NO.: 36682
11315 CORPORATE BLVD., SUITE 105
ORLANDO, FLORIDA 32817
(407) 823-8966
CERTIFICATE OF AUTHORIZATION NO. 27013

STATE OF FLORIDA
DEPARTMENT OF TRANSPORTATION

ROAD NO.	COUNTY	FINANCIAL PROJECT ID
SR400	VOLUSIA	408464-2-32-01

DIRKSEN RAMP D1
PROFILE

SHEET NO. 332

THE OFFICIAL RECORD OF THIS SHEET IS THE ELECTRONIC FILE DIGITALLY SIGNED AND SEALED UNDER RULE 61G15-23.004, F.A.C.

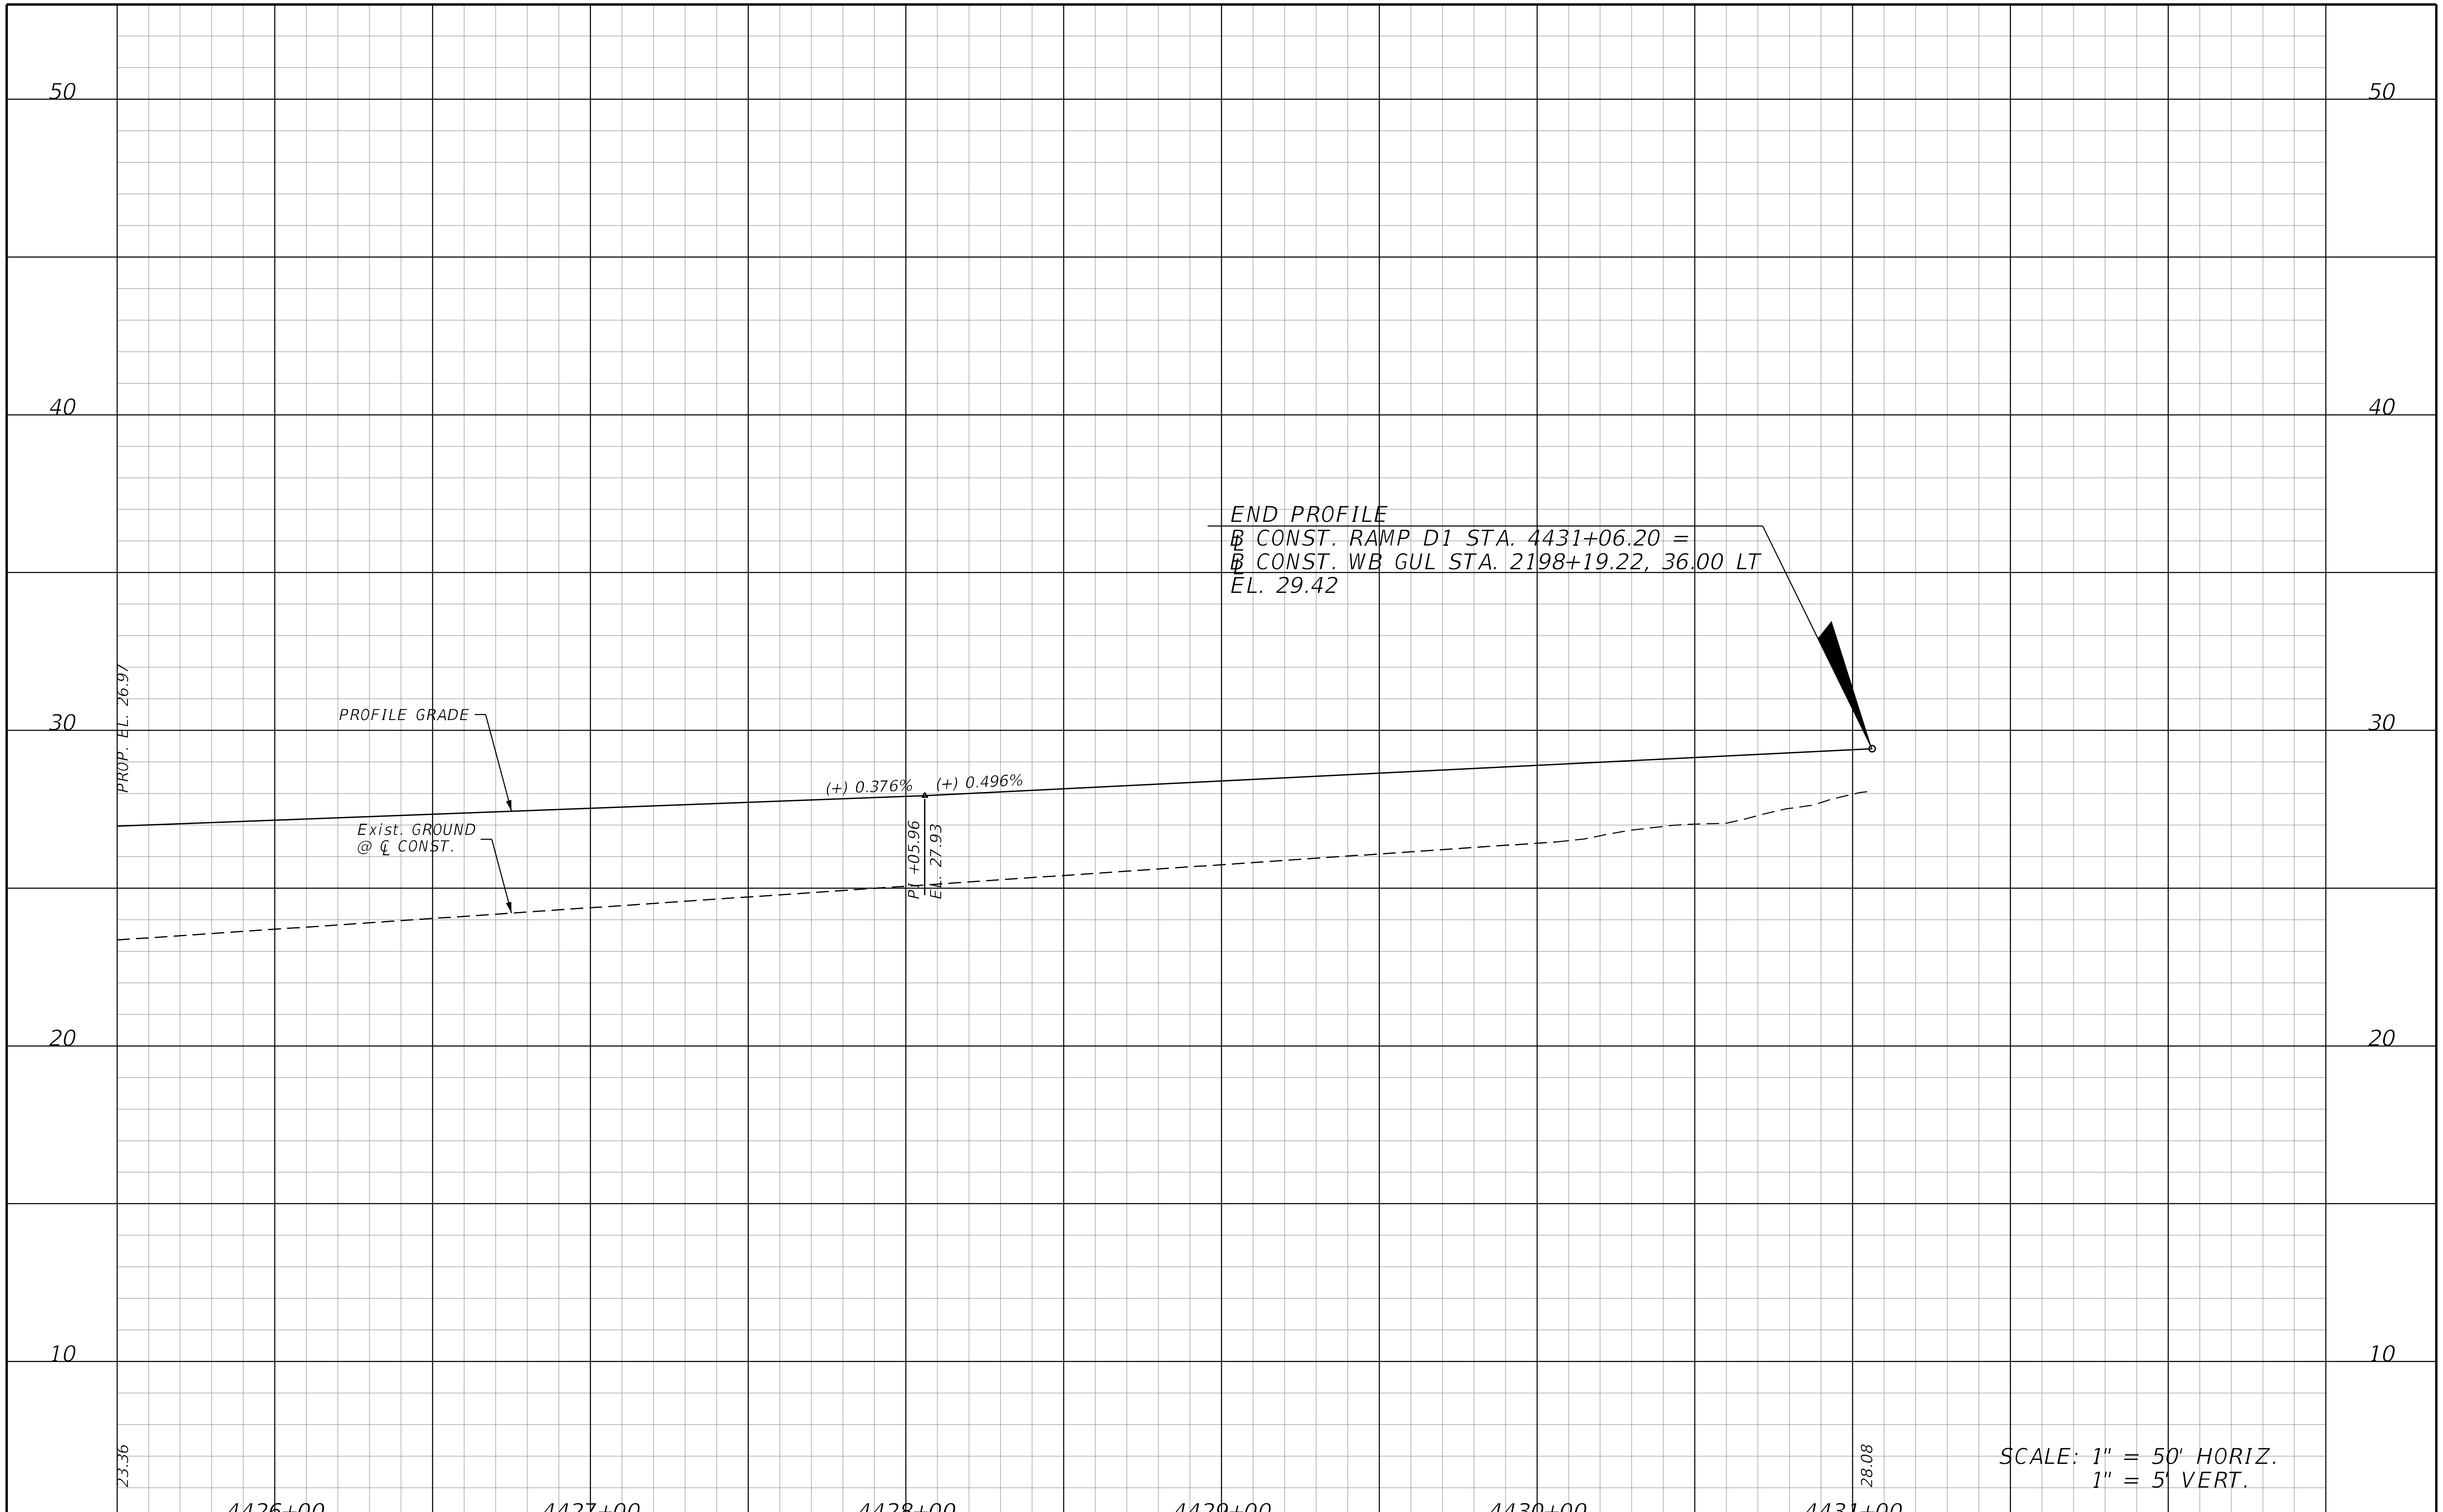

THE OFFICIAL RECORD OF THIS SHEET IS THE ELECTRONIC FILE DIGITALLY SIGNED AND SEALED UNDER RULE 61G15-23.004, F.A.C.

REVISIONS			
DATE	DESCRIPTION	DATE	DESCRIPTION

STANTEC CONSULTING SERVICES INC.
ENGINEER OF RECORD:
WILLIAM V. ANDERSON, P.E. NO.: 36682
11315 CORPORATE BLVD., SUITE 105
ORLANDO, FLORIDA 32817
(407) 823-8966
CERTIFICATE OF AUTHORIZATION NO. 27013

STATE OF FLORIDA
DEPARTMENT OF TRANSPORTATION

ROAD NO.	COUNTY	FINANCIAL PROJECT ID
SR400	VOLUSIA	408464-2-32-01

DIRKSEN RAMP D1
PROFILE

SHEET NO.
333

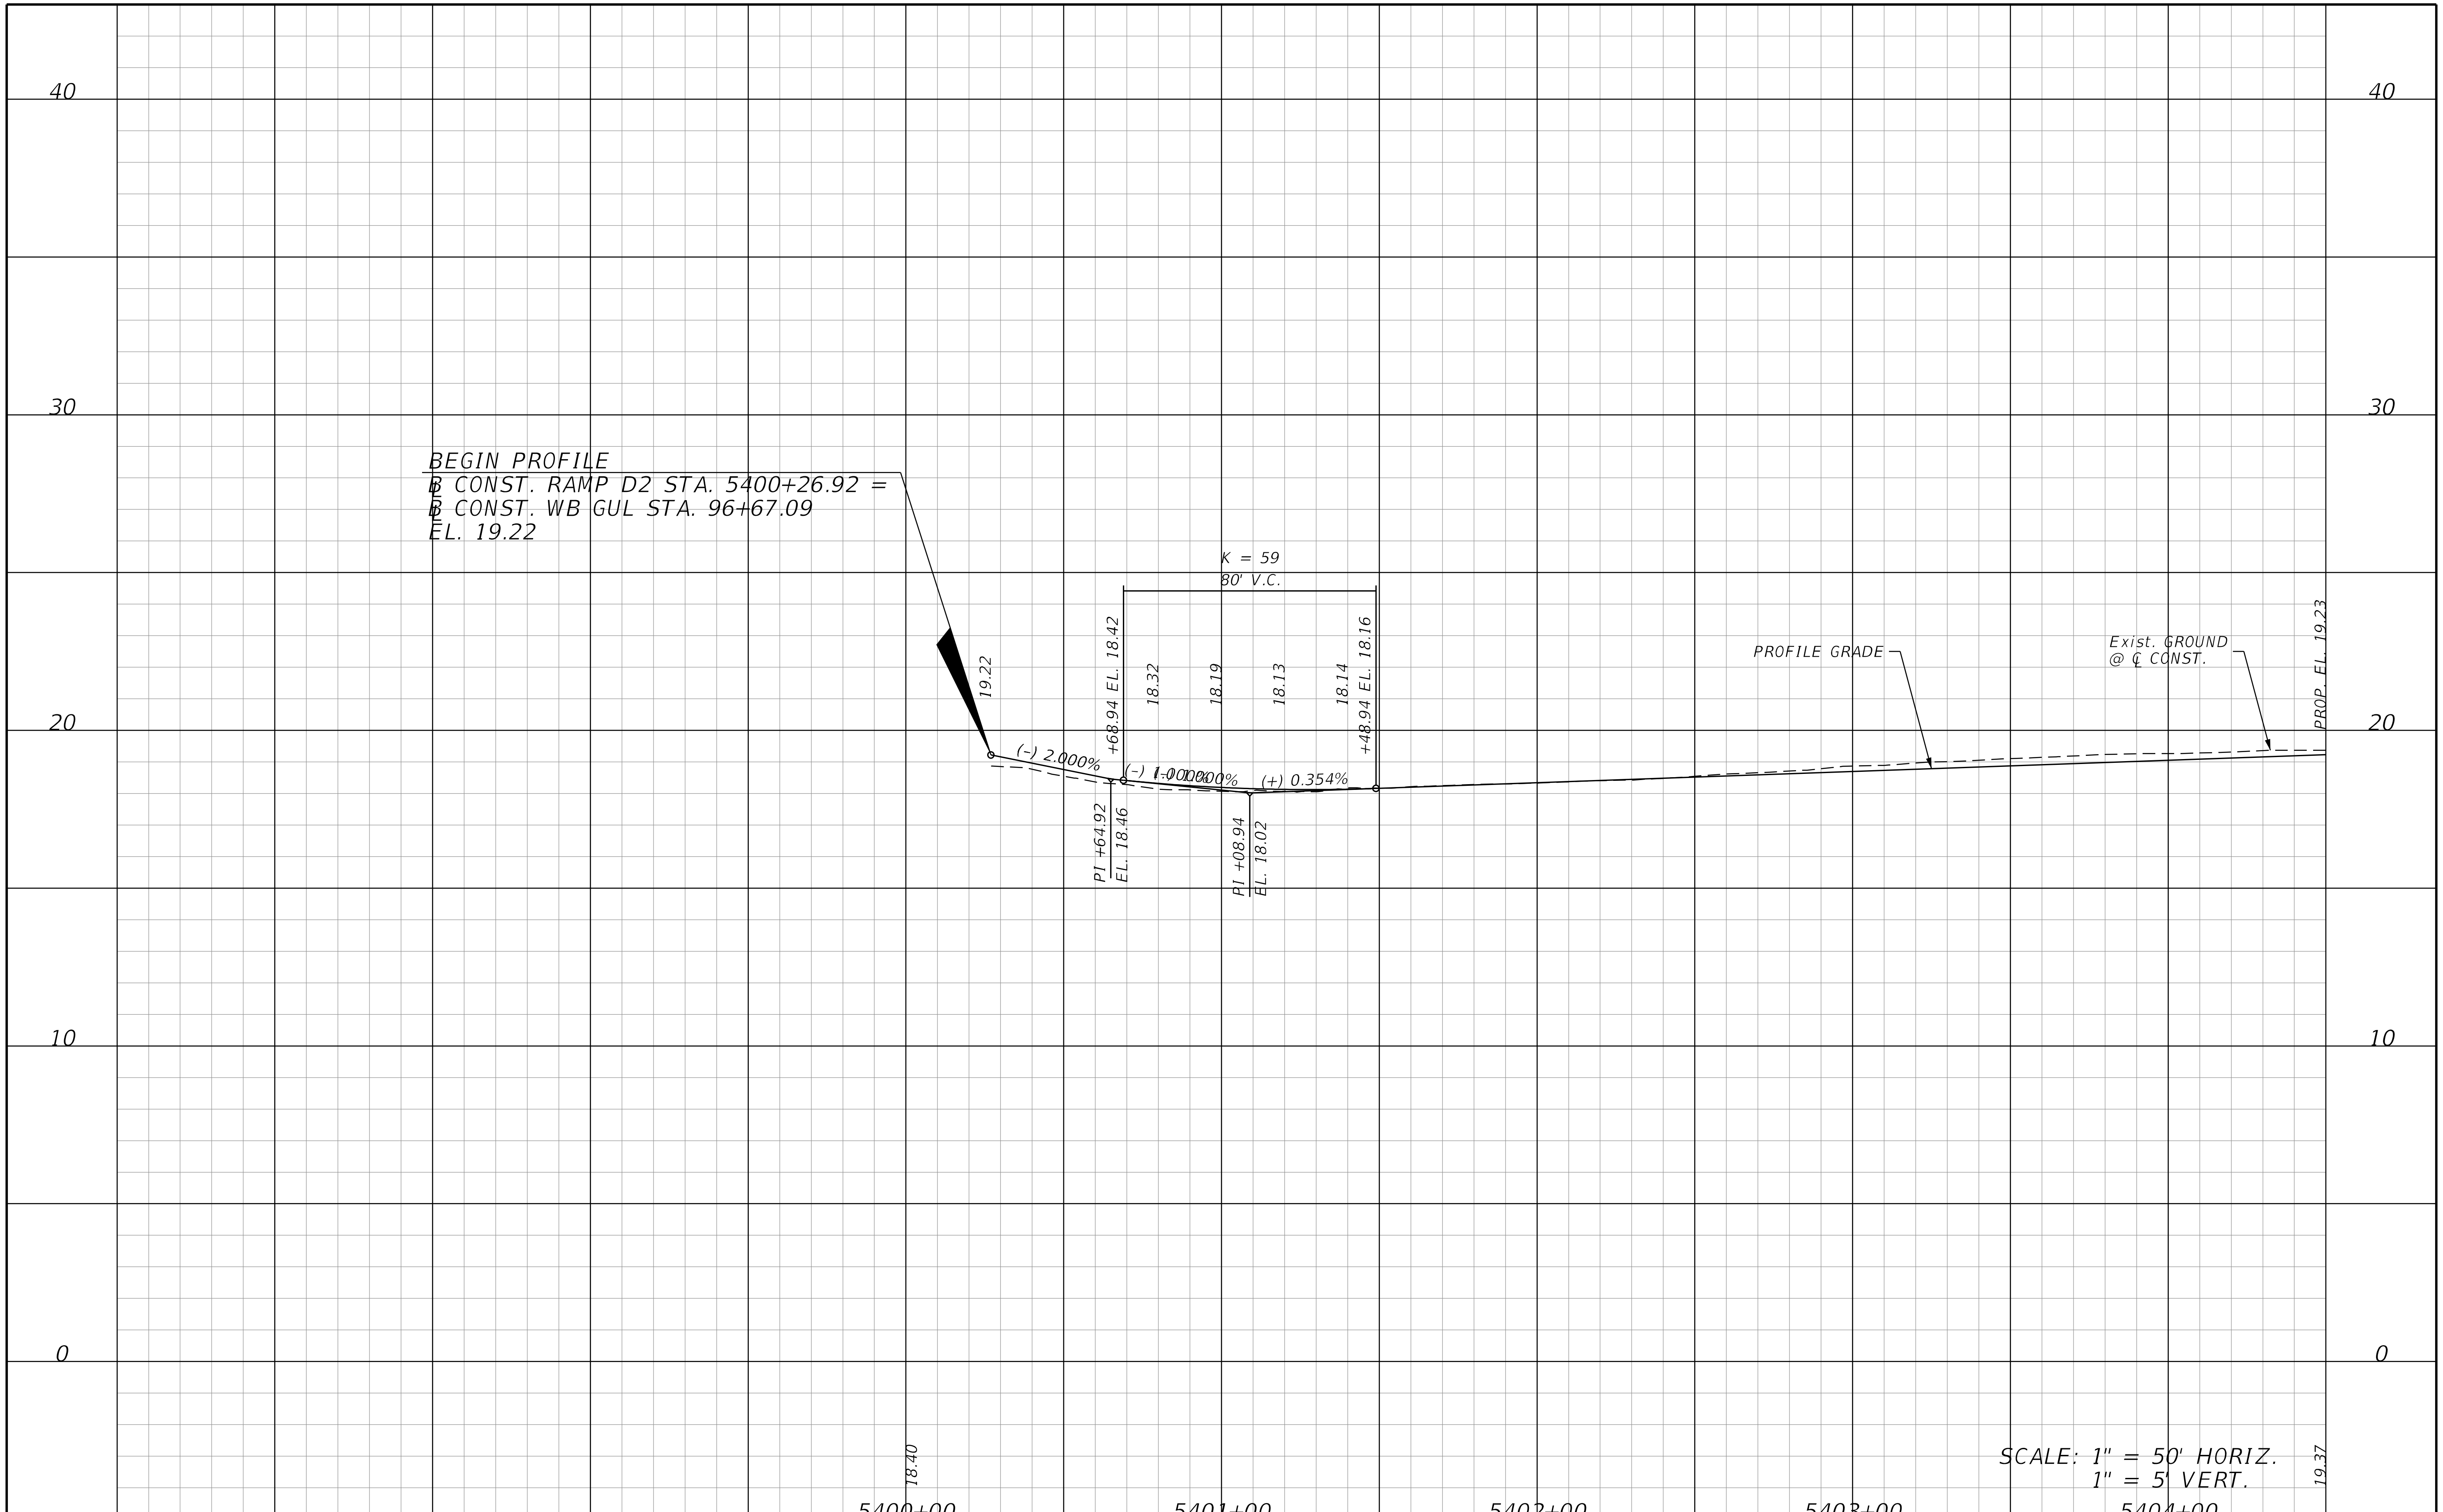

REVISIONS			
DATE	DESCRIPTION	DATE	DESCRIPTION

STANTEC CONSULTING SERVICES INC.
ENGINEER OF RECORD:
WILLIAM V. ANDERSON, P.E. NO.: 36682
11315 CORPORATE BLVD., SUITE 105
ORLANDO, FLORIDA 32817
(407) 823-8966
CERTIFICATE OF AUTHORIZATION NO. 27013

STATE OF FLORIDA
DEPARTMENT OF TRANSPORTATION

ROAD NO.	COUNTY	FINANCIAL PROJECT ID
SR400	VOLUSIA	408464-2-32-01

DIRKSEN RAMP D2
PROFILE

SHEET NO.
334

THE OFFICIAL RECORD OF THIS SHEET IS THE ELECTRONIC FILE DIGITALLY SIGNED AND SEALED UNDER RULE 61G15-23.004, F.A.C.

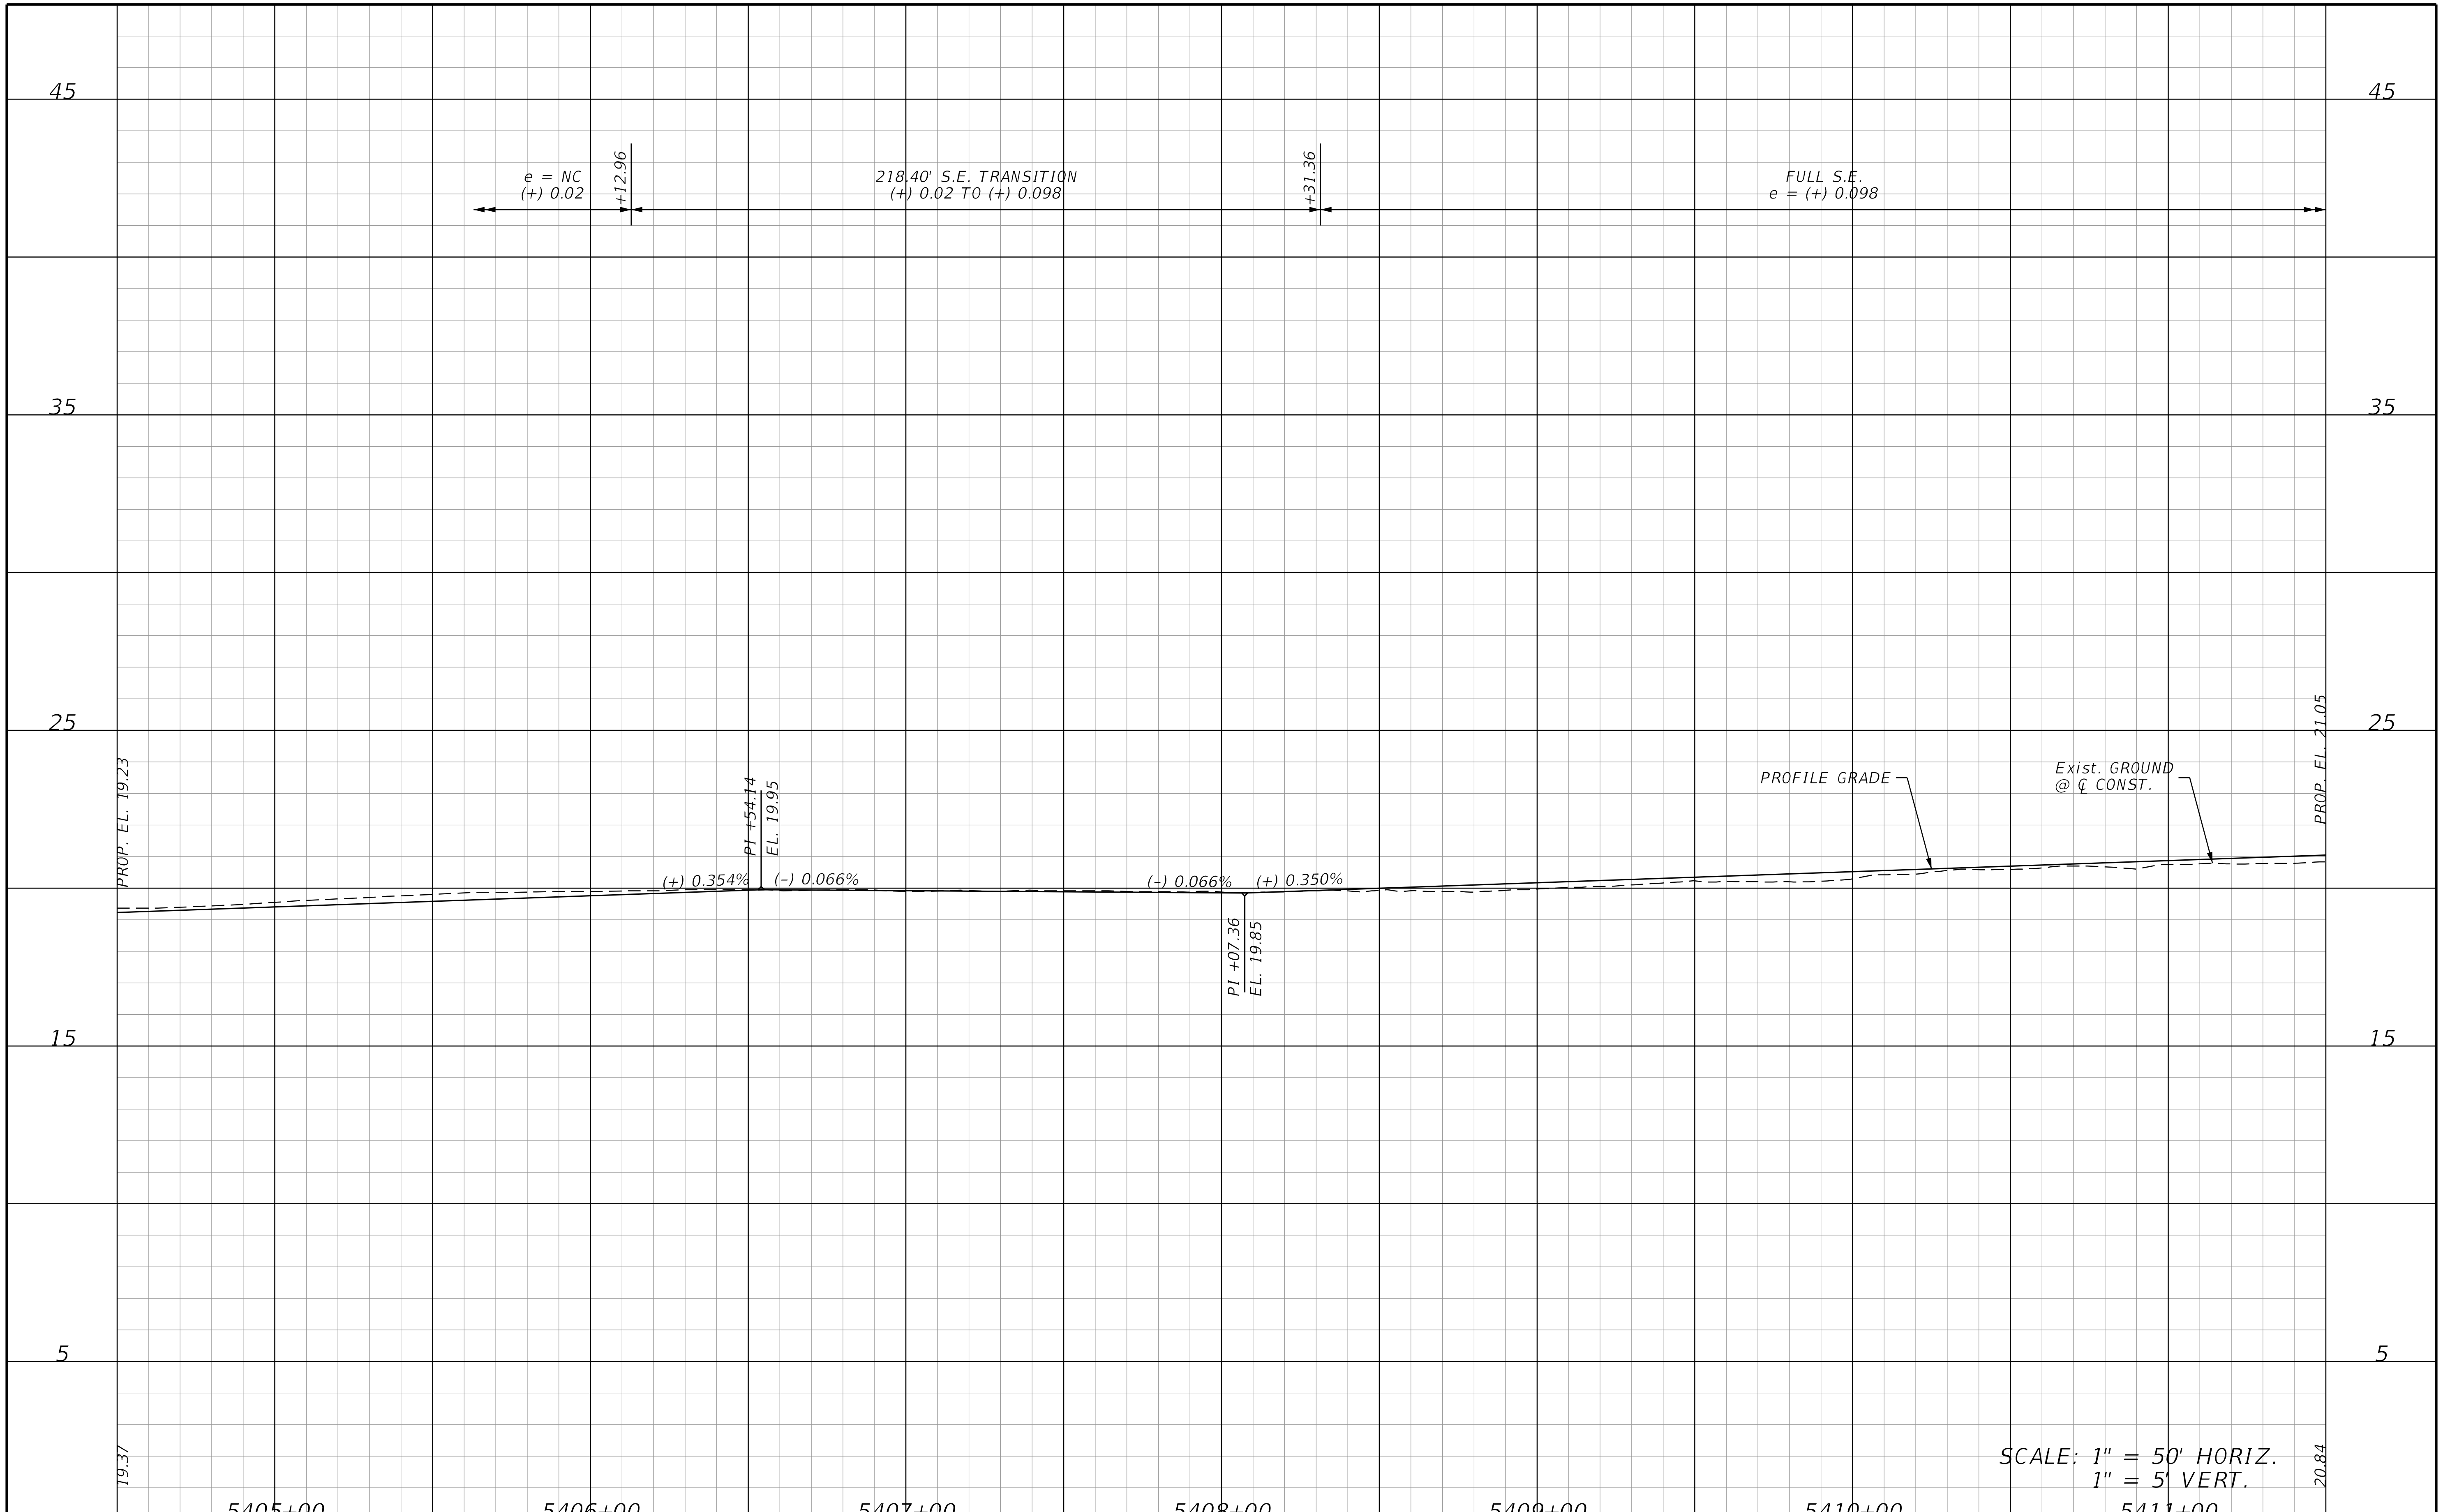

THE OFFICIAL RECORD OF THIS SHEET IS THE ELECTRONIC FILE DIGITALLY SIGNED AND SEALED UNDER RULE 61G15-23.004, F.A.C.

REVISIONS			
DATE	DESCRIPTION	DATE	DESCRIPTION

STANTEC CONSULTING SERVICES INC.
ENGINEER OF RECORD:
WILLIAM V. ANDERSON, P.E. NO.: 36682
11315 CORPORATE BLVD., SUITE 105
ORLANDO, FLORIDA 32817
(407) 823-8966
CERTIFICATE OF AUTHORIZATION NO. 27013

STATE OF FLORIDA
DEPARTMENT OF TRANSPORTATION

ROAD NO.	COUNTY	FINANCIAL PROJECT ID
SR400	VOLUSIA	408464-2-32-01

DIRKSEN RAMP D2
PROFILE

SHEET NO.
335

jchassee 6/14/2019 4:21:36 PM Default V:\2158\active\CADD\40846423201\roadway\PROFRD422.dgn

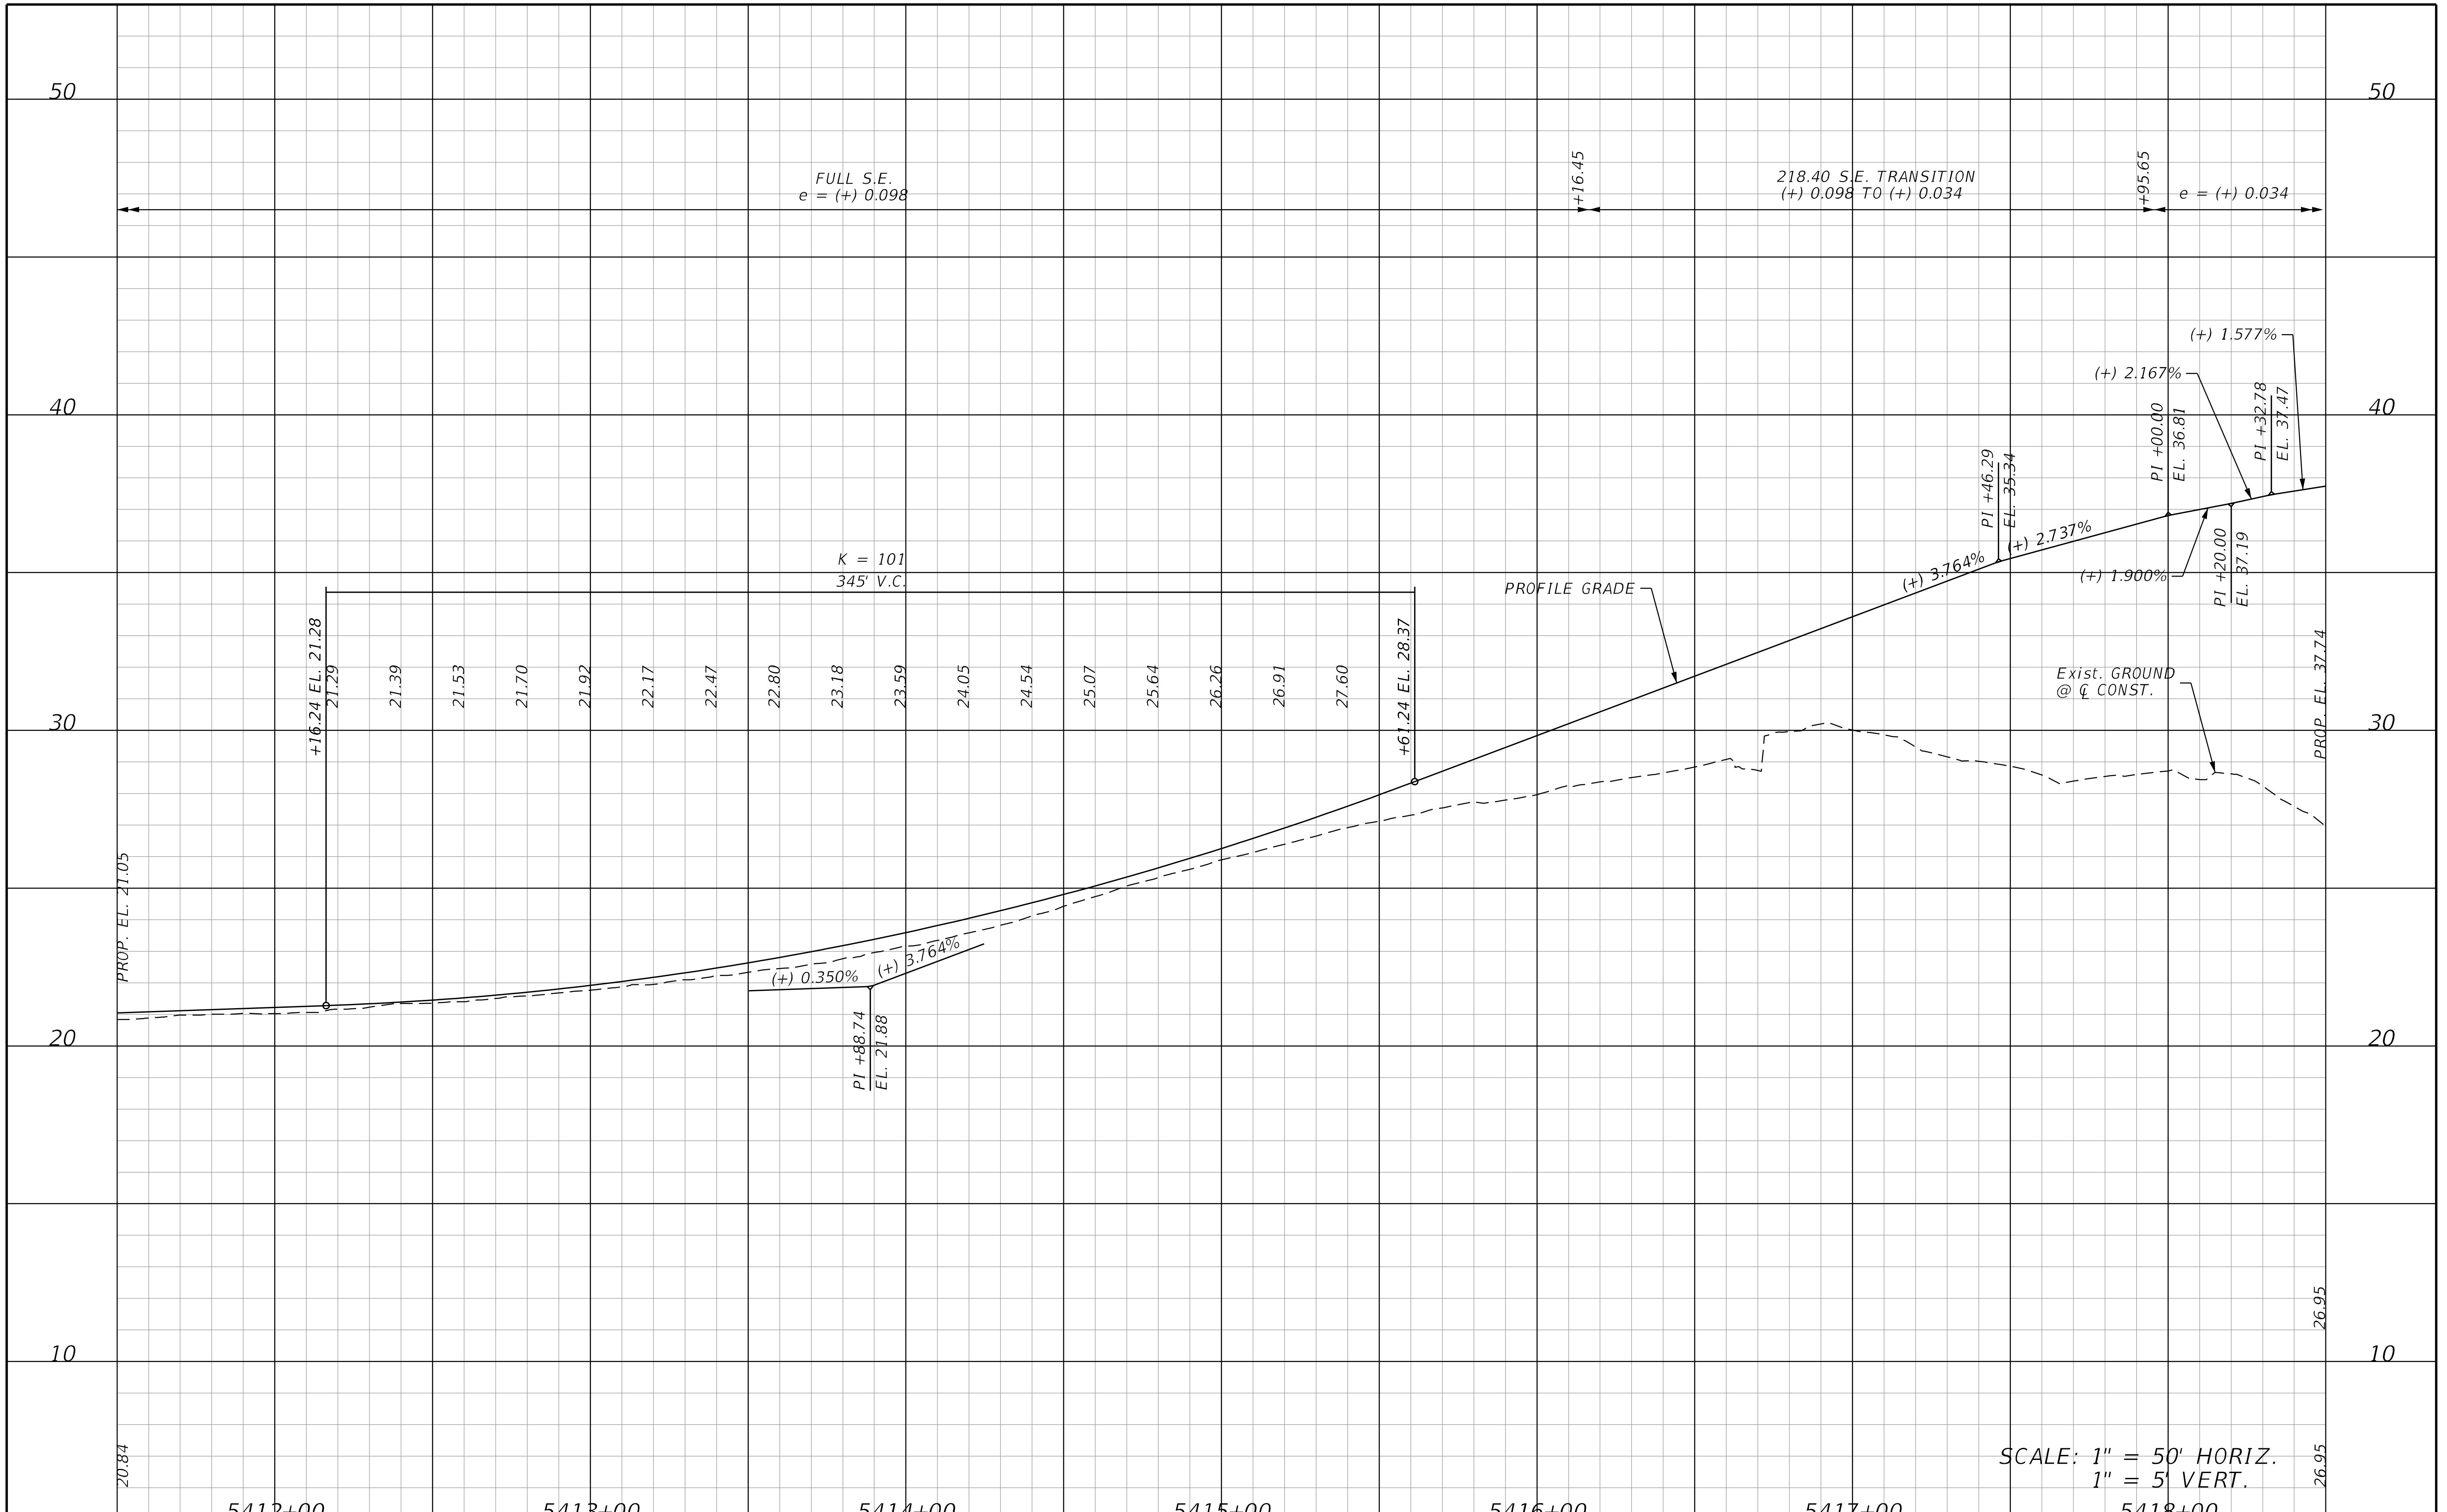

REVISIONS			
DATE	DESCRIPTION	DATE	DESCRIPTION

STANTEC CONSULTING SERVICES INC.
ENGINEER OF RECORD:
WILLIAM V. ANDERSON, P.E. NO.: 36682
11315 CORPORATE BLVD., SUITE 105
ORLANDO, FLORIDA 32817
(407) 823-8966
CERTIFICATE OF AUTHORIZATION NO. 27013

STATE OF FLORIDA
DEPARTMENT OF TRANSPORTATION

ROAD NO.	COUNTY	FINANCIAL PROJECT ID
SR400	VOLUSIA	408464-2-32-01

DIRKSEN RAMP D2 PROFILE

SHEET NO. 336

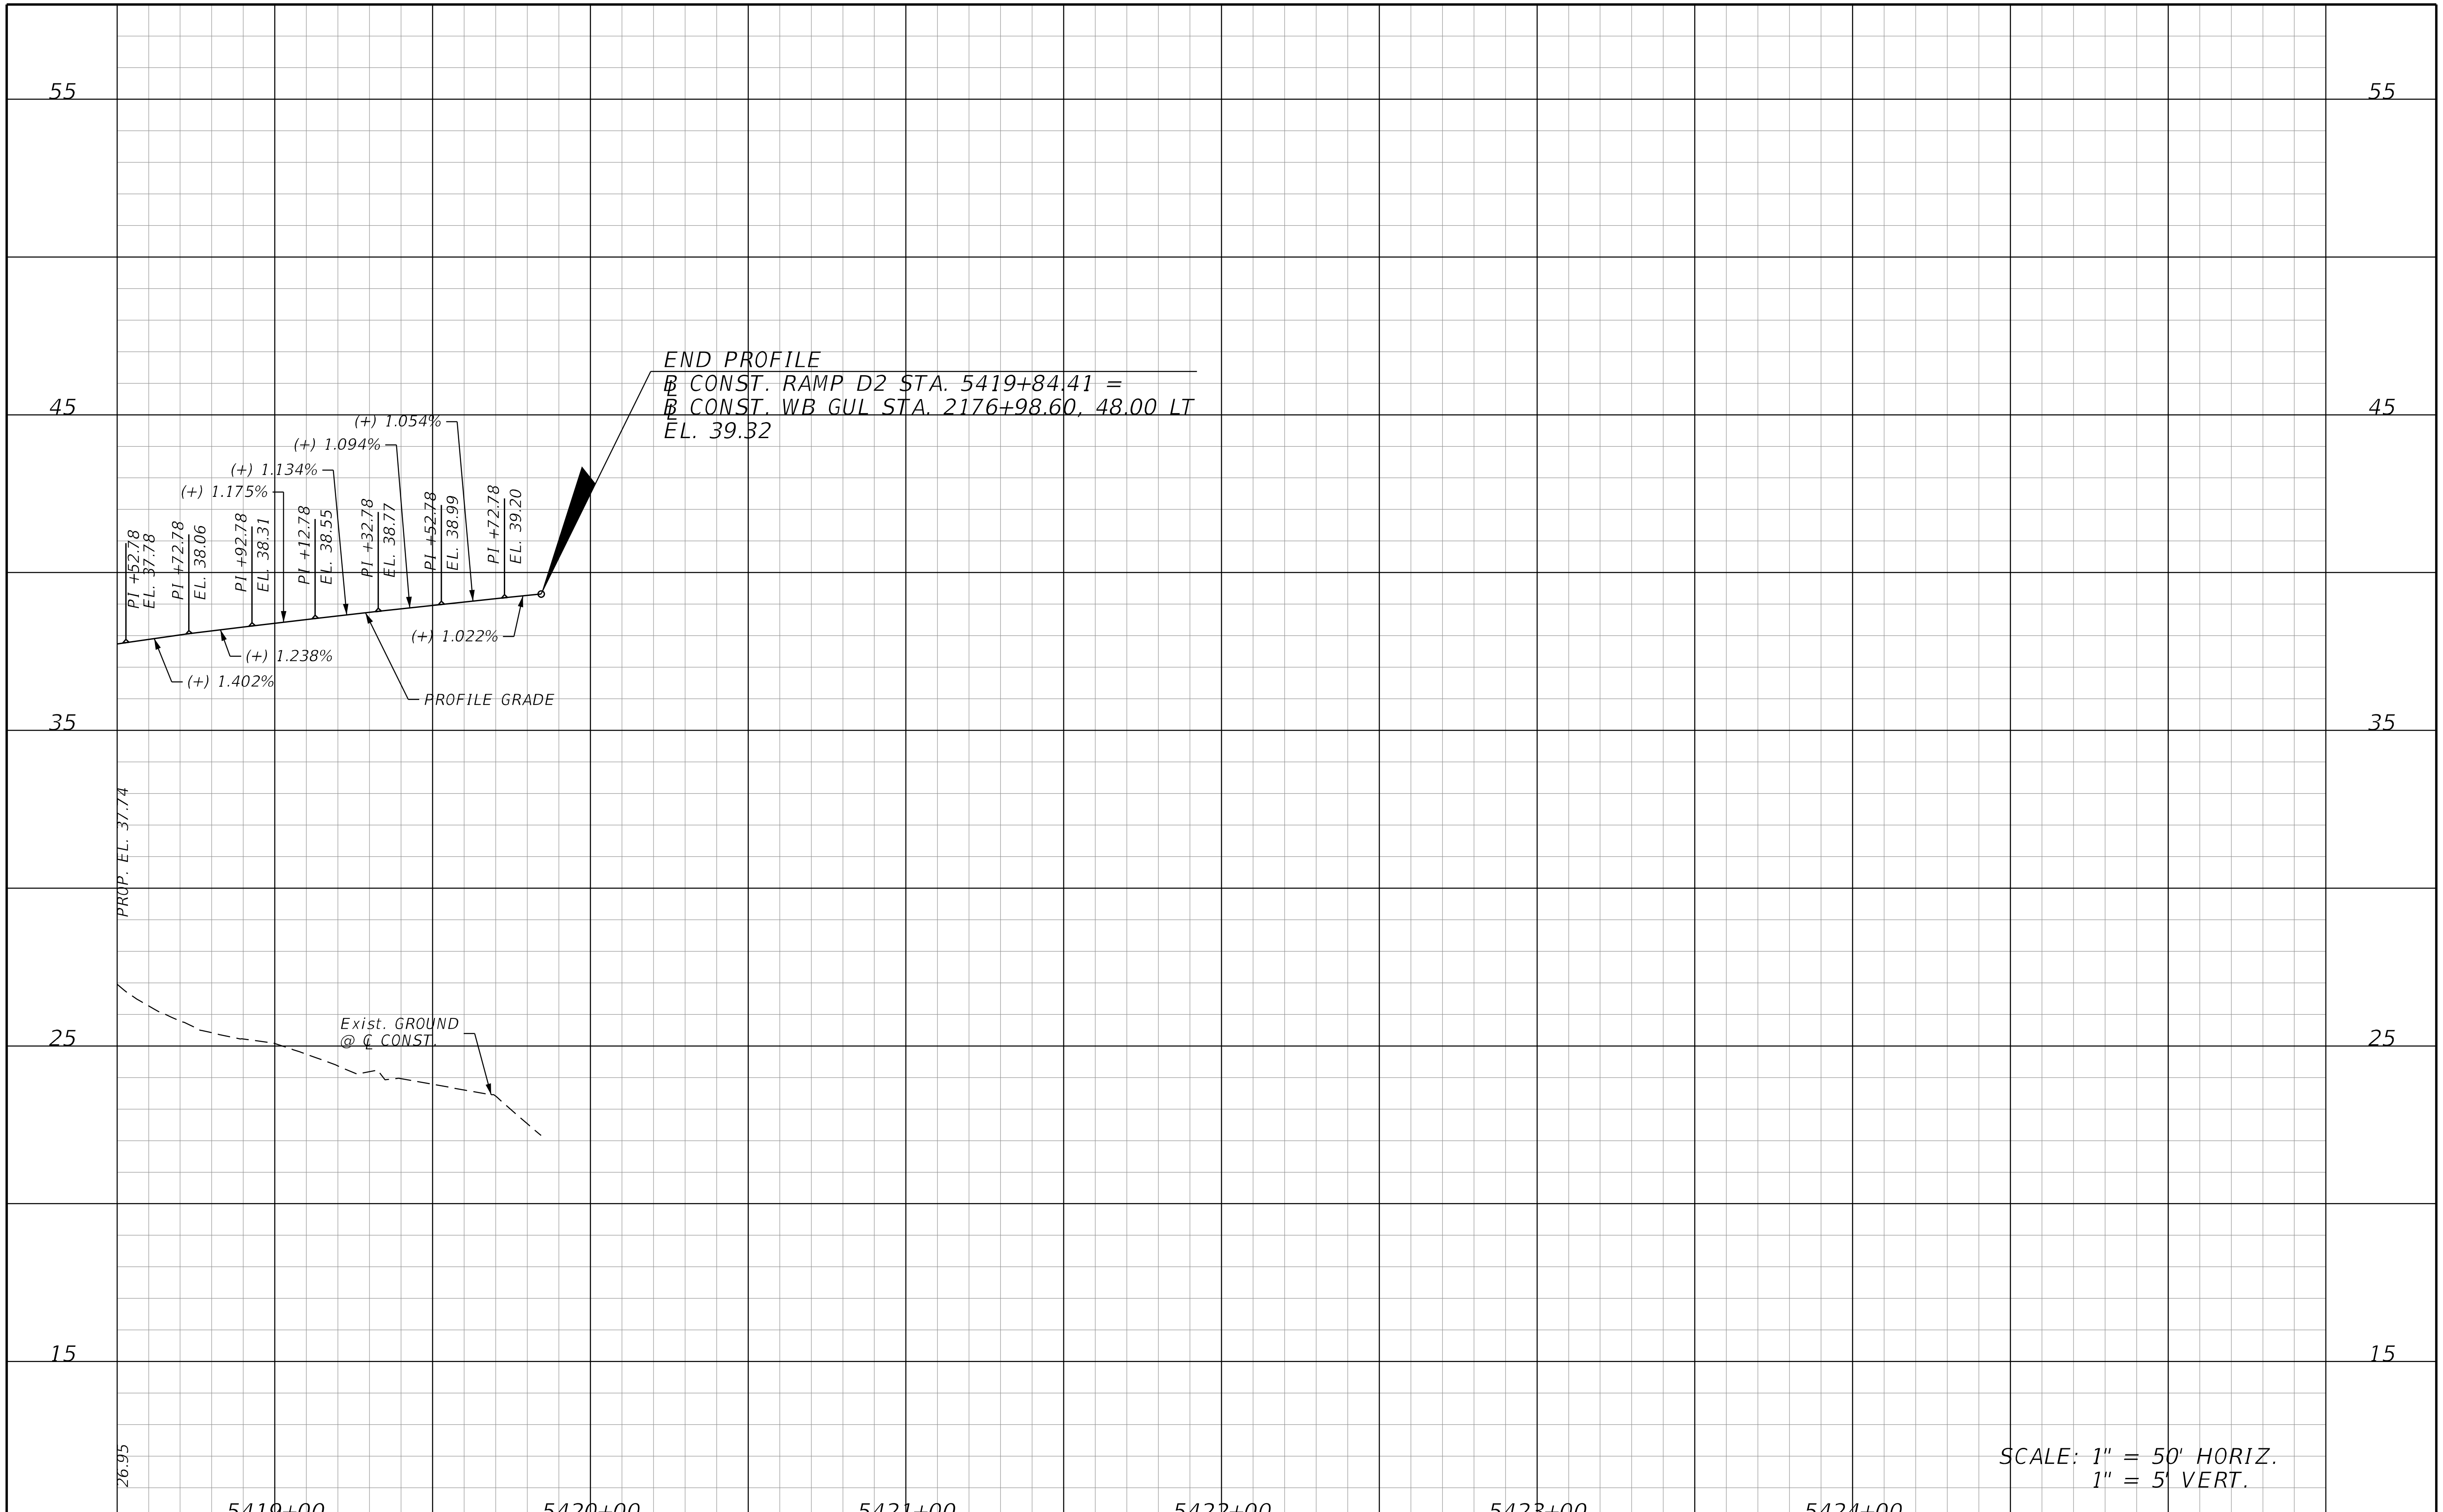

REVISIONS			
DATE	DESCRIPTION	DATE	DESCRIPTION

STANTEC CONSULTING SERVICES INC.
ENGINEER OF RECORD:
WILLIAM V. ANDERSON, P.E. NO.: 36682
11315 CORPORATE BLVD., SUITE 105
ORLANDO, FLORIDA 32817
(407) 823-8966
CERTIFICATE OF AUTHORIZATION NO. 27013

STATE OF FLORIDA
DEPARTMENT OF TRANSPORTATION

ROAD NO.	COUNTY	FINANCIAL PROJECT ID
SR400	VOLUSIA	408464-2-32-01

DIRKSEN RAMP D2 PROFILE

SHEET NO. 337

THE OFFICIAL RECORD OF THIS SHEET IS THE ELECTRONIC FILE DIGITALLY SIGNED AND SEALED UNDER RULE 61G15-23.004, F.A.C.

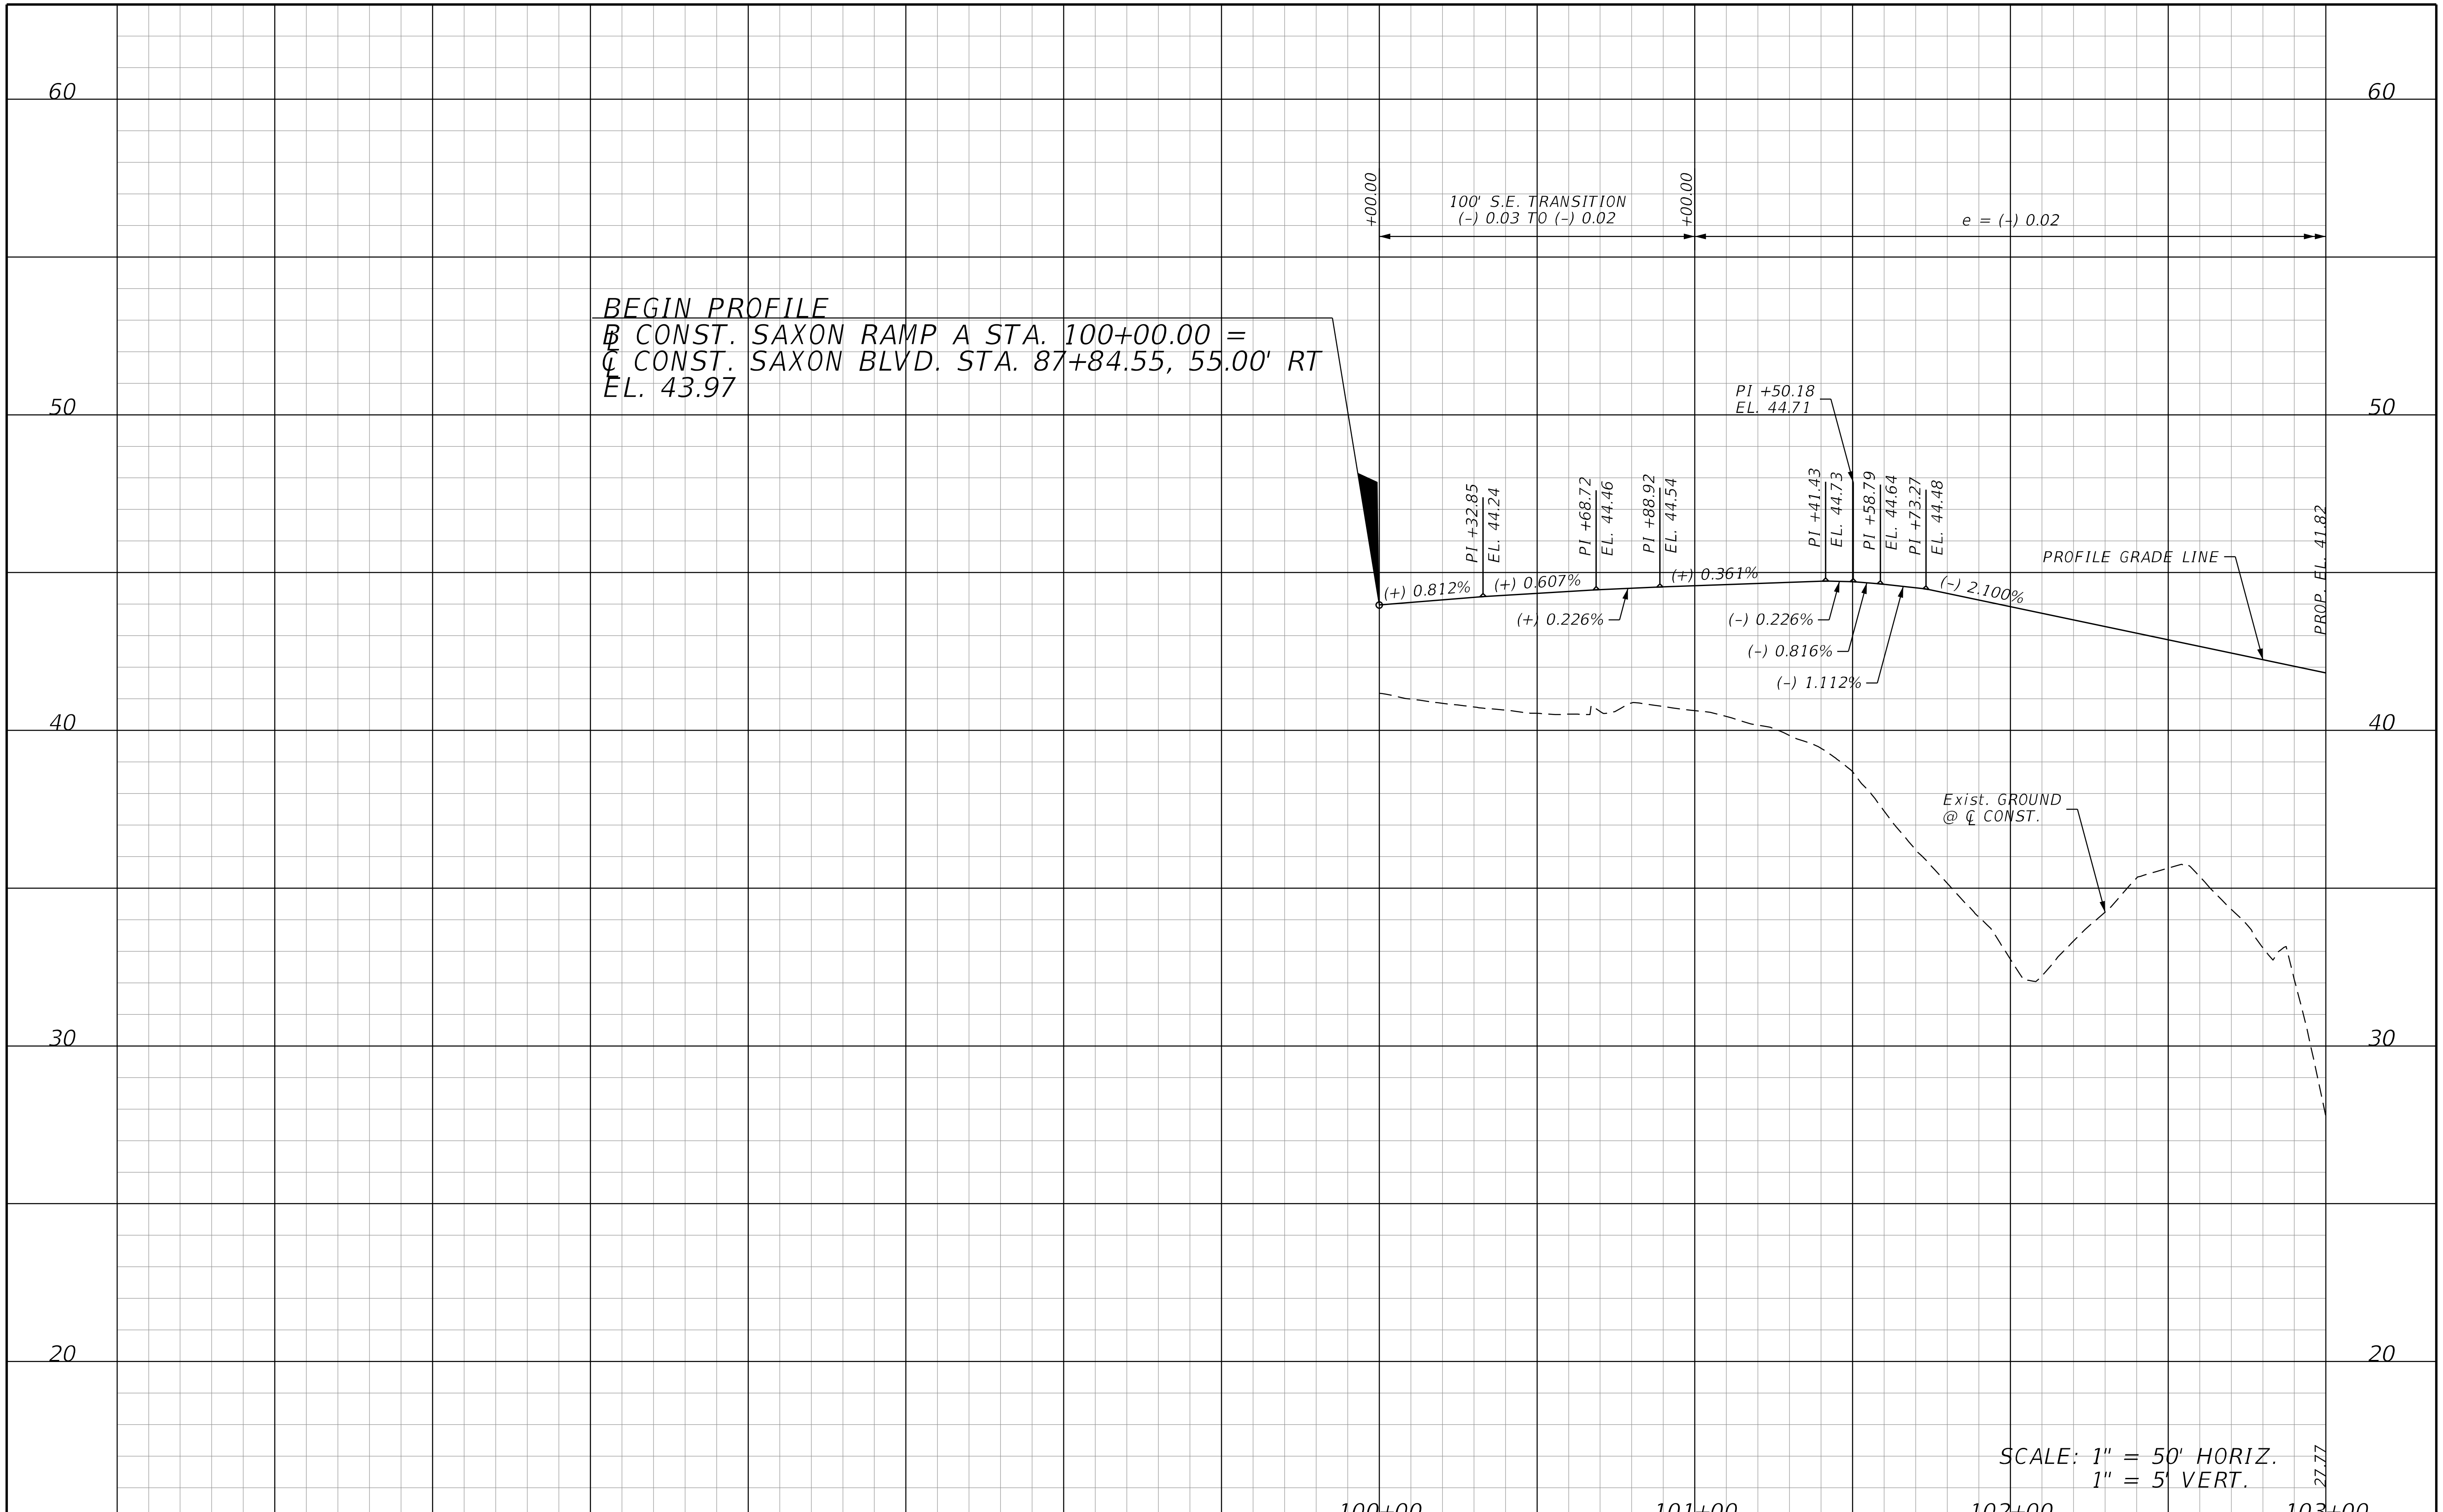

THE OFFICIAL RECORD OF THIS SHEET IS THE ELECTRONIC FILE DIGITALLY SIGNED AND SEALED UNDER RULE 61G15-23.004, F.A.C.

REVISIONS

DATE	DESCRIPTION	DATE	DESCRIPTION

STANTEC CONSULTING SERVICES INC.
ENGINEER OF RECORD:
WILLIAM V. ANDERSON, P.E. NO.: 36682
11315 CORPORATE BLVD., SUITE 105
ORLANDO, FLORIDA 32817
(407) 823-8966
CERTIFICATE OF AUTHORIZATION NO. 27013

STATE OF FLORIDA
DEPARTMENT OF TRANSPORTATION

ROAD NO.	COUNTY	FINANCIAL PROJECT ID
SR400	VOLUSIA	408464-2-32-01

SAXON RAMP A
PROFILE

SHEET NO.
338

jchassee 6/14/2019 4:21:38 PM Default V:\2158\active\CADD\40846423201\roadway\PROFRD613.dgn

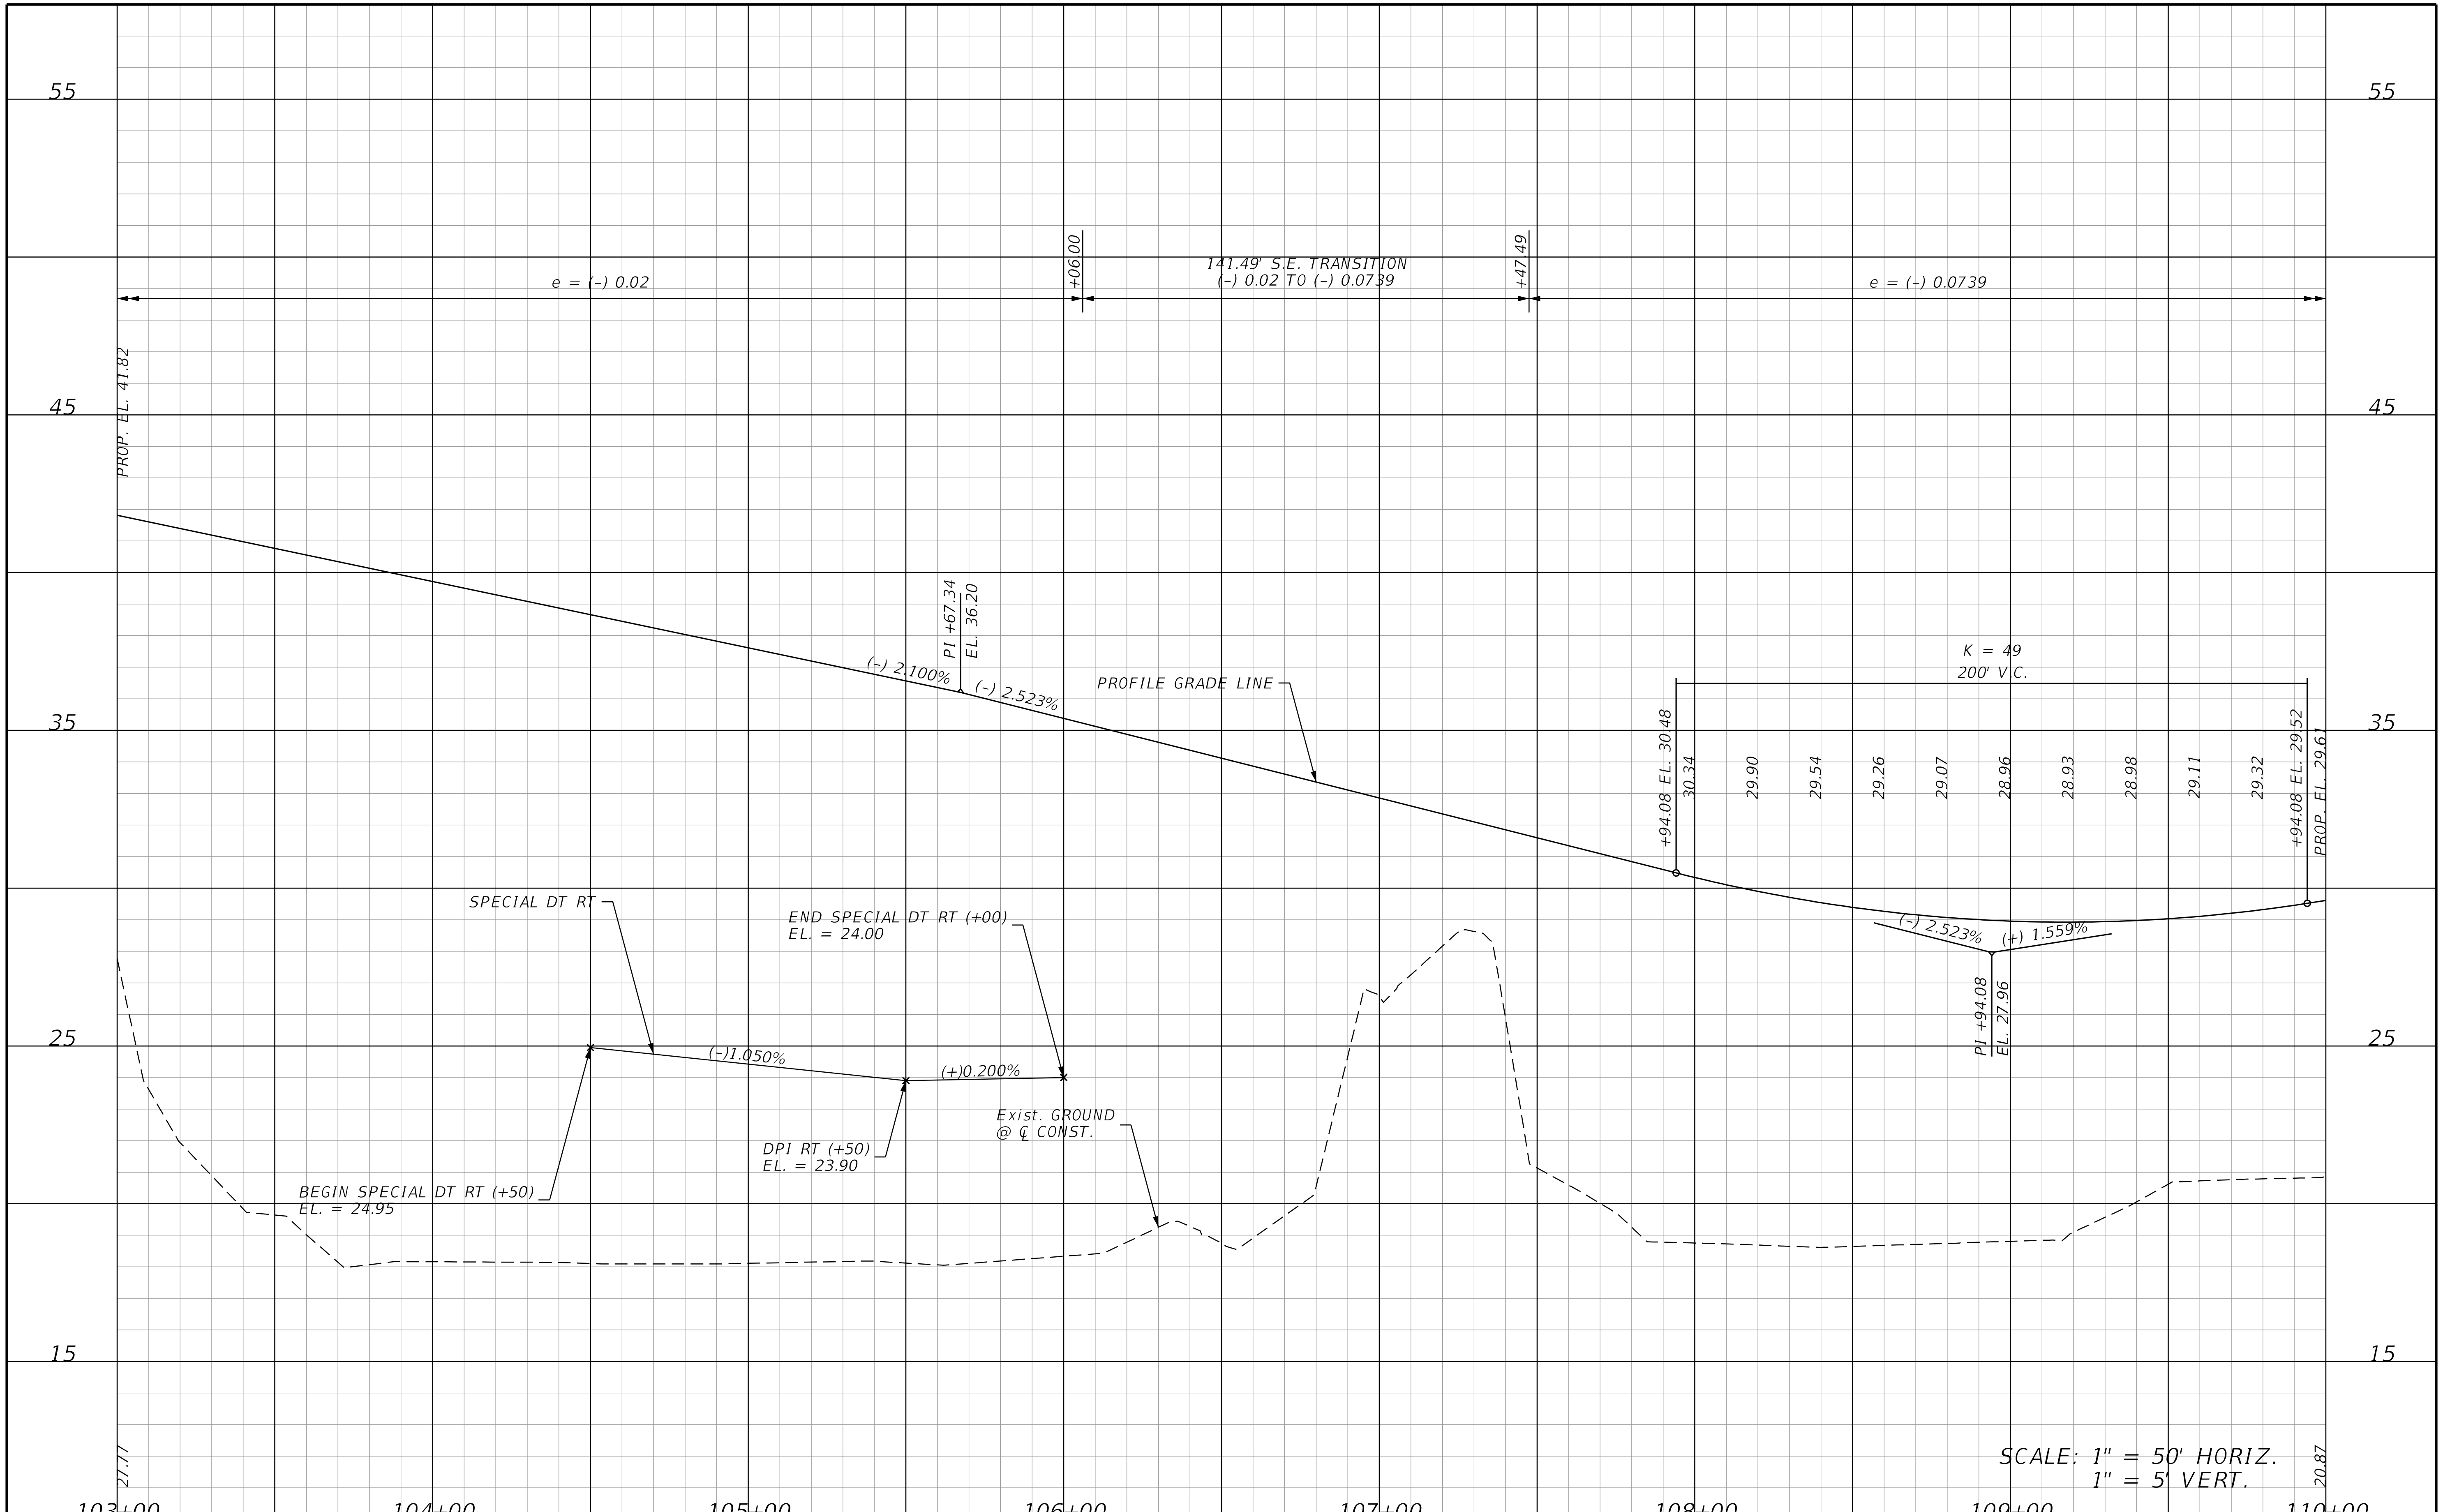

THE OFFICIAL RECORD OF THIS SHEET IS THE ELECTRONIC FILE DIGITALLY SIGNED AND SEALED UNDER RULE 61G15-23.004, F.A.C.

REVISIONS			
DATE	DESCRIPTION	DATE	DESCRIPTION

STANTEC CONSULTING SERVICES INC.
ENGINEER OF RECORD:
WILLIAM V. ANDERSON, P.E. NO.: 36682
11315 CORPORATE BLVD., SUITE 105
ORLANDO, FLORIDA 32817
(407) 823-8966
CERTIFICATE OF AUTHORIZATION NO. 27013

STATE OF FLORIDA
DEPARTMENT OF TRANSPORTATION

ROAD NO.	COUNTY	FINANCIAL PROJECT ID
SR400	VOLUSIA	408464-2-32-01

SAXON RAMP A PROFILE

SHEET NO.
339

jchassee 6/14/2019 4:21:38 PM Default V:\2158\active\CADD\40846423201\roadway\PROFRD614.dgn

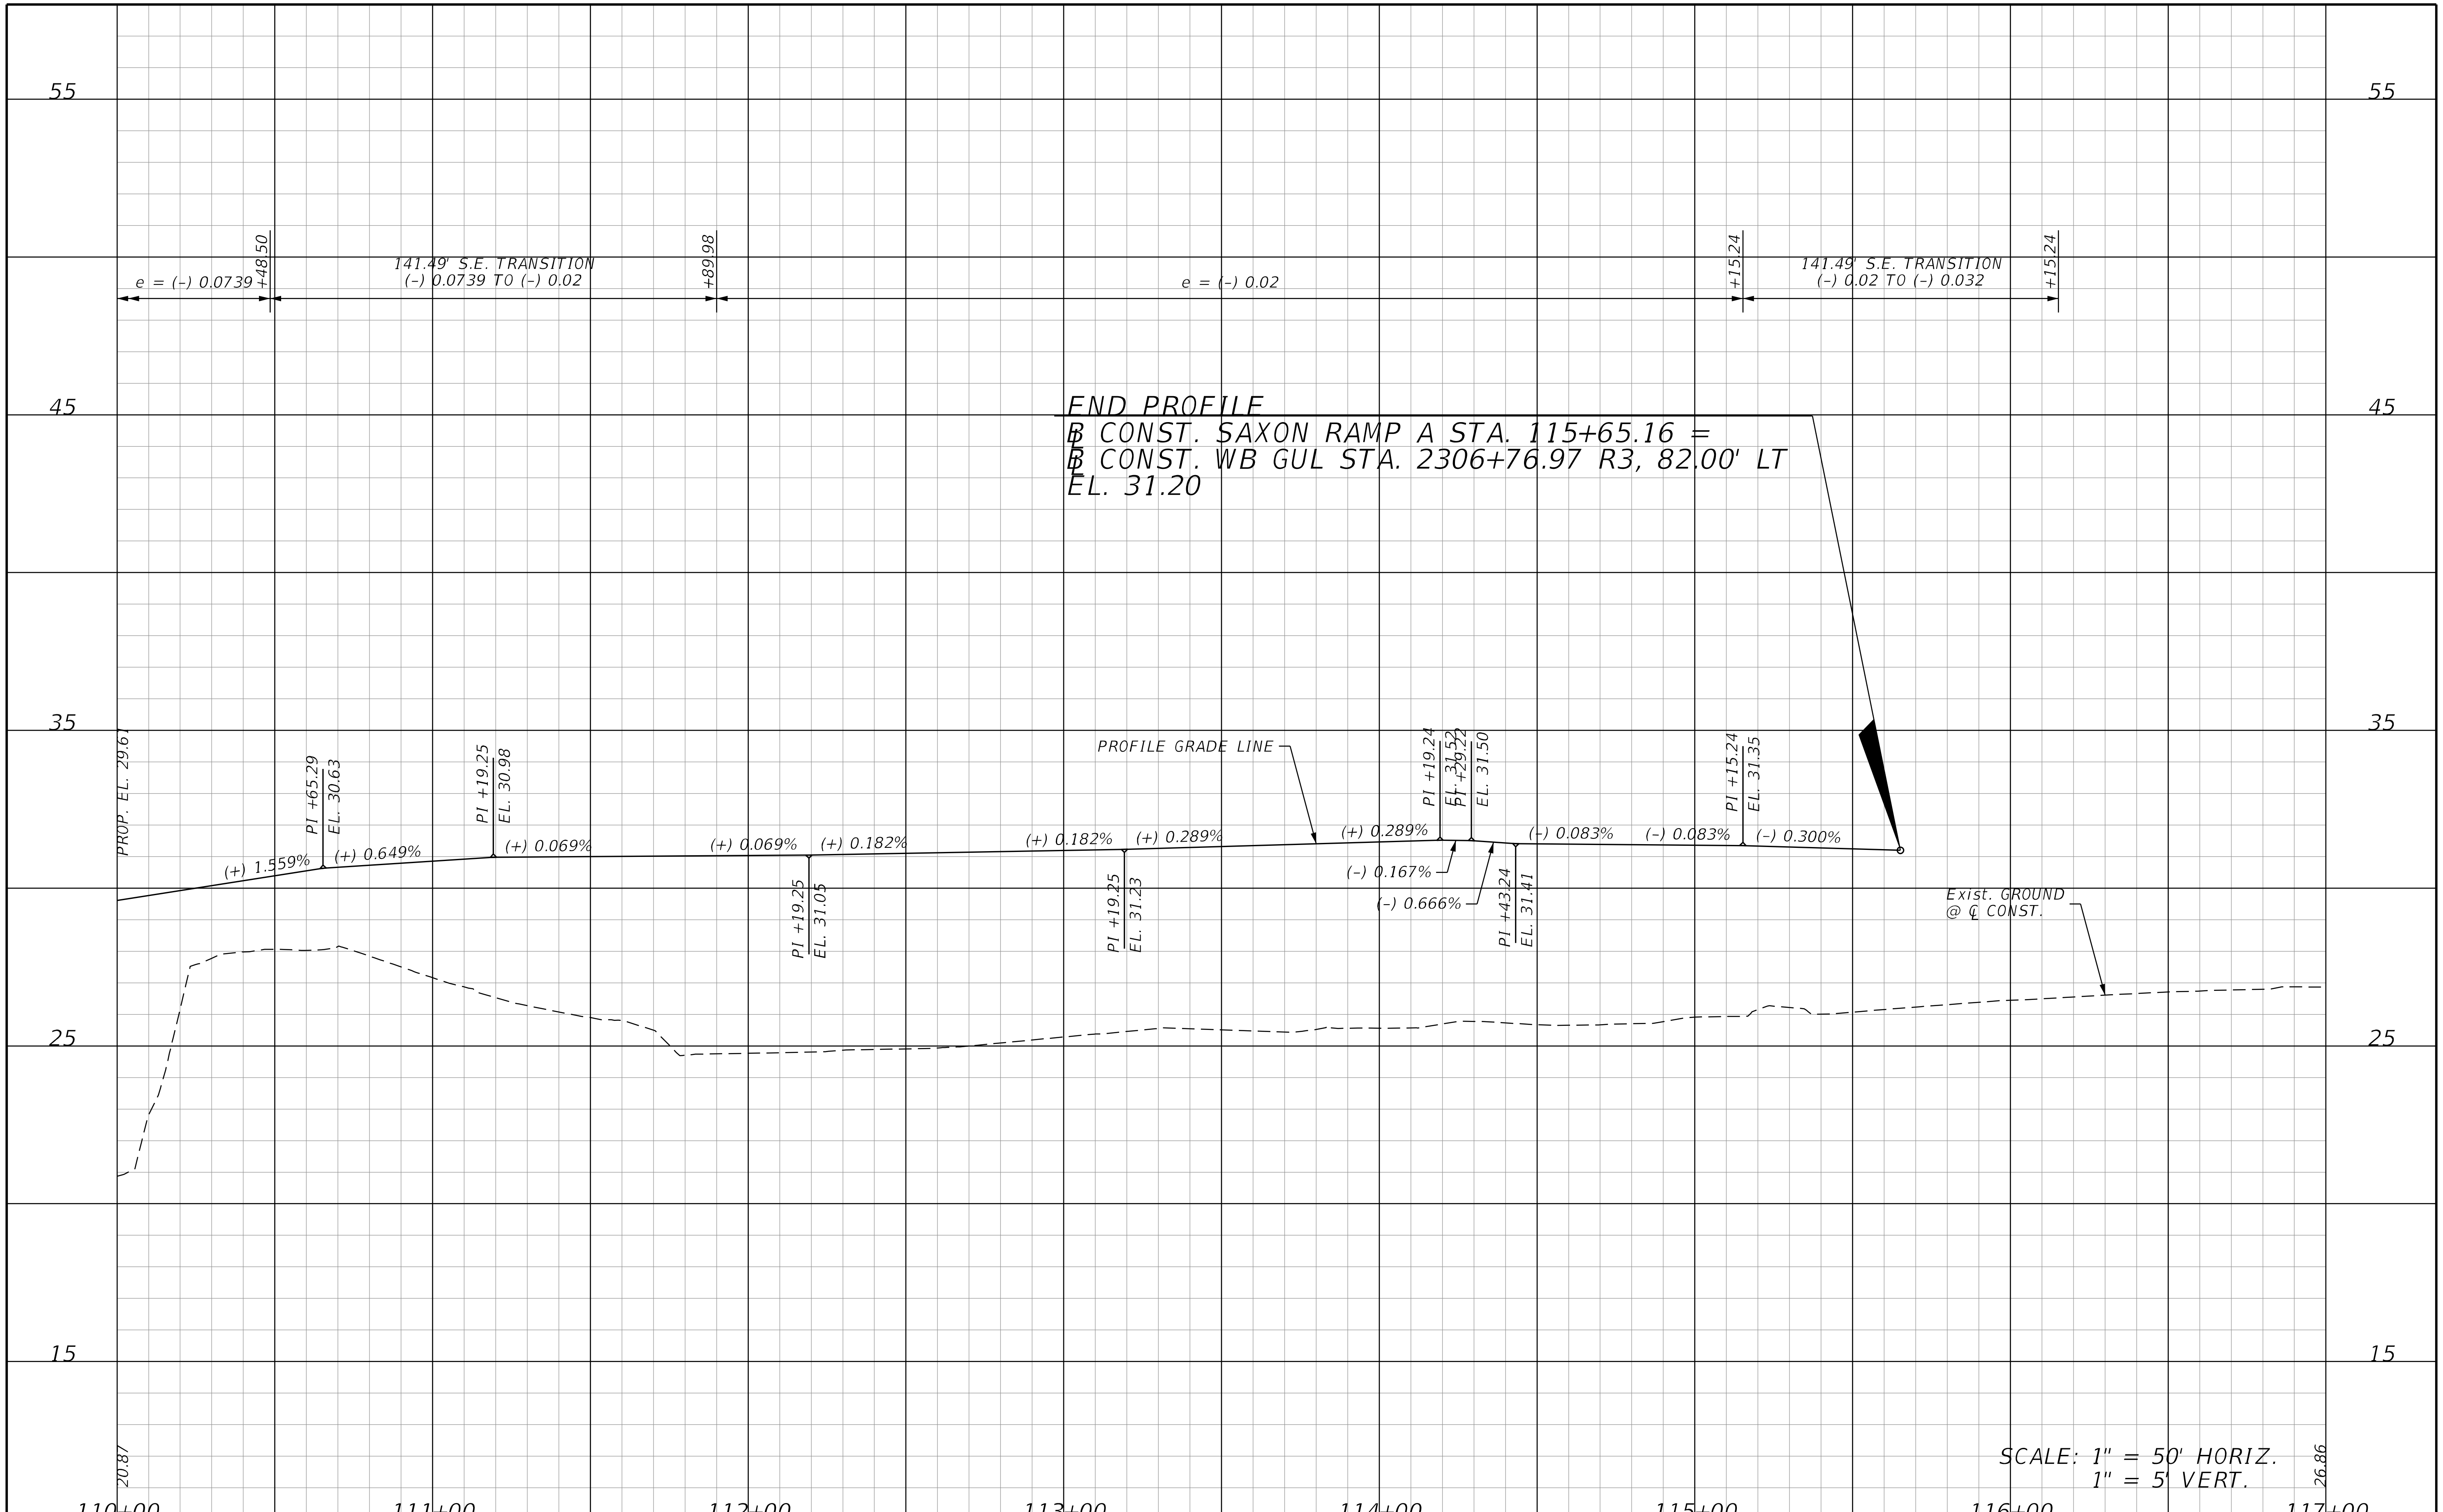

REVISIONS			
DATE	DESCRIPTION	DATE	DESCRIPTION

STANTEC CONSULTING SERVICES INC.
ENGINEER OF RECORD:
WILLIAM V. ANDERSON, P.E. NO.: 36682
11315 CORPORATE BLVD., SUITE 105
ORLANDO, FLORIDA 32817
(407) 823-8966
CERTIFICATE OF AUTHORIZATION NO. 27013

STATE OF FLORIDA
DEPARTMENT OF TRANSPORTATION

ROAD NO.	COUNTY	FINANCIAL PROJECT ID
SR400	VOLUSIA	408464-2-32-01

SAXON RAMP A PROFILE

SHEET NO.
340

THE OFFICIAL RECORD OF THIS SHEET IS THE ELECTRONIC FILE DIGITALLY SIGNED AND SEALED UNDER RULE 61G15-23.004, F.A.C.

jchassee 6/14/2019 4:21:38 PM Default V:\2158\active\CADD\40846423201\roadway\PROFRD615.dgn

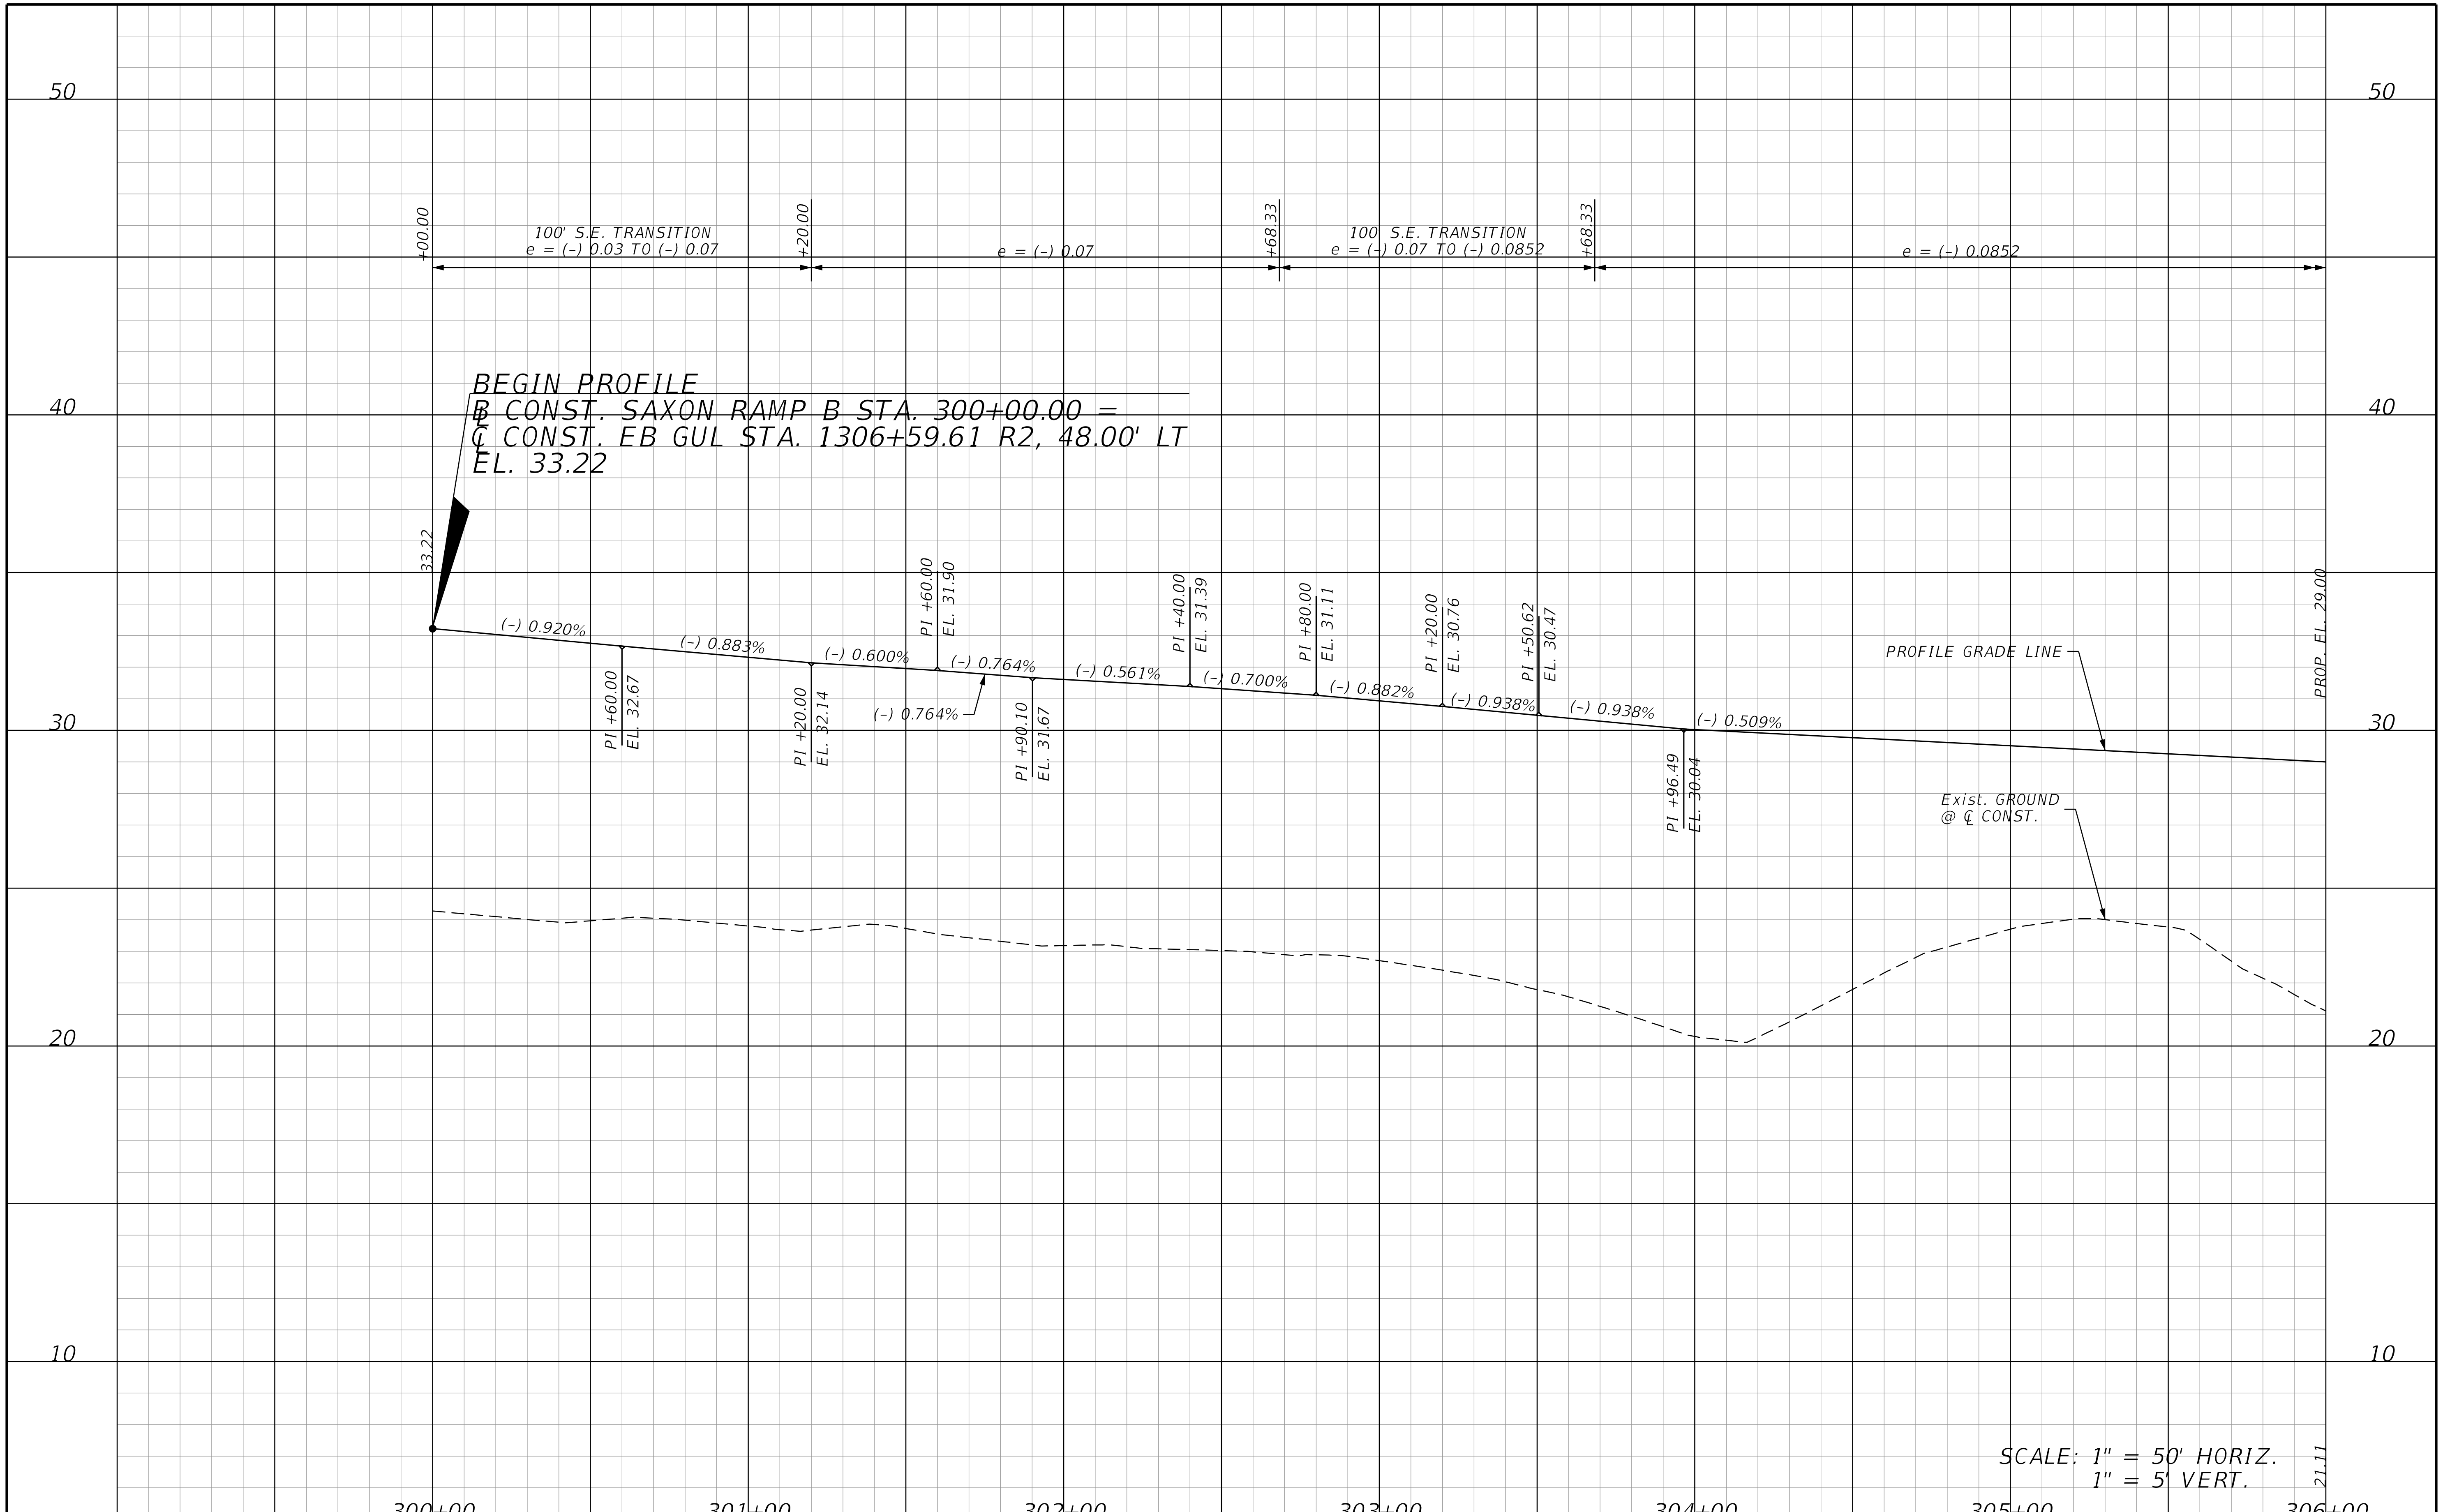

REVISIONS			
DATE	DESCRIPTION	DATE	DESCRIPTION

STANTEC CONSULTING SERVICES INC.
ENGINEER OF RECORD:
WILLIAM V. ANDERSON, P.E. NO.: 36682
11315 CORPORATE BLVD., SUITE 105
ORLANDO, FLORIDA 32817
(407) 823-8966
CERTIFICATE OF AUTHORIZATION NO. 27013

STATE OF FLORIDA
DEPARTMENT OF TRANSPORTATION

ROAD NO.	COUNTY	FINANCIAL PROJECT ID
SR400	VOLUSIA	408464-2-32-01

SAXON RAMP B PROFILE

SHEET NO.
341

THE OFFICIAL RECORD OF THIS SHEET IS THE ELECTRONIC FILE DIGITALLY SIGNED AND SEALED UNDER RULE 61G15-23.004, F.A.C.

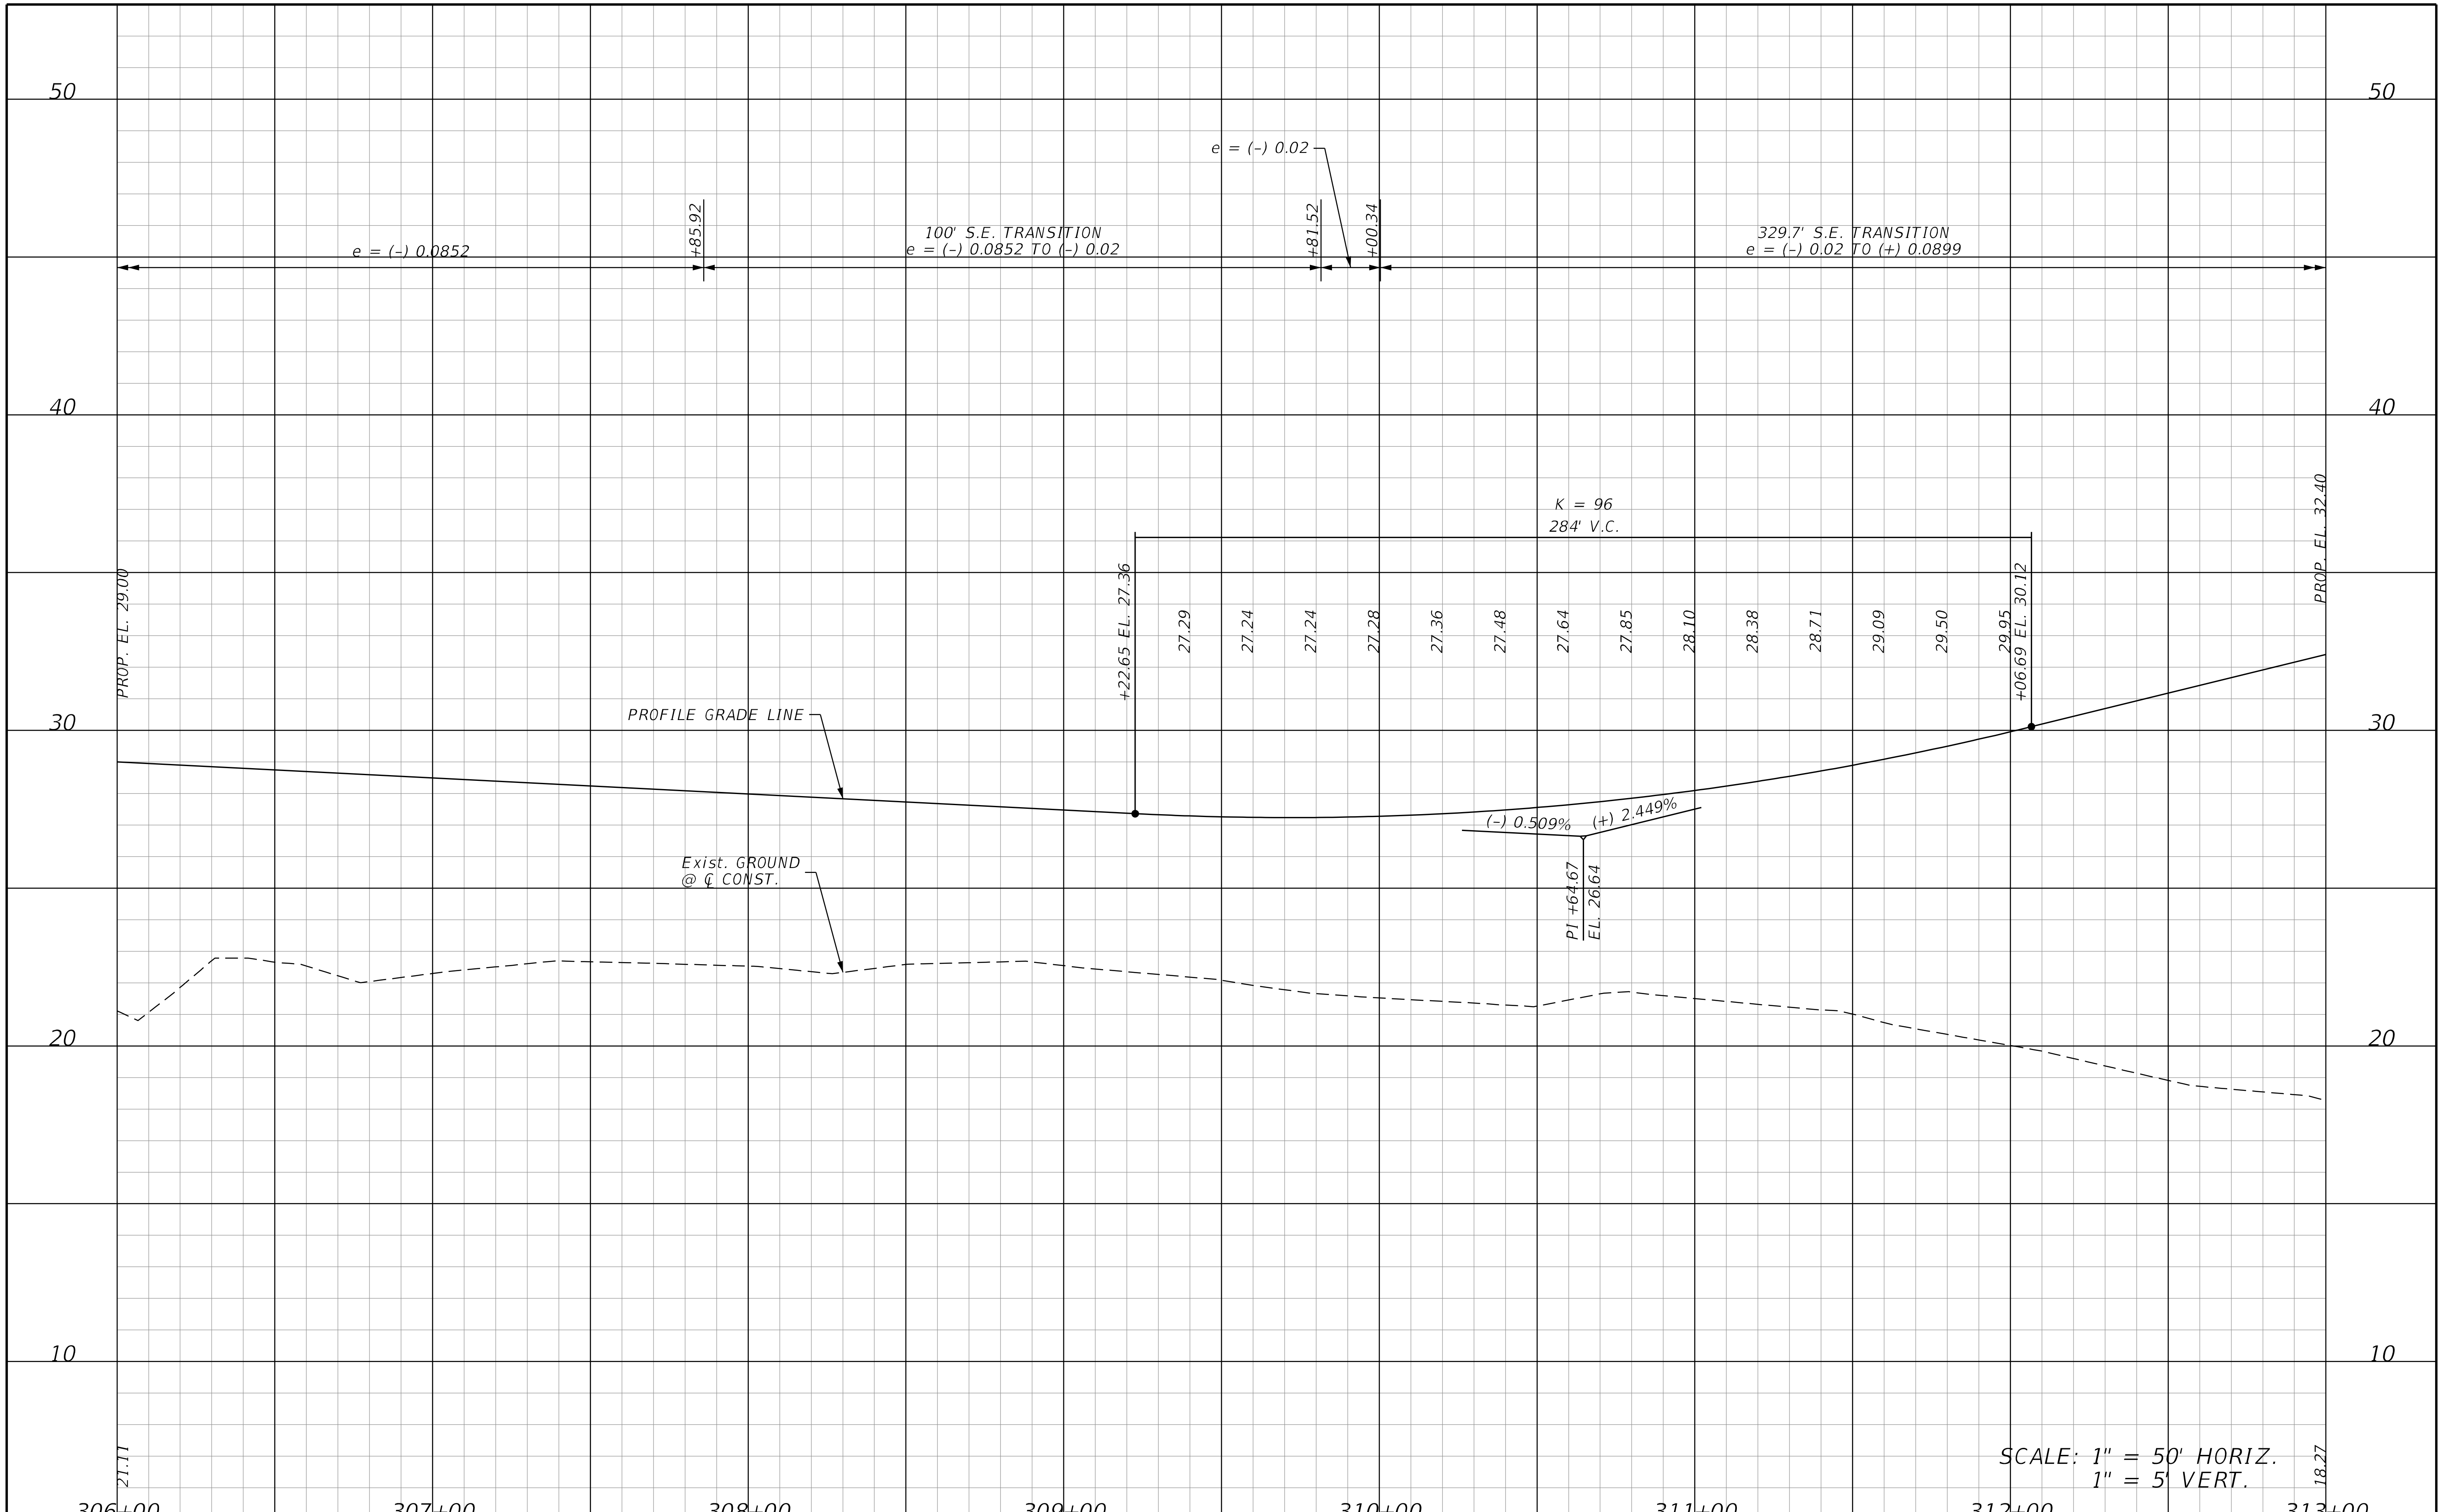

THE OFFICIAL RECORD OF THIS SHEET IS THE ELECTRONIC FILE DIGITALLY SIGNED AND SEALED UNDER RULE 61G15-23.004, F.A.C.

REVISIONS			
DATE	DESCRIPTION	DATE	DESCRIPTION

STANTEC CONSULTING SERVICES INC.
ENGINEER OF RECORD:
WILLIAM V. ANDERSON, P.E. NO.: 36682
11315 CORPORATE BLVD., SUITE 105
ORLANDO, FLORIDA 32817
(407) 823-8966
CERTIFICATE OF AUTHORIZATION NO. 27013

STATE OF FLORIDA
DEPARTMENT OF TRANSPORTATION

ROAD NO.	COUNTY	FINANCIAL PROJECT ID
SR400	VOLUSIA	408464-2-32-01

SAXON RAMP B PROFILE

SHEET NO.
342

jchassee 6/14/2019 4:21:39 PM Default V:\2158\active\CADD\40846423201\roadway\PROFRD619.dgn

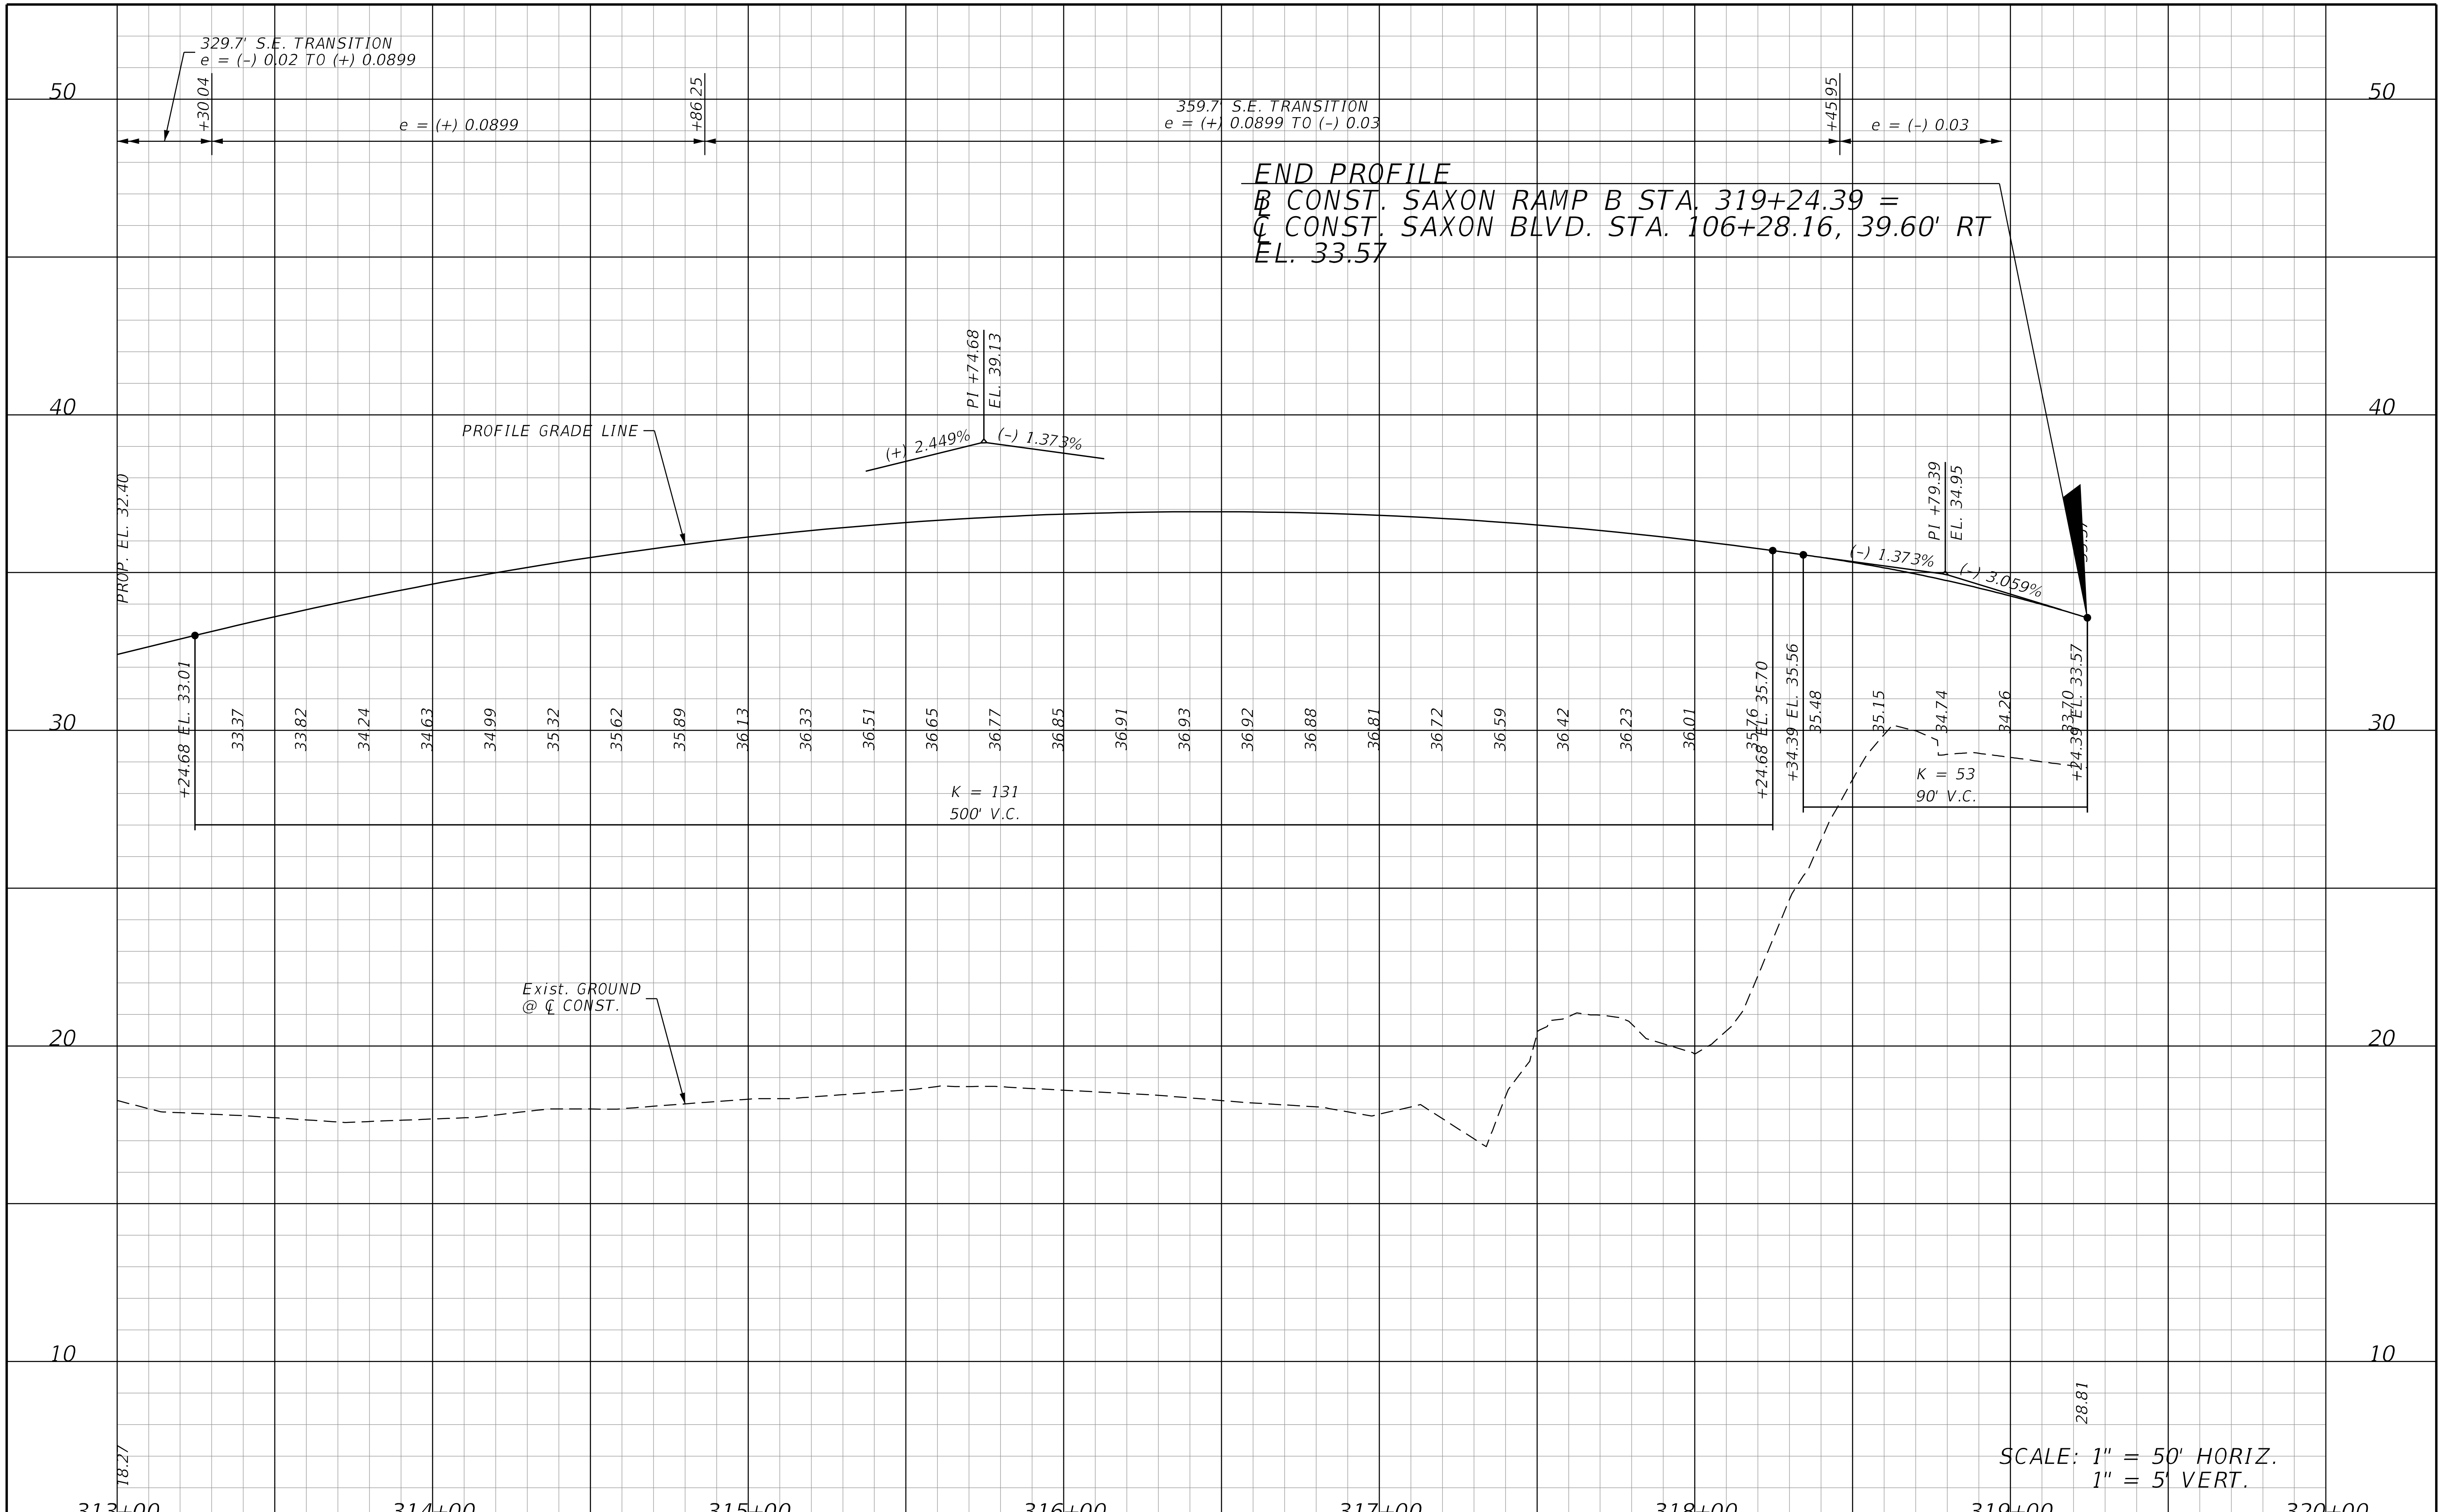

REVISIONS			
DATE	DESCRIPTION	DATE	DESCRIPTION

STANTEC CONSULTING SERVICES INC.
ENGINEER OF RECORD:
WILLIAM V. ANDERSON, P.E. NO.: 36682
11315 CORPORATE BLVD., SUITE 105
ORLANDO, FLORIDA 32817
(407) 823-8966
CERTIFICATE OF AUTHORIZATION NO. 27013

STATE OF FLORIDA
DEPARTMENT OF TRANSPORTATION

ROAD NO.	COUNTY	FINANCIAL PROJECT ID
SR400	VOLUSIA	408464-2-32-01

SAXON RAMP B
PROFILE

SHEET NO.
343

THE OFFICIAL RECORD OF THIS SHEET IS THE ELECTRONIC FILE DIGITALLY SIGNED AND SEALED UNDER RULE 61G15-23.004, F.A.C.

jchassee 6/14/2019 4:21:39 PM Default V:\2158\active\CADD\40846423201\roadway\PROFRD620.dgn

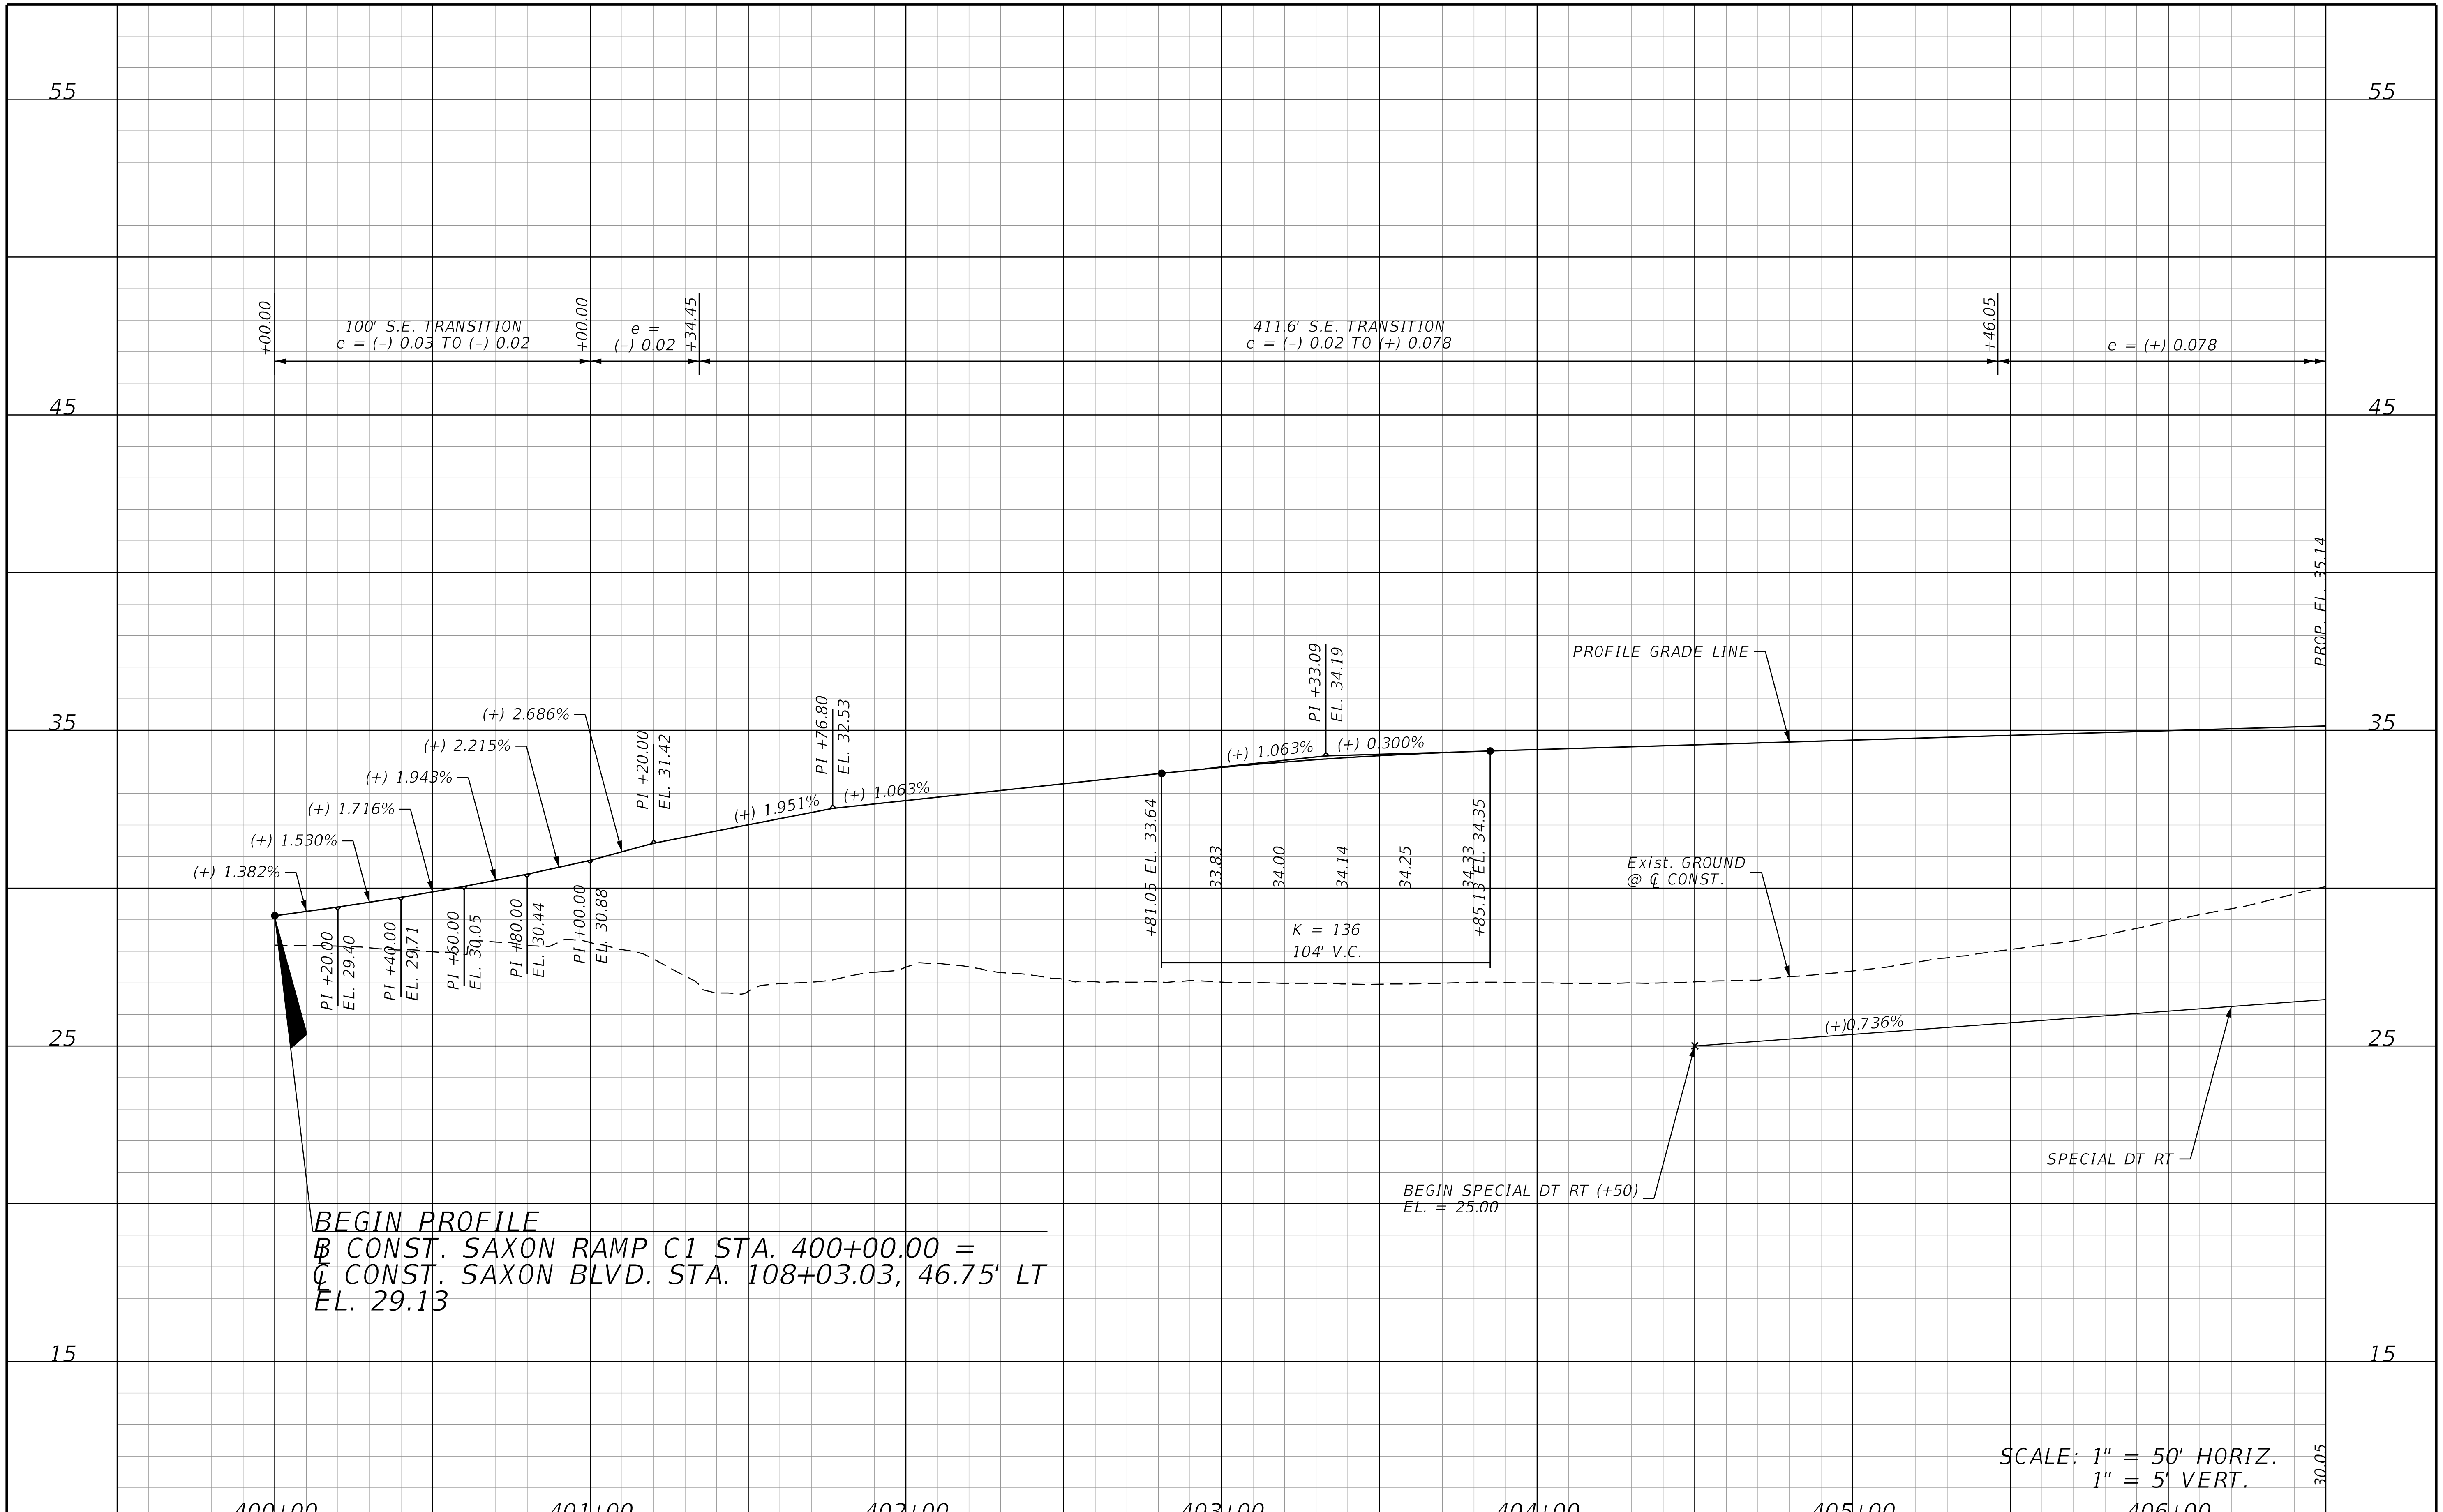

THE OFFICIAL RECORD OF THIS SHEET IS THE ELECTRONIC FILE DIGITALLY SIGNED AND SEALED UNDER RULE 61G15-23.004, F.A.C.

REVISIONS			
DATE	DESCRIPTION	DATE	DESCRIPTION

STANTEC CONSULTING SERVICES INC.
ENGINEER OF RECORD:
WILLIAM V. ANDERSON, P.E. NO.: 36682
11315 CORPORATE BLVD., SUITE 105
ORLANDO, FLORIDA 32817
(407) 823-8966
CERTIFICATE OF AUTHORIZATION NO. 27013

STATE OF FLORIDA
DEPARTMENT OF TRANSPORTATION

ROAD NO.	COUNTY	FINANCIAL PROJECT ID
SR400	VOLUSIA	408464-2-32-01

SAXON RAMP C1
PROFILE

SHEET NO.
344

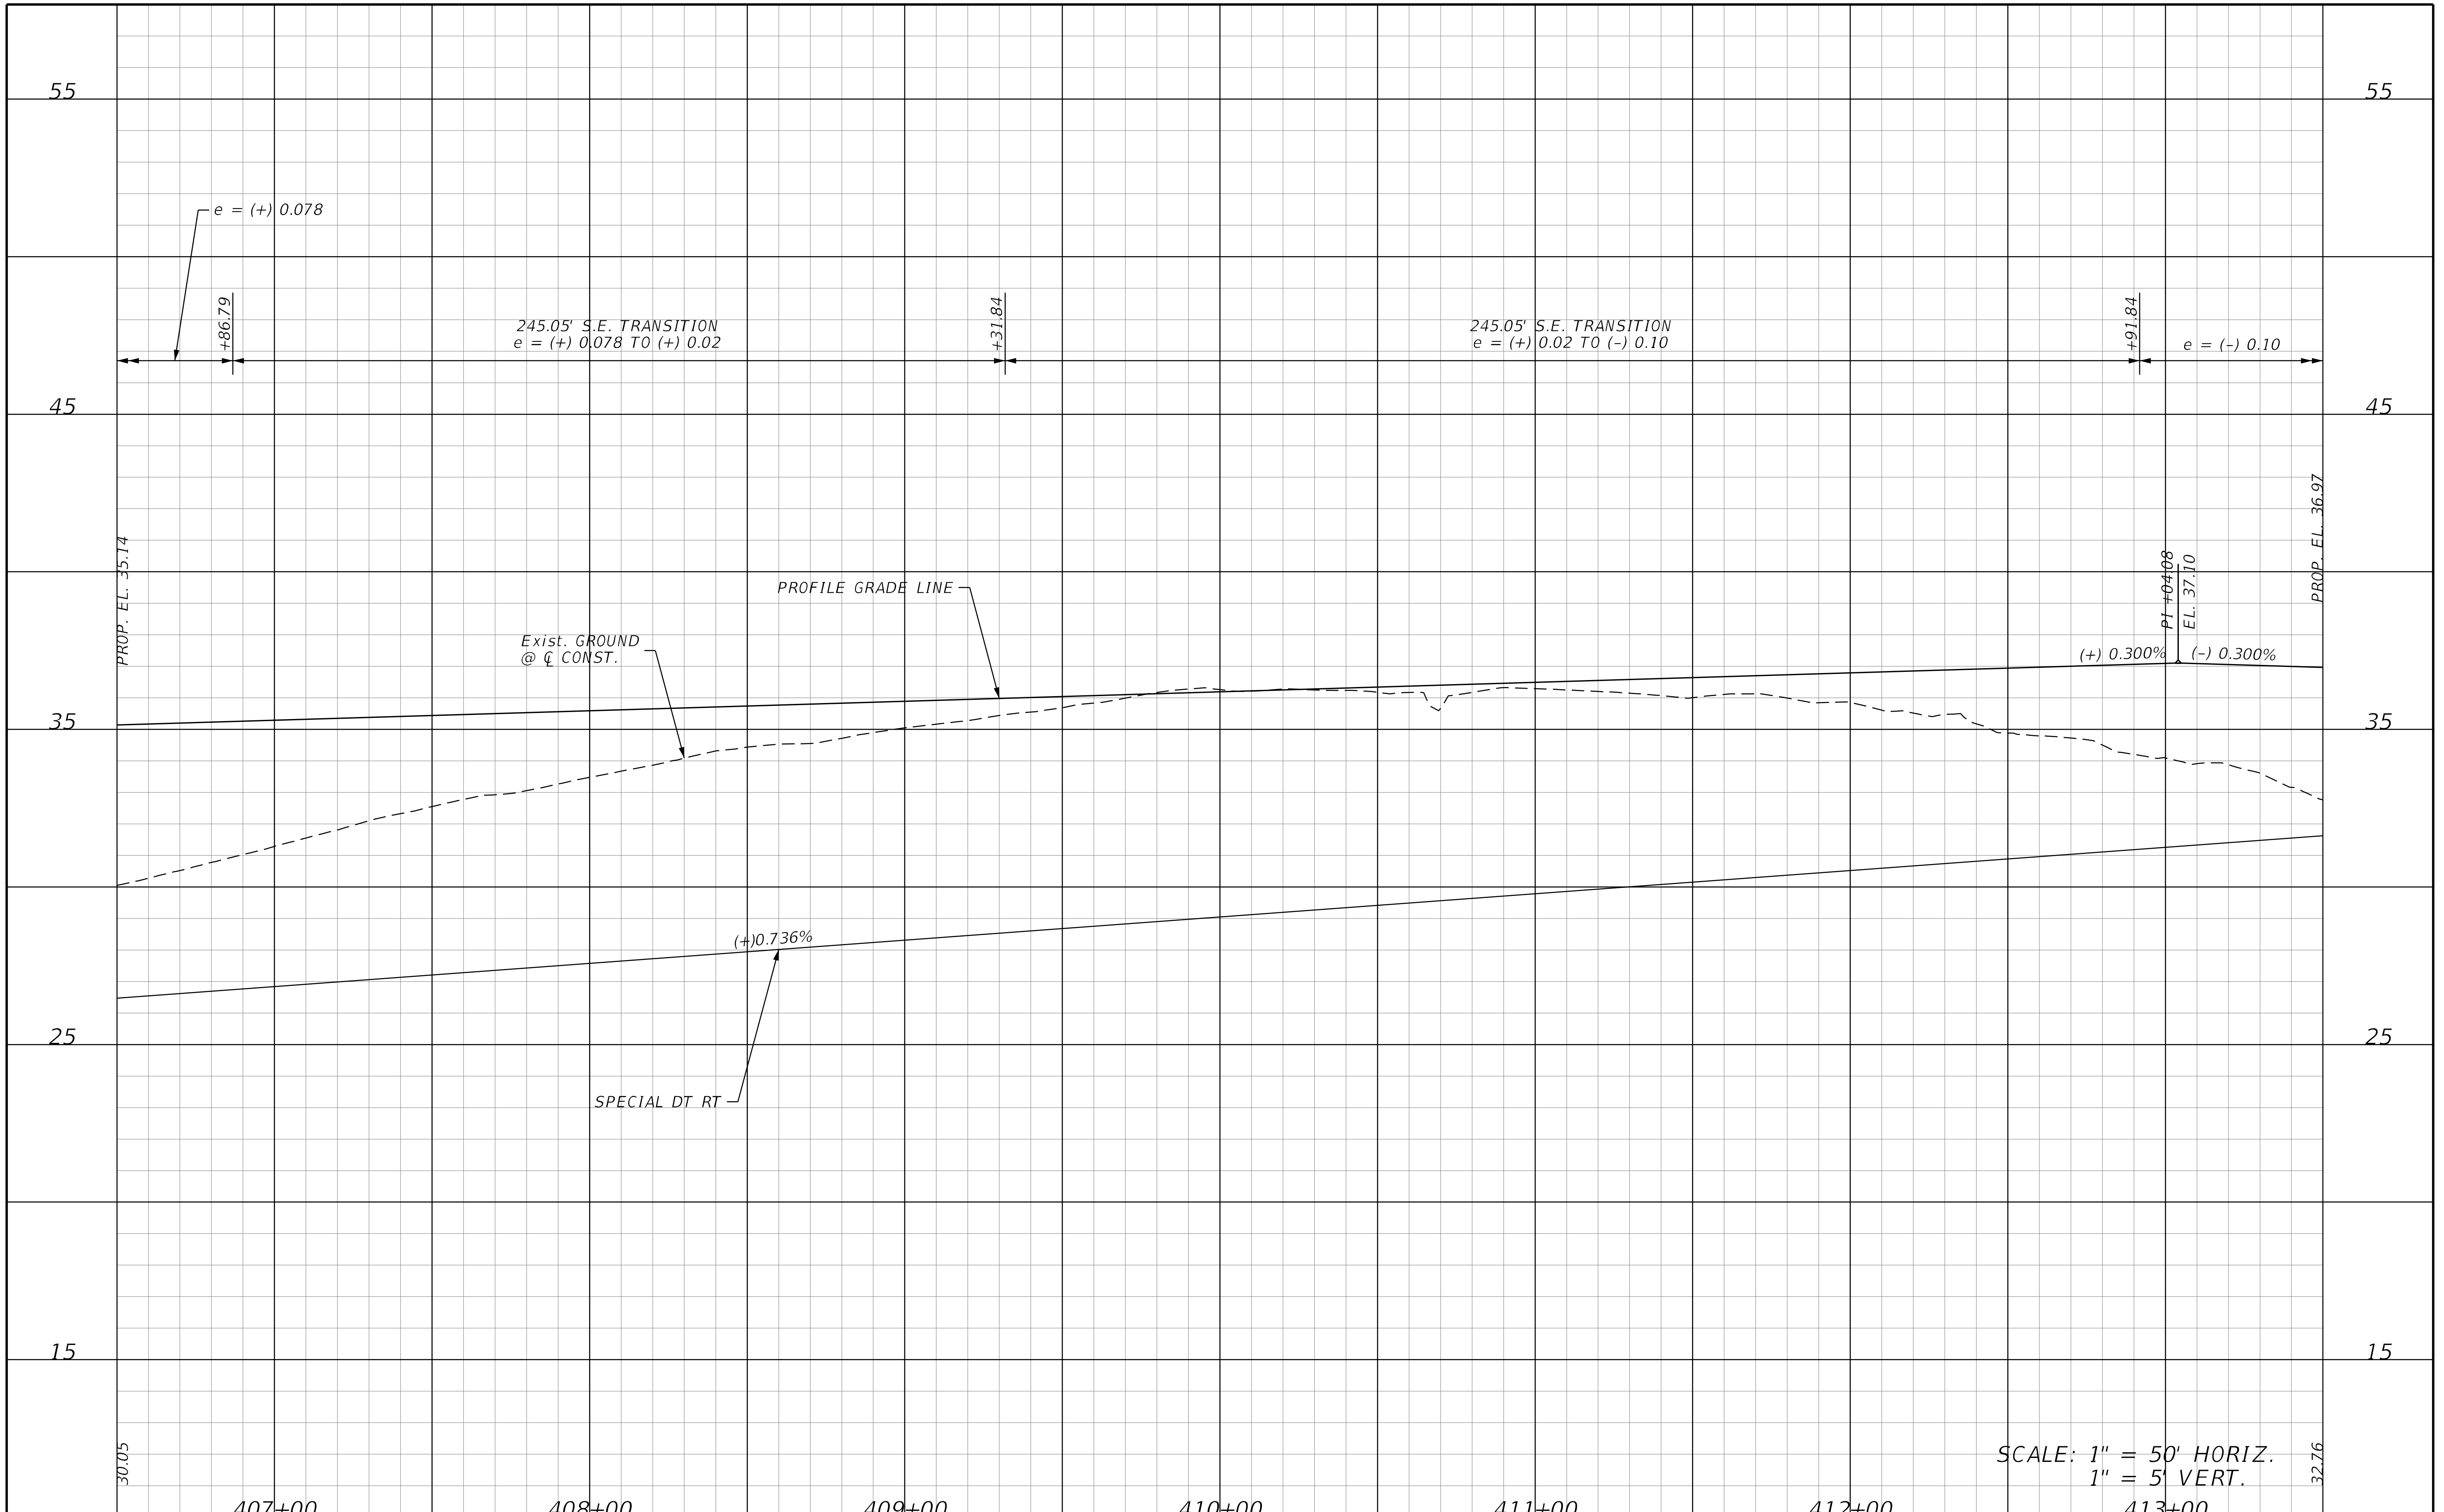

REVISIONS			
DATE	DESCRIPTION	DATE	DESCRIPTION

STANTEC CONSULTING SERVICES INC.
ENGINEER OF RECORD:
WILLIAM V. ANDERSON, P.E. NO.: 36682
11315 CORPORATE BLVD., SUITE 105
ORLANDO, FLORIDA 32817
(407) 823-8966
CERTIFICATE OF AUTHORIZATION NO. 27013

STATE OF FLORIDA
DEPARTMENT OF TRANSPORTATION

ROAD NO.	COUNTY	FINANCIAL PROJECT ID
SR400	VOLUSIA	408464-2-32-01

SAXON RAMP C1
PROFILE

SHEET NO.
345

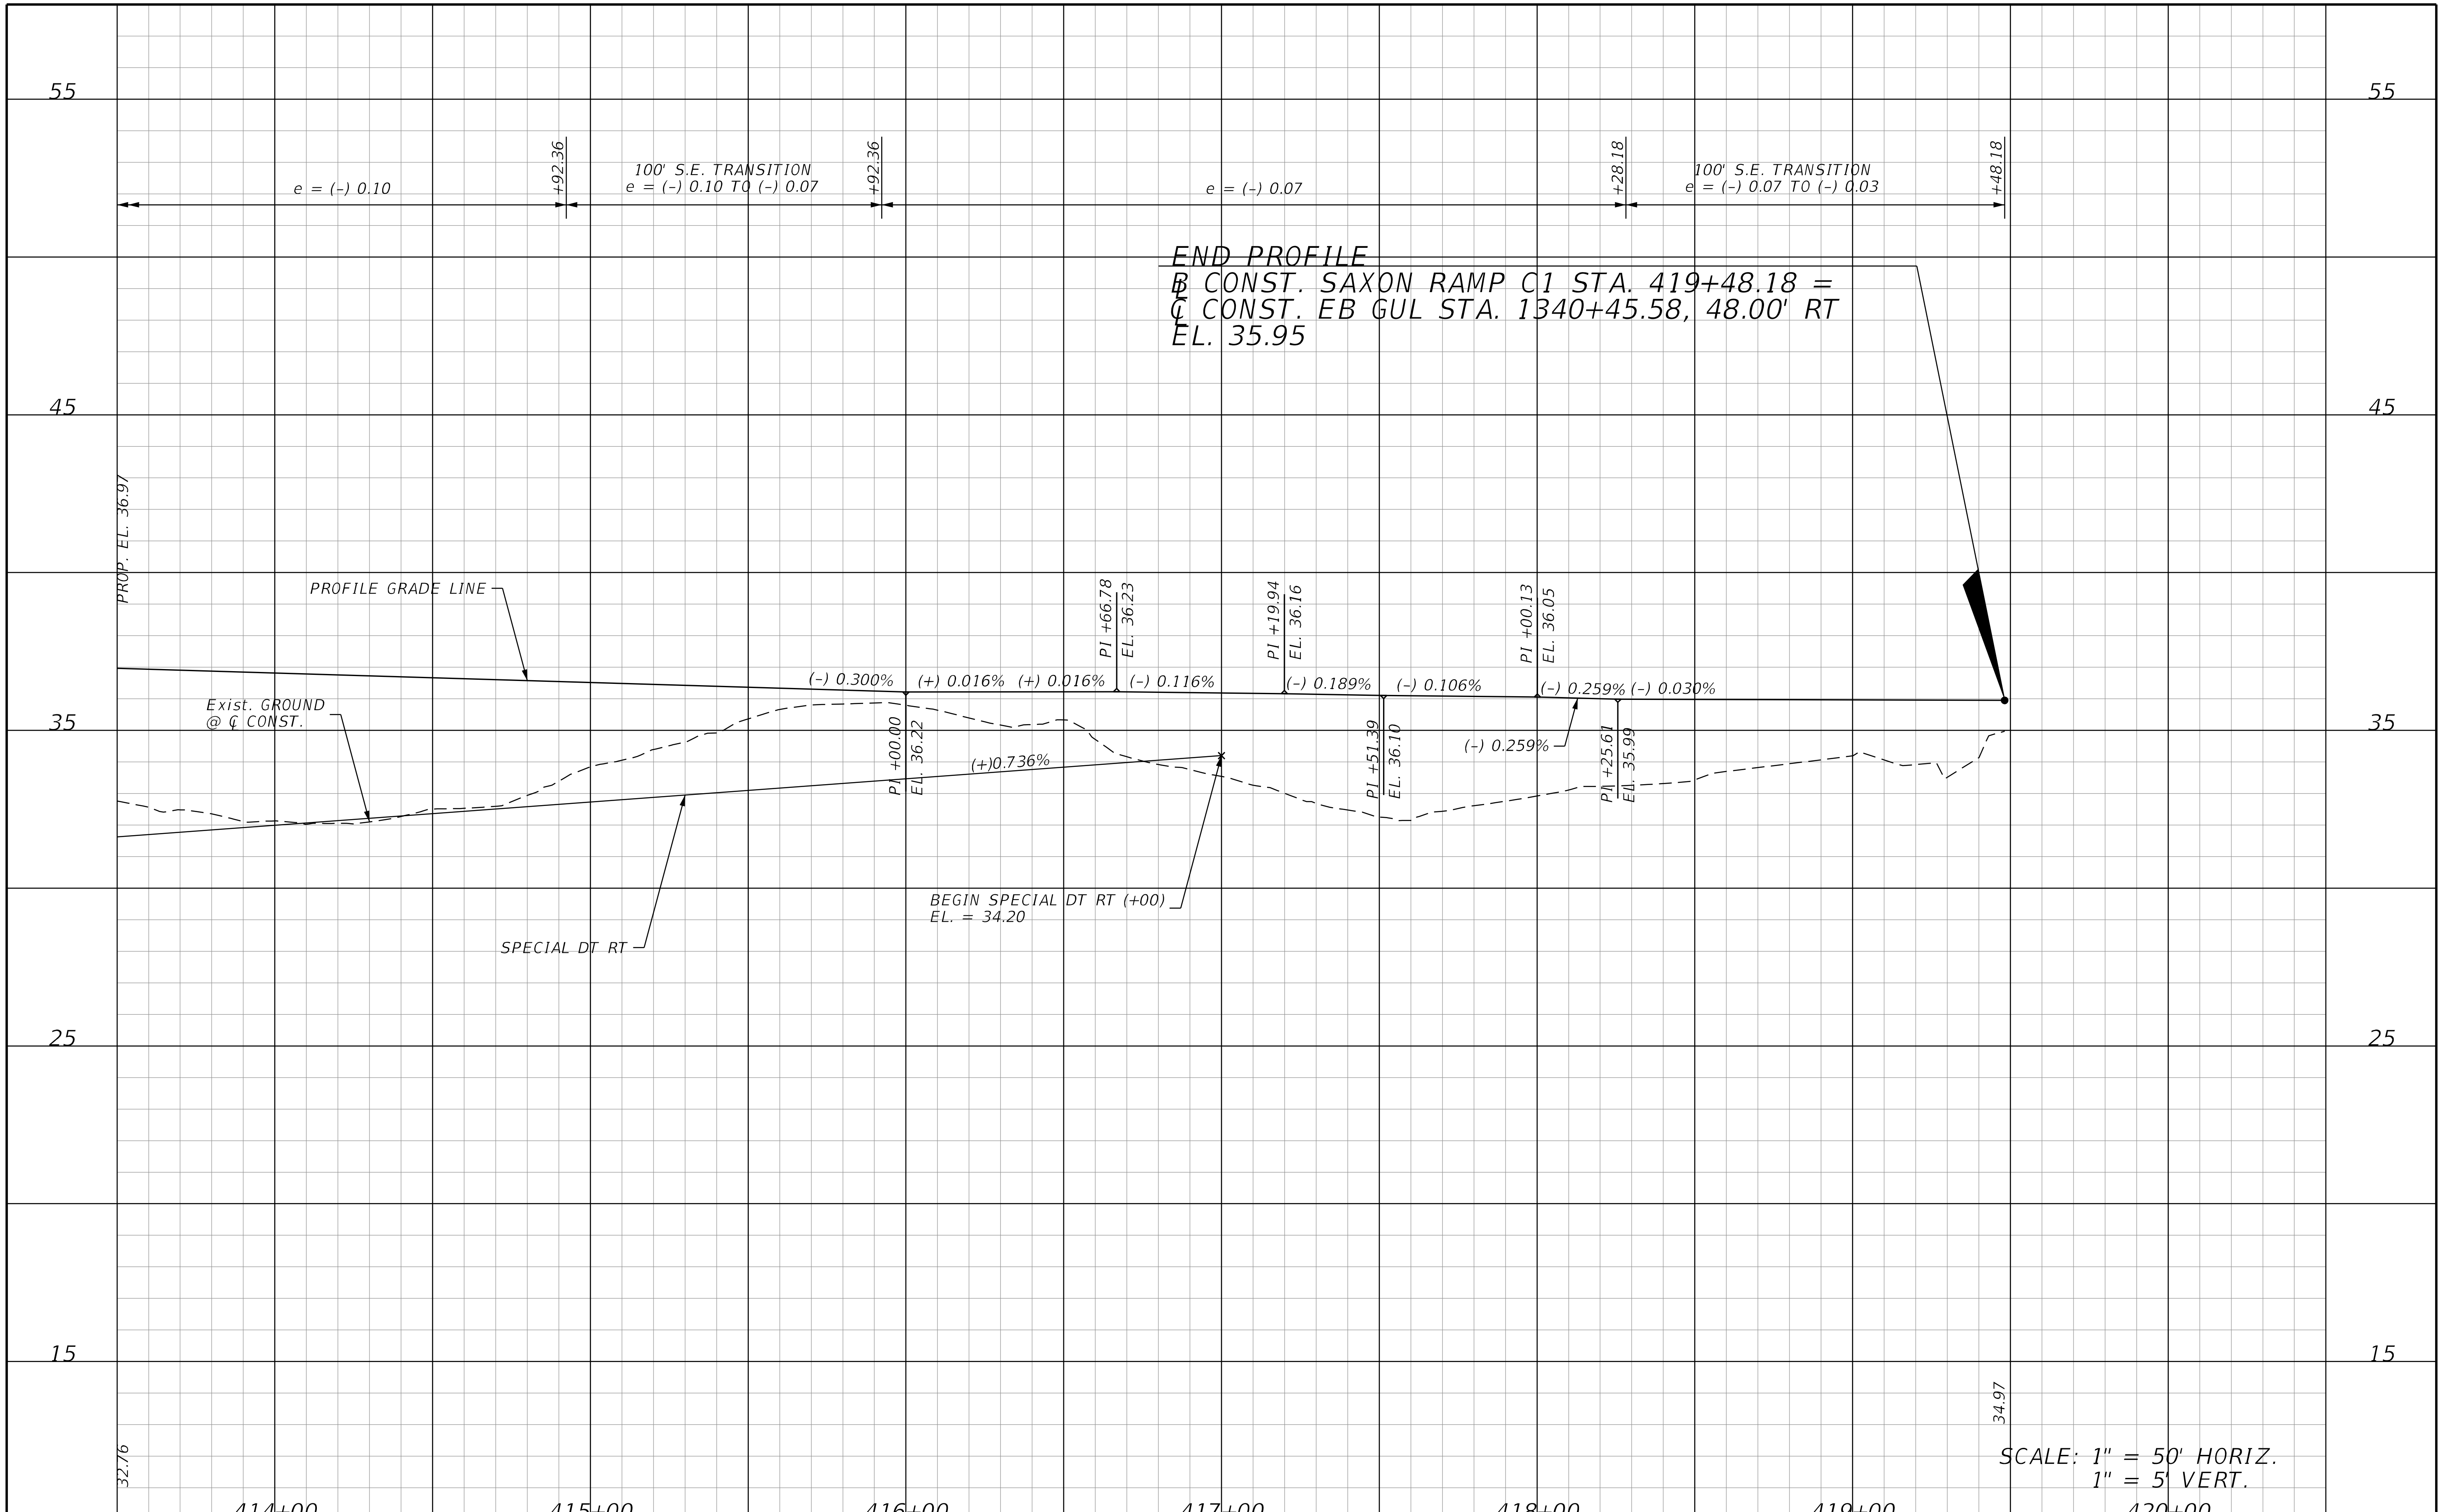

THE OFFICIAL RECORD OF THIS SHEET IS THE ELECTRONIC FILE DIGITALLY SIGNED AND SEALED UNDER RULE 61G15-23.004, F.A.C.

REVISIONS			
DATE	DESCRIPTION	DATE	DESCRIPTION

STANTEC CONSULTING SERVICES INC.
ENGINEER OF RECORD:
WILLIAM V. ANDERSON, P.E. NO.: 36682
11315 CORPORATE BLVD., SUITE 105
ORLANDO, FLORIDA 32817
(407) 823-8966
CERTIFICATE OF AUTHORIZATION NO. 27013

STATE OF FLORIDA
DEPARTMENT OF TRANSPORTATION

ROAD NO.	COUNTY	FINANCIAL PROJECT ID
SR400	VOLUSIA	408464-2-32-01

SAXON RAMP C1
PROFILE

SHEET NO.
346

jchassee 6/14/2019 4:21:40 PM Default V:\2158\active\CADD\40846423201\roadway\PROFRD623.dgn

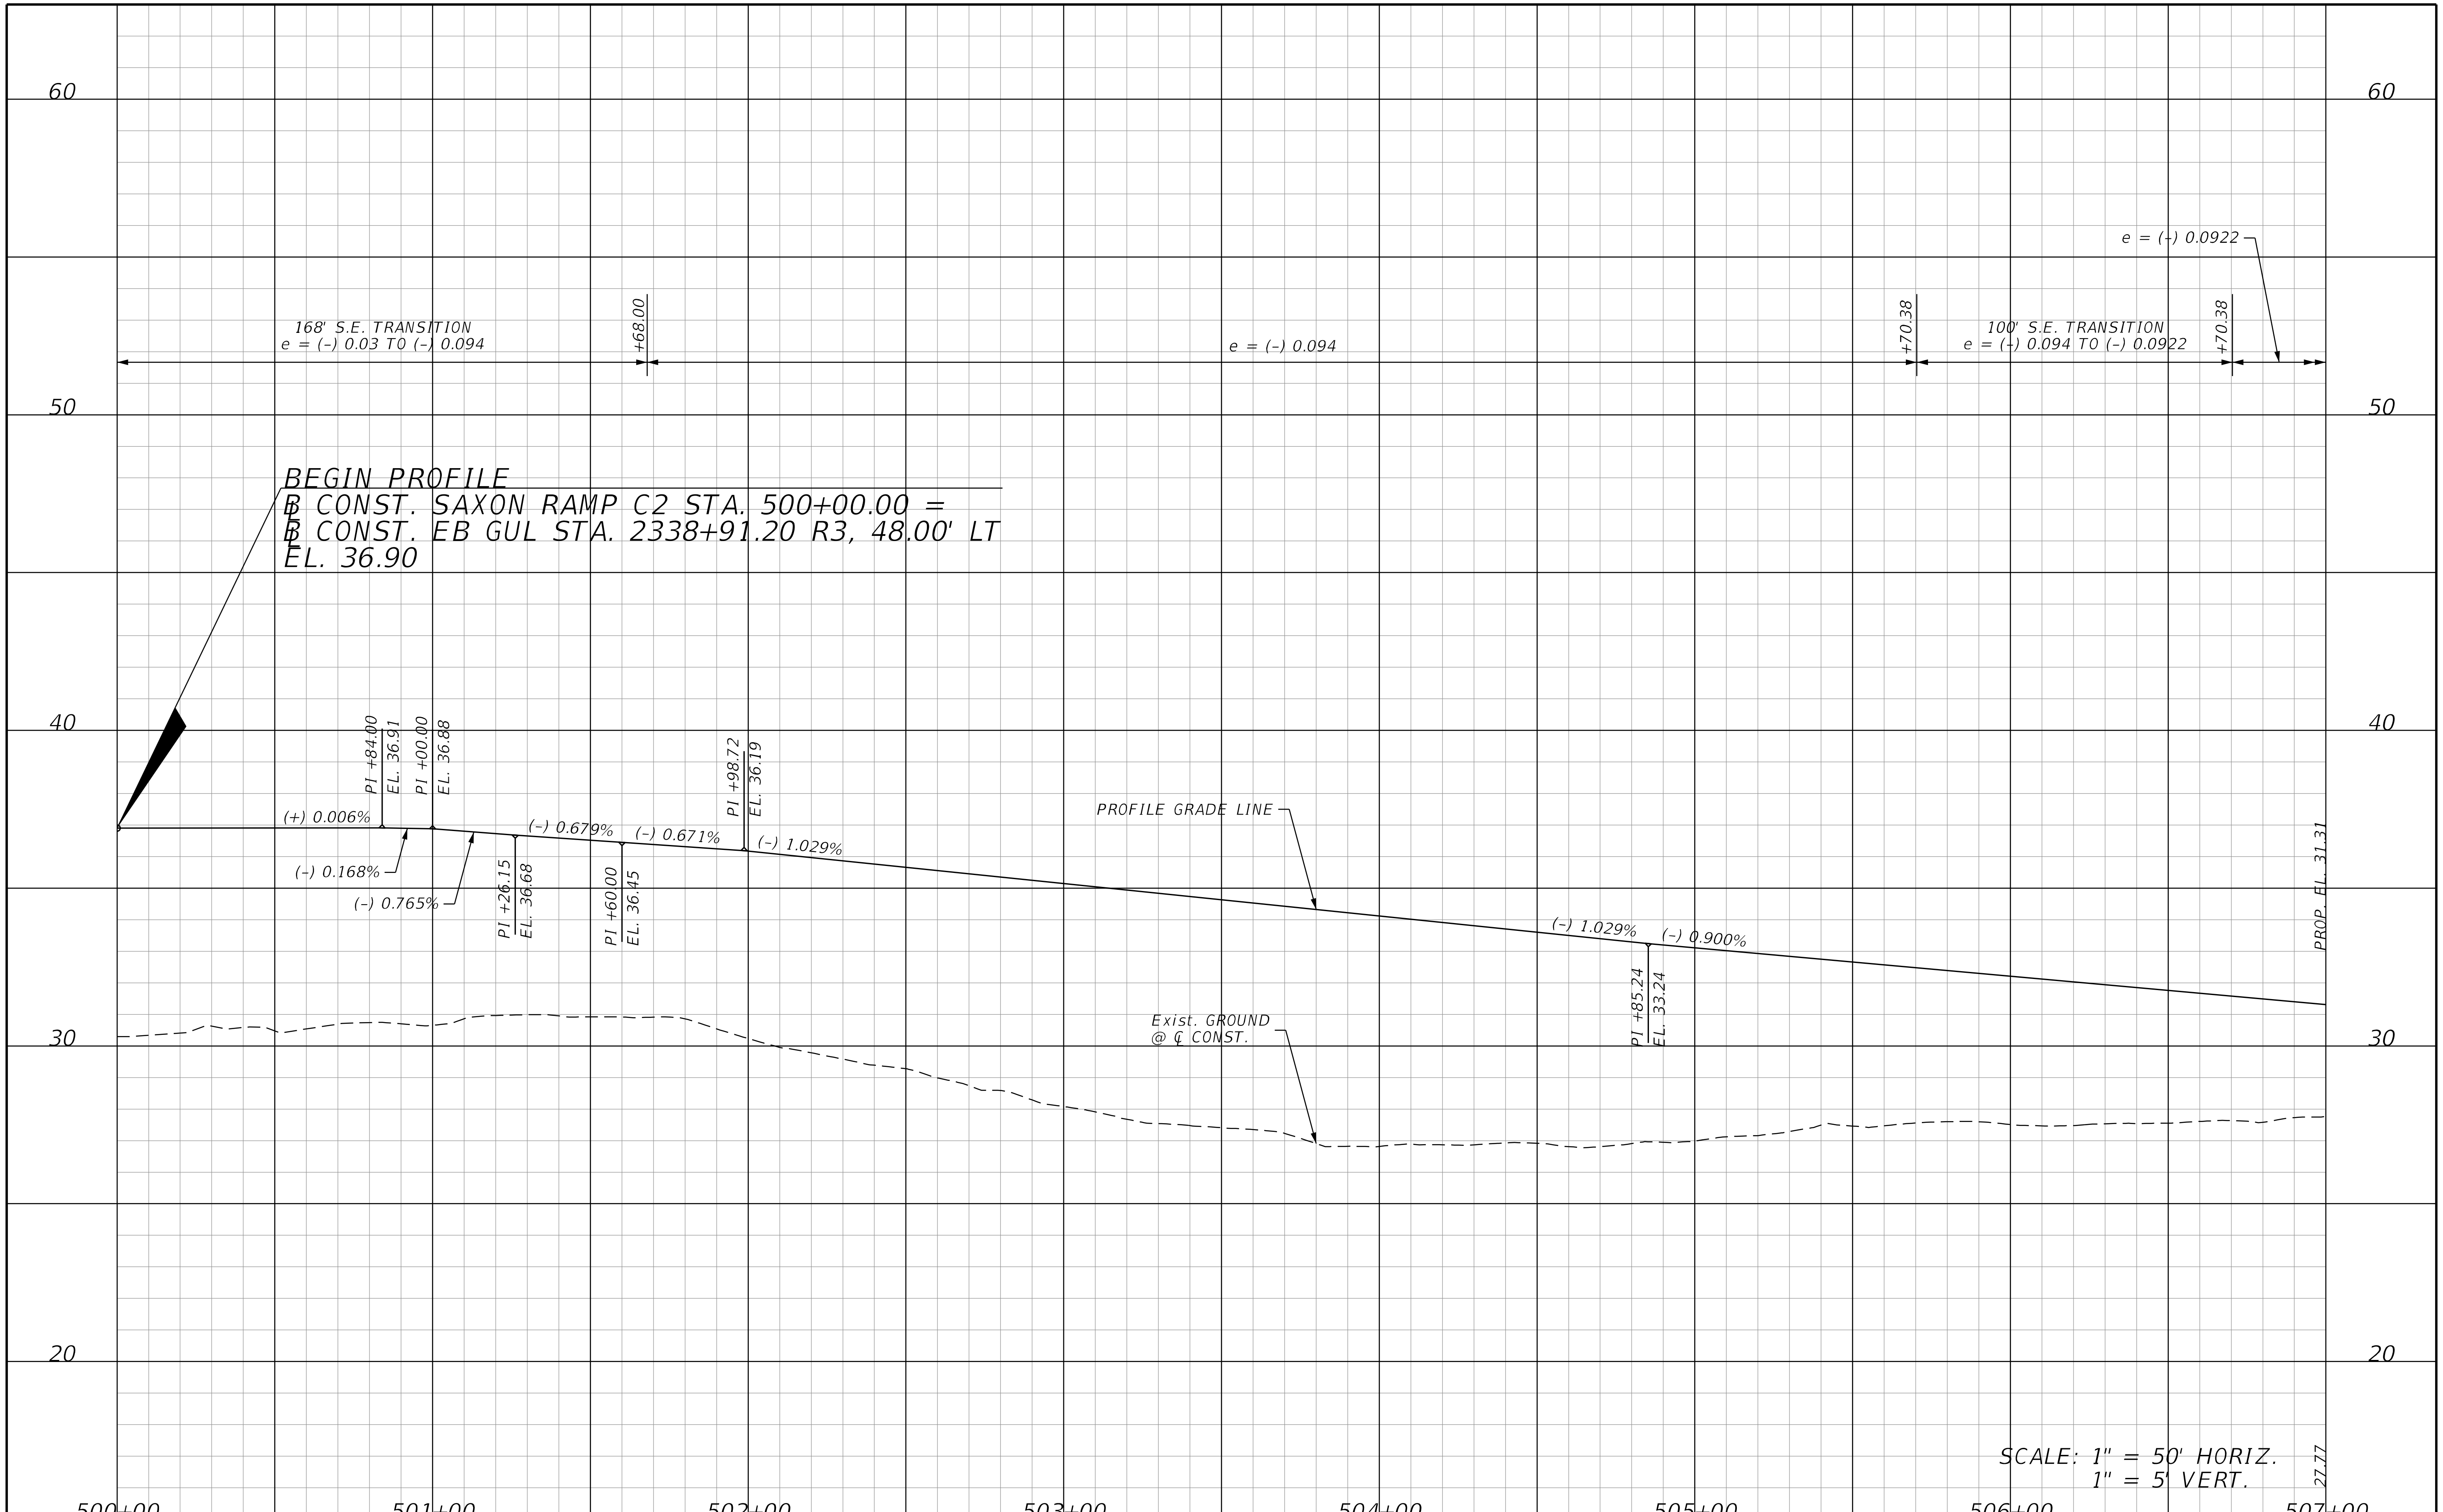

REVISIONS			
DATE	DESCRIPTION	DATE	DESCRIPTION

STANTEC CONSULTING SERVICES INC.
ENGINEER OF RECORD:
WILLIAM V. ANDERSON, P.E. NO.: 36682
11315 CORPORATE BLVD., SUITE 105
ORLANDO, FLORIDA 32817
(407) 823-8966
CERTIFICATE OF AUTHORIZATION NO. 27013

STATE OF FLORIDA
DEPARTMENT OF TRANSPORTATION

ROAD NO.	COUNTY	FINANCIAL PROJECT ID
SR400	VOLUSIA	408464-2-32-01

SAXON RAMP C2
PROFILE

SHEET NO.
347

THE OFFICIAL RECORD OF THIS SHEET IS THE ELECTRONIC FILE DIGITALLY SIGNED AND SEALED UNDER RULE 61G15-23.004, F.A.C.

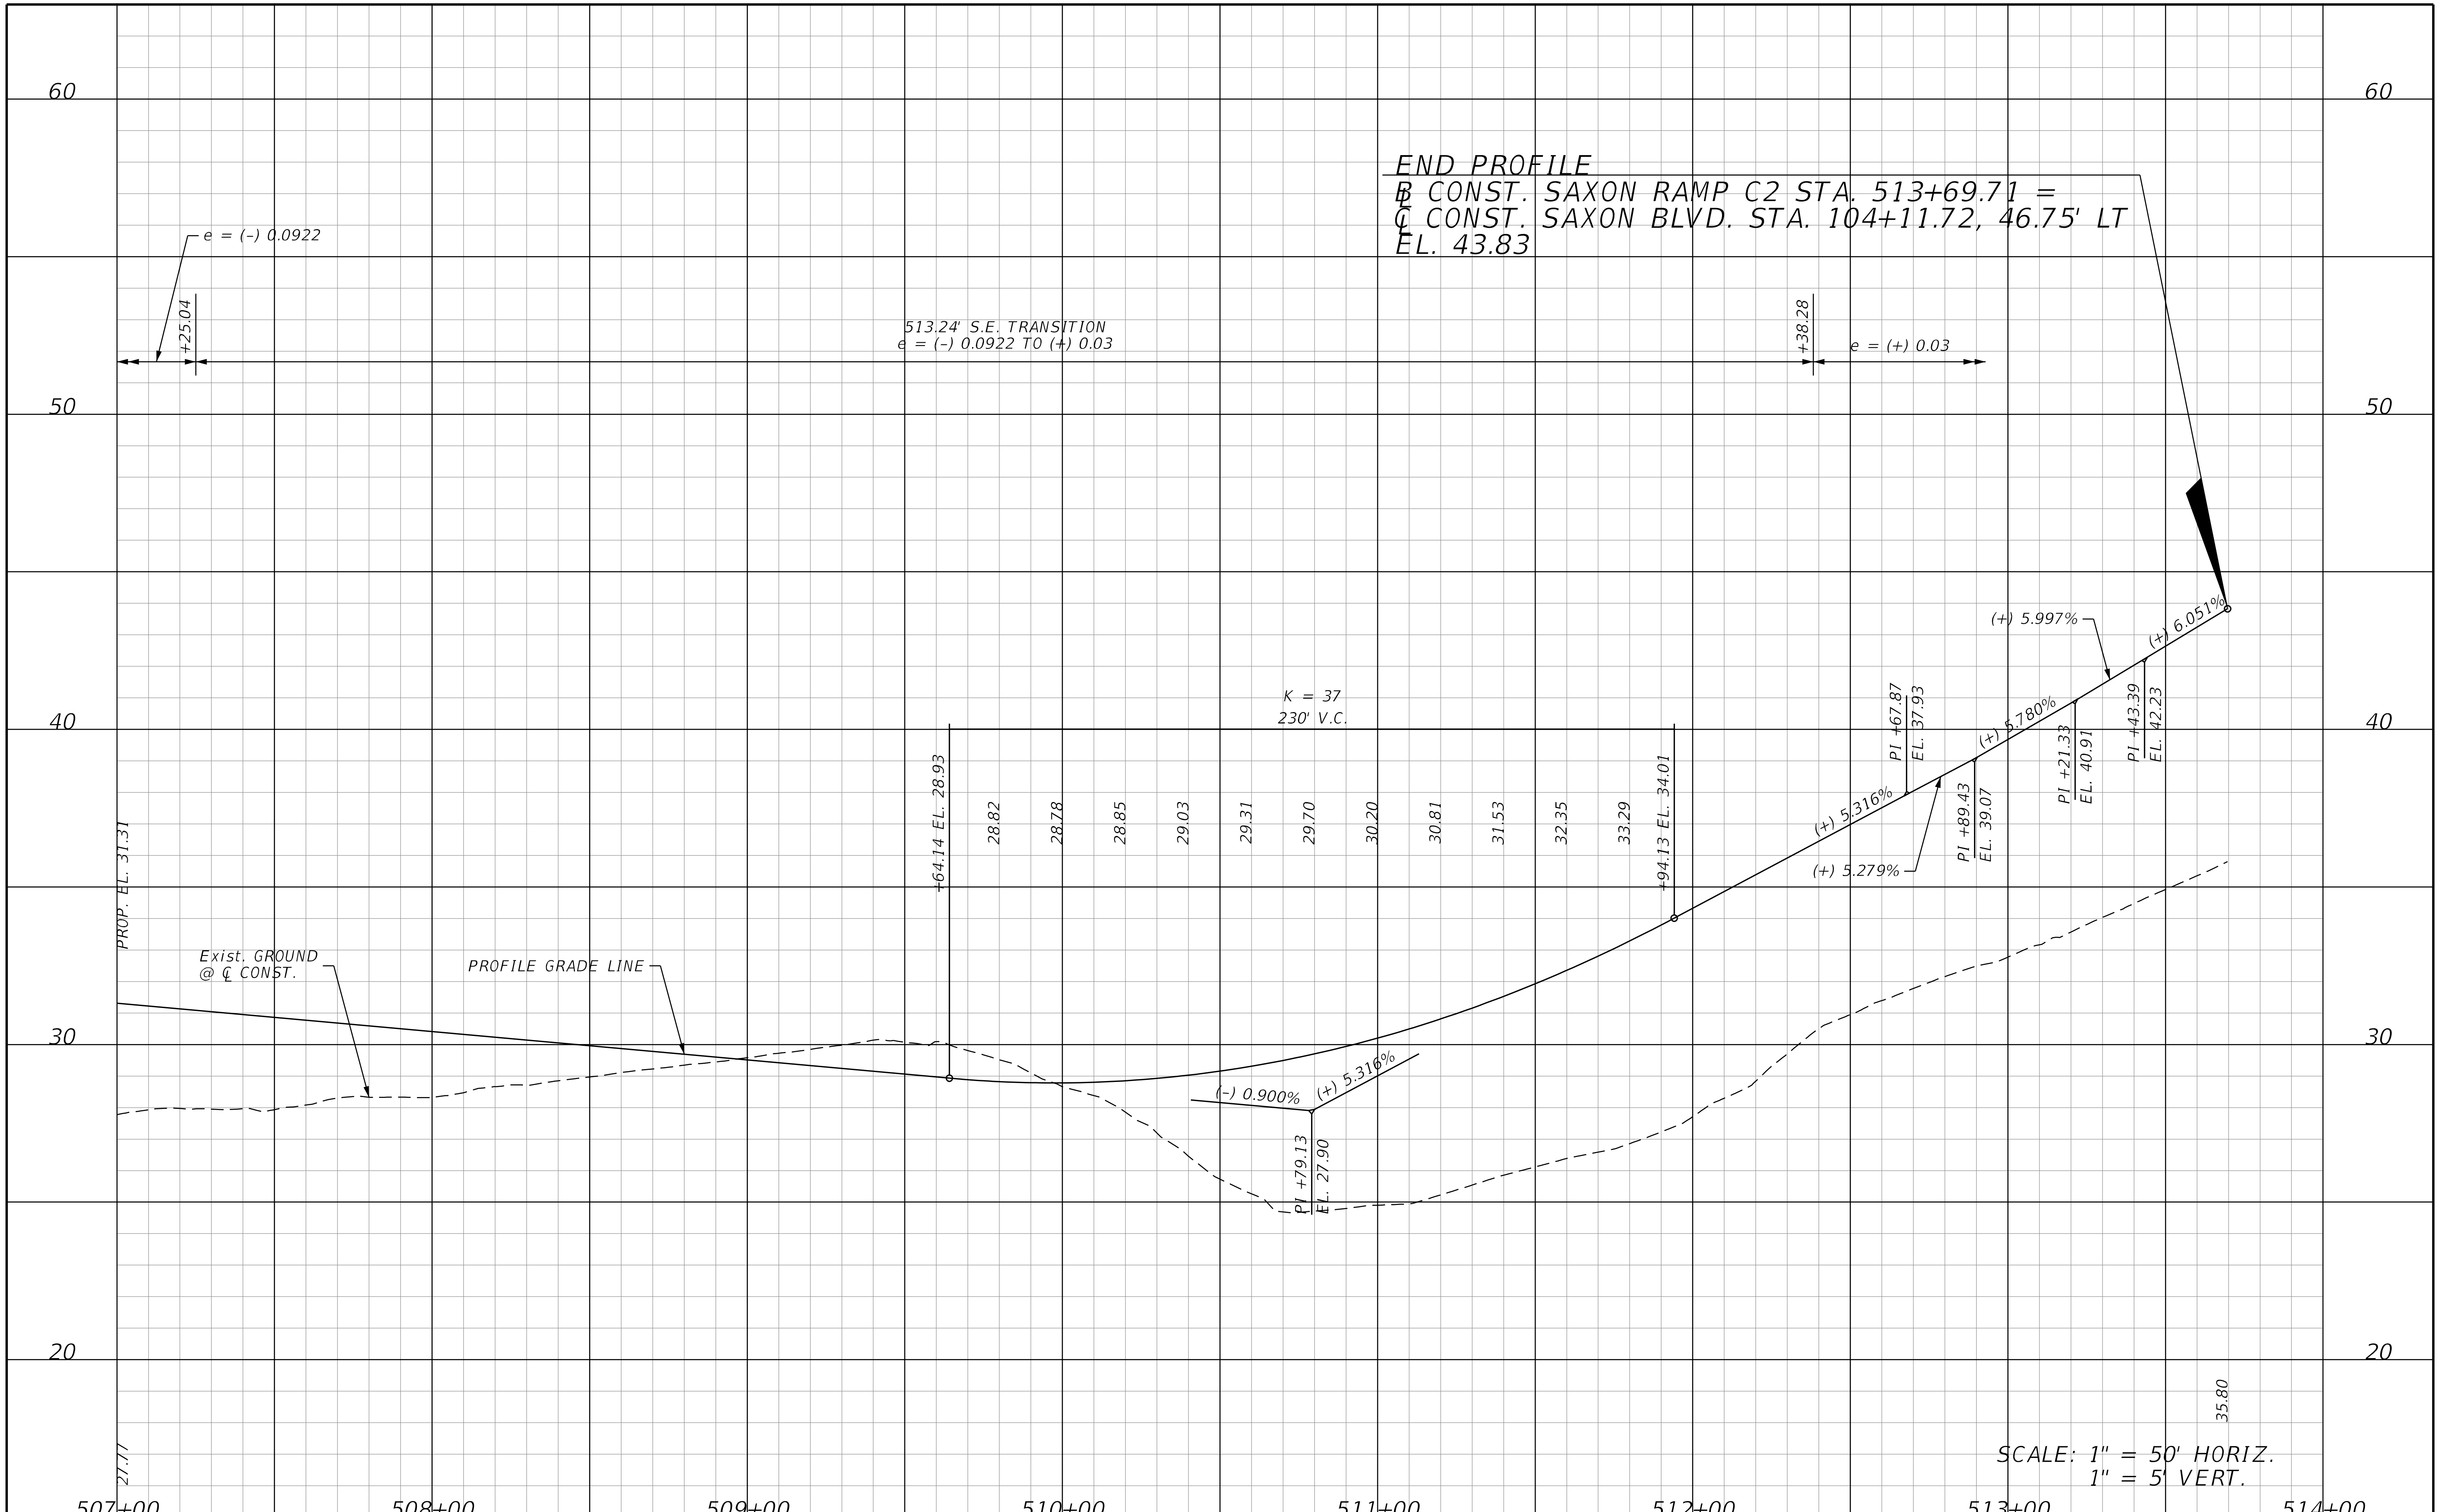

THE OFFICIAL RECORD OF THIS SHEET IS THE ELECTRONIC FILE DIGITALLY SIGNED AND SEALED UNDER RULE 61G15-23.004, F.A.C.

REVISIONS			
DATE	DESCRIPTION	DATE	DESCRIPTION

STANTEC CONSULTING SERVICES INC.
ENGINEER OF RECORD:
WILLIAM V. ANDERSON, P.E. NO.: 36682
11315 CORPORATE BLVD., SUITE 105
ORLANDO, FLORIDA 32817
(407) 823-8966
CERTIFICATE OF AUTHORIZATION NO. 27013

STATE OF FLORIDA
DEPARTMENT OF TRANSPORTATION

ROAD NO.	COUNTY	FINANCIAL PROJECT ID
SR400	VOLUSIA	408464-2-32-01

SAXON RAMP C2 PROFILE

SHEET NO. 348

jchassee 6/14/2019 4:21:41 PM Default V:\2158\active\CADD\40846423201\roadway\PROFRD625.dgn

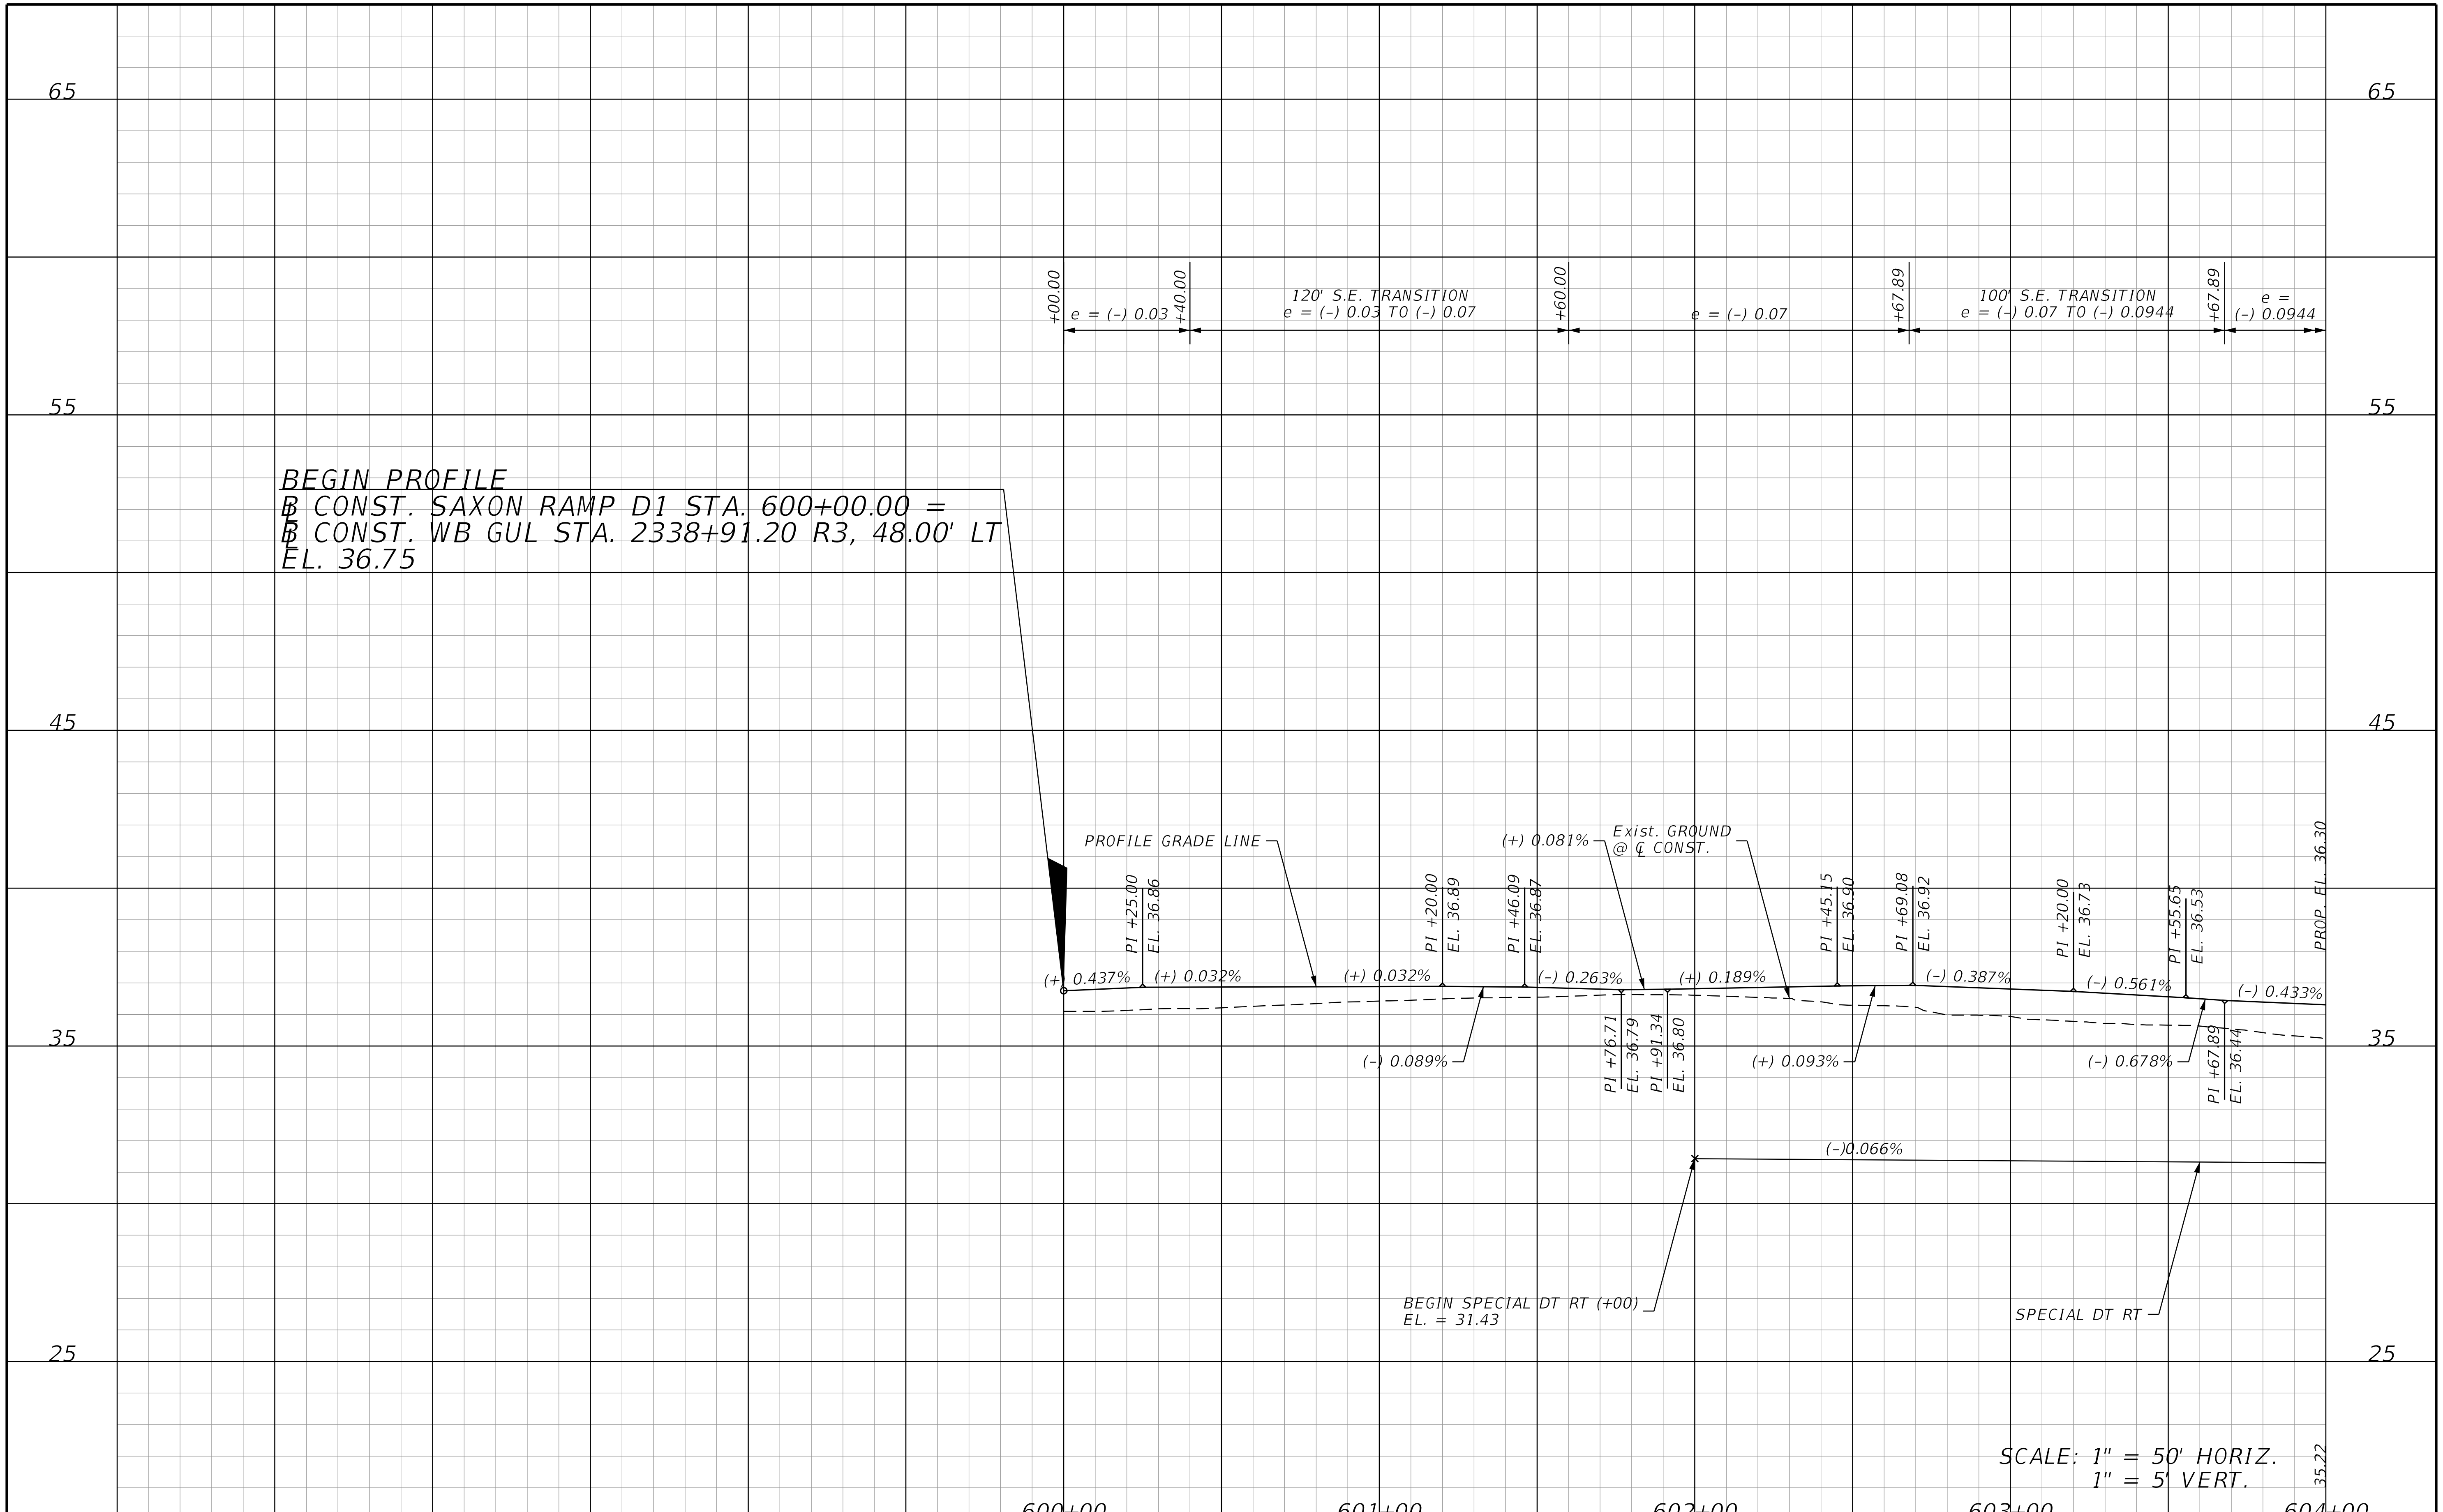

THE OFFICIAL RECORD OF THIS SHEET IS THE ELECTRONIC FILE DIGITALLY SIGNED AND SEALED UNDER RULE 61G15-23.004, F.A.C.

REVISIONS			
DATE	DESCRIPTION	DATE	DESCRIPTION

STANTEC CONSULTING SERVICES INC.
ENGINEER OF RECORD:
WILLIAM V. ANDERSON, P.E. NO.: 36682
11315 CORPORATE BLVD., SUITE 105
ORLANDO, FLORIDA 32817
(407) 823-8966
CERTIFICATE OF AUTHORIZATION NO. 27013

STATE OF FLORIDA
DEPARTMENT OF TRANSPORTATION

ROAD NO.	COUNTY	FINANCIAL PROJECT ID
SR400	VOLUSIA	408464-2-32-01

SAXON RAMP D1
PROFILE

SHEET NO.
349

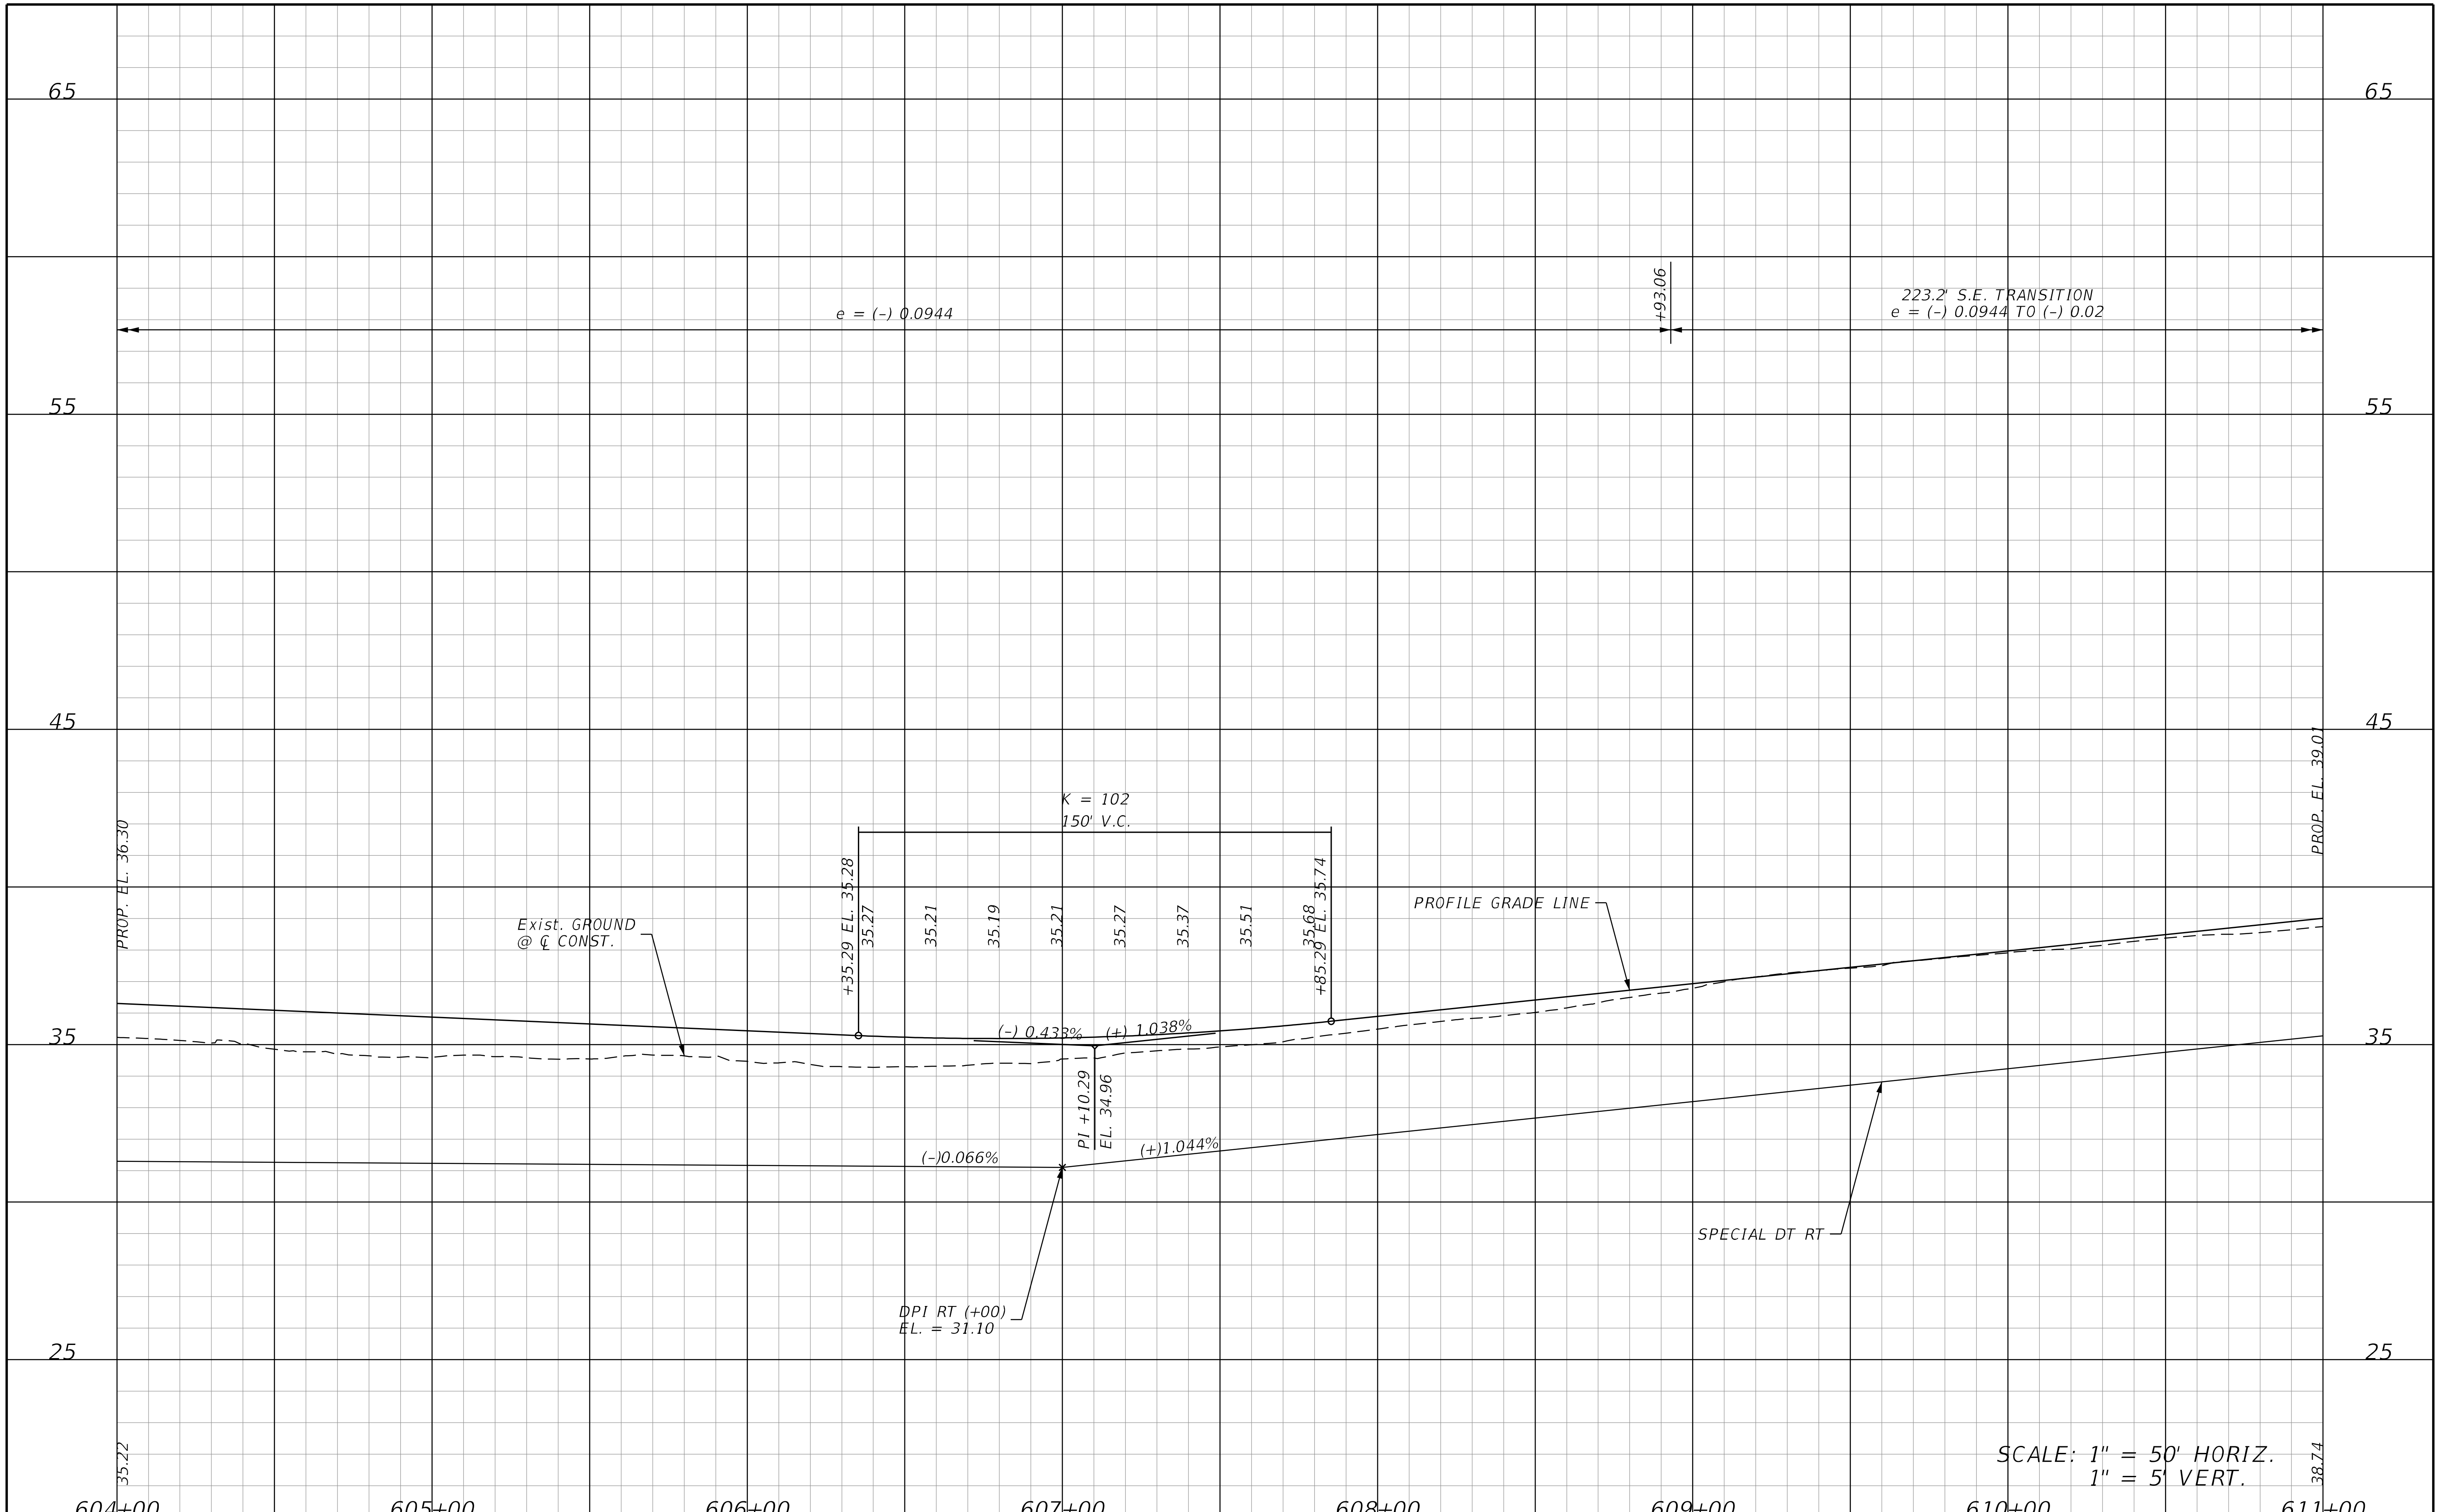

REVISIONS			
DATE	DESCRIPTION	DATE	DESCRIPTION

STANTEC CONSULTING SERVICES INC.
ENGINEER OF RECORD:
WILLIAM V. ANDERSON, P.E. NO.: 36682
11315 CORPORATE BLVD., SUITE 105
ORLANDO, FLORIDA 32817
(407) 823-8966
CERTIFICATE OF AUTHORIZATION NO. 27013

STATE OF FLORIDA
DEPARTMENT OF TRANSPORTATION

ROAD NO.	COUNTY	FINANCIAL PROJECT ID
SR400	VOLUSIA	408464-2-32-01

SAXON RAMP D1
PROFILE

SHEET NO. 350

THE OFFICIAL RECORD OF THIS SHEET IS THE ELECTRONIC FILE DIGITALLY SIGNED AND SEALED UNDER RULE 61G15-23.004, F.A.C.

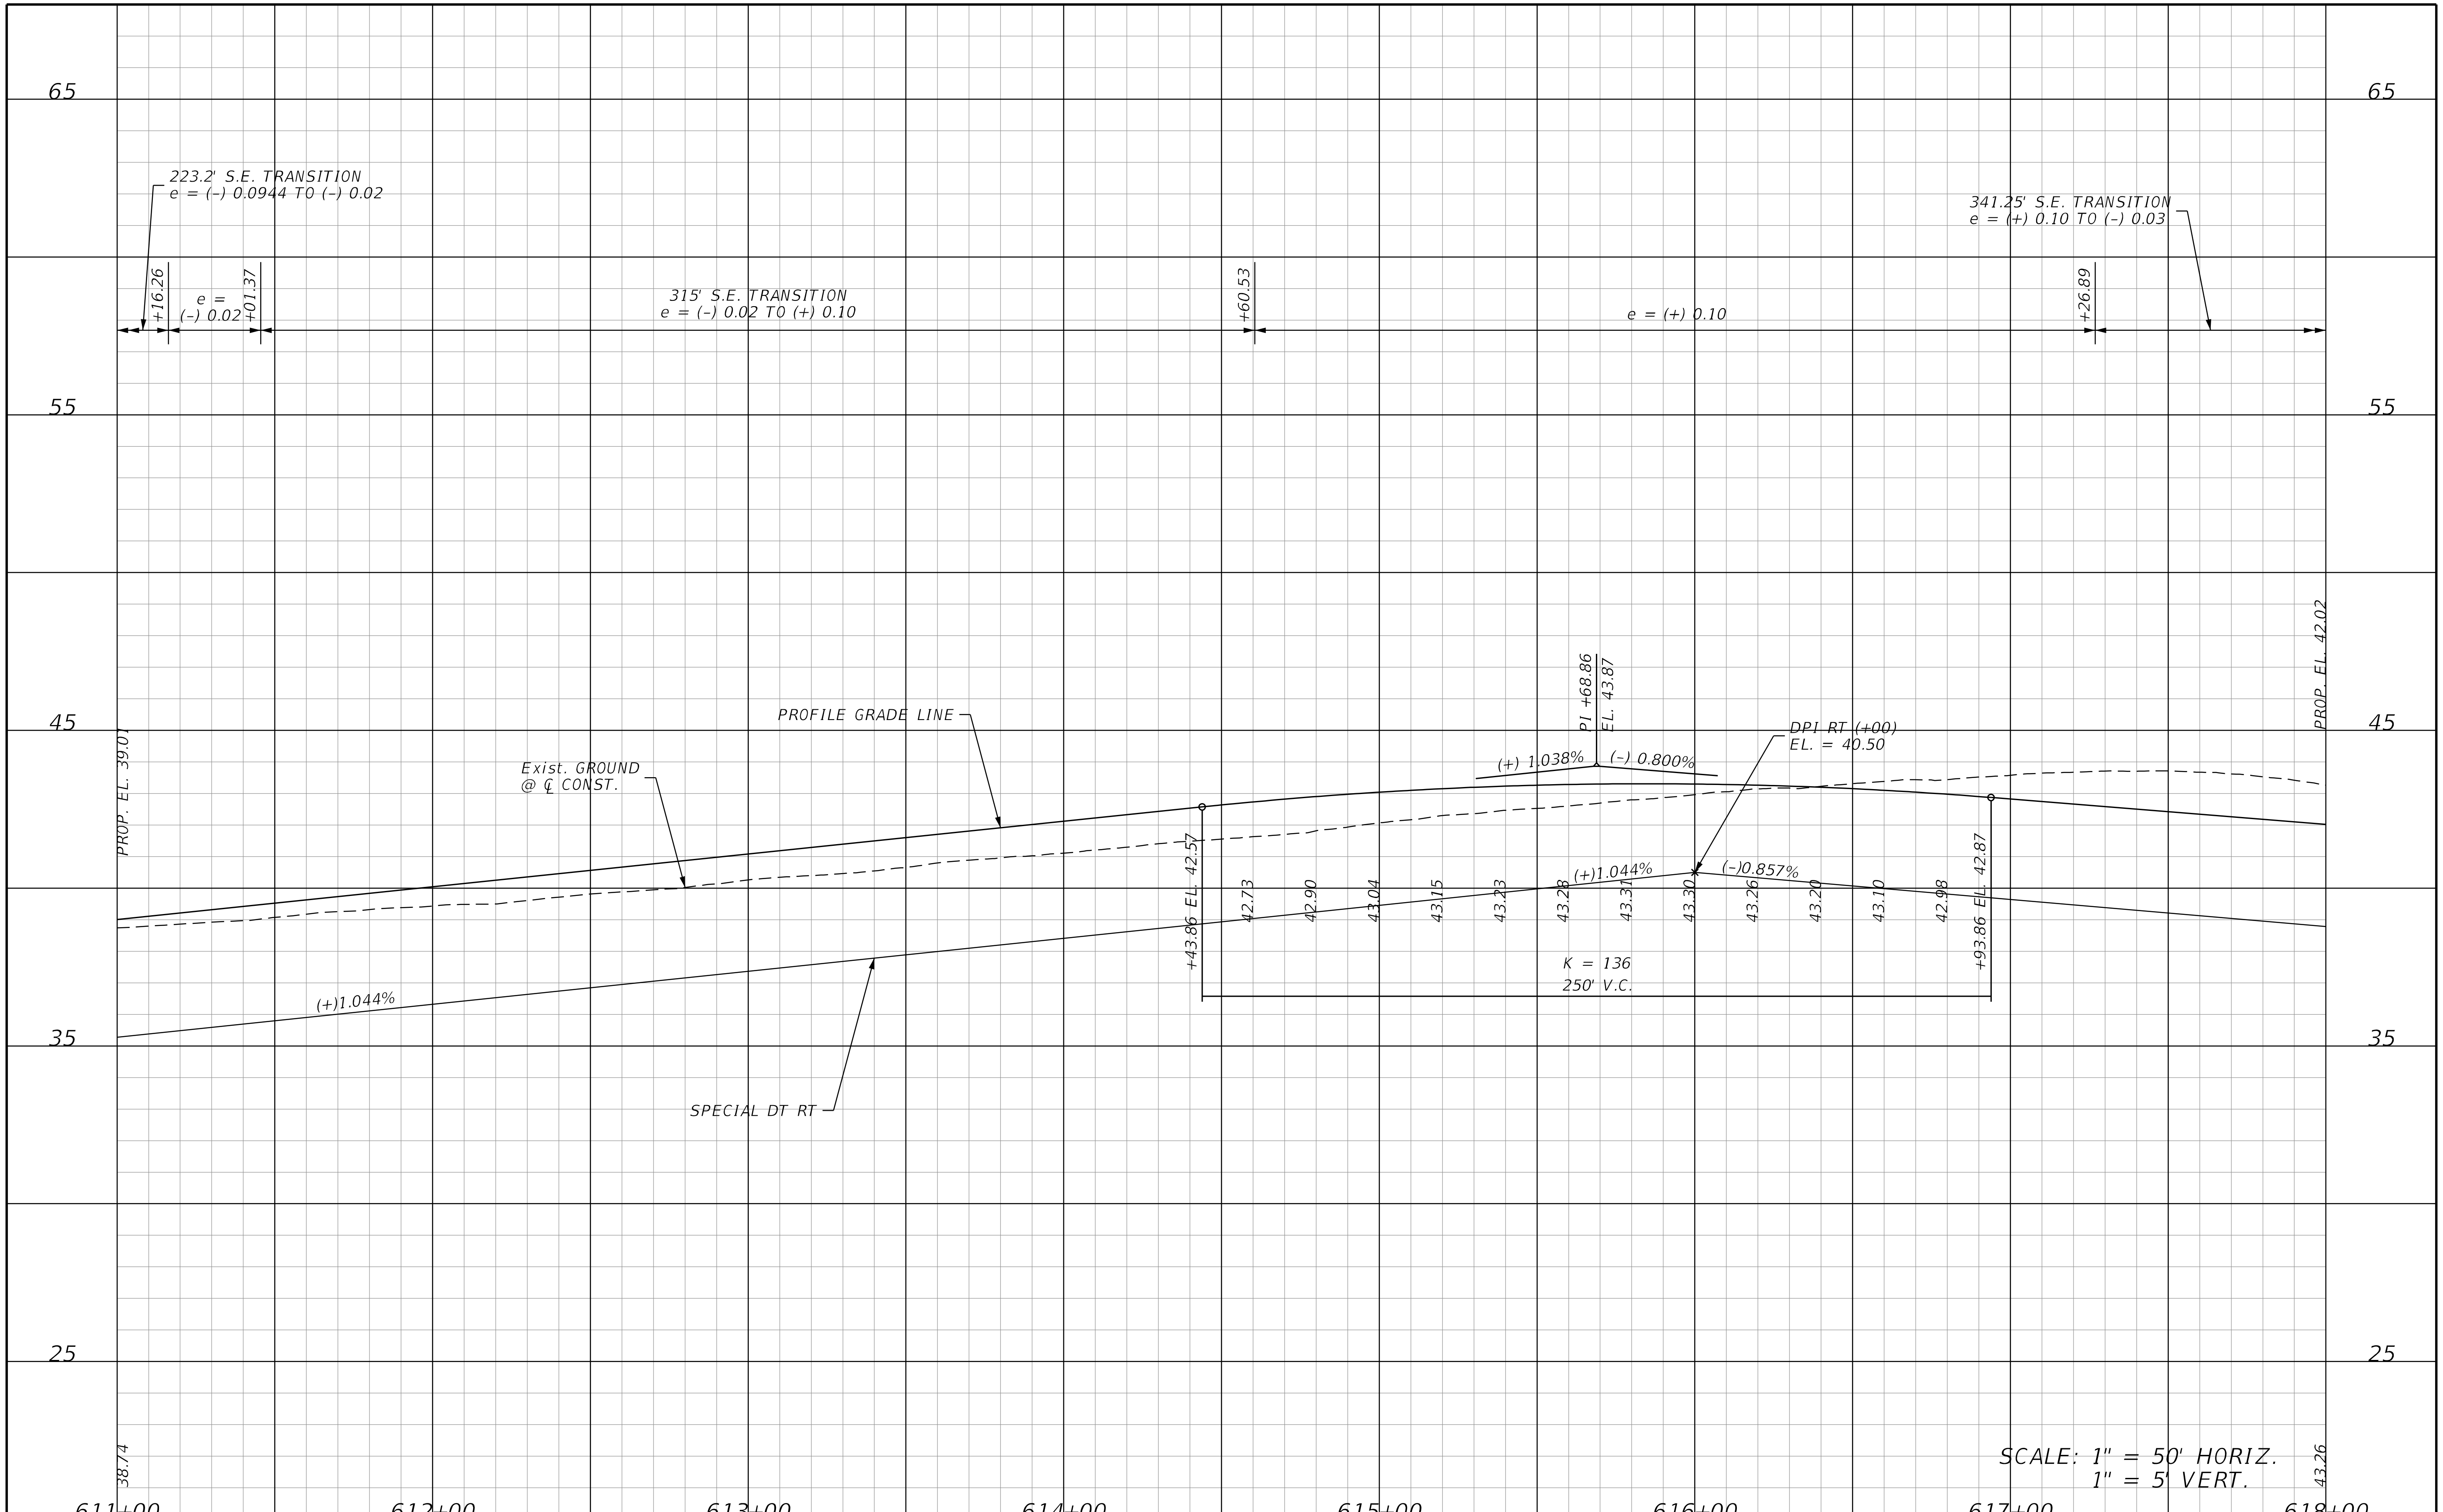

REVISIONS			
DATE	DESCRIPTION	DATE	DESCRIPTION

STANTEC CONSULTING SERVICES INC.
ENGINEER OF RECORD:
WILLIAM V. ANDERSON, P.E. NO.: 36682
11315 CORPORATE BLVD., SUITE 105
ORLANDO, FLORIDA 32817
(407) 823-8966
CERTIFICATE OF AUTHORIZATION NO. 27013

STATE OF FLORIDA
DEPARTMENT OF TRANSPORTATION

ROAD NO.	COUNTY	FINANCIAL PROJECT ID
SR400	VOLUSIA	408464-2-32-01

SAXON RAMP D1
PROFILE

SHEET NO.
351

THE OFFICIAL RECORD OF THIS SHEET IS THE ELECTRONIC FILE DIGITALLY SIGNED AND SEALED UNDER RULE 61G15-23.004, F.A.C.

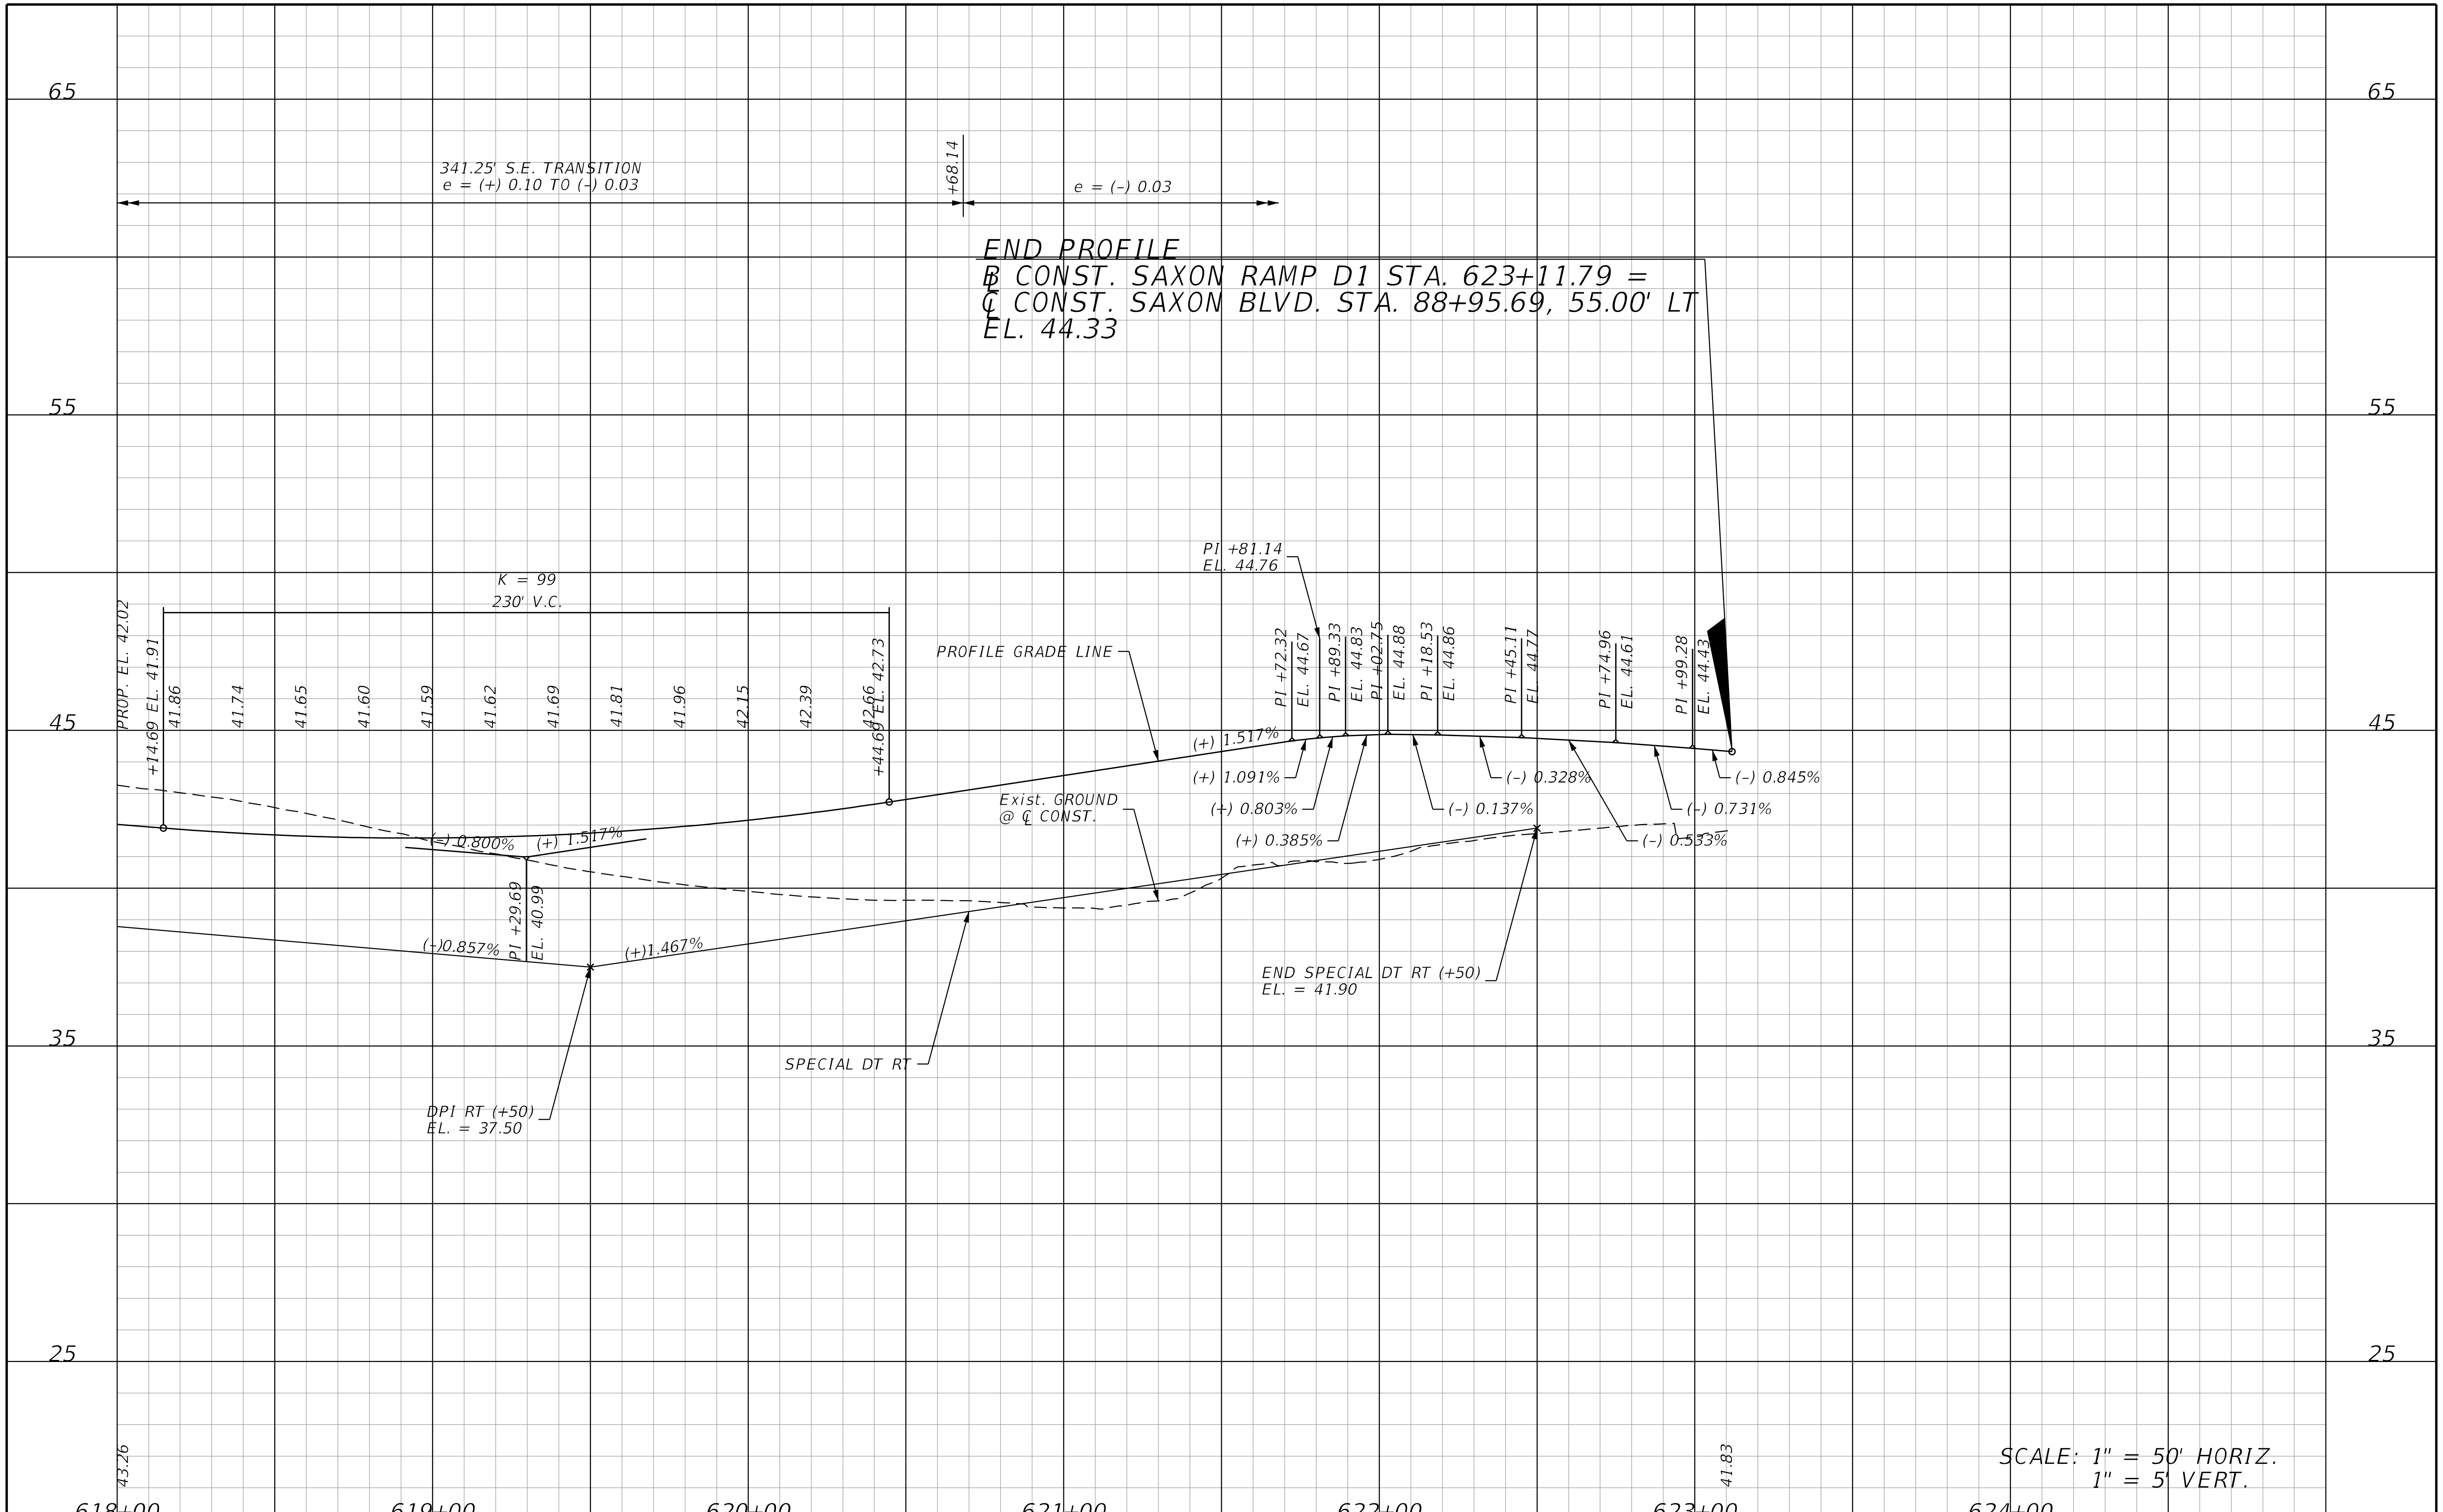

REVISIONS			
DATE	DESCRIPTION	DATE	DESCRIPTION

STANTEC CONSULTING SERVICES INC.
ENGINEER OF RECORD:
WILLIAM V. ANDERSON, P.E. NO.: 36682
11315 CORPORATE BLVD., SUITE 105
ORLANDO, FLORIDA 32817
(407) 823-8966
CERTIFICATE OF AUTHORIZATION NO. 27013

STATE OF FLORIDA
DEPARTMENT OF TRANSPORTATION

ROAD NO.	COUNTY	FINANCIAL PROJECT ID
SR400	VOLUSIA	408464-2-32-01

SAXON RAMP D1
PROFILE

SHEET NO.
352

THE OFFICIAL RECORD OF THIS SHEET IS THE ELECTRONIC FILE DIGITALLY SIGNED AND SEALED UNDER RULE 61G15-23.004, F.A.C.

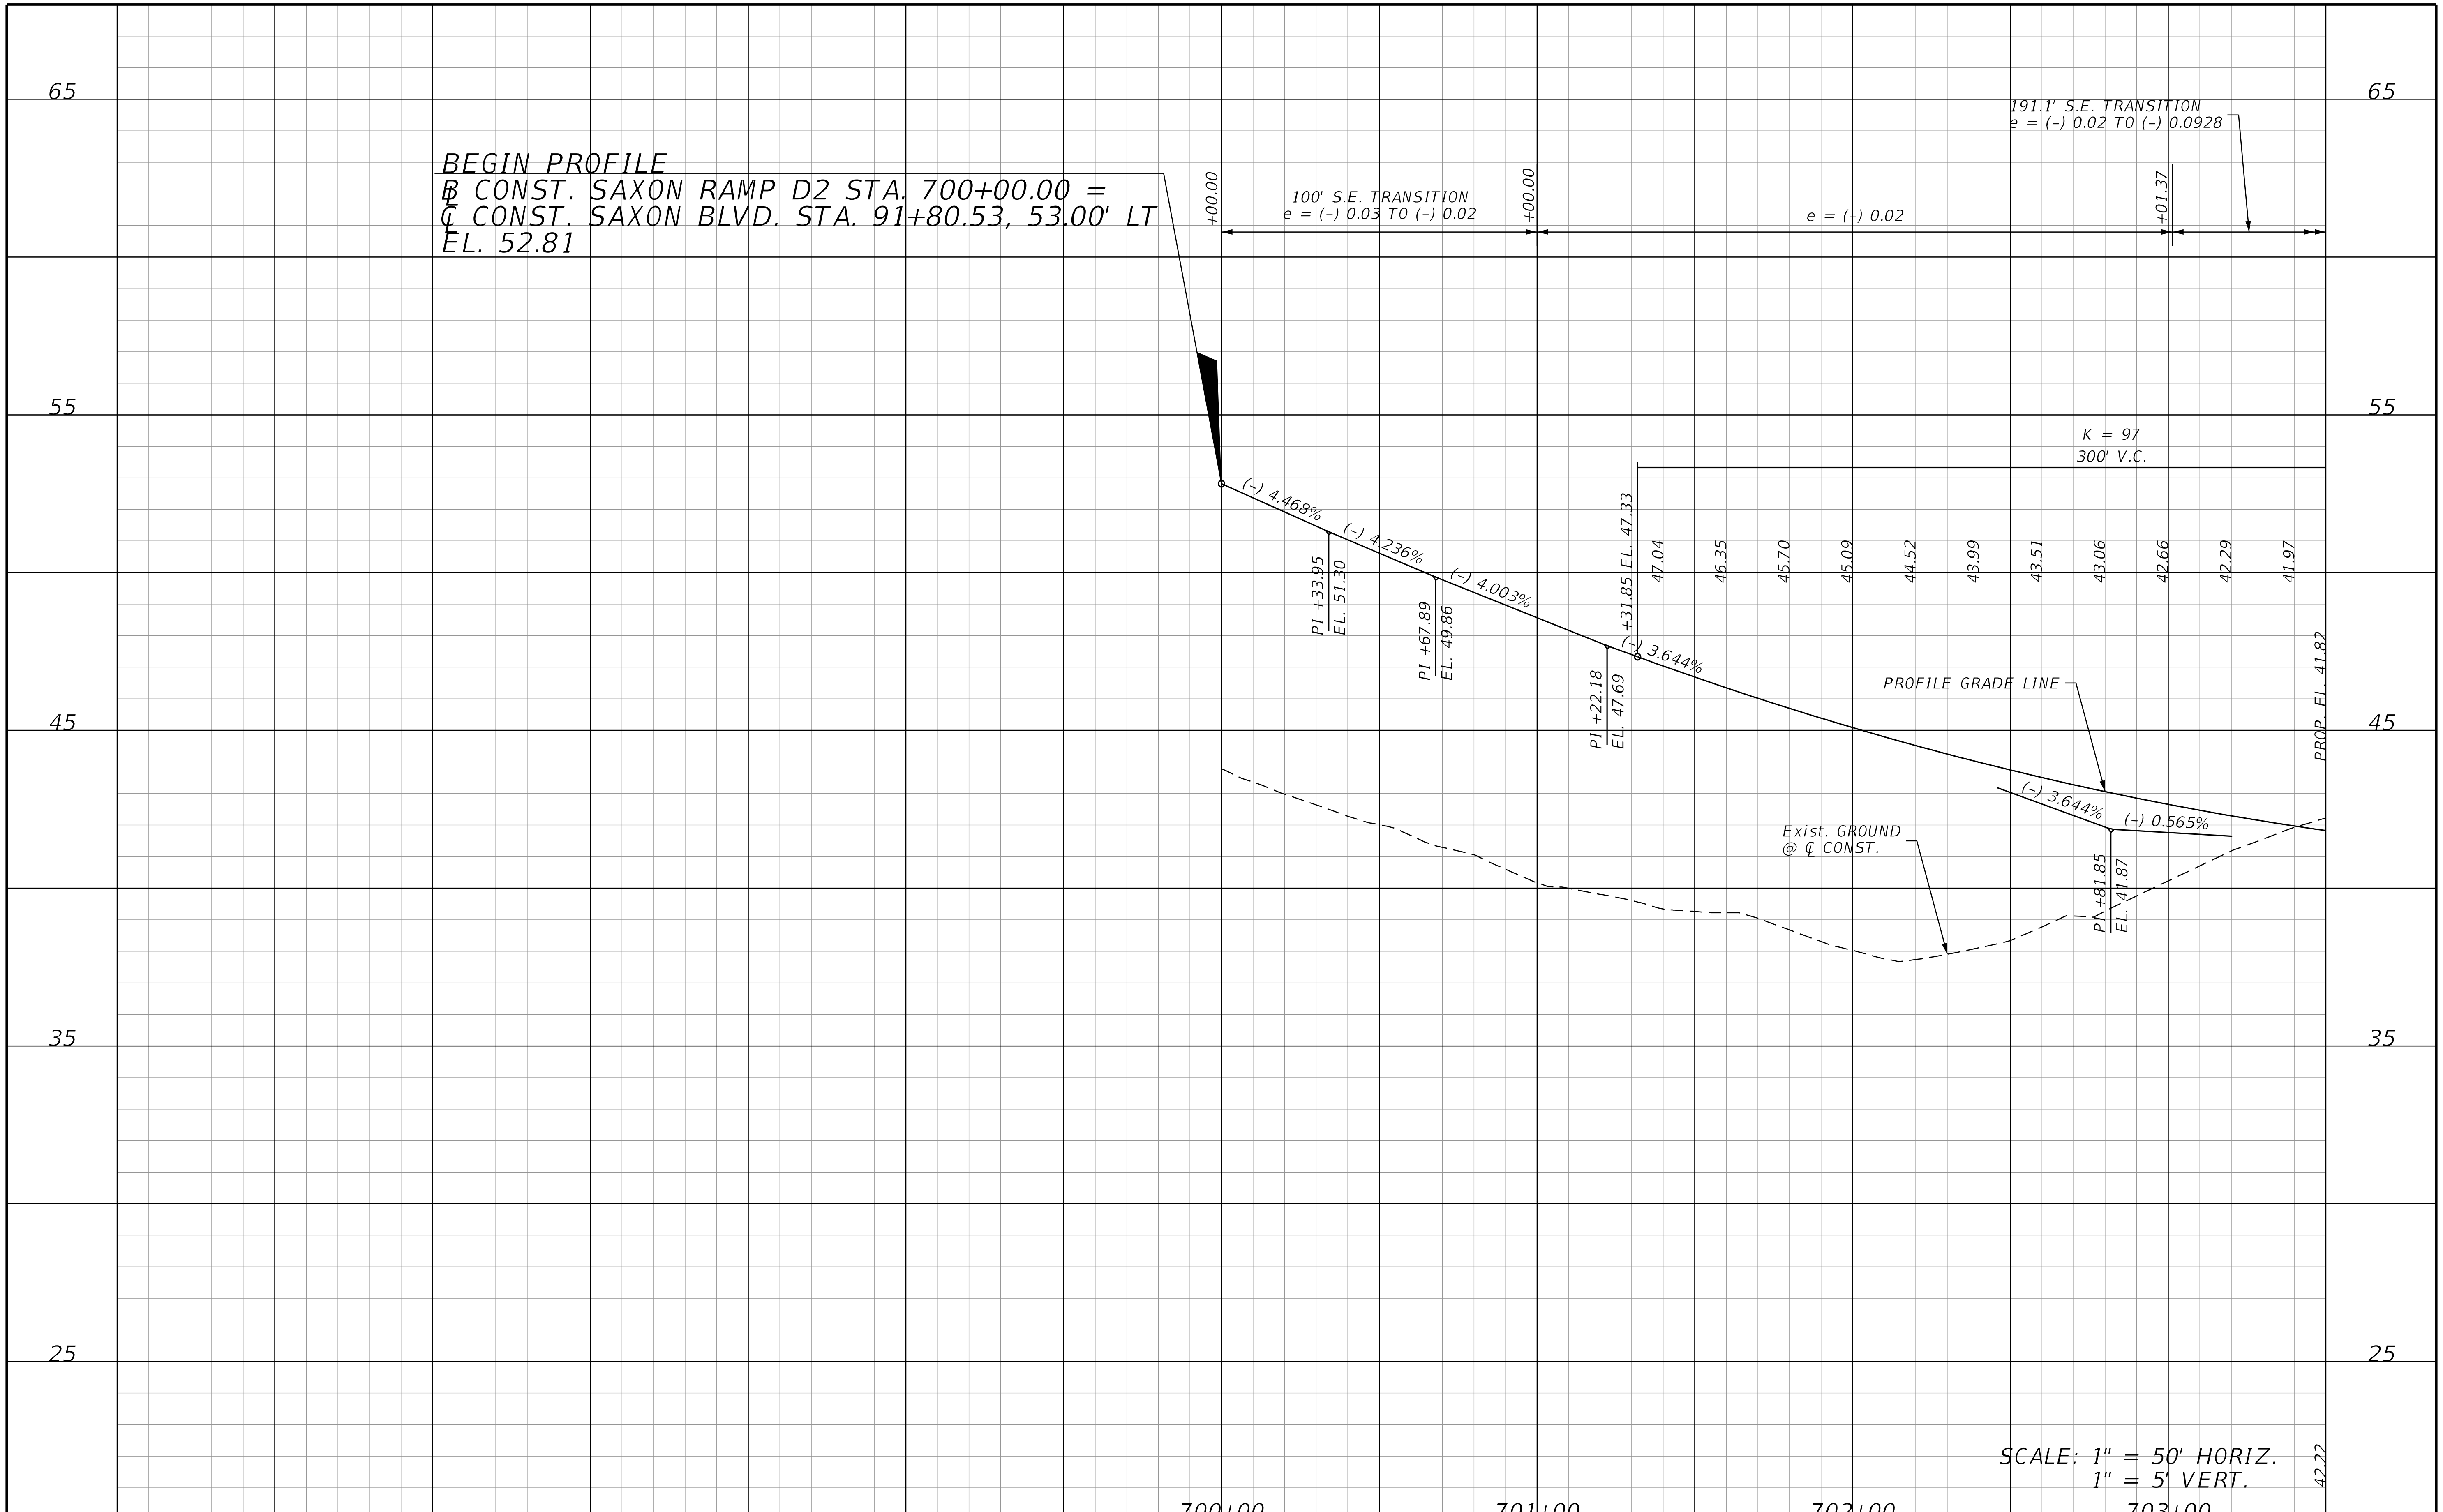

REVISIONS			
DATE	DESCRIPTION	DATE	DESCRIPTION

STANTEC CONSULTING SERVICES INC.
ENGINEER OF RECORD:
WILLIAM V. ANDERSON, P.E. NO.: 36682
11315 CORPORATE BLVD., SUITE 105
ORLANDO, FLORIDA 32817
(407) 823-8966
CERTIFICATE OF AUTHORIZATION NO. 27013

STATE OF FLORIDA
DEPARTMENT OF TRANSPORTATION

ROAD NO.	COUNTY	FINANCIAL PROJECT ID
SR400	VOLUSIA	408464-2-32-01

SAXON RAMP D2 PROFILE

SHEET NO.
353

THE OFFICIAL RECORD OF THIS SHEET IS THE ELECTRONIC FILE DIGITALLY SIGNED AND SEALED UNDER RULE 61G15-23.004, F.A.C.

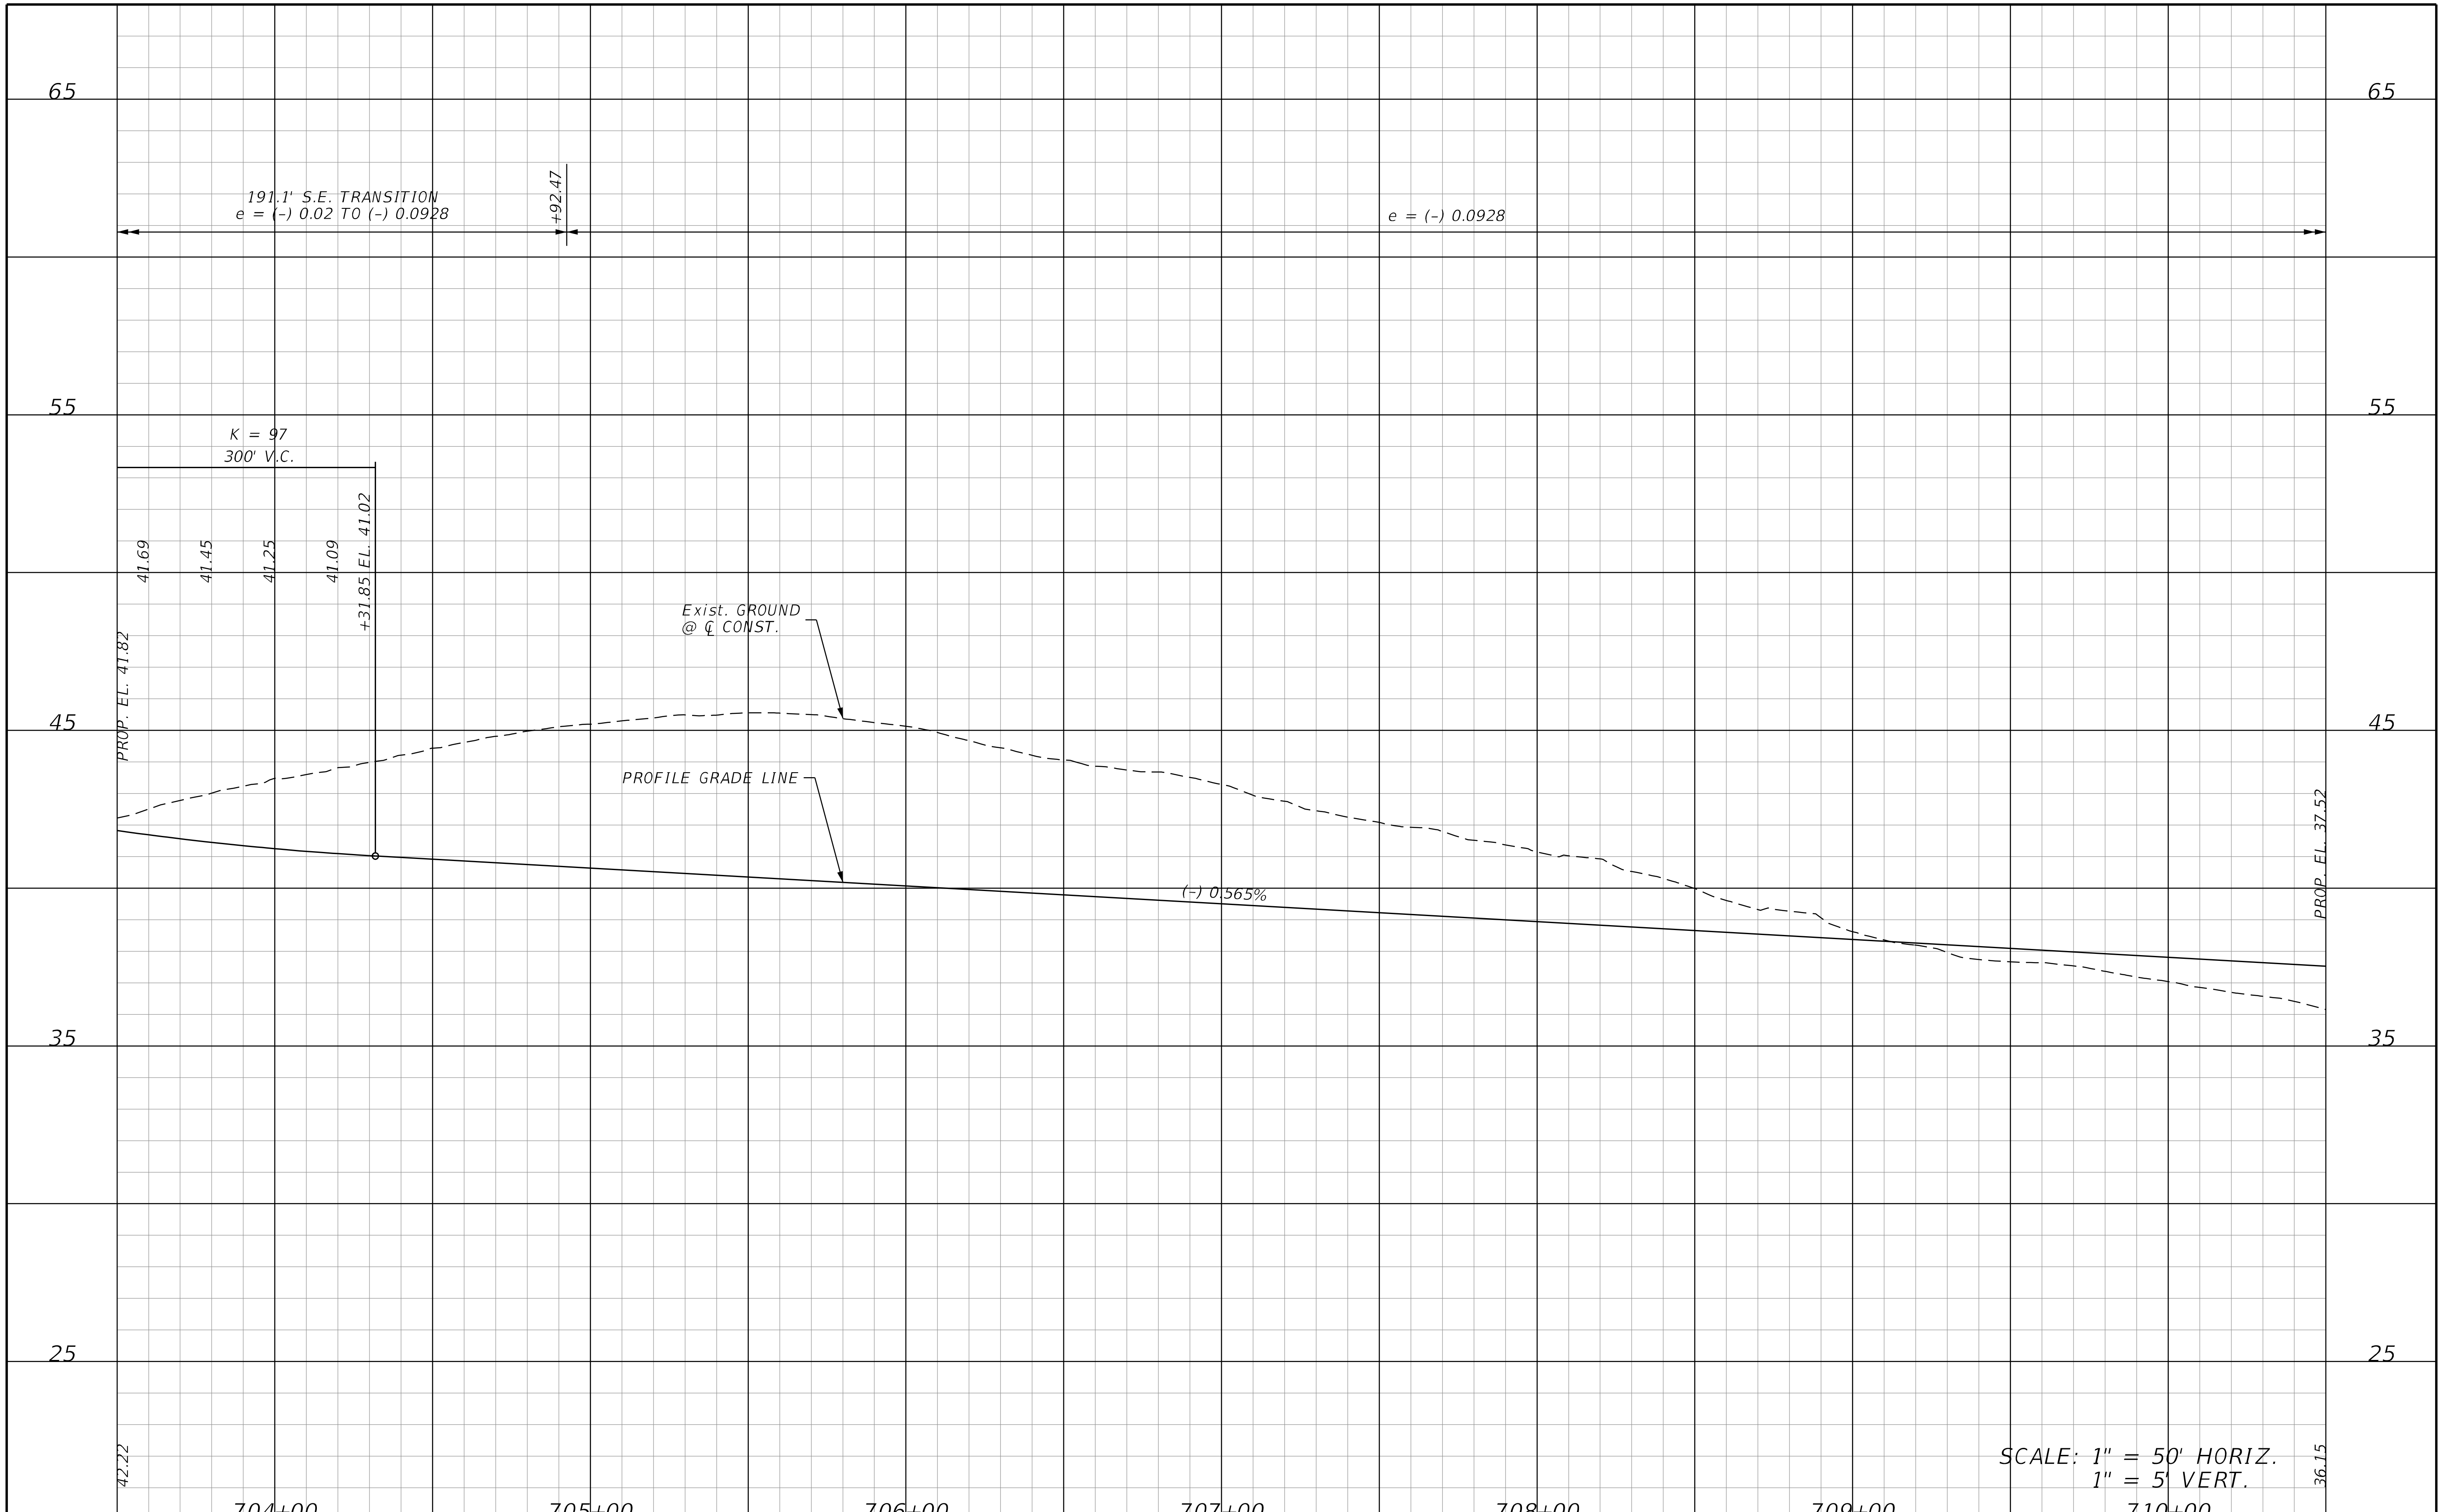

THE OFFICIAL RECORD OF THIS SHEET IS THE ELECTRONIC FILE DIGITALLY SIGNED AND SEALED UNDER RULE 61G15-23.004, F.A.C.

REVISIONS			
DATE	DESCRIPTION	DATE	DESCRIPTION

STANTEC CONSULTING SERVICES INC.
ENGINEER OF RECORD:
WILLIAM V. ANDERSON, P.E. NO.: 36682
11315 CORPORATE BLVD., SUITE 105
ORLANDO, FLORIDA 32817
(407) 823-8966
CERTIFICATE OF AUTHORIZATION NO. 27013

STATE OF FLORIDA
DEPARTMENT OF TRANSPORTATION

ROAD NO.	COUNTY	FINANCIAL PROJECT ID
SR400	VOLUSIA	408464-2-32-01

SAXON RAMP D2
PROFILE

SHEET NO.
354

jchassee 6/14/2019 4:21:50 PM Default V:\2158\active\CADD\40846423201\roadway\PROFRD631.dgn

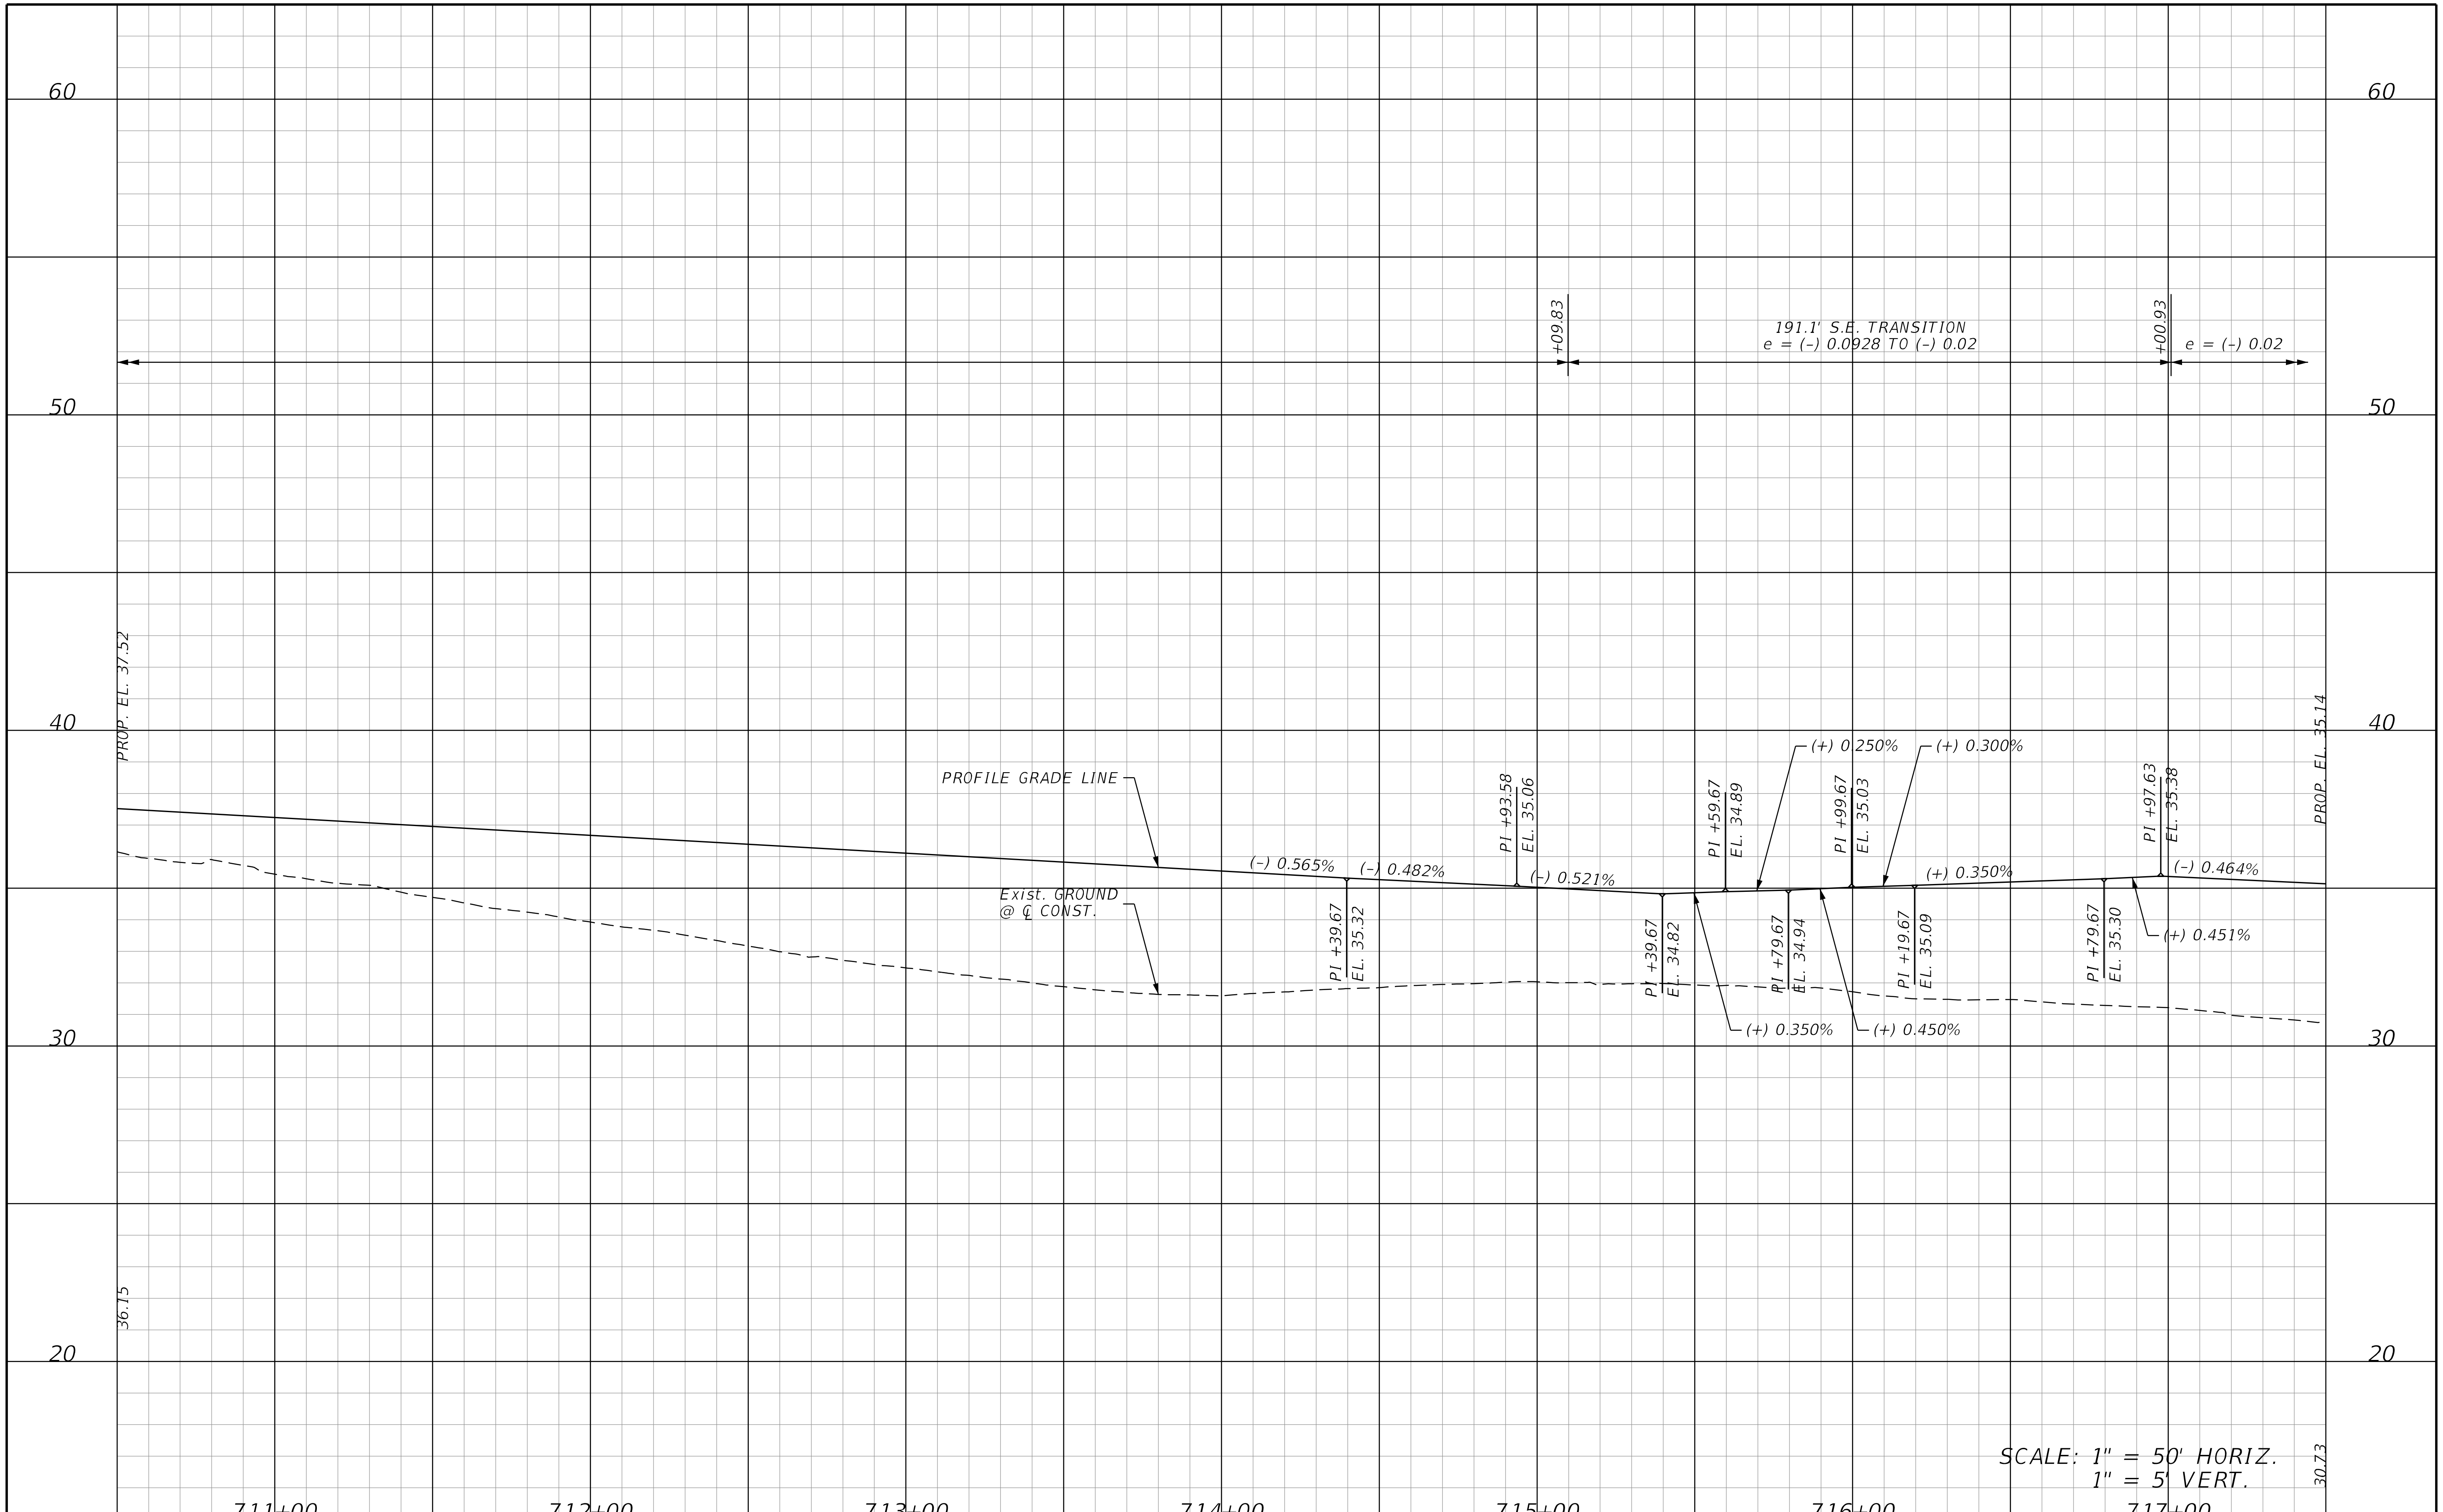

REVISIONS			
DATE	DESCRIPTION	DATE	DESCRIPTION

STANTEC CONSULTING SERVICES INC.
ENGINEER OF RECORD:
WILLIAM V. ANDERSON, P.E. NO.: 36682
11315 CORPORATE BLVD., SUITE 105
ORLANDO, FLORIDA 32817
(407) 823-8966
CERTIFICATE OF AUTHORIZATION NO. 27013

STATE OF FLORIDA
DEPARTMENT OF TRANSPORTATION

ROAD NO.	COUNTY	FINANCIAL PROJECT ID
SR400	VOLUSIA	408464-2-32-01

SAXON RAMP D2
PROFILE

SHEET NO.
355

THE OFFICIAL RECORD OF THIS SHEET IS THE ELECTRONIC FILE DIGITALLY SIGNED AND SEALED UNDER RULE 61G15-23.004, F.A.C.

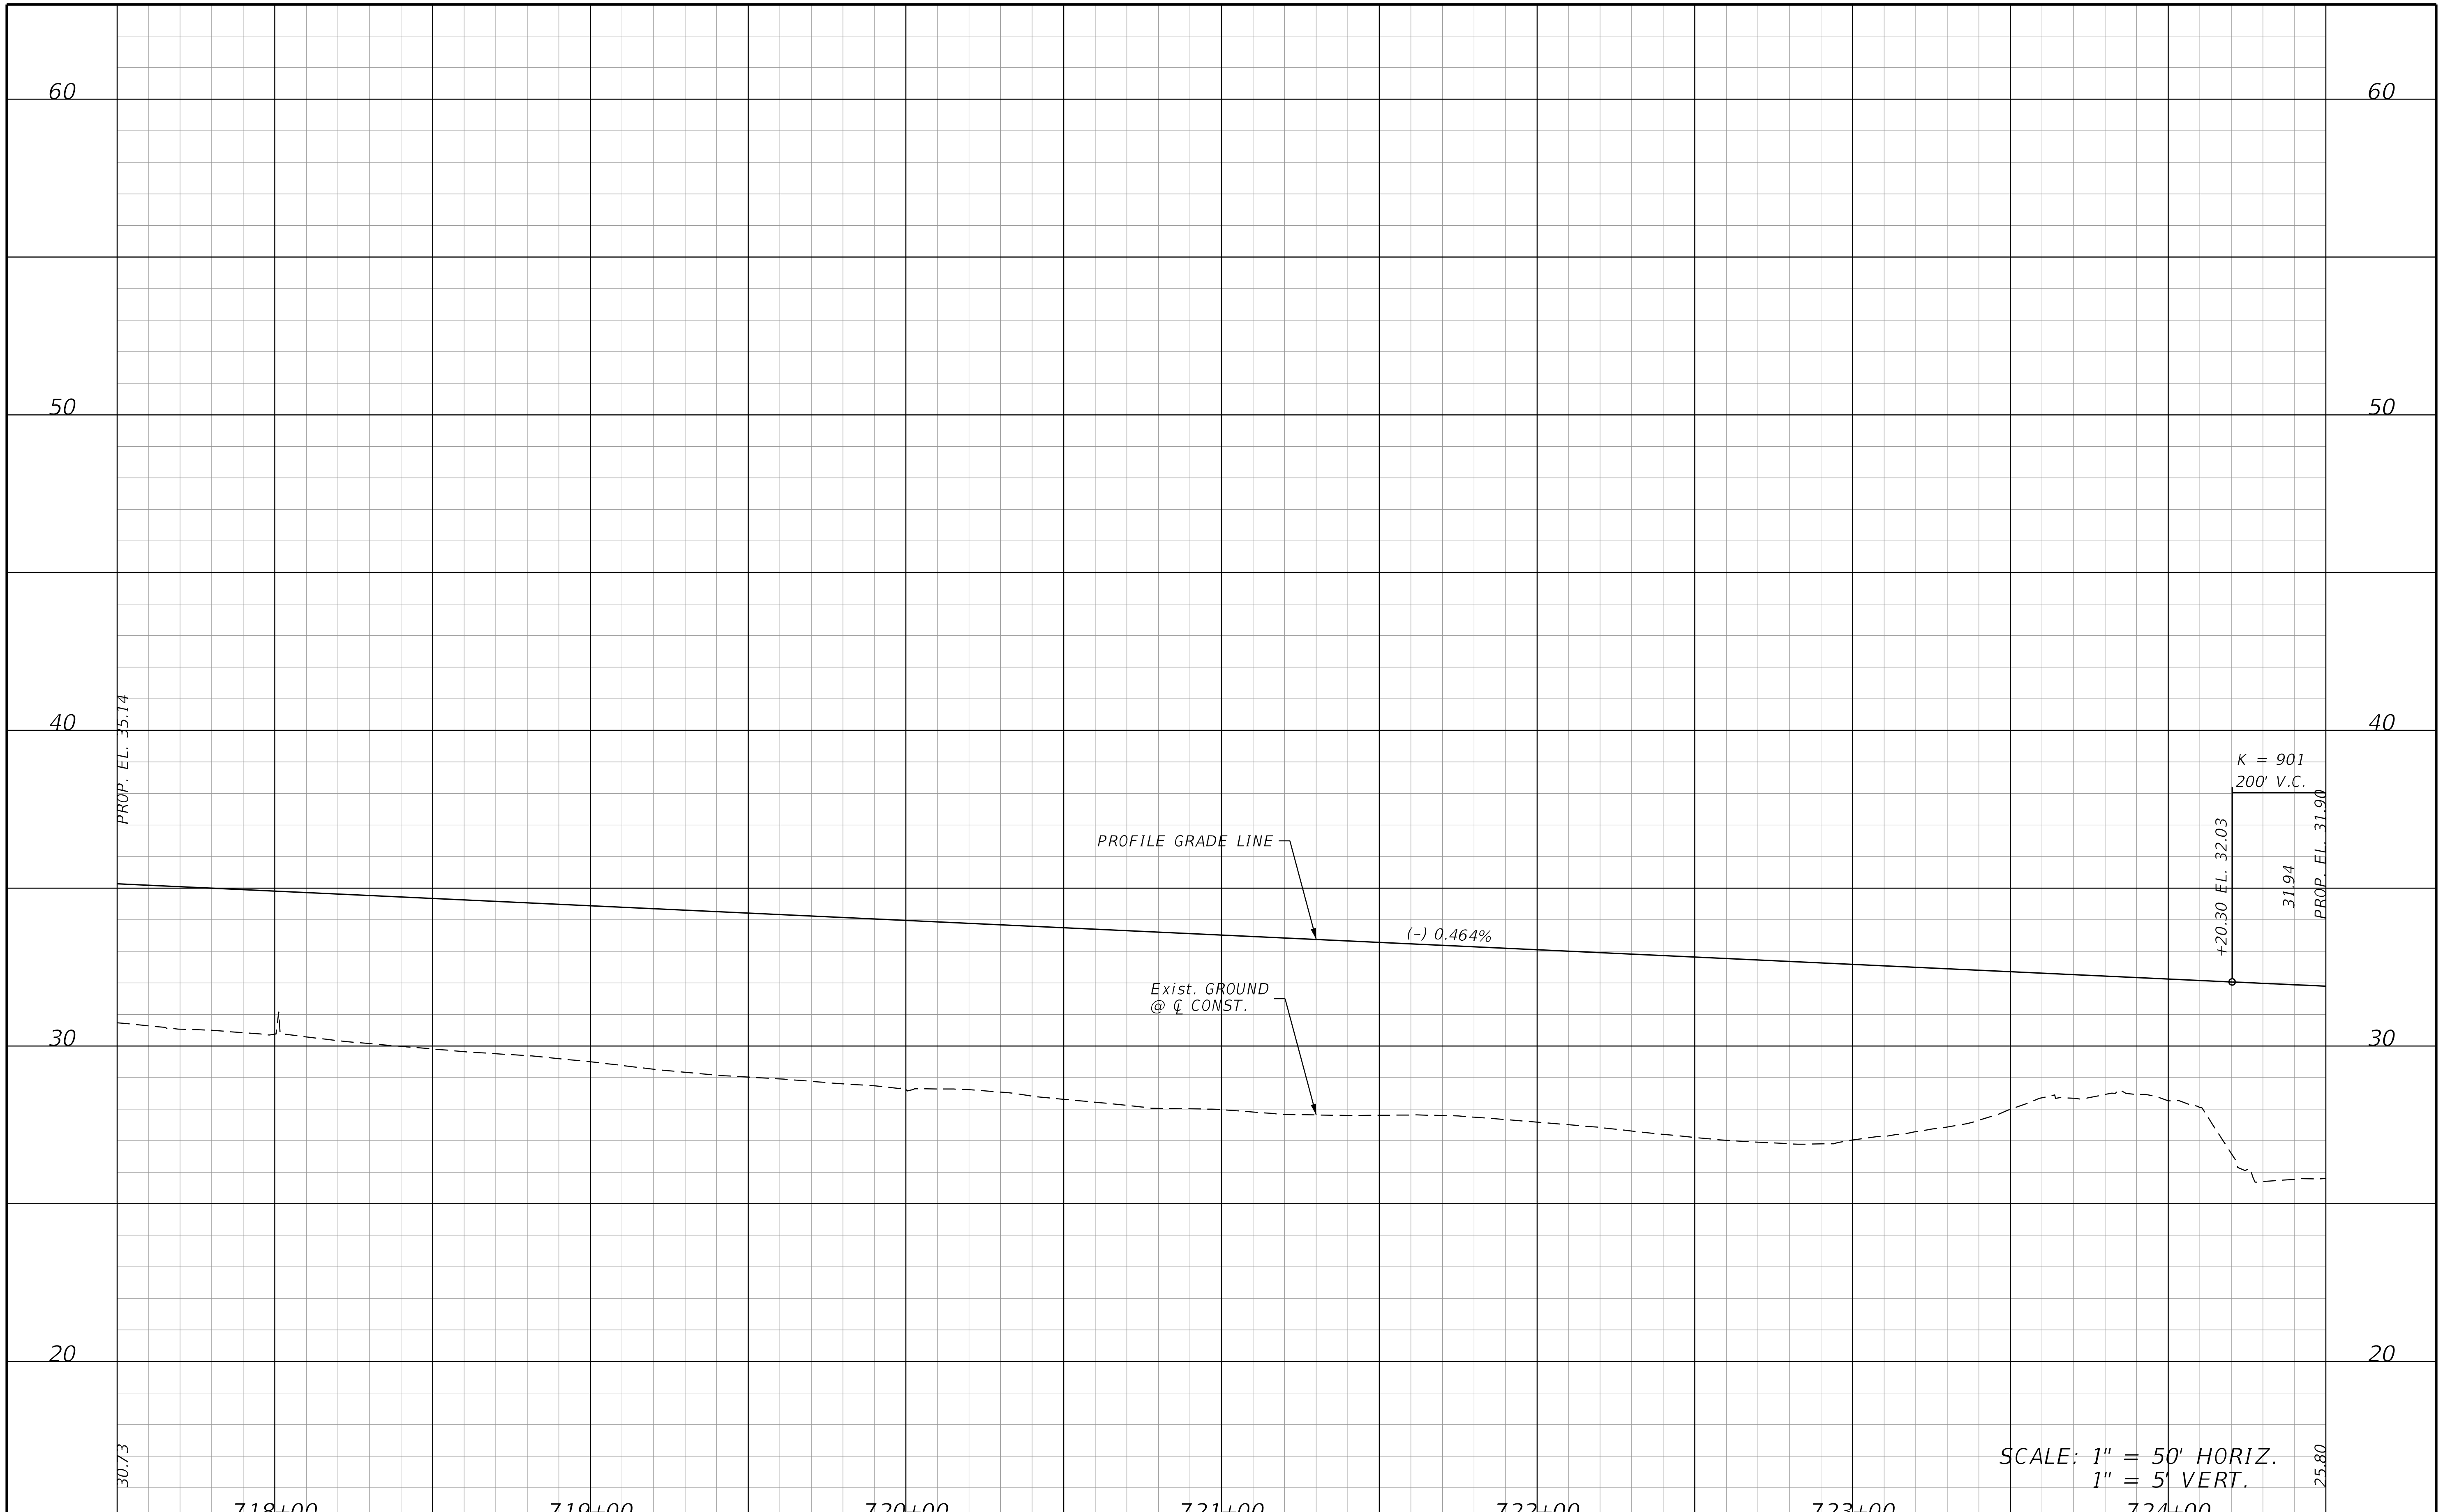

THE OFFICIAL RECORD OF THIS SHEET IS THE ELECTRONIC FILE DIGITALLY SIGNED AND SEALED UNDER RULE 61G15-23.004, F.A.C.

REVISIONS			
DATE	DESCRIPTION	DATE	DESCRIPTION

STANTEC CONSULTING SERVICES INC.
ENGINEER OF RECORD:
WILLIAM V. ANDERSON, P.E. NO.: 36682
11315 CORPORATE BLVD., SUITE 105
ORLANDO, FLORIDA 32817
(407) 823-8966
CERTIFICATE OF AUTHORIZATION NO. 27013

STATE OF FLORIDA
DEPARTMENT OF TRANSPORTATION

ROAD NO.	COUNTY	FINANCIAL PROJECT ID
SR400	VOLUSIA	408464-2-32-01

SAXON RAMP D2
PROFILE

SHEET NO.
356

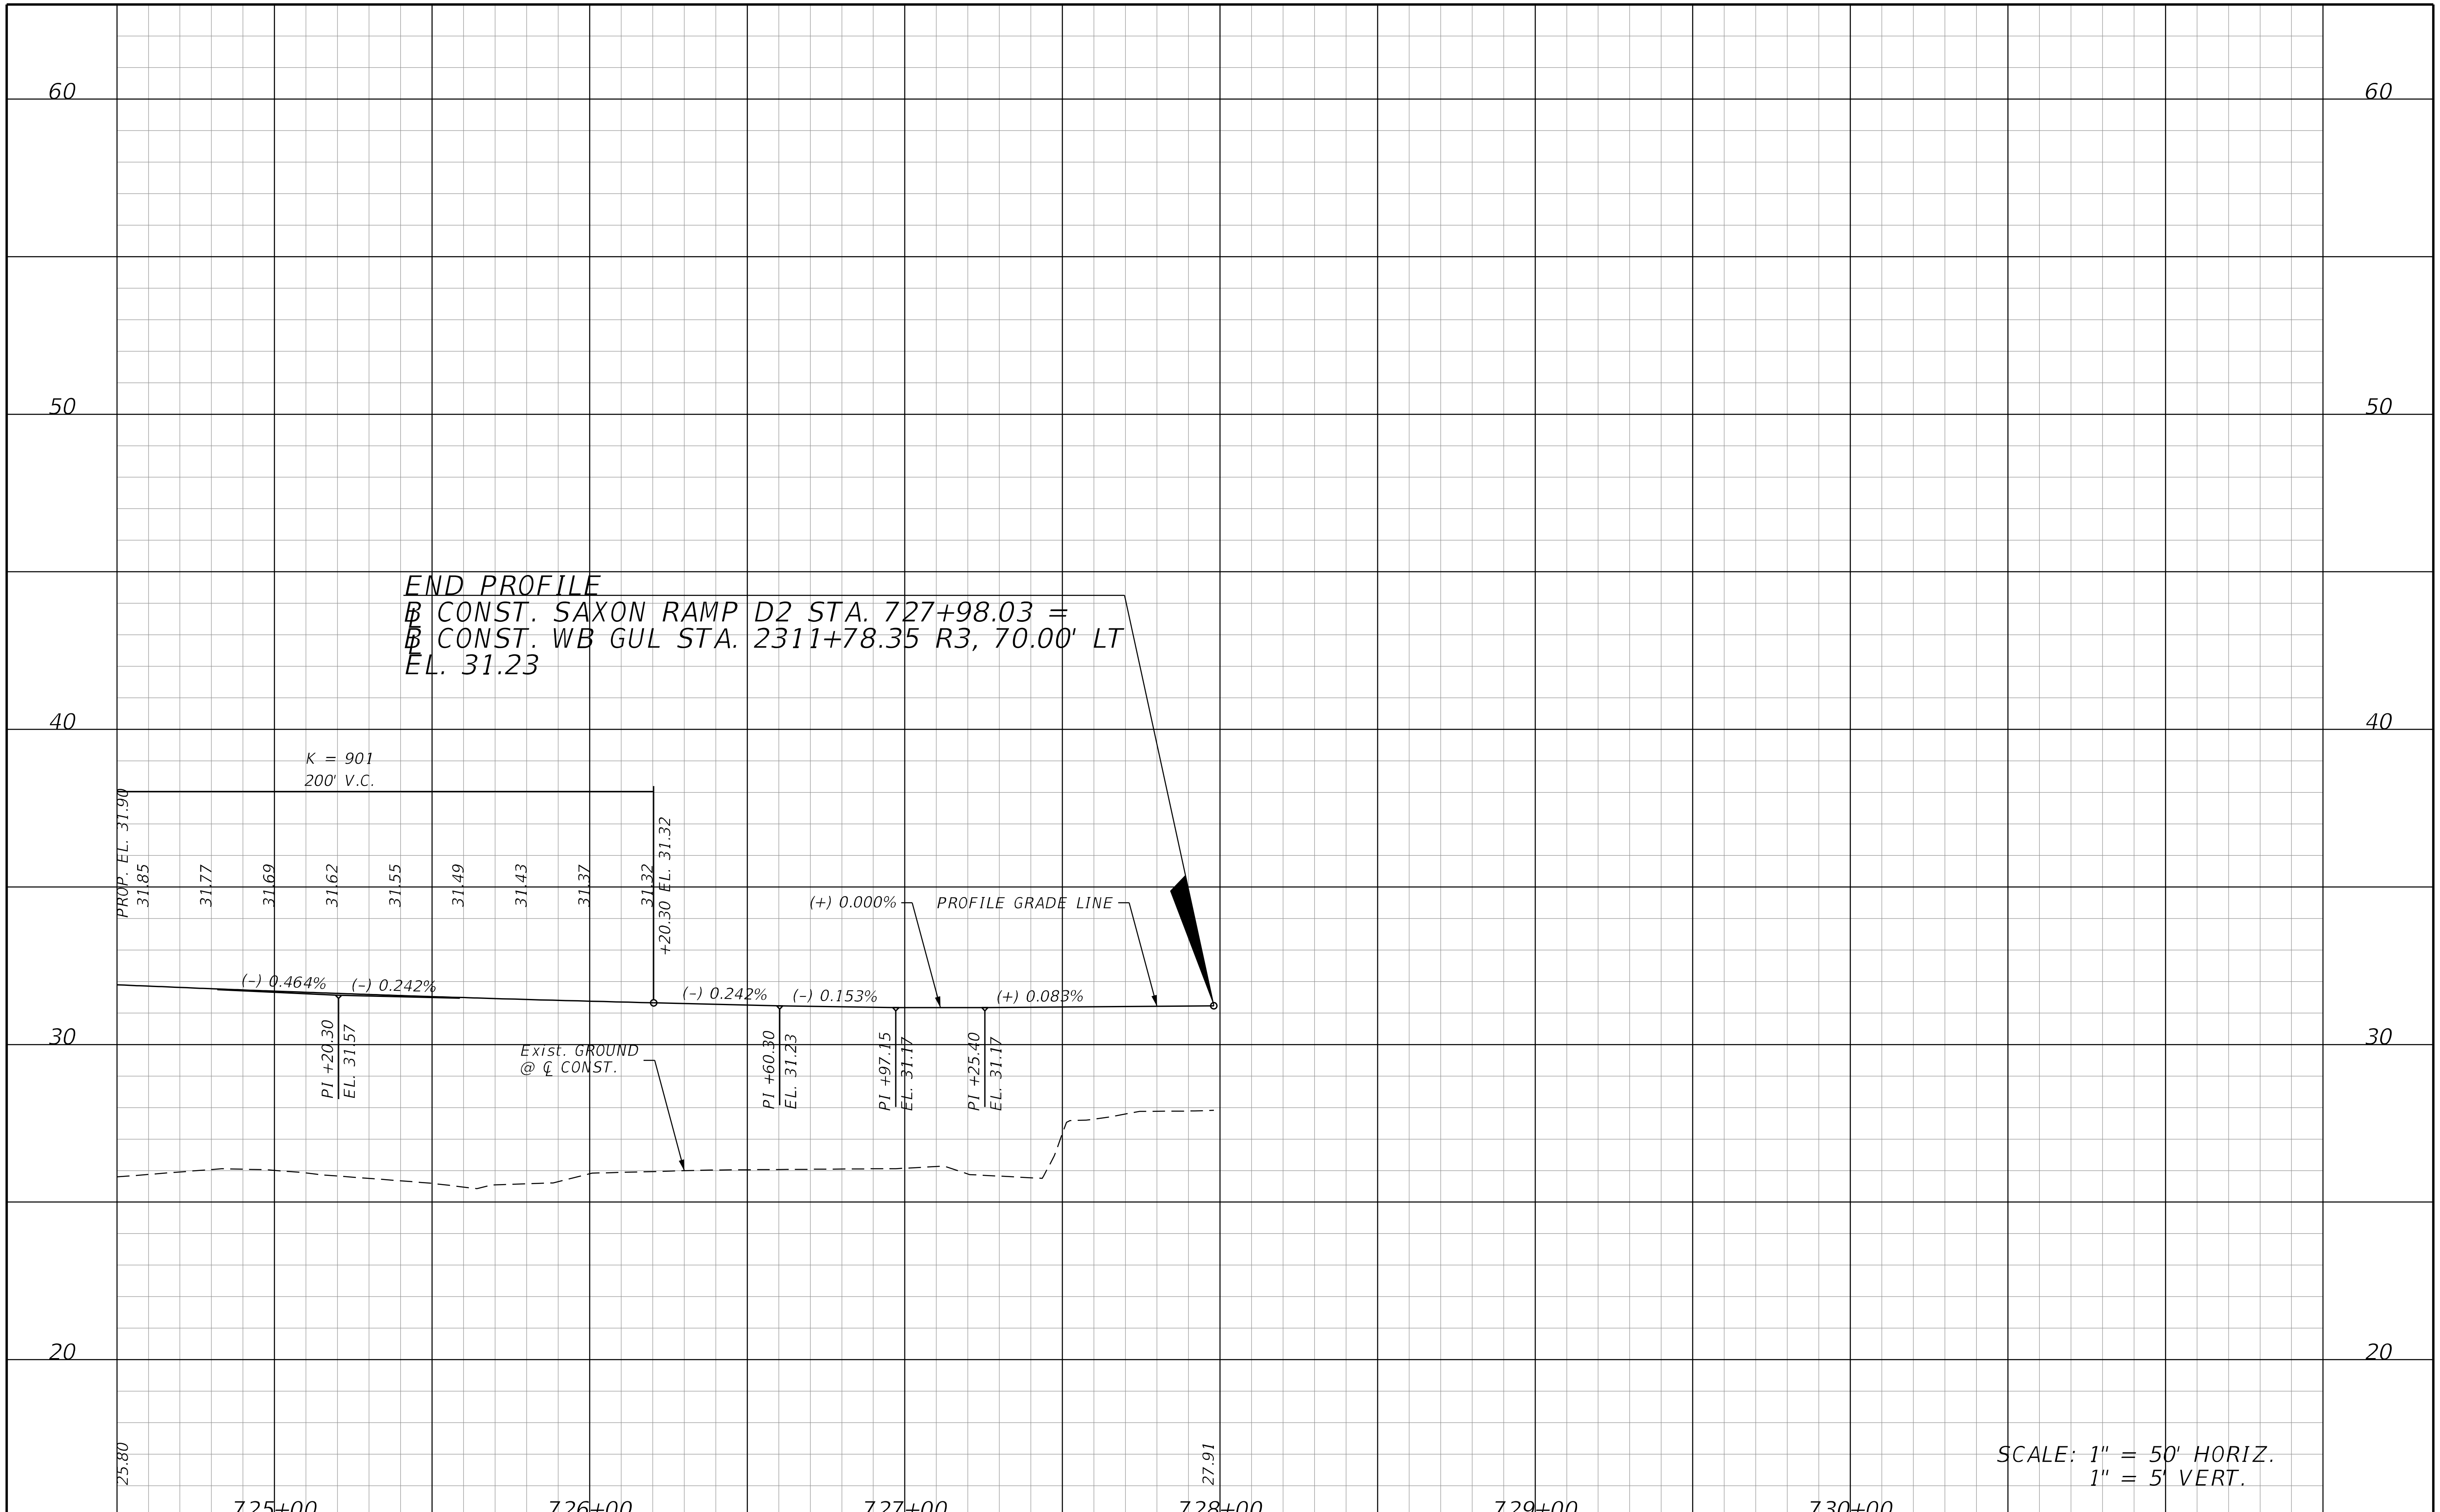

REVISIONS			
DATE	DESCRIPTION	DATE	DESCRIPTION

STANTEC CONSULTING SERVICES INC.
ENGINEER OF RECORD:
WILLIAM V. ANDERSON, P.E. NO.: 36682
11315 CORPORATE BLVD., SUITE 105
ORLANDO, FLORIDA 32817
(407) 823-8966
CERTIFICATE OF AUTHORIZATION NO. 27013

STATE OF FLORIDA
DEPARTMENT OF TRANSPORTATION

ROAD NO.	COUNTY	FINANCIAL PROJECT ID
SR400	VOLUSIA	408464-2-32-01

SAXON RAMP D2
PROFILE

SHEET NO. 357

THE OFFICIAL RECORD OF THIS SHEET IS THE ELECTRONIC FILE DIGITALLY SIGNED AND SEALED UNDER RULE 61G15-23.004, F.A.C.

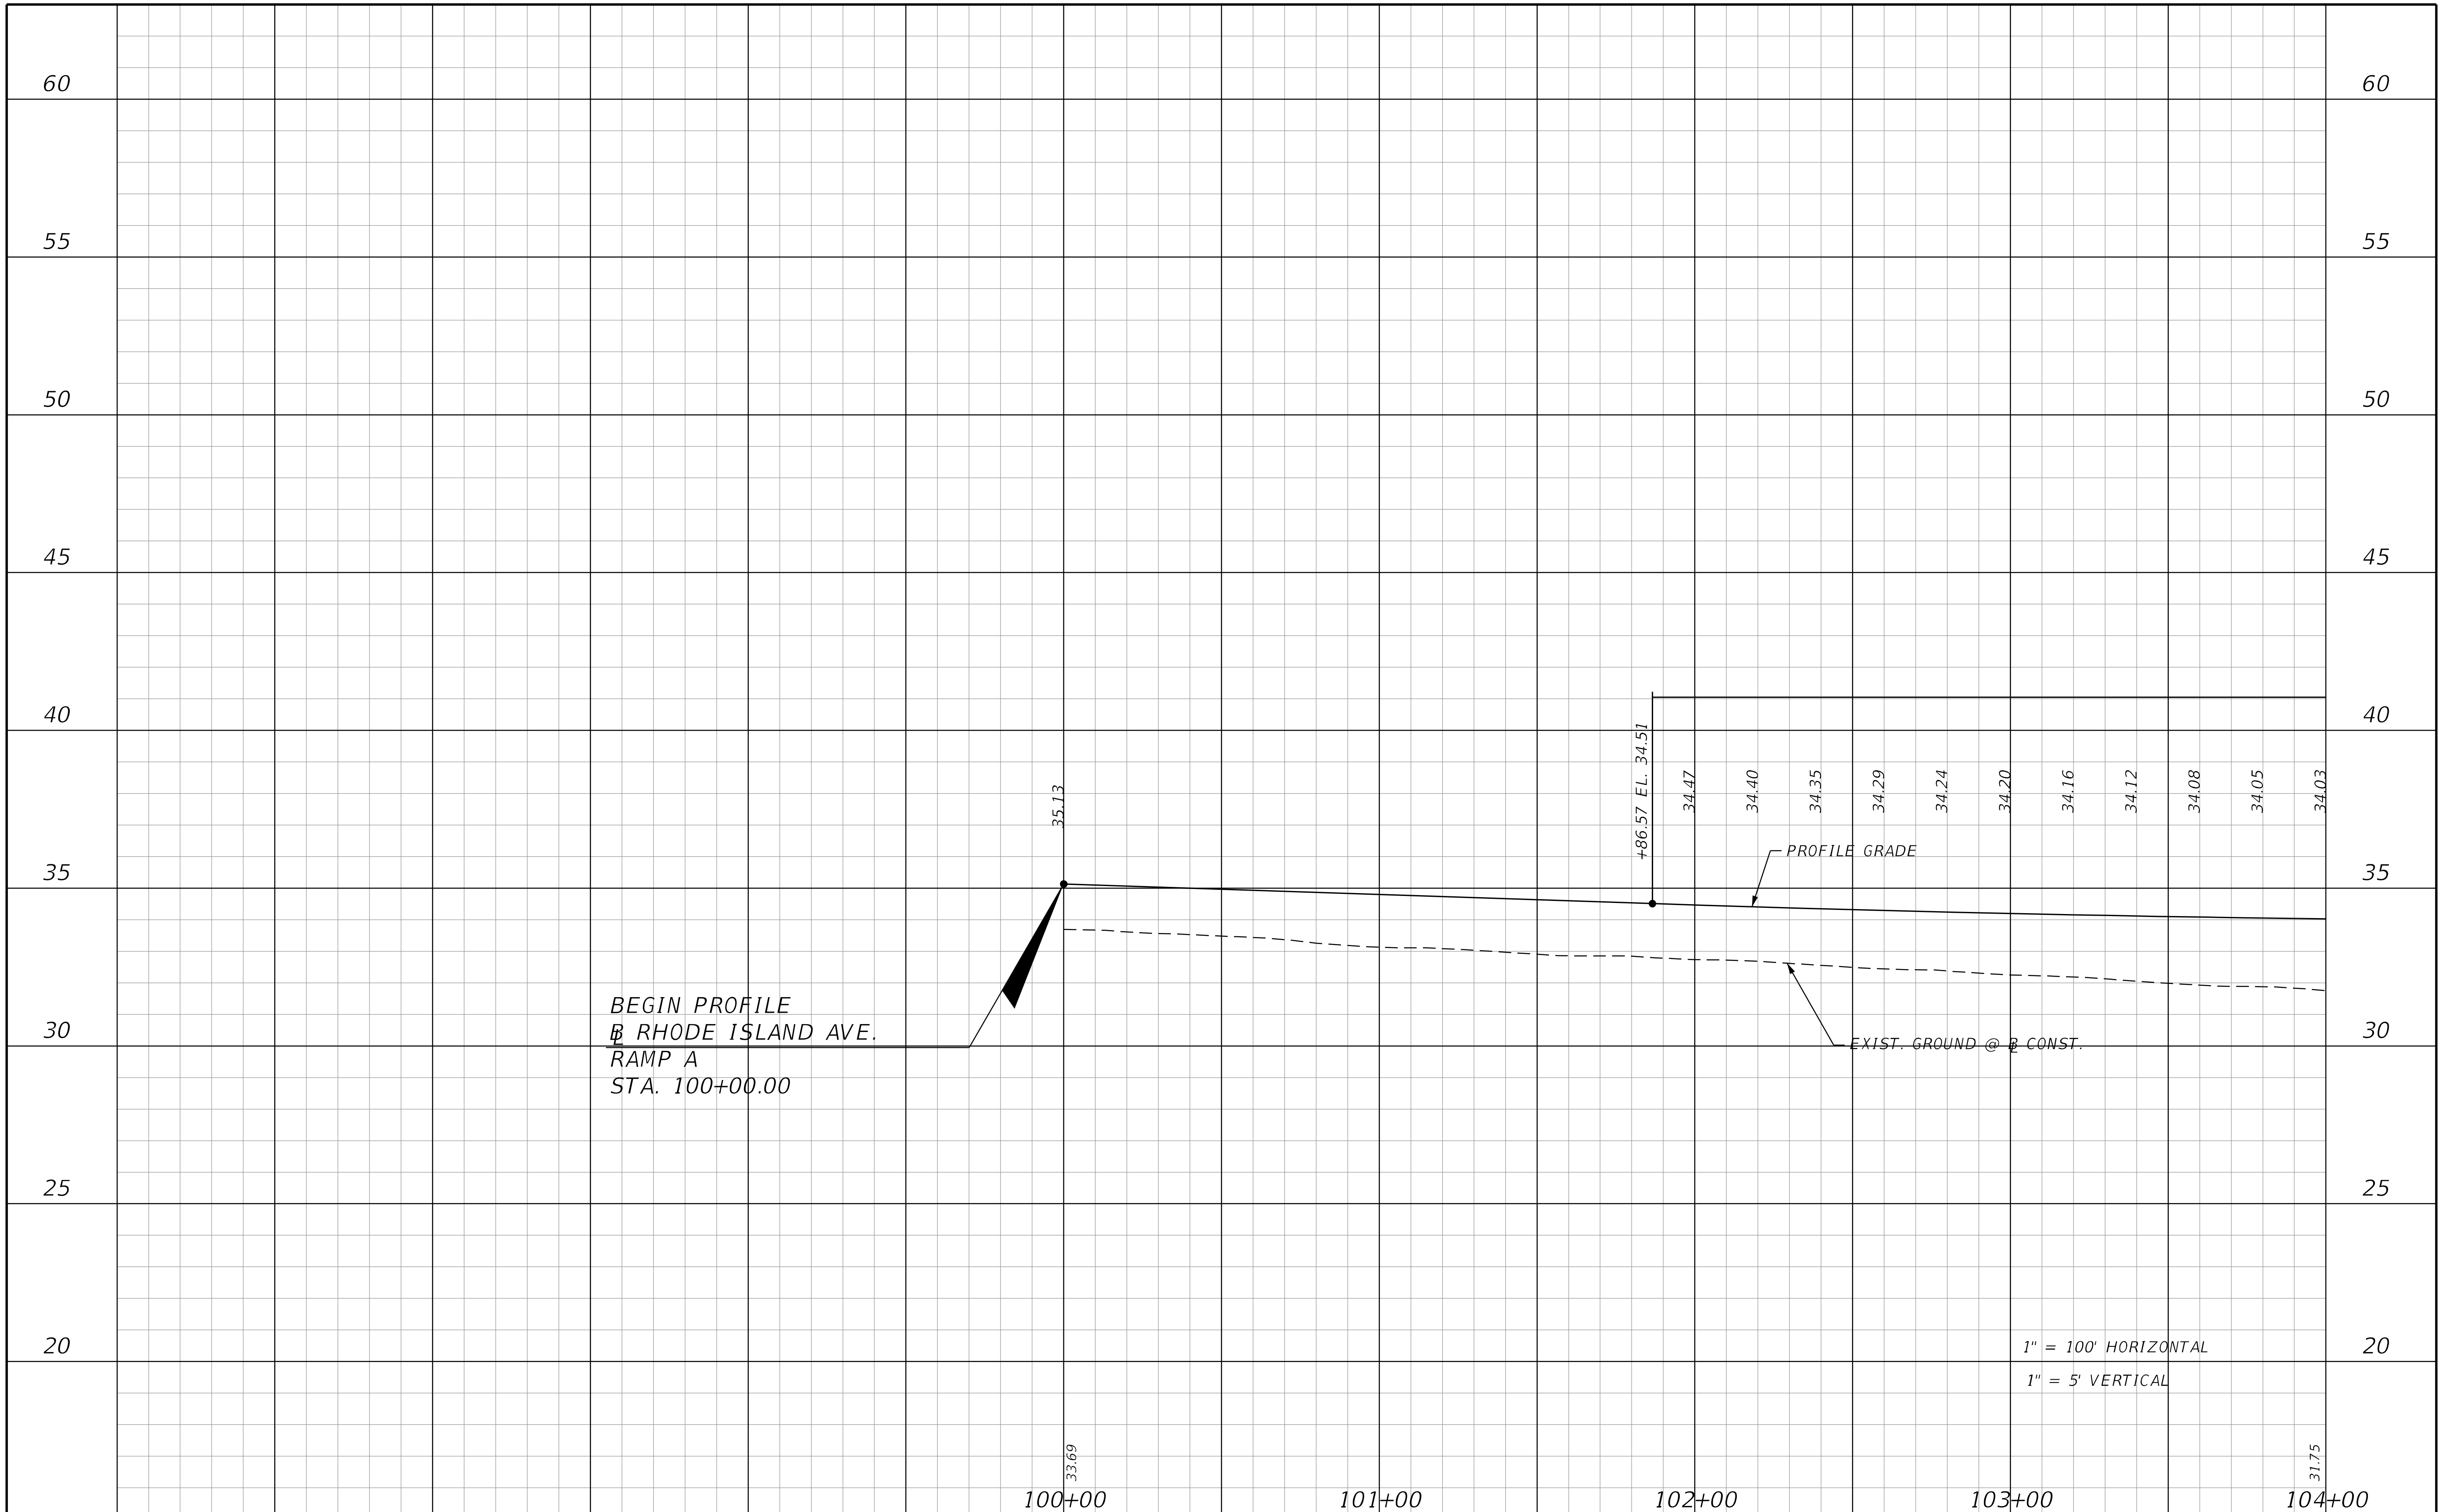

THE OFFICIAL RECORD OF THIS SHEET IS THE ELECTRONIC FILE DIGITALLY SIGNED AND SEALED UNDER RULE 61G15-23.004, F.A.C.

REVISIONS			
DATE	DESCRIPTION	DATE	DESCRIPTION

STANTEC CONSULTING SERVICES INC.
ENGINEER OF RECORD:
WILLIAM V. ANDERSON, P.E. NO.: 36682
11315 CORPORATE BLVD., SUITE 105
ORLANDO, FLORIDA 32817
(407) 823-8966
CERTIFICATE OF AUTHORIZATION NO. 27013

STATE OF FLORIDA
DEPARTMENT OF TRANSPORTATION

ROAD NO.	COUNTY	FINANCIAL PROJECT ID
SR400	VOLUSIA	408464-2-32-01

PROFILE
RHODE ISAND AVE. RAMP A

SHEET NO.
358

jchassee   6/14/2019 4:21:51 PM   Default   V:\2158\active\CADD\40846423201\roadway\PROFRD715.dgn

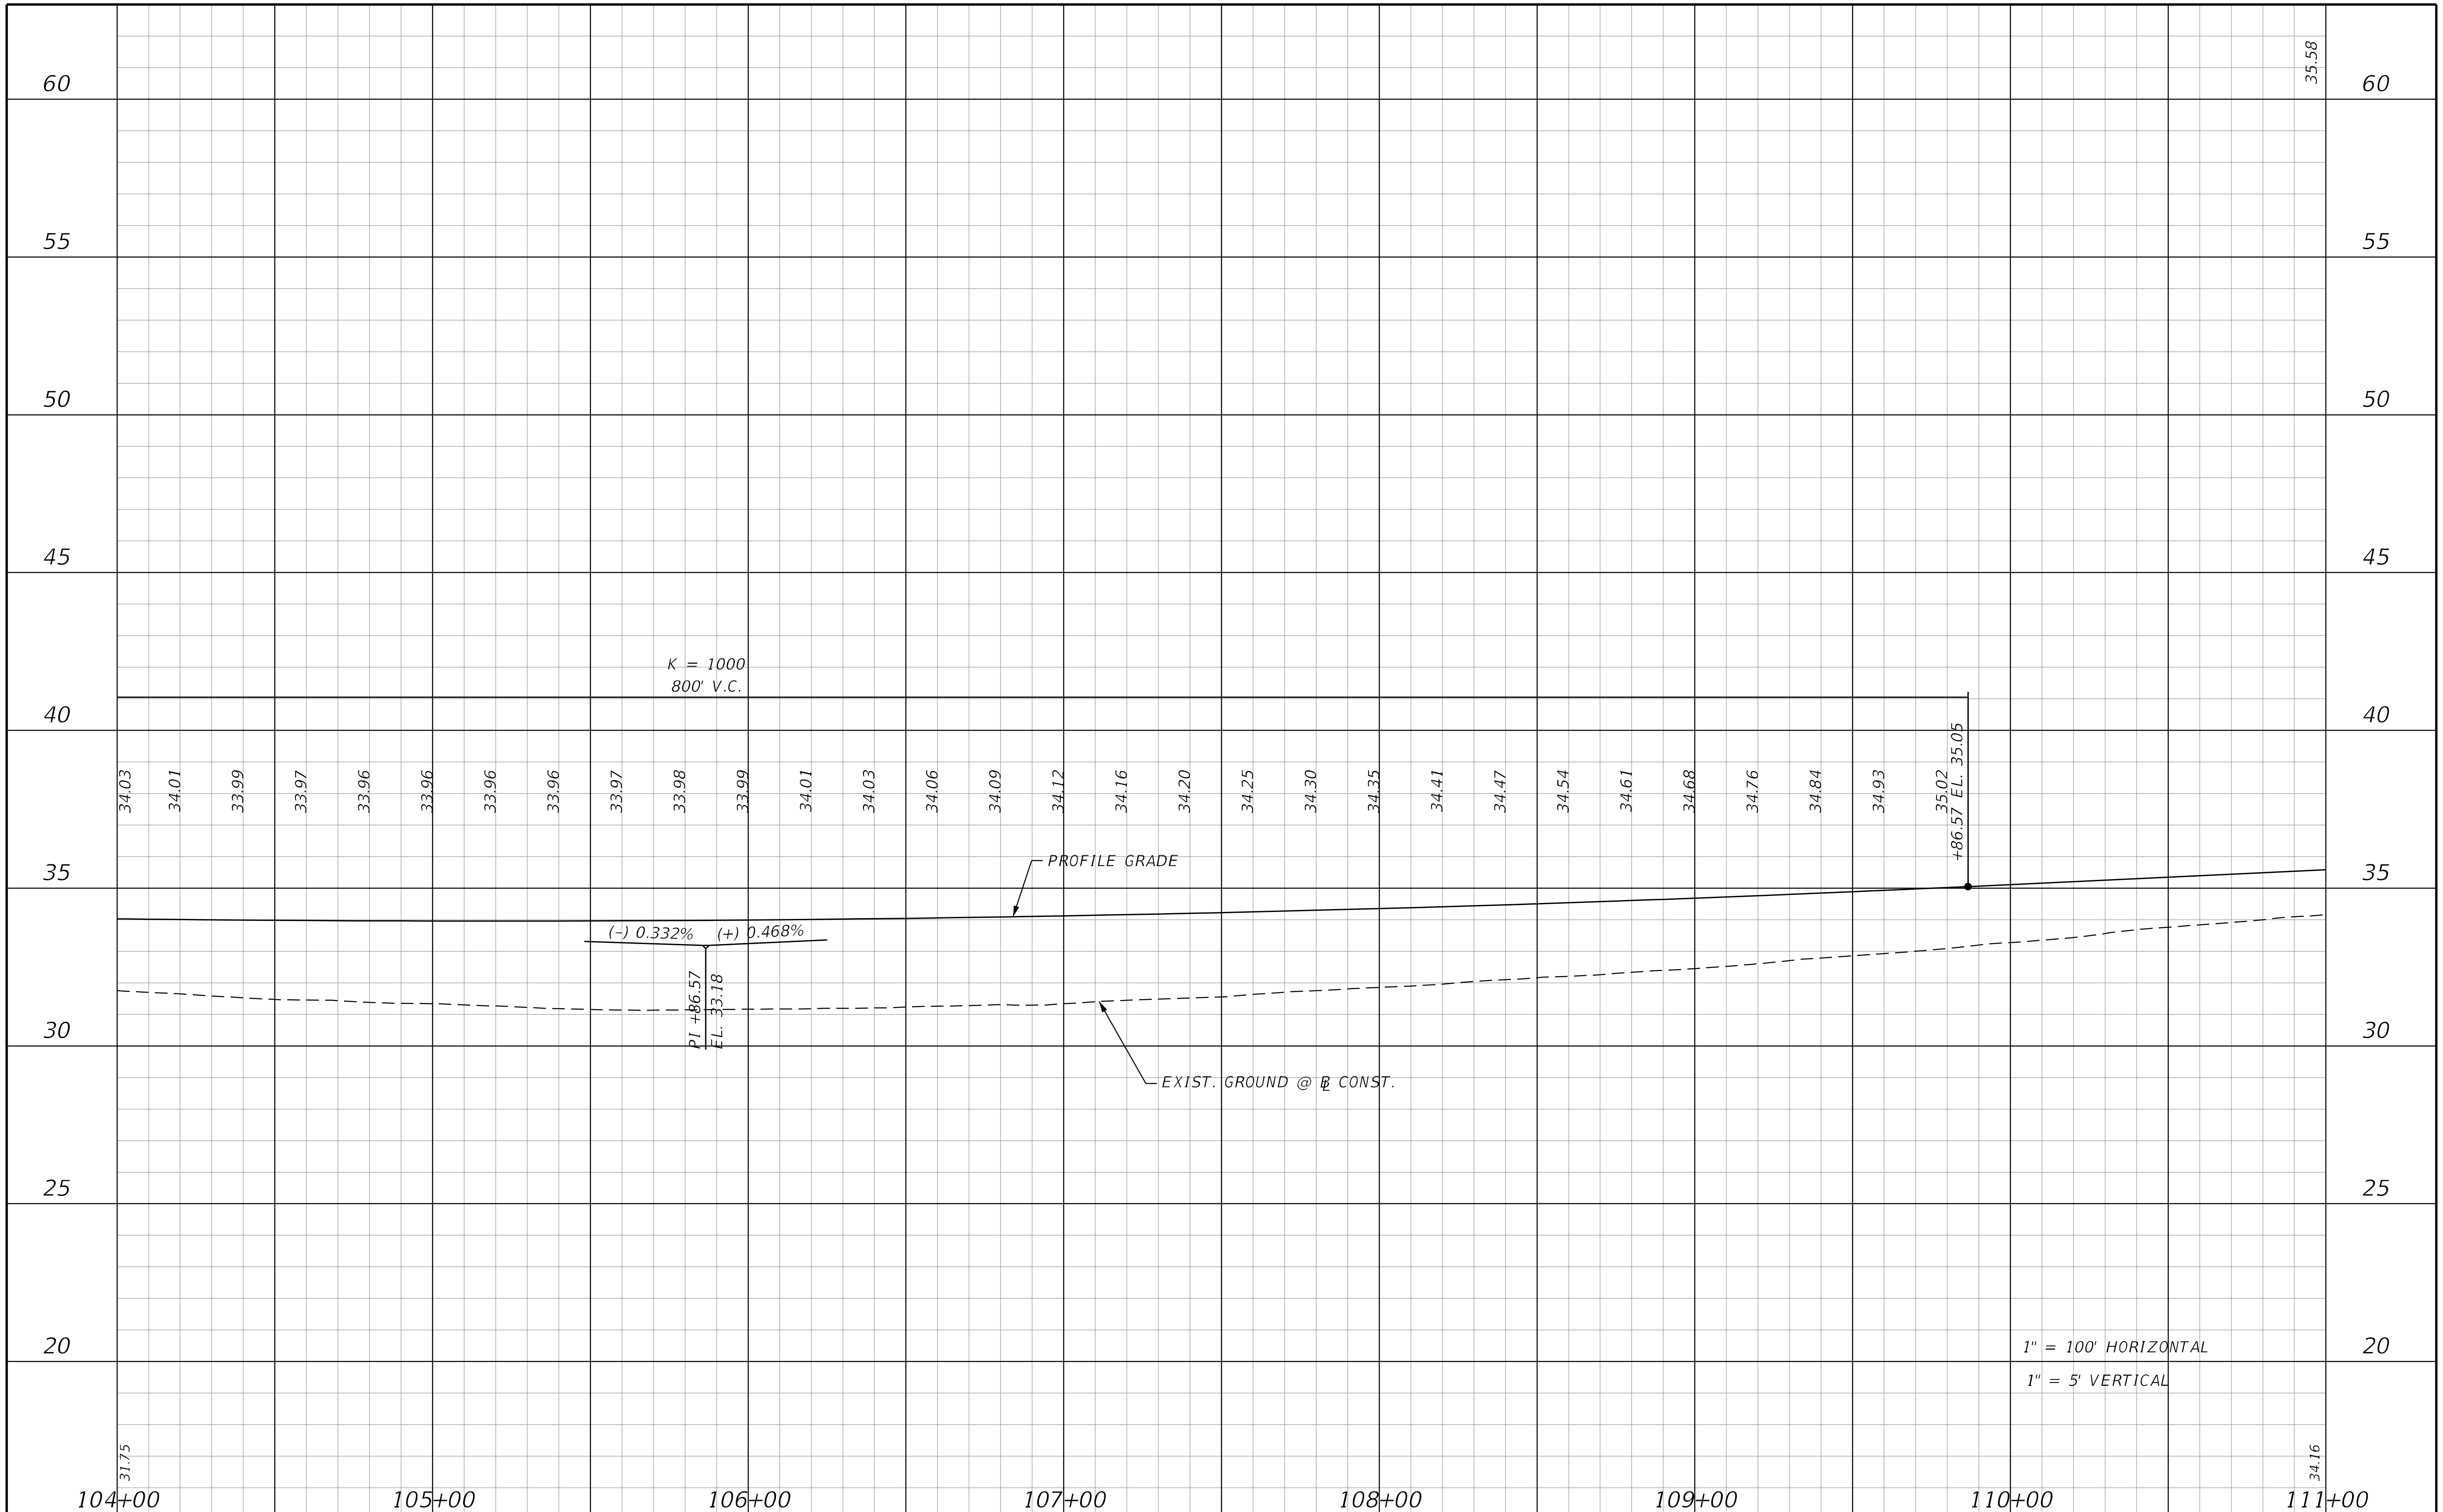

THE OFFICIAL RECORD OF THIS SHEET IS THE ELECTRONIC FILE DIGITALLY SIGNED AND SEALED UNDER RULE 61G15-23.004, F.A.C.

REVISIONS			
DATE	DESCRIPTION	DATE	DESCRIPTION

STANTEC CONSULTING SERVICES INC.
ENGINEER OF RECORD:
WILLIAM V. ANDERSON, P.E. NO.: 36682
11315 CORPORATE BLVD., SUITE 105
ORLANDO, FLORIDA 32817
(407) 823-8966
CERTIFICATE OF AUTHORIZATION NO. 27013

STATE OF FLORIDA
DEPARTMENT OF TRANSPORTATION

ROAD NO.	COUNTY	FINANCIAL PROJECT ID
SR400	VOLUSIA	408464-2-32-01

PROFILE
RHODE ISAND AVE. RAMP A

SHEET NO.
359

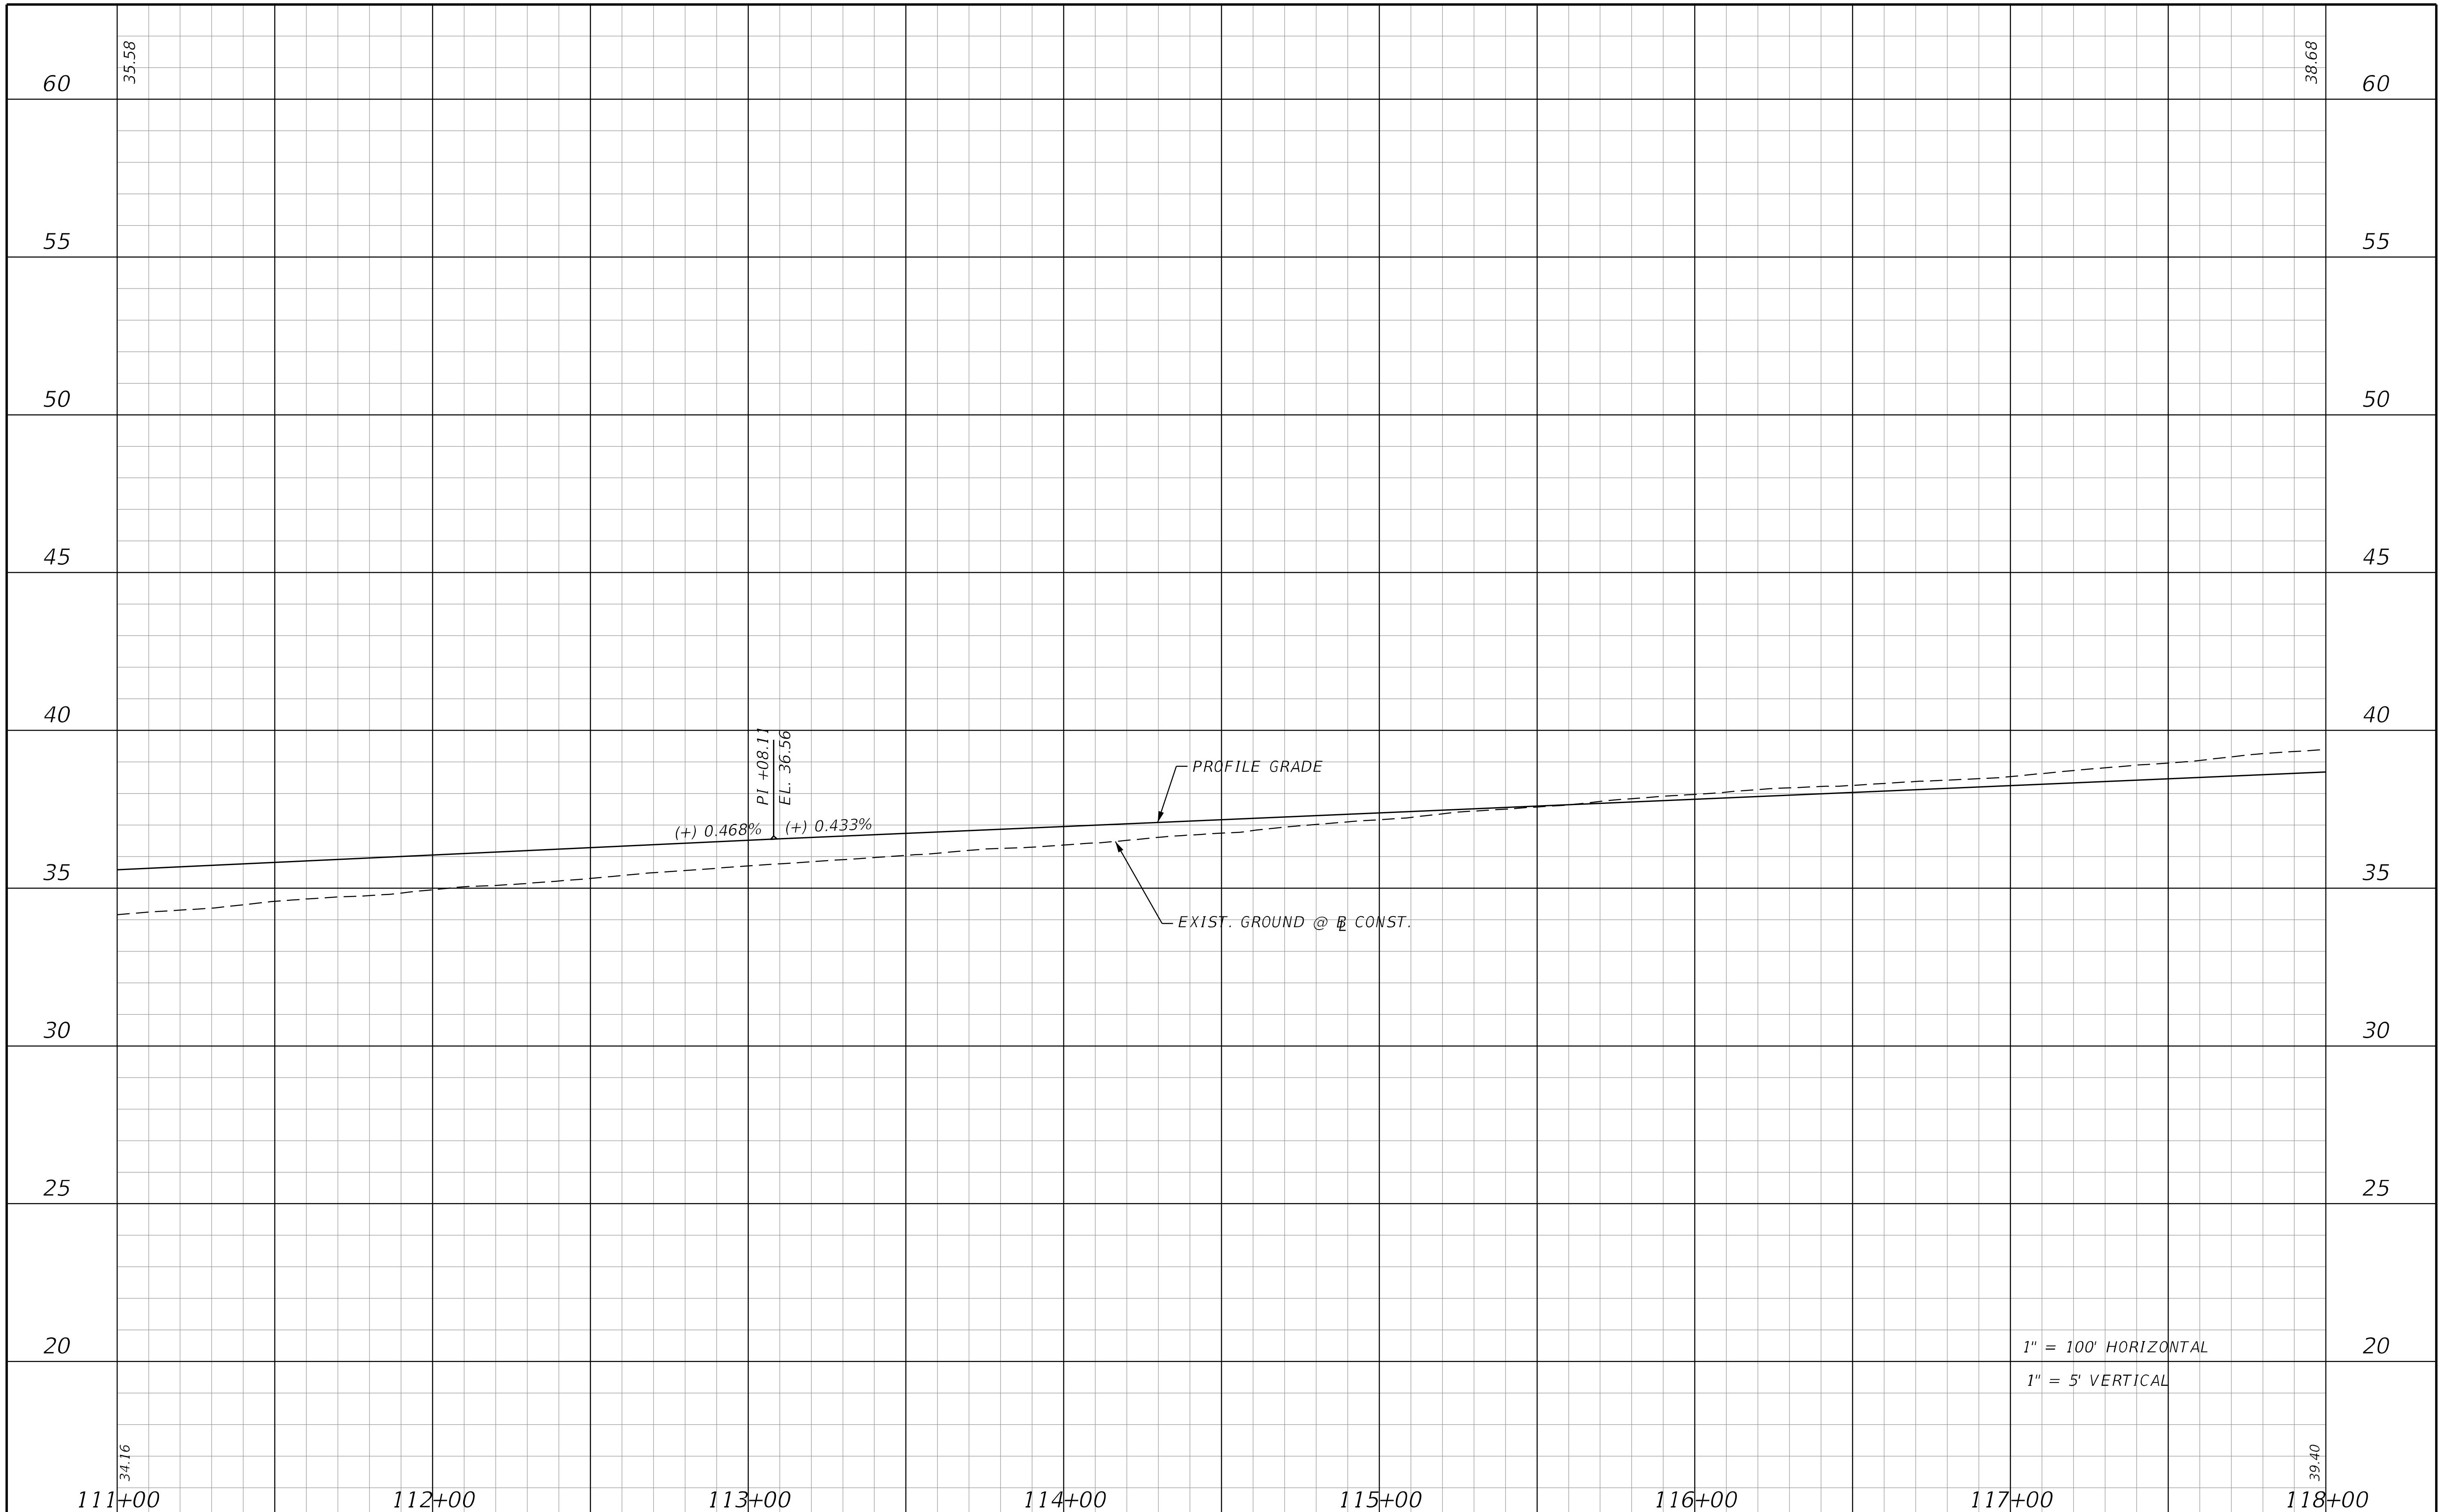

THE OFFICIAL RECORD OF THIS SHEET IS THE ELECTRONIC FILE DIGITALLY SIGNED AND SEALED UNDER RULE 61G15-23.004, F.A.C.

REVISIONS			
DATE	DESCRIPTION	DATE	DESCRIPTION

STANTEC CONSULTING SERVICES INC.
ENGINEER OF RECORD:
WILLIAM V. ANDERSON, P.E. NO.: 36682
11315 CORPORATE BLVD., SUITE 105
ORLANDO, FLORIDA 32817
(407) 823-8966
CERTIFICATE OF AUTHORIZATION NO. 27013

STATE OF FLORIDA
DEPARTMENT OF TRANSPORTATION

ROAD NO.	COUNTY	FINANCIAL PROJECT ID
SR400	VOLUSIA	408464-2-32-01

PROFILE
RHODE ISAND AVE. RAMP A

SHEET NO.
360

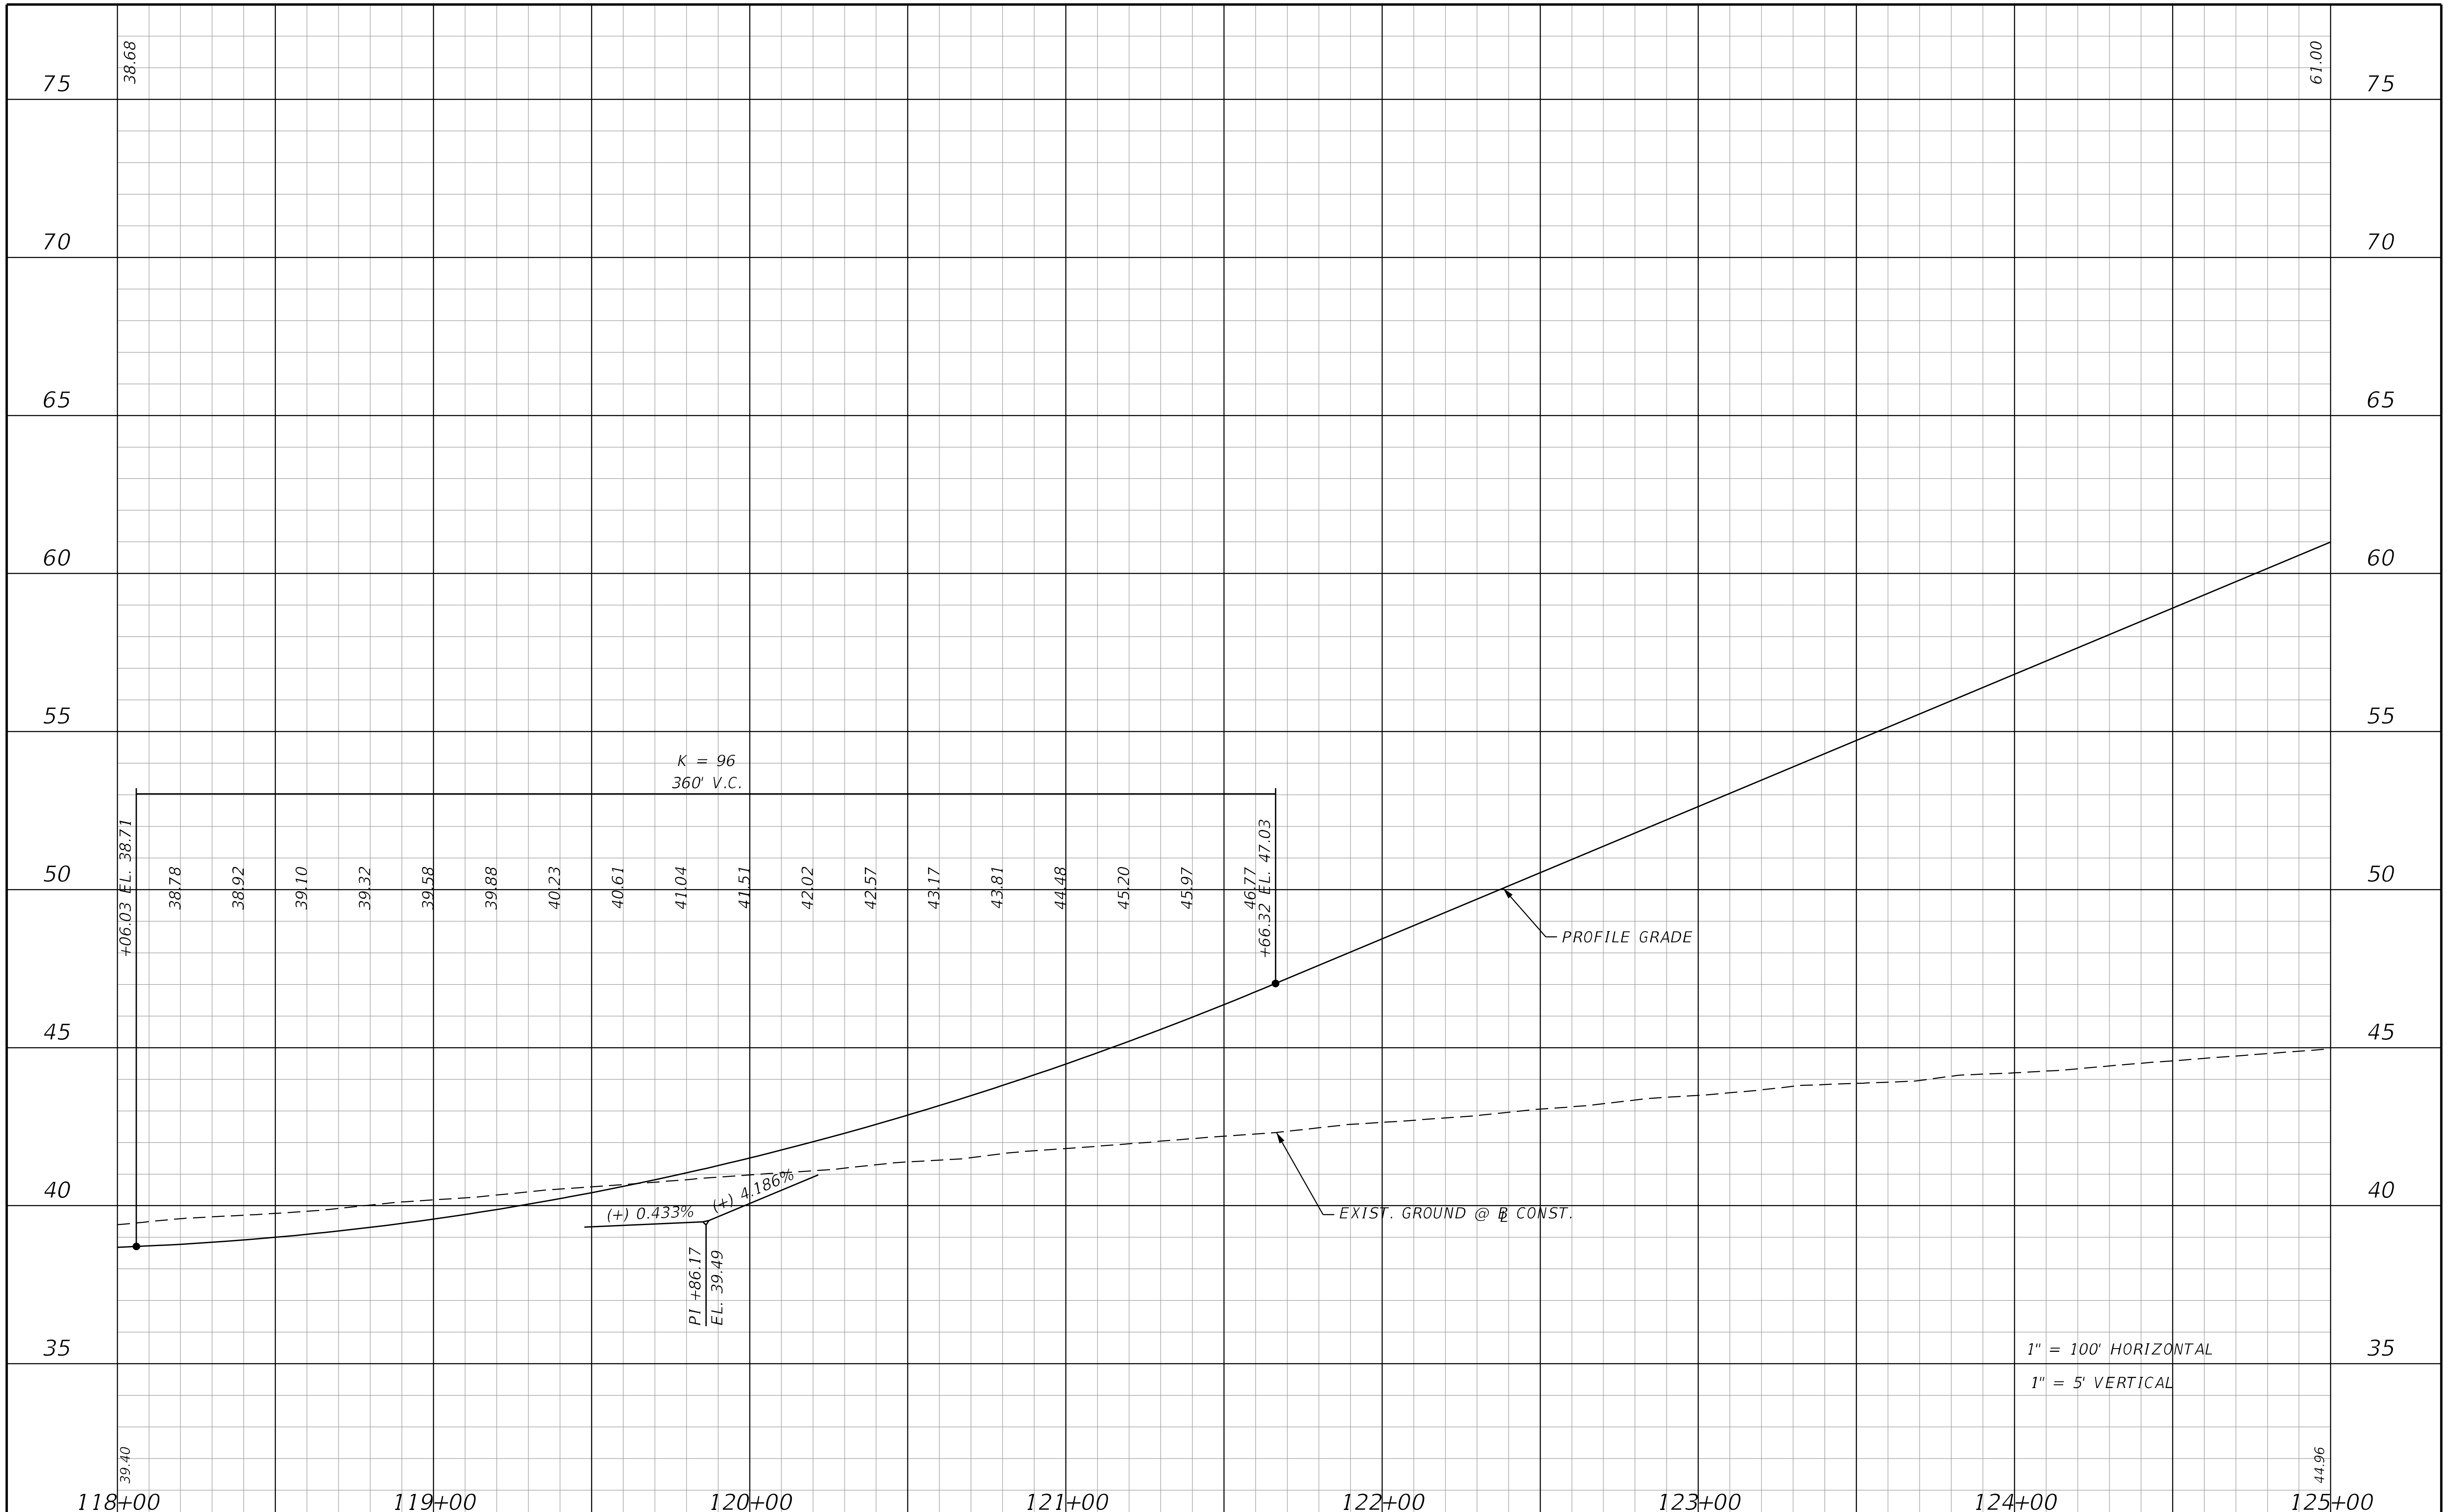

THE OFFICIAL RECORD OF THIS SHEET IS THE ELECTRONIC FILE DIGITALLY SIGNED AND SEALED UNDER RULE 61G15-23.004, F.A.C.

REVISIONS			
DATE	DESCRIPTION	DATE	DESCRIPTION

STANTEC CONSULTING SERVICES INC.
ENGINEER OF RECORD:
WILLIAM V. ANDERSON, P.E. NO.: 36682
11315 CORPORATE BLVD., SUITE 105
ORLANDO, FLORIDA 32817
(407) 823-8966
CERTIFICATE OF AUTHORIZATION NO. 27013

STATE OF FLORIDA
DEPARTMENT OF TRANSPORTATION

ROAD NO.	COUNTY	FINANCIAL PROJECT ID
SR400	VOLUSIA	408464-2-32-01

PROFILE
RHODE ISAND AVE. RAMP A

SHEET NO.
361

jchassee 6/14/2019 4:21:52 PM Default V:\2158\active\CADD\40846423201\roadway\PROFRD718.dgn

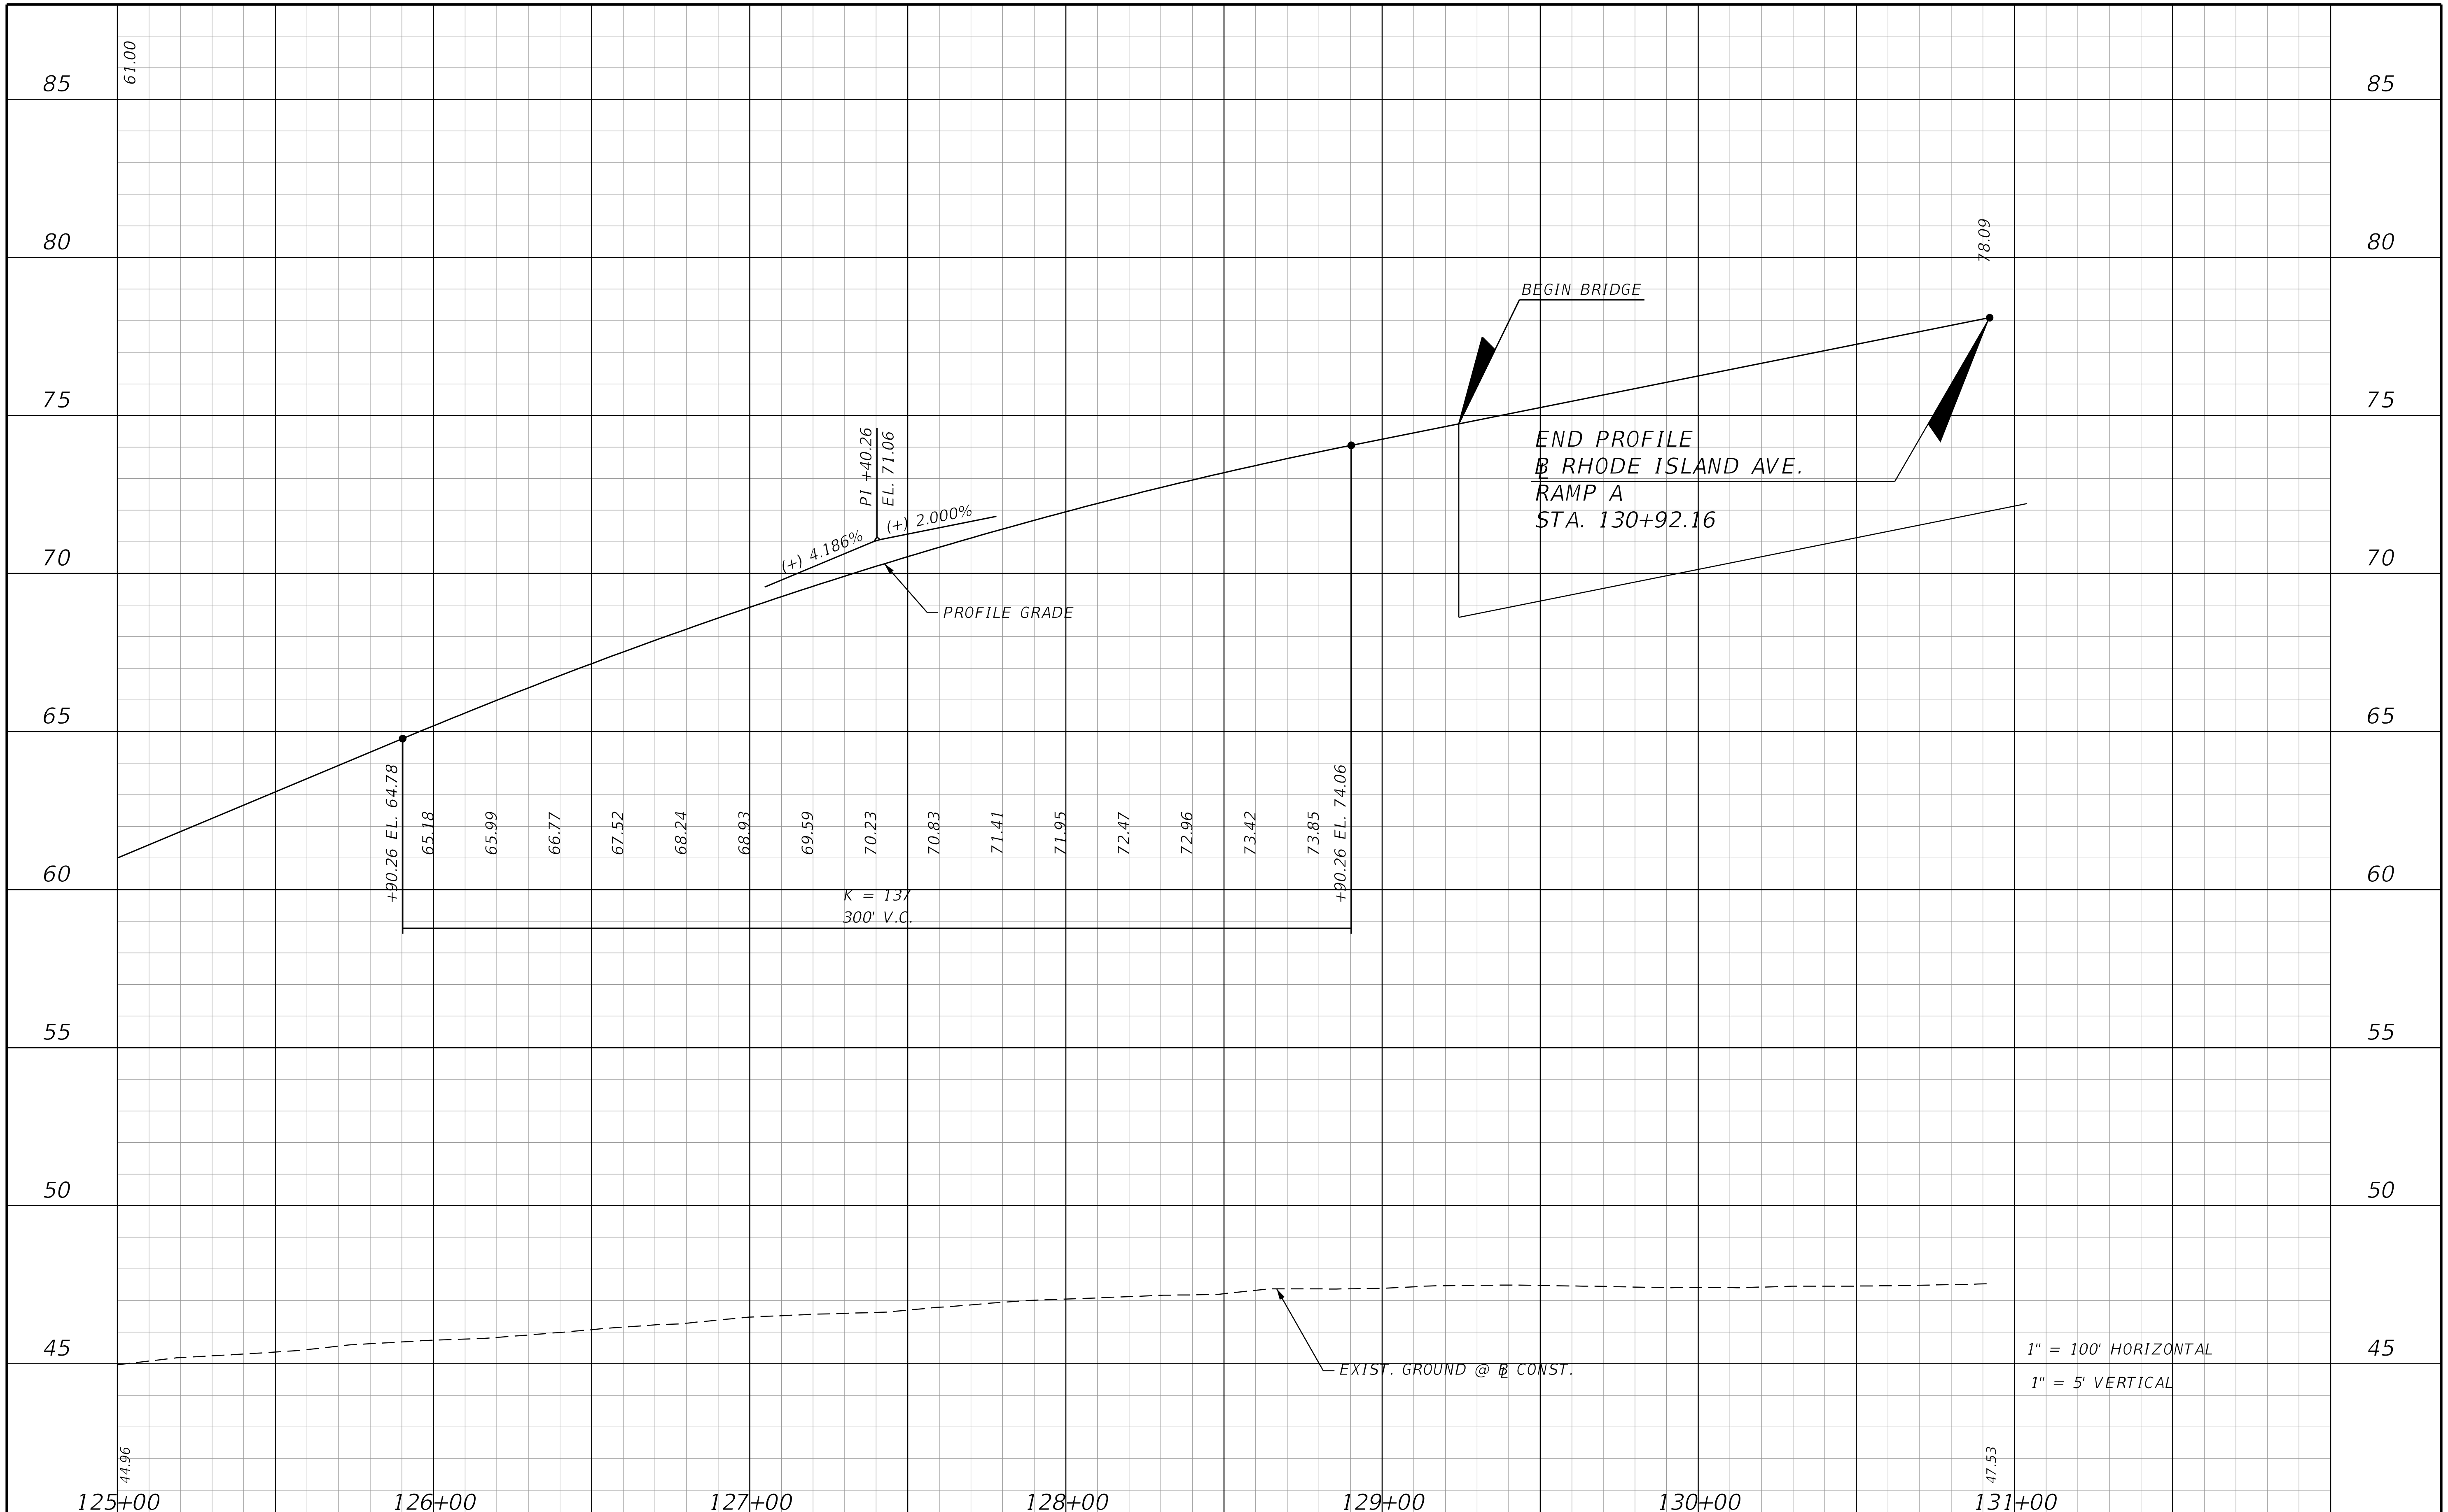

THE OFFICIAL RECORD OF THIS SHEET IS THE ELECTRONIC FILE DIGITALLY SIGNED AND SEALED UNDER RULE 61G15-23.004, F.A.C.

REVISIONS			
DATE	DESCRIPTION	DATE	DESCRIPTION

STANTEC CONSULTING SERVICES INC.
ENGINEER OF RECORD:
WILLIAM V. ANDERSON, P.E. NO.: 36682
11315 CORPORATE BLVD., SUITE 105
ORLANDO, FLORIDA 32817
(407) 823-8966
CERTIFICATE OF AUTHORIZATION NO. 27013

STATE OF FLORIDA
DEPARTMENT OF TRANSPORTATION

ROAD NO.	COUNTY	FINANCIAL PROJECT ID
SR400	VOLUSIA	408464-2-32-01

PROFILE
RHODE ISAND AVE. RAMP A

SHEET NO.
362

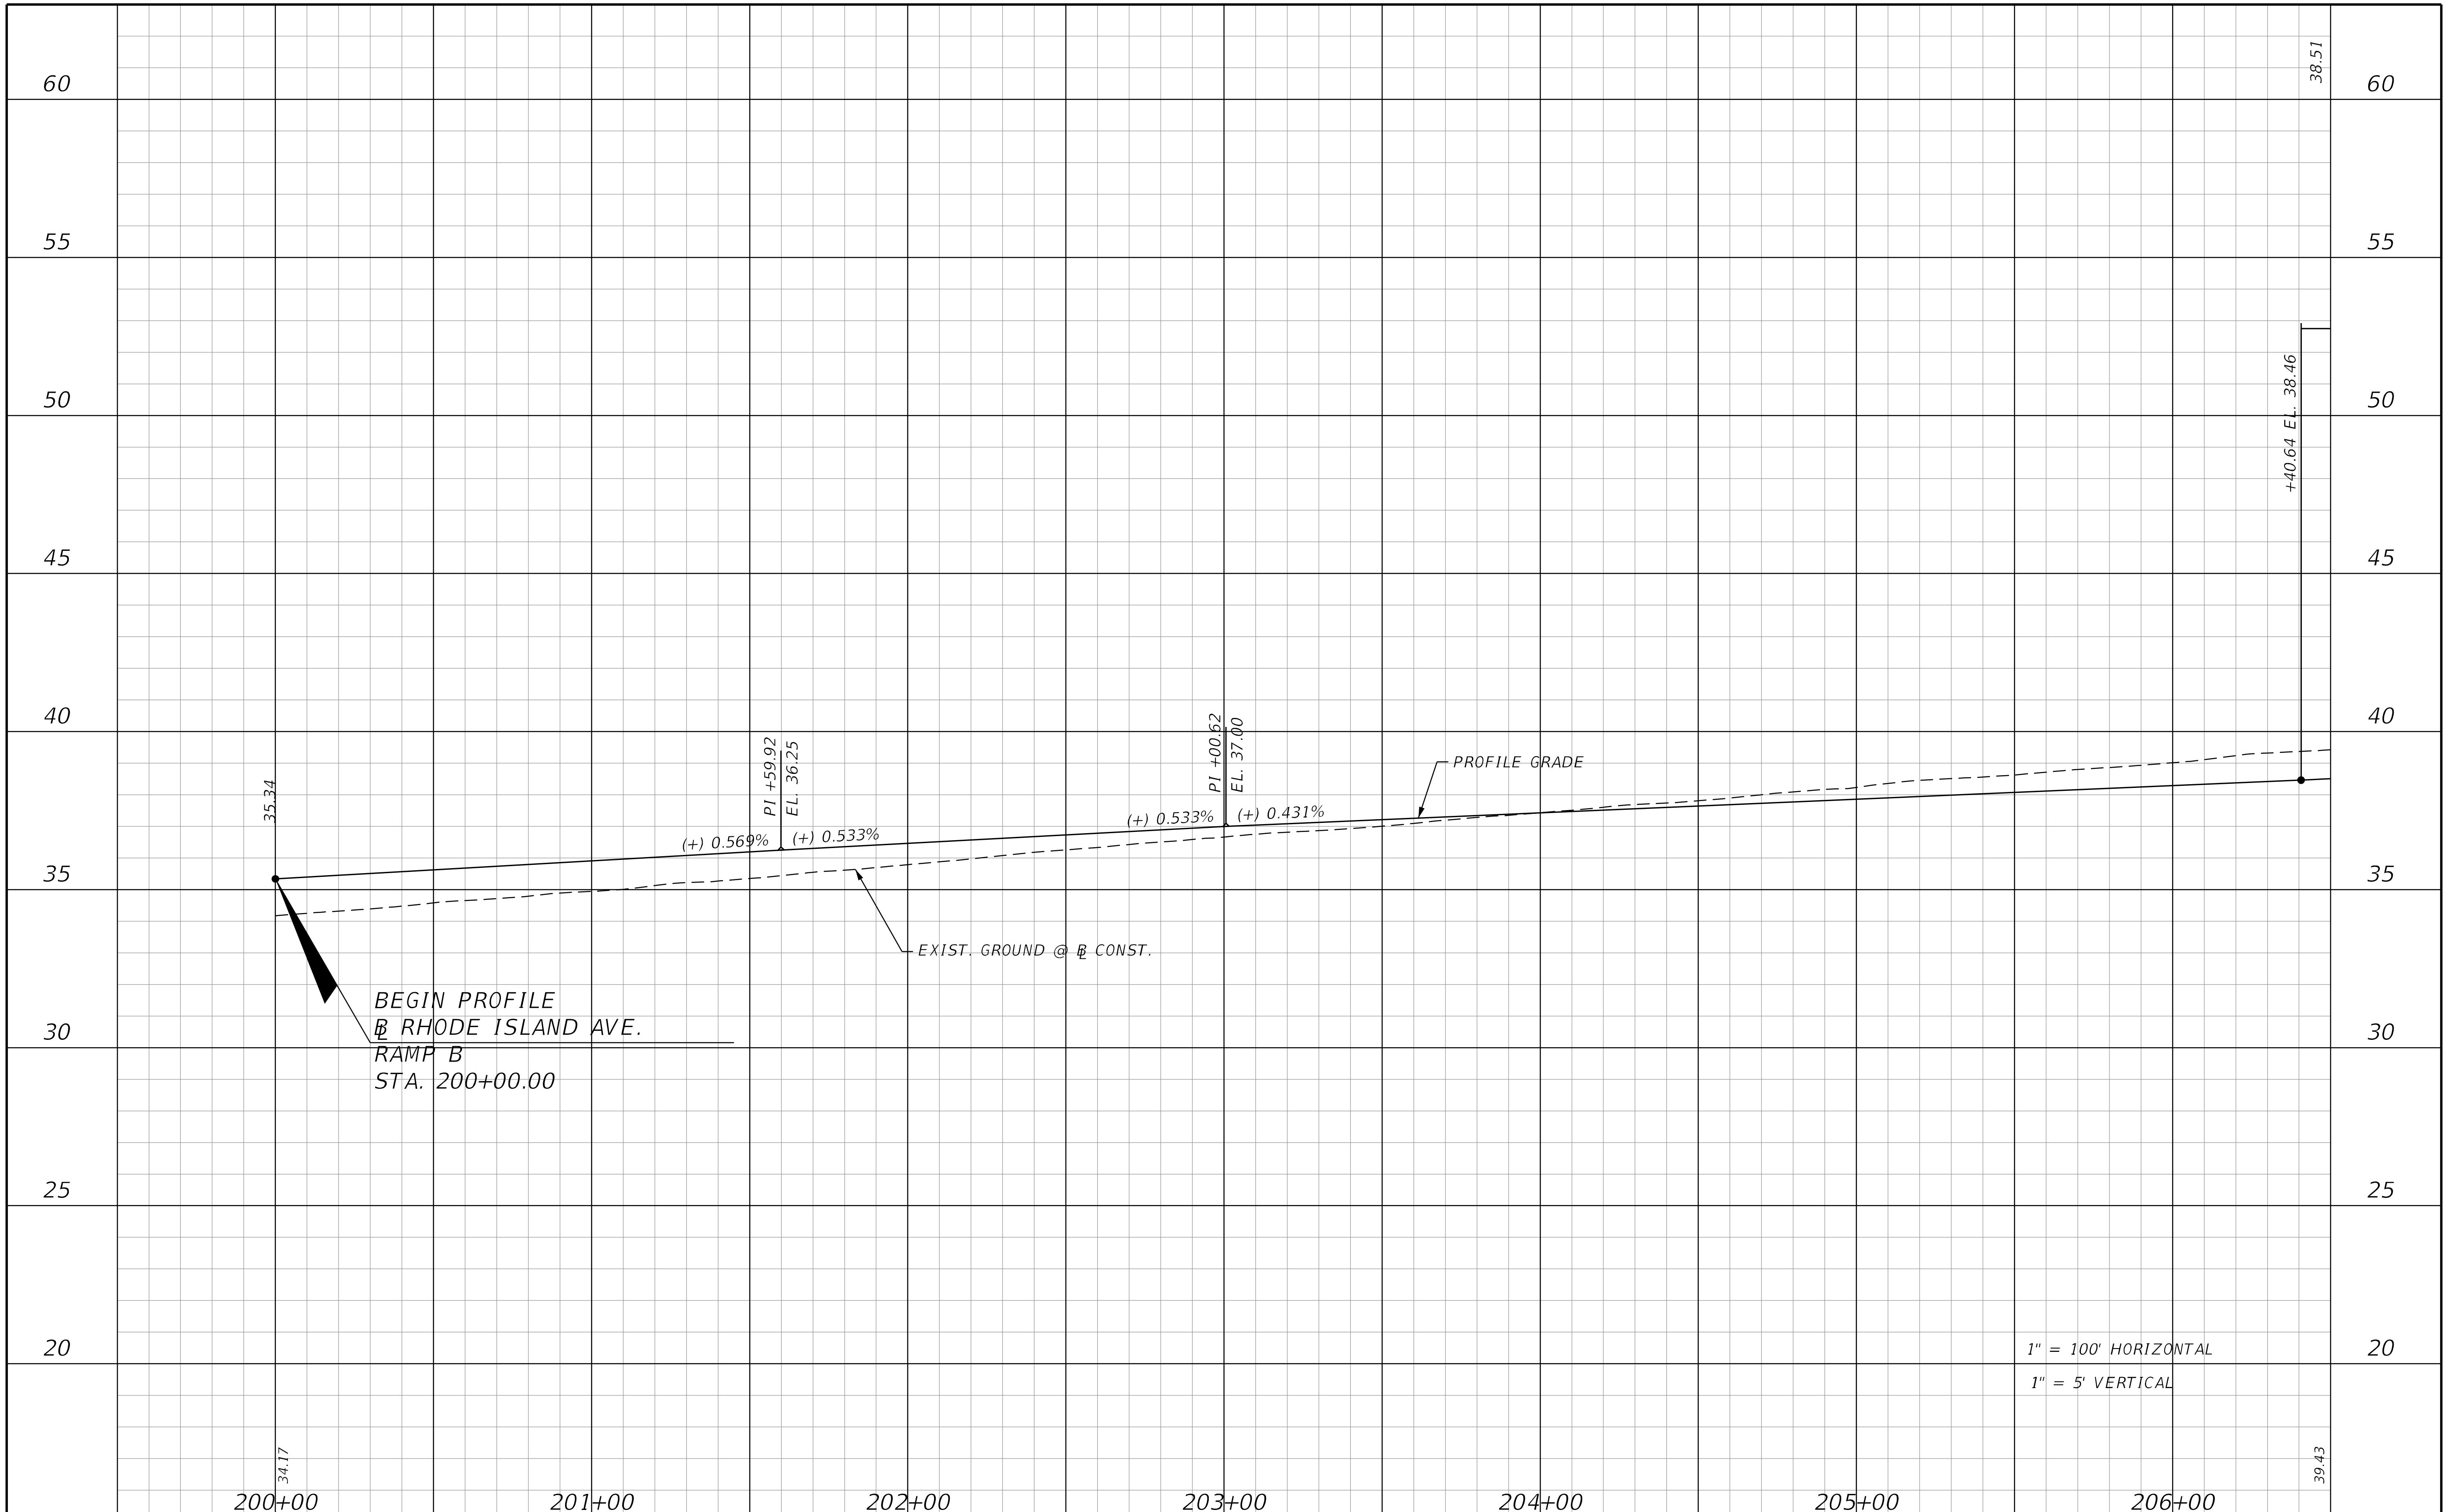

THE OFFICIAL RECORD OF THIS SHEET IS THE ELECTRONIC FILE DIGITALLY SIGNED AND SEALED UNDER RULE 61G15-23.004, F.A.C.

REVISIONS			
DATE	DESCRIPTION	DATE	DESCRIPTION

STANTEC CONSULTING SERVICES INC.
ENGINEER OF RECORD:
WILLIAM V. ANDERSON, P.E. NO.: 36682
11315 CORPORATE BLVD., SUITE 105
ORLANDO, FLORIDA 32817
(407) 823-8966
CERTIFICATE OF AUTHORIZATION NO. 27013

STATE OF FLORIDA
DEPARTMENT OF TRANSPORTATION

ROAD NO.	COUNTY	FINANCIAL PROJECT ID
SR400	VOLUSIA	408464-2-32-01

PROFILE
RHODE ISAND AVE. RAMP B

SHEET NO.
363

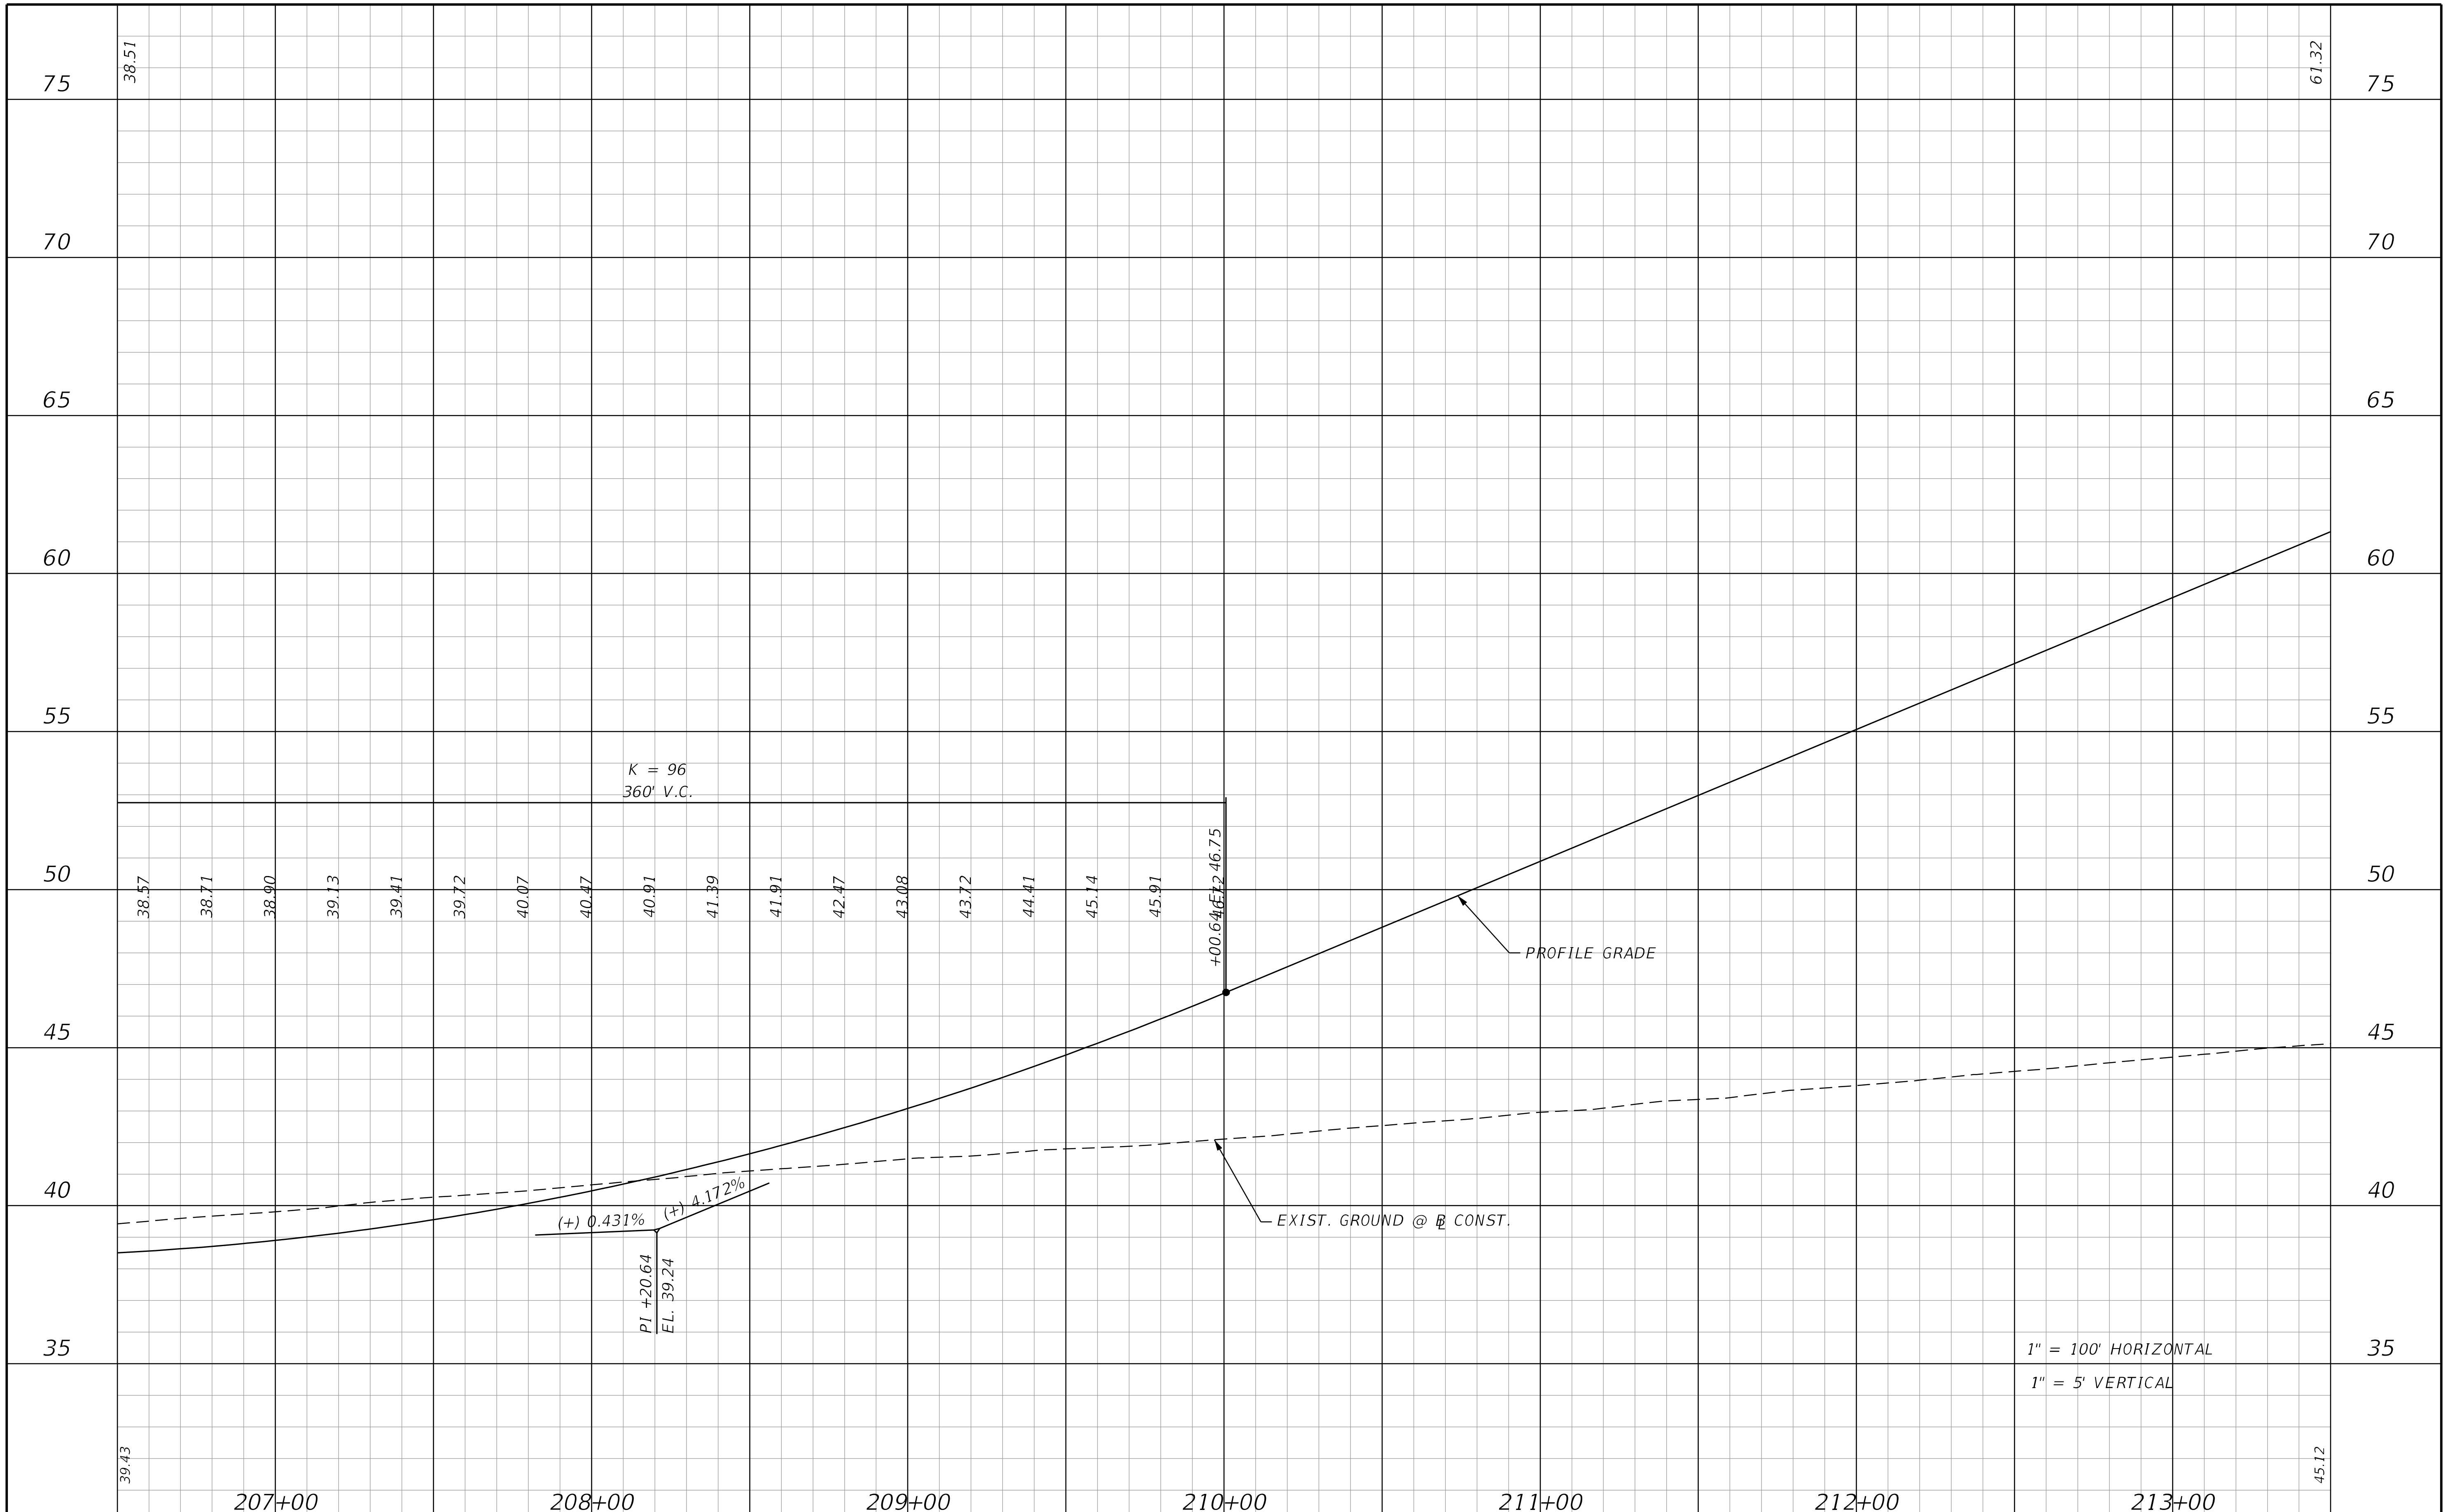

THE OFFICIAL RECORD OF THIS SHEET IS THE ELECTRONIC FILE DIGITALLY SIGNED AND SEALED UNDER RULE 61G15-23.004, F.A.C.

REVISIONS

DATE	DESCRIPTION	DATE	DESCRIPTION

STANTEC CONSULTING SERVICES INC.
ENGINEER OF RECORD:
WILLIAM V. ANDERSON, P.E. NO.: 36682
11315 CORPORATE BLVD., SUITE 105
ORLANDO, FLORIDA 32817
(407) 823-8966
CERTIFICATE OF AUTHORIZATION NO. 27013

STATE OF FLORIDA
DEPARTMENT OF TRANSPORTATION

ROAD NO.	COUNTY	FINANCIAL PROJECT ID
SR400	VOLUSIA	408464-2-32-01

PROFILE
RHODE ISAND AVE. RAMP B

SHEET NO.
364

jchassee 6/14/2019 4:21:53 PM Default V:\2158\active\CADD\40846423201\roadway\PROFRD721.dgn

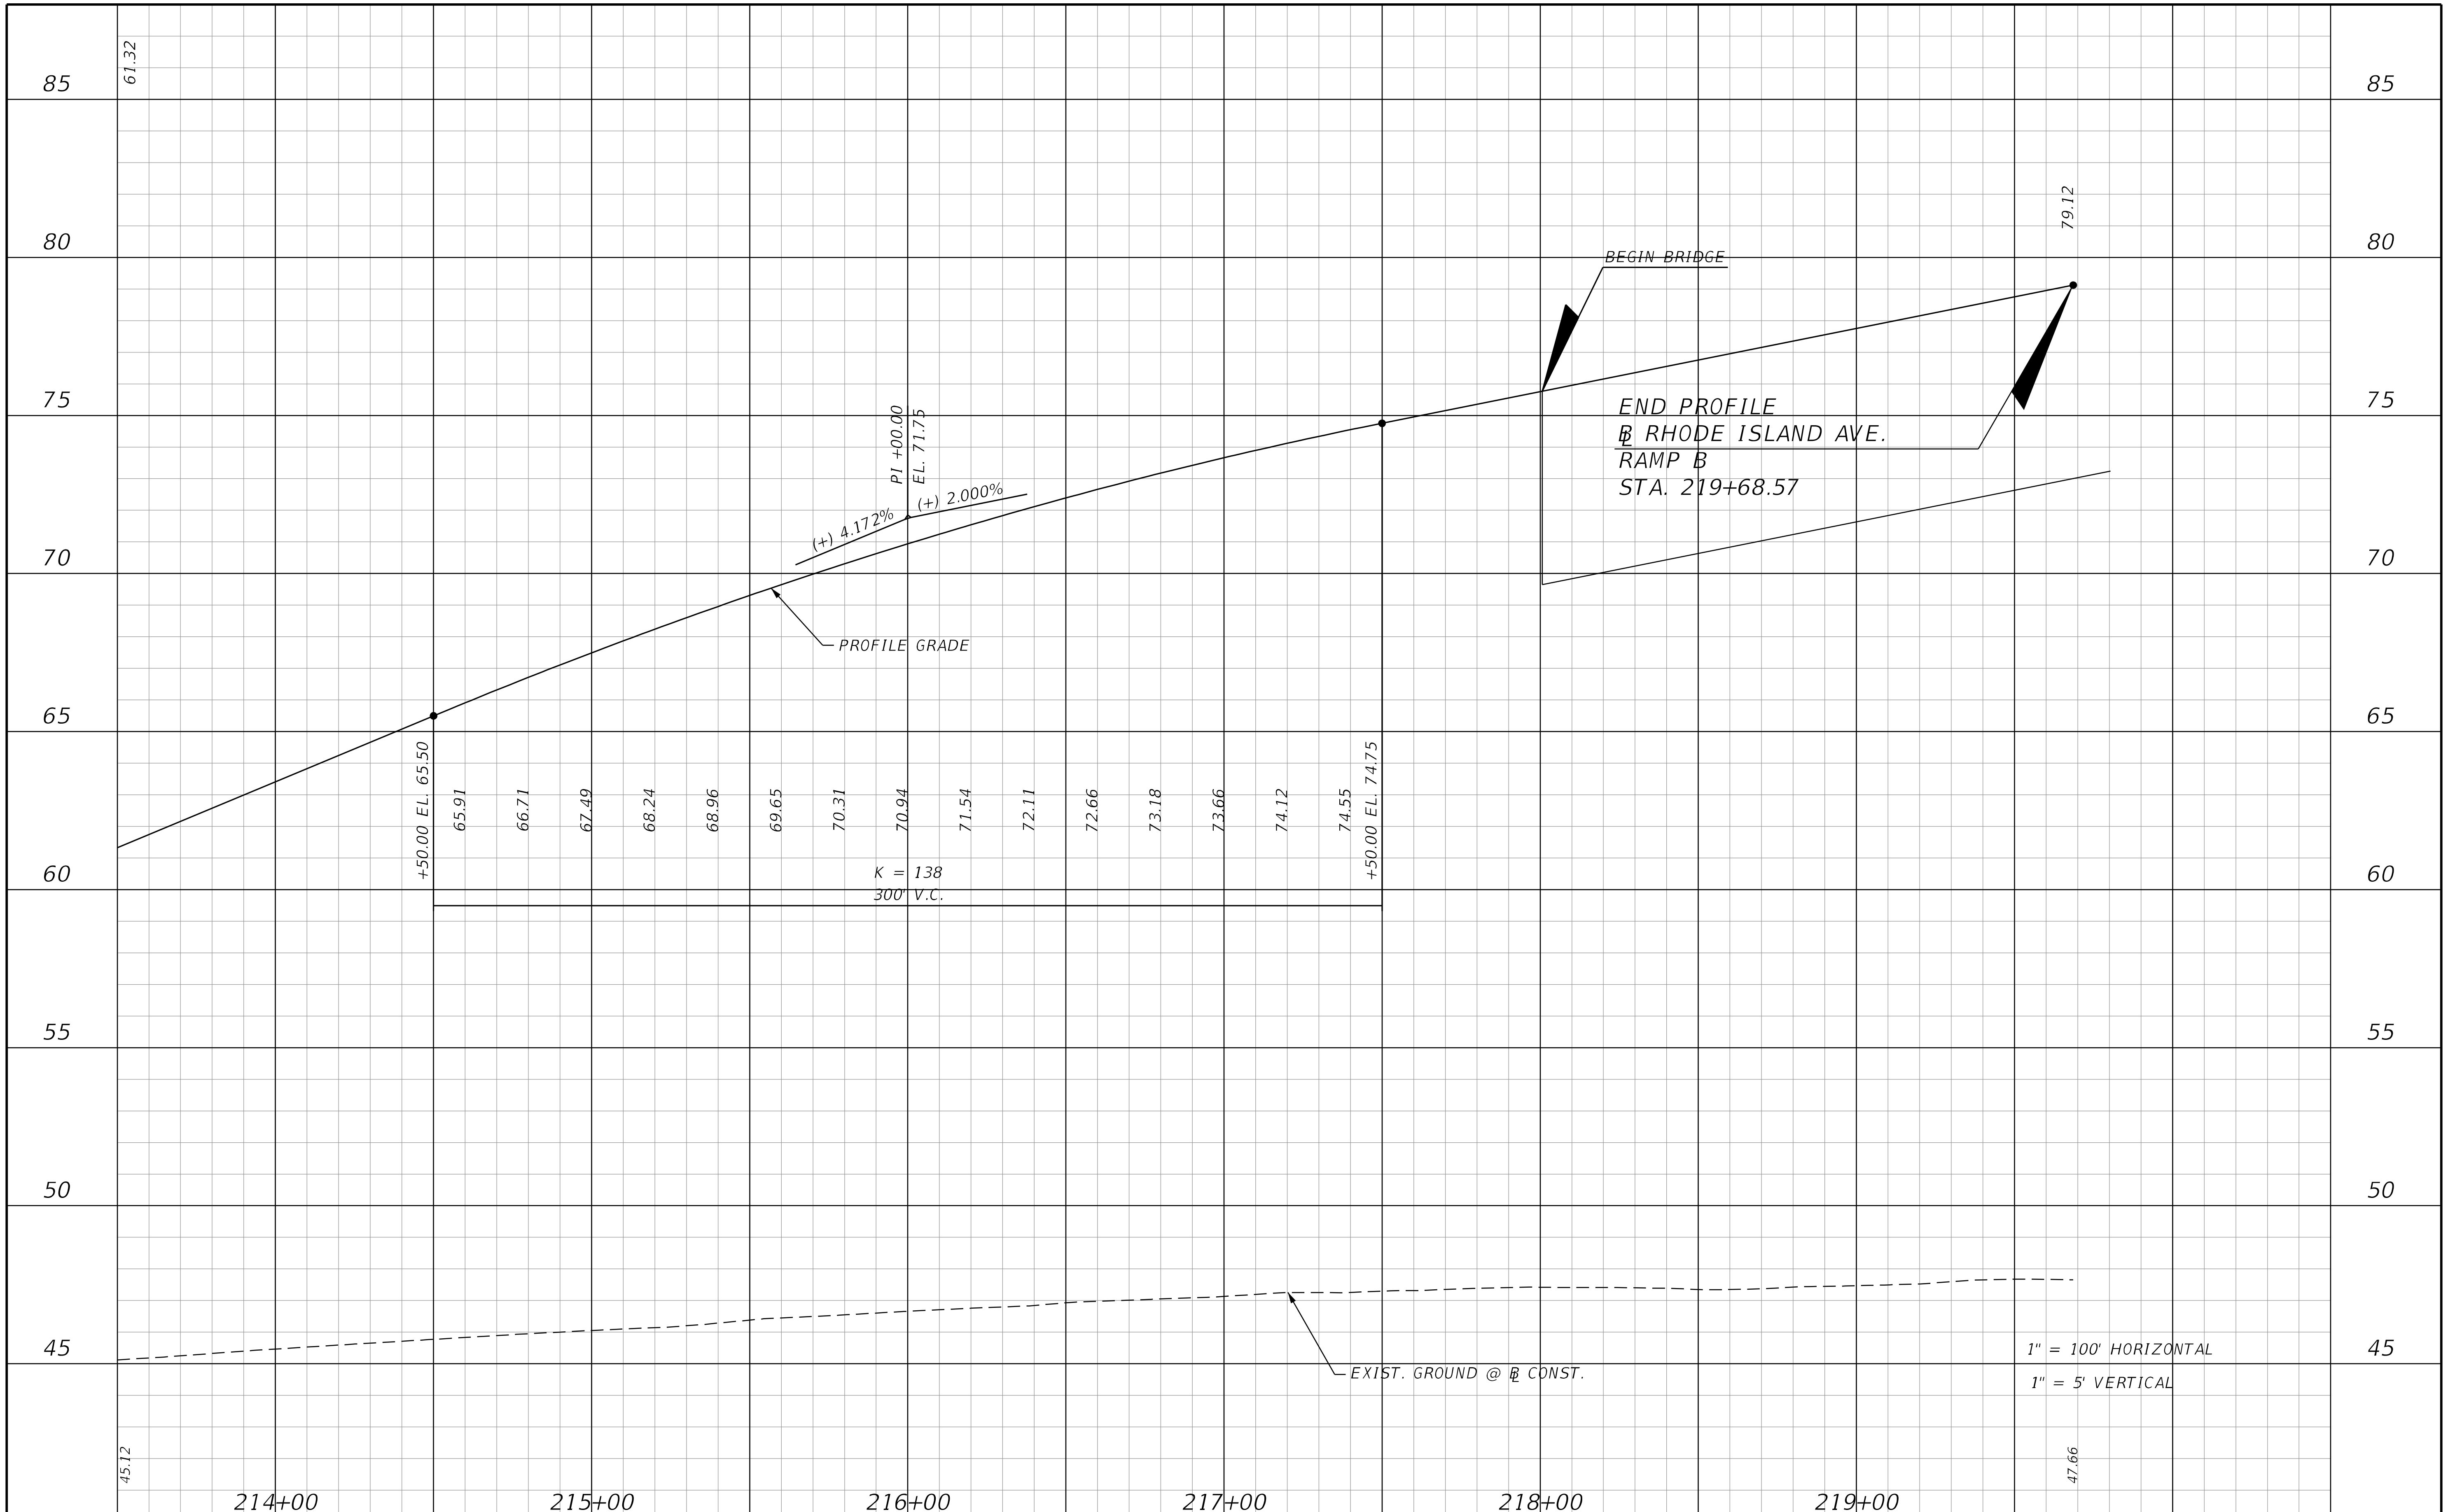

THE OFFICIAL RECORD OF THIS SHEET IS THE ELECTRONIC FILE DIGITALLY SIGNED AND SEALED UNDER RULE 61G15-23.004, F.A.C.

REVISIONS			
DATE	DESCRIPTION	DATE	DESCRIPTION

STANTEC CONSULTING SERVICES INC.
ENGINEER OF RECORD:
WILLIAM V. ANDERSON, P.E. NO.: 36682
11315 CORPORATE BLVD., SUITE 105
ORLANDO, FLORIDA 32817
(407) 823-8966
CERTIFICATE OF AUTHORIZATION NO. 27013

STATE OF FLORIDA
DEPARTMENT OF TRANSPORTATION

ROAD NO.	COUNTY	FINANCIAL PROJECT ID
SR400	VOLUSIA	408464-2-32-01

PROFILE
RHODE ISAND AVE. RAMP B

SHEET NO.
365

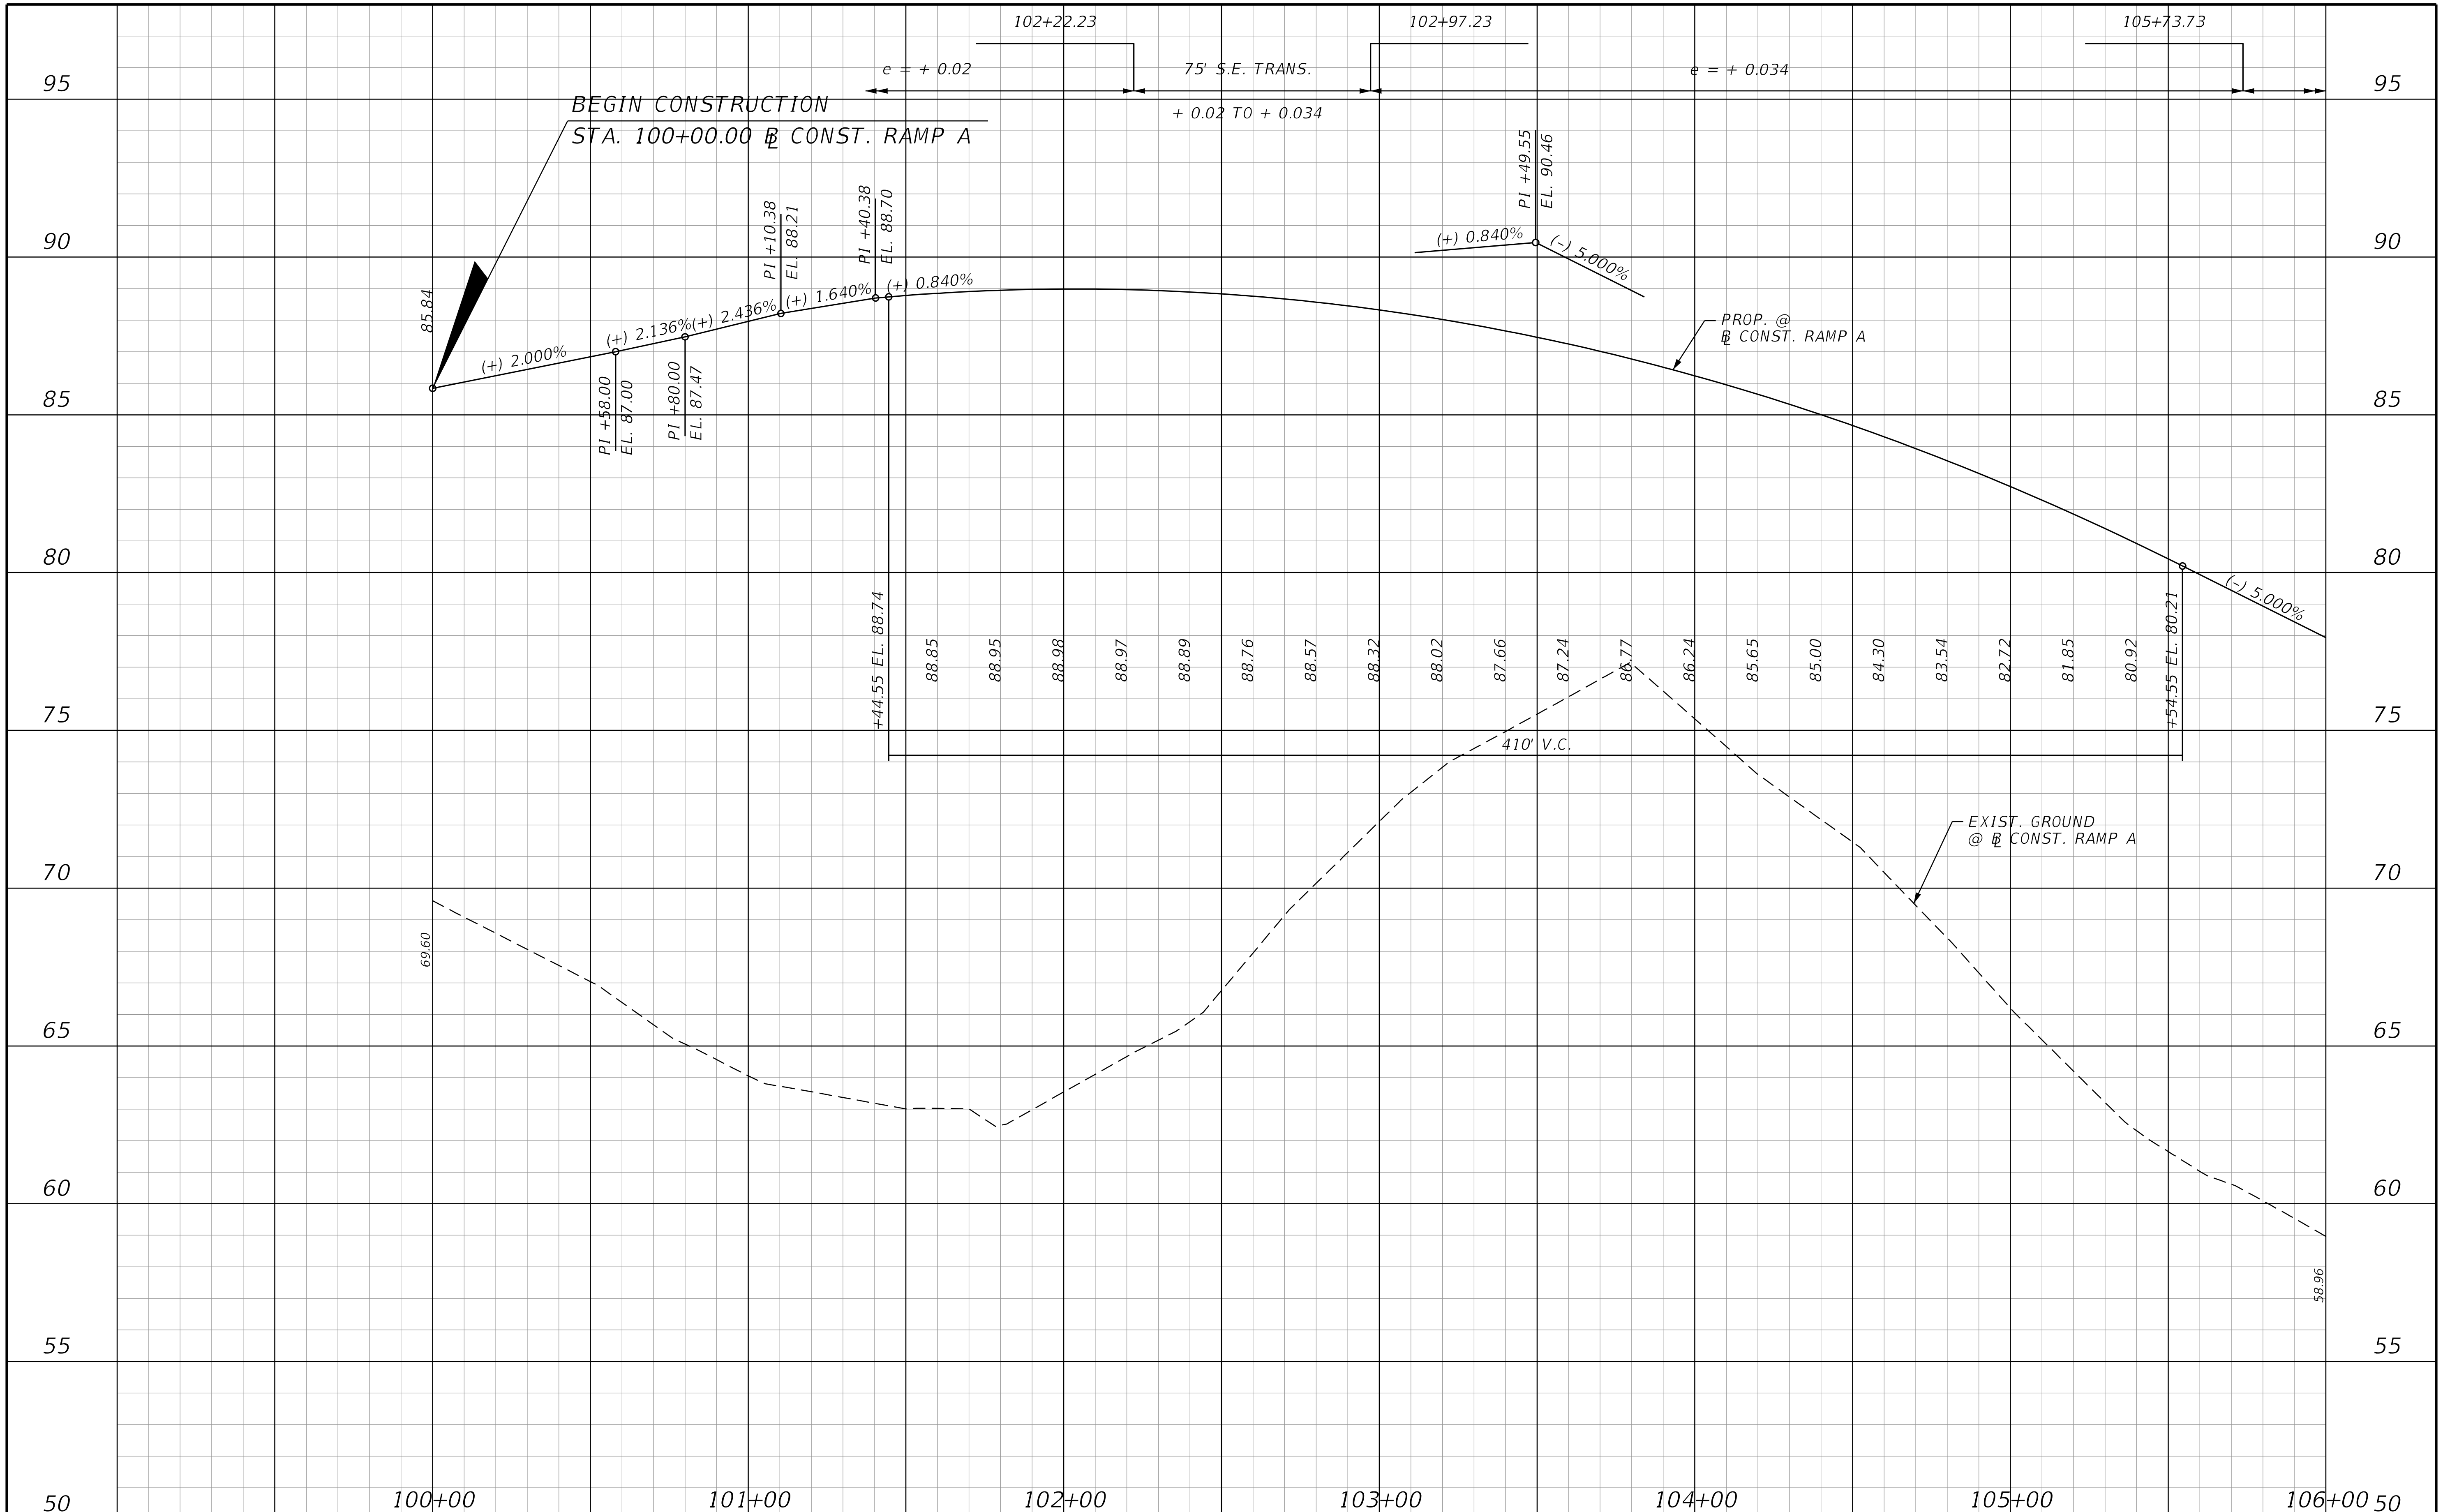

REVISIONS			
DATE	DESCRIPTION	DATE	DESCRIPTION

STANTEC CONSULTING SERVICES INC.
ENGINEER OF RECORD:
WILLIAM V. ANDERSON, P.E. NO.: 36682
11315 CORPORATE BLVD., SUITE 105
ORLANDO, FLORIDA 32817
(407) 823-8966
CERTIFICATE OF AUTHORIZATION NO. 27013

STATE OF FLORIDA
DEPARTMENT OF TRANSPORTATION

ROAD NO.	COUNTY	FINANCIAL PROJECT ID
SR400	VOLUSIA	408464-2-32-01

SR 472 RAMP A
PROFILE

SHEET NO.
366

THE OFFICIAL RECORD OF THIS SHEET IS THE ELECTRONIC FILE DIGITALLY SIGNED AND SEALED UNDER RULE 61G15-23.004, F.A.C.

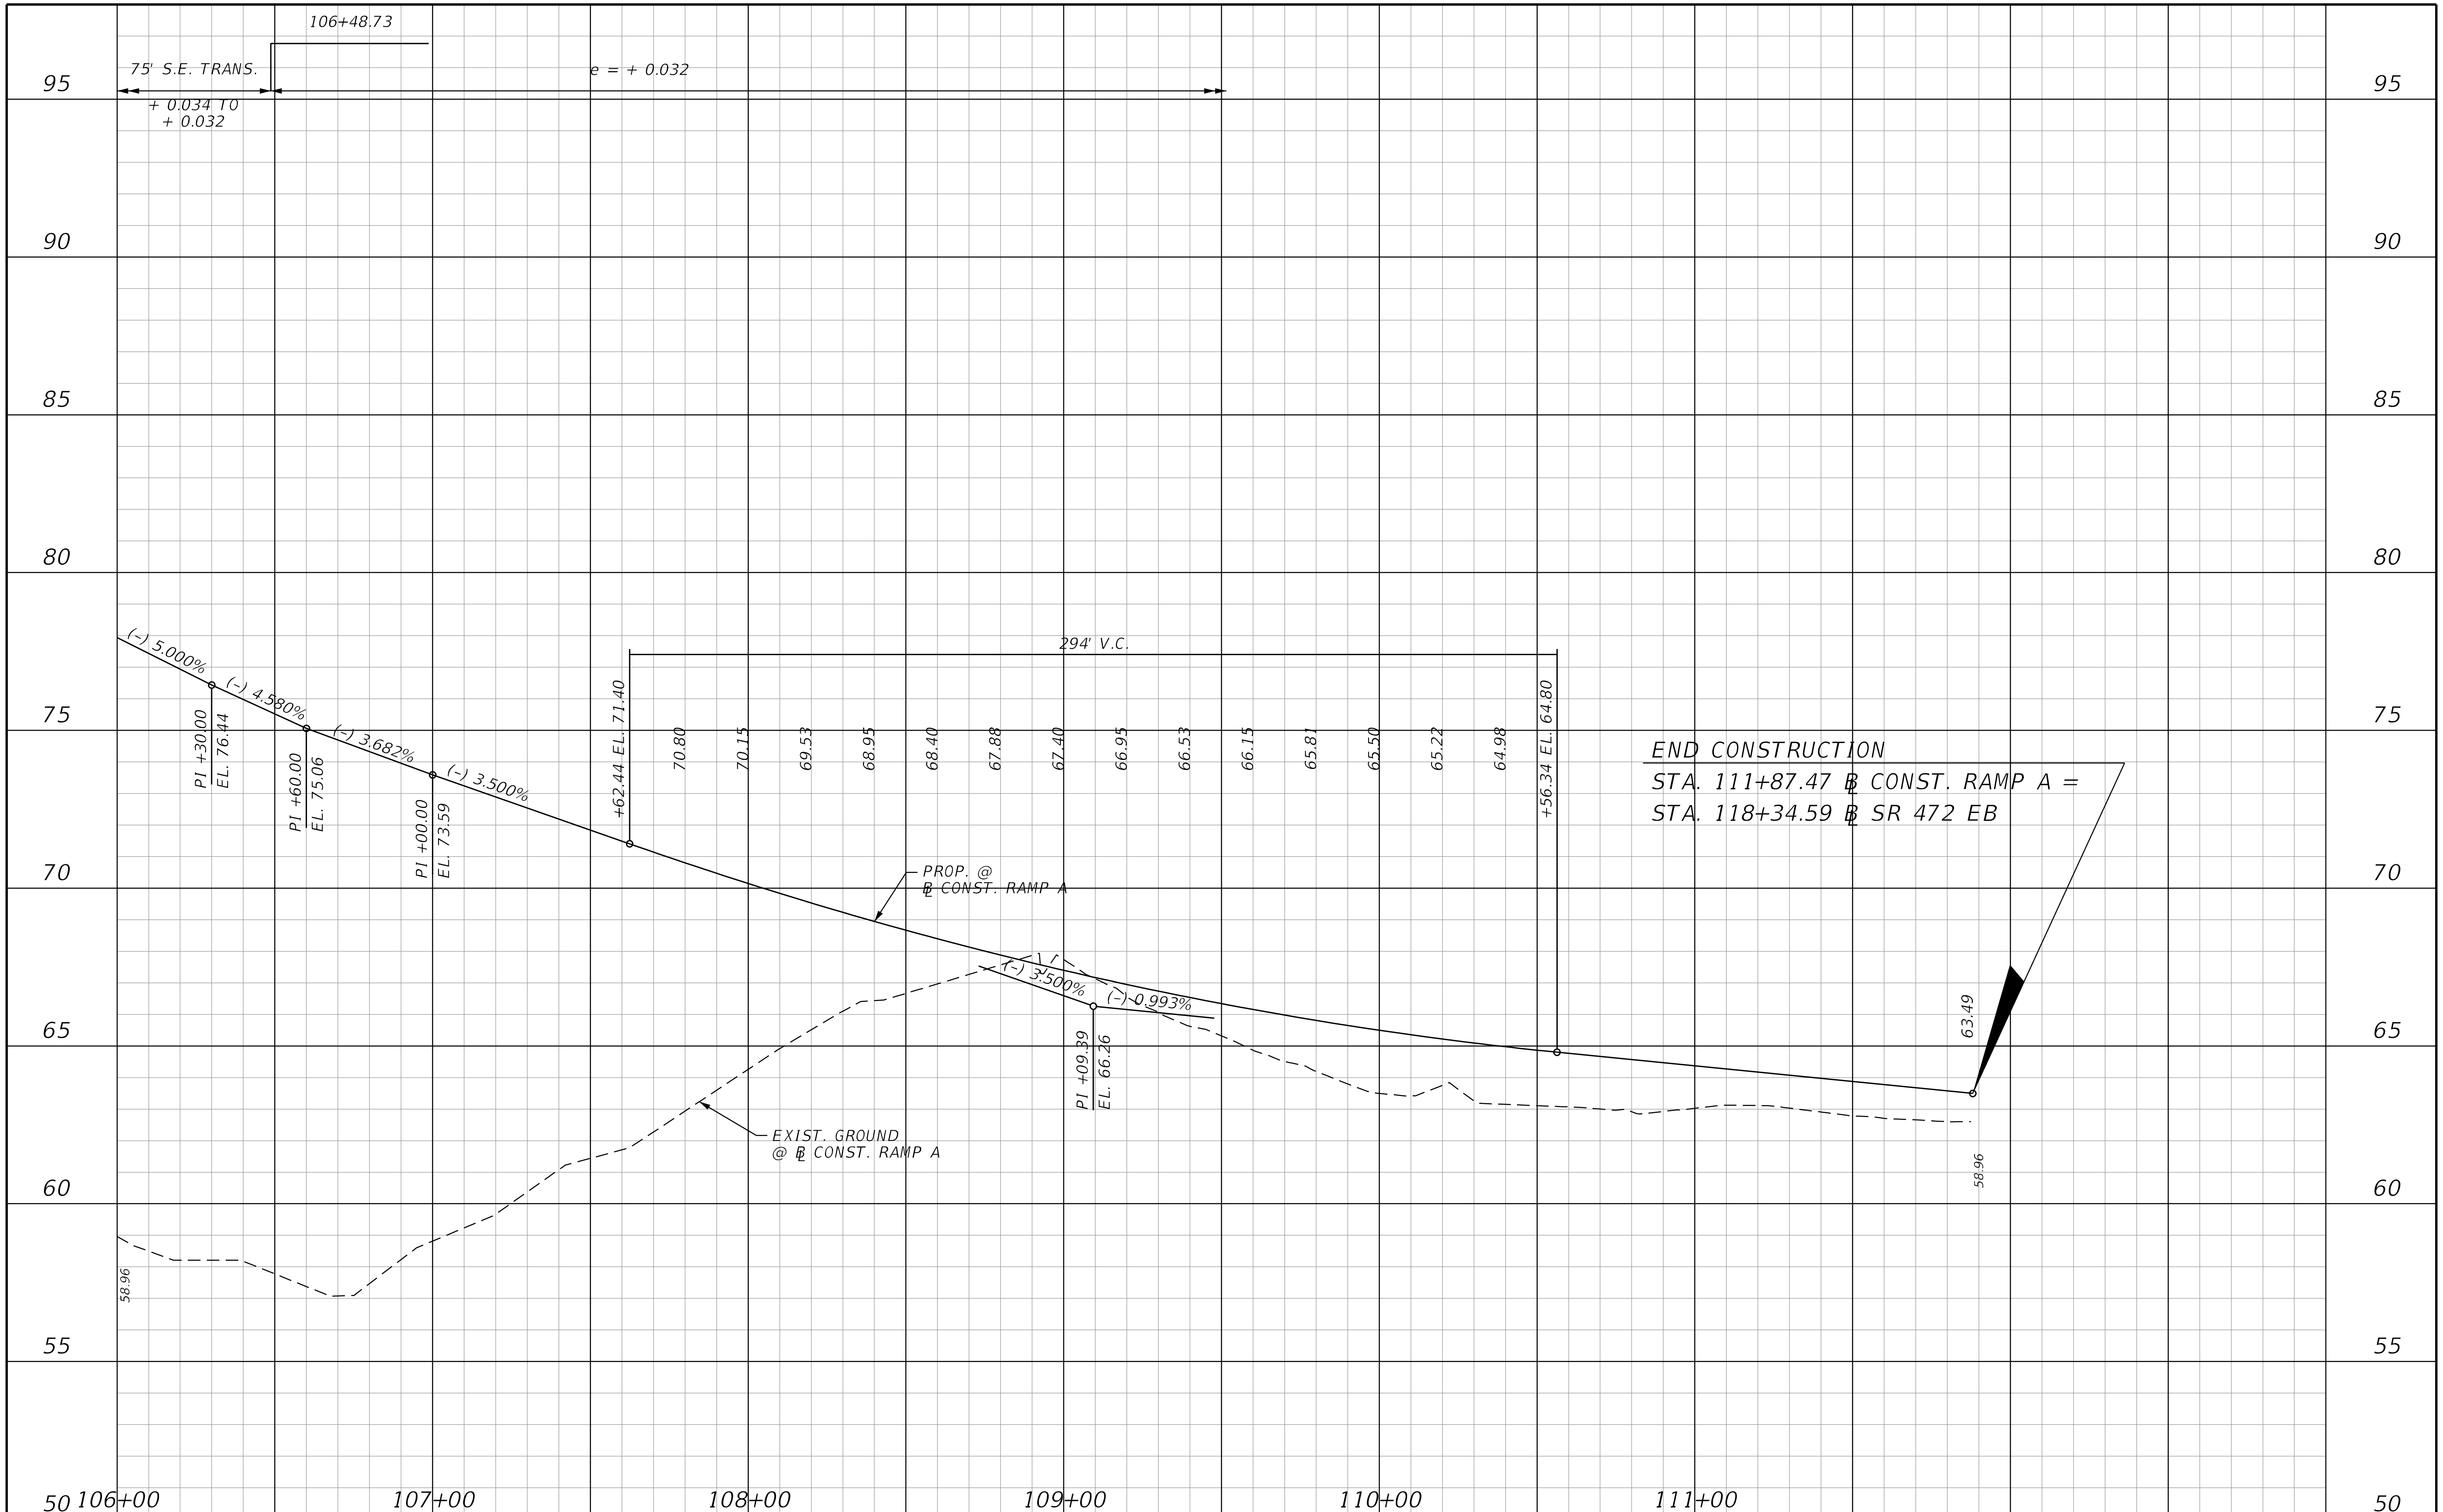

THE OFFICIAL RECORD OF THIS SHEET IS THE ELECTRONIC FILE DIGITALLY SIGNED AND SEALED UNDER RULE 61G15-23.004, F.A.C.

REVISIONS			
DATE	DESCRIPTION	DATE	DESCRIPTION

STANTEC CONSULTING SERVICES INC.
ENGINEER OF RECORD:
WILLIAM V. ANDERSON, P.E. NO.: 36682
11315 CORPORATE BLVD., SUITE 105
ORLANDO, FLORIDA 32817
(407) 823-8966
CERTIFICATE OF AUTHORIZATION NO. 27013

STATE OF FLORIDA
DEPARTMENT OF TRANSPORTATION

ROAD NO.	COUNTY	FINANCIAL PROJECT ID
SR400	VOLUSIA	408464-2-32-01

SR 472 RAMP A PROFILE

SHEET NO. 367

jchassee 6/14/2019 4:21:54 PM Default V:\2158\active\CADD\40846423201\roadway\PROFRD838.dgn

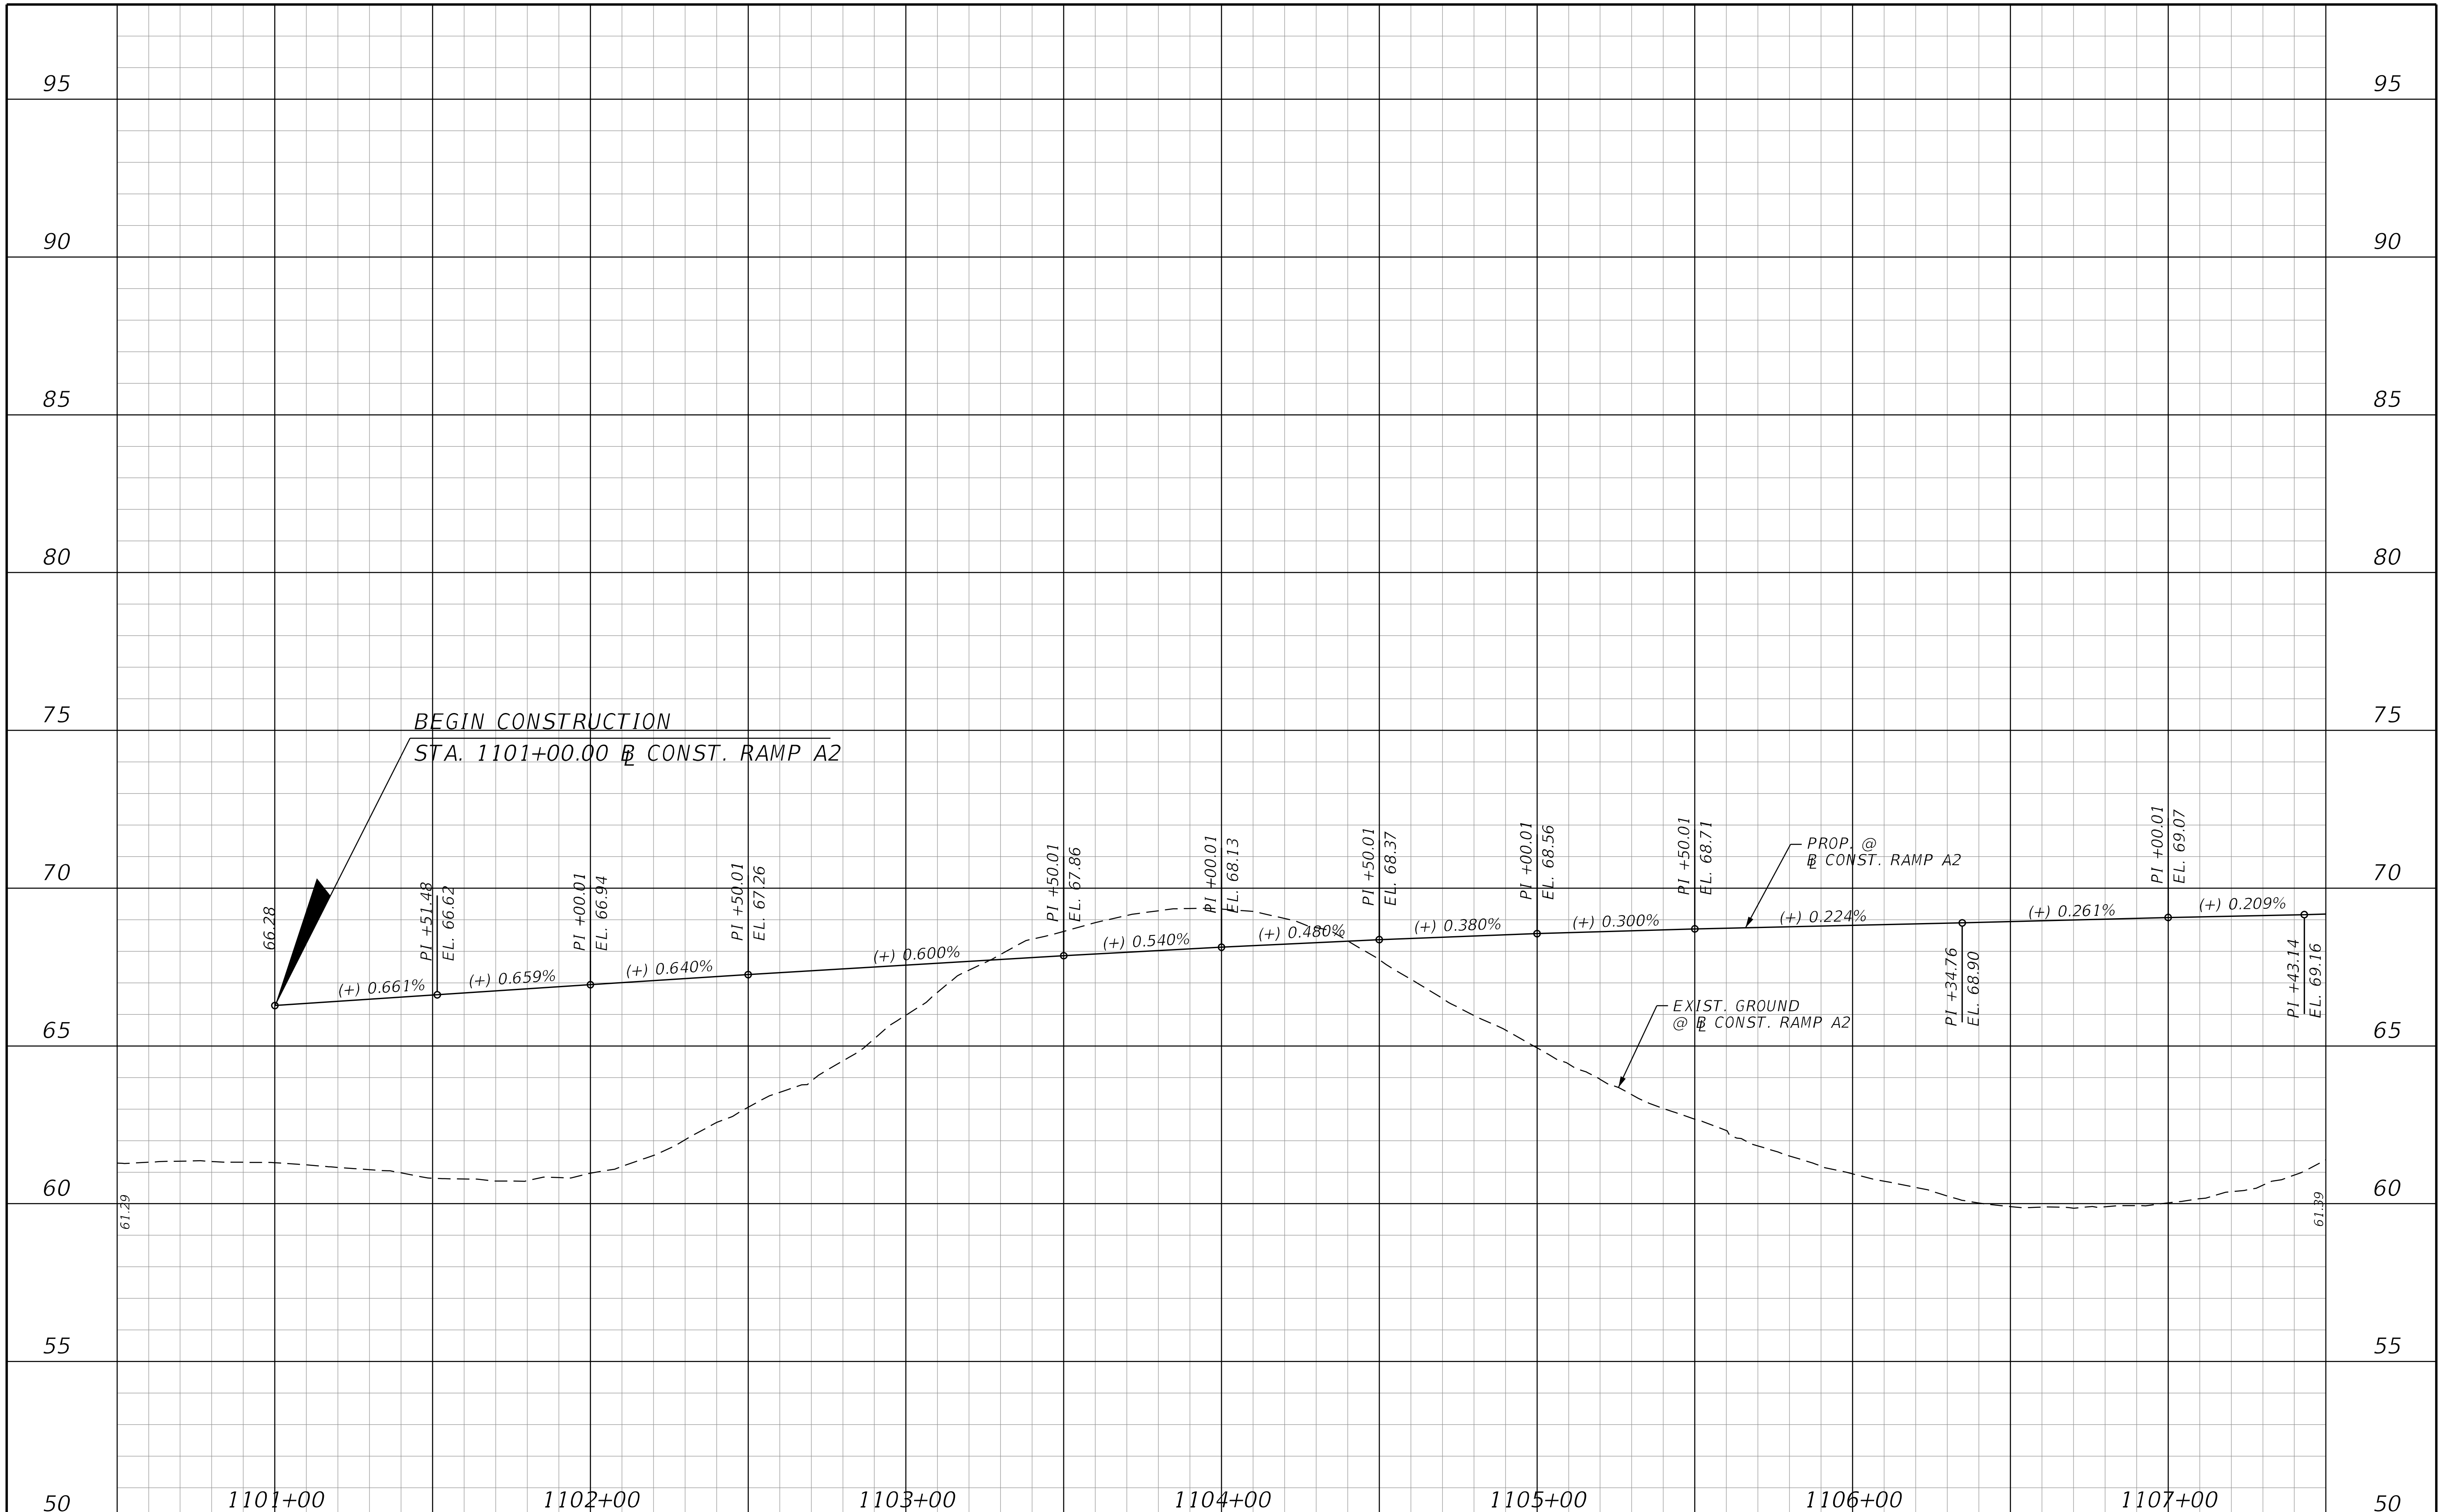

THE OFFICIAL RECORD OF THIS SHEET IS THE ELECTRONIC FILE DIGITALLY SIGNED AND SEALED UNDER RULE 61G15-23.004, F.A.C.

REVISIONS			
DATE	DESCRIPTION	DATE	DESCRIPTION

STANTEC CONSULTING SERVICES INC.
ENGINEER OF RECORD:
WILLIAM V. ANDERSON, P.E. NO.: 36682
11315 CORPORATE BLVD., SUITE 105
ORLANDO, FLORIDA 32817
(407) 823-8966
CERTIFICATE OF AUTHORIZATION NO. 27013

STATE OF FLORIDA
DEPARTMENT OF TRANSPORTATION

ROAD NO.	COUNTY	FINANCIAL PROJECT ID
SR400	VOLUSIA	408464-2-32-01

SR 472 RAMP A2
PROFILE

SHEET NO.
368

jchassee 6/14/2019 4:21:54 PM Default V:\2158\active\CADD\40846423201\roadway\PROFRD839.dgn

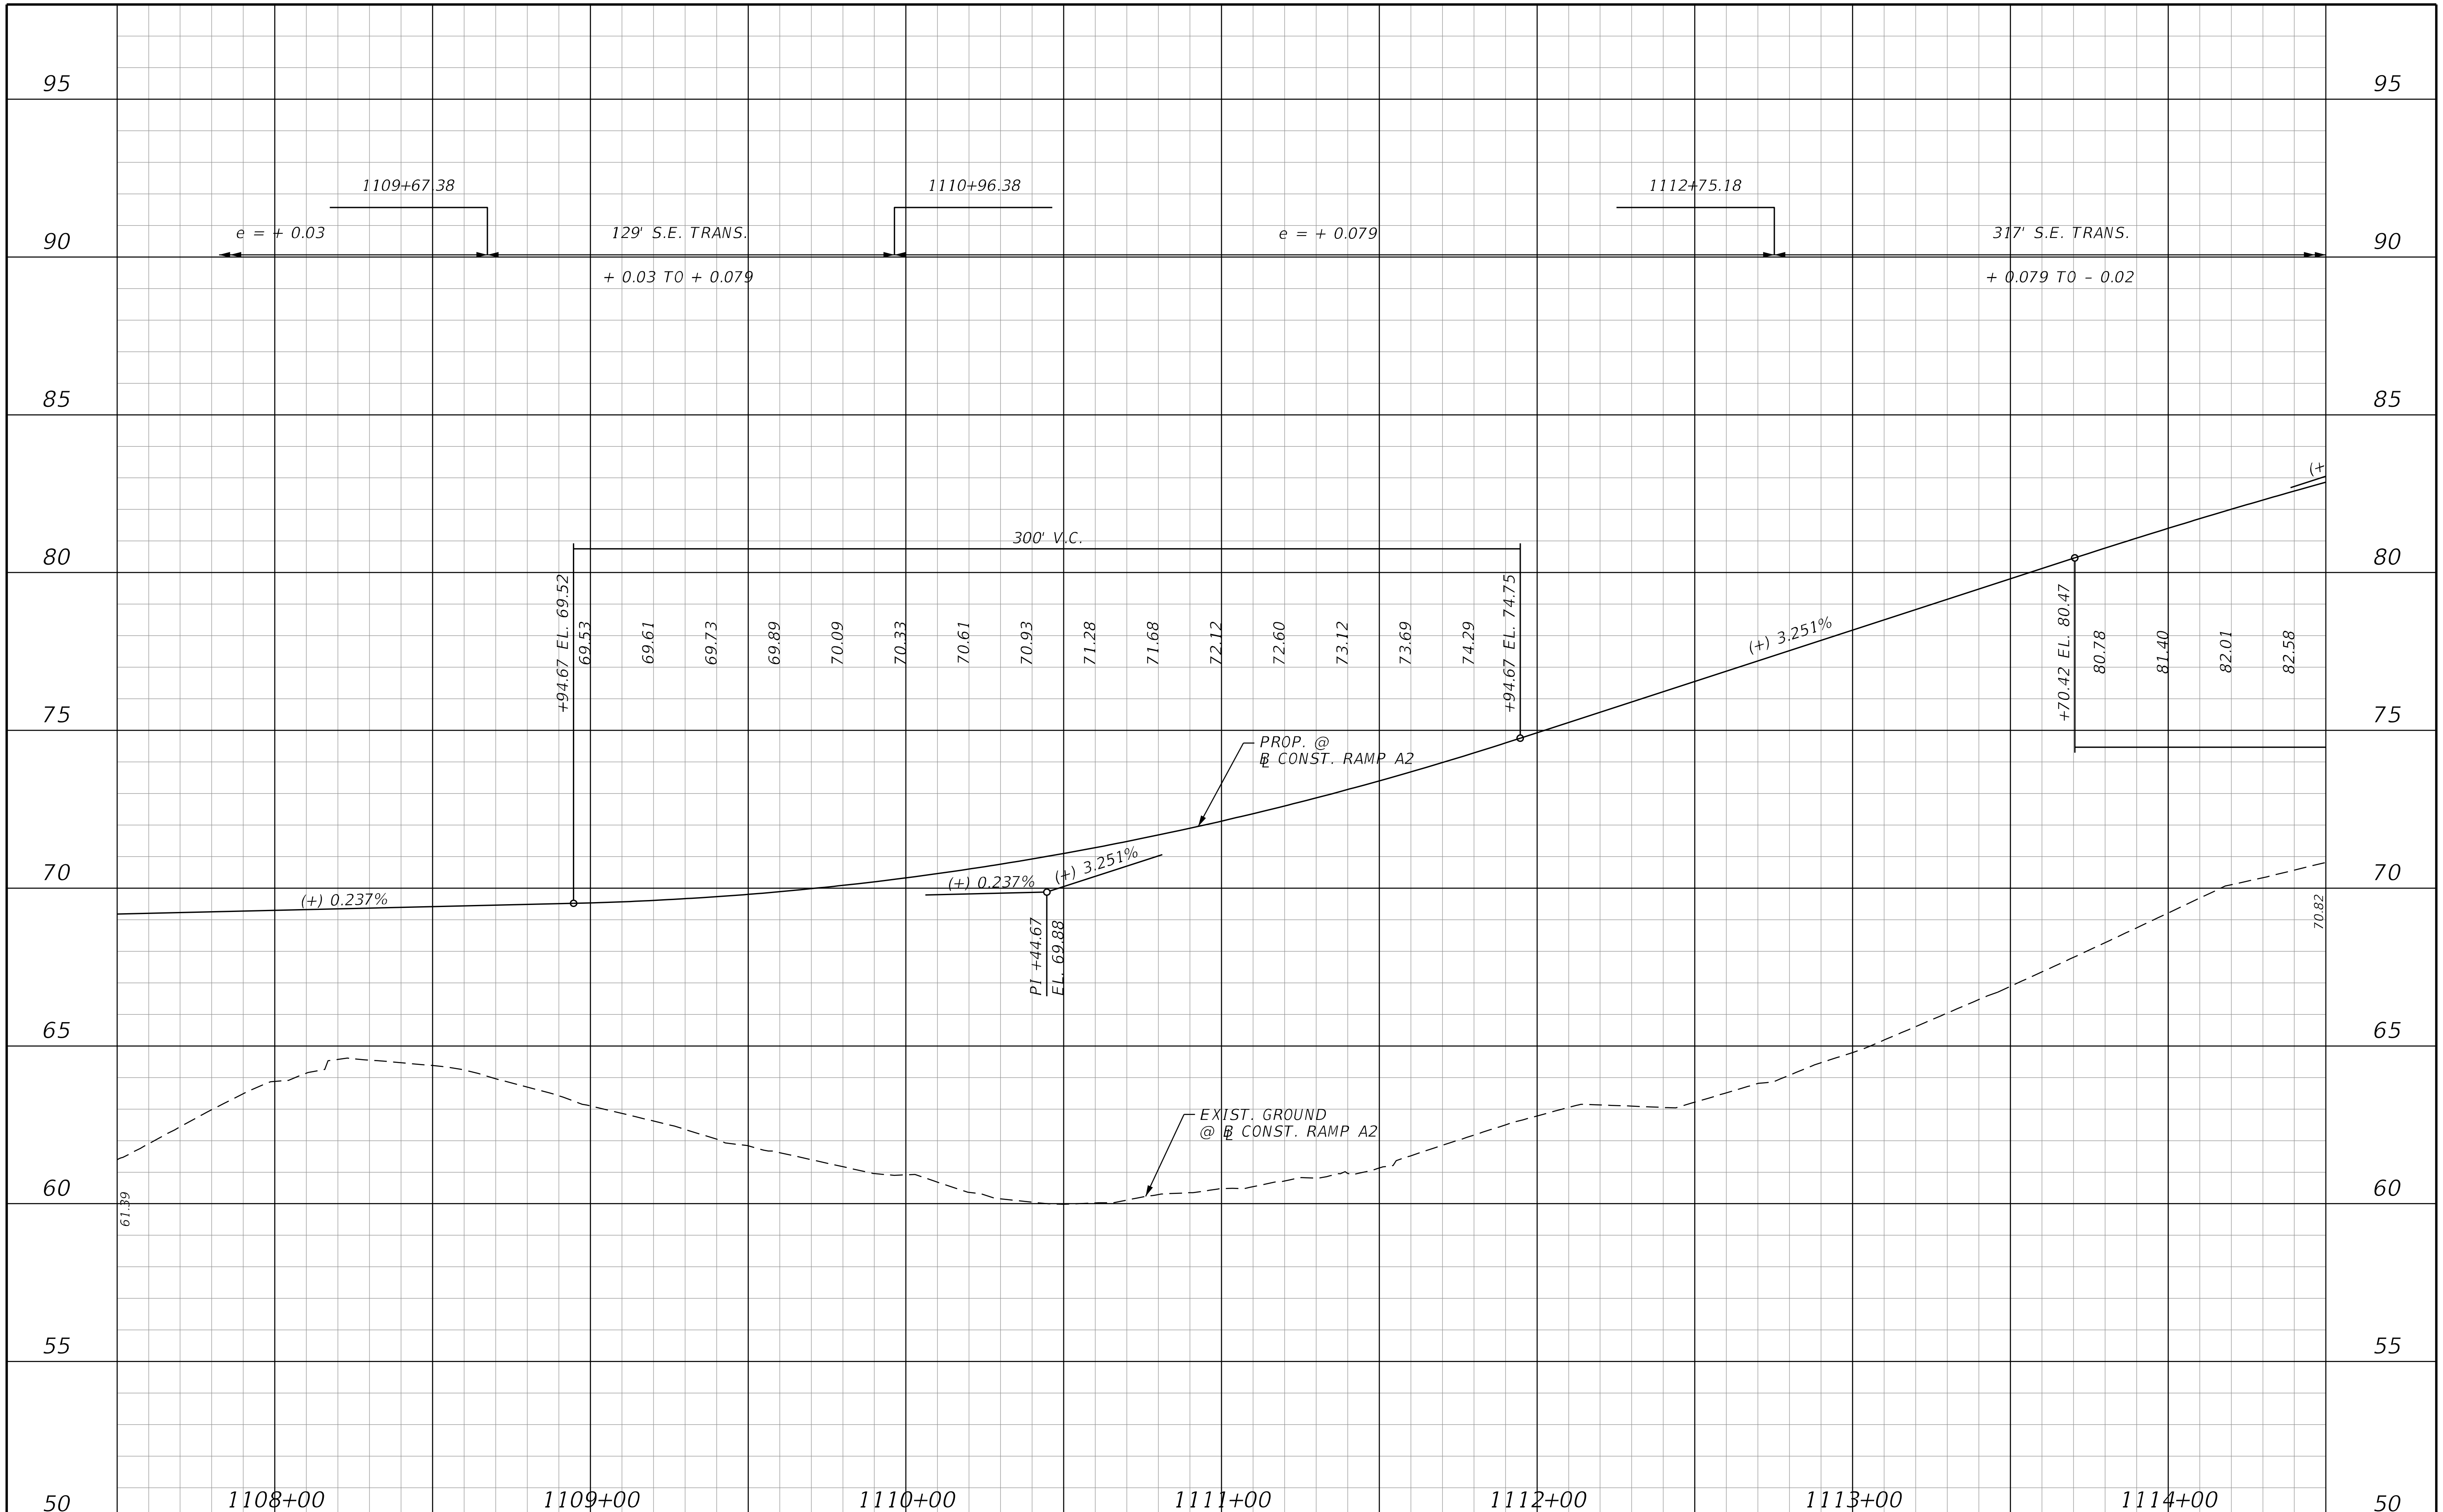

THE OFFICIAL RECORD OF THIS SHEET IS THE ELECTRONIC FILE DIGITALLY SIGNED AND SEALED UNDER RULE 61G15-23.004, F.A.C.

REVISIONS			
DATE	DESCRIPTION	DATE	DESCRIPTION

STANTEC CONSULTING SERVICES INC.
ENGINEER OF RECORD:
WILLIAM V. ANDERSON, P.E. NO.: 36682
11315 CORPORATE BLVD., SUITE 105
ORLANDO, FLORIDA 32817
(407) 823-8966
CERTIFICATE OF AUTHORIZATION NO. 27013

STATE OF FLORIDA
DEPARTMENT OF TRANSPORTATION

ROAD NO.	COUNTY	FINANCIAL PROJECT ID
SR400	VOLUSIA	408464-2-32-01

SR 472 RAMP A2
PROFILE

SHEET NO. 369

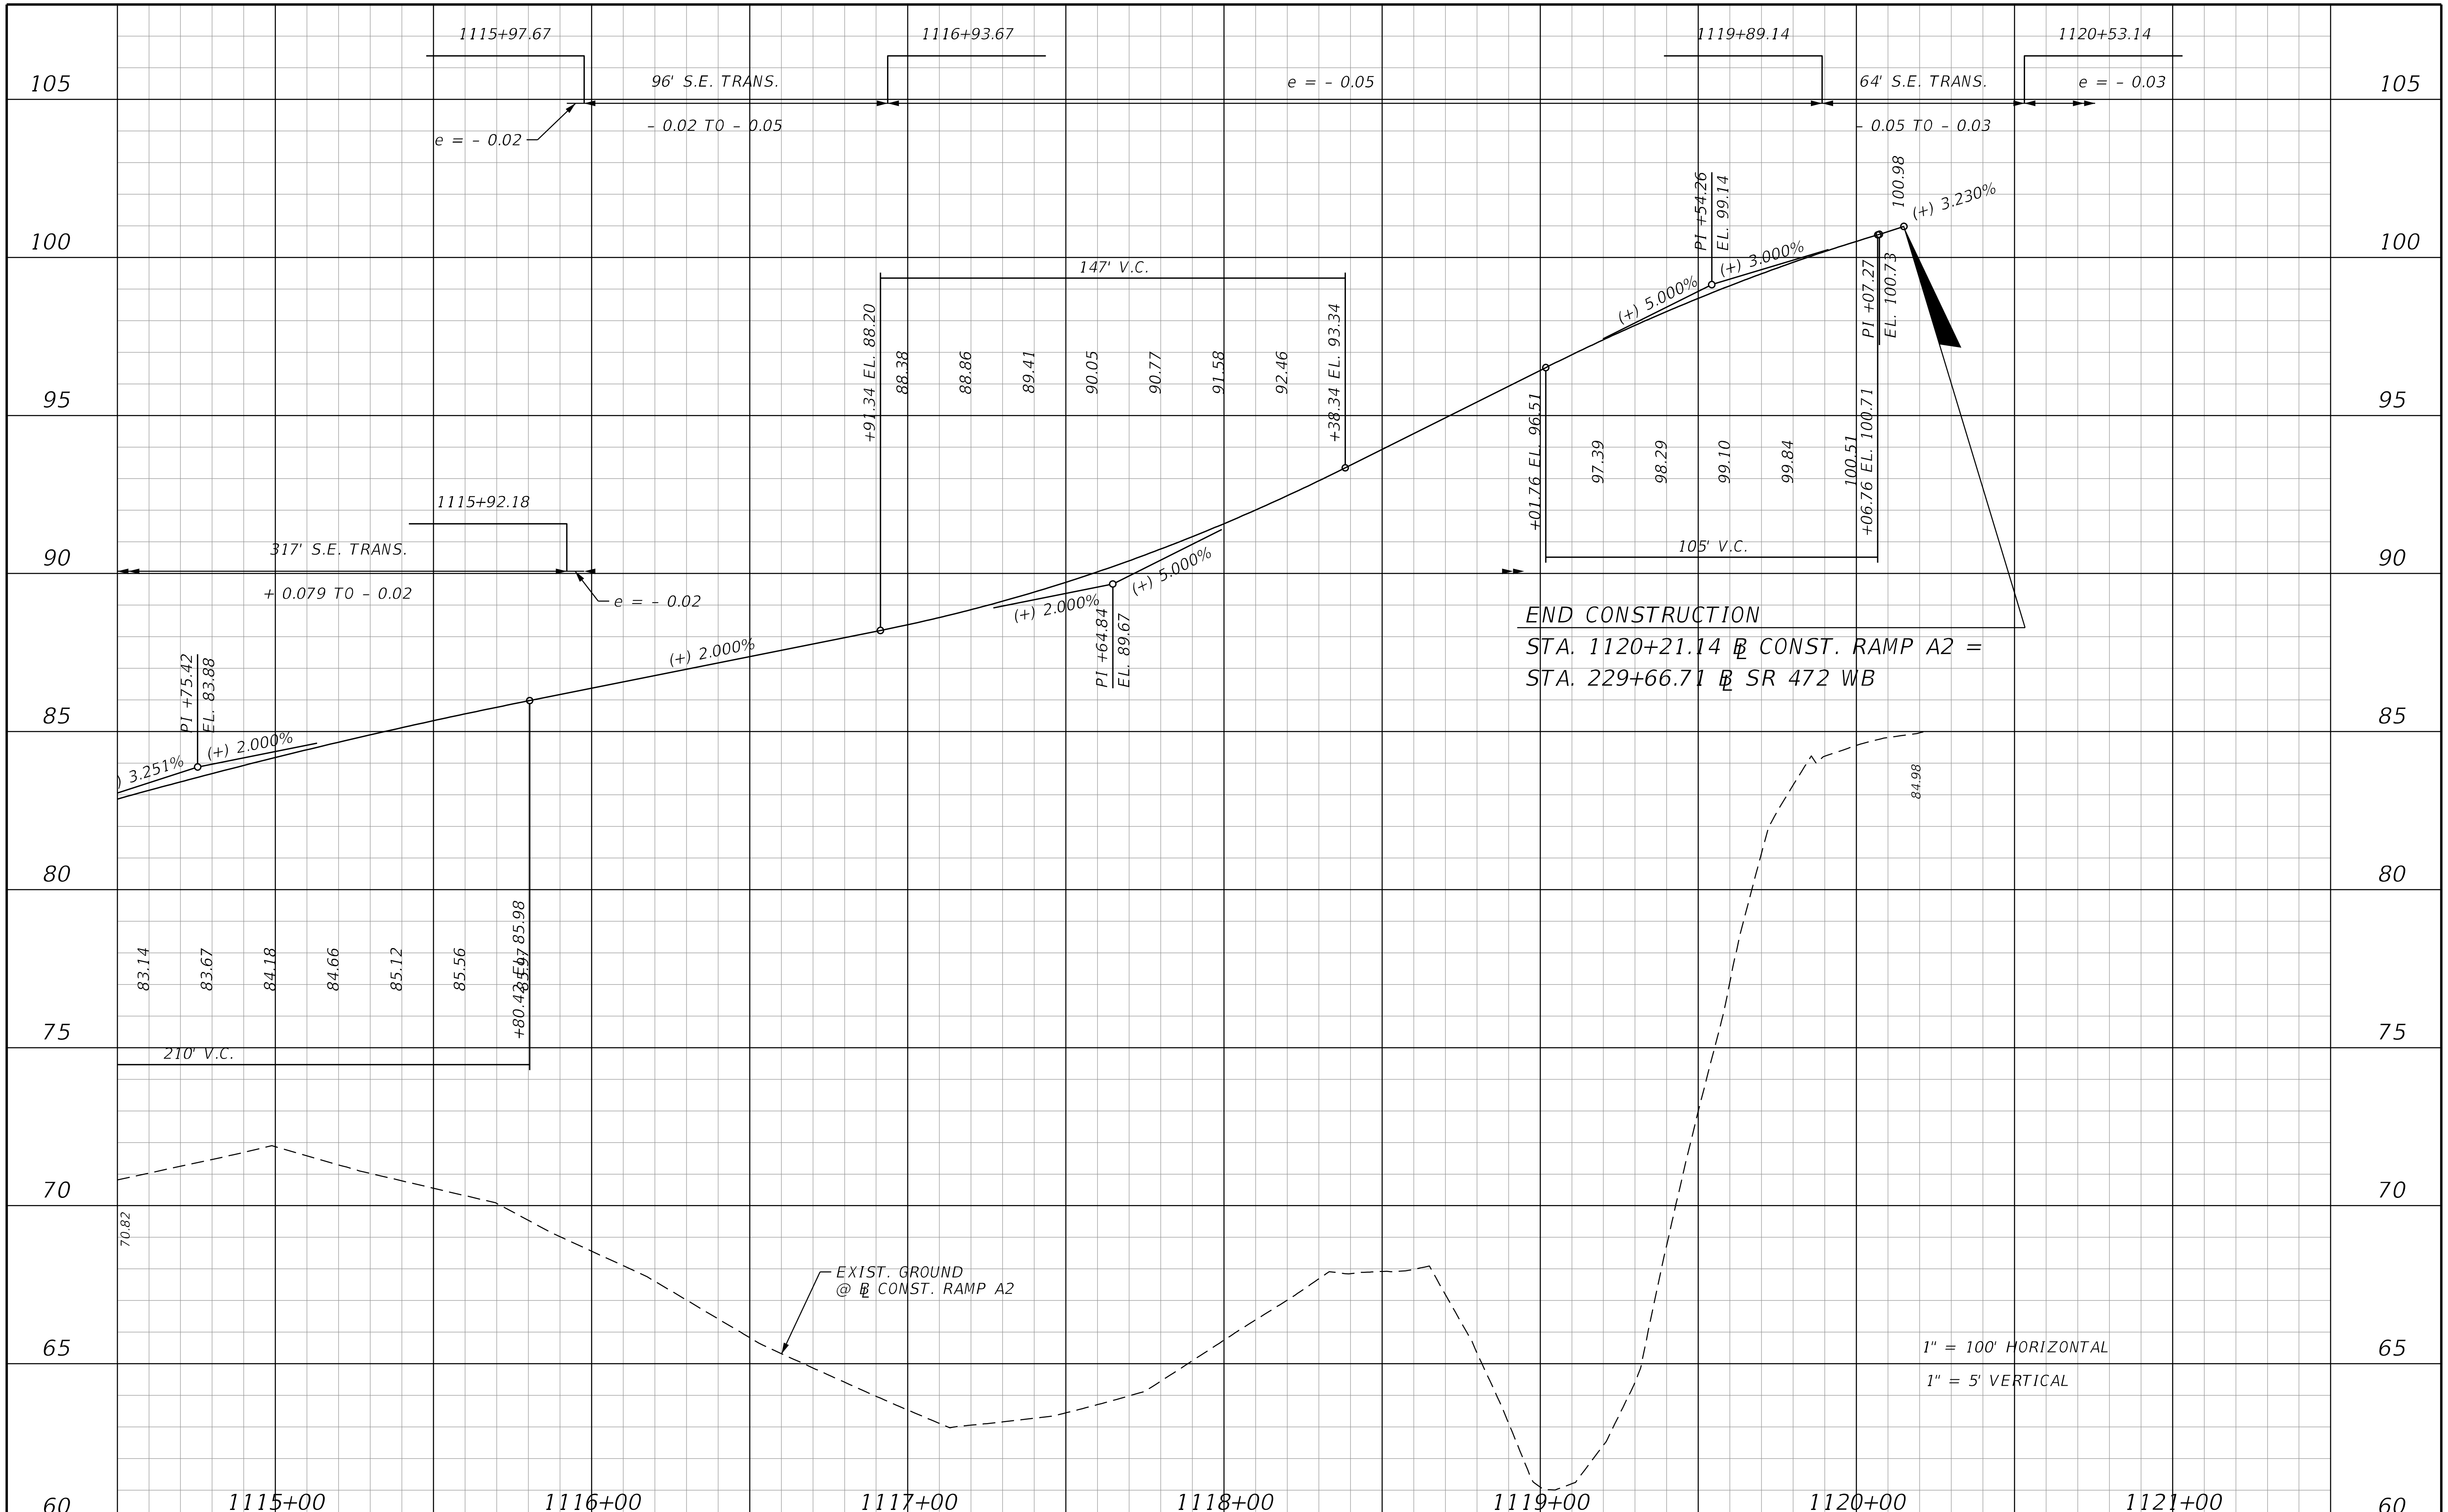

THE OFFICIAL RECORD OF THIS SHEET IS THE ELECTRONIC FILE DIGITALLY SIGNED AND SEALED UNDER RULE 61G15-23.004, F.A.C.

REVISIONS			
DATE	DESCRIPTION	DATE	DESCRIPTION

STANTEC CONSULTING SERVICES INC.
ENGINEER OF RECORD:
WILLIAM V. ANDERSON, P.E. NO.: 36682
11315 CORPORATE BLVD., SUITE 105
ORLANDO, FLORIDA 32817
(407) 823-8966
CERTIFICATE OF AUTHORIZATION NO. 27013

STATE OF FLORIDA
DEPARTMENT OF TRANSPORTATION

ROAD NO.	COUNTY	FINANCIAL PROJECT ID
SR400	VOLUSIA	408464-2-32-01

SR 472 RAMP A2
PROFILE

SHEET NO. 370

jchassee 6/14/2019 4:21:55 PM Default V:\2158\active\CADD\40846423201\roadway\PROFRD841.dgn

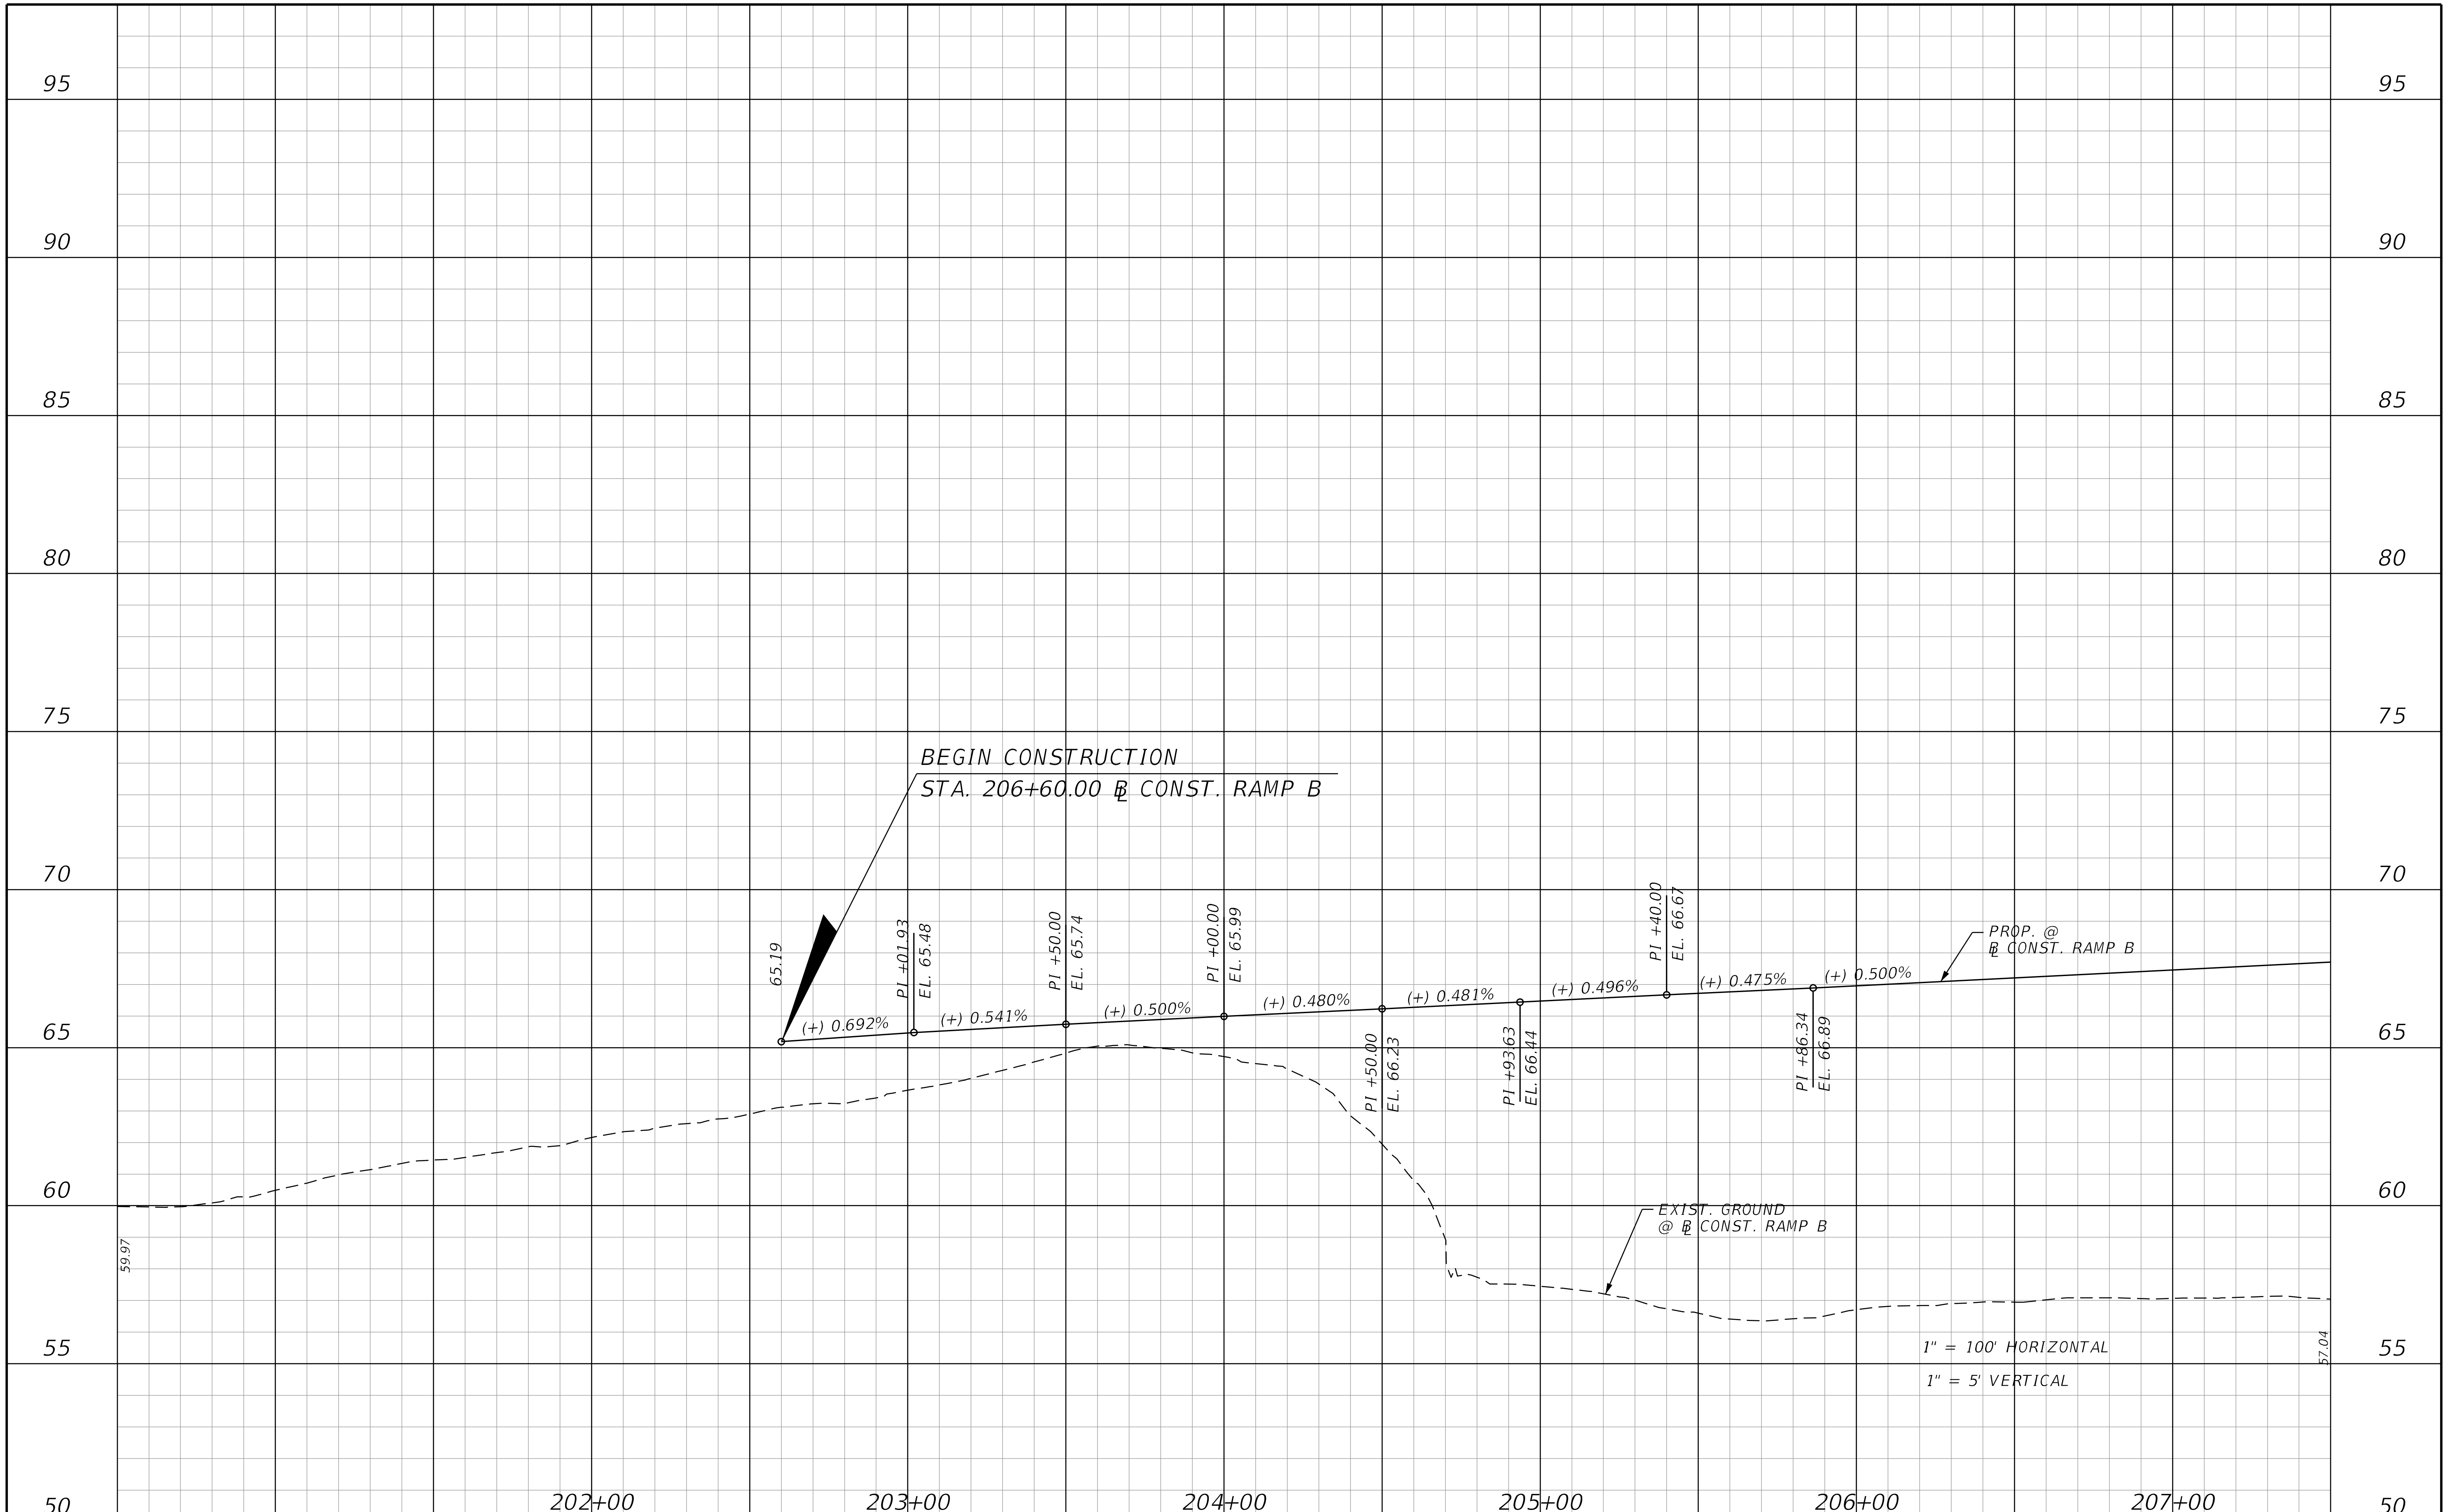

REVISIONS			
DATE	DESCRIPTION	DATE	DESCRIPTION

STANTEC CONSULTING SERVICES INC.
ENGINEER OF RECORD:
WILLIAM V. ANDERSON, P.E. NO.: 36682
11315 CORPORATE BLVD., SUITE 105
ORLANDO, FLORIDA 32817
(407) 823-8966
CERTIFICATE OF AUTHORIZATION NO. 27013

STATE OF FLORIDA
DEPARTMENT OF TRANSPORTATION

ROAD NO.	COUNTY	FINANCIAL PROJECT ID
SR400	VOLUSIA	408464-2-32-01

SR 472 RAMP B PROFILE

SHEET NO.
371

THE OFFICIAL RECORD OF THIS SHEET IS THE ELECTRONIC FILE DIGITALLY SIGNED AND SEALED UNDER RULE 61G15-23.004, F.A.C.

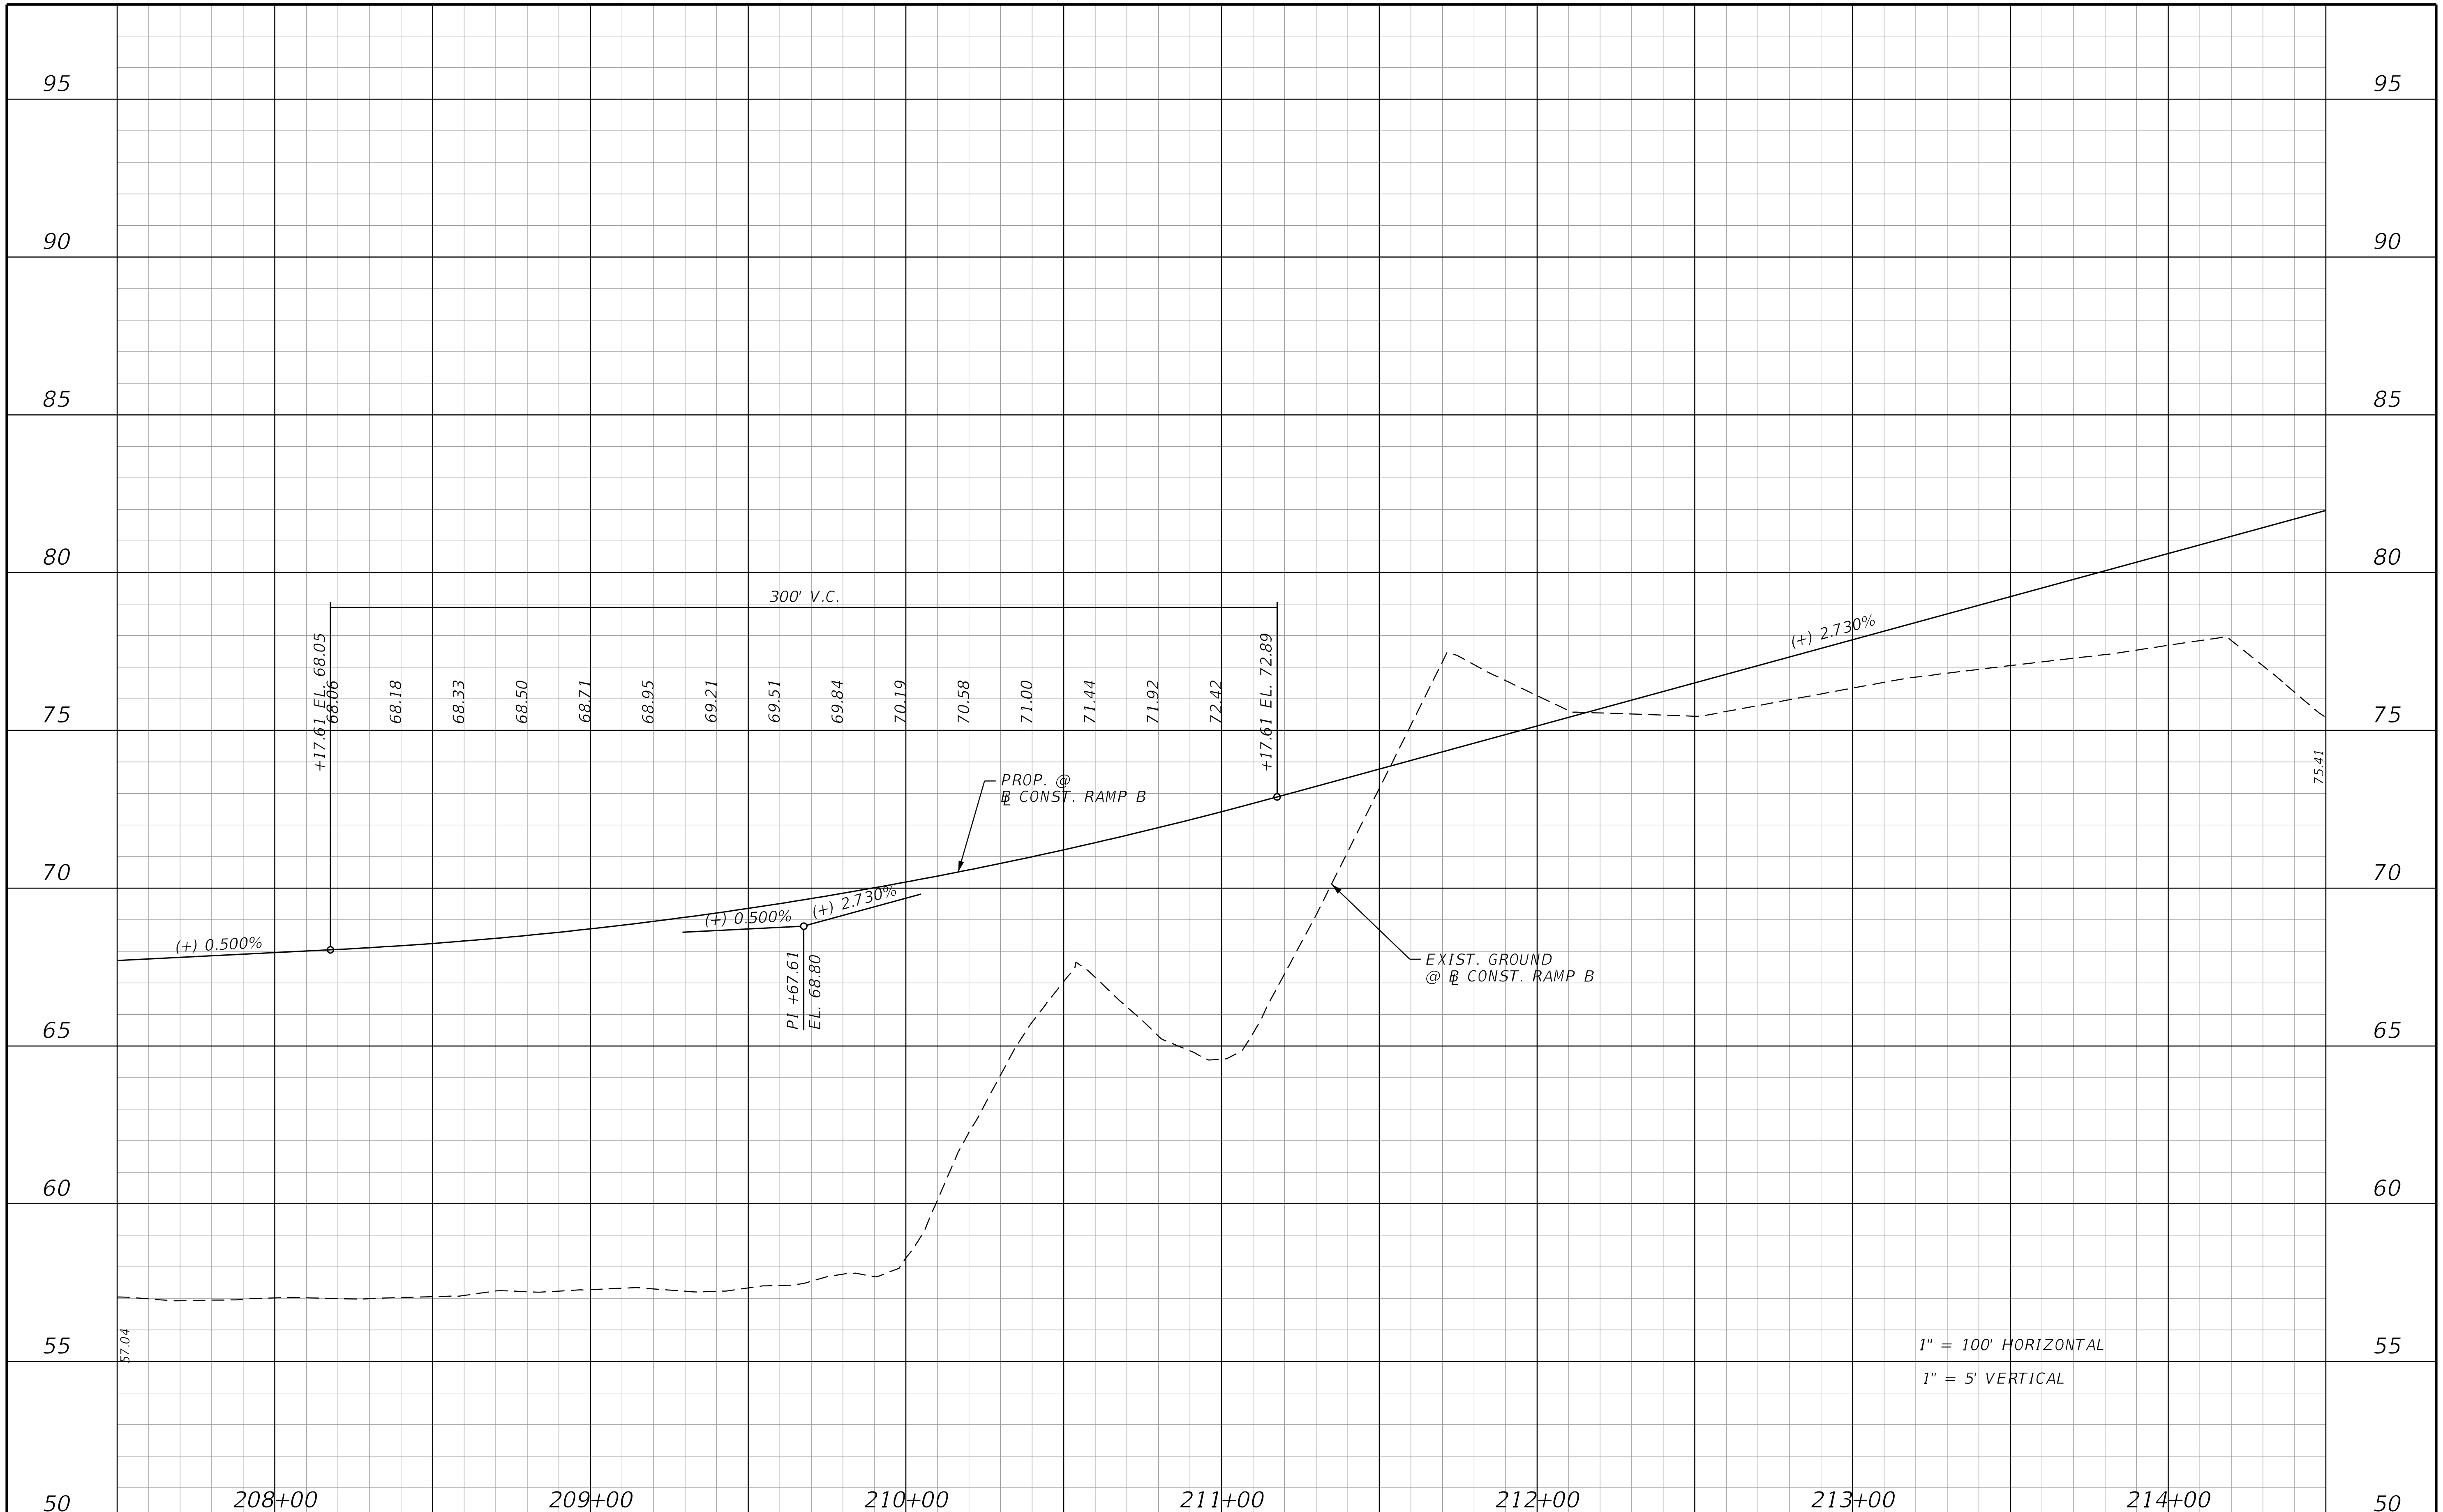

THE OFFICIAL RECORD OF THIS SHEET IS THE ELECTRONIC FILE DIGITALLY SIGNED AND SEALED UNDER RULE 61G15-23.004, F.A.C.

REVISIONS			
DATE	DESCRIPTION	DATE	DESCRIPTION

STANTEC CONSULTING SERVICES INC.
ENGINEER OF RECORD:
WILLIAM V. ANDERSON, P.E. NO.: 36682
11315 CORPORATE BLVD., SUITE 105
ORLANDO, FLORIDA 32817
(407) 823-8966
CERTIFICATE OF AUTHORIZATION NO. 27013

STATE OF FLORIDA
DEPARTMENT OF TRANSPORTATION

ROAD NO.	COUNTY	FINANCIAL PROJECT ID
SR400	VOLUSIA	408464-2-32-01

SR 472 RAMP B PROFILE

SHEET NO.
372

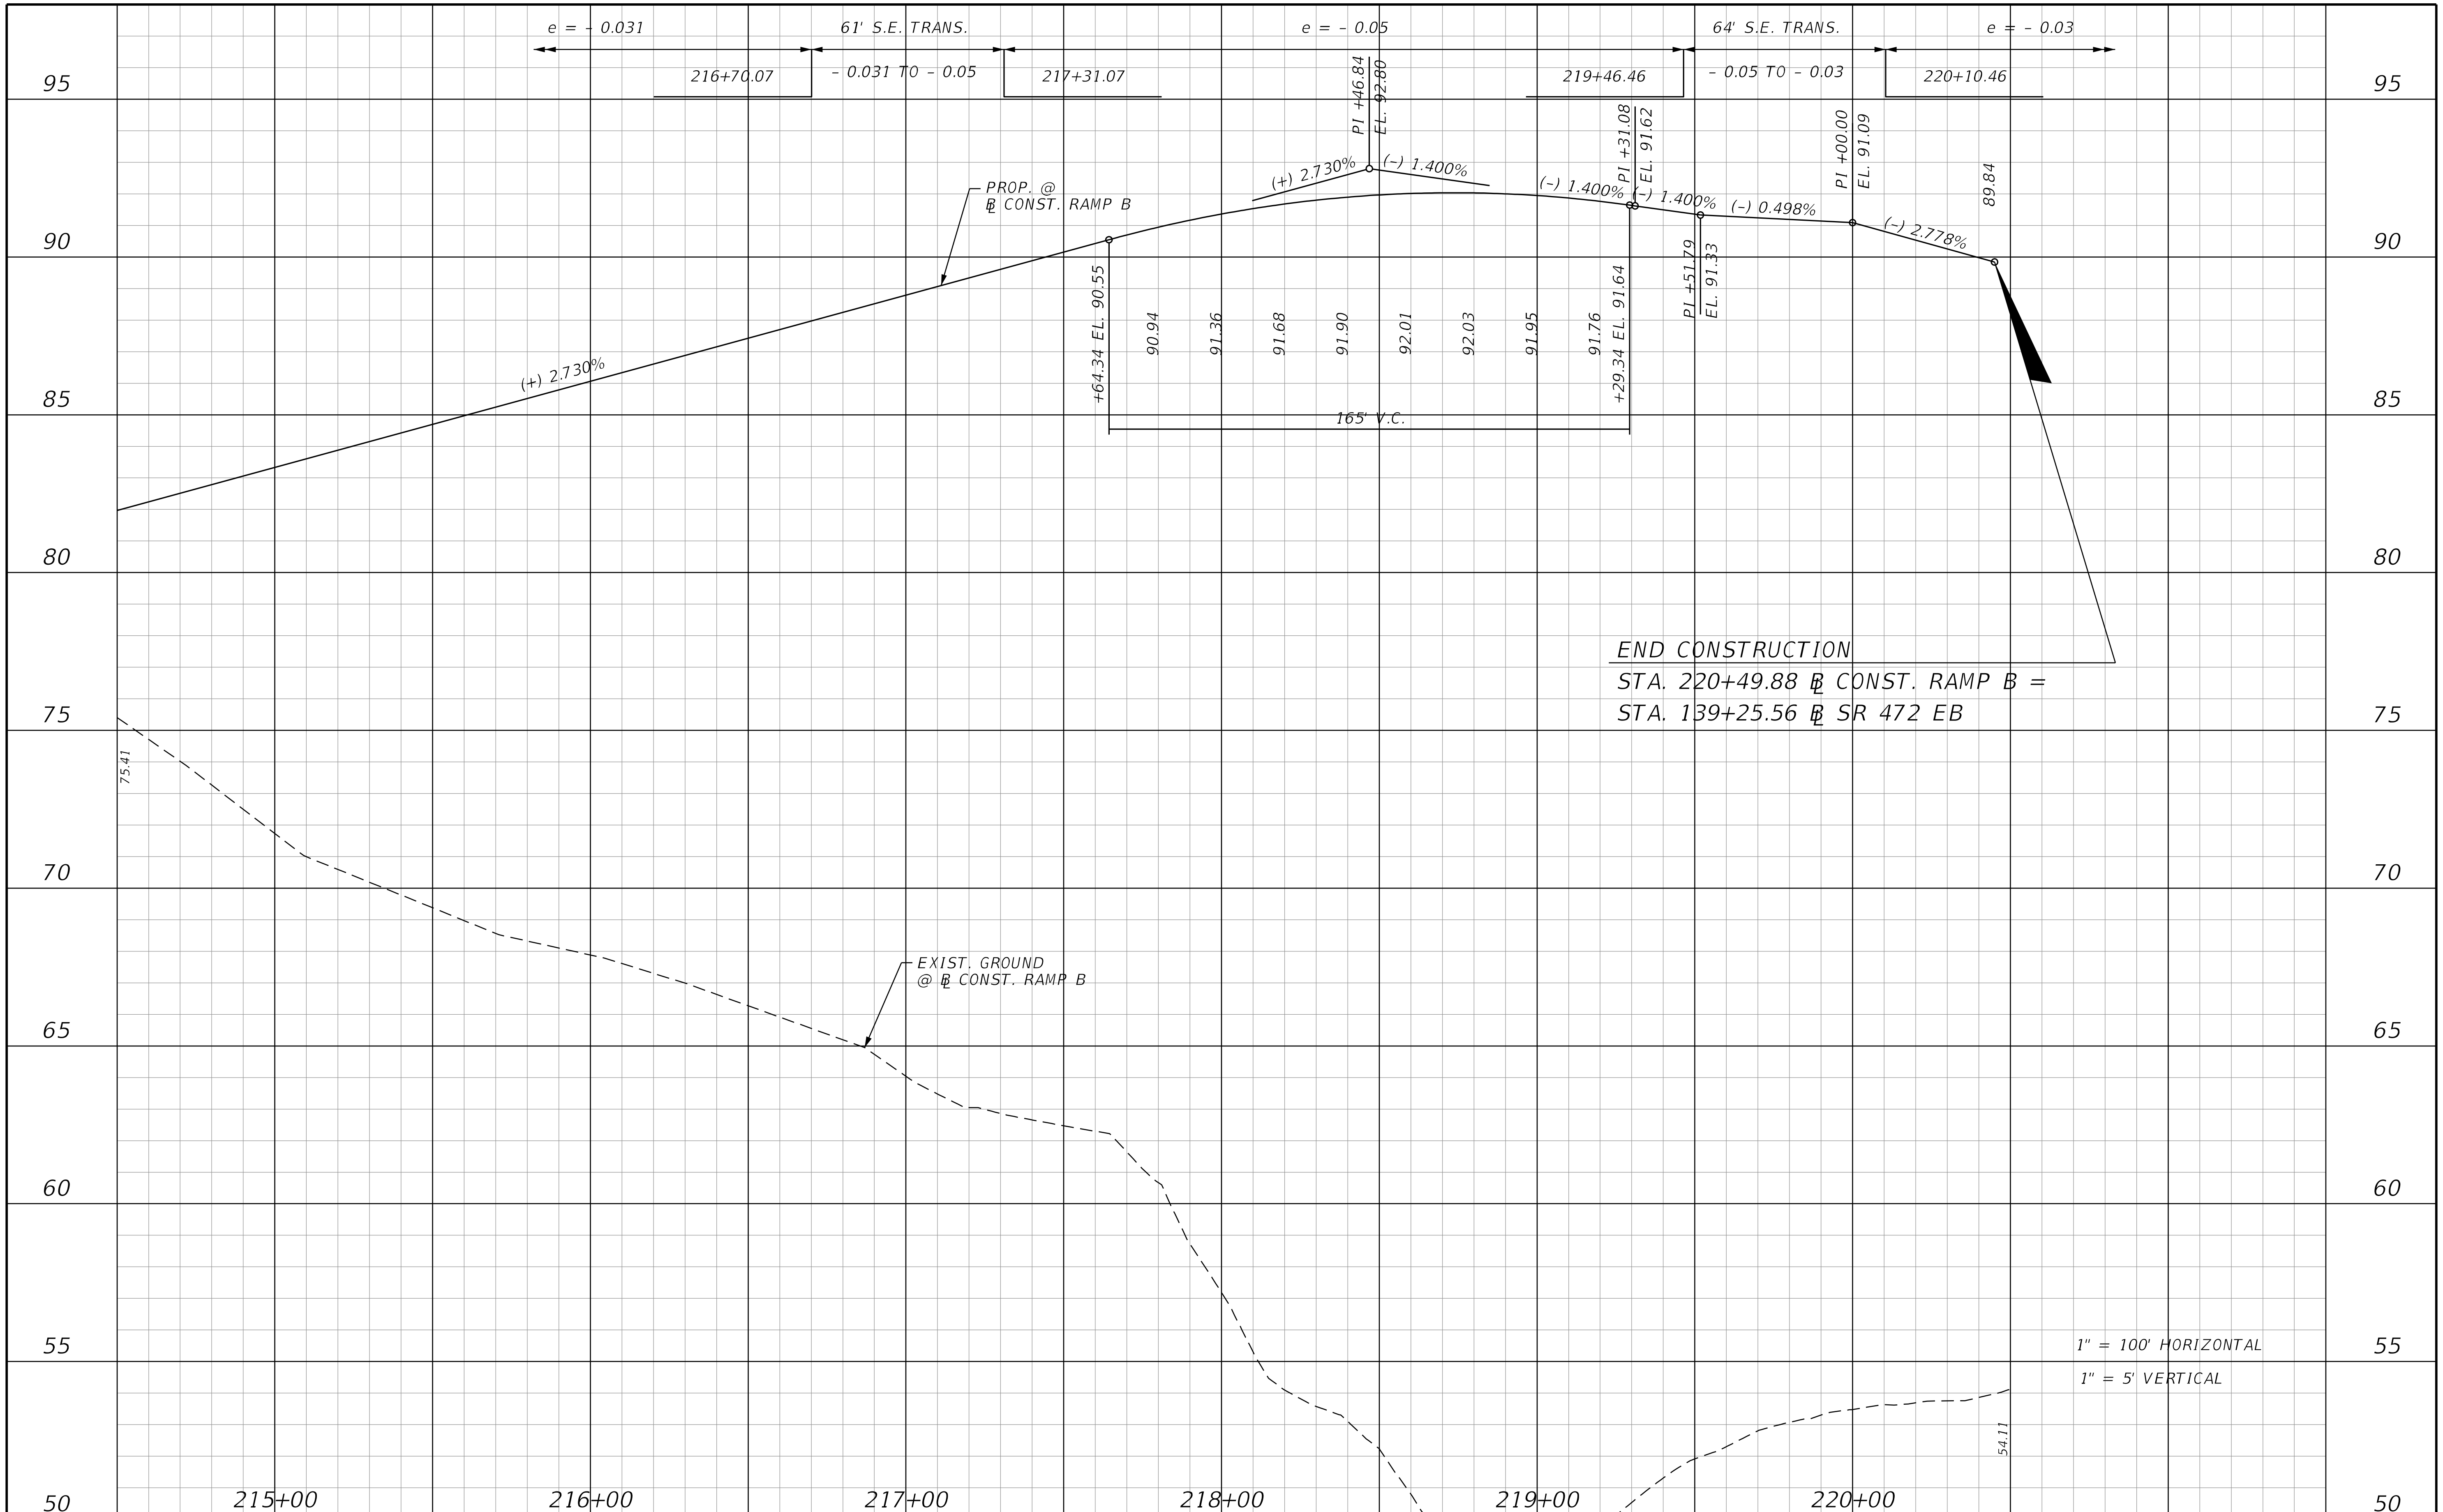

THE OFFICIAL RECORD OF THIS SHEET IS THE ELECTRONIC FILE DIGITALLY SIGNED AND SEALED UNDER RULE 61G15-23.004, F.A.C.

REVISIONS			
DATE	DESCRIPTION	DATE	DESCRIPTION

STANTEC CONSULTING SERVICES INC.
ENGINEER OF RECORD:
WILLIAM V. ANDERSON, P.E. NO.: 36682
11315 CORPORATE BLVD., SUITE 105
ORLANDO, FLORIDA 32817
(407) 823-8966
CERTIFICATE OF AUTHORIZATION NO. 27013

STATE OF FLORIDA
DEPARTMENT OF TRANSPORTATION

ROAD NO.	COUNTY	FINANCIAL PROJECT ID
SR400	VOLUSIA	408464-2-32-01

SR 472 RAMP B PROFILE

SHEET NO.
373

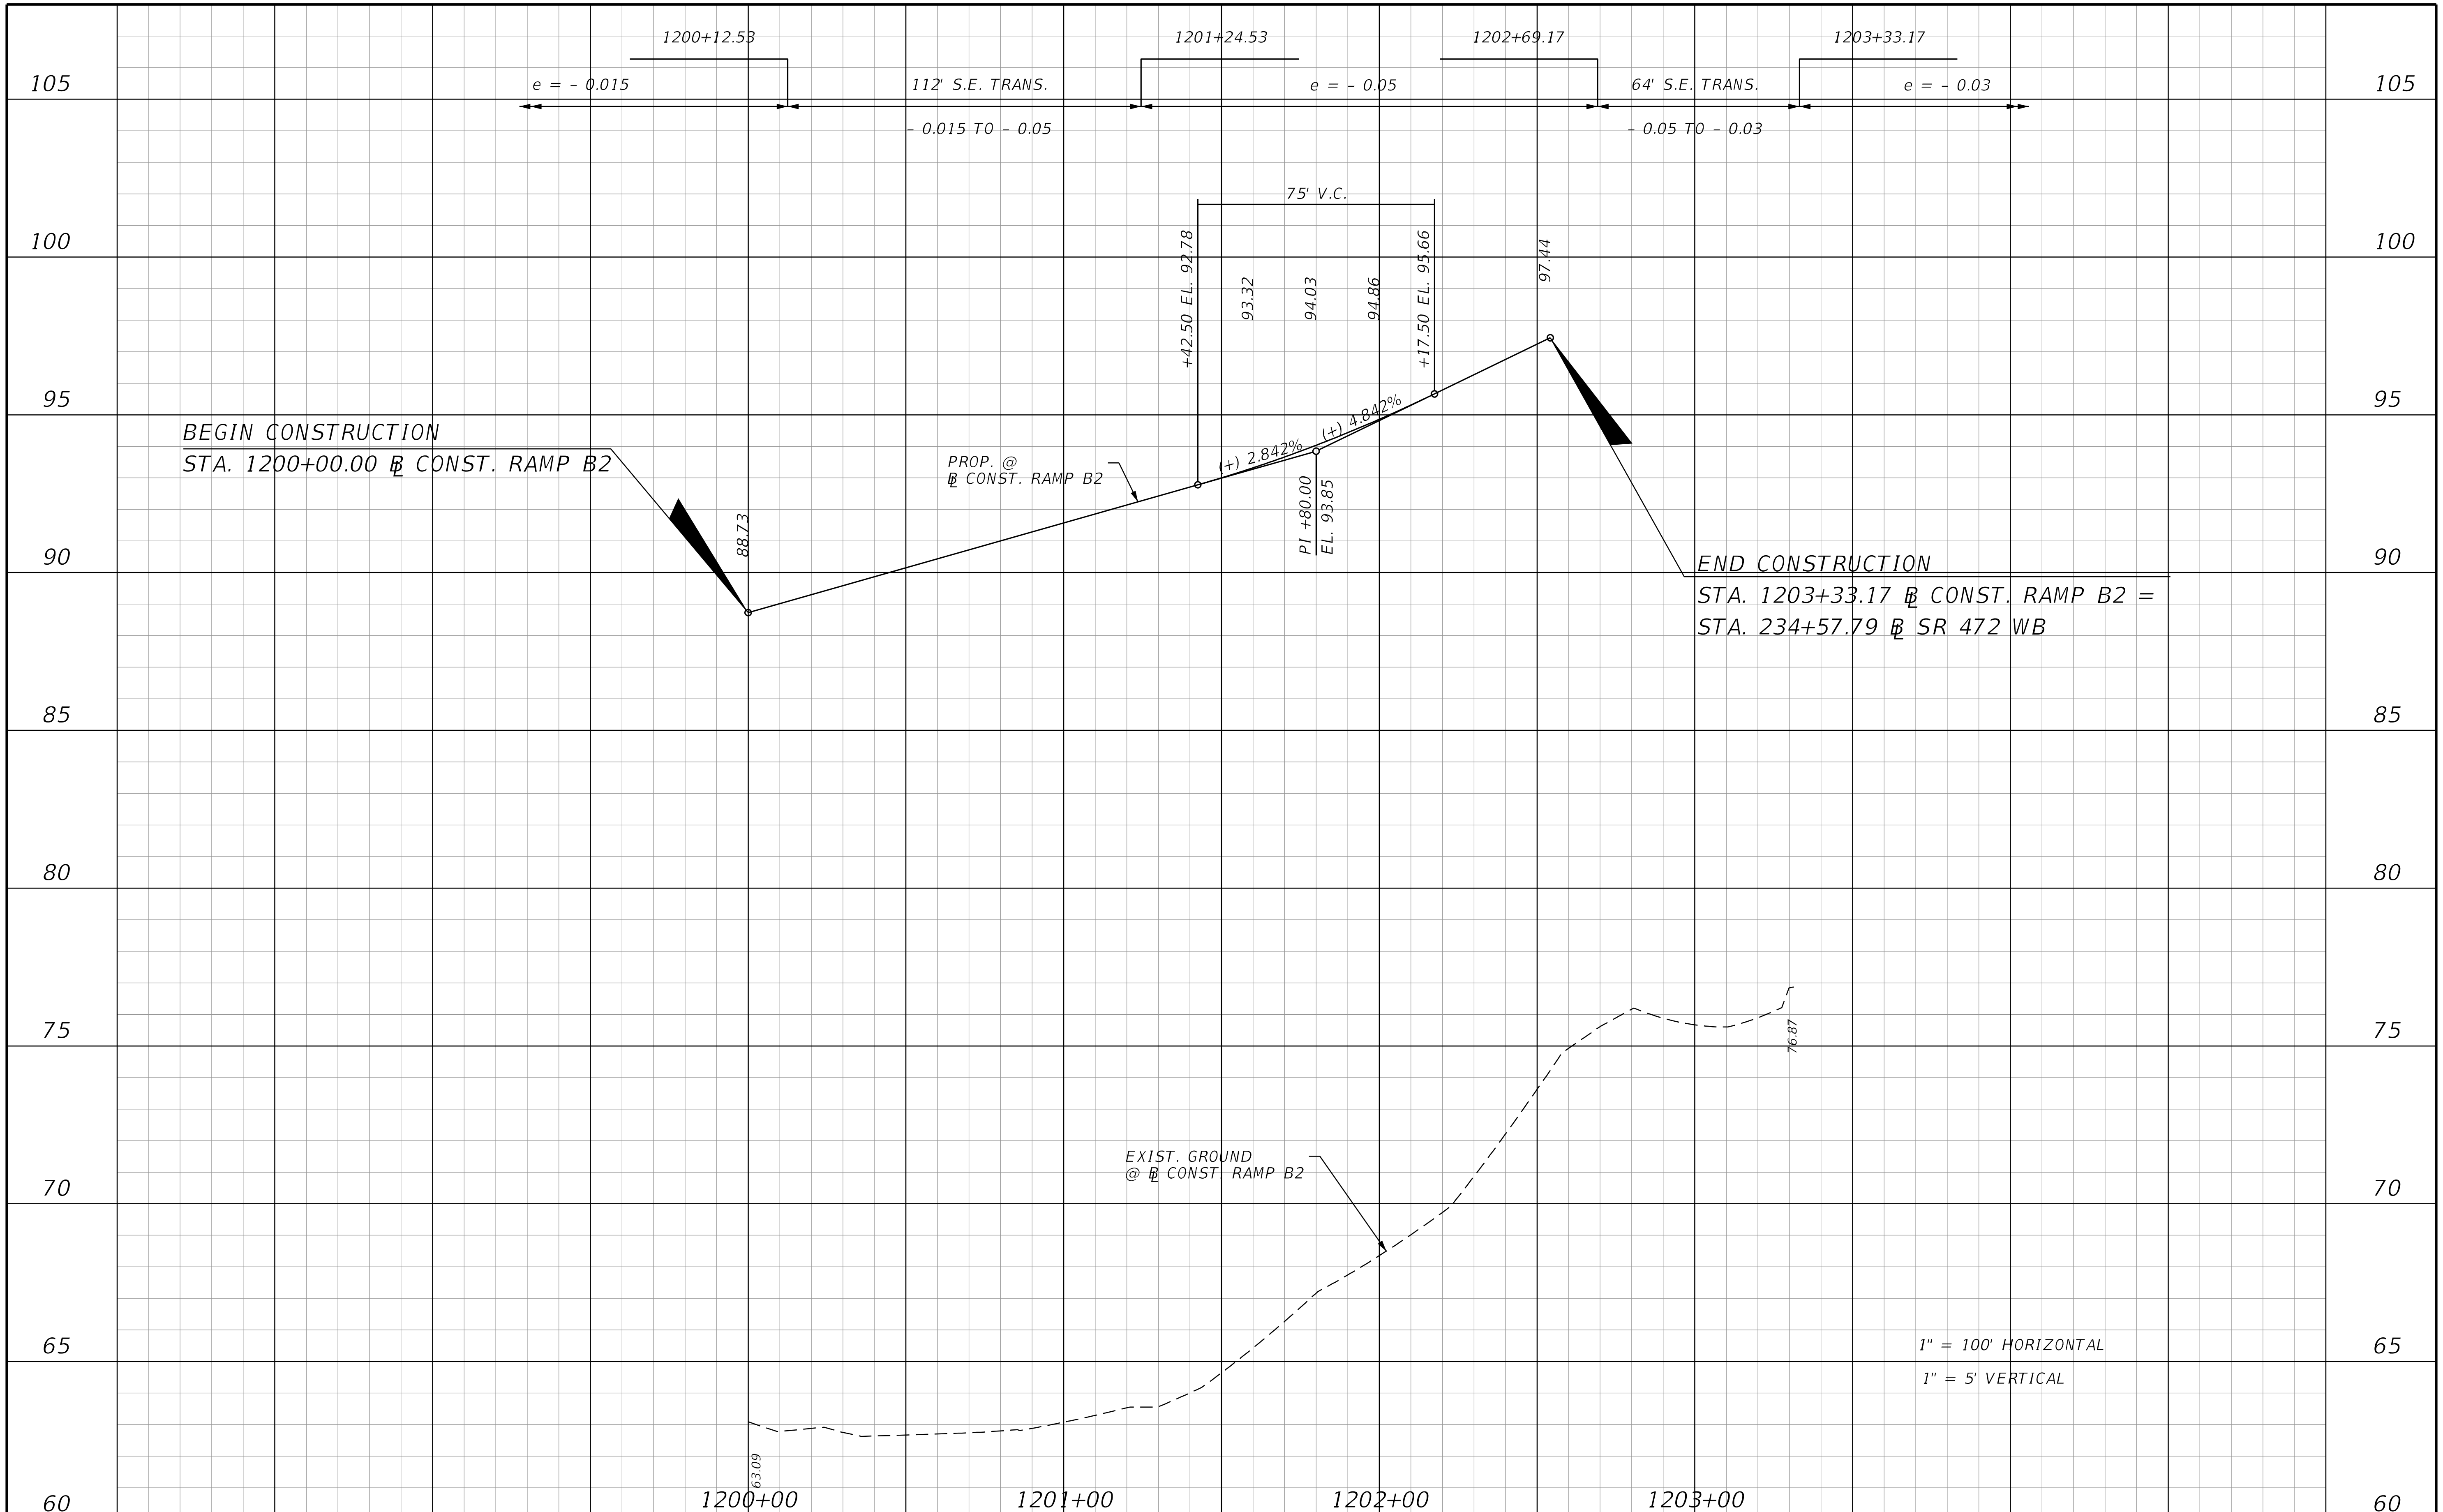

THE OFFICIAL RECORD OF THIS SHEET IS THE ELECTRONIC FILE DIGITALLY SIGNED AND SEALED UNDER RULE 61G15-23.004, F.A.C.

REVISIONS			
DATE	DESCRIPTION	DATE	DESCRIPTION

STANTEC CONSULTING SERVICES INC.
ENGINEER OF RECORD:
WILLIAM V. ANDERSON, P.E. NO.: 36682
11315 CORPORATE BLVD., SUITE 105
ORLANDO, FLORIDA 32817
(407) 823-8966
CERTIFICATE OF AUTHORIZATION NO. 27013

STATE OF FLORIDA
DEPARTMENT OF TRANSPORTATION

ROAD NO.	COUNTY	FINANCIAL PROJECT ID
SR400	VOLUSIA	408464-2-32-01

SR 472 RAMP B2 PROFILE

SHEET NO. 374

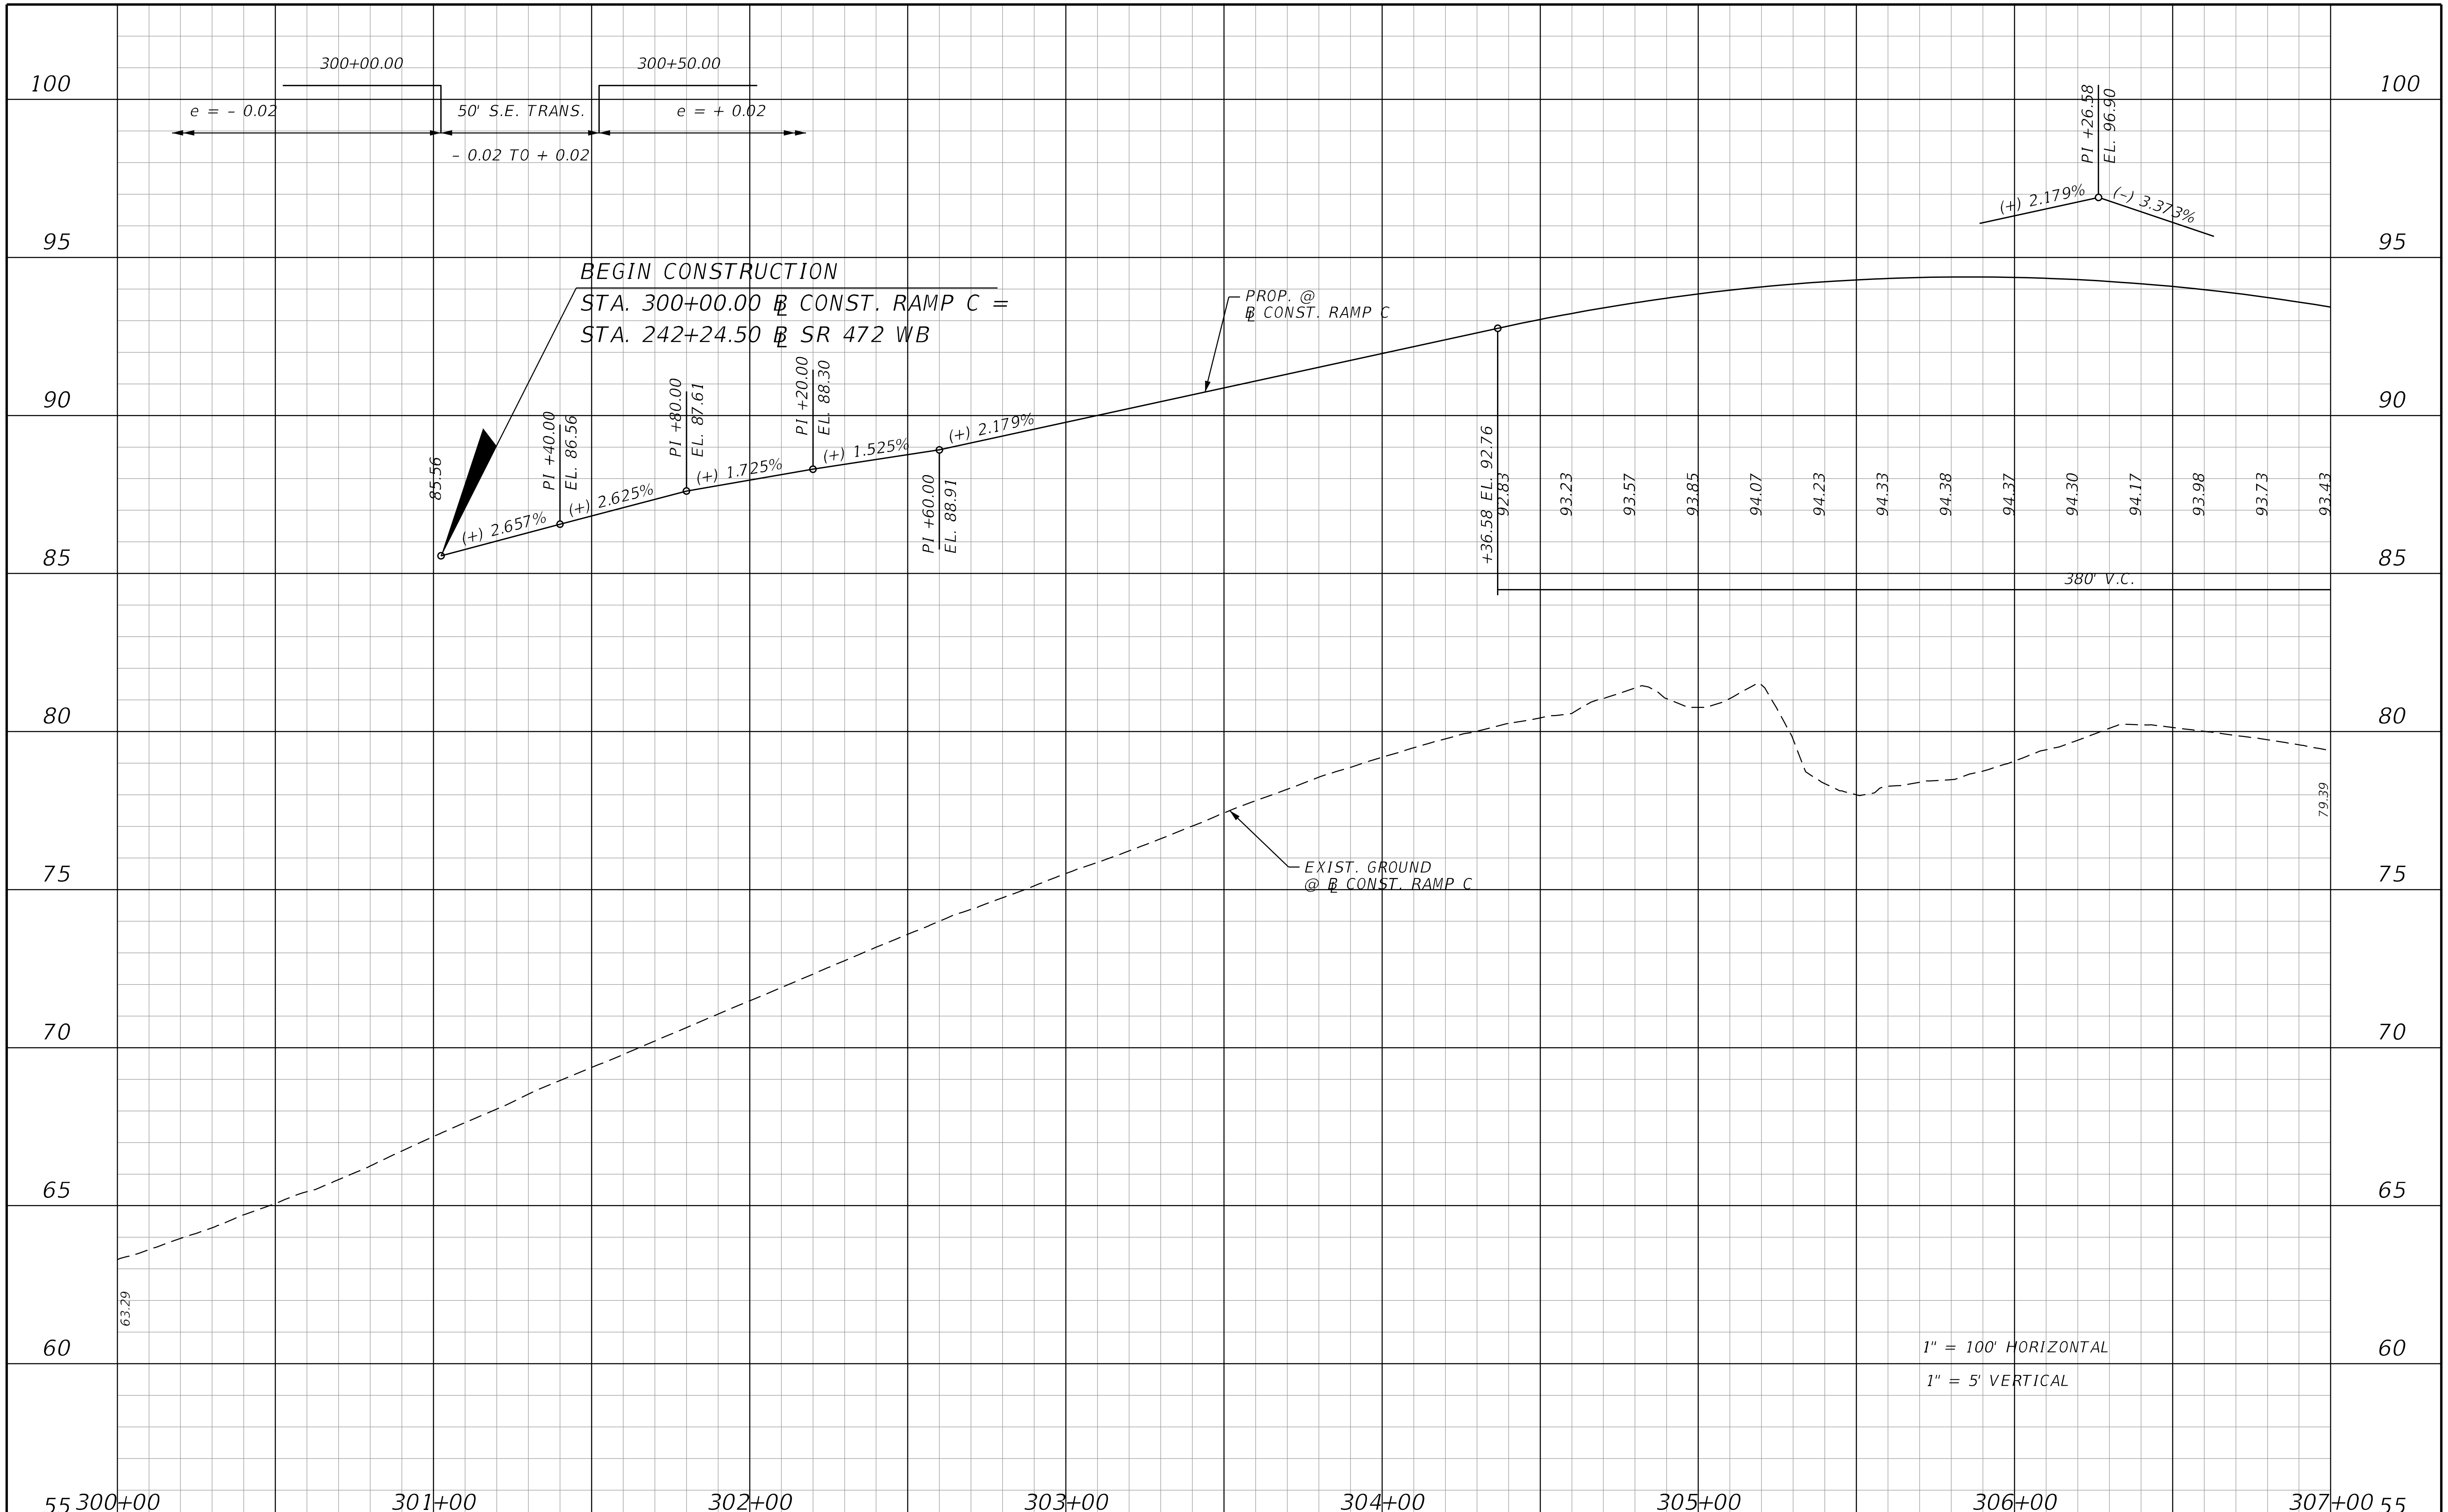

THE OFFICIAL RECORD OF THIS SHEET IS THE ELECTRONIC FILE DIGITALLY SIGNED AND SEALED UNDER RULE 61G15-23.004, F.A.C.

REVISIONS			
DATE	DESCRIPTION	DATE	DESCRIPTION

STANTEC CONSULTING SERVICES INC.
ENGINEER OF RECORD:
WILLIAM V. ANDERSON, P.E. NO.: 36682
11315 CORPORATE BLVD., SUITE 105
ORLANDO, FLORIDA 32817
(407) 823-8966
CERTIFICATE OF AUTHORIZATION NO. 27013

STATE OF FLORIDA
DEPARTMENT OF TRANSPORTATION

ROAD NO.	COUNTY	FINANCIAL PROJECT ID
SR400	VOLUSIA	408464-2-32-01

SR 472 RAMP C PROFILE

SHEET NO.
375

jchassee 6/14/2019 4:21:57 PM Default V:\2158\active\CADD\40846423201\roadway\PROFRD846.dgn

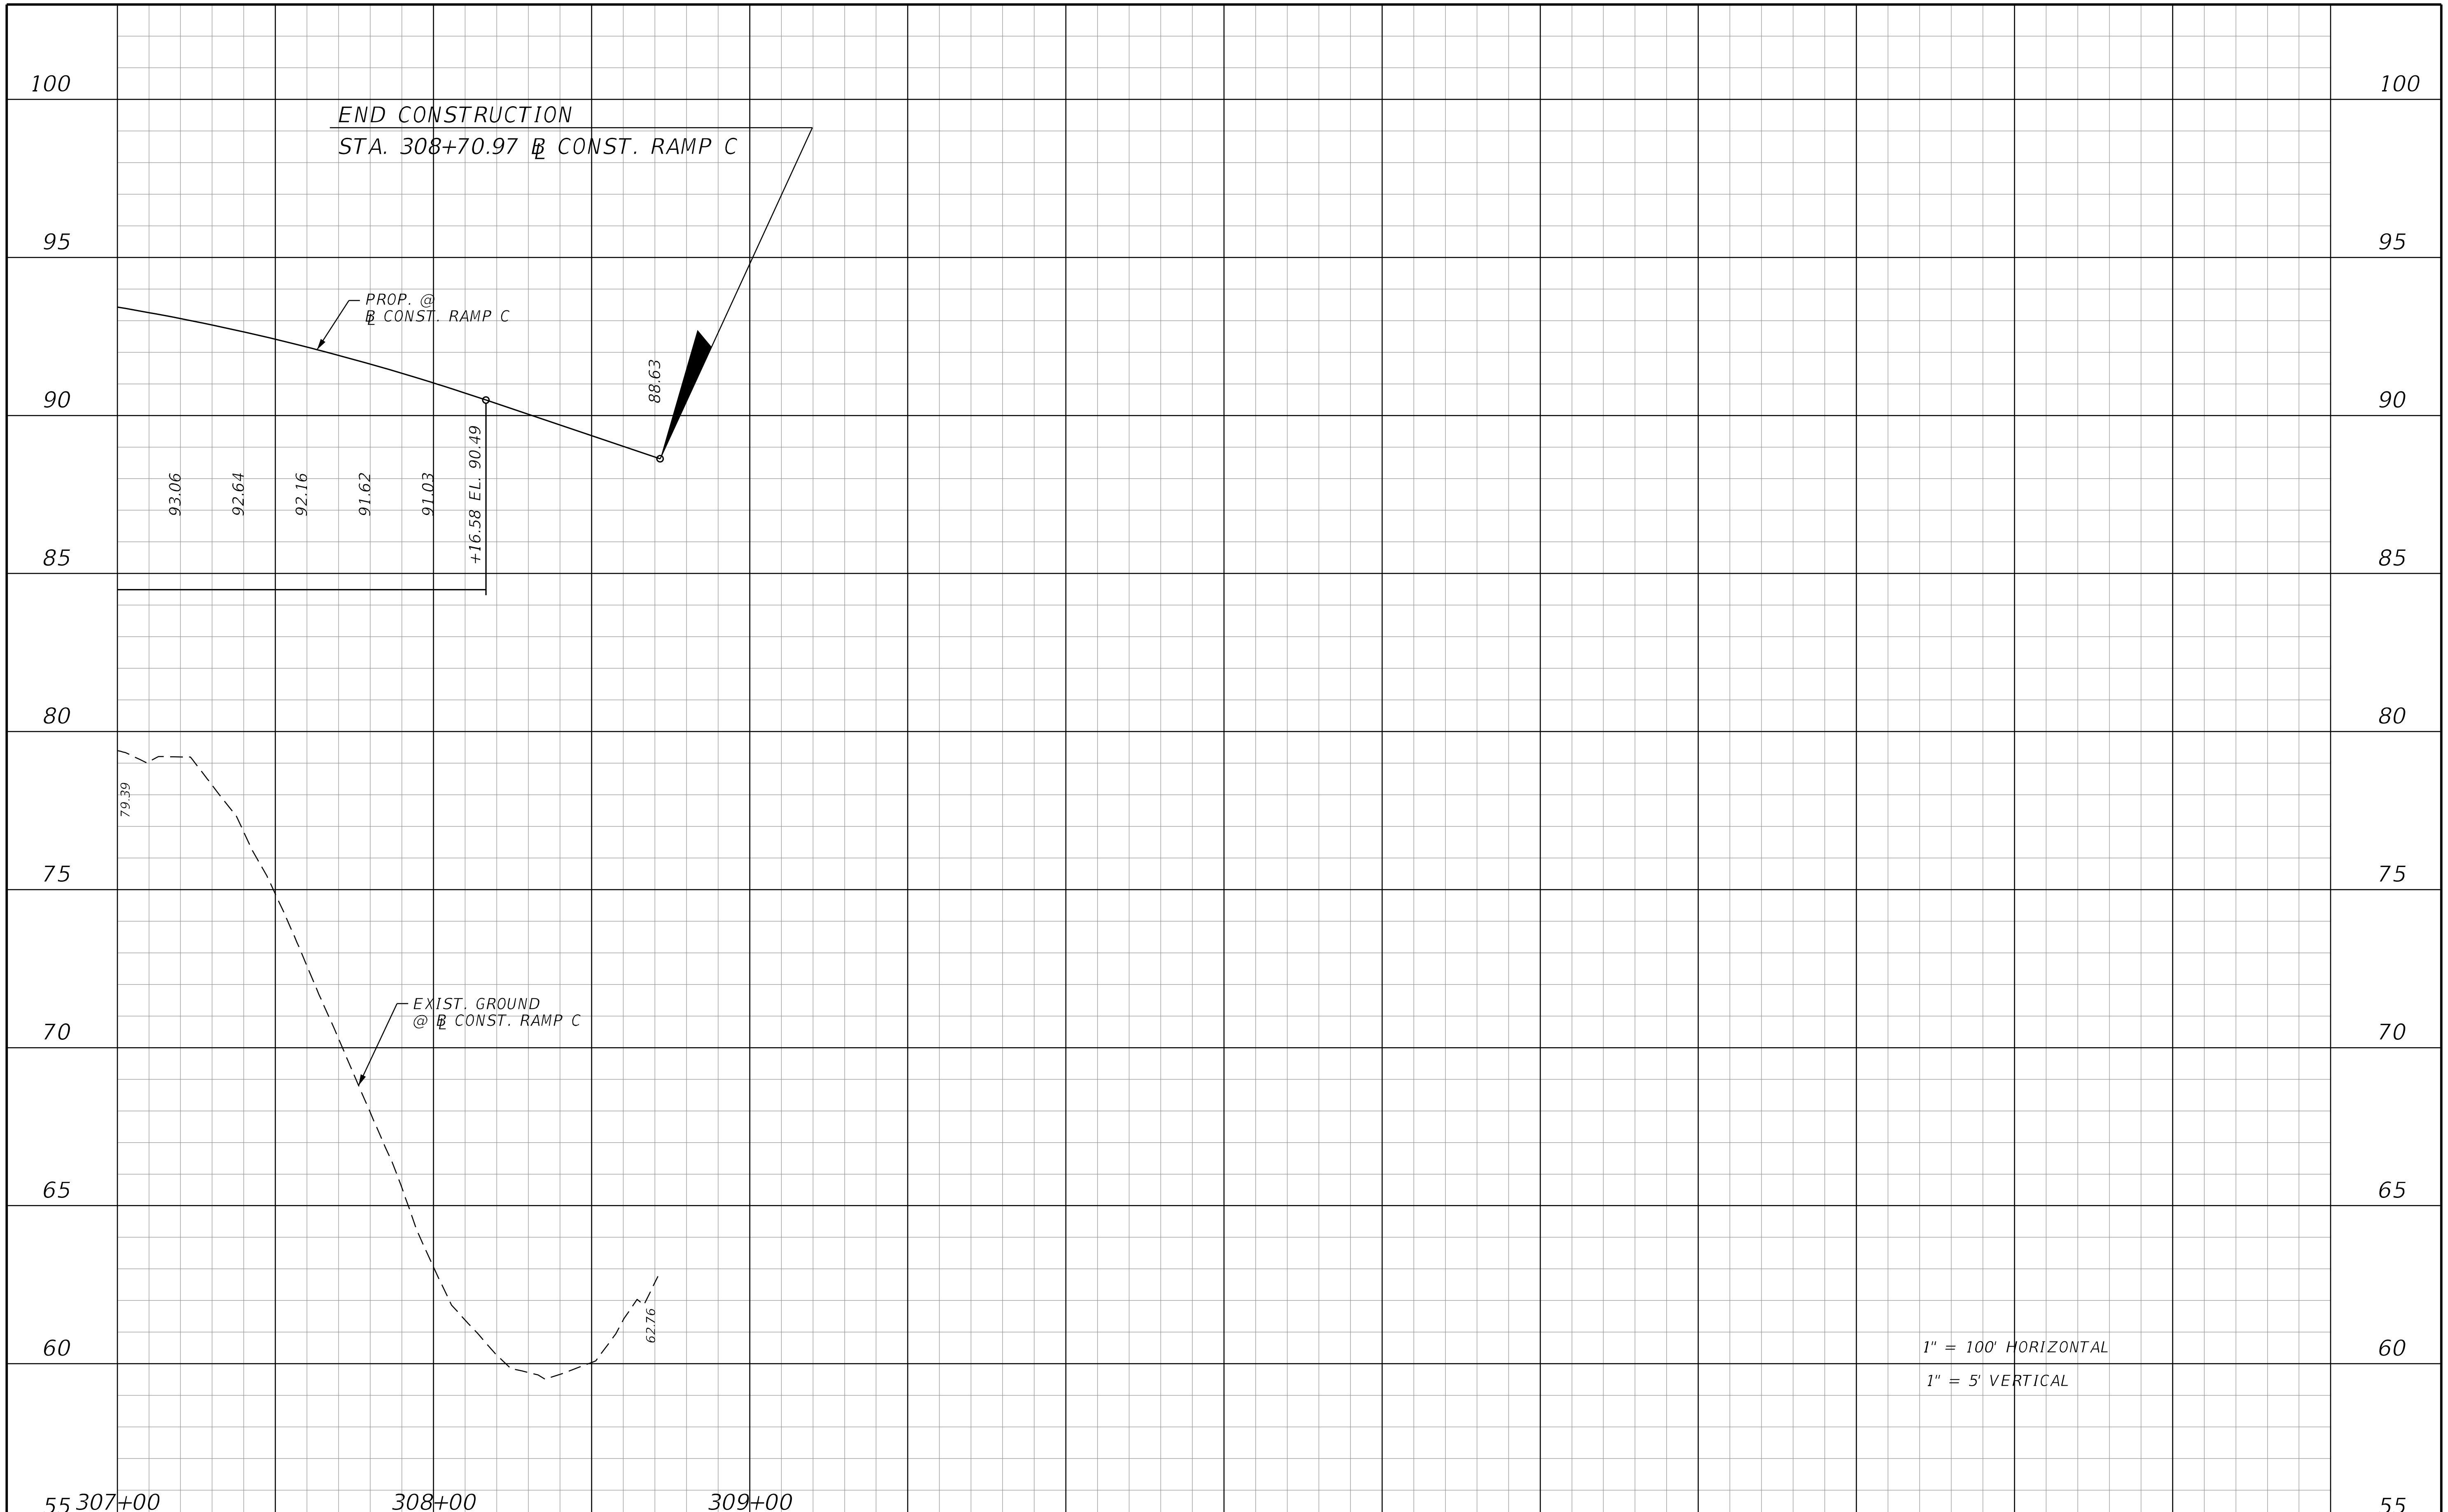

REVISIONS			
DATE	DESCRIPTION	DATE	DESCRIPTION

STANTEC CONSULTING SERVICES INC.
ENGINEER OF RECORD:
WILLIAM V. ANDERSON, P.E. NO.: 36682
11315 CORPORATE BLVD., SUITE 105
ORLANDO, FLORIDA 32817
(407) 823-8966
CERTIFICATE OF AUTHORIZATION NO. 27013

STATE OF FLORIDA
DEPARTMENT OF TRANSPORTATION

ROAD NO.	COUNTY	FINANCIAL PROJECT ID
SR400	VOLUSIA	408464-2-32-01

SR 472 RAMP C
PROFILE

SHEET NO.
376

jchassee 6/14/2019 4:21:57 PM Default V:\2158\active\CADD\408464232011\roadway\PROFRD847.dgn

THE OFFICIAL RECORD OF THIS SHEET IS THE ELECTRONIC FILE DIGITALLY SIGNED AND SEALED UNDER RULE 61G15-23.004, F.A.C.

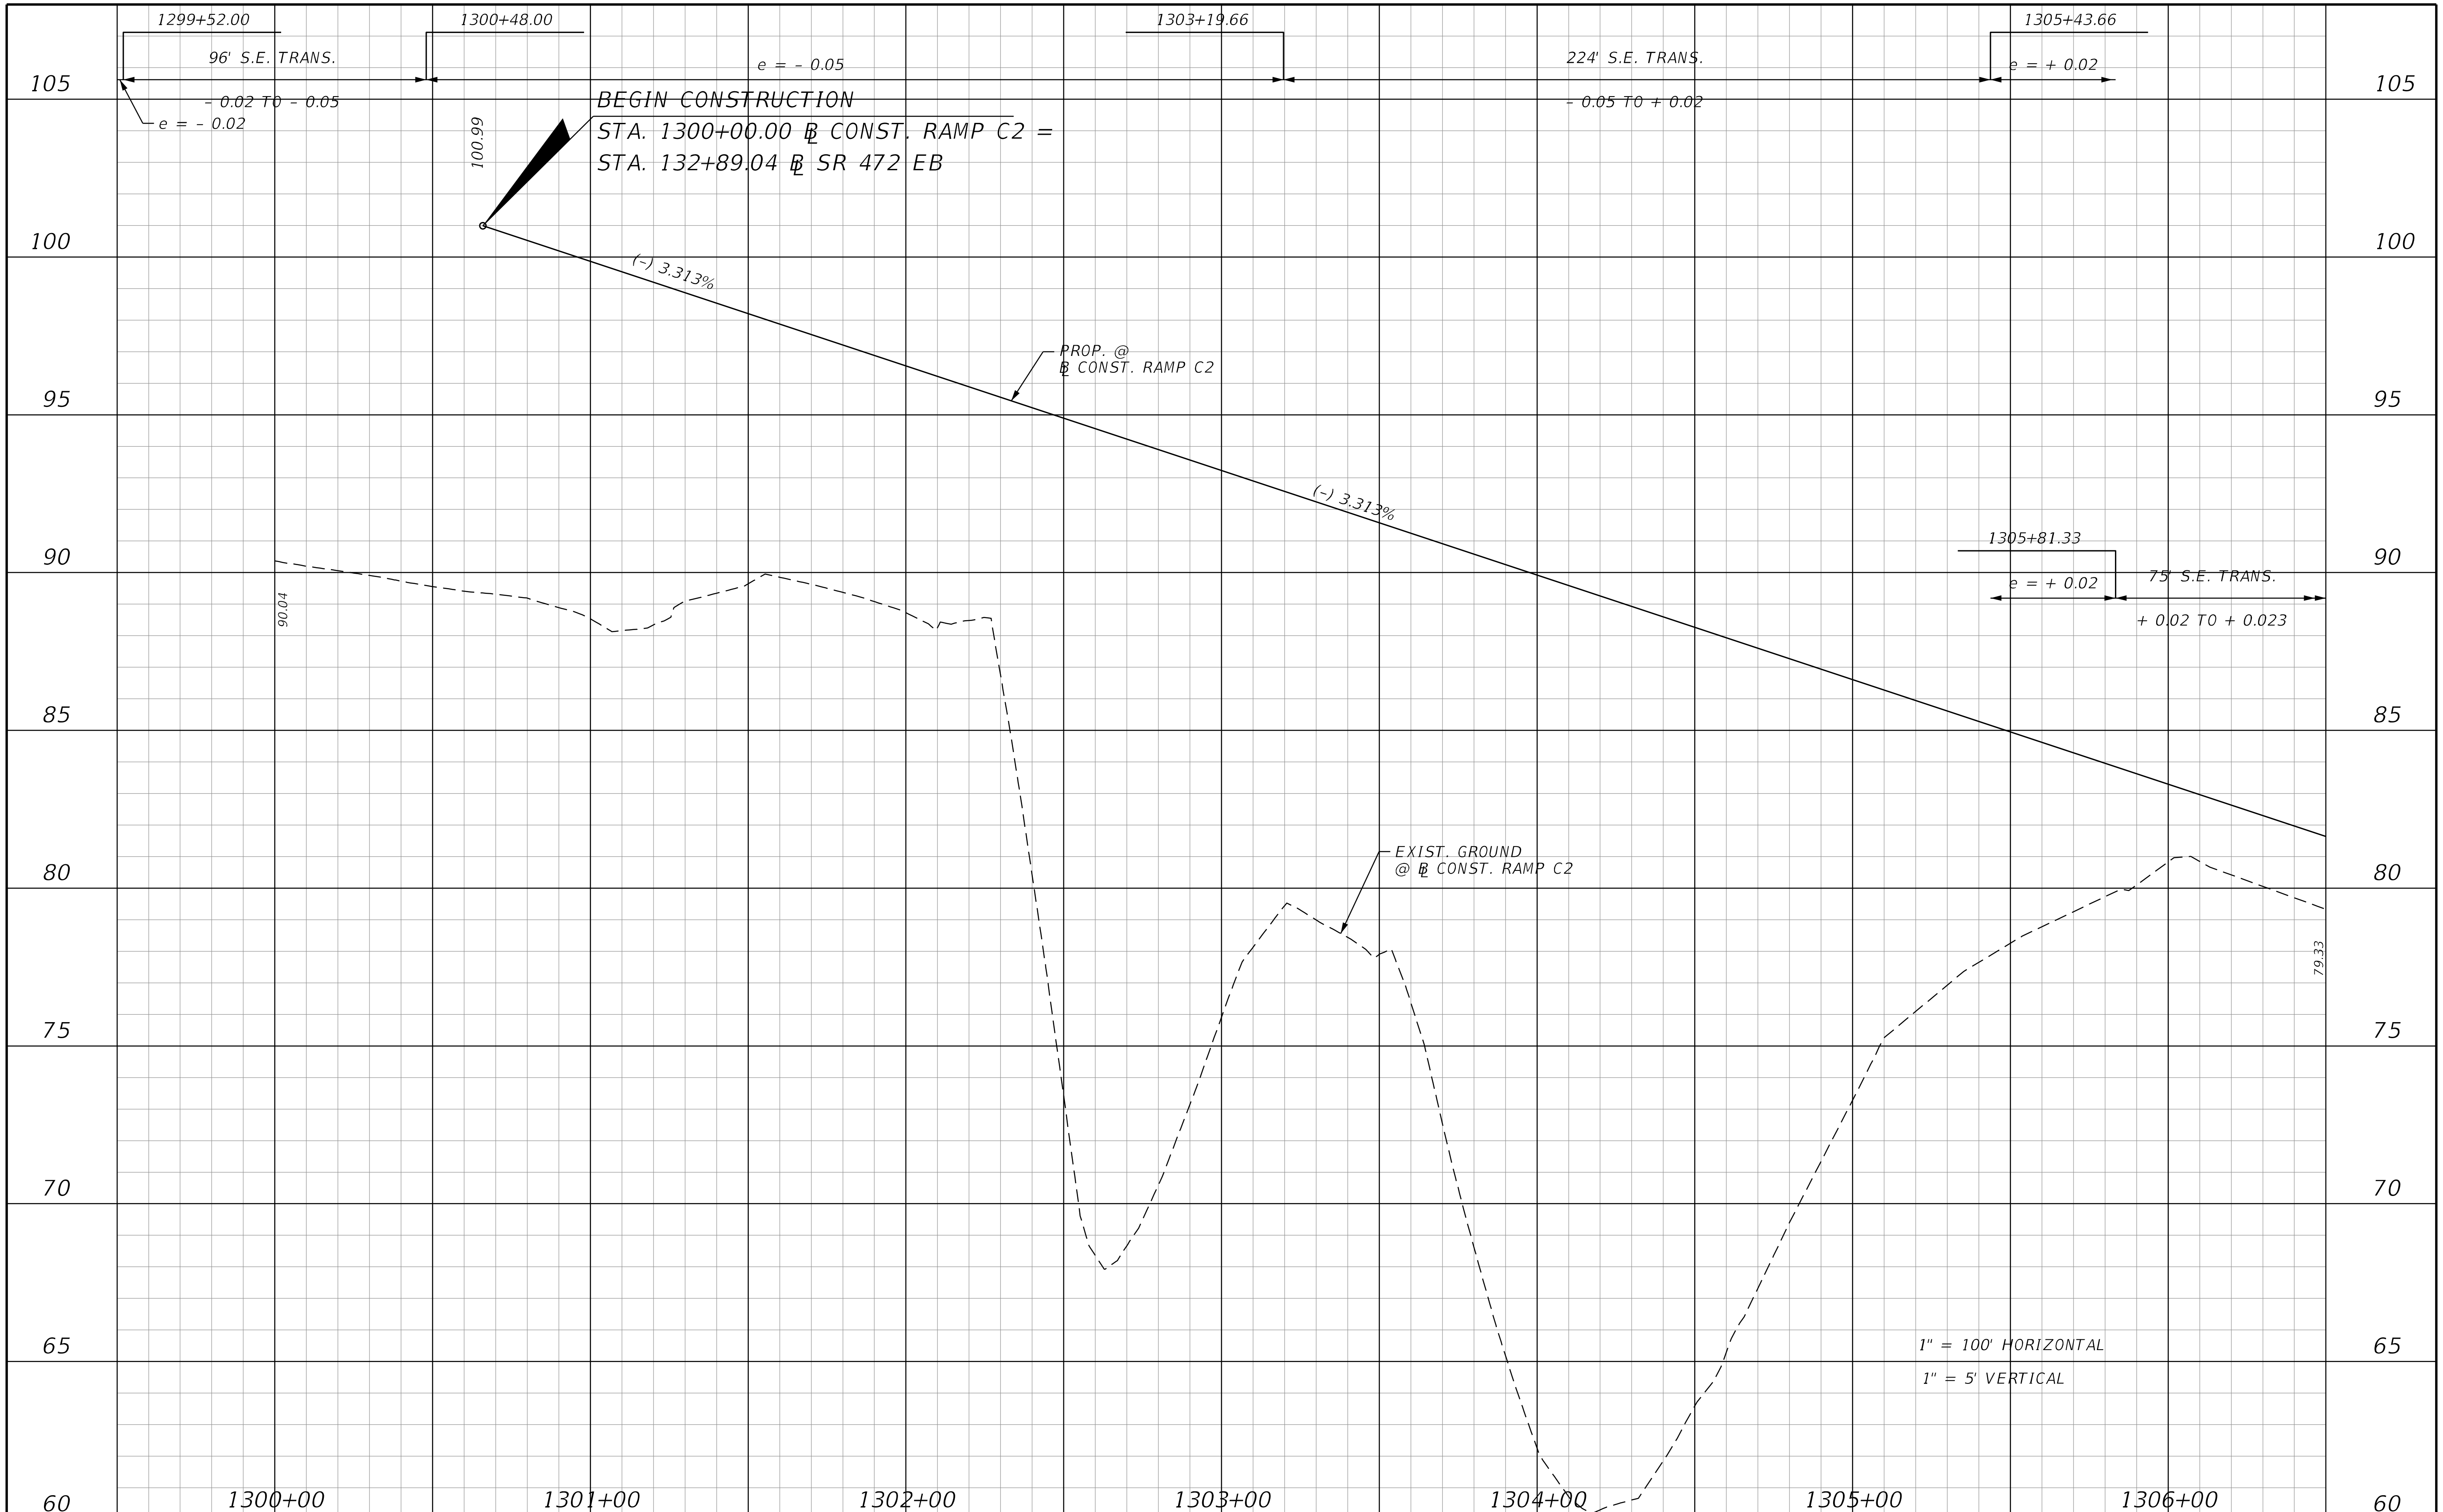

THE OFFICIAL RECORD OF THIS SHEET IS THE ELECTRONIC FILE DIGITALLY SIGNED AND SEALED UNDER RULE 61G15-23.004, F.A.C.

REVISIONS			
DATE	DESCRIPTION	DATE	DESCRIPTION

STANTEC CONSULTING SERVICES INC.
ENGINEER OF RECORD:
WILLIAM V. ANDERSON, P.E. NO.: 36682
11315 CORPORATE BLVD., SUITE 105
ORLANDO, FLORIDA 32817
(407) 823-8966
CERTIFICATE OF AUTHORIZATION NO. 27013

STATE OF FLORIDA
DEPARTMENT OF TRANSPORTATION

ROAD NO.	COUNTY	FINANCIAL PROJECT ID
SR400	VOLUSIA	408464-2-32-01

SR 472 RAMP C2
PROFILE

SHEET NO.
377

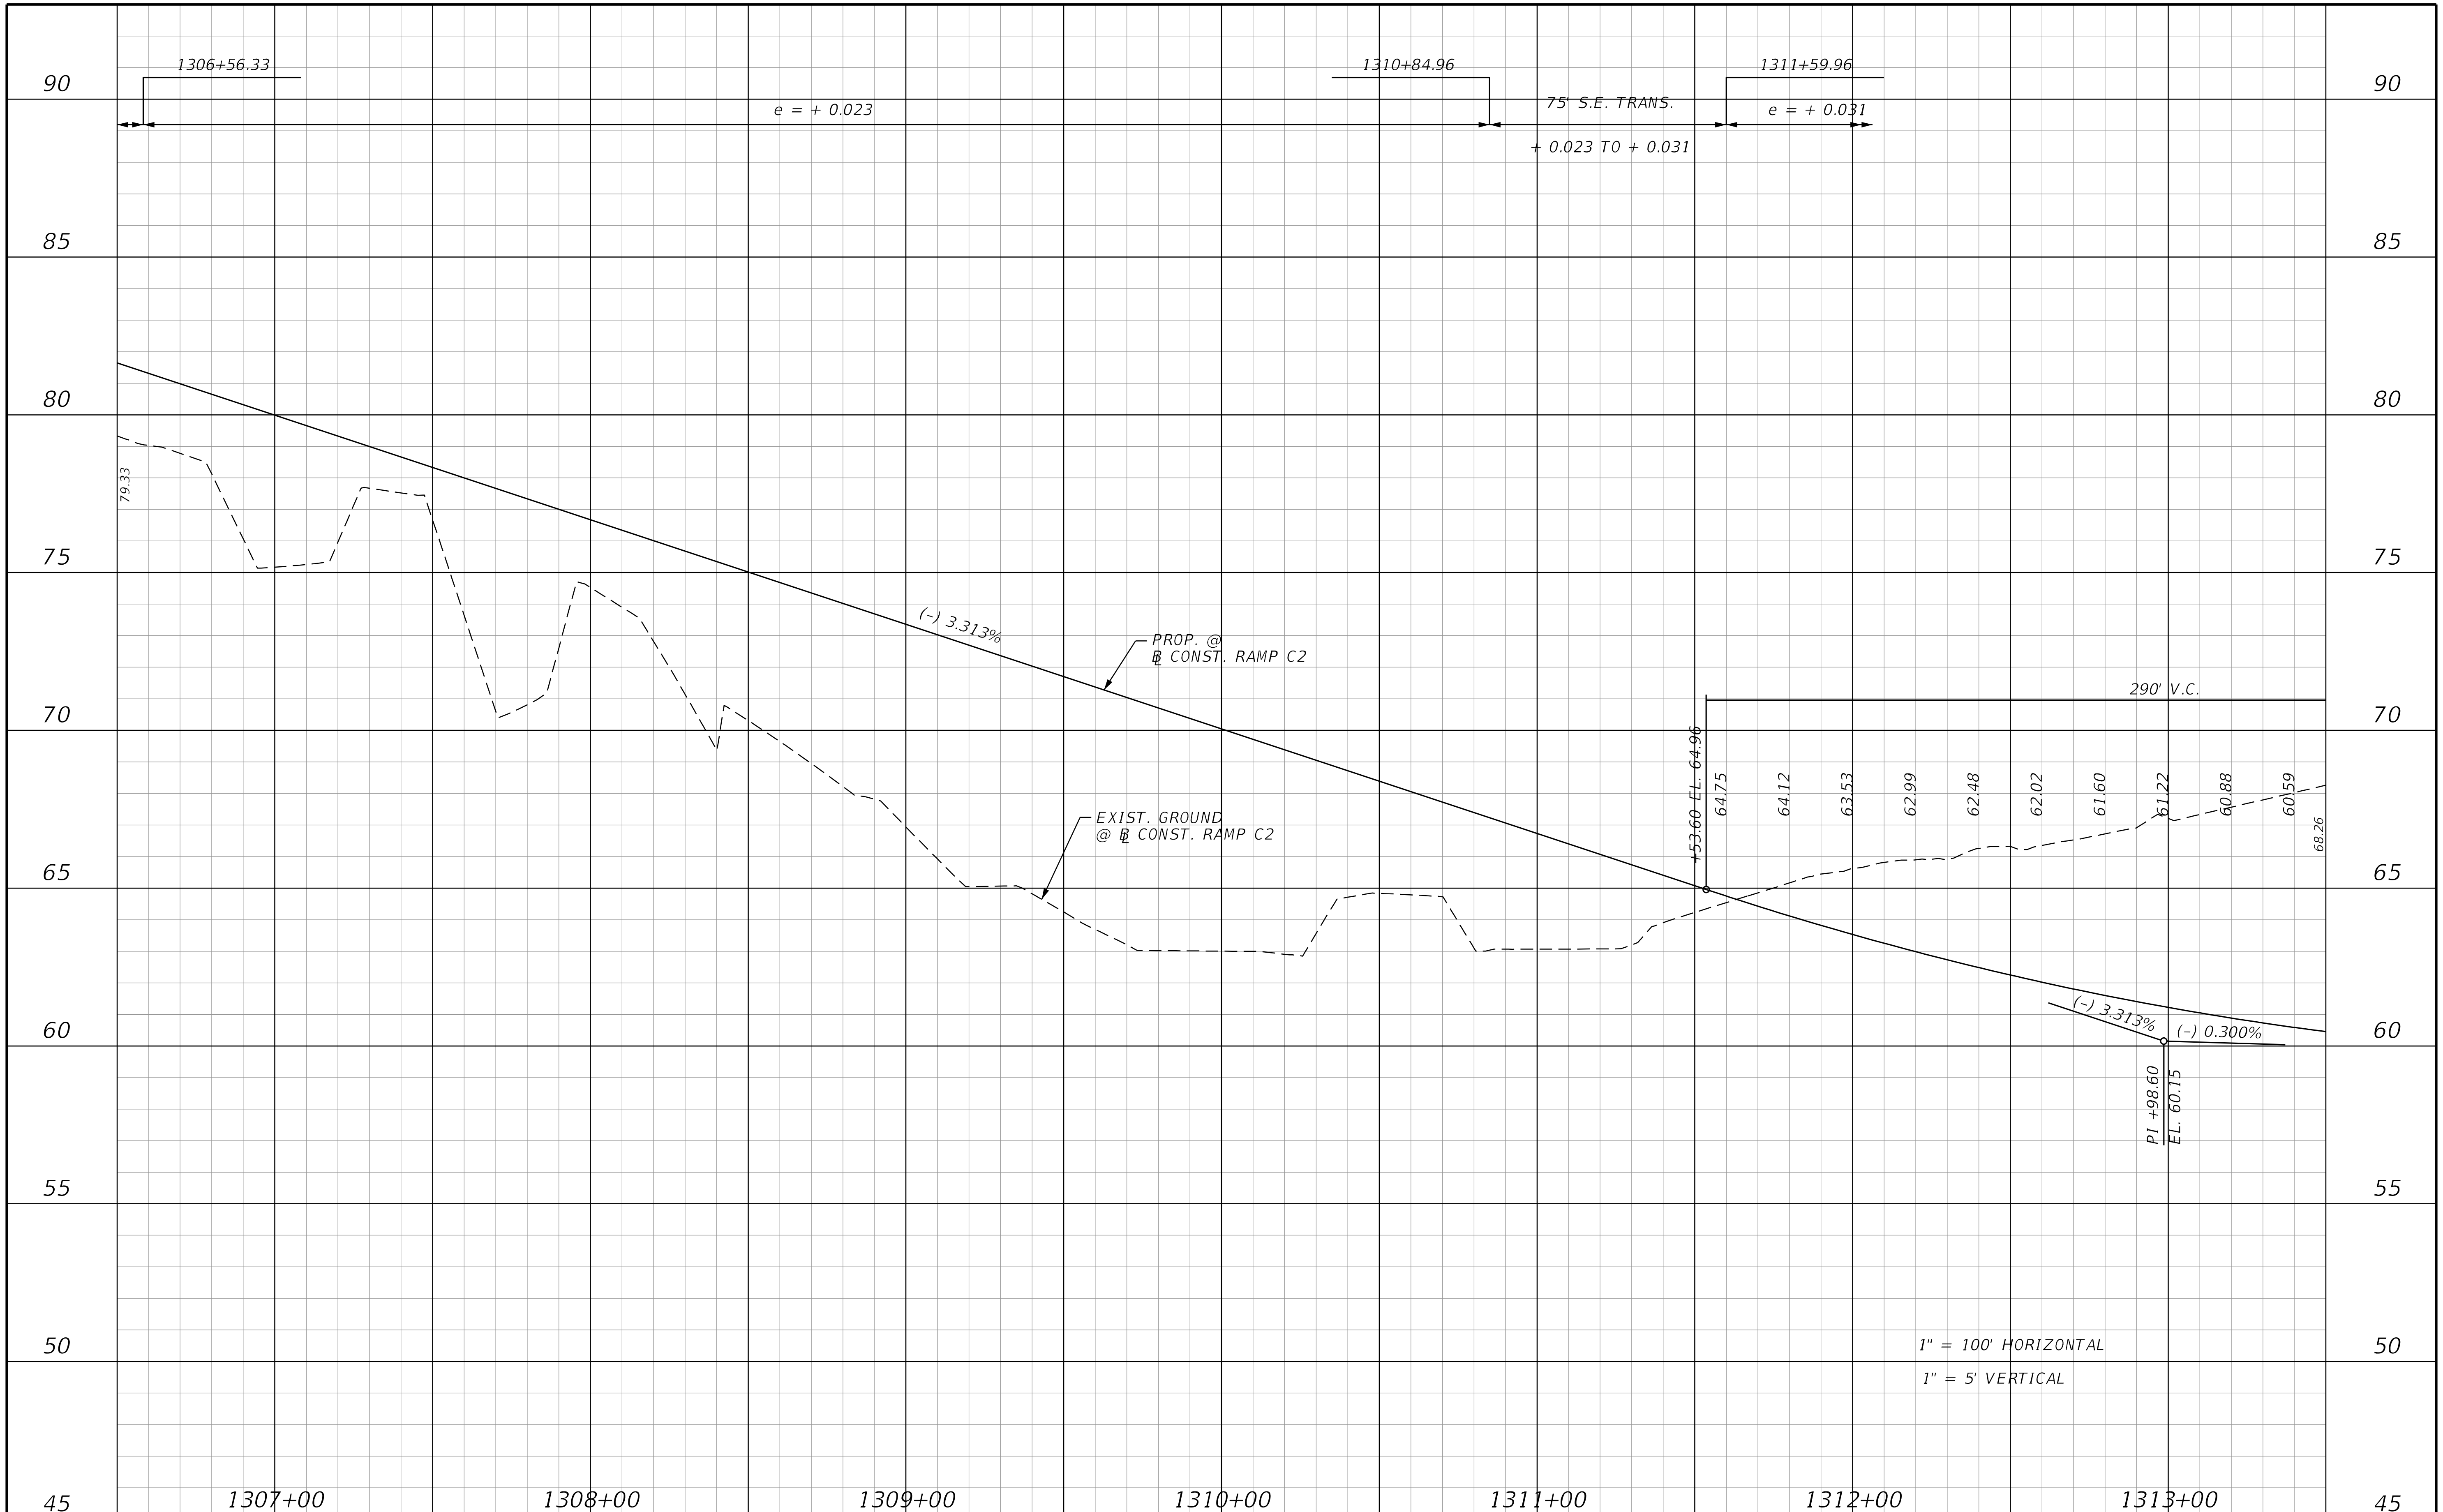

REVISIONS			
DATE	DESCRIPTION	DATE	DESCRIPTION

STANTEC CONSULTING SERVICES INC.
ENGINEER OF RECORD:
WILLIAM V. ANDERSON, P.E. NO.: 36682
11315 CORPORATE BLVD., SUITE 105
ORLANDO, FLORIDA 32817
(407) 823-8966
CERTIFICATE OF AUTHORIZATION NO. 27013

STATE OF FLORIDA
DEPARTMENT OF TRANSPORTATION

ROAD NO.	COUNTY	FINANCIAL PROJECT ID
SR400	VOLUSIA	408464-2-32-01

SR 472 RAMP C2
PROFILE

SHEET NO.
378

THE OFFICIAL RECORD OF THIS SHEET IS THE ELECTRONIC FILE DIGITALLY SIGNED AND SEALED UNDER RULE 61G15-23.004, F.A.C.

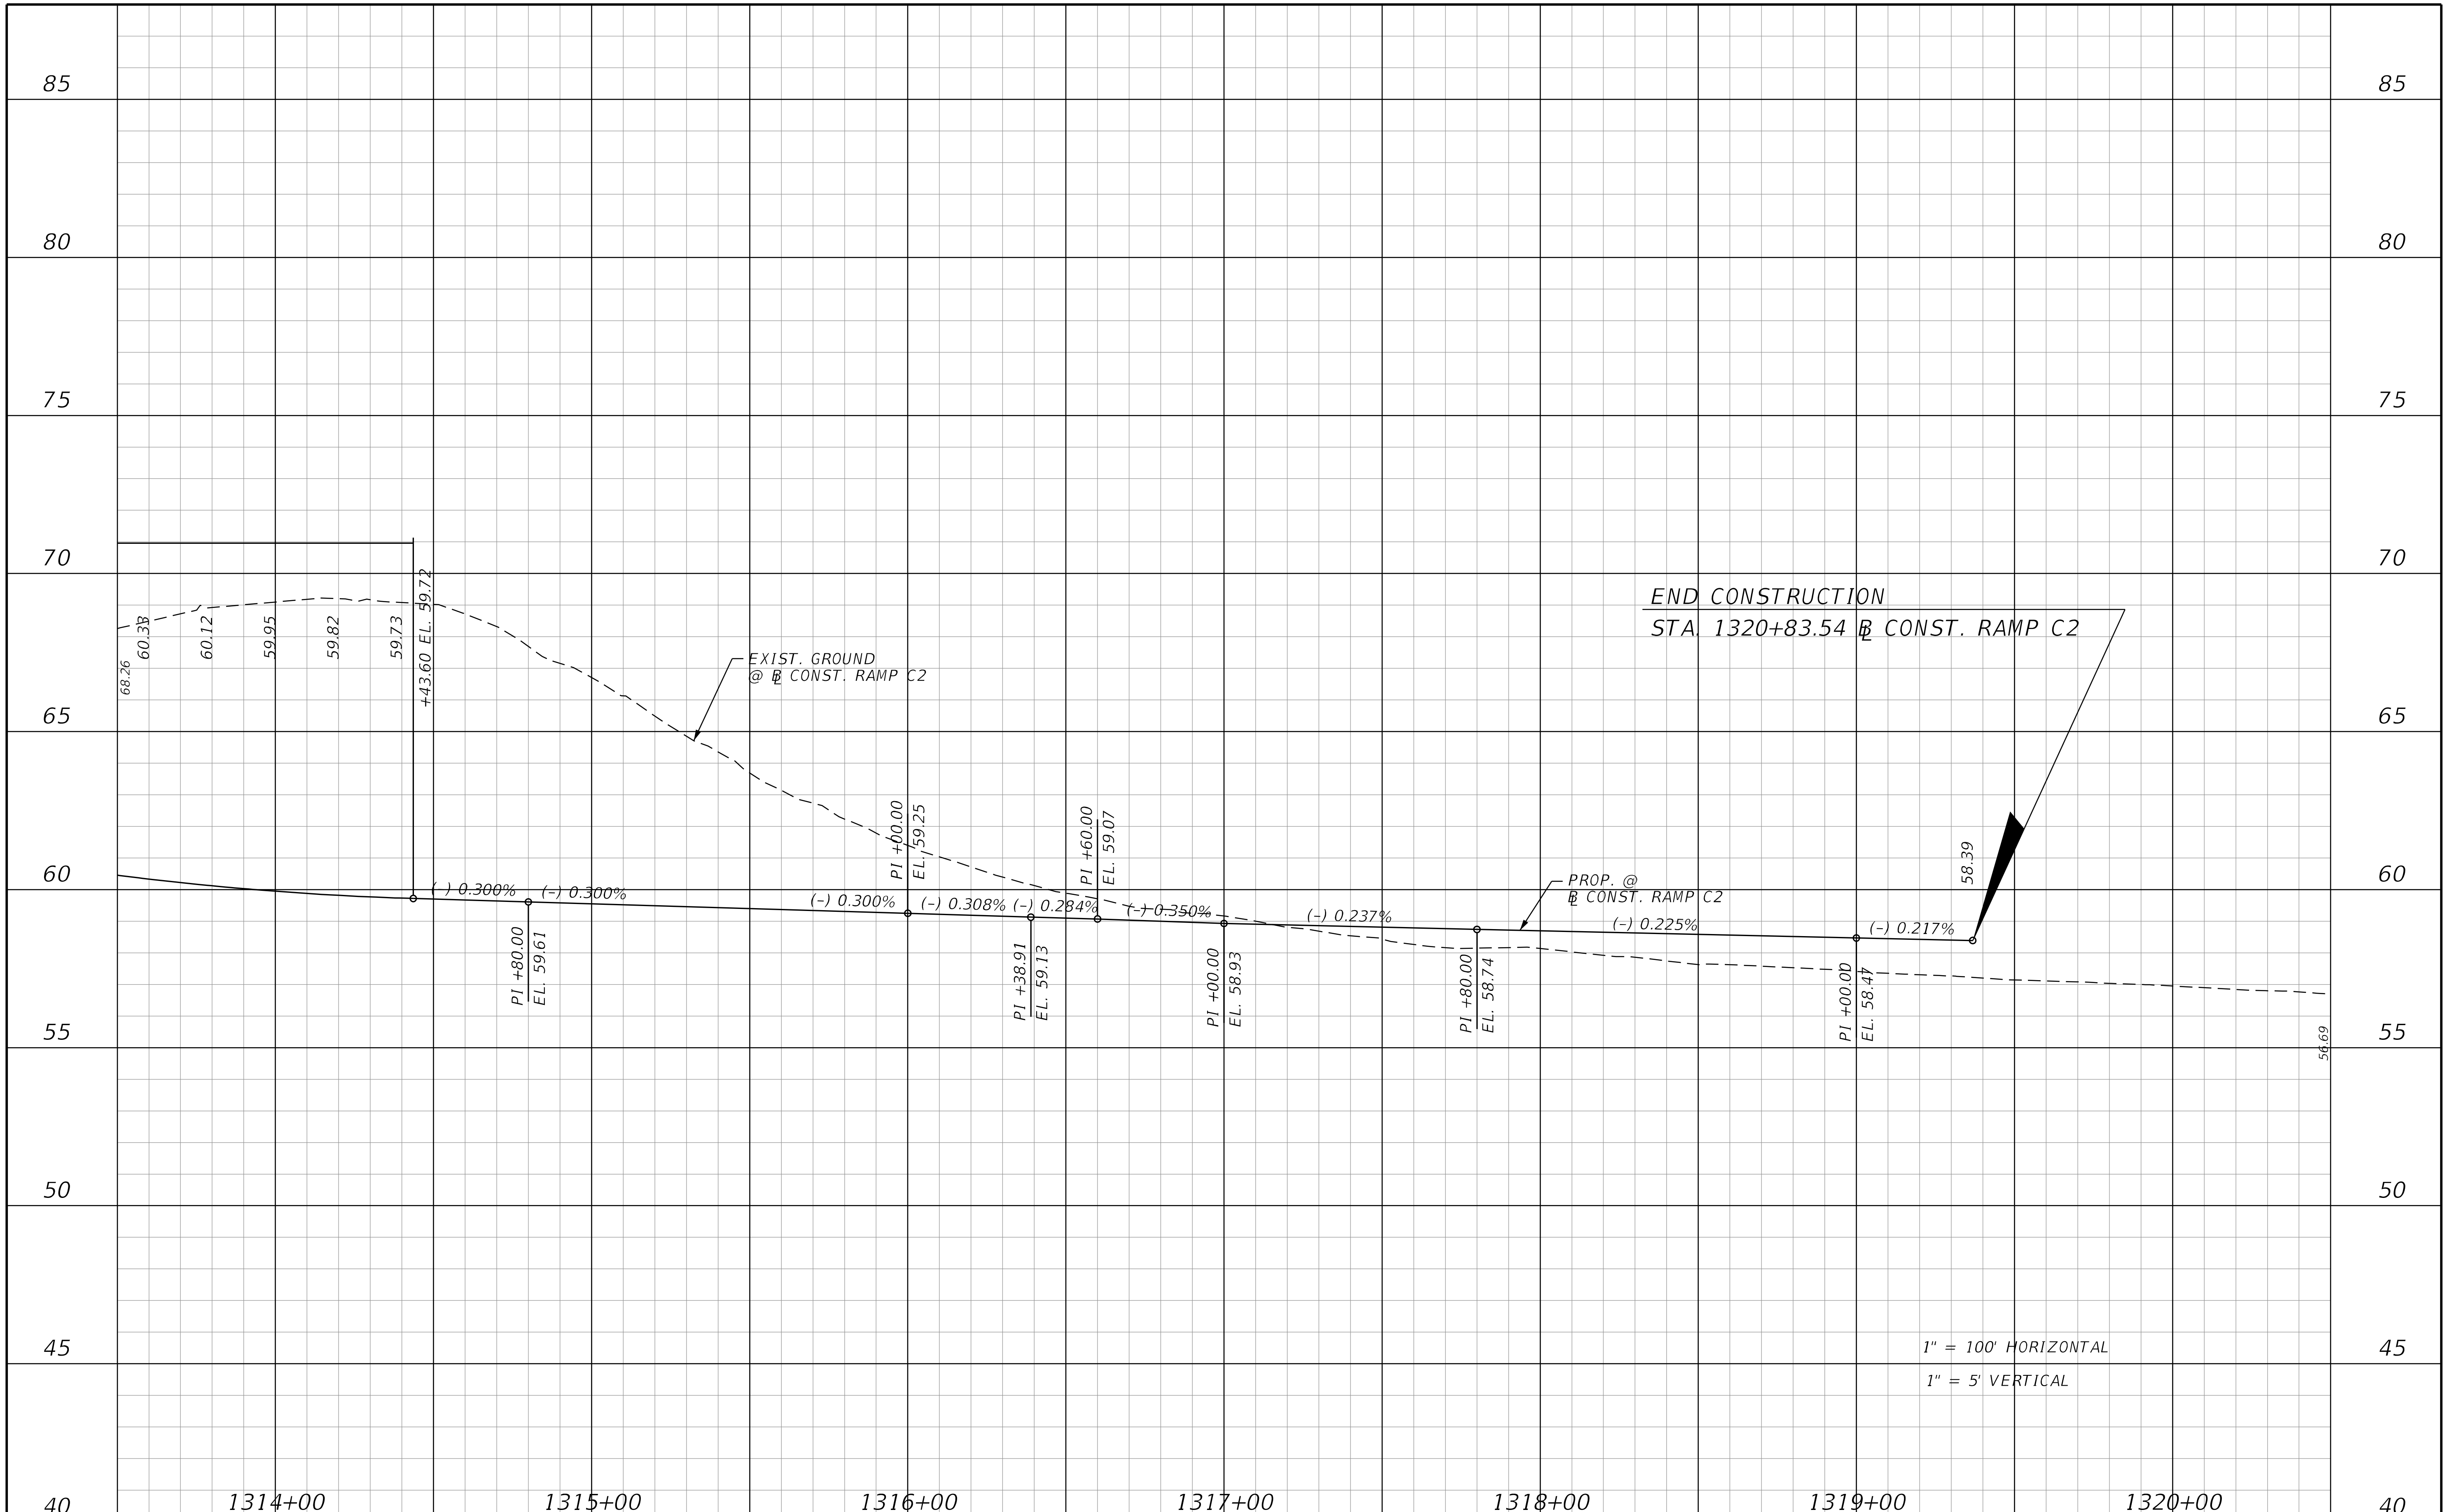

THE OFFICIAL RECORD OF THIS SHEET IS THE ELECTRONIC FILE DIGITALLY SIGNED AND SEALED UNDER RULE 61G15-23.004, F.A.C.

REVISIONS			
DATE	DESCRIPTION	DATE	DESCRIPTION

STANTEC CONSULTING SERVICES INC.
ENGINEER OF RECORD:
WILLIAM V. ANDERSON, P.E. NO.: 36682
11315 CORPORATE BLVD., SUITE 105
ORLANDO, FLORIDA 32817
(407) 823-8966
CERTIFICATE OF AUTHORIZATION NO. 27013

STATE OF FLORIDA
DEPARTMENT OF TRANSPORTATION

ROAD NO.	COUNTY	FINANCIAL PROJECT ID
SR400	VOLUSIA	408464-2-32-01

SR 472 RAMP C2
PROFILE

SHEET NO.
379

jchassee 6/14/2019 4:21:58 PM Default V:\2158\active\CADD\40846423201\roadway\PROFRD850.dgn

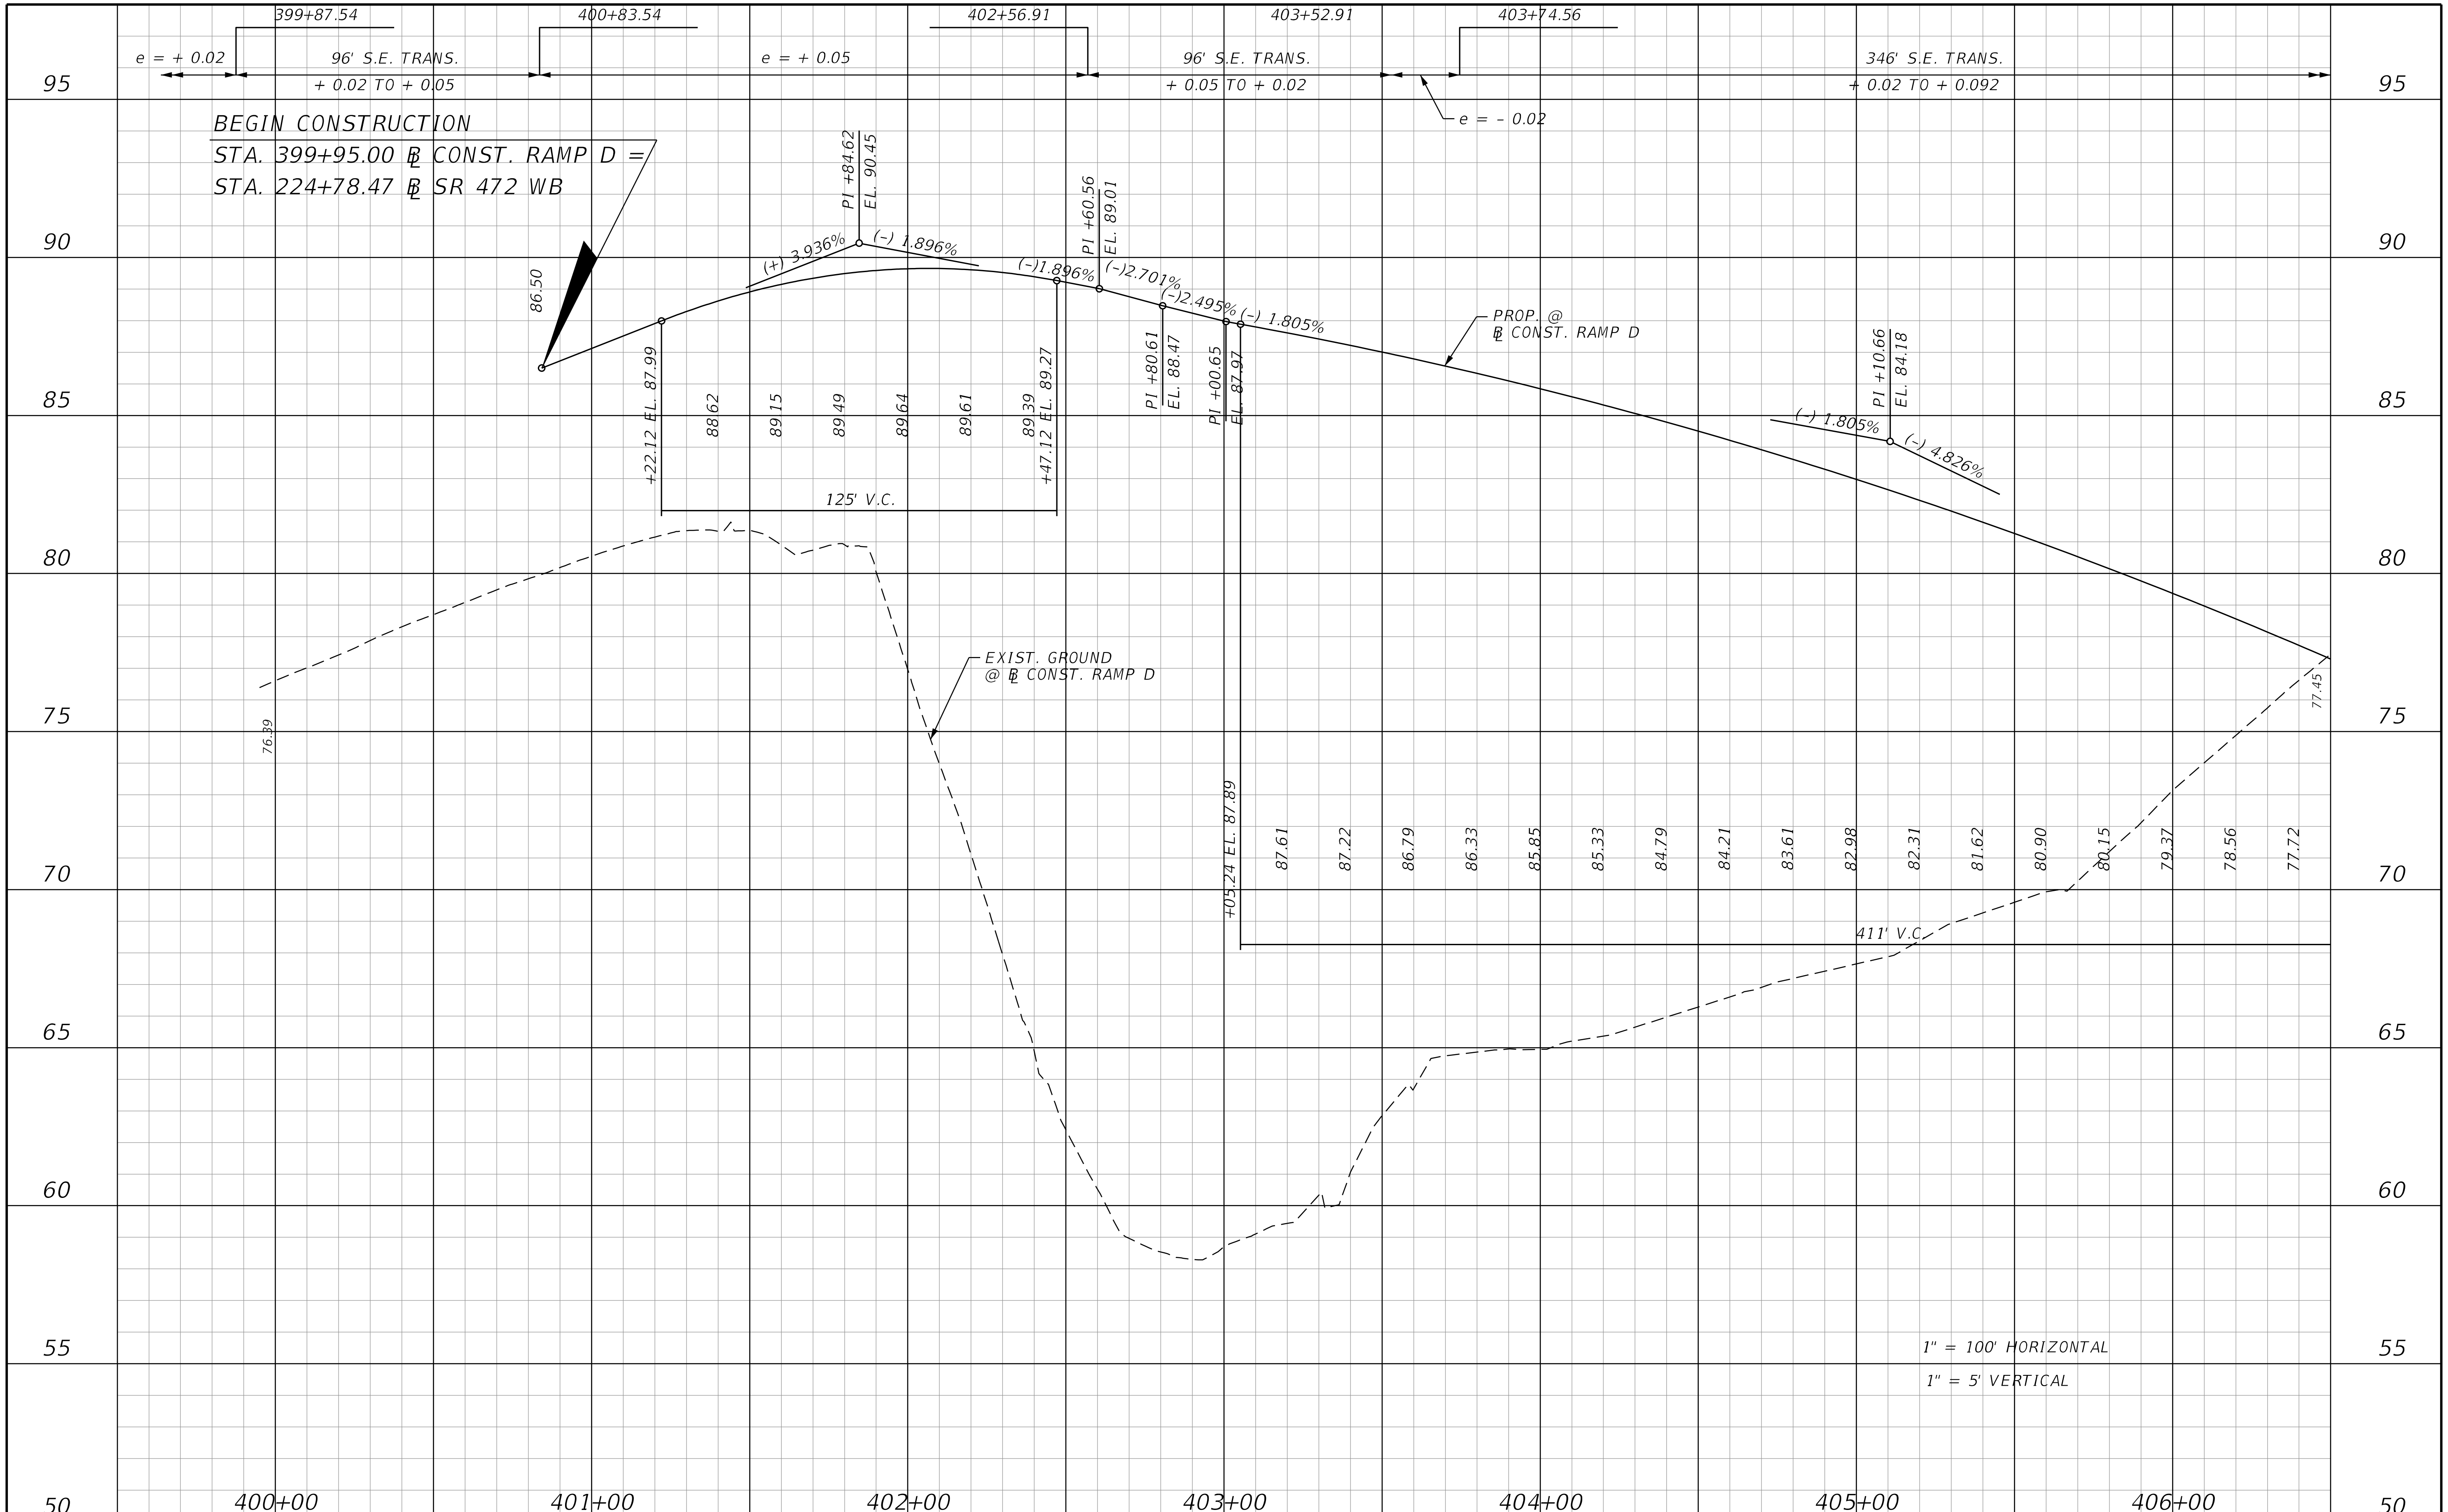

THE OFFICIAL RECORD OF THIS SHEET IS THE ELECTRONIC FILE DIGITALLY SIGNED AND SEALED UNDER RULE 61G15-23.004, F.A.C.

REVISIONS			
DATE	DESCRIPTION	DATE	DESCRIPTION

STANTEC CONSULTING SERVICES INC.
ENGINEER OF RECORD:
WILLIAM V. ANDERSON, P.E. NO.: 36682
11315 CORPORATE BLVD., SUITE 105
ORLANDO, FLORIDA 32817
(407) 823-8966
CERTIFICATE OF AUTHORIZATION NO. 27013

STATE OF FLORIDA
DEPARTMENT OF TRANSPORTATION

ROAD NO.	COUNTY	FINANCIAL PROJECT ID
SR400	VOLUSIA	408464-2-32-01

SR 472 RAMP D
PROFILE

SHEET NO.
380

jchassee 6/14/2019 4:21:59 PM Default V:\2158\active\CADD\40846423201\roadway\PROFRD851.dgn

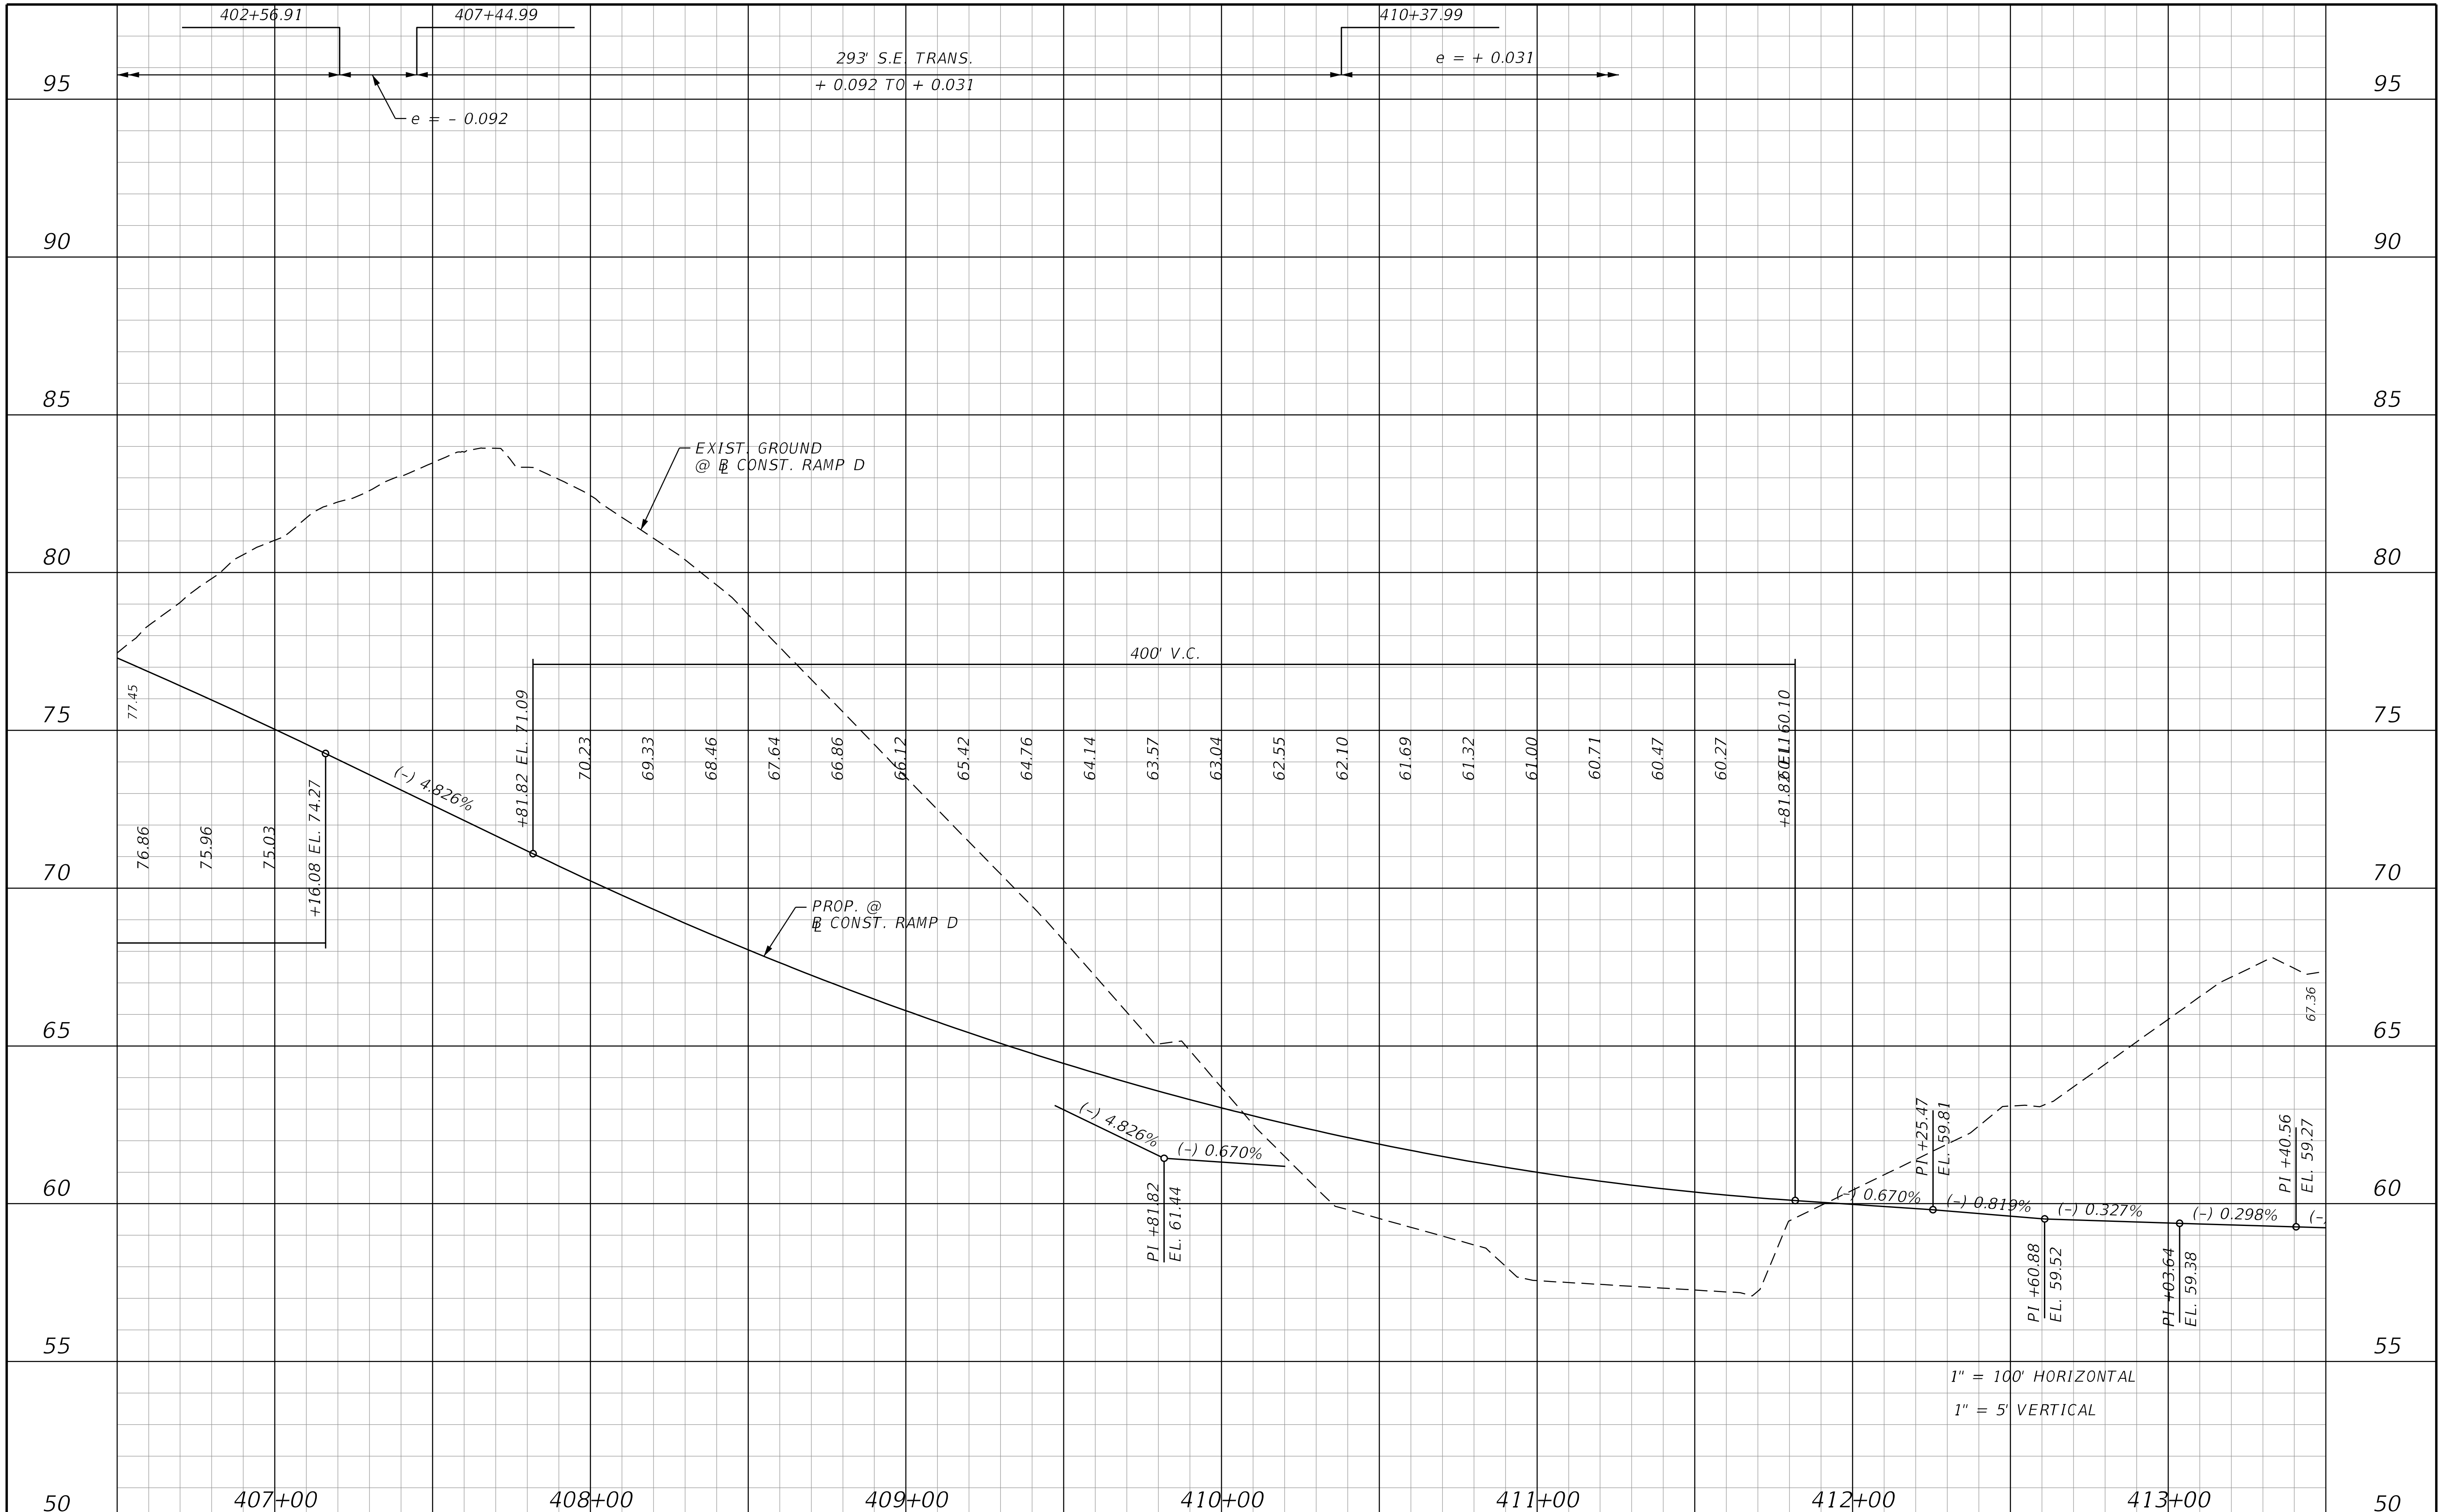

THE OFFICIAL RECORD OF THIS SHEET IS THE ELECTRONIC FILE DIGITALLY SIGNED AND SEALED UNDER RULE 61G15-23.004, F.A.C.

REVISIONS			
DATE	DESCRIPTION	DATE	DESCRIPTION

STANTEC CONSULTING SERVICES INC.
ENGINEER OF RECORD:
WILLIAM V. ANDERSON, P.E. NO.: 36682
11315 CORPORATE BLVD., SUITE 105
ORLANDO, FLORIDA 32817
(407) 823-8966
CERTIFICATE OF AUTHORIZATION NO. 27013

STATE OF FLORIDA
DEPARTMENT OF TRANSPORTATION

ROAD NO.	COUNTY	FINANCIAL PROJECT ID
SR400	VOLUSIA	408464-2-32-01

SR 472 RAMP D
PROFILE

SHEET NO.
381

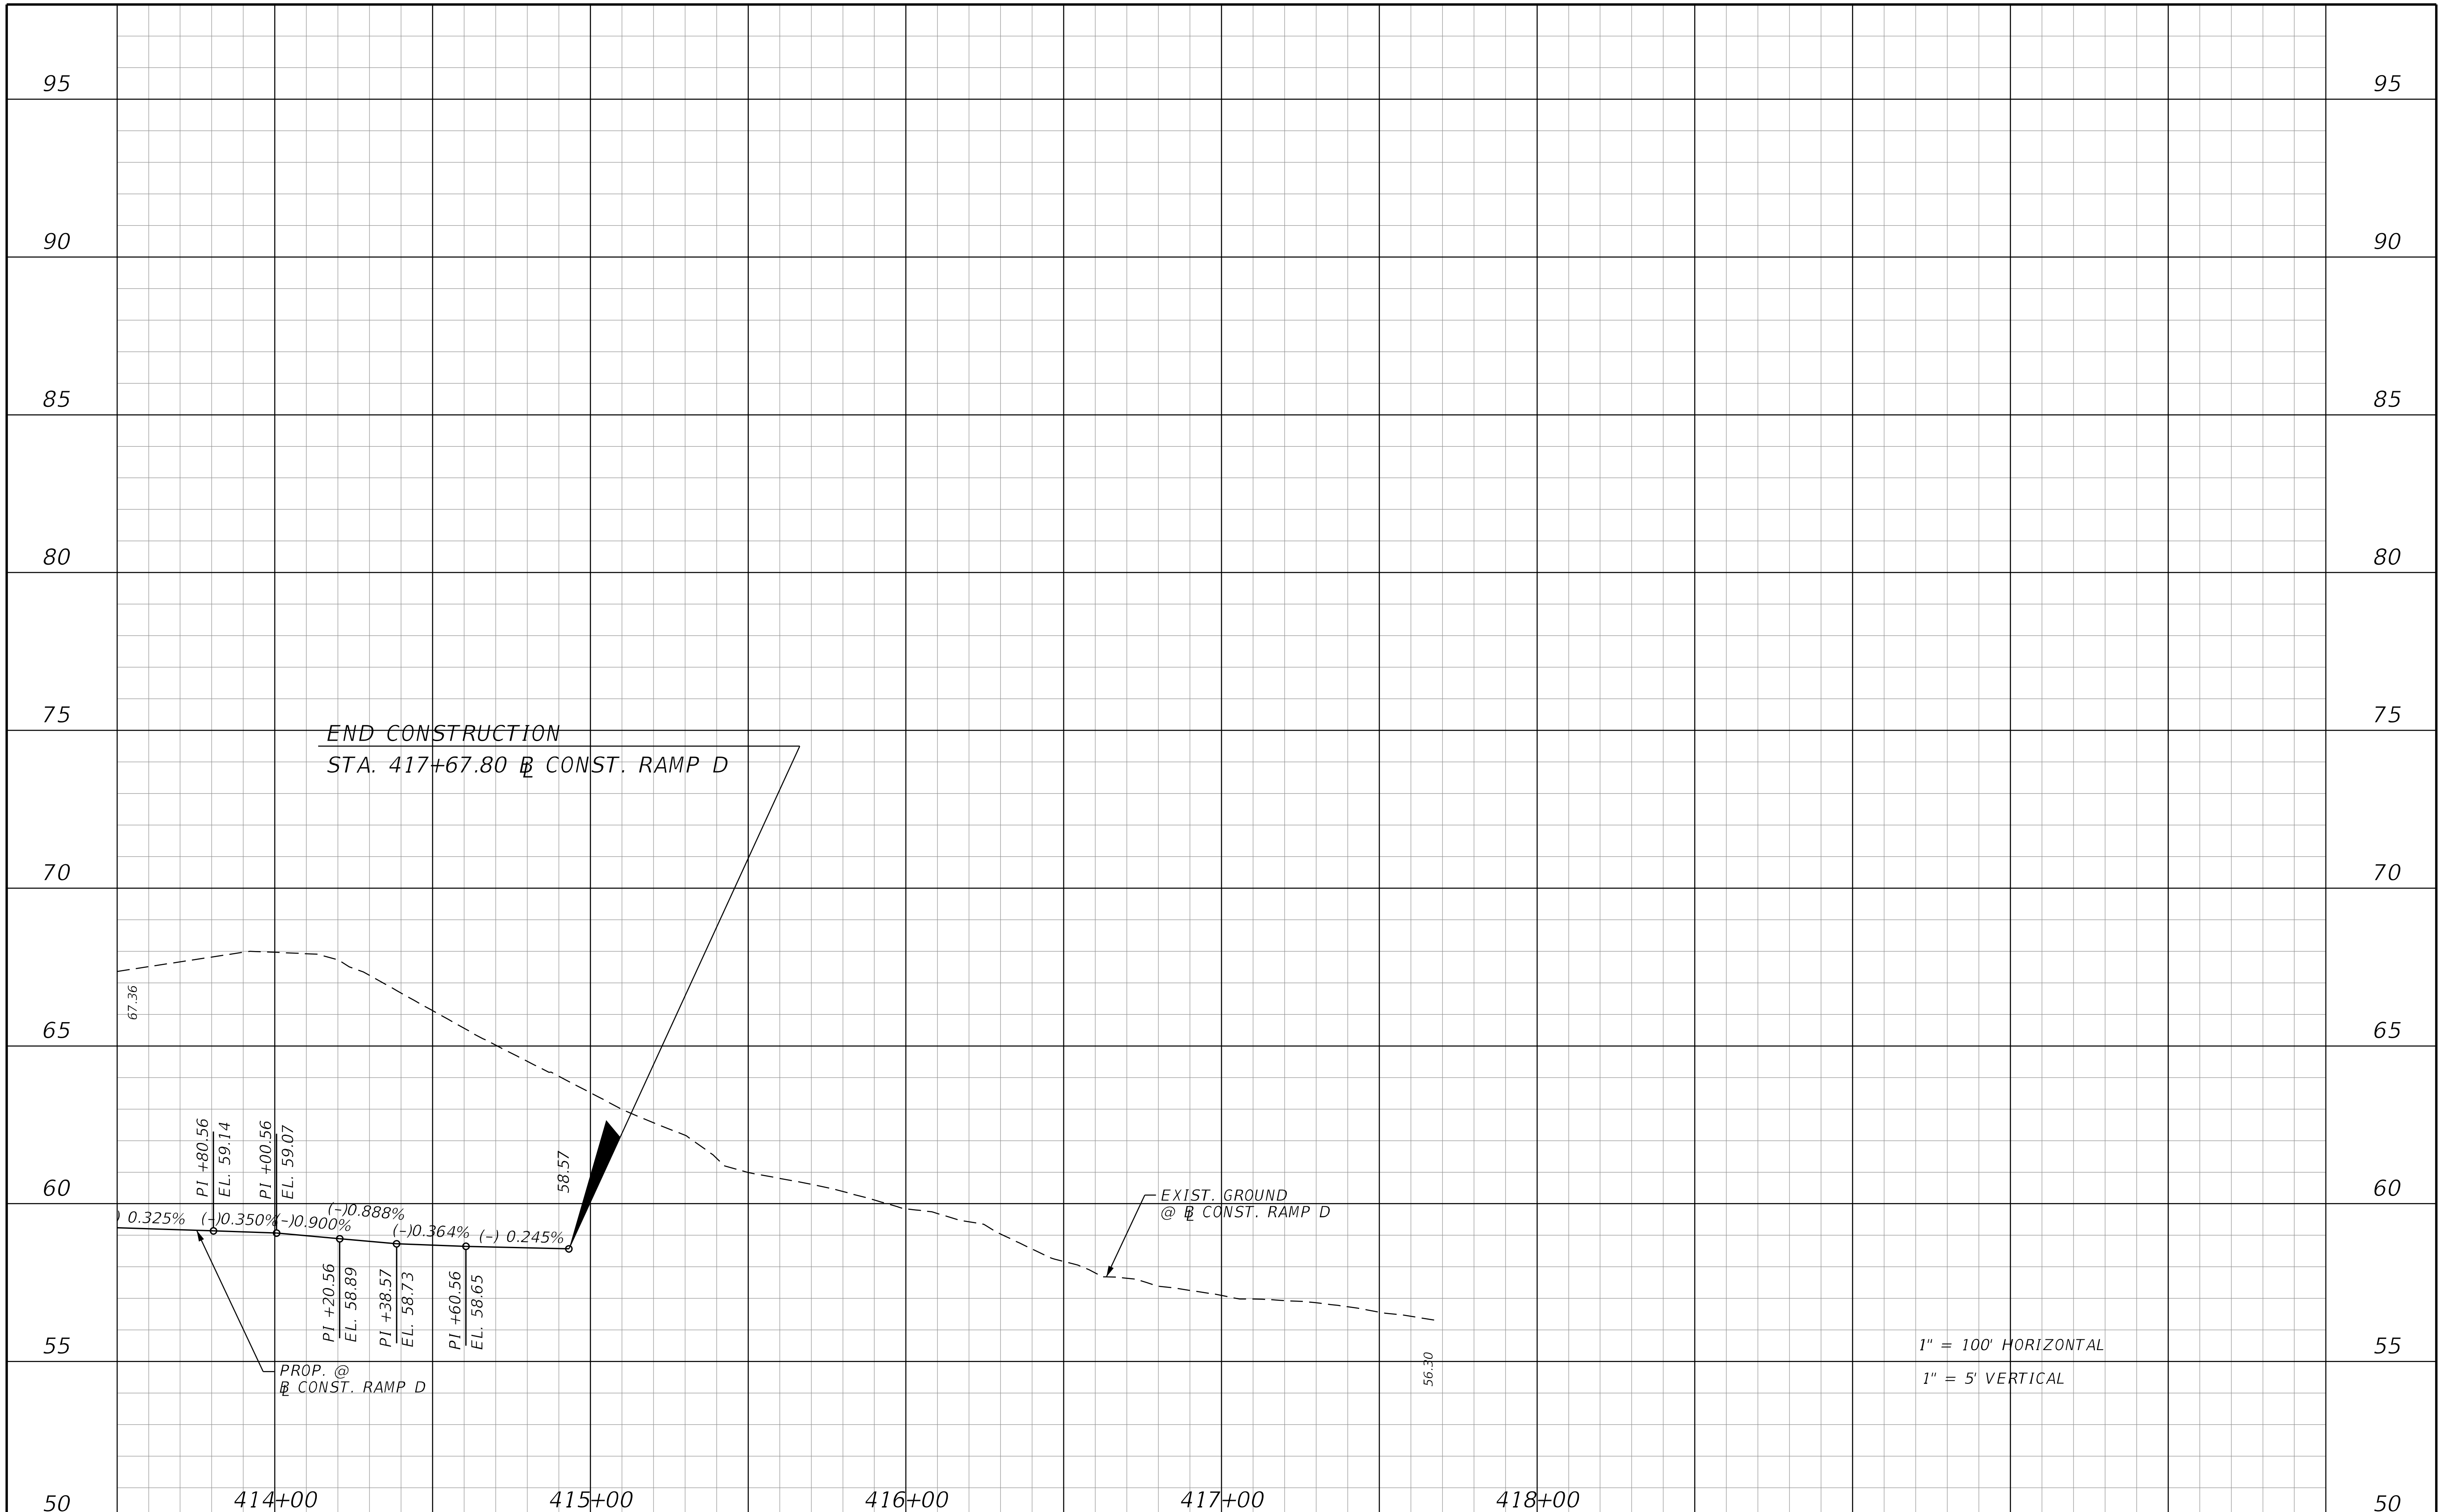

REVISIONS			
DATE	DESCRIPTION	DATE	DESCRIPTION

STANTEC CONSULTING SERVICES INC.
ENGINEER OF RECORD:
WILLIAM V. ANDERSON, P.E. NO.: 36682
11315 CORPORATE BLVD., SUITE 105
ORLANDO, FLORIDA 32817
(407) 823-8966
CERTIFICATE OF AUTHORIZATION NO. 27013

STATE OF FLORIDA
DEPARTMENT OF TRANSPORTATION

ROAD NO.	COUNTY	FINANCIAL PROJECT ID
SR400	VOLUSIA	408464-2-32-01

SR 472 RAMP D
PROFILE

SHEET NO.
382

THE OFFICIAL RECORD OF THIS SHEET IS THE ELECTRONIC FILE DIGITALLY SIGNED AND SEALED UNDER RULE 61G15-23.004, F.A.C.

jchassee 6/14/2019 4:21:59 PM Default V:\2158\active\CADD\408464232011\roadway\PROFRD853.dgn

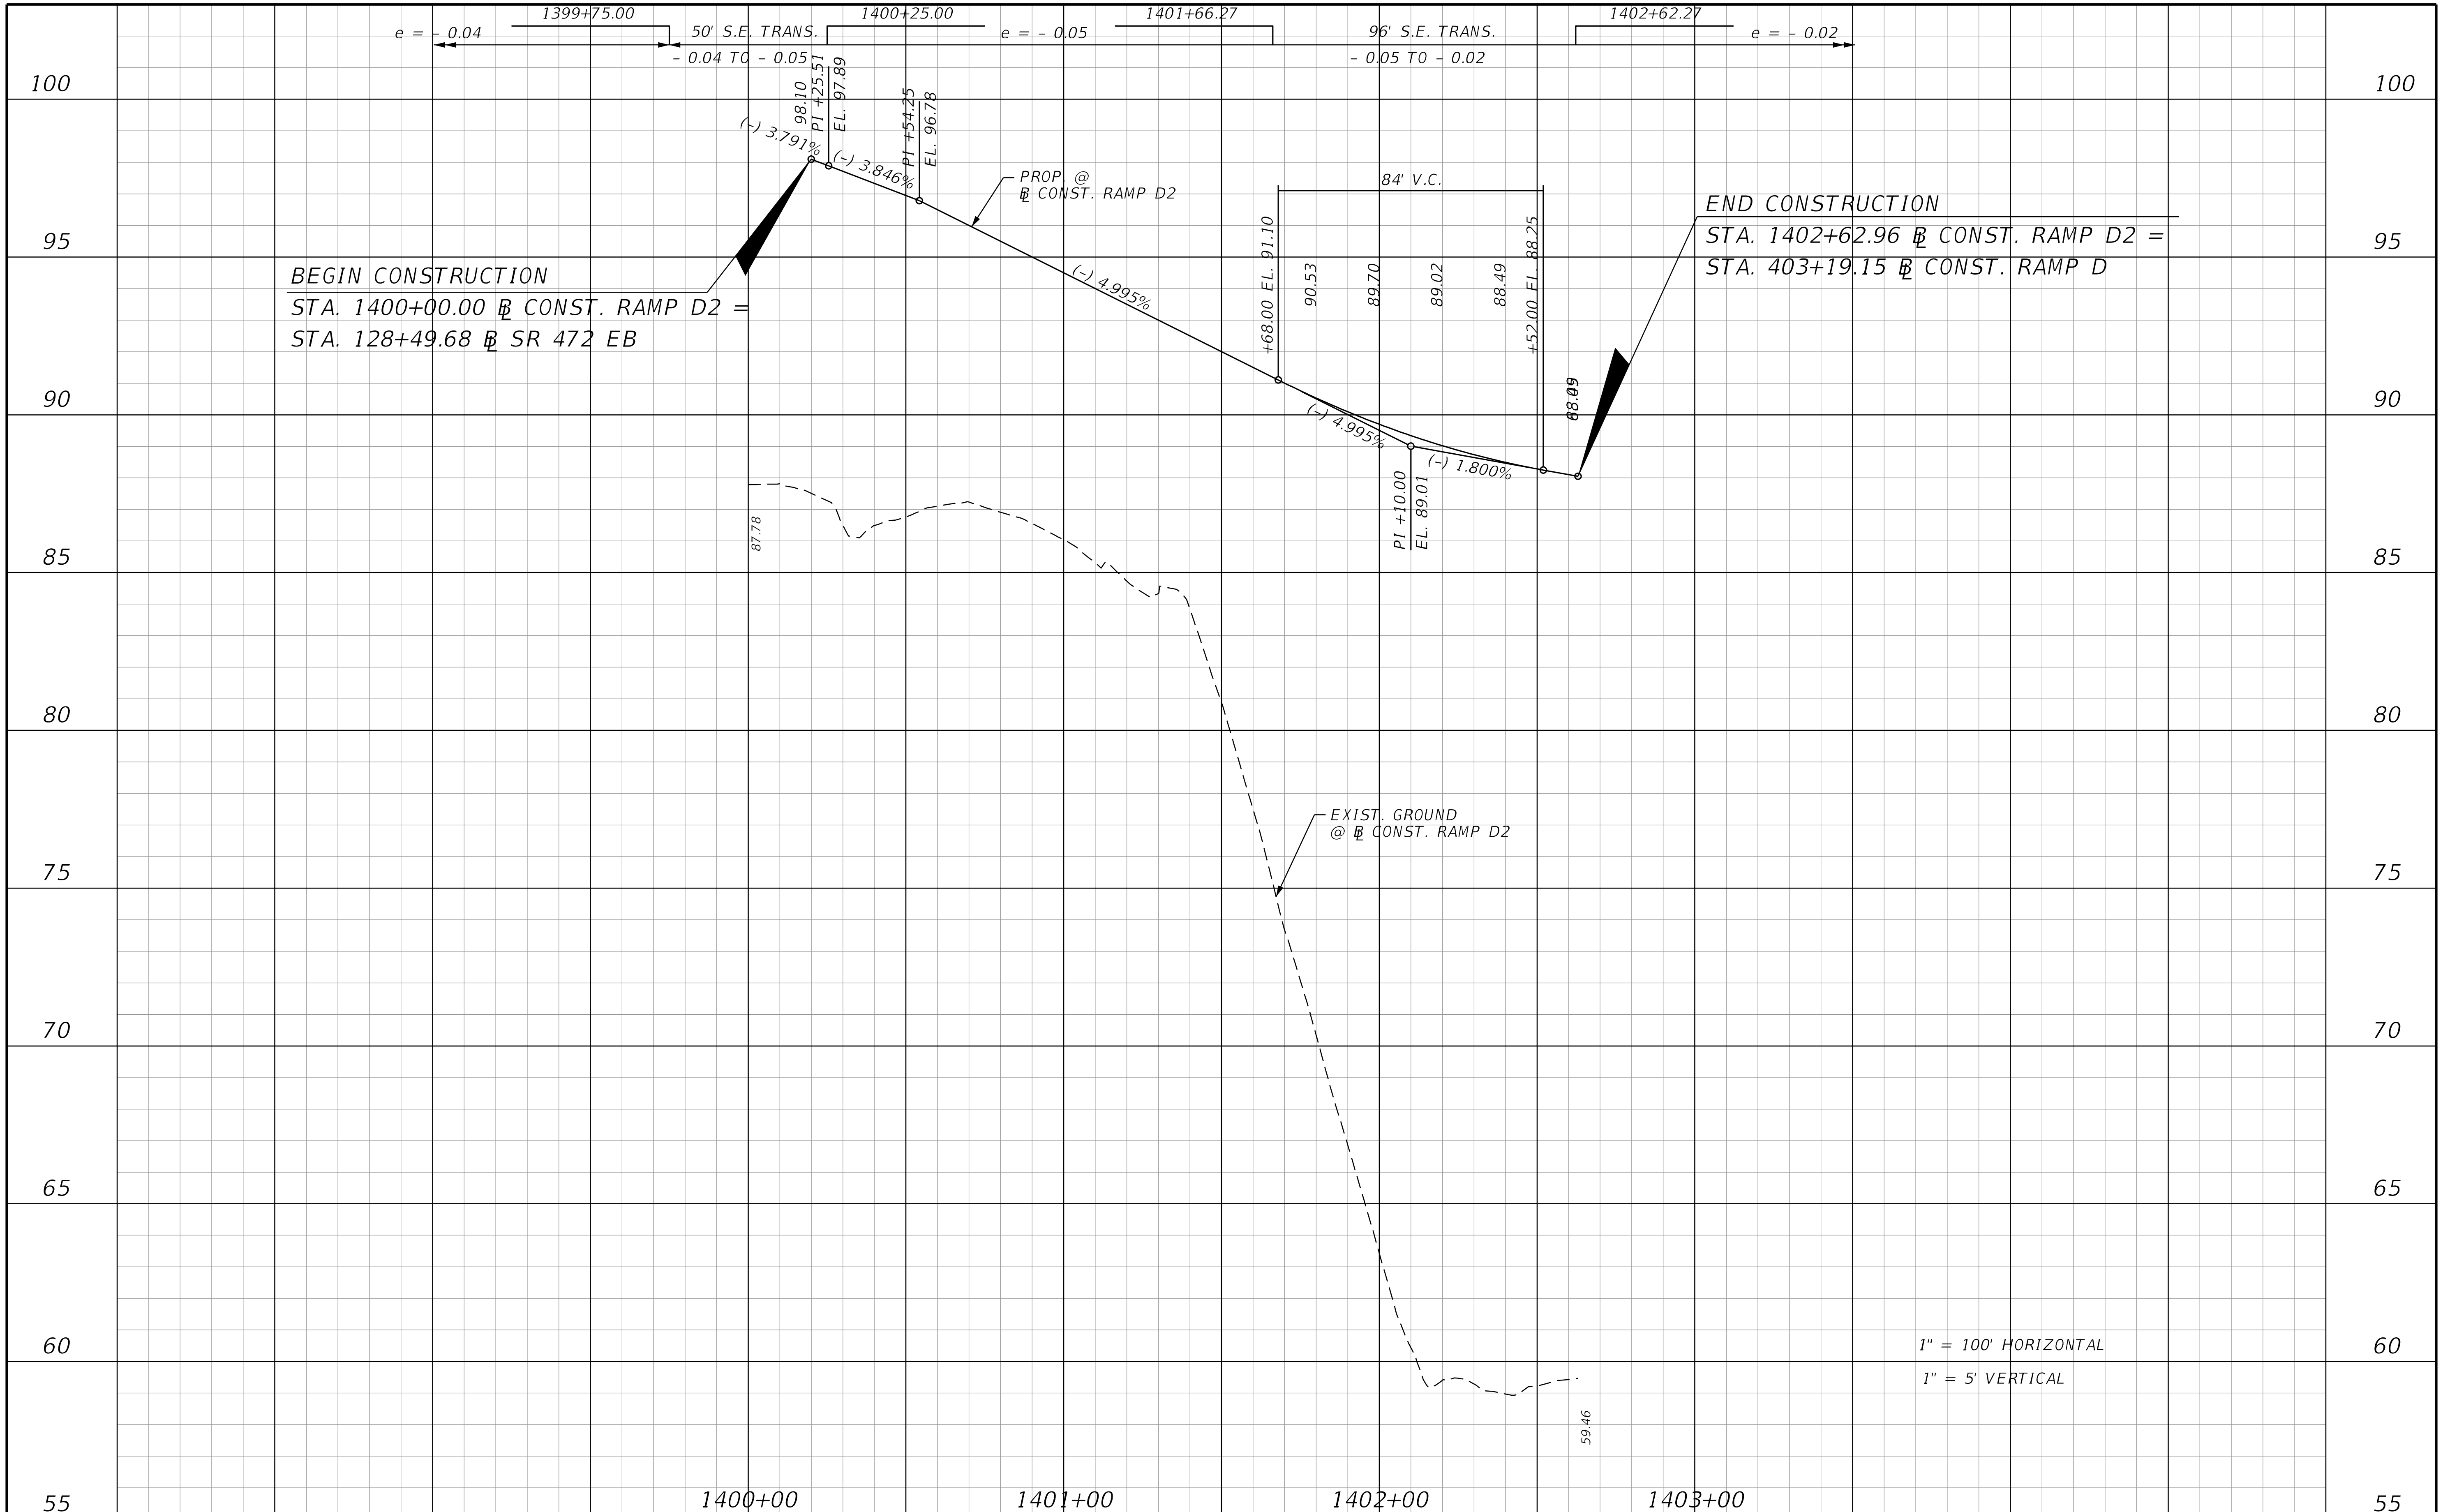

THE OFFICIAL RECORD OF THIS SHEET IS THE ELECTRONIC FILE DIGITALLY SIGNED AND SEALED UNDER RULE 61G15-23.004, F.A.C.

REVISIONS			
DATE	DESCRIPTION	DATE	DESCRIPTION

STANTEC CONSULTING SERVICES INC.
ENGINEER OF RECORD:
WILLIAM V. ANDERSON, P.E. NO.: 36682
11315 CORPORATE BLVD., SUITE 105
ORLANDO, FLORIDA 32817
(407) 823-8966
CERTIFICATE OF AUTHORIZATION NO. 27013

STATE OF FLORIDA
DEPARTMENT OF TRANSPORTATION

ROAD NO.	COUNTY	FINANCIAL PROJECT ID
SR400	VOLUSIA	408464-2-32-01

SR 472 RAMP D2
PROFILE

SHEET NO.
383

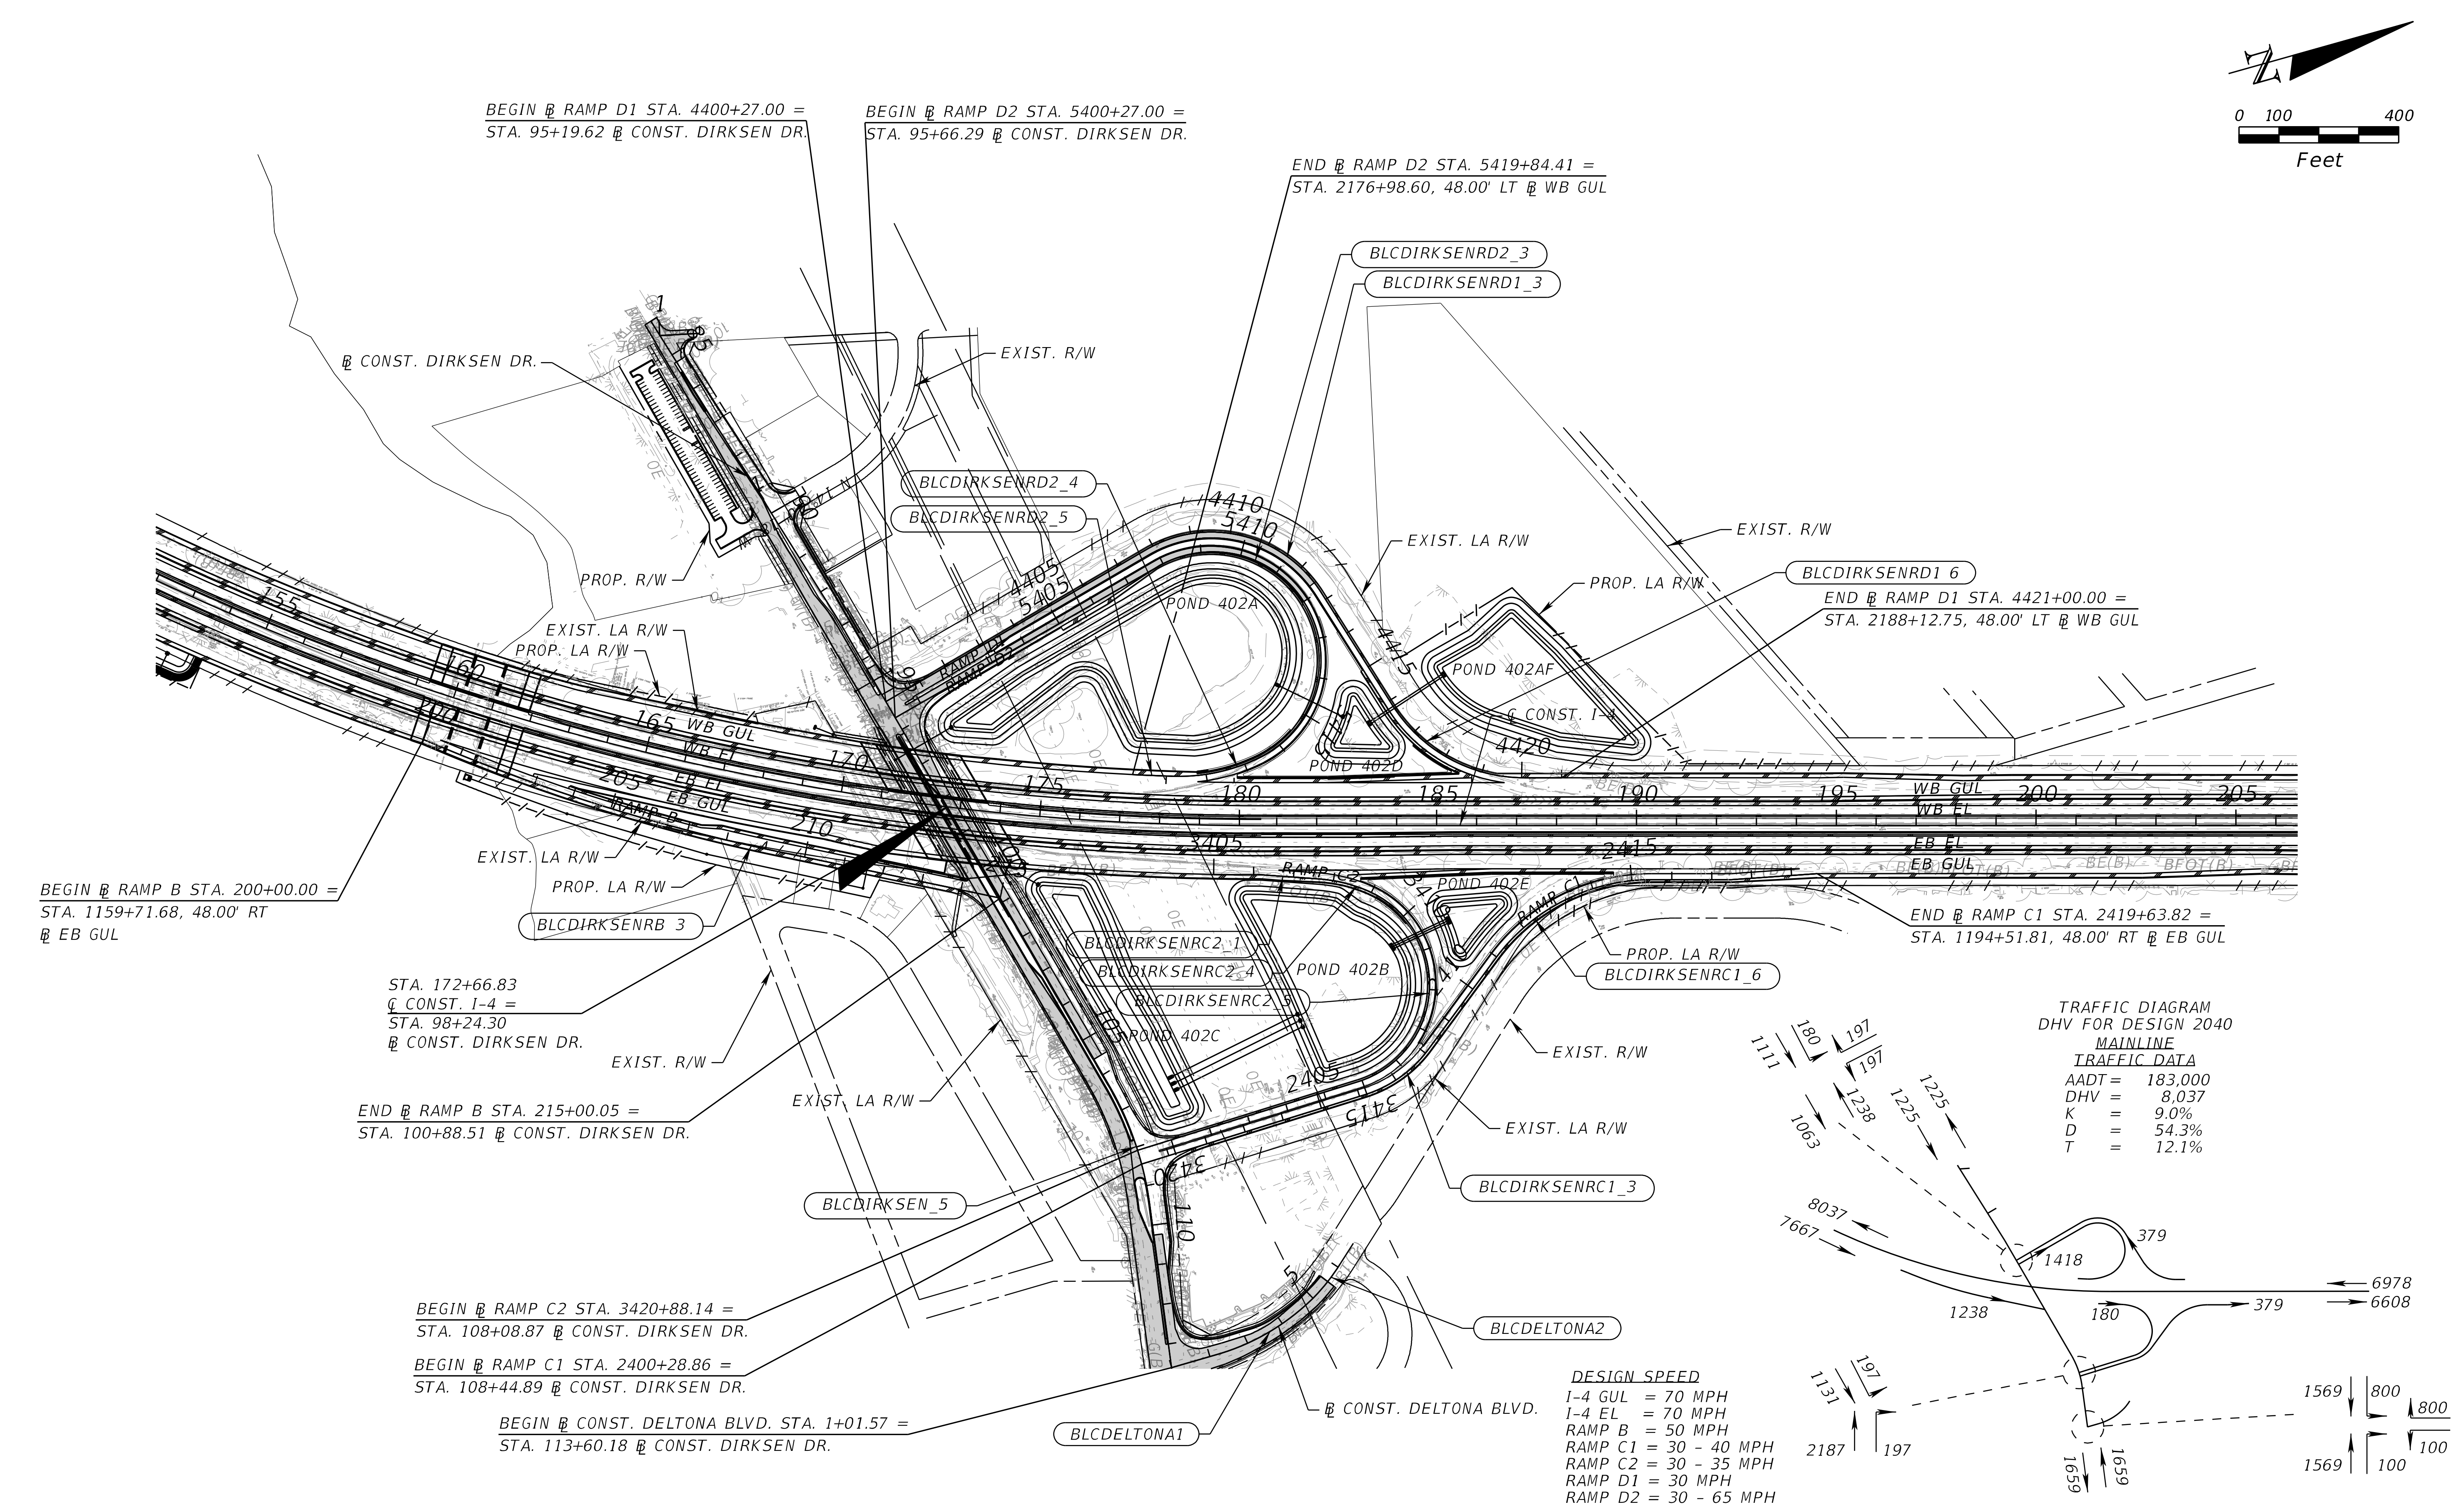

REVISIONS			
DATE	DESCRIPTION	DATE	DESCRIPTION

STANTEC CONSULTING SERVICES INC.
ENGINEER OF RECORD:
WILLIAM V. ANDERSON, P.E. NO.: 36682
11315 CORPORATE BLVD., SUITE 105
ORLANDO, FLORIDA 32817
(407) 823-8966
CERTIFICATE OF AUTHORIZATION NO. 27013

STATE OF FLORIDA
DEPARTMENT OF TRANSPORTATION

ROAD NO.	COUNTY	FINANCIAL PROJECT ID
SR400	VOLUSIA	408464-2-32-01

INTERCHANGE LAYOUT
DIRKSEN DR.

SHEET NO.
384

THE OFFICIAL RECORD OF THIS SHEET IS THE ELECTRONIC FILE DIGITALLY SIGNED AND SEALED UNDER RULE 61G15-23.004, F.A.C.

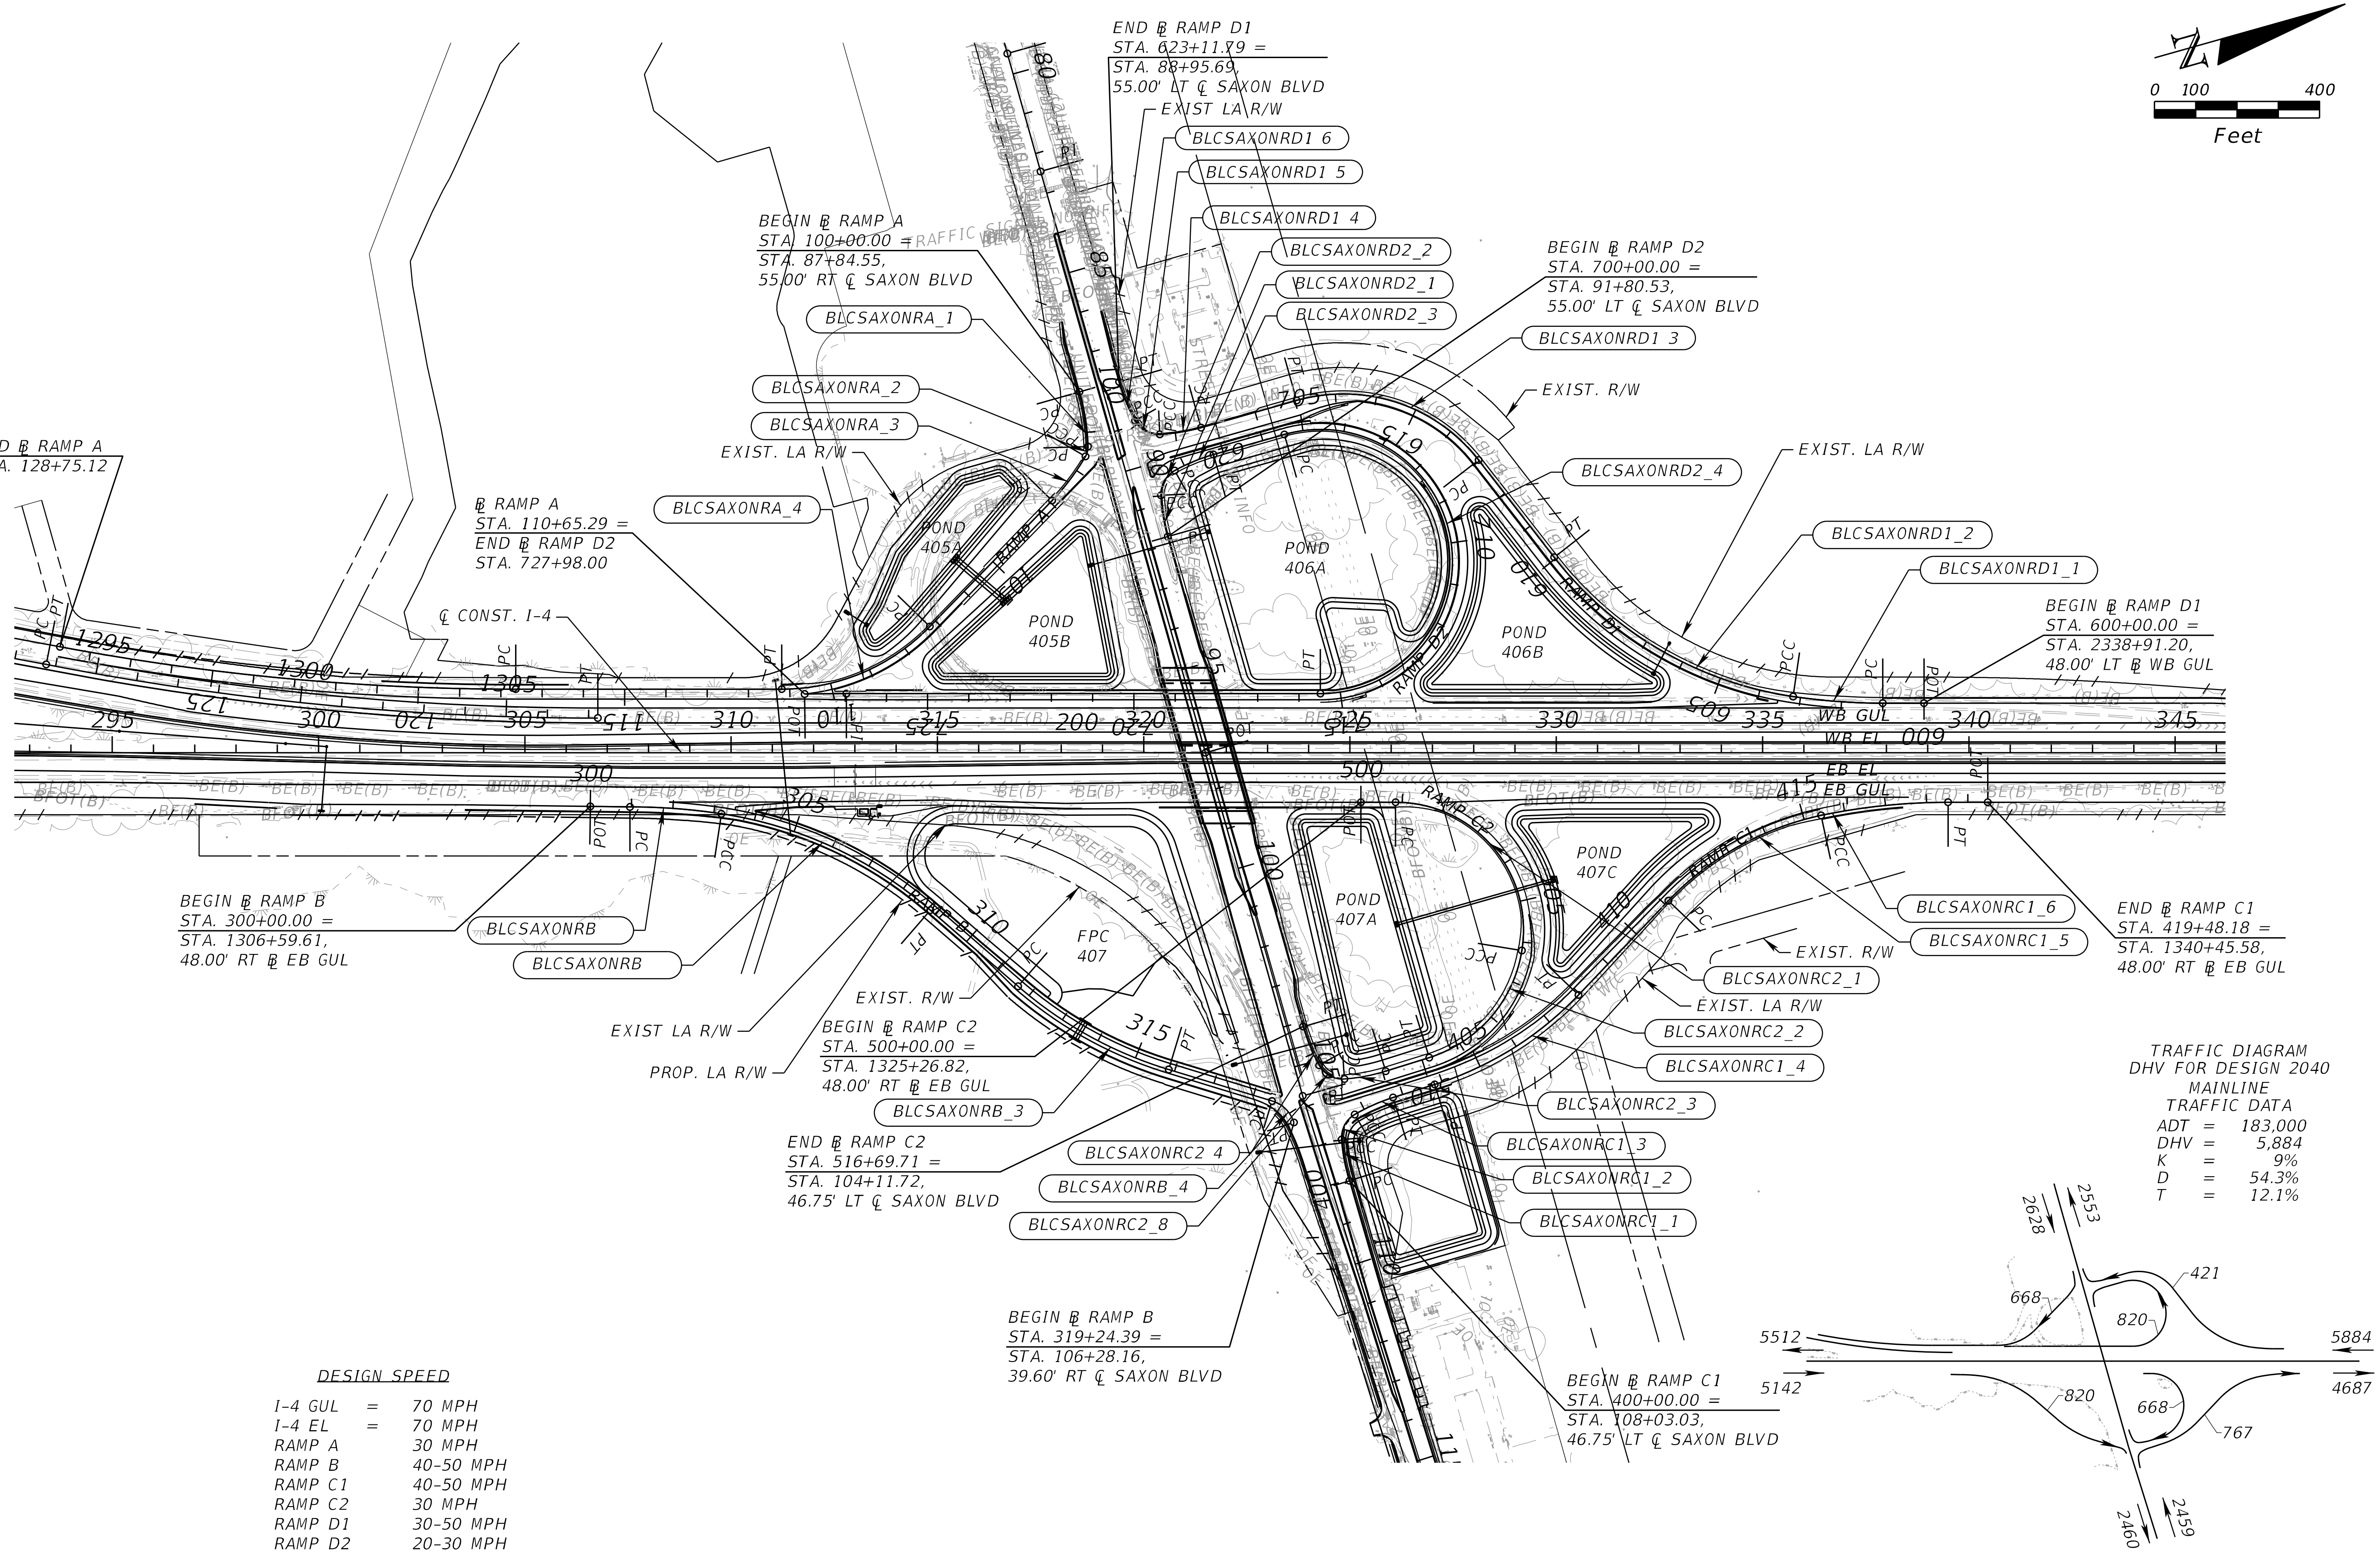

<u>DESIGN SPEED</u>

I-4 GUL	=	70 MPH
I-4 EL	=	70 MPH
RAMP A		30 MPH
RAMP B		40-50 MPH
RAMP C1		40-50 MPH
RAMP C2		30 MPH
RAMP D1		30-50 MPH
RAMP D2		20-30 MPH

TRAFFIC DIAGRAM
DHV FOR DESIGN 2040
MAINLINE
TRAFFIC DATA

ADT	=	183,000
DHV	=	5,884
K	=	9%
D	=	54.3%
T	=	12.1%

THE OFFICIAL RECORD OF THIS SHEET IS THE ELECTRONIC FILE DIGITALLY SIGNED AND SEALED UNDER RULE 61G15-23.004, F.A.C.

REVISIONS			
DATE	DESCRIPTION	DATE	DESCRIPTION

STANTEC CONSULTING SERVICES INC.
ENGINEER OF RECORD:
WILLIAM V. ANDERSON, P.E. NO.: 36682
11315 CORPORATE BLVD., SUITE 105
ORLANDO, FLORIDA 32817
(407) 823-8966
CERTIFICATE OF AUTHORIZATION NO. 27013

STATE OF FLORIDA
DEPARTMENT OF TRANSPORTATION

ROAD NO.	COUNTY	FINANCIAL PROJECT ID
SR400	VOLUSIA	408464-2-32-01

INTERCHANGE LAYOUT
SAXON BLVD.

SHEET NO.
385

dborden 6/14/2019 4:46:11 PM Default V:\2158\active\CADD\40846423201\roadway\INTDRD-400-06.DGN

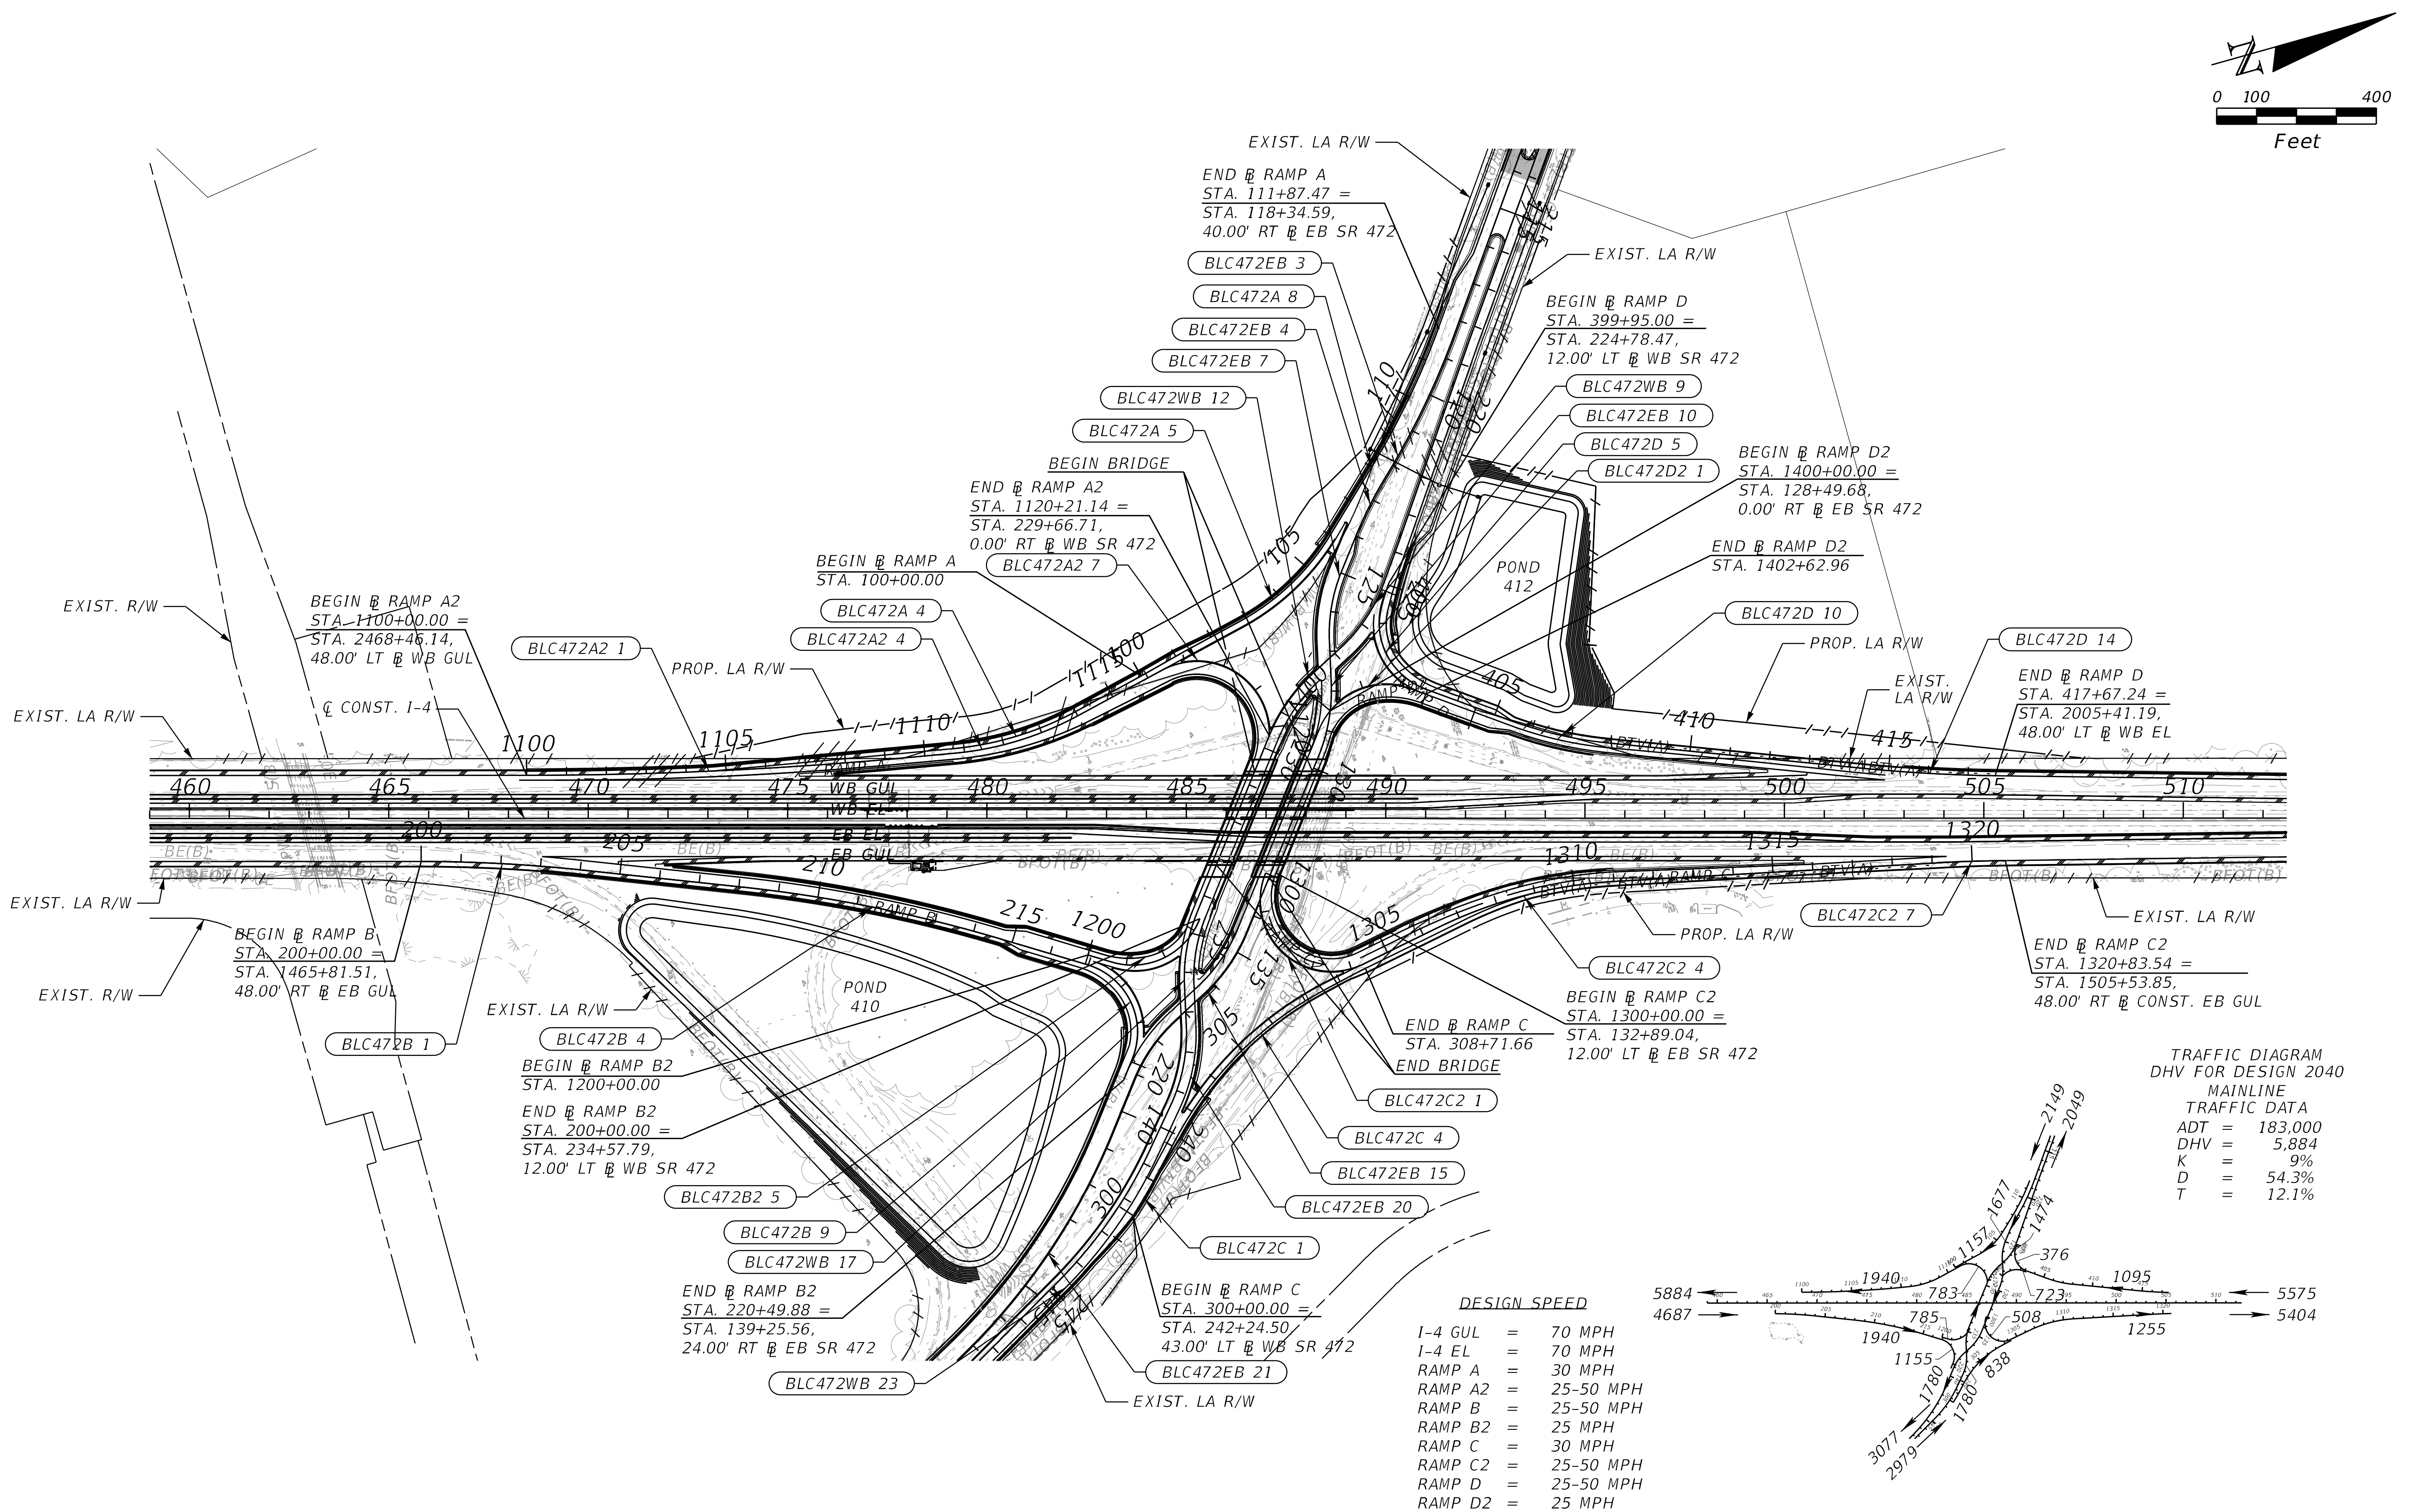

DESIGN SPEED

I-4 GUL	=	70 MPH
I-4 EL	=	70 MPH
RAMP A	=	30 MPH
RAMP A2	=	25-50 MPH
RAMP B	=	25-50 MPH
RAMP B2	=	25 MPH
RAMP C	=	30 MPH
RAMP C2	=	25-50 MPH
RAMP D	=	25-50 MPH
RAMP D2	=	25 MPH

THE OFFICIAL RECORD OF THIS SHEET IS THE ELECTRONIC FILE DIGITALLY SIGNED AND SEALED UNDER RULE 61G15-23.004, F.A.C.

REVISIONS			
DATE	DESCRIPTION	DATE	DESCRIPTION

STANTEC CONSULTING SERVICES INC.
ENGINEER OF RECORD:
WILLIAM V. ANDERSON, P.E. NO.: 36682
11315 CORPORATE BLVD., SUITE 105
ORLANDO, FLORIDA 32817
(407) 823-8966
CERTIFICATE OF AUTHORIZATION NO. 27013

STATE OF FLORIDA
DEPARTMENT OF TRANSPORTATION

ROAD NO.	COUNTY	FINANCIAL PROJECT ID
SR400	VOLUSIA	408464-2-32-01

INTERCHANGE LAYOUT
SR 472

SHEET NO.
386

dborden 6/14/2019 4:46:13 PM Default V:\2158\active\CADD\40846423201\roadway\INTDRD-400-08.DGN

CONTROL STRUCTURES																
POND NO.	INLET STATION	INLET OFFSET	STRUCTURE NO.	STRUCTURE TYPE	GRATE ELEV.	WEIR ELEV.	WEIR LENGTH L (IN.)	ORIFICE DIAMETER(in)	ORIFICE ELEV.	INLET ELEV.	PIPE DIAMETER	PIPE LENGTH (FT)	OUTLET ELEV.	END TREATMENT	STATION	OFFSET
400	47+82.24	648.32' LT	CS-400	DBI-D MOD.	6.50	5.50	40.00	N/A	N/A	4.50	18"	152	4.00	Exist. MES	N/A	N/A
401A	83+00.00	153.12' RT	CS-401A1	DBI-D	7.00	N/A	N/A	N/A	N/A	1.00	24"	65	0.50	U-EW W/ BAFFLES	83+00.00	202.29' RT
401A	89+00.00	157.05' RT	CS-401A2	DBI-D	7.00	N/A	N/A	N/A	N/A	1.00	24"	65	0.50	U-EW W/ BAFFLES	89+00.00	206.22' RT
401A	92+00.00	160.98' RT	CS-401A3	DBI-D	7.00	N/A	N/A	N/A	N/A	1.00	24"	65	0.50	U-EW W/ BAFFLES	92+00.00	210.14' RT
401A	105+00.00	174.83' RT	CS-401A4	DBI-D	7.00	N/A	N/A	N/A	N/A	1.00	24"	65	0.50	U-EW W/ BAFFLES	105+00.00	222.49' RT
401A	129+00.00	172.03' RT	CS-401A5	DBI-D	7.00	N/A	N/A	N/A	N/A	1.00	24"	65	0.50	U-EW W/ BAFFLES	129+00.00	221.20' RT
401A	135+00.00	163.97' RT	CS-401A6	DBI-D	7.00	N/A	N/A	N/A	N/A	1.00	24"	65	0.50	U-EW W/ BAFFLES	135+00.00	213.14' RT
401A	147+00.00	148.47' RT	CS-401A7	DBI-D	7.00	N/A	N/A	N/A	N/A	1.00	24"	65	0.50	U-EW W/ BAFFLES	147+00.00	197.63' RT
401A	150+00.00	148.82' RT	CS-401A8	DBI-D	7.00	N/A	N/A	N/A	N/A	1.00	24"	65	0.50	U-EW W/ BAFFLES	150+00.00	197.99' RT
401A	153+00.00	154.10' RT	CS-401A9	DBI-D	7.00	N/A	N/A	N/A	N/A	1.00	24"	65	0.50	U-EW W/ BAFFLES	153+00.00	203.25' RT
402A	172+52.77	198.69' LT	CS-402A	DBI-D MOD.	15.60	N/A	N/A	14.10	13.85	8.00	36"	160	6.00	N/A	N/A	N/A
402B	181+49.49	471.84' RT	CS-402B1	DBI-D MOD.	18.40	N/A	N/A	16.90	16.65	12.00	36"	365	8.00	MES	478+56.71	631.12' RT
402B	181+58.43	487.47' RT	CS-402B2	DBI-D	18.40	N/A	N/A	N/A	N/A	12.00	36"	365	8.00	MES	478+64.02	646.53' RT

NOTES:

1. ALL MODIFIED INLET STRUCTURES TO HAVE STEEL GRATES.

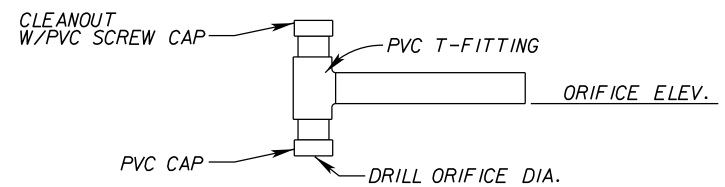

CONTROL BLEEDER DETAIL

NTS

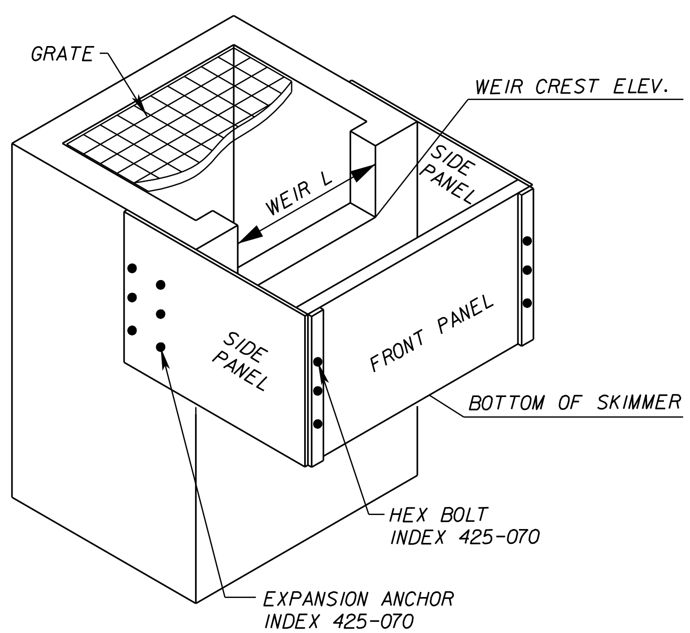

ISOMETRIC VIEW

NTS

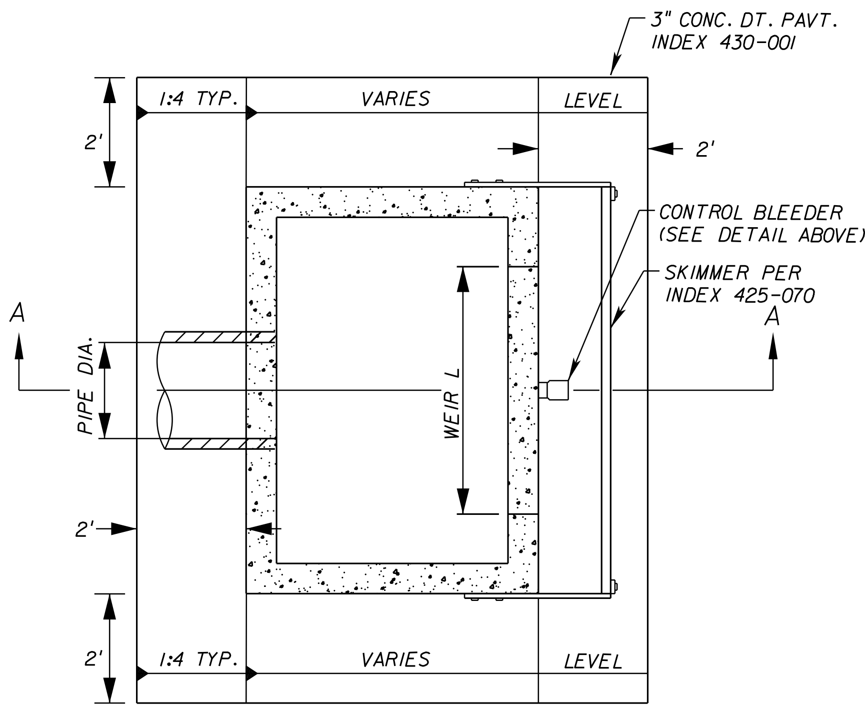

PLAN VIEW

NTS

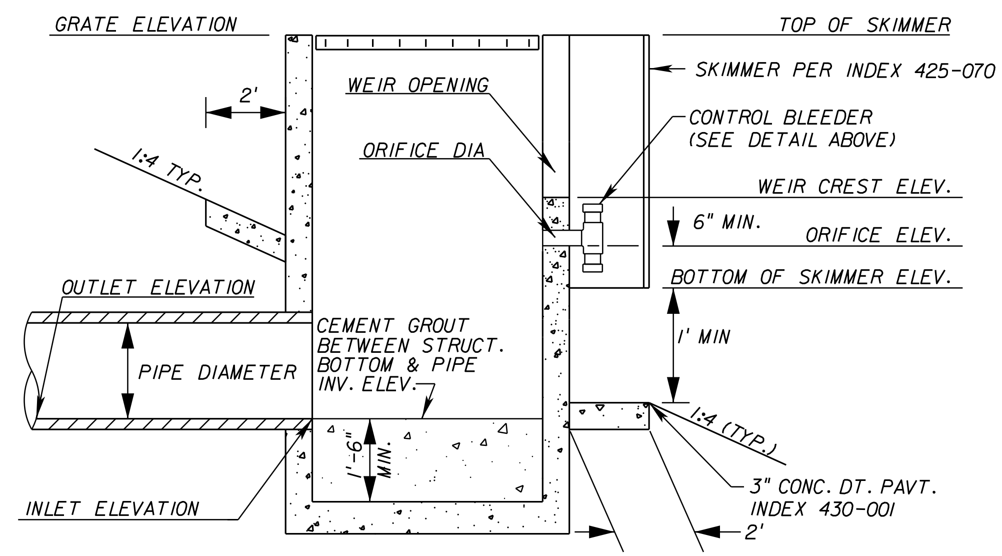

SECTION A-A (TYP.)

NTS

THE OFFICIAL RECORD OF THIS SHEET IS THE ELECTRONIC FILE DIGITALLY SIGNED AND SEALED UNDER RULE 61G15-23.004, F.A.C.

CONTROL STRUCTURES																	
POND NO.	INLET STATION	INLET OFFSET	STRUCTURE NO.	STRUCTURE TYPE	GRATE ELEV.	WEIR ELEV.	WEIR LENGTH L (IN.)	ORIFICE DIAMETER(in)	ORIFICE ELEV.	INLET ELEV.	PIPE DIAMETER	PIPE LENGTH (FT)	OUTLET ELEV.	END TREATMENT	STATION	OFFSET
402B	181+65.13	503.09' RT	CS-402B3	DBI-D	18.40	N/A	N/A	N/A	N/A	12.00	36"	365	8.00	MES	478+71.32	661.95' RT
402C	175+29.59	198.96' RT	CS-402C	DBI-D MOD.	18.40	N/A	N/A	4.0	16.90	8.00	36"	55	6.00	N/A	N/A	N/A
402D	182+65.80	273.05' LT	CS-402D	DBI-D MOD.	19.50	N/A	N/A	4.0	18.00	12.50	36"	185	8.00	MES	181+05.48	350.23' LT
403A	291+14.84	81.86' LT	CS-403A	DBI-D MOD.	42.00	39.50	30.0	4.0	38.70	34.00	24"	1050	28.50	N/A	N/A	N/A
405A	313+28.00	310.10' LT	CS-405A	DBI-H MOD.	24.80	N/A	N/A	4.0	23.75	18.00	60"	90	17.00	MES	312+84.47	337.34' LT
406A	321+56.88	534.95' LT	CS-406A	DBI-D	34.73	N/A	N/A	N/A	N/A	30.00	18"	300	21.00	MES	318+70.81	453.80' LT
406B	332+35.46	191.45' LT	CS-406B	DBI-D MOD.	33.80	33.40	1.0	4.0	33.00	27.00	36"	100	26.00	MES	332+73.27	263.22' LT
407A	324+91.76	683.42' RT	CS-407A	DBI-H MOD.	26.00	24.85	1.0	3.0	23.75	17.00	36"	350	16.00	MES	322+23.24	754.64'RT
408A	325+22.57	940.89' RT	CS-408	DBI-D MOD.	26.00	24.20	1.0	3.0	23.75	18.00	24"	300	17.00	MES	322+83.27	967.77' RT
409-A1	358+73.06	152.88' RT	CS-409A1	DBI-D MOD.	32.50	30.00	27.0	N/A	N/A	27.75	36"	171	27.15	N/A	N/A	N/A
409-B1	396+92.68	468.10' LT	CS-409B1	DBI-D MOD.	22.00	21.90	9.0	N/A	N/A	14.50	18"	74	13.00	ENDWALL	1396+22.06	494.31' LT
417	128+87.81(SR 472)	172.29' RT	CS-417	DBI-D MOD.	34.00	33.20	24.0	N/A	N/A	33.20	18"	80	33.00	ENDWALL	128+06.61	172.29' RT
EXIST. FDOT	169+06.12	148.14' LT	CS-EX	DBI-H	12.76	N/A	N/A	N/A	N/A	8.29	24"	49	7.75	N/A	128+06.61	172.29' RT

NOTES:

1. ALL MODIFIED INLET STRUCTURES TO HAVE STEEL GRATES.

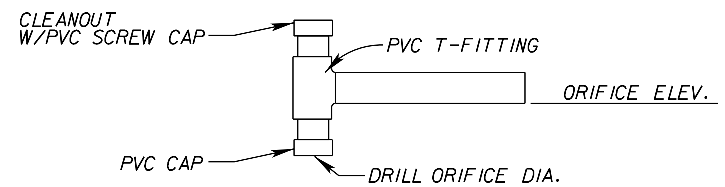

CONTROL BLEEDER DETAIL

NTS

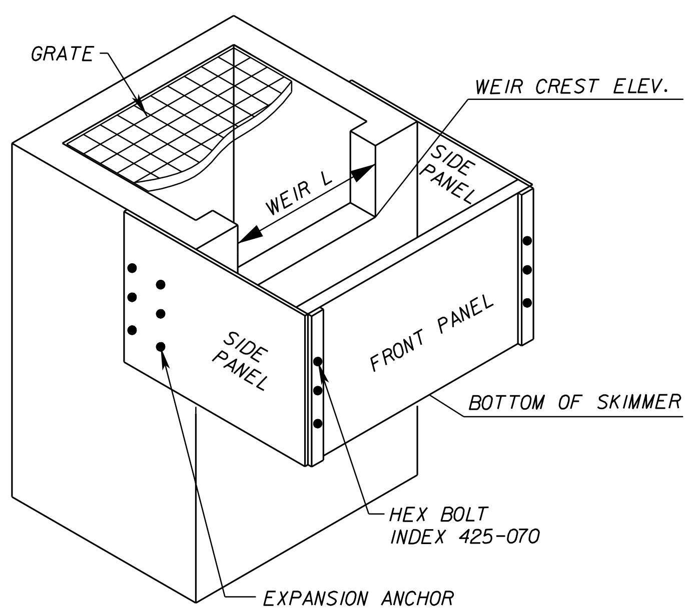

ISOMETRIC VIEW

NTS

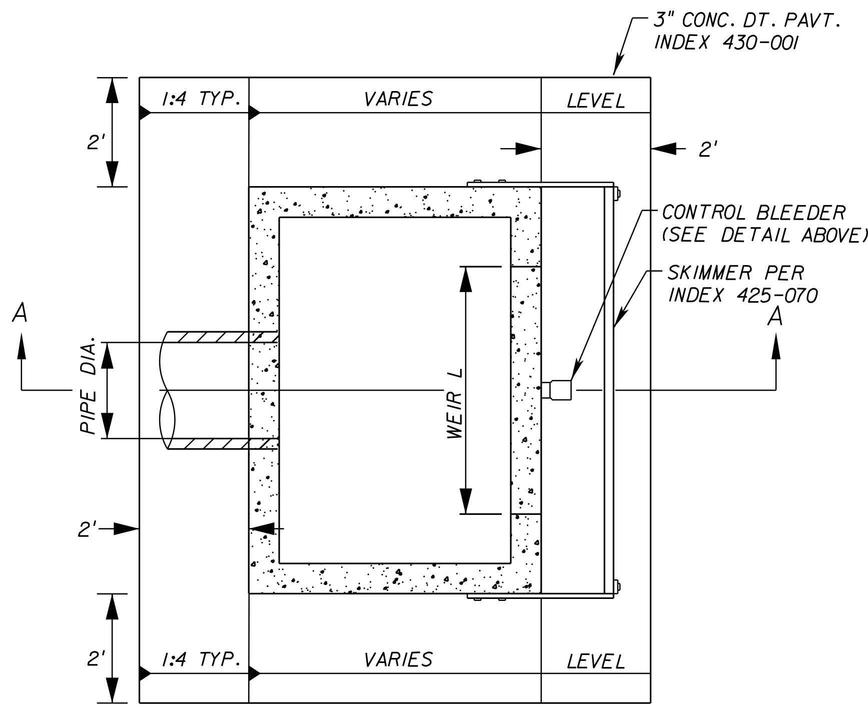

PLAN VIEW

NTS

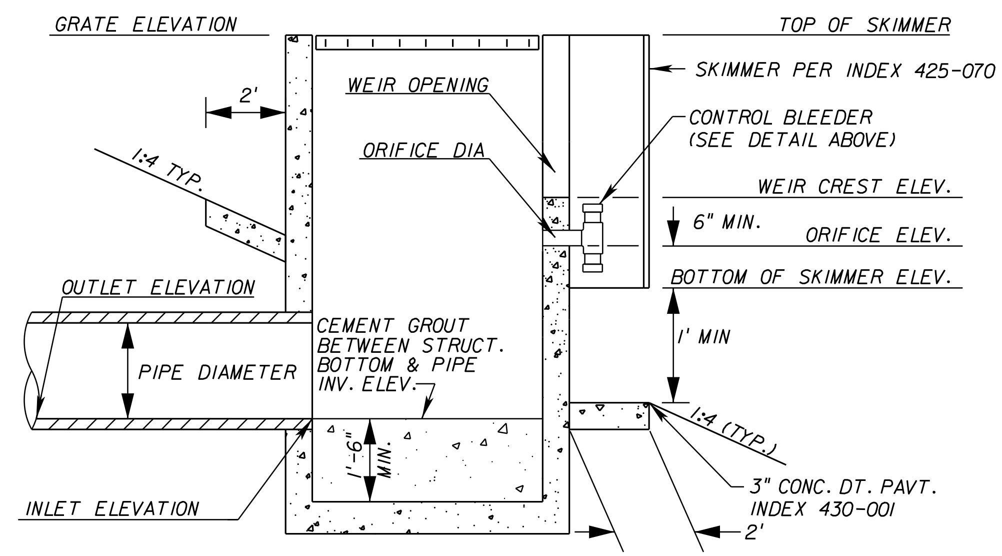

SECTION A-A (TYP.)

NTS

REVISIONS			
DATE	DESCRIPTION	DATE	DESCRIPTION

STANTEC CONSULTING SERVICES INC.
ENGINEER OF RECORD:
TIMOTHY X. VAVRA, P.E. NO.: 54872
11315 CORPORATE BLVD., SUITE 105
ORLANDO, FLORIDA 32817
(407) 823-8966
CERTIFICATE OF AUTHORIZATION NO. 27013

STATE OF FLORIDA
DEPARTMENT OF TRANSPORTATION

ROAD NO.	COUNTY	FINANCIAL PROJECT ID
SR400	VOLUSIA	408464-2-32-01

DRAINAGE DETAILS

SHEET NO.

388

THE OFFICIAL RECORD OF THIS SHEET IS THE ELECTRONIC FILE DIGITALLY SIGNED AND SEALED UNDER RULE 61G15-23.004, F.A.C.

NOTES:
1. ALL CONTROL POINTS ARE REFERENCED FROM ℄ CONST. I-4.
2. SEE POND CROSS SECTIONS FOR POND 402A AND 402D EARTHWORK.

APPROXIMATE BORING LOCATION

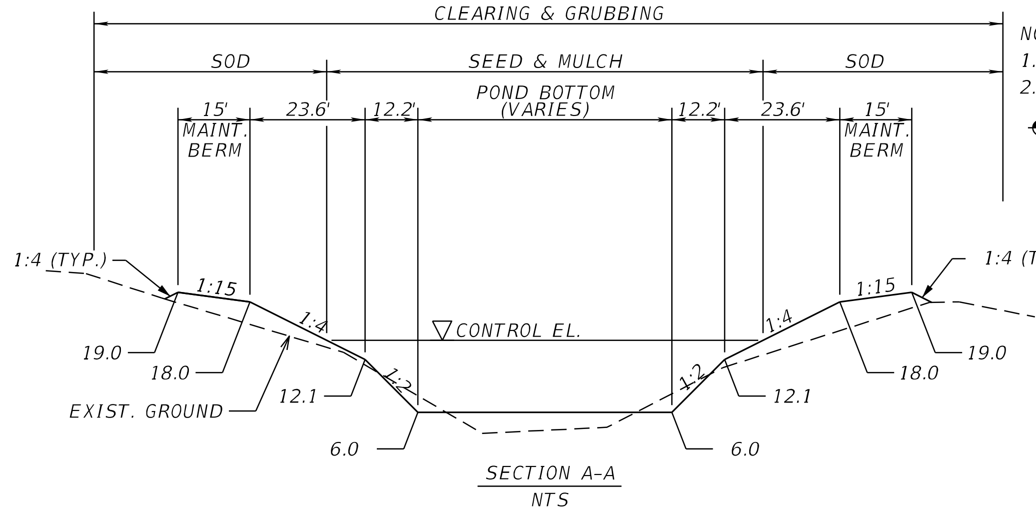

SECTION A-A
NTS

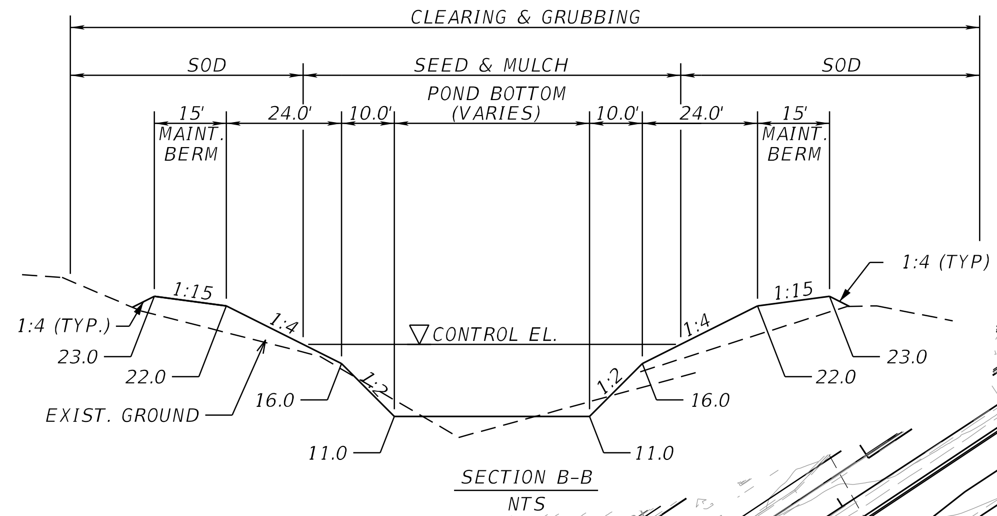

SECTION B-B
NTS

PONDS 402A & 402D			
POND		402A	402D
DHW EL (MEAN ANNUAL SJRWMD)	=	15.86	20.31
DHW EL (25YR-96HR SJRWMD)	=	16.76	21.31
CONTROL EL	=	14.10	17.00

PONDS 402A & 402D CONTROL POINTS

Number	Station	Offset	Side	Radius (ft)
1	172+64.97	206.91	Lt	6.4
2	172+96.24	219.30	Lt	5
3	174+33.91	339.74	Lt	-
4	176+65.87	489.23	Lt	-
5	178+26.74	582.80	Lt	-
6	178+42.69	489.46	Lt	268.82
7	179+21.31	430.63	Lt	176.83
8	179+24.53	419.35	Lt	186.93
9	179+13.21	380.16	Lt	373.1
10	177+43.42	229.33	Lt	5
11	177+36.87	218.52	Lt	6
12	175+89.07	314.21	Lt	30
13	173+57.38	211.15	Lt	6.4
14	173+52.71	221.77	Lt	5
15	182+91.35	318.71	Lt	6
16	182+64.26	209.41	Lt	5
17	183+76.25	197.61	Lt	6
18	182+95.69	294.98	Lt	5
19	183+56.03	207.12	Lt	5
20	182+49.42	200.78	Lt	6

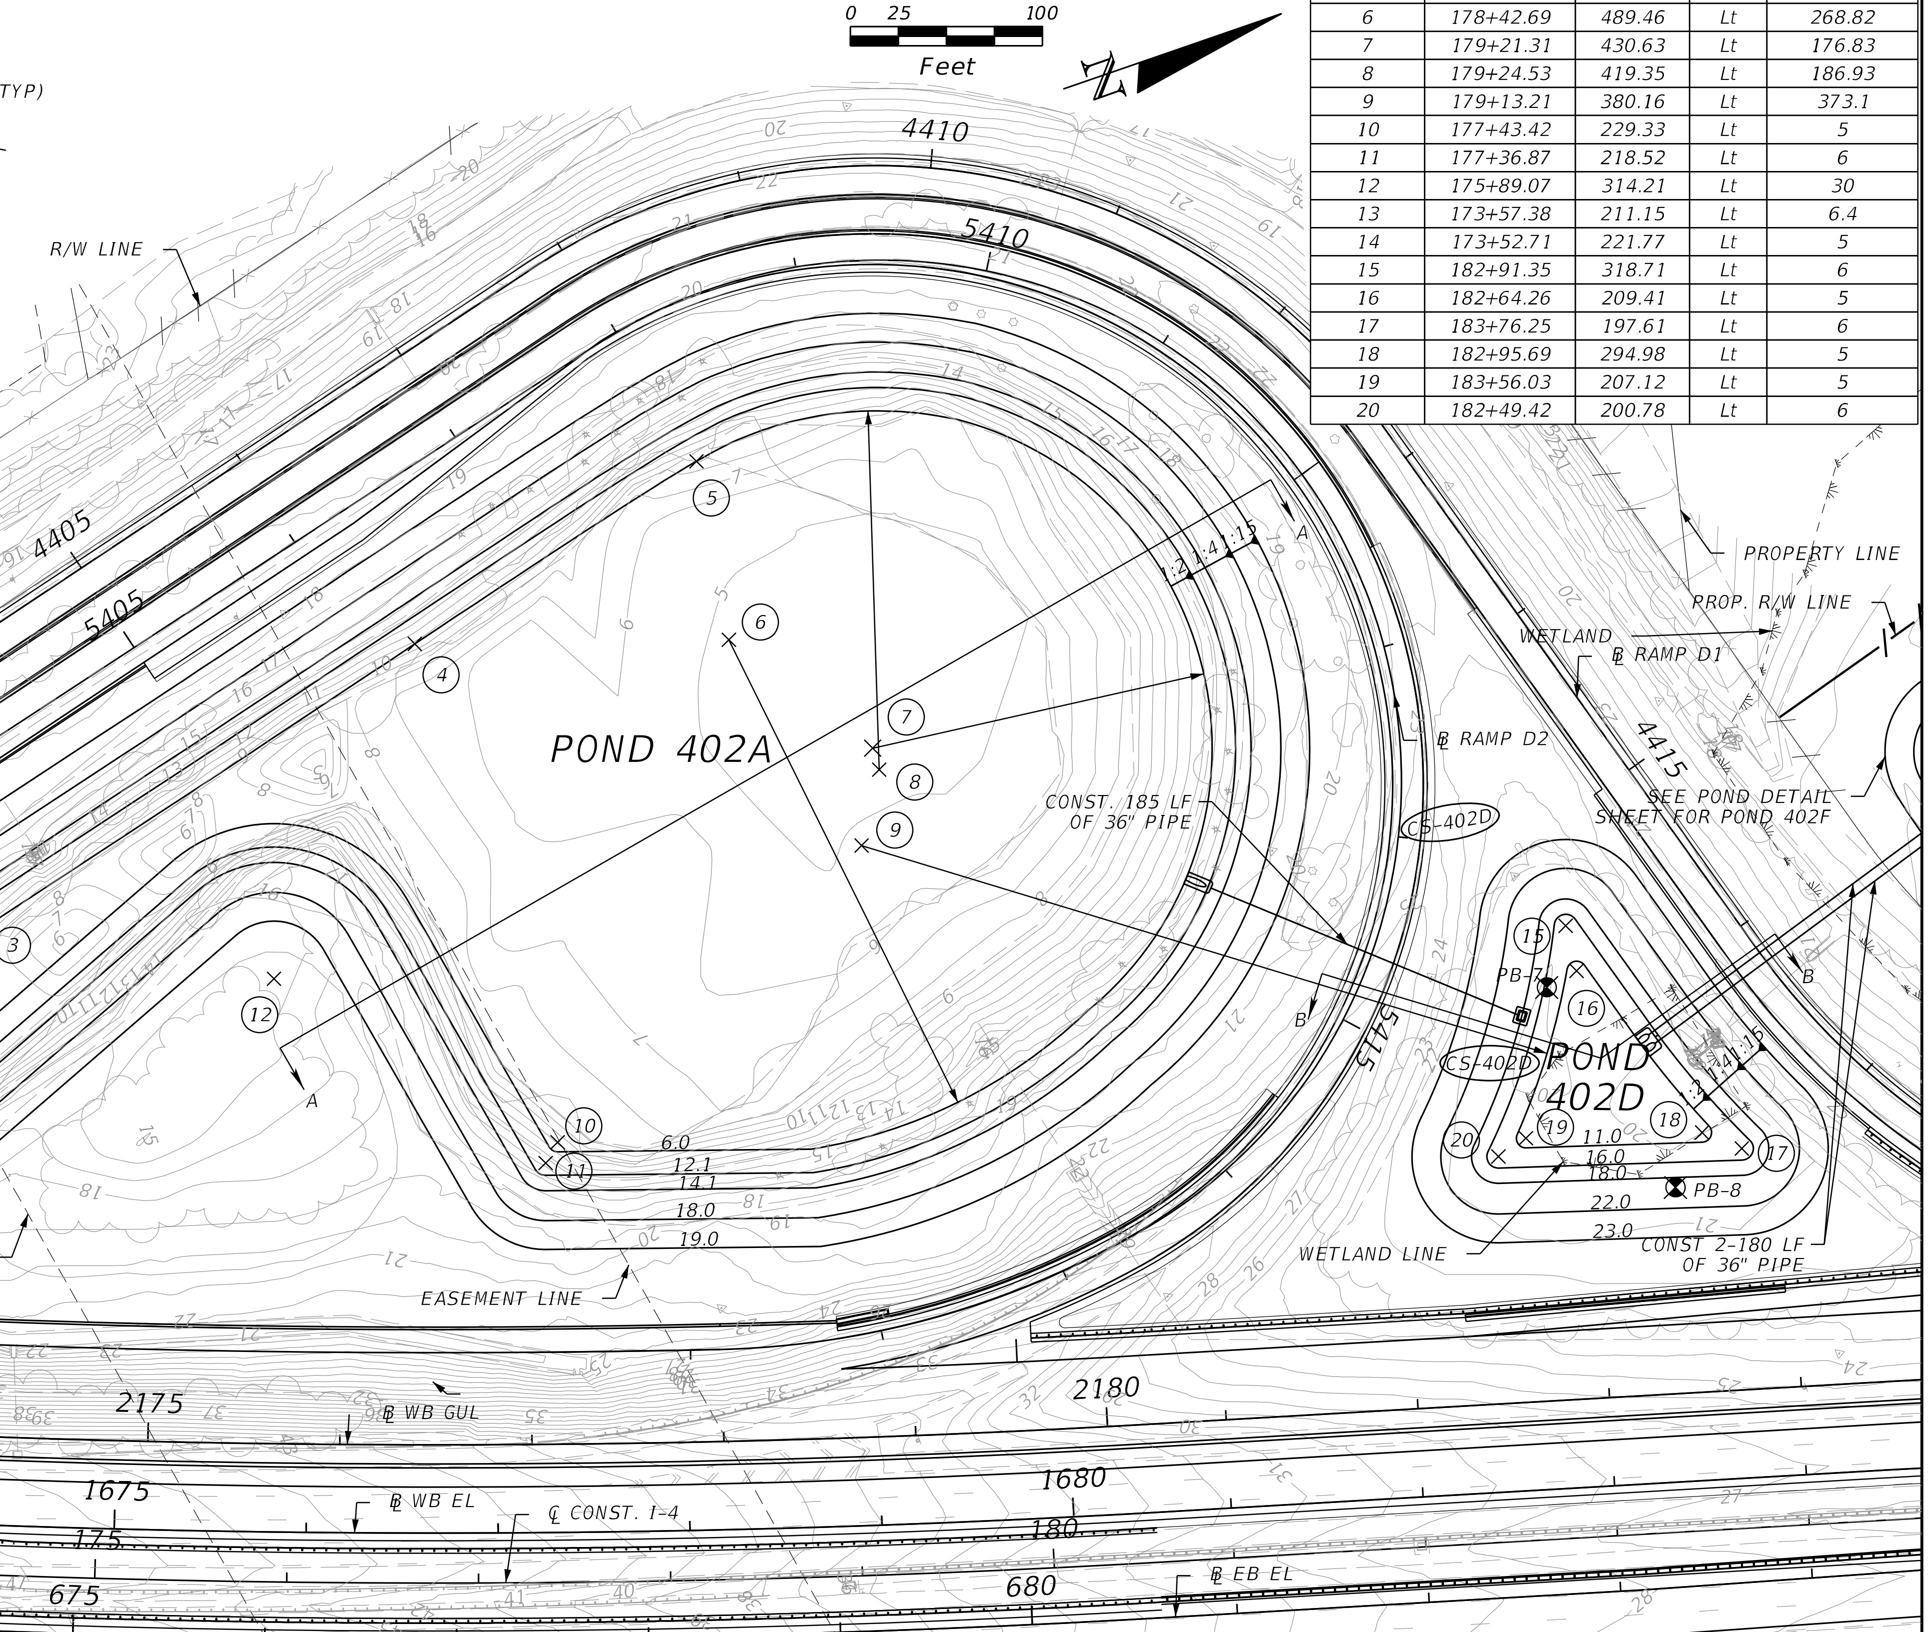

THE OFFICIAL RECORD OF THIS SHEET IS THE ELECTRONIC FILE DIGITALLY SIGNED AND SEALED UNDER RULE 61G15-23.004, F.A.C.

REVISIONS			
DATE	DESCRIPTION	DATE	DESCRIPTION

STANTEC CONSULTING SERVICES INC.
ENGINEER OF RECORD:
TIMOTHY X. VAVRA, P.E. NO.: 54872
11315 CORPORATE BLVD., SUITE 105
ORLANDO, FLORIDA 32817
(407) 823-8966
CERTIFICATE OF AUTHORIZATION NO. 27013

STATE OF FLORIDA
DEPARTMENT OF TRANSPORTATION

ROAD NO.	COUNTY	FINANCIAL PROJECT ID
SR400	VOLUSIA	408464-2-32-01

POND DETAILS
POND 402A & POND 402D

SHEET NO. 389

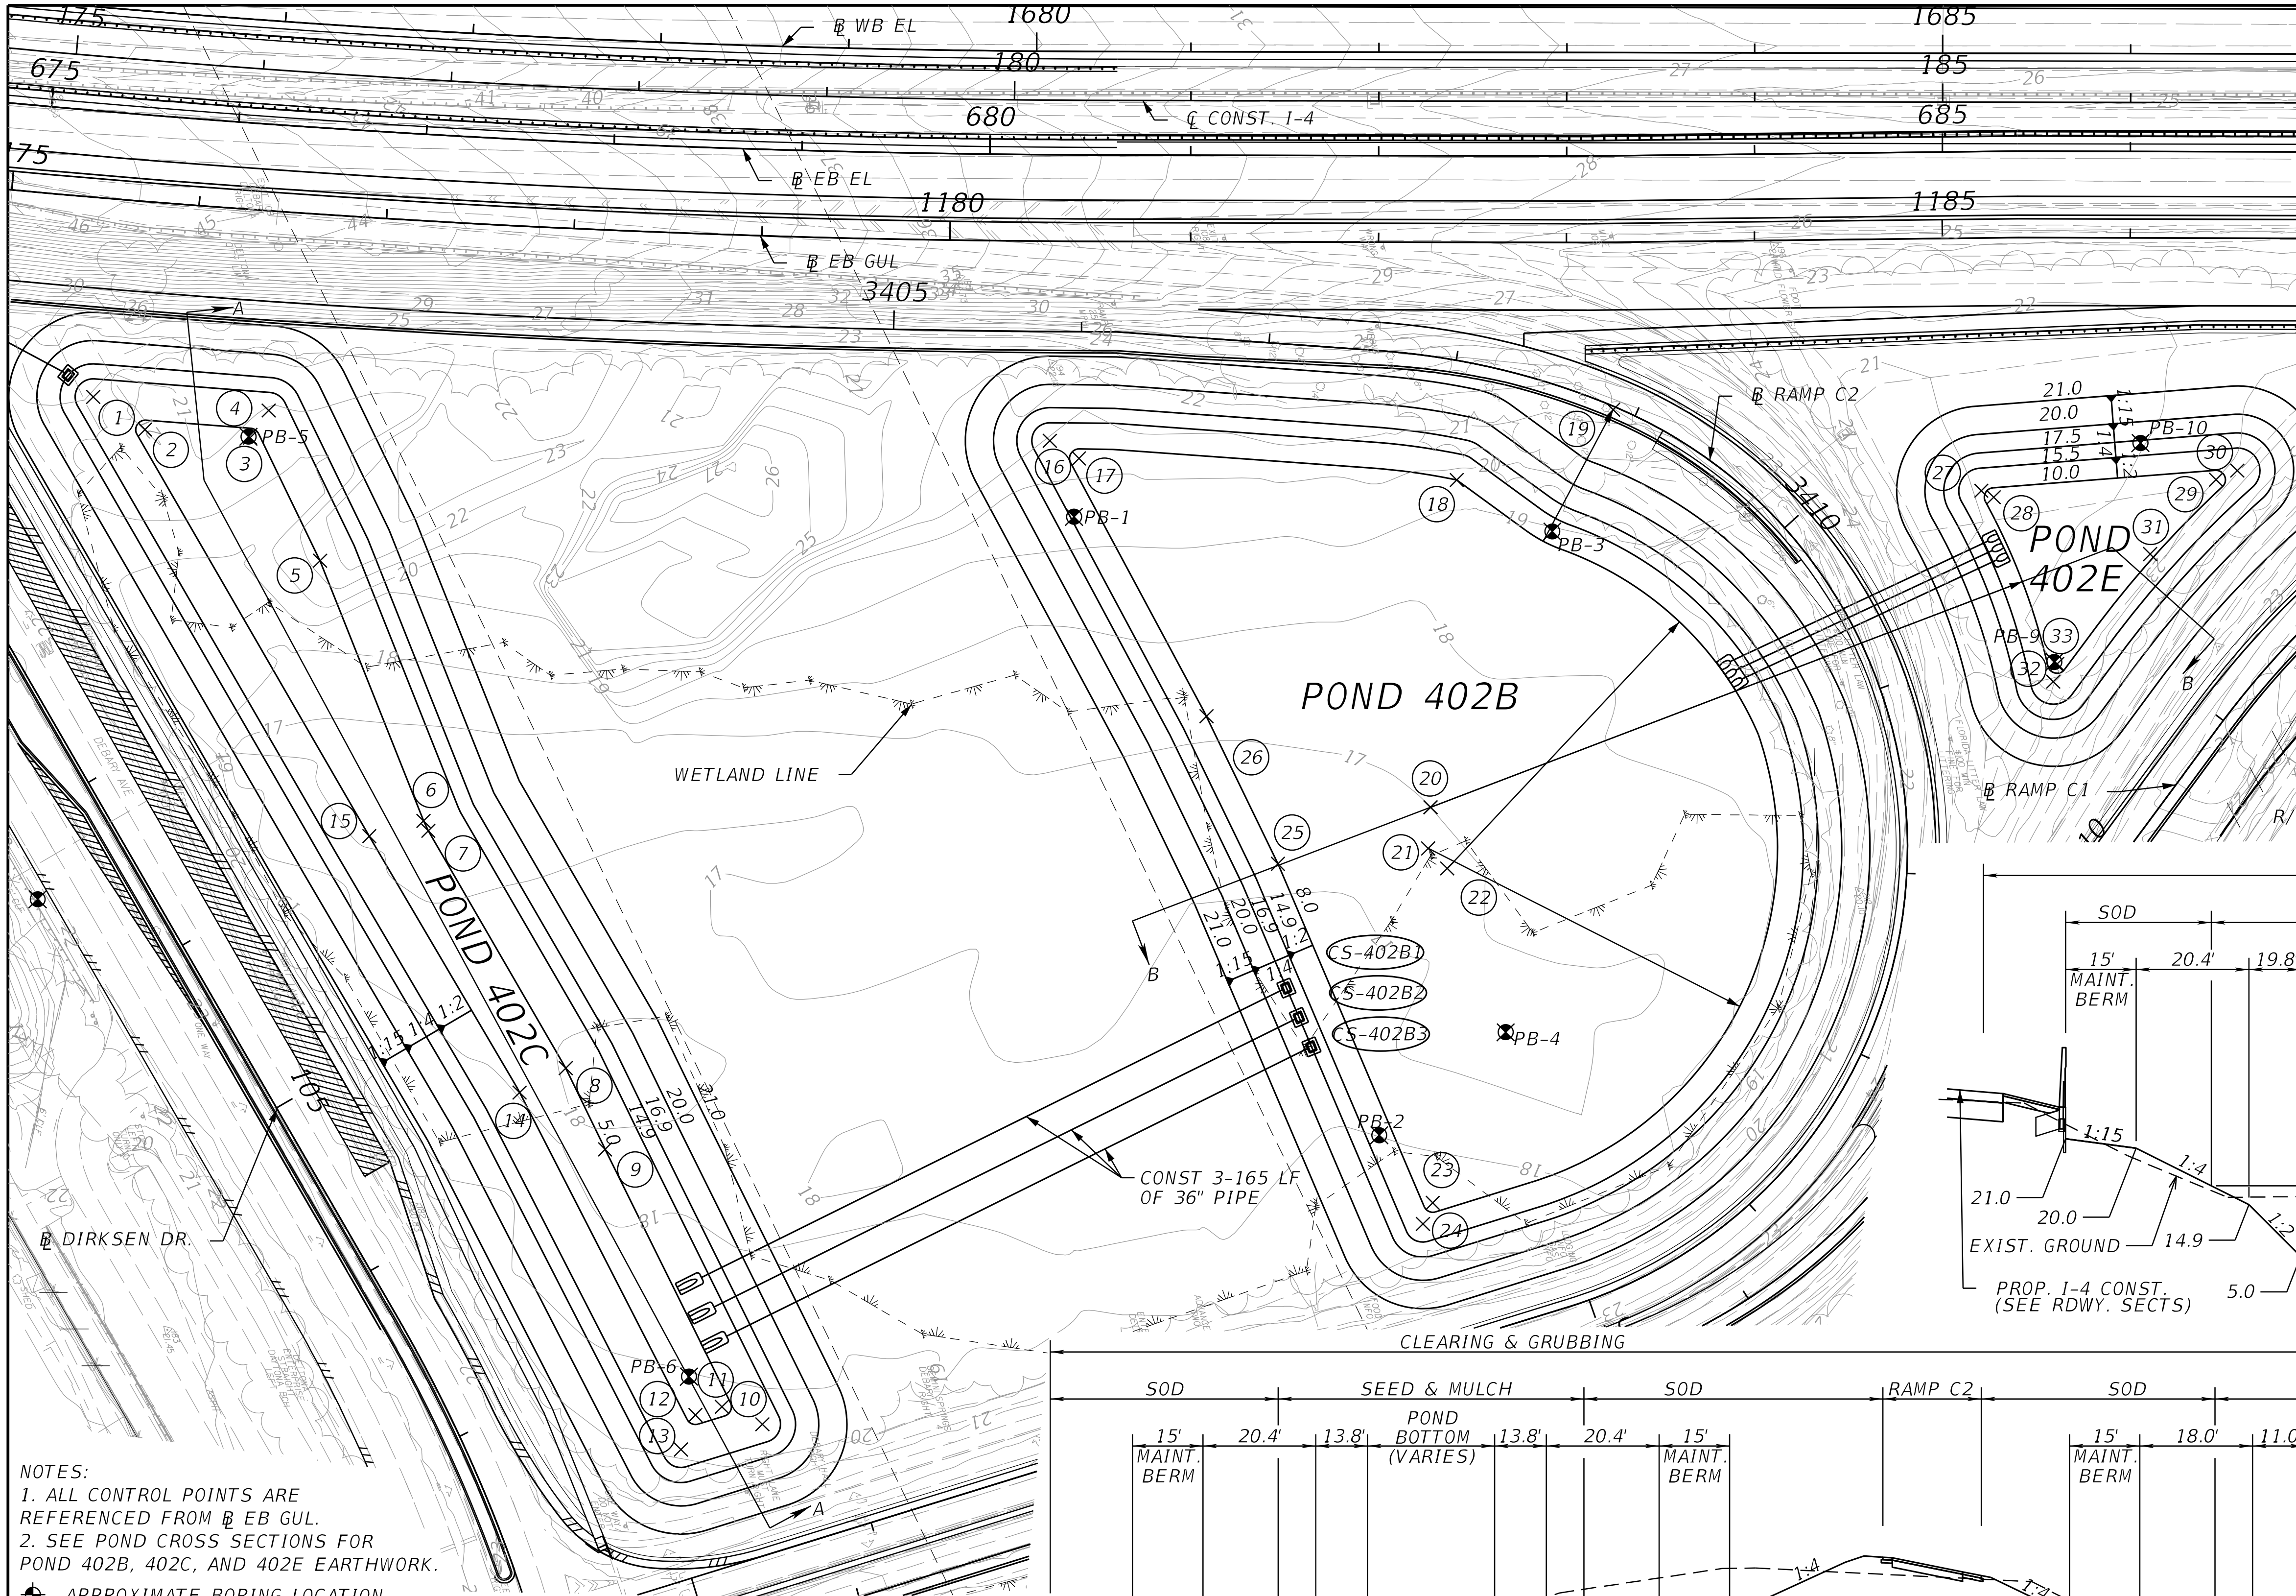

PONDS 402B, 402C & 402E CONTROL POINTS				
Number	Station	Offset	Side	Radius (ft)
1	1175+52.25	105.87	Rt	9.6
2	1175+80.78	120.96	Rt	5
3	1176+35.80	121.10	Rt	5
4	1176+44.49	105.96	Rt	9.6
5	1176+76.43	183.80	Rt	–
6	1177+37.36	318.67	Rt	–
7	1177+40.08	323.81	Rt	–
8	1178+14.92	446.25	Rt	–
9	1178+36.14	488.55	Rt	–
10	1179+17.88	631.85	Rt	9.6
11	1178+97.97	623.23	Rt	5
12	1178+85.22	628.04	Rt	5
13	1178+78.76	646.57	Rt	9.6
14	1177+92.53	460.35	Rt	–
15	1177+10.35	328.46	Rt	–
16	1180+53.99	106.13	Rt	9.6
17	1180+69.26	115.40	Rt	5
18	1182+41.90	126.50	Rt	–
19	1183+23.85	89.13	Rt	79.2
20	1182+28.28	300.60	Rt	337
21	1182+27.08	322.44	Rt	185.8
22	1182+37.22	333.03	Rt	180.2
23	1182+29.82	510.94	Rt	5
24	1182+24.63	522.19	Rt	9.6
25	1181+47.09	330.80	Rt	–
26	1181+08.93	252.42	Rt	–
27	1185+19.27	134.33	Rt	9.6
28	1185+25.79	137.90	Rt	5
29	1186+45.91	128.53	Rt	5
30	1186+57.22	123.60	Rt	9.6
31	1186+10.87	168.10	Rt	569
32	1185+59.51	236.11	Rt	9.6
33	1185+61.54	226.61	Rt	5

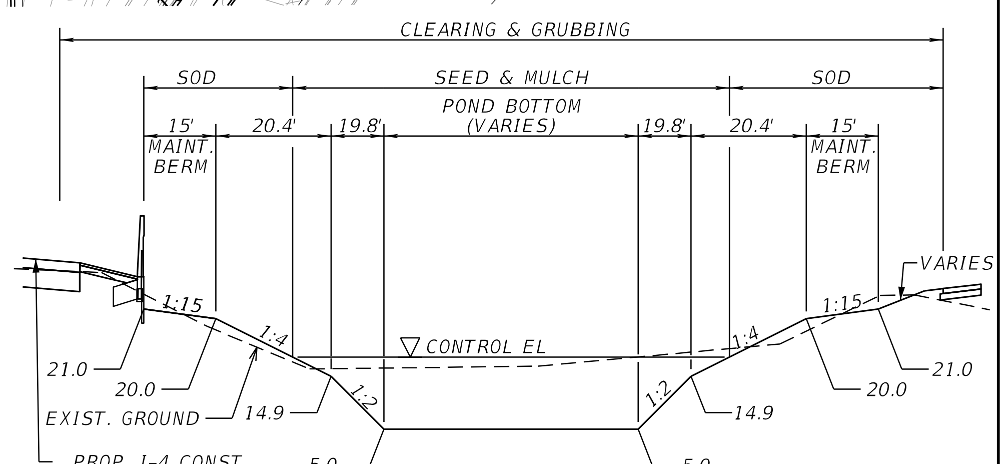

SECTION A-A
NTS

NOTES:
1. ALL CONTROL POINTS ARE REFERENCED FROM ℄ EB GUL.
2. SEE POND CROSS SECTIONS FOR POND 402B, 402C, AND 402E EARTHWORK.

⊕ APPROXIMATE BORING LOCATION

0 20 100
Feet

PONDS 402B, 402C & 402E				
POND		402B	402C	402E
DHW EL (MEAN ANNUAL SJRWMD)	=	18.69	18.67	18.69
DHW EL (25YR-96HR SJRWMD)	=	19.92	19.52	19.92
CONTROL EL	=	16.20	17.50	23.70

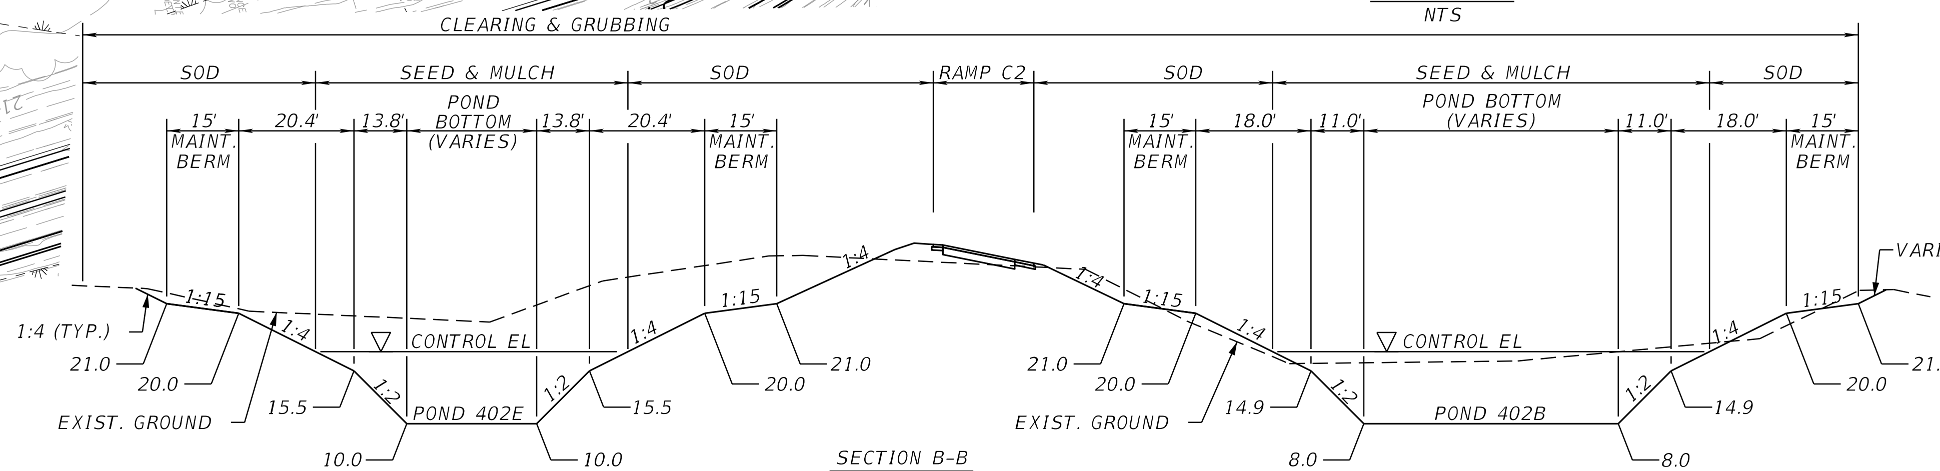

SECTION B-B
NTS

REVISIONS			
DATE	DESCRIPTION	DATE	DESCRIPTION

STANTEC CONSULTING SERVICES INC.
ENGINEER OF RECORD:
TIMOTHY X. VAVRA, P.E. NO.: 54872
11315 CORPORATE BLVD., SUITE 105
ORLANDO, FLORIDA 32817
(407) 823-8966
CERTIFICATE OF AUTHORIZATION NO. 27013

STATE OF FLORIDA
DEPARTMENT OF TRANSPORTATION

ROAD NO.	COUNTY	FINANCIAL PROJECT ID
SR400	VOLUSIA	408464-2-32-01

POND DETAILS
PONDS 402B, 402C, 402E

SHEET NO.
390

THE OFFICIAL RECORD OF THIS SHEET IS THE ELECTRONIC FILE DIGITALLY SIGNED AND SEALED UNDER RULE 61G15-23.004, F.A.C.

POND 402F		
DHW EL (MEAN ANNUAL SJRWMD)	=	21.62
DHW EL (25YR-96HR SJRWMD)	=	20.39
CONTROL EL	=	18.00

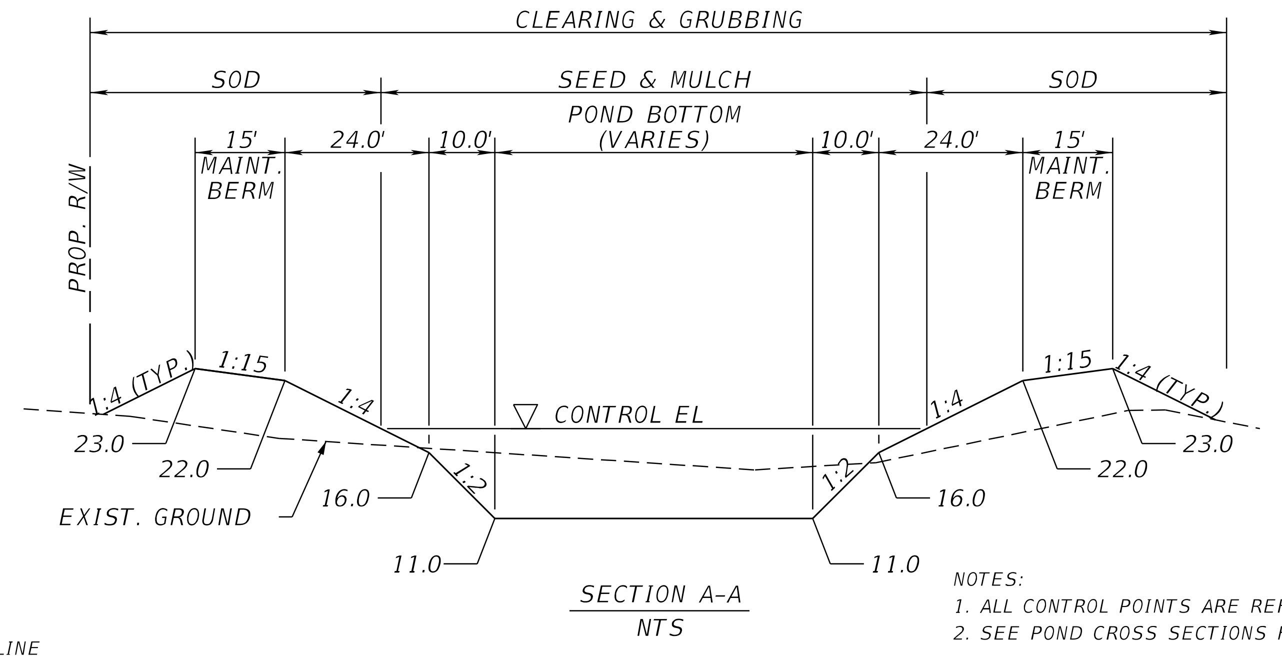

SECTION A-A
NTS

NOTES:
1. ALL CONTROL POINTS ARE REFERENCED FROM B WB GUL.
2. SEE POND CROSS SECTIONS FOR POND 402F EARTHWORK.

APPROXIMATE BORING LOCATION

POND 402F CONTROL POINTS				
Number	Station	Offset	Side	Radius (ft)
1	2185+07.52	325.14	Lt	6
2	2185+19.73	321.70	Lt	5
3	2186+03.11	374.52	Lt	-
4	2186+10.27	451.68	Lt	-
5	2186+87.15	526.58	Lt	6
6	2186+87.00	442.31	Lt	5
7	2187+19.32	438.00	Lt	236
8	2187+88.71	352.46	Lt	-
9	2189+68.11	147.83	Lt	5
10	2189+90.78	136.28	Lt	6
11	2189+10.40	160.15	Lt	-

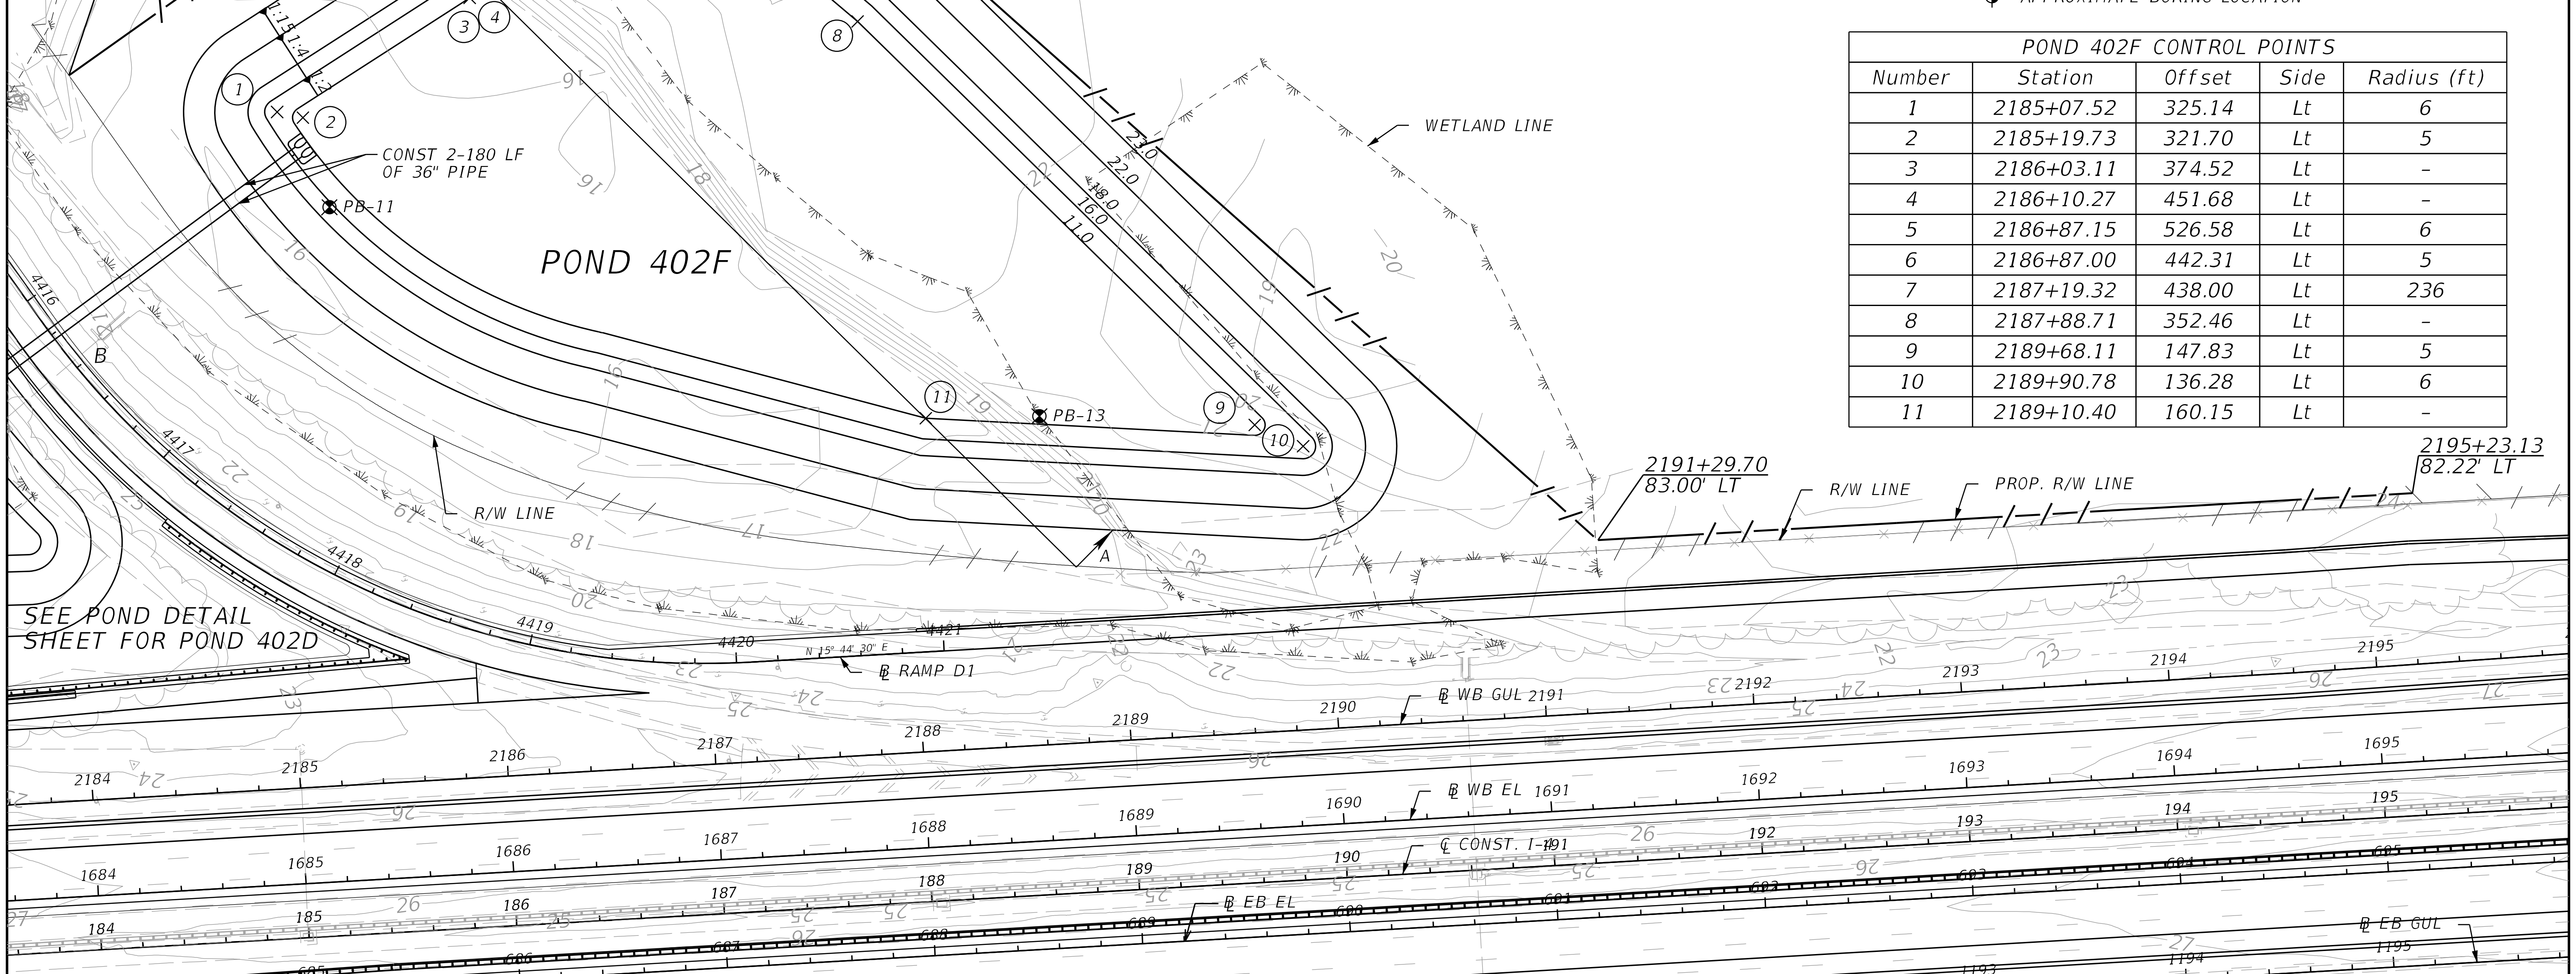

THE OFFICIAL RECORD OF THIS SHEET IS THE ELECTRONIC FILE DIGITALLY SIGNED AND SEALED UNDER RULE 61G15-23.004, F.A.C.

REVISIONS			
DATE	DESCRIPTION	DATE	DESCRIPTION

STANTEC CONSULTING SERVICES INC.
ENGINEER OF RECORD:
TIMOTHY X. VAVRA, P.E. NO.: 54872
11315 CORPORATE BLVD., SUITE 105
ORLANDO, FLORIDA 32817
(407) 823-8966
CERTIFICATE OF AUTHORIZATION NO. 27013

STATE OF FLORIDA
DEPARTMENT OF TRANSPORTATION

ROAD NO.	COUNTY	FINANCIAL PROJECT ID
SR400	VOLUSIA	408464-2-32-01

POND DETAILS
POND 402F

SHEET NO.
391

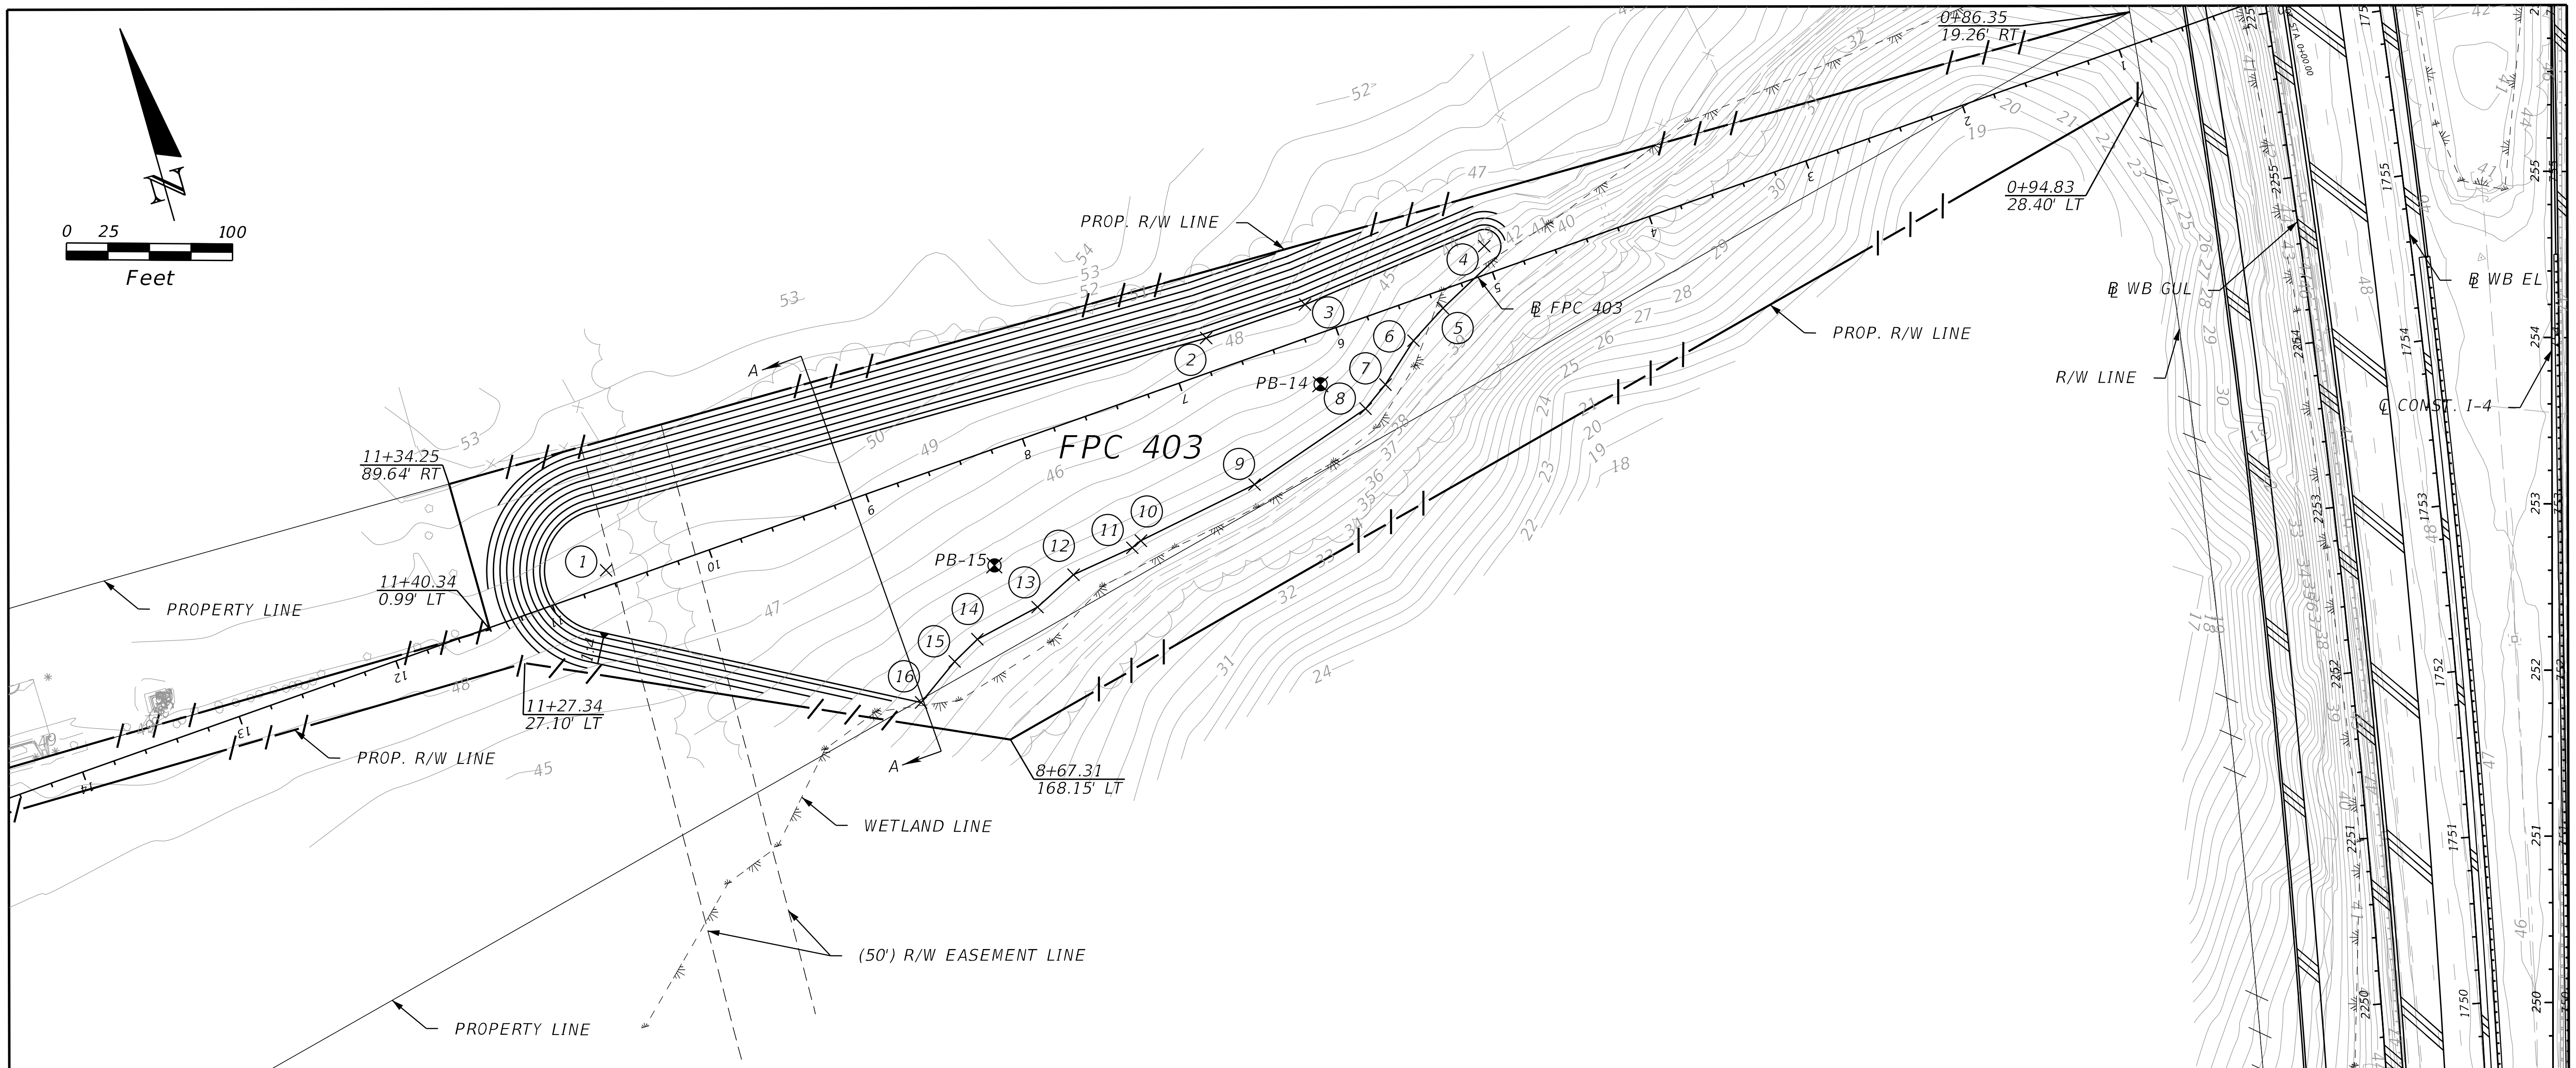

FPC 403 CONTROL POINTS				
Number	Station	Offset	Side	Radius (ft)
1	10+62.61	9.10	Lt	37
2	6+75.67	20.10	Lt	-
3	6+12.85	19.22	Lt	-
4	4+99.47	16.27	Lt	10
5	5+35.16	10.58	Rt	-
6	5+58.58	23.06	Rt	-
7	5+83.30	42.31	Rt	-
8	5+99.43	52.00	Rt	-
9	6+77.68	72.66	Rt	-
10	7+53.35	81.64	Rt	-
11	7+59.68	83.96	Rt	-
12	7+98.41	87.42	Rt	-
13	8+25.35	98.51	Rt	-
14	8+65.92	104.59	Rt	-
15	8+83.21	112.66	Rt	-
16	9+10.59	129.14	Rt	-

NOTES:
1. ALL CONTROL POINTS ARE REFERENCED FROM ℄ FPC 403.
2. SEE POND CROSS SECTIONS FOR FPC 403 EARTHWORK.

APPROXIMATE BORING LOCATION

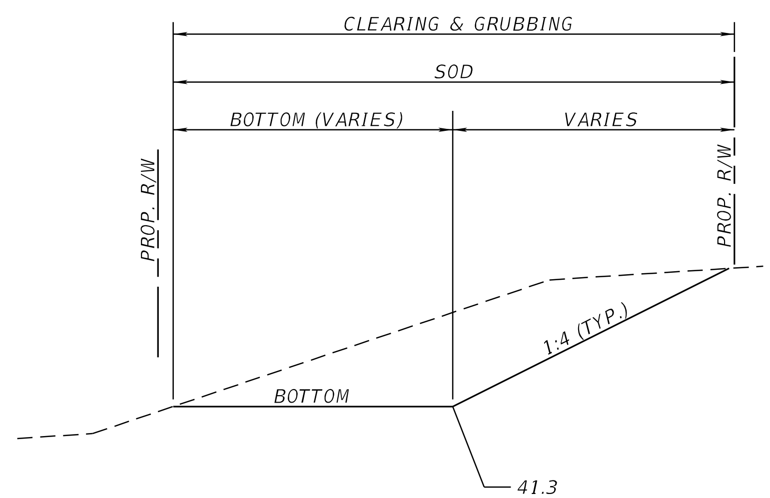

SECTION A-A
NTS

THE OFFICIAL RECORD OF THIS SHEET IS THE ELECTRONIC FILE DIGITALLY SIGNED AND SEALED UNDER RULE 61G15-23.004, F.A.C.

REVISIONS			
DATE	DESCRIPTION	DATE	DESCRIPTION

STANTEC CONSULTING SERVICES INC.
ENGINEER OF RECORD:
TIMOTHY X. VAVRA, P.E. NO.: 54872
11315 CORPORATE BLVD., SUITE 105
ORLANDO, FLORIDA 32817
(407) 823-8966
CERTIFICATE OF AUTHORIZATION NO. 27013

STATE OF FLORIDA
DEPARTMENT OF TRANSPORTATION

ROAD NO.	COUNTY	FINANCIAL PROJECT ID
SR400	VOLUSIA	408464-2-32-01

POND DETAILS
FPC 403

SHEET NO.
392

POND 403A CONTROL POINTS				
Number	Station	Offset	Side	Radius (ft)
1	281+81.97	238.40	Lt	2.4
2	285+03.95	214.23	Lt	7538.6
3	290+98.59	110.94	Lt	2.4
4	290+95.54	54.69	Lt	2.4
5	282+82.66	62.93	Lt	-
6	282+33.36	65.33	Lt	2.4

POND 403A		
DHW EL (100YR-240HR FDOT)	=	42.36
DHW EL (25YR-96HR SJRWMD)	=	42.18
WEIR EL	=	39.50
CONTROL EL	=	38.70

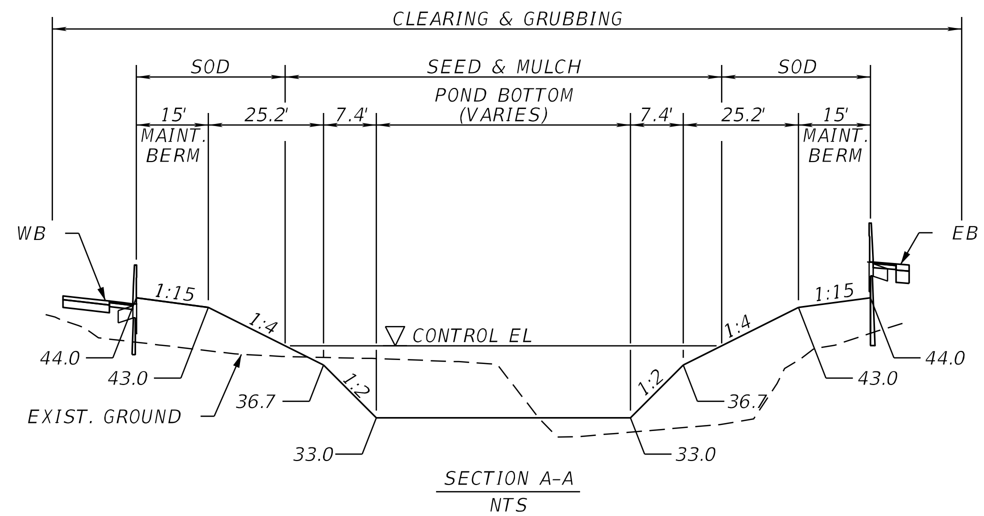

SECTION A-A
NTS

NOTES:
1. ALL CONTROL POINTS ARE REFERENCED FROM ℄ CONST. I-4.
2. SEE POND CROSS SECTIONS FOR POND 403A EARTHWORK.

APPROXIMATE BORING LOCATION

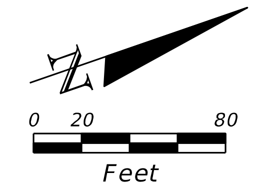

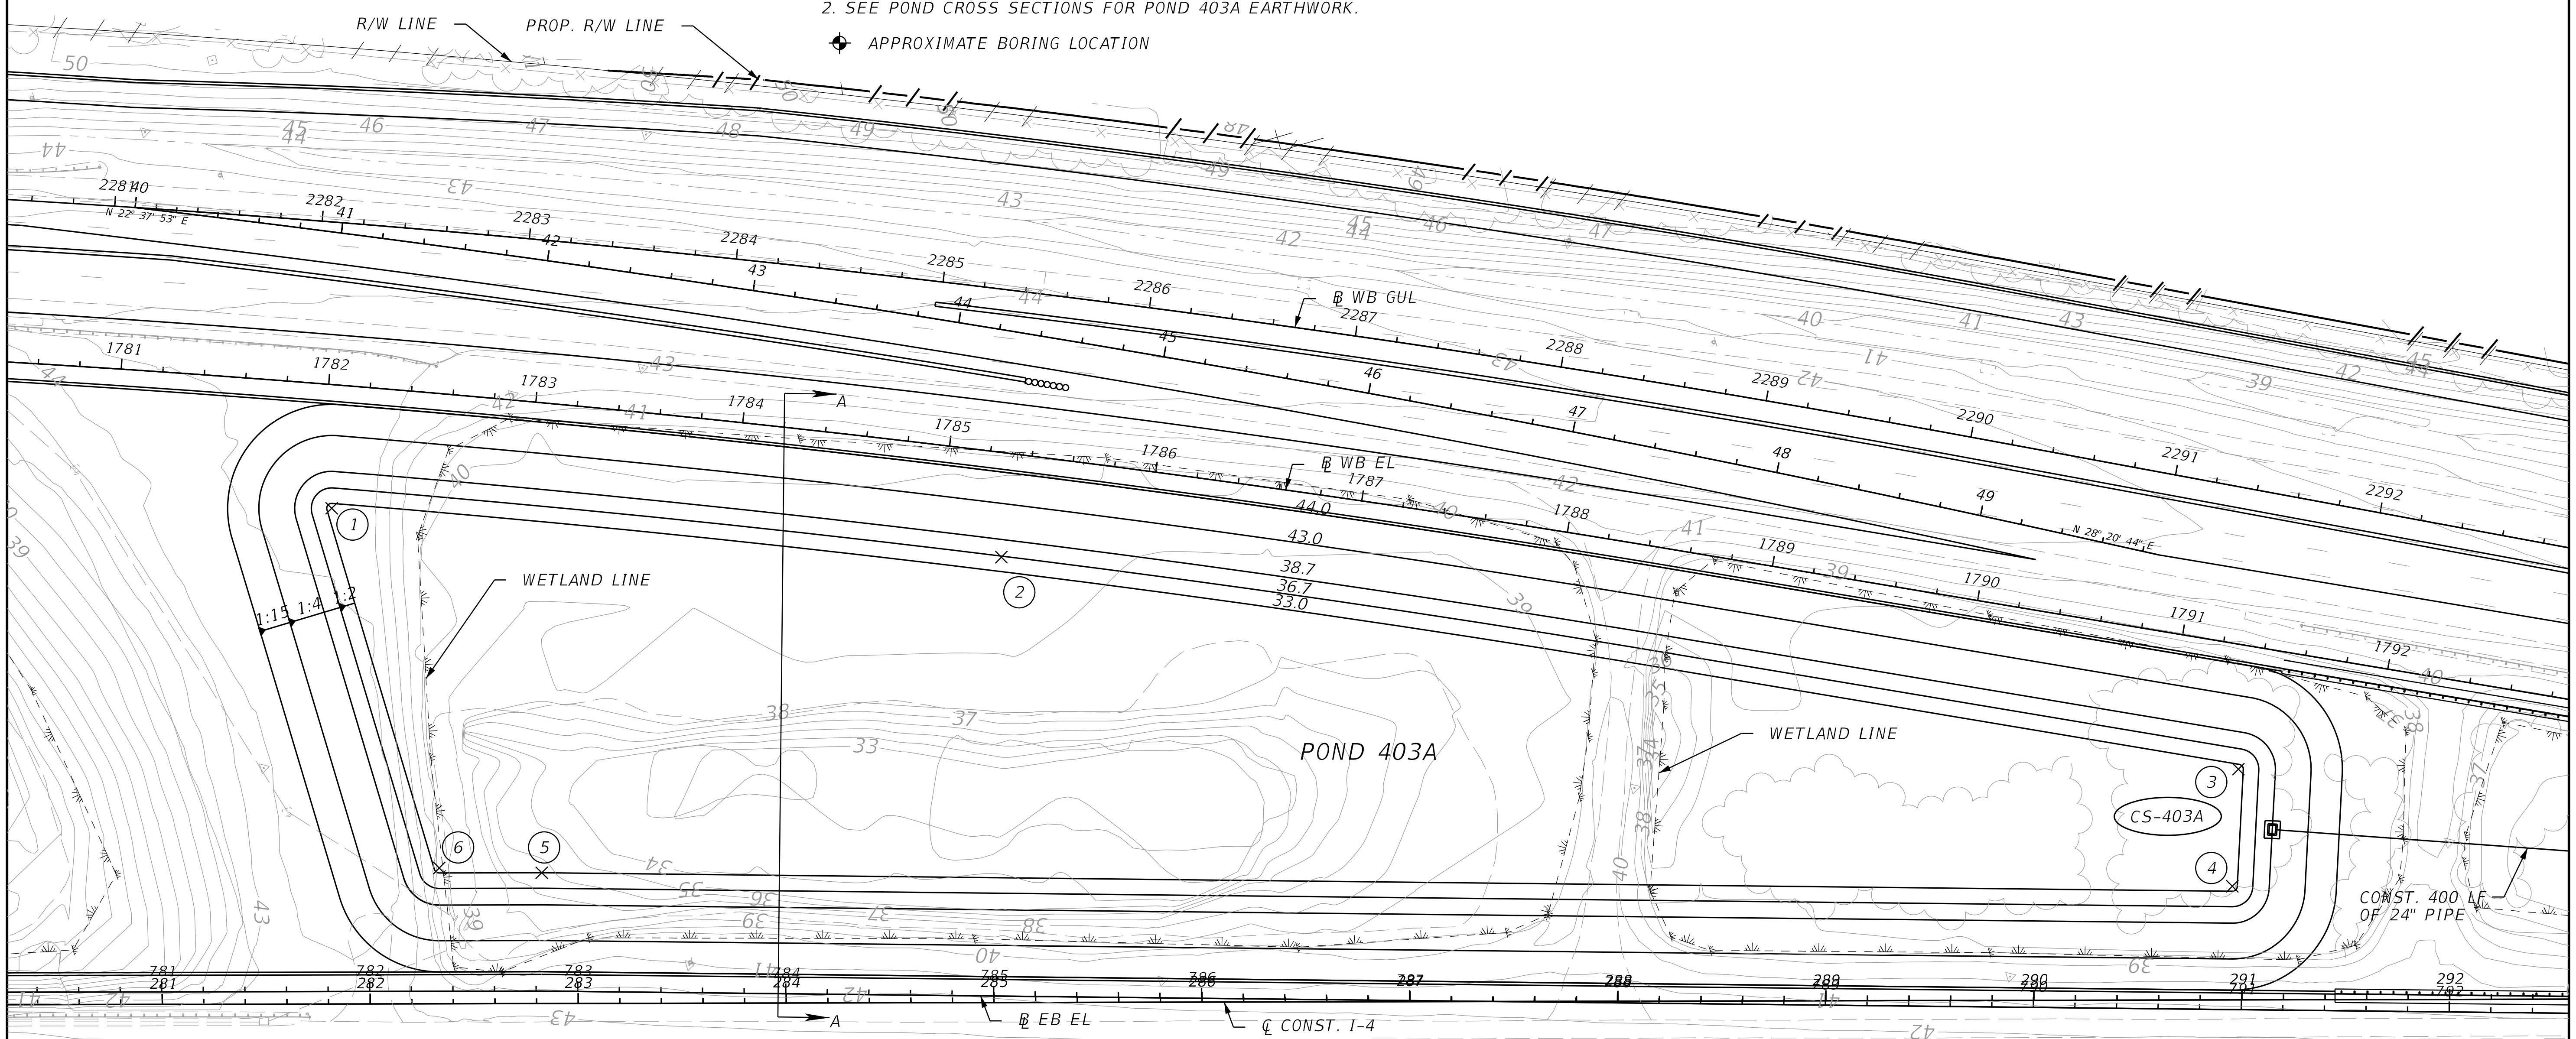

THE OFFICIAL RECORD OF THIS SHEET IS THE ELECTRONIC FILE DIGITALLY SIGNED AND SEALED UNDER RULE 61G15-23.004, F.A.C.

REVISIONS			
DATE	DESCRIPTION	DATE	DESCRIPTION

STANTEC CONSULTING SERVICES INC.
ENGINEER OF RECORD:
TIMOTHY X. VAVRA, P.E. NO.: 54872
11315 CORPORATE BLVD., SUITE 105
ORLANDO, FLORIDA 32817
(407) 823-8966
CERTIFICATE OF AUTHORIZATION NO. 27013

STATE OF FLORIDA
DEPARTMENT OF TRANSPORTATION

ROAD NO.	COUNTY	FINANCIAL PROJECT ID
SR400	VOLUSIA	408464-2-32-01

POND DETAILS
POND 403A

SHEET NO. 393

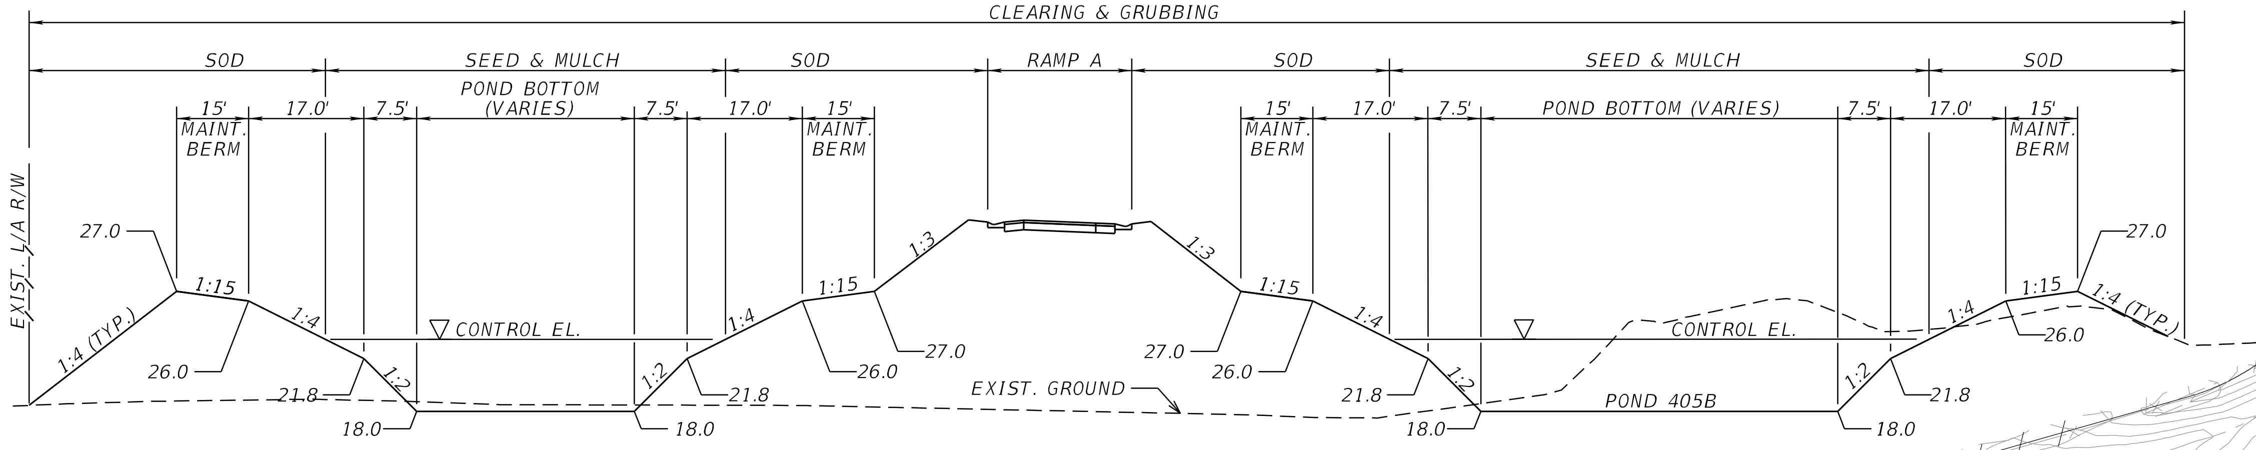

SECTION A-A
NTS

NOTES:
1. ALL CONTROL POINTS ARE REFERENCED FROM ℄ SAXON RAMP A.
2. SEE POND CROSS SECTIONS FOR POND 405A AND POND 405B EARTHWORK.

APPROXIMATE BORING LOCATION

POND 405A AND POND 405B CONTROL POINTS				
Number	Station	Offset	Side	Radius (ft)
1	108+48.58	61.63	Rt	5.5
2	108+46.24	80.66	Rt	5.5
3	107+77.76	109.94	Rt	–
4	106+41.21	160.69	Rt	–
5	104+16.08	171.62	Rt	5.5
6	103+45.03	130.60	Rt	5.5
7	103+45.08	95.89	Rt	5.5
8	107+85.18	56.79	Rt	442.5
9	107+62.70	103.78	Lt	5.5
10	107+61.74	88.61	Lt	5.5
11	108+12.30	113.32	Lt	5.5
12	105+00.06	381.21	Lt	5.5

POND 405			
POND		405A	405B
DHW EL (100YR-240HR FDOT)	=	25.15	25.15
DHW EL (25YR-96HR SJRWMD)	=	25.83	25.91
CONTROL EL	=	23.75	23.75

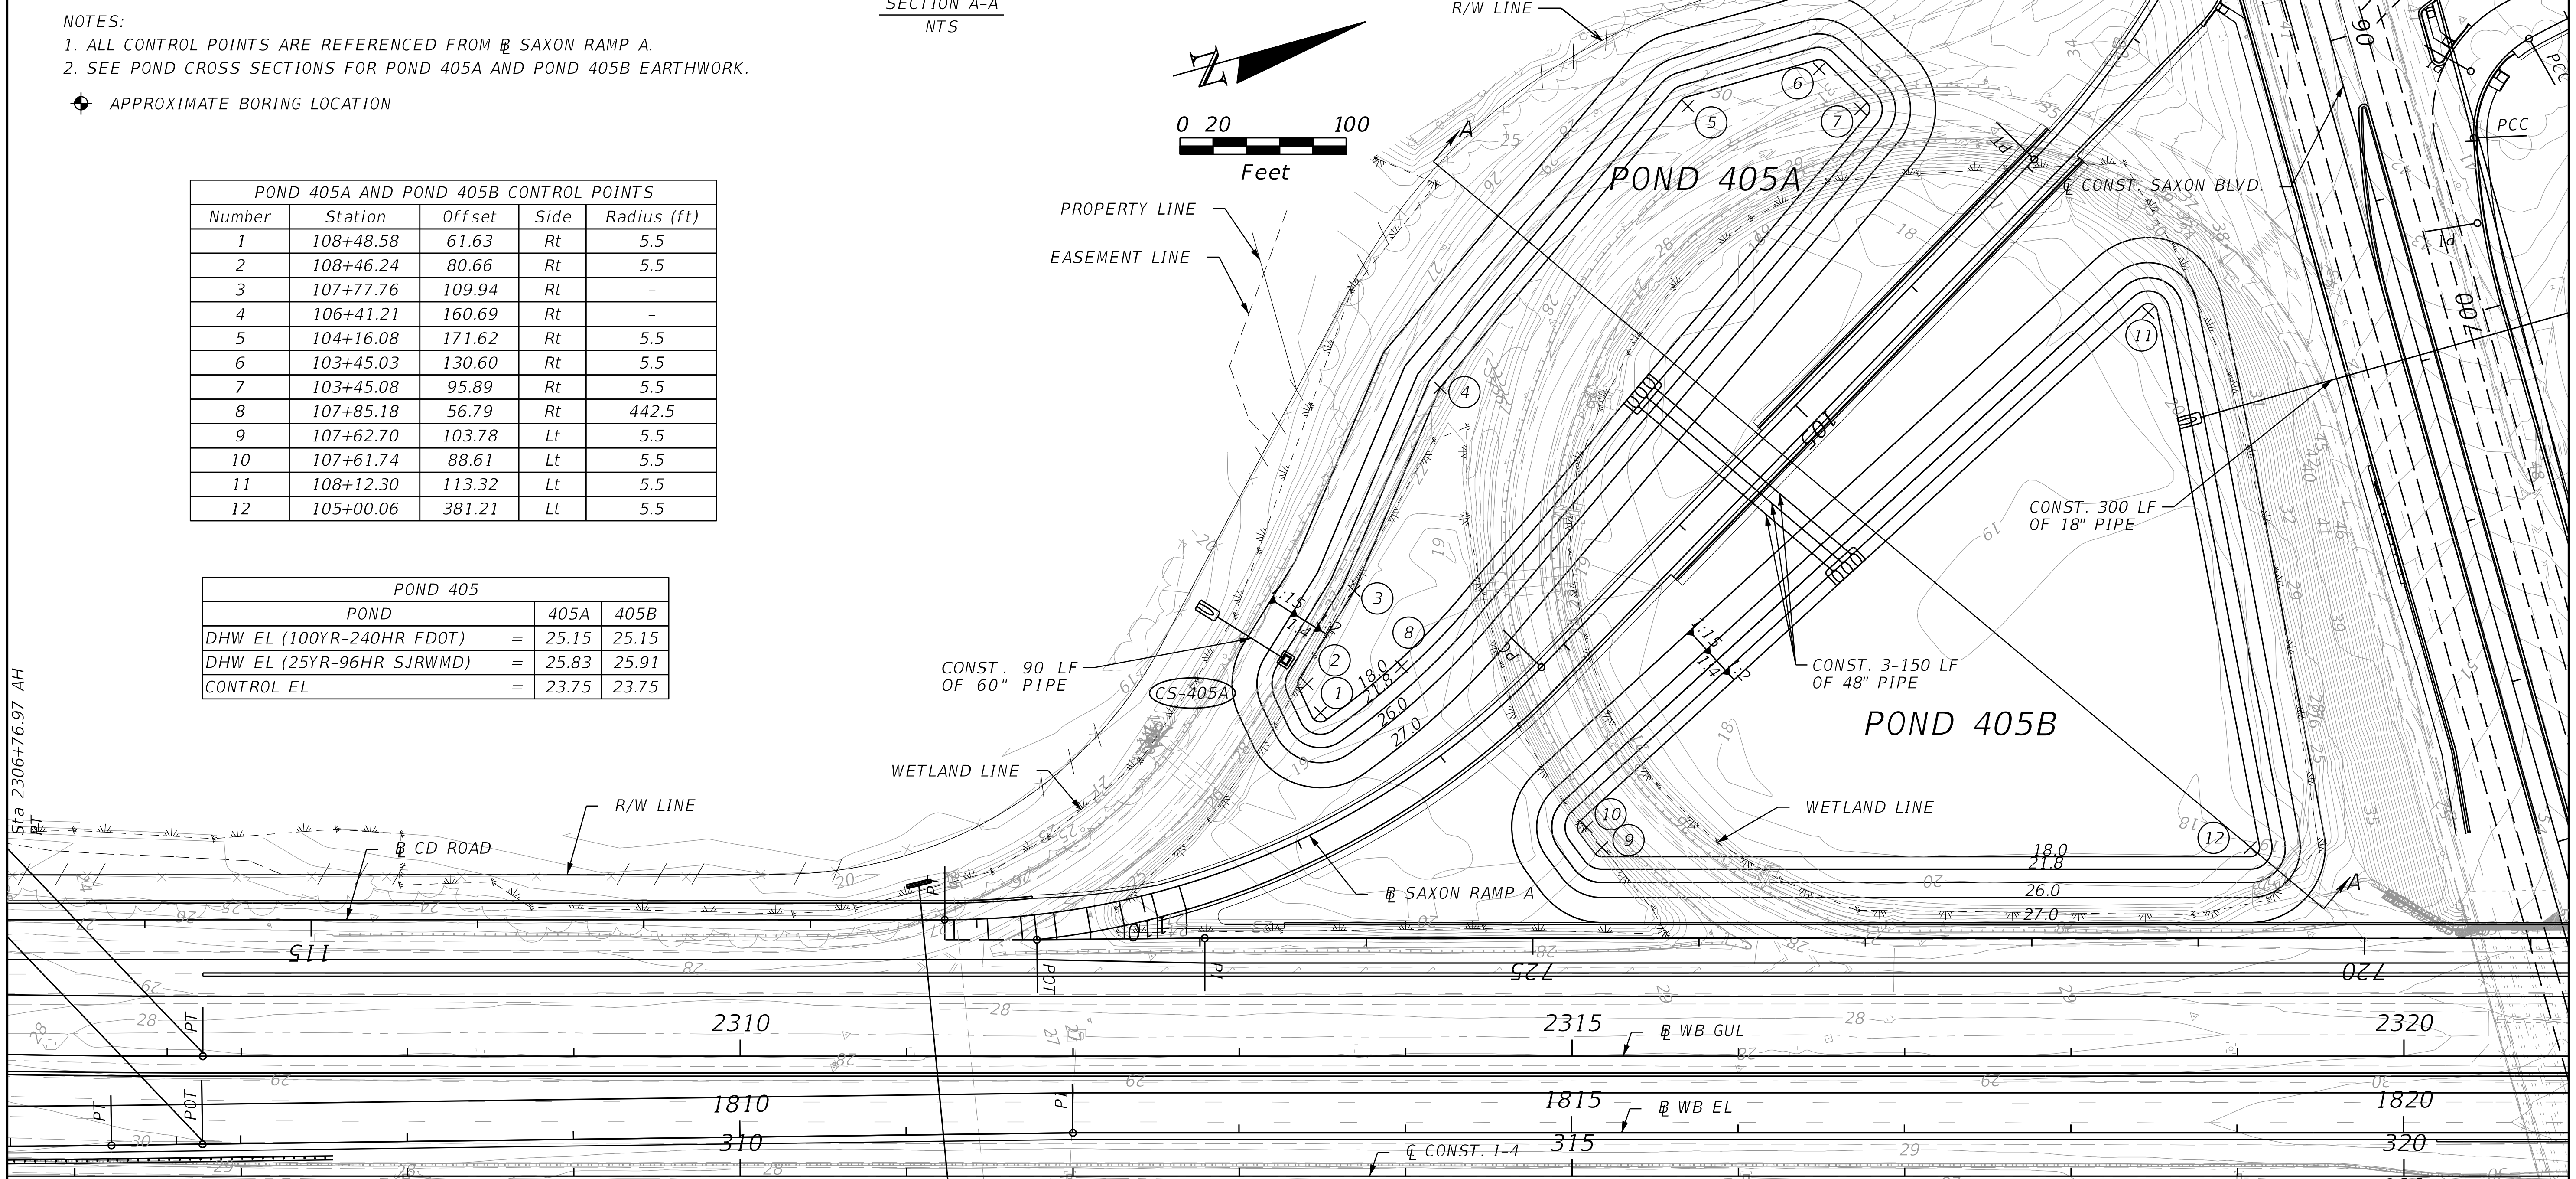

REVISIONS			
DATE	DESCRIPTION	DATE	DESCRIPTION

STANTEC CONSULTING SERVICES INC.
ENGINEER OF RECORD:
TIMOTHY X. VAVRA, P.E. NO.: 54872
11315 CORPORATE BLVD., SUITE 105
ORLANDO, FLORIDA 32817
(407) 823-8966
CERTIFICATE OF AUTHORIZATION NO. 27013

STATE OF FLORIDA
DEPARTMENT OF TRANSPORTATION

ROAD NO.	COUNTY	FINANCIAL PROJECT ID
SR400	VOLUSIA	408464-2-32-01

POND DETAILS
PONDS 405A & 405B

SHEET NO.
394

THE OFFICIAL RECORD OF THIS SHEET IS THE ELECTRONIC FILE DIGITALLY SIGNED AND SEALED UNDER RULE 61G15-23.004, F.A.C.

jchassee 6/14/2019 4:22:29 PM Default V:\2158\active\CADD\40846423201\drainage\PDPLRD06.DGN

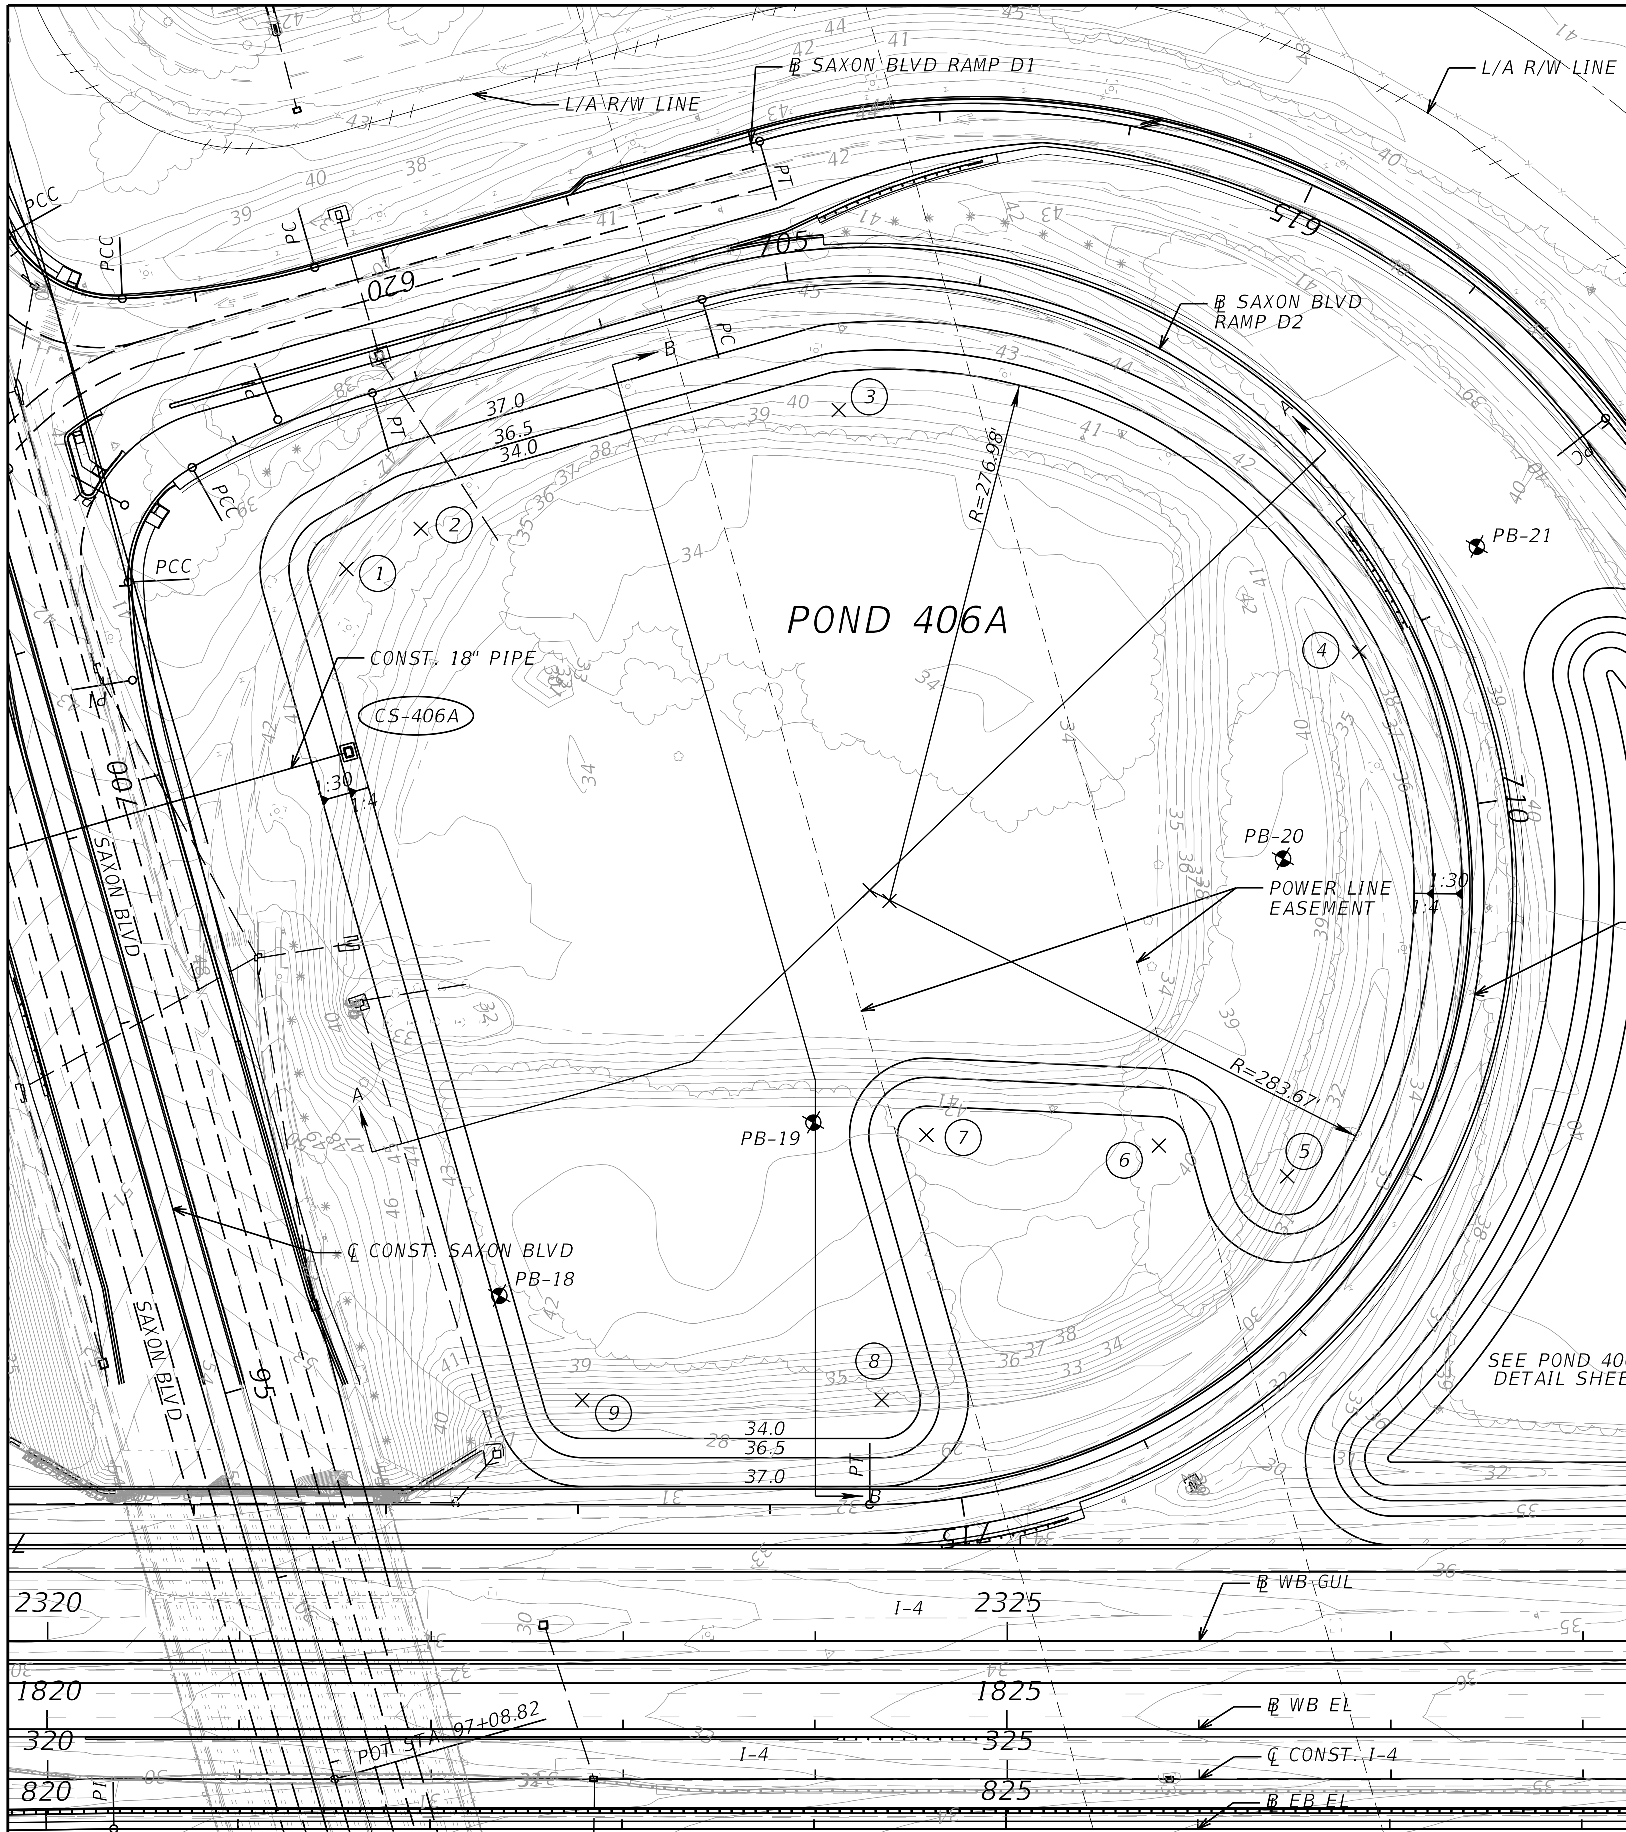

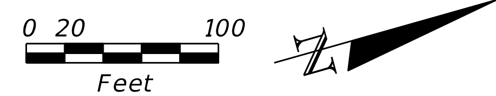

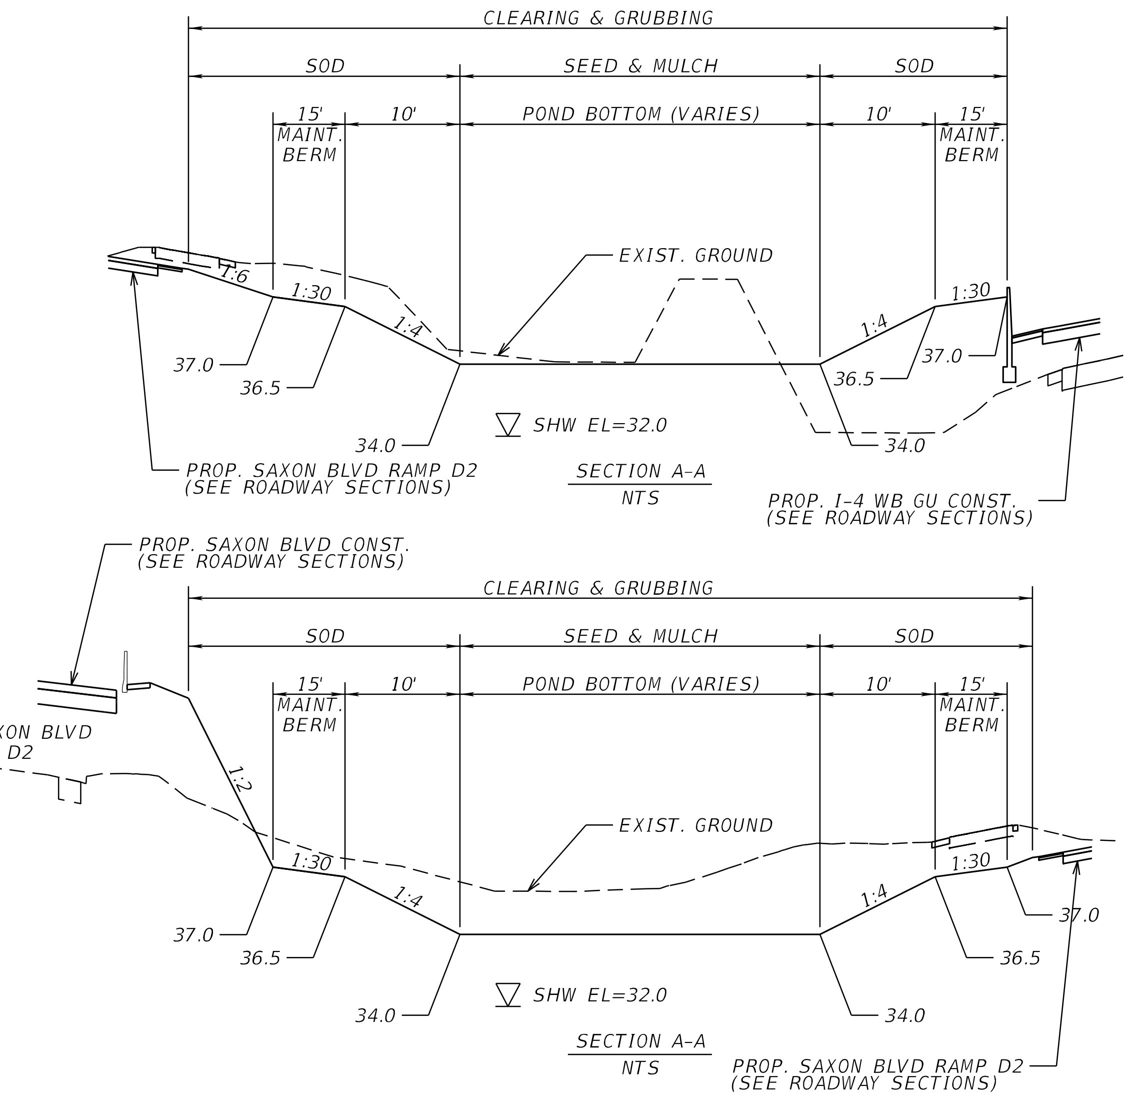

POND 406A		
DHW EL (100YR-240HR FDOT)	=	34.02
DHW EL (25YR-96HR SJRWMD)	=	34.74
BOTTOM EL	=	34.00
SHW EL	=	32.00

POND 406A CONTROL POINTS

Number	Station	Offset	Side	Radius (ft)
1	91+04.21	178.00	Lt	20
2	90+94.51	221.03	Lt	20
3	90+94.51	447.41	Lt	20
4	92+89.72	673.84	Lt	-
5	95+42.24	563.17	Lt	20
6	95+08.63	503.18	Lt	15
7	94+70.23	388.18	Lt	15
8	95+96.74	328.16	Lt	20
9	95+54.21	178.00	Lt	20

NOTES:
1. ALL CONTROL POINTS ARE REFERENCED FROM ℄ CONST. SAXON BLVD.
2. SEE POND CROSS SECTIONS FOR POND 406A EARTHWORK.

⌖ APPROXIMATE BORING LOCATION

THE OFFICIAL RECORD OF THIS SHEET IS THE ELECTRONIC FILE DIGITALLY SIGNED AND SEALED UNDER RULE 61G15-23.004, F.A.C.

REVISIONS			
DATE	DESCRIPTION	DATE	DESCRIPTION

STANTEC CONSULTING SERVICES INC.
ENGINEER OF RECORD:
TIMOTHY X. VAVRA, P.E. NO.: 54872
11315 CORPORATE BLVD., SUITE 105
ORLANDO, FLORIDA 32817
(407) 823-8966
CERTIFICATE OF AUTHORIZATION NO. 27013

STATE OF FLORIDA
DEPARTMENT OF TRANSPORTATION

ROAD NO.	COUNTY	FINANCIAL PROJECT ID
SR400	VOLUSIA	408464-2-32-01

POND DETAILS
POND 406A

SHEET NO. 395

NOTES:
1. ALL CONTROL POINTS ARE REFERENCED FROM ℄ SAXON BLVD RAMP D1.
2. SEE POND CROSS SECTIONS FOR POND 406B EARTHWORK.

APPROXIMATE BORING LOCATION

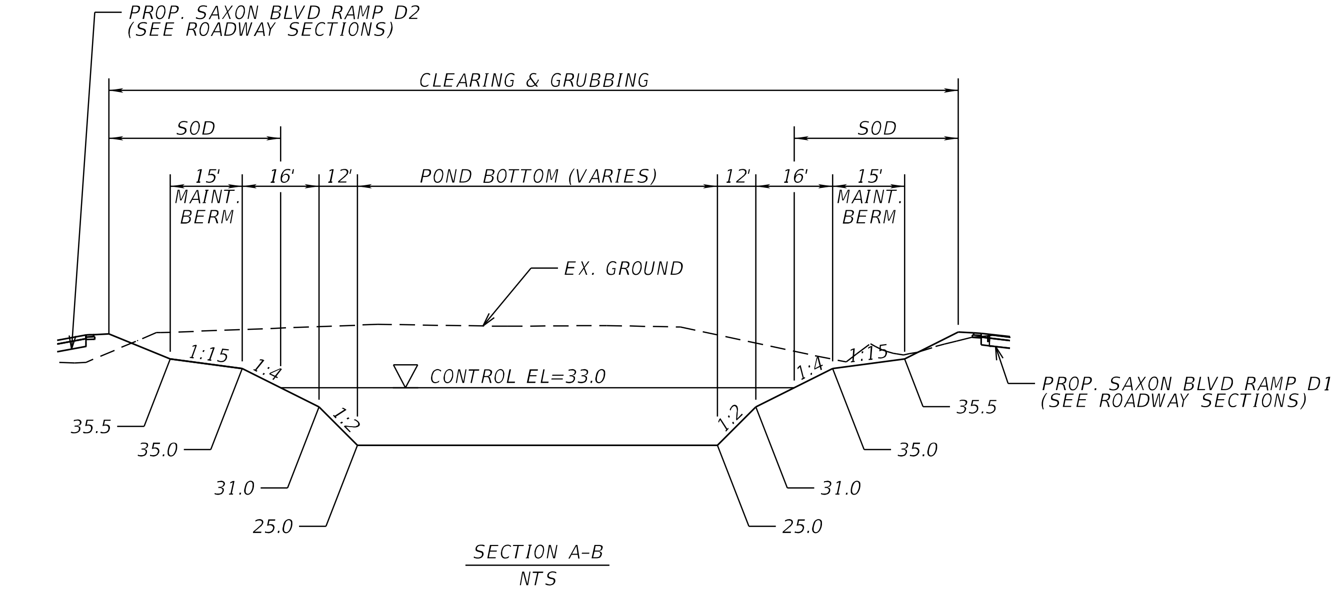

SECTION A-B
NTS

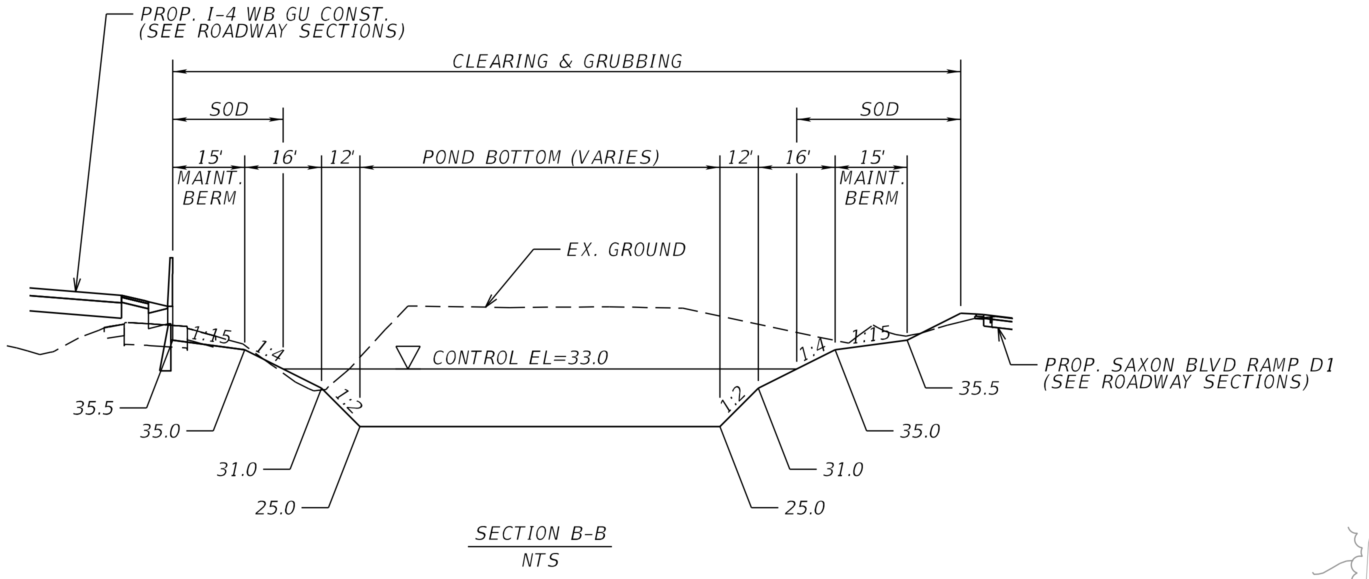

SECTION B-B
NTS

0 20 100
Feet

POND 406B CONTROL POINTS				
Number	Station	Offset	Side	Radius (ft)
1	611+96.21	80.00	Lt	2
2	610+04.66	900.00	Rt	935
3	606+41.19	80.00	Lt	2
4	609+63.30	422.21	Lt	2
5	609+72.40	174.19	Lt	400

POND 406B		
DHW EL (100YR-240HR FDOT)	=	34.07
DHW EL (25YR-96HR SJRWMD)	=	34.46
CONTROL EL	=	33.00

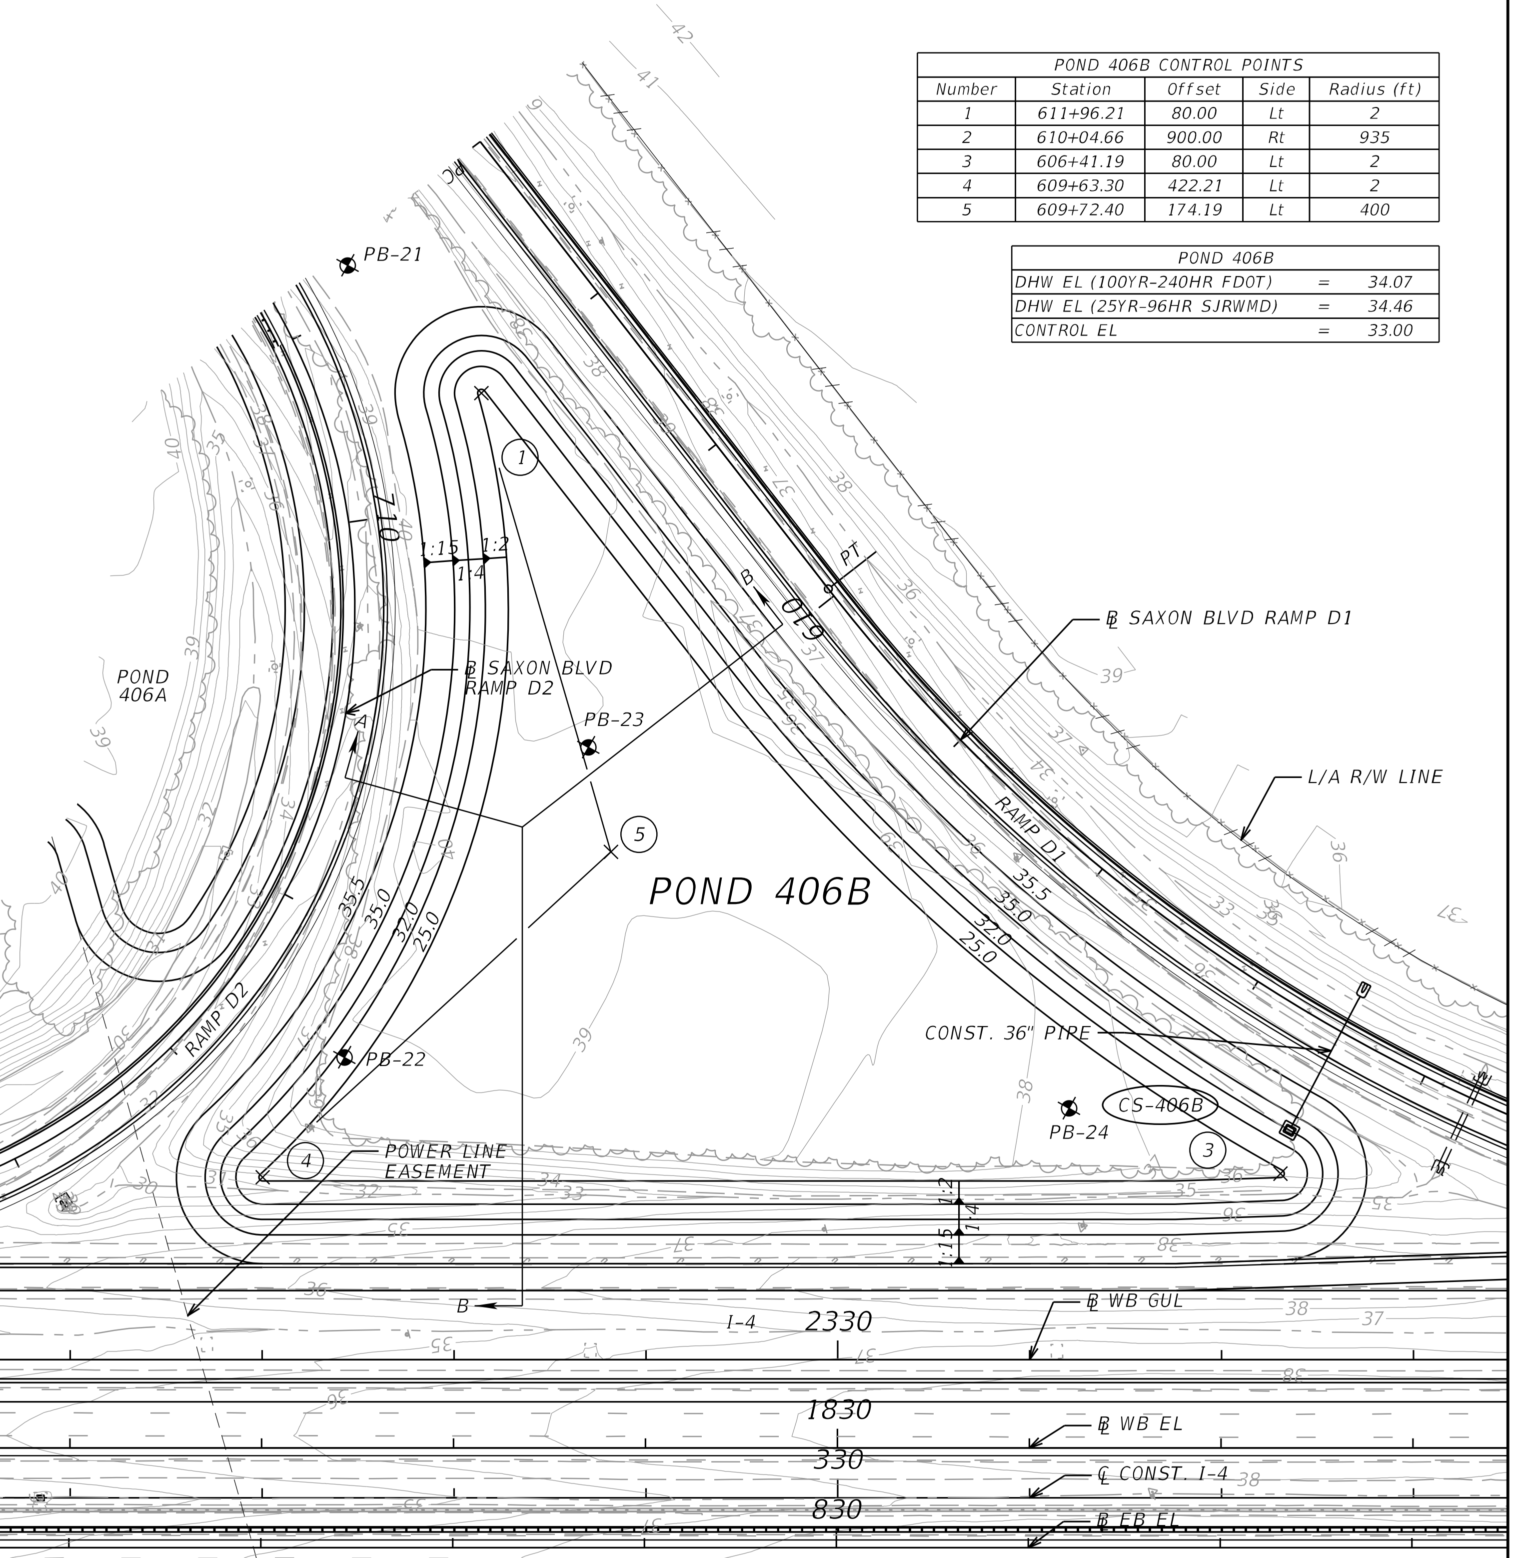

THE OFFICIAL RECORD OF THIS SHEET IS THE ELECTRONIC FILE DIGITALLY SIGNED AND SEALED UNDER RULE 61G15-23.004, F.A.C.

REVISIONS			
DATE	DESCRIPTION	DATE	DESCRIPTION

STANTEC CONSULTING SERVICES INC.
ENGINEER OF RECORD:
TIMOTHY X. VAVRA, P.E. NO.: 54872
11315 CORPORATE BLVD., SUITE 105
ORLANDO, FLORIDA 32817
(407) 823-8966
CERTIFICATE OF AUTHORIZATION NO. 27013

STATE OF FLORIDA
DEPARTMENT OF TRANSPORTATION

ROAD NO.	COUNTY	FINANCIAL PROJECT ID
SR400	VOLUSIA	408464-2-32-01

POND DETAILS
POND 406B

SHEET NO.
396

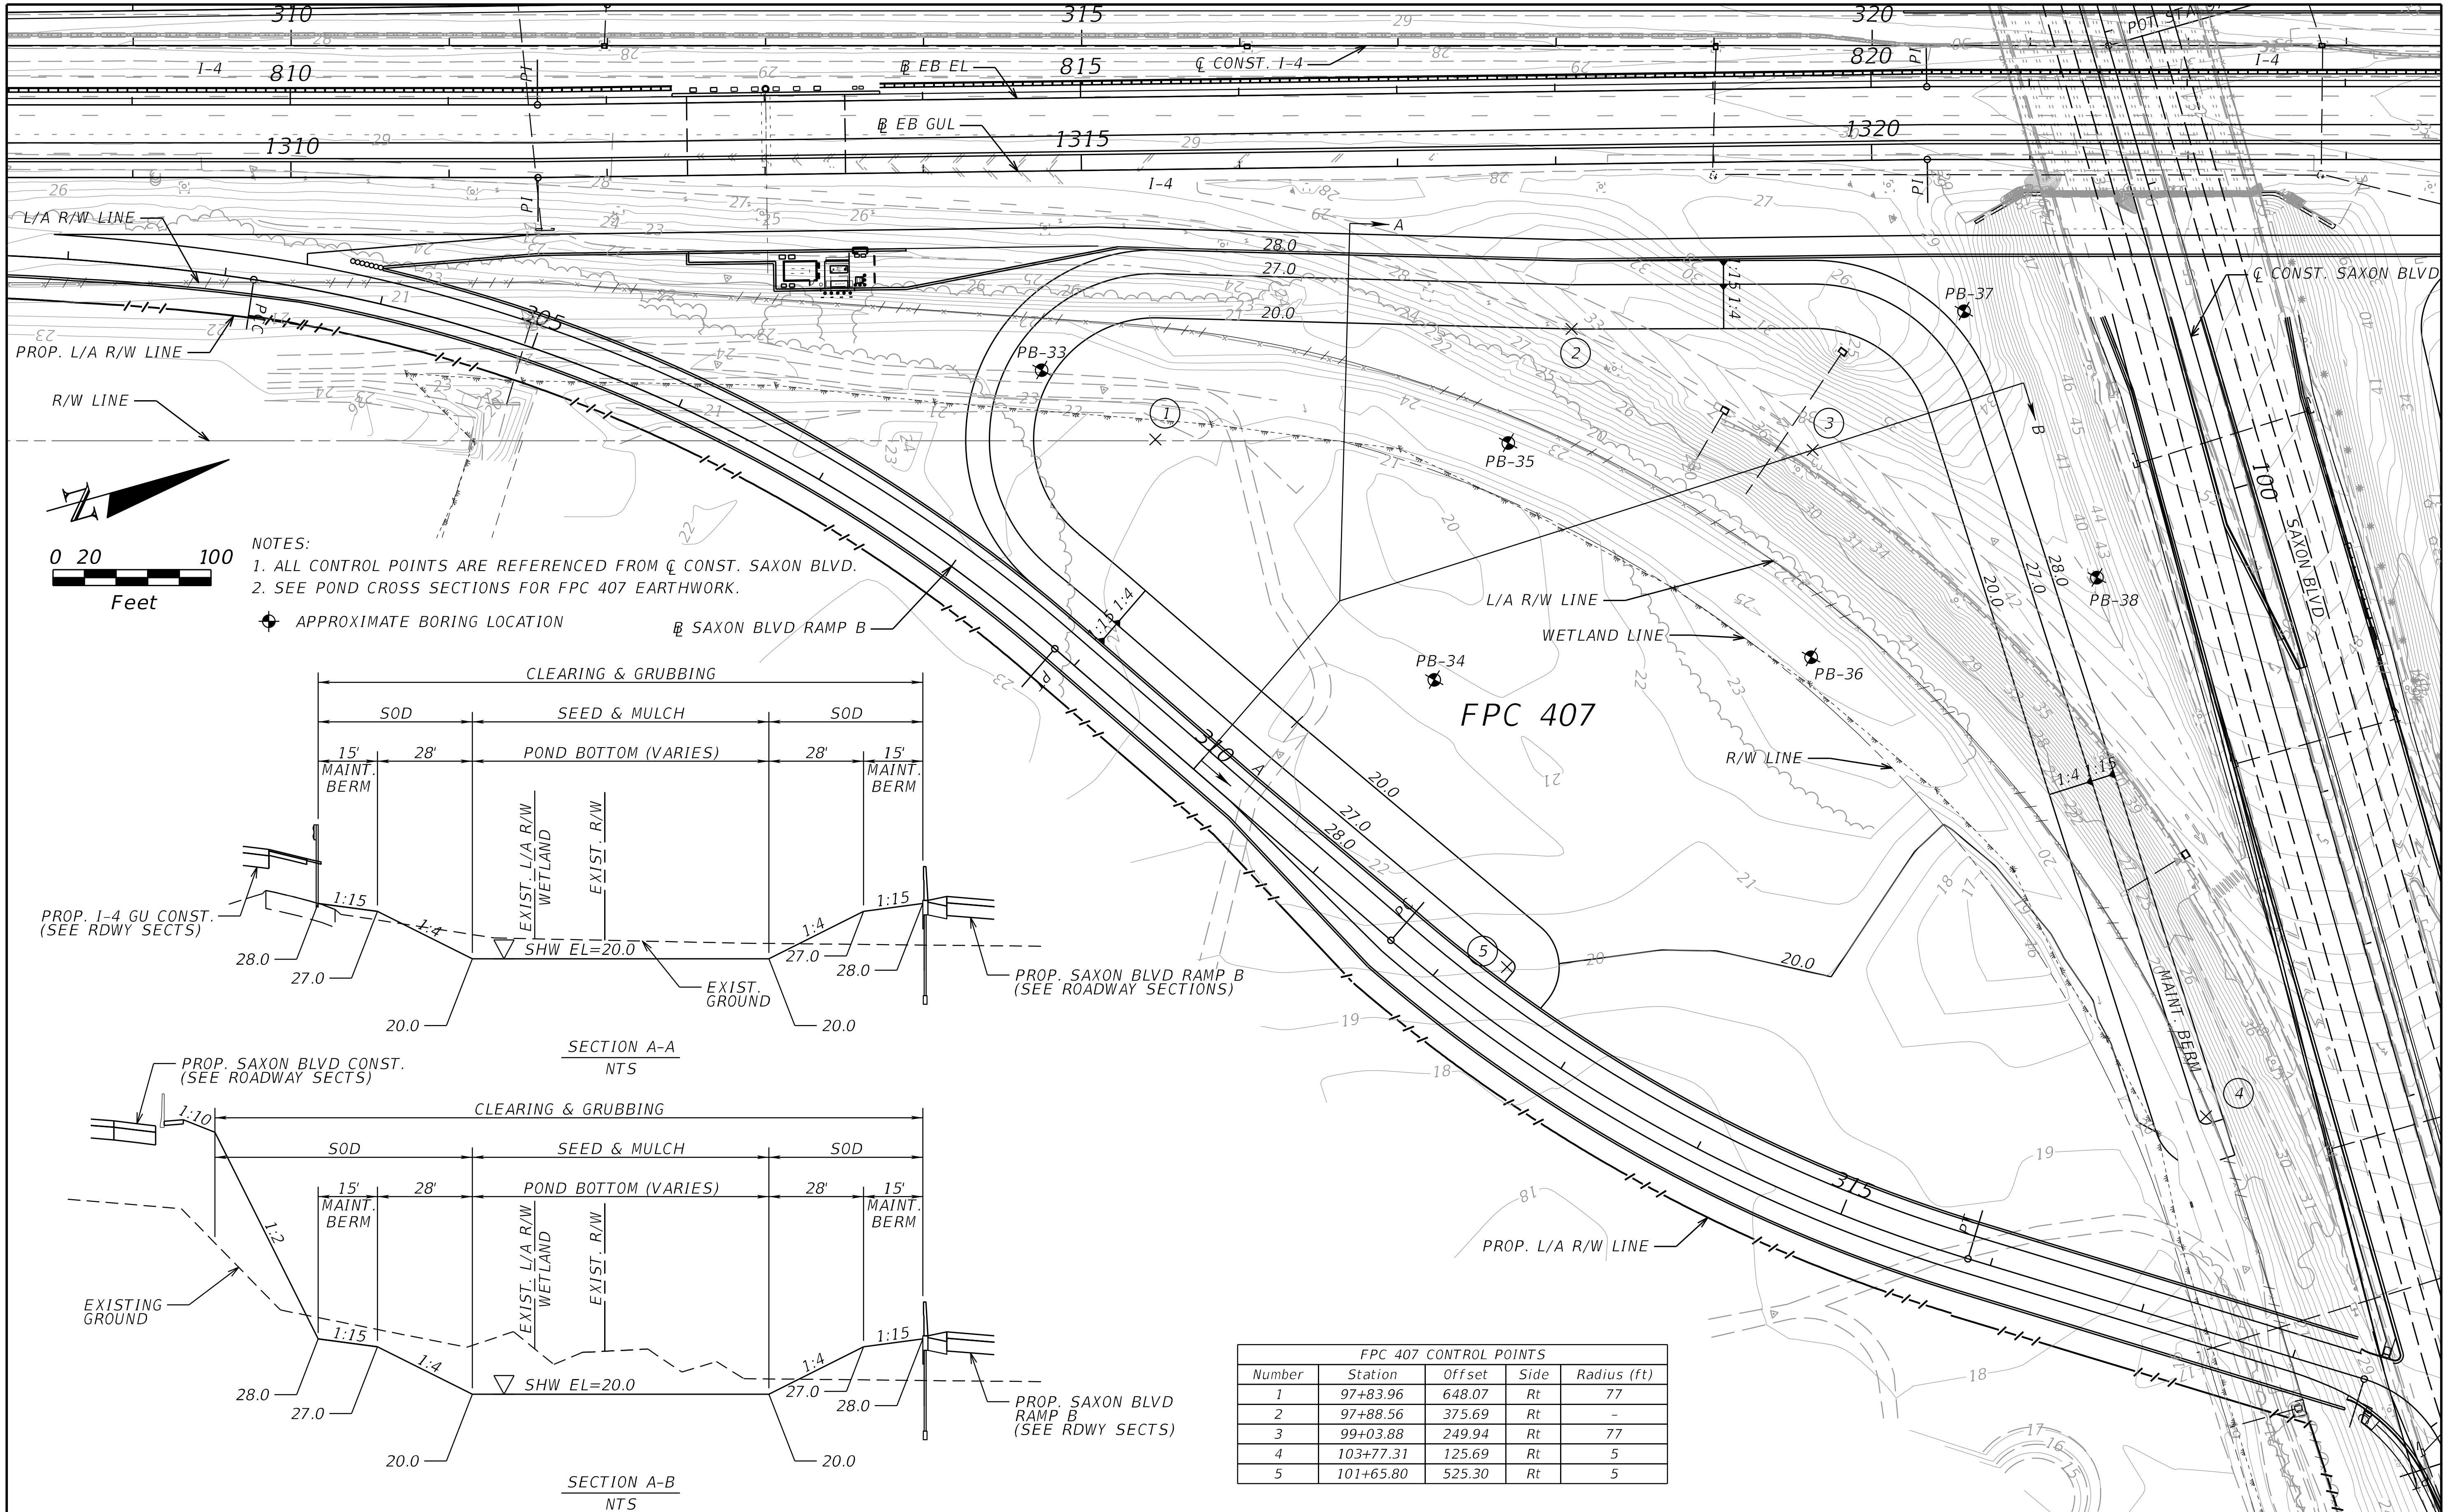

NOTES:

1. ALL CONTROL POINTS ARE REFERENCED FROM ℄ CONST. SAXON BLVD.
2. SEE POND CROSS SECTIONS FOR FPC 407 EARTHWORK.

APPROXIMATE BORING LOCATION

FPC 407 CONTROL POINTS				
Number	Station	Offset	Side	Radius (ft)
1	97+83.96	648.07	Rt	77
2	97+88.56	375.69	Rt	-
3	99+03.88	249.94	Rt	77
4	103+77.31	125.69	Rt	5
5	101+65.80	525.30	Rt	5

REVISIONS			
DATE	DESCRIPTION	DATE	DESCRIPTION

STANTEC CONSULTING SERVICES INC.
ENGINEER OF RECORD:
TIMOTHY X. VAVRA, P.E. NO.: 54872
11315 CORPORATE BLVD., SUITE 105
ORLANDO, FLORIDA 32817
(407) 823-8966
CERTIFICATE OF AUTHORIZATION NO. 27013

STATE OF FLORIDA
DEPARTMENT OF TRANSPORTATION

ROAD NO.	COUNTY	FINANCIAL PROJECT ID
SR400	VOLUSIA	408464-2-32-01

POND DETAILS
FPC 407

SHEET NO.
397

THE OFFICIAL RECORD OF THIS SHEET IS THE ELECTRONIC FILE DIGITALLY SIGNED AND SEALED UNDER RULE 61G15-23.004, F.A.C.

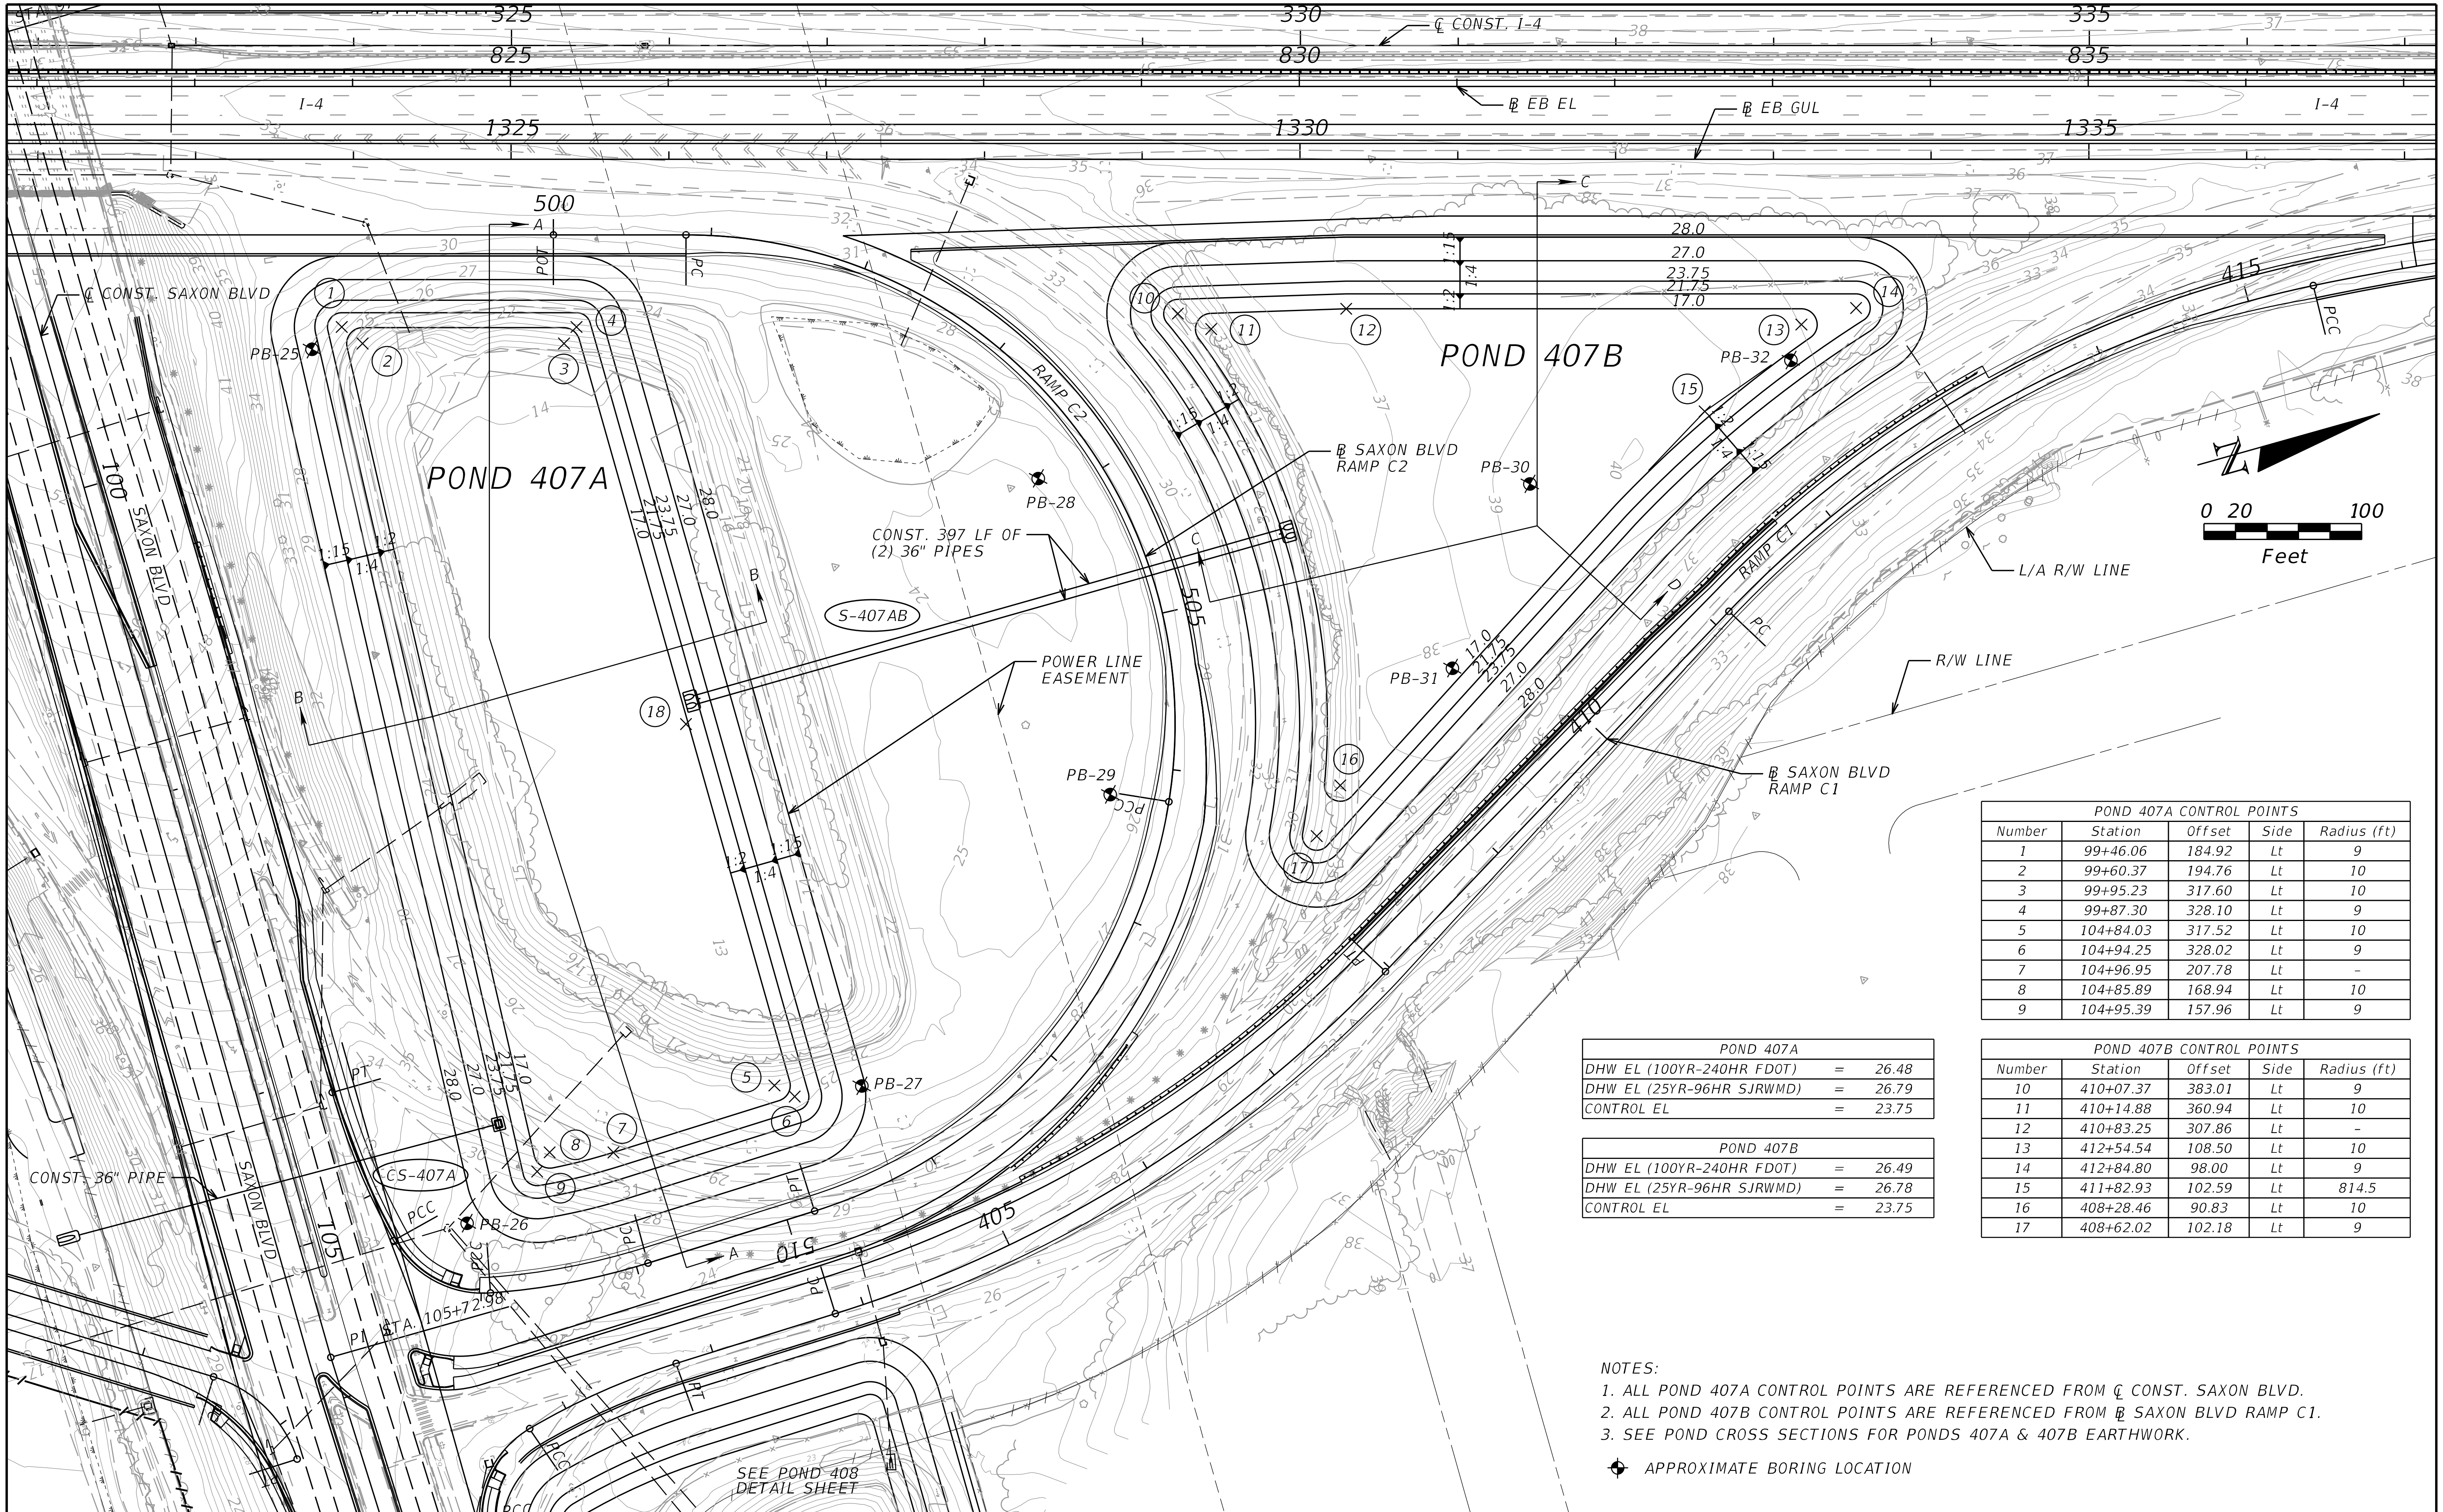

POND 407A CONTROL POINTS				
Number	Station	Offset	Side	Radius (ft)
1	99+46.06	184.92	Lt	9
2	99+60.37	194.76	Lt	10
3	99+95.23	317.60	Lt	10
4	99+87.30	328.10	Lt	9
5	104+84.03	317.52	Lt	10
6	104+94.25	328.02	Lt	9
7	104+96.95	207.78	Lt	–
8	104+85.89	168.94	Lt	10
9	104+95.39	157.96	Lt	9

POND 407A		
DHW EL (100YR-240HR FDOT)	=	26.48
DHW EL (25YR-96HR SJRWMD)	=	26.79
CONTROL EL	=	23.75

POND 407B		
DHW EL (100YR-240HR FDOT)	=	26.49
DHW EL (25YR-96HR SJRWMD)	=	26.78
CONTROL EL	=	23.75

POND 407B CONTROL POINTS				
Number	Station	Offset	Side	Radius (ft)
10	410+07.37	383.01	Lt	9
11	410+14.88	360.94	Lt	10
12	410+83.25	307.86	Lt	–
13	412+54.54	108.50	Lt	10
14	412+84.80	98.00	Lt	9
15	411+82.93	102.59	Lt	814.5
16	408+28.46	90.83	Lt	10
17	408+62.02	102.18	Lt	9

NOTES:

1. ALL POND 407A CONTROL POINTS ARE REFERENCED FROM ℄ CONST. SAXON BLVD.
2. ALL POND 407B CONTROL POINTS ARE REFERENCED FROM ℄ SAXON BLVD RAMP C1.
3. SEE POND CROSS SECTIONS FOR PONDS 407A & 407B EARTHWORK.

APPROXIMATE BORING LOCATION

THE OFFICIAL RECORD OF THIS SHEET IS THE ELECTRONIC FILE DIGITALLY SIGNED AND SEALED UNDER RULE 61G15-23.004, F.A.C.

REVISIONS			
DATE	DESCRIPTION	DATE	DESCRIPTION

STANTEC CONSULTING SERVICES INC.
ENGINEER OF RECORD:
TIMOTHY X. VAVRA, P.E. NO.: 54872
11315 CORPORATE BLVD., SUITE 105
ORLANDO, FLORIDA 32817
(407) 823-8966
CERTIFICATE OF AUTHORIZATION NO. 27013

STATE OF FLORIDA
DEPARTMENT OF TRANSPORTATION

ROAD NO.	COUNTY	FINANCIAL PROJECT ID
SR400	VOLUSIA	408464-2-32-01

POND DETAILS
PONDS 407A & 407B

SHEET NO.
398

POND 407A

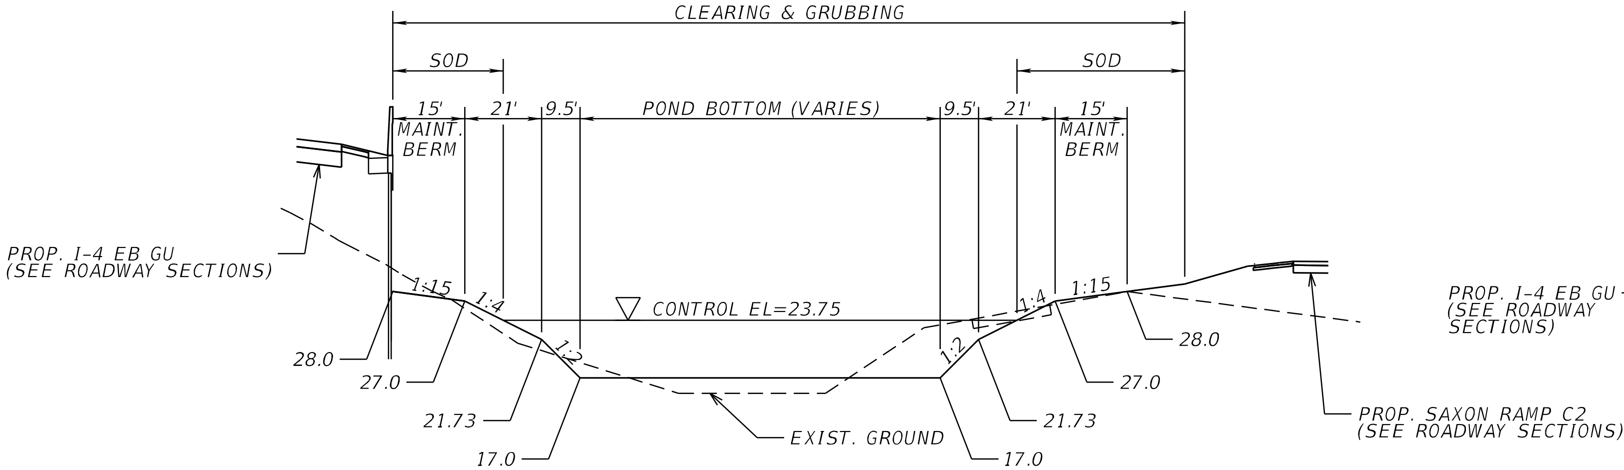

SECTION A-A
NTS

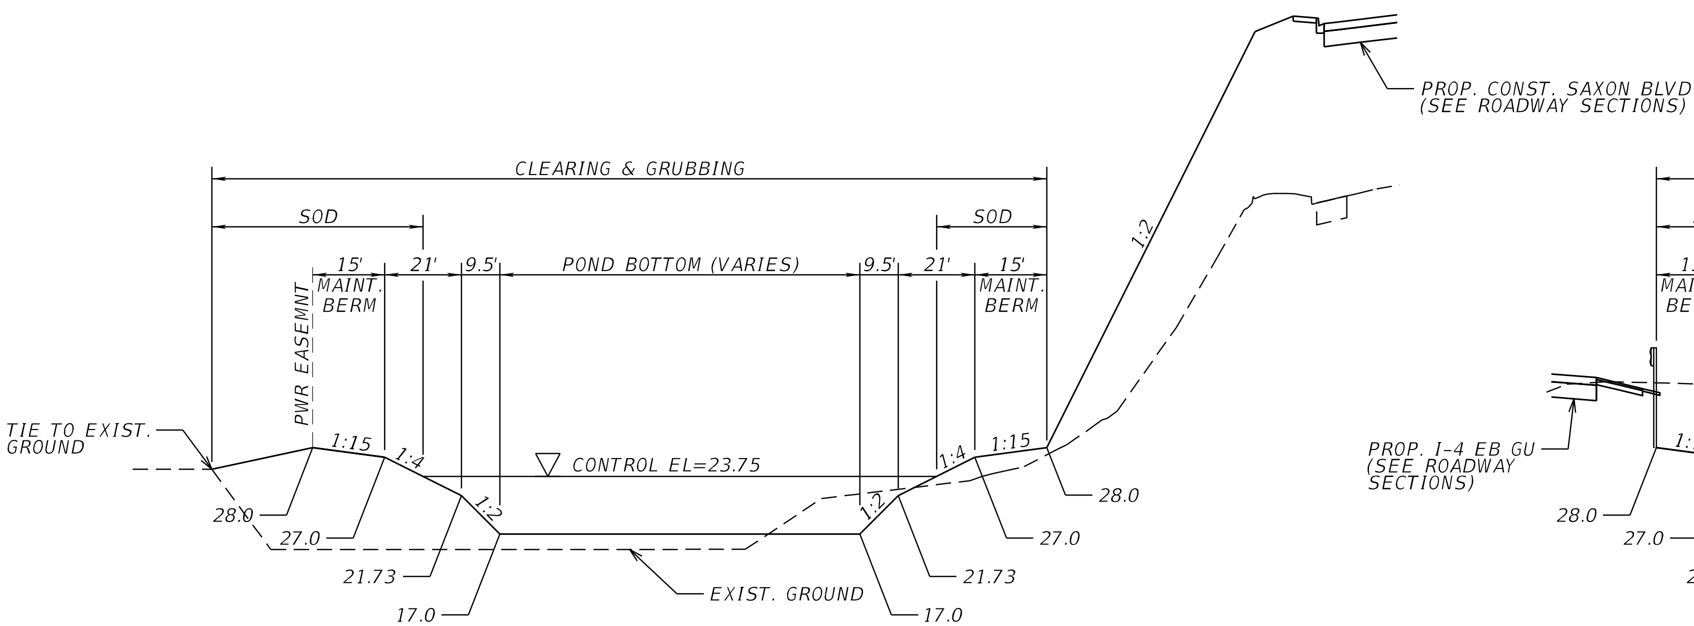

SECTION B-B
NTS

POND 407B

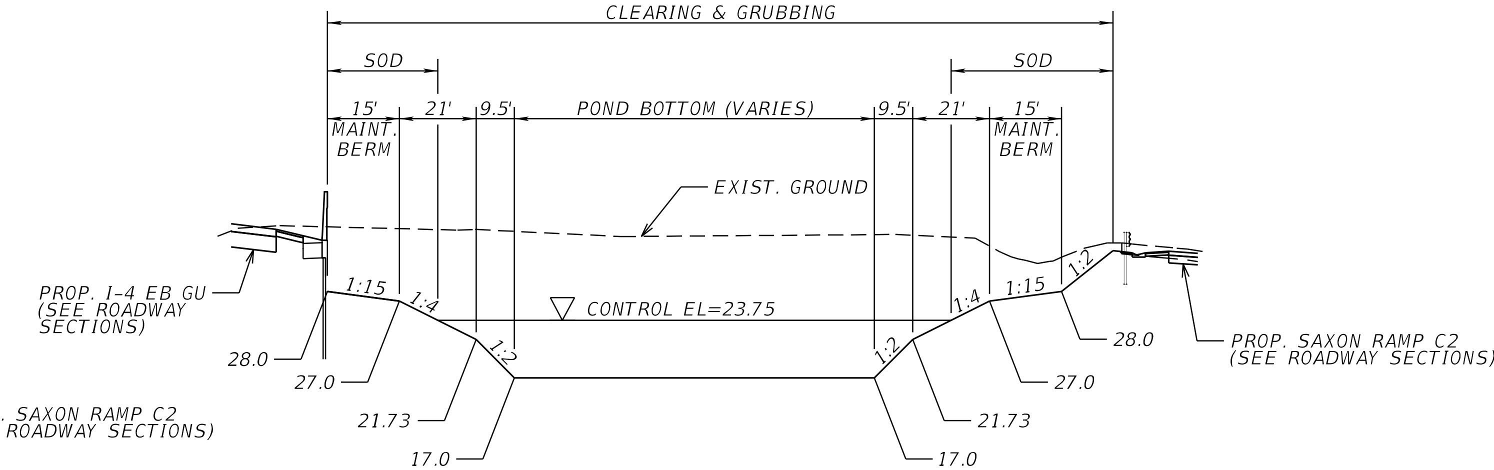

SECTION C-C
NTS

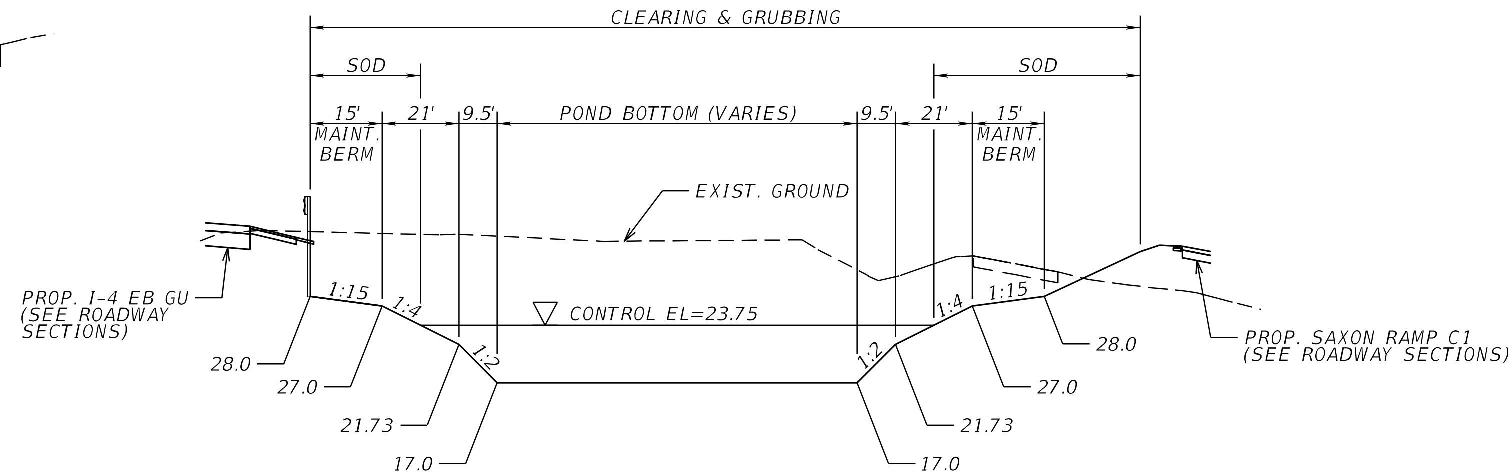

SECTION C-D
NTS

THE OFFICIAL RECORD OF THIS SHEET IS THE ELECTRONIC FILE DIGITALLY SIGNED AND SEALED UNDER RULE 61G15-23.004, F.A.C.

REVISIONS			
DATE	DESCRIPTION	DATE	DESCRIPTION

STANTEC CONSULTING SERVICES INC.
ENGINEER OF RECORD:
TIMOTHY X. VAVRA, P.E. NO.: 54872
11315 CORPORATE BLVD., SUITE 105
ORLANDO, FLORIDA 32817
(407) 823-8966
CERTIFICATE OF AUTHORIZATION NO. 27013

STATE OF FLORIDA
DEPARTMENT OF TRANSPORTATION

ROAD NO.	COUNTY	FINANCIAL PROJECT ID
SR400	VOLUSIA	408464-2-32-01

POND DETAILS
PONDS 407A & 407B
TYPICALS

SHEET NO.
399

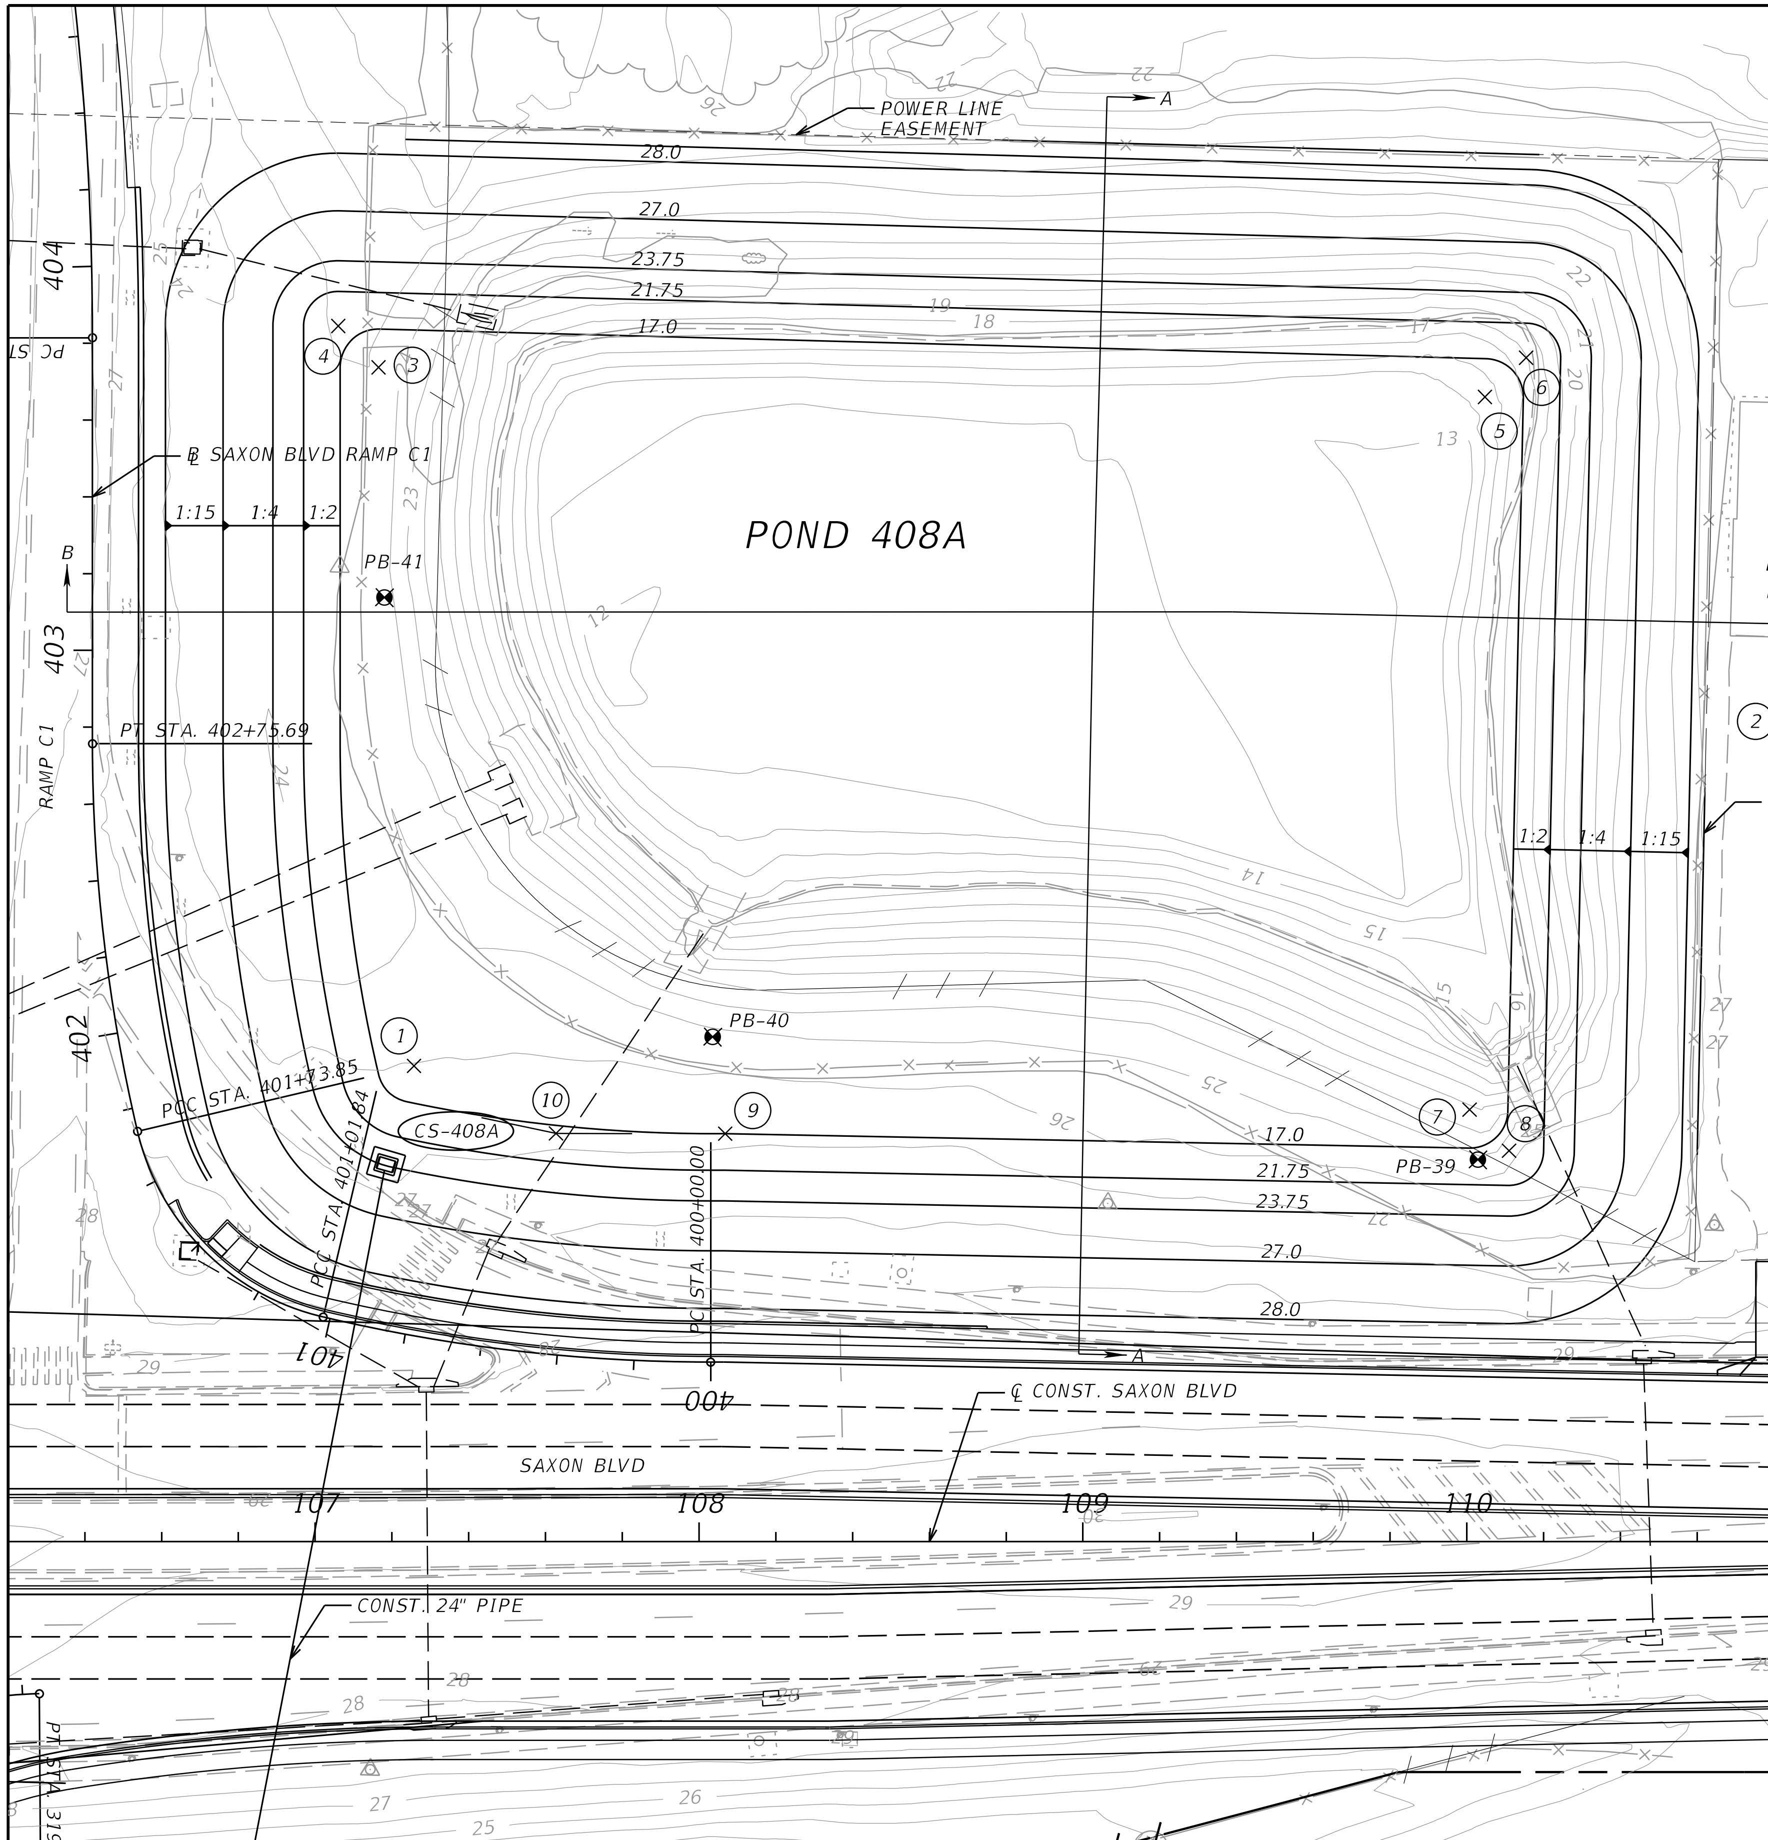

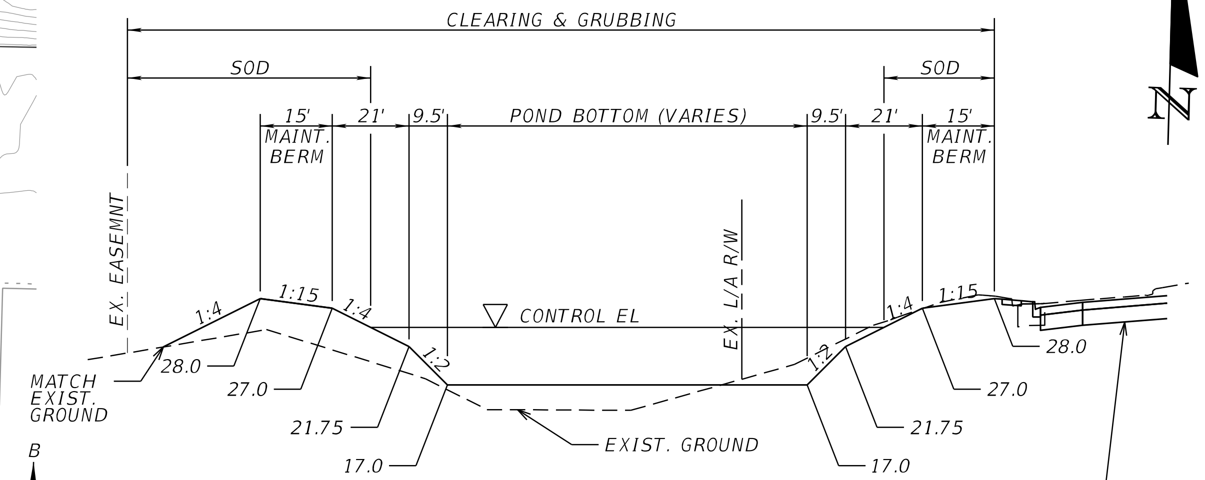

SECTION A-A
NTS

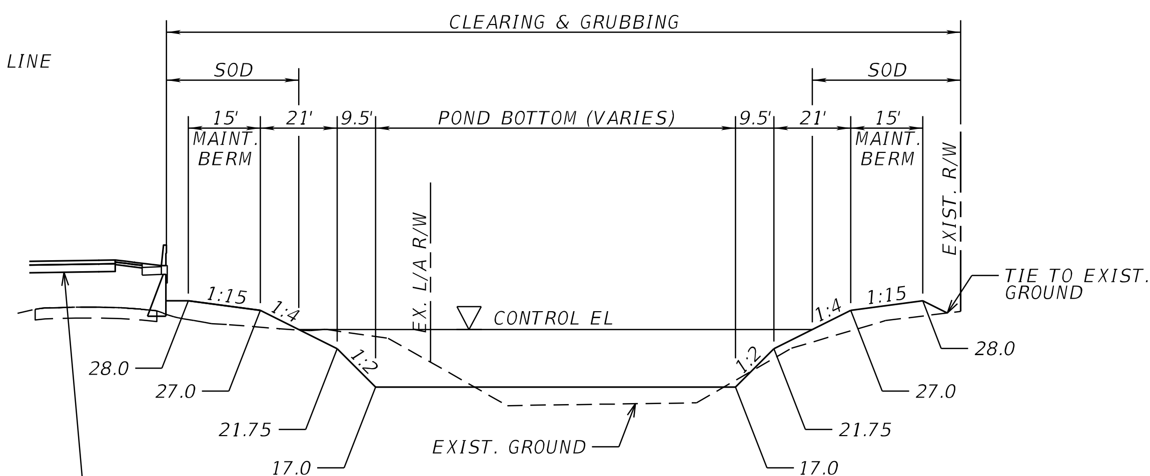

SECTION B-B
NTS

POND 408A CONTROL POINTS				
Number	Station	Offset	Side	Radius (ft)
1	107+25.75	123.89	Lt	9.5
2	110+82.00	207.78	Lt	375.5
3	107+16.50	305.77	Lt	10
4	107+06.00	316.56	Lt	9
5	110+04.72	298.06	Lt	10
6	110+15.45	308.28	Lt	9
7	110+00.73	112.49	Lt	10
8	110+11.00	101.78	Lt	9
9	108+06.81	106.25	Lt	-
10	107+62.75	106.30	Lt	380.5

POND 408A		
DHW EL (100YR-240HR FDOT)	=	26.40
DHW EL (25YR-96HR SJRWMD)	=	26.94
CONTROL EL	=	23.75

NOTES:
1. ALL CONTROL POINTS ARE REFERENCED FROM ℄ CONST. SAXON BLVD.
2. SEE POND CROSS SECTIONS FOR POND 408A EARTHWORK.

⌖ APPROXIMATE BORING LOCATION

THE OFFICIAL RECORD OF THIS SHEET IS THE ELECTRONIC FILE DIGITALLY SIGNED AND SEALED UNDER RULE 61G15-23.004, F.A.C.

REVISIONS			
DATE	DESCRIPTION	DATE	DESCRIPTION

STANTEC CONSULTING SERVICES INC.
ENGINEER OF RECORD:
TIMOTHY X. VAVRA, P.E. NO.: 54872
11315 CORPORATE BLVD., SUITE 105
ORLANDO, FLORIDA 32817
(407) 823-8966
CERTIFICATE OF AUTHORIZATION NO. 27013

STATE OF FLORIDA
DEPARTMENT OF TRANSPORTATION

ROAD NO.	COUNTY	FINANCIAL PROJECT ID
SR400	VOLUSIA	408464-2-32-01

POND DETAILS
POND 408A

SHEET NO. 400

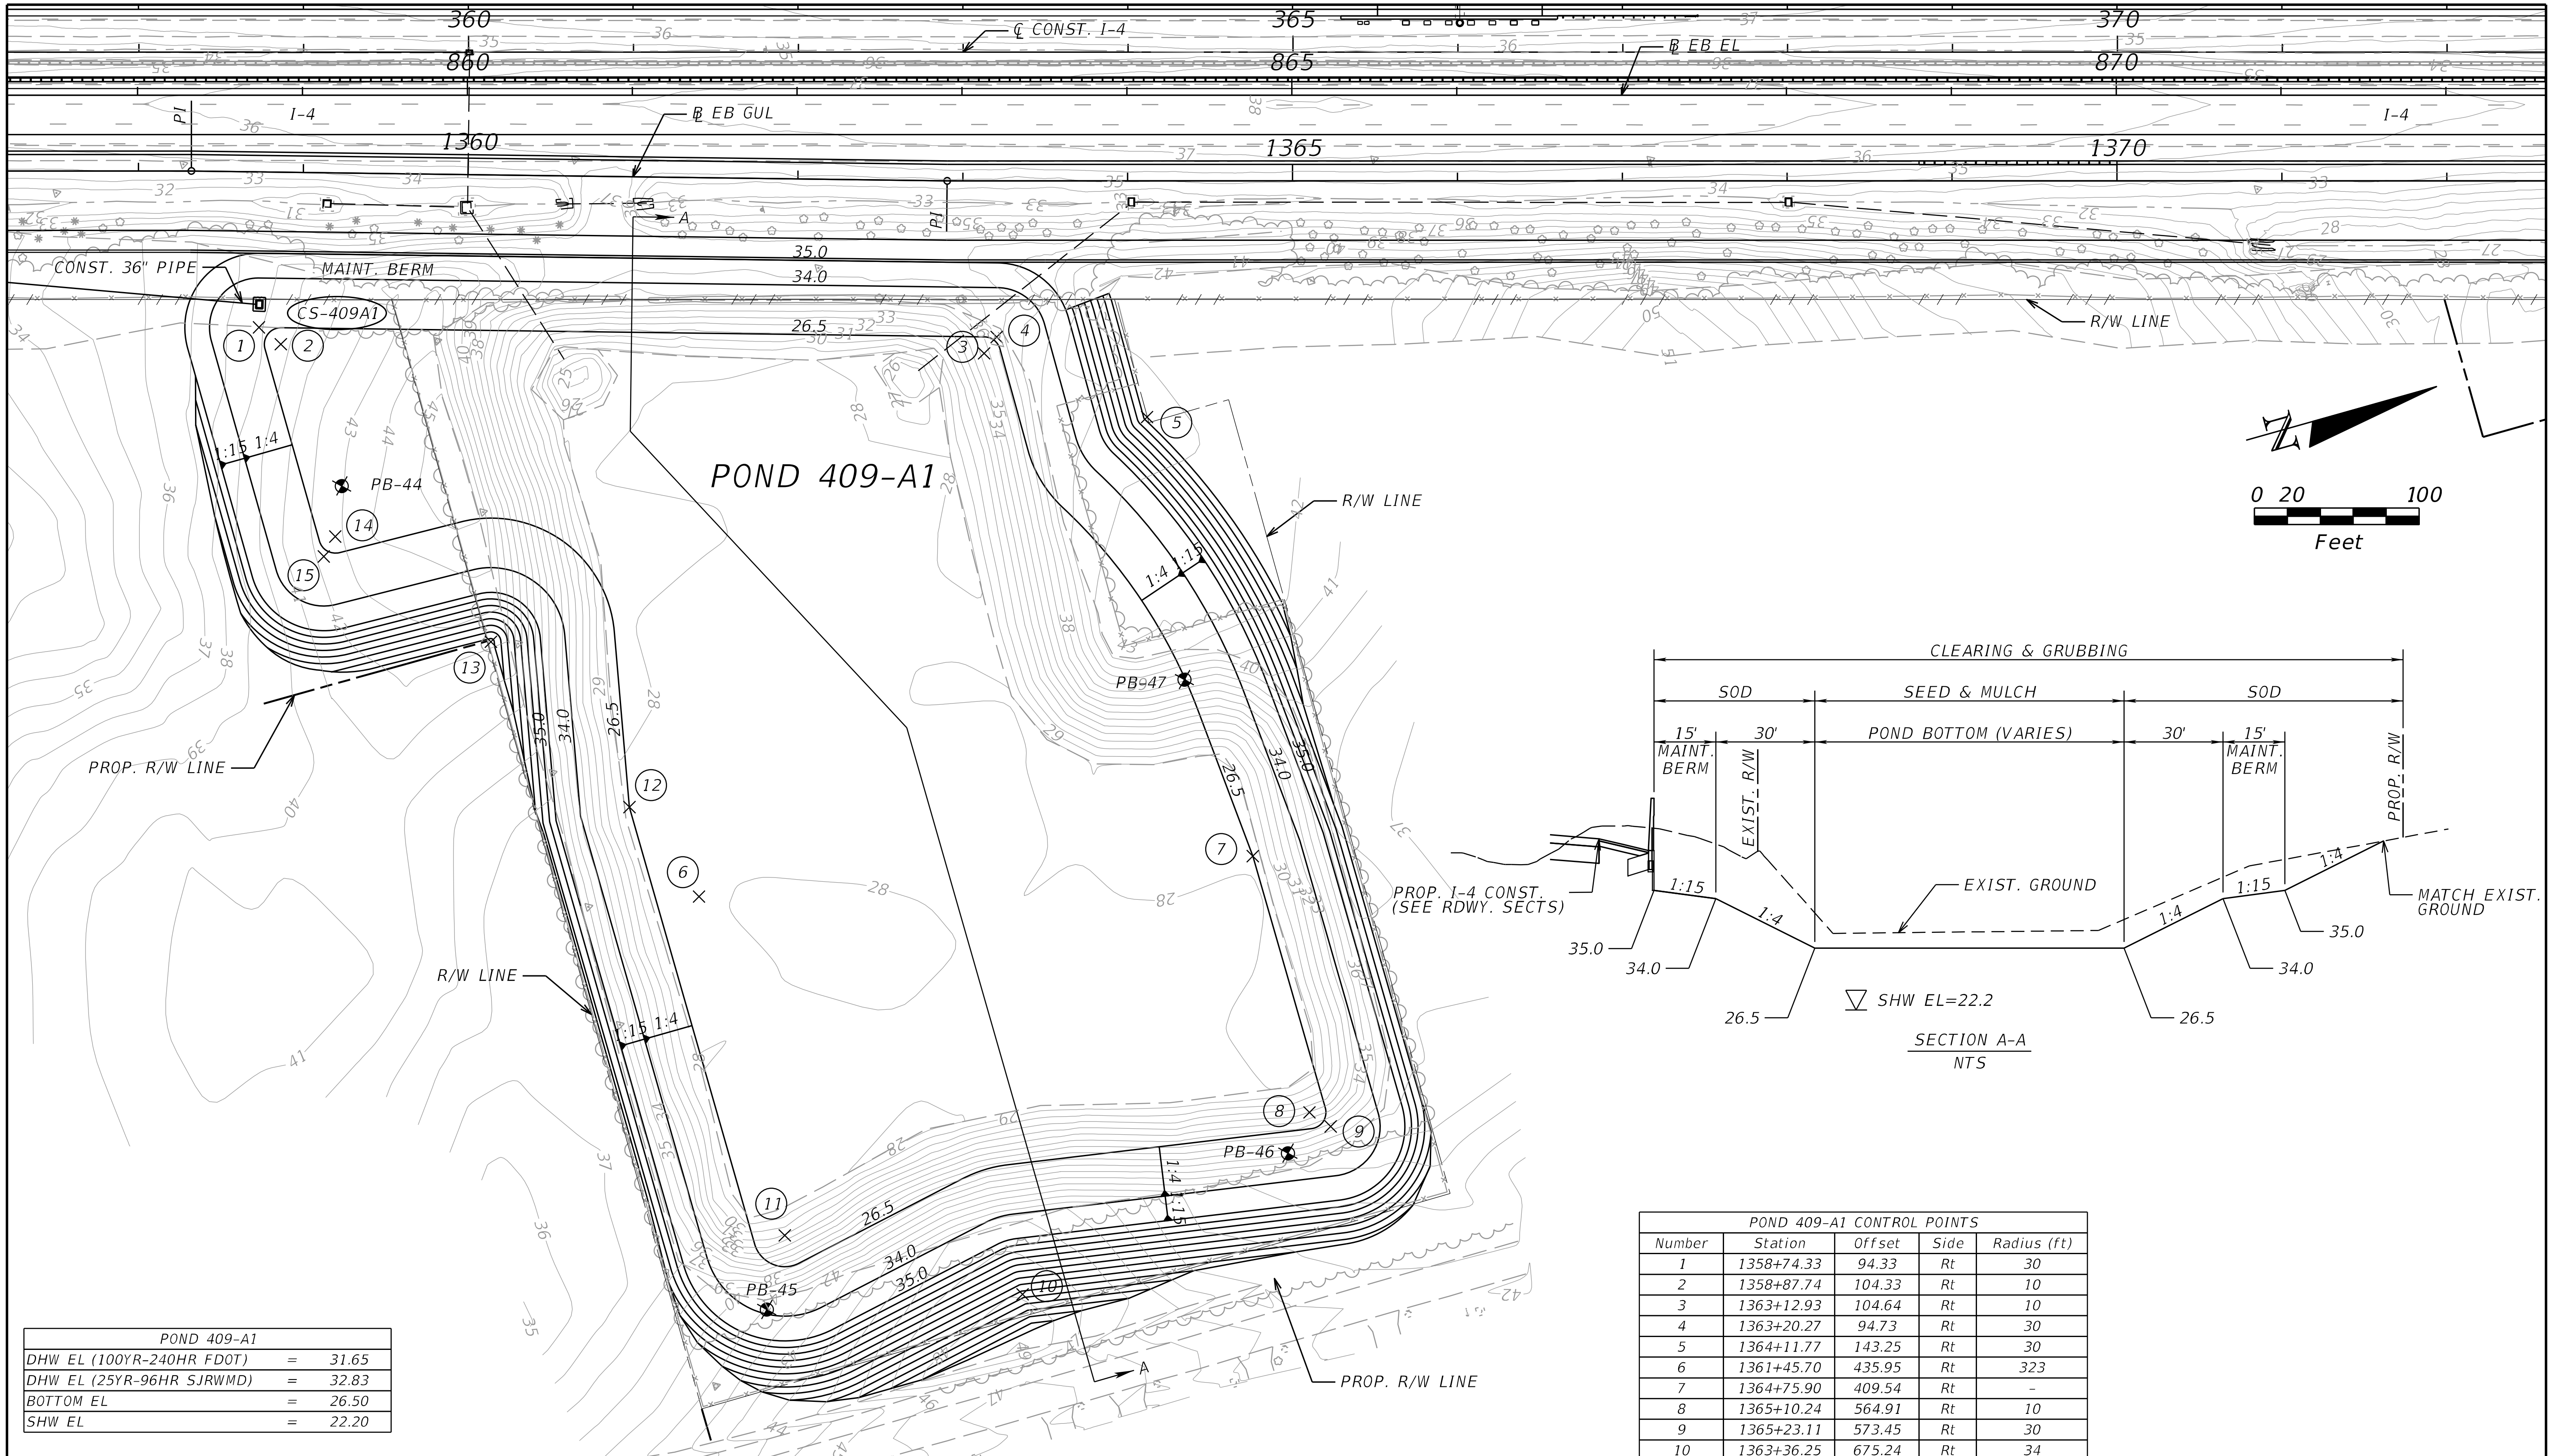

POND 409-A1		
DHW EL (100YR-240HR FDOT)	=	31.65
DHW EL (25YR-96HR SJRWMD)	=	32.83
BOTTOM EL	=	26.50
SHW EL	=	22.20

NOTES:
1. ALL CONTROL POINTS ARE REFERENCED FROM ℄ EB GUL.
2. SEE POND CROSS SECTIONS FOR POND 409-A1 EARTHWORK.

APPROXIMATE BORING LOCATION

POND 409-A1 CONTROL POINTS				
Number	Station	Offset	Side	Radius (ft)
1	1358+74.33	94.33	Rt	30
2	1358+87.74	104.33	Rt	10
3	1363+12.93	104.64	Rt	10
4	1363+20.27	94.73	Rt	30
5	1364+11.77	143.25	Rt	30
6	1361+45.70	435.95	Rt	323
7	1364+75.90	409.54	Rt	-
8	1365+10.24	564.91	Rt	10
9	1365+23.11	573.45	Rt	30
10	1363+36.25	675.24	Rt	34
11	1362+00.41	640.75	Rt	19
12	1361+02.80	382.32	Rt	-
13	1360+17.50	283.14	Rt	30
14	1359+22.25	220.59	Rt	10
15	1359+15.43	232.76	Rt	30

THE OFFICIAL RECORD OF THIS SHEET IS THE ELECTRONIC FILE DIGITALLY SIGNED AND SEALED UNDER RULE 61G15-23.004, F.A.C.

REVISIONS			
DATE	DESCRIPTION	DATE	DESCRIPTION

STANTEC CONSULTING SERVICES INC.
ENGINEER OF RECORD:
TIMOTHY X. VAVRA, P.E. NO.: 54872
11315 CORPORATE BLVD., SUITE 105
ORLANDO, FLORIDA 32817
(407) 823-8966
CERTIFICATE OF AUTHORIZATION NO. 27013

STATE OF FLORIDA
DEPARTMENT OF TRANSPORTATION

ROAD NO.	COUNTY	FINANCIAL PROJECT ID
SR400	VOLUSIA	408464-2-32-01

POND DETAILS
POND 409-A1

SHEET NO.
401

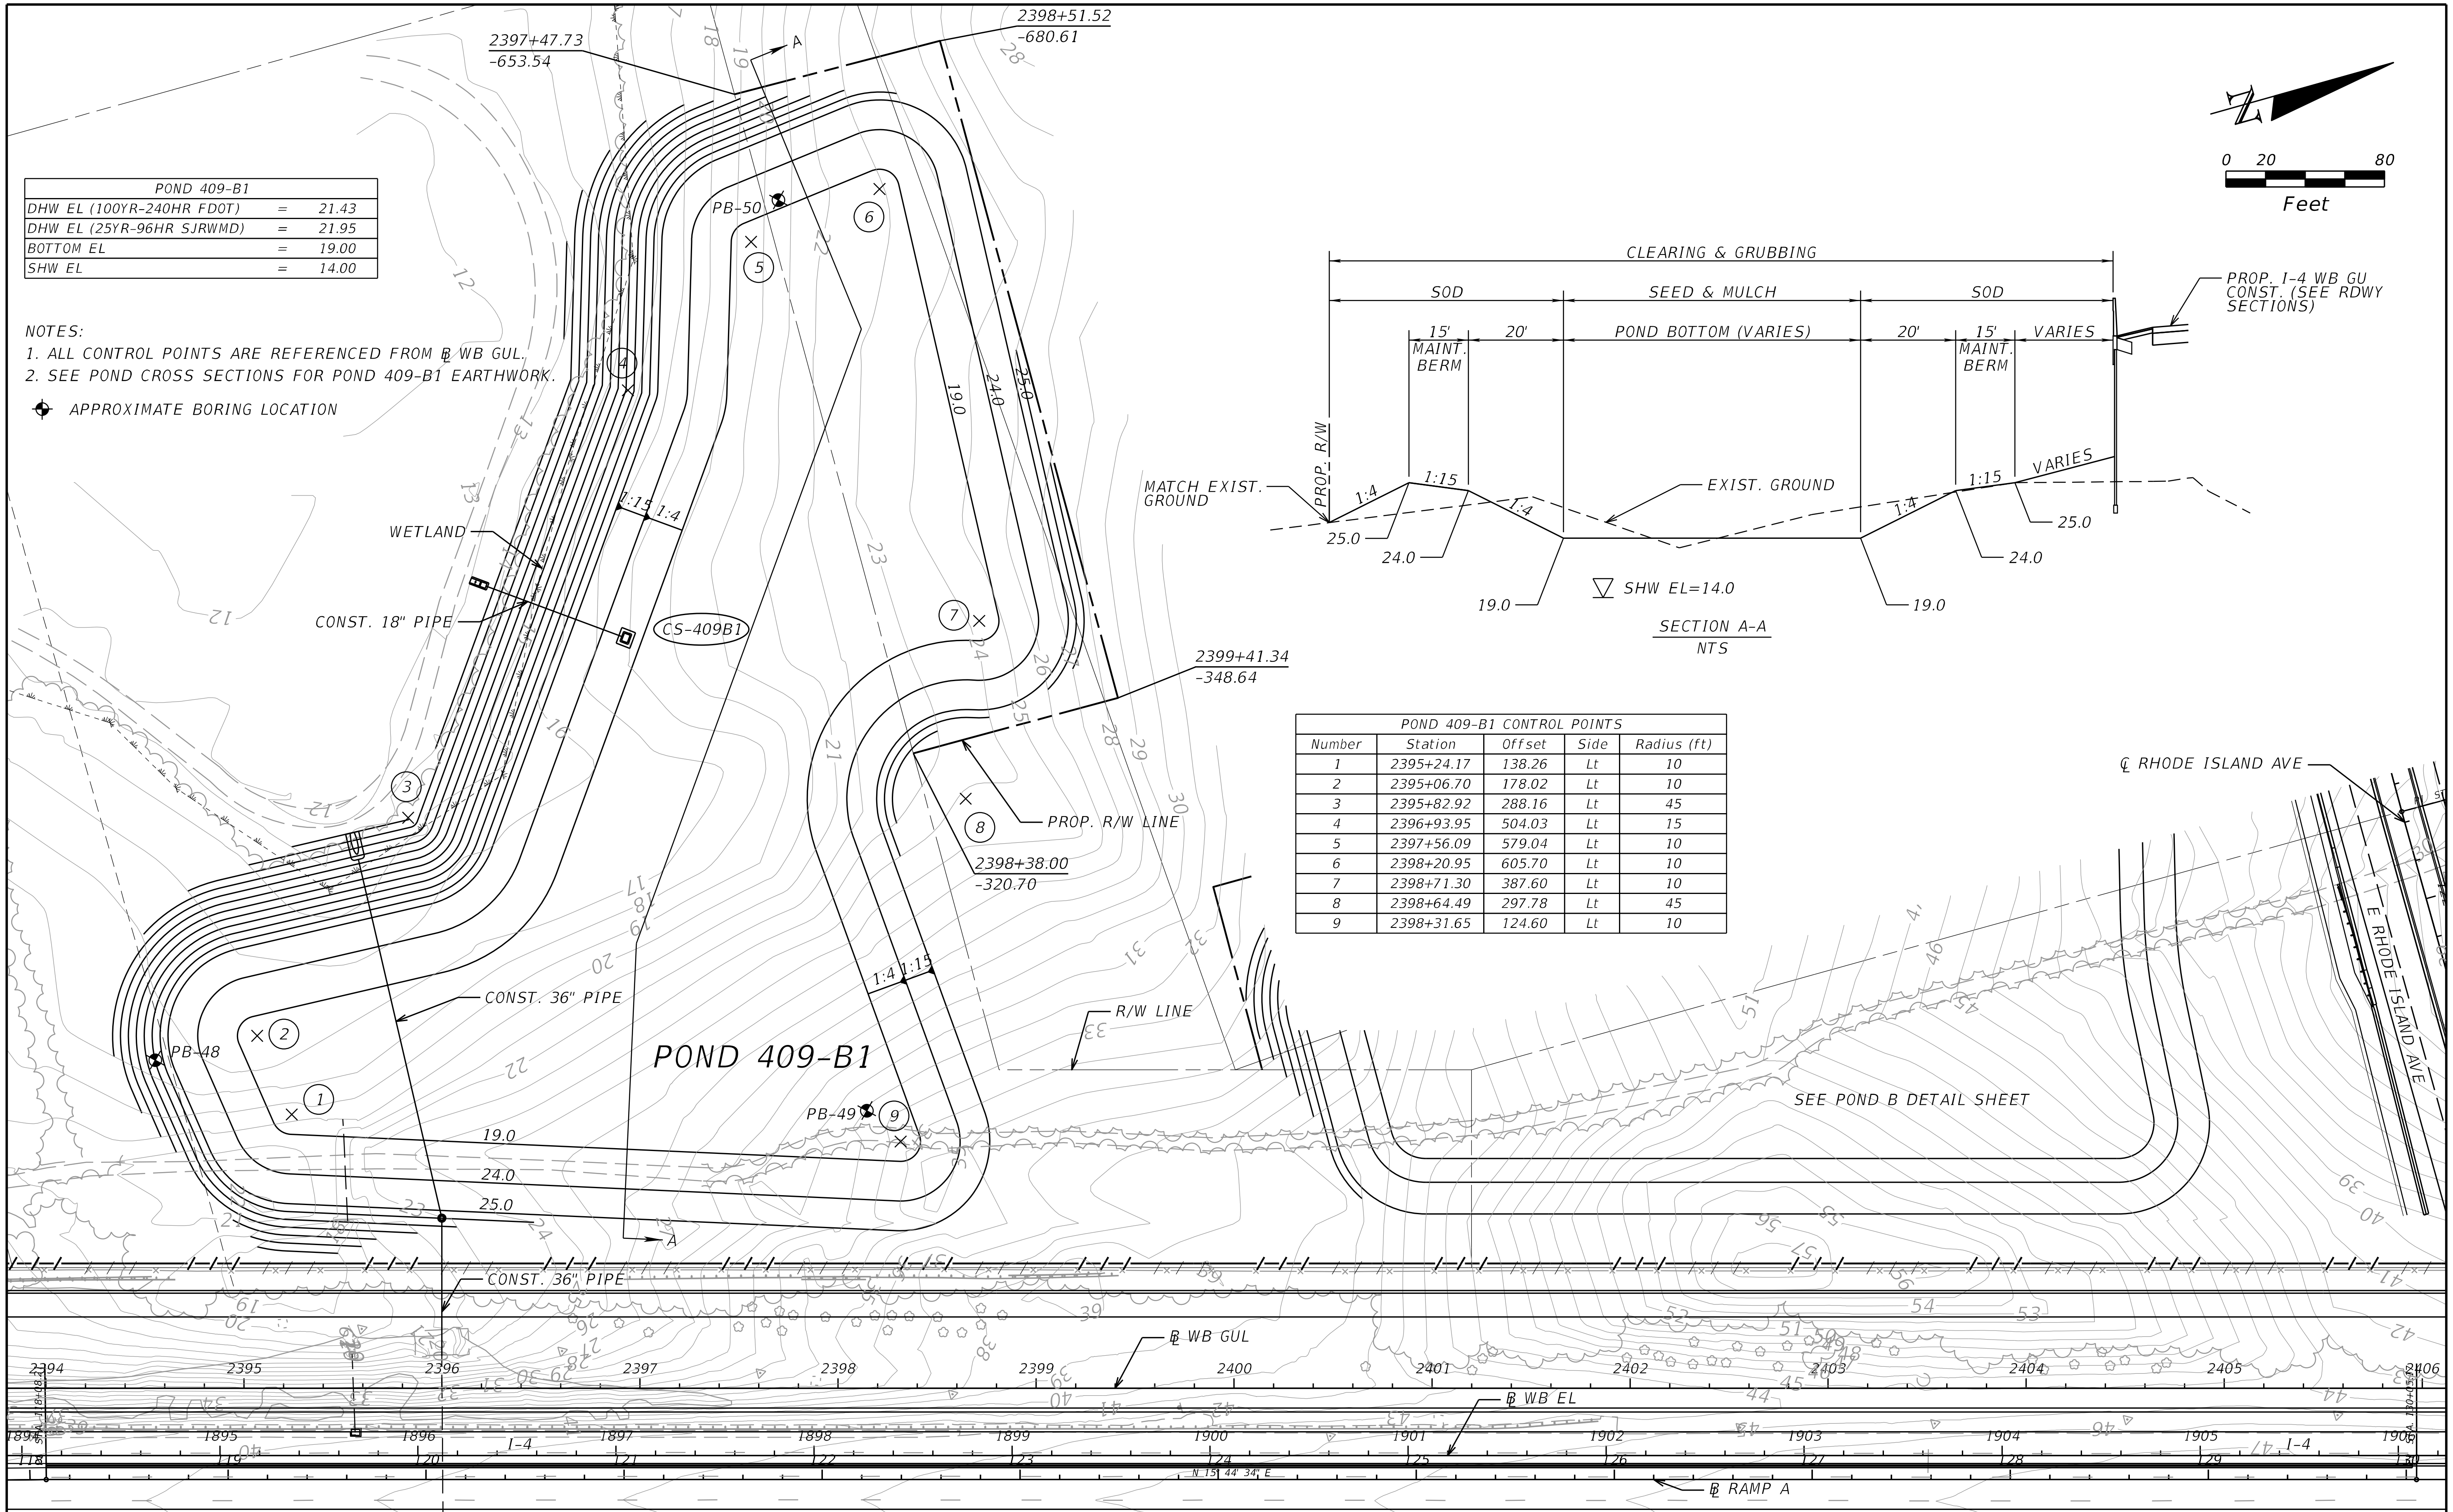

POND 409-B1		
DHW EL (100YR-240HR FDOT)	=	21.43
DHW EL (25YR-96HR SJRWMD)	=	21.95
BOTTOM EL	=	19.00
SHW EL	=	14.00

NOTES:

1. ALL CONTROL POINTS ARE REFERENCED FROM B WB GUL.
2. SEE POND CROSS SECTIONS FOR POND 409-B1 EARTHWORK.

APPROXIMATE BORING LOCATION

POND 409-B1 CONTROL POINTS

Number	Station	Offset	Side	Radius (ft)
1	2395+24.17	138.26	Lt	10
2	2395+06.70	178.02	Lt	10
3	2395+82.92	288.16	Lt	45
4	2396+93.95	504.03	Lt	15
5	2397+56.09	579.04	Lt	10
6	2398+20.95	605.70	Lt	10
7	2398+71.30	387.60	Lt	10
8	2398+64.49	297.78	Lt	45
9	2398+31.65	124.60	Lt	10

THE OFFICIAL RECORD OF THIS SHEET IS THE ELECTRONIC FILE DIGITALLY SIGNED AND SEALED UNDER RULE 61G15-23.004, F.A.C.

REVISIONS			
DATE	DESCRIPTION	DATE	DESCRIPTION

STANTEC CONSULTING SERVICES INC.
ENGINEER OF RECORD:
TIMOTHY X. VAVRA, P.E. NO.: 54872
11315 CORPORATE BLVD., SUITE 105
ORLANDO, FLORIDA 32817
(407) 823-8966
CERTIFICATE OF AUTHORIZATION NO. 27013

STATE OF FLORIDA
DEPARTMENT OF TRANSPORTATION

ROAD NO.	COUNTY	FINANCIAL PROJECT ID
SR400	VOLUSIA	408464-2-32-01

POND DETAILS
POND 409-B1

SHEET NO.
402

jchassee 6/14/2019 4:22:41 PM Default V:\2158\active\CADD\40846423201\drainage\PDPLRD13.DGN

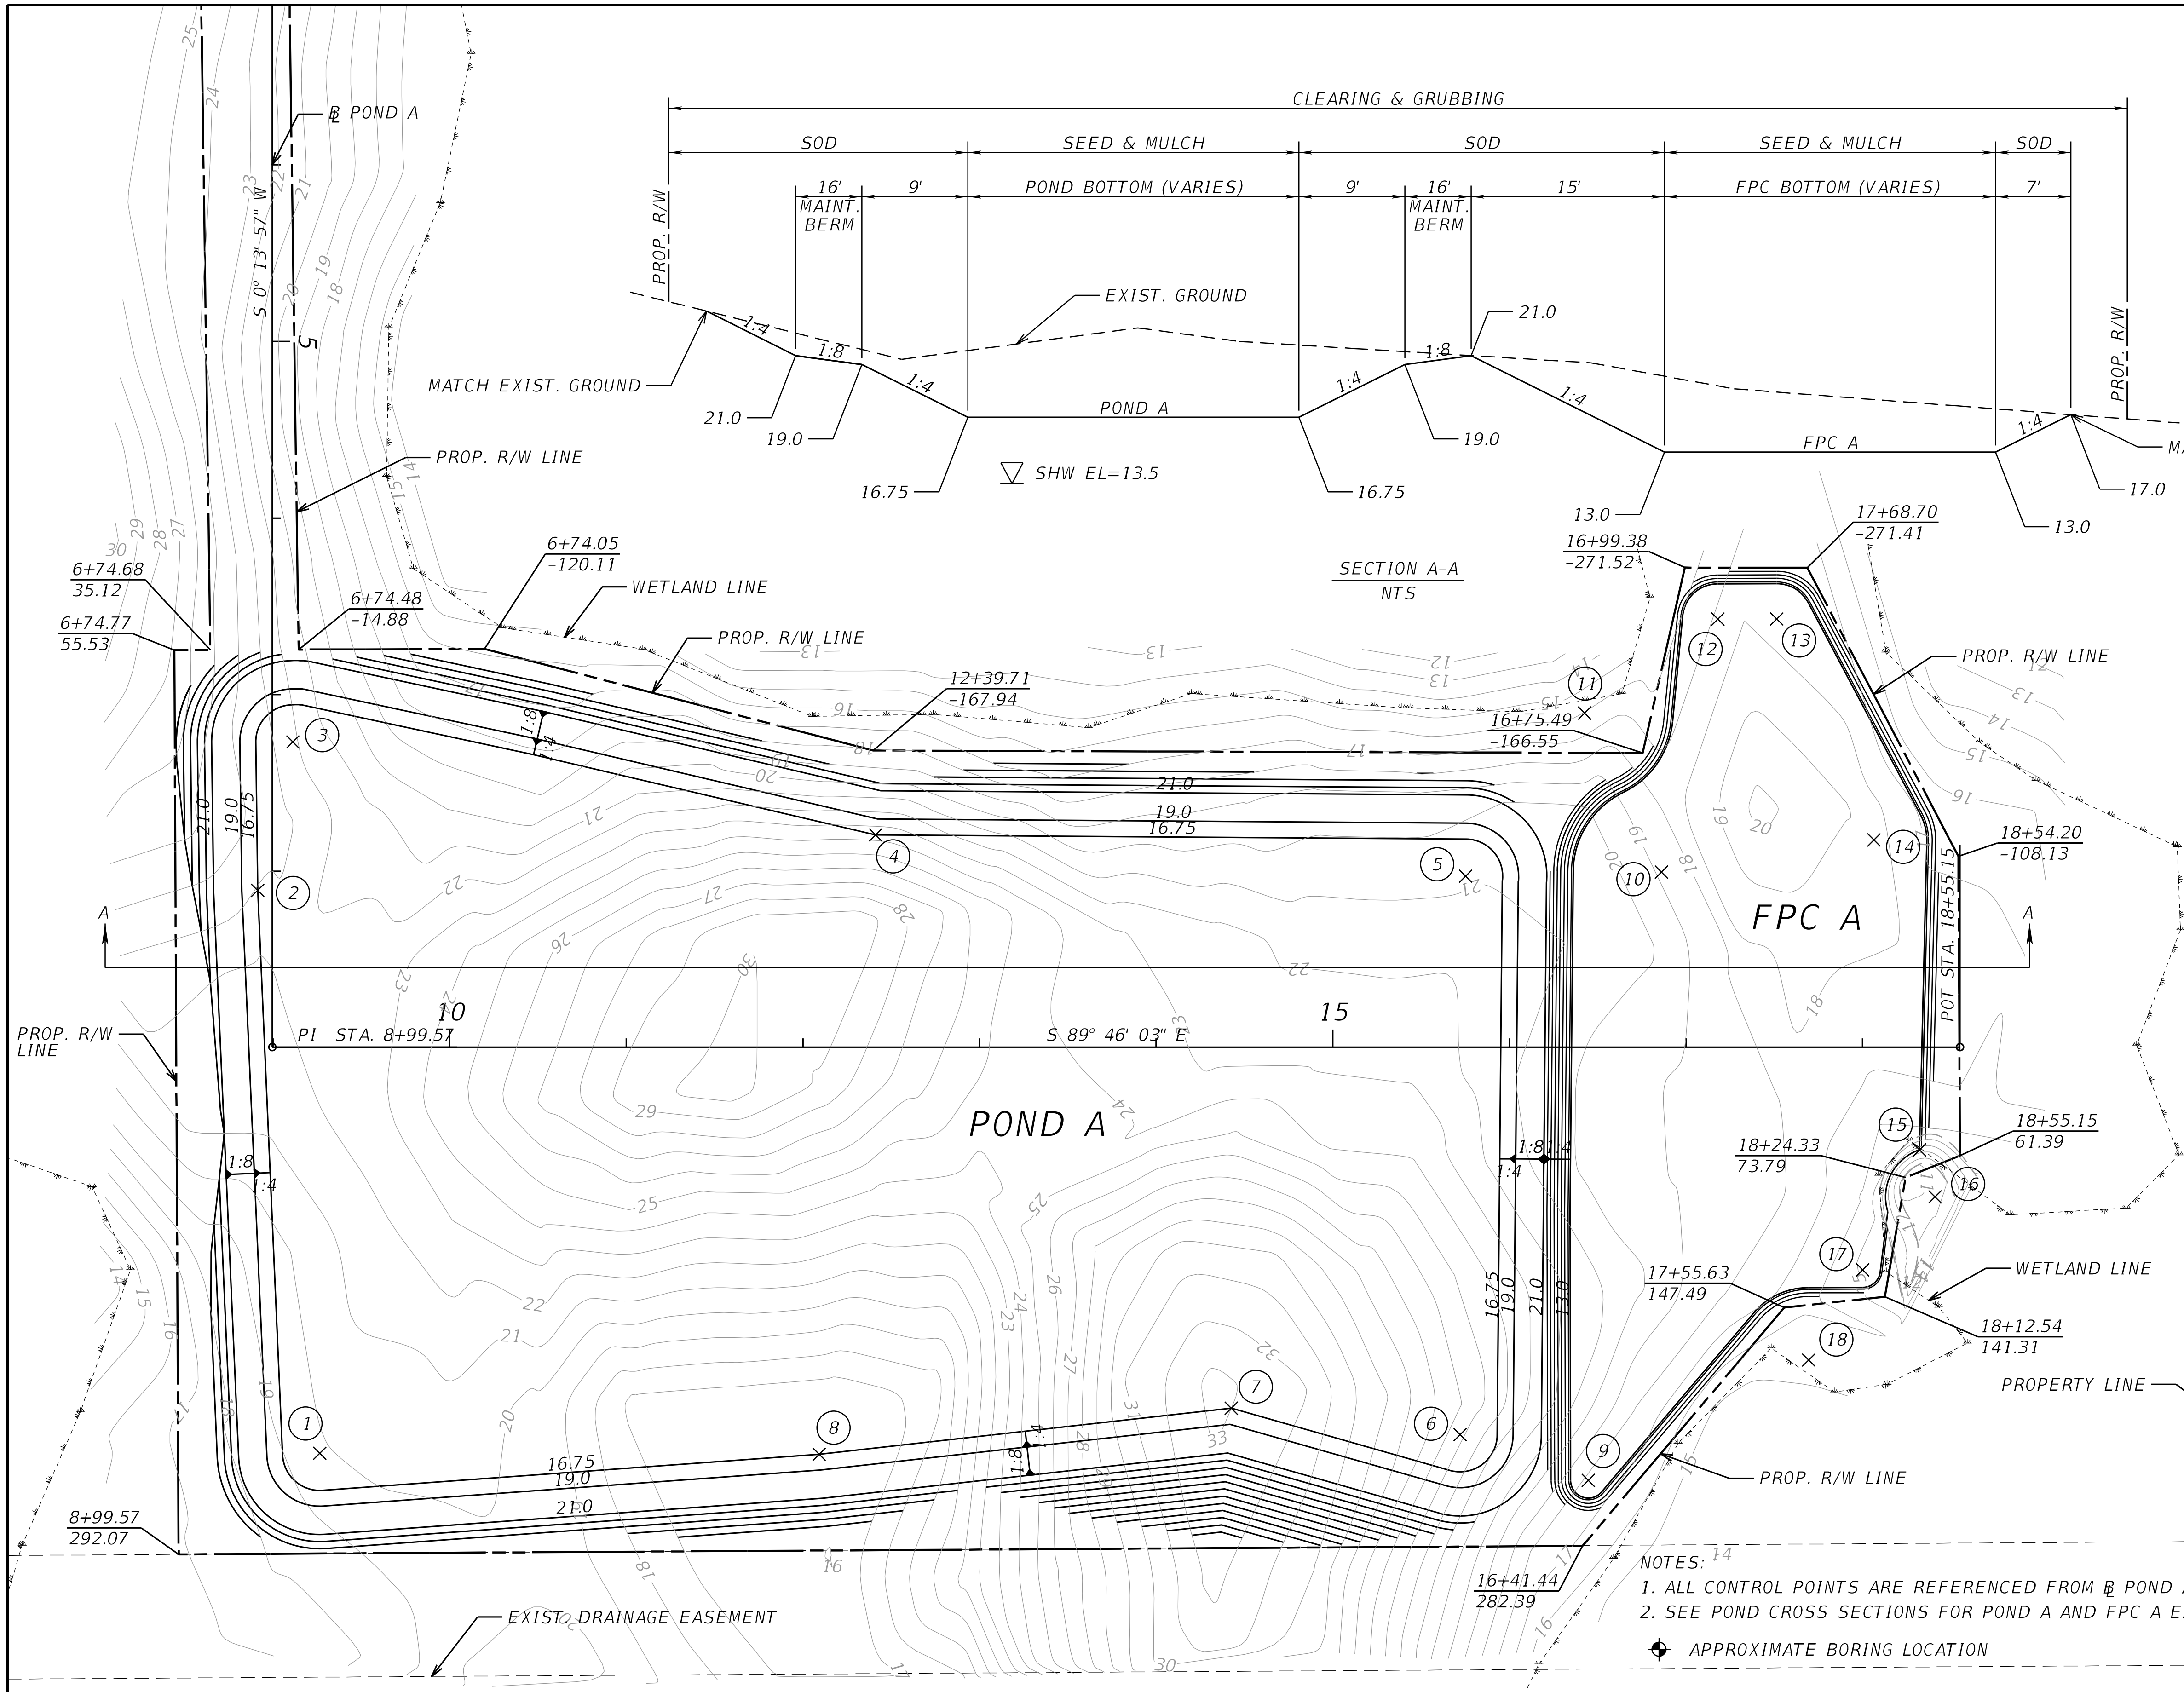

POND A & FPC A CONTROL POINTS				
Number	Station	Offset	Side	Radius (ft)
1	9+26.38	229.64	Rt	21
2	8+10.82	8.30	Rt	–
3	7+26.75	11.61	Lt	21
4	12+41.16	120.17	Lt	–
5	15+75.19	96.83	Lt	21
6	15+72.08	219.41	Rt	21
7	14+42.57	204.44	Rt	–
8	12+09.20	230.49	Rt	–
9	16+44.67	245.32	Rt	10
10	16+86.10	99.11	Lt	50
11	16+42.62	189.17	Lt	50
12	17+18.03	242.35	Lt	20
13	17+51.39	242.43	Lt	20
14	18+06.38	117.32	Lt	30
15	18+32.21	58.15	Rt	–
16	18+40.97	84.75	Rt	28
17	17+99.99	126.08	Rt	10
18	17+69.47	177.16	Rt	41

POND A		
DHW EL (100YR-240HR FDOT)	=	20.24
DHW EL (25YR-96HR SJRWMD)	=	20.17
BOTTOM EL	=	16.75
SHW EL	=	13.50

NOTES:
1. ALL CONTROL POINTS ARE REFERENCED FROM ℄ POND A.
2. SEE POND CROSS SECTIONS FOR POND A AND FPC A EARTHWORK.

APPROXIMATE BORING LOCATION

THE OFFICIAL RECORD OF THIS SHEET IS THE ELECTRONIC FILE DIGITALLY SIGNED AND SEALED UNDER RULE 61G15-23.004, F.A.C.

REVISIONS			
DATE	DESCRIPTION	DATE	DESCRIPTION

STANTEC CONSULTING SERVICES INC.
ENGINEER OF RECORD:
TIMOTHY X. VAVRA, P.E. NO.: 54872
11315 CORPORATE BLVD., SUITE 105
ORLANDO, FLORIDA 32817
(407) 823-8966
CERTIFICATE OF AUTHORIZATION NO. 27013

STATE OF FLORIDA
DEPARTMENT OF TRANSPORTATION

ROAD NO.	COUNTY	FINANCIAL PROJECT ID
SR400	VOLUSIA	408464-2-32-01

POND DETAILS
POND A & FPC A

SHEET NO.
403

POND B CONTROL POINTS				
Number	Station	Offset	Side	Radius (ft)
1	121+72.96	516.94	Rt	18
2	121+13.02	516.62	Rt	18
3	121+26.48	433.44	Rt	32
4	120+46.45	338.90	Rt	60
5	121+25.24	244.86	Rt	32
6	121+10.66	155.32	Rt	18
7	122+34.03	118.68	Rt	250
8	122+67.21	180.25	Rt	18

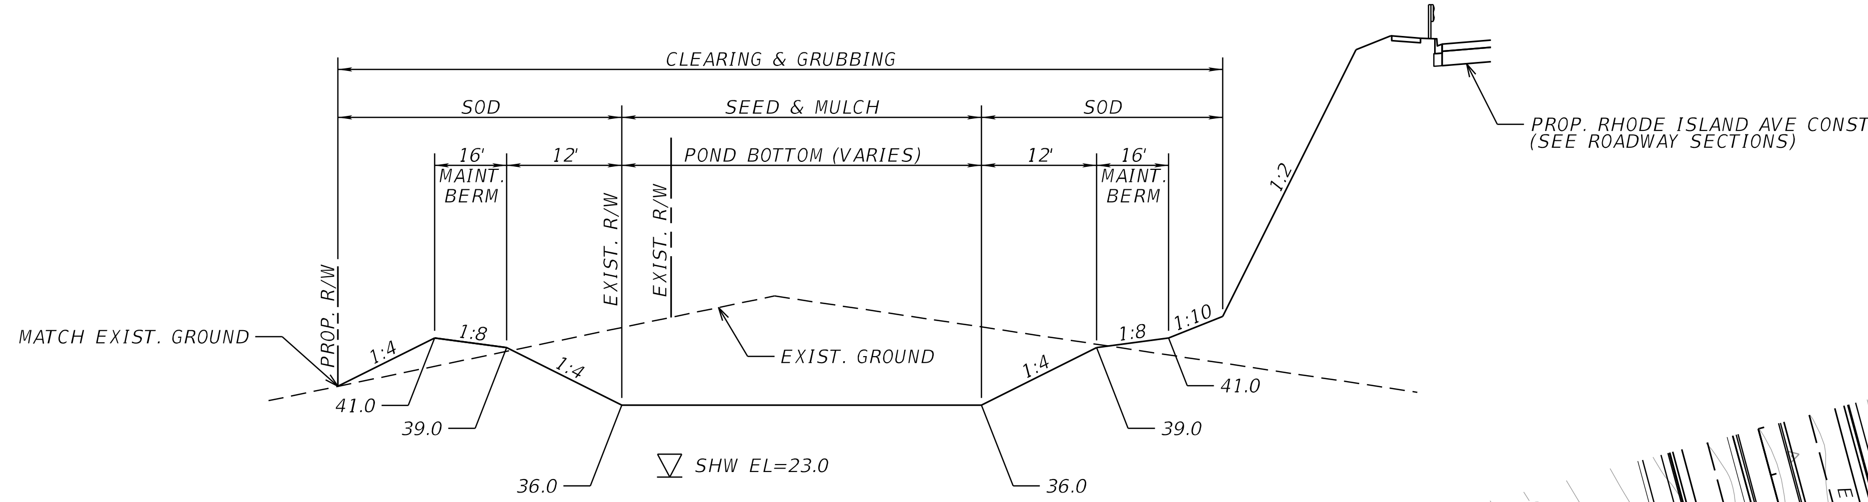

SECTION A-A
NTS

POND B		
DHW EL (100YR-240HR FDOT)	=	37.74
DHW EL (25YR-96HR SJRWMD)	=	37.55
BOTTOM EL	=	36.00
SHW EL	=	23.00

NOTES:
1. ALL CONTROL POINTS ARE REFERENCED FROM ℄ RHODE ISLAND AVE.
2. SEE POND CROSS SECTIONS FOR POND B EARTHWORK.

APPROXIMATE BORING LOCATION

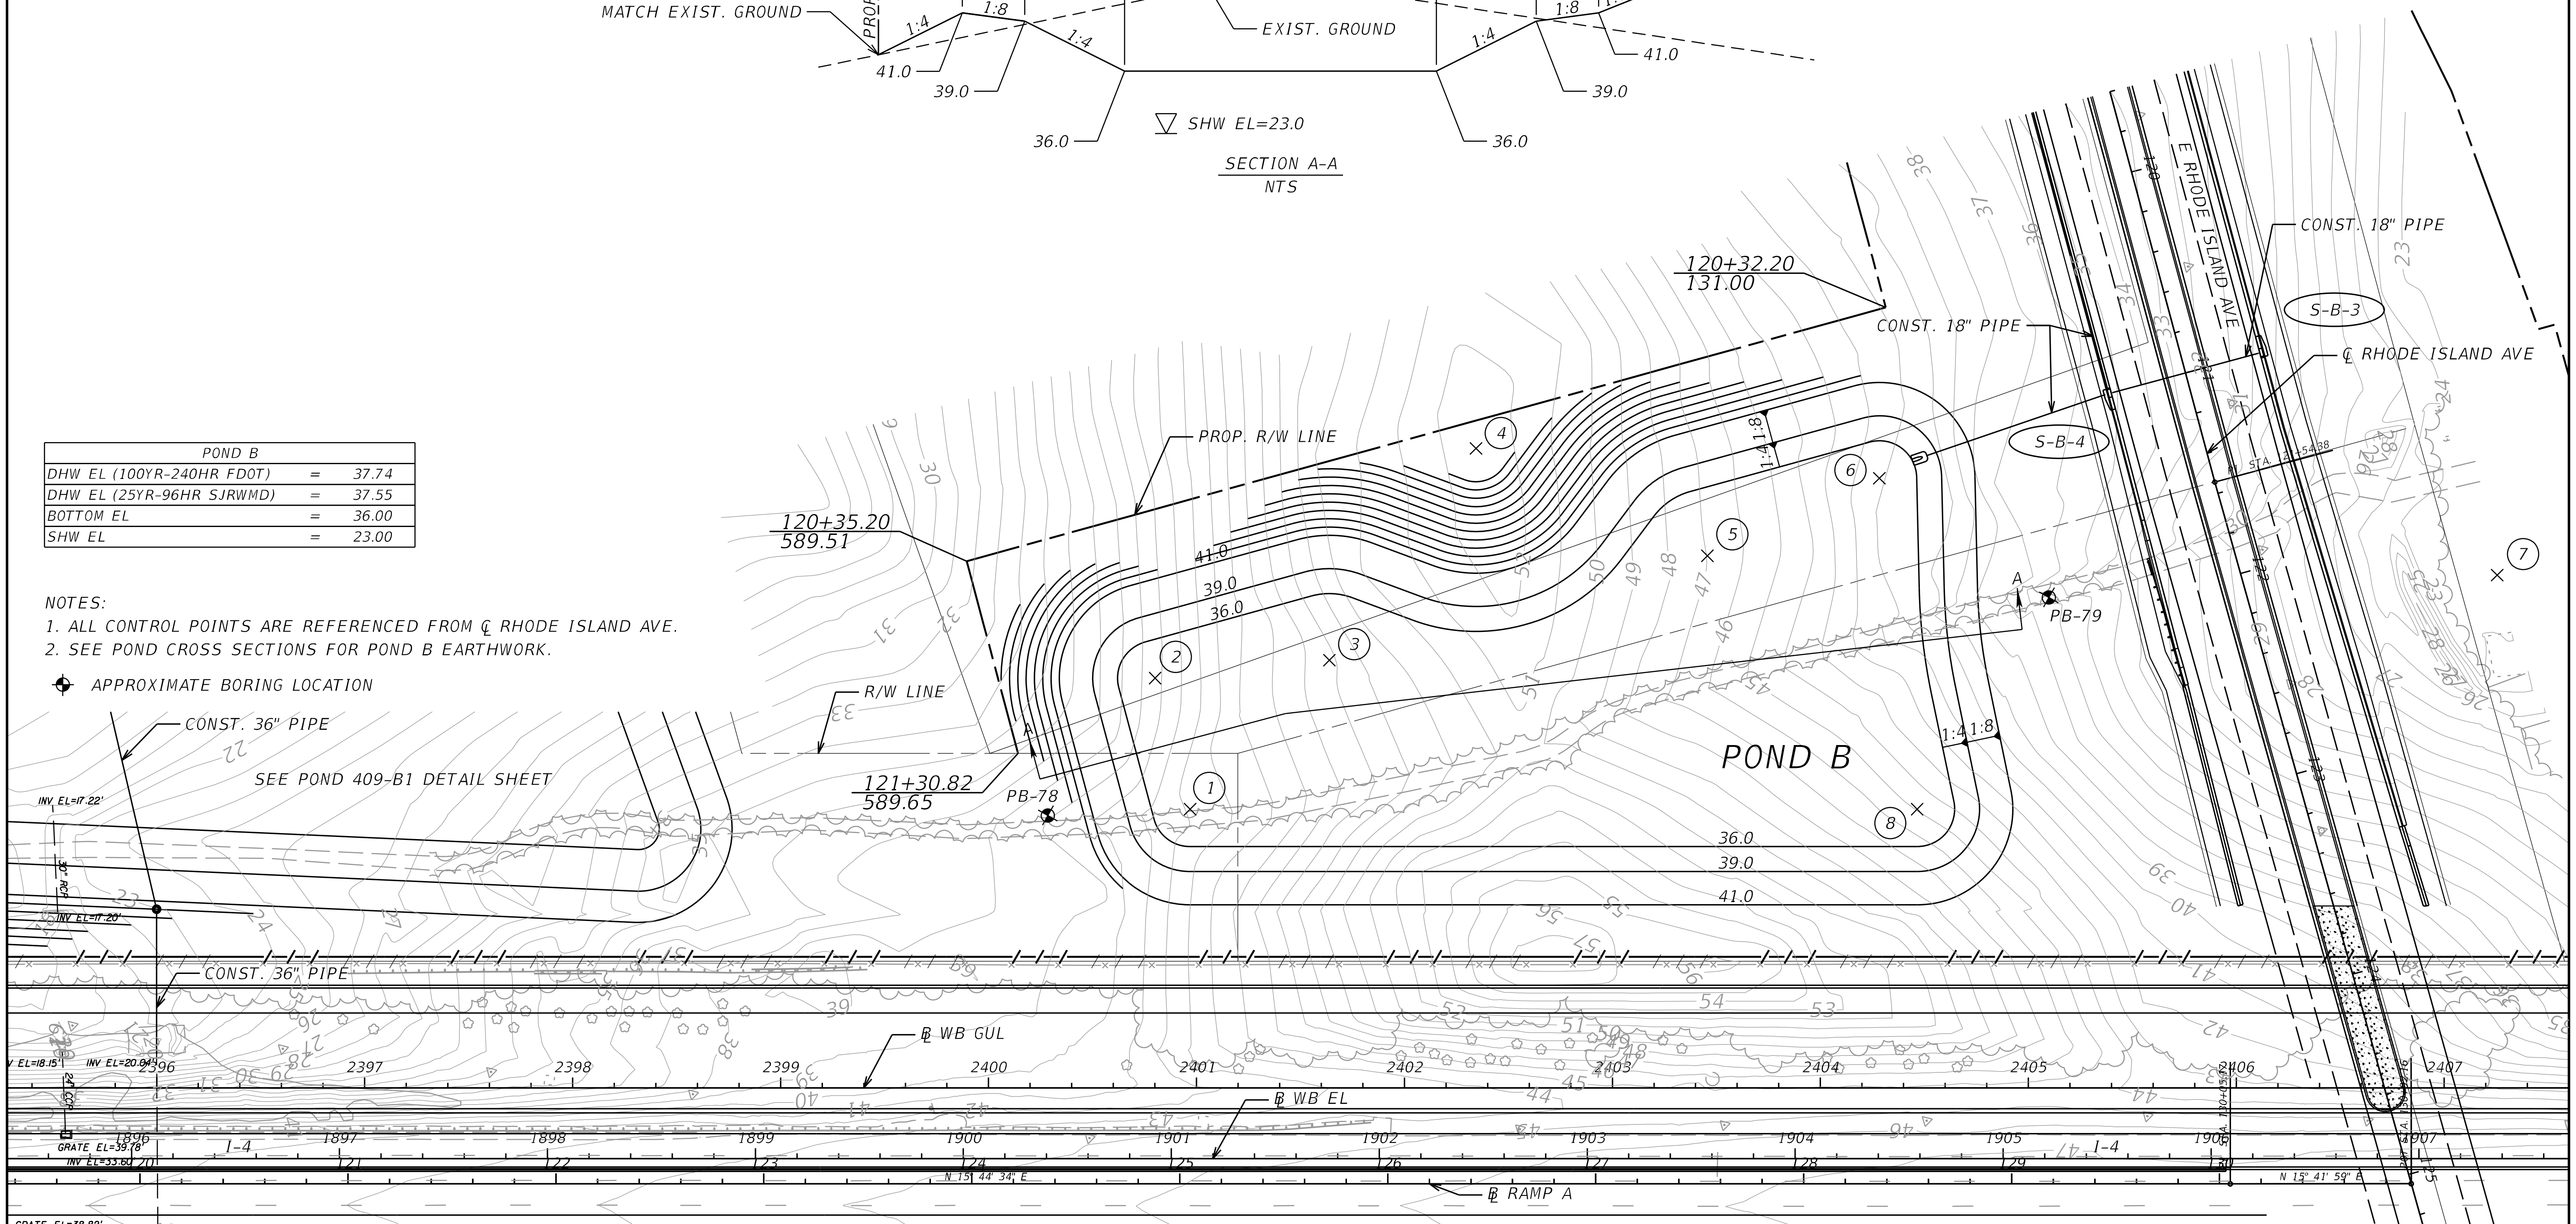

REVISIONS			
DATE	DESCRIPTION	DATE	DESCRIPTION

STANTEC CONSULTING SERVICES INC.
ENGINEER OF RECORD:
TIMOTHY X. VAVRA, P.E. NO.: 54872
11315 CORPORATE BLVD., SUITE 105
ORLANDO, FLORIDA 32817
(407) 823-8966
CERTIFICATE OF AUTHORIZATION NO. 27013

STATE OF FLORIDA
DEPARTMENT OF TRANSPORTATION

ROAD NO.	COUNTY	FINANCIAL PROJECT ID
SR400	VOLUSIA	408464-2-32-01

POND DETAILS
POND B

SHEET NO.
404

THE OFFICIAL RECORD OF THIS SHEET IS THE ELECTRONIC FILE DIGITALLY SIGNED AND SEALED UNDER RULE 61G15-23.004, F.A.C.

jchassee 6/14/2019 4:22:44 PM Default V:\2158\active\CADD\40846423201\drainage\PDPLRD15.DGN

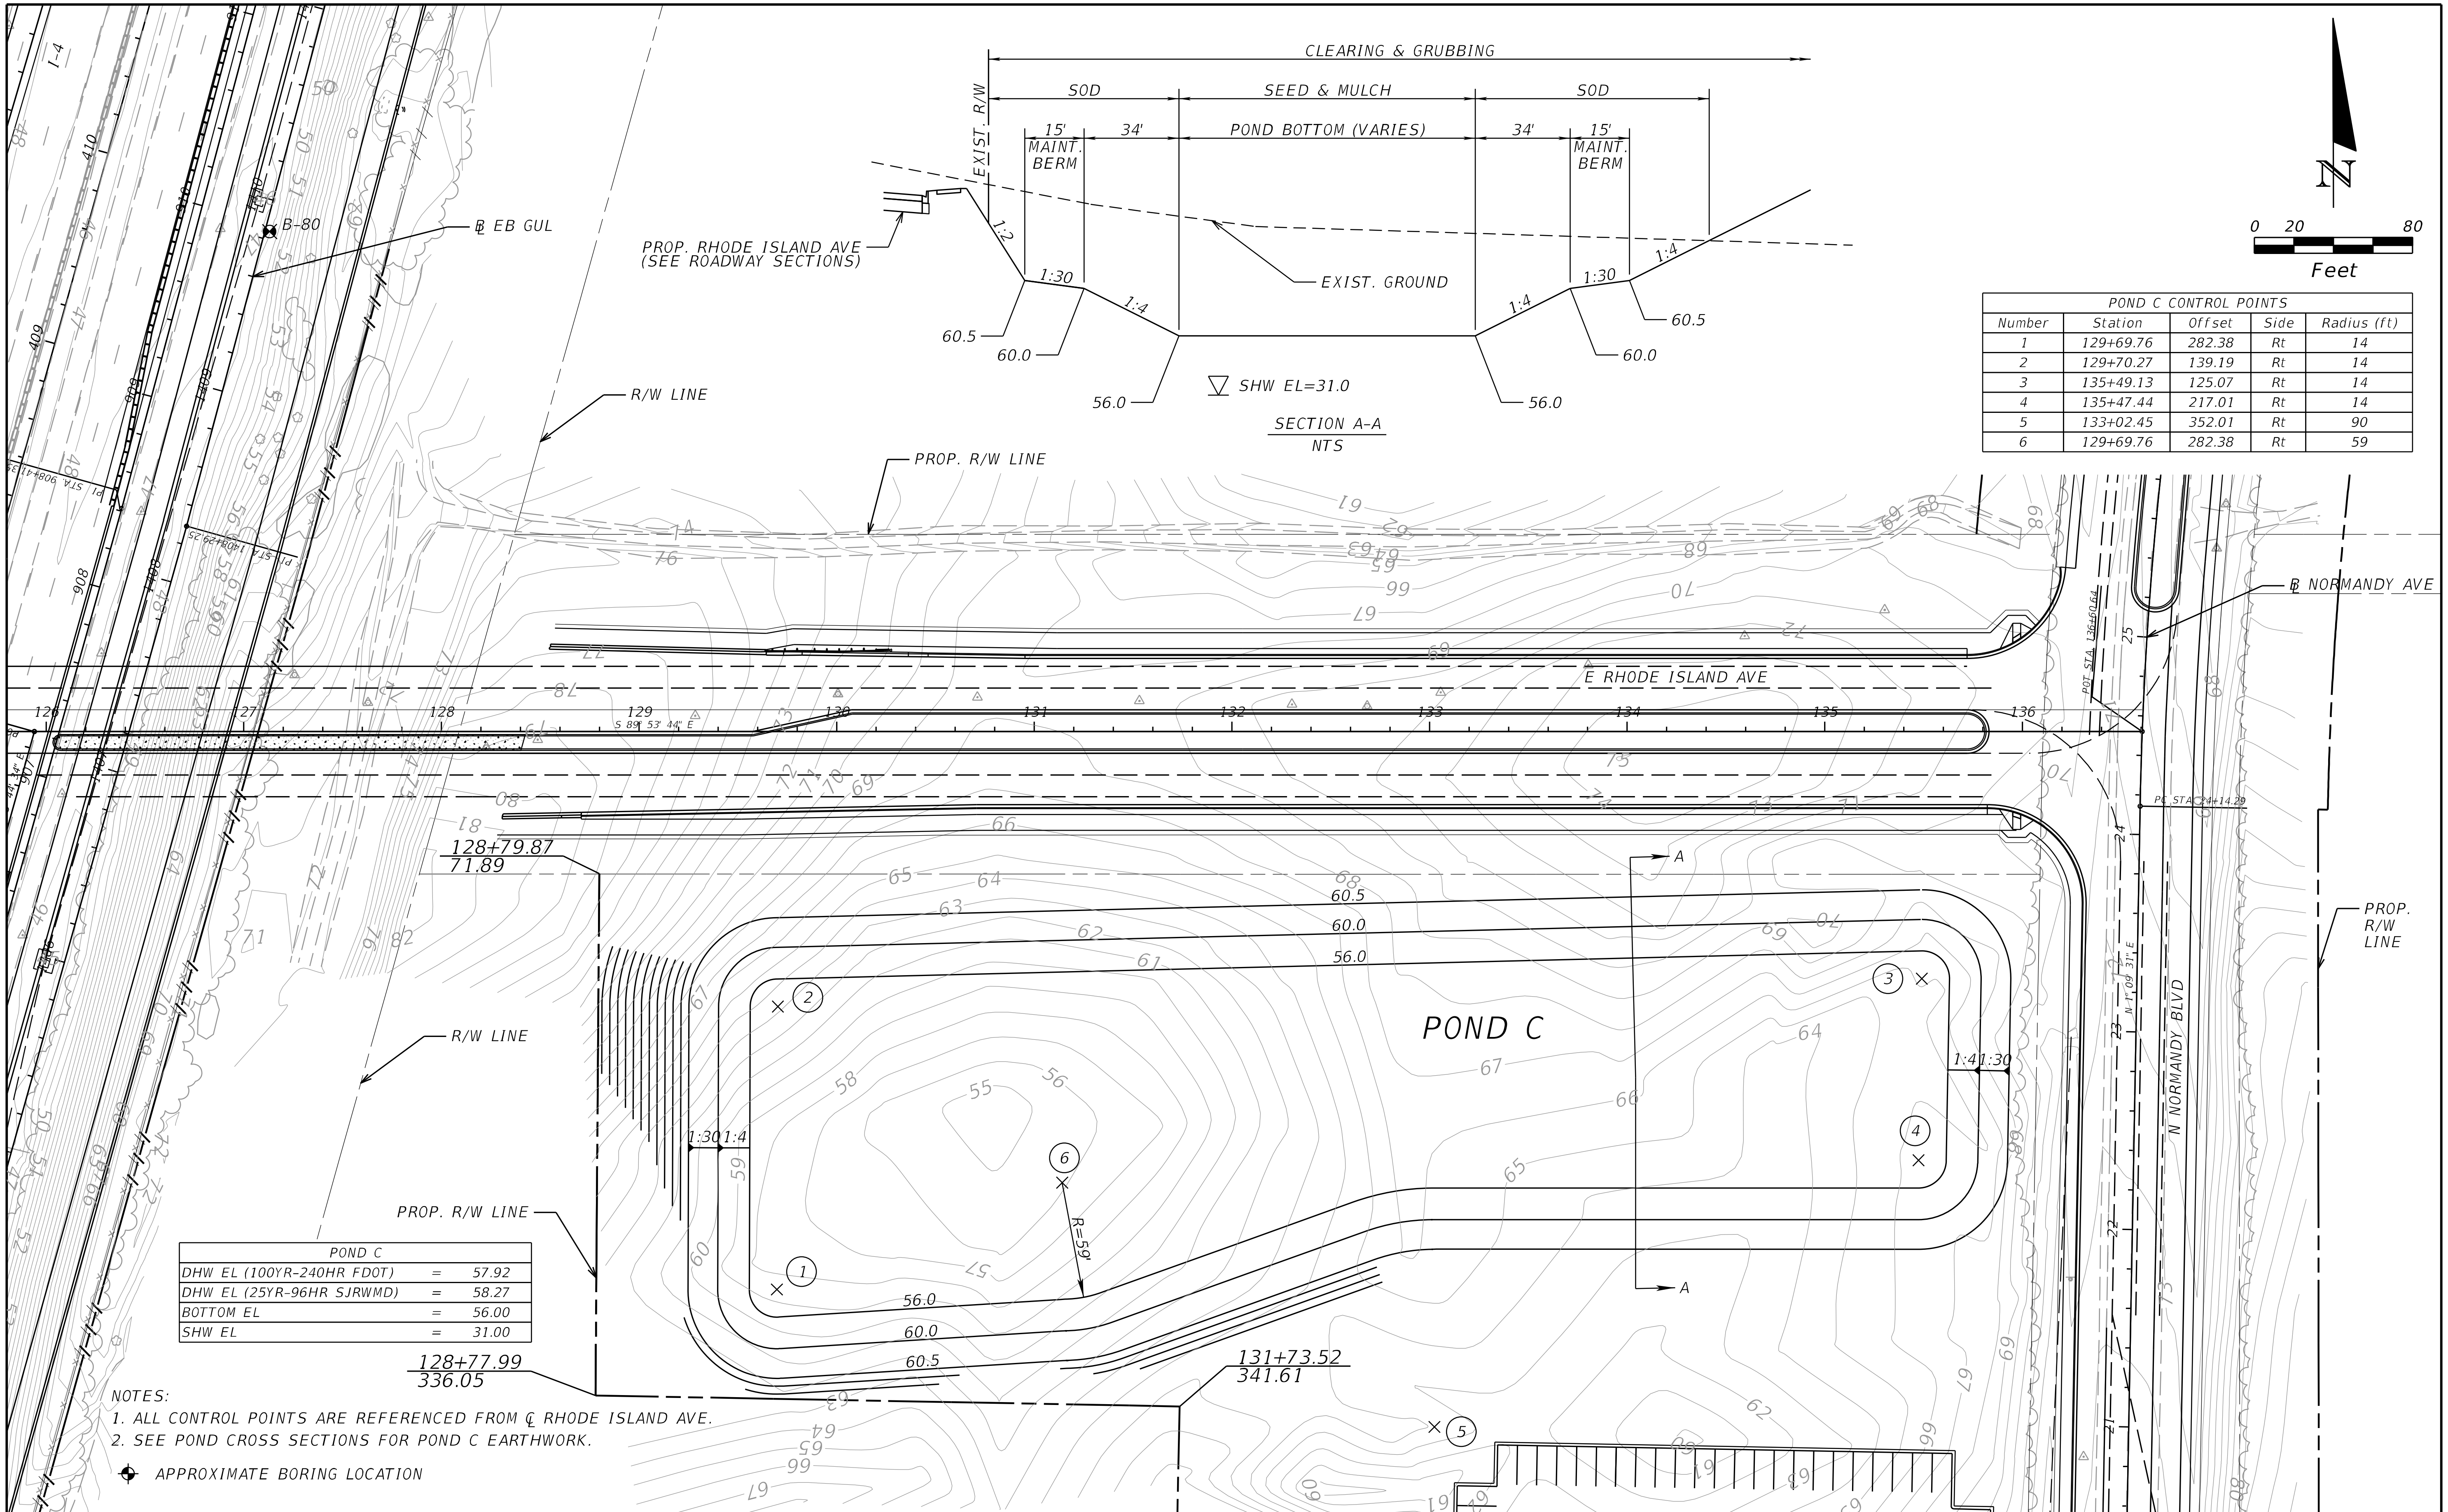

POND C CONTROL POINTS				
Number	Station	Offset	Side	Radius (ft)
1	129+69.76	282.38	Rt	14
2	129+70.27	139.19	Rt	14
3	135+49.13	125.07	Rt	14
4	135+47.44	217.01	Rt	14
5	133+02.45	352.01	Rt	90
6	129+69.76	282.38	Rt	59

POND C		
DHW EL (100YR-240HR FDOT)	=	57.92
DHW EL (25YR-96HR SJRWMD)	=	58.27
BOTTOM EL	=	56.00
SHW EL	=	31.00

NOTES:
1. ALL CONTROL POINTS ARE REFERENCED FROM ℄ RHODE ISLAND AVE.
2. SEE POND CROSS SECTIONS FOR POND C EARTHWORK.

⌖ APPROXIMATE BORING LOCATION

THE OFFICIAL RECORD OF THIS SHEET IS THE ELECTRONIC FILE DIGITALLY SIGNED AND SEALED UNDER RULE 61G15-23.004, F.A.C.

REVISIONS			
DATE	DESCRIPTION	DATE	DESCRIPTION

STANTEC CONSULTING SERVICES INC.
ENGINEER OF RECORD:
TIMOTHY X. VAVRA, P.E. NO.: 54872
11315 CORPORATE BLVD., SUITE 105
ORLANDO, FLORIDA 32817
(407) 823-8966
CERTIFICATE OF AUTHORIZATION NO. 27013

STATE OF FLORIDA
DEPARTMENT OF TRANSPORTATION

ROAD NO.	COUNTY	FINANCIAL PROJECT ID
SR400	VOLUSIA	408464-2-32-01

POND DETAILS
POND C

SHEET NO.
405

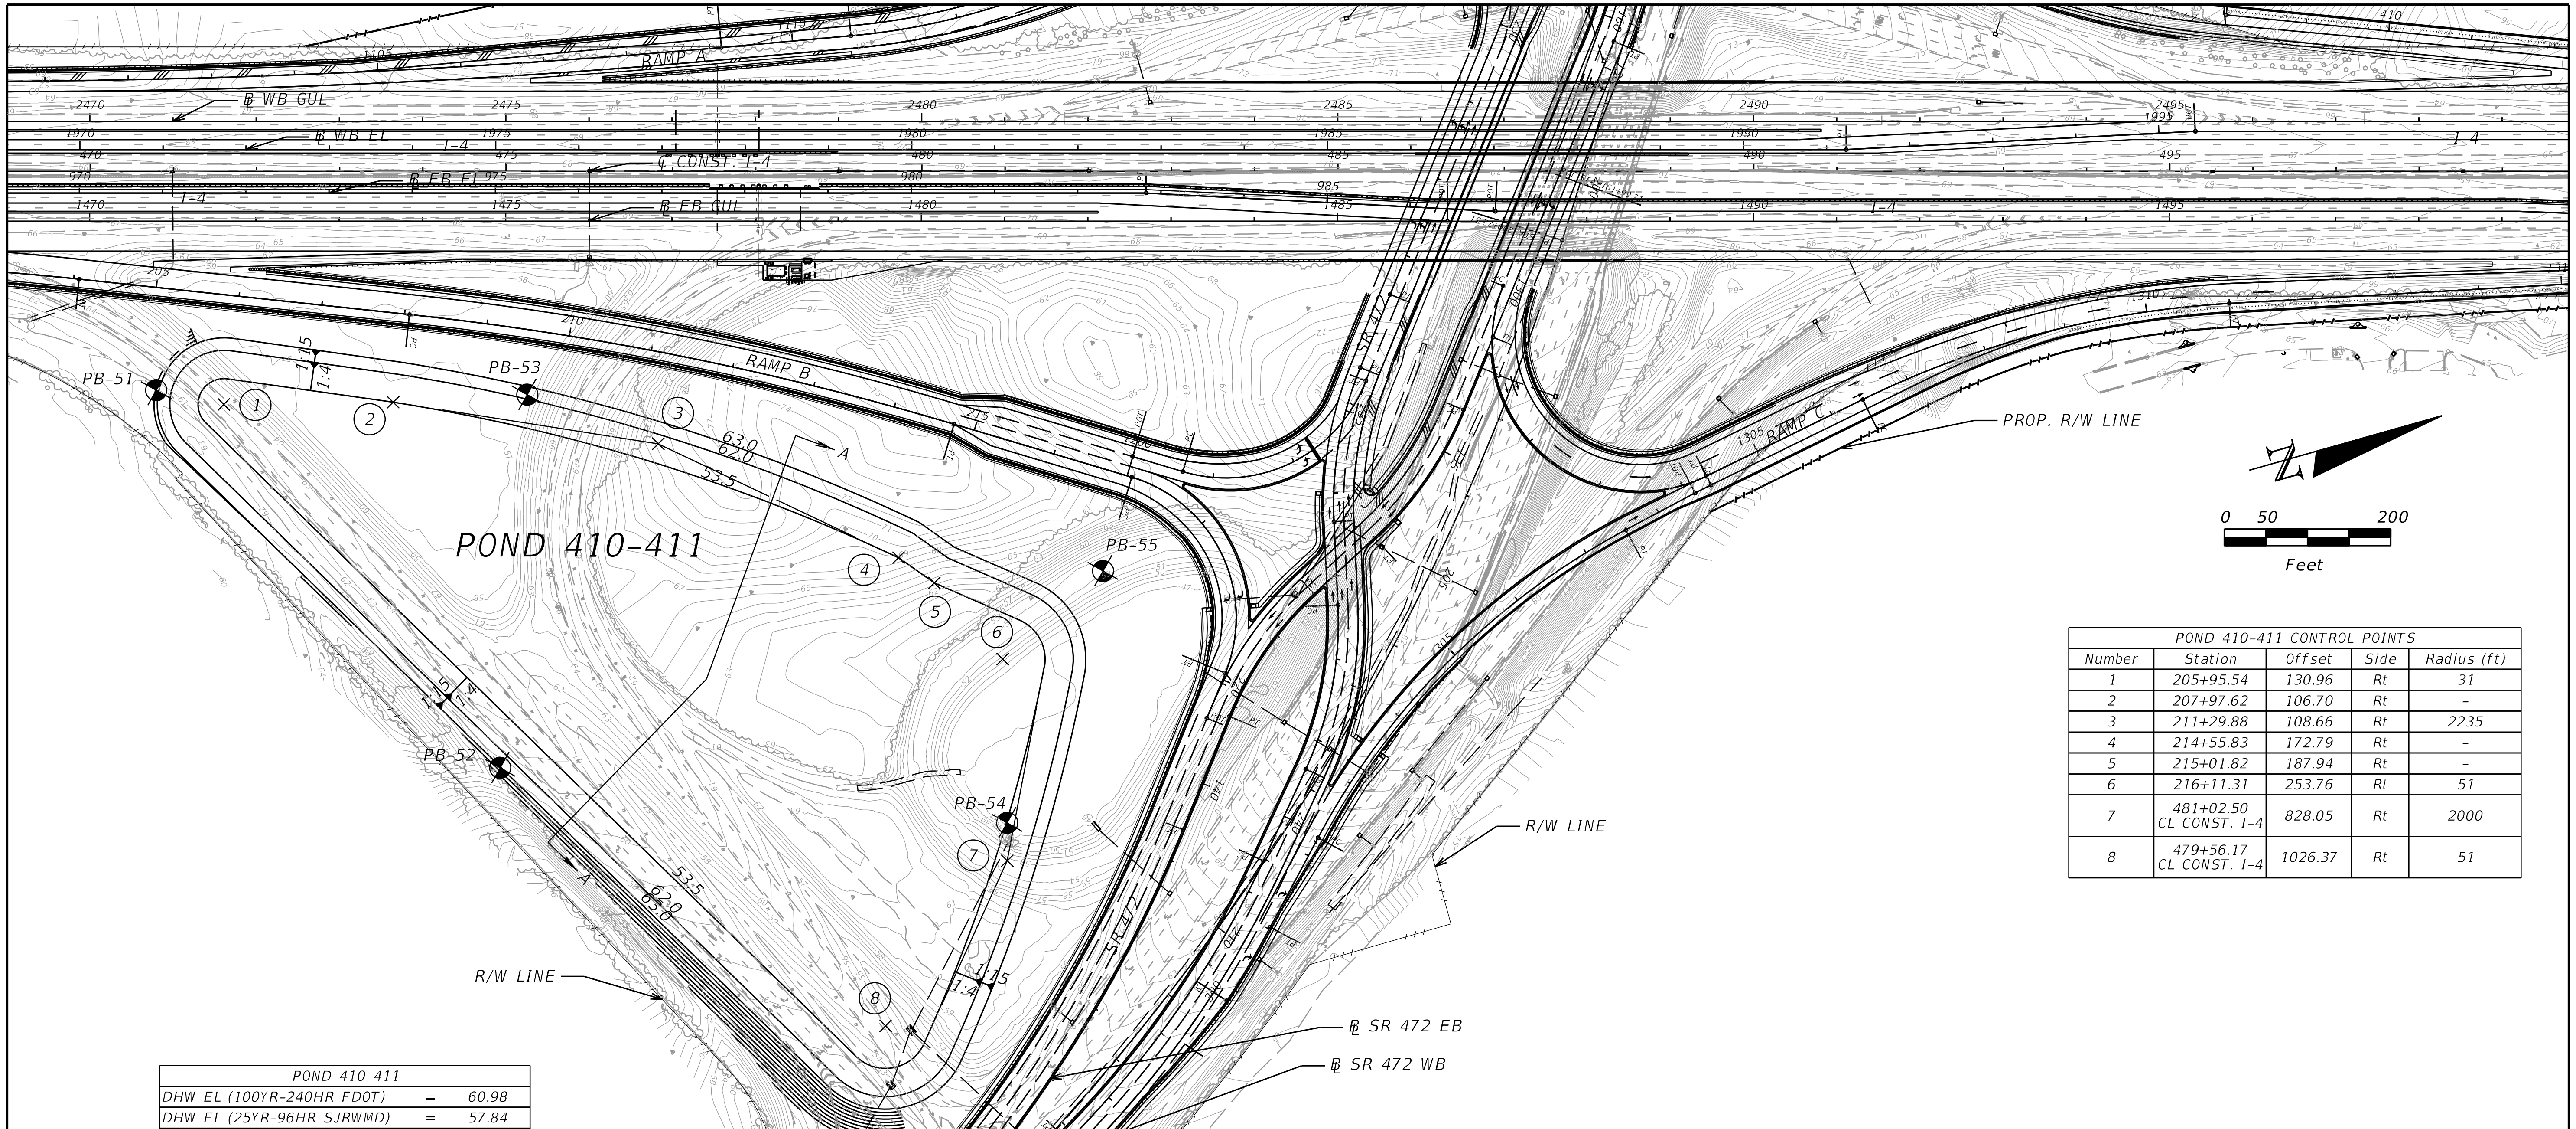

POND 410-411 CONTROL POINTS				
Number	Station	Offset	Side	Radius (ft)
1	205+95.54	130.96	Rt	31
2	207+97.62	106.70	Rt	–
3	211+29.88	108.66	Rt	2235
4	214+55.83	172.79	Rt	–
5	215+01.82	187.94	Rt	–
6	216+11.31	253.76	Rt	51
7	481+02.50 CL CONST. I-4	828.05	Rt	2000
8	479+56.17 CL CONST. I-4	1026.37	Rt	51

POND 410-411		
DHW EL (100YR-240HR FDOT)	=	60.98
DHW EL (25YR-96HR SJRWMD)	=	57.84
BOTTOM EL	=	53.50
SHW EL	=	47.00

NOTES:
1. ALL CONTROL POINTS ARE REFERENCED FROM ℄ SR 472 RAMP B.
2. SEE POND CROSS SECTIONS FOR POND 410-411 EARTHWORK.

APPROXIMATE BORING LOCATION

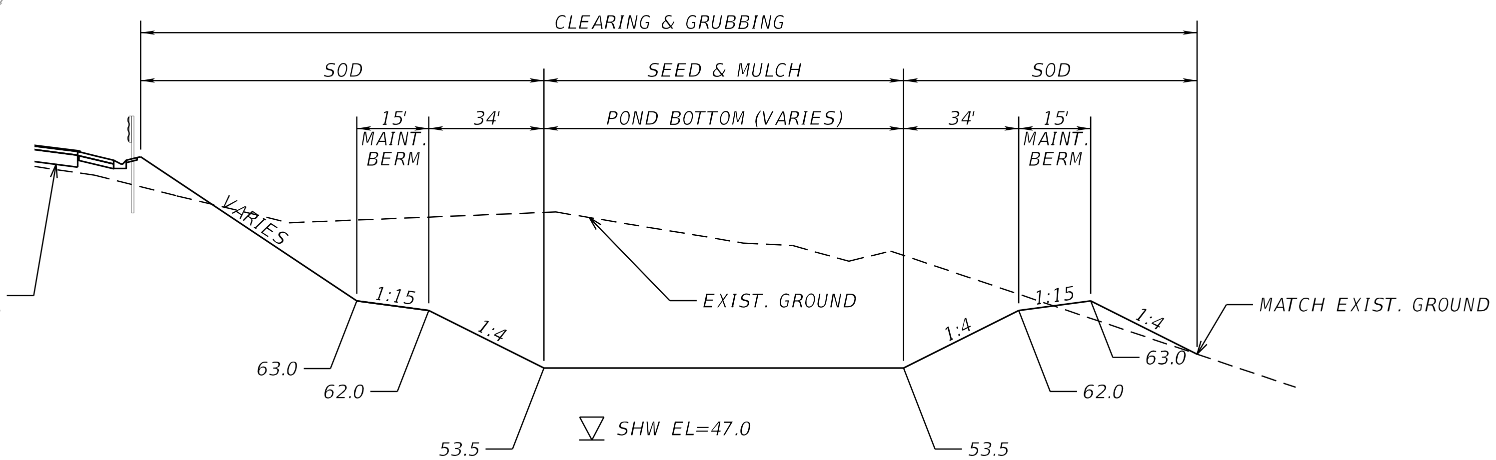

SECTION A-A
NTS

THE OFFICIAL RECORD OF THIS SHEET IS THE ELECTRONIC FILE DIGITALLY SIGNED AND SEALED UNDER RULE 61G15-23.004, F.A.C.

REVISIONS			
DATE	DESCRIPTION	DATE	DESCRIPTION

STANTEC CONSULTING SERVICES INC.
ENGINEER OF RECORD:
TIMOTHY X. VAVRA, P.E. NO.: 54872
11315 CORPORATE BLVD., SUITE 105
ORLANDO, FLORIDA 32817
(407) 823-8966
CERTIFICATE OF AUTHORIZATION NO. 27013

STATE OF FLORIDA
DEPARTMENT OF TRANSPORTATION

ROAD NO.	COUNTY	FINANCIAL PROJECT ID
SR400	VOLUSIA	408464-2-32-01

POND DETAILS
POND 410-411

SHEET NO.

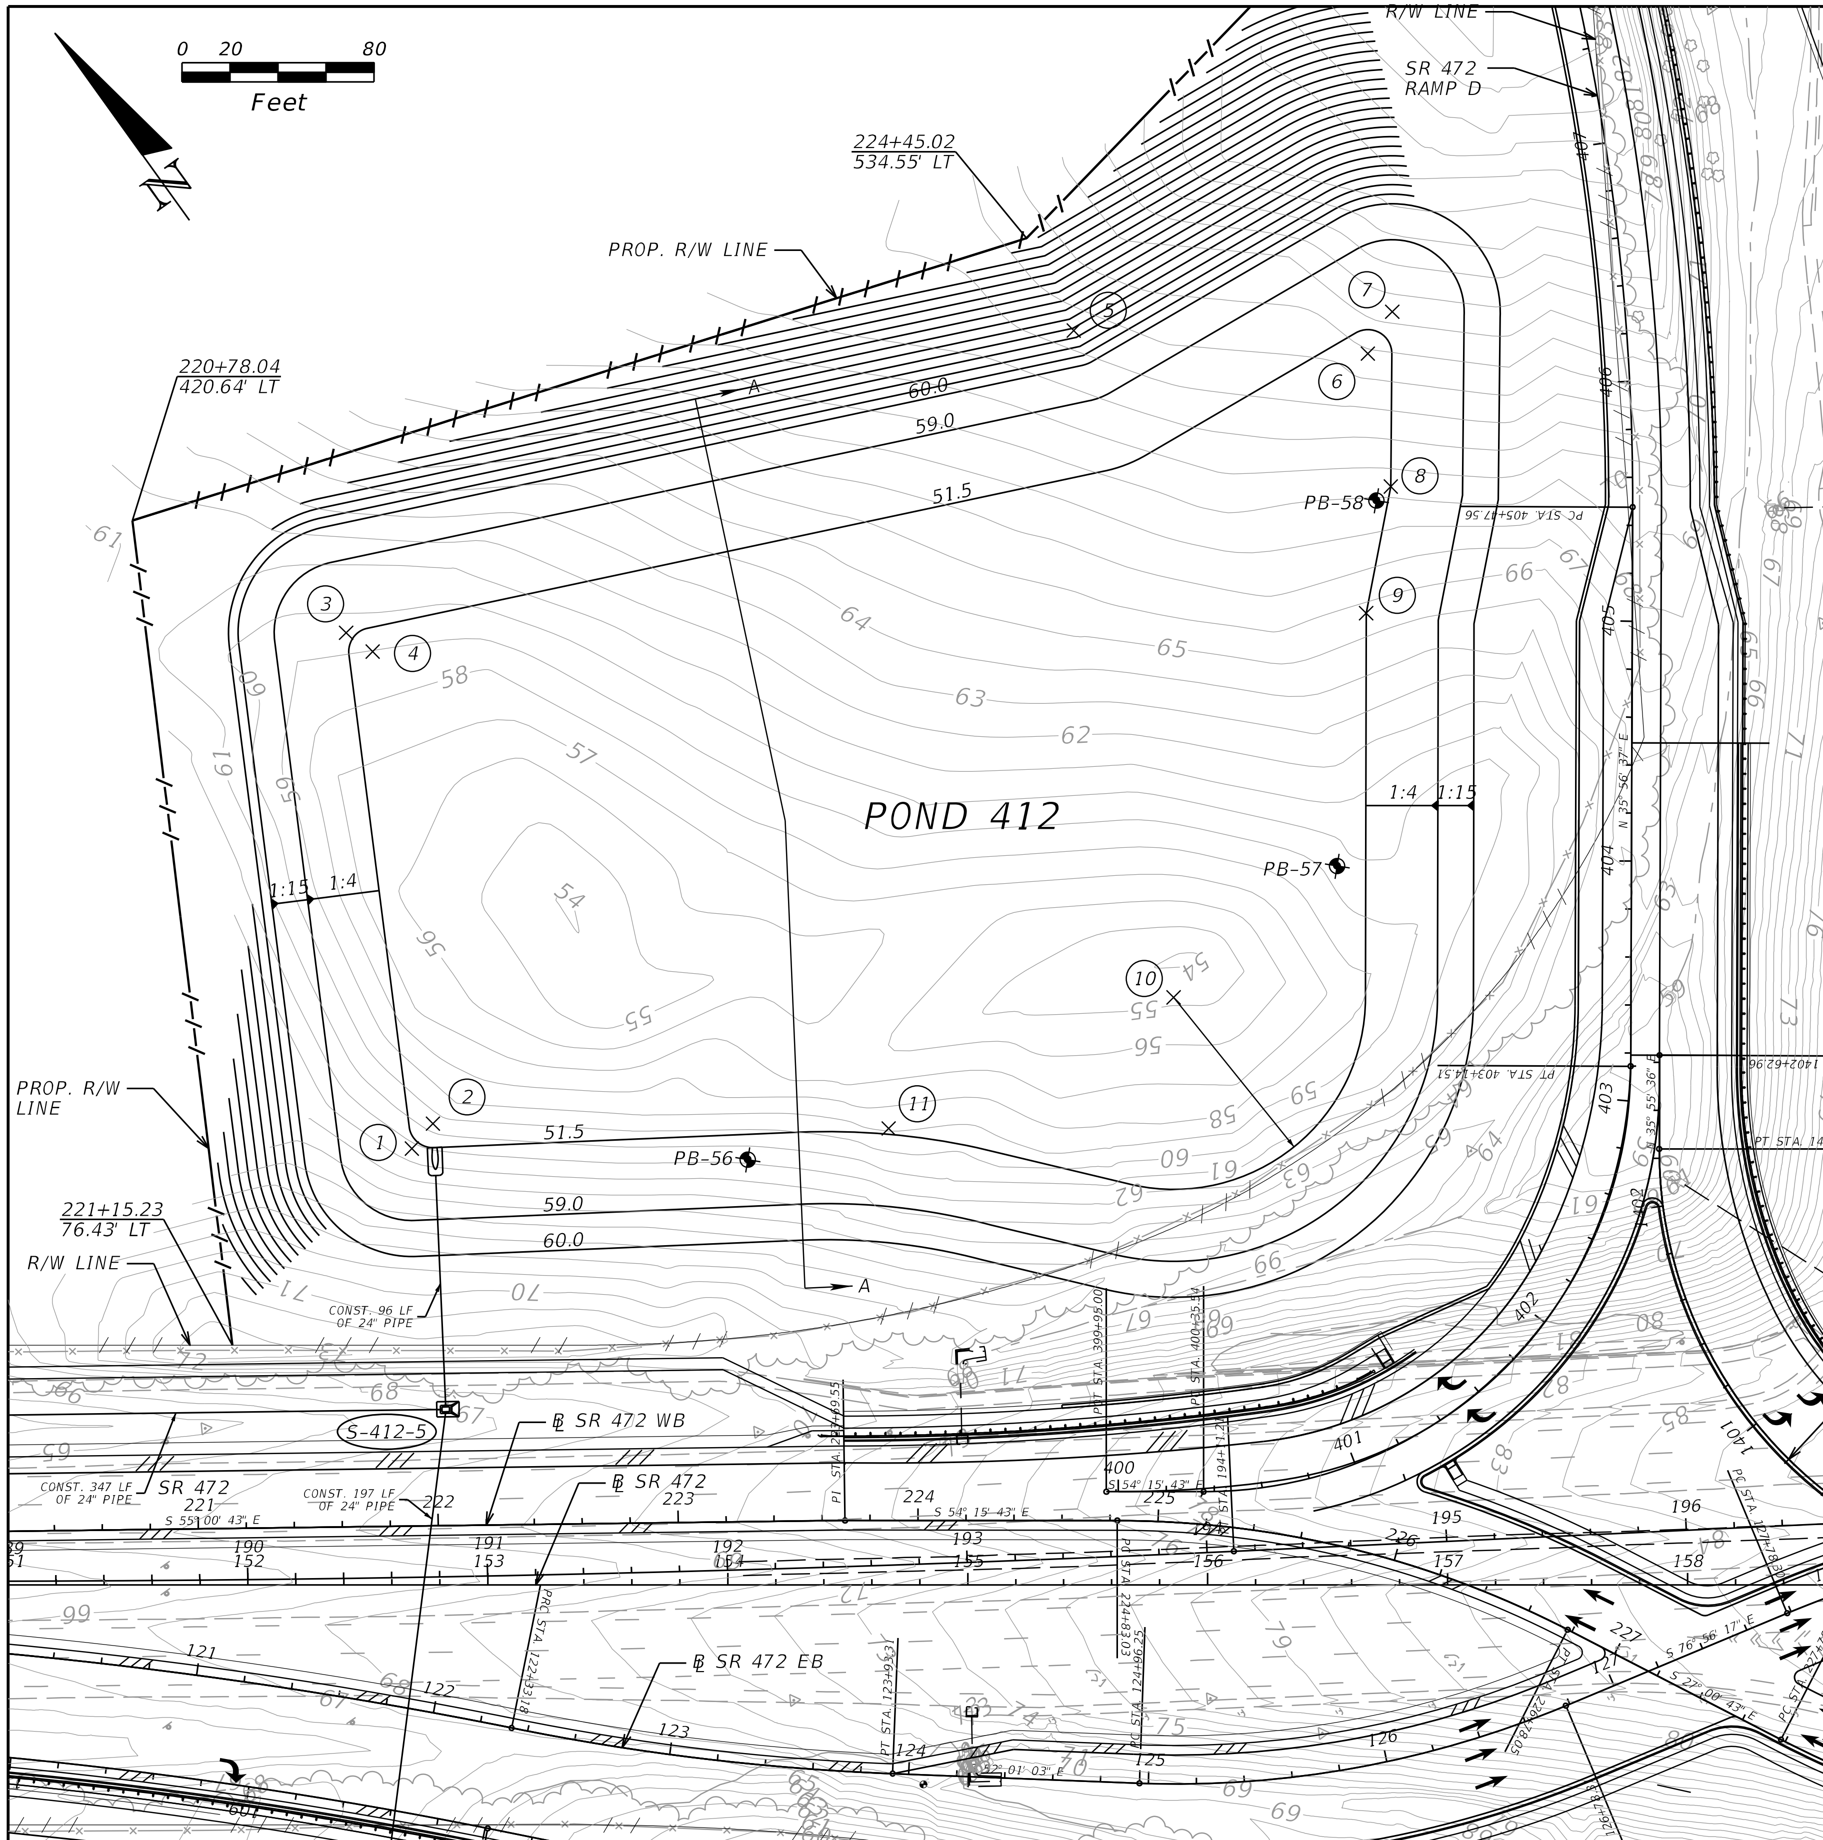

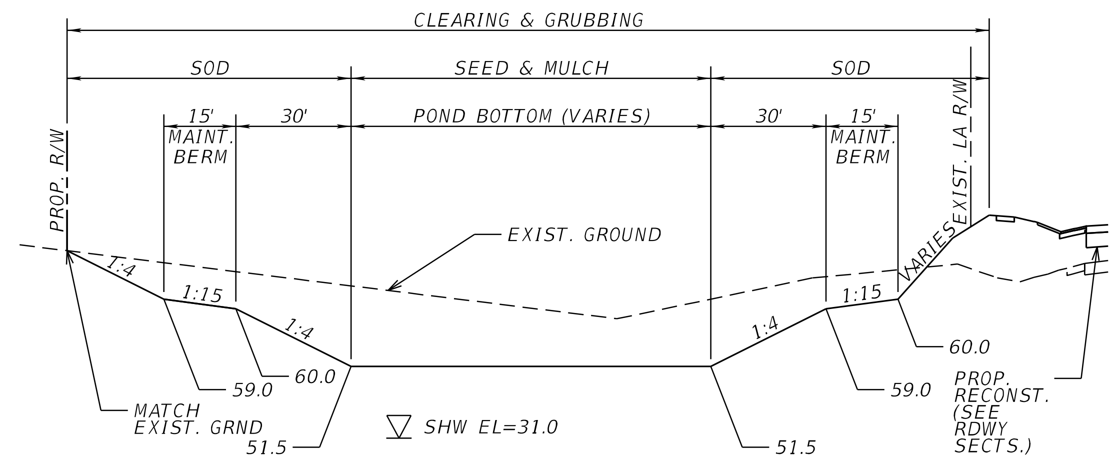

SECTION A-A
NTS

POND 412		
DHW EL (100YR-240HR FDOT)	=	58.62
DHW EL (25YR-96HR SJRWMD)	=	56.05
WEIR EL	=	XX.XX
BOTTOM EL	=	51.50
SHW EL	=	31.00

POND 412 CONTROL POINTS

Number	Station	Offset	Side	Radius (ft)
1	221+91.06	157.39	Lt	30
2	221+99.96	167.66	Lt	10
3	221+66.46	372.76	Lt	30
4	221+77.44	364.74	Lt	10
5	224+64.66	496.06	Lt	15
6	225+30.60	492.52	Lt	10
7	225+34.18	511.08	Lt	30
8	225+38.29	438.74	Lt	–
9	225+36.69	385.07	Lt	–
10	224+98.37	218.51	Lt	80
11	223+60.70	132.83	Rt	250

NOTES:
1. ALL CONTROL POINTS ARE REFERENCED FROM ℄ SR 472 WB.
2. SEE POND CROSS SECTIONS FOR POND 412 EARTHWORK.

APPROXIMATE BORING LOCATION

THE OFFICIAL RECORD OF THIS SHEET IS THE ELECTRONIC FILE DIGITALLY SIGNED AND SEALED UNDER RULE 61G15-23.004, F.A.C.

REVISIONS			
DATE	DESCRIPTION	DATE	DESCRIPTION

STANTEC CONSULTING SERVICES INC.
ENGINEER OF RECORD:
TIMOTHY X. VAVRA, P.E. NO.: 54872
11315 CORPORATE BLVD., SUITE 105
ORLANDO, FLORIDA 32817
(407) 823-8966
CERTIFICATE OF AUTHORIZATION NO. 27013

STATE OF FLORIDA
DEPARTMENT OF TRANSPORTATION

ROAD NO.	COUNTY	FINANCIAL PROJECT ID
SR400	VOLUSIA	408464-2-32-01

POND DETAILS
POND 412

SHEET NO.
407

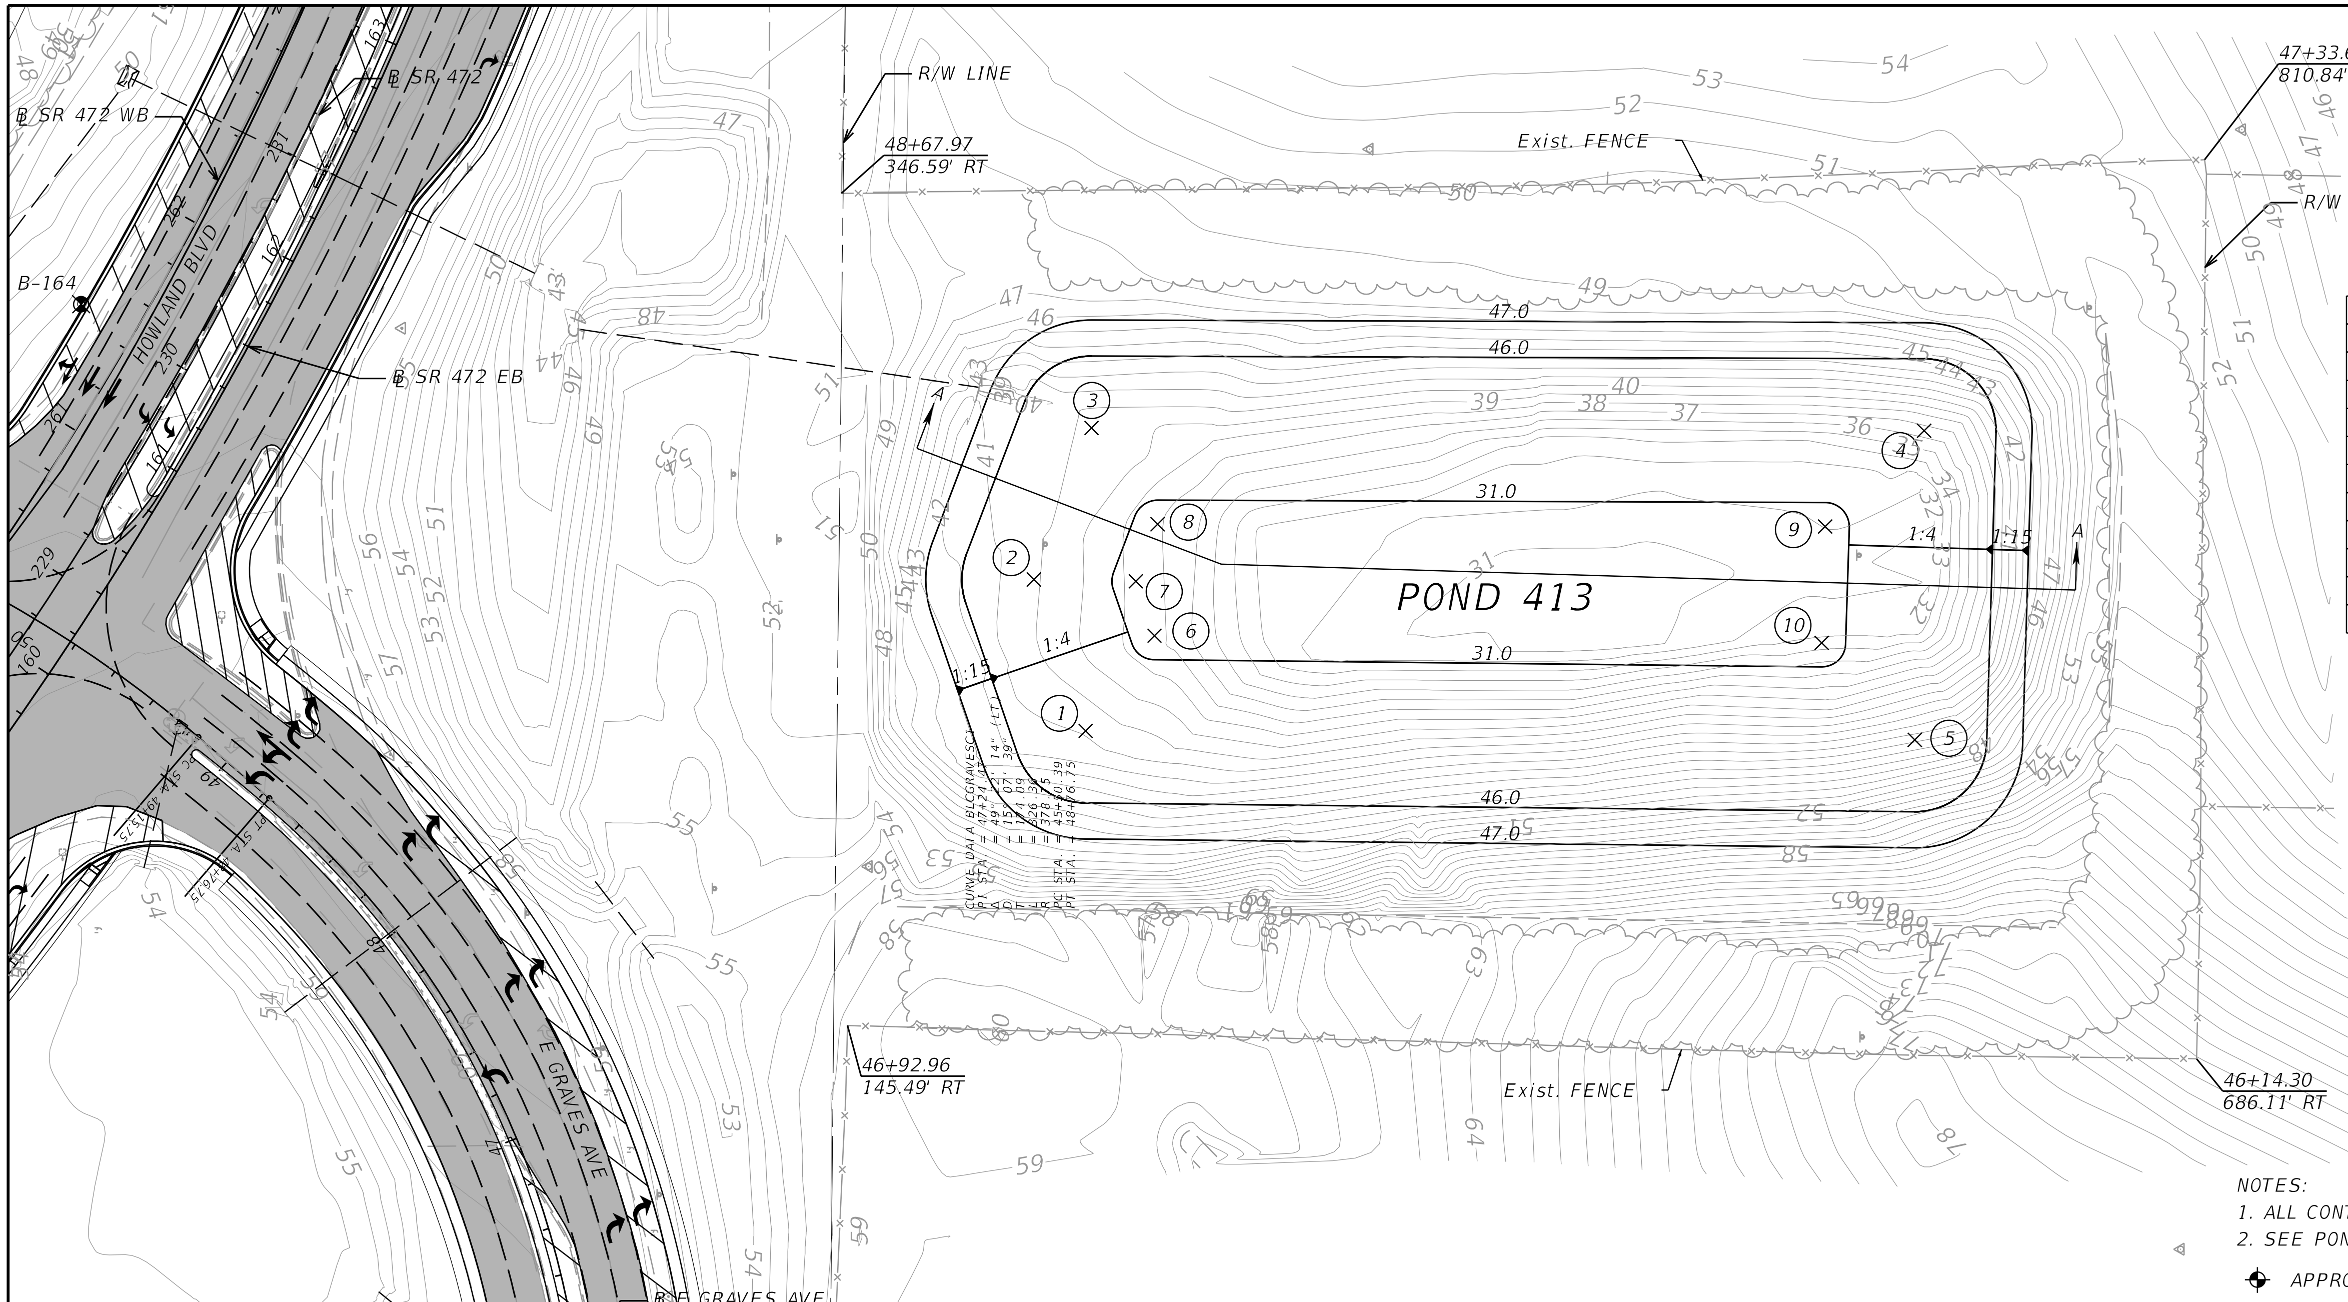

POND 413 CONTROL POINTS				
Number	Station	Offset	Side	Radius (ft)
1	47+37.18	287.45	Rt	30
2	47+73.88	301.46	Rt	30
3	47+93.99	357.60	Rt	30
4	47+16.94	655.88	Rt	30
5	46+72.59	604.27	Rt	30
6	47+48.59	331.83	Rt	10
7	47+61.03	336.81	Rt	10
8	47+68.96	357.19	Rt	10
9	47+09.78	601.78	Rt	10
10	46+92.57	581.63	Rt	10

POND 413		
DHW EL (100YR-240HR FDOT)	=	45.21
DHW EL (25YR-96HR SJRWMD)	=	41.91
WEIR EL	=	XX.XX
BOTTOM EL	=	31.00
SHW EL	=	25.00

NOTES:
1. ALL CONTROL POINTS ARE REFERENCED FROM ℄ E GRAVES AVE.
2. SEE POND CROSS SECTIONS FOR POND 413 EARTHWORK.

APPROXIMATE BORING LOCATION

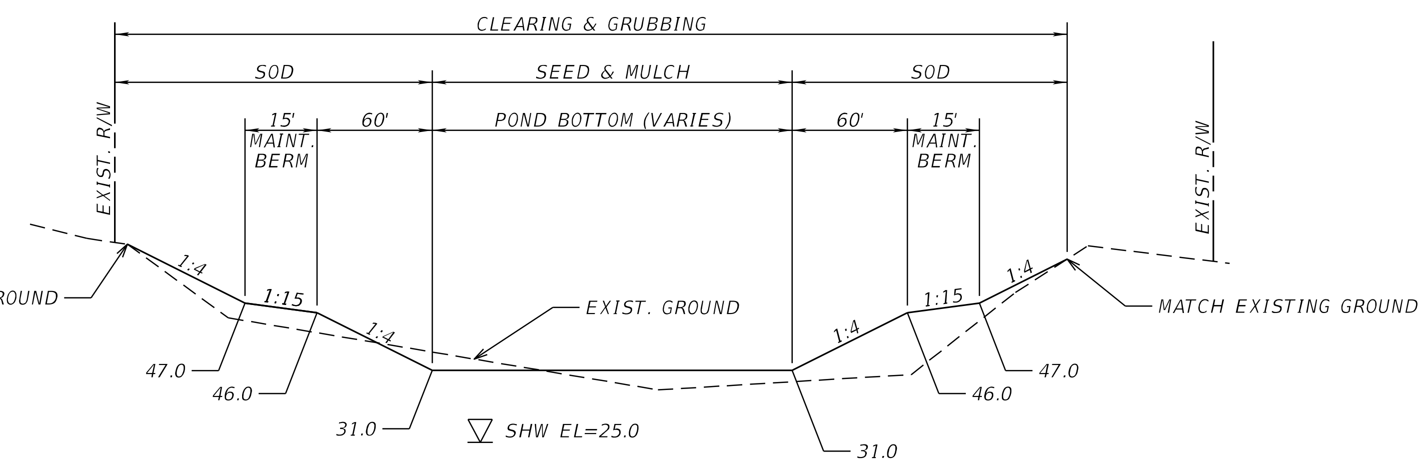

SECTION A-A
NTS

REVISIONS			
DATE	DESCRIPTION	DATE	DESCRIPTION

STANTEC CONSULTING SERVICES INC.
ENGINEER OF RECORD:
TIMOTHY X. VAVRA, P.E. NO.: 54872
11315 CORPORATE BLVD., SUITE 105
ORLANDO, FLORIDA 32817
(407) 823-8966
CERTIFICATE OF AUTHORIZATION NO. 27013

STATE OF FLORIDA
DEPARTMENT OF TRANSPORTATION

ROAD NO.	COUNTY	FINANCIAL PROJECT ID
SR400	VOLUSIA	408464-2-32-01

POND DETAILS
POND 413

SHEET NO.
408

THE OFFICIAL RECORD OF THIS SHEET IS THE ELECTRONIC FILE DIGITALLY SIGNED AND SEALED UNDER RULE 61G15-23.004, F.A.C.

POND 415 CONTROL POINTS				
Number	Station	Offset	Side	Radius (ft)
1	208+38.28	151.77	Lt	30
2	208+43.02	165.92	Lt	10
3	208+10.66	270.00	Lt	30
4	208+28.87	247.08	Lt	10
5	209+64.70	600.91	Lt	320
6	210+37.29	228.92	Lt	10
7	210+45.66	245.00	Lt	30
8	210+62.92	168.72	Lt	10
9	210+83.99	154.97	Lt	30

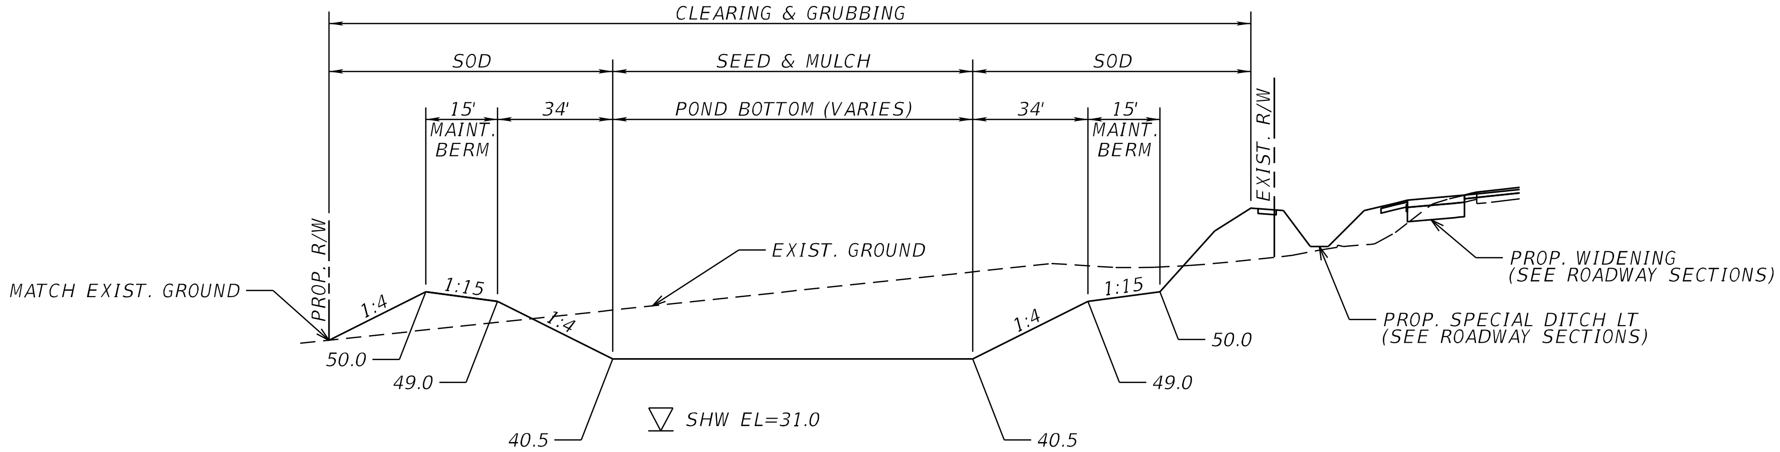

SECTION A-A
NTS

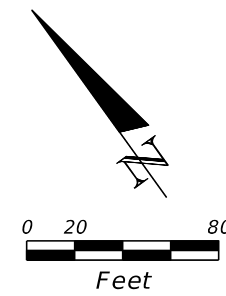

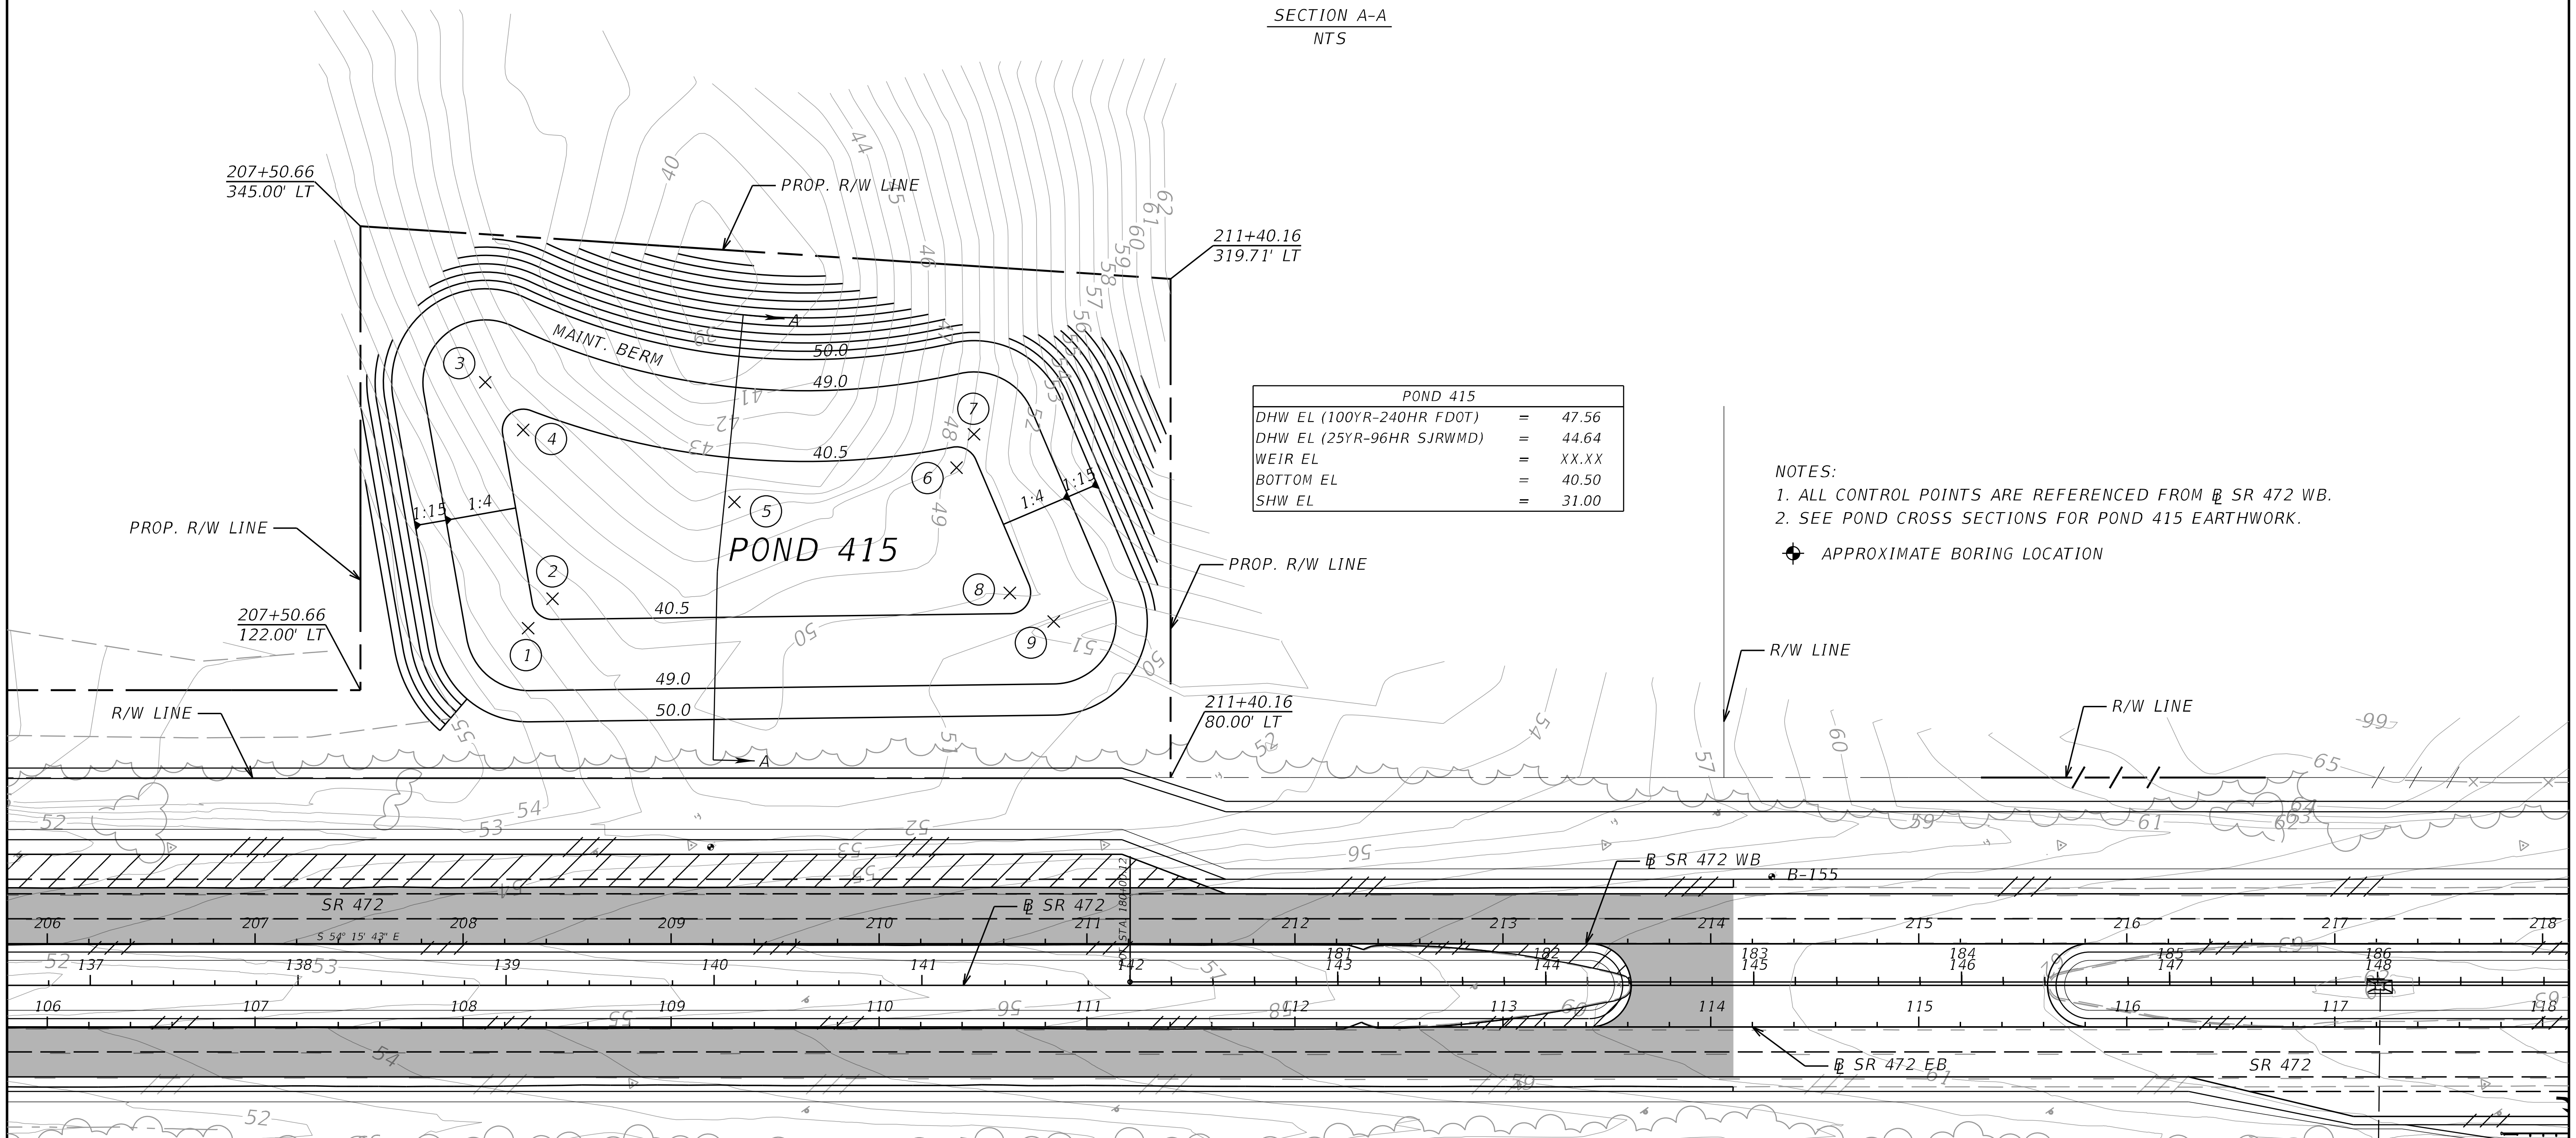

POND 415		
DHW EL (100YR-240HR FDOT)	=	47.56
DHW EL (25YR-96HR SJRWMD)	=	44.64
WEIR EL	=	XX.XX
BOTTOM EL	=	40.50
SHW EL	=	31.00

NOTES:
1. ALL CONTROL POINTS ARE REFERENCED FROM ℄ SR 472 WB.
2. SEE POND CROSS SECTIONS FOR POND 415 EARTHWORK.

APPROXIMATE BORING LOCATION

REVISIONS			
DATE	DESCRIPTION	DATE	DESCRIPTION

STANTEC CONSULTING SERVICES INC.
ENGINEER OF RECORD:
TIMOTHY X. VAVRA, P.E. NO.: 54872
11315 CORPORATE BLVD., SUITE 105
ORLANDO, FLORIDA 32817
(407) 823-8966
CERTIFICATE OF AUTHORIZATION NO. 27013

STATE OF FLORIDA
DEPARTMENT OF TRANSPORTATION

ROAD NO.	COUNTY	FINANCIAL PROJECT ID
SR400	VOLUSIA	408464-2-32-01

POND DETAILS
POND 415

SHEET NO.
409

THE OFFICIAL RECORD OF THIS SHEET IS THE ELECTRONIC FILE DIGITALLY SIGNED AND SEALED UNDER RULE 61G15-23.004, F.A.C.

POND 416 CONTROL POINTS				
Number	Station	Offset	Side	Radius (ft)
1	20+25.00	225.00	Lt	106
2	17+39.48	299.17	Lt	150
3	19+30.00	360.00	Lt	11
4	20+24.29	330.35	Lt	239
5	21+09.10	330.35	Lt	119

0 20 80
Feet

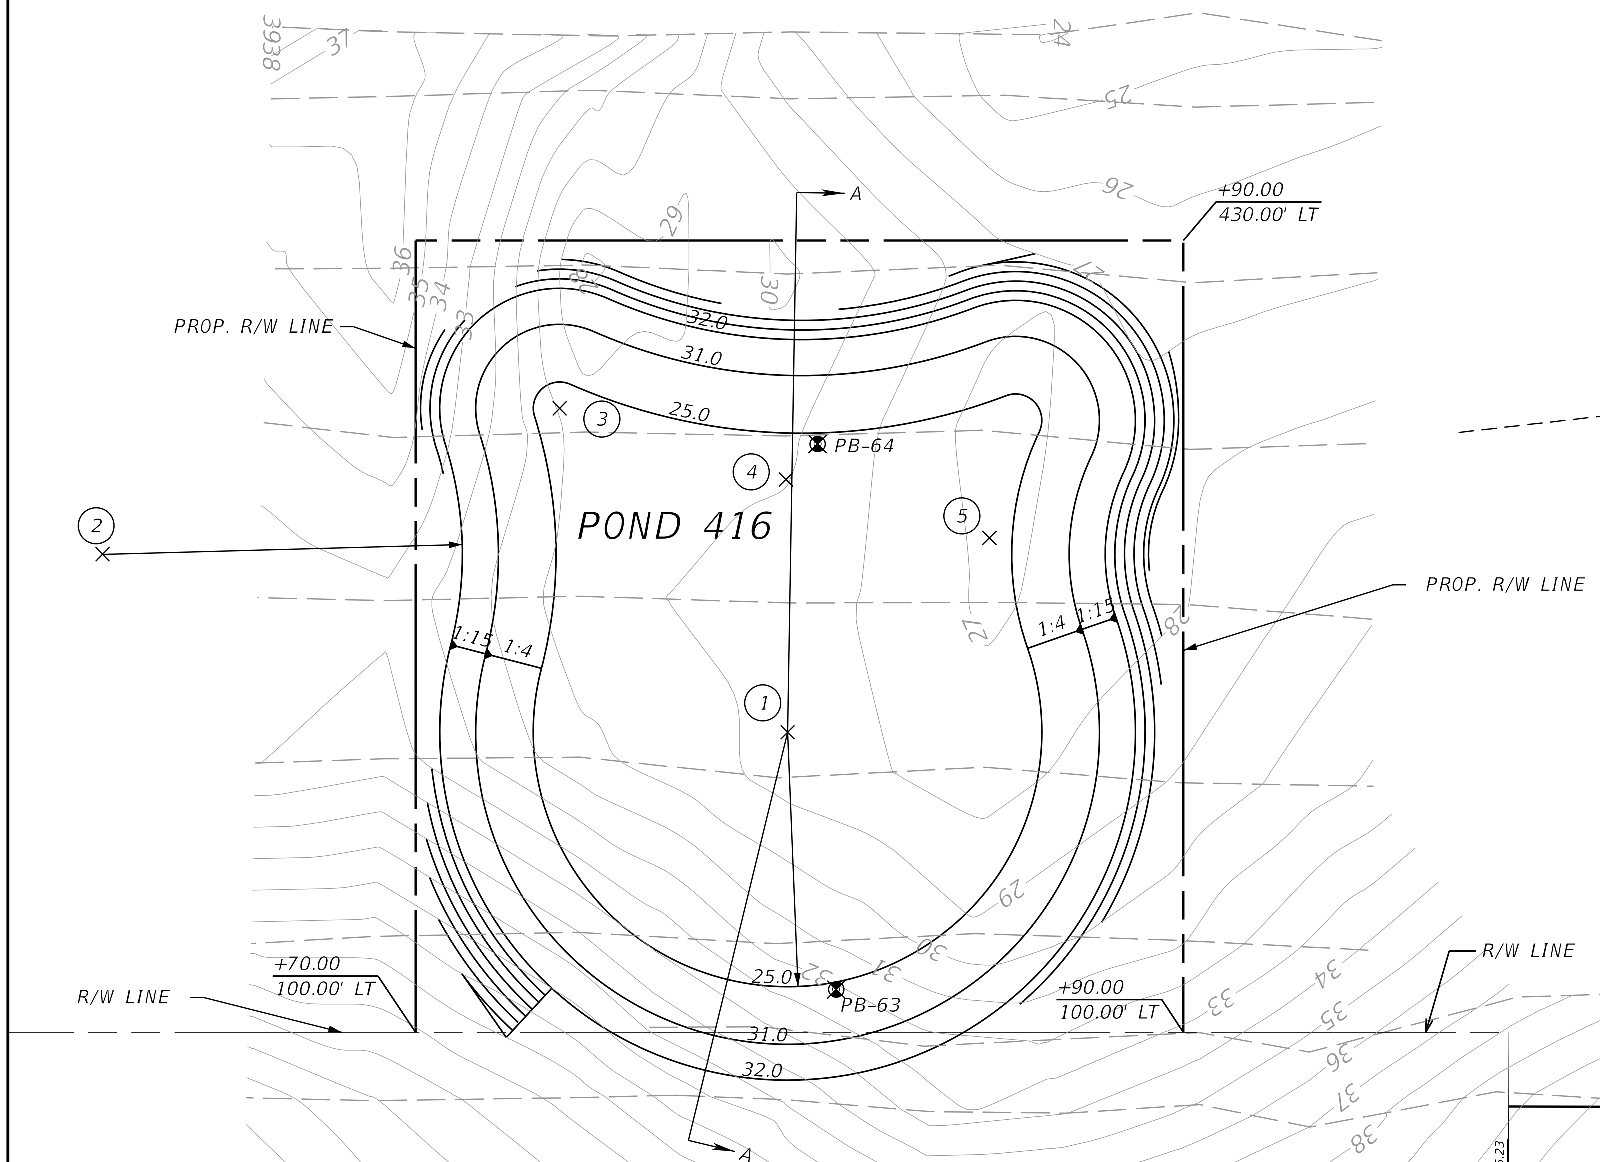

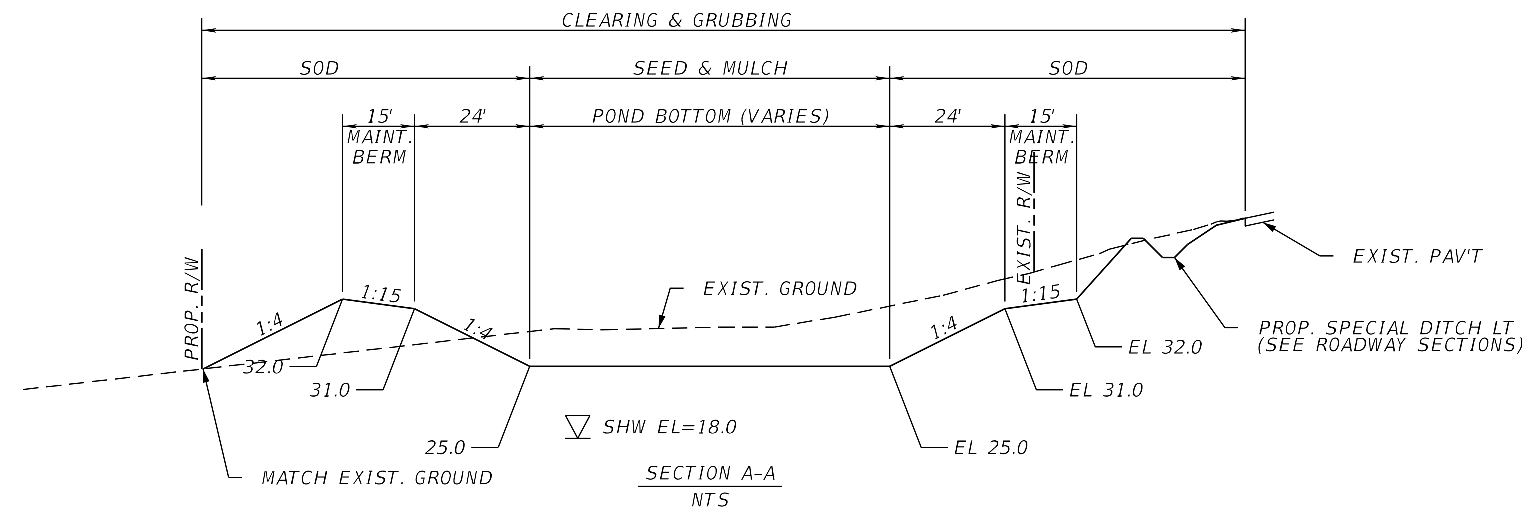

SECTION A-A
NTS

POND 416		
DHW EL (100YR-240HR FDOT)	=	28.62
DHW EL (25YR-96HR SJRWMD)	=	30.25
WEIR EL	=	XX.XX
BOTTOM EL	=	25.00
SHW EL	=	18.00

NOTES:
1. ALL CONTROL POINTS ARE REFERENCED FROM ℄ KENTUCKY AVE.
2. SEE POND CROSS SECTIONS FOR POND 416 EARTHWORK.

APPROXIMATE BORING LOCATION

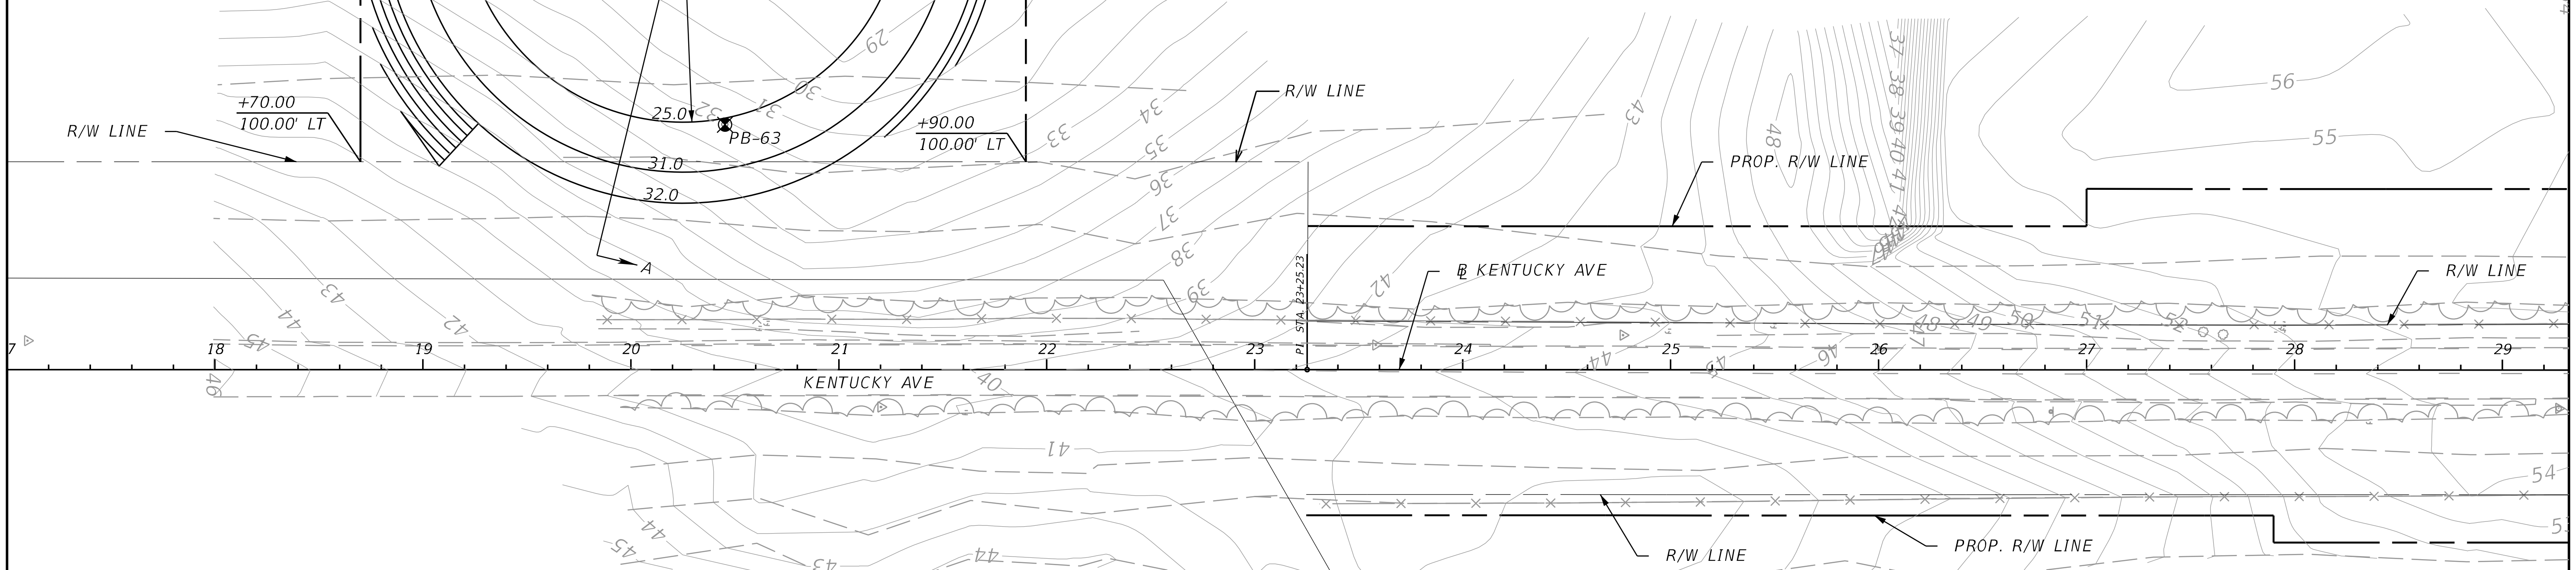

THE OFFICIAL RECORD OF THIS SHEET IS THE ELECTRONIC FILE DIGITALLY SIGNED AND SEALED UNDER RULE 61G15-23.004, F.A.C.

REVISIONS			
DATE	DESCRIPTION	DATE	DESCRIPTION

STANTEC CONSULTING SERVICES INC.
ENGINEER OF RECORD:
TIMOTHY X. VAVRA, P.E. NO.: 54872
11315 CORPORATE BLVD., SUITE 105
ORLANDO, FLORIDA 32817
(407) 823-8966
CERTIFICATE OF AUTHORIZATION NO. 27013

STATE OF FLORIDA
DEPARTMENT OF TRANSPORTATION

ROAD NO.	COUNTY	FINANCIAL PROJECT ID
SR400	VOLUSIA	408464-2-32-01

POND DETAILS
POND 416

SHEET NO.
410

jchassee 6/14/2019 4:22:55 PM Default V:\2158\active\CADD\40846423201\drainage\PDPLRD21.DGN

POND 417 CONTROL POINTS				
Number	Station	Offset	Side	Radius (ft)
1	47+40.76	161.24	Lt	4
2	47+35.00	210.00	Lt	4
3	48+06.24	202.00	Lt	250
4	49+74.59	210.26	Lt	180
5	51+25.97	178.97	Lt	4
6	51+10.63	155.71	Lt	4
7	50+45.00	155.00	Lt	69
8	49+25.36	136.85	Lt	1955
9	49+00.00	135.00	Lt	89

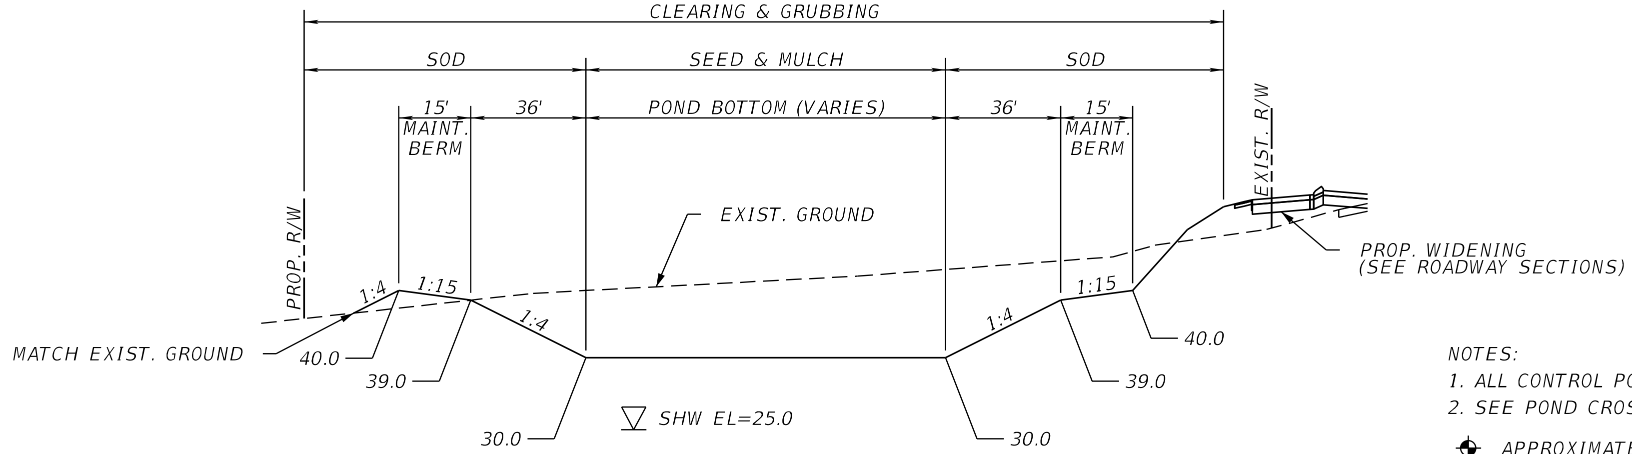

SECTION A-A
NTS

NOTES:
1. ALL CONTROL POINTS ARE REFERENCED FROM ℄ KENTUCKY AVE.
2. SEE POND CROSS SECTIONS FOR POND 417 EARTHWORK.

APPROXIMATE BORING LOCATION

POND 417		
DHW EL (100YR-240HR FDOT)	=	35.15
DHW EL (25YR-96HR SJRWMD)	=	36.01
WEIR EL	=	33.20
BOTTOM EL	=	30.00
SHW EL	=	25.00

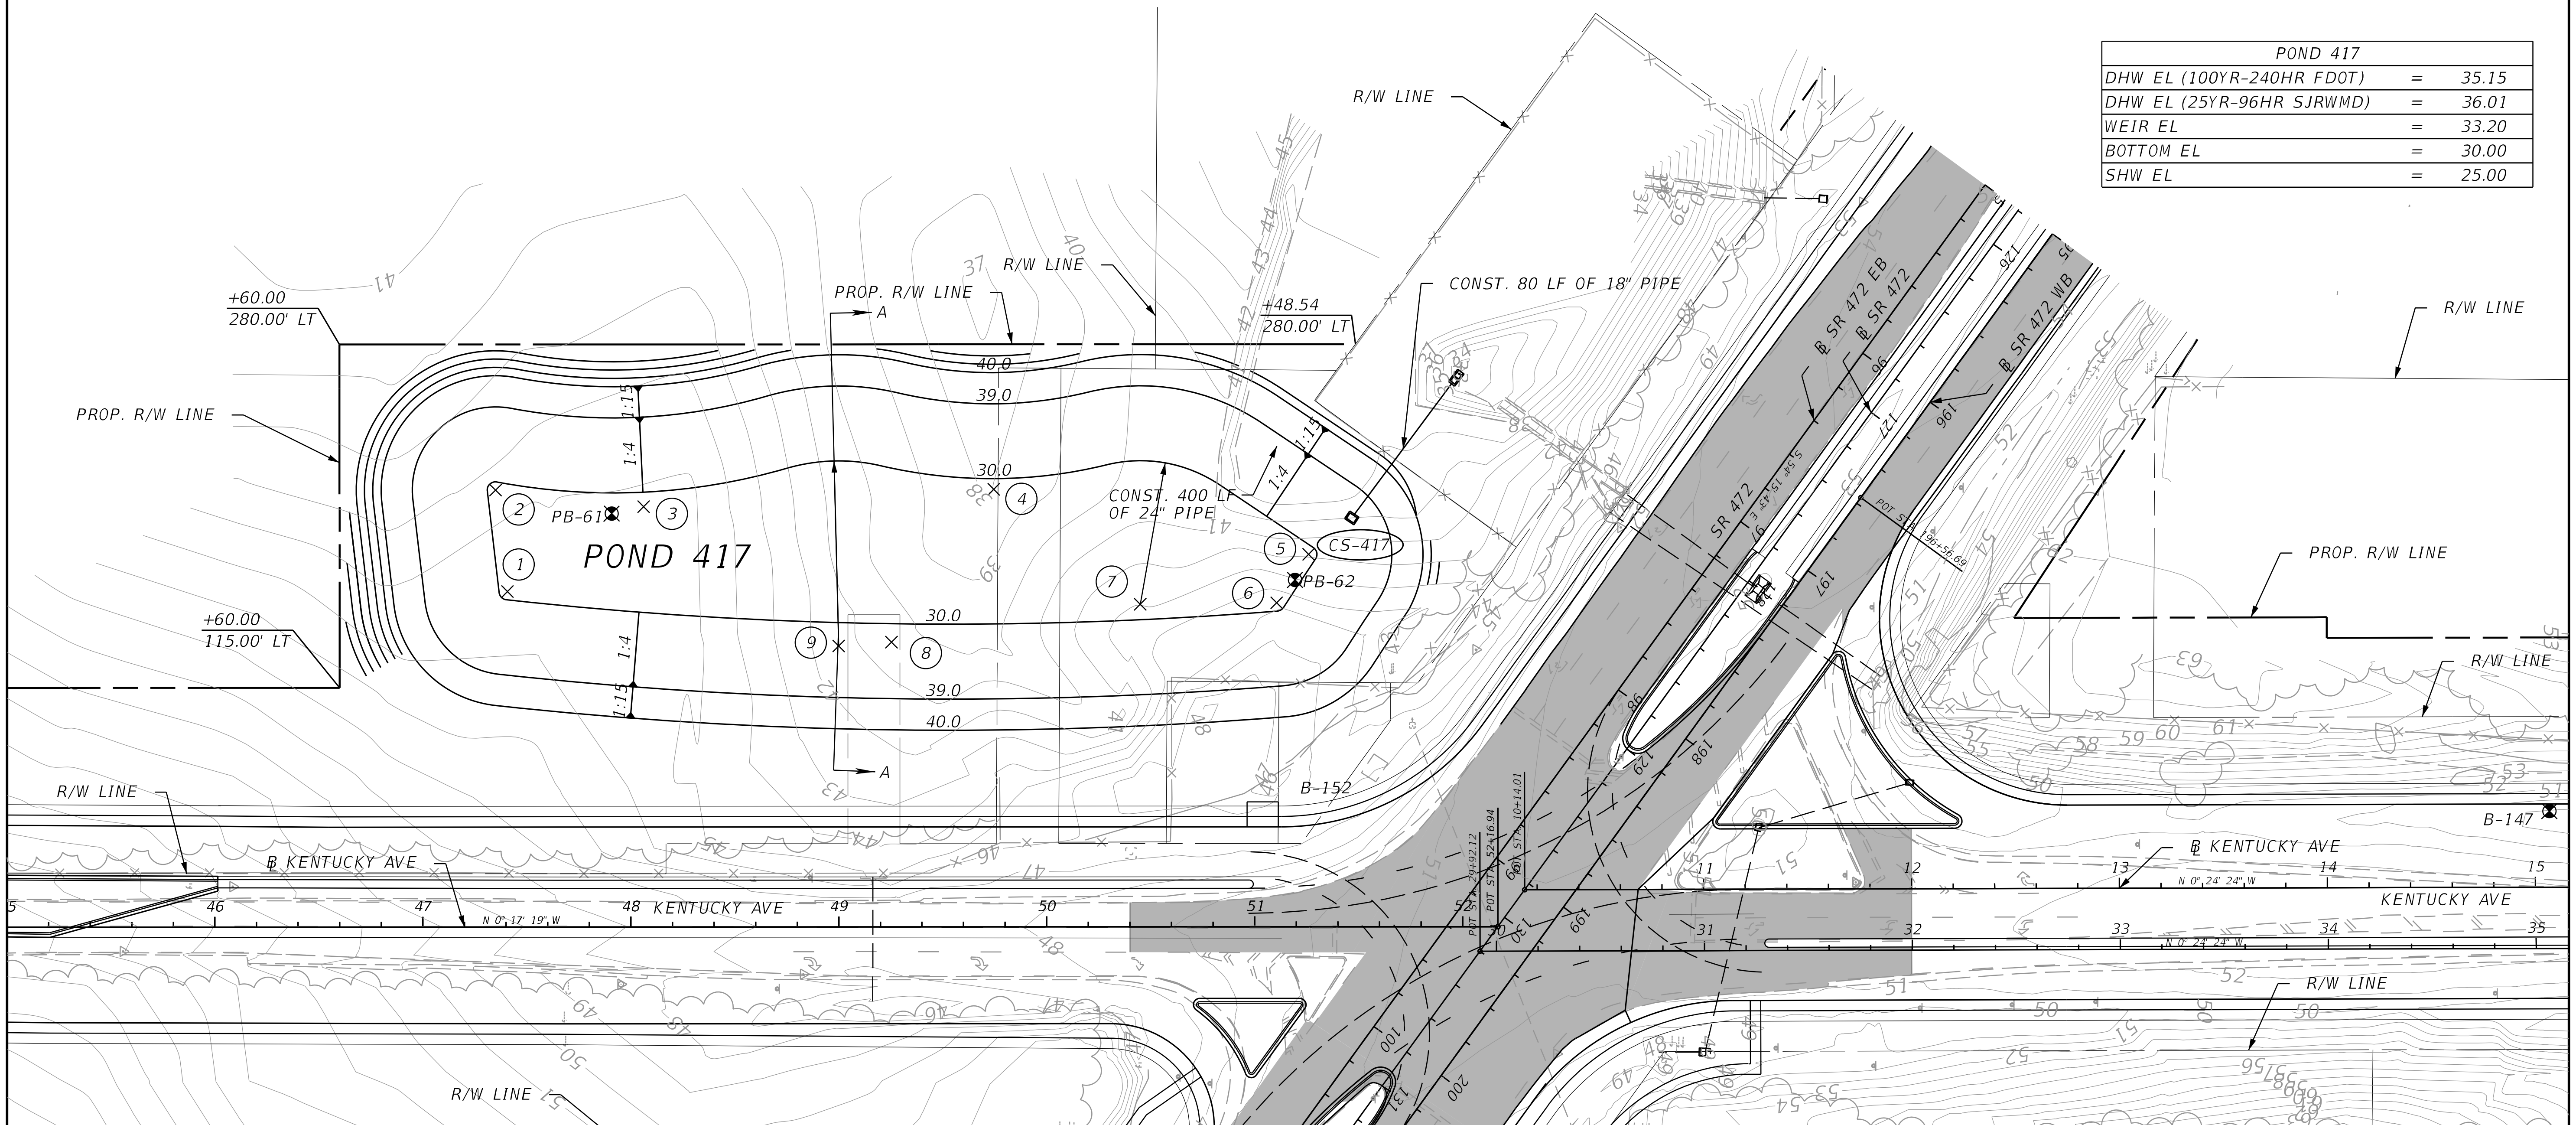

REVISIONS			
DATE	DESCRIPTION	DATE	DESCRIPTION

STANTEC CONSULTING SERVICES INC.
ENGINEER OF RECORD:
TIMOTHY X. VAVRA, P.E. NO.: 54872
11315 CORPORATE BLVD., SUITE 105
ORLANDO, FLORIDA 32817
(407) 823-8966
CERTIFICATE OF AUTHORIZATION NO. 27013

STATE OF FLORIDA
DEPARTMENT OF TRANSPORTATION

ROAD NO.	COUNTY	FINANCIAL PROJECT ID
SR400	VOLUSIA	408464-2-32-01

POND DETAILS
POND 417

SHEET NO.
411

THE OFFICIAL RECORD OF THIS SHEET IS THE ELECTRONIC FILE DIGITALLY SIGNED AND SEALED UNDER RULE 61G15-23.004, F.A.C.

POND 418 CONTROL POINTS				
Number	Station	Offset	Side	Radius (ft)
1	22+01.07	122.83	Lt	2
2	22+26.76	228.15	Lt	2
3	23+95.07	302.83	Lt	2
4	23+83.28	114.90	Lt	2
5	24+58.54	76.73	Rt	387

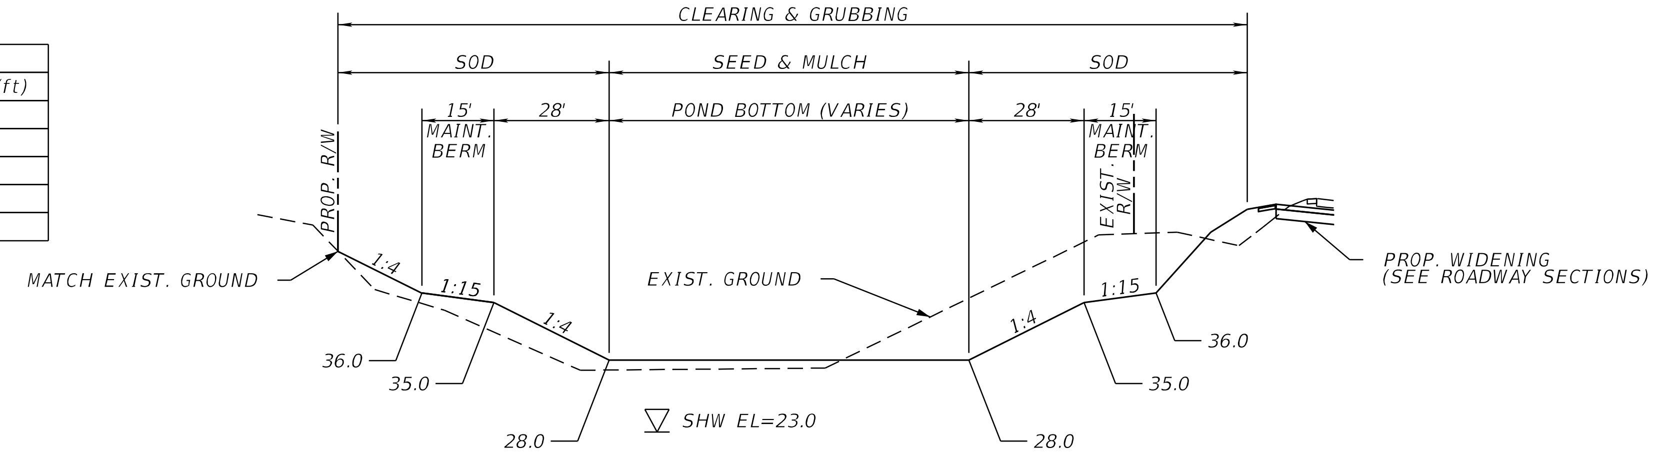

SECTION A-A
NTS

0 20 80
Feet

NOTES:
1. ALL CONTROL POINTS ARE REFERENCED FROM ℄ MARTIN LUTHER KING JR BLTWY.
2. SEE POND CROSS SECTIONS FOR POND 418 EARTHWORK.

APPROXIMATE BORING LOCATION

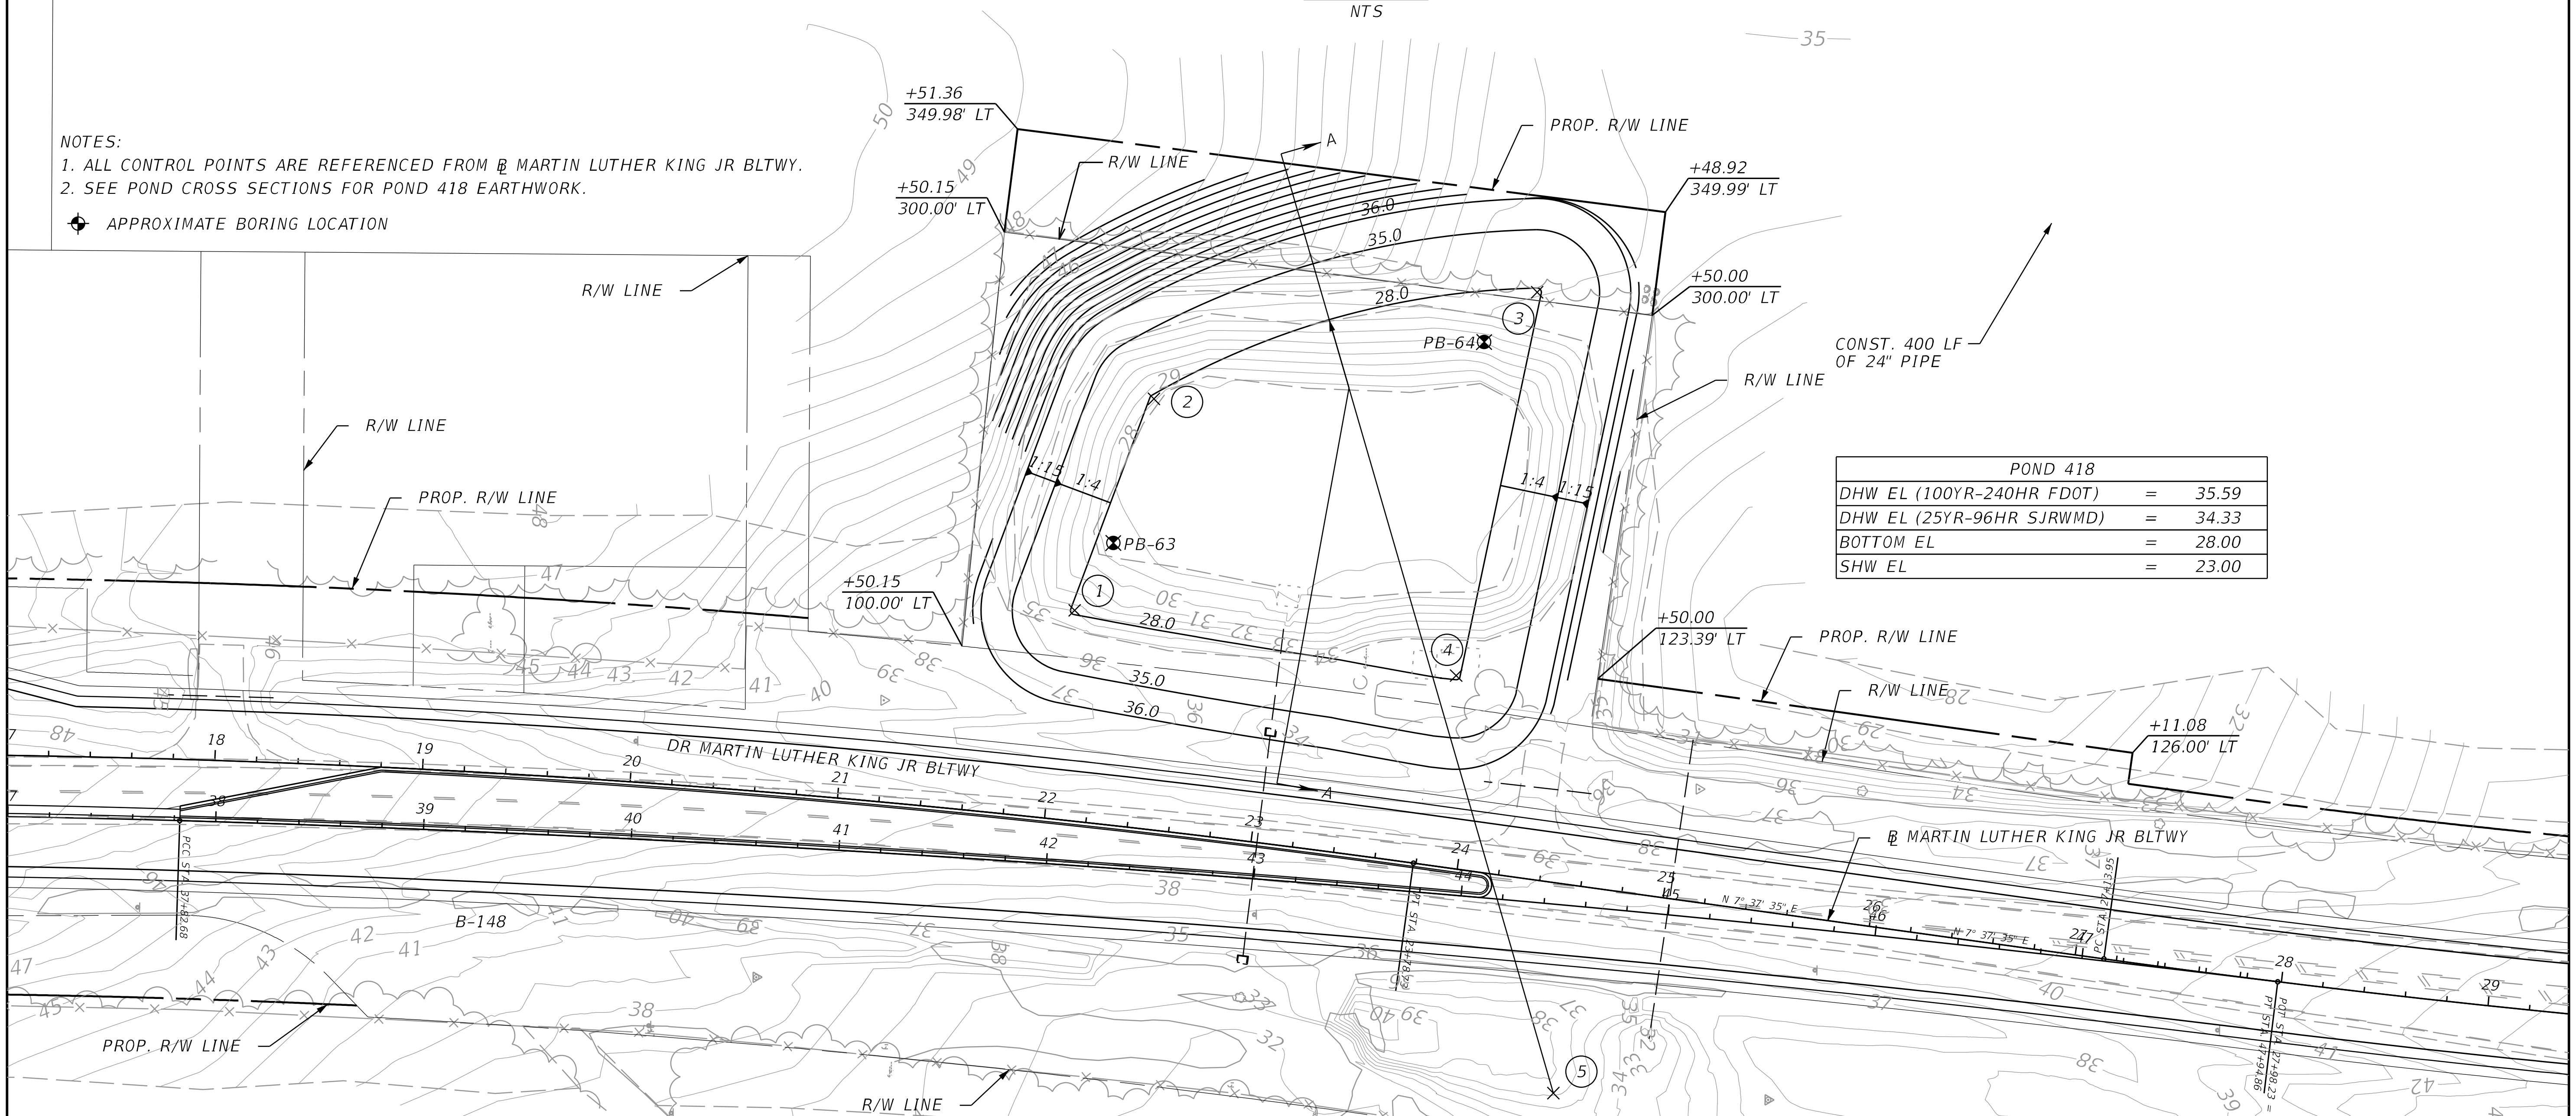

POND 418		
DHW EL (100YR-240HR FDOT)	=	35.59
DHW EL (25YR-96HR SJRWMD)	=	34.33
BOTTOM EL	=	28.00
SHW EL	=	23.00

THE OFFICIAL RECORD OF THIS SHEET IS THE ELECTRONIC FILE DIGITALLY SIGNED AND SEALED UNDER RULE 61G15-23.004, F.A.C.

REVISIONS			
DATE	DESCRIPTION	DATE	DESCRIPTION

STANTEC CONSULTING SERVICES INC.
ENGINEER OF RECORD:
TIMOTHY X. VAVRA, P.E. NO.: 54872
11315 CORPORATE BLVD., SUITE 105
ORLANDO, FLORIDA 32817
(407) 823-8966
CERTIFICATE OF AUTHORIZATION NO. 27013

STATE OF FLORIDA
DEPARTMENT OF TRANSPORTATION

ROAD NO.	COUNTY	FINANCIAL PROJECT ID
SR400	VOLUSIA	408464-2-32-01

POND DETAILS
POND 418

SHEET NO.
412

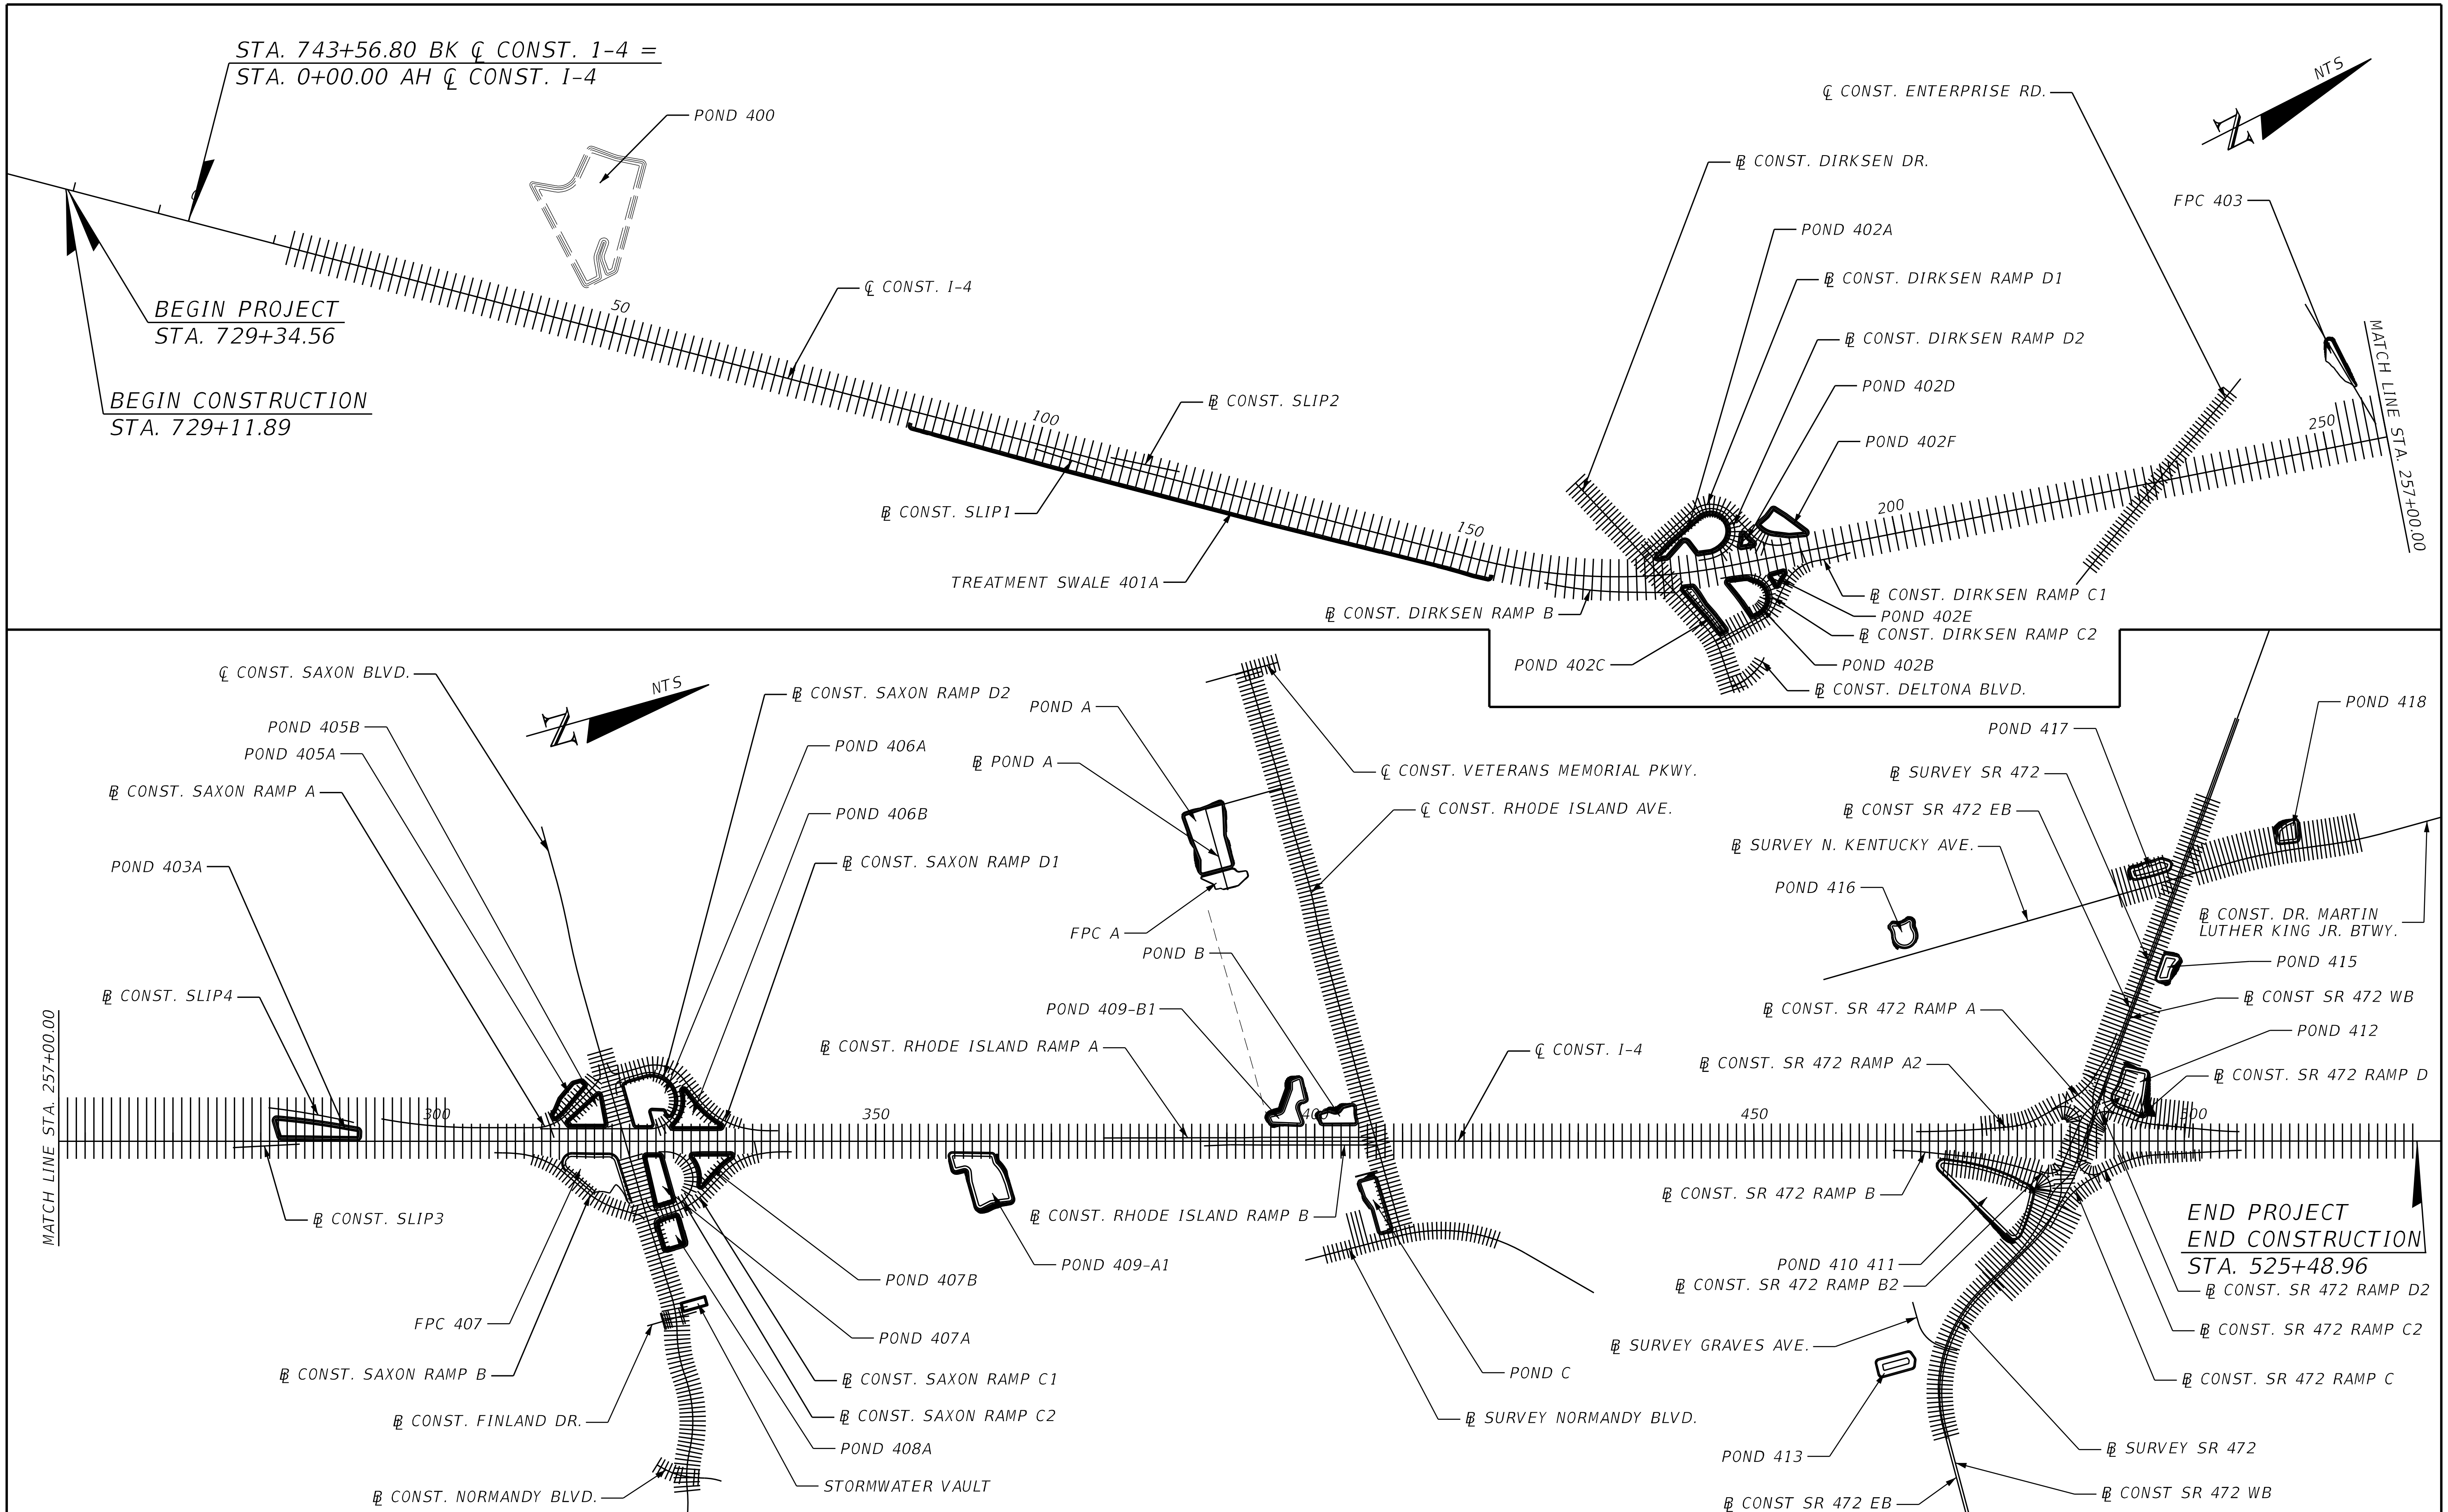

THE OFFICIAL RECORD OF THIS SHEET IS THE ELECTRONIC FILE DIGITALLY SIGNED AND SEALED UNDER RULE 61G15-23.004, F.A.C.

REVISIONS			
DATE	DESCRIPTION	DATE	DESCRIPTION

STANTEC CONSULTING SERVICES INC.
ENGINEER OF RECORD:
WILLIAM V. ANDERSON, P.E. NO.: 36682
11315 CORPORATE BLVD., SUITE 105
ORLANDO, FLORIDA 32817
(407) 823-8966
CERTIFICATE OF AUTHORIZATION NO. 27013

STATE OF FLORIDA
DEPARTMENT OF TRANSPORTATION

ROAD NO.	COUNTY	FINANCIAL PROJECT ID
SR400	VOLUSIA	408464-2-32-01

CROSS SECTION PATTERNS

SHEET NO.
413

STATE OF FLORIDA
DEPARTMENT OF TRANSPORTATION
MATERIALS AND RESEARCH

DATE OF SURVEY: MAY-AUGUST 2016
JULY-AUGUST 2017

SURVEY MADE BY: TERRACON CONSULTANTS, INC.

SUBMITTED BY: ELIAS N. JAMMAL, P.E.

FINANCIAL PROJECT No. 408464-2-32-01

CROSS SECTION SOIL SURVEY FOR THE DESIGN OF ROADS

SURVEY BEGINS STATION: 0+00 SURVEY ENDS STATION: 525+50

DISTRICT: FIVE
ROAD NO.: SR 400
COUNTY: VOLUSIA

	ORGANIC CONTENT		MOISTURE CONTENT		SIEVE ANALYSIS RESULTS % PASS						ATTERBERG LIMITS (%)					CORROSION TEST RESULTS				
STRATUM NO.	NO. OF TESTS	% ORGANIC	NO. OF TESTS	MOISTURE CONTENT	NO. OF TESTS	10 MESH	40 MESH	60 MESH	100 MESH	200 MESH	NO. OF TESTS	LIQUID LIMIT	PLASTIC INDEX	AASHTO GROUP	MATERIAL DESCRIPTION	NO. OF TESTS	RESISTIVITY ohm-cm	CHLORIDES ppm	SULFATES ppm	pH
1	1	4	120	<1-42	120	79-100	55-99	15-92	5-54	1-10	1	NP	NP	A-3	LIGHT GRAY TO DARK BROWN FINE SAND TO FINE SAND WITH SILT, WITH OCCASIONAL ROOTS	-	-	-	-	-
2	4	4-6	69	<1-60	69	86-100	65-100	26-100	14-94	11-35	29	NP-30	NP-10	A-2-4	LIGHT GRAYISH-BROWN TO DARK BROWN SILTY FINE SAND, WITH OCCASIONAL TRACE ORGANICS OR CLAY LENSES	-	-	-	-	-
3	-	-	10	10-30	10	95-100	87-100	73-98	43-77	23-33	10	26-44	10-26	A-2-6	LIGHT GRAY TO BROWN CLAYEY FINE SAND	-	-	-	-	-
4	-	-	18	13-31	18	82-100	60-100	54-99	44-96	36-56	16	NP-38	NP-20	A-4 A-6	LIGHT GRAY TO BROWN SANDY SILT TO SANDY CLAY	-	-	-	-	-
5	-	-	9	15-82	9	99-100	95-100	89-100	61-98	43-91	9	41-122	20-65	A-7-5 A-7-6	LIGHT GRAY TO BROWN SANDY CLAY TO CLAY	-	-	-	-	-
6	9	7-67	9	15-510	9	91-100	88-100	83-98	37-88	14-78	2	74-85	54-60	A-8	DARK BROWN SANDY TO CLAYEY MUCK/PEAT	-	-	-	-	-

EMBANKMENT AND SUBGRADE MATERIAL

STRATA BOUNDARIES ARE APPROXIMATE - MAKE FINAL CHECK AFTER GRADING

▼ = GROUNDWATER LEVEL ENCOUNTERED

▼ = ENCOUNTERED GROUNDWATER LEVEL ABOVE GROUND SURFACE

GNE = GROUNDWATER LEVEL NOT ENCOUNTERED TO DEPTH OF BORING

NOTES:

1) SOIL BOUNDARIES ARE APPROXIMATE AND REPRESENT SOIL STRATA AT EACH BORING LOCATION ONLY.

2) SOIL ANALYSIS INCLUDES DATA FROM ROADWAY AND STORMWATER RETENTION AREAS ONLY.

3) THE SYMBOL "-" REPRESENTS AN UNMEASURED PARAMETER.

4) THE MATERIAL FROM STRATUM NUMBER 1 APPEARS SATISFACTORY FOR USE IN THE EMBANKMENT WHEN UTILIZED IN ACCORDANCE WITH INDEX No. 505.

5) THE MATERIAL FROM STRATUM NUMBER 2 APPEARS SATISFACTORY FOR USE IN THE EMBANKMENT WHEN UTILIZED IN ACCORDANCE WITH INDEX 505. HOWEVER, THIS MATERIAL IS LIKELY TO RETAIN EXCESS MOISTURE AND BE DIFFICULT TO DRY AND COMPACT. IT SHOULD BE USED IN THE EMBANKMENT ABOVE THE WATER LEVEL EXISTING AT THE TIME OF CONSTRUCTION.

6) THE MATERIAL FROM STRATUM NUMBERS 3 AND 4 IS A PLASTIC MATERIAL AND SHALL BE REMOVED IN ACCORDANCE WITH INDEX No. 500. IT MAY BE PLACED ABOVE THE EXISTING WATER LEVEL (AT THE TIME OF CONSTRUCTION) TO WITHIN 4 FEET OF THE PROPOSED BASE. IT SHOULD BE PLACED UNIFORMLY IN THE LOWER PORTION OF THE EMBANKMENT FOR SOME DISTANCE ALONG THE PROJECT RATHER THAN FULL DEPTH FOR SHORTER DISTANCES.

7) THE MATERIAL FROM STRATUM NUMBER 5 IS A HIGH PLASTIC MATERIAL AND SHALL BE REMOVED IN ACCORDANCE WITH INDEX No. 500. IT MAY BE USED WITHIN THE PROJECT LIMITS AS INDICATED IN INDEX No. 505 ONLY WHEN EXCAVATED WITHIN THE PROJECT LIMITS AND IS NOT TO BE USED WHEN OBTAINED FROM OUTSIDE THE PROJECT LIMITS.

8) THE MATERIAL FROM STRATUM NUMBER 6 SHALL BE TREATED AS MUCK (M).

THE OFFICIAL RECORD OF THIS SHEET IS THE ELECTRONIC FILE DIGITALLY SIGNED AND SEALED UNDER RULE 61G15-23.004, F.A.C.

REVISIONS					
DATE	BY	DESCRIPTION	DATE	BY	DESCRIPTION

ELIAS N. JAMMAL, P.E.
P.E. LICENSE NUMBER 60126
TERRACON
1675 LEE ROAD
WINTER PARK, FLORIDA 32789
CERTIFICATE OF AUTHORIZATION No. 8830

DRAWN BY: SW 6-3-19
CHECKED BY: DWB 6-3-18
DESIGNED BY:
CHECKED BY:

STATE OF FLORIDA
DEPARTMENT OF TRANSPORTATION

ROAD NO.	COUNTY	FINANCIAL PROJECT ID
SR 400	VOLUSIA	408464-2-52-01

SHEET TITLE: ROADWAY SOIL SURVEY

PROJECT NAME: I-4 BEYOND THE ULTIMATE, SEGMENT 4

REF. DWG. NO.

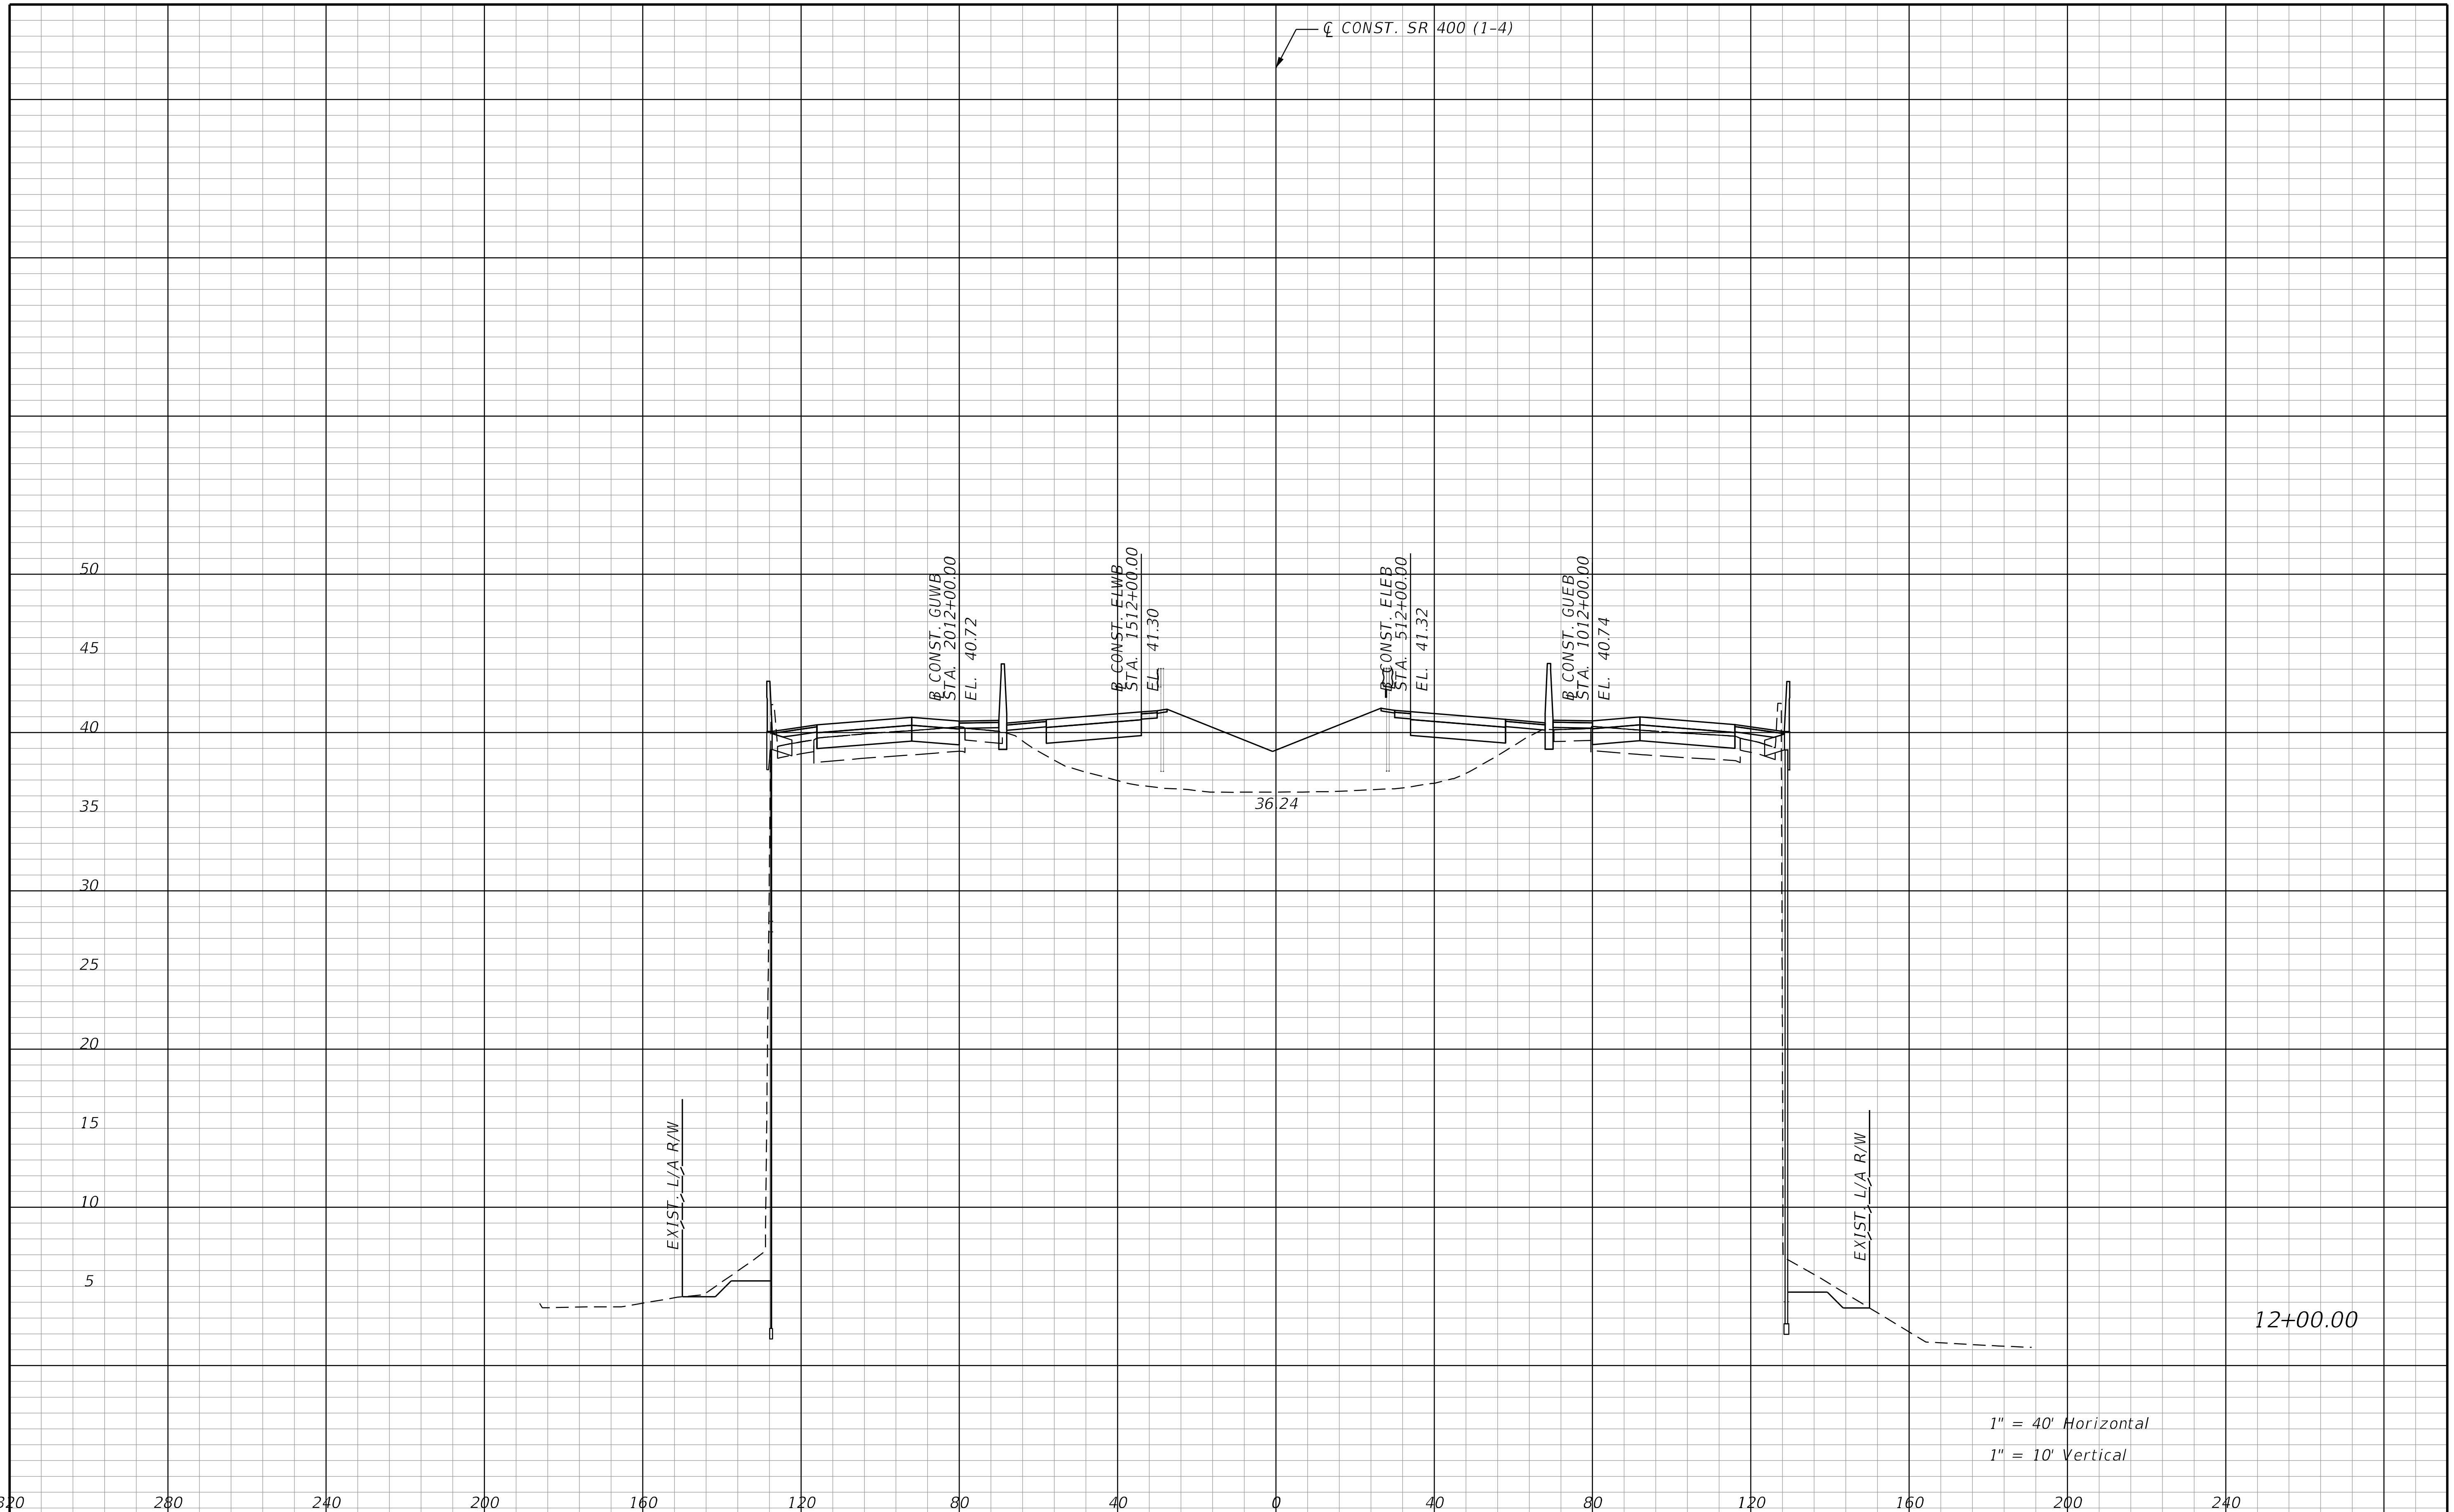

REVISIONS			
DATE	DESCRIPTION	DATE	DESCRIPTION

STANTEC CONSULTING SERVICES INC.
ENGINEER OF RECORD:
WILLIAM V. ANDERSON, P.E. NO.: 36682
11315 CORPORATE BLVD., SUITE 105
ORLANDO, FLORIDA 32817
(407) 823-8966
CERTIFICATE OF AUTHORIZATION NO. 27013

STATE OF FLORIDA
DEPARTMENT OF TRANSPORTATION

ROAD NO.	COUNTY	FINANCIAL PROJECT ID
SR400	VOLUSIA	408464-2-32-01

CROSS SECTIONS
SR 400 (I-4)

SHEET NO.
415

THE OFFICIAL RECORD OF THIS SHEET IS THE ELECTRONIC FILE DIGITALLY SIGNED AND SEALED UNDER RULE 61G15-23.004, F.A.C.

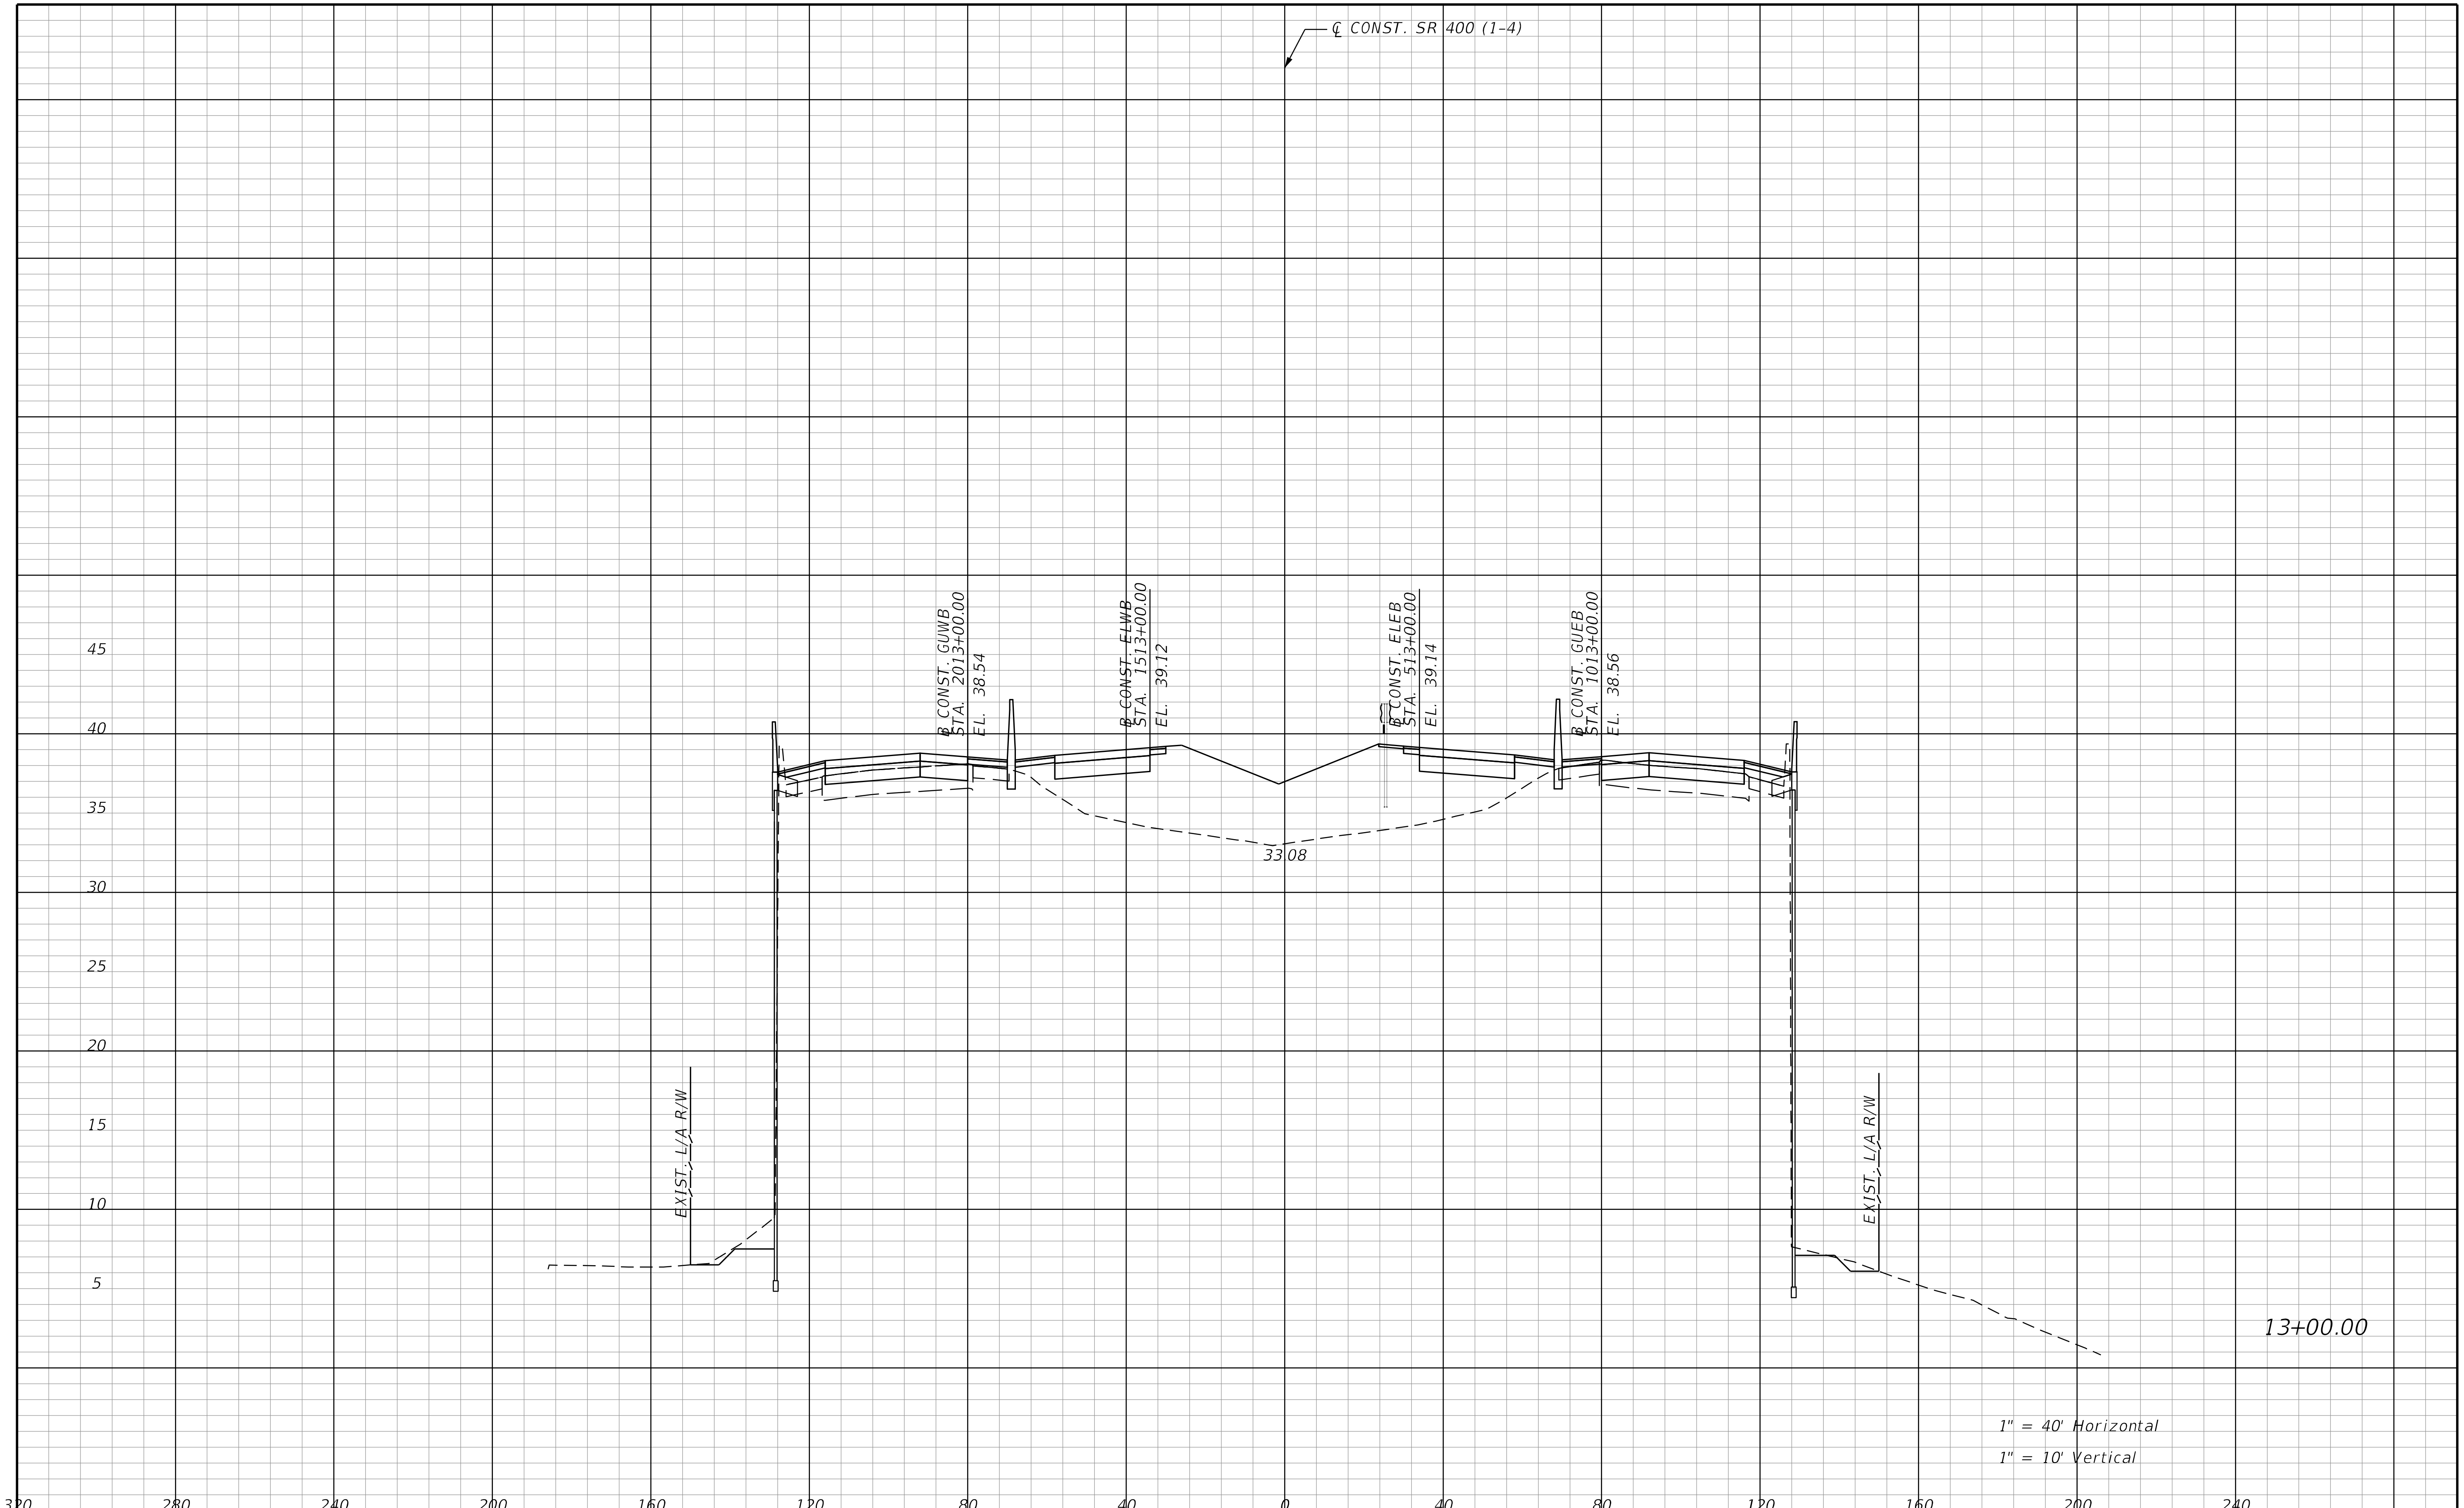

REVISIONS			
DATE	DESCRIPTION	DATE	DESCRIPTION

STANTEC CONSULTING SERVICES INC.
ENGINEER OF RECORD:
WILLIAM V. ANDERSON, P.E. NO.: 36682
11315 CORPORATE BLVD., SUITE 105
ORLANDO, FLORIDA 32817
(407) 823-8966
CERTIFICATE OF AUTHORIZATION NO. 27013

STATE OF FLORIDA
DEPARTMENT OF TRANSPORTATION

ROAD NO.	COUNTY	FINANCIAL PROJECT ID
SR400	VOLUSIA	408464-2-32-01

CROSS SECTIONS
SR 400 (I-4)

SHEET NO.
416

THE OFFICIAL RECORD OF THIS SHEET IS THE ELECTRONIC FILE DIGITALLY SIGNED AND SEALED UNDER RULE 61G15-23.004, F.A.C.

jchassee 6/14/2019 4:23:10 PM Rdxsrd_shg V:\2158\active\CADD\40846423201\roadway\RDXSRD01.dgn

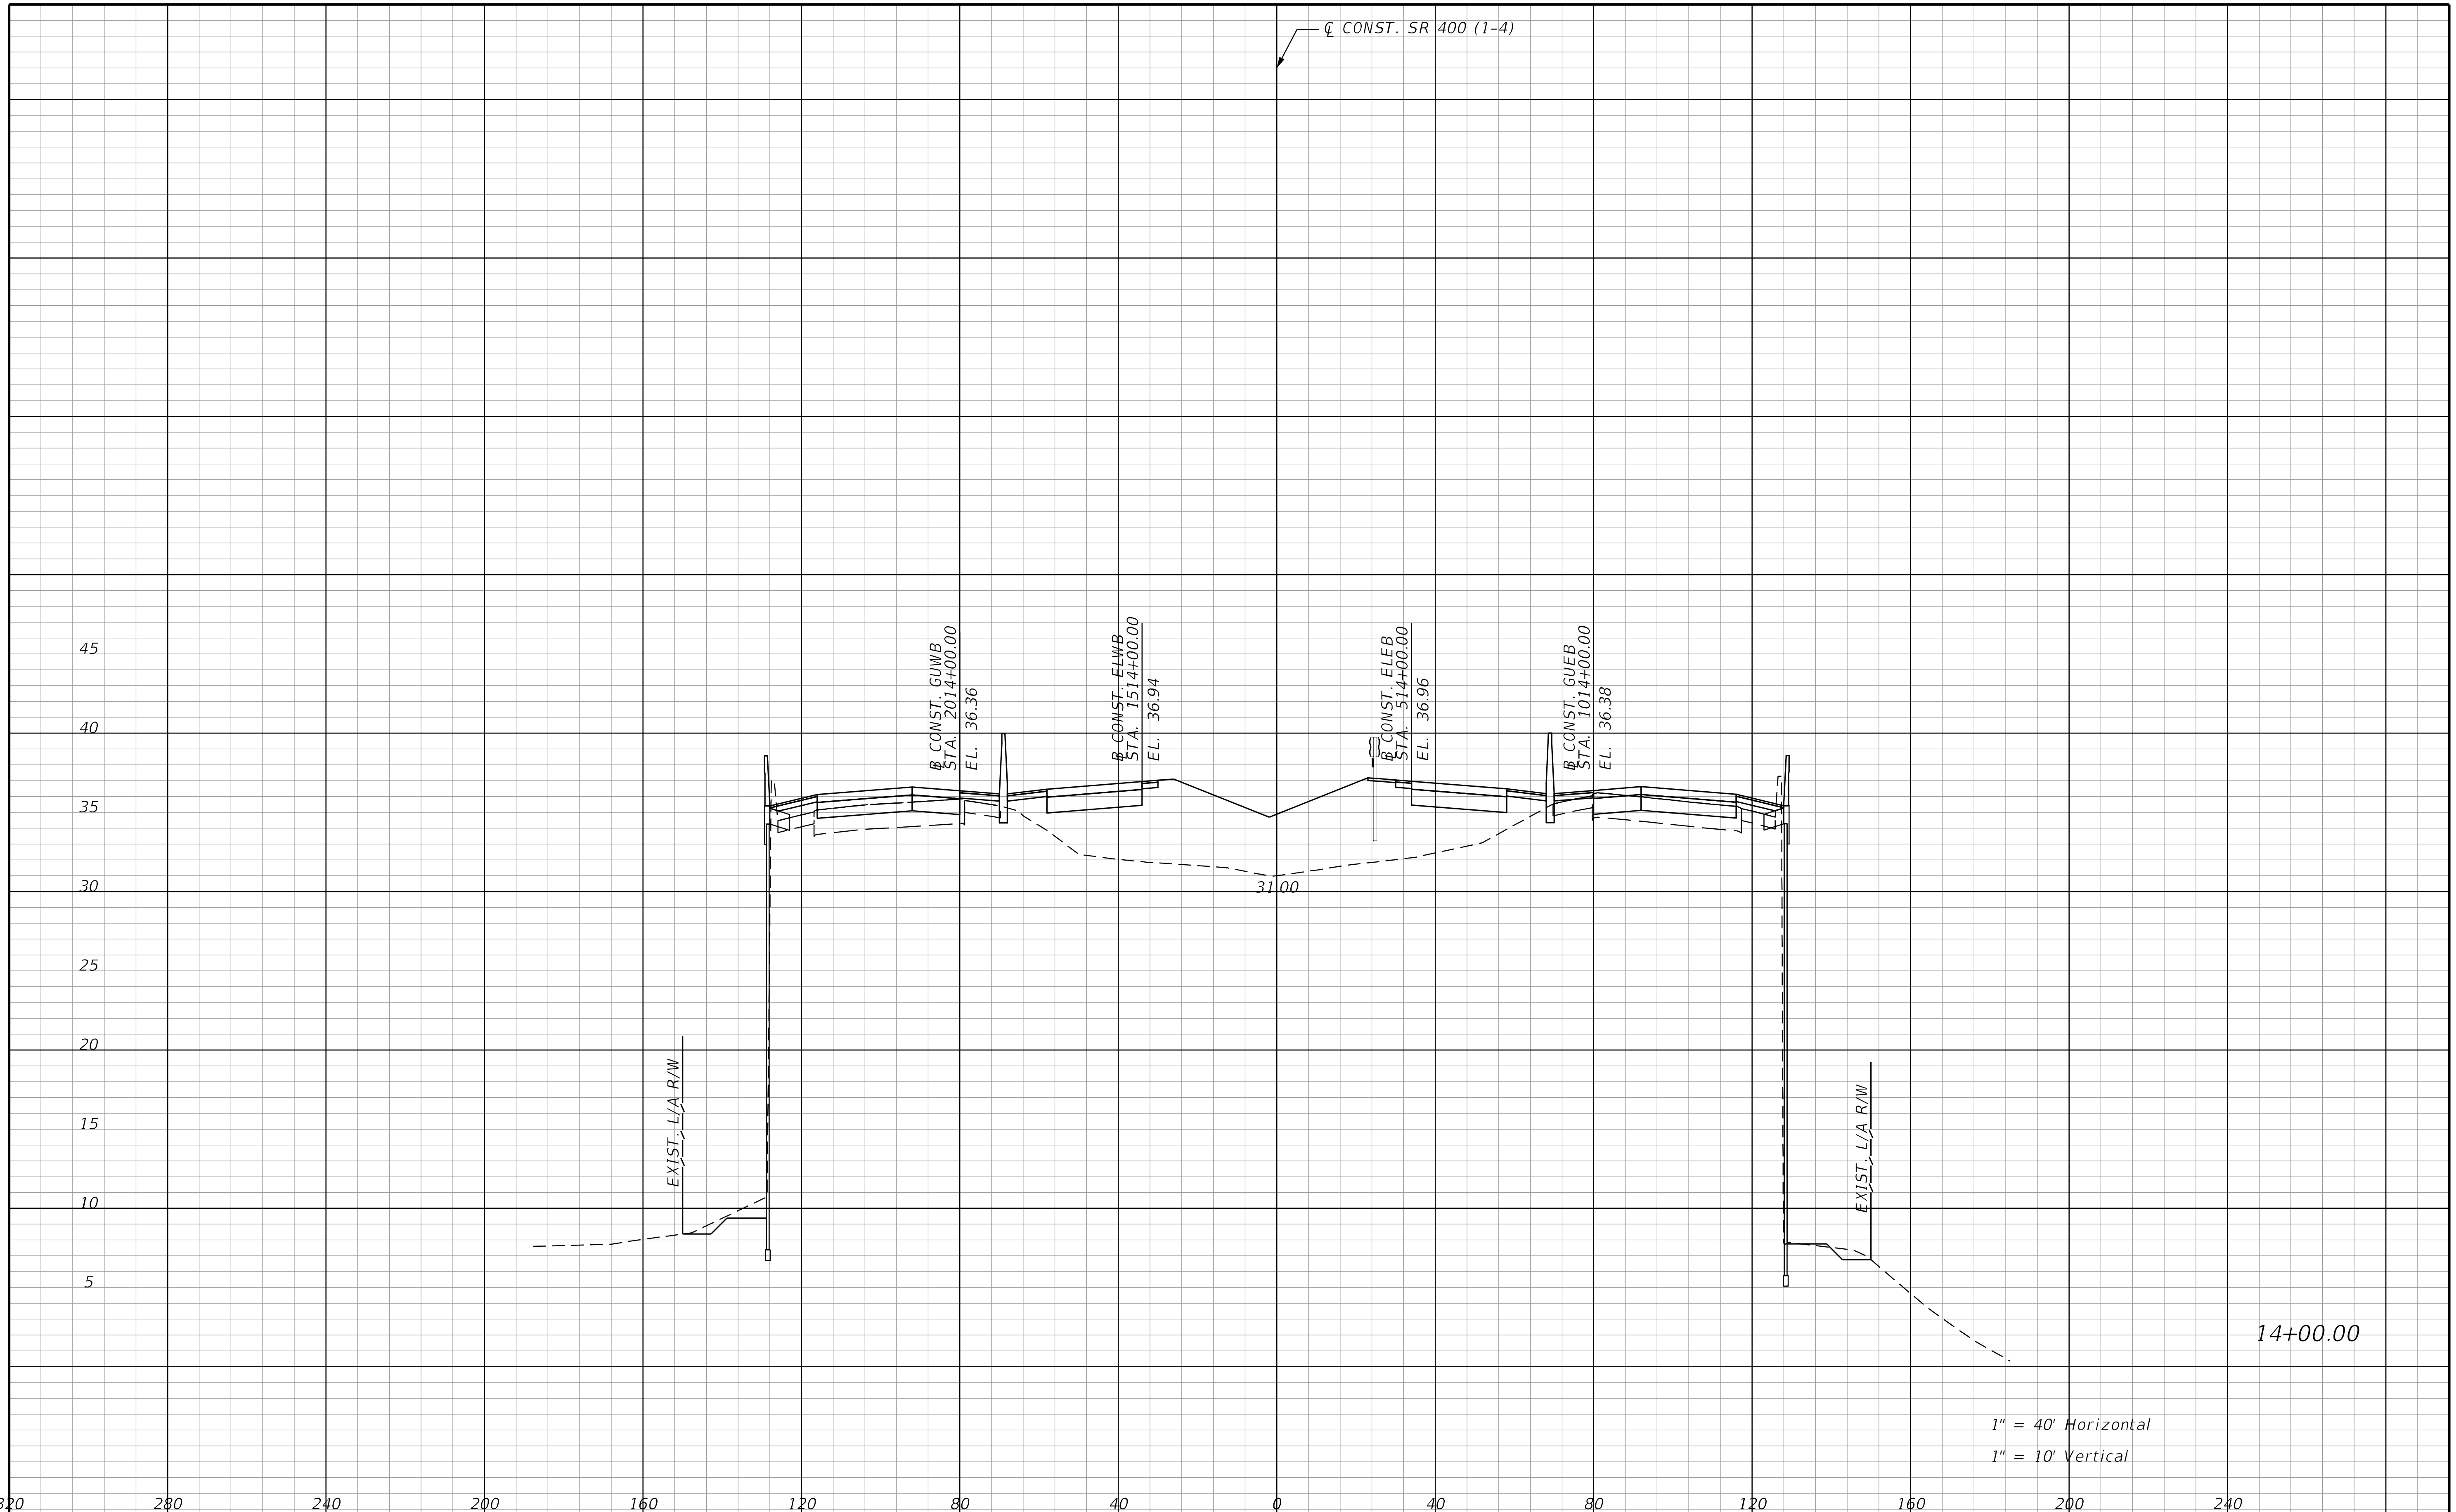

REVISIONS			
DATE	DESCRIPTION	DATE	DESCRIPTION

STANTEC CONSULTING SERVICES INC.
ENGINEER OF RECORD:
WILLIAM V. ANDERSON, P.E. NO.: 36682
11315 CORPORATE BLVD., SUITE 105
ORLANDO, FLORIDA 32817
(407) 823-8966
CERTIFICATE OF AUTHORIZATION NO. 27013

STATE OF FLORIDA
DEPARTMENT OF TRANSPORTATION

ROAD NO.	COUNTY	FINANCIAL PROJECT ID
SR400	VOLUSIA	408464-2-32-01

CROSS SECTIONS
SR 400 (I-4)

SHEET NO.
417

THE OFFICIAL RECORD OF THIS SHEET IS THE ELECTRONIC FILE DIGITALLY SIGNED AND SEALED UNDER RULE 61G15-23.004, F.A.C.

jchassee 6/14/2019 4:23:11 PM Rdxsrd_shg V:\2158\active\CADD\40846423201\roadway\RDXSRD01.dgn

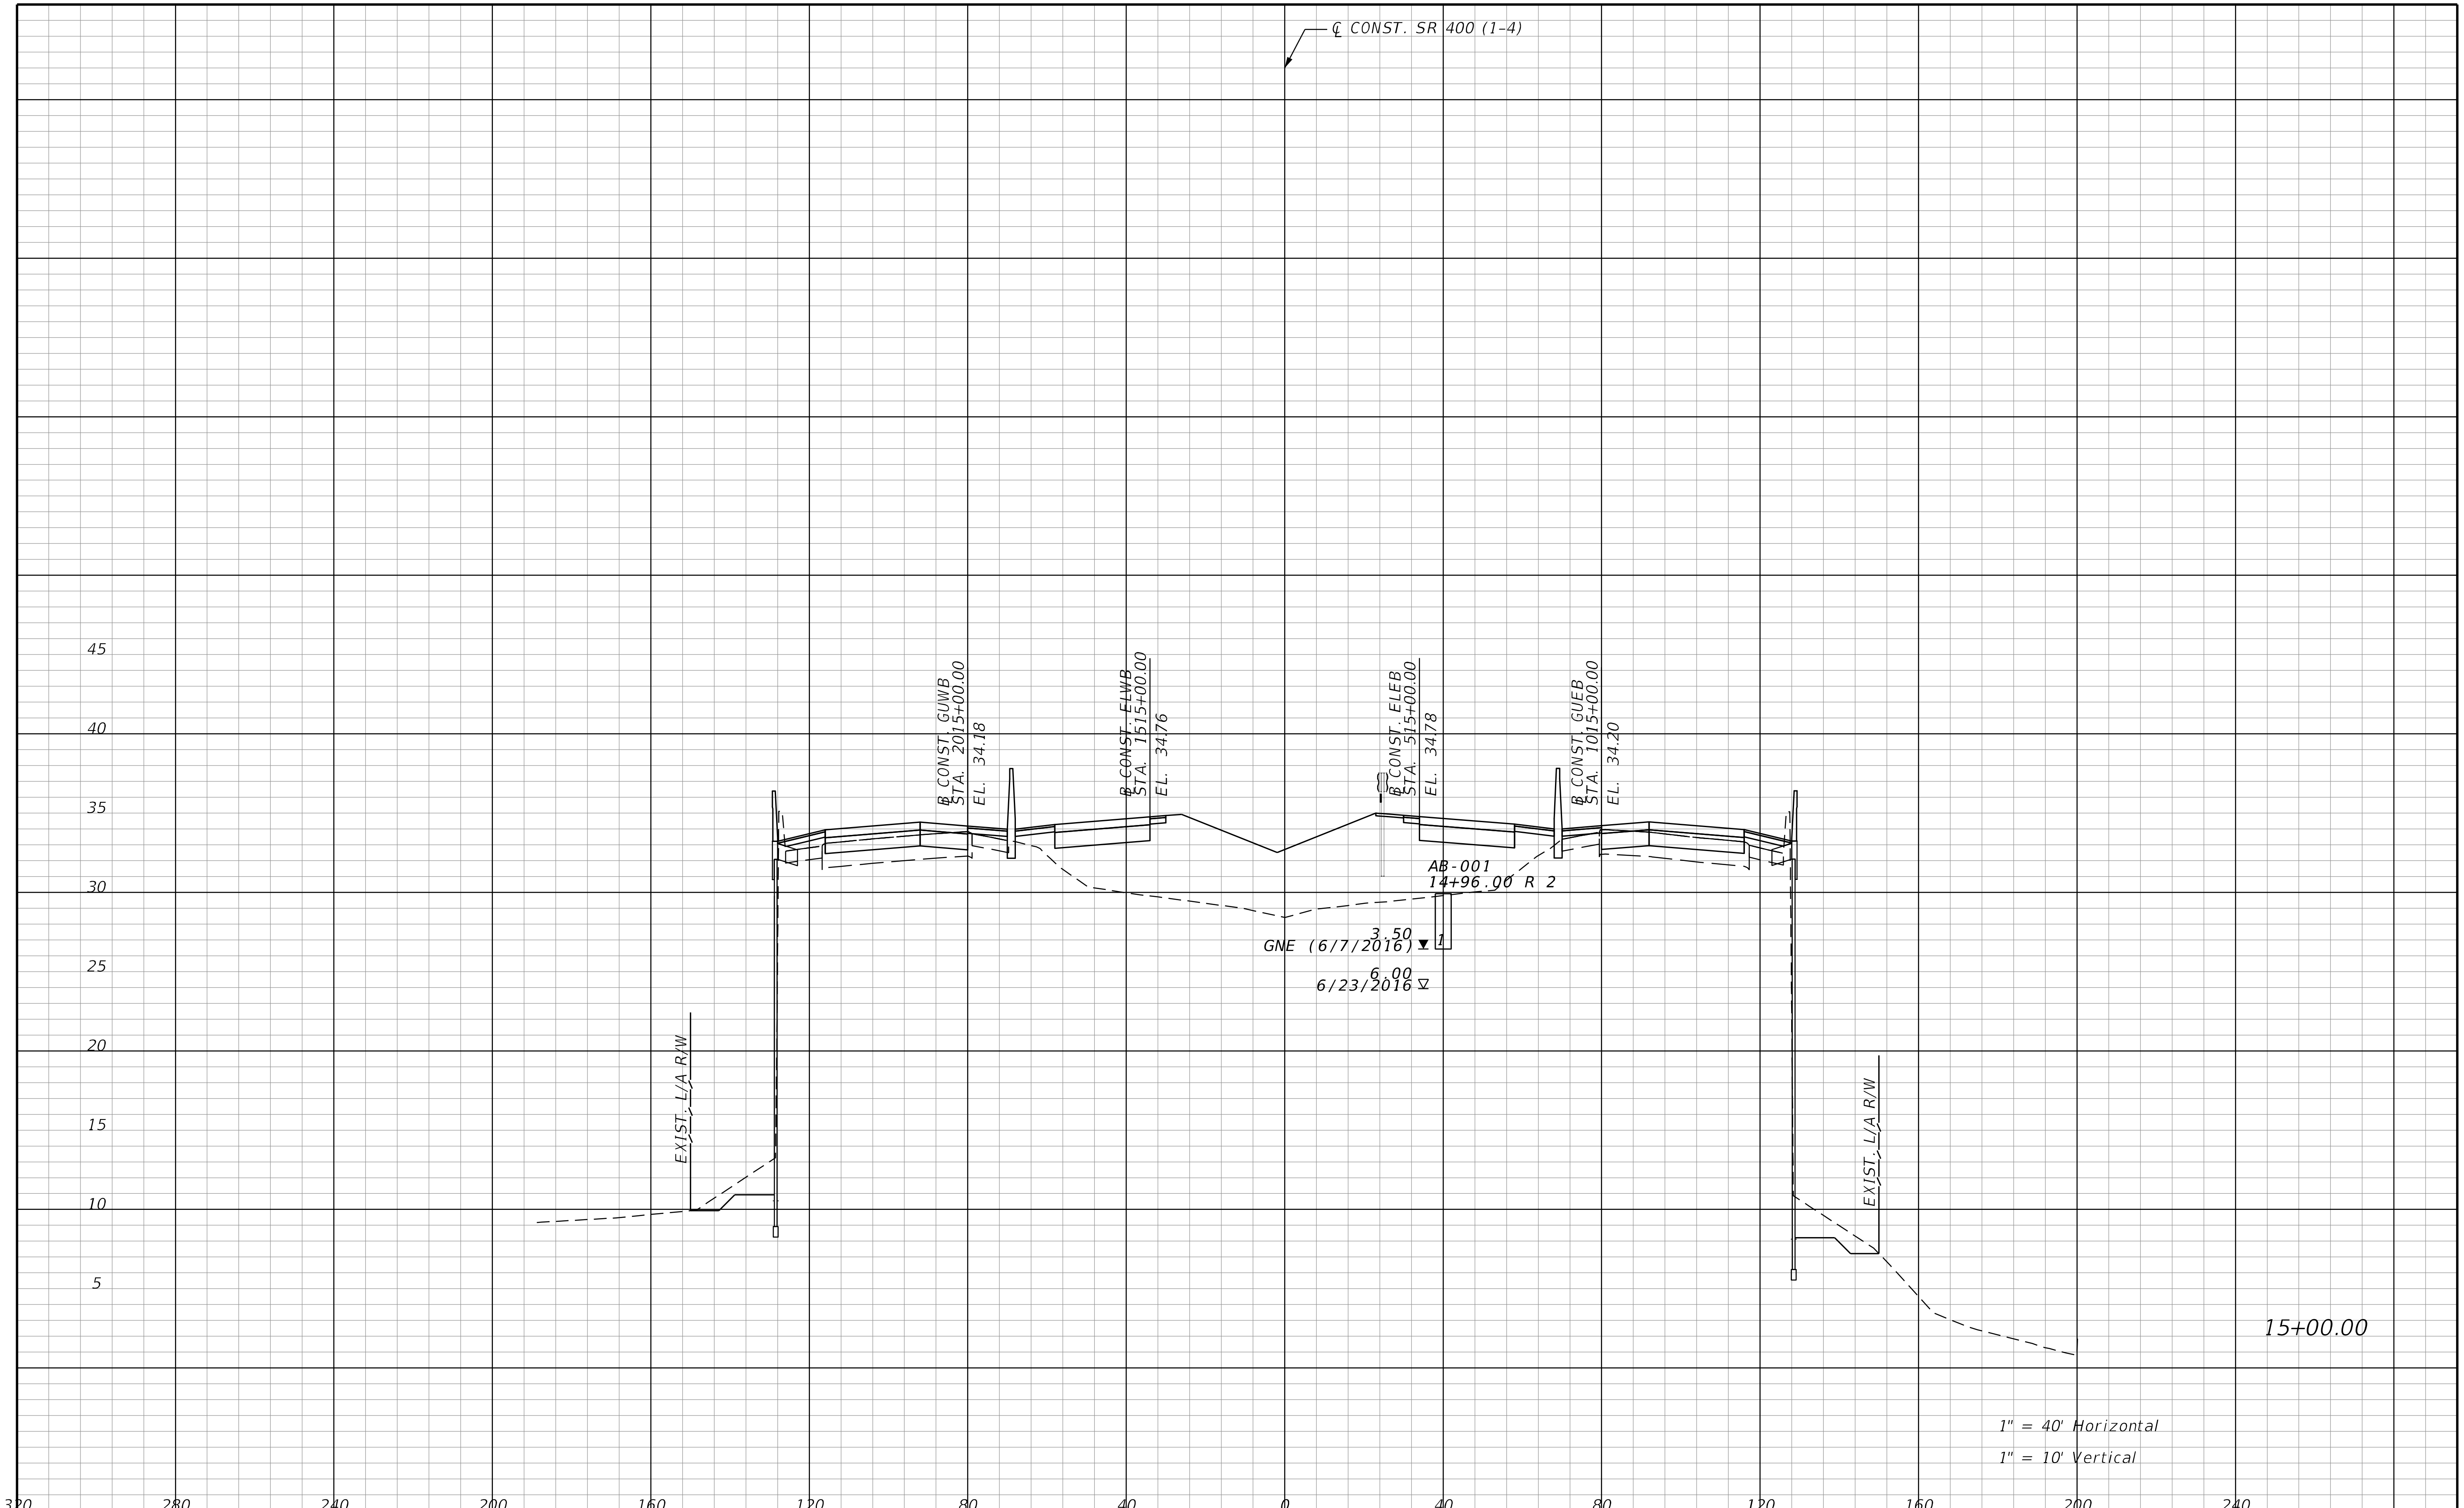

REVISIONS			
DATE	DESCRIPTION	DATE	DESCRIPTION

STANTEC CONSULTING SERVICES INC.
ENGINEER OF RECORD:
WILLIAM V. ANDERSON, P.E. NO.: 36682
11315 CORPORATE BLVD., SUITE 105
ORLANDO, FLORIDA 32817
(407) 823-8966
CERTIFICATE OF AUTHORIZATION NO. 27013

STATE OF FLORIDA
DEPARTMENT OF TRANSPORTATION

ROAD NO.	COUNTY	FINANCIAL PROJECT ID
SR400	VOLUSIA	408464-2-32-01

CROSS SECTIONS
SR 400 (I-4)

SHEET NO. 418

THE OFFICIAL RECORD OF THIS SHEET IS THE ELECTRONIC FILE DIGITALLY SIGNED AND SEALED UNDER RULE 61G15-23.004, F.A.C.

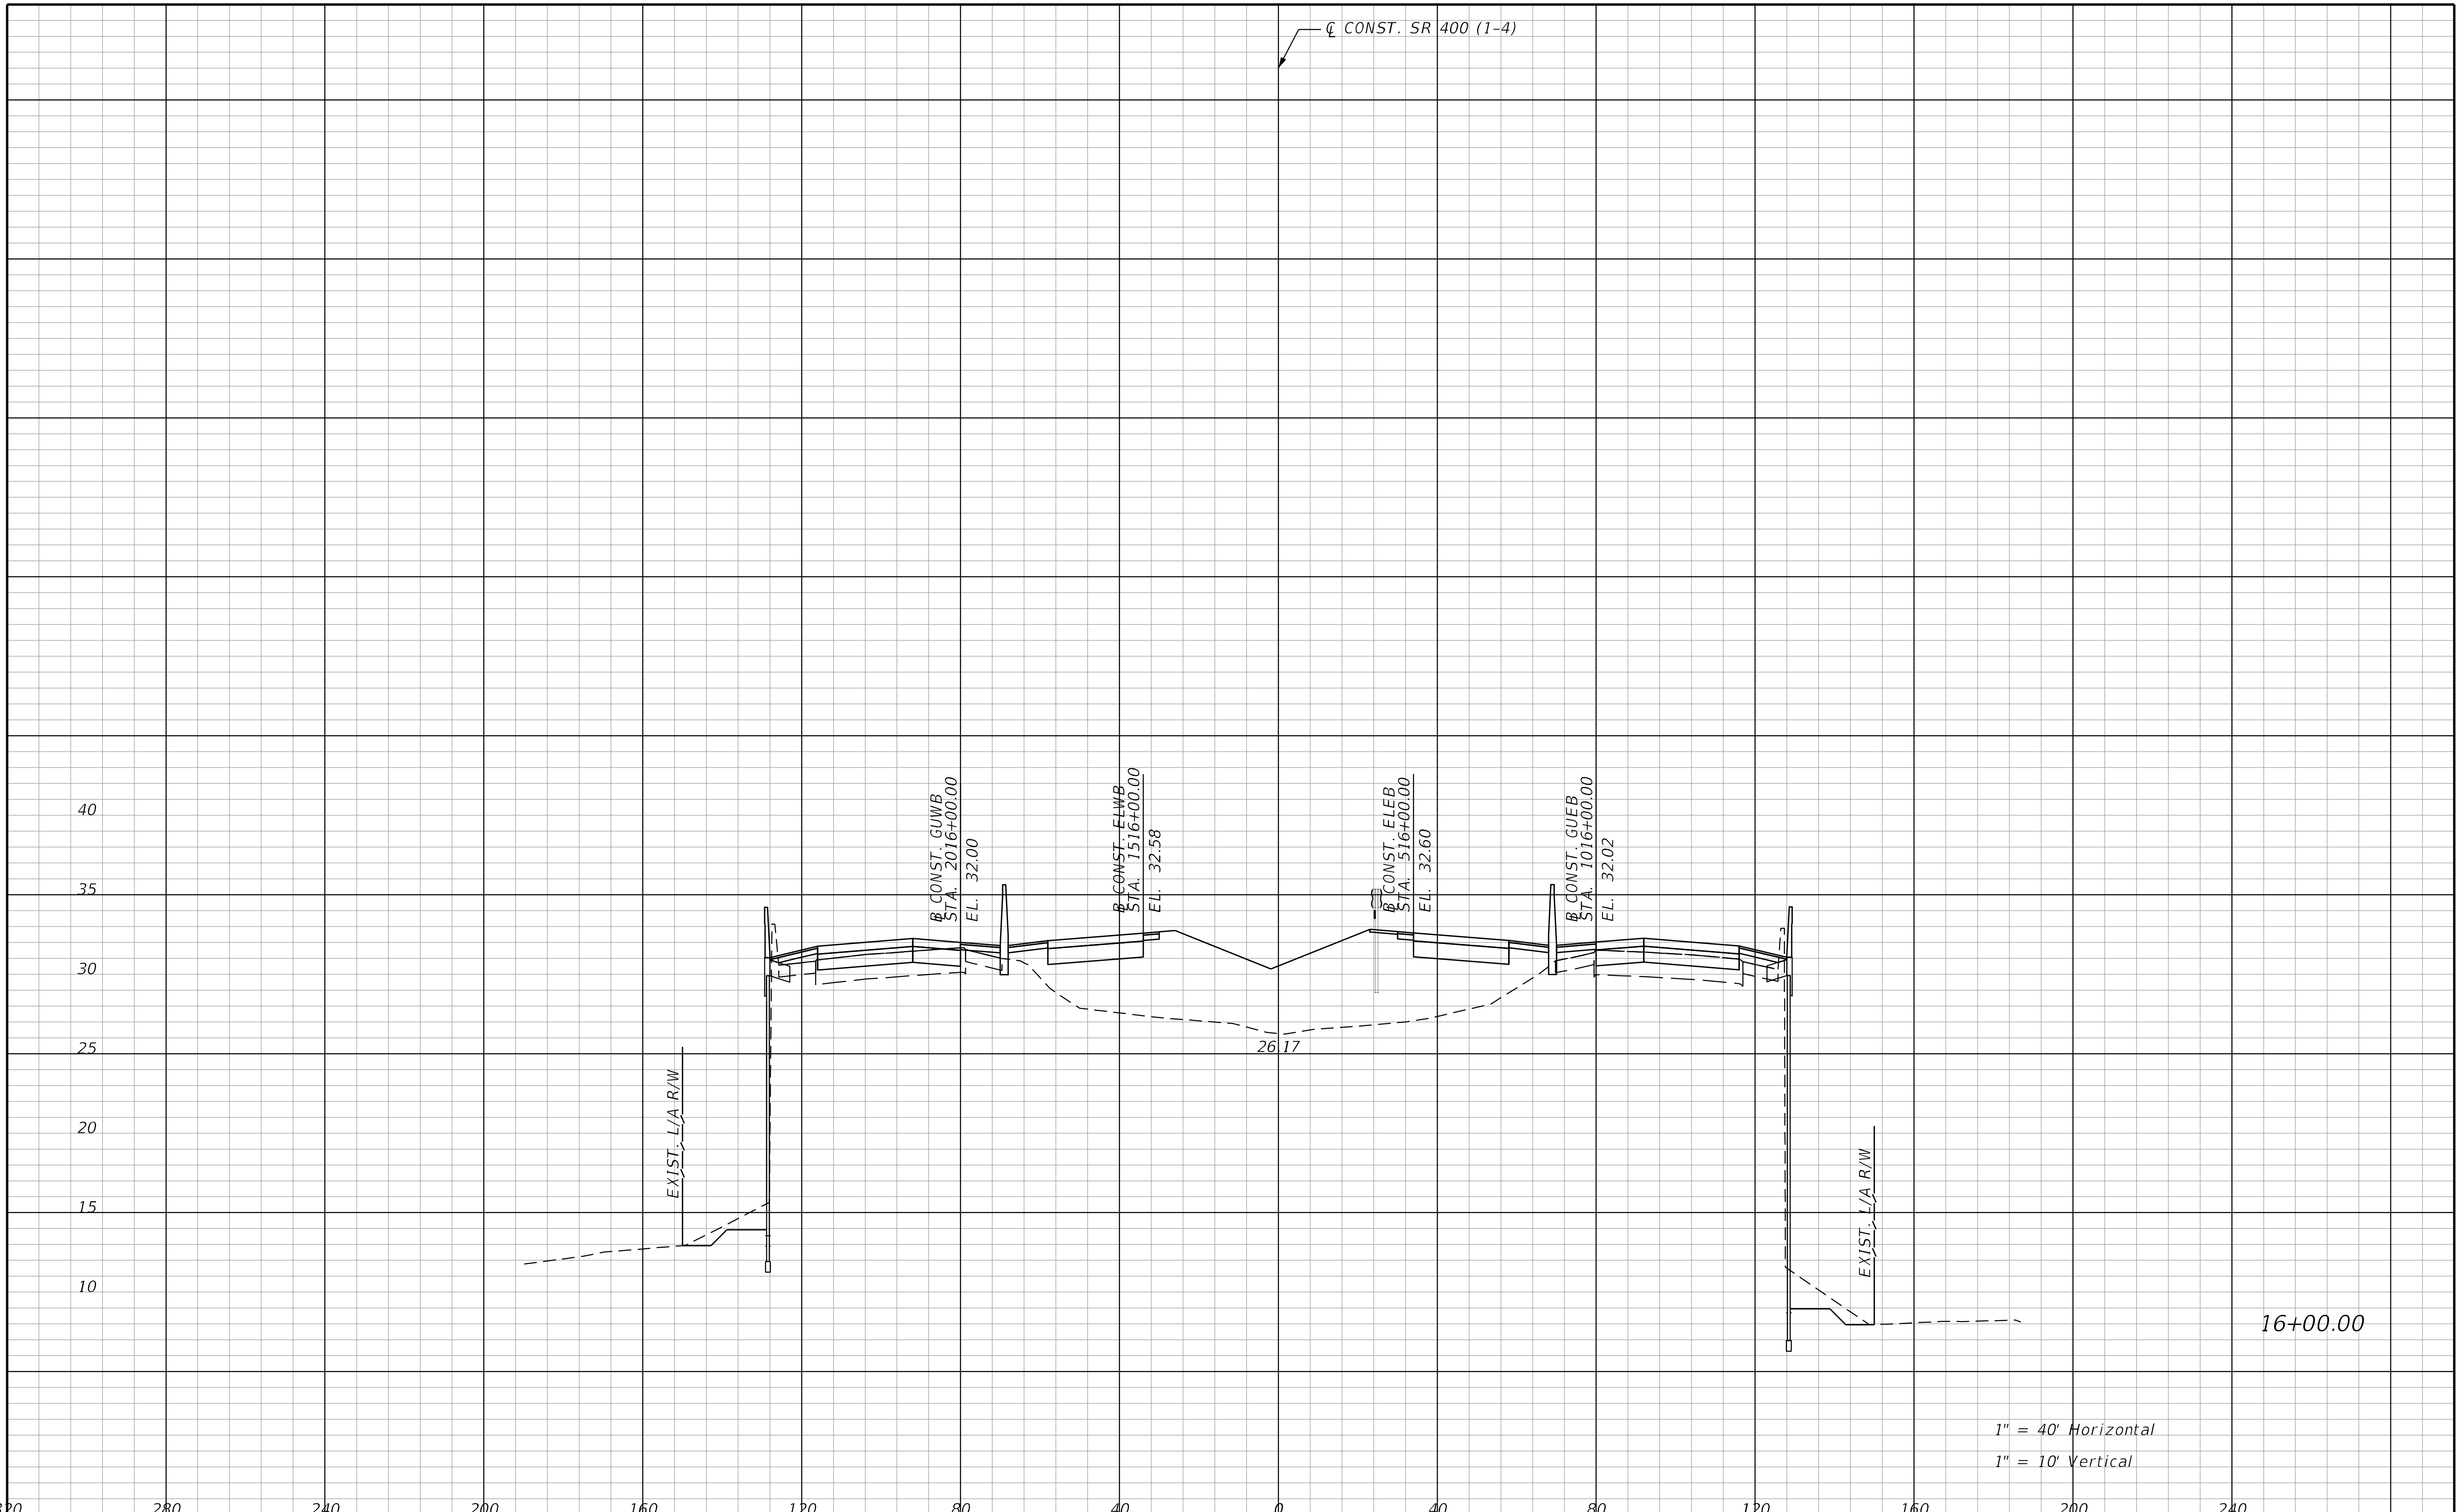

THE OFFICIAL RECORD OF THIS SHEET IS THE ELECTRONIC FILE DIGITALLY SIGNED AND SEALED UNDER RULE 61G15-23.004, F.A.C.

REVISIONS			
DATE	DESCRIPTION	DATE	DESCRIPTION

STANTEC CONSULTING SERVICES INC.
ENGINEER OF RECORD:
WILLIAM V. ANDERSON, P.E. NO.: 36682
11315 CORPORATE BLVD., SUITE 105
ORLANDO, FLORIDA 32817
(407) 823-8966
CERTIFICATE OF AUTHORIZATION NO. 27013

STATE OF FLORIDA
DEPARTMENT OF TRANSPORTATION

ROAD NO.	COUNTY	FINANCIAL PROJECT ID
SR400	VOLUSIA	408464-2-32-01

CROSS SECTIONS
SR 400 (I-4)

SHEET NO. 419

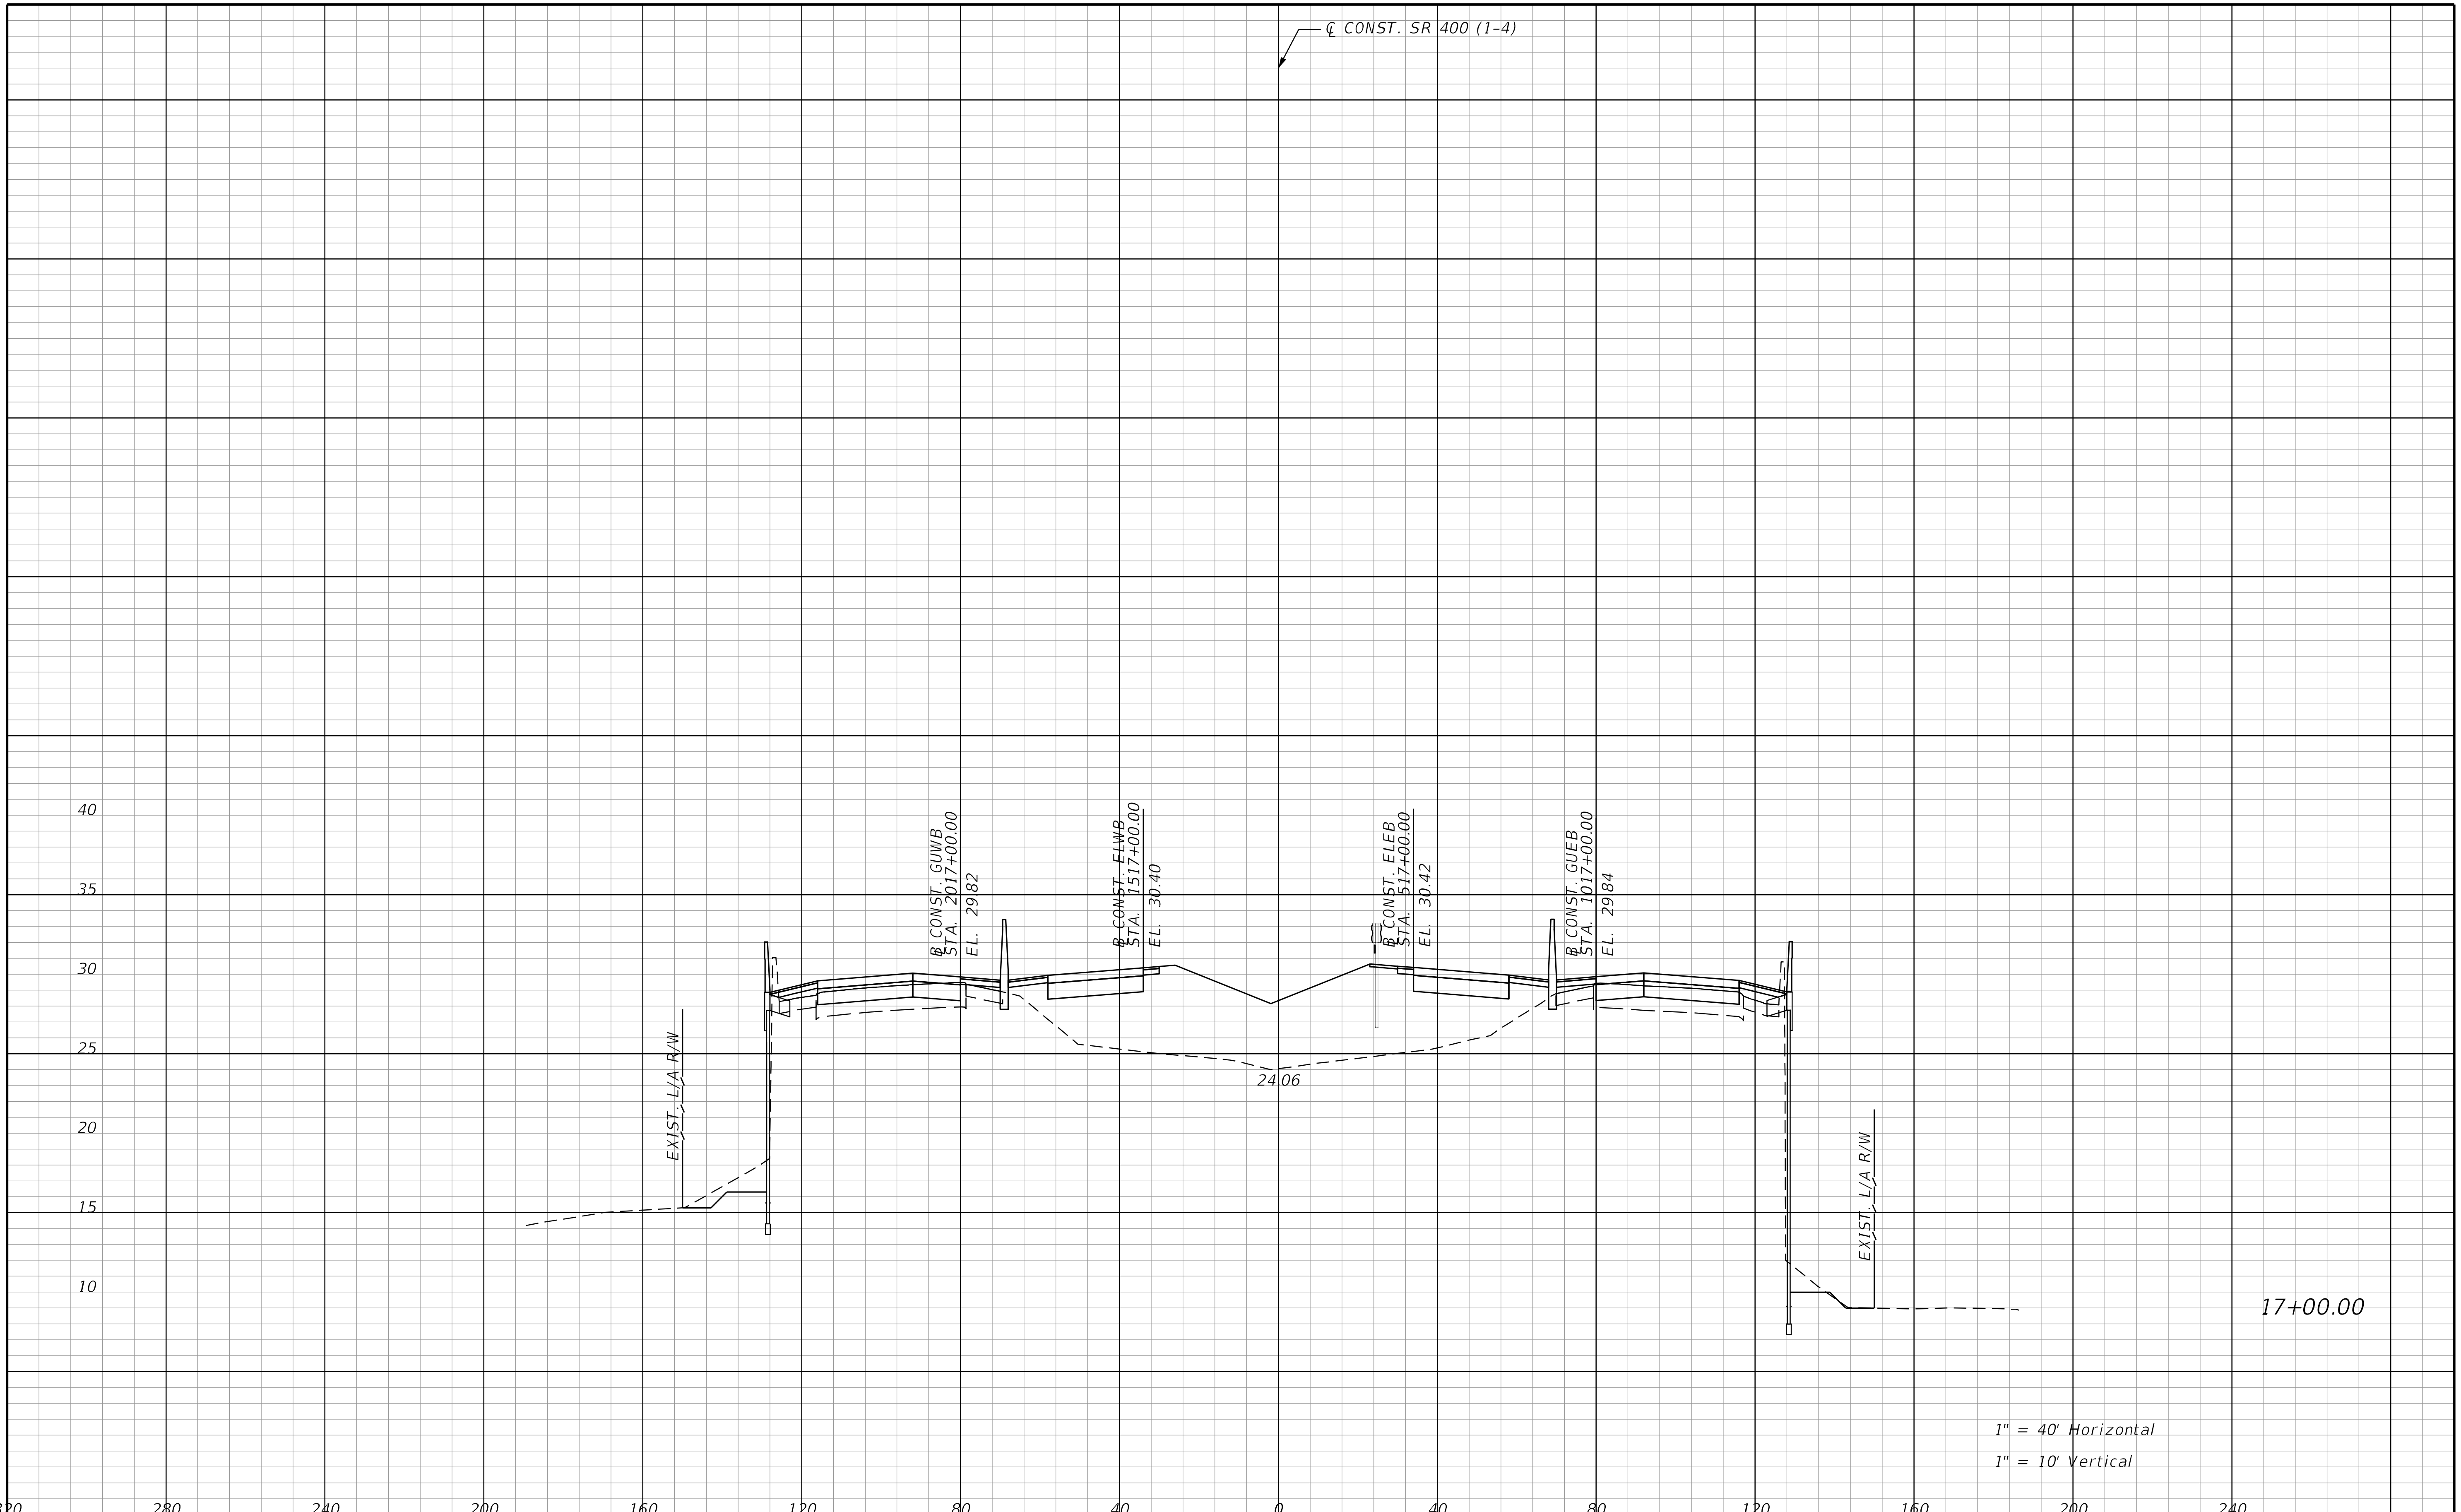

REVISIONS			
DATE	DESCRIPTION	DATE	DESCRIPTION

STANTEC CONSULTING SERVICES INC.
ENGINEER OF RECORD:
WILLIAM V. ANDERSON, P.E. NO.: 36682
11315 CORPORATE BLVD., SUITE 105
ORLANDO, FLORIDA 32817
(407) 823-8966
CERTIFICATE OF AUTHORIZATION NO. 27013

STATE OF FLORIDA
DEPARTMENT OF TRANSPORTATION

ROAD NO.	COUNTY	FINANCIAL PROJECT ID
SR400	VOLUSIA	408464-2-32-01

CROSS SECTIONS
SR 400 (I-4)

SHEET NO.
420

THE OFFICIAL RECORD OF THIS SHEET IS THE ELECTRONIC FILE DIGITALLY SIGNED AND SEALED UNDER RULE 61G15-23.004, F.A.C.

jchassee 6/14/2019 4:23:12 PM Rdxsrd_shg V:\2158\active\CADD\40846423201\roadway\RDXSRD01.dgn

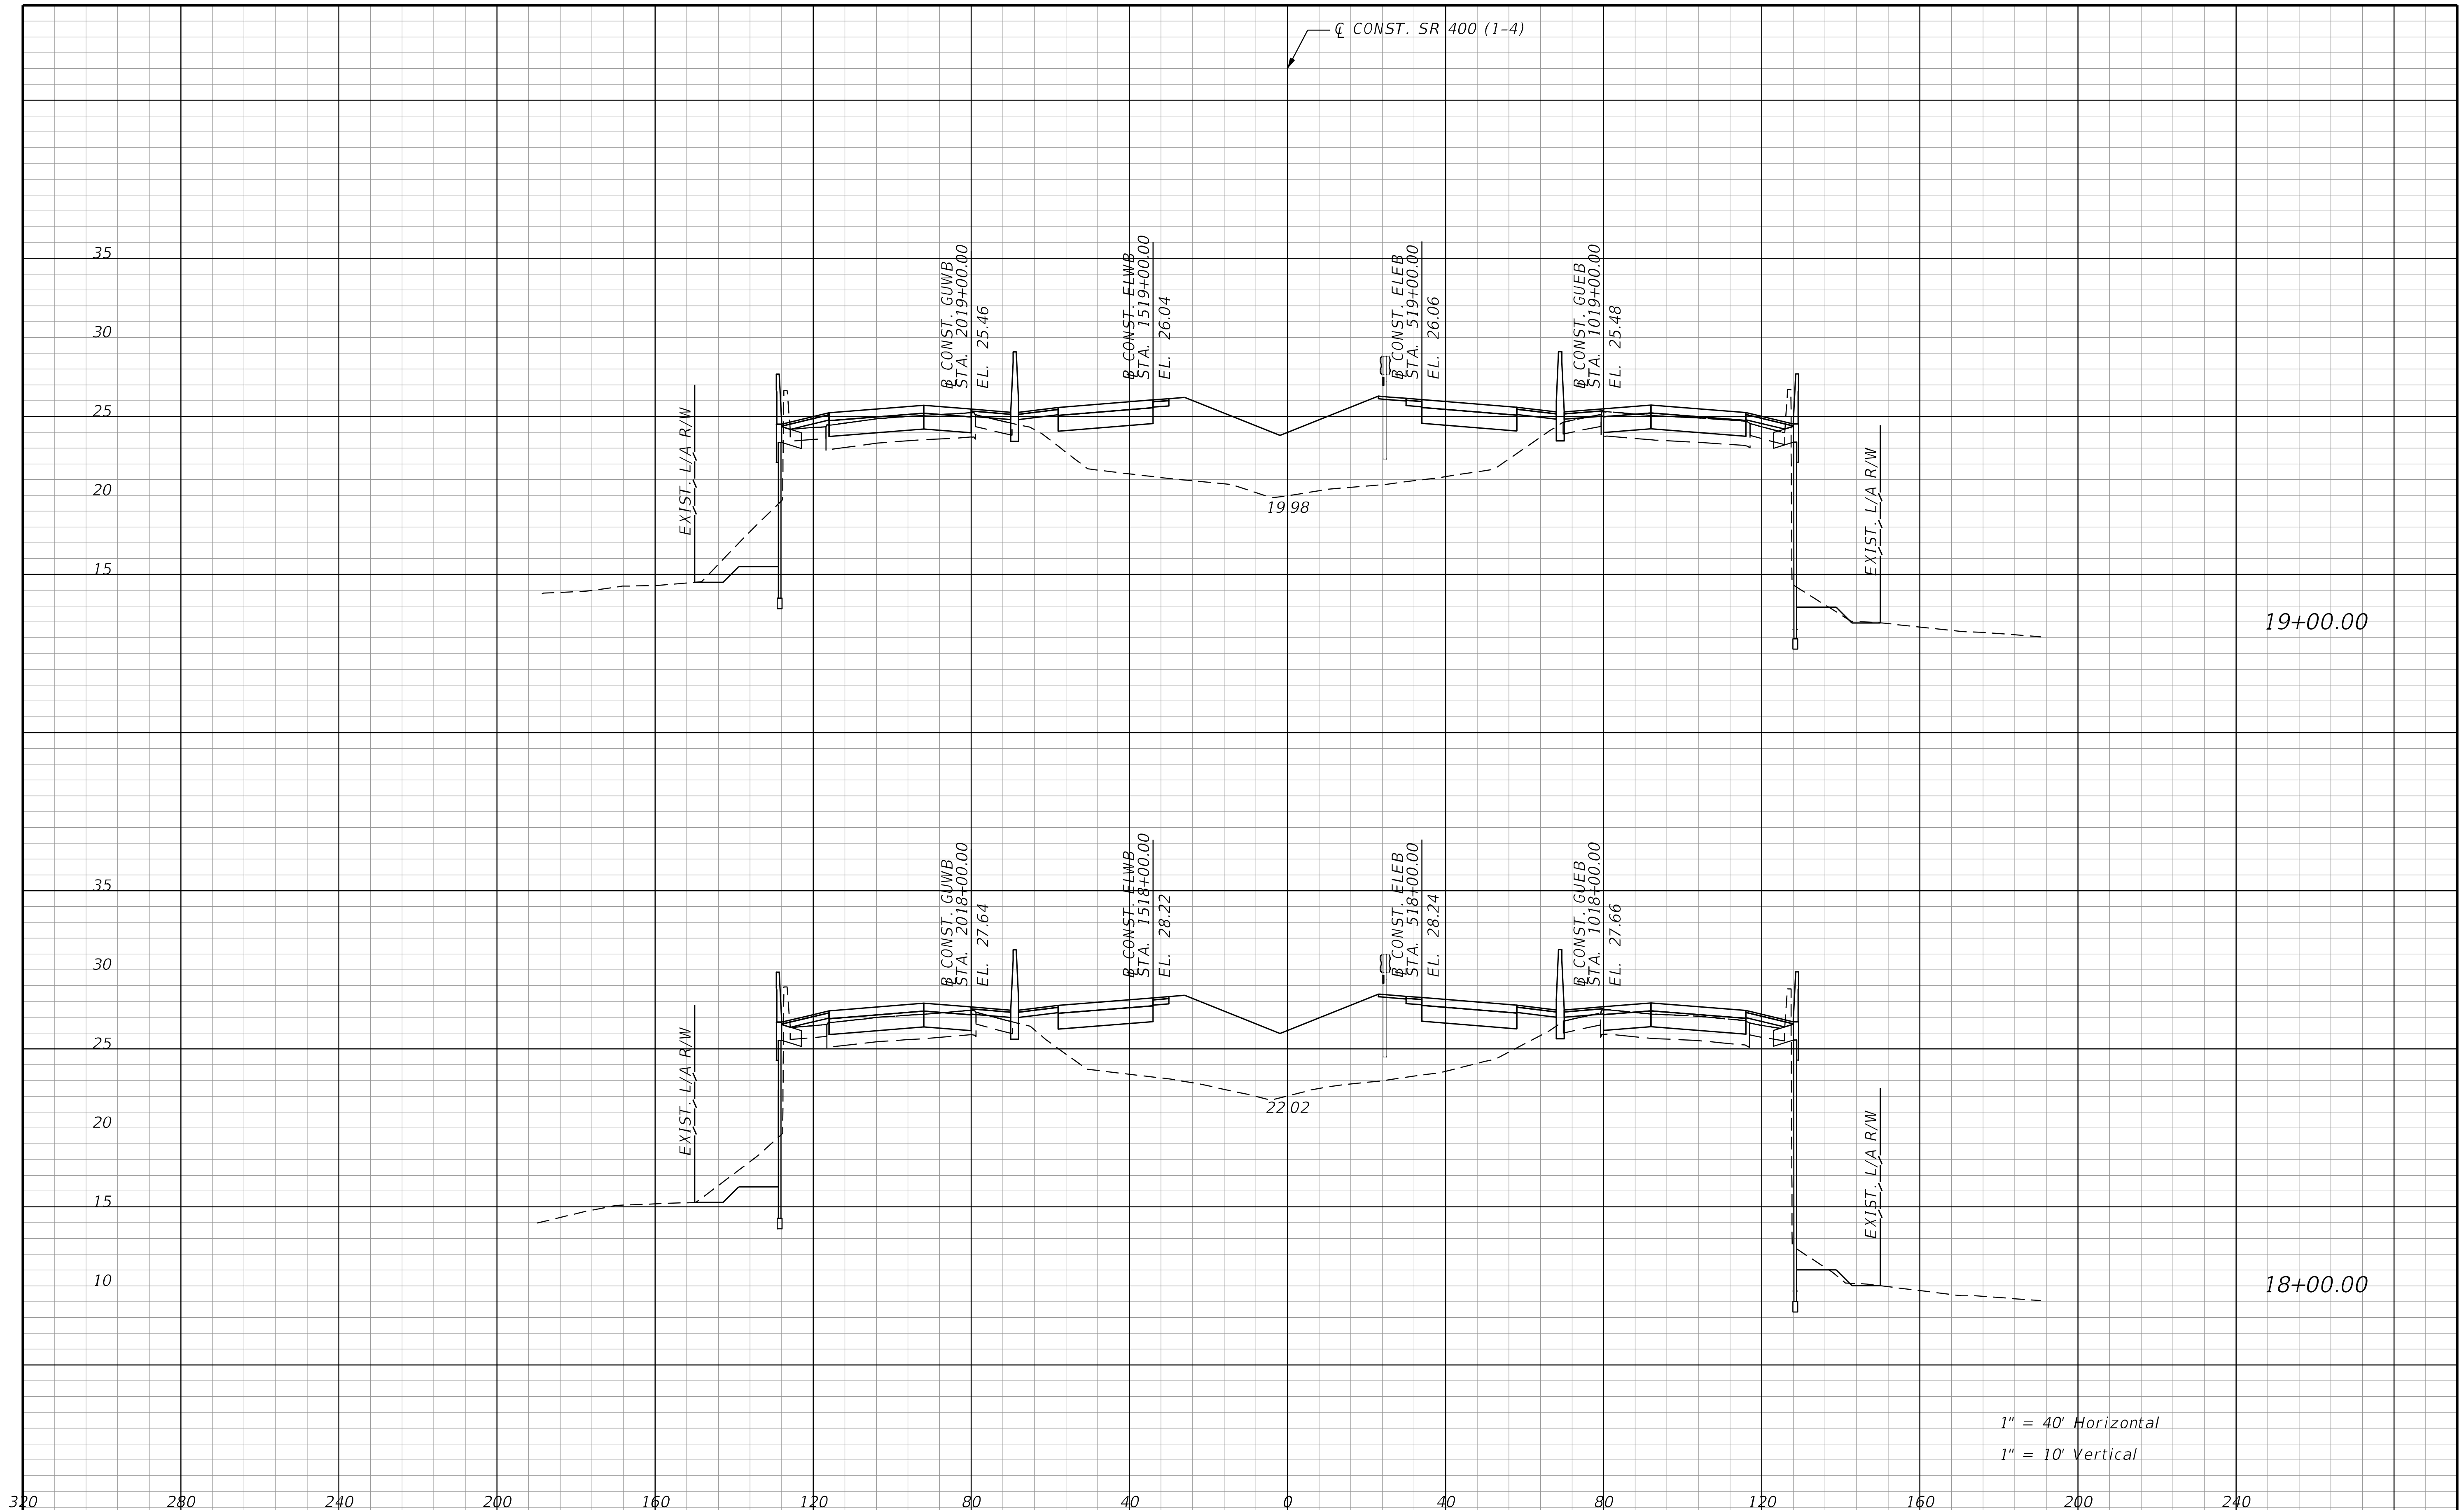

REVISIONS			
DATE	DESCRIPTION	DATE	DESCRIPTION

STANTEC CONSULTING SERVICES INC.
ENGINEER OF RECORD:
WILLIAM V. ANDERSON, P.E. NO.: 36682
11315 CORPORATE BLVD., SUITE 105
ORLANDO, FLORIDA 32817
(407) 823-8966
CERTIFICATE OF AUTHORIZATION NO. 27013

STATE OF FLORIDA
DEPARTMENT OF TRANSPORTATION

ROAD NO.	COUNTY	FINANCIAL PROJECT ID
SR400	VOLUSIA	408464-2-32-01

CROSS SECTIONS
SR 400 (I-4)

SHEET NO.
421

THE OFFICIAL RECORD OF THIS SHEET IS THE ELECTRONIC FILE DIGITALLY SIGNED AND SEALED UNDER RULE 61G15-23.004, F.A.C.

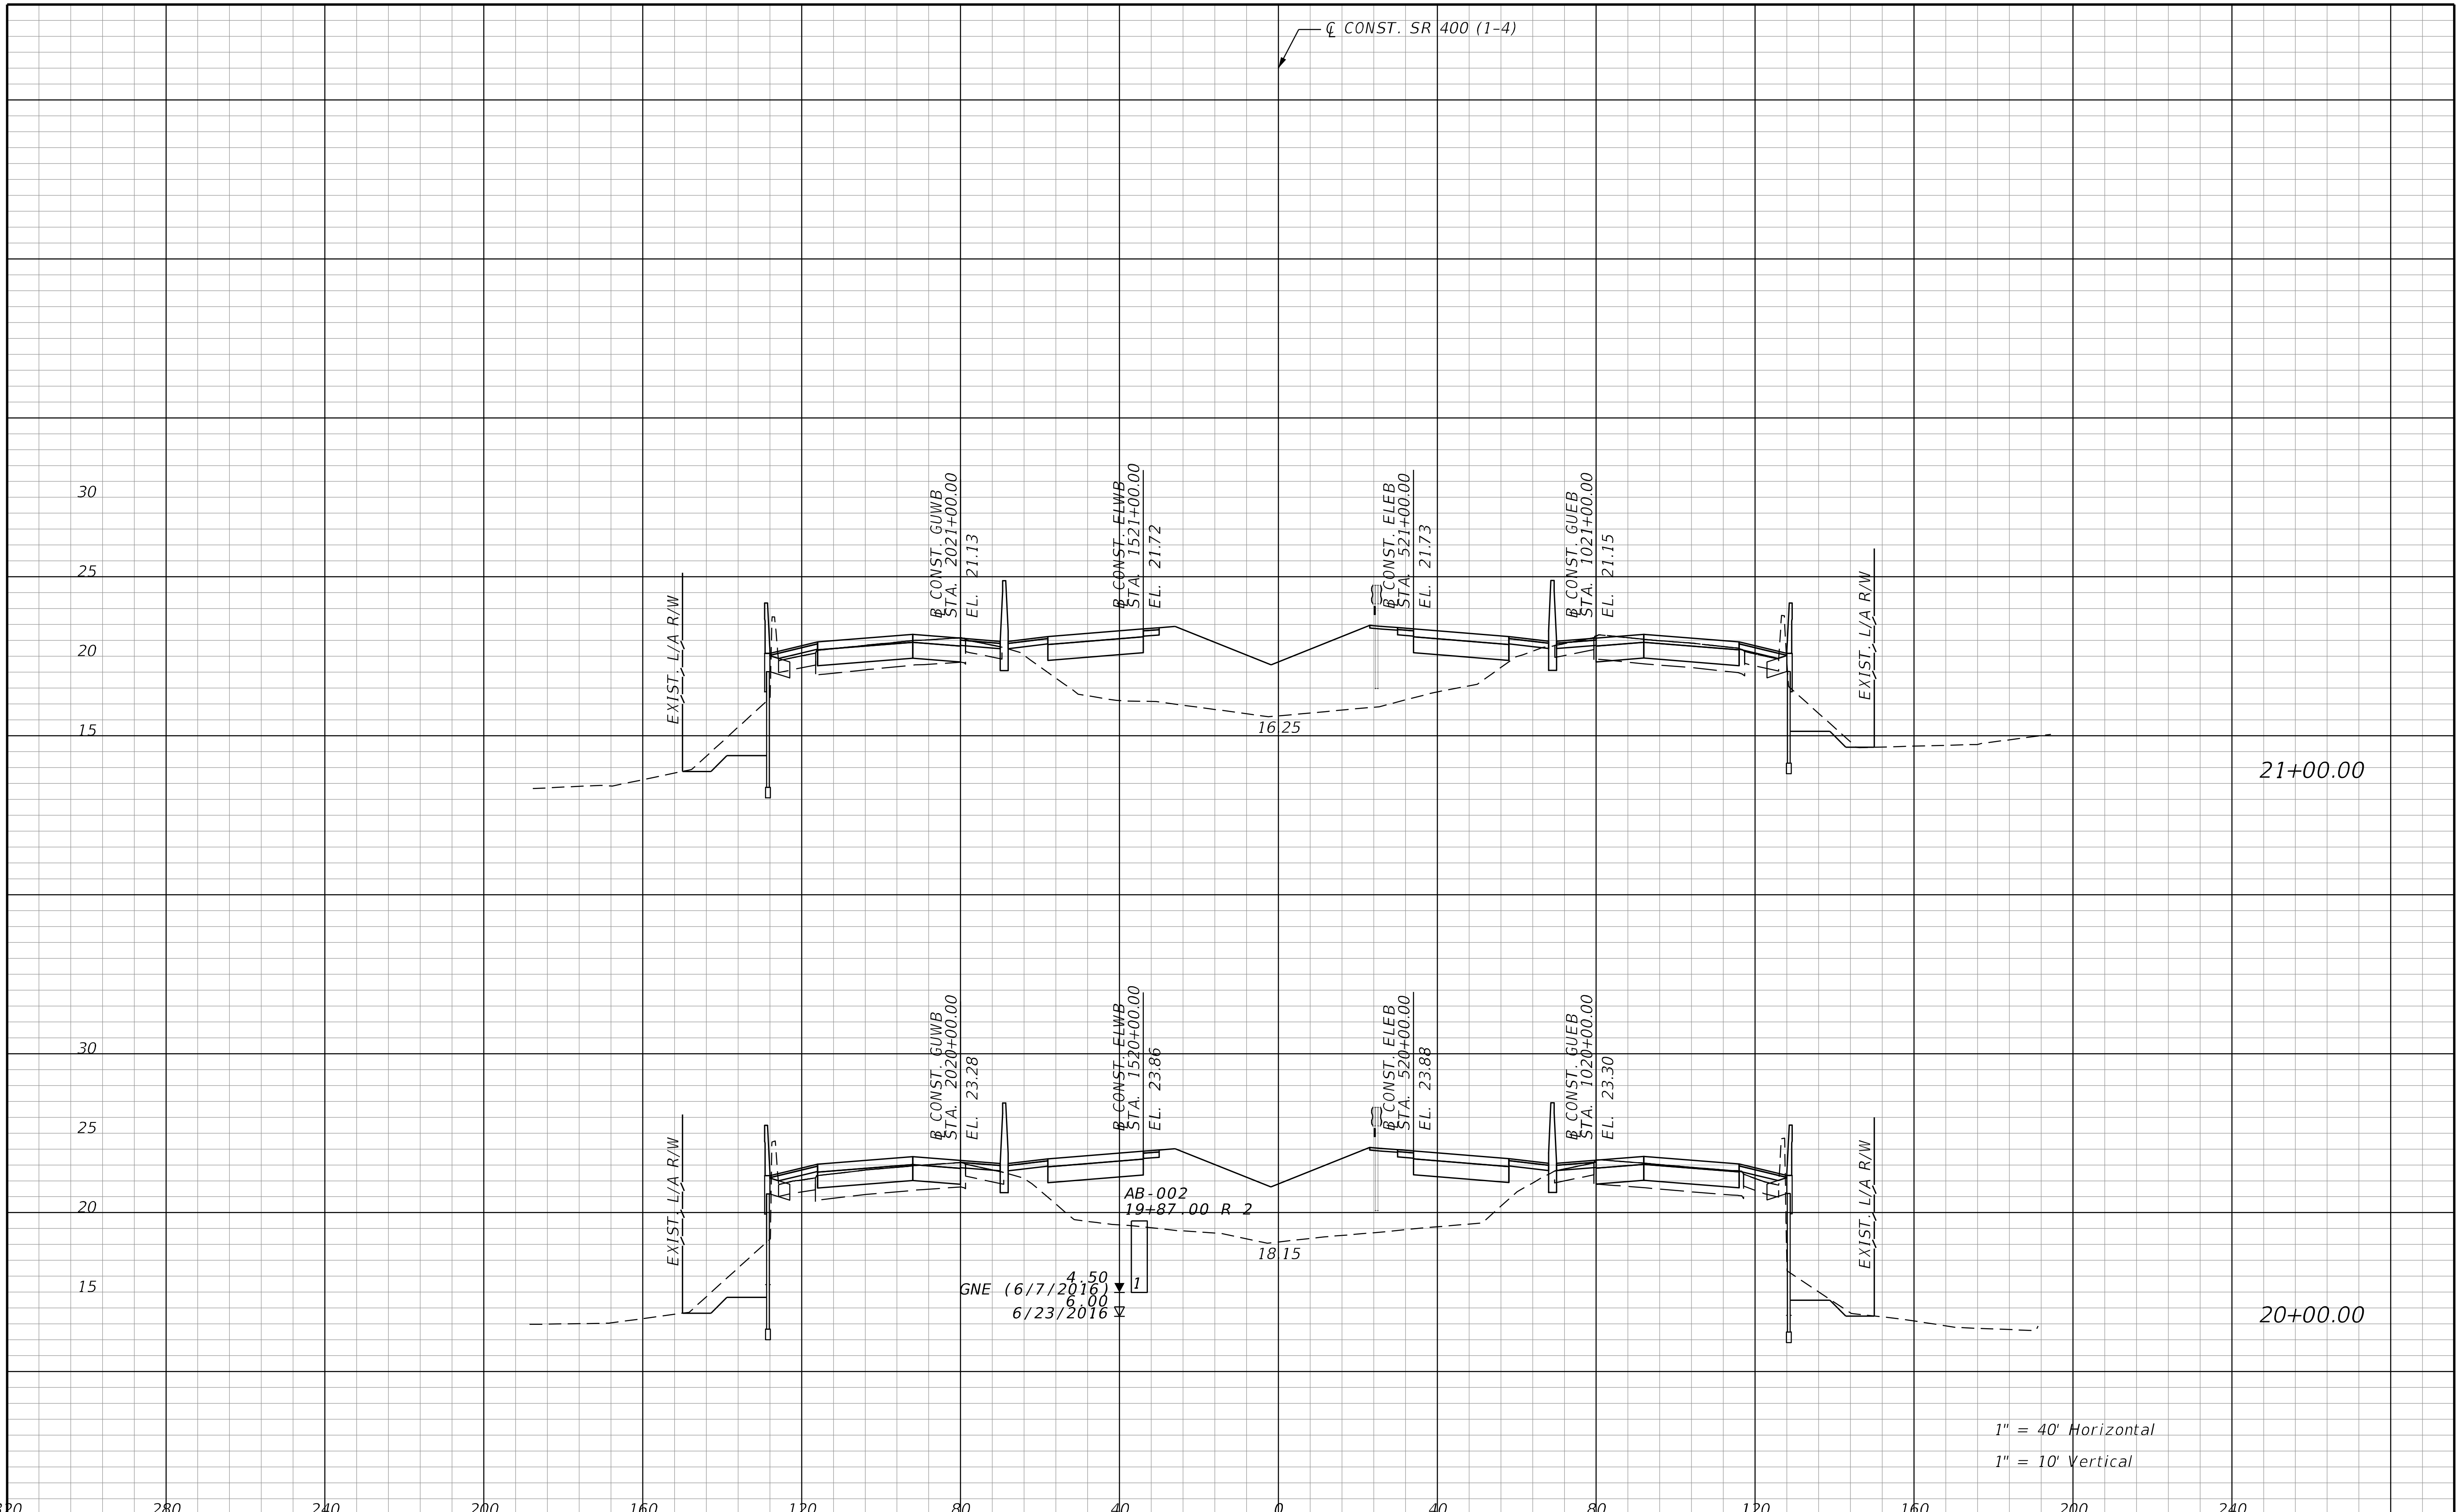

REVISIONS			
DATE	DESCRIPTION	DATE	DESCRIPTION

STANTEC CONSULTING SERVICES INC.
ENGINEER OF RECORD:
WILLIAM V. ANDERSON, P.E. NO.: 36682
11315 CORPORATE BLVD., SUITE 105
ORLANDO, FLORIDA 32817
(407) 823-8966
CERTIFICATE OF AUTHORIZATION NO. 27013

STATE OF FLORIDA
DEPARTMENT OF TRANSPORTATION

ROAD NO.	COUNTY	FINANCIAL PROJECT ID
SR400	VOLUSIA	408464-2-32-01

CROSS SECTIONS
SR 400 (I-4)

SHEET NO.
422

THE OFFICIAL RECORD OF THIS SHEET IS THE ELECTRONIC FILE DIGITALLY SIGNED AND SEALED UNDER RULE 61G15-23.004, F.A.C.

REVISIONS			
DATE	DESCRIPTION	DATE	DESCRIPTION

STANTEC CONSULTING SERVICES INC.
ENGINEER OF RECORD:
WILLIAM V. ANDERSON, P.E. NO.: 36682
11315 CORPORATE BLVD., SUITE 105
ORLANDO, FLORIDA 32817
(407) 823-8966
CERTIFICATE OF AUTHORIZATION NO. 27013

STATE OF FLORIDA
DEPARTMENT OF TRANSPORTATION

ROAD NO.	COUNTY	FINANCIAL PROJECT ID
SR400	VOLUSIA	408464-2-32-01

CROSS SECTIONS
SR 400 (I-4)

SHEET NO.
423

THE OFFICIAL RECORD OF THIS SHEET IS THE ELECTRONIC FILE DIGITALLY SIGNED AND SEALED UNDER RULE 61G15-23.004, F.A.C.

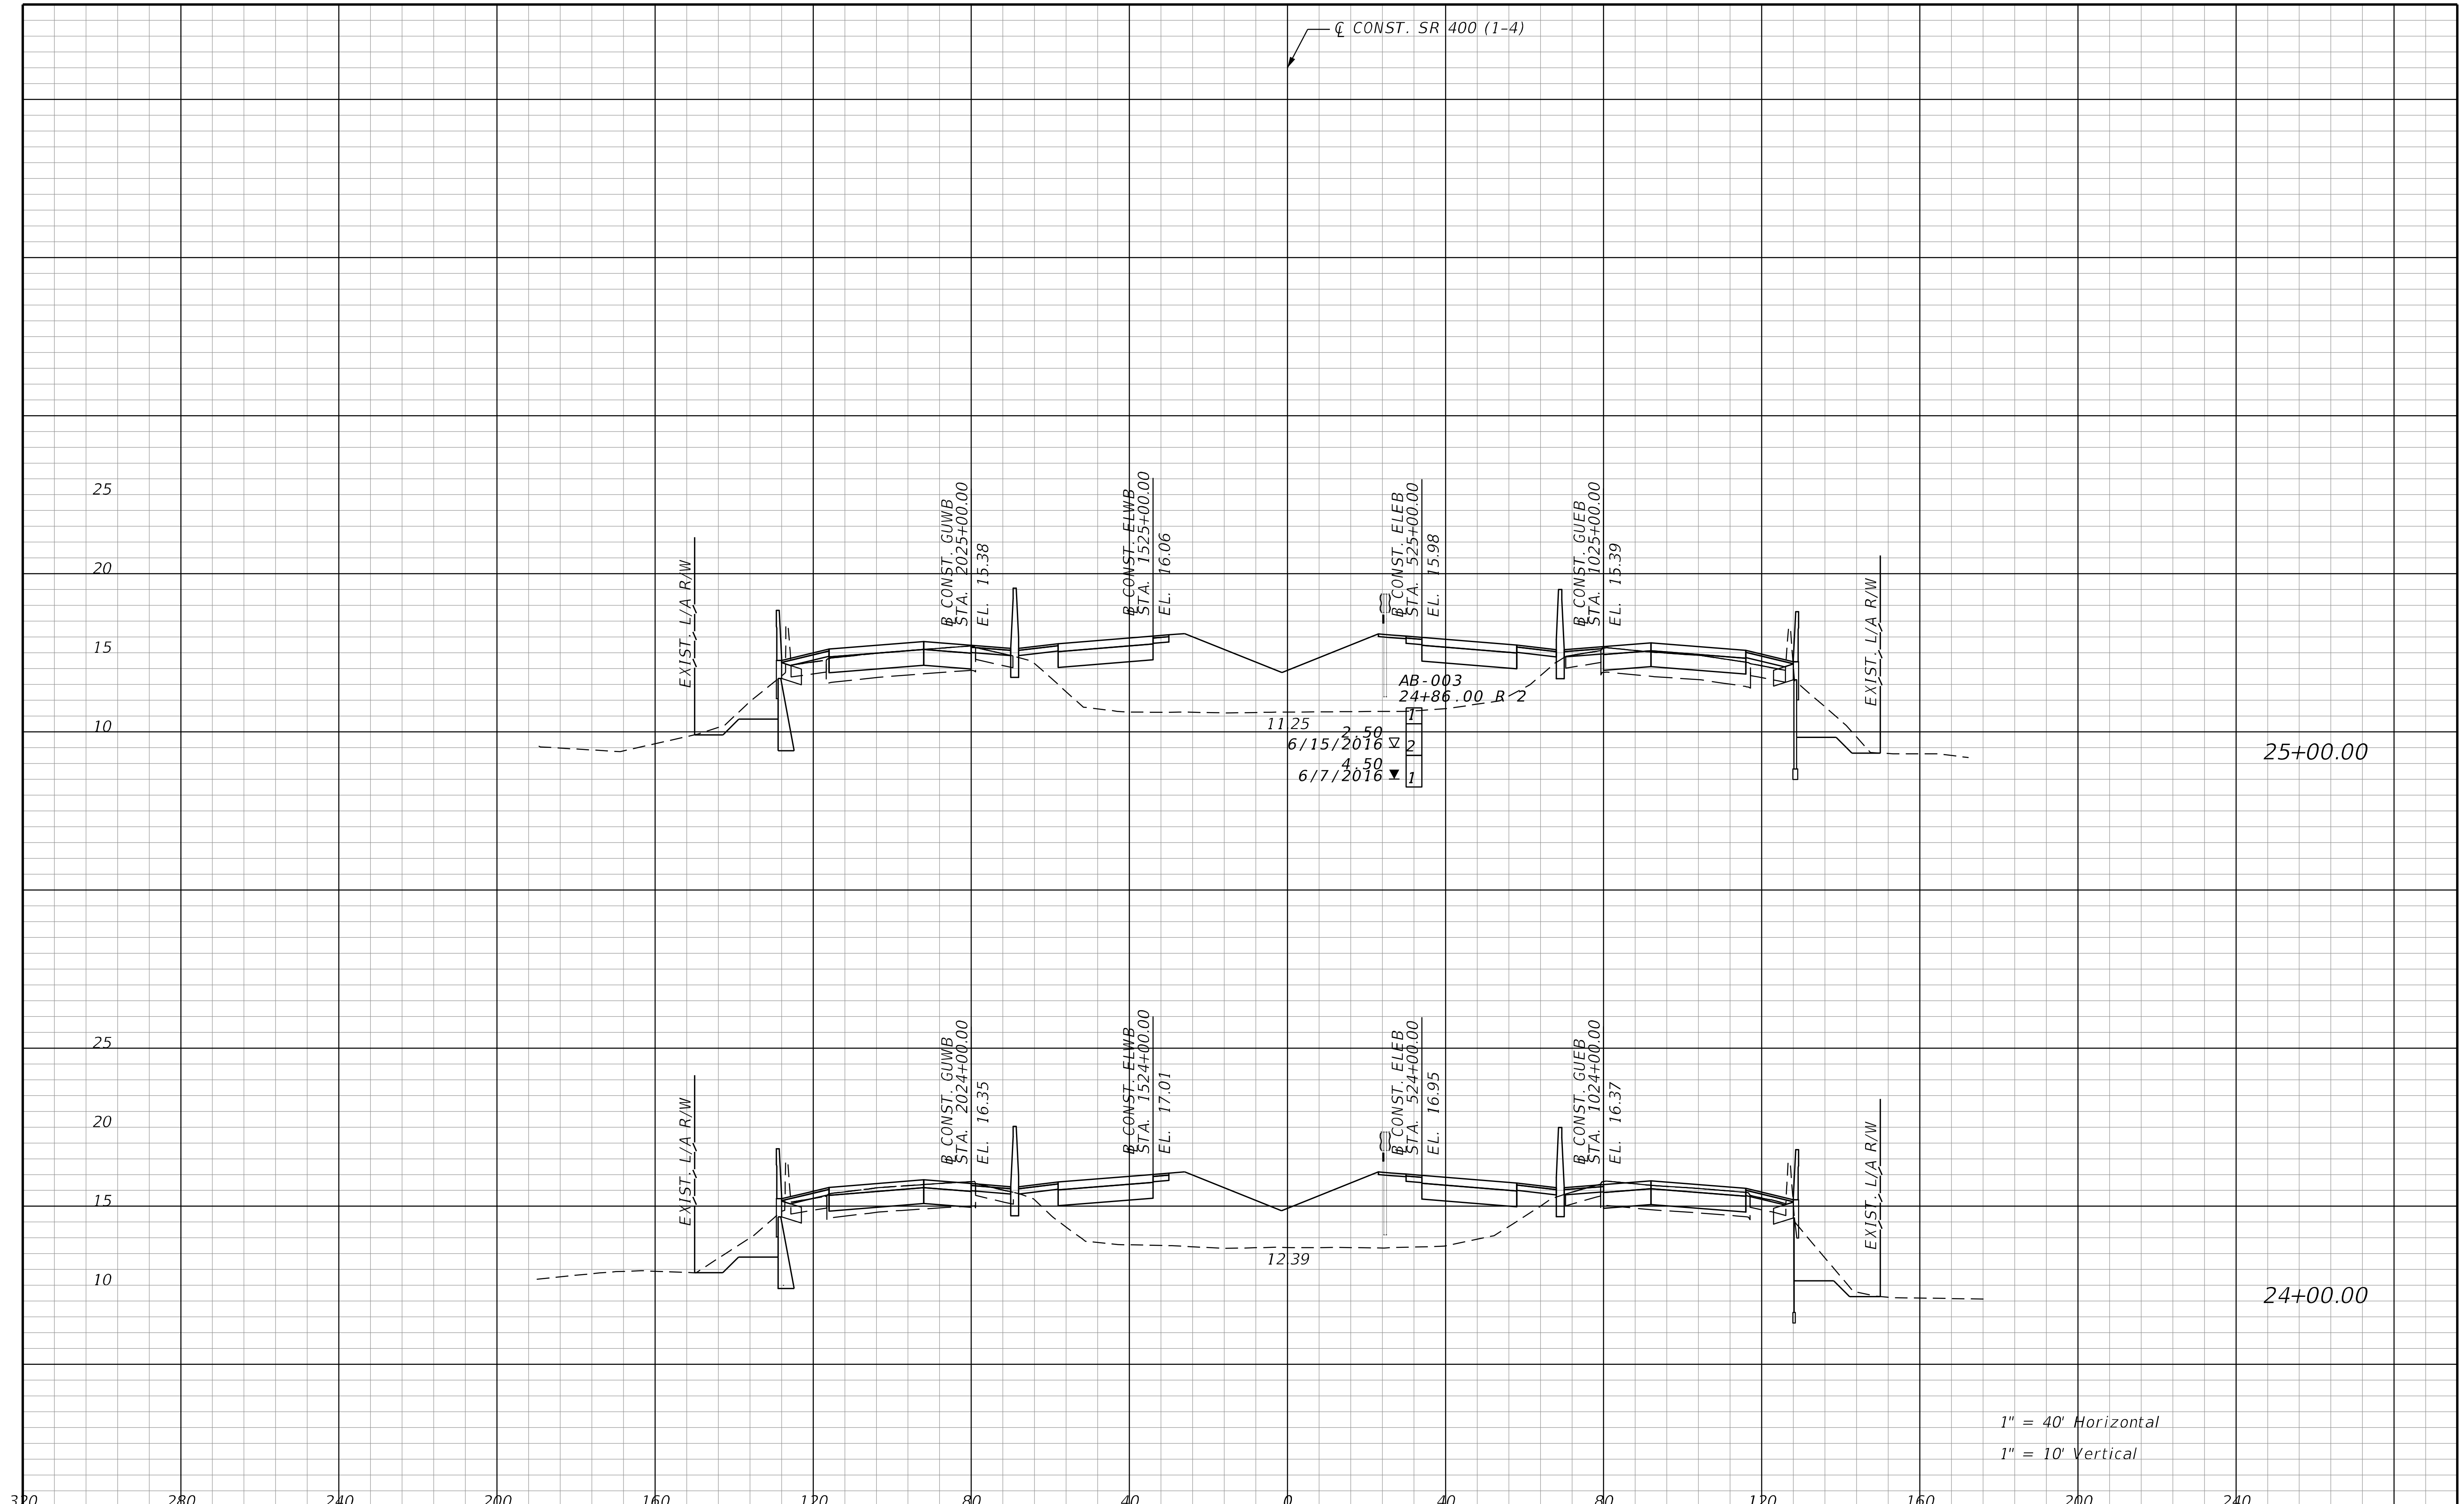

THE OFFICIAL RECORD OF THIS SHEET IS THE ELECTRONIC FILE DIGITALLY SIGNED AND SEALED UNDER RULE 61G15-23.004, F.A.C.

REVISIONS			
DATE	DESCRIPTION	DATE	DESCRIPTION

STANTEC CONSULTING SERVICES INC.
ENGINEER OF RECORD:
WILLIAM V. ANDERSON, P.E. NO.: 36682
11315 CORPORATE BLVD., SUITE 105
ORLANDO, FLORIDA 32817
(407) 823-8966
CERTIFICATE OF AUTHORIZATION NO. 27013

STATE OF FLORIDA
DEPARTMENT OF TRANSPORTATION

ROAD NO.	COUNTY	FINANCIAL PROJECT ID
SR400	VOLUSIA	408464-2-32-01

CROSS SECTIONS
SR 400 (I-4)

SHEET NO.
424

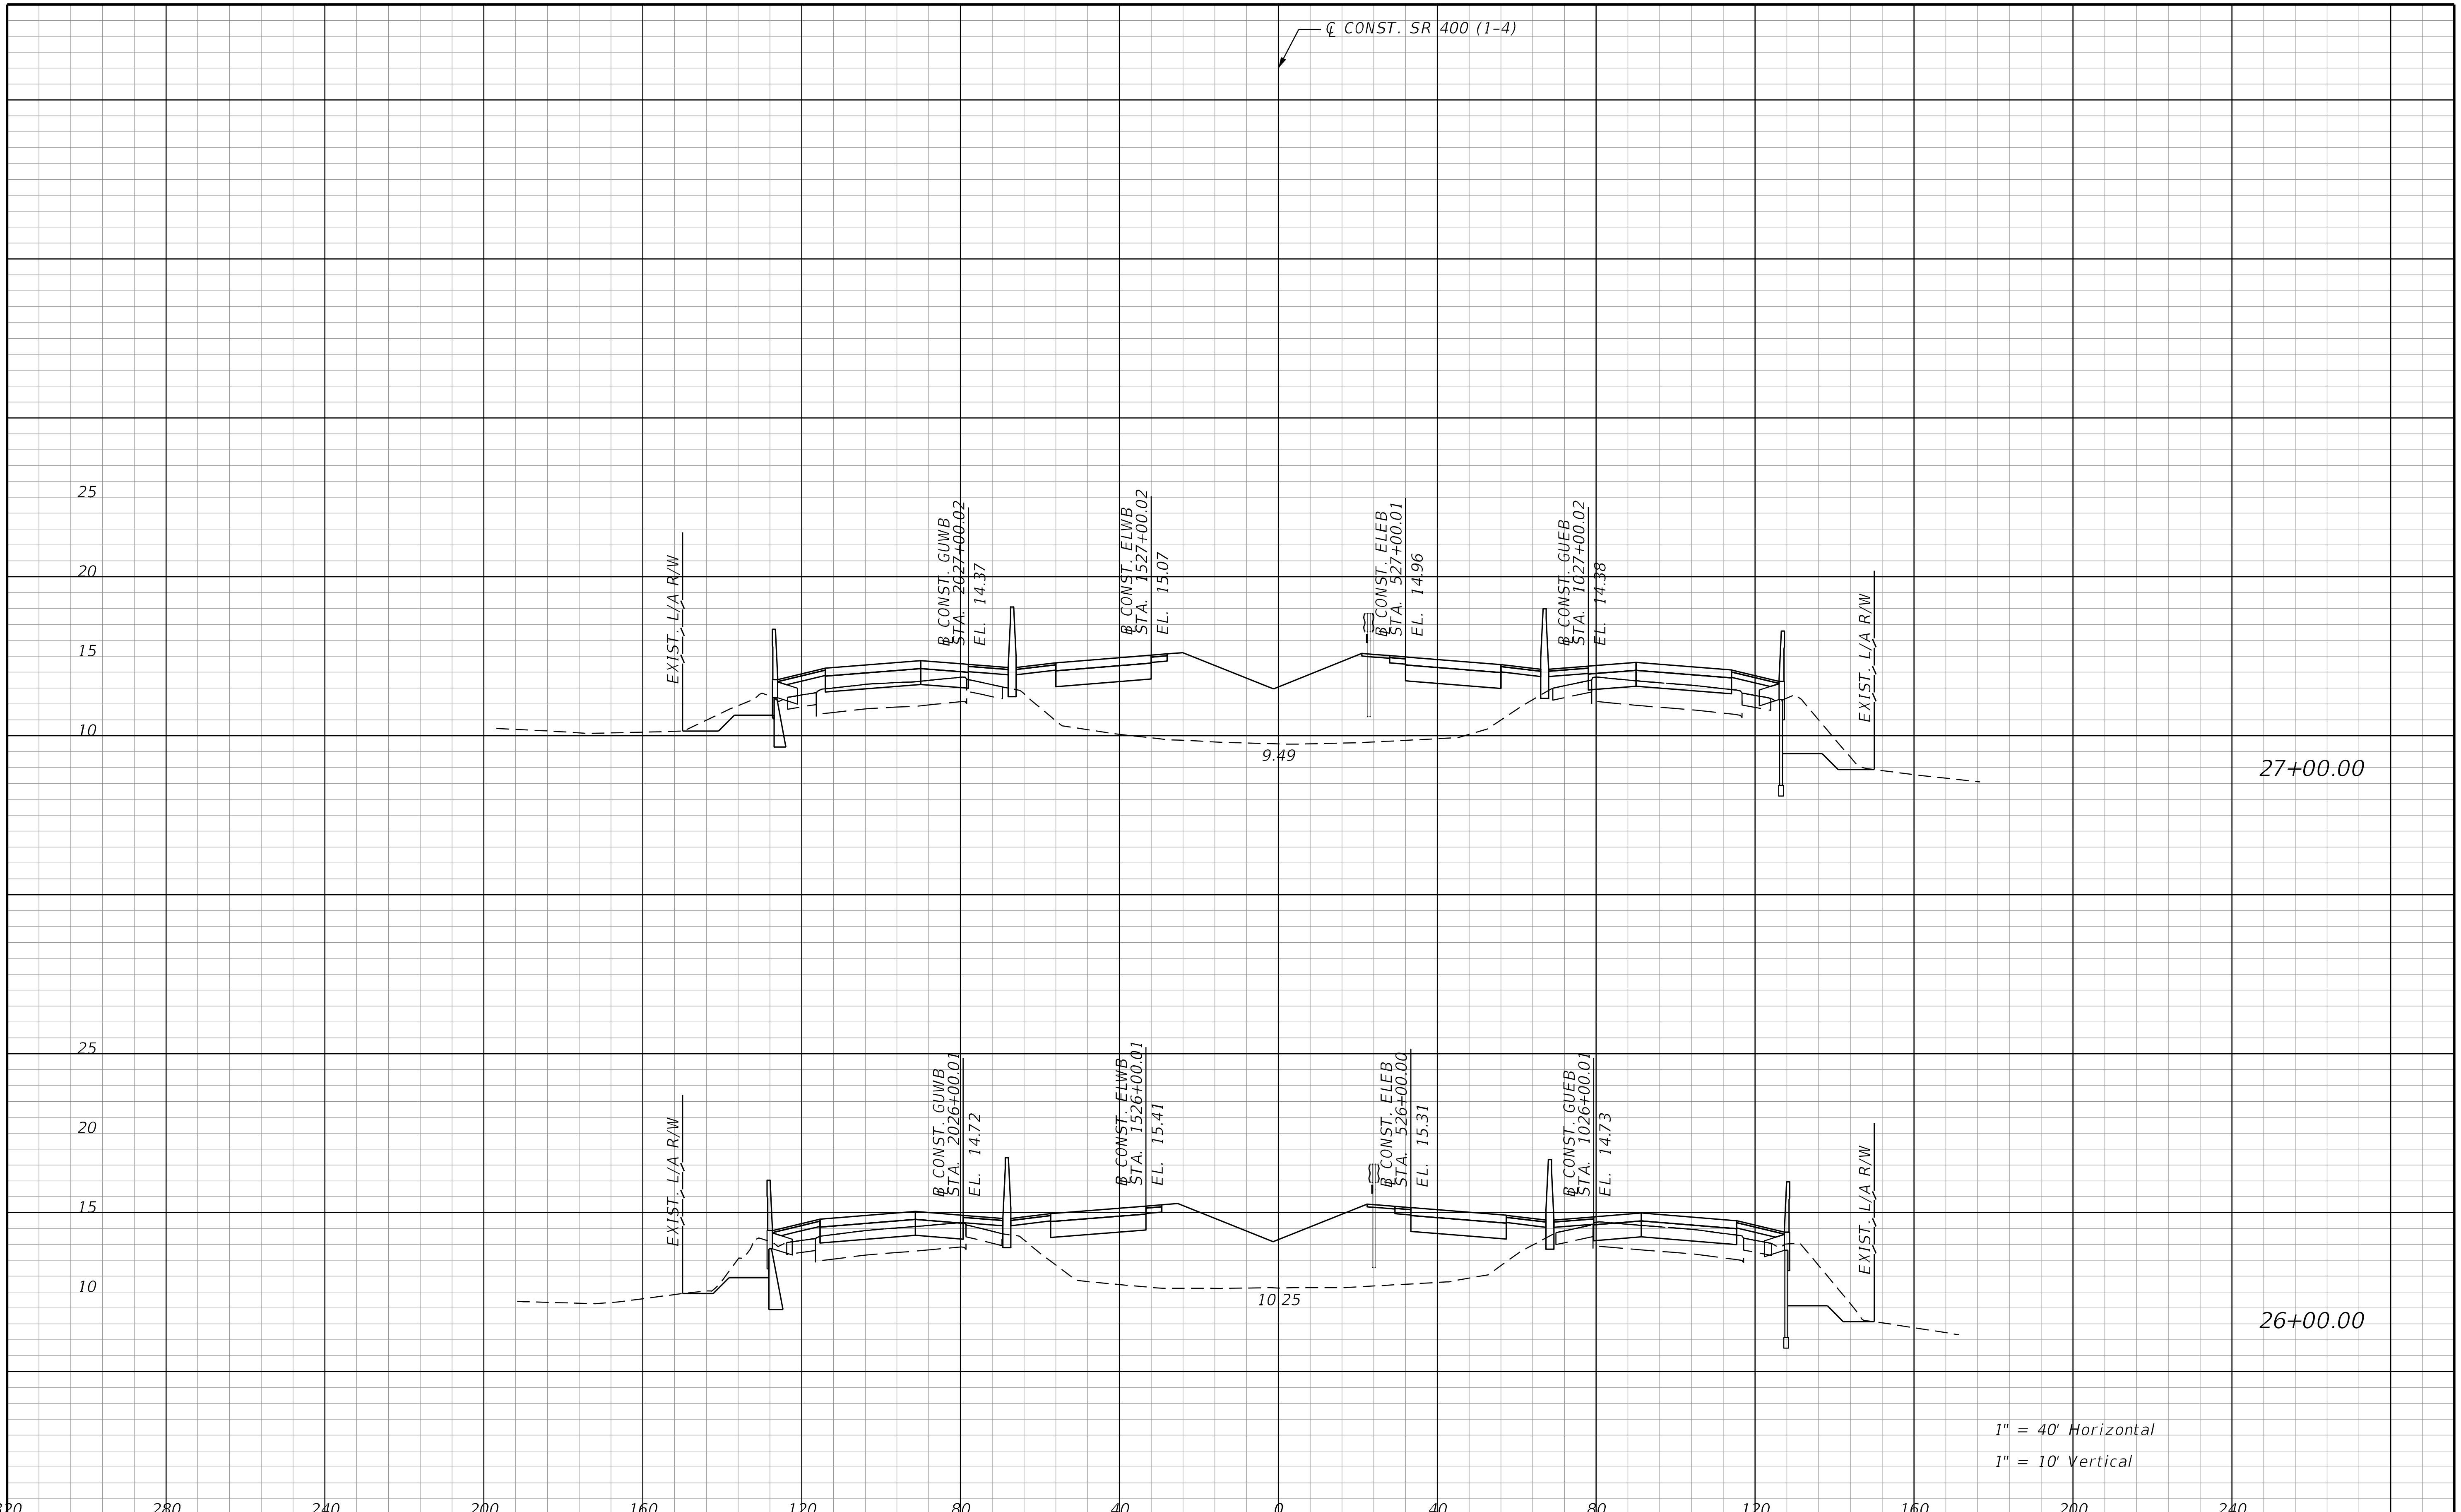

THE OFFICIAL RECORD OF THIS SHEET IS THE ELECTRONIC FILE DIGITALLY SIGNED AND SEALED UNDER RULE 61G15-23.004, F.A.C.

REVISIONS			
DATE	DESCRIPTION	DATE	DESCRIPTION

STANTEC CONSULTING SERVICES INC.
ENGINEER OF RECORD:
WILLIAM V. ANDERSON, P.E. NO.: 36682
11315 CORPORATE BLVD., SUITE 105
ORLANDO, FLORIDA 32817
(407) 823-8966
CERTIFICATE OF AUTHORIZATION NO. 27013

STATE OF FLORIDA
DEPARTMENT OF TRANSPORTATION

ROAD NO.	COUNTY	FINANCIAL PROJECT ID
SR400	VOLUSIA	408464-2-32-01

CROSS SECTIONS
SR 400 (I-4)

SHEET NO.
425

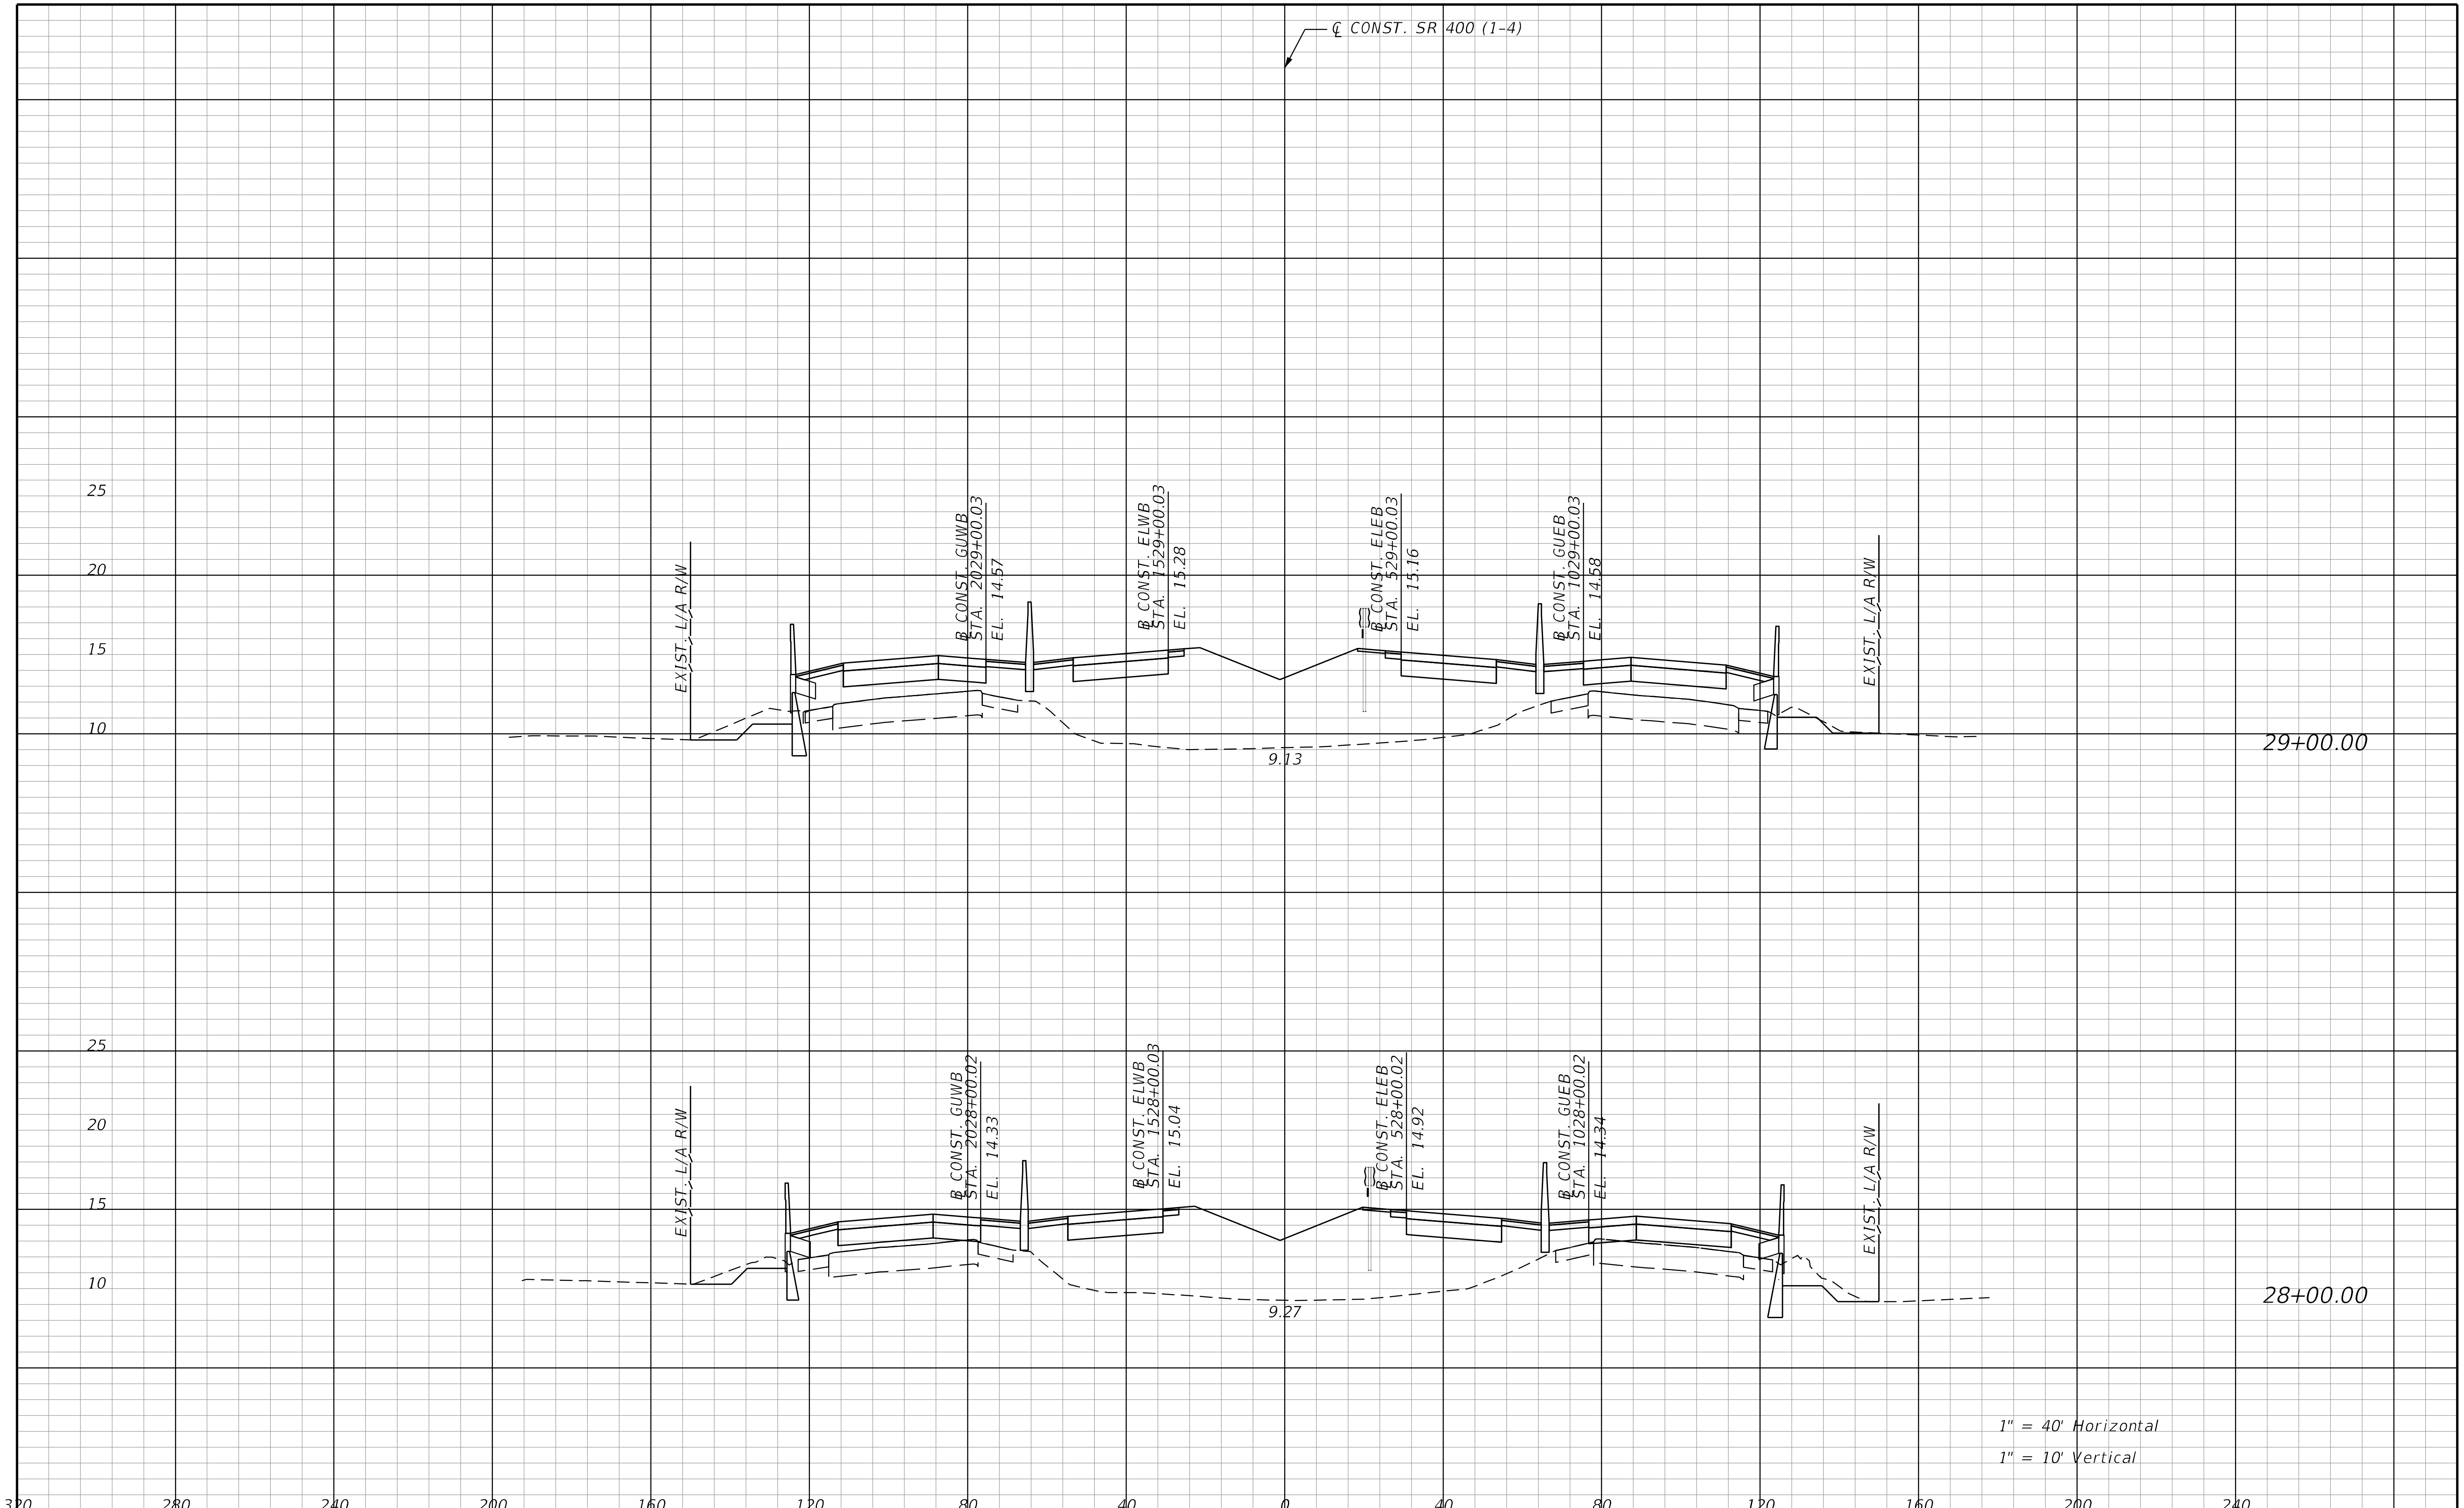

REVISIONS			
DATE	DESCRIPTION	DATE	DESCRIPTION

STANTEC CONSULTING SERVICES INC.
ENGINEER OF RECORD:
WILLIAM V. ANDERSON, P.E. NO.: 36682
11315 CORPORATE BLVD., SUITE 105
ORLANDO, FLORIDA 32817
(407) 823-8966
CERTIFICATE OF AUTHORIZATION NO. 27013

STATE OF FLORIDA
DEPARTMENT OF TRANSPORTATION

ROAD NO.	COUNTY	FINANCIAL PROJECT ID
SR400	VOLUSIA	408464-2-32-01

CROSS SECTIONS
SR 400 (I-4)

SHEET NO. 426

THE OFFICIAL RECORD OF THIS SHEET IS THE ELECTRONIC FILE DIGITALLY SIGNED AND SEALED UNDER RULE 61G15-23.004, F.A.C.

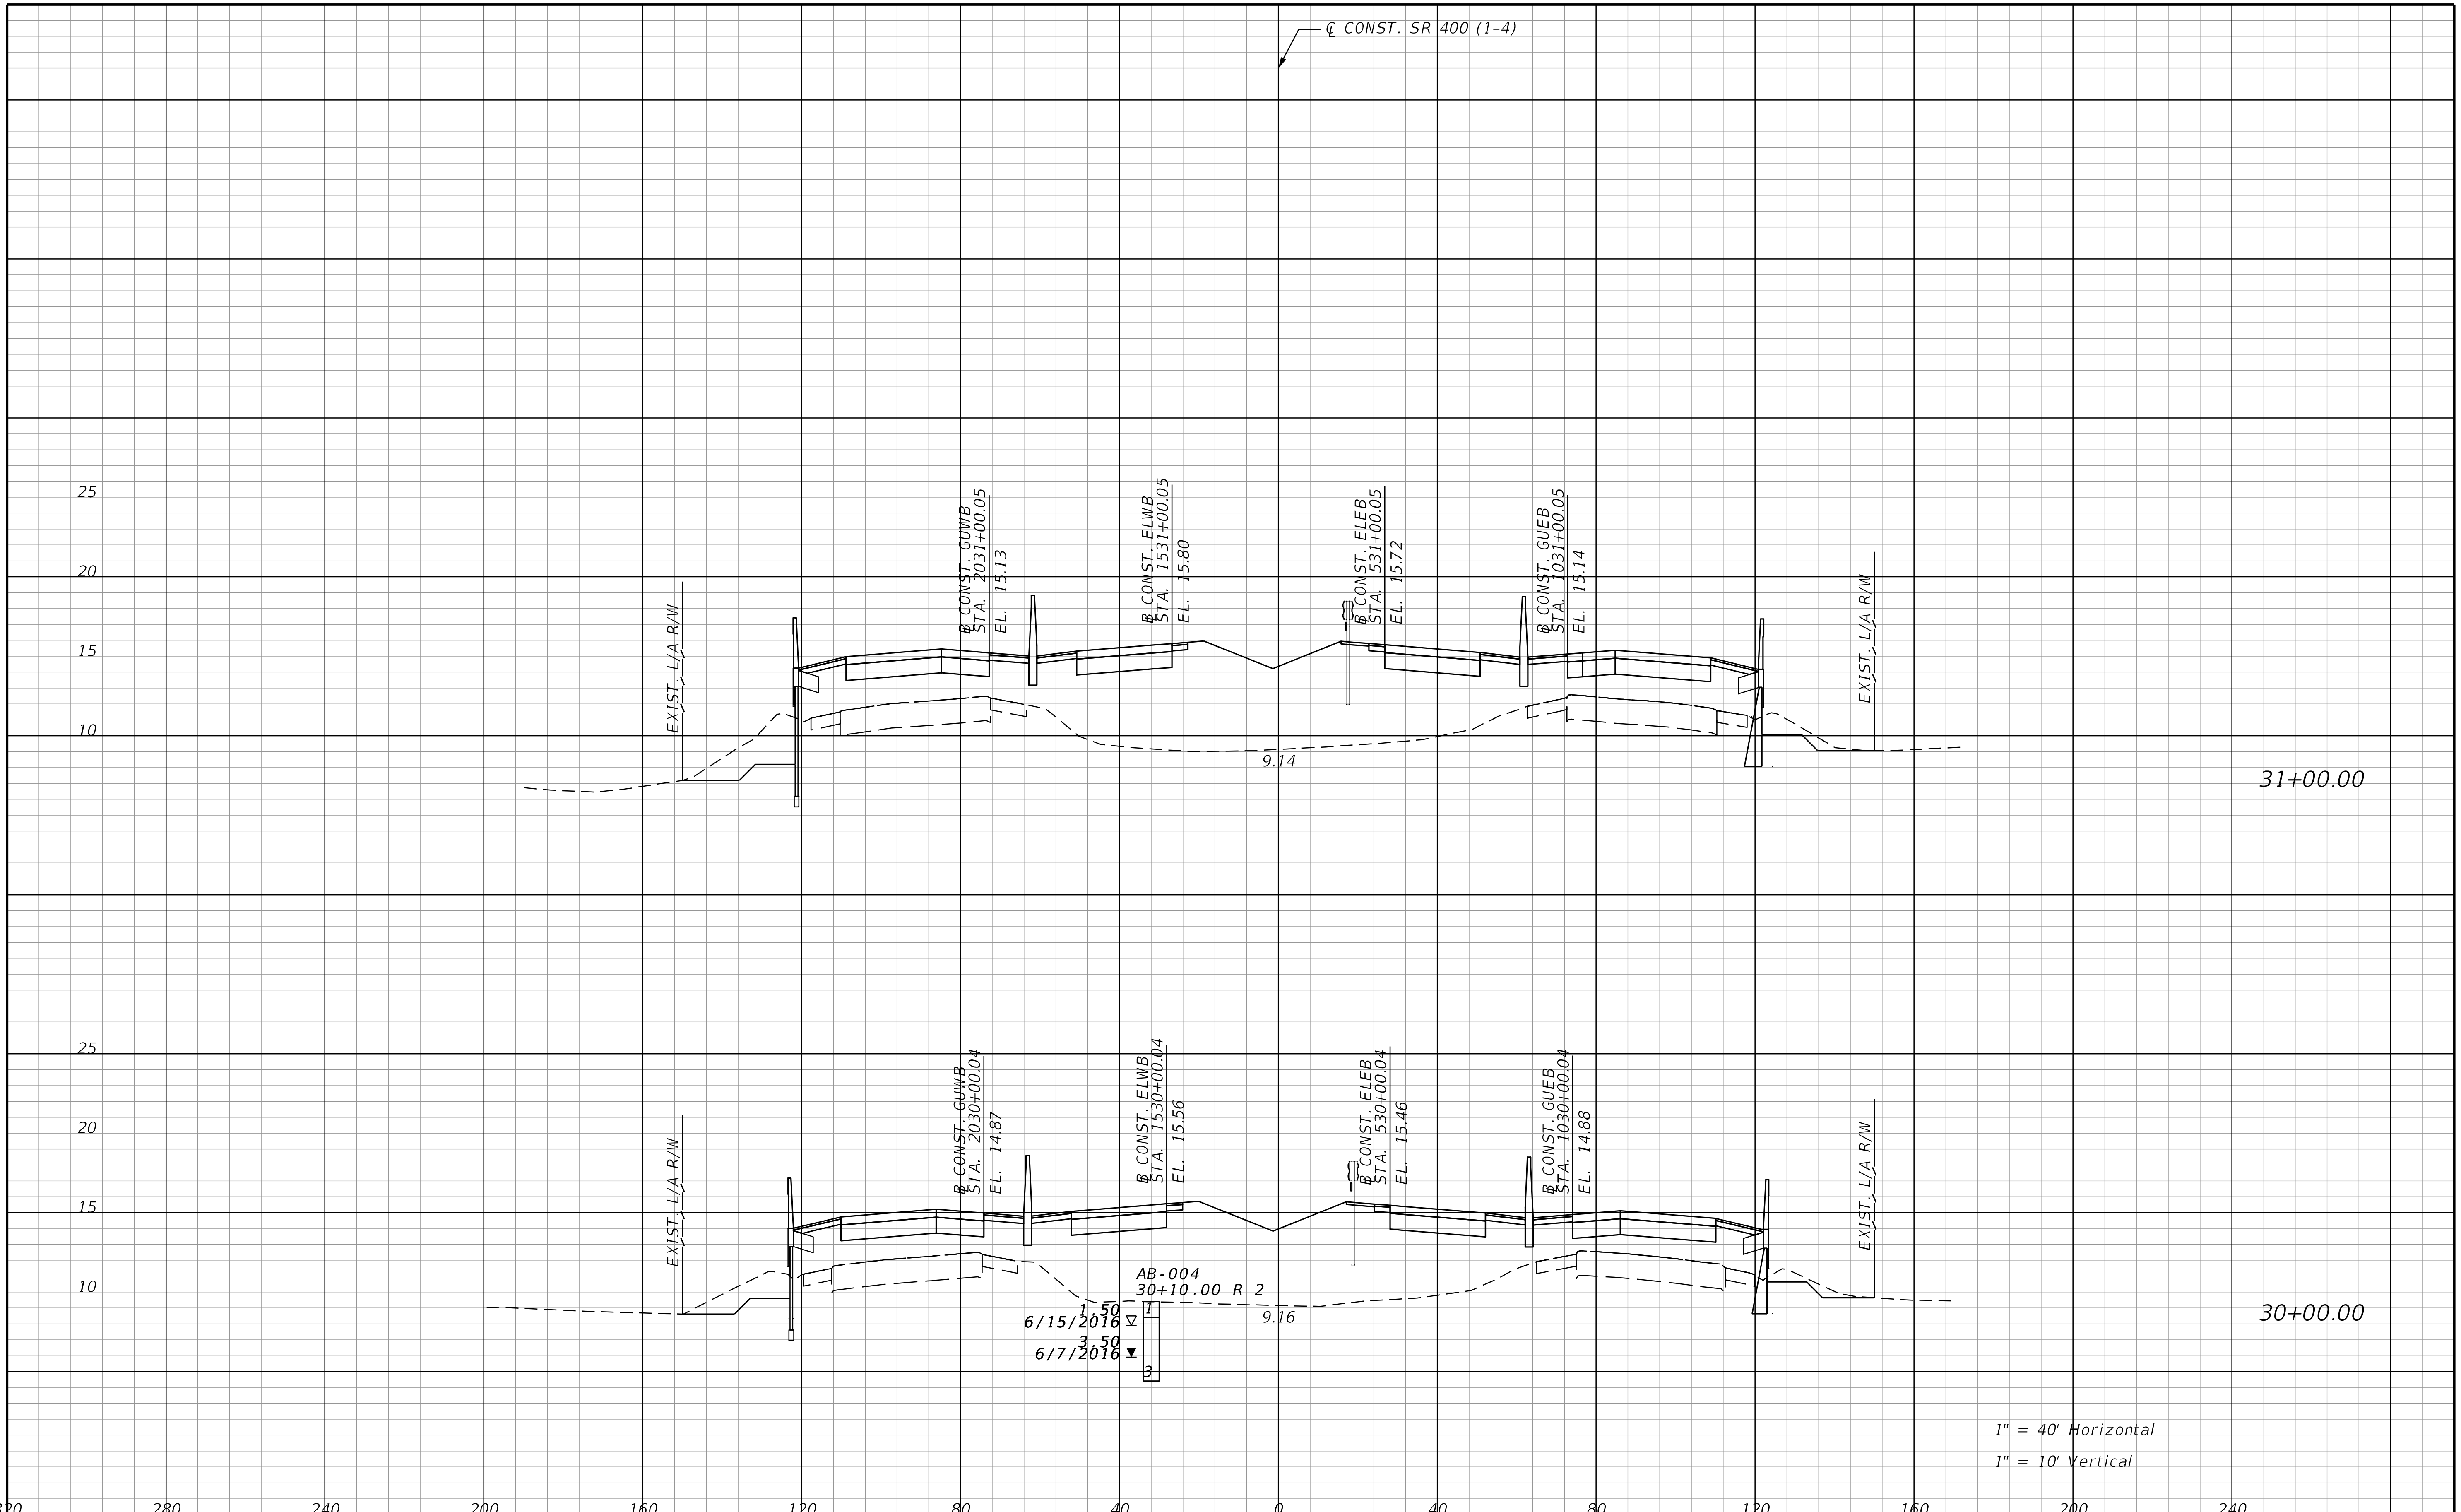

THE OFFICIAL RECORD OF THIS SHEET IS THE ELECTRONIC FILE DIGITALLY SIGNED AND SEALED UNDER RULE 61G15-23.004, F.A.C.

REVISIONS			
DATE	DESCRIPTION	DATE	DESCRIPTION

STANTEC CONSULTING SERVICES INC.
ENGINEER OF RECORD:
WILLIAM V. ANDERSON, P.E. NO.: 36682
11315 CORPORATE BLVD., SUITE 105
ORLANDO, FLORIDA 32817
(407) 823-8966
CERTIFICATE OF AUTHORIZATION NO. 27013

STATE OF FLORIDA
DEPARTMENT OF TRANSPORTATION

ROAD NO.	COUNTY	FINANCIAL PROJECT ID
SR400	VOLUSIA	408464-2-32-01

CROSS SECTIONS
SR 400 (I-4)

SHEET NO.
427

jchassee 6/14/2019 4:23:16 PM Rdxsrd_shg V:\2158\active\CADD\40846423201\roadway\RDXSRD01.dgn

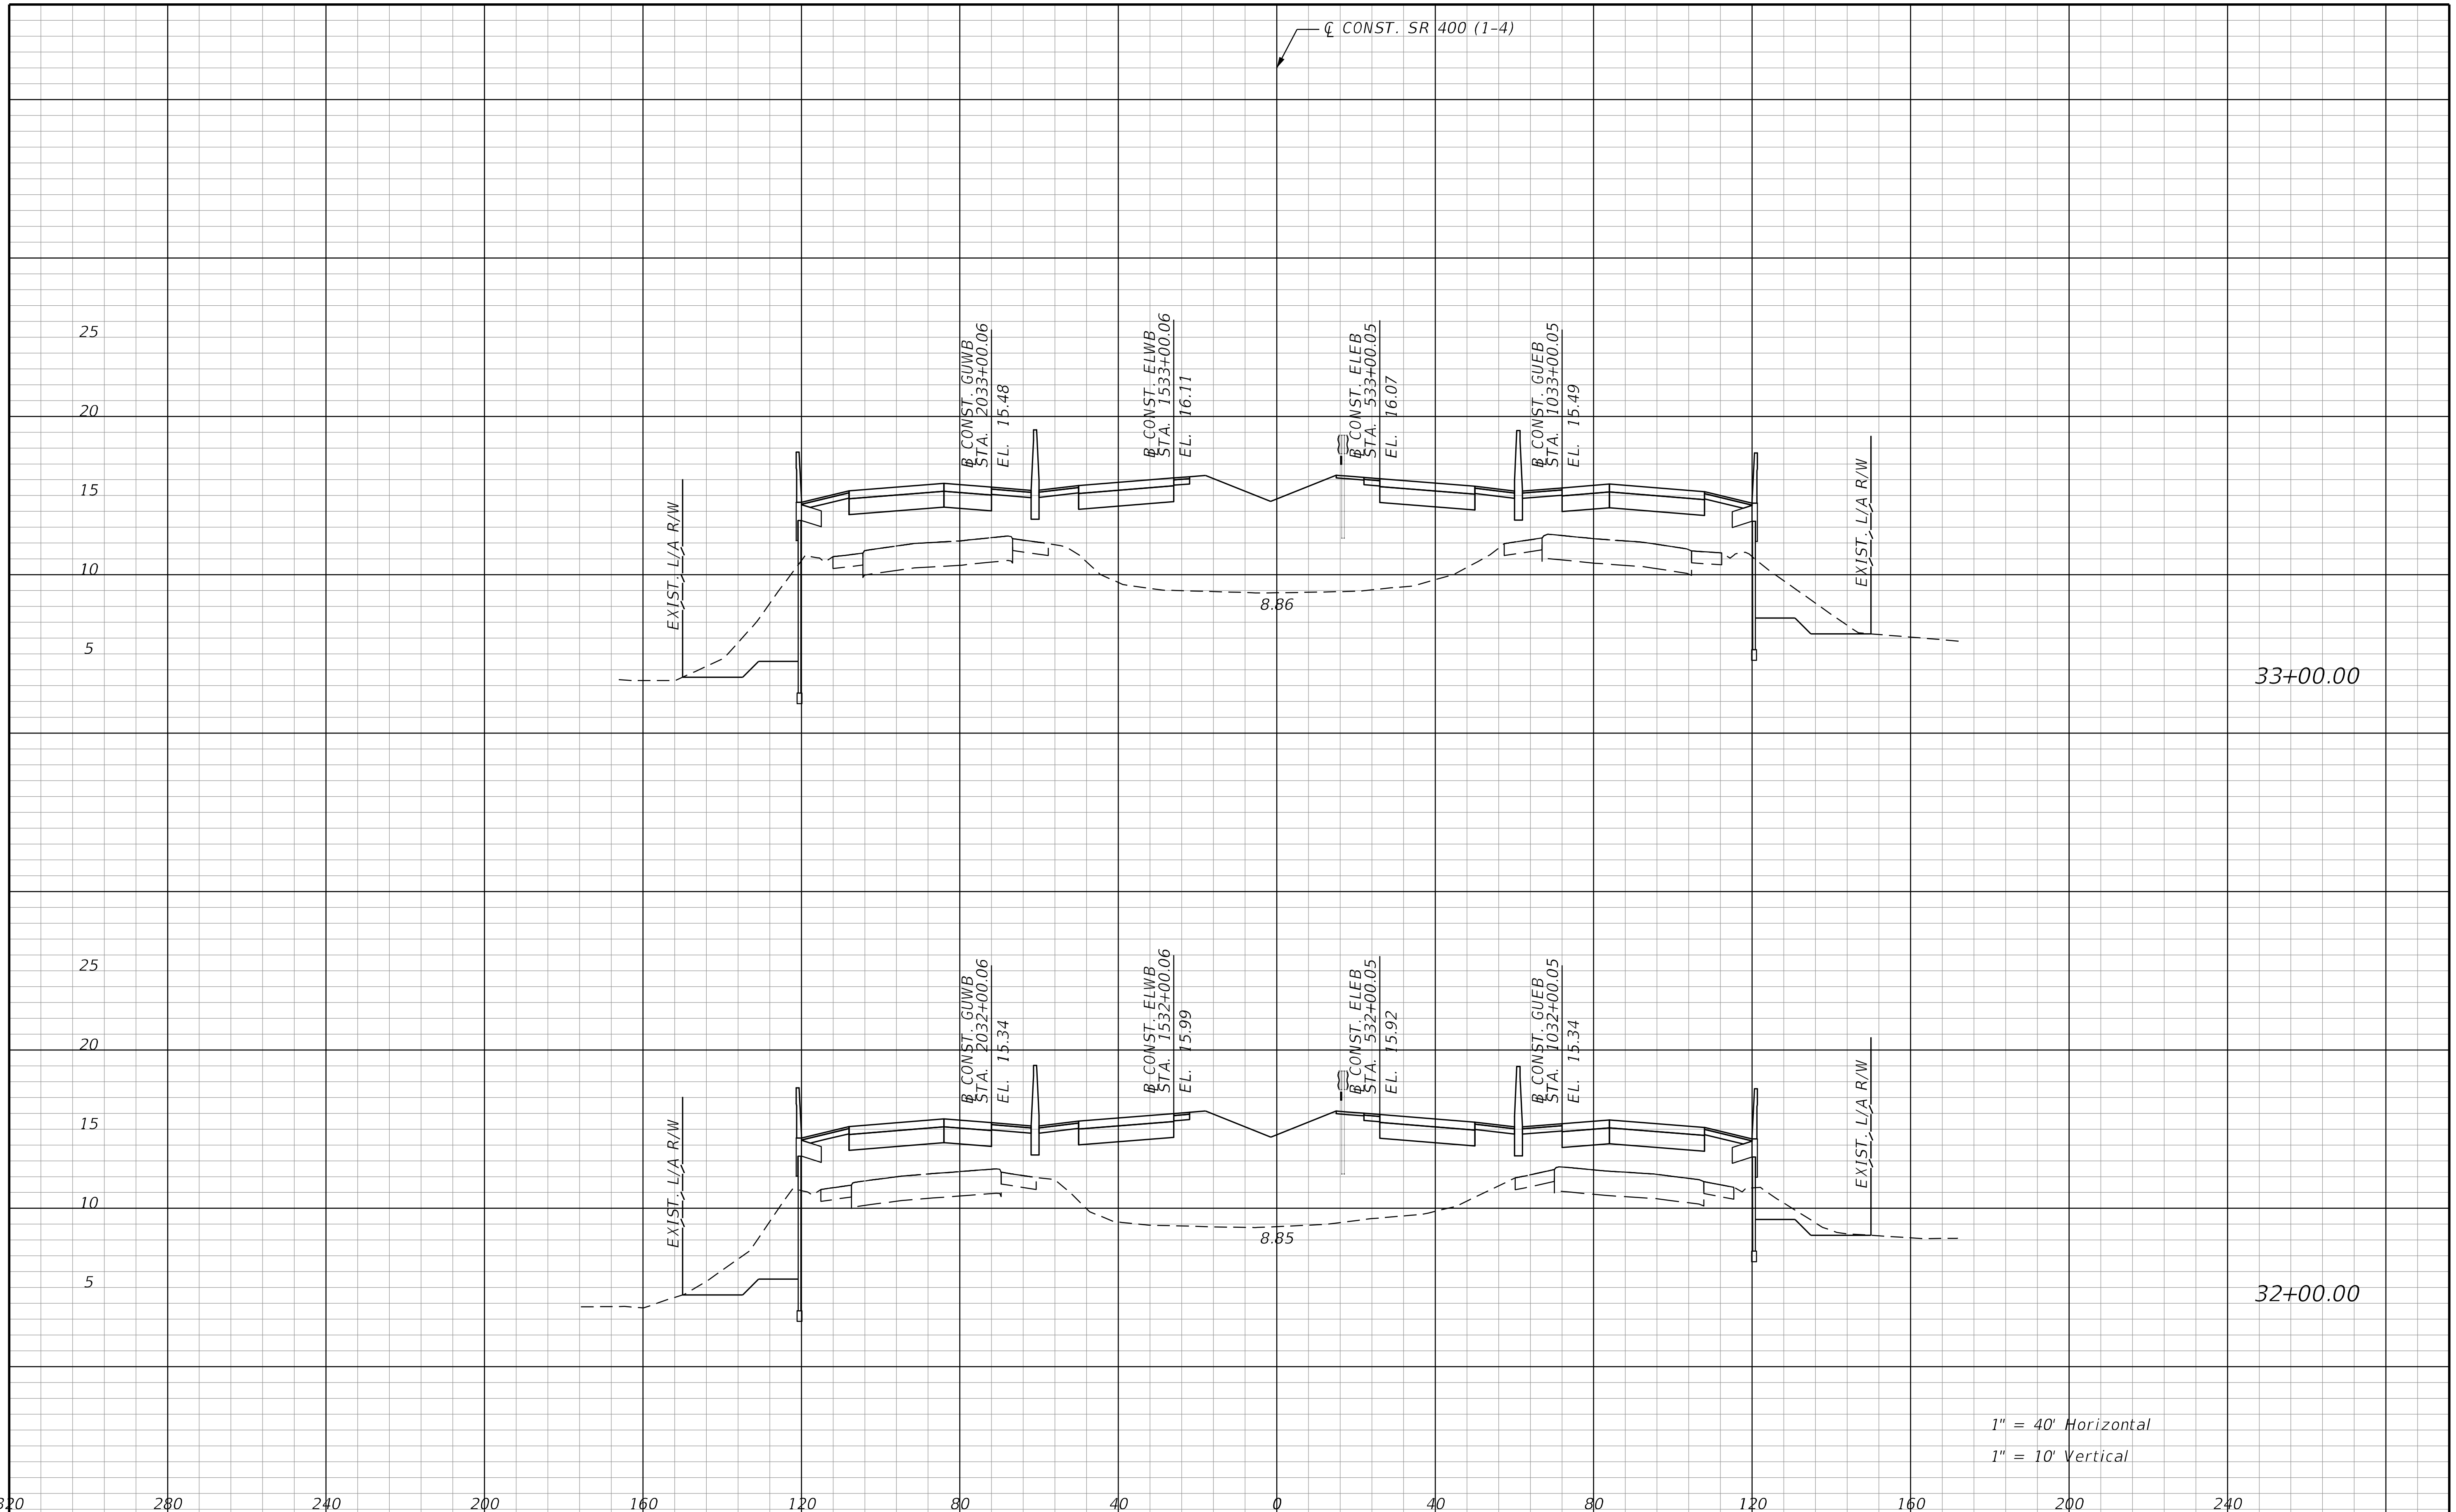

REVISIONS			
DATE	DESCRIPTION	DATE	DESCRIPTION

STANTEC CONSULTING SERVICES INC.
ENGINEER OF RECORD:
WILLIAM V. ANDERSON, P.E. NO.: 36682
11315 CORPORATE BLVD., SUITE 105
ORLANDO, FLORIDA 32817
(407) 823-8966
CERTIFICATE OF AUTHORIZATION NO. 27013

STATE OF FLORIDA
DEPARTMENT OF TRANSPORTATION

ROAD NO.	COUNTY	FINANCIAL PROJECT ID
SR400	VOLUSIA	408464-2-32-01

CROSS SECTIONS
SR 400 (I-4)

SHEET NO.
428

THE OFFICIAL RECORD OF THIS SHEET IS THE ELECTRONIC FILE DIGITALLY SIGNED AND SEALED UNDER RULE 61G15-23.004, F.A.C.

jchassee 6/14/2019 4:23:16 PM Rdxsrd_shg V:\2158\active\CADD\40846423201\roadway\RDXSRD01.dgn

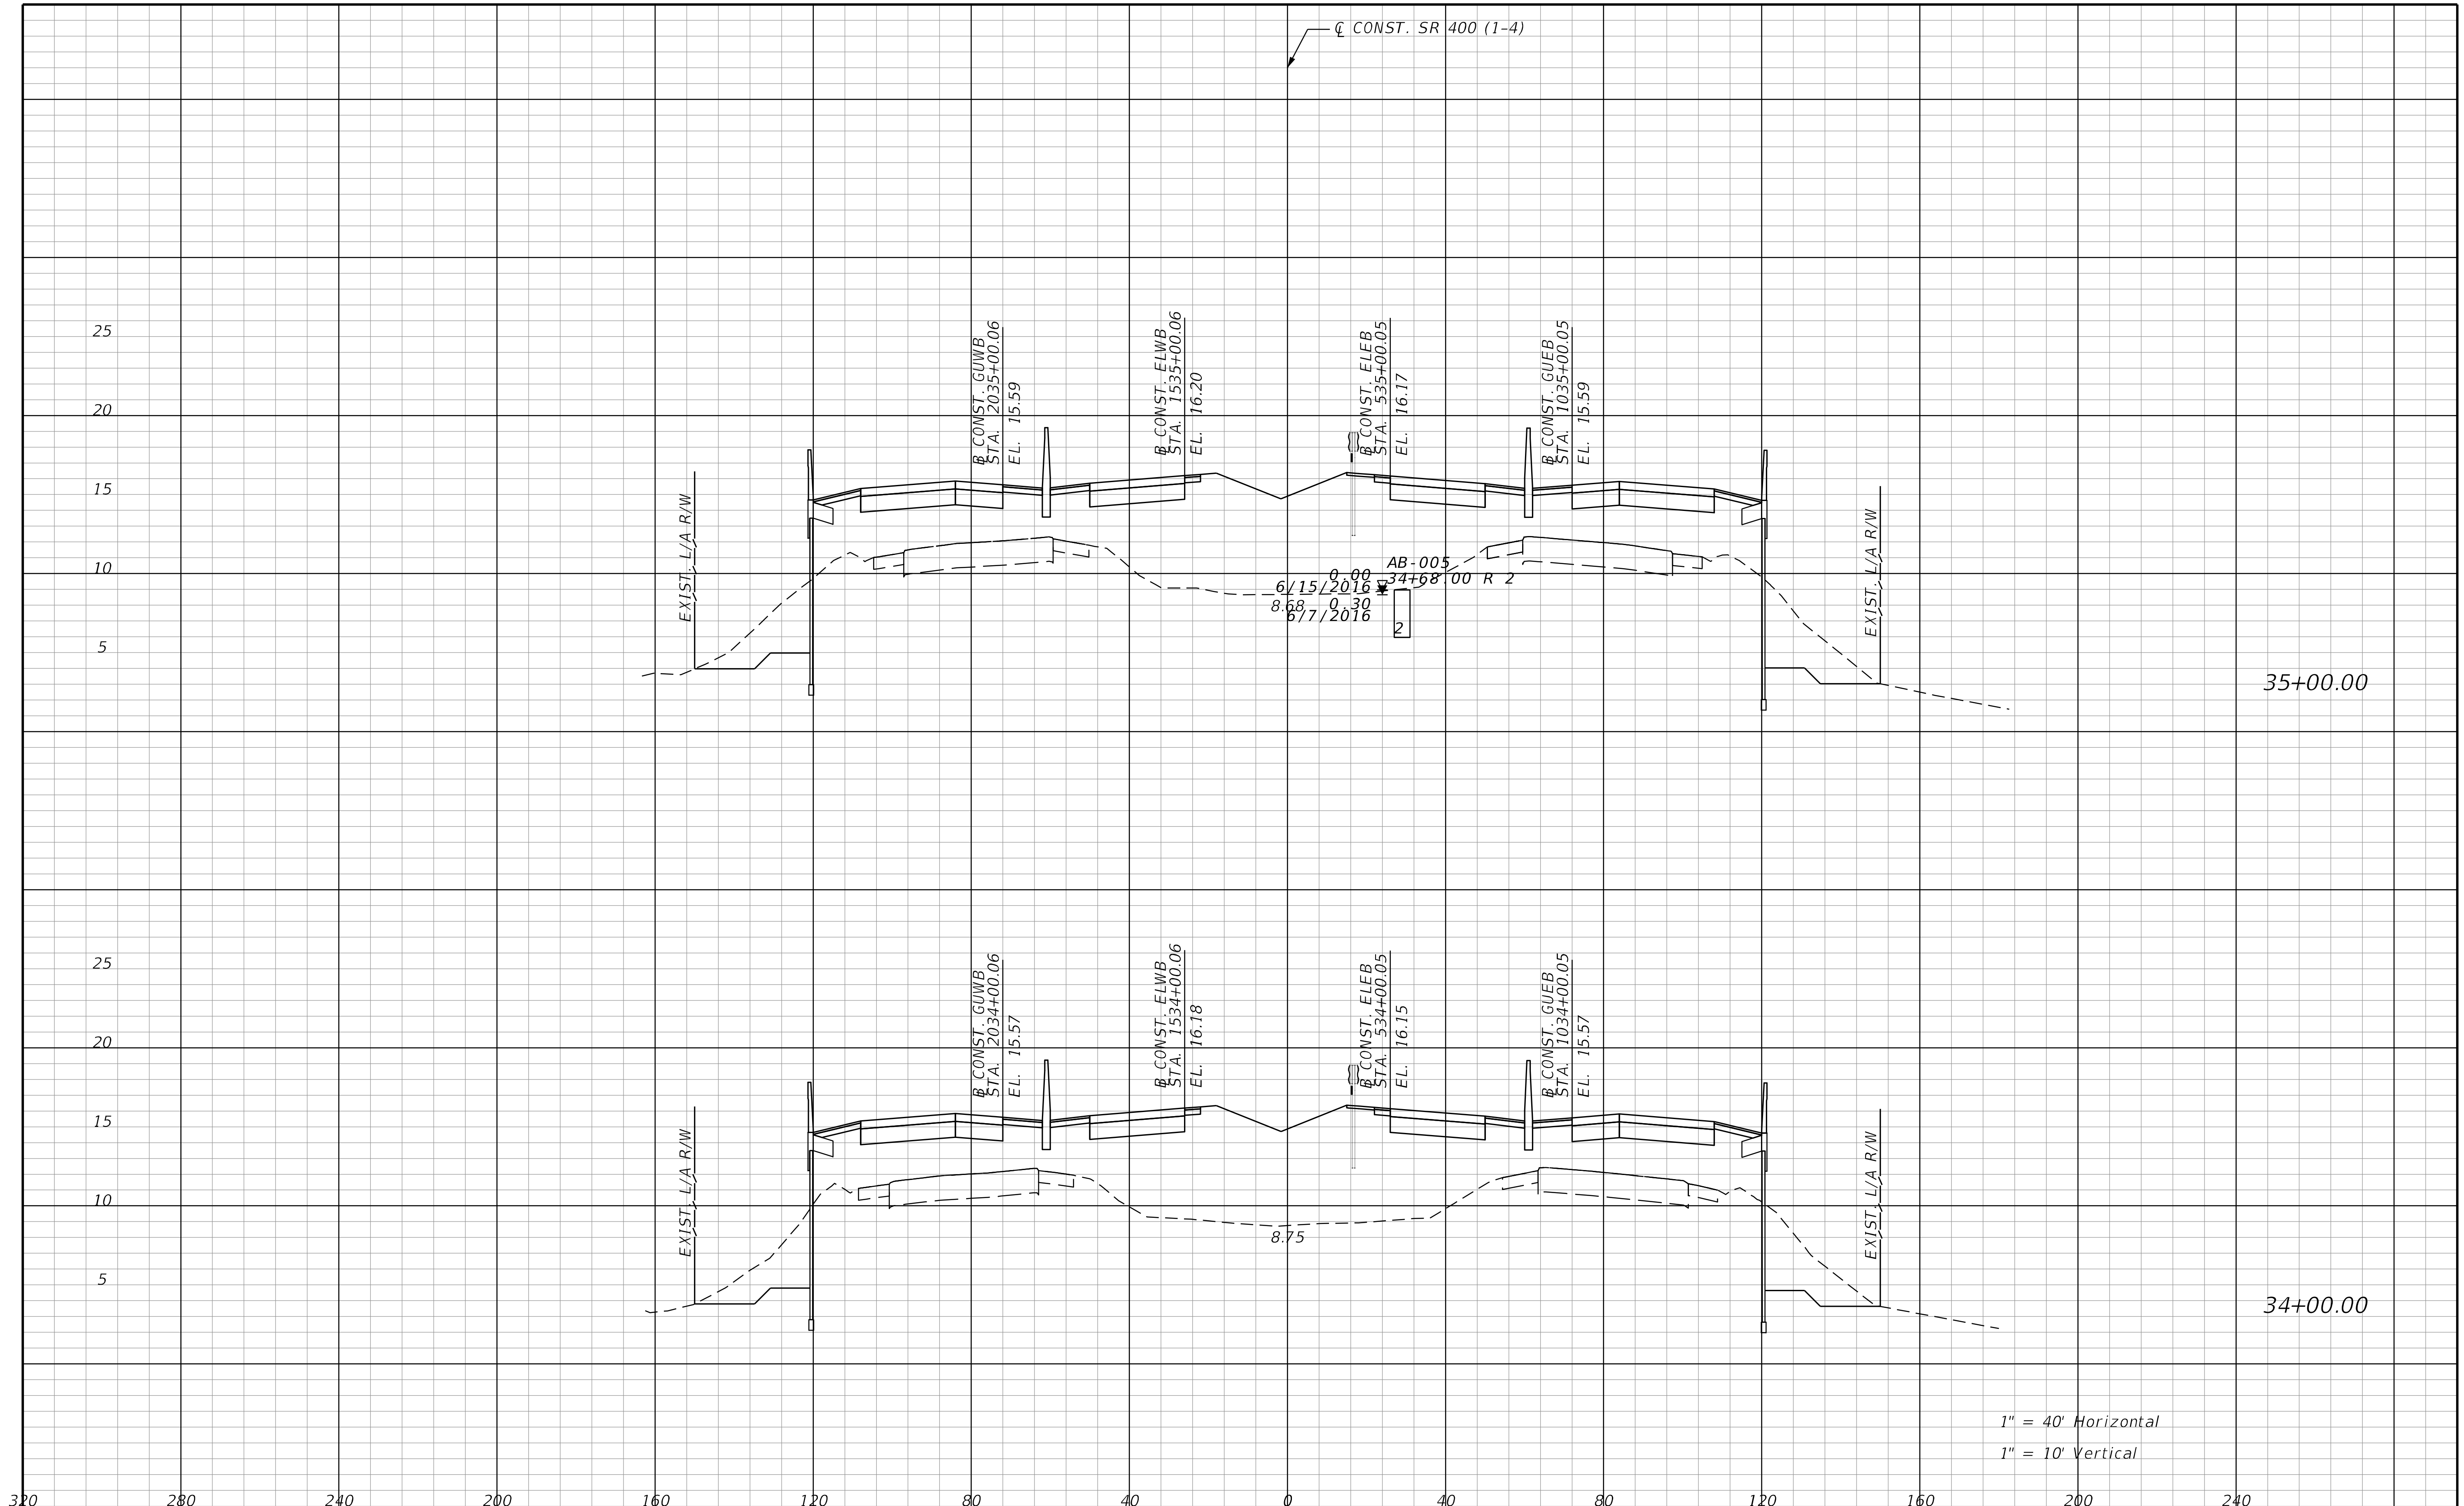

THE OFFICIAL RECORD OF THIS SHEET IS THE ELECTRONIC FILE DIGITALLY SIGNED AND SEALED UNDER RULE 61G15-23.004, F.A.C.

REVISIONS			
DATE	DESCRIPTION	DATE	DESCRIPTION

STANTEC CONSULTING SERVICES INC.
ENGINEER OF RECORD:
WILLIAM V. ANDERSON, P.E. NO.: 36682
11315 CORPORATE BLVD., SUITE 105
ORLANDO, FLORIDA 32817
(407) 823-8966
CERTIFICATE OF AUTHORIZATION NO. 27013

STATE OF FLORIDA
DEPARTMENT OF TRANSPORTATION

ROAD NO.	COUNTY	FINANCIAL PROJECT ID
SR400	VOLUSIA	408464-2-32-01

CROSS SECTIONS
SR 400 (I-4)

SHEET NO.
429

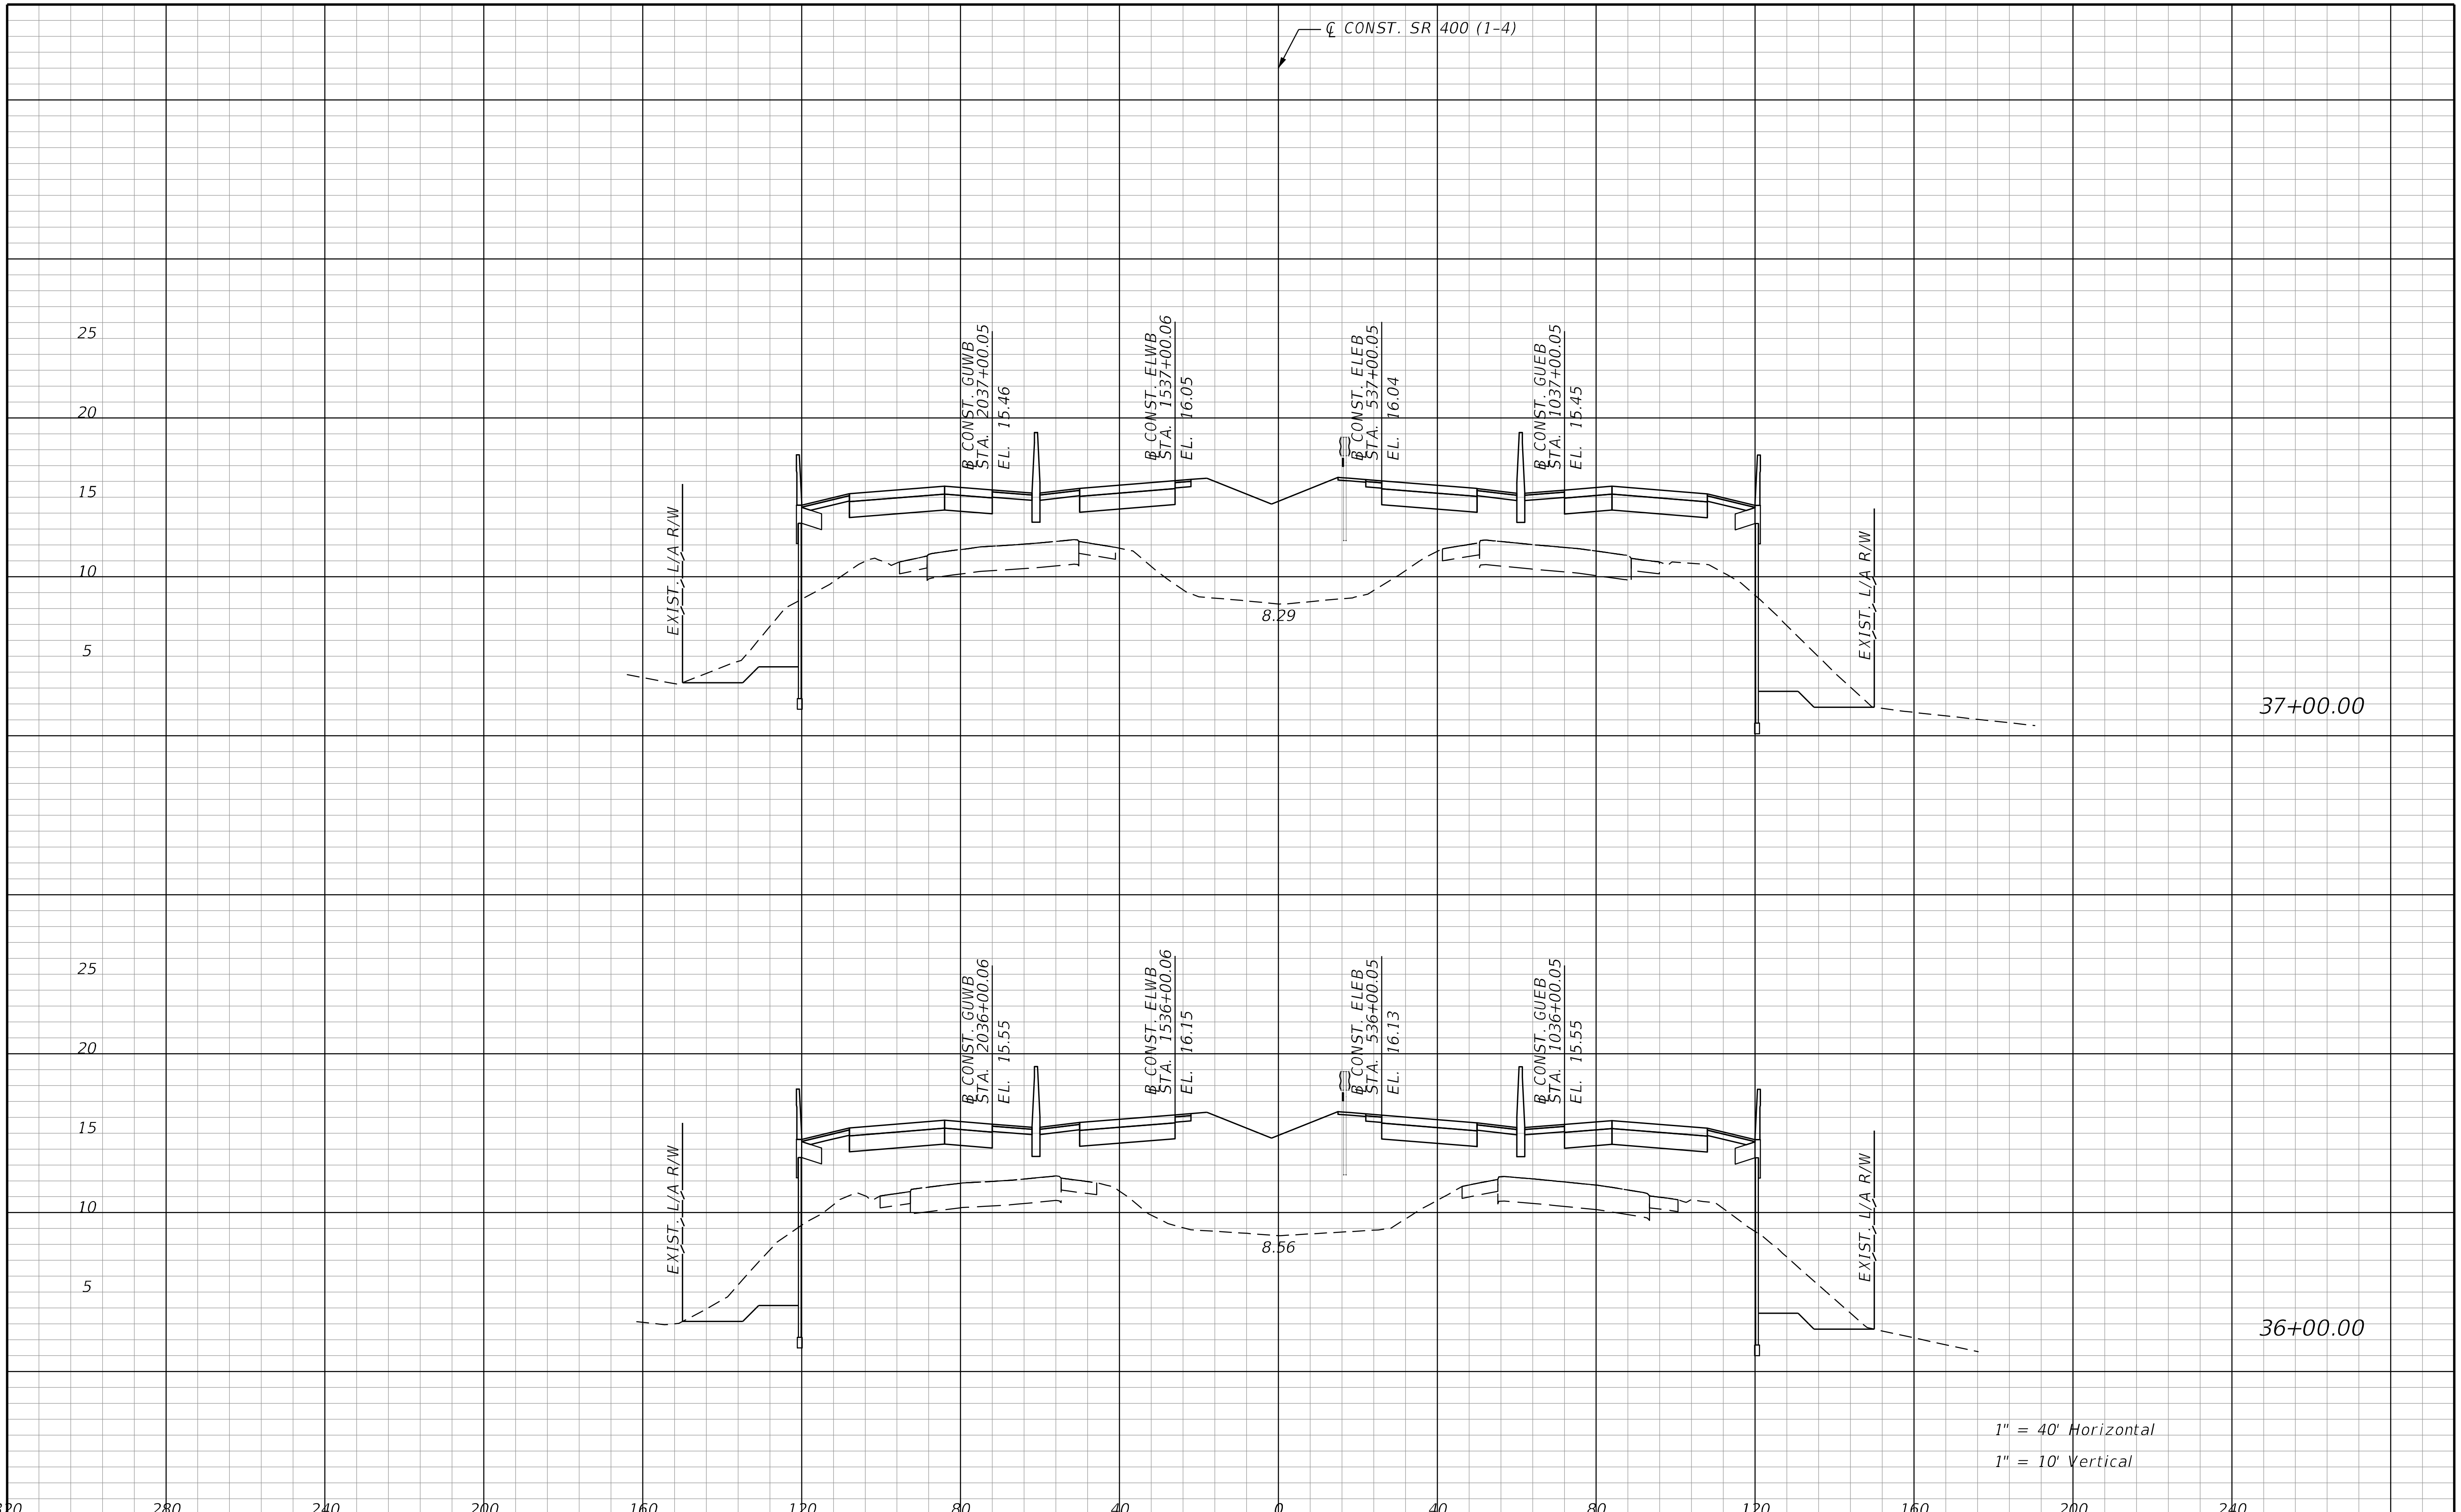

REVISIONS			
DATE	DESCRIPTION	DATE	DESCRIPTION

STANTEC CONSULTING SERVICES INC.
ENGINEER OF RECORD:
WILLIAM V. ANDERSON, P.E. NO.: 36682
11315 CORPORATE BLVD., SUITE 105
ORLANDO, FLORIDA 32817
(407) 823-8966
CERTIFICATE OF AUTHORIZATION NO. 27013

STATE OF FLORIDA
DEPARTMENT OF TRANSPORTATION

ROAD NO.	COUNTY	FINANCIAL PROJECT ID
SR400	VOLUSIA	408464-2-32-01

CROSS SECTIONS
SR 400 (I-4)

SHEET NO. 430

THE OFFICIAL RECORD OF THIS SHEET IS THE ELECTRONIC FILE DIGITALLY SIGNED AND SEALED UNDER RULE 61G15-23.004, F.A.C.

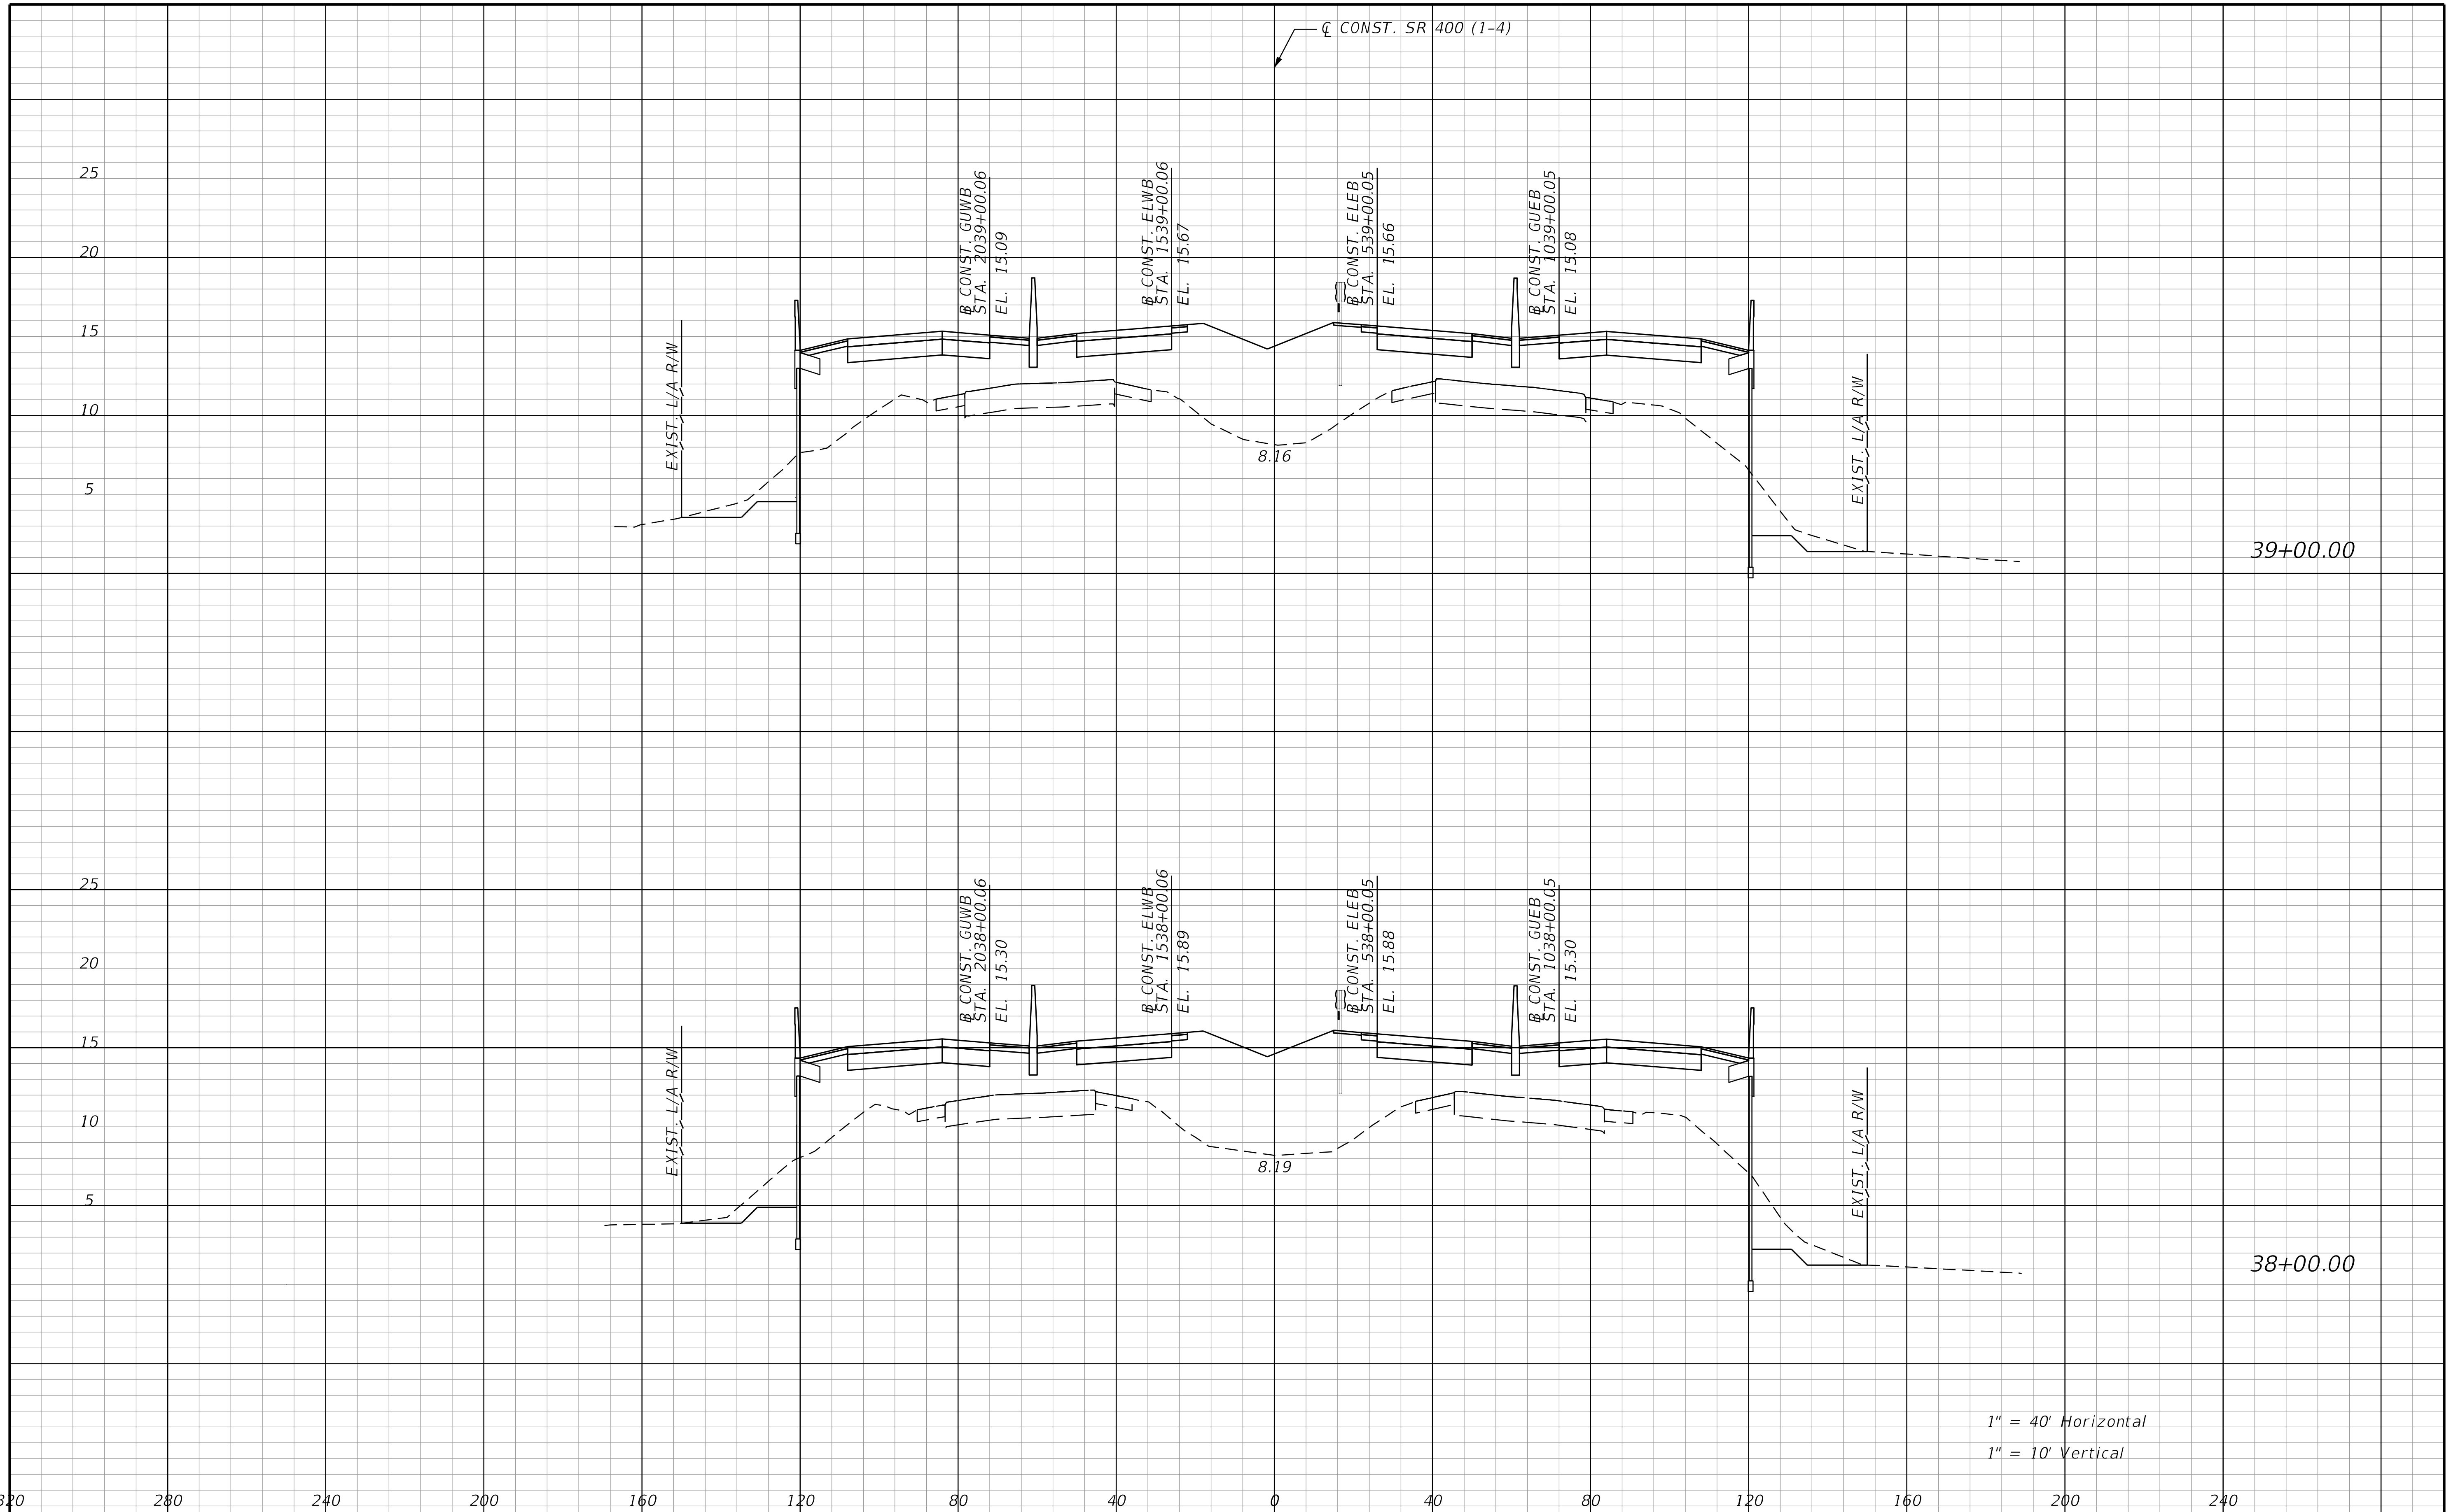

REVISIONS			
DATE	DESCRIPTION	DATE	DESCRIPTION

STANTEC CONSULTING SERVICES INC.
ENGINEER OF RECORD:
WILLIAM V. ANDERSON, P.E. NO.: 36682
11315 CORPORATE BLVD., SUITE 105
ORLANDO, FLORIDA 32817
(407) 823-8966
CERTIFICATE OF AUTHORIZATION NO. 27013

STATE OF FLORIDA
DEPARTMENT OF TRANSPORTATION

ROAD NO.	COUNTY	FINANCIAL PROJECT ID
SR400	VOLUSIA	408464-2-32-01

CROSS SECTIONS
SR 400 (I-4)

SHEET NO. 431

THE OFFICIAL RECORD OF THIS SHEET IS THE ELECTRONIC FILE DIGITALLY SIGNED AND SEALED UNDER RULE 61G15-23.004, F.A.C.

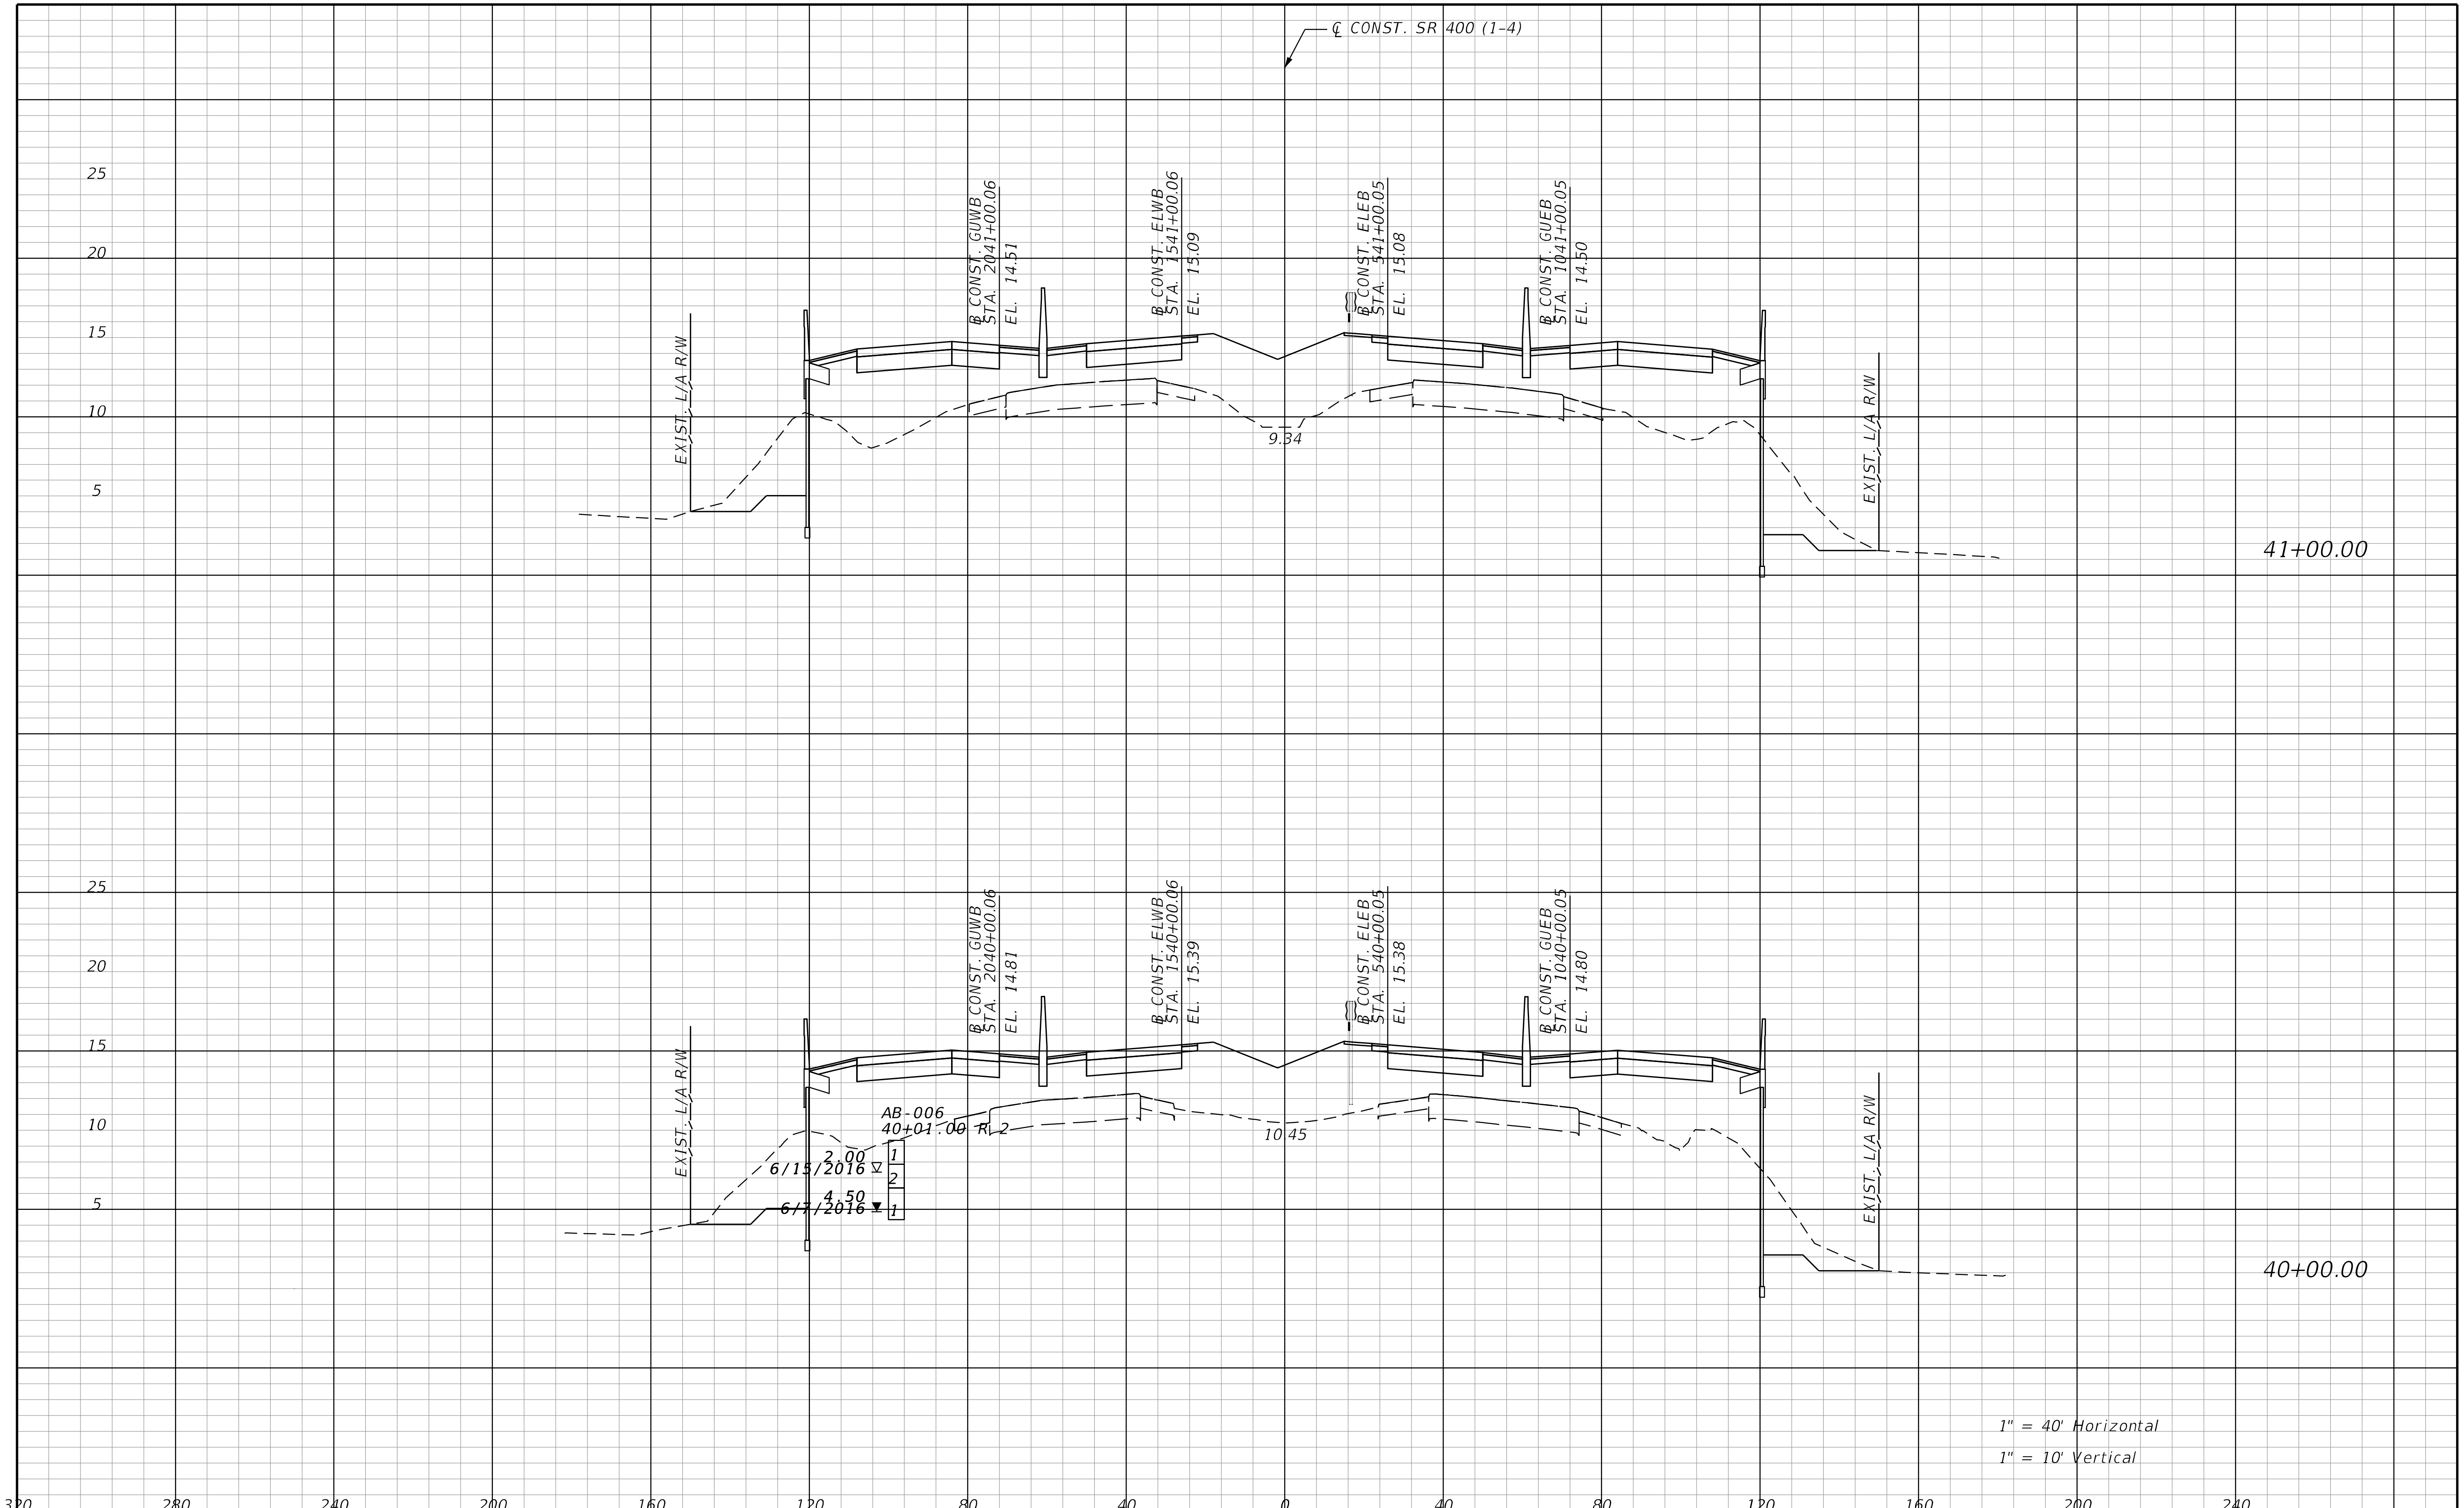

REVISIONS

DATE	DESCRIPTION	DATE	DESCRIPTION

STANTEC CONSULTING SERVICES INC.
ENGINEER OF RECORD:
WILLIAM V. ANDERSON, P.E. NO.: 36682
11315 CORPORATE BLVD., SUITE 105
ORLANDO, FLORIDA 32817
(407) 823-8966
CERTIFICATE OF AUTHORIZATION NO. 27013

STATE OF FLORIDA
DEPARTMENT OF TRANSPORTATION

ROAD NO.	COUNTY	FINANCIAL PROJECT ID
SR400	VOLUSIA	408464-2-32-01

CROSS SECTIONS
SR 400 (I-4)

SHEET NO.
432

THE OFFICIAL RECORD OF THIS SHEET IS THE ELECTRONIC FILE DIGITALLY SIGNED AND SEALED UNDER RULE 61G15-23.004, F.A.C.

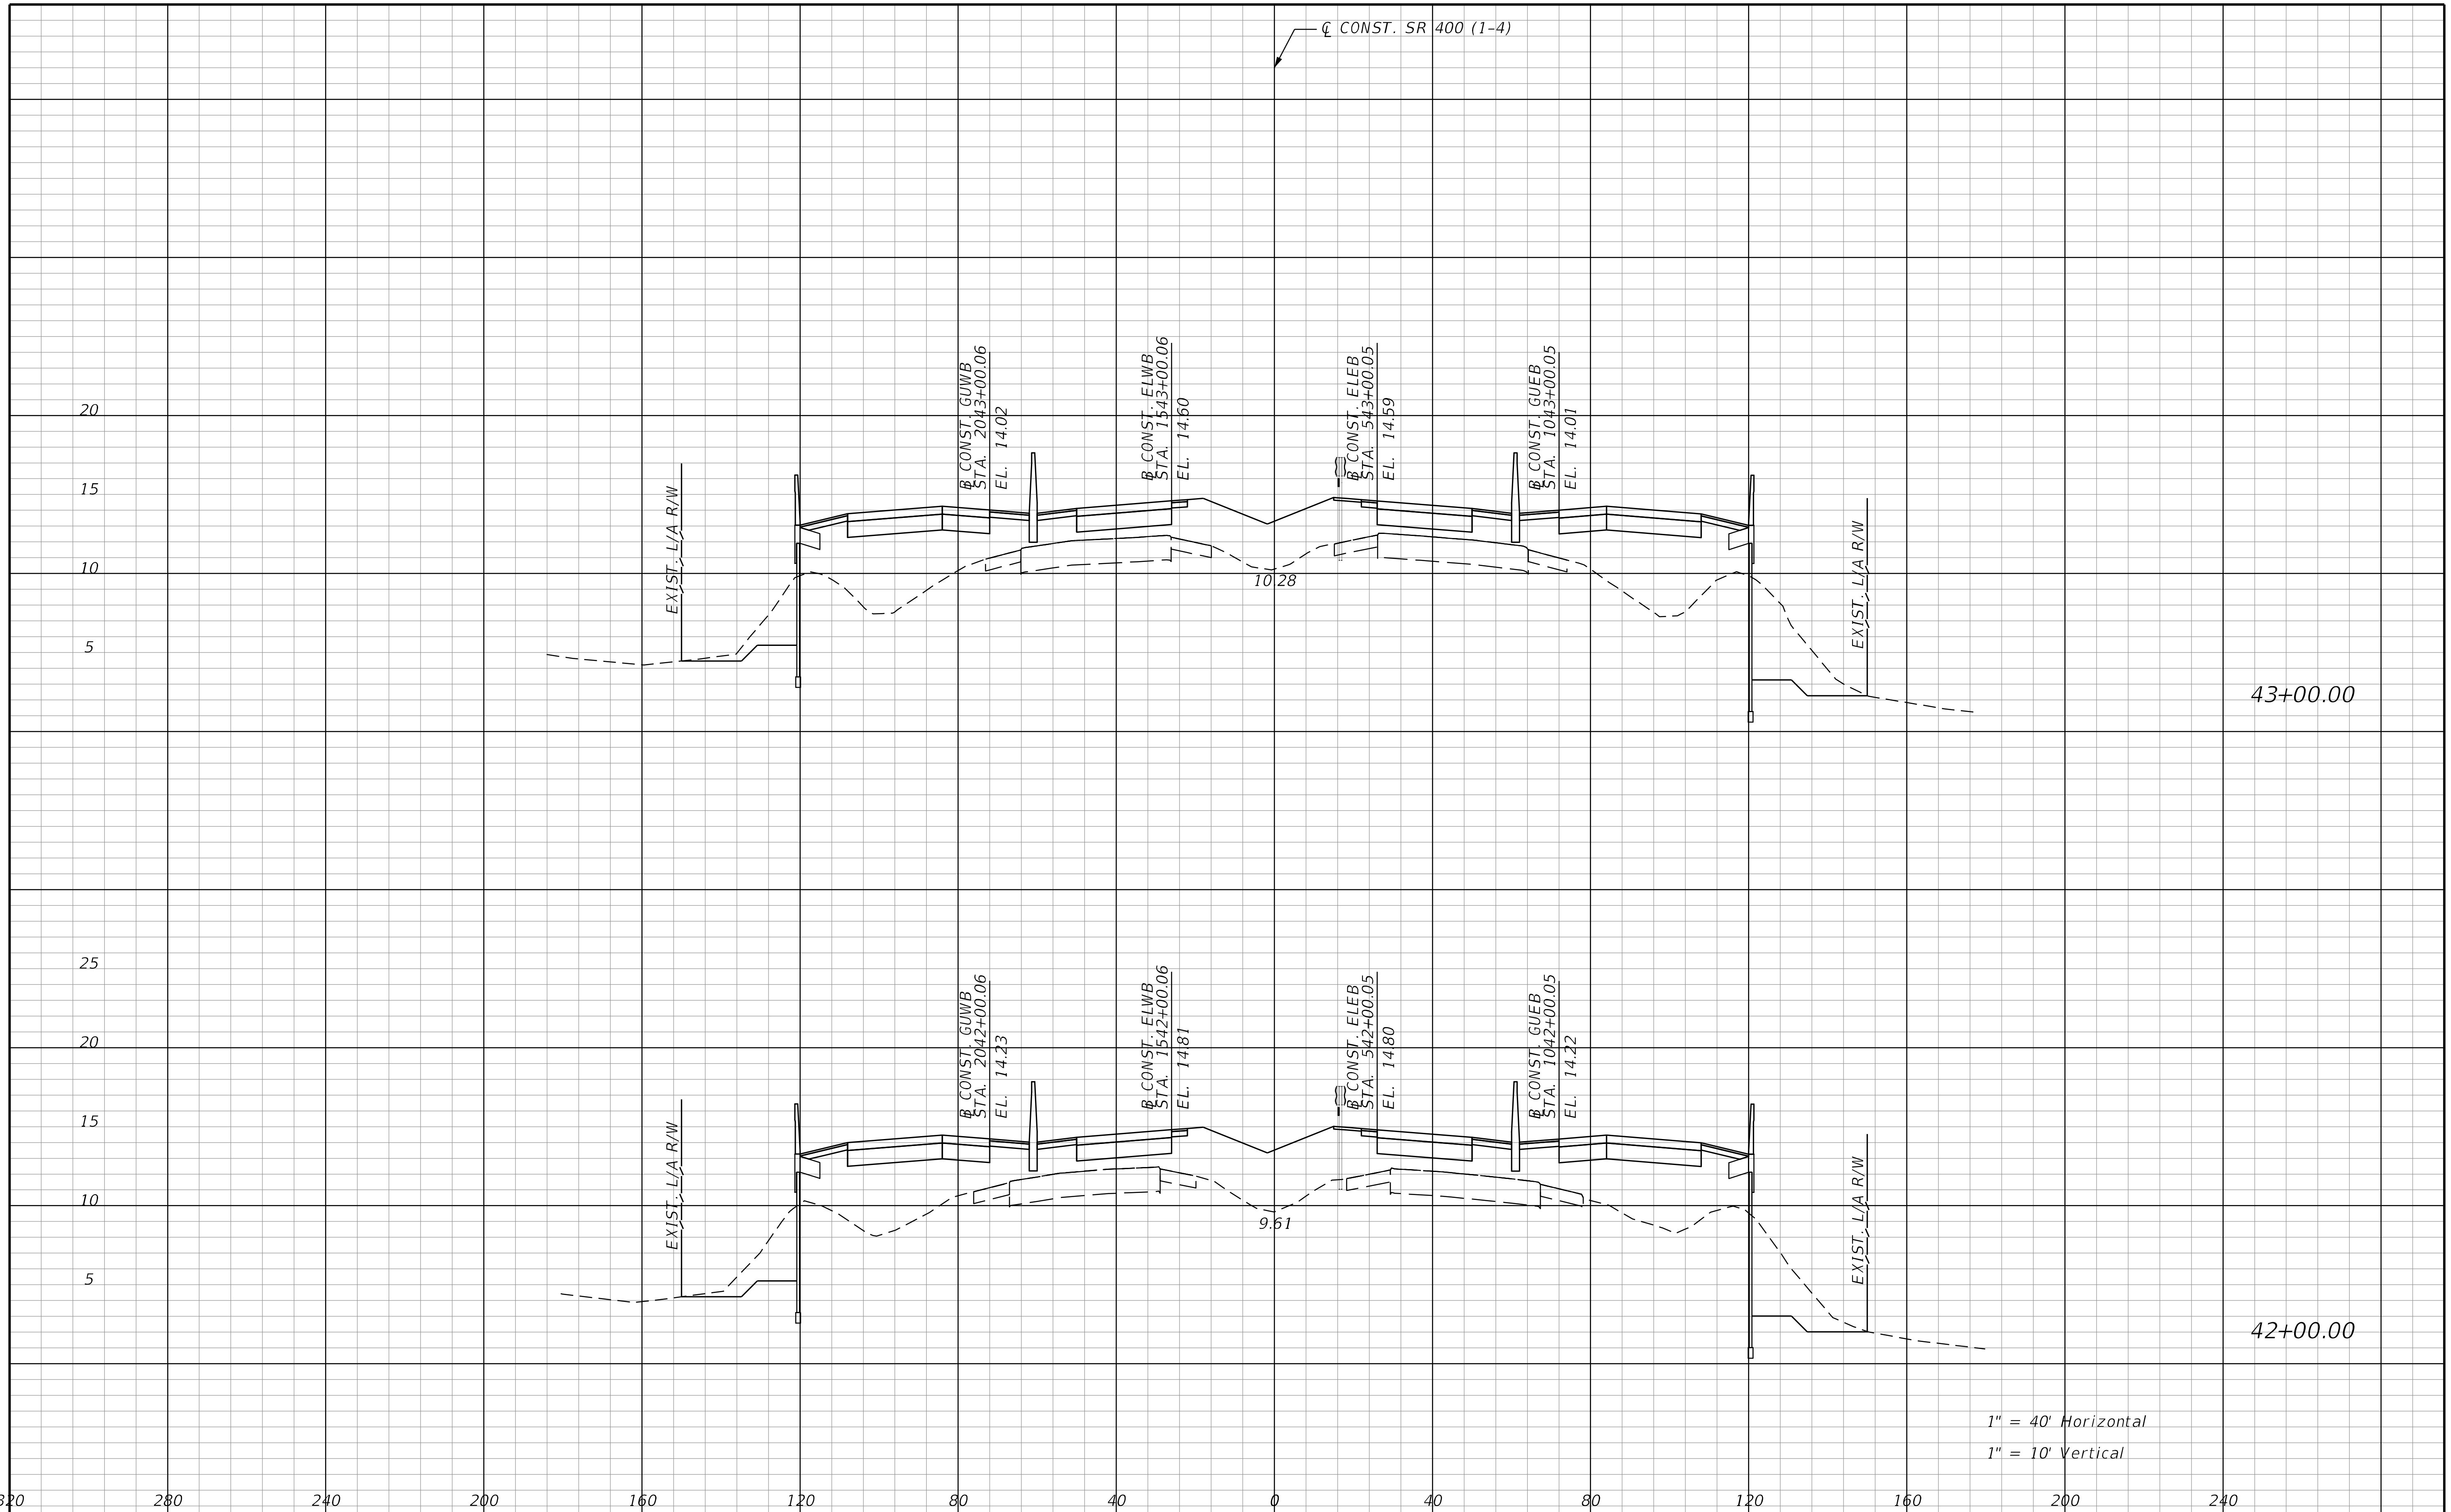

REVISIONS			
DATE	DESCRIPTION	DATE	DESCRIPTION

STANTEC CONSULTING SERVICES INC.
ENGINEER OF RECORD:
WILLIAM V. ANDERSON, P.E. NO.: 36682
11315 CORPORATE BLVD., SUITE 105
ORLANDO, FLORIDA 32817
(407) 823-8966
CERTIFICATE OF AUTHORIZATION NO. 27013

STATE OF FLORIDA
DEPARTMENT OF TRANSPORTATION

ROAD NO.	COUNTY	FINANCIAL PROJECT ID
SR400	VOLUSIA	408464-2-32-01

CROSS SECTIONS
SR 400 (I-4)

SHEET NO. 433

THE OFFICIAL RECORD OF THIS SHEET IS THE ELECTRONIC FILE DIGITALLY SIGNED AND SEALED UNDER RULE 61G15-23.004, F.A.C.

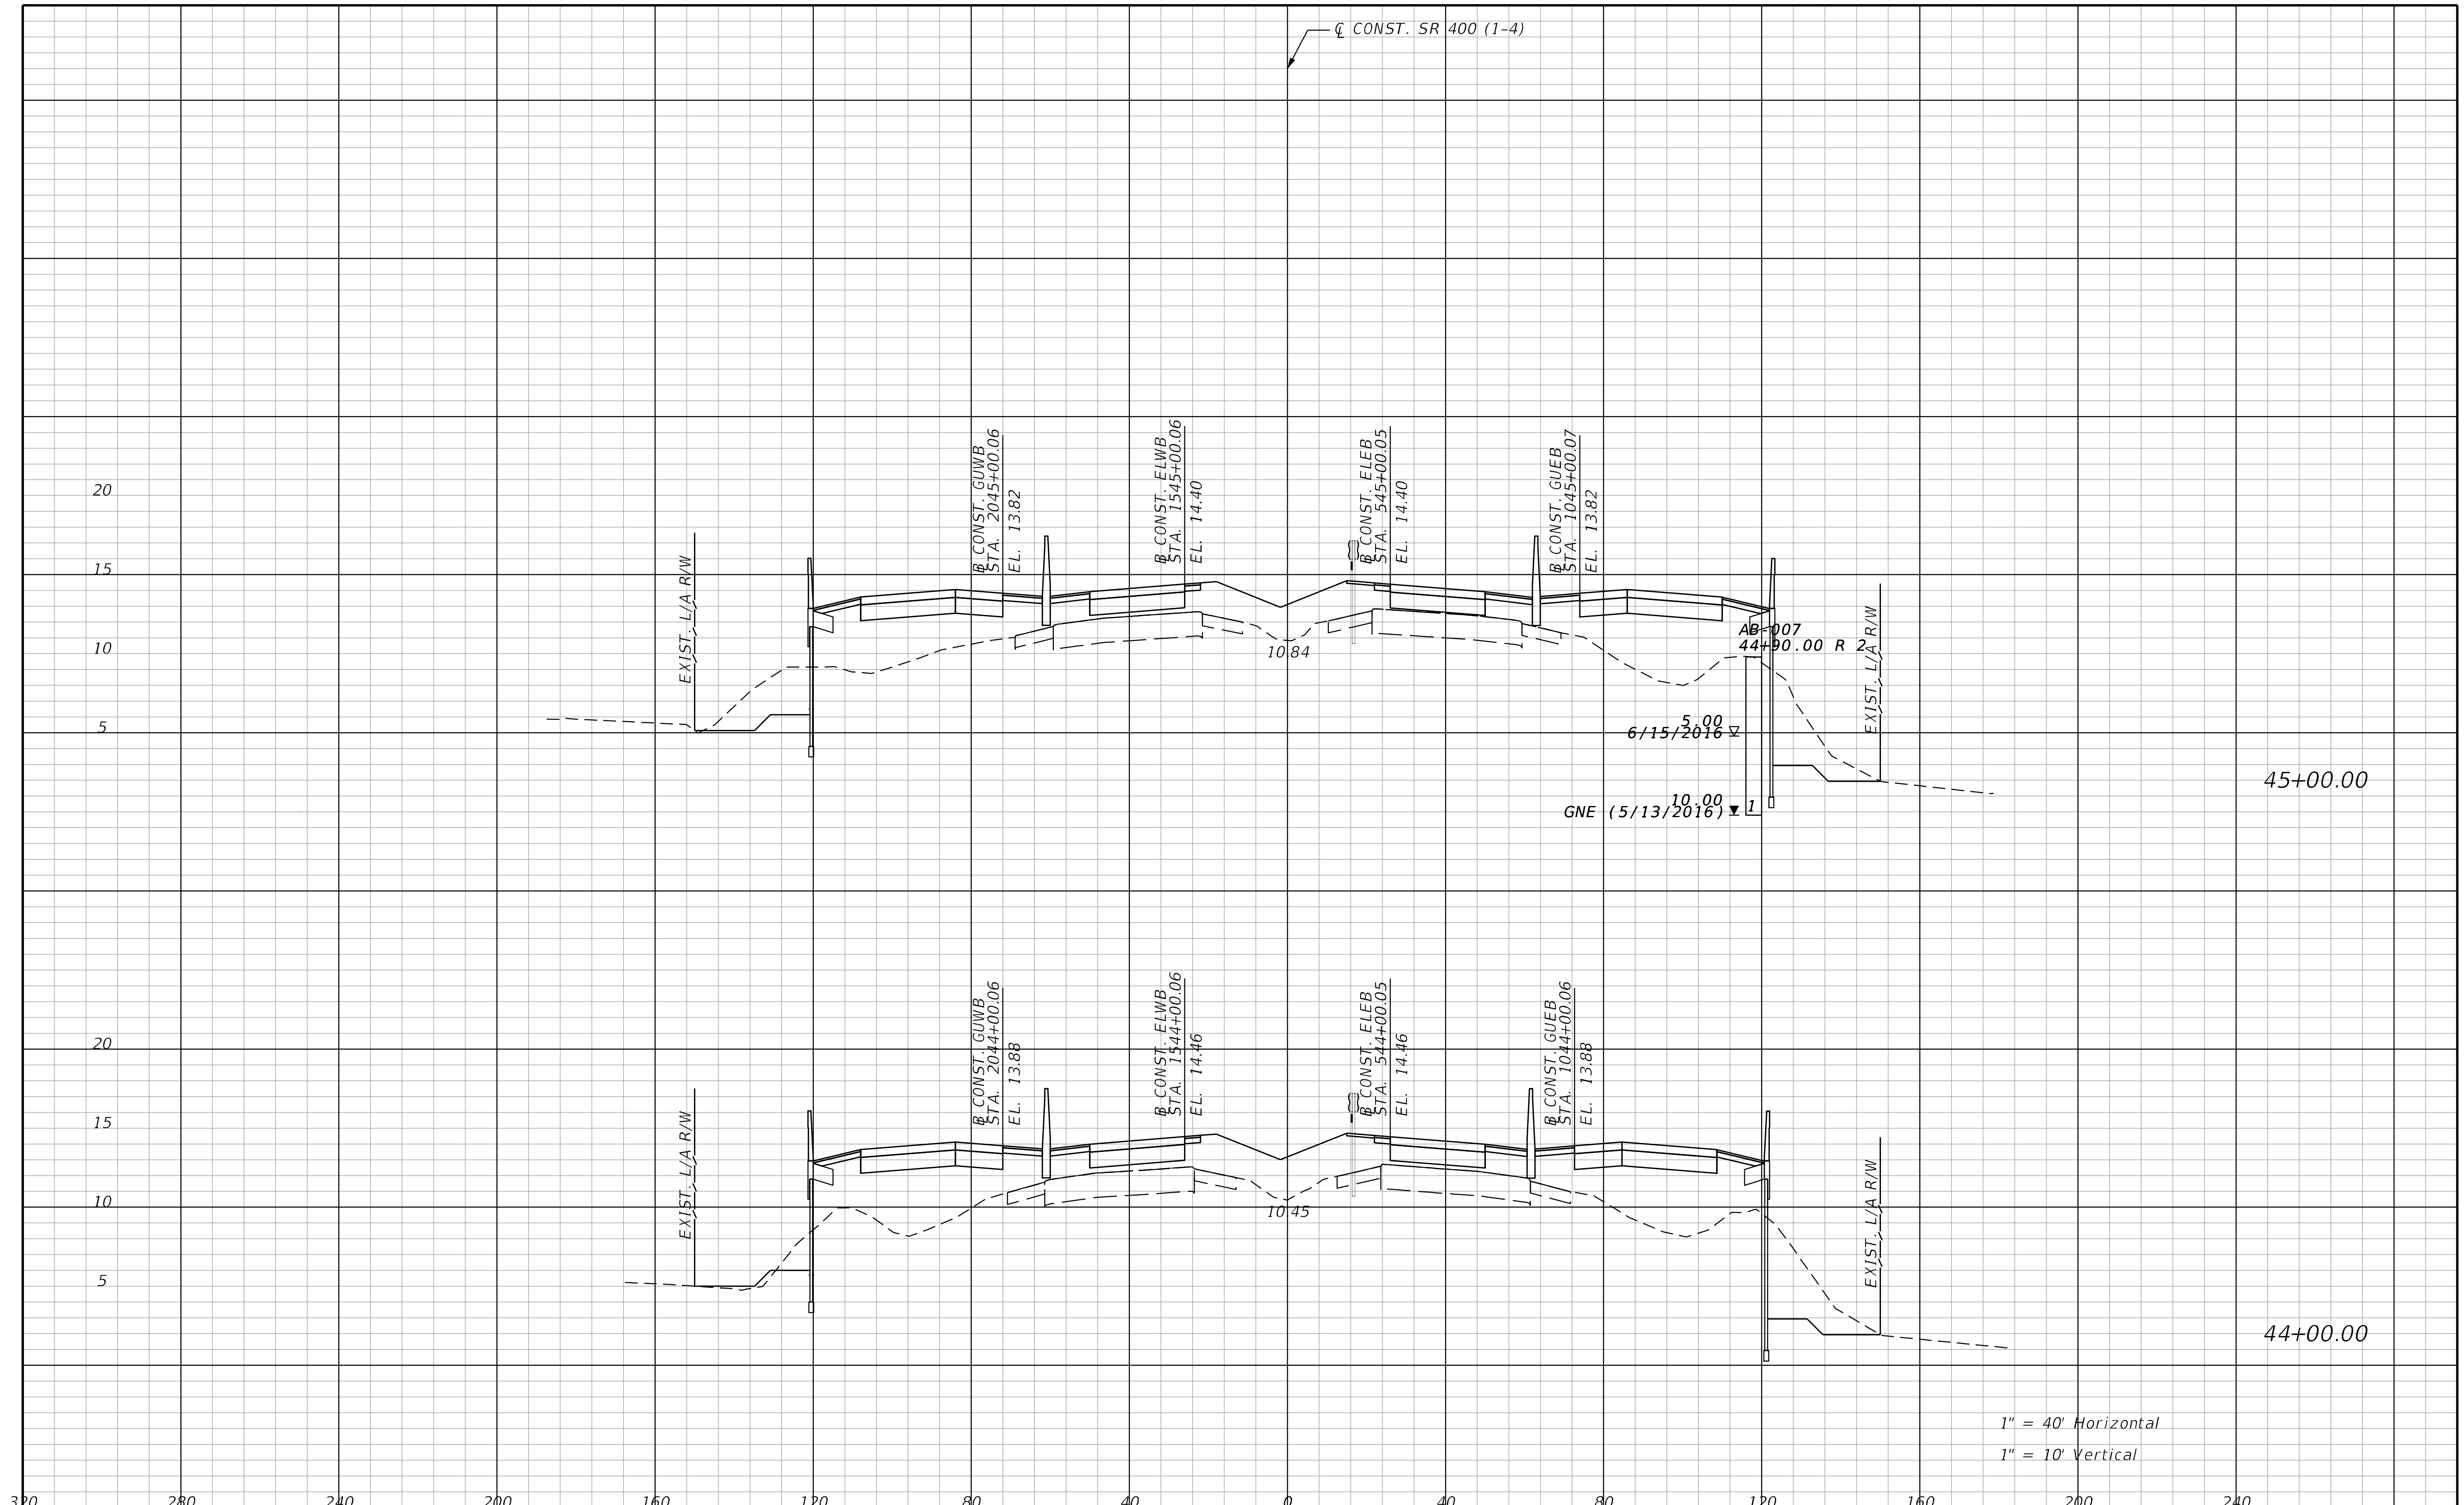

THE OFFICIAL RECORD OF THIS SHEET IS THE ELECTRONIC FILE DIGITALLY SIGNED AND SEALED UNDER RULE 61G15-23.004, F.A.C.

REVISIONS

DATE	DESCRIPTION	DATE	DESCRIPTION

STANTEC CONSULTING SERVICES INC.
ENGINEER OF RECORD:
WILLIAM V. ANDERSON, P.E. NO.: 36682
11315 CORPORATE BLVD., SUITE 105
ORLANDO, FLORIDA 32817
(407) 823-8966
CERTIFICATE OF AUTHORIZATION NO. 27013

STATE OF FLORIDA
DEPARTMENT OF TRANSPORTATION

ROAD NO.	COUNTY	FINANCIAL PROJECT ID
SR400	VOLUSIA	408464-2-32-01

CROSS SECTIONS
SR 400 (I-4)

SHEET NO.
434

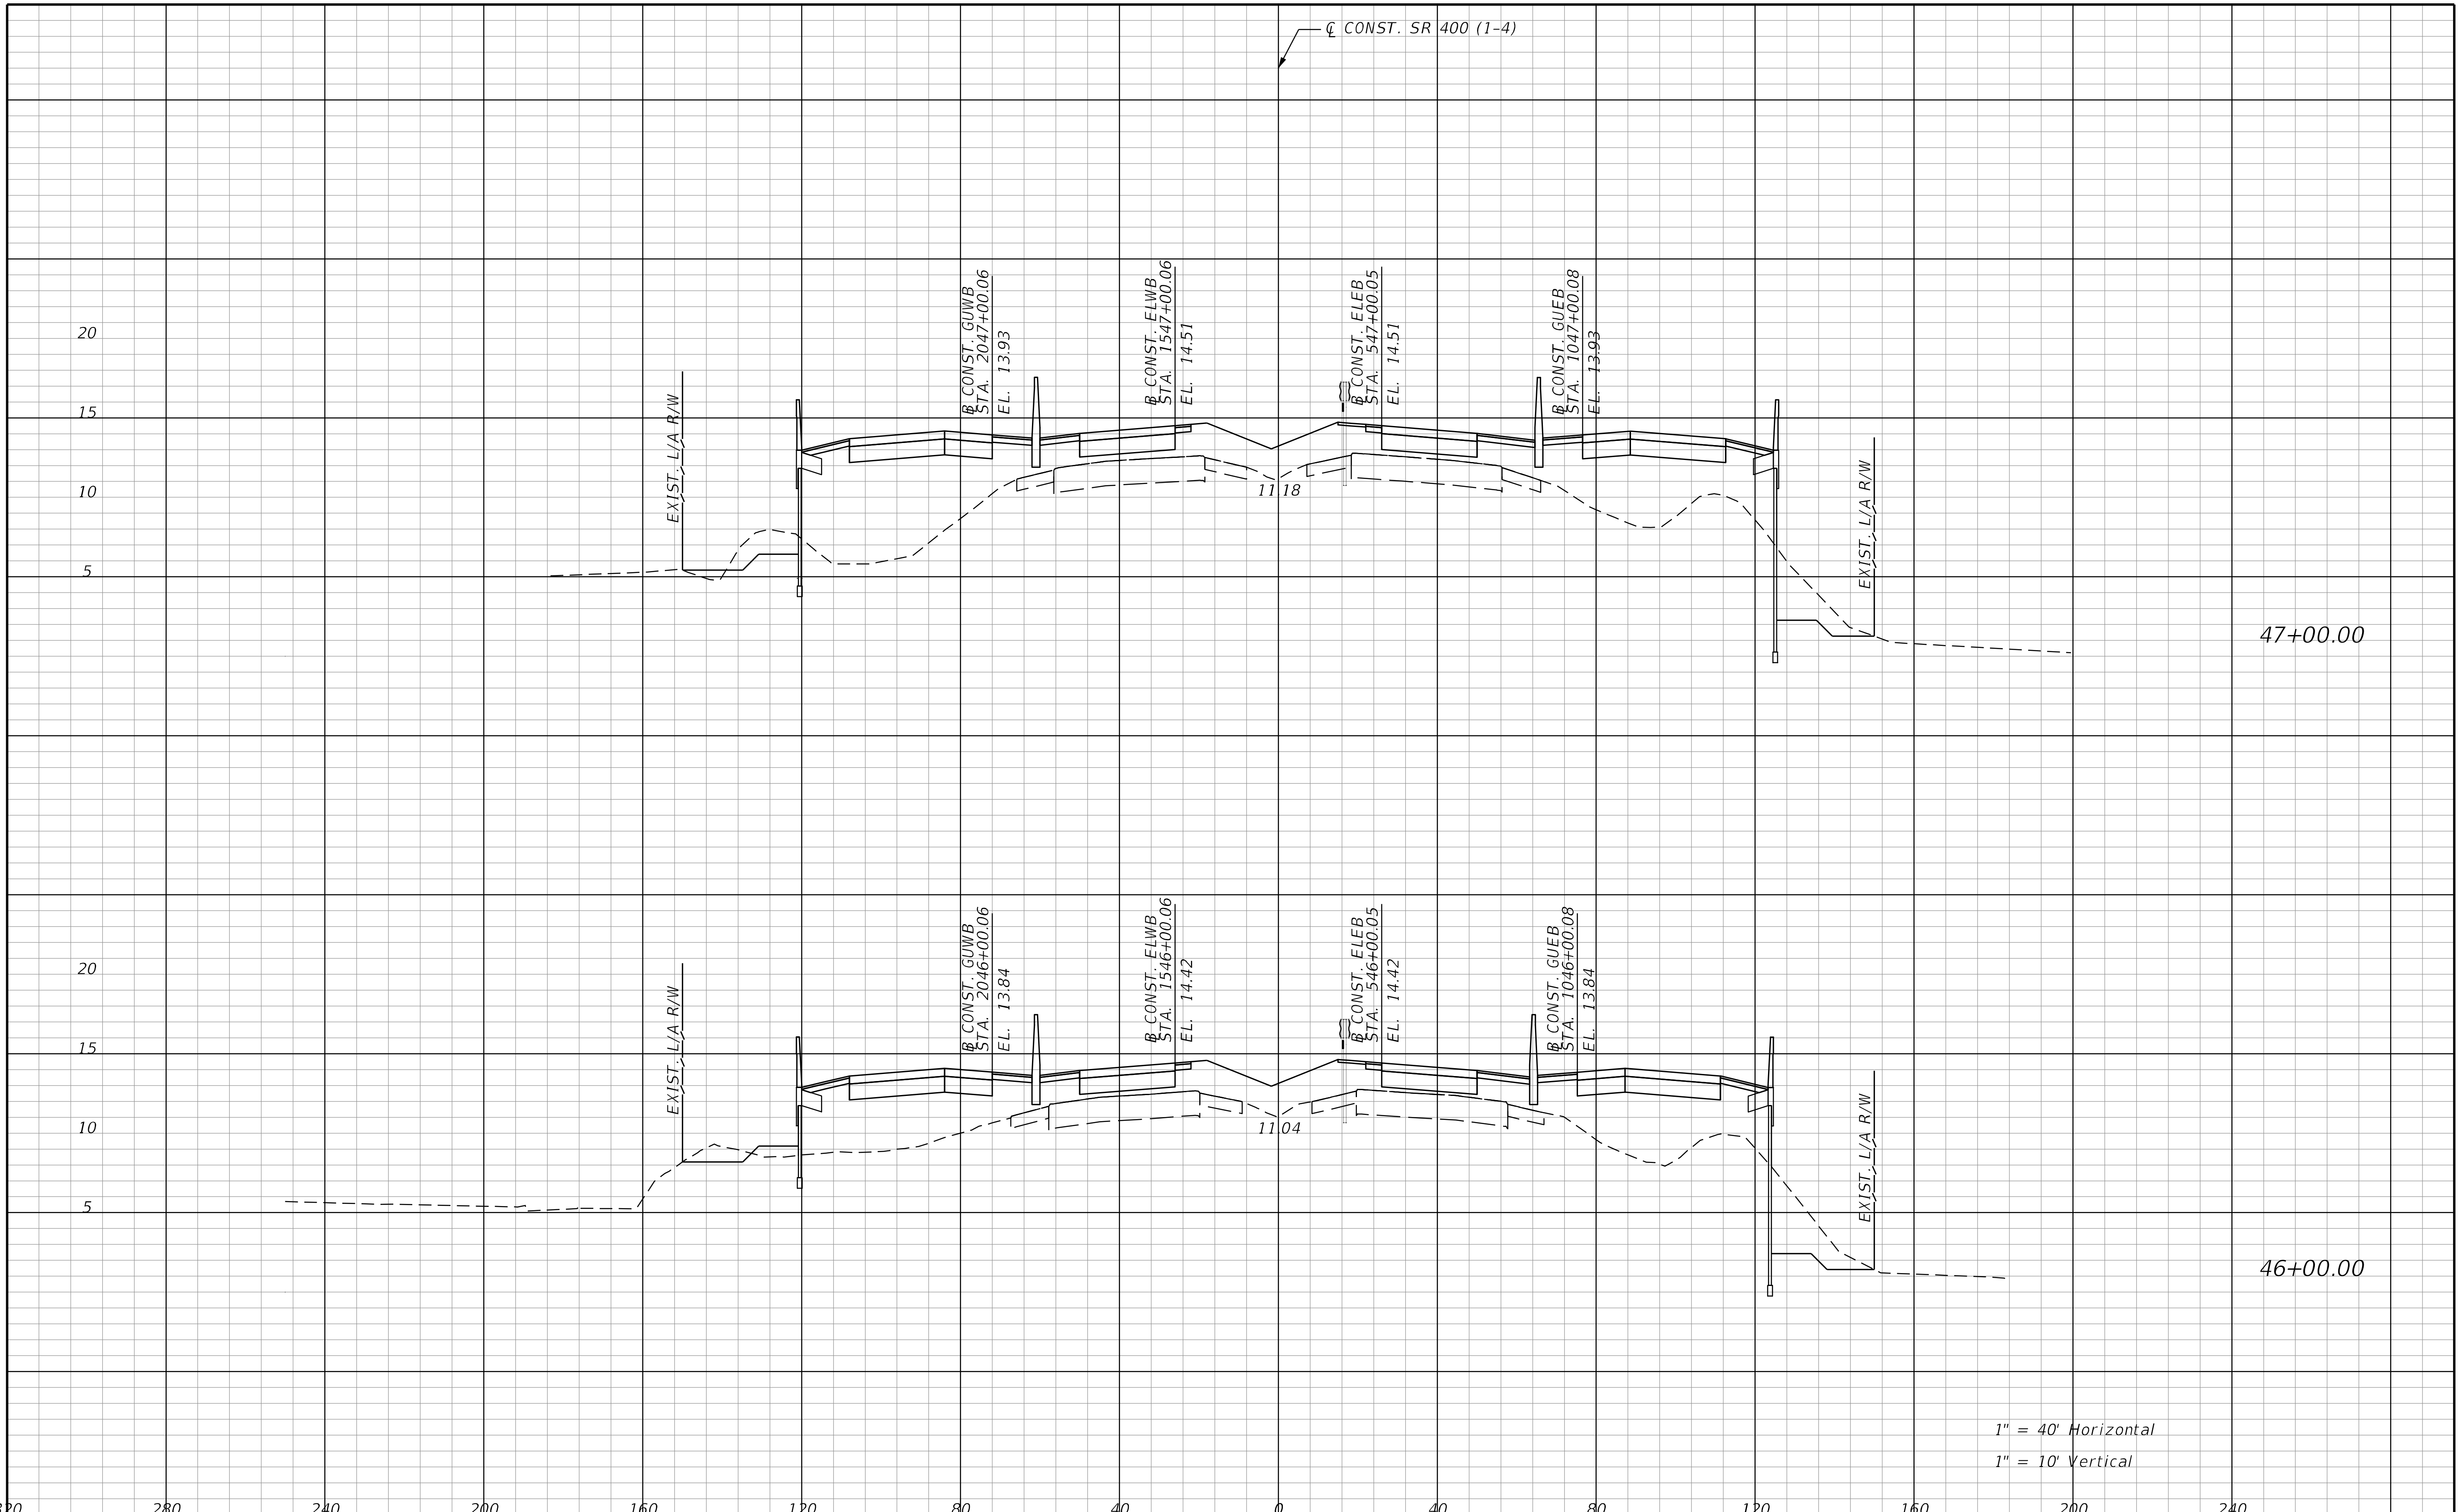

THE OFFICIAL RECORD OF THIS SHEET IS THE ELECTRONIC FILE DIGITALLY SIGNED AND SEALED UNDER RULE 61G15-23.004, F.A.C.

REVISIONS			
DATE	DESCRIPTION	DATE	DESCRIPTION

STANTEC CONSULTING SERVICES INC.
ENGINEER OF RECORD:
WILLIAM V. ANDERSON, P.E. NO.: 36682
11315 CORPORATE BLVD., SUITE 105
ORLANDO, FLORIDA 32817
(407) 823-8966
CERTIFICATE OF AUTHORIZATION NO. 27013

STATE OF FLORIDA
DEPARTMENT OF TRANSPORTATION

ROAD NO.	COUNTY	FINANCIAL PROJECT ID
SR400	VOLUSIA	408464-2-32-01

CROSS SECTIONS
SR 400 (I-4)

SHEET NO.
435

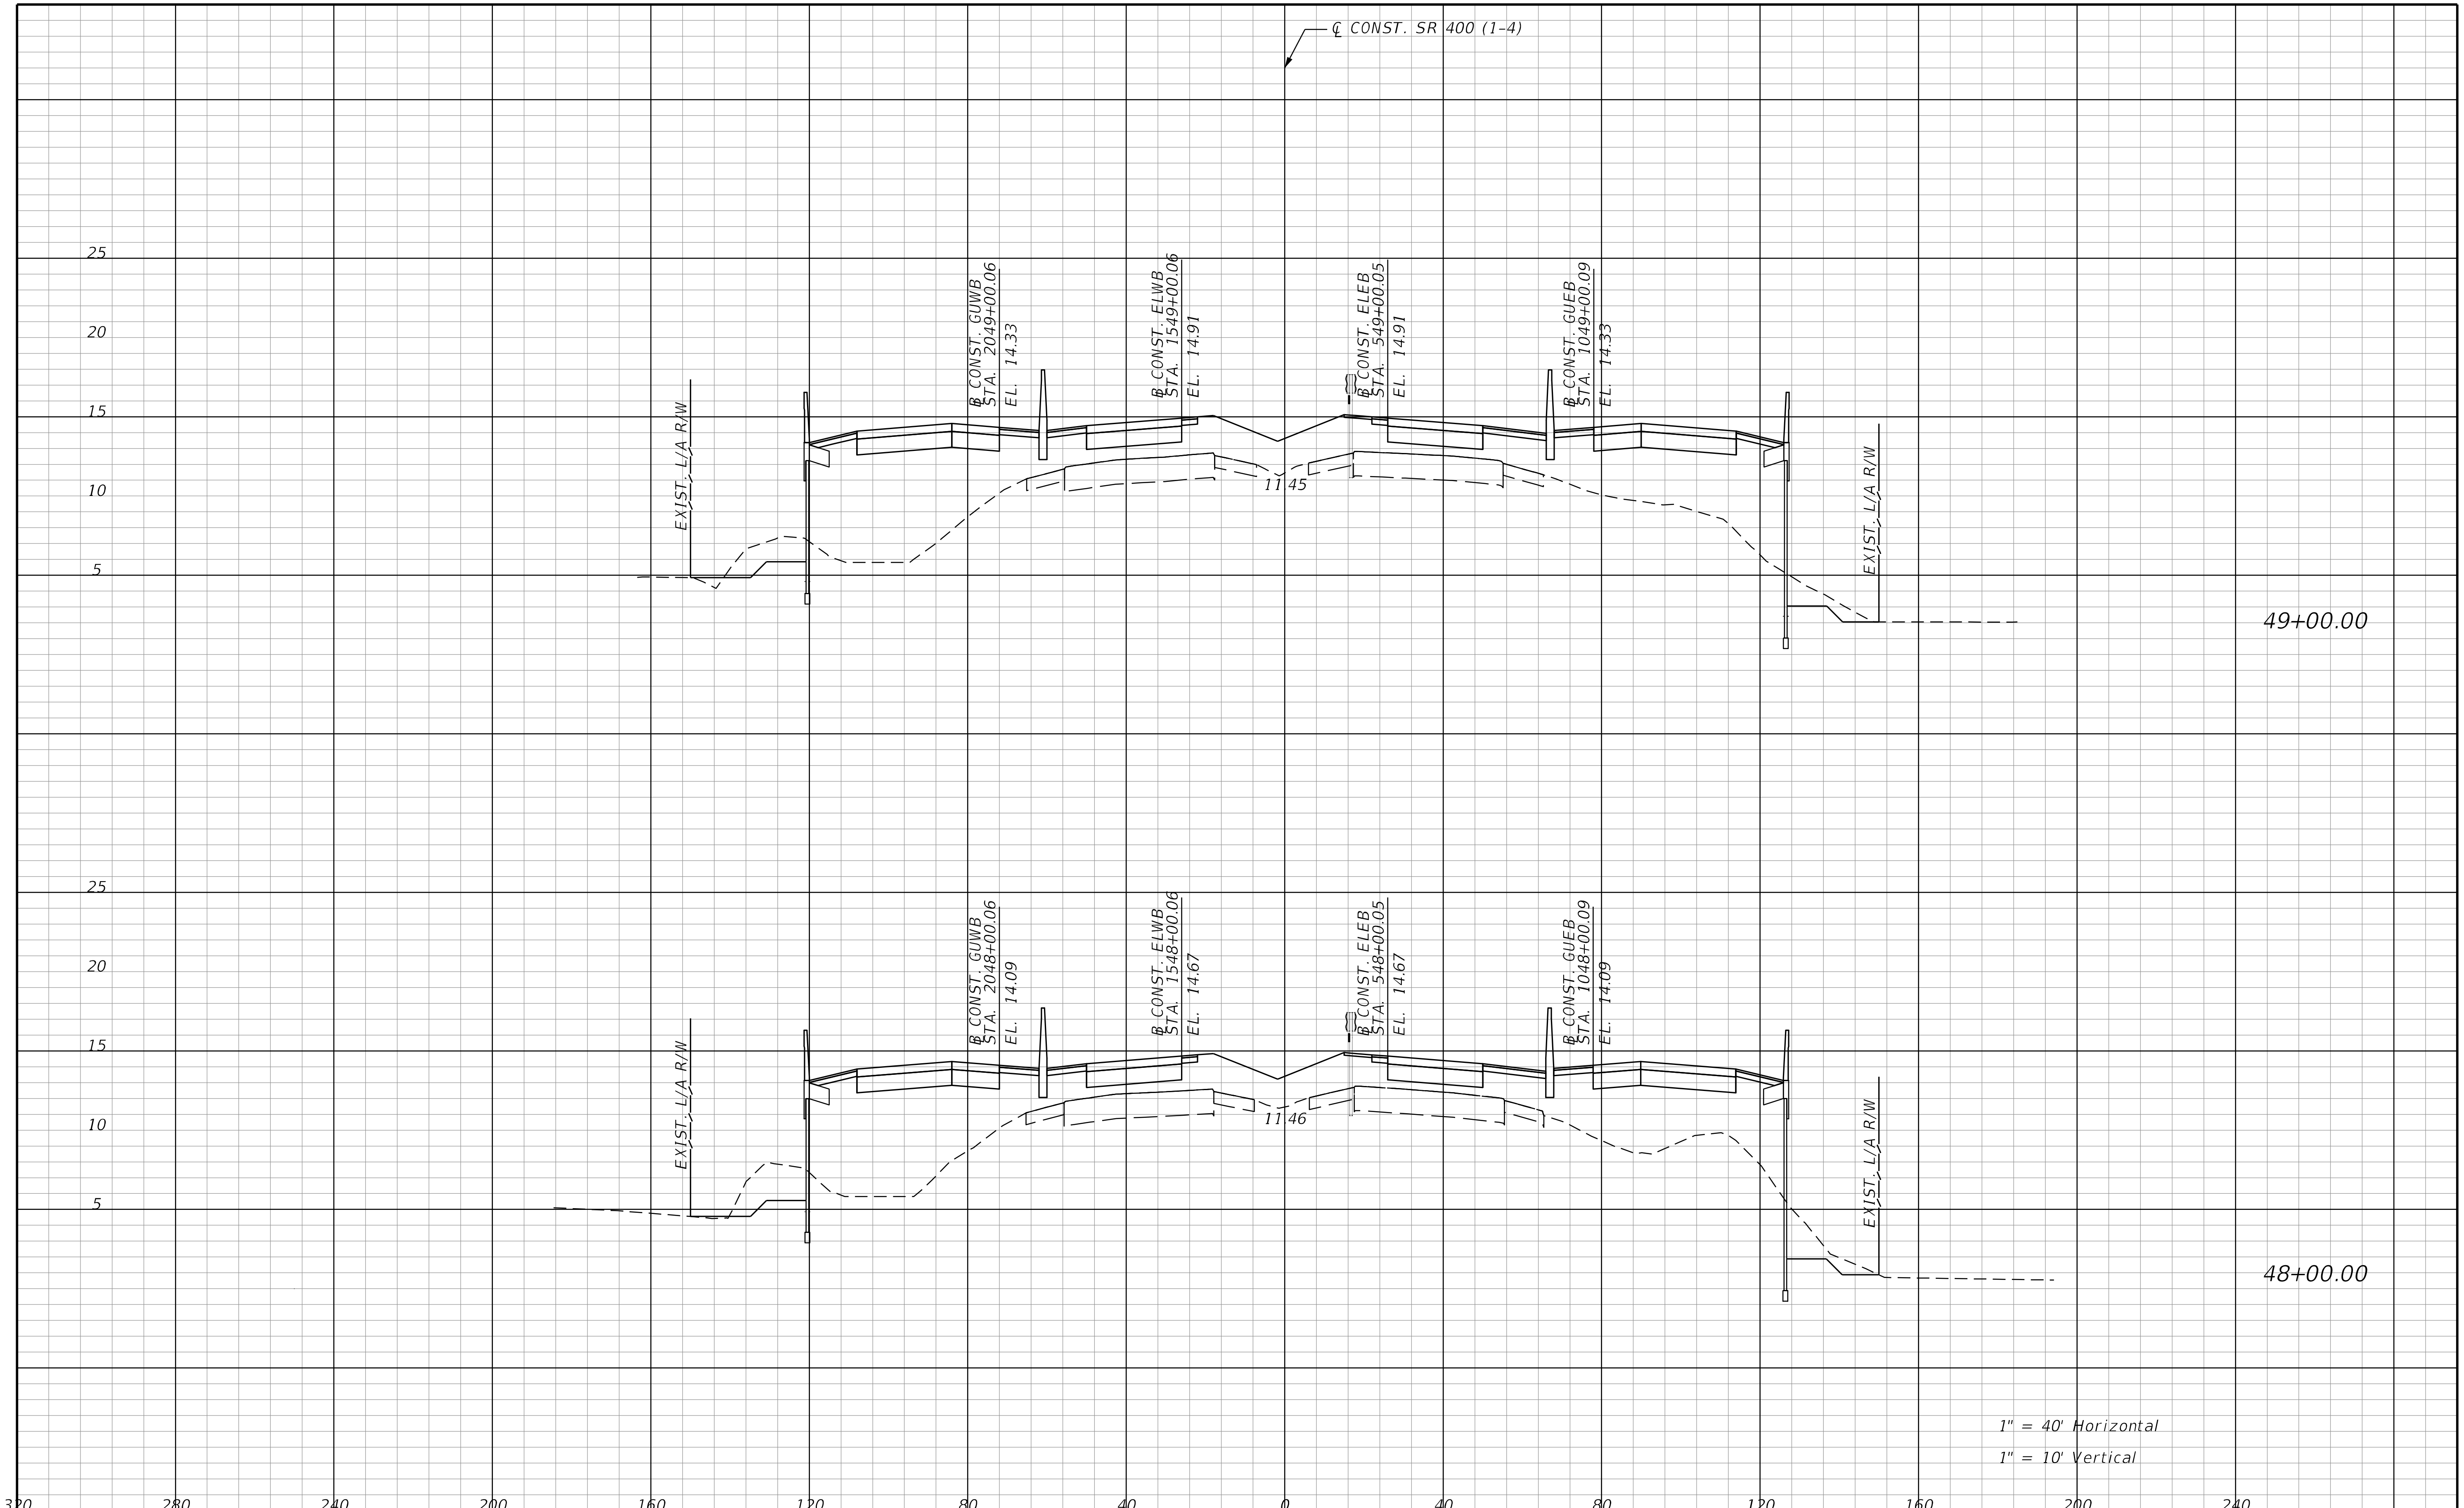

REVISIONS			
DATE	DESCRIPTION	DATE	DESCRIPTION

STANTEC CONSULTING SERVICES INC.
ENGINEER OF RECORD:
WILLIAM V. ANDERSON, P.E. NO.: 36682
11315 CORPORATE BLVD., SUITE 105
ORLANDO, FLORIDA 32817
(407) 823-8966
CERTIFICATE OF AUTHORIZATION NO. 27013

STATE OF FLORIDA
DEPARTMENT OF TRANSPORTATION

ROAD NO.	COUNTY	FINANCIAL PROJECT ID
SR400	VOLUSIA	408464-2-32-01

CROSS SECTIONS
SR 400 (I-4)

SHEET NO.
436

THE OFFICIAL RECORD OF THIS SHEET IS THE ELECTRONIC FILE DIGITALLY SIGNED AND SEALED UNDER RULE 61G15-23.004, F.A.C.

jchassee 6/14/2019 4:23:21 PM Rdxsrd_shg V:\2158\active\CADD\40846423201\roadway\RDXSRD01.dgn

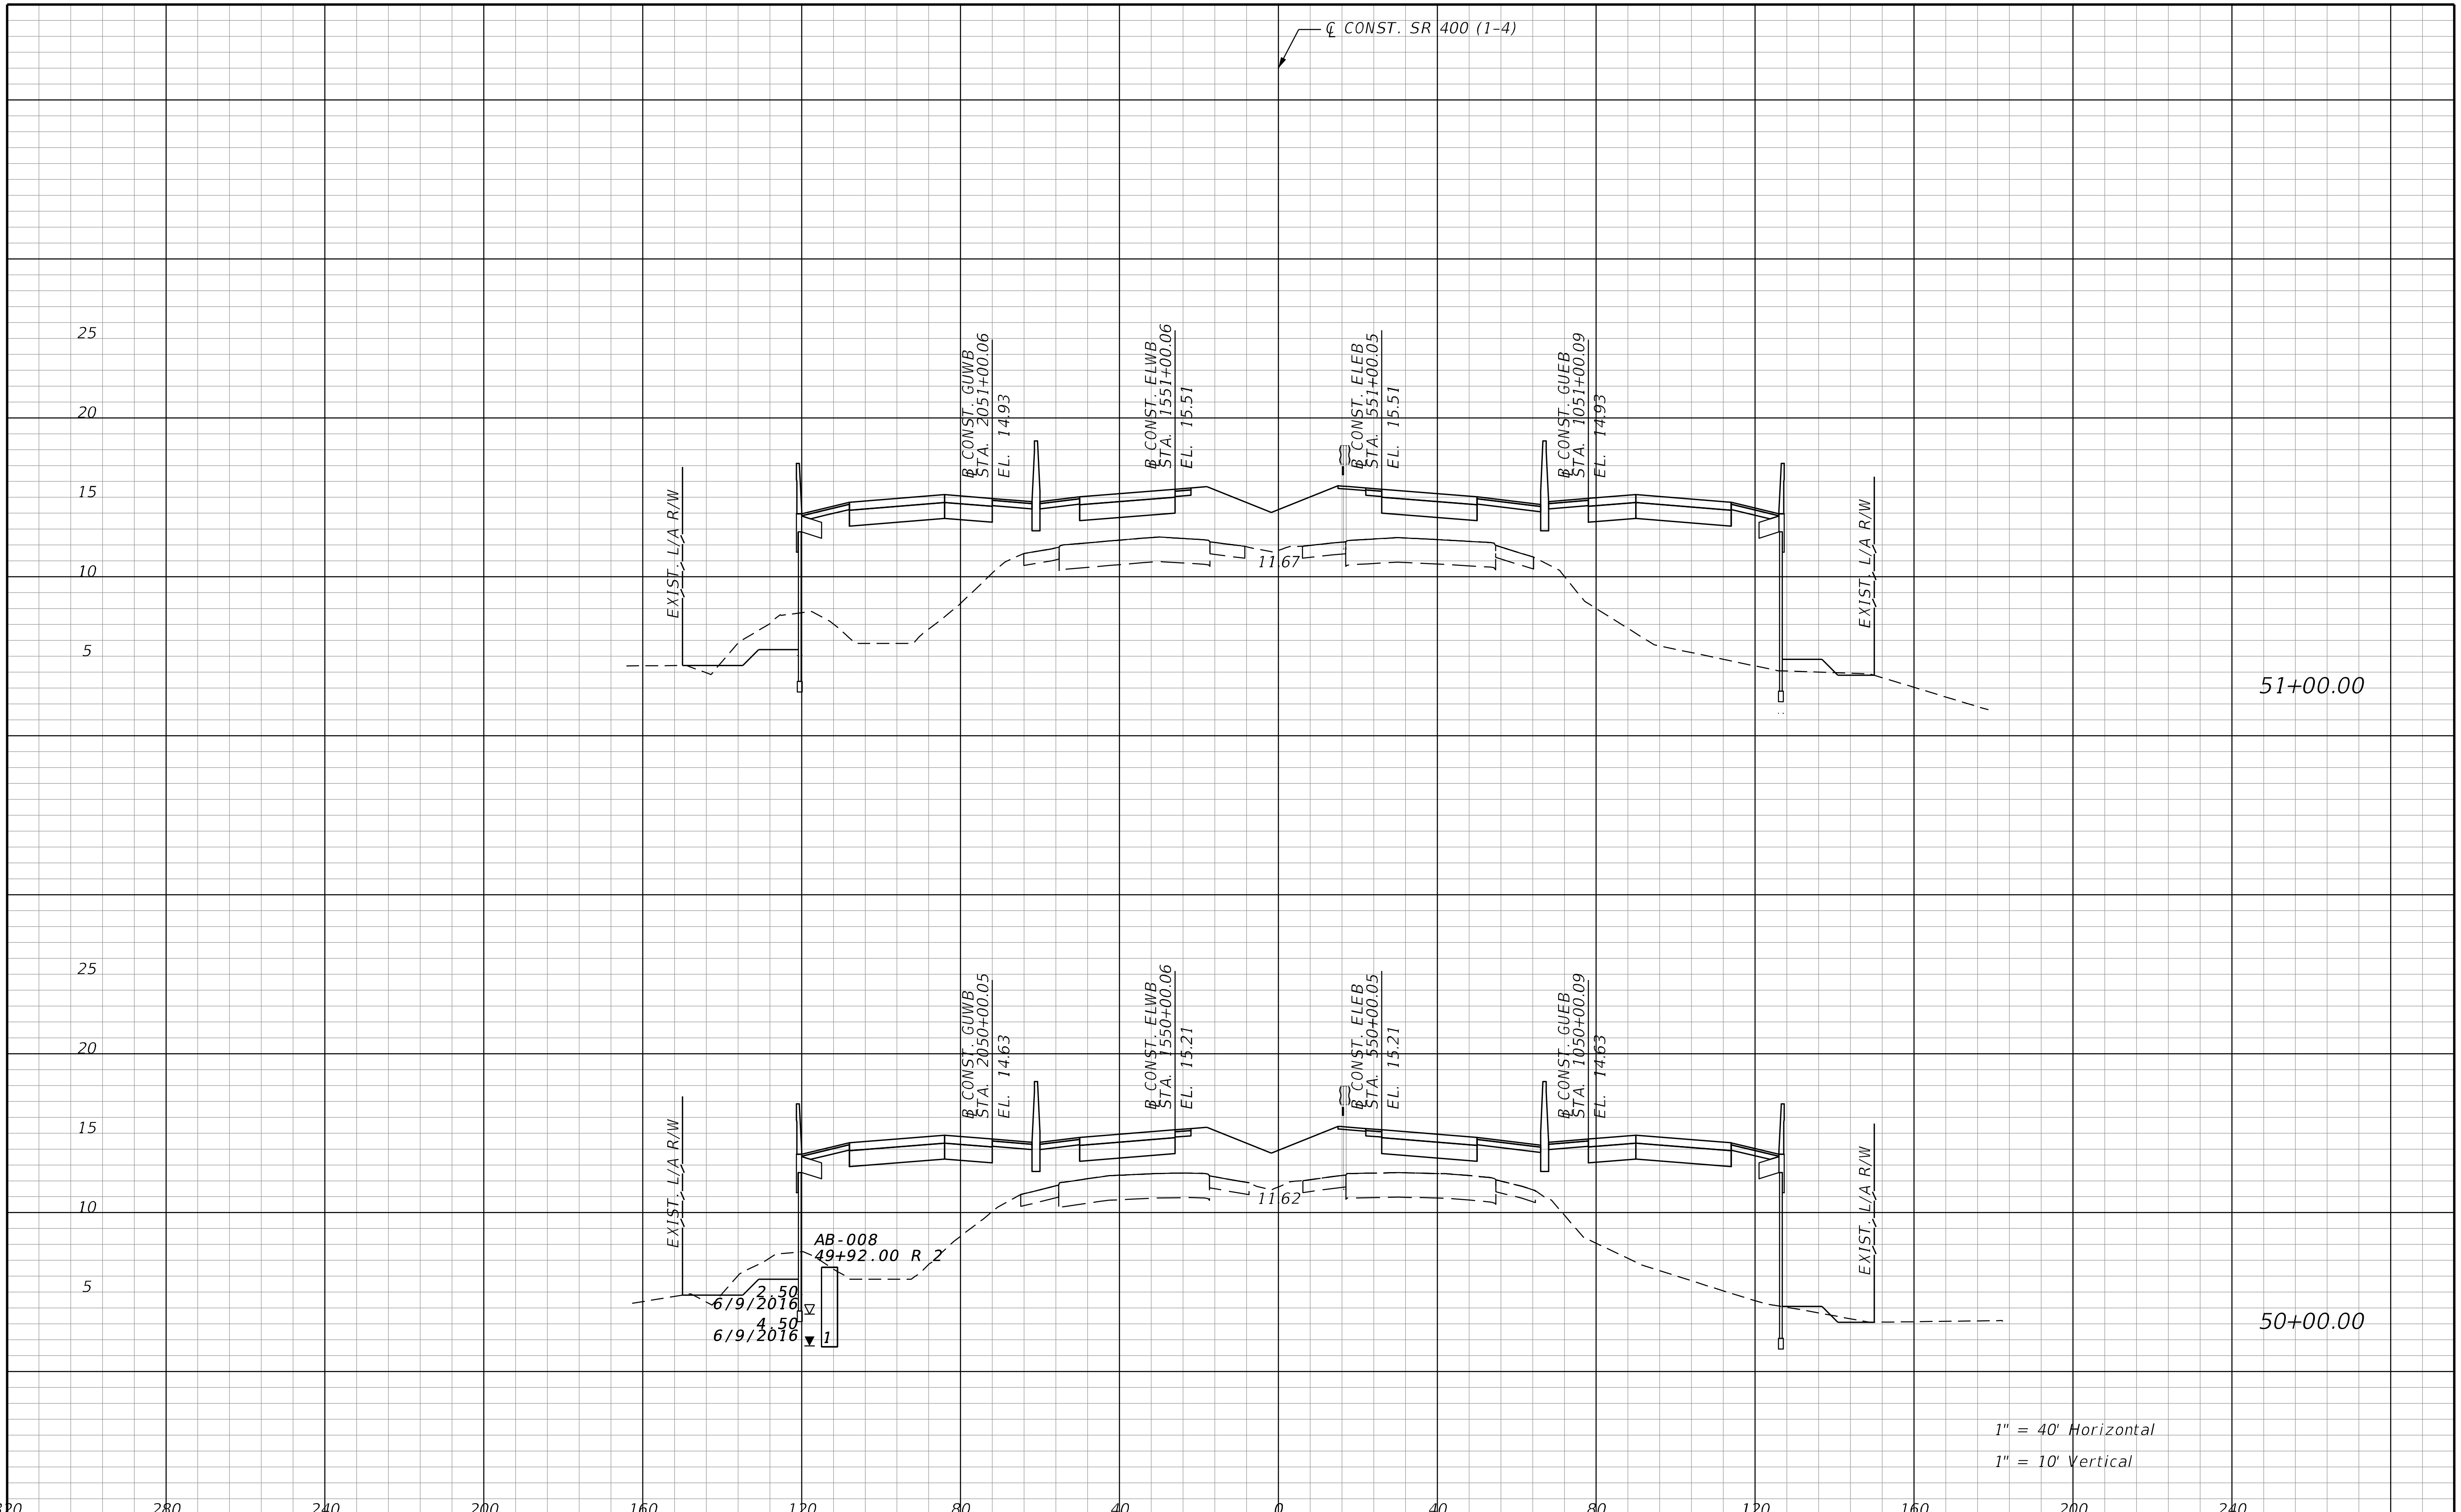

THE OFFICIAL RECORD OF THIS SHEET IS THE ELECTRONIC FILE DIGITALLY SIGNED AND SEALED UNDER RULE 61G15-23.004, F.A.C.

REVISIONS			
DATE	DESCRIPTION	DATE	DESCRIPTION

STANTEC CONSULTING SERVICES INC.
ENGINEER OF RECORD:
WILLIAM V. ANDERSON, P.E. NO.: 36682
11315 CORPORATE BLVD., SUITE 105
ORLANDO, FLORIDA 32817
(407) 823-8966
CERTIFICATE OF AUTHORIZATION NO. 27013

STATE OF FLORIDA
DEPARTMENT OF TRANSPORTATION

ROAD NO.	COUNTY	FINANCIAL PROJECT ID
SR400	VOLUSIA	408464-2-32-01

CROSS SECTIONS
SR 400 (I-4)

SHEET NO.
437

jchassee 6/14/2019 4:23:21 PM Rdxsrd_shg V:\2158\active\CADD\40846423201\roadway\RDXSRD01.dgn

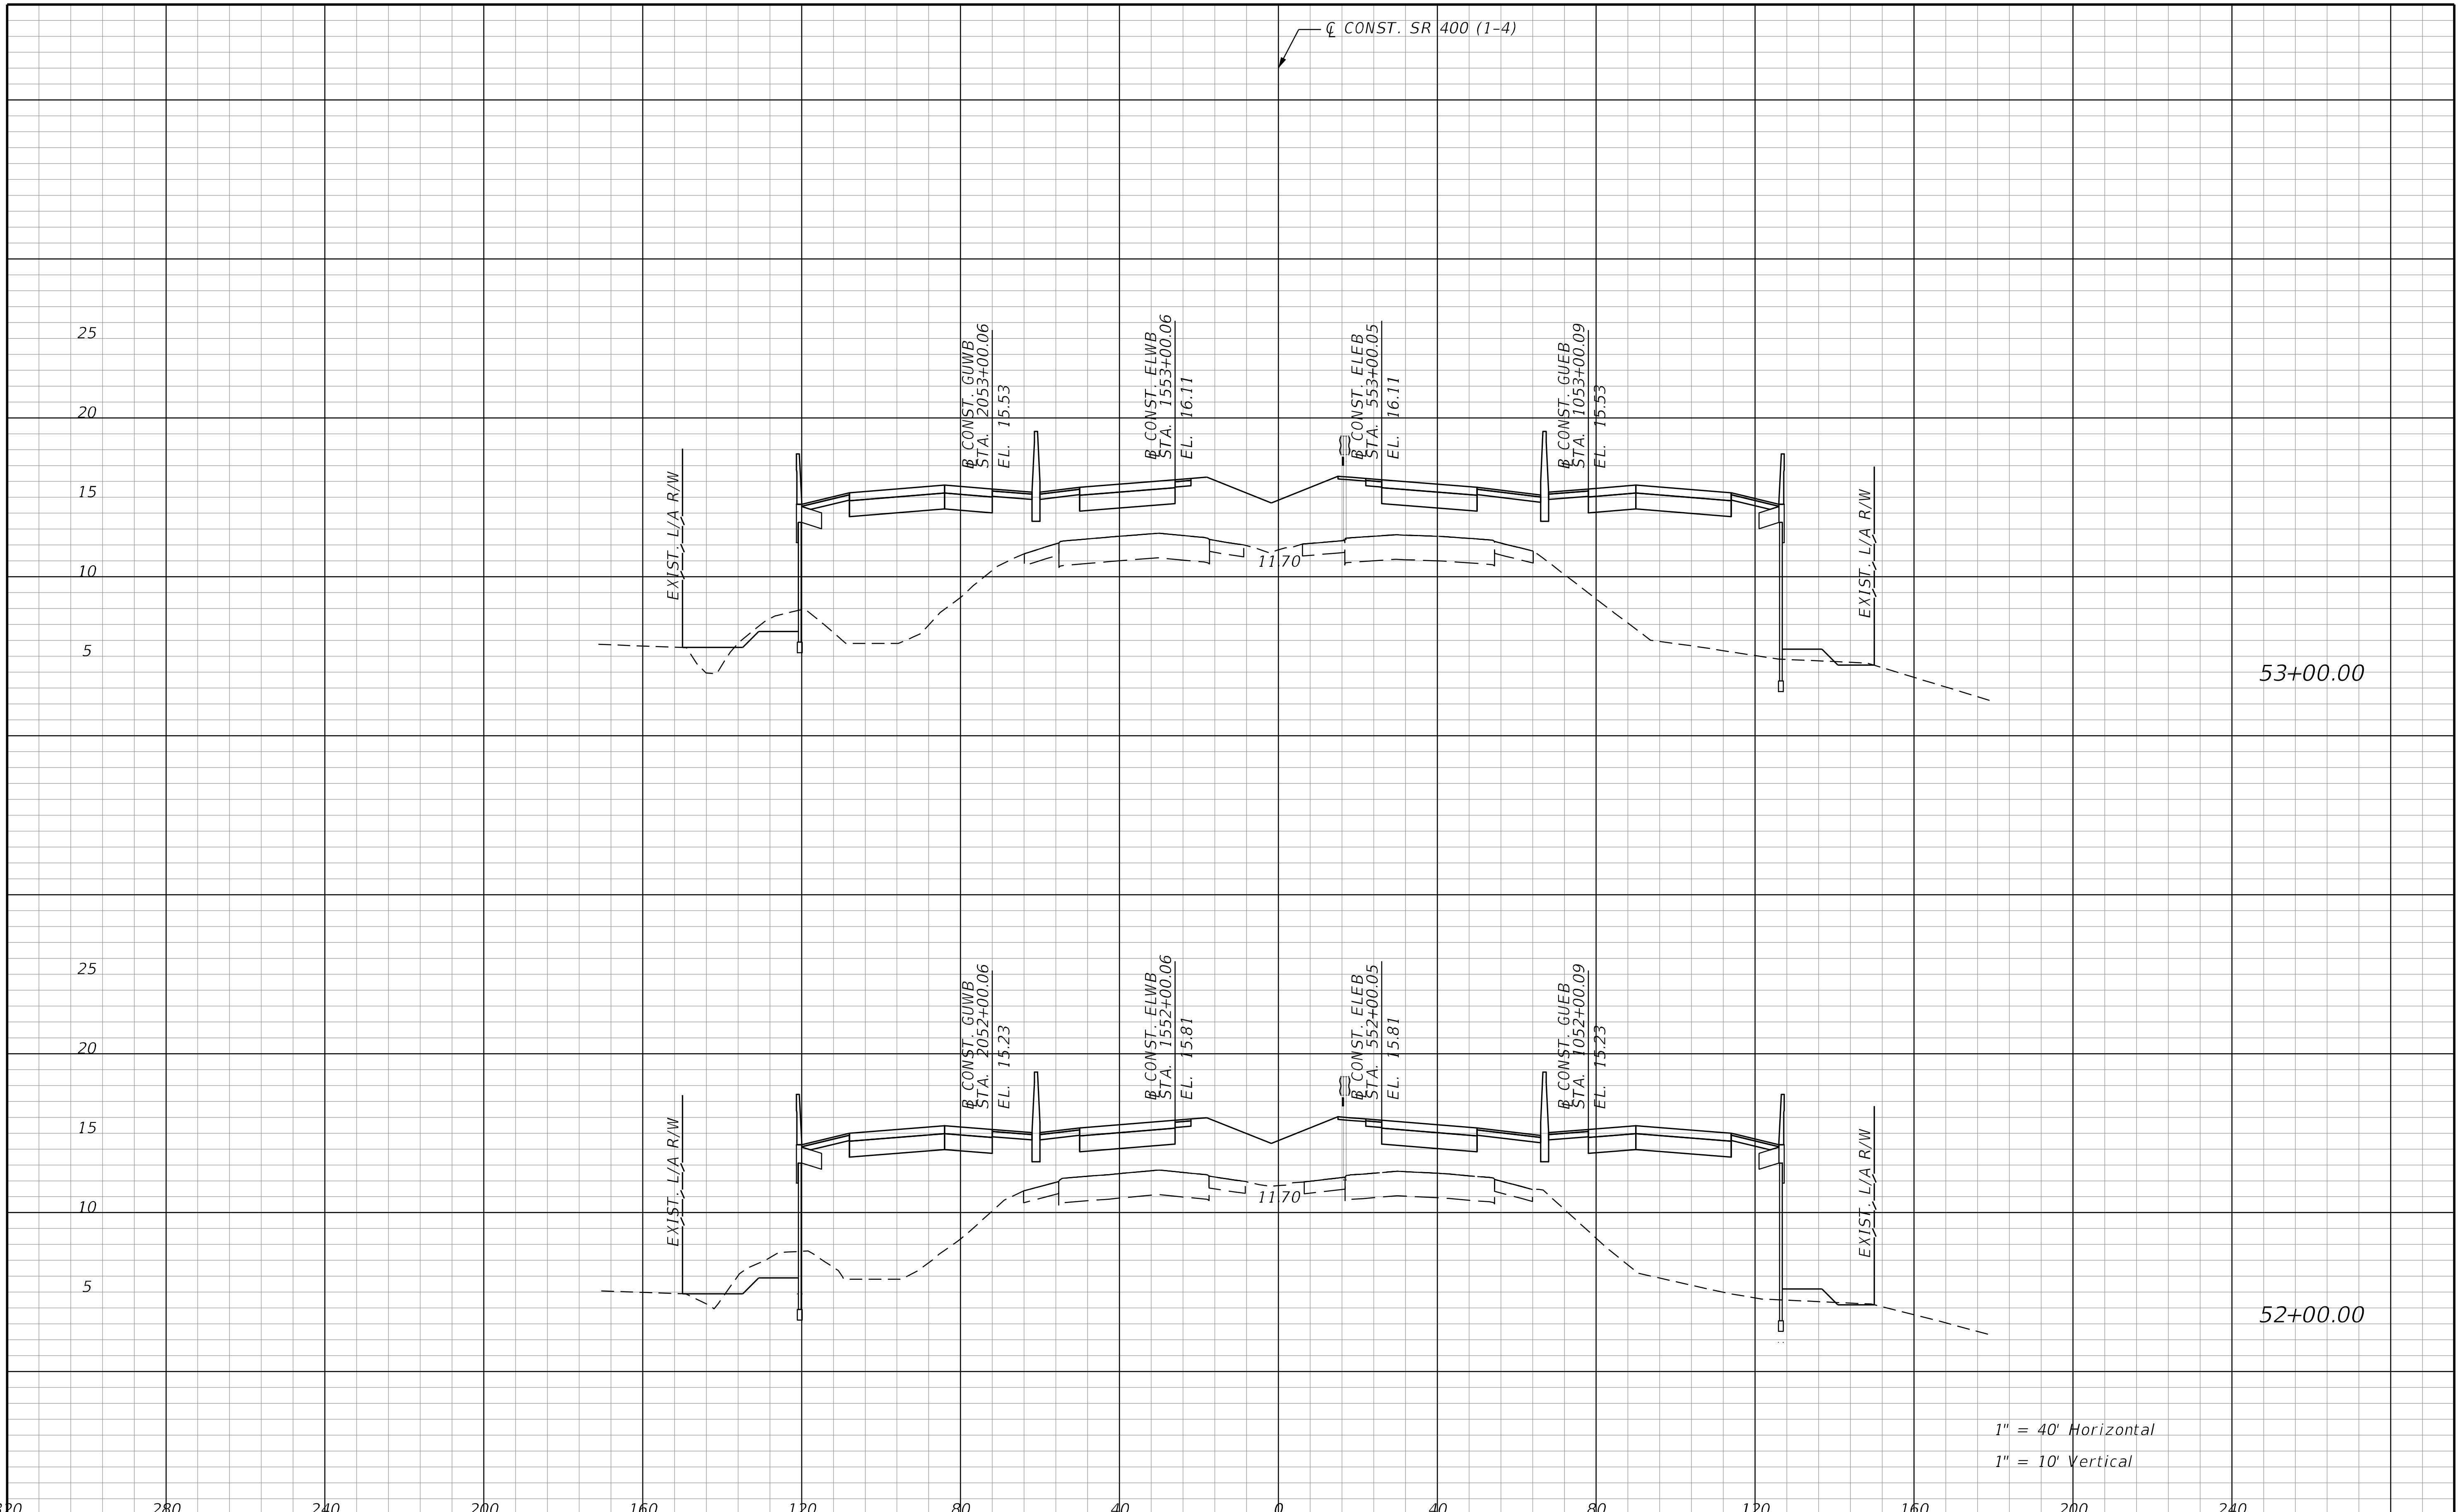

REVISIONS			
DATE	DESCRIPTION	DATE	DESCRIPTION

STANTEC CONSULTING SERVICES INC.
ENGINEER OF RECORD:
WILLIAM V. ANDERSON, P.E. NO.: 36682
11315 CORPORATE BLVD., SUITE 105
ORLANDO, FLORIDA 32817
(407) 823-8966
CERTIFICATE OF AUTHORIZATION NO. 27013

STATE OF FLORIDA
DEPARTMENT OF TRANSPORTATION

ROAD NO.	COUNTY	FINANCIAL PROJECT ID
SR400	VOLUSIA	408464-2-32-01

CROSS SECTIONS
SR 400 (I-4)

SHEET NO.
438

THE OFFICIAL RECORD OF THIS SHEET IS THE ELECTRONIC FILE DIGITALLY SIGNED AND SEALED UNDER RULE 61G15-23.004, F.A.C.

jchassee 6/14/2019 4:23:22 PM Rdxsrd_shg V:\2158\active\CADD\40846423201\roadway\RDXSRD01.dgn

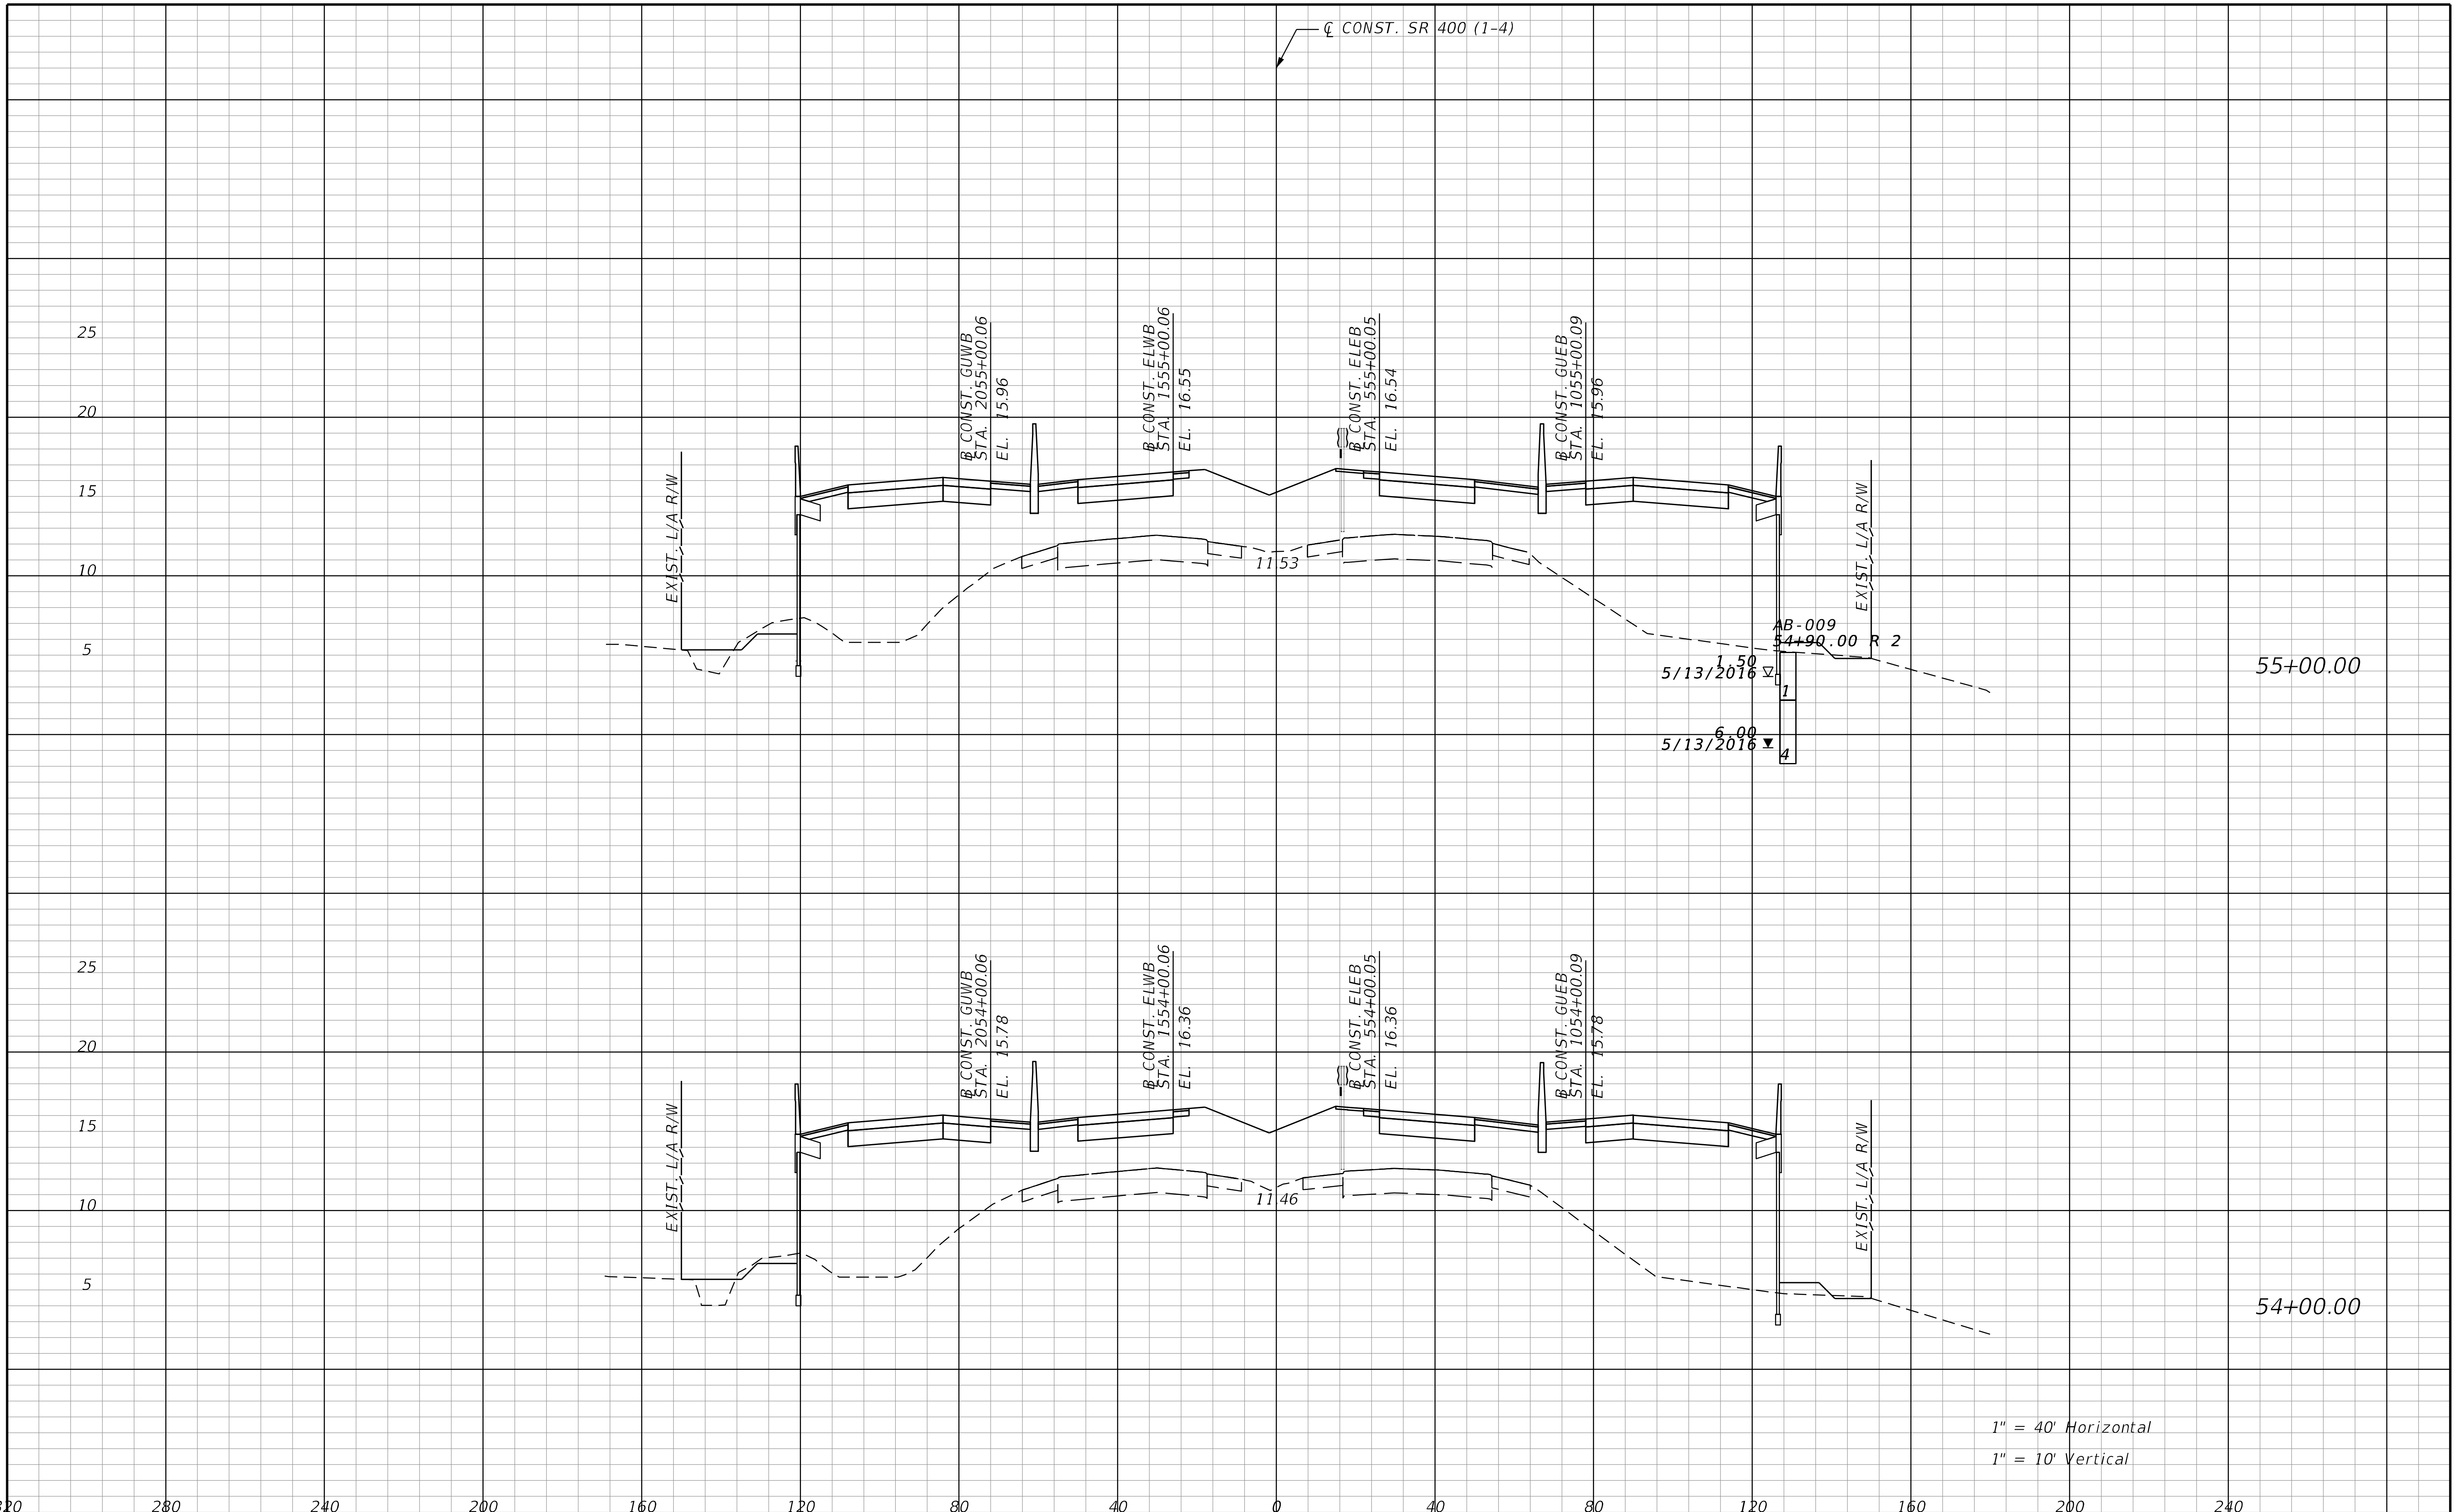

REVISIONS			
DATE	DESCRIPTION	DATE	DESCRIPTION

STANTEC CONSULTING SERVICES INC.
ENGINEER OF RECORD:
WILLIAM V. ANDERSON, P.E. NO.: 36682
11315 CORPORATE BLVD., SUITE 105
ORLANDO, FLORIDA 32817
(407) 823-8966
CERTIFICATE OF AUTHORIZATION NO. 27013

STATE OF FLORIDA
DEPARTMENT OF TRANSPORTATION

ROAD NO.	COUNTY	FINANCIAL PROJECT ID
SR400	VOLUSIA	408464-2-32-01

CROSS SECTIONS
SR 400 (I-4)

SHEET NO.
439

THE OFFICIAL RECORD OF THIS SHEET IS THE ELECTRONIC FILE DIGITALLY SIGNED AND SEALED UNDER RULE 61G15-23.004, F.A.C.

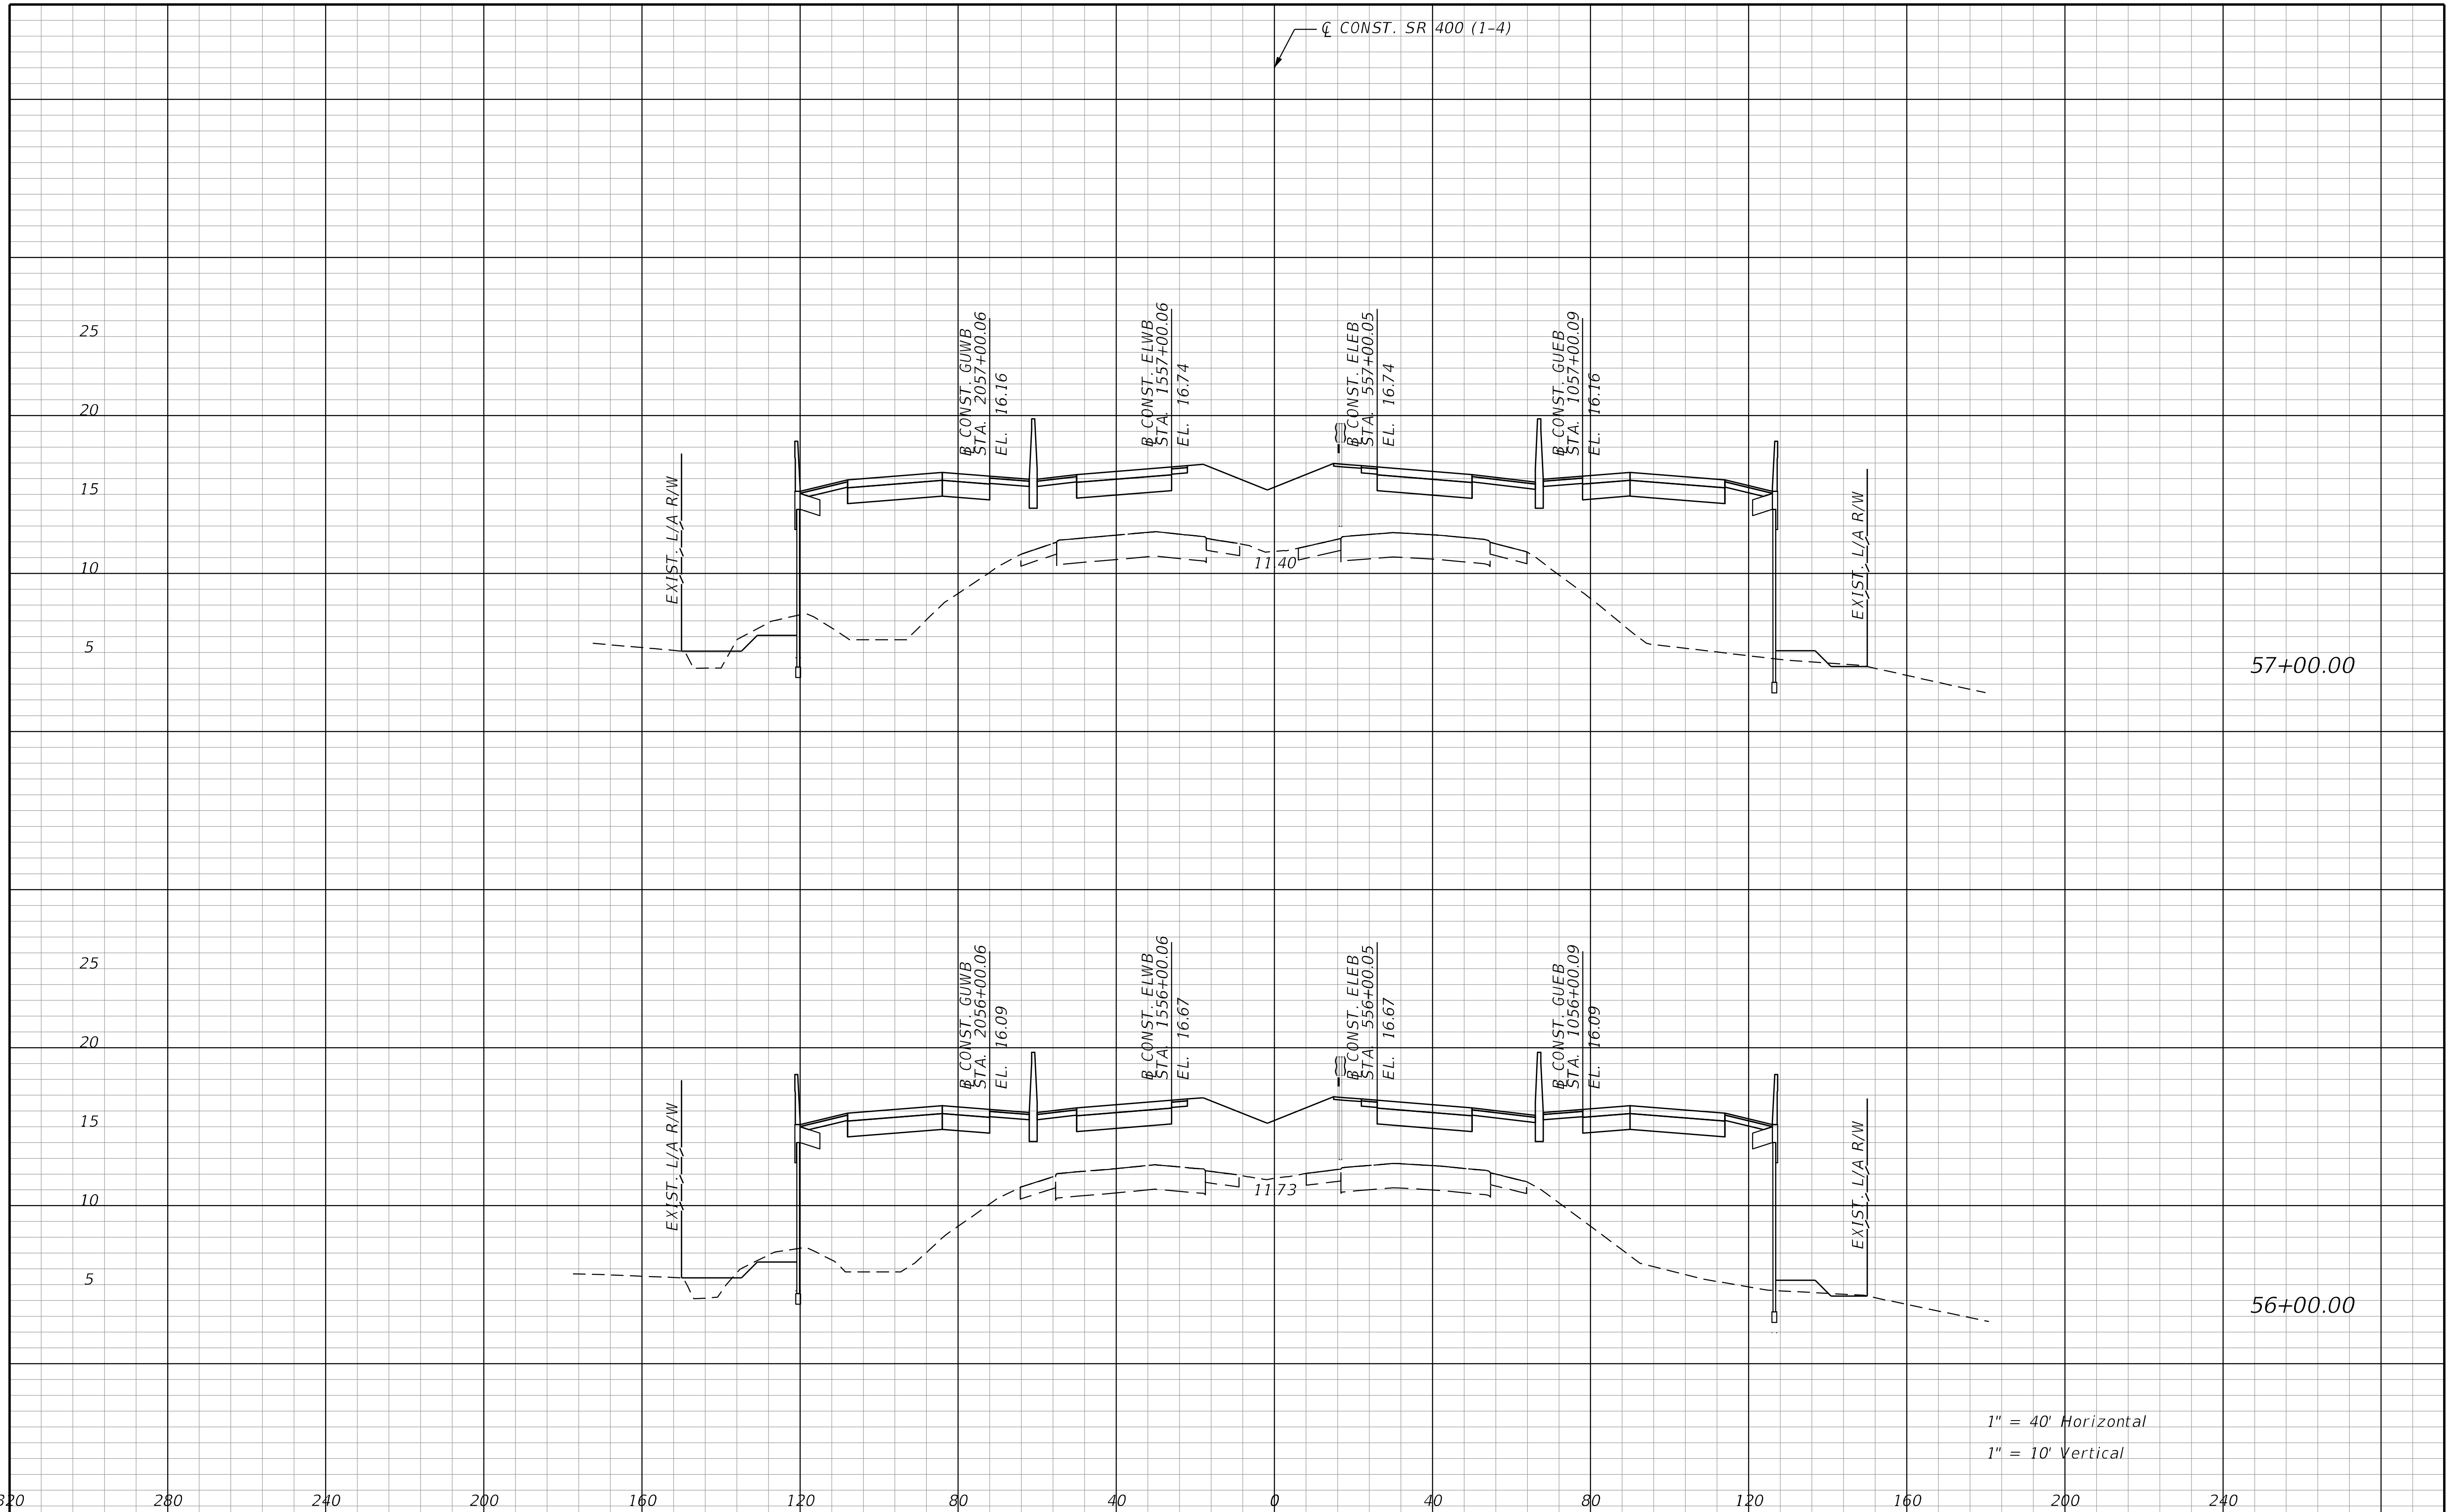

REVISIONS			
DATE	DESCRIPTION	DATE	DESCRIPTION

STANTEC CONSULTING SERVICES INC.
ENGINEER OF RECORD:
WILLIAM V. ANDERSON, P.E. NO.: 36682
11315 CORPORATE BLVD., SUITE 105
ORLANDO, FLORIDA 32817
(407) 823-8966
CERTIFICATE OF AUTHORIZATION NO. 27013

STATE OF FLORIDA
DEPARTMENT OF TRANSPORTATION

ROAD NO.	COUNTY	FINANCIAL PROJECT ID
SR400	VOLUSIA	408464-2-32-01

CROSS SECTIONS
SR 400 (I-4)

SHEET NO.
440

THE OFFICIAL RECORD OF THIS SHEET IS THE ELECTRONIC FILE DIGITALLY SIGNED AND SEALED UNDER RULE 61G15-23.004, F.A.C.

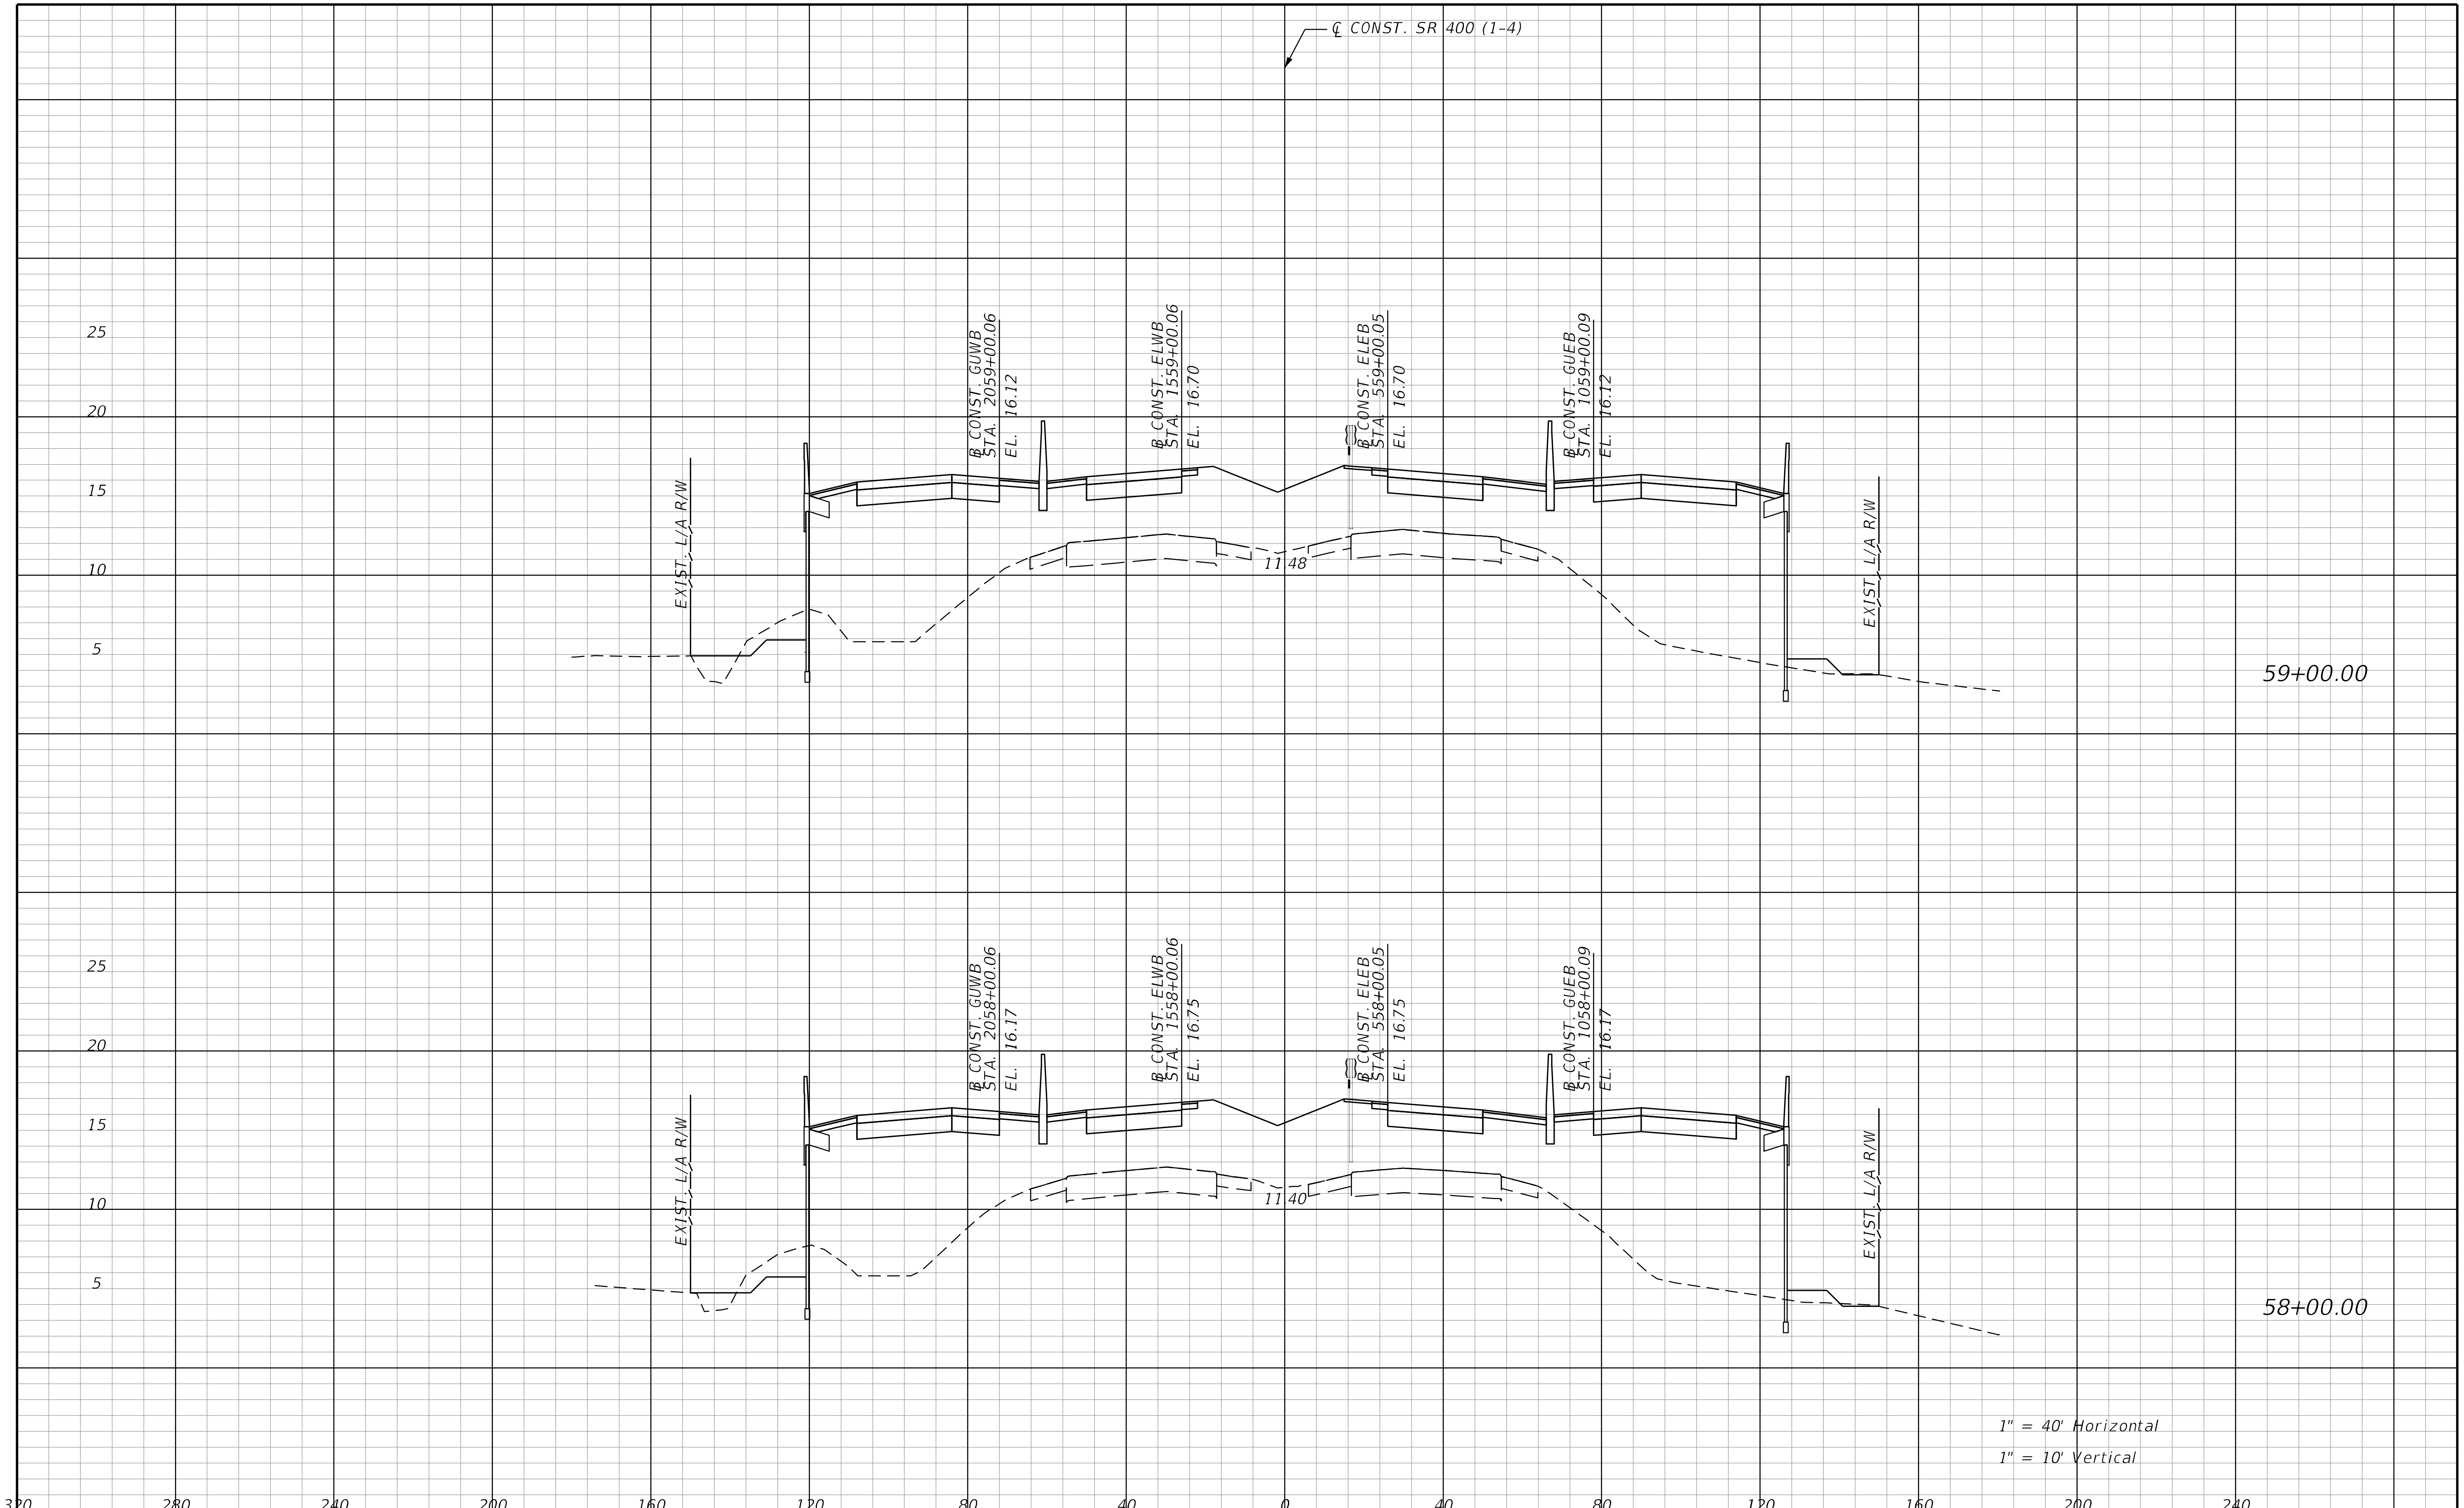

REVISIONS			
DATE	DESCRIPTION	DATE	DESCRIPTION

STANTEC CONSULTING SERVICES INC.
ENGINEER OF RECORD:
WILLIAM V. ANDERSON, P.E. NO.: 36682
11315 CORPORATE BLVD., SUITE 105
ORLANDO, FLORIDA 32817
(407) 823-8966
CERTIFICATE OF AUTHORIZATION NO. 27013

STATE OF FLORIDA
DEPARTMENT OF TRANSPORTATION

ROAD NO.	COUNTY	FINANCIAL PROJECT ID
SR400	VOLUSIA	408464-2-32-01

CROSS SECTIONS
SR 400 (I-4)

SHEET NO.
441

THE OFFICIAL RECORD OF THIS SHEET IS THE ELECTRONIC FILE DIGITALLY SIGNED AND SEALED UNDER RULE 61G15-23.004, F.A.C.

jchassee 6/14/2019 4:23:23 PM Rdxsrd_shg V:\2158\active\CADD\40846423201\roadway\RDXSRD01.dgn

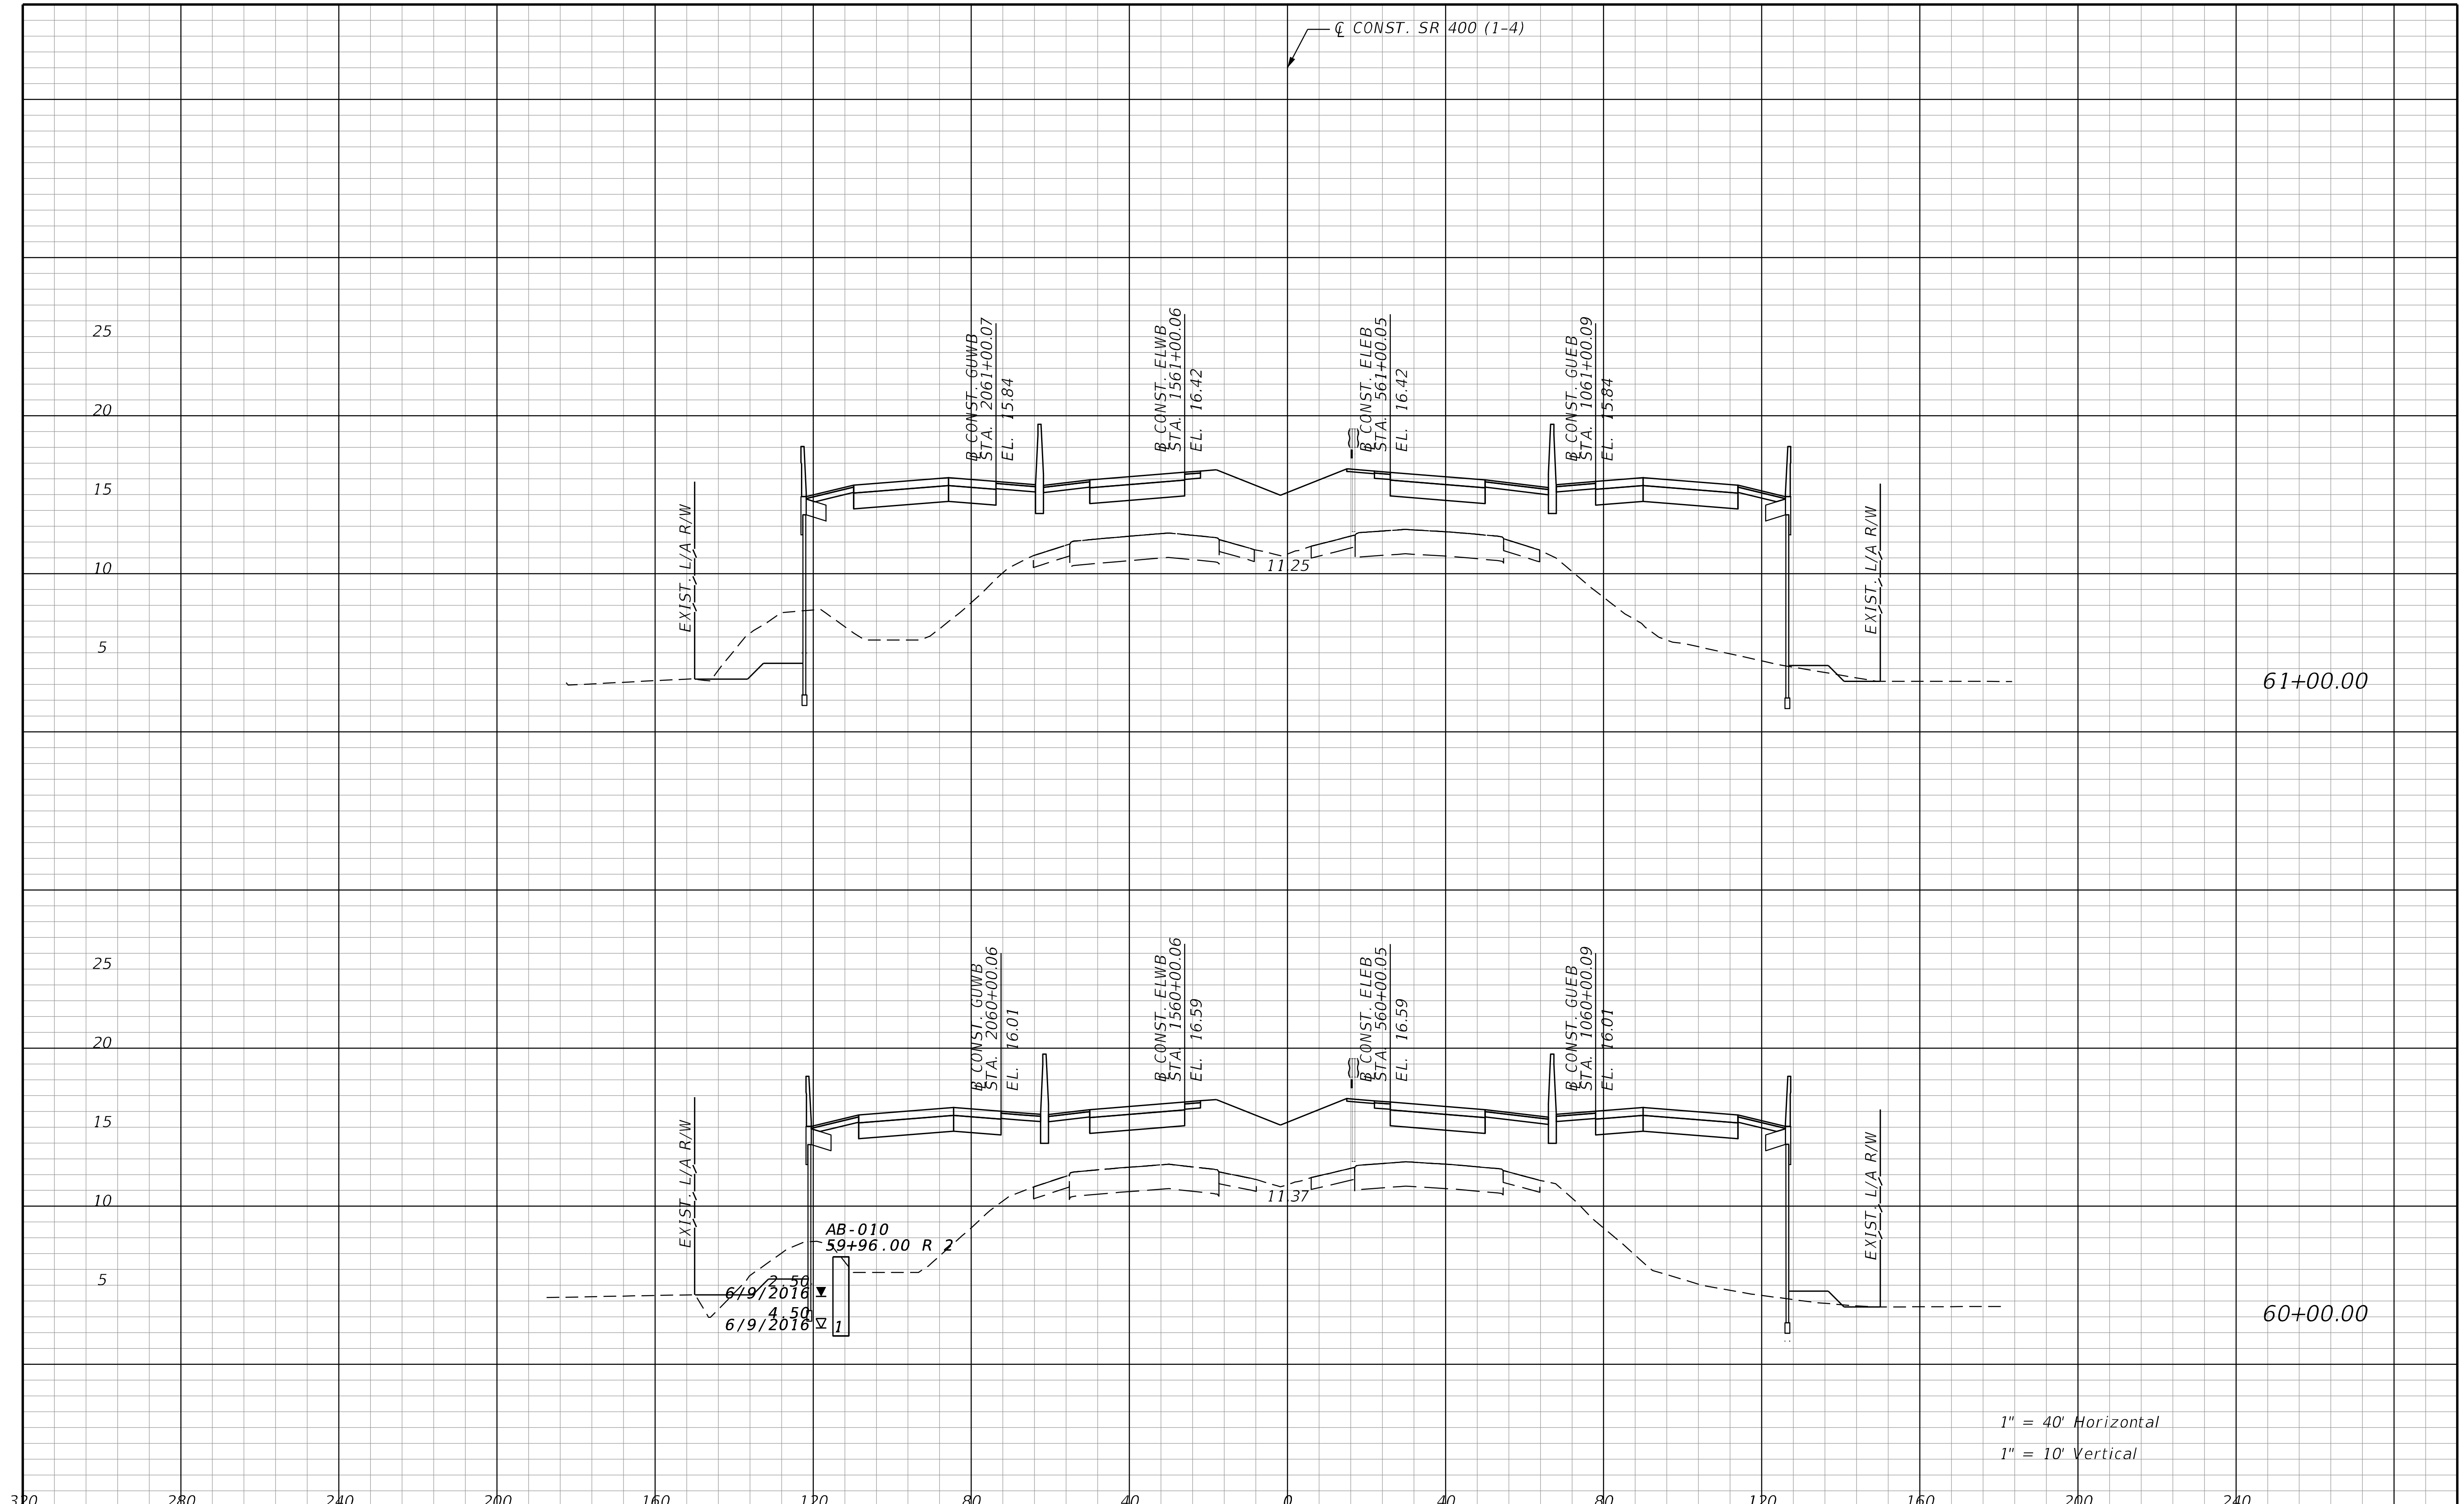

THE OFFICIAL RECORD OF THIS SHEET IS THE ELECTRONIC FILE DIGITALLY SIGNED AND SEALED UNDER RULE 61G15-23.004, F.A.C.

REVISIONS			
DATE	DESCRIPTION	DATE	DESCRIPTION

STANTEC CONSULTING SERVICES INC.
ENGINEER OF RECORD:
WILLIAM V. ANDERSON, P.E. NO.: 36682
11315 CORPORATE BLVD., SUITE 105
ORLANDO, FLORIDA 32817
(407) 823-8966
CERTIFICATE OF AUTHORIZATION NO. 27013

STATE OF FLORIDA
DEPARTMENT OF TRANSPORTATION

ROAD NO.	COUNTY	FINANCIAL PROJECT ID
SR400	VOLUSIA	408464-2-32-01

CROSS SECTIONS
SR 400 (I-4)

SHEET NO.
442

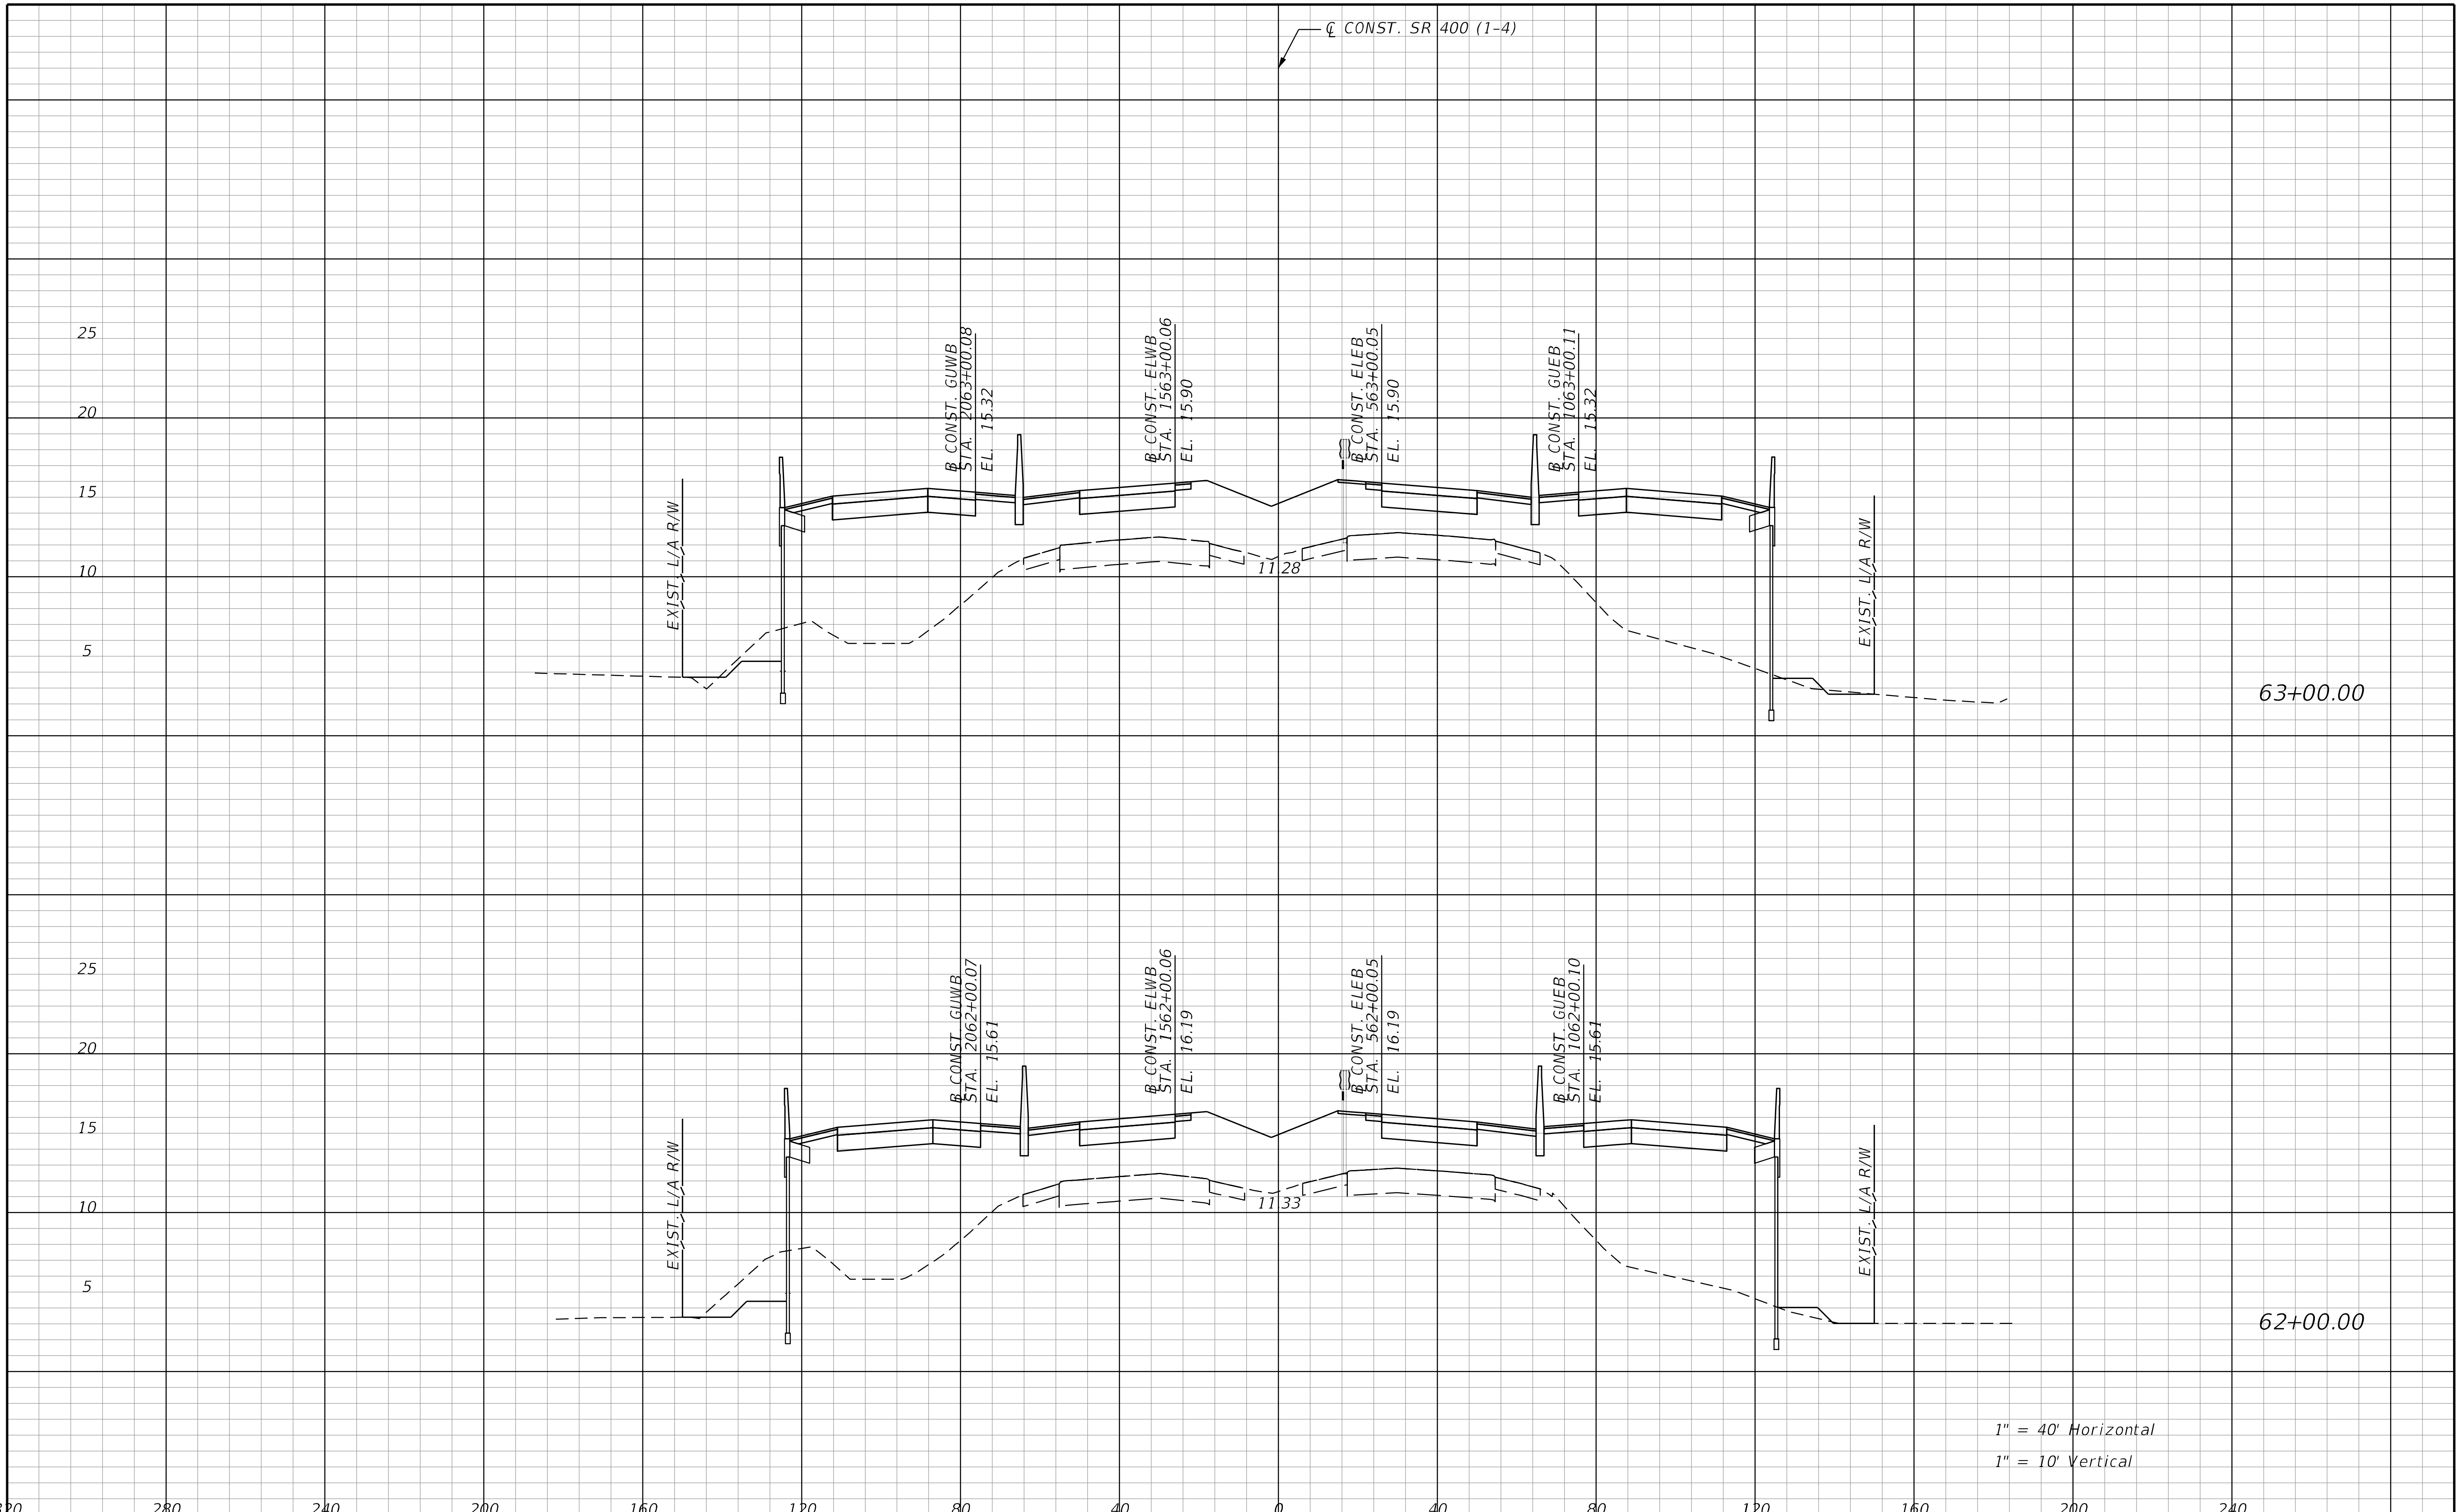

REVISIONS			
DATE	DESCRIPTION	DATE	DESCRIPTION

STANTEC CONSULTING SERVICES INC.
ENGINEER OF RECORD:
WILLIAM V. ANDERSON, P.E. NO.: 36682
11315 CORPORATE BLVD., SUITE 105
ORLANDO, FLORIDA 32817
(407) 823-8966
CERTIFICATE OF AUTHORIZATION NO. 27013

STATE OF FLORIDA
DEPARTMENT OF TRANSPORTATION

ROAD NO.	COUNTY	FINANCIAL PROJECT ID
SR400	VOLUSIA	408464-2-32-01

CROSS SECTIONS
SR 400 (I-4)

SHEET NO.
443

jchassee 6/14/2019 4:23:24 PM Rdxsrd_shg V:\2158\active\CADD\40846423201\roadway\RDXSRD01.dgn

THE OFFICIAL RECORD OF THIS SHEET IS THE ELECTRONIC FILE DIGITALLY SIGNED AND SEALED UNDER RULE 61G15-23.004, F.A.C.

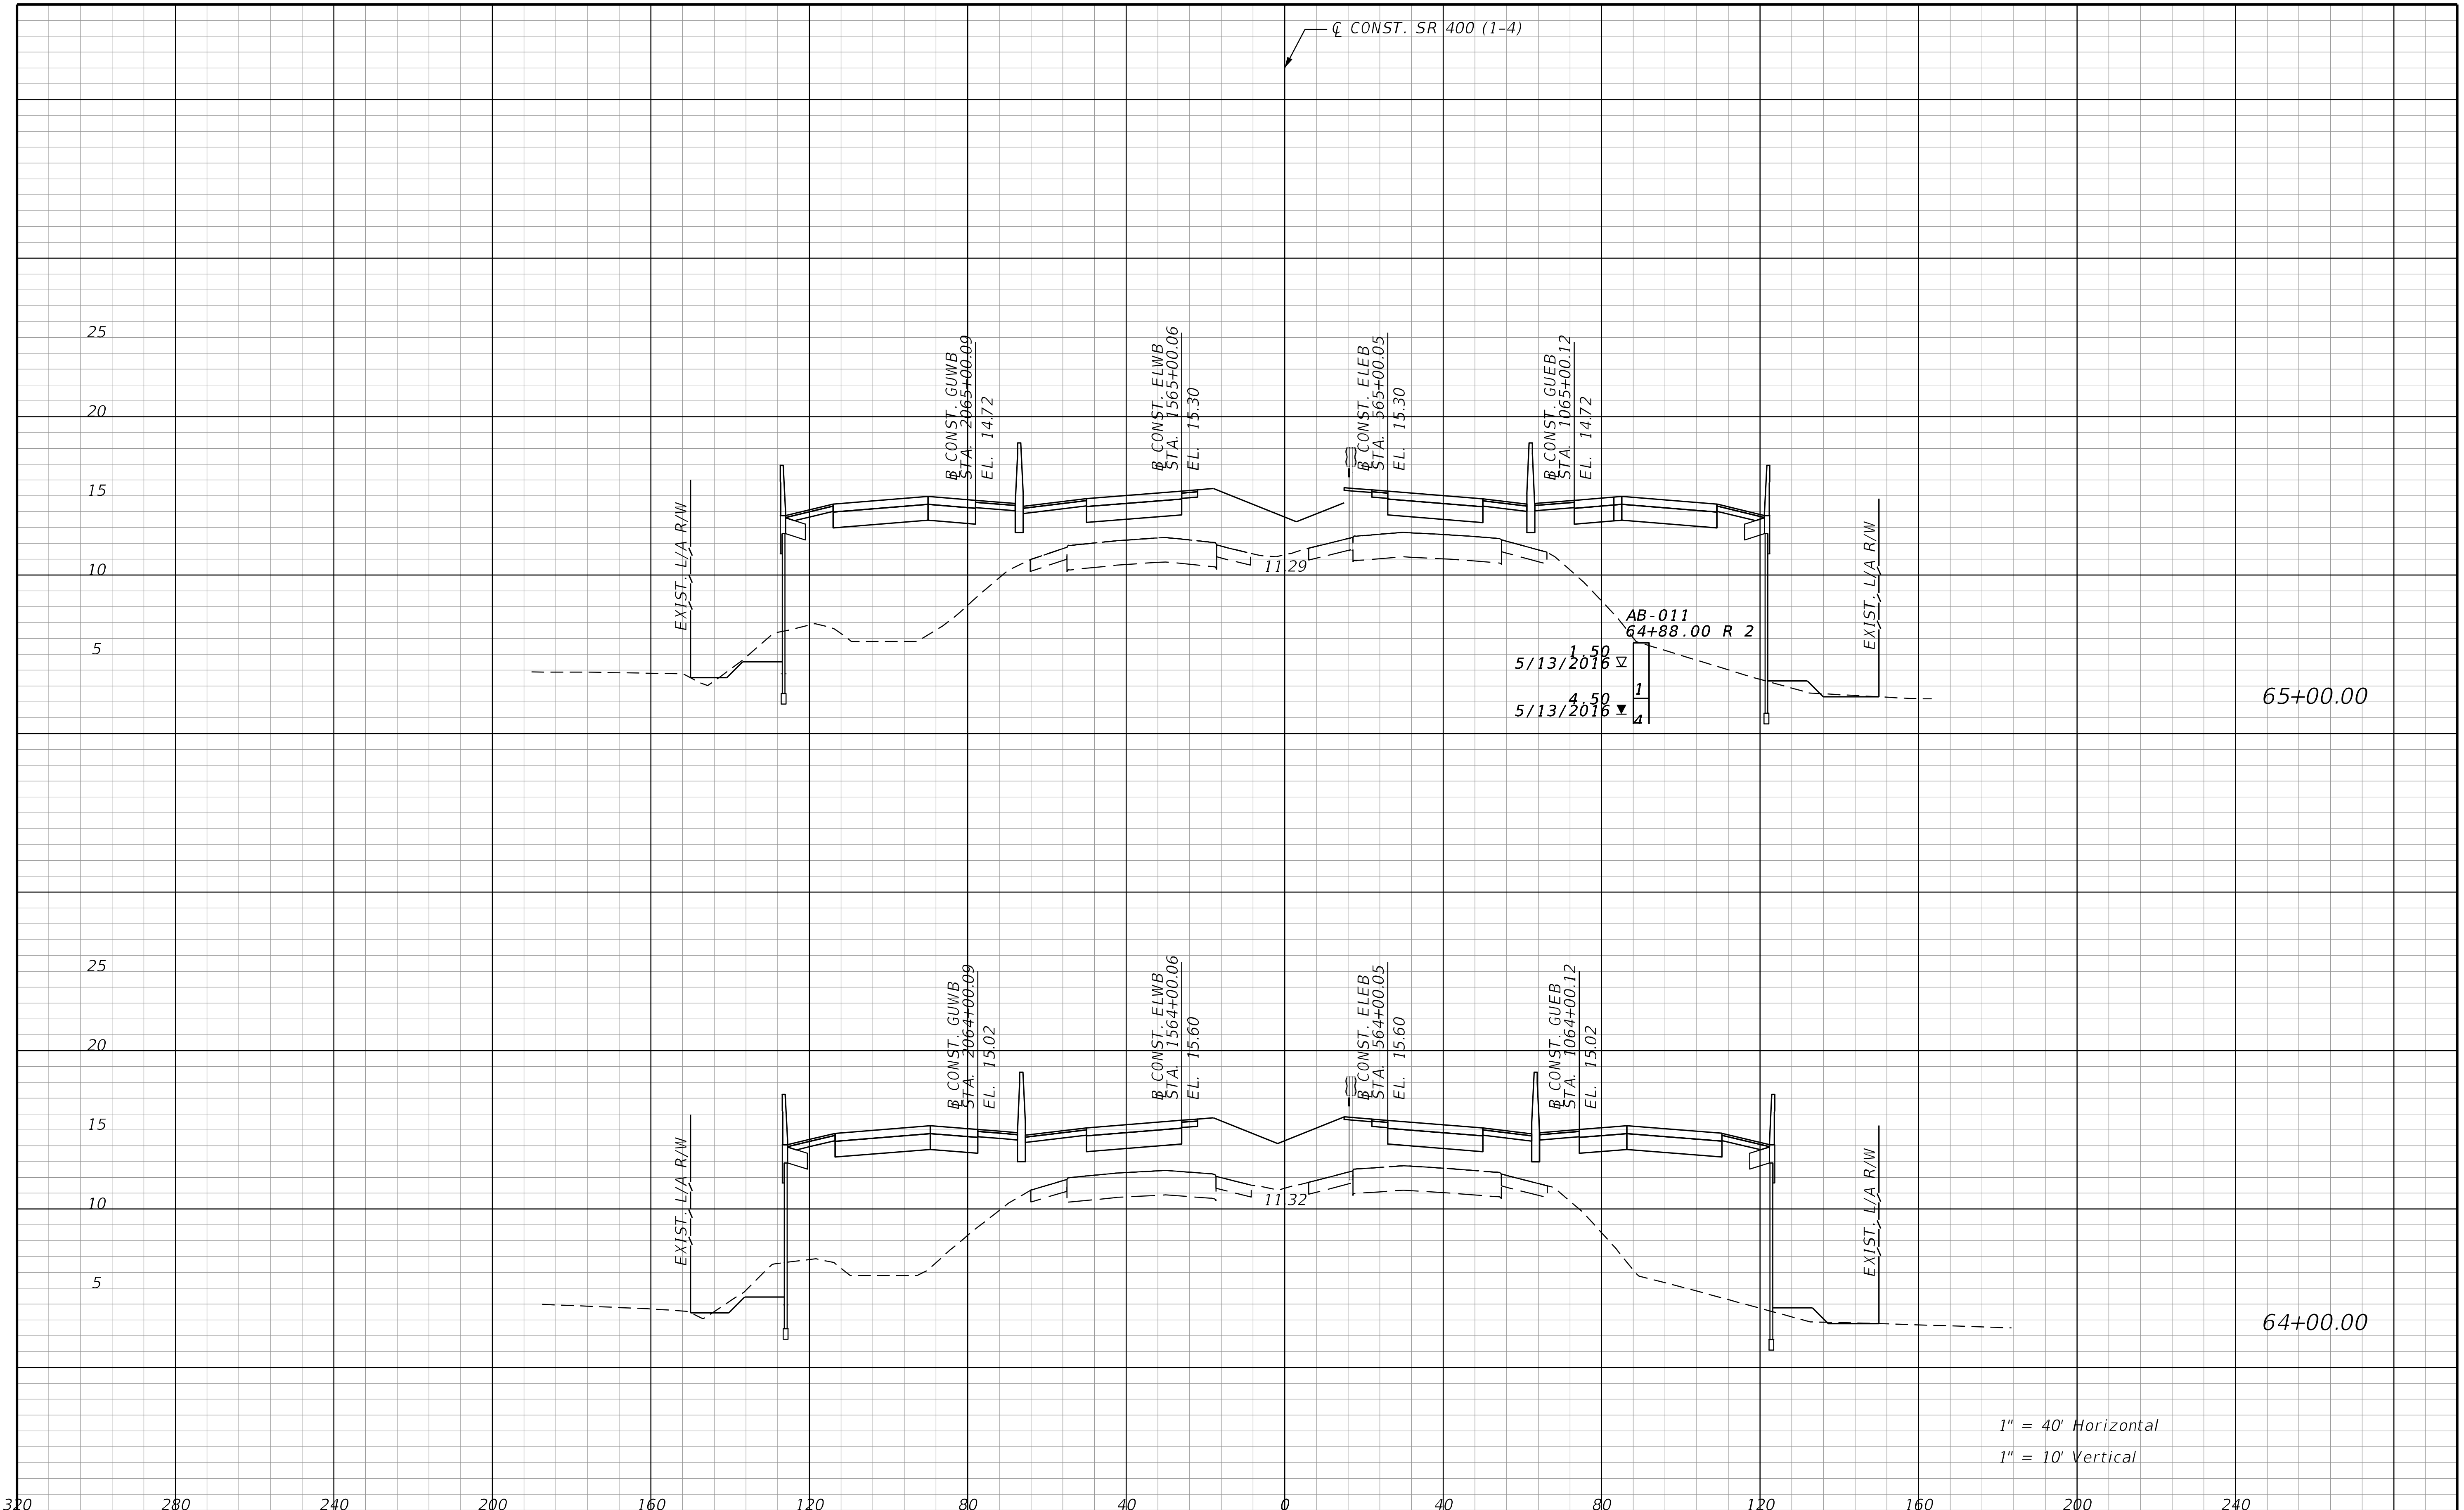

REVISIONS			
DATE	DESCRIPTION	DATE	DESCRIPTION

STANTEC CONSULTING SERVICES INC.
ENGINEER OF RECORD:
WILLIAM V. ANDERSON, P.E. NO.: 36682
11315 CORPORATE BLVD., SUITE 105
ORLANDO, FLORIDA 32817
(407) 823-8966
CERTIFICATE OF AUTHORIZATION NO. 27013

STATE OF FLORIDA
DEPARTMENT OF TRANSPORTATION

ROAD NO.	COUNTY	FINANCIAL PROJECT ID
SR400	VOLUSIA	408464-2-32-01

CROSS SECTIONS
SR 400 (I-4)

SHEET NO.
444

jchassee 6/14/2019 4:23:25 PM Rdxsrd_shg V:\2158\active\CADD\40846423201\roadway\RDXSRD01.dgn

THE OFFICIAL RECORD OF THIS SHEET IS THE ELECTRONIC FILE DIGITALLY SIGNED AND SEALED UNDER RULE 61G15-23.004, F.A.C.

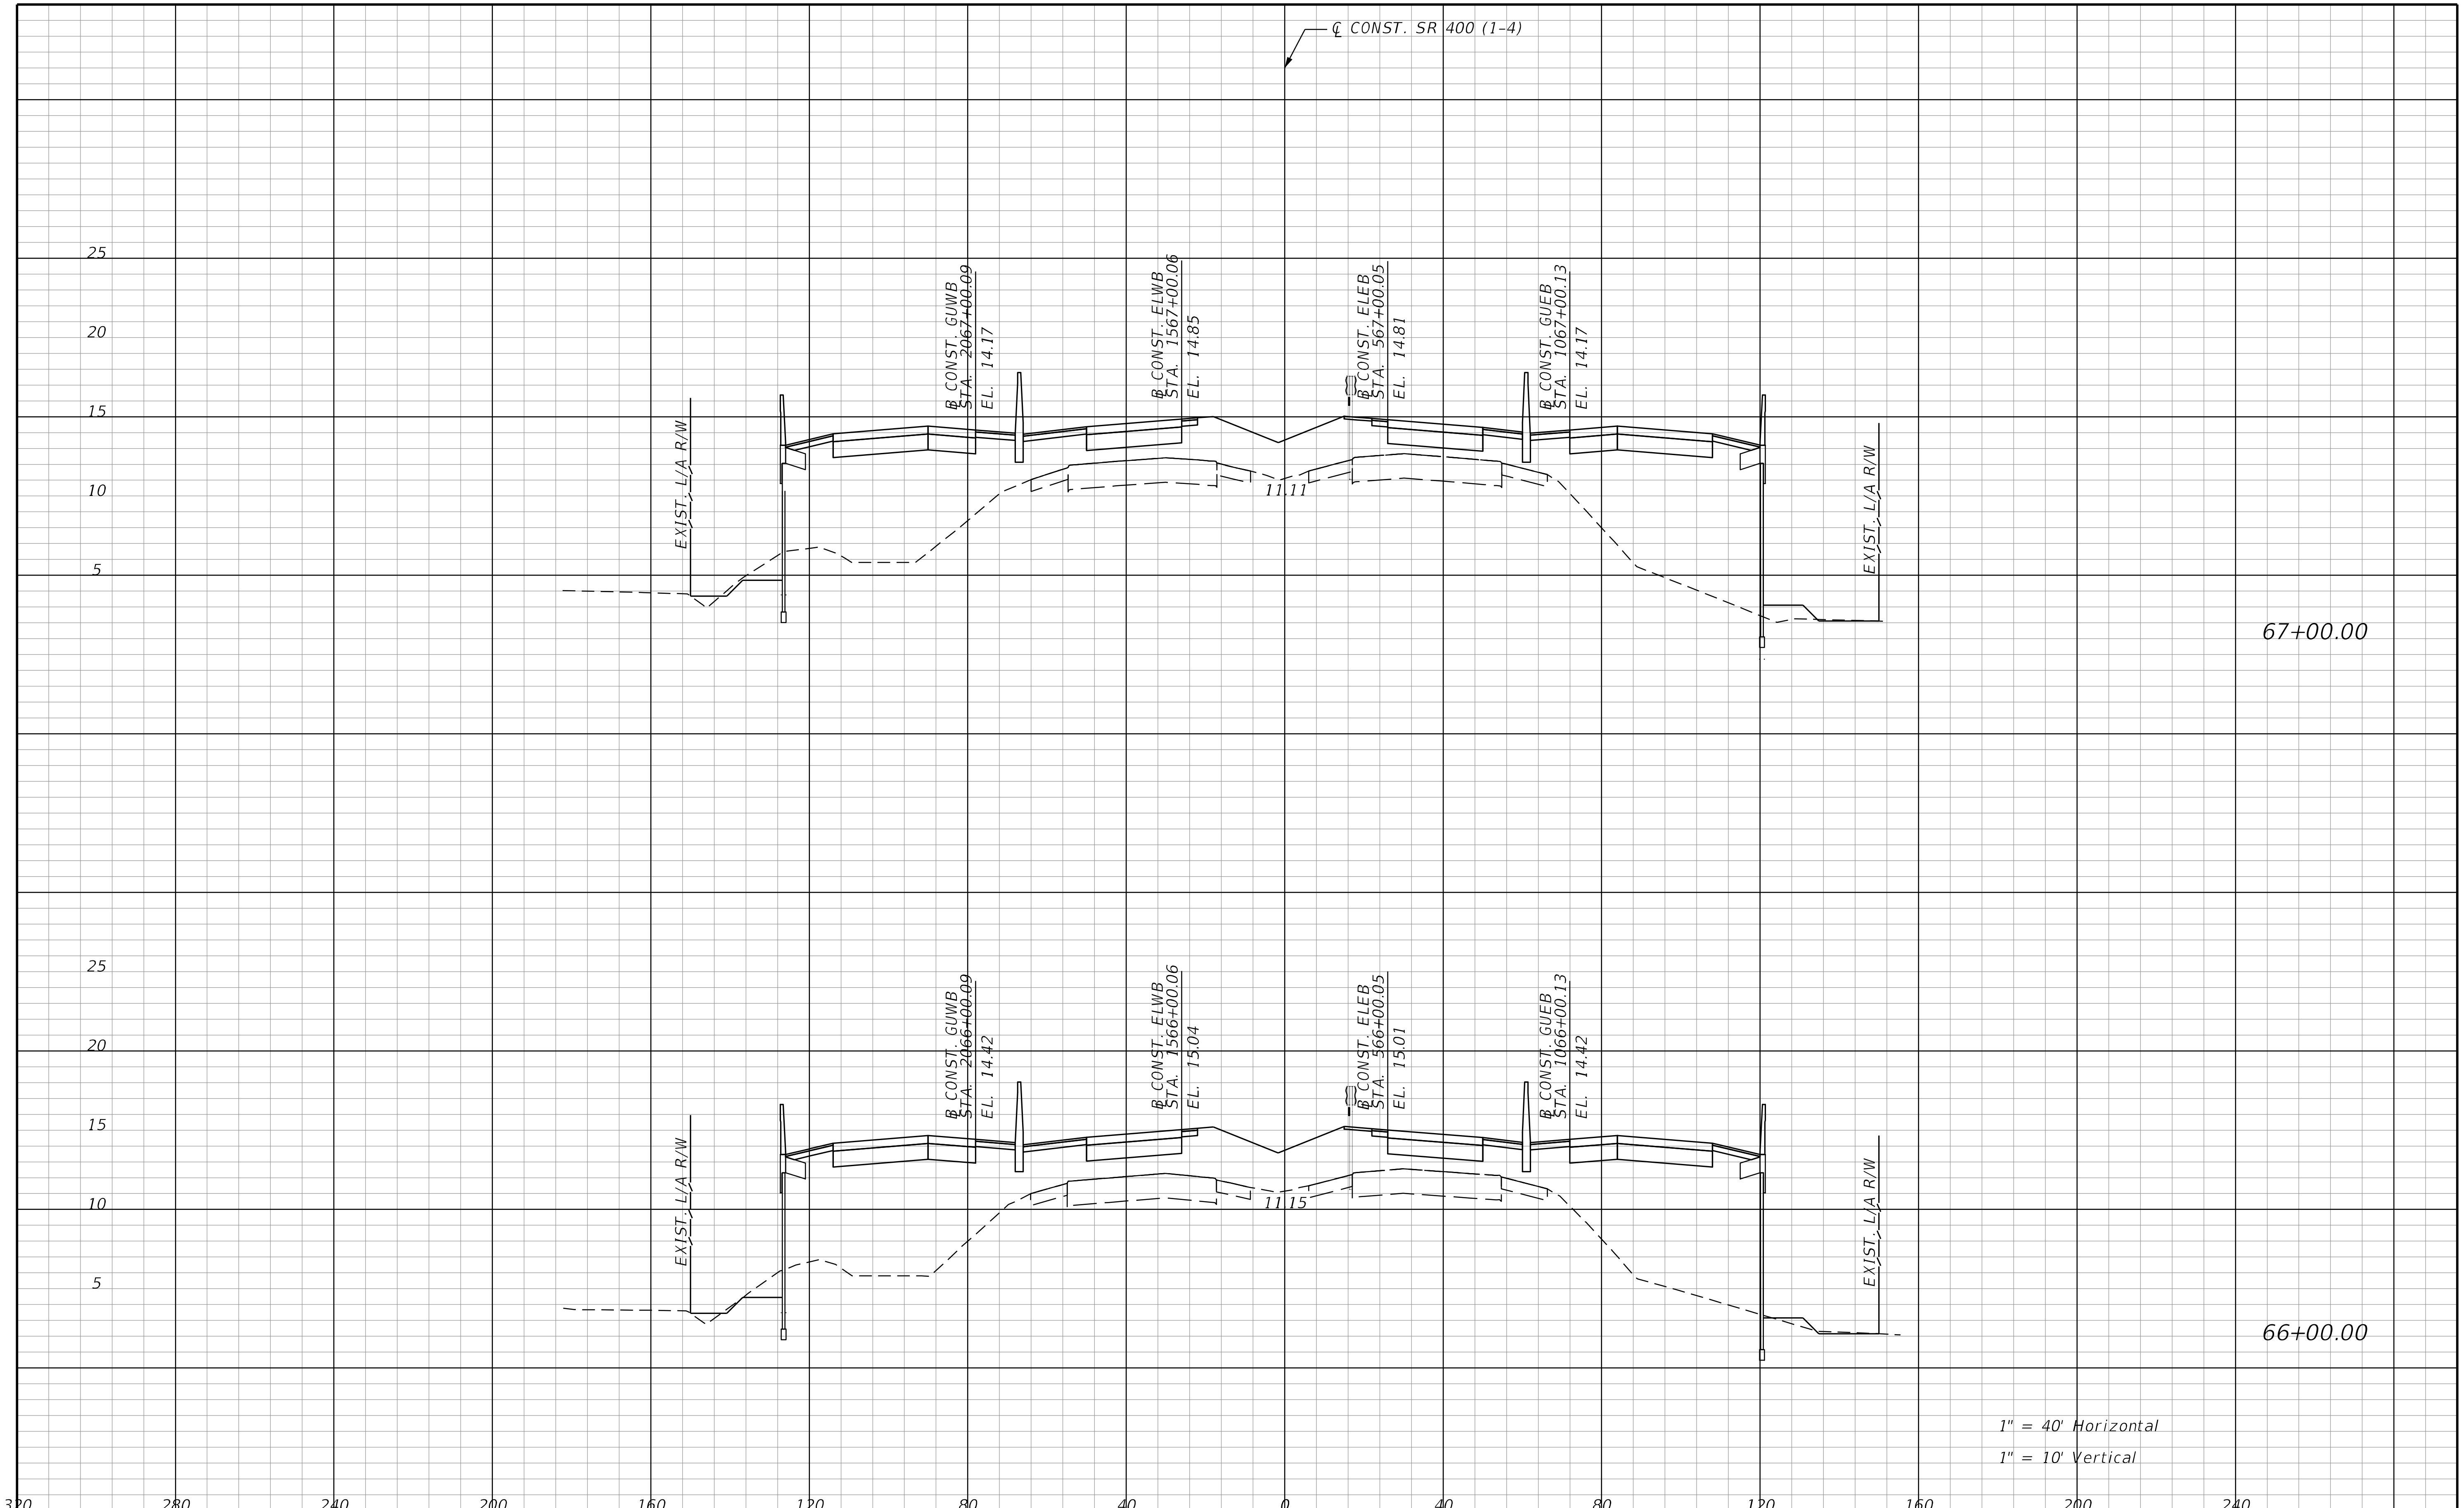

REVISIONS			
DATE	DESCRIPTION	DATE	DESCRIPTION

STANTEC CONSULTING SERVICES INC.
ENGINEER OF RECORD:
WILLIAM V. ANDERSON, P.E. NO.: 36682
11315 CORPORATE BLVD., SUITE 105
ORLANDO, FLORIDA 32817
(407) 823-8966
CERTIFICATE OF AUTHORIZATION NO. 27013

STATE OF FLORIDA
DEPARTMENT OF TRANSPORTATION

ROAD NO.	COUNTY	FINANCIAL PROJECT ID
SR400	VOLUSIA	408464-2-32-01

CROSS SECTIONS
SR 400 (I-4)

SHEET NO.
445

THE OFFICIAL RECORD OF THIS SHEET IS THE ELECTRONIC FILE DIGITALLY SIGNED AND SEALED UNDER RULE 61G15-23.004, F.A.C.

jchassee 6/14/2019 4:23:25 PM Rdxsrd_shg V:\2158\active\CADD\40846423201\roadway\RDXSRD01.dgn

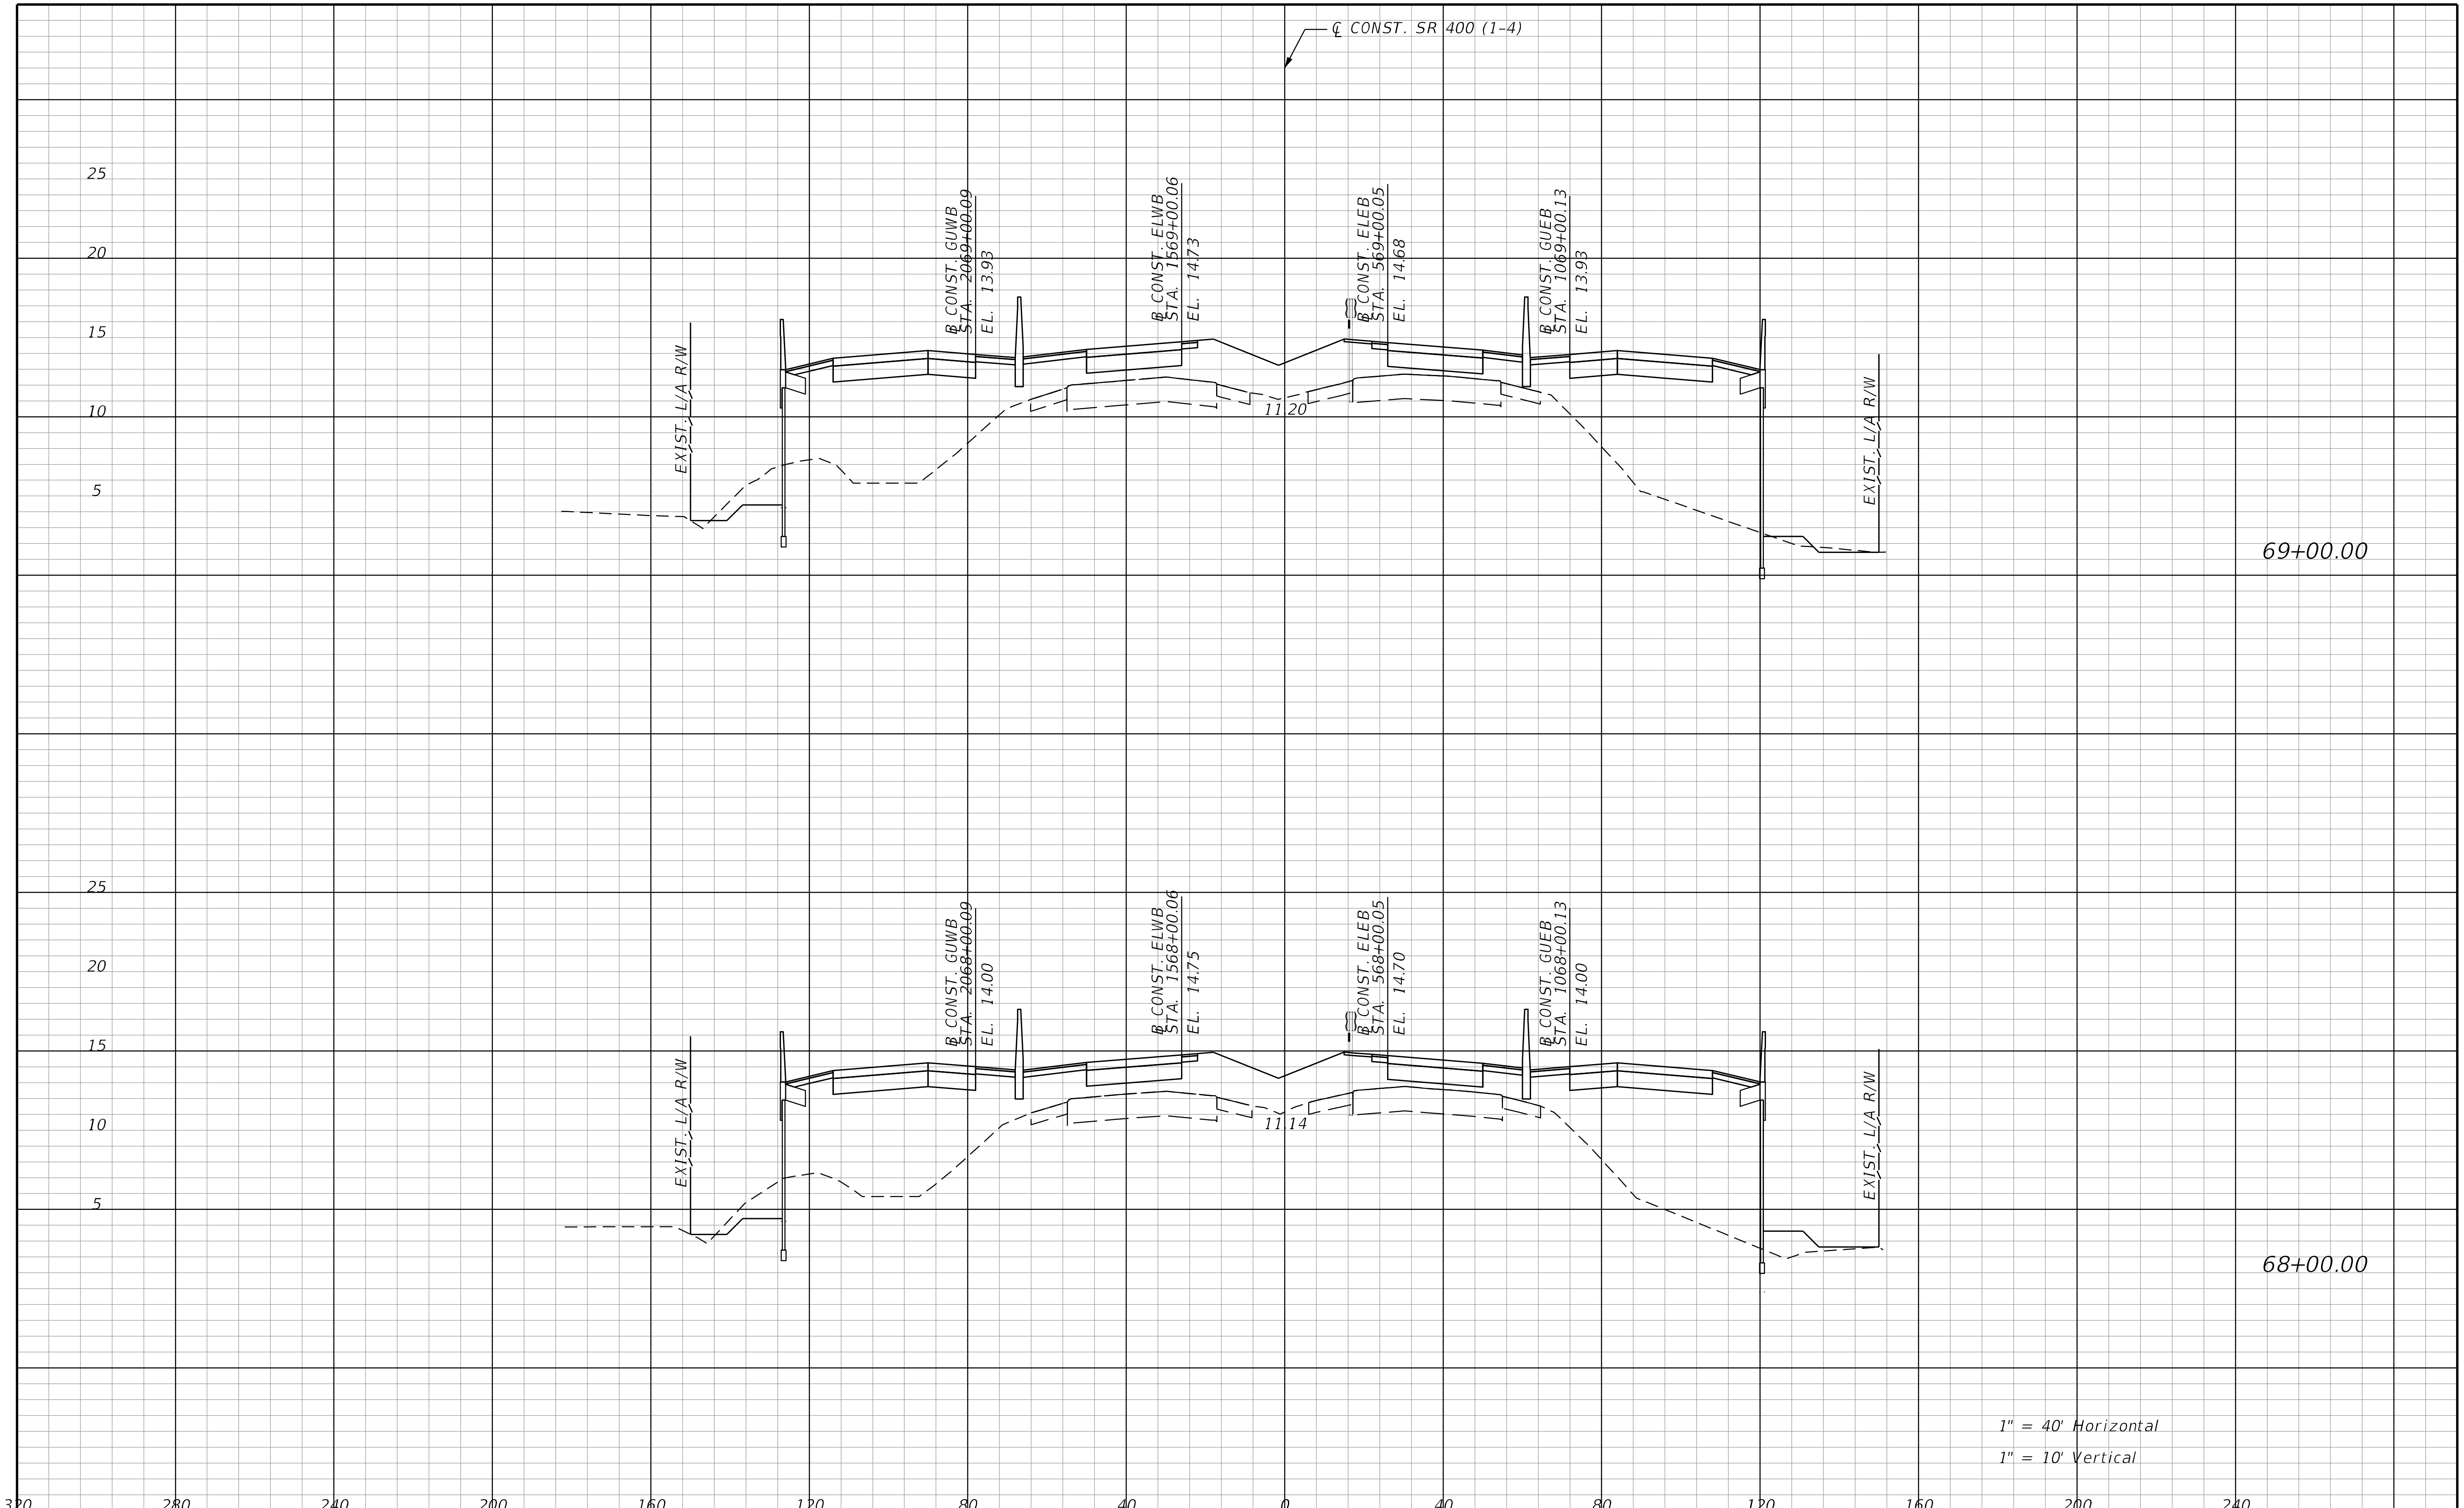

REVISIONS			
DATE	DESCRIPTION	DATE	DESCRIPTION

STANTEC CONSULTING SERVICES INC.
ENGINEER OF RECORD:
WILLIAM V. ANDERSON, P.E. NO.: 36682
11315 CORPORATE BLVD., SUITE 105
ORLANDO, FLORIDA 32817
(407) 823-8966
CERTIFICATE OF AUTHORIZATION NO. 27013

STATE OF FLORIDA
DEPARTMENT OF TRANSPORTATION

ROAD NO.	COUNTY	FINANCIAL PROJECT ID
SR400	VOLUSIA	408464-2-32-01

CROSS SECTIONS
SR 400 (I-4)

SHEET NO.
446

jchassee 6/14/2019 4:23:26 PM Rdxsrd_shg V:\2158\active\CADD\40846423201\roadway\RDXSRD01.dgn

THE OFFICIAL RECORD OF THIS SHEET IS THE ELECTRONIC FILE DIGITALLY SIGNED AND SEALED UNDER RULE 61G15-23.004, F.A.C.

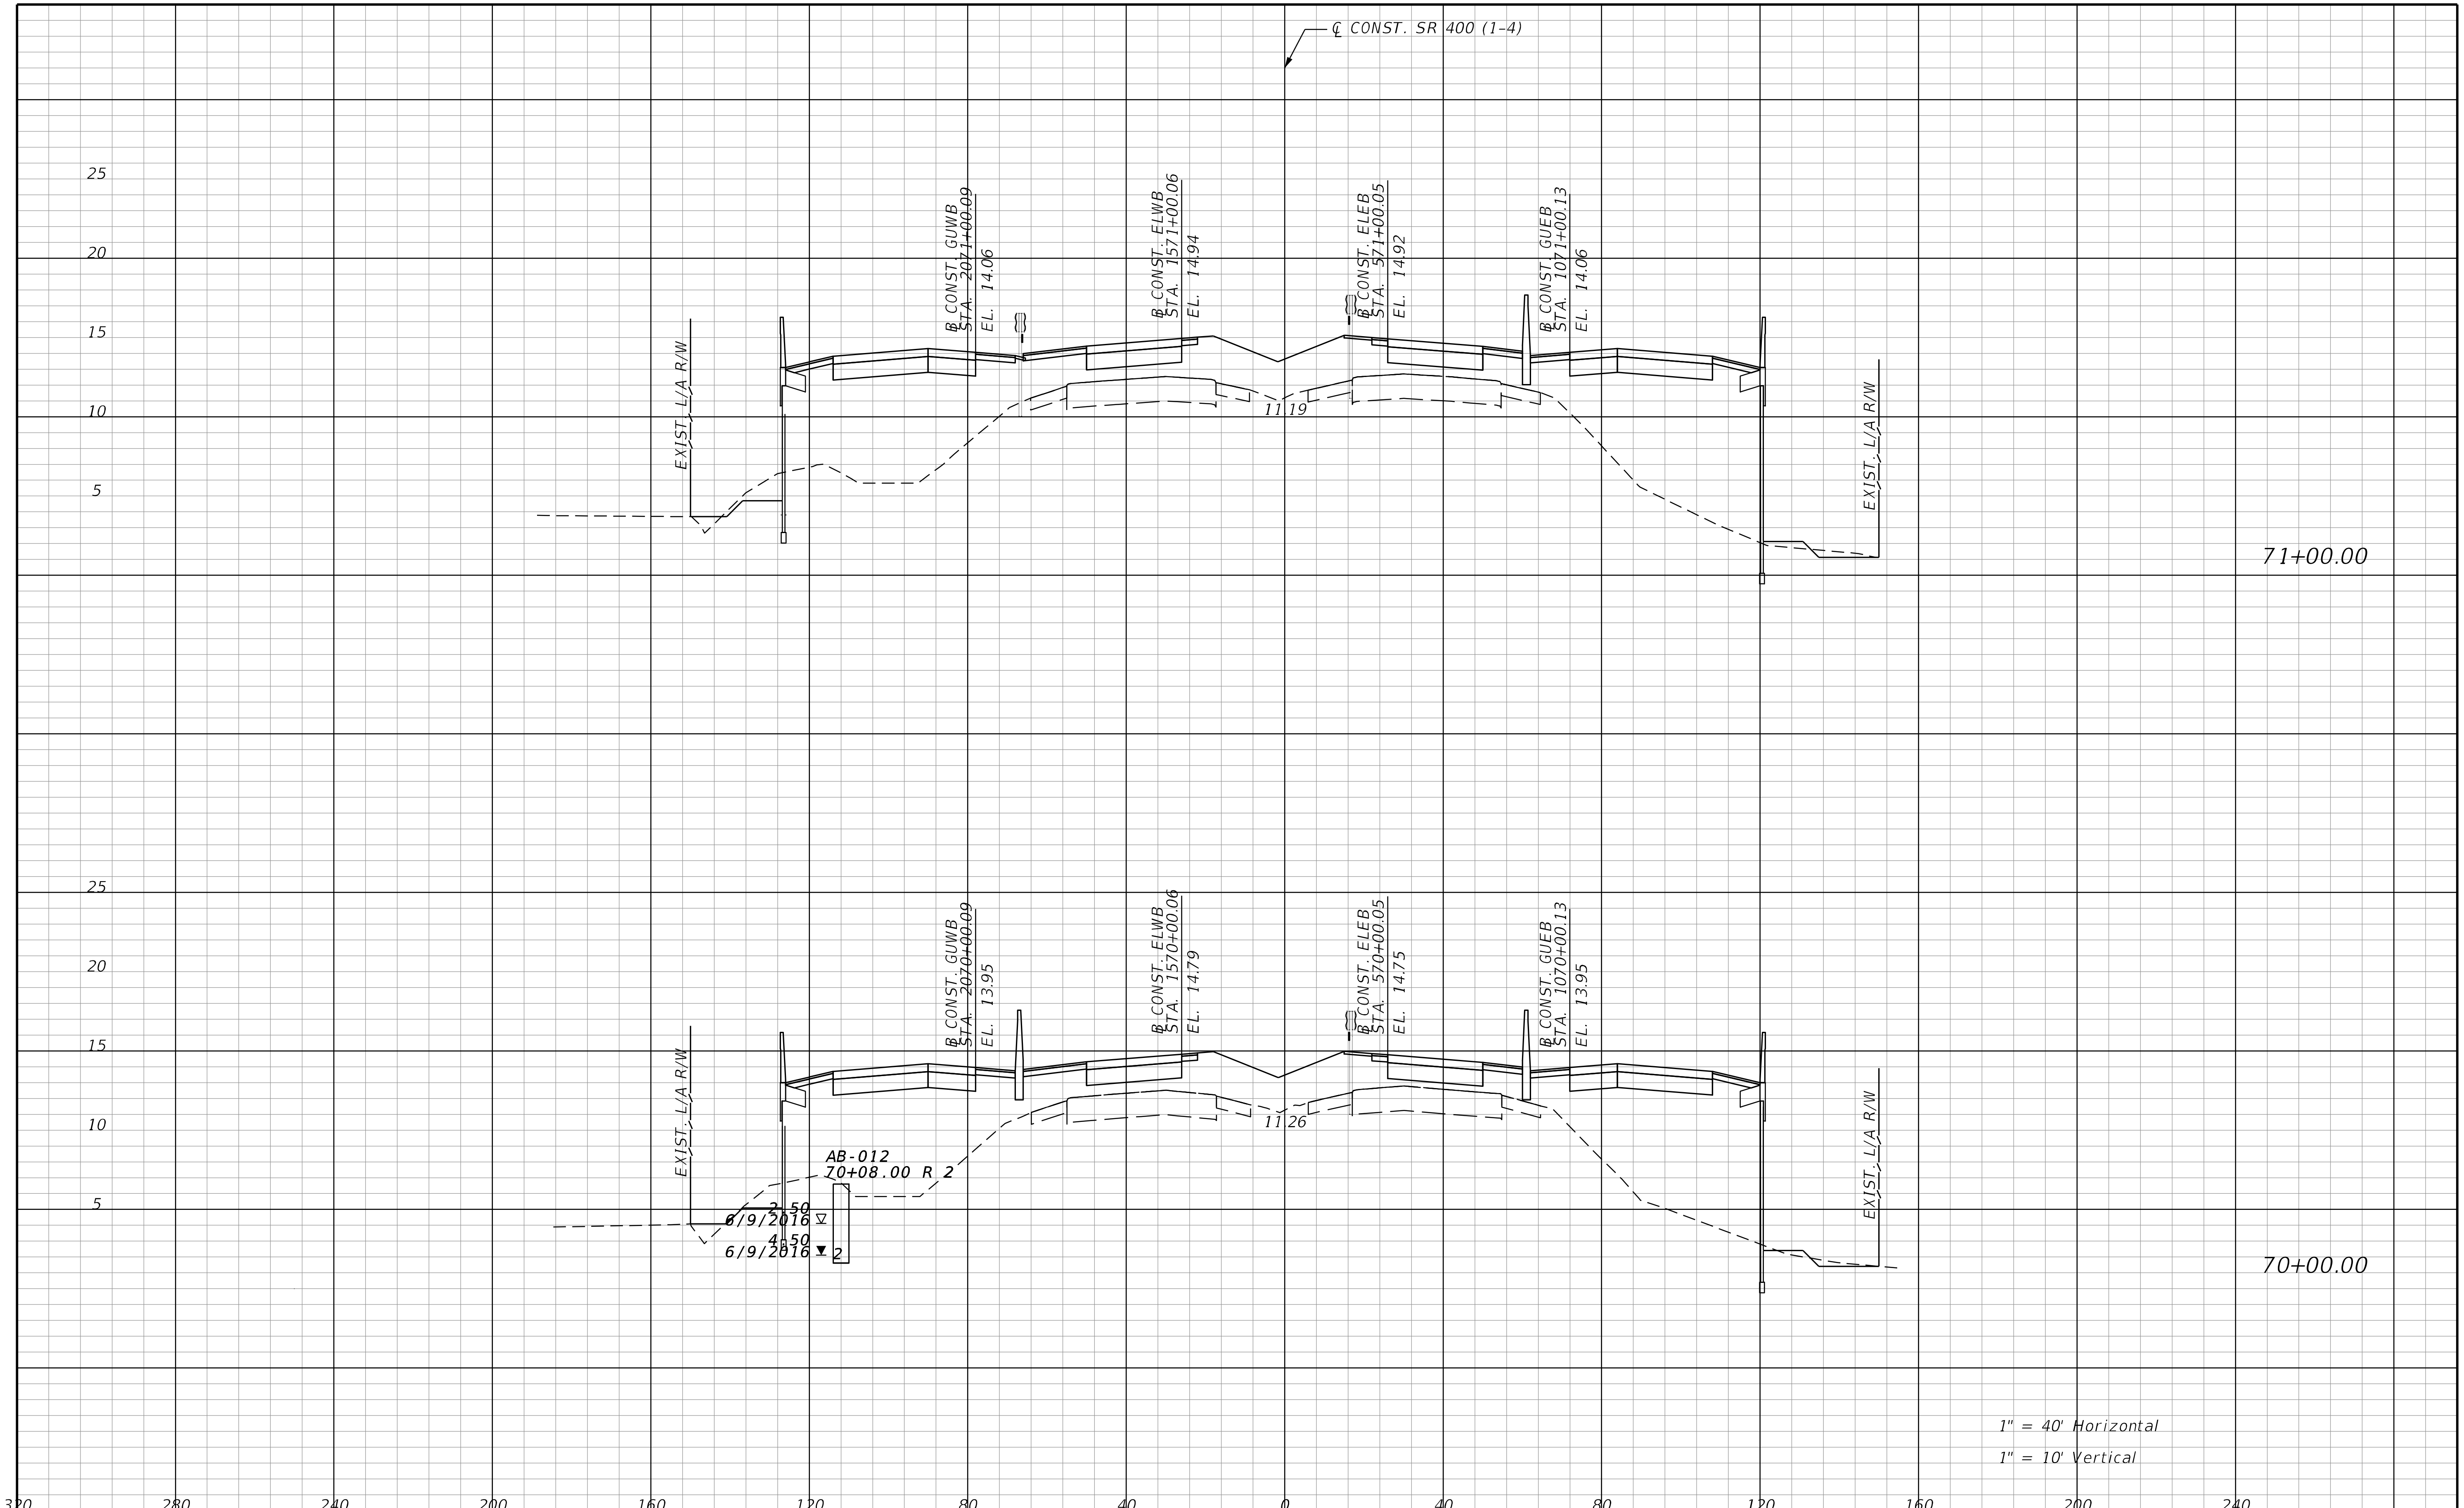

REVISIONS			
DATE	DESCRIPTION	DATE	DESCRIPTION

STANTEC CONSULTING SERVICES INC.
ENGINEER OF RECORD:
WILLIAM V. ANDERSON, P.E. NO.: 36682
11315 CORPORATE BLVD., SUITE 105
ORLANDO, FLORIDA 32817
(407) 823-8966
CERTIFICATE OF AUTHORIZATION NO. 27013

STATE OF FLORIDA
DEPARTMENT OF TRANSPORTATION

ROAD NO.	COUNTY	FINANCIAL PROJECT ID
SR400	VOLUSIA	408464-2-32-01

CROSS SECTIONS
SR 400 (I-4)

SHEET NO.
447

THE OFFICIAL RECORD OF THIS SHEET IS THE ELECTRONIC FILE DIGITALLY SIGNED AND SEALED UNDER RULE 61G15-23.004, F.A.C.

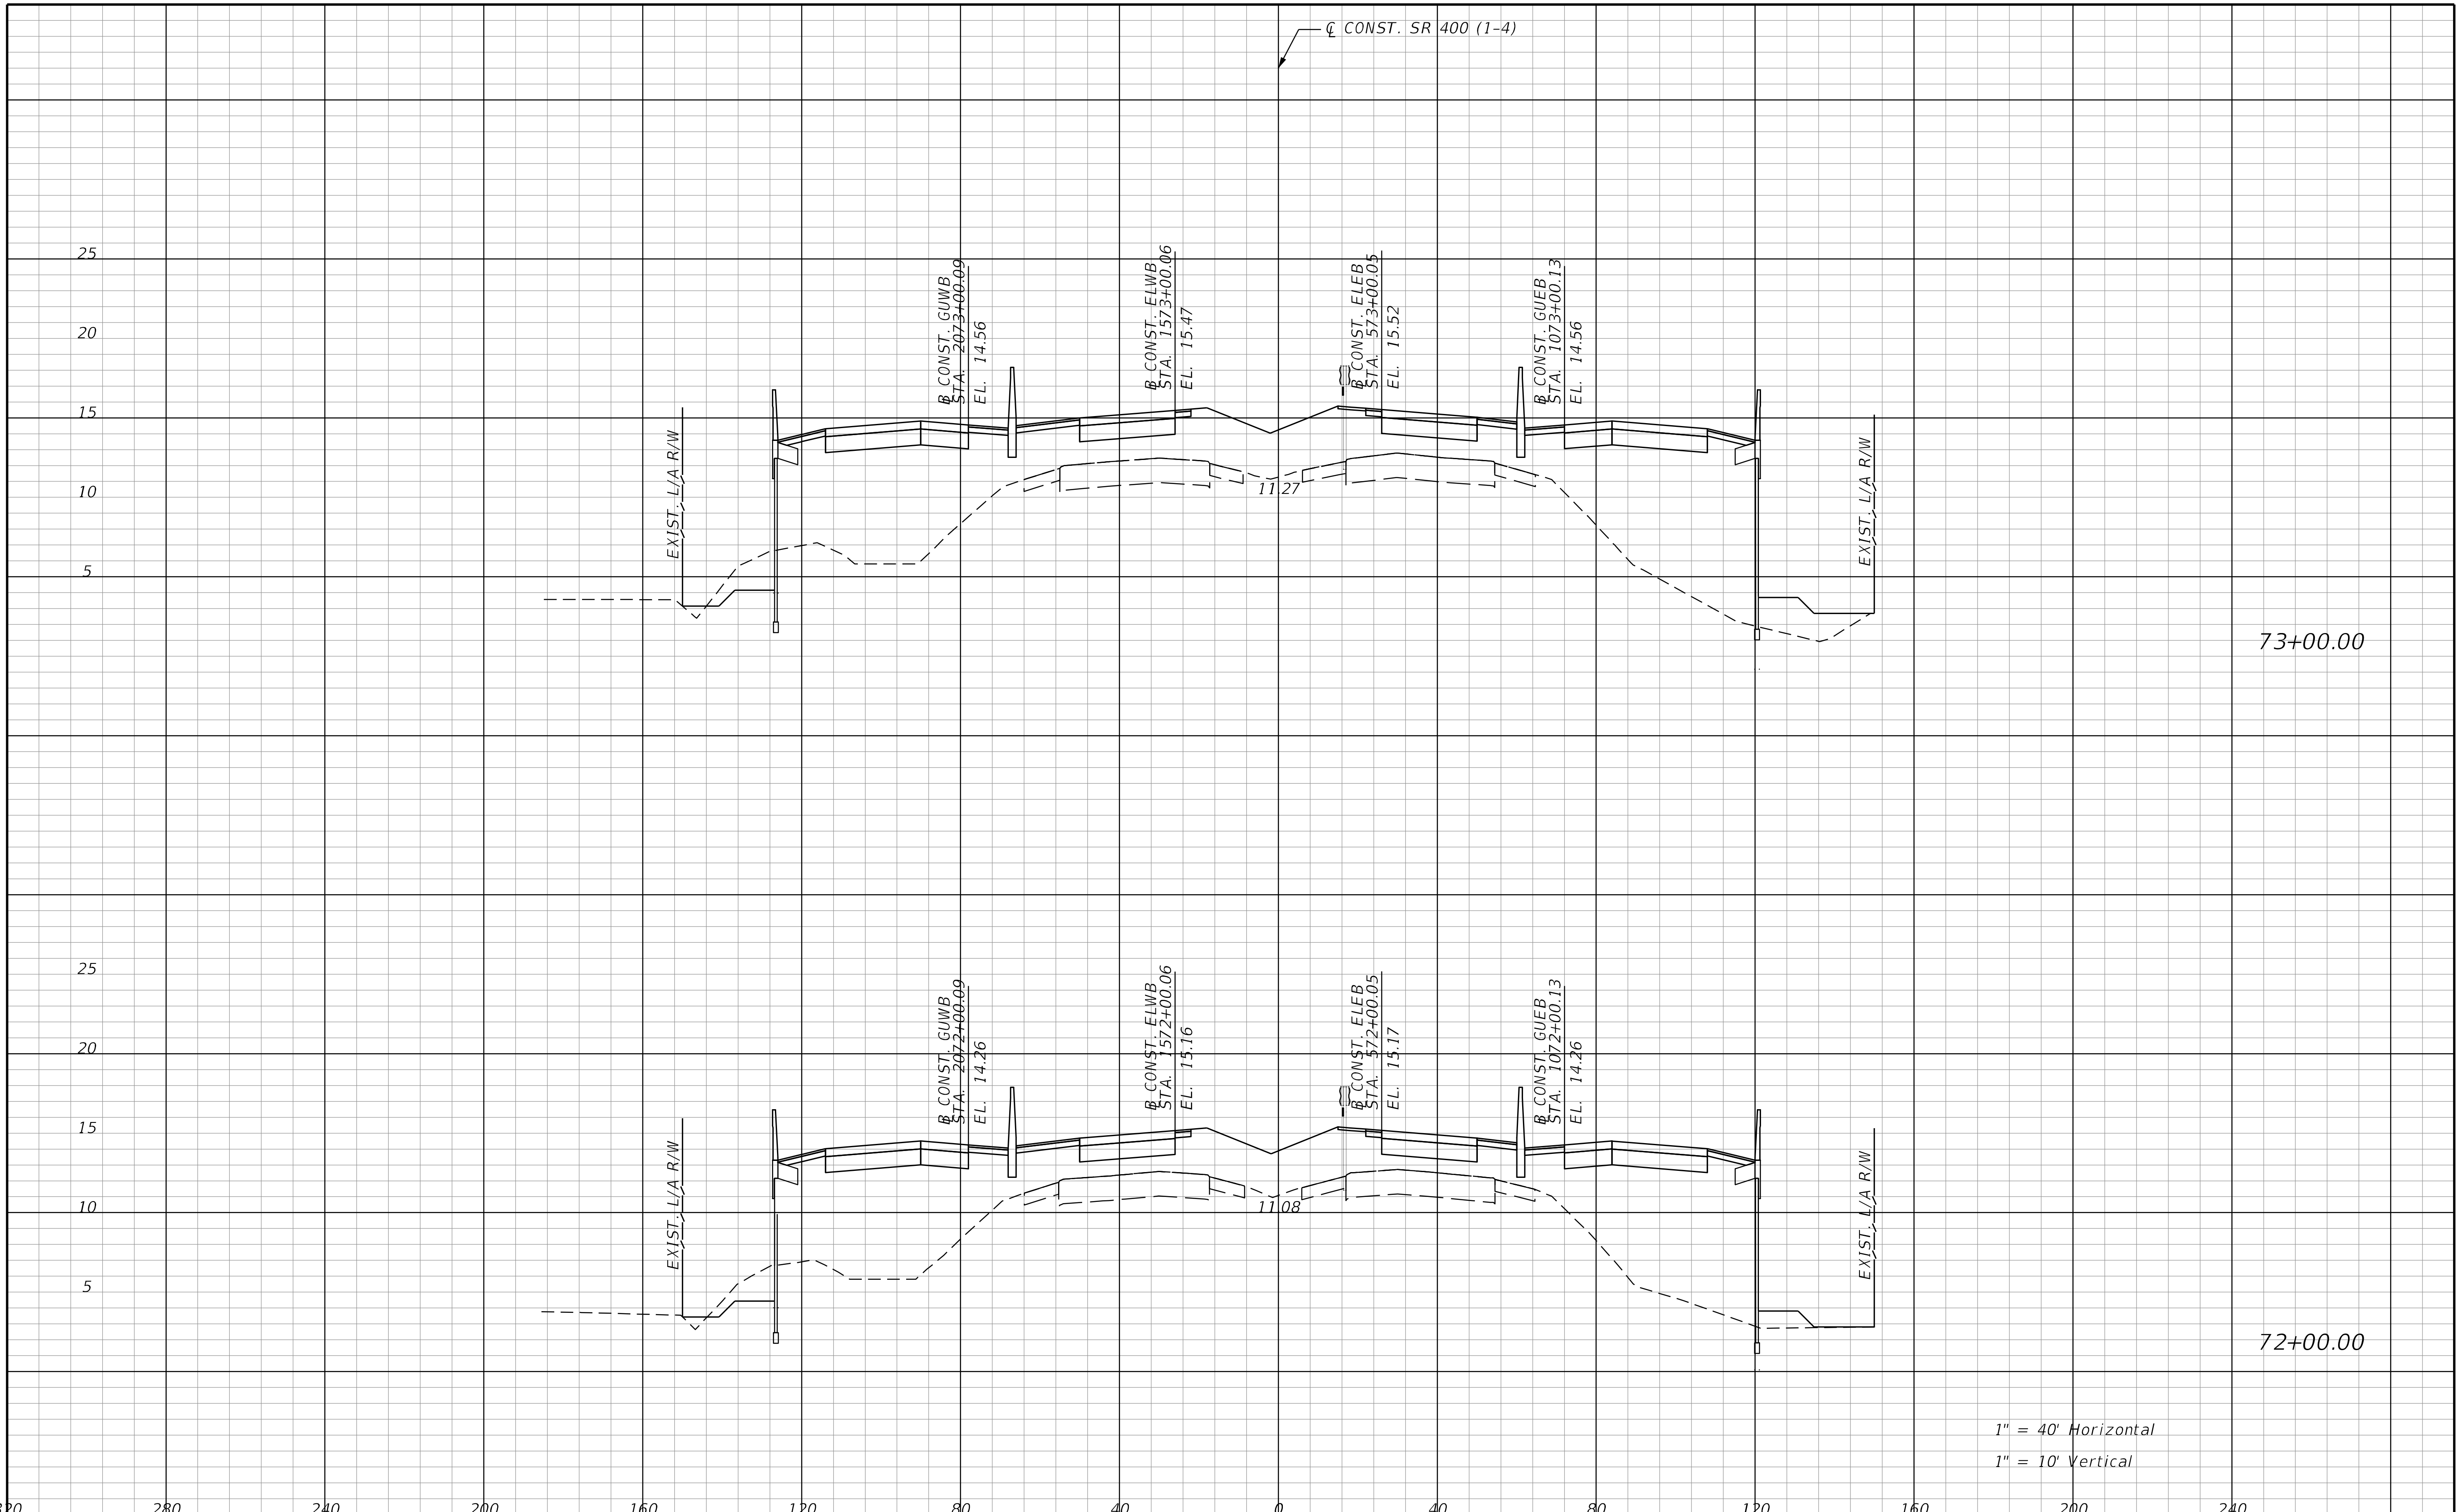

THE OFFICIAL RECORD OF THIS SHEET IS THE ELECTRONIC FILE DIGITALLY SIGNED AND SEALED UNDER RULE 61G15-23.004, F.A.C.

REVISIONS			
DATE	DESCRIPTION	DATE	DESCRIPTION

STANTEC CONSULTING SERVICES INC.
ENGINEER OF RECORD:
WILLIAM V. ANDERSON, P.E. NO.: 36682
11315 CORPORATE BLVD., SUITE 105
ORLANDO, FLORIDA 32817
(407) 823-8966
CERTIFICATE OF AUTHORIZATION NO. 27013

STATE OF FLORIDA
DEPARTMENT OF TRANSPORTATION

ROAD NO.	COUNTY	FINANCIAL PROJECT ID
SR400	VOLUSIA	408464-2-32-01

CROSS SECTIONS
SR 400 (I-4)

SHEET NO.
448

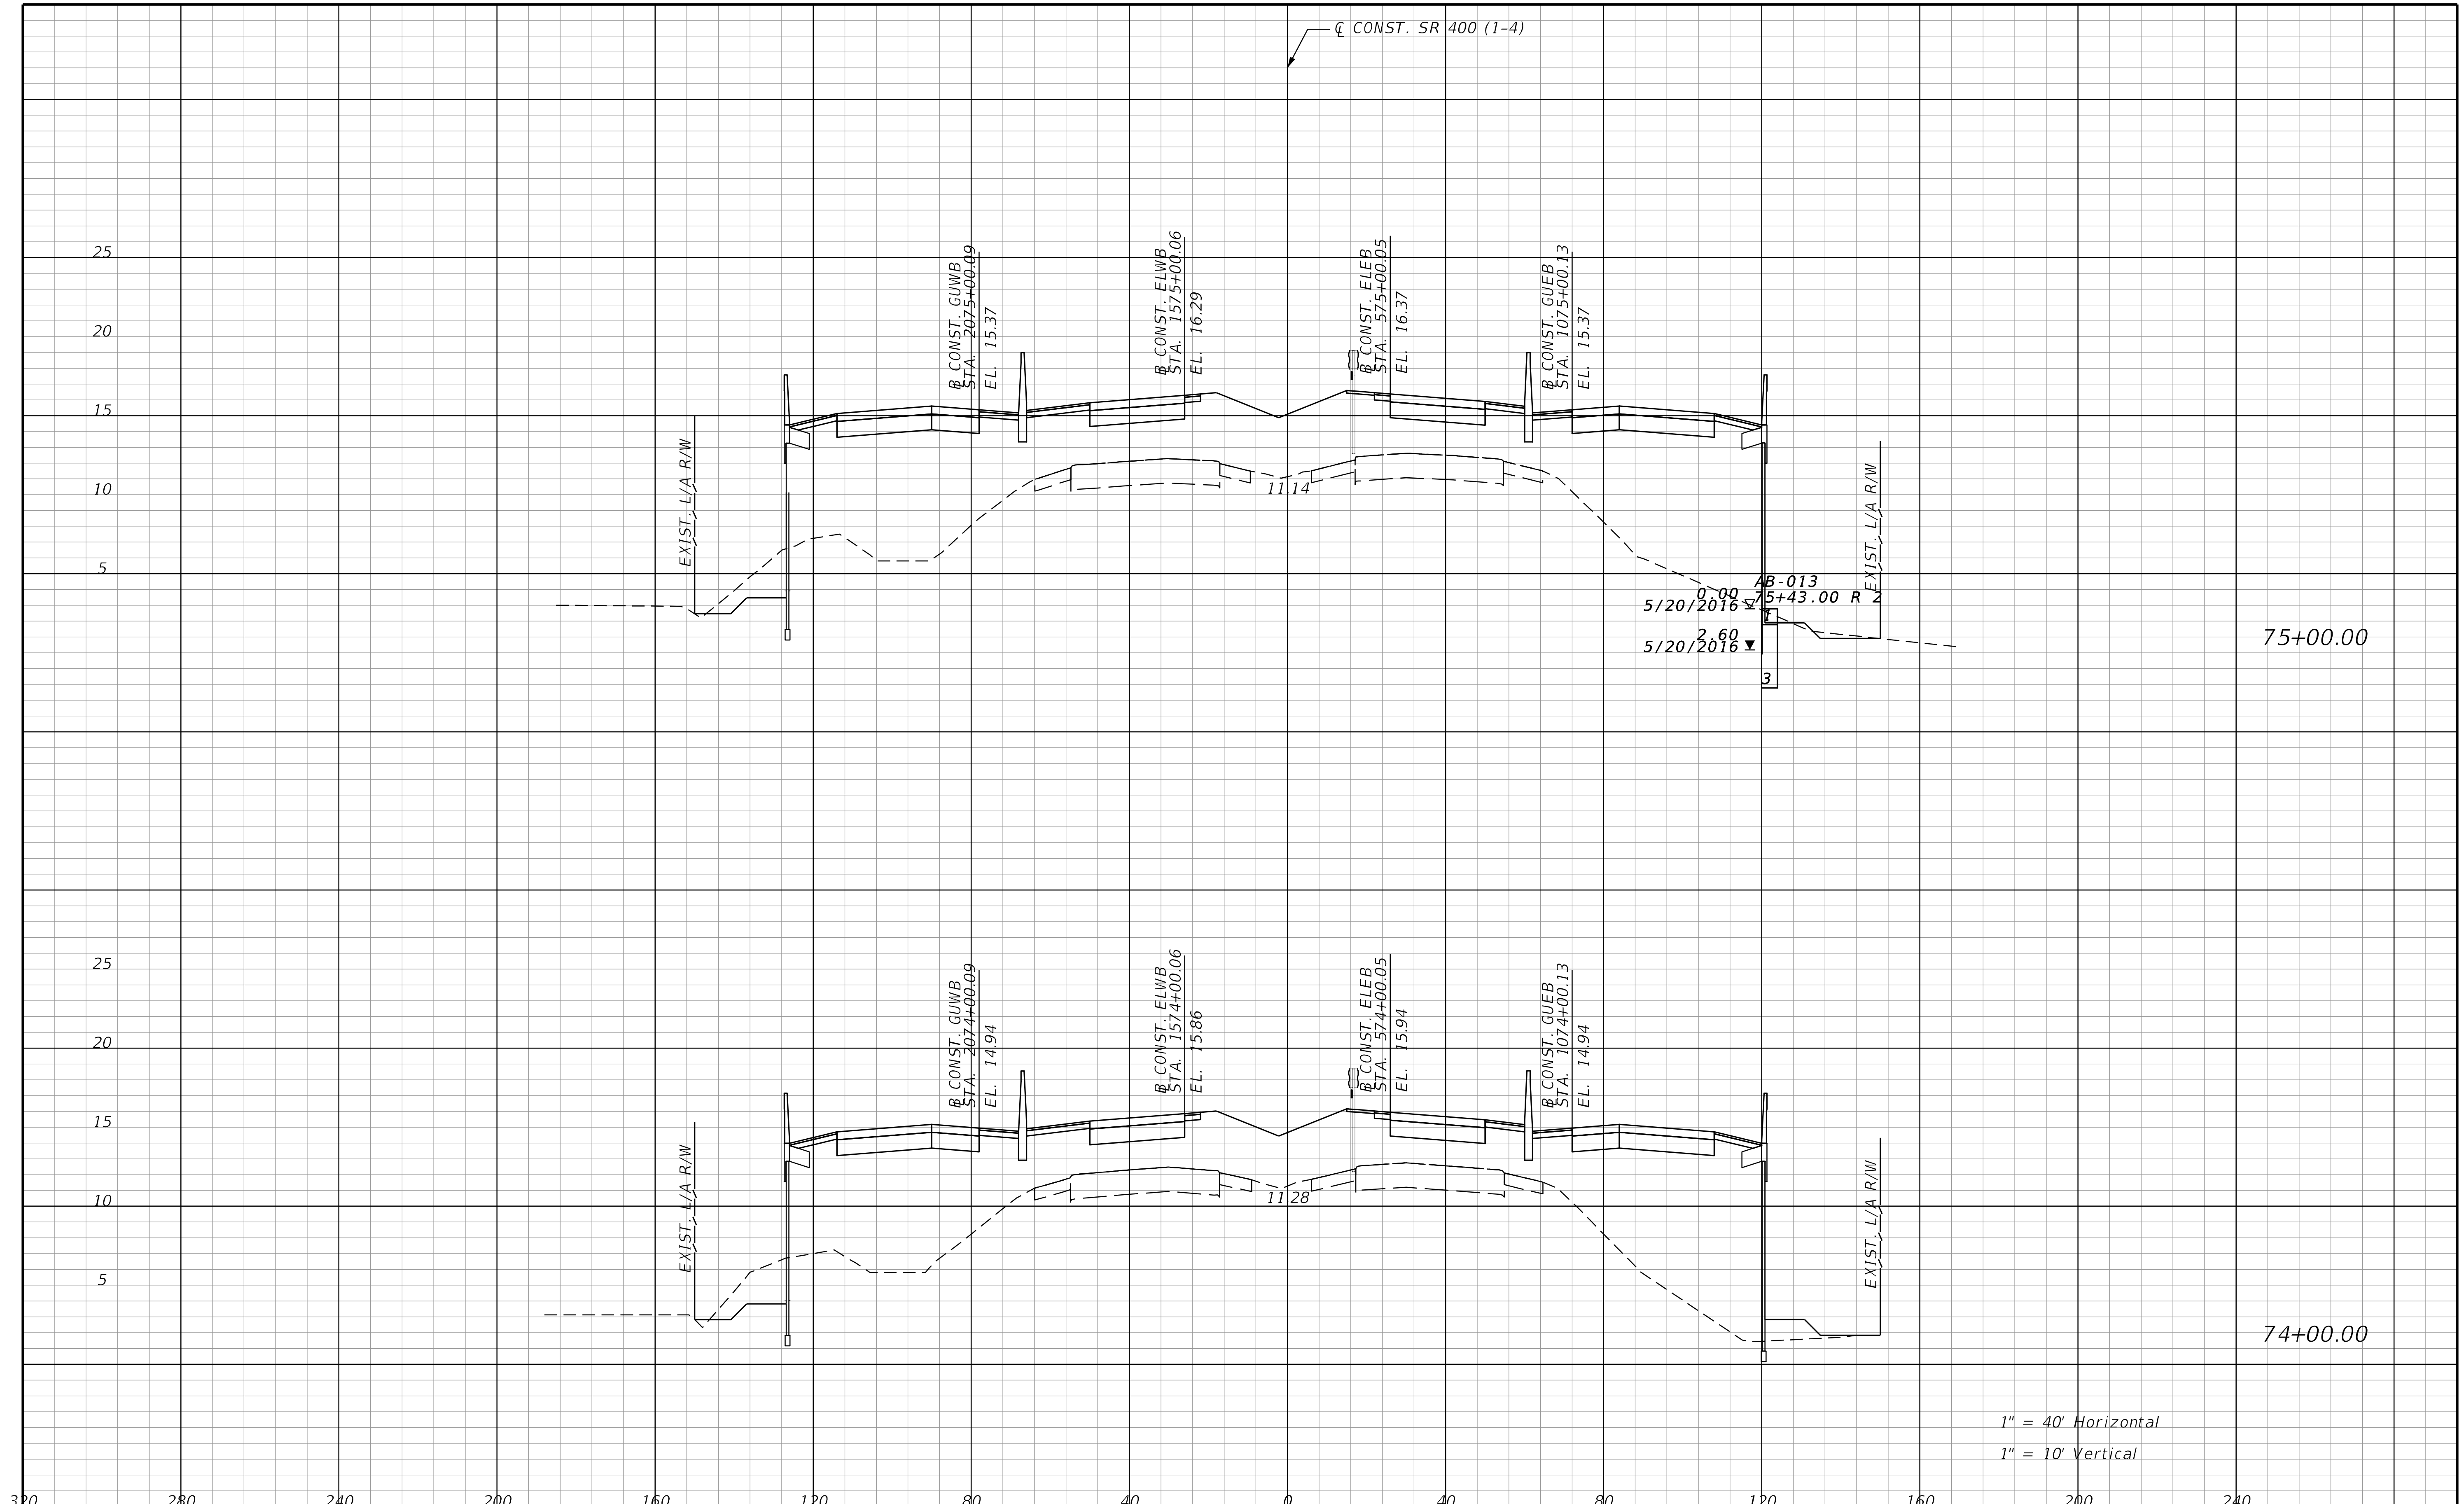

REVISIONS			
DATE	DESCRIPTION	DATE	DESCRIPTION

STANTEC CONSULTING SERVICES INC.
ENGINEER OF RECORD:
WILLIAM V. ANDERSON, P.E. NO.: 36682
11315 CORPORATE BLVD., SUITE 105
ORLANDO, FLORIDA 32817
(407) 823-8966
CERTIFICATE OF AUTHORIZATION NO. 27013

STATE OF FLORIDA
DEPARTMENT OF TRANSPORTATION

ROAD NO.	COUNTY	FINANCIAL PROJECT ID
SR400	VOLUSIA	408464-2-32-01

CROSS SECTIONS
SR 400 (I-4)

SHEET NO.
449

THE OFFICIAL RECORD OF THIS SHEET IS THE ELECTRONIC FILE DIGITALLY SIGNED AND SEALED UNDER RULE 61G15-23.004, F.A.C.

jchassee 6/14/2019 4:23:27 PM Rdxsrd_shg V:\2158\active\CADD\40846423201\roadway\RDXSRD01.dgn

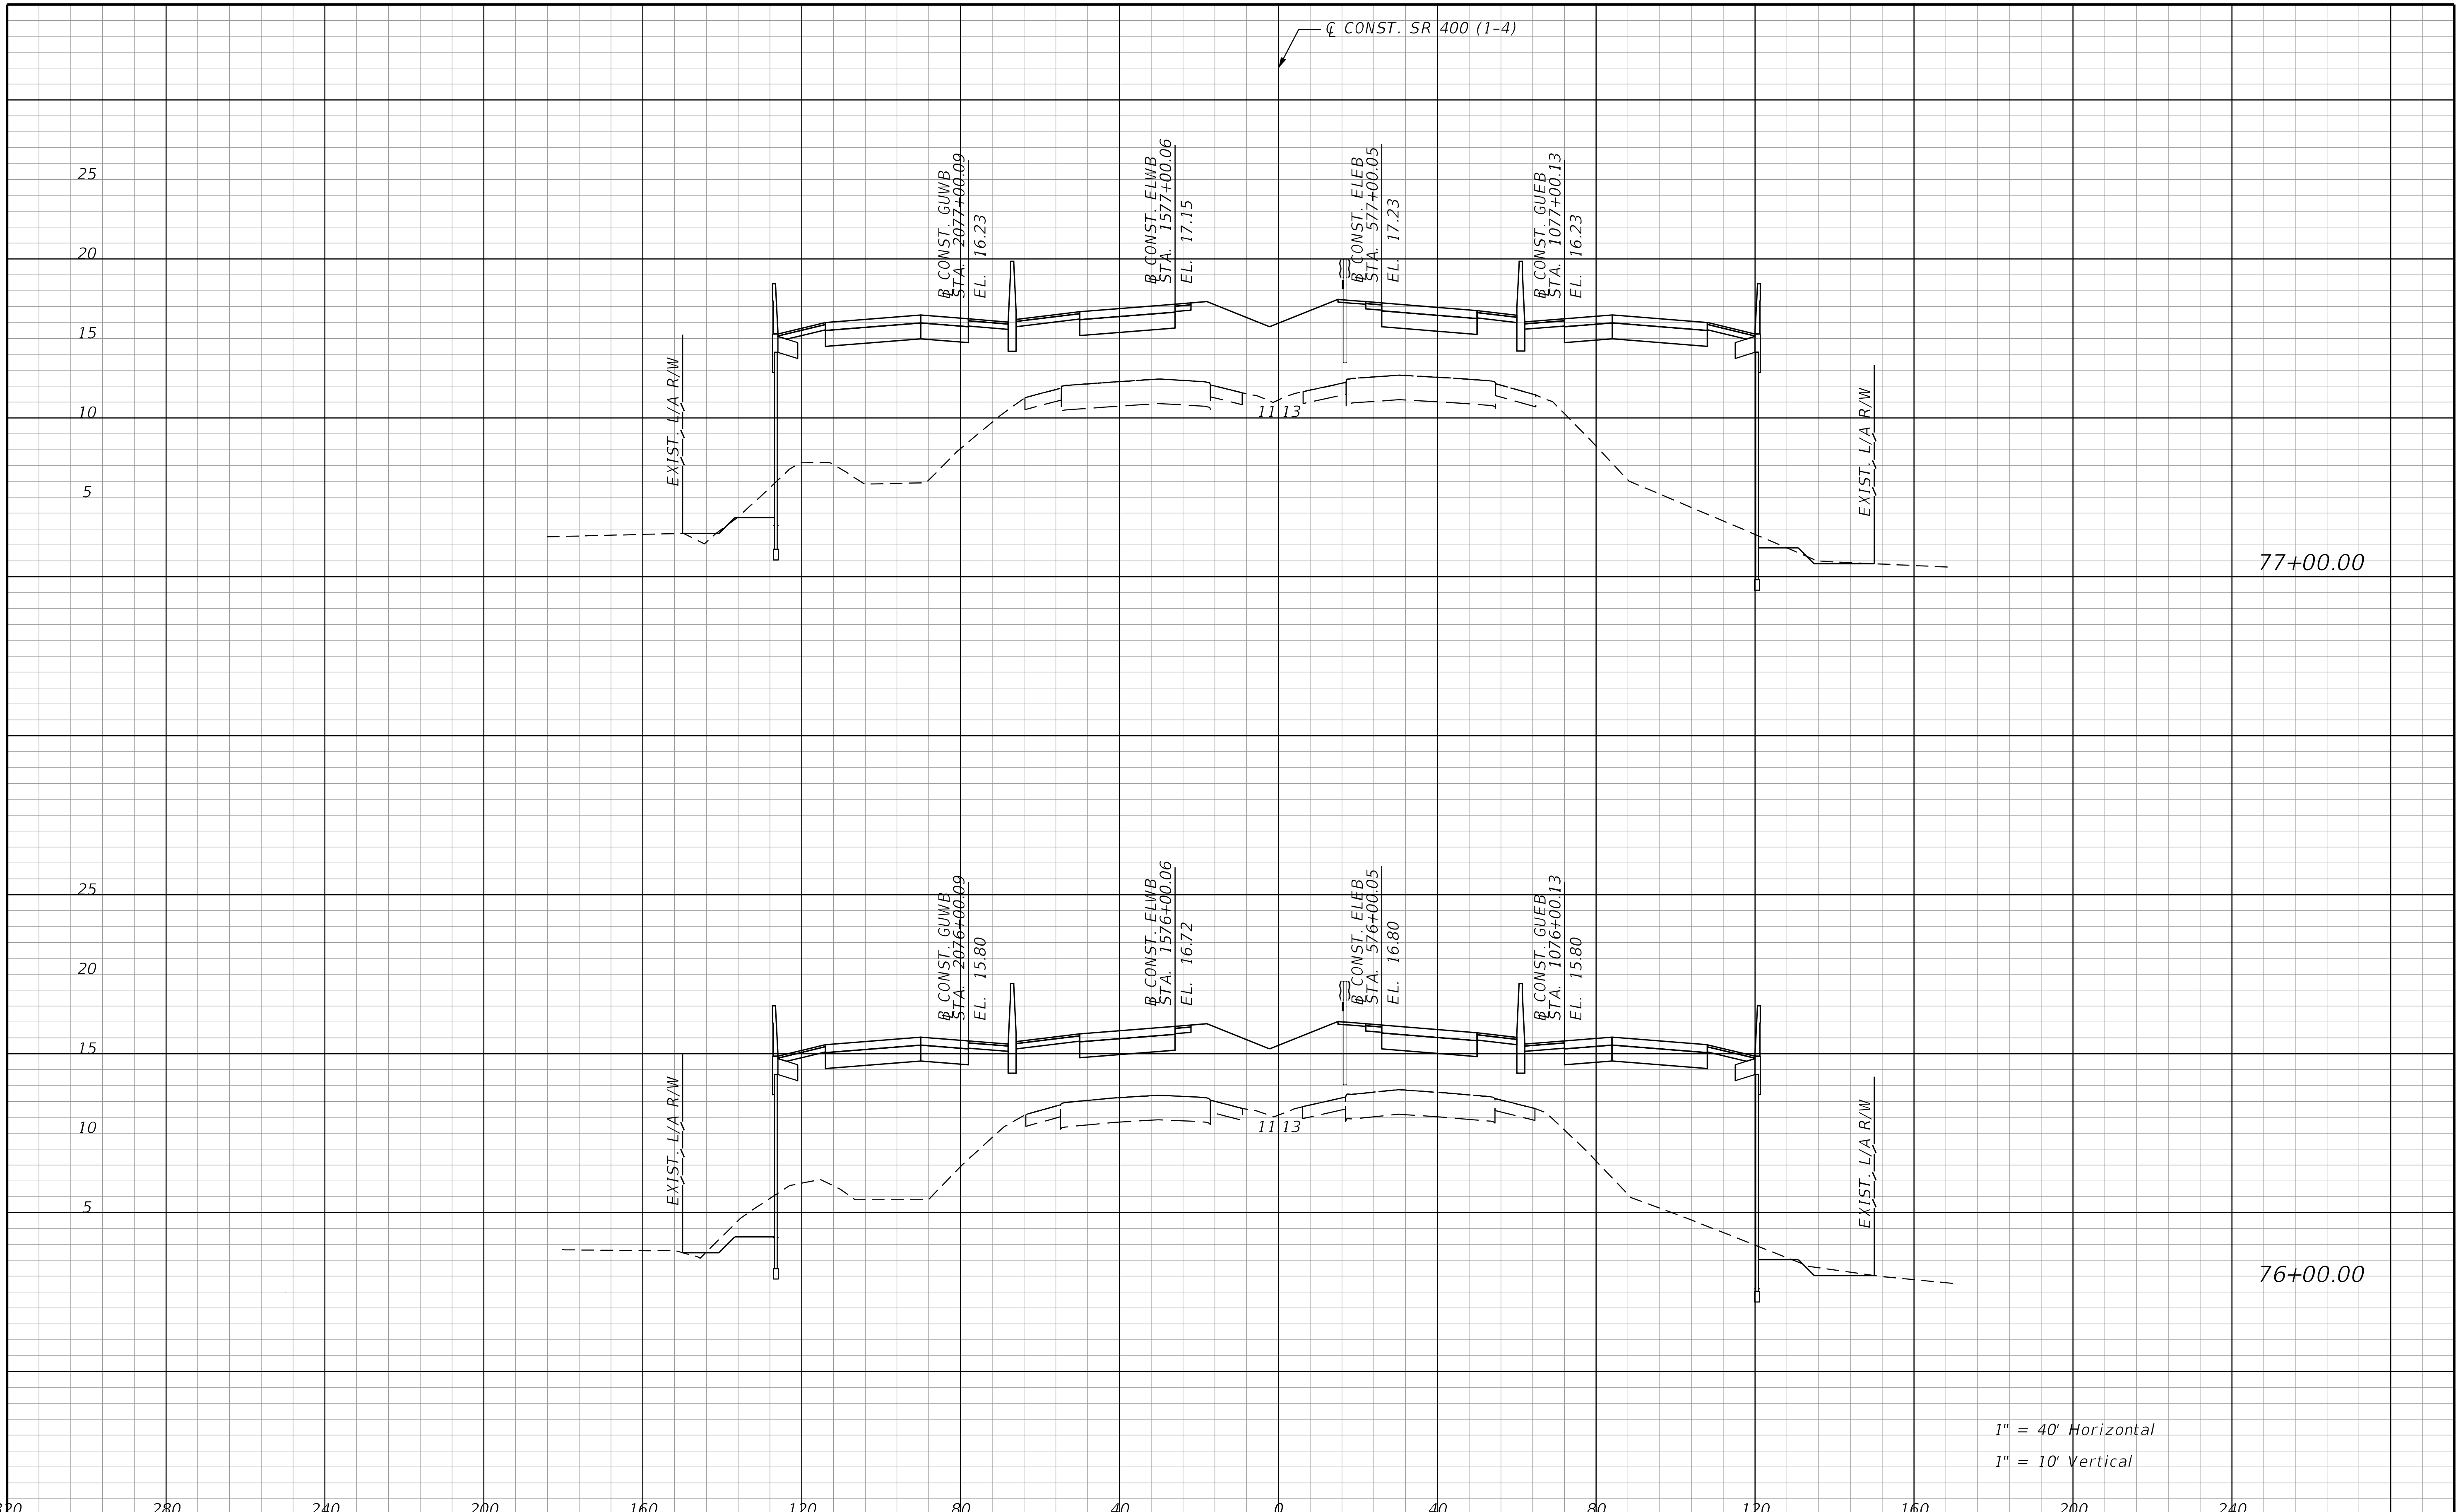

THE OFFICIAL RECORD OF THIS SHEET IS THE ELECTRONIC FILE DIGITALLY SIGNED AND SEALED UNDER RULE 61G15-23.004, F.A.C.

REVISIONS			
DATE	DESCRIPTION	DATE	DESCRIPTION

STANTEC CONSULTING SERVICES INC.
ENGINEER OF RECORD:
WILLIAM V. ANDERSON, P.E. NO.: 36682
11315 CORPORATE BLVD., SUITE 105
ORLANDO, FLORIDA 32817
(407) 823-8966
CERTIFICATE OF AUTHORIZATION NO. 27013

STATE OF FLORIDA
DEPARTMENT OF TRANSPORTATION

ROAD NO.	COUNTY	FINANCIAL PROJECT ID
SR400	VOLUSIA	408464-2-32-01

CROSS SECTIONS
SR 400 (I-4)

SHEET NO.
450

jchassee 6/14/2019 4:23:28 PM Rdxsrd_shg V:\2158\active\CADD\40846423201\roadway\RDXSRD01.dgn

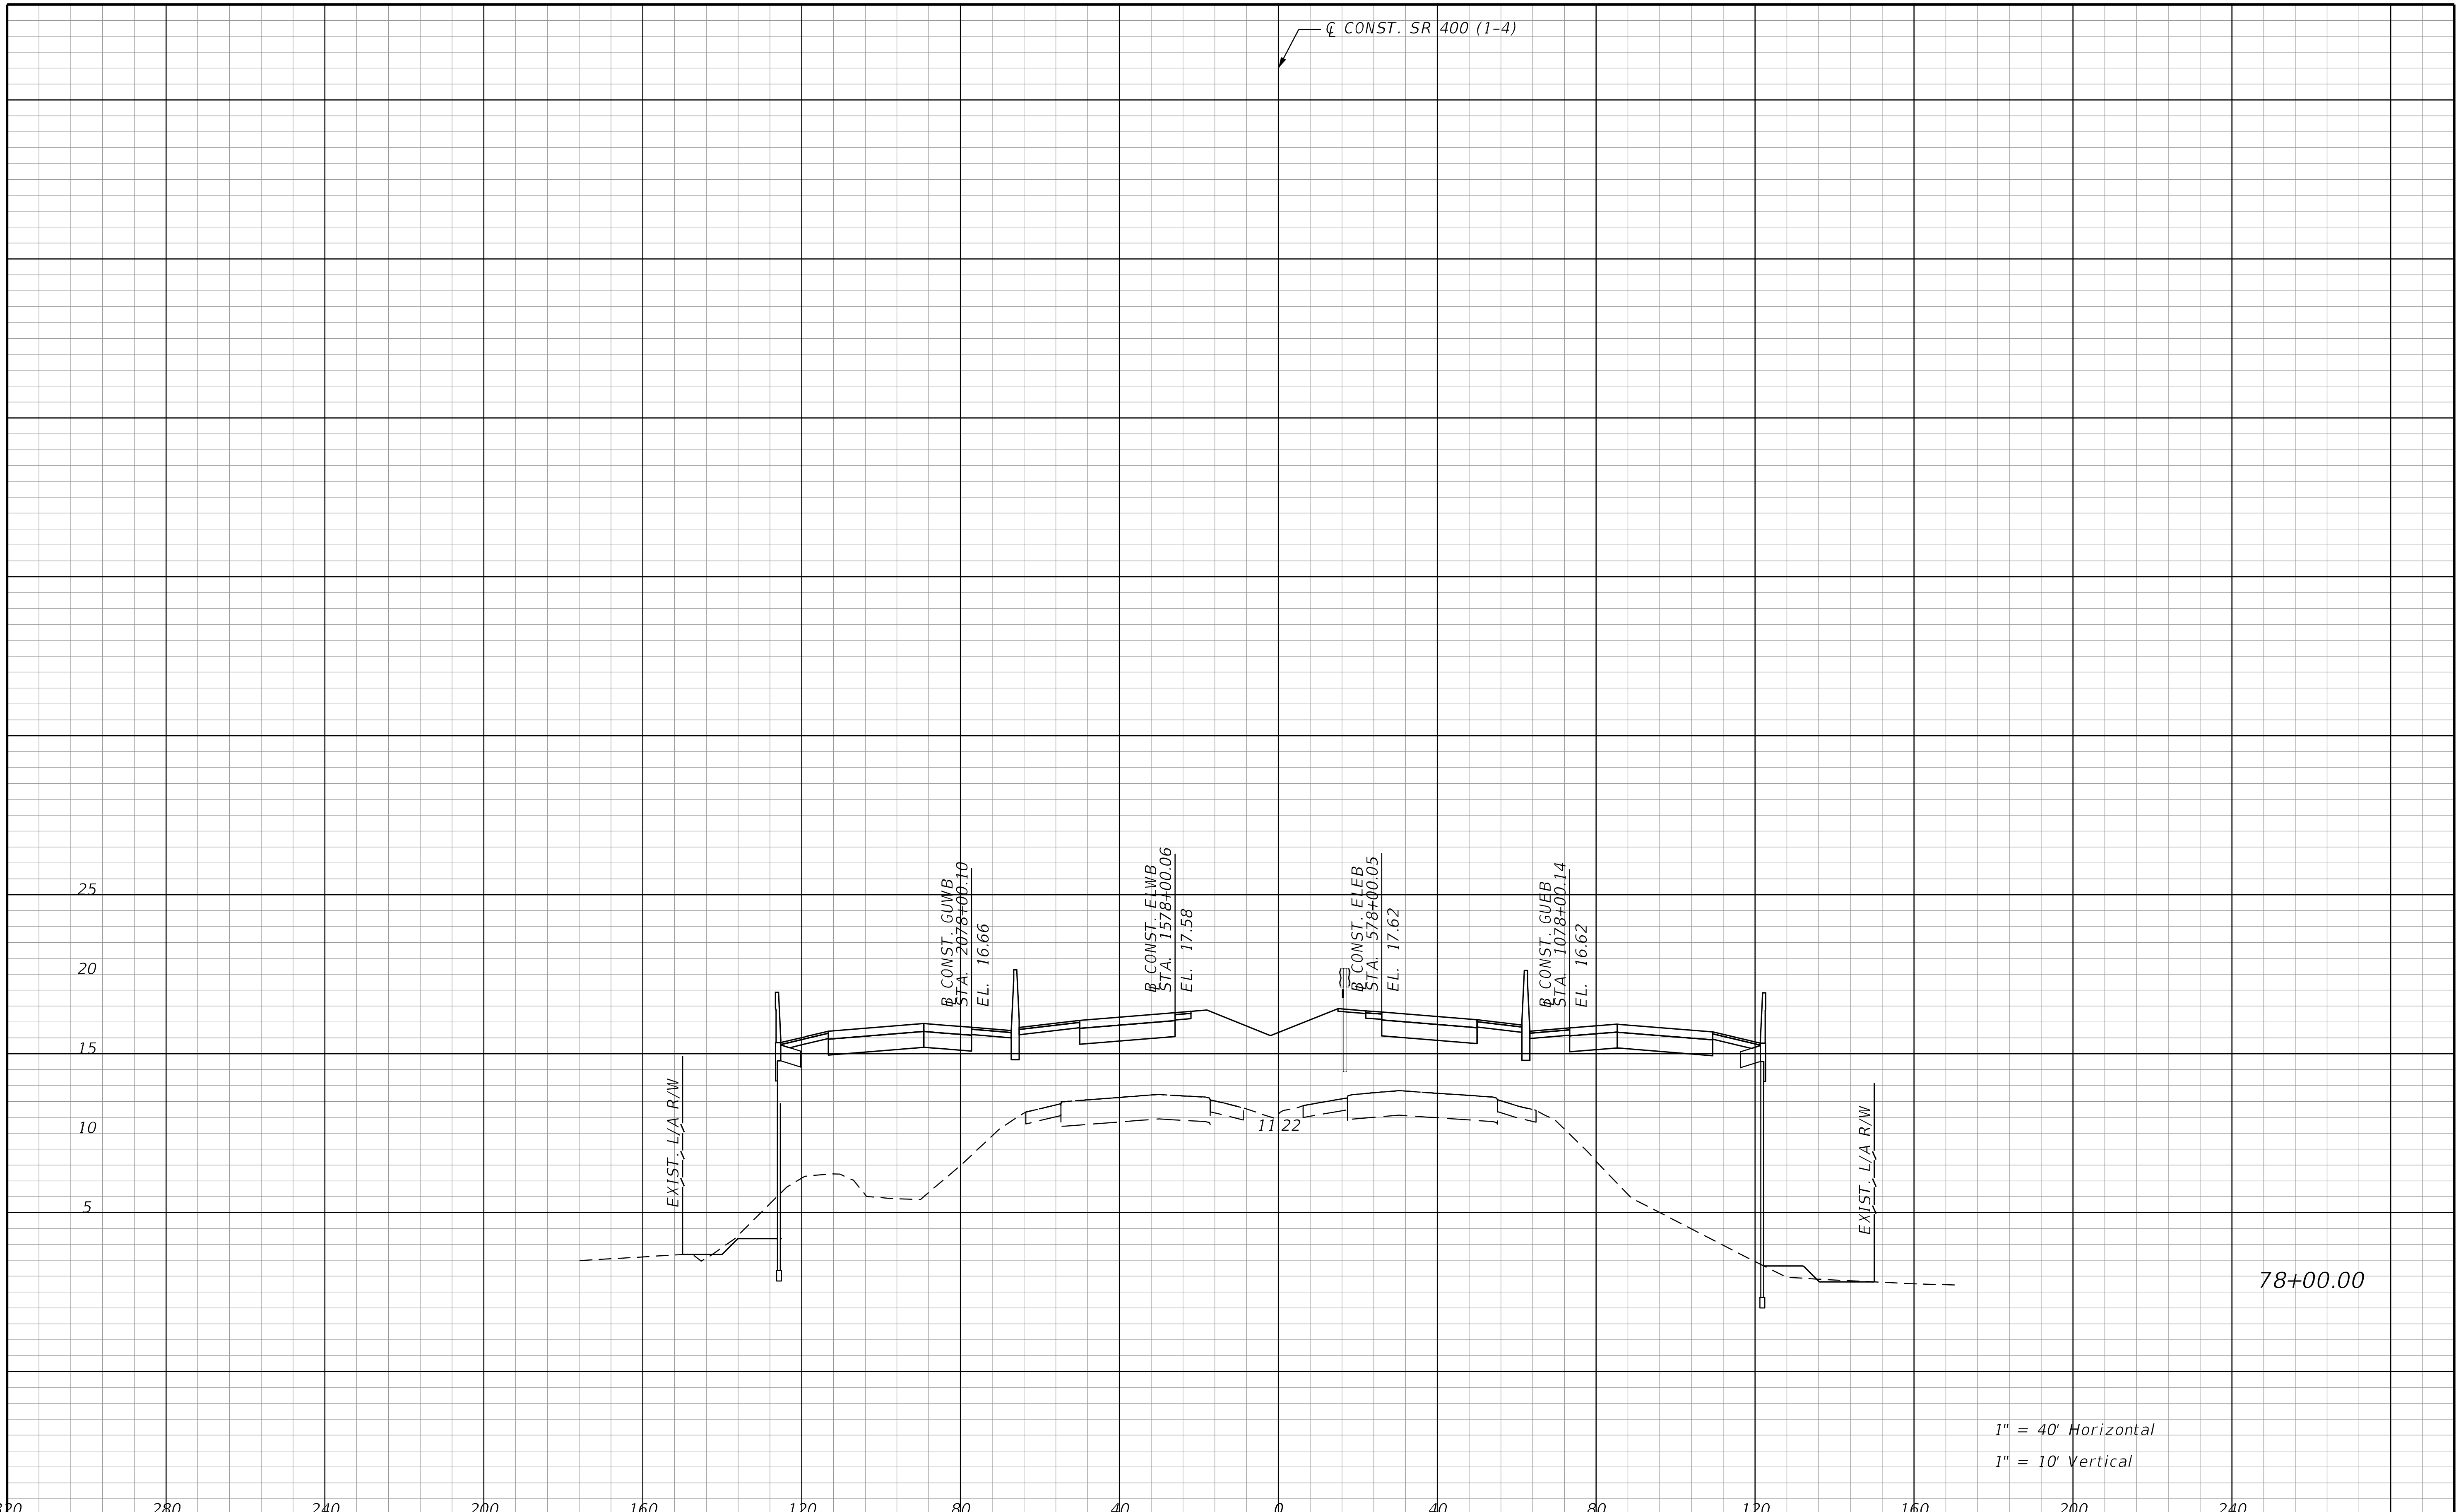

REVISIONS			
DATE	DESCRIPTION	DATE	DESCRIPTION

STANTEC CONSULTING SERVICES INC.
ENGINEER OF RECORD:
WILLIAM V. ANDERSON, P.E. NO.: 36682
11315 CORPORATE BLVD., SUITE 105
ORLANDO, FLORIDA 32817
(407) 823-8966
CERTIFICATE OF AUTHORIZATION NO. 27013

STATE OF FLORIDA
DEPARTMENT OF TRANSPORTATION

ROAD NO.	COUNTY	FINANCIAL PROJECT ID
SR400	VOLUSIA	408464-2-32-01

CROSS SECTIONS
SR 400 (I-4)

SHEET NO.
451

THE OFFICIAL RECORD OF THIS SHEET IS THE ELECTRONIC FILE DIGITALLY SIGNED AND SEALED UNDER RULE 61G15-23.004, F.A.C.

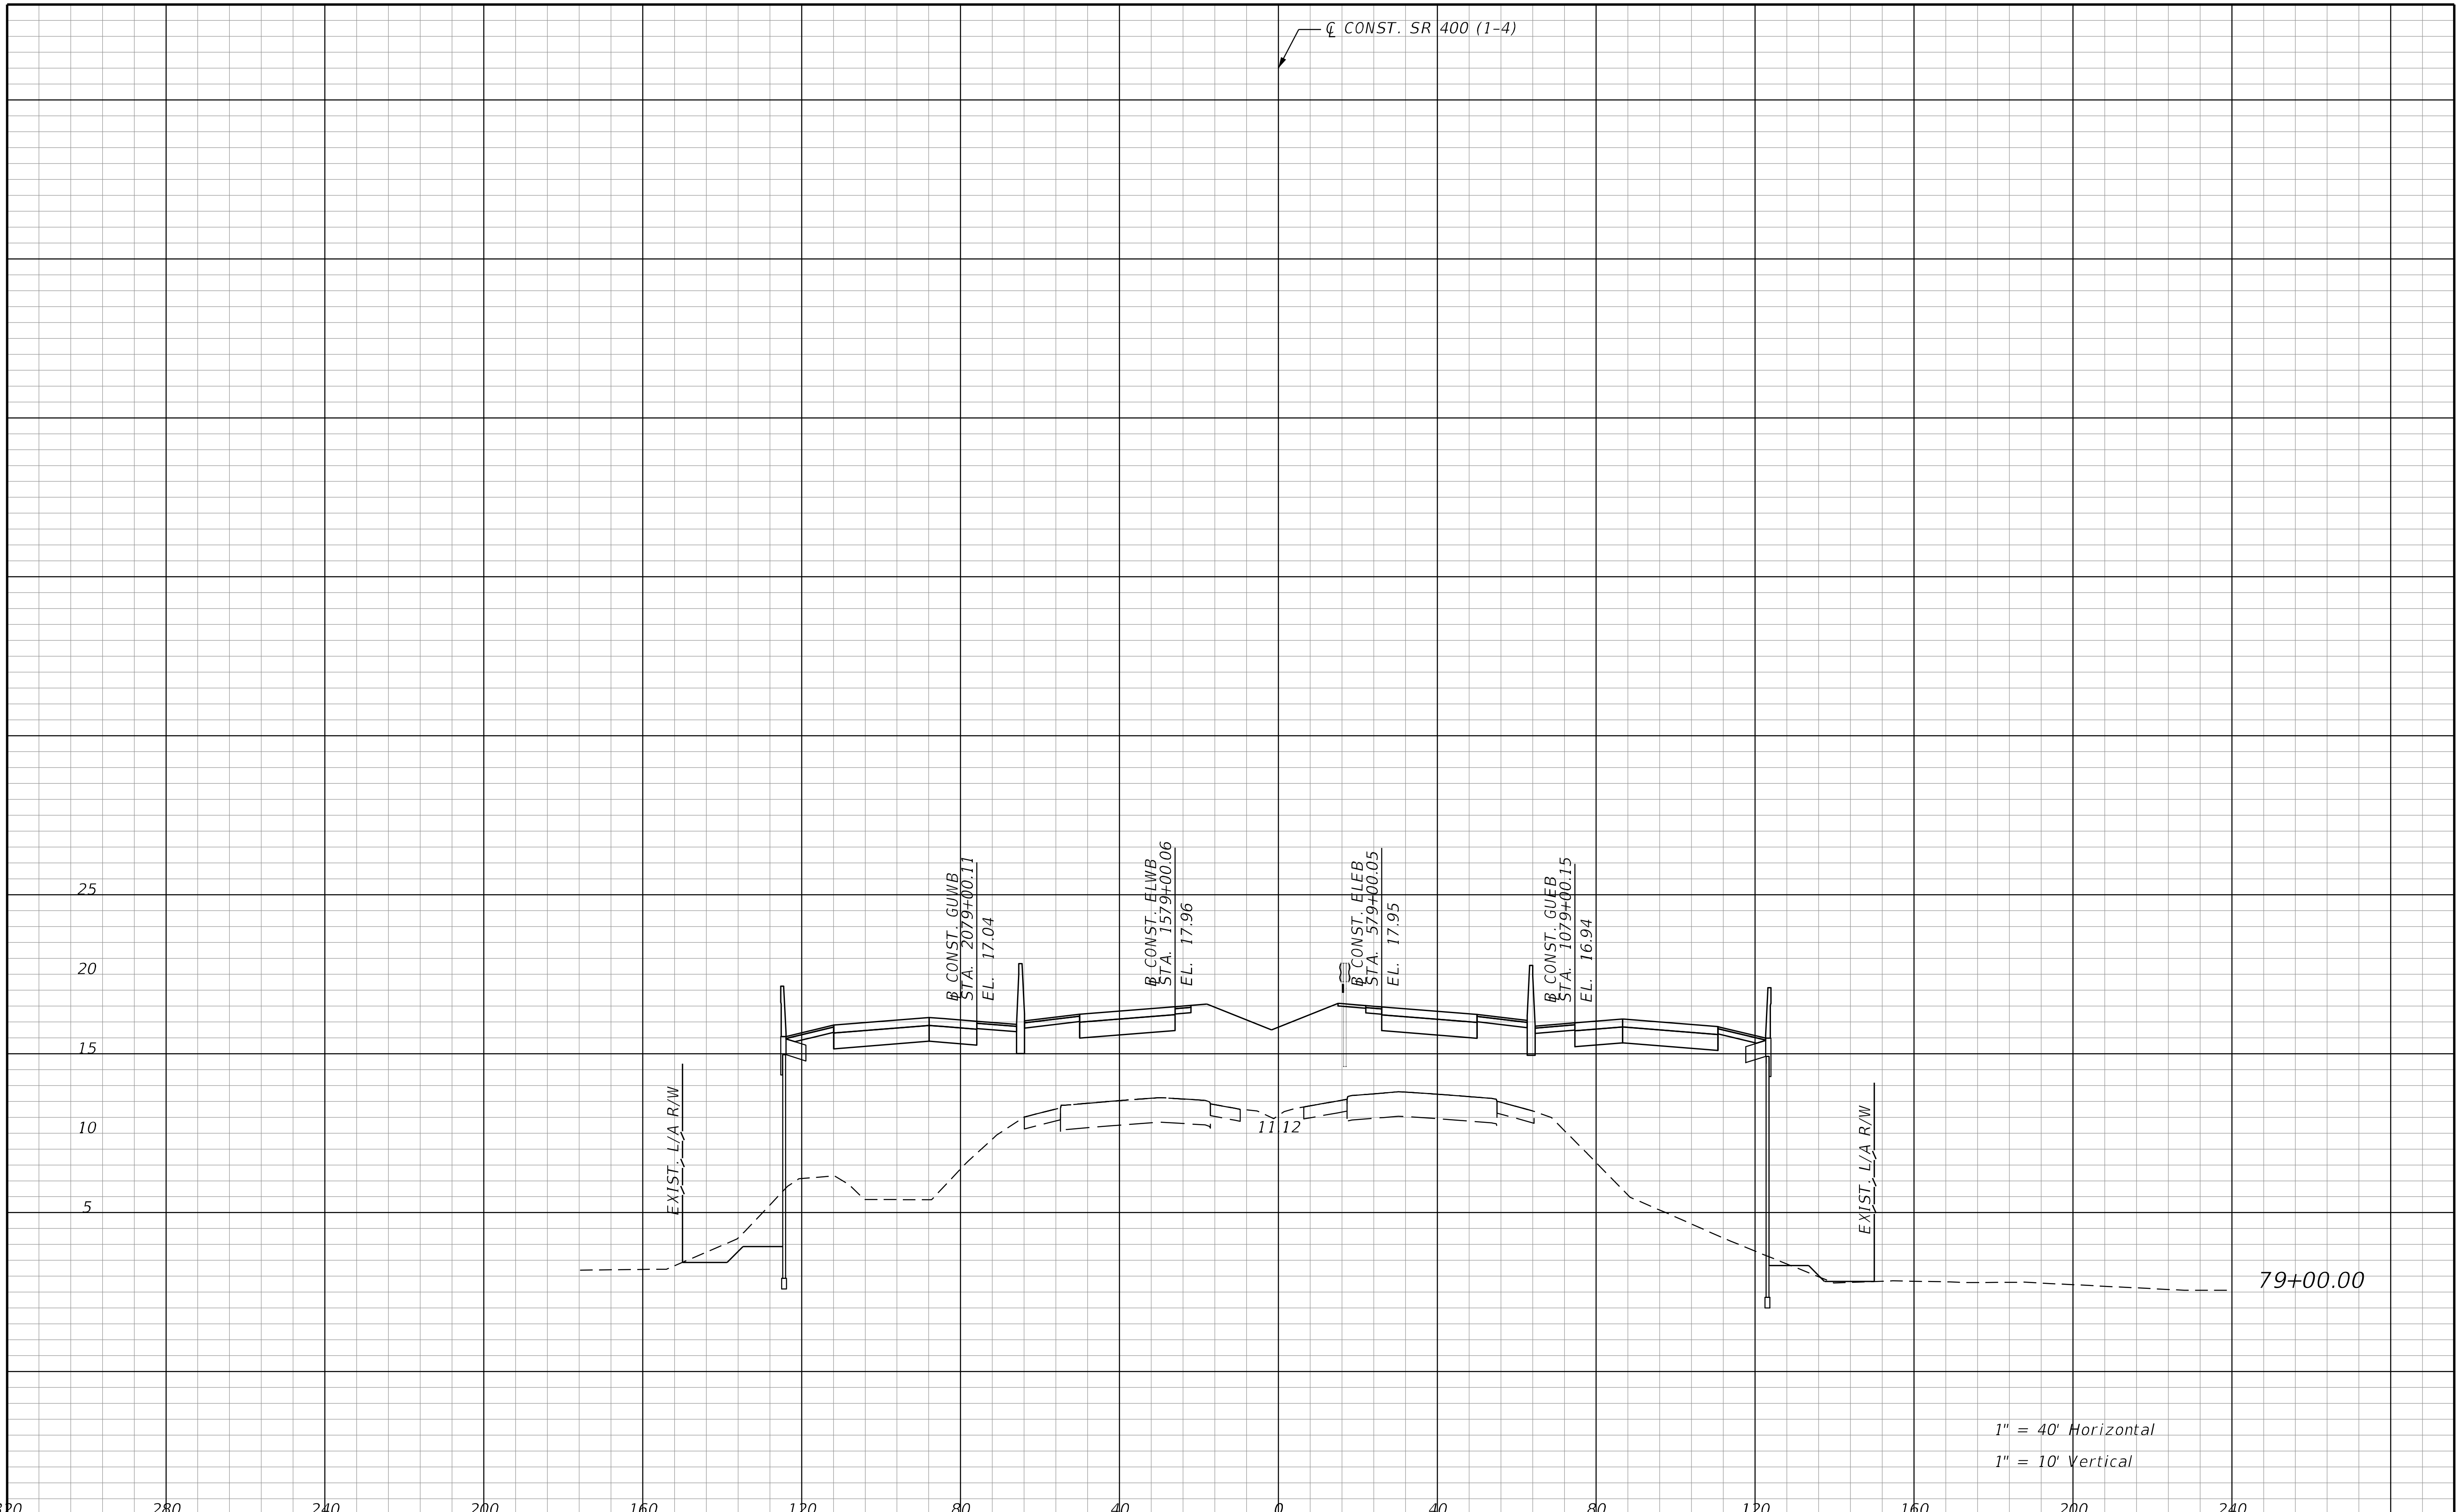

REVISIONS			
DATE	DESCRIPTION	DATE	DESCRIPTION

STANTEC CONSULTING SERVICES INC.
ENGINEER OF RECORD:
WILLIAM V. ANDERSON, P.E. NO.: 36682
11315 CORPORATE BLVD., SUITE 105
ORLANDO, FLORIDA 32817
(407) 823-8966
CERTIFICATE OF AUTHORIZATION NO. 27013

STATE OF FLORIDA
DEPARTMENT OF TRANSPORTATION

ROAD NO.	COUNTY	FINANCIAL PROJECT ID
SR400	VOLUSIA	408464-2-32-01

CROSS SECTIONS
SR 400 (I-4)

SHEET NO.
452

THE OFFICIAL RECORD OF THIS SHEET IS THE ELECTRONIC FILE DIGITALLY SIGNED AND SEALED UNDER RULE 61G15-23.004, F.A.C.

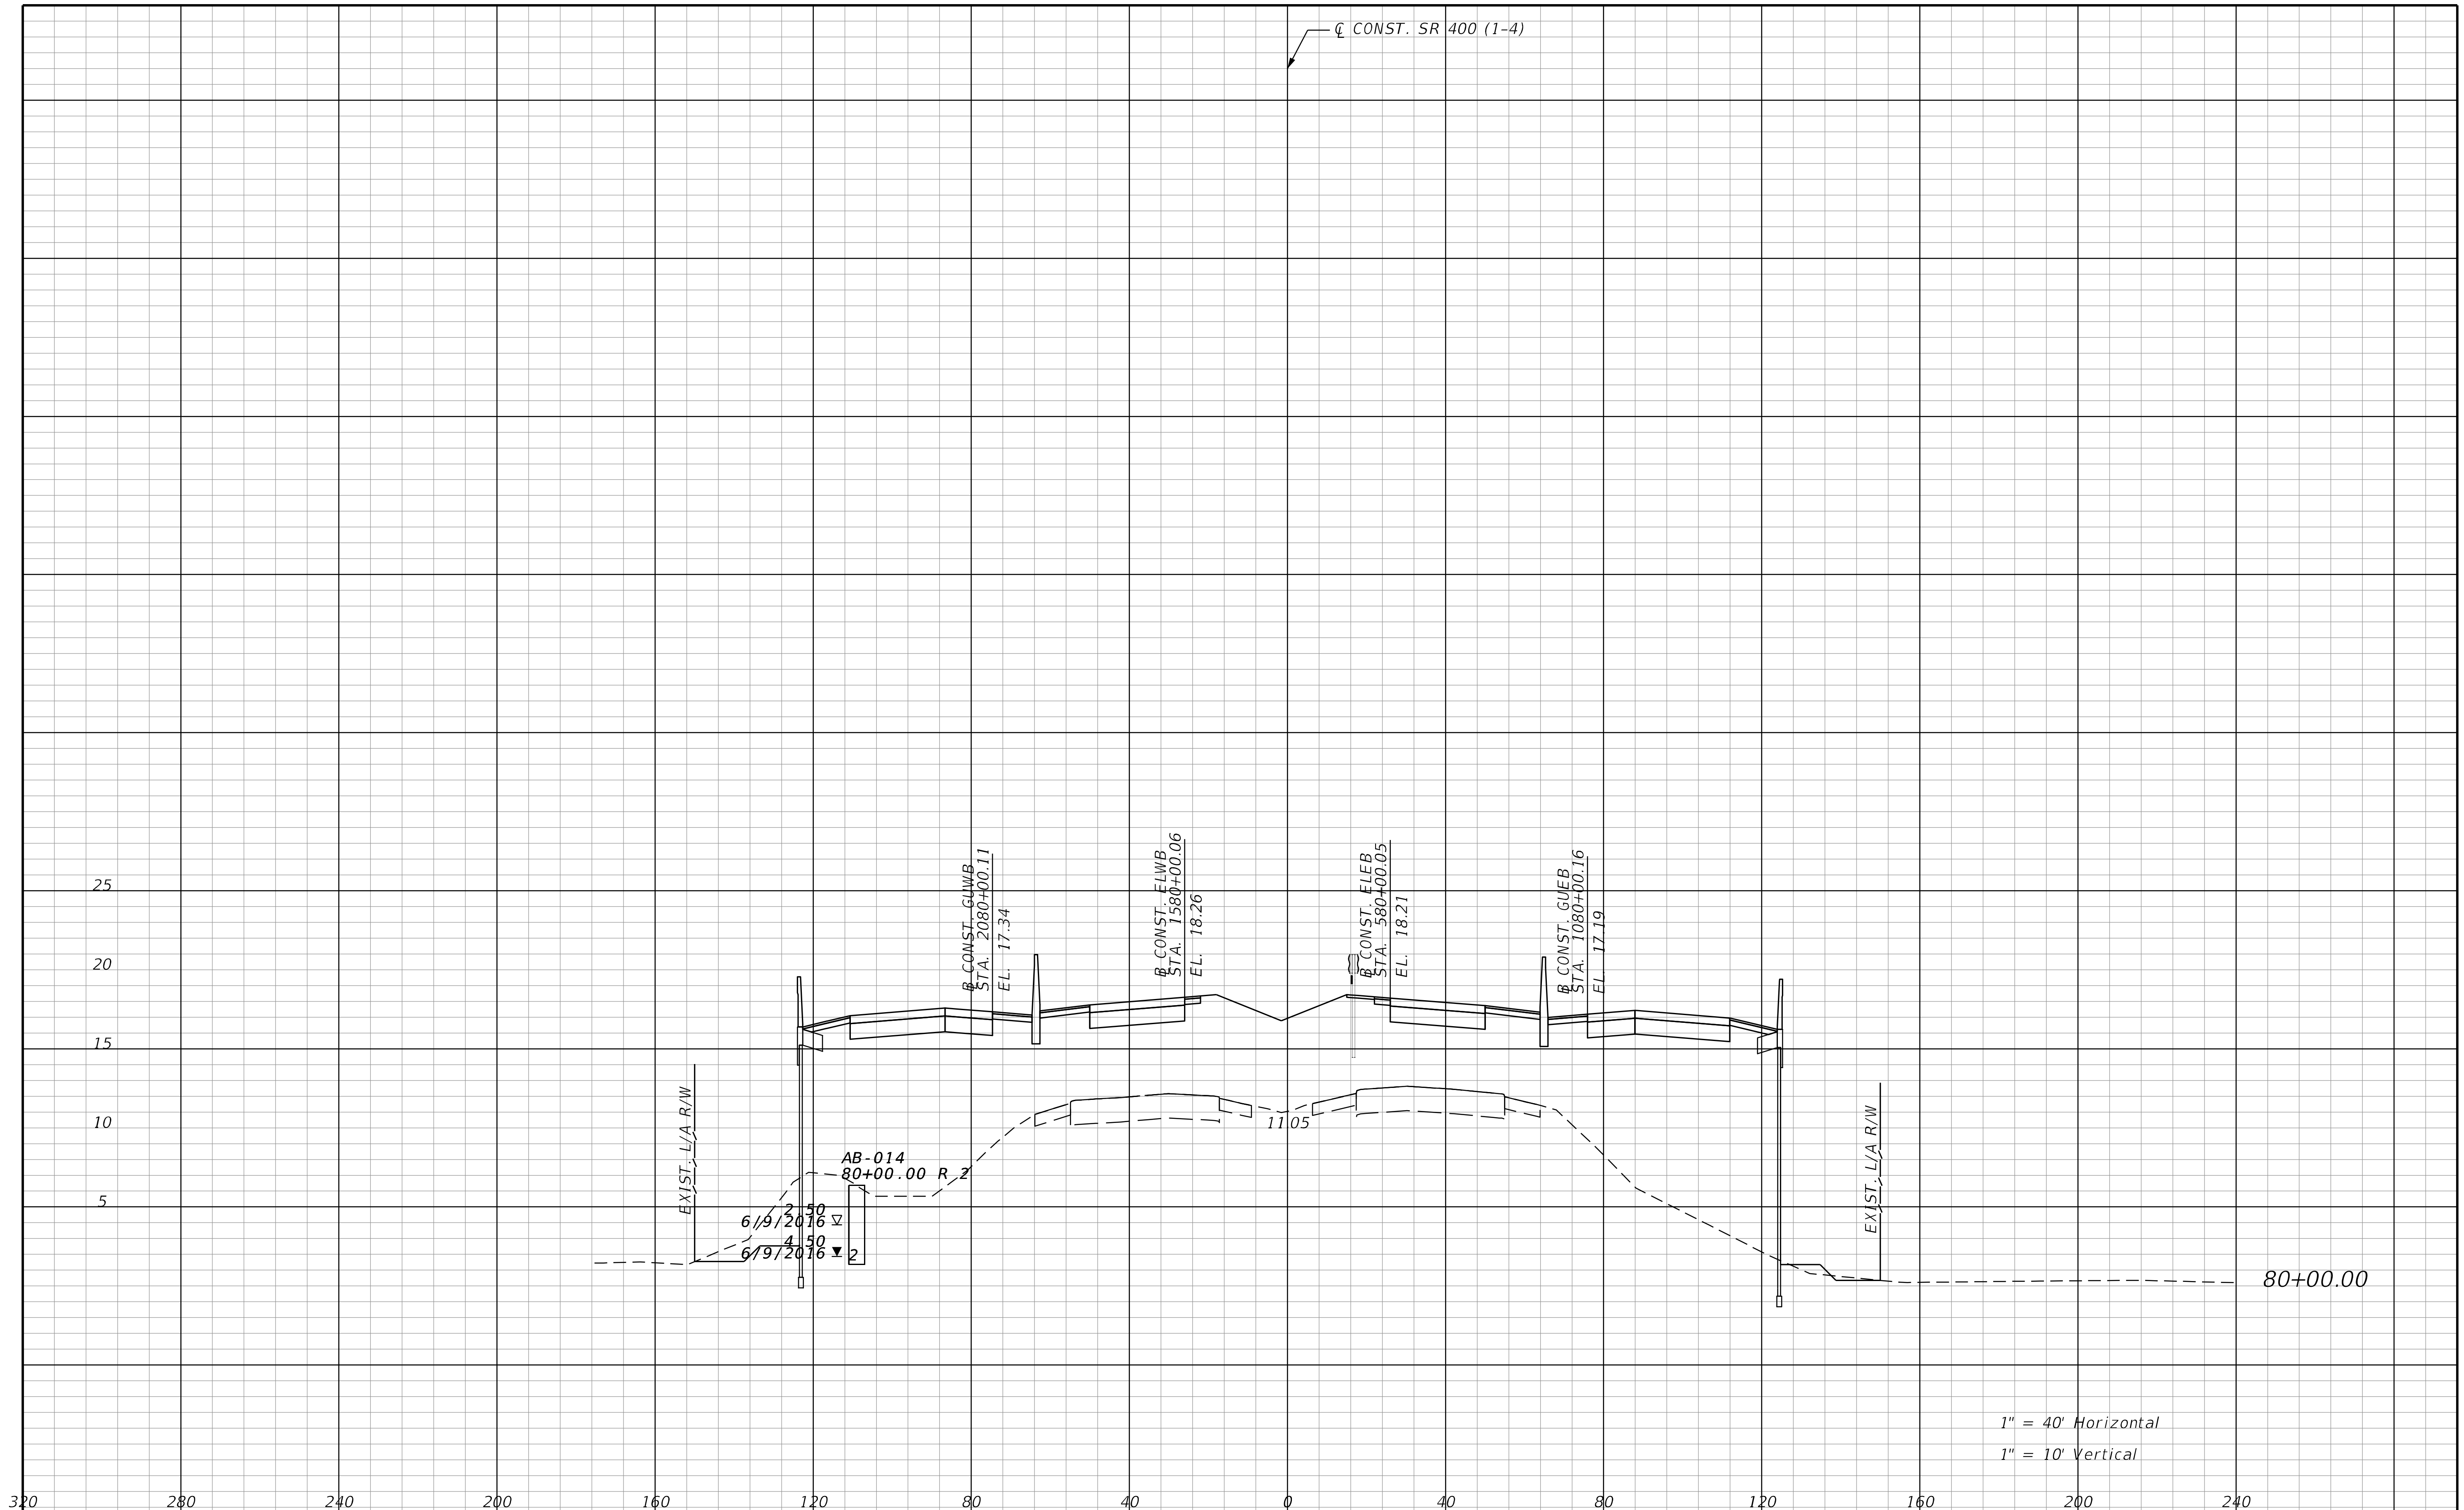

REVISIONS			
DATE	DESCRIPTION	DATE	DESCRIPTION

STANTEC CONSULTING SERVICES INC.
ENGINEER OF RECORD:
WILLIAM V. ANDERSON, P.E. NO.: 36682
11315 CORPORATE BLVD., SUITE 105
ORLANDO, FLORIDA 32817
(407) 823-8966
CERTIFICATE OF AUTHORIZATION NO. 27013

STATE OF FLORIDA
DEPARTMENT OF TRANSPORTATION

ROAD NO.	COUNTY	FINANCIAL PROJECT ID
SR400	VOLUSIA	408464-2-32-01

CROSS SECTIONS
SR 400 (I-4)

SHEET NO. 453

THE OFFICIAL RECORD OF THIS SHEET IS THE ELECTRONIC FILE DIGITALLY SIGNED AND SEALED UNDER RULE 61G15-23.004, F.A.C.

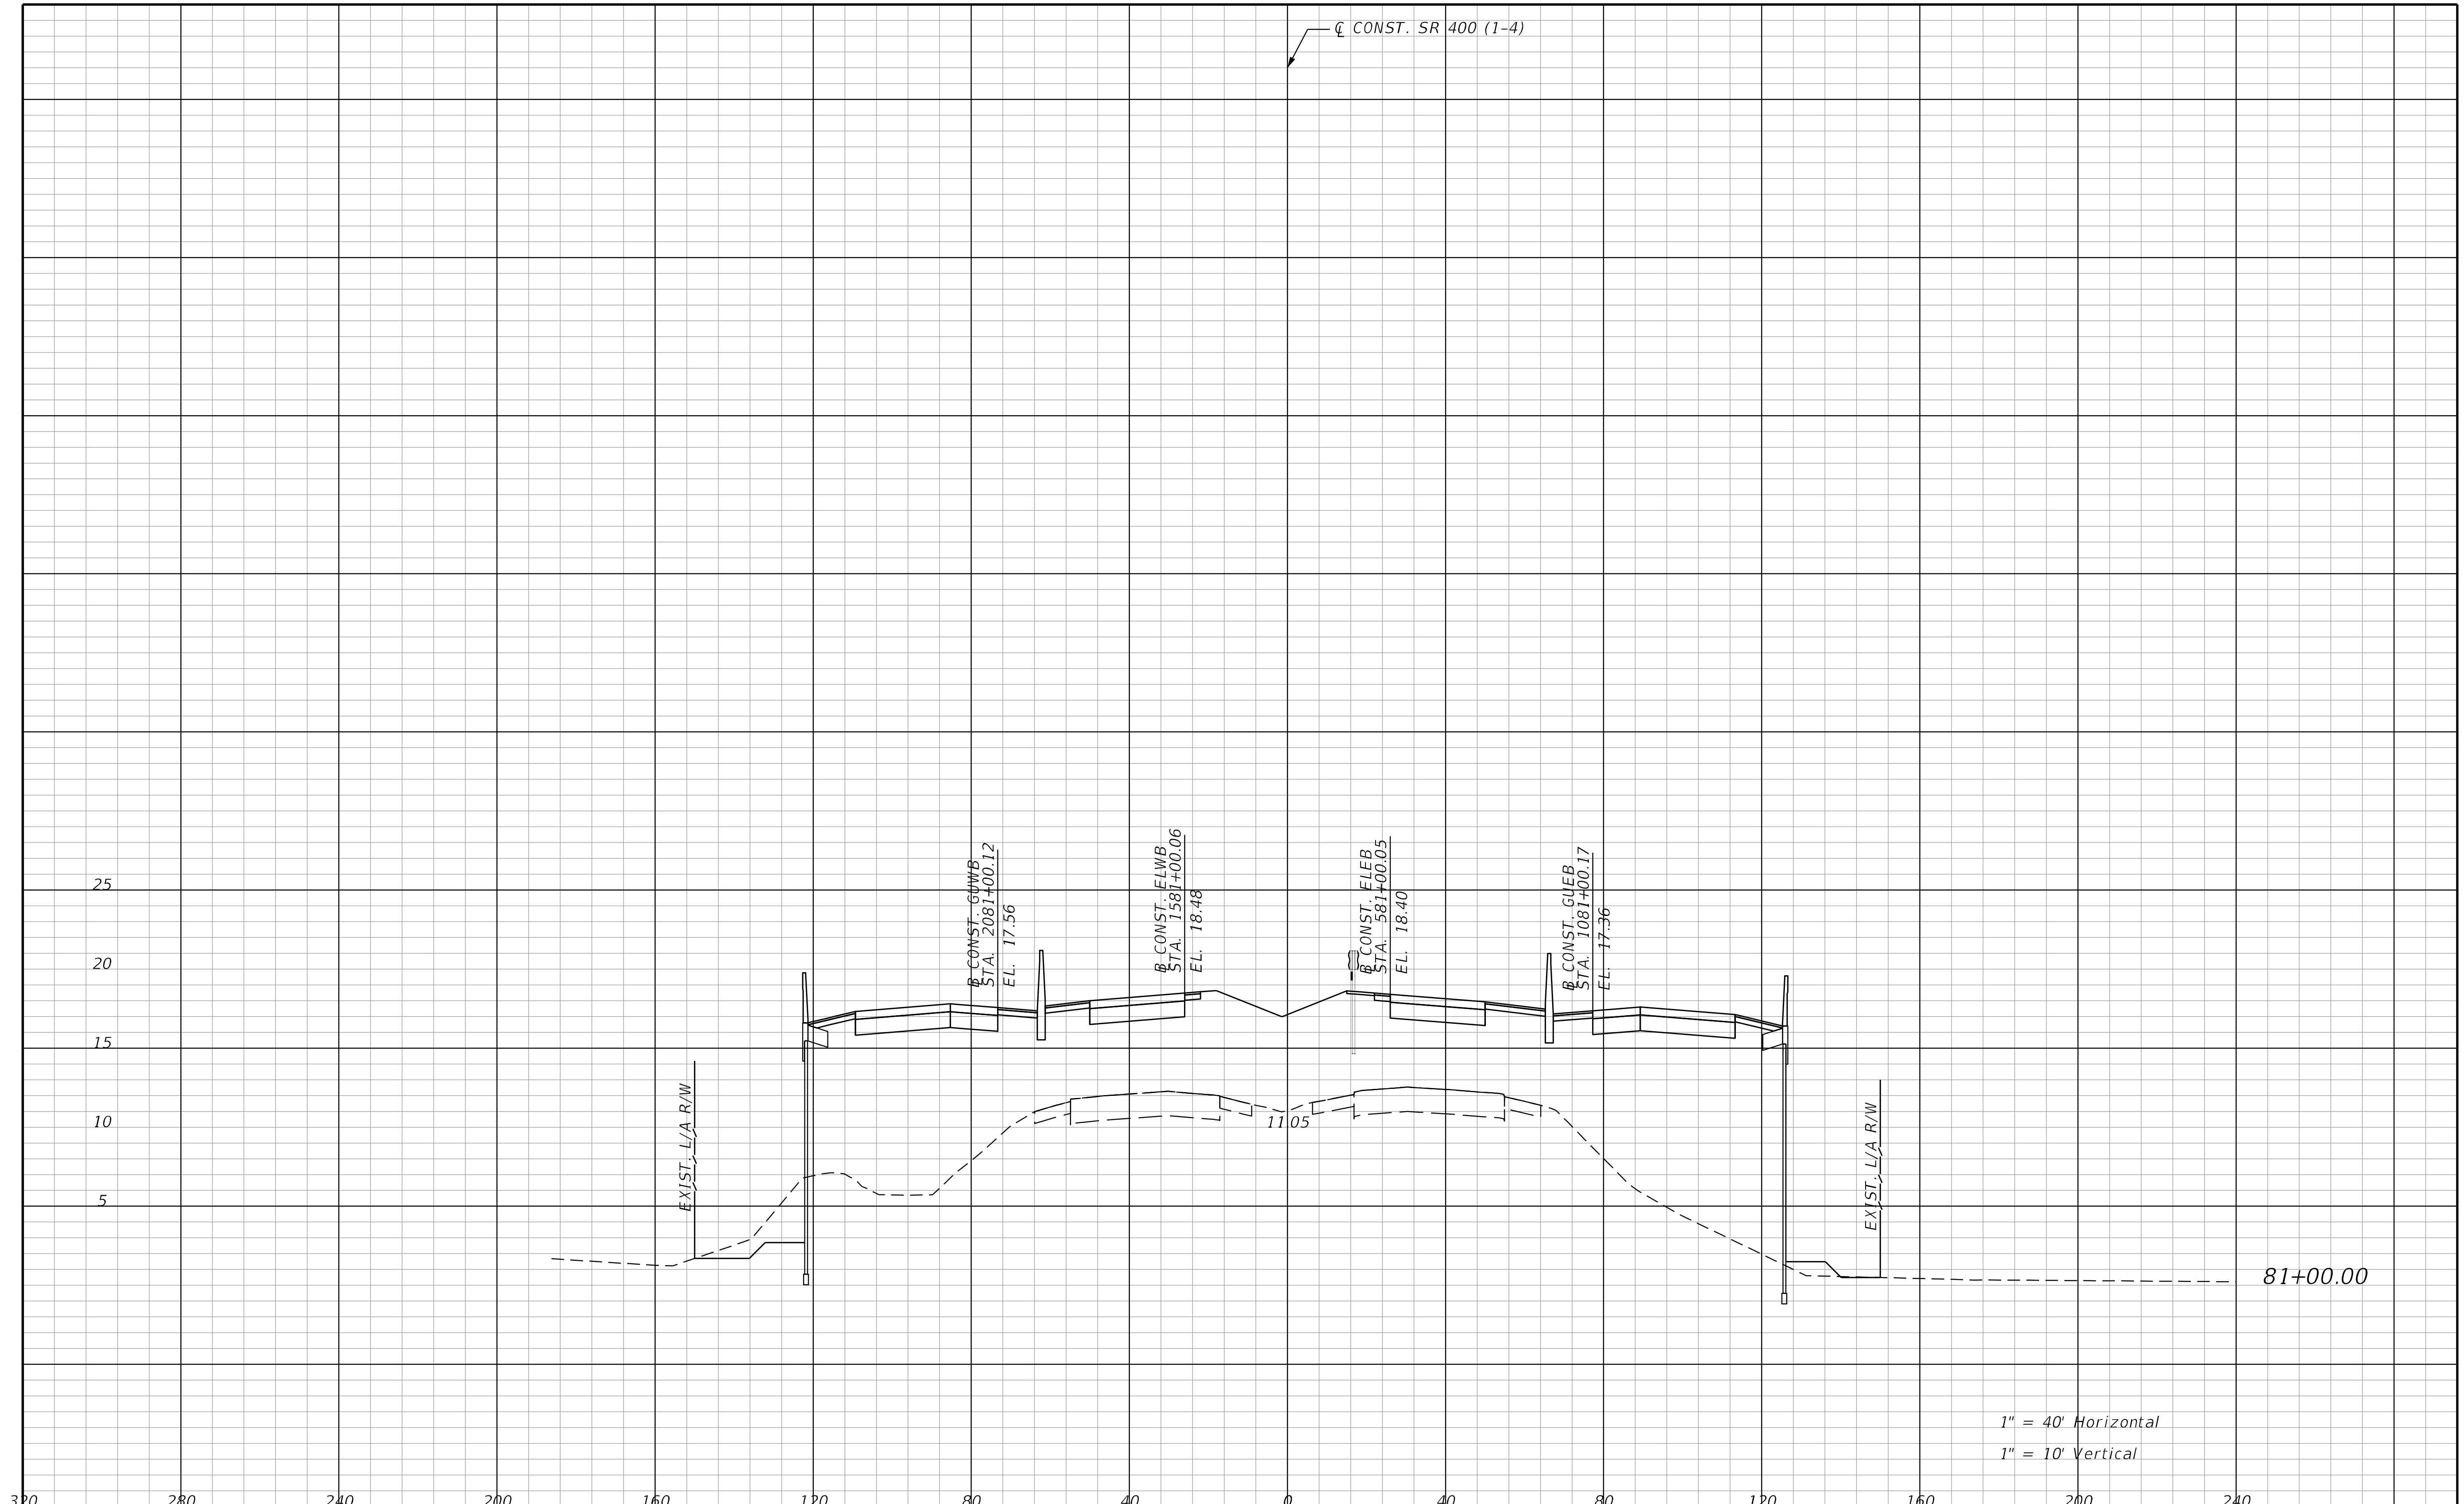

REVISIONS			
DATE	DESCRIPTION	DATE	DESCRIPTION

STANTEC CONSULTING SERVICES INC.
ENGINEER OF RECORD:
WILLIAM V. ANDERSON, P.E. NO.: 36682
11315 CORPORATE BLVD., SUITE 105
ORLANDO, FLORIDA 32817
(407) 823-8966
CERTIFICATE OF AUTHORIZATION NO. 27013

STATE OF FLORIDA
DEPARTMENT OF TRANSPORTATION

ROAD NO.	COUNTY	FINANCIAL PROJECT ID
SR400	VOLUSIA	408464-2-32-01

CROSS SECTIONS
SR 400 (I-4)

SHEET NO.
454

THE OFFICIAL RECORD OF THIS SHEET IS THE ELECTRONIC FILE DIGITALLY SIGNED AND SEALED UNDER RULE 61G15-23.004, F.A.C.

jchassee 6/14/2019 4:23:46 PM Rdxsrd_shg V:\2158\active\CADD\40846423201\roadway\RDXSRD01.dgn

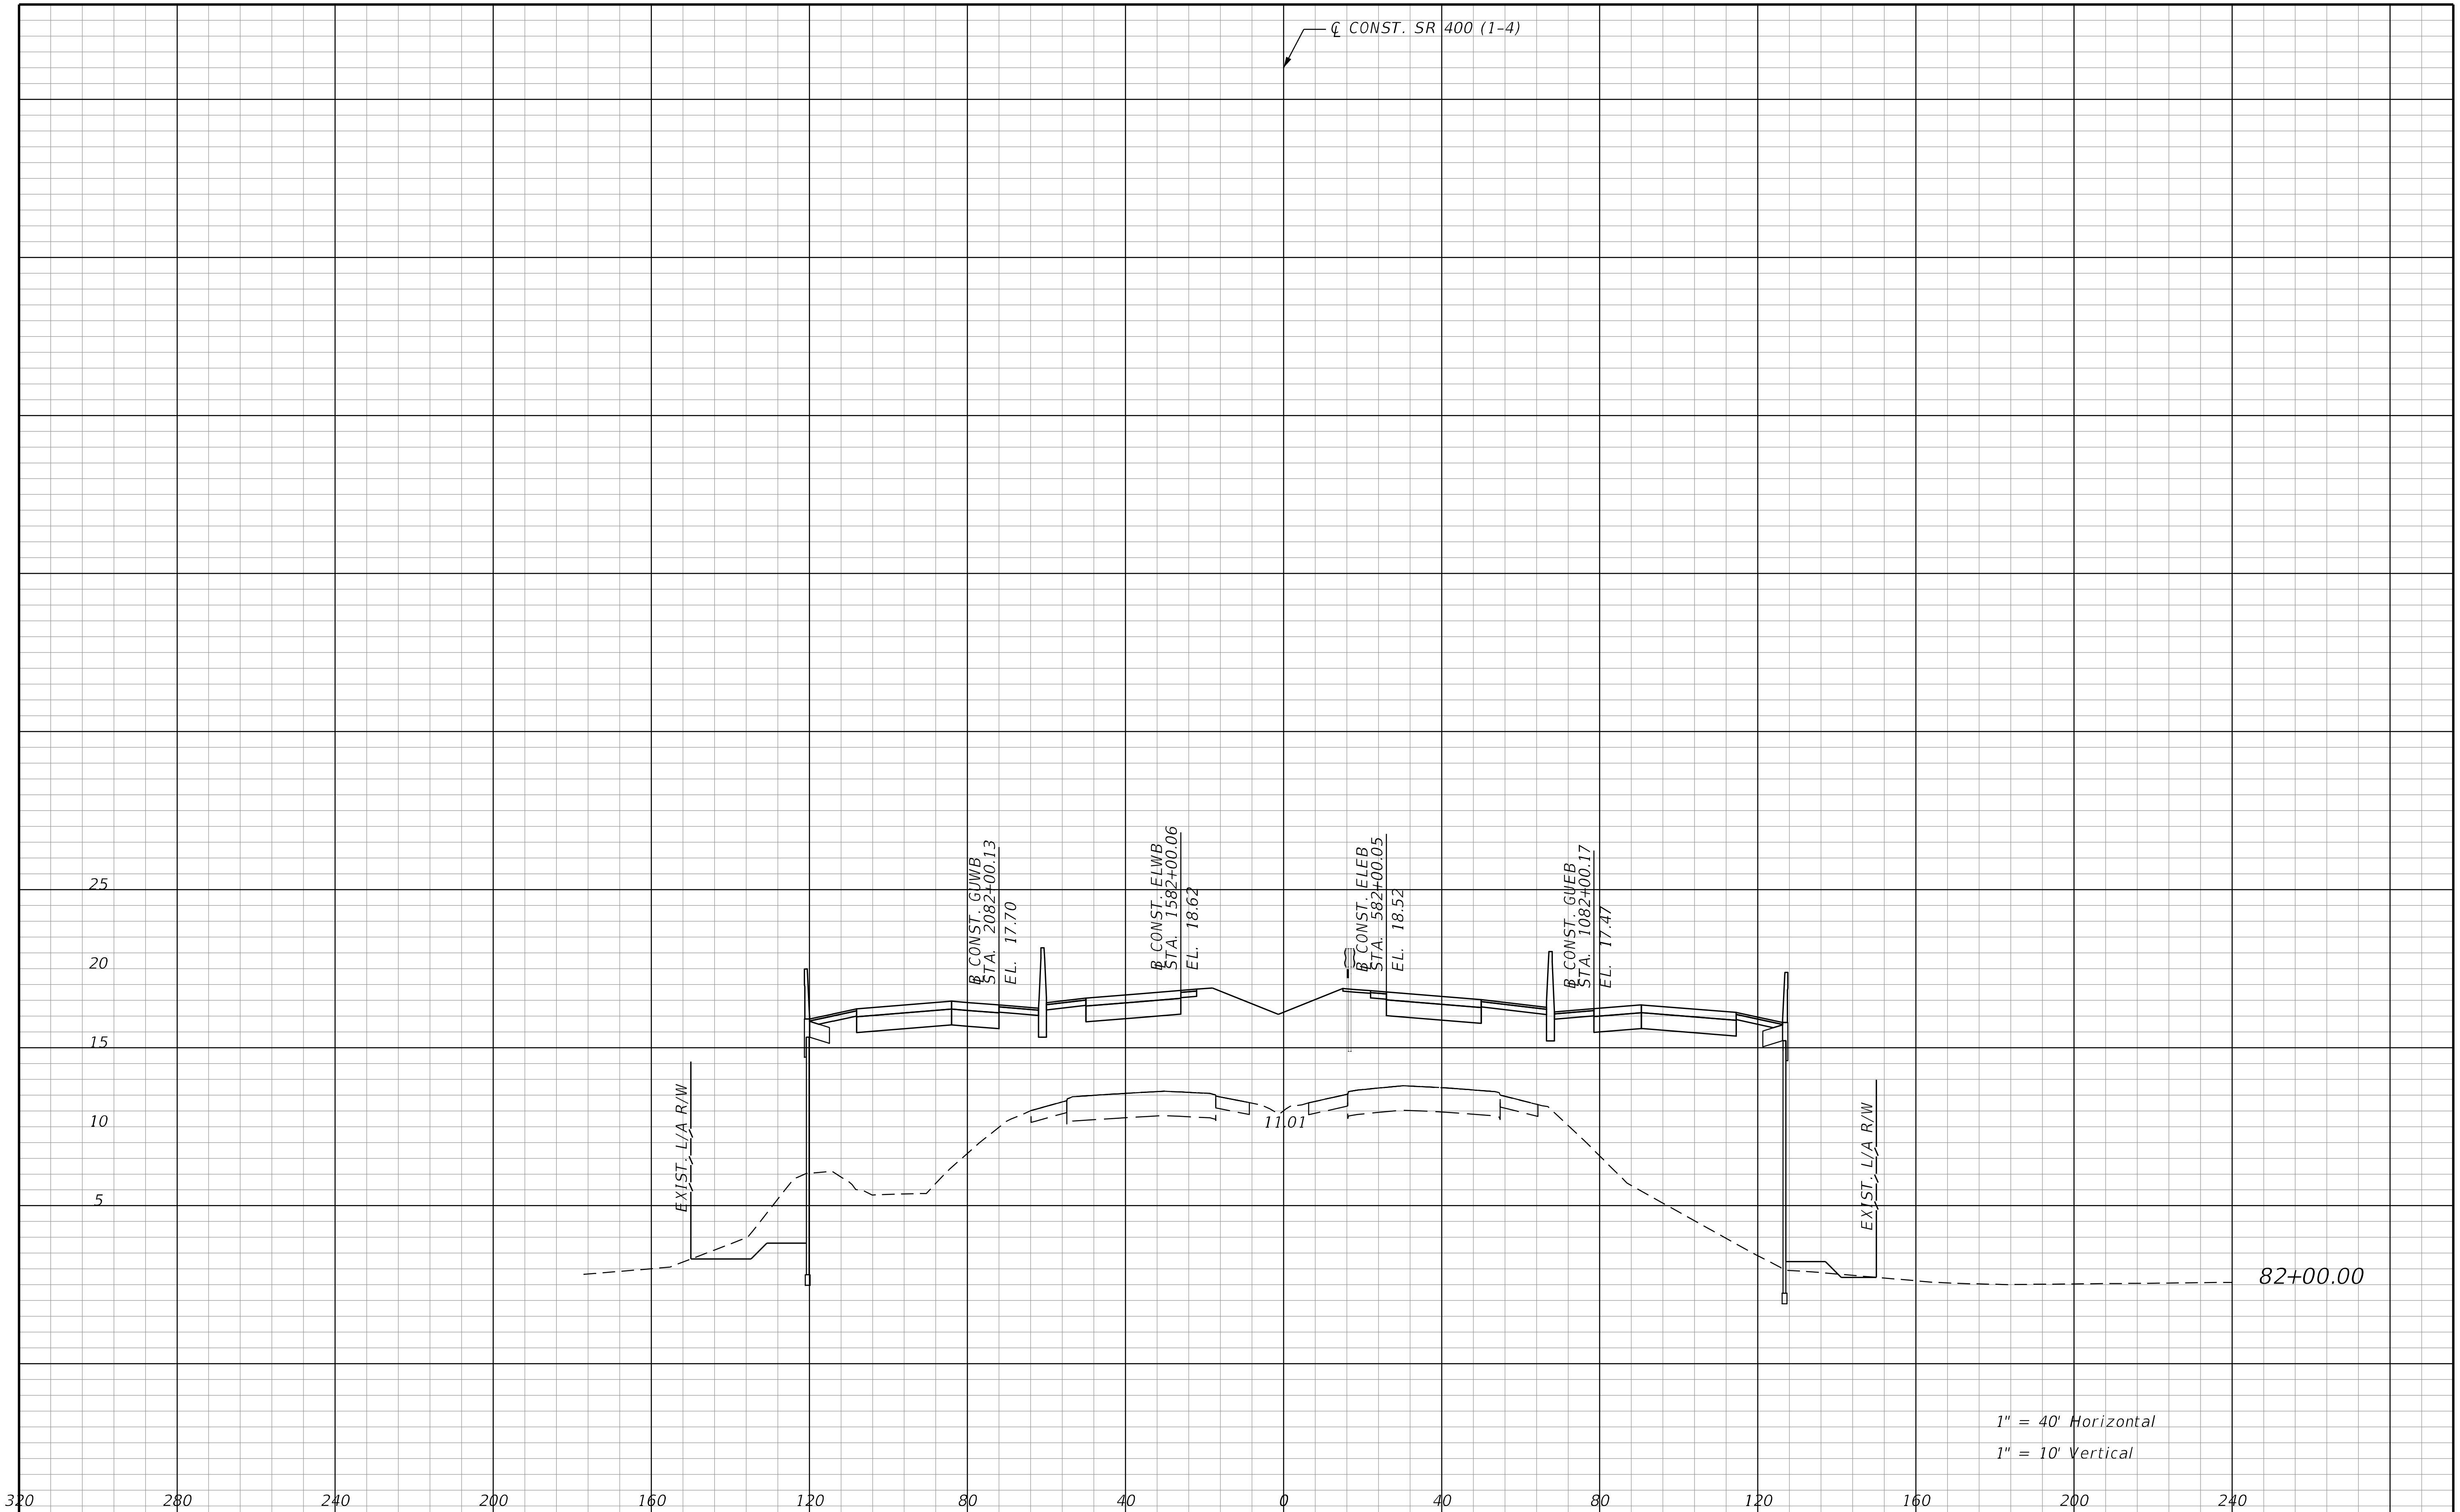

THE OFFICIAL RECORD OF THIS SHEET IS THE ELECTRONIC FILE DIGITALLY SIGNED AND SEALED UNDER RULE 61G15-23.004, F.A.C.

REVISIONS			
DATE	DESCRIPTION	DATE	DESCRIPTION

STANTEC CONSULTING SERVICES INC.
ENGINEER OF RECORD:
WILLIAM V. ANDERSON, P.E. NO.: 36682
11315 CORPORATE BLVD., SUITE 105
ORLANDO, FLORIDA 32817
(407) 823-8966
CERTIFICATE OF AUTHORIZATION NO. 27013

STATE OF FLORIDA
DEPARTMENT OF TRANSPORTATION

ROAD NO.	COUNTY	FINANCIAL PROJECT ID
SR400	VOLUSIA	408464-2-32-01

CROSS SECTIONS
SR 400 (I-4)

SHEET NO.
455

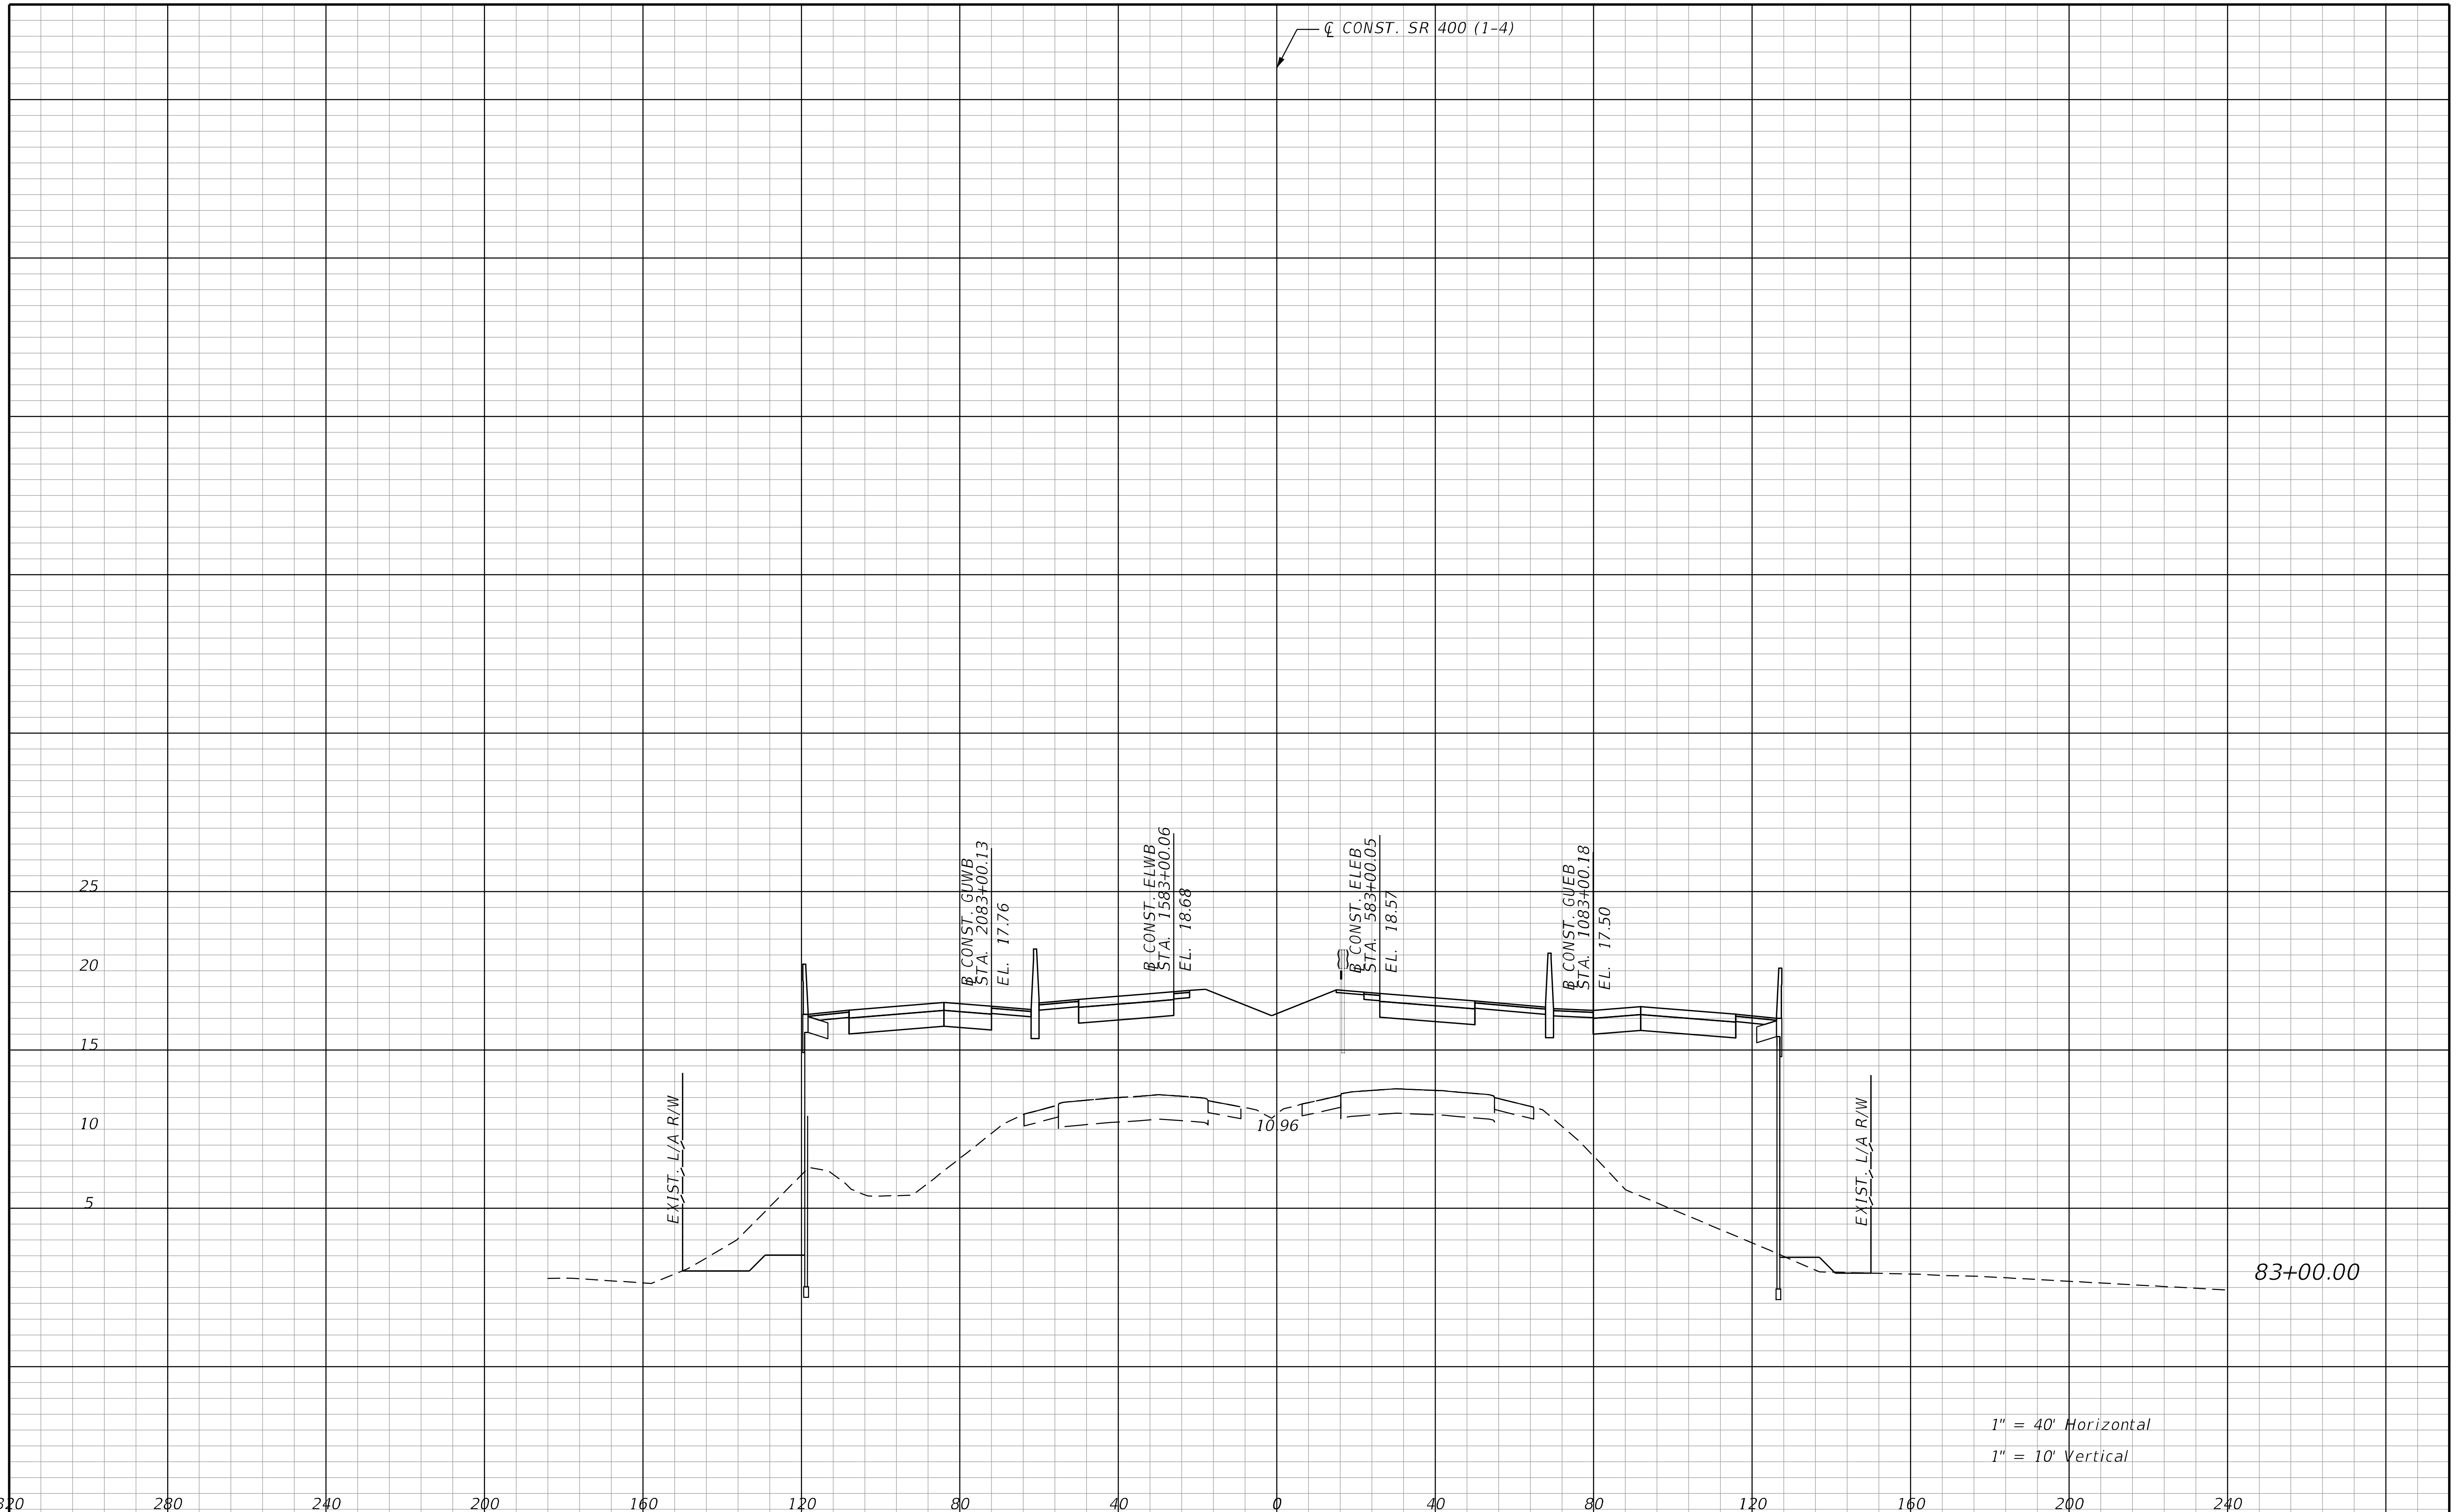

REVISIONS			
DATE	DESCRIPTION	DATE	DESCRIPTION

STANTEC CONSULTING SERVICES INC.
ENGINEER OF RECORD:
WILLIAM V. ANDERSON, P.E. NO.: 36682
11315 CORPORATE BLVD., SUITE 105
ORLANDO, FLORIDA 32817
(407) 823-8966
CERTIFICATE OF AUTHORIZATION NO. 27013

STATE OF FLORIDA
DEPARTMENT OF TRANSPORTATION

ROAD NO.	COUNTY	FINANCIAL PROJECT ID
SR400	VOLUSIA	408464-2-32-01

CROSS SECTIONS
SR 400 (I-4)

SHEET NO.
456

THE OFFICIAL RECORD OF THIS SHEET IS THE ELECTRONIC FILE DIGITALLY SIGNED AND SEALED UNDER RULE 61G15-23.004, F.A.C.

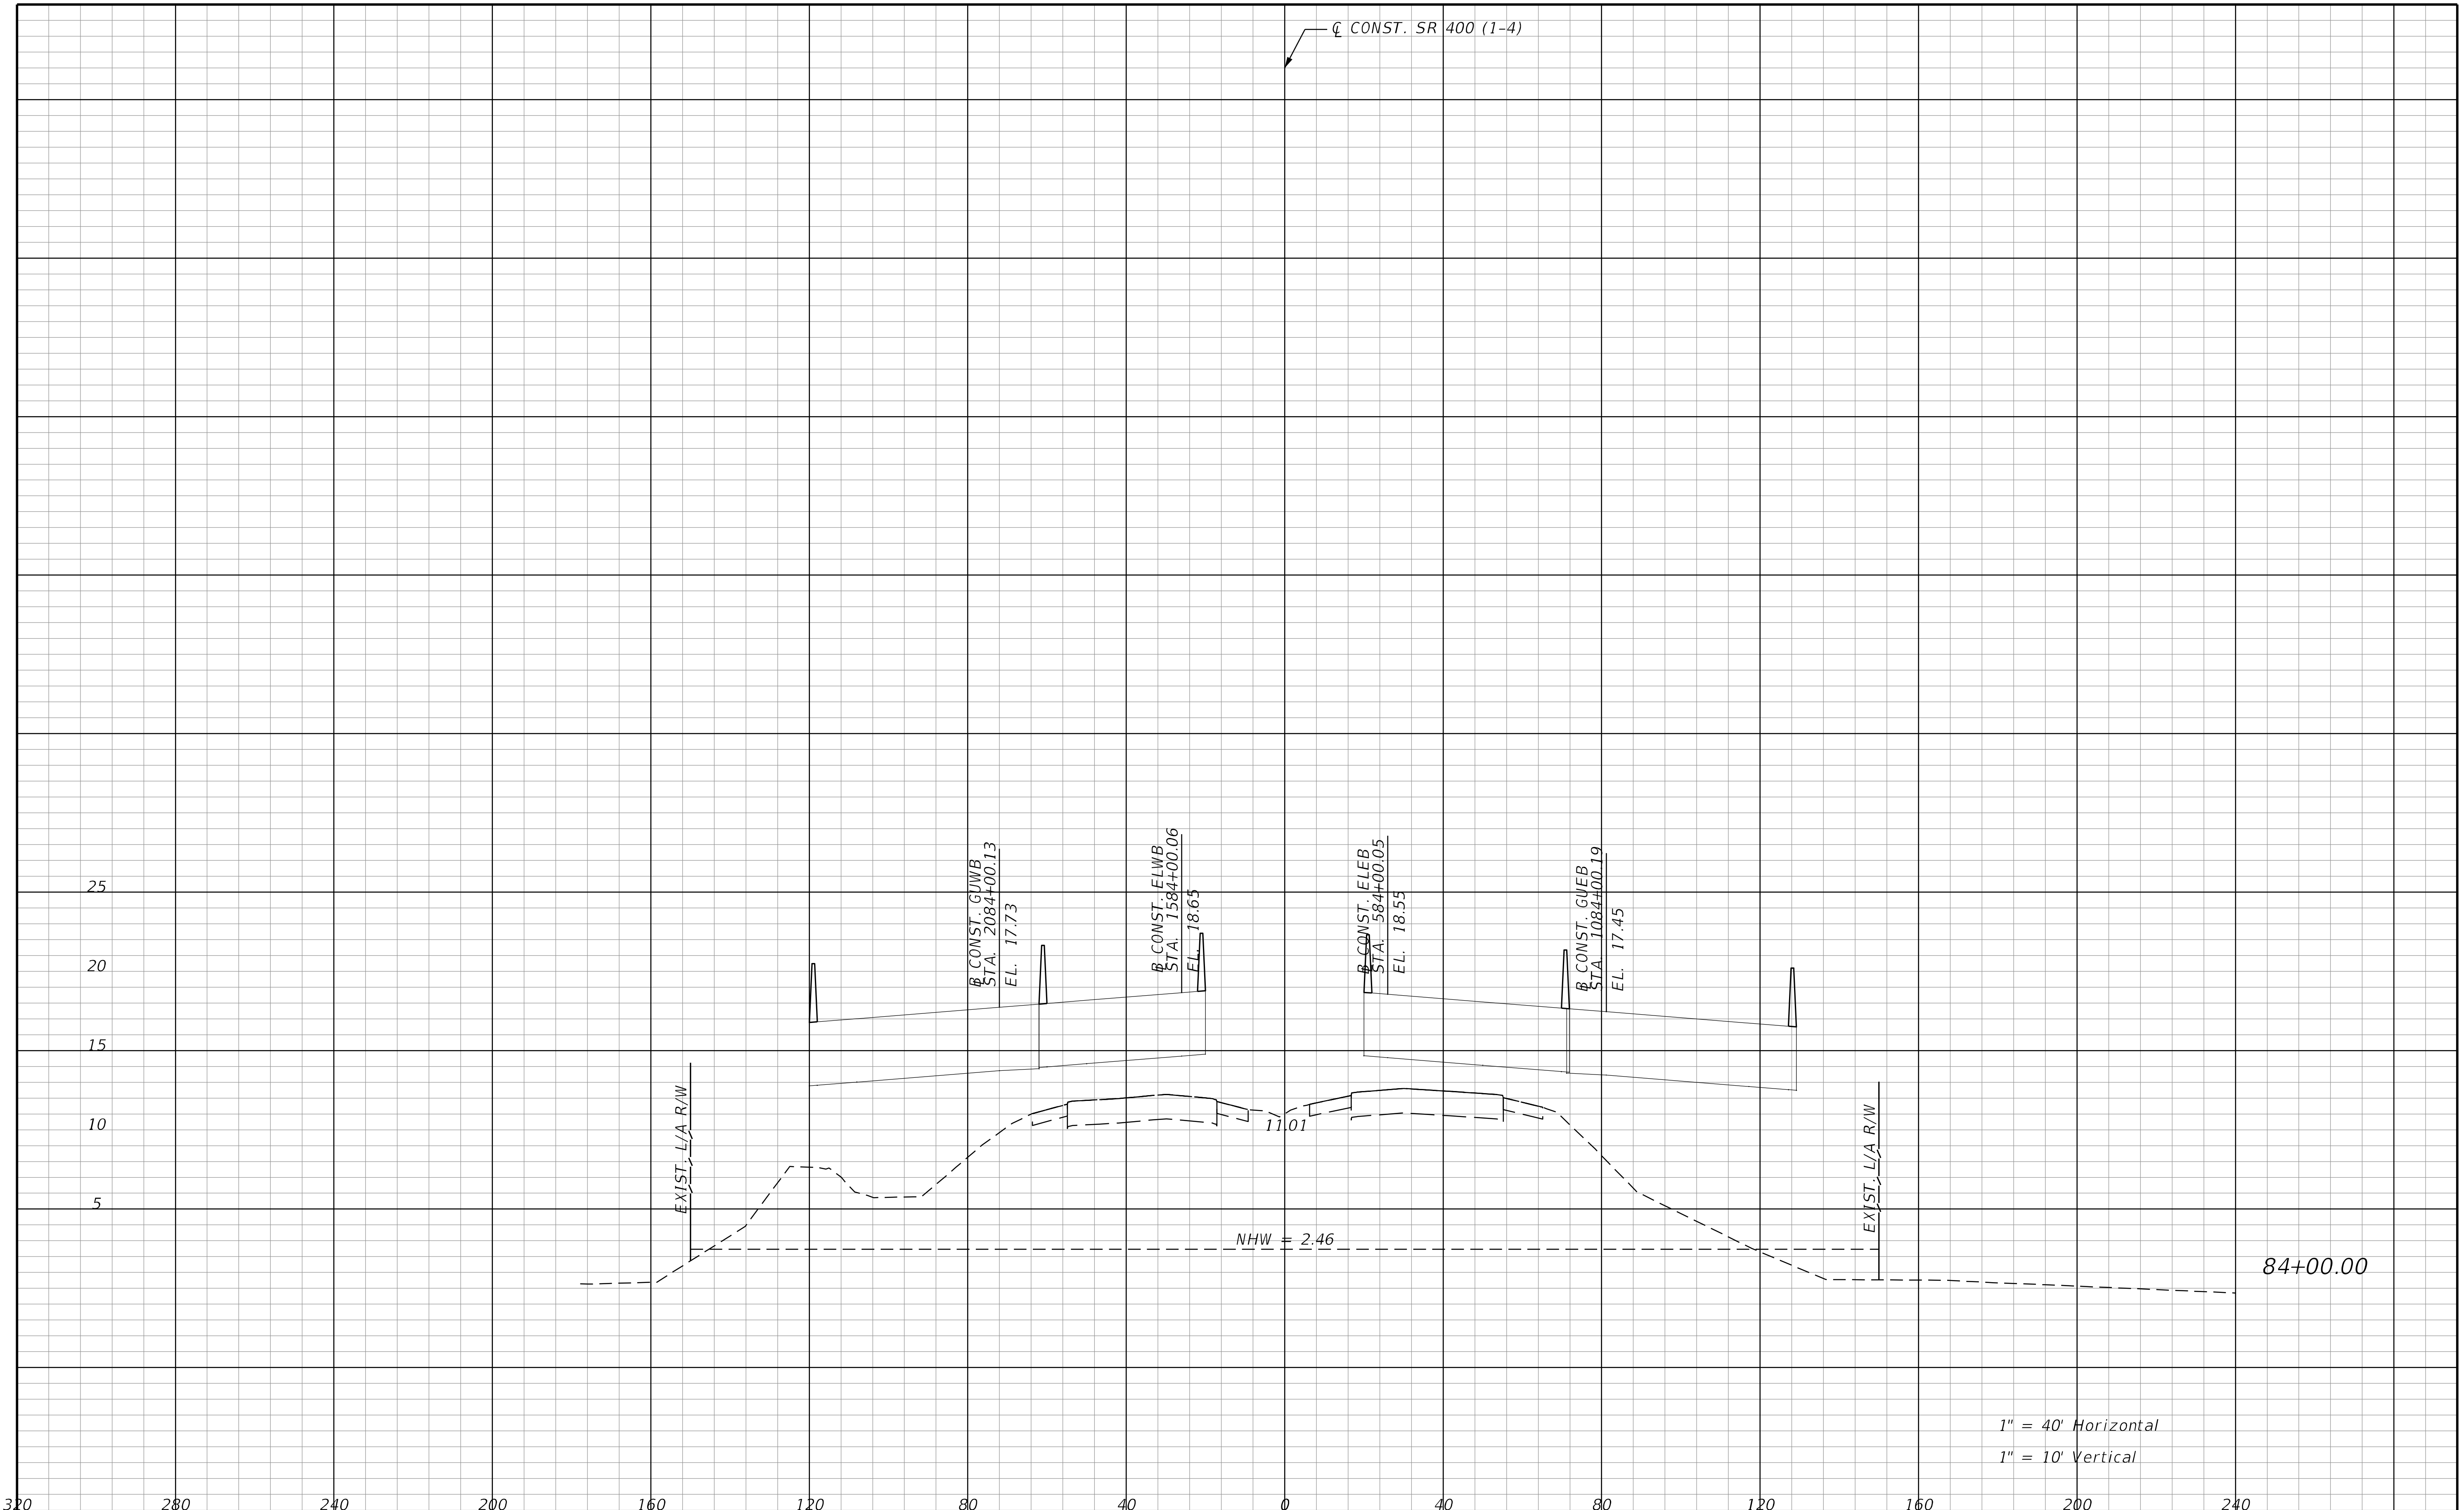

REVISIONS			
DATE	DESCRIPTION	DATE	DESCRIPTION

STANTEC CONSULTING SERVICES INC.
ENGINEER OF RECORD:
WILLIAM V. ANDERSON, P.E. NO.: 36682
11315 CORPORATE BLVD., SUITE 105
ORLANDO, FLORIDA 32817
(407) 823-8966
CERTIFICATE OF AUTHORIZATION NO. 27013

STATE OF FLORIDA
DEPARTMENT OF TRANSPORTATION

ROAD NO.	COUNTY	FINANCIAL PROJECT ID
SR400	VOLUSIA	408464-2-32-01

CROSS SECTIONS
SR 400 (I-4)

SHEET NO.
457

THE OFFICIAL RECORD OF THIS SHEET IS THE ELECTRONIC FILE DIGITALLY SIGNED AND SEALED UNDER RULE 61G15-23.004, F.A.C.

jchassee 6/14/2019 4:23:47 PM Rdxsrd_shg V:\2158\active\CADD\40846423201\roadway\RDXSRD01.dgn

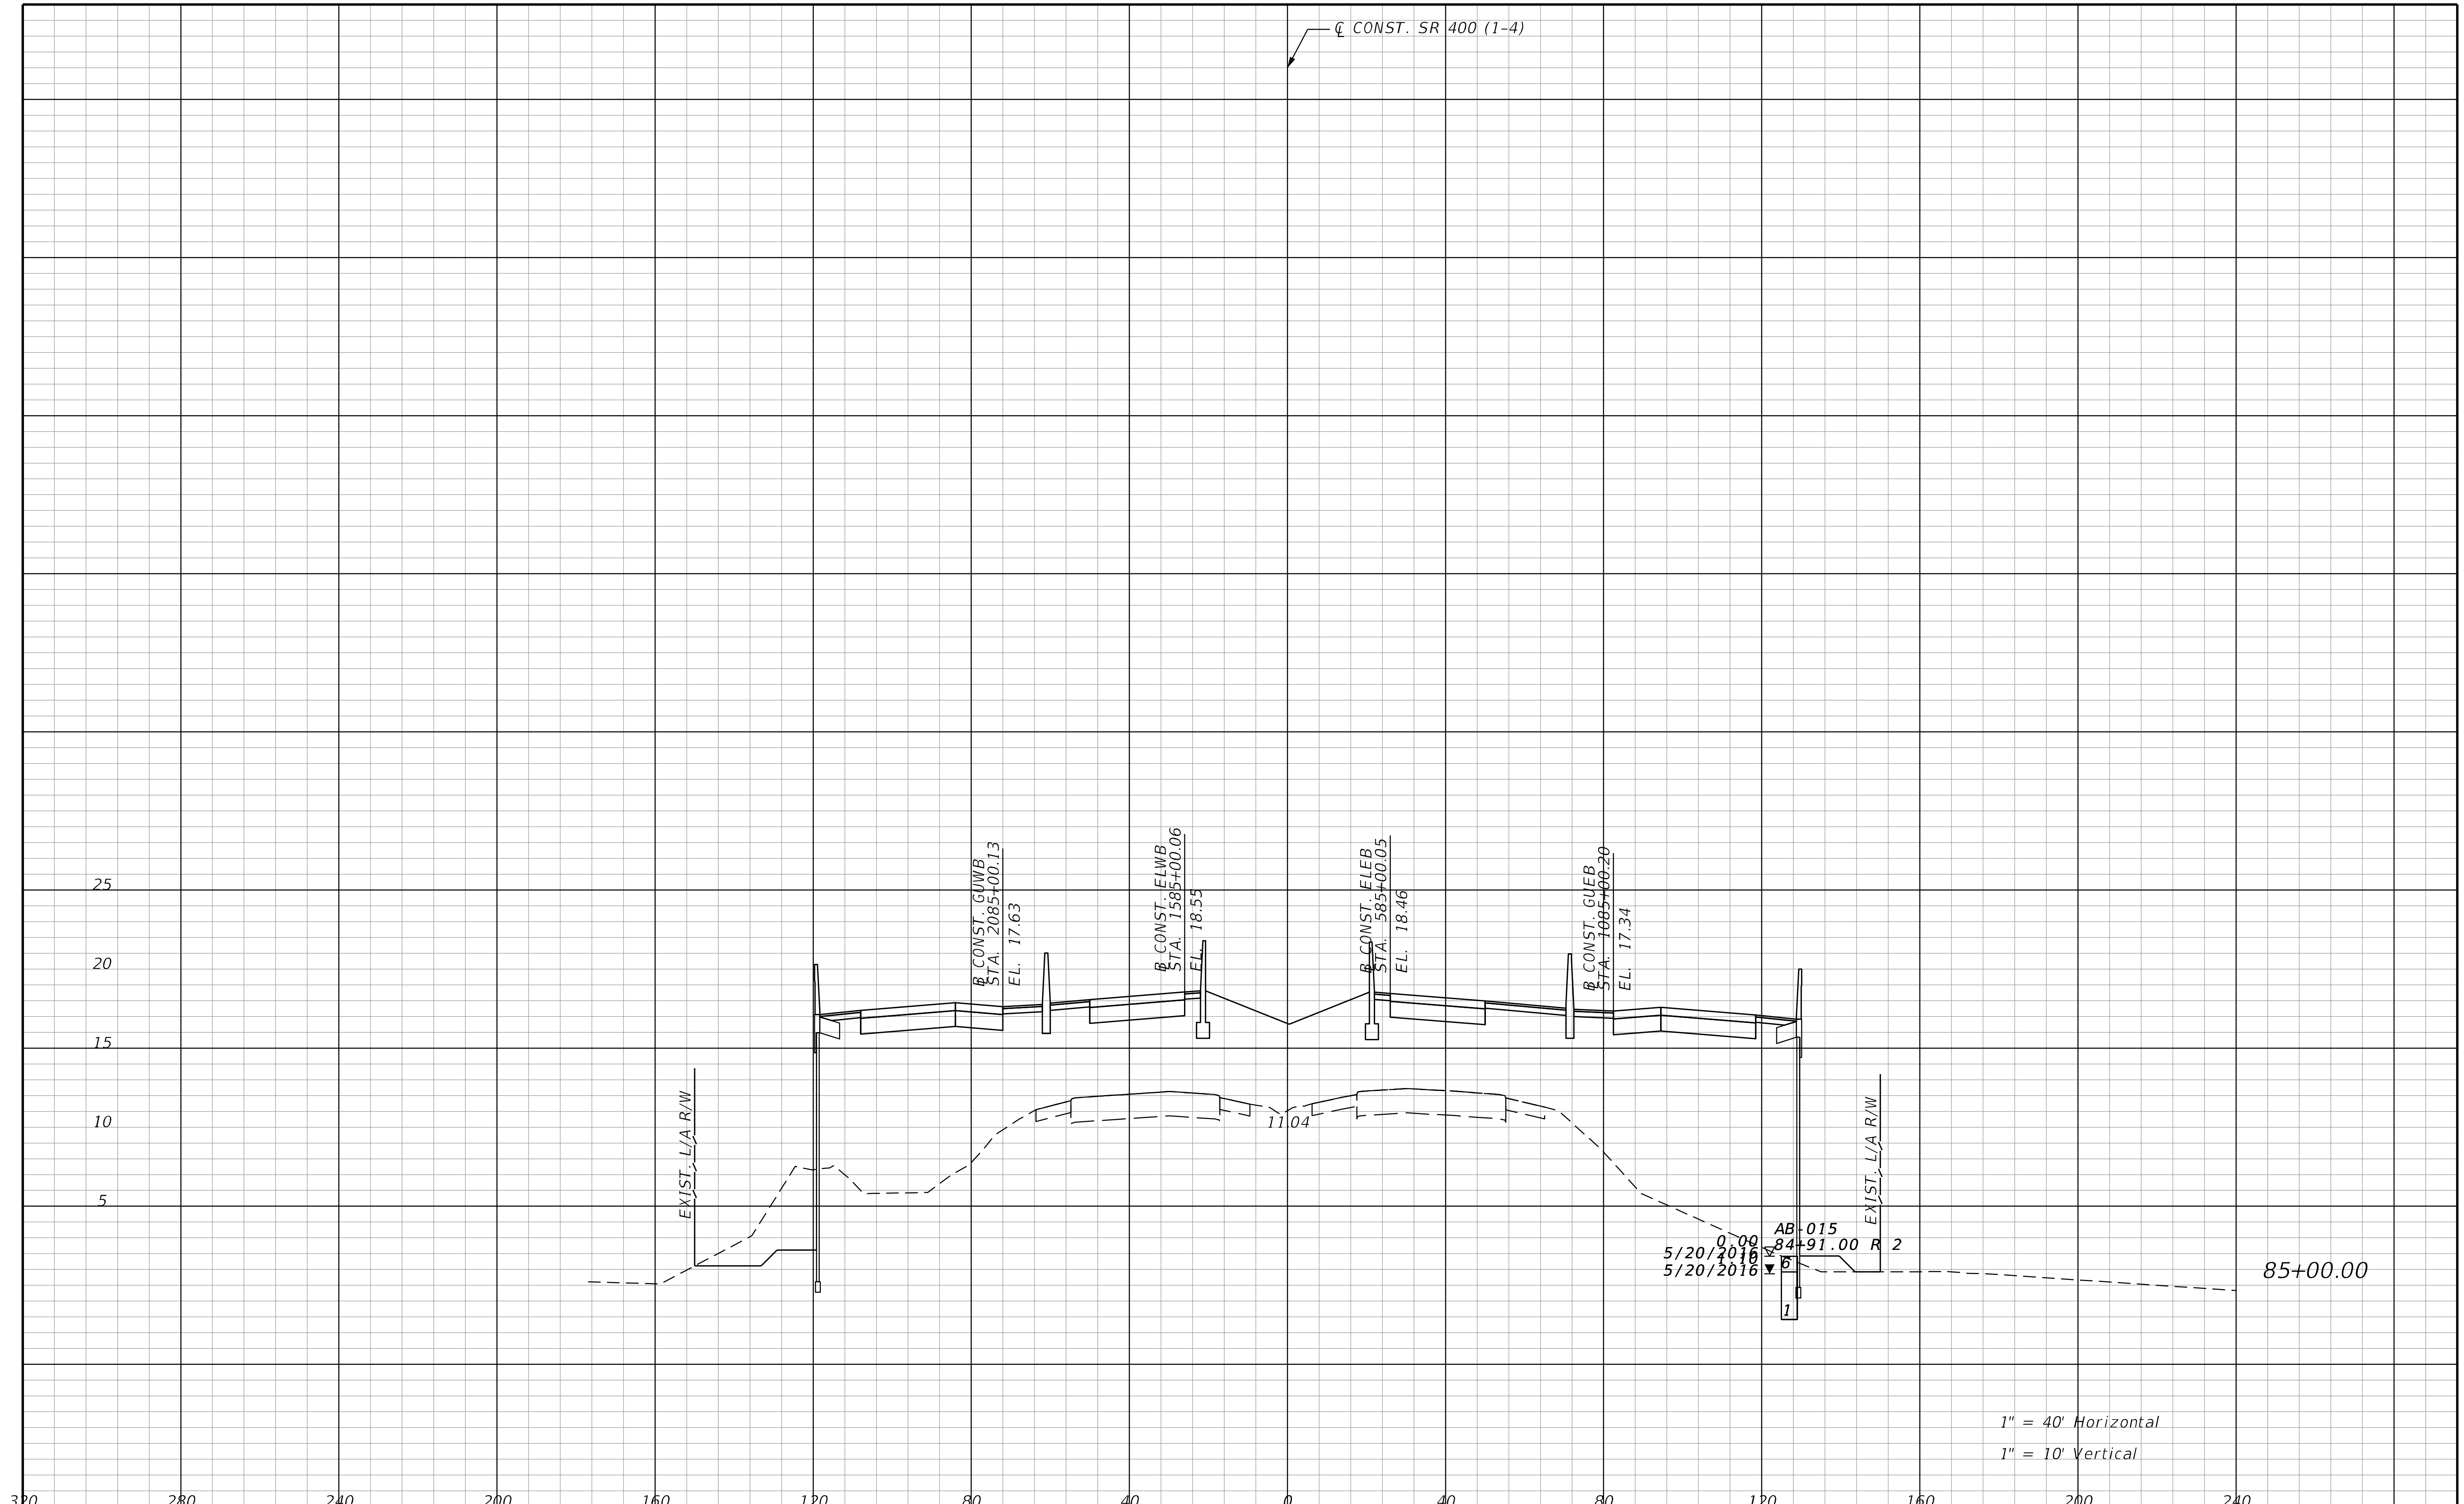

REVISIONS			
DATE	DESCRIPTION	DATE	DESCRIPTION

STANTEC CONSULTING SERVICES INC.
ENGINEER OF RECORD:
WILLIAM V. ANDERSON, P.E. NO.: 36682
11315 CORPORATE BLVD., SUITE 105
ORLANDO, FLORIDA 32817
(407) 823-8966
CERTIFICATE OF AUTHORIZATION NO. 27013

STATE OF FLORIDA
DEPARTMENT OF TRANSPORTATION

ROAD NO.	COUNTY	FINANCIAL PROJECT ID
SR400	VOLUSIA	408464-2-32-01

CROSS SECTIONS
SR 400 (I-4)

SHEET NO.
458

THE OFFICIAL RECORD OF THIS SHEET IS THE ELECTRONIC FILE DIGITALLY SIGNED AND SEALED UNDER RULE 61G15-23.004, F.A.C.

jchassee 6/14/2019 4:23:48 PM Rdxsrd_shg V:\2158\active\CADD\40846423201\roadway\RDXSRD01.dgn

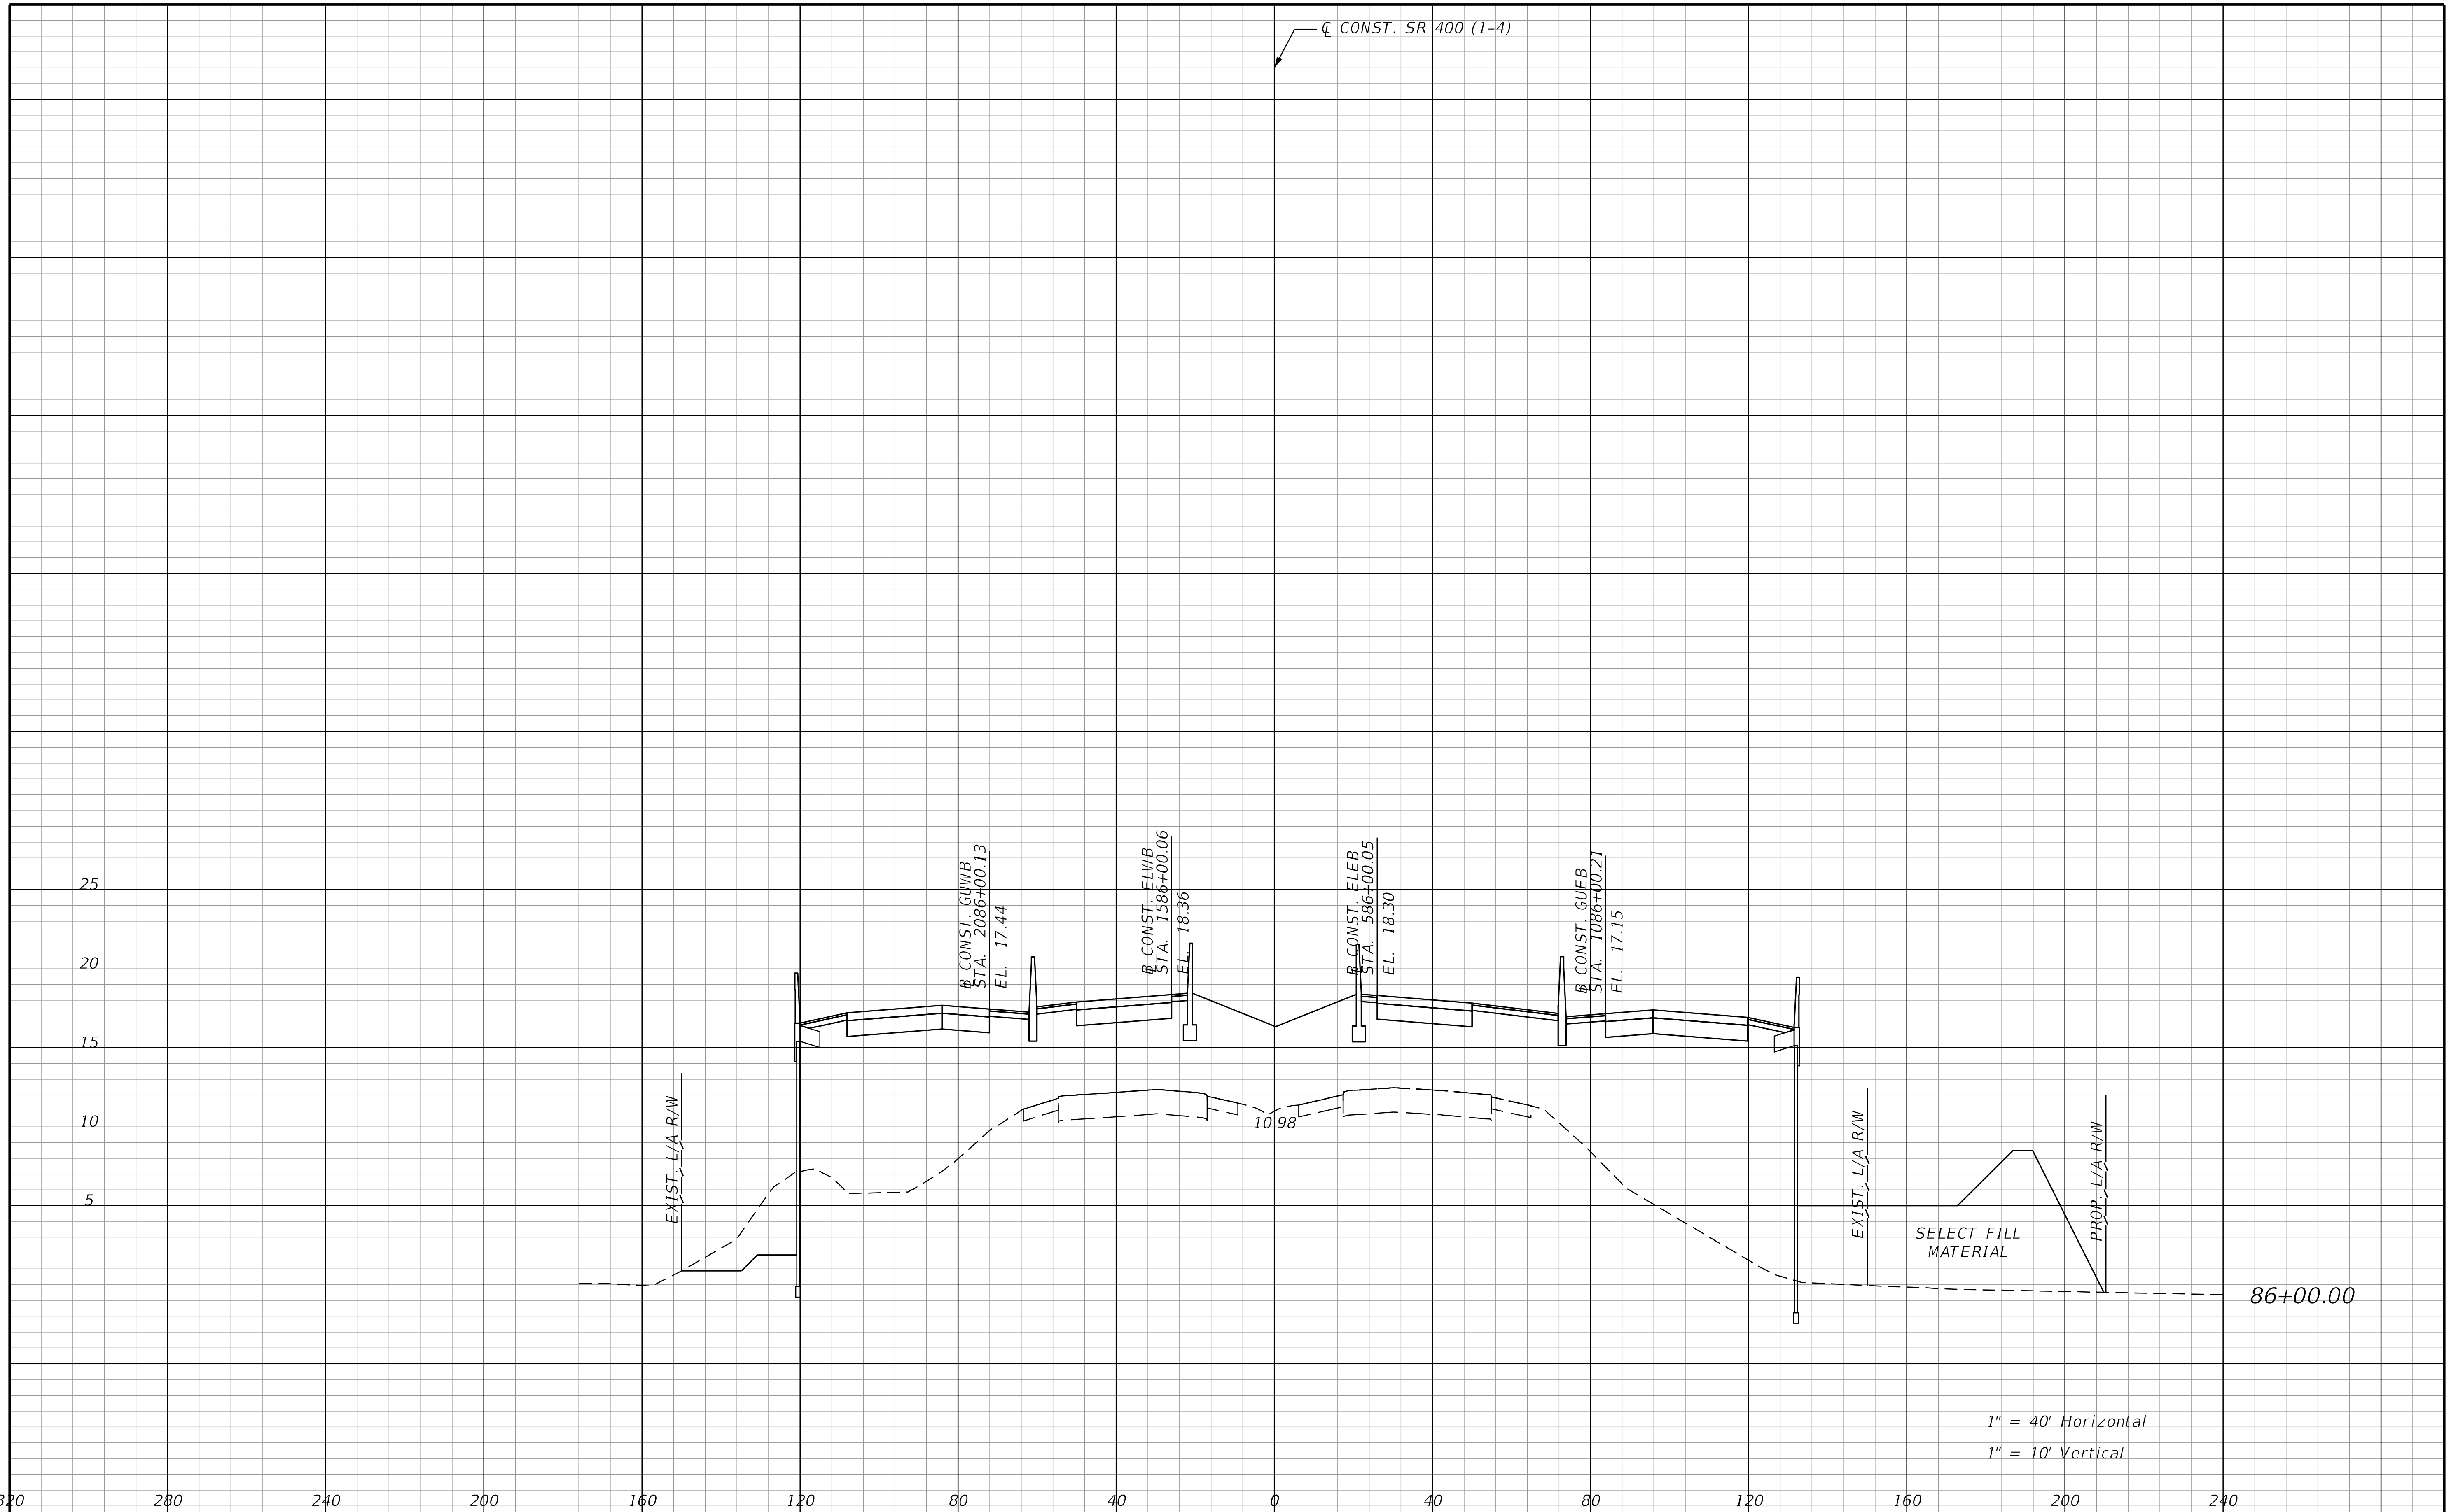

REVISIONS			
DATE	DESCRIPTION	DATE	DESCRIPTION

STANTEC CONSULTING SERVICES INC.
ENGINEER OF RECORD:
WILLIAM V. ANDERSON, P.E. NO.: 36682
11315 CORPORATE BLVD., SUITE 105
ORLANDO, FLORIDA 32817
(407) 823-8966
CERTIFICATE OF AUTHORIZATION NO. 27013

STATE OF FLORIDA
DEPARTMENT OF TRANSPORTATION

ROAD NO.	COUNTY	FINANCIAL PROJECT ID
SR400	VOLUSIA	408464-2-32-01

CROSS SECTIONS
SR 400 (I-4)

SHEET NO.
459

THE OFFICIAL RECORD OF THIS SHEET IS THE ELECTRONIC FILE DIGITALLY SIGNED AND SEALED UNDER RULE 61G15-23.004, F.A.C.

jchassee 6/14/2019 4:23:48 PM Rdxsrd_shg V:\2158\active\CADD\40846423201\roadway\RDXSRD01.dgn

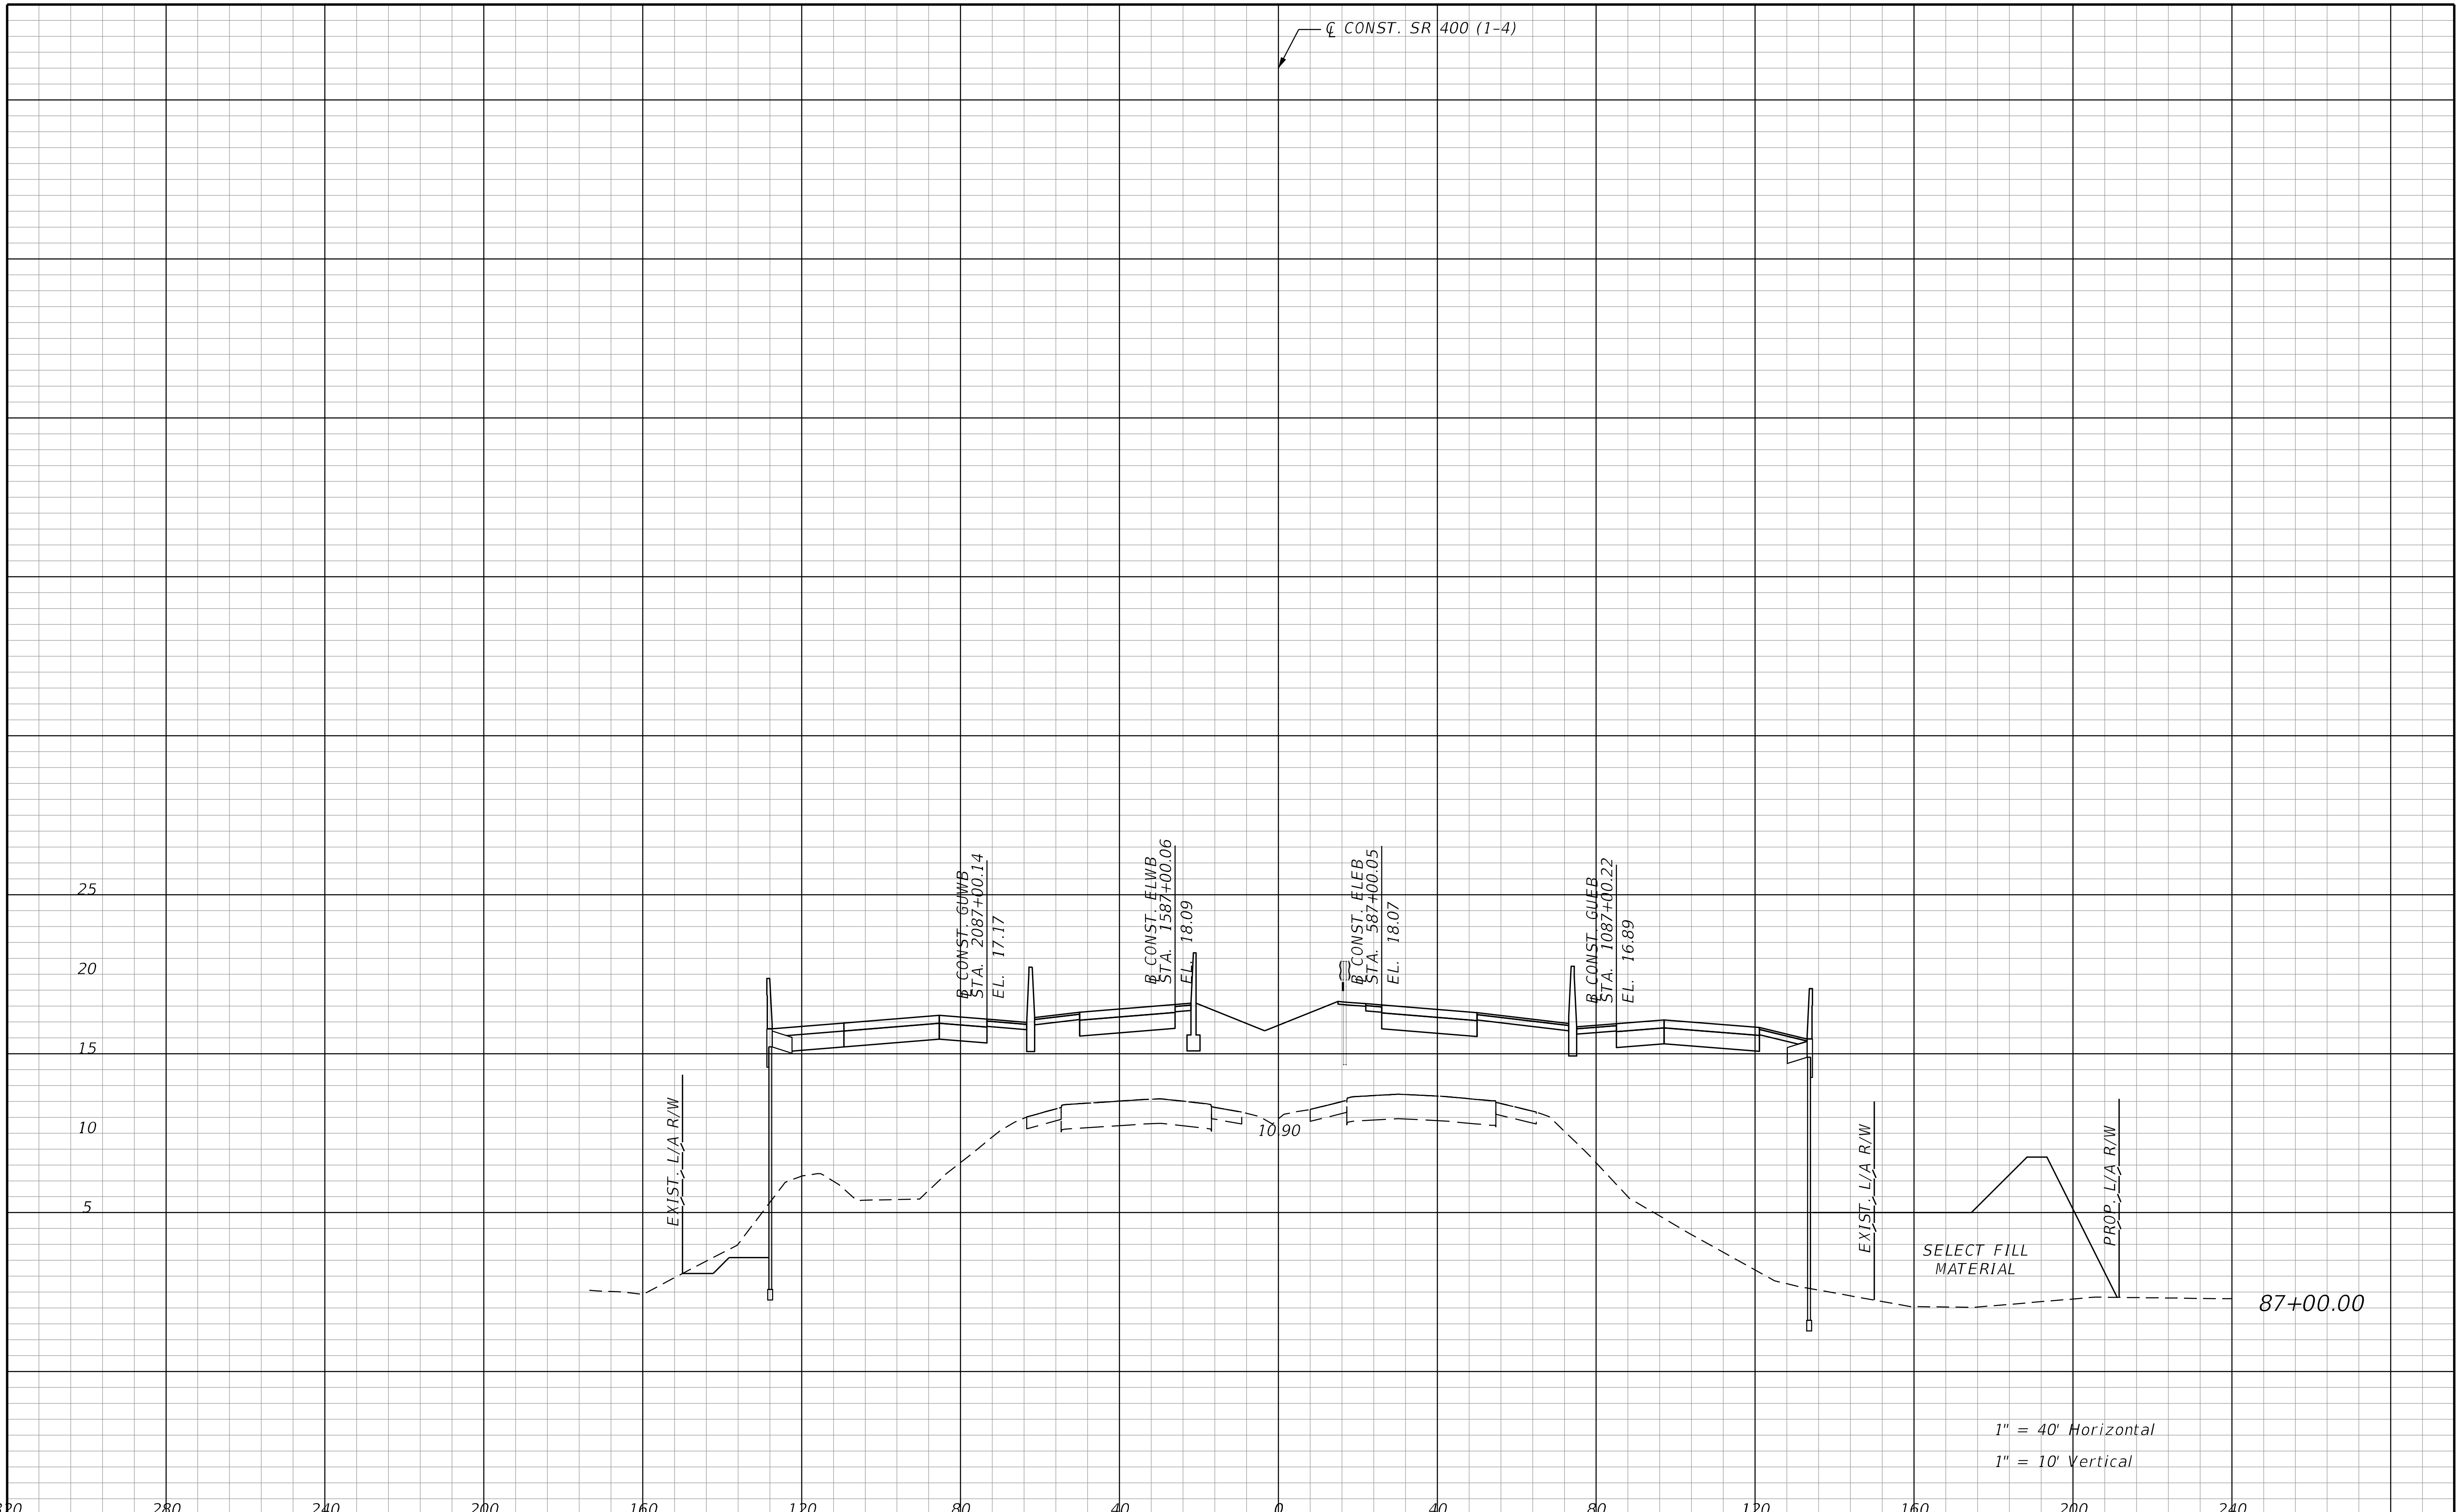

THE OFFICIAL RECORD OF THIS SHEET IS THE ELECTRONIC FILE DIGITALLY SIGNED AND SEALED UNDER RULE 61G15-23.004, F.A.C.

REVISIONS			
DATE	DESCRIPTION	DATE	DESCRIPTION

STANTEC CONSULTING SERVICES INC.
ENGINEER OF RECORD:
WILLIAM V. ANDERSON, P.E. NO.: 36682
11315 CORPORATE BLVD., SUITE 105
ORLANDO, FLORIDA 32817
(407) 823-8966
CERTIFICATE OF AUTHORIZATION NO. 27013

STATE OF FLORIDA
DEPARTMENT OF TRANSPORTATION

ROAD NO.	COUNTY	FINANCIAL PROJECT ID
SR400	VOLUSIA	408464-2-32-01

CROSS SECTIONS
SR 400 (I-4)

SHEET NO. 460

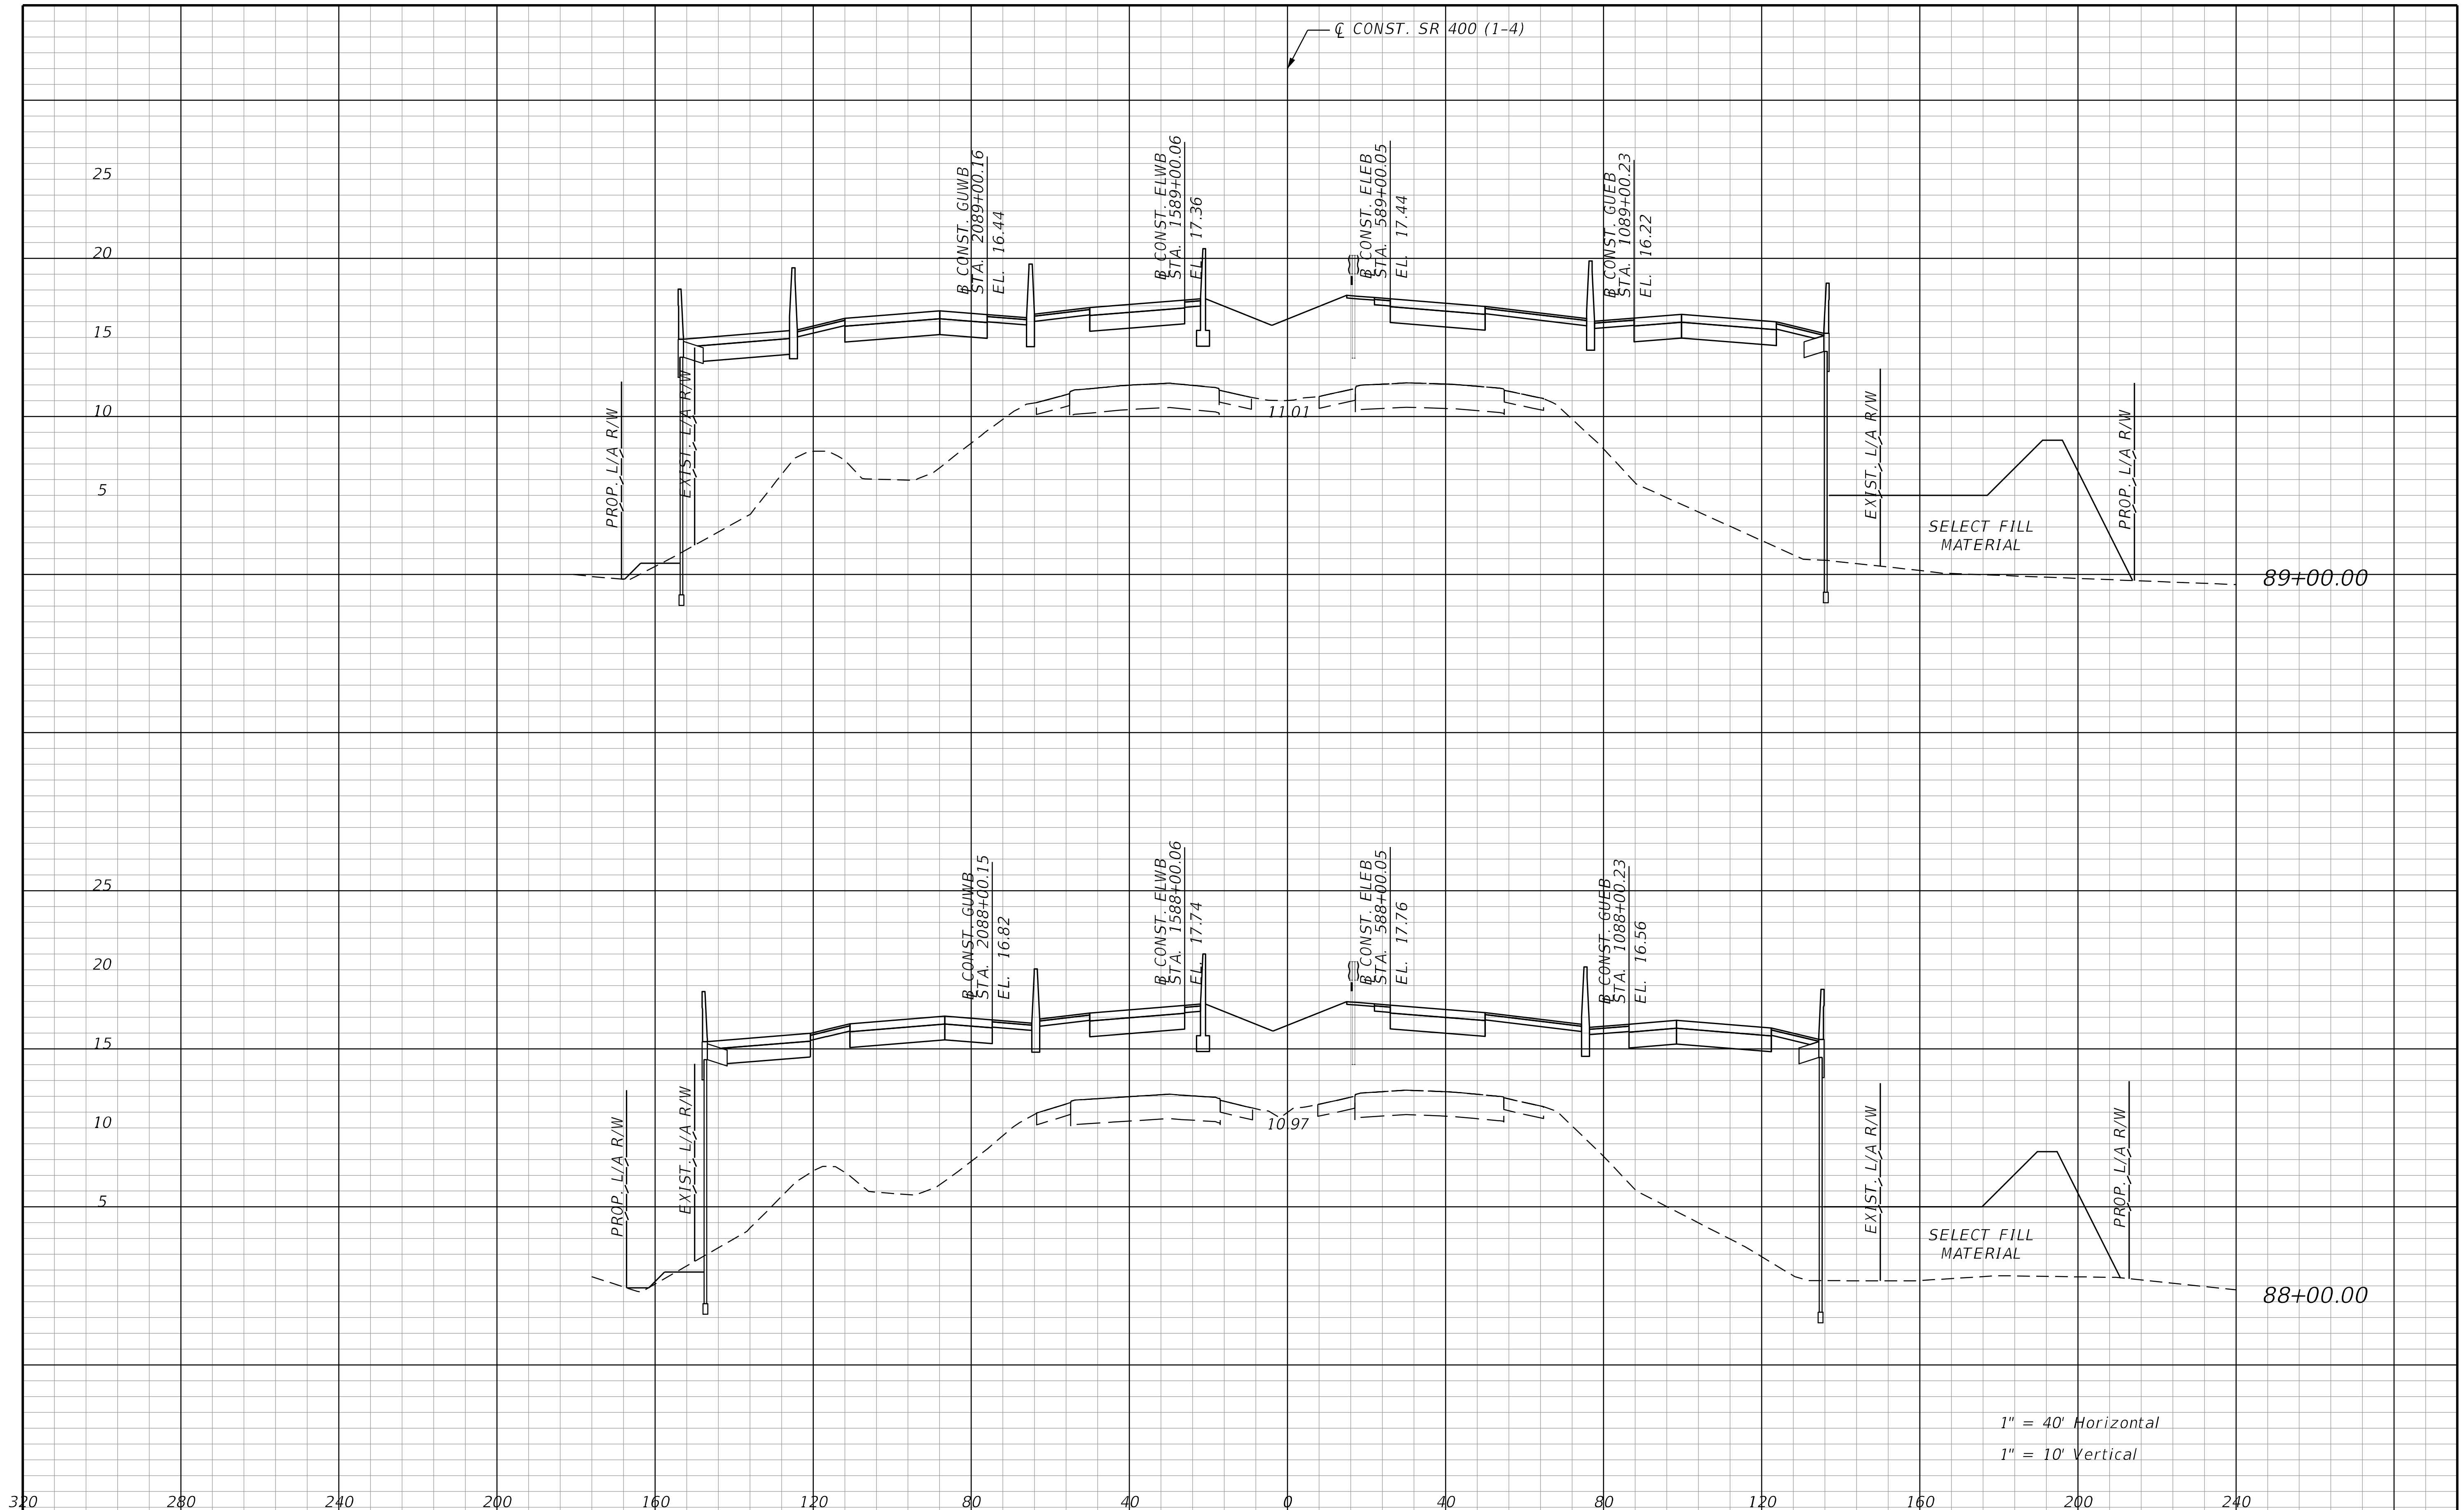

THE OFFICIAL RECORD OF THIS SHEET IS THE ELECTRONIC FILE DIGITALLY SIGNED AND SEALED UNDER RULE 61G15-23.004, F.A.C.

REVISIONS			
DATE	DESCRIPTION	DATE	DESCRIPTION

STANTEC CONSULTING SERVICES INC.
ENGINEER OF RECORD:
WILLIAM V. ANDERSON, P.E. NO.: 36682
11315 CORPORATE BLVD., SUITE 105
ORLANDO, FLORIDA 32817
(407) 823-8966
CERTIFICATE OF AUTHORIZATION NO. 27013

STATE OF FLORIDA
DEPARTMENT OF TRANSPORTATION

ROAD NO.	COUNTY	FINANCIAL PROJECT ID
SR400	VOLUSIA	408464-2-32-01

CROSS SECTIONS
SR 400 (I-4)

SHEET NO.
461

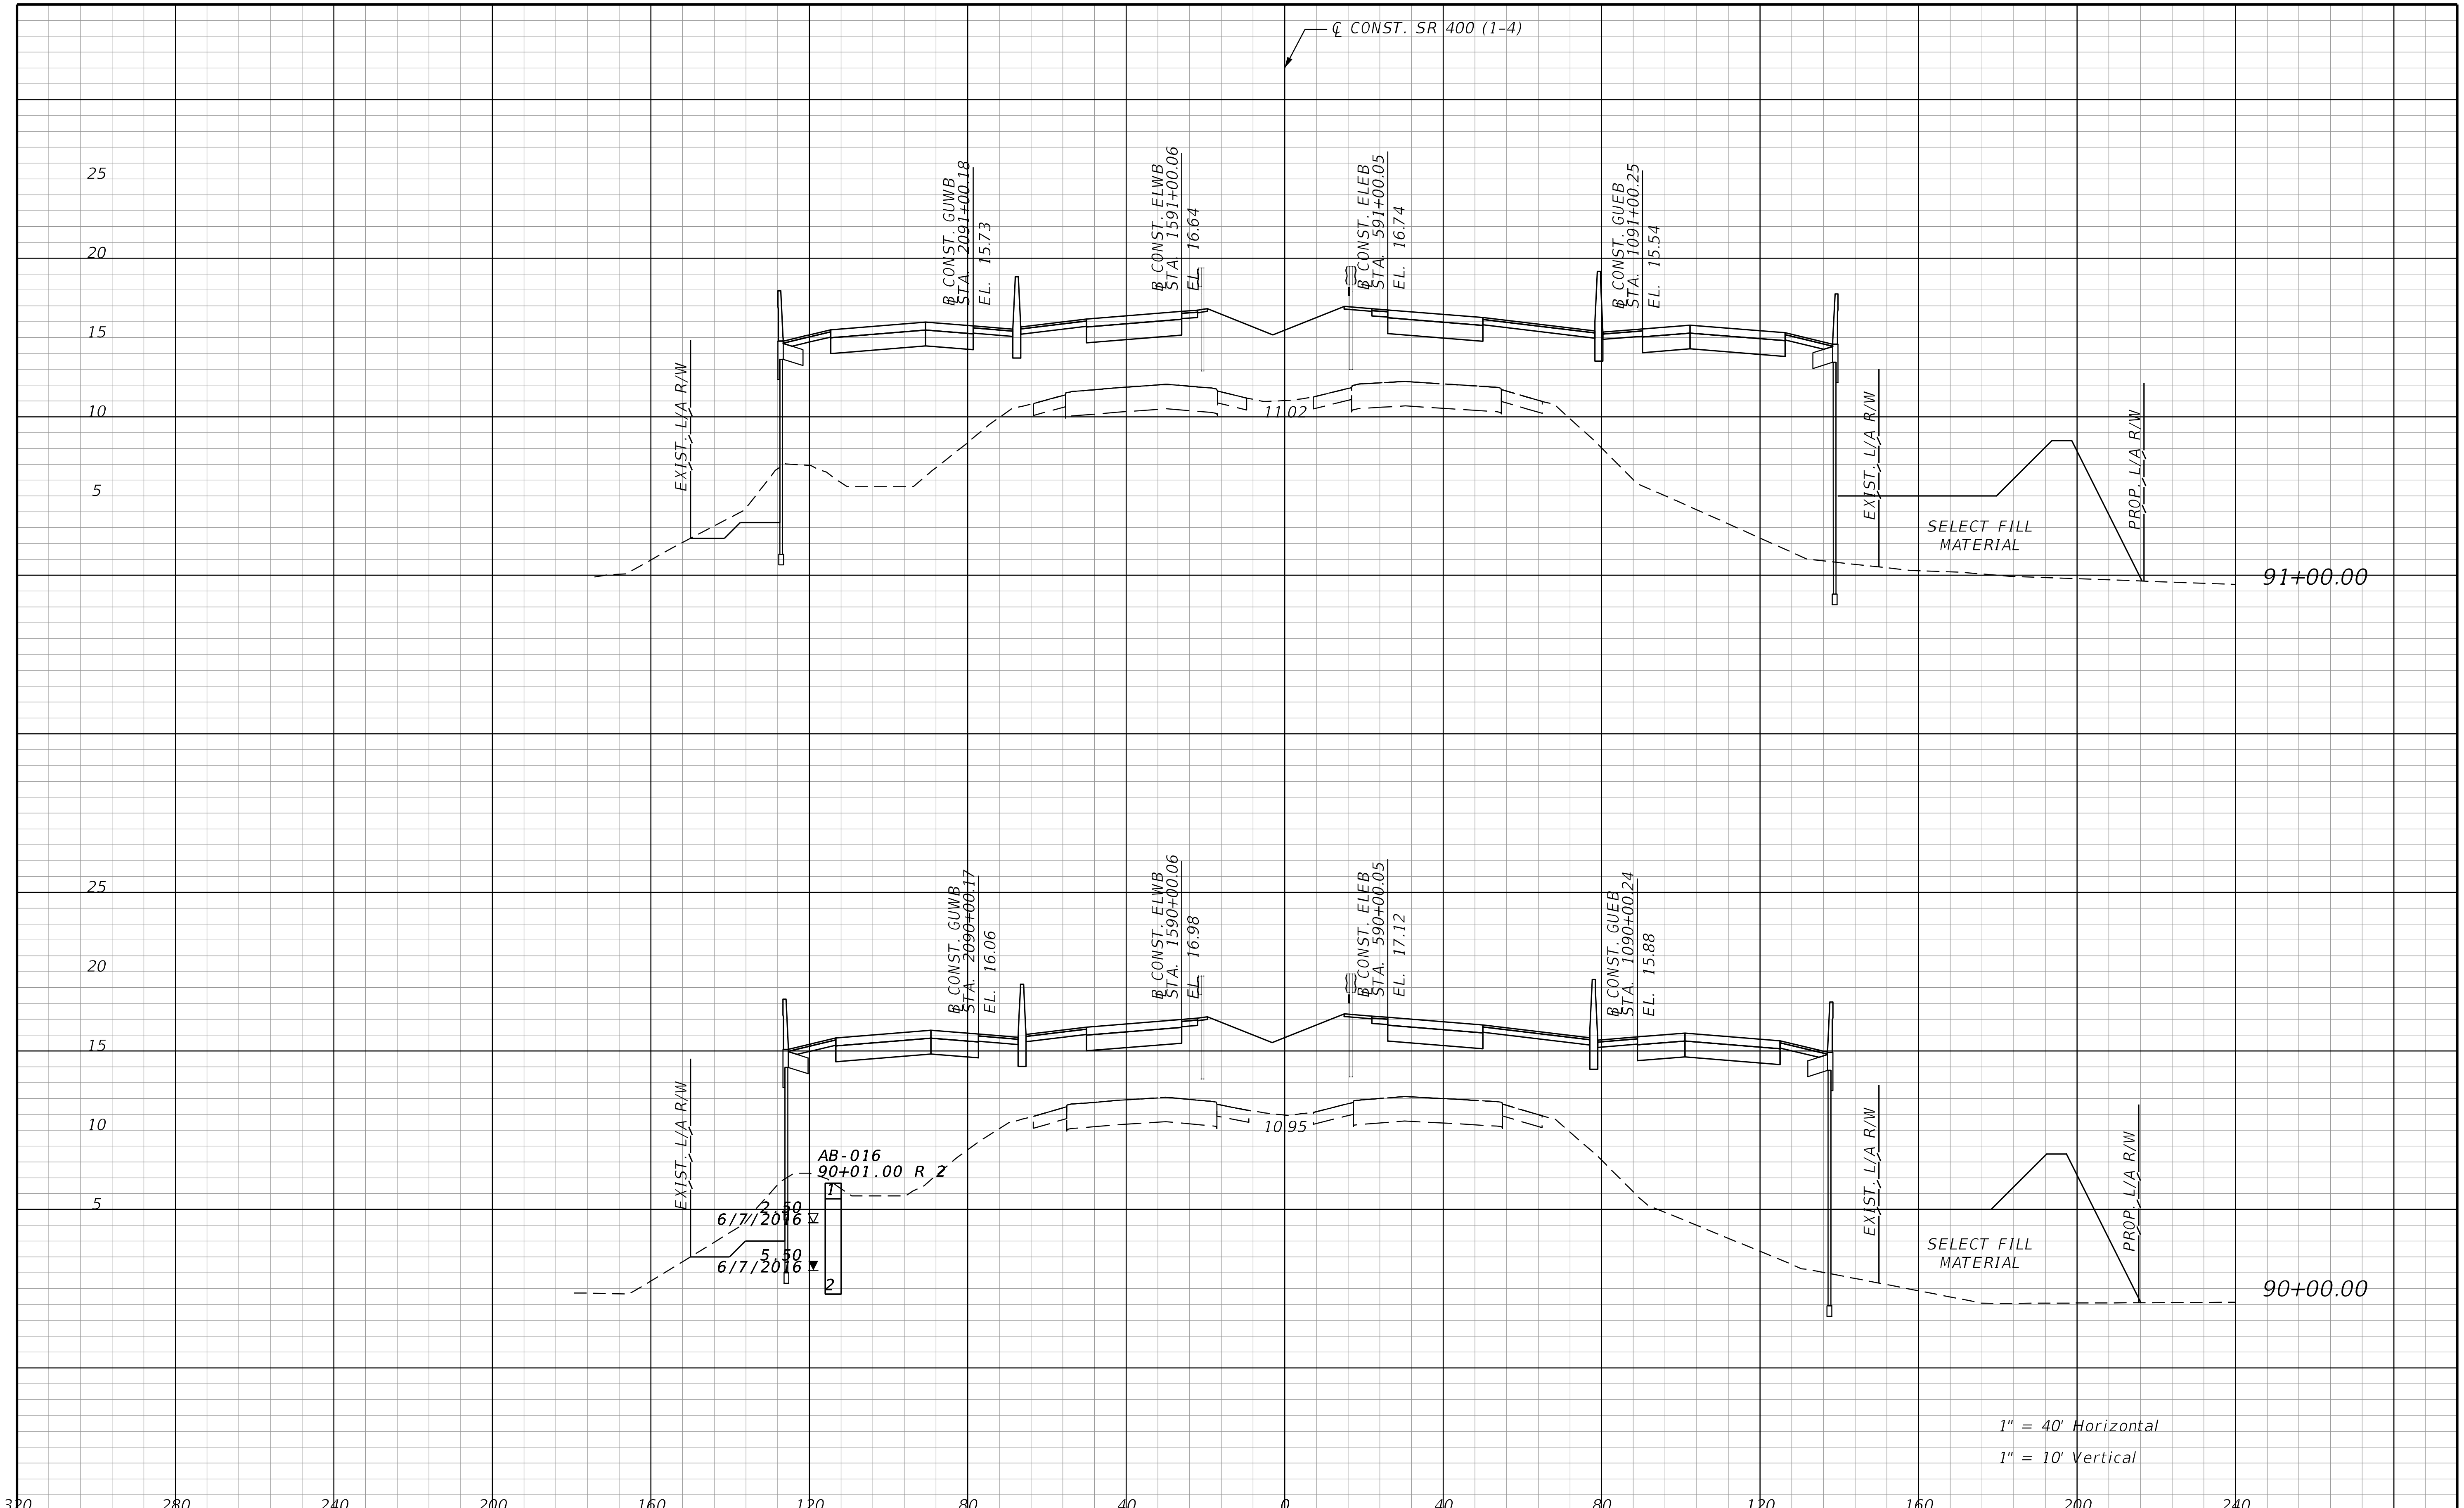

THE OFFICIAL RECORD OF THIS SHEET IS THE ELECTRONIC FILE DIGITALLY SIGNED AND SEALED UNDER RULE 61G15-23.004, F.A.C.

REVISIONS			
DATE	DESCRIPTION	DATE	DESCRIPTION

STANTEC CONSULTING SERVICES INC.
ENGINEER OF RECORD:
WILLIAM V. ANDERSON, P.E. NO.: 36682
11315 CORPORATE BLVD., SUITE 105
ORLANDO, FLORIDA 32817
(407) 823-8966
CERTIFICATE OF AUTHORIZATION NO. 27013

STATE OF FLORIDA
DEPARTMENT OF TRANSPORTATION

ROAD NO.	COUNTY	FINANCIAL PROJECT ID
SR400	VOLUSIA	408464-2-32-01

CROSS SECTIONS
SR 400 (I-4)

SHEET NO.
462

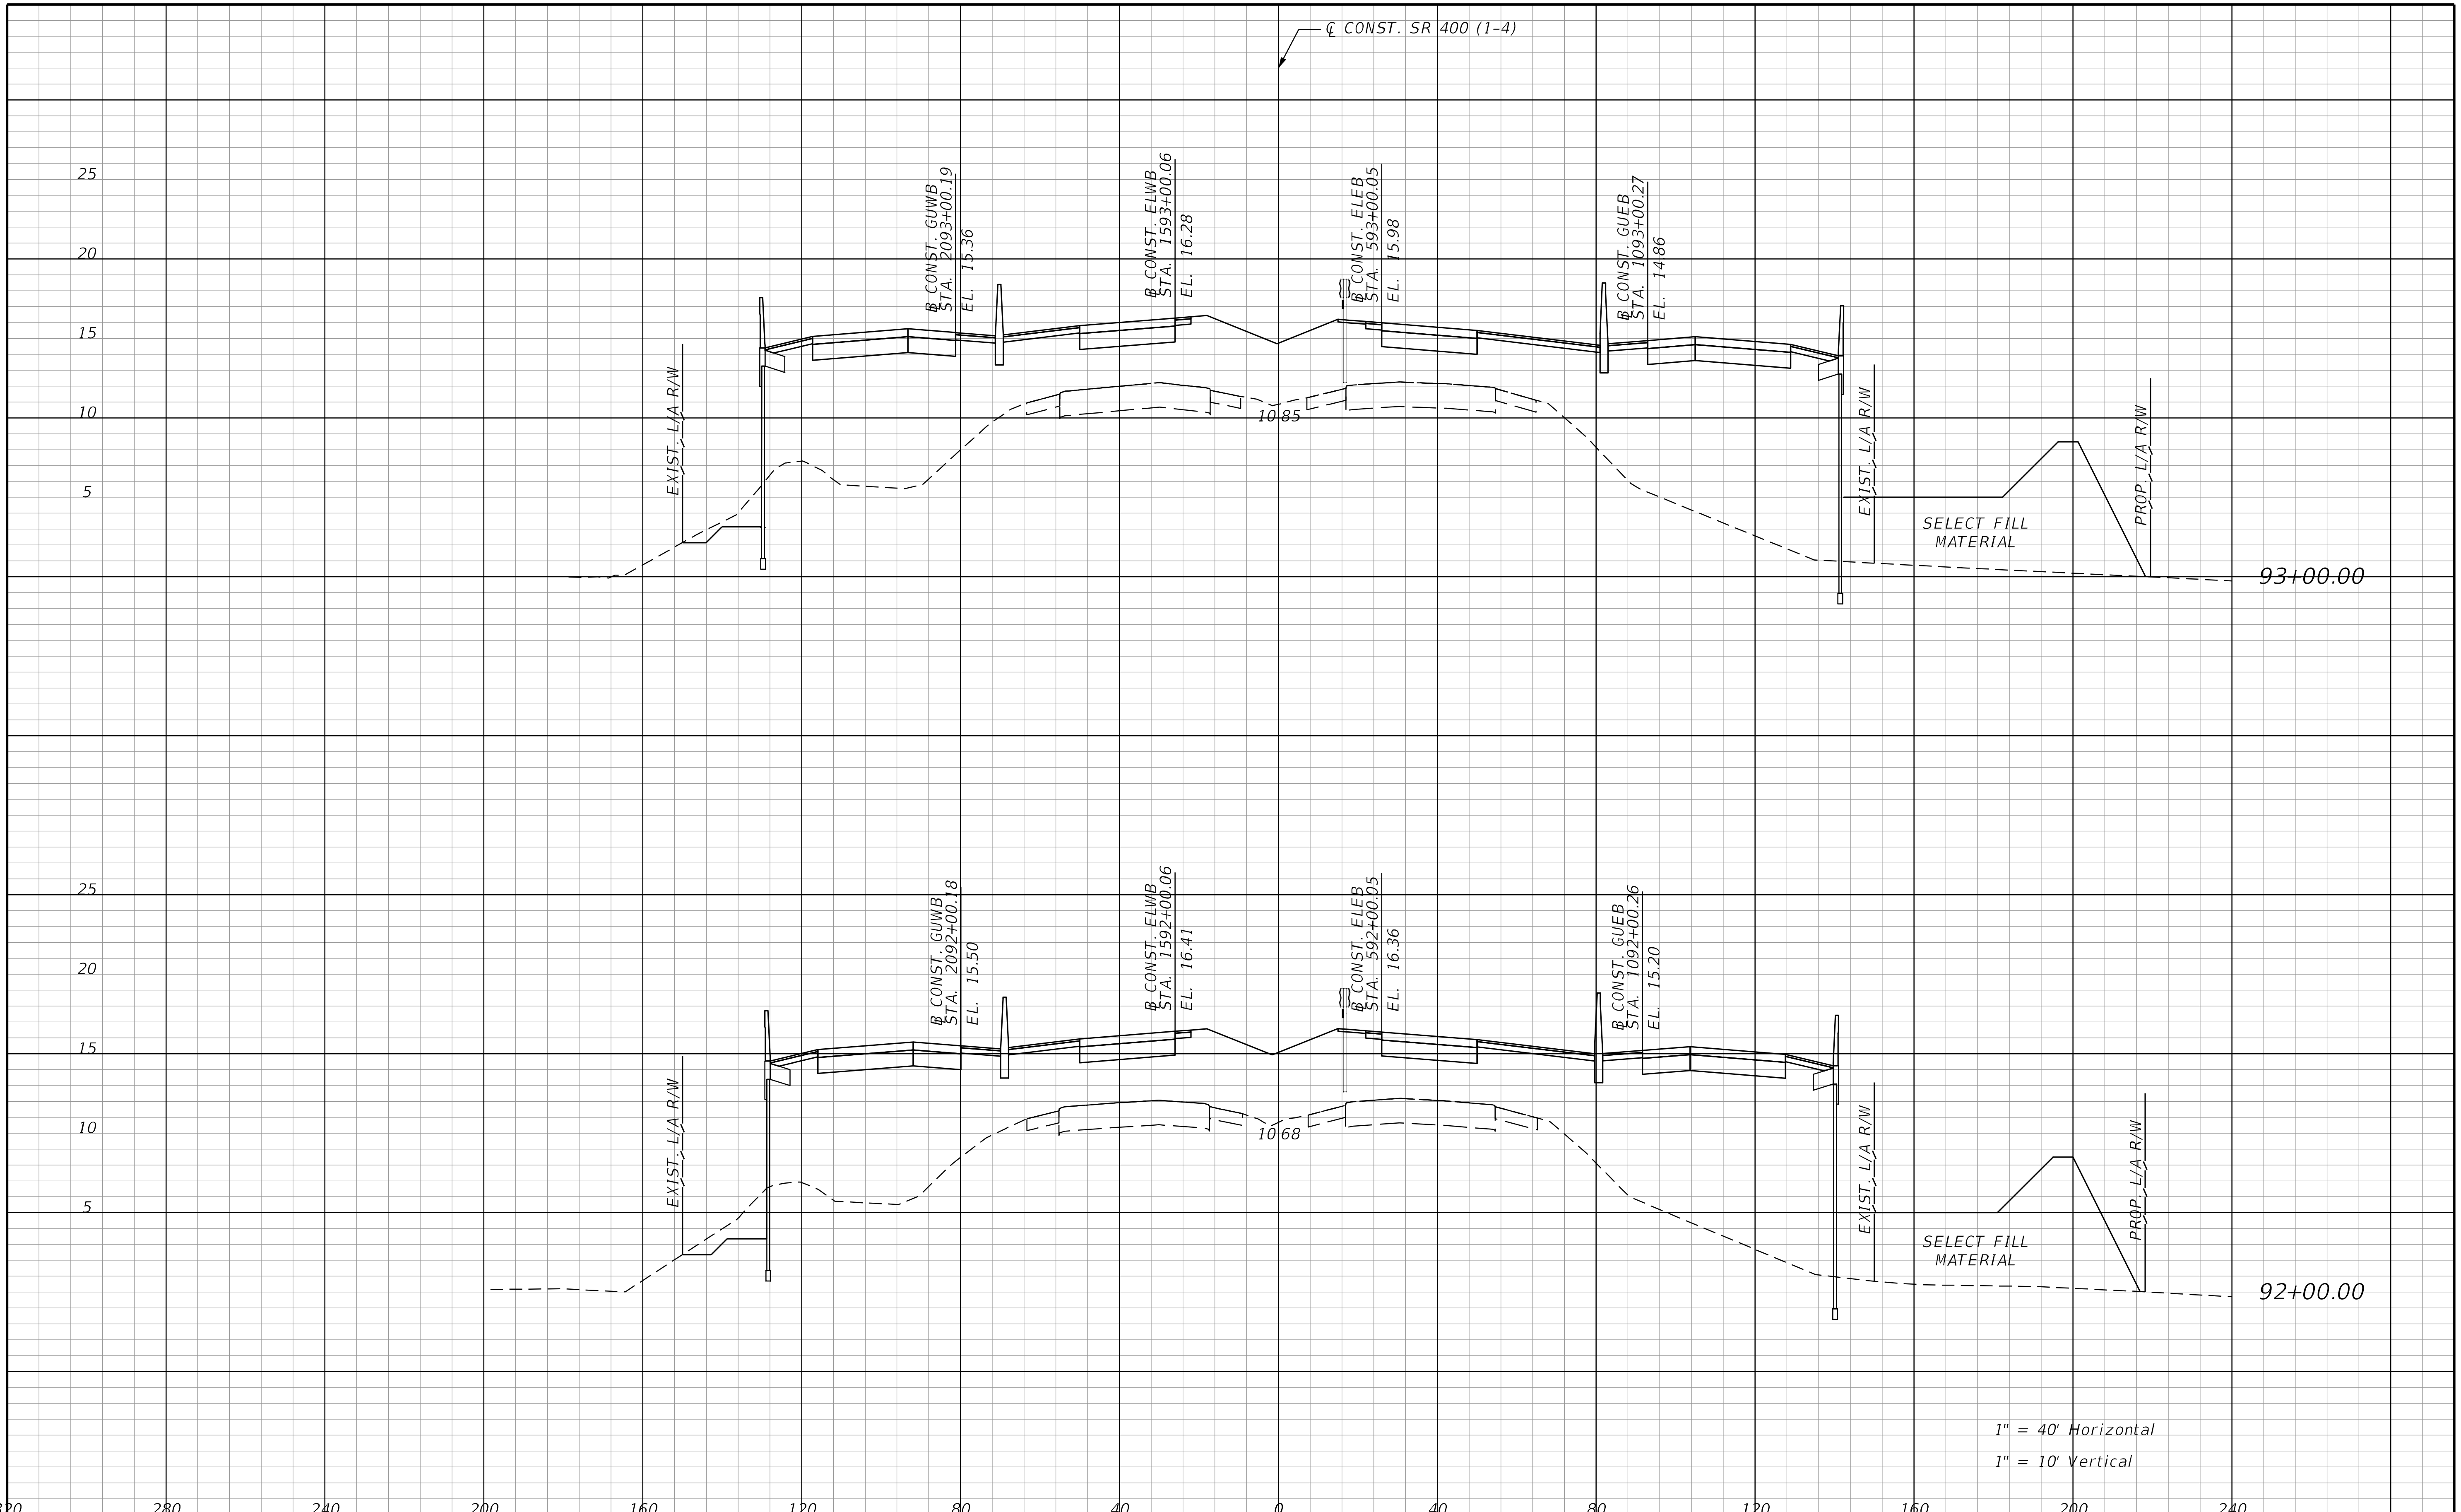

THE OFFICIAL RECORD OF THIS SHEET IS THE ELECTRONIC FILE DIGITALLY SIGNED AND SEALED UNDER RULE 61G15-23.004, F.A.C.

REVISIONS			
DATE	DESCRIPTION	DATE	DESCRIPTION

STANTEC CONSULTING SERVICES INC.
ENGINEER OF RECORD:
WILLIAM V. ANDERSON, P.E. NO.: 36682
11315 CORPORATE BLVD., SUITE 105
ORLANDO, FLORIDA 32817
(407) 823-8966
CERTIFICATE OF AUTHORIZATION NO. 27013

STATE OF FLORIDA
DEPARTMENT OF TRANSPORTATION

ROAD NO.	COUNTY	FINANCIAL PROJECT ID
SR400	VOLUSIA	408464-2-32-01

CROSS SECTIONS
SR 400 (I-4)

SHEET NO. 463

C CONST. SR 400 (I-4)

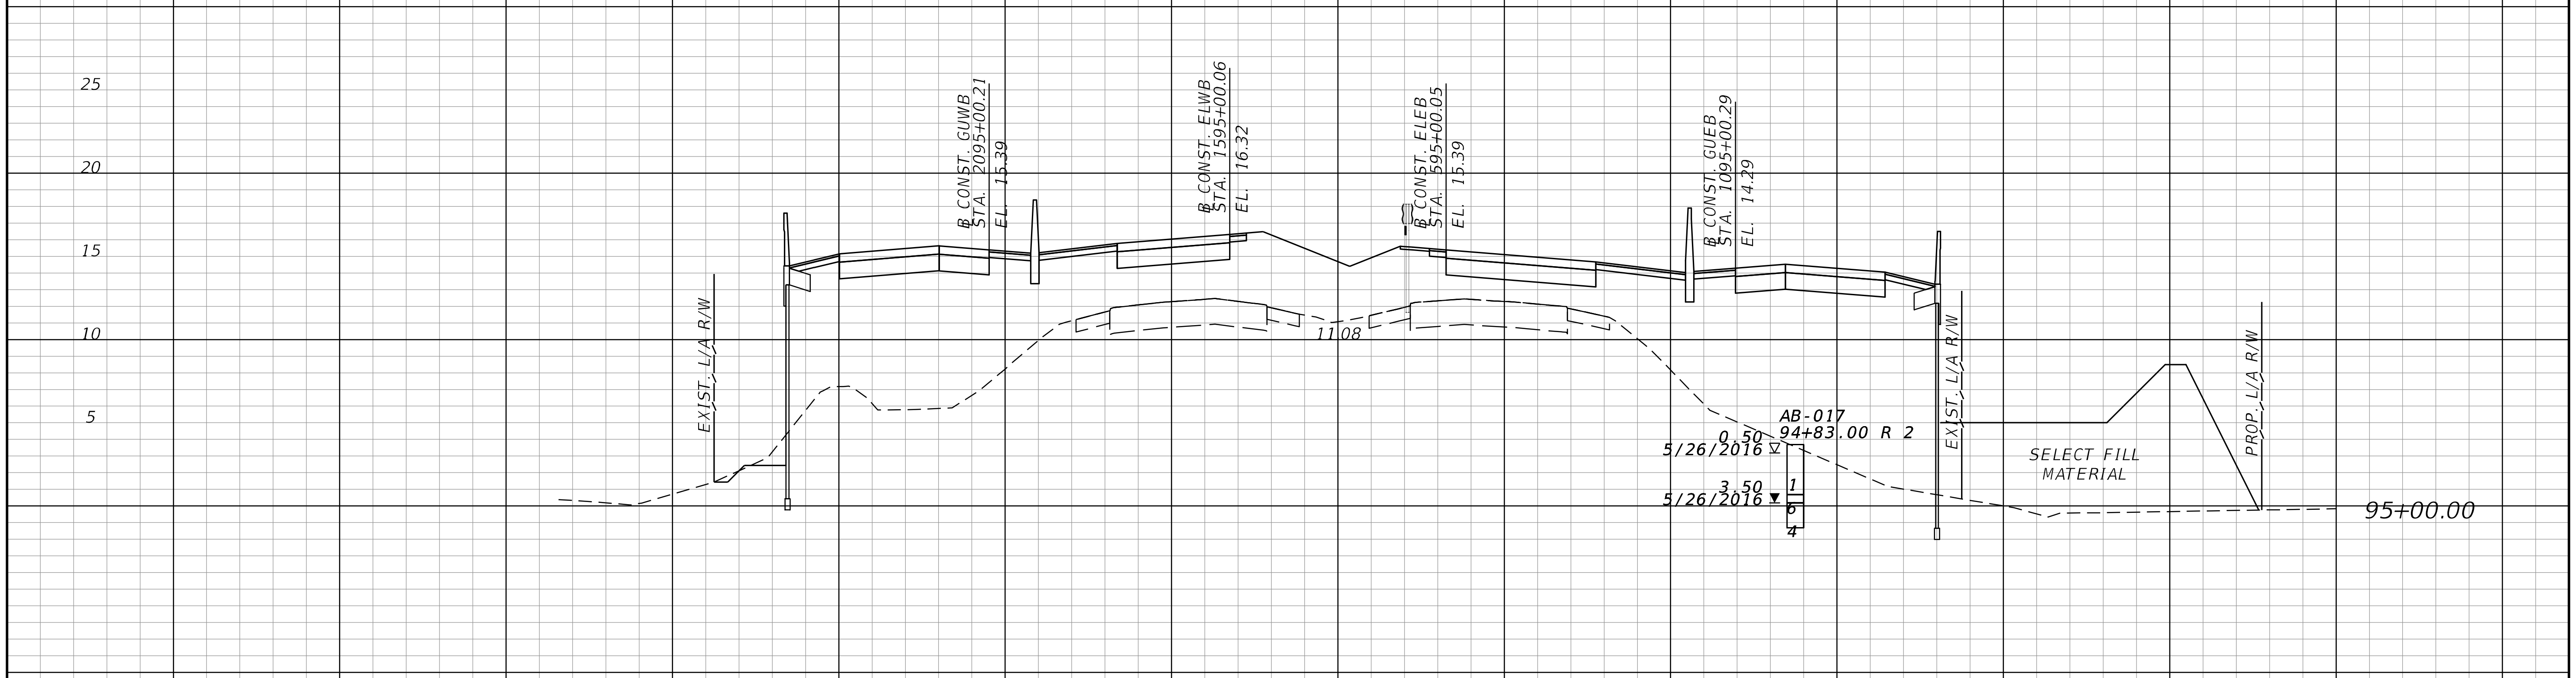

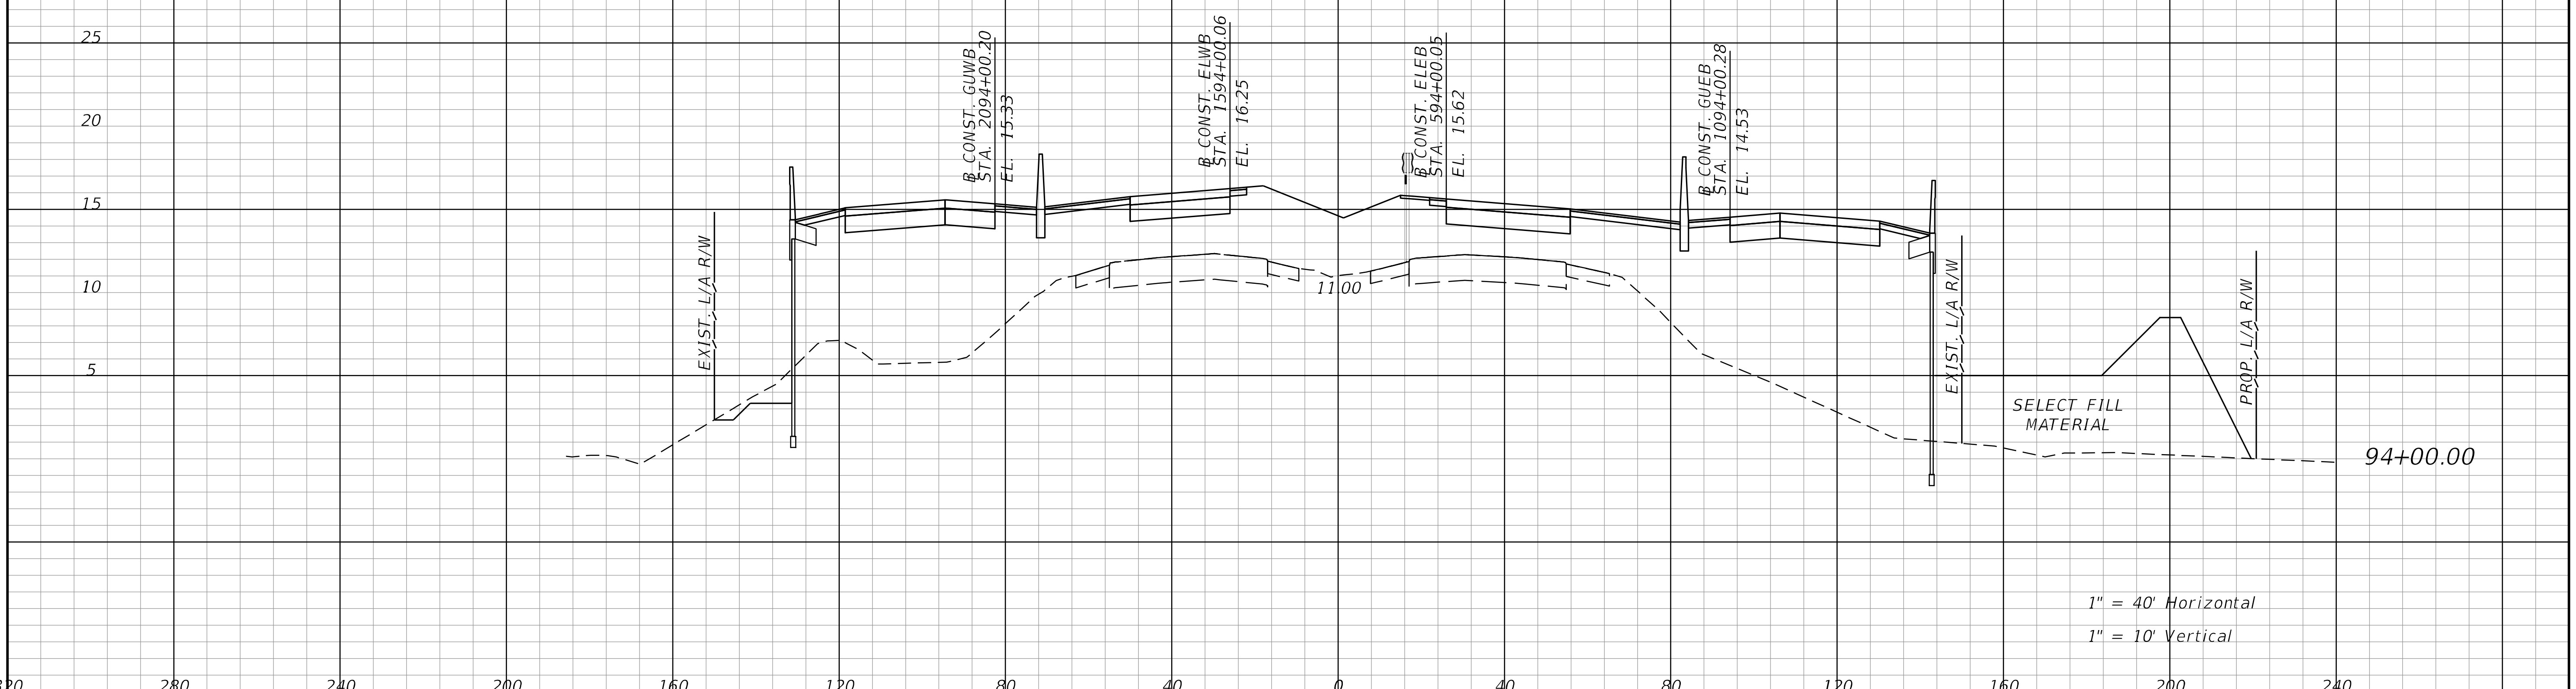

1" = 40' Horizontal
1" = 10' Vertical

REVISIONS			
DATE	DESCRIPTION	DATE	DESCRIPTION

STANTEC CONSULTING SERVICES INC.
ENGINEER OF RECORD:
WILLIAM V. ANDERSON, P.E. NO.: 36682
11315 CORPORATE BLVD., SUITE 105
ORLANDO, FLORIDA 32817
(407) 823-8966
CERTIFICATE OF AUTHORIZATION NO. 27013

STATE OF FLORIDA
DEPARTMENT OF TRANSPORTATION

ROAD NO.	COUNTY	FINANCIAL PROJECT ID
SR400	VOLUSIA	408464-2-32-01

CROSS SECTIONS
SR 400 (I-4)

SHEET NO. 464

THE OFFICIAL RECORD OF THIS SHEET IS THE ELECTRONIC FILE DIGITALLY SIGNED AND SEALED UNDER RULE 61G15-23.004, F.A.C.

jchassee 6/14/2019 4:23:51 PM Rdxsrd_shg V:\2158\active\CADD\40846423201\roadway\RDXSRD01.dgn

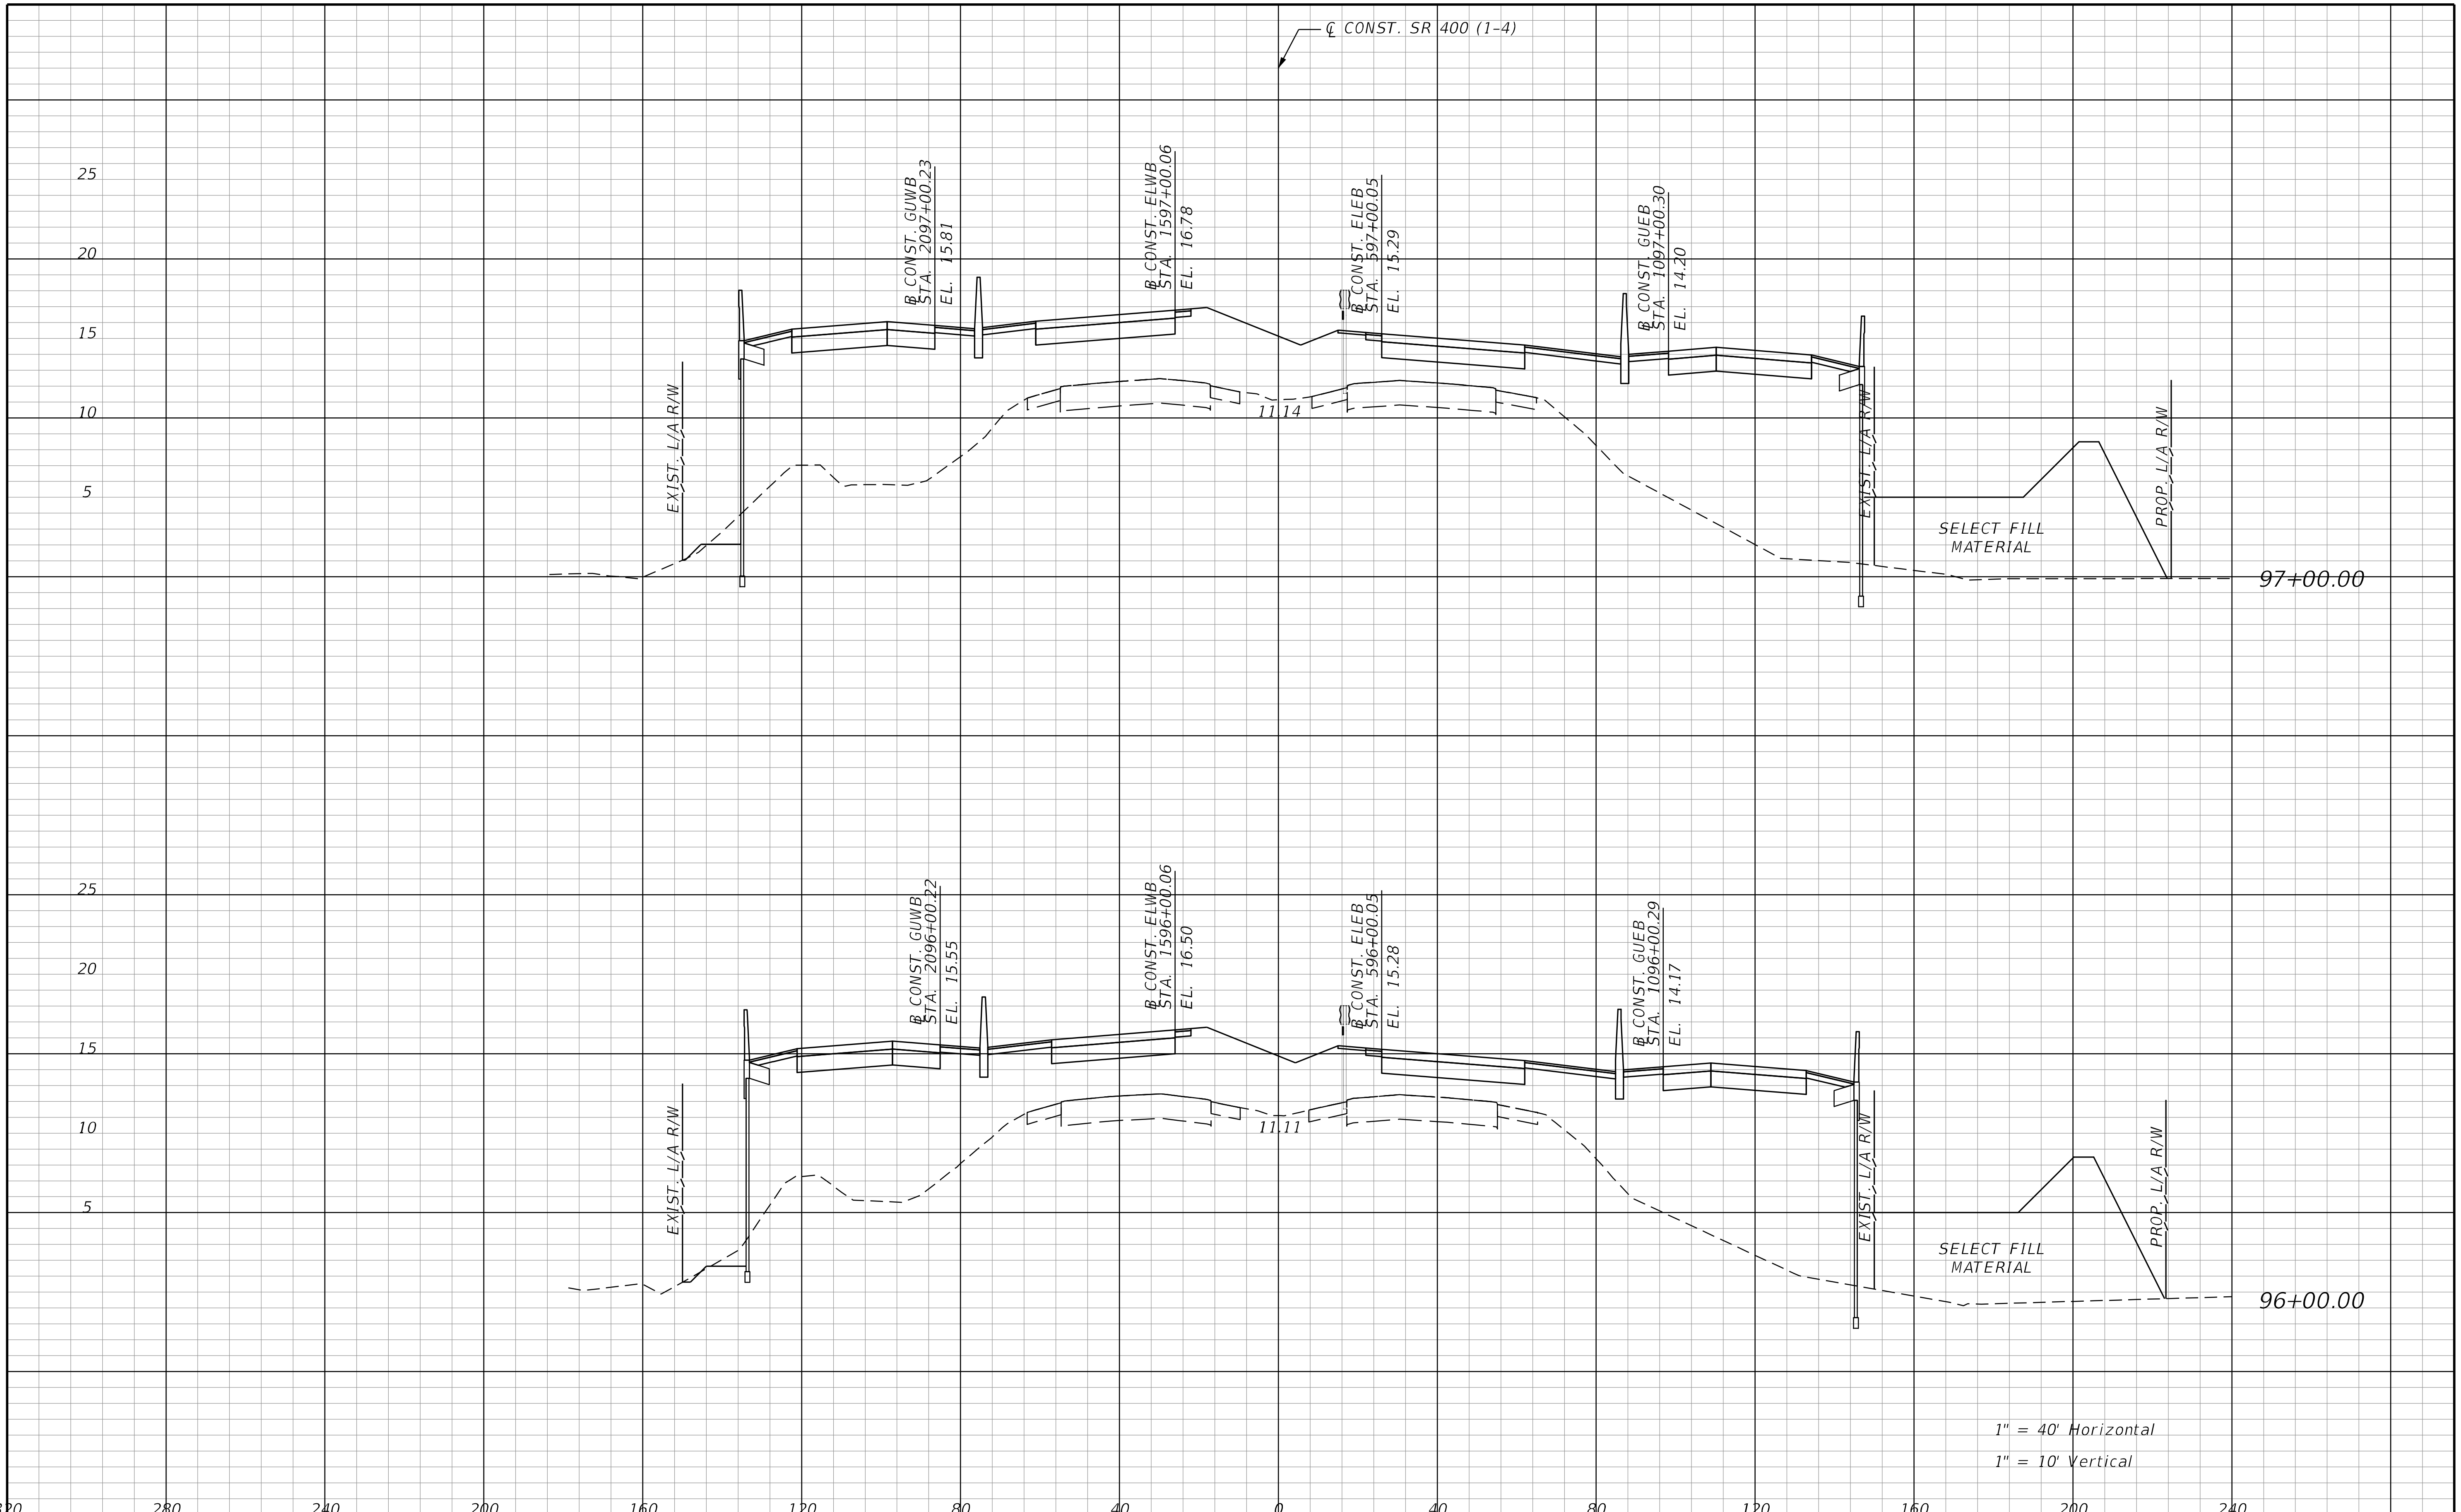

REVISIONS			
DATE	DESCRIPTION	DATE	DESCRIPTION

STANTEC CONSULTING SERVICES INC.
ENGINEER OF RECORD:
WILLIAM V. ANDERSON, P.E. NO.: 36682
11315 CORPORATE BLVD., SUITE 105
ORLANDO, FLORIDA 32817
(407) 823-8966
CERTIFICATE OF AUTHORIZATION NO. 27013

STATE OF FLORIDA
DEPARTMENT OF TRANSPORTATION

ROAD NO.	COUNTY	FINANCIAL PROJECT ID
SR400	VOLUSIA	408464-2-32-01

CROSS SECTIONS
SR 400 (I-4)

SHEET NO.
465

THE OFFICIAL RECORD OF THIS SHEET IS THE ELECTRONIC FILE DIGITALLY SIGNED AND SEALED UNDER RULE 61G15-23.004, F.A.C.

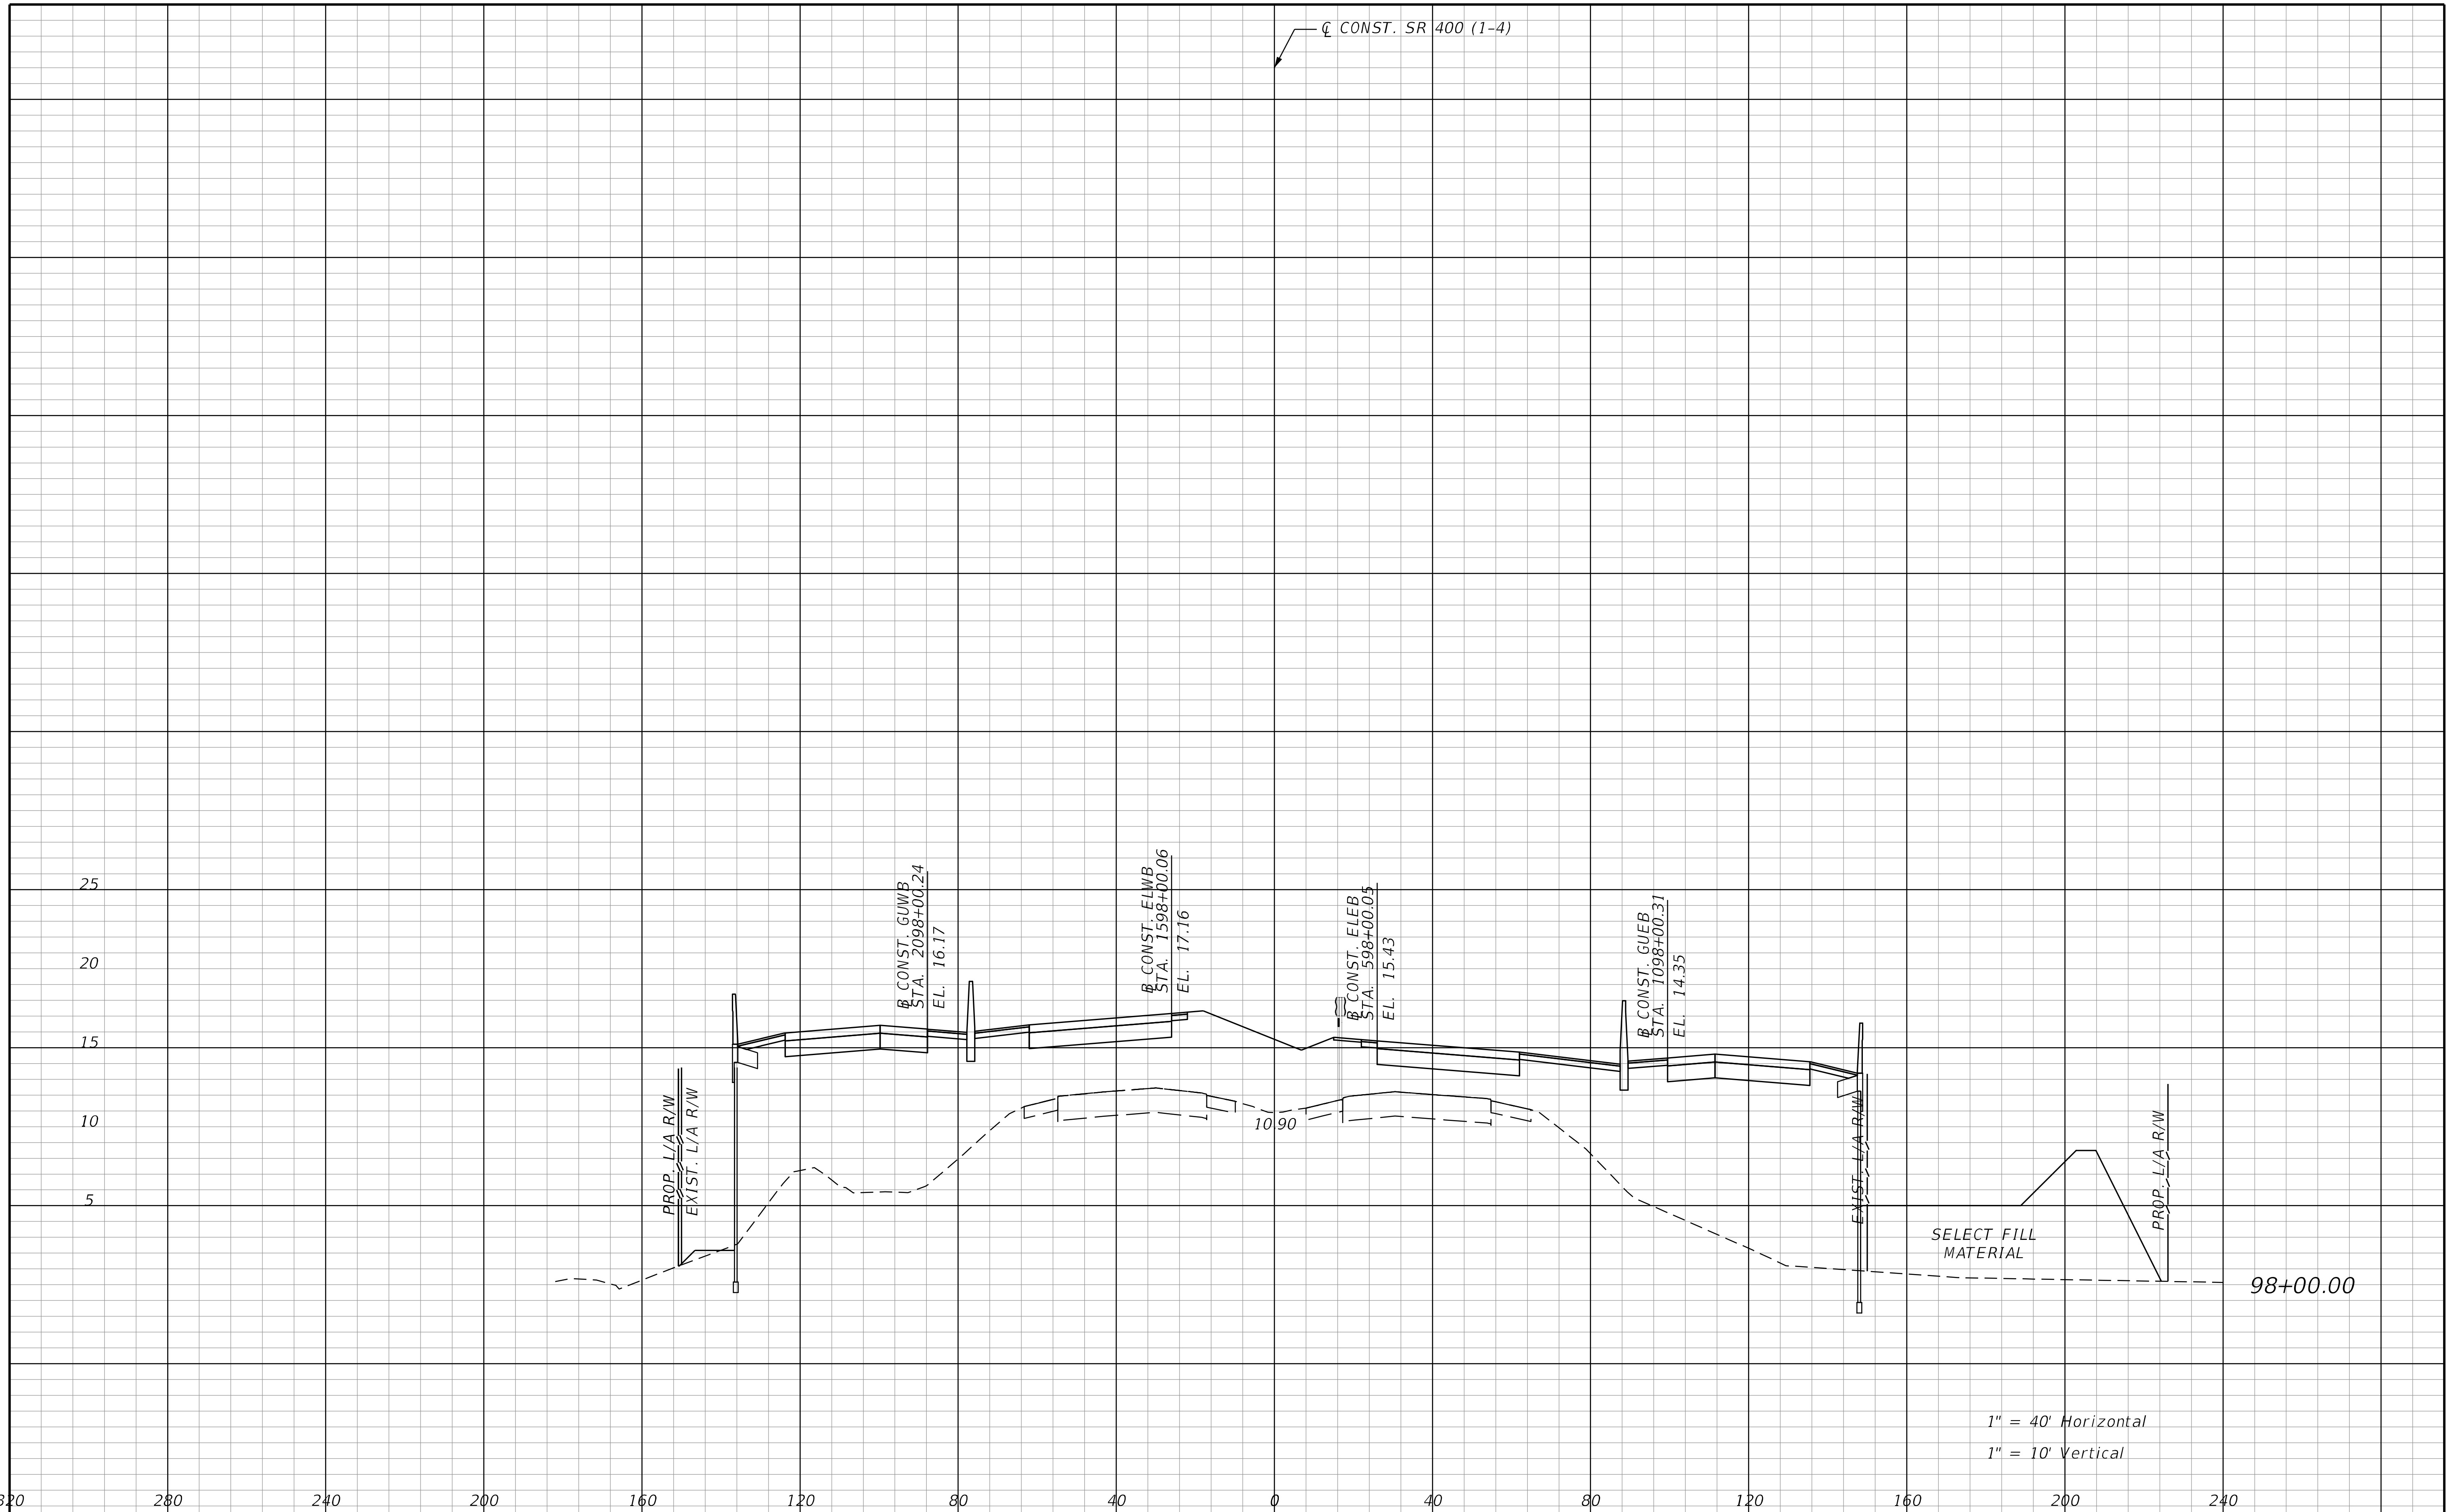

THE OFFICIAL RECORD OF THIS SHEET IS THE ELECTRONIC FILE DIGITALLY SIGNED AND SEALED UNDER RULE 61G15-23.004, F.A.C.

REVISIONS			
DATE	DESCRIPTION	DATE	DESCRIPTION

STANTEC CONSULTING SERVICES INC.
ENGINEER OF RECORD:
WILLIAM V. ANDERSON, P.E. NO.: 36682
11315 CORPORATE BLVD., SUITE 105
ORLANDO, FLORIDA 32817
(407) 823-8966
CERTIFICATE OF AUTHORIZATION NO. 27013

STATE OF FLORIDA
DEPARTMENT OF TRANSPORTATION

ROAD NO.	COUNTY	FINANCIAL PROJECT ID
SR400	VOLUSIA	408464-2-32-01

CROSS SECTIONS
SR 400 (I-4)

SHEET NO.
466

jchassee 6/14/2019 4:23:52 PM Rdxsrd_shg V:\2158\active\CADD\40846423201\roadway\RDXSRD01.dgn

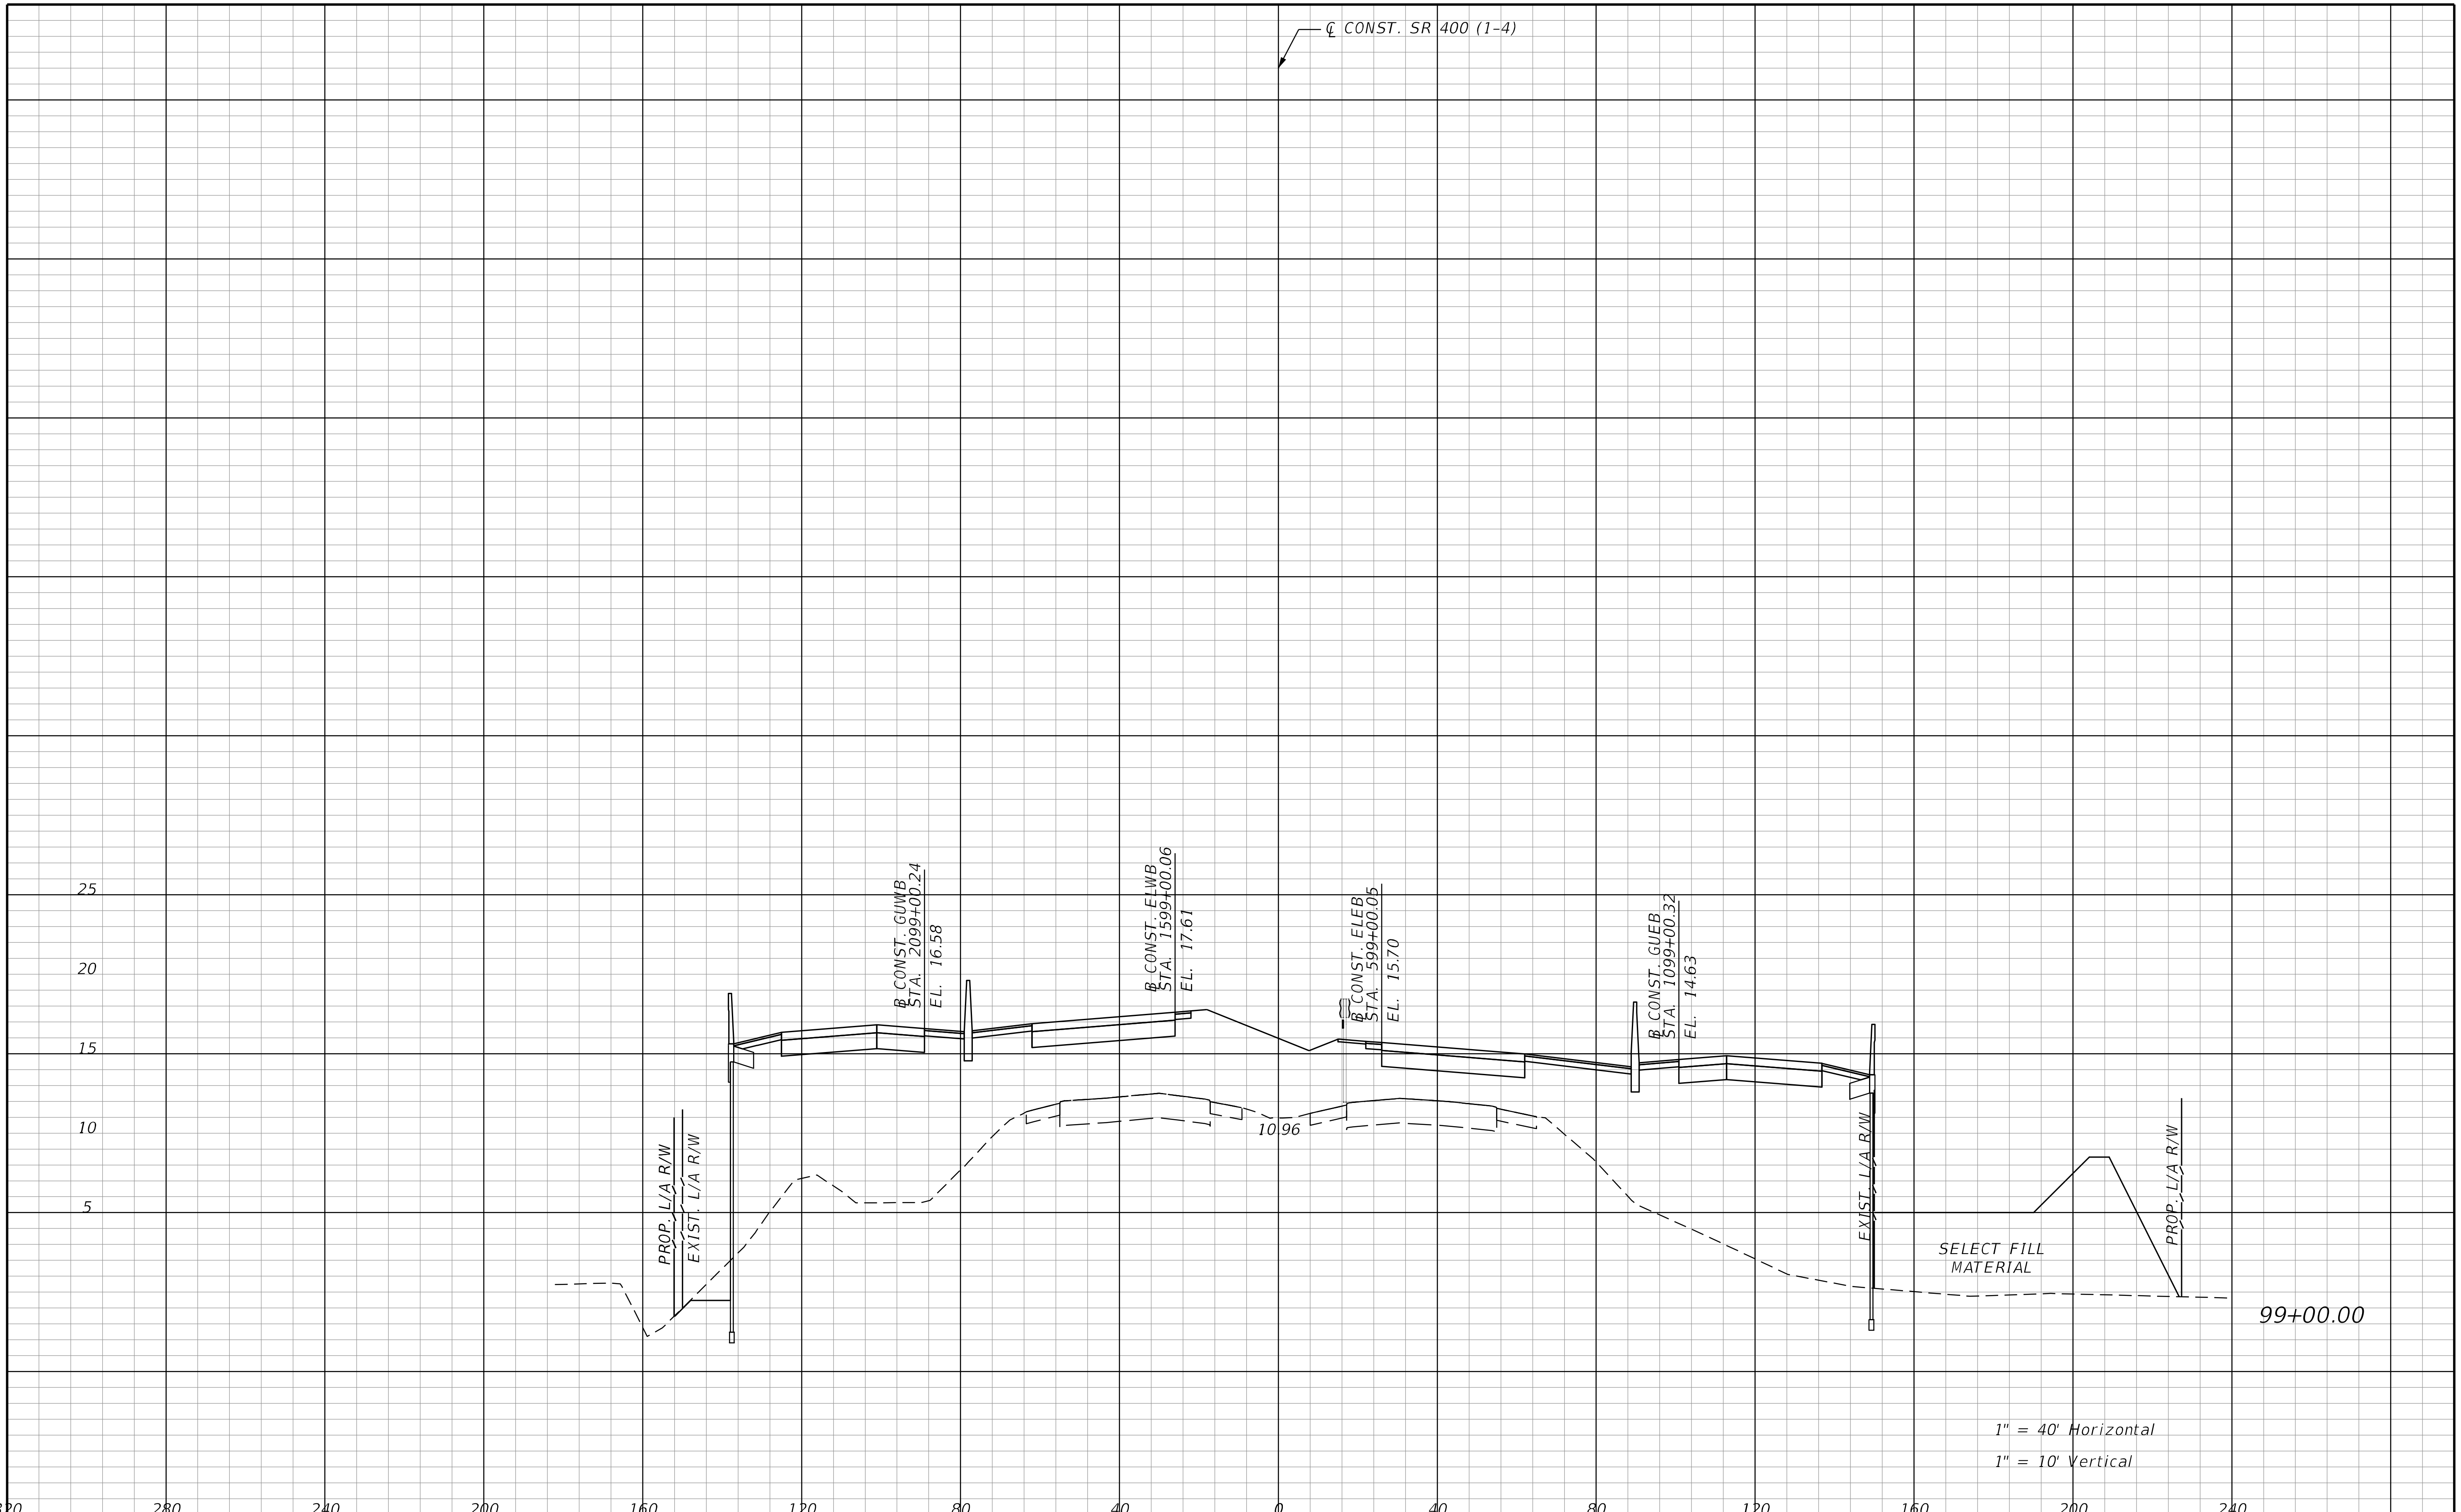

THE OFFICIAL RECORD OF THIS SHEET IS THE ELECTRONIC FILE DIGITALLY SIGNED AND SEALED UNDER RULE 61G15-23.004, F.A.C.

REVISIONS			
DATE	DESCRIPTION	DATE	DESCRIPTION

STANTEC CONSULTING SERVICES INC.
ENGINEER OF RECORD:
WILLIAM V. ANDERSON, P.E. NO.: 36682
11315 CORPORATE BLVD., SUITE 105
ORLANDO, FLORIDA 32817
(407) 823-8966
CERTIFICATE OF AUTHORIZATION NO. 27013

STATE OF FLORIDA
DEPARTMENT OF TRANSPORTATION

ROAD NO.	COUNTY	FINANCIAL PROJECT ID
SR400	VOLUSIA	408464-2-32-01

CROSS SECTIONS
SR 400 (I-4)

SHEET NO.
467

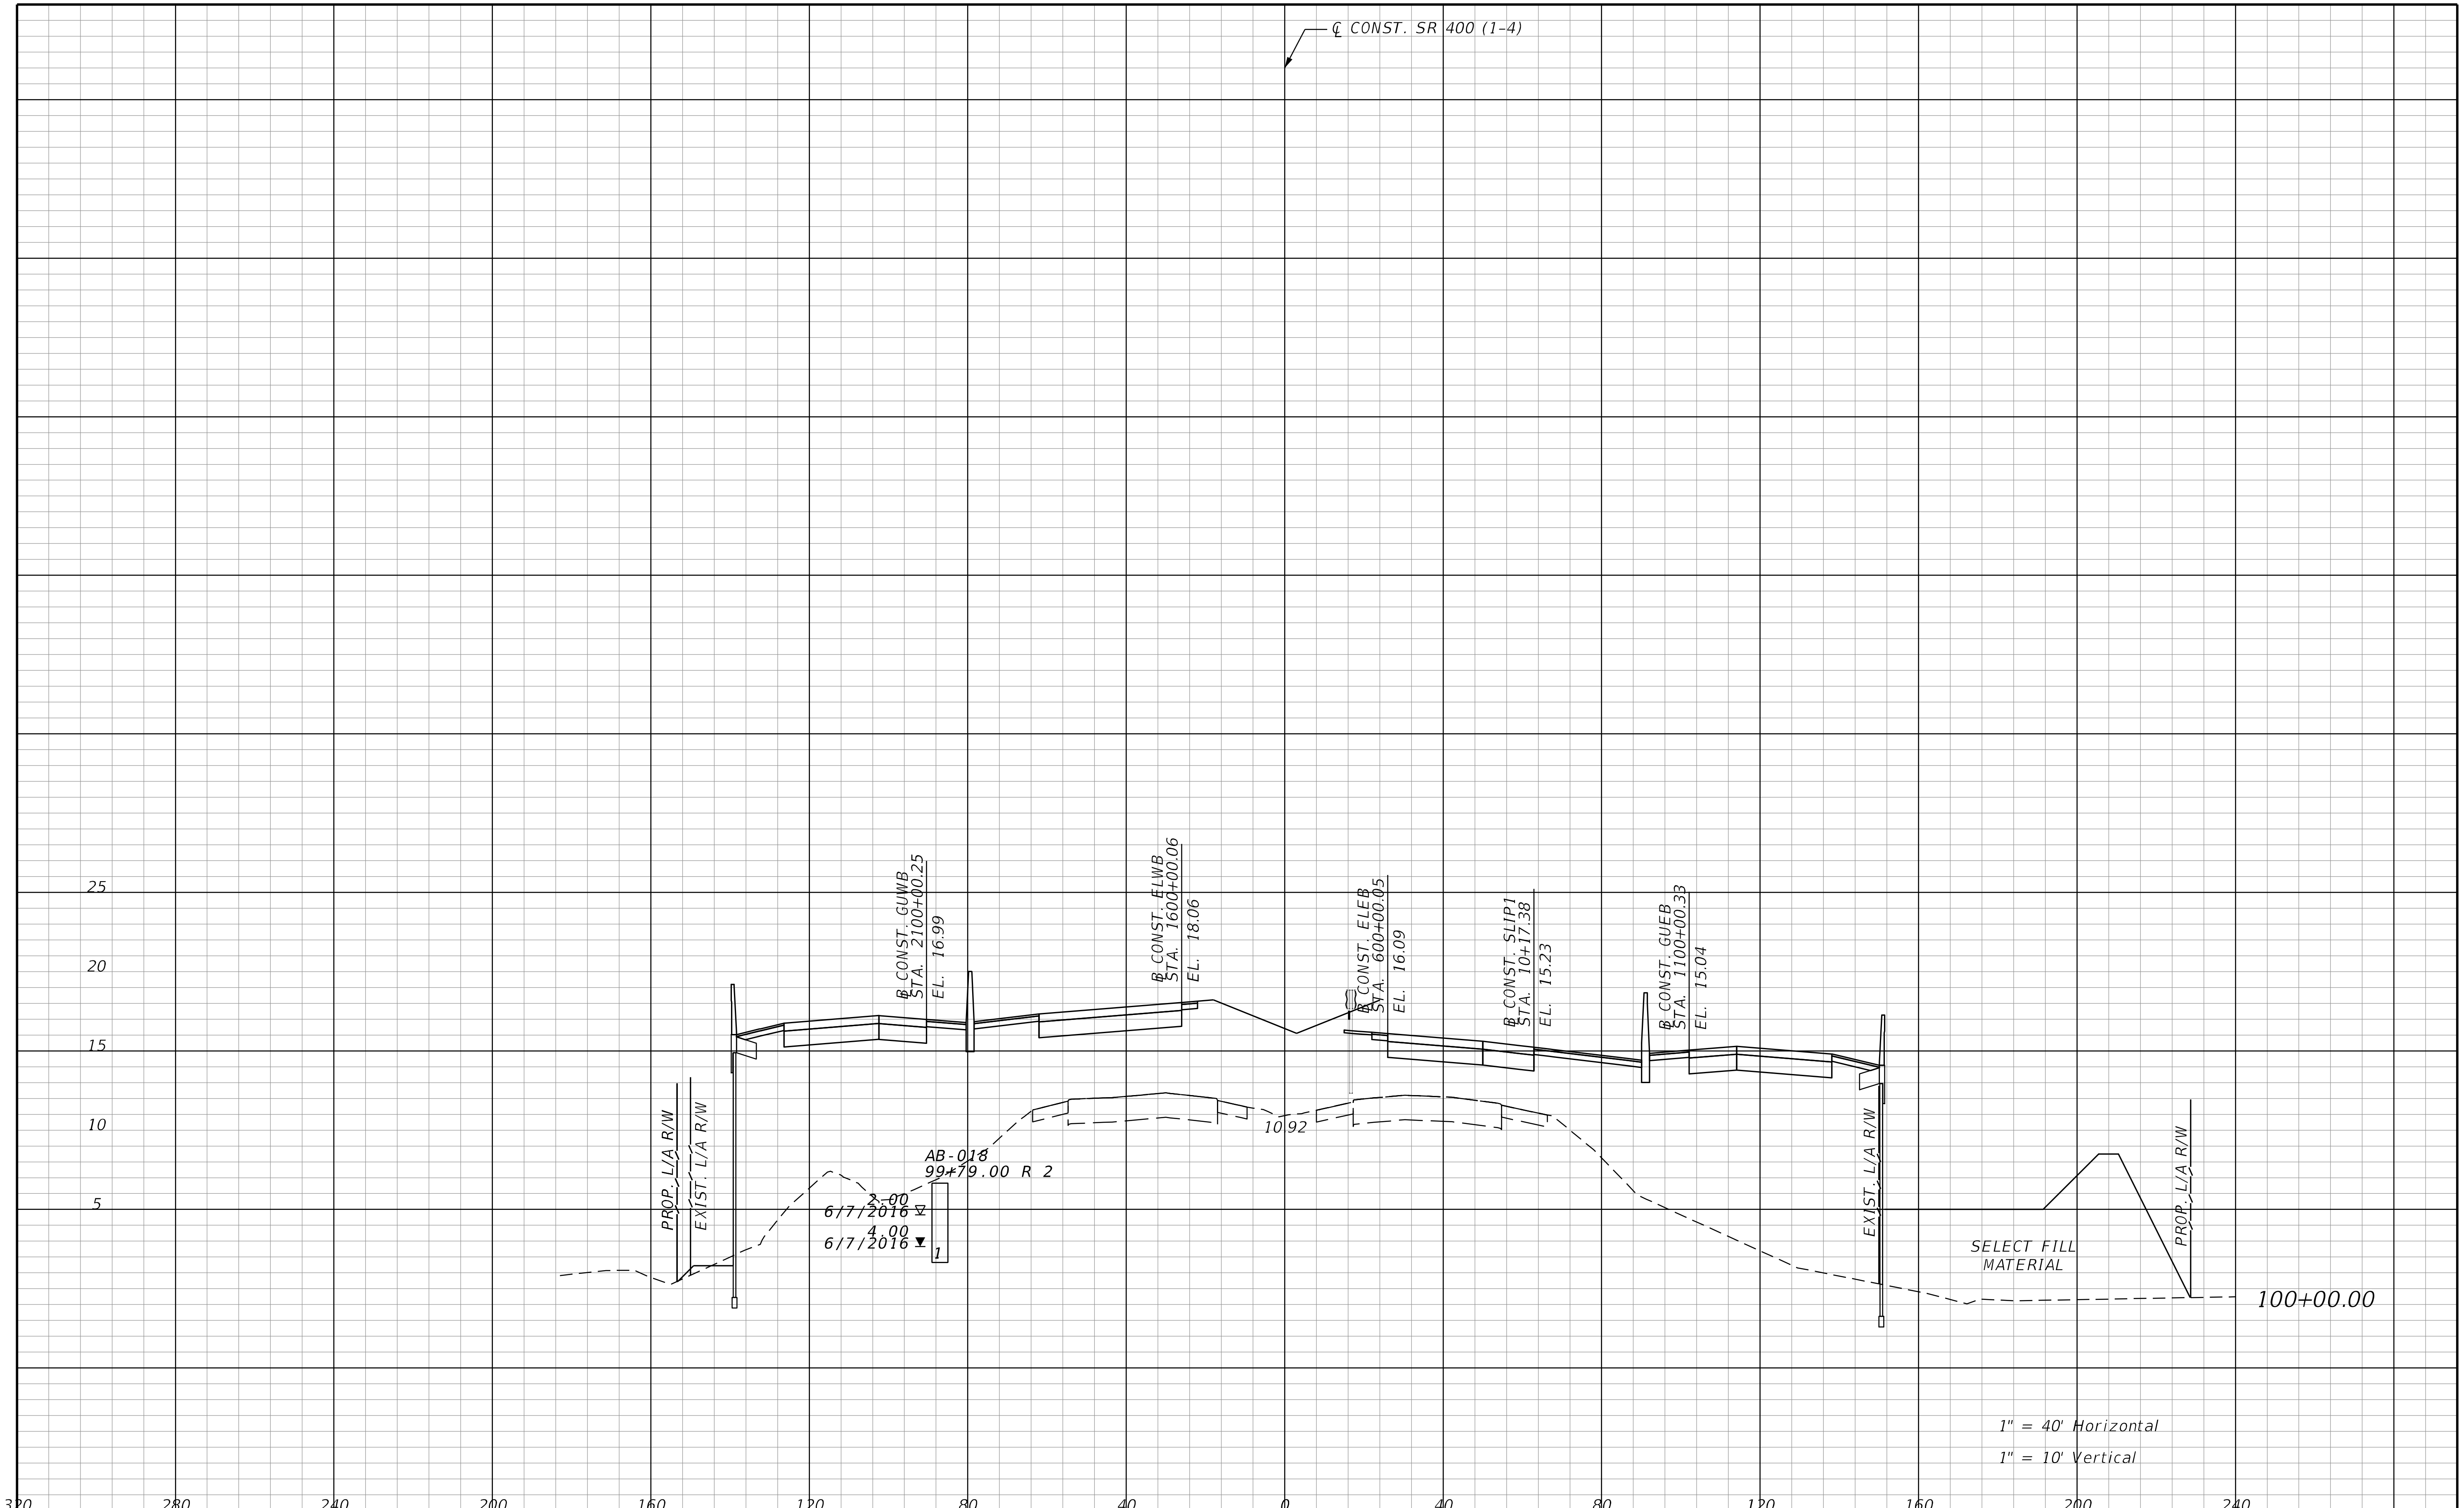

THE OFFICIAL RECORD OF THIS SHEET IS THE ELECTRONIC FILE DIGITALLY SIGNED AND SEALED UNDER RULE 61G15-23.004, F.A.C.

REVISIONS			
DATE	DESCRIPTION	DATE	DESCRIPTION

STANTEC CONSULTING SERVICES INC.
ENGINEER OF RECORD:
WILLIAM V. ANDERSON, P.E. NO.: 36682
11315 CORPORATE BLVD., SUITE 105
ORLANDO, FLORIDA 32817
(407) 823-8966
CERTIFICATE OF AUTHORIZATION NO. 27013

STATE OF FLORIDA
DEPARTMENT OF TRANSPORTATION

ROAD NO.	COUNTY	FINANCIAL PROJECT ID
SR400	VOLUSIA	408464-2-32-01

CROSS SECTIONS
SR 400 (I-4)

SHEET NO.
468

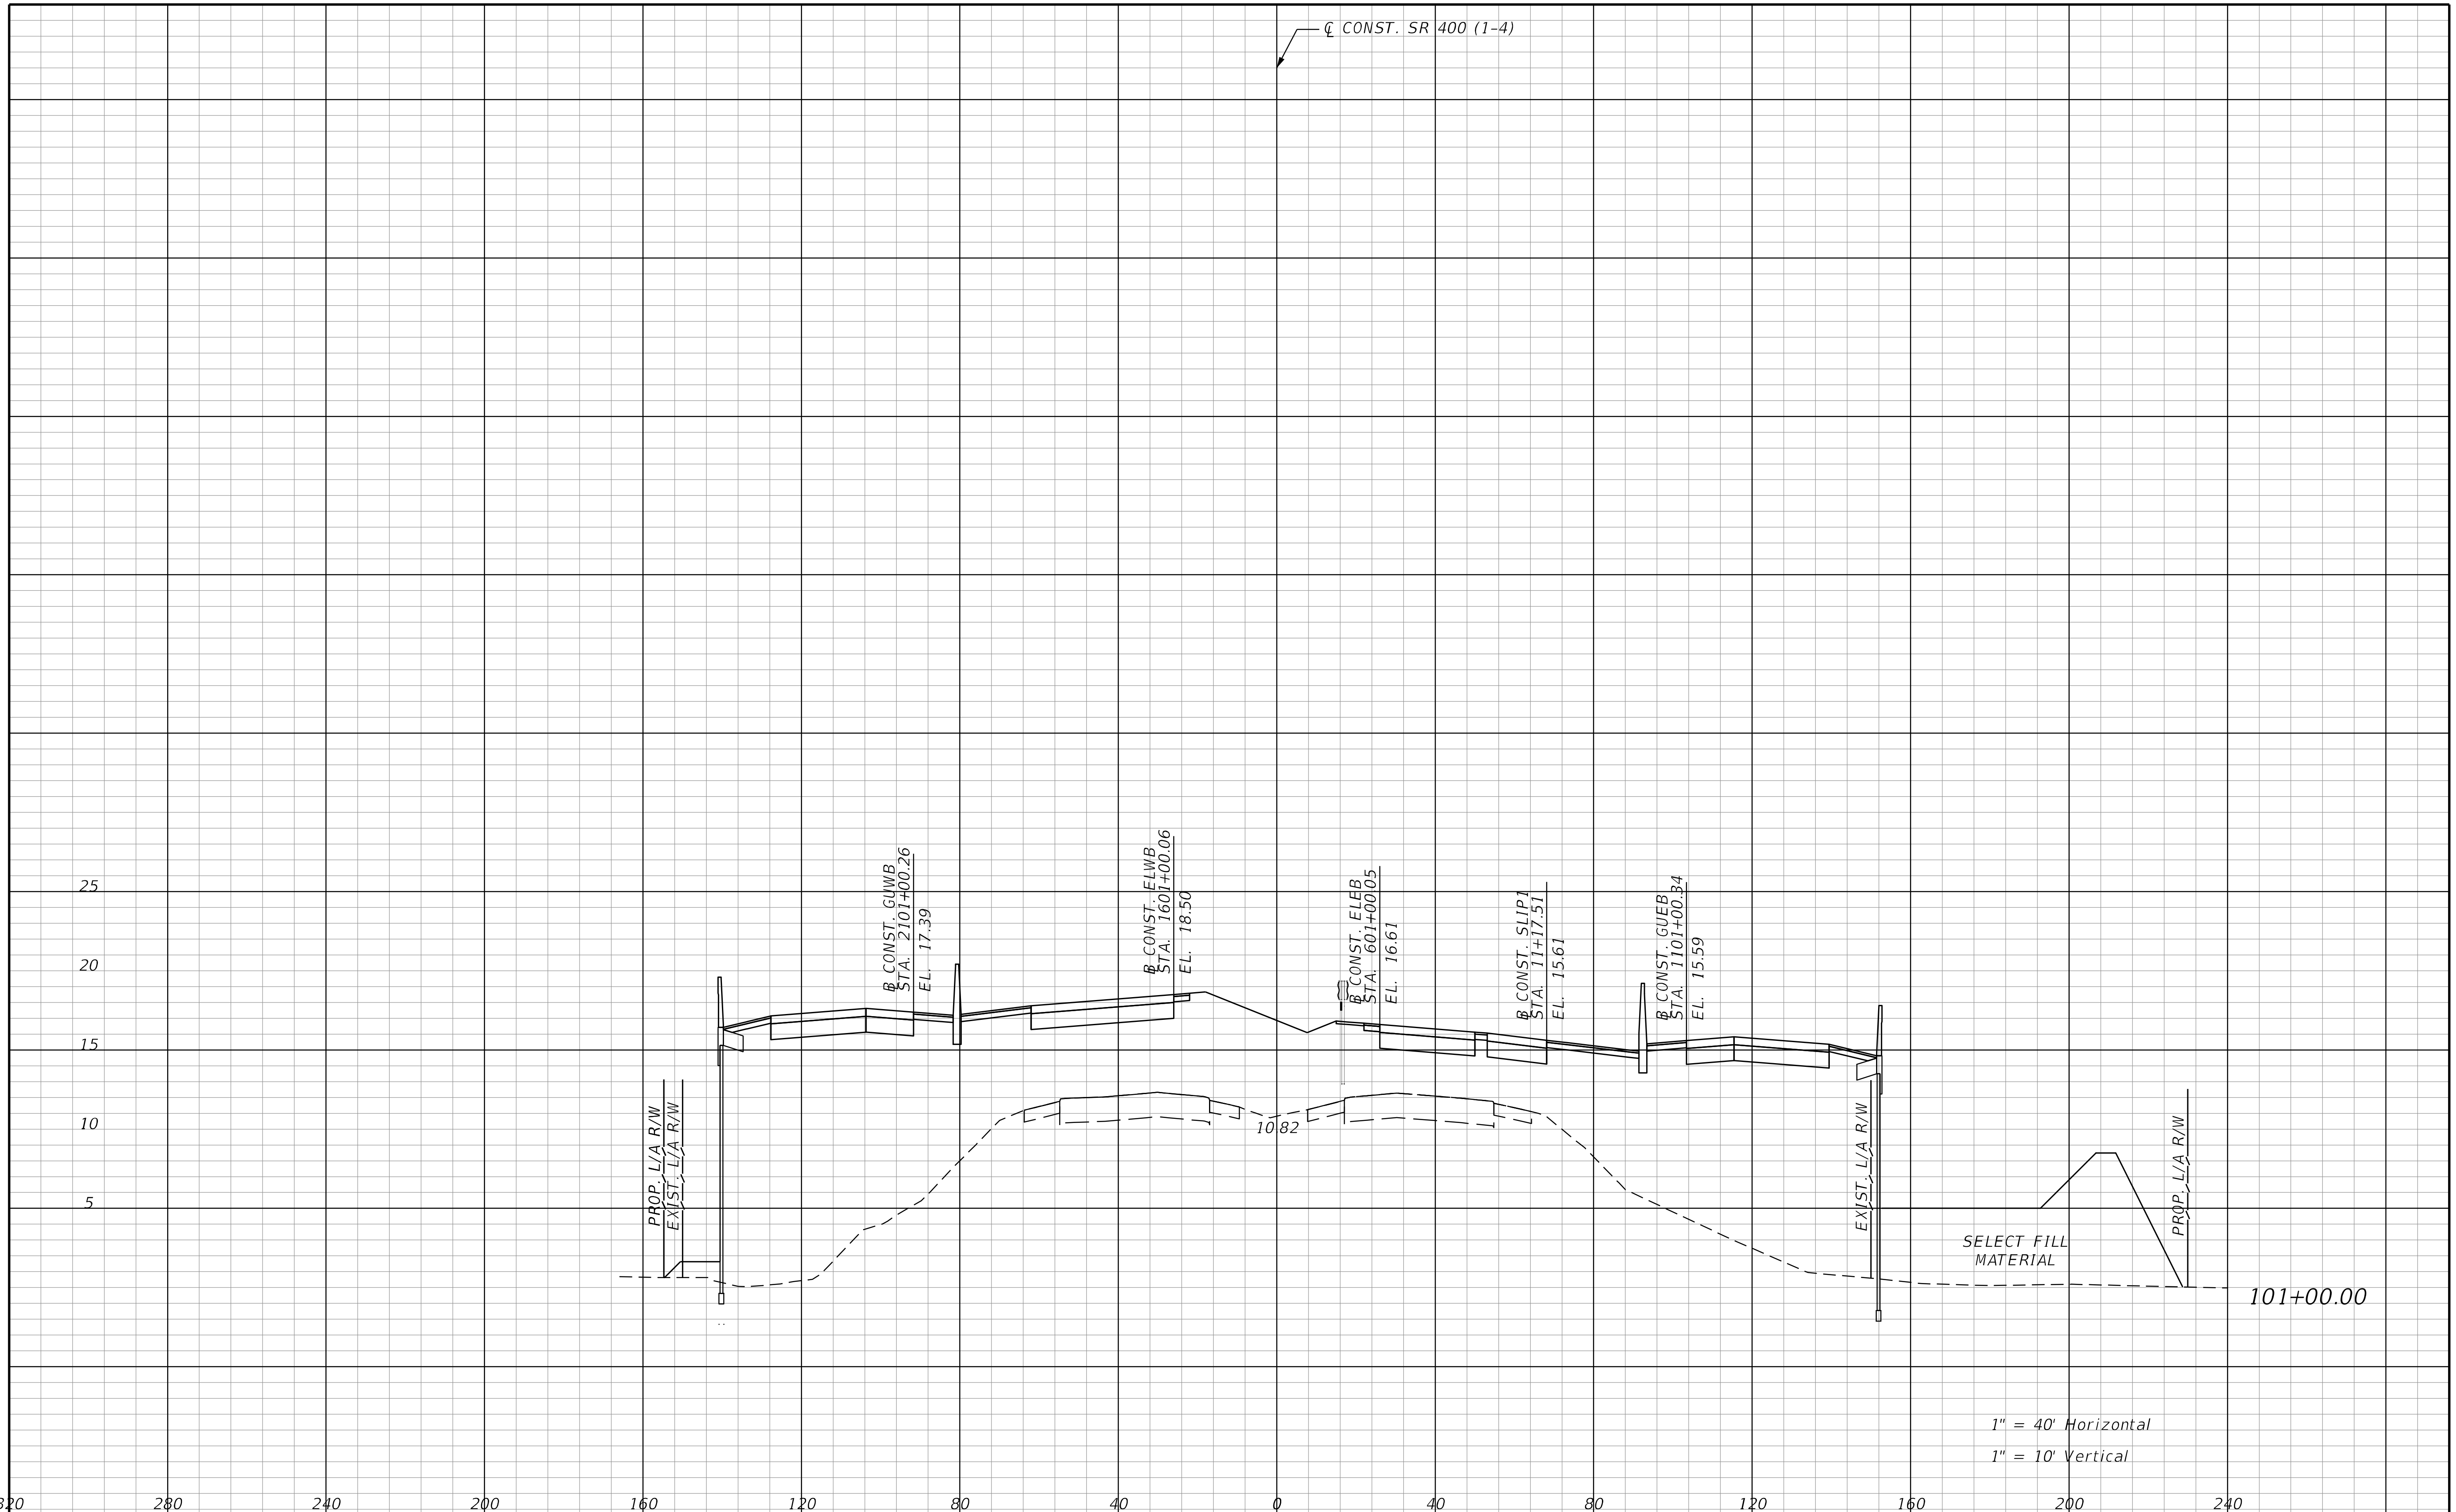

THE OFFICIAL RECORD OF THIS SHEET IS THE ELECTRONIC FILE DIGITALLY SIGNED AND SEALED UNDER RULE 61G15-23.004, F.A.C.

REVISIONS			
DATE	DESCRIPTION	DATE	DESCRIPTION

STANTEC CONSULTING SERVICES INC.
ENGINEER OF RECORD:
WILLIAM V. ANDERSON, P.E. NO.: 36682
11315 CORPORATE BLVD., SUITE 105
ORLANDO, FLORIDA 32817
(407) 823-8966
CERTIFICATE OF AUTHORIZATION NO. 27013

STATE OF FLORIDA
DEPARTMENT OF TRANSPORTATION

ROAD NO.	COUNTY	FINANCIAL PROJECT ID
SR400	VOLUSIA	408464-2-32-01

CROSS SECTIONS
SR 400 (I-4)

SHEET NO. 469

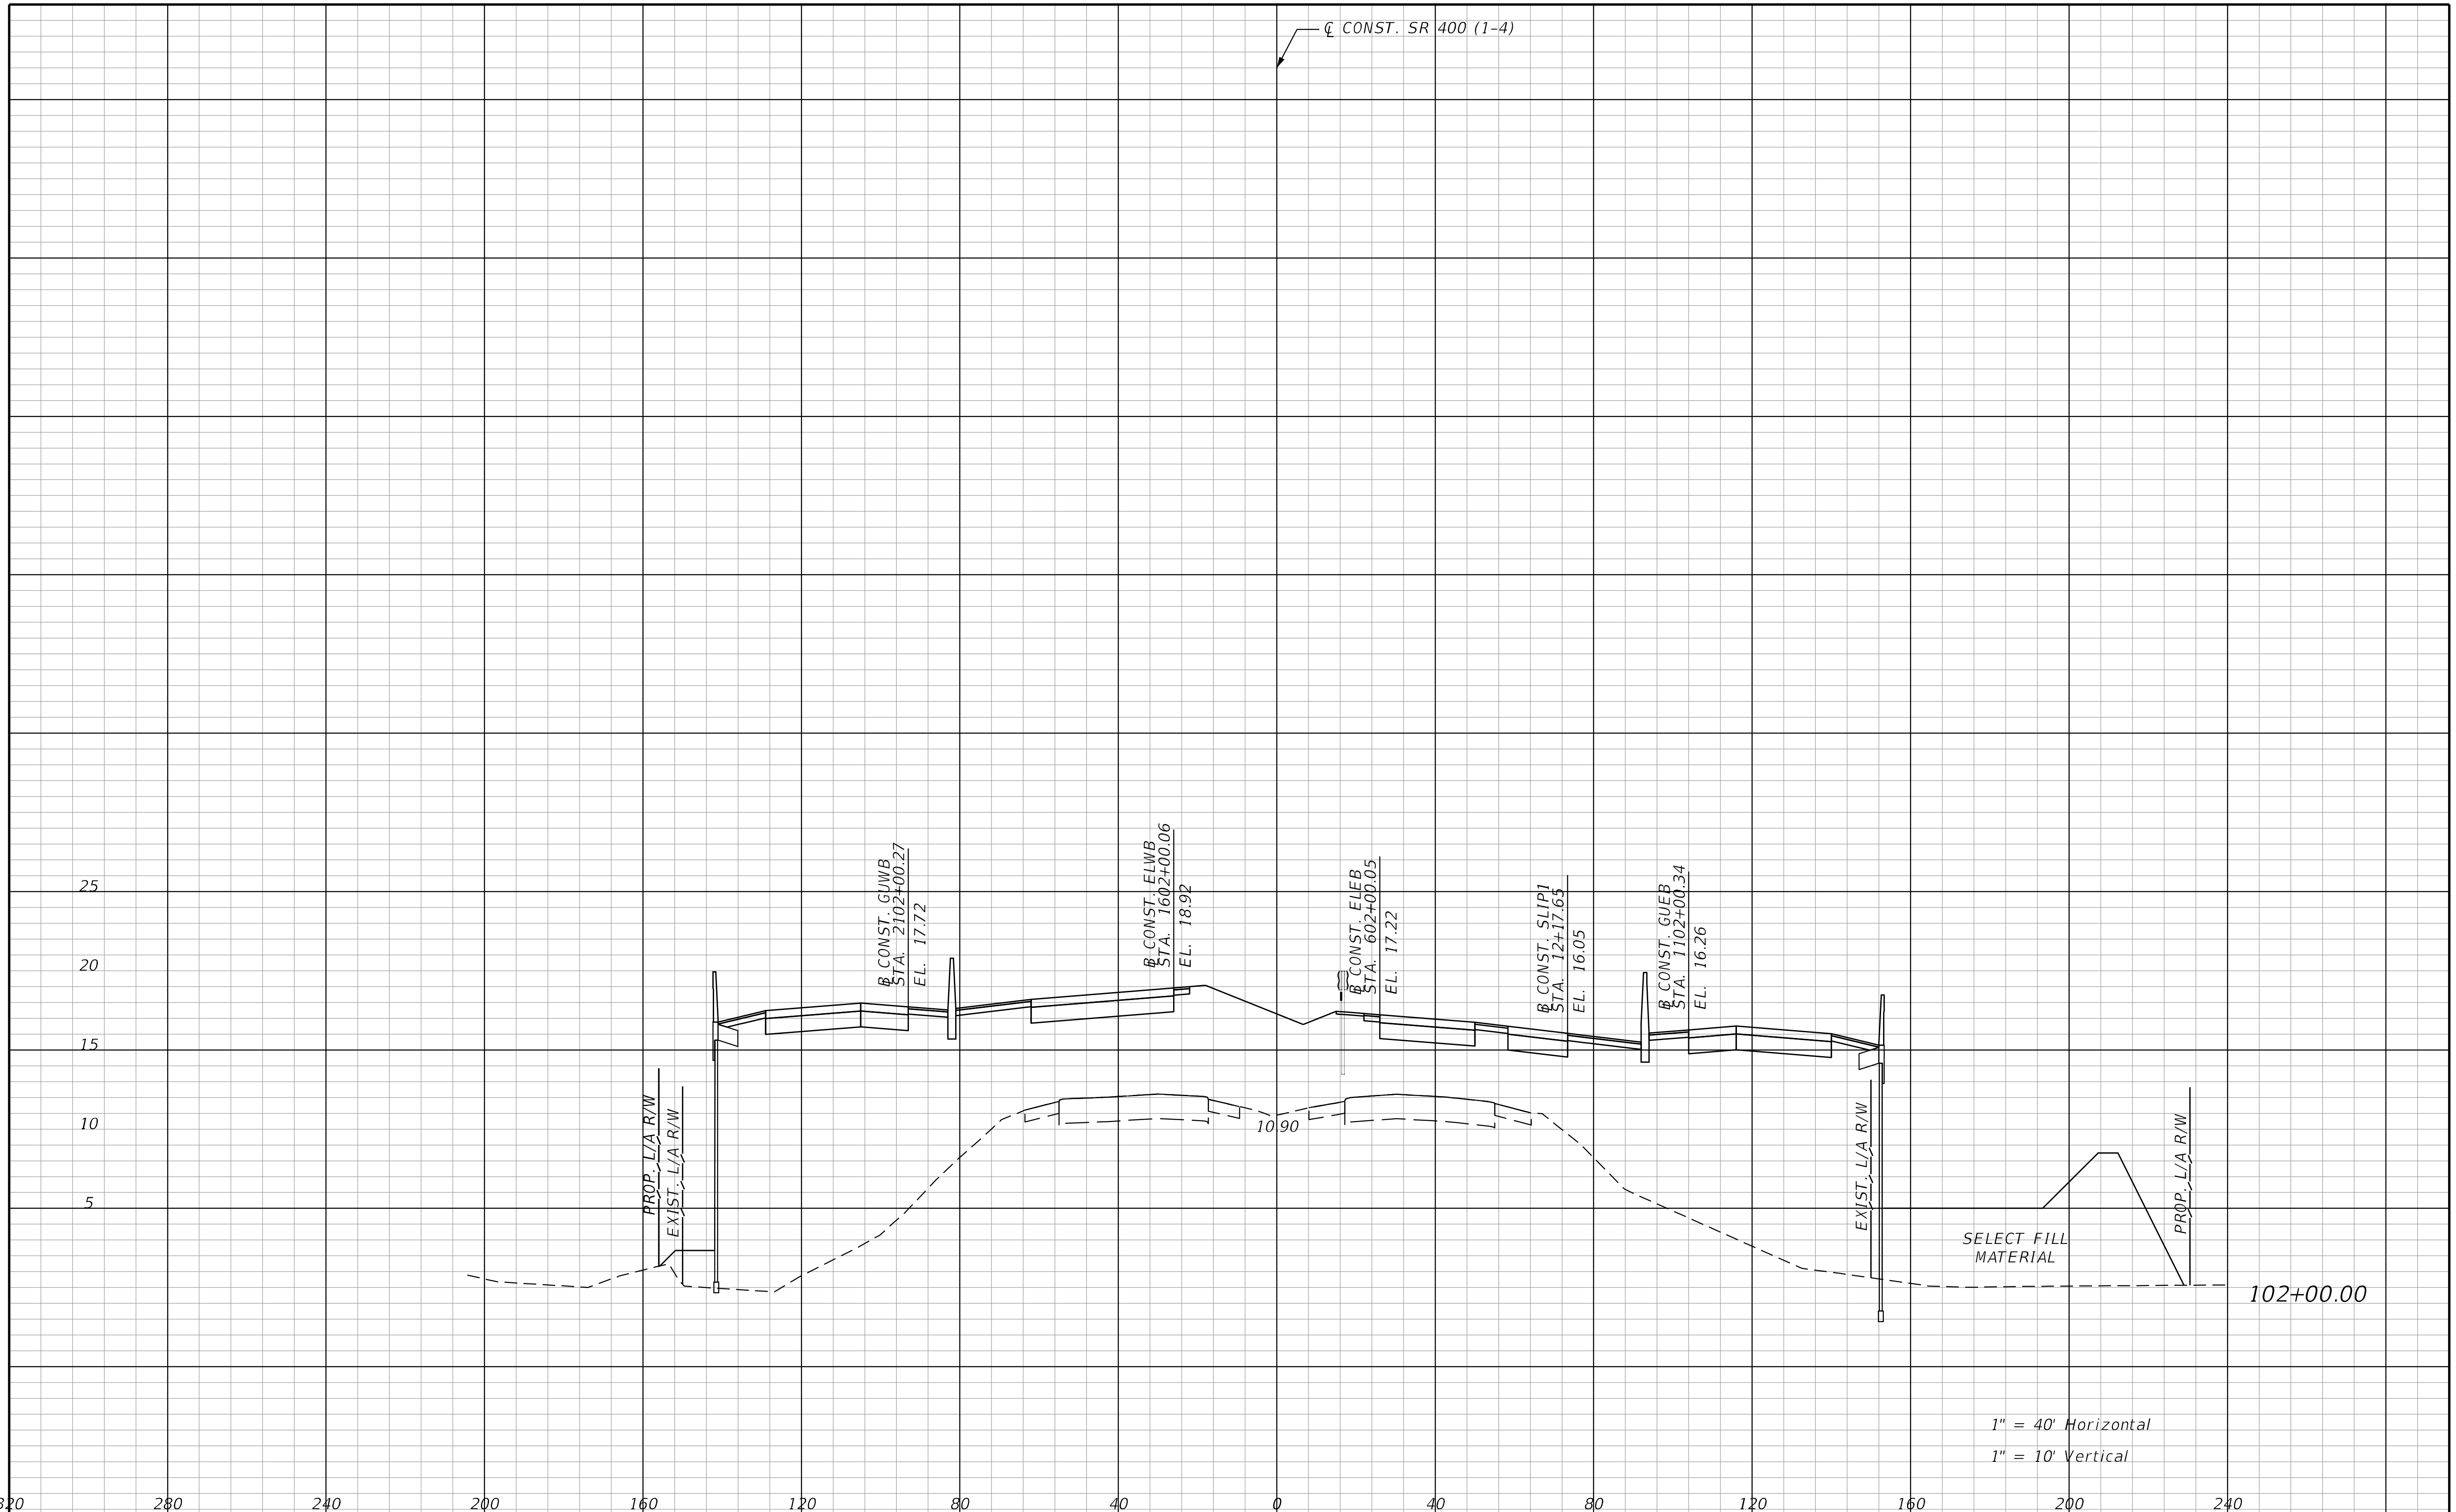

THE OFFICIAL RECORD OF THIS SHEET IS THE ELECTRONIC FILE DIGITALLY SIGNED AND SEALED UNDER RULE 61G15-23.004, F.A.C.

REVISIONS			
DATE	DESCRIPTION	DATE	DESCRIPTION

STANTEC CONSULTING SERVICES INC.
ENGINEER OF RECORD:
WILLIAM V. ANDERSON, P.E. NO.: 36682
11315 CORPORATE BLVD., SUITE 105
ORLANDO, FLORIDA 32817
(407) 823-8966
CERTIFICATE OF AUTHORIZATION NO. 27013

STATE OF FLORIDA
DEPARTMENT OF TRANSPORTATION

ROAD NO.	COUNTY	FINANCIAL PROJECT ID
SR400	VOLUSIA	408464-2-32-01

CROSS SECTIONS
SR 400 (I-4)

SHEET NO.
470

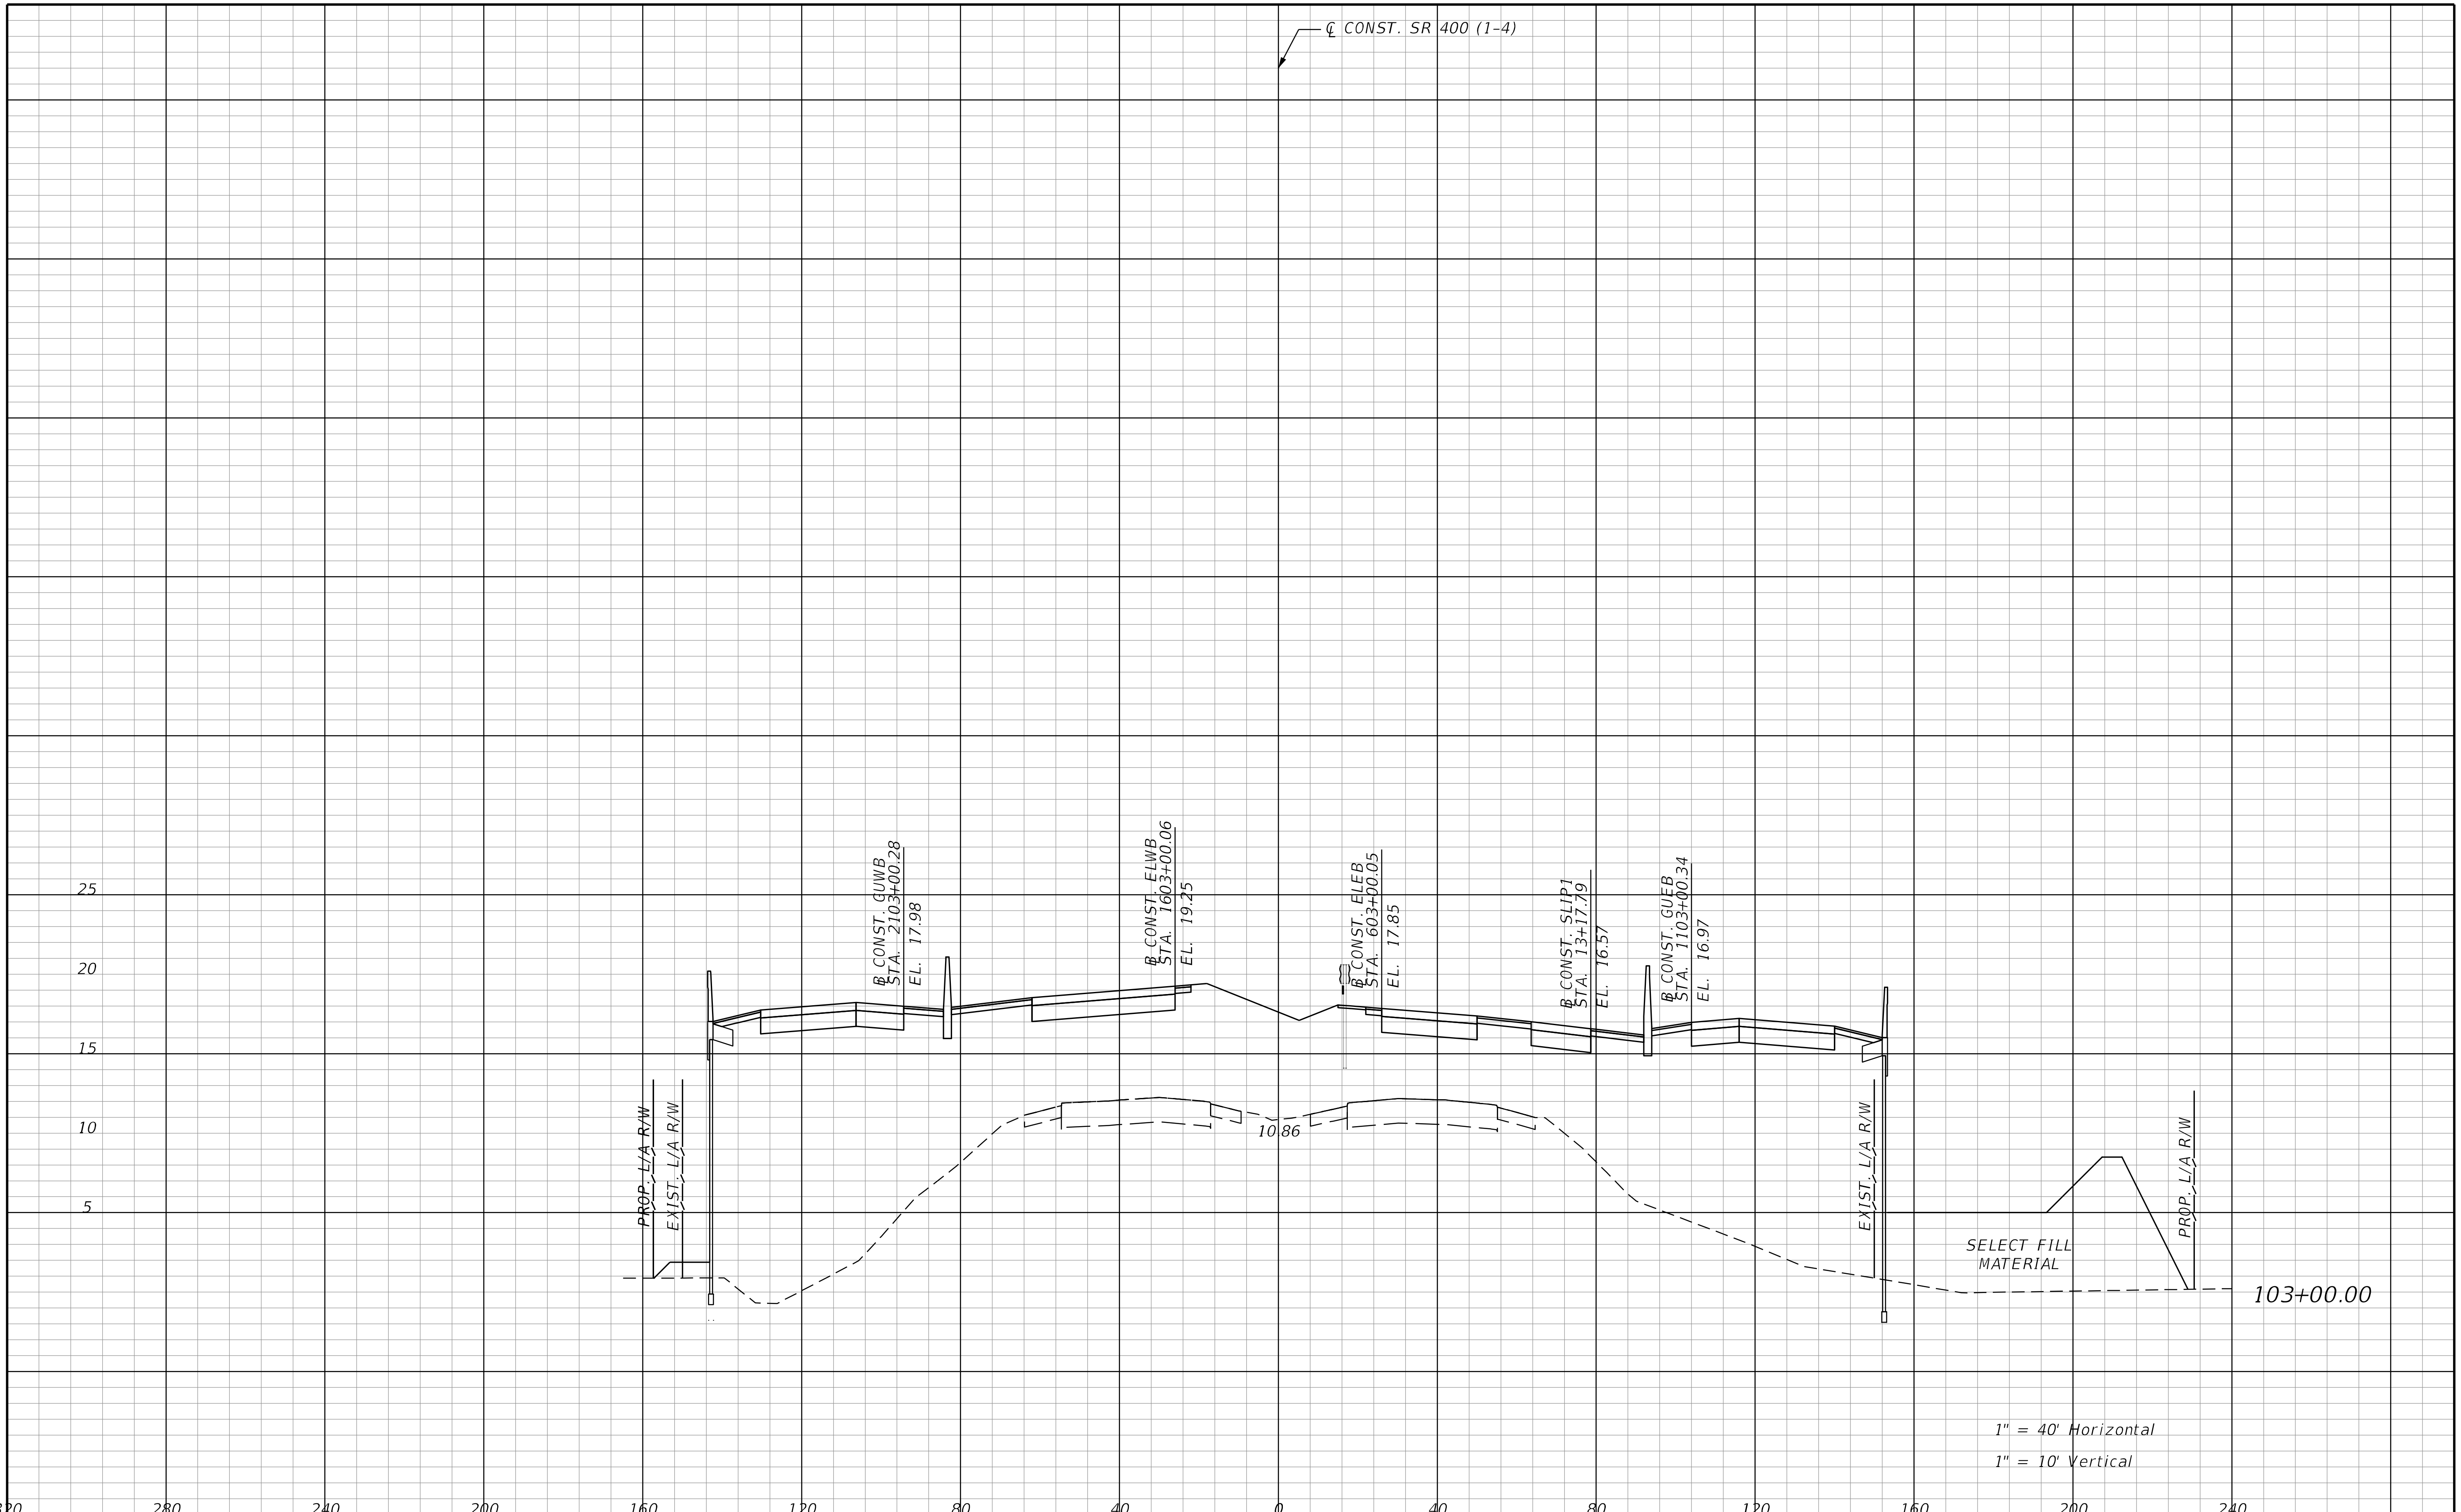

REVISIONS			
DATE	DESCRIPTION	DATE	DESCRIPTION

STANTEC CONSULTING SERVICES INC.
ENGINEER OF RECORD:
WILLIAM V. ANDERSON, P.E. NO.: 36682
11315 CORPORATE BLVD., SUITE 105
ORLANDO, FLORIDA 32817
(407) 823-8966
CERTIFICATE OF AUTHORIZATION NO. 27013

STATE OF FLORIDA
DEPARTMENT OF TRANSPORTATION

ROAD NO.	COUNTY	FINANCIAL PROJECT ID
SR400	VOLUSIA	408464-2-32-01

CROSS SECTIONS
SR 400 (I-4)

SHEET NO. 471

THE OFFICIAL RECORD OF THIS SHEET IS THE ELECTRONIC FILE DIGITALLY SIGNED AND SEALED UNDER RULE 61G15-23.004, F.A.C.

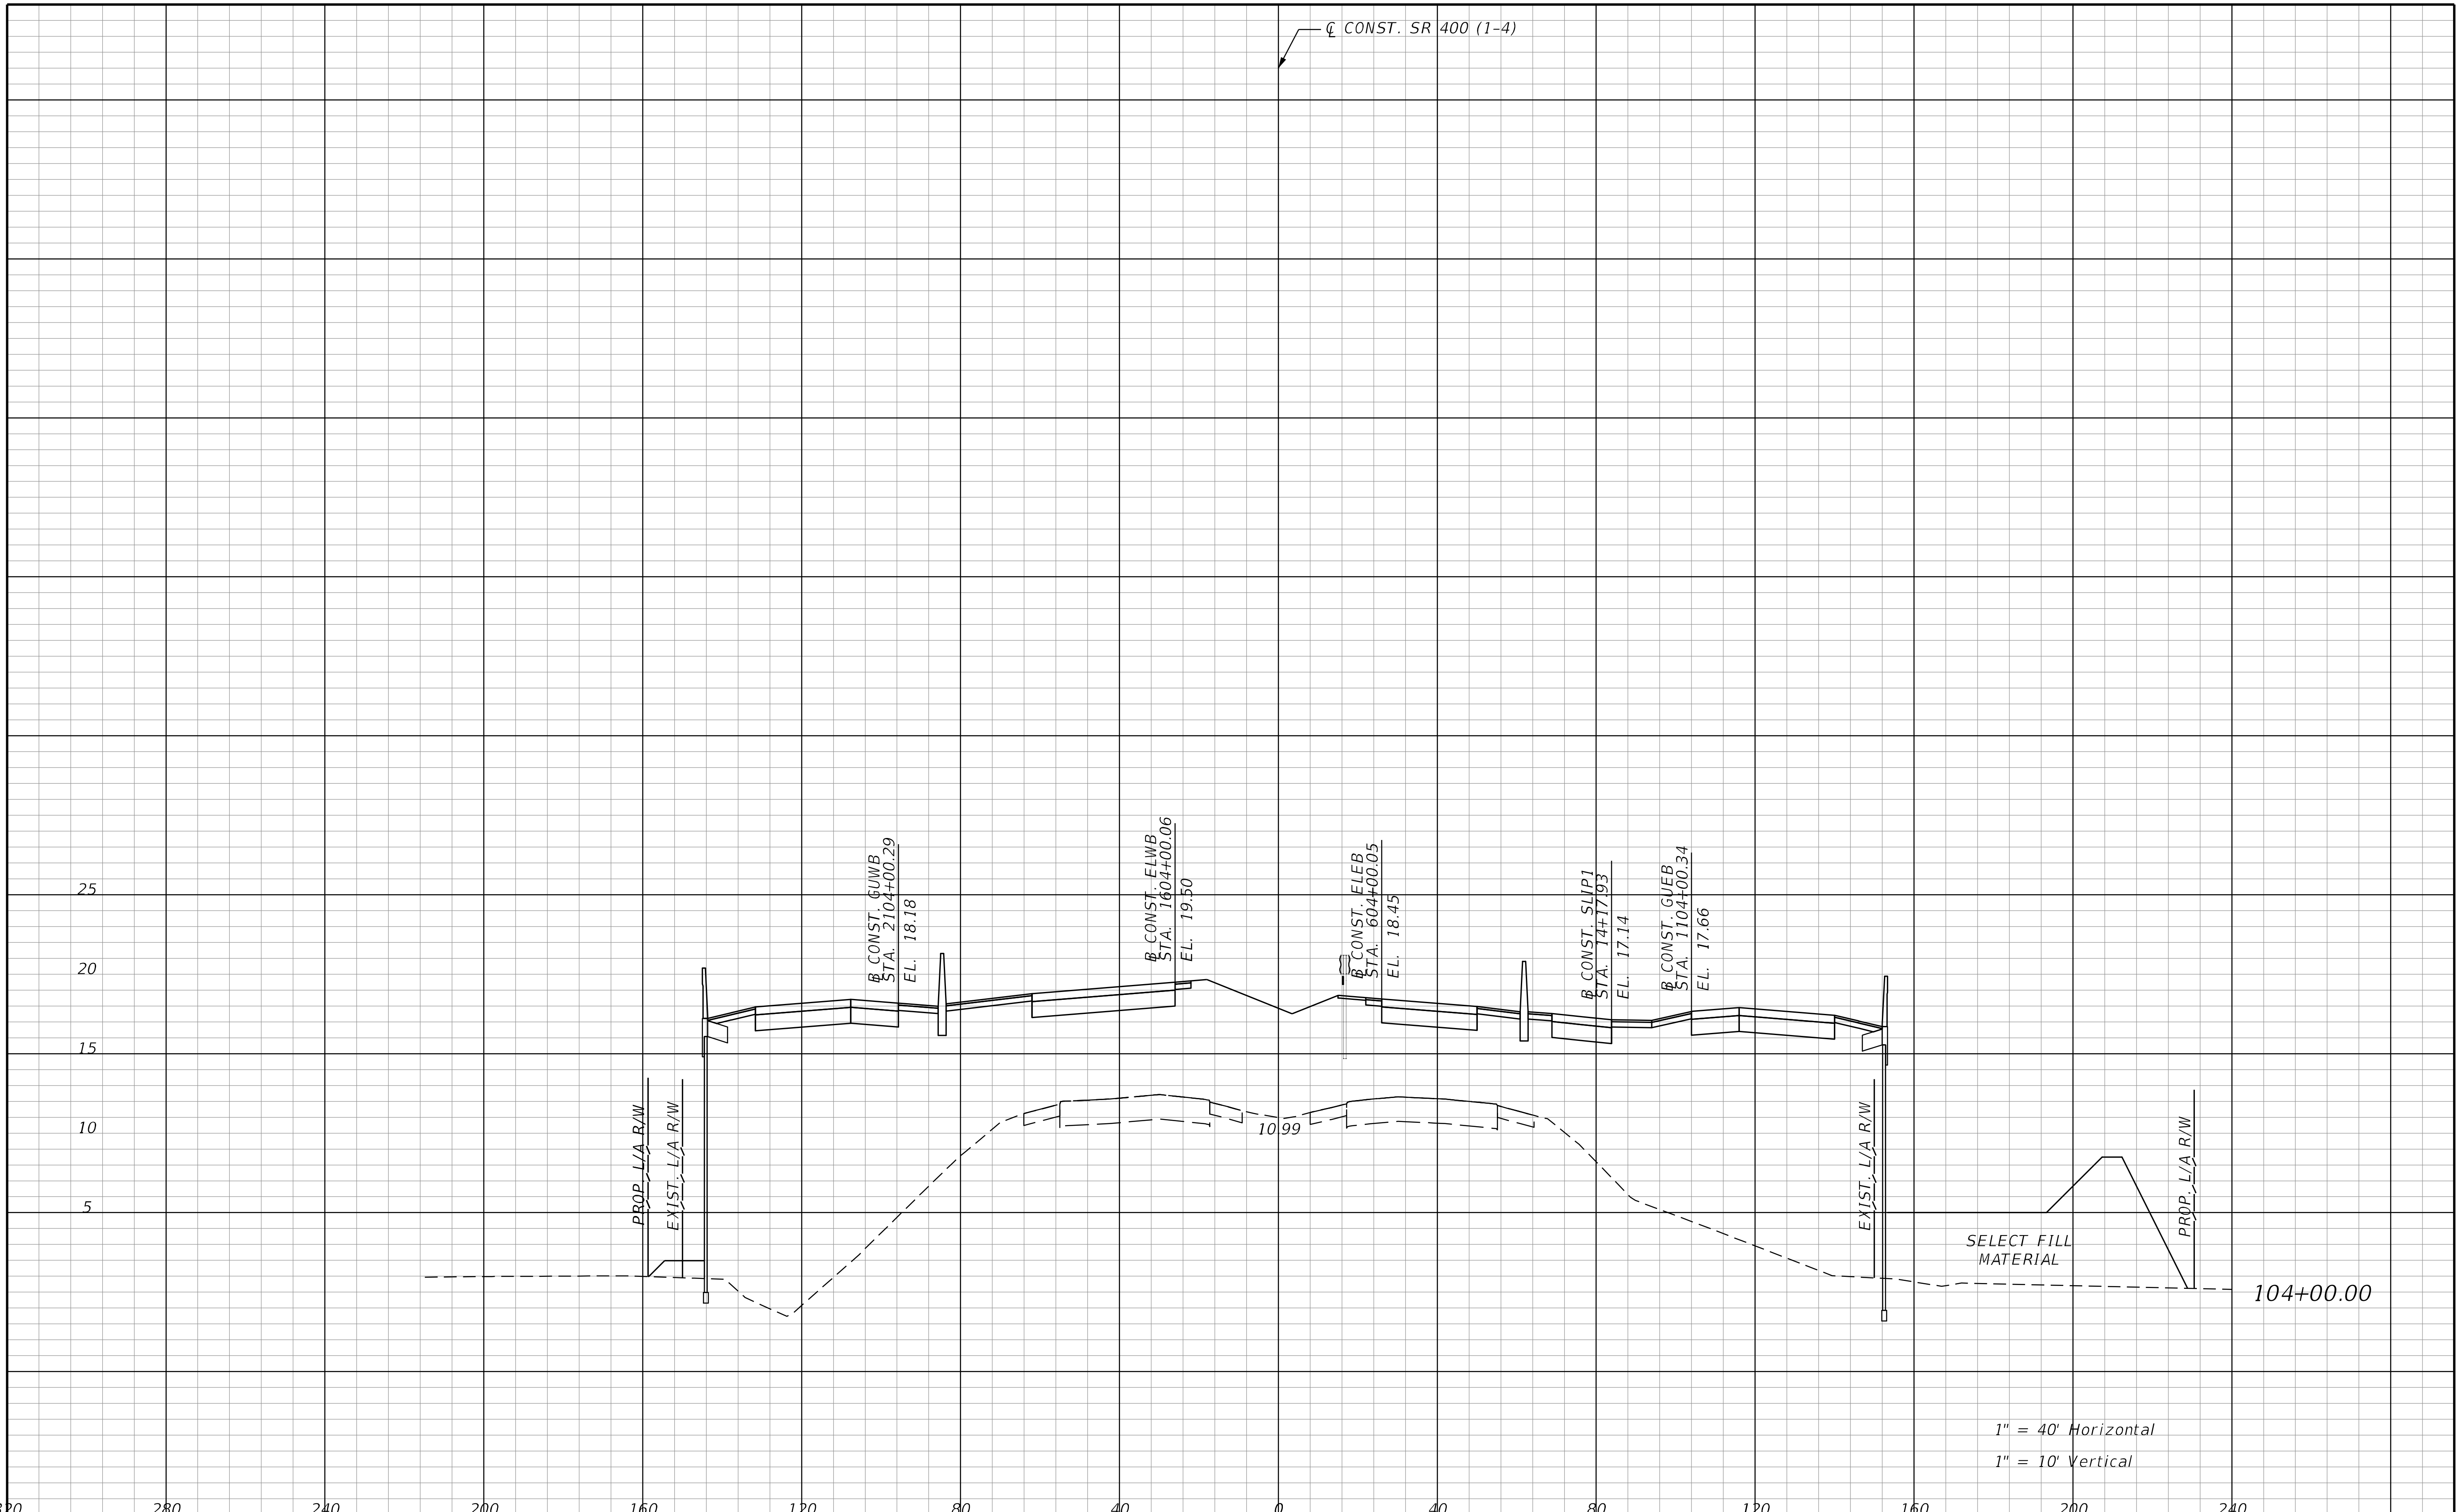

THE OFFICIAL RECORD OF THIS SHEET IS THE ELECTRONIC FILE DIGITALLY SIGNED AND SEALED UNDER RULE 61G15-23.004, F.A.C.

REVISIONS			
DATE	DESCRIPTION	DATE	DESCRIPTION

STANTEC CONSULTING SERVICES INC.
ENGINEER OF RECORD:
WILLIAM V. ANDERSON, P.E. NO.: 36682
11315 CORPORATE BLVD., SUITE 105
ORLANDO, FLORIDA 32817
(407) 823-8966
CERTIFICATE OF AUTHORIZATION NO. 27013

STATE OF FLORIDA
DEPARTMENT OF TRANSPORTATION

ROAD NO.	COUNTY	FINANCIAL PROJECT ID
SR400	VOLUSIA	408464-2-32-01

CROSS SECTIONS
SR 400 (I-4)

SHEET NO.
472

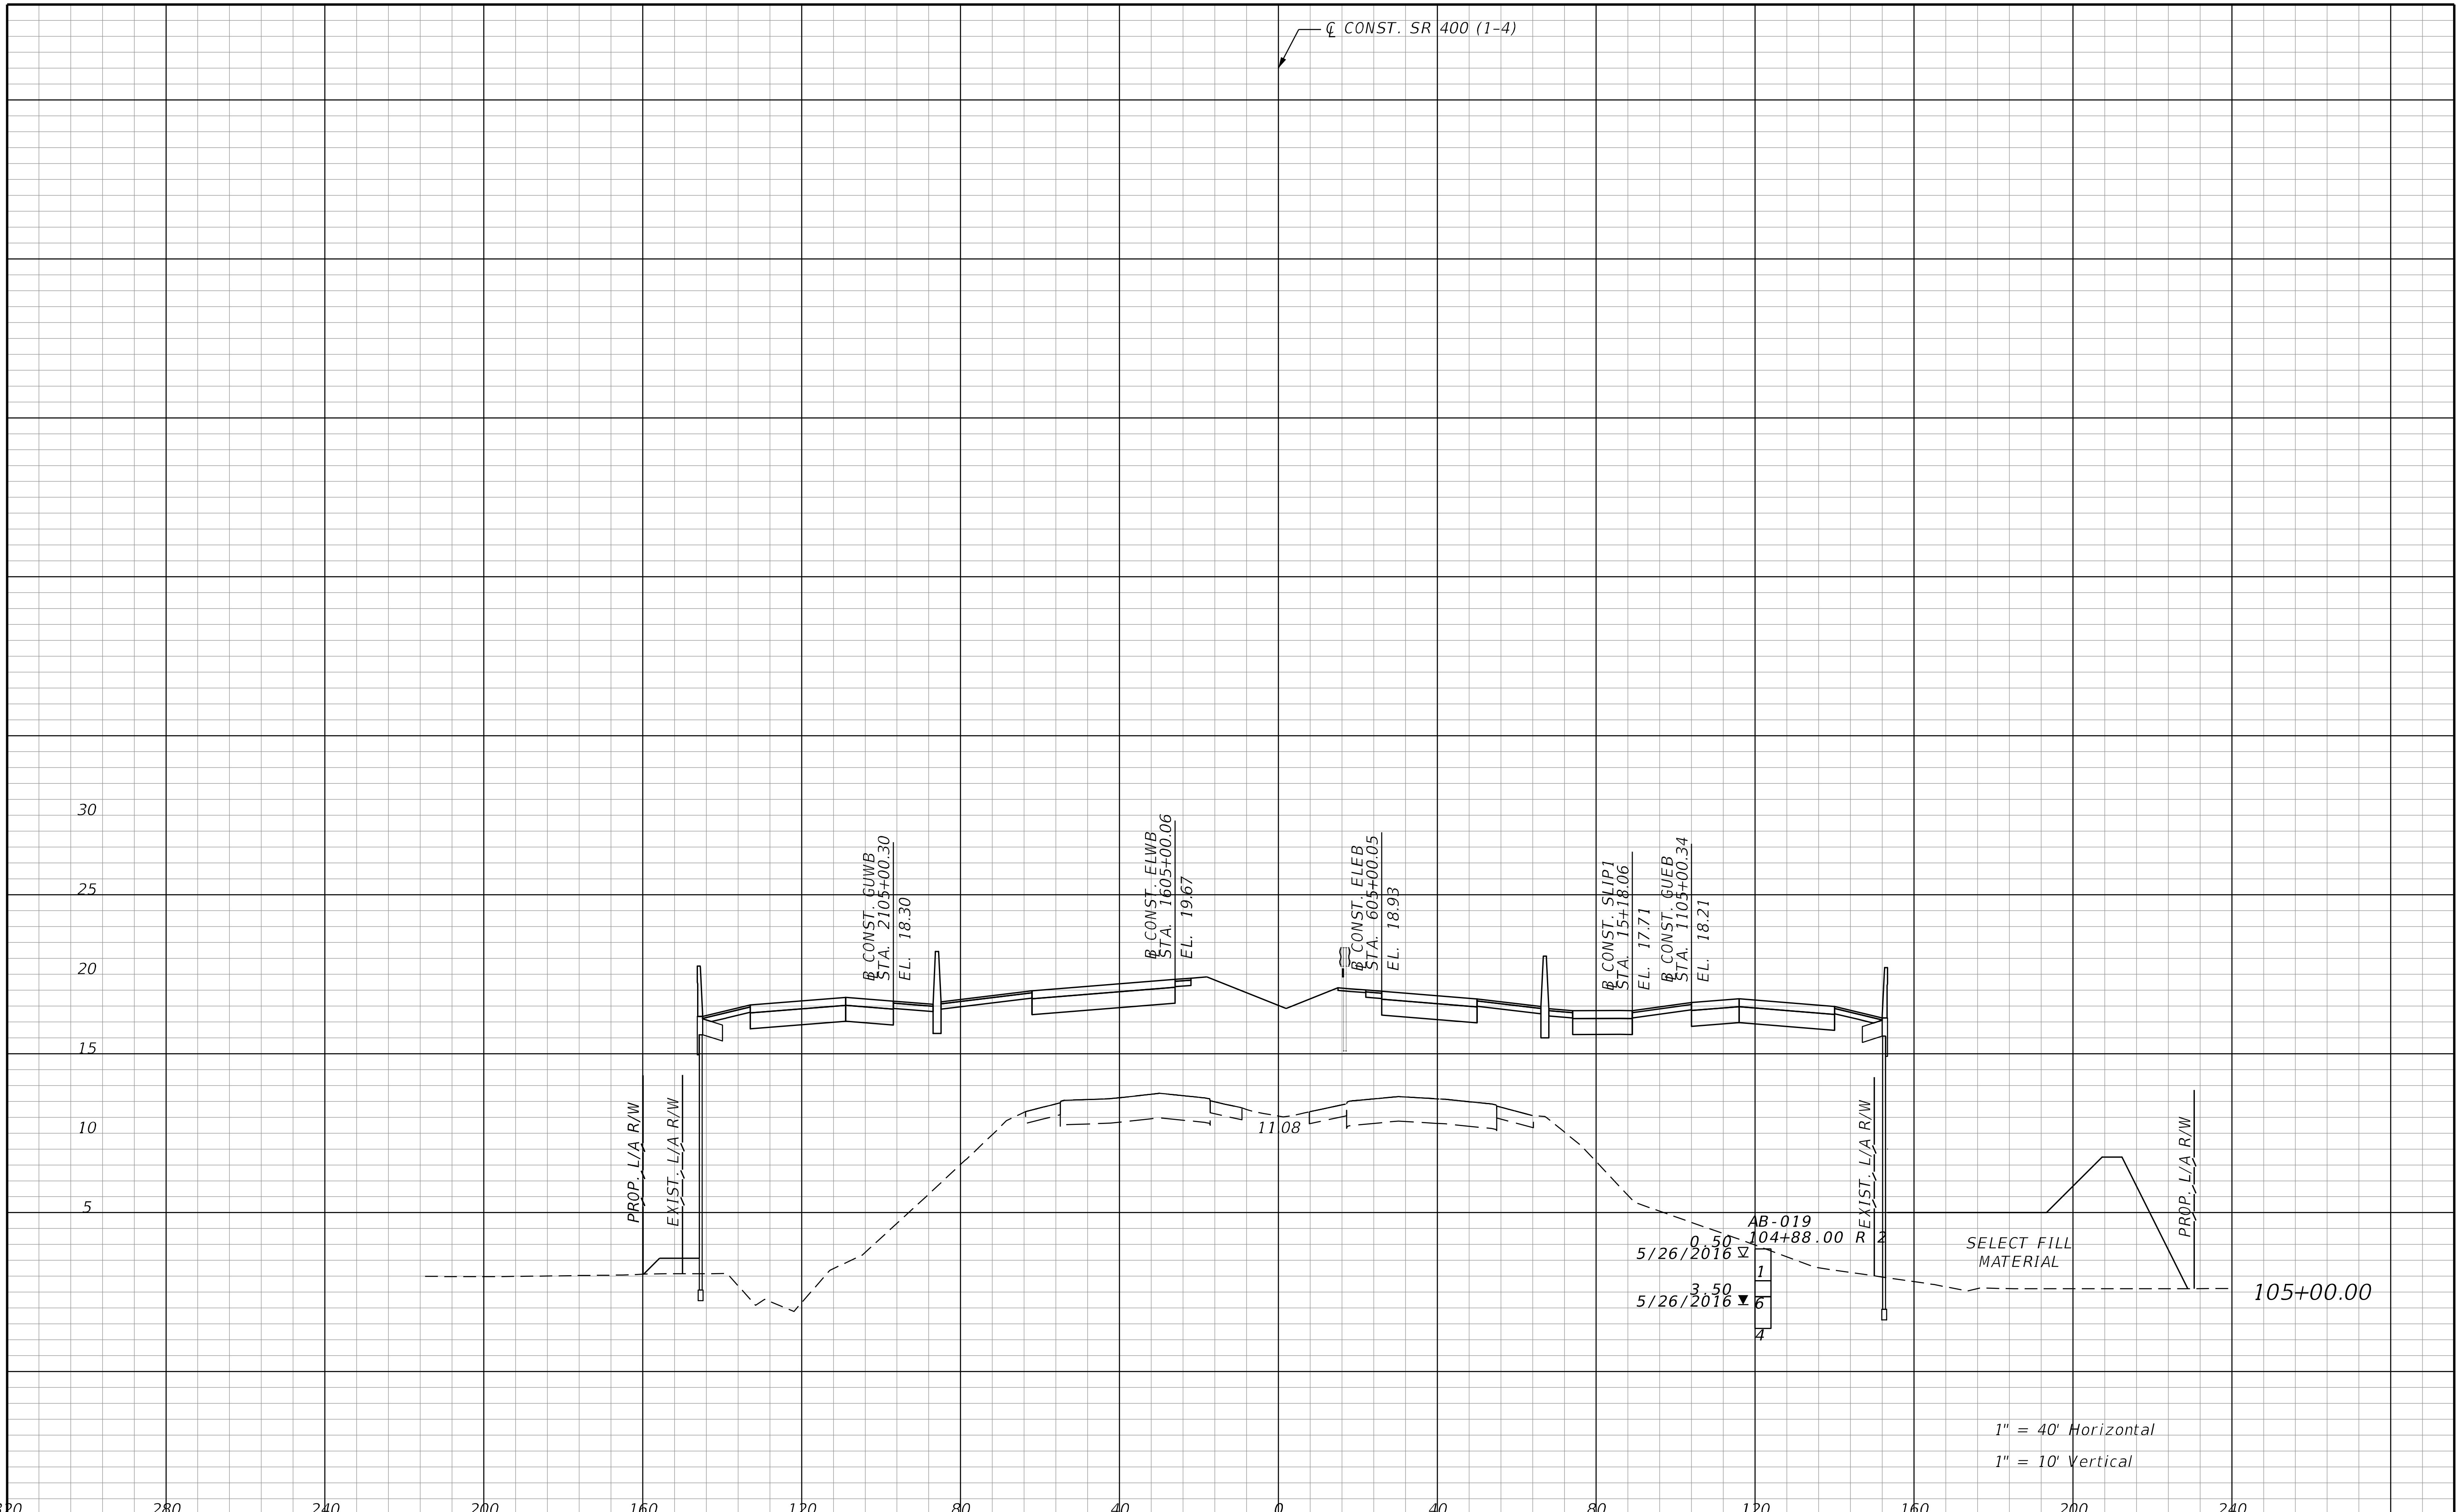

THE OFFICIAL RECORD OF THIS SHEET IS THE ELECTRONIC FILE DIGITALLY SIGNED AND SEALED UNDER RULE 61G15-23.004, F.A.C.

REVISIONS			
DATE	DESCRIPTION	DATE	DESCRIPTION

STANTEC CONSULTING SERVICES INC.
ENGINEER OF RECORD:
WILLIAM V. ANDERSON, P.E. NO.: 36682
11315 CORPORATE BLVD., SUITE 105
ORLANDO, FLORIDA 32817
(407) 823-8966
CERTIFICATE OF AUTHORIZATION NO. 27013

STATE OF FLORIDA
DEPARTMENT OF TRANSPORTATION

ROAD NO.	COUNTY	FINANCIAL PROJECT ID
SR400	VOLUSIA	408464-2-32-01

CROSS SECTIONS
SR 400 (I-4)

SHEET NO.
473

jchassee 6/14/2019 4:23:55 PM Rdxsrd_shg V:\2158\active\CADD\40846423201\roadway\RDXSRD01.dgn

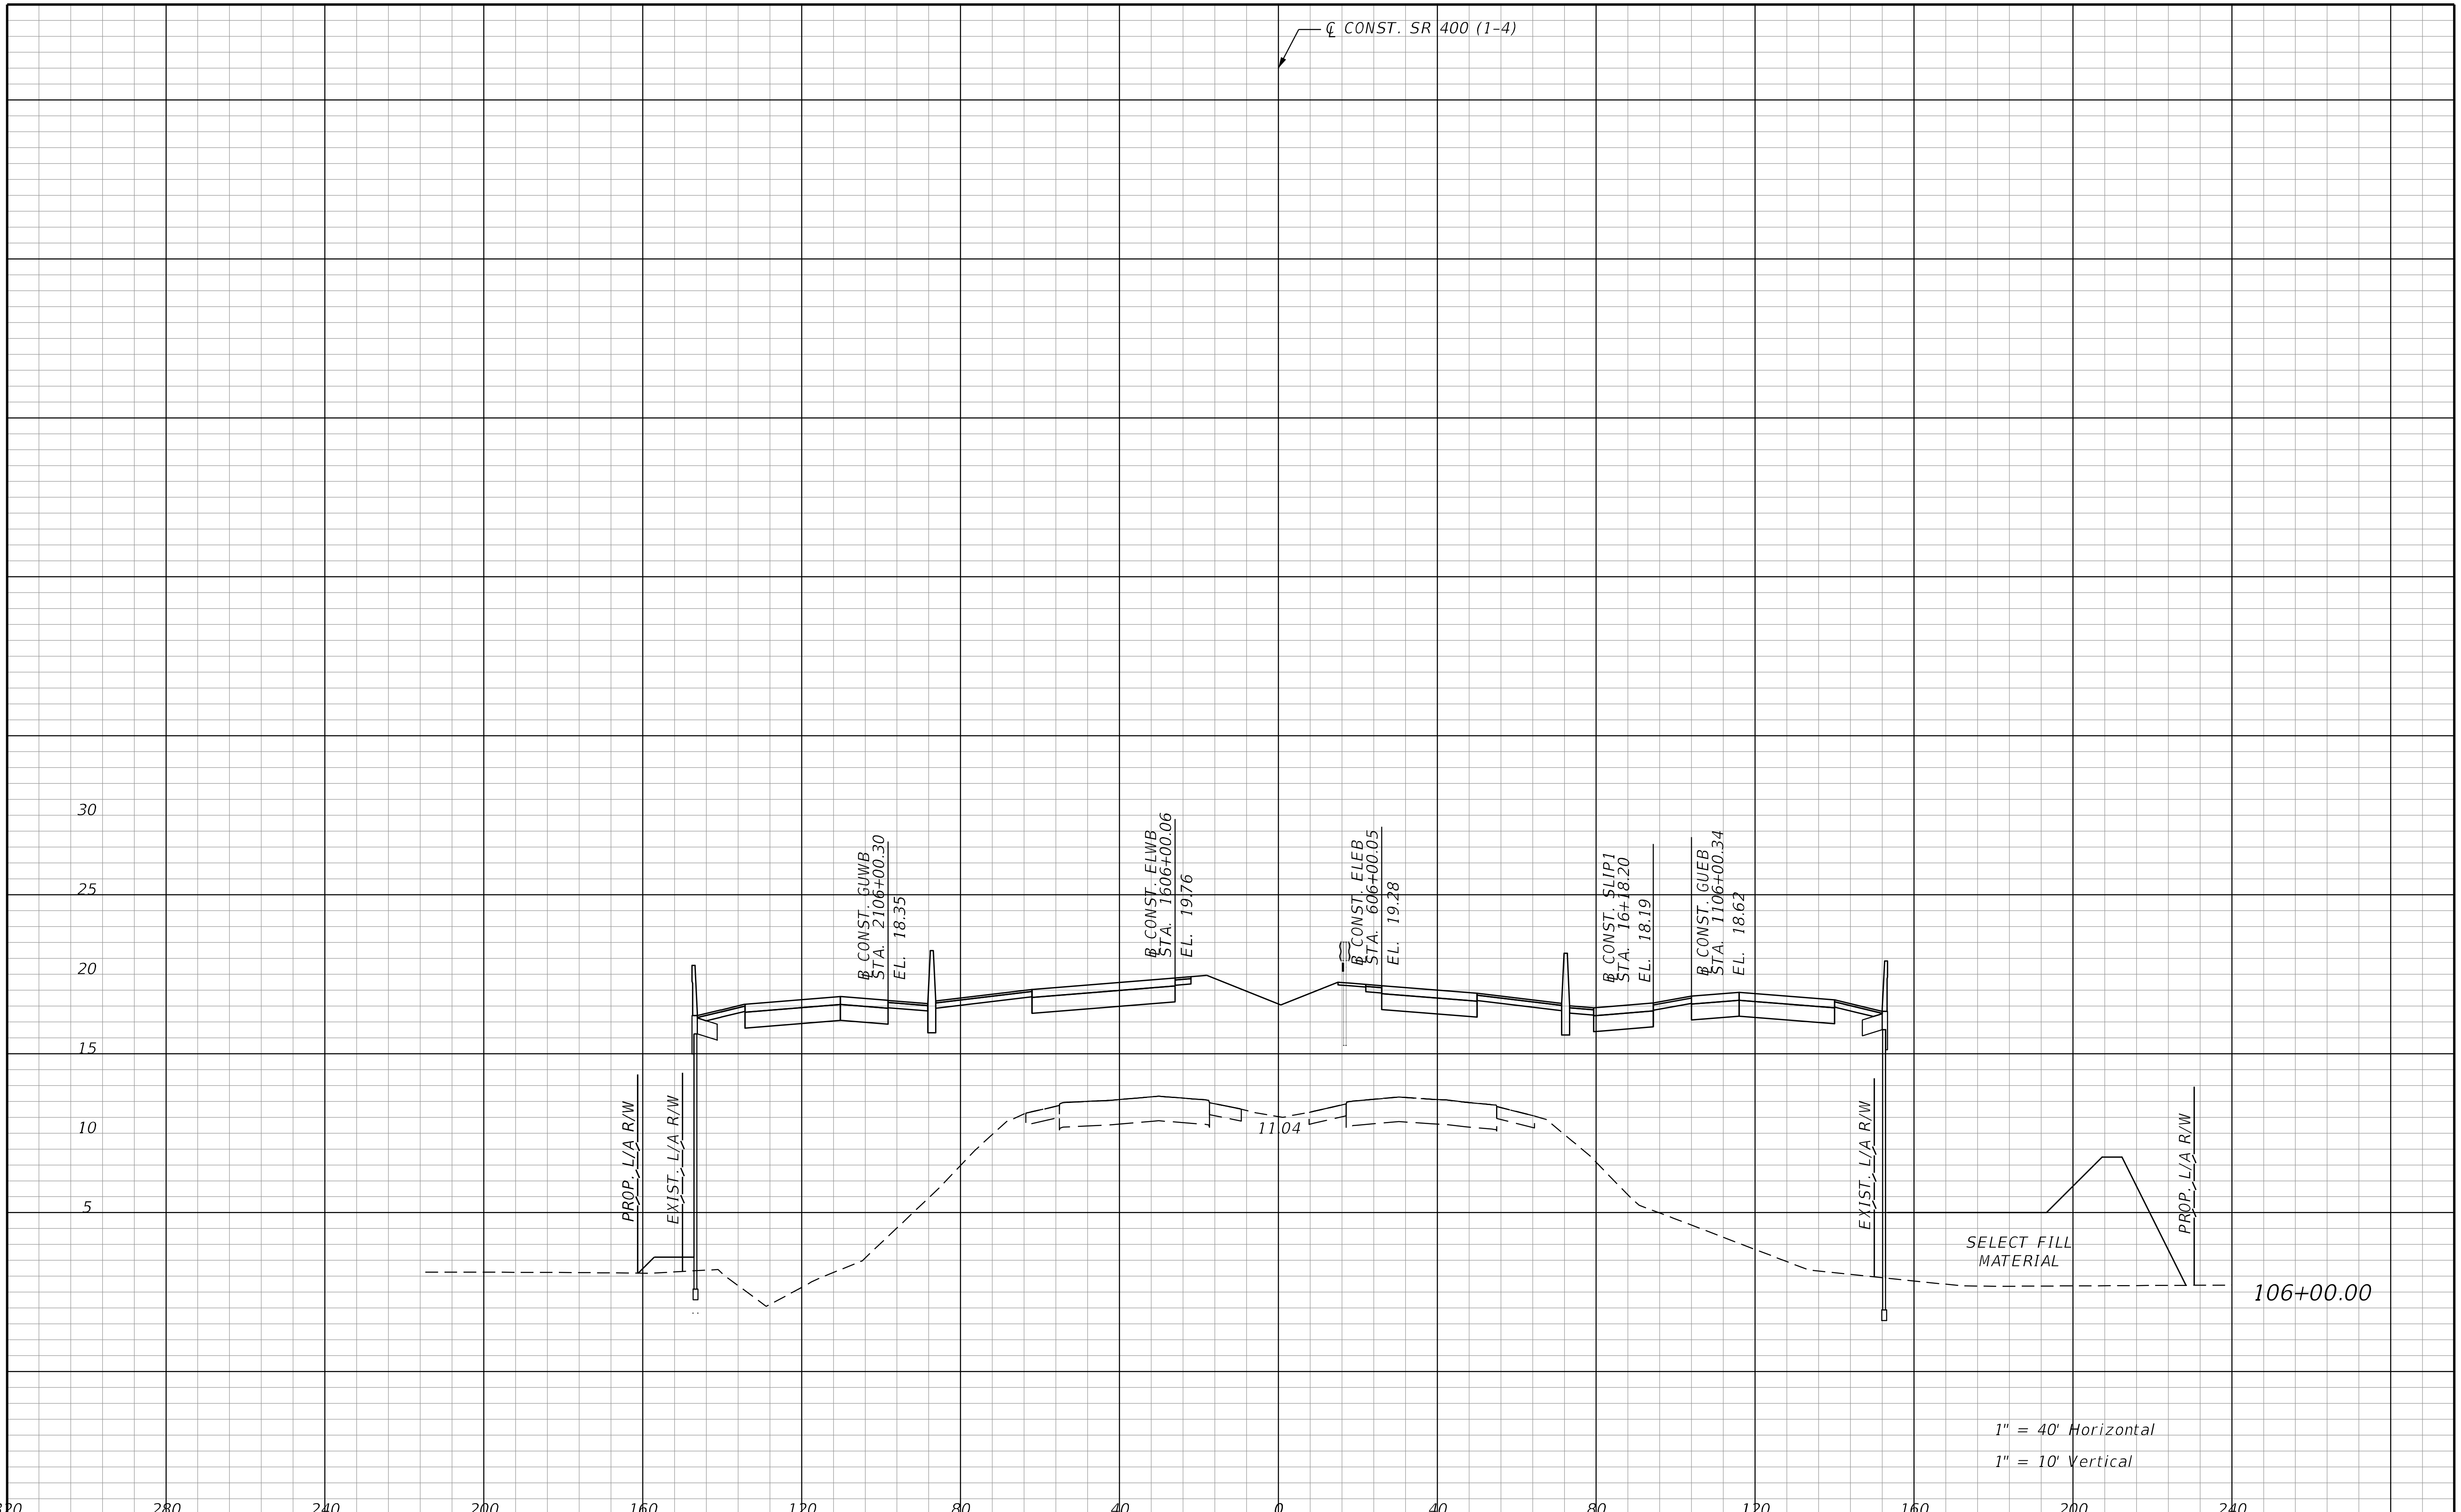

REVISIONS			
DATE	DESCRIPTION	DATE	DESCRIPTION

STANTEC CONSULTING SERVICES INC.
ENGINEER OF RECORD:
WILLIAM V. ANDERSON, P.E. NO.: 36682
11315 CORPORATE BLVD., SUITE 105
ORLANDO, FLORIDA 32817
(407) 823-8966
CERTIFICATE OF AUTHORIZATION NO. 27013

STATE OF FLORIDA
DEPARTMENT OF TRANSPORTATION

ROAD NO.	COUNTY	FINANCIAL PROJECT ID
SR400	VOLUSIA	408464-2-32-01

CROSS SECTIONS
SR 400 (I-4)

SHEET NO.
474

THE OFFICIAL RECORD OF THIS SHEET IS THE ELECTRONIC FILE DIGITALLY SIGNED AND SEALED UNDER RULE 61G15-23.004, F.A.C.

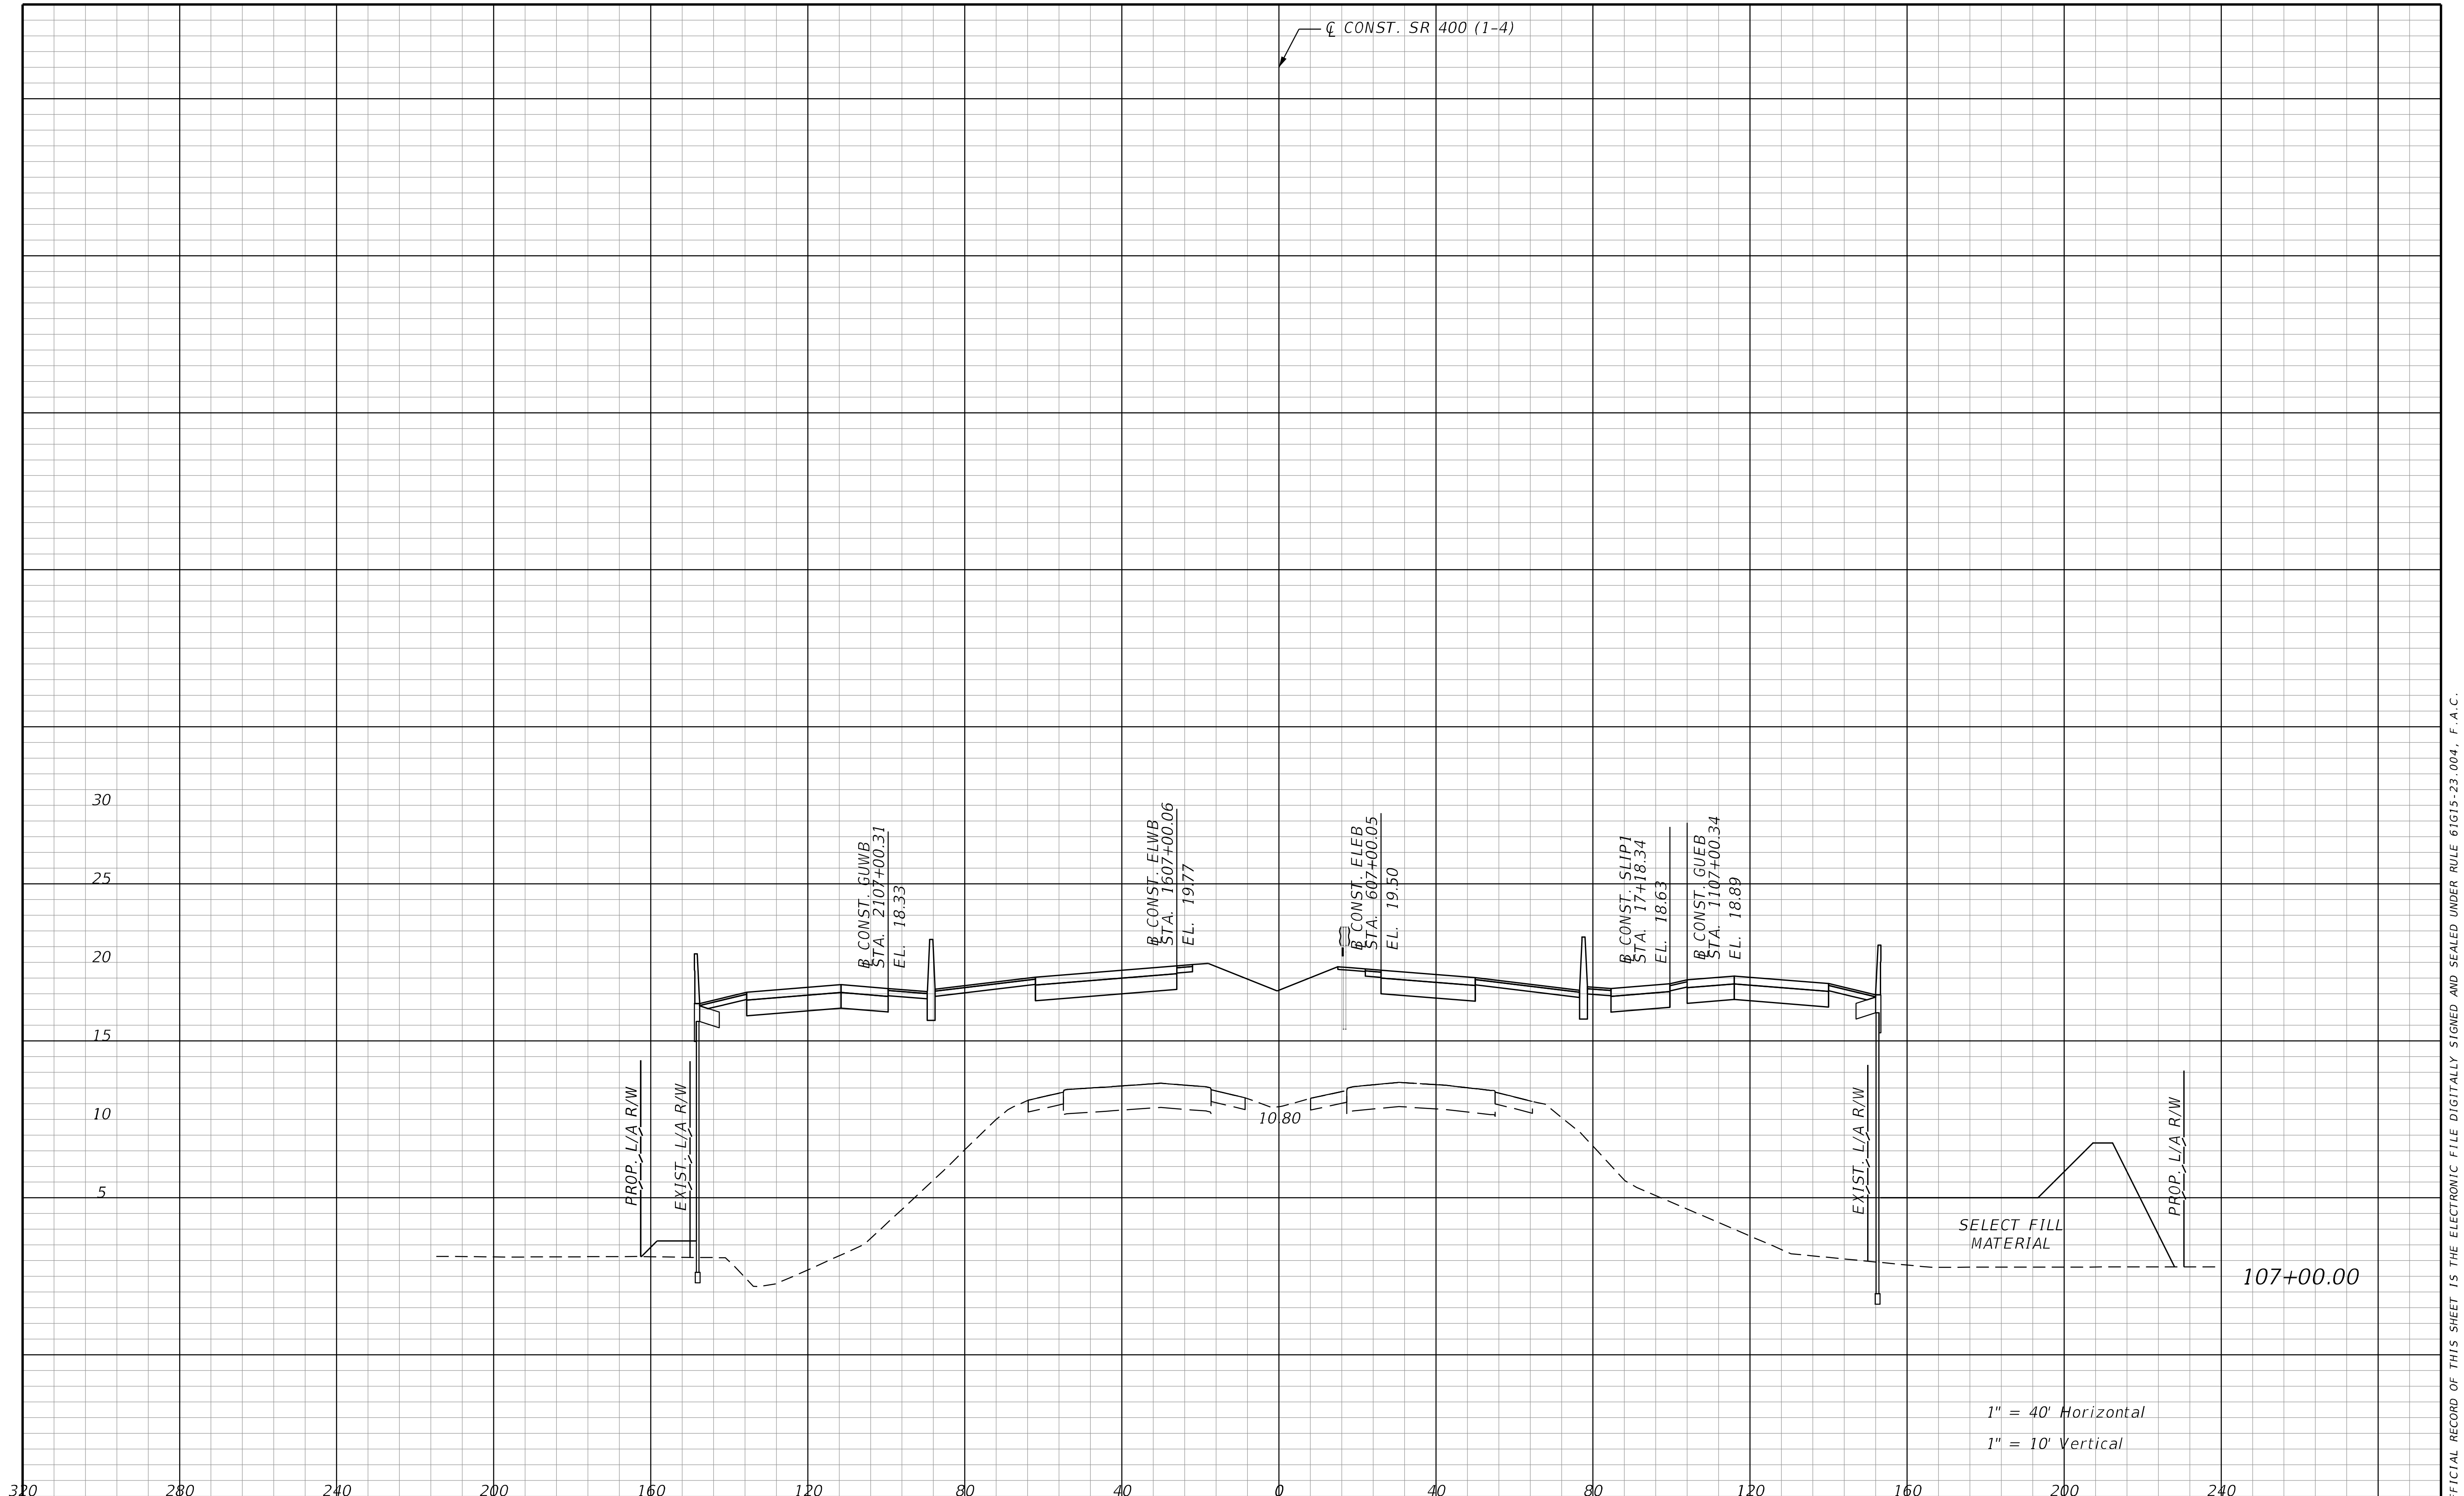

REVISIONS			
DATE	DESCRIPTION	DATE	DESCRIPTION

STANTEC CONSULTING SERVICES INC.
ENGINEER OF RECORD:
WILLIAM V. ANDERSON, P.E. NO.: 36682
11315 CORPORATE BLVD., SUITE 105
ORLANDO, FLORIDA 32817
(407) 823-8966
CERTIFICATE OF AUTHORIZATION NO. 27013

STATE OF FLORIDA
DEPARTMENT OF TRANSPORTATION

ROAD NO.	COUNTY	FINANCIAL PROJECT ID
SR400	VOLUSIA	408464-2-32-01

CROSS SECTIONS
SR 400 (I-4)

SHEET NO.
475

jchassee 6/14/2019 4:23:56 PM Rdxsrd_shg V:\2158\active\CADD\40846423201\roadway\RDXSRD01.dgn

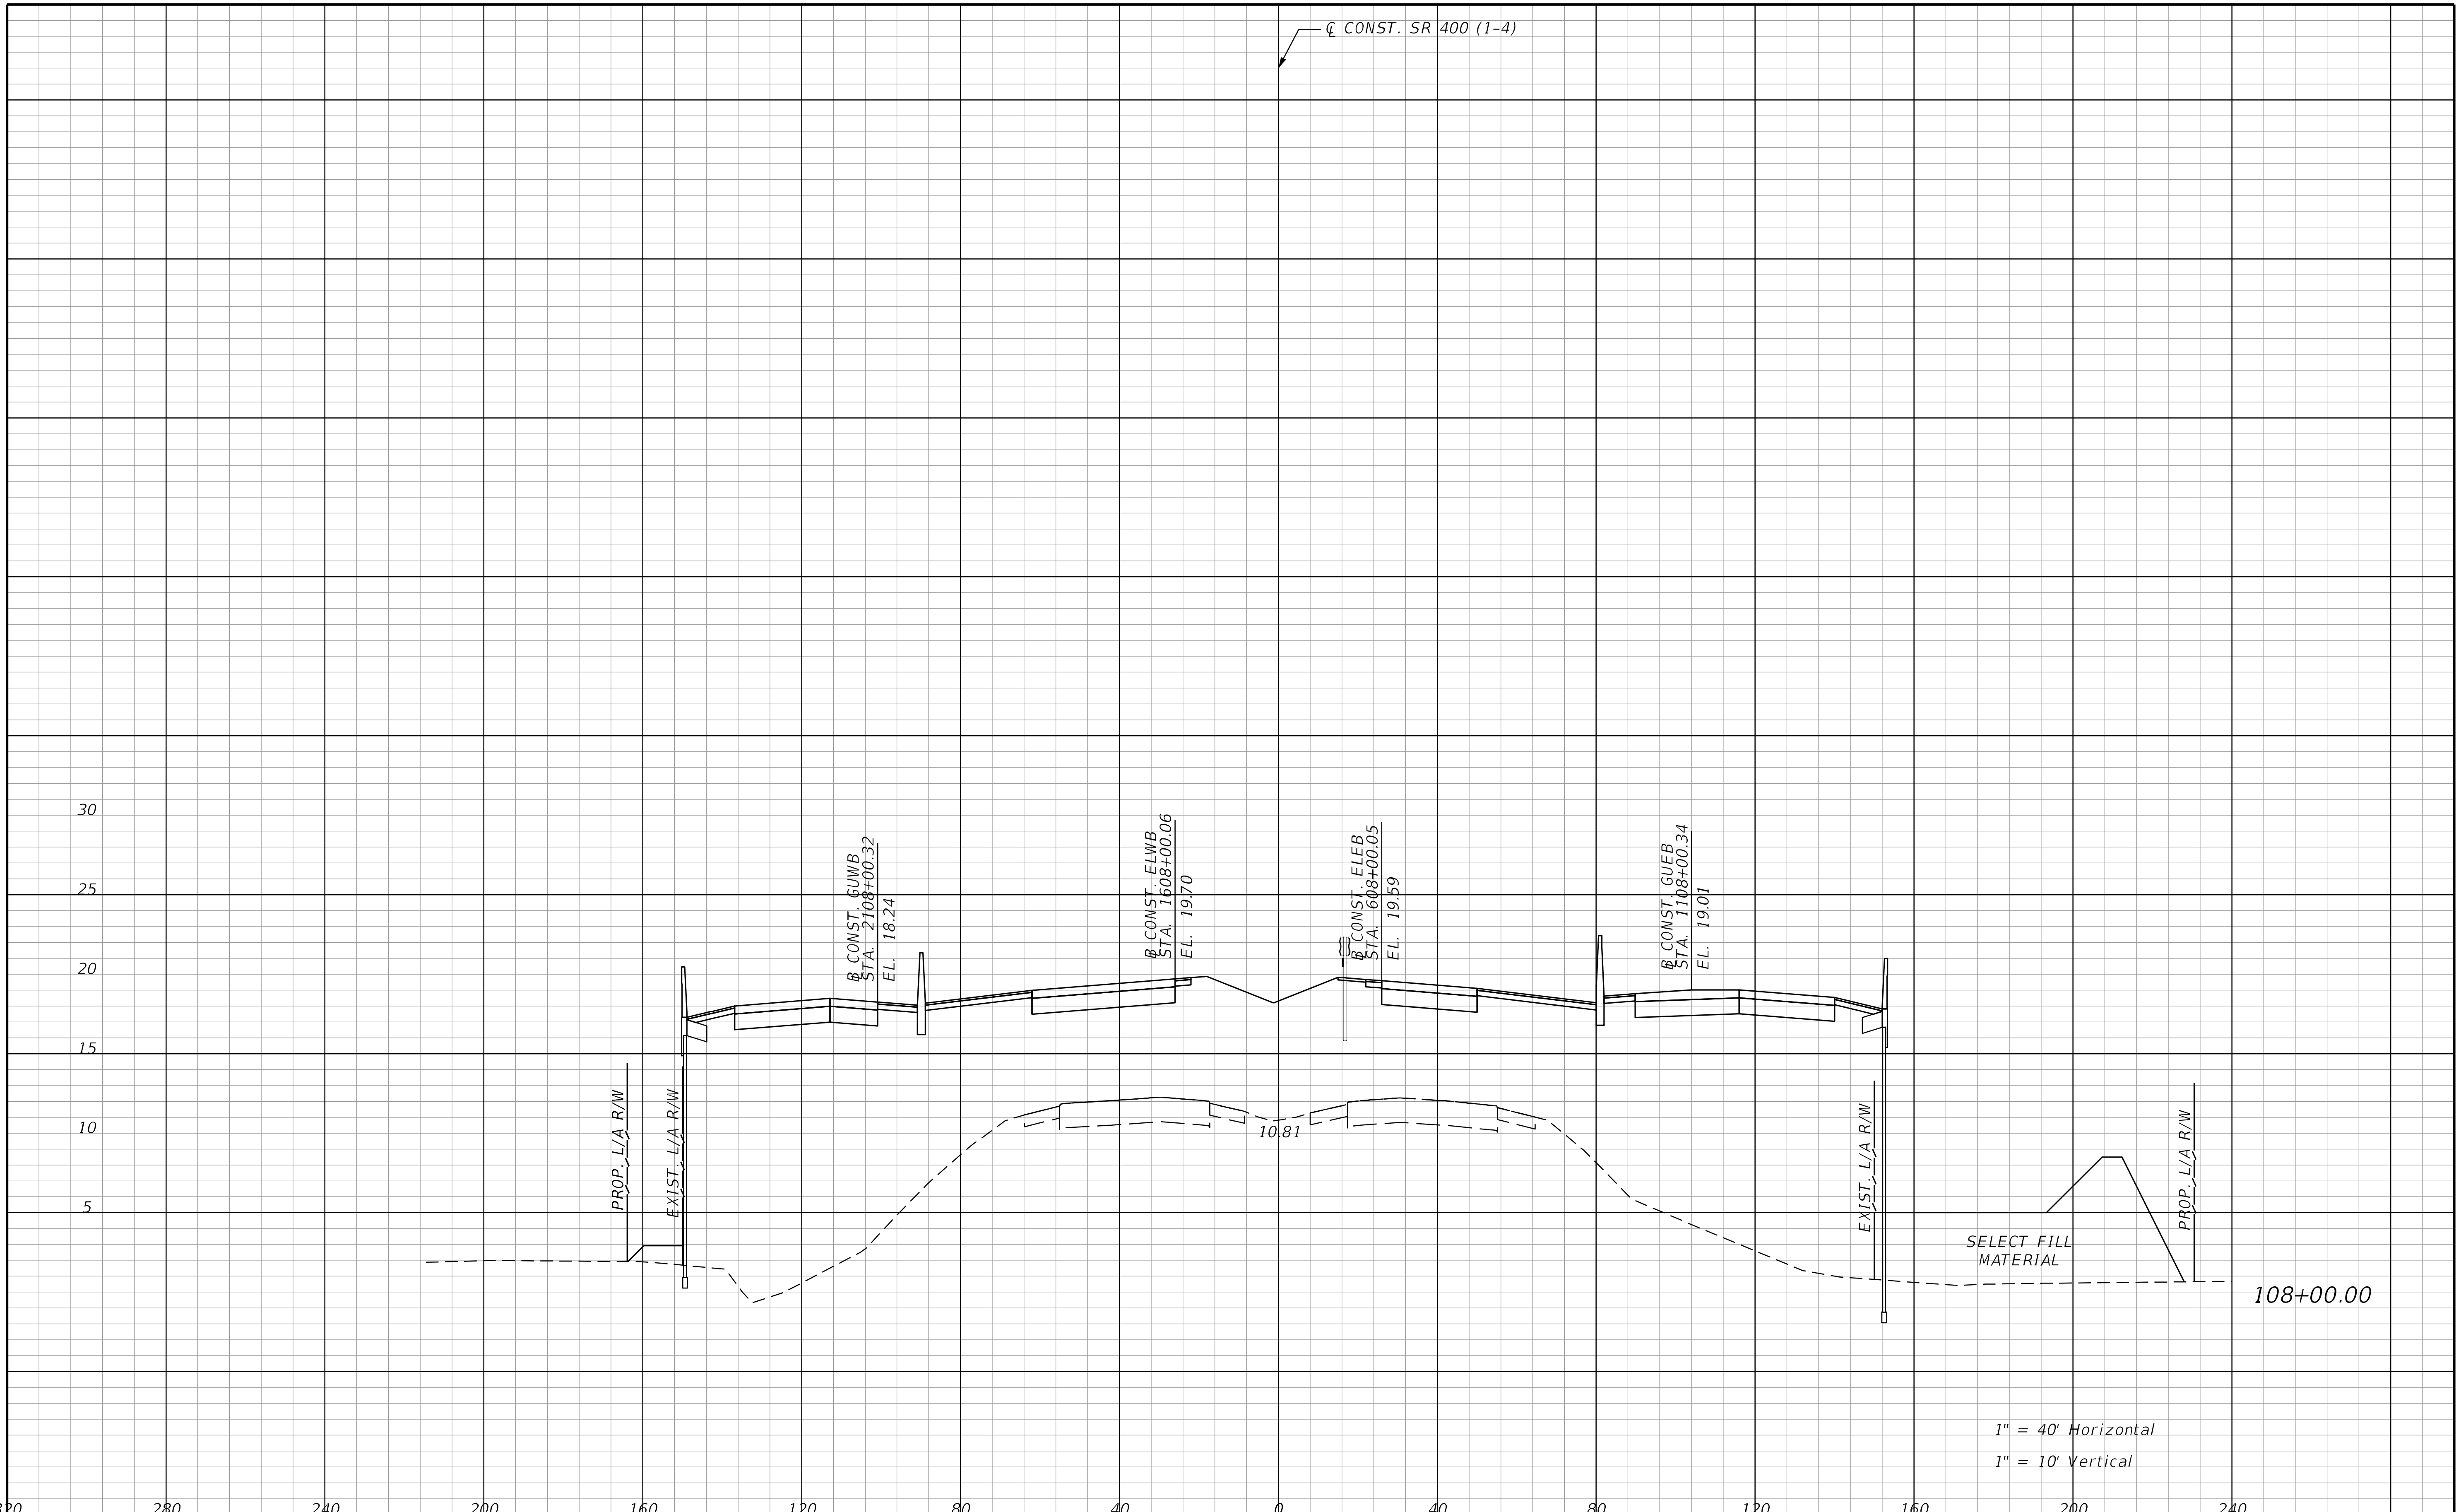

REVISIONS			
DATE	DESCRIPTION	DATE	DESCRIPTION

STANTEC CONSULTING SERVICES INC.
ENGINEER OF RECORD:
WILLIAM V. ANDERSON, P.E. NO.: 36682
11315 CORPORATE BLVD., SUITE 105
ORLANDO, FLORIDA 32817
(407) 823-8966
CERTIFICATE OF AUTHORIZATION NO. 27013

STATE OF FLORIDA
DEPARTMENT OF TRANSPORTATION

ROAD NO.	COUNTY	FINANCIAL PROJECT ID
SR400	VOLUSIA	408464-2-32-01

CROSS SECTIONS
SR 400 (I-4)

SHEET NO.
476

THE OFFICIAL RECORD OF THIS SHEET IS THE ELECTRONIC FILE DIGITALLY SIGNED AND SEALED UNDER RULE 61G15-23.004, F.A.C.

jchassee 6/14/2019 4:23:57 PM Rdxsrd_shg V:\2158\active\CADD\40846423201\roadway\RDXSRD01.dgn

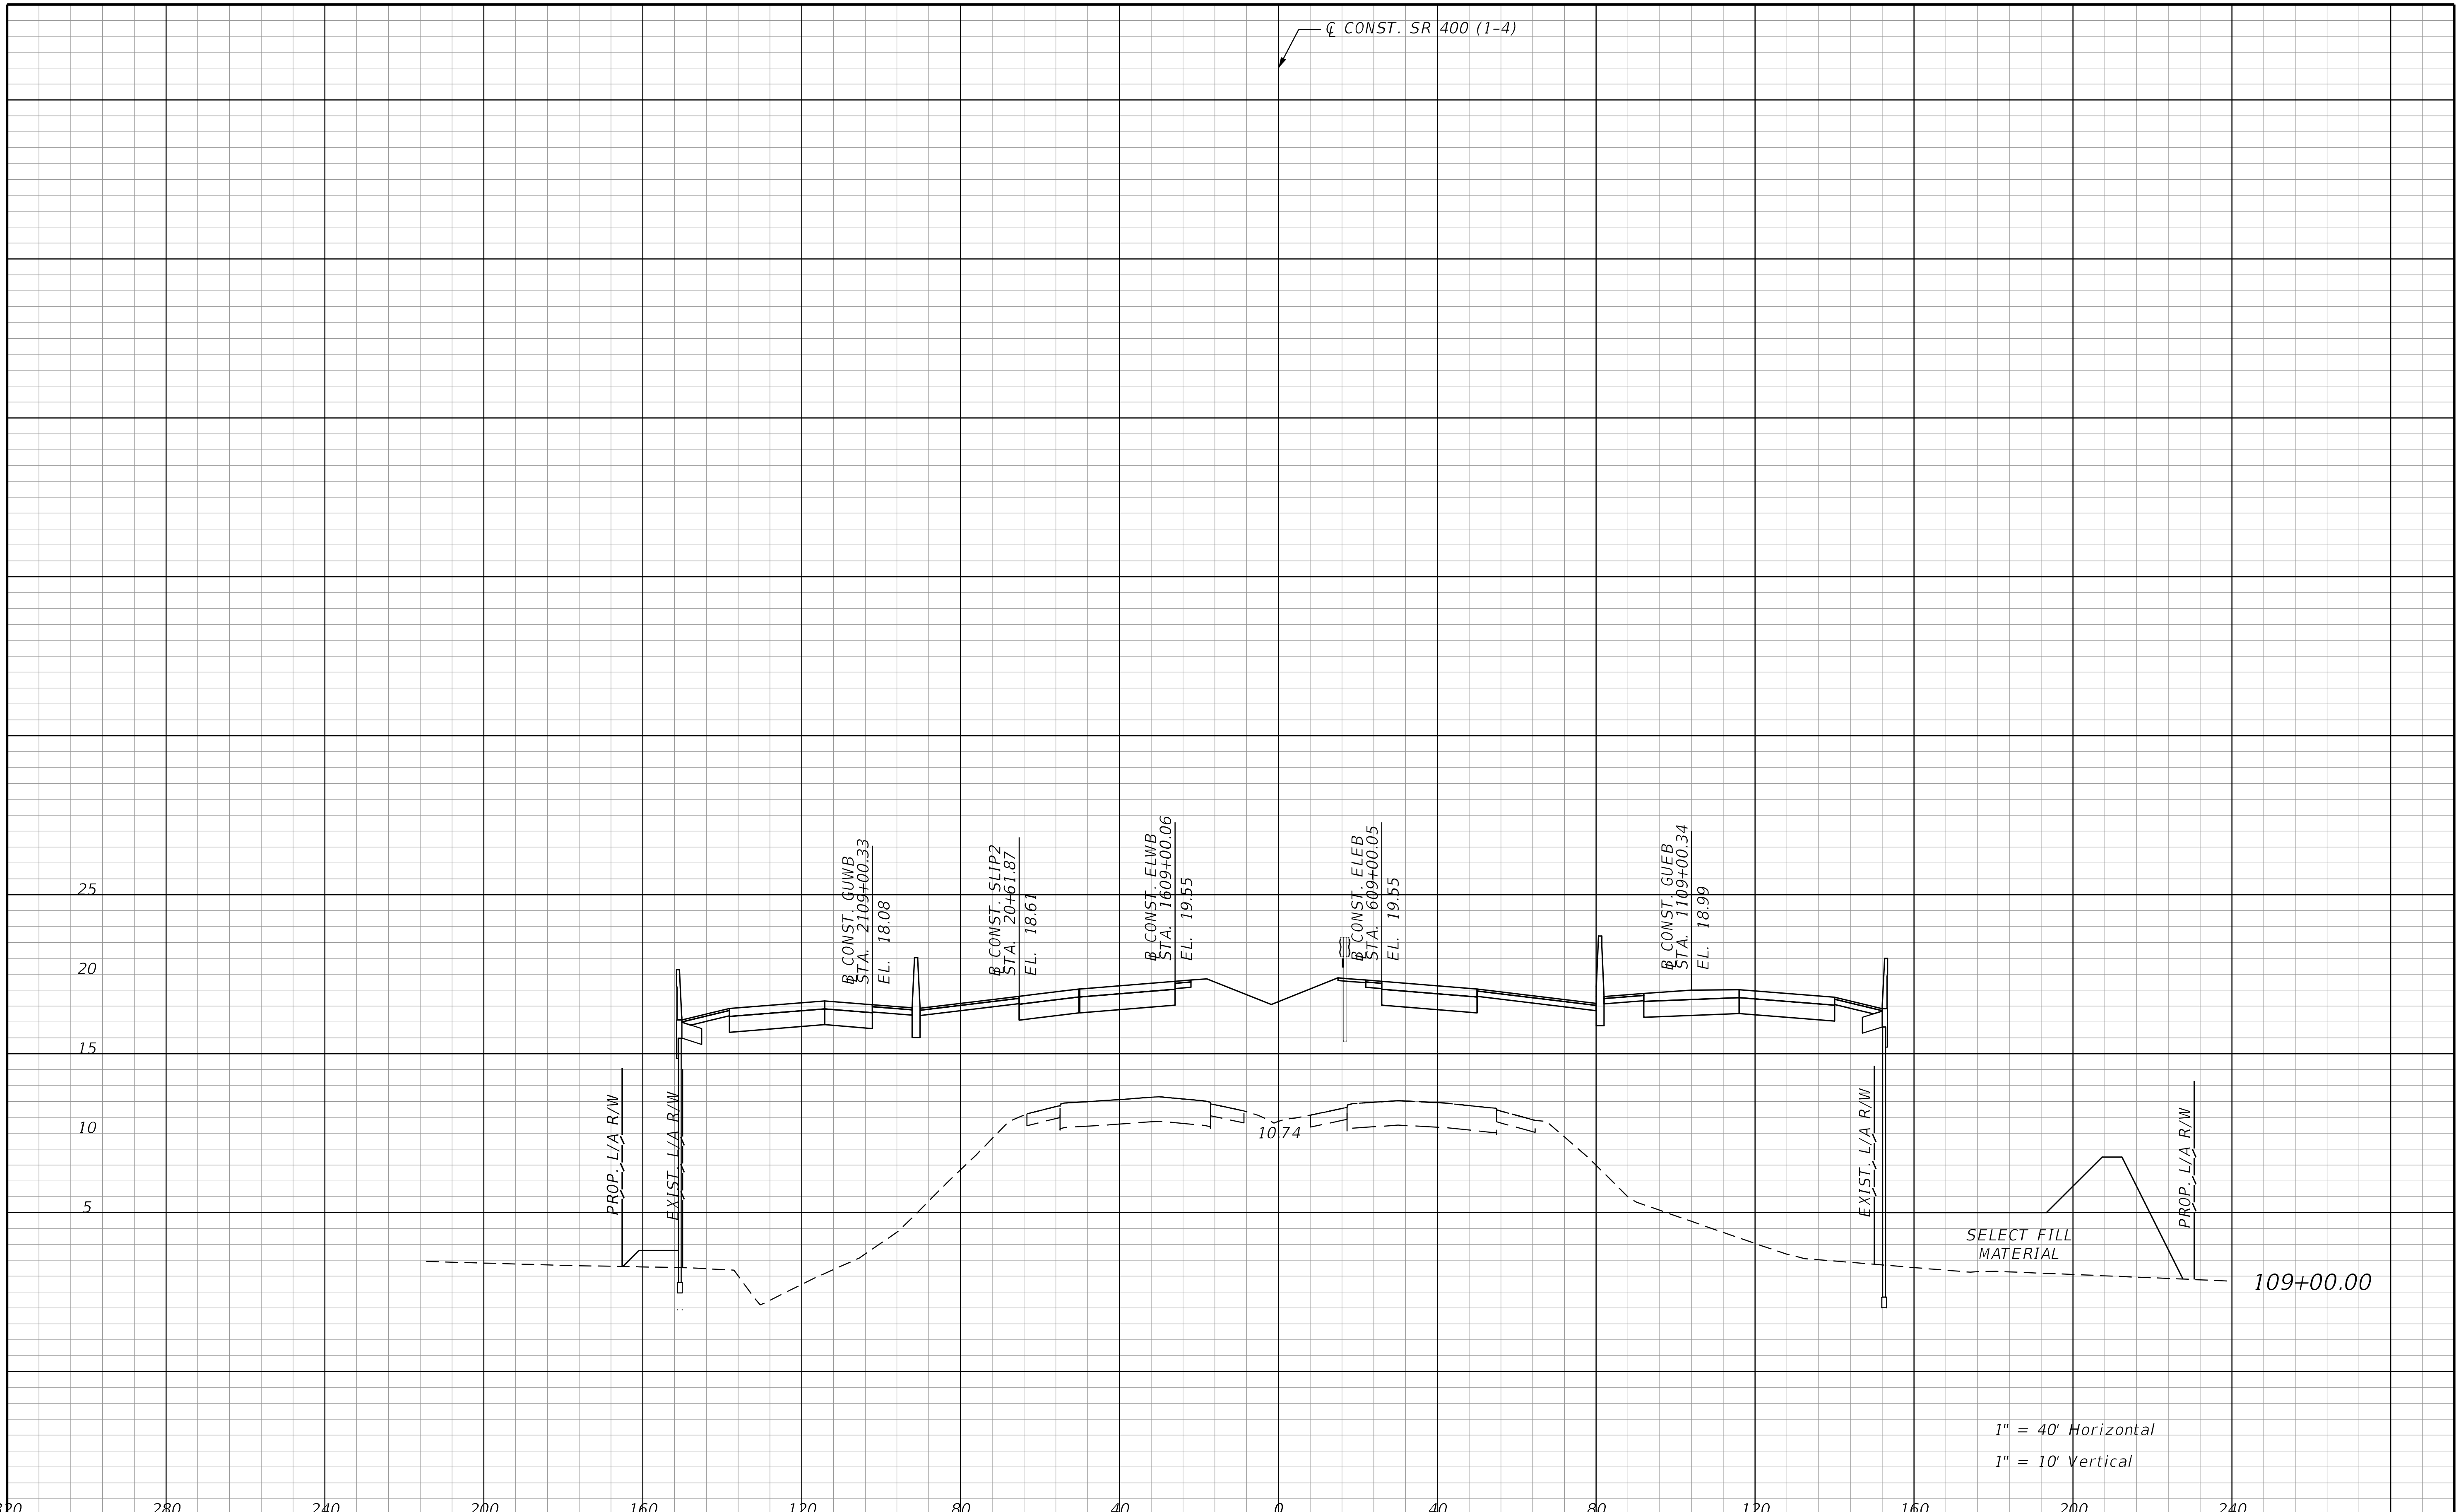

REVISIONS			
DATE	DESCRIPTION	DATE	DESCRIPTION

STANTEC CONSULTING SERVICES INC.
ENGINEER OF RECORD:
WILLIAM V. ANDERSON, P.E. NO.: 36682
11315 CORPORATE BLVD., SUITE 105
ORLANDO, FLORIDA 32817
(407) 823-8966
CERTIFICATE OF AUTHORIZATION NO. 27013

STATE OF FLORIDA
DEPARTMENT OF TRANSPORTATION

ROAD NO.	COUNTY	FINANCIAL PROJECT ID
SR400	VOLUSIA	408464-2-32-01

CROSS SECTIONS
SR 400 (I-4)

SHEET NO. 477

THE OFFICIAL RECORD OF THIS SHEET IS THE ELECTRONIC FILE DIGITALLY SIGNED AND SEALED UNDER RULE 61G15-23.004, F.A.C.

jchassee 6/14/2019 4:23:57 PM Rdxsrd_shg V:\2158\active\CADD\40846423201\roadway\RDXSRD01.dgn

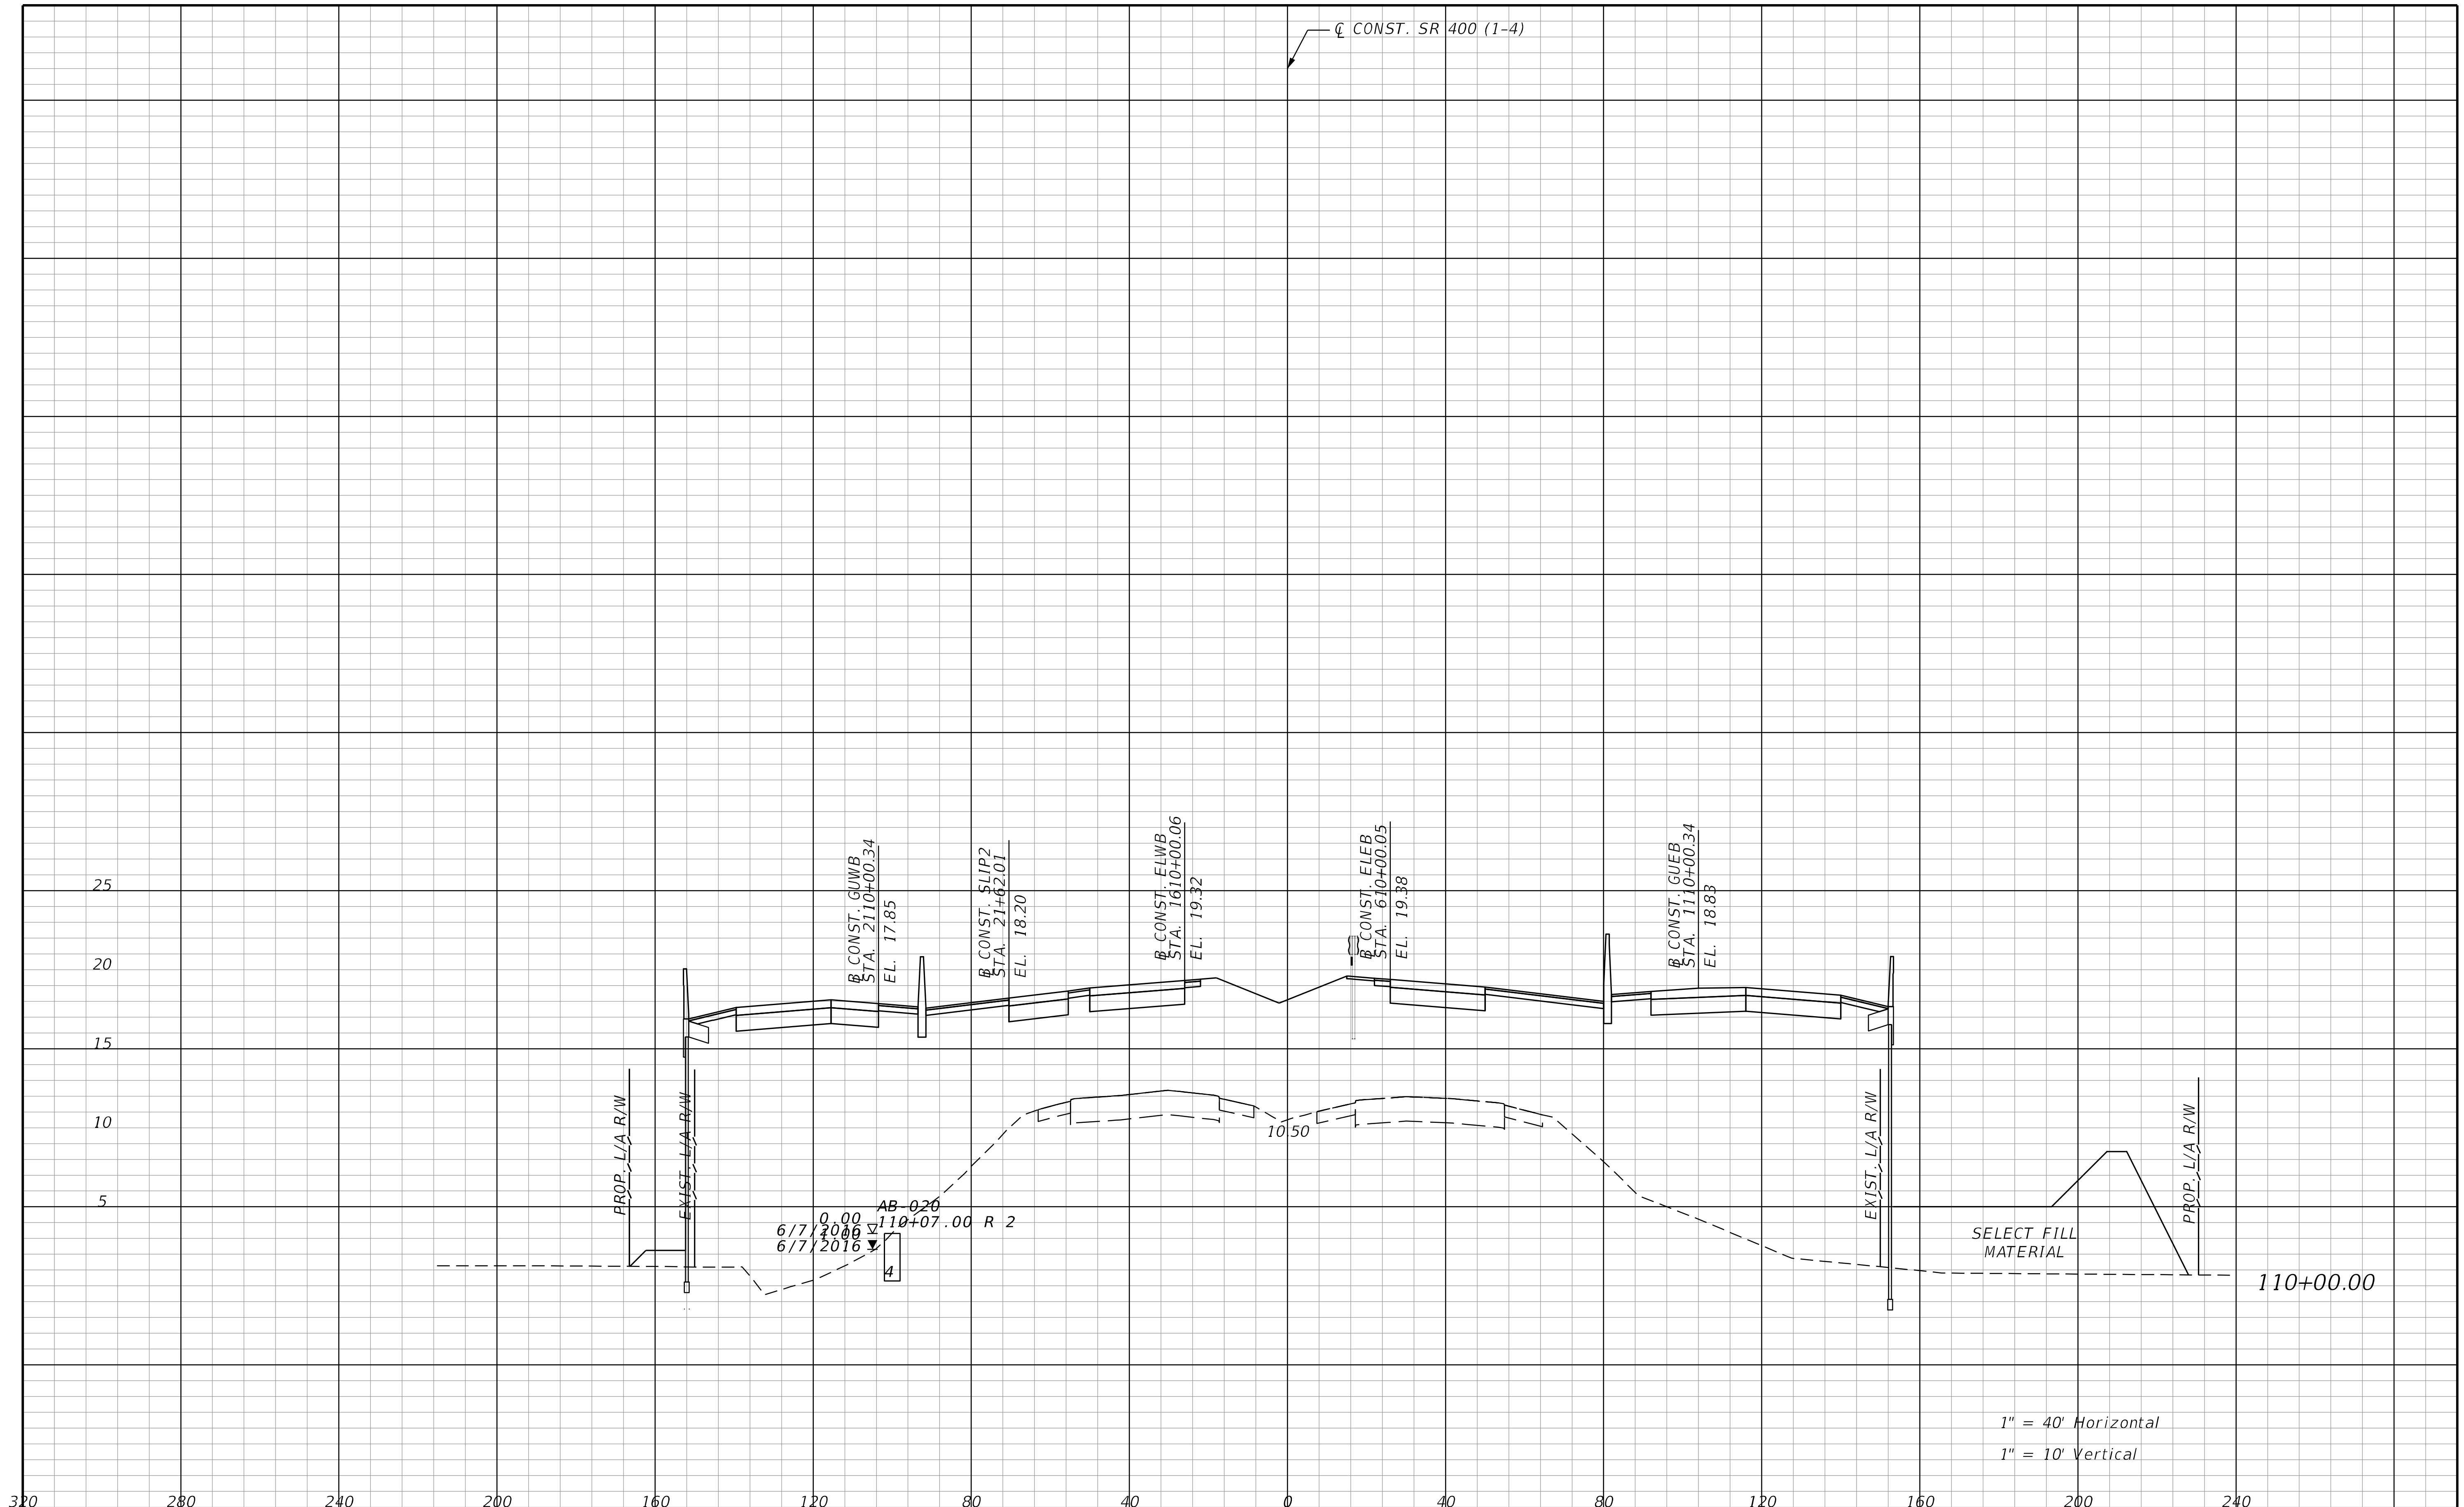

REVISIONS			
DATE	DESCRIPTION	DATE	DESCRIPTION

STANTEC CONSULTING SERVICES INC.
ENGINEER OF RECORD:
WILLIAM V. ANDERSON, P.E. NO.: 36682
11315 CORPORATE BLVD., SUITE 105
ORLANDO, FLORIDA 32817
(407) 823-8966
CERTIFICATE OF AUTHORIZATION NO. 27013

STATE OF FLORIDA
DEPARTMENT OF TRANSPORTATION

ROAD NO.	COUNTY	FINANCIAL PROJECT ID
SR400	VOLUSIA	408464-2-32-01

CROSS SECTIONS
SR 400 (I-4)

SHEET NO.
478

THE OFFICIAL RECORD OF THIS SHEET IS THE ELECTRONIC FILE DIGITALLY SIGNED AND SEALED UNDER RULE 61G15-23.004, F.A.C.

jchassee 6/14/2019 4:23:58 PM Rdxsrd_shg V:\2158\active\CADD\40846423201\roadway\RDXSRD01.dgn

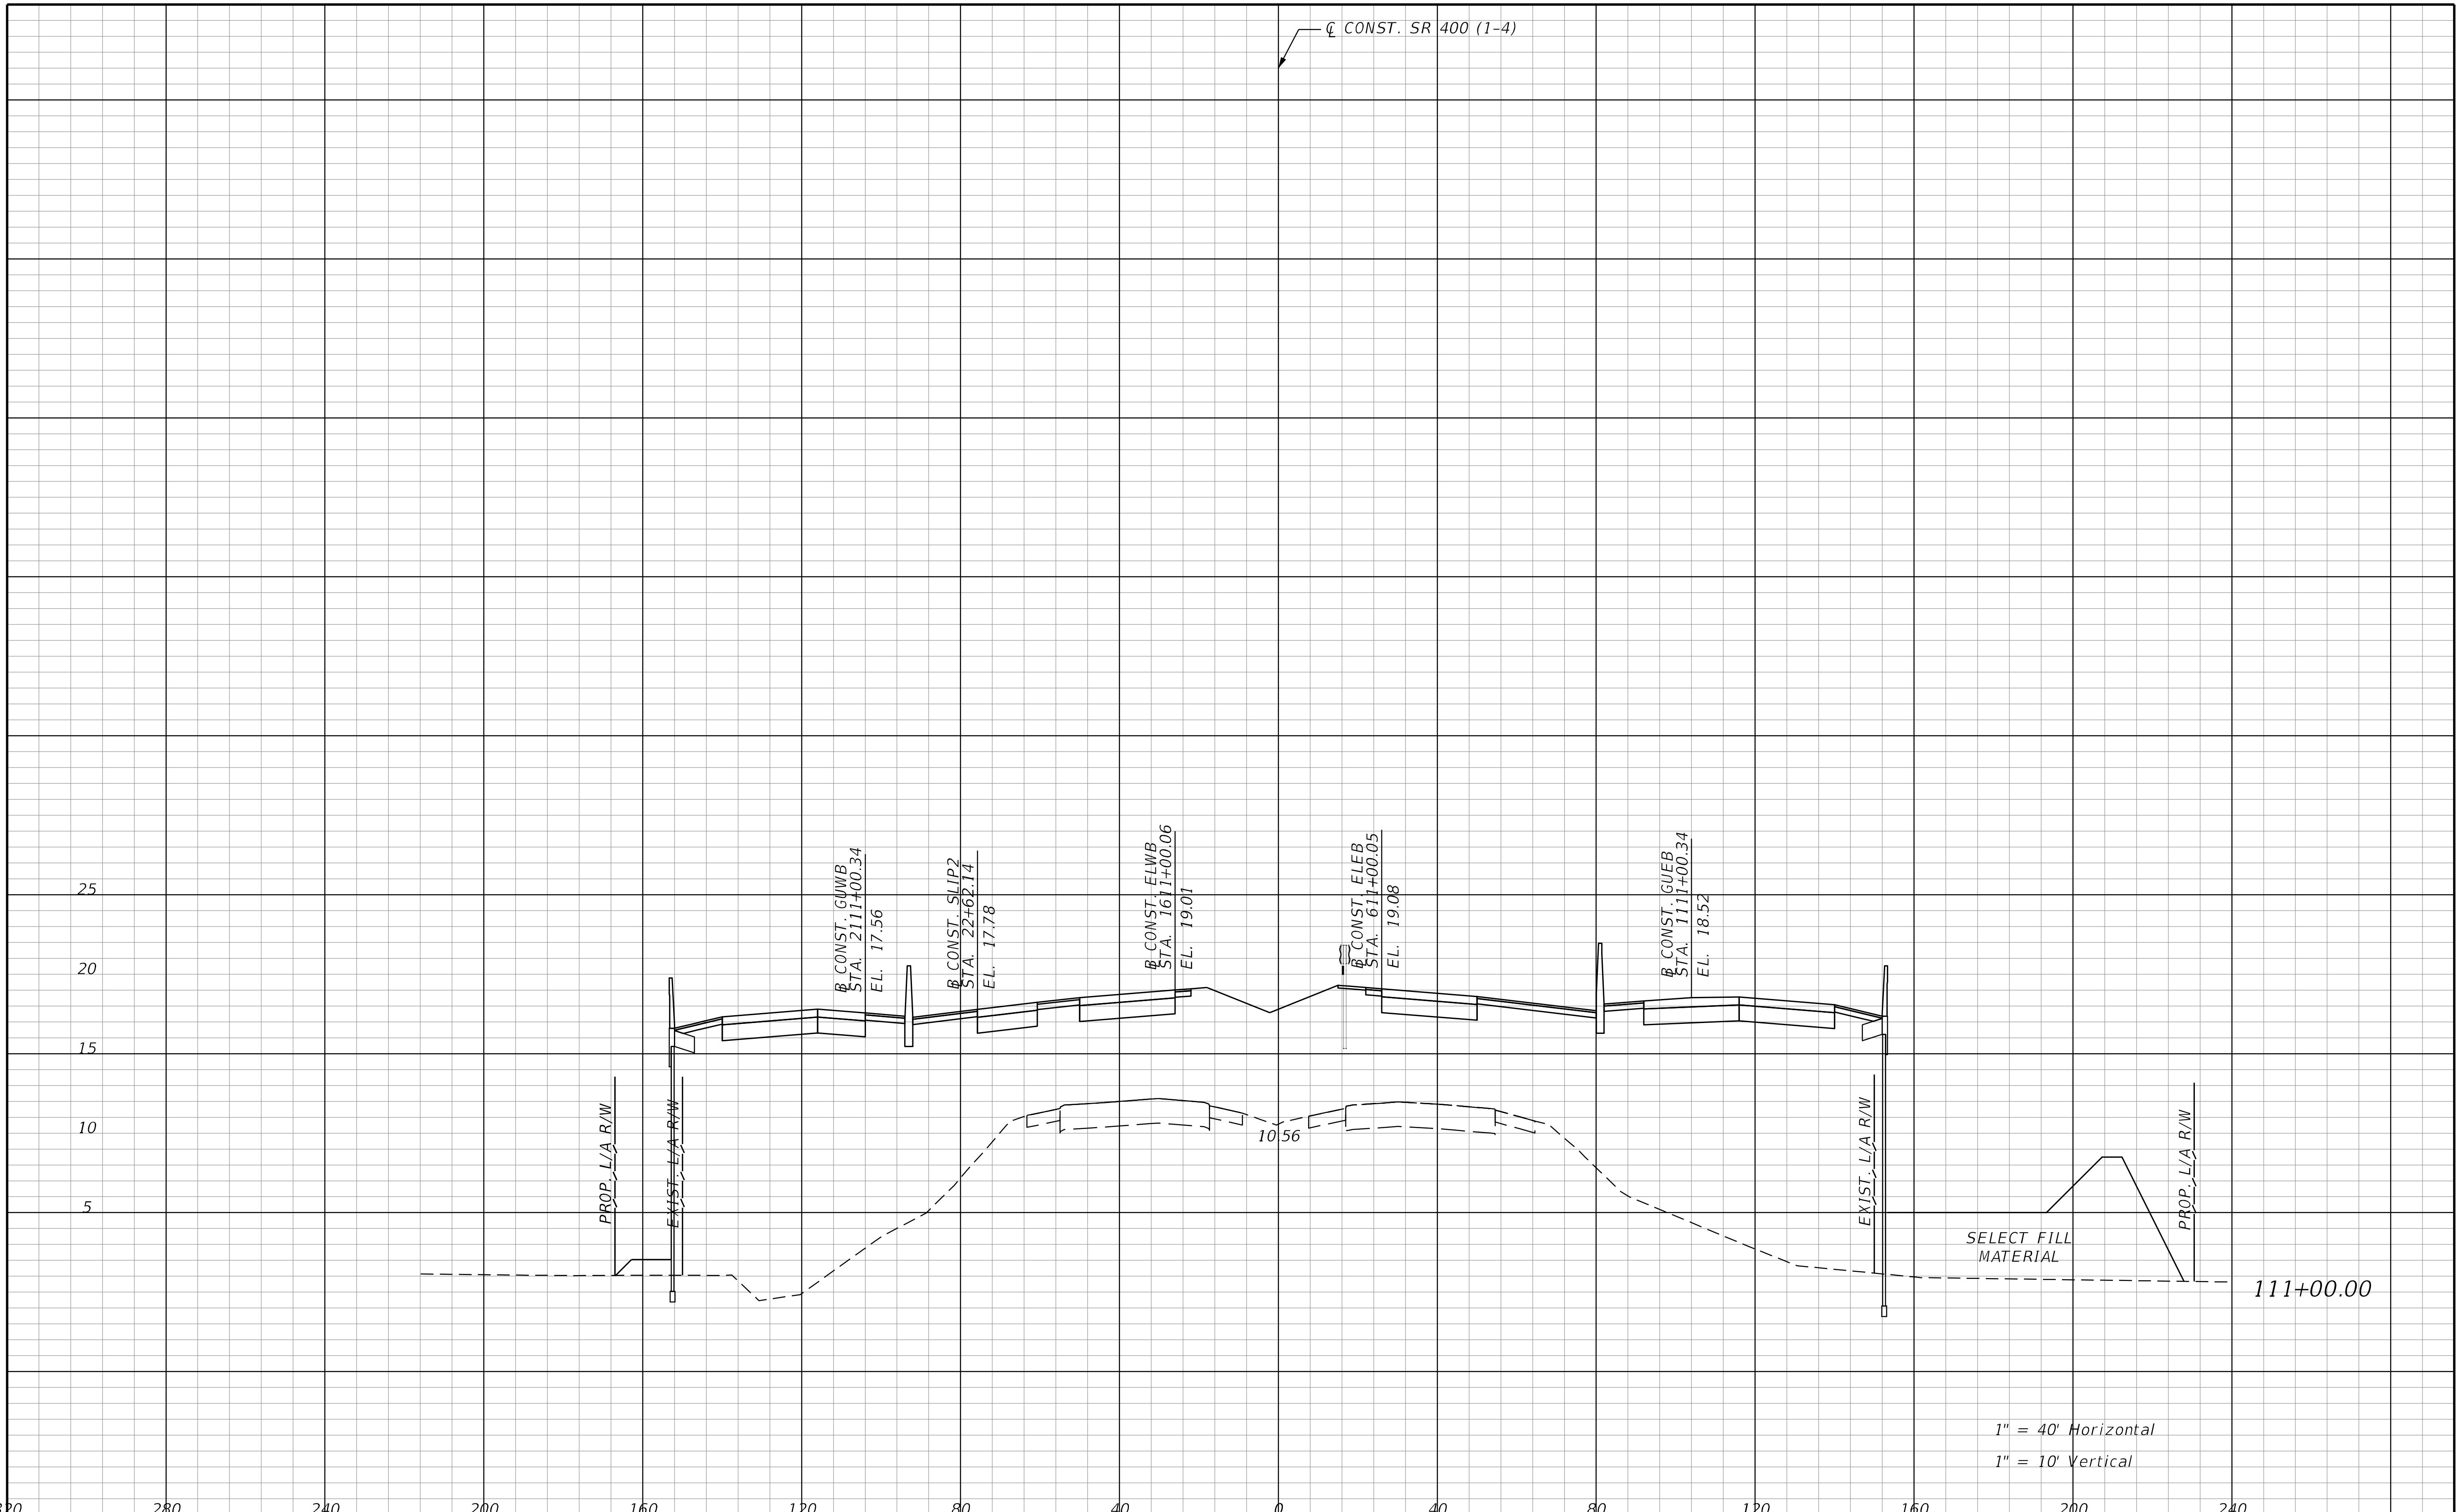

REVISIONS			
DATE	DESCRIPTION	DATE	DESCRIPTION

STANTEC CONSULTING SERVICES INC.
ENGINEER OF RECORD:
WILLIAM V. ANDERSON, P.E. NO.: 36682
11315 CORPORATE BLVD., SUITE 105
ORLANDO, FLORIDA 32817
(407) 823-8966
CERTIFICATE OF AUTHORIZATION NO. 27013

STATE OF FLORIDA
DEPARTMENT OF TRANSPORTATION

ROAD NO.	COUNTY	FINANCIAL PROJECT ID
SR400	VOLUSIA	408464-2-32-01

CROSS SECTIONS
SR 400 (I-4)

SHEET NO.
479

THE OFFICIAL RECORD OF THIS SHEET IS THE ELECTRONIC FILE DIGITALLY SIGNED AND SEALED UNDER RULE 61G15-23.004, F.A.C.

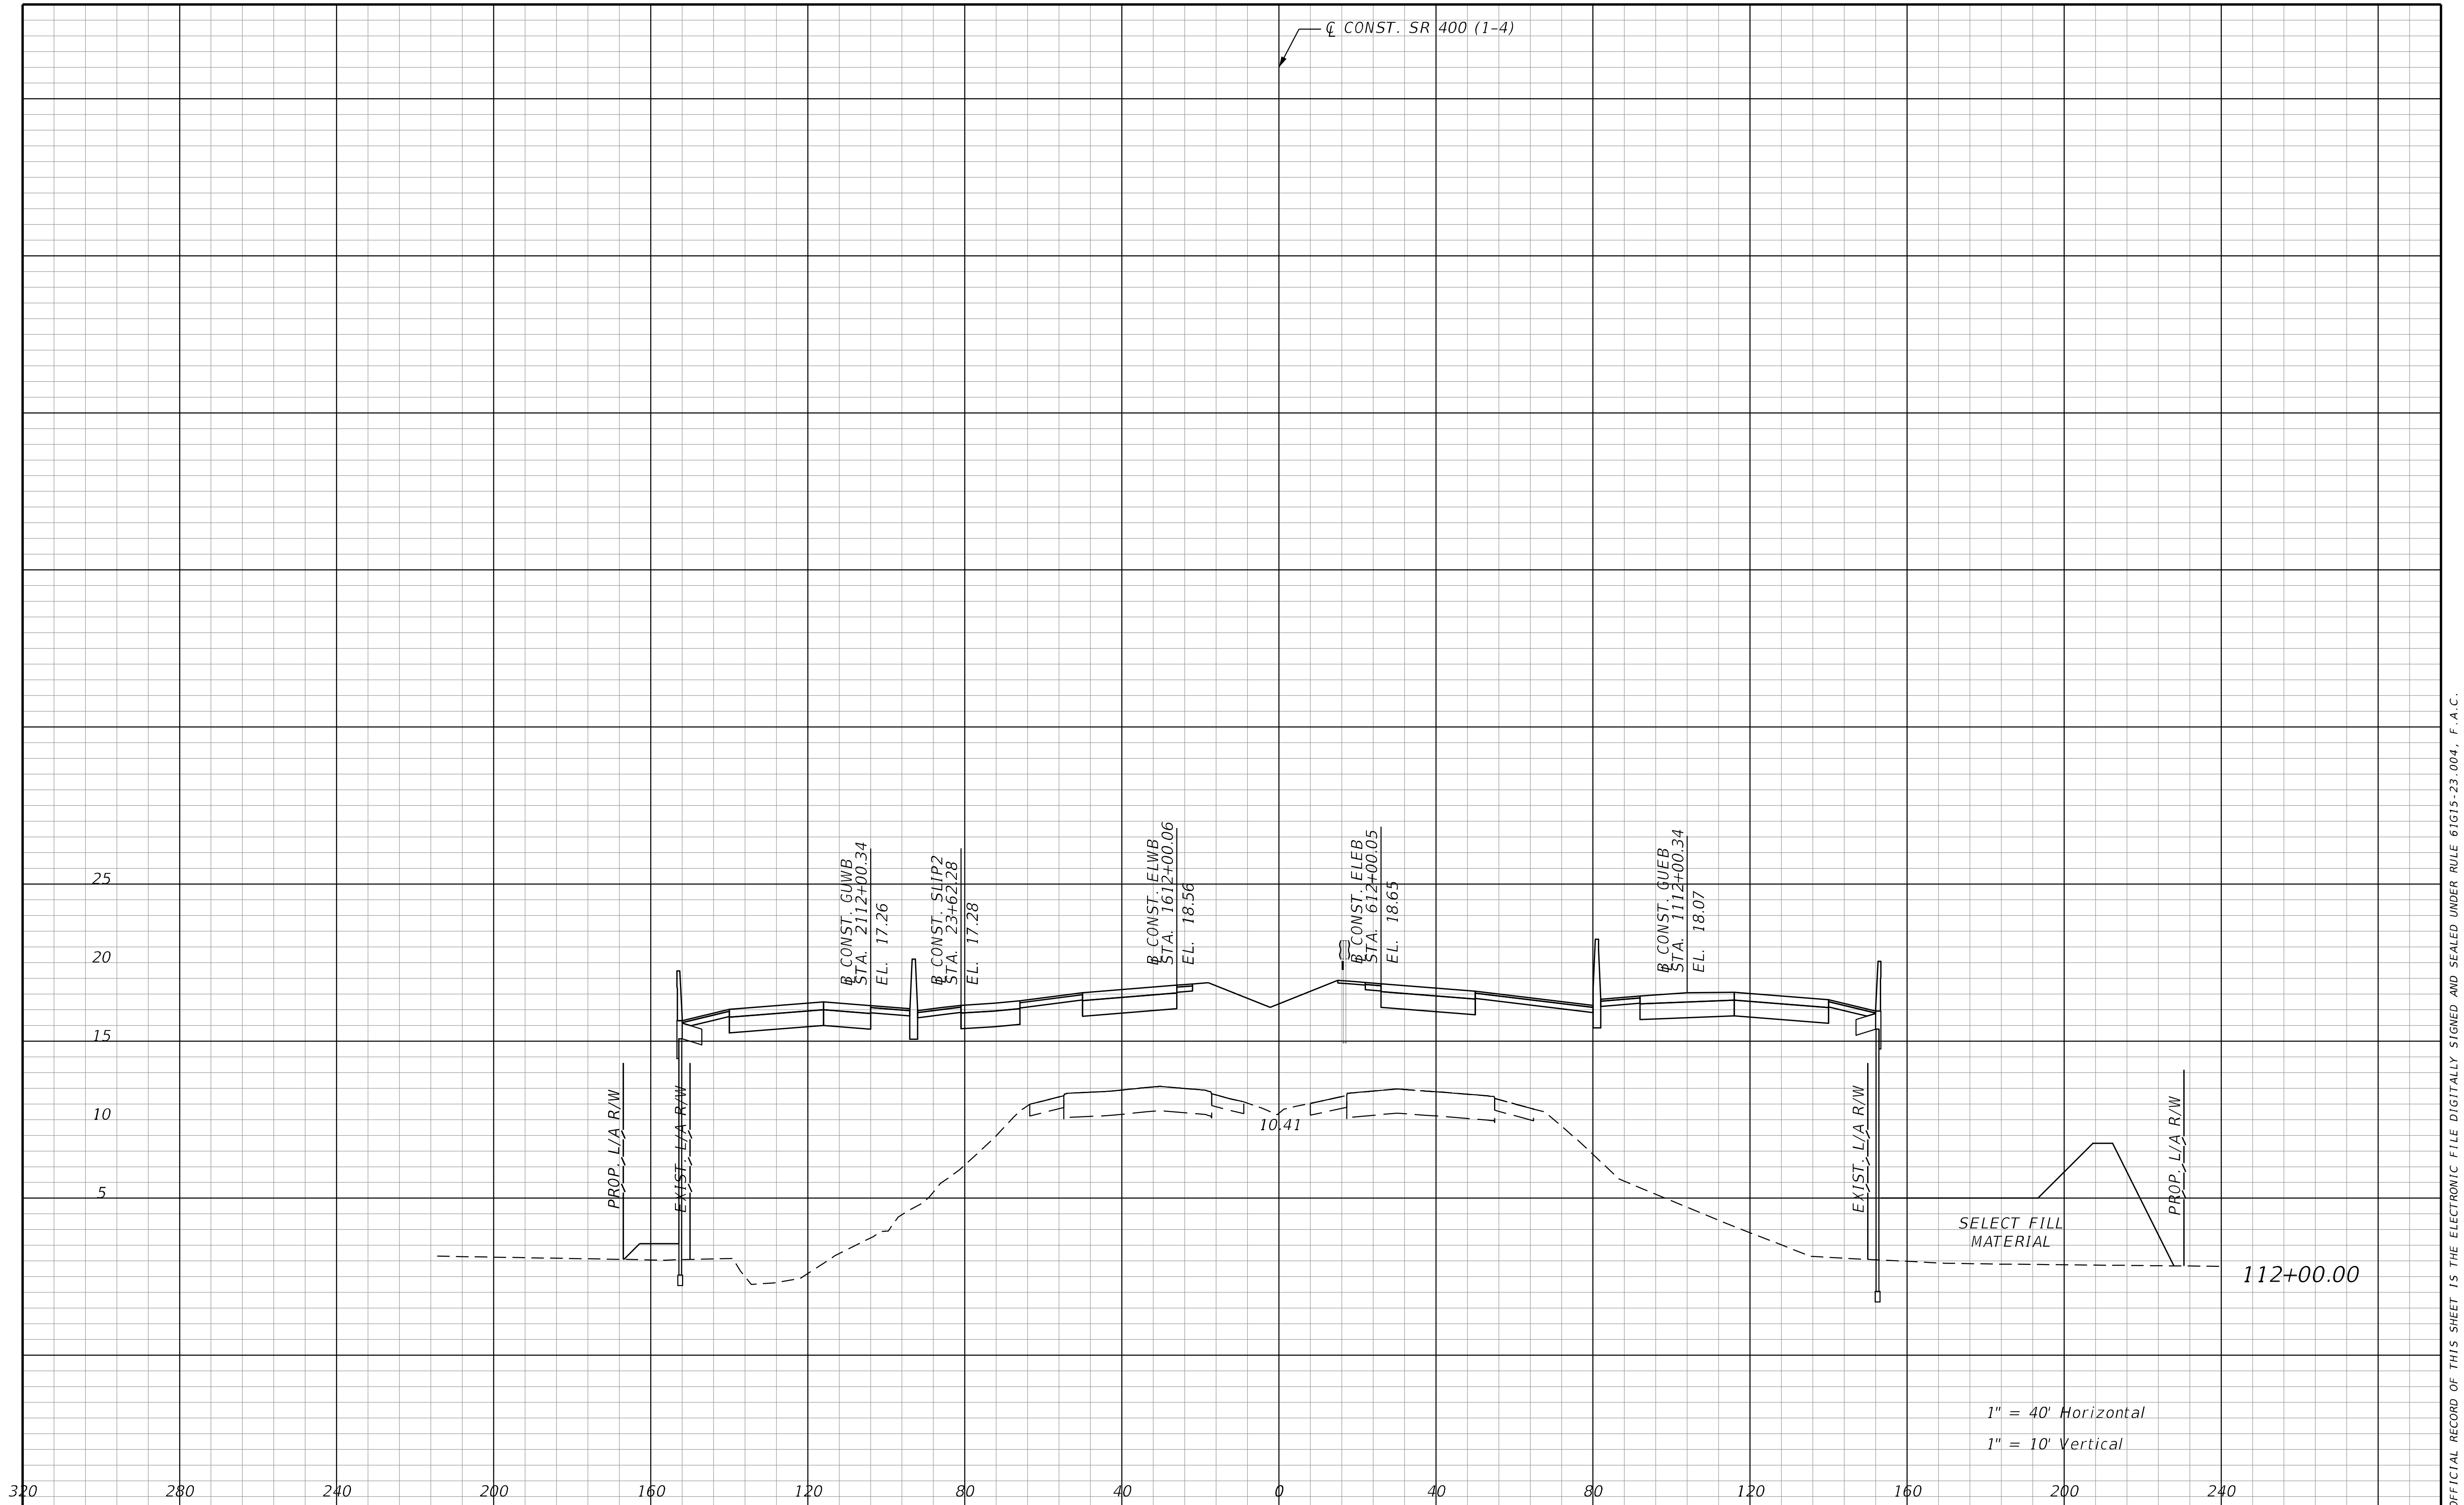

REVISIONS			
DATE	DESCRIPTION	DATE	DESCRIPTION

STANTEC CONSULTING SERVICES INC.
ENGINEER OF RECORD:
WILLIAM V. ANDERSON, P.E. NO.: 36682
11315 CORPORATE BLVD., SUITE 105
ORLANDO, FLORIDA 32817
(407) 823-8966
CERTIFICATE OF AUTHORIZATION NO. 27013

STATE OF FLORIDA
DEPARTMENT OF TRANSPORTATION

ROAD NO.	COUNTY	FINANCIAL PROJECT ID
SR400	VOLUSIA	408464-2-32-01

CROSS SECTIONS
SR 400 (I-4)

SHEET NO.
480

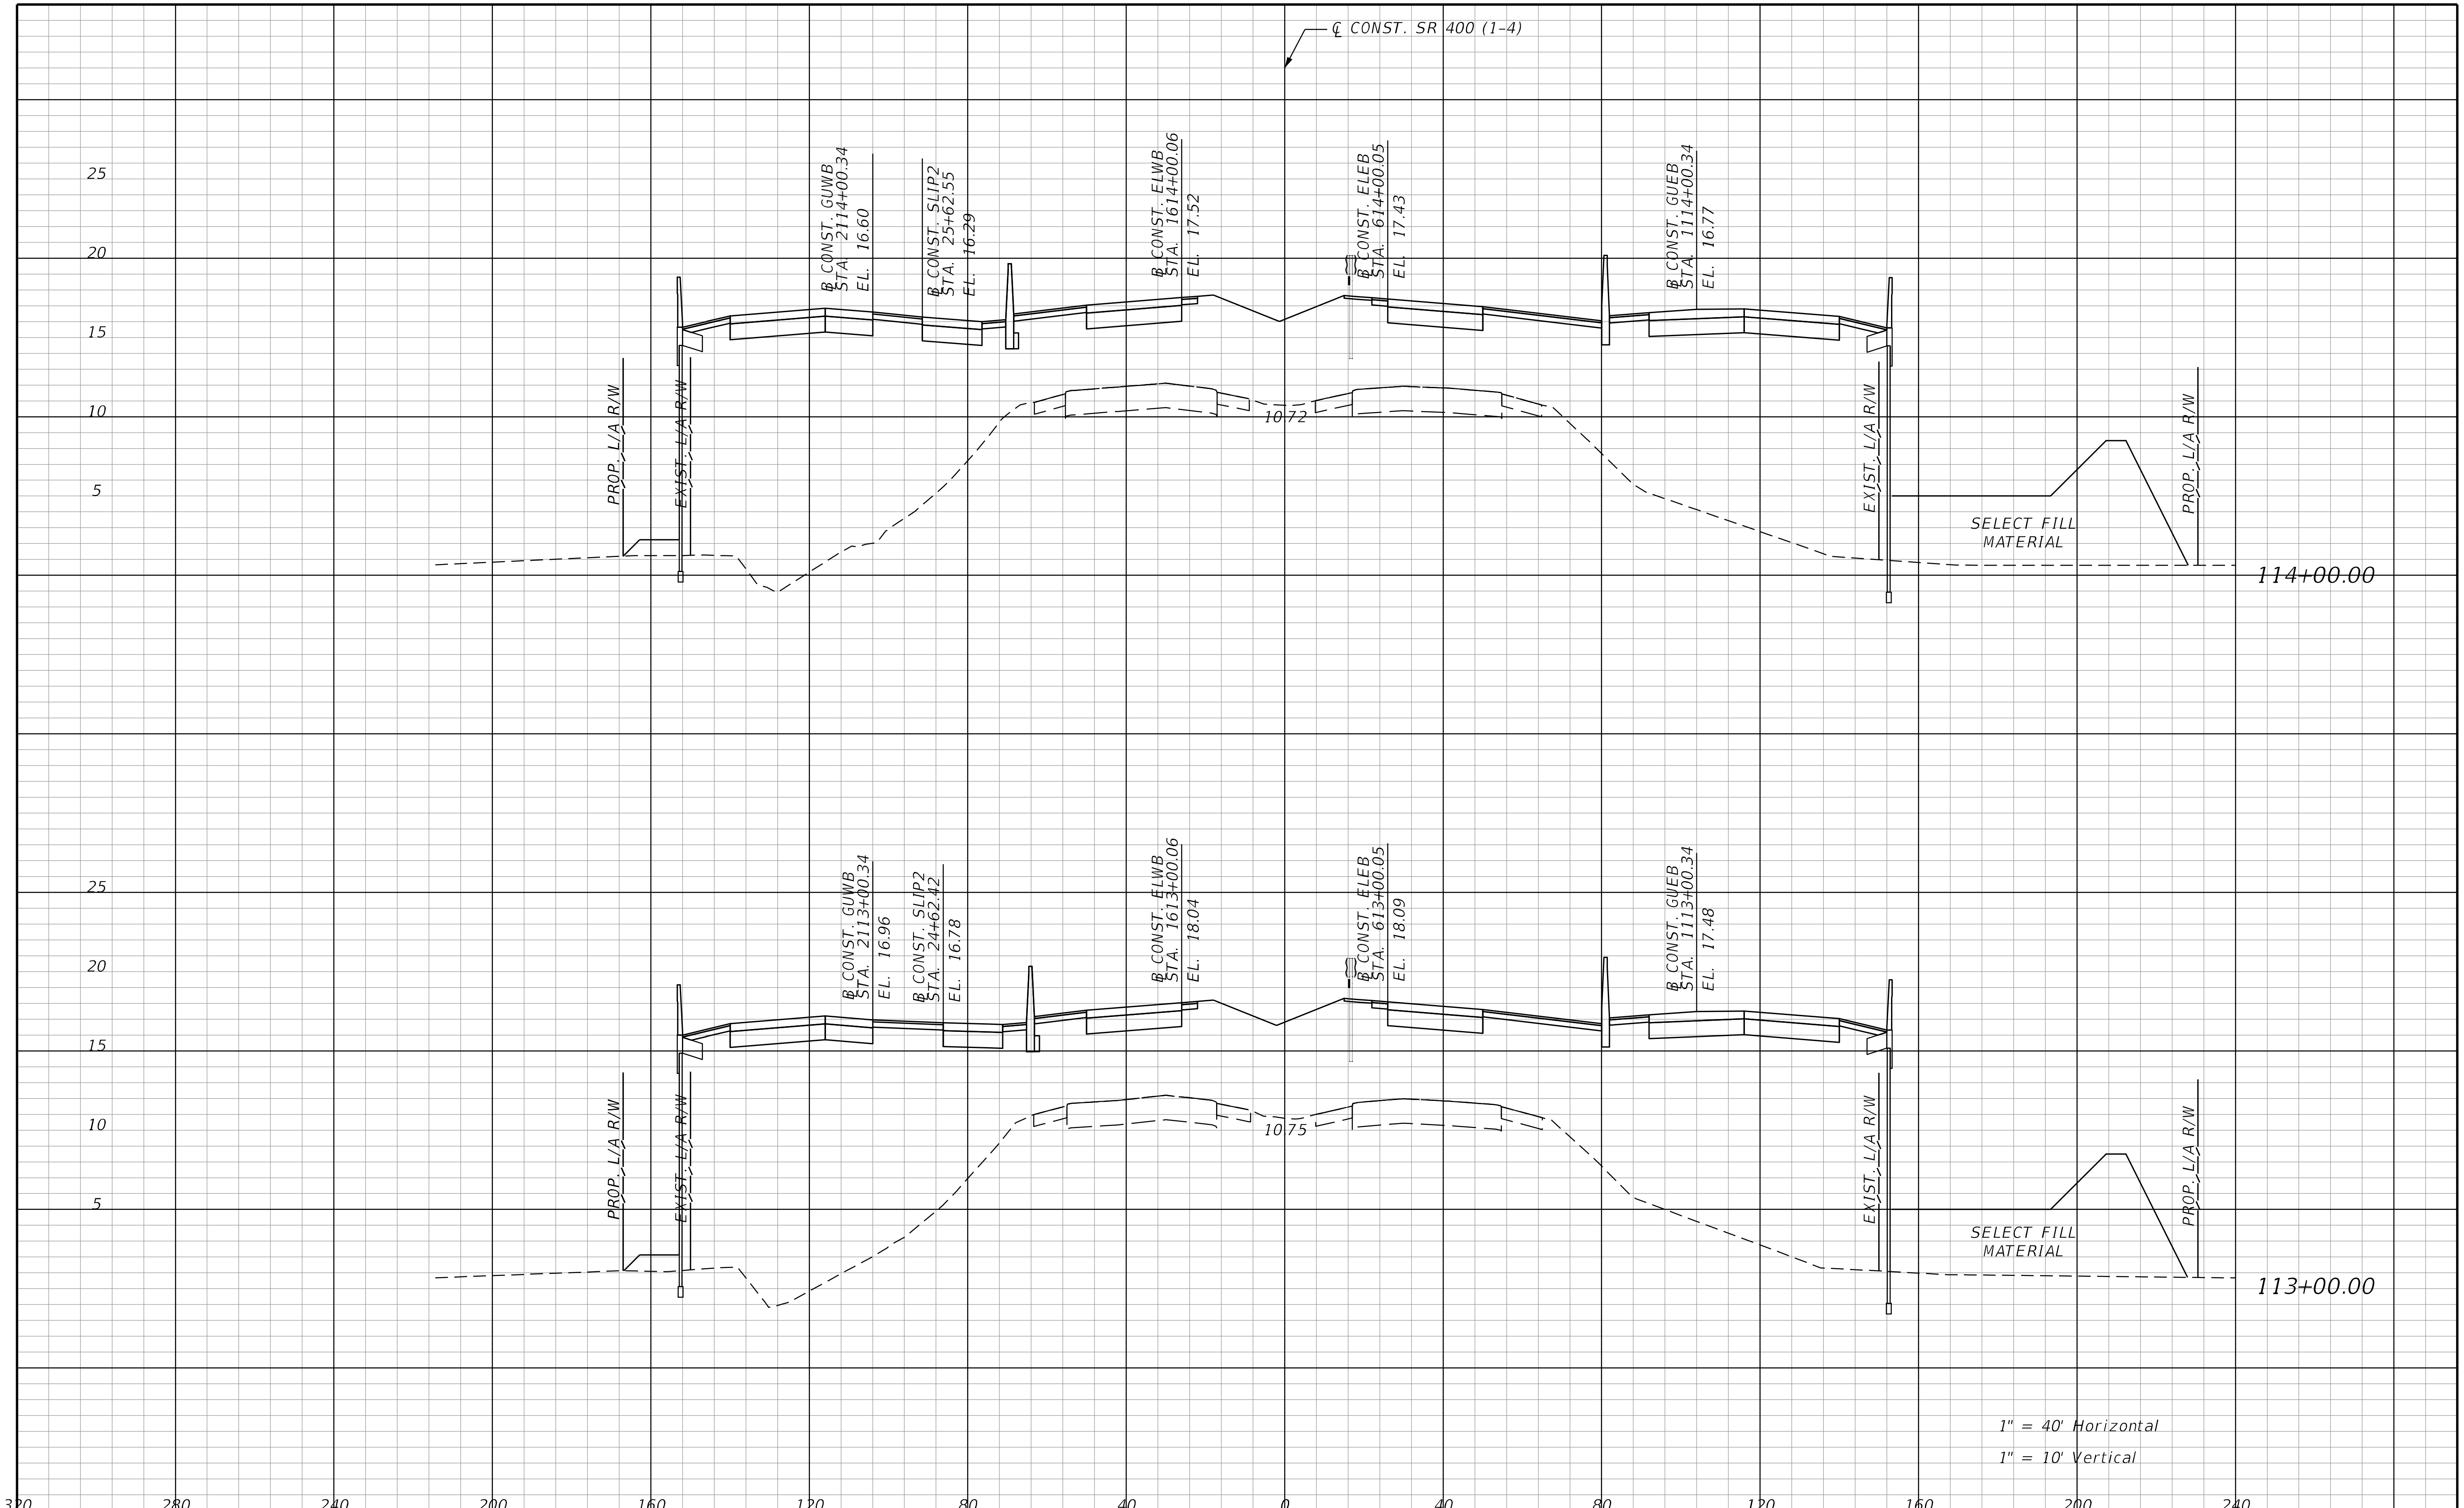

REVISIONS			
DATE	DESCRIPTION	DATE	DESCRIPTION

STANTEC CONSULTING SERVICES INC.
ENGINEER OF RECORD:
WILLIAM V. ANDERSON, P.E. NO.: 36682
11315 CORPORATE BLVD., SUITE 105
ORLANDO, FLORIDA 32817
(407) 823-8966
CERTIFICATE OF AUTHORIZATION NO. 27013

STATE OF FLORIDA
DEPARTMENT OF TRANSPORTATION

ROAD NO.	COUNTY	FINANCIAL PROJECT ID
SR400	VOLUSIA	408464-2-32-01

CROSS SECTIONS
SR 400 (I-4)

SHEET NO.
481

jchassee 6/14/2019 4:23:59 PM Rdxsrd_shg V:\2158\active\CADD\40846423201\roadway\RDXSRD01.dgn

THE OFFICIAL RECORD OF THIS SHEET IS THE ELECTRONIC FILE DIGITALLY SIGNED AND SEALED UNDER RULE 61G15-23.004, F.A.C.

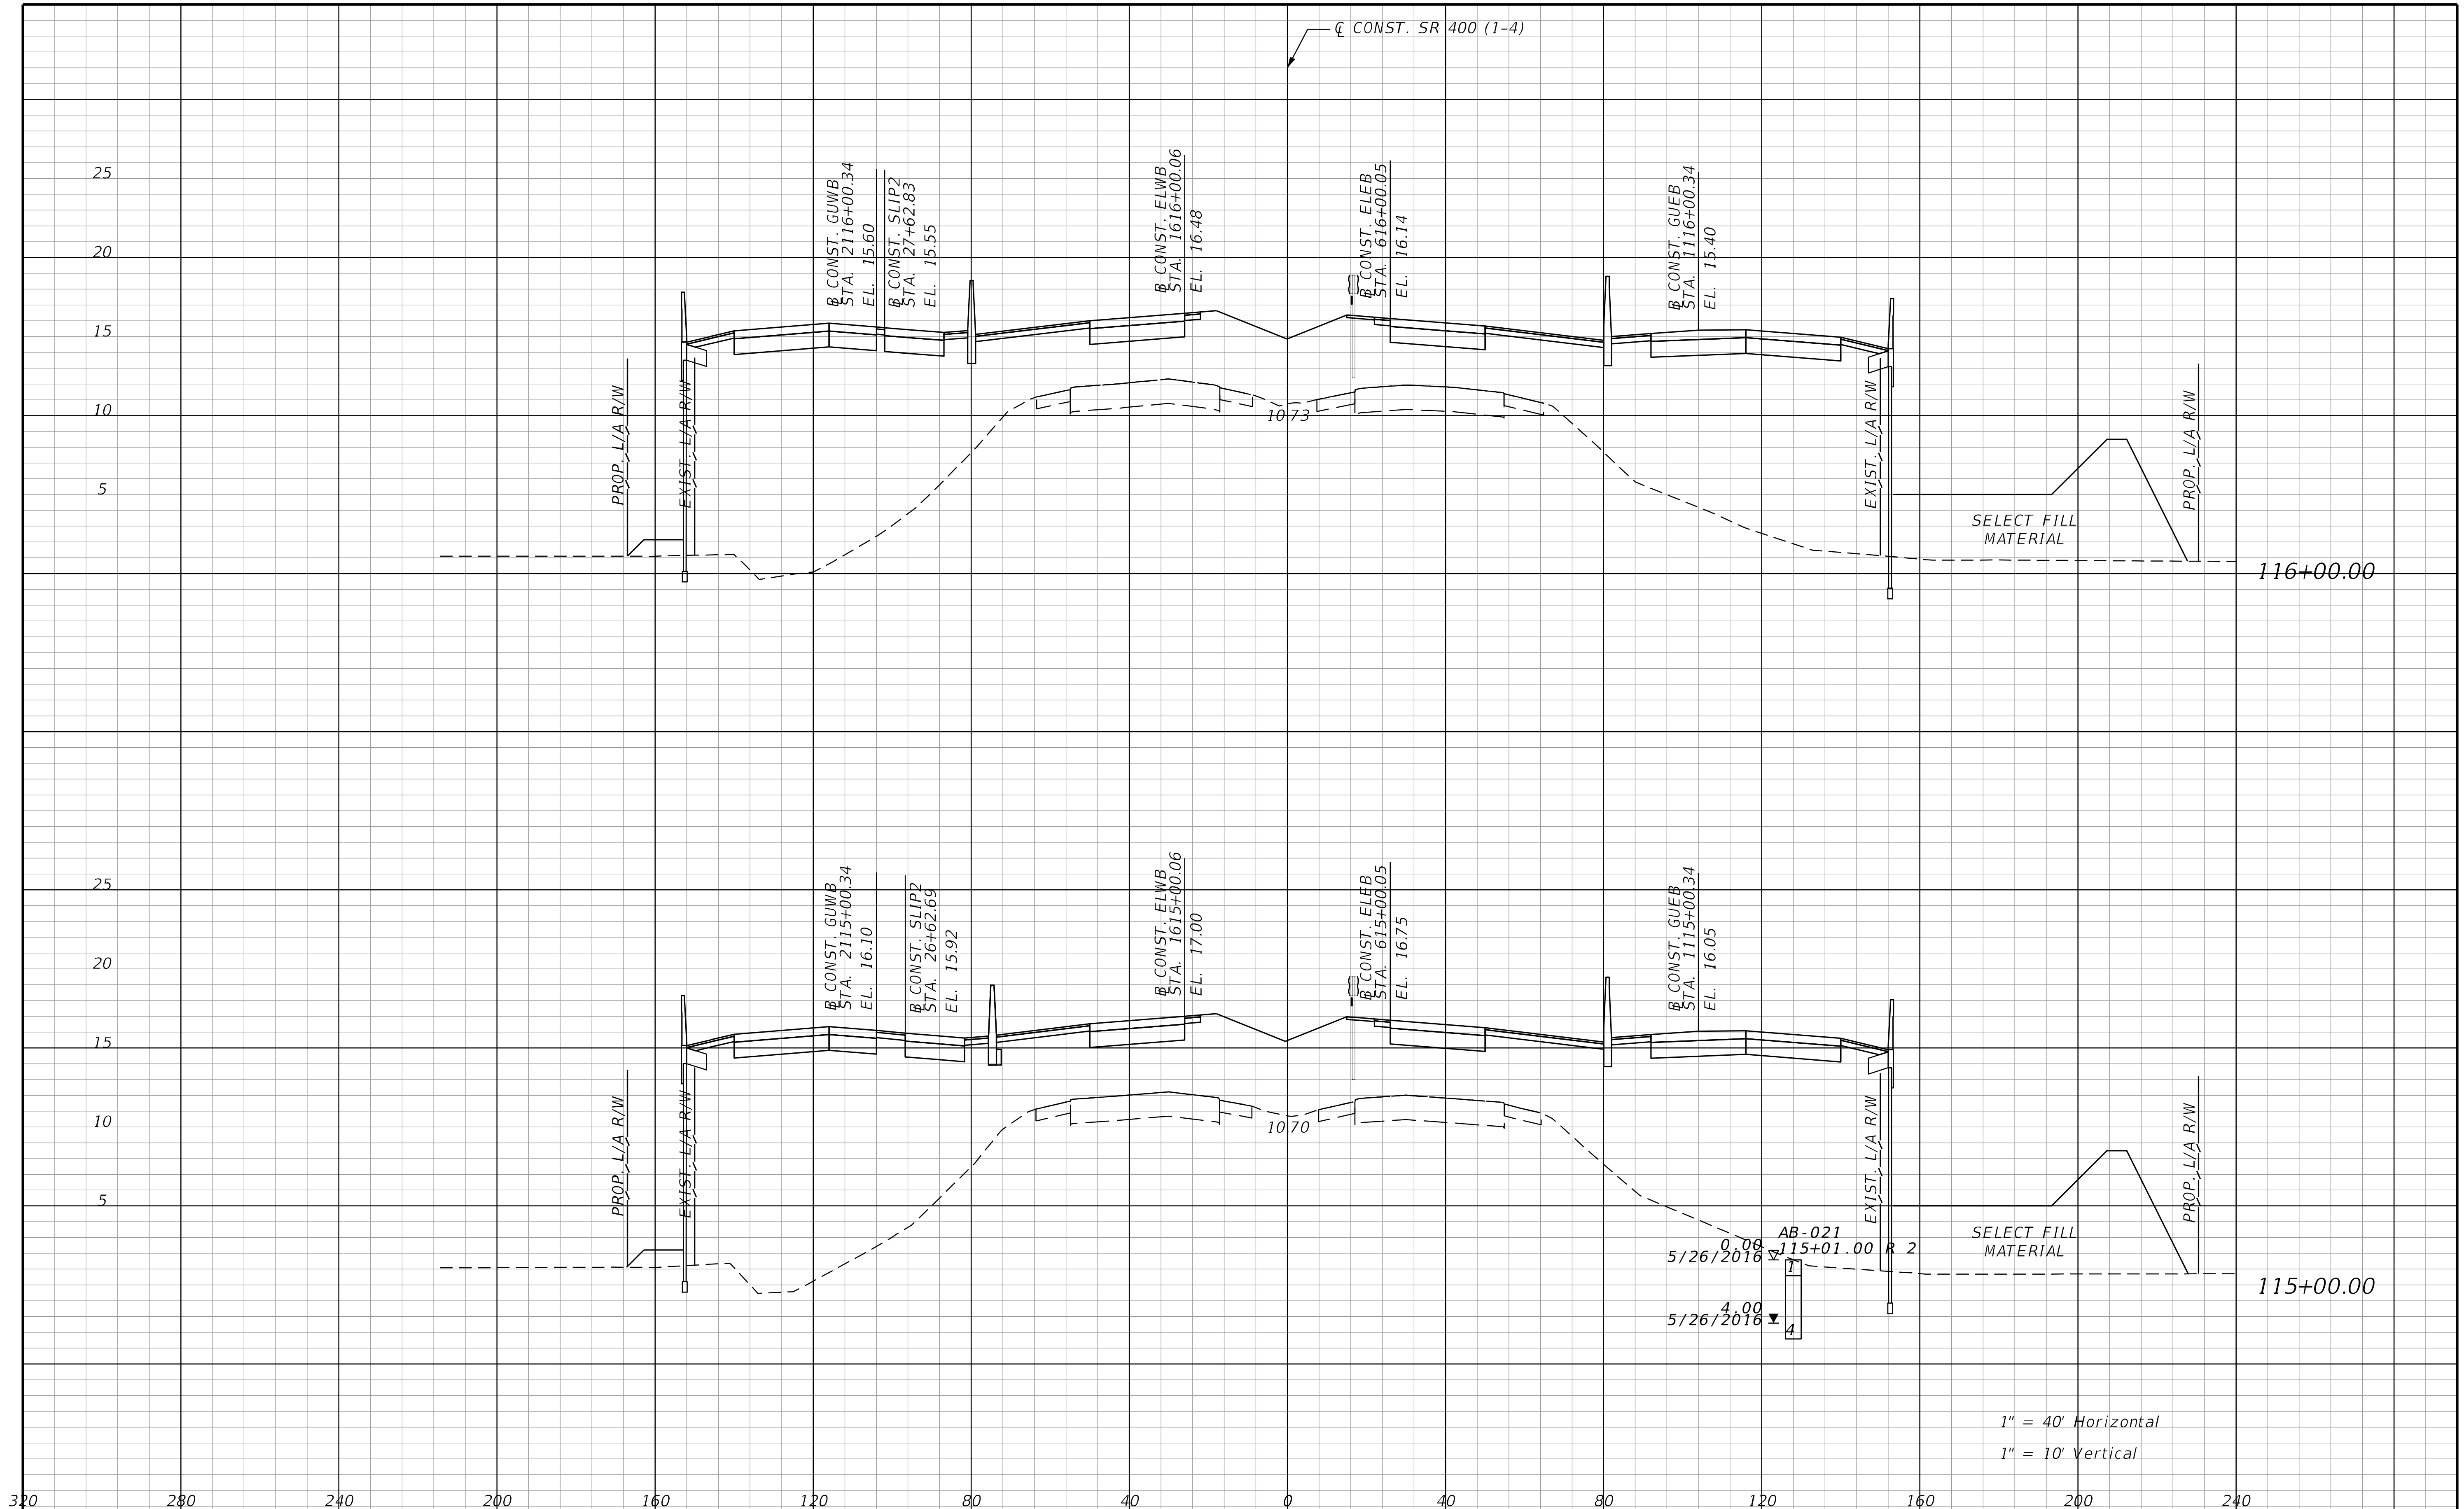

REVISIONS			
DATE	DESCRIPTION	DATE	DESCRIPTION

STANTEC CONSULTING SERVICES INC.
ENGINEER OF RECORD:
WILLIAM V. ANDERSON, P.E. NO.: 36682
11315 CORPORATE BLVD., SUITE 105
ORLANDO, FLORIDA 32817
(407) 823-8966
CERTIFICATE OF AUTHORIZATION NO. 27013

STATE OF FLORIDA
DEPARTMENT OF TRANSPORTATION

ROAD NO.	COUNTY	FINANCIAL PROJECT ID
SR400	VOLUSIA	408464-2-32-01

CROSS SECTIONS
SR 400 (I-4)

SHEET NO.
482

THE OFFICIAL RECORD OF THIS SHEET IS THE ELECTRONIC FILE DIGITALLY SIGNED AND SEALED UNDER RULE 61G15-23.004, F.A.C.

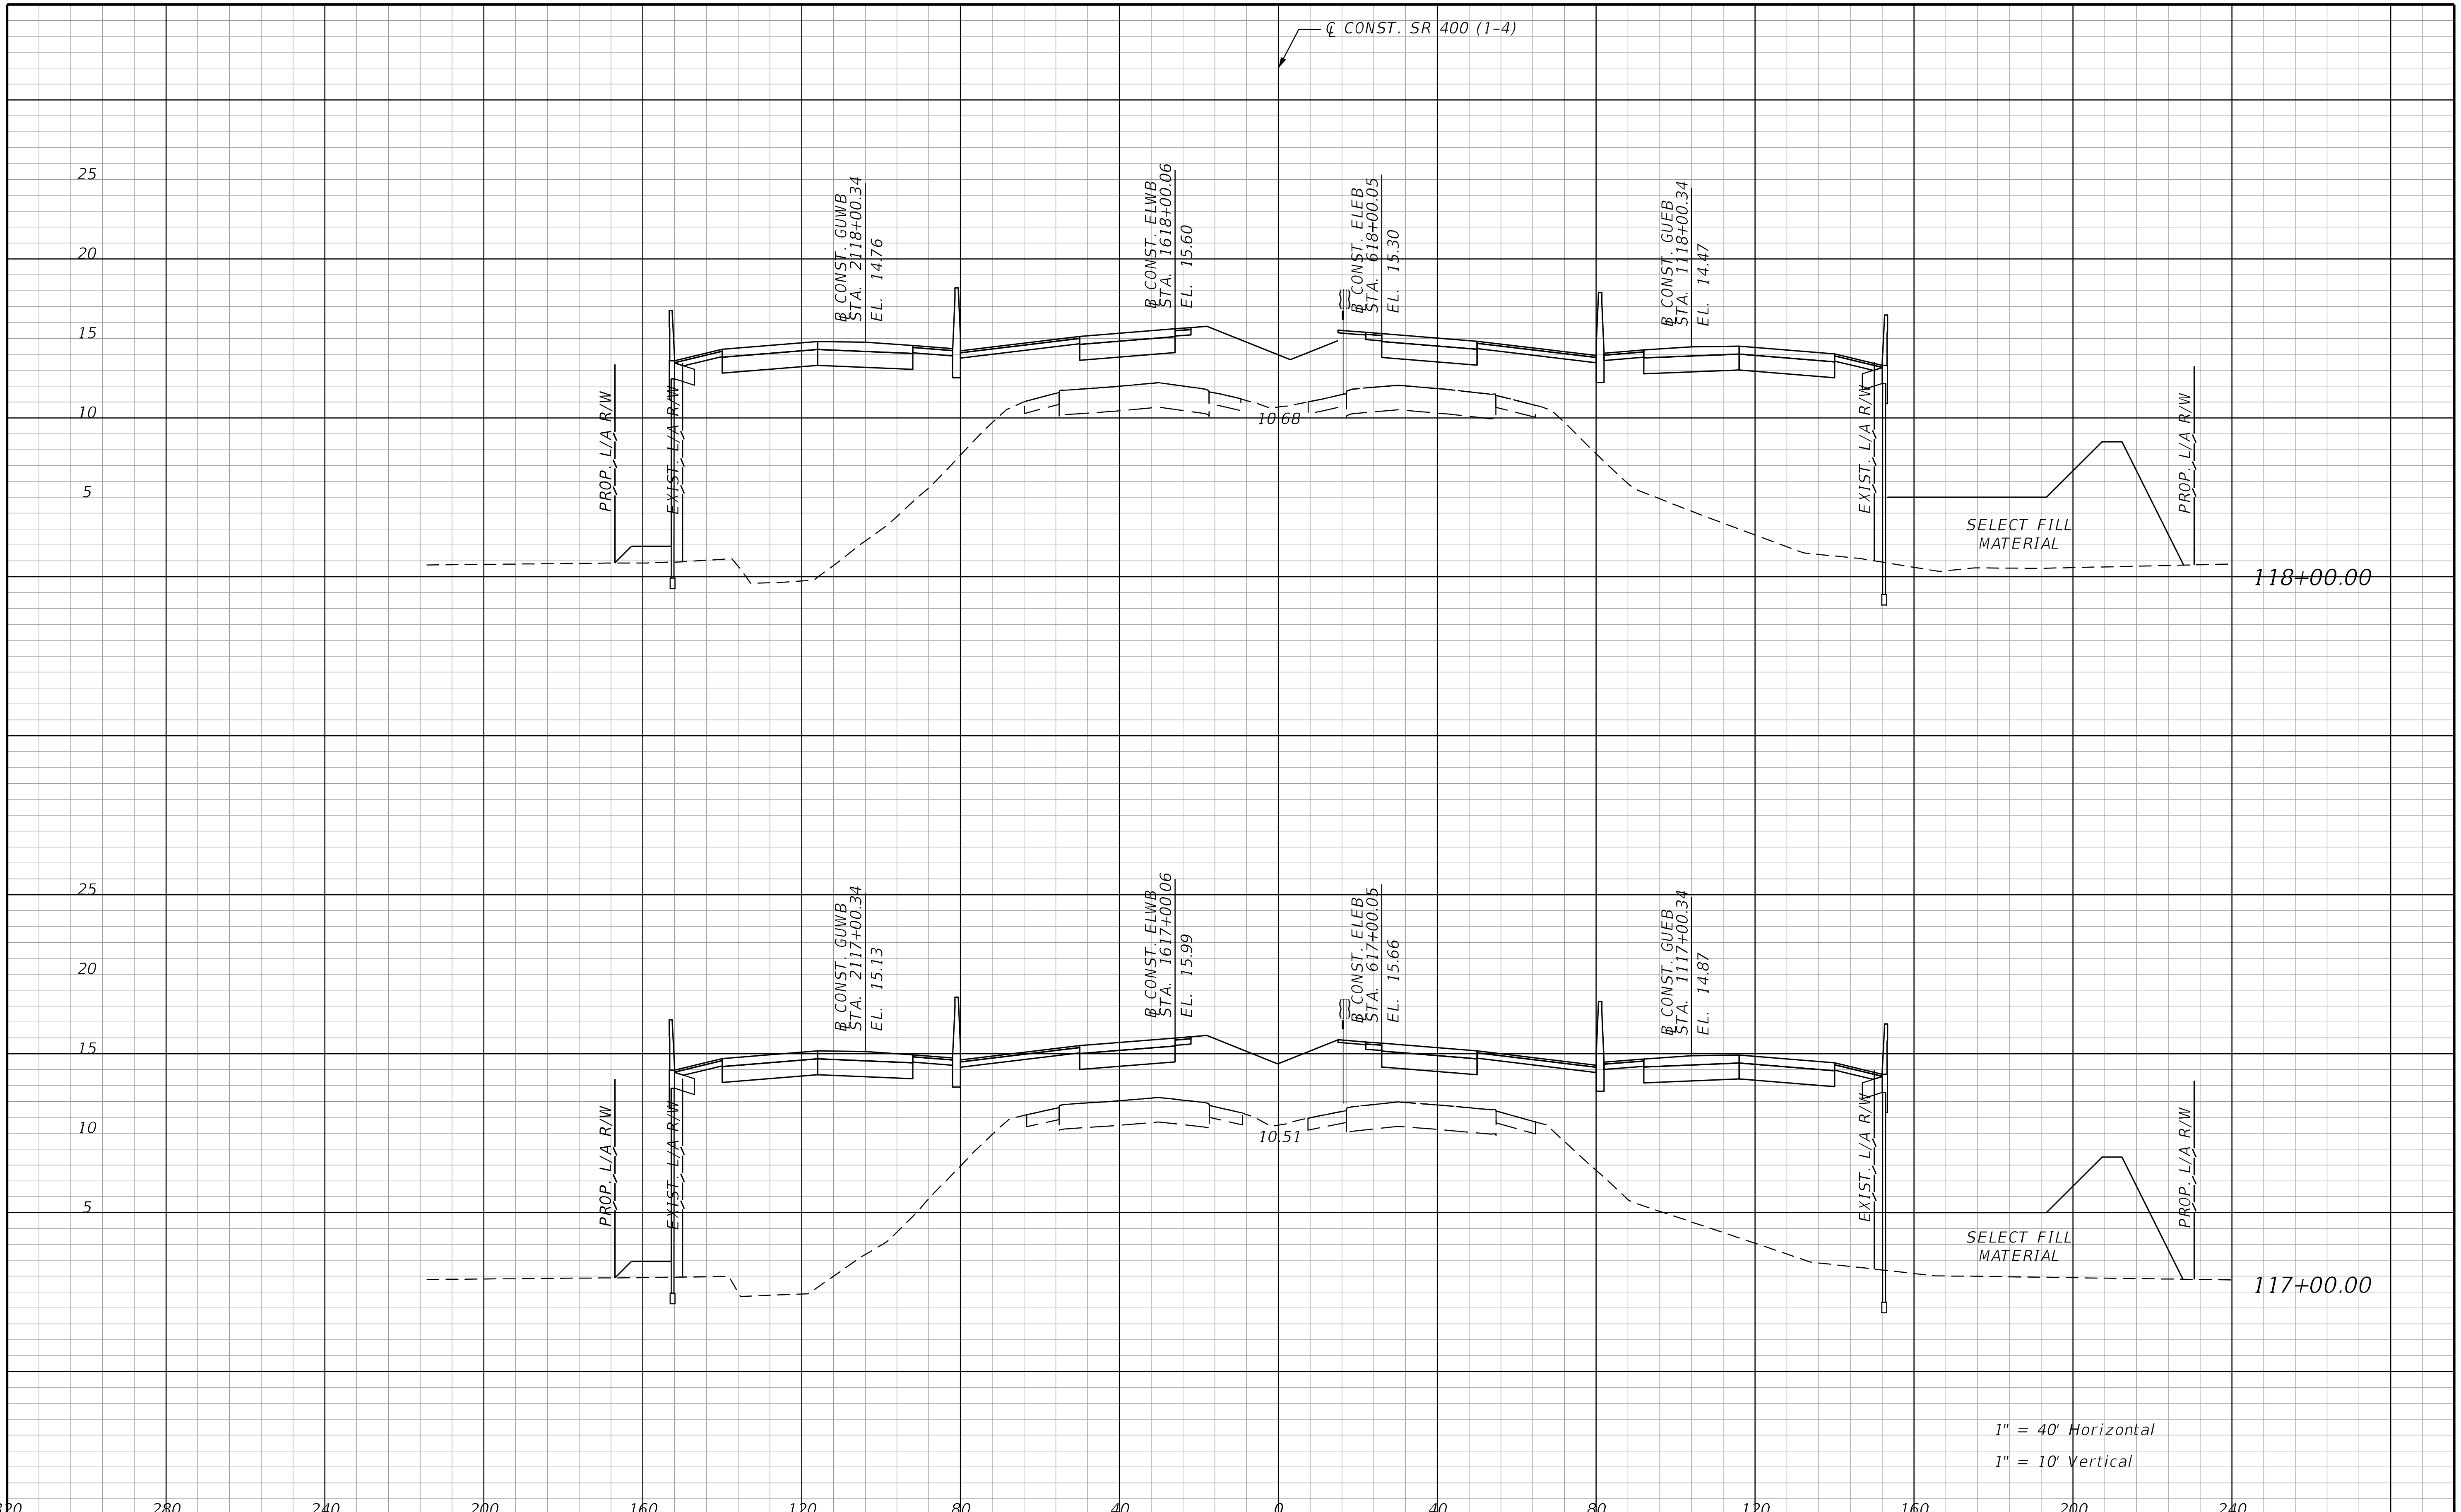

REVISIONS			
DATE	DESCRIPTION	DATE	DESCRIPTION

STANTEC CONSULTING SERVICES INC.
ENGINEER OF RECORD:
WILLIAM V. ANDERSON, P.E. NO.: 36682
11315 CORPORATE BLVD., SUITE 105
ORLANDO, FLORIDA 32817
(407) 823-8966
CERTIFICATE OF AUTHORIZATION NO. 27013

STATE OF FLORIDA
DEPARTMENT OF TRANSPORTATION

ROAD NO.	COUNTY	FINANCIAL PROJECT ID
SR400	VOLUSIA	408464-2-32-01

CROSS SECTIONS
SR 400 (I-4)

SHEET NO.
483

THE OFFICIAL RECORD OF THIS SHEET IS THE ELECTRONIC FILE DIGITALLY SIGNED AND SEALED UNDER RULE 61G15-23.004, F.A.C.

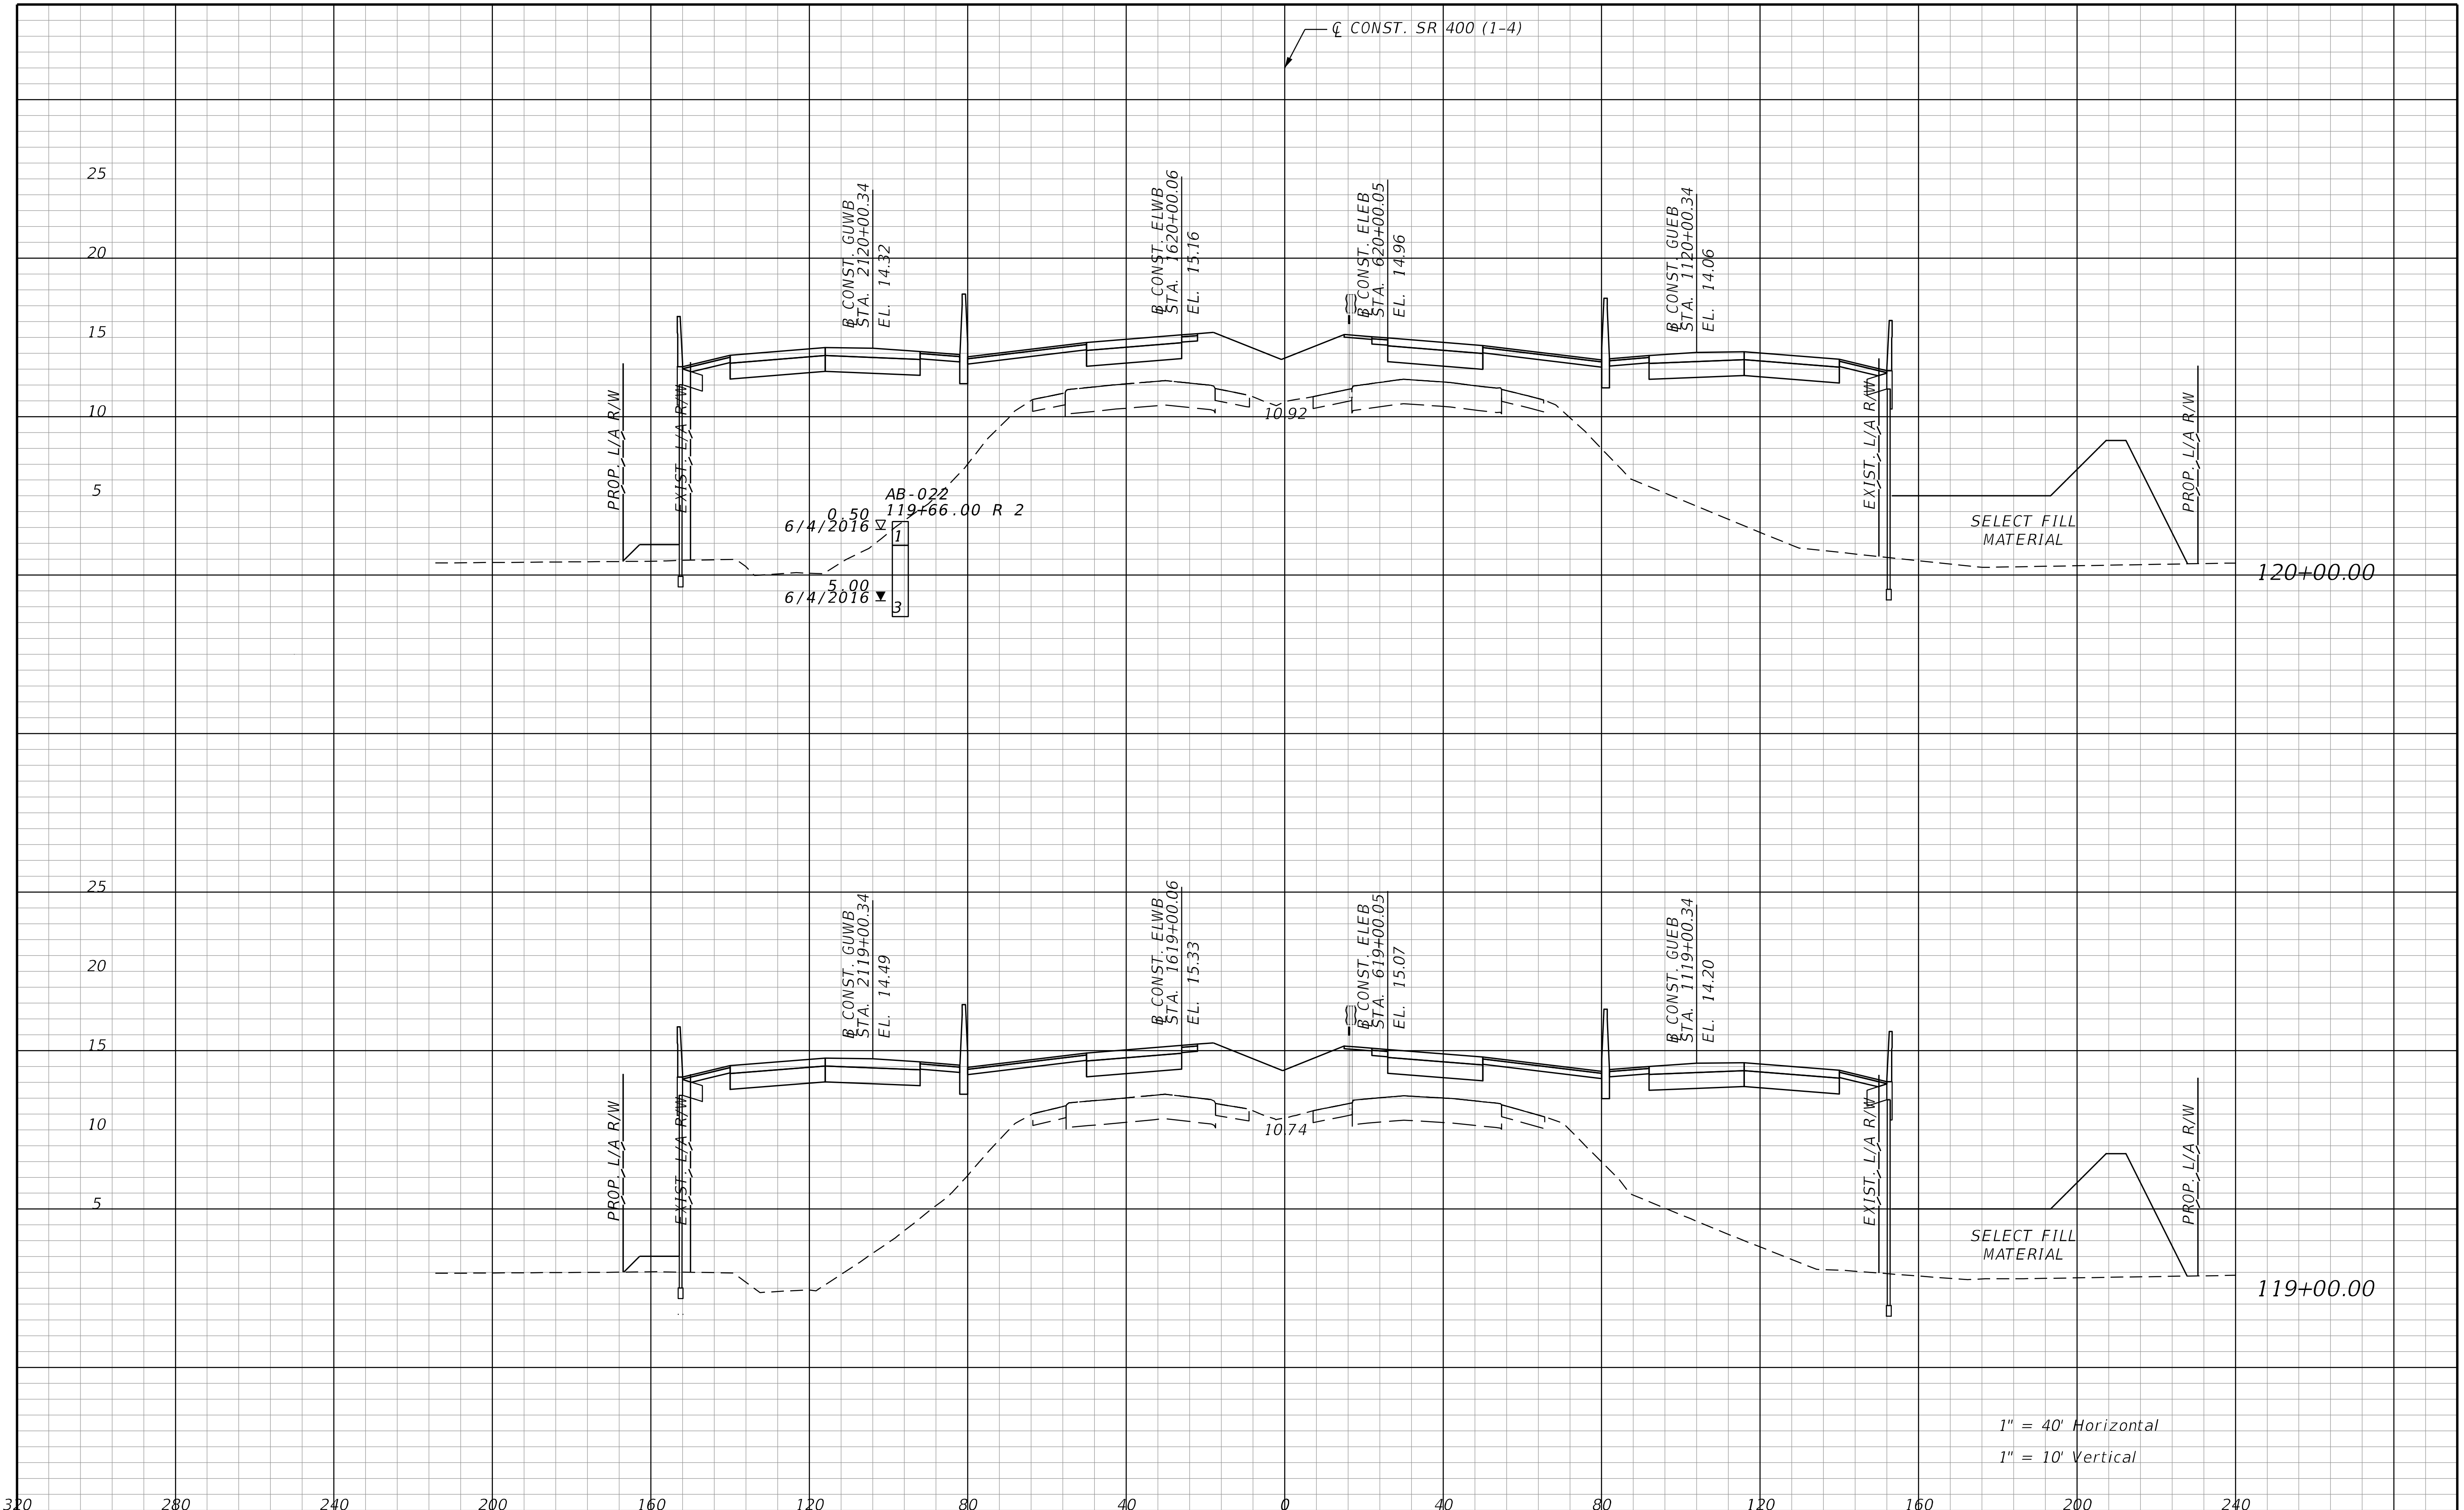

REVISIONS			
DATE	DESCRIPTION	DATE	DESCRIPTION

STANTEC CONSULTING SERVICES INC.
ENGINEER OF RECORD:
WILLIAM V. ANDERSON, P.E. NO.: 36682
11315 CORPORATE BLVD., SUITE 105
ORLANDO, FLORIDA 32817
(407) 823-8966
CERTIFICATE OF AUTHORIZATION NO. 27013

STATE OF FLORIDA
DEPARTMENT OF TRANSPORTATION

ROAD NO.	COUNTY	FINANCIAL PROJECT ID
SR400	VOLUSIA	408464-2-32-01

CROSS SECTIONS
SR 400 (I-4)

SHEET NO.
484

THE OFFICIAL RECORD OF THIS SHEET IS THE ELECTRONIC FILE DIGITALLY SIGNED AND SEALED UNDER RULE 61G15-23.004, F.A.C.

jchassee 6/14/2019 4:24:01 PM Rdxsrd_shg V:\2158\active\CADD\40846423201\roadway\RDXSRD01.dgn

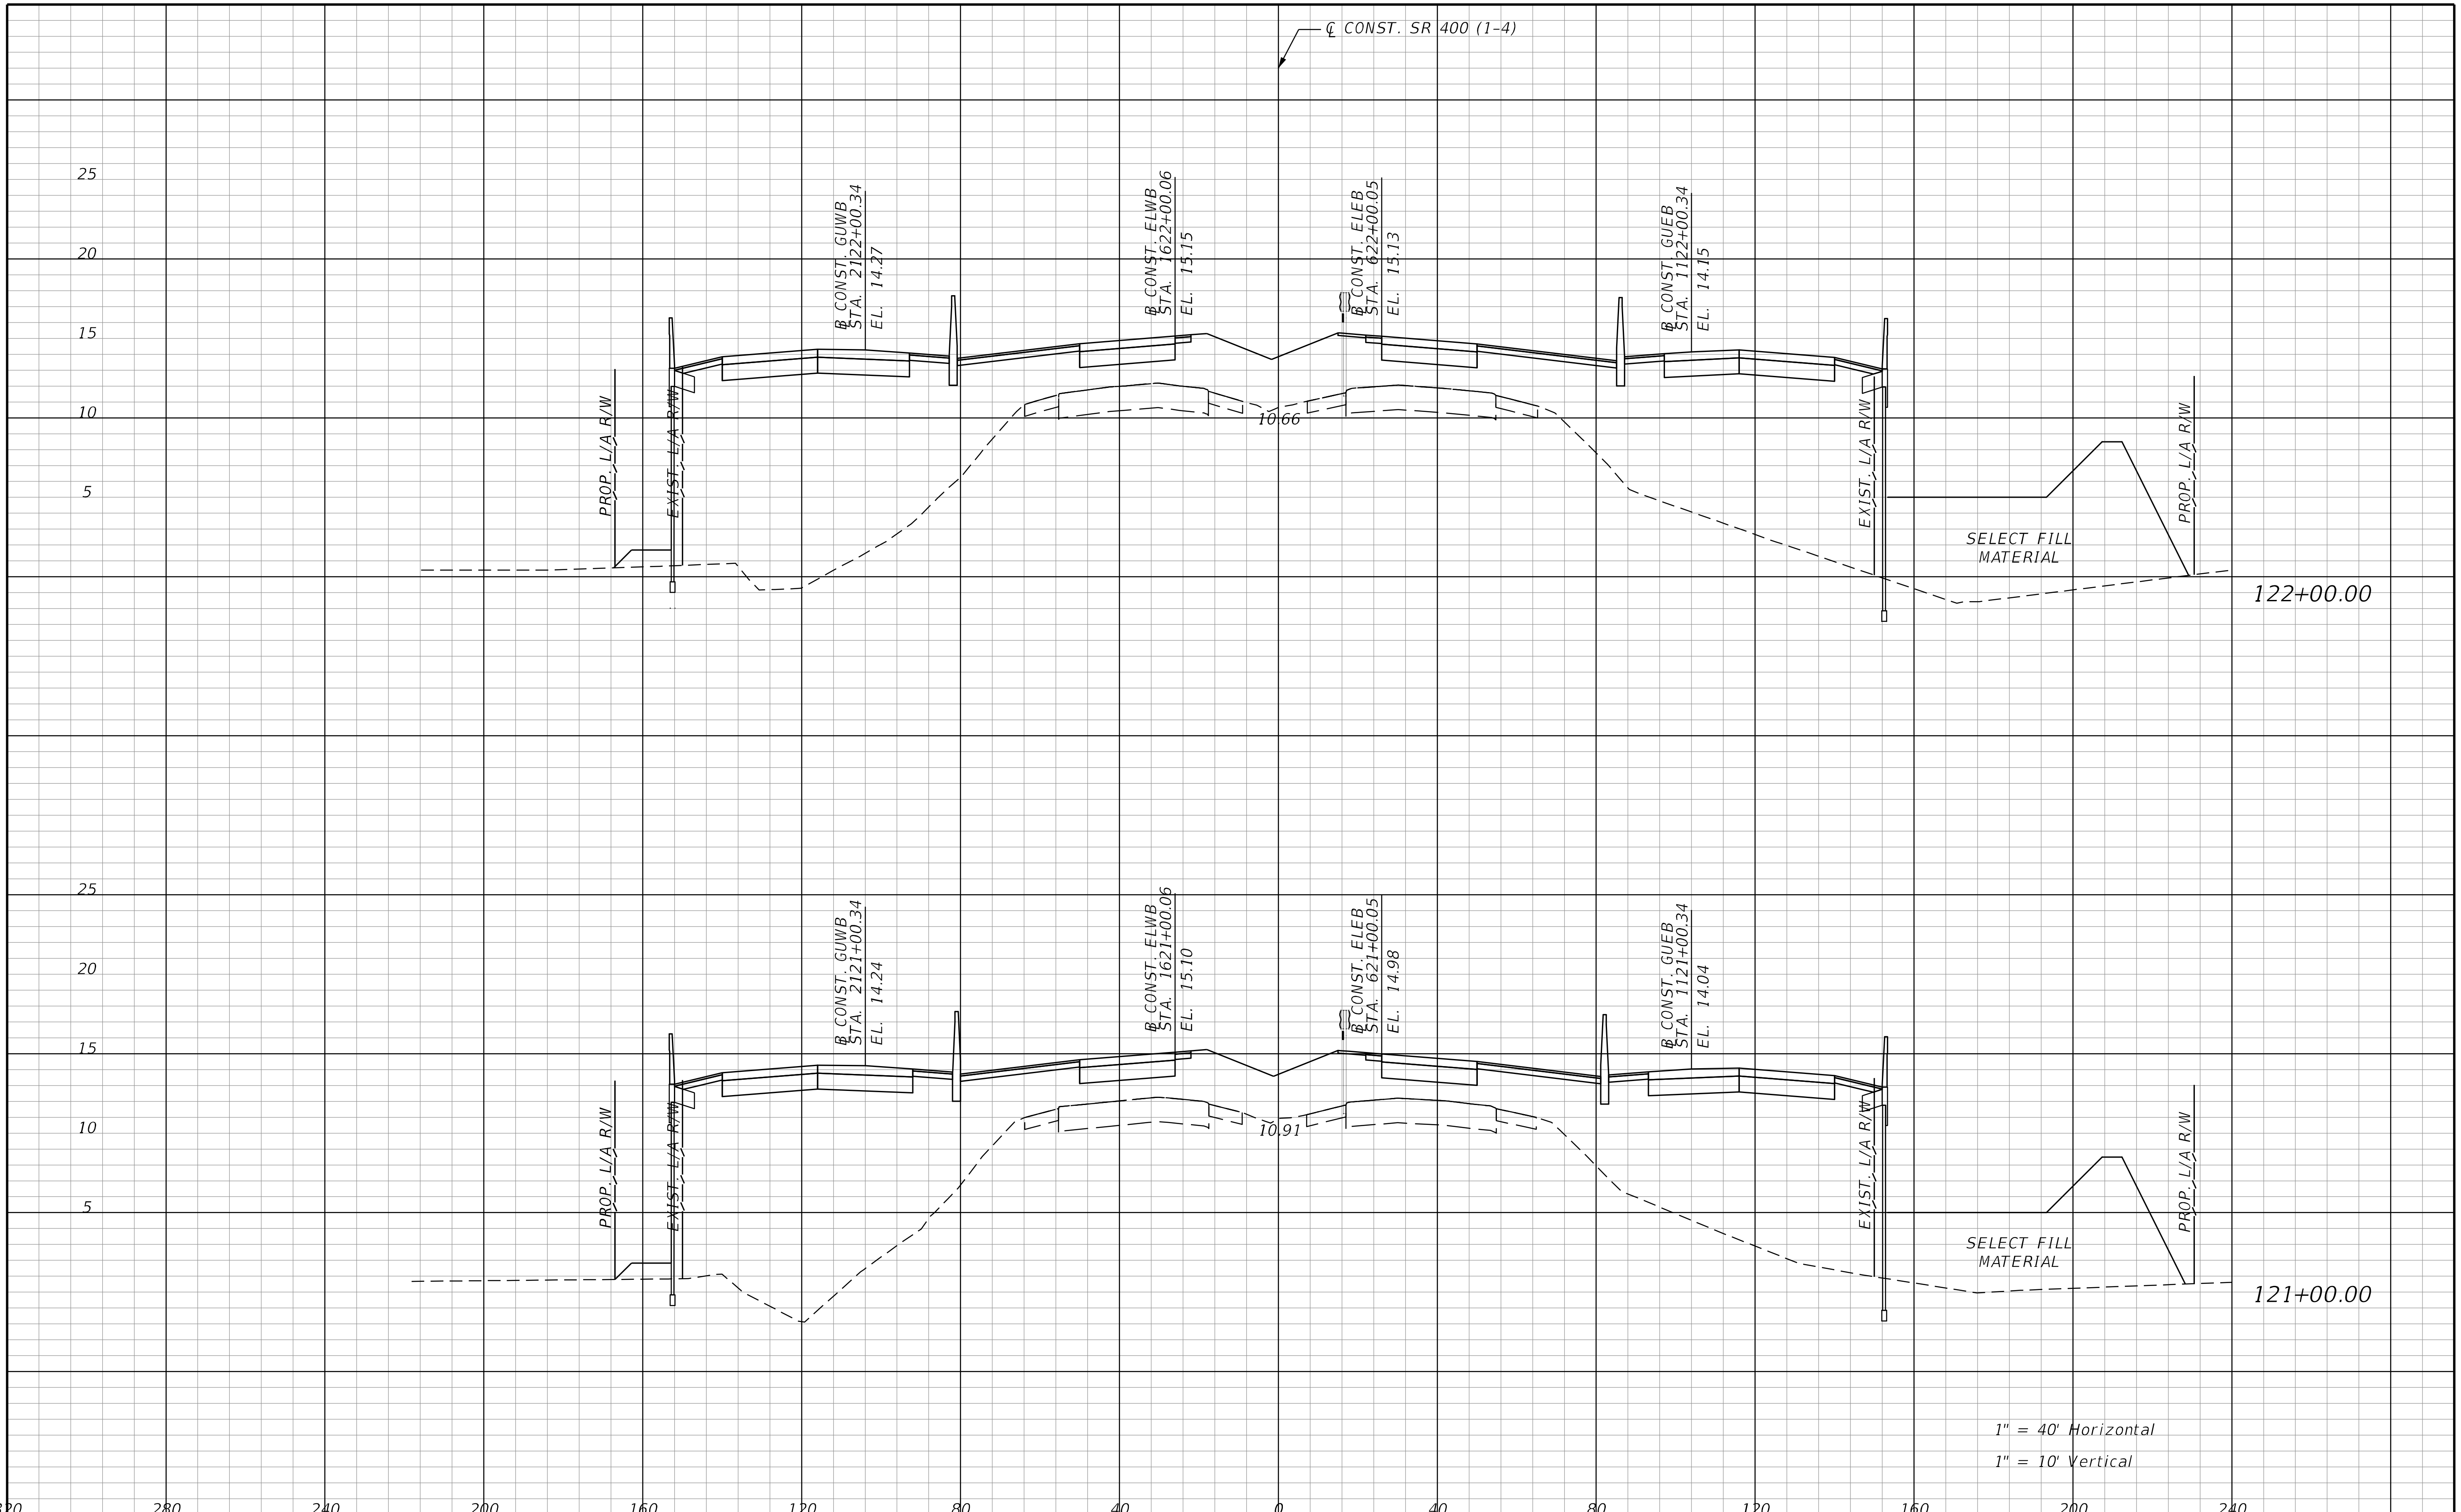

REVISIONS			
DATE	DESCRIPTION	DATE	DESCRIPTION

STANTEC CONSULTING SERVICES INC.
ENGINEER OF RECORD:
WILLIAM V. ANDERSON, P.E. NO.: 36682
11315 CORPORATE BLVD., SUITE 105
ORLANDO, FLORIDA 32817
(407) 823-8966
CERTIFICATE OF AUTHORIZATION NO. 27013

STATE OF FLORIDA
DEPARTMENT OF TRANSPORTATION

ROAD NO.	COUNTY	FINANCIAL PROJECT ID
SR400	VOLUSIA	408464-2-32-01

CROSS SECTIONS
SR 400 (I-4)

SHEET NO.
485

THE OFFICIAL RECORD OF THIS SHEET IS THE ELECTRONIC FILE DIGITALLY SIGNED AND SEALED UNDER RULE 61G15-23.004, F.A.C.

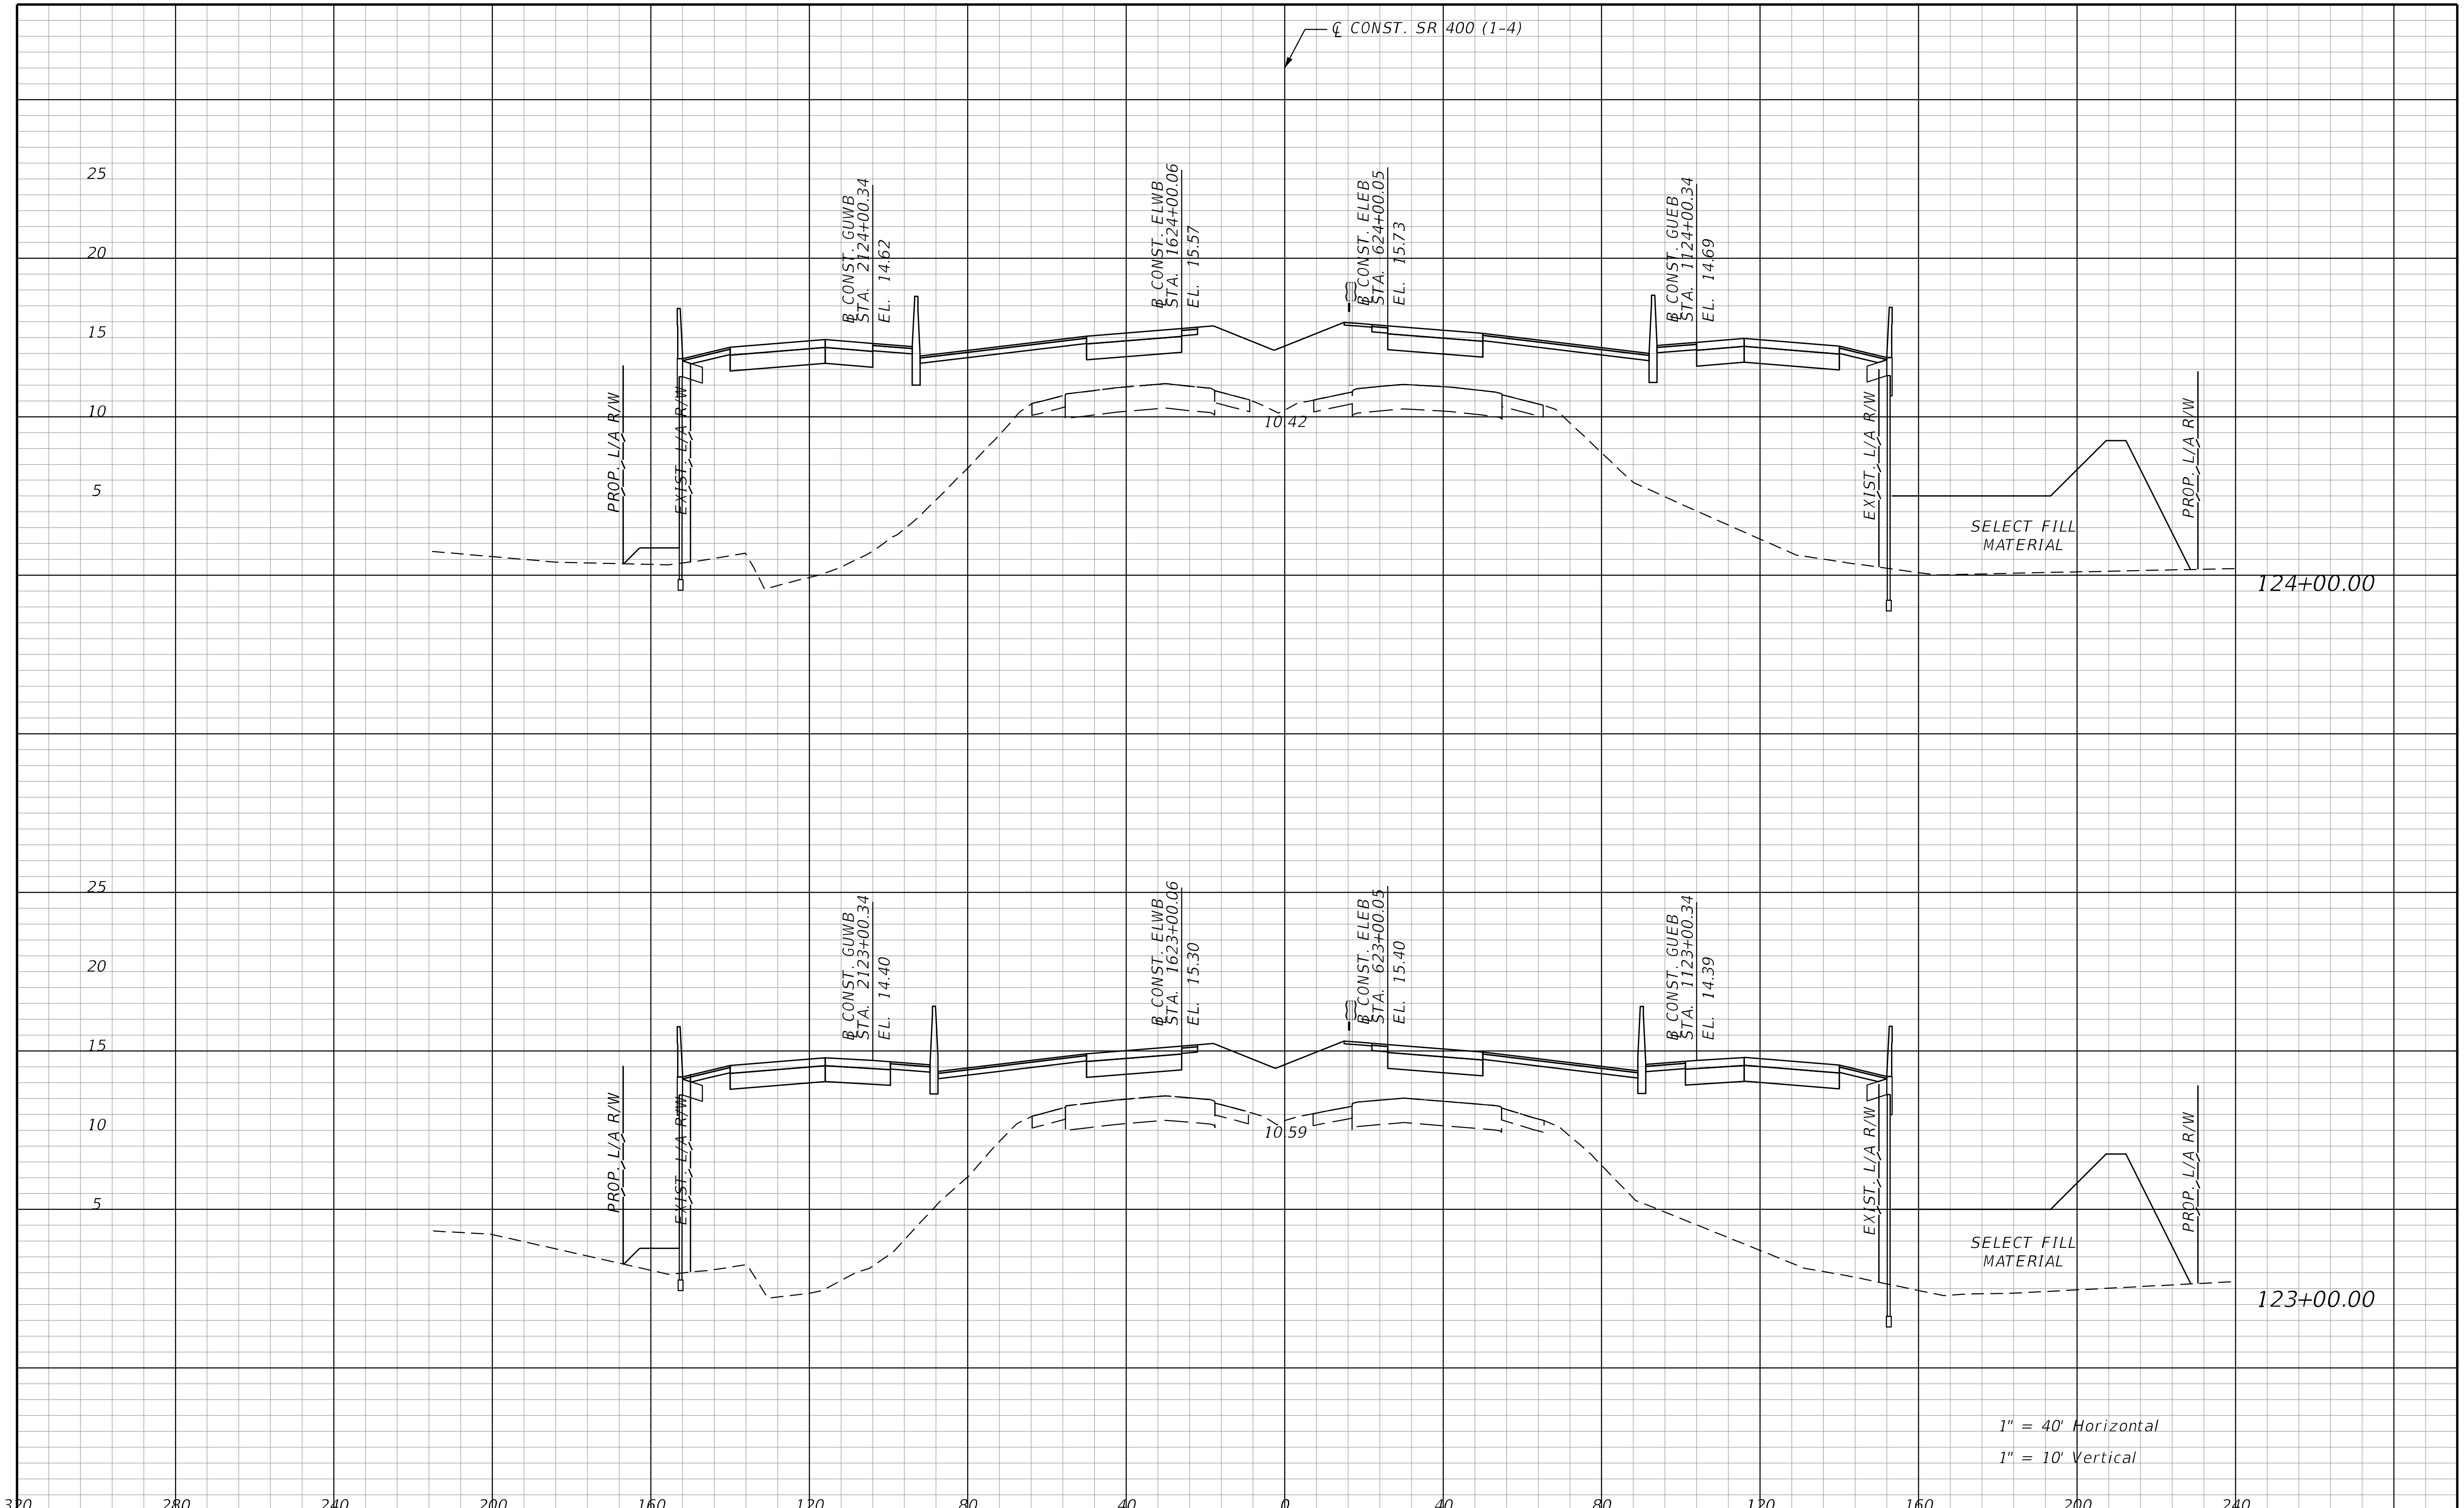

1" = 40' Horizontal

1" = 10' Vertical

THE OFFICIAL RECORD OF THIS SHEET IS THE ELECTRONIC FILE DIGITALLY SIGNED AND SEALED UNDER RULE 61G15-23.004, F.A.C.

REVISIONS			
DATE	DESCRIPTION	DATE	DESCRIPTION

STANTEC CONSULTING SERVICES INC.
ENGINEER OF RECORD:
WILLIAM V. ANDERSON, P.E. NO.: 36682
11315 CORPORATE BLVD., SUITE 105
ORLANDO, FLORIDA 32817
(407) 823-8966
CERTIFICATE OF AUTHORIZATION NO. 27013

STATE OF FLORIDA
DEPARTMENT OF TRANSPORTATION

ROAD NO.	COUNTY	FINANCIAL PROJECT ID
SR400	VOLUSIA	408464-2-32-01

CROSS SECTIONS
SR 400 (I-4)

SHEET NO.
486

jchassee 6/14/2019 4:24:02 PM Rdxsrd_shg V:\2158\active\CADD\40846423201\roadway\RDXSRD01.dgn

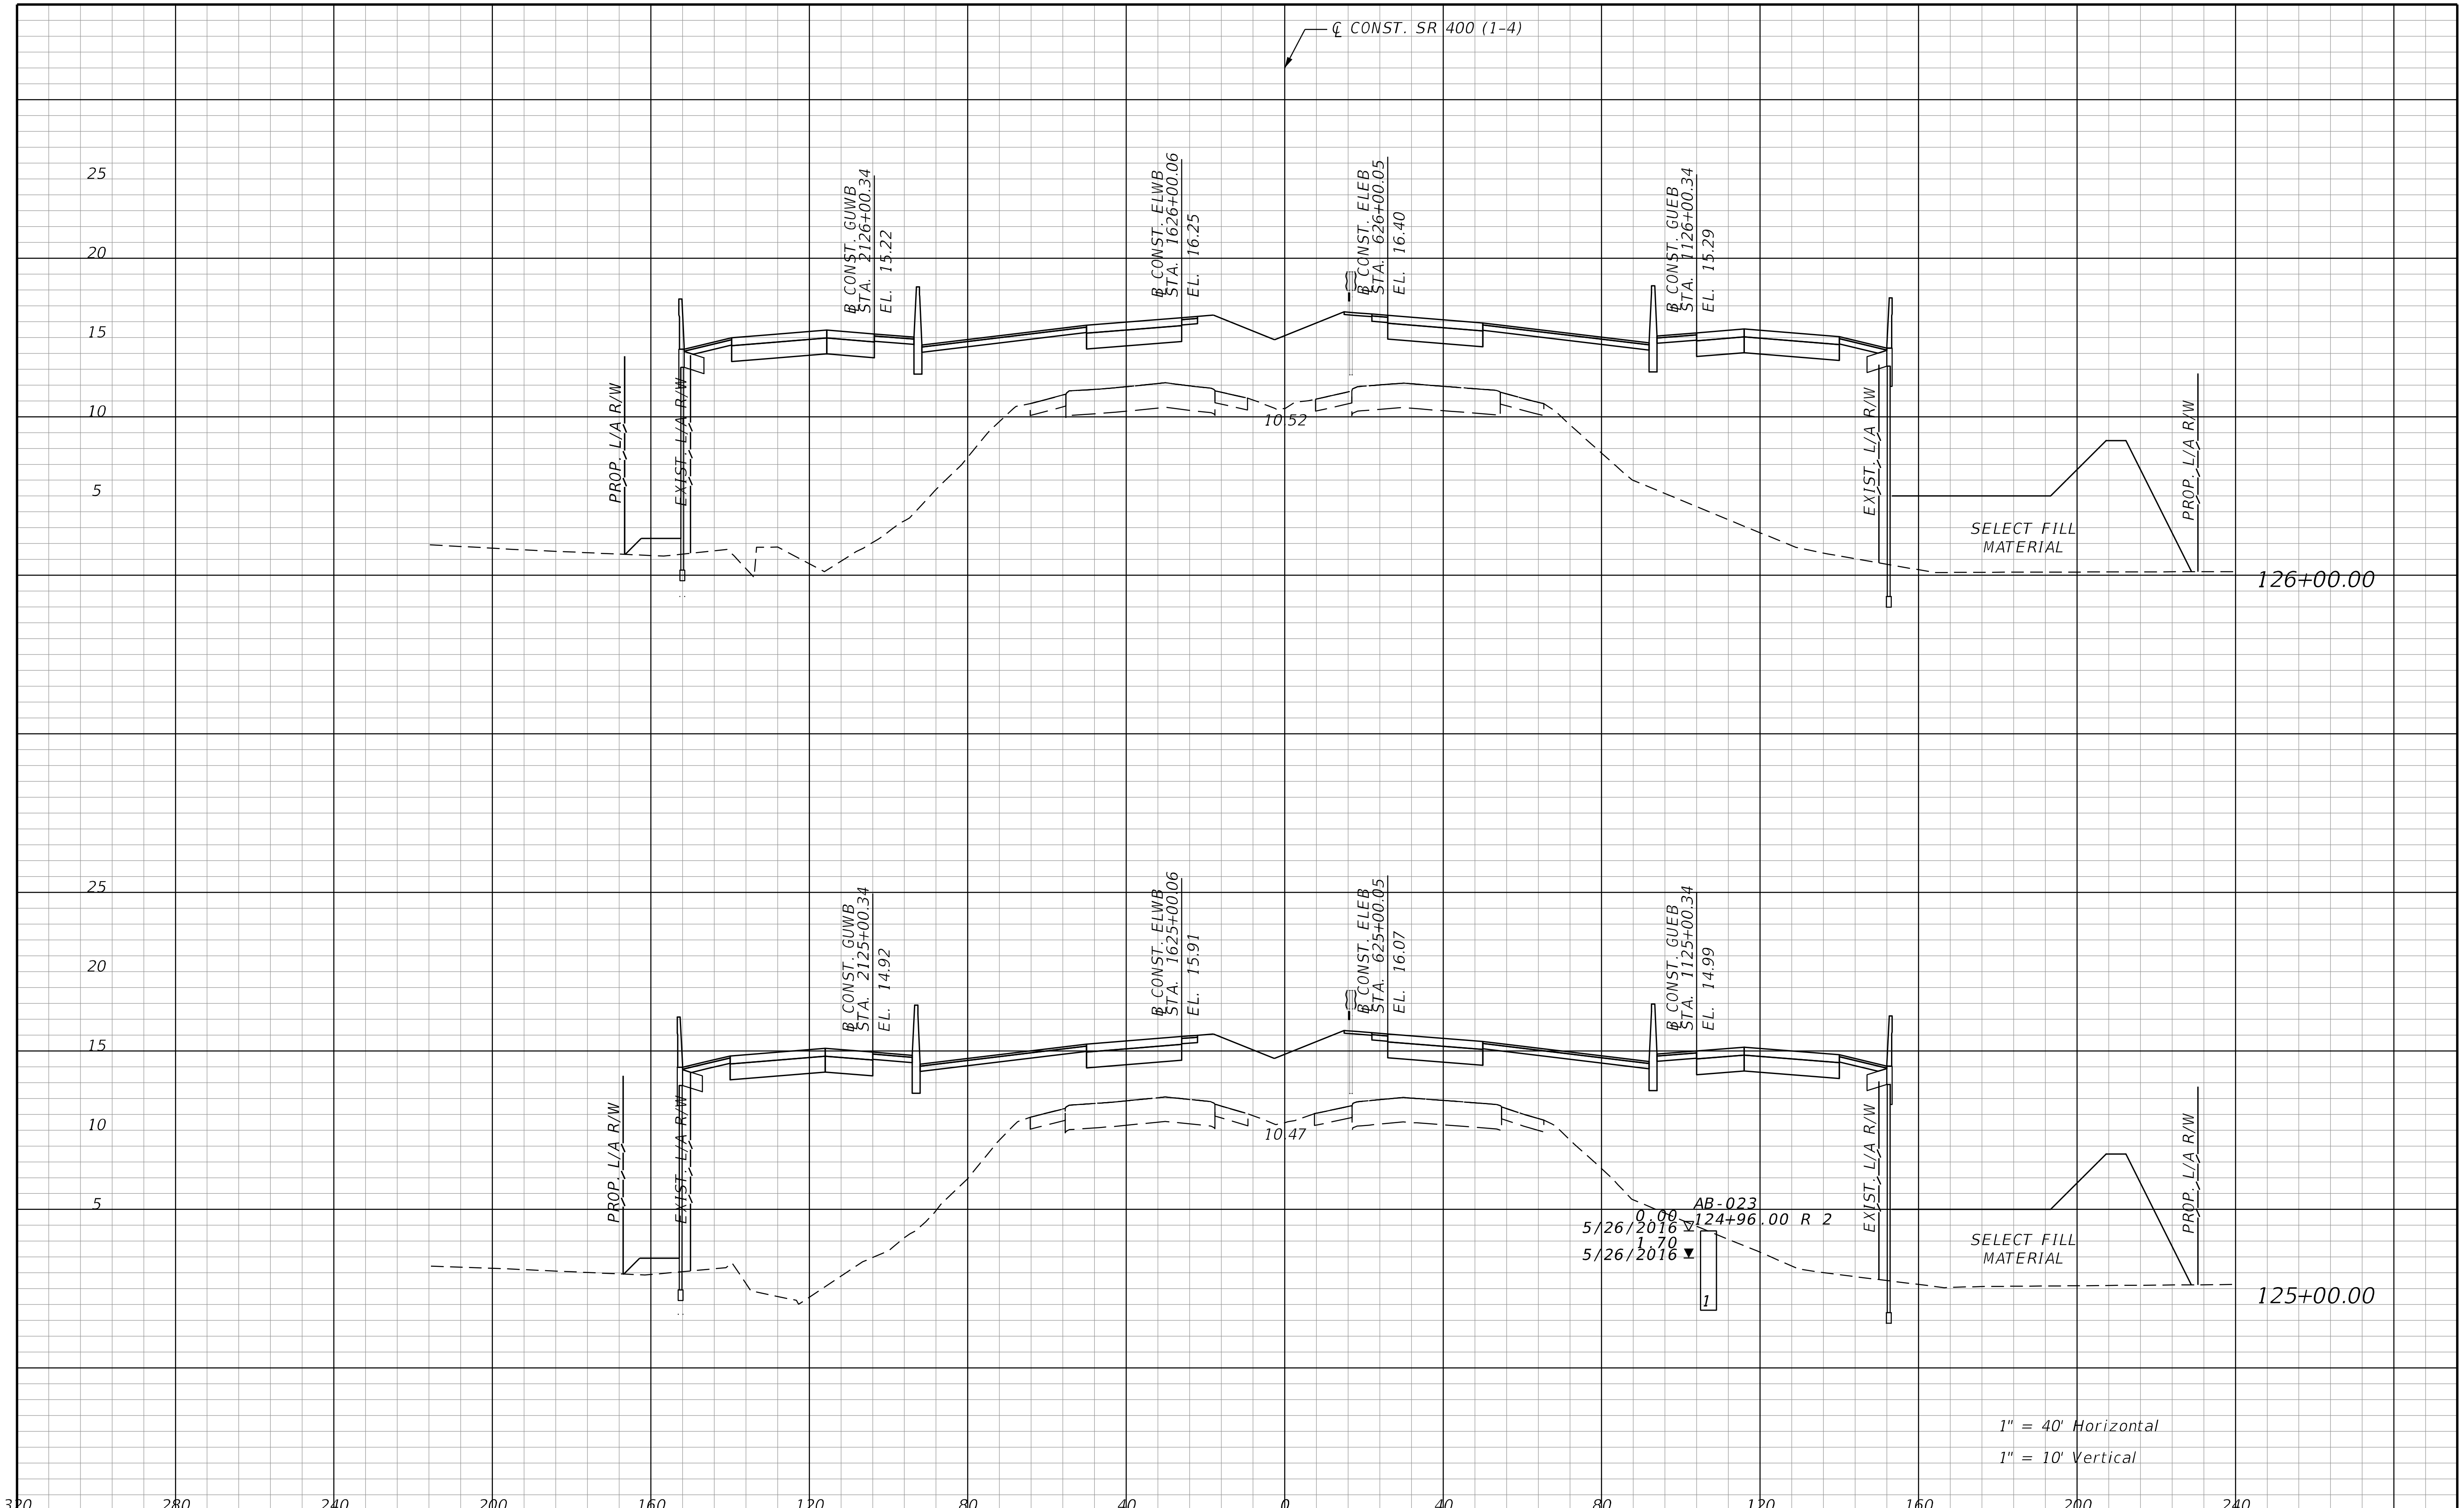

REVISIONS			
DATE	DESCRIPTION	DATE	DESCRIPTION

STANTEC CONSULTING SERVICES INC.
ENGINEER OF RECORD:
WILLIAM V. ANDERSON, P.E. NO.: 36682
11315 CORPORATE BLVD., SUITE 105
ORLANDO, FLORIDA 32817
(407) 823-8966
CERTIFICATE OF AUTHORIZATION NO. 27013

STATE OF FLORIDA
DEPARTMENT OF TRANSPORTATION

ROAD NO.	COUNTY	FINANCIAL PROJECT ID
SR400	VOLUSIA	408464-2-32-01

CROSS SECTIONS
SR 400 (I-4)

SHEET NO.
487

jchassee 6/14/2019 4:24:03 PM Rdxsrd_shg V:\2158\active\CADD\40846423201\roadway\RDXSRD01.dgn

THE OFFICIAL RECORD OF THIS SHEET IS THE ELECTRONIC FILE DIGITALLY SIGNED AND SEALED UNDER RULE 61G15-23.004, F.A.C.

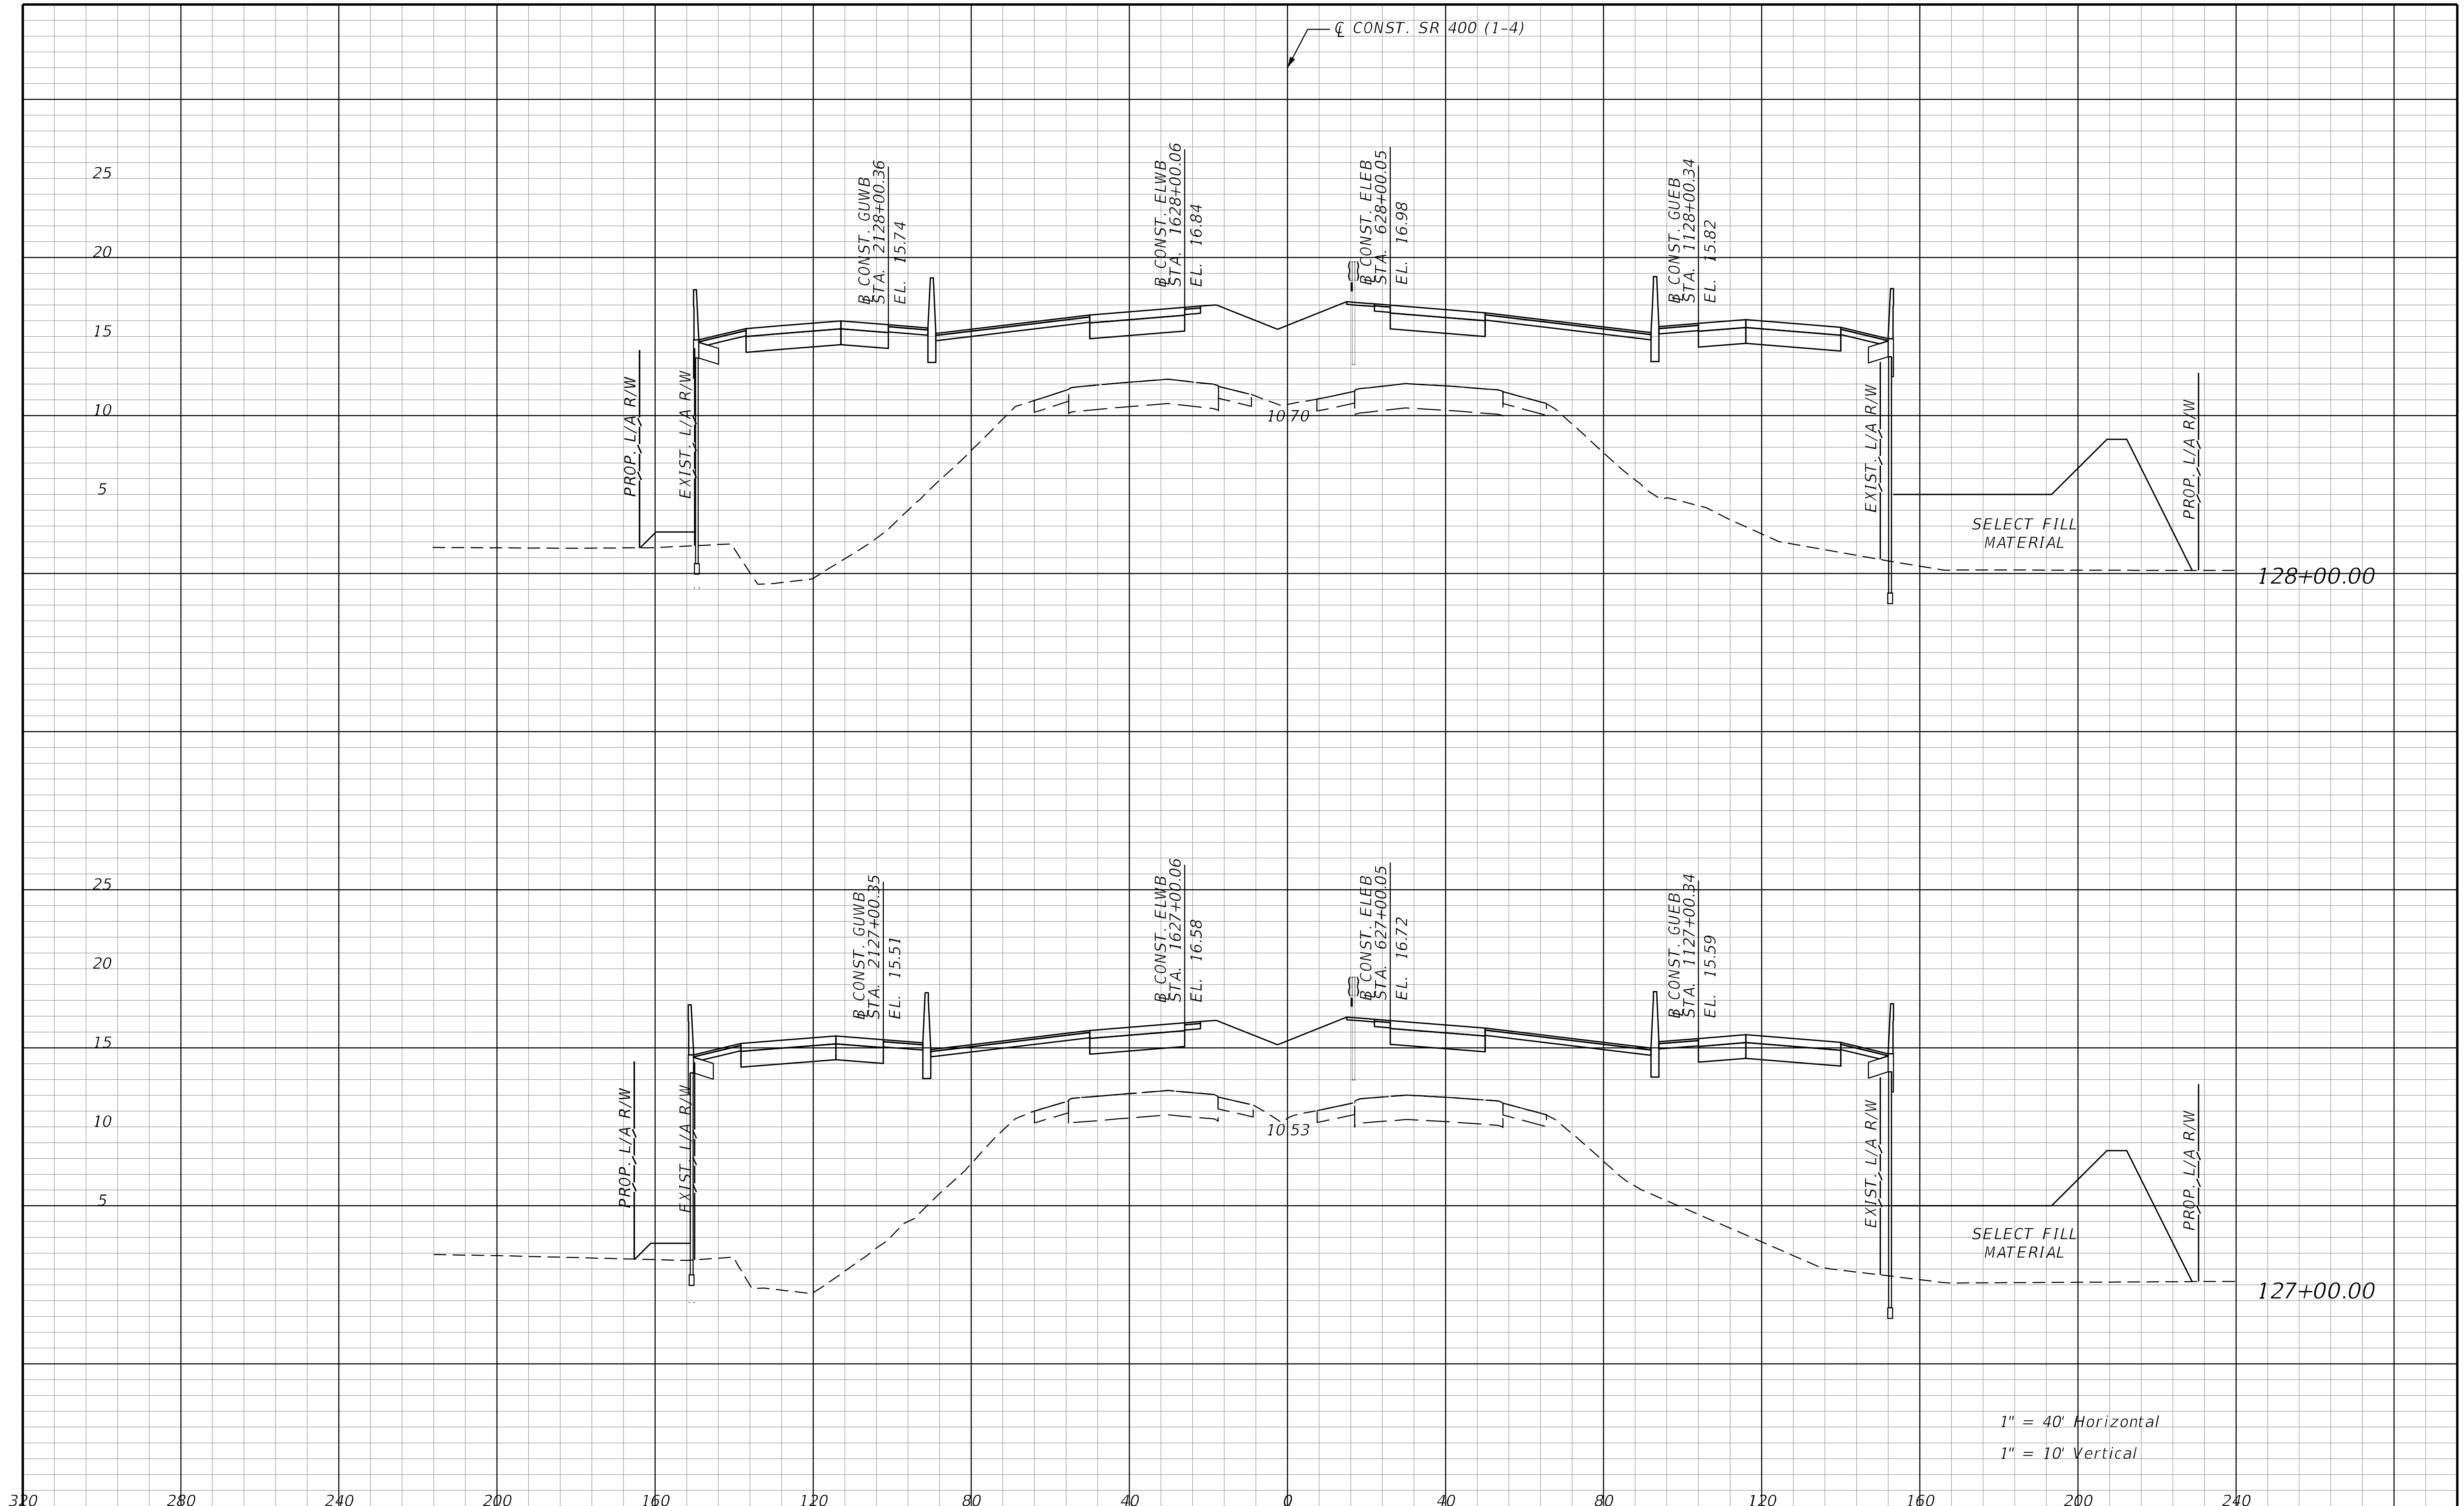

REVISIONS			
DATE	DESCRIPTION	DATE	DESCRIPTION

STANTEC CONSULTING SERVICES INC.
ENGINEER OF RECORD:
WILLIAM V. ANDERSON, P.E. NO.: 36682
11315 CORPORATE BLVD., SUITE 105
ORLANDO, FLORIDA 32817
(407) 823-8966
CERTIFICATE OF AUTHORIZATION NO. 27013

STATE OF FLORIDA
DEPARTMENT OF TRANSPORTATION

ROAD NO.	COUNTY	FINANCIAL PROJECT ID
SR400	VOLUSIA	408464-2-32-01

CROSS SECTIONS
SR 400 (I-4)

SHEET NO.
488

THE OFFICIAL RECORD OF THIS SHEET IS THE ELECTRONIC FILE DIGITALLY SIGNED AND SEALED UNDER RULE 61G15-23.004, F.A.C.

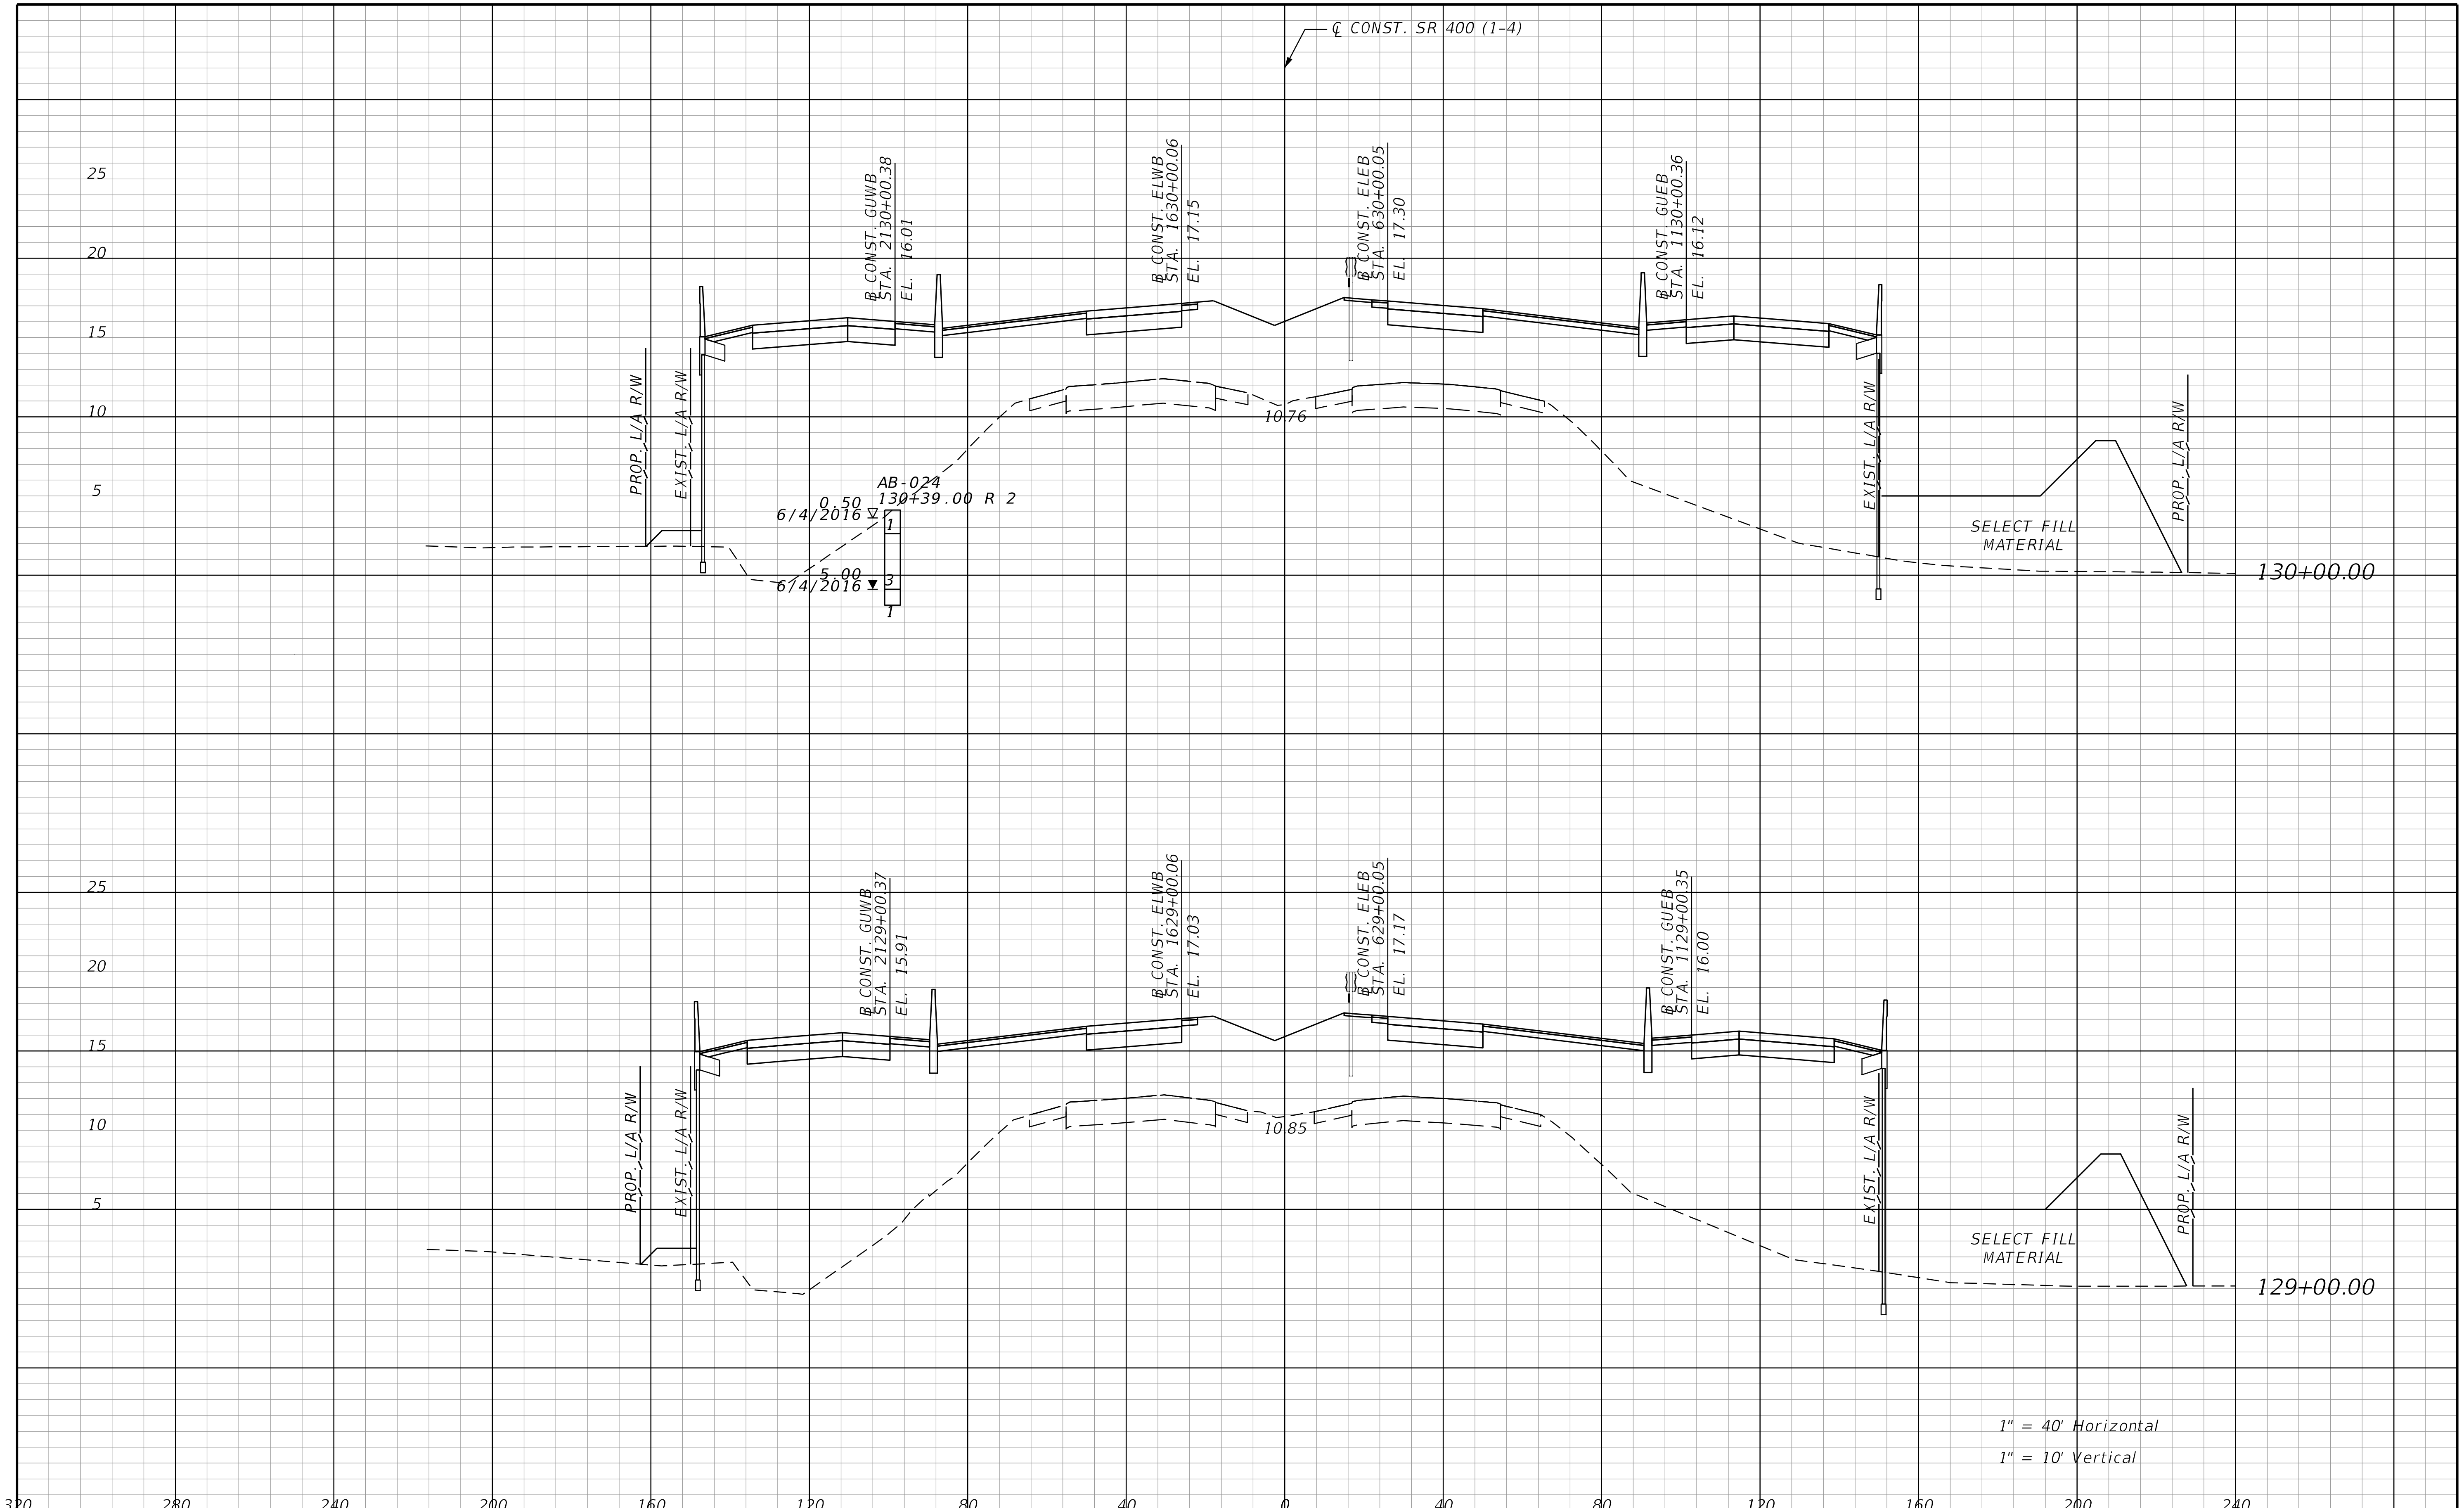

REVISIONS			
DATE	DESCRIPTION	DATE	DESCRIPTION

STANTEC CONSULTING SERVICES INC.
ENGINEER OF RECORD:
WILLIAM V. ANDERSON, P.E. NO.: 36682
11315 CORPORATE BLVD., SUITE 105
ORLANDO, FLORIDA 32817
(407) 823-8966
CERTIFICATE OF AUTHORIZATION NO. 27013

STATE OF FLORIDA
DEPARTMENT OF TRANSPORTATION

ROAD NO.	COUNTY	FINANCIAL PROJECT ID
SR400	VOLUSIA	408464-2-32-01

CROSS SECTIONS
SR 400 (I-4)

SHEET NO.
489

THE OFFICIAL RECORD OF THIS SHEET IS THE ELECTRONIC FILE DIGITALLY SIGNED AND SEALED UNDER RULE 61G15-23.004, F.A.C.

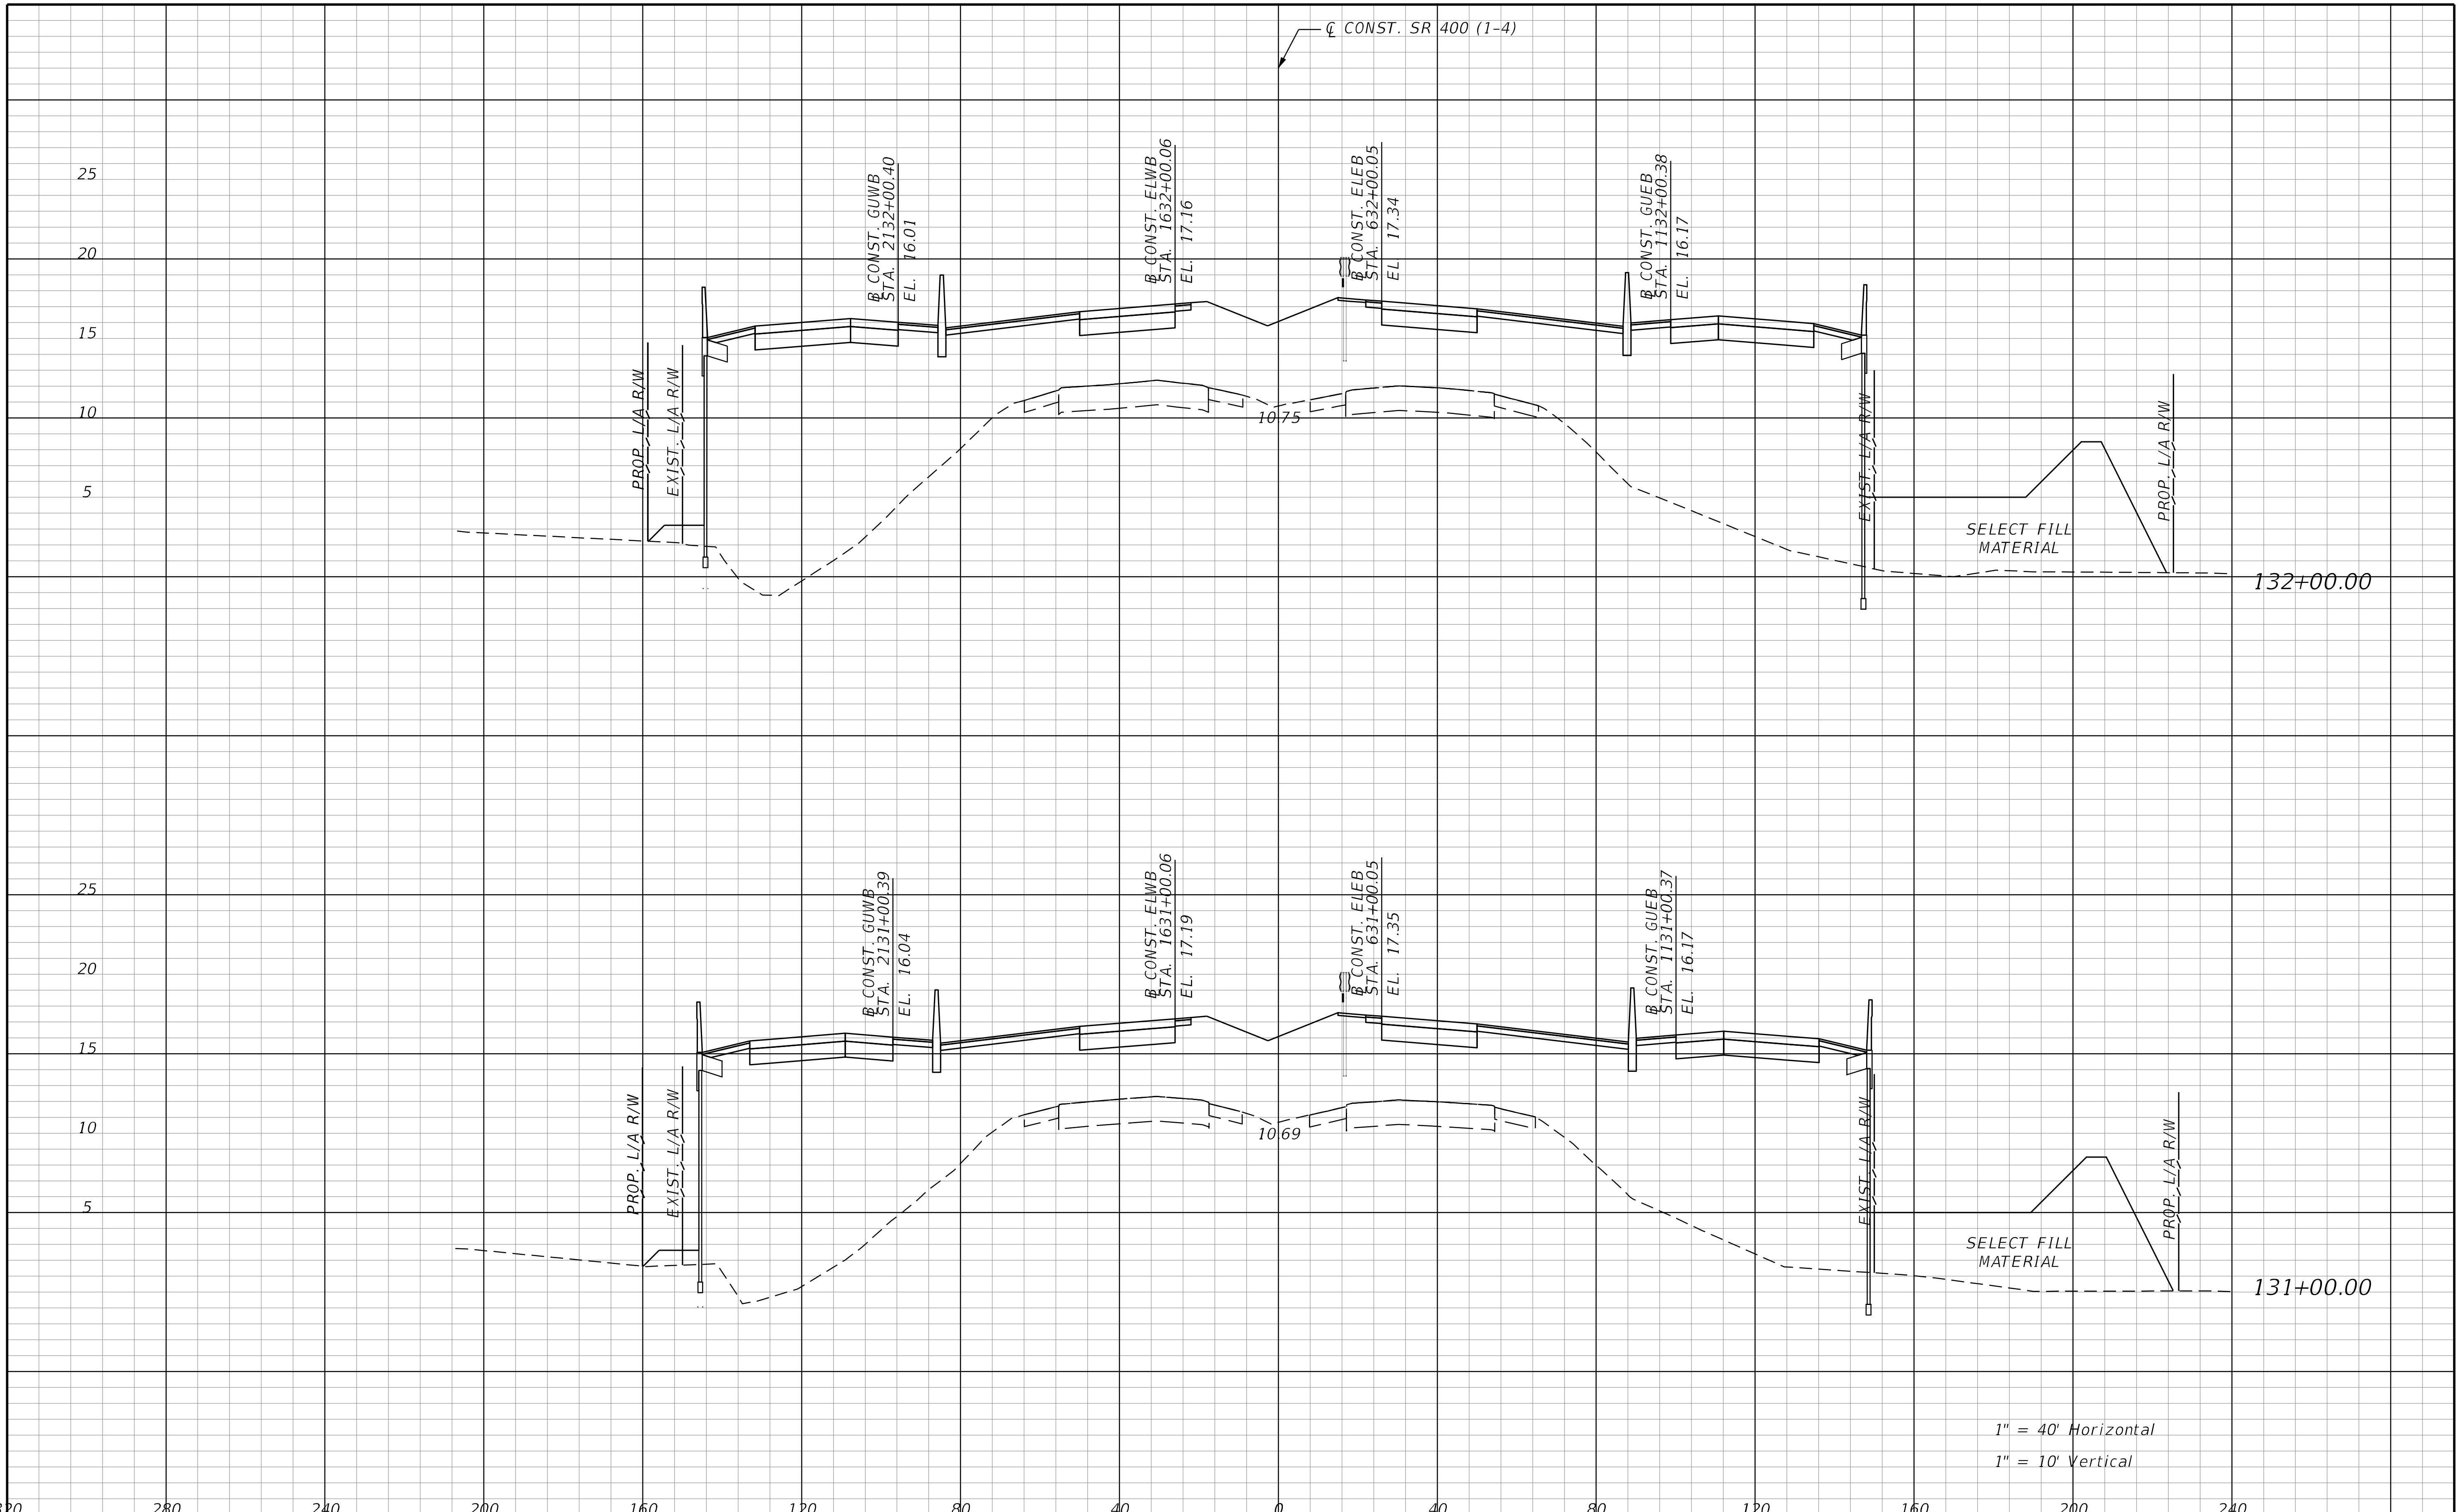

REVISIONS			
DATE	DESCRIPTION	DATE	DESCRIPTION

STANTEC CONSULTING SERVICES INC.
ENGINEER OF RECORD:
WILLIAM V. ANDERSON, P.E. NO.: 36682
11315 CORPORATE BLVD., SUITE 105
ORLANDO, FLORIDA 32817
(407) 823-8966
CERTIFICATE OF AUTHORIZATION NO. 27013

STATE OF FLORIDA
DEPARTMENT OF TRANSPORTATION

ROAD NO.	COUNTY	FINANCIAL PROJECT ID
SR400	VOLUSIA	408464-2-32-01

CROSS SECTIONS
SR 400 (I-4)

SHEET NO.
490

THE OFFICIAL RECORD OF THIS SHEET IS THE ELECTRONIC FILE DIGITALLY SIGNED AND SEALED UNDER RULE 61G15-23.004, F.A.C.

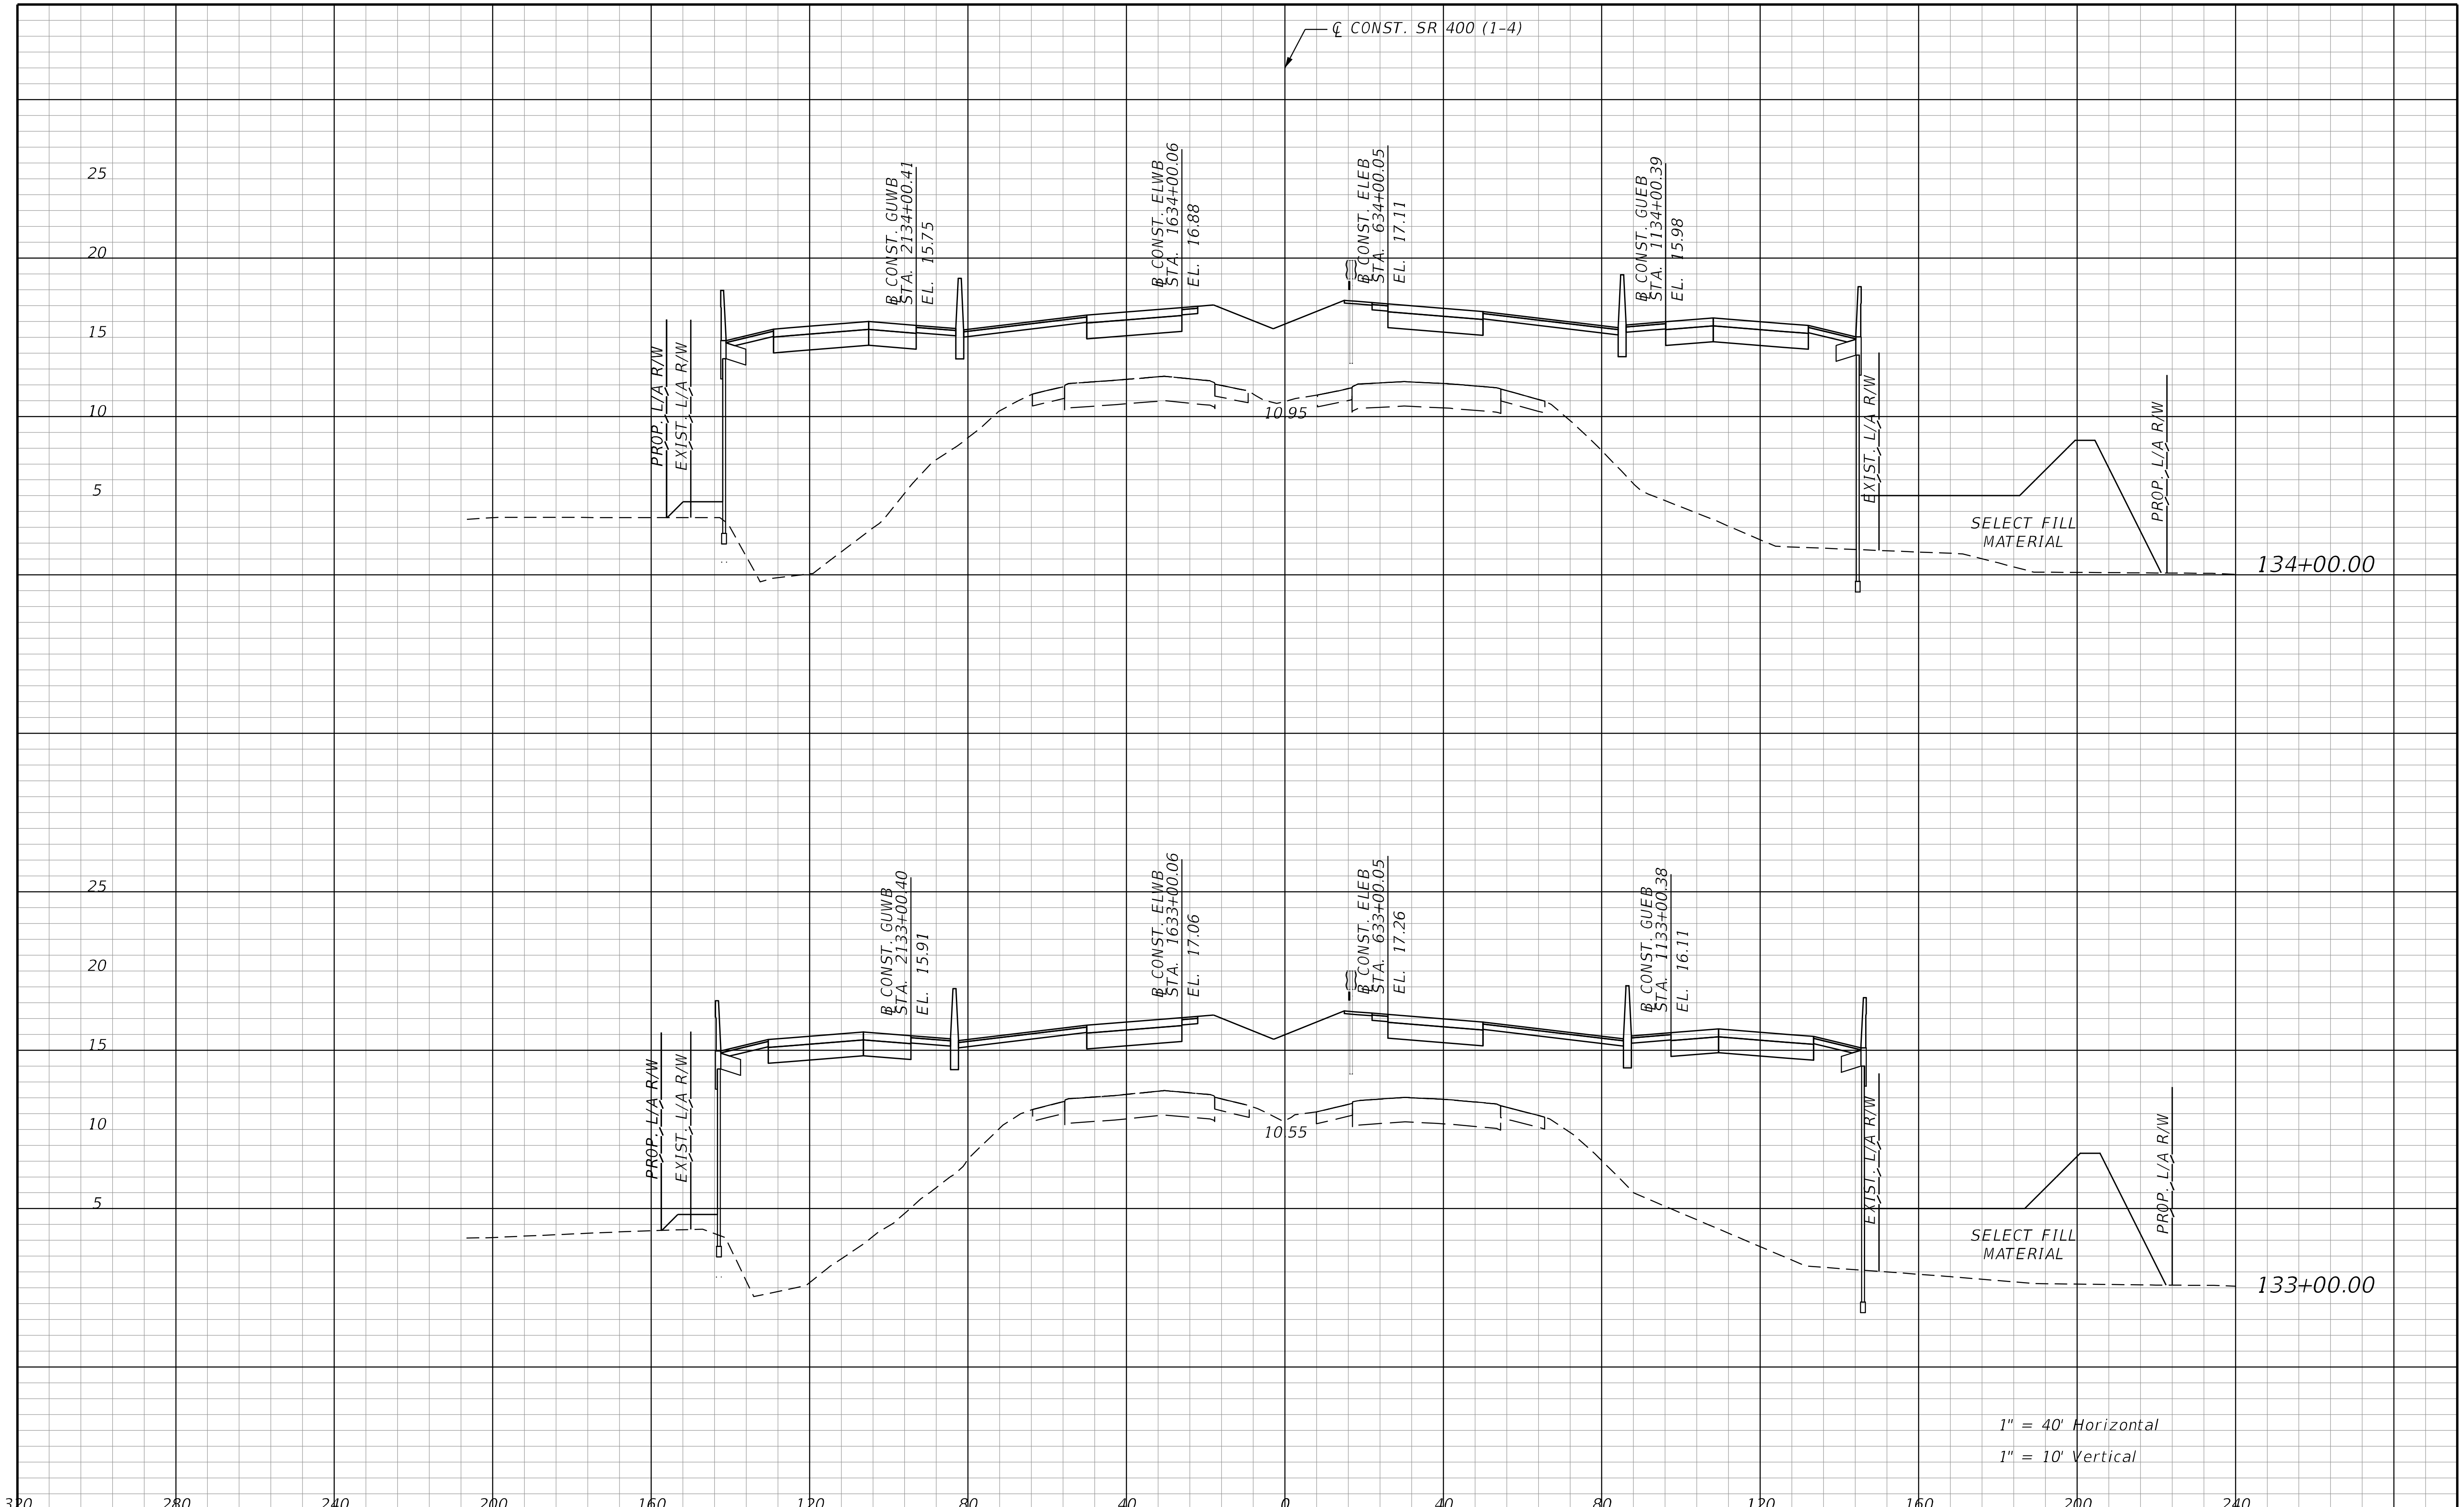

REVISIONS			
DATE	DESCRIPTION	DATE	DESCRIPTION

STANTEC CONSULTING SERVICES INC.
ENGINEER OF RECORD:
WILLIAM V. ANDERSON, P.E. NO.: 36682
11315 CORPORATE BLVD., SUITE 105
ORLANDO, FLORIDA 32817
(407) 823-8966
CERTIFICATE OF AUTHORIZATION NO. 27013

STATE OF FLORIDA
DEPARTMENT OF TRANSPORTATION

ROAD NO.	COUNTY	FINANCIAL PROJECT ID
SR400	VOLUSIA	408464-2-32-01

CROSS SECTIONS
SR 400 (I-4)

SHEET NO. 491

jchassee 6/14/2019 4:24:05 PM Rdxsrd_shg V:\2158\active\CADD\40846423201\roadway\RDXSRD01.dgn

THE OFFICIAL RECORD OF THIS SHEET IS THE ELECTRONIC FILE DIGITALLY SIGNED AND SEALED UNDER RULE 61G15-23.004, F.A.C.

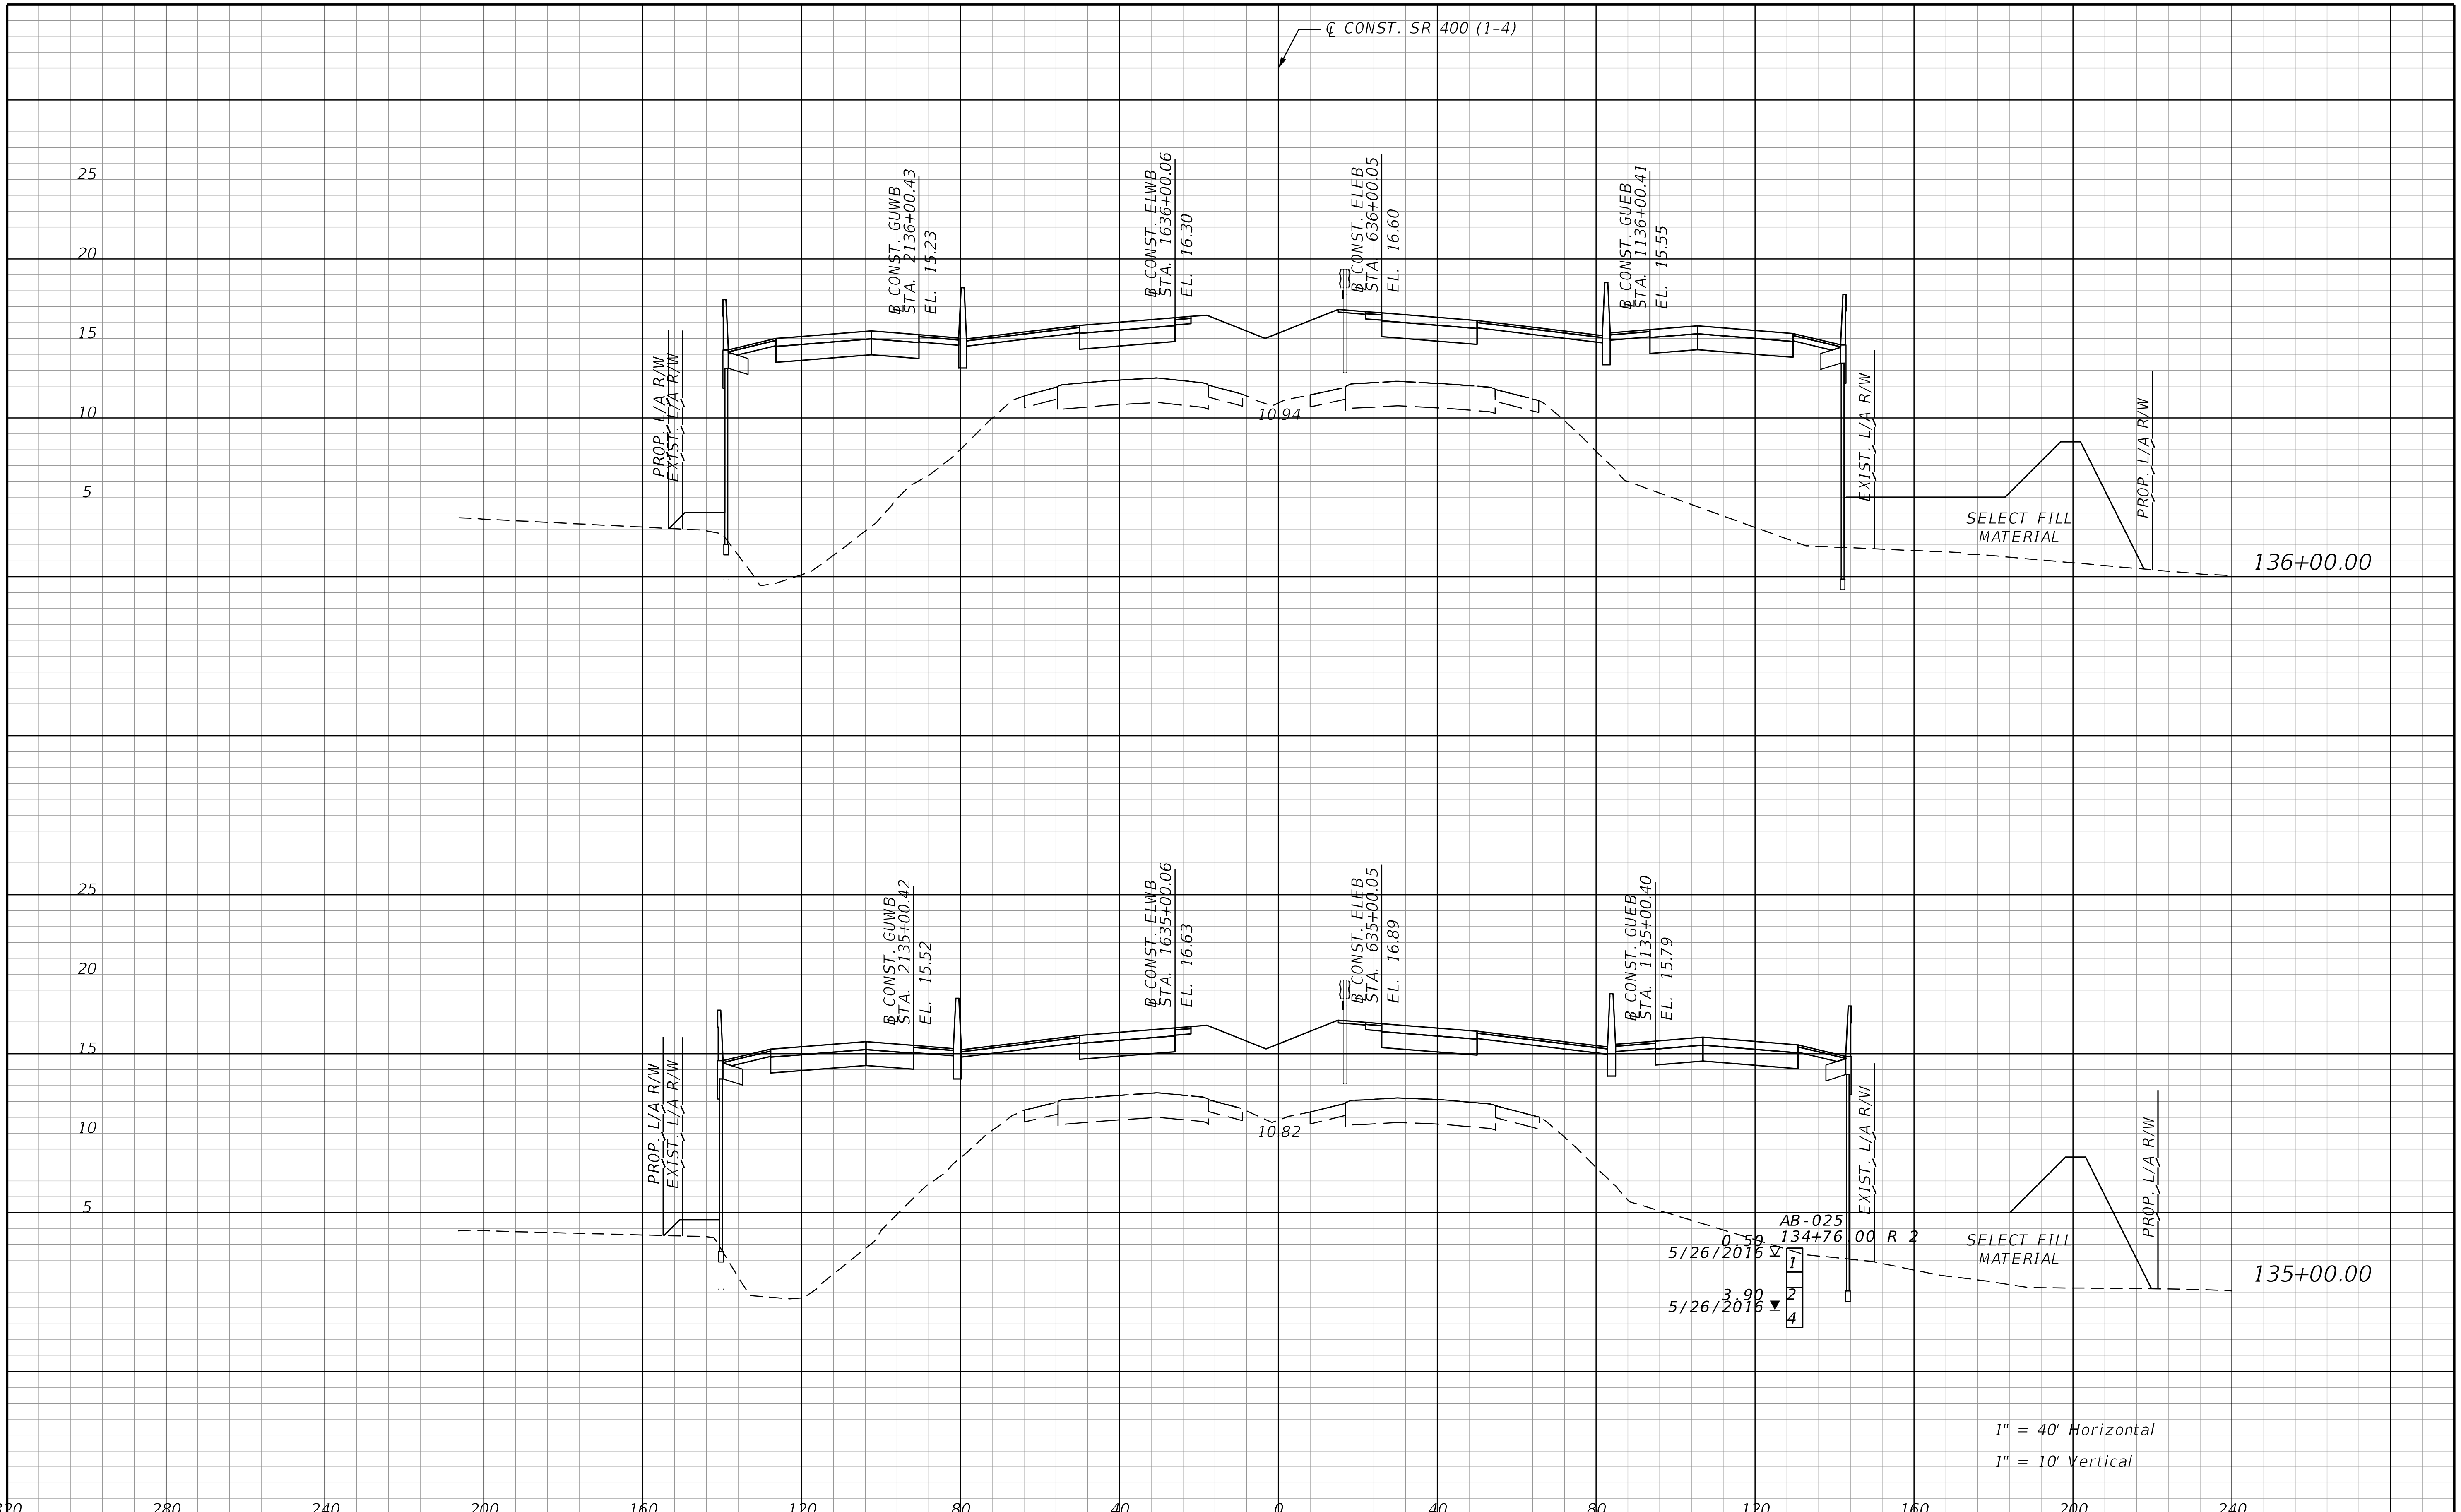

THE OFFICIAL RECORD OF THIS SHEET IS THE ELECTRONIC FILE DIGITALLY SIGNED AND SEALED UNDER RULE 61G15-23.004, F.A.C.

REVISIONS			
DATE	DESCRIPTION	DATE	DESCRIPTION

STANTEC CONSULTING SERVICES INC.
ENGINEER OF RECORD:
WILLIAM V. ANDERSON, P.E. NO.: 36682
11315 CORPORATE BLVD., SUITE 105
ORLANDO, FLORIDA 32817
(407) 823-8966
CERTIFICATE OF AUTHORIZATION NO. 27013

STATE OF FLORIDA
DEPARTMENT OF TRANSPORTATION

ROAD NO.	COUNTY	FINANCIAL PROJECT ID
SR400	VOLUSIA	408464-2-32-01

CROSS SECTIONS
SR 400 (I-4)

SHEET NO.
492

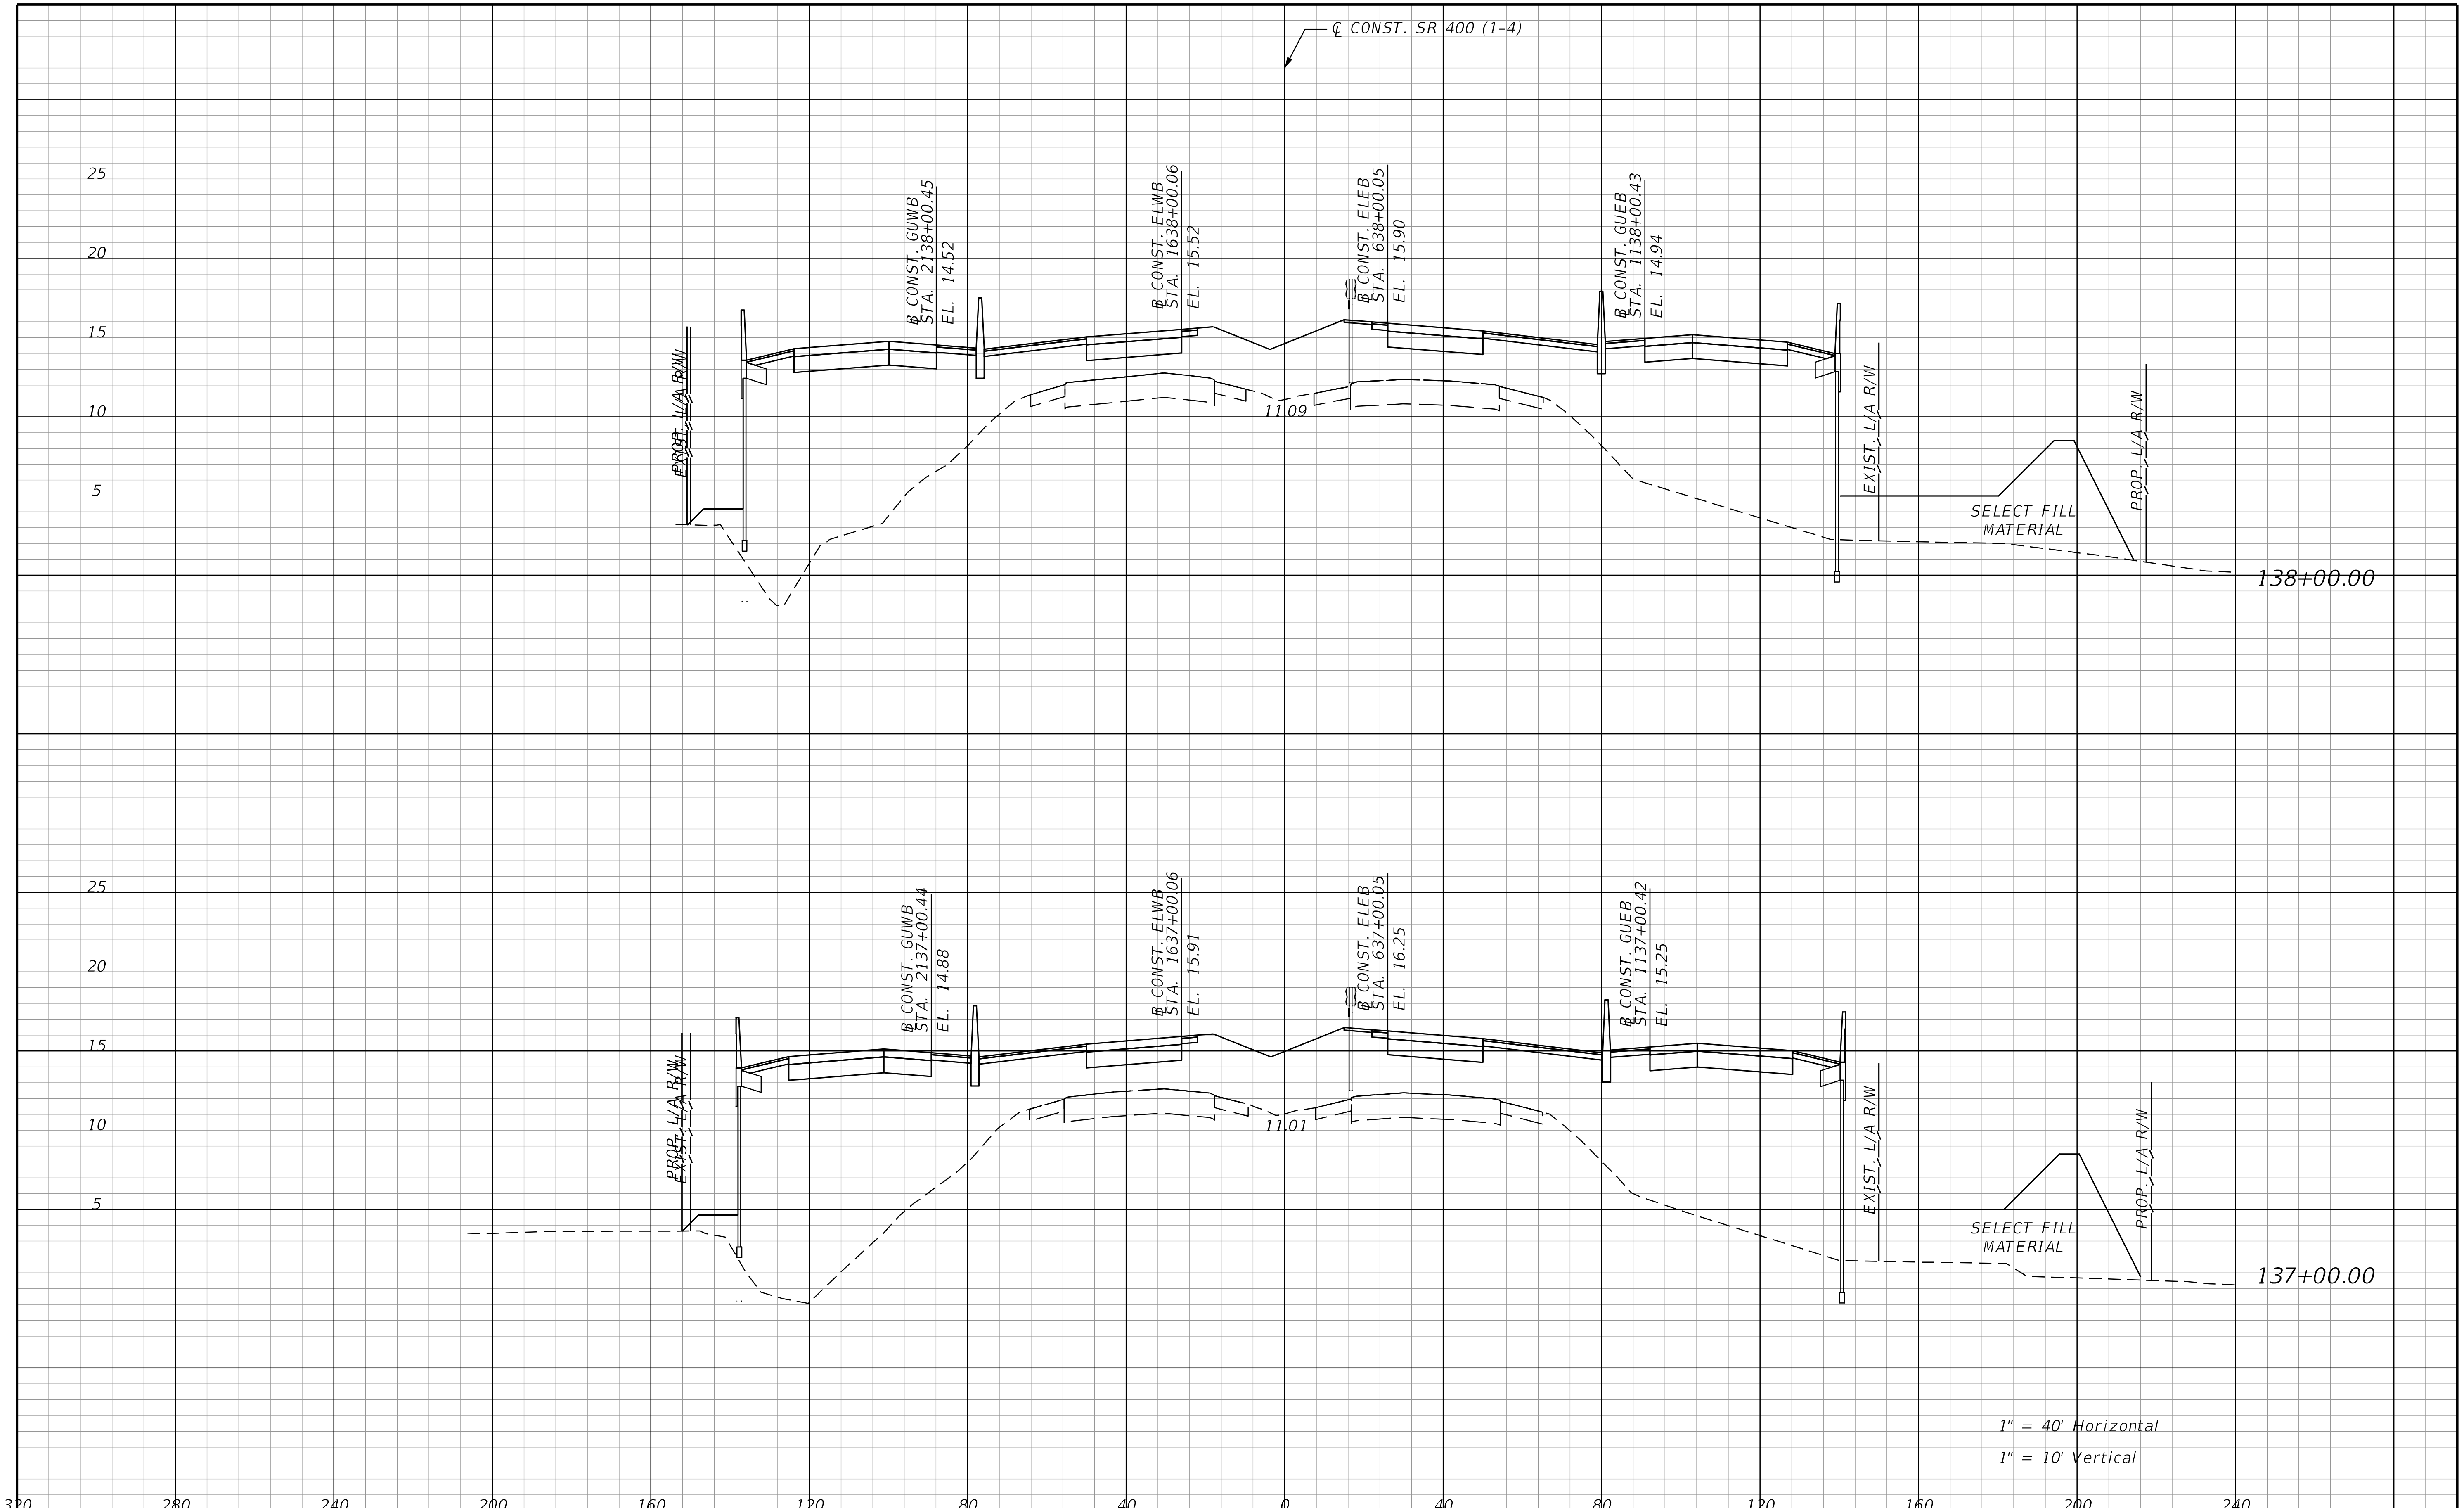

REVISIONS			
DATE	DESCRIPTION	DATE	DESCRIPTION

STANTEC CONSULTING SERVICES INC.
ENGINEER OF RECORD:
WILLIAM V. ANDERSON, P.E. NO.: 36682
11315 CORPORATE BLVD., SUITE 105
ORLANDO, FLORIDA 32817
(407) 823-8966
CERTIFICATE OF AUTHORIZATION NO. 27013

STATE OF FLORIDA
DEPARTMENT OF TRANSPORTATION

ROAD NO.	COUNTY	FINANCIAL PROJECT ID
SR400	VOLUSIA	408464-2-32-01

CROSS SECTIONS
SR 400 (I-4)

SHEET NO.
493

jchassee 6/14/2019 4:24:06 PM Rdxsrd_shg V:\2158\active\CADD\40846423201\roadway\RDXSRD01.dgn

THE OFFICIAL RECORD OF THIS SHEET IS THE ELECTRONIC FILE DIGITALLY SIGNED AND SEALED UNDER RULE 61G15-23.004, F.A.C.

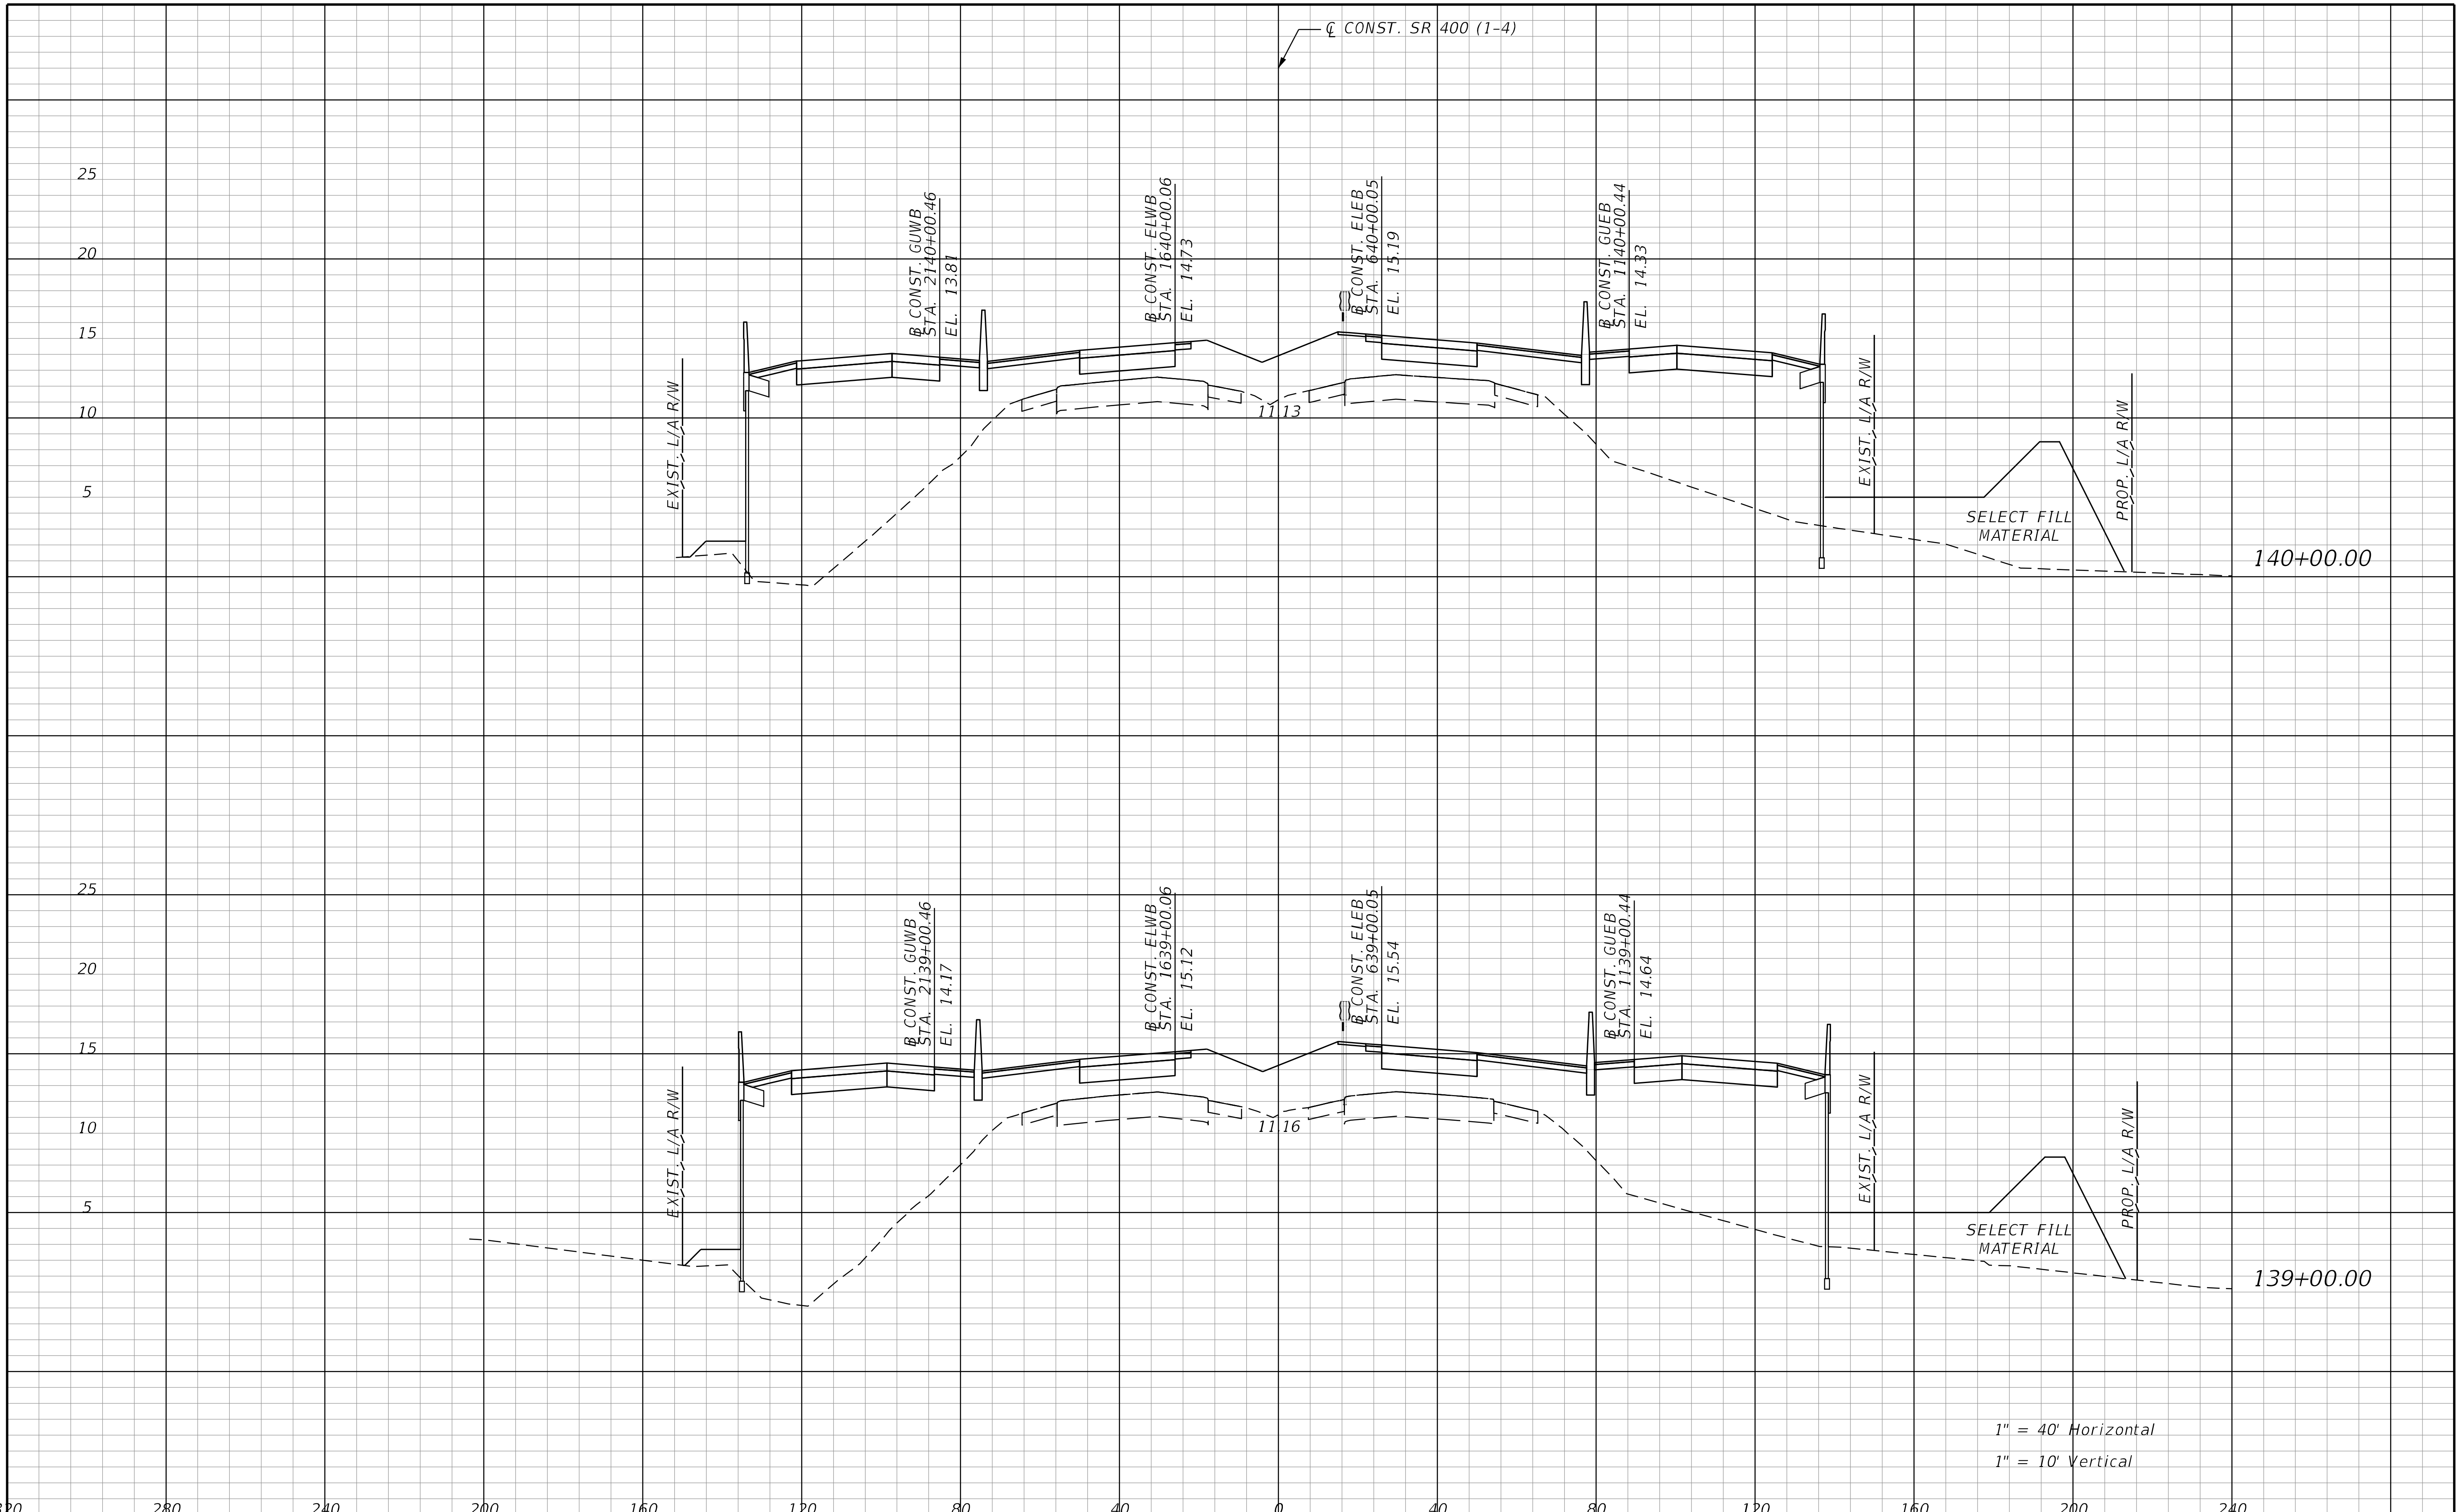

REVISIONS			
DATE	DESCRIPTION	DATE	DESCRIPTION

STANTEC CONSULTING SERVICES INC.
ENGINEER OF RECORD:
WILLIAM V. ANDERSON, P.E. NO.: 36682
11315 CORPORATE BLVD., SUITE 105
ORLANDO, FLORIDA 32817
(407) 823-8966
CERTIFICATE OF AUTHORIZATION NO. 27013

STATE OF FLORIDA
DEPARTMENT OF TRANSPORTATION

ROAD NO.	COUNTY	FINANCIAL PROJECT ID
SR400	VOLUSIA	408464-2-32-01

CROSS SECTIONS
SR 400 (I-4)

SHEET NO.
494

THE OFFICIAL RECORD OF THIS SHEET IS THE ELECTRONIC FILE DIGITALLY SIGNED AND SEALED UNDER RULE 61G15-23.004, F.A.C.

jchassee 6/14/2019 4:24:06 PM Rdxsrd_shg V:\2158\active\CADD\40846423201\roadway\RDXSRD01.dgn

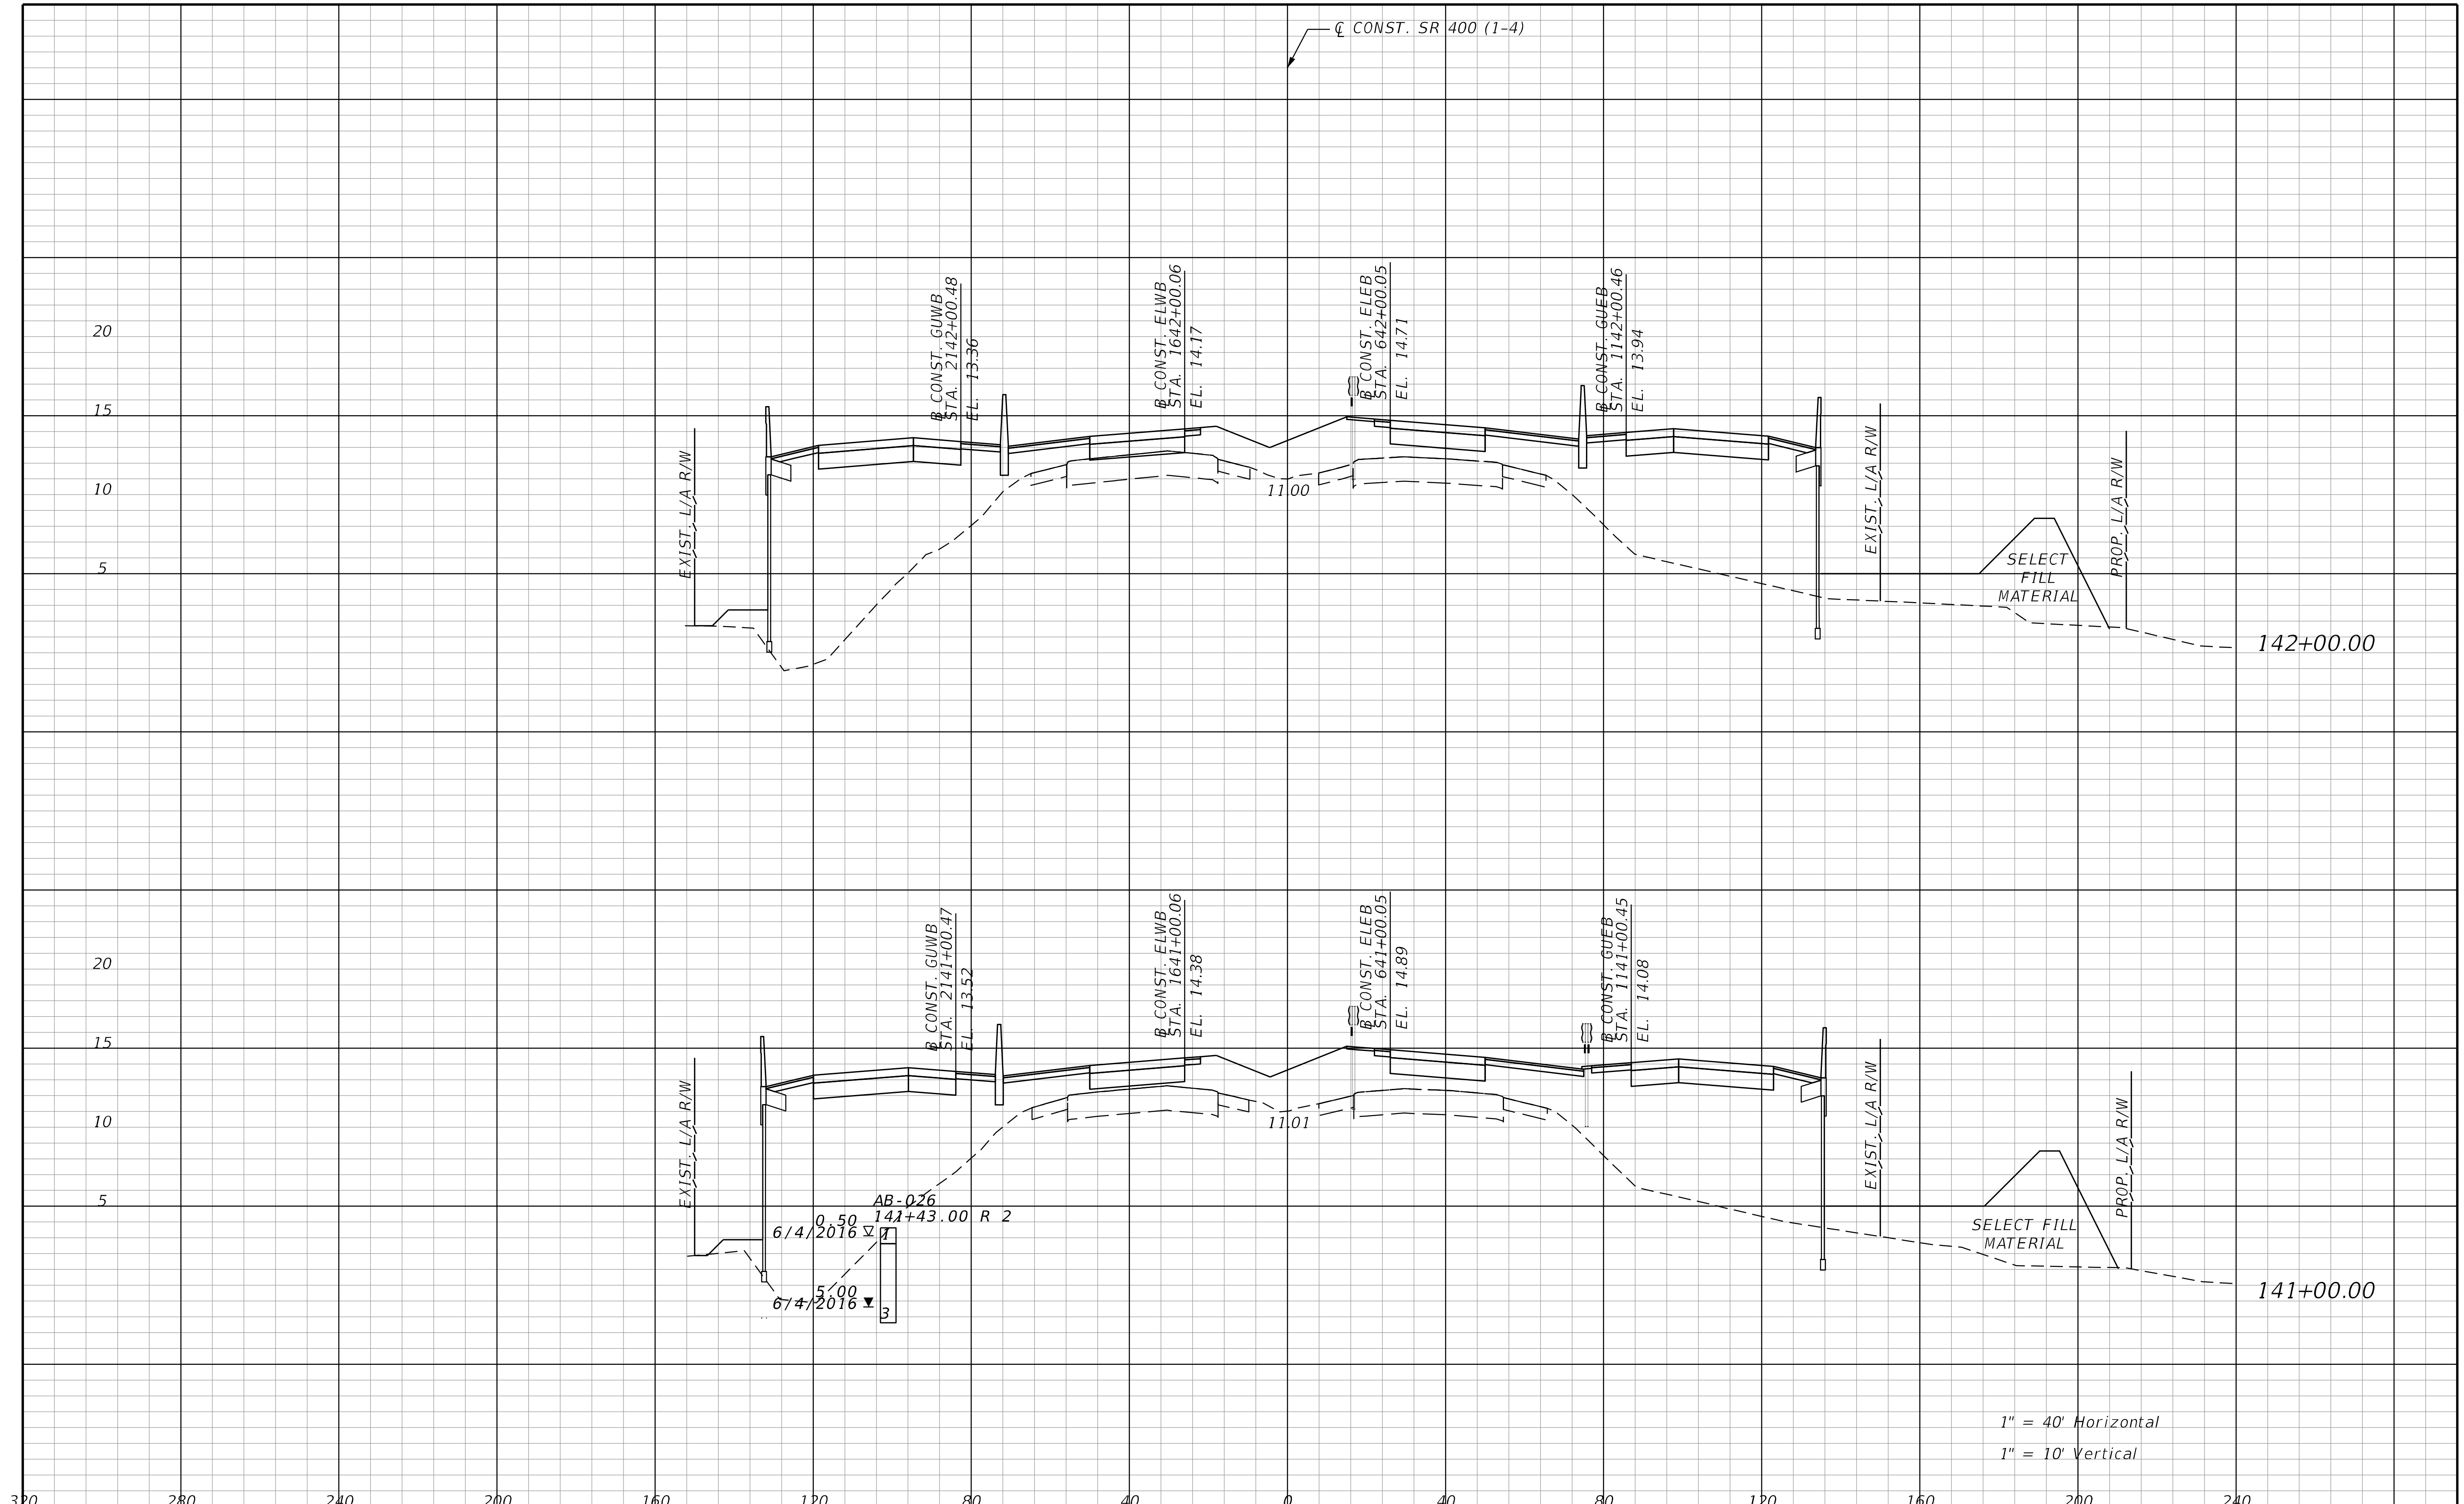

1" = 40' Horizontal
1" = 10' Vertical

REVISIONS			
DATE	DESCRIPTION	DATE	DESCRIPTION

STANTEC CONSULTING SERVICES INC.
ENGINEER OF RECORD:
WILLIAM V. ANDERSON, P.E. NO.: 36682
11315 CORPORATE BLVD., SUITE 105
ORLANDO, FLORIDA 32817
(407) 823-8966
CERTIFICATE OF AUTHORIZATION NO. 27013

STATE OF FLORIDA
DEPARTMENT OF TRANSPORTATION

ROAD NO.	COUNTY	FINANCIAL PROJECT ID
SR400	VOLUSIA	408464-2-32-01

CROSS SECTIONS
SR 400 (I-4)

SHEET NO.
495

THE OFFICIAL RECORD OF THIS SHEET IS THE ELECTRONIC FILE DIGITALLY SIGNED AND SEALED UNDER RULE 61G15-23.004, F.A.C.

jchassee 6/14/2019 4:24:07 PM Rdxsrd_shg V:\2158\active\CADD\40846423201\roadway\RDXSRD01.dgn

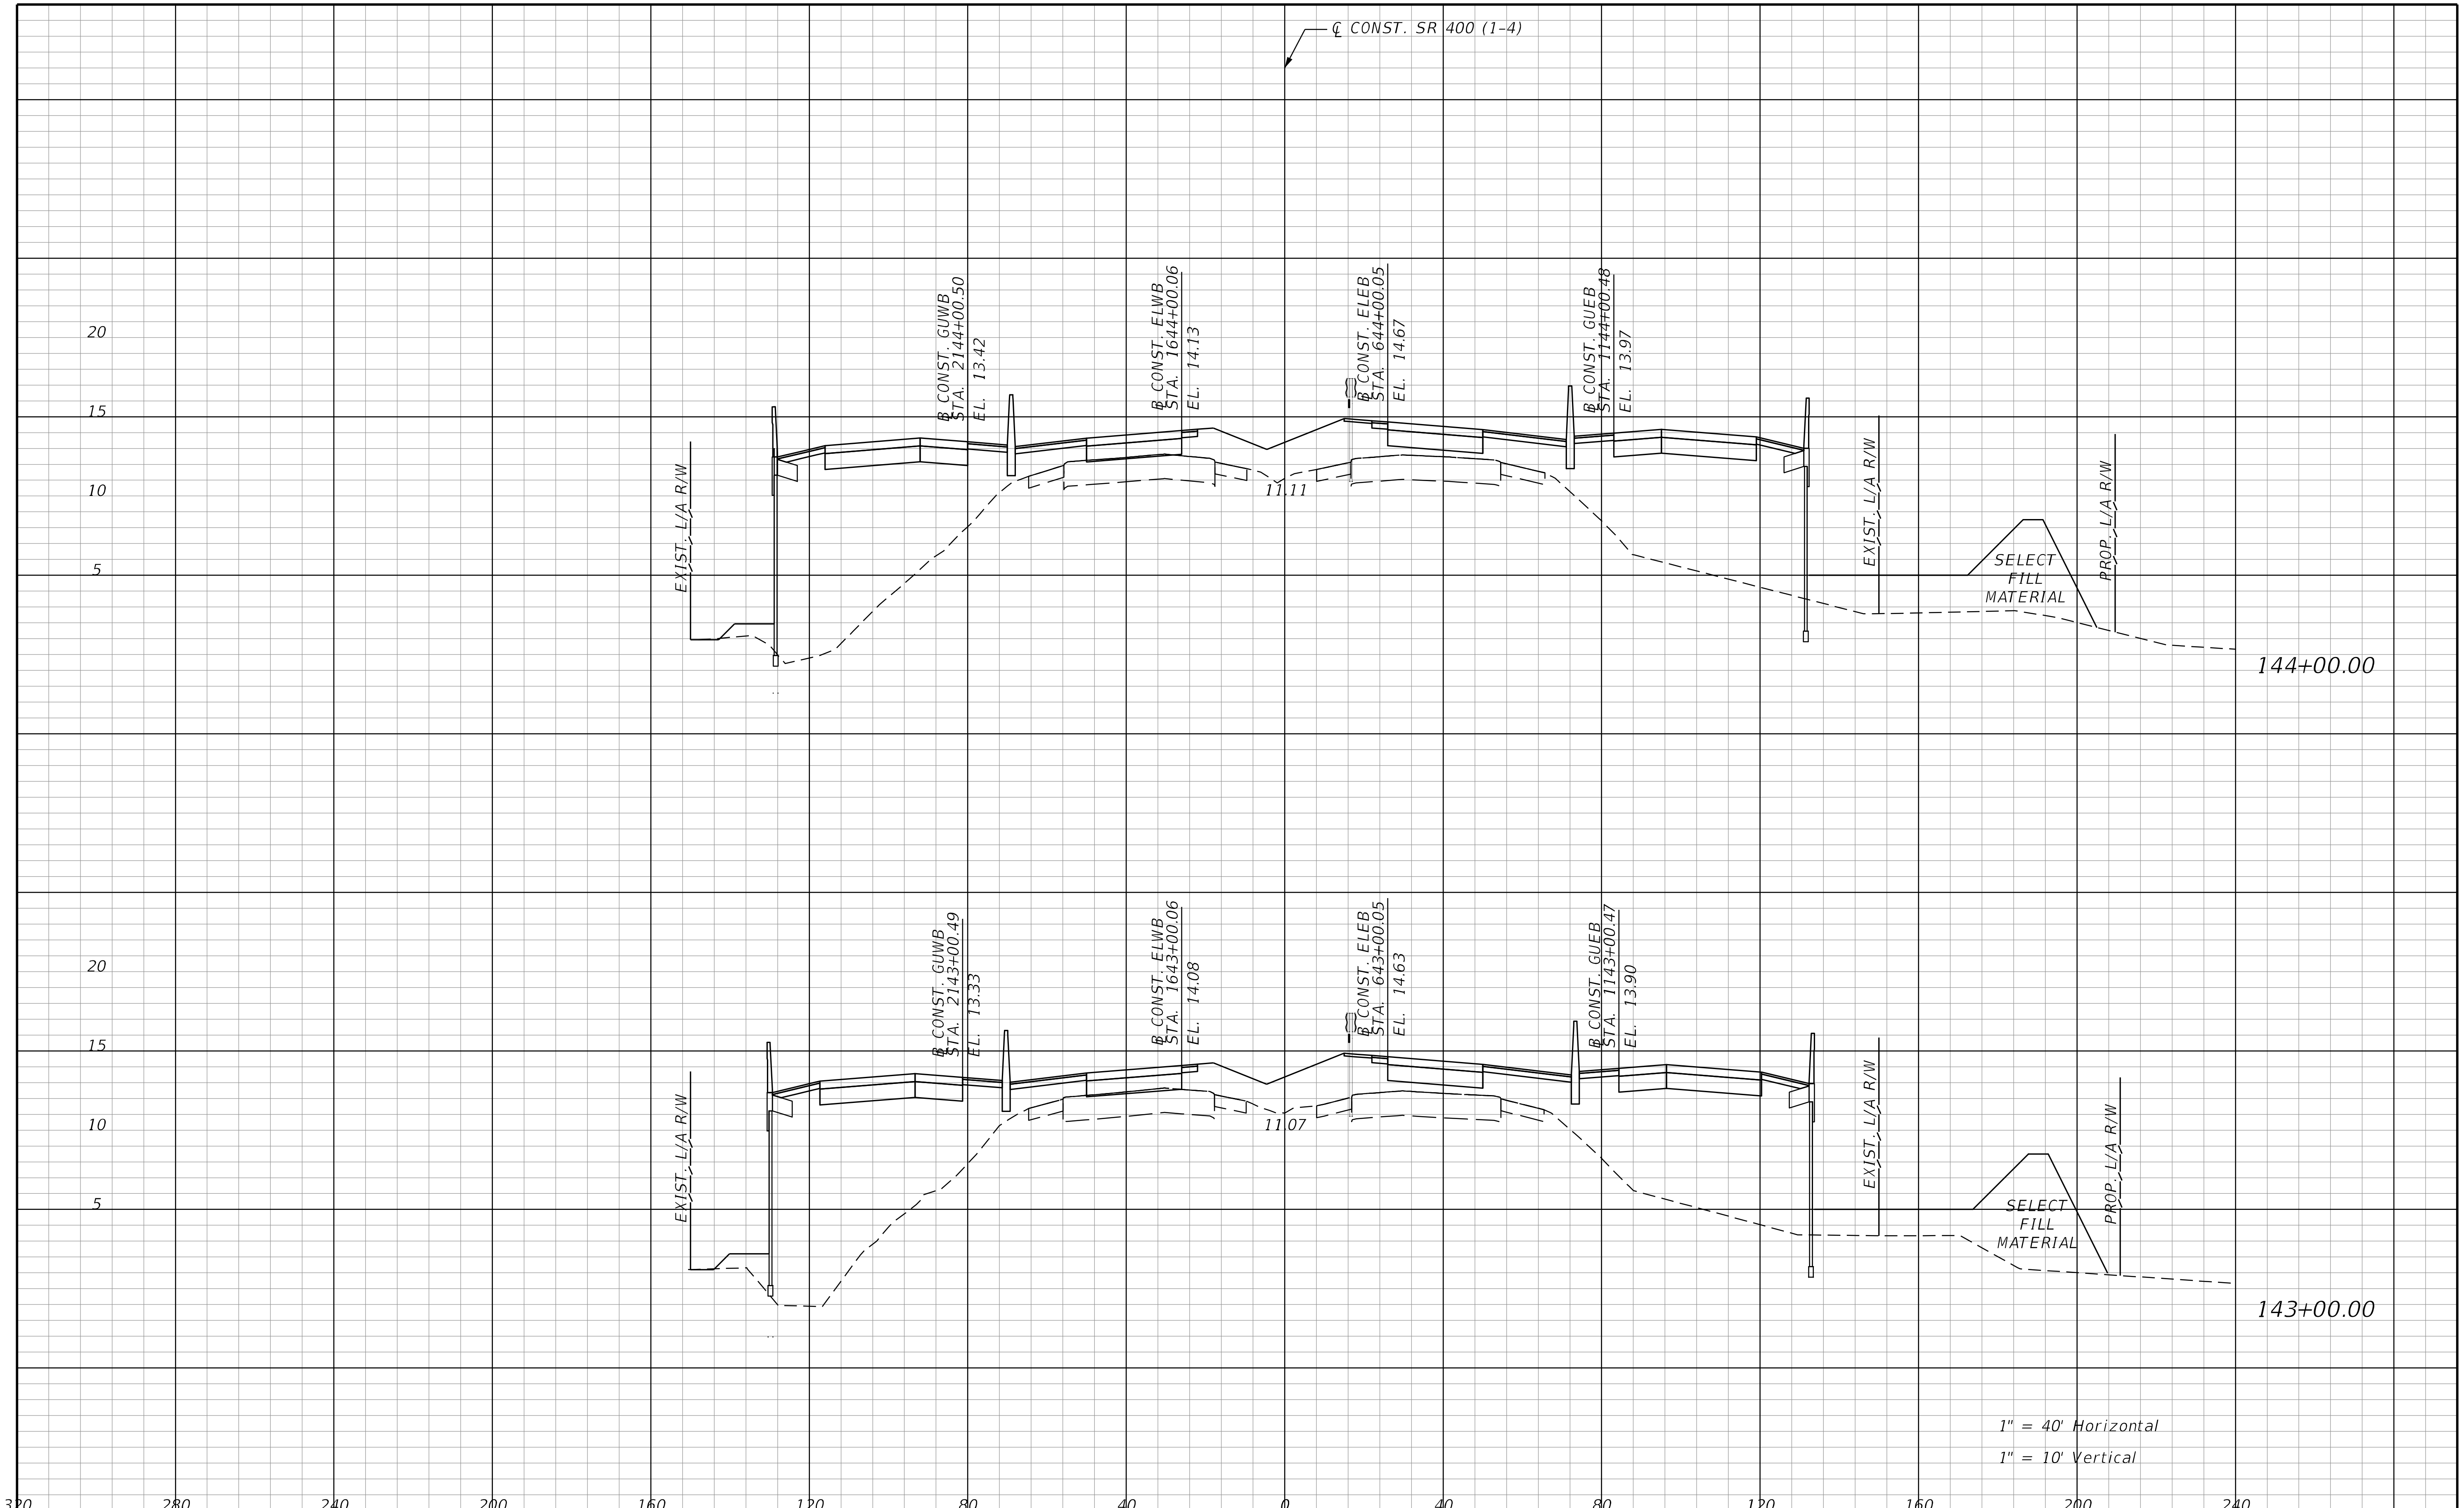

THE OFFICIAL RECORD OF THIS SHEET IS THE ELECTRONIC FILE DIGITALLY SIGNED AND SEALED UNDER RULE 61G15-23.004, F.A.C.

REVISIONS			
DATE	DESCRIPTION	DATE	DESCRIPTION

STANTEC CONSULTING SERVICES INC.
ENGINEER OF RECORD:
WILLIAM V. ANDERSON, P.E. NO.: 36682
11315 CORPORATE BLVD., SUITE 105
ORLANDO, FLORIDA 32817
(407) 823-8966
CERTIFICATE OF AUTHORIZATION NO. 27013

STATE OF FLORIDA
DEPARTMENT OF TRANSPORTATION

ROAD NO.	COUNTY	FINANCIAL PROJECT ID
SR400	VOLUSIA	408464-2-32-01

CROSS SECTIONS
SR 400 (I-4)

SHEET NO.
496

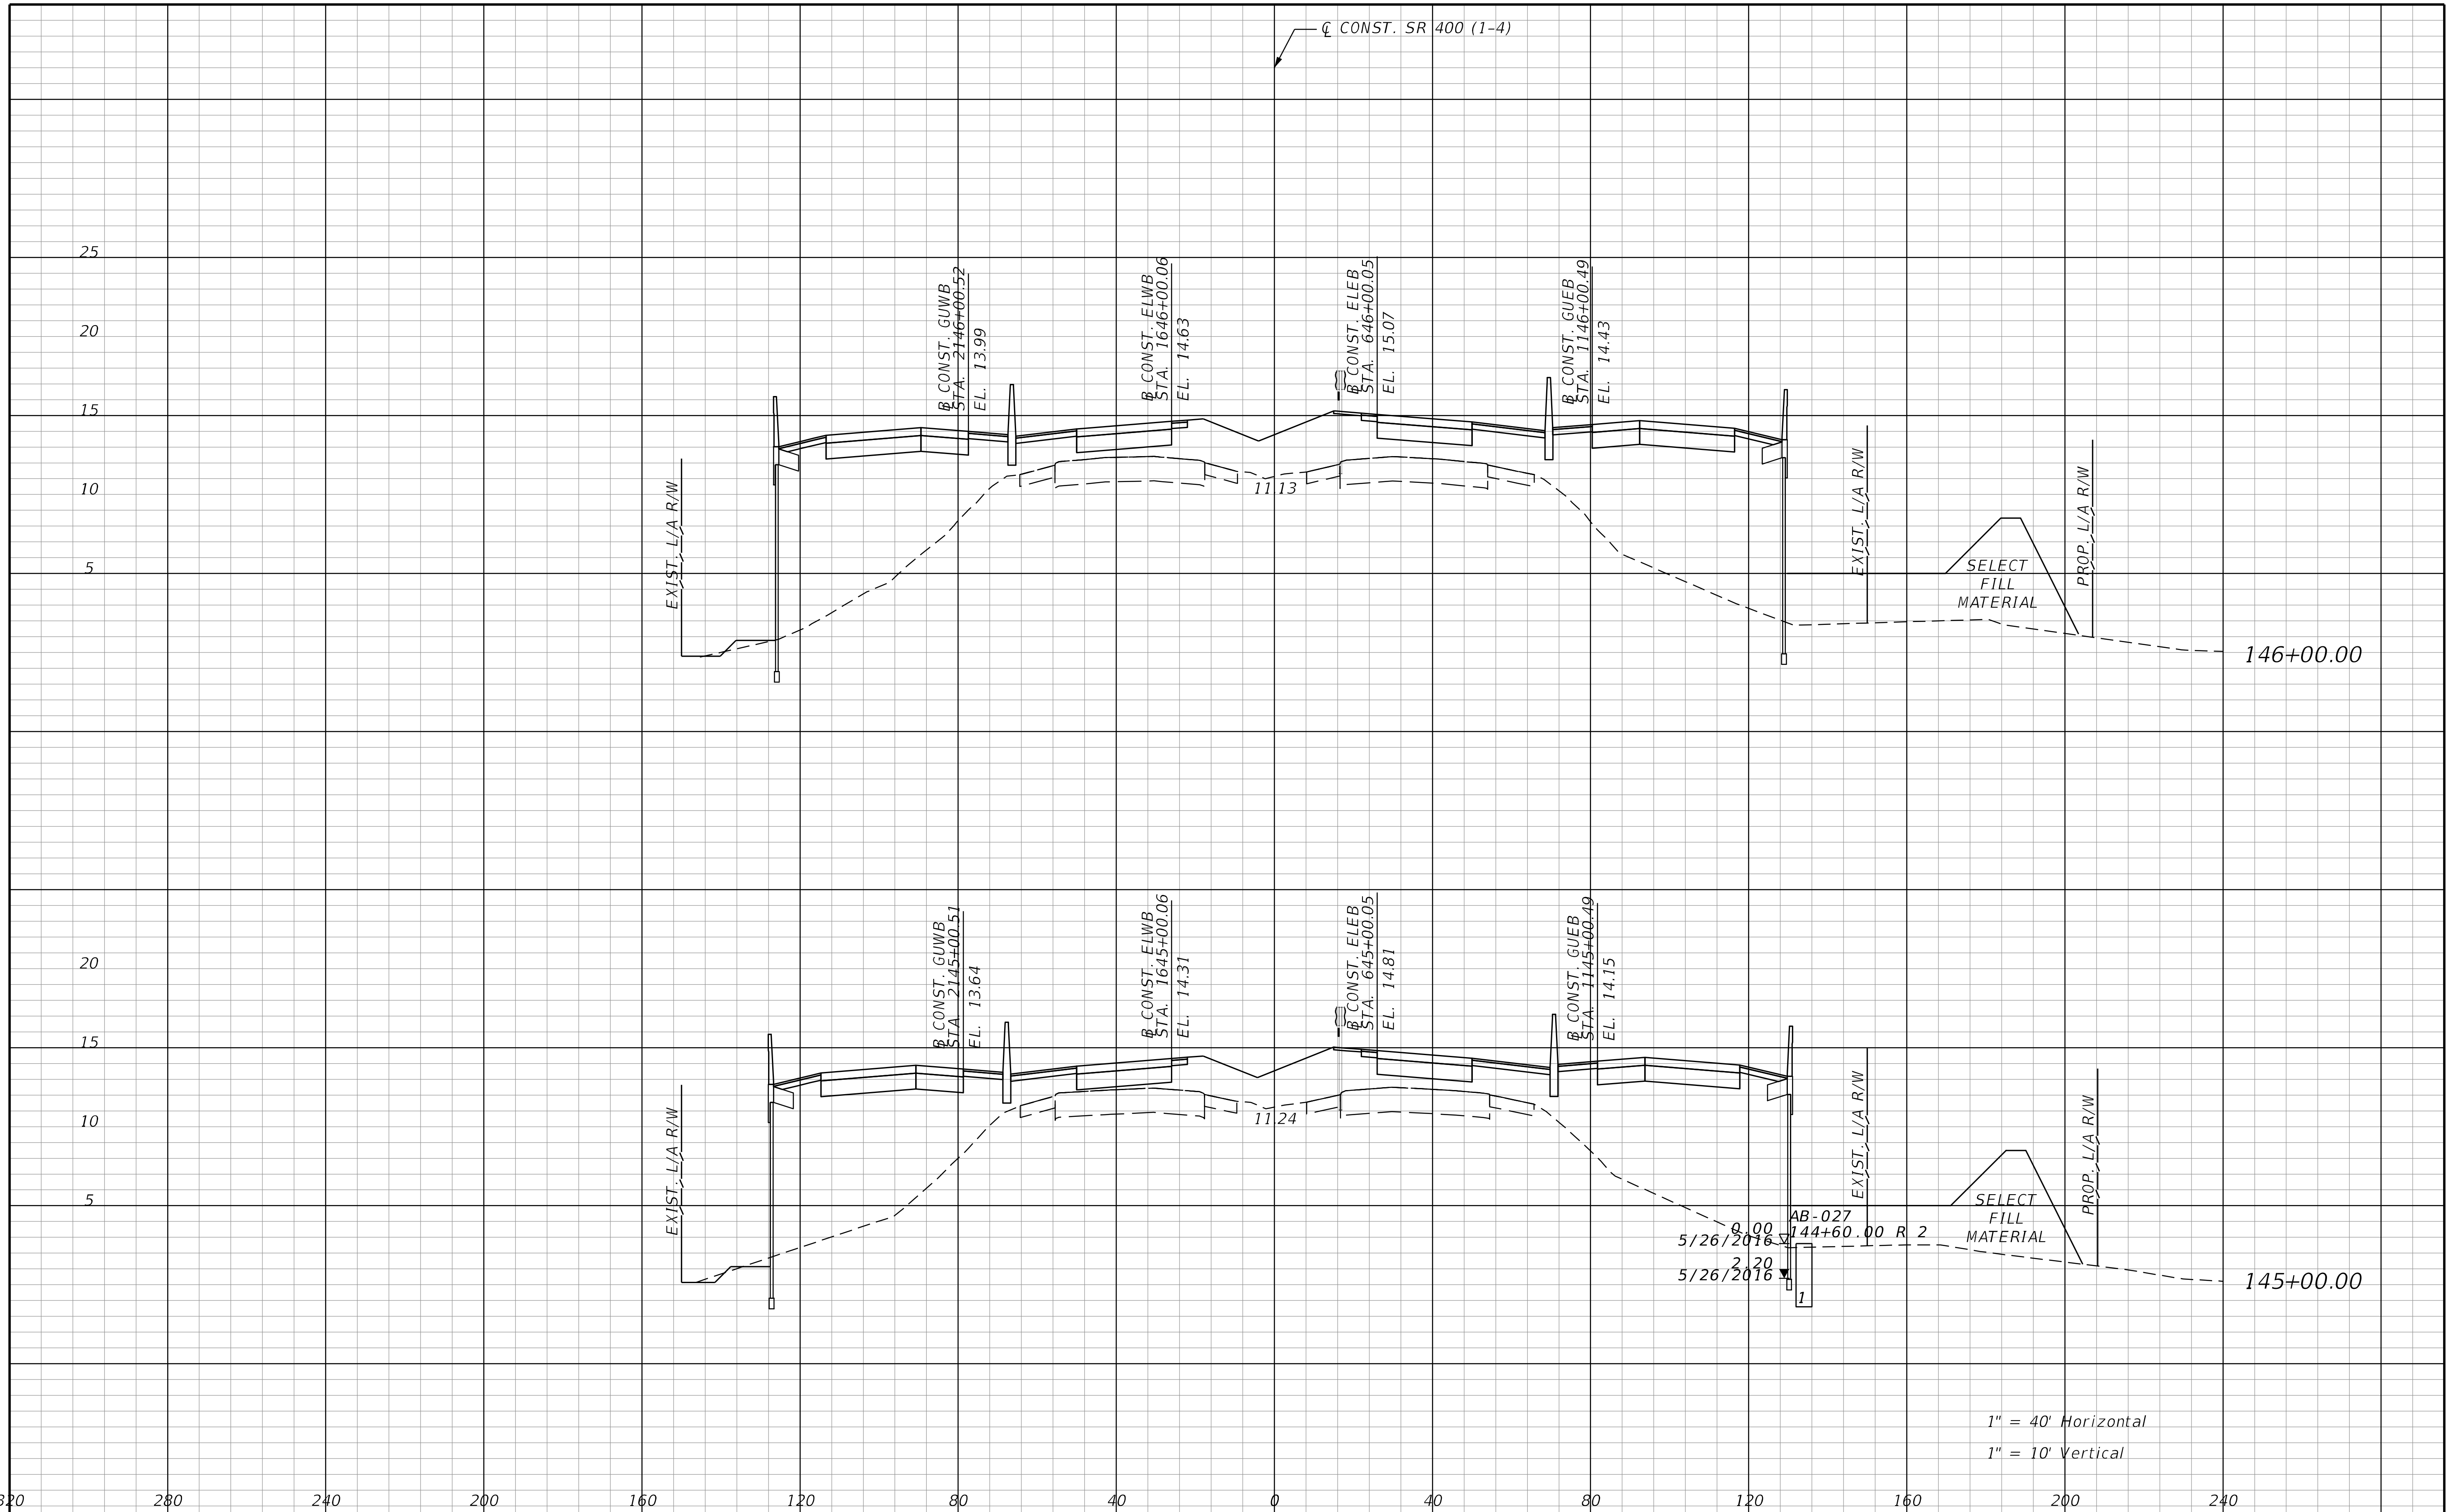

REVISIONS			
DATE	DESCRIPTION	DATE	DESCRIPTION

STANTEC CONSULTING SERVICES INC.
ENGINEER OF RECORD:
WILLIAM V. ANDERSON, P.E. NO.: 36682
11315 CORPORATE BLVD., SUITE 105
ORLANDO, FLORIDA 32817
(407) 823-8966
CERTIFICATE OF AUTHORIZATION NO. 27013

STATE OF FLORIDA
DEPARTMENT OF TRANSPORTATION

ROAD NO.	COUNTY	FINANCIAL PROJECT ID
SR400	VOLUSIA	408464-2-32-01

CROSS SECTIONS
SR 400 (I-4)

SHEET NO.
497

THE OFFICIAL RECORD OF THIS SHEET IS THE ELECTRONIC FILE DIGITALLY SIGNED AND SEALED UNDER RULE 61G15-23.004, F.A.C.

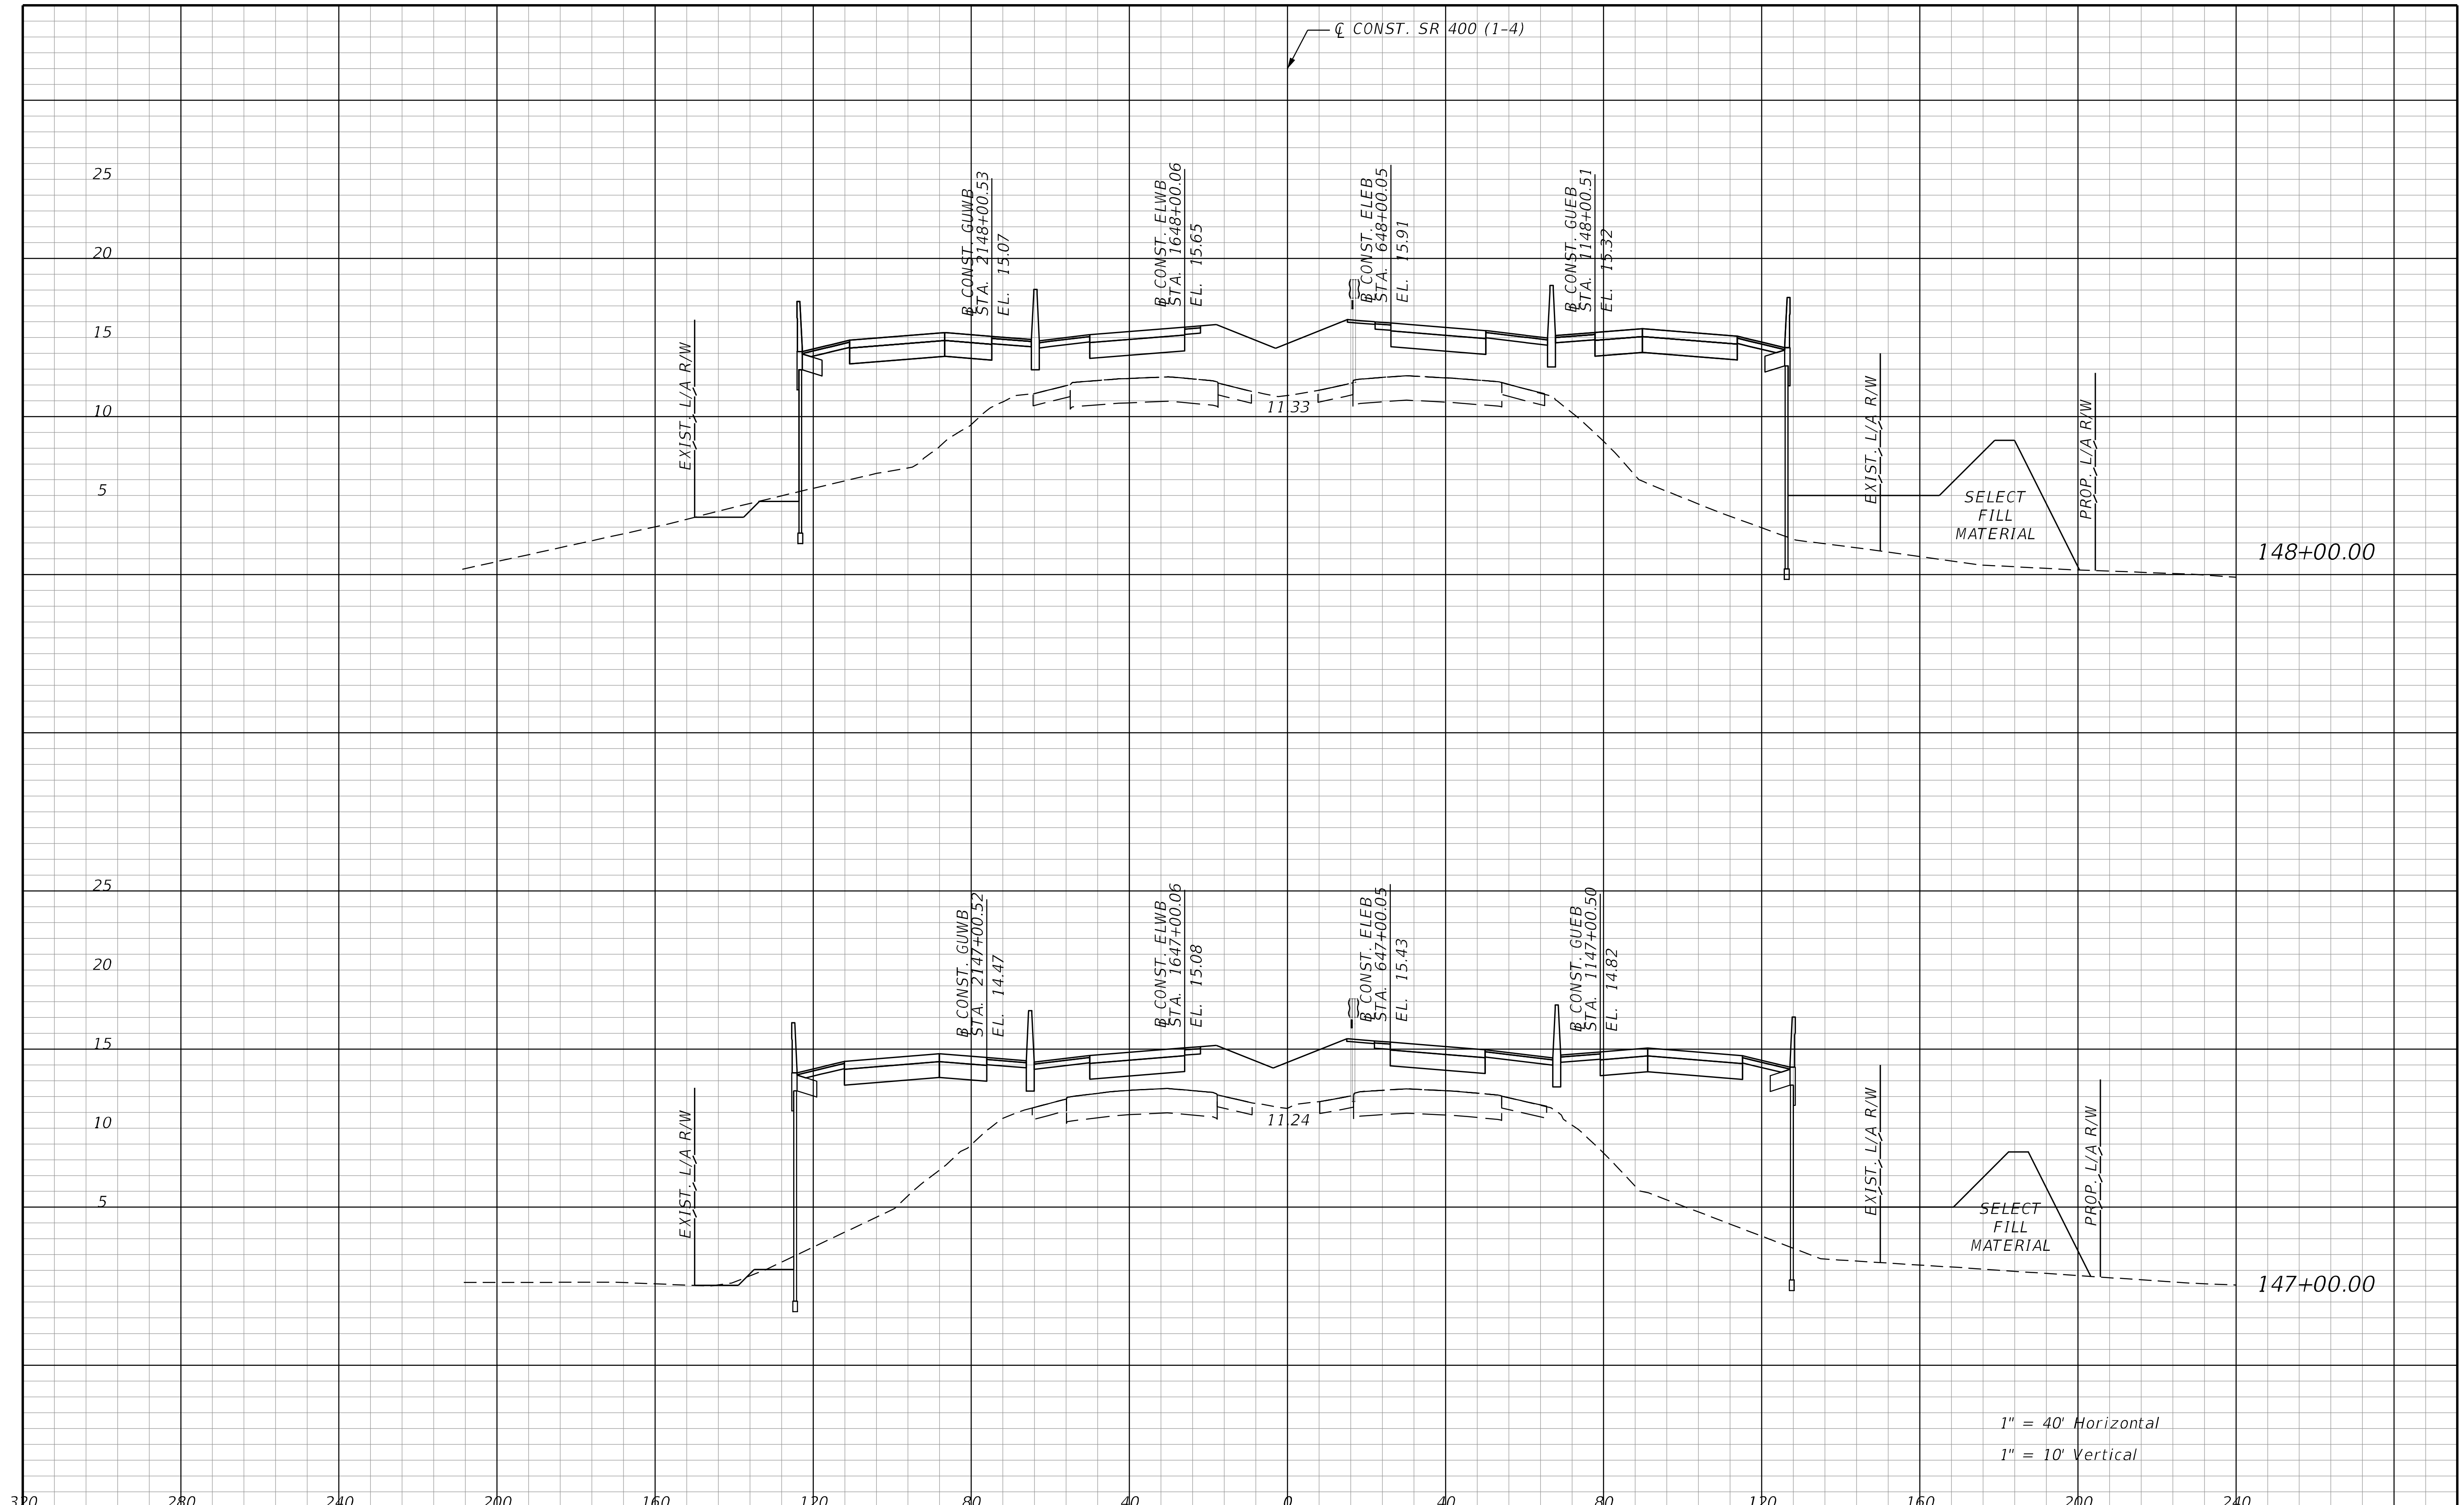

REVISIONS			
DATE	DESCRIPTION	DATE	DESCRIPTION

STANTEC CONSULTING SERVICES INC.
ENGINEER OF RECORD:
WILLIAM V. ANDERSON, P.E. NO.: 36682
11315 CORPORATE BLVD., SUITE 105
ORLANDO, FLORIDA 32817
(407) 823-8966
CERTIFICATE OF AUTHORIZATION NO. 27013

STATE OF FLORIDA
DEPARTMENT OF TRANSPORTATION

ROAD NO.	COUNTY	FINANCIAL PROJECT ID
SR400	VOLUSIA	408464-2-32-01

CROSS SECTIONS
SR 400 (I-4)

SHEET NO. 498

THE OFFICIAL RECORD OF THIS SHEET IS THE ELECTRONIC FILE DIGITALLY SIGNED AND SEALED UNDER RULE 61G15-23.004, F.A.C.

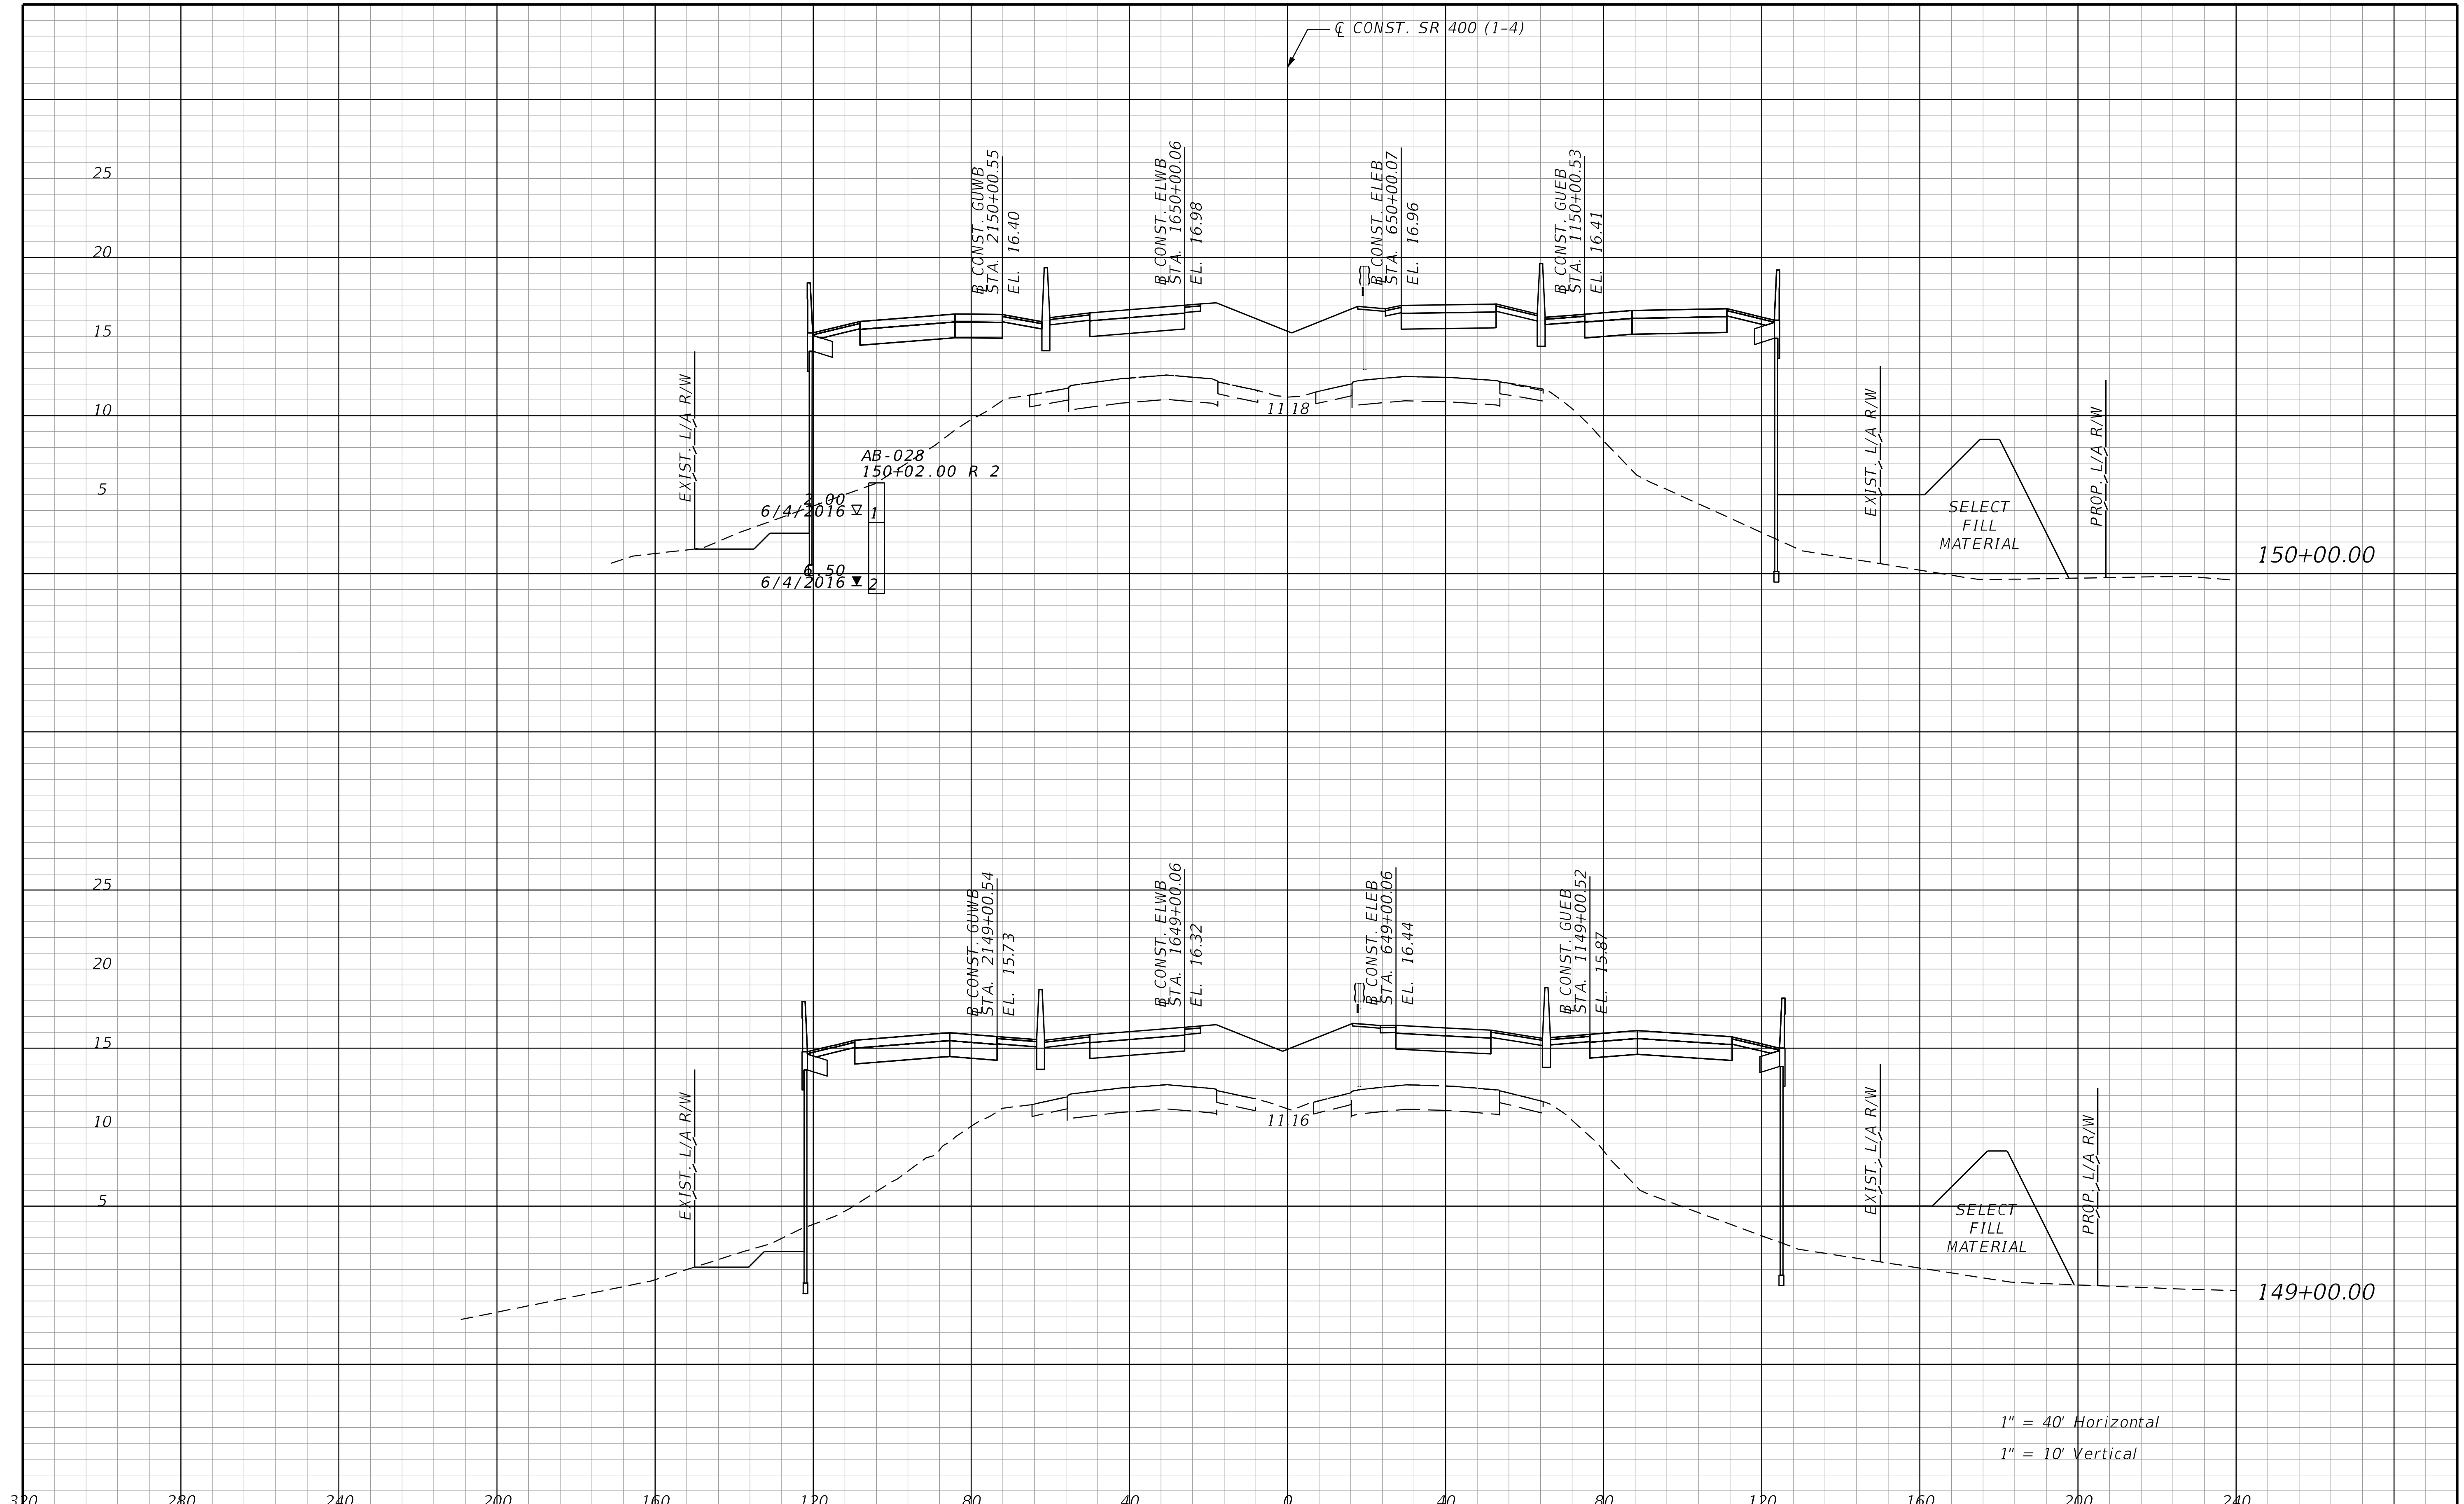

THE OFFICIAL RECORD OF THIS SHEET IS THE ELECTRONIC FILE DIGITALLY SIGNED AND SEALED UNDER RULE 61G15-23.004, F.A.C.

REVISIONS			
DATE	DESCRIPTION	DATE	DESCRIPTION

STANTEC CONSULTING SERVICES INC.
ENGINEER OF RECORD:
WILLIAM V. ANDERSON, P.E. NO.: 36682
11315 CORPORATE BLVD., SUITE 105
ORLANDO, FLORIDA 32817
(407) 823-8966
CERTIFICATE OF AUTHORIZATION NO. 27013

STATE OF FLORIDA
DEPARTMENT OF TRANSPORTATION

ROAD NO.	COUNTY	FINANCIAL PROJECT ID
SR400	VOLUSIA	408464-2-32-01

CROSS SECTIONS
SR 400 (I-4)

SHEET NO.
499

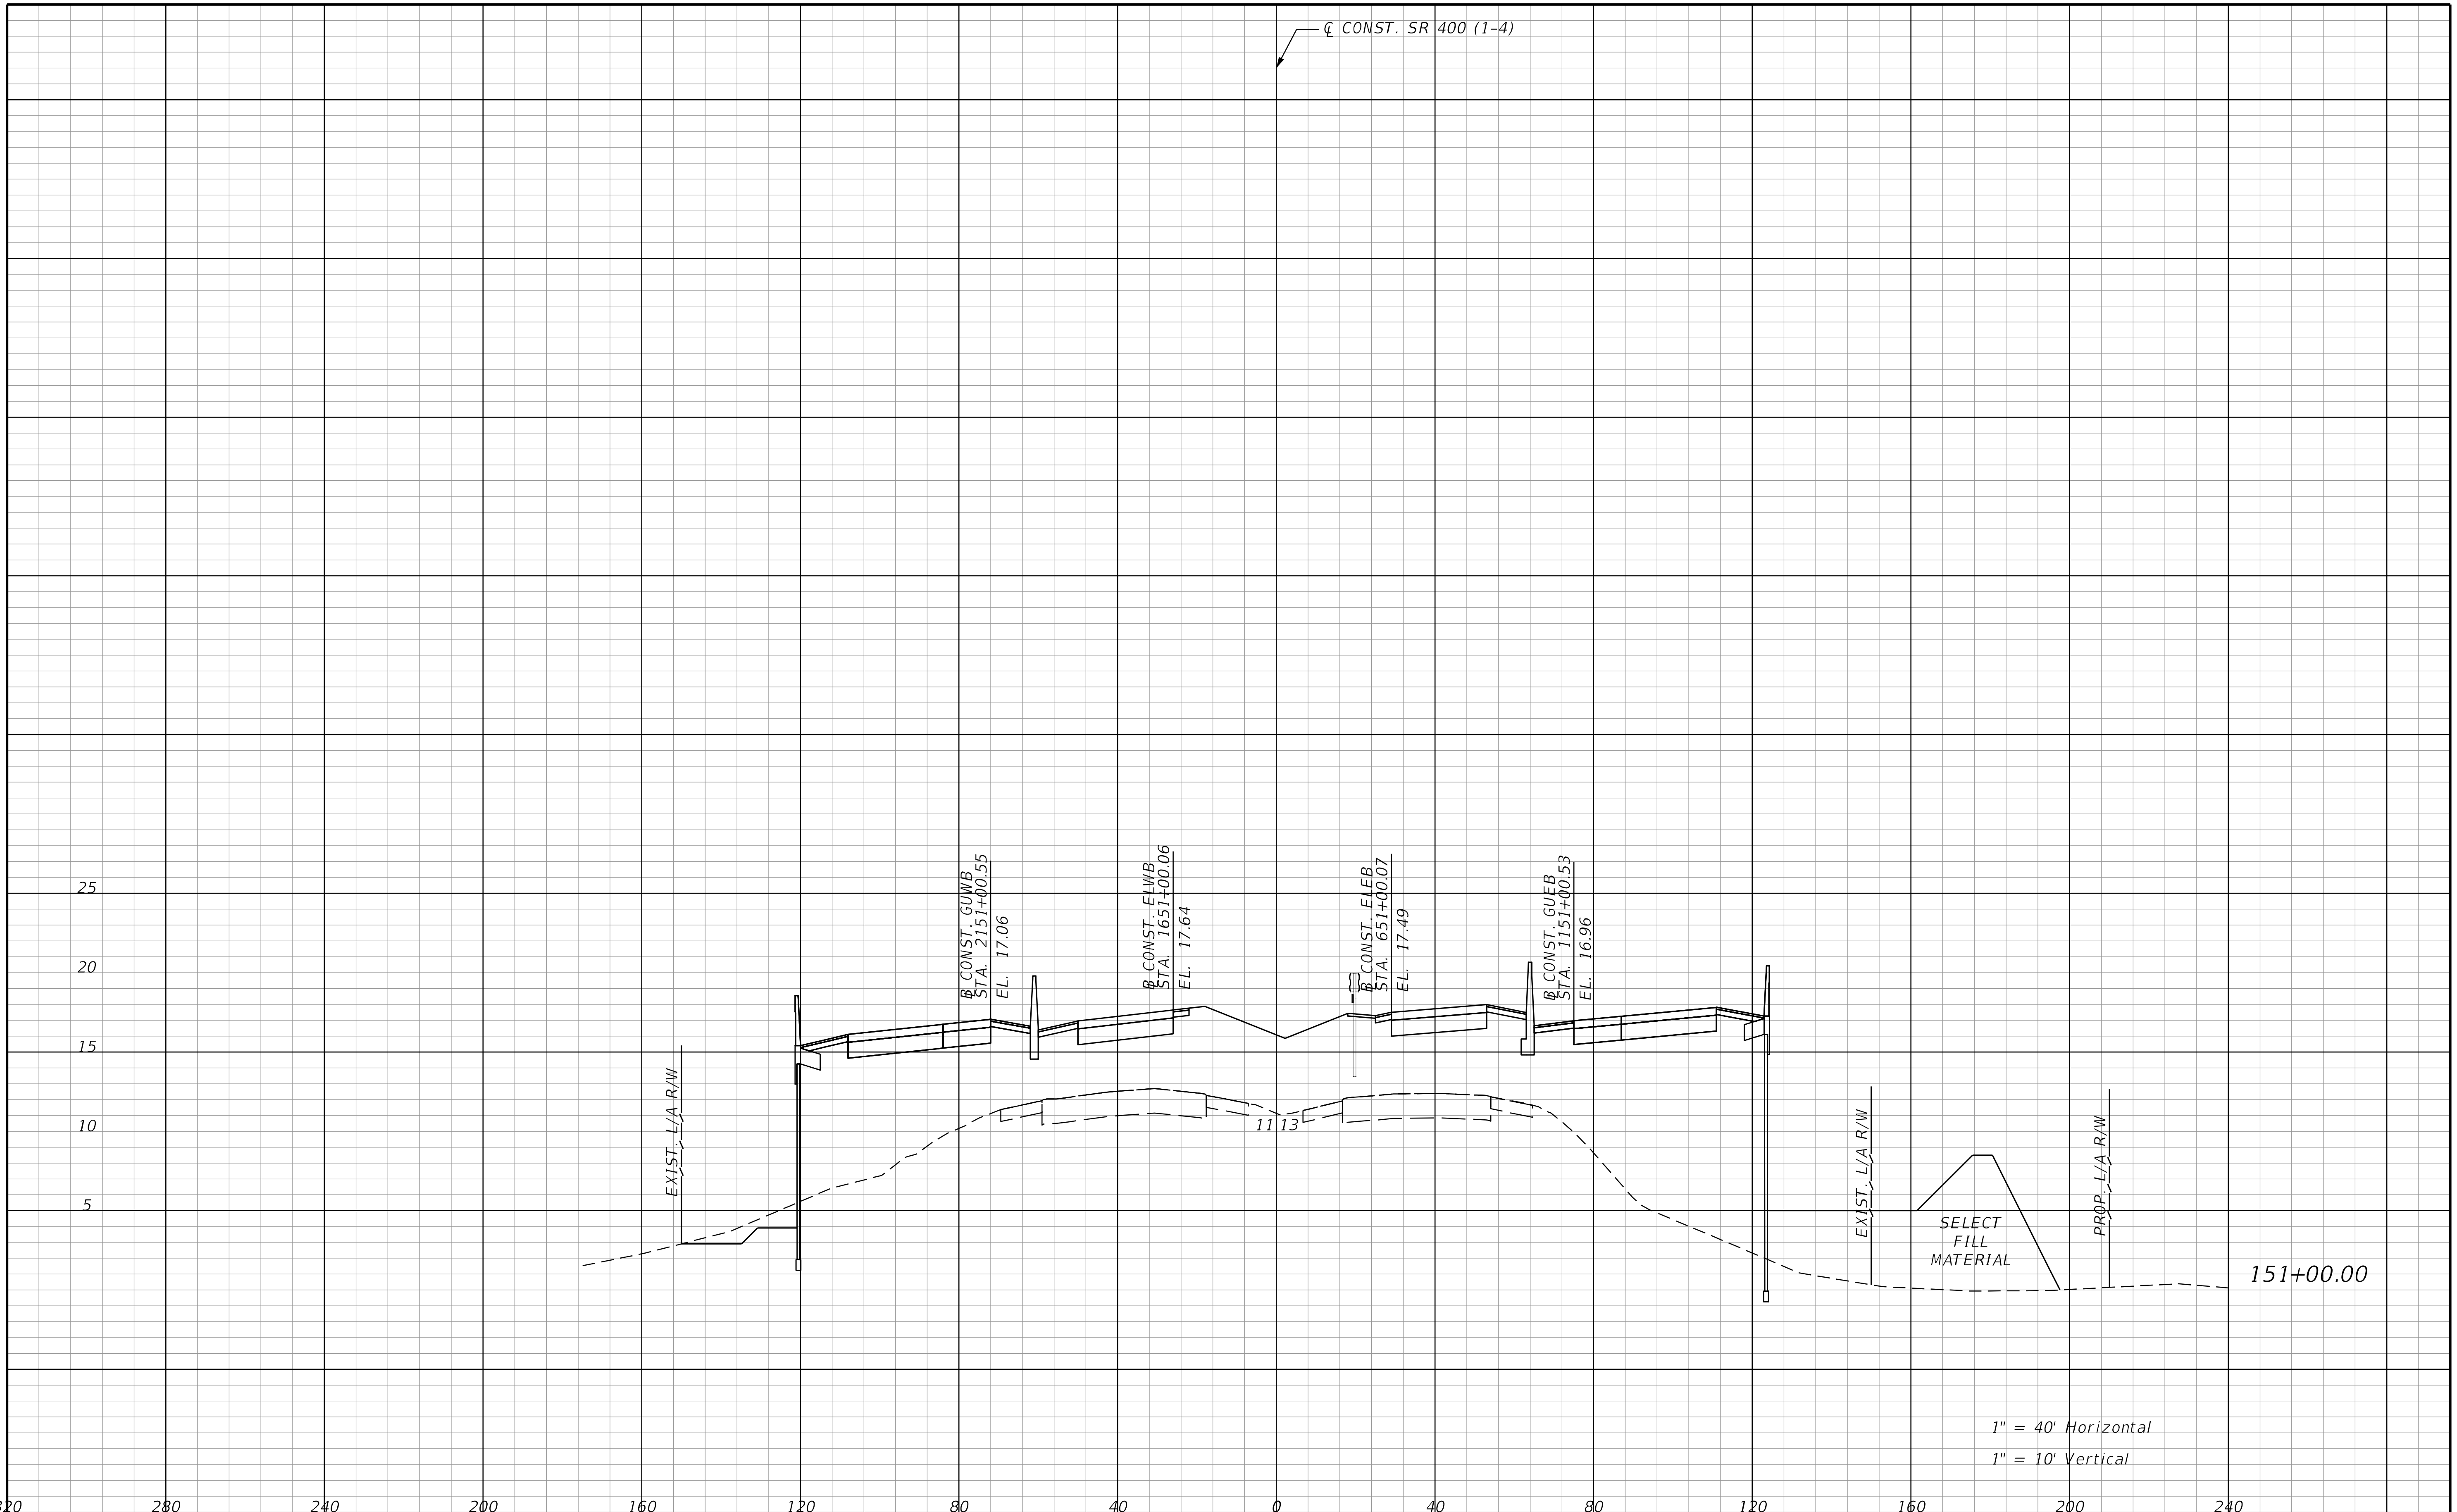

REVISIONS			
DATE	DESCRIPTION	DATE	DESCRIPTION

STANTEC CONSULTING SERVICES INC.
ENGINEER OF RECORD:
WILLIAM V. ANDERSON, P.E. NO.: 36682
11315 CORPORATE BLVD., SUITE 105
ORLANDO, FLORIDA 32817
(407) 823-8966
CERTIFICATE OF AUTHORIZATION NO. 27013

STATE OF FLORIDA
DEPARTMENT OF TRANSPORTATION

ROAD NO.	COUNTY	FINANCIAL PROJECT ID
SR400	VOLUSIA	408464-2-32-01

CROSS SECTIONS
SR 400 (I-4)

SHEET NO.
500

jchassee 6/14/2019 4:24:09 PM Rdxsrd_shg V:\2158\active\CADD\40846423201\roadway\RDXSRD01.dgn

THE OFFICIAL RECORD OF THIS SHEET IS THE ELECTRONIC FILE DIGITALLY SIGNED AND SEALED UNDER RULE 61G15-23.004, F.A.C.

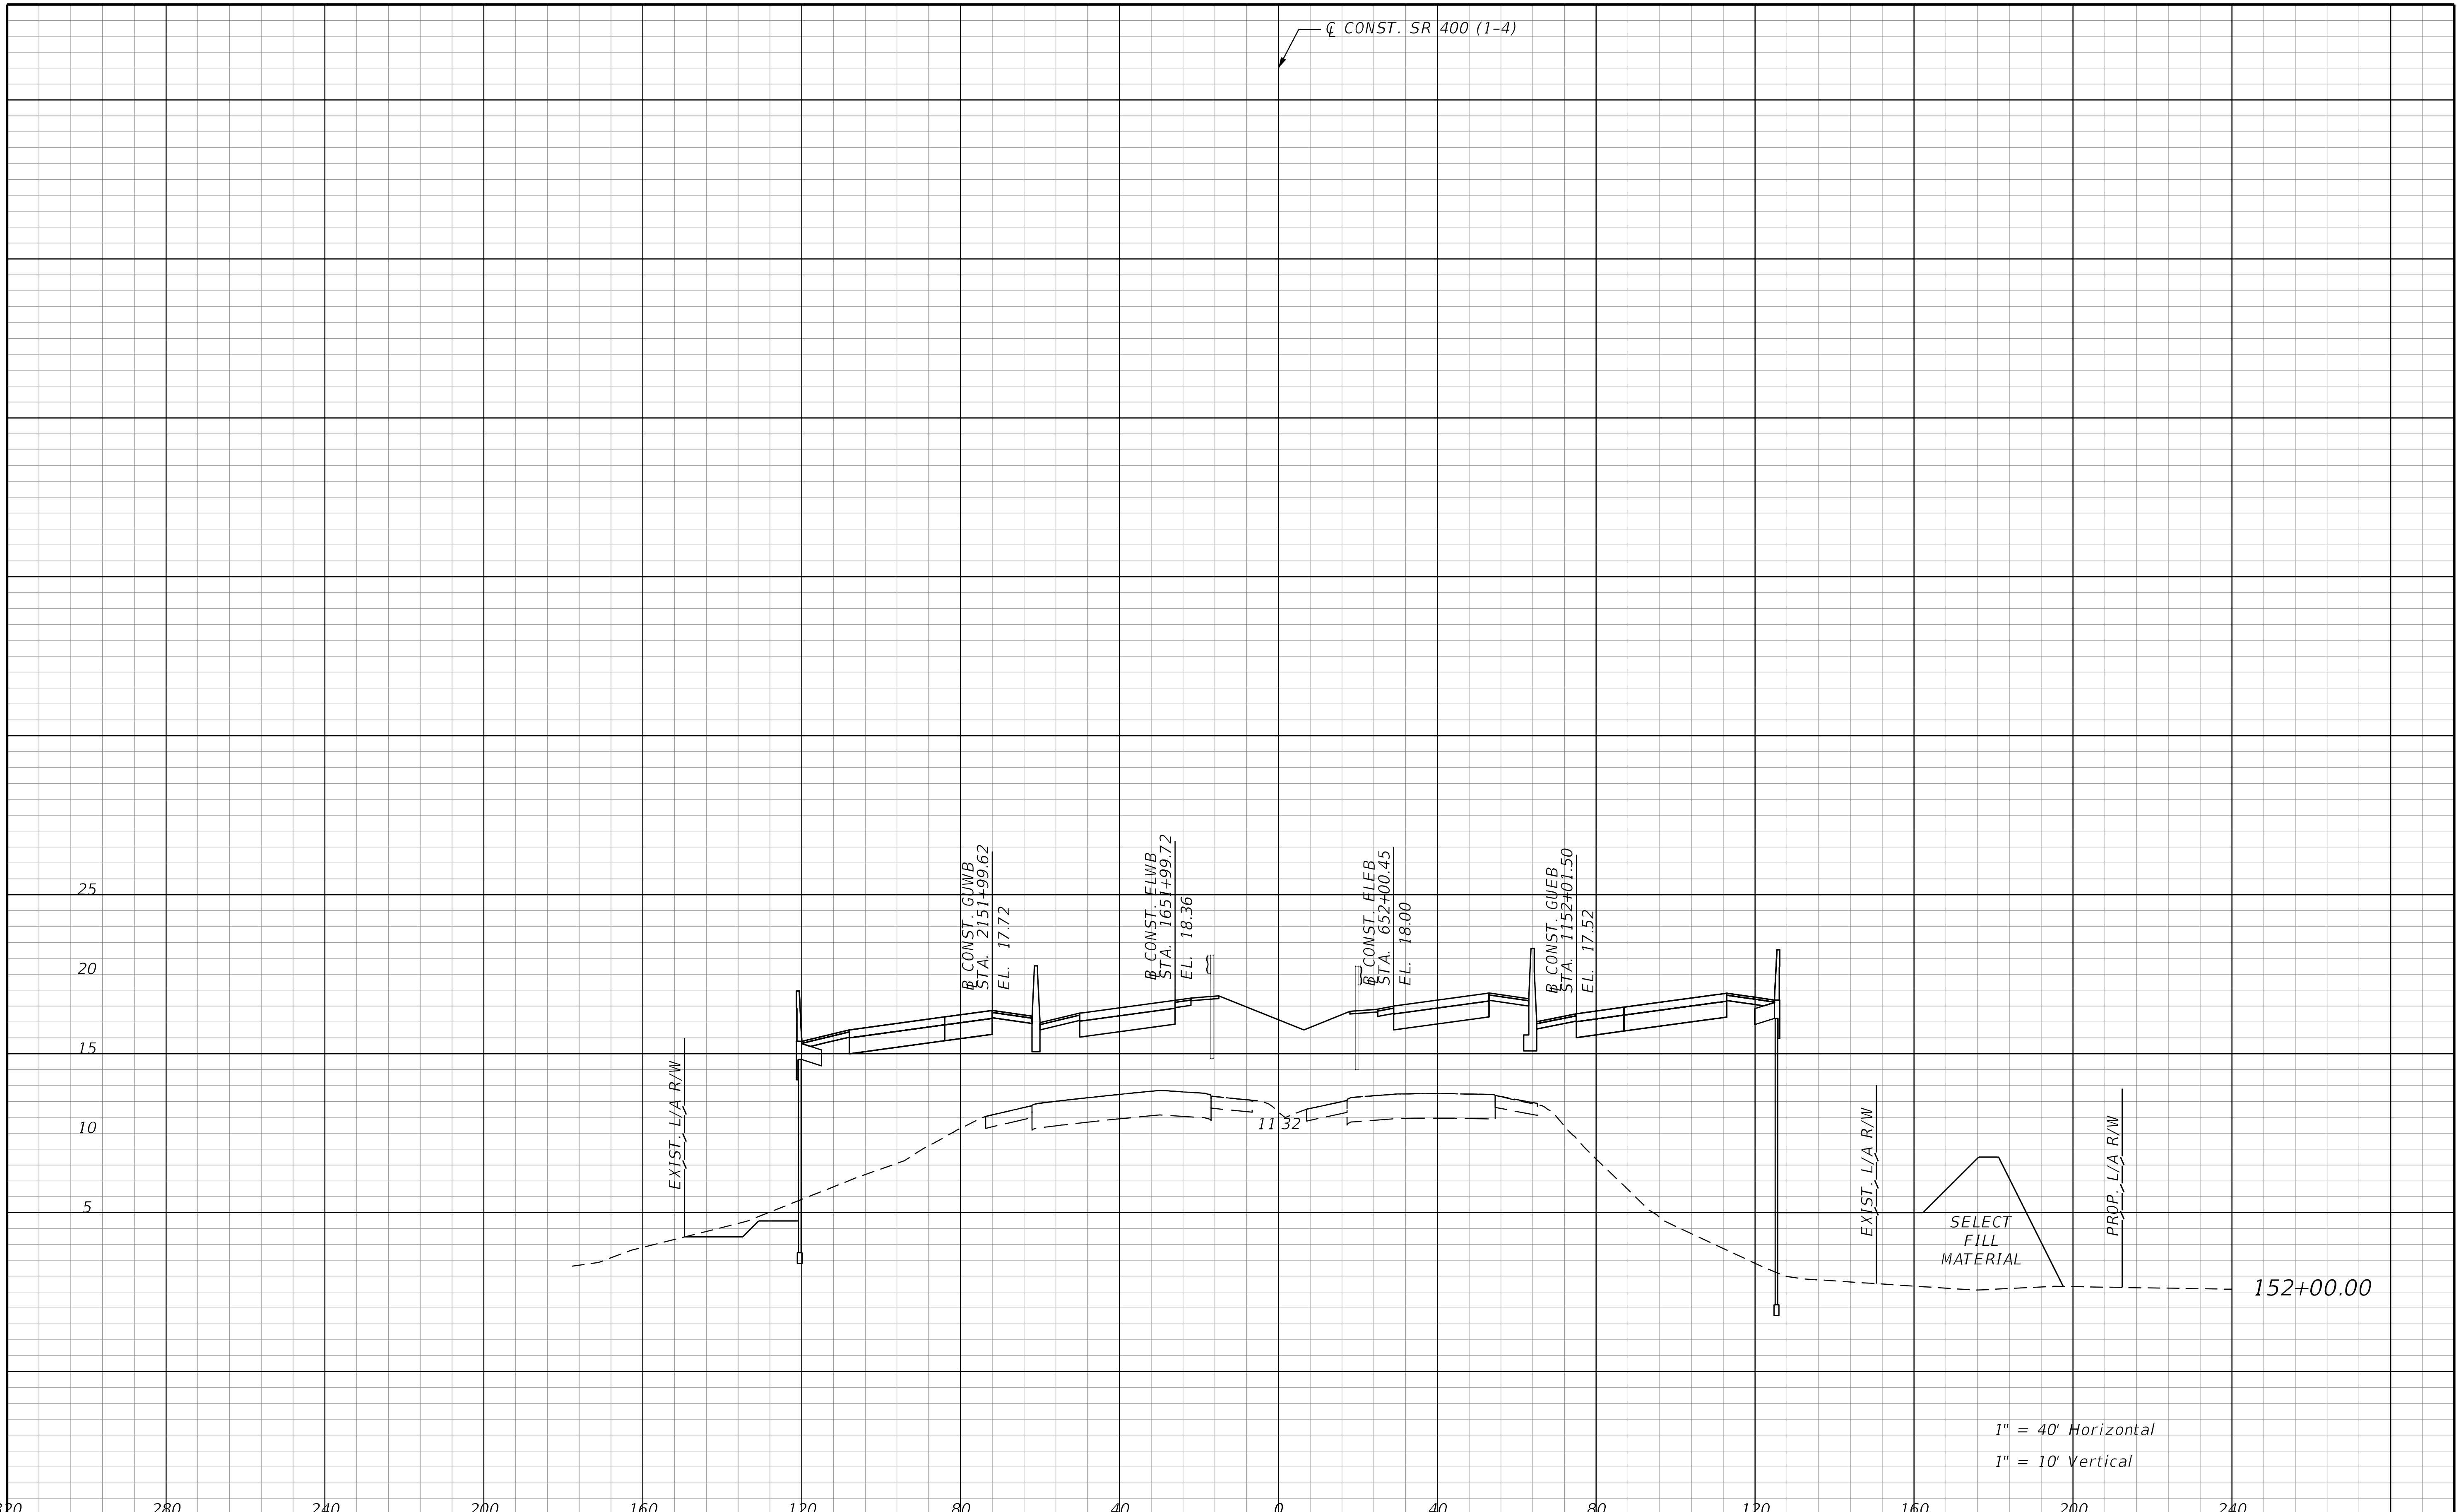

REVISIONS			
DATE	DESCRIPTION	DATE	DESCRIPTION

STANTEC CONSULTING SERVICES INC.
ENGINEER OF RECORD:
WILLIAM V. ANDERSON, P.E. NO.: 36682
11315 CORPORATE BLVD., SUITE 105
ORLANDO, FLORIDA 32817
(407) 823-8966
CERTIFICATE OF AUTHORIZATION NO. 27013

STATE OF FLORIDA
DEPARTMENT OF TRANSPORTATION

ROAD NO.	COUNTY	FINANCIAL PROJECT ID
SR400	VOLUSIA	408464-2-32-01

CROSS SECTIONS
SR 400 (I-4)

SHEET NO.
501

THE OFFICIAL RECORD OF THIS SHEET IS THE ELECTRONIC FILE DIGITALLY SIGNED AND SEALED UNDER RULE 61G15-23.004, F.A.C.

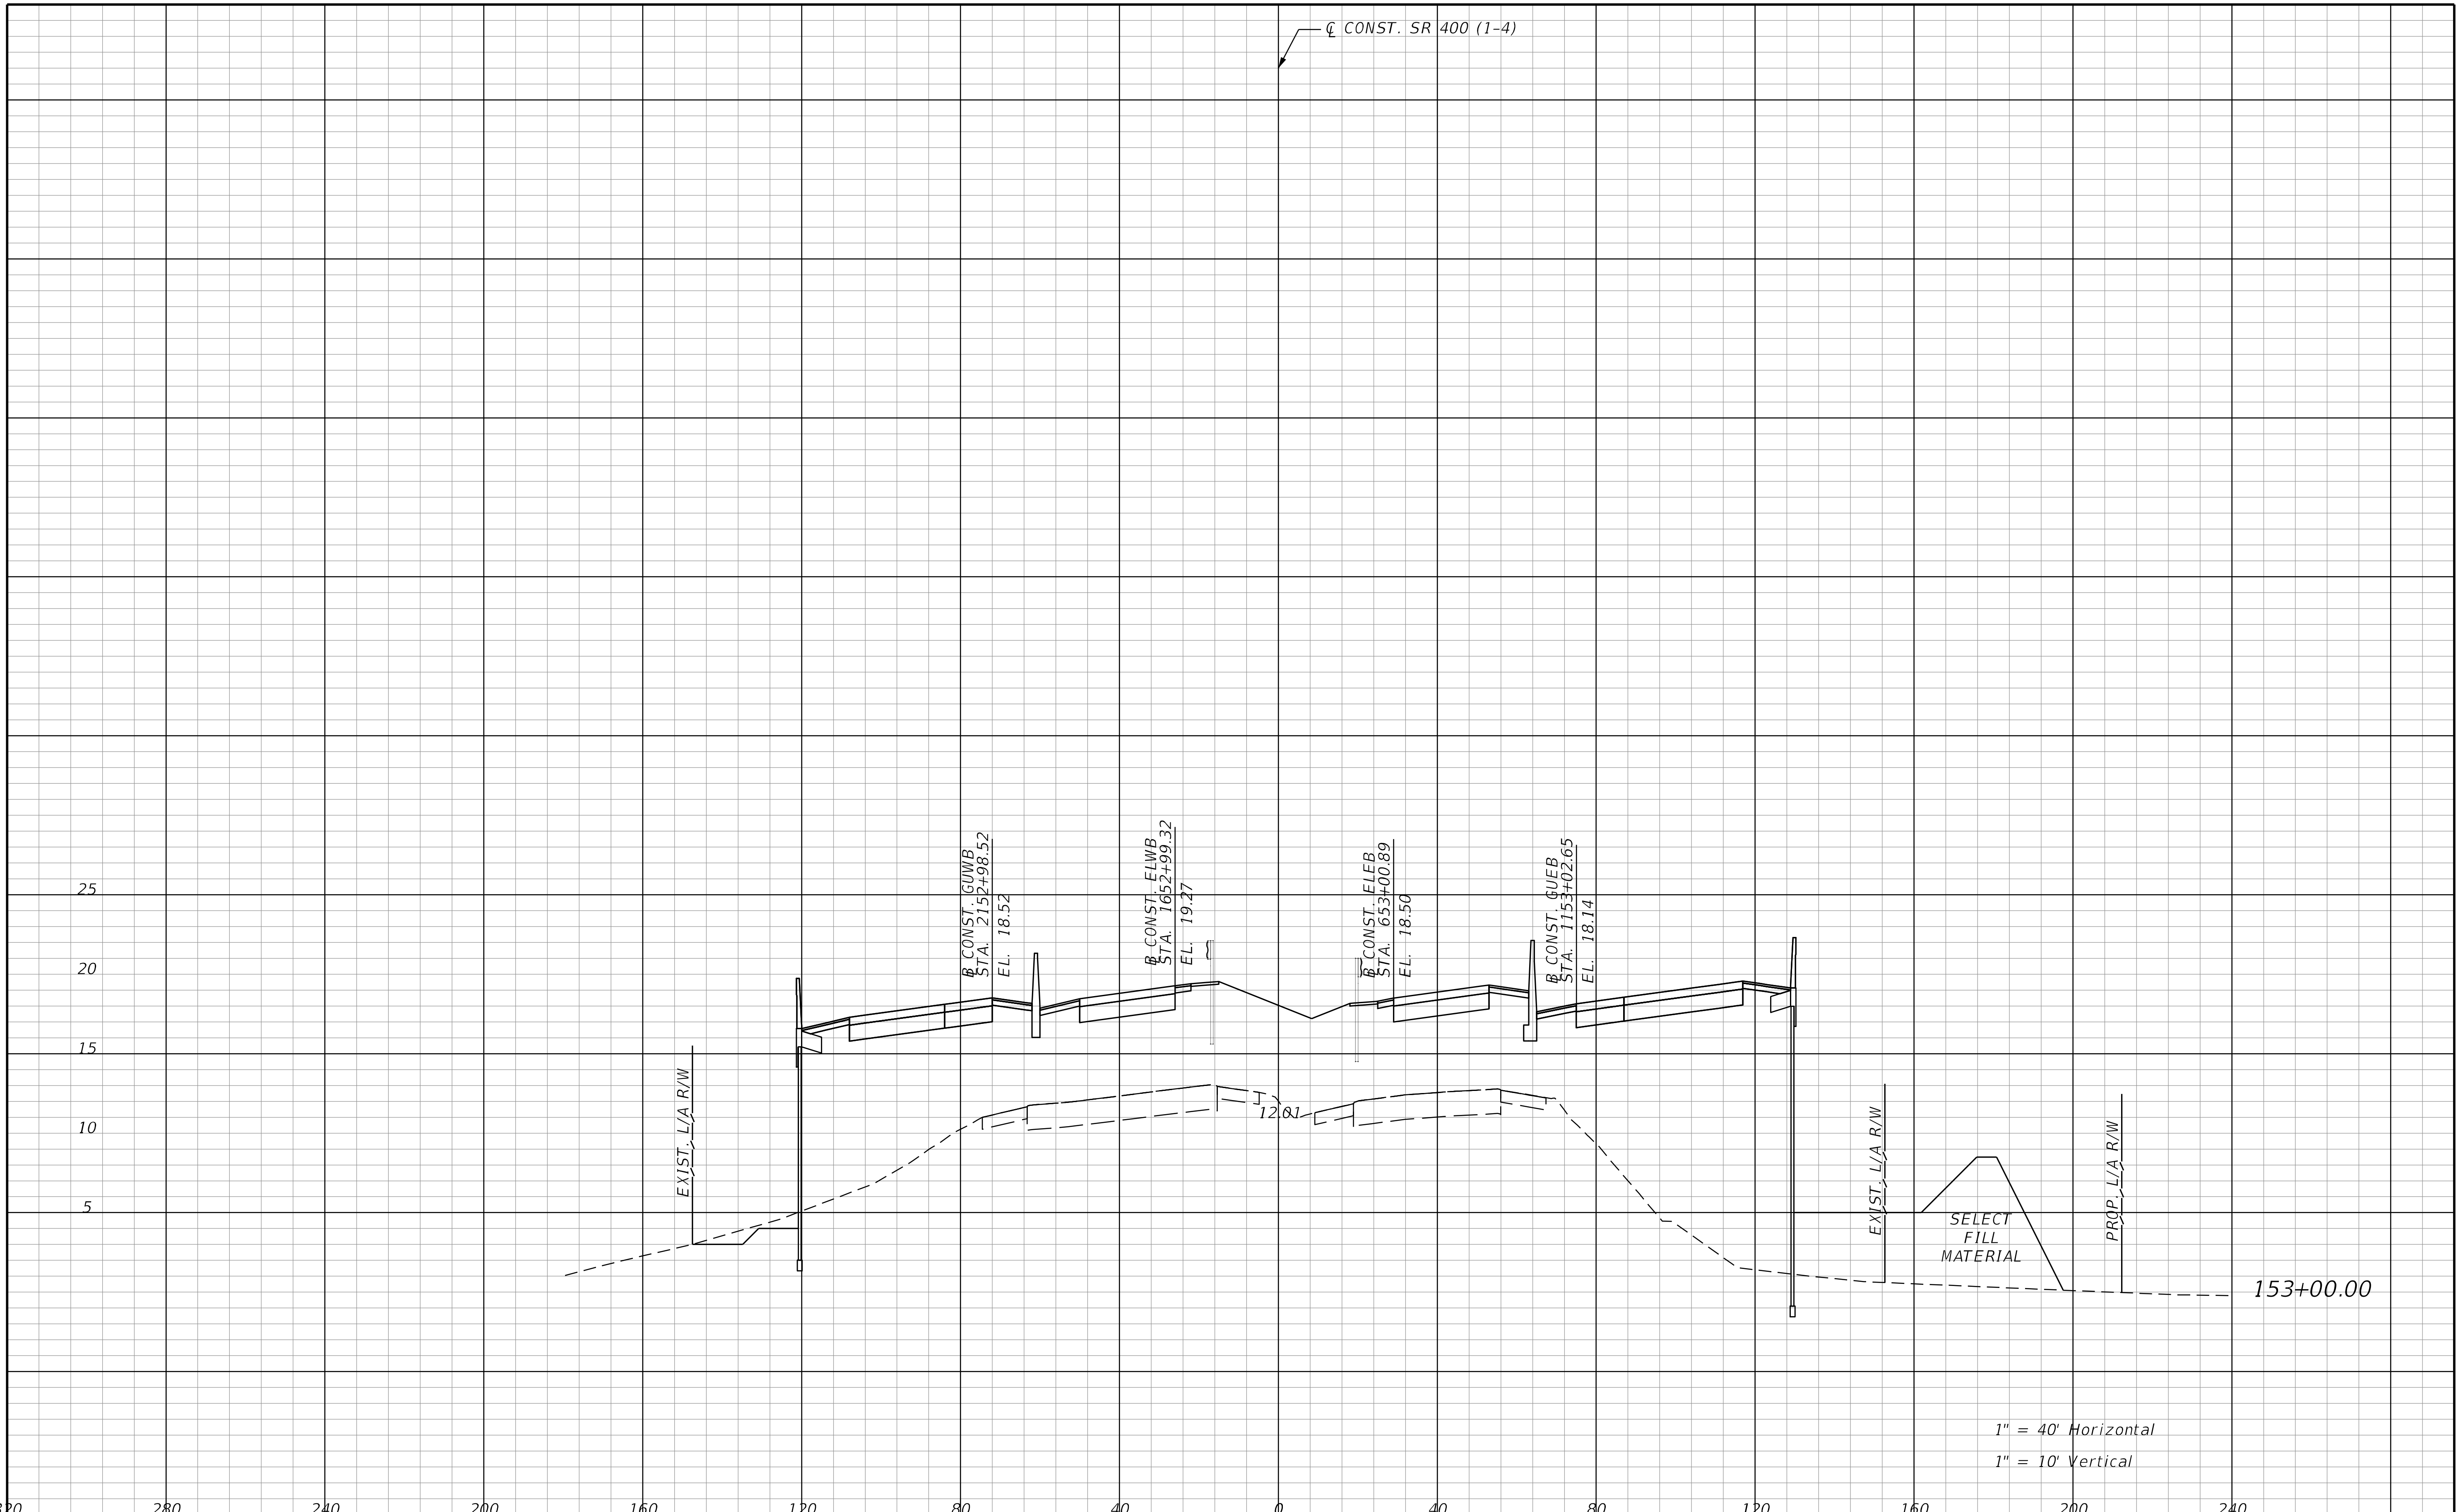

REVISIONS			
DATE	DESCRIPTION	DATE	DESCRIPTION

STANTEC CONSULTING SERVICES INC.
ENGINEER OF RECORD:
WILLIAM V. ANDERSON, P.E. NO.: 36682
11315 CORPORATE BLVD., SUITE 105
ORLANDO, FLORIDA 32817
(407) 823-8966
CERTIFICATE OF AUTHORIZATION NO. 27013

STATE OF FLORIDA
DEPARTMENT OF TRANSPORTATION

ROAD NO.	COUNTY	FINANCIAL PROJECT ID
SR400	VOLUSIA	408464-2-32-01

CROSS SECTIONS
SR 400 (I-4)

SHEET NO.
502

THE OFFICIAL RECORD OF THIS SHEET IS THE ELECTRONIC FILE DIGITALLY SIGNED AND SEALED UNDER RULE 61G15-23.004, F.A.C.

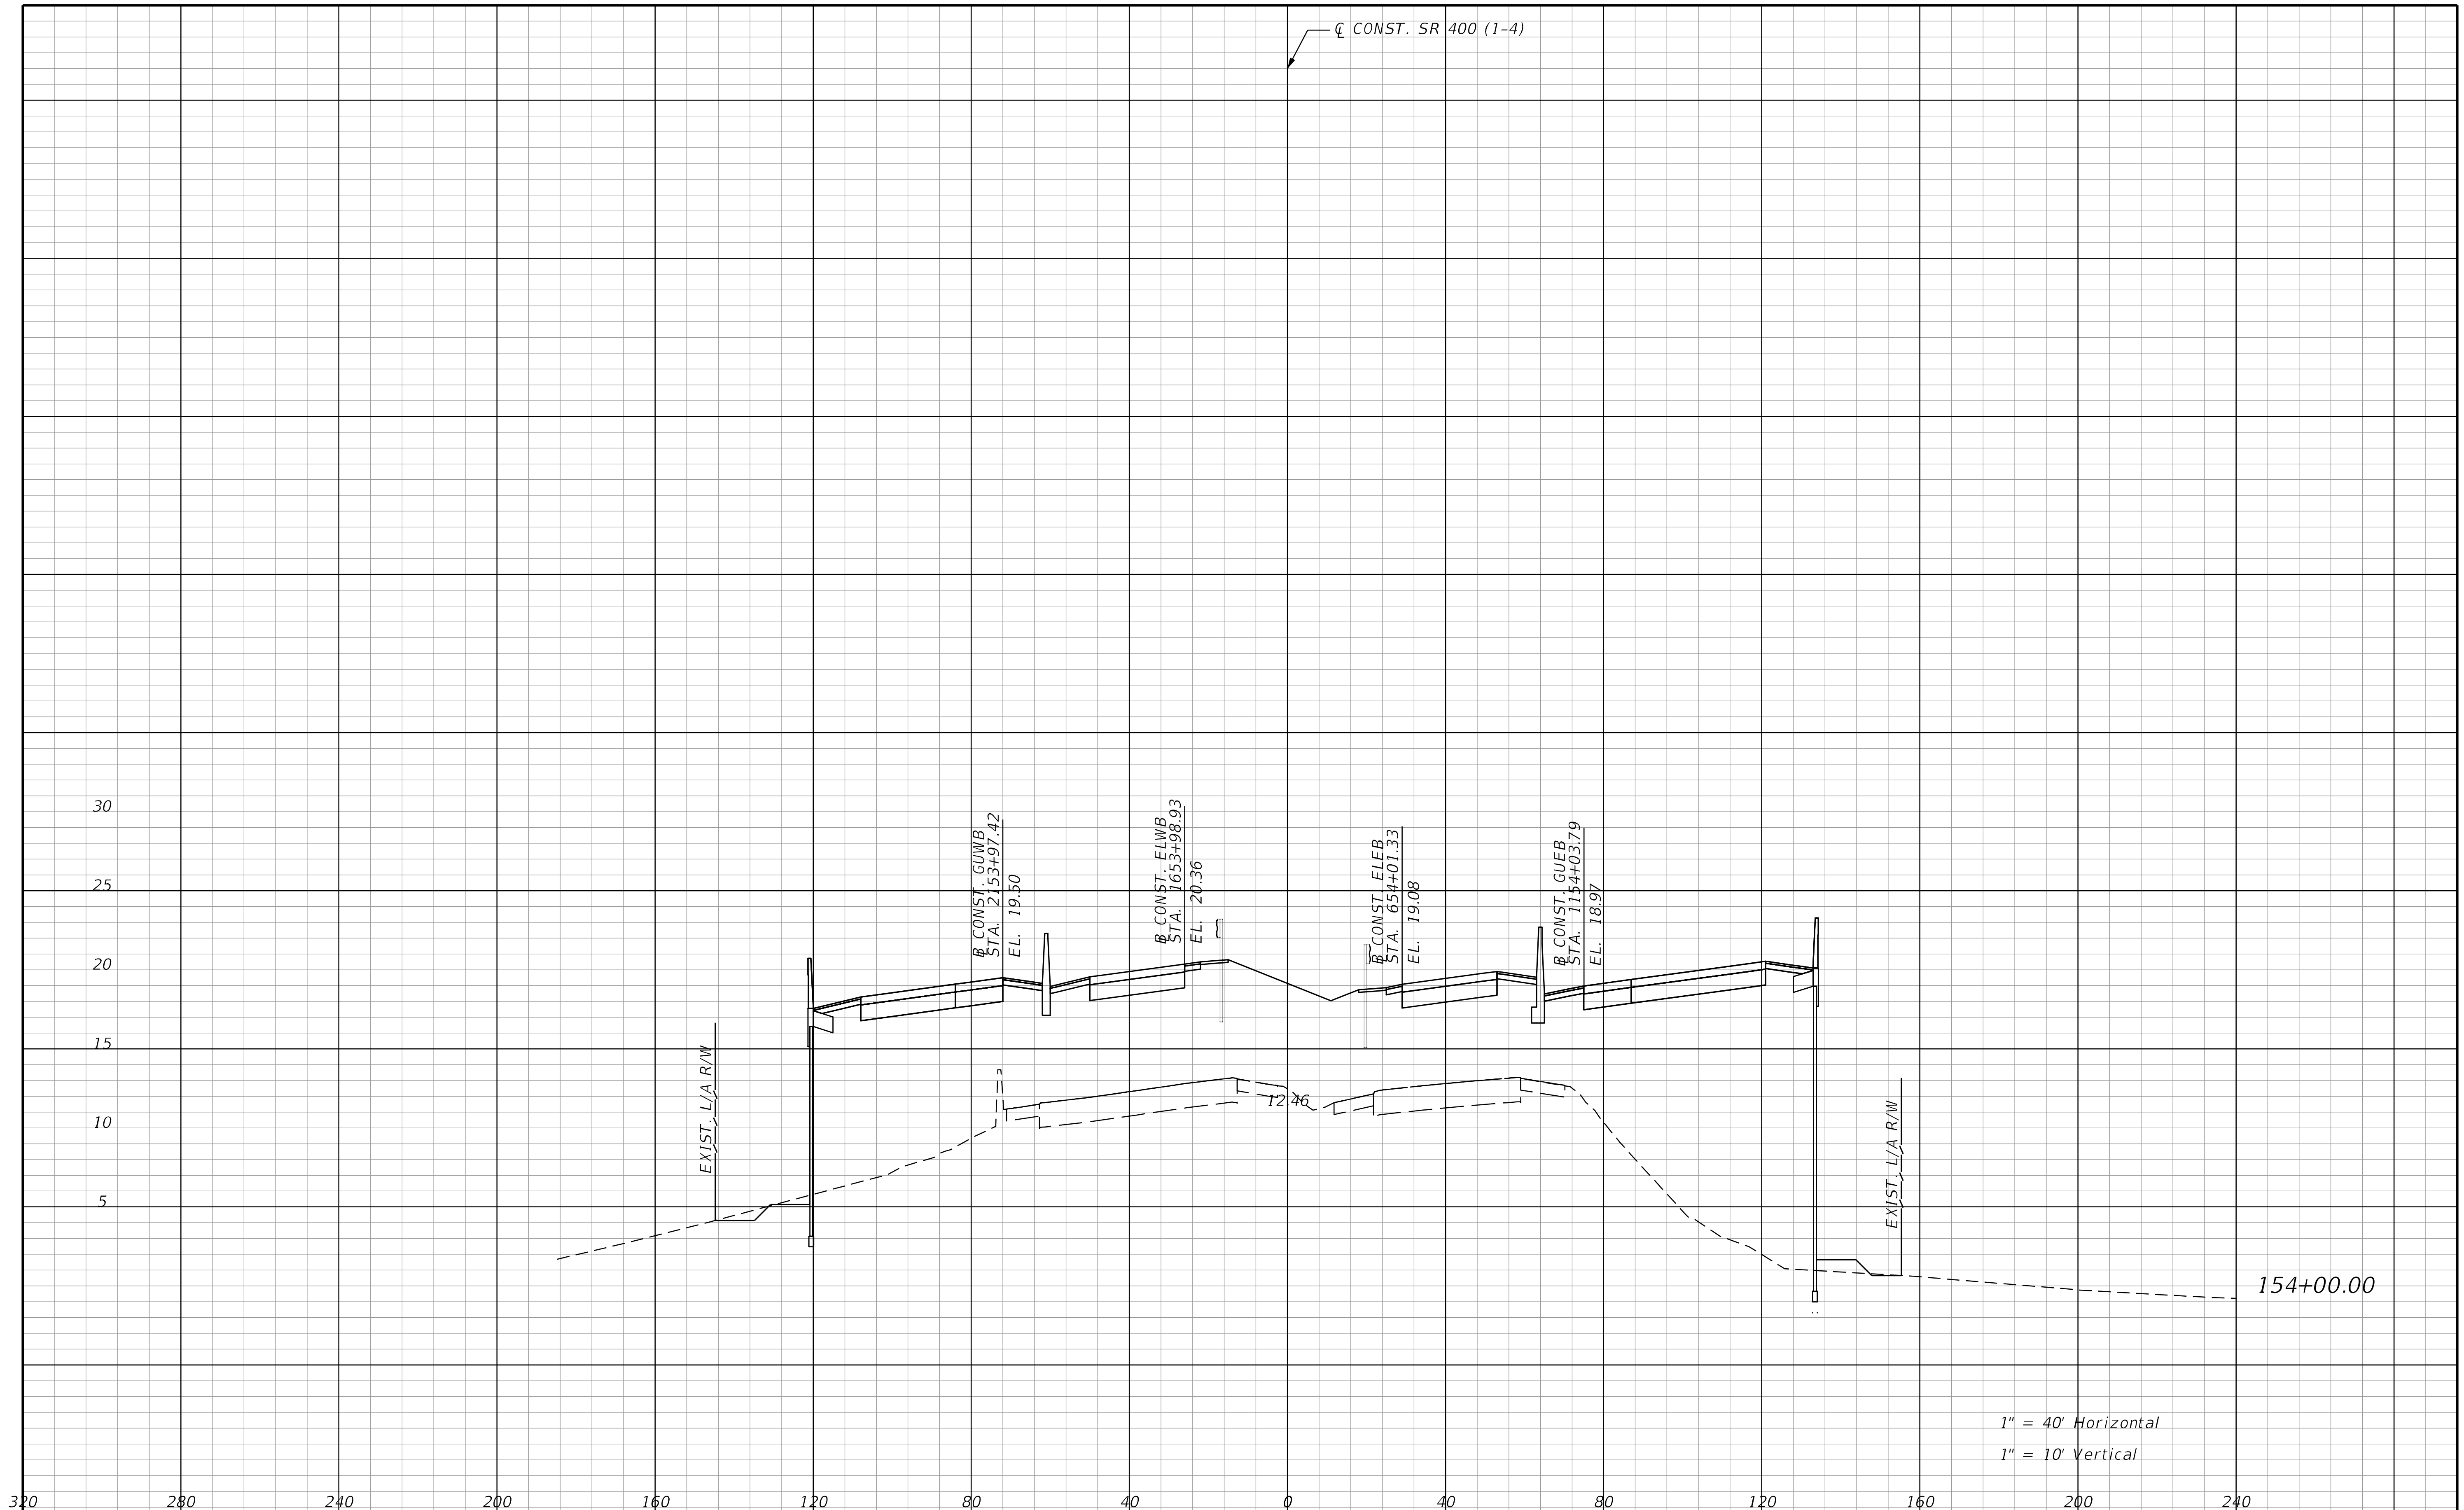

REVISIONS			
DATE	DESCRIPTION	DATE	DESCRIPTION

STANTEC CONSULTING SERVICES INC.
ENGINEER OF RECORD:
WILLIAM V. ANDERSON, P.E. NO.: 36682
11315 CORPORATE BLVD., SUITE 105
ORLANDO, FLORIDA 32817
(407) 823-8966
CERTIFICATE OF AUTHORIZATION NO. 27013

STATE OF FLORIDA
DEPARTMENT OF TRANSPORTATION

ROAD NO.	COUNTY	FINANCIAL PROJECT ID
SR400	VOLUSIA	408464-2-32-01

CROSS SECTIONS
SR 400 (I-4)

SHEET NO.
503

THE OFFICIAL RECORD OF THIS SHEET IS THE ELECTRONIC FILE DIGITALLY SIGNED AND SEALED UNDER RULE 61G15-23.004, F.A.C.

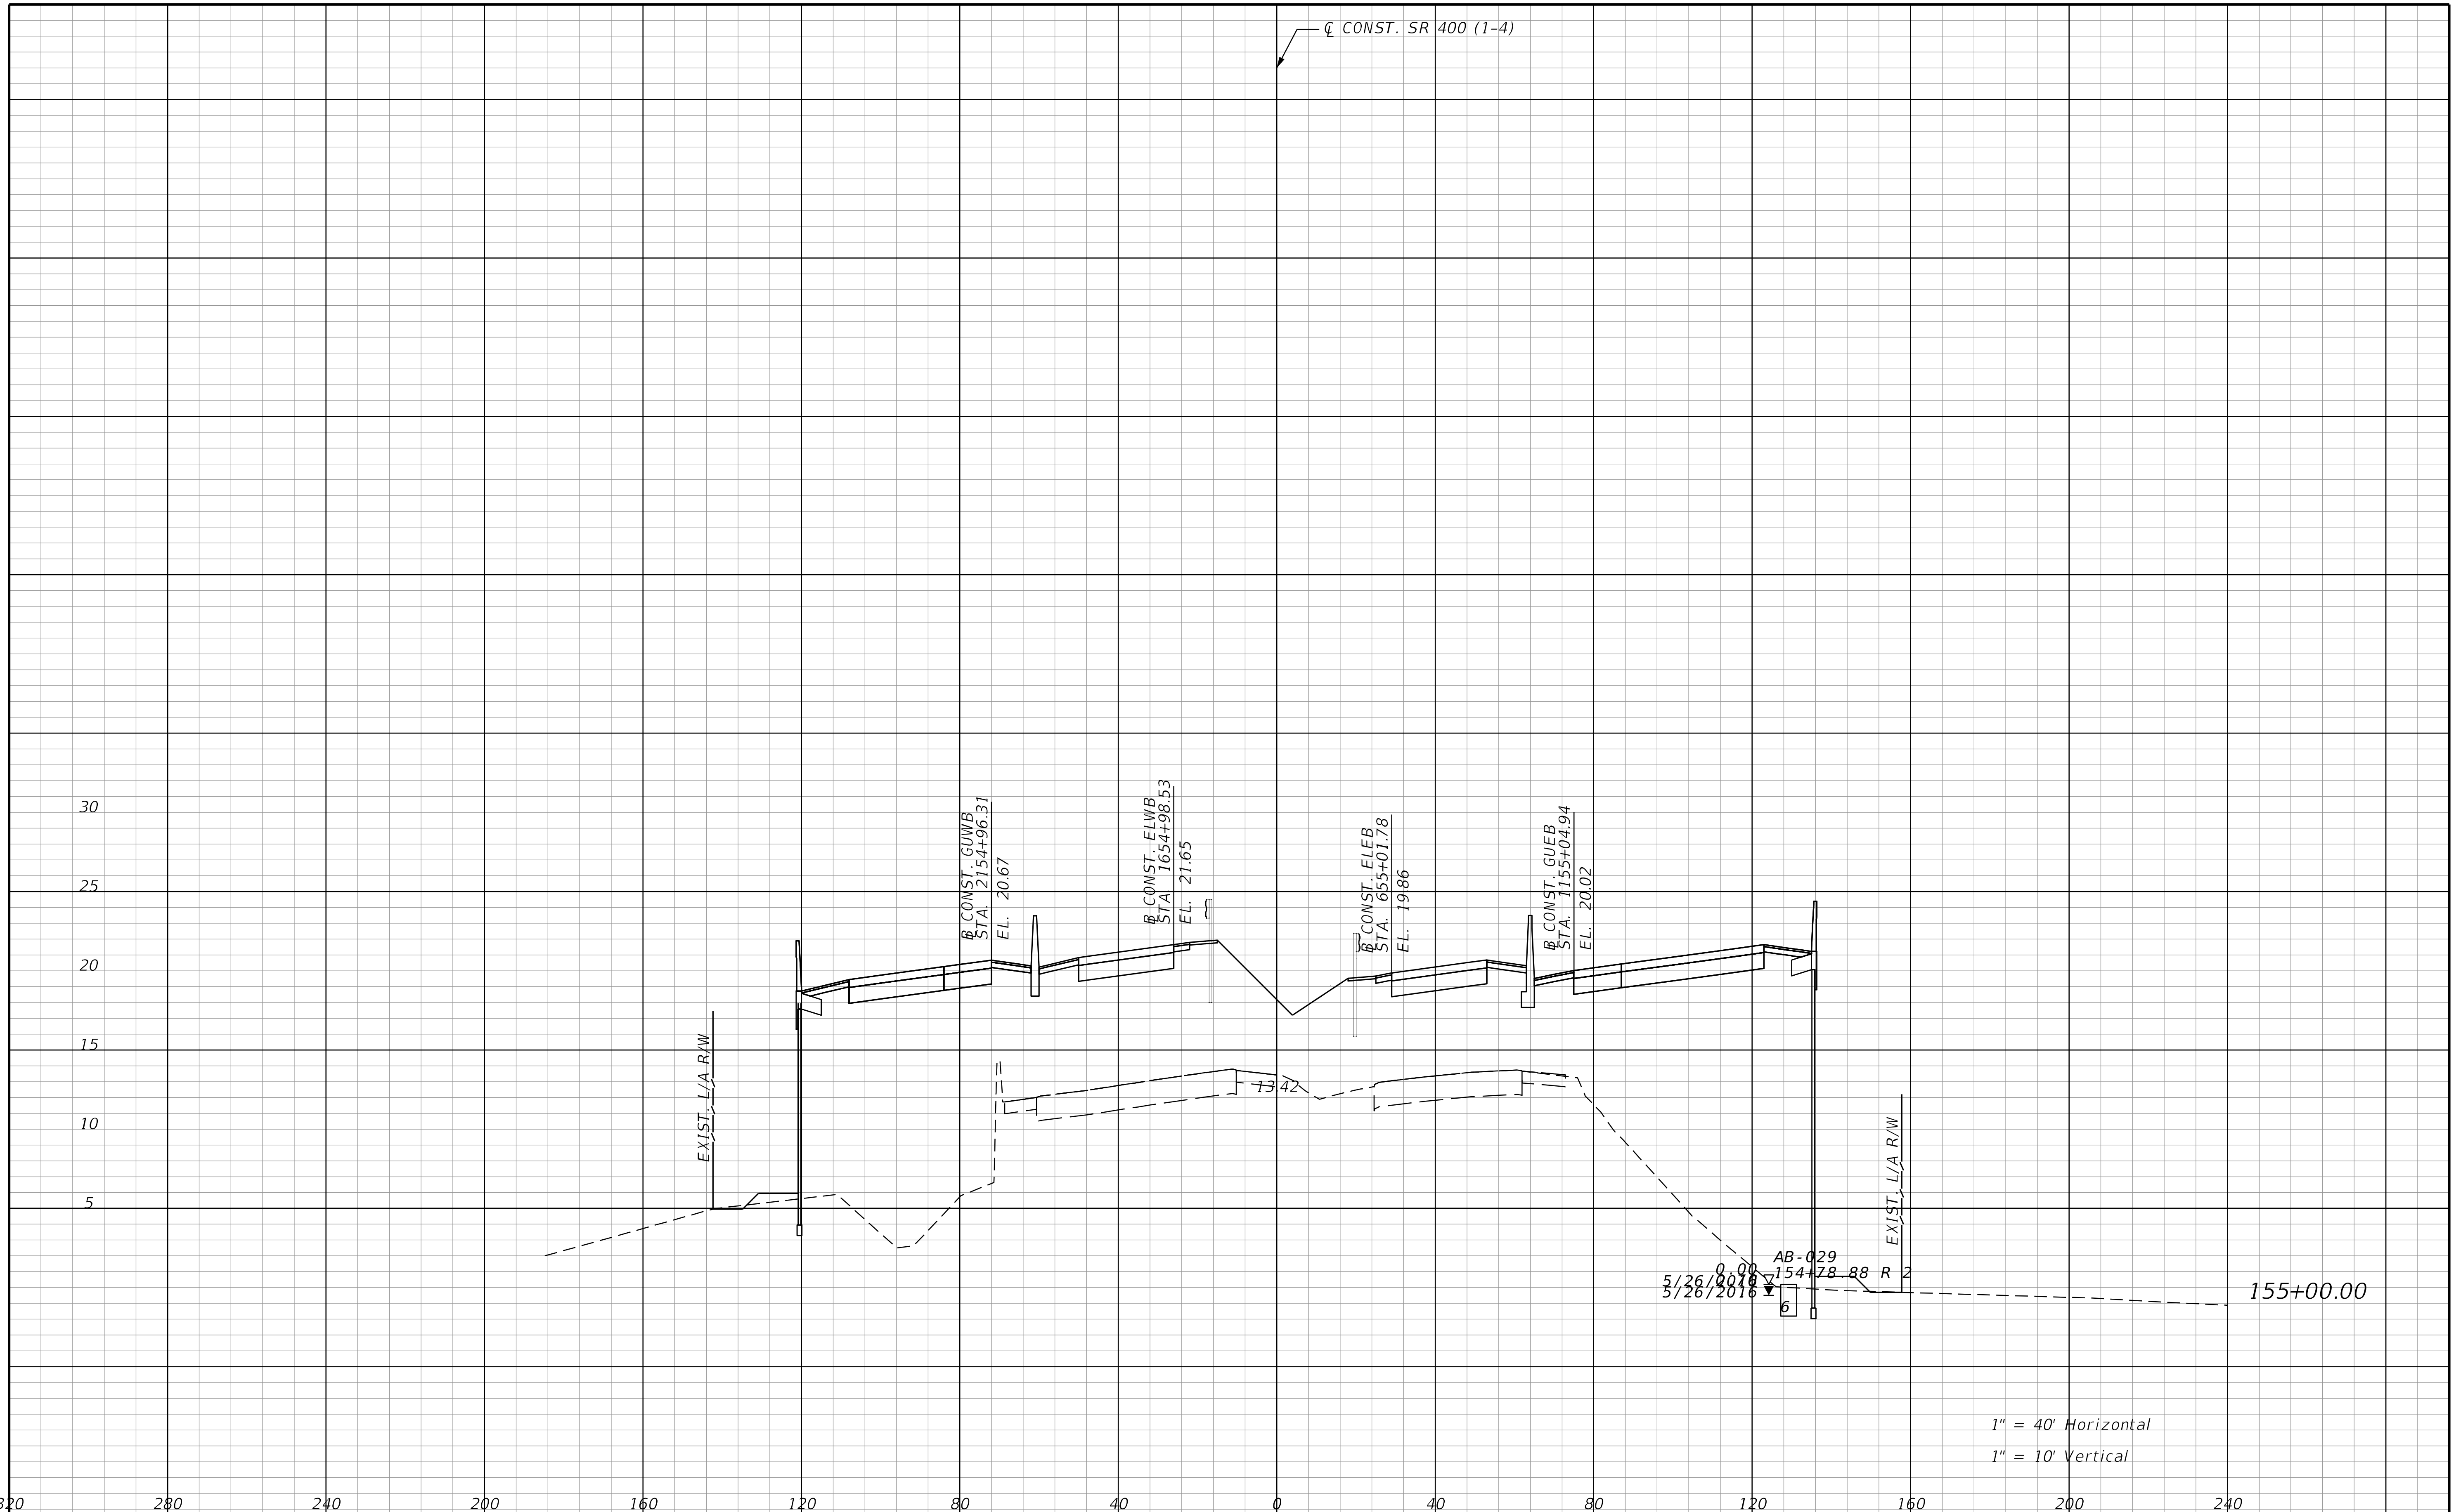

THE OFFICIAL RECORD OF THIS SHEET IS THE ELECTRONIC FILE DIGITALLY SIGNED AND SEALED UNDER RULE 61G15-23.004, F.A.C.

REVISIONS			
DATE	DESCRIPTION	DATE	DESCRIPTION

STANTEC CONSULTING SERVICES INC.
ENGINEER OF RECORD:
WILLIAM V. ANDERSON, P.E. NO.: 36682
11315 CORPORATE BLVD., SUITE 105
ORLANDO, FLORIDA 32817
(407) 823-8966
CERTIFICATE OF AUTHORIZATION NO. 27013

STATE OF FLORIDA
DEPARTMENT OF TRANSPORTATION

ROAD NO.	COUNTY	FINANCIAL PROJECT ID
SR400	VOLUSIA	408464-2-32-01

CROSS SECTIONS
SR 400 (I-4)

SHEET NO.
504

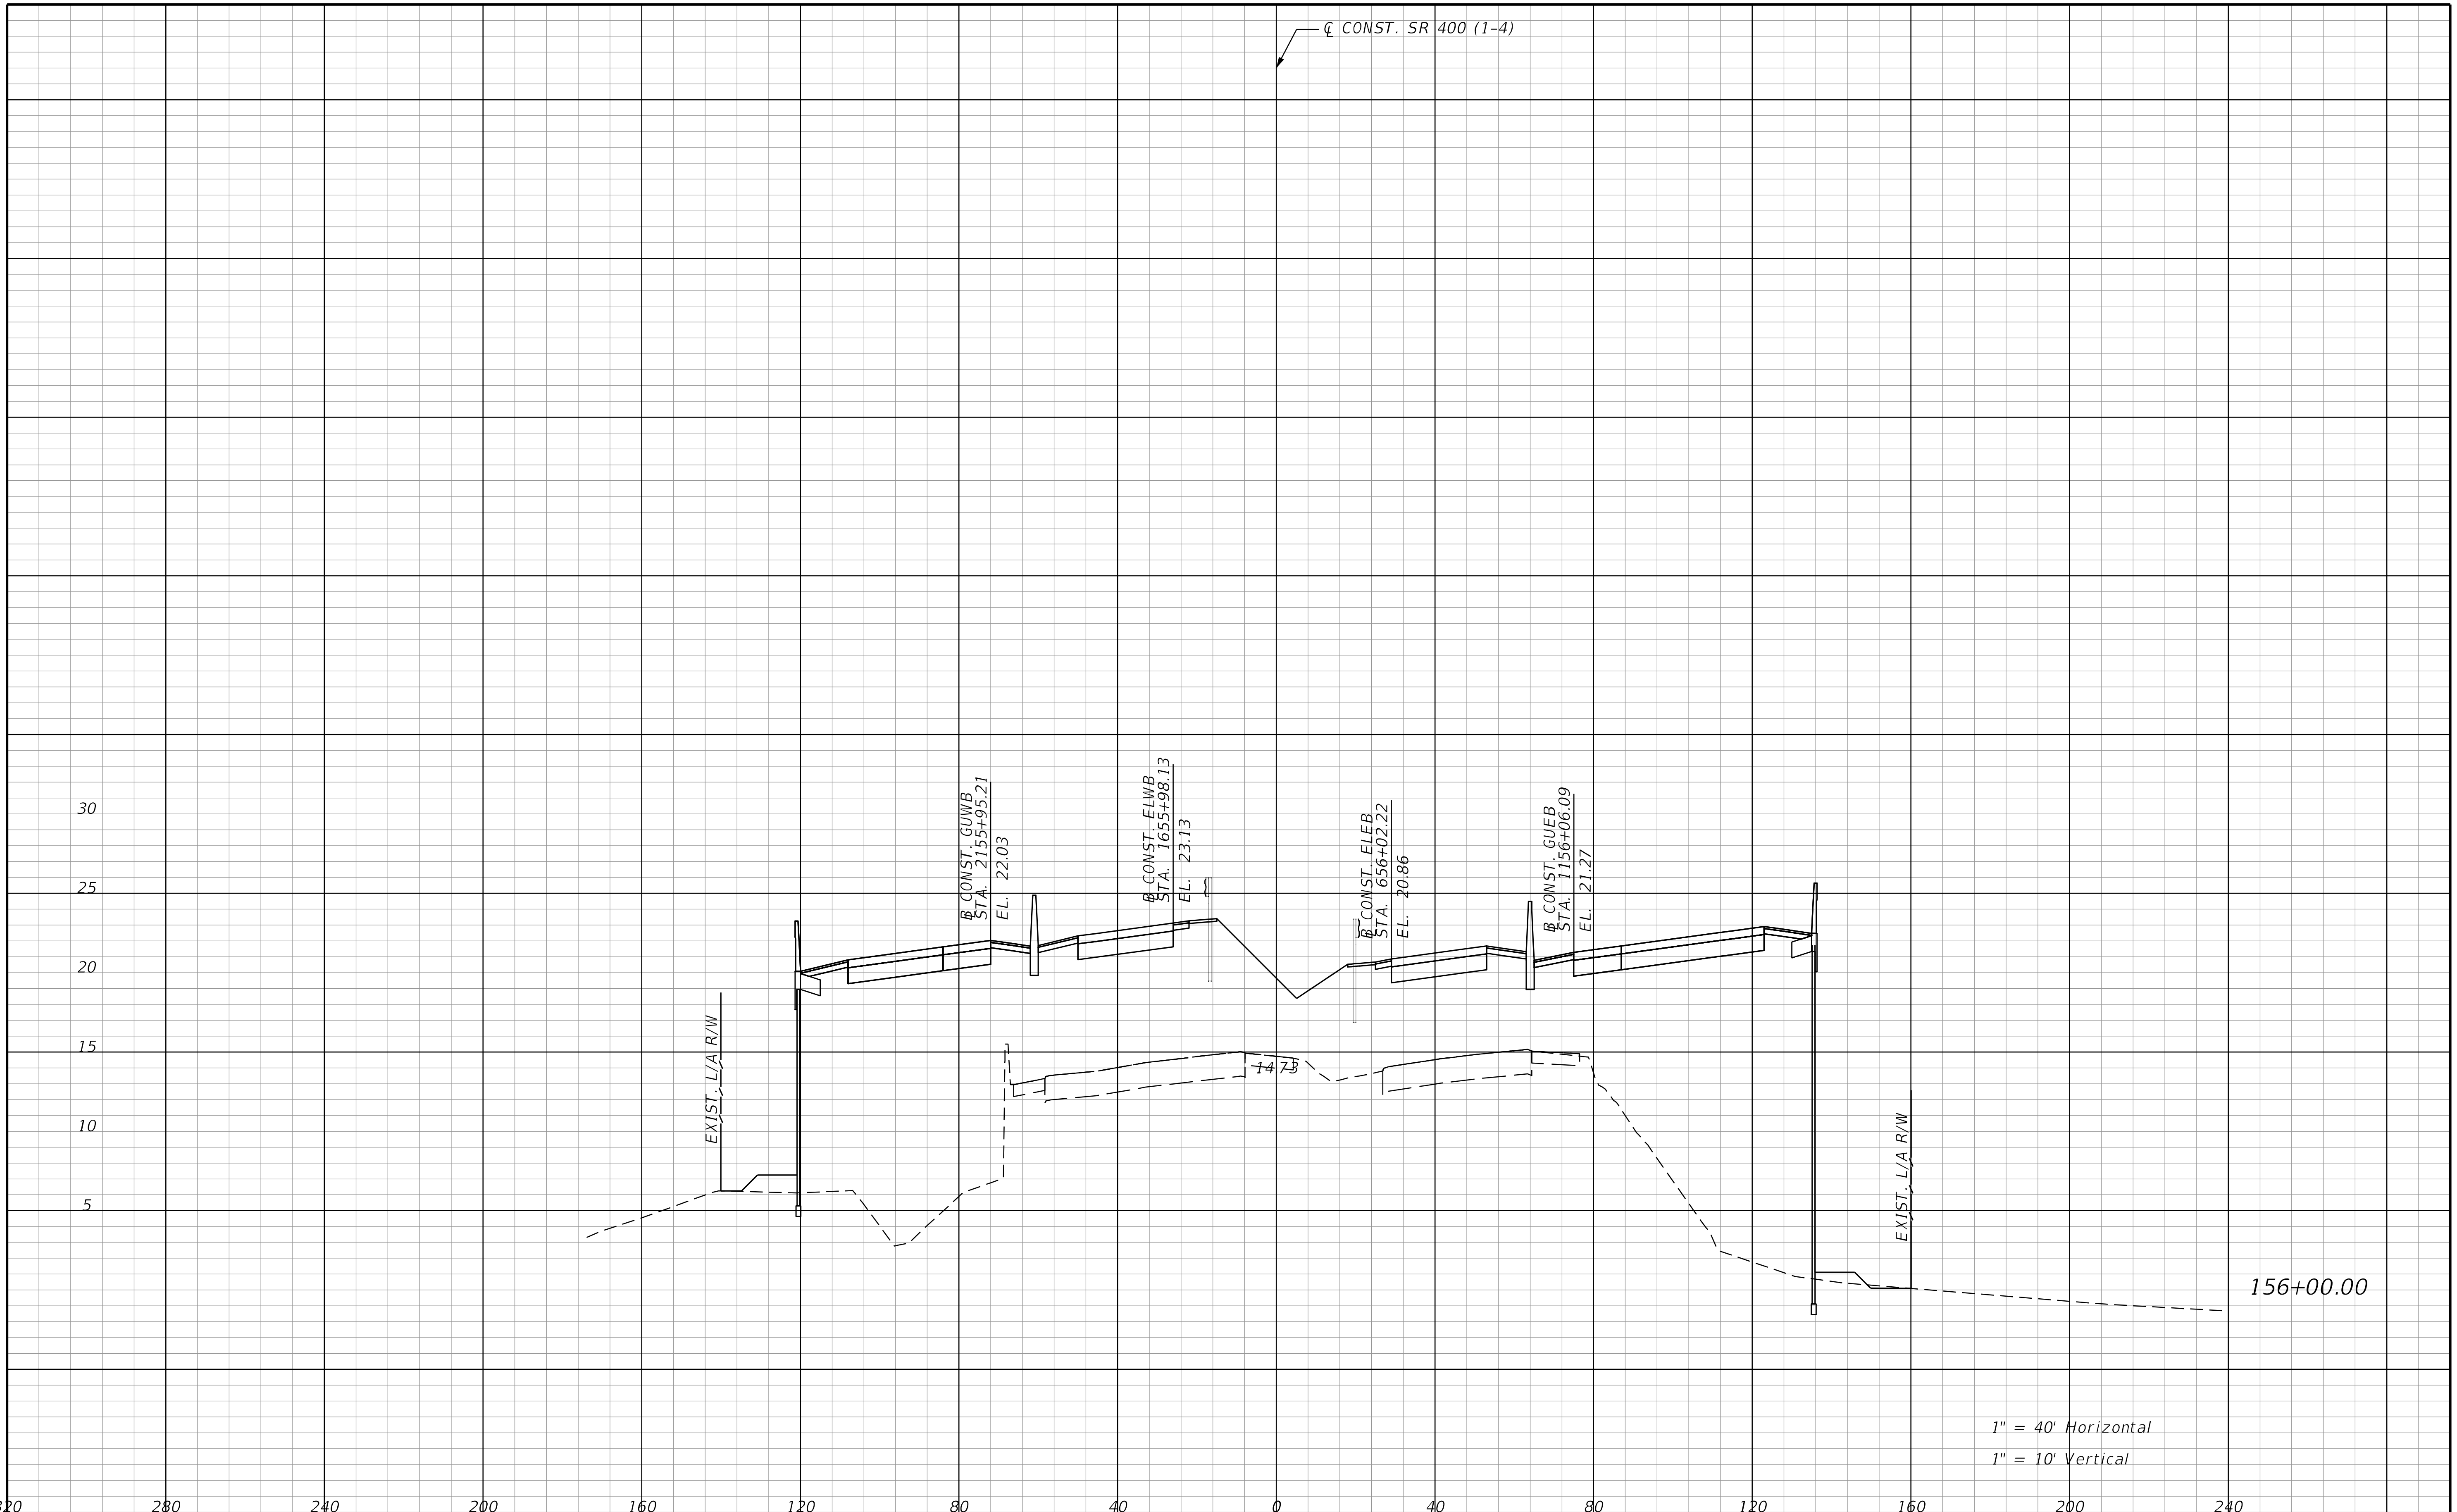

REVISIONS			
DATE	DESCRIPTION	DATE	DESCRIPTION

STANTEC CONSULTING SERVICES INC.
ENGINEER OF RECORD:
WILLIAM V. ANDERSON, P.E. NO.: 36682
11315 CORPORATE BLVD., SUITE 105
ORLANDO, FLORIDA 32817
(407) 823-8966
CERTIFICATE OF AUTHORIZATION NO. 27013

STATE OF FLORIDA
DEPARTMENT OF TRANSPORTATION

ROAD NO.	COUNTY	FINANCIAL PROJECT ID
SR400	VOLUSIA	408464-2-32-01

CROSS SECTIONS
SR 400 (I-4)

SHEET NO.
505

THE OFFICIAL RECORD OF THIS SHEET IS THE ELECTRONIC FILE DIGITALLY SIGNED AND SEALED UNDER RULE 61G15-23.004, F.A.C.

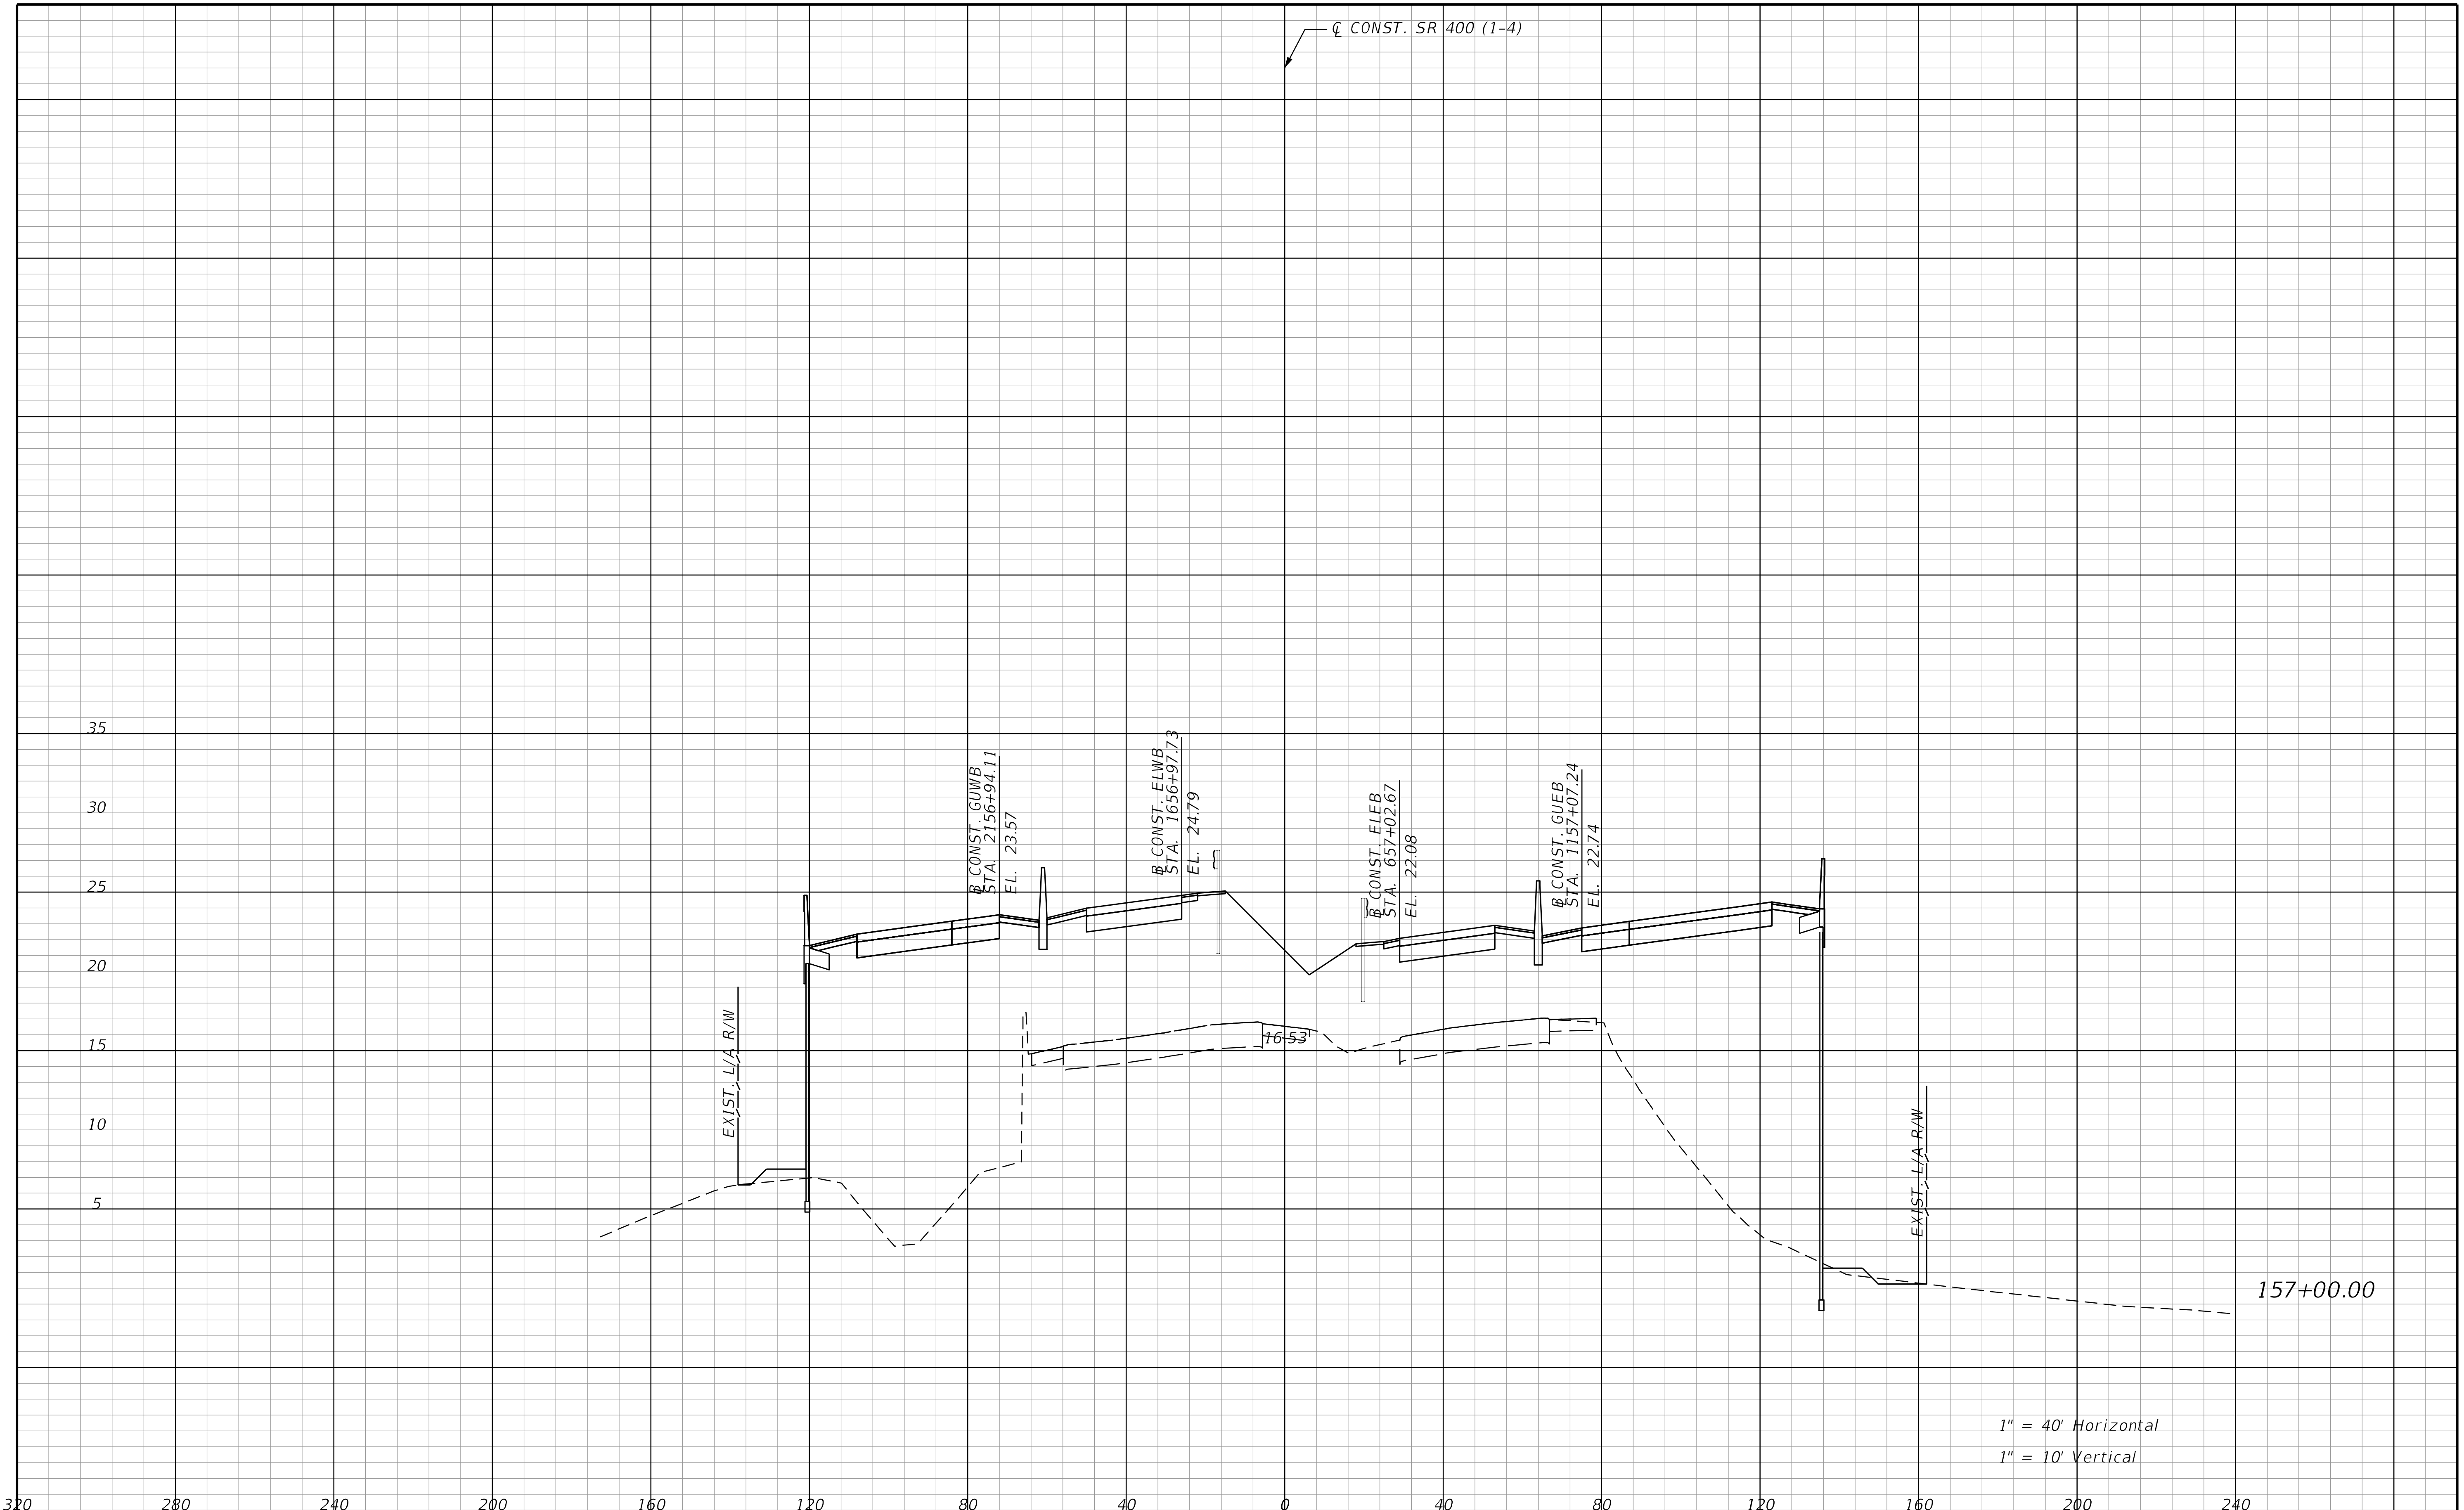

REVISIONS			
DATE	DESCRIPTION	DATE	DESCRIPTION

STANTEC CONSULTING SERVICES INC.
ENGINEER OF RECORD:
WILLIAM V. ANDERSON, P.E. NO.: 36682
11315 CORPORATE BLVD., SUITE 105
ORLANDO, FLORIDA 32817
(407) 823-8966
CERTIFICATE OF AUTHORIZATION NO. 27013

STATE OF FLORIDA
DEPARTMENT OF TRANSPORTATION

ROAD NO.	COUNTY	FINANCIAL PROJECT ID
SR400	VOLUSIA	408464-2-32-01

CROSS SECTIONS
SR 400 (I-4)

SHEET NO.
506

THE OFFICIAL RECORD OF THIS SHEET IS THE ELECTRONIC FILE DIGITALLY SIGNED AND SEALED UNDER RULE 61G15-23.004, F.A.C.

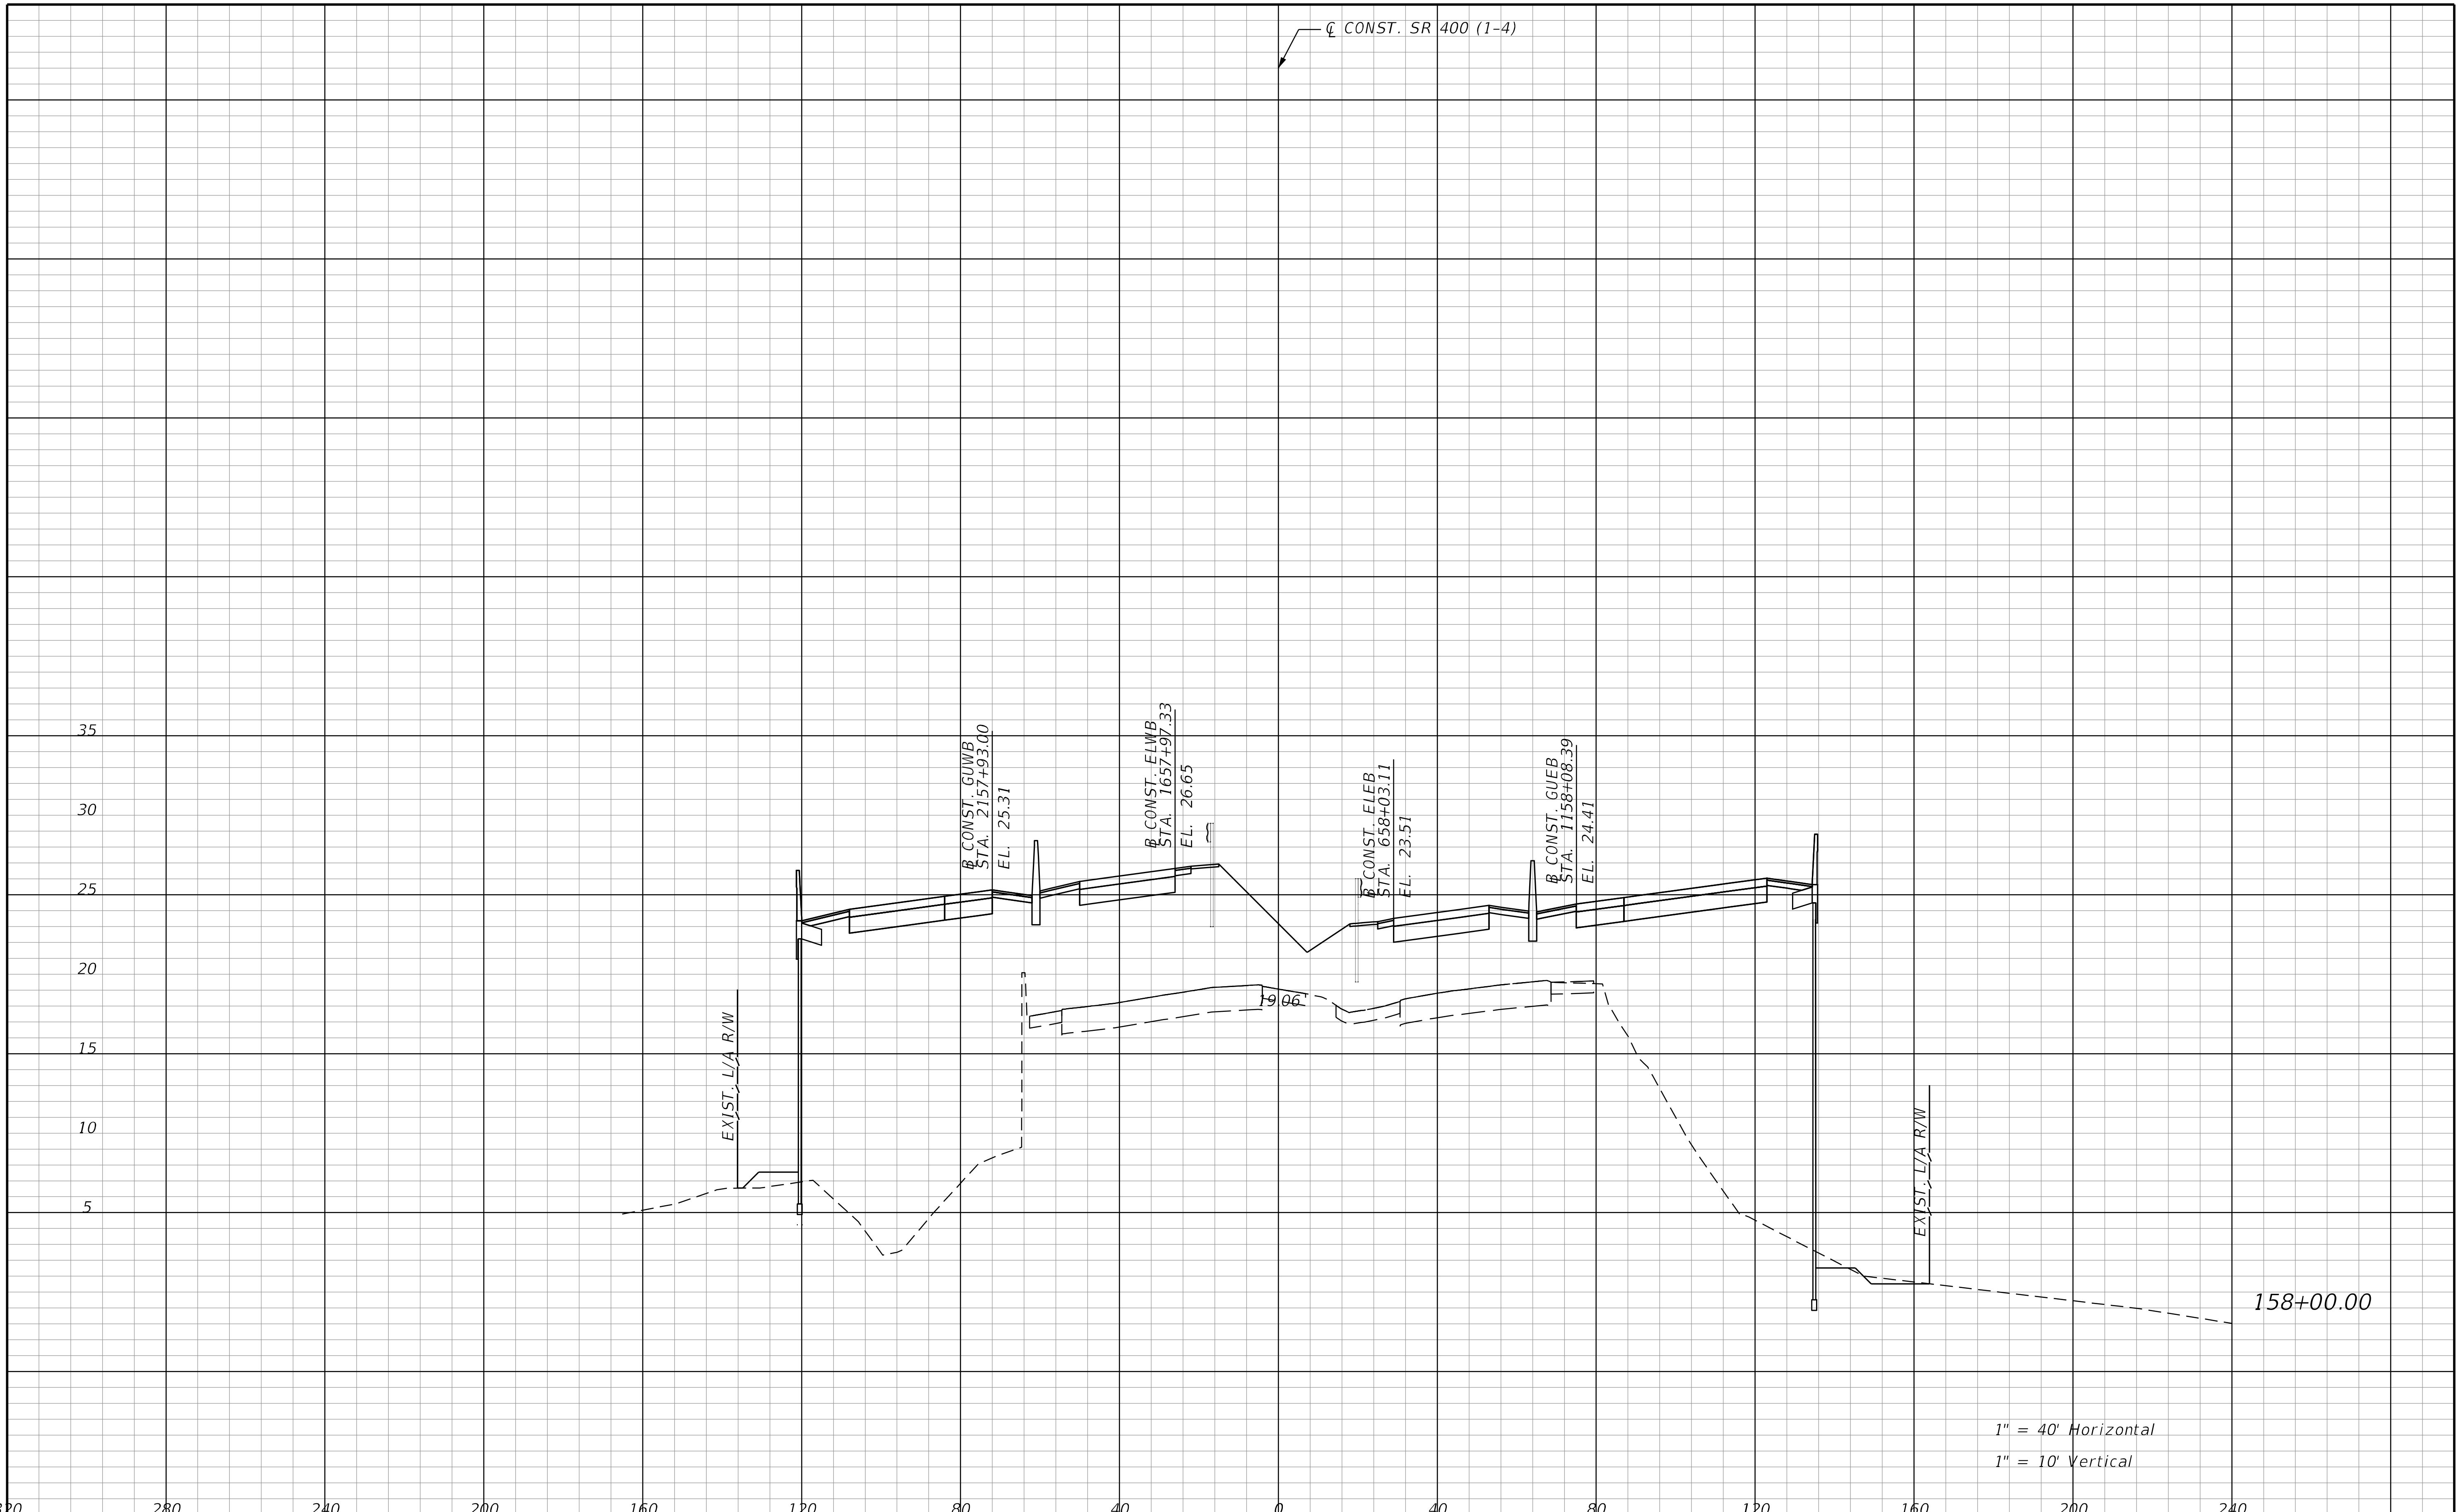

THE OFFICIAL RECORD OF THIS SHEET IS THE ELECTRONIC FILE DIGITALLY SIGNED AND SEALED UNDER RULE 61G15-23.004, F.A.C.

REVISIONS			
DATE	DESCRIPTION	DATE	DESCRIPTION

STANTEC CONSULTING SERVICES INC.
ENGINEER OF RECORD:
WILLIAM V. ANDERSON, P.E. NO.: 36682
11315 CORPORATE BLVD., SUITE 105
ORLANDO, FLORIDA 32817
(407) 823-8966
CERTIFICATE OF AUTHORIZATION NO. 27013

STATE OF FLORIDA
DEPARTMENT OF TRANSPORTATION

ROAD NO.	COUNTY	FINANCIAL PROJECT ID
SR400	VOLUSIA	408464-2-32-01

CROSS SECTIONS
SR 400 (I-4)

SHEET NO. 507

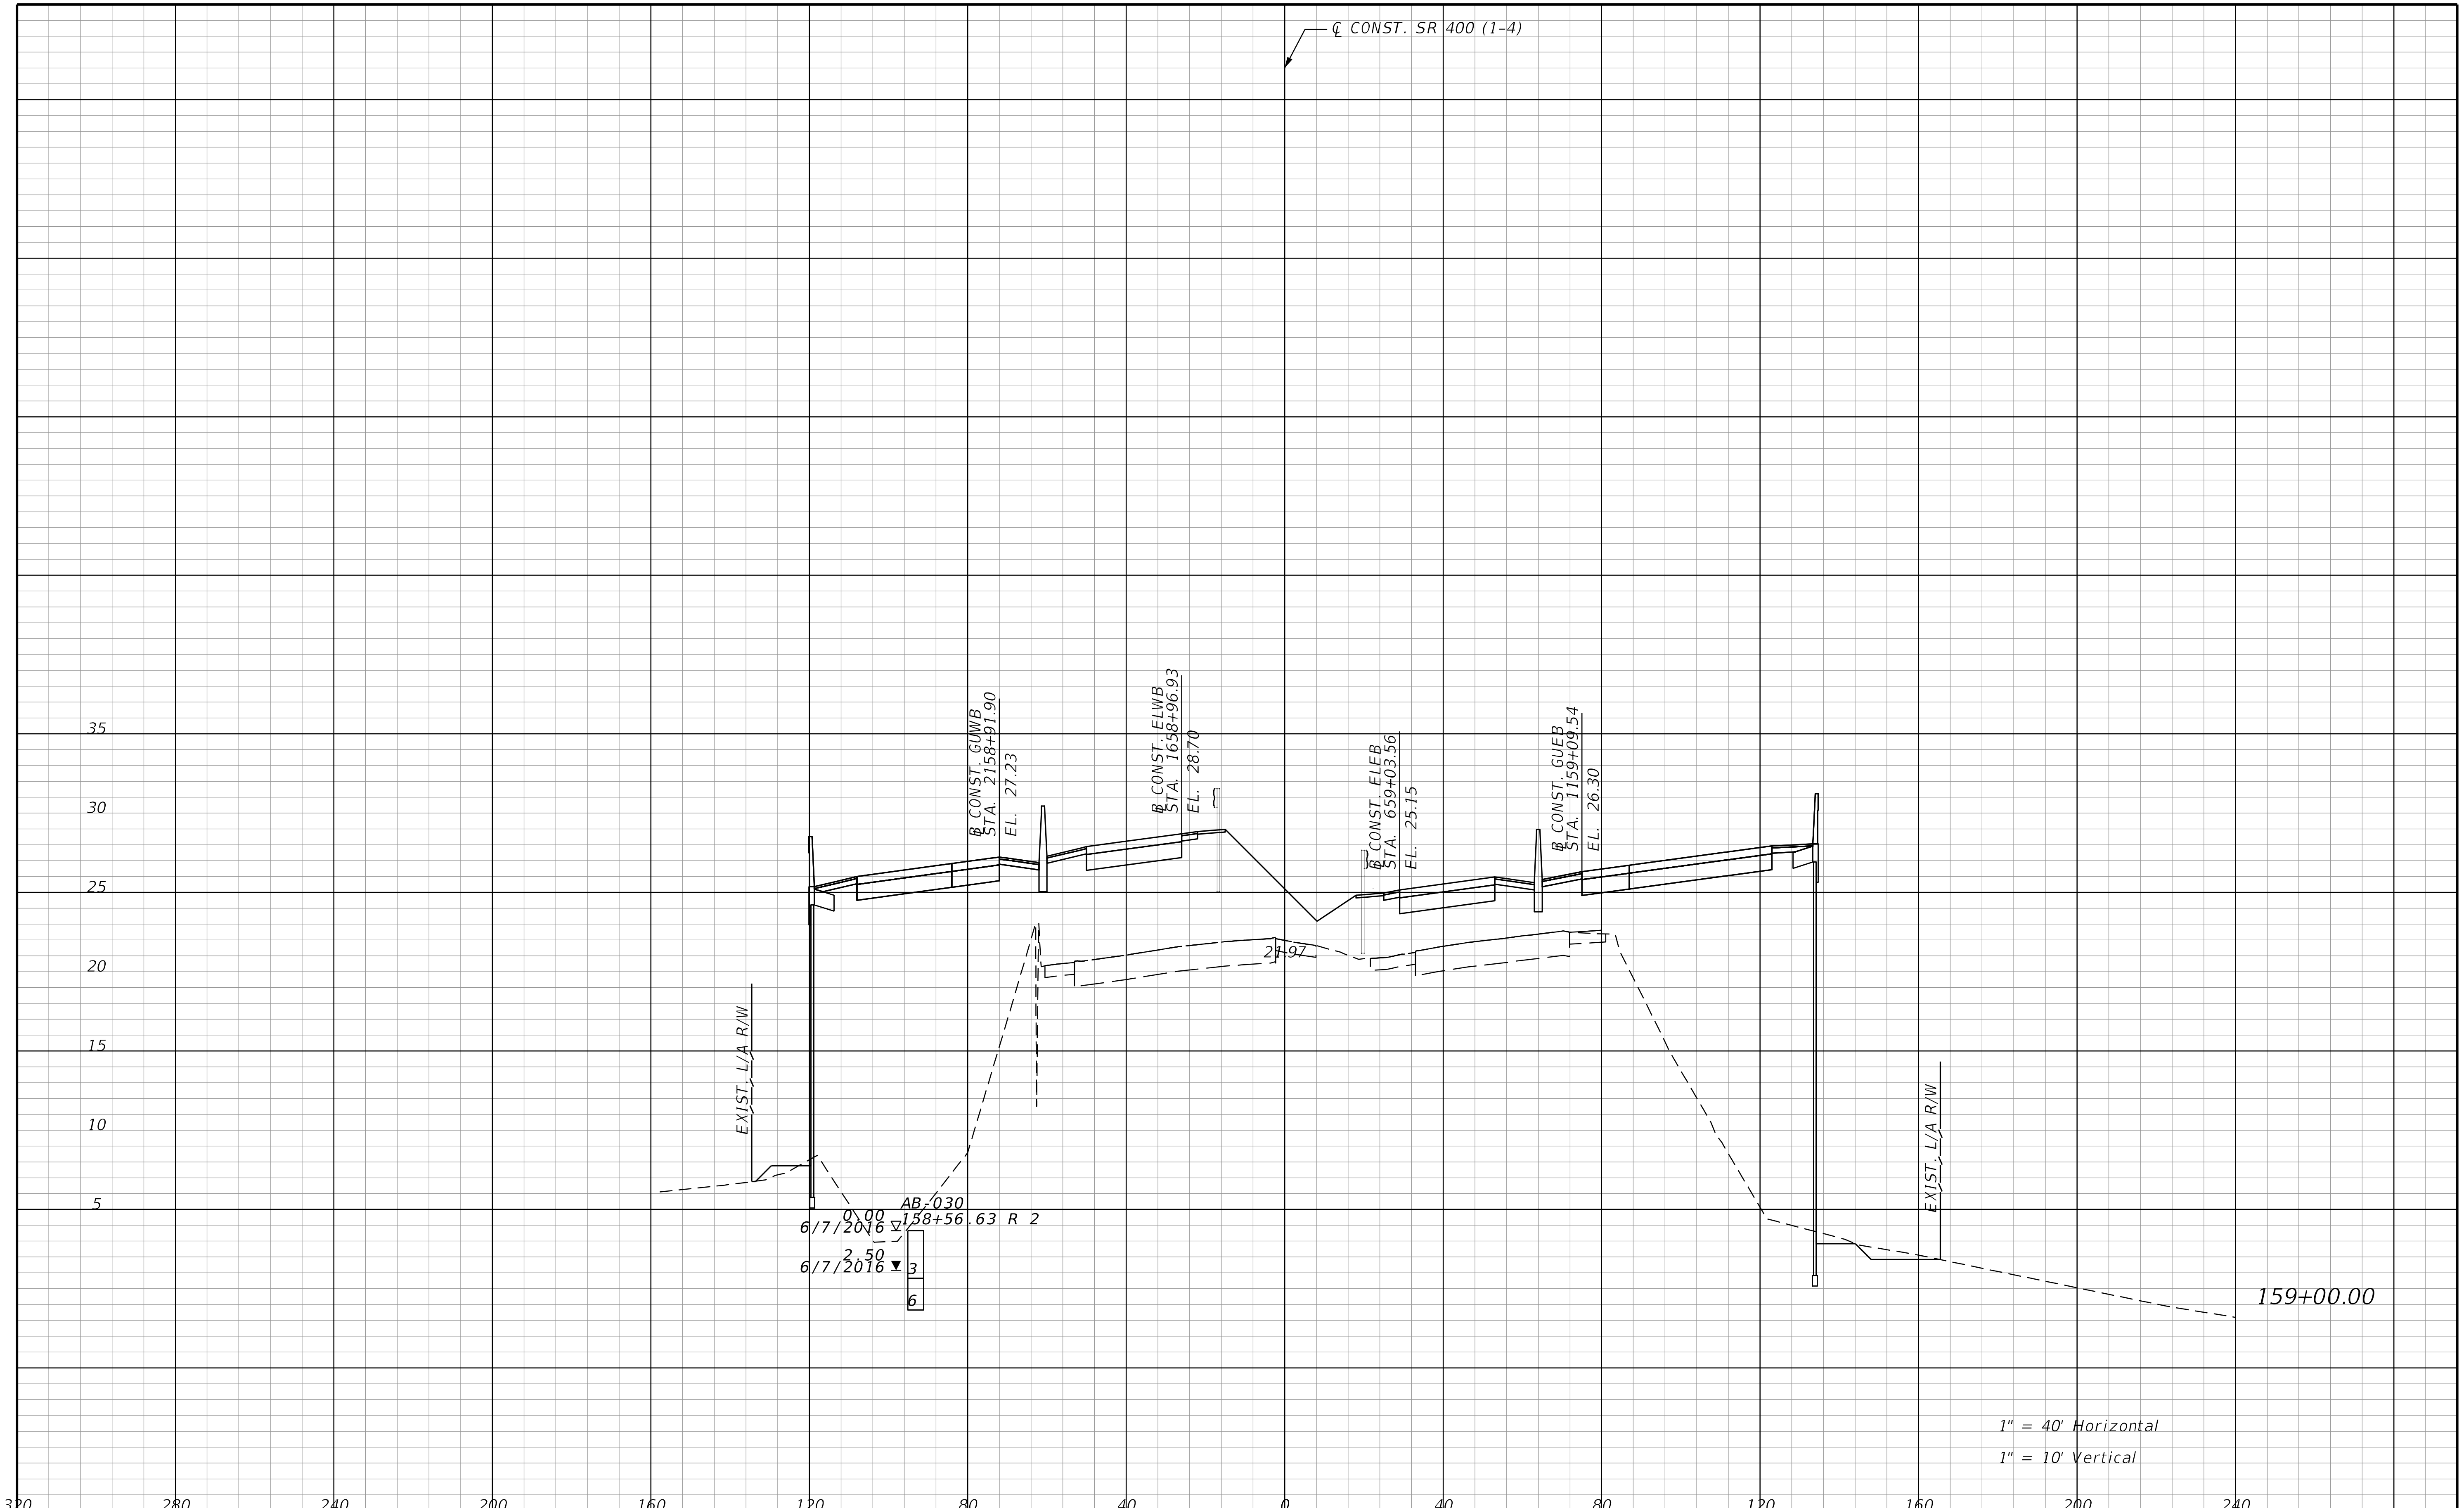

REVISIONS			
DATE	DESCRIPTION	DATE	DESCRIPTION

STANTEC CONSULTING SERVICES INC.
ENGINEER OF RECORD:
WILLIAM V. ANDERSON, P.E. NO.: 36682
11315 CORPORATE BLVD., SUITE 105
ORLANDO, FLORIDA 32817
(407) 823-8966
CERTIFICATE OF AUTHORIZATION NO. 27013

STATE OF FLORIDA
DEPARTMENT OF TRANSPORTATION

ROAD NO.	COUNTY	FINANCIAL PROJECT ID
SR400	VOLUSIA	408464-2-32-01

CROSS SECTIONS
SR 400 (I-4)

SHEET NO.
508

THE OFFICIAL RECORD OF THIS SHEET IS THE ELECTRONIC FILE DIGITALLY SIGNED AND SEALED UNDER RULE 61G15-23.004, F.A.C.

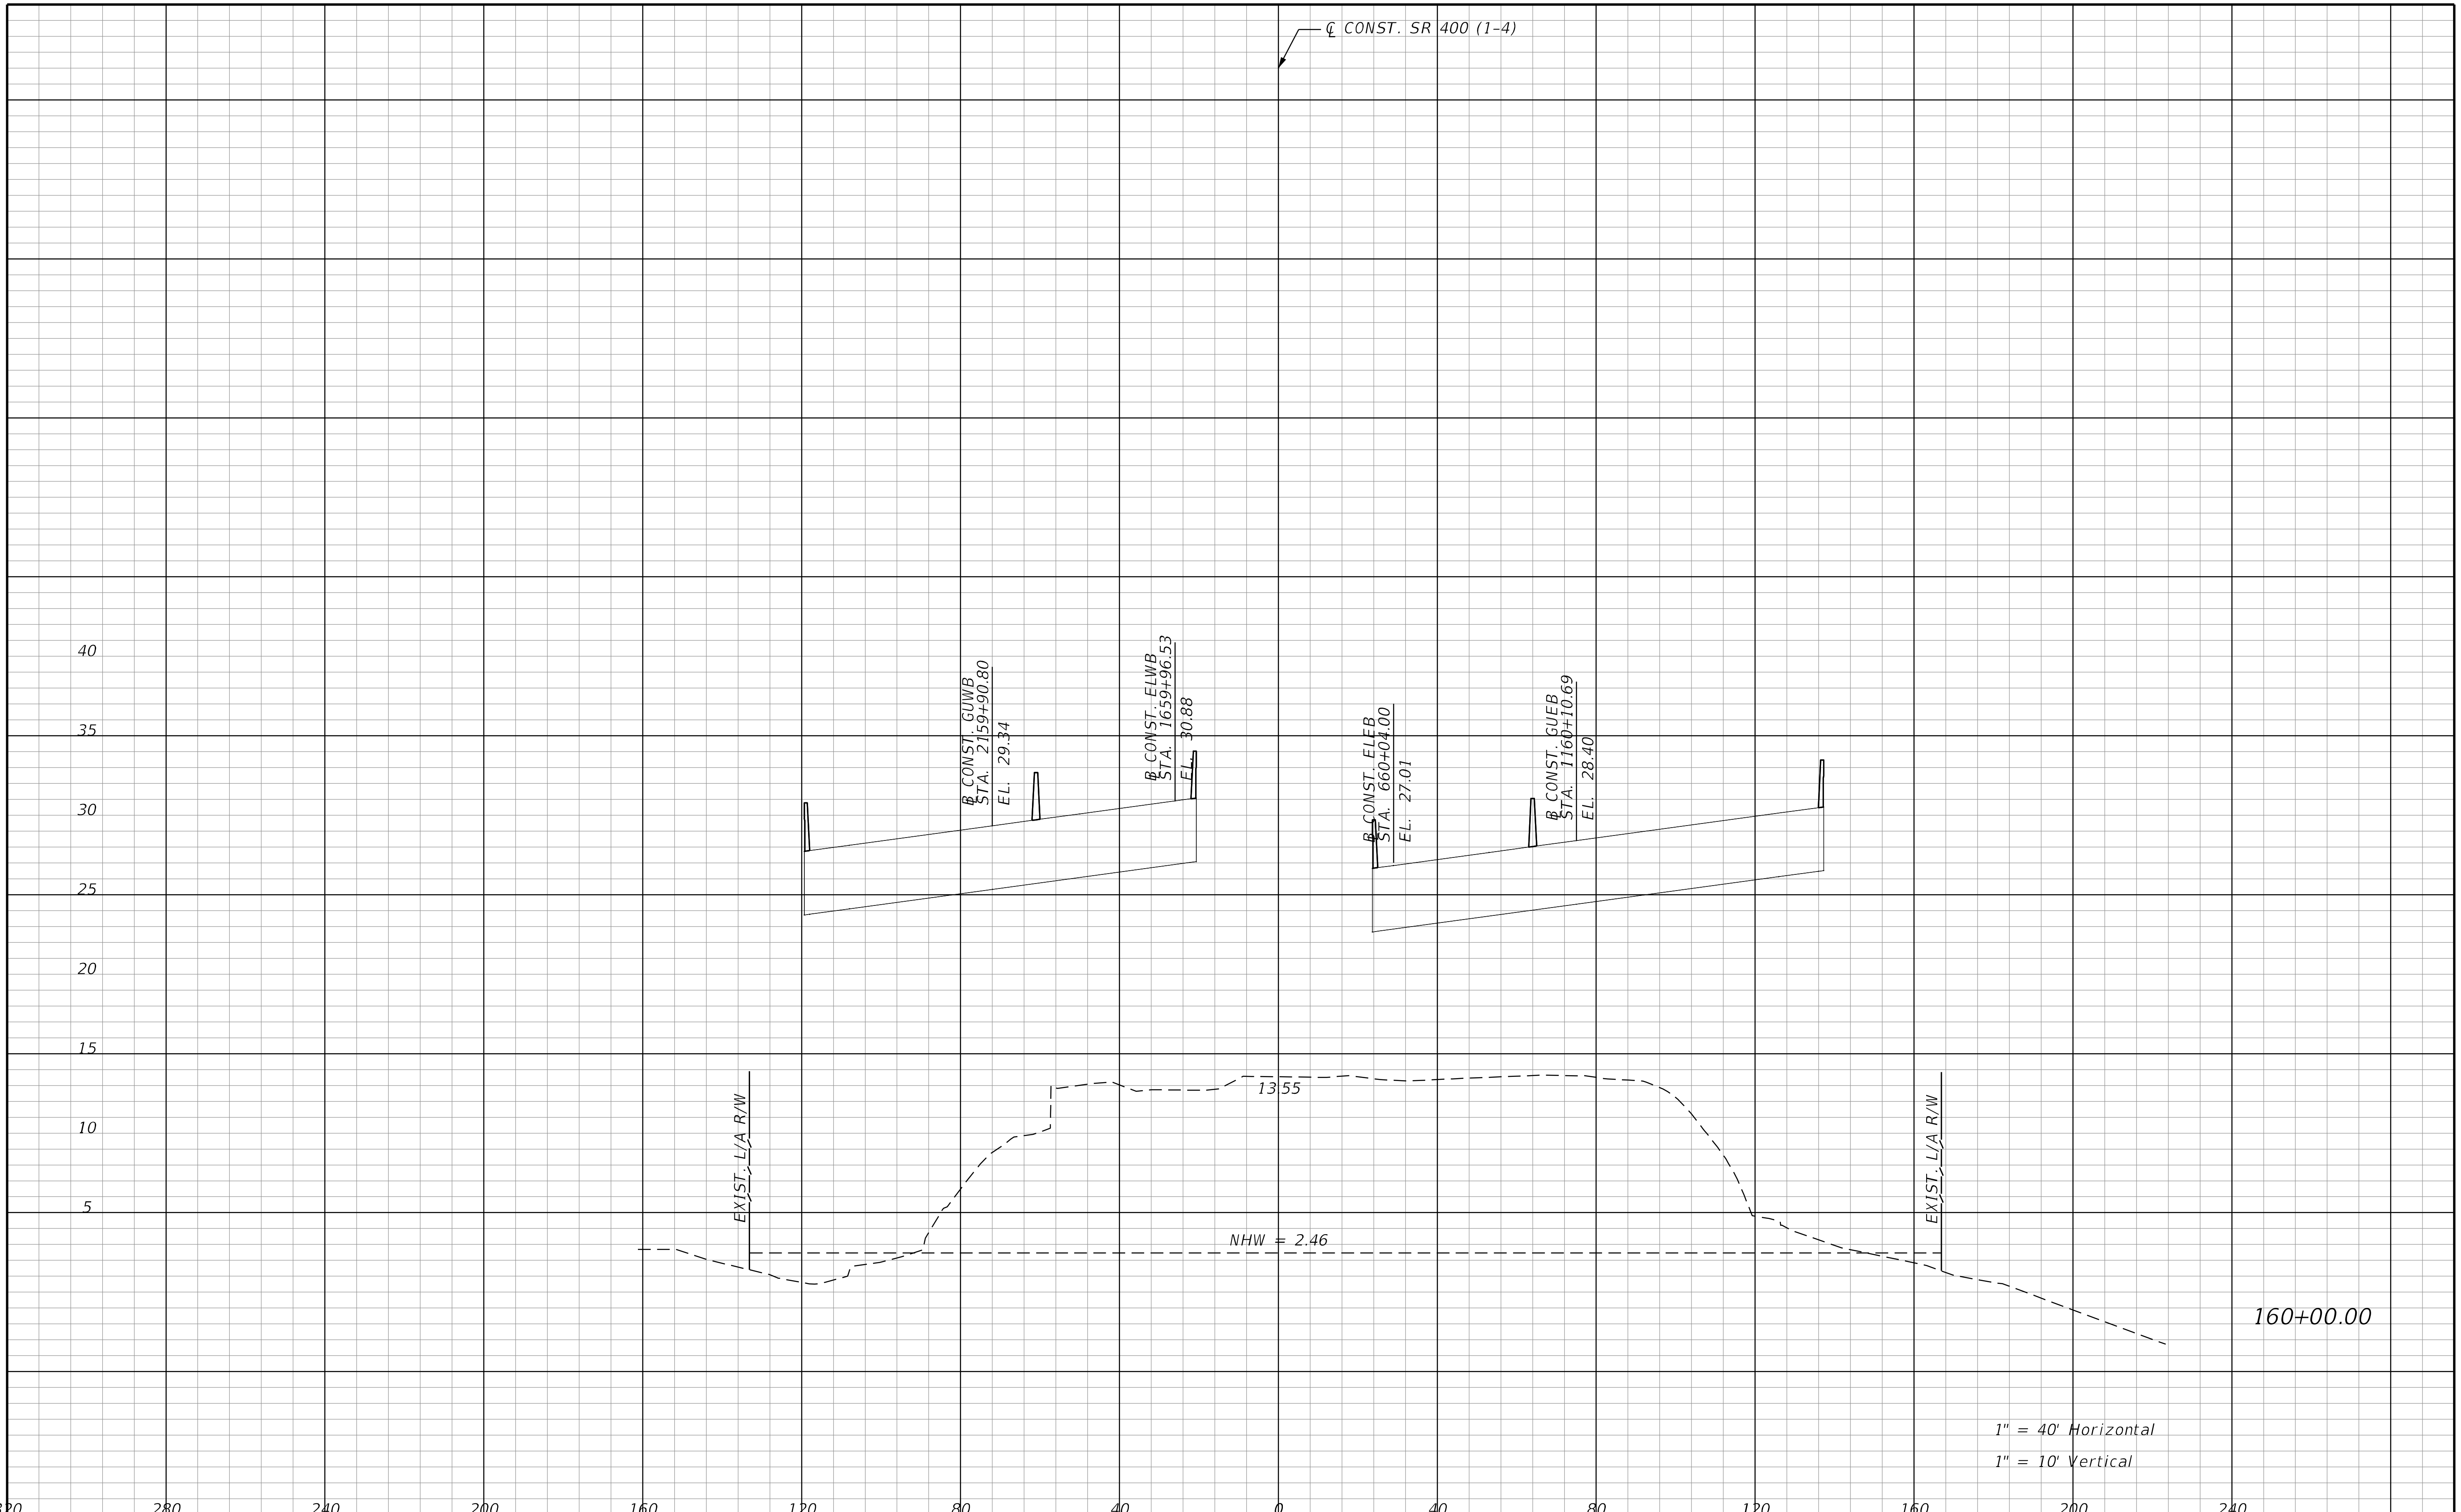

REVISIONS			
DATE	DESCRIPTION	DATE	DESCRIPTION

STANTEC CONSULTING SERVICES INC.
ENGINEER OF RECORD:
WILLIAM V. ANDERSON, P.E. NO.: 36682
11315 CORPORATE BLVD., SUITE 105
ORLANDO, FLORIDA 32817
(407) 823-8966
CERTIFICATE OF AUTHORIZATION NO. 27013

STATE OF FLORIDA
DEPARTMENT OF TRANSPORTATION

ROAD NO.	COUNTY	FINANCIAL PROJECT ID
SR400	VOLUSIA	408464-2-32-01

CROSS SECTIONS
SR 400 (I-4)

SHEET NO.
509

THE OFFICIAL RECORD OF THIS SHEET IS THE ELECTRONIC FILE DIGITALLY SIGNED AND SEALED UNDER RULE 61G15-23.004, F.A.C.

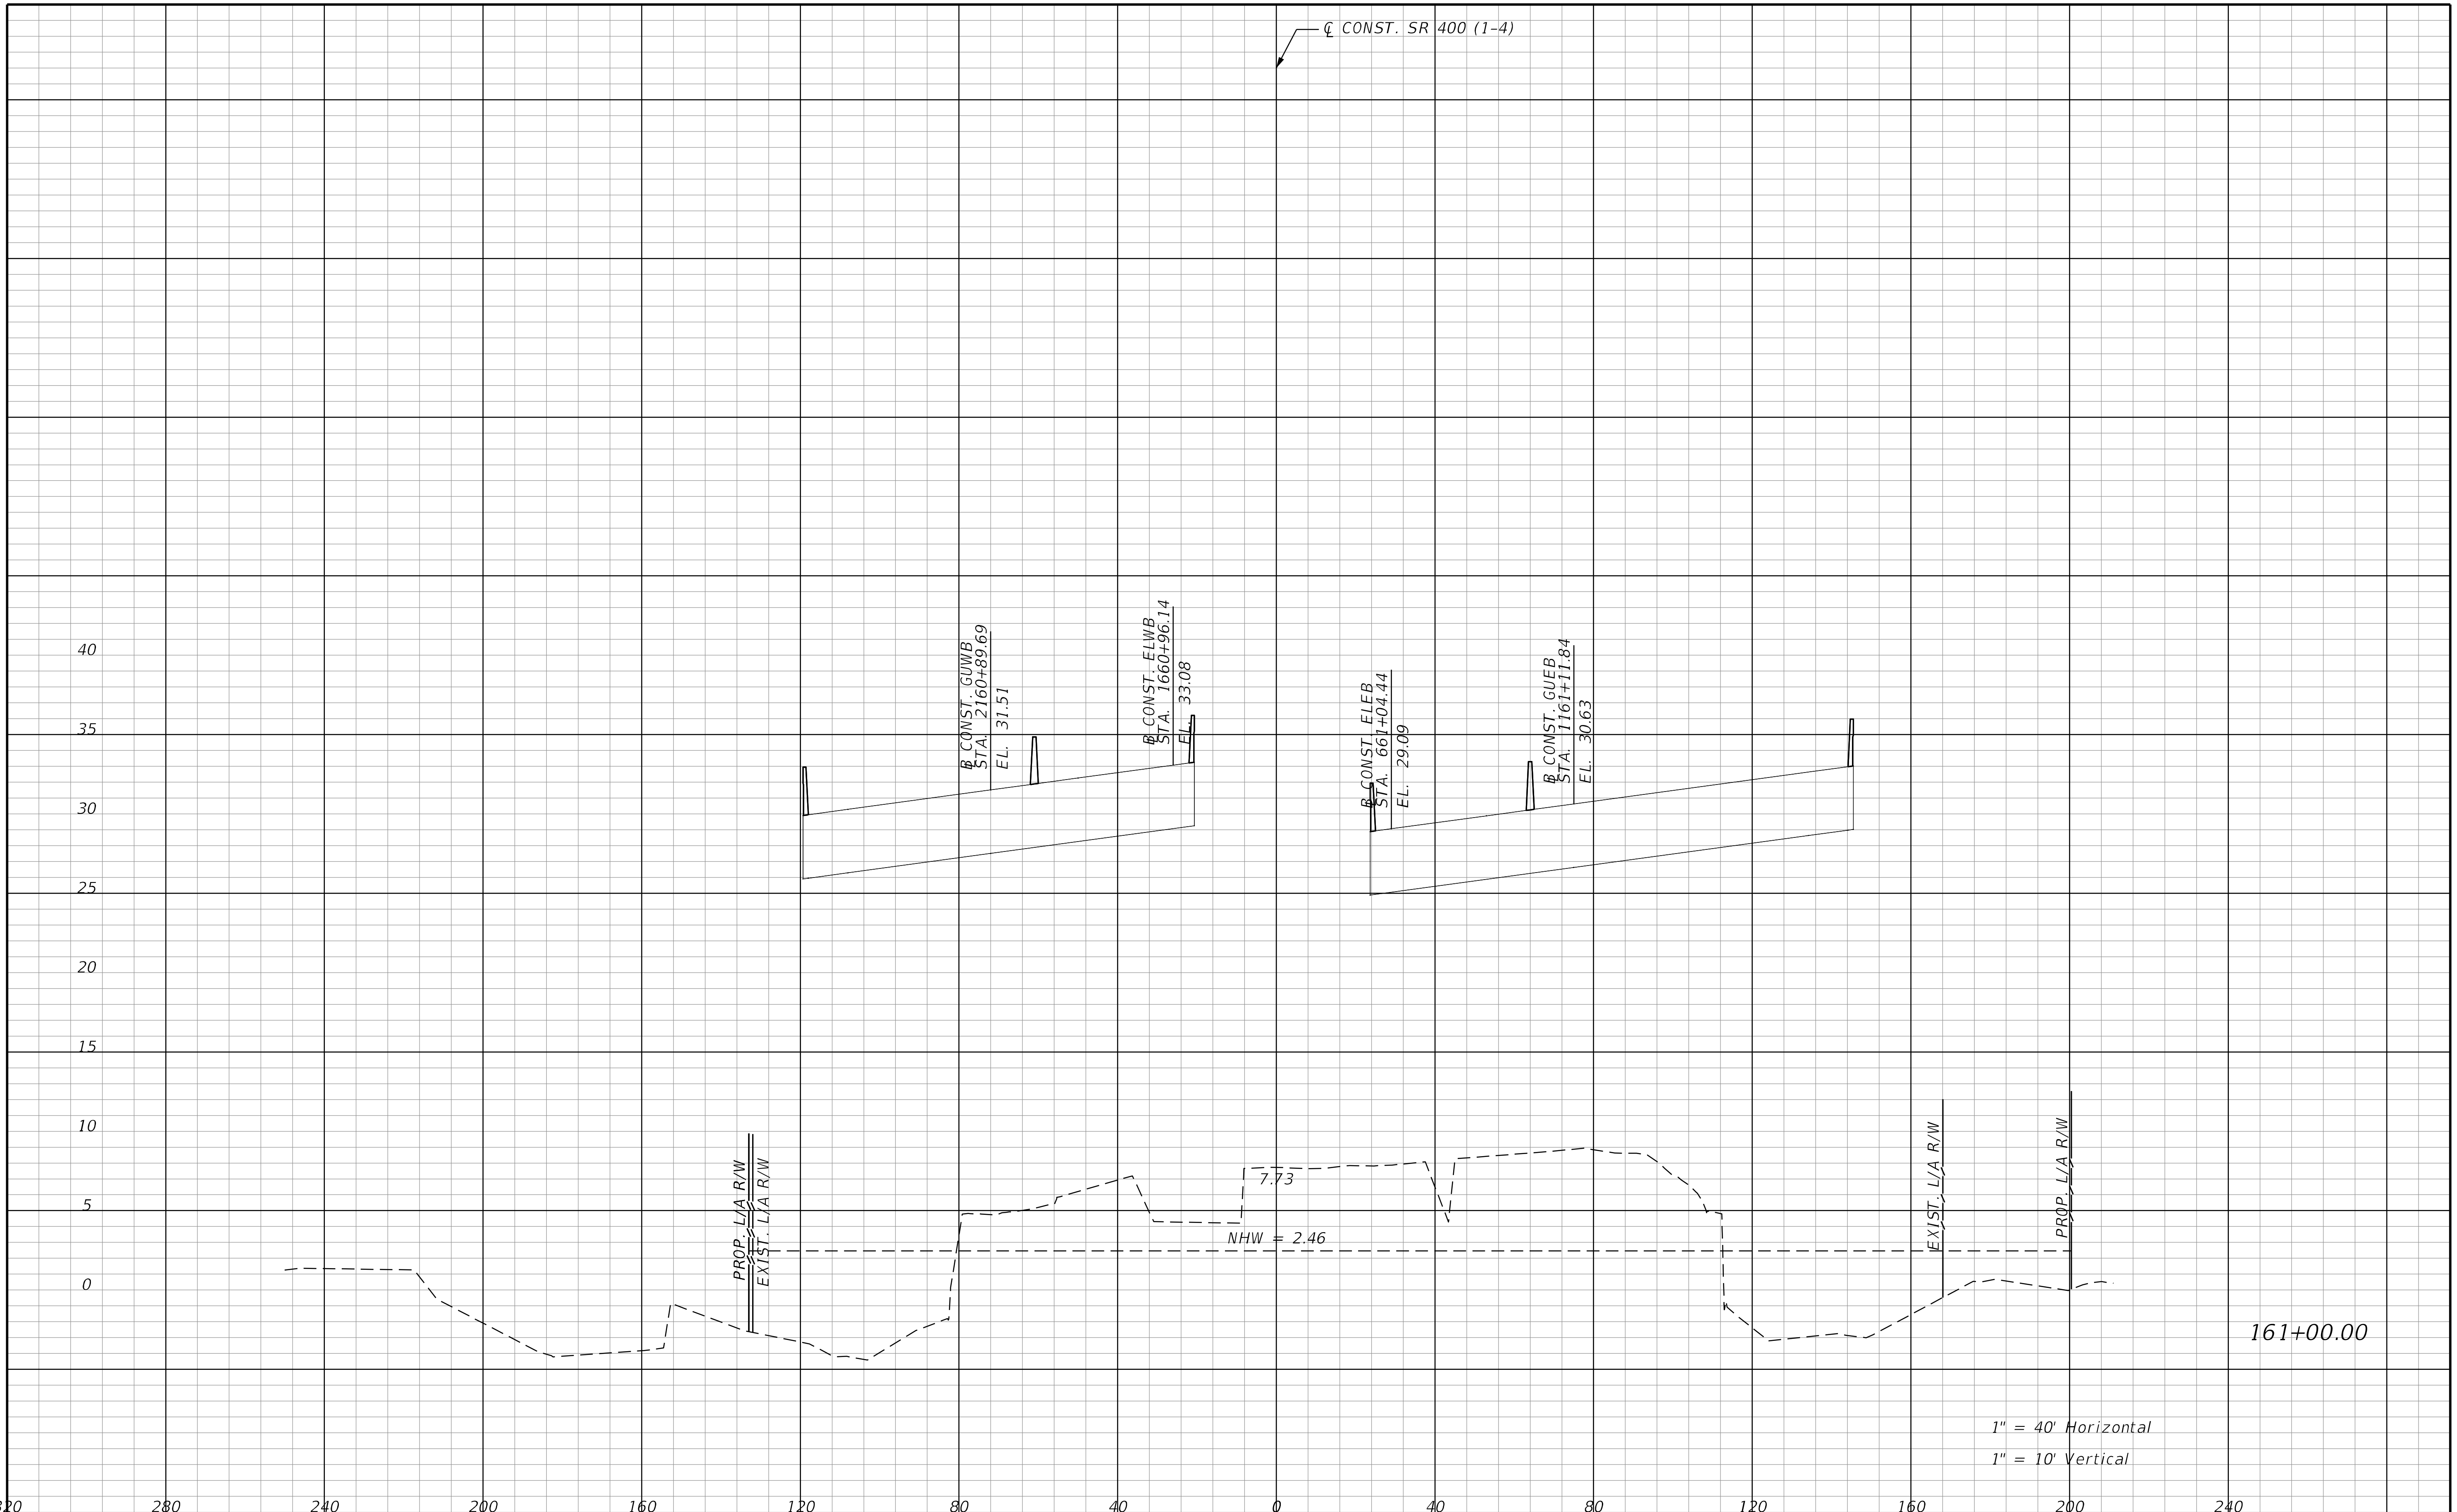

REVISIONS			
DATE	DESCRIPTION	DATE	DESCRIPTION

STANTEC CONSULTING SERVICES INC.
ENGINEER OF RECORD:
WILLIAM V. ANDERSON, P.E. NO.: 36682
11315 CORPORATE BLVD., SUITE 105
ORLANDO, FLORIDA 32817
(407) 823-8966
CERTIFICATE OF AUTHORIZATION NO. 27013

STATE OF FLORIDA
DEPARTMENT OF TRANSPORTATION

ROAD NO.	COUNTY	FINANCIAL PROJECT ID
SR400	VOLUSIA	408464-2-32-01

CROSS SECTIONS
SR 400 (I-4)

SHEET NO.
510

THE OFFICIAL RECORD OF THIS SHEET IS THE ELECTRONIC FILE DIGITALLY SIGNED AND SEALED UNDER RULE 61G15-23.004, F.A.C.

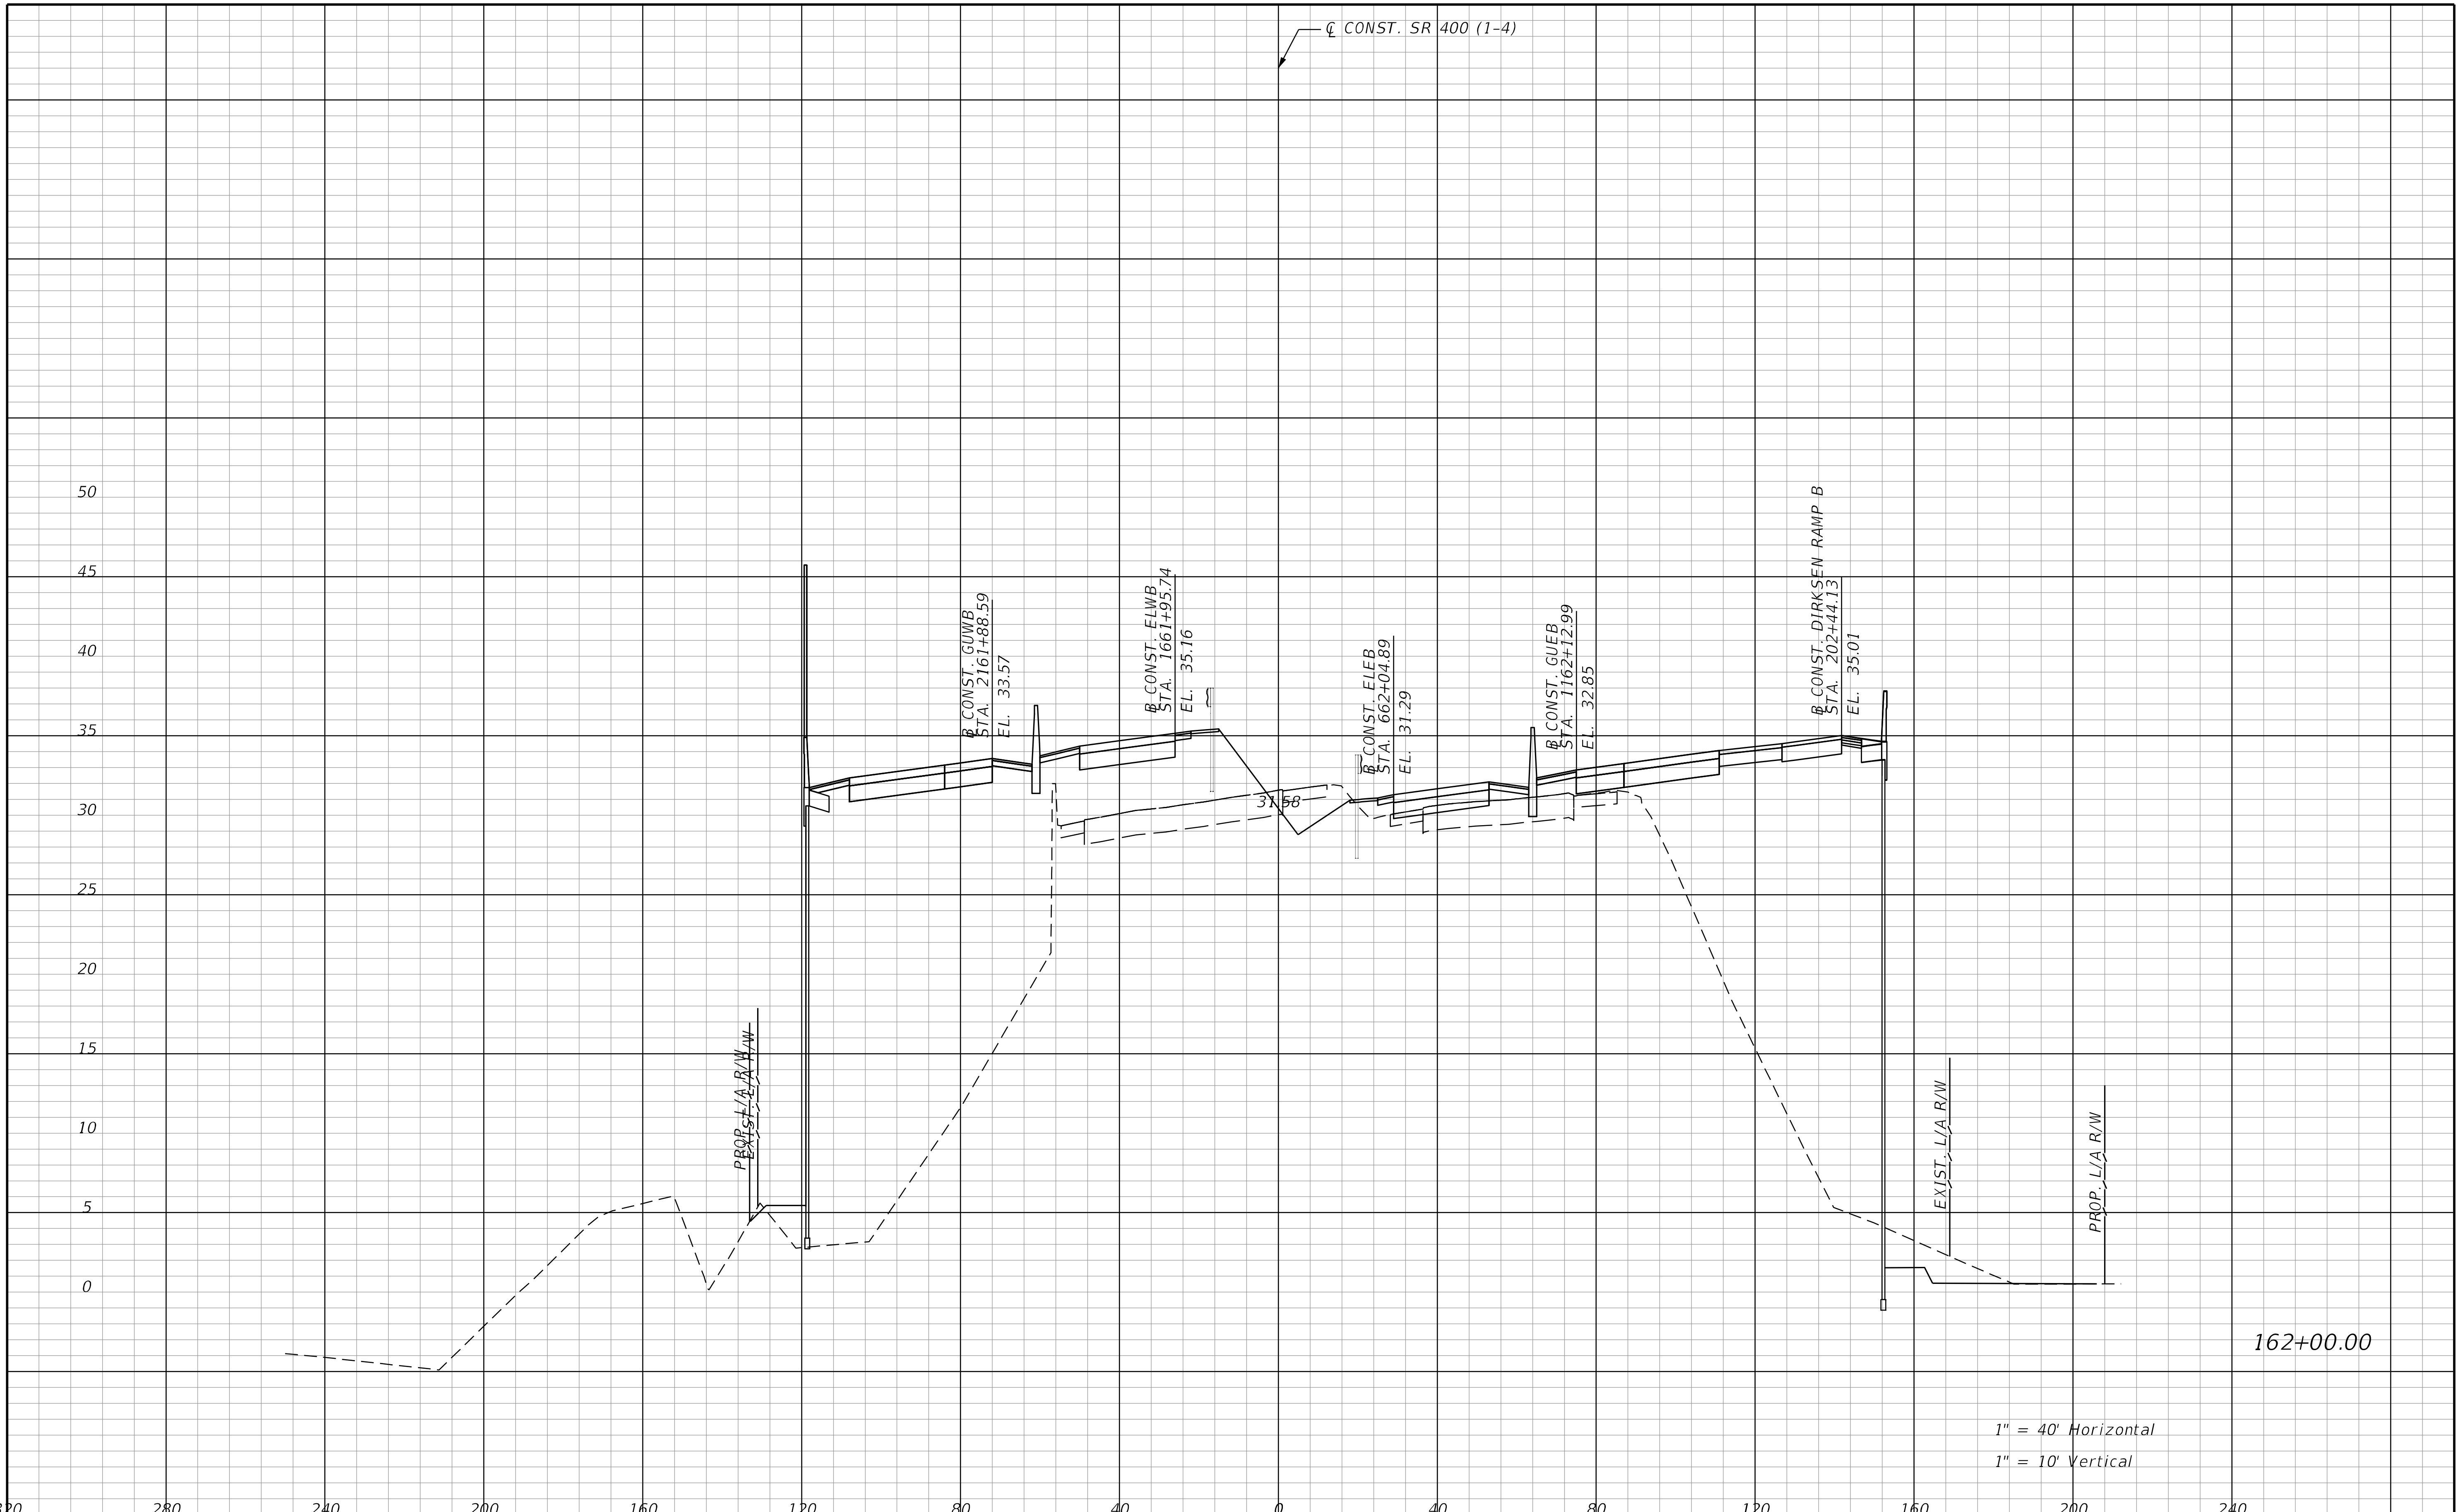

REVISIONS			
DATE	DESCRIPTION	DATE	DESCRIPTION

STANTEC CONSULTING SERVICES INC.
ENGINEER OF RECORD:
WILLIAM V. ANDERSON, P.E. NO.: 36682
11315 CORPORATE BLVD., SUITE 105
ORLANDO, FLORIDA 32817
(407) 823-8966
CERTIFICATE OF AUTHORIZATION NO. 27013

STATE OF FLORIDA
DEPARTMENT OF TRANSPORTATION

ROAD NO.	COUNTY	FINANCIAL PROJECT ID
SR400	VOLUSIA	408464-2-32-01

CROSS SECTIONS
SR 400 (I-4)

SHEET NO.
511

THE OFFICIAL RECORD OF THIS SHEET IS THE ELECTRONIC FILE DIGITALLY SIGNED AND SEALED UNDER RULE 61G15-23.004, F.A.C.

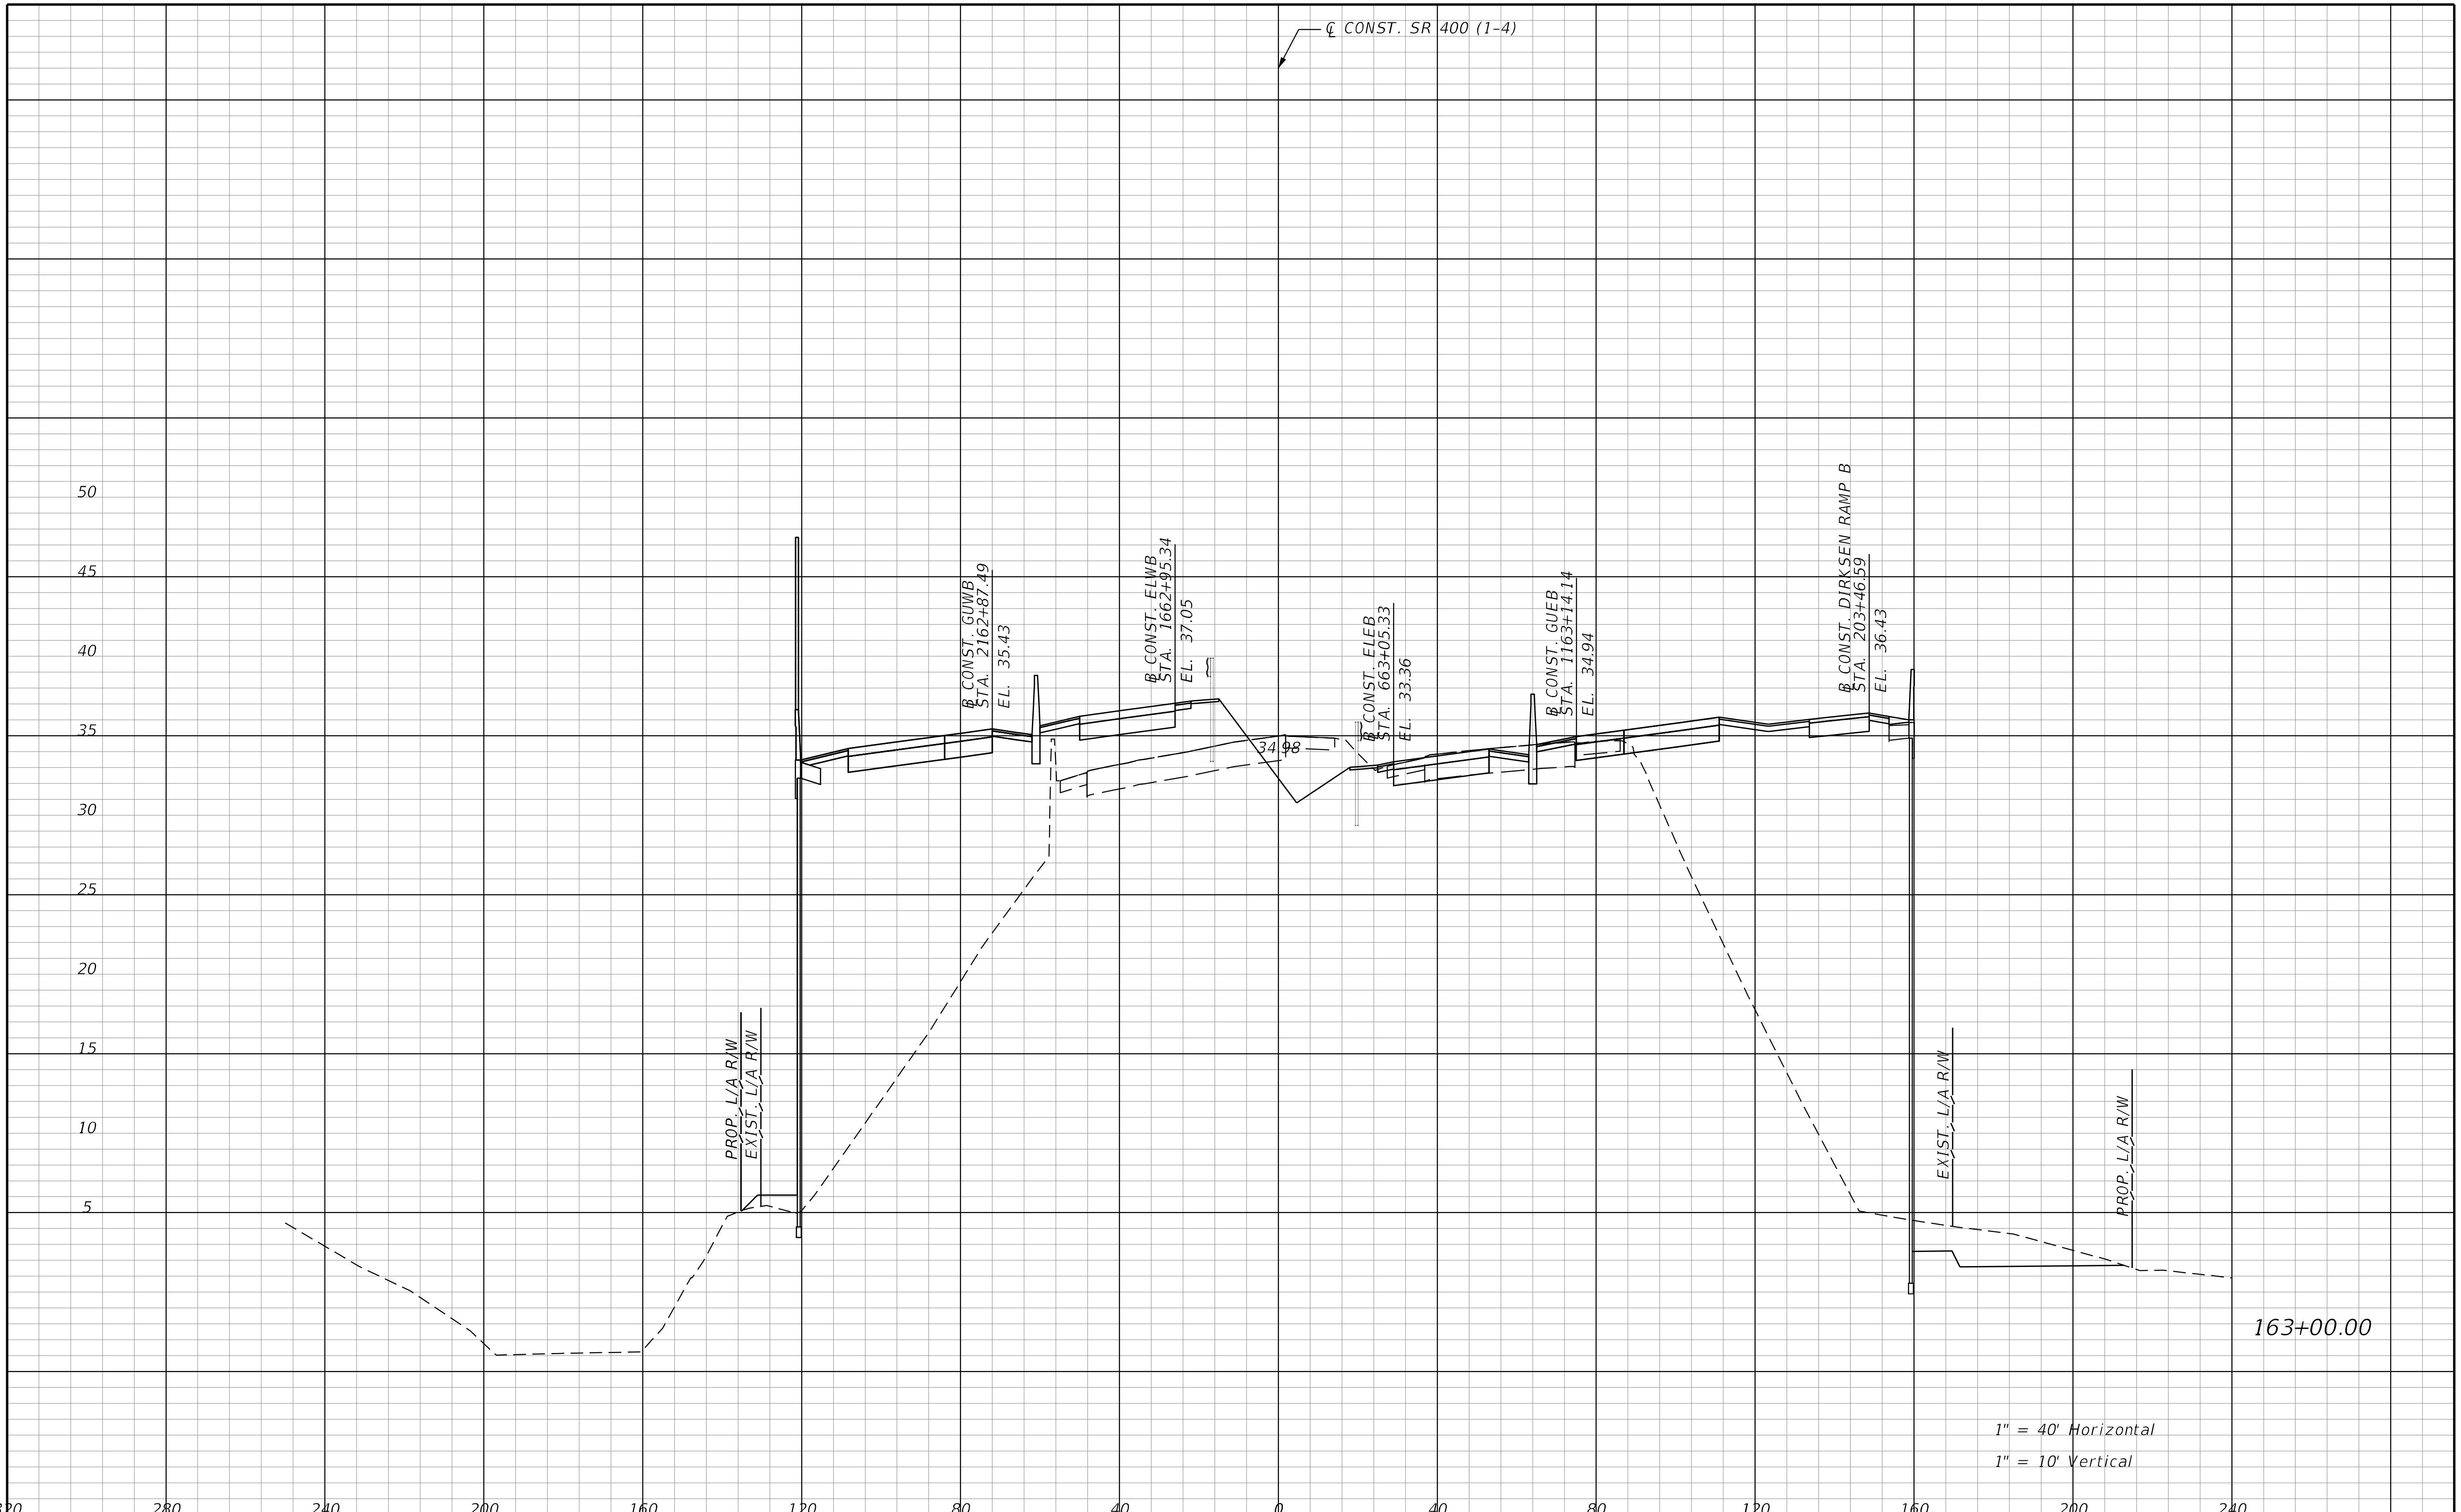

THE OFFICIAL RECORD OF THIS SHEET IS THE ELECTRONIC FILE DIGITALLY SIGNED AND SEALED UNDER RULE 61G15-23.004, F.A.C.

REVISIONS			
DATE	DESCRIPTION	DATE	DESCRIPTION

STANTEC CONSULTING SERVICES INC.
ENGINEER OF RECORD:
WILLIAM V. ANDERSON, P.E. NO.: 36682
11315 CORPORATE BLVD., SUITE 105
ORLANDO, FLORIDA 32817
(407) 823-8966
CERTIFICATE OF AUTHORIZATION NO. 27013

STATE OF FLORIDA
DEPARTMENT OF TRANSPORTATION

ROAD NO.	COUNTY	FINANCIAL PROJECT ID
SR400	VOLUSIA	408464-2-32-01

CROSS SECTIONS
SR 400 (I-4)

SHEET NO.
512

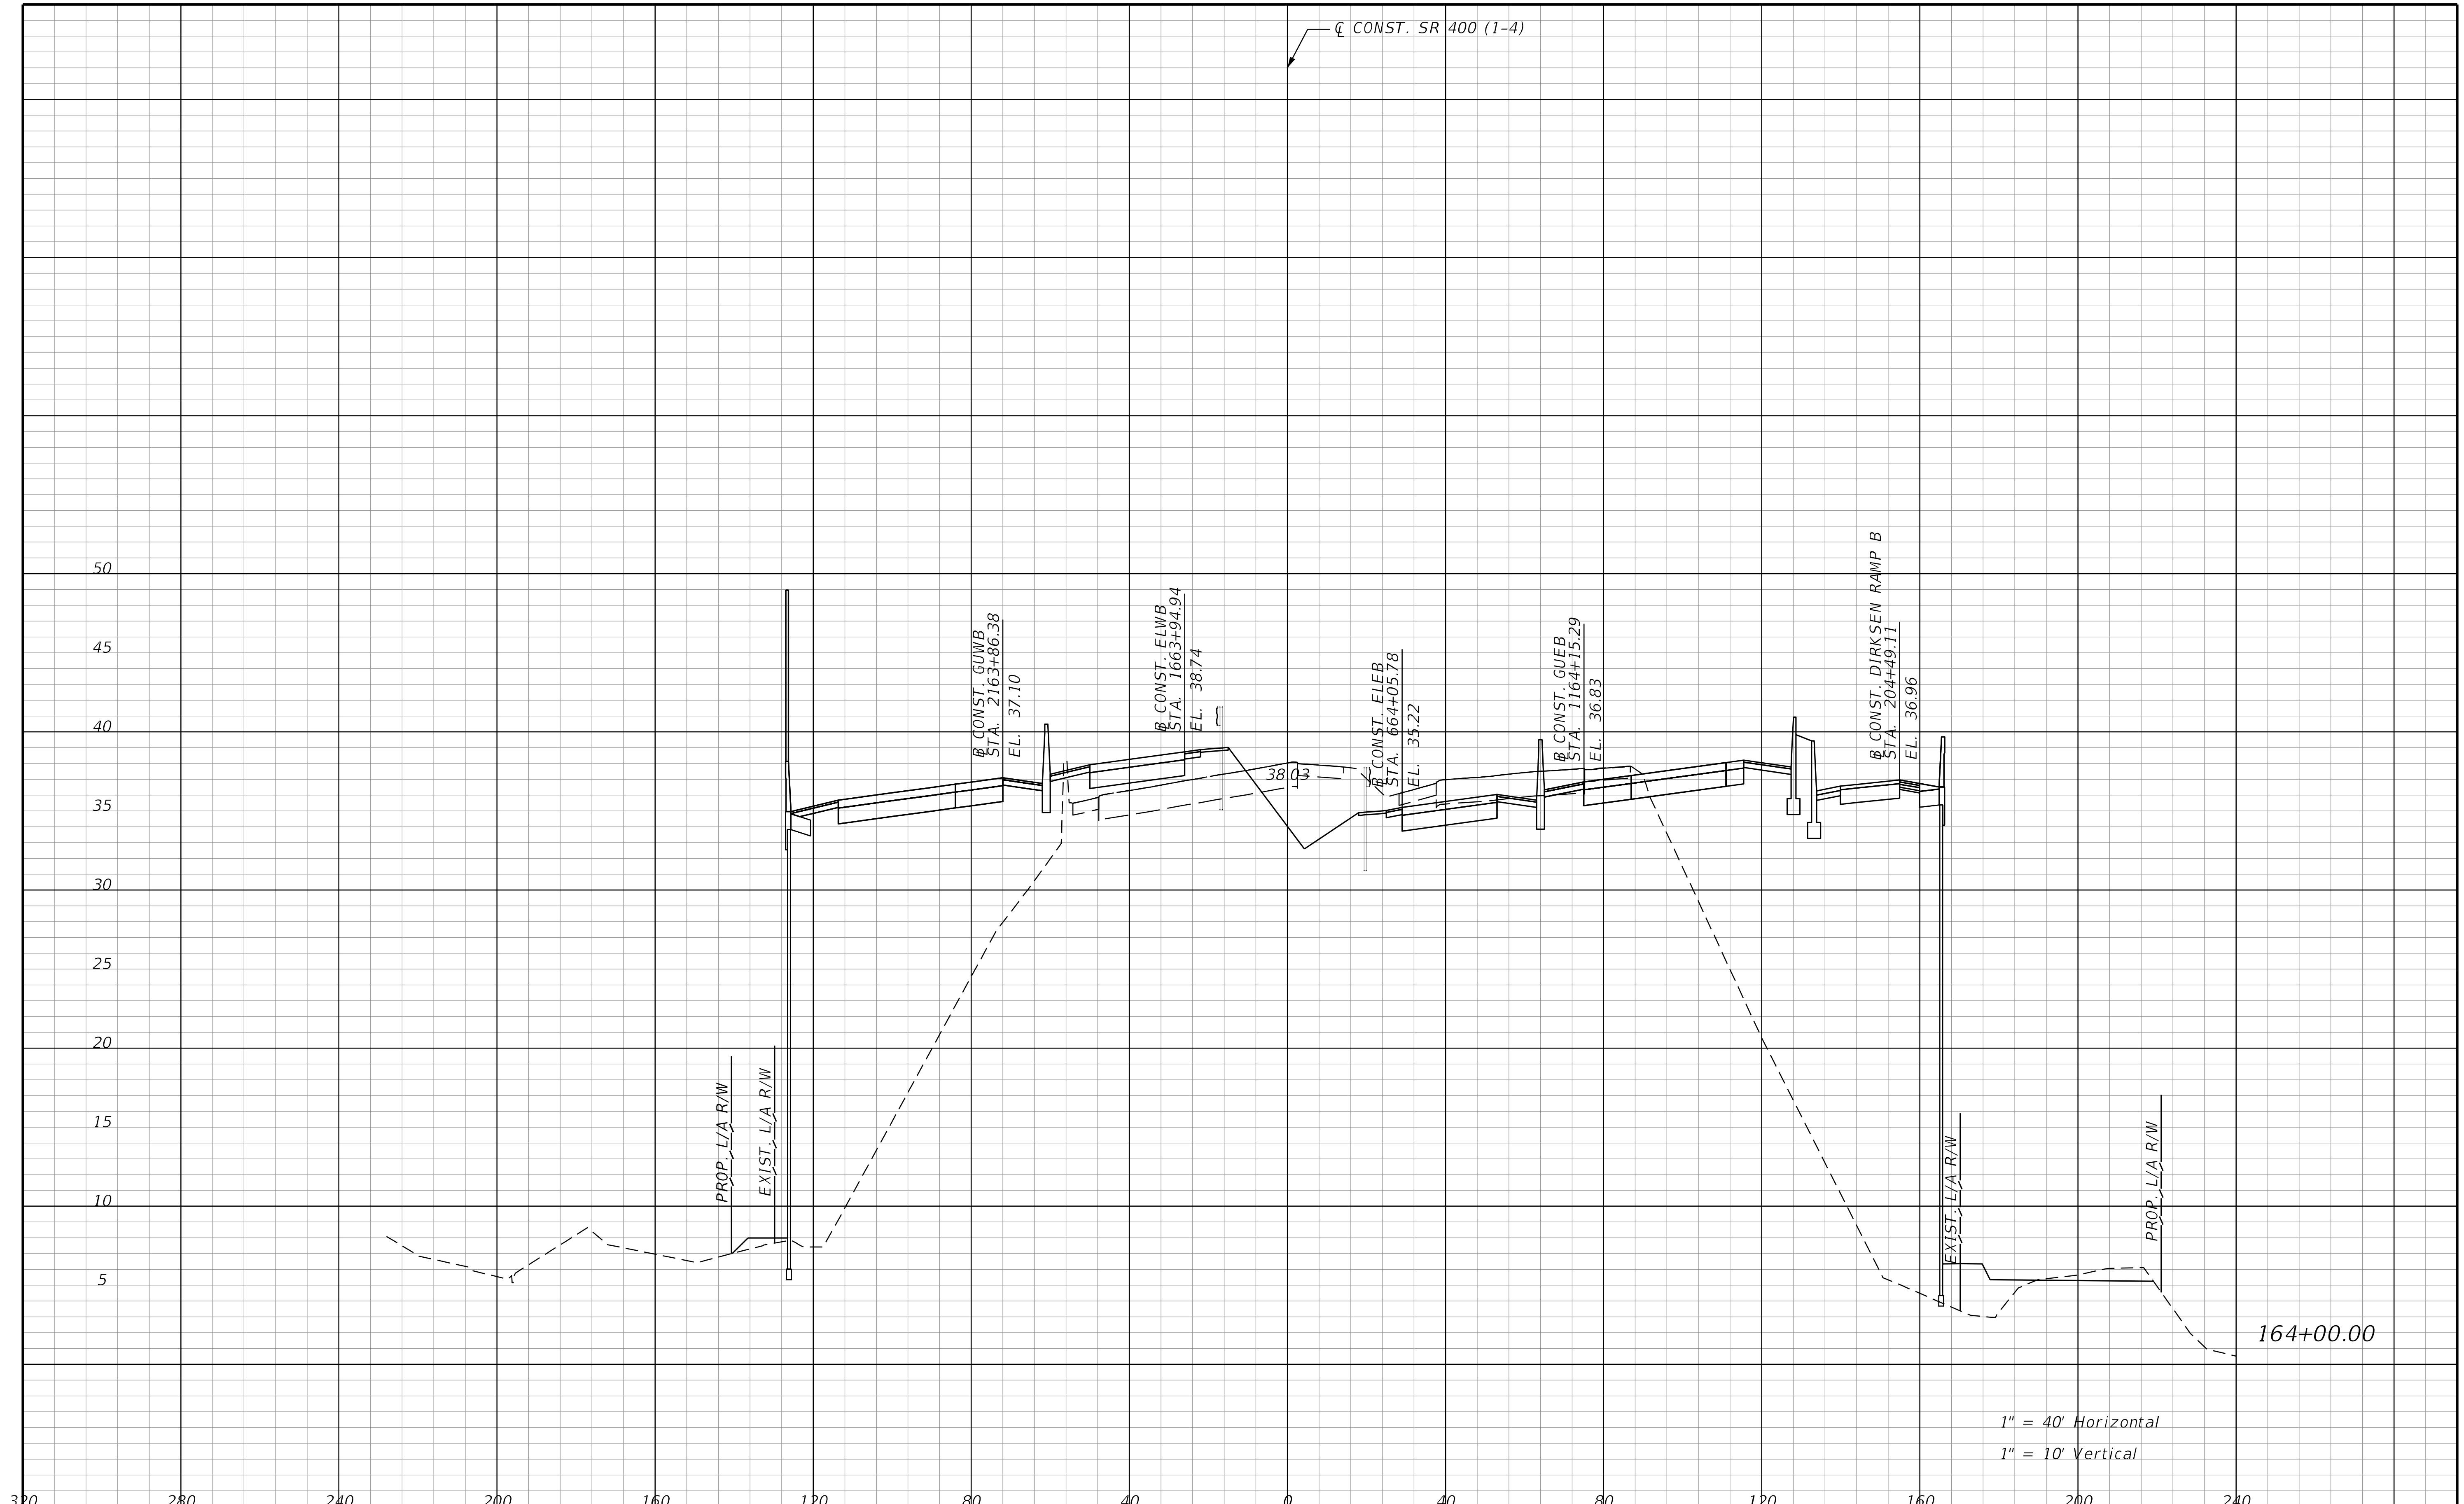

THE OFFICIAL RECORD OF THIS SHEET IS THE ELECTRONIC FILE DIGITALLY SIGNED AND SEALED UNDER RULE 61G15-23.004, F.A.C.

REVISIONS			
DATE	DESCRIPTION	DATE	DESCRIPTION

STANTEC CONSULTING SERVICES INC.
ENGINEER OF RECORD:
WILLIAM V. ANDERSON, P.E. NO.: 36682
11315 CORPORATE BLVD., SUITE 105
ORLANDO, FLORIDA 32817
(407) 823-8966
CERTIFICATE OF AUTHORIZATION NO. 27013

STATE OF FLORIDA
DEPARTMENT OF TRANSPORTATION

ROAD NO.	COUNTY	FINANCIAL PROJECT ID
SR400	VOLUSIA	408464-2-32-01

CROSS SECTIONS
SR 400 (I-4)

SHEET NO.
513

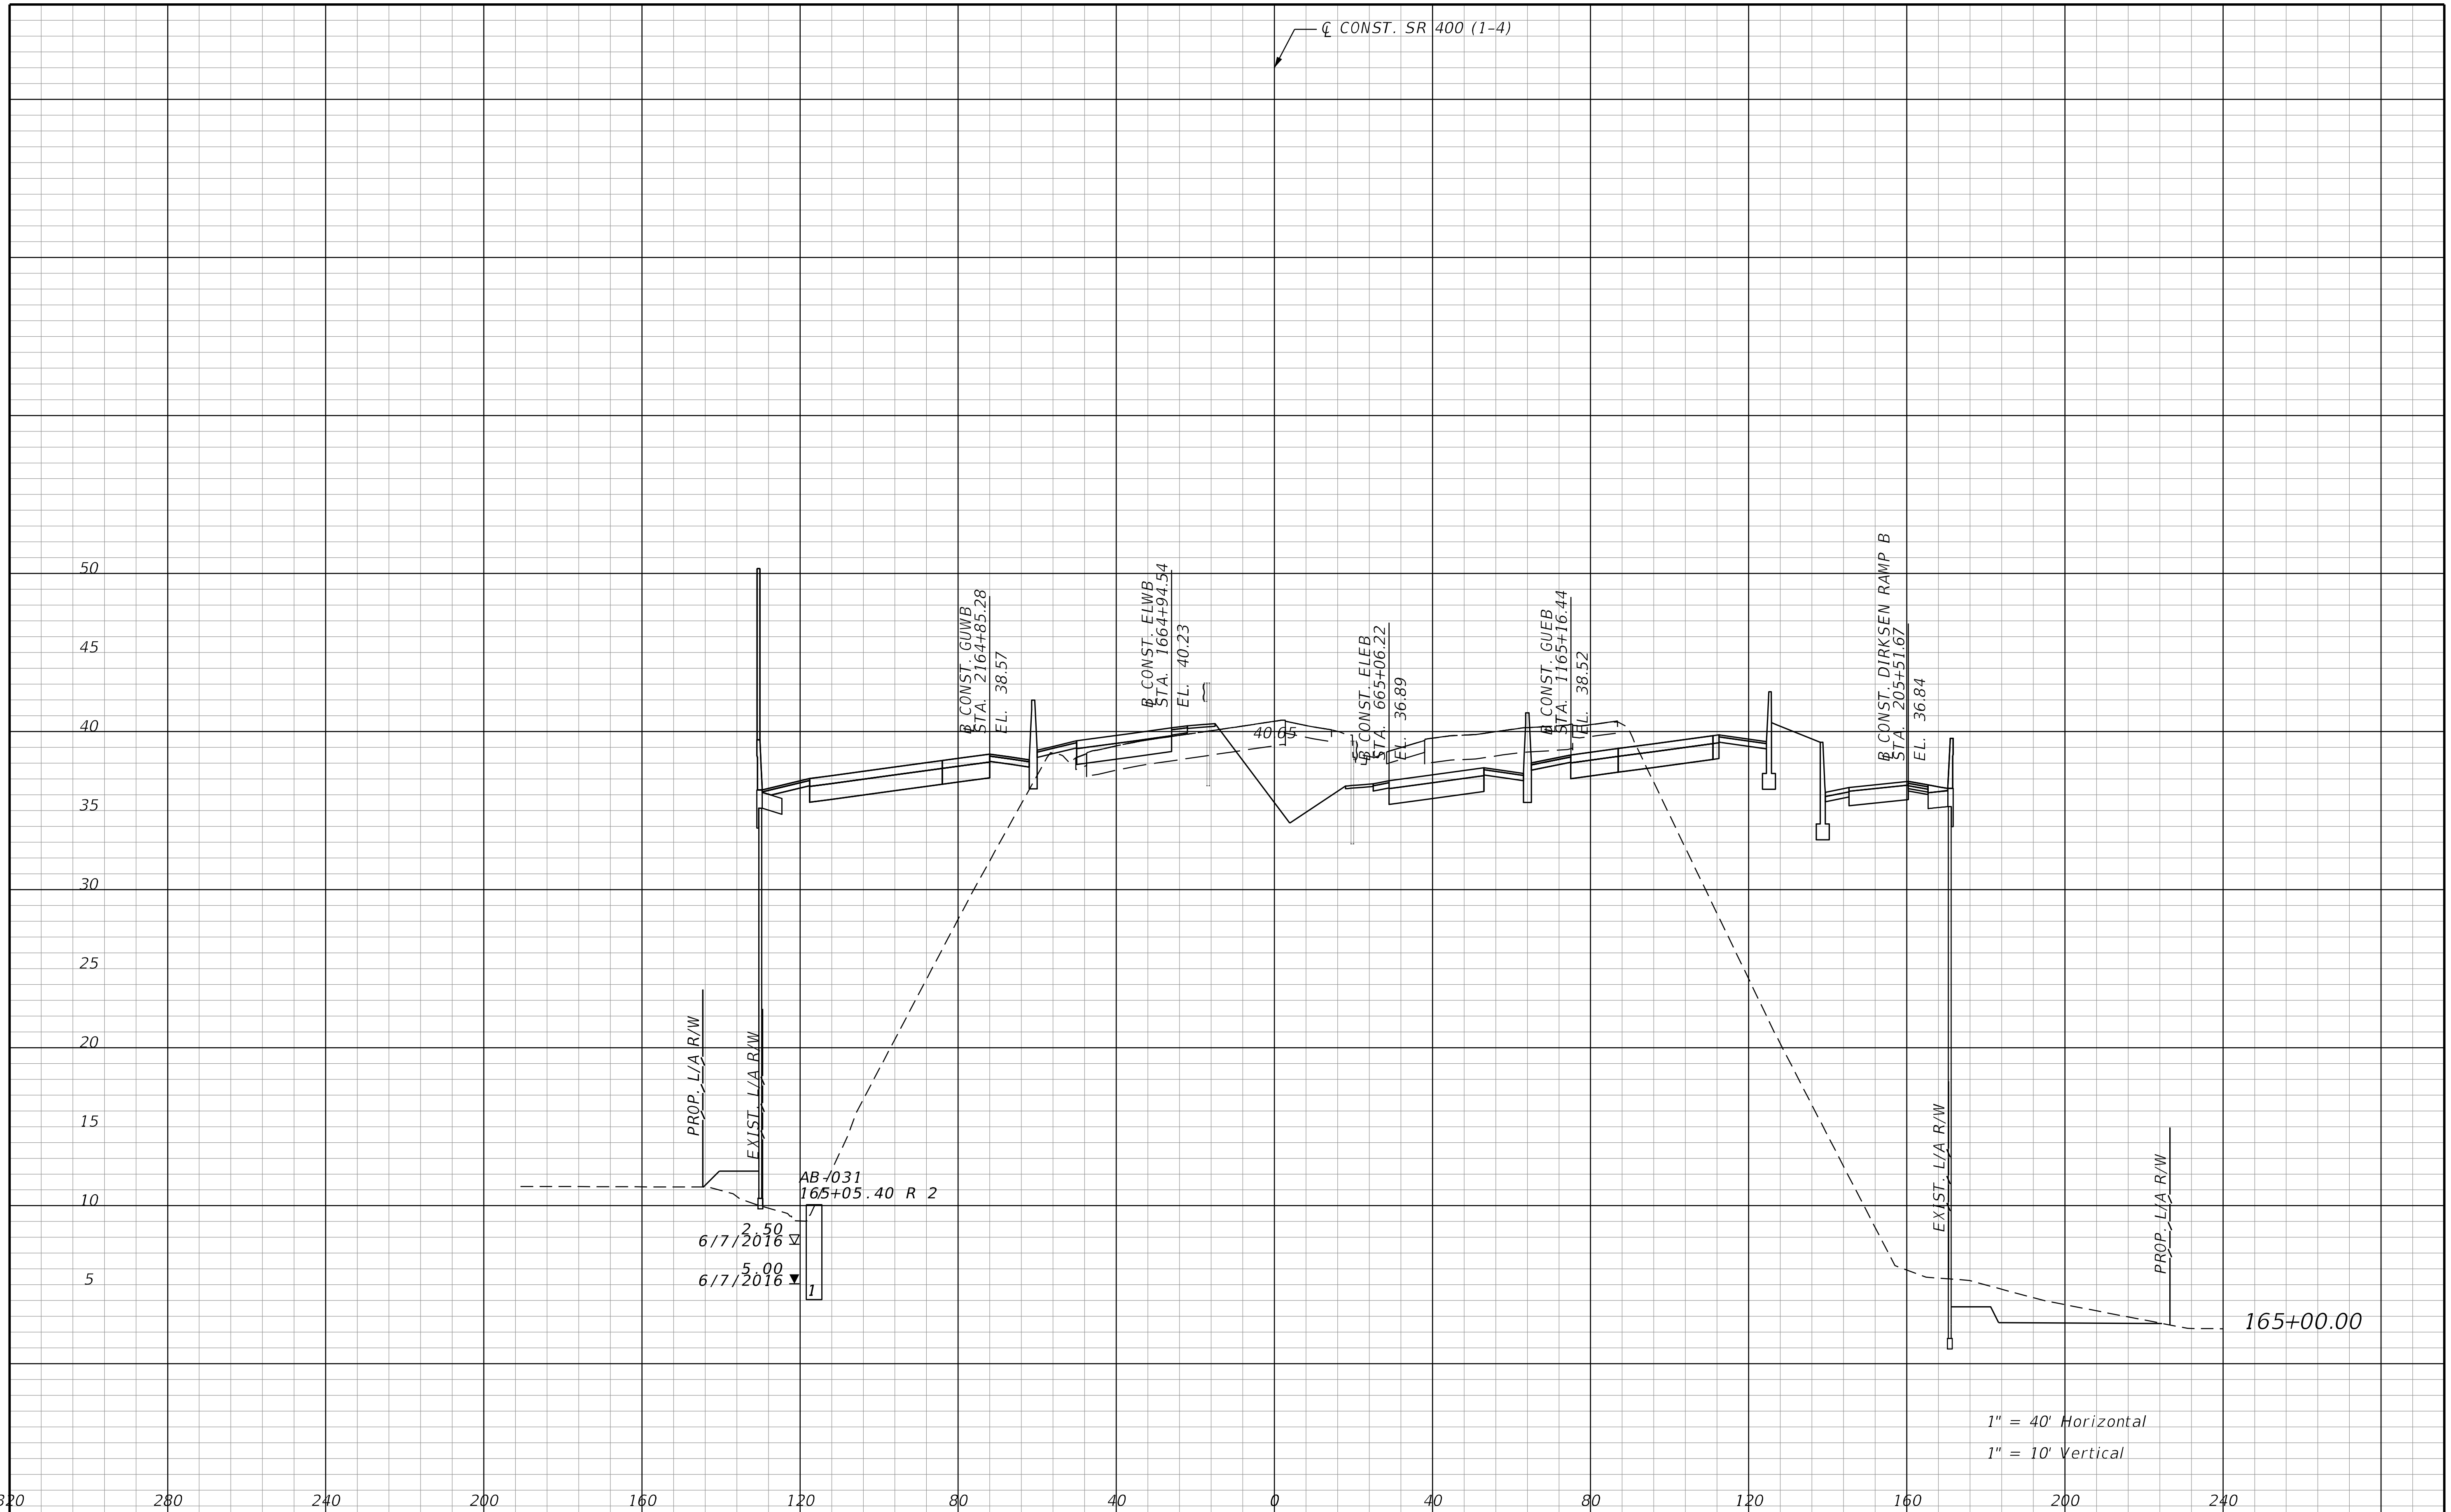

THE OFFICIAL RECORD OF THIS SHEET IS THE ELECTRONIC FILE DIGITALLY SIGNED AND SEALED UNDER RULE 61G15-23.004, F.A.C.

REVISIONS			
DATE	DESCRIPTION	DATE	DESCRIPTION

STANTEC CONSULTING SERVICES INC.
ENGINEER OF RECORD:
WILLIAM V. ANDERSON, P.E. NO.: 36682
11315 CORPORATE BLVD., SUITE 105
ORLANDO, FLORIDA 32817
(407) 823-8966
CERTIFICATE OF AUTHORIZATION NO. 27013

STATE OF FLORIDA
DEPARTMENT OF TRANSPORTATION

ROAD NO.	COUNTY	FINANCIAL PROJECT ID
SR400	VOLUSIA	408464-2-32-01

CROSS SECTIONS
SR 400 (I-4)

SHEET NO.
514

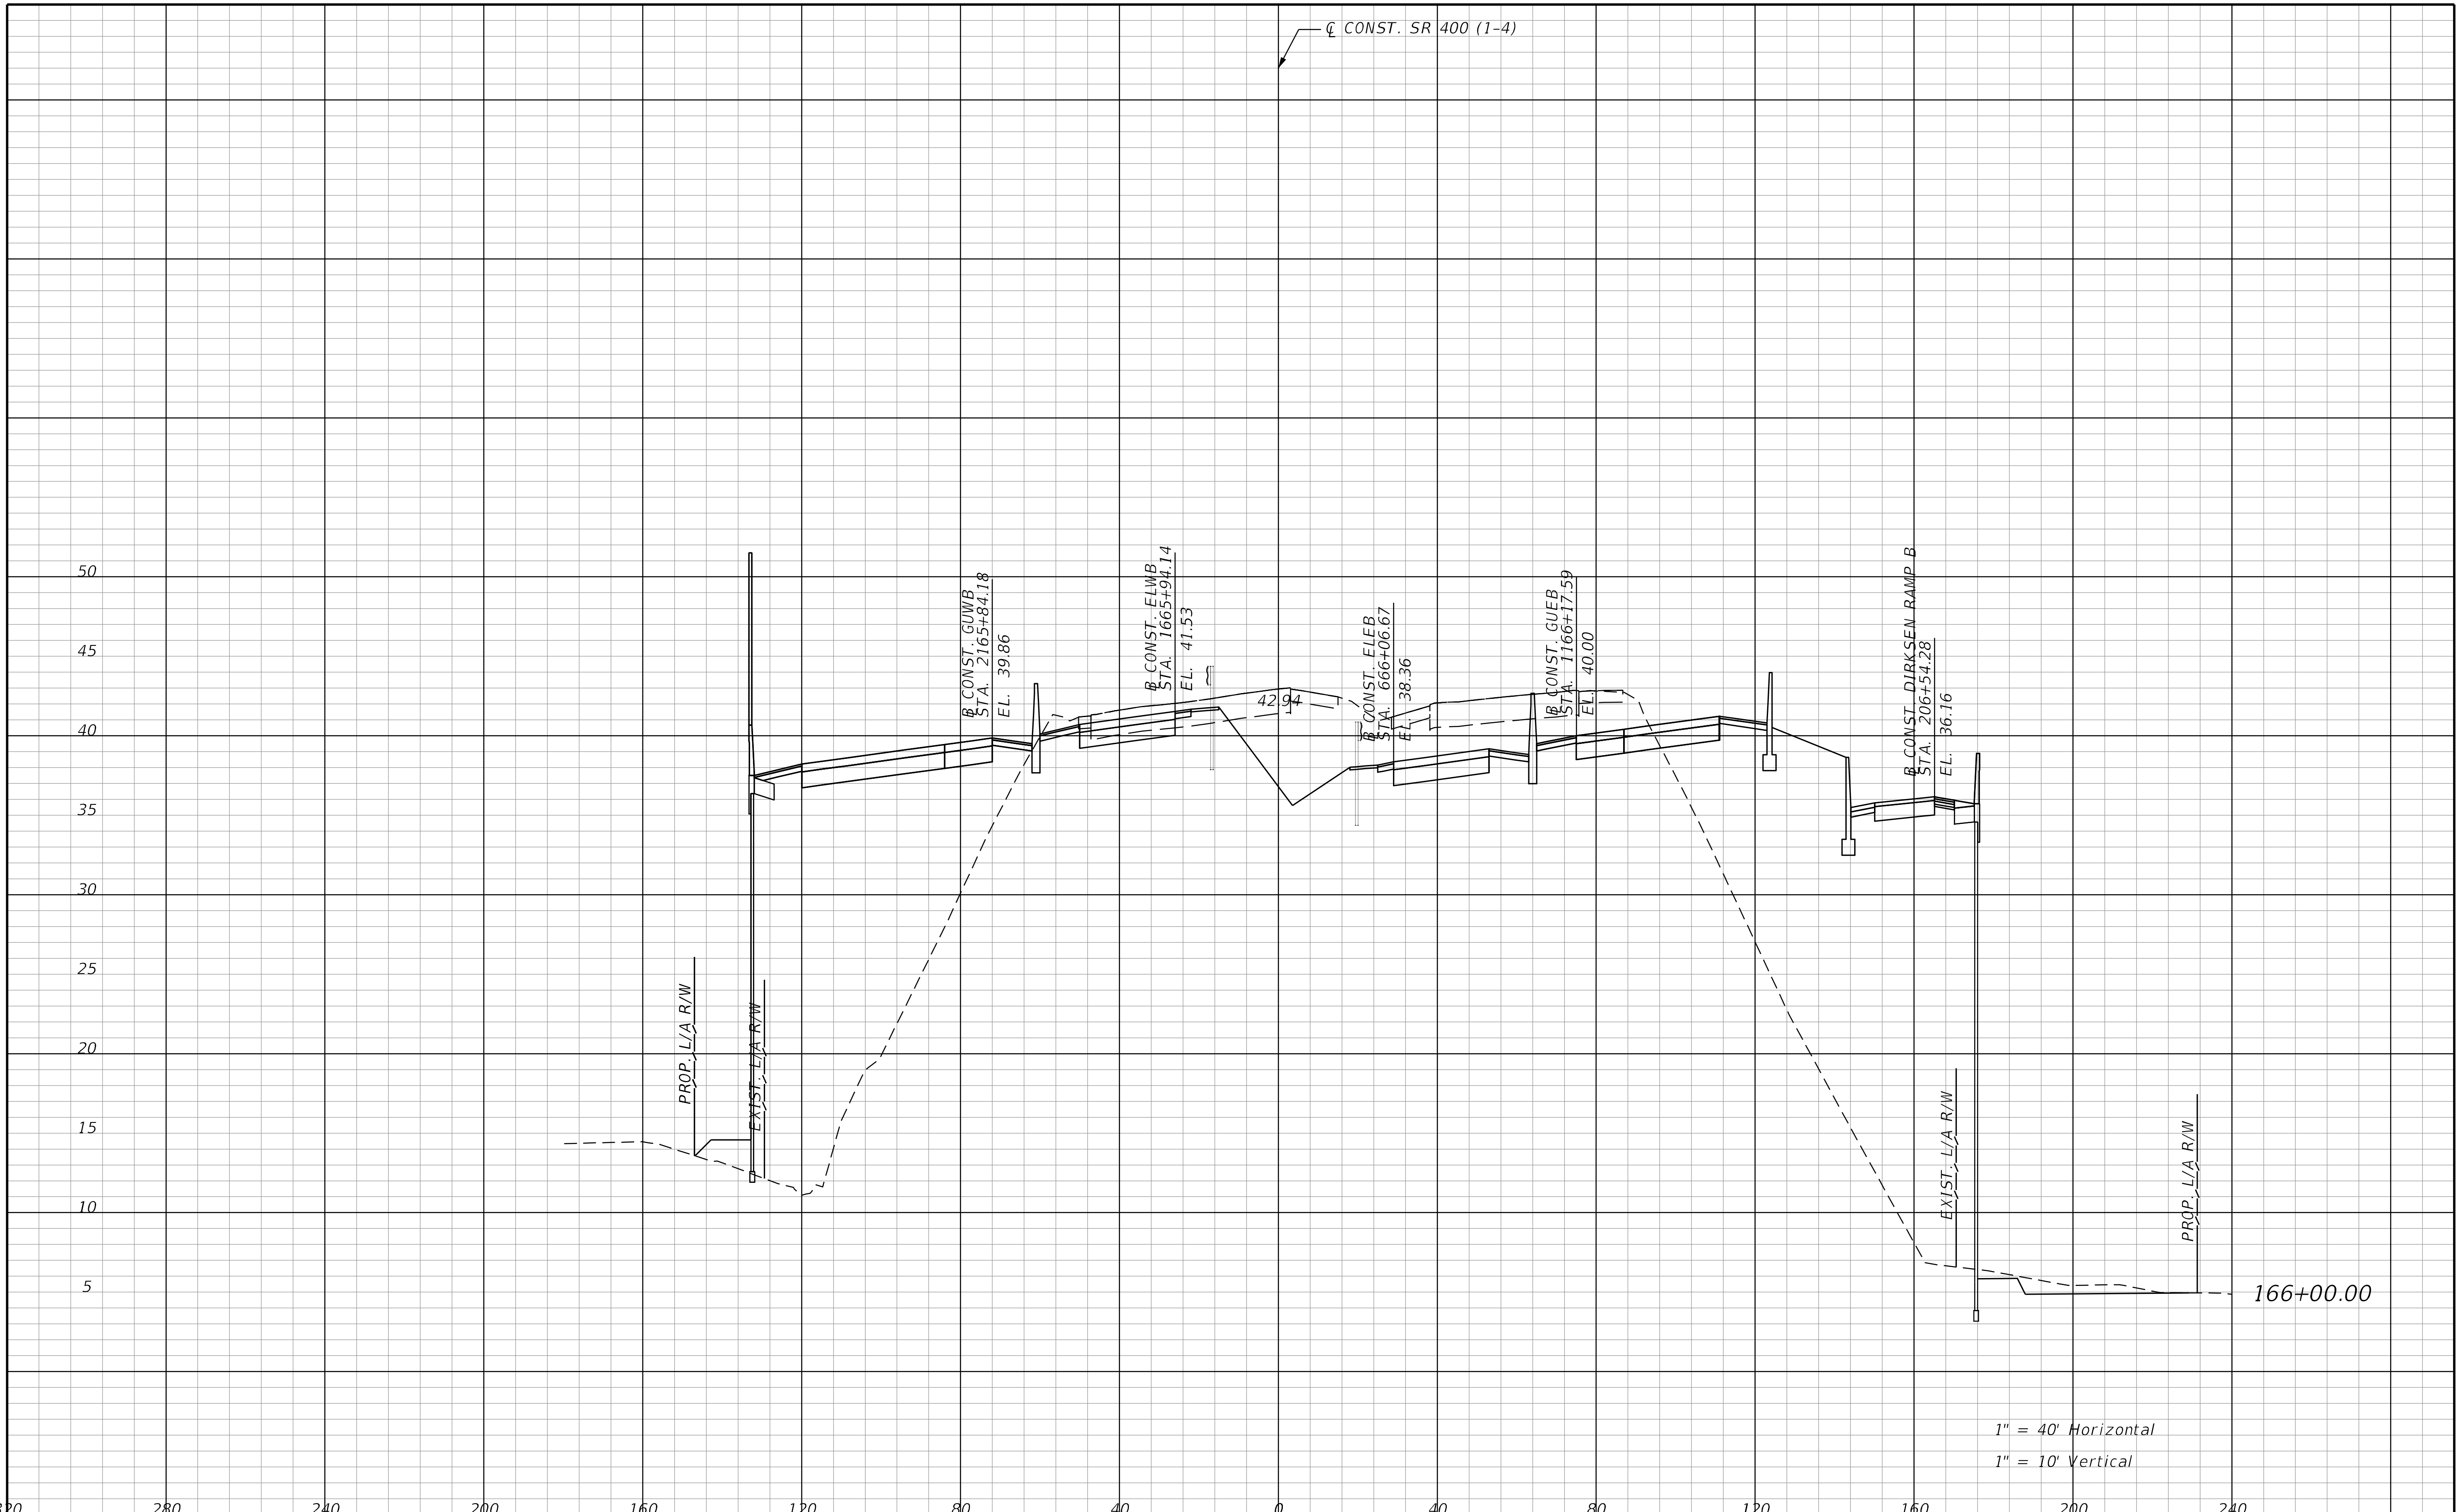

THE OFFICIAL RECORD OF THIS SHEET IS THE ELECTRONIC FILE DIGITALLY SIGNED AND SEALED UNDER RULE 61G15-23.004, F.A.C.

REVISIONS			
DATE	DESCRIPTION	DATE	DESCRIPTION

STANTEC CONSULTING SERVICES INC.
ENGINEER OF RECORD:
WILLIAM V. ANDERSON, P.E. NO.: 36682
11315 CORPORATE BLVD., SUITE 105
ORLANDO, FLORIDA 32817
(407) 823-8966
CERTIFICATE OF AUTHORIZATION NO. 27013

STATE OF FLORIDA
DEPARTMENT OF TRANSPORTATION

ROAD NO.	COUNTY	FINANCIAL PROJECT ID
SR400	VOLUSIA	408464-2-32-01

CROSS SECTIONS
SR 400 (I-4)

SHEET NO.
515

jchassee 6/14/2019 4:24:17 PM Rdxsrd_shg V:\2158\active\CADD\408464232011\roadway\RDXSRD01.dgn

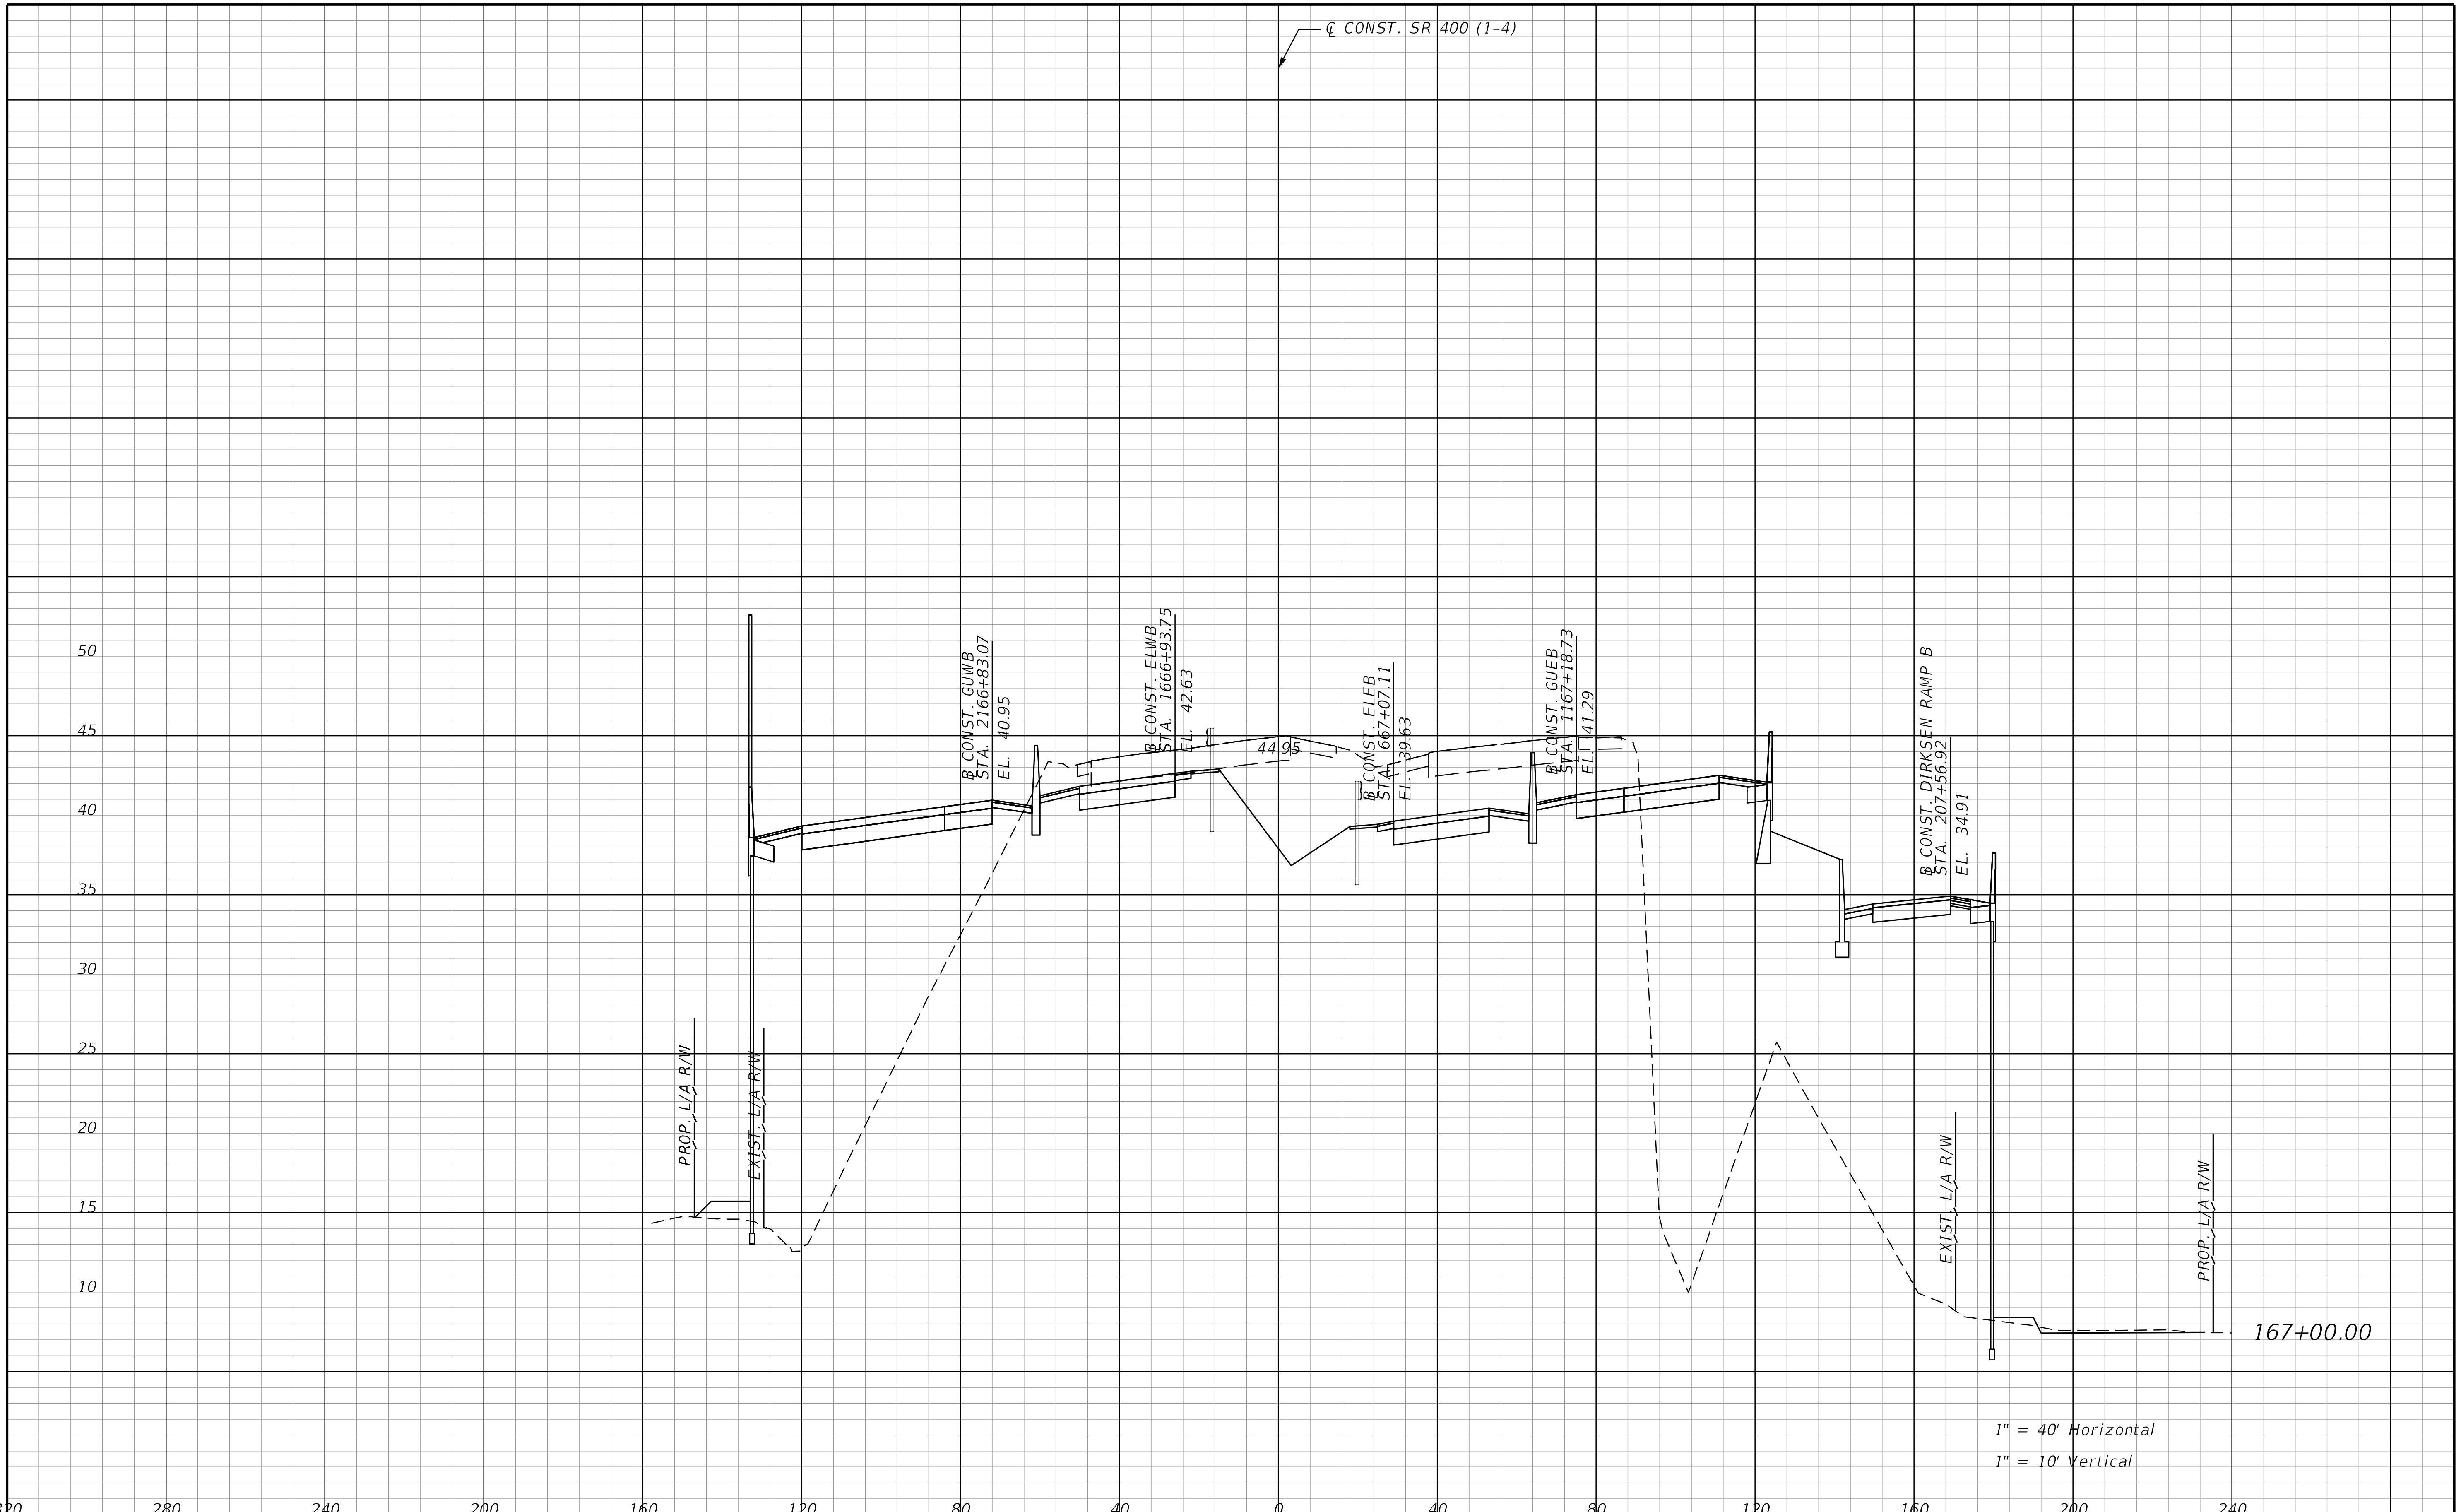

REVISIONS			
DATE	DESCRIPTION	DATE	DESCRIPTION

STANTEC CONSULTING SERVICES INC.
ENGINEER OF RECORD:
WILLIAM V. ANDERSON, P.E. NO.: 36682
11315 CORPORATE BLVD., SUITE 105
ORLANDO, FLORIDA 32817
(407) 823-8966
CERTIFICATE OF AUTHORIZATION NO. 27013

STATE OF FLORIDA
DEPARTMENT OF TRANSPORTATION

ROAD NO.	COUNTY	FINANCIAL PROJECT ID
SR400	VOLUSIA	408464-2-32-01

CROSS SECTIONS
SR 400 (I-4)

SHEET NO.
516

THE OFFICIAL RECORD OF THIS SHEET IS THE ELECTRONIC FILE DIGITALLY SIGNED AND SEALED UNDER RULE 61G15-23.004, F.A.C.

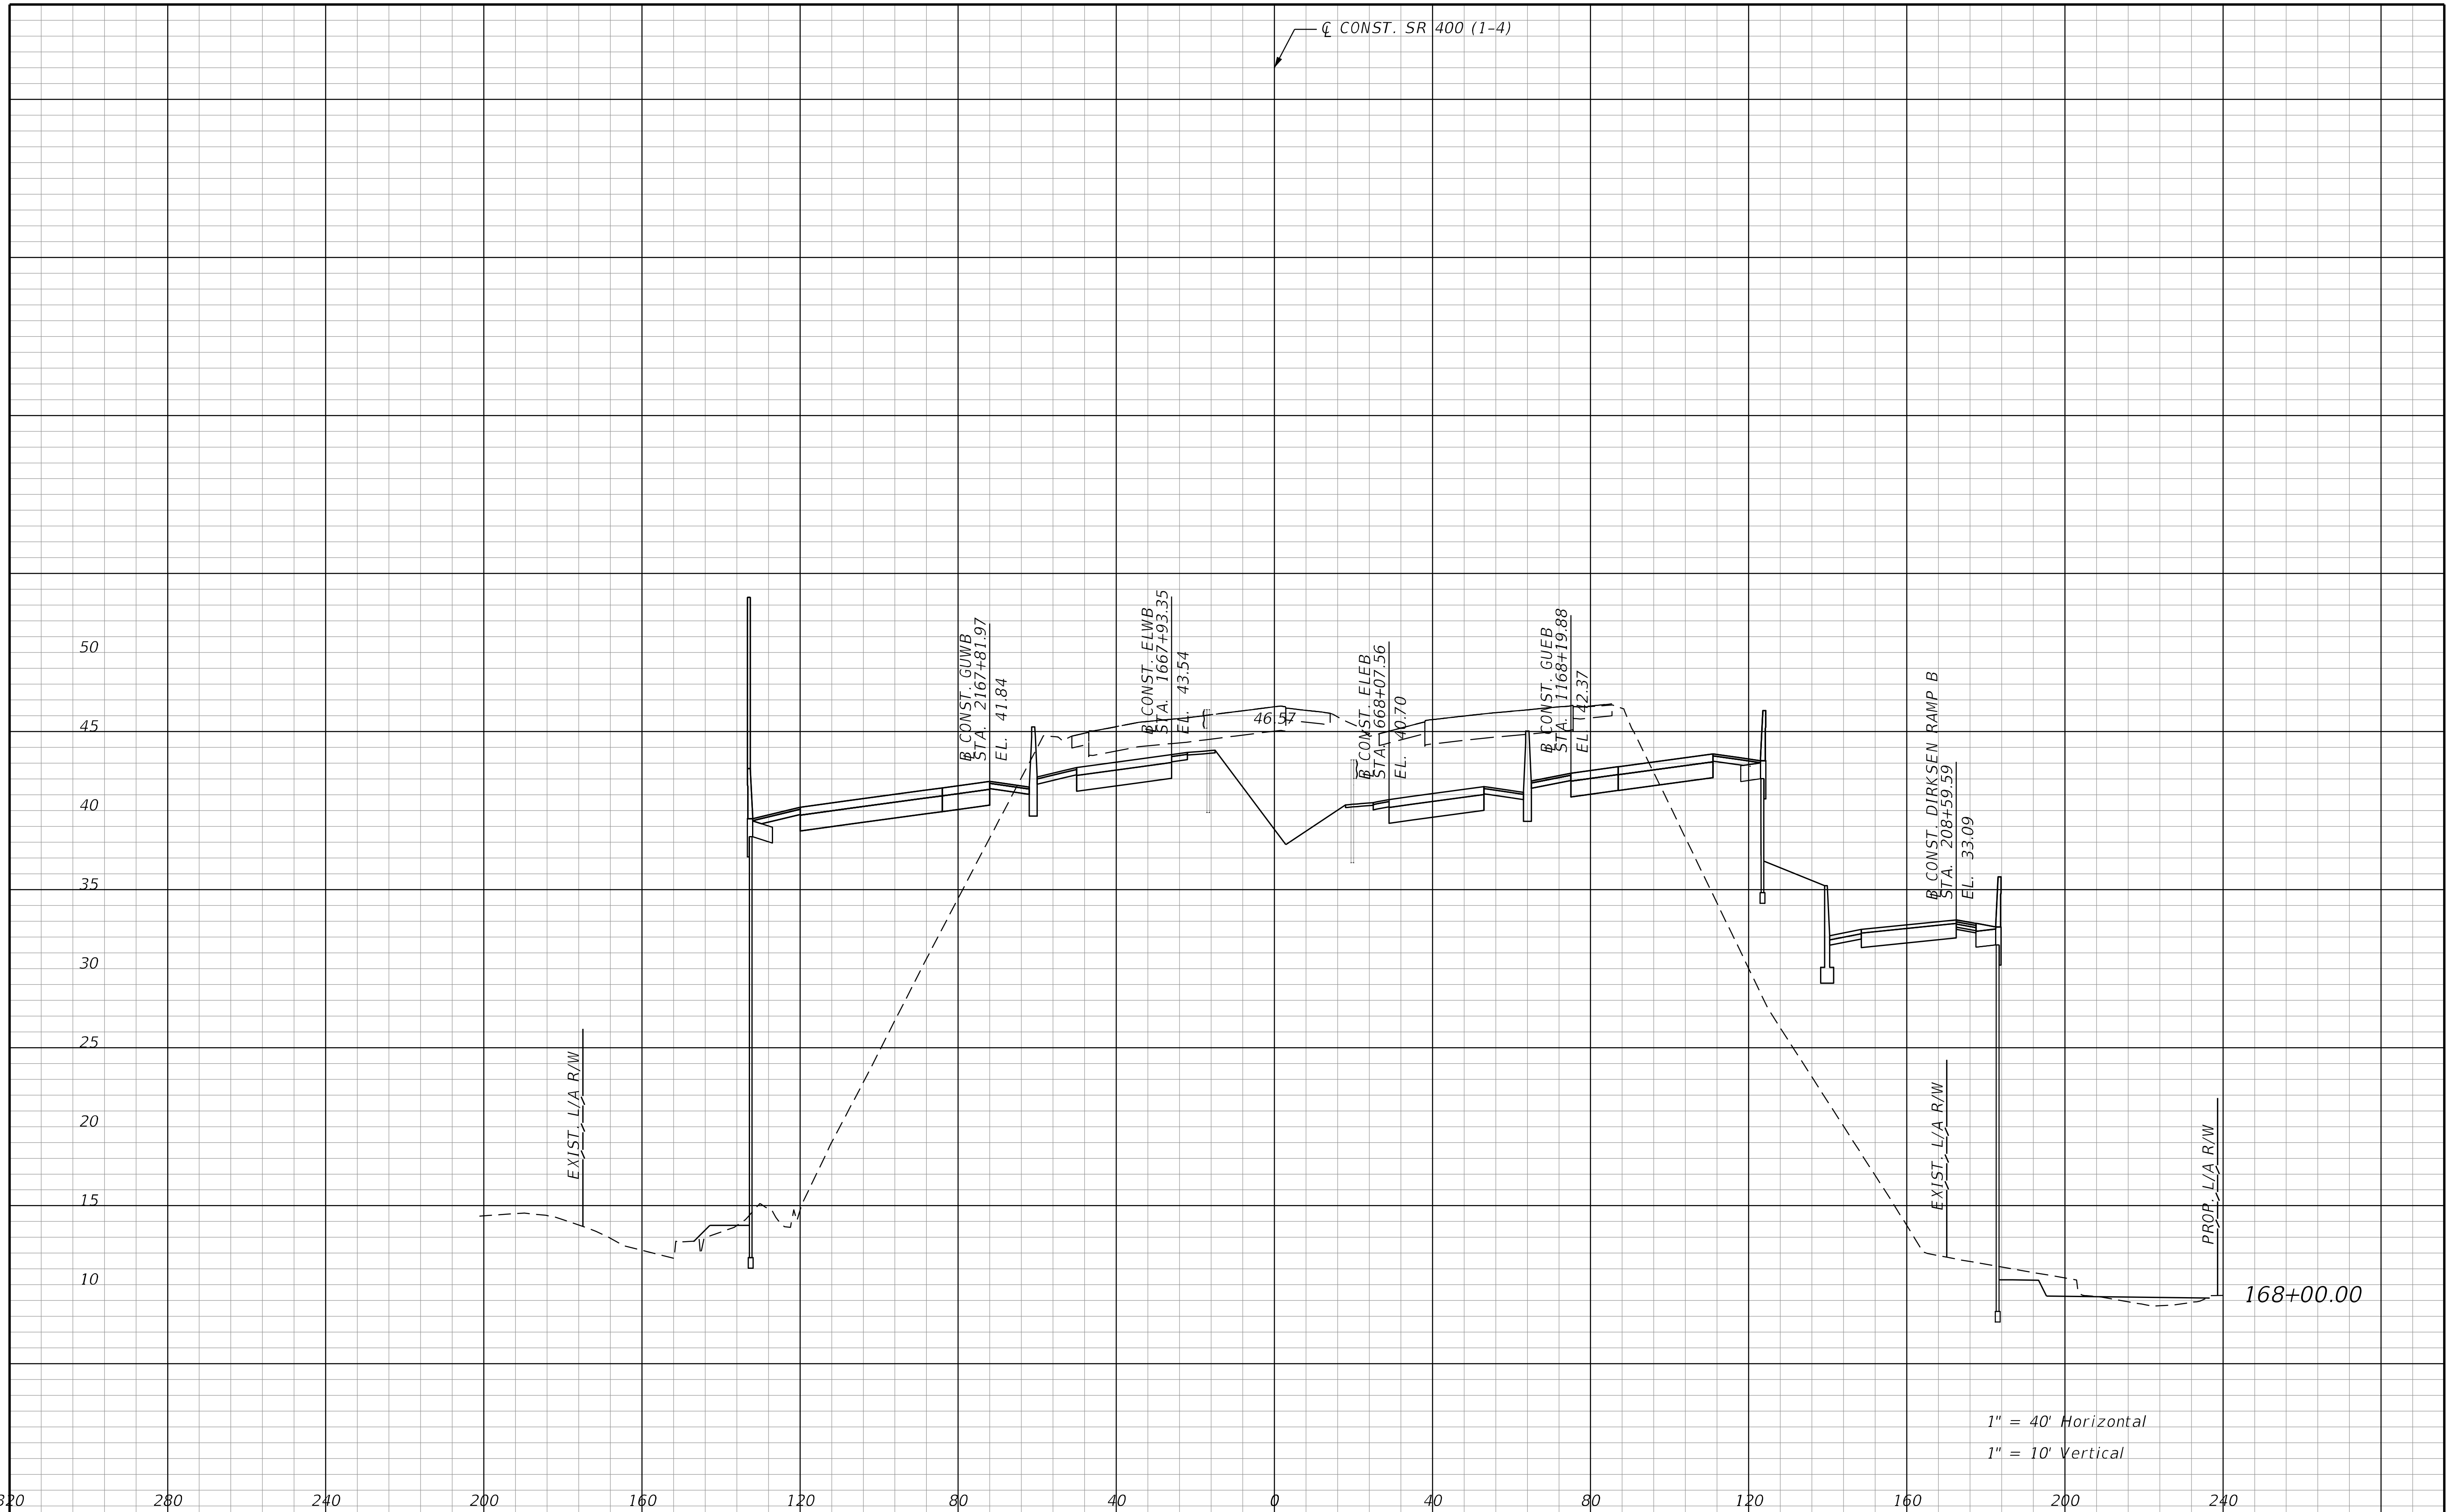

REVISIONS			
DATE	DESCRIPTION	DATE	DESCRIPTION

STANTEC CONSULTING SERVICES INC.
ENGINEER OF RECORD:
WILLIAM V. ANDERSON, P.E. NO.: 36682
11315 CORPORATE BLVD., SUITE 105
ORLANDO, FLORIDA 32817
(407) 823-8966
CERTIFICATE OF AUTHORIZATION NO. 27013

STATE OF FLORIDA
DEPARTMENT OF TRANSPORTATION

ROAD NO.	COUNTY	FINANCIAL PROJECT ID
SR400	VOLUSIA	408464-2-32-01

CROSS SECTIONS
SR 400 (I-4)

SHEET NO.
517

THE OFFICIAL RECORD OF THIS SHEET IS THE ELECTRONIC FILE DIGITALLY SIGNED AND SEALED UNDER RULE 61G15-23.004, F.A.C.

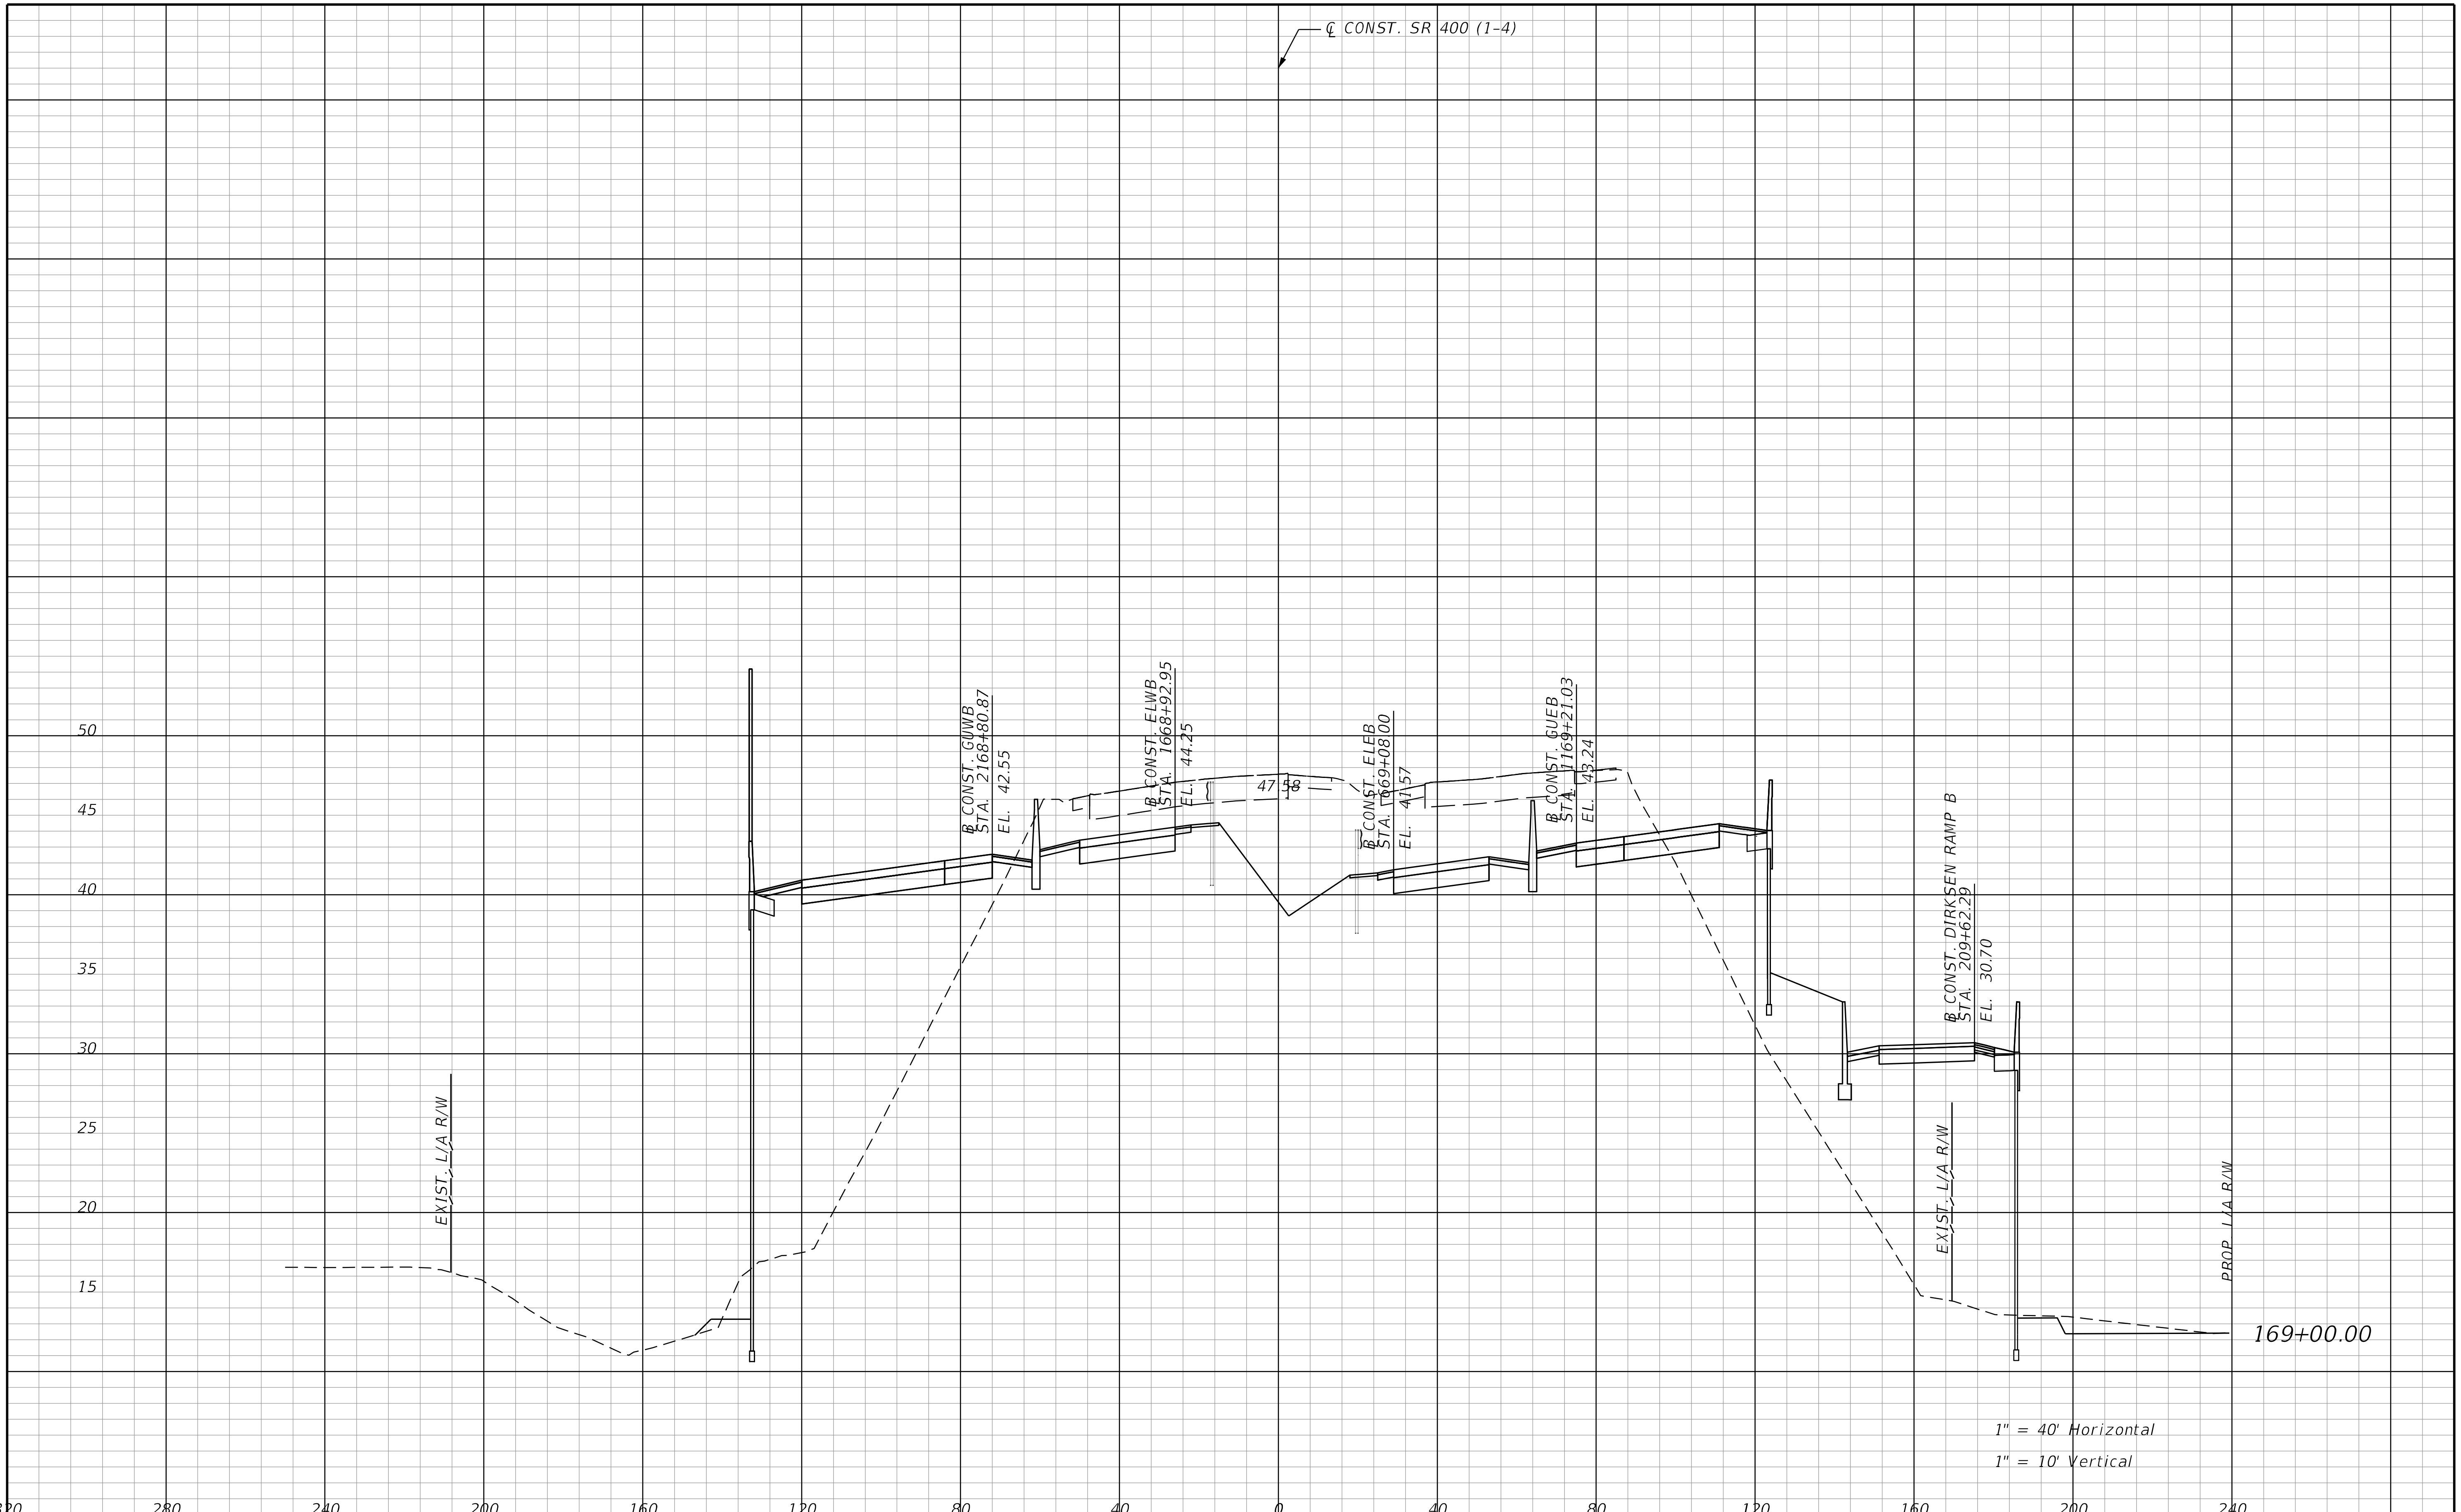

THE OFFICIAL RECORD OF THIS SHEET IS THE ELECTRONIC FILE DIGITALLY SIGNED AND SEALED UNDER RULE 61G15-23.004, F.A.C.

REVISIONS			
DATE	DESCRIPTION	DATE	DESCRIPTION

STANTEC CONSULTING SERVICES INC.
ENGINEER OF RECORD:
WILLIAM V. ANDERSON, P.E. NO.: 36682
11315 CORPORATE BLVD., SUITE 105
ORLANDO, FLORIDA 32817
(407) 823-8966
CERTIFICATE OF AUTHORIZATION NO. 27013

STATE OF FLORIDA
DEPARTMENT OF TRANSPORTATION

ROAD NO.	COUNTY	FINANCIAL PROJECT ID
SR400	VOLUSIA	408464-2-32-01

CROSS SECTIONS
SR 400 (I-4)

SHEET NO.
518

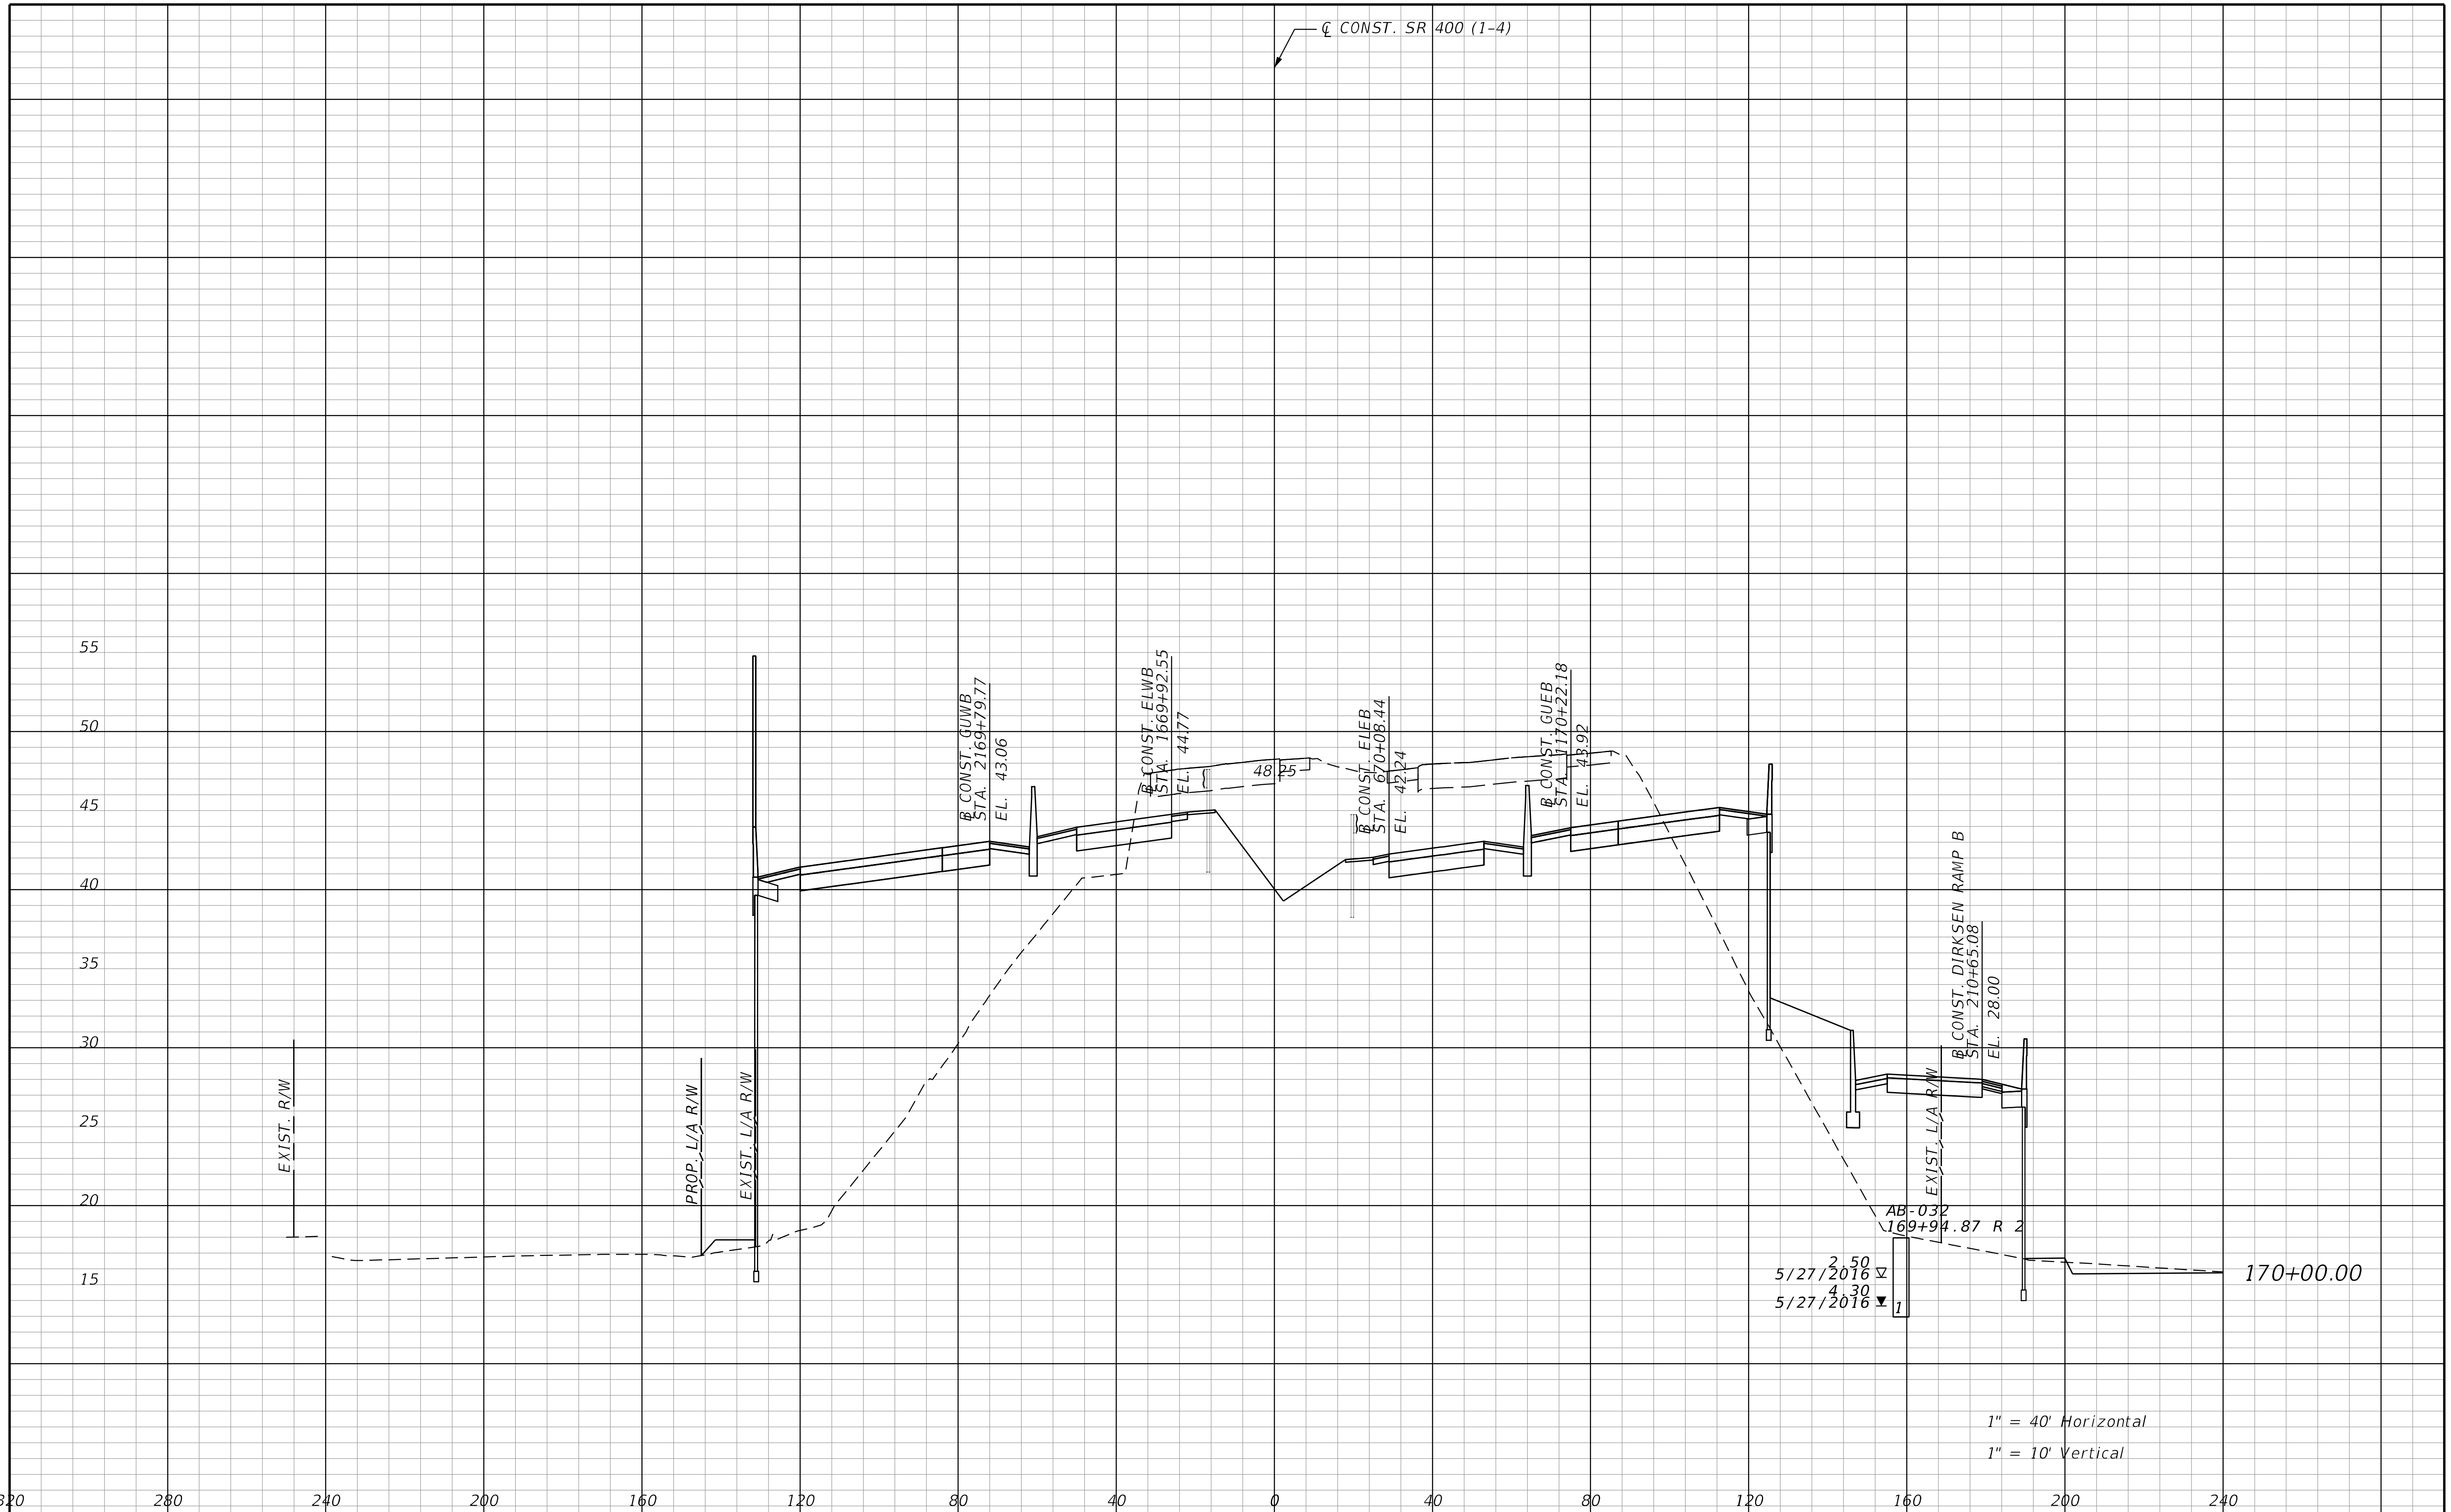

REVISIONS			
DATE	DESCRIPTION	DATE	DESCRIPTION

STANTEC CONSULTING SERVICES INC.
ENGINEER OF RECORD:
WILLIAM V. ANDERSON, P.E. NO.: 36682
11315 CORPORATE BLVD., SUITE 105
ORLANDO, FLORIDA 32817
(407) 823-8966
CERTIFICATE OF AUTHORIZATION NO. 27013

STATE OF FLORIDA
DEPARTMENT OF TRANSPORTATION

ROAD NO.	COUNTY	FINANCIAL PROJECT ID
SR400	VOLUSIA	408464-2-32-01

CROSS SECTIONS
SR 400 (I-4)

SHEET NO.
519

THE OFFICIAL RECORD OF THIS SHEET IS THE ELECTRONIC FILE DIGITALLY SIGNED AND SEALED UNDER RULE 61G15-23.004, F.A.C.

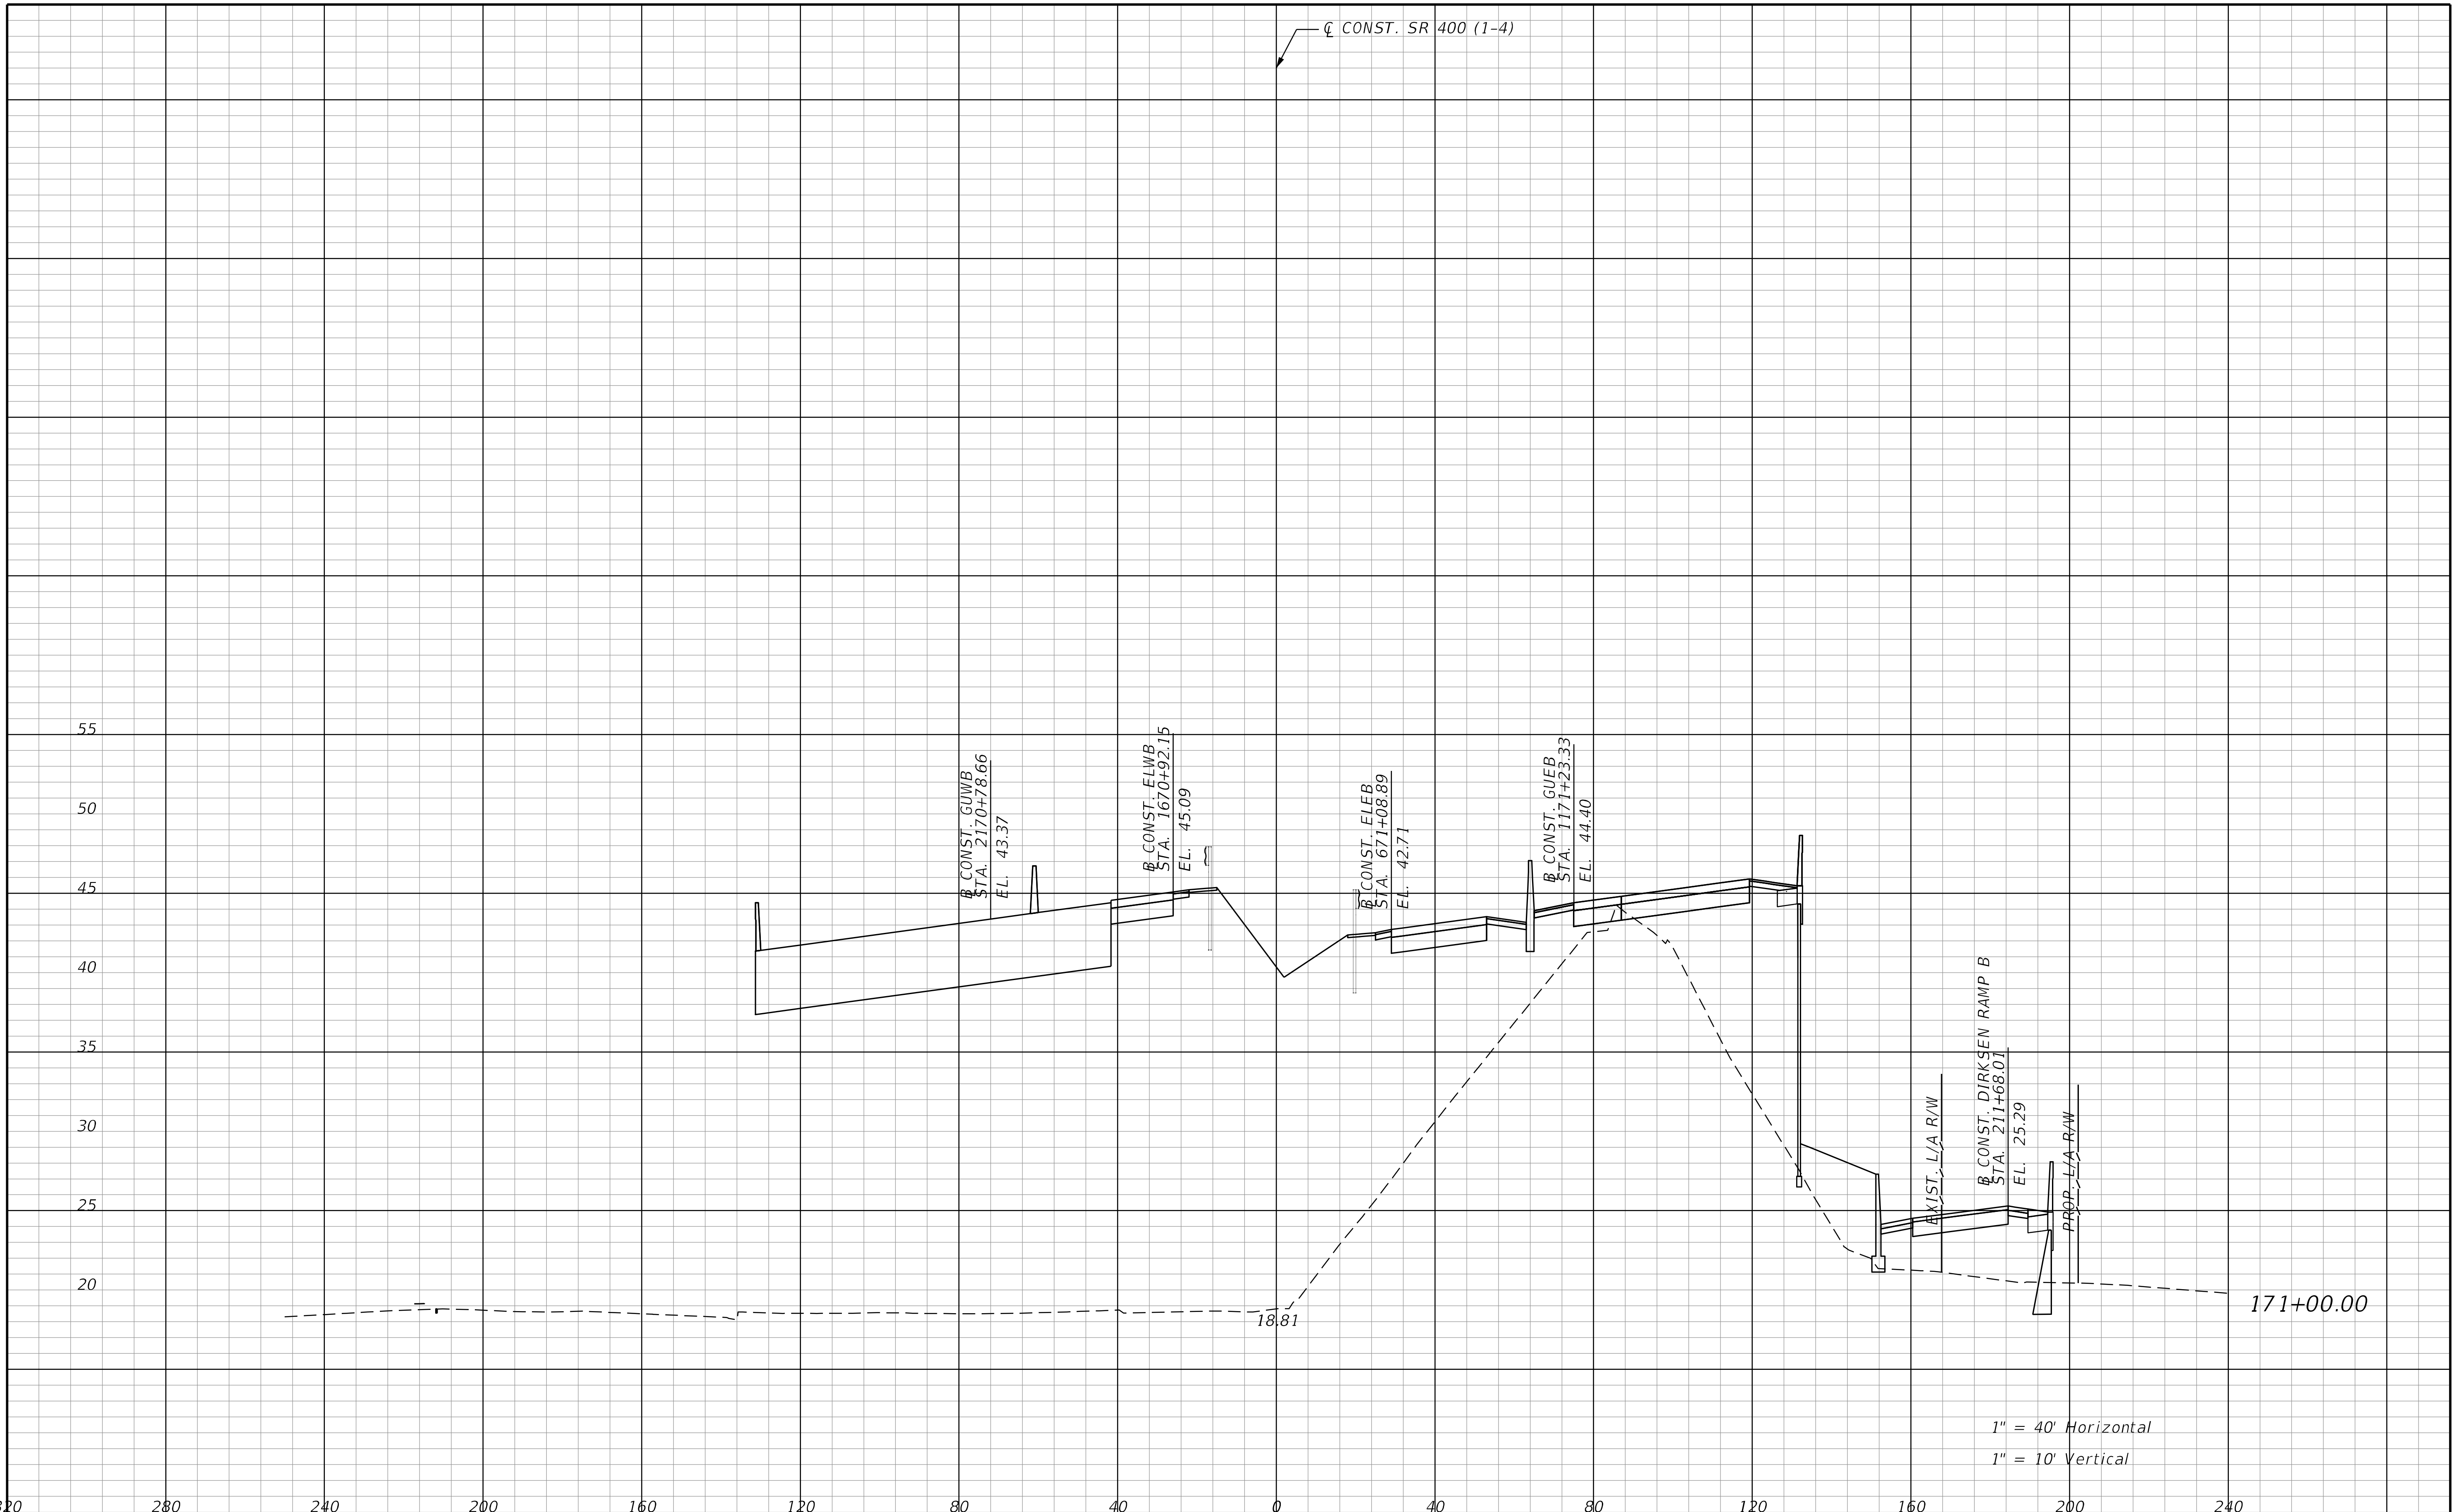

REVISIONS			
DATE	DESCRIPTION	DATE	DESCRIPTION

STANTEC CONSULTING SERVICES INC.
ENGINEER OF RECORD:
WILLIAM V. ANDERSON, P.E. NO.: 36682
11315 CORPORATE BLVD., SUITE 105
ORLANDO, FLORIDA 32817
(407) 823-8966
CERTIFICATE OF AUTHORIZATION NO. 27013

STATE OF FLORIDA
DEPARTMENT OF TRANSPORTATION

ROAD NO.	COUNTY	FINANCIAL PROJECT ID
SR400	VOLUSIA	408464-2-32-01

CROSS SECTIONS
SR 400 (I-4)

SHEET NO.
520

THE OFFICIAL RECORD OF THIS SHEET IS THE ELECTRONIC FILE DIGITALLY SIGNED AND SEALED UNDER RULE 61G15-23.004, F.A.C.

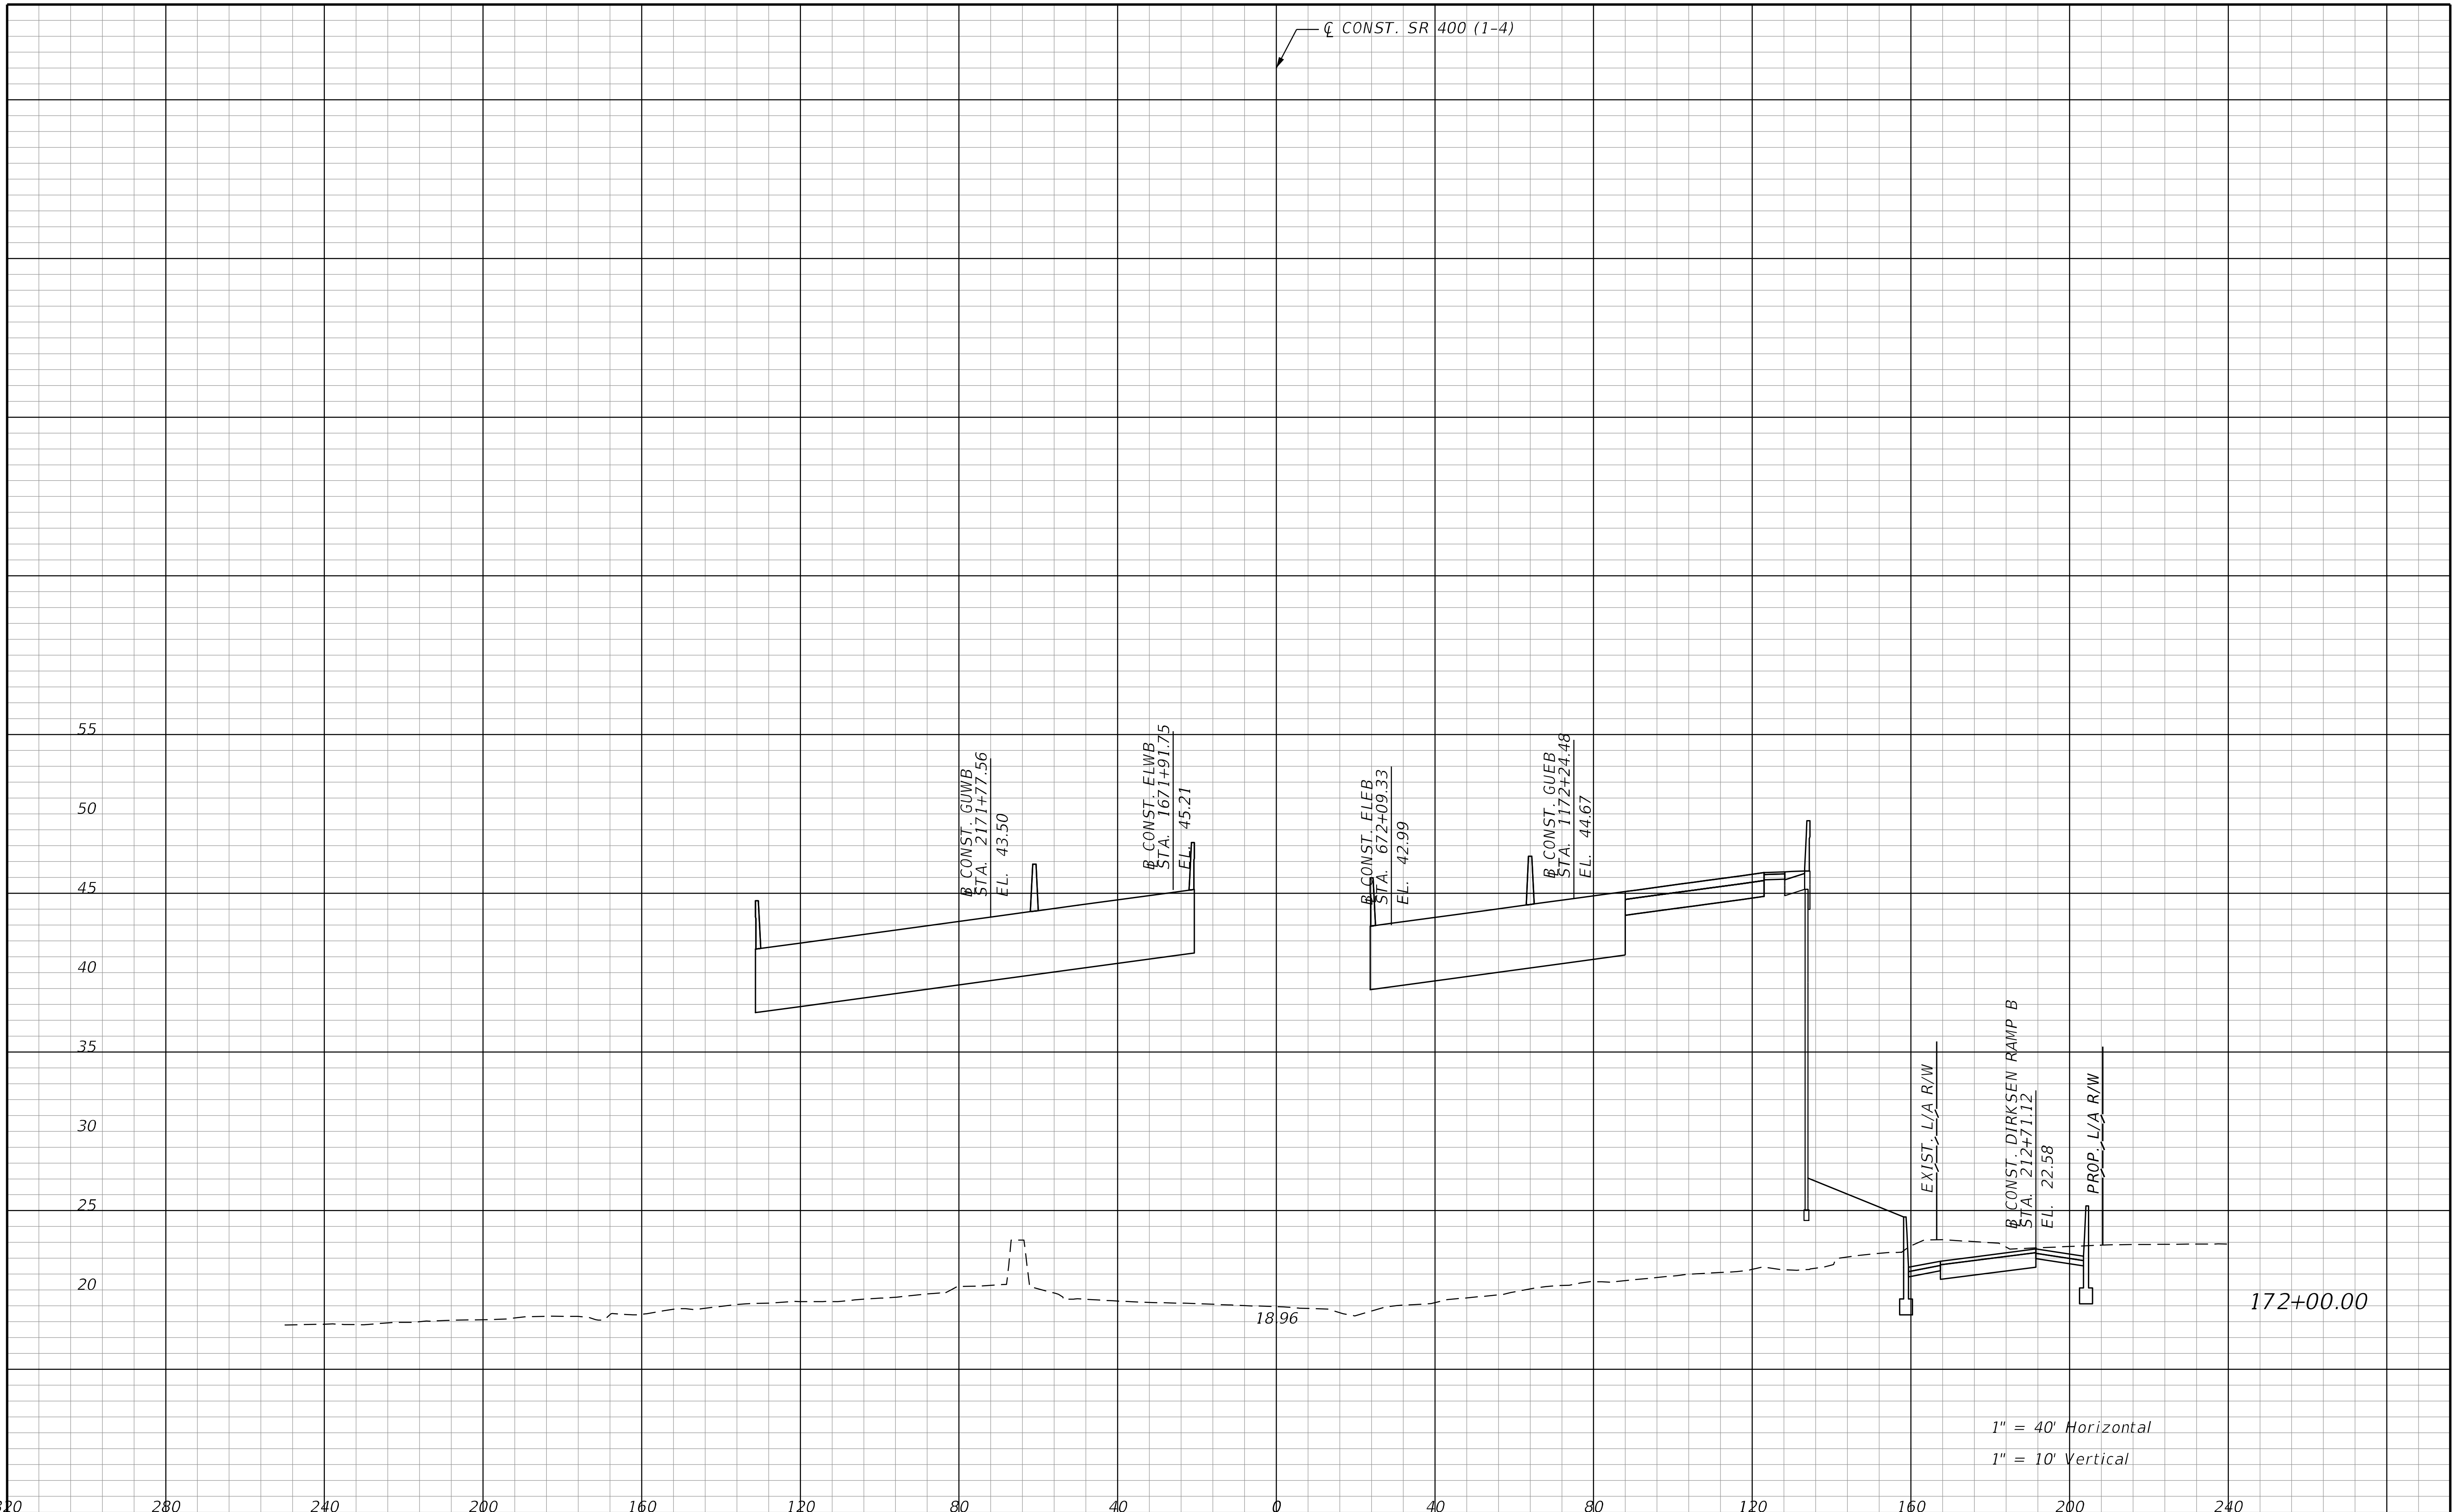

REVISIONS			
DATE	DESCRIPTION	DATE	DESCRIPTION

STANTEC CONSULTING SERVICES INC.
ENGINEER OF RECORD:
WILLIAM V. ANDERSON, P.E. NO.: 36682
11315 CORPORATE BLVD., SUITE 105
ORLANDO, FLORIDA 32817
(407) 823-8966
CERTIFICATE OF AUTHORIZATION NO. 27013

STATE OF FLORIDA
DEPARTMENT OF TRANSPORTATION

ROAD NO.	COUNTY	FINANCIAL PROJECT ID
SR400	VOLUSIA	408464-2-32-01

CROSS SECTIONS
SR 400 (I-4)

SHEET NO.
521

THE OFFICIAL RECORD OF THIS SHEET IS THE ELECTRONIC FILE DIGITALLY SIGNED AND SEALED UNDER RULE 61G15-23.004, F.A.C.

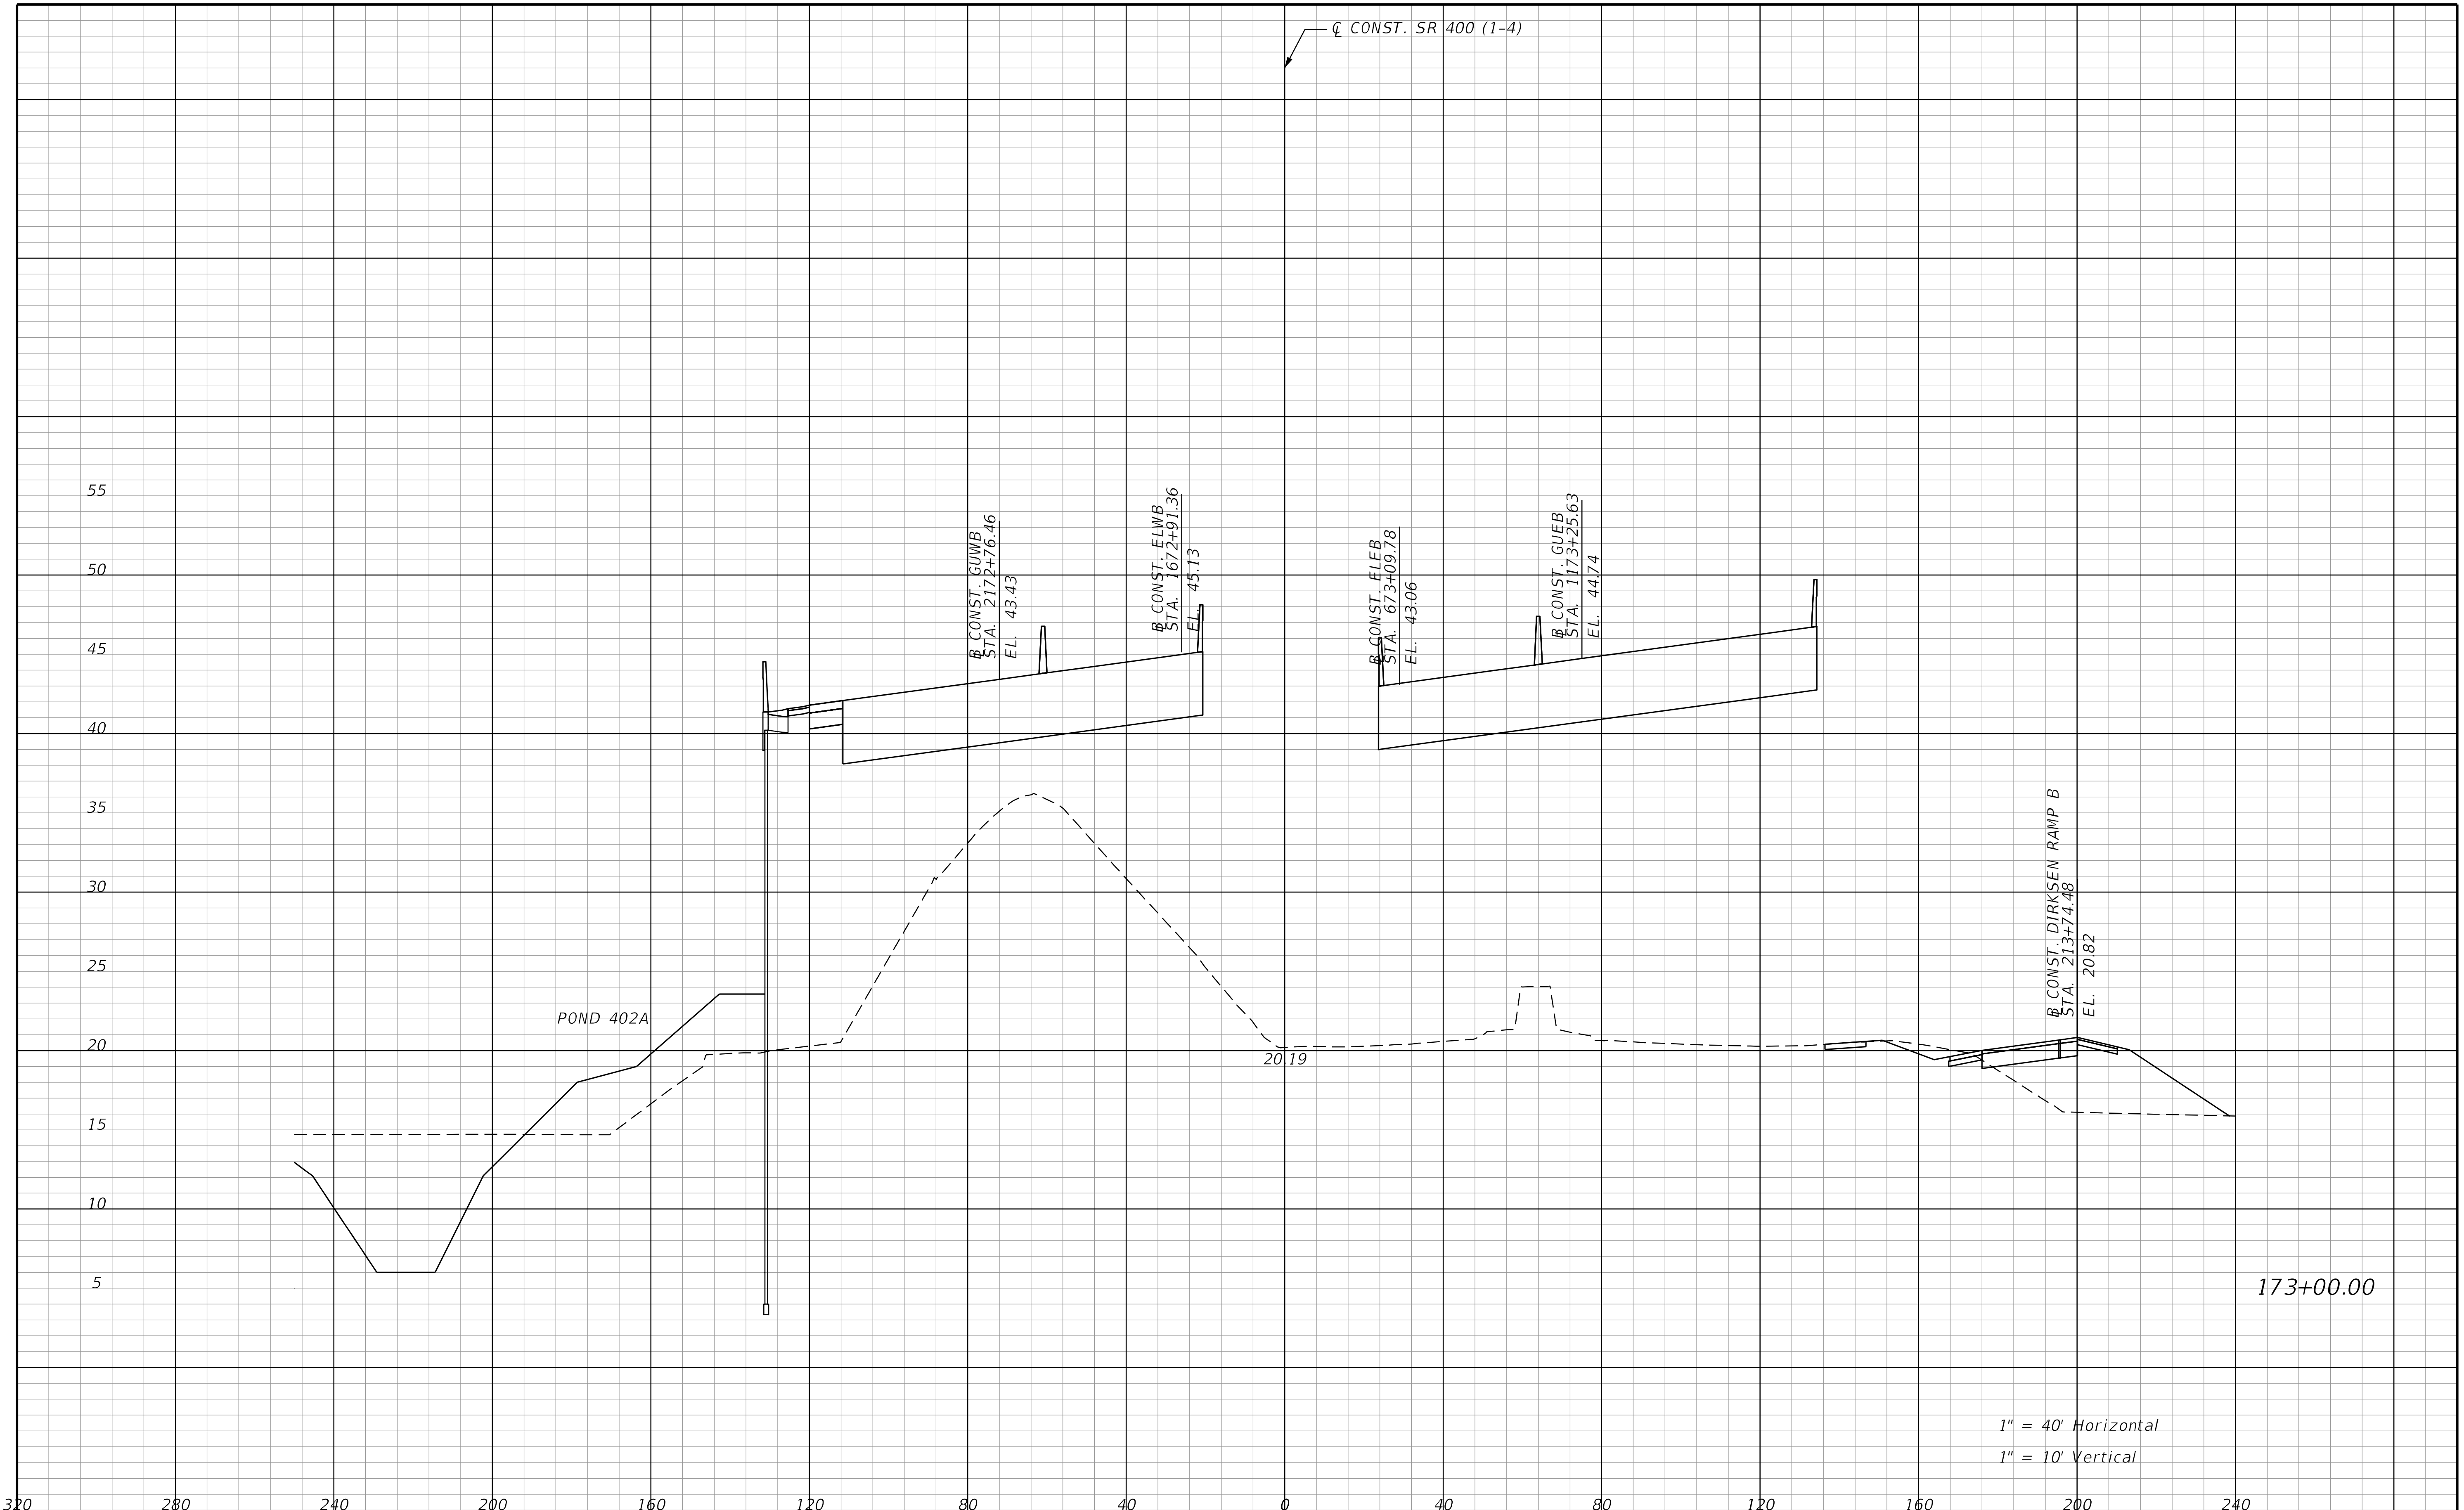

REVISIONS			
DATE	DESCRIPTION	DATE	DESCRIPTION

STANTEC CONSULTING SERVICES INC.
ENGINEER OF RECORD:
WILLIAM V. ANDERSON, P.E. NO.: 36682
11315 CORPORATE BLVD., SUITE 105
ORLANDO, FLORIDA 32817
(407) 823-8966
CERTIFICATE OF AUTHORIZATION NO. 27013

STATE OF FLORIDA
DEPARTMENT OF TRANSPORTATION

ROAD NO.	COUNTY	FINANCIAL PROJECT ID
SR400	VOLUSIA	408464-2-32-01

CROSS SECTIONS
SR 400 (I-4)

SHEET NO.
522

THE OFFICIAL RECORD OF THIS SHEET IS THE ELECTRONIC FILE DIGITALLY SIGNED AND SEALED UNDER RULE 61G15-23.004, F.A.C.

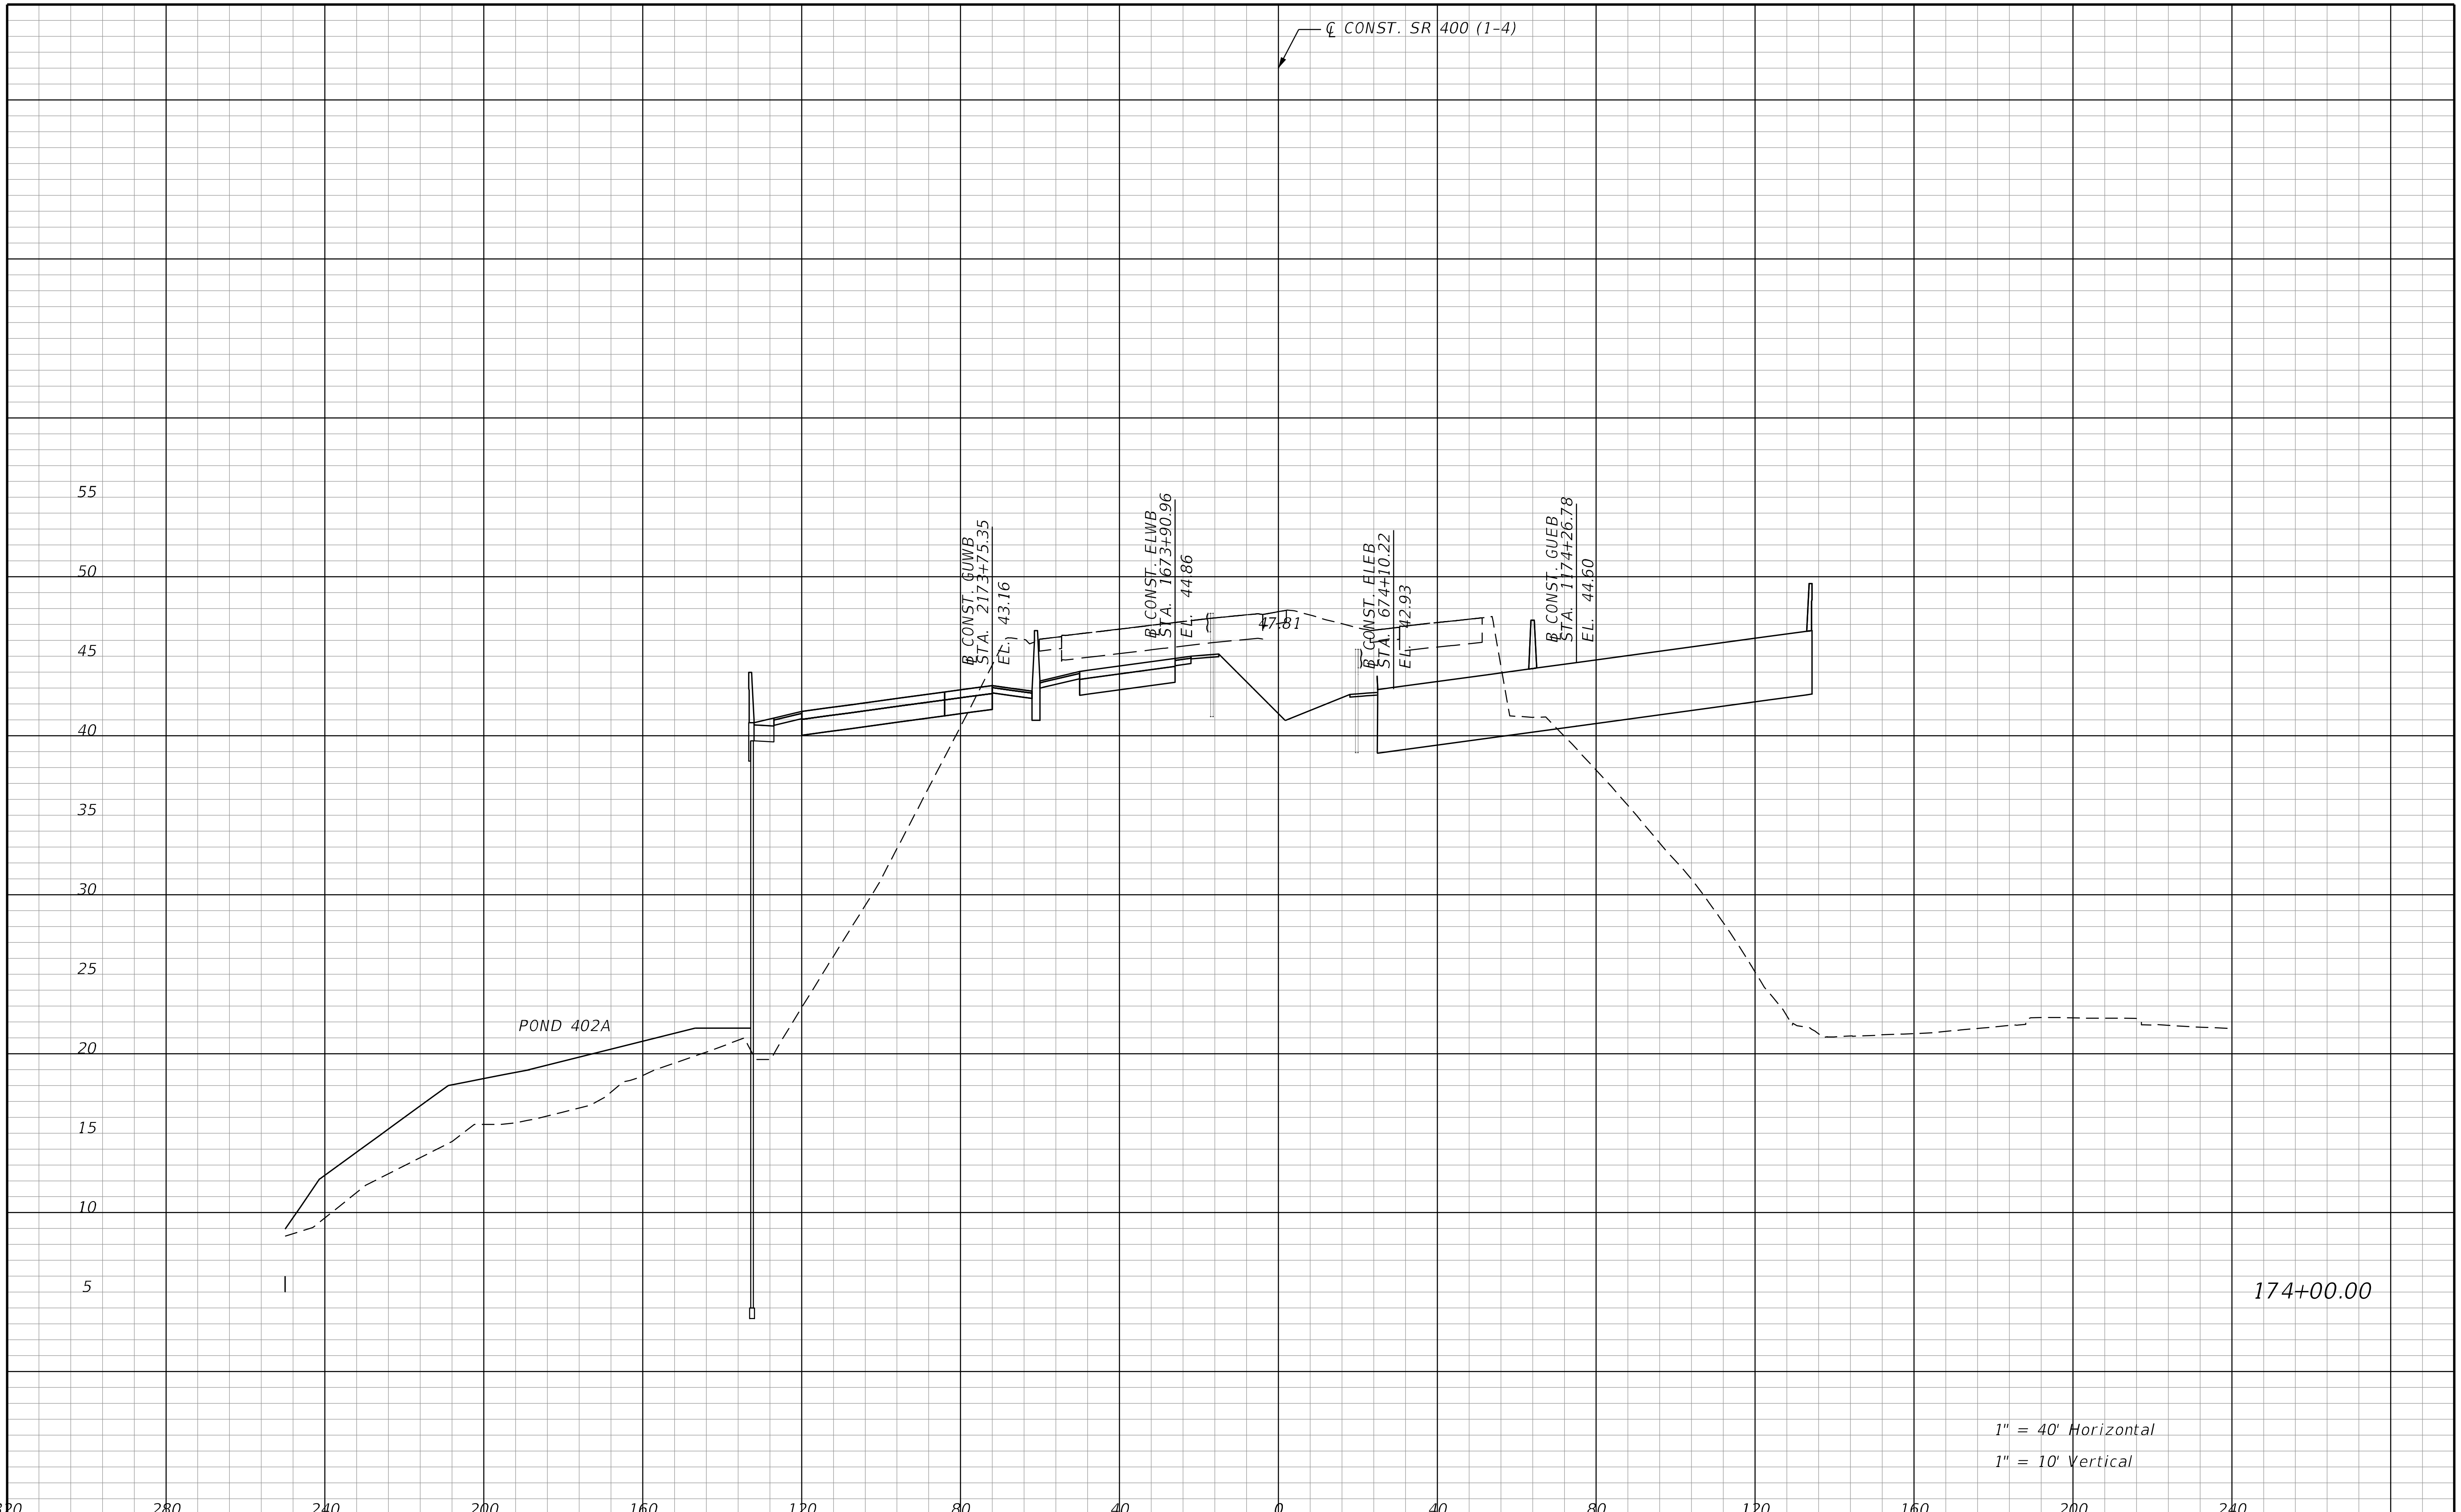

THE OFFICIAL RECORD OF THIS SHEET IS THE ELECTRONIC FILE DIGITALLY SIGNED AND SEALED UNDER RULE 61G15-23.004, F.A.C.

REVISIONS			
DATE	DESCRIPTION	DATE	DESCRIPTION

STANTEC CONSULTING SERVICES INC.
ENGINEER OF RECORD:
WILLIAM V. ANDERSON, P.E. NO.: 36682
11315 CORPORATE BLVD., SUITE 105
ORLANDO, FLORIDA 32817
(407) 823-8966
CERTIFICATE OF AUTHORIZATION NO. 27013

STATE OF FLORIDA
DEPARTMENT OF TRANSPORTATION

ROAD NO.	COUNTY	FINANCIAL PROJECT ID
SR400	VOLUSIA	408464-2-32-01

CROSS SECTIONS
SR 400 (I-4)

SHEET NO.
523

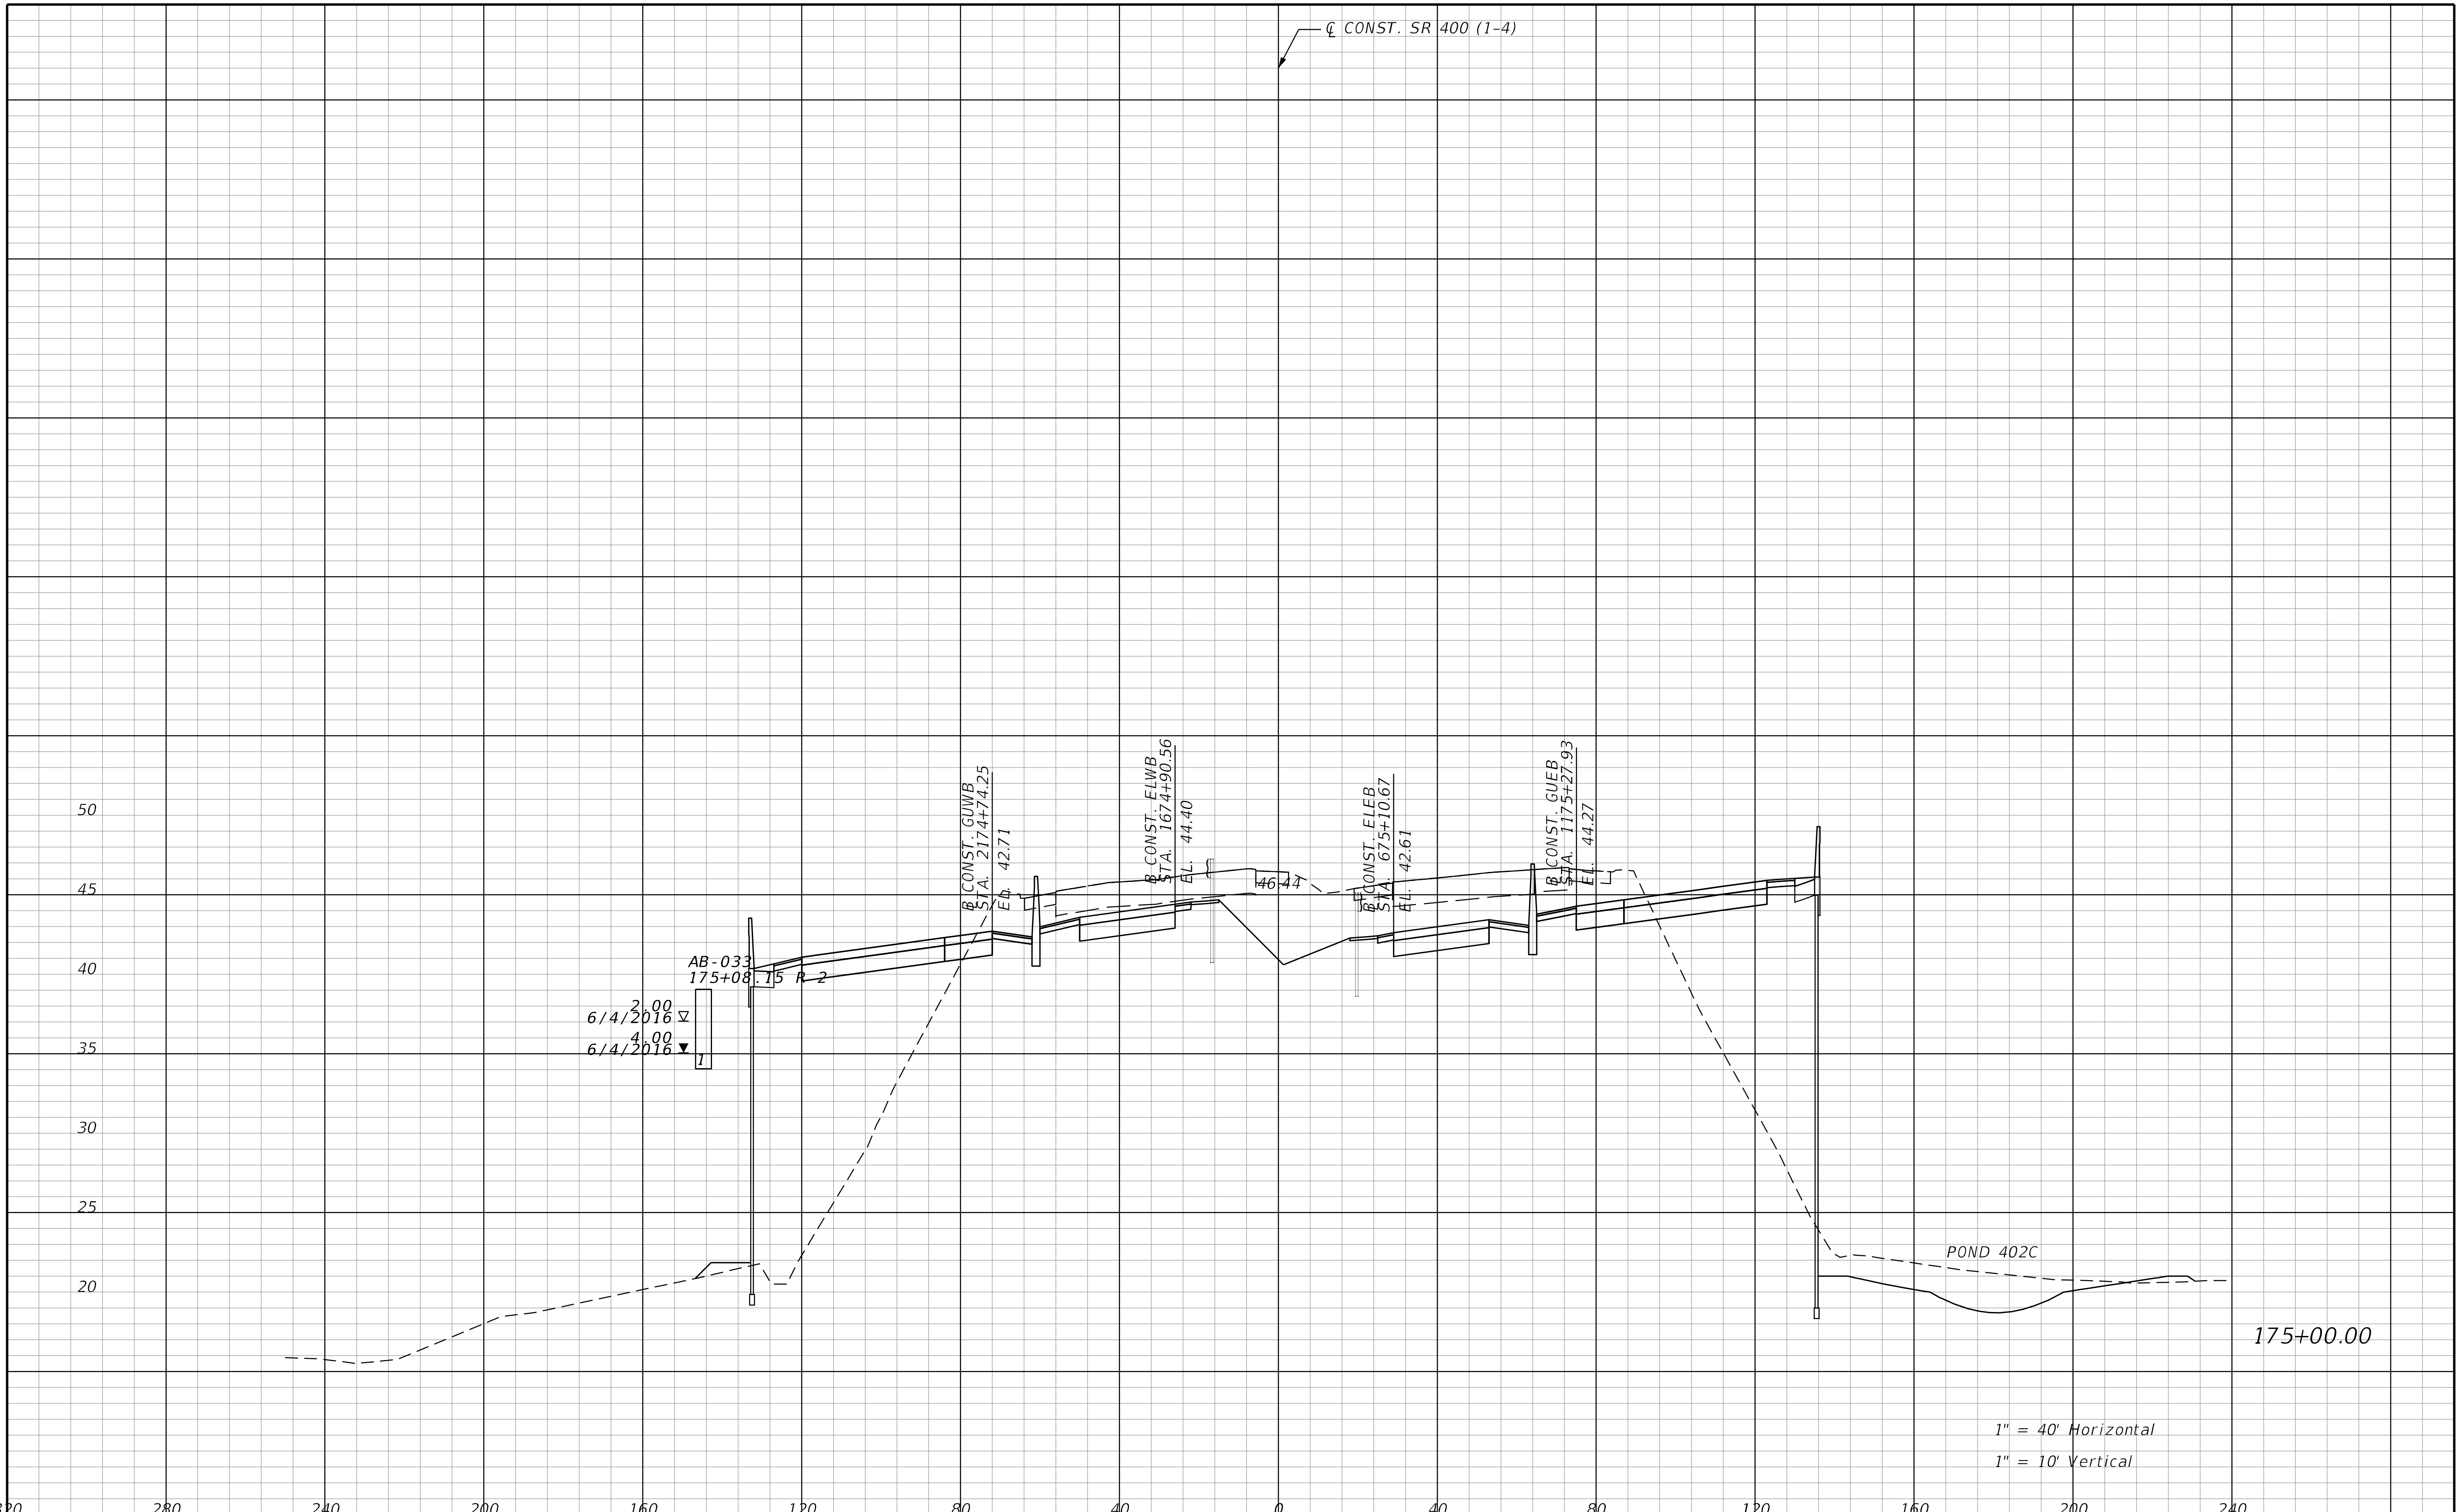

REVISIONS			
DATE	DESCRIPTION	DATE	DESCRIPTION

STANTEC CONSULTING SERVICES INC.
ENGINEER OF RECORD:
WILLIAM V. ANDERSON, P.E. NO.: 36682
11315 CORPORATE BLVD., SUITE 105
ORLANDO, FLORIDA 32817
(407) 823-8966
CERTIFICATE OF AUTHORIZATION NO. 27013

STATE OF FLORIDA
DEPARTMENT OF TRANSPORTATION

ROAD NO.	COUNTY	FINANCIAL PROJECT ID
SR400	VOLUSIA	408464-2-32-01

CROSS SECTIONS
SR 400 (I-4)

SHEET NO.
524

THE OFFICIAL RECORD OF THIS SHEET IS THE ELECTRONIC FILE DIGITALLY SIGNED AND SEALED UNDER RULE 61G15-23.004, F.A.C.

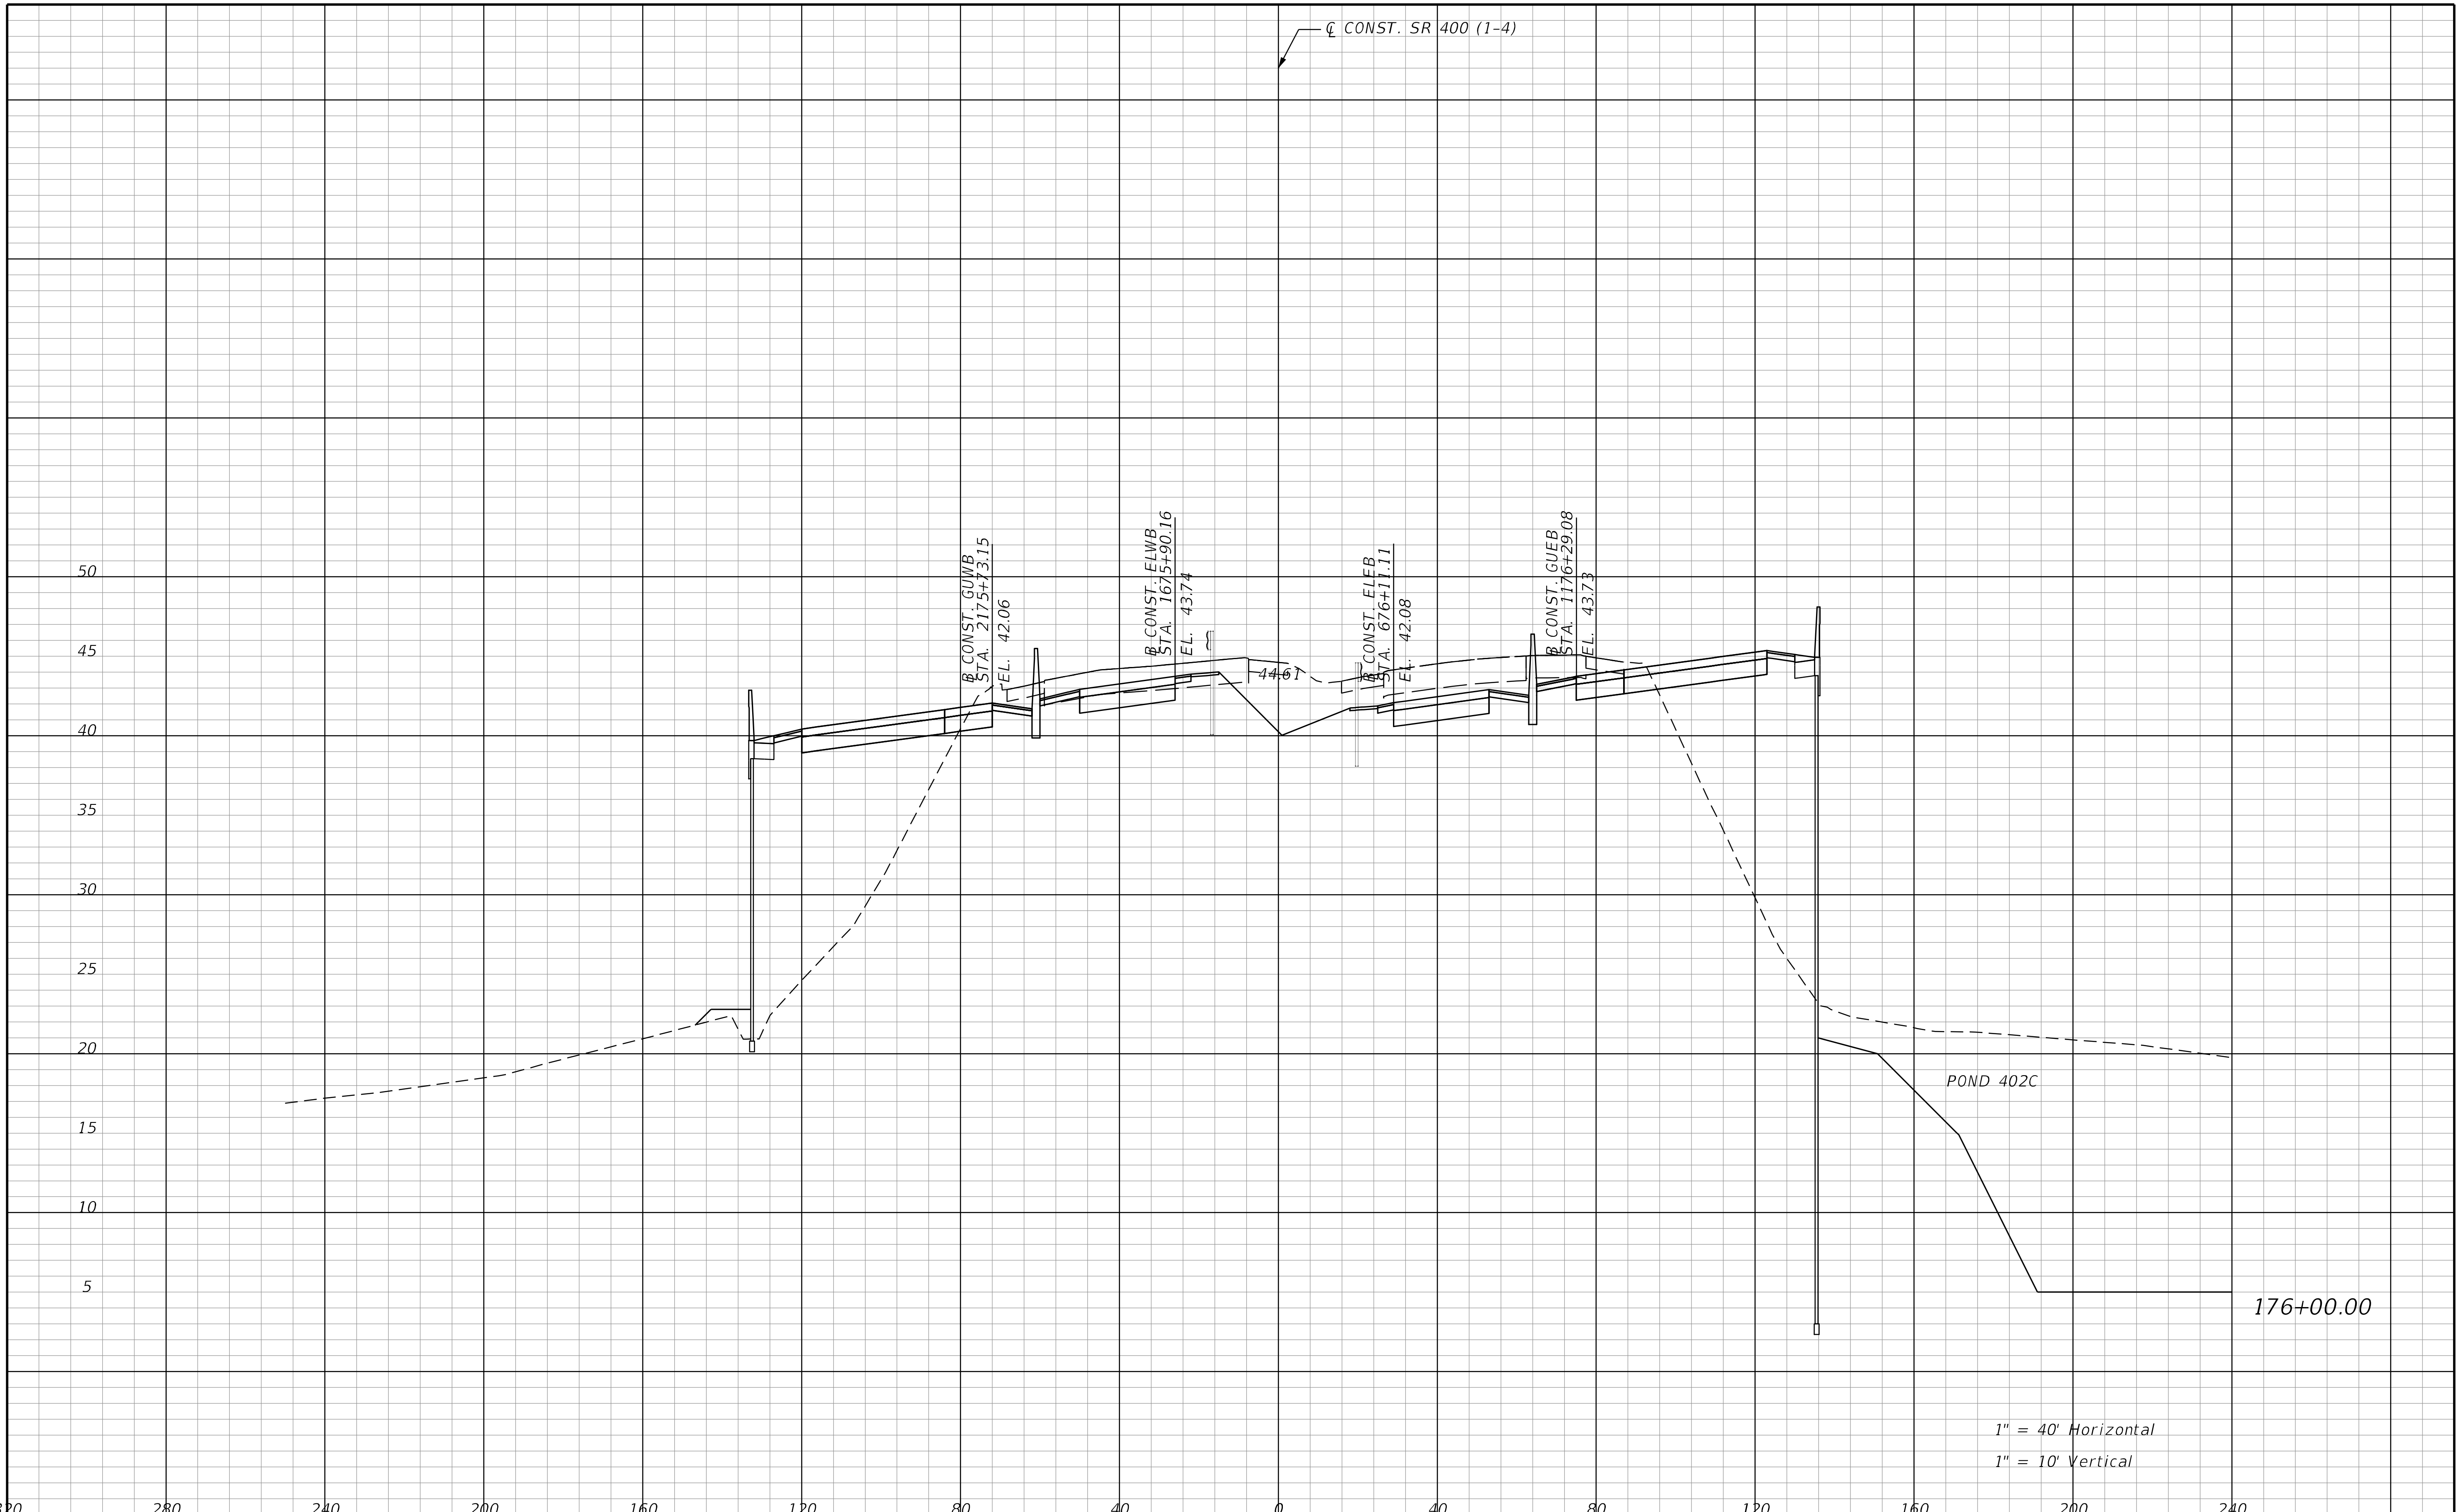

THE OFFICIAL RECORD OF THIS SHEET IS THE ELECTRONIC FILE DIGITALLY SIGNED AND SEALED UNDER RULE 61G15-23.004, F.A.C.

REVISIONS			
DATE	DESCRIPTION	DATE	DESCRIPTION

STANTEC CONSULTING SERVICES INC.
ENGINEER OF RECORD:
WILLIAM V. ANDERSON, P.E. NO.: 36682
11315 CORPORATE BLVD., SUITE 105
ORLANDO, FLORIDA 32817
(407) 823-8966
CERTIFICATE OF AUTHORIZATION NO. 27013

STATE OF FLORIDA
DEPARTMENT OF TRANSPORTATION

ROAD NO.	COUNTY	FINANCIAL PROJECT ID
SR400	VOLUSIA	408464-2-32-01

CROSS SECTIONS
SR 400 (I-4)

SHEET NO.
525

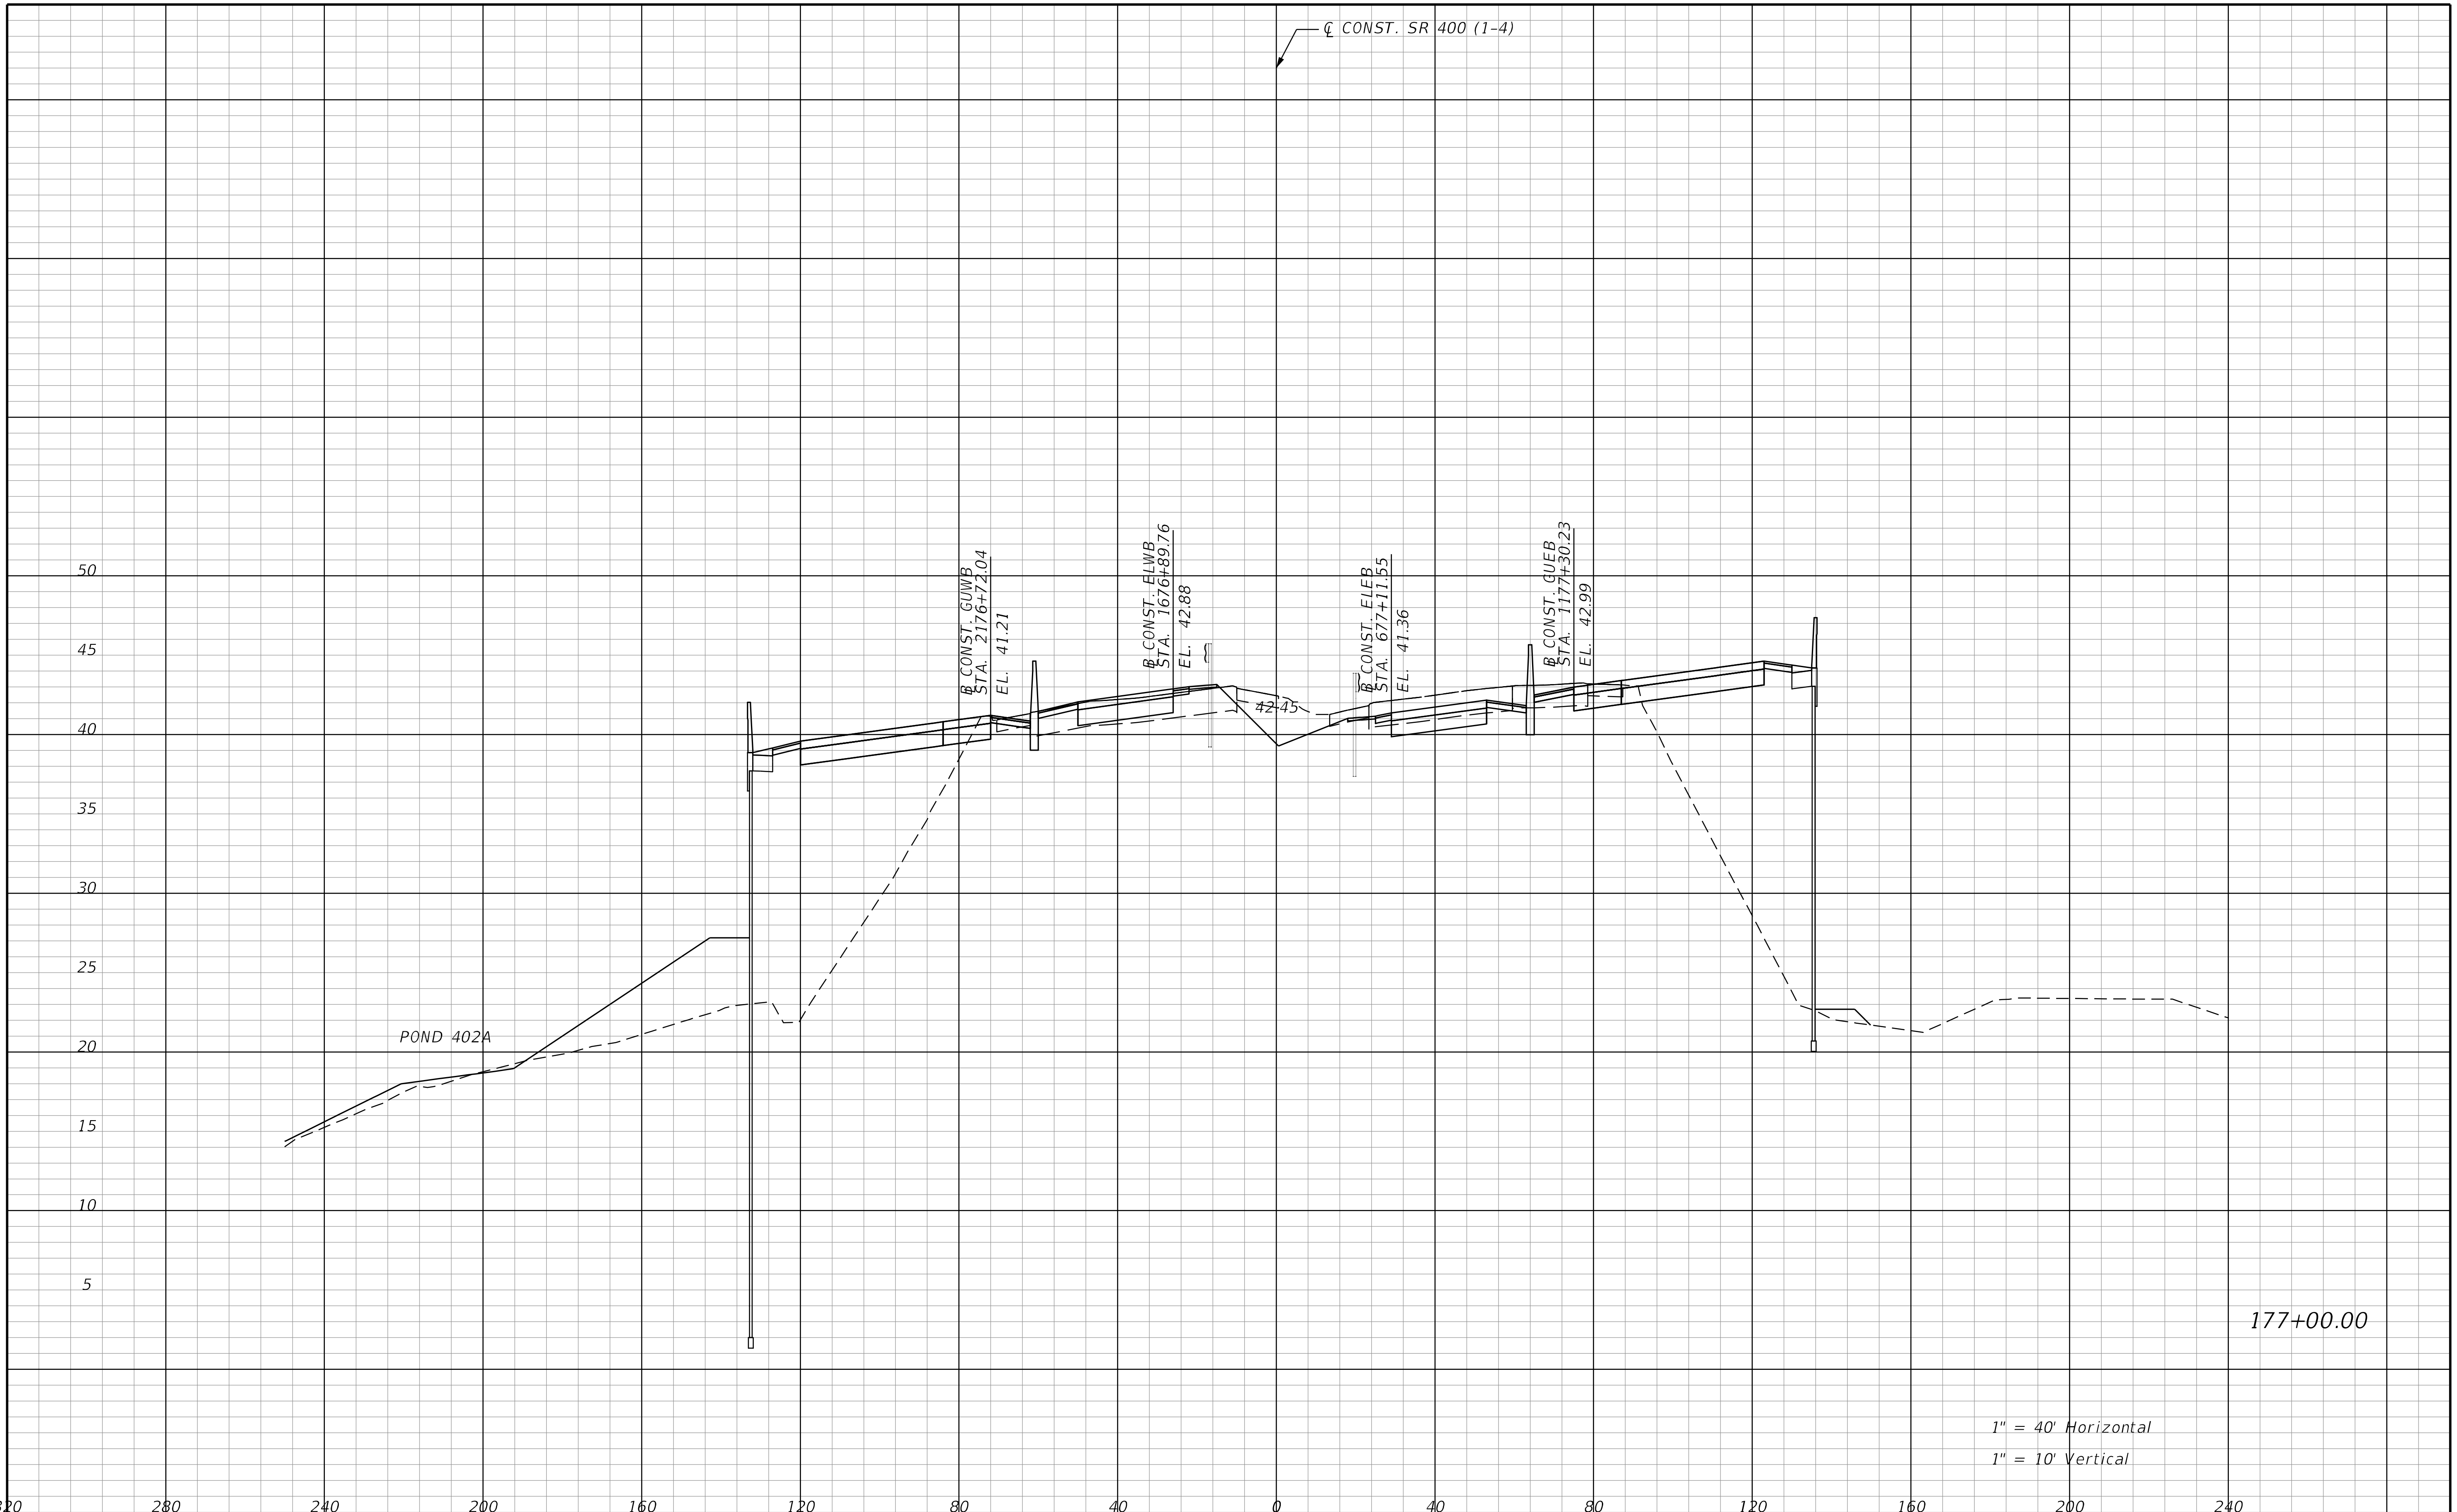

REVISIONS			
DATE	DESCRIPTION	DATE	DESCRIPTION

STANTEC CONSULTING SERVICES INC.
ENGINEER OF RECORD:
WILLIAM V. ANDERSON, P.E. NO.: 36682
11315 CORPORATE BLVD., SUITE 105
ORLANDO, FLORIDA 32817
(407) 823-8966
CERTIFICATE OF AUTHORIZATION NO. 27013

STATE OF FLORIDA
DEPARTMENT OF TRANSPORTATION

ROAD NO.	COUNTY	FINANCIAL PROJECT ID
SR400	VOLUSIA	408464-2-32-01

CROSS SECTIONS
SR 400 (I-4)

SHEET NO.
526

THE OFFICIAL RECORD OF THIS SHEET IS THE ELECTRONIC FILE DIGITALLY SIGNED AND SEALED UNDER RULE 61G15-23.004, F.A.C.

jchassee 6/14/2019 4:24:22 PM Rdxsrd_shg V:\2158\active\CADD\40846423201\roadway\RDXSRD01.dgn

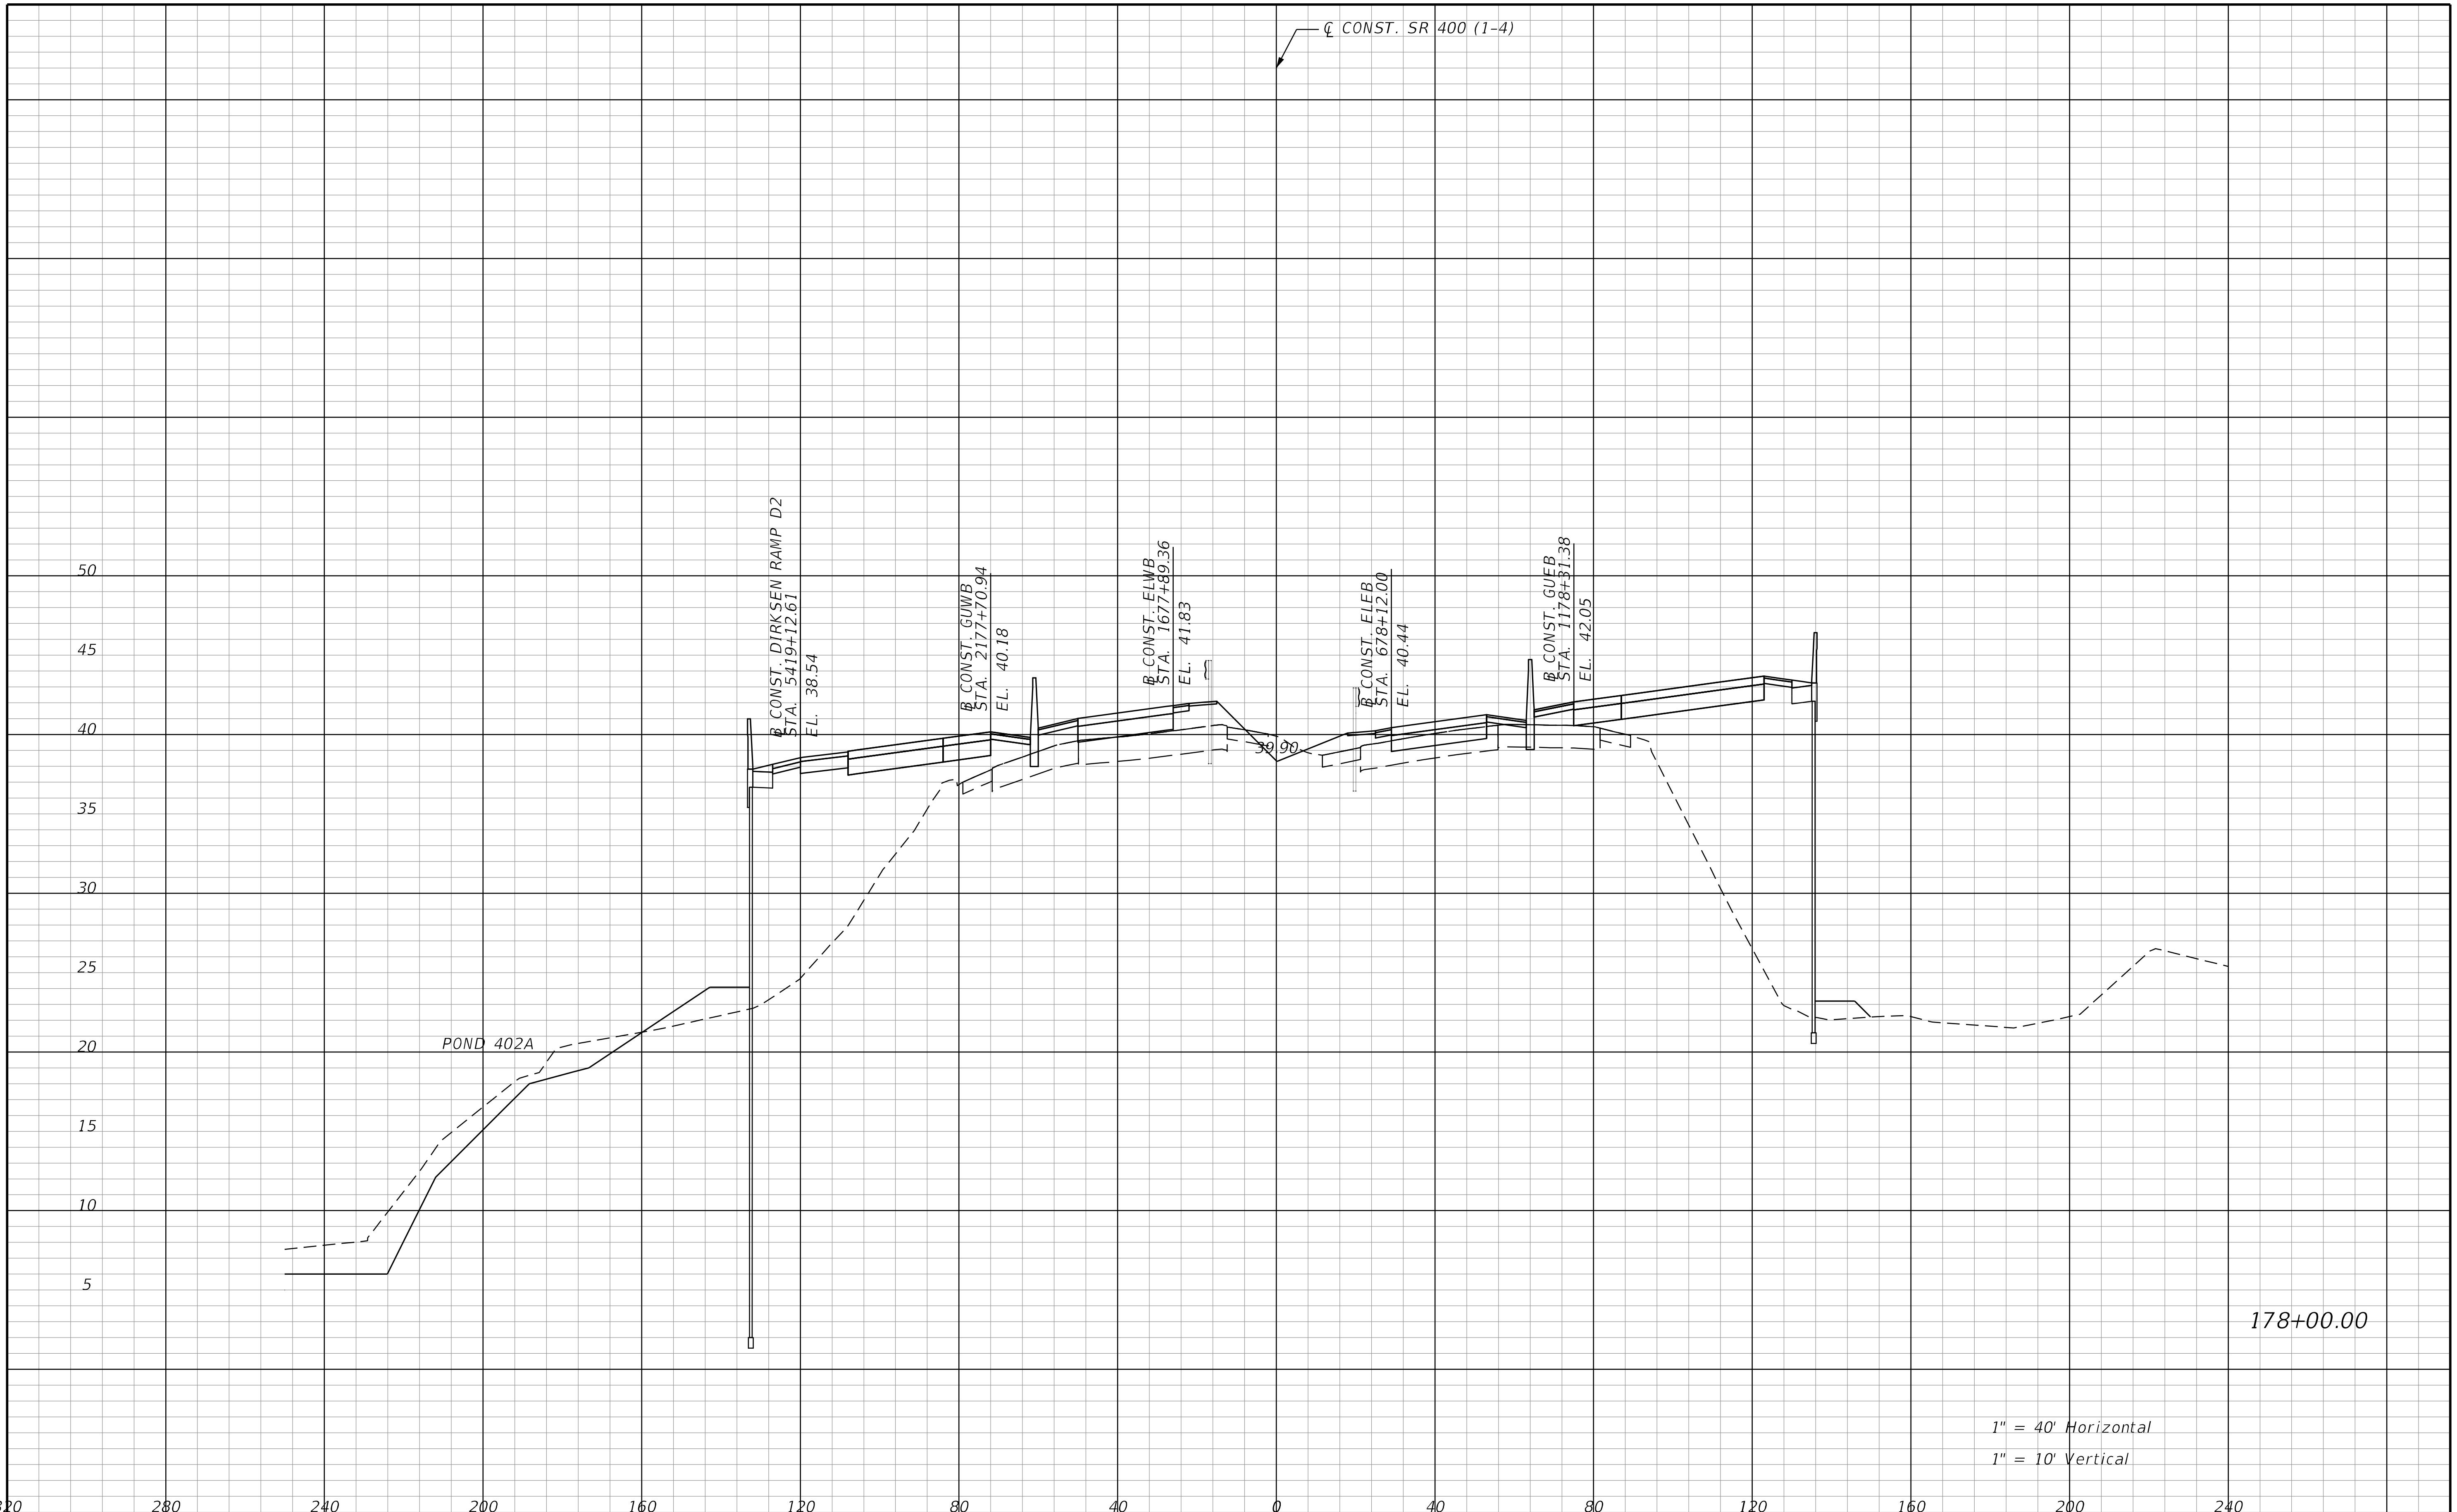

REVISIONS			
DATE	DESCRIPTION	DATE	DESCRIPTION

STANTEC CONSULTING SERVICES INC.
ENGINEER OF RECORD:
WILLIAM V. ANDERSON, P.E. NO.: 36682
11315 CORPORATE BLVD., SUITE 105
ORLANDO, FLORIDA 32817
(407) 823-8966
CERTIFICATE OF AUTHORIZATION NO. 27013

STATE OF FLORIDA
DEPARTMENT OF TRANSPORTATION

ROAD NO.	COUNTY	FINANCIAL PROJECT ID
SR400	VOLUSIA	408464-2-32-01

CROSS SECTIONS
SR 400 (I-4)

SHEET NO.
527

jchassee 6/14/2019 4:24:23 PM Rdxsrd_shg V:\2158\active\CADD\40846423201\roadway\RDXSRD01.dgn

THE OFFICIAL RECORD OF THIS SHEET IS THE ELECTRONIC FILE DIGITALLY SIGNED AND SEALED UNDER RULE 61G15-23.004, F.A.C.

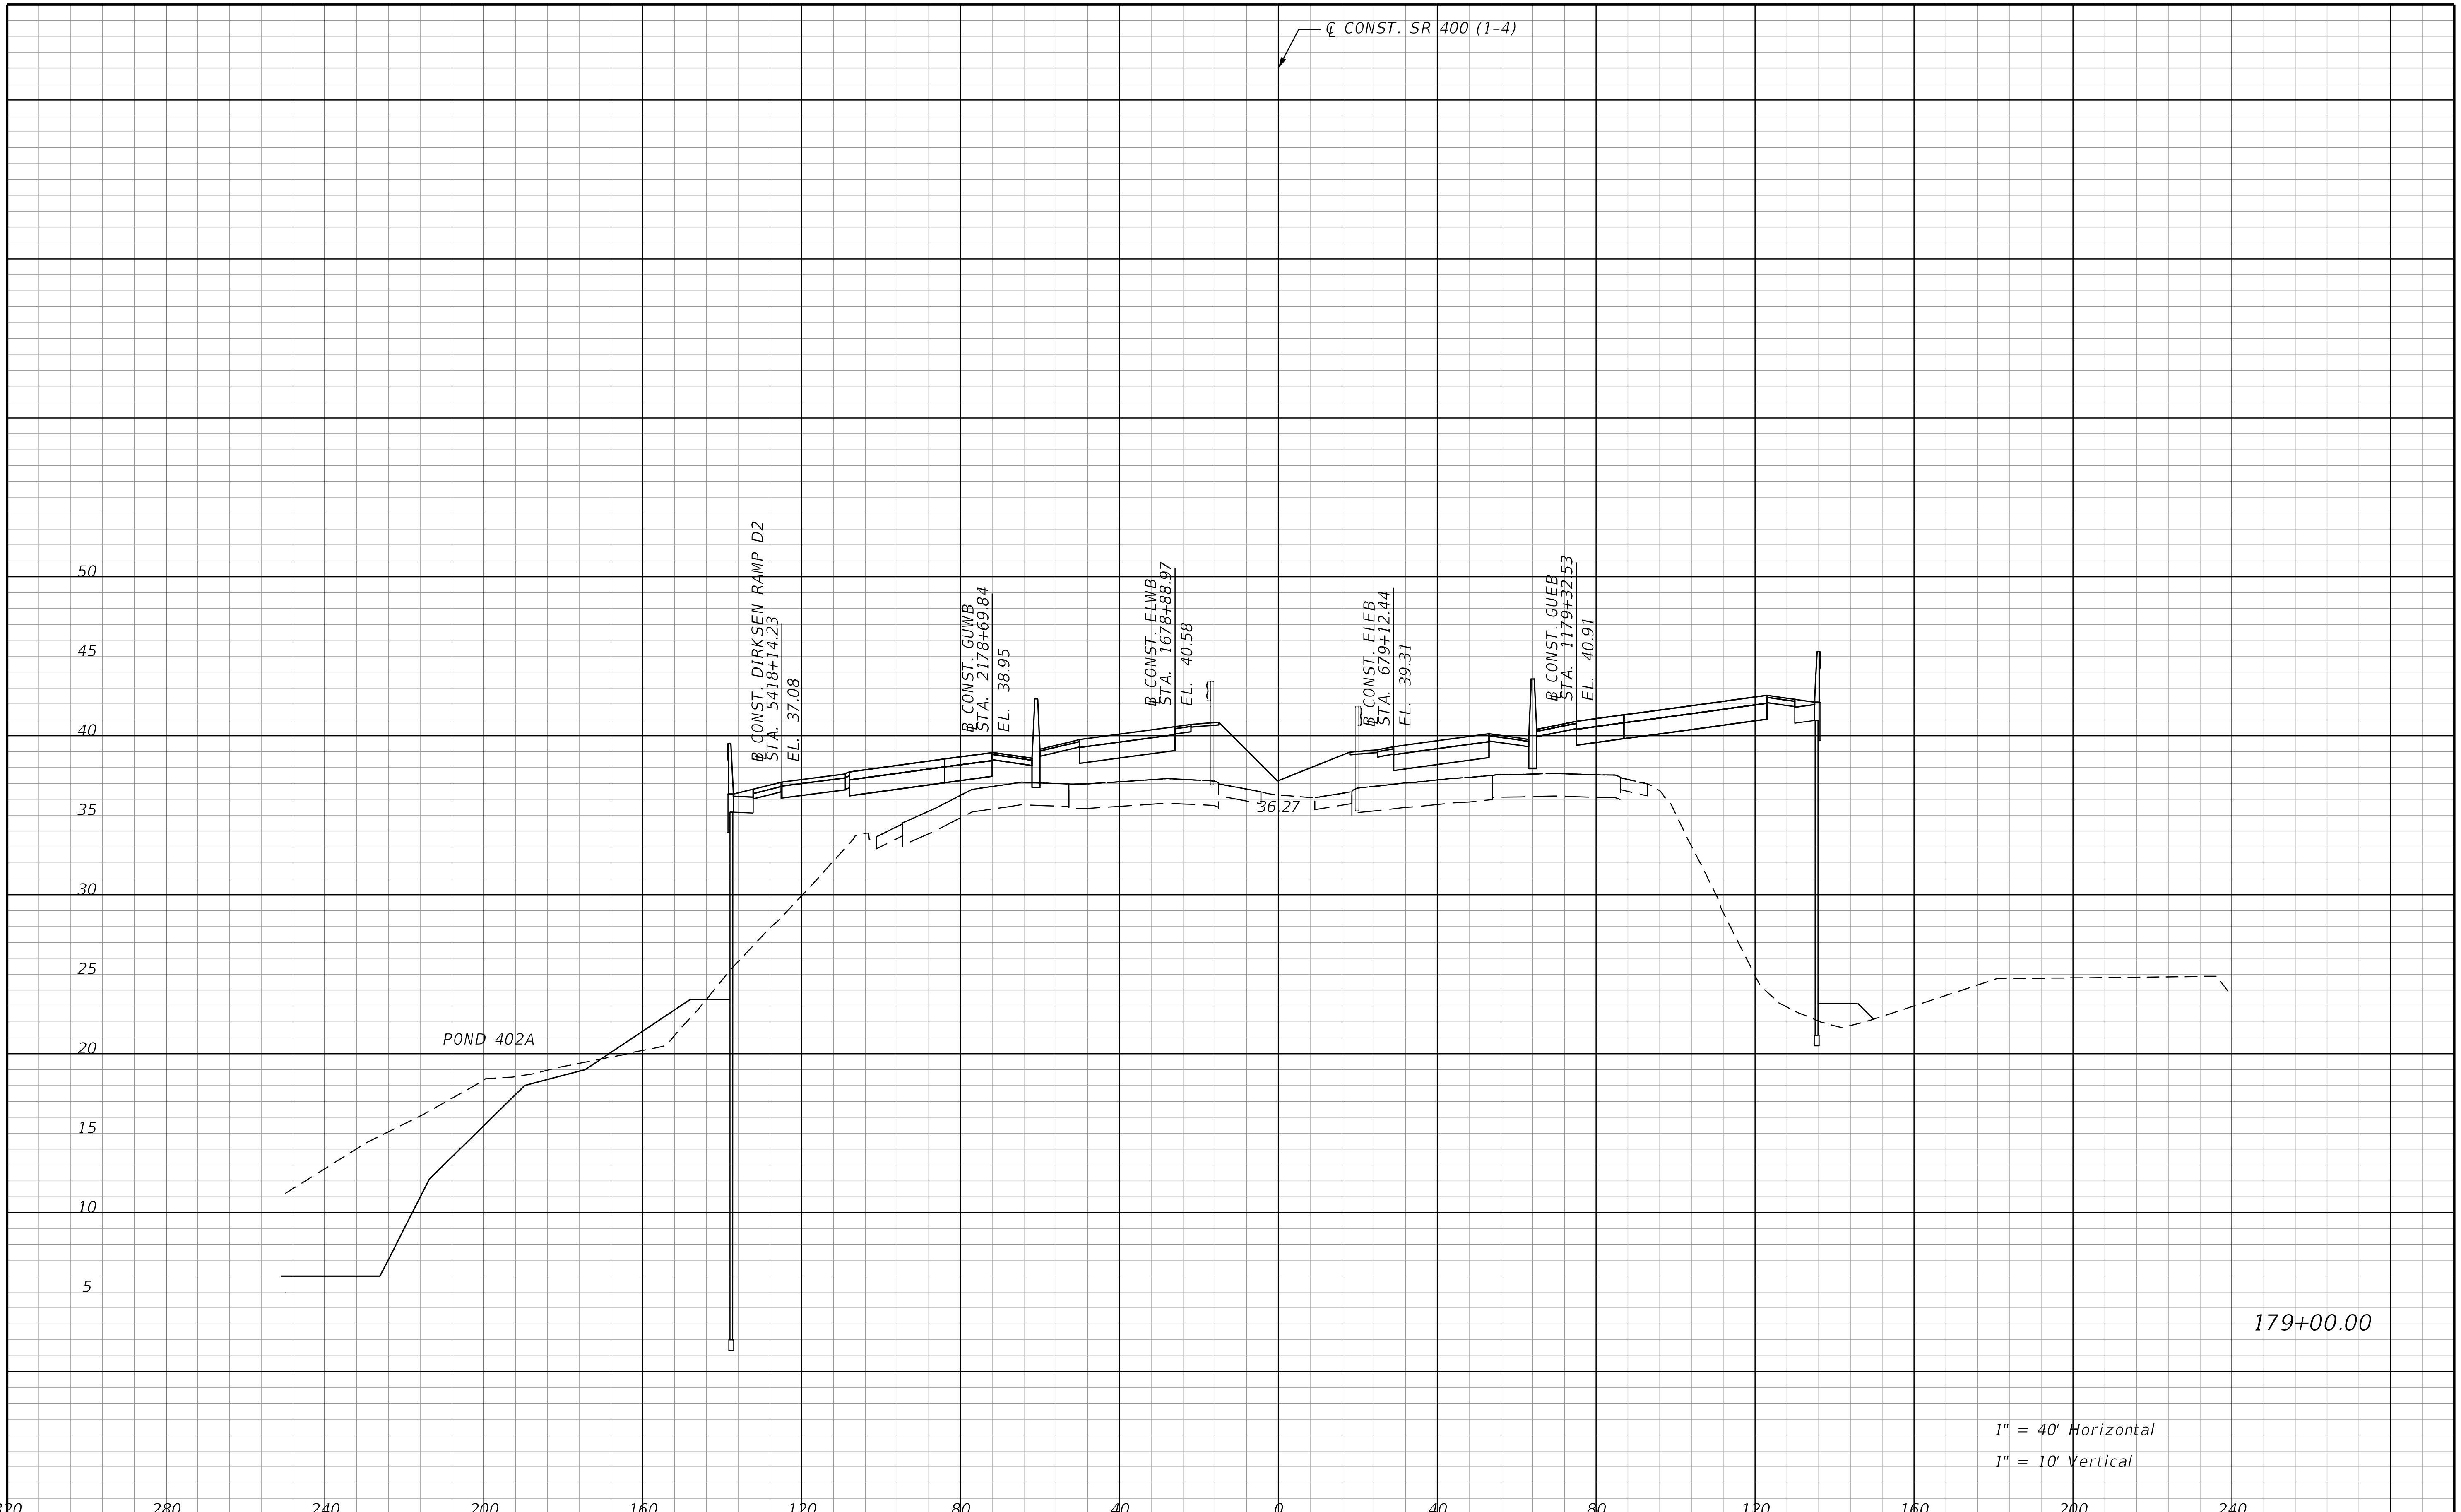

THE OFFICIAL RECORD OF THIS SHEET IS THE ELECTRONIC FILE DIGITALLY SIGNED AND SEALED UNDER RULE 61G15-23.004, F.A.C.

REVISIONS			
DATE	DESCRIPTION	DATE	DESCRIPTION

STANTEC CONSULTING SERVICES INC.
ENGINEER OF RECORD:
WILLIAM V. ANDERSON, P.E. NO.: 36682
11315 CORPORATE BLVD., SUITE 105
ORLANDO, FLORIDA 32817
(407) 823-8966
CERTIFICATE OF AUTHORIZATION NO. 27013

STATE OF FLORIDA
DEPARTMENT OF TRANSPORTATION

ROAD NO.	COUNTY	FINANCIAL PROJECT ID
SR400	VOLUSIA	408464-2-32-01

CROSS SECTIONS
SR 400 (I-4)

SHEET NO.
528

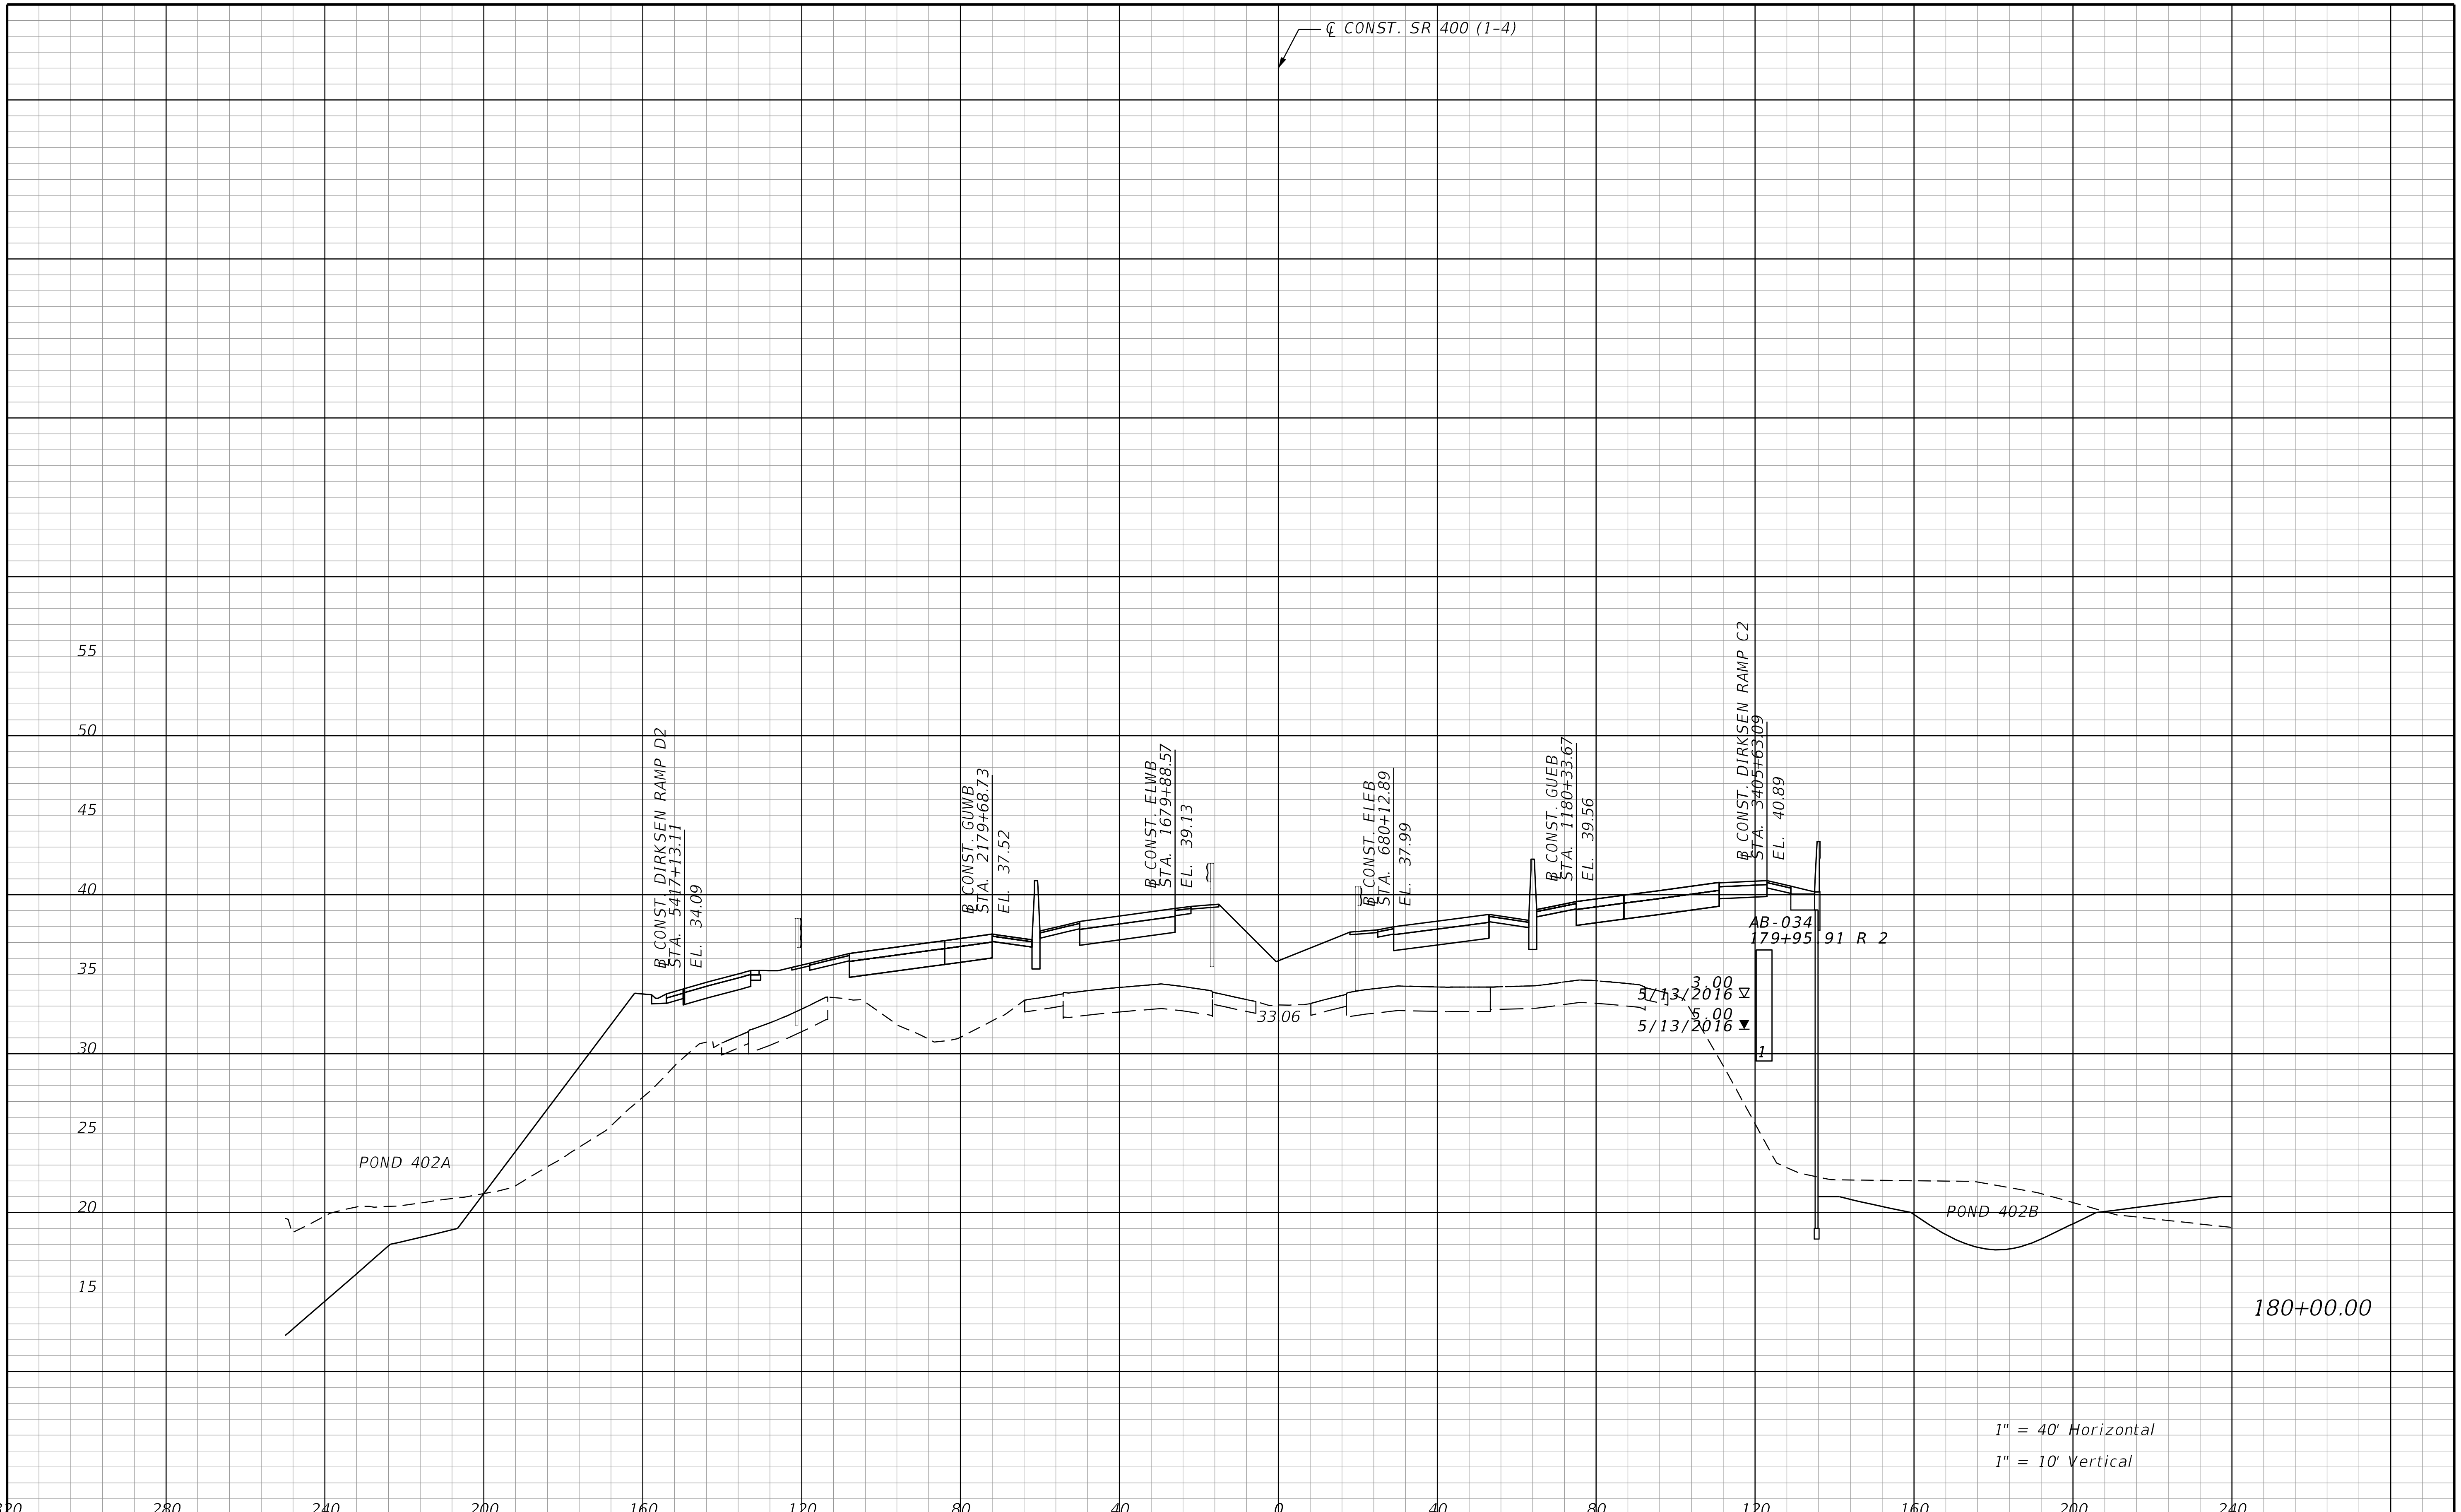

THE OFFICIAL RECORD OF THIS SHEET IS THE ELECTRONIC FILE DIGITALLY SIGNED AND SEALED UNDER RULE 61G15-23.004, F.A.C.

REVISIONS			
DATE	DESCRIPTION	DATE	DESCRIPTION

STANTEC CONSULTING SERVICES INC.
ENGINEER OF RECORD:
WILLIAM V. ANDERSON, P.E. NO.: 36682
11315 CORPORATE BLVD., SUITE 105
ORLANDO, FLORIDA 32817
(407) 823-8966
CERTIFICATE OF AUTHORIZATION NO. 27013

STATE OF FLORIDA
DEPARTMENT OF TRANSPORTATION

ROAD NO.	COUNTY	FINANCIAL PROJECT ID
SR400	VOLUSIA	408464-2-32-01

CROSS SECTIONS
SR 400 (I-4)

SHEET NO. 529

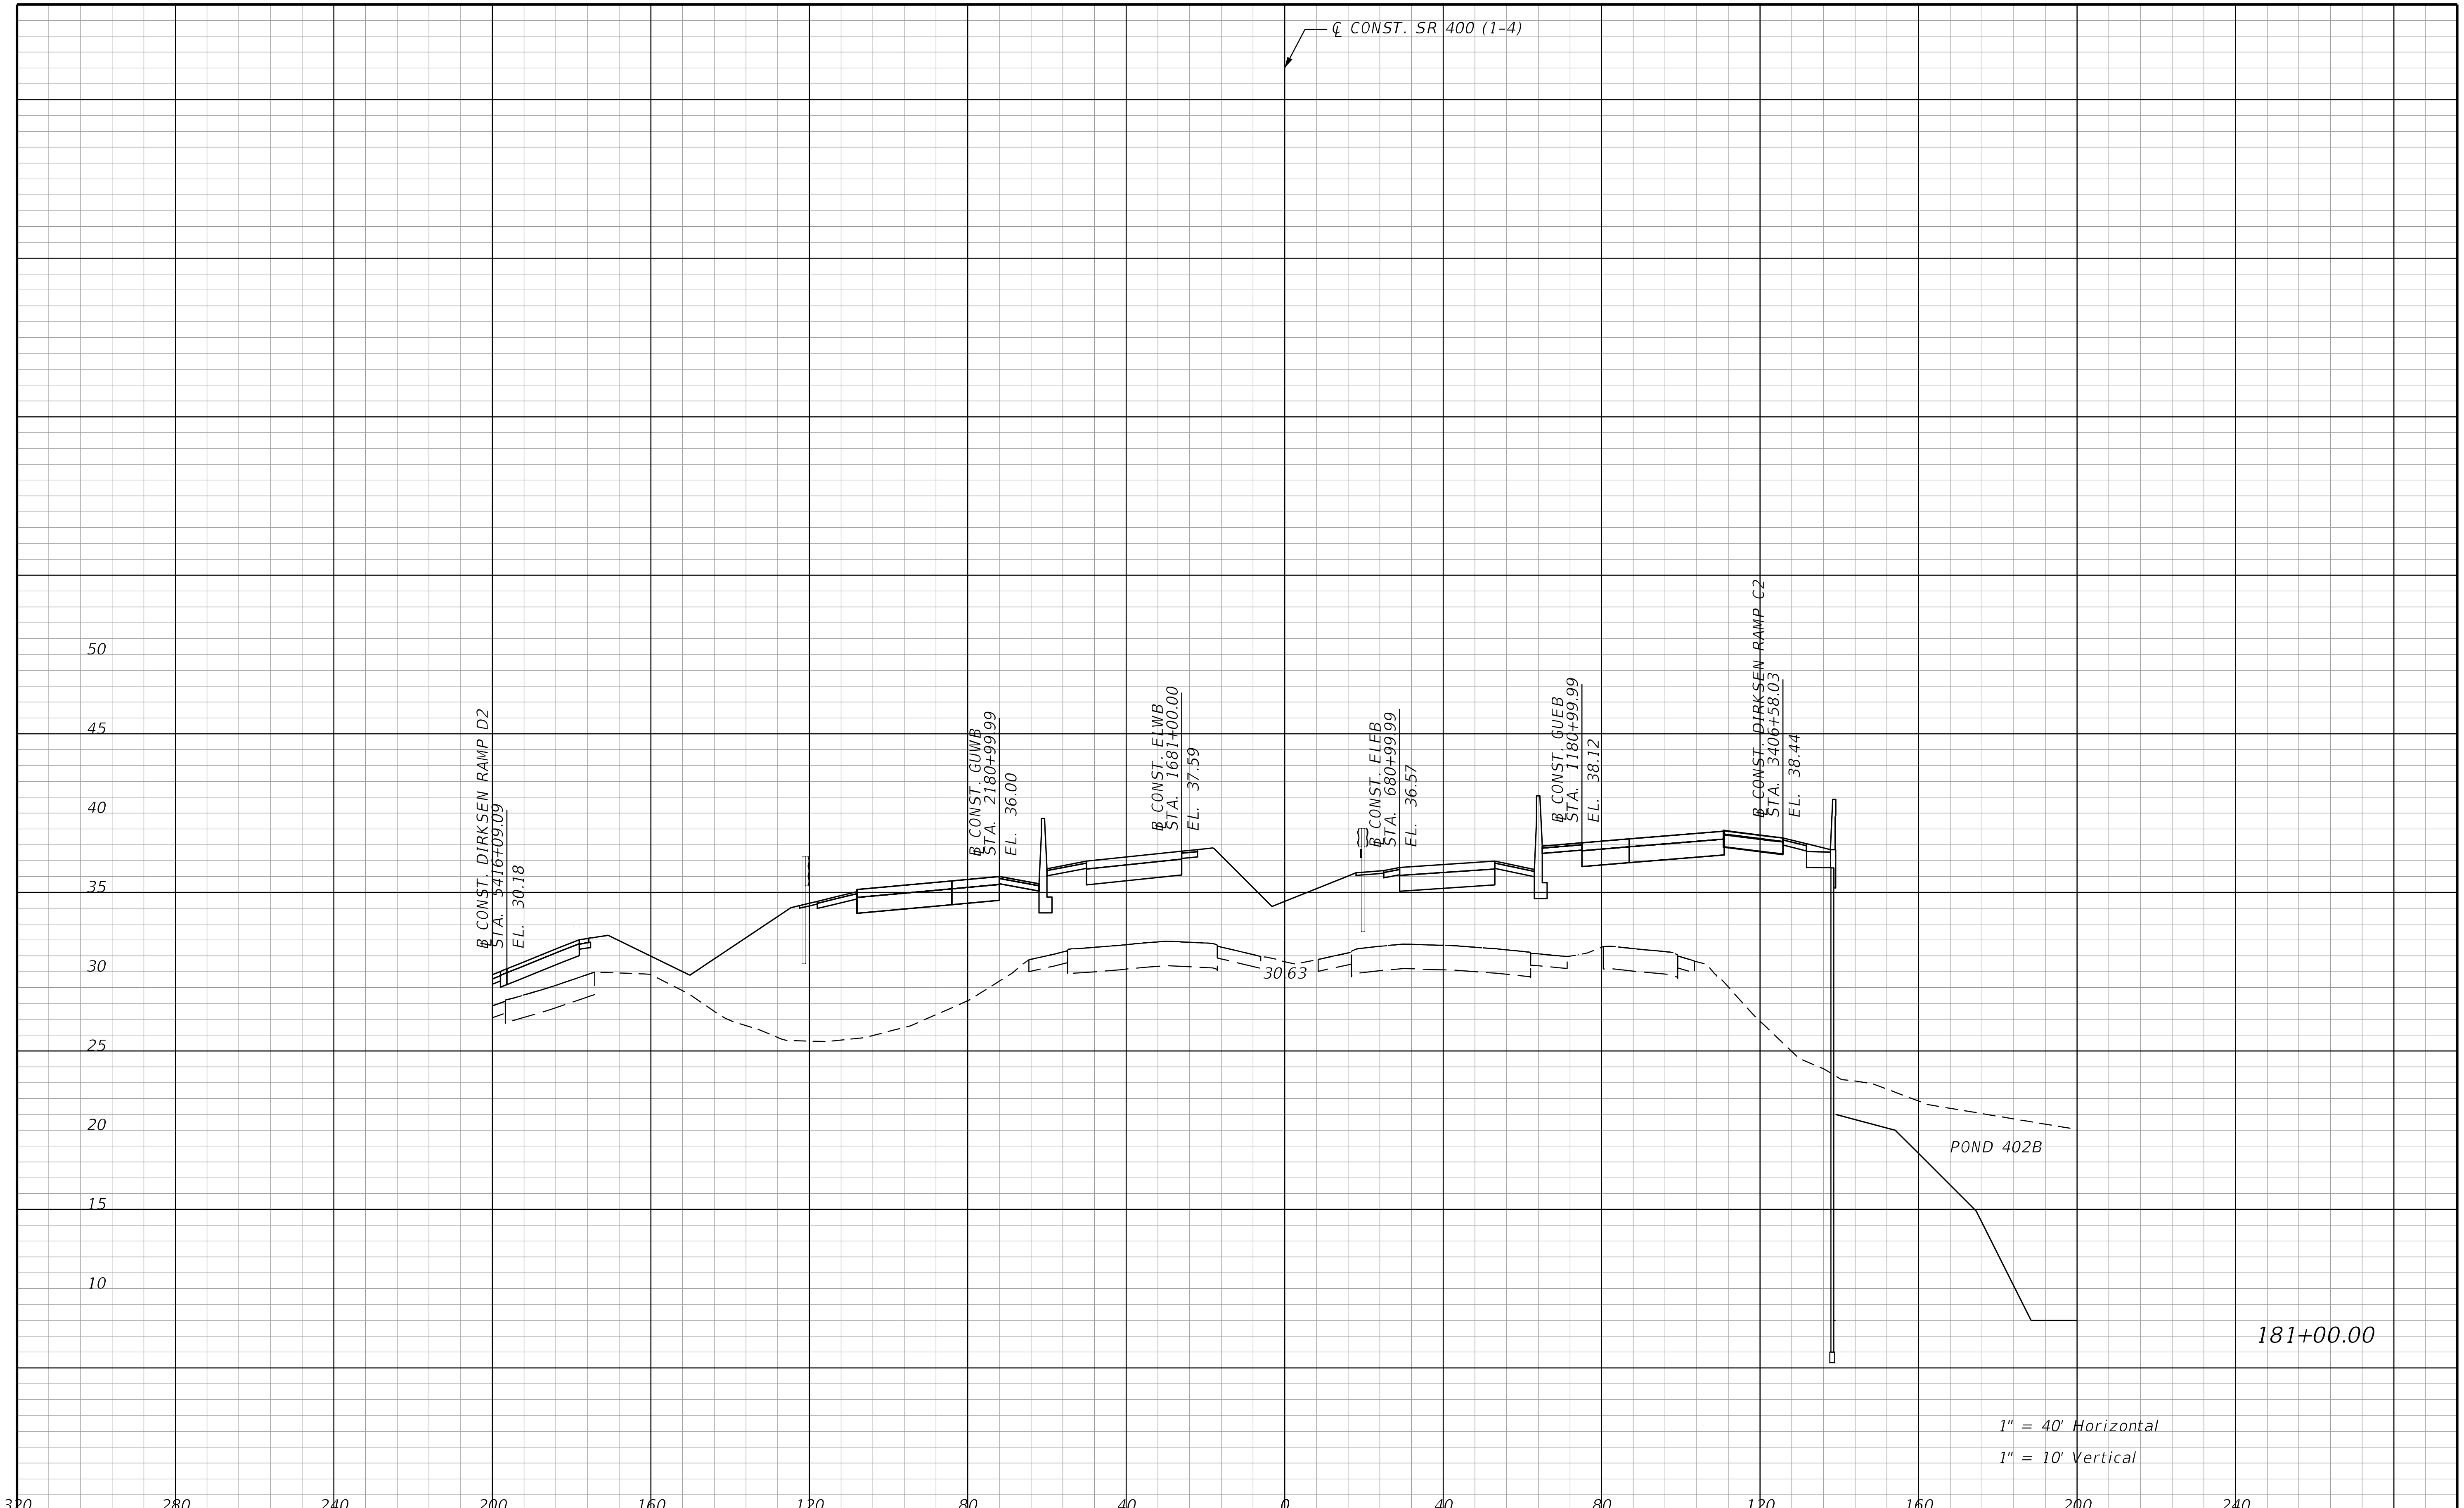

REVISIONS			
DATE	DESCRIPTION	DATE	DESCRIPTION

STANTEC CONSULTING SERVICES INC.
ENGINEER OF RECORD:
WILLIAM V. ANDERSON, P.E. NO.: 36682
11315 CORPORATE BLVD., SUITE 105
ORLANDO, FLORIDA 32817
(407) 823-8966
CERTIFICATE OF AUTHORIZATION NO. 27013

STATE OF FLORIDA
DEPARTMENT OF TRANSPORTATION

ROAD NO.	COUNTY	FINANCIAL PROJECT ID
SR400	VOLUSIA	408464-2-32-01

CROSS SECTIONS
SR 400 (I-4)

SHEET NO.
530

THE OFFICIAL RECORD OF THIS SHEET IS THE ELECTRONIC FILE DIGITALLY SIGNED AND SEALED UNDER RULE 61G15-23.004, F.A.C.

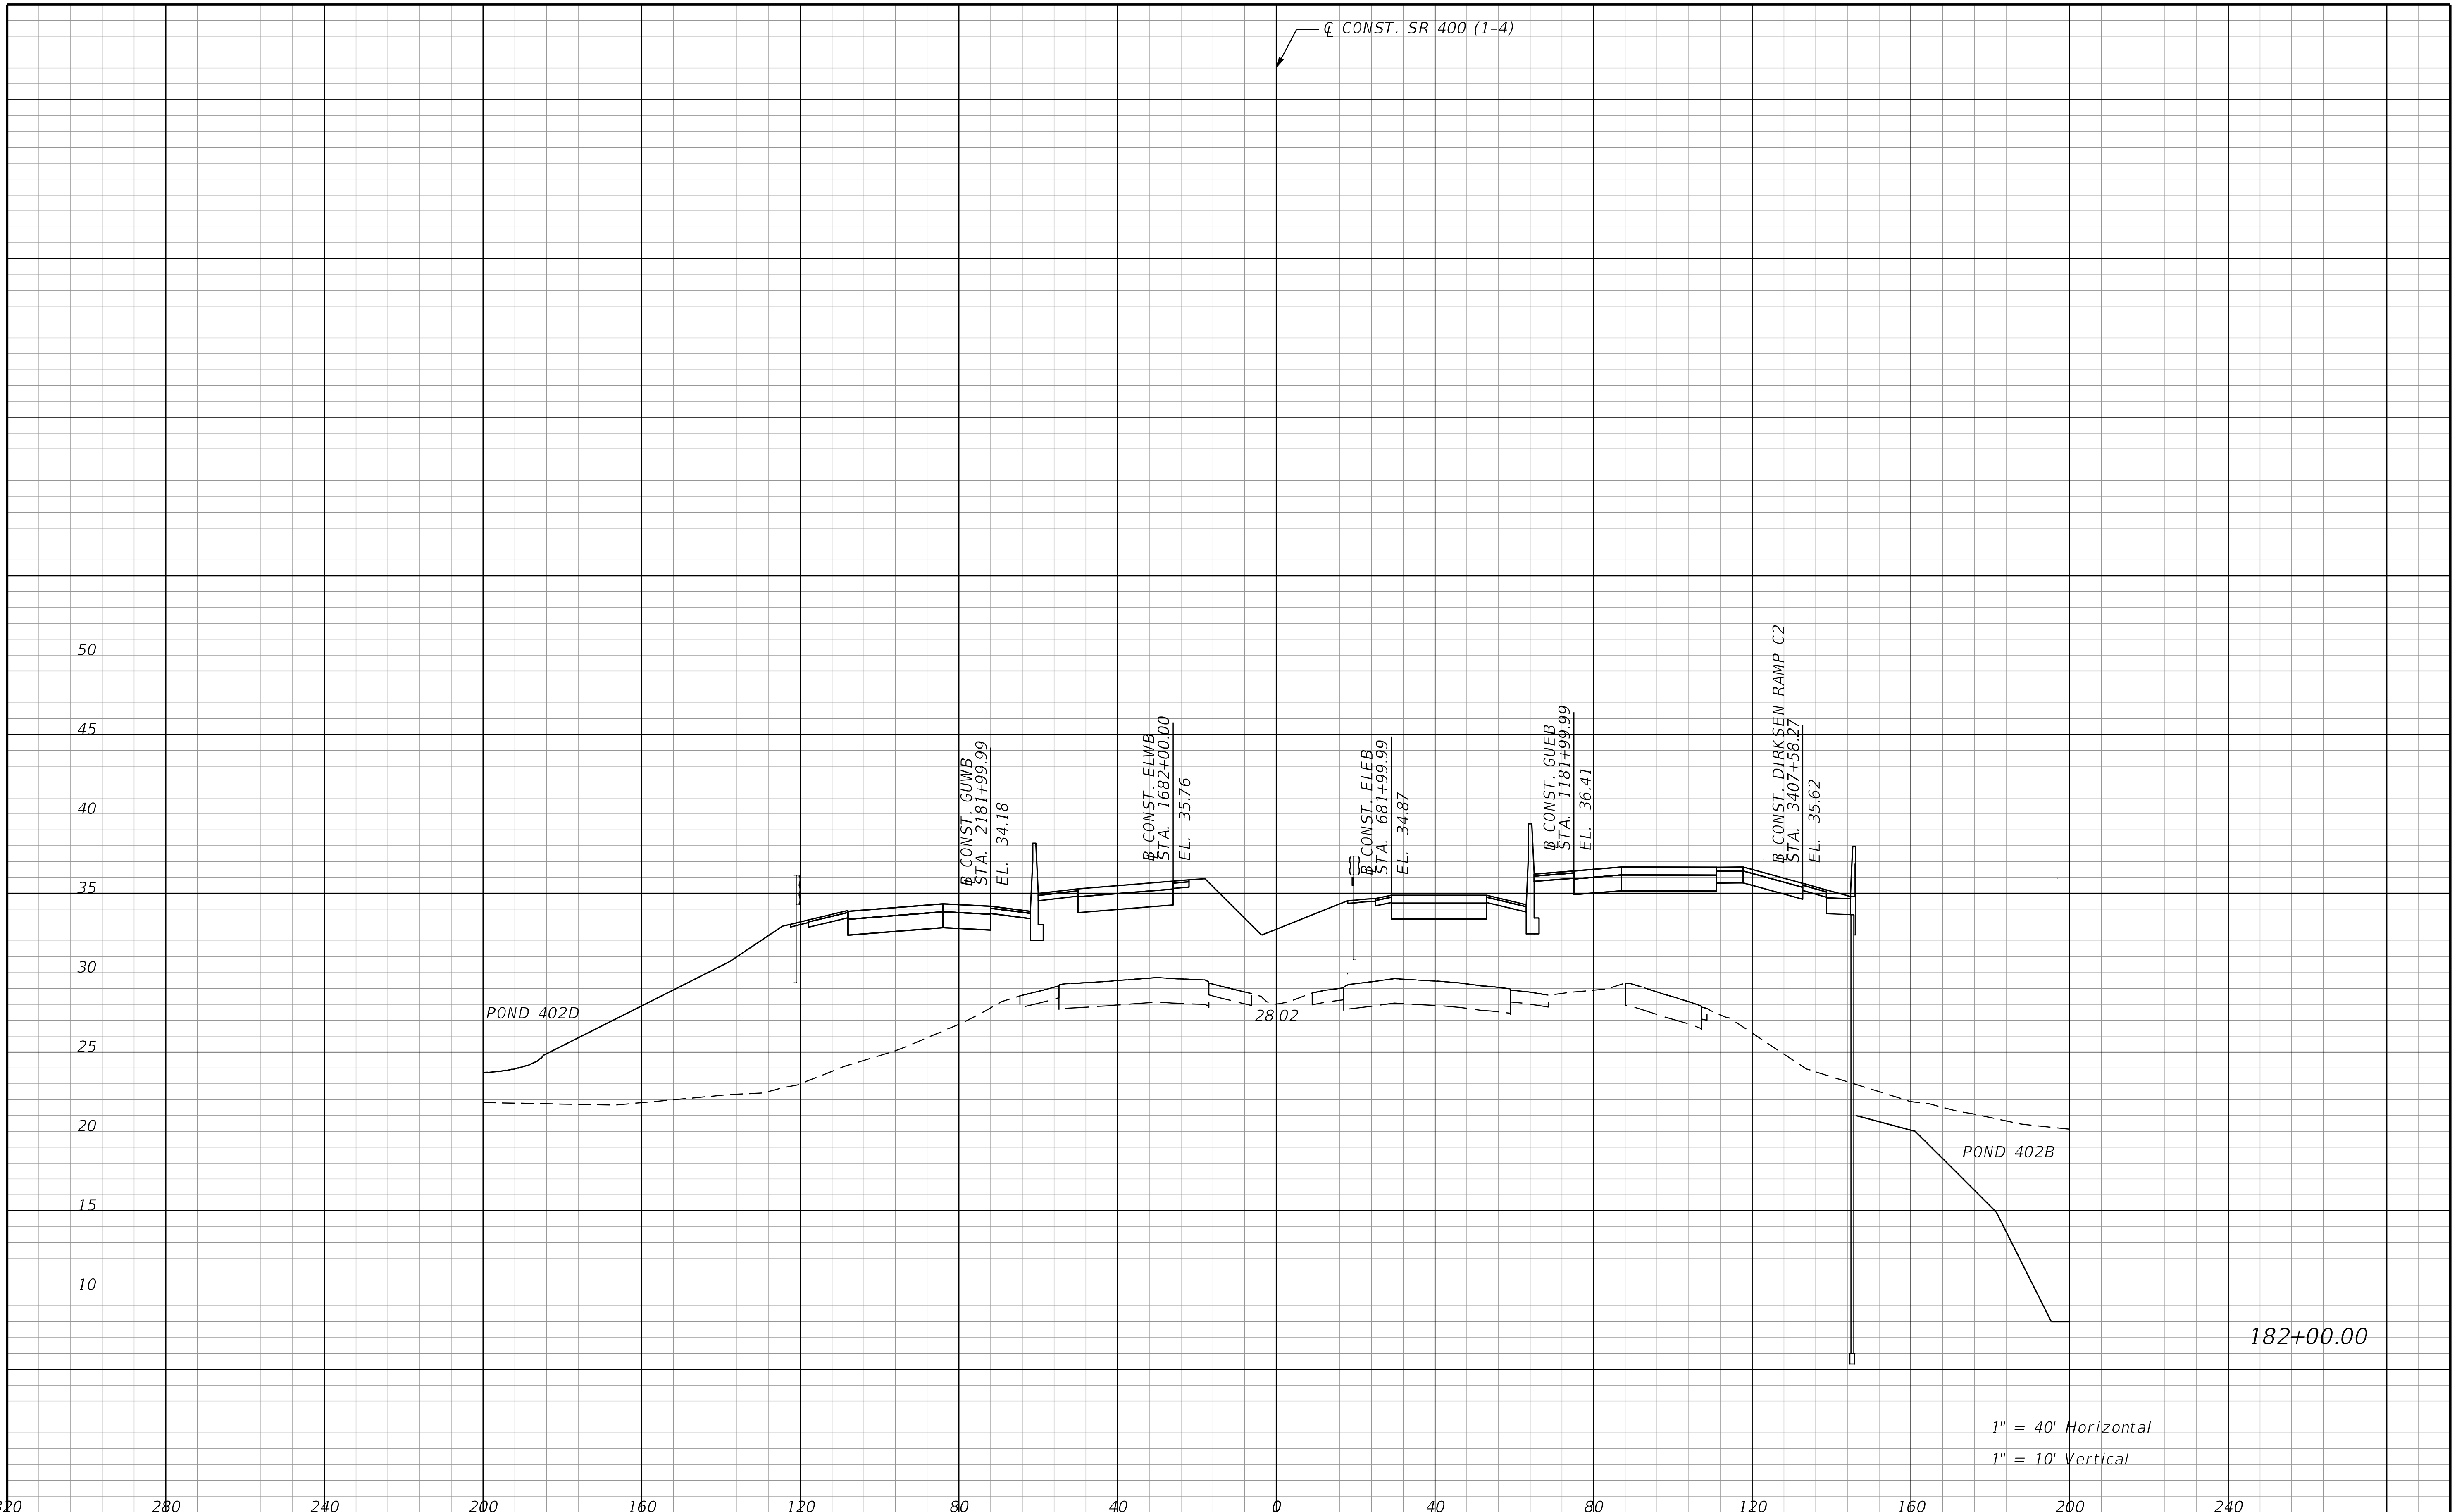

REVISIONS			
DATE	DESCRIPTION	DATE	DESCRIPTION

STANTEC CONSULTING SERVICES INC.
ENGINEER OF RECORD:
WILLIAM V. ANDERSON, P.E. NO.: 36682
11315 CORPORATE BLVD., SUITE 105
ORLANDO, FLORIDA 32817
(407) 823-8966
CERTIFICATE OF AUTHORIZATION NO. 27013

STATE OF FLORIDA
DEPARTMENT OF TRANSPORTATION

ROAD NO.	COUNTY	FINANCIAL PROJECT ID
SR400	VOLUSIA	408464-2-32-01

CROSS SECTIONS
SR 400 (I-4)

SHEET NO.
531

THE OFFICIAL RECORD OF THIS SHEET IS THE ELECTRONIC FILE DIGITALLY SIGNED AND SEALED UNDER RULE 61G15-23.004, F.A.C.

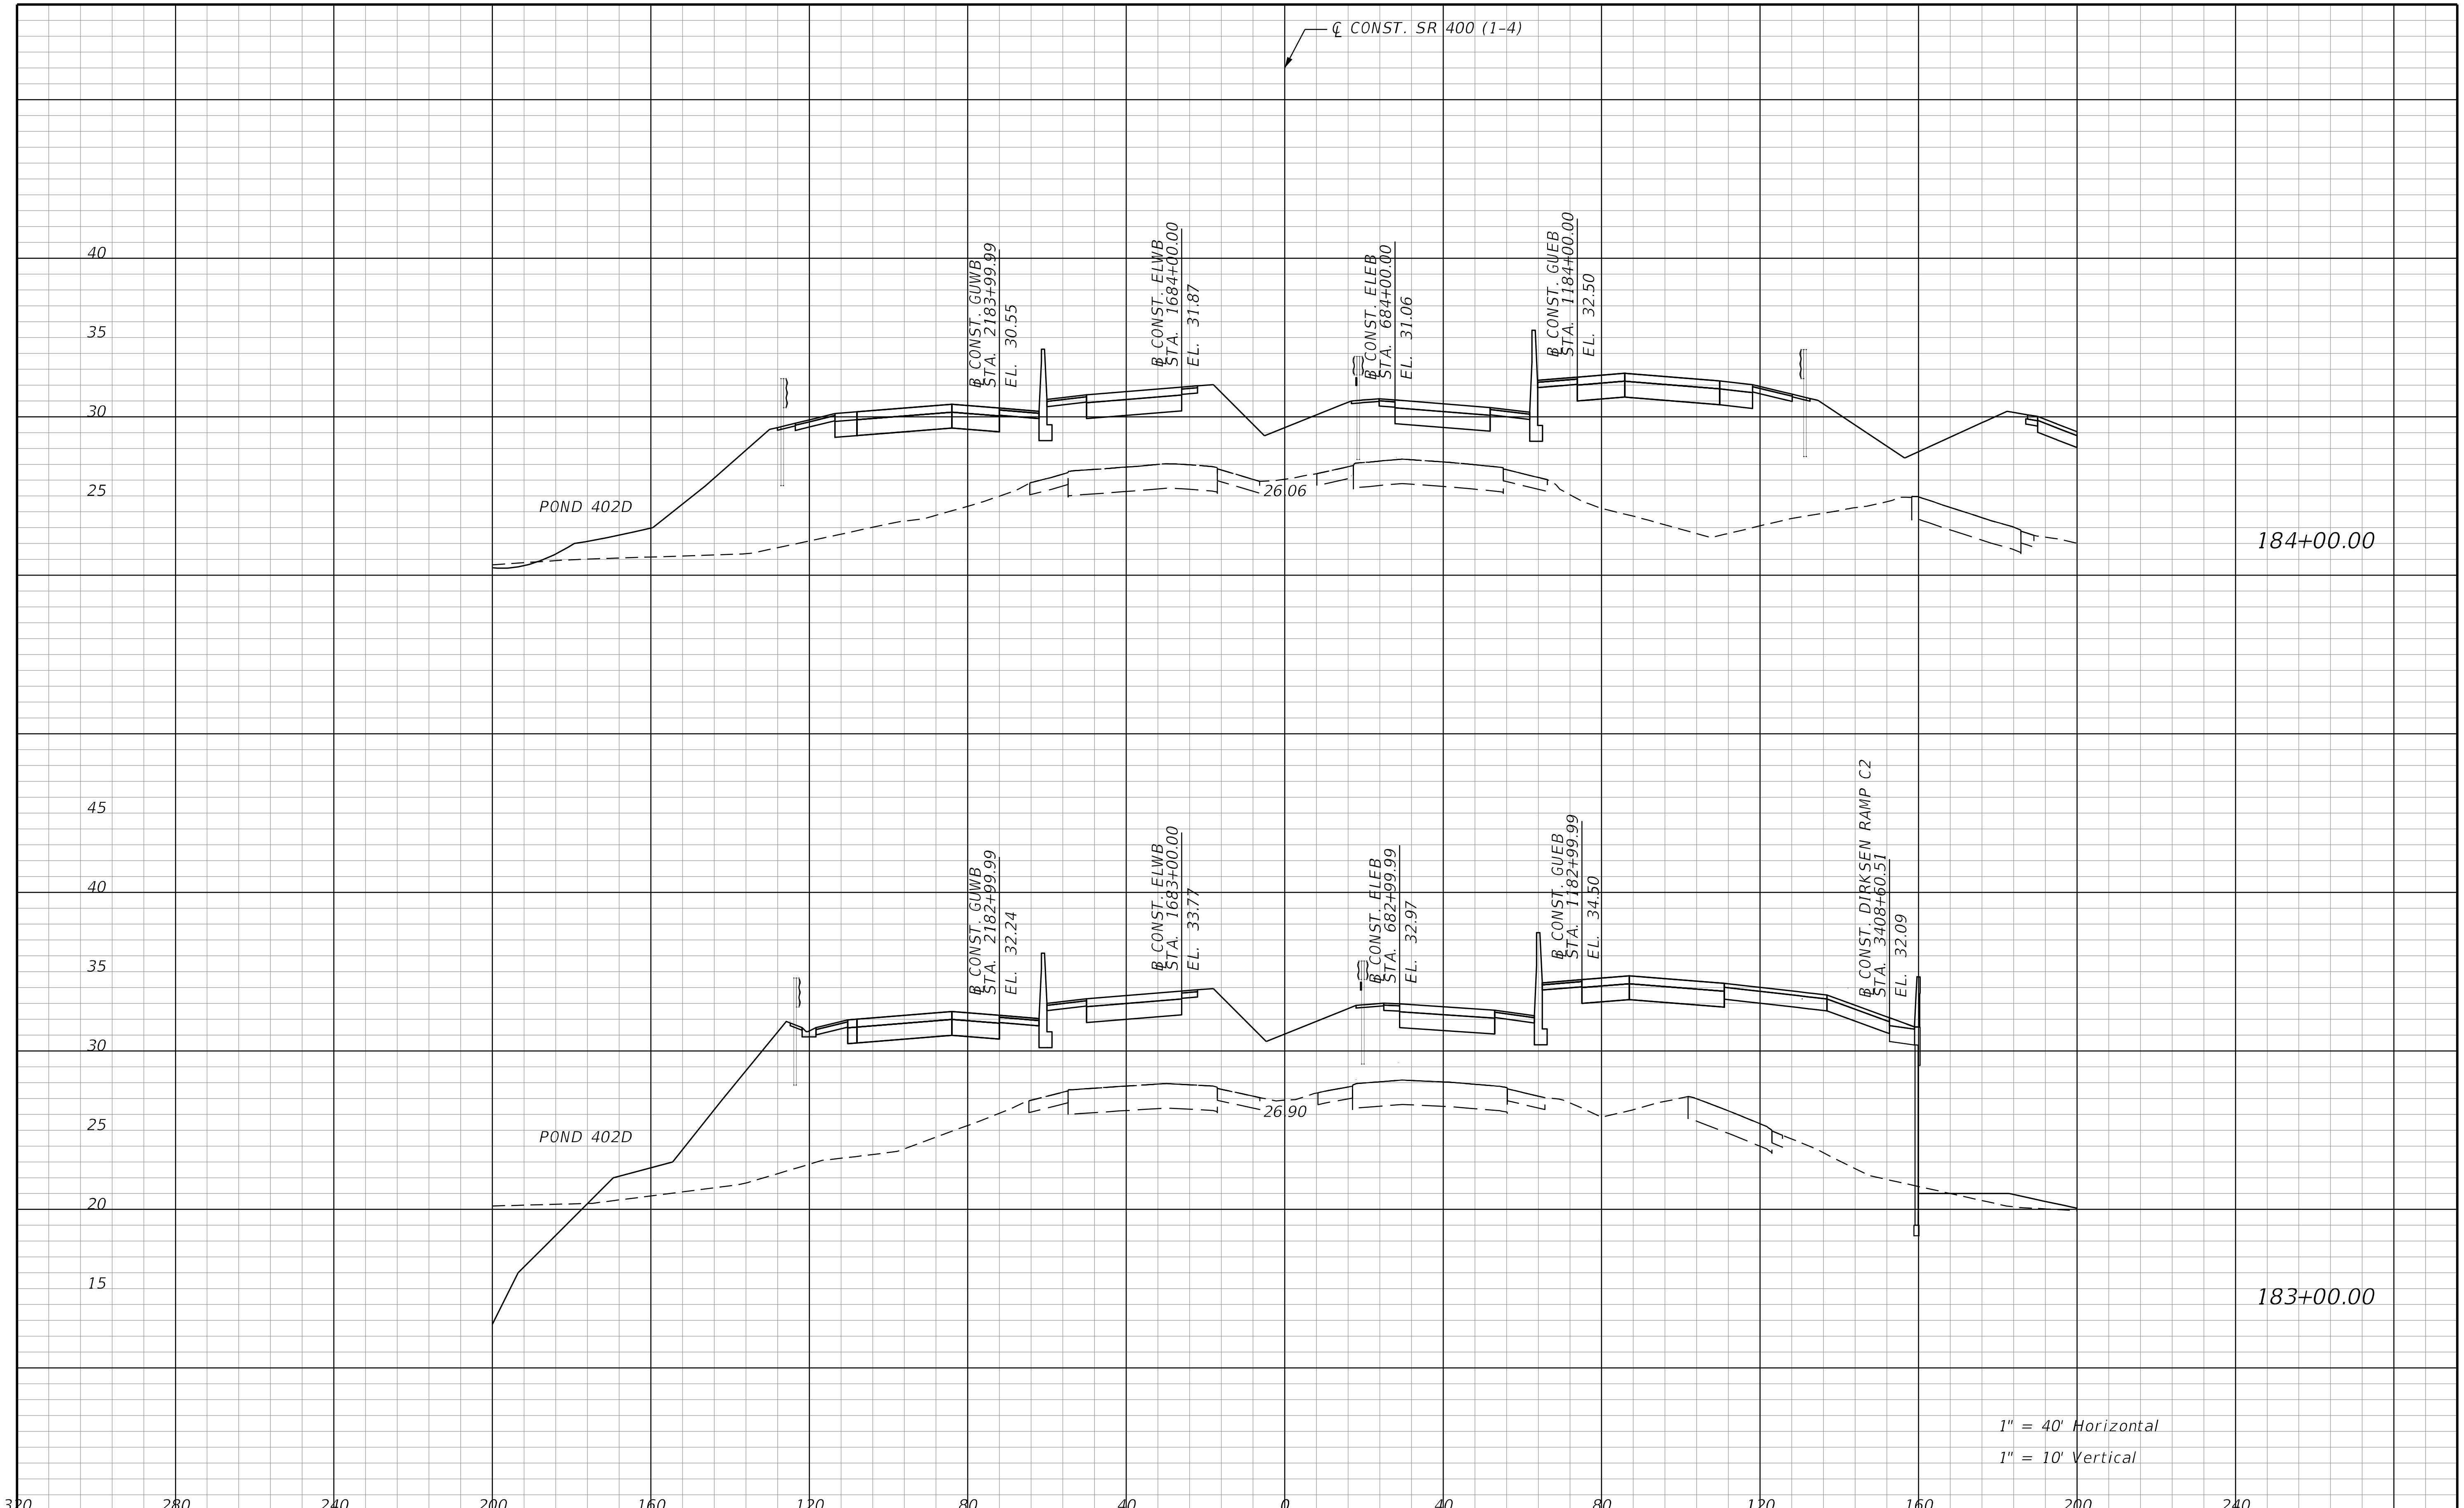

REVISIONS			
DATE	DESCRIPTION	DATE	DESCRIPTION

STANTEC CONSULTING SERVICES INC.
ENGINEER OF RECORD:
WILLIAM V. ANDERSON, P.E. NO.: 36682
11315 CORPORATE BLVD., SUITE 105
ORLANDO, FLORIDA 32817
(407) 823-8966
CERTIFICATE OF AUTHORIZATION NO. 27013

STATE OF FLORIDA
DEPARTMENT OF TRANSPORTATION

ROAD NO.	COUNTY	FINANCIAL PROJECT ID
SR400	VOLUSIA	408464-2-32-01

CROSS SECTIONS
SR 400 (I-4)

SHEET NO.
532

THE OFFICIAL RECORD OF THIS SHEET IS THE ELECTRONIC FILE DIGITALLY SIGNED AND SEALED UNDER RULE 61G15-23.004, F.A.C.

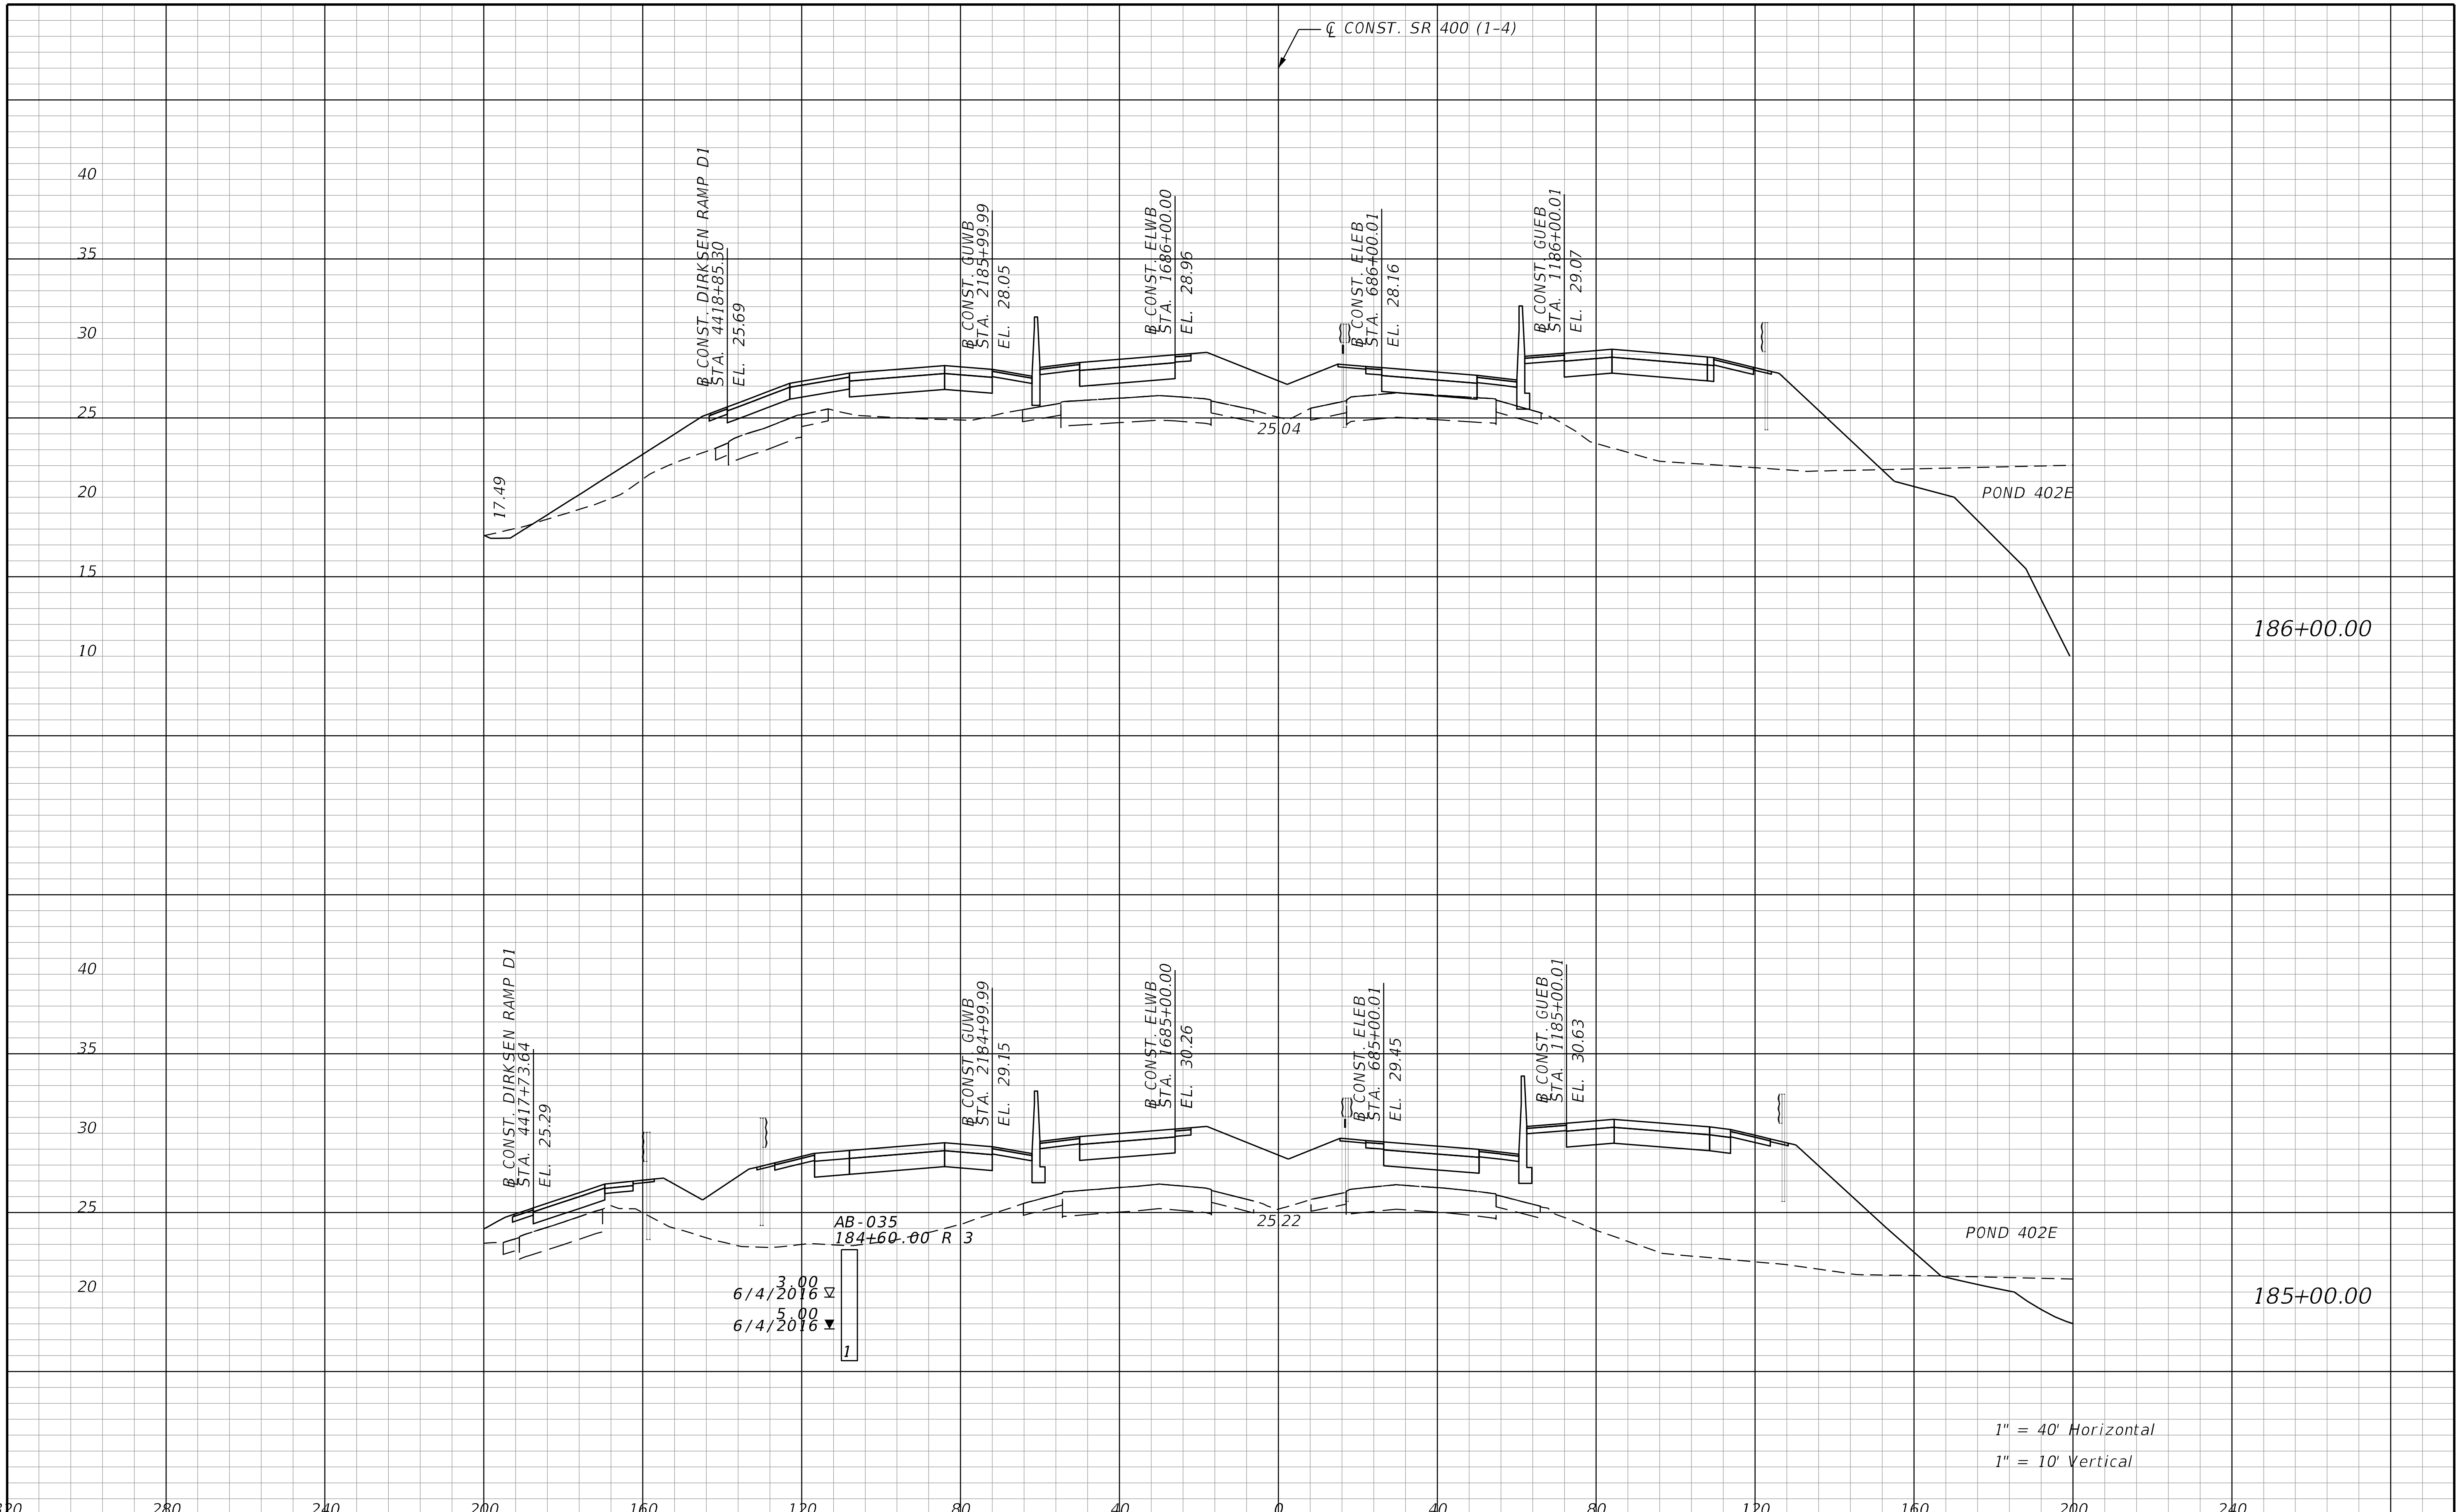

REVISIONS			
DATE	DESCRIPTION	DATE	DESCRIPTION

STANTEC CONSULTING SERVICES INC.
ENGINEER OF RECORD:
WILLIAM V. ANDERSON, P.E. NO.: 36682
11315 CORPORATE BLVD., SUITE 105
ORLANDO, FLORIDA 32817
(407) 823-8966
CERTIFICATE OF AUTHORIZATION NO. 27013

STATE OF FLORIDA
DEPARTMENT OF TRANSPORTATION

ROAD NO.	COUNTY	FINANCIAL PROJECT ID
SR400	VOLUSIA	408464-2-32-01

CROSS SECTIONS
SR 400 (I-4)

SHEET NO.
533

THE OFFICIAL RECORD OF THIS SHEET IS THE ELECTRONIC FILE DIGITALLY SIGNED AND SEALED UNDER RULE 61G15-23.004, F.A.C.

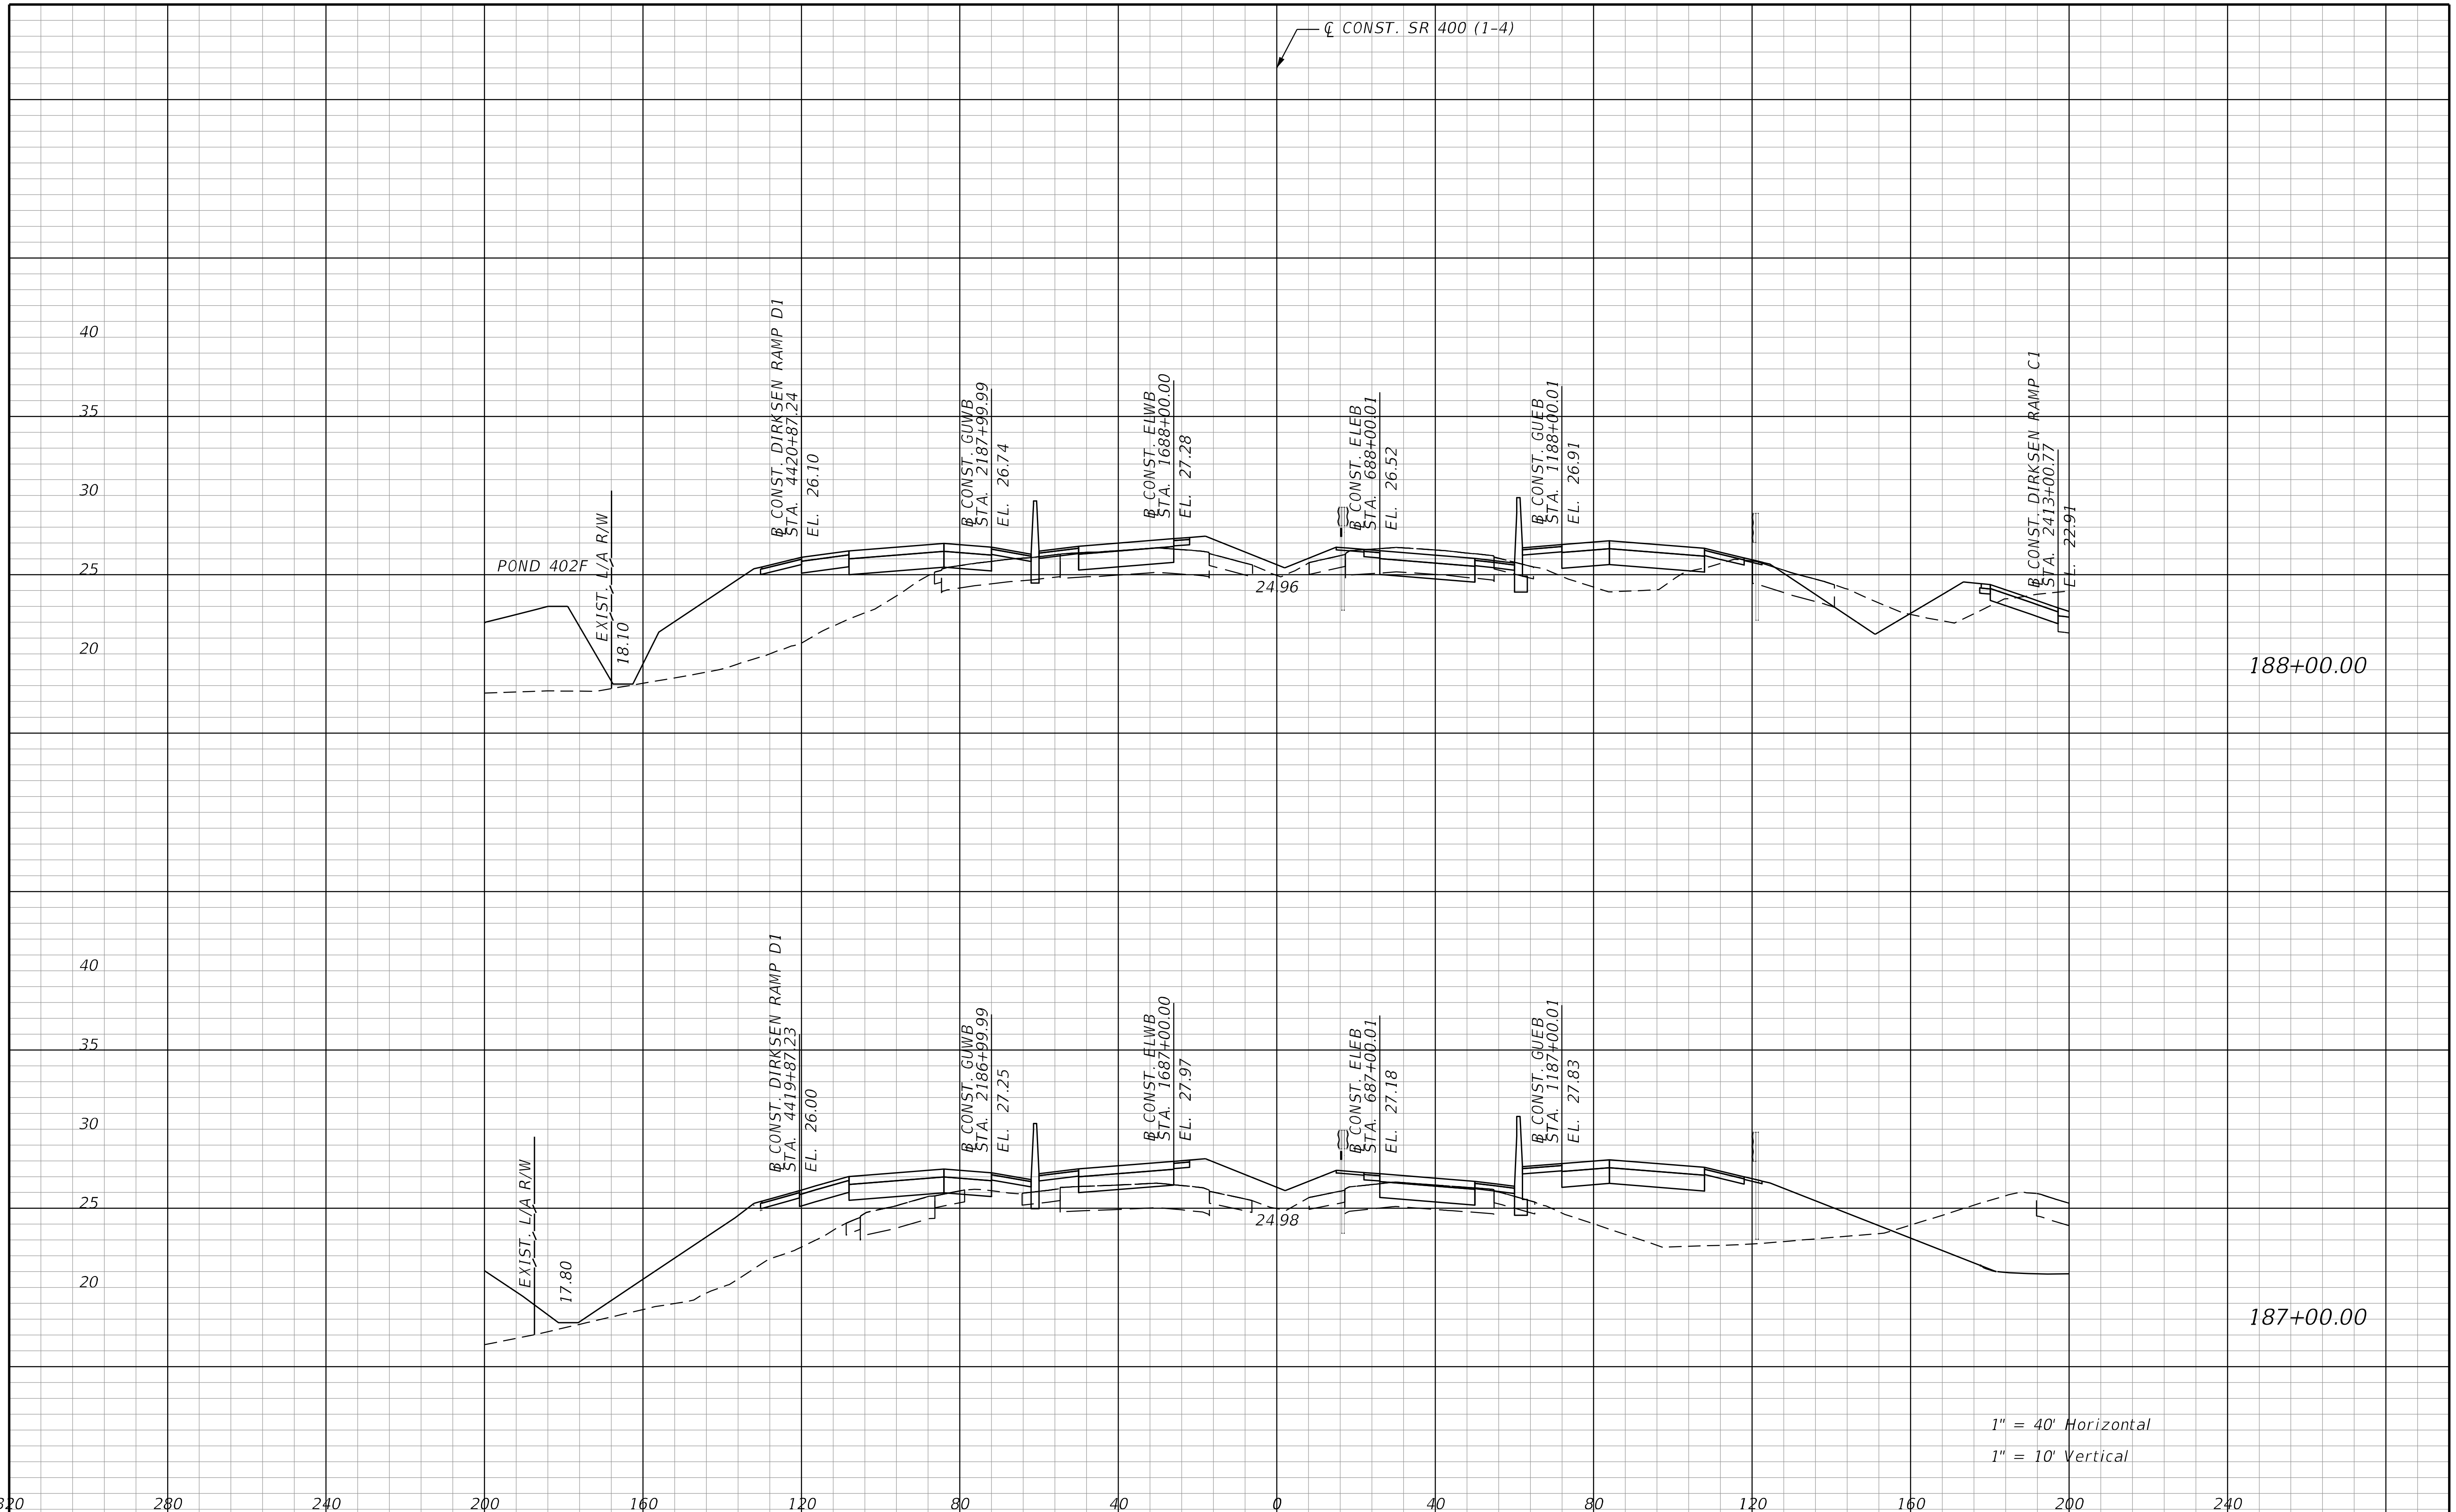

REVISIONS			
DATE	DESCRIPTION	DATE	DESCRIPTION

STANTEC CONSULTING SERVICES INC.
ENGINEER OF RECORD:
WILLIAM V. ANDERSON, P.E. NO.: 36682
11315 CORPORATE BLVD., SUITE 105
ORLANDO, FLORIDA 32817
(407) 823-8966
CERTIFICATE OF AUTHORIZATION NO. 27013

STATE OF FLORIDA
DEPARTMENT OF TRANSPORTATION

ROAD NO.	COUNTY	FINANCIAL PROJECT ID
SR400	VOLUSIA	408464-2-32-01

CROSS SECTIONS
SR 400 (I-4)

SHEET NO.
534

THE OFFICIAL RECORD OF THIS SHEET IS THE ELECTRONIC FILE DIGITALLY SIGNED AND SEALED UNDER RULE 61G15-23.004, F.A.C.

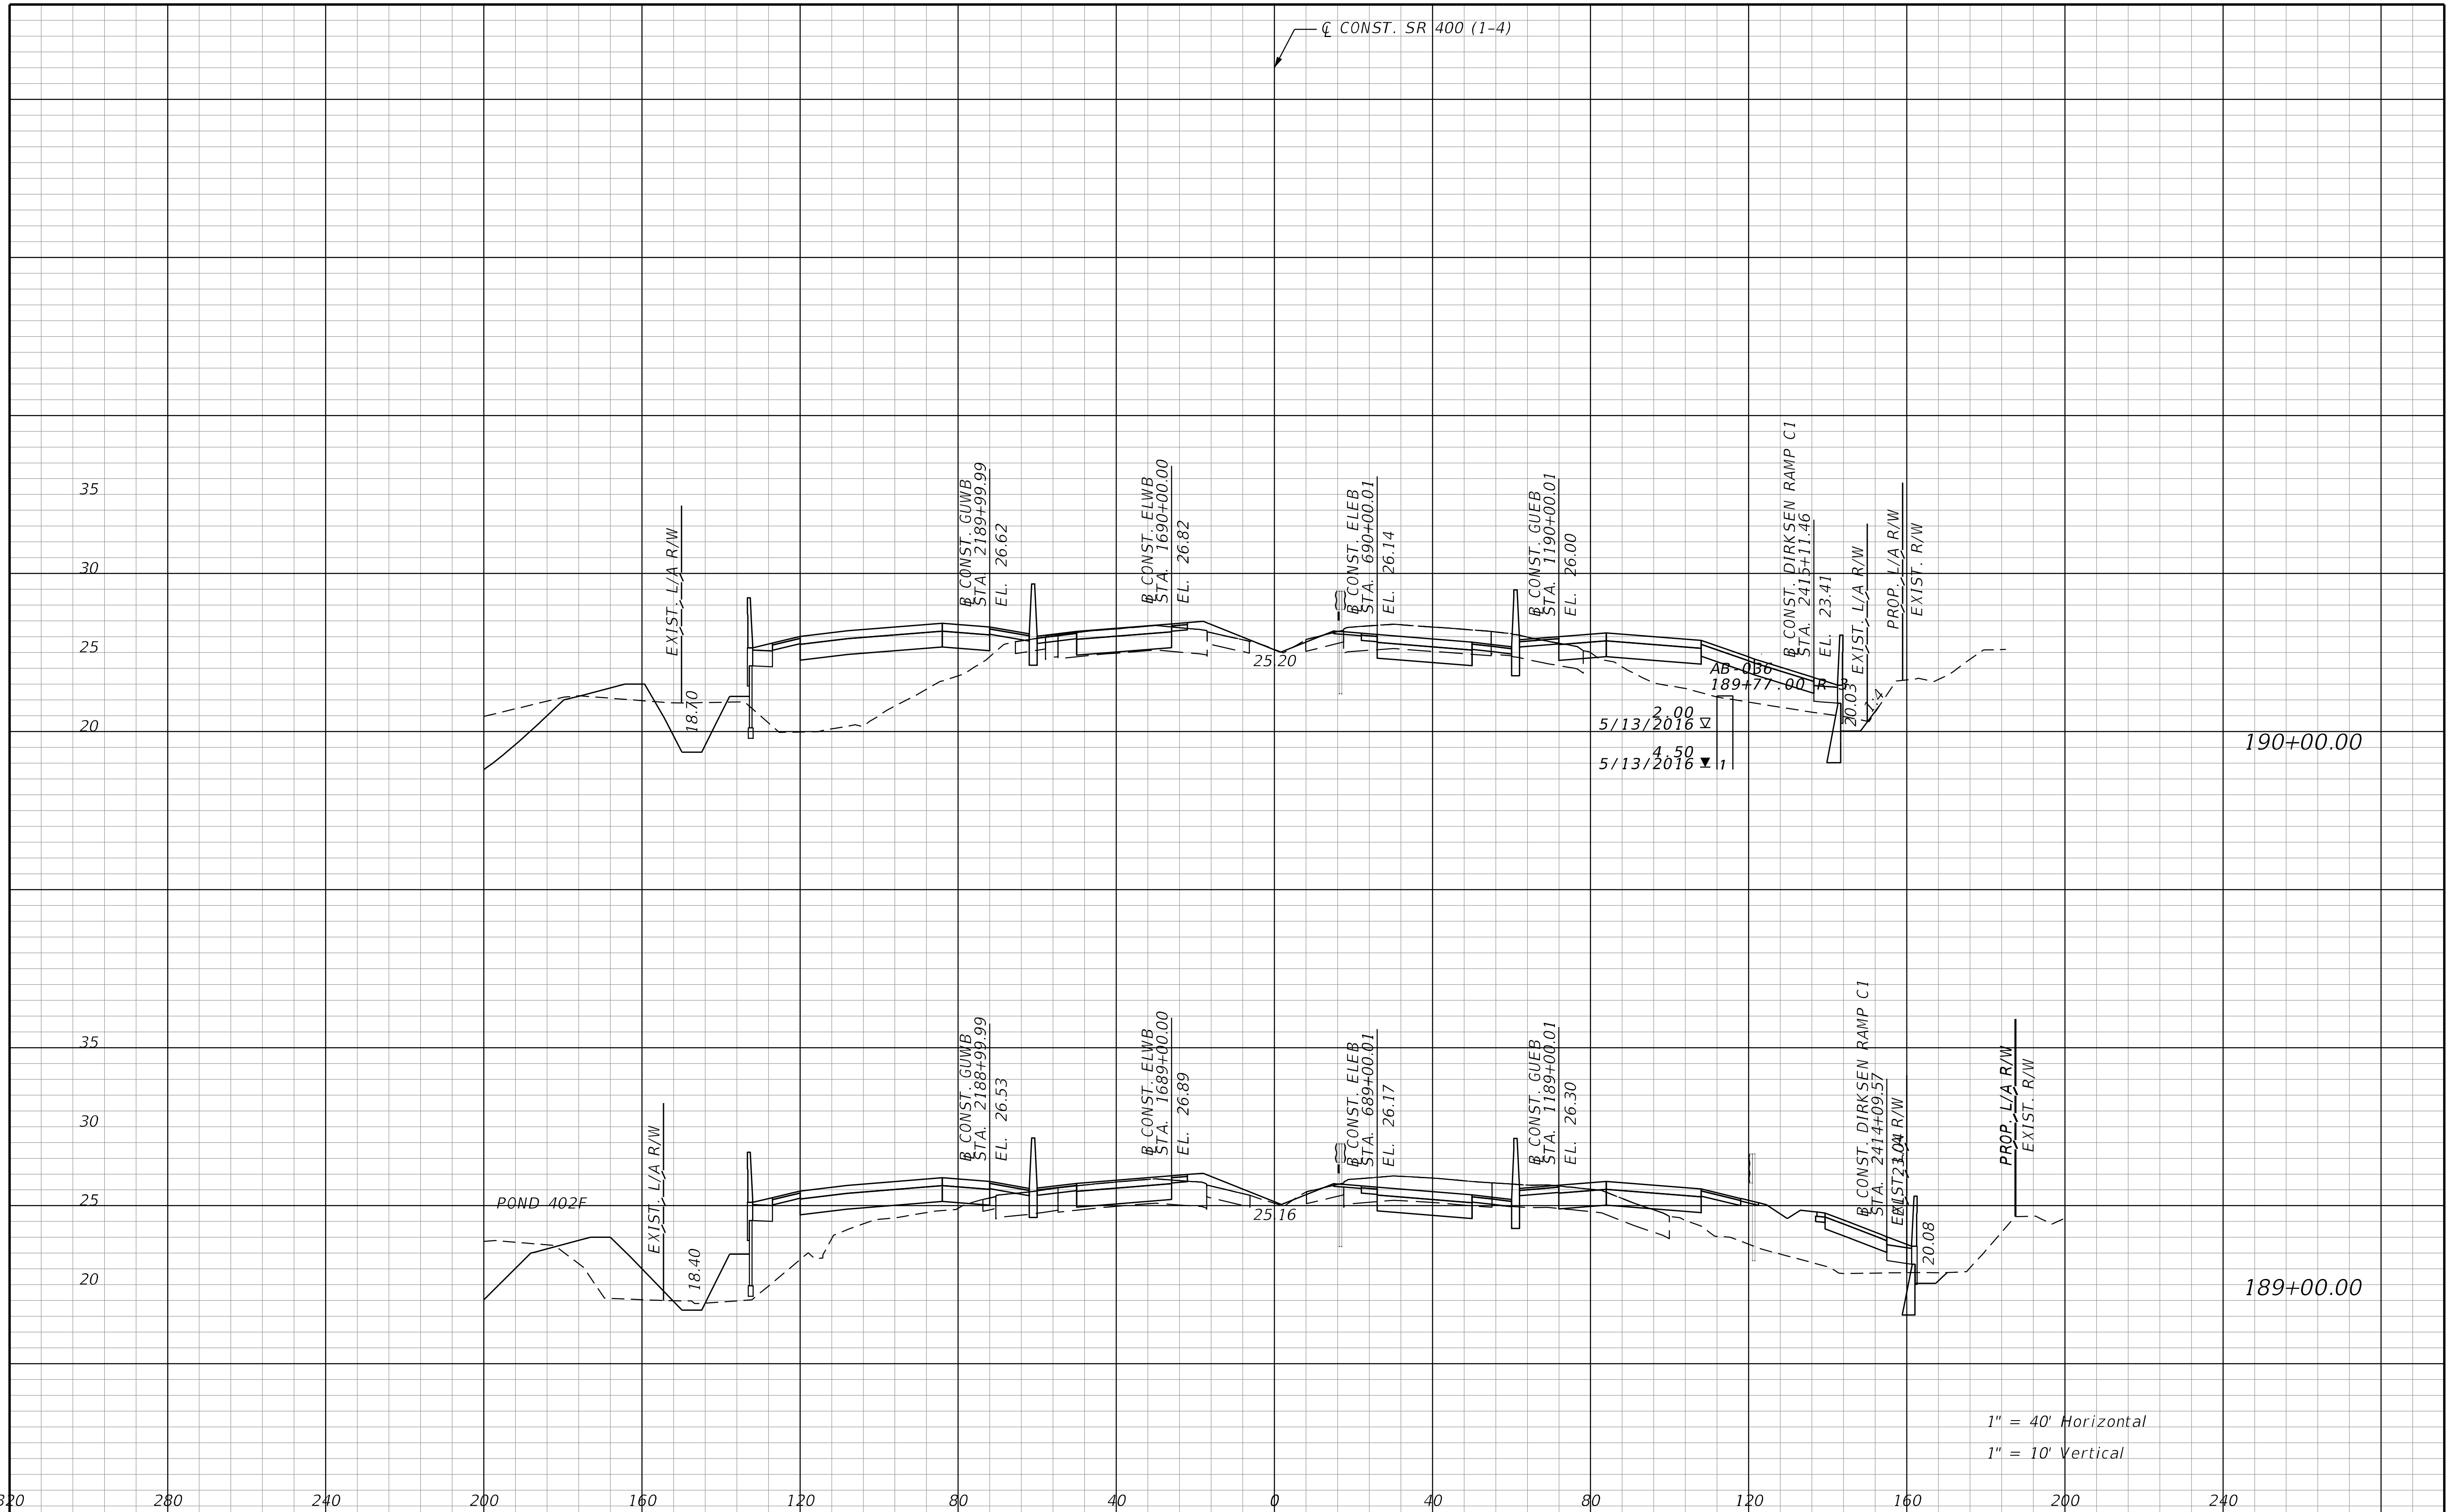

REVISIONS			
DATE	DESCRIPTION	DATE	DESCRIPTION

STANTEC CONSULTING SERVICES INC.
ENGINEER OF RECORD:
WILLIAM V. ANDERSON, P.E. NO.: 36682
11315 CORPORATE BLVD., SUITE 105
ORLANDO, FLORIDA 32817
(407) 823-8966
CERTIFICATE OF AUTHORIZATION NO. 27013

STATE OF FLORIDA
DEPARTMENT OF TRANSPORTATION

ROAD NO.	COUNTY	FINANCIAL PROJECT ID
SR400	VOLUSIA	408464-2-32-01

CROSS SECTIONS
SR 400 (I-4)

SHEET NO.
535

THE OFFICIAL RECORD OF THIS SHEET IS THE ELECTRONIC FILE DIGITALLY SIGNED AND SEALED UNDER RULE 61G15-23.004, F.A.C.

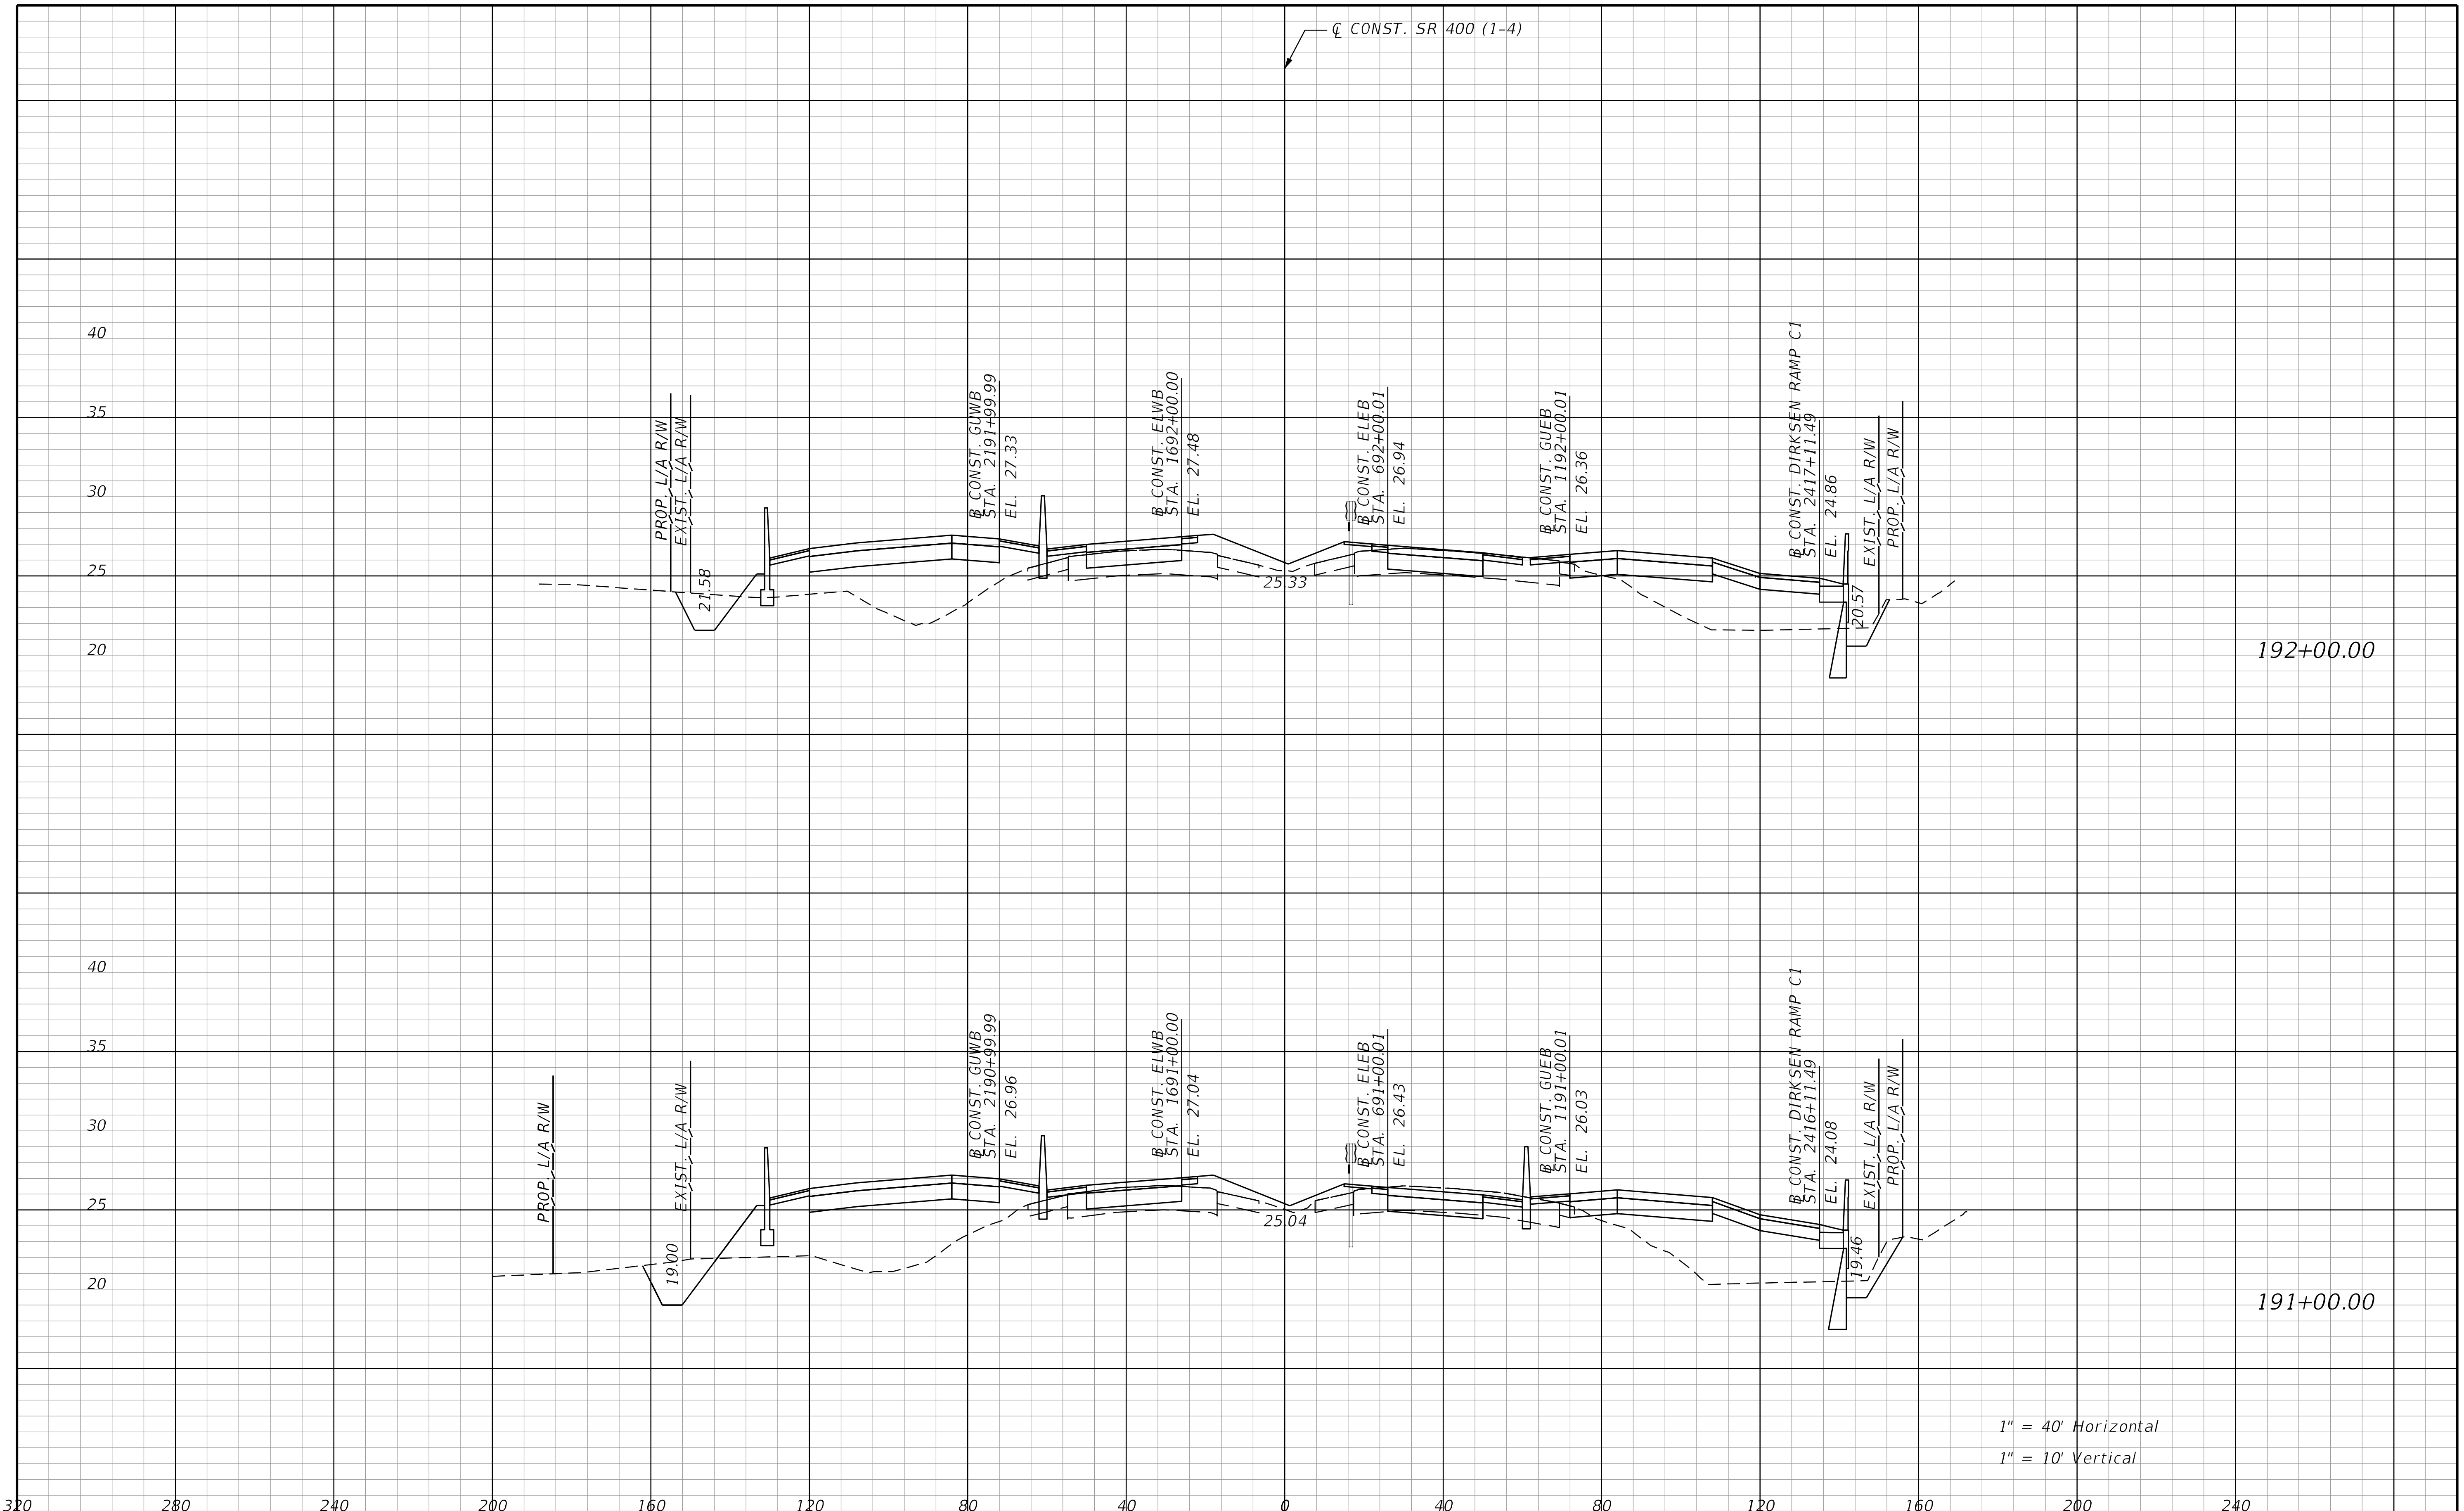

THE OFFICIAL RECORD OF THIS SHEET IS THE ELECTRONIC FILE DIGITALLY SIGNED AND SEALED UNDER RULE 61G15-23.004, F.A.C.

REVISIONS			
DATE	DESCRIPTION	DATE	DESCRIPTION

STANTEC CONSULTING SERVICES INC.
ENGINEER OF RECORD:
WILLIAM V. ANDERSON, P.E. NO.: 36682
11315 CORPORATE BLVD., SUITE 105
ORLANDO, FLORIDA 32817
(407) 823-8966
CERTIFICATE OF AUTHORIZATION NO. 27013

STATE OF FLORIDA
DEPARTMENT OF TRANSPORTATION

ROAD NO.	COUNTY	FINANCIAL PROJECT ID
SR400	VOLUSIA	408464-2-32-01

CROSS SECTIONS
SR 400 (I-4)

SHEET NO. 536

jchassee 6/14/2019 4:24:28 PM Rdxsrd_shg V:\2158\active\CADD\40846423201\roadway\RDXSRD01.dgn

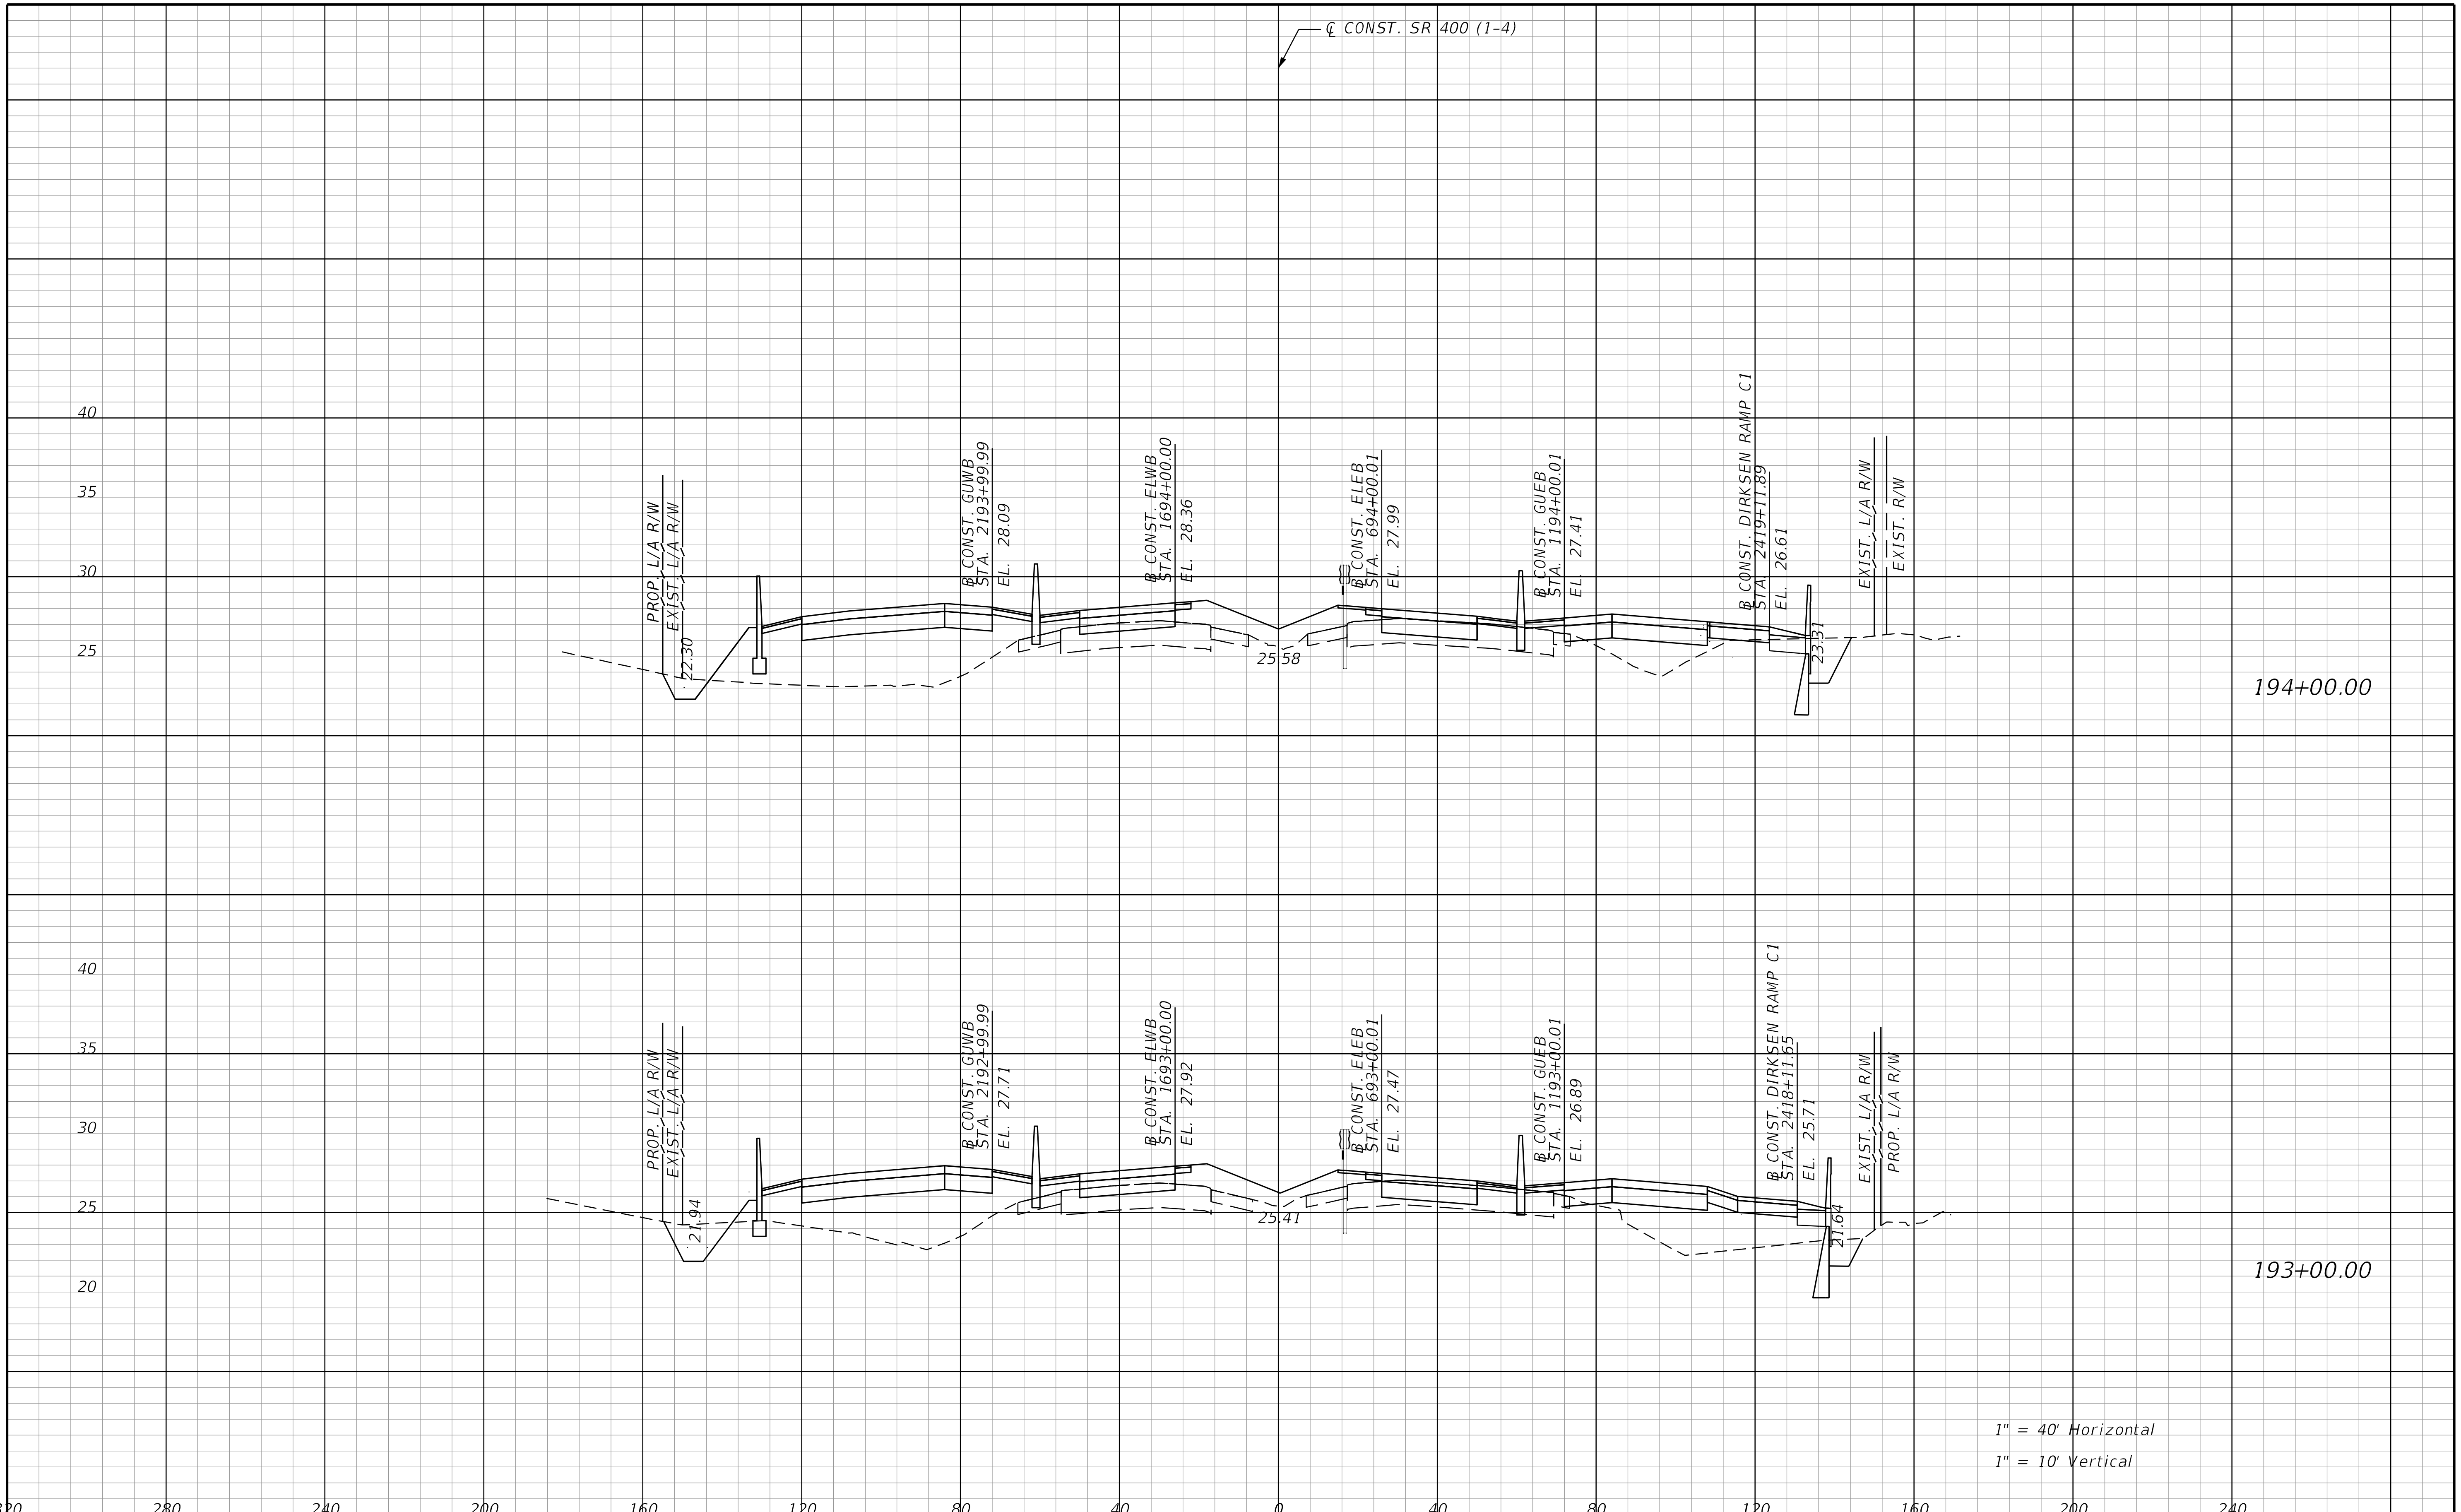

REVISIONS			
DATE	DESCRIPTION	DATE	DESCRIPTION

STANTEC CONSULTING SERVICES INC.
ENGINEER OF RECORD:
WILLIAM V. ANDERSON, P.E. NO.: 36682
11315 CORPORATE BLVD., SUITE 105
ORLANDO, FLORIDA 32817
(407) 823-8966
CERTIFICATE OF AUTHORIZATION NO. 27013

STATE OF FLORIDA
DEPARTMENT OF TRANSPORTATION

ROAD NO.	COUNTY	FINANCIAL PROJECT ID
SR400	VOLUSIA	408464-2-32-01

CROSS SECTIONS
SR 400 (I-4)

SHEET NO.
537

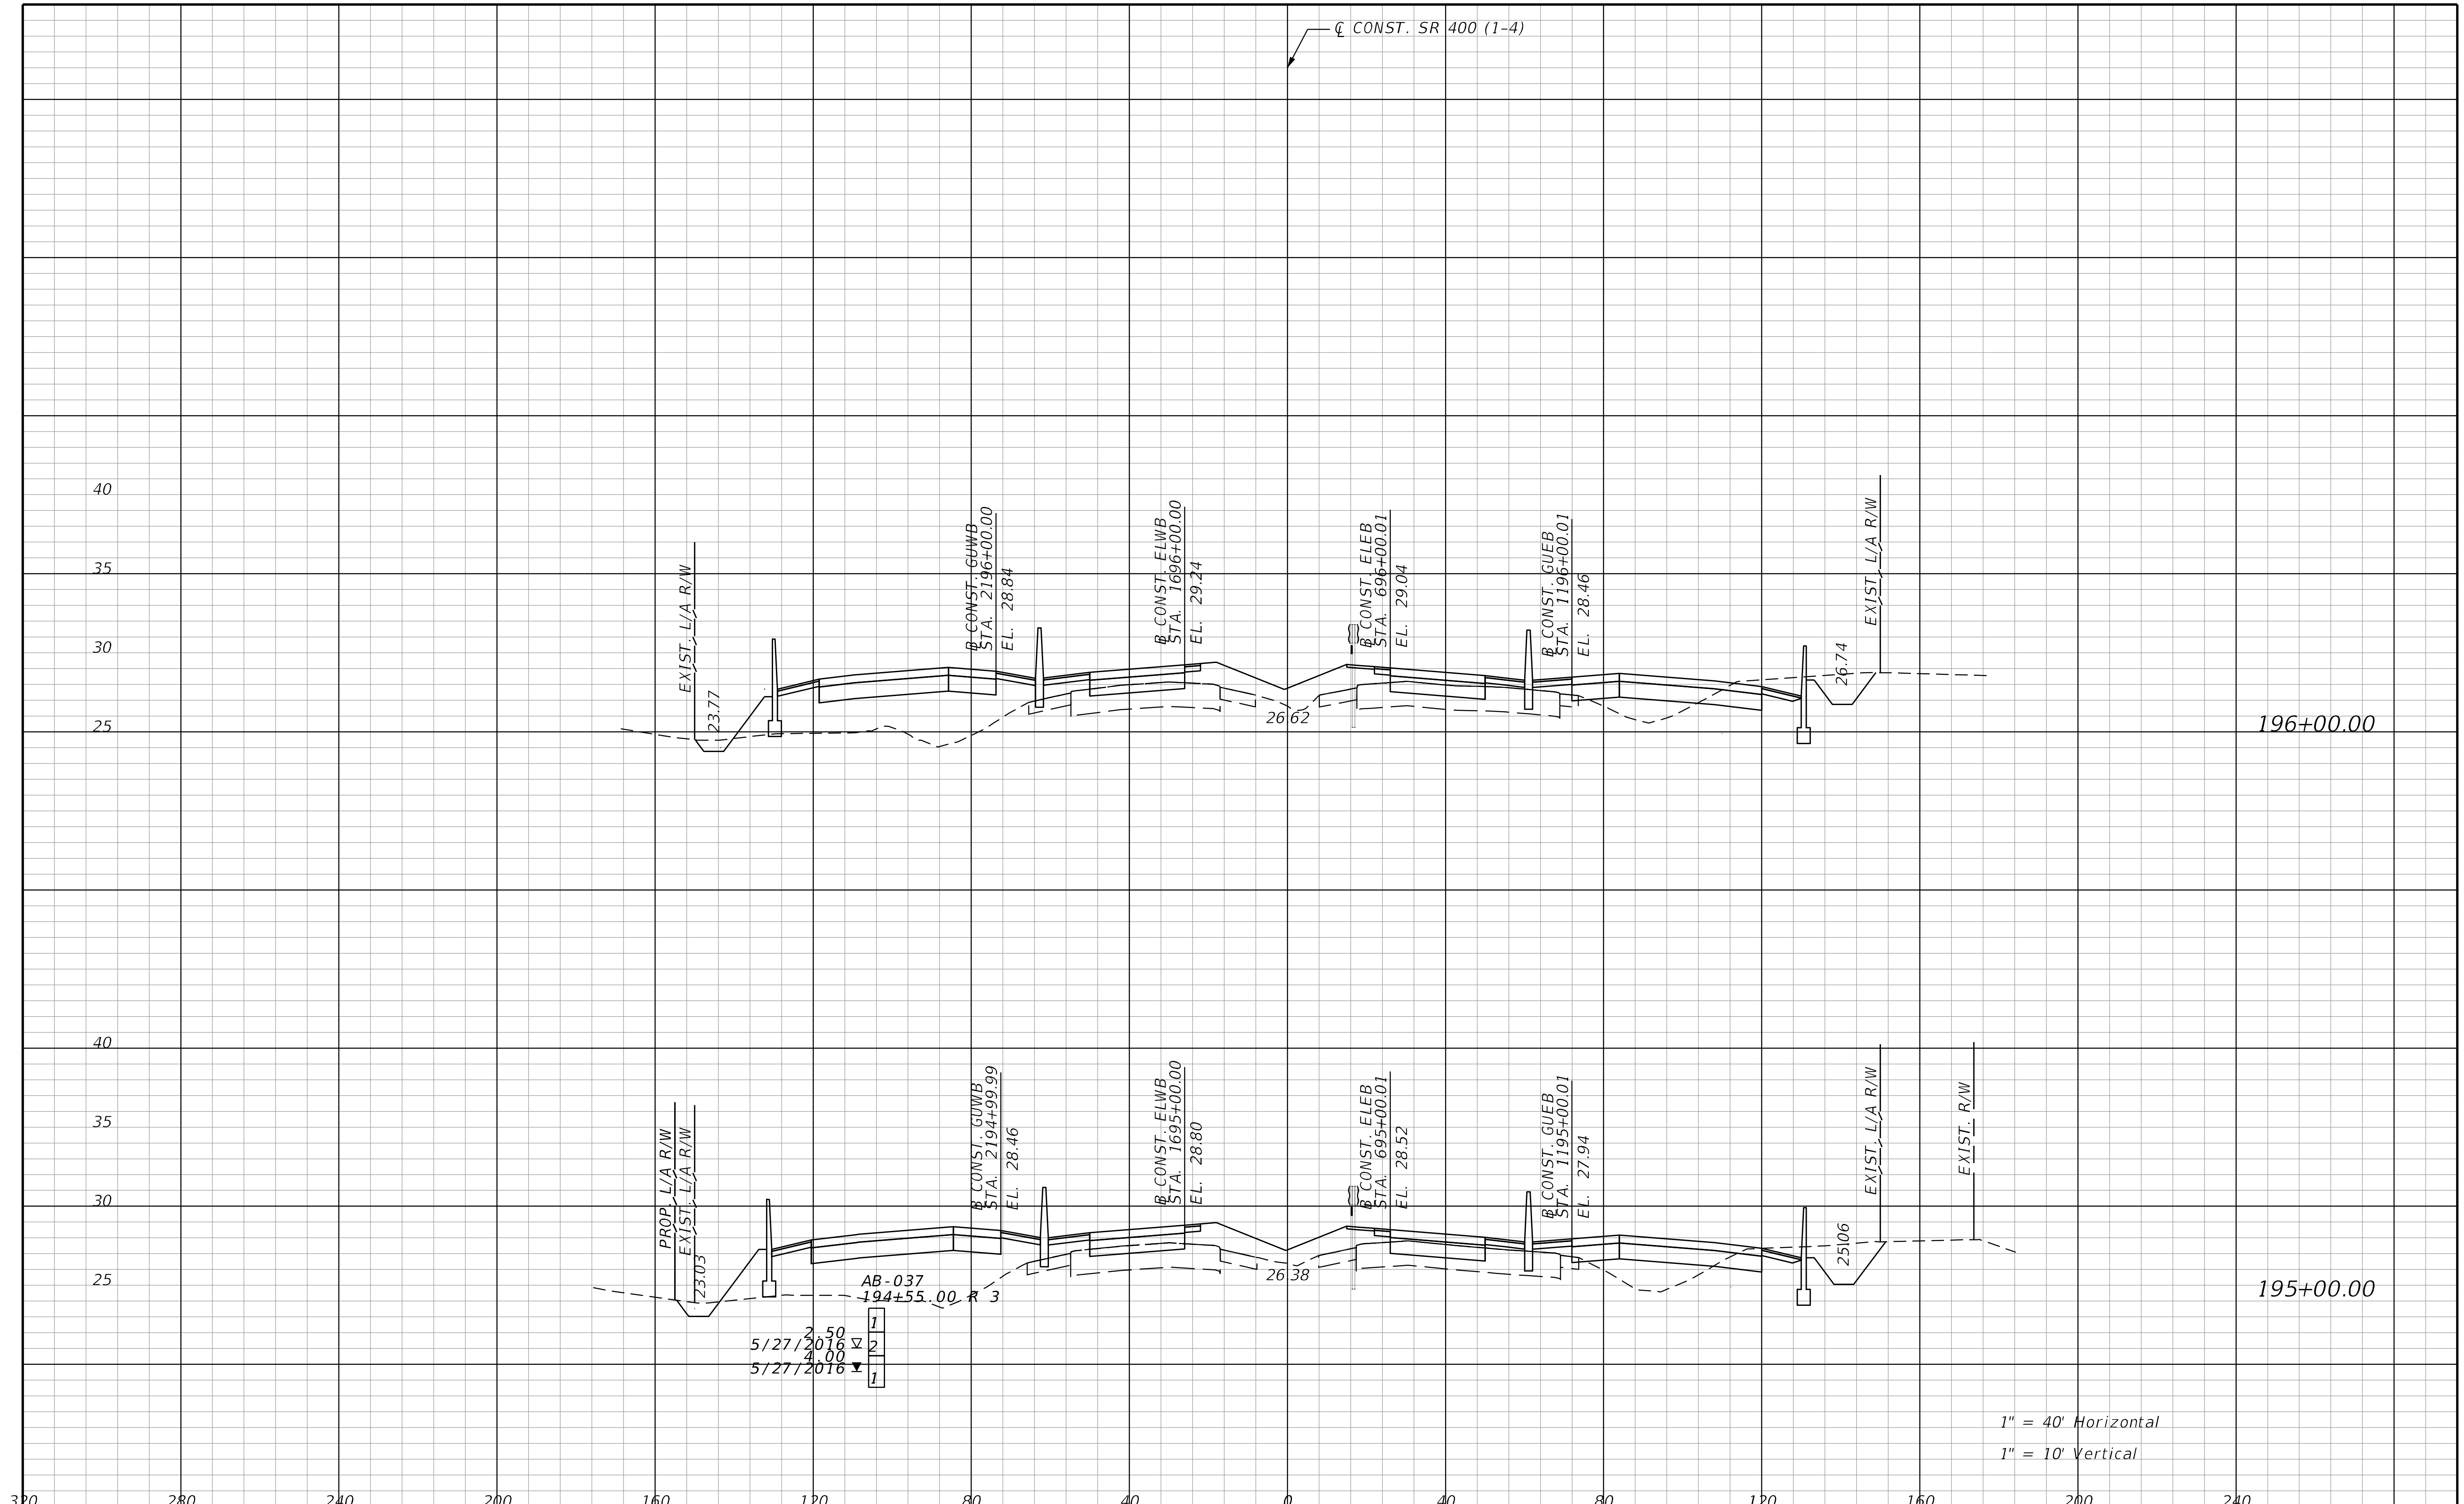

REVISIONS			
DATE	DESCRIPTION	DATE	DESCRIPTION

STANTEC CONSULTING SERVICES INC.
ENGINEER OF RECORD:
WILLIAM V. ANDERSON, P.E. NO.: 36682
11315 CORPORATE BLVD., SUITE 105
ORLANDO, FLORIDA 32817
(407) 823-8966
CERTIFICATE OF AUTHORIZATION NO. 27013

STATE OF FLORIDA
DEPARTMENT OF TRANSPORTATION

ROAD NO.	COUNTY	FINANCIAL PROJECT ID
SR400	VOLUSIA	408464-2-32-01

CROSS SECTIONS
SR 400 (I-4)

SHEET NO.
538

jchassee 6/14/2019 4:24:29 PM Rdxsrd_shg V:\2158\active\CADD\40846423201\roadway\RDXSRD01.dgn

THE OFFICIAL RECORD OF THIS SHEET IS THE ELECTRONIC FILE DIGITALLY SIGNED AND SEALED UNDER RULE 61G15-23.004, F.A.C.

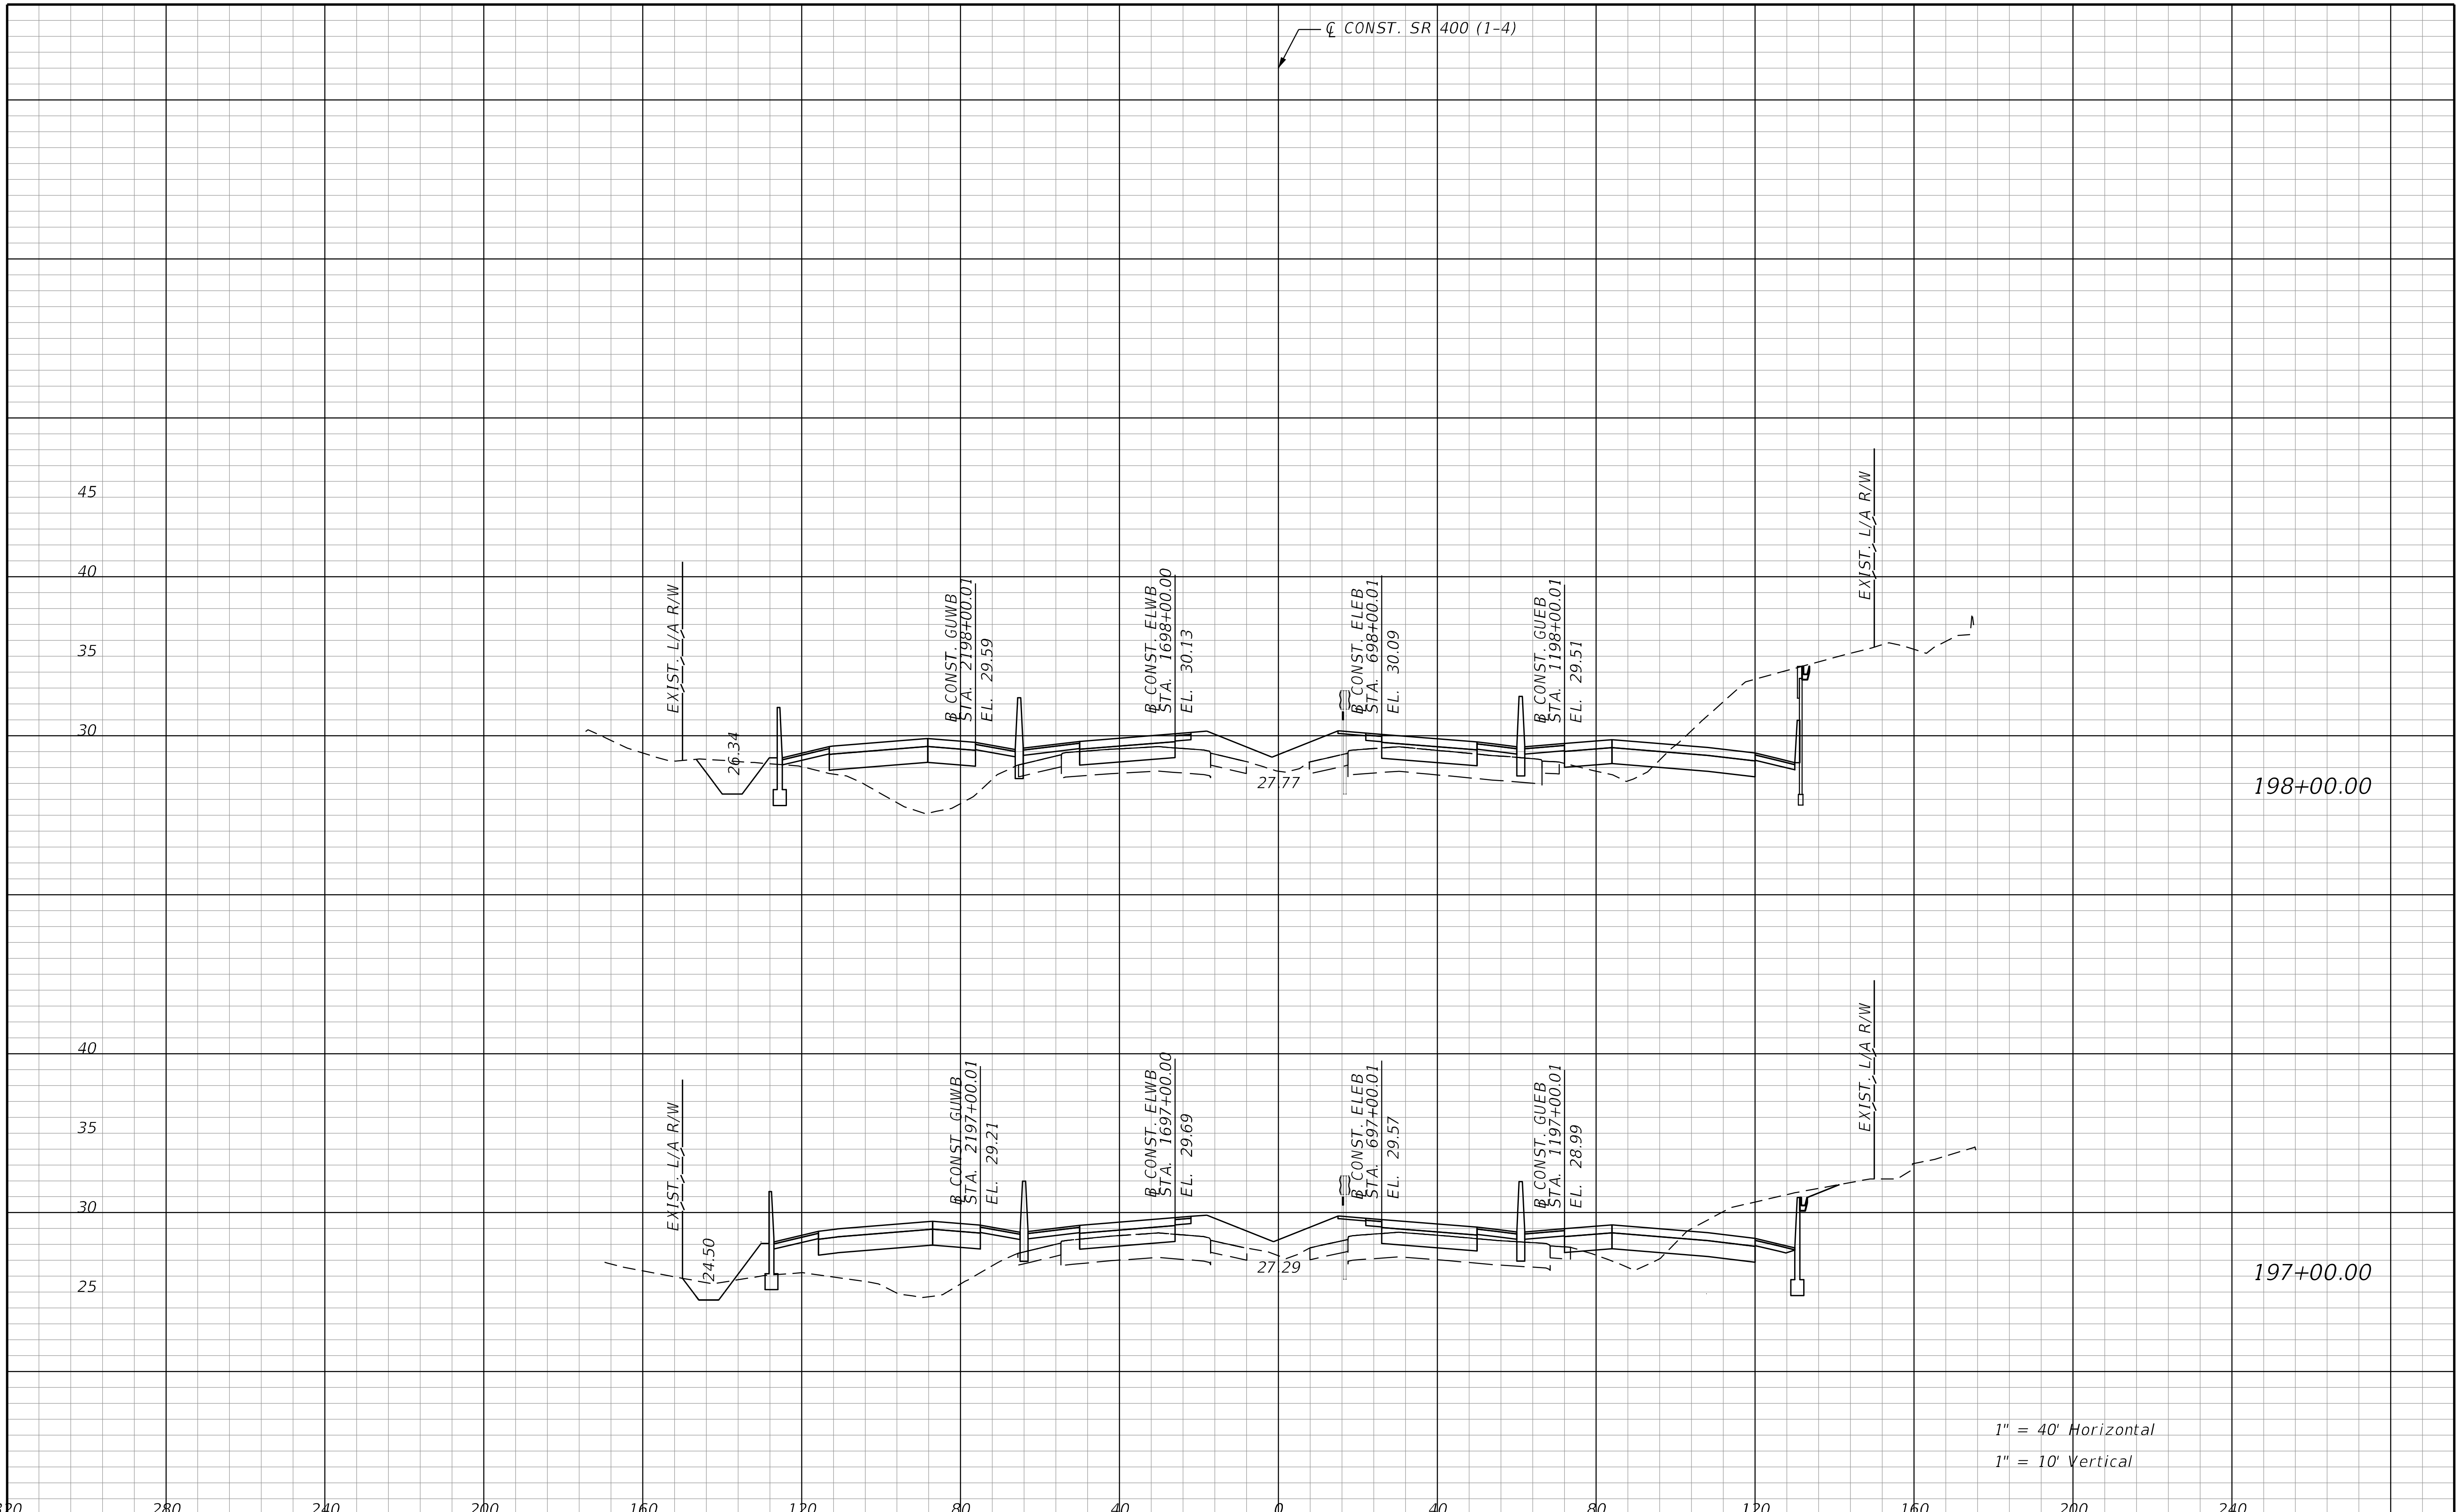

THE OFFICIAL RECORD OF THIS SHEET IS THE ELECTRONIC FILE DIGITALLY SIGNED AND SEALED UNDER RULE 61G15-23.004, F.A.C.

REVISIONS			
DATE	DESCRIPTION	DATE	DESCRIPTION

STANTEC CONSULTING SERVICES INC.
ENGINEER OF RECORD:
WILLIAM V. ANDERSON, P.E. NO.: 36682
11315 CORPORATE BLVD., SUITE 105
ORLANDO, FLORIDA 32817
(407) 823-8966
CERTIFICATE OF AUTHORIZATION NO. 27013

STATE OF FLORIDA
DEPARTMENT OF TRANSPORTATION

ROAD NO.	COUNTY	FINANCIAL PROJECT ID
SR400	VOLUSIA	408464-2-32-01

CROSS SECTIONS
SR 400 (I-4)

SHEET NO.
539

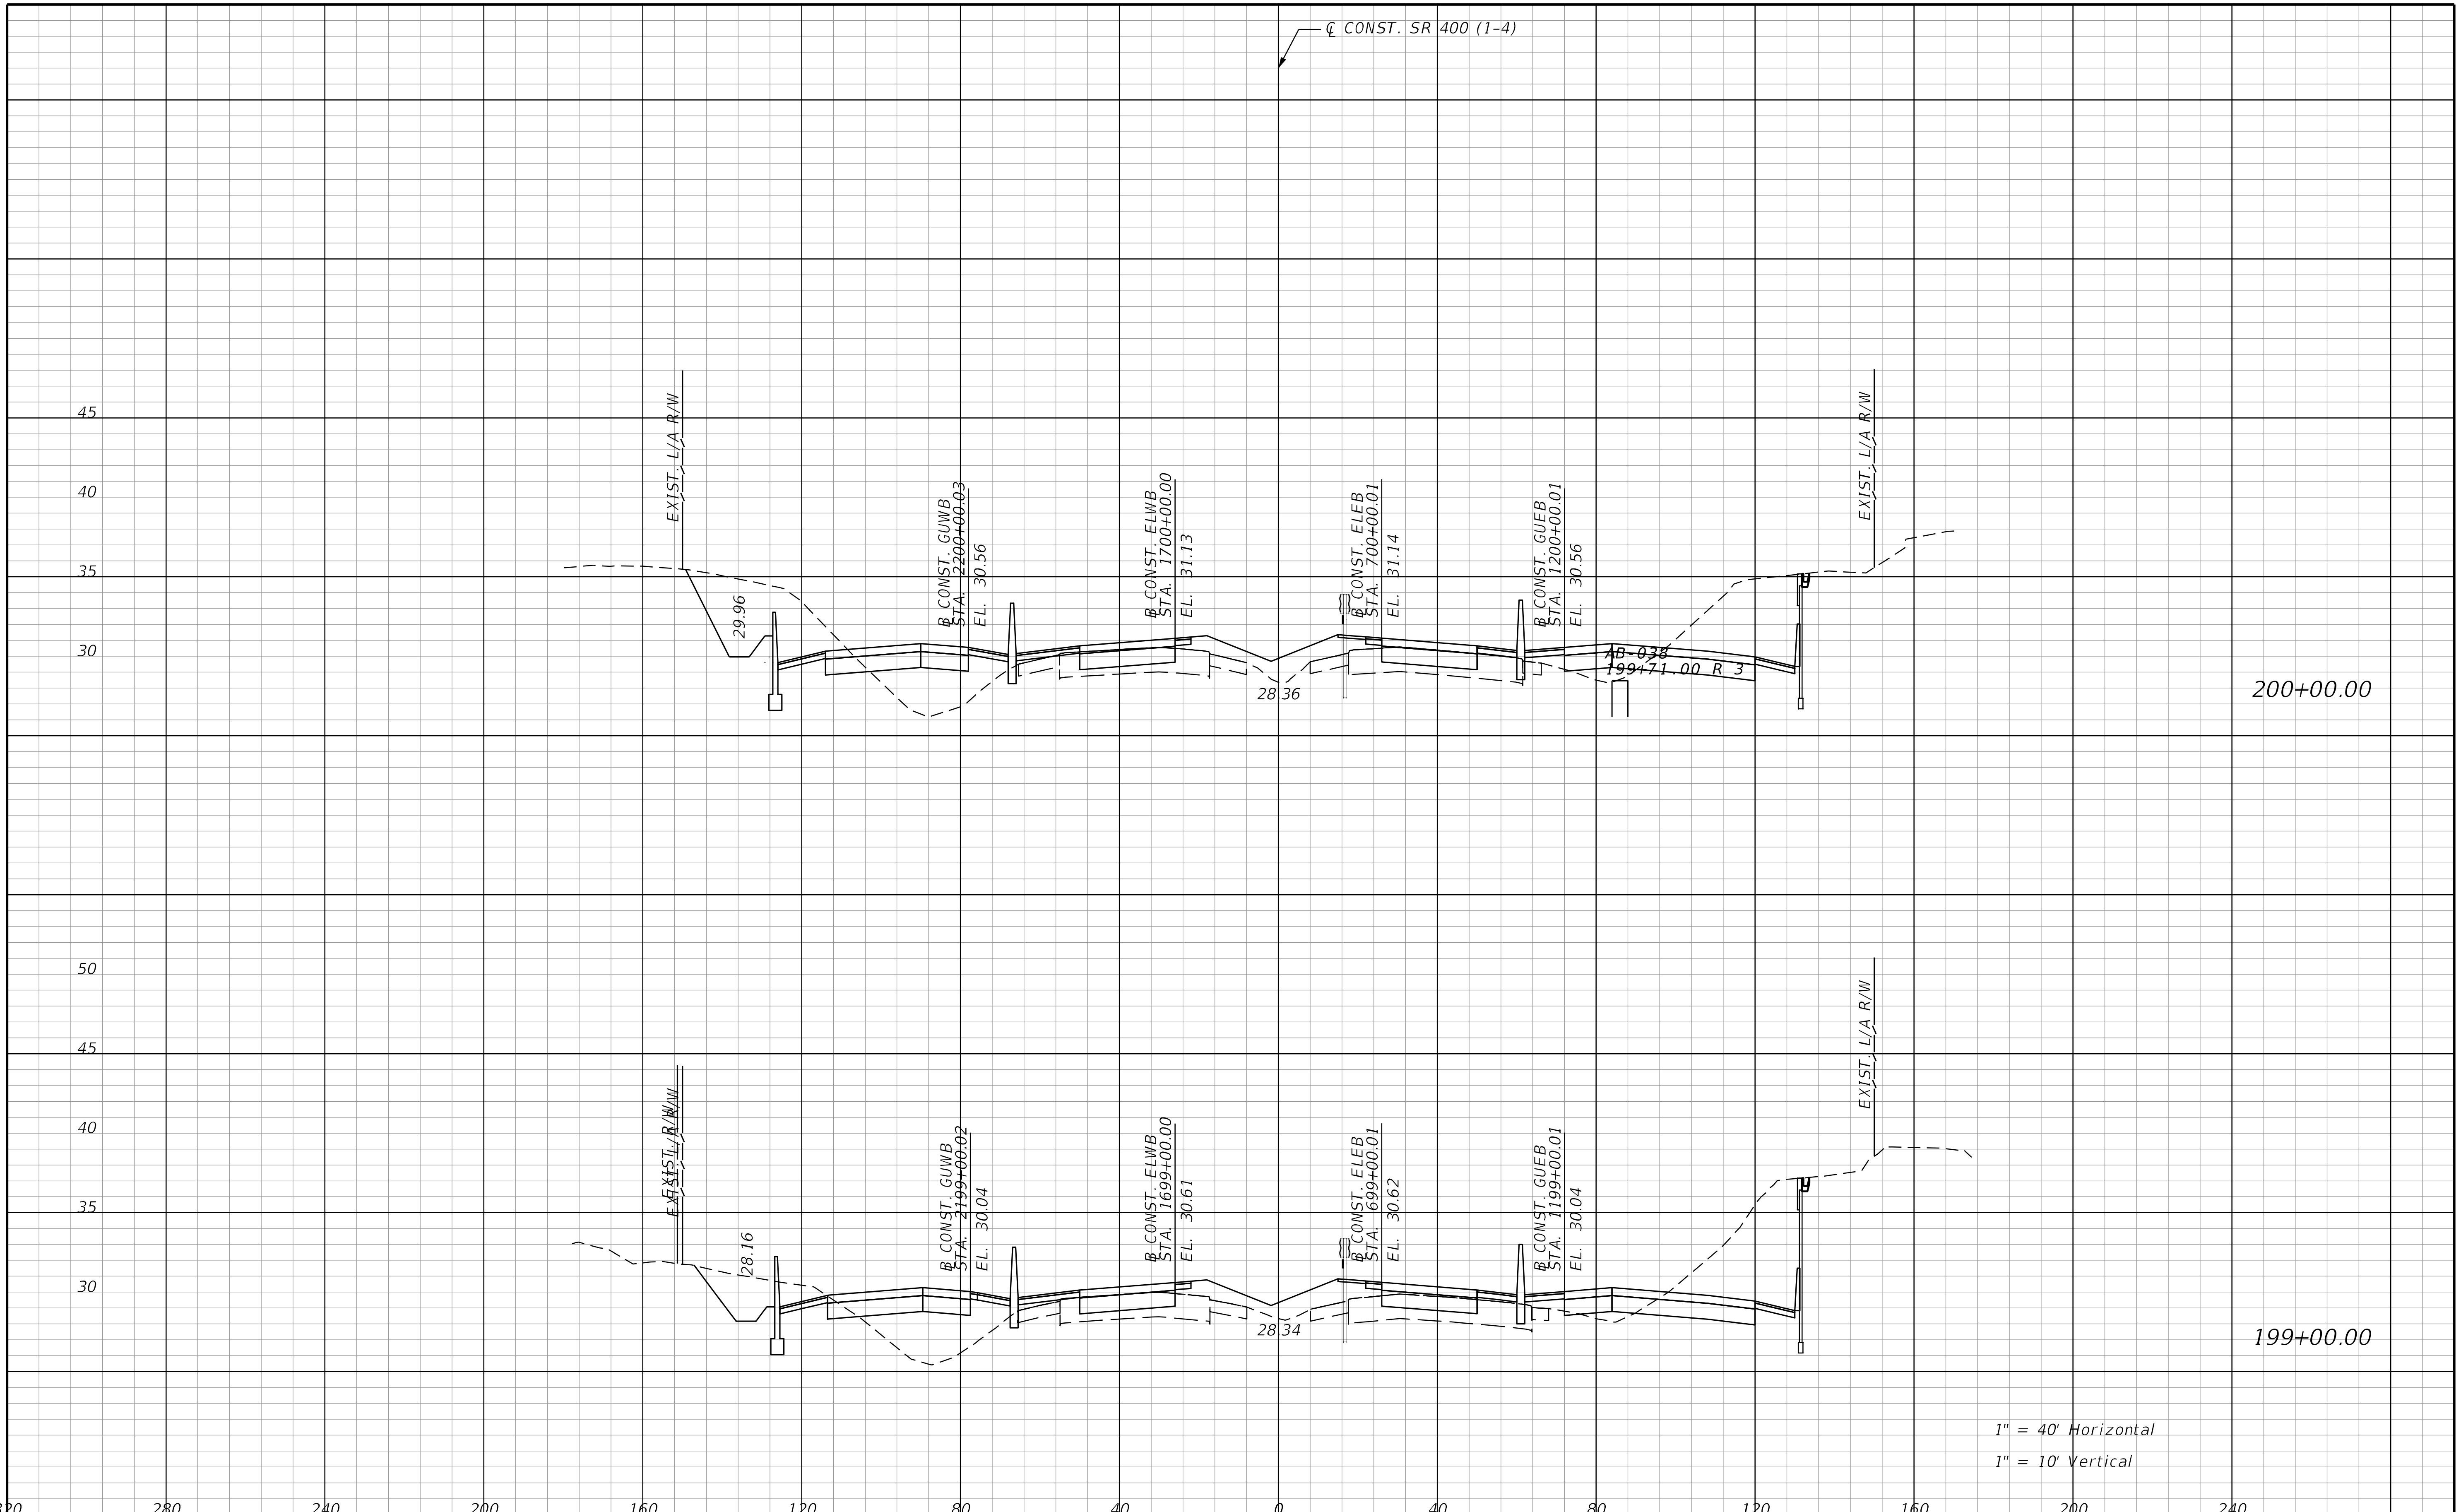

THE OFFICIAL RECORD OF THIS SHEET IS THE ELECTRONIC FILE DIGITALLY SIGNED AND SEALED UNDER RULE 61G15-23.004, F.A.C.

REVISIONS			
DATE	DESCRIPTION	DATE	DESCRIPTION

STANTEC CONSULTING SERVICES INC.
ENGINEER OF RECORD:
WILLIAM V. ANDERSON, P.E. NO.: 36682
11315 CORPORATE BLVD., SUITE 105
ORLANDO, FLORIDA 32817
(407) 823-8966
CERTIFICATE OF AUTHORIZATION NO. 27013

STATE OF FLORIDA
DEPARTMENT OF TRANSPORTATION

ROAD NO.	COUNTY	FINANCIAL PROJECT ID
SR400	VOLUSIA	408464-2-32-01

CROSS SECTIONS
SR 400 (I-4)

SHEET NO.
540

jchassee 6/14/2019 4:24:30 PM Rdxsrd_shg V:\2158\active\CADD\40846423201\roadway\RDXSRD01.dgn

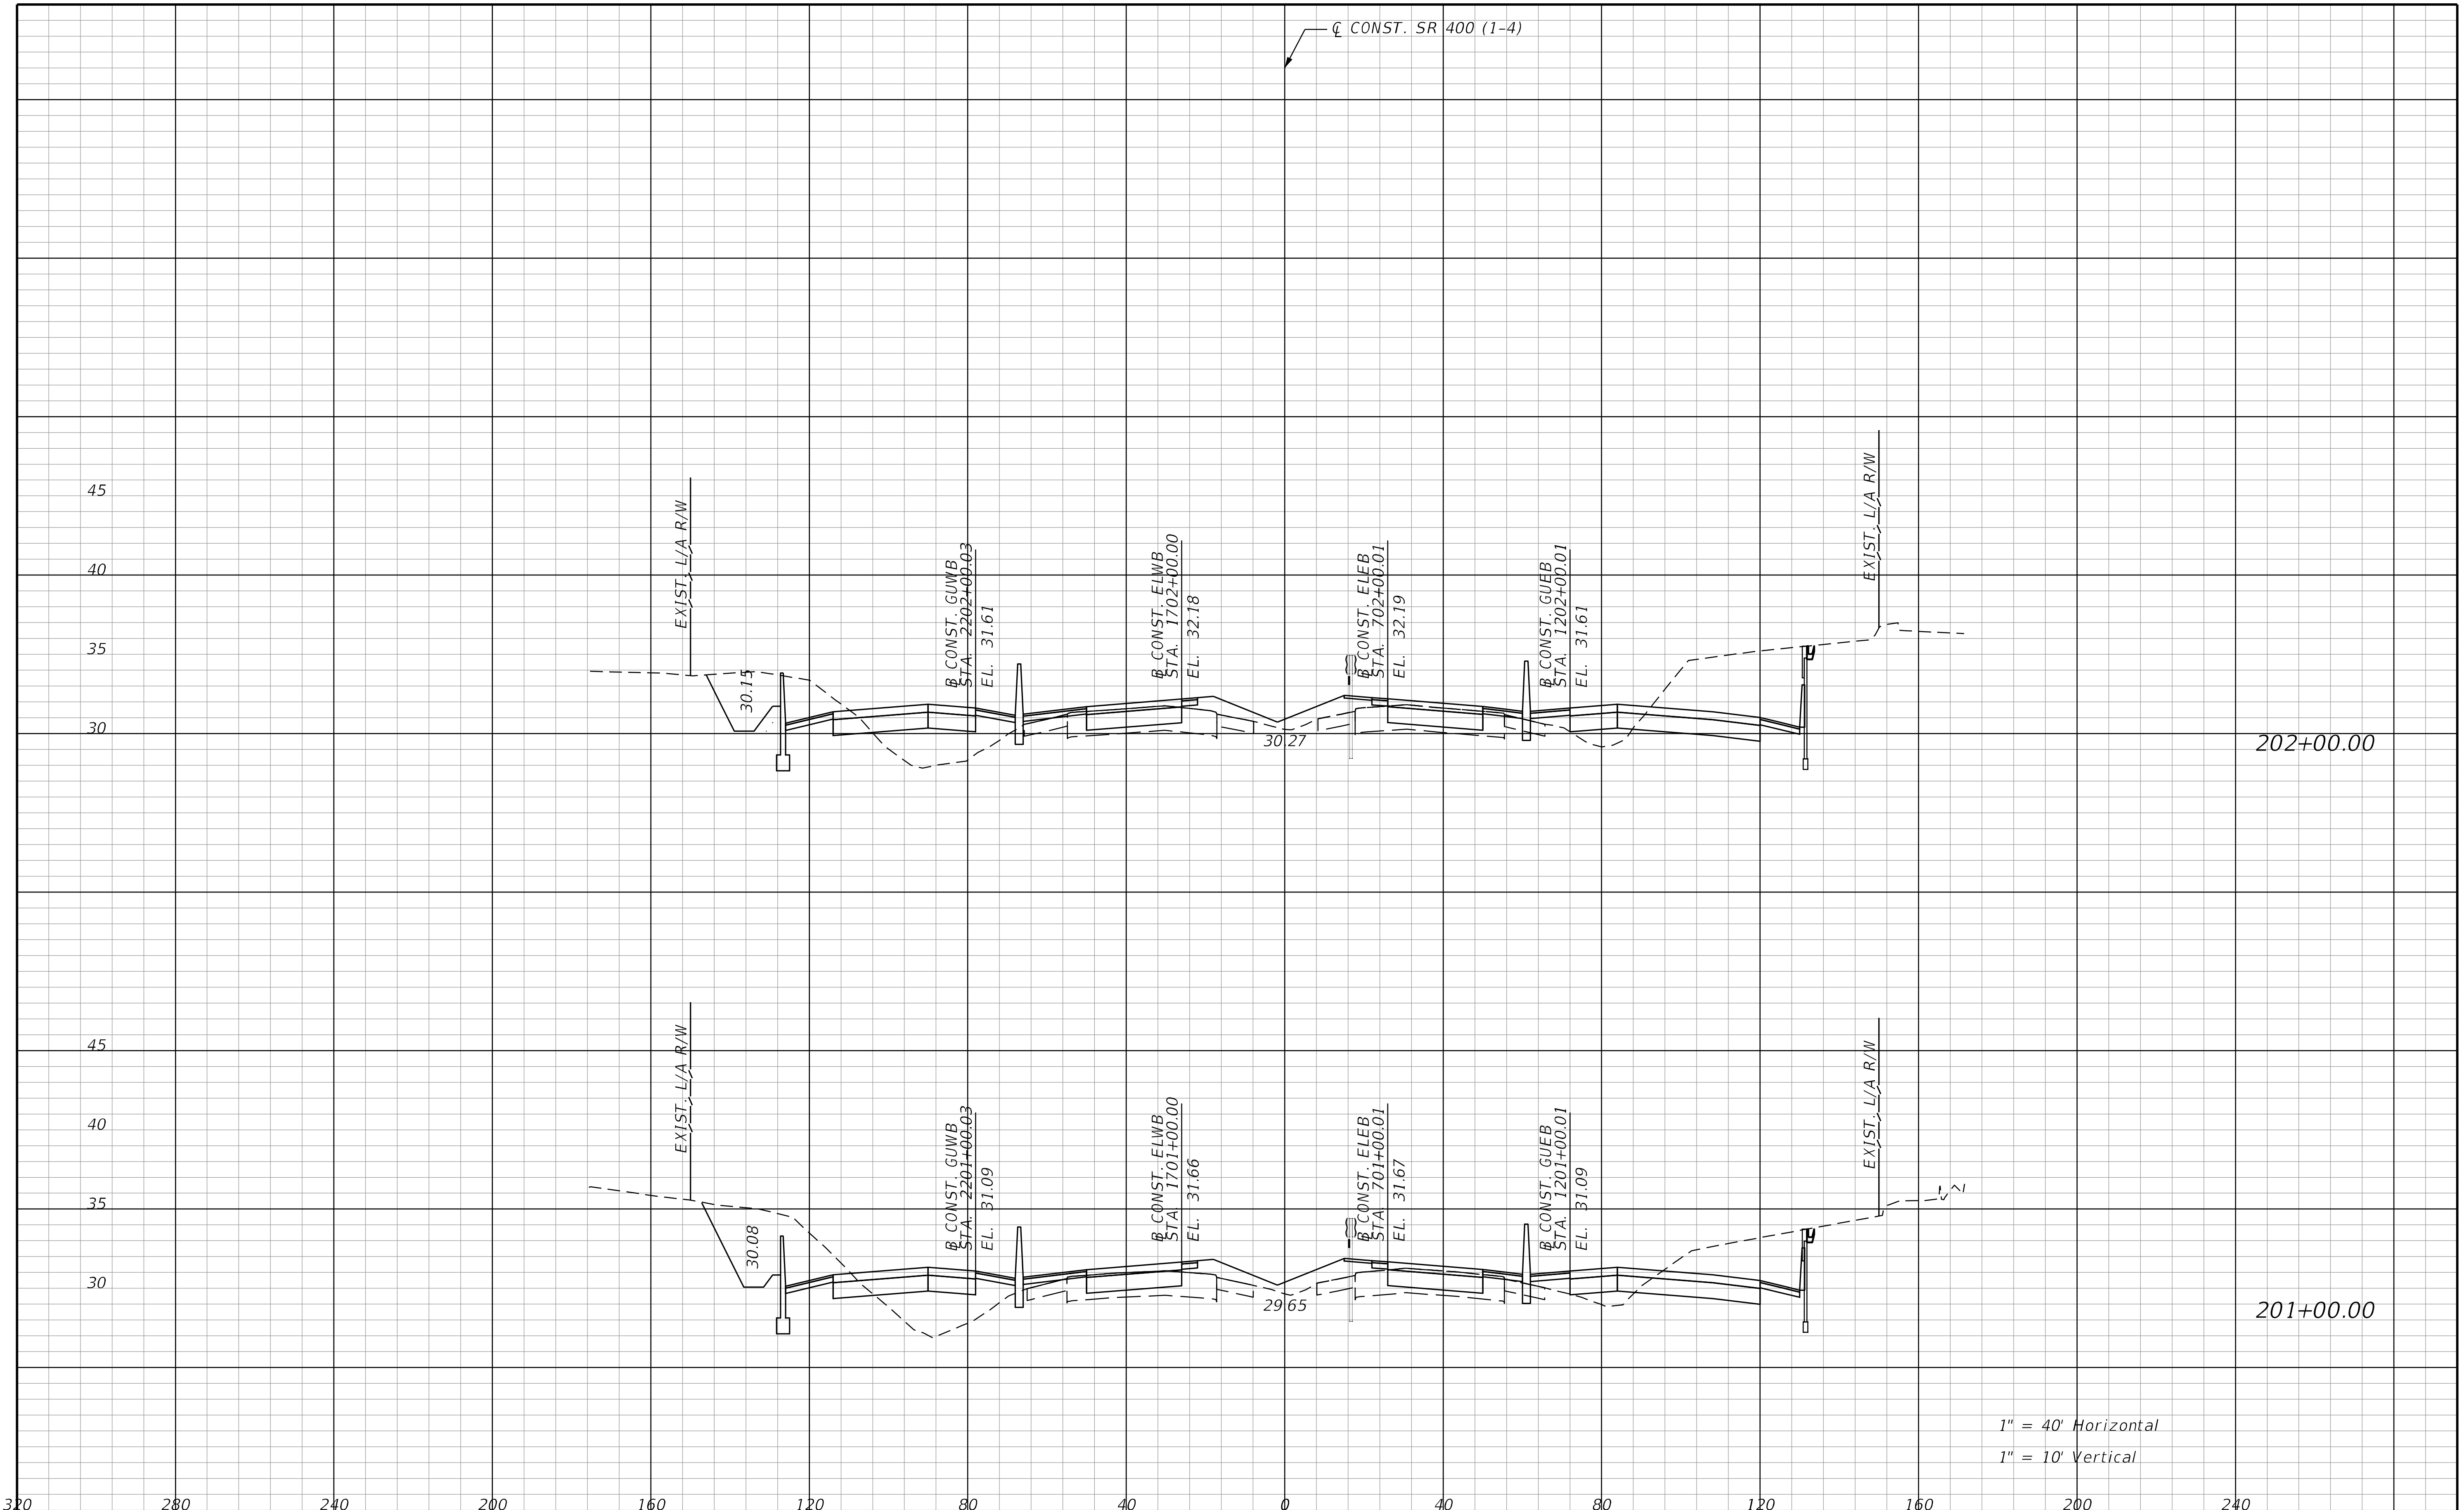

REVISIONS			
DATE	DESCRIPTION	DATE	DESCRIPTION

STANTEC CONSULTING SERVICES INC.
ENGINEER OF RECORD:
WILLIAM V. ANDERSON, P.E. NO.: 36682
11315 CORPORATE BLVD., SUITE 105
ORLANDO, FLORIDA 32817
(407) 823-8966
CERTIFICATE OF AUTHORIZATION NO. 27013

STATE OF FLORIDA
DEPARTMENT OF TRANSPORTATION

ROAD NO.	COUNTY	FINANCIAL PROJECT ID
SR400	VOLUSIA	408464-2-32-01

CROSS SECTIONS
SR 400 (I-4)

SHEET NO.

541

THE OFFICIAL RECORD OF THIS SHEET IS THE ELECTRONIC FILE DIGITALLY SIGNED AND SEALED UNDER RULE 61G15-23.004, F.A.C.

jchassee 6/14/2019 4:24:30 PM Rdxsrd_shg V:\2158\active\CADD\408464232O1\roadway\RDXSRD01.dgn

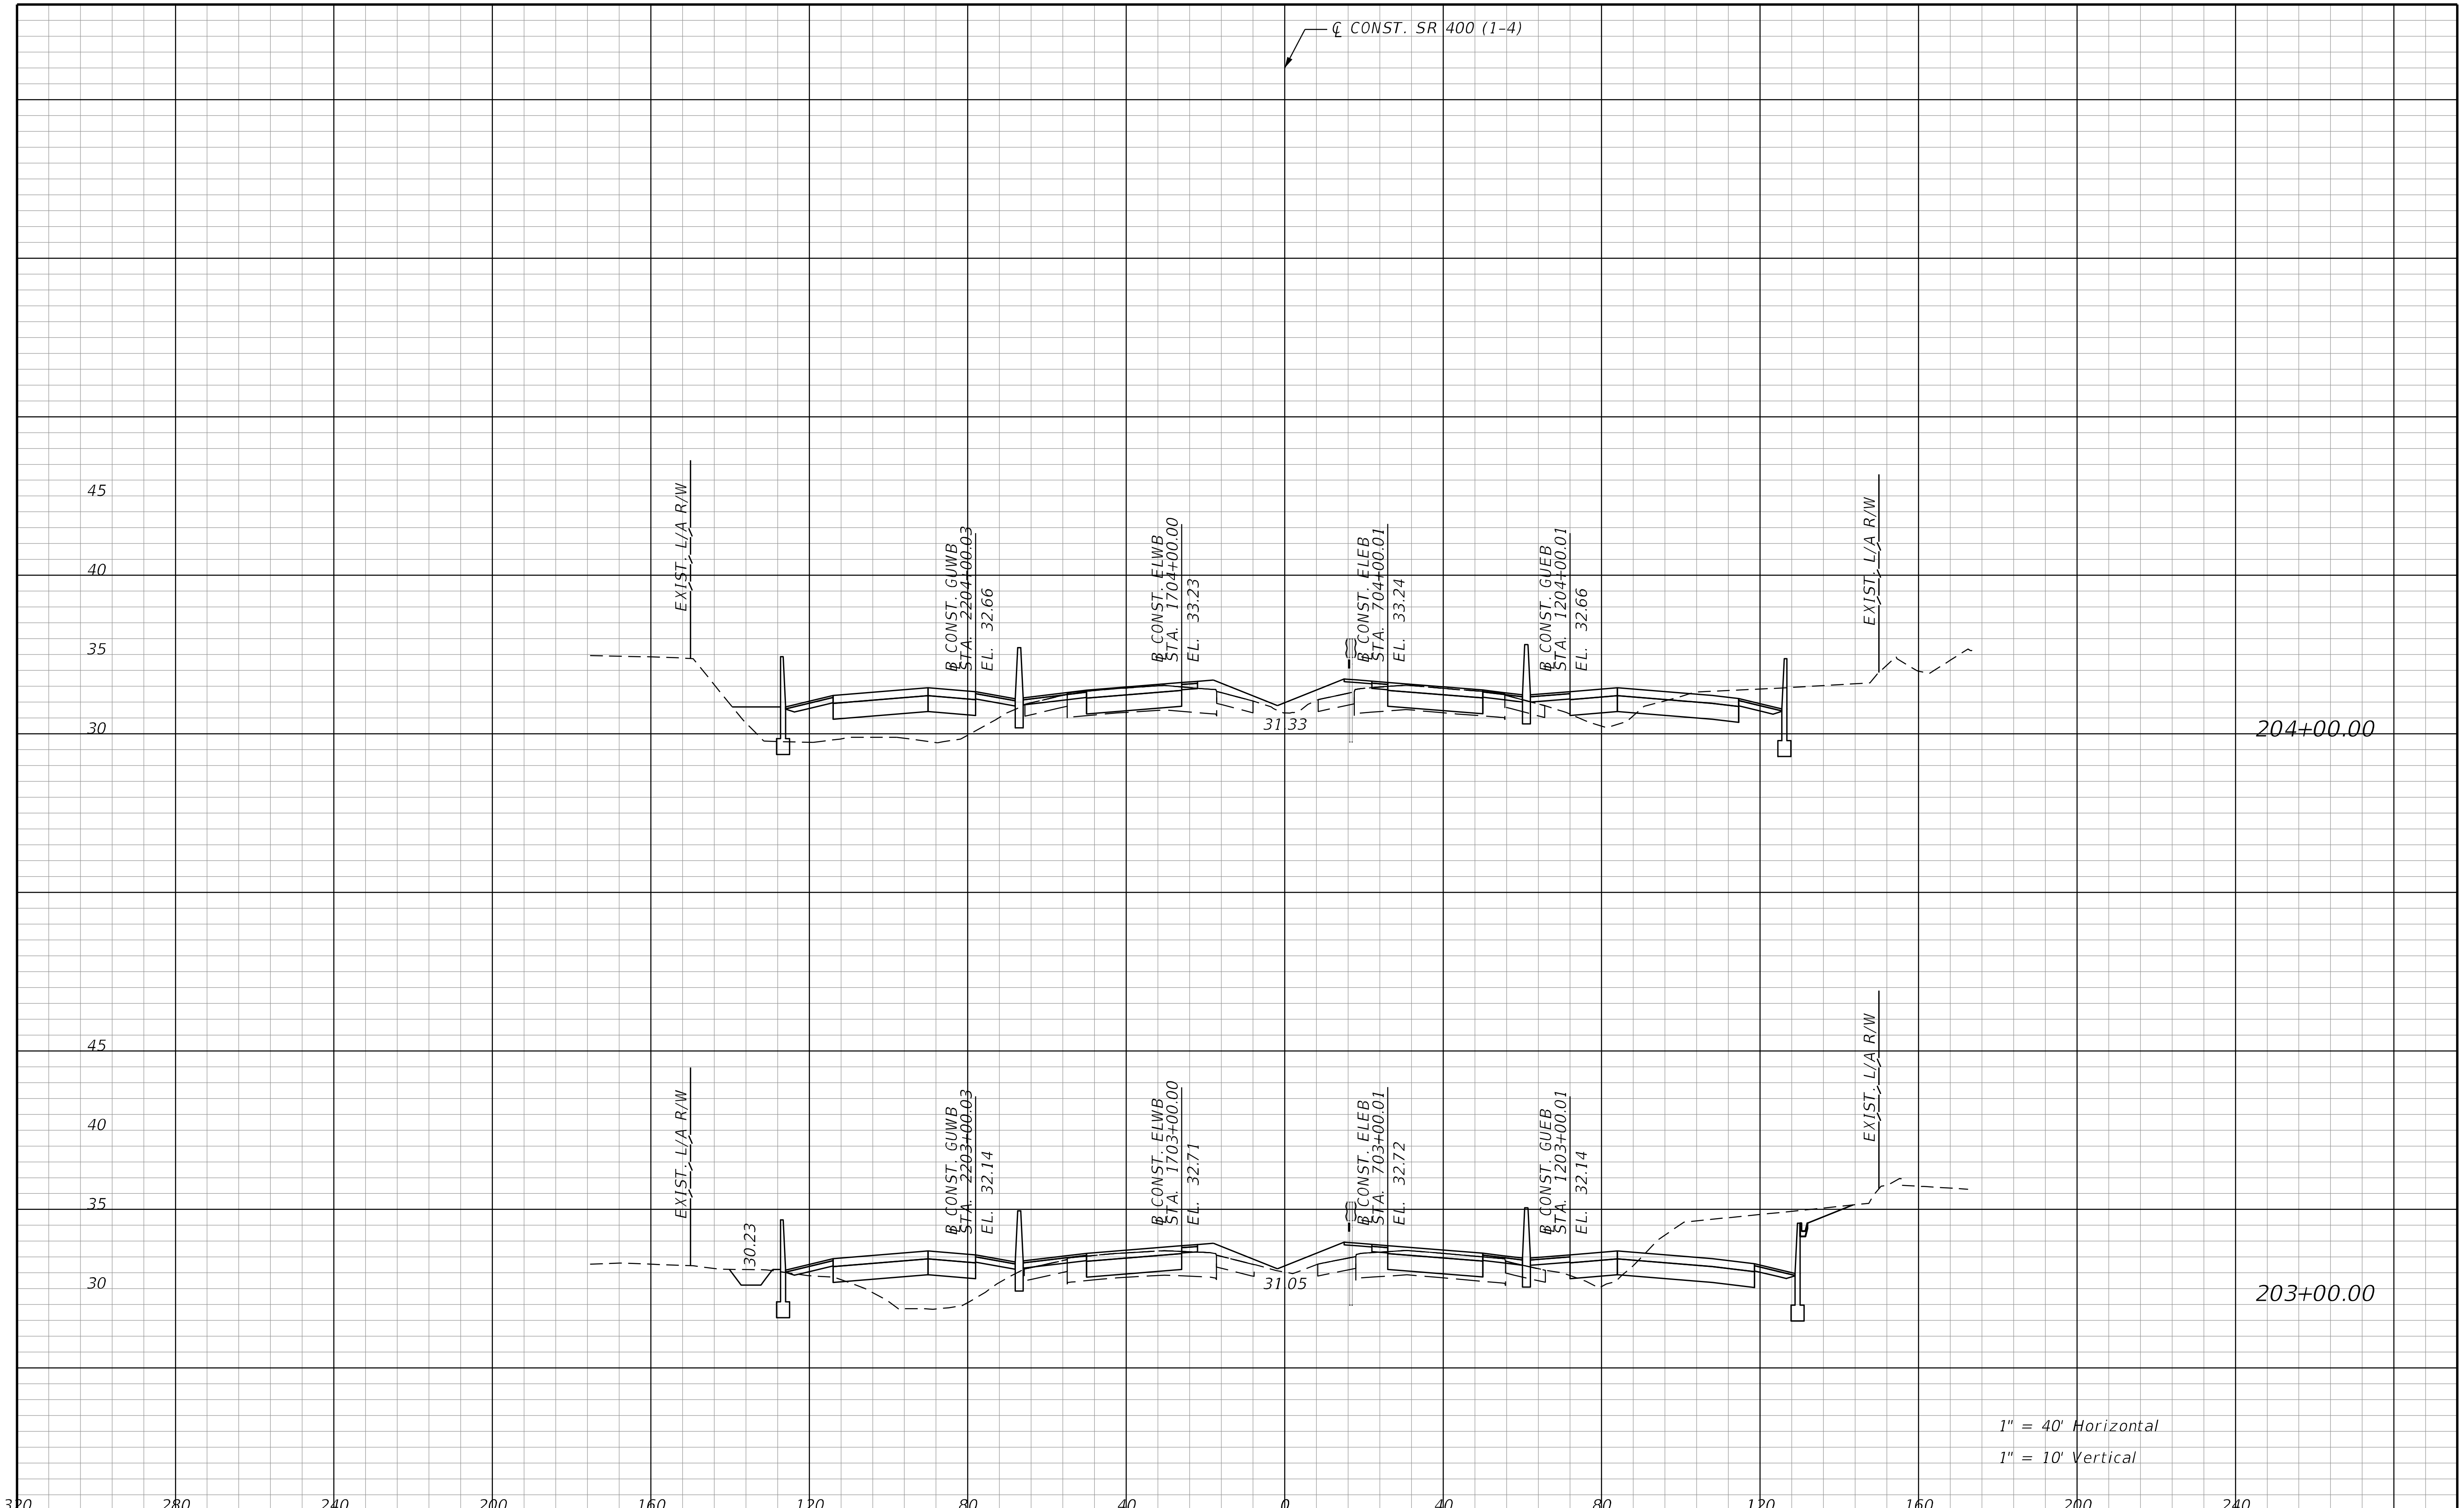

REVISIONS			
DATE	DESCRIPTION	DATE	DESCRIPTION

STANTEC CONSULTING SERVICES INC.
ENGINEER OF RECORD:
WILLIAM V. ANDERSON, P.E. NO.: 36682
11315 CORPORATE BLVD., SUITE 105
ORLANDO, FLORIDA 32817
(407) 823-8966
CERTIFICATE OF AUTHORIZATION NO. 27013

STATE OF FLORIDA
DEPARTMENT OF TRANSPORTATION

ROAD NO.	COUNTY	FINANCIAL PROJECT ID
SR400	VOLUSIA	408464-2-32-01

CROSS SECTIONS
SR 400 (I-4)

SHEET NO.
542

THE OFFICIAL RECORD OF THIS SHEET IS THE ELECTRONIC FILE DIGITALLY SIGNED AND SEALED UNDER RULE 61G15-23.004, F.A.C.

jchassee 6/14/2019 4:24:31 PM Rdxsrd_shg V:\2158\active\CADD\40846423201\roadway\RDXSRD01.dgn

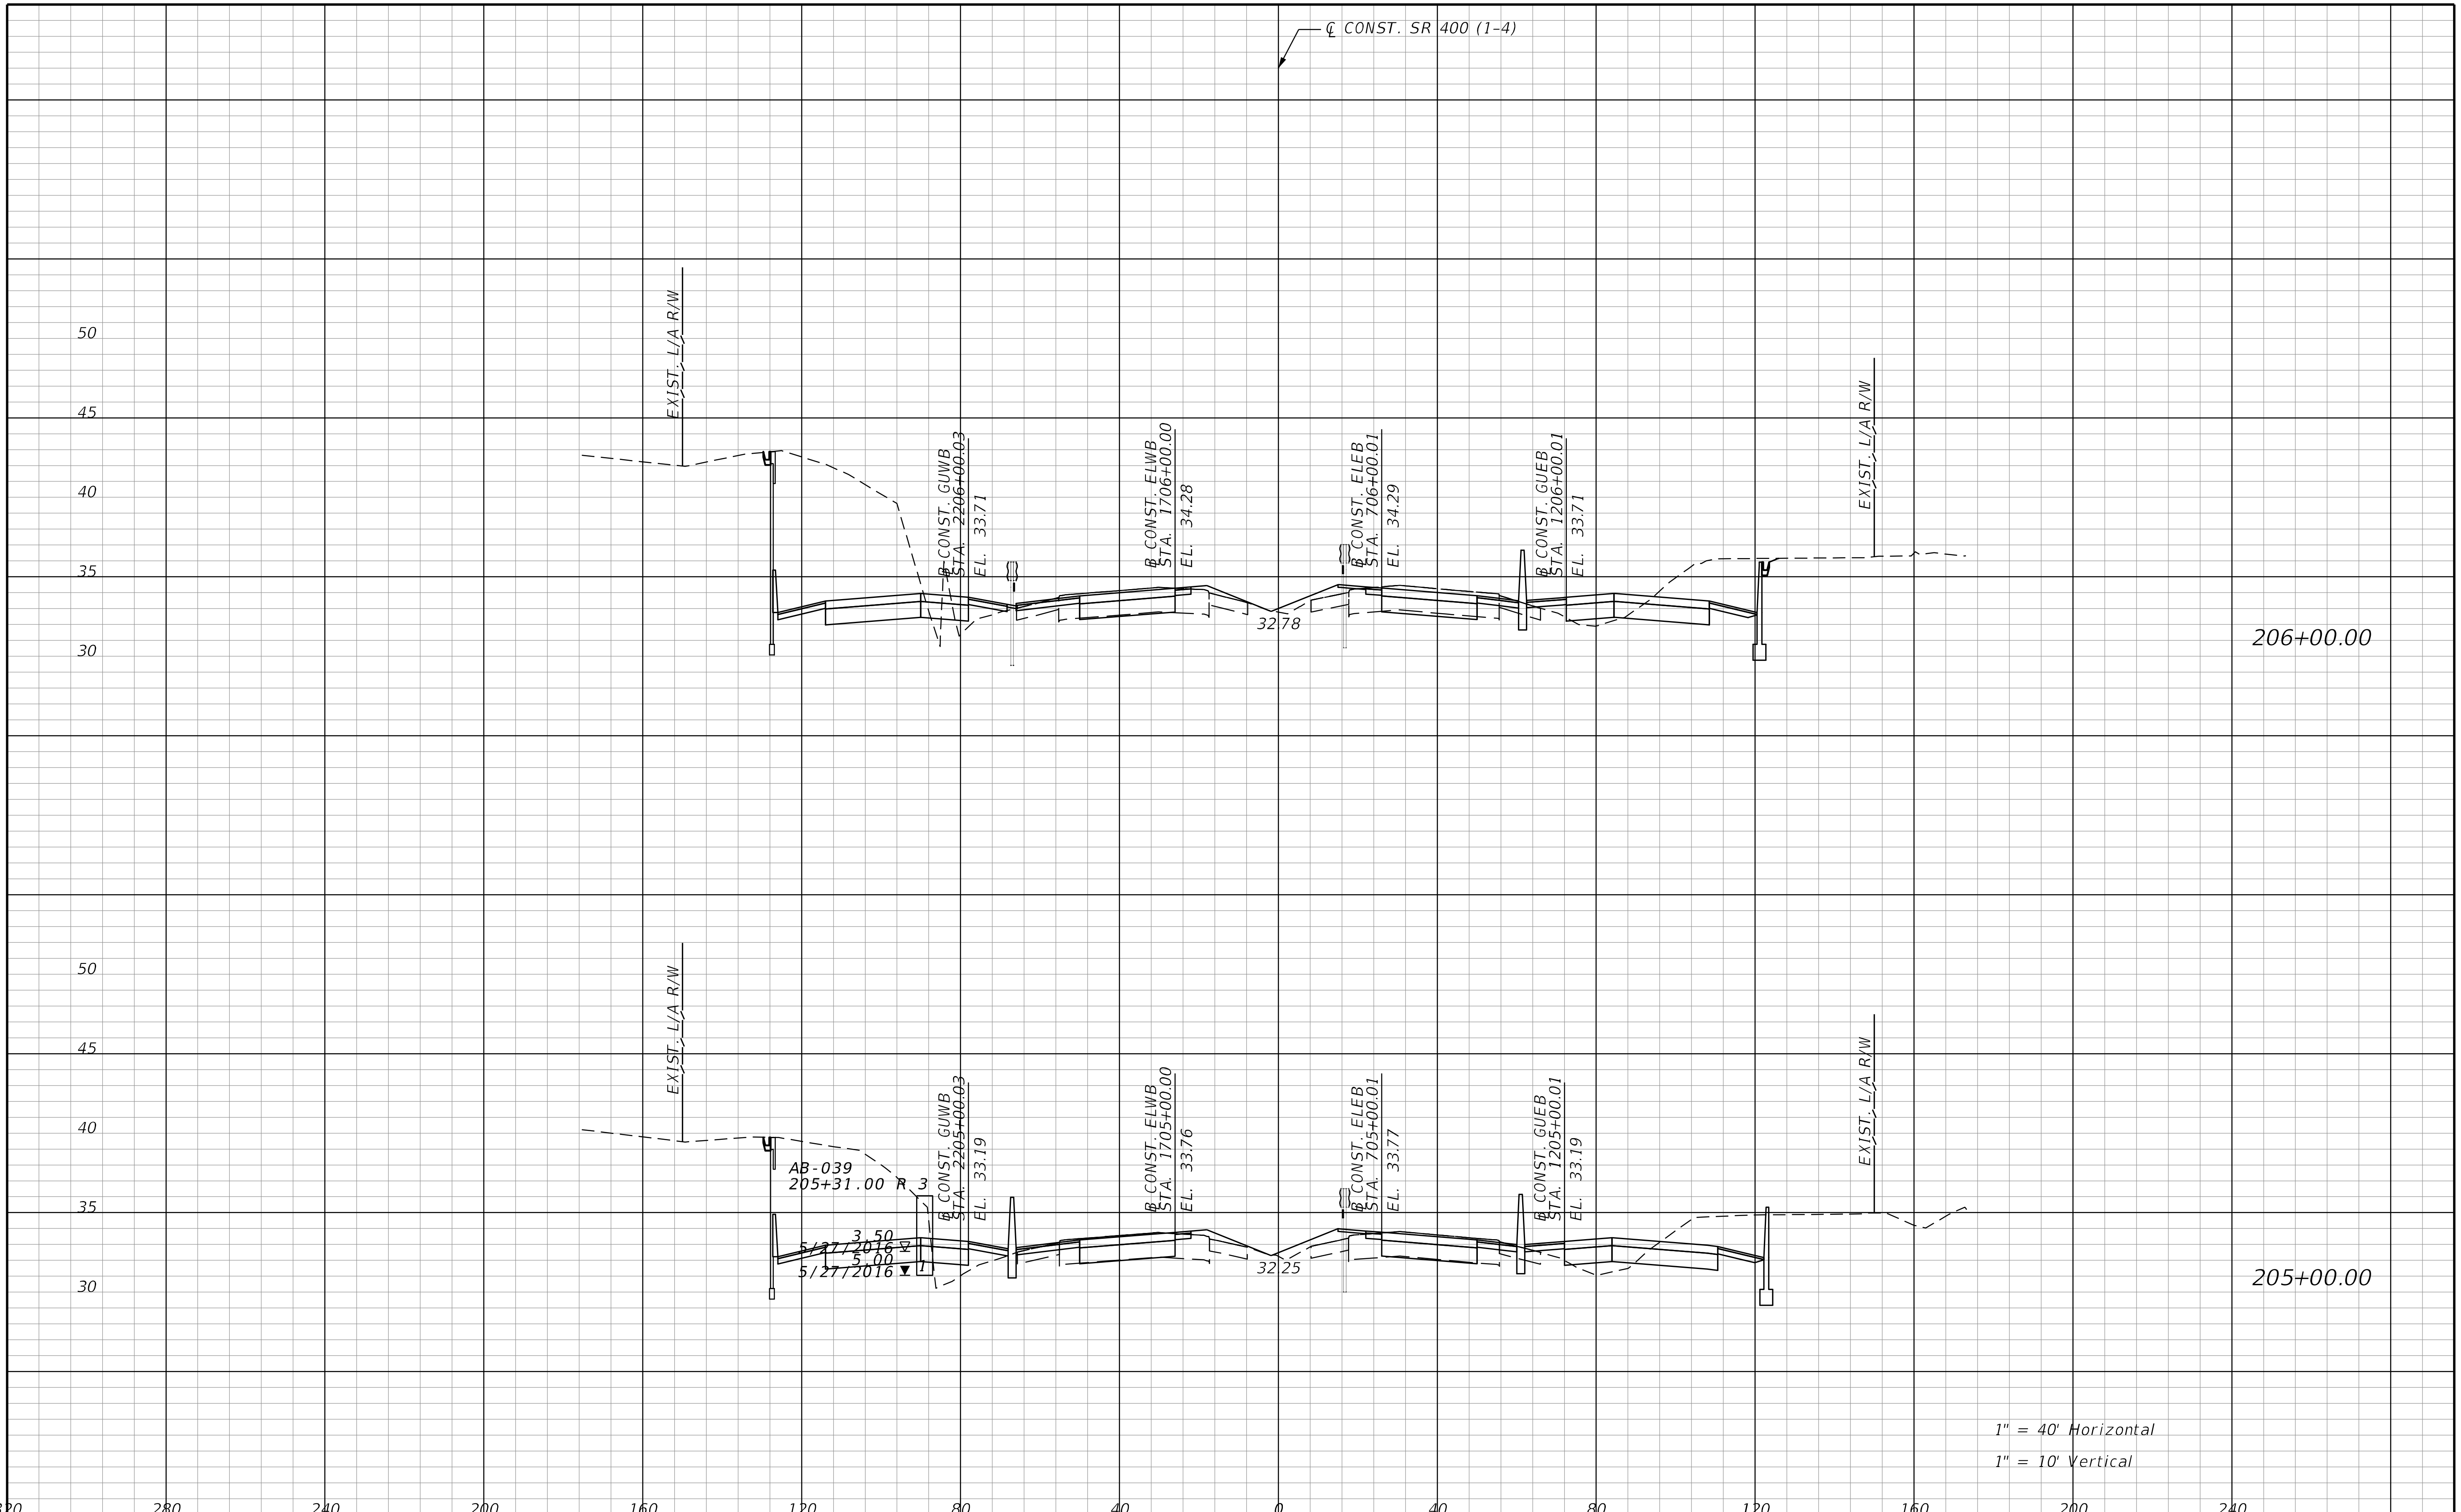

REVISIONS			
DATE	DESCRIPTION	DATE	DESCRIPTION

STANTEC CONSULTING SERVICES INC.
ENGINEER OF RECORD:
WILLIAM V. ANDERSON, P.E. NO.: 36682
11315 CORPORATE BLVD., SUITE 105
ORLANDO, FLORIDA 32817
(407) 823-8966
CERTIFICATE OF AUTHORIZATION NO. 27013

STATE OF FLORIDA
DEPARTMENT OF TRANSPORTATION

ROAD NO.	COUNTY	FINANCIAL PROJECT ID
SR400	VOLUSIA	408464-2-32-01

CROSS SECTIONS
SR 400 (I-4)

SHEET NO.
543

THE OFFICIAL RECORD OF THIS SHEET IS THE ELECTRONIC FILE DIGITALLY SIGNED AND SEALED UNDER RULE 61G15-23.004, F.A.C.

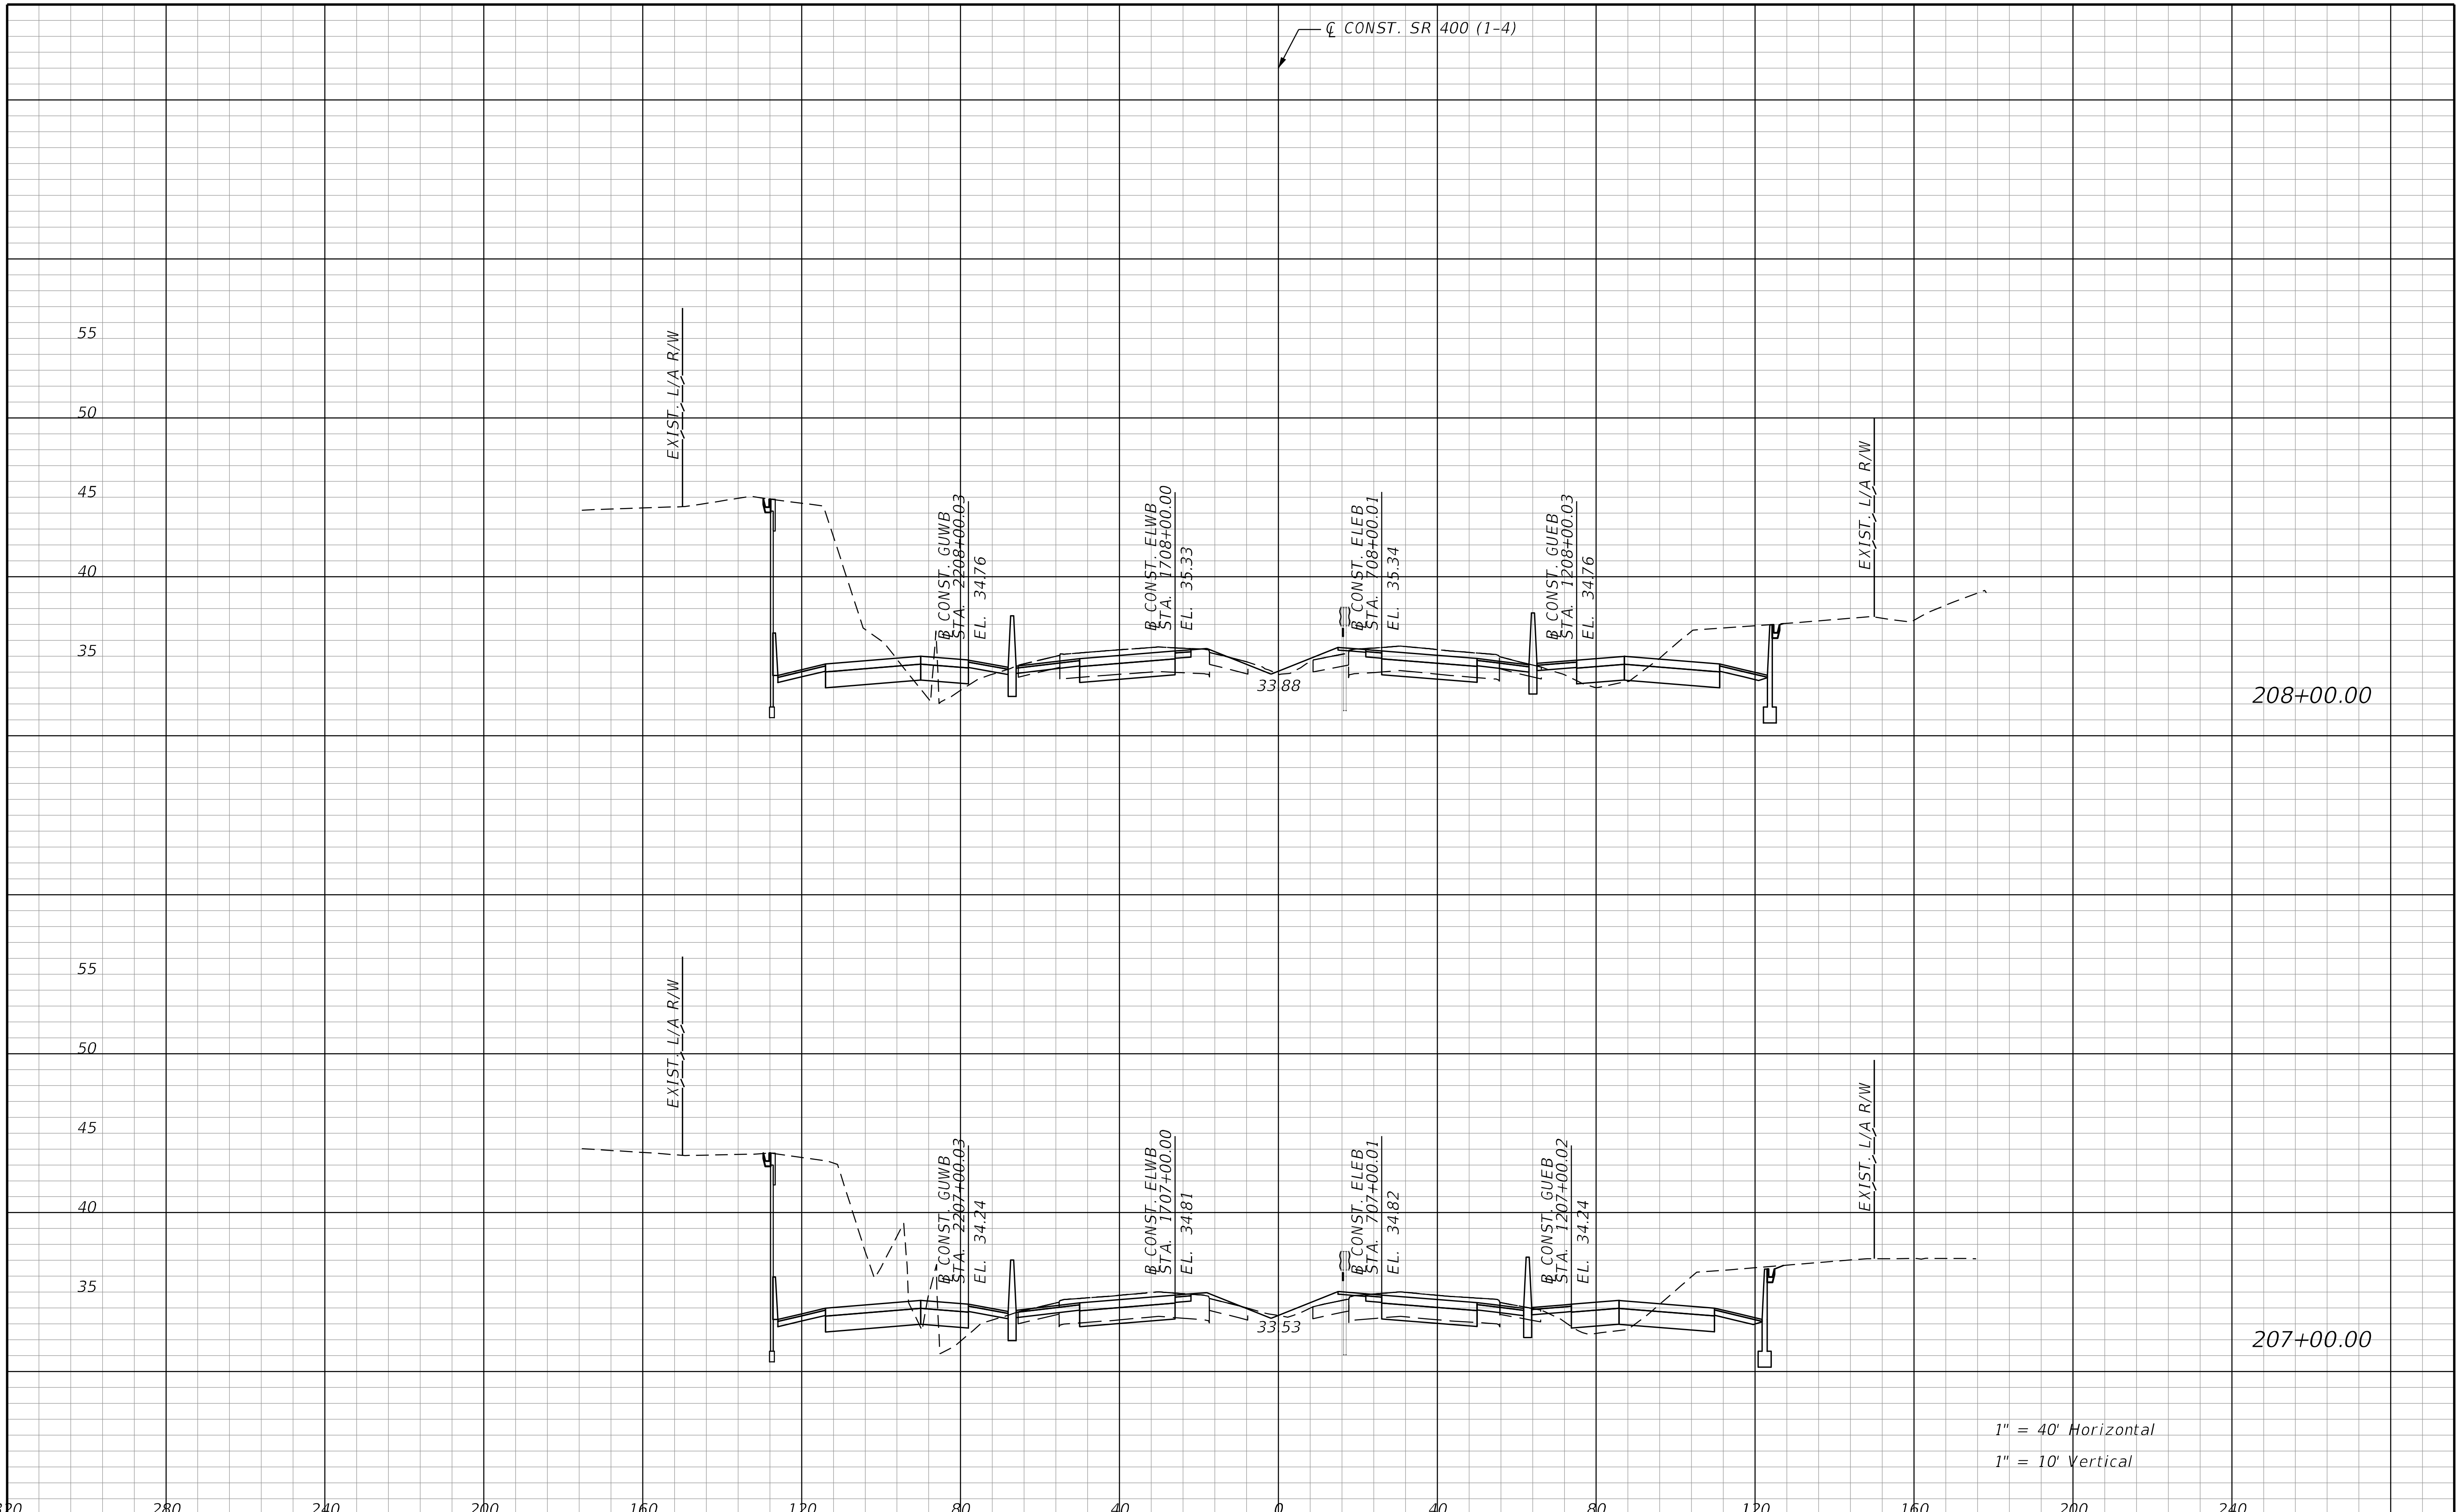

REVISIONS			
DATE	DESCRIPTION	DATE	DESCRIPTION

STANTEC CONSULTING SERVICES INC.
ENGINEER OF RECORD:
WILLIAM V. ANDERSON, P.E. NO.: 36682
11315 CORPORATE BLVD., SUITE 105
ORLANDO, FLORIDA 32817
(407) 823-8966
CERTIFICATE OF AUTHORIZATION NO. 27013

STATE OF FLORIDA
DEPARTMENT OF TRANSPORTATION

ROAD NO.	COUNTY	FINANCIAL PROJECT ID
SR400	VOLUSIA	408464-2-32-01

CROSS SECTIONS
SR 400 (I-4)

SHEET NO.
544

THE OFFICIAL RECORD OF THIS SHEET IS THE ELECTRONIC FILE DIGITALLY SIGNED AND SEALED UNDER RULE 61G15-23.004, F.A.C.

jchassee 6/14/2019 4:24:32 PM Rdxsrd_shg V:\2158\active\CADD\40846423201\roadway\RDXSRD01.dgn

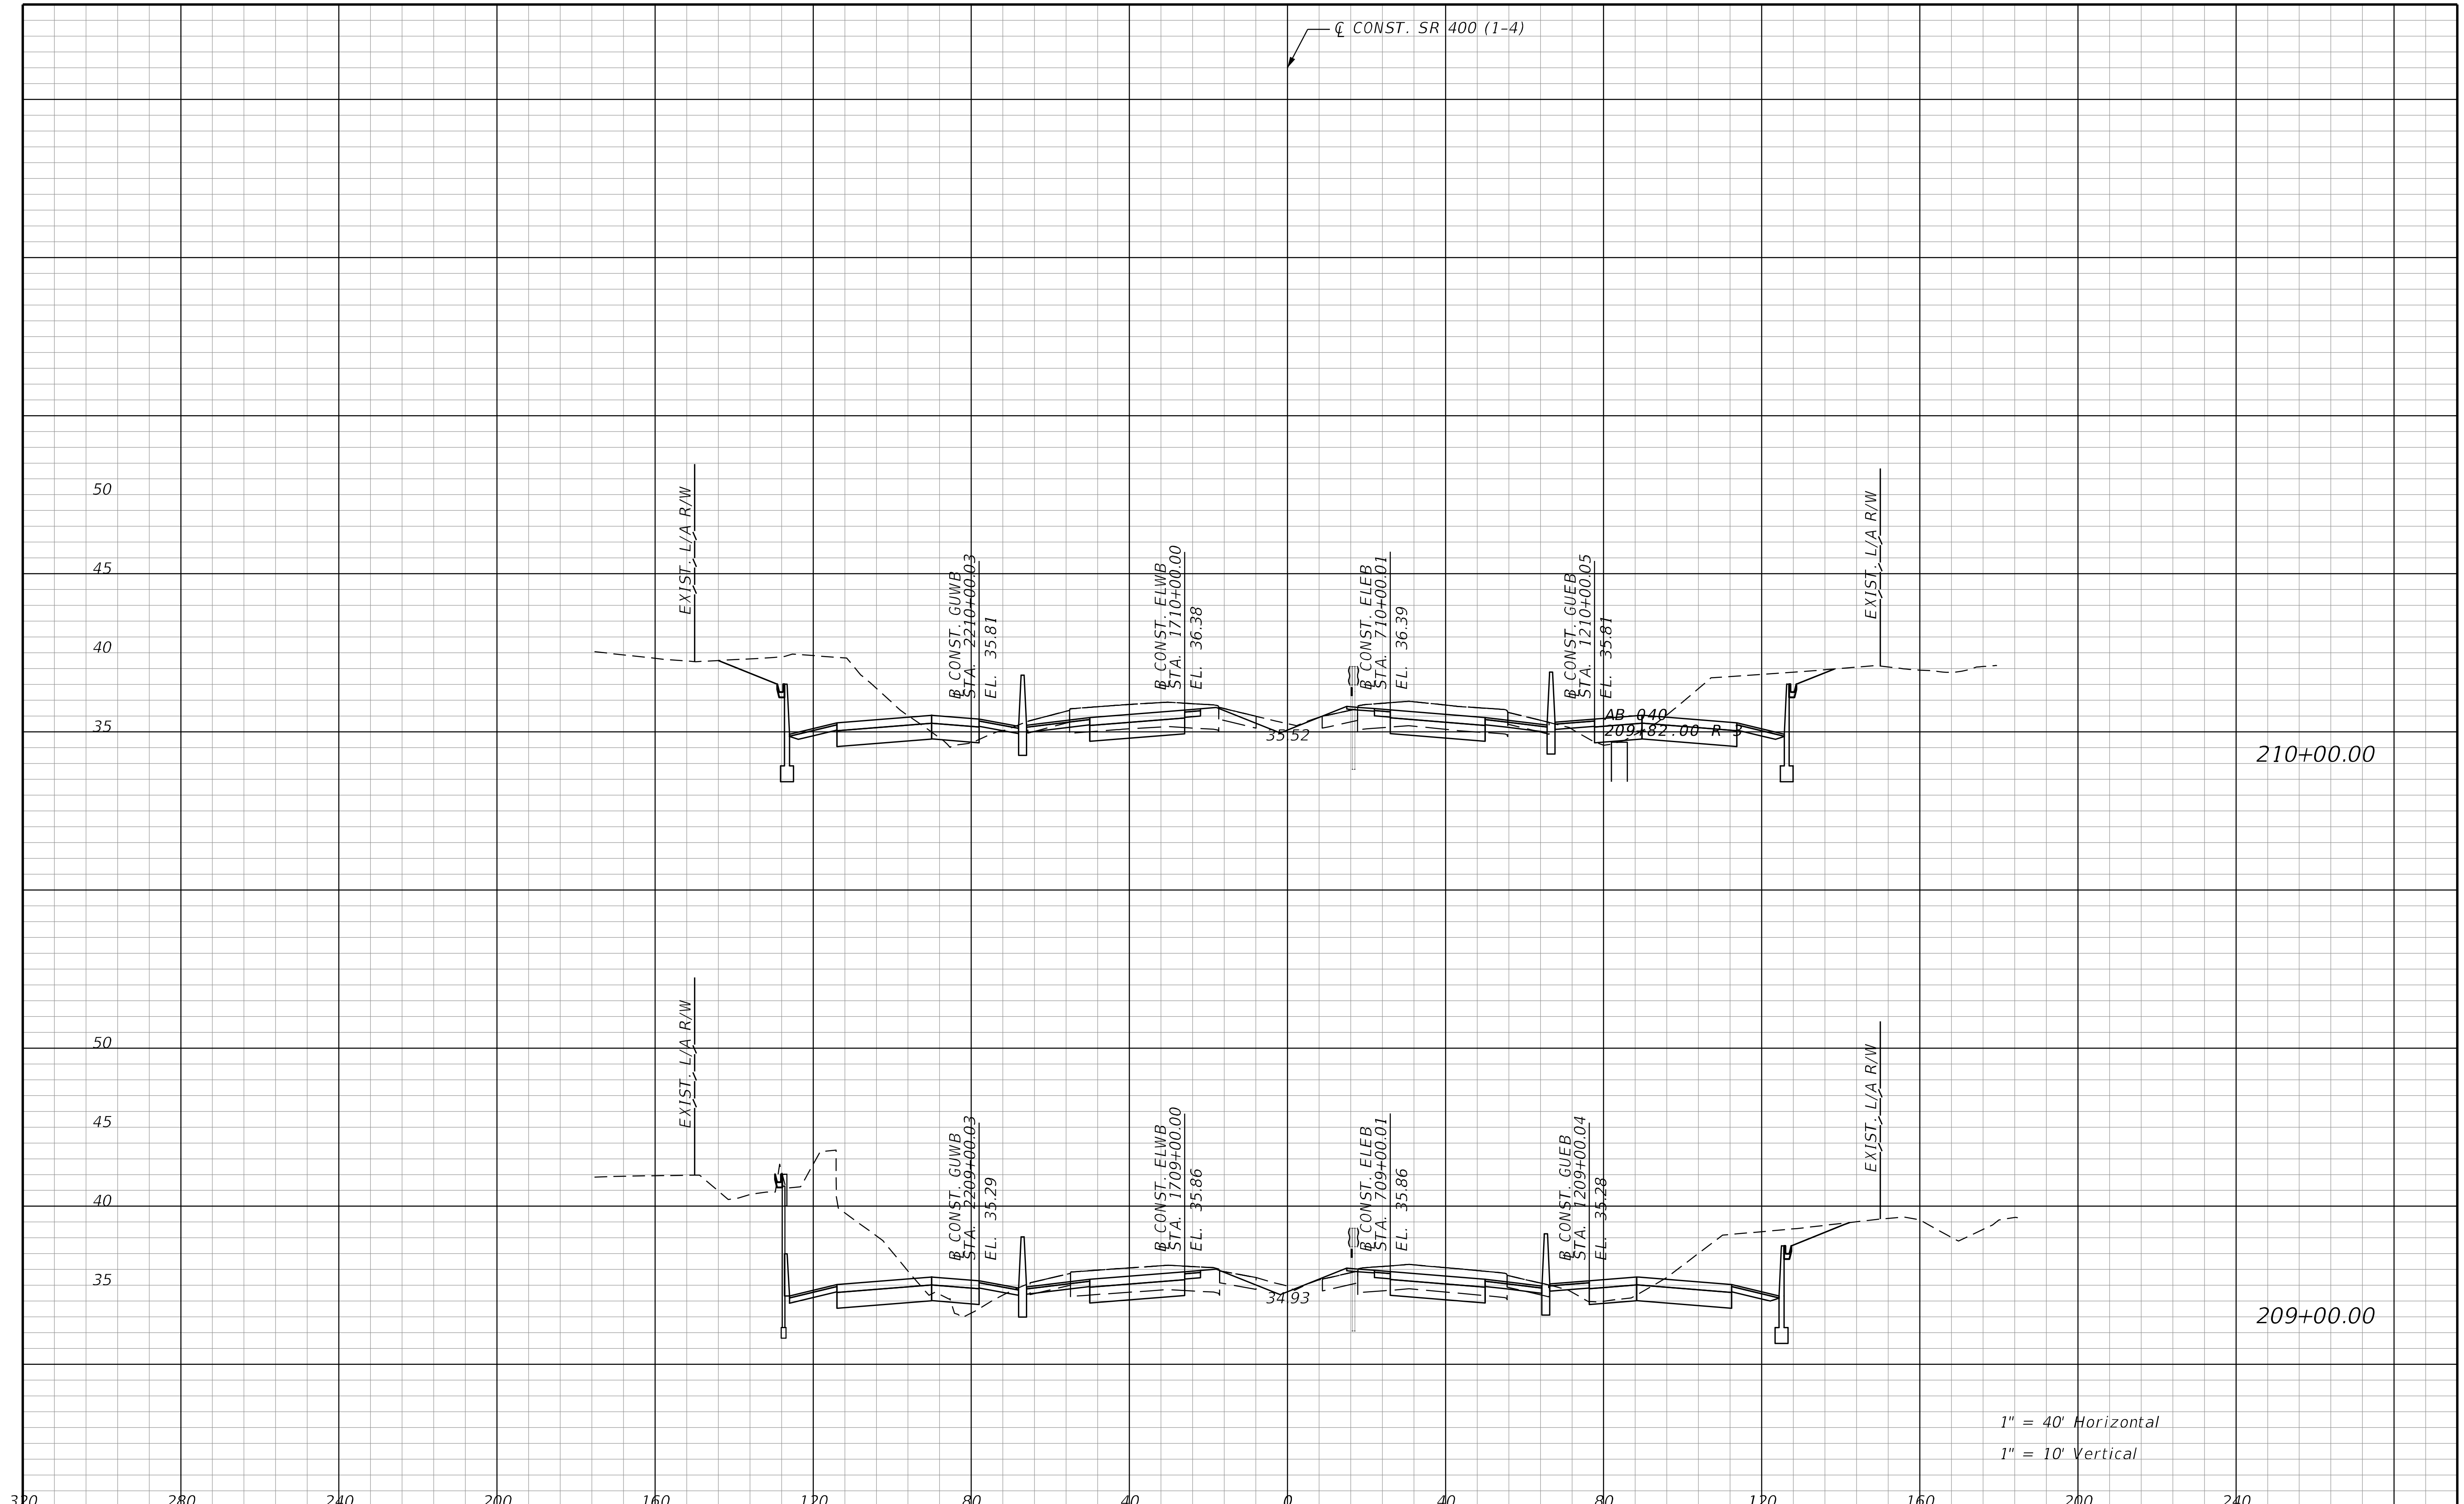

REVISIONS			
DATE	DESCRIPTION	DATE	DESCRIPTION

STANTEC CONSULTING SERVICES INC.
ENGINEER OF RECORD:
WILLIAM V. ANDERSON, P.E. NO.: 36682
11315 CORPORATE BLVD., SUITE 105
ORLANDO, FLORIDA 32817
(407) 823-8966
CERTIFICATE OF AUTHORIZATION NO. 27013

STATE OF FLORIDA
DEPARTMENT OF TRANSPORTATION

ROAD NO.	COUNTY	FINANCIAL PROJECT ID
SR400	VOLUSIA	408464-2-32-01

CROSS SECTIONS
SR 400 (I-4)

SHEET NO.
545

THE OFFICIAL RECORD OF THIS SHEET IS THE ELECTRONIC FILE DIGITALLY SIGNED AND SEALED UNDER RULE 61G15-23.004, F.A.C.

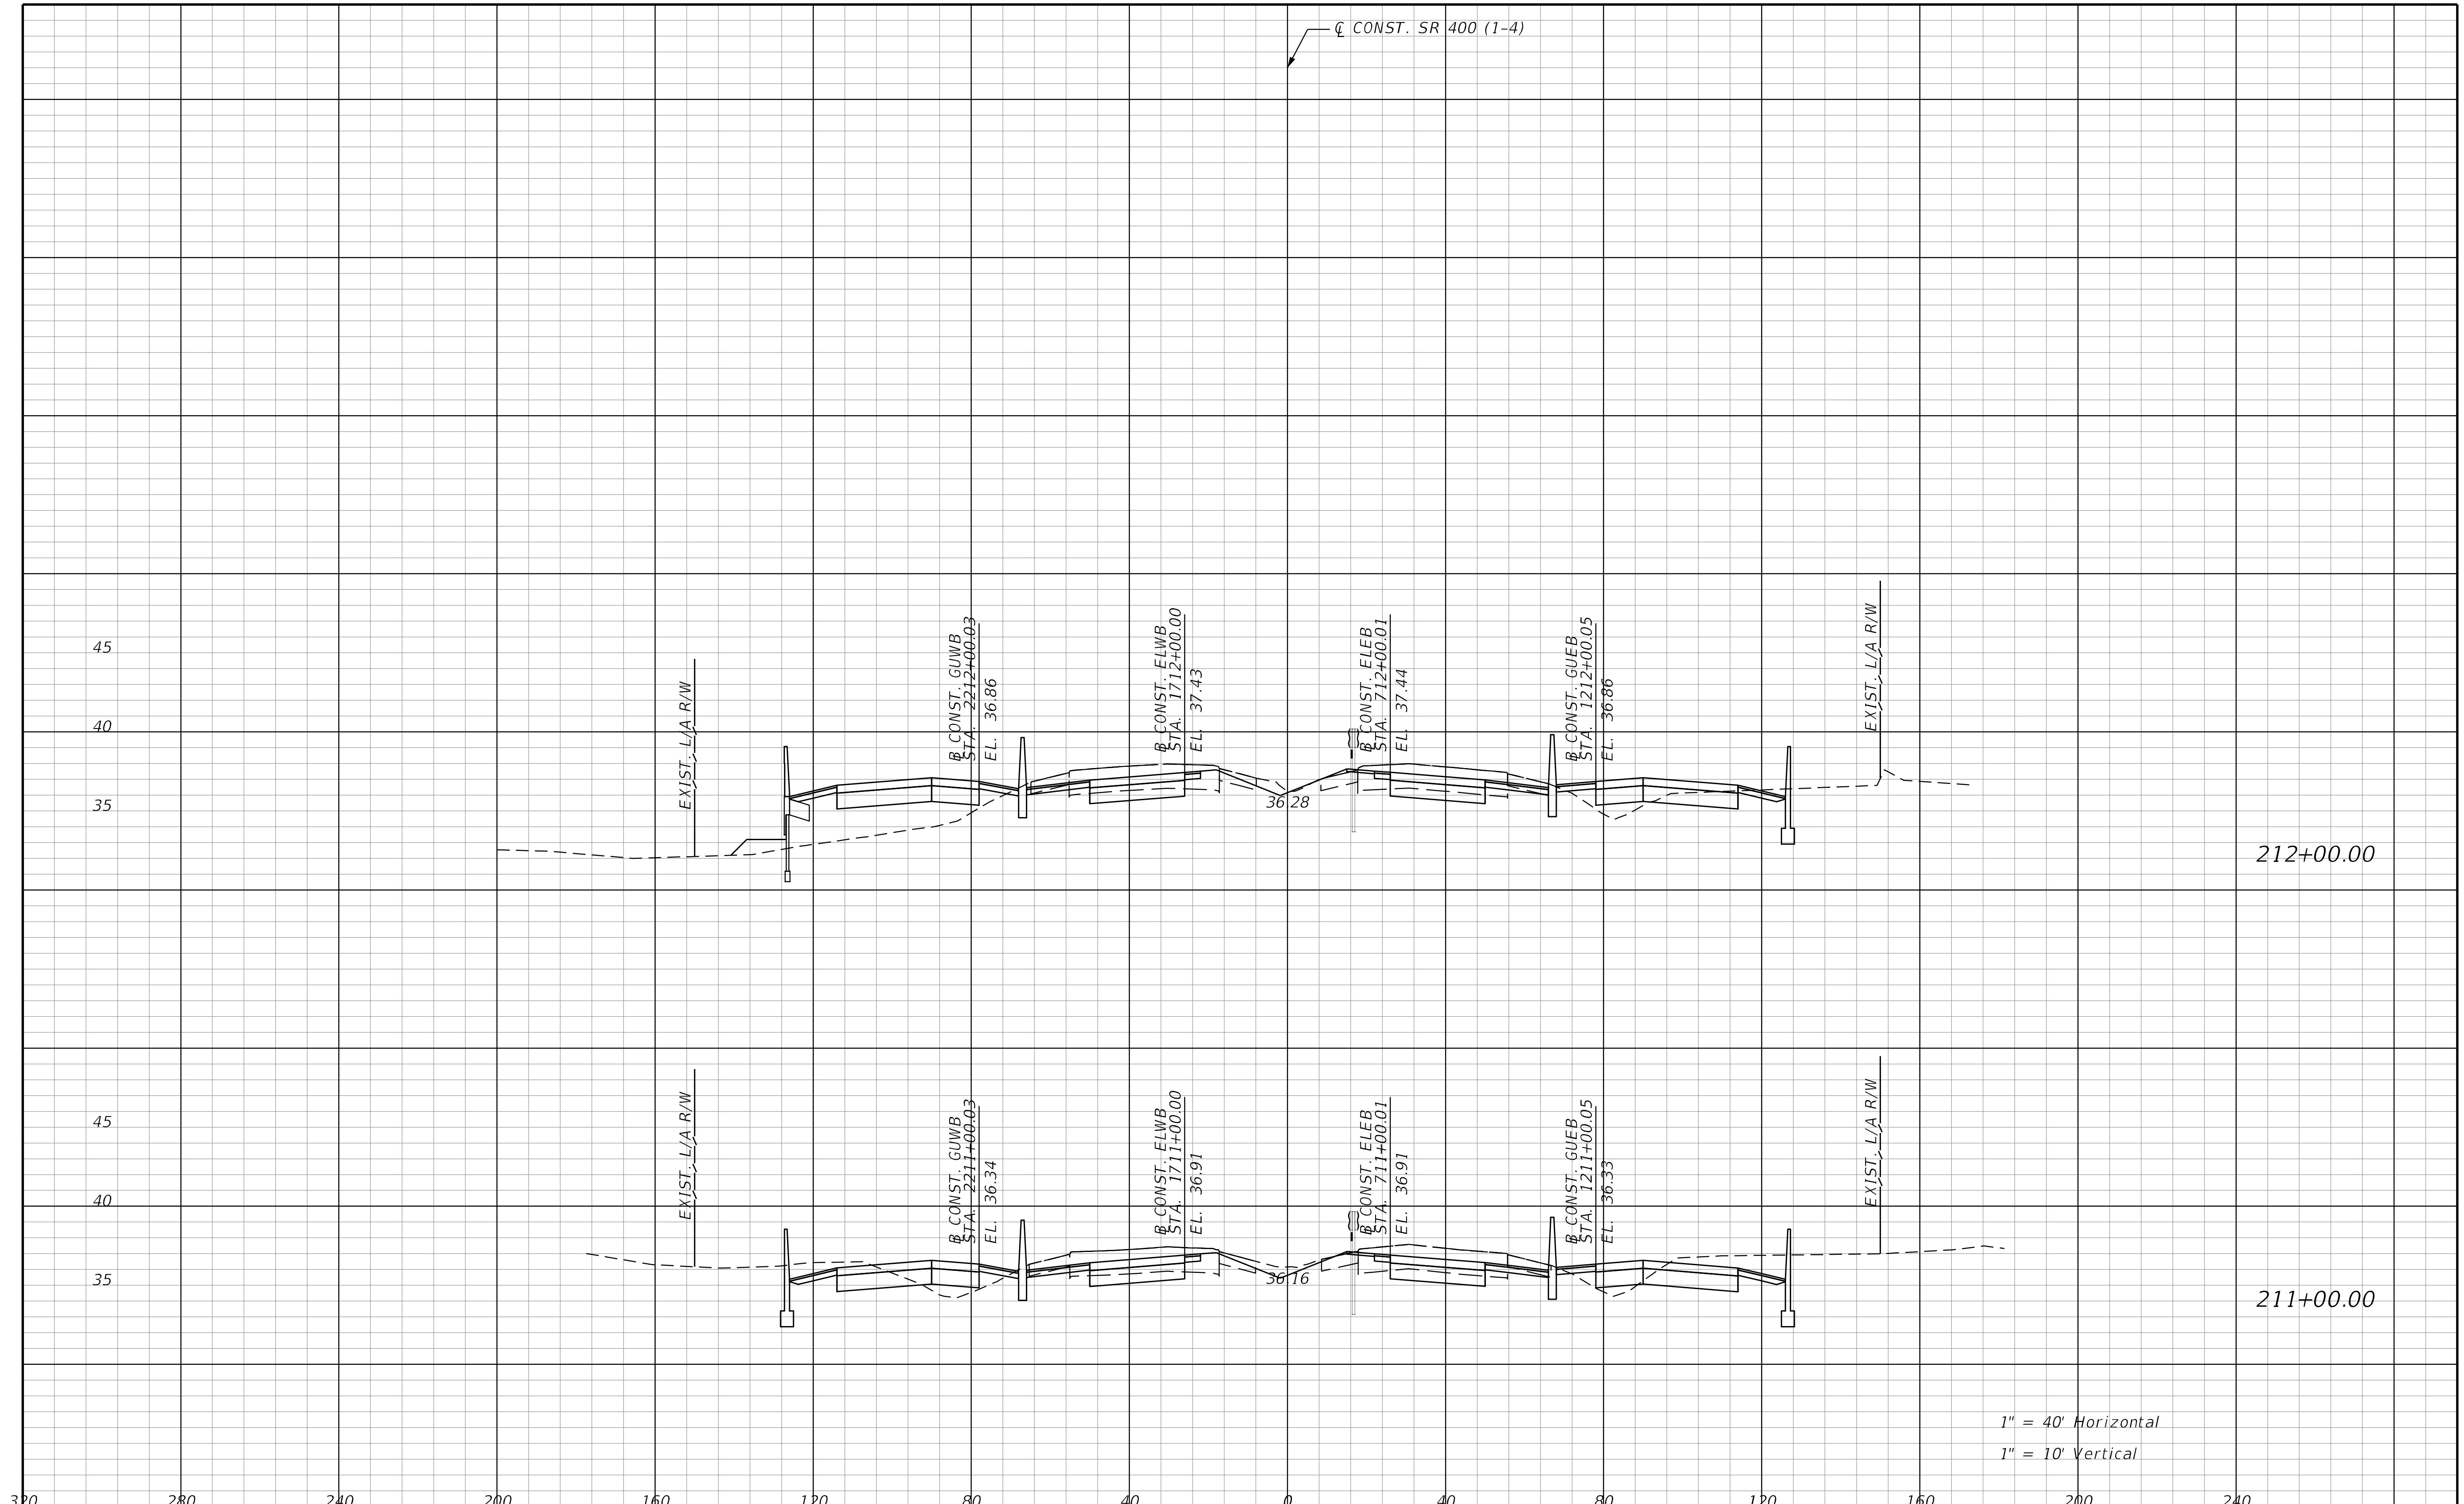

REVISIONS			
DATE	DESCRIPTION	DATE	DESCRIPTION

STANTEC CONSULTING SERVICES INC.
ENGINEER OF RECORD:
WILLIAM V. ANDERSON, P.E. NO.: 36682
11315 CORPORATE BLVD., SUITE 105
ORLANDO, FLORIDA 32817
(407) 823-8966
CERTIFICATE OF AUTHORIZATION NO. 27013

STATE OF FLORIDA
DEPARTMENT OF TRANSPORTATION

ROAD NO.	COUNTY	FINANCIAL PROJECT ID
SR400	VOLUSIA	408464-2-32-01

CROSS SECTIONS
SR 400 (I-4)

SHEET NO.
546

THE OFFICIAL RECORD OF THIS SHEET IS THE ELECTRONIC FILE DIGITALLY SIGNED AND SEALED UNDER RULE 61G15-23.004, F.A.C.

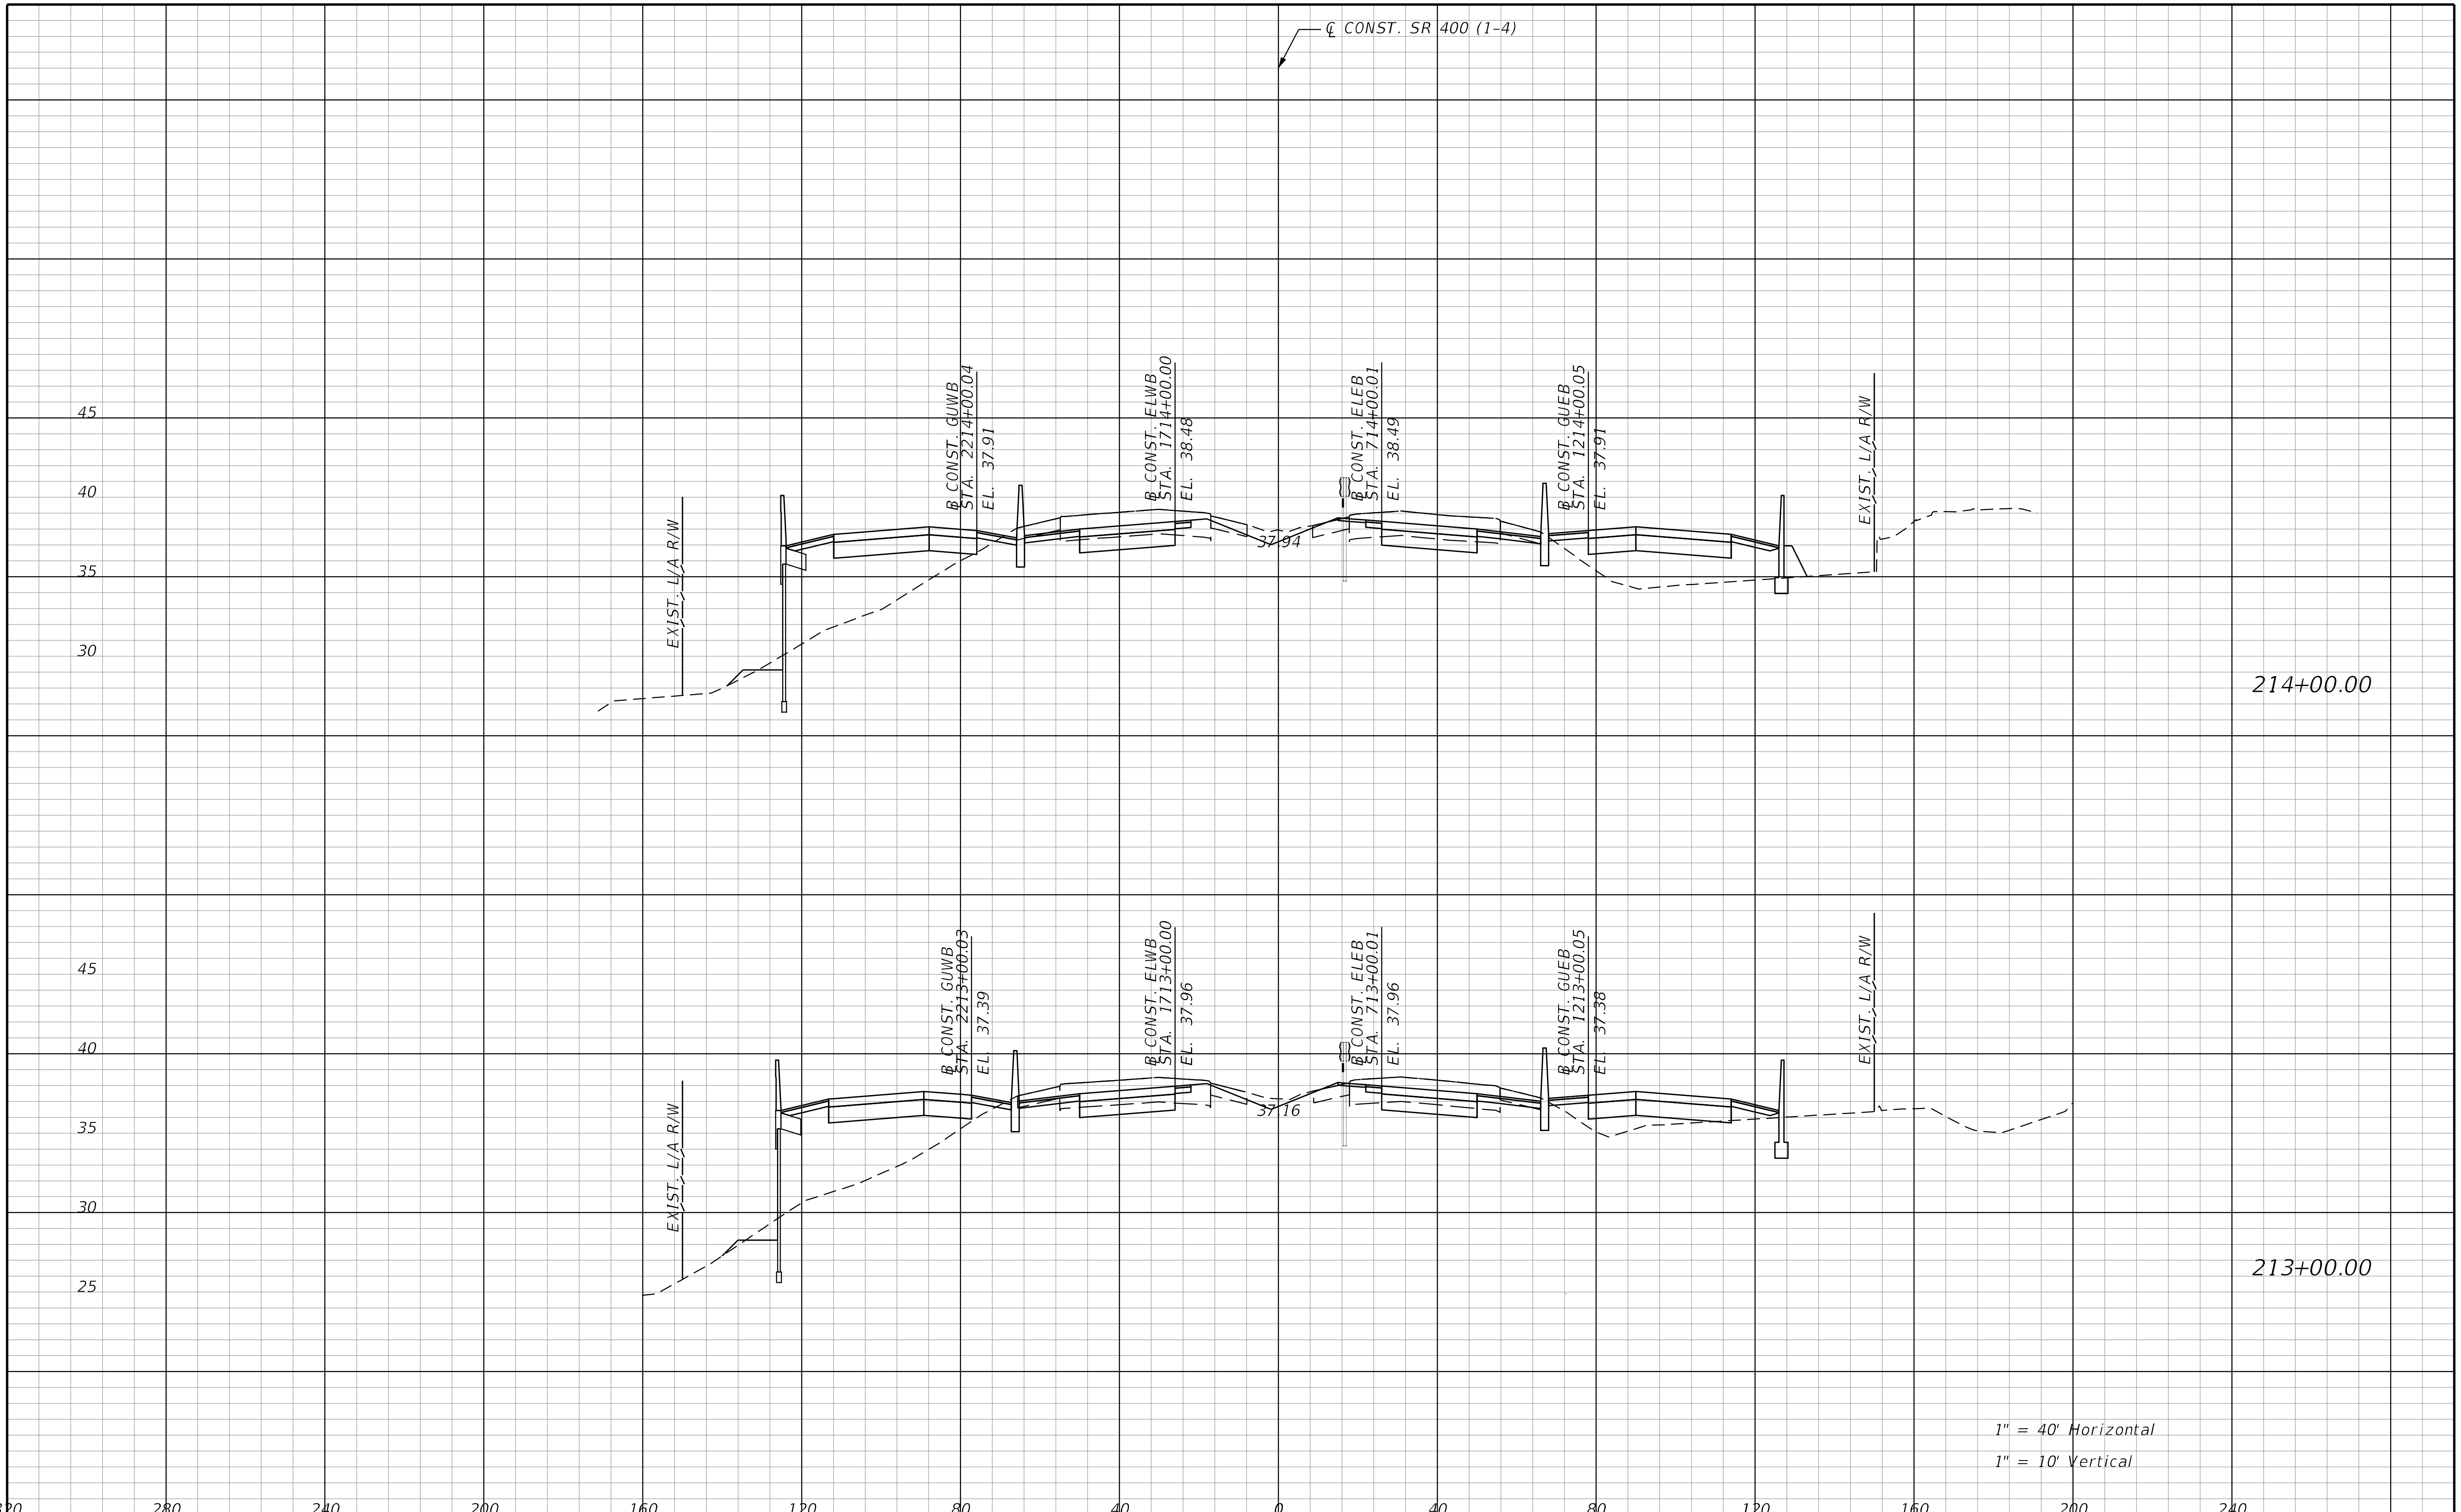

THE OFFICIAL RECORD OF THIS SHEET IS THE ELECTRONIC FILE DIGITALLY SIGNED AND SEALED UNDER RULE 61G15-23.004, F.A.C.

REVISIONS			
DATE	DESCRIPTION	DATE	DESCRIPTION

STANTEC CONSULTING SERVICES INC.
ENGINEER OF RECORD:
WILLIAM V. ANDERSON, P.E. NO.: 36682
11315 CORPORATE BLVD., SUITE 105
ORLANDO, FLORIDA 32817
(407) 823-8966
CERTIFICATE OF AUTHORIZATION NO. 27013

STATE OF FLORIDA
DEPARTMENT OF TRANSPORTATION

ROAD NO.	COUNTY	FINANCIAL PROJECT ID
SR400	VOLUSIA	408464-2-32-01

CROSS SECTIONS
SR 400 (I-4)

SHEET NO.
547

jchassee 6/14/2019 4:24:34 PM Rdxsrd_shg V:\2158\active\CADD\40846423201\roadway\RDXSRD01.dgn

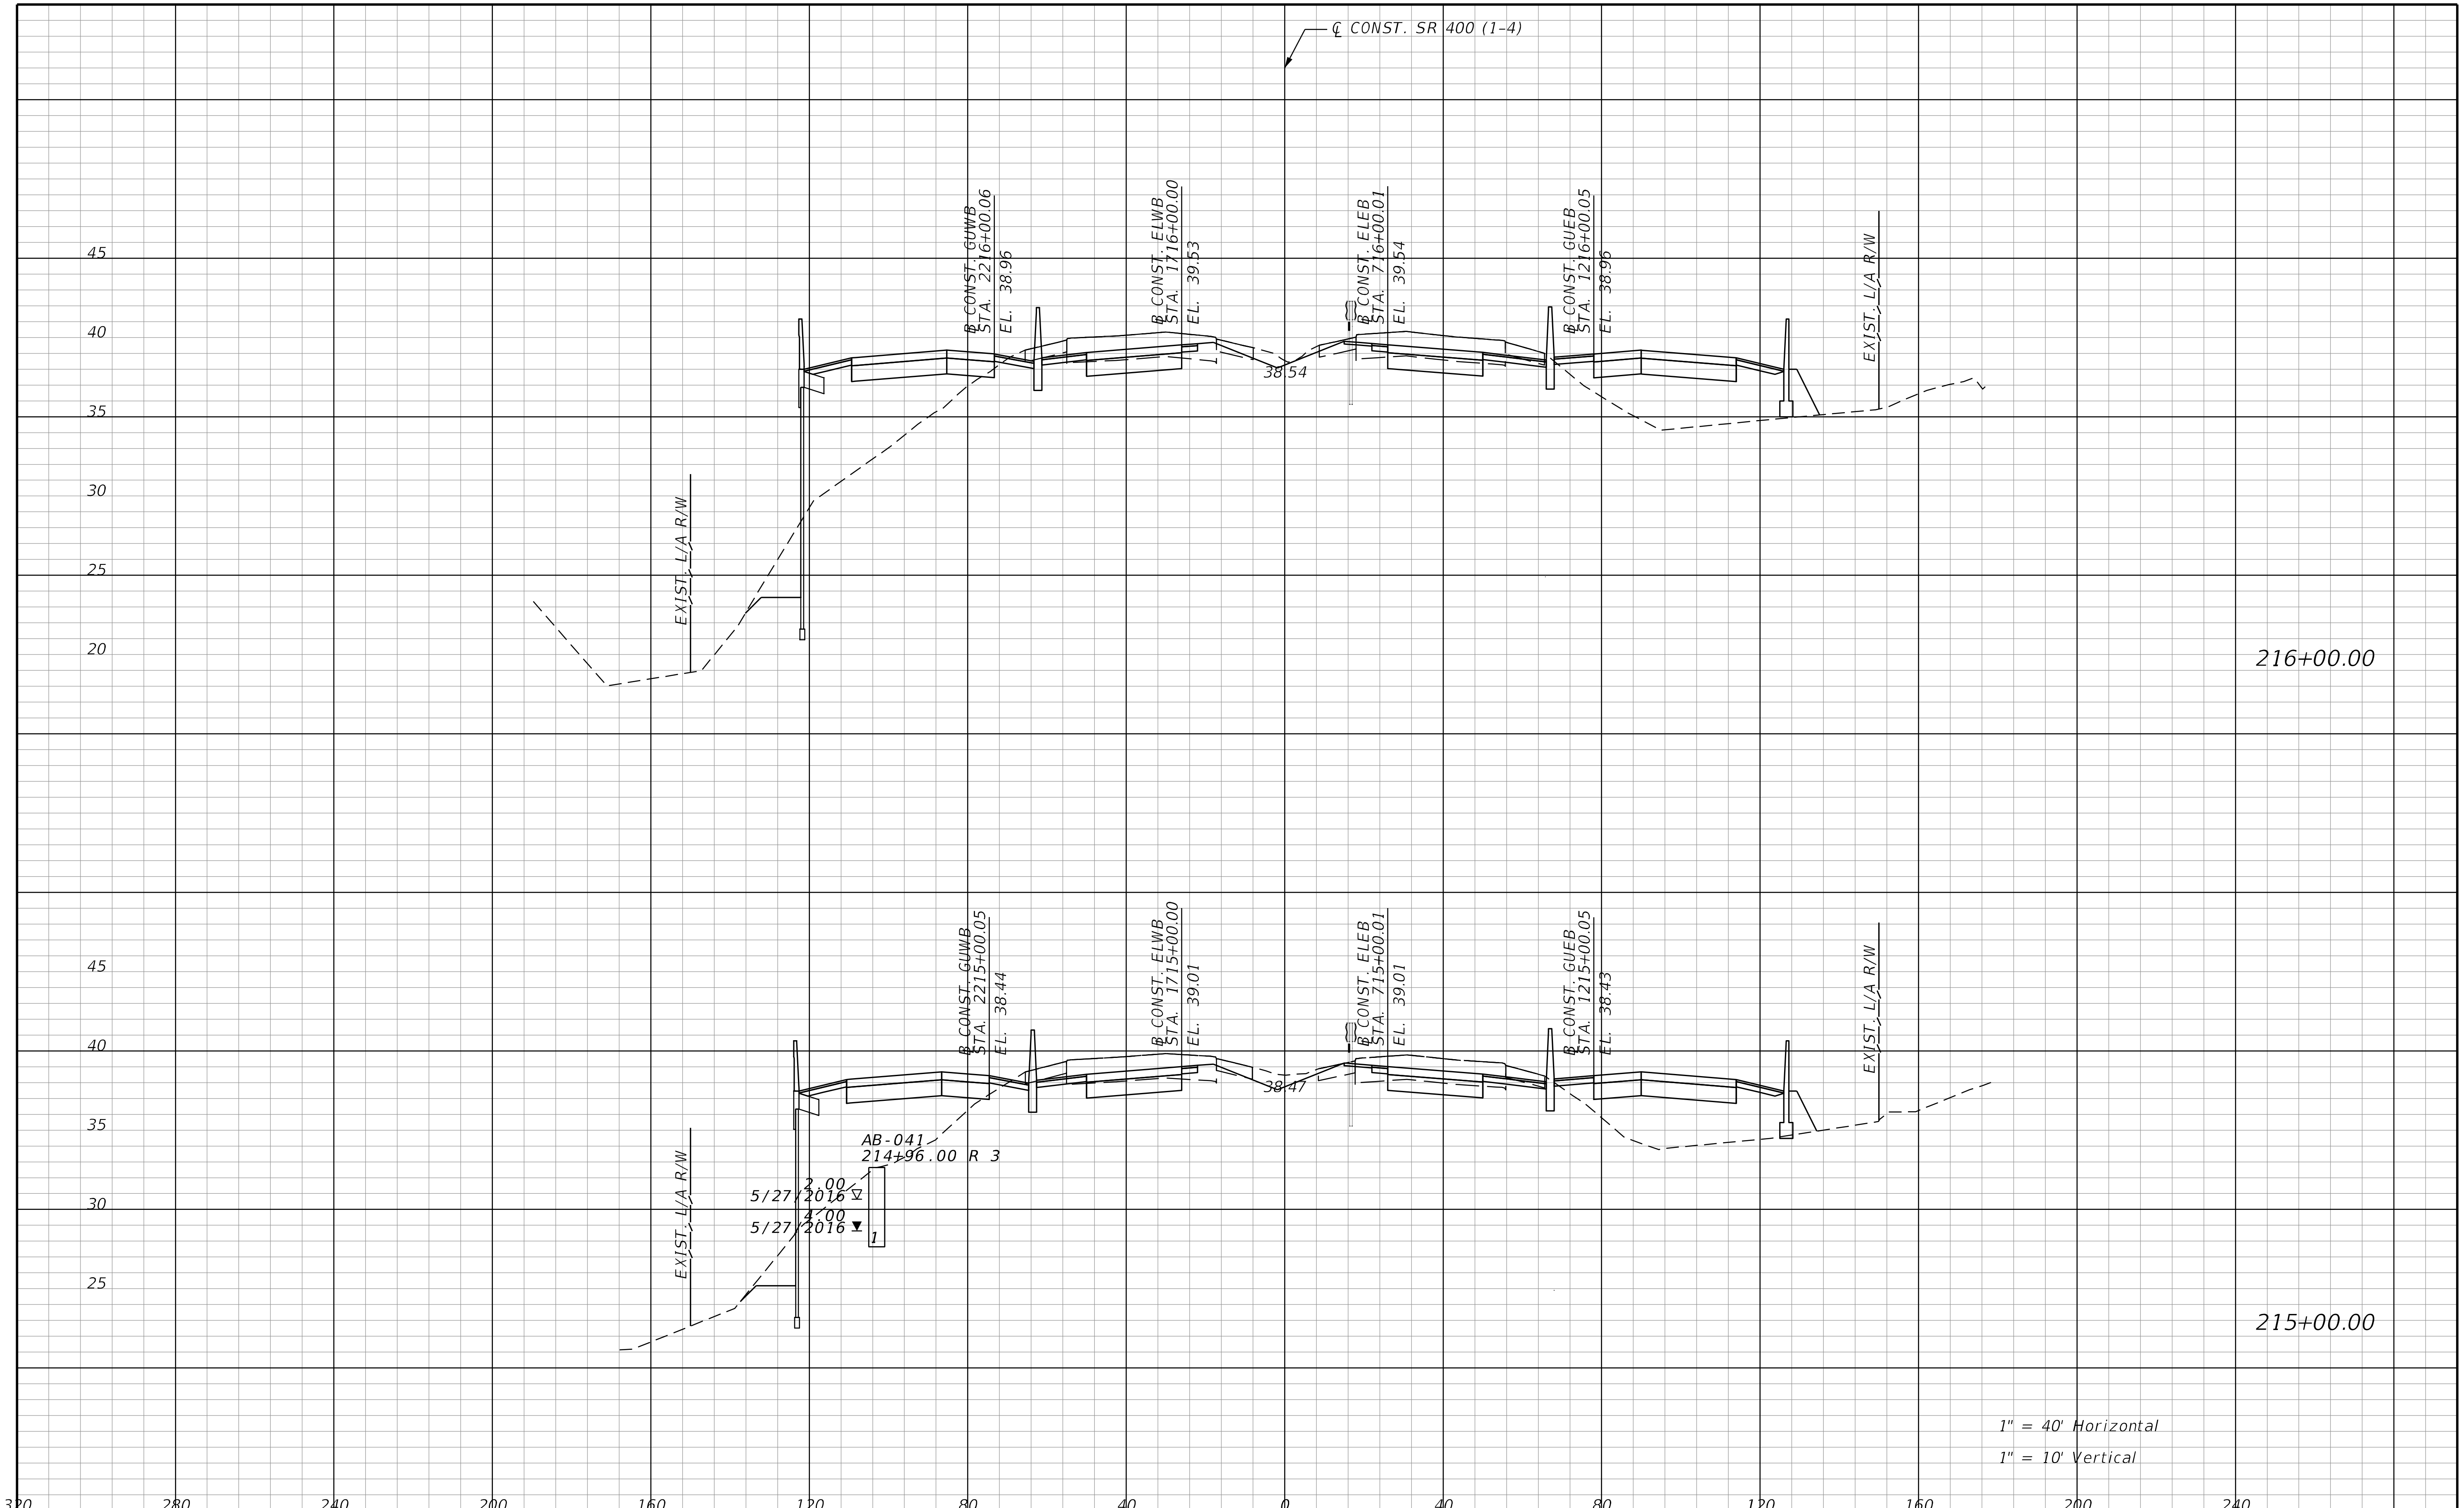

REVISIONS			
DATE	DESCRIPTION	DATE	DESCRIPTION

STANTEC CONSULTING SERVICES INC.
ENGINEER OF RECORD:
WILLIAM V. ANDERSON, P.E. NO.: 36682
11315 CORPORATE BLVD., SUITE 105
ORLANDO, FLORIDA 32817
(407) 823-8966
CERTIFICATE OF AUTHORIZATION NO. 27013

STATE OF FLORIDA
DEPARTMENT OF TRANSPORTATION

ROAD NO.	COUNTY	FINANCIAL PROJECT ID
SR400	VOLUSIA	408464-2-32-01

CROSS SECTIONS
SR 400 (I-4)

SHEET NO.
548

THE OFFICIAL RECORD OF THIS SHEET IS THE ELECTRONIC FILE DIGITALLY SIGNED AND SEALED UNDER RULE 61G15-23.004, F.A.C.

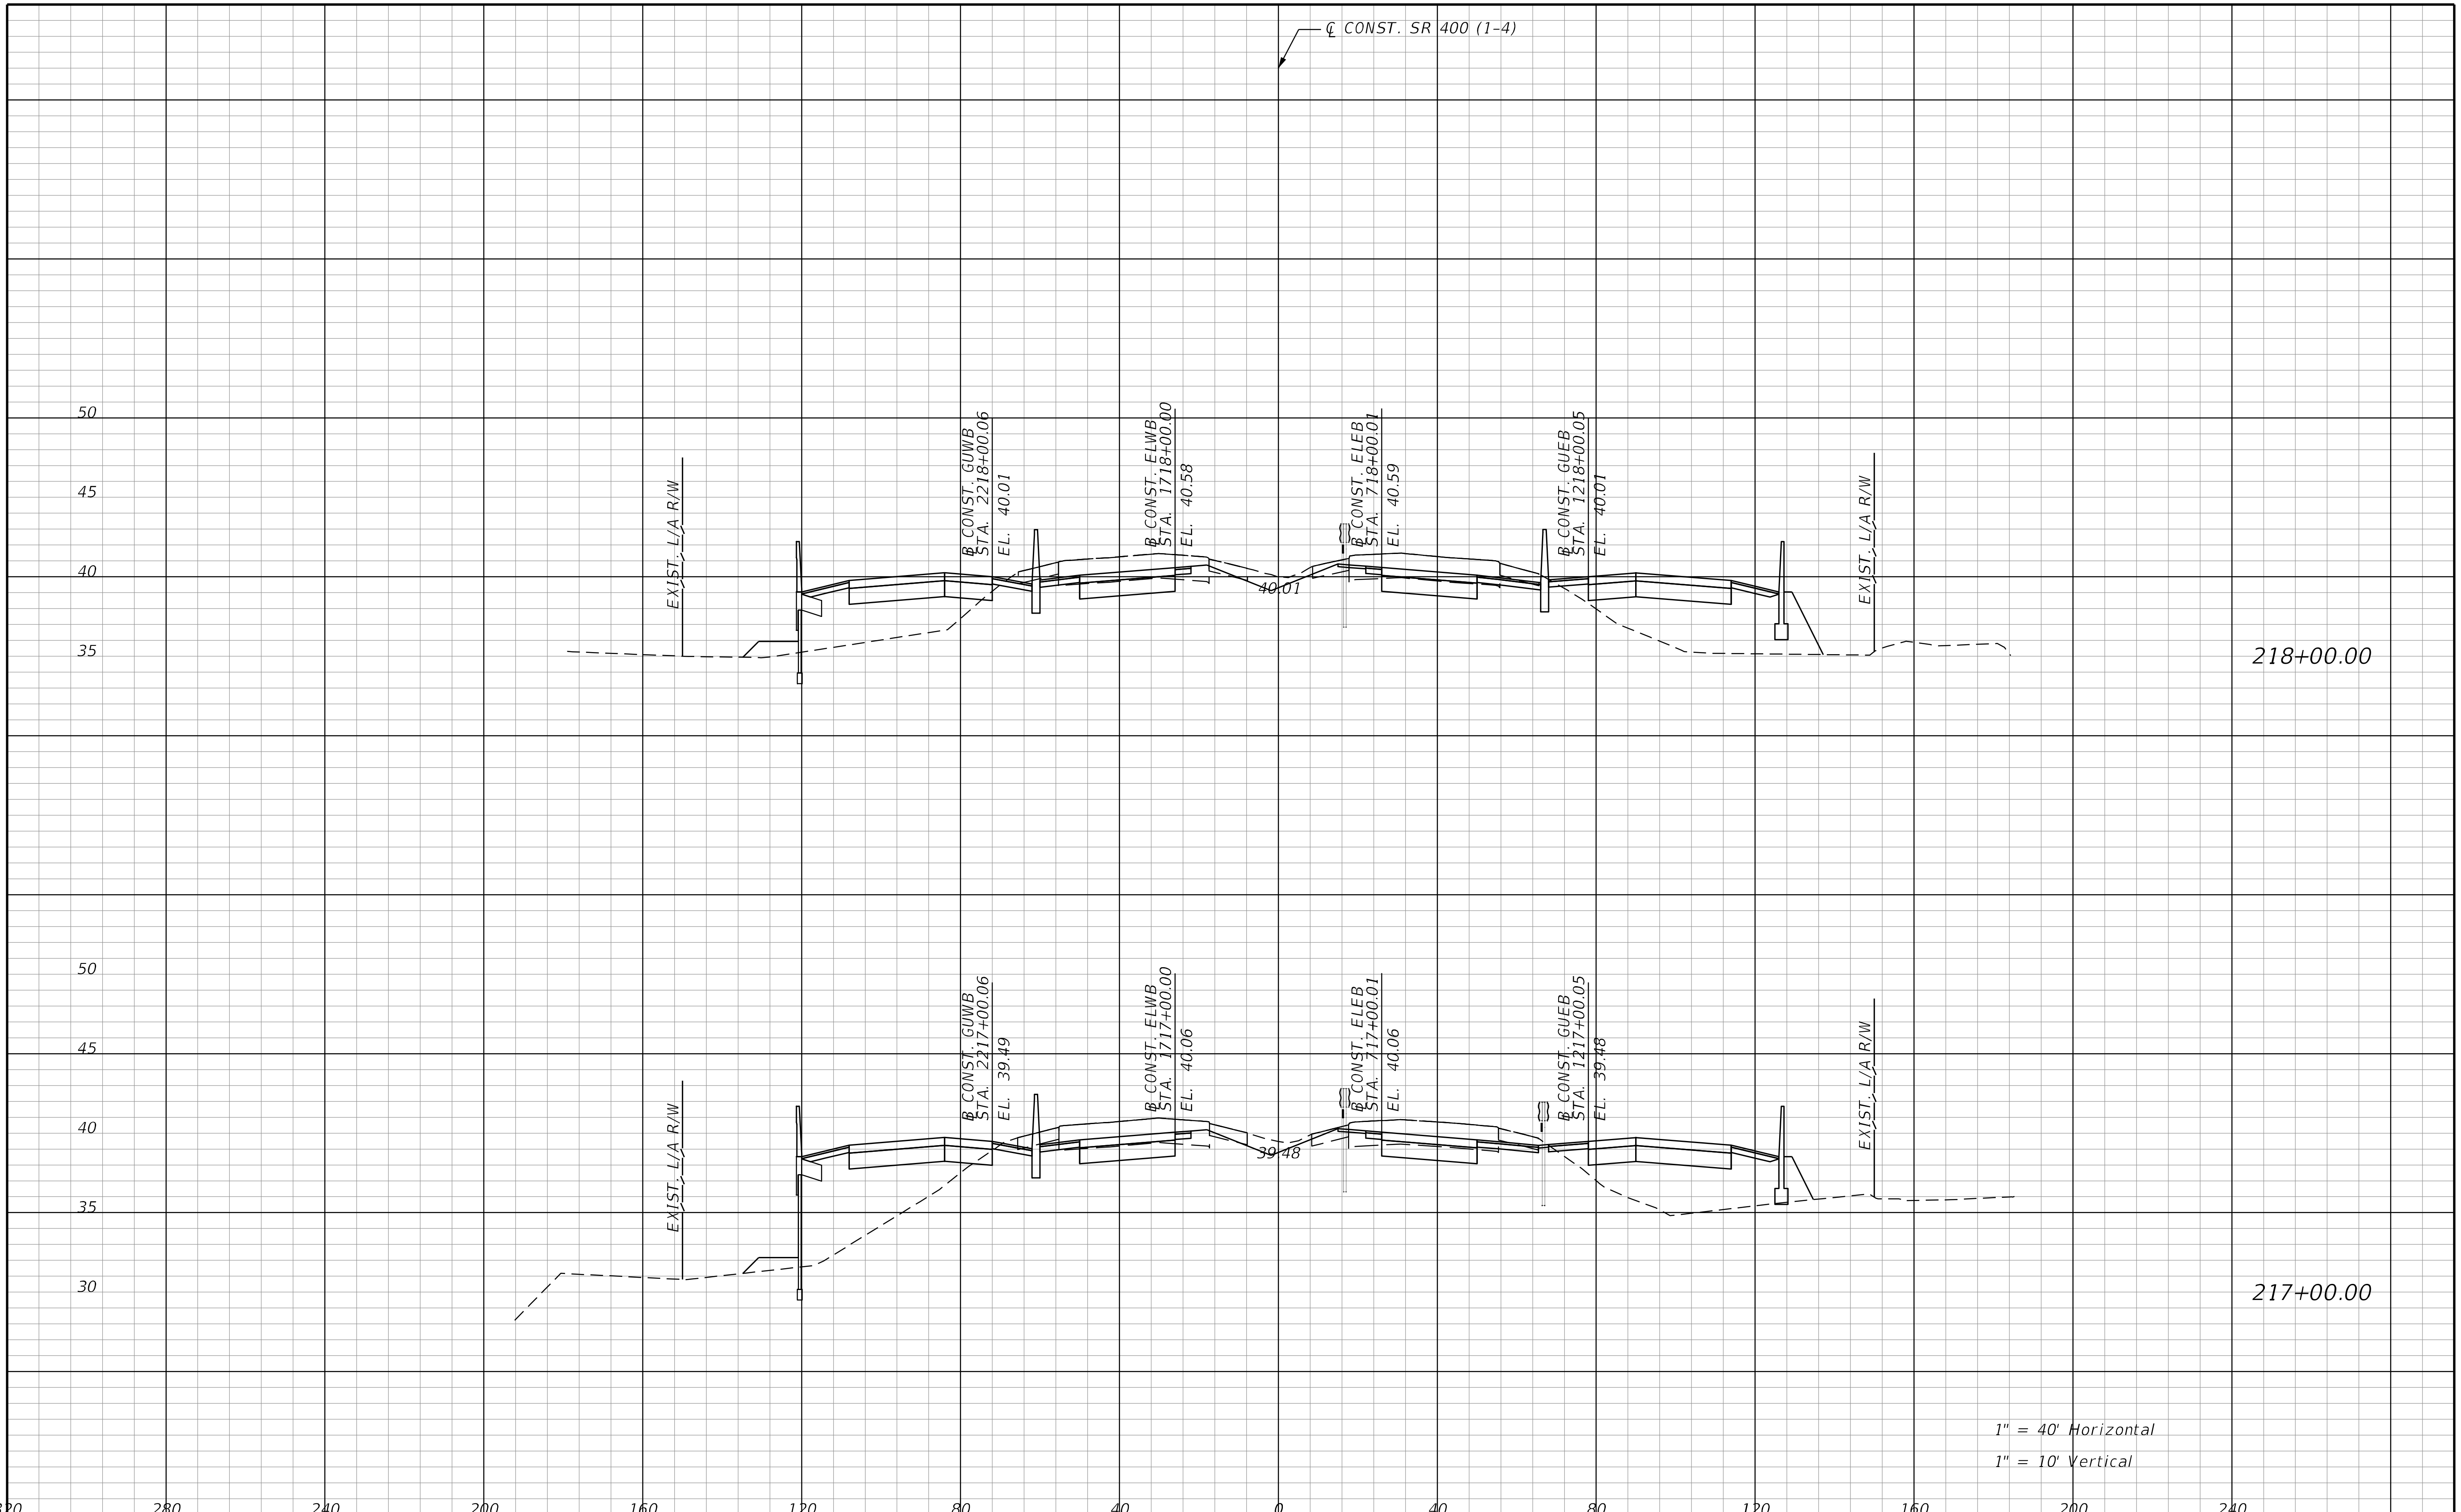

REVISIONS			
DATE	DESCRIPTION	DATE	DESCRIPTION

STANTEC CONSULTING SERVICES INC.
ENGINEER OF RECORD:
WILLIAM V. ANDERSON, P.E. NO.: 36682
11315 CORPORATE BLVD., SUITE 105
ORLANDO, FLORIDA 32817
(407) 823-8966
CERTIFICATE OF AUTHORIZATION NO. 27013

STATE OF FLORIDA
DEPARTMENT OF TRANSPORTATION

ROAD NO.	COUNTY	FINANCIAL PROJECT ID
SR400	VOLUSIA	408464-2-32-01

CROSS SECTIONS
SR 400 (I-4)

SHEET NO.
549

THE OFFICIAL RECORD OF THIS SHEET IS THE ELECTRONIC FILE DIGITALLY SIGNED AND SEALED UNDER RULE 61G15-23.004, F.A.C.

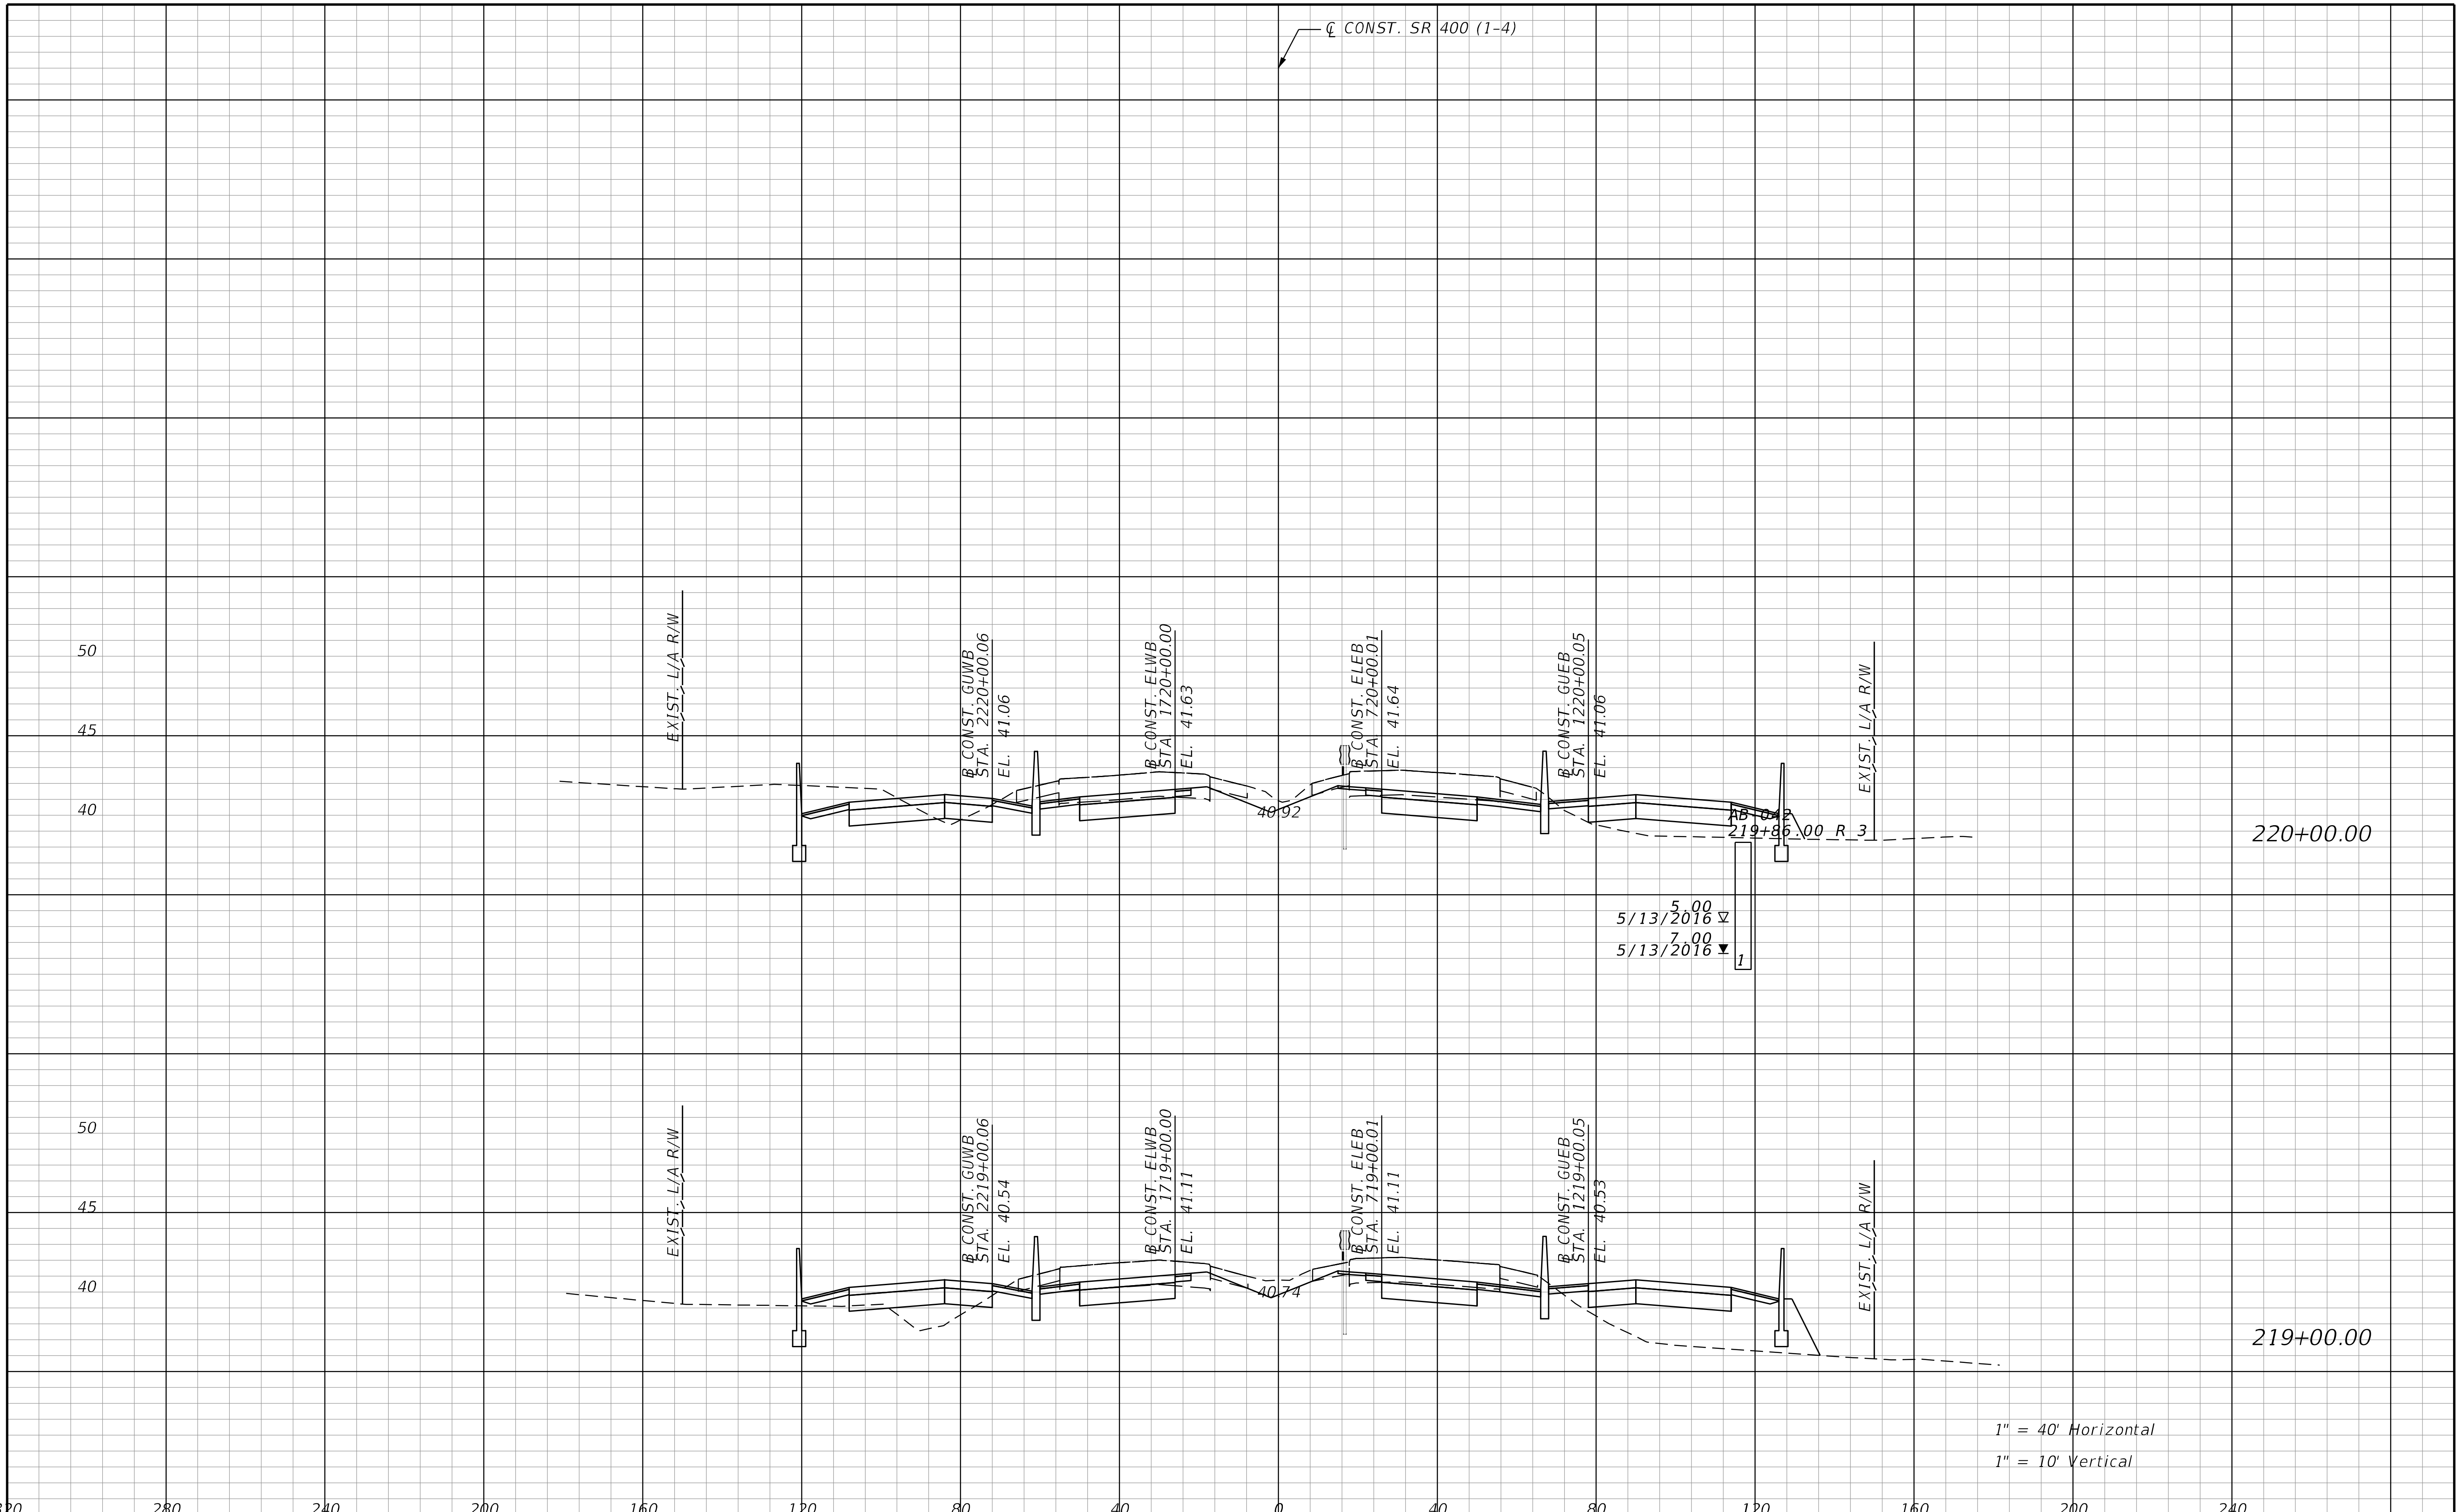

THE OFFICIAL RECORD OF THIS SHEET IS THE ELECTRONIC FILE DIGITALLY SIGNED AND SEALED UNDER RULE 61G15-23.004, F.A.C.

REVISIONS			
DATE	DESCRIPTION	DATE	DESCRIPTION

STANTEC CONSULTING SERVICES INC.
ENGINEER OF RECORD:
WILLIAM V. ANDERSON, P.E. NO.: 36682
11315 CORPORATE BLVD., SUITE 105
ORLANDO, FLORIDA 32817
(407) 823-8966
CERTIFICATE OF AUTHORIZATION NO. 27013

STATE OF FLORIDA
DEPARTMENT OF TRANSPORTATION

ROAD NO.	COUNTY	FINANCIAL PROJECT ID
SR400	VOLUSIA	408464-2-32-01

CROSS SECTIONS
SR 400 (I-4)

SHEET NO.
550

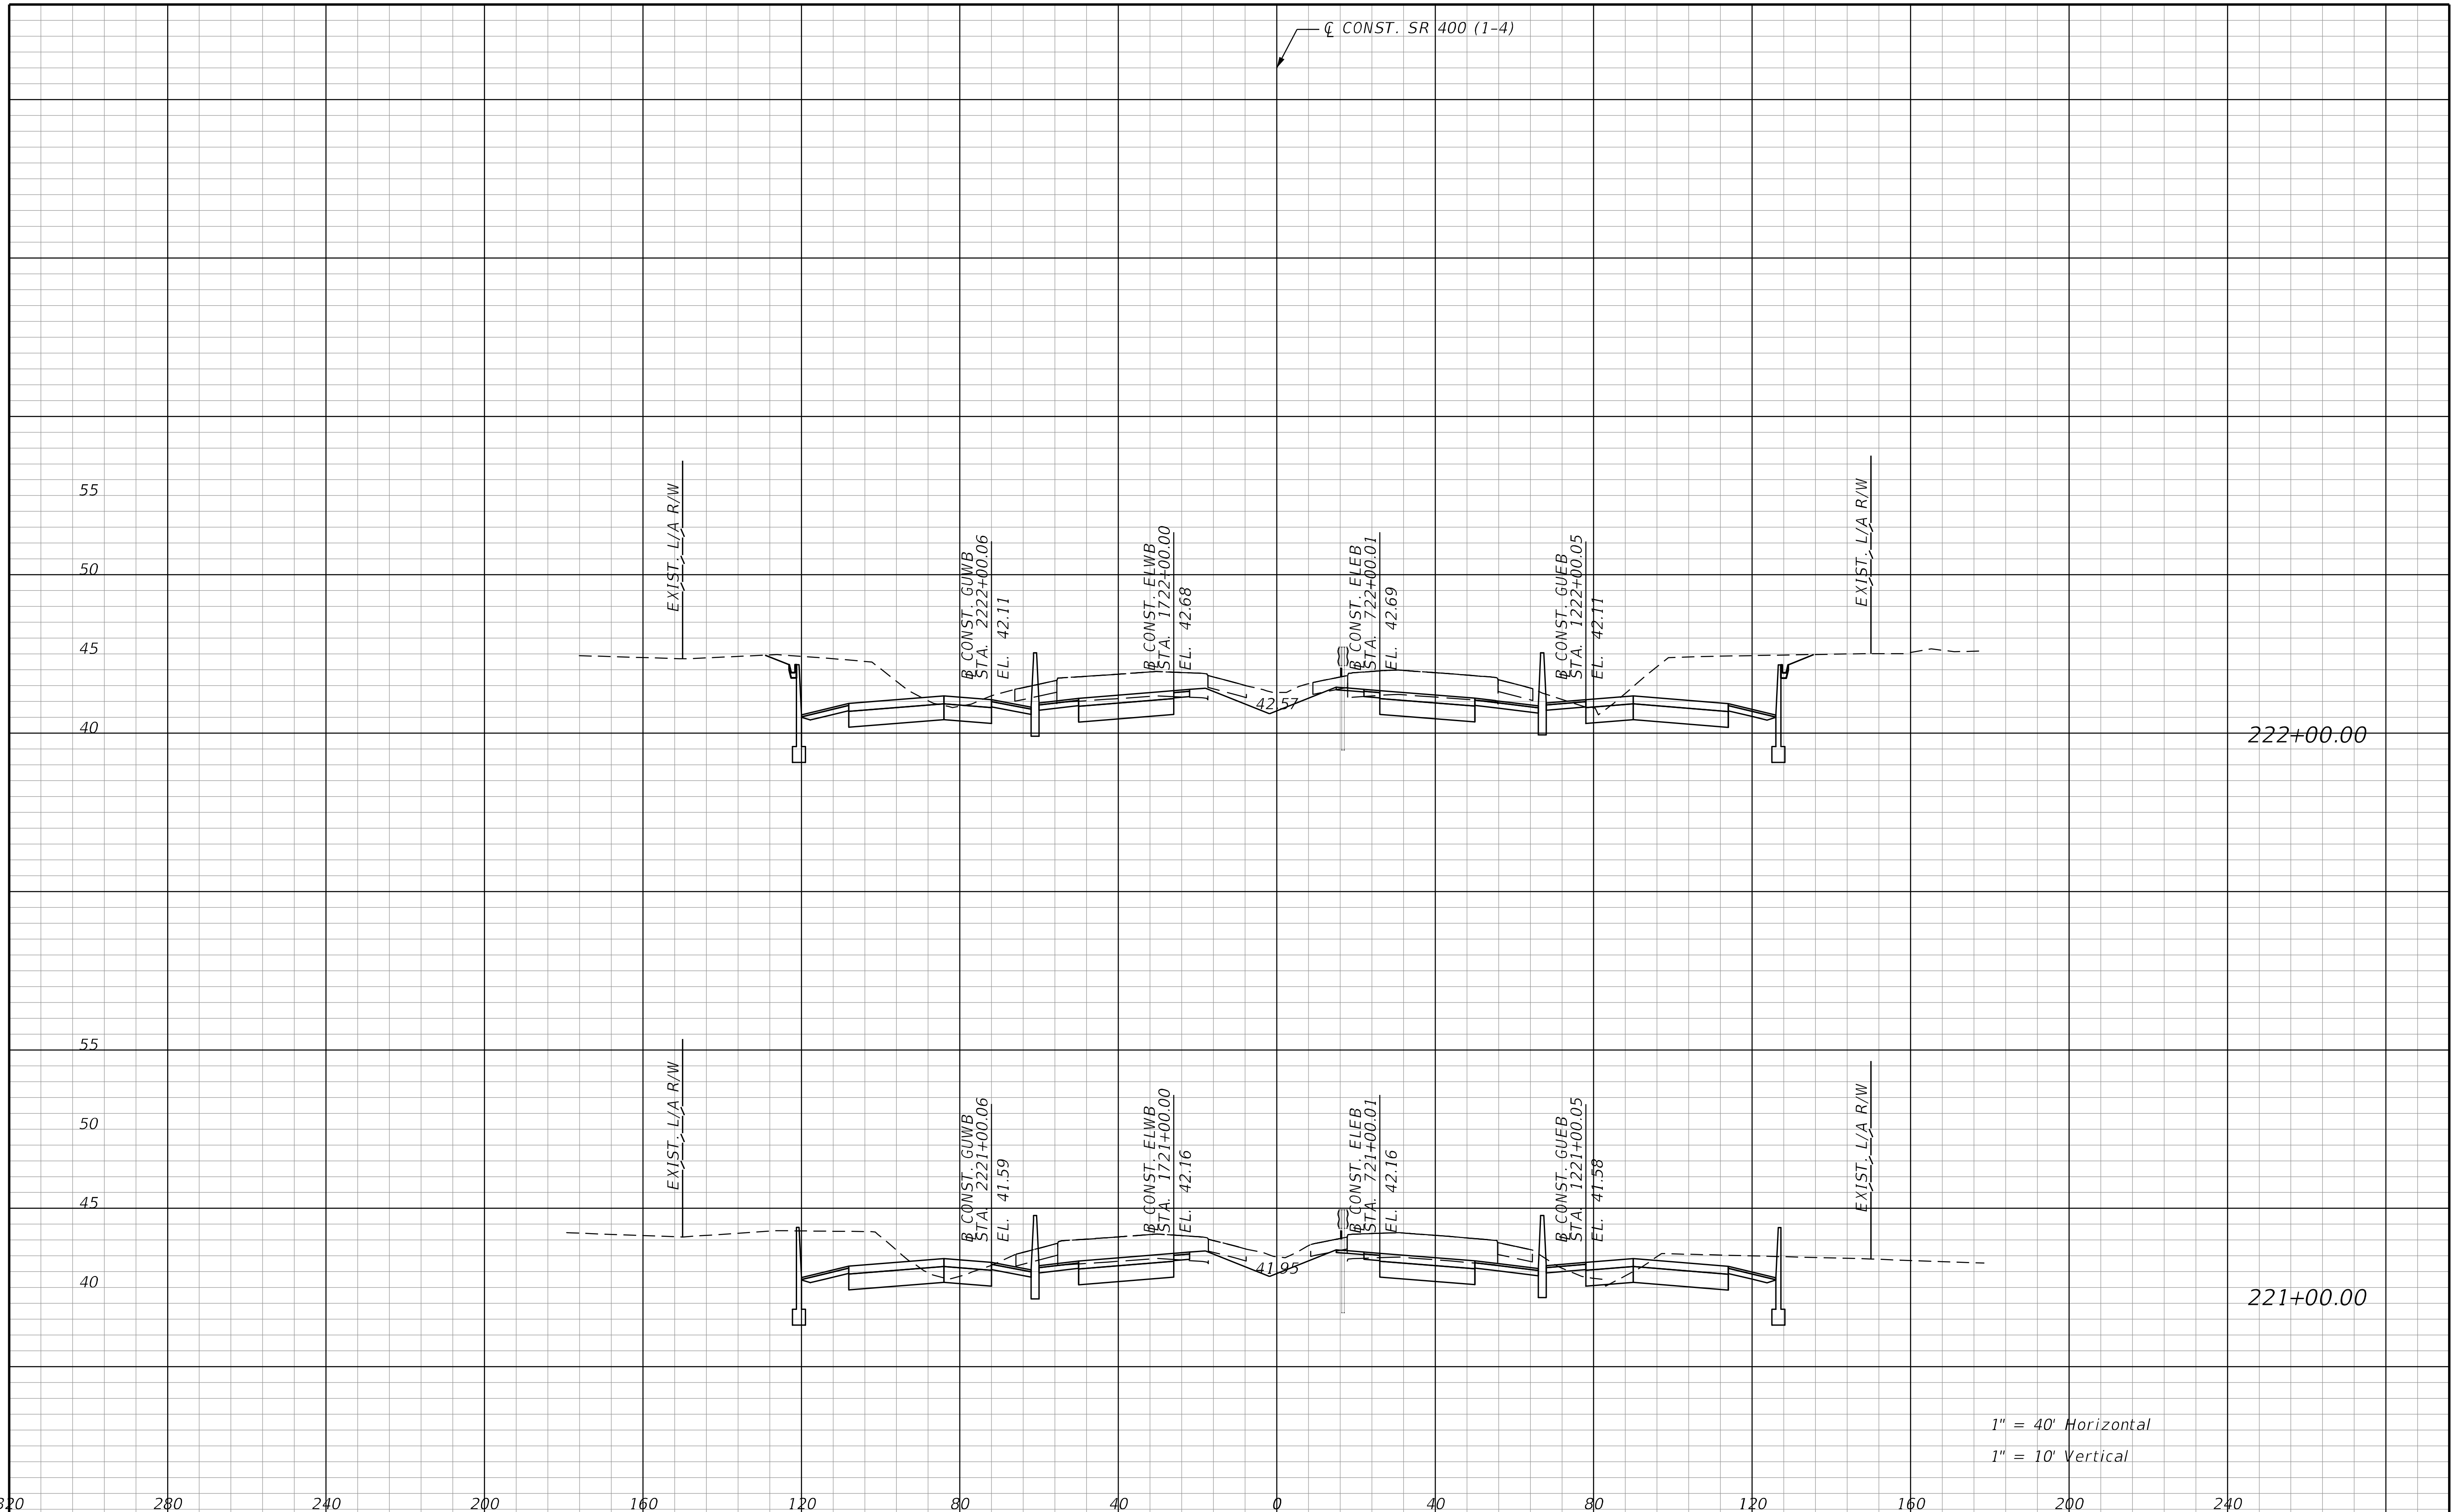

THE OFFICIAL RECORD OF THIS SHEET IS THE ELECTRONIC FILE DIGITALLY SIGNED AND SEALED UNDER RULE 61G15-23.004, F.A.C.

REVISIONS			
DATE	DESCRIPTION	DATE	DESCRIPTION

STANTEC CONSULTING SERVICES INC.
ENGINEER OF RECORD:
WILLIAM V. ANDERSON, P.E. NO.: 36682
11315 CORPORATE BLVD., SUITE 105
ORLANDO, FLORIDA 32817
(407) 823-8966
CERTIFICATE OF AUTHORIZATION NO. 27013

STATE OF FLORIDA
DEPARTMENT OF TRANSPORTATION

ROAD NO.	COUNTY	FINANCIAL PROJECT ID
SR400	VOLUSIA	408464-2-32-01

CROSS SECTIONS
SR 400 (I-4)

SHEET NO.
551

jchassee 6/14/2019 4:24:50 PM Rdxsrd_shg V:\2158\active\CADD\40846423201\roadway\RDXSRD01.dgn

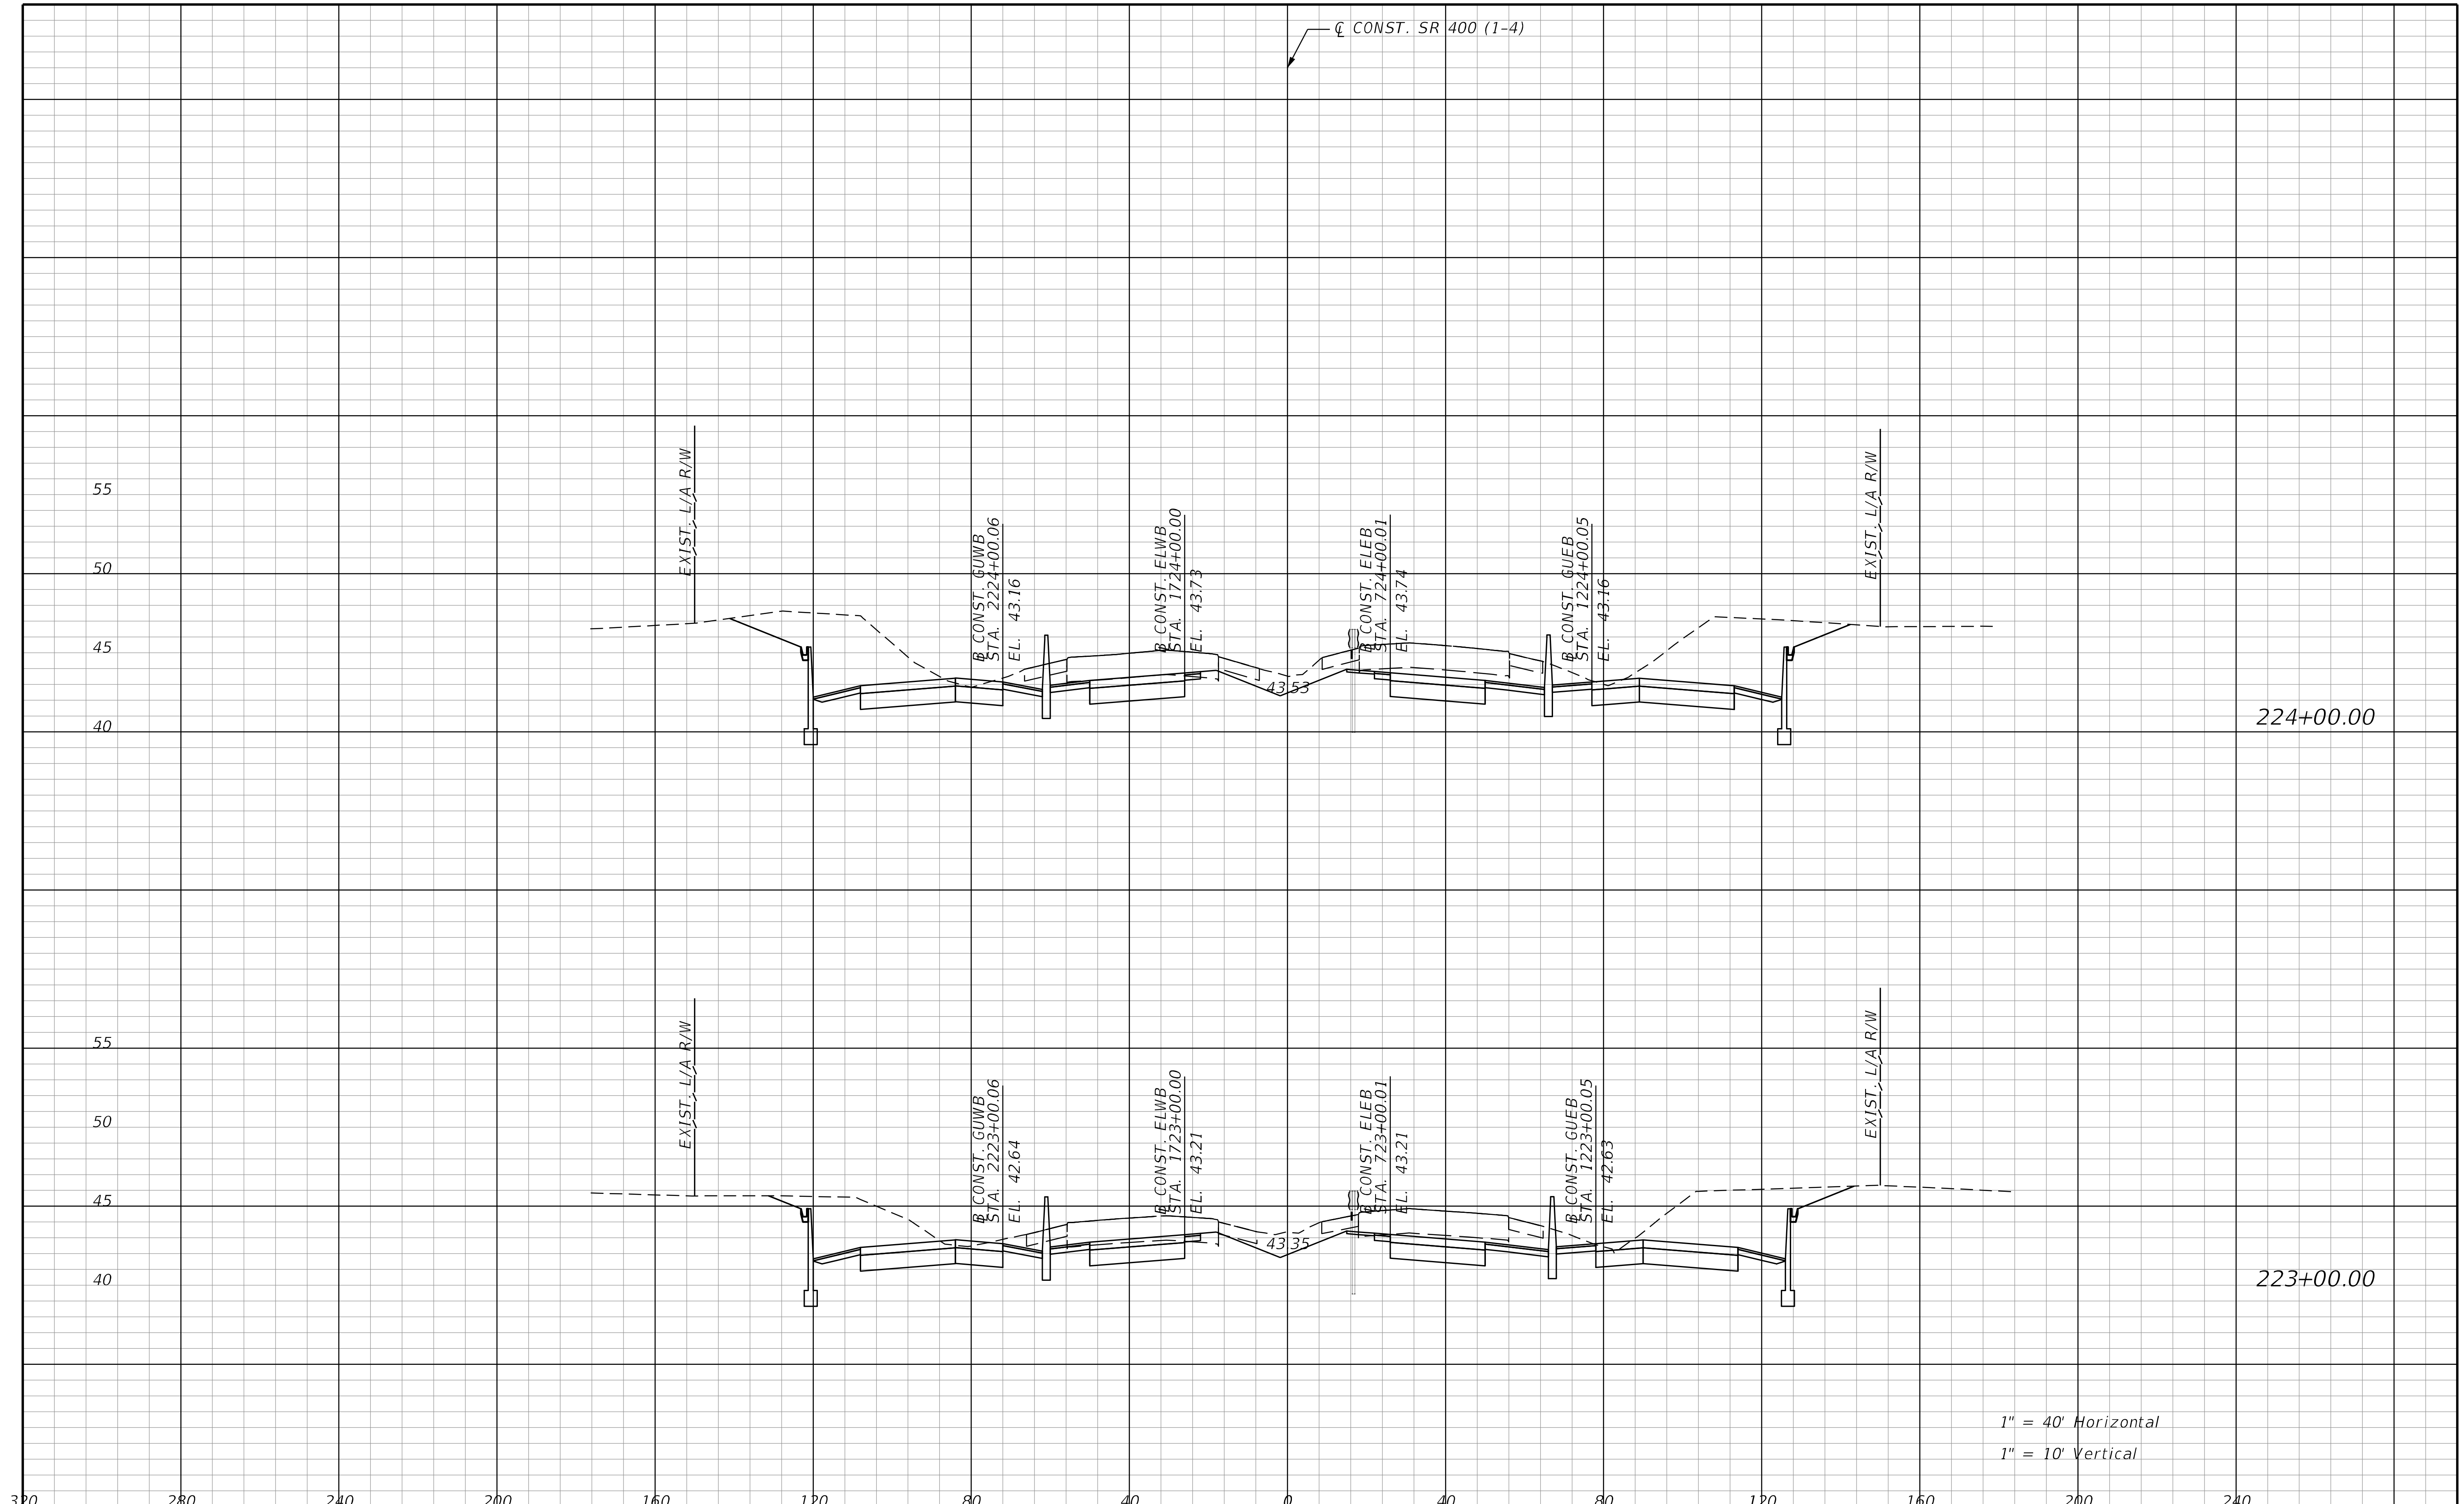

REVISIONS			
DATE	DESCRIPTION	DATE	DESCRIPTION

STANTEC CONSULTING SERVICES INC.
ENGINEER OF RECORD:
WILLIAM V. ANDERSON, P.E. NO.: 36682
11315 CORPORATE BLVD., SUITE 105
ORLANDO, FLORIDA 32817
(407) 823-8966
CERTIFICATE OF AUTHORIZATION NO. 27013

STATE OF FLORIDA
DEPARTMENT OF TRANSPORTATION

ROAD NO.	COUNTY	FINANCIAL PROJECT ID
SR400	VOLUSIA	408464-2-32-01

CROSS SECTIONS
SR 400 (I-4)

SHEET NO.
552

THE OFFICIAL RECORD OF THIS SHEET IS THE ELECTRONIC FILE DIGITALLY SIGNED AND SEALED UNDER RULE 61G15-23.004, F.A.C.

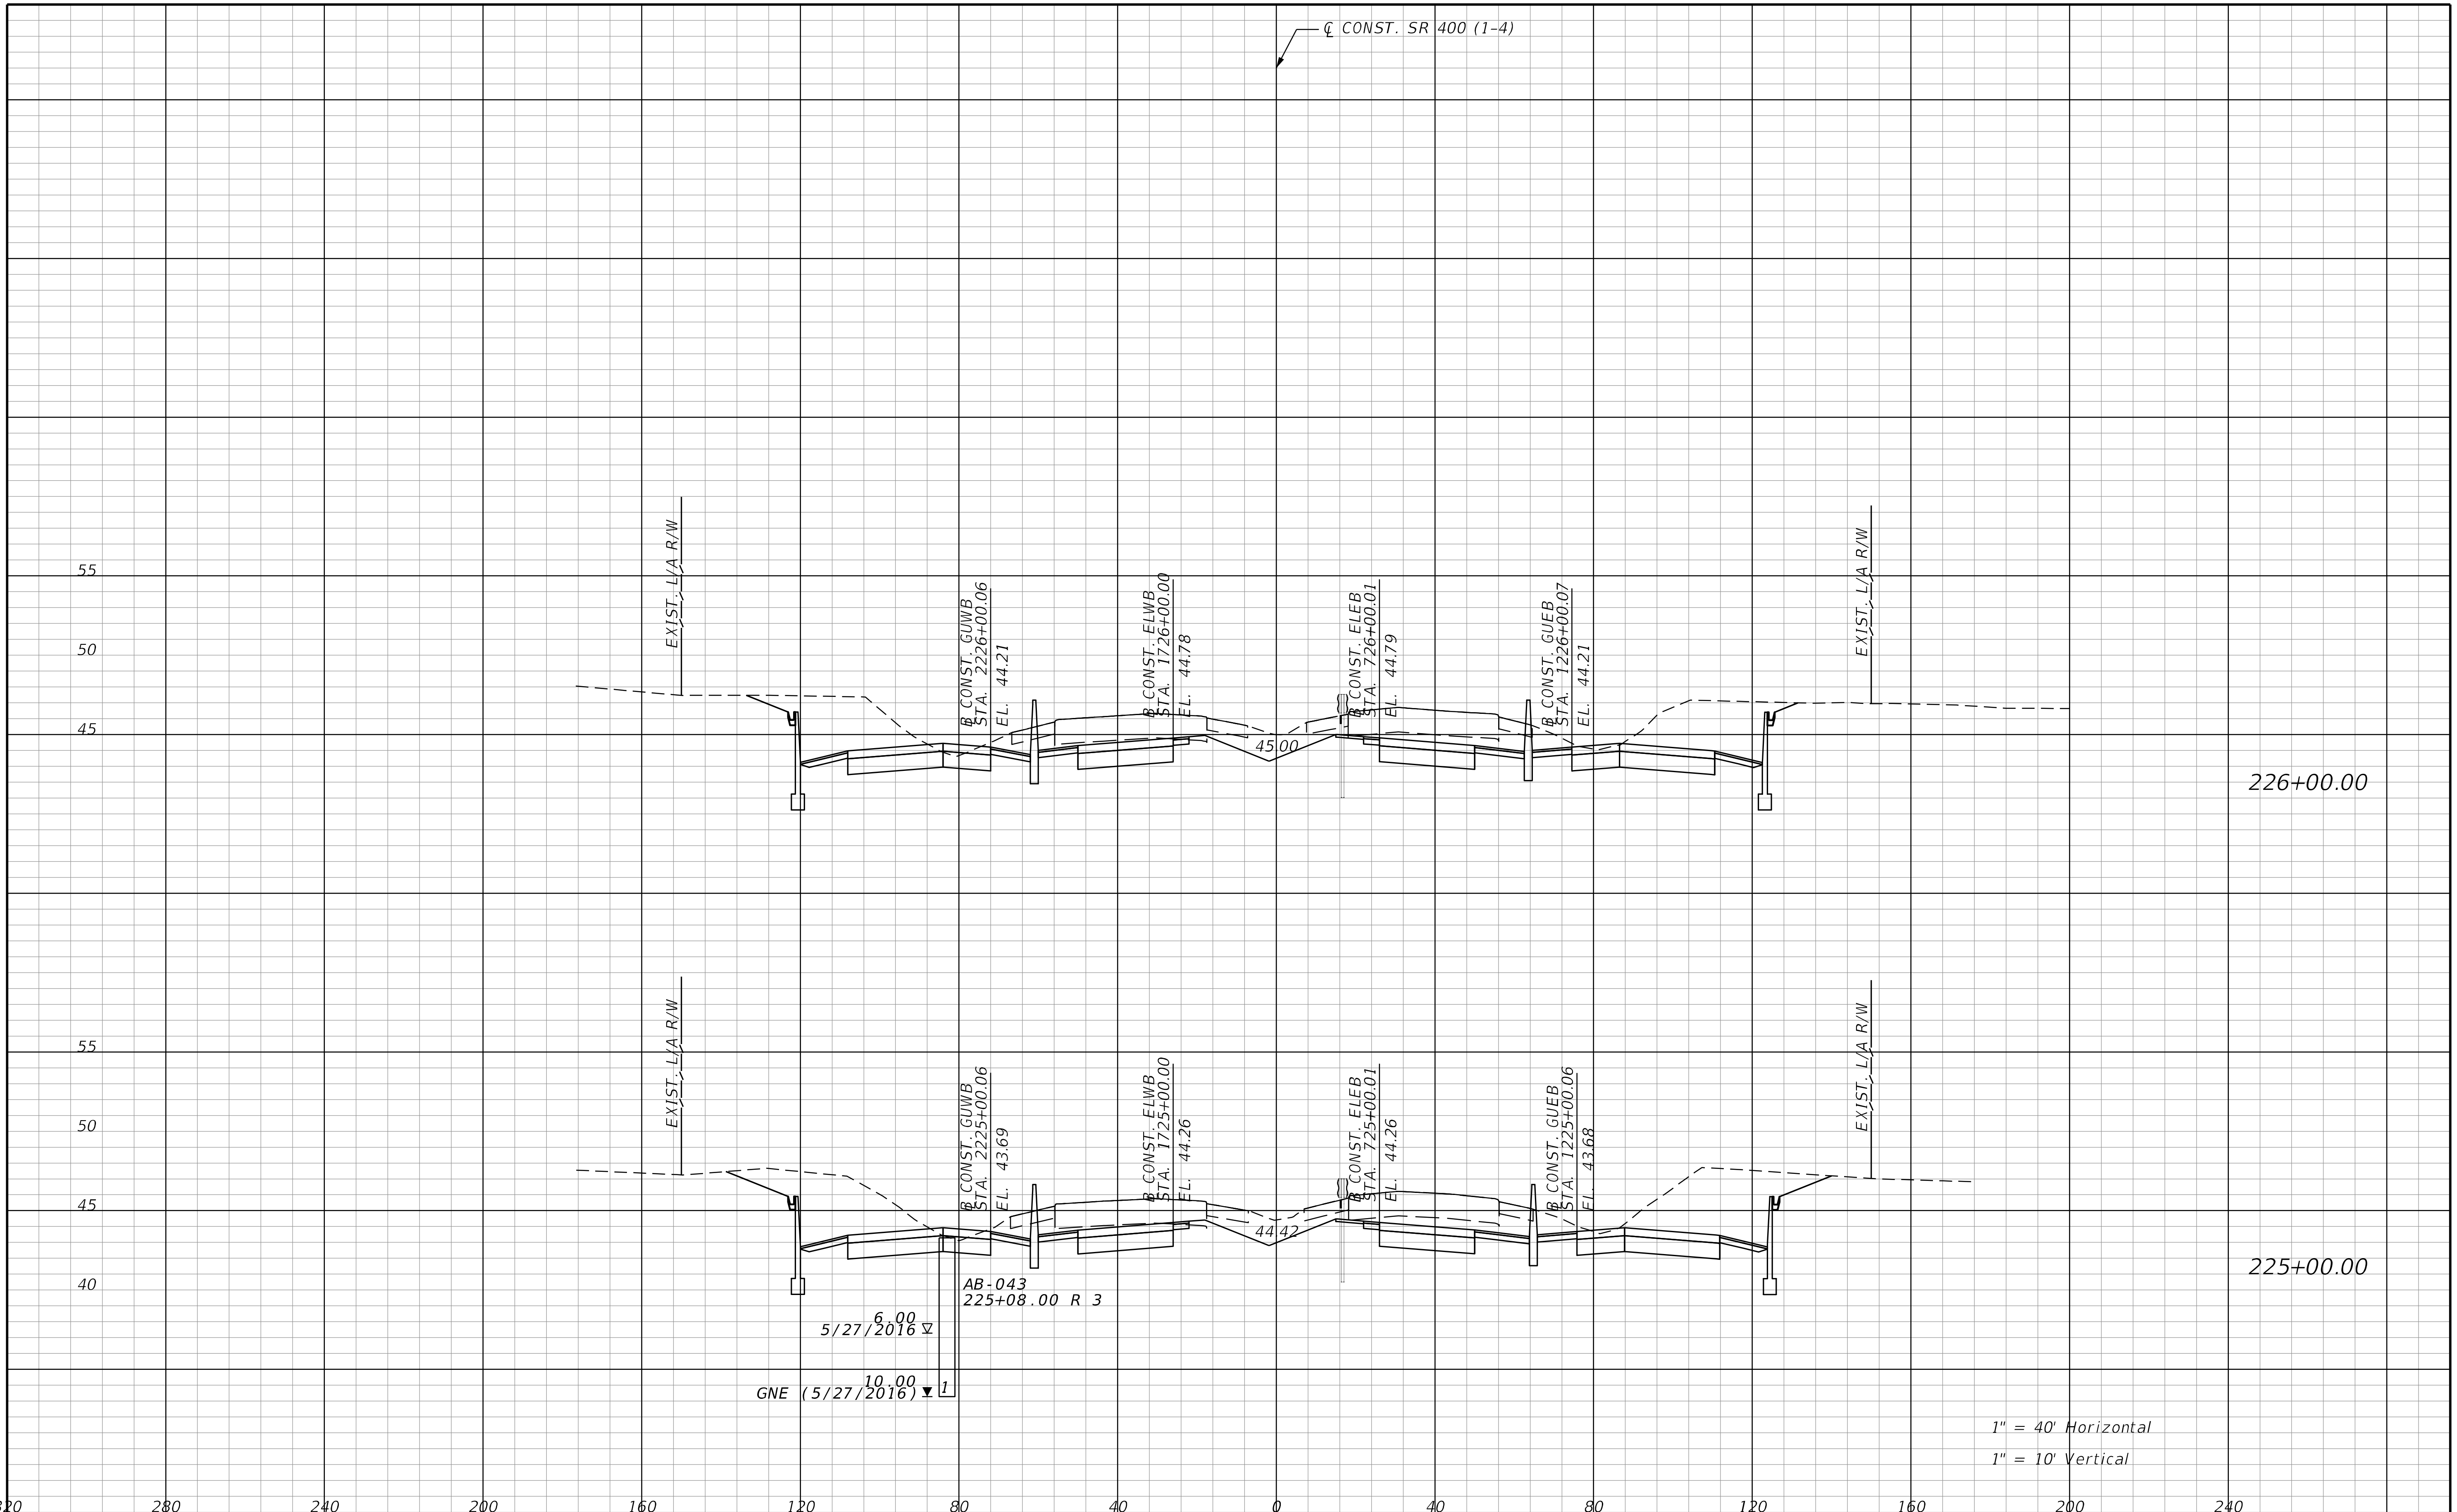

THE OFFICIAL RECORD OF THIS SHEET IS THE ELECTRONIC FILE DIGITALLY SIGNED AND SEALED UNDER RULE 61G15-23.004, F.A.C.

REVISIONS			
DATE	DESCRIPTION	DATE	DESCRIPTION

STANTEC CONSULTING SERVICES INC.
ENGINEER OF RECORD:
WILLIAM V. ANDERSON, P.E. NO.: 36682
11315 CORPORATE BLVD., SUITE 105
ORLANDO, FLORIDA 32817
(407) 823-8966
CERTIFICATE OF AUTHORIZATION NO. 27013

STATE OF FLORIDA
DEPARTMENT OF TRANSPORTATION

ROAD NO.	COUNTY	FINANCIAL PROJECT ID
SR400	VOLUSIA	408464-2-32-01

CROSS SECTIONS
SR 400 (I-4)

SHEET NO.
553

jchassee 6/14/2019 4:24:53 PM Rdxsrd_shg V:\2158\active\CADD\40846423201\roadway\RDXSRD01.dgn

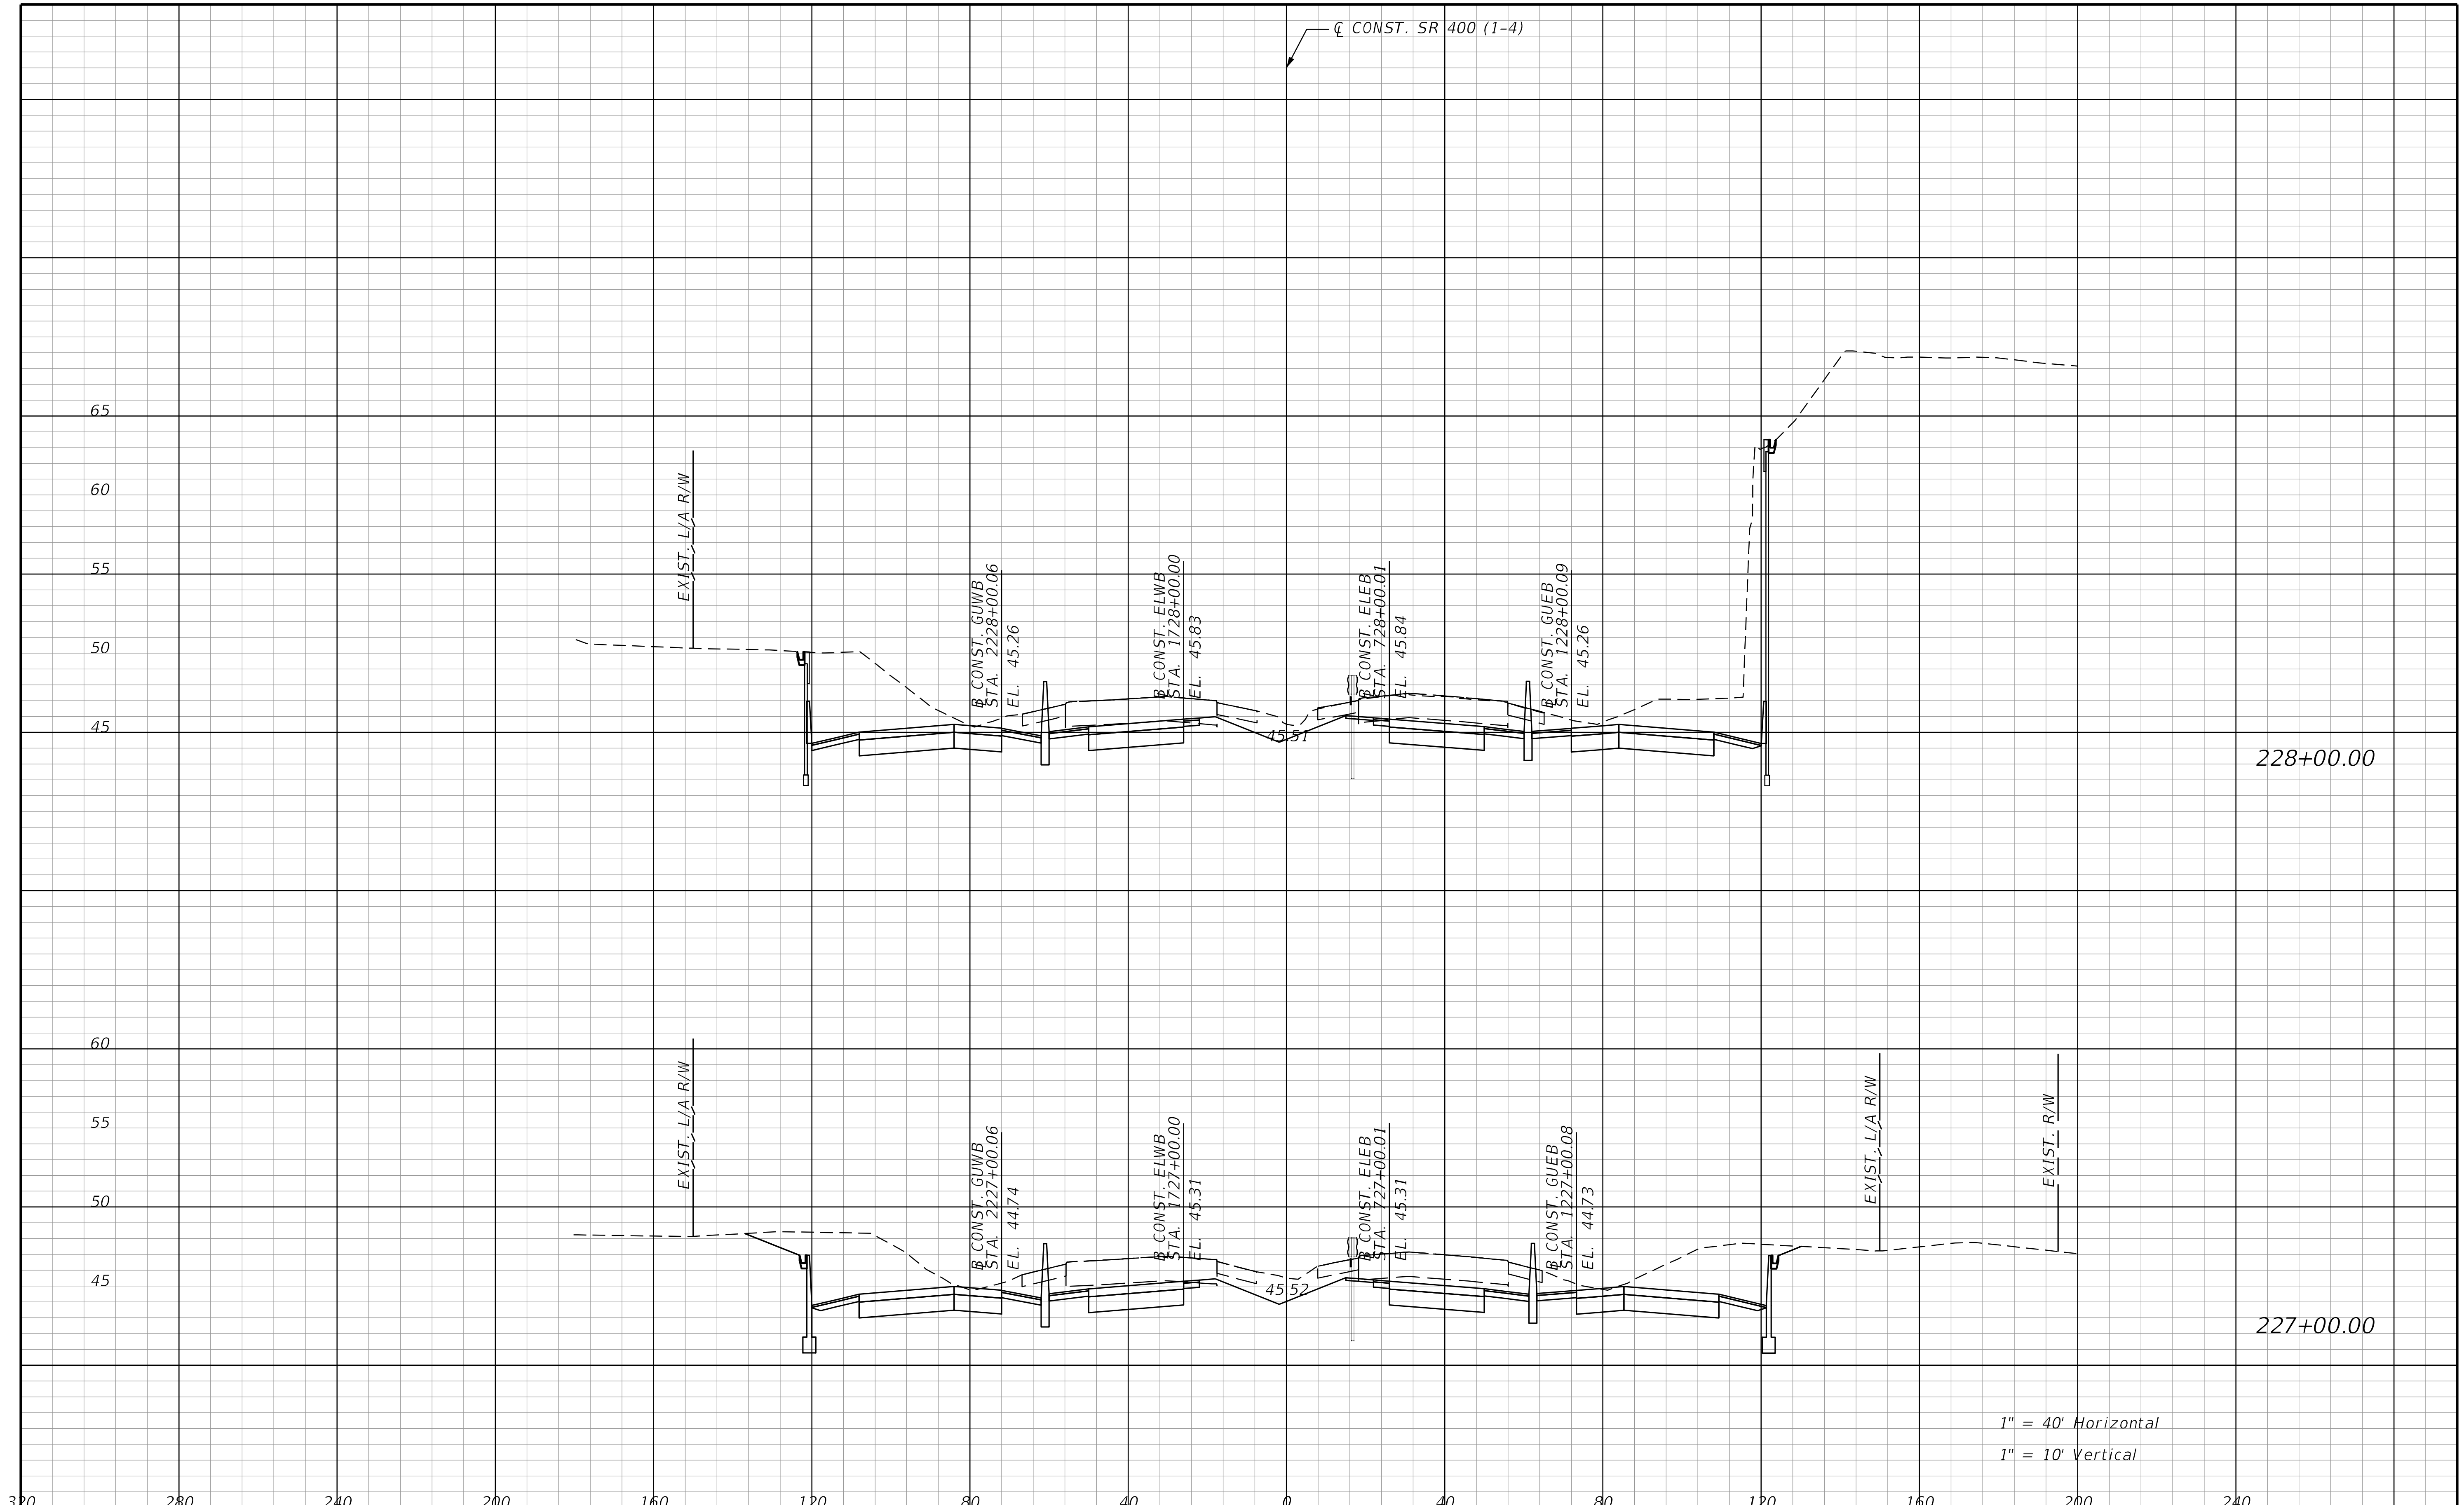

THE OFFICIAL RECORD OF THIS SHEET IS THE ELECTRONIC FILE DIGITALLY SIGNED AND SEALED UNDER RULE 61G15-23.004, F.A.C.

REVISIONS			
DATE	DESCRIPTION	DATE	DESCRIPTION

STANTEC CONSULTING SERVICES INC.
ENGINEER OF RECORD:
WILLIAM V. ANDERSON, P.E. NO.: 36682
11315 CORPORATE BLVD., SUITE 105
ORLANDO, FLORIDA 32817
(407) 823-8966
CERTIFICATE OF AUTHORIZATION NO. 27013

STATE OF FLORIDA
DEPARTMENT OF TRANSPORTATION

ROAD NO.	COUNTY	FINANCIAL PROJECT ID
SR400	VOLUSIA	408464-2-32-01

CROSS SECTIONS
SR 400 (I-4)

SHEET NO.
554

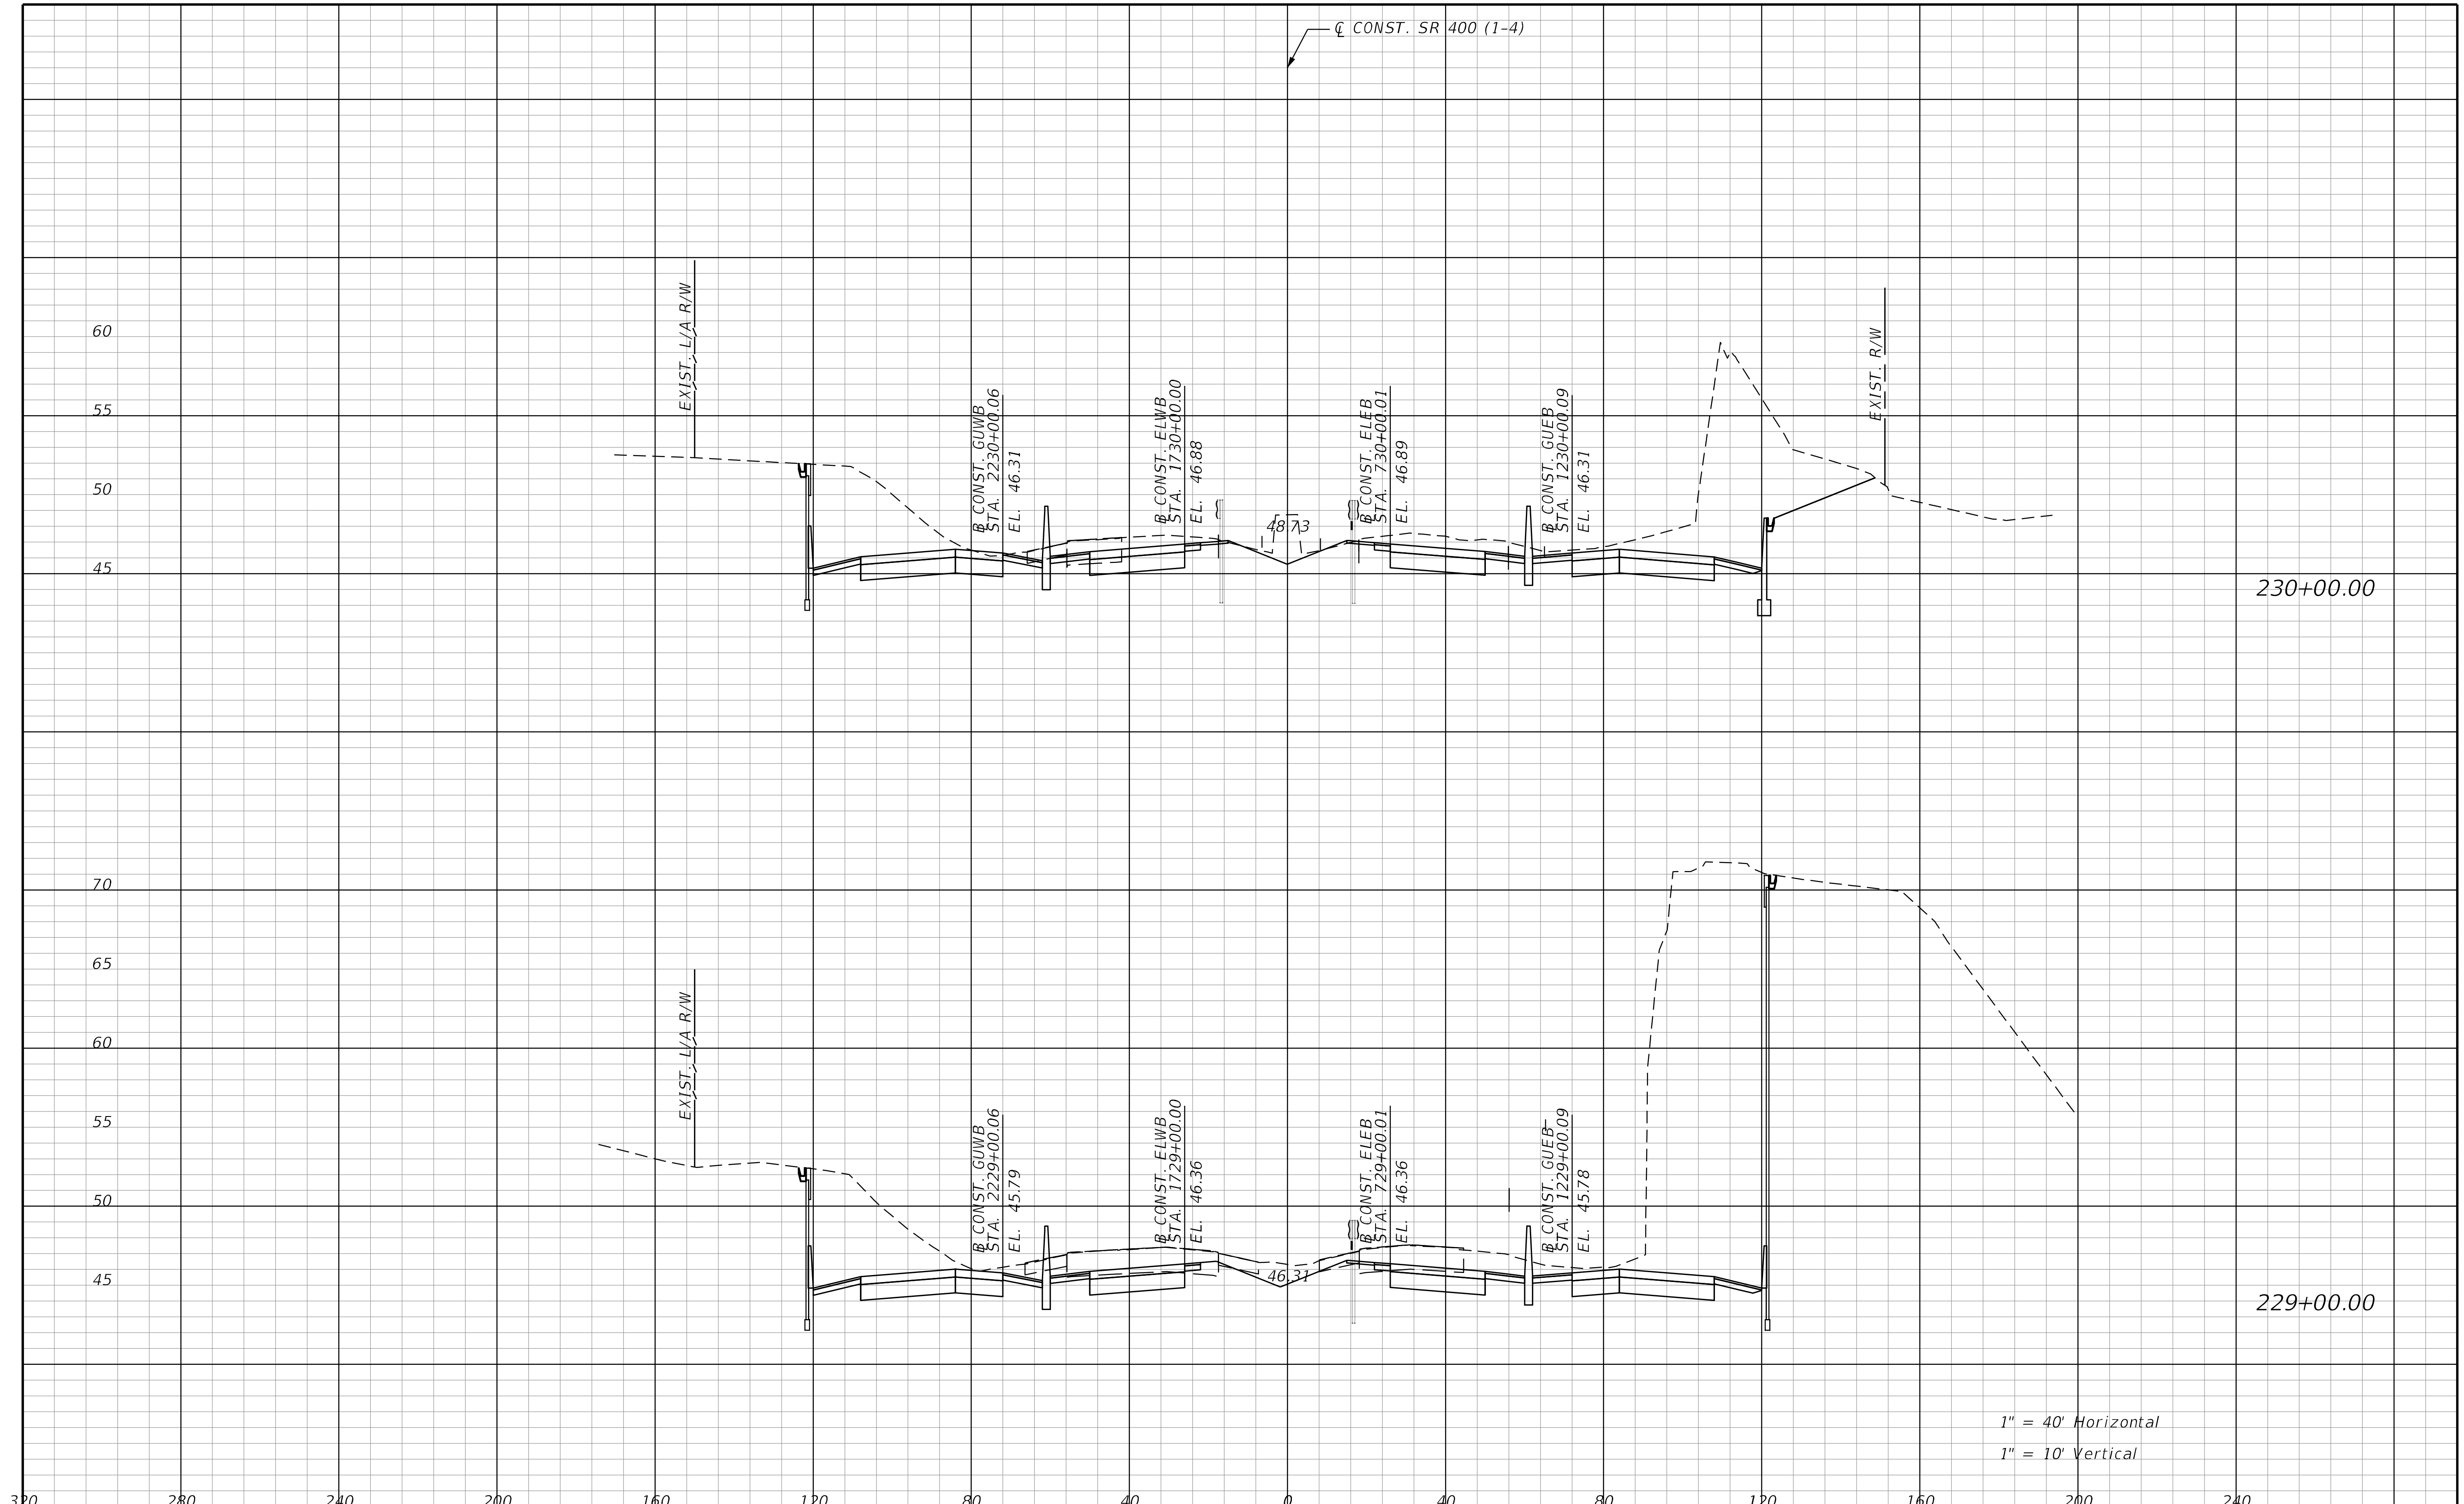

THE OFFICIAL RECORD OF THIS SHEET IS THE ELECTRONIC FILE DIGITALLY SIGNED AND SEALED UNDER RULE 61G15-23.004, F.A.C.

REVISIONS			
DATE	DESCRIPTION	DATE	DESCRIPTION

STANTEC CONSULTING SERVICES INC.
ENGINEER OF RECORD:
WILLIAM V. ANDERSON, P.E. NO.: 36682
11315 CORPORATE BLVD., SUITE 105
ORLANDO, FLORIDA 32817
(407) 823-8966
CERTIFICATE OF AUTHORIZATION NO. 27013

STATE OF FLORIDA
DEPARTMENT OF TRANSPORTATION

ROAD NO.	COUNTY	FINANCIAL PROJECT ID
SR400	VOLUSIA	408464-2-32-01

CROSS SECTIONS
SR 400 (I-4)

SHEET NO.
555

jchassee 6/14/2019 4:24:54 PM Rdxsrd_shg V:\2158\active\CADD\40846423201\roadway\RDXSRD01.dgn

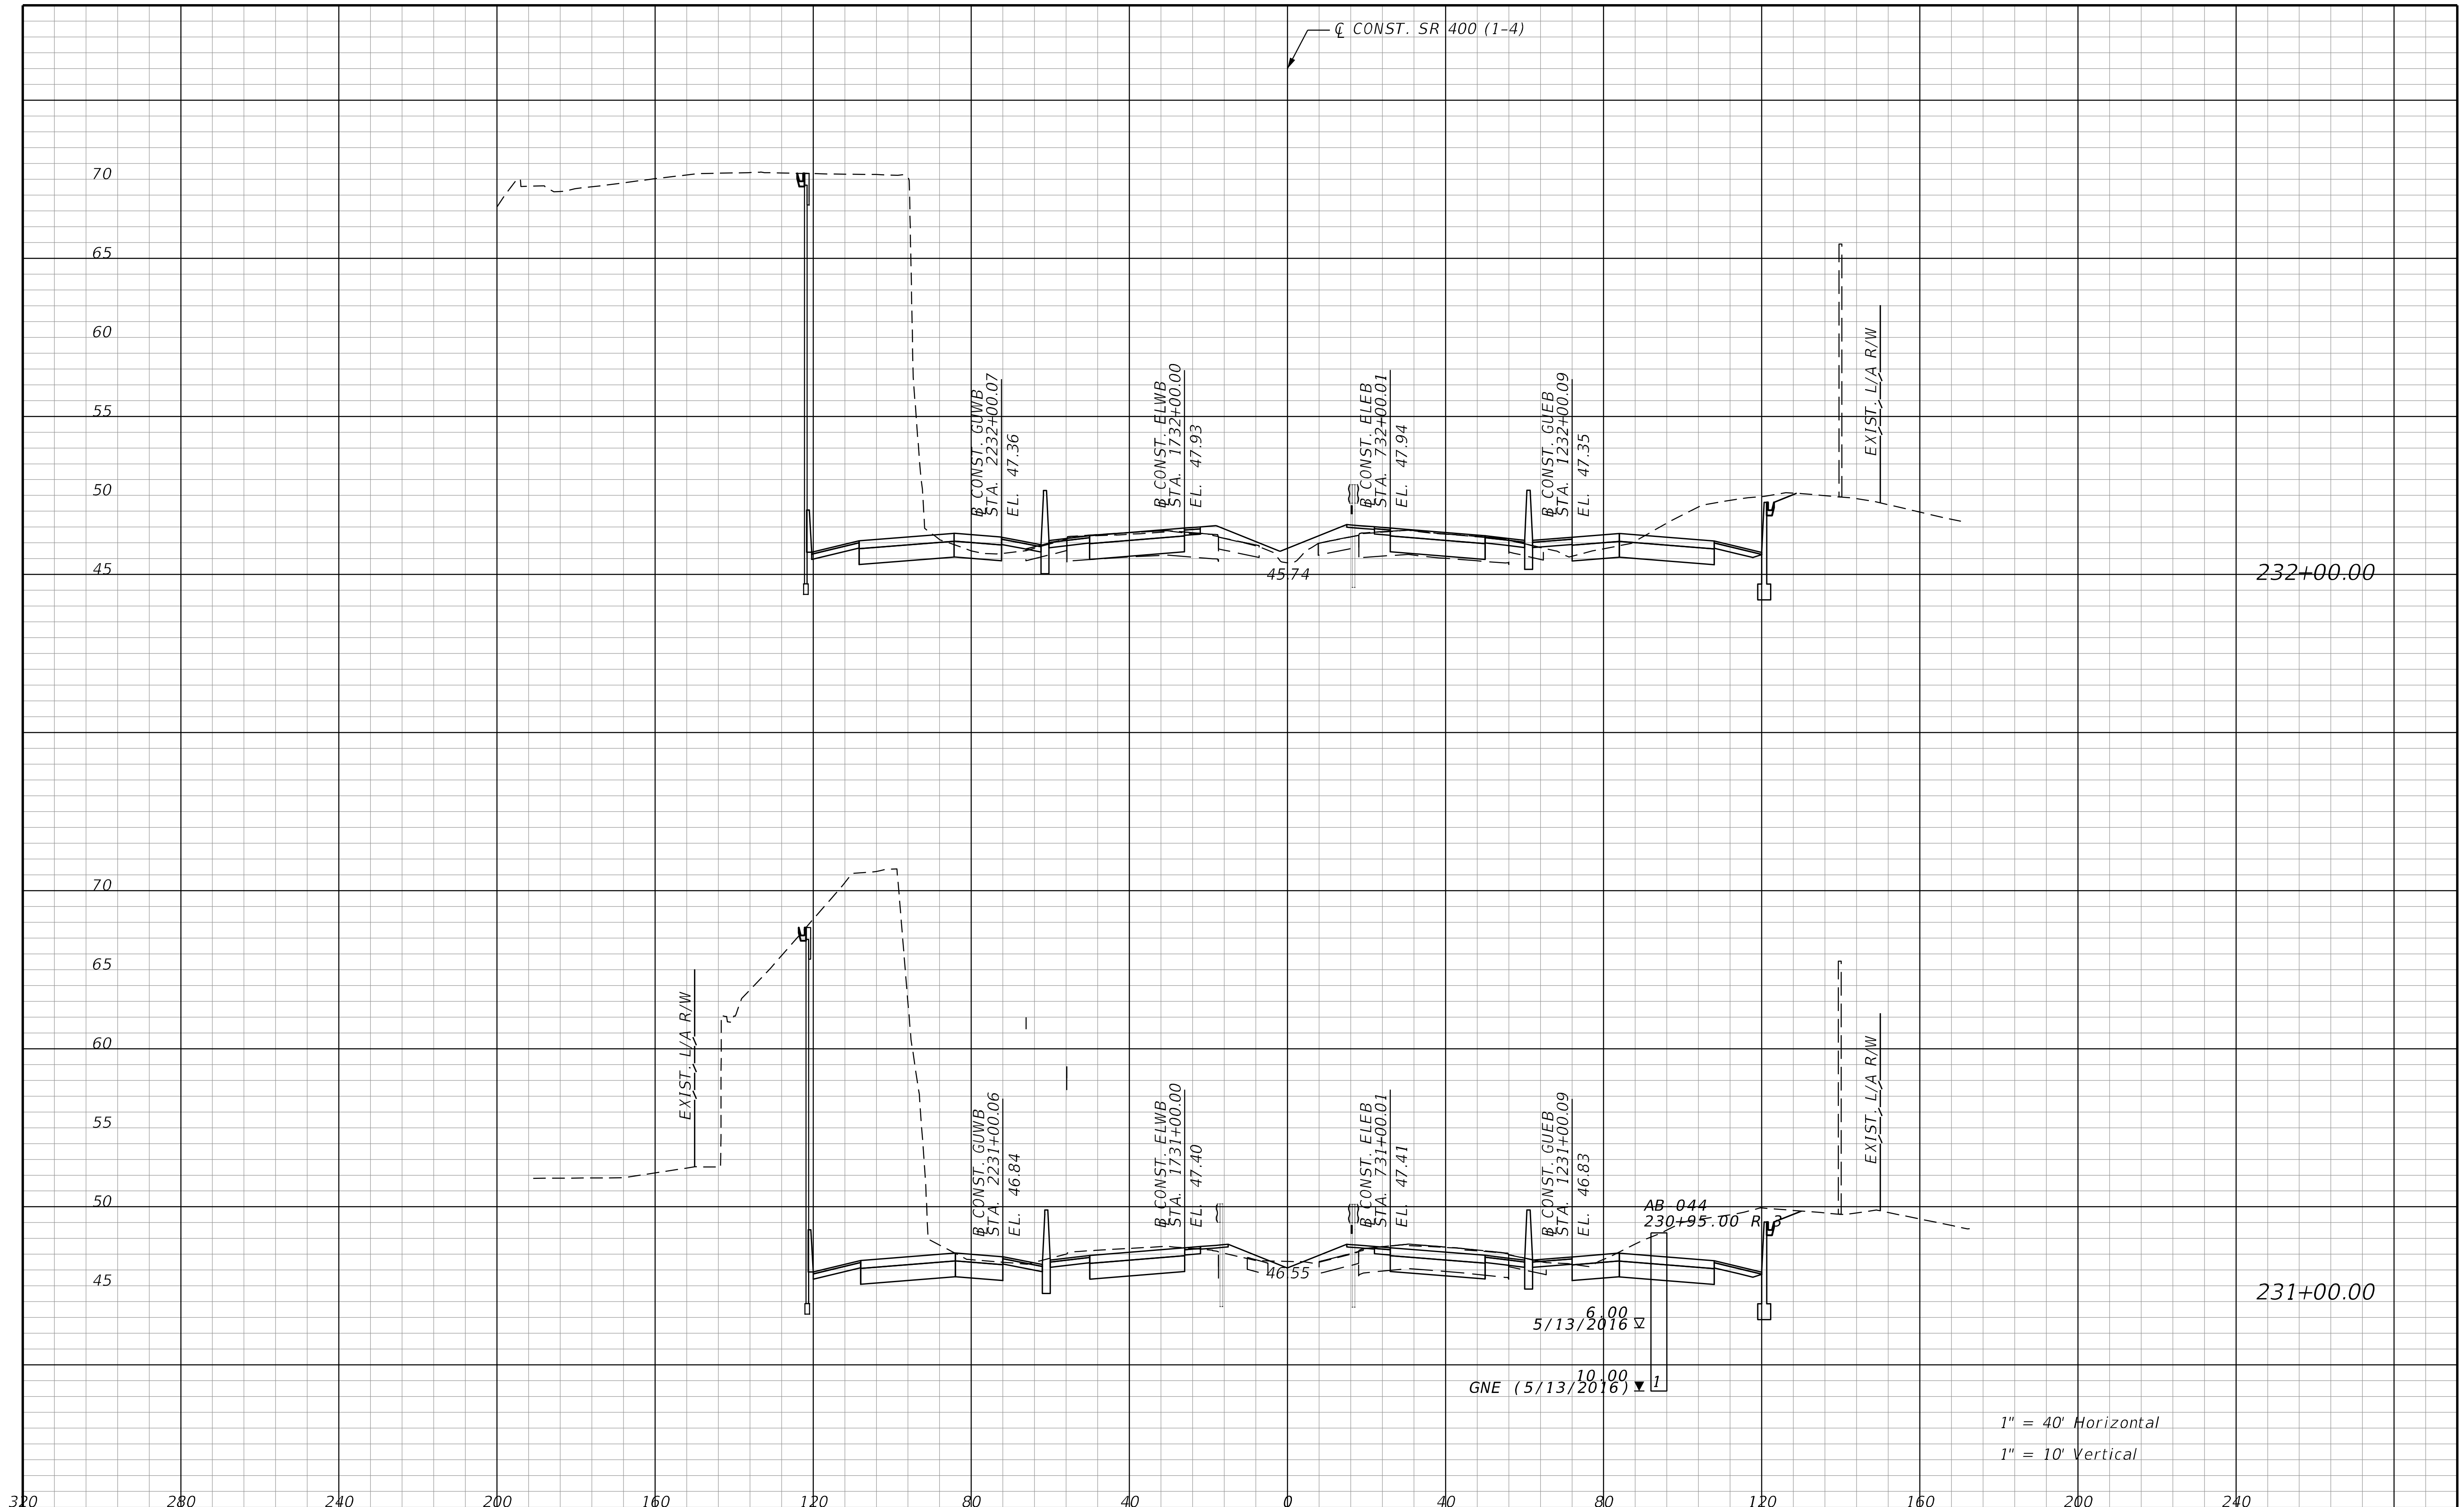

REVISIONS			
DATE	DESCRIPTION	DATE	DESCRIPTION

STANTEC CONSULTING SERVICES INC.
ENGINEER OF RECORD:
WILLIAM V. ANDERSON, P.E. NO.: 36682
11315 CORPORATE BLVD., SUITE 105
ORLANDO, FLORIDA 32817
(407) 823-8966
CERTIFICATE OF AUTHORIZATION NO. 27013

STATE OF FLORIDA
DEPARTMENT OF TRANSPORTATION

ROAD NO.	COUNTY	FINANCIAL PROJECT ID
SR400	VOLUSIA	408464-2-32-01

CROSS SECTIONS
SR 400 (I-4)

SHEET NO.
556

THE OFFICIAL RECORD OF THIS SHEET IS THE ELECTRONIC FILE DIGITALLY SIGNED AND SEALED UNDER RULE 61G15-23.004, F.A.C.

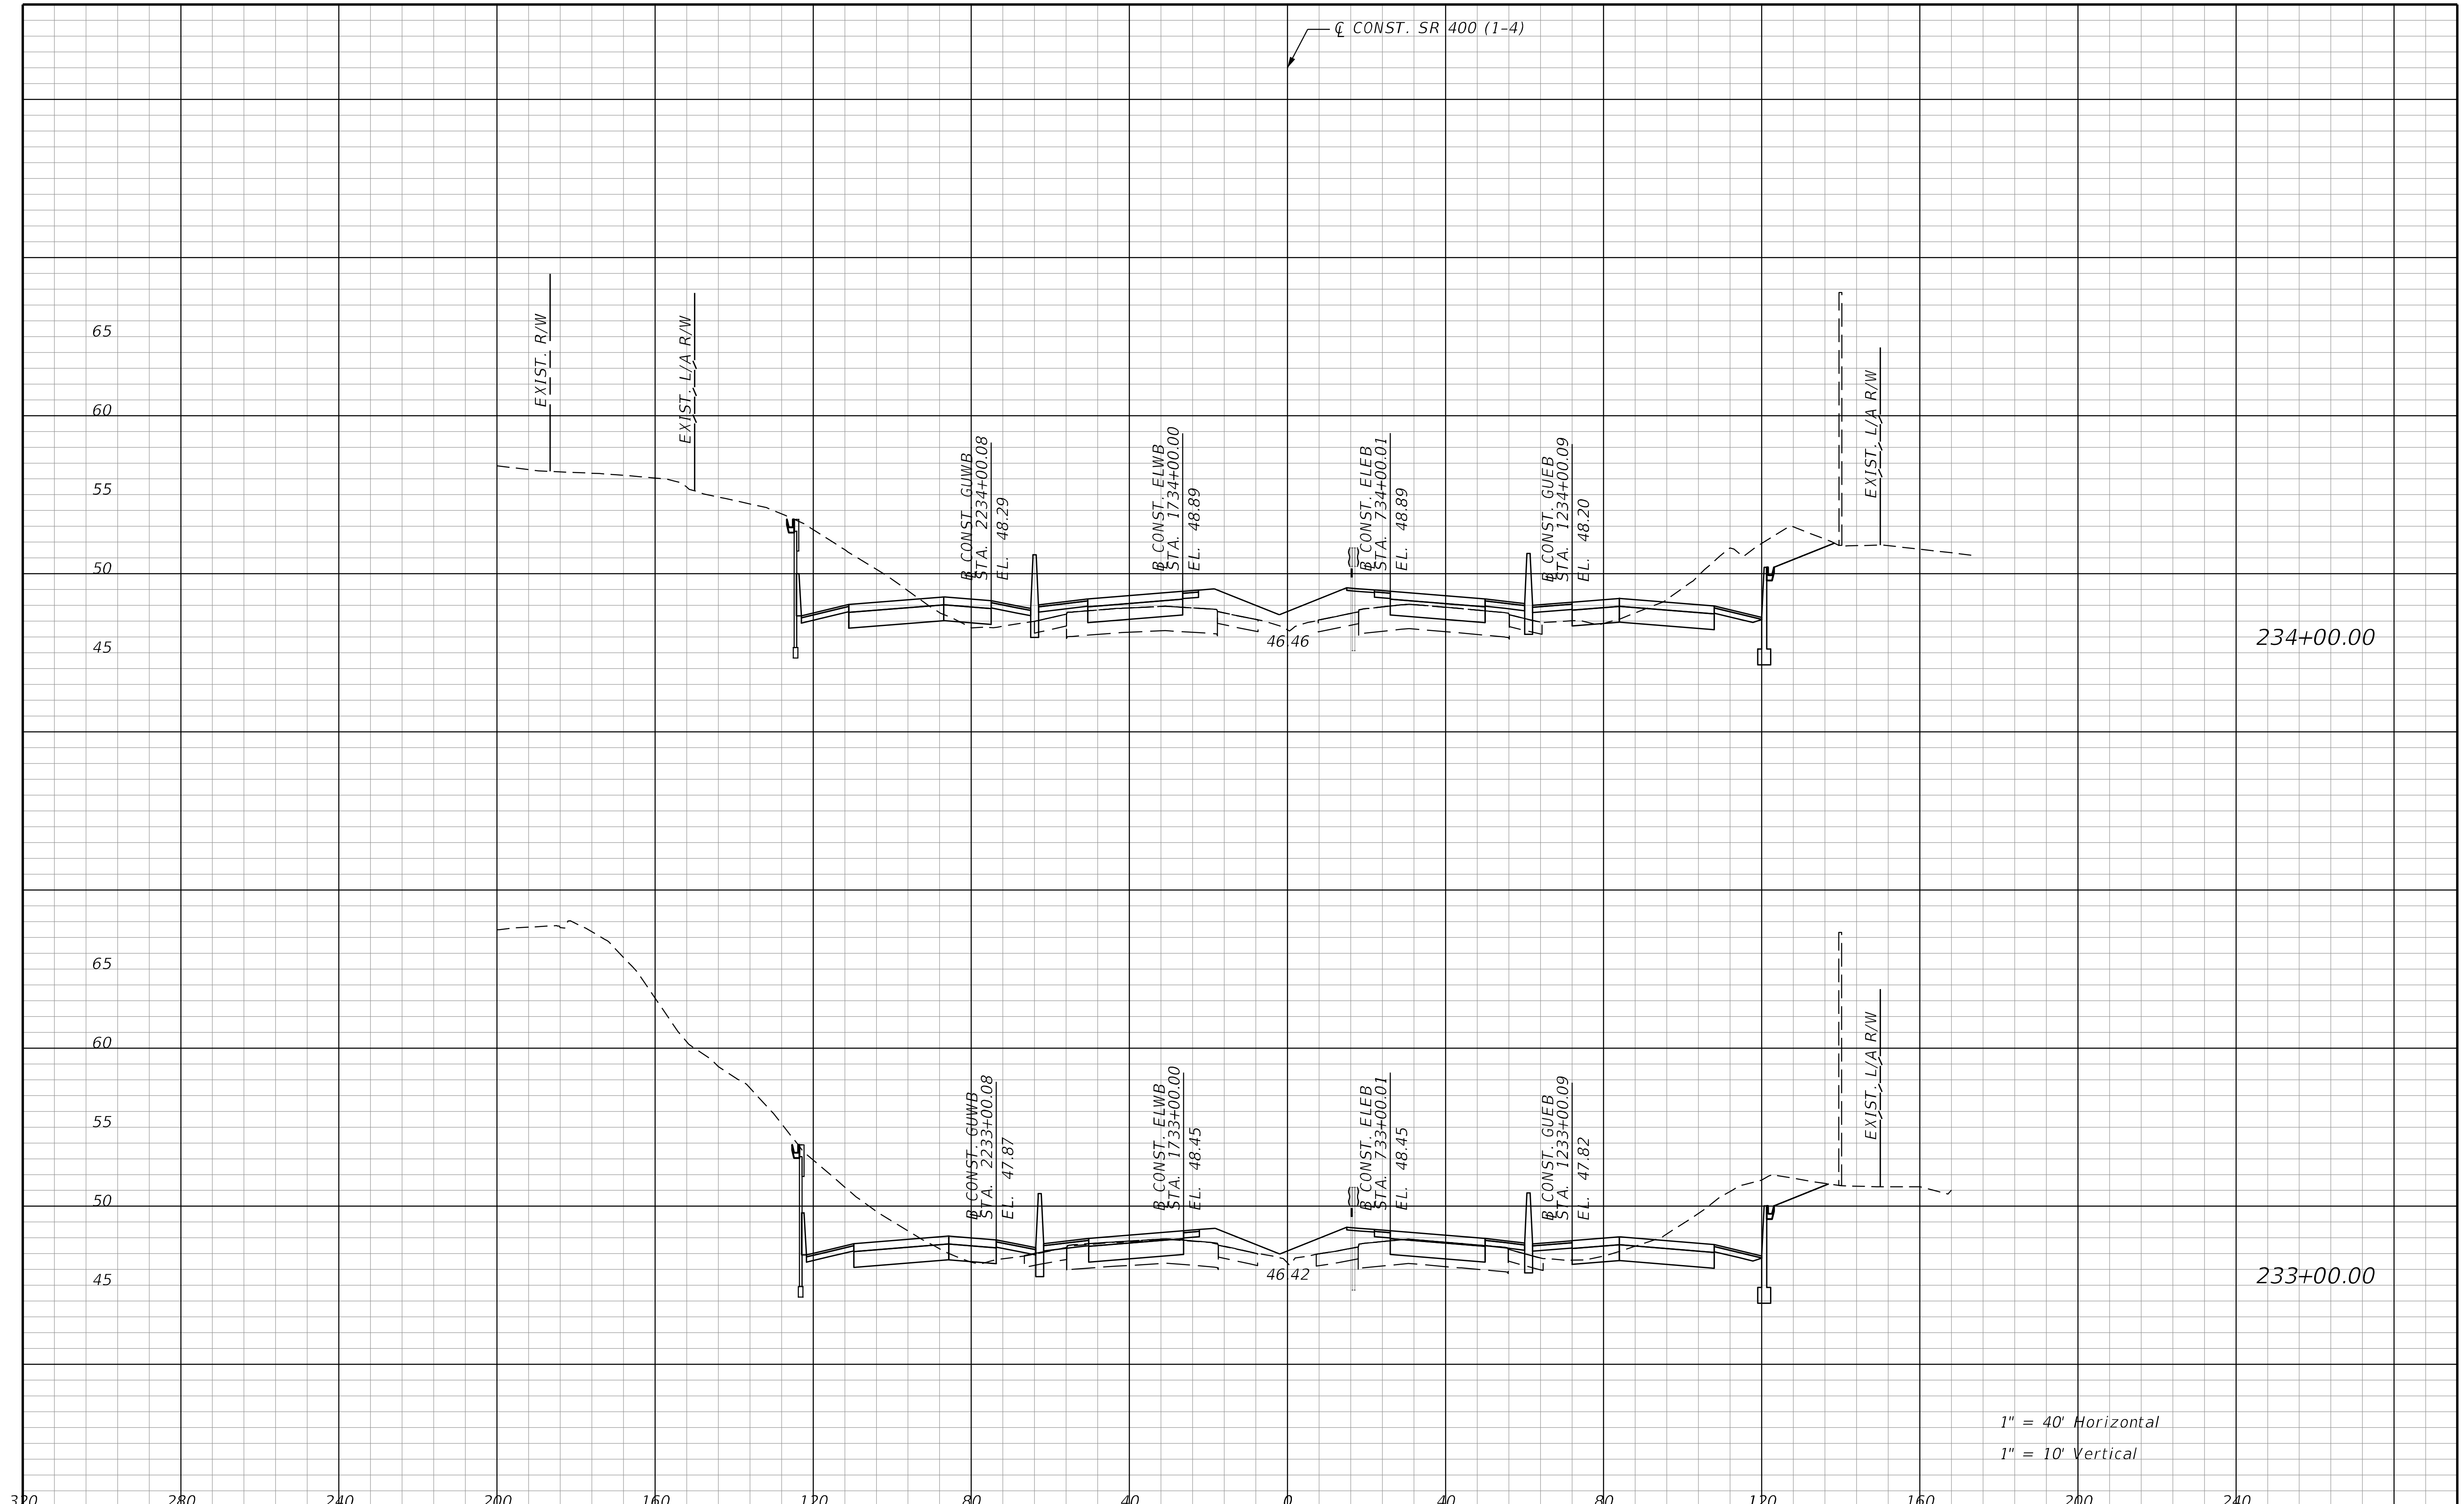

REVISIONS			
DATE	DESCRIPTION	DATE	DESCRIPTION

STANTEC CONSULTING SERVICES INC.
ENGINEER OF RECORD:
WILLIAM V. ANDERSON, P.E. NO.: 36682
11315 CORPORATE BLVD., SUITE 105
ORLANDO, FLORIDA 32817
(407) 823-8966
CERTIFICATE OF AUTHORIZATION NO. 27013

STATE OF FLORIDA
DEPARTMENT OF TRANSPORTATION

ROAD NO.	COUNTY	FINANCIAL PROJECT ID
SR400	VOLUSIA	408464-2-32-01

CROSS SECTIONS
SR 400 (I-4)

SHEET NO.
557

THE OFFICIAL RECORD OF THIS SHEET IS THE ELECTRONIC FILE DIGITALLY SIGNED AND SEALED UNDER RULE 61G15-23.004, F.A.C.

jchassee 6/14/2019 4:24:55 PM Rdxsrd_shg V:\2158\active\CADD\40846423201\roadway\RDXSRD01.dgn

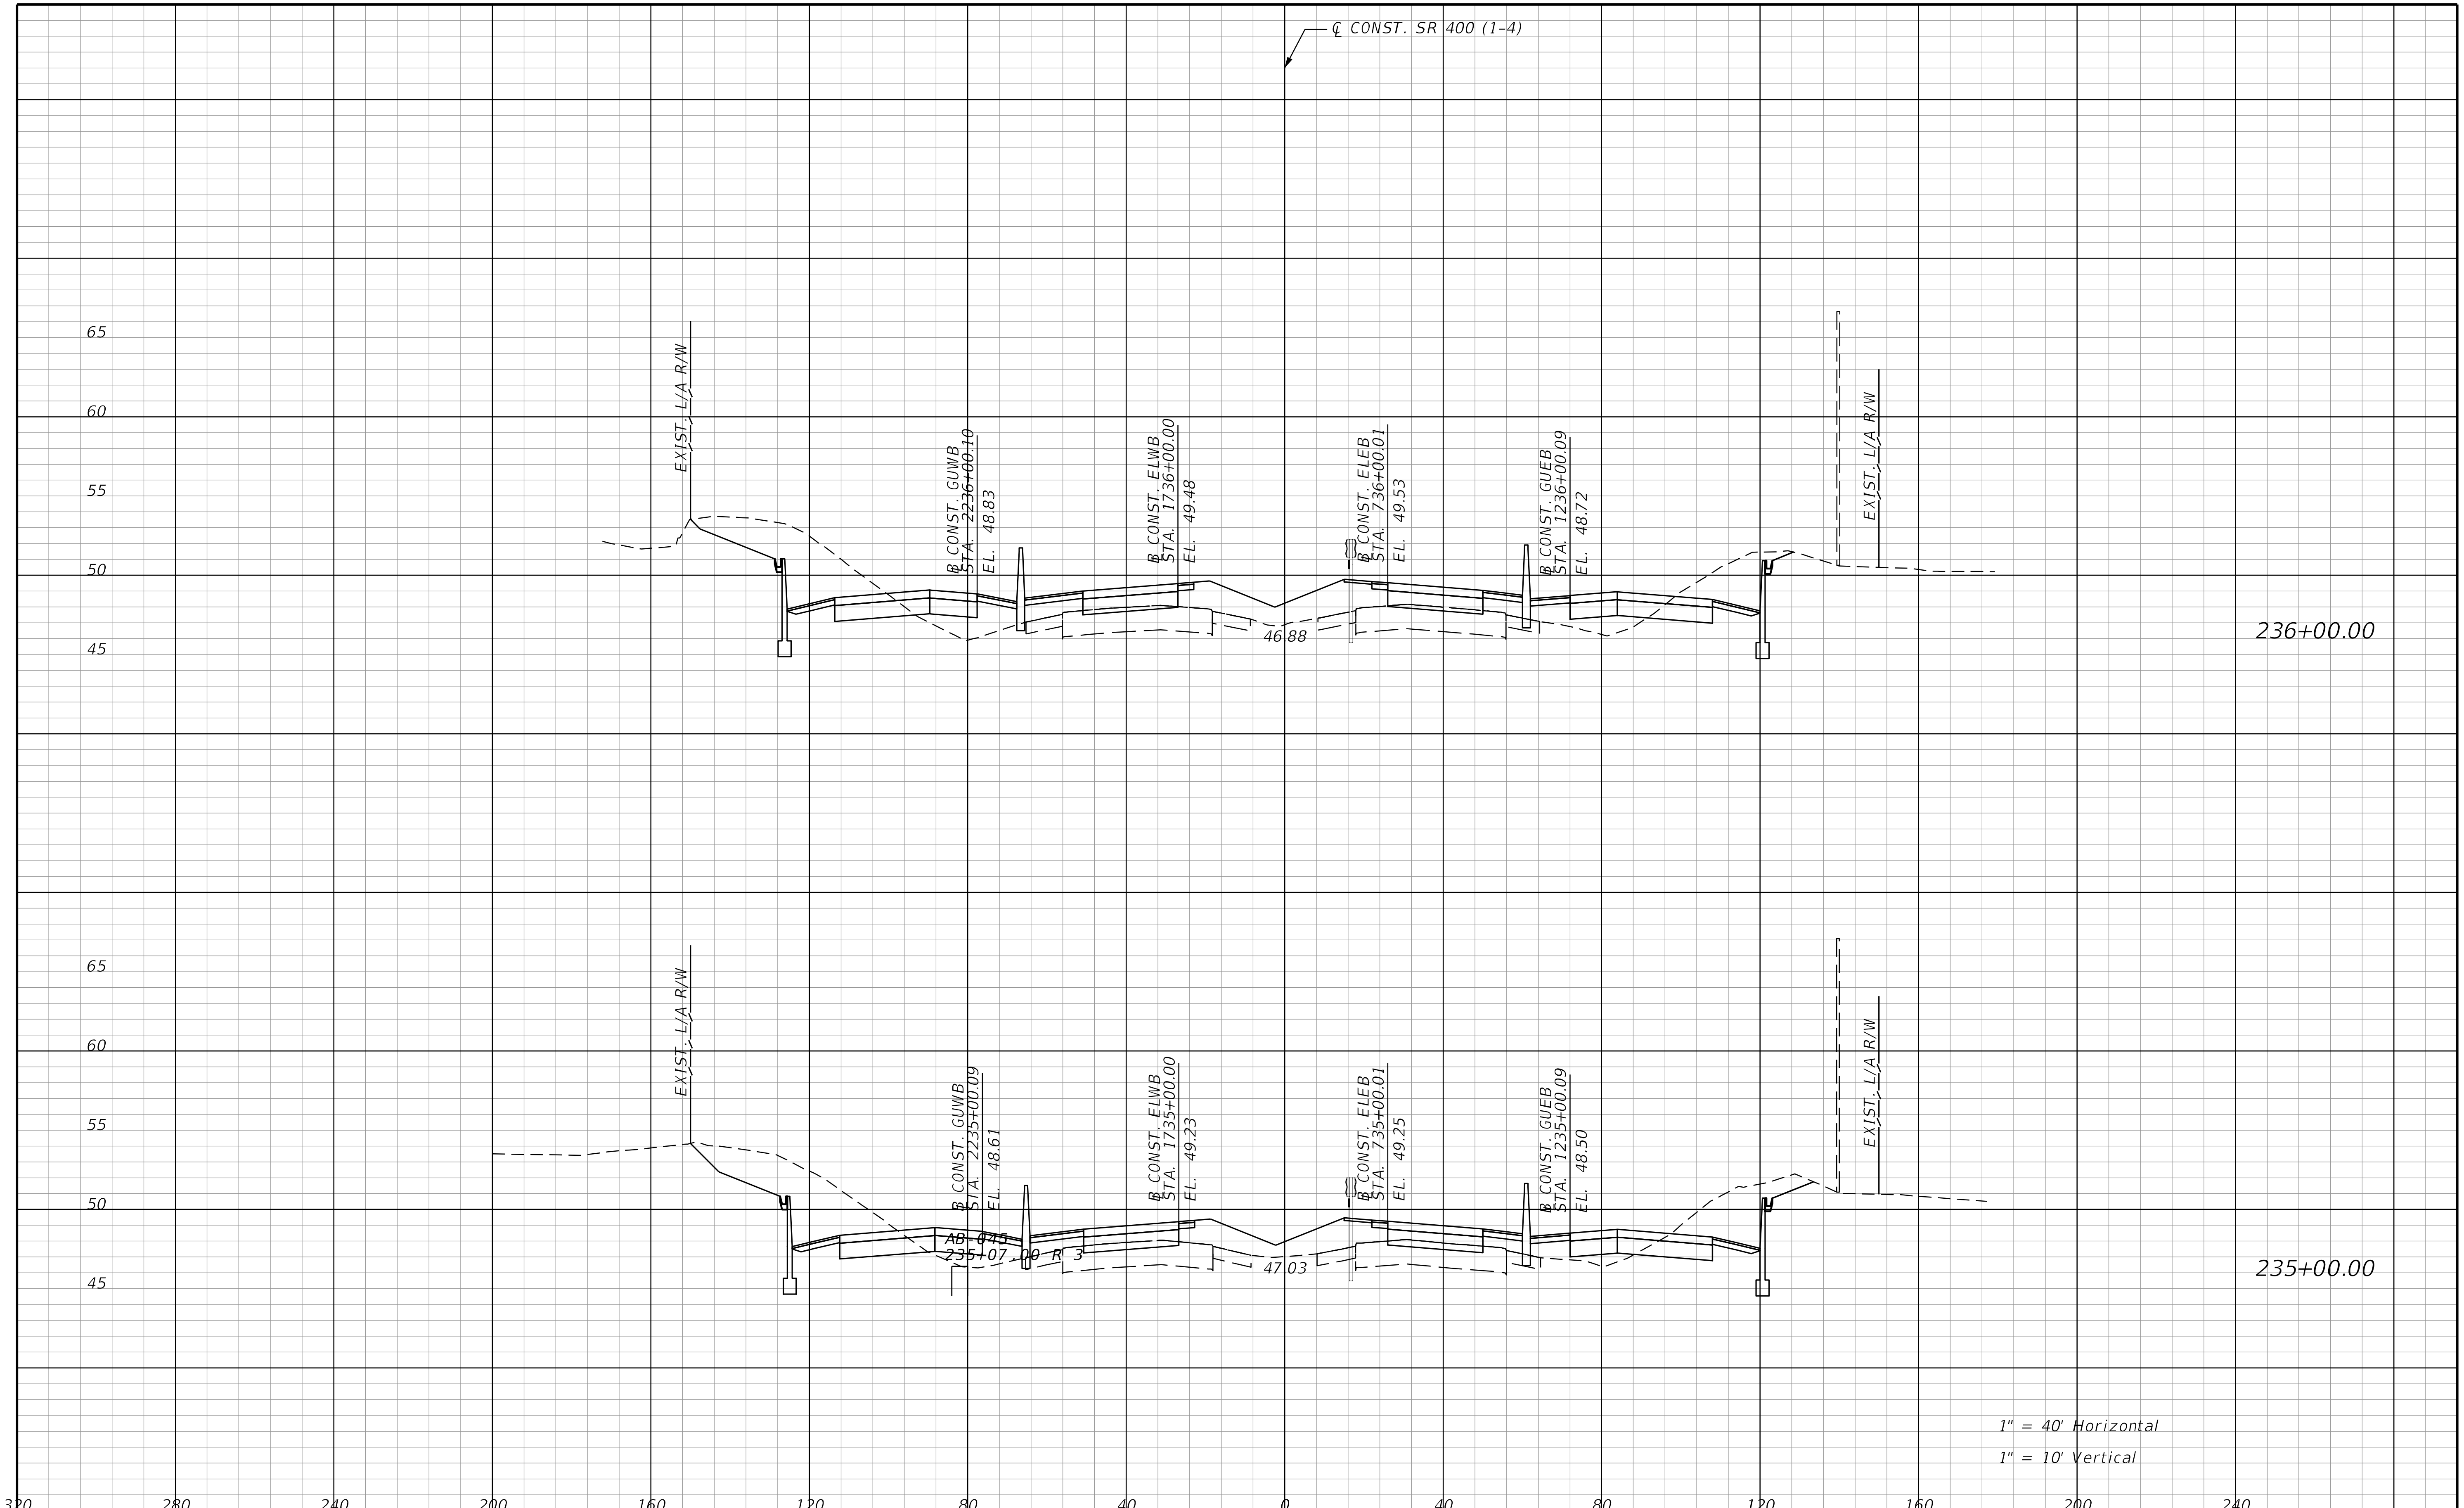

THE OFFICIAL RECORD OF THIS SHEET IS THE ELECTRONIC FILE DIGITALLY SIGNED AND SEALED UNDER RULE 61G15-23.004, F.A.C.

REVISIONS			
DATE	DESCRIPTION	DATE	DESCRIPTION

STANTEC CONSULTING SERVICES INC.
ENGINEER OF RECORD:
WILLIAM V. ANDERSON, P.E. NO.: 36682
11315 CORPORATE BLVD., SUITE 105
ORLANDO, FLORIDA 32817
(407) 823-8966
CERTIFICATE OF AUTHORIZATION NO. 27013

STATE OF FLORIDA
DEPARTMENT OF TRANSPORTATION

ROAD NO.	COUNTY	FINANCIAL PROJECT ID
SR400	VOLUSIA	408464-2-32-01

CROSS SECTIONS
SR 400 (I-4)

SHEET NO.
558

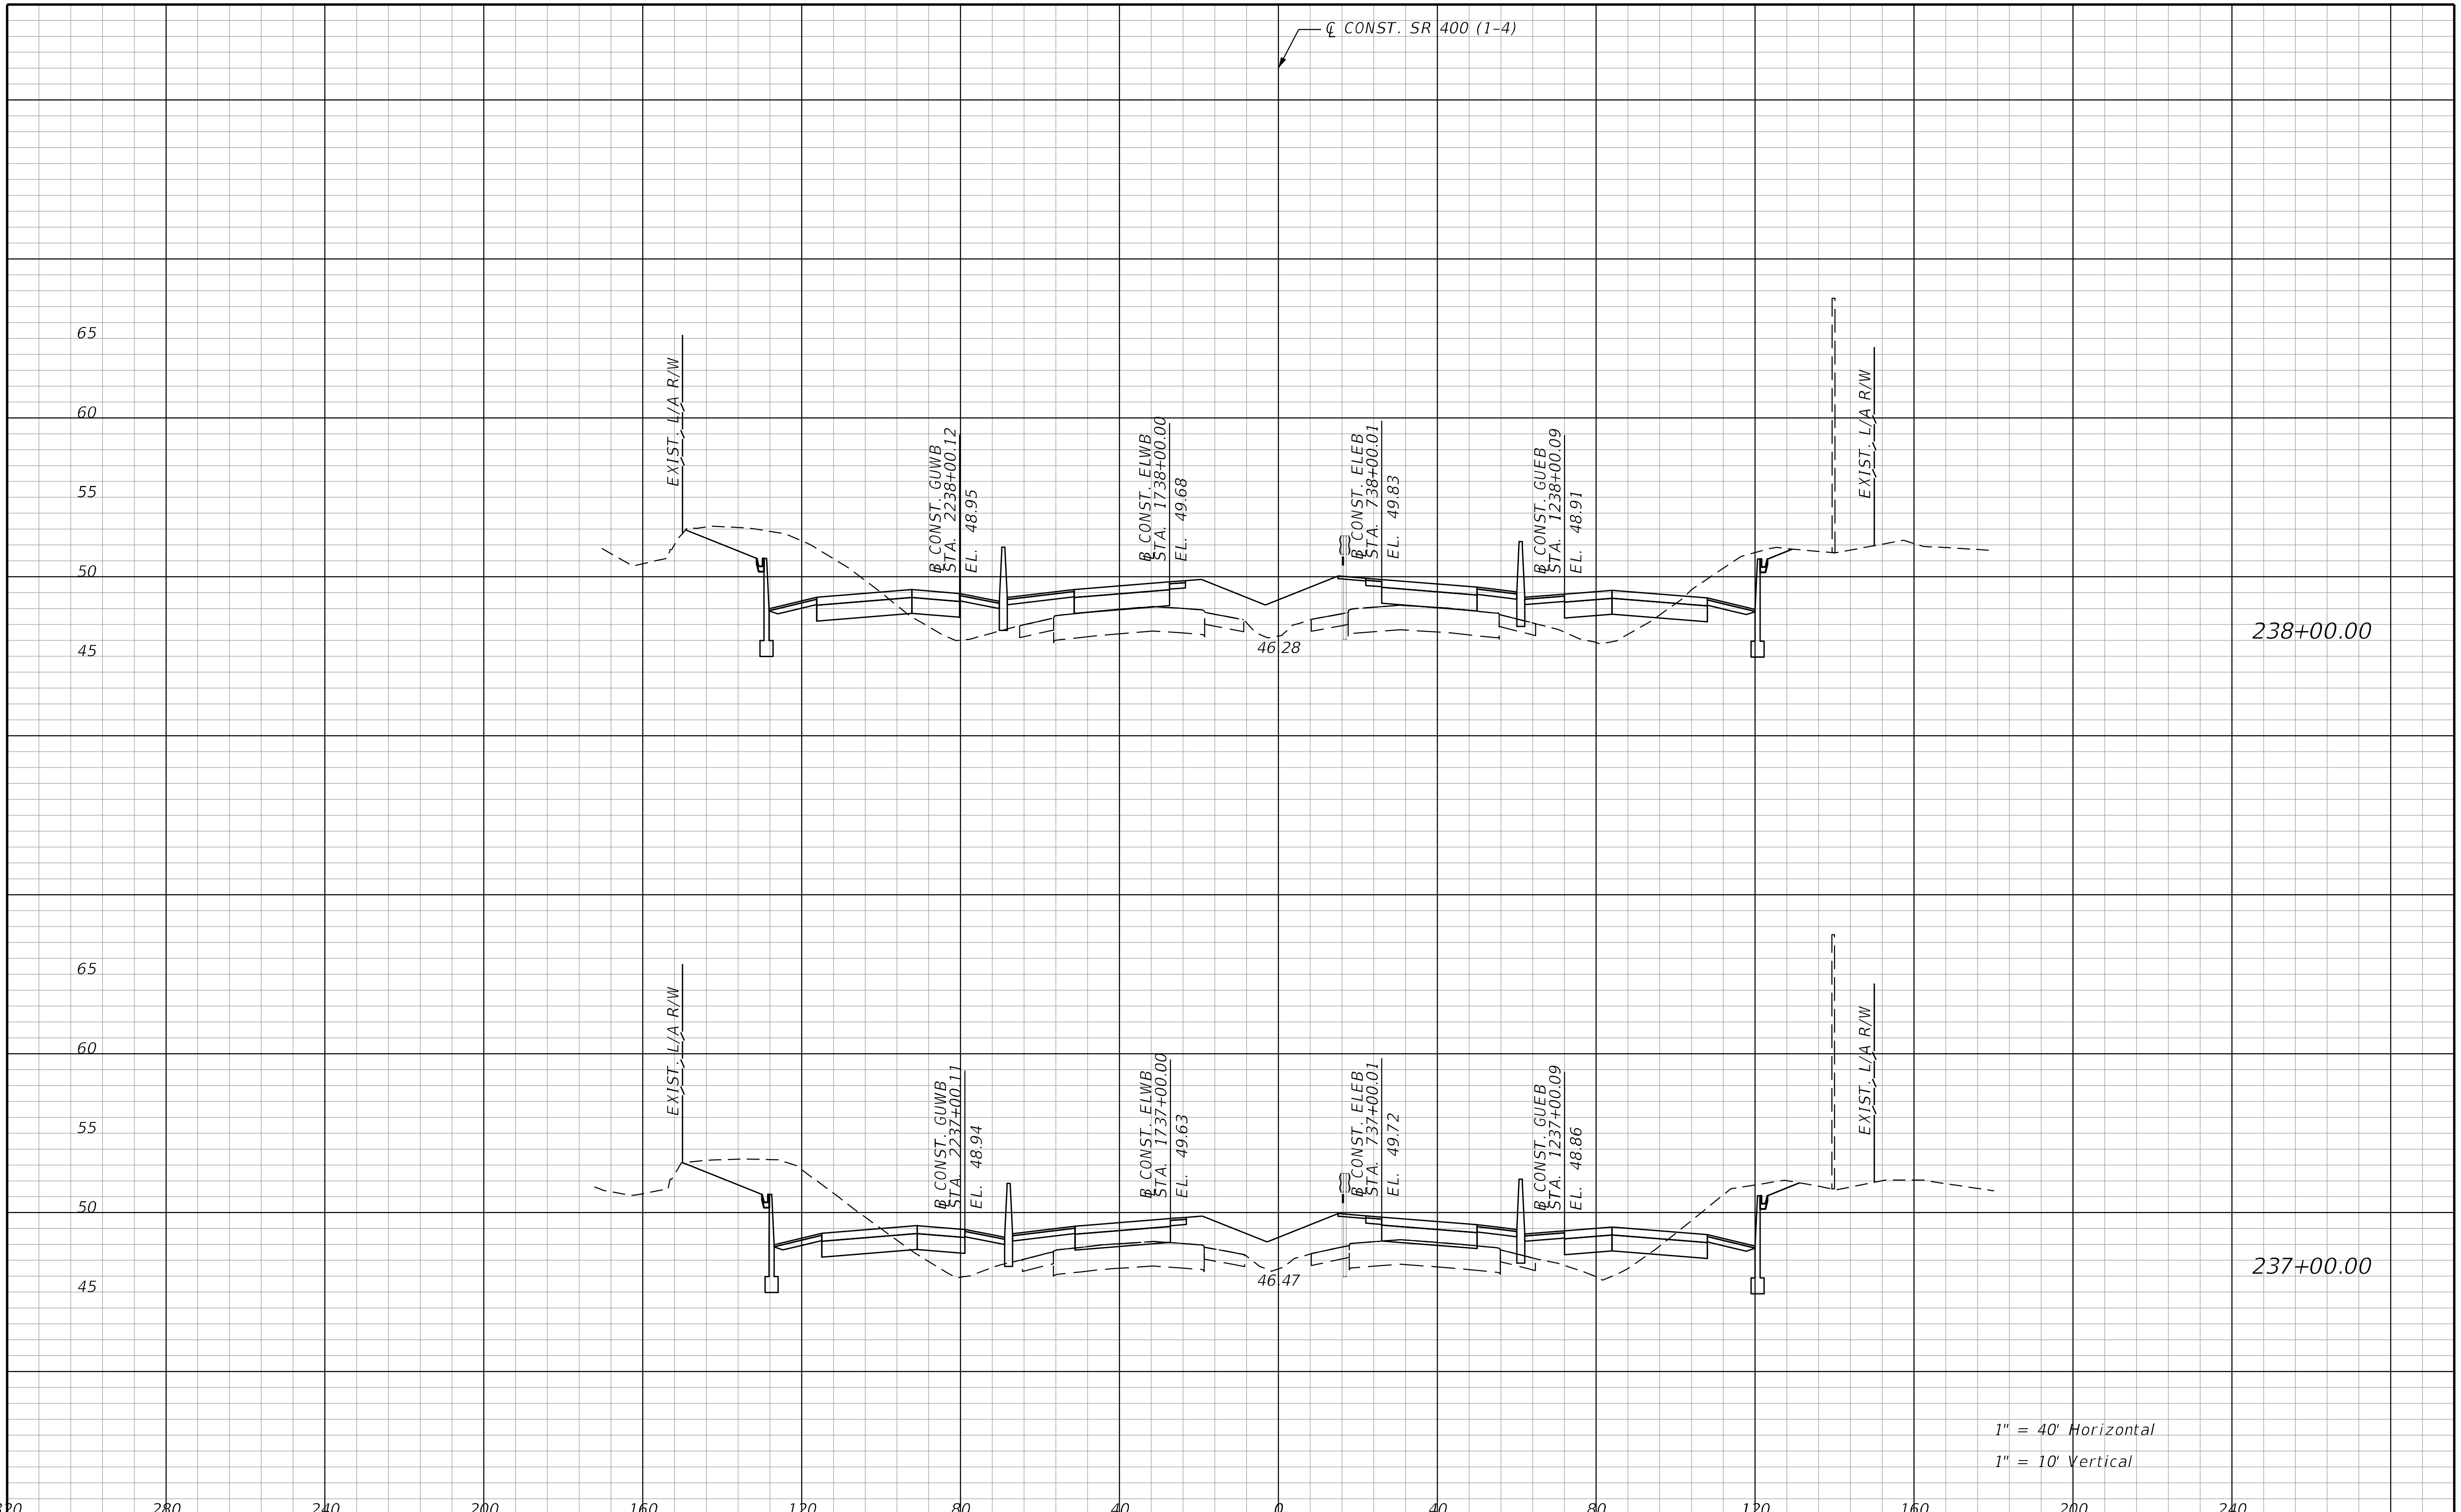

THE OFFICIAL RECORD OF THIS SHEET IS THE ELECTRONIC FILE DIGITALLY SIGNED AND SEALED UNDER RULE 61G15-23.004, F.A.C.

REVISIONS			
DATE	DESCRIPTION	DATE	DESCRIPTION

STANTEC CONSULTING SERVICES INC.
ENGINEER OF RECORD:
WILLIAM V. ANDERSON, P.E. NO.: 36682
11315 CORPORATE BLVD., SUITE 105
ORLANDO, FLORIDA 32817
(407) 823-8966
CERTIFICATE OF AUTHORIZATION NO. 27013

STATE OF FLORIDA
DEPARTMENT OF TRANSPORTATION

ROAD NO.	COUNTY	FINANCIAL PROJECT ID
SR400	VOLUSIA	408464-2-32-01

CROSS SECTIONS
SR 400 (I-4)

SHEET NO.
559

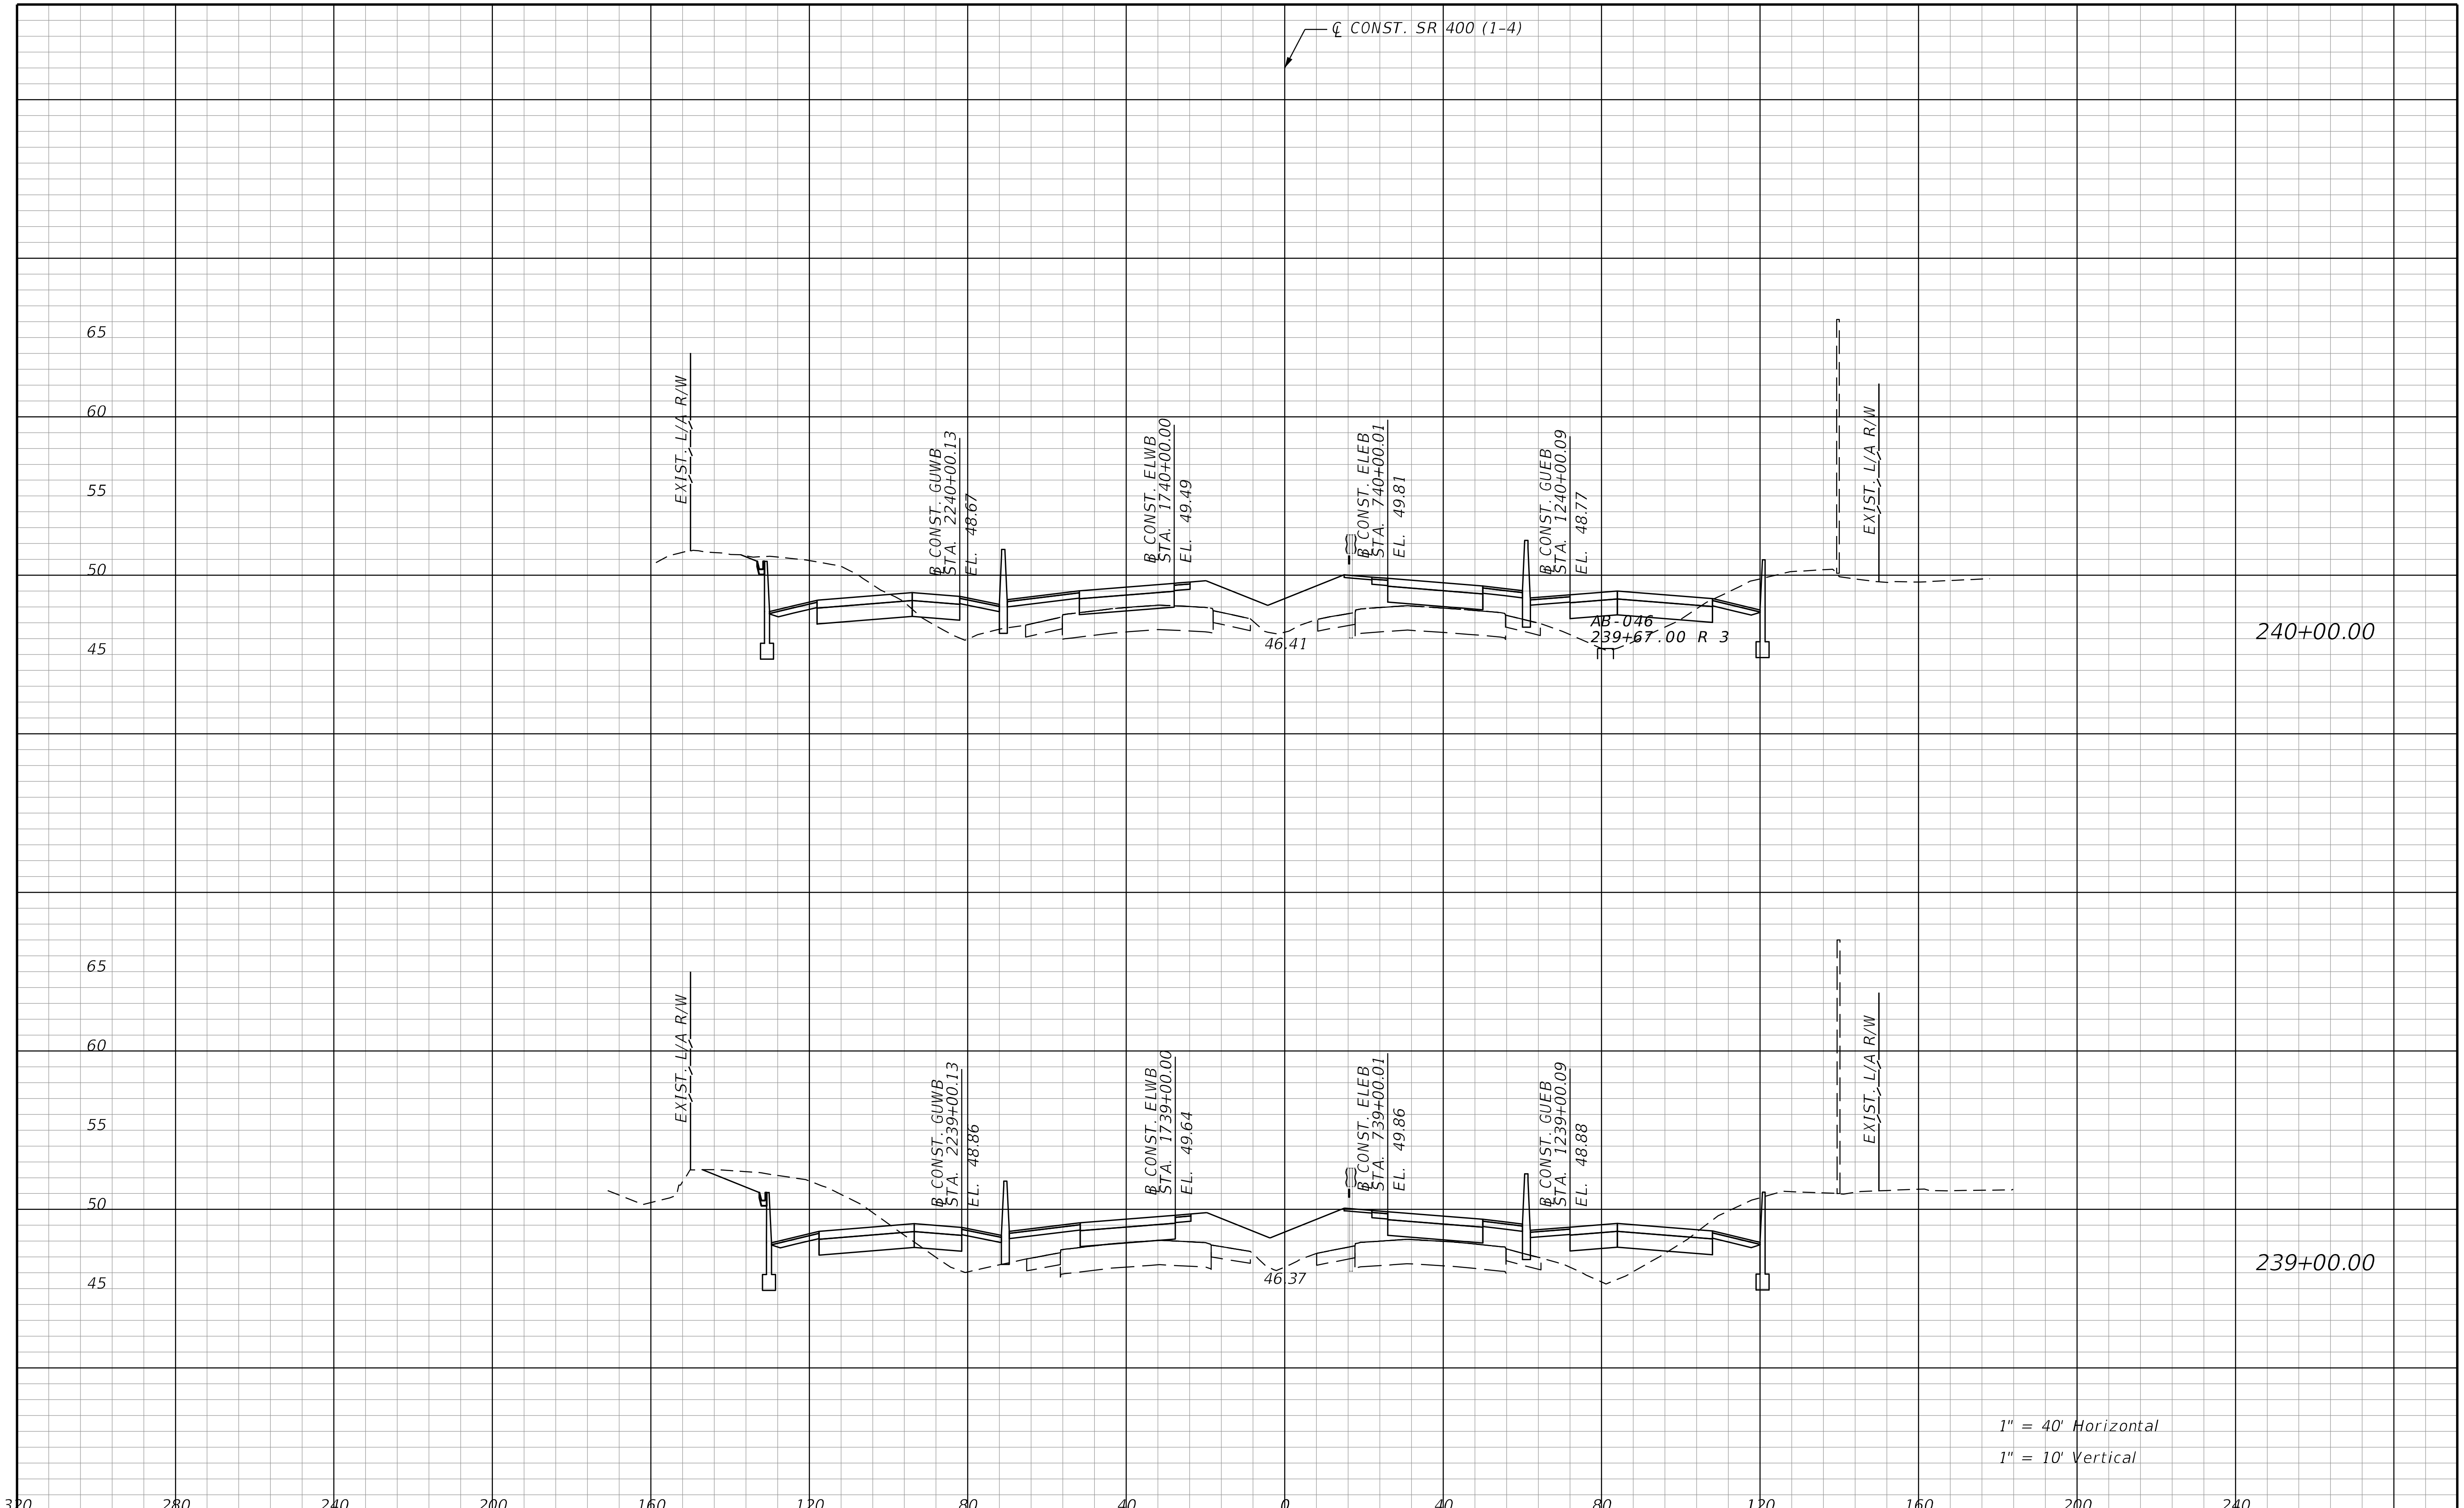

REVISIONS			
DATE	DESCRIPTION	DATE	DESCRIPTION

STANTEC CONSULTING SERVICES INC.
ENGINEER OF RECORD:
WILLIAM V. ANDERSON, P.E. NO.: 36682
11315 CORPORATE BLVD., SUITE 105
ORLANDO, FLORIDA 32817
(407) 823-8966
CERTIFICATE OF AUTHORIZATION NO. 27013

STATE OF FLORIDA
DEPARTMENT OF TRANSPORTATION

ROAD NO.	COUNTY	FINANCIAL PROJECT ID
SR400	VOLUSIA	408464-2-32-01

CROSS SECTIONS
SR 400 (I-4)

SHEET NO. 560

THE OFFICIAL RECORD OF THIS SHEET IS THE ELECTRONIC FILE DIGITALLY SIGNED AND SEALED UNDER RULE 61G15-23.004, F.A.C.

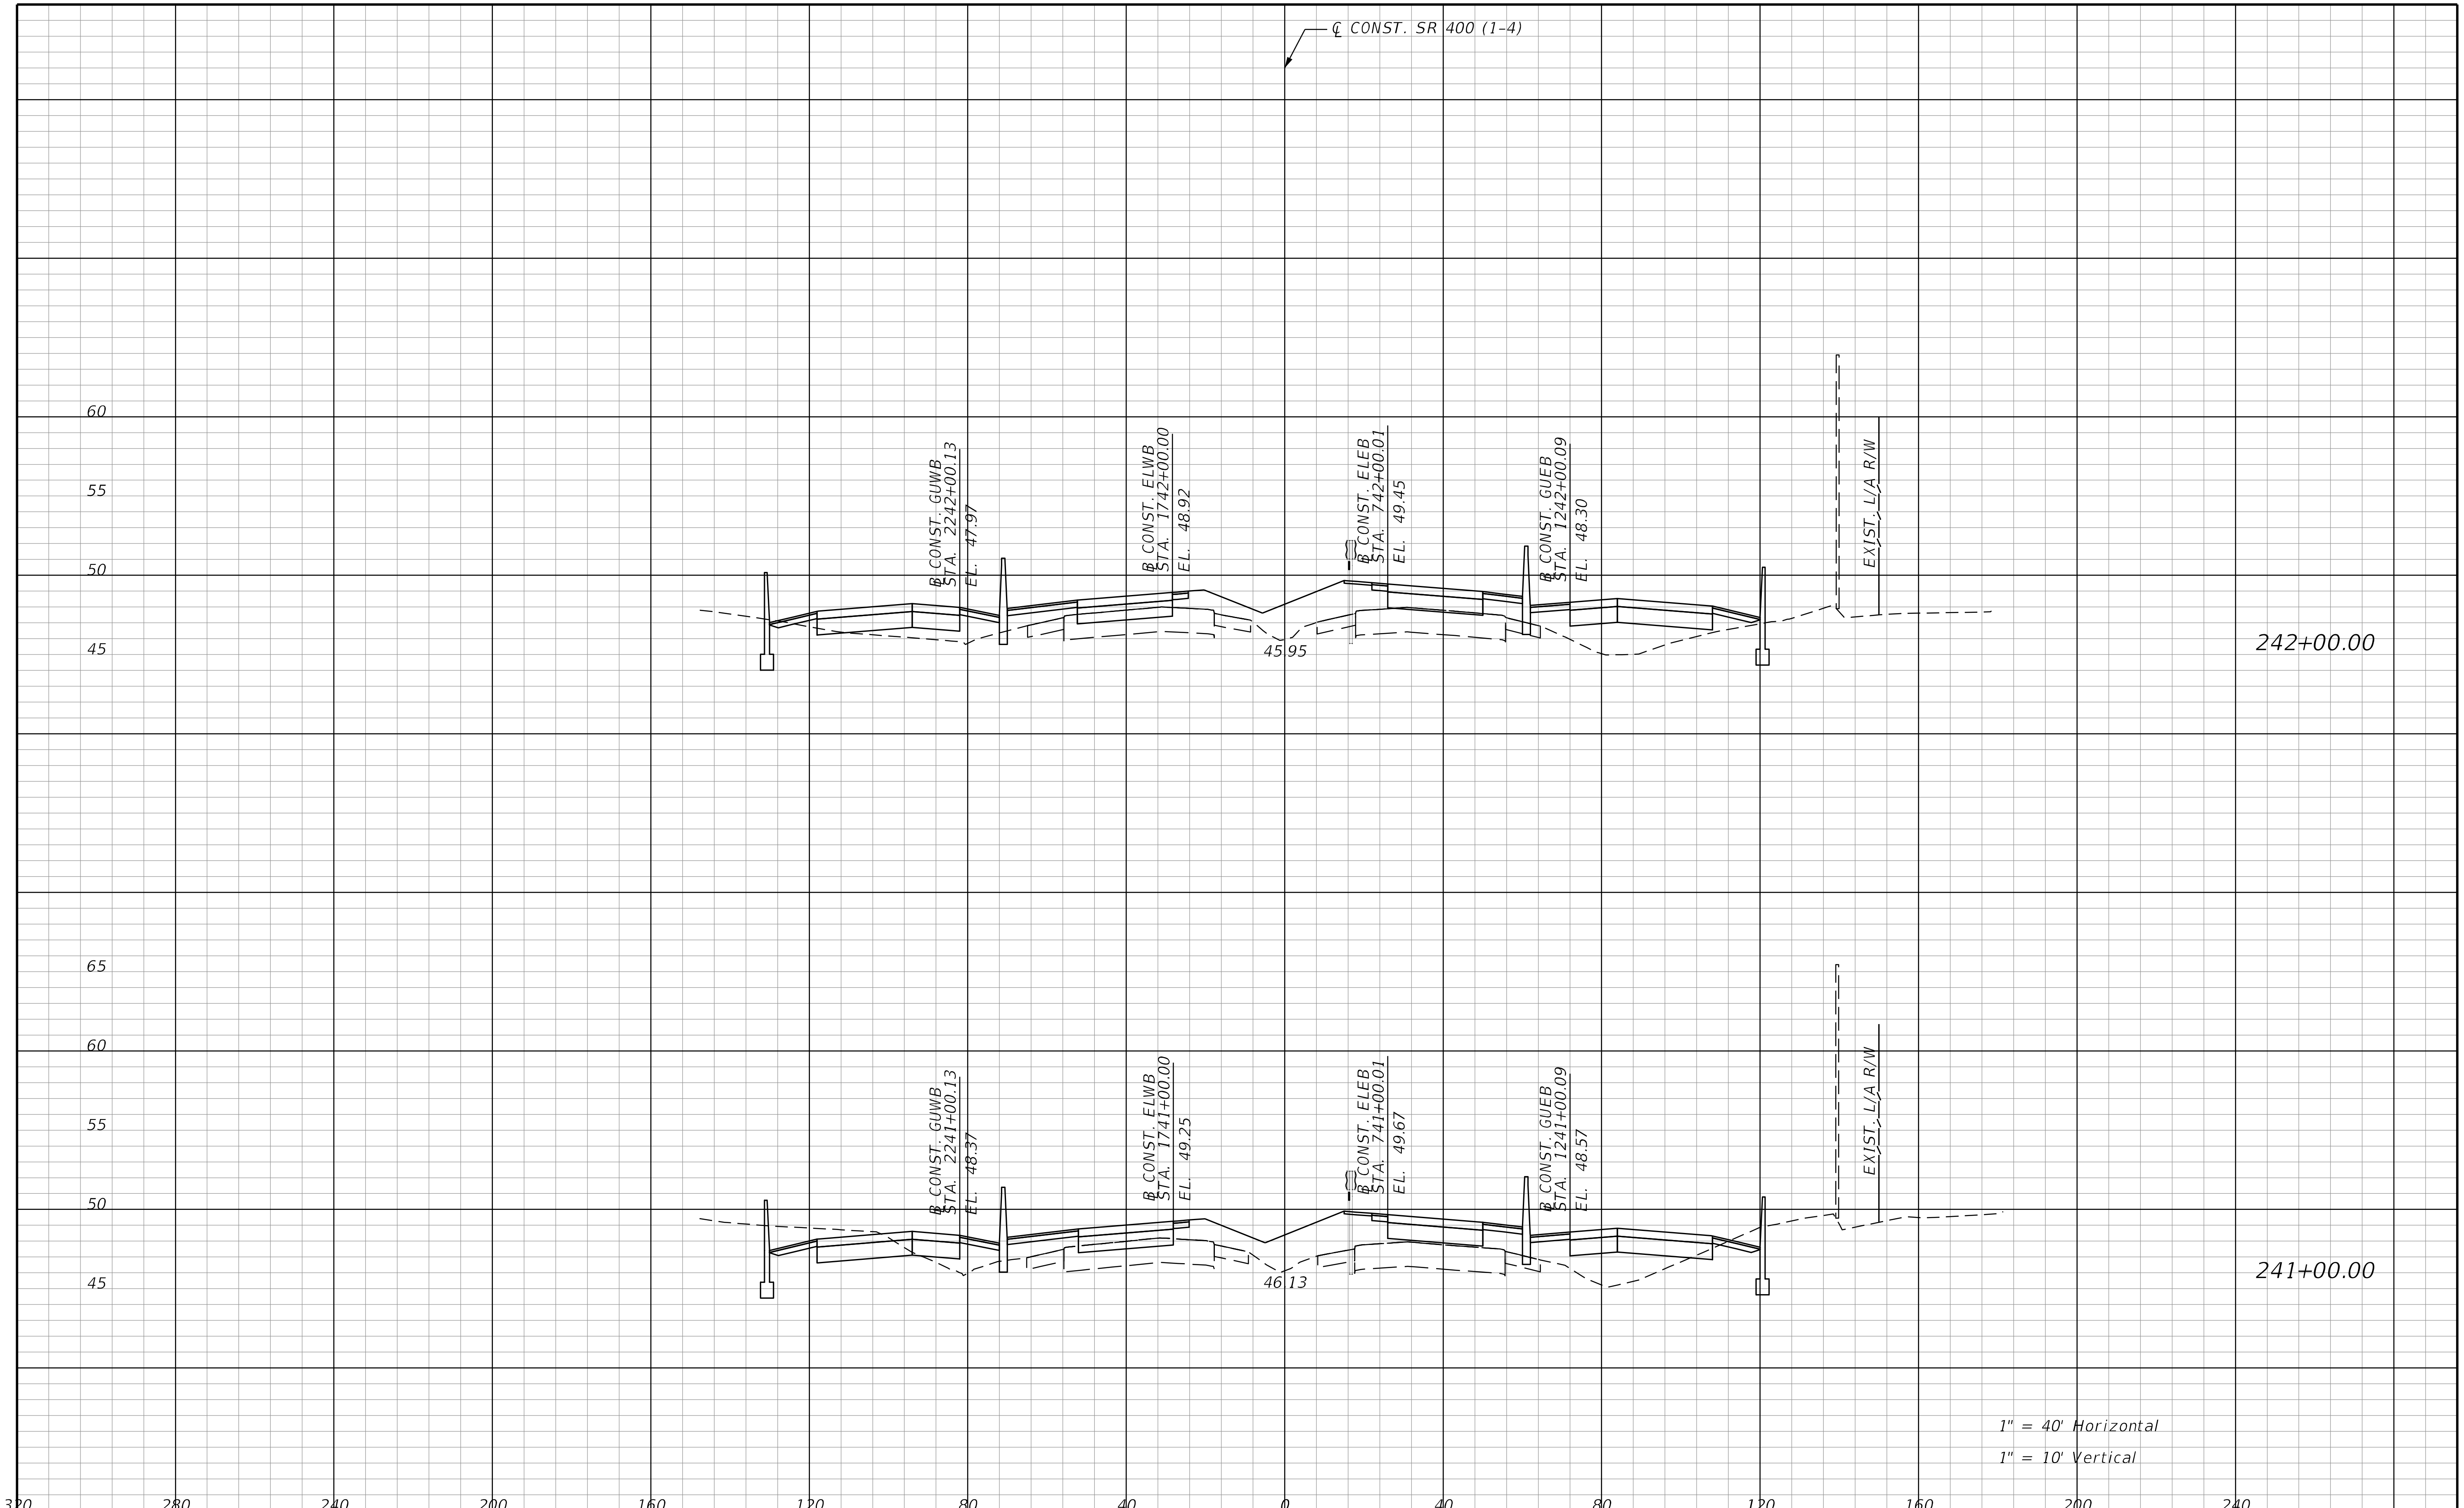

REVISIONS			
DATE	DESCRIPTION	DATE	DESCRIPTION

STANTEC CONSULTING SERVICES INC.
ENGINEER OF RECORD:
WILLIAM V. ANDERSON, P.E. NO.: 36682
11315 CORPORATE BLVD., SUITE 105
ORLANDO, FLORIDA 32817
(407) 823-8966
CERTIFICATE OF AUTHORIZATION NO. 27013

STATE OF FLORIDA
DEPARTMENT OF TRANSPORTATION

ROAD NO.	COUNTY	FINANCIAL PROJECT ID
SR400	VOLUSIA	408464-2-32-01

CROSS SECTIONS
SR 400 (I-4)

SHEET NO.
561

jchassee 6/14/2019 4:24:57 PM Rdxsrd_shg V:\2158\active\CADD\408464232201\roadway\RDXSRD01.dgn

THE OFFICIAL RECORD OF THIS SHEET IS THE ELECTRONIC FILE DIGITALLY SIGNED AND SEALED UNDER RULE 61G15-23.004, F.A.C.

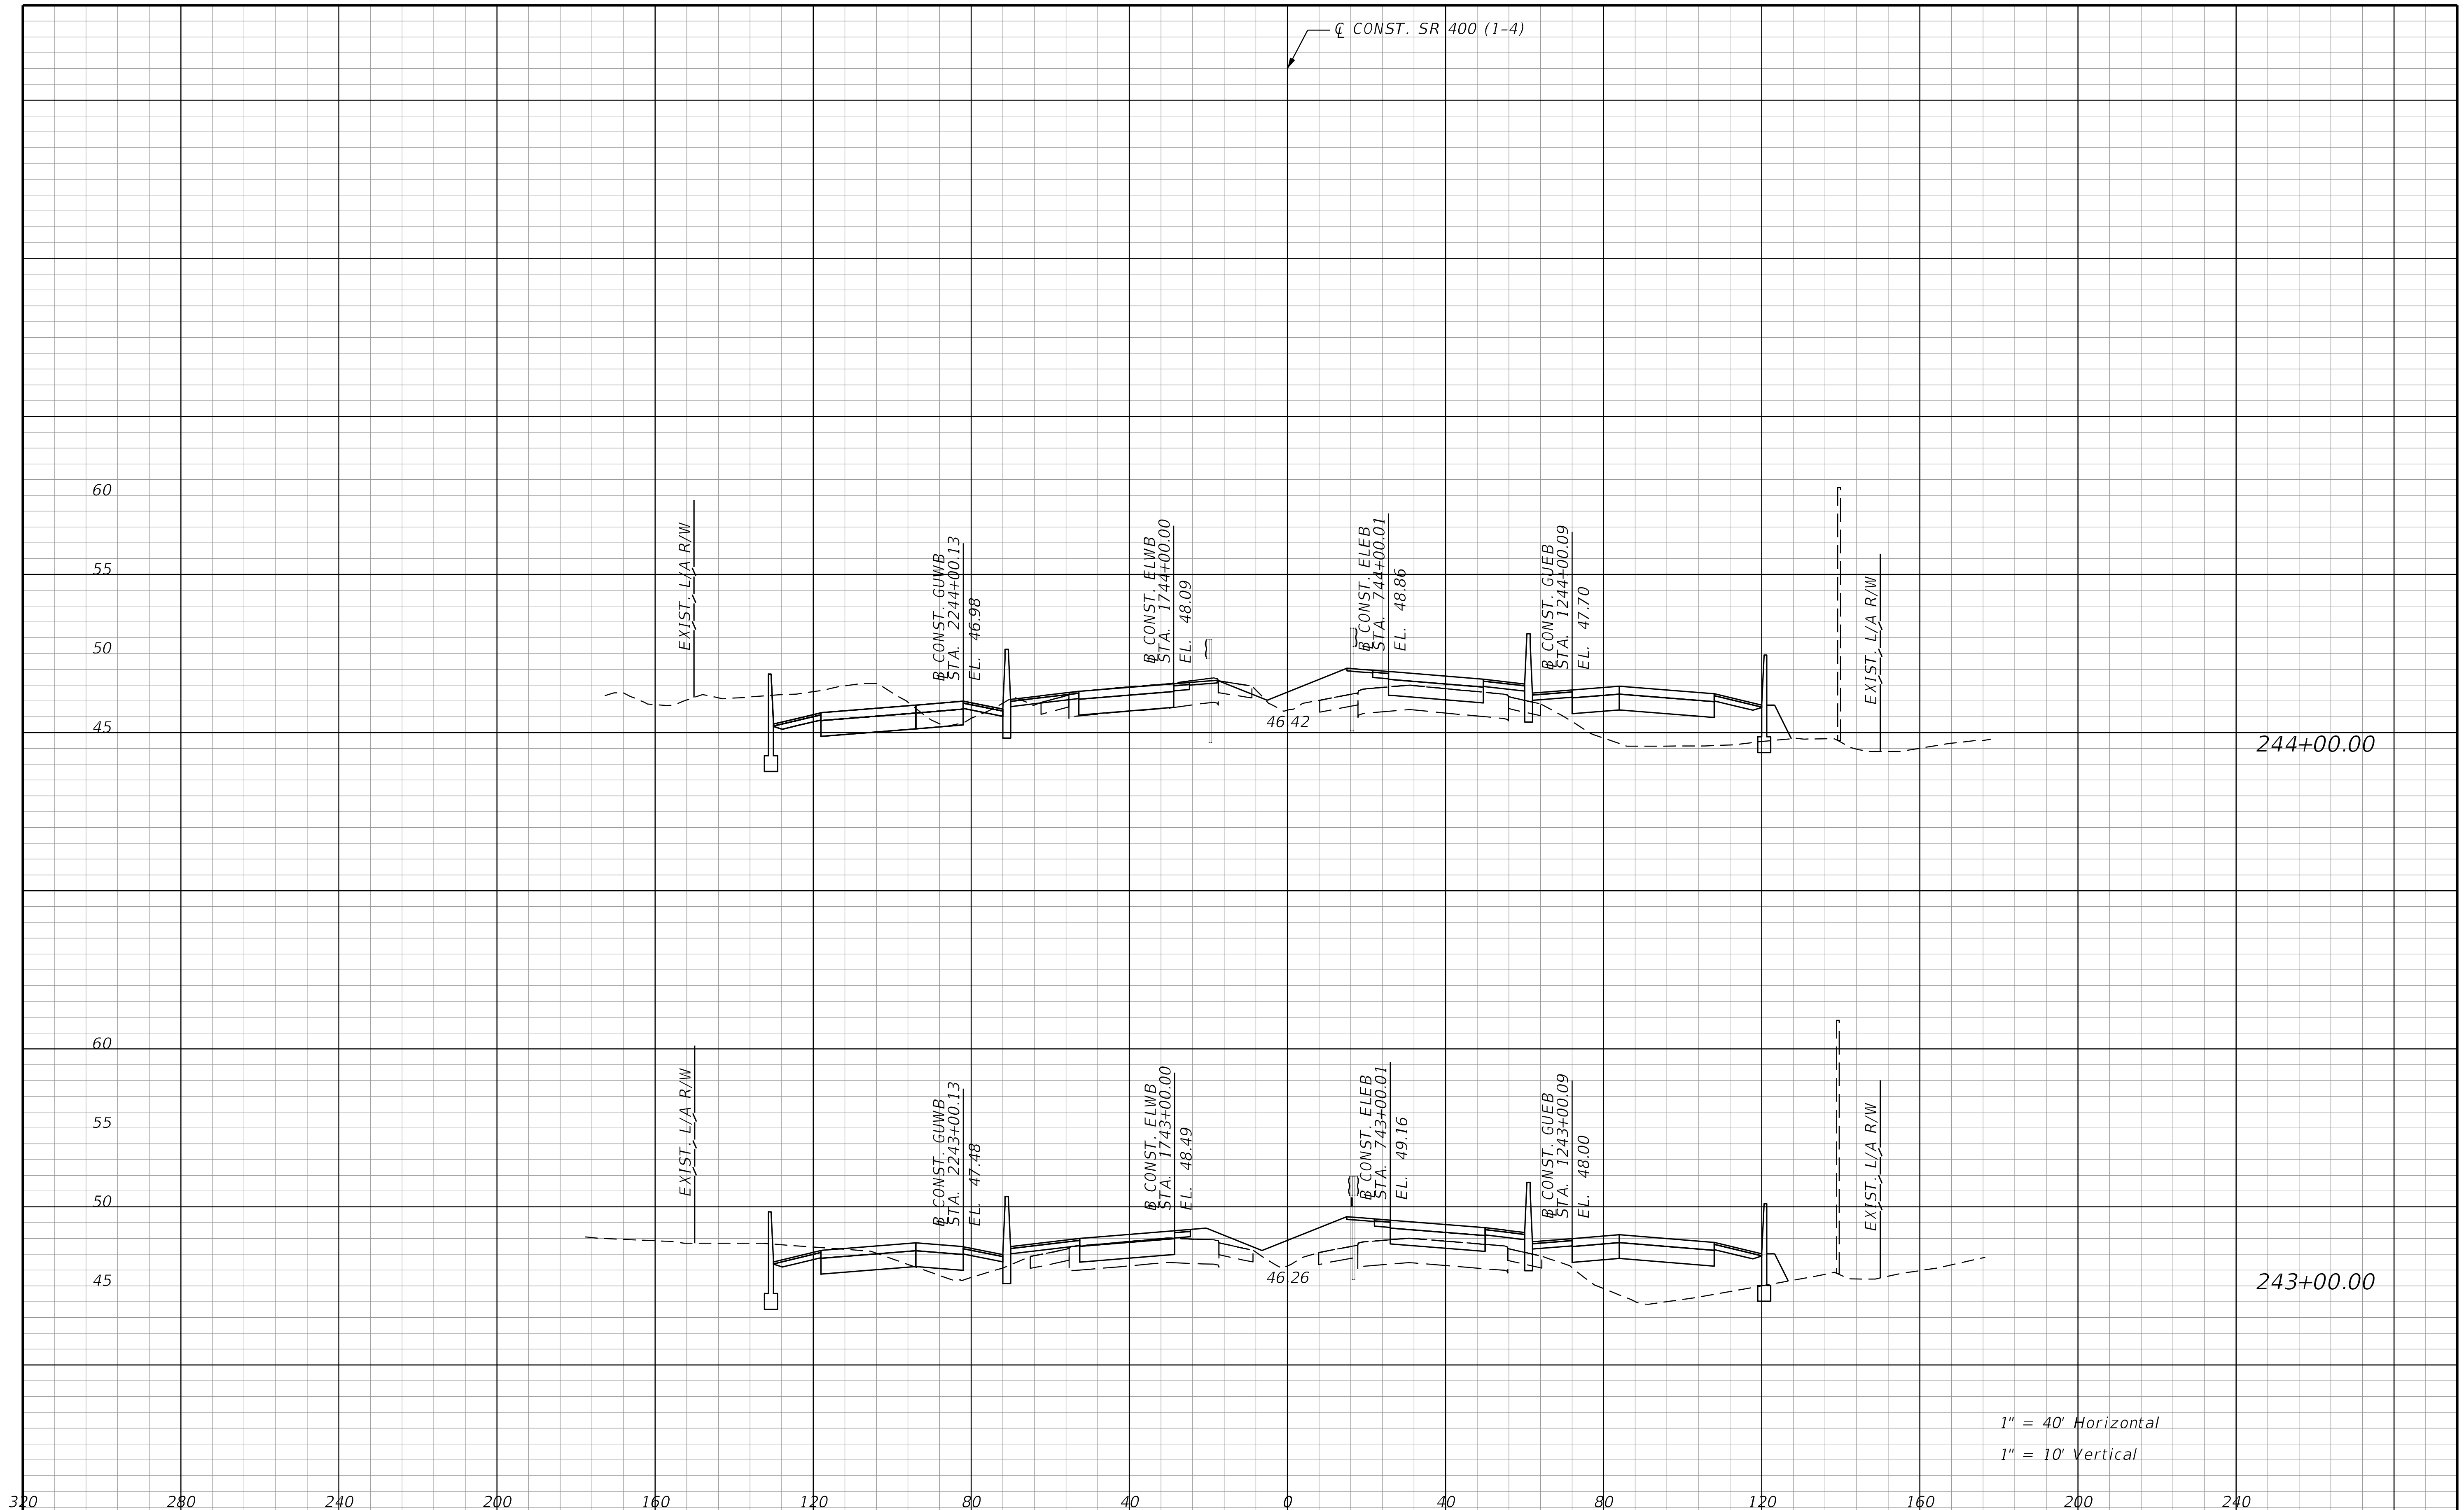

REVISIONS			
DATE	DESCRIPTION	DATE	DESCRIPTION

STANTEC CONSULTING SERVICES INC.
ENGINEER OF RECORD:
WILLIAM V. ANDERSON, P.E. NO.: 36682
11315 CORPORATE BLVD., SUITE 105
ORLANDO, FLORIDA 32817
(407) 823-8966
CERTIFICATE OF AUTHORIZATION NO. 27013

STATE OF FLORIDA
DEPARTMENT OF TRANSPORTATION

ROAD NO.	COUNTY	FINANCIAL PROJECT ID
SR400	VOLUSIA	408464-2-32-01

CROSS SECTIONS
SR 400 (I-4)

SHEET NO.
562

THE OFFICIAL RECORD OF THIS SHEET IS THE ELECTRONIC FILE DIGITALLY SIGNED AND SEALED UNDER RULE 61G15-23.004, F.A.C.

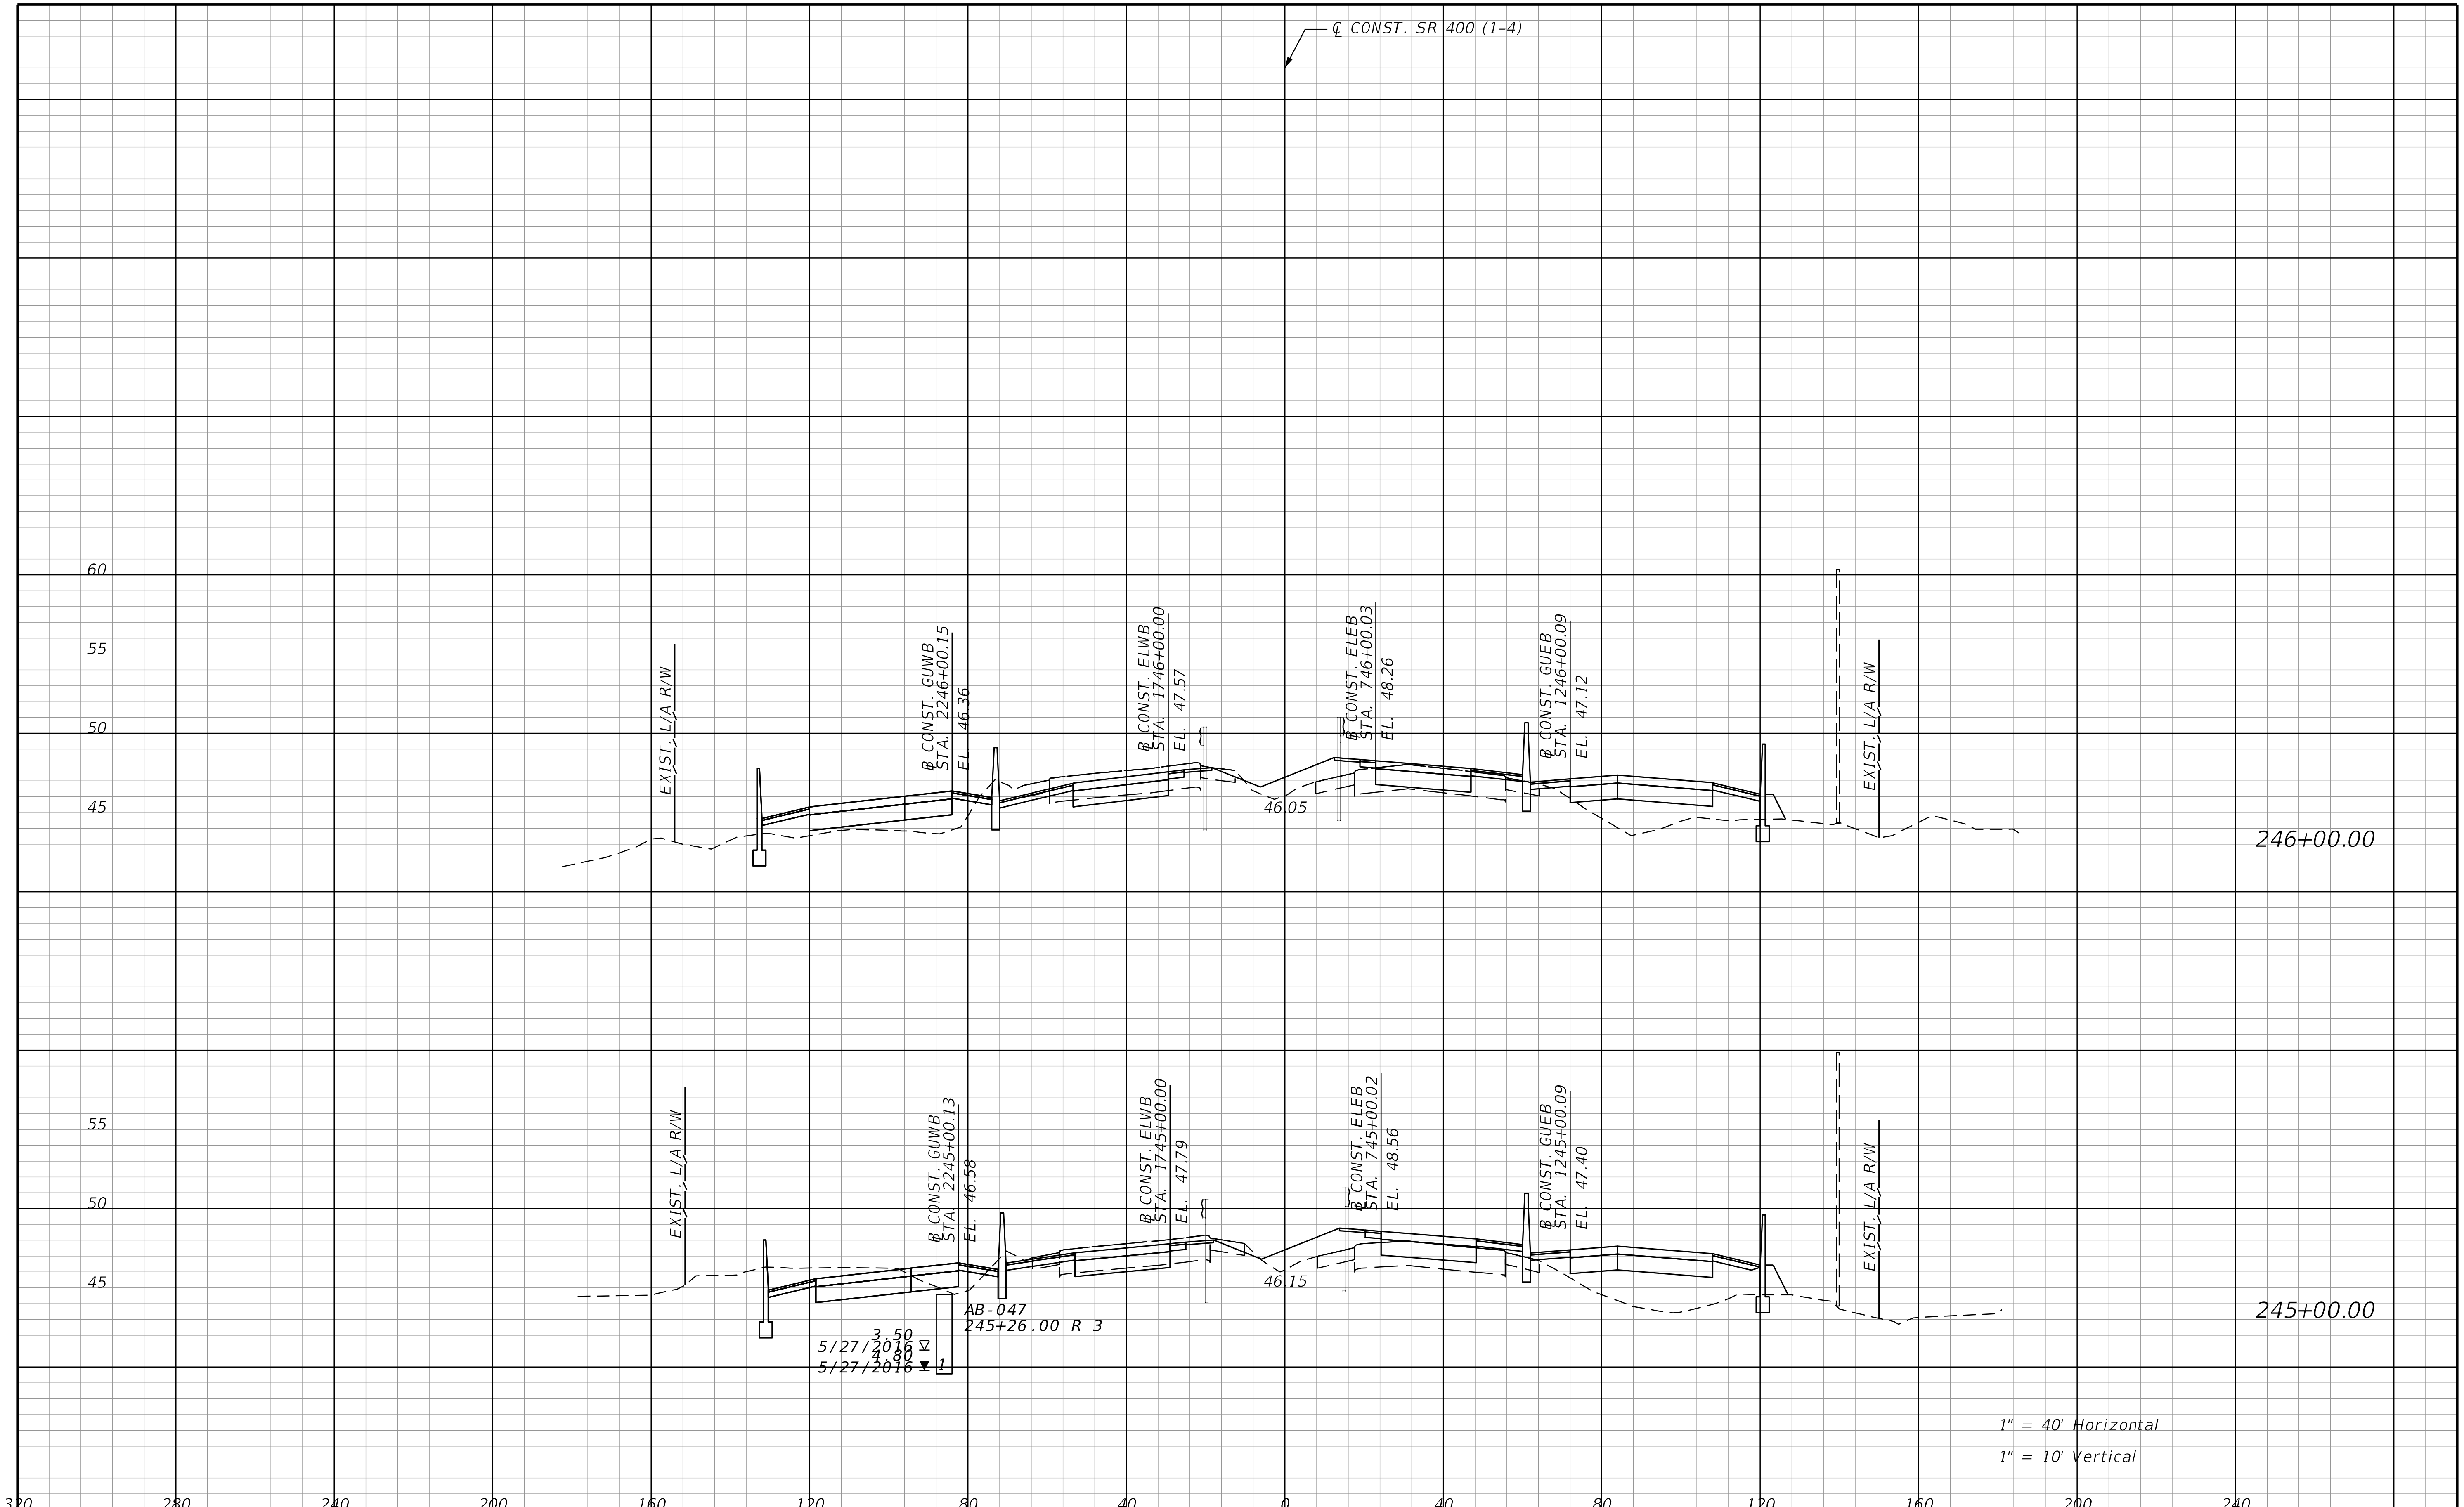

REVISIONS

DATE	DESCRIPTION	DATE	DESCRIPTION

STANTEC CONSULTING SERVICES INC.
ENGINEER OF RECORD:
WILLIAM V. ANDERSON, P.E. NO.: 36682
11315 CORPORATE BLVD., SUITE 105
ORLANDO, FLORIDA 32817
(407) 823-8966
CERTIFICATE OF AUTHORIZATION NO. 27013

STATE OF FLORIDA
DEPARTMENT OF TRANSPORTATION

ROAD NO.	COUNTY	FINANCIAL PROJECT ID
SR400	VOLUSIA	408464-2-32-01

CROSS SECTIONS
SR 400 (I-4)

SHEET NO.
563

THE OFFICIAL RECORD OF THIS SHEET IS THE ELECTRONIC FILE DIGITALLY SIGNED AND SEALED UNDER RULE 61G15-23.004, F.A.C.

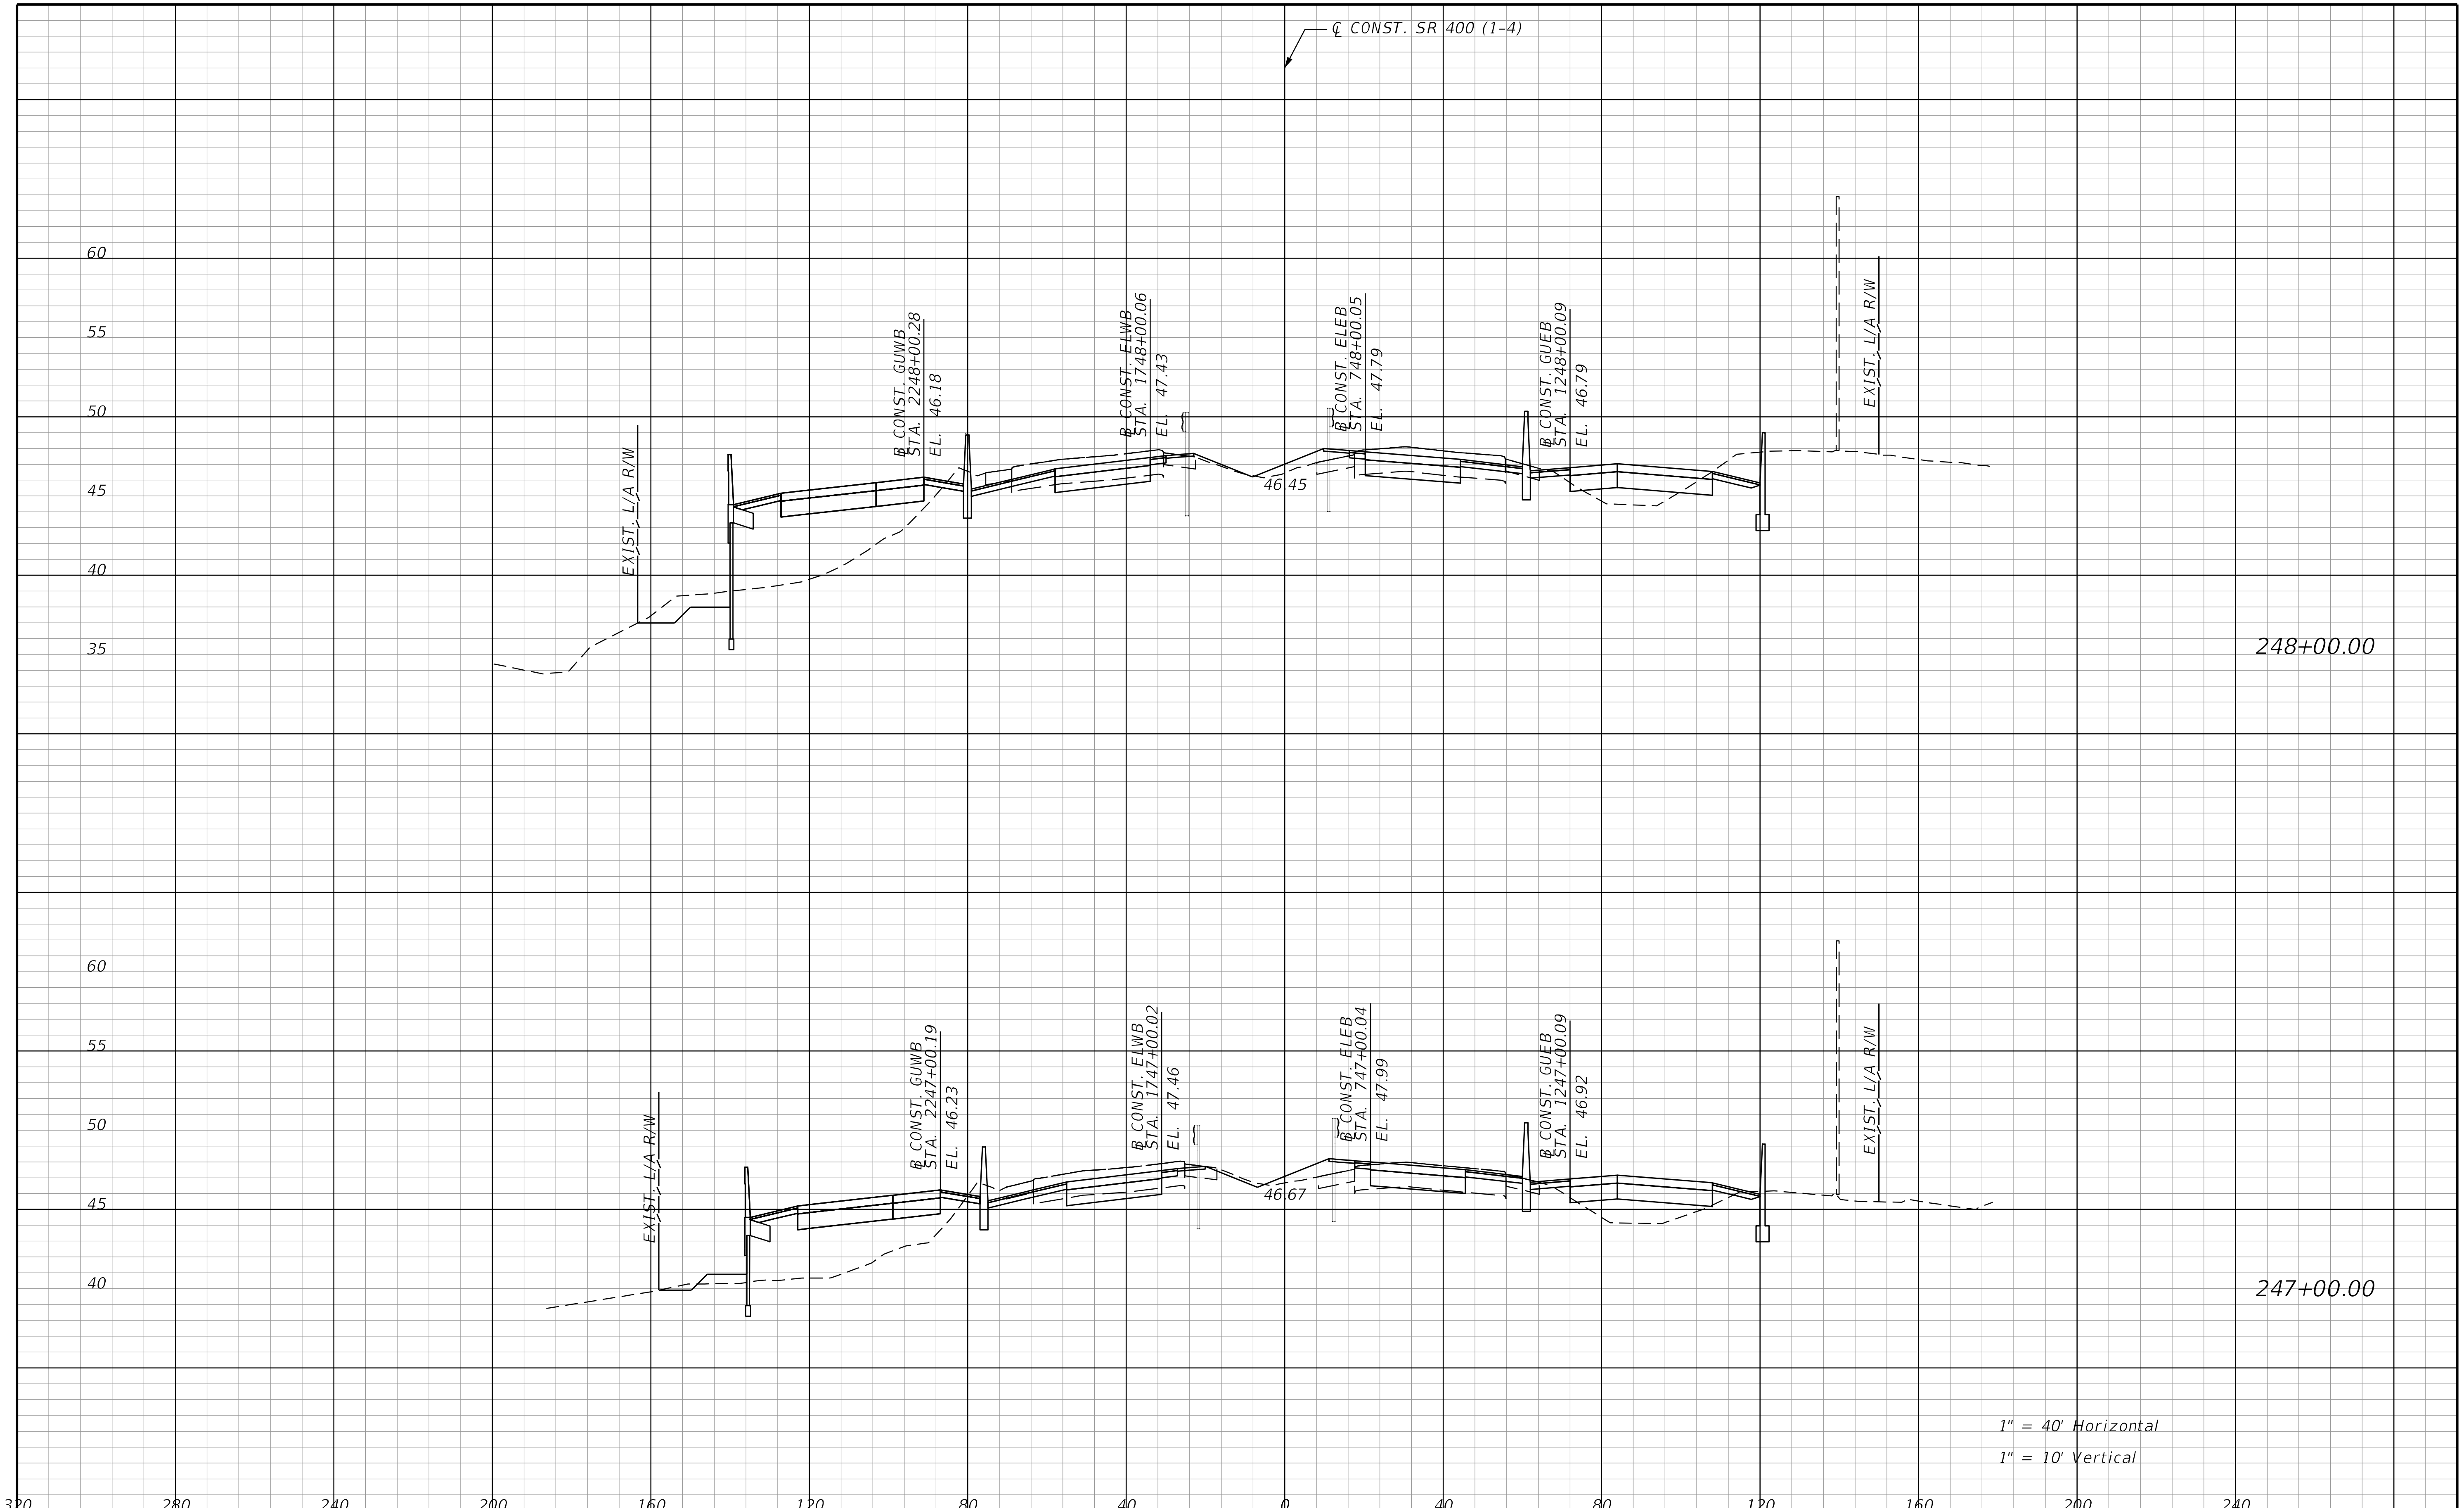

REVISIONS			
DATE	DESCRIPTION	DATE	DESCRIPTION

STANTEC CONSULTING SERVICES INC.
ENGINEER OF RECORD:
WILLIAM V. ANDERSON, P.E. NO.: 36682
11315 CORPORATE BLVD., SUITE 105
ORLANDO, FLORIDA 32817
(407) 823-8966
CERTIFICATE OF AUTHORIZATION NO. 27013

STATE OF FLORIDA
DEPARTMENT OF TRANSPORTATION

ROAD NO.	COUNTY	FINANCIAL PROJECT ID
SR400	VOLUSIA	408464-2-32-01

CROSS SECTIONS
SR 400 (I-4)

SHEET NO.
564

jchassee 6/14/2019 4:24:59 PM Rdxsrd_shg V:\2158\active\CADD\40846423201\roadway\RDXSRD01.dgn

THE OFFICIAL RECORD OF THIS SHEET IS THE ELECTRONIC FILE DIGITALLY SIGNED AND SEALED UNDER RULE 61G15-23.004, F.A.C.

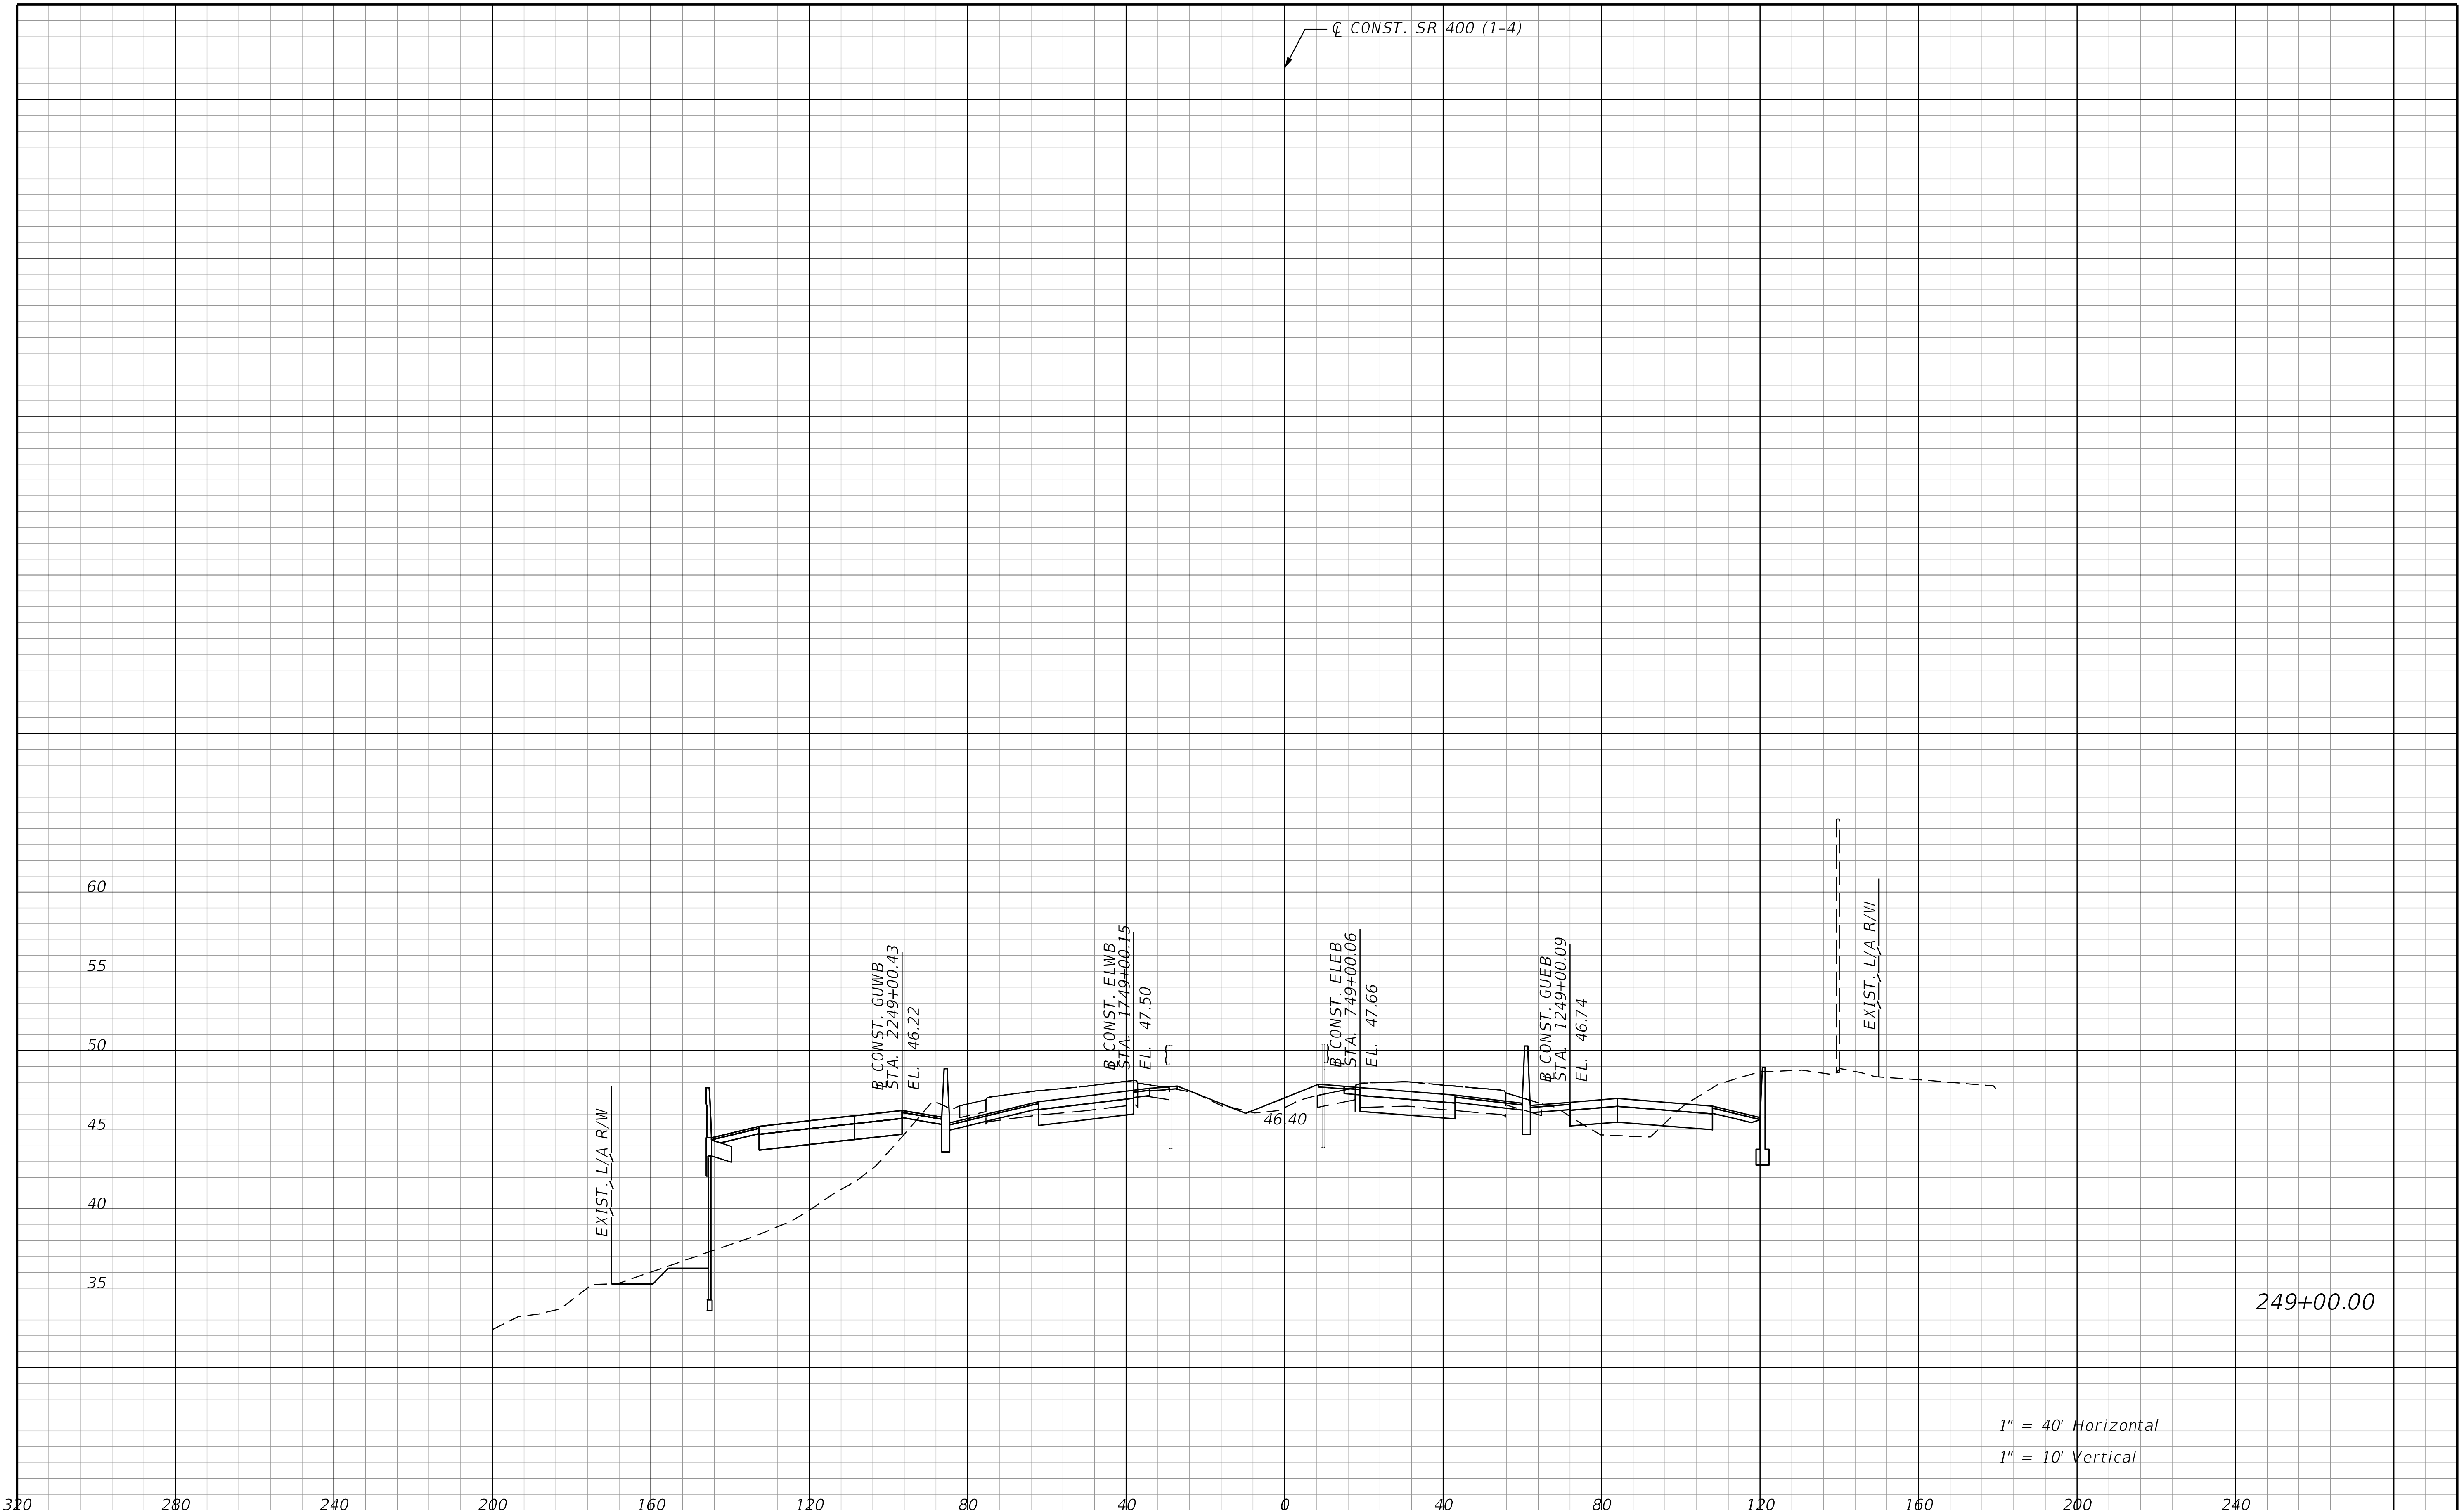

REVISIONS			
DATE	DESCRIPTION	DATE	DESCRIPTION

STANTEC CONSULTING SERVICES INC.
ENGINEER OF RECORD:
WILLIAM V. ANDERSON, P.E. NO.: 36682
11315 CORPORATE BLVD., SUITE 105
ORLANDO, FLORIDA 32817
(407) 823-8966
CERTIFICATE OF AUTHORIZATION NO. 27013

STATE OF FLORIDA
DEPARTMENT OF TRANSPORTATION

ROAD NO.	COUNTY	FINANCIAL PROJECT ID
SR400	VOLUSIA	408464-2-32-01

CROSS SECTIONS
SR 400 (I-4)

SHEET NO.
565

THE OFFICIAL RECORD OF THIS SHEET IS THE ELECTRONIC FILE DIGITALLY SIGNED AND SEALED UNDER RULE 61G15-23.004, F.A.C.

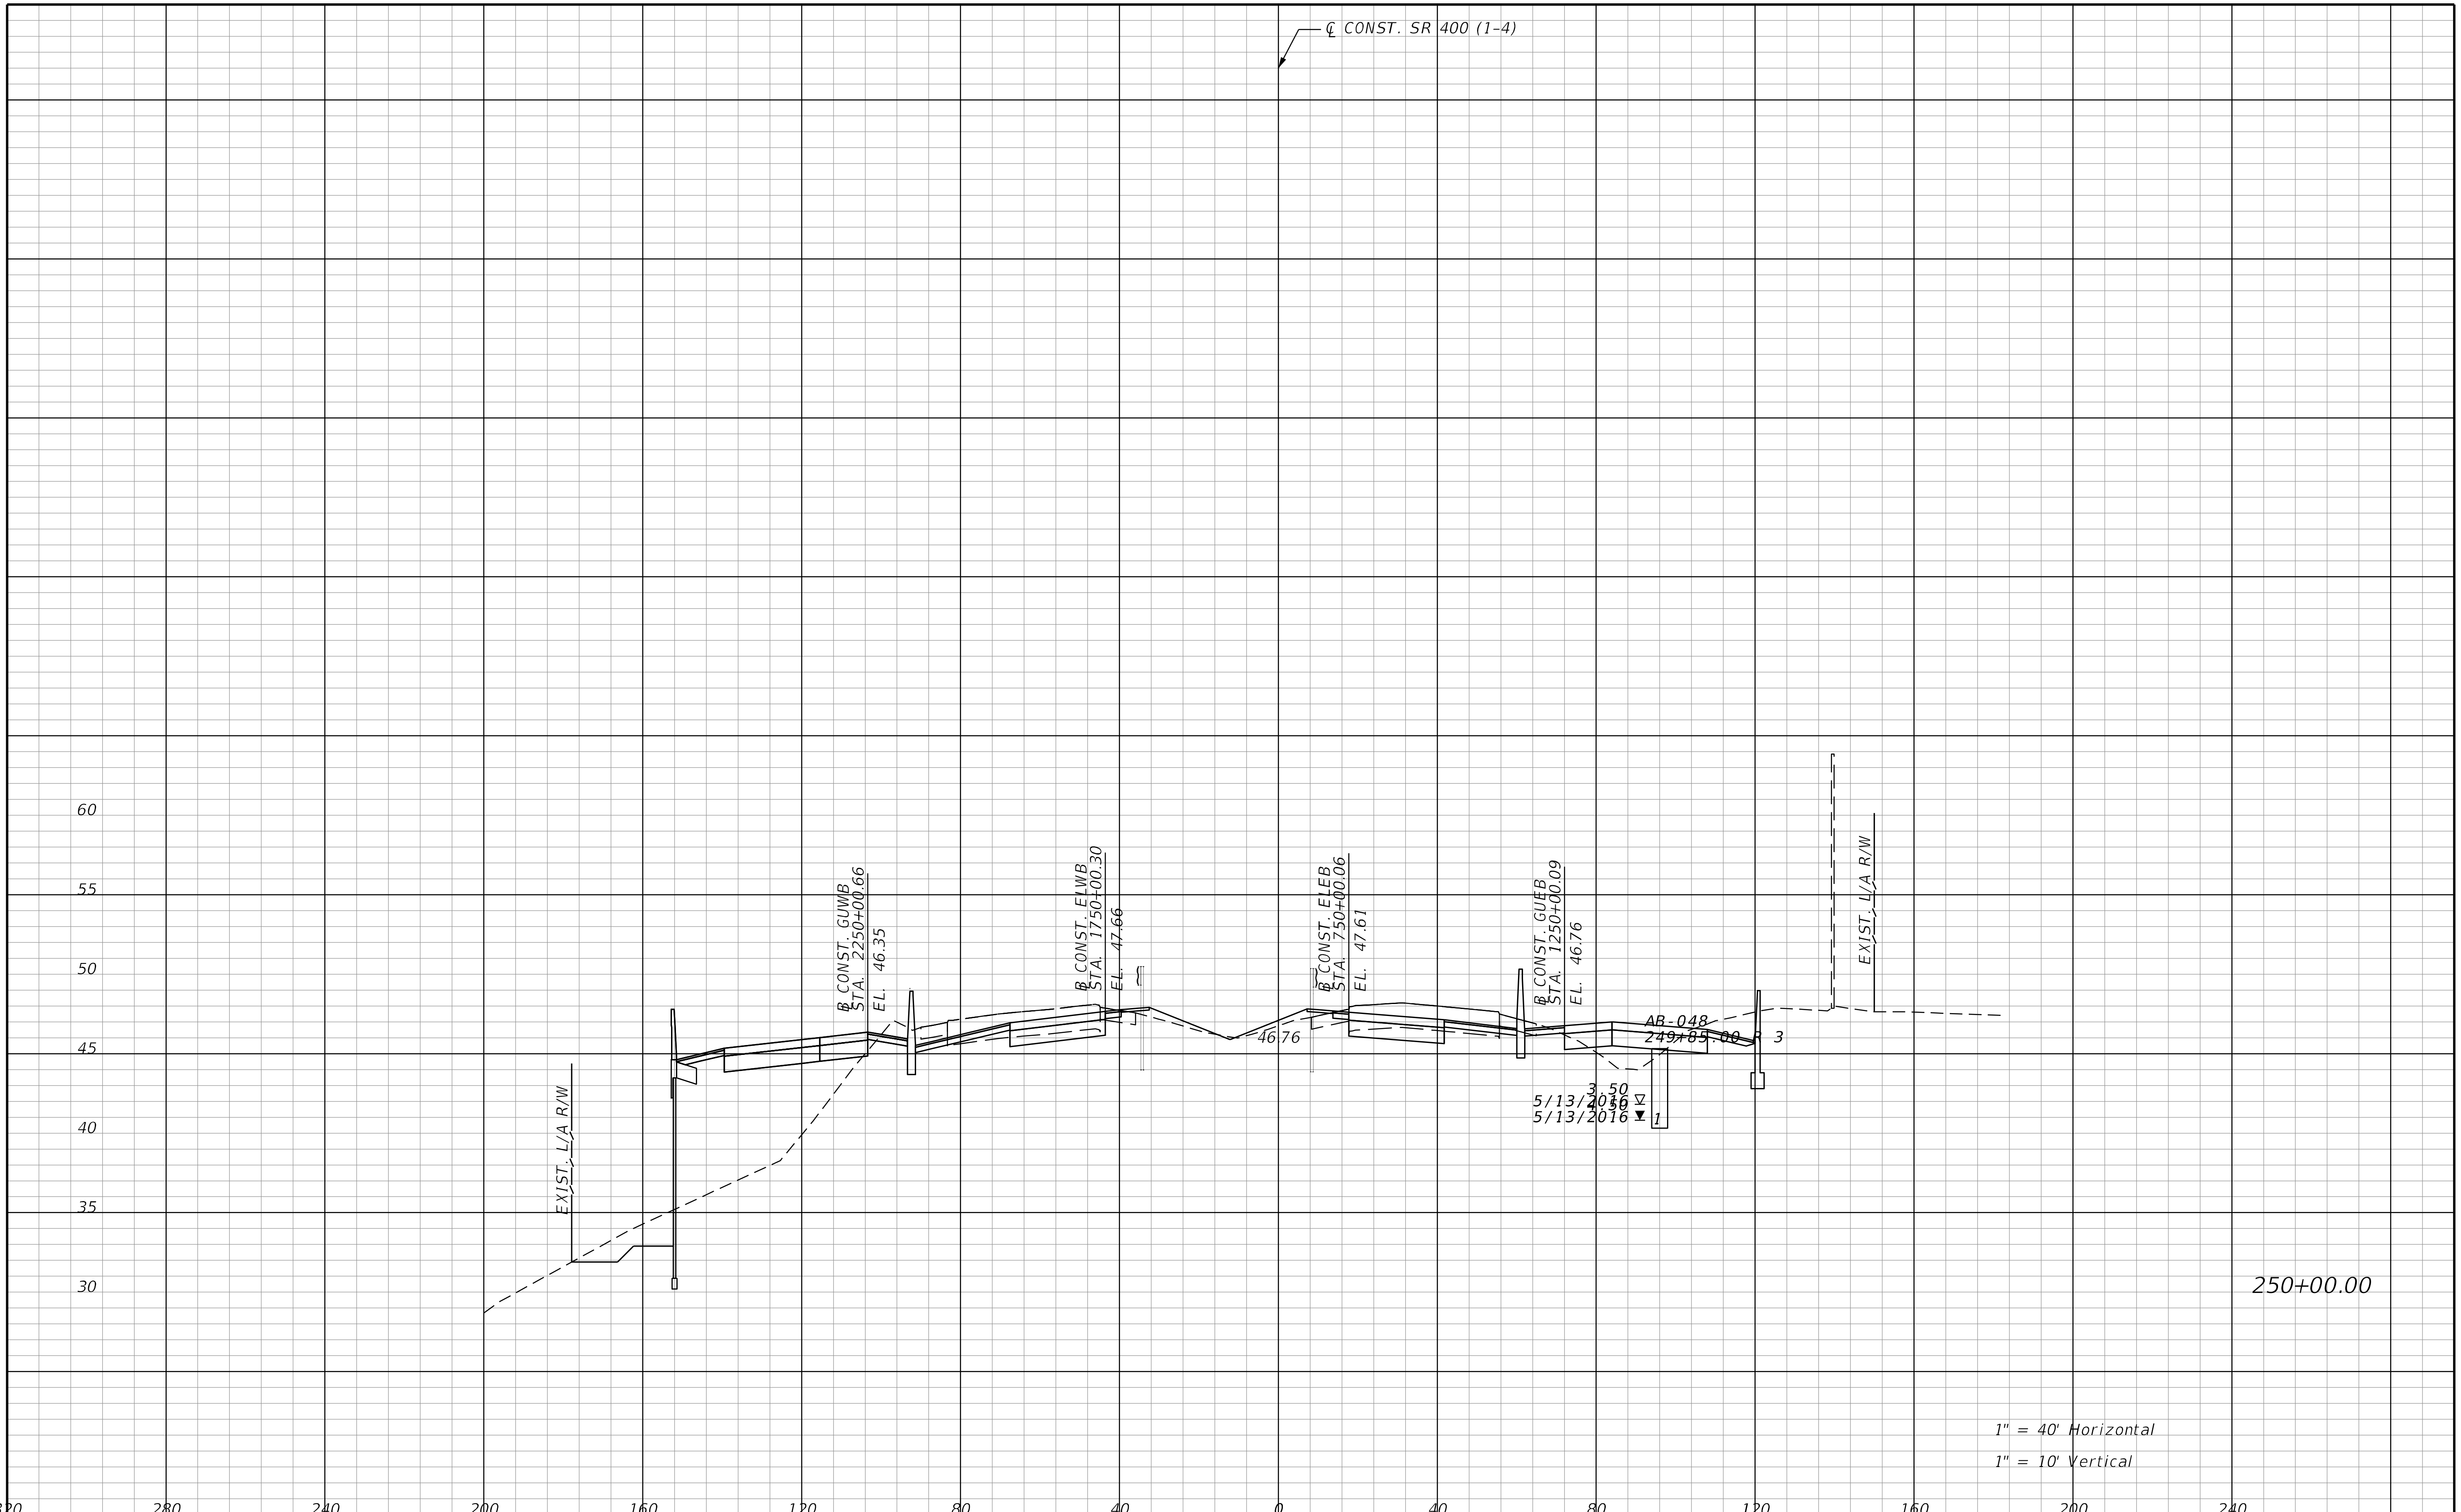

REVISIONS			
DATE	DESCRIPTION	DATE	DESCRIPTION

STANTEC CONSULTING SERVICES INC.
ENGINEER OF RECORD:
WILLIAM V. ANDERSON, P.E. NO.: 36682
11315 CORPORATE BLVD., SUITE 105
ORLANDO, FLORIDA 32817
(407) 823-8966
CERTIFICATE OF AUTHORIZATION NO. 27013

STATE OF FLORIDA
DEPARTMENT OF TRANSPORTATION

ROAD NO.	COUNTY	FINANCIAL PROJECT ID
SR400	VOLUSIA	408464-2-32-01

CROSS SECTIONS
SR 400 (I-4)

SHEET NO.
566

THE OFFICIAL RECORD OF THIS SHEET IS THE ELECTRONIC FILE DIGITALLY SIGNED AND SEALED UNDER RULE 61G15-23.004, F.A.C.

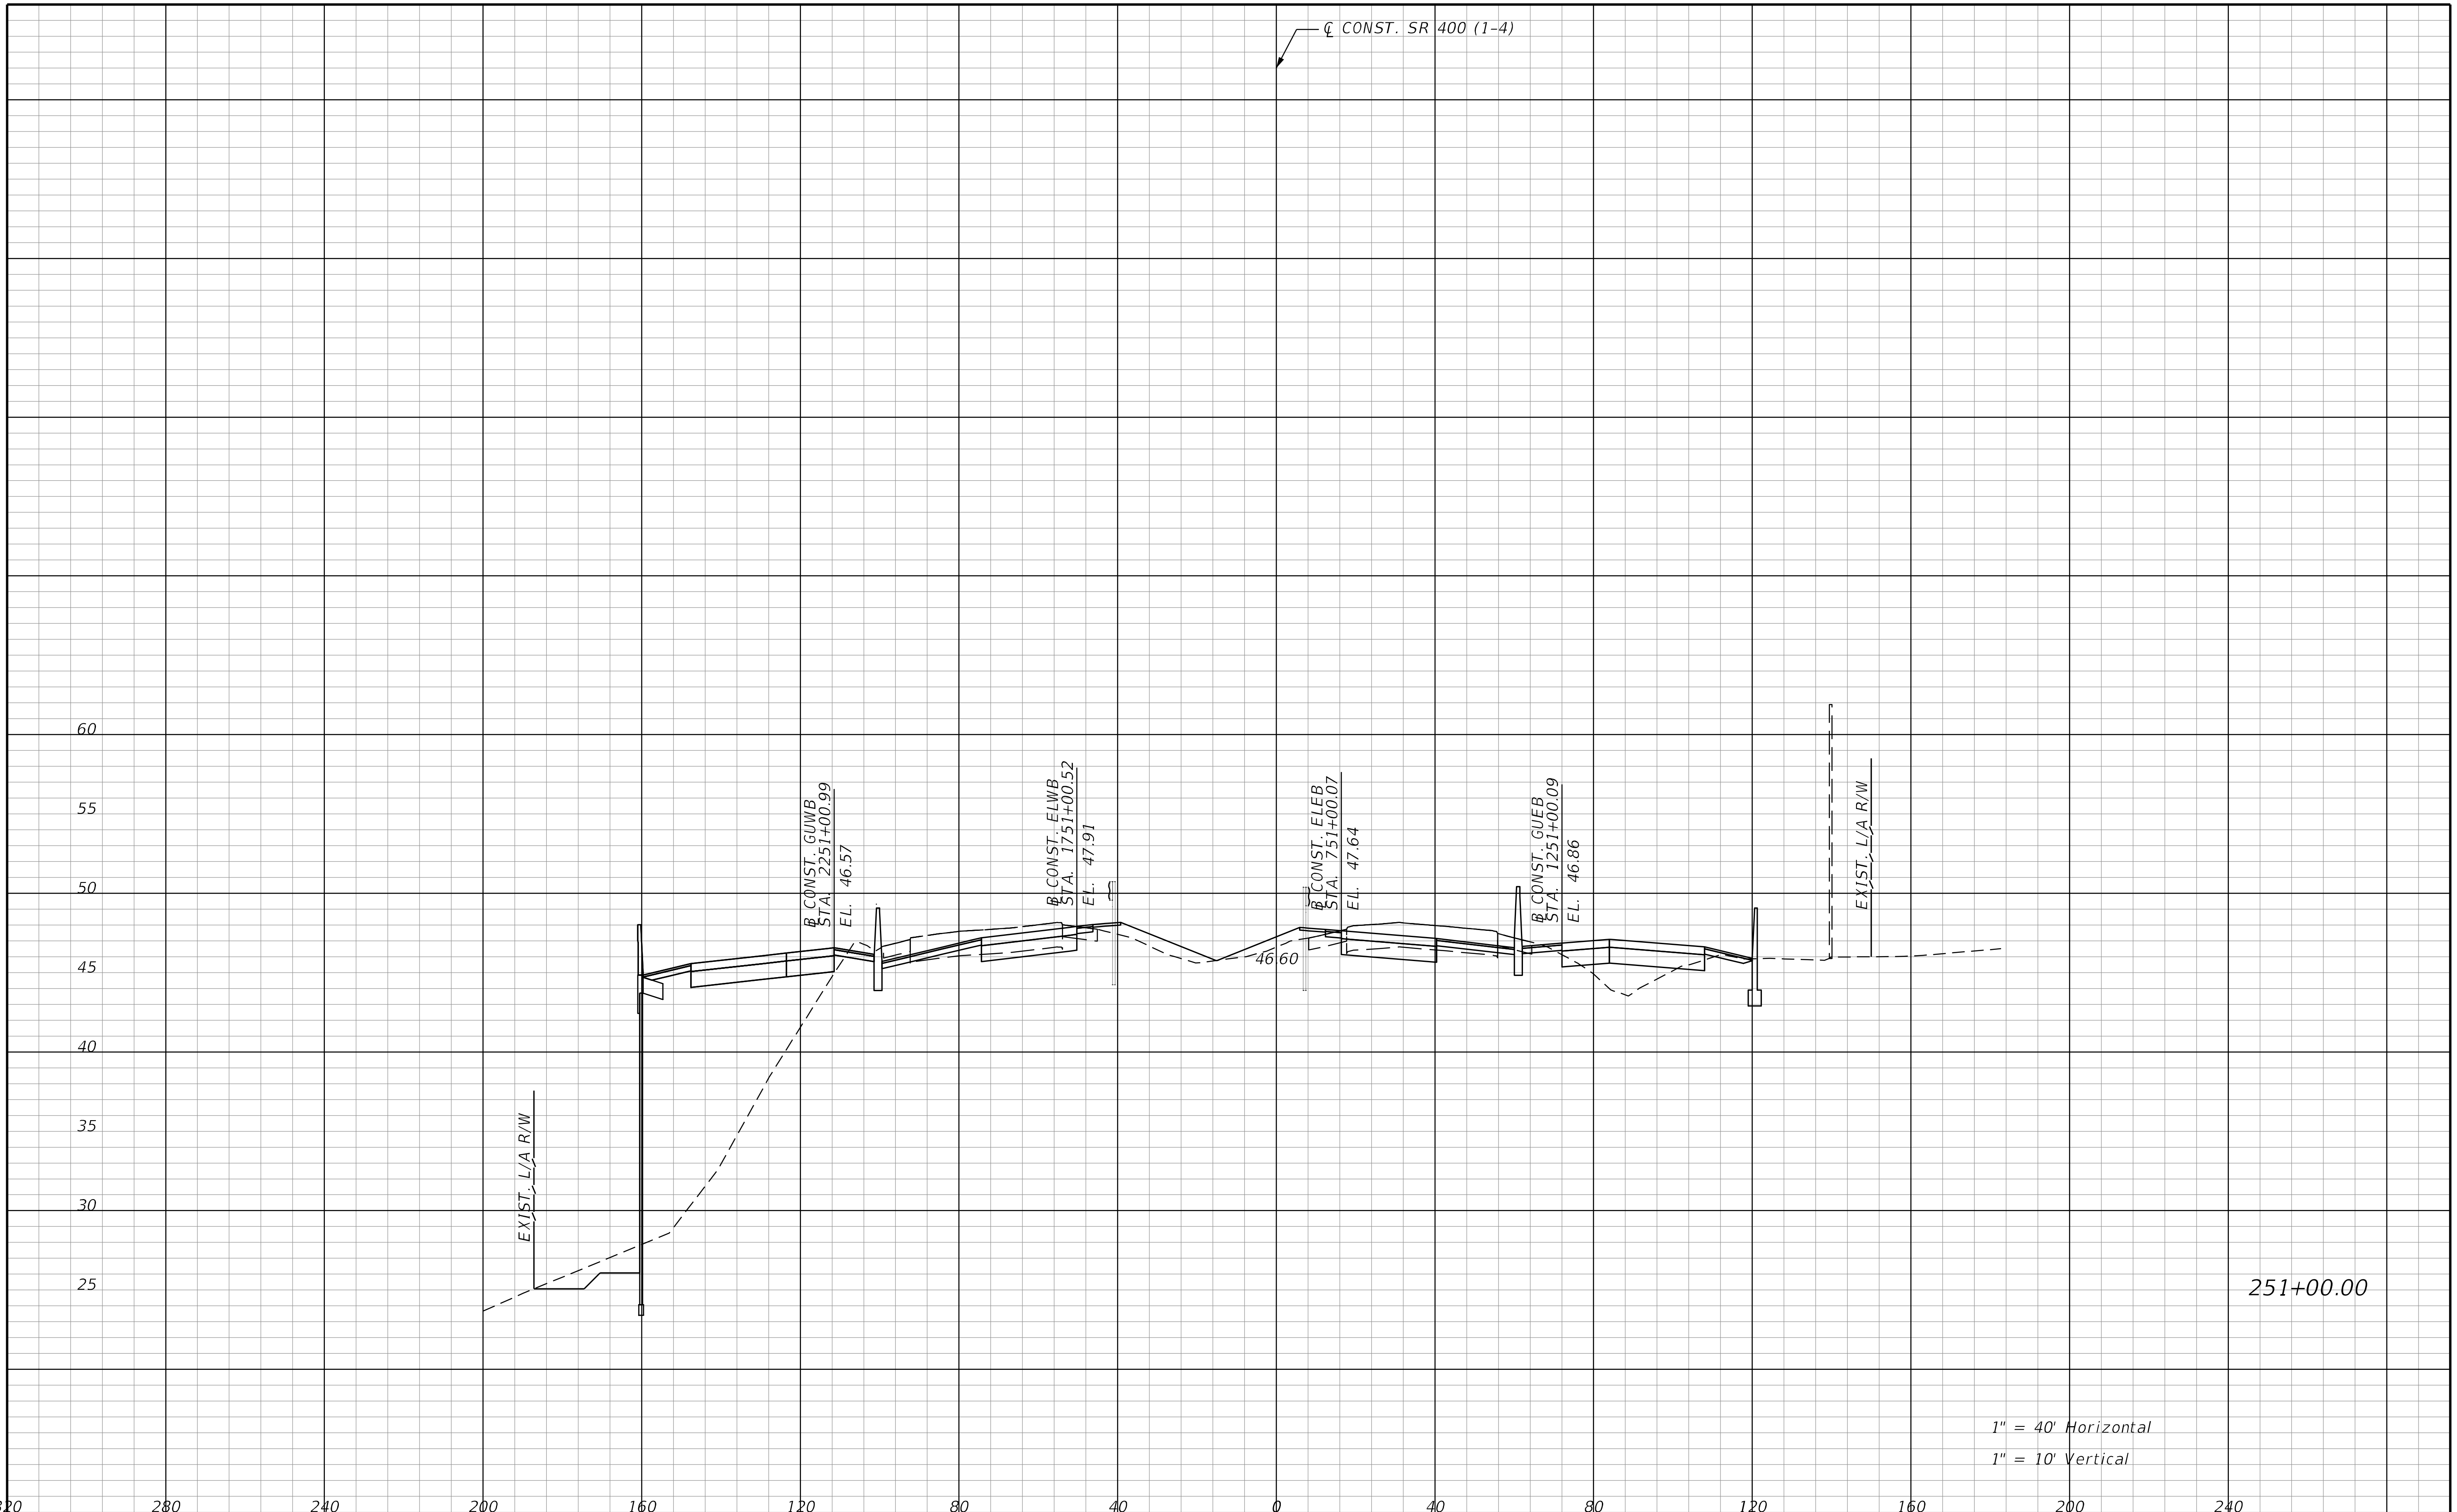

251+00.00

1" = 40' Horizontal
1" = 10' Vertical

REVISIONS			
DATE	DESCRIPTION	DATE	DESCRIPTION

STANTEC CONSULTING SERVICES INC.
ENGINEER OF RECORD:
WILLIAM V. ANDERSON, P.E. NO.: 36682
11315 CORPORATE BLVD., SUITE 105
ORLANDO, FLORIDA 32817
(407) 823-8966
CERTIFICATE OF AUTHORIZATION NO. 27013

STATE OF FLORIDA
DEPARTMENT OF TRANSPORTATION

ROAD NO.	COUNTY	FINANCIAL PROJECT ID
SR400	VOLUSIA	408464-2-32-01

CROSS SECTIONS
SR 400 (I-4)

SHEET NO.
567

THE OFFICIAL RECORD OF THIS SHEET IS THE ELECTRONIC FILE DIGITALLY SIGNED AND SEALED UNDER RULE 61G15-23.004, F.A.C.

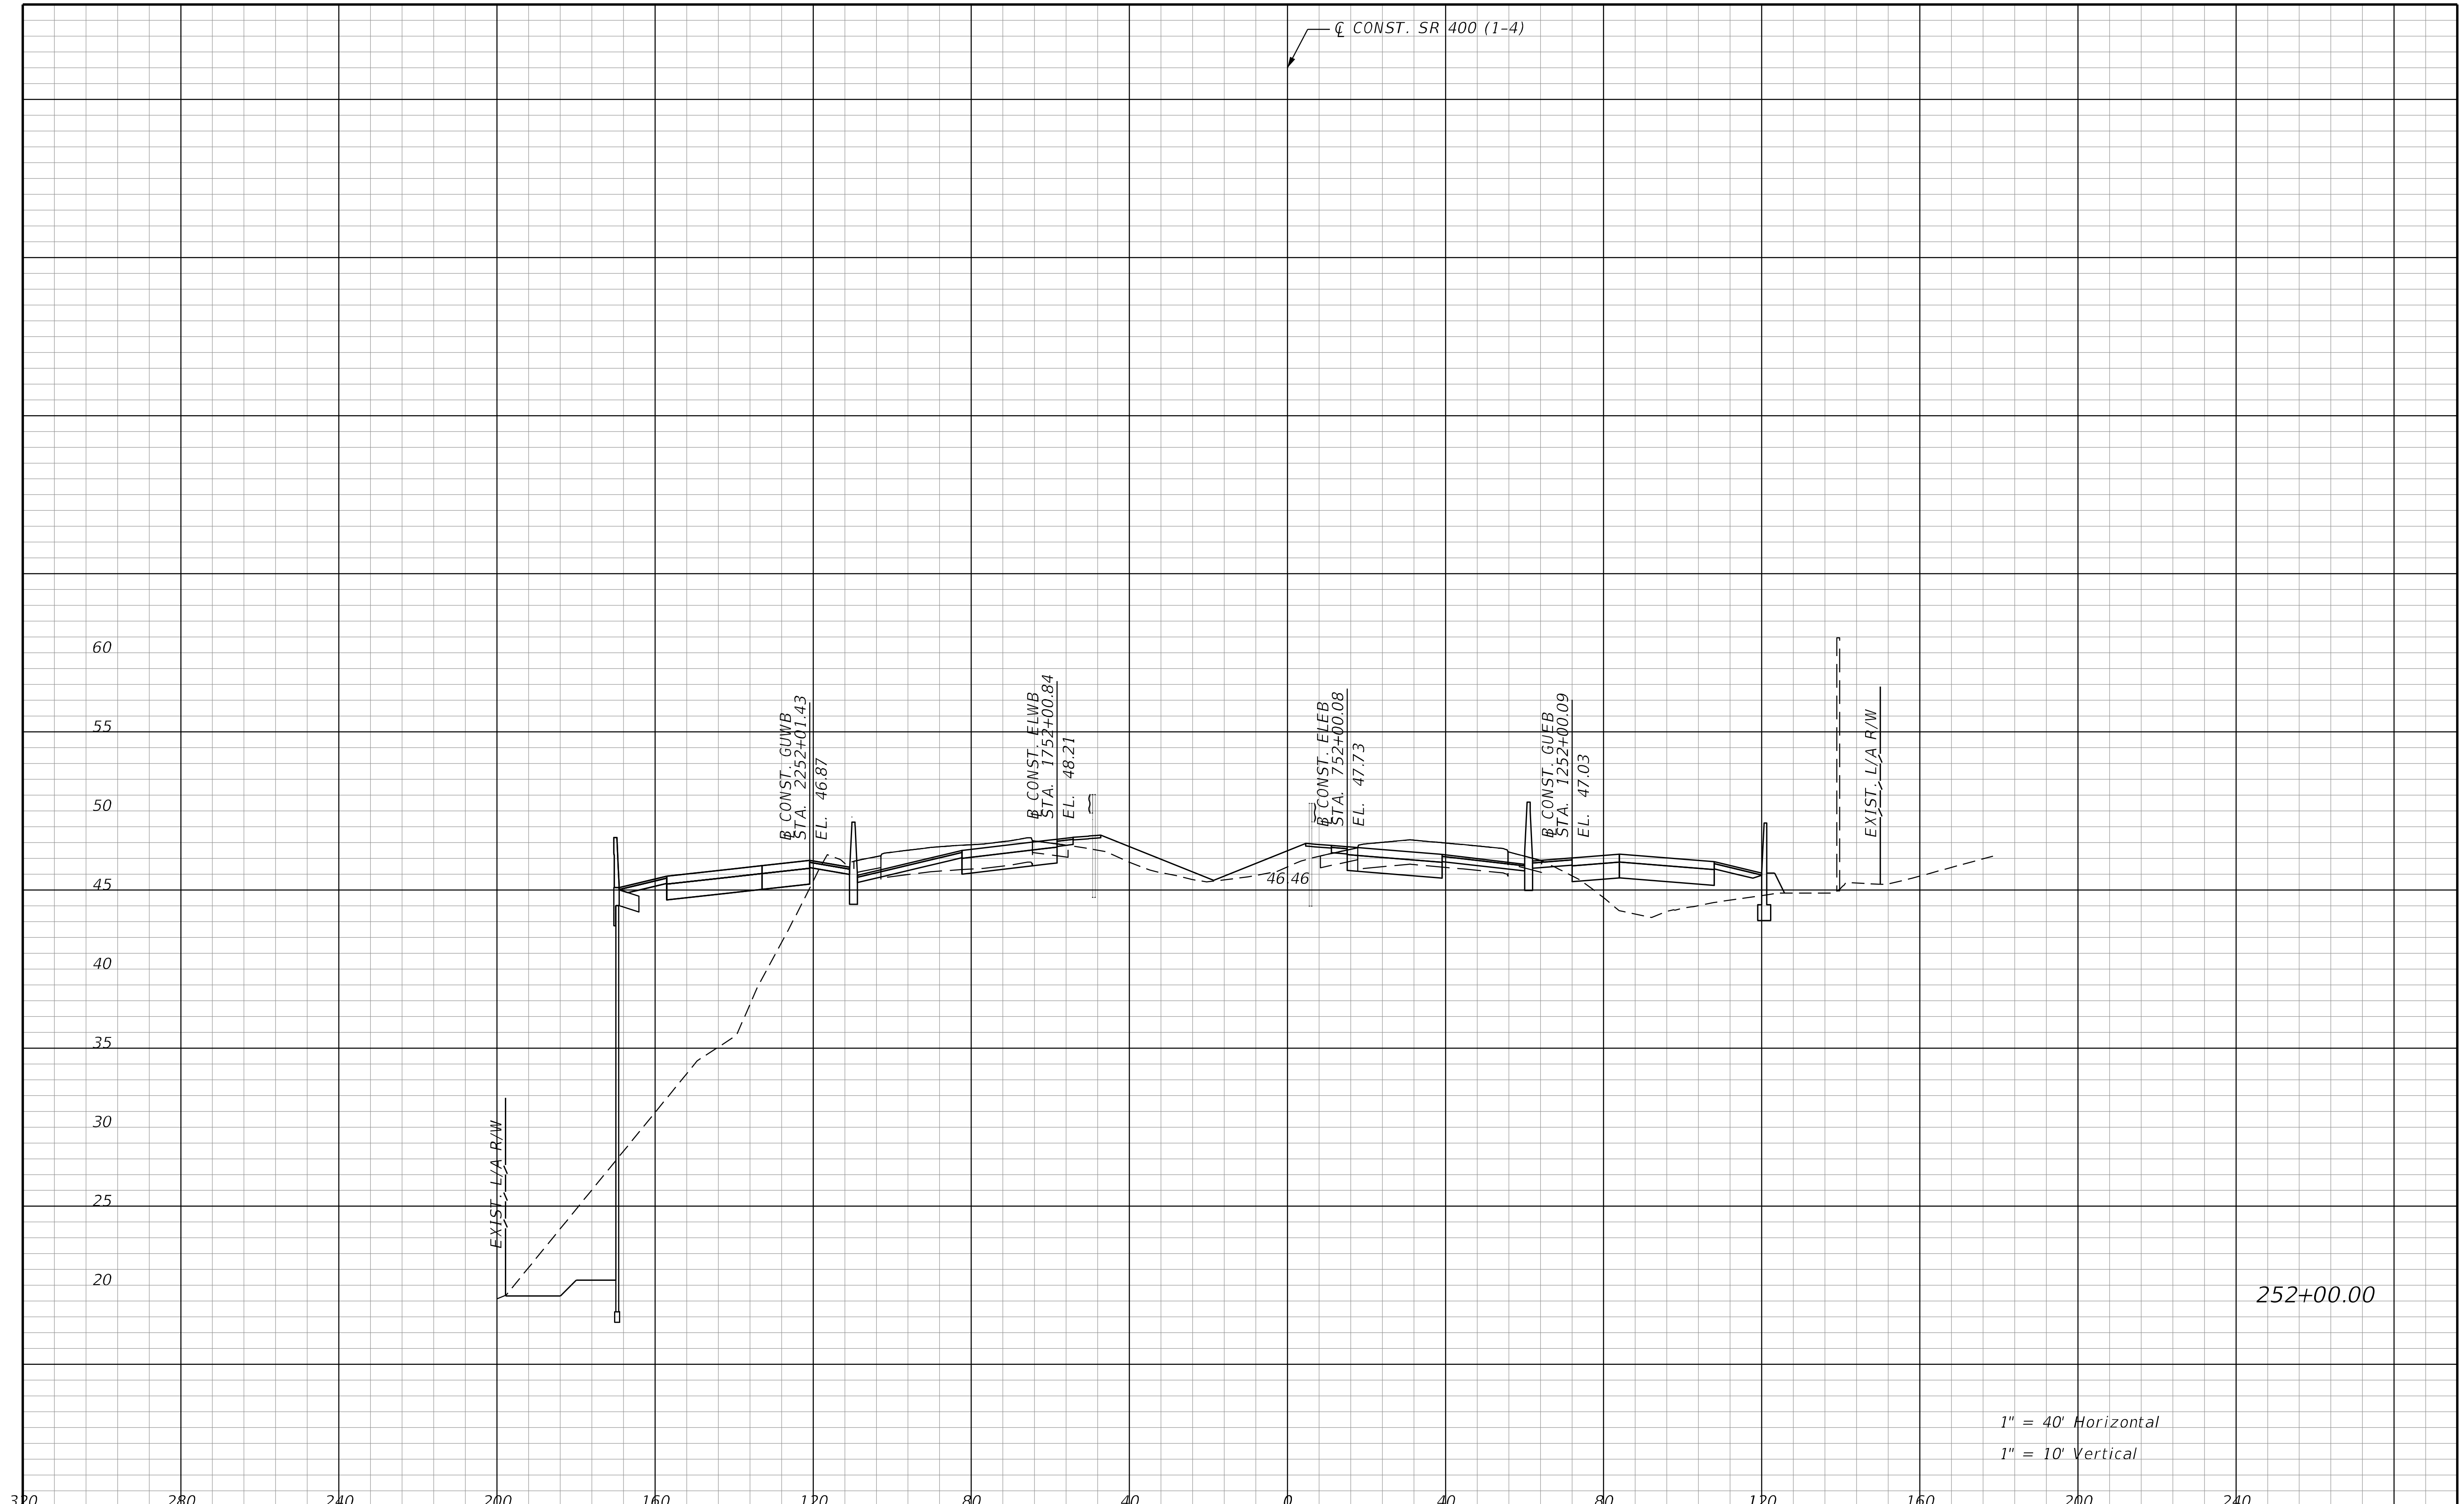

THE OFFICIAL RECORD OF THIS SHEET IS THE ELECTRONIC FILE DIGITALLY SIGNED AND SEALED UNDER RULE 61G15-23.004, F.A.C.

REVISIONS			
DATE	DESCRIPTION	DATE	DESCRIPTION

STANTEC CONSULTING SERVICES INC.
ENGINEER OF RECORD:
WILLIAM V. ANDERSON, P.E. NO.: 36682
11315 CORPORATE BLVD., SUITE 105
ORLANDO, FLORIDA 32817
(407) 823-8966
CERTIFICATE OF AUTHORIZATION NO. 27013

STATE OF FLORIDA
DEPARTMENT OF TRANSPORTATION

ROAD NO.	COUNTY	FINANCIAL PROJECT ID
SR400	VOLUSIA	408464-2-32-01

CROSS SECTIONS
SR 400 (I-4)

SHEET NO.
568

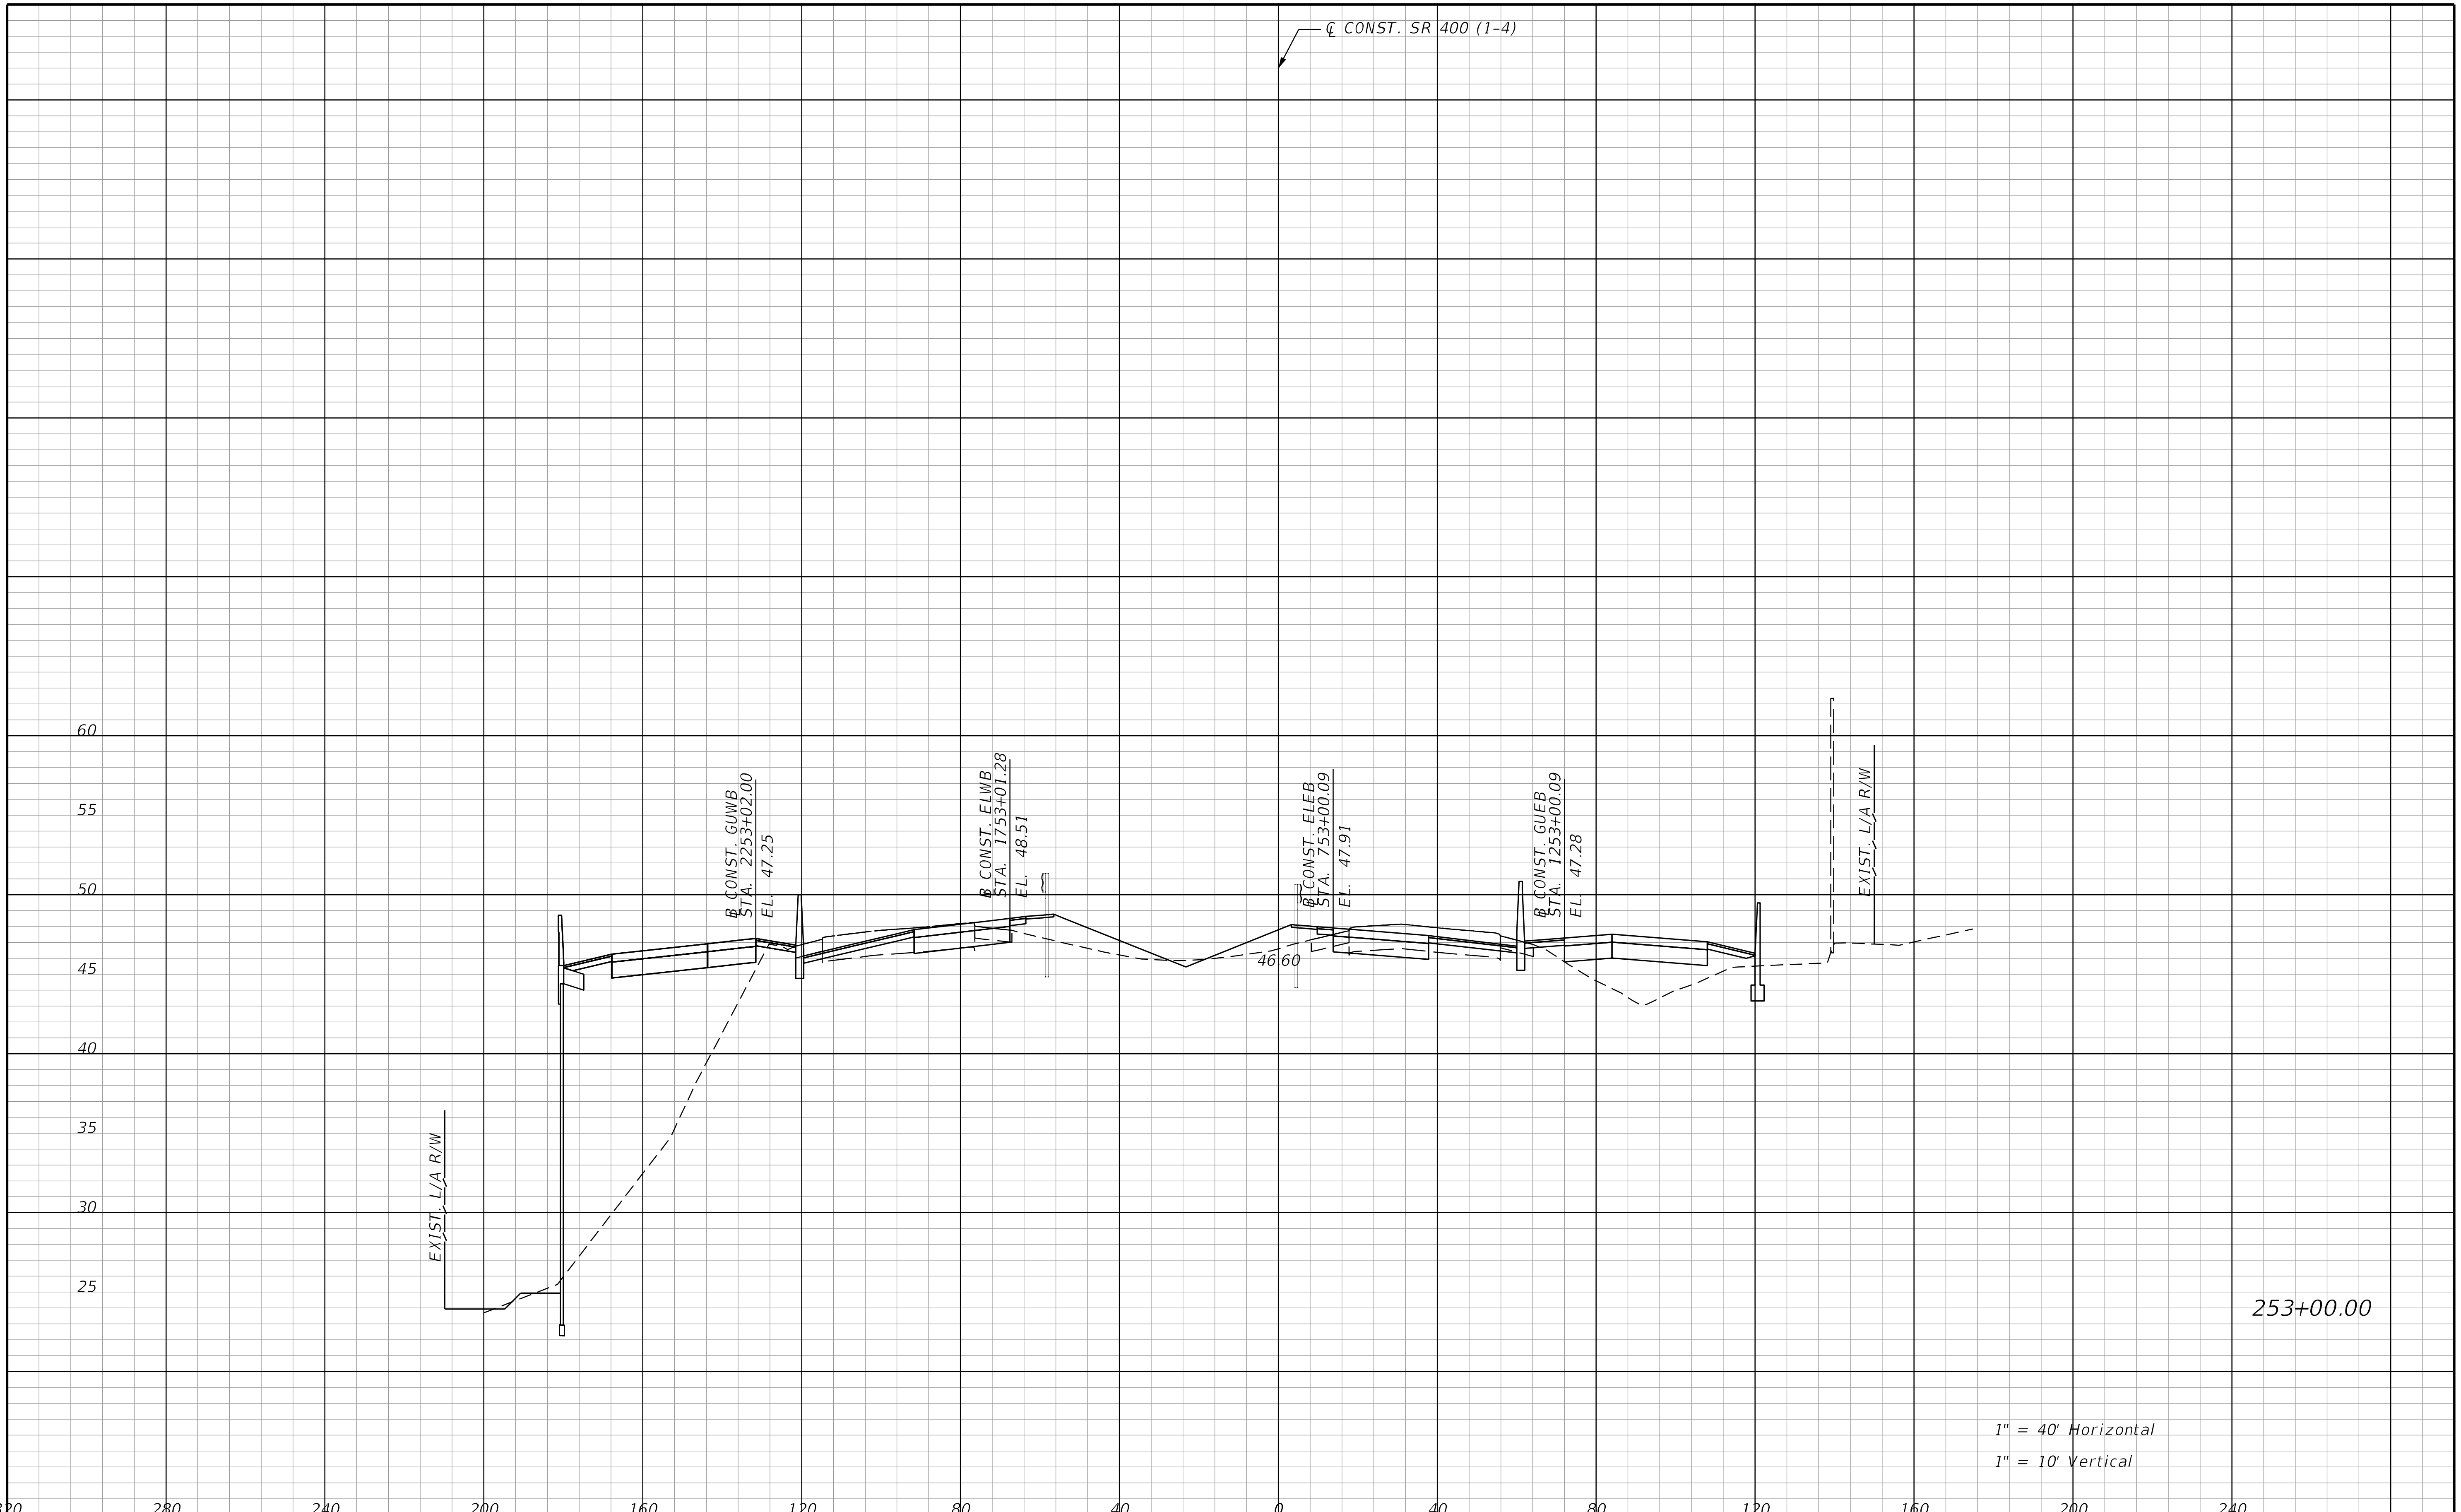

THE OFFICIAL RECORD OF THIS SHEET IS THE ELECTRONIC FILE DIGITALLY SIGNED AND SEALED UNDER RULE 61G15-23.004, F.A.C.

REVISIONS			
DATE	DESCRIPTION	DATE	DESCRIPTION

STANTEC CONSULTING SERVICES INC.
ENGINEER OF RECORD:
WILLIAM V. ANDERSON, P.E. NO.: 36682
11315 CORPORATE BLVD., SUITE 105
ORLANDO, FLORIDA 32817
(407) 823-8966
CERTIFICATE OF AUTHORIZATION NO. 27013

STATE OF FLORIDA
DEPARTMENT OF TRANSPORTATION

ROAD NO.	COUNTY	FINANCIAL PROJECT ID
SR400	VOLUSIA	408464-2-32-01

CROSS SECTIONS
SR 400 (I-4)

SHEET NO.
569

jchassee   6/14/2019 4:25:01 PM   Rdxsrd_shg   V:\2158\active\CADD\40846423201\roadway\RDXSRD01.dgn

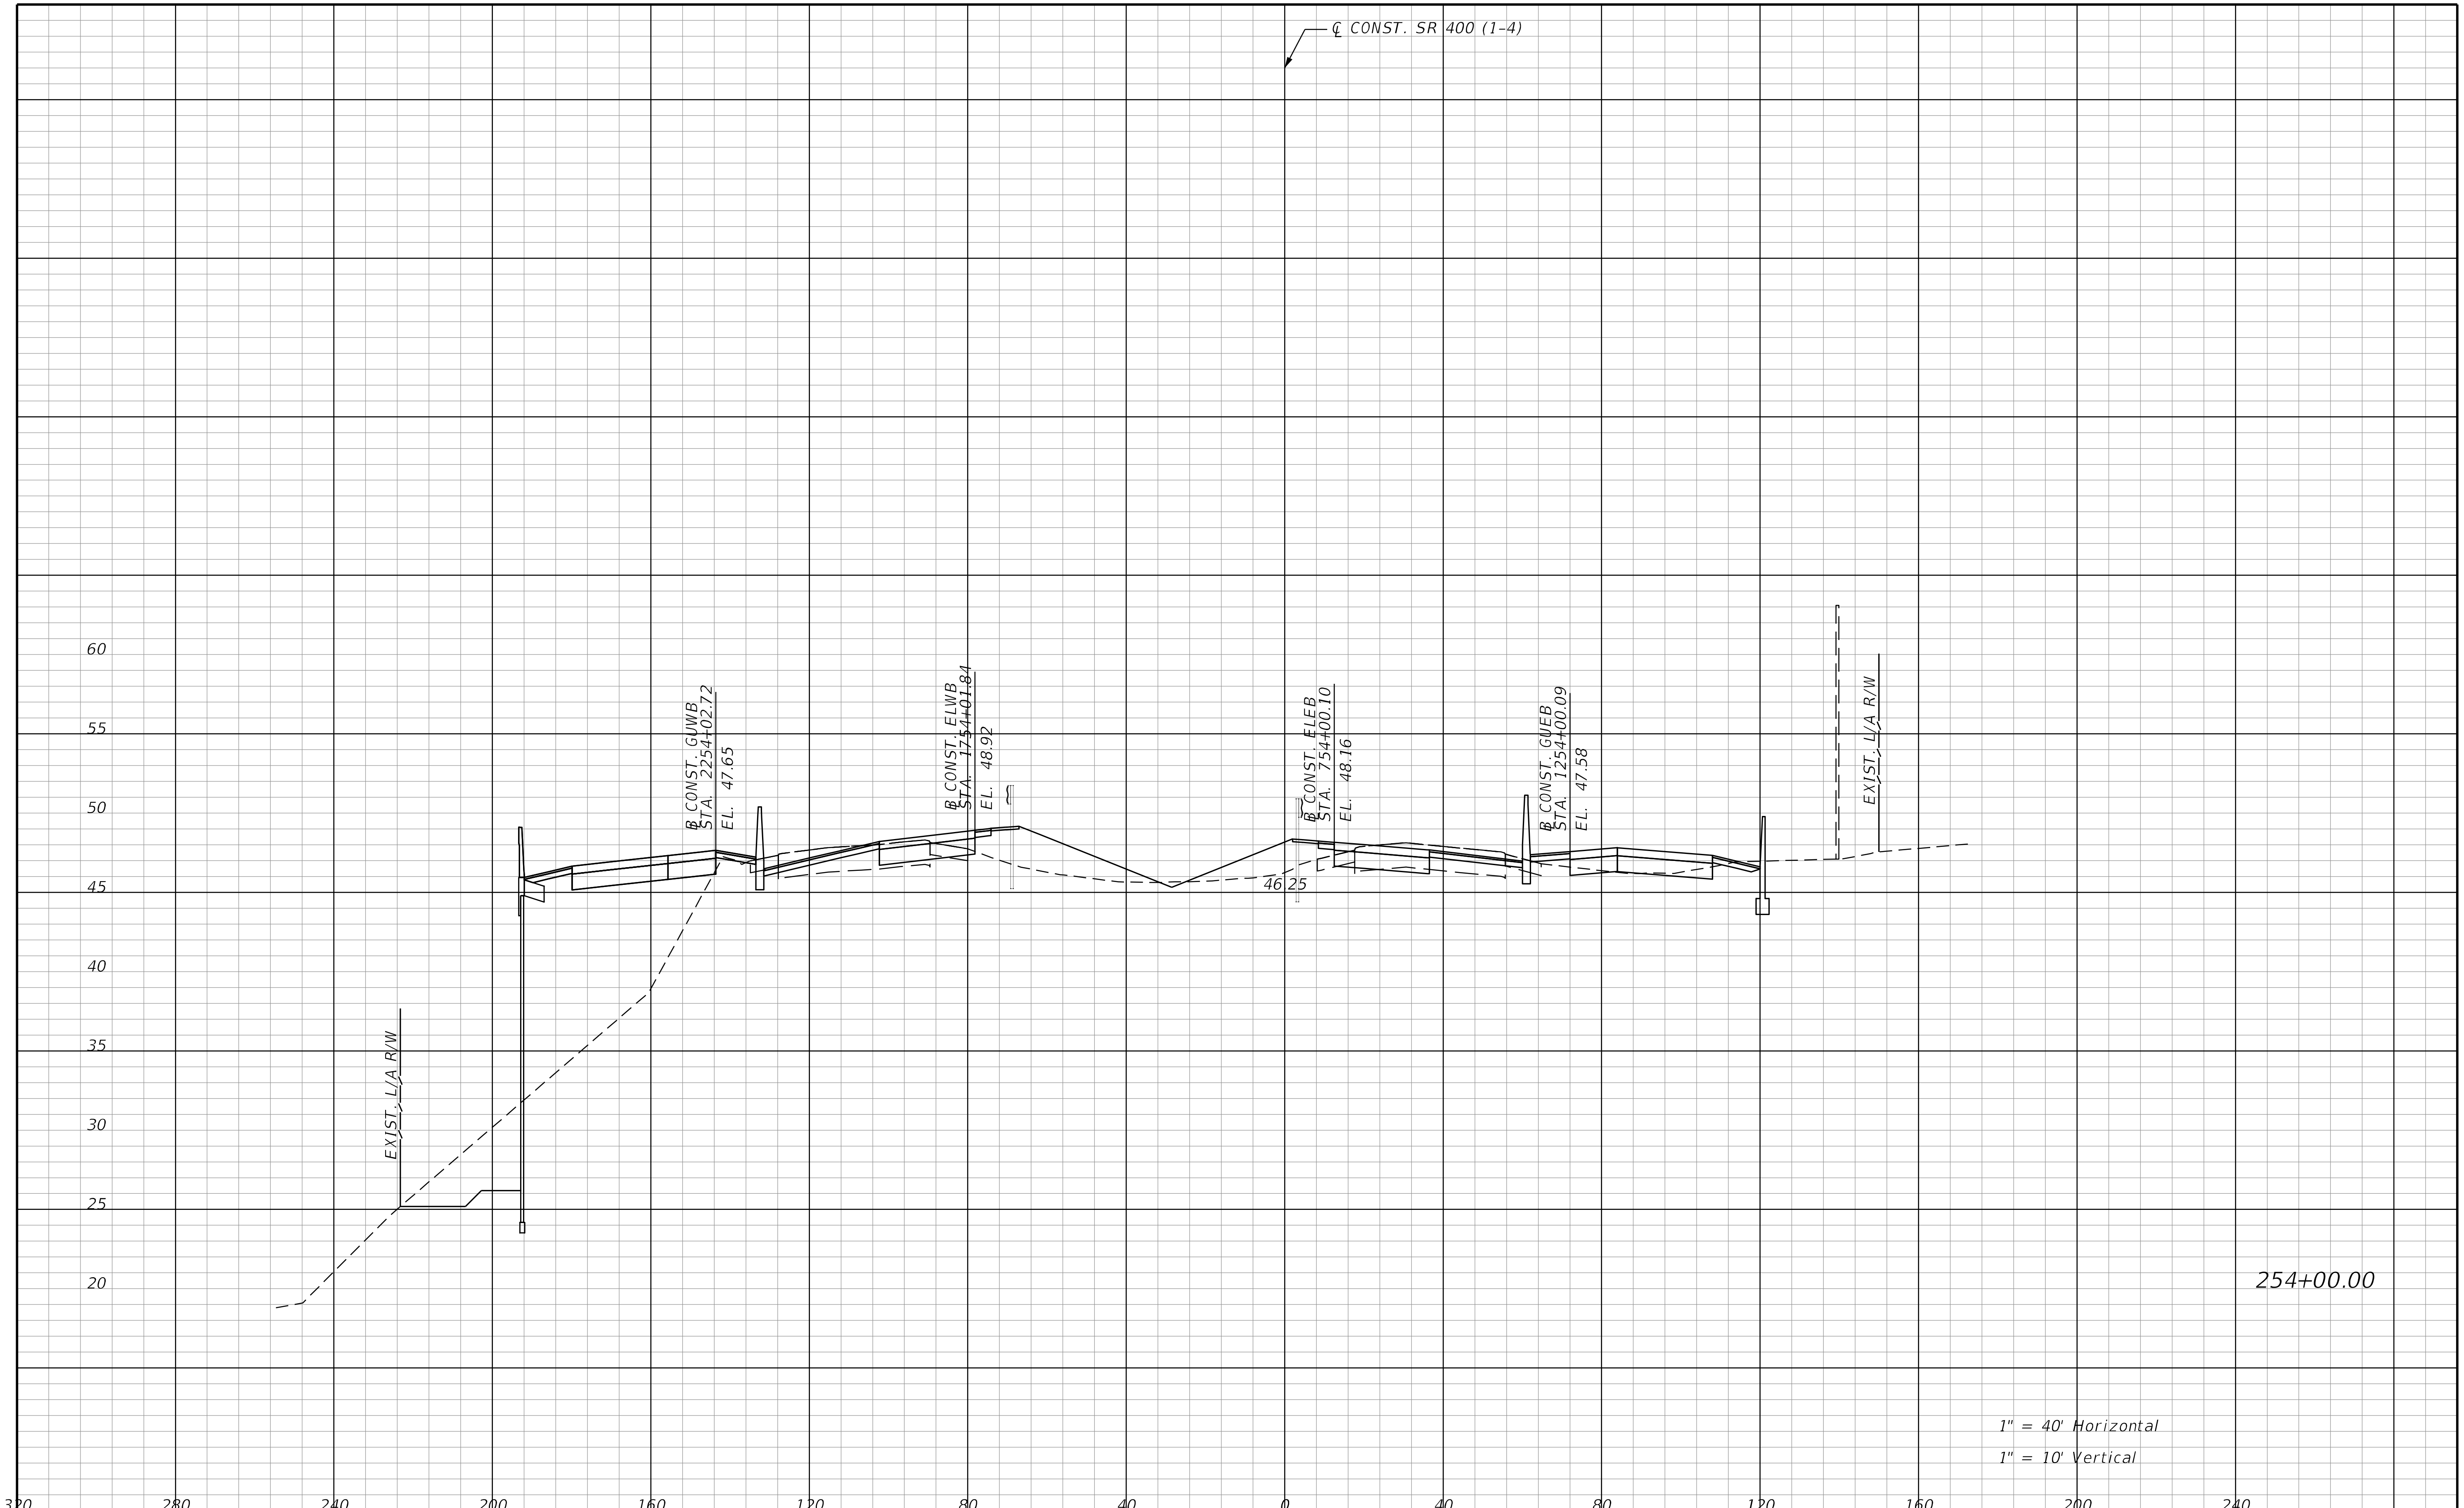

REVISIONS			
DATE	DESCRIPTION	DATE	DESCRIPTION

STANTEC CONSULTING SERVICES INC.
ENGINEER OF RECORD:
WILLIAM V. ANDERSON, P.E. NO.: 36682
11315 CORPORATE BLVD., SUITE 105
ORLANDO, FLORIDA 32817
(407) 823-8966
CERTIFICATE OF AUTHORIZATION NO. 27013

STATE OF FLORIDA
DEPARTMENT OF TRANSPORTATION

ROAD NO.	COUNTY	FINANCIAL PROJECT ID
SR400	VOLUSIA	408464-2-32-01

CROSS SECTIONS
SR 400 (I-4)

SHEET NO.
570

jchassee

6/14/2019 4:25:02 PM Rdxsrd_shg

V:\2158\active\CADD\40846423201\roadway\RDXSRD01.dgn

THE OFFICIAL RECORD OF THIS SHEET IS THE ELECTRONIC FILE DIGITALLY SIGNED AND SEALED UNDER RULE 61G15-23.004, F.A.C.

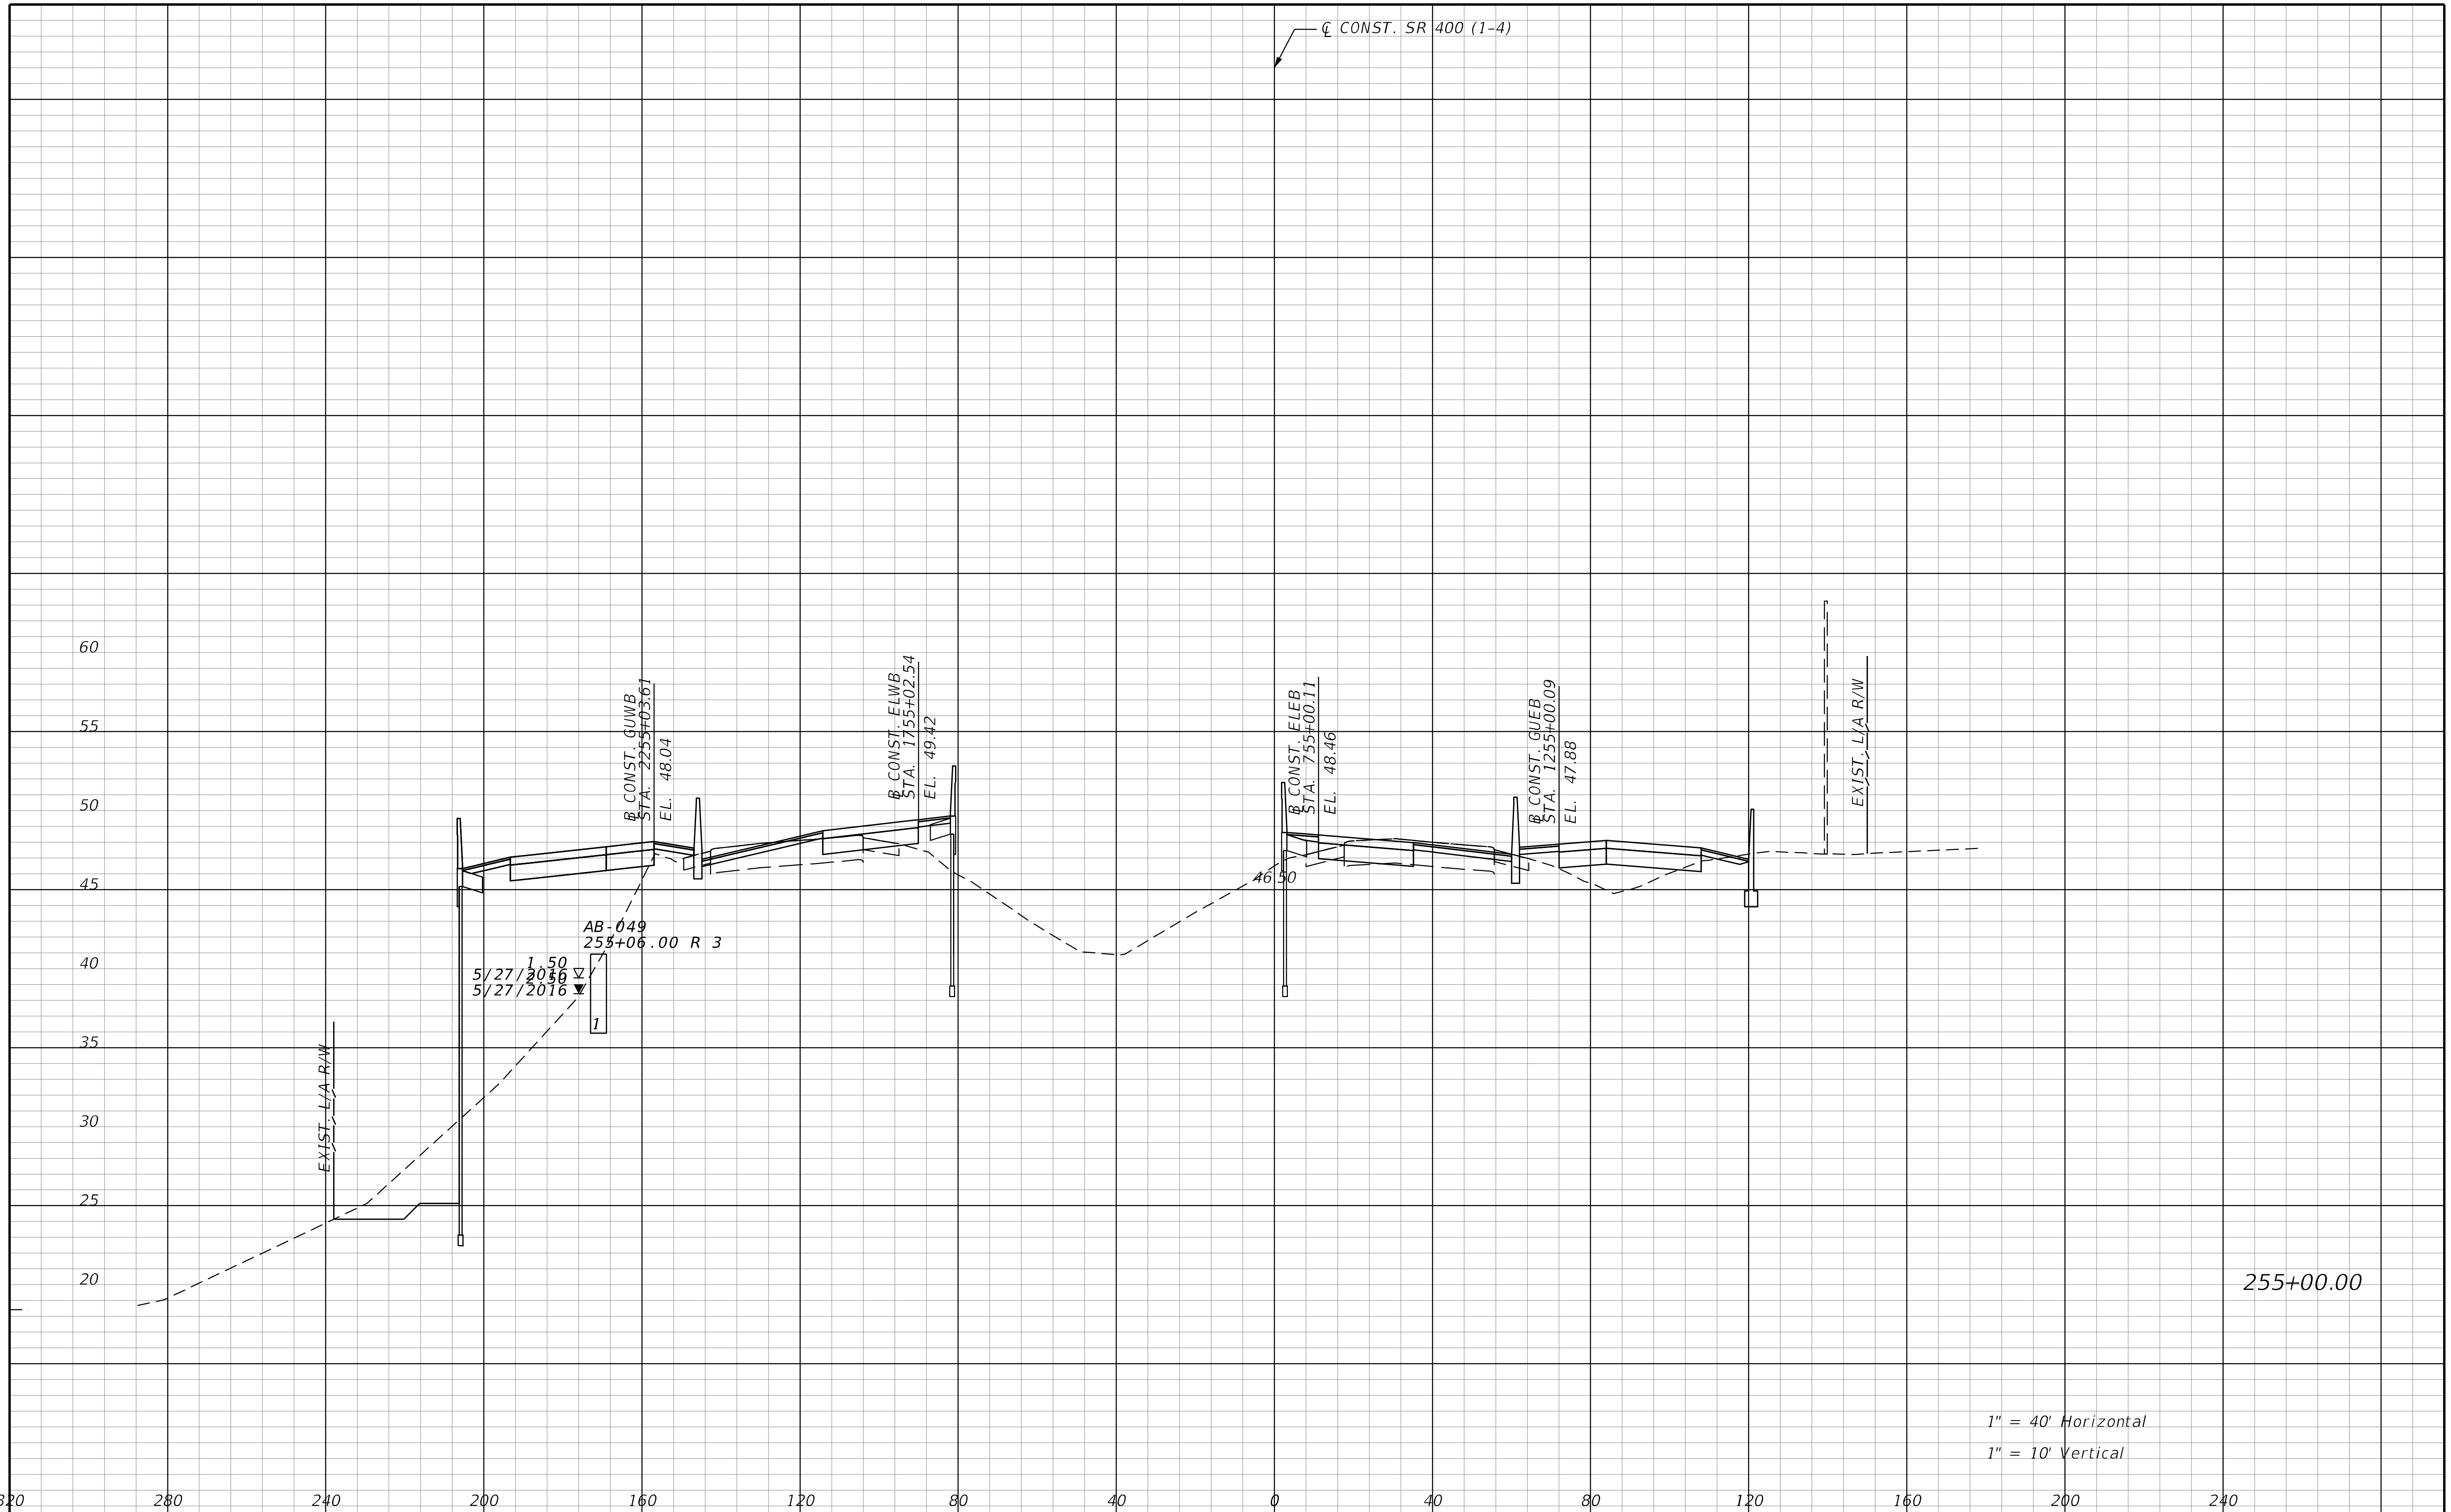

REVISIONS			
DATE	DESCRIPTION	DATE	DESCRIPTION

STANTEC CONSULTING SERVICES INC.
ENGINEER OF RECORD:
WILLIAM V. ANDERSON, P.E. NO.: 36682
11315 CORPORATE BLVD., SUITE 105
ORLANDO, FLORIDA 32817
(407) 823-8966
CERTIFICATE OF AUTHORIZATION NO. 27013

STATE OF FLORIDA
DEPARTMENT OF TRANSPORTATION

ROAD NO.	COUNTY	FINANCIAL PROJECT ID
SR400	VOLUSIA	408464-2-32-01

CROSS SECTIONS
SR 400 (I-4)

SHEET NO.
571

THE OFFICIAL RECORD OF THIS SHEET IS THE ELECTRONIC FILE DIGITALLY SIGNED AND SEALED UNDER RULE 61G15-23.004, F.A.C.

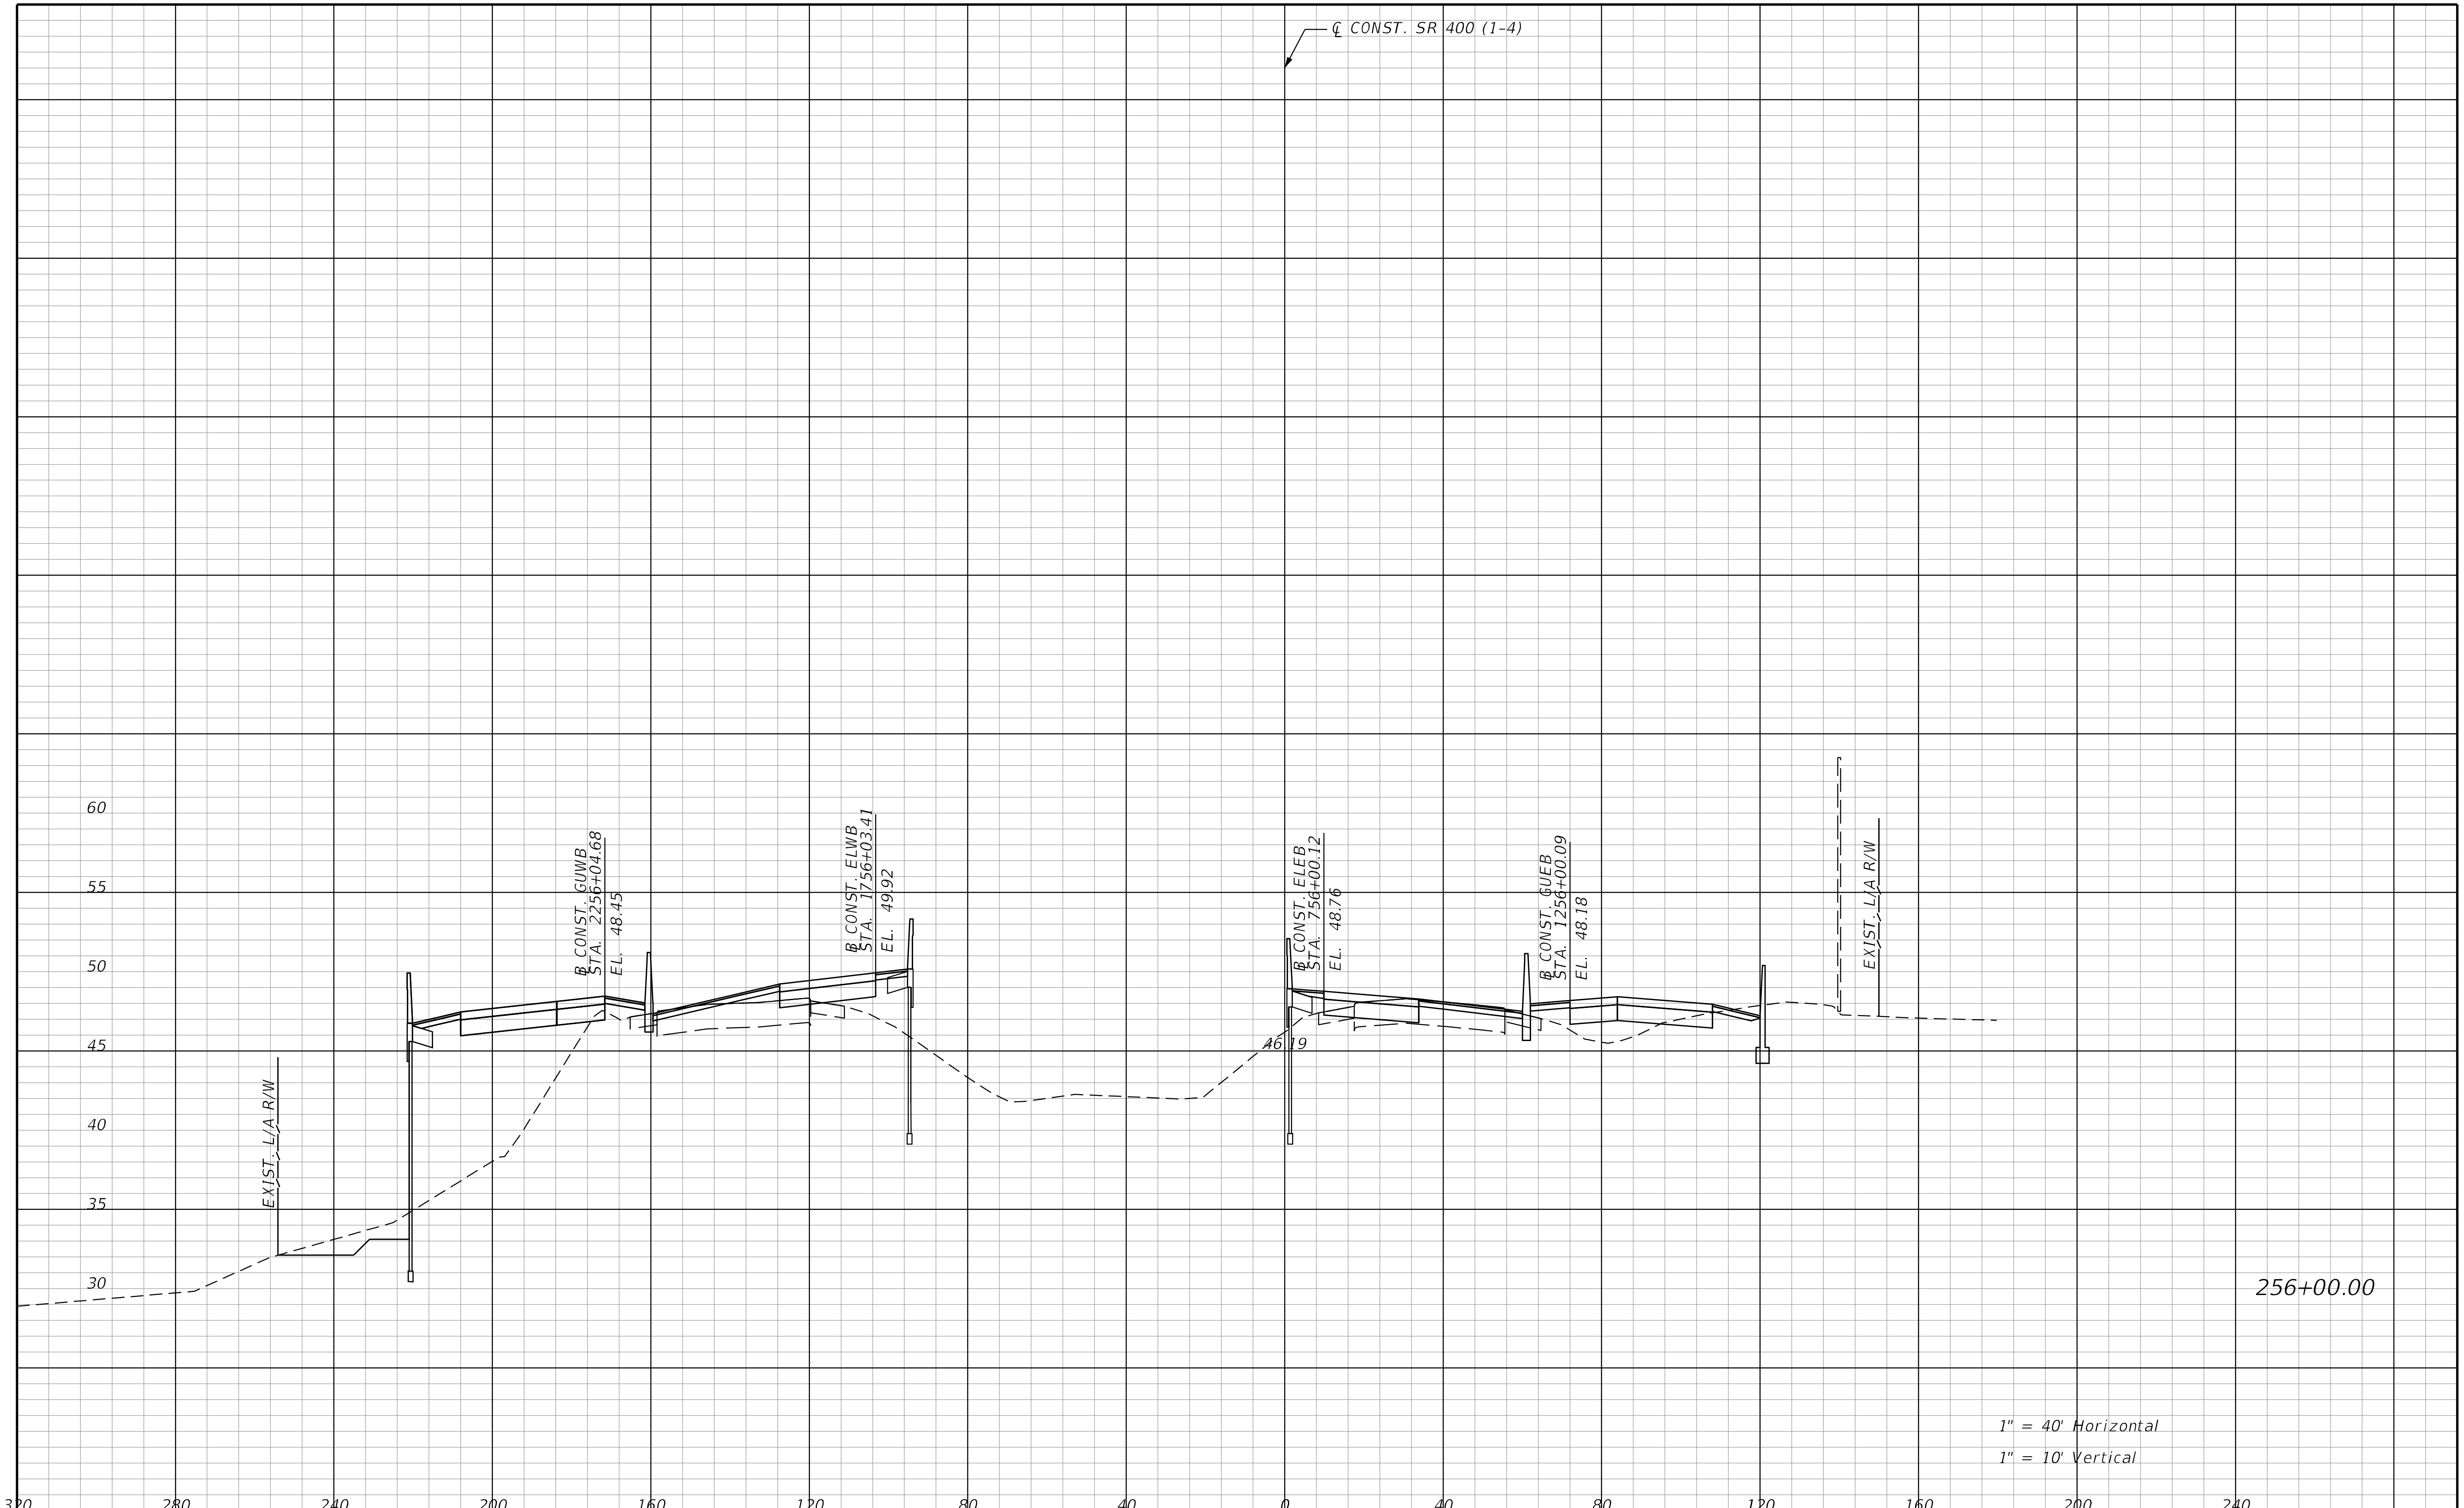

THE OFFICIAL RECORD OF THIS SHEET IS THE ELECTRONIC FILE DIGITALLY SIGNED AND SEALED UNDER RULE 61G15-23.004, F.A.C.

REVISIONS			
DATE	DESCRIPTION	DATE	DESCRIPTION

STANTEC CONSULTING SERVICES INC.
ENGINEER OF RECORD:
WILLIAM V. ANDERSON, P.E. NO.: 36682
11315 CORPORATE BLVD., SUITE 105
ORLANDO, FLORIDA 32817
(407) 823-8966
CERTIFICATE OF AUTHORIZATION NO. 27013

STATE OF FLORIDA
DEPARTMENT OF TRANSPORTATION

ROAD NO.	COUNTY	FINANCIAL PROJECT ID
SR400	VOLUSIA	408464-2-32-01

CROSS SECTIONS
SR 400 (I-4)

SHEET NO.
572

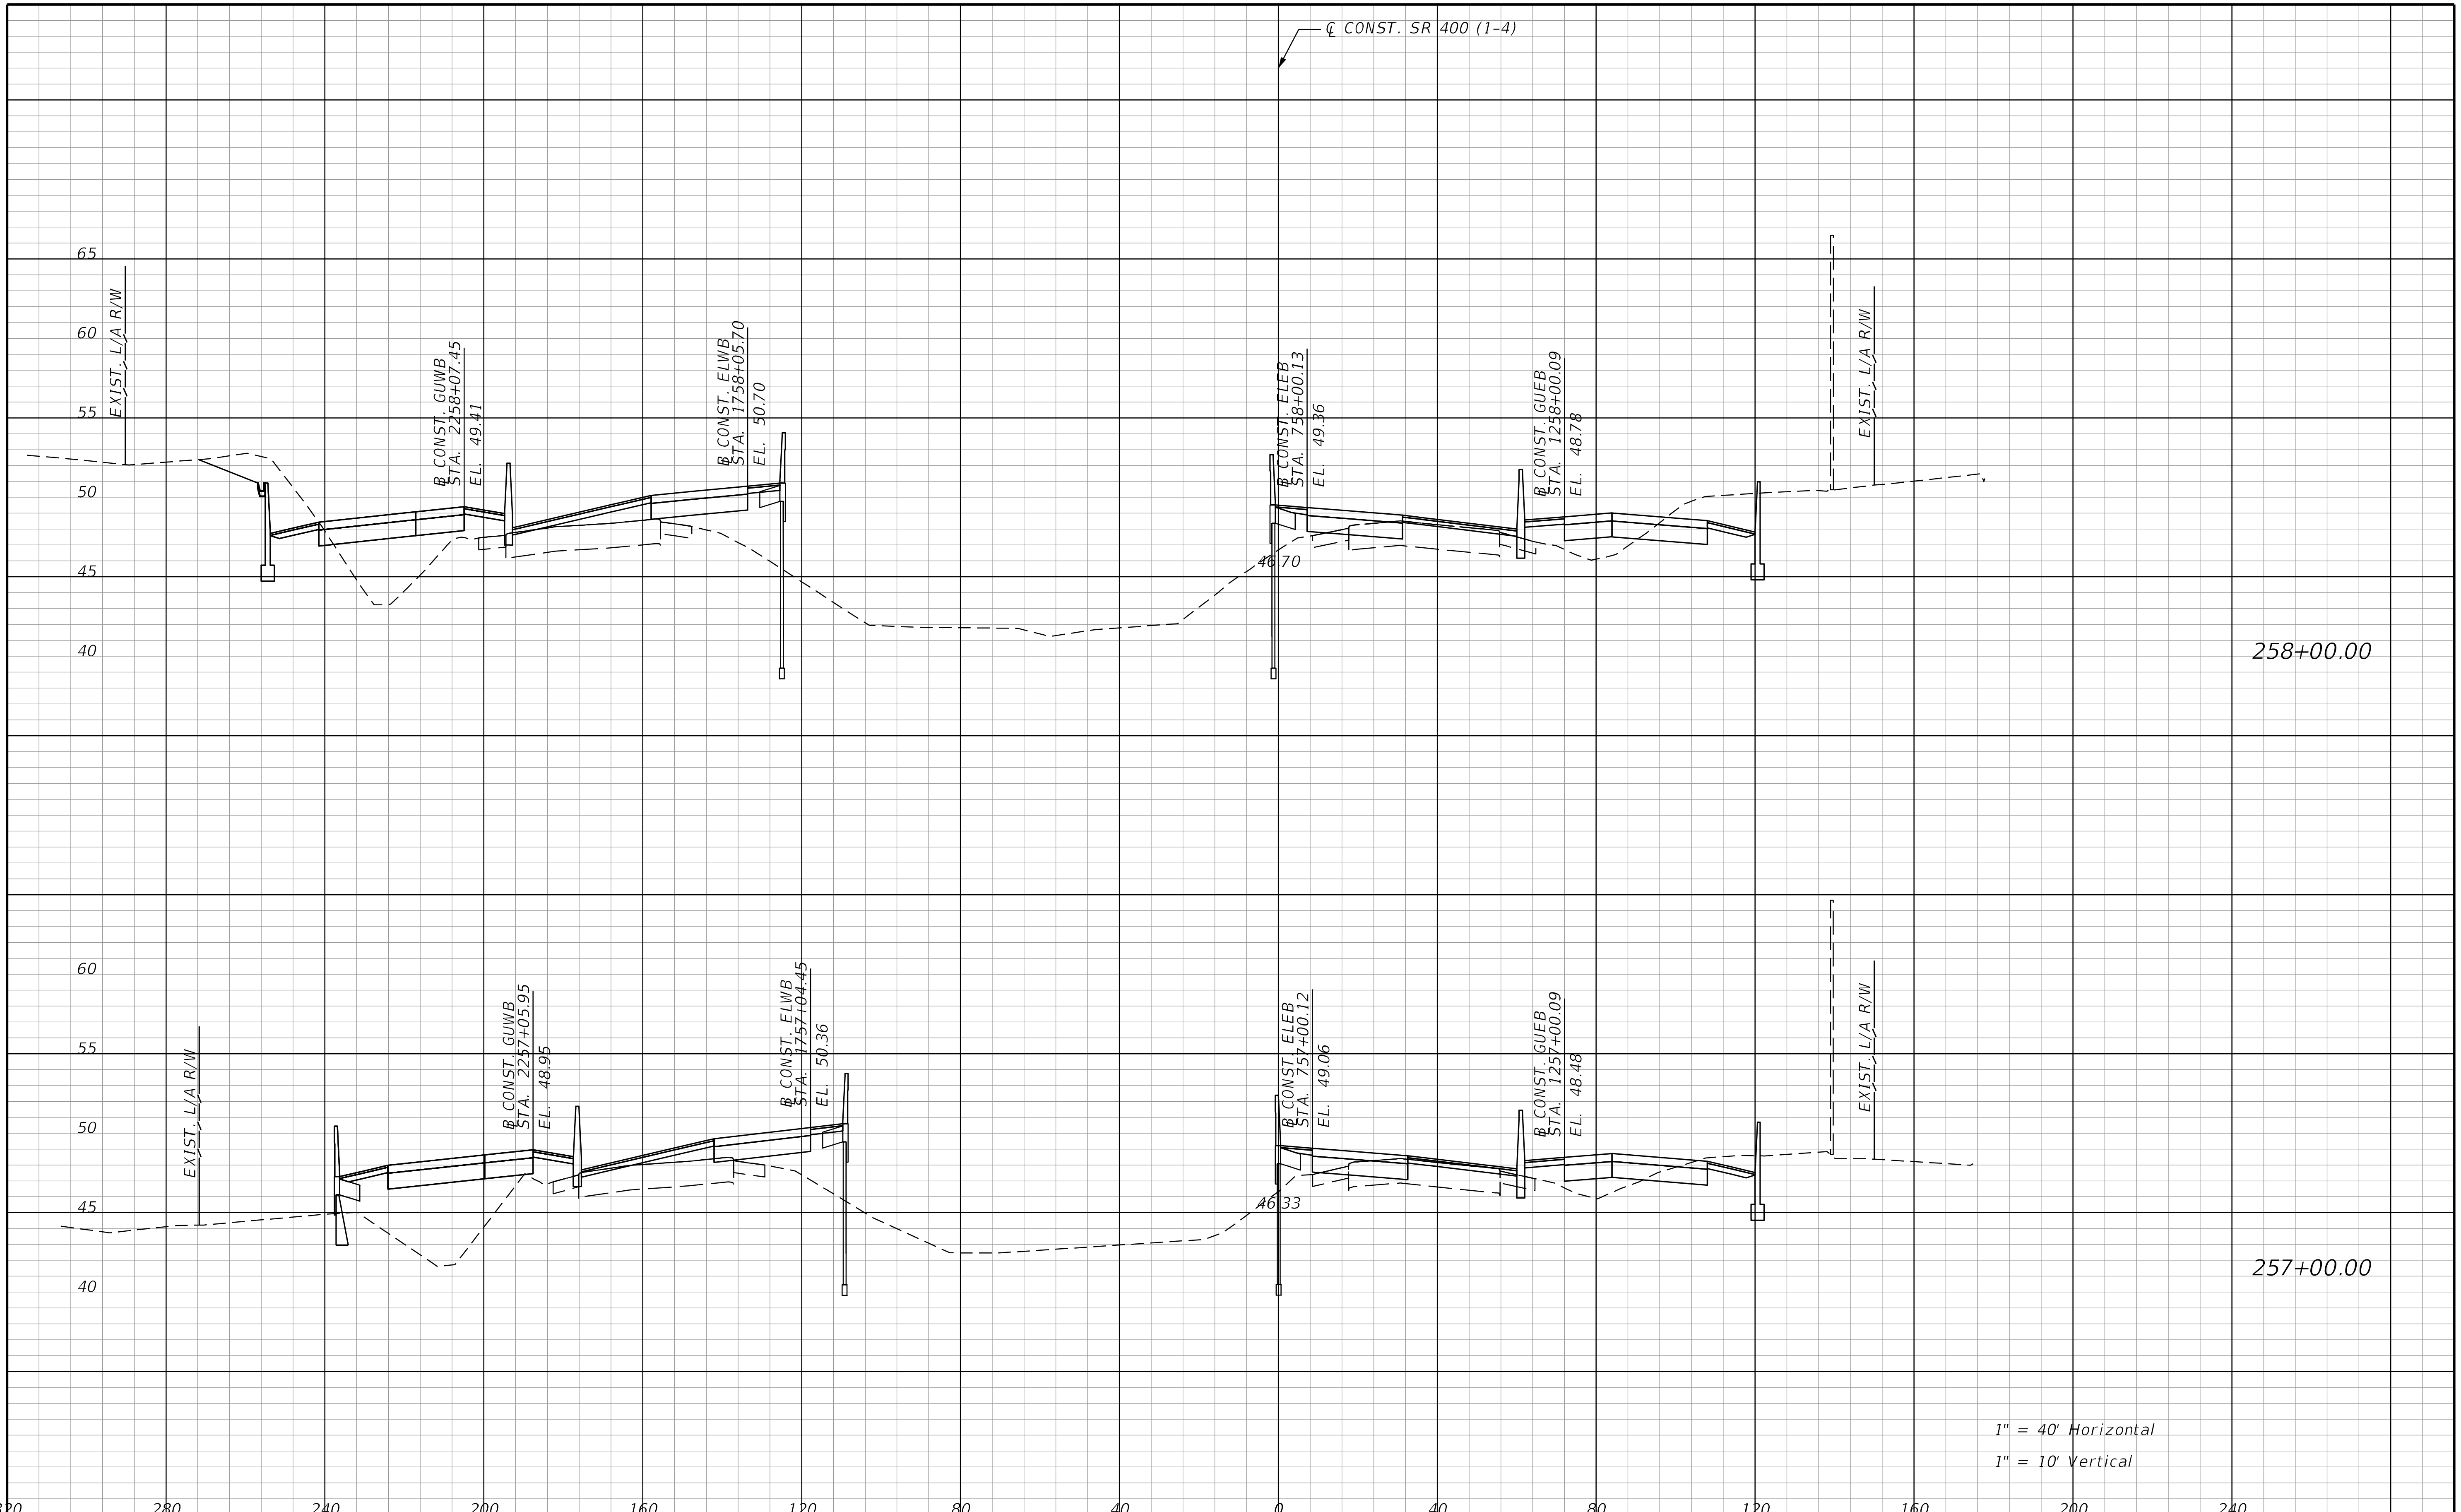

REVISIONS			
DATE	DESCRIPTION	DATE	DESCRIPTION

STANTEC CONSULTING SERVICES INC.
ENGINEER OF RECORD:
WILLIAM V. ANDERSON, P.E. NO.: 36682
11315 CORPORATE BLVD., SUITE 105
ORLANDO, FLORIDA 32817
(407) 823-8966
CERTIFICATE OF AUTHORIZATION NO. 27013

STATE OF FLORIDA
DEPARTMENT OF TRANSPORTATION

ROAD NO.	COUNTY	FINANCIAL PROJECT ID
SR400	VOLUSIA	408464-2-32-01

CROSS SECTIONS
SR 400 (I-4)

SHEET NO.
573

THE OFFICIAL RECORD OF THIS SHEET IS THE ELECTRONIC FILE DIGITALLY SIGNED AND SEALED UNDER RULE 61G15-23.004, F.A.C.

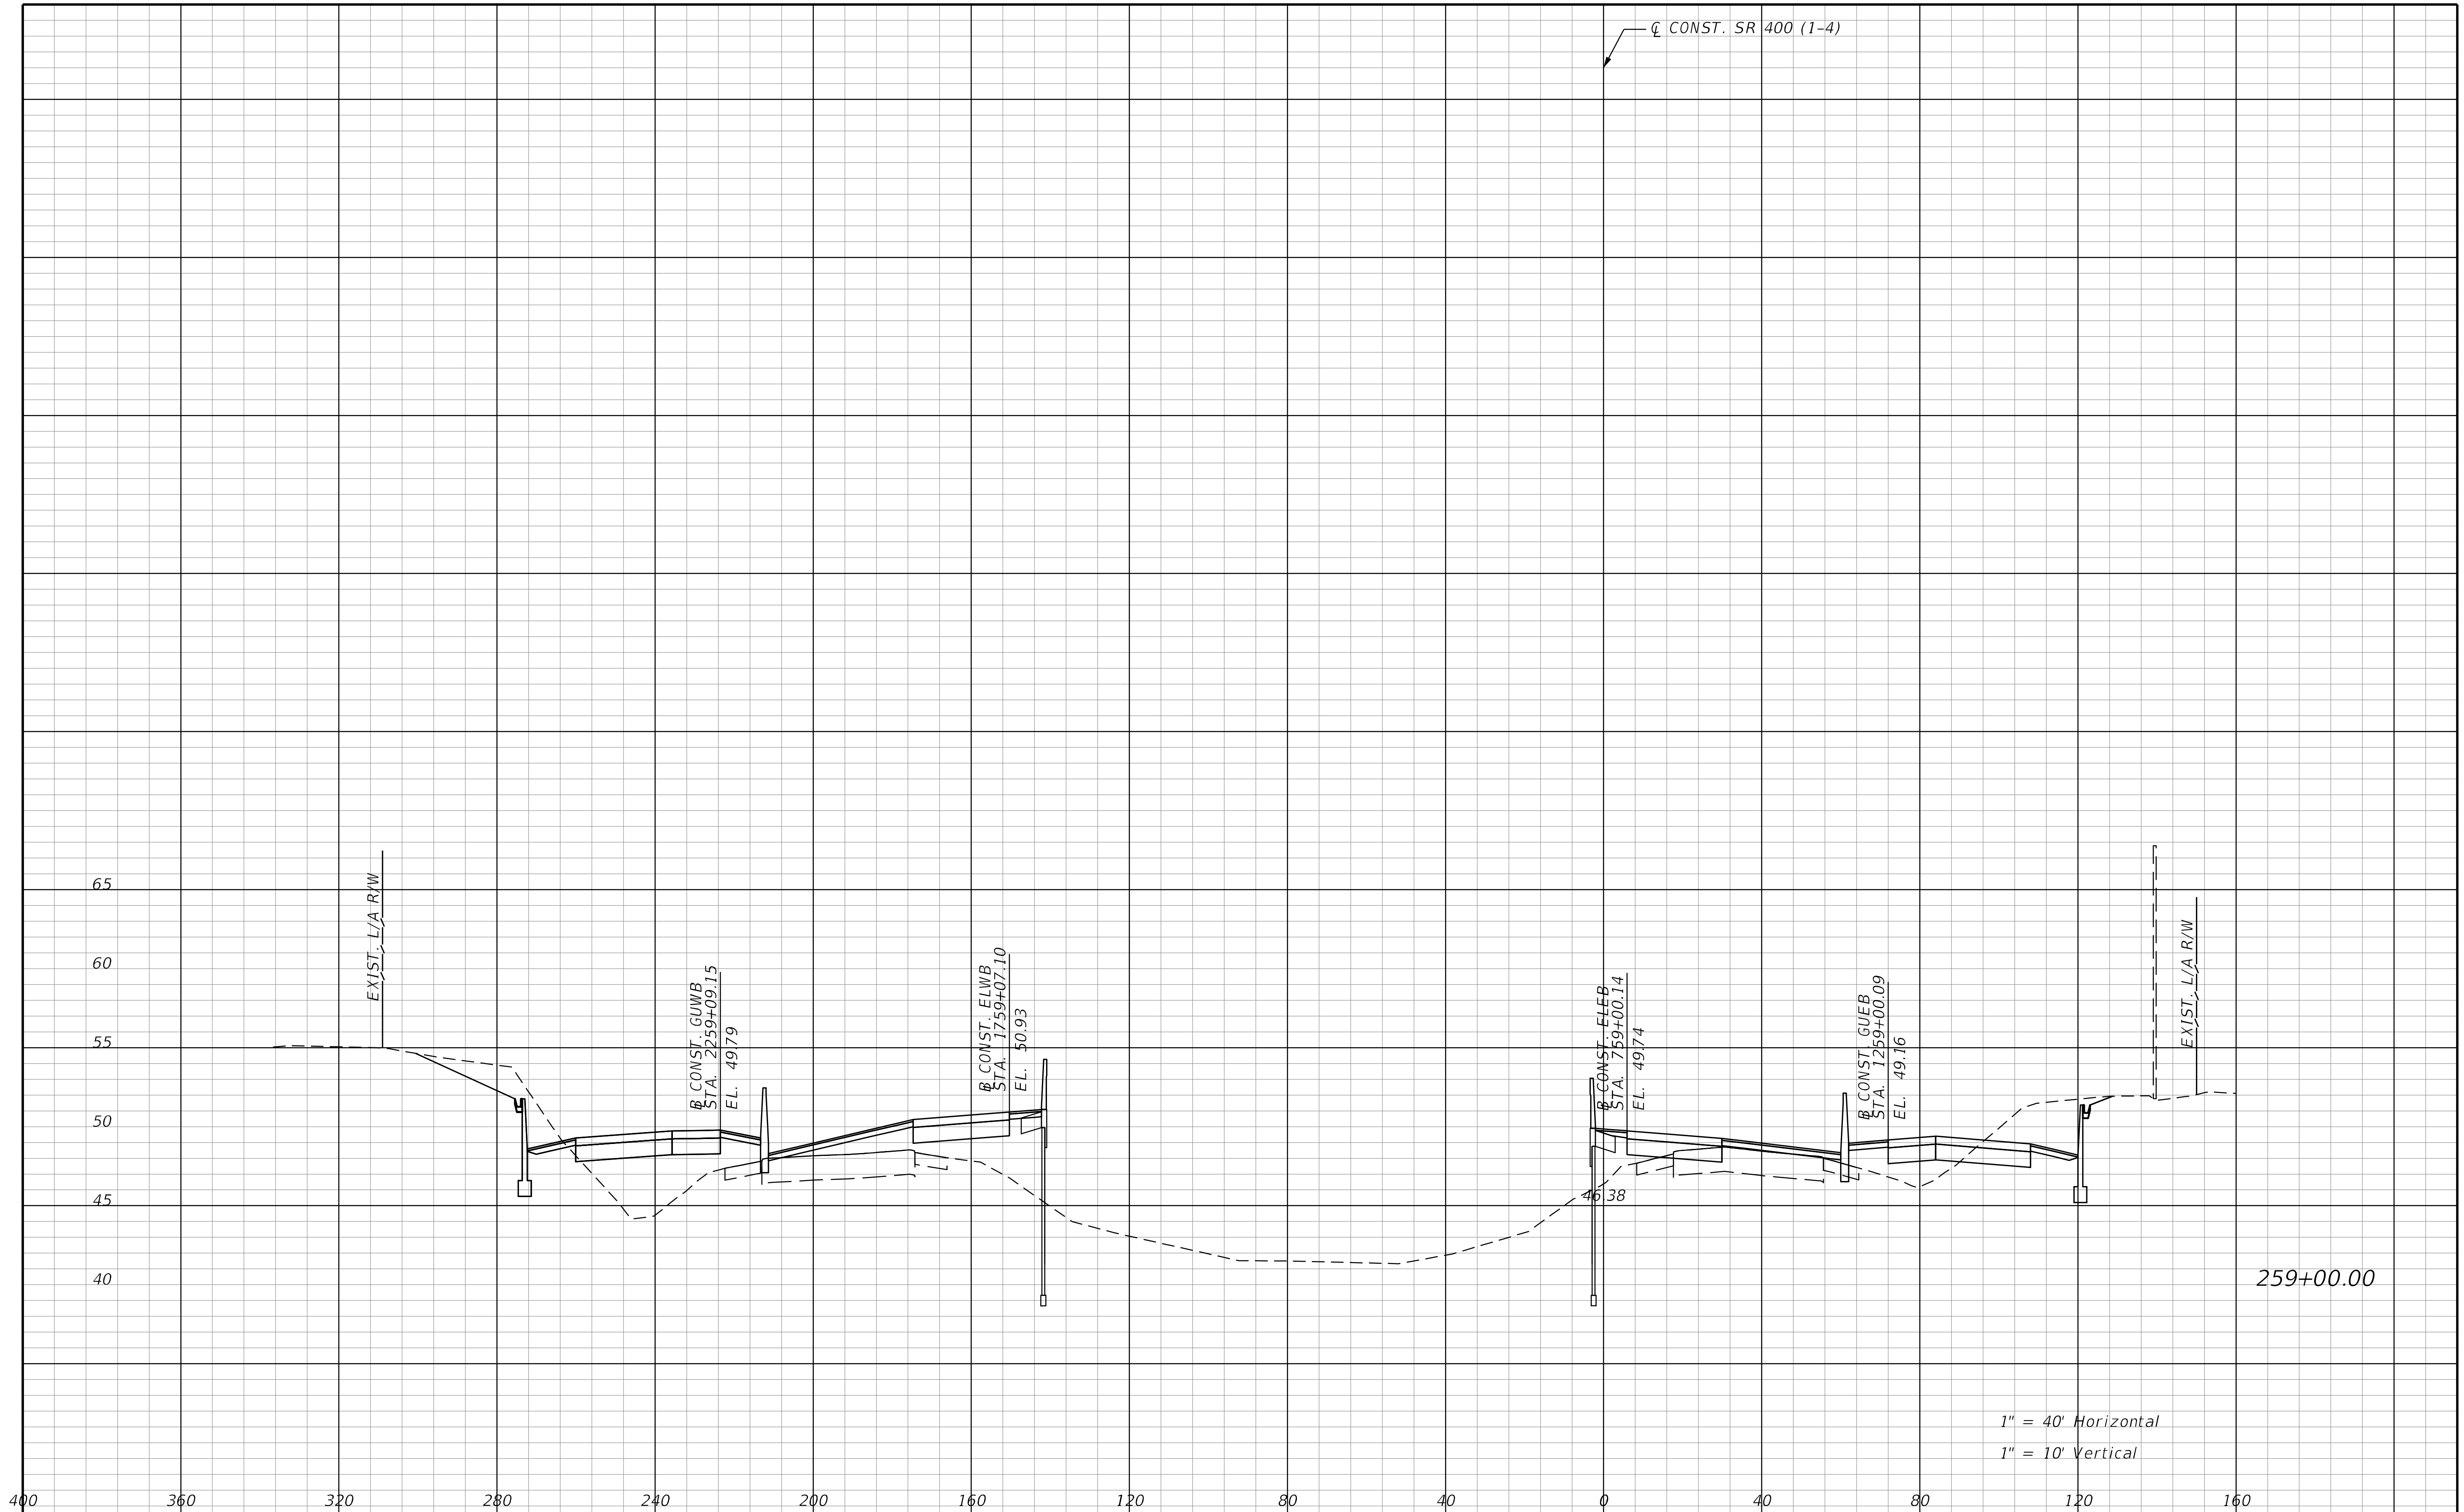

REVISIONS			
DATE	DESCRIPTION	DATE	DESCRIPTION

STANTEC CONSULTING SERVICES INC.
ENGINEER OF RECORD:
WILLIAM V. ANDERSON, P.E. NO.: 36682
11315 CORPORATE BLVD., SUITE 105
ORLANDO, FLORIDA 32817
(407) 823-8966
CERTIFICATE OF AUTHORIZATION NO. 27013

STATE OF FLORIDA
DEPARTMENT OF TRANSPORTATION

ROAD NO.	COUNTY	FINANCIAL PROJECT ID
SR400	VOLUSIA	408464-2-32-01

CROSS SECTIONS
SR 400 (I-4)

SHEET NO.
574

THE OFFICIAL RECORD OF THIS SHEET IS THE ELECTRONIC FILE DIGITALLY SIGNED AND SEALED UNDER RULE 61G15-23.004, F.A.C.

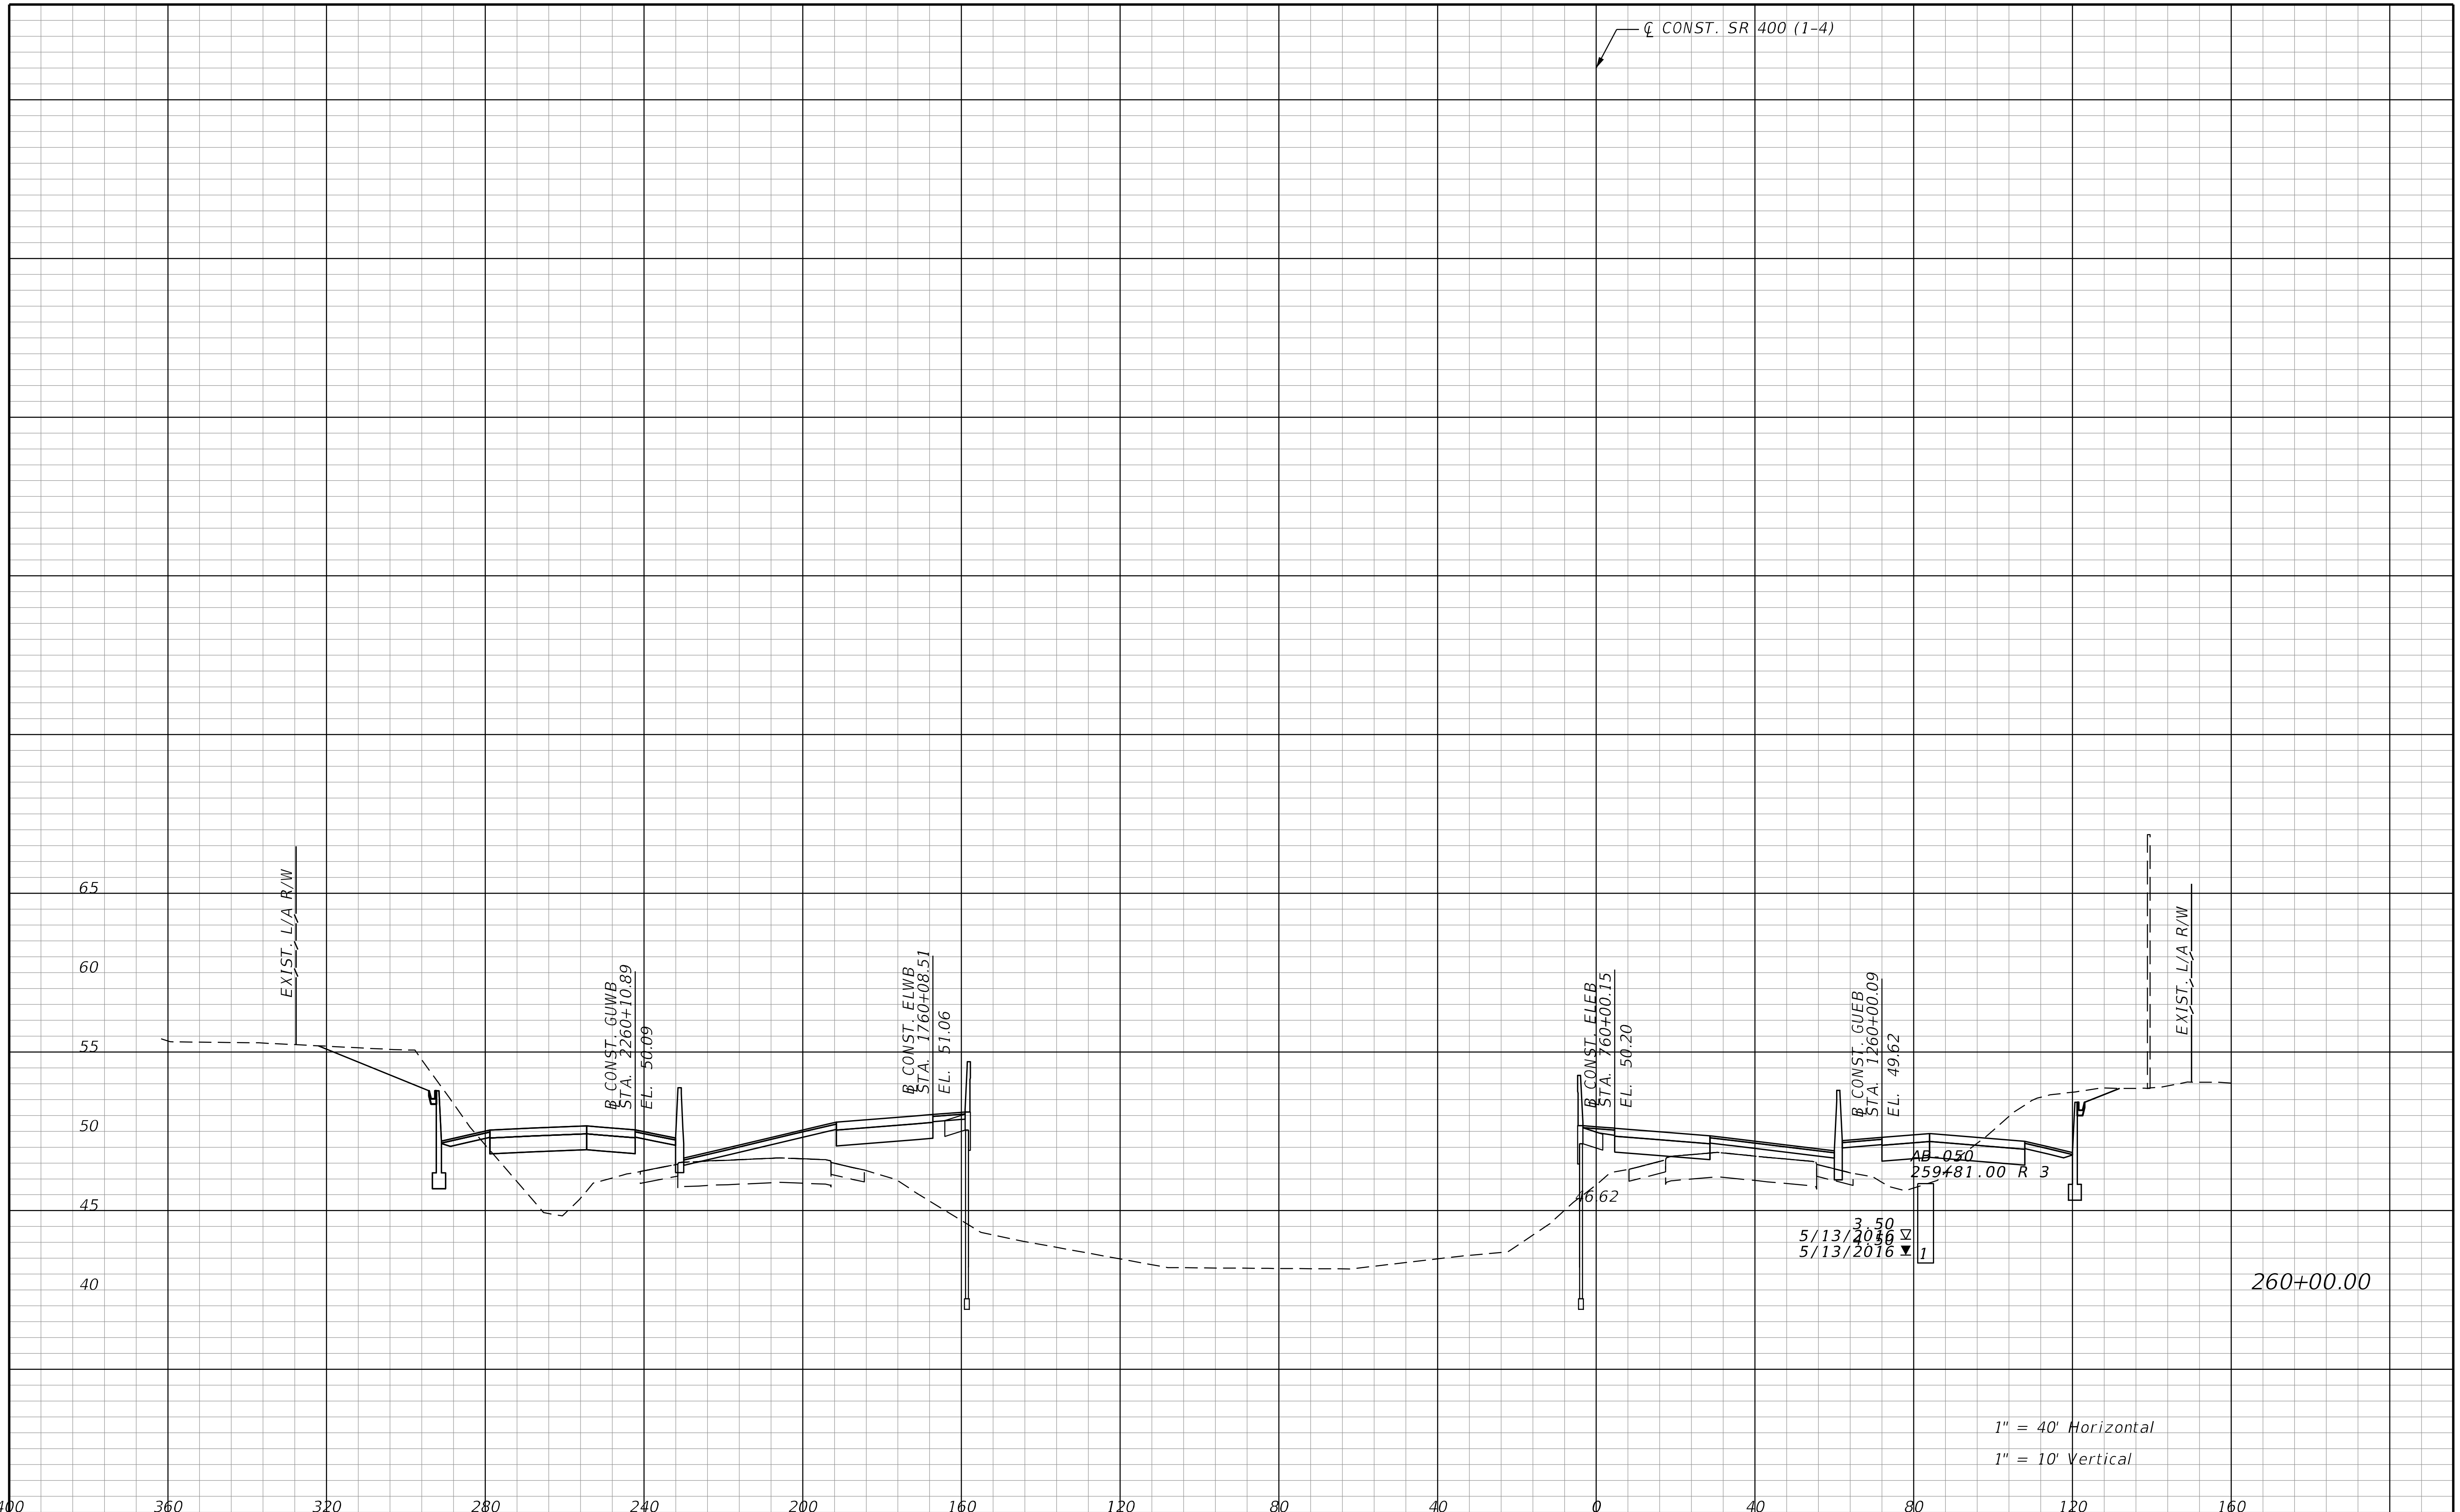

REVISIONS			
DATE	DESCRIPTION	DATE	DESCRIPTION

STANTEC CONSULTING SERVICES INC.
ENGINEER OF RECORD:
WILLIAM V. ANDERSON, P.E. NO.: 36682
11315 CORPORATE BLVD., SUITE 105
ORLANDO, FLORIDA 32817
(407) 823-8966
CERTIFICATE OF AUTHORIZATION NO. 27013

STATE OF FLORIDA
DEPARTMENT OF TRANSPORTATION

ROAD NO.	COUNTY	FINANCIAL PROJECT ID
SR400	VOLUSIA	408464-2-32-01

CROSS SECTIONS
SR 400 (I-4)

SHEET NO. 575

THE OFFICIAL RECORD OF THIS SHEET IS THE ELECTRONIC FILE DIGITALLY SIGNED AND SEALED UNDER RULE 61G15-23.004, F.A.C.

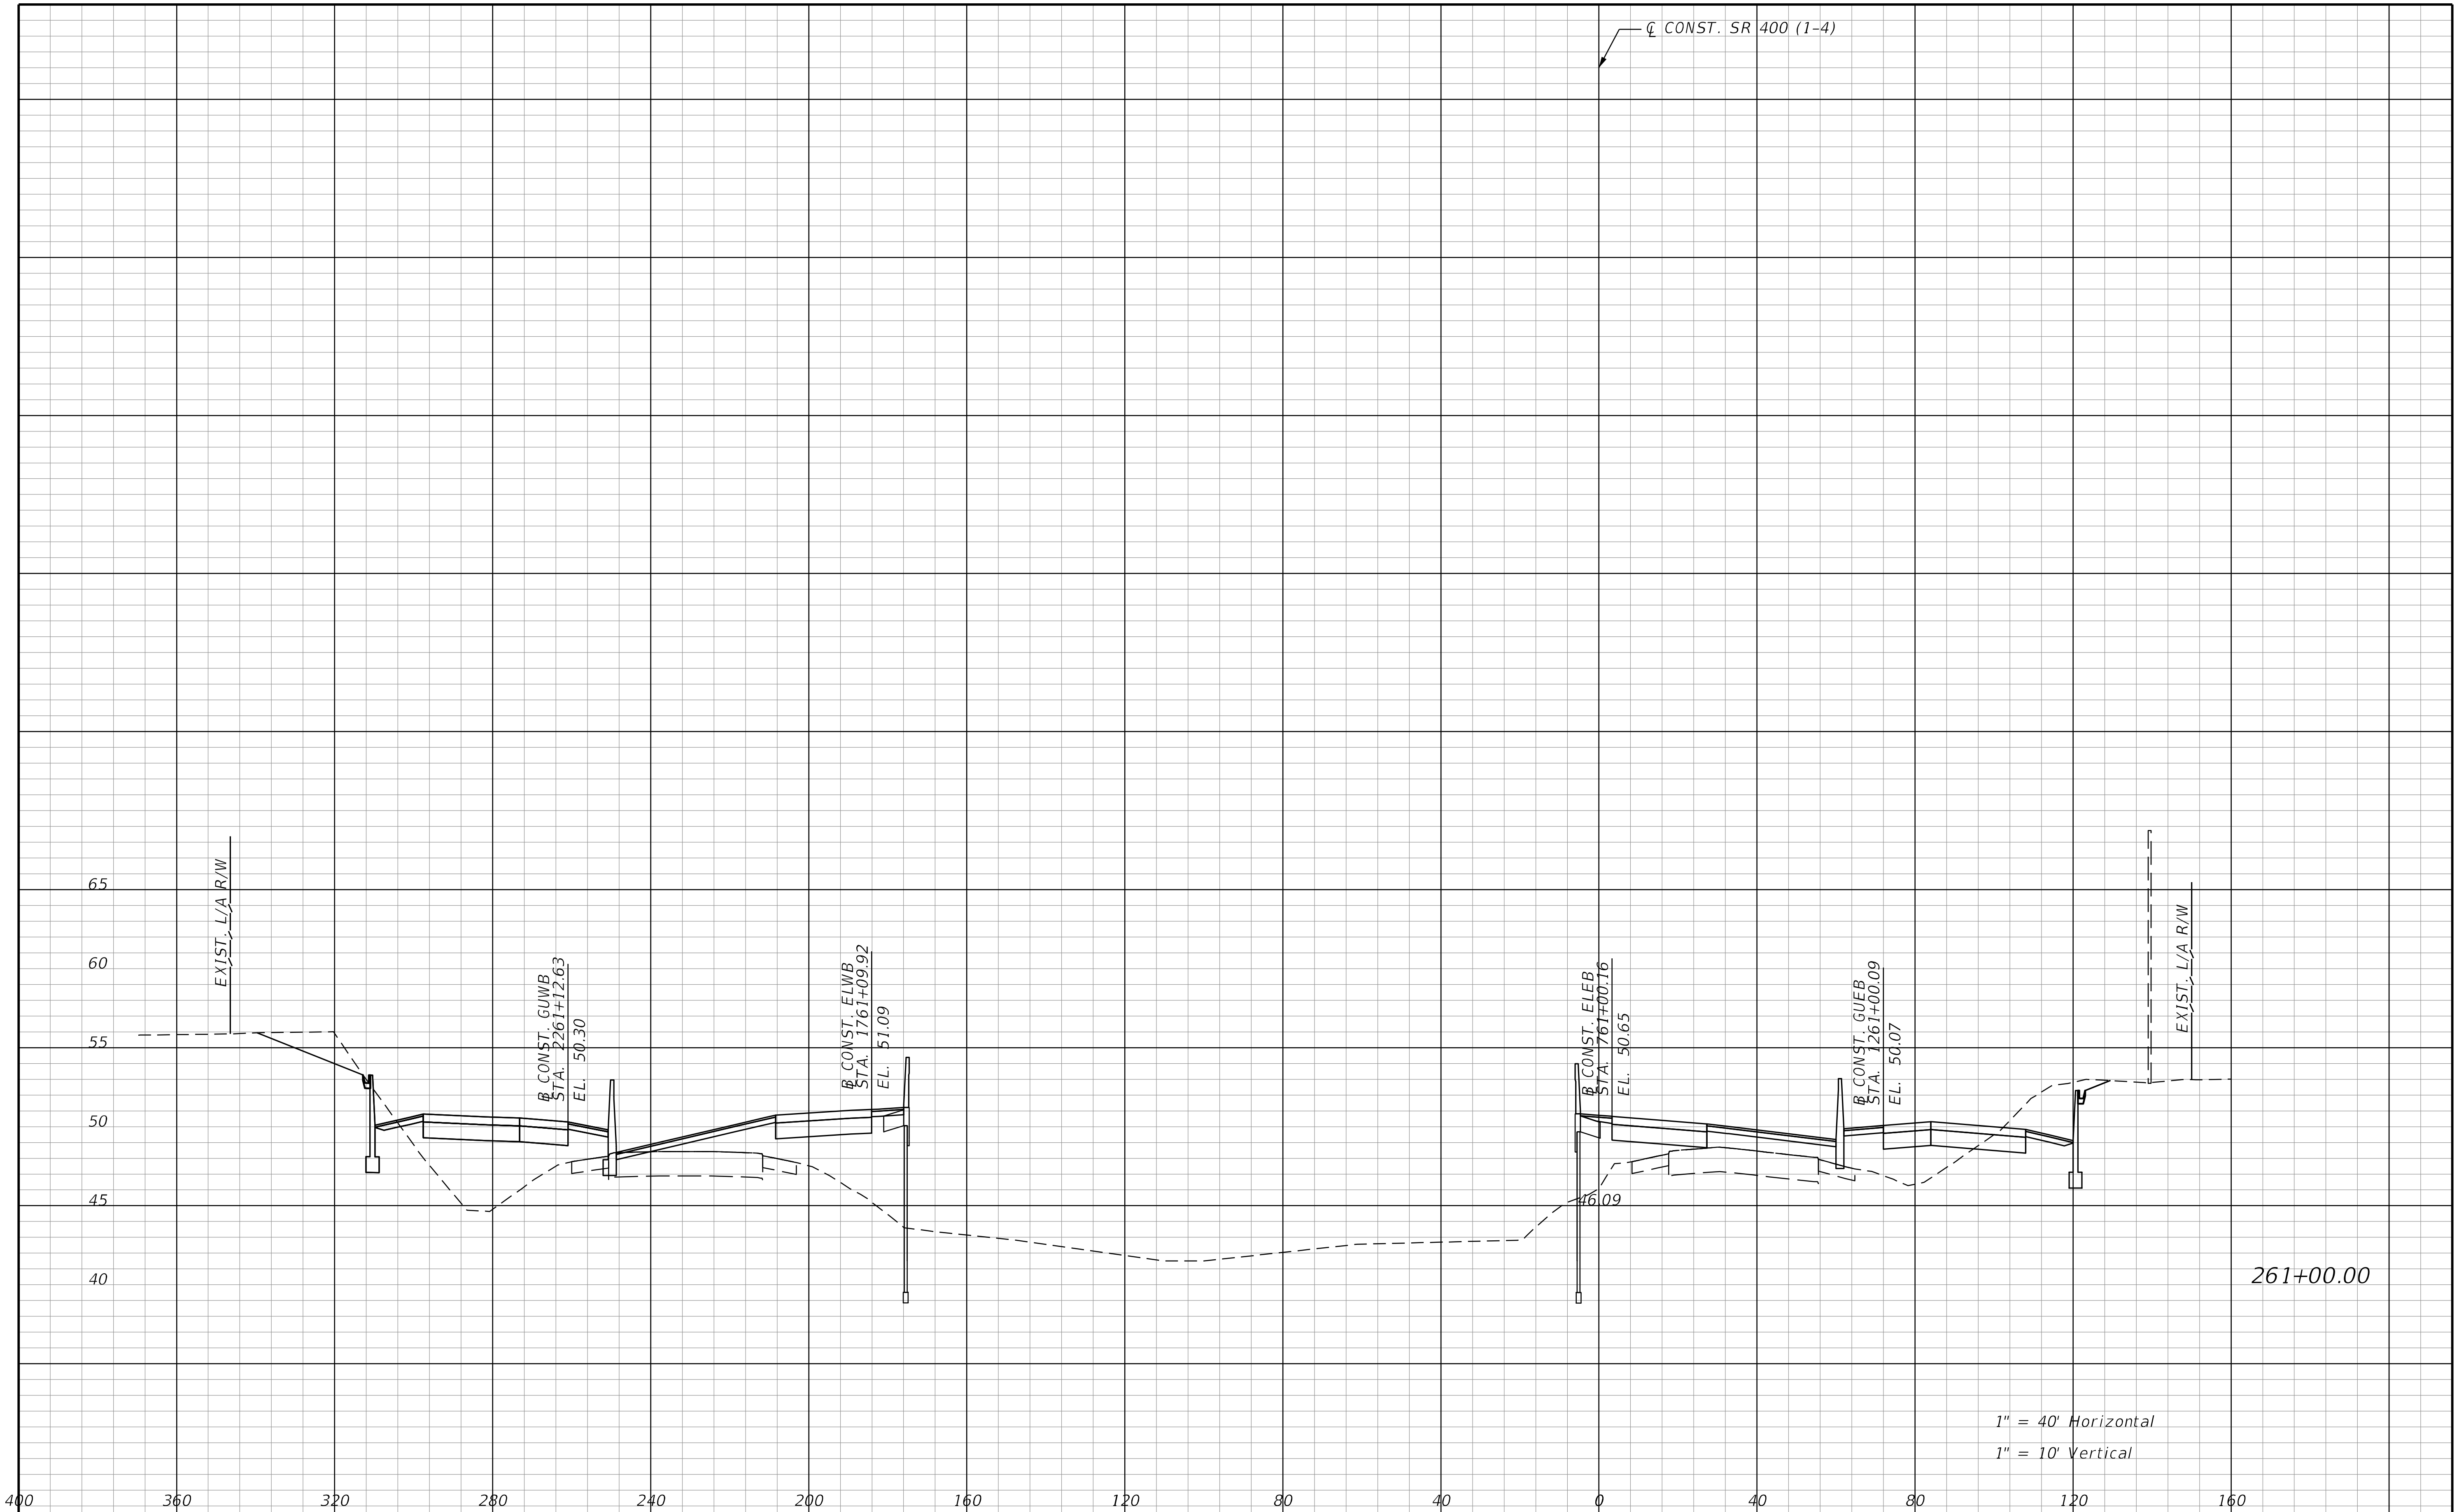

REVISIONS			
DATE	DESCRIPTION	DATE	DESCRIPTION

STANTEC CONSULTING SERVICES INC.
ENGINEER OF RECORD:
WILLIAM V. ANDERSON, P.E. NO.: 36682
11315 CORPORATE BLVD., SUITE 105
ORLANDO, FLORIDA 32817
(407) 823-8966
CERTIFICATE OF AUTHORIZATION NO. 27013

STATE OF FLORIDA
DEPARTMENT OF TRANSPORTATION

ROAD NO.	COUNTY	FINANCIAL PROJECT ID
SR400	VOLUSIA	408464-2-32-01

CROSS SECTIONS
SR 400 (I-4)

SHEET NO. 576

jchassee 6/14/2019 4:25:05 PM Rdxsrd_shg V:\2158\active\CADD\40846423201\roadway\RDXSRD01.dgn

THE OFFICIAL RECORD OF THIS SHEET IS THE ELECTRONIC FILE DIGITALLY SIGNED AND SEALED UNDER RULE 61G15-23.004, F.A.C.

THE OFFICIAL RECORD OF THIS SHEET IS THE ELECTRONIC FILE DIGITALLY SIGNED AND SEALED UNDER RULE 61G15-23.004, F.A.C.

REVISIONS			
DATE	DESCRIPTION	DATE	DESCRIPTION

STANTEC CONSULTING SERVICES INC.
ENGINEER OF RECORD:
WILLIAM V. ANDERSON, P.E. NO.: 36682
11315 CORPORATE BLVD., SUITE 105
ORLANDO, FLORIDA 32817
(407) 823-8966
CERTIFICATE OF AUTHORIZATION NO. 27013

STATE OF FLORIDA
DEPARTMENT OF TRANSPORTATION

ROAD NO.	COUNTY	FINANCIAL PROJECT ID
SR400	VOLUSIA	408464-2-32-01

CROSS SECTIONS
SR 400 (I-4) WB

SHEET NO.
577

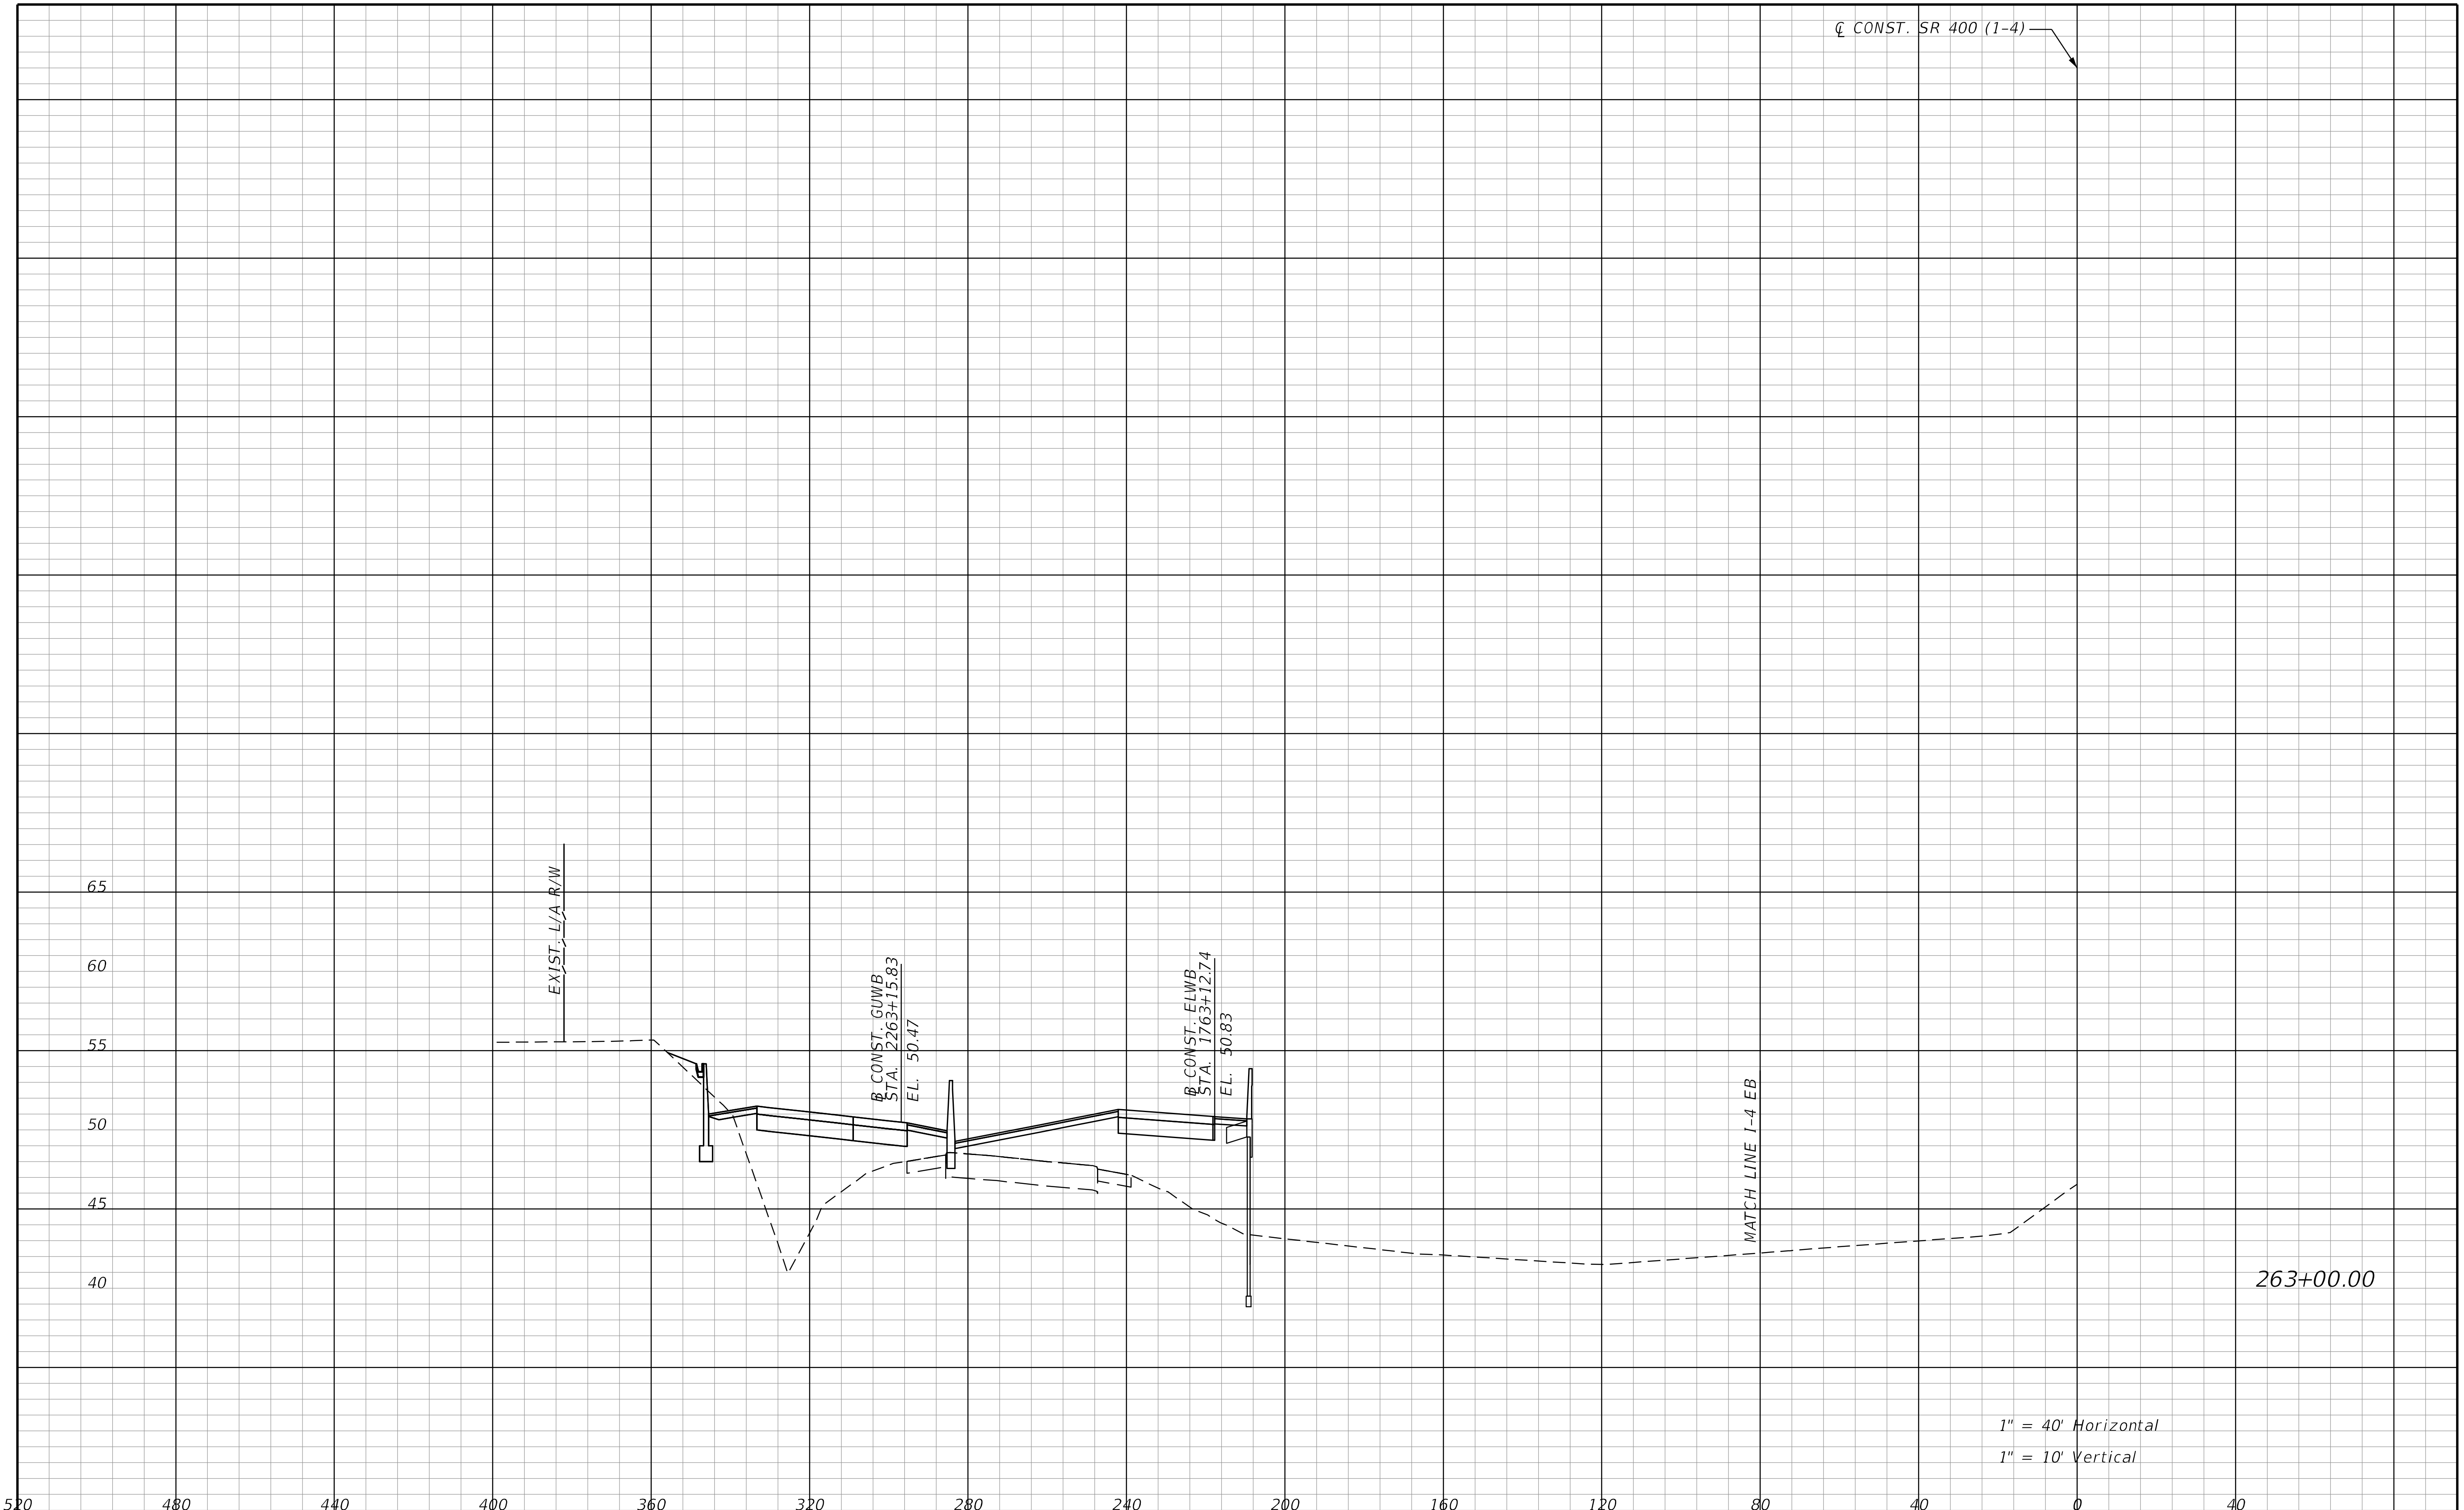

THE OFFICIAL RECORD OF THIS SHEET IS THE ELECTRONIC FILE DIGITALLY SIGNED AND SEALED UNDER RULE 61G15-23.004, F.A.C.

REVISIONS			
DATE	DESCRIPTION	DATE	DESCRIPTION

STANTEC CONSULTING SERVICES INC.
ENGINEER OF RECORD:
WILLIAM V. ANDERSON, P.E. NO.: 36682
11315 CORPORATE BLVD., SUITE 105
ORLANDO, FLORIDA 32817
(407) 823-8966
CERTIFICATE OF AUTHORIZATION NO. 27013

STATE OF FLORIDA
DEPARTMENT OF TRANSPORTATION

ROAD NO.	COUNTY	FINANCIAL PROJECT ID
SR400	VOLUSIA	408464-2-32-01

CROSS SECTIONS
SR 400 (I-4) WB

SHEET NO.
578

jchassee 6/14/2019 4:25:06 PM Rdxsrd_shg V:\2158\active\CADD\40846423201\roadway\RDXSRD01.dgn

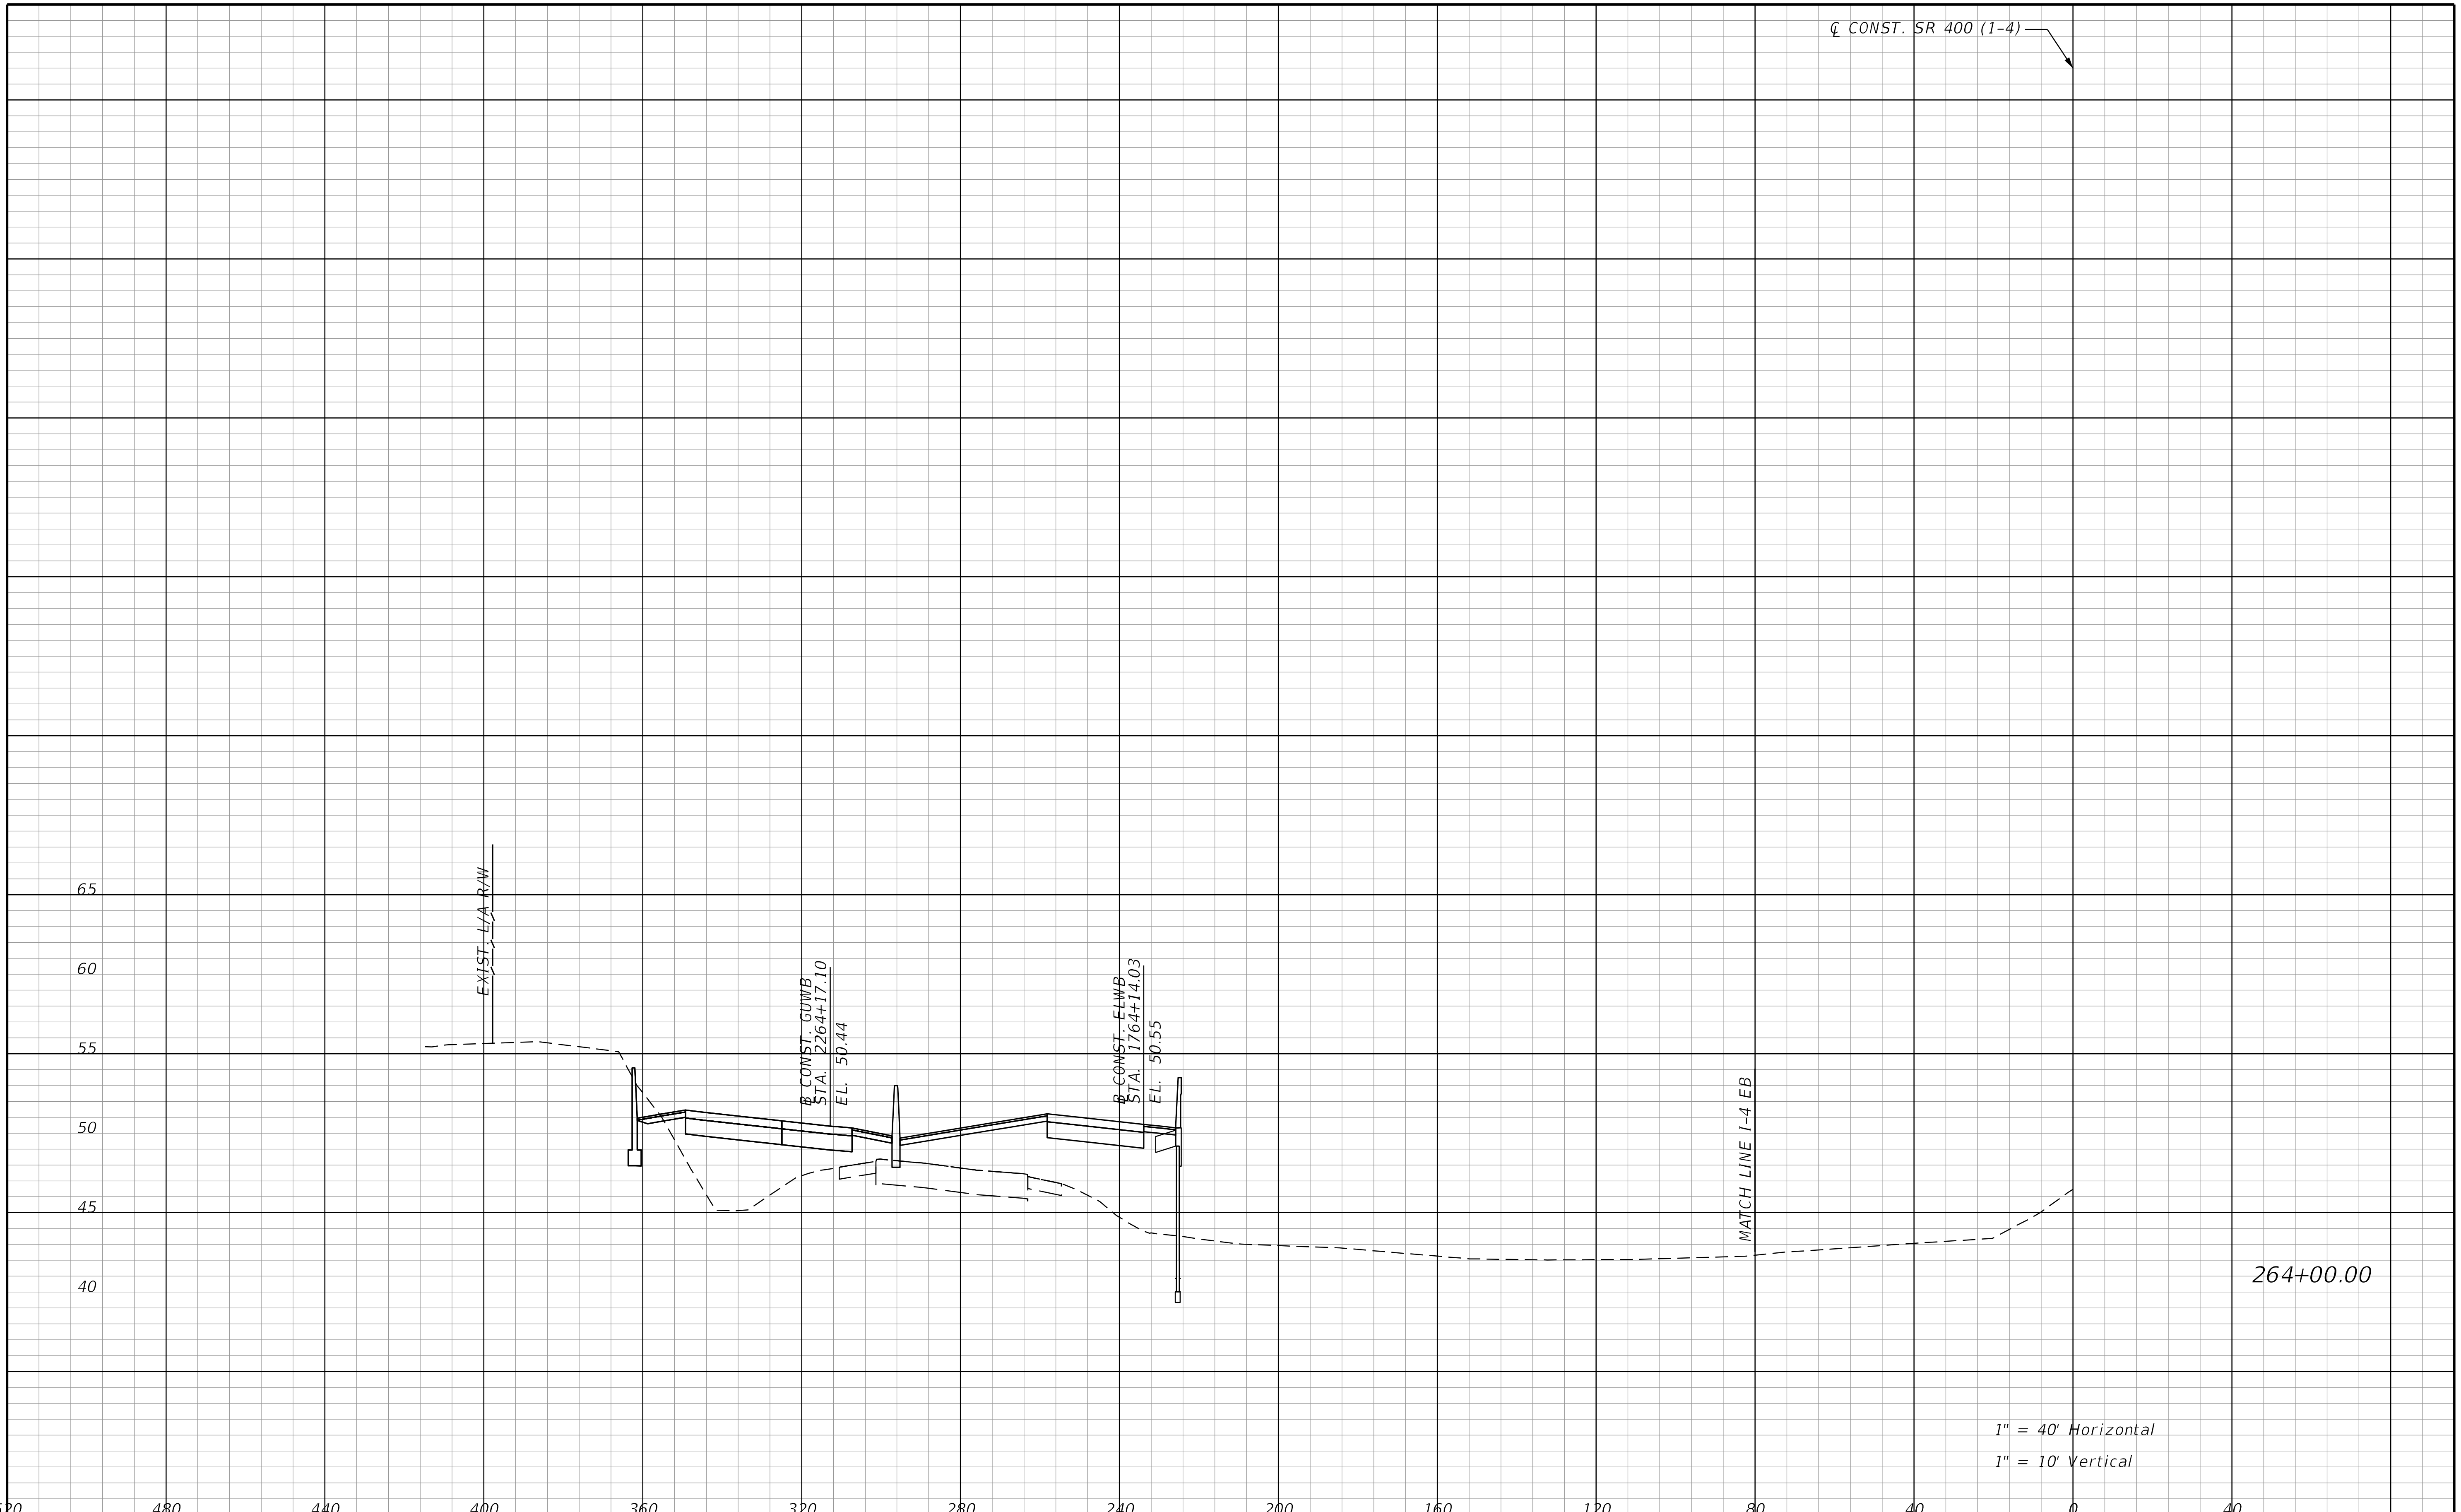

REVISIONS			
DATE	DESCRIPTION	DATE	DESCRIPTION

STANTEC CONSULTING SERVICES INC.
ENGINEER OF RECORD:
WILLIAM V. ANDERSON, P.E. NO.: 36682
11315 CORPORATE BLVD., SUITE 105
ORLANDO, FLORIDA 32817
(407) 823-8966
CERTIFICATE OF AUTHORIZATION NO. 27013

STATE OF FLORIDA
DEPARTMENT OF TRANSPORTATION

ROAD NO.	COUNTY	FINANCIAL PROJECT ID
SR400	VOLUSIA	408464-2-32-01

CROSS SECTIONS
SR 400 (I-4) WB

SHEET NO.
579

THE OFFICIAL RECORD OF THIS SHEET IS THE ELECTRONIC FILE DIGITALLY SIGNED AND SEALED UNDER RULE 61G15-23.004, F.A.C.

jchassee 6/14/2019 4:25:06 PM Rdxsrd_shg V:\2158\active\CADD\40846423201\roadway\RDXSRD01.dgn

REVISIONS			
DATE	DESCRIPTION	DATE	DESCRIPTION

STANTEC CONSULTING SERVICES INC.
ENGINEER OF RECORD:
WILLIAM V. ANDERSON, P.E. NO.: 36682
11315 CORPORATE BLVD., SUITE 105
ORLANDO, FLORIDA 32817
(407) 823-8966
CERTIFICATE OF AUTHORIZATION NO. 27013

STATE OF FLORIDA
DEPARTMENT OF TRANSPORTATION

ROAD NO.	COUNTY	FINANCIAL PROJECT ID
SR400	VOLUSIA	408464-2-32-01

CROSS SECTIONS
SR 400 (I-4) WB

SHEET NO.
580

THE OFFICIAL RECORD OF THIS SHEET IS THE ELECTRONIC FILE DIGITALLY SIGNED AND SEALED UNDER RULE 61G15-23.004, F.A.C.

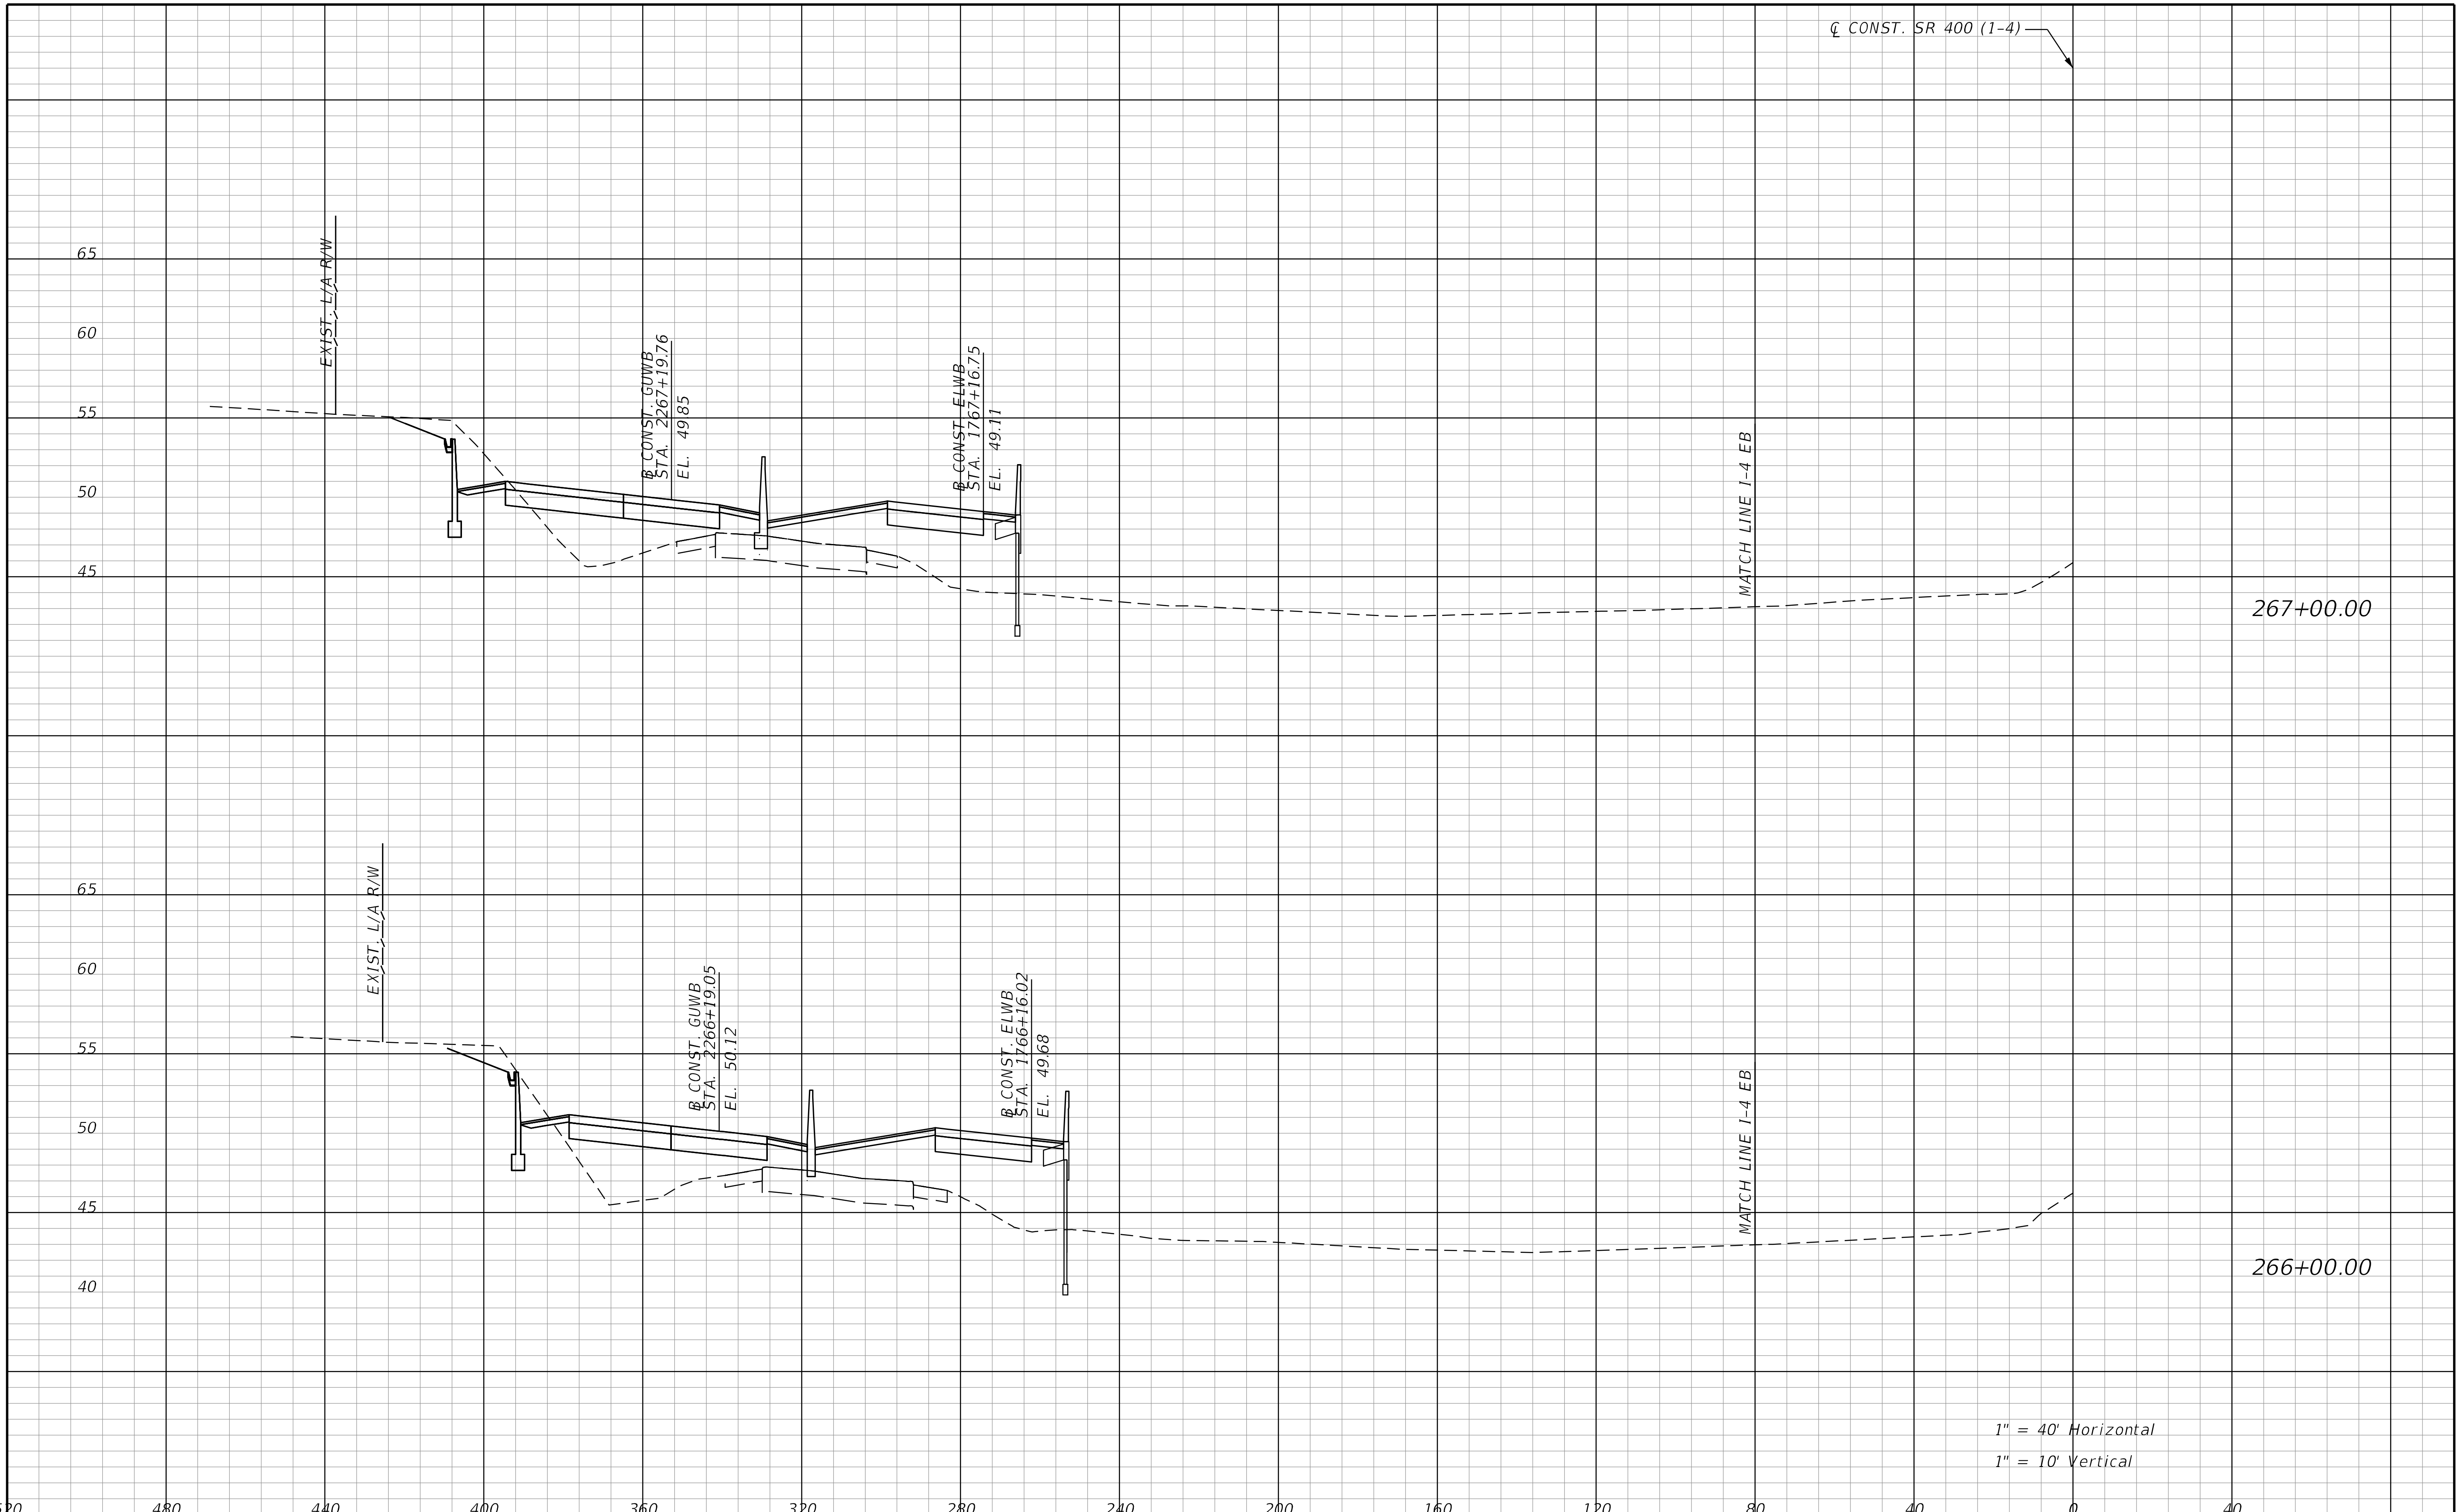

REVISIONS			
DATE	DESCRIPTION	DATE	DESCRIPTION

STANTEC CONSULTING SERVICES INC.
ENGINEER OF RECORD:
WILLIAM V. ANDERSON, P.E. NO.: 36682
11315 CORPORATE BLVD., SUITE 105
ORLANDO, FLORIDA 32817
(407) 823-8966
CERTIFICATE OF AUTHORIZATION NO. 27013

STATE OF FLORIDA
DEPARTMENT OF TRANSPORTATION

ROAD NO.	COUNTY	FINANCIAL PROJECT ID
SR400	VOLUSIA	408464-2-32-01

CROSS SECTIONS
SR 400 (I-4) WB

SHEET NO. 581

THE OFFICIAL RECORD OF THIS SHEET IS THE ELECTRONIC FILE DIGITALLY SIGNED AND SEALED UNDER RULE 61G15-23.004, F.A.C.

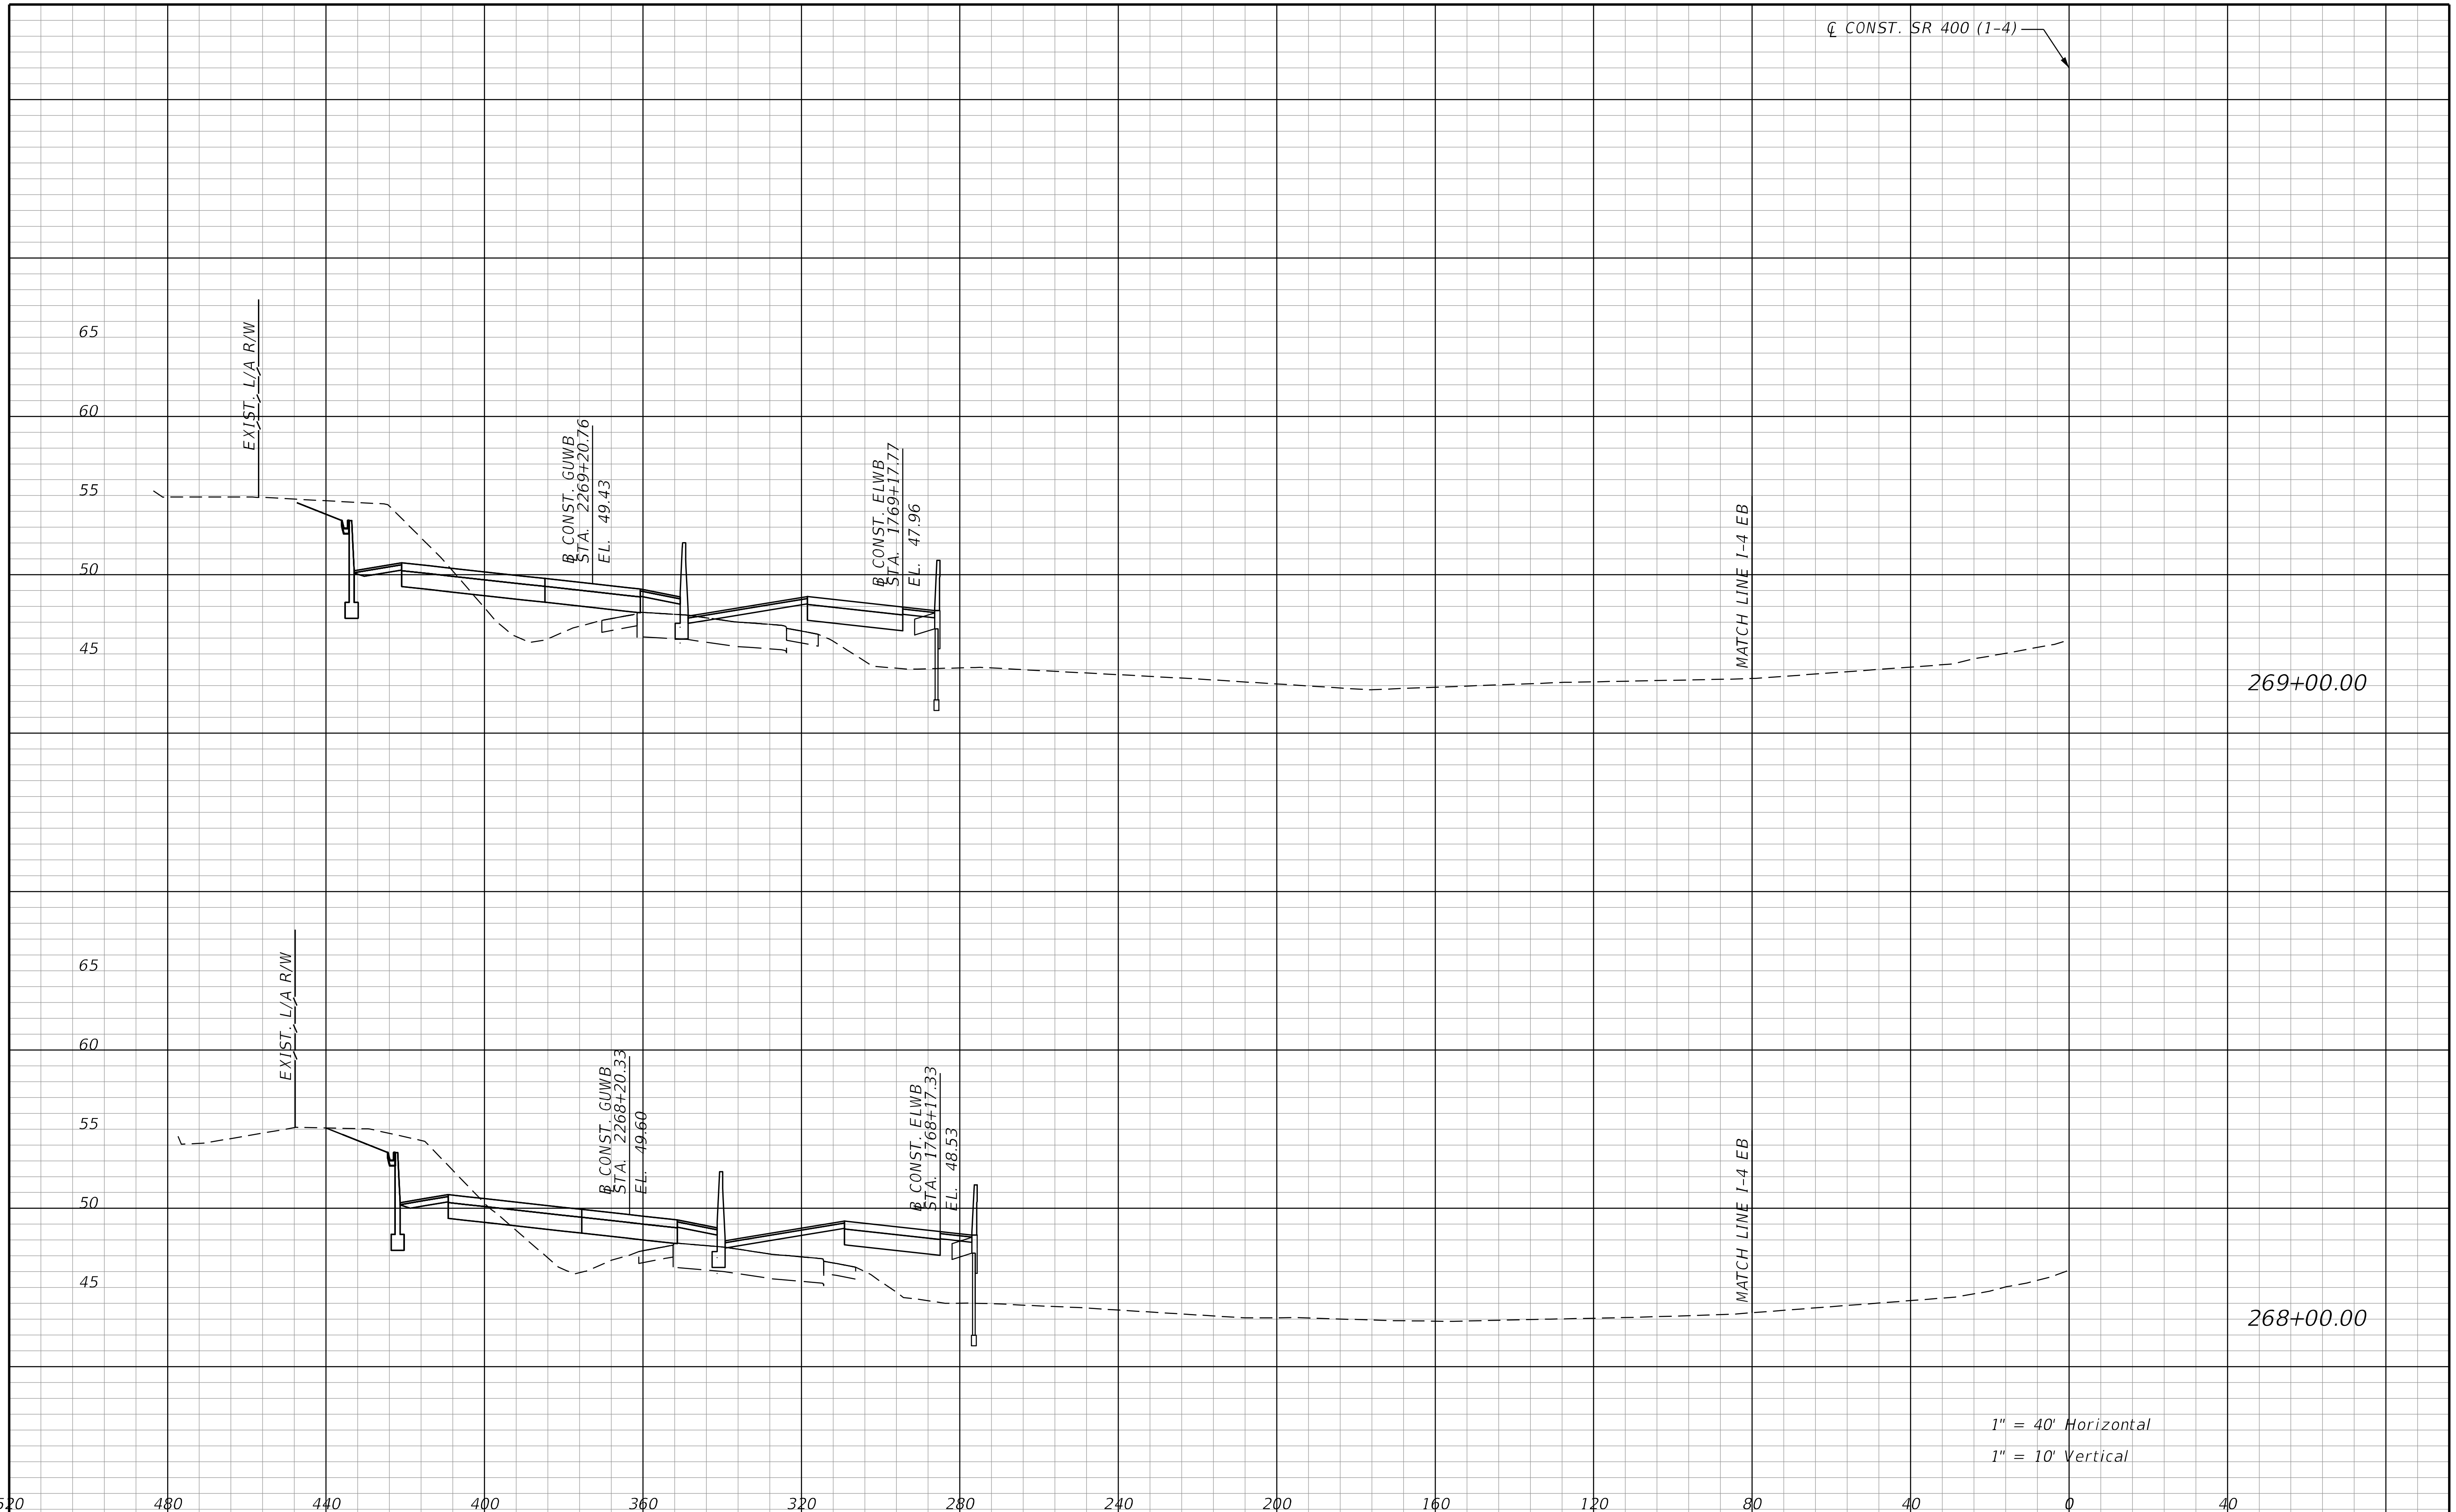

THE OFFICIAL RECORD OF THIS SHEET IS THE ELECTRONIC FILE DIGITALLY SIGNED AND SEALED UNDER RULE 61G15-23.004, F.A.C.

REVISIONS			
DATE	DESCRIPTION	DATE	DESCRIPTION

STANTEC CONSULTING SERVICES INC.
ENGINEER OF RECORD:
WILLIAM V. ANDERSON, P.E. NO.: 36682
11315 CORPORATE BLVD., SUITE 105
ORLANDO, FLORIDA 32817
(407) 823-8966
CERTIFICATE OF AUTHORIZATION NO. 27013

STATE OF FLORIDA
DEPARTMENT OF TRANSPORTATION

ROAD NO.	COUNTY	FINANCIAL PROJECT ID
SR400	VOLUSIA	408464-2-32-01

CROSS SECTIONS
SR 400 (I-4) WB

SHEET NO.
582

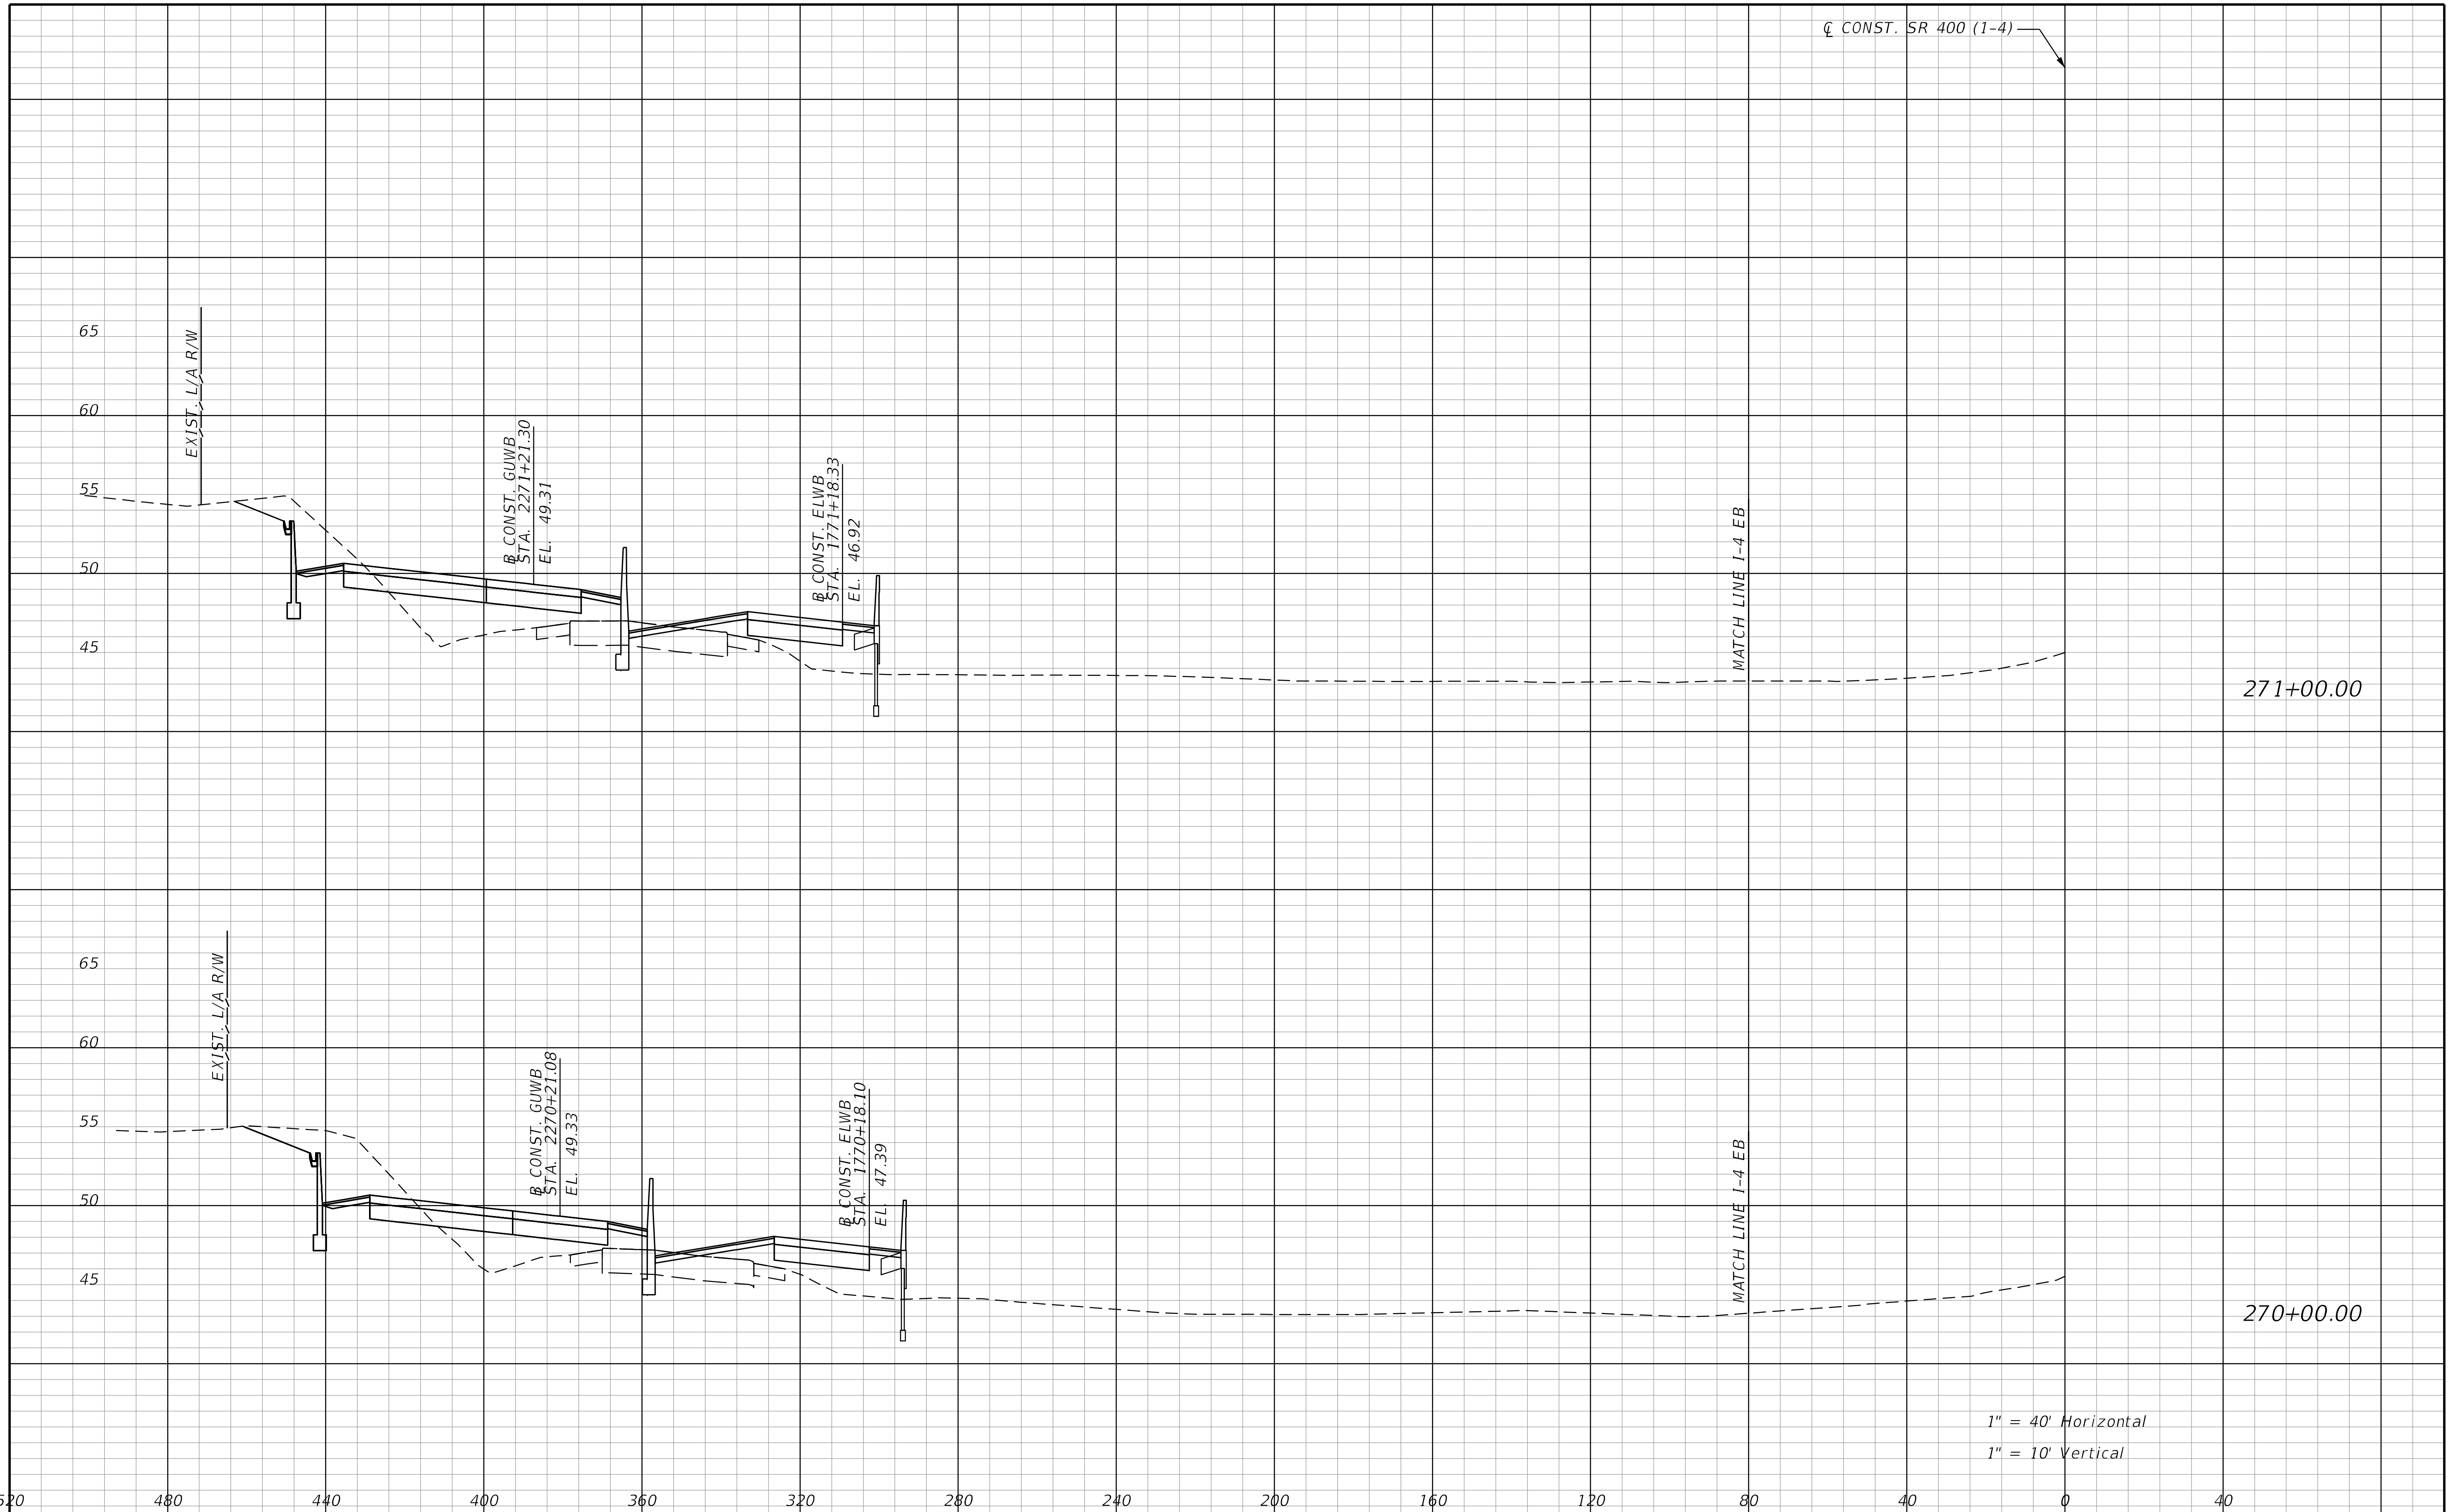

REVISIONS			
DATE	DESCRIPTION	DATE	DESCRIPTION

STANTEC CONSULTING SERVICES INC.
ENGINEER OF RECORD:
WILLIAM V. ANDERSON, P.E. NO.: 36682
11315 CORPORATE BLVD., SUITE 105
ORLANDO, FLORIDA 32817
(407) 823-8966
CERTIFICATE OF AUTHORIZATION NO. 27013

STATE OF FLORIDA
DEPARTMENT OF TRANSPORTATION

ROAD NO.	COUNTY	FINANCIAL PROJECT ID
SR400	VOLUSIA	408464-2-32-01

CROSS SECTIONS
SR 400 (I-4) WB

SHEET NO.
583

THE OFFICIAL RECORD OF THIS SHEET IS THE ELECTRONIC FILE DIGITALLY SIGNED AND SEALED UNDER RULE 61G15-23.004, F.A.C.

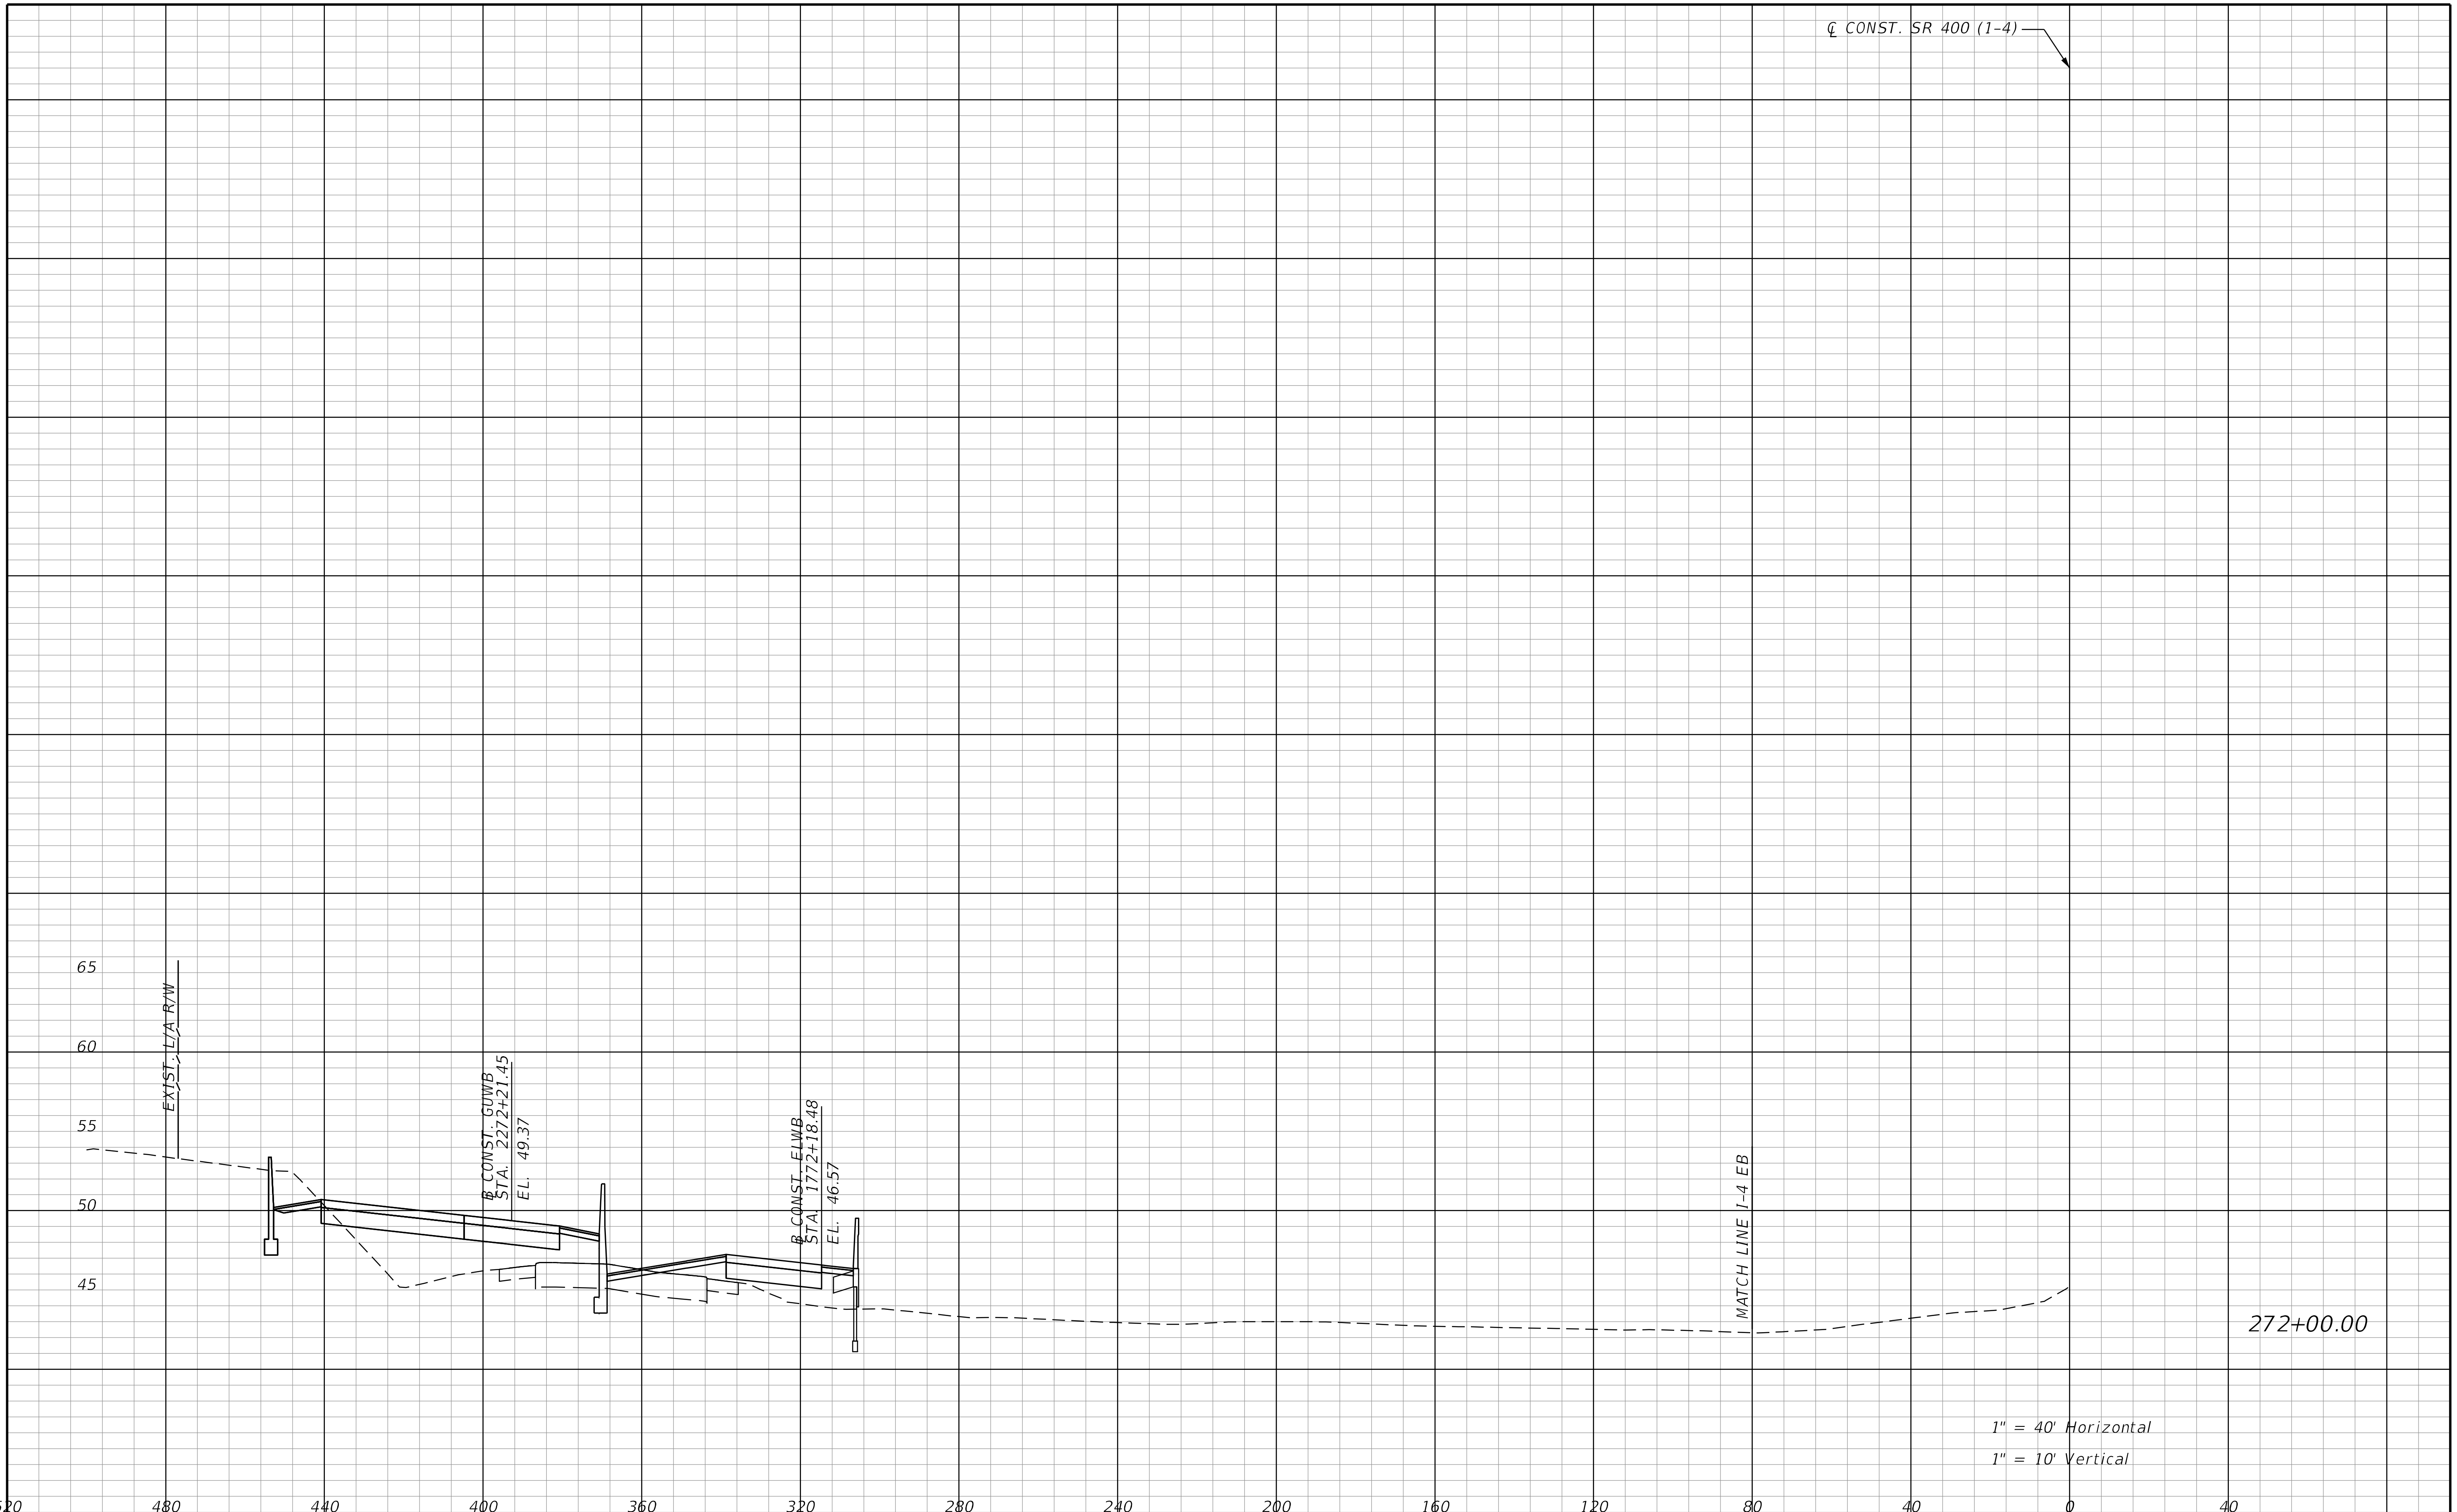

THE OFFICIAL RECORD OF THIS SHEET IS THE ELECTRONIC FILE DIGITALLY SIGNED AND SEALED UNDER RULE 61G15-23.004, F.A.C.

REVISIONS			
DATE	DESCRIPTION	DATE	DESCRIPTION

STANTEC CONSULTING SERVICES INC.
ENGINEER OF RECORD:
WILLIAM V. ANDERSON, P.E. NO.: 36682
11315 CORPORATE BLVD., SUITE 105
ORLANDO, FLORIDA 32817
(407) 823-8966
CERTIFICATE OF AUTHORIZATION NO. 27013

STATE OF FLORIDA
DEPARTMENT OF TRANSPORTATION

ROAD NO.	COUNTY	FINANCIAL PROJECT ID
SR400	VOLUSIA	408464-2-32-01

CROSS SECTIONS
SR 400 (I-4) WB

SHEET NO.
584

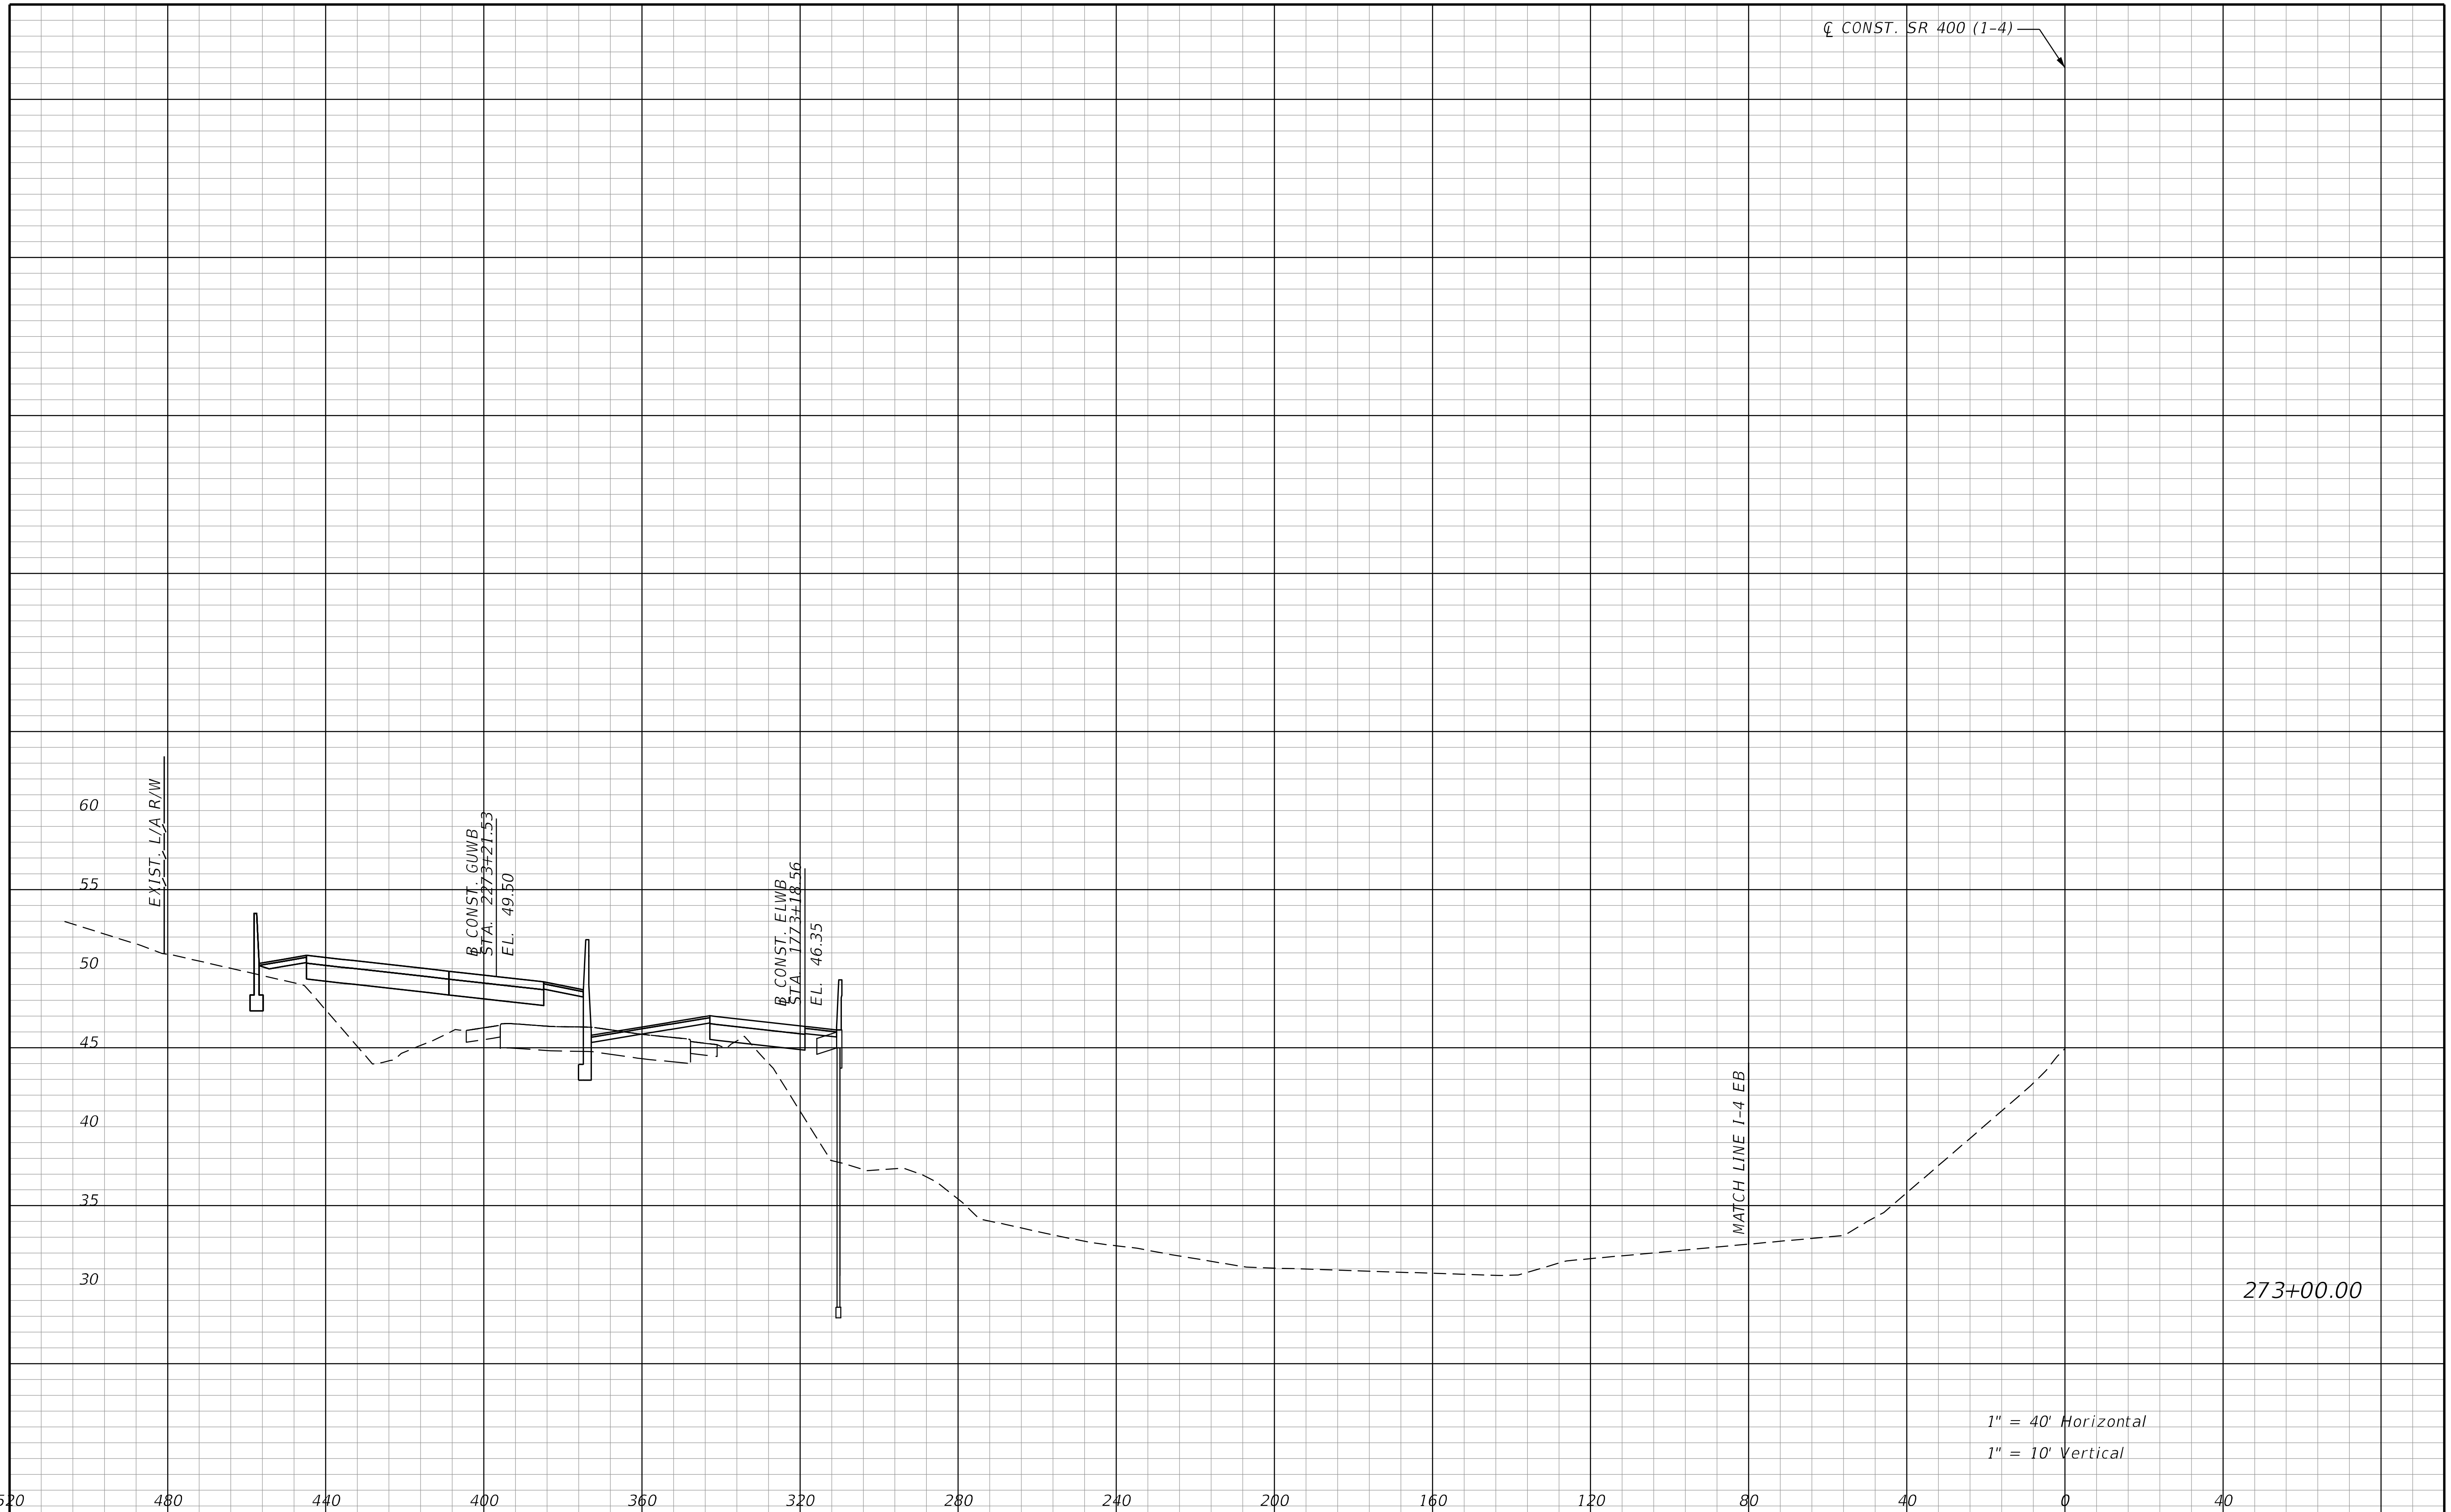

REVISIONS			
DATE	DESCRIPTION	DATE	DESCRIPTION

STANTEC CONSULTING SERVICES INC.
ENGINEER OF RECORD:
WILLIAM V. ANDERSON, P.E. NO.: 36682
11315 CORPORATE BLVD., SUITE 105
ORLANDO, FLORIDA 32817
(407) 823-8966
CERTIFICATE OF AUTHORIZATION NO. 27013

STATE OF FLORIDA
DEPARTMENT OF TRANSPORTATION

ROAD NO.	COUNTY	FINANCIAL PROJECT ID
SR400	VOLUSIA	408464-2-32-01

CROSS SECTIONS
SR 400 (I-4) WB

SHEET NO.
585

THE OFFICIAL RECORD OF THIS SHEET IS THE ELECTRONIC FILE DIGITALLY SIGNED AND SEALED UNDER RULE 61G15-23.004, F.A.C.

jchassee 6/14/2019 4:25:09 PM Rdxsrd_shg V:\2158\active\CADD\40846423201\roadway\RDXSRD01.dgn

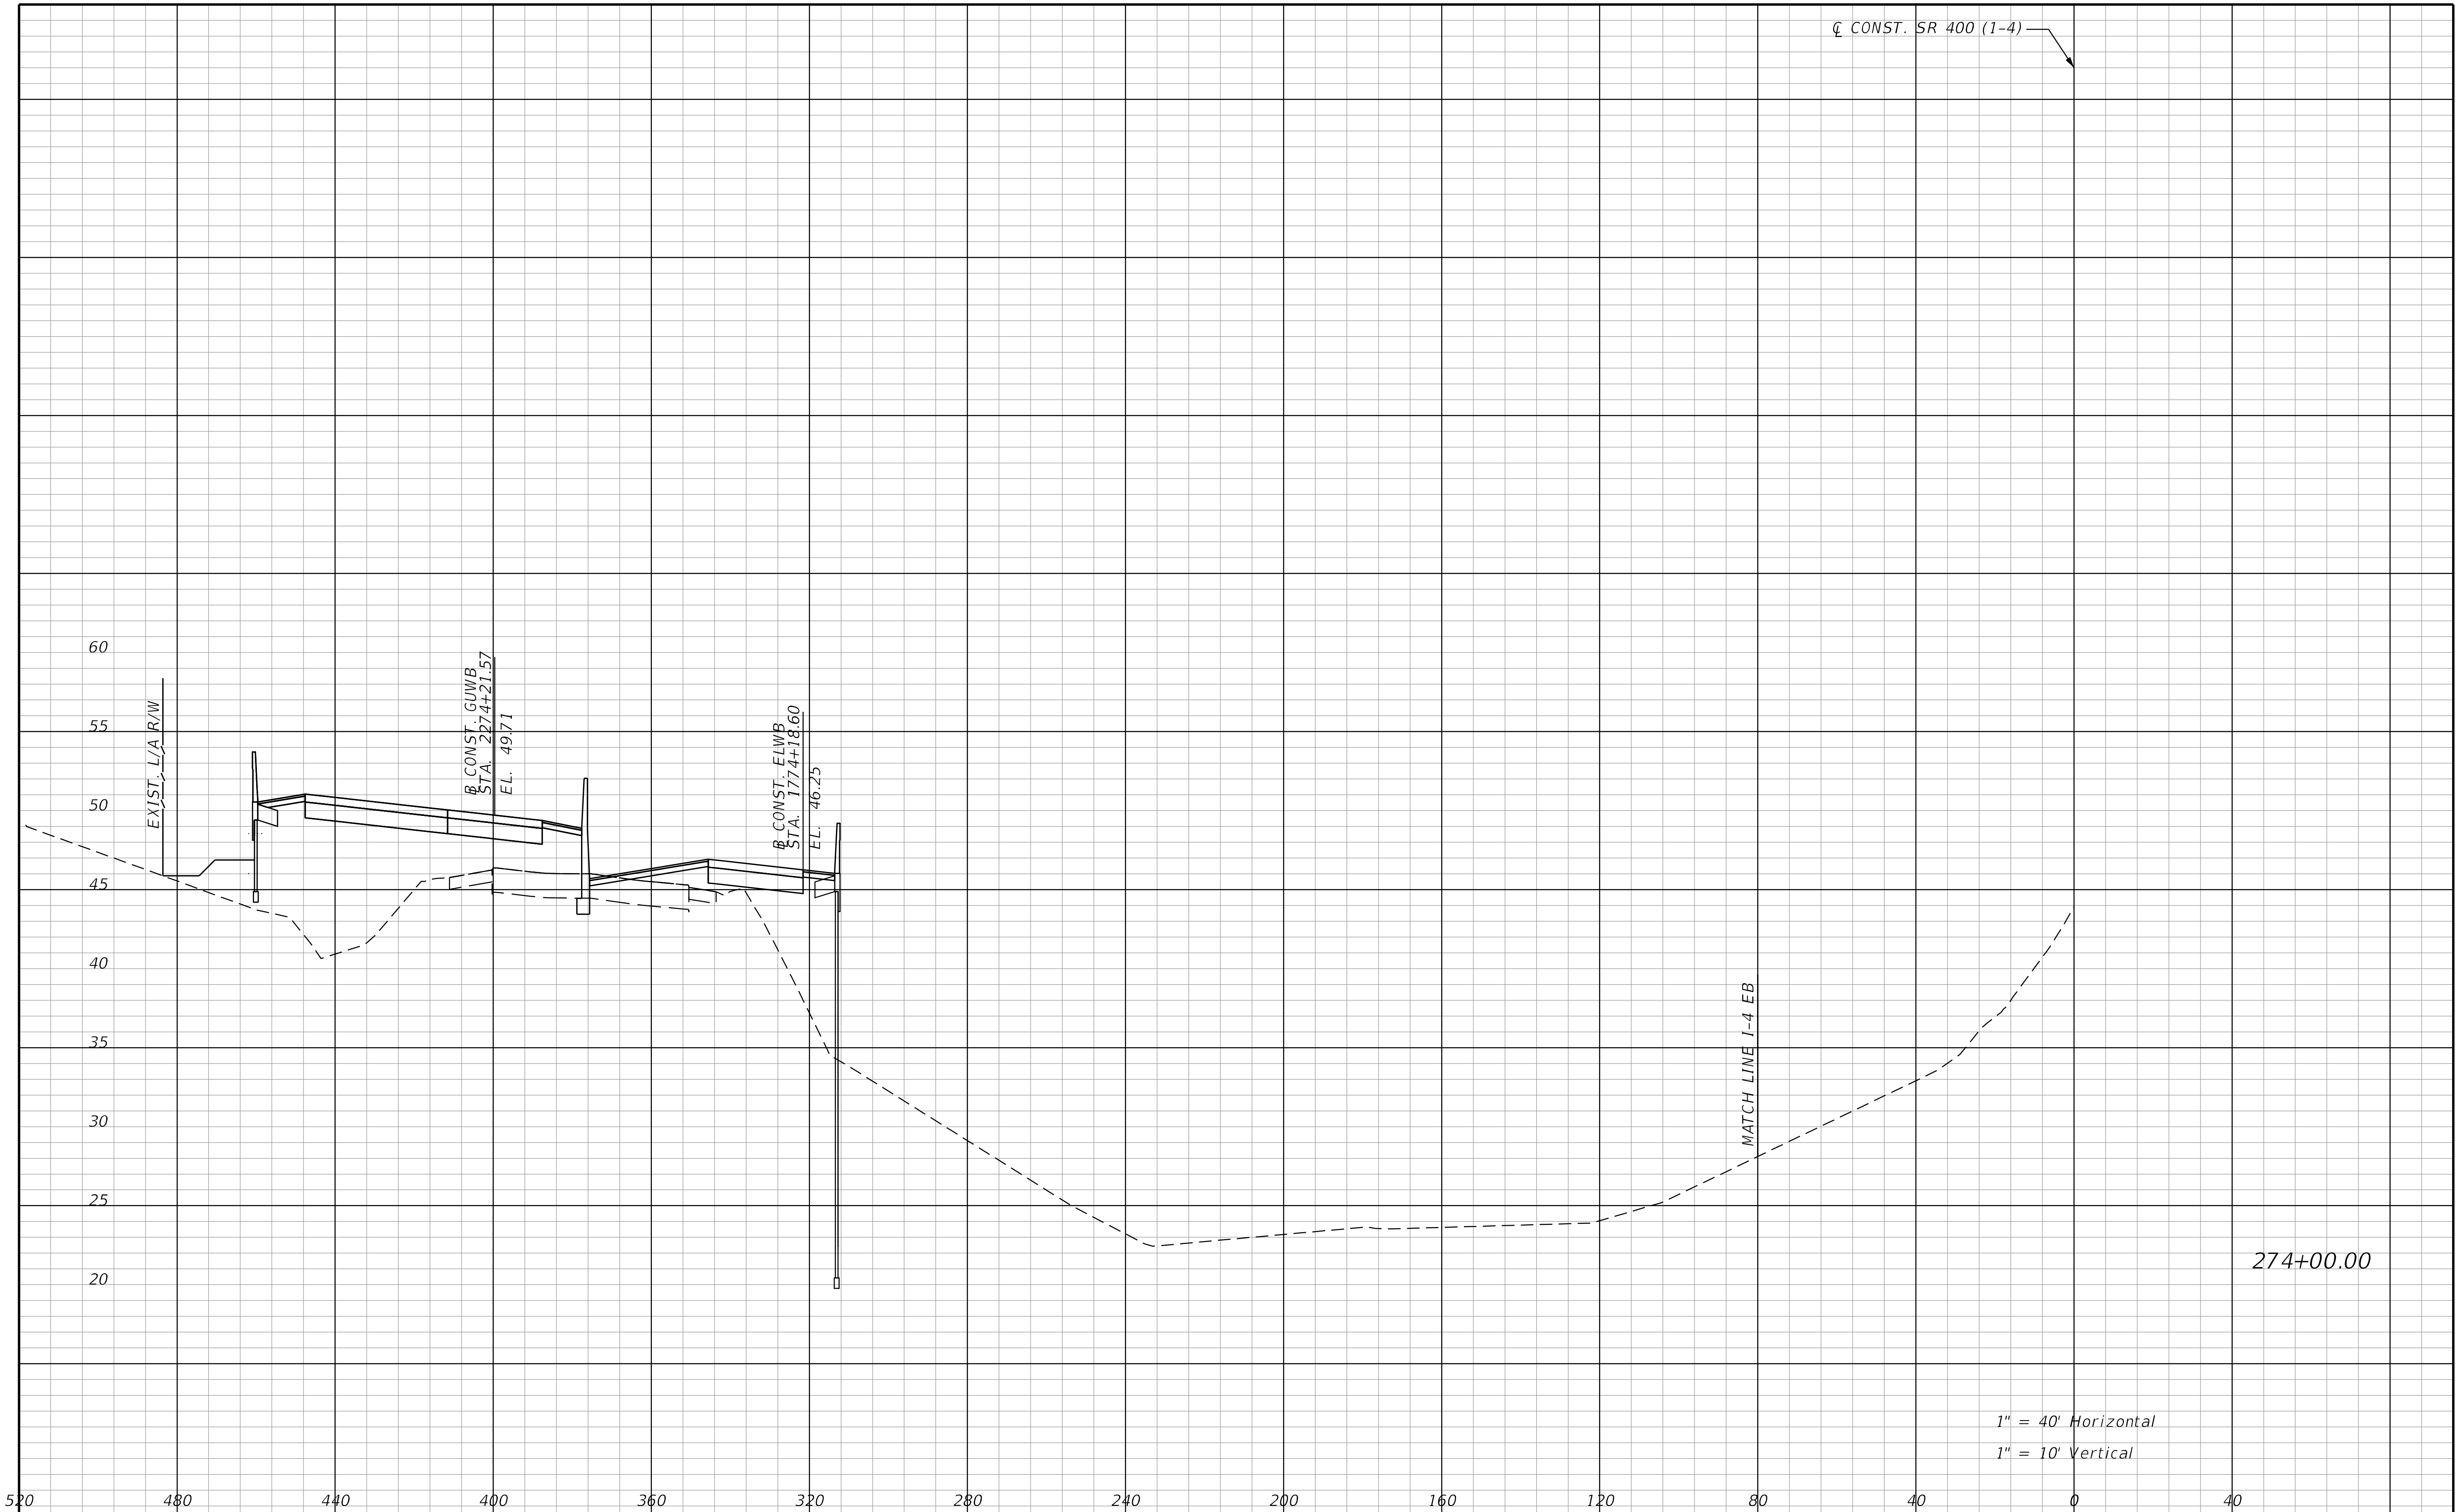

REVISIONS			
DATE	DESCRIPTION	DATE	DESCRIPTION

STANTEC CONSULTING SERVICES INC.
ENGINEER OF RECORD:
WILLIAM V. ANDERSON, P.E. NO.: 36682
11315 CORPORATE BLVD., SUITE 105
ORLANDO, FLORIDA 32817
(407) 823-8966
CERTIFICATE OF AUTHORIZATION NO. 27013

STATE OF FLORIDA
DEPARTMENT OF TRANSPORTATION

ROAD NO.	COUNTY	FINANCIAL PROJECT ID
SR400	VOLUSIA	408464-2-32-01

CROSS SECTIONS
SR 400 (I-4) WB

SHEET NO.
586

THE OFFICIAL RECORD OF THIS SHEET IS THE ELECTRONIC FILE DIGITALLY SIGNED AND SEALED UNDER RULE 61G15-23.004, F.A.C.

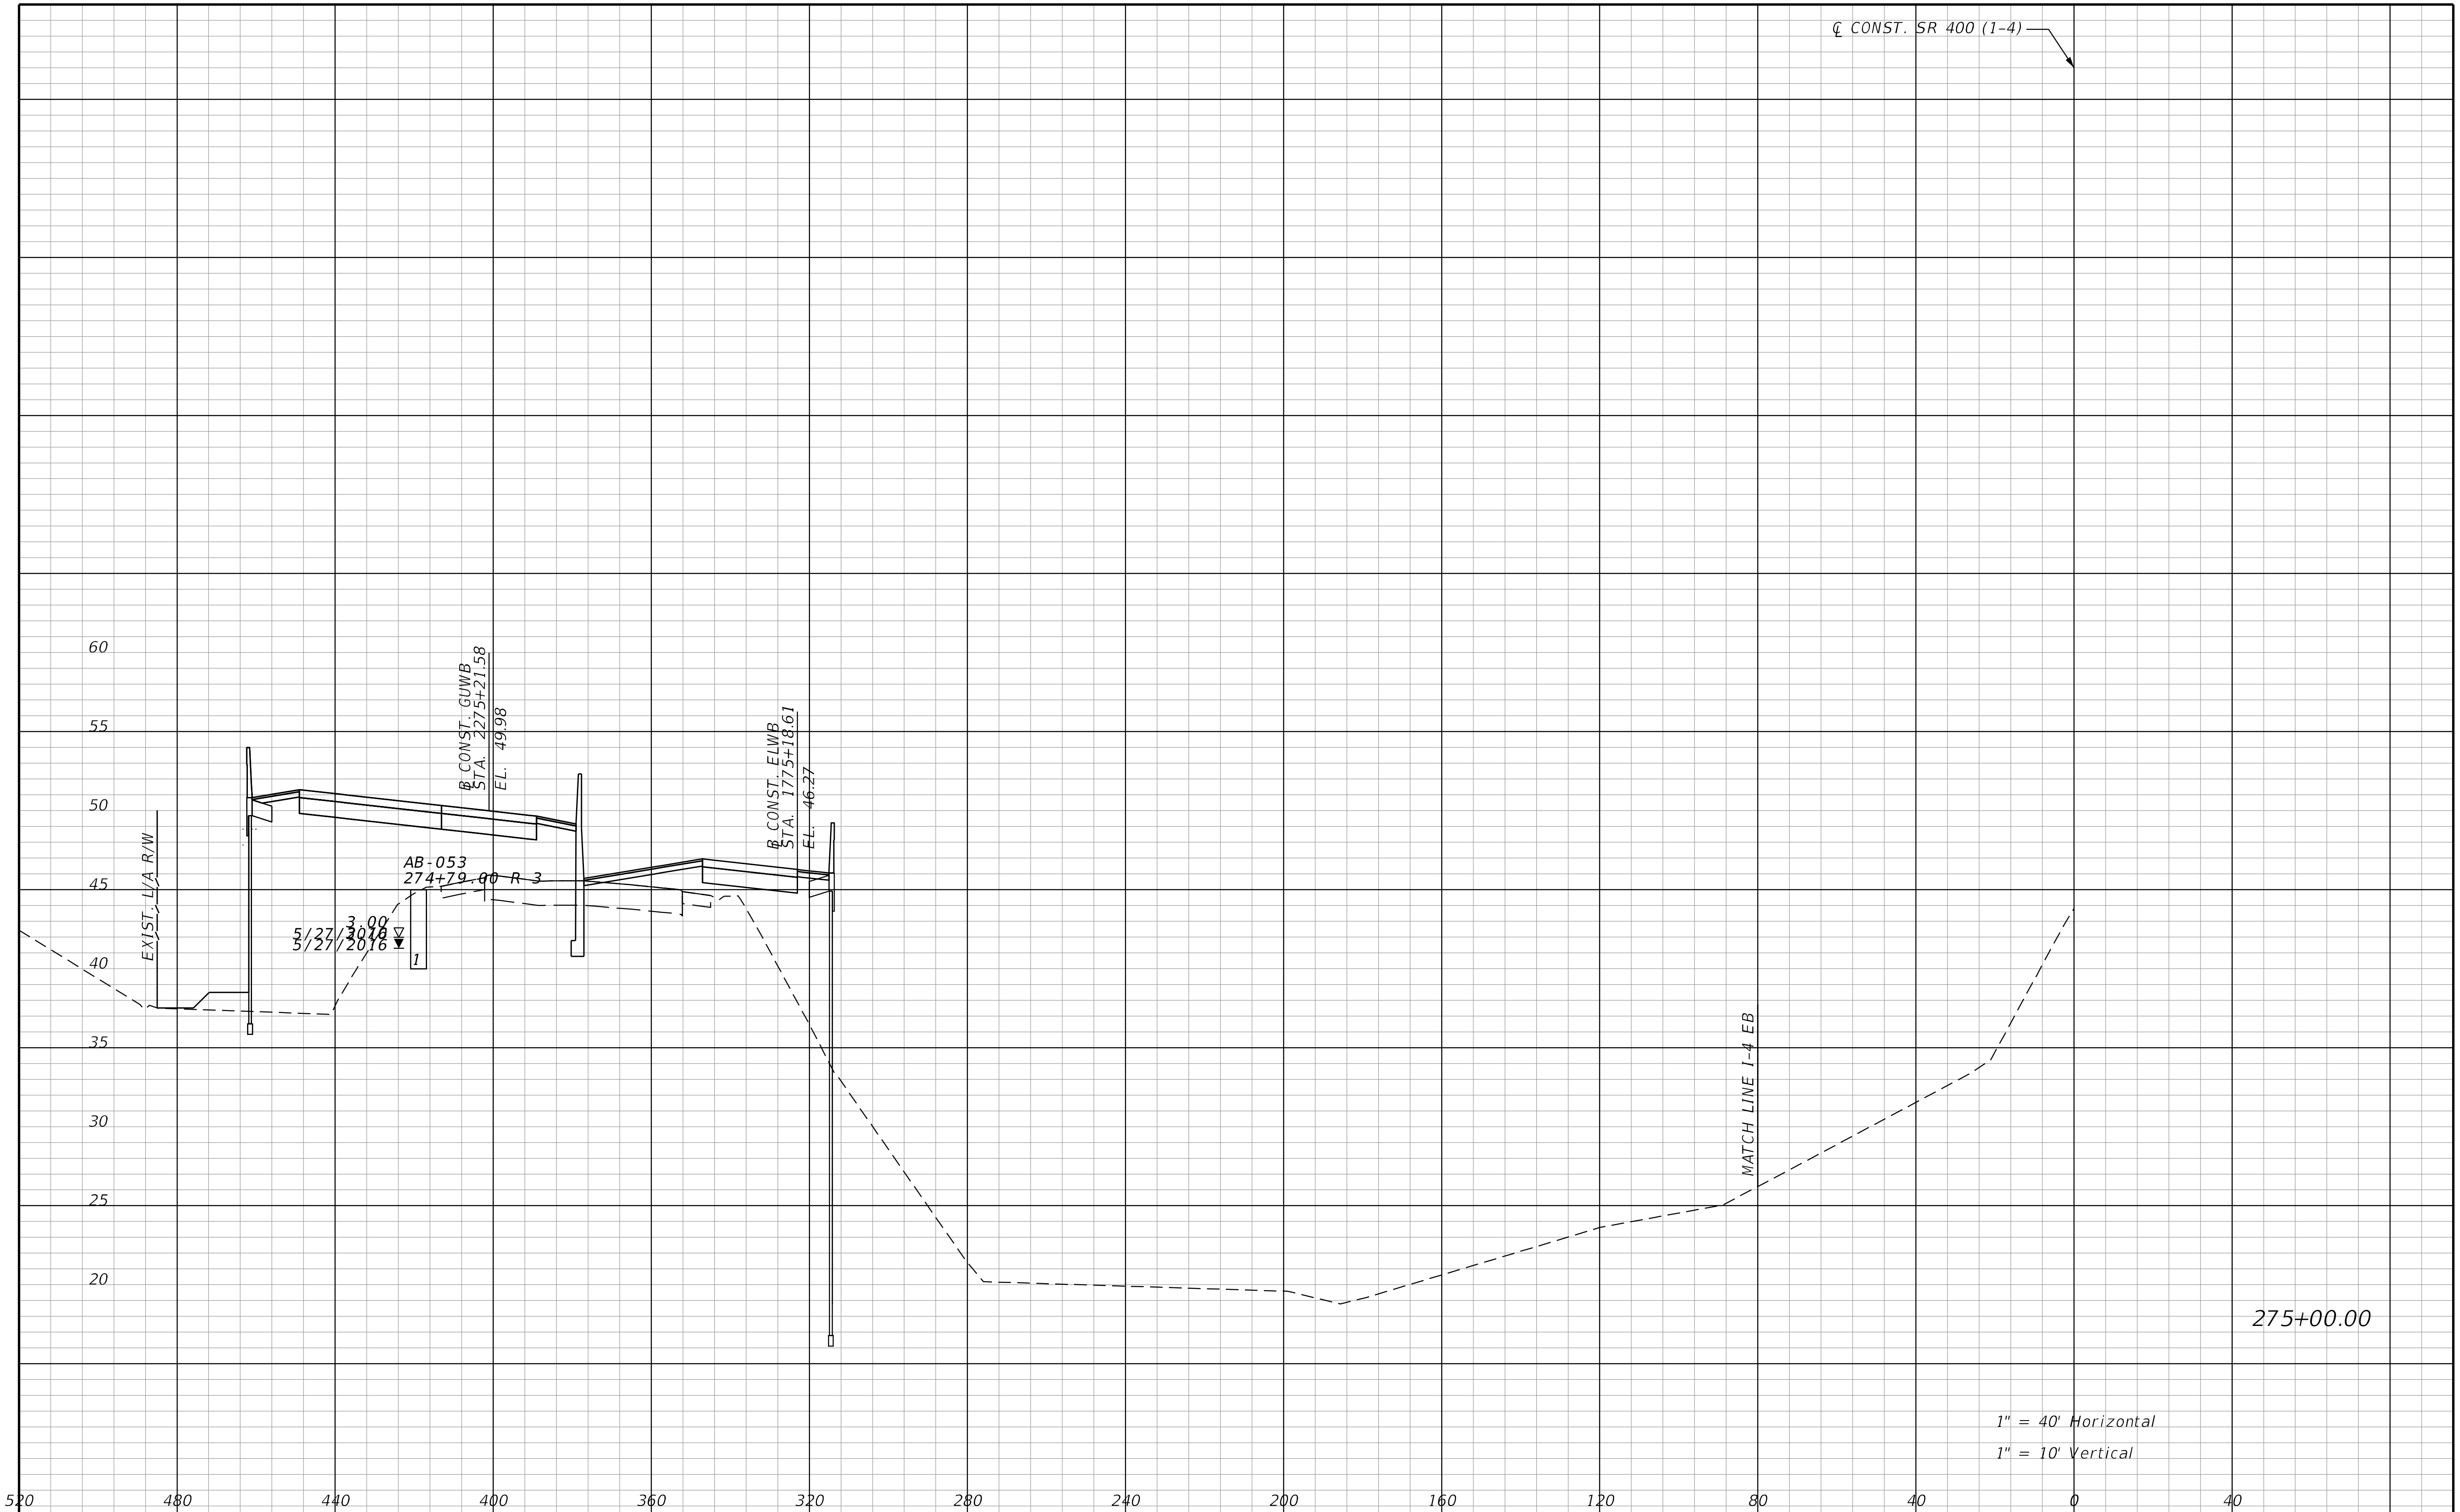

THE OFFICIAL RECORD OF THIS SHEET IS THE ELECTRONIC FILE DIGITALLY SIGNED AND SEALED UNDER RULE 61G15-23.004, F.A.C.

REVISIONS			
DATE	DESCRIPTION	DATE	DESCRIPTION

STANTEC CONSULTING SERVICES INC.
ENGINEER OF RECORD:
WILLIAM V. ANDERSON, P.E. NO.: 36682
11315 CORPORATE BLVD., SUITE 105
ORLANDO, FLORIDA 32817
(407) 823-8966
CERTIFICATE OF AUTHORIZATION NO. 27013

STATE OF FLORIDA
DEPARTMENT OF TRANSPORTATION

ROAD NO.	COUNTY	FINANCIAL PROJECT ID
SR400	VOLUSIA	408464-2-32-01

CROSS SECTIONS
SR 400 (I-4) WB

SHEET NO.
587

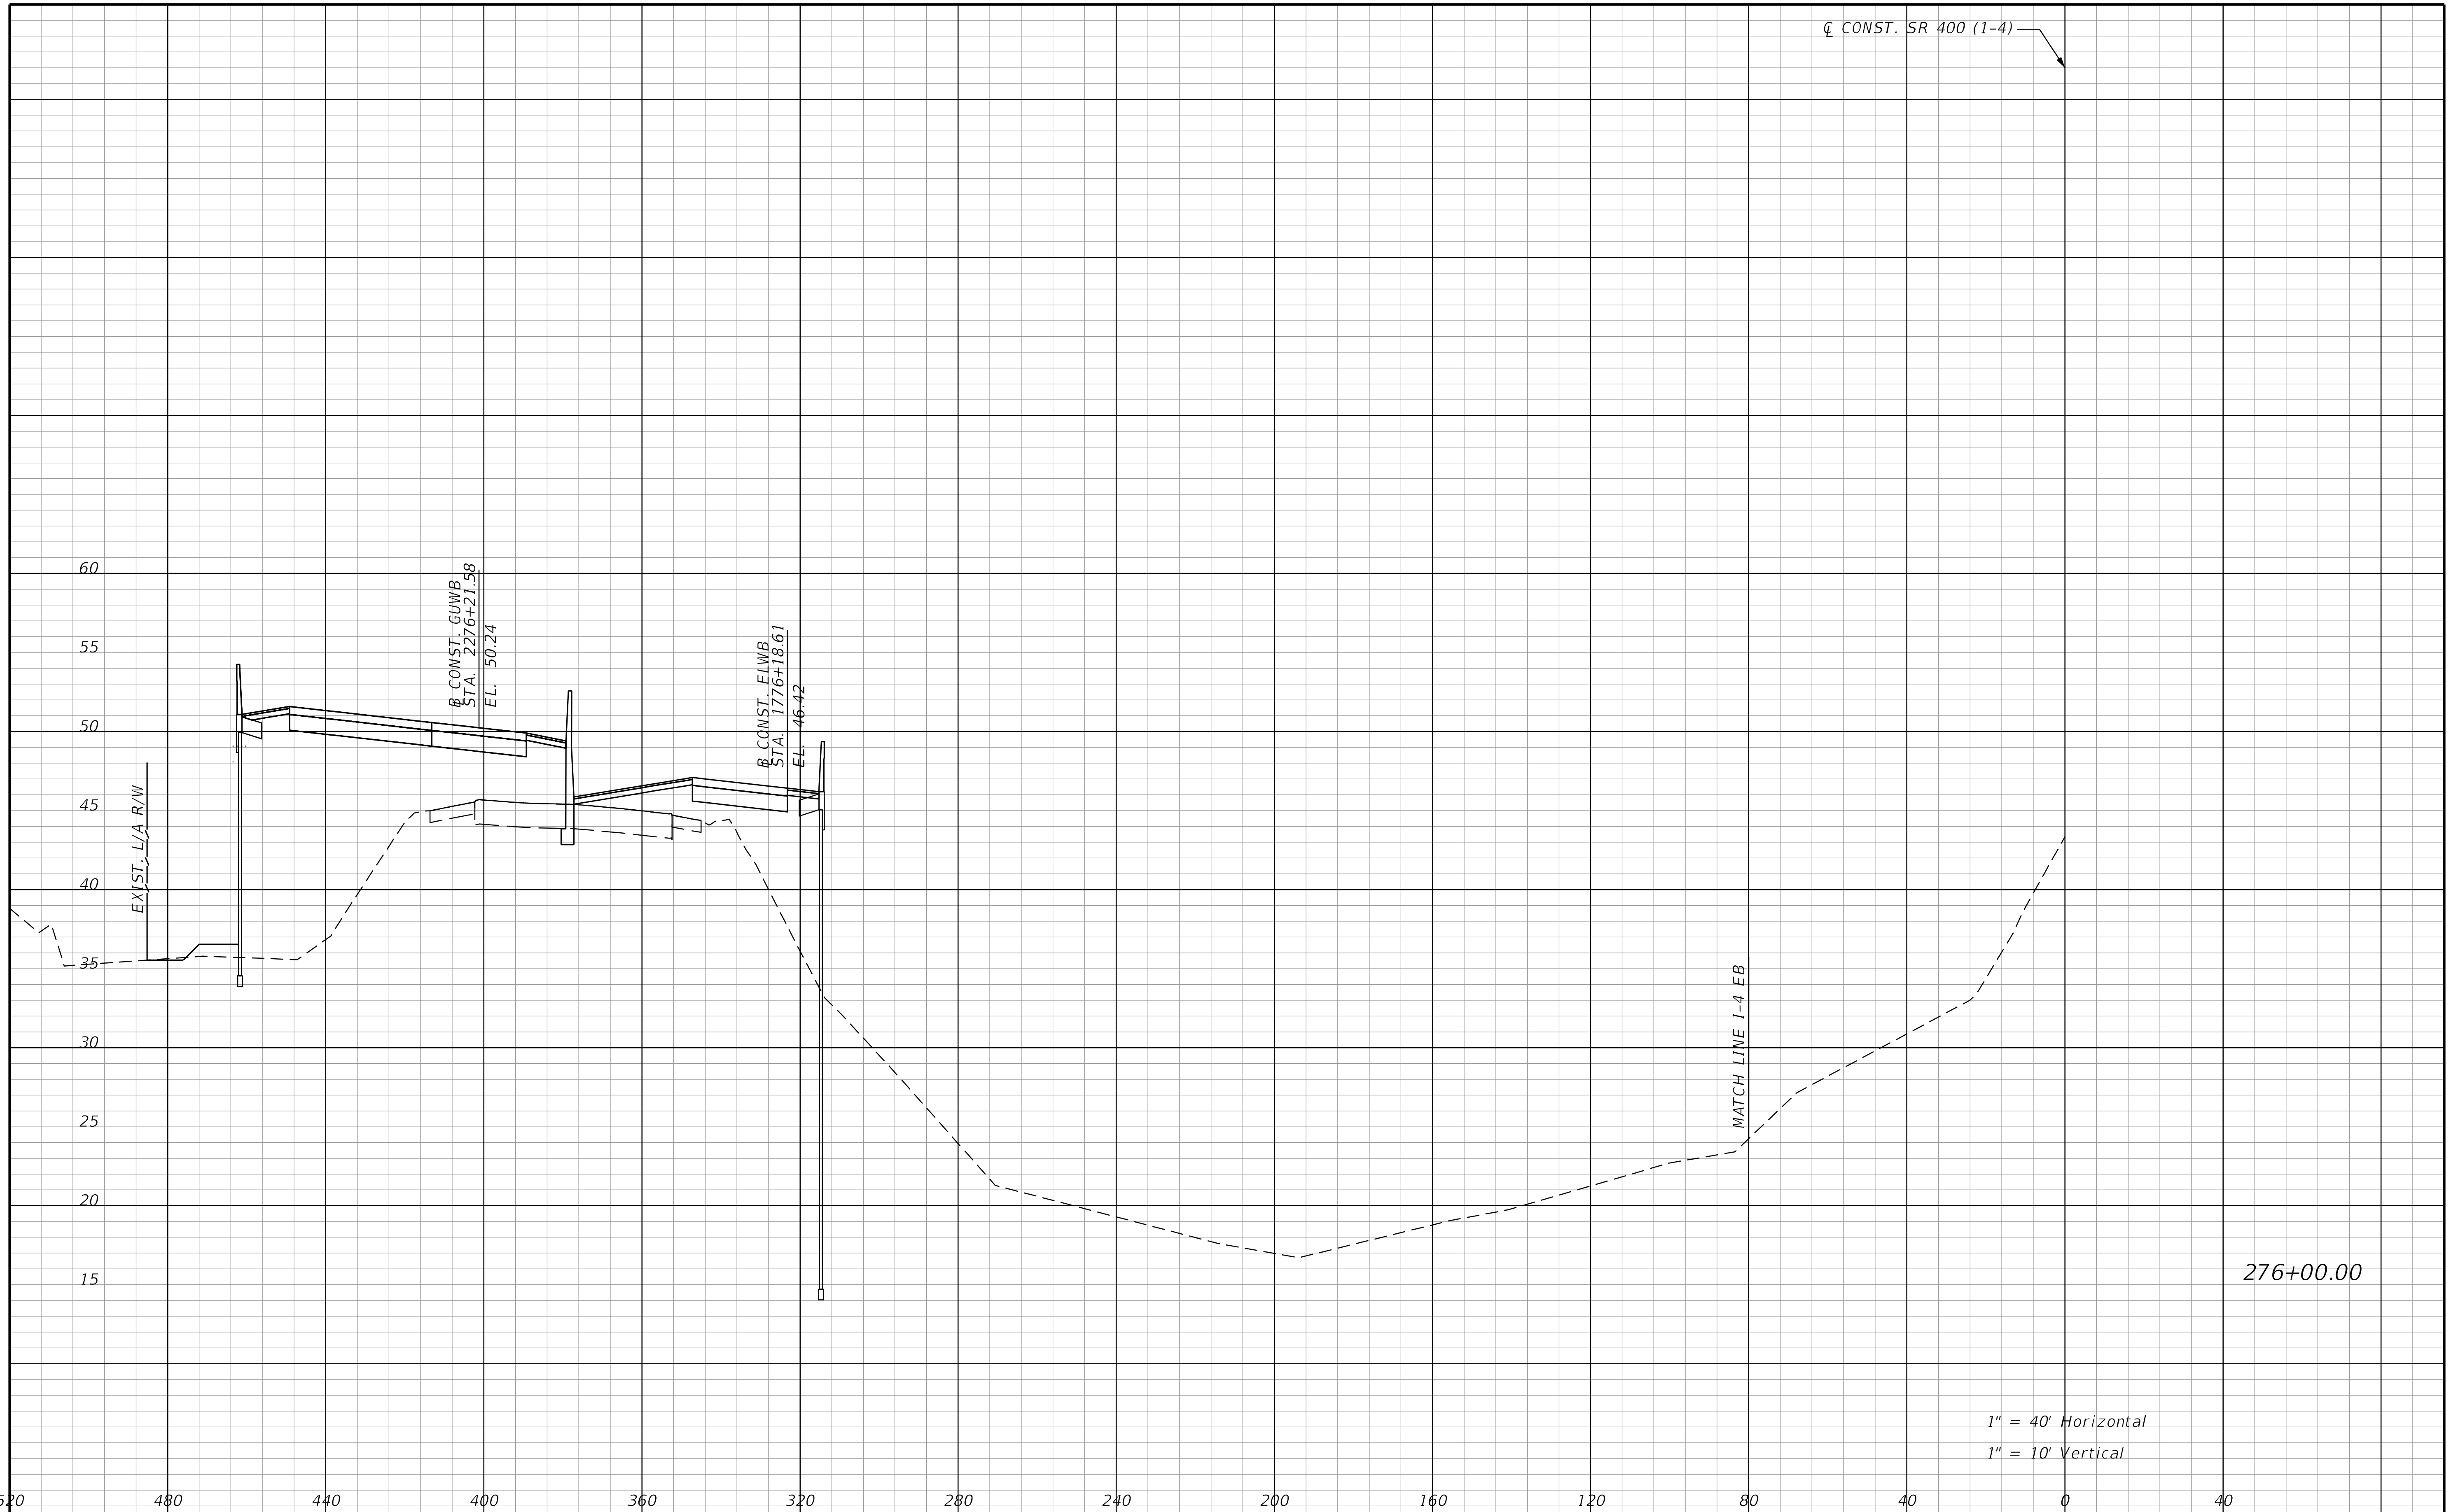

REVISIONS			
DATE	DESCRIPTION	DATE	DESCRIPTION

STANTEC CONSULTING SERVICES INC.
ENGINEER OF RECORD:
WILLIAM V. ANDERSON, P.E. NO.: 36682
11315 CORPORATE BLVD., SUITE 105
ORLANDO, FLORIDA 32817
(407) 823-8966
CERTIFICATE OF AUTHORIZATION NO. 27013

STATE OF FLORIDA
DEPARTMENT OF TRANSPORTATION

ROAD NO.	COUNTY	FINANCIAL PROJECT ID
SR400	VOLUSIA	408464-2-32-01

CROSS SECTIONS
SR 400 (I-4) WB

SHEET NO.
588

THE OFFICIAL RECORD OF THIS SHEET IS THE ELECTRONIC FILE DIGITALLY SIGNED AND SEALED UNDER RULE 61G15-23.004, F.A.C.

jchassee 6/14/2019 4:25:10 PM Rdxsrd_shg V:\2158\active\CADD\40846423201\roadway\RDXSRD01.dgn

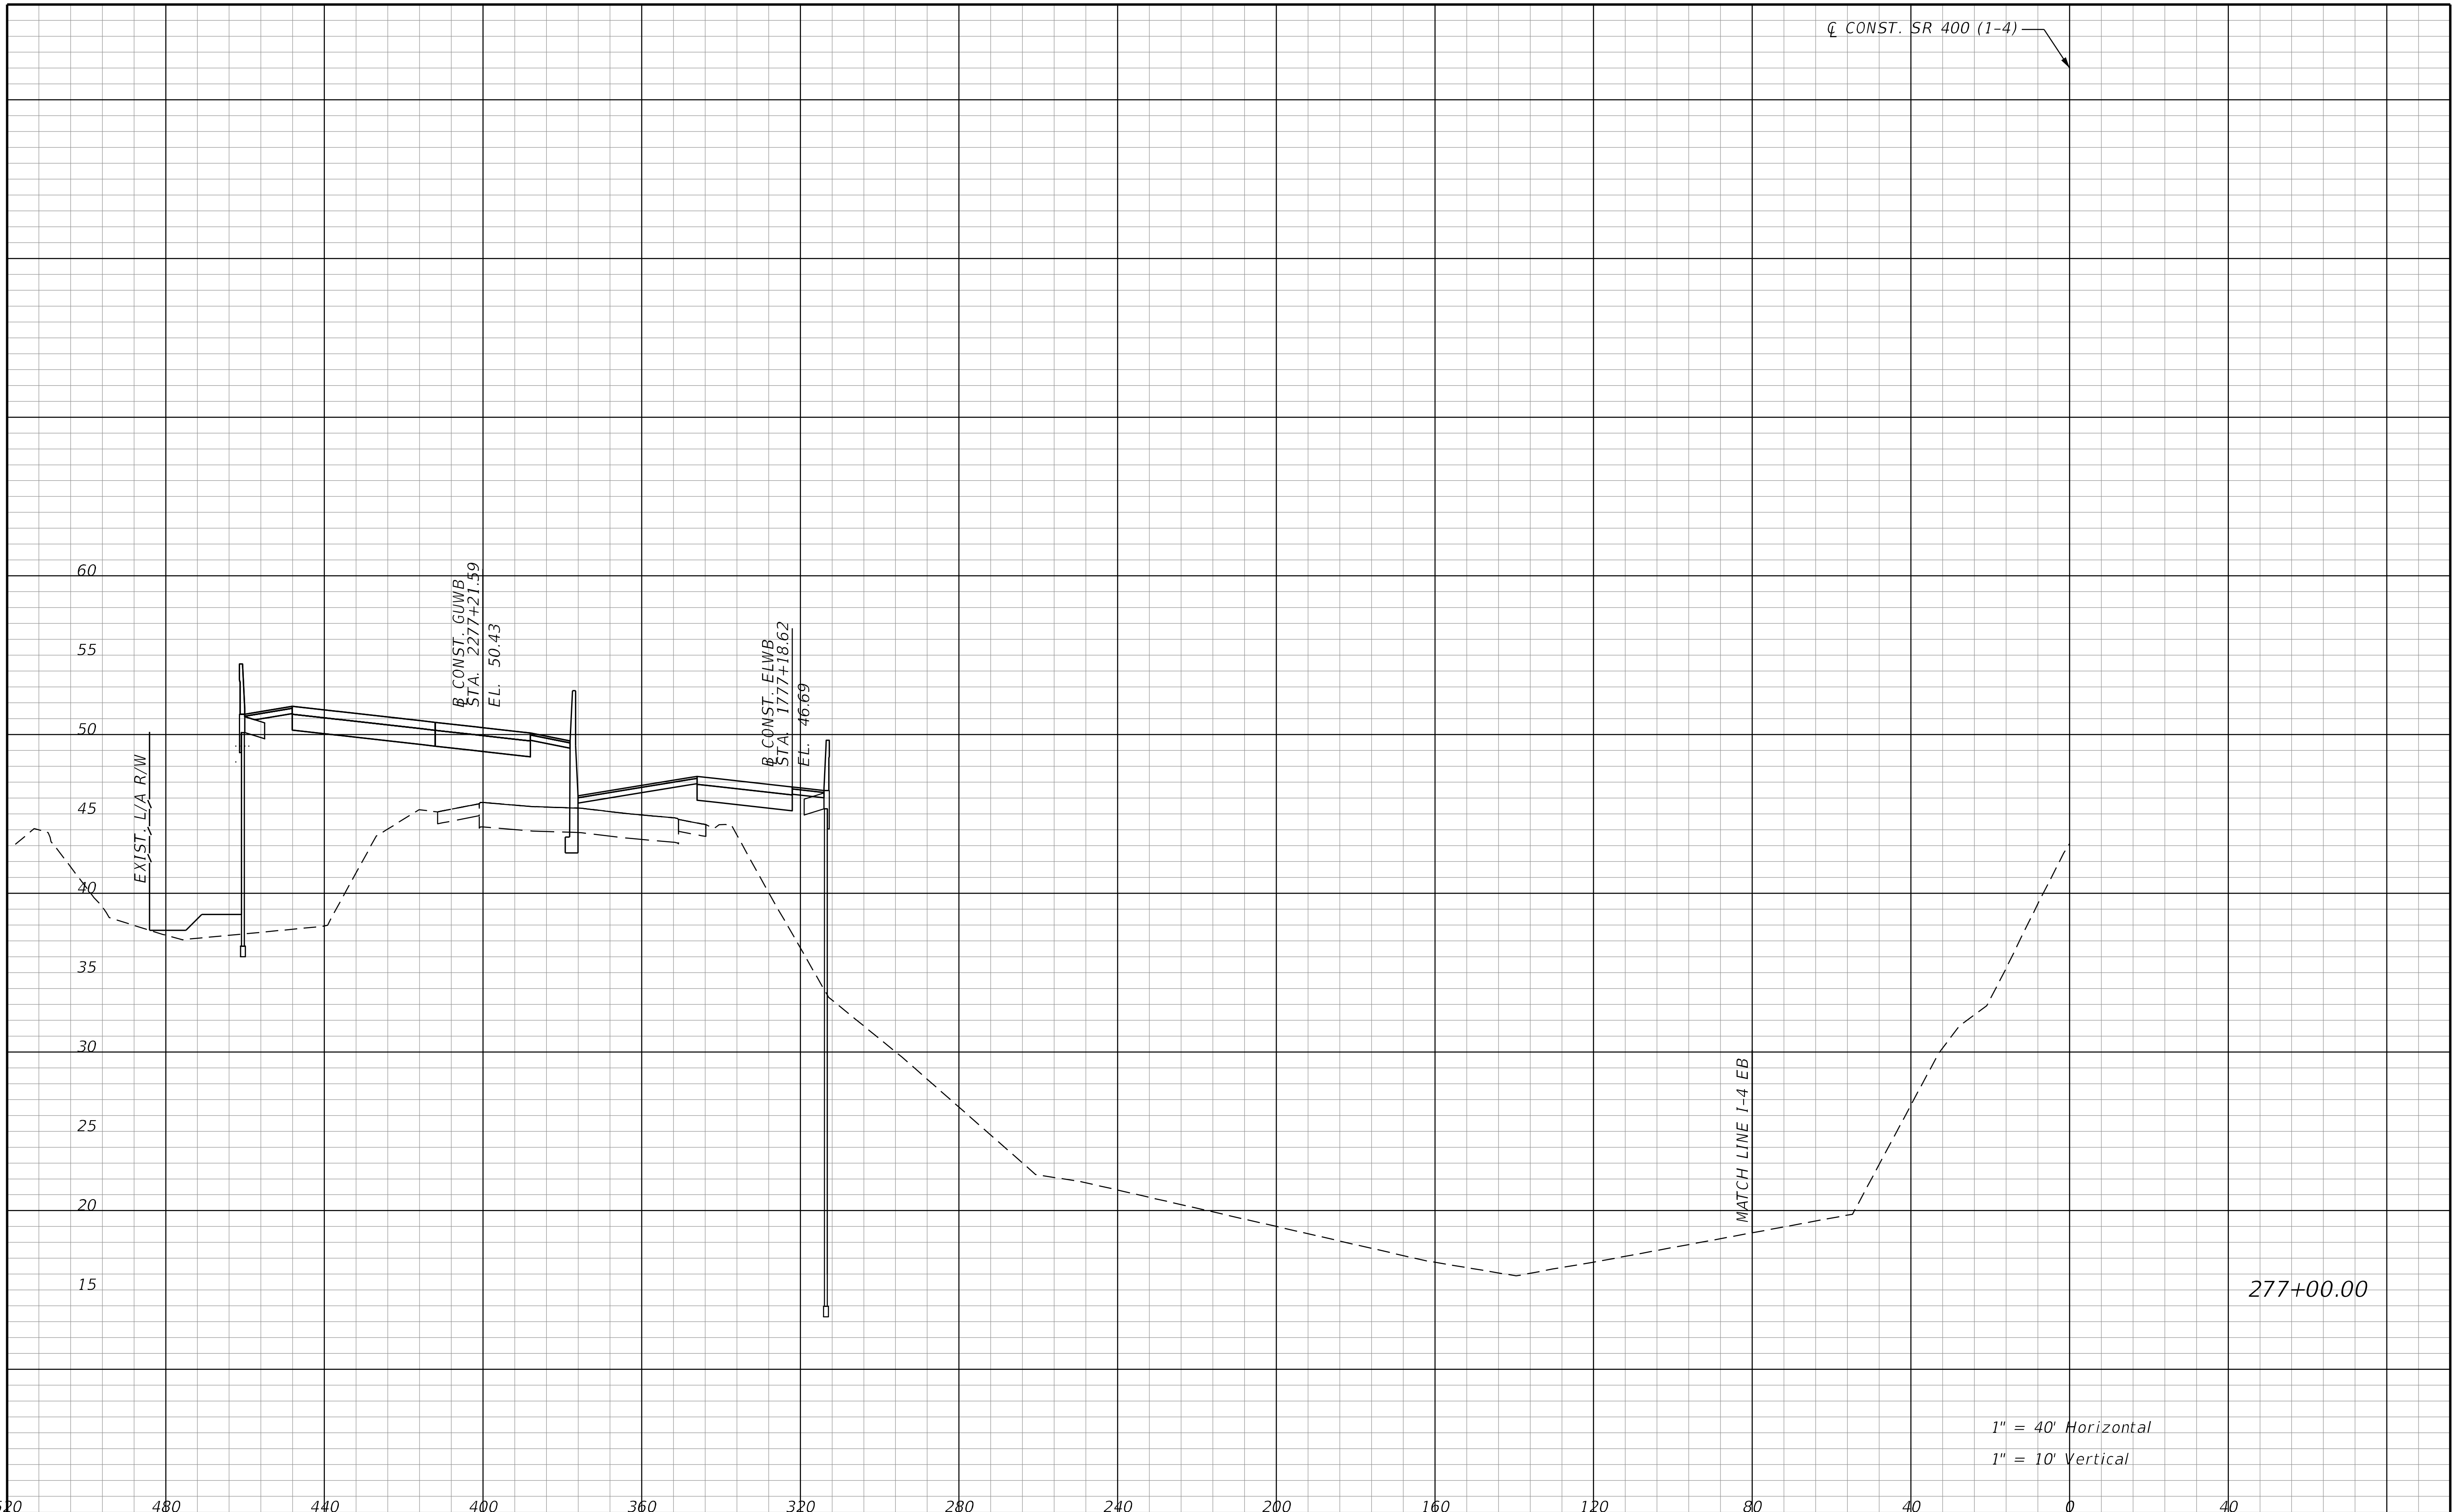

REVISIONS			
DATE	DESCRIPTION	DATE	DESCRIPTION

STANTEC CONSULTING SERVICES INC.
ENGINEER OF RECORD:
WILLIAM V. ANDERSON, P.E. NO.: 36682
11315 CORPORATE BLVD., SUITE 105
ORLANDO, FLORIDA 32817
(407) 823-8966
CERTIFICATE OF AUTHORIZATION NO. 27013

STATE OF FLORIDA
DEPARTMENT OF TRANSPORTATION

ROAD NO.	COUNTY	FINANCIAL PROJECT ID
SR400	VOLUSIA	408464-2-32-01

CROSS SECTIONS
SR 400 (I-4) WB

SHEET NO.
589

THE OFFICIAL RECORD OF THIS SHEET IS THE ELECTRONIC FILE DIGITALLY SIGNED AND SEALED UNDER RULE 61G15-23.004, F.A.C.

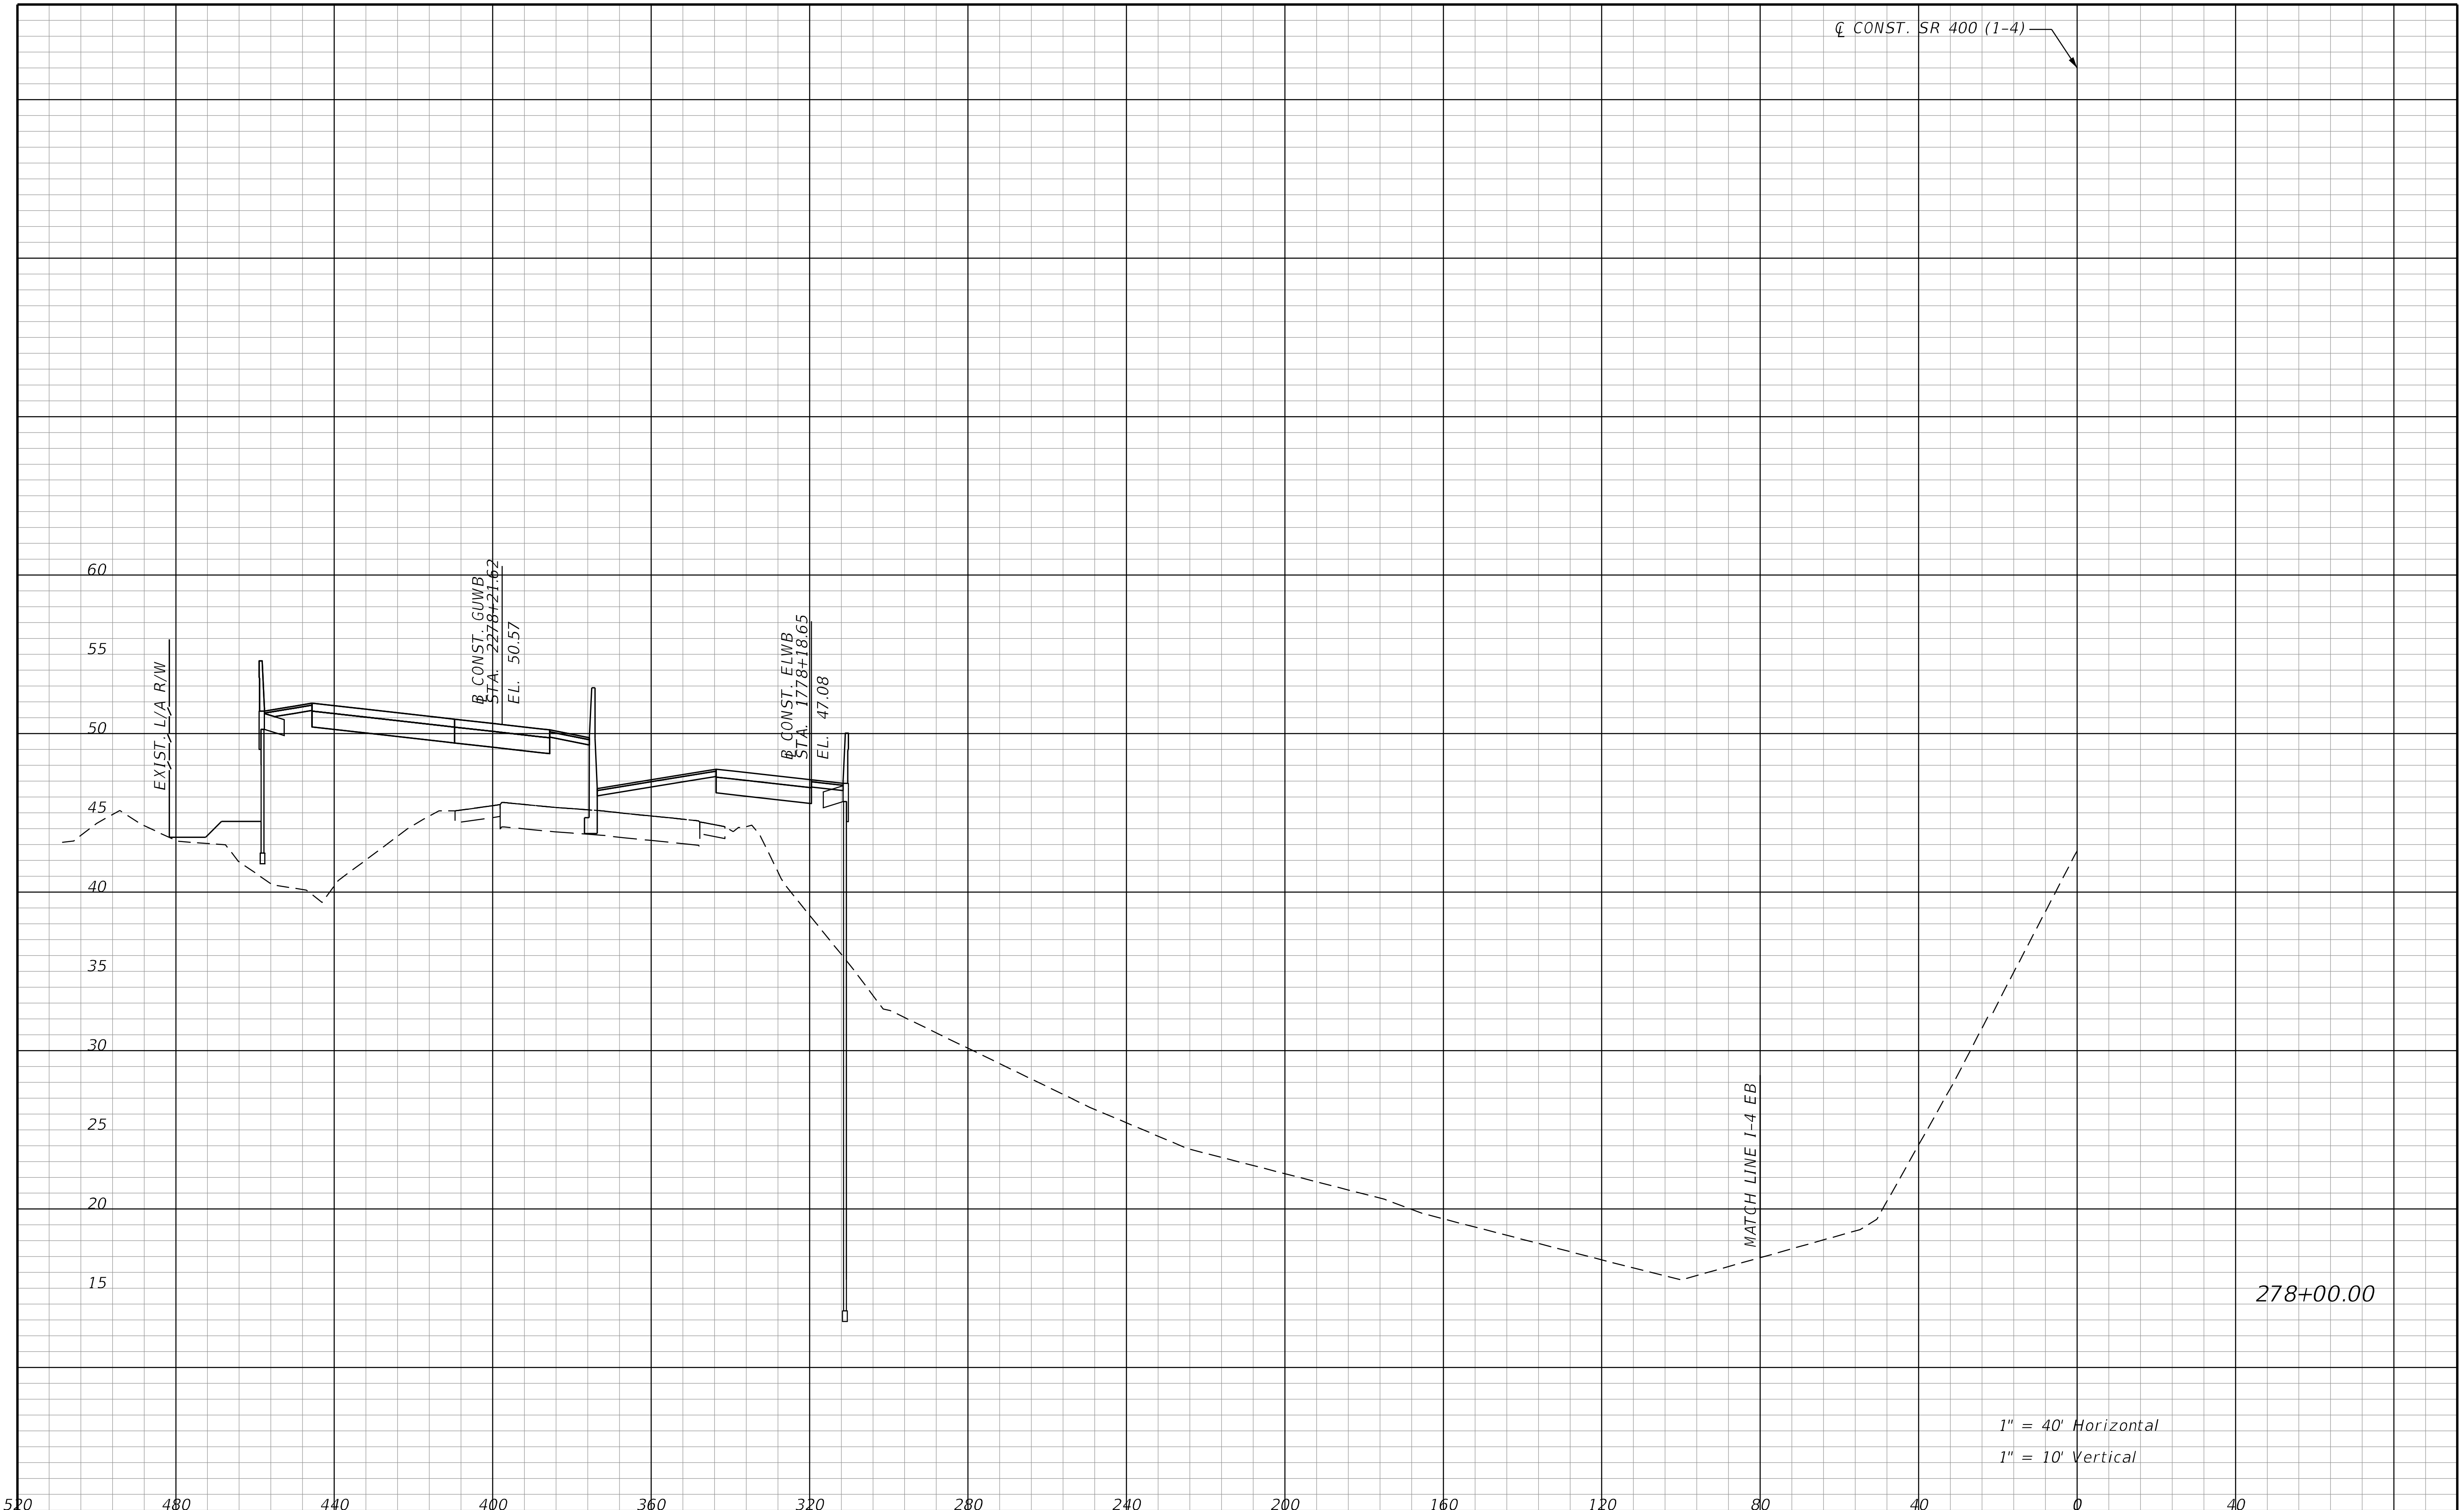

THE OFFICIAL RECORD OF THIS SHEET IS THE ELECTRONIC FILE DIGITALLY SIGNED AND SEALED UNDER RULE 61G15-23.004, F.A.C.

REVISIONS			
DATE	DESCRIPTION	DATE	DESCRIPTION

STANTEC CONSULTING SERVICES INC.
ENGINEER OF RECORD:
WILLIAM V. ANDERSON, P.E. NO.: 36682
11315 CORPORATE BLVD., SUITE 105
ORLANDO, FLORIDA 32817
(407) 823-8966
CERTIFICATE OF AUTHORIZATION NO. 27013

STATE OF FLORIDA
DEPARTMENT OF TRANSPORTATION

ROAD NO.	COUNTY	FINANCIAL PROJECT ID
SR400	VOLUSIA	408464-2-32-01

CROSS SECTIONS
SR 400 (I-4) WB

SHEET NO.
590

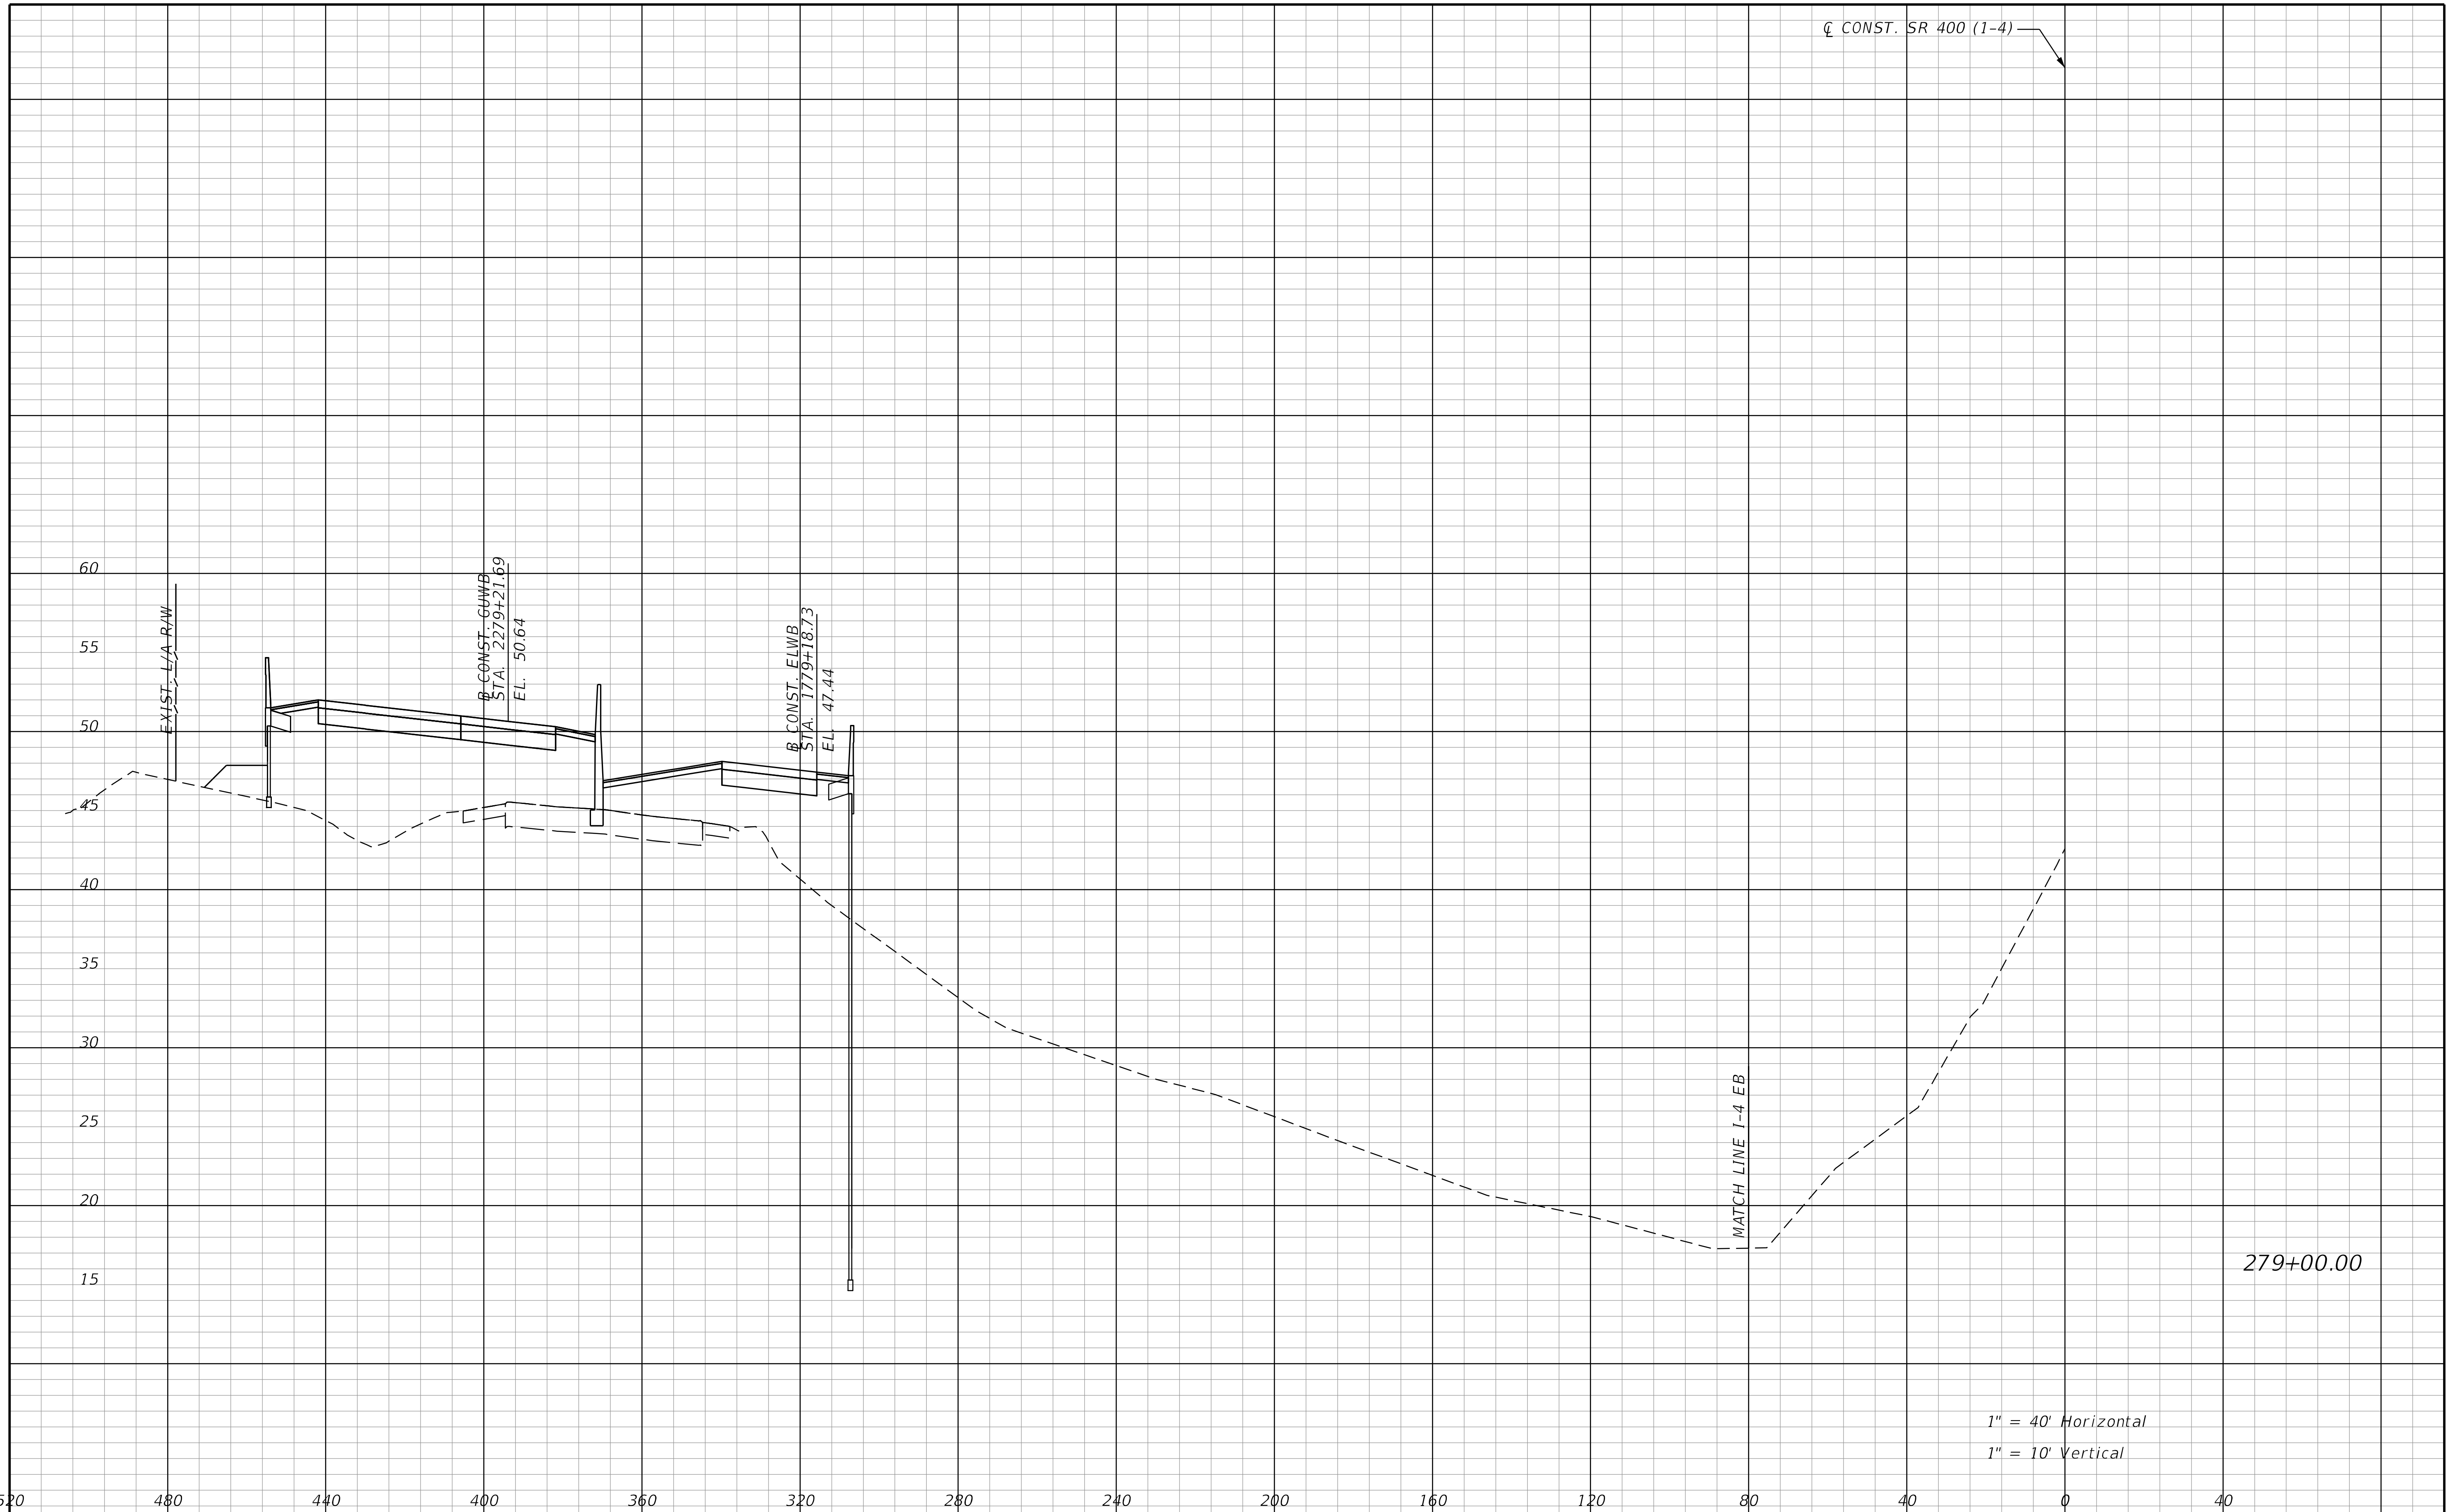

REVISIONS			
DATE	DESCRIPTION	DATE	DESCRIPTION

STANTEC CONSULTING SERVICES INC.
ENGINEER OF RECORD:
WILLIAM V. ANDERSON, P.E. NO.: 36682
11315 CORPORATE BLVD., SUITE 105
ORLANDO, FLORIDA 32817
(407) 823-8966
CERTIFICATE OF AUTHORIZATION NO. 27013

STATE OF FLORIDA
DEPARTMENT OF TRANSPORTATION

ROAD NO.	COUNTY	FINANCIAL PROJECT ID
SR400	VOLUSIA	408464-2-32-01

CROSS SECTIONS
SR 400 (I-4) WB

SHEET NO. 591

THE OFFICIAL RECORD OF THIS SHEET IS THE ELECTRONIC FILE DIGITALLY SIGNED AND SEALED UNDER RULE 61G15-23.004, F.A.C.

jchassee 6/14/2019 4:25:12 PM Rdxsrd_shg V:\2158\active\CADD\40846423201\roadway\RDXSRD01.dgn

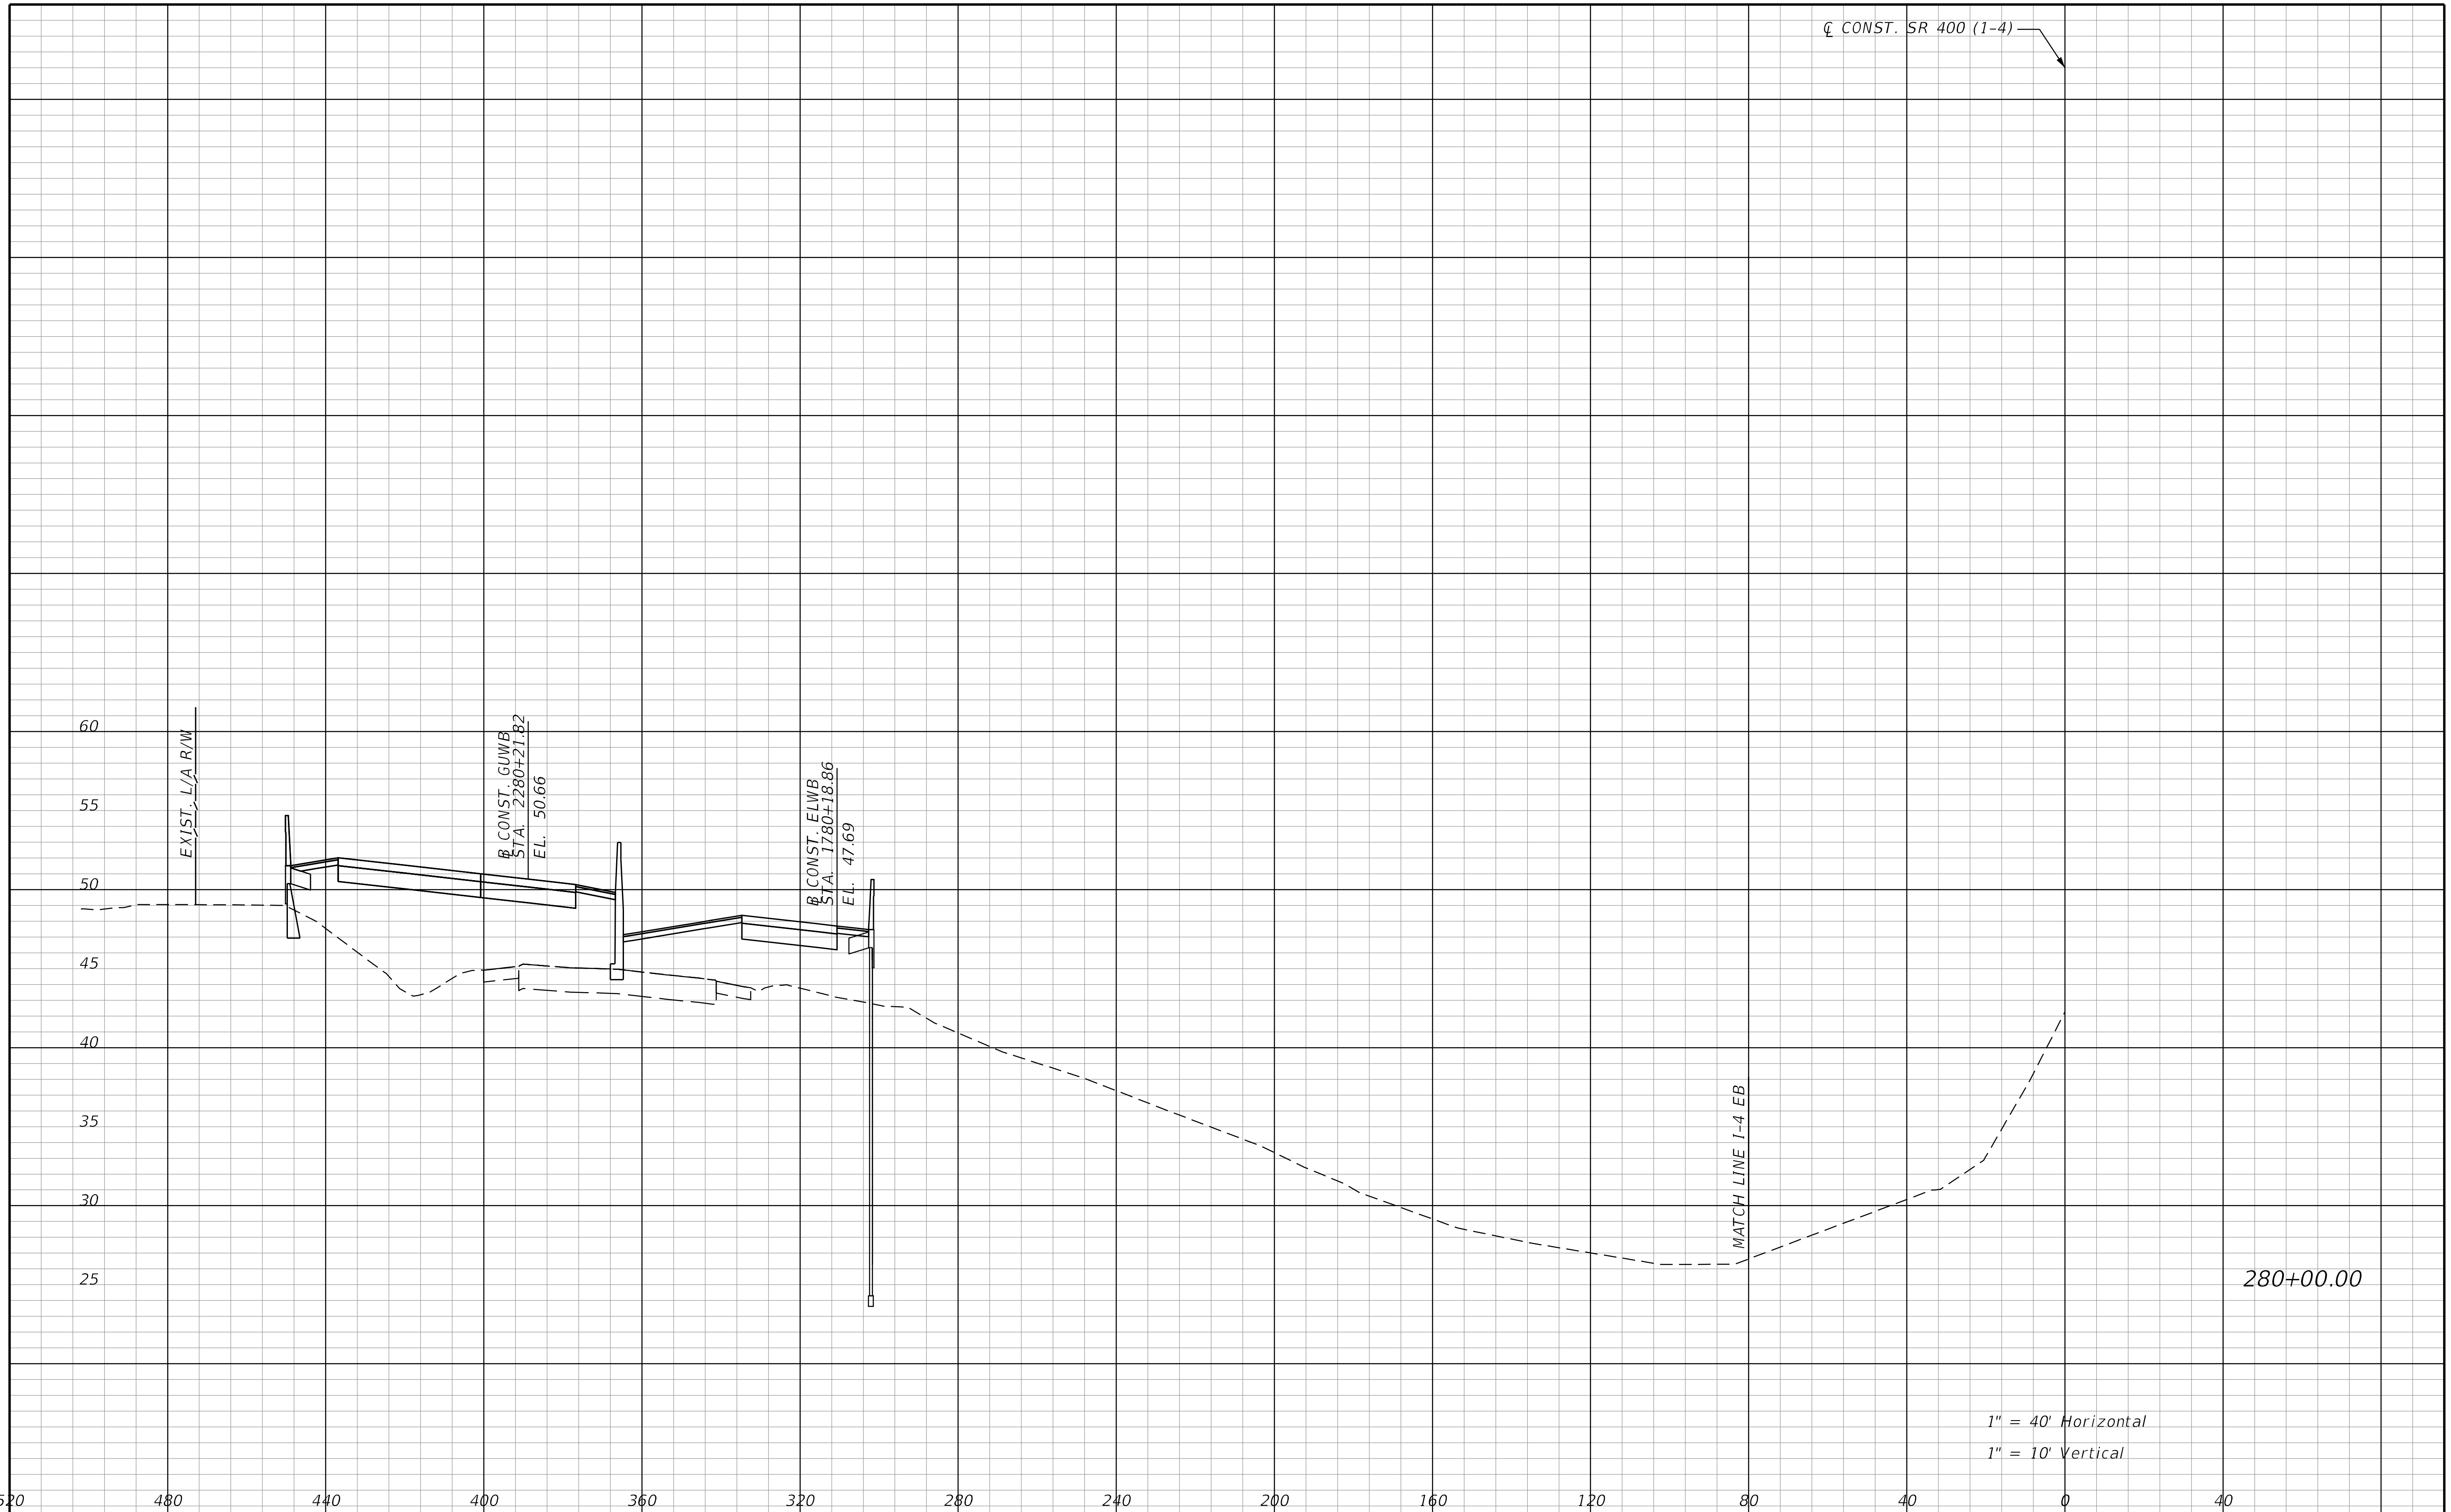

REVISIONS			
DATE	DESCRIPTION	DATE	DESCRIPTION

STANTEC CONSULTING SERVICES INC.
ENGINEER OF RECORD:
WILLIAM V. ANDERSON, P.E. NO.: 36682
11315 CORPORATE BLVD., SUITE 105
ORLANDO, FLORIDA 32817
(407) 823-8966
CERTIFICATE OF AUTHORIZATION NO. 27013

STATE OF FLORIDA
DEPARTMENT OF TRANSPORTATION

ROAD NO.	COUNTY	FINANCIAL PROJECT ID
SR400	VOLUSIA	408464-2-32-01

CROSS SECTIONS
SR 400 (I-4) WB

SHEET NO. 592

THE OFFICIAL RECORD OF THIS SHEET IS THE ELECTRONIC FILE DIGITALLY SIGNED AND SEALED UNDER RULE 61G15-23.004, F.A.C.

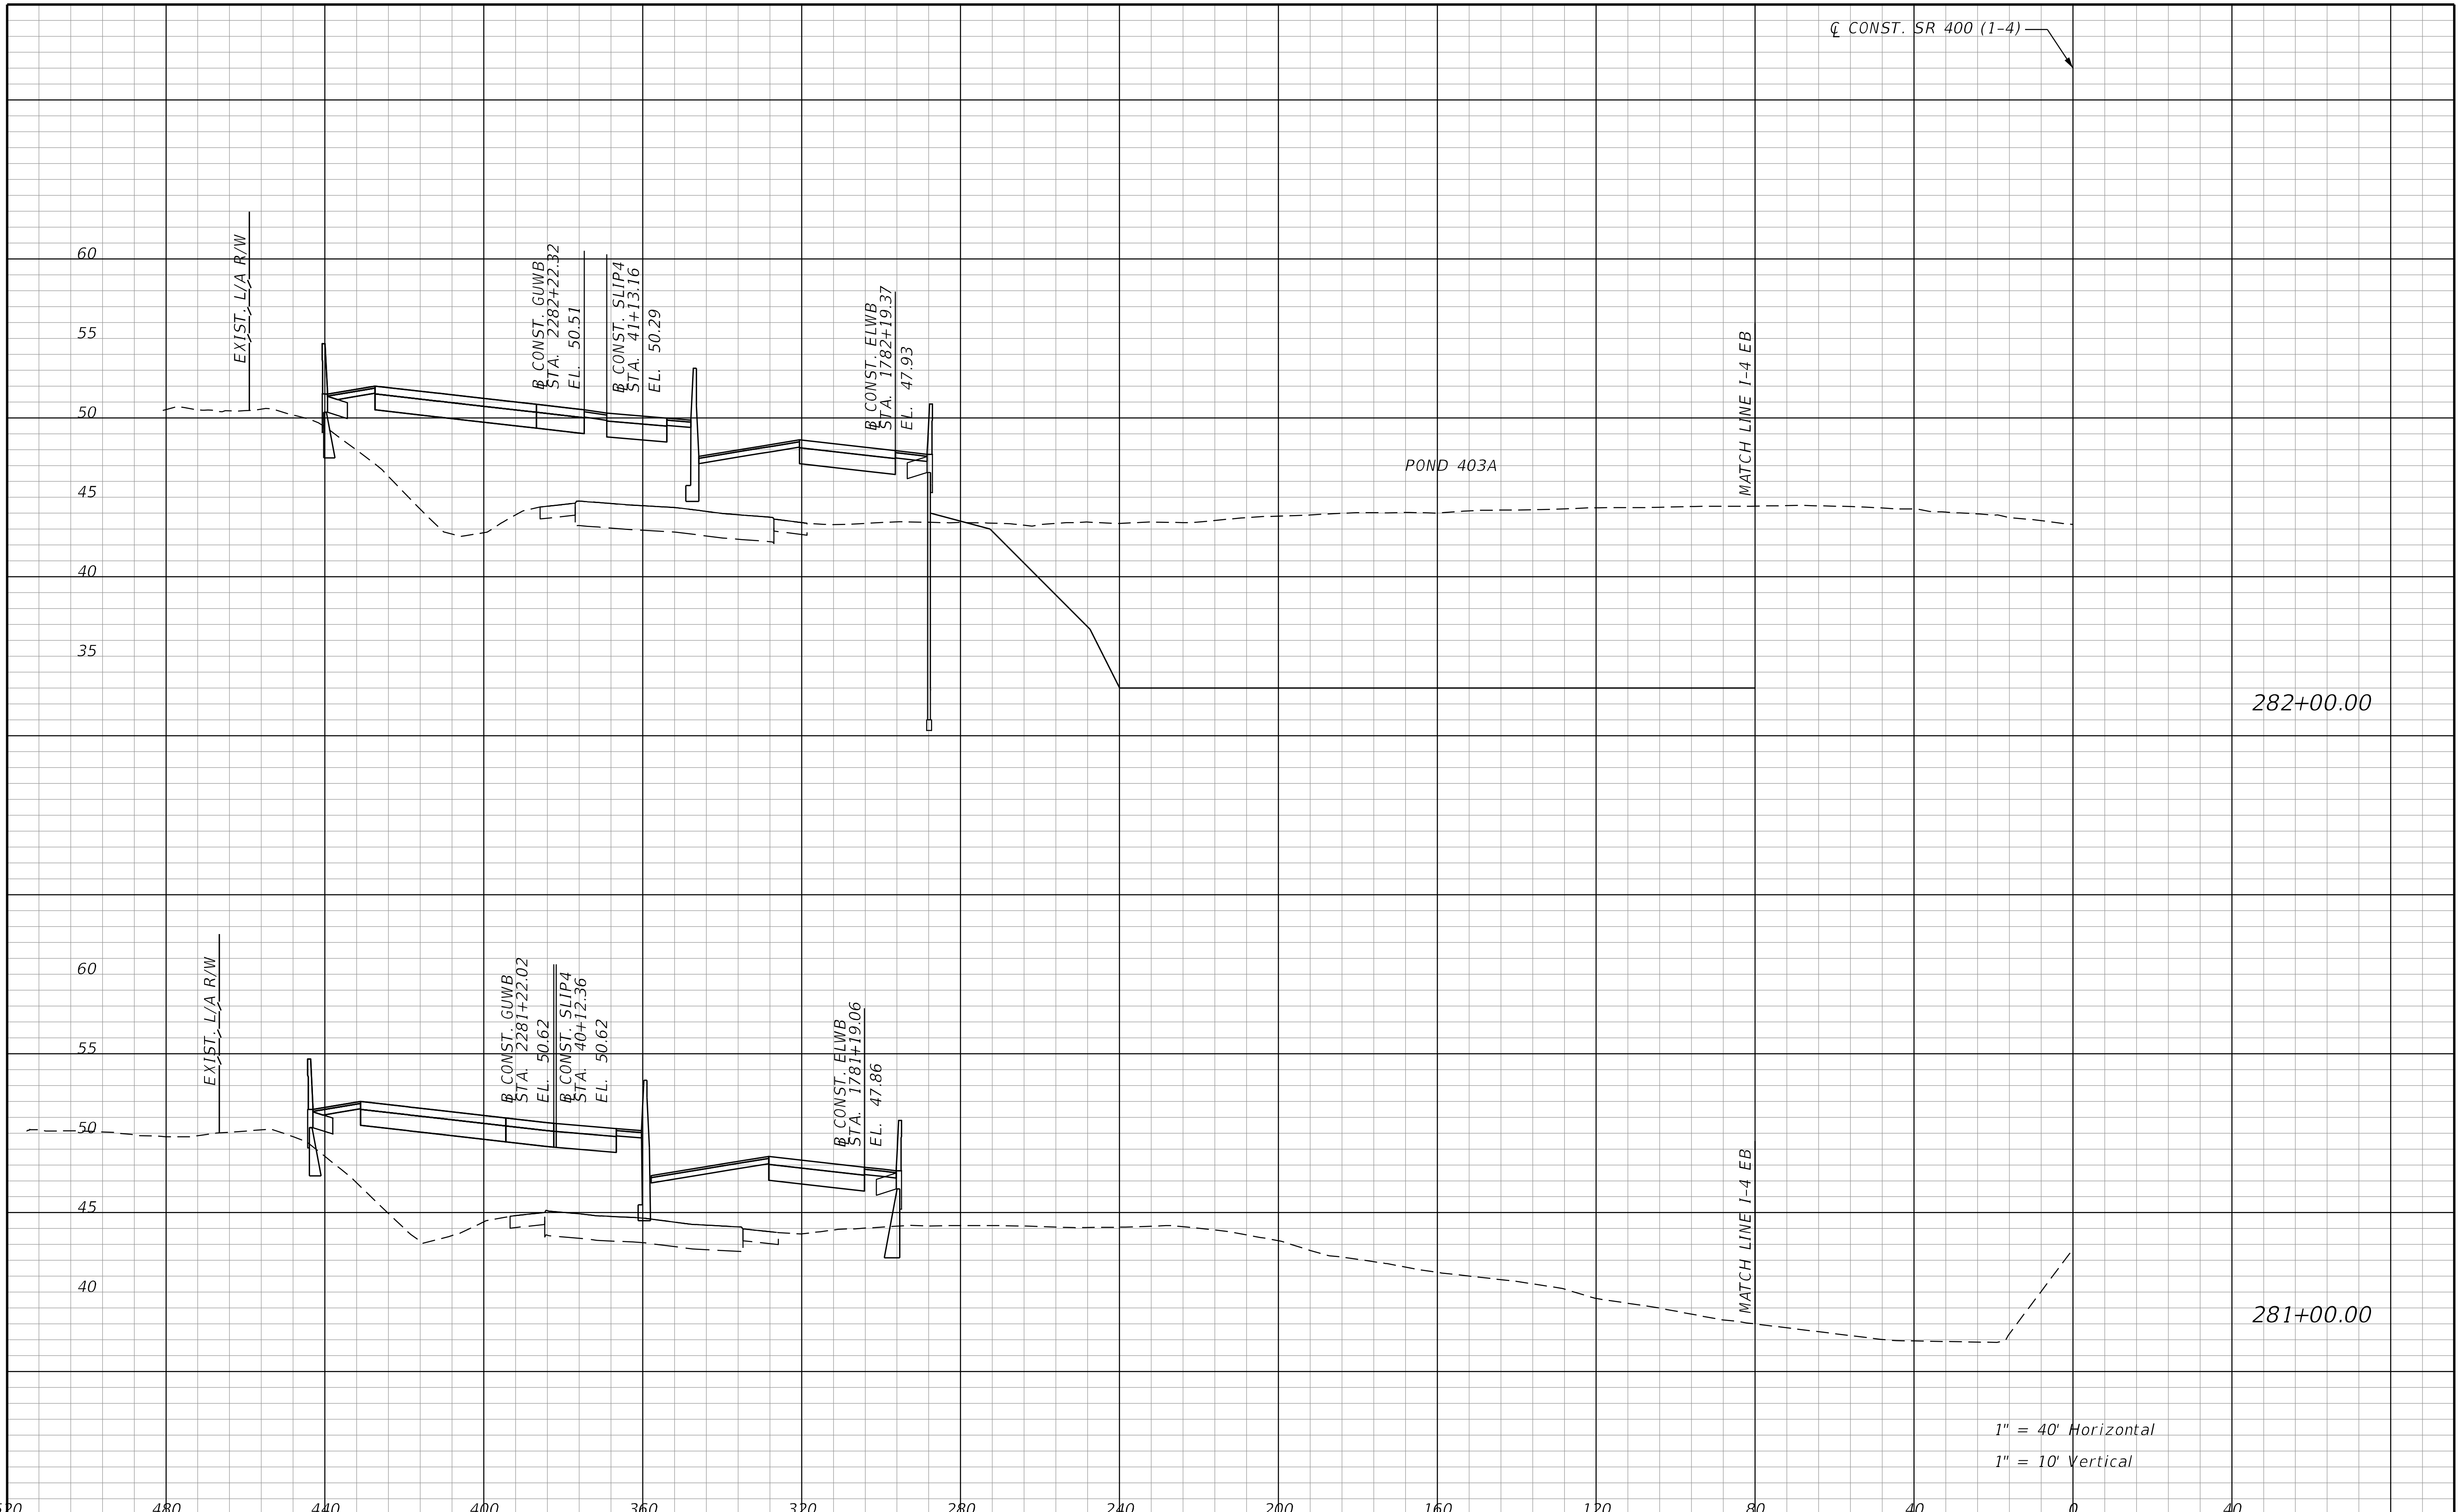

REVISIONS			
DATE	DESCRIPTION	DATE	DESCRIPTION

STANTEC CONSULTING SERVICES INC.
ENGINEER OF RECORD:
WILLIAM V. ANDERSON, P.E. NO.: 36682
11315 CORPORATE BLVD., SUITE 105
ORLANDO, FLORIDA 32817
(407) 823-8966
CERTIFICATE OF AUTHORIZATION NO. 27013

STATE OF FLORIDA
DEPARTMENT OF TRANSPORTATION

ROAD NO.	COUNTY	FINANCIAL PROJECT ID
SR400	VOLUSIA	408464-2-32-01

CROSS SECTIONS
SR 400 (I-4) WB

SHEET NO.
593

THE OFFICIAL RECORD OF THIS SHEET IS THE ELECTRONIC FILE DIGITALLY SIGNED AND SEALED UNDER RULE 61G15-23.004, F.A.C.

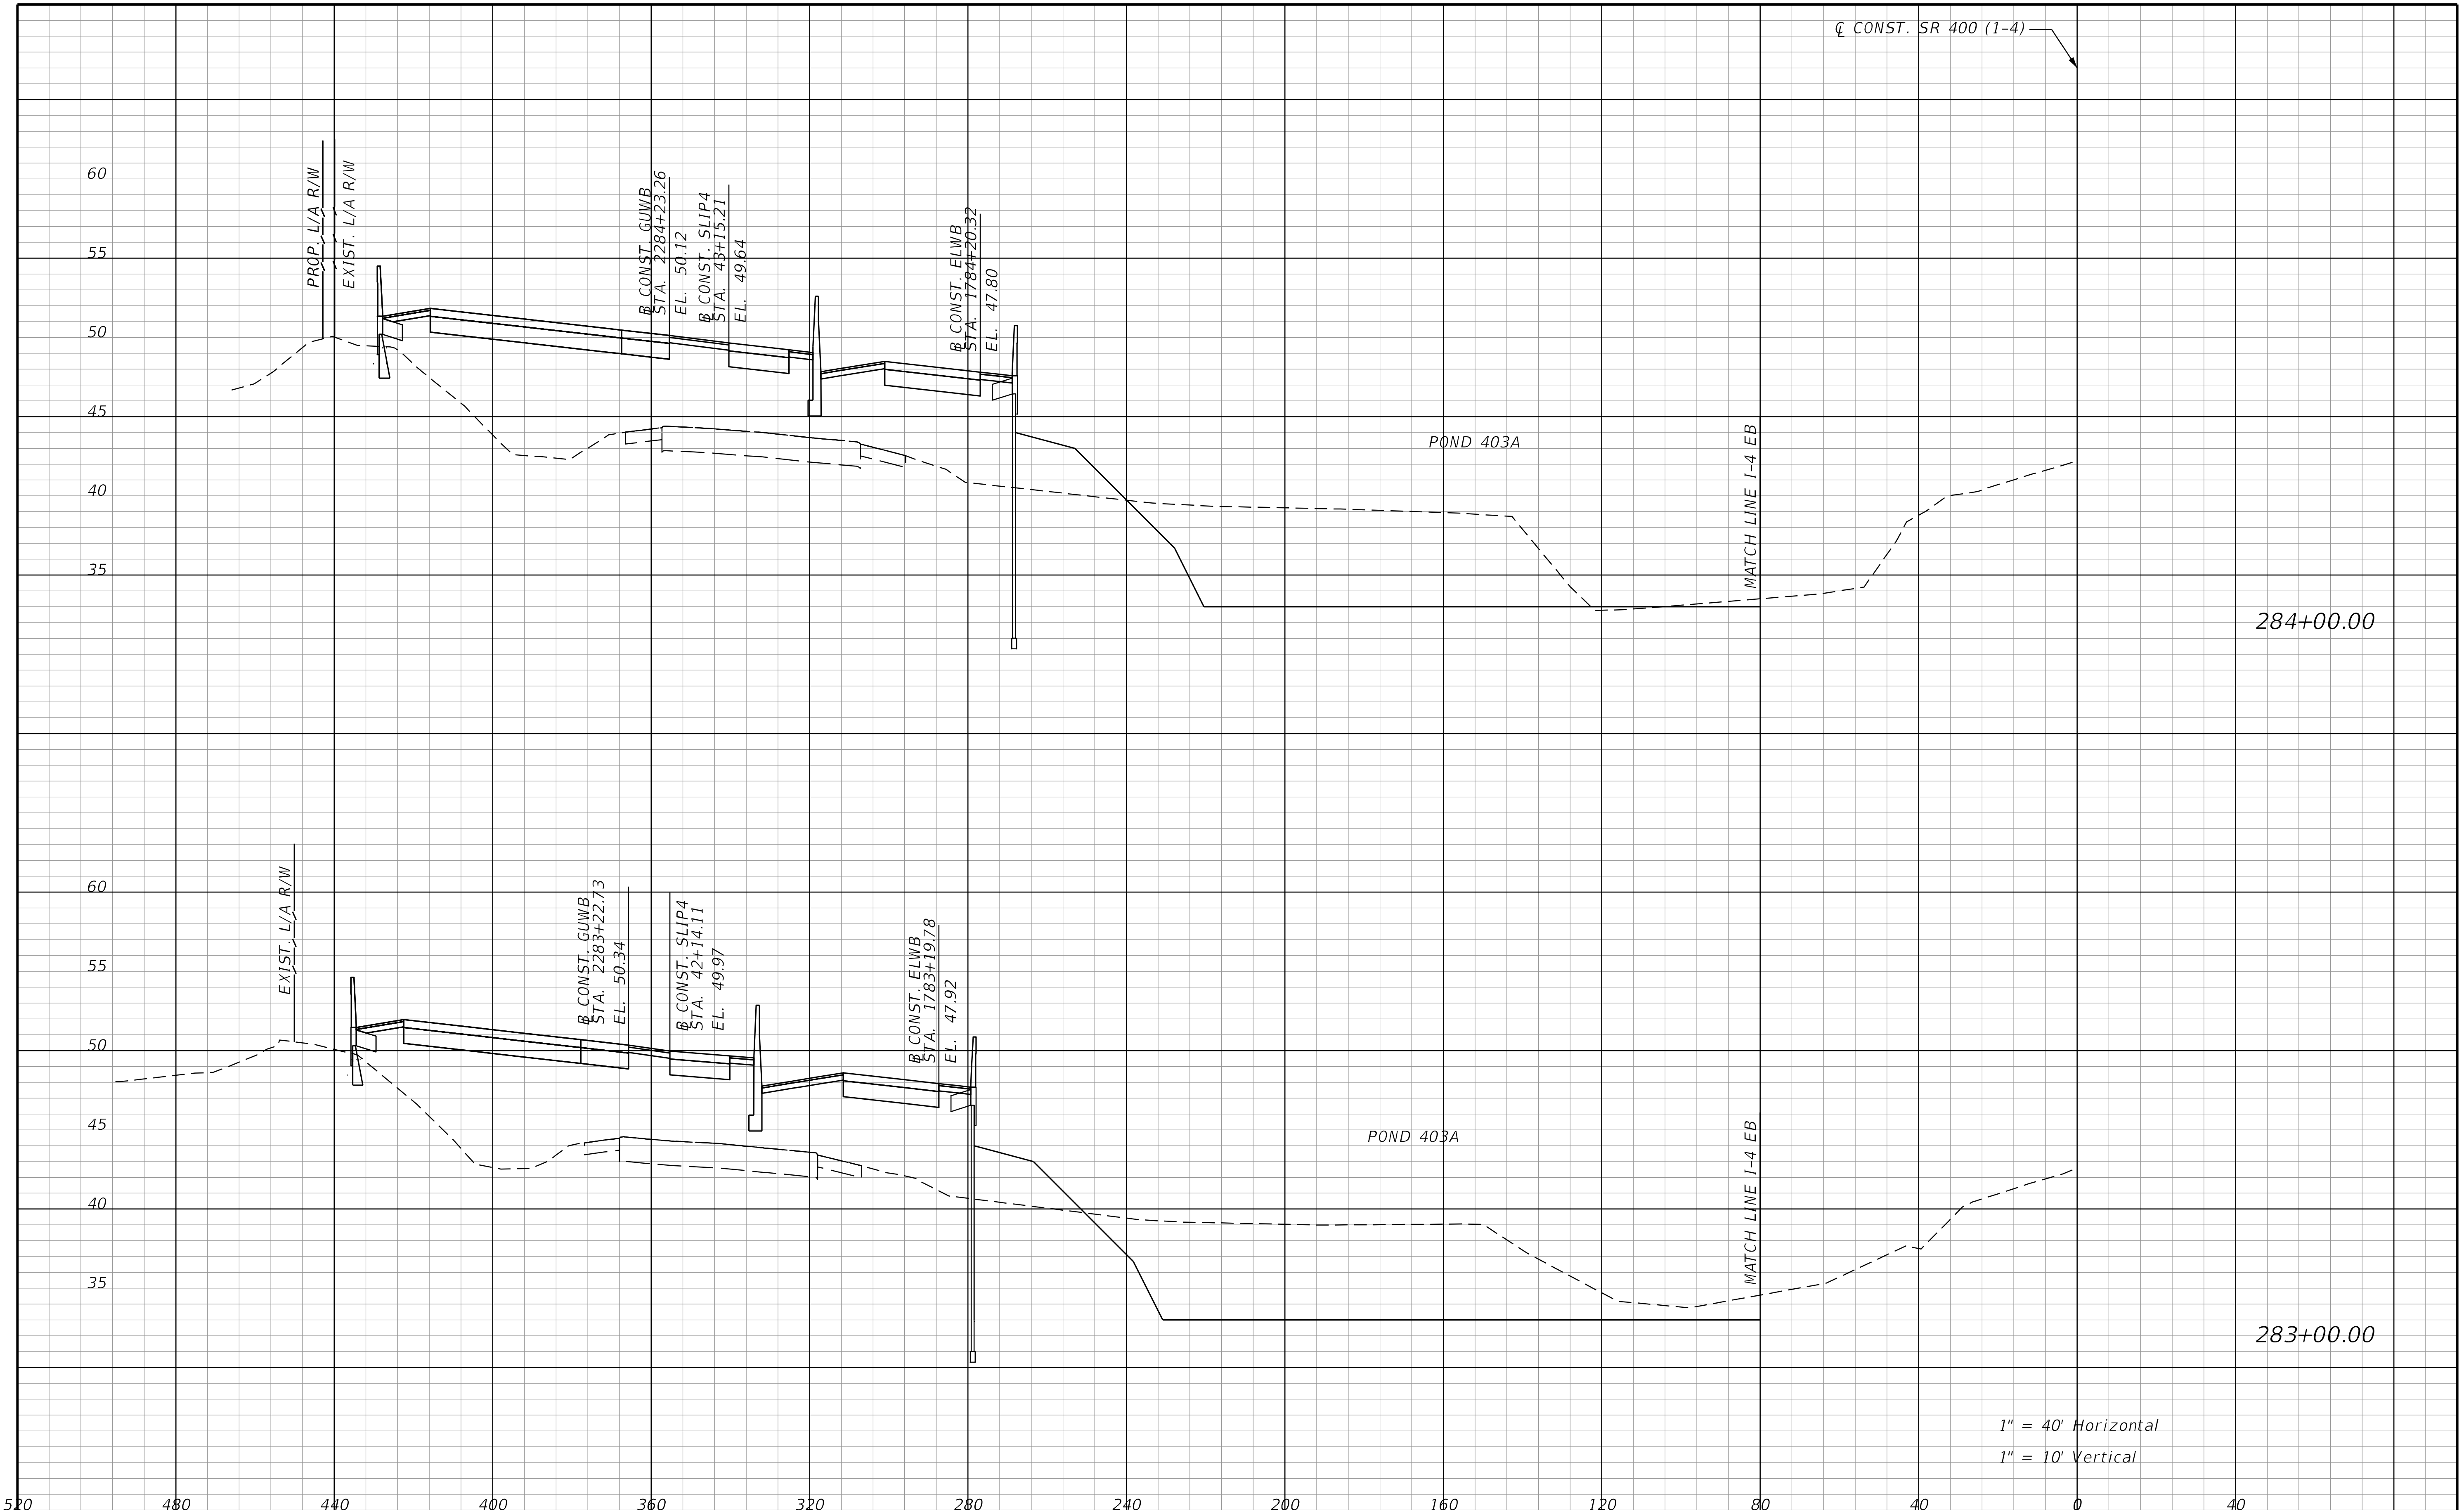

THE OFFICIAL RECORD OF THIS SHEET IS THE ELECTRONIC FILE DIGITALLY SIGNED AND SEALED UNDER RULE 61G15-23.004, F.A.C.

REVISIONS			
DATE	DESCRIPTION	DATE	DESCRIPTION

STANTEC CONSULTING SERVICES INC.
ENGINEER OF RECORD:
WILLIAM V. ANDERSON, P.E. NO.: 36682
11315 CORPORATE BLVD., SUITE 105
ORLANDO, FLORIDA 32817
(407) 823-8966
CERTIFICATE OF AUTHORIZATION NO. 27013

STATE OF FLORIDA
DEPARTMENT OF TRANSPORTATION

ROAD NO.	COUNTY	FINANCIAL PROJECT ID
SR400	VOLUSIA	408464-2-32-01

CROSS SECTIONS
SR 400 (I-4) WB

SHEET NO.
594

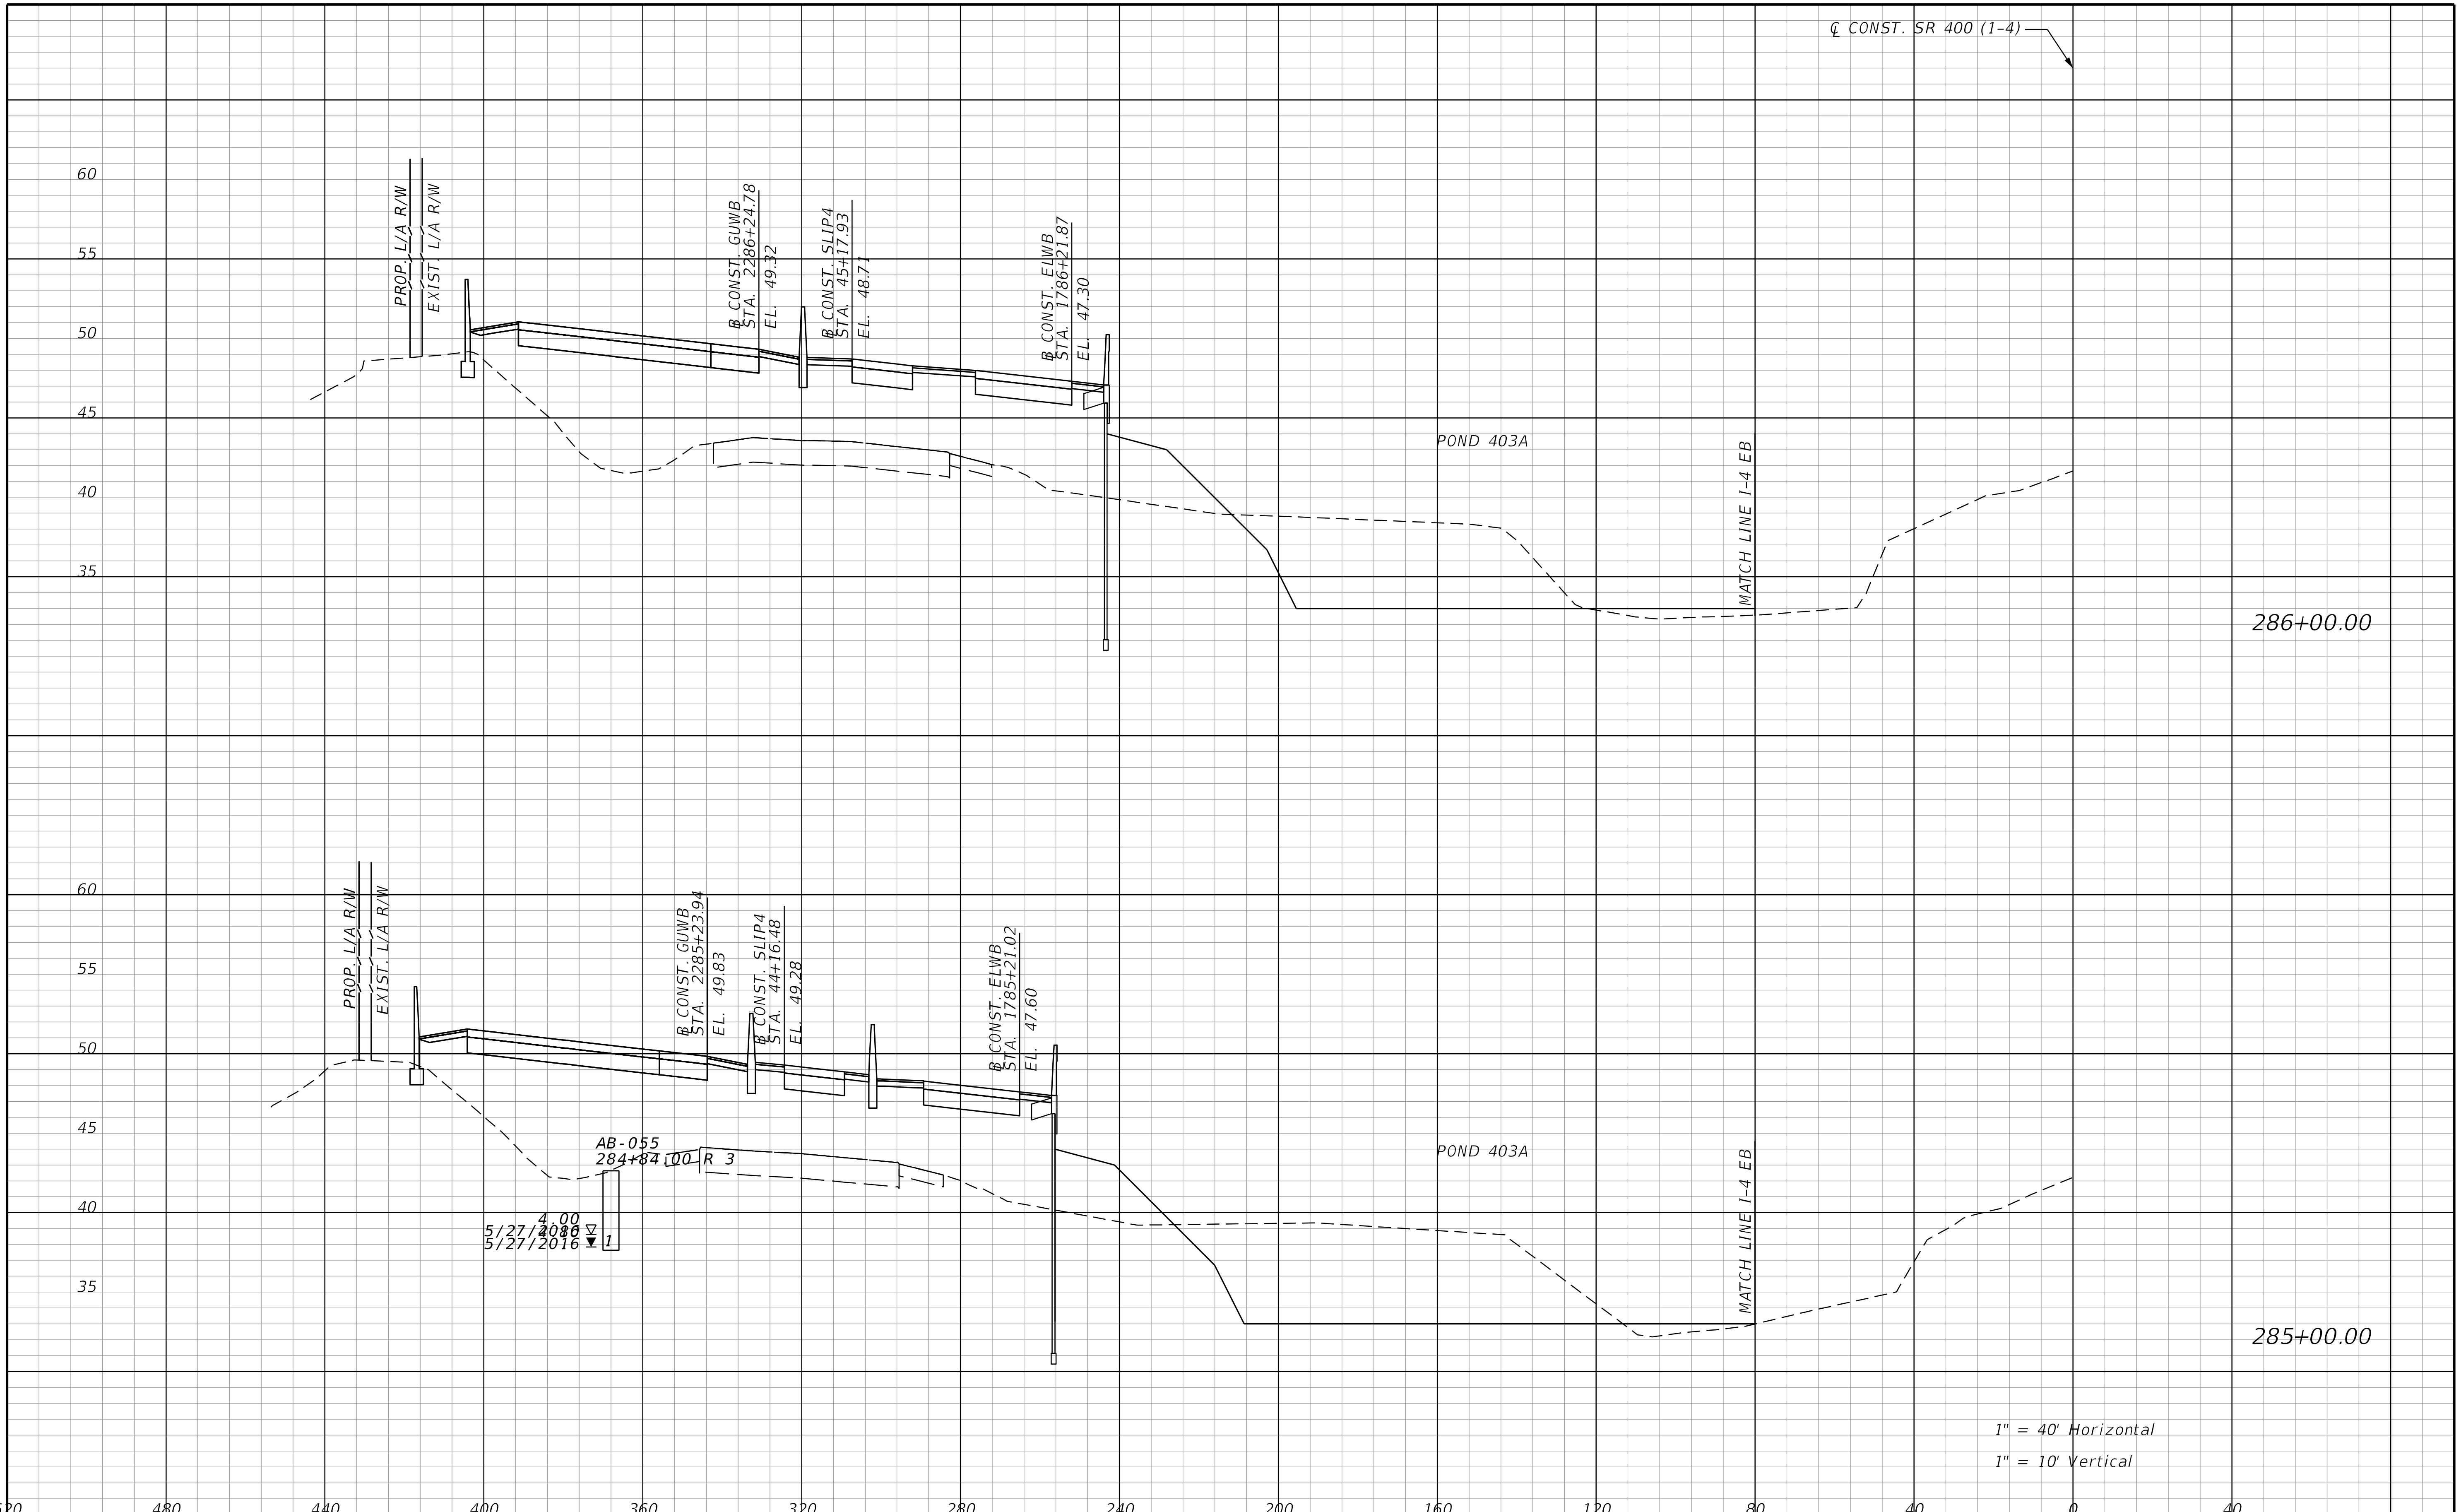

REVISIONS			
DATE	DESCRIPTION	DATE	DESCRIPTION

STANTEC CONSULTING SERVICES INC.
ENGINEER OF RECORD:
WILLIAM V. ANDERSON, P.E. NO.: 36682
11315 CORPORATE BLVD., SUITE 105
ORLANDO, FLORIDA 32817
(407) 823-8966
CERTIFICATE OF AUTHORIZATION NO. 27013

STATE OF FLORIDA
DEPARTMENT OF TRANSPORTATION

ROAD NO.	COUNTY	FINANCIAL PROJECT ID
SR400	VOLUSIA	408464-2-32-01

CROSS SECTIONS
SR 400 (I-4) WB

SHEET NO.
595

THE OFFICIAL RECORD OF THIS SHEET IS THE ELECTRONIC FILE DIGITALLY SIGNED AND SEALED UNDER RULE 61G15-23.004, F.A.C.

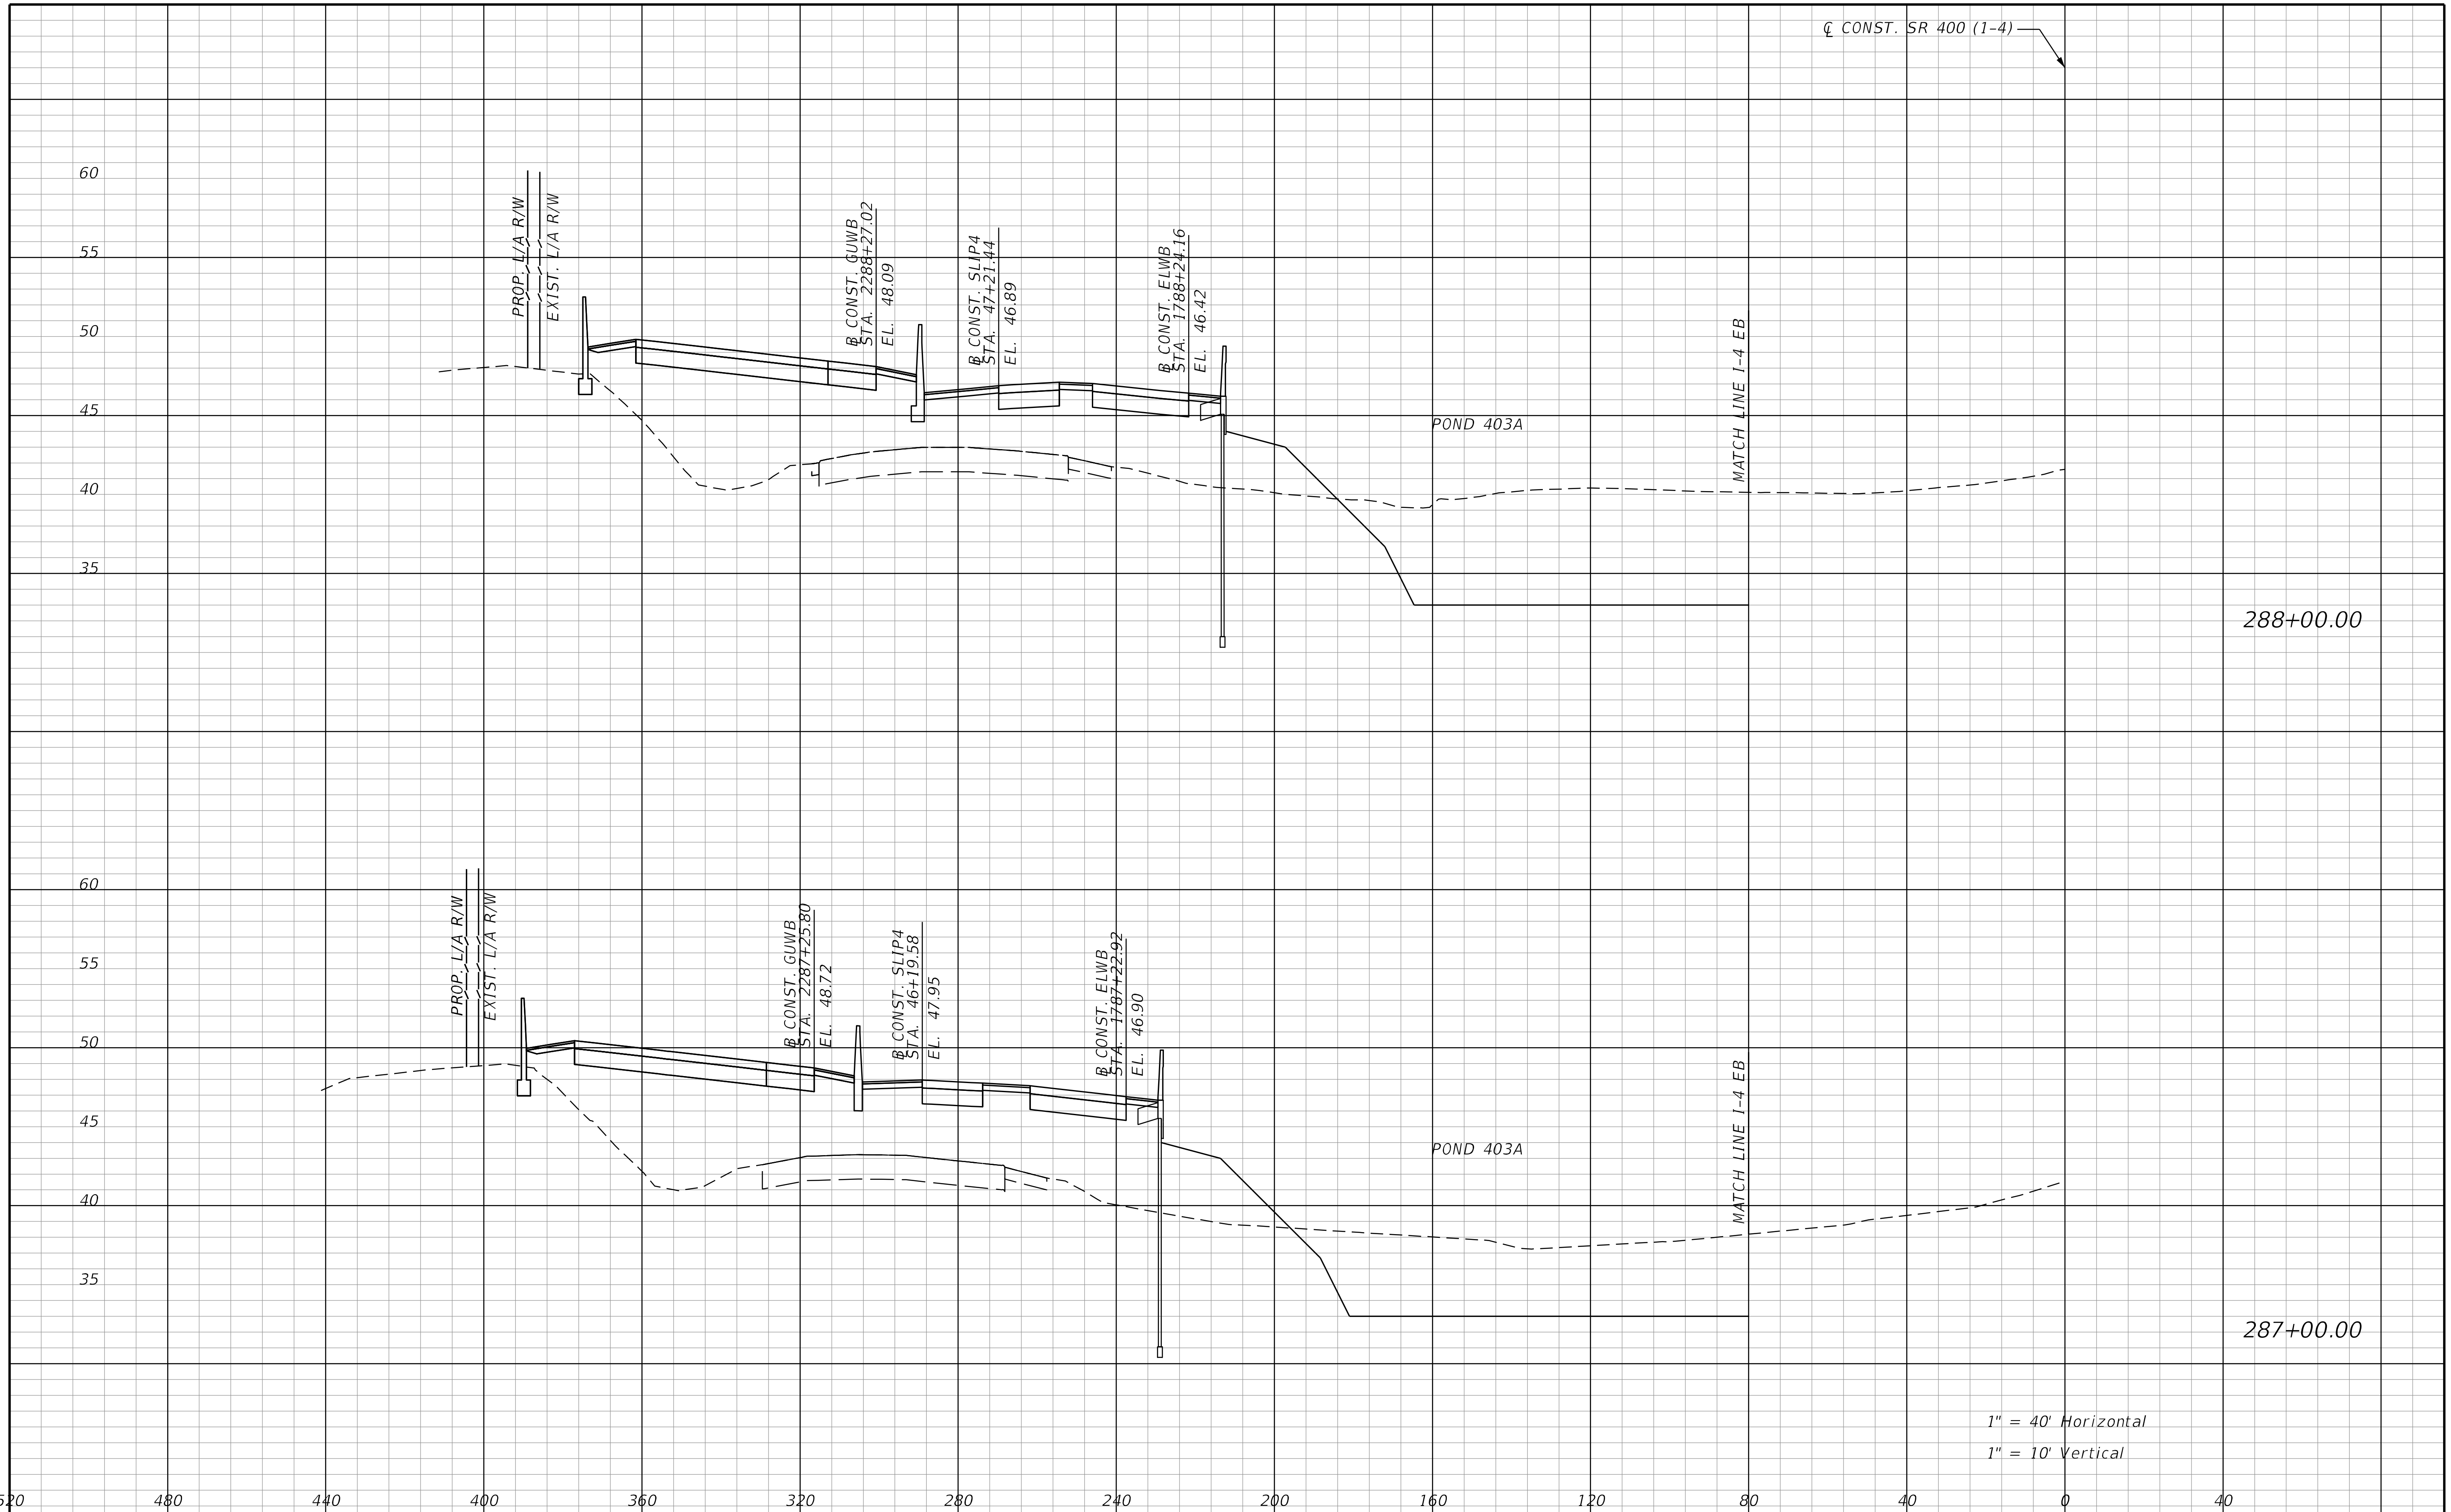

REVISIONS			
DATE	DESCRIPTION	DATE	DESCRIPTION

STANTEC CONSULTING SERVICES INC.
ENGINEER OF RECORD:
WILLIAM V. ANDERSON, P.E. NO.: 36682
11315 CORPORATE BLVD., SUITE 105
ORLANDO, FLORIDA 32817
(407) 823-8966
CERTIFICATE OF AUTHORIZATION NO. 27013

STATE OF FLORIDA
DEPARTMENT OF TRANSPORTATION

ROAD NO.	COUNTY	FINANCIAL PROJECT ID
SR400	VOLUSIA	408464-2-32-01

CROSS SECTIONS
SR 400 (I-4) WB

SHEET NO.
596

THE OFFICIAL RECORD OF THIS SHEET IS THE ELECTRONIC FILE DIGITALLY SIGNED AND SEALED UNDER RULE 61G15-23.004, F.A.C.

jchassee 6/14/2019 4:25:14 PM Rdxsrd_shg V:\2158\active\CADD\40846423201\roadway\RDXSRD01.dgn

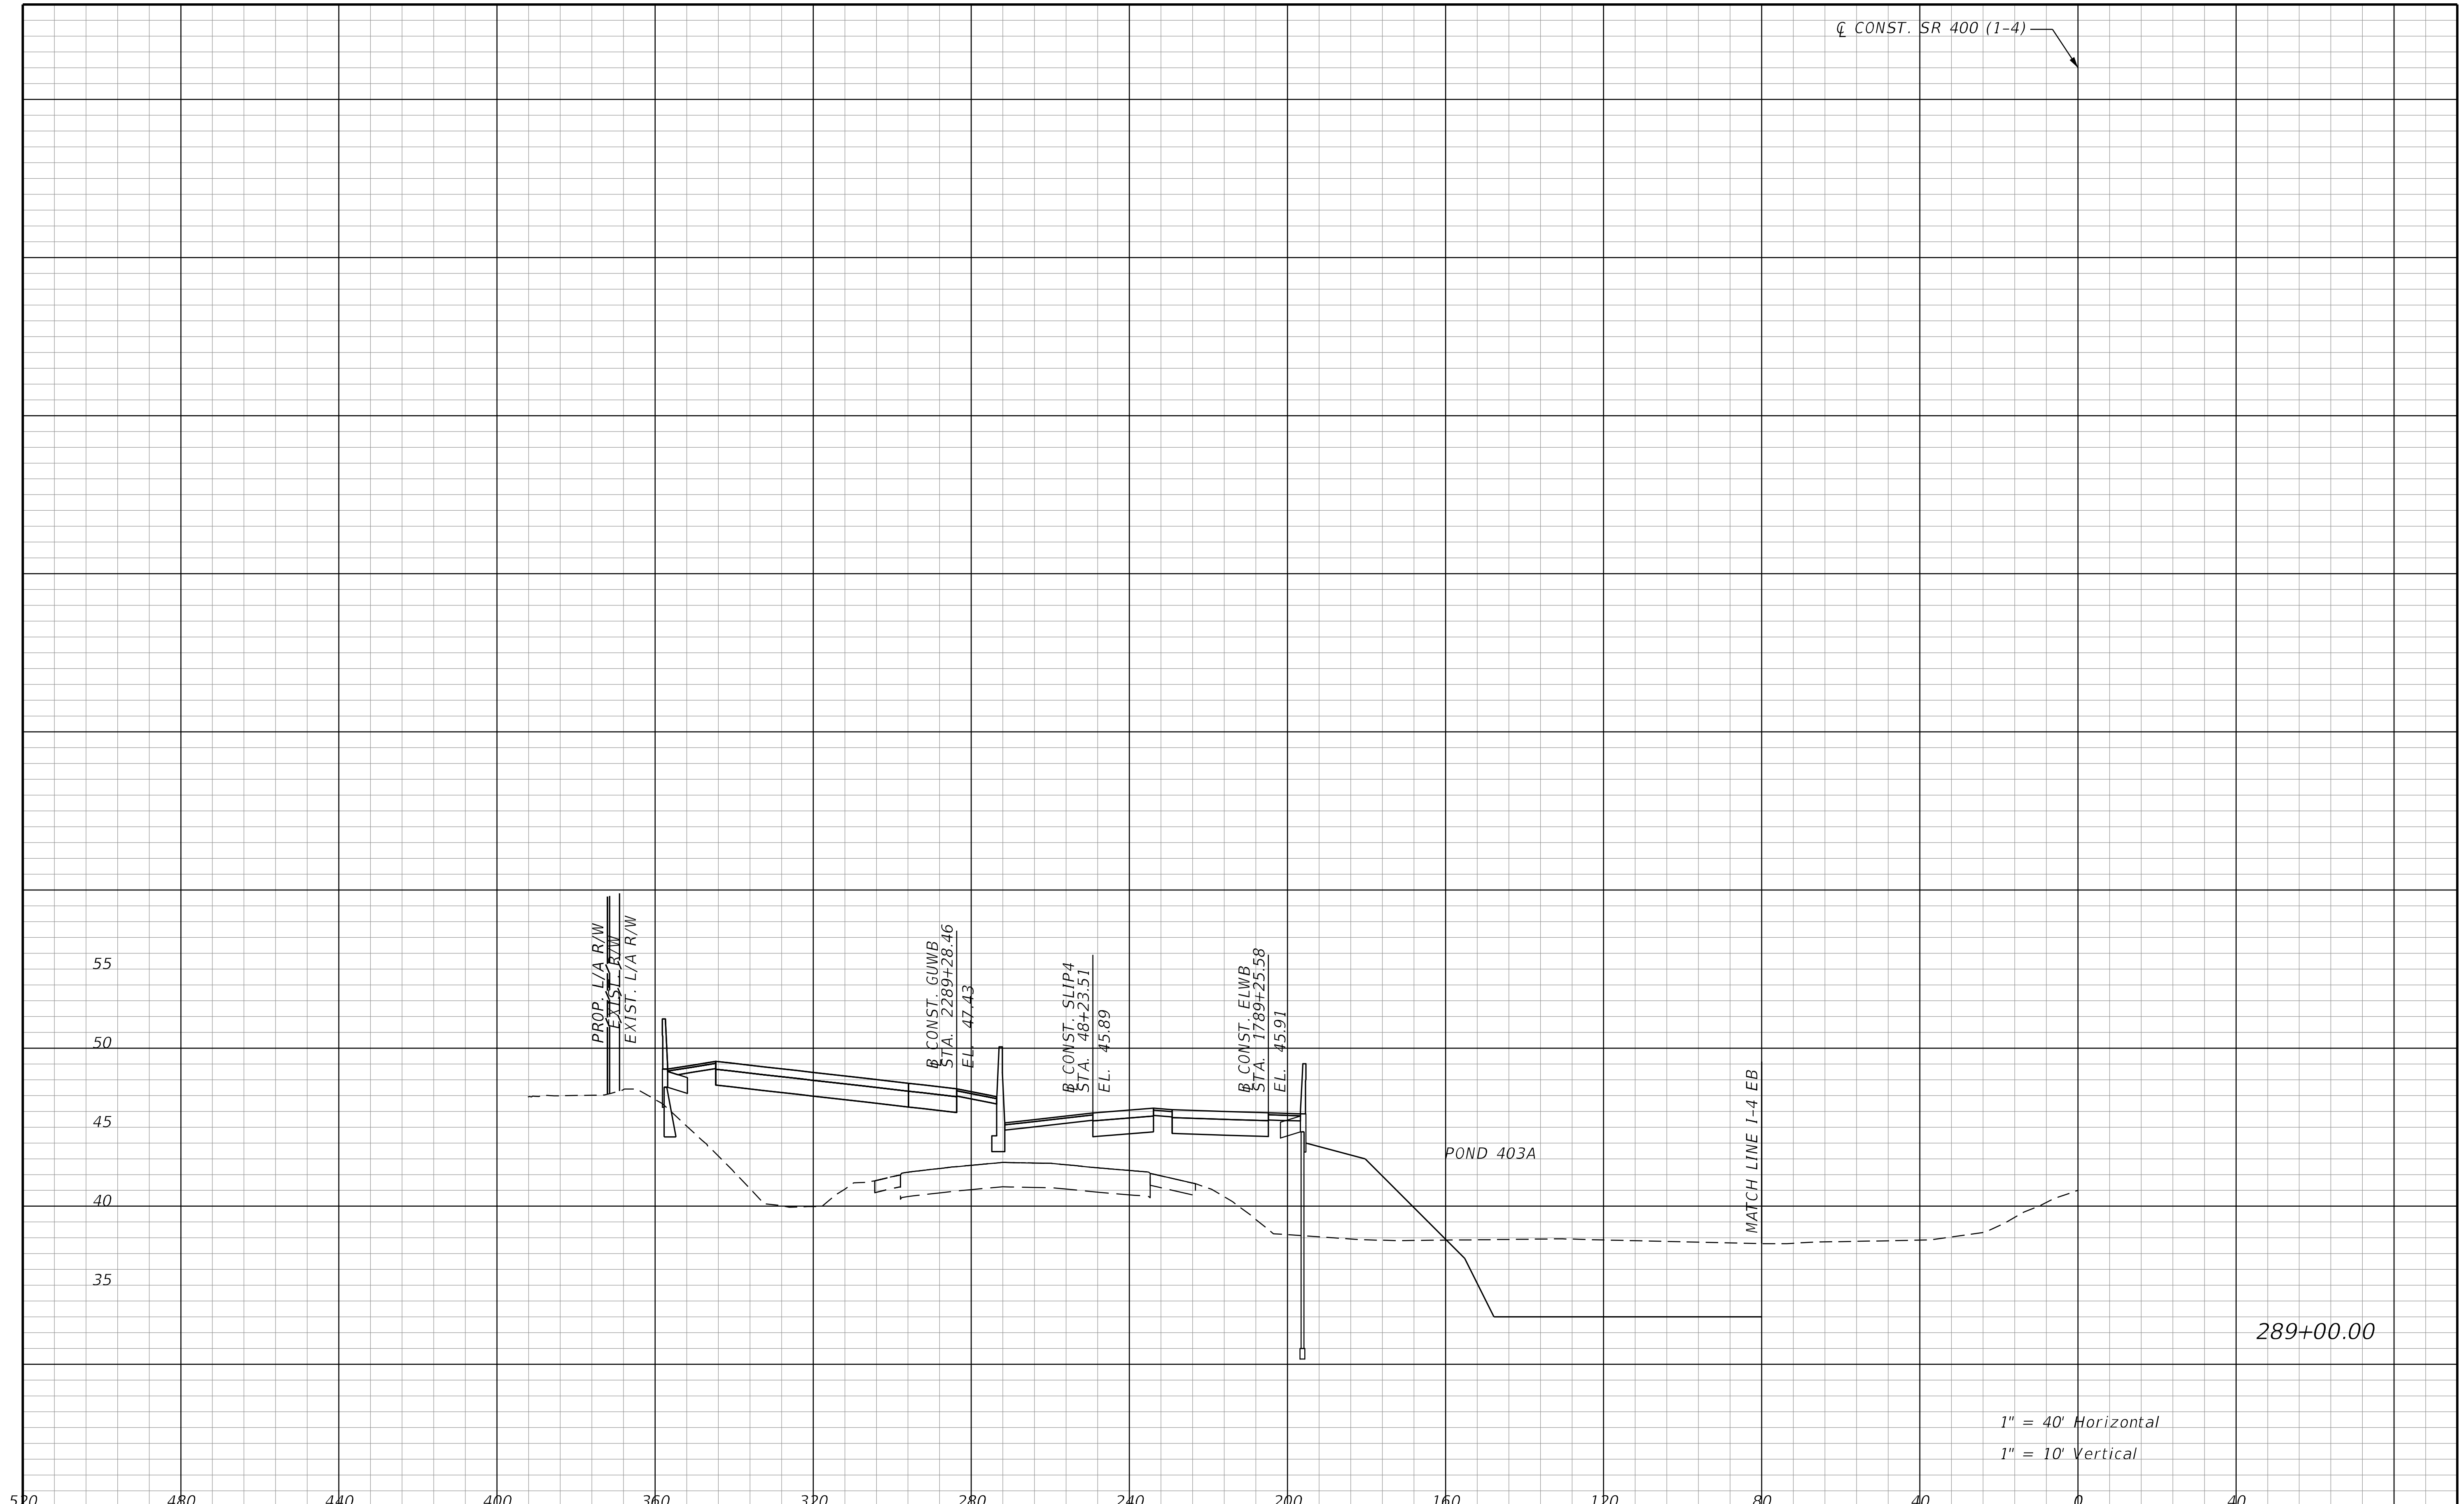

REVISIONS			
DATE	DESCRIPTION	DATE	DESCRIPTION

STANTEC CONSULTING SERVICES INC.
ENGINEER OF RECORD:
WILLIAM V. ANDERSON, P.E. NO.: 36682
11315 CORPORATE BLVD., SUITE 105
ORLANDO, FLORIDA 32817
(407) 823-8966
CERTIFICATE OF AUTHORIZATION NO. 27013

STATE OF FLORIDA
DEPARTMENT OF TRANSPORTATION

ROAD NO.	COUNTY	FINANCIAL PROJECT ID
SR400	VOLUSIA	408464-2-32-01

CROSS SECTIONS
SR 400 (I-4) WB

SHEET NO.
597

THE OFFICIAL RECORD OF THIS SHEET IS THE ELECTRONIC FILE DIGITALLY SIGNED AND SEALED UNDER RULE 61G15-23.004, F.A.C.

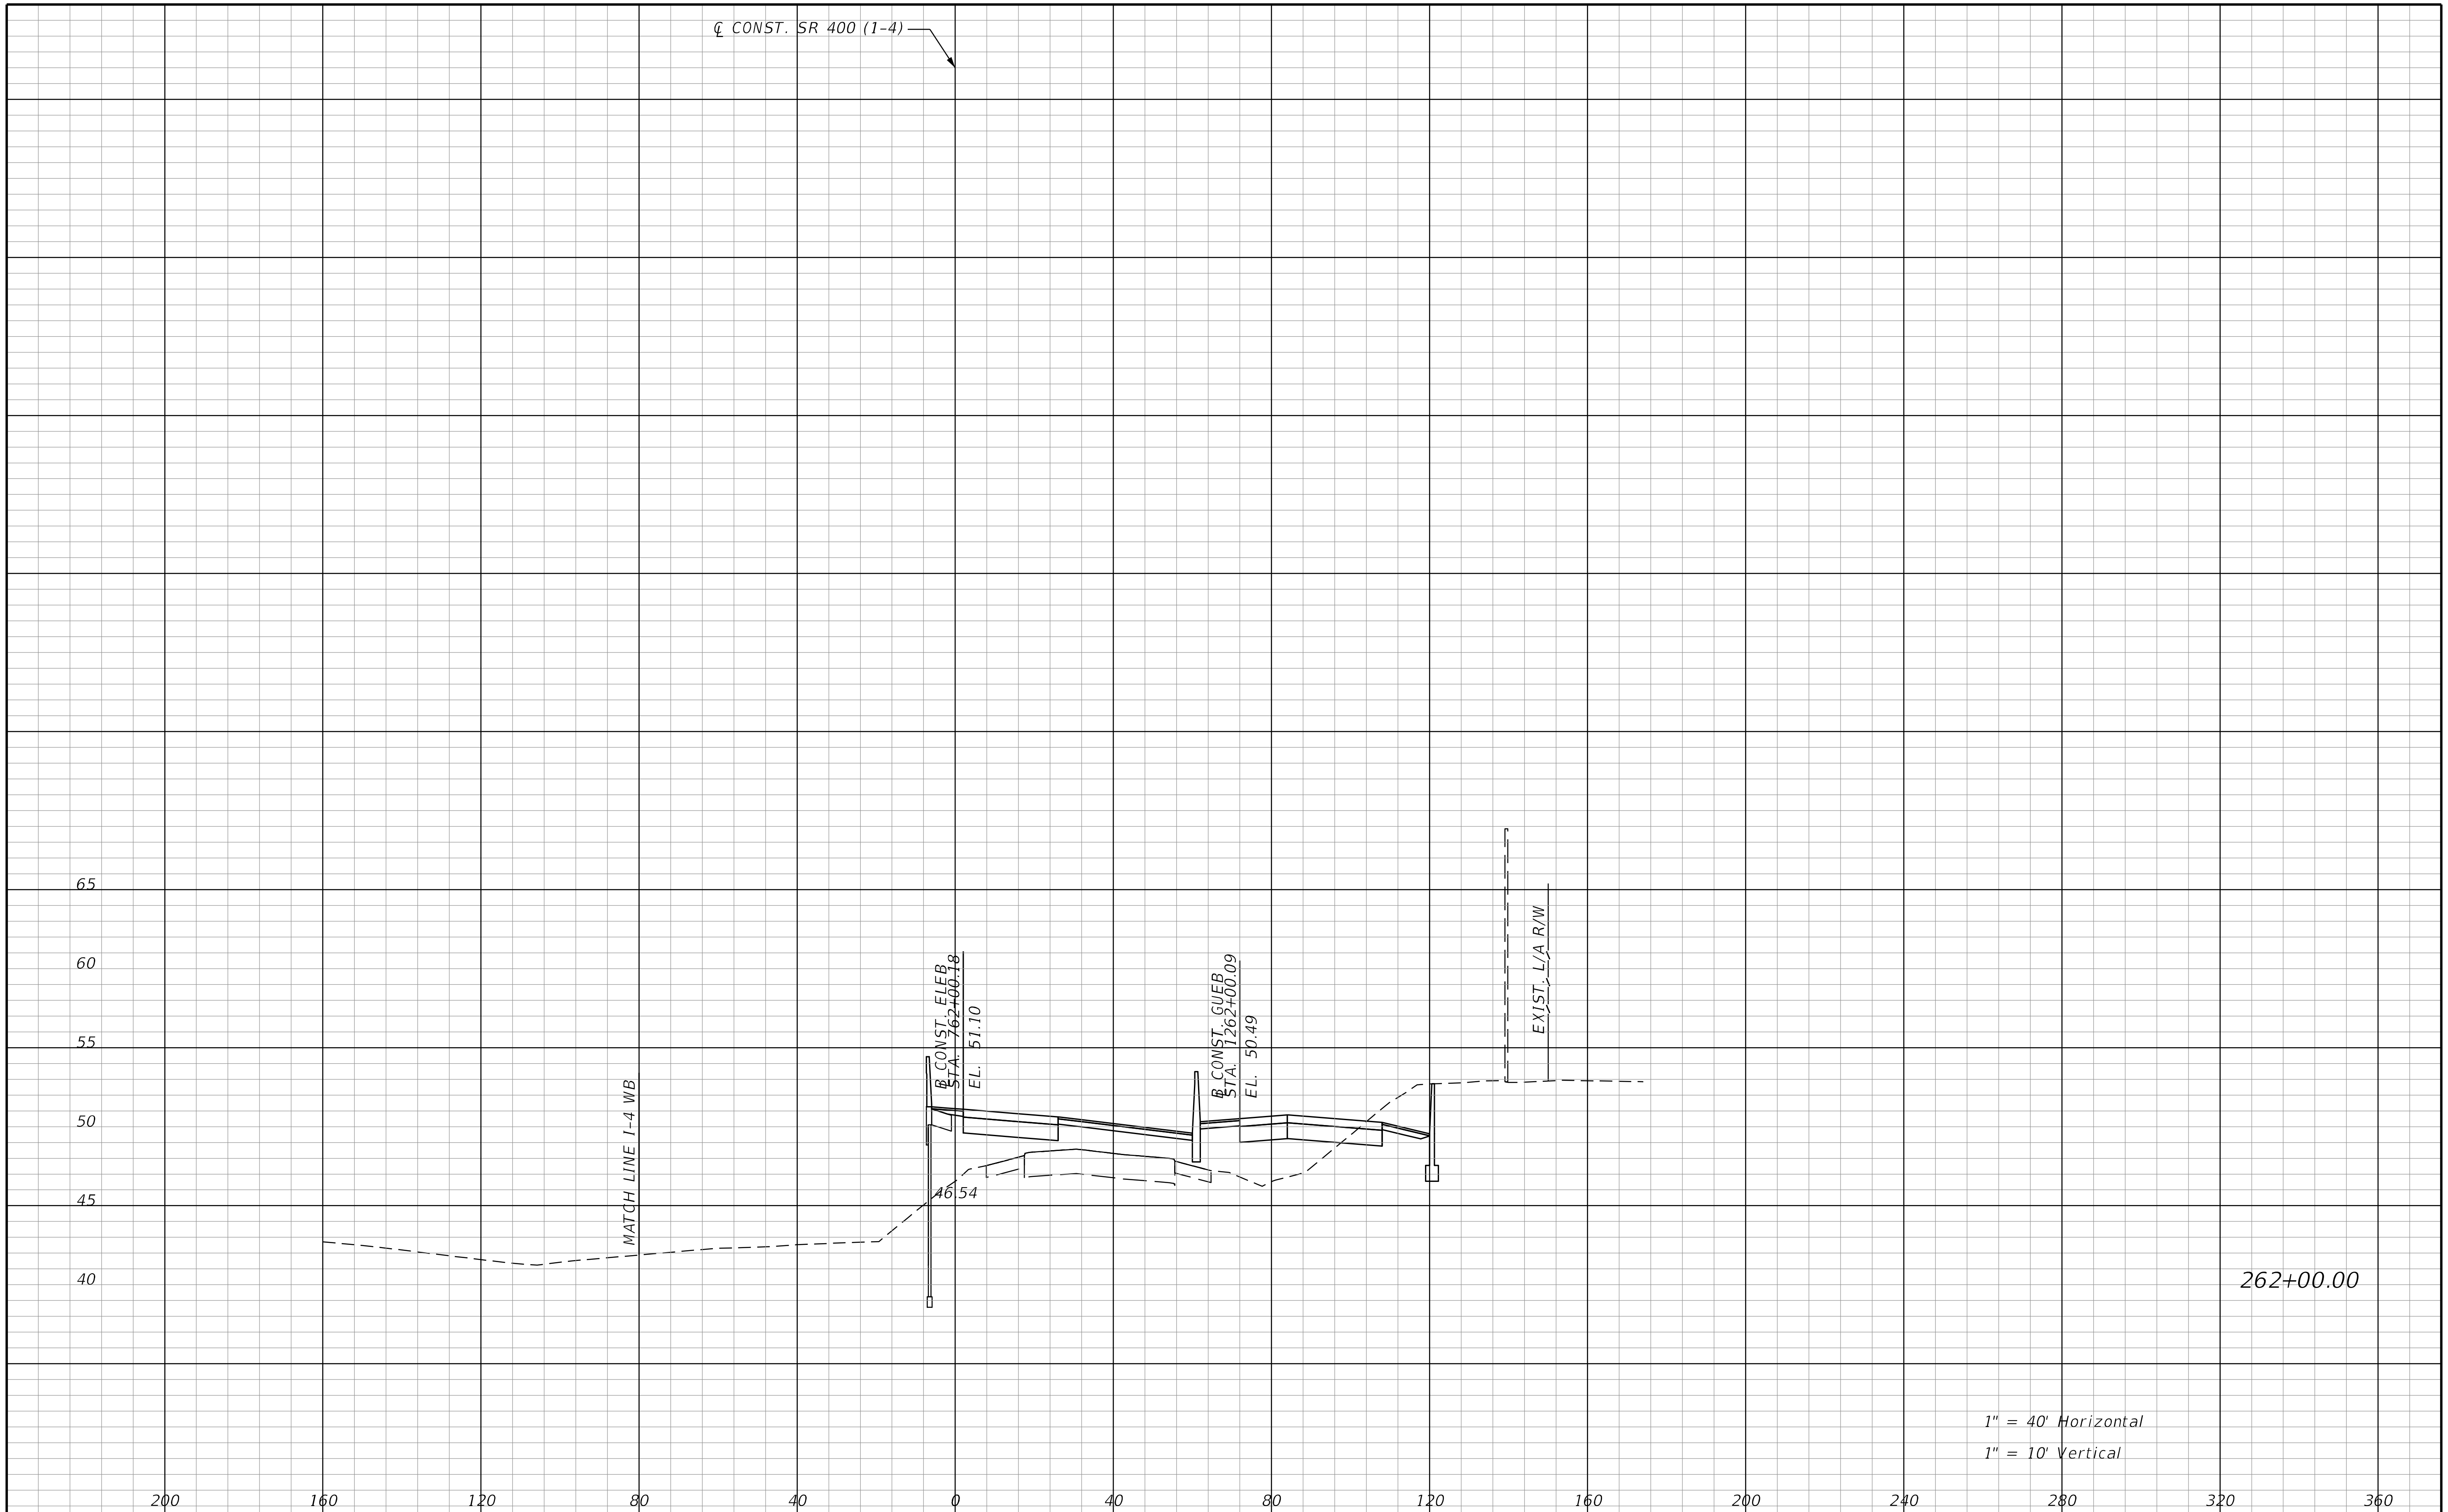

REVISIONS			
DATE	DESCRIPTION	DATE	DESCRIPTION

STANTEC CONSULTING SERVICES INC.
ENGINEER OF RECORD:
WILLIAM V. ANDERSON, P.E. NO.: 36682
11315 CORPORATE BLVD., SUITE 105
ORLANDO, FLORIDA 32817
(407) 823-8966
CERTIFICATE OF AUTHORIZATION NO. 27013

STATE OF FLORIDA
DEPARTMENT OF TRANSPORTATION

ROAD NO.	COUNTY	FINANCIAL PROJECT ID
SR400	VOLUSIA	408464-2-32-01

CROSS SECTIONS
SR 400 (I-4) EB

SHEET NO.
598

THE OFFICIAL RECORD OF THIS SHEET IS THE ELECTRONIC FILE DIGITALLY SIGNED AND SEALED UNDER RULE 61G15-23.004, F.A.C.

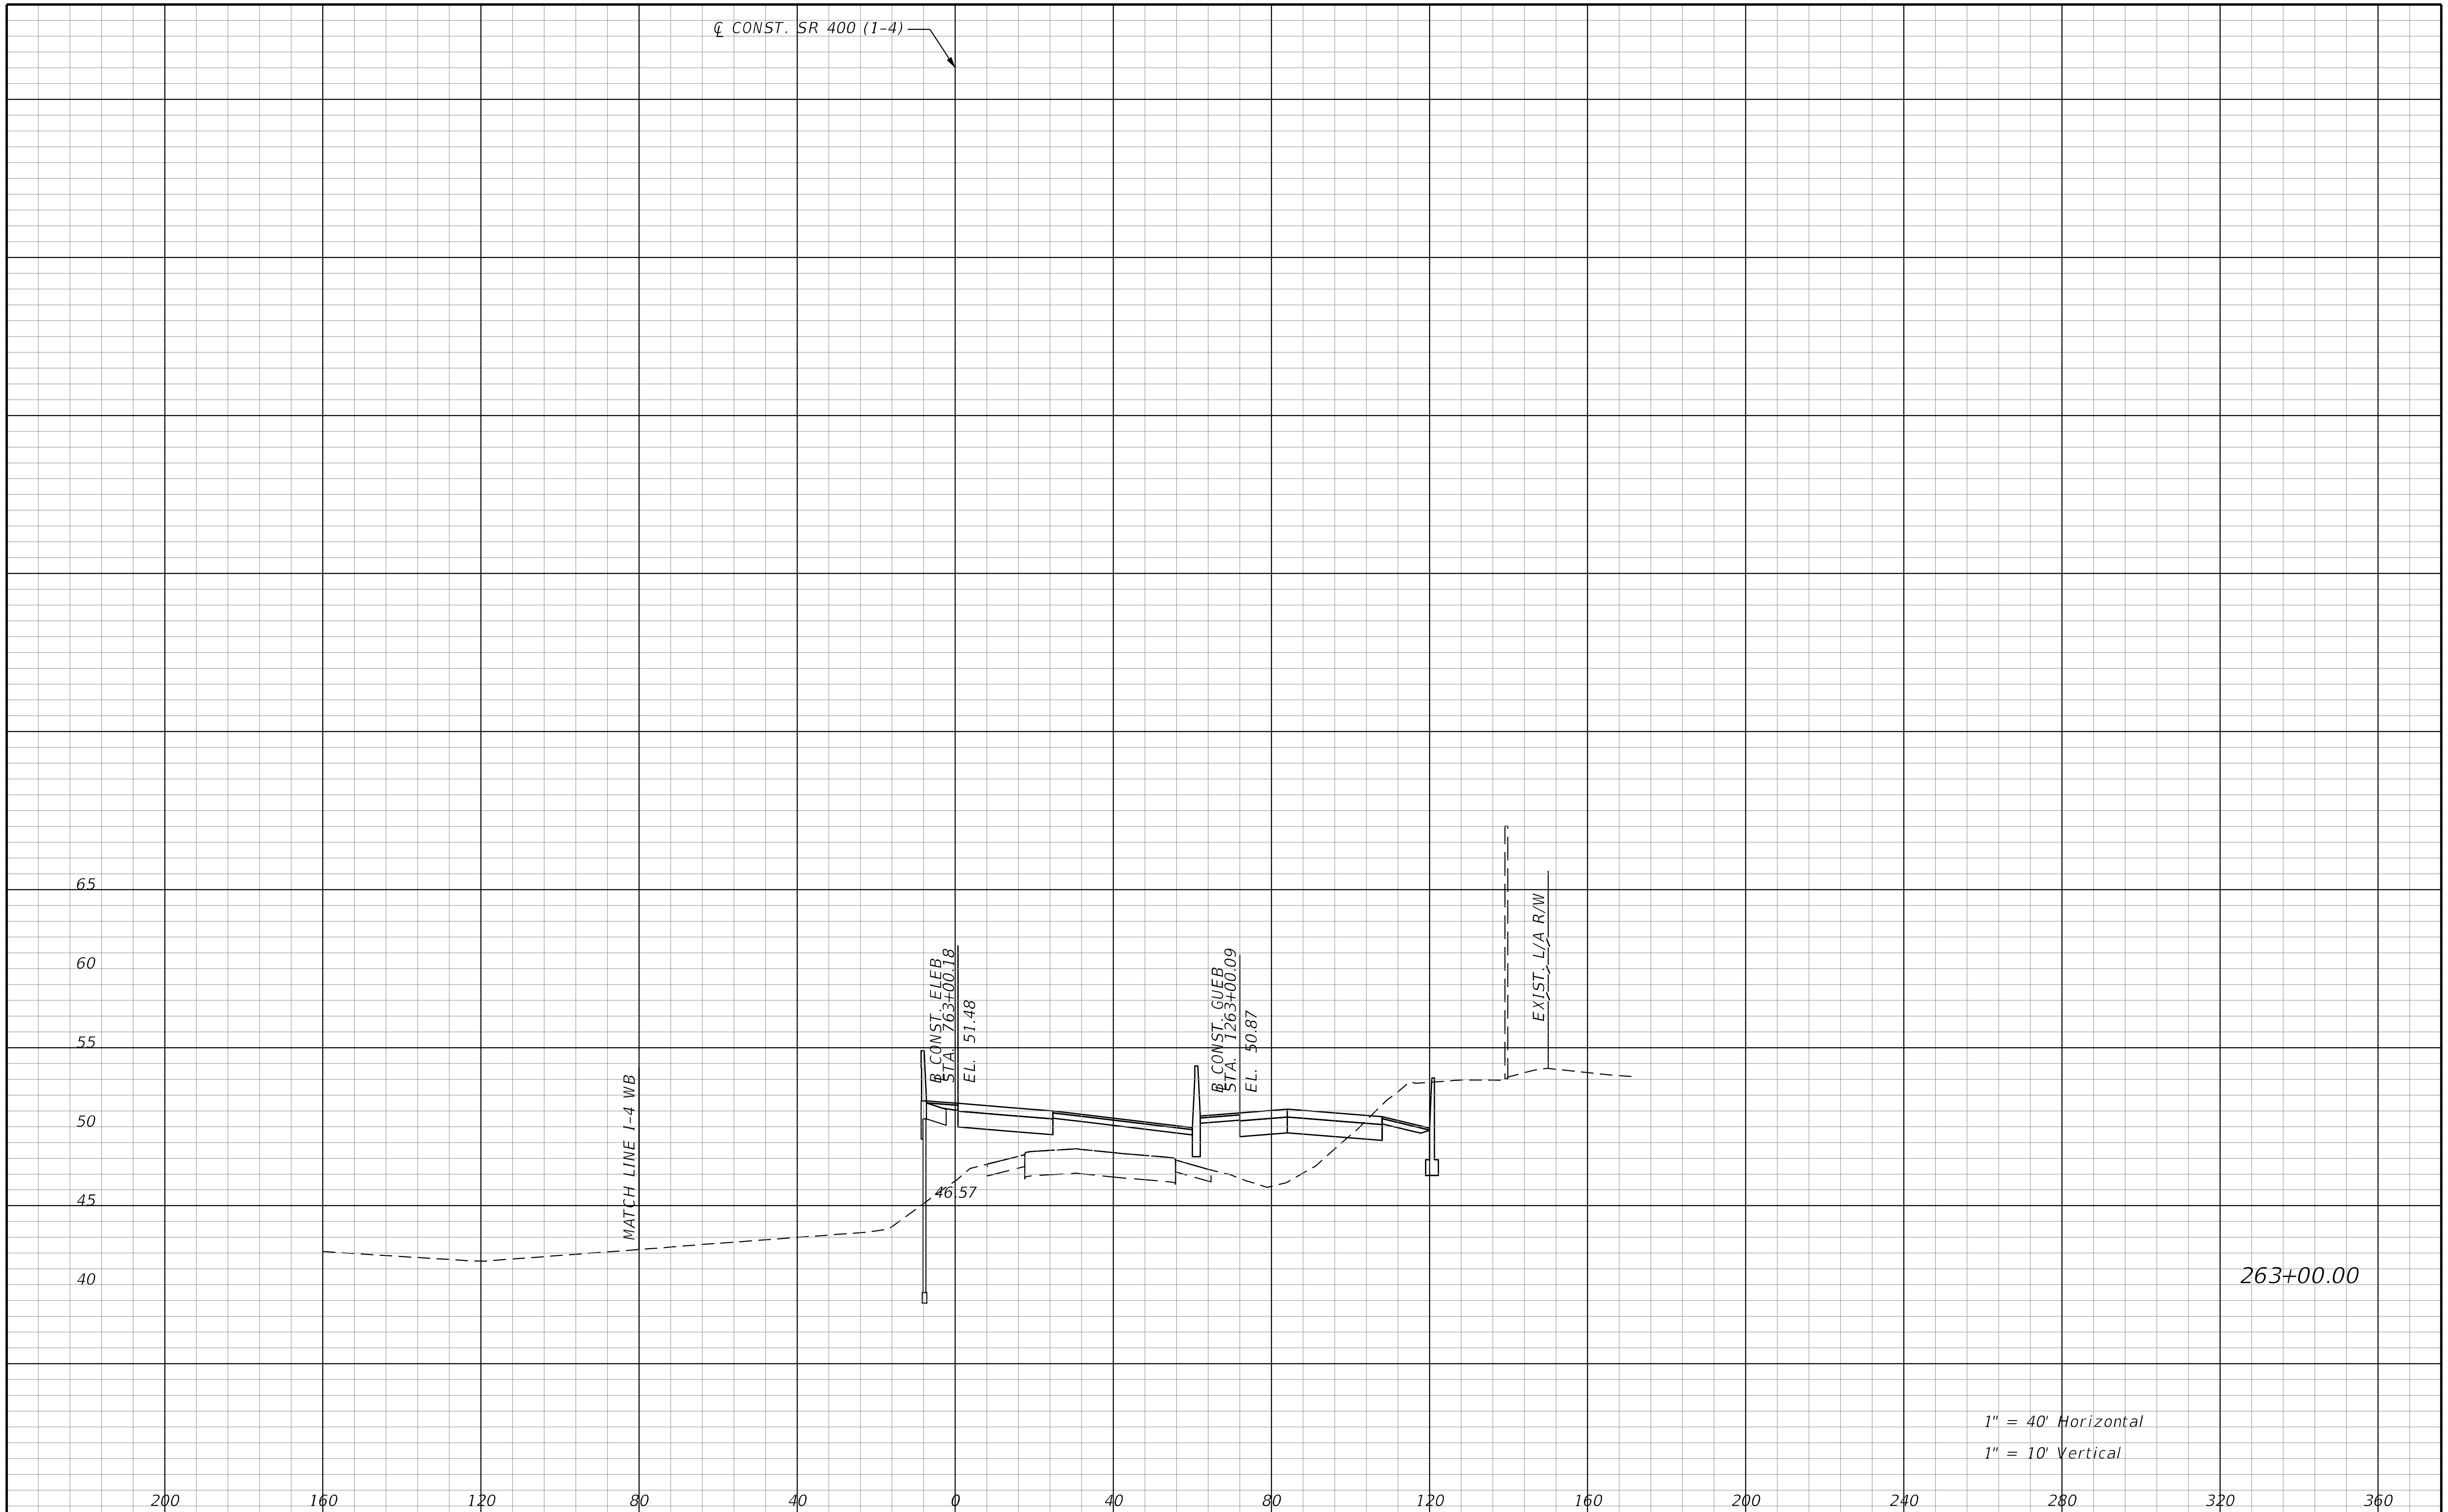

REVISIONS			
DATE	DESCRIPTION	DATE	DESCRIPTION

STANTEC CONSULTING SERVICES INC.
ENGINEER OF RECORD:
WILLIAM V. ANDERSON, P.E. NO.: 36682
11315 CORPORATE BLVD., SUITE 105
ORLANDO, FLORIDA 32817
(407) 823-8966
CERTIFICATE OF AUTHORIZATION NO. 27013

STATE OF FLORIDA
DEPARTMENT OF TRANSPORTATION

ROAD NO.	COUNTY	FINANCIAL PROJECT ID
SR400	VOLUSIA	408464-2-32-01

CROSS SECTIONS
SR 400 (I-4) EB

SHEET NO.
599

THE OFFICIAL RECORD OF THIS SHEET IS THE ELECTRONIC FILE DIGITALLY SIGNED AND SEALED UNDER RULE 61G15-23.004, F.A.C.

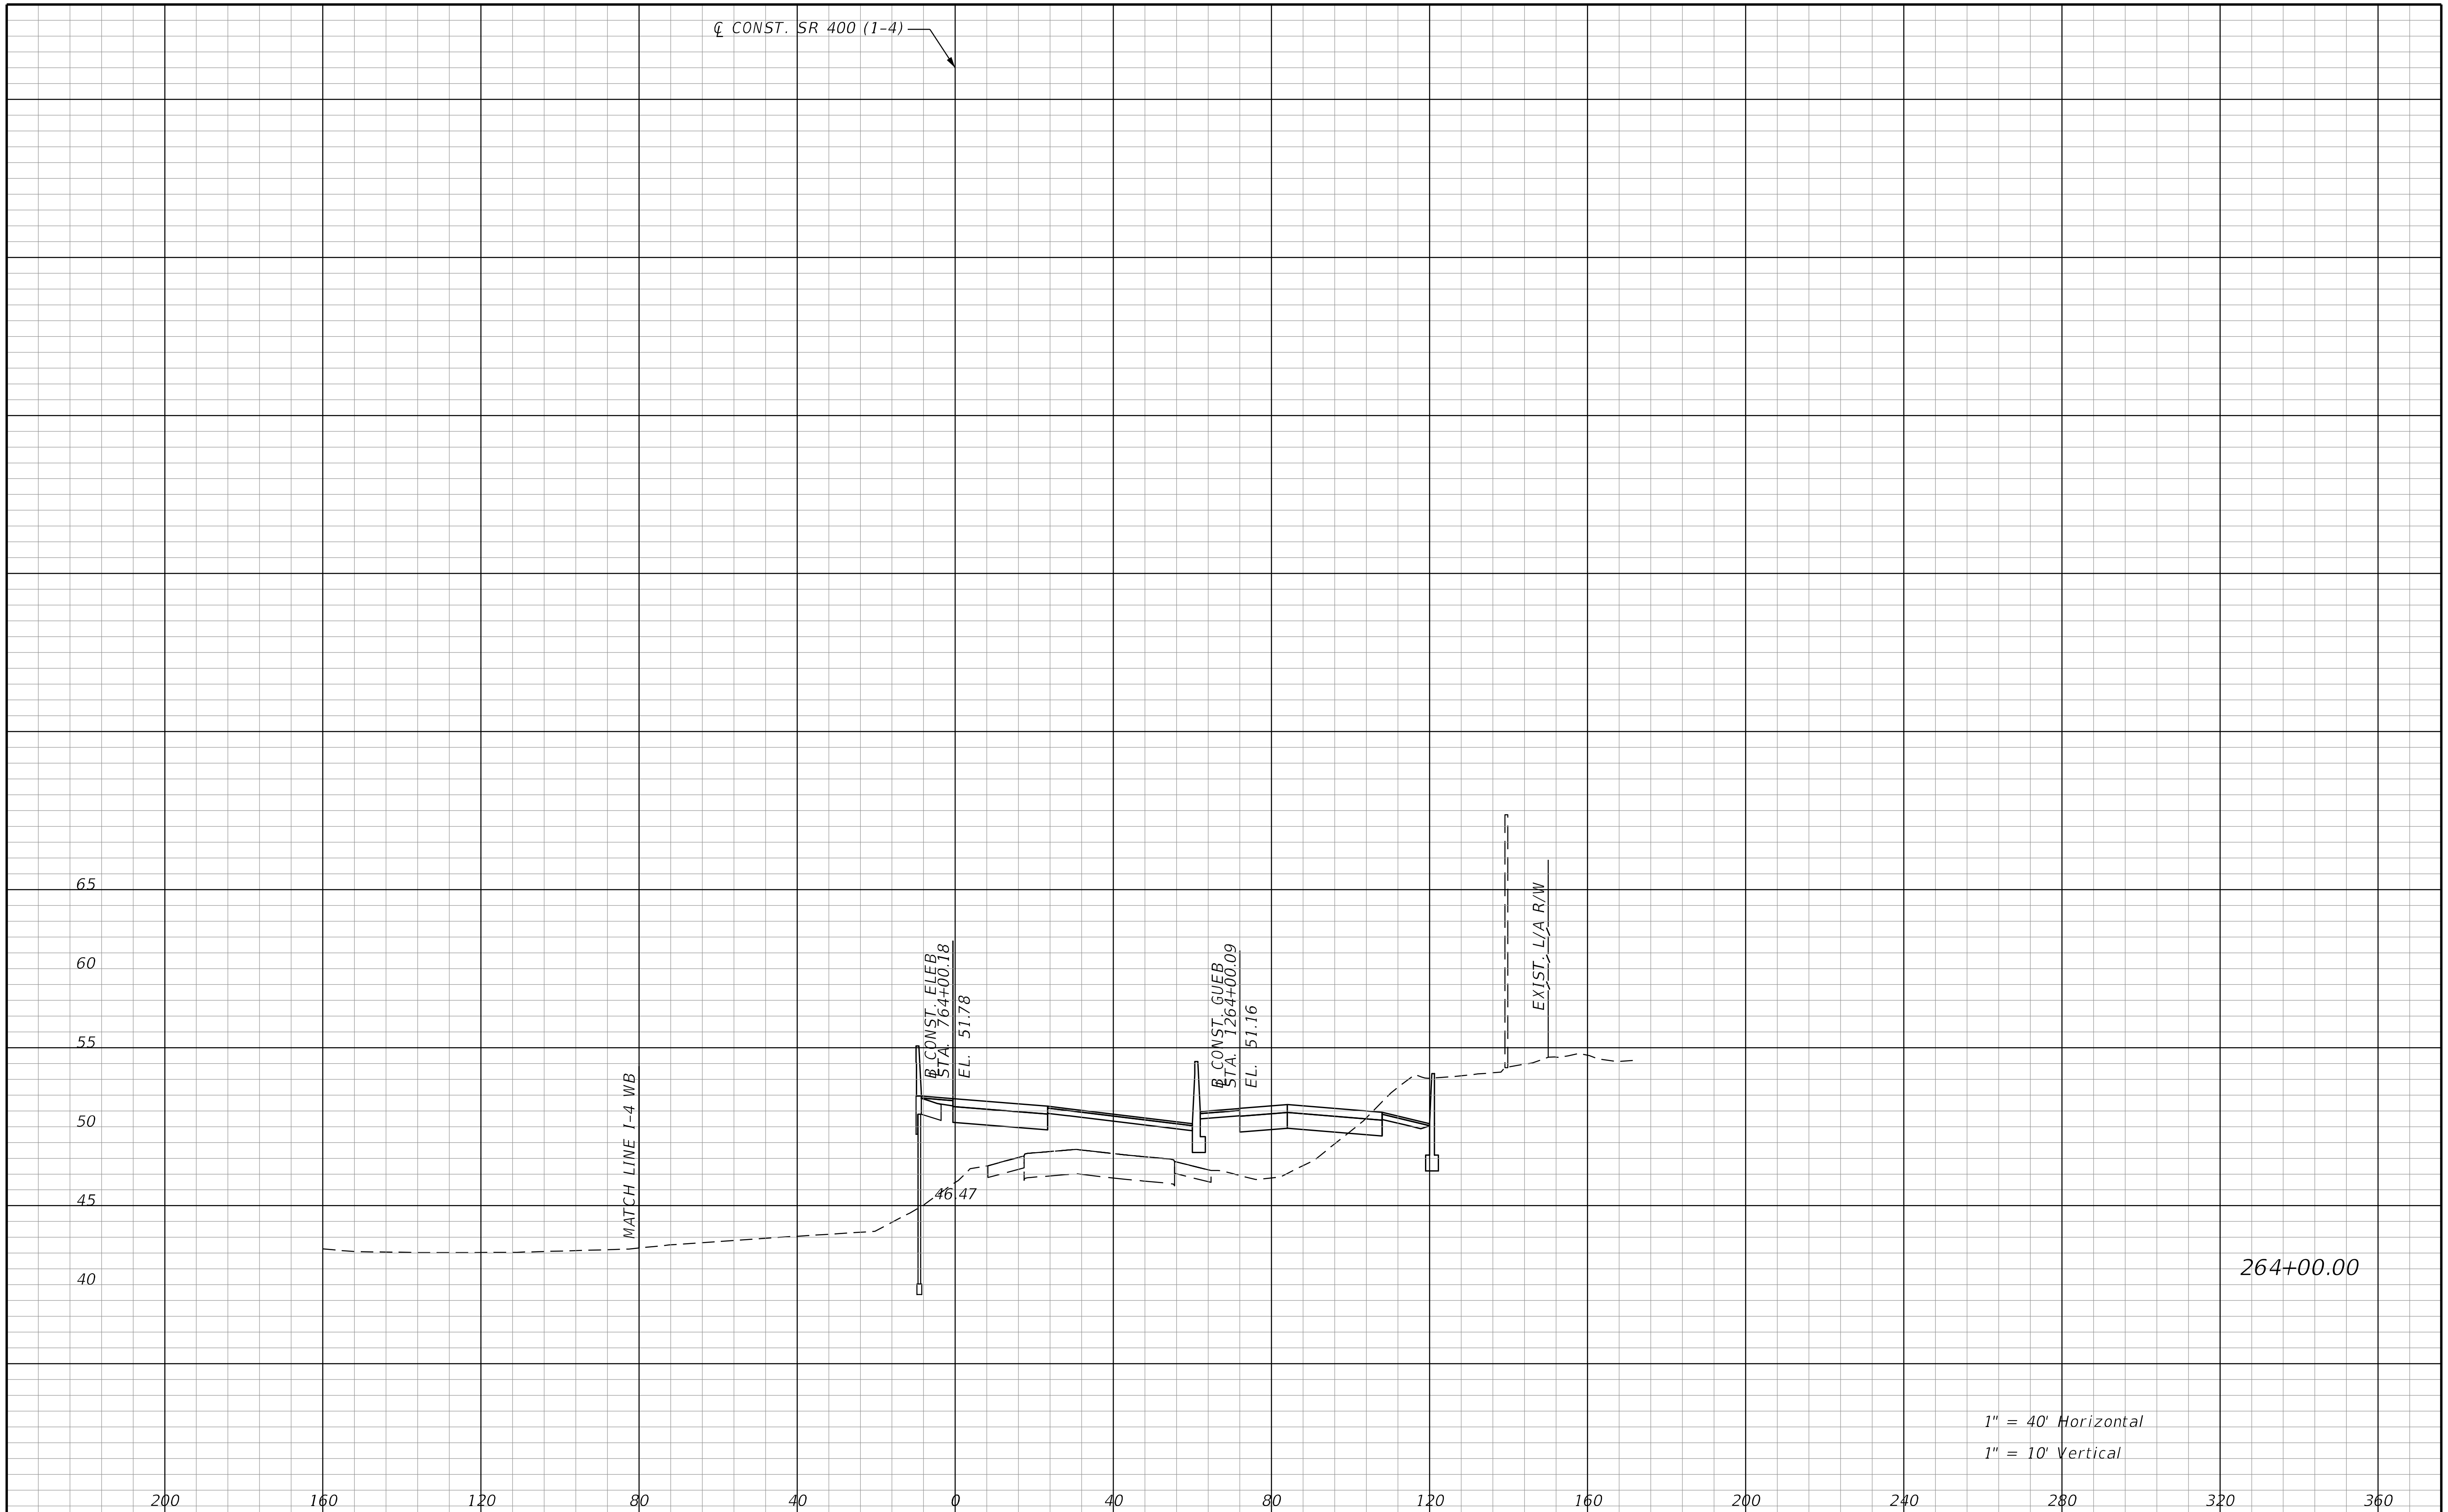

REVISIONS			
DATE	DESCRIPTION	DATE	DESCRIPTION

STANTEC CONSULTING SERVICES INC.
ENGINEER OF RECORD:
WILLIAM V. ANDERSON, P.E. NO.: 36682
11315 CORPORATE BLVD., SUITE 105
ORLANDO, FLORIDA 32817
(407) 823-8966
CERTIFICATE OF AUTHORIZATION NO. 27013

STATE OF FLORIDA
DEPARTMENT OF TRANSPORTATION

ROAD NO.	COUNTY	FINANCIAL PROJECT ID
SR400	VOLUSIA	408464-2-32-01

CROSS SECTIONS
SR 400 (I-4) EB

SHEET NO.
600

THE OFFICIAL RECORD OF THIS SHEET IS THE ELECTRONIC FILE DIGITALLY SIGNED AND SEALED UNDER RULE 61G15-23.004, F.A.C.

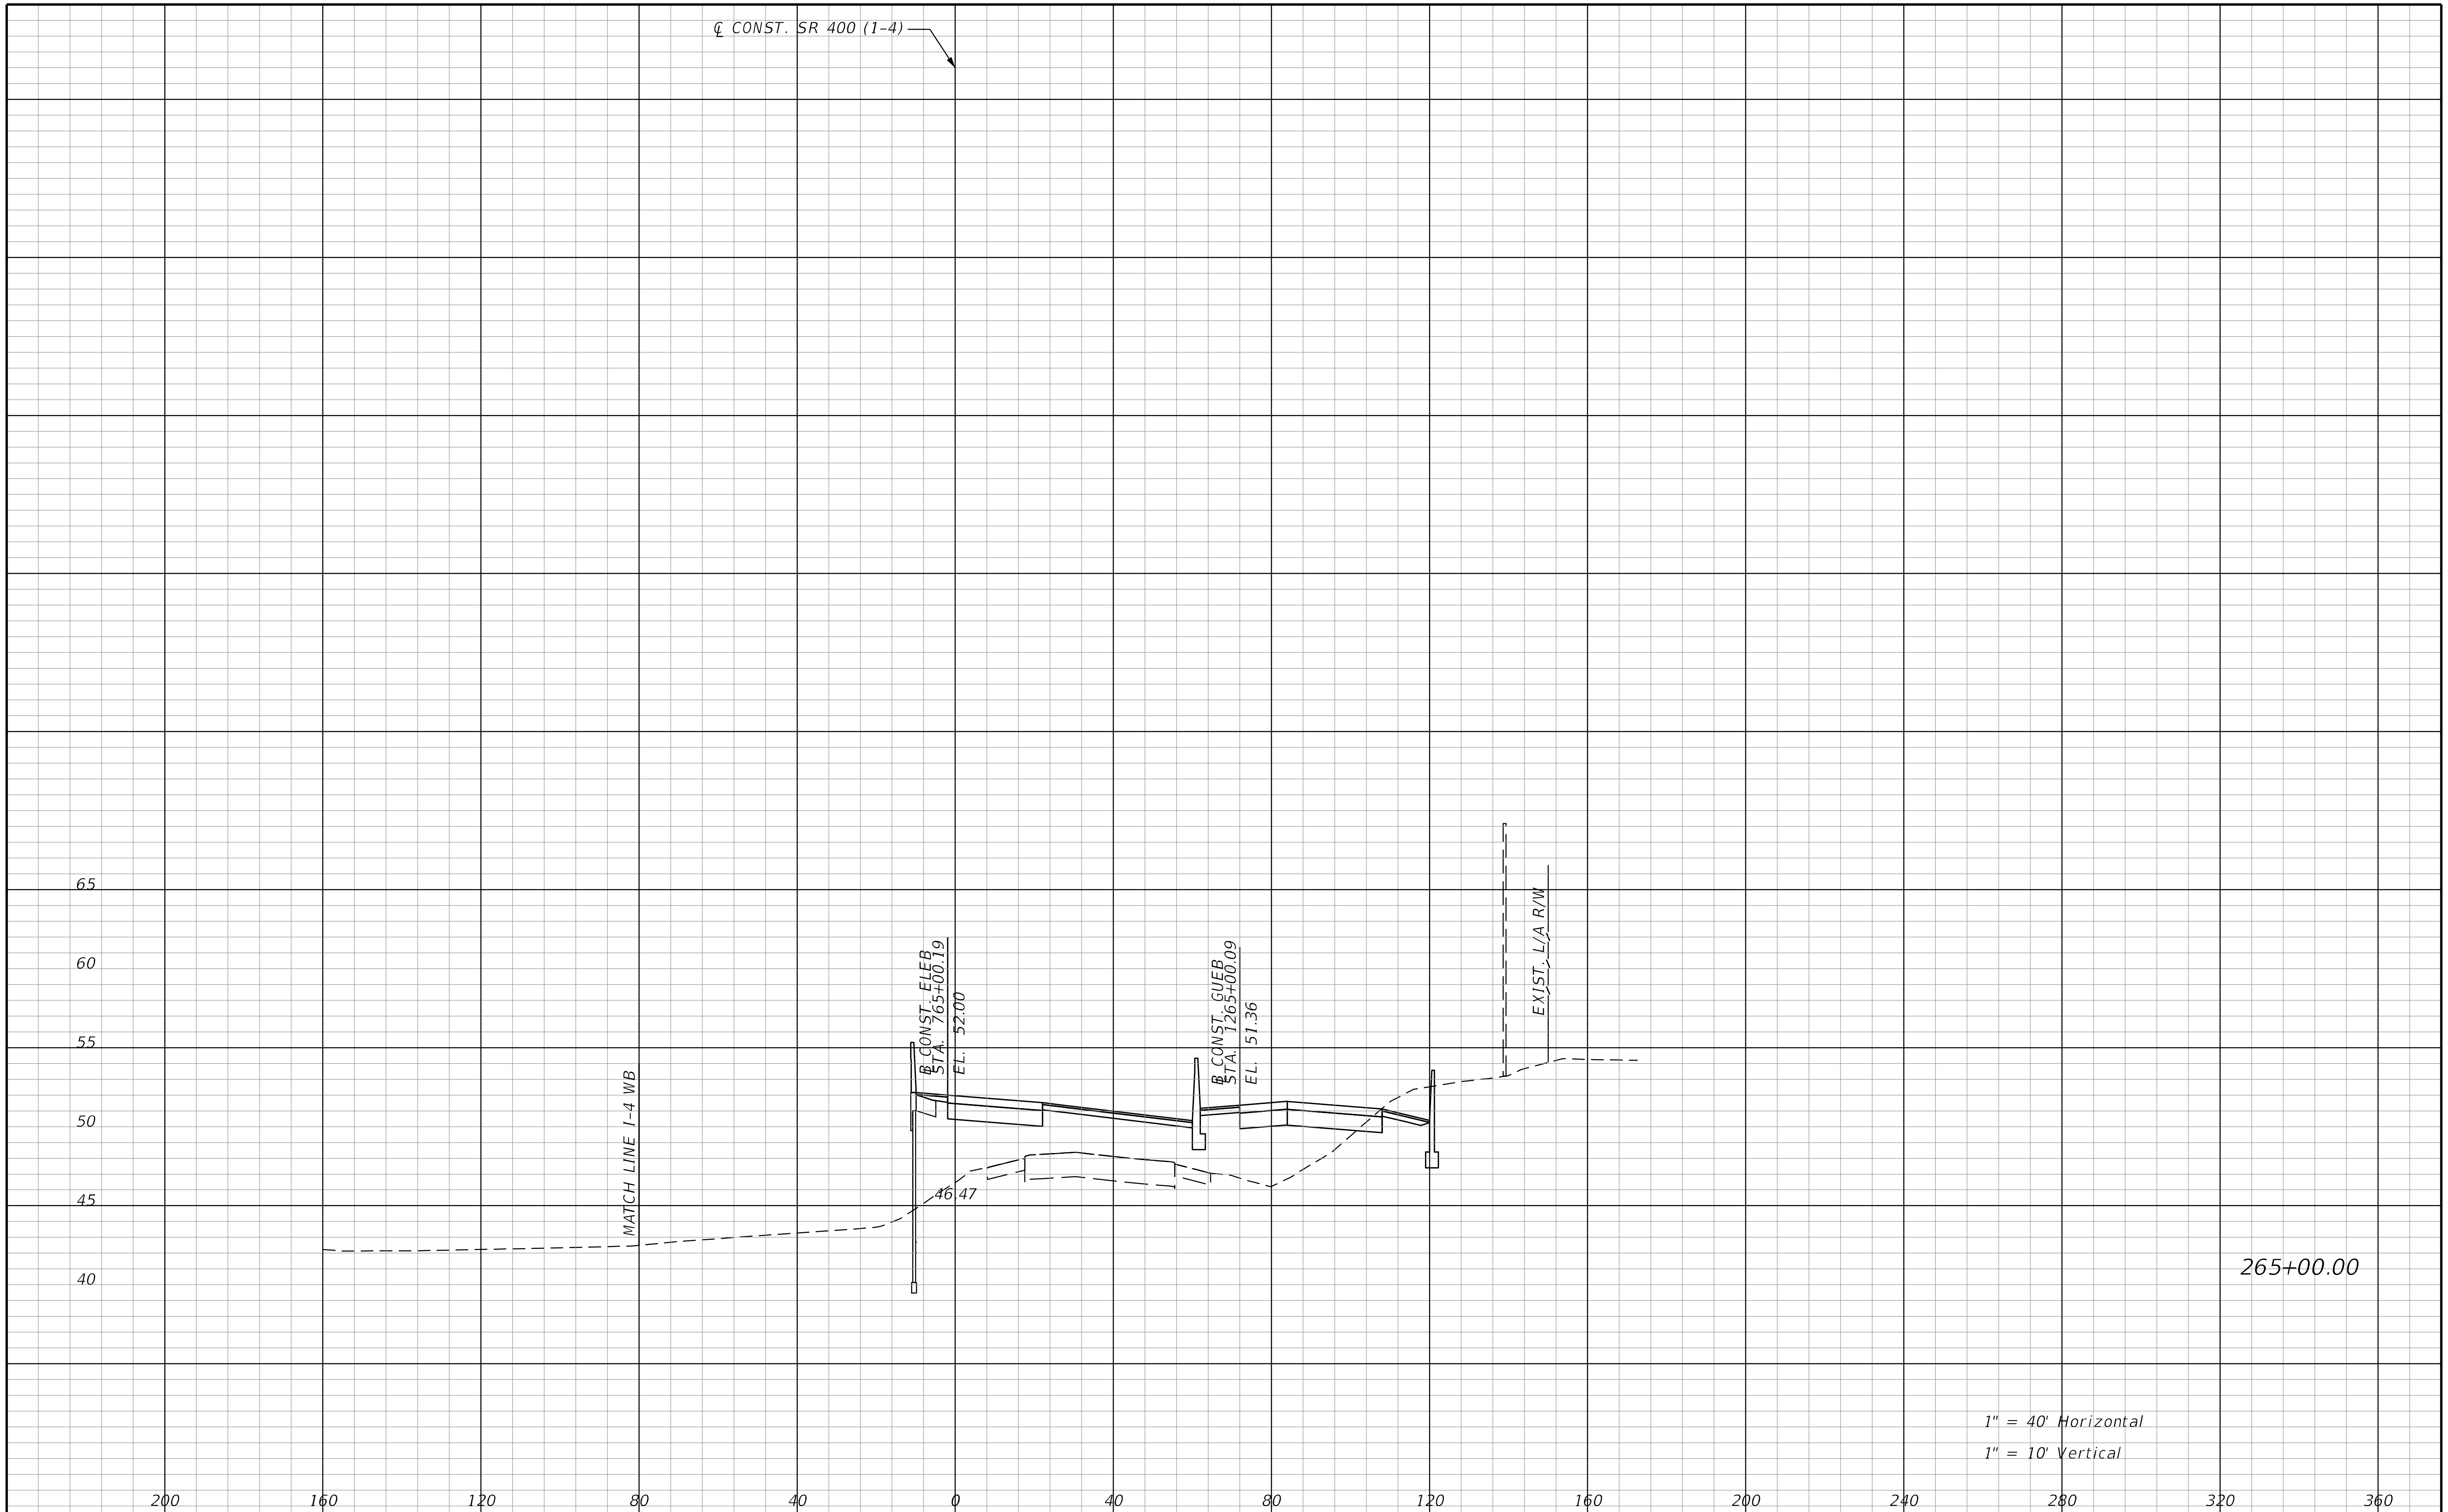

REVISIONS			
DATE	DESCRIPTION	DATE	DESCRIPTION

STANTEC CONSULTING SERVICES INC.
ENGINEER OF RECORD:
WILLIAM V. ANDERSON, P.E. NO.: 36682
11315 CORPORATE BLVD., SUITE 105
ORLANDO, FLORIDA 32817
(407) 823-8966
CERTIFICATE OF AUTHORIZATION NO. 27013

STATE OF FLORIDA
DEPARTMENT OF TRANSPORTATION

ROAD NO.	COUNTY	FINANCIAL PROJECT ID
SR400	VOLUSIA	408464-2-32-01

CROSS SECTIONS
SR 400 (I-4) EB

SHEET NO.
601

THE OFFICIAL RECORD OF THIS SHEET IS THE ELECTRONIC FILE DIGITALLY SIGNED AND SEALED UNDER RULE 61G15-23.004, F.A.C.

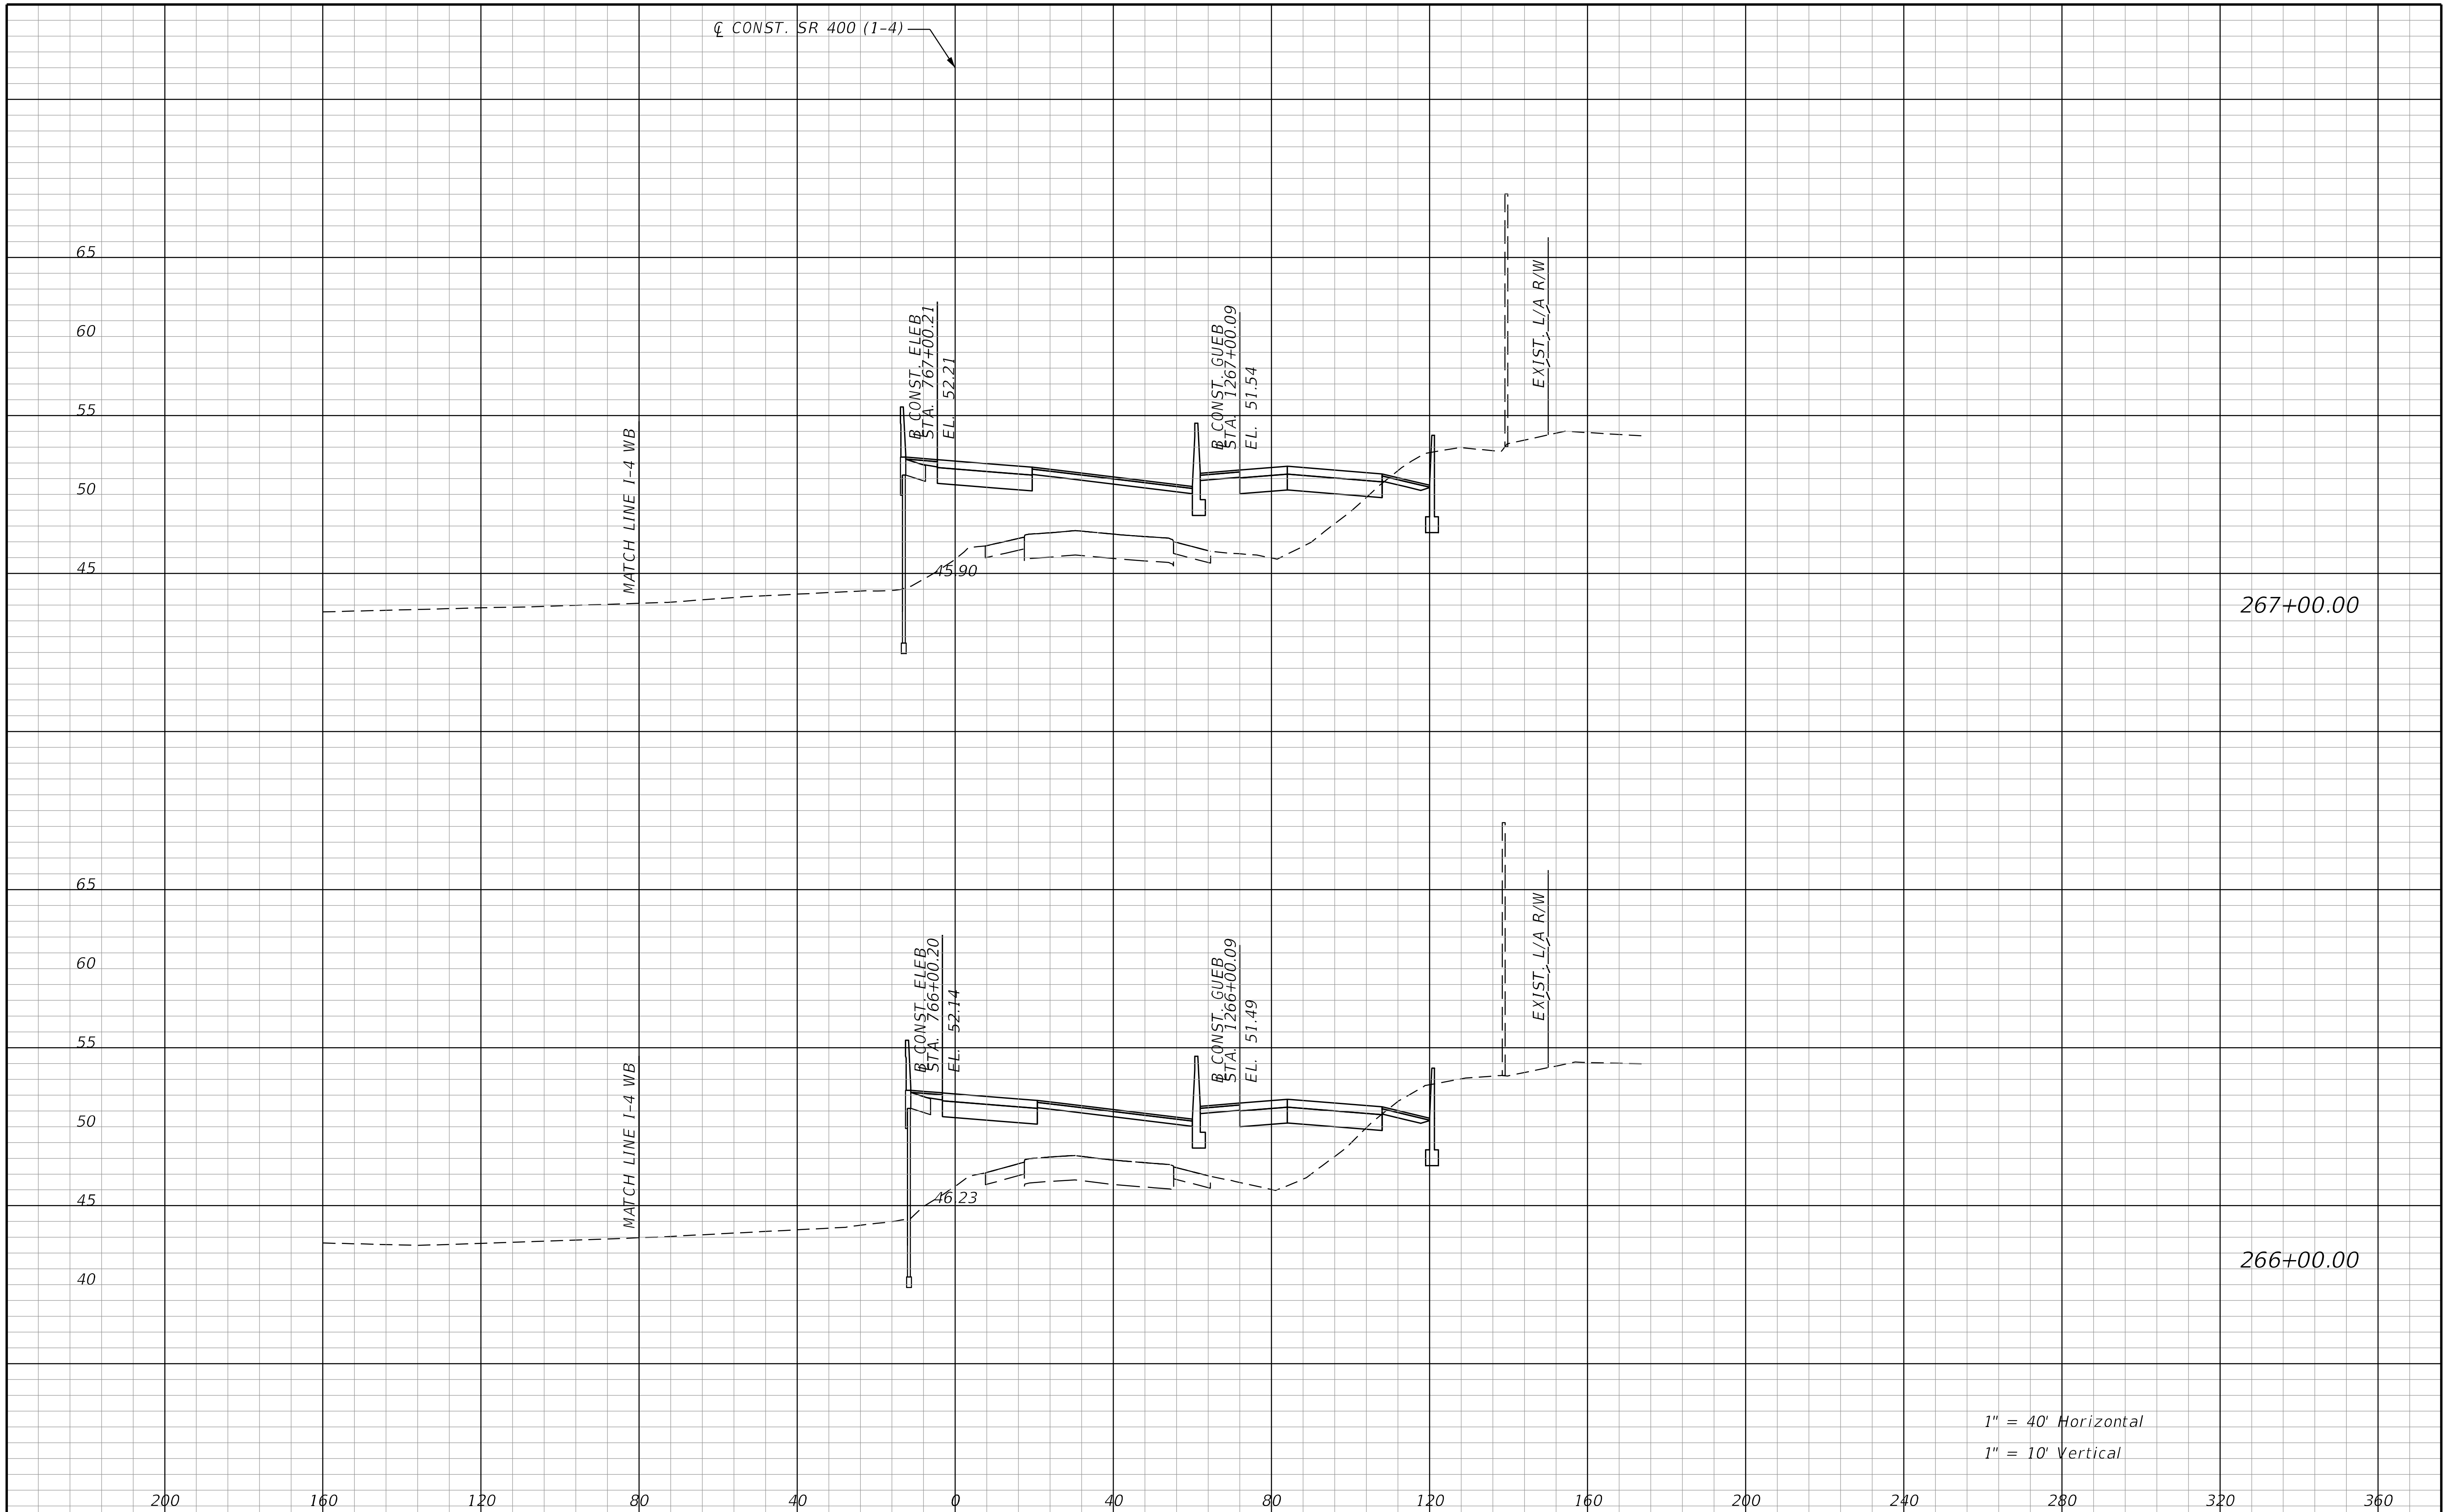

REVISIONS			
DATE	DESCRIPTION	DATE	DESCRIPTION

STANTEC CONSULTING SERVICES INC.
ENGINEER OF RECORD:
WILLIAM V. ANDERSON, P.E. NO.: 36682
11315 CORPORATE BLVD., SUITE 105
ORLANDO, FLORIDA 32817
(407) 823-8966
CERTIFICATE OF AUTHORIZATION NO. 27013

STATE OF FLORIDA
DEPARTMENT OF TRANSPORTATION

ROAD NO.	COUNTY	FINANCIAL PROJECT ID
SR400	VOLUSIA	408464-2-32-01

CROSS SECTIONS
SR 400 (I-4) EB

SHEET NO.
602

jchassee 6/14/2019 4:25:17 PM Rdxsrd_shg V:\2158\active\CADD\40846423201\roadway\RDXSRD01.dgn

THE OFFICIAL RECORD OF THIS SHEET IS THE ELECTRONIC FILE DIGITALLY SIGNED AND SEALED UNDER RULE 61G15-23.004, F.A.C.

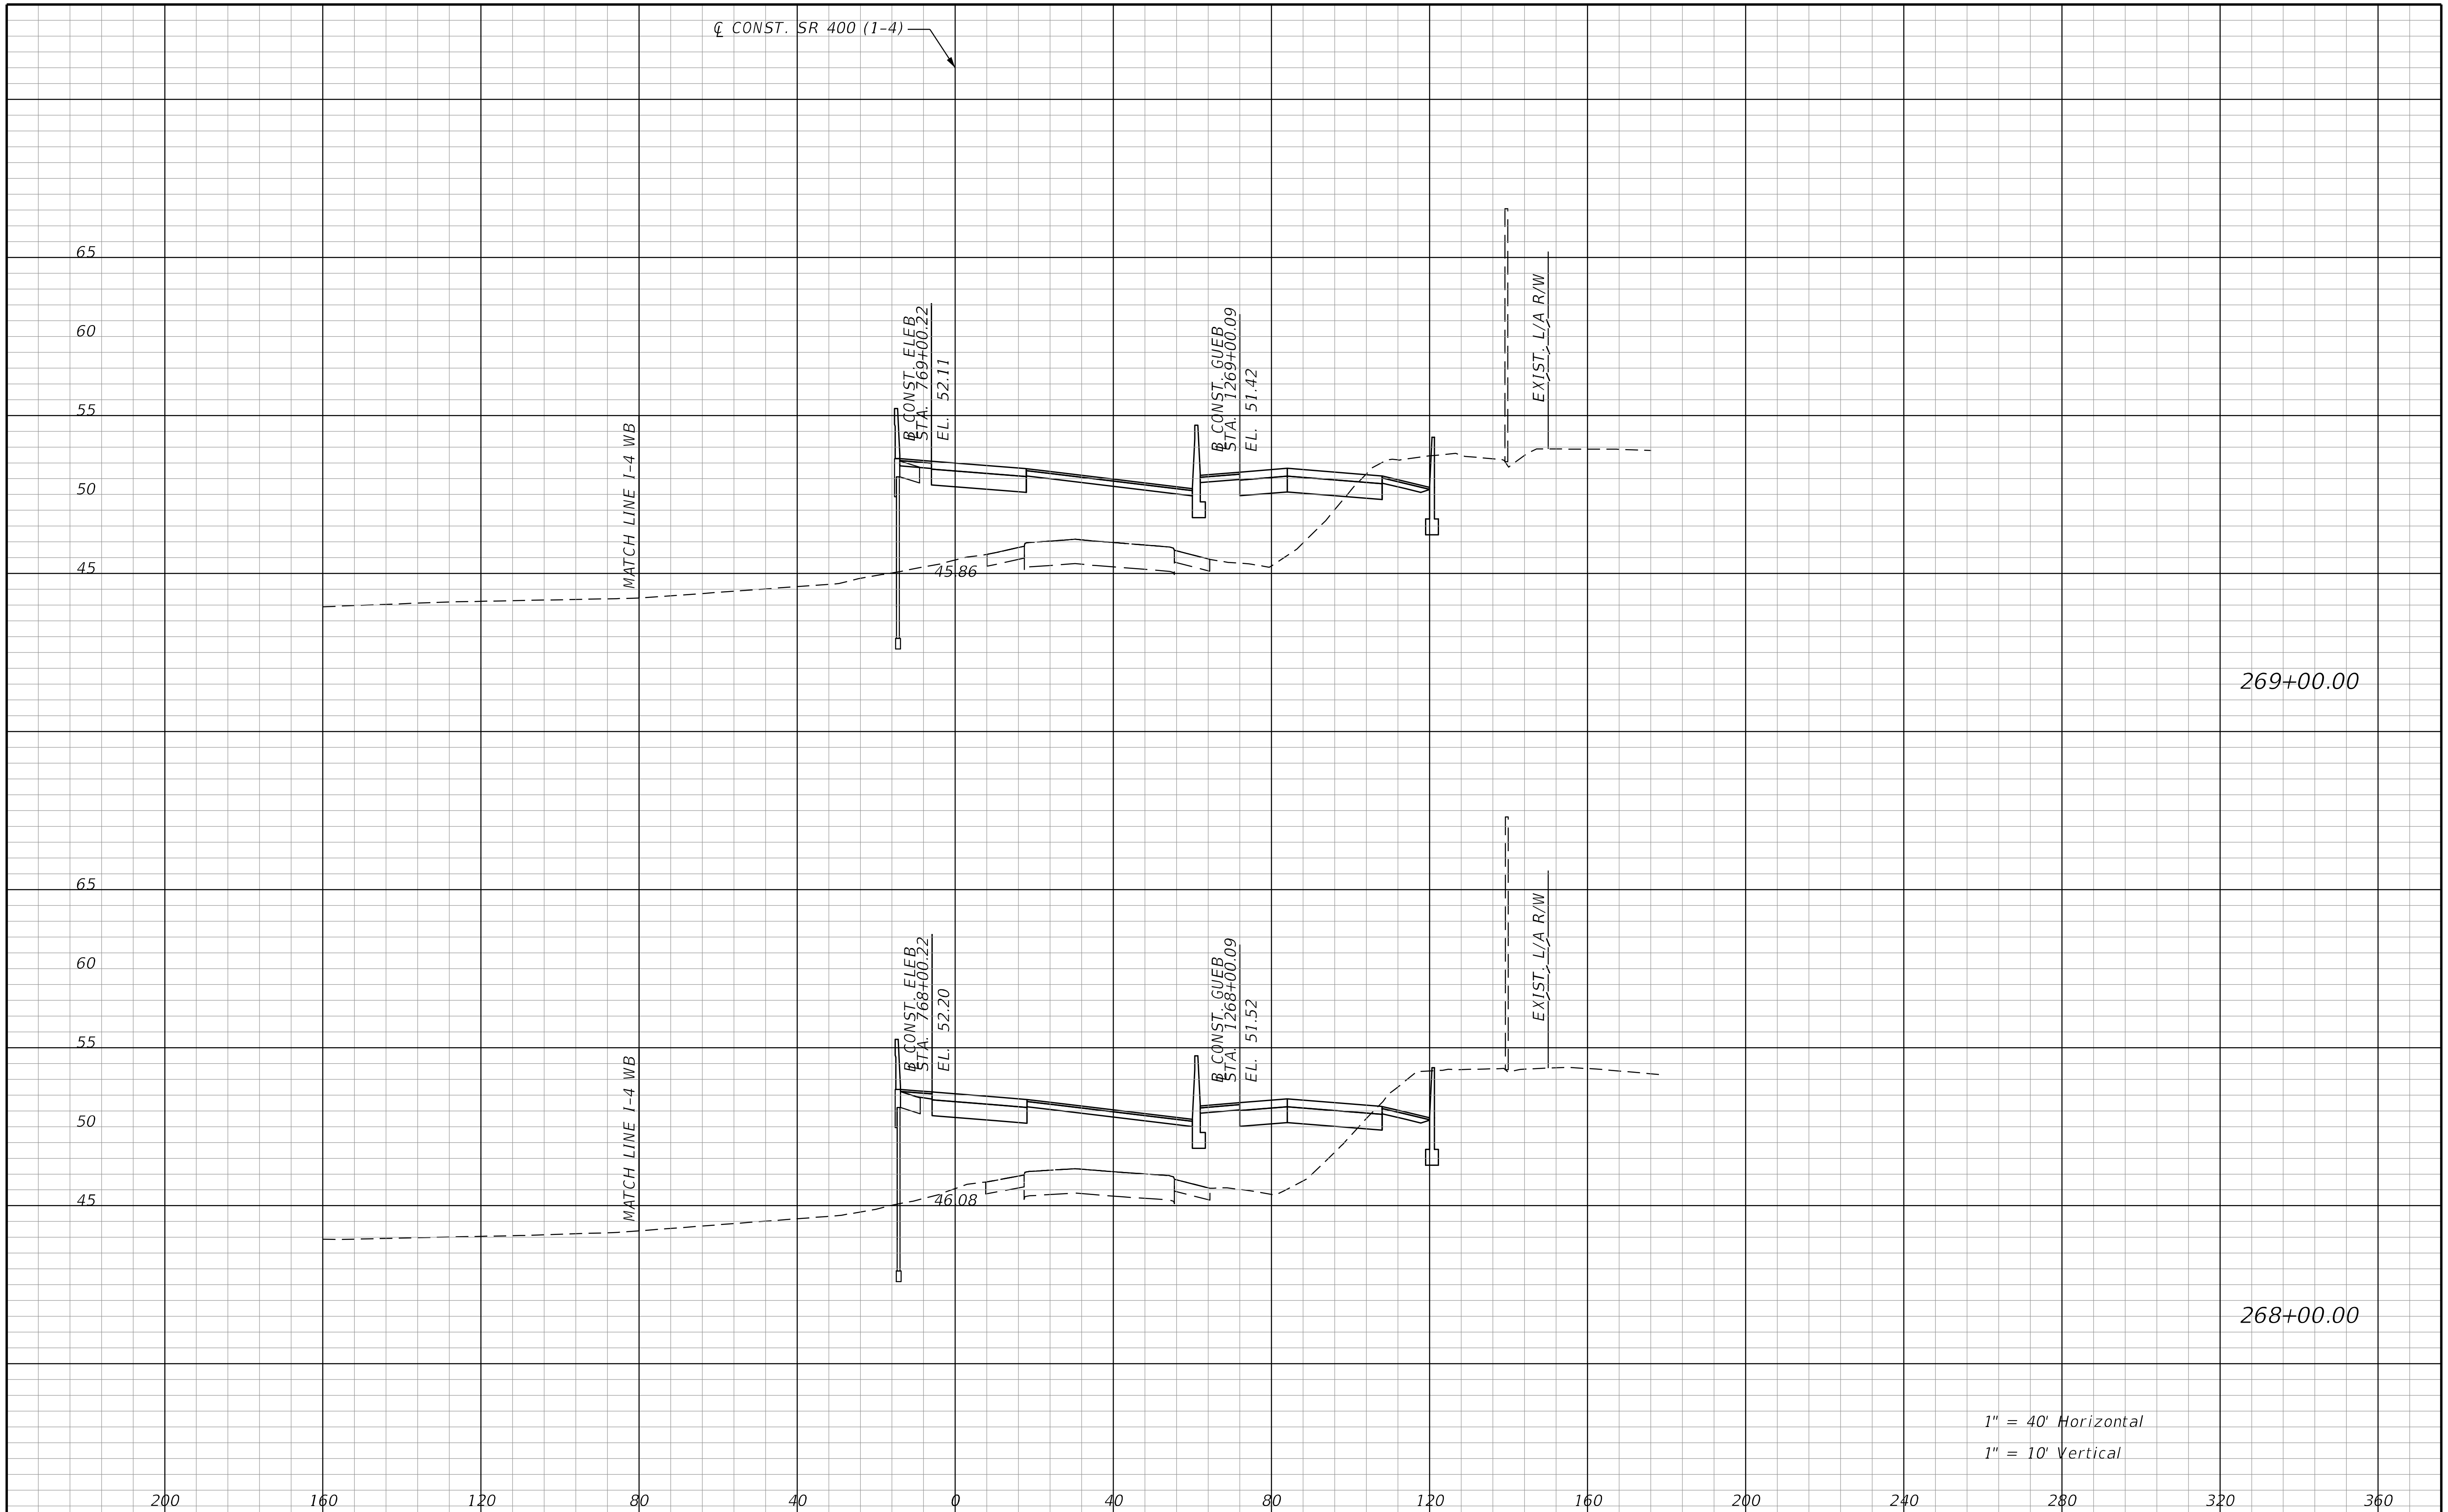

REVISIONS			
DATE	DESCRIPTION	DATE	DESCRIPTION

STANTEC CONSULTING SERVICES INC.
ENGINEER OF RECORD:
WILLIAM V. ANDERSON, P.E. NO.: 36682
11315 CORPORATE BLVD., SUITE 105
ORLANDO, FLORIDA 32817
(407) 823-8966
CERTIFICATE OF AUTHORIZATION NO. 27013

STATE OF FLORIDA
DEPARTMENT OF TRANSPORTATION

ROAD NO.	COUNTY	FINANCIAL PROJECT ID
SR400	VOLUSIA	408464-2-32-01

CROSS SECTIONS
SR 400 (I-4) EB

SHEET NO.
603

THE OFFICIAL RECORD OF THIS SHEET IS THE ELECTRONIC FILE DIGITALLY SIGNED AND SEALED UNDER RULE 61G15-23.004, F.A.C.

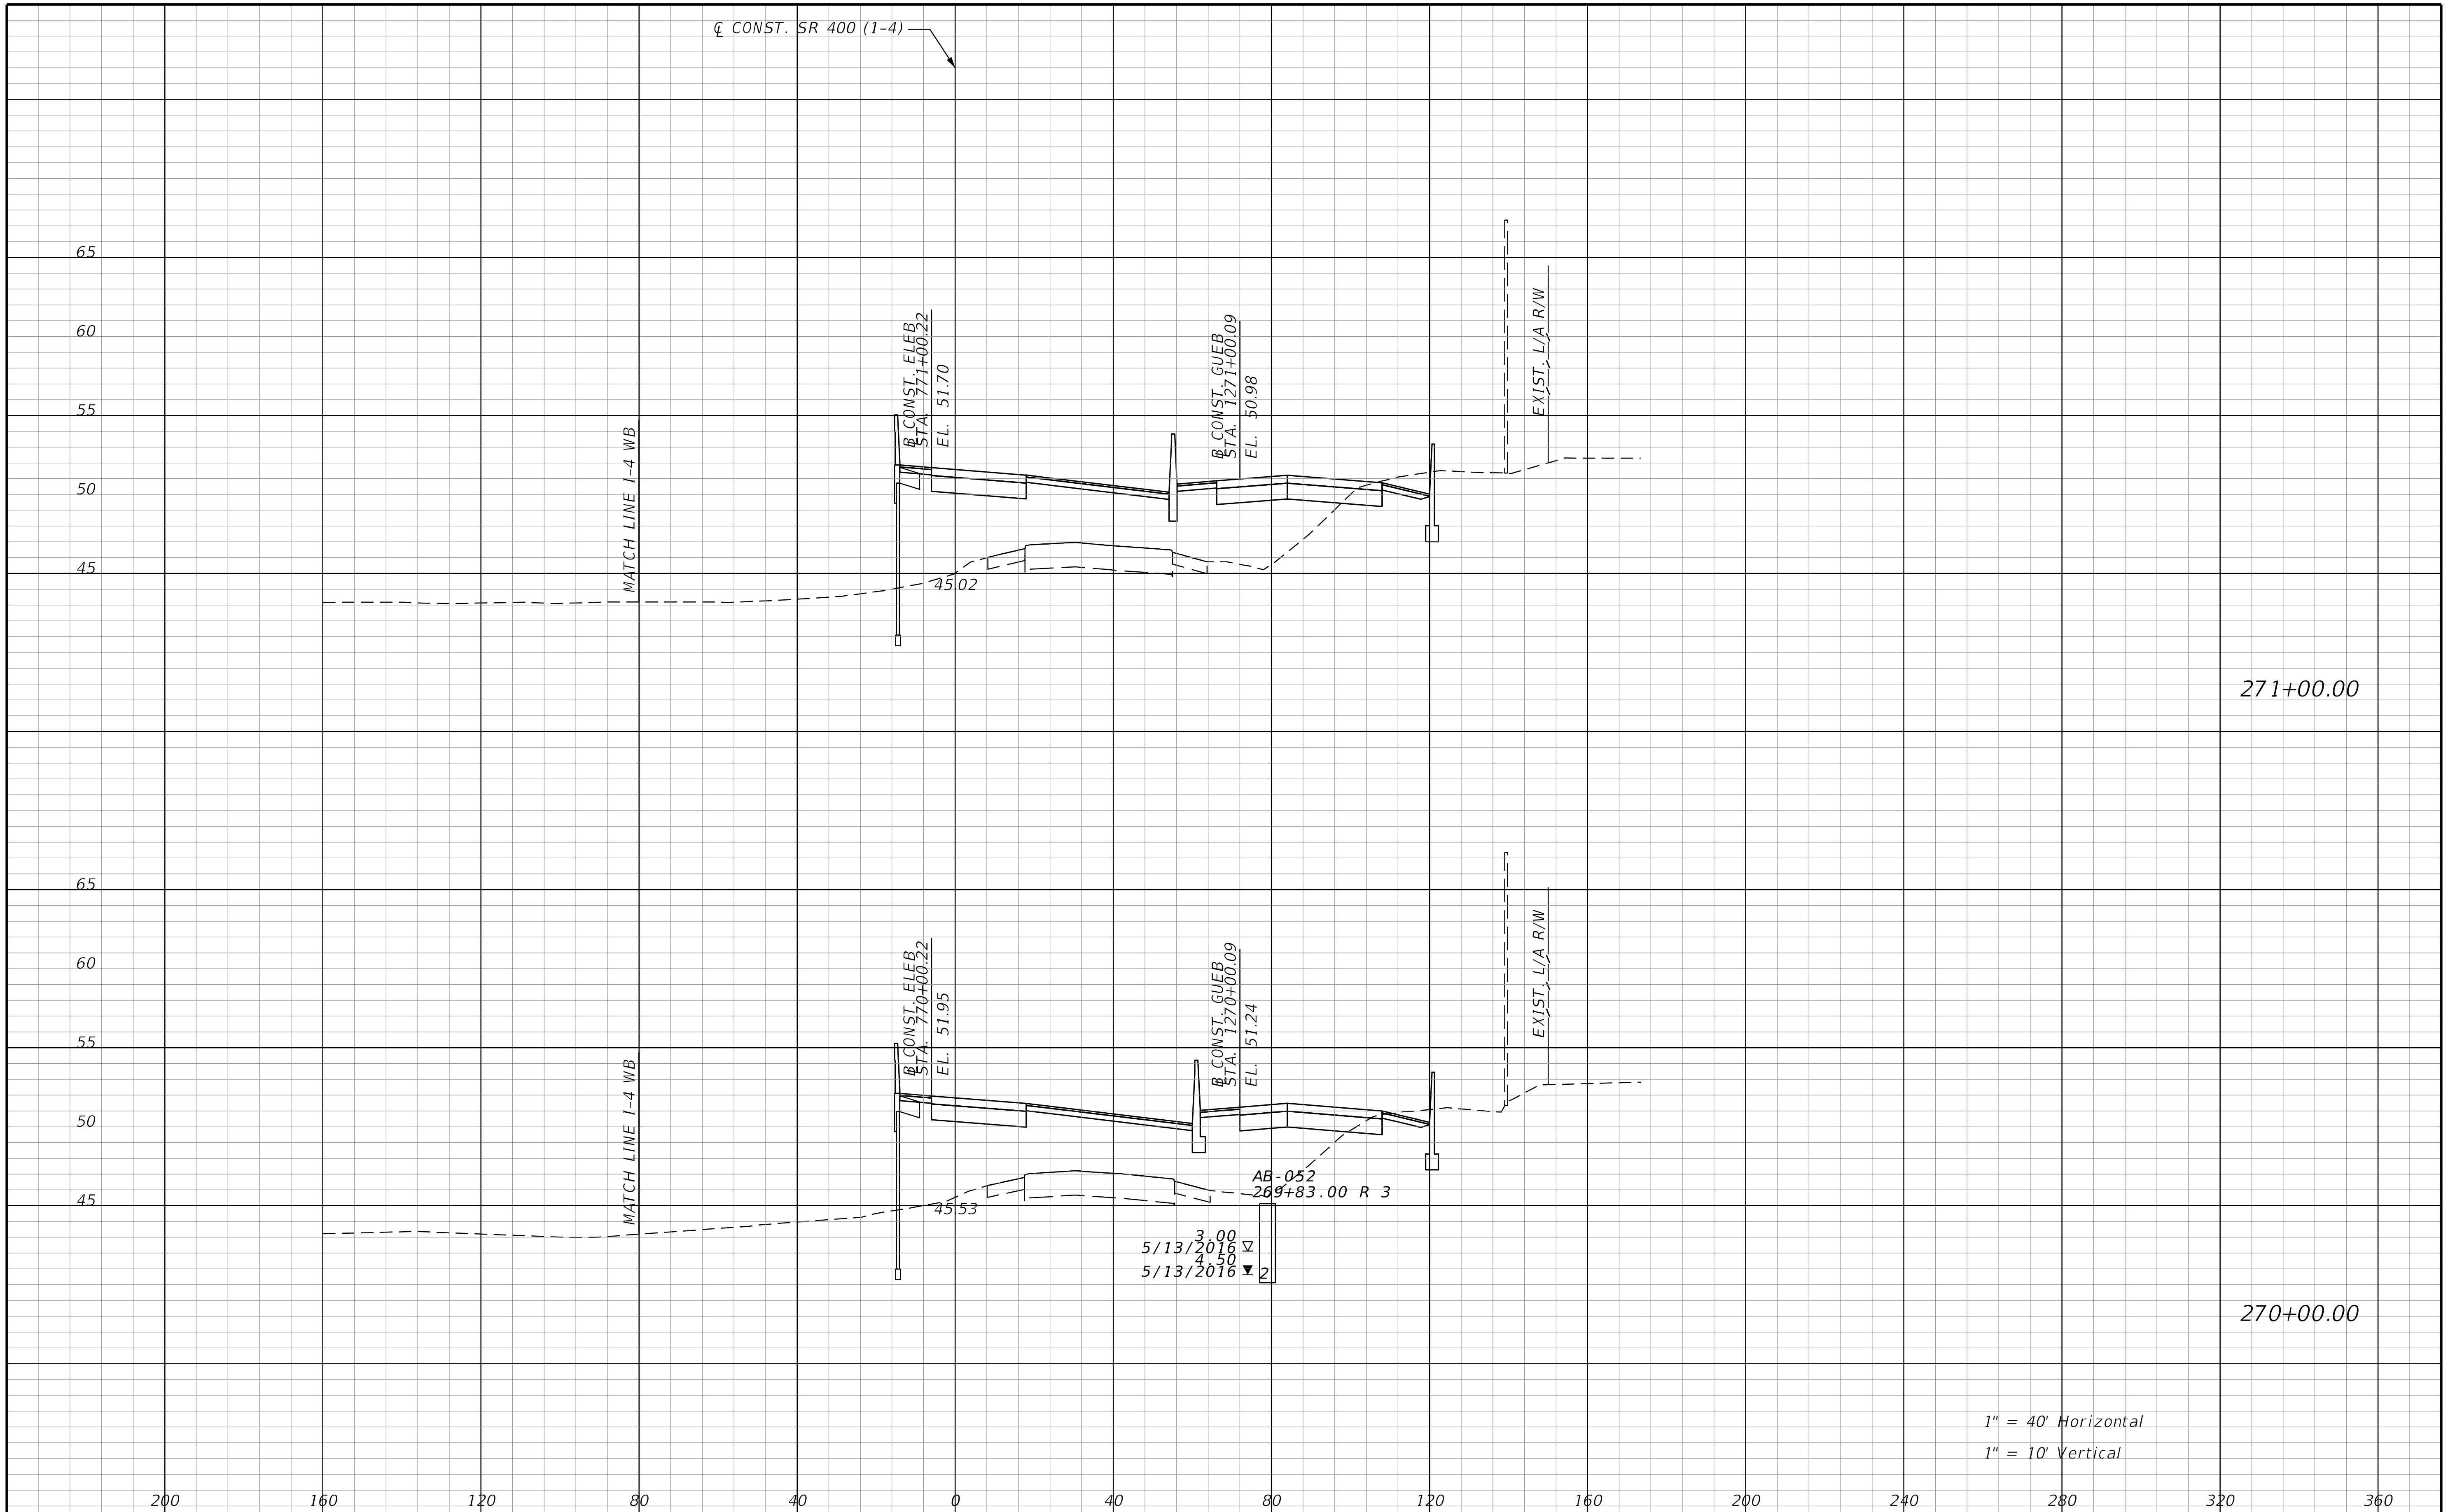

THE OFFICIAL RECORD OF THIS SHEET IS THE ELECTRONIC FILE DIGITALLY SIGNED AND SEALED UNDER RULE 61G15-23.004, F.A.C.

REVISIONS

DATE	DESCRIPTION	DATE	DESCRIPTION

STANTEC CONSULTING SERVICES INC.
ENGINEER OF RECORD:
WILLIAM V. ANDERSON, P.E. NO.: 36682
11315 CORPORATE BLVD., SUITE 105
ORLANDO, FLORIDA 32817
(407) 823-8966
CERTIFICATE OF AUTHORIZATION NO. 27013

STATE OF FLORIDA
DEPARTMENT OF TRANSPORTATION

ROAD NO.	COUNTY	FINANCIAL PROJECT ID
SR400	VOLUSIA	408464-2-32-01

CROSS SECTIONS
SR 400 (I-4) EB

SHEET NO.
604

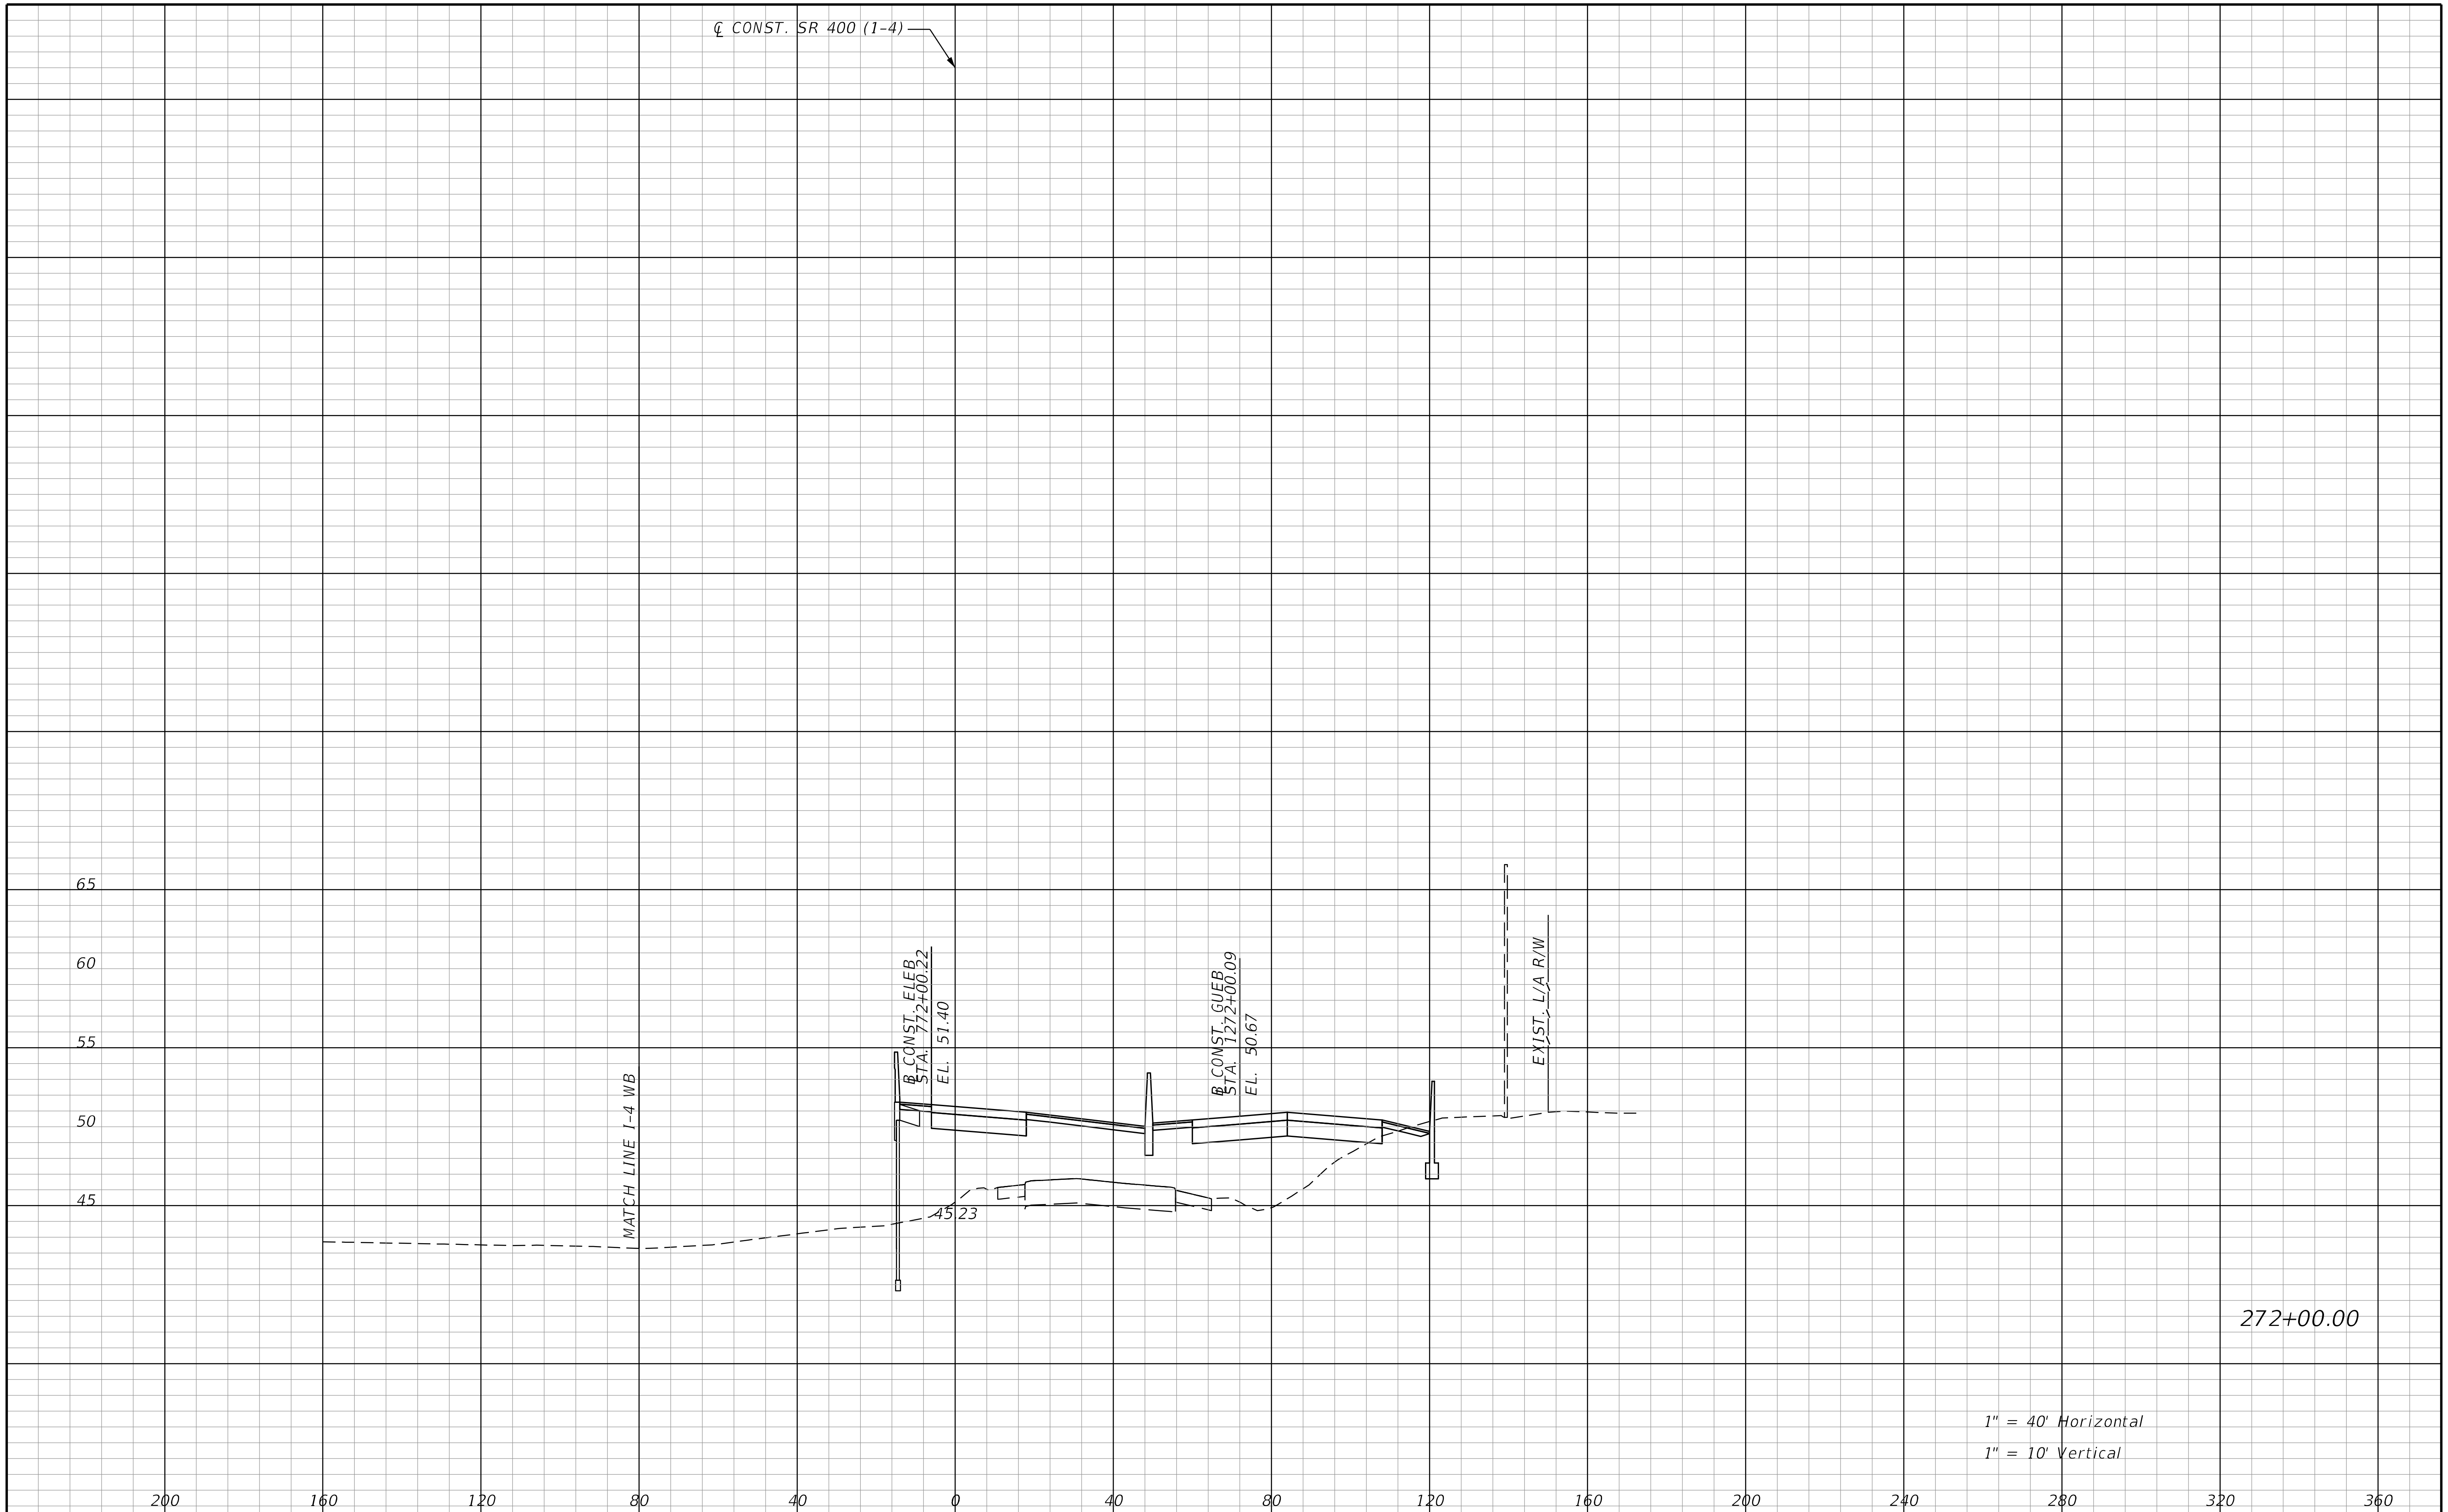

REVISIONS			
DATE	DESCRIPTION	DATE	DESCRIPTION

STANTEC CONSULTING SERVICES INC.
ENGINEER OF RECORD:
WILLIAM V. ANDERSON, P.E. NO.: 36682
11315 CORPORATE BLVD., SUITE 105
ORLANDO, FLORIDA 32817
(407) 823-8966
CERTIFICATE OF AUTHORIZATION NO. 27013

STATE OF FLORIDA
DEPARTMENT OF TRANSPORTATION

ROAD NO.	COUNTY	FINANCIAL PROJECT ID
SR400	VOLUSIA	408464-2-32-01

CROSS SECTIONS
SR 400 (I-4) EB

SHEET NO.
605

THE OFFICIAL RECORD OF THIS SHEET IS THE ELECTRONIC FILE DIGITALLY SIGNED AND SEALED UNDER RULE 61G15-23.004, F.A.C.

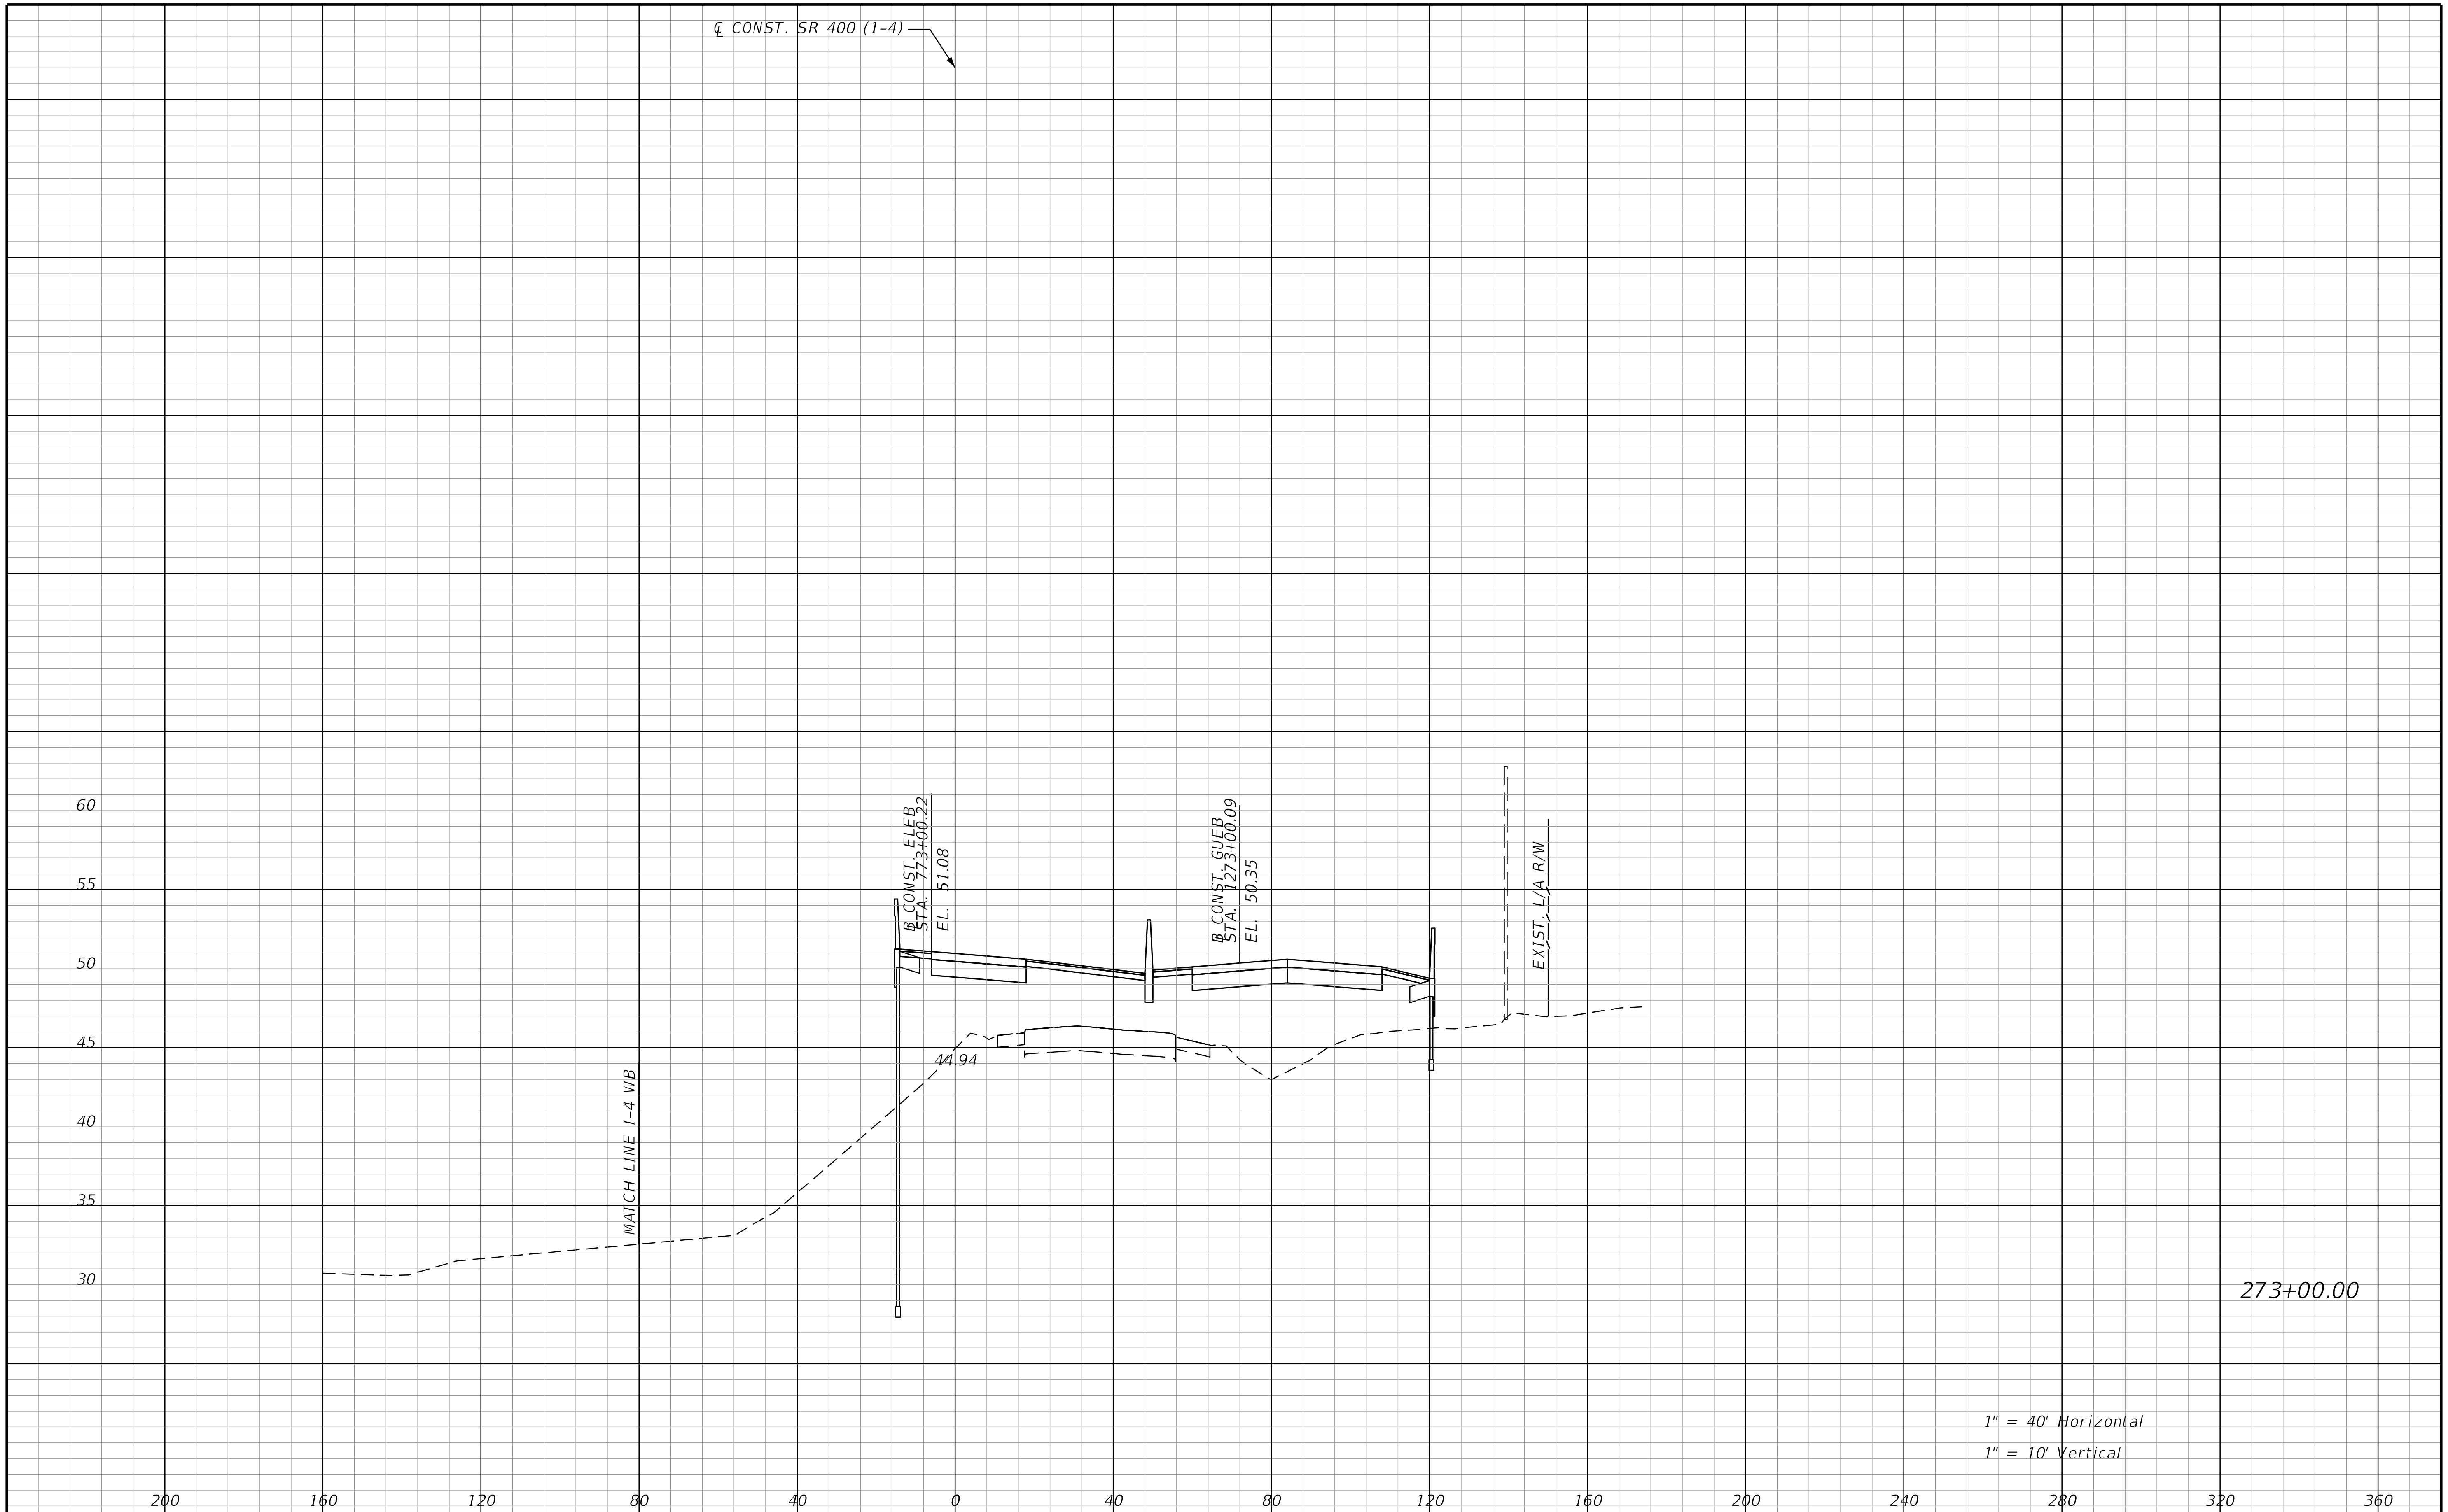

REVISIONS			
DATE	DESCRIPTION	DATE	DESCRIPTION

STANTEC CONSULTING SERVICES INC.
ENGINEER OF RECORD:
WILLIAM V. ANDERSON, P.E. NO.: 36682
11315 CORPORATE BLVD., SUITE 105
ORLANDO, FLORIDA 32817
(407) 823-8966
CERTIFICATE OF AUTHORIZATION NO. 27013

STATE OF FLORIDA
DEPARTMENT OF TRANSPORTATION

ROAD NO.	COUNTY	FINANCIAL PROJECT ID
SR400	VOLUSIA	408464-2-32-01

CROSS SECTIONS
SR 400 (I-4) EB

SHEET NO. 606

THE OFFICIAL RECORD OF THIS SHEET IS THE ELECTRONIC FILE DIGITALLY SIGNED AND SEALED UNDER RULE 61G15-23.004, F.A.C.

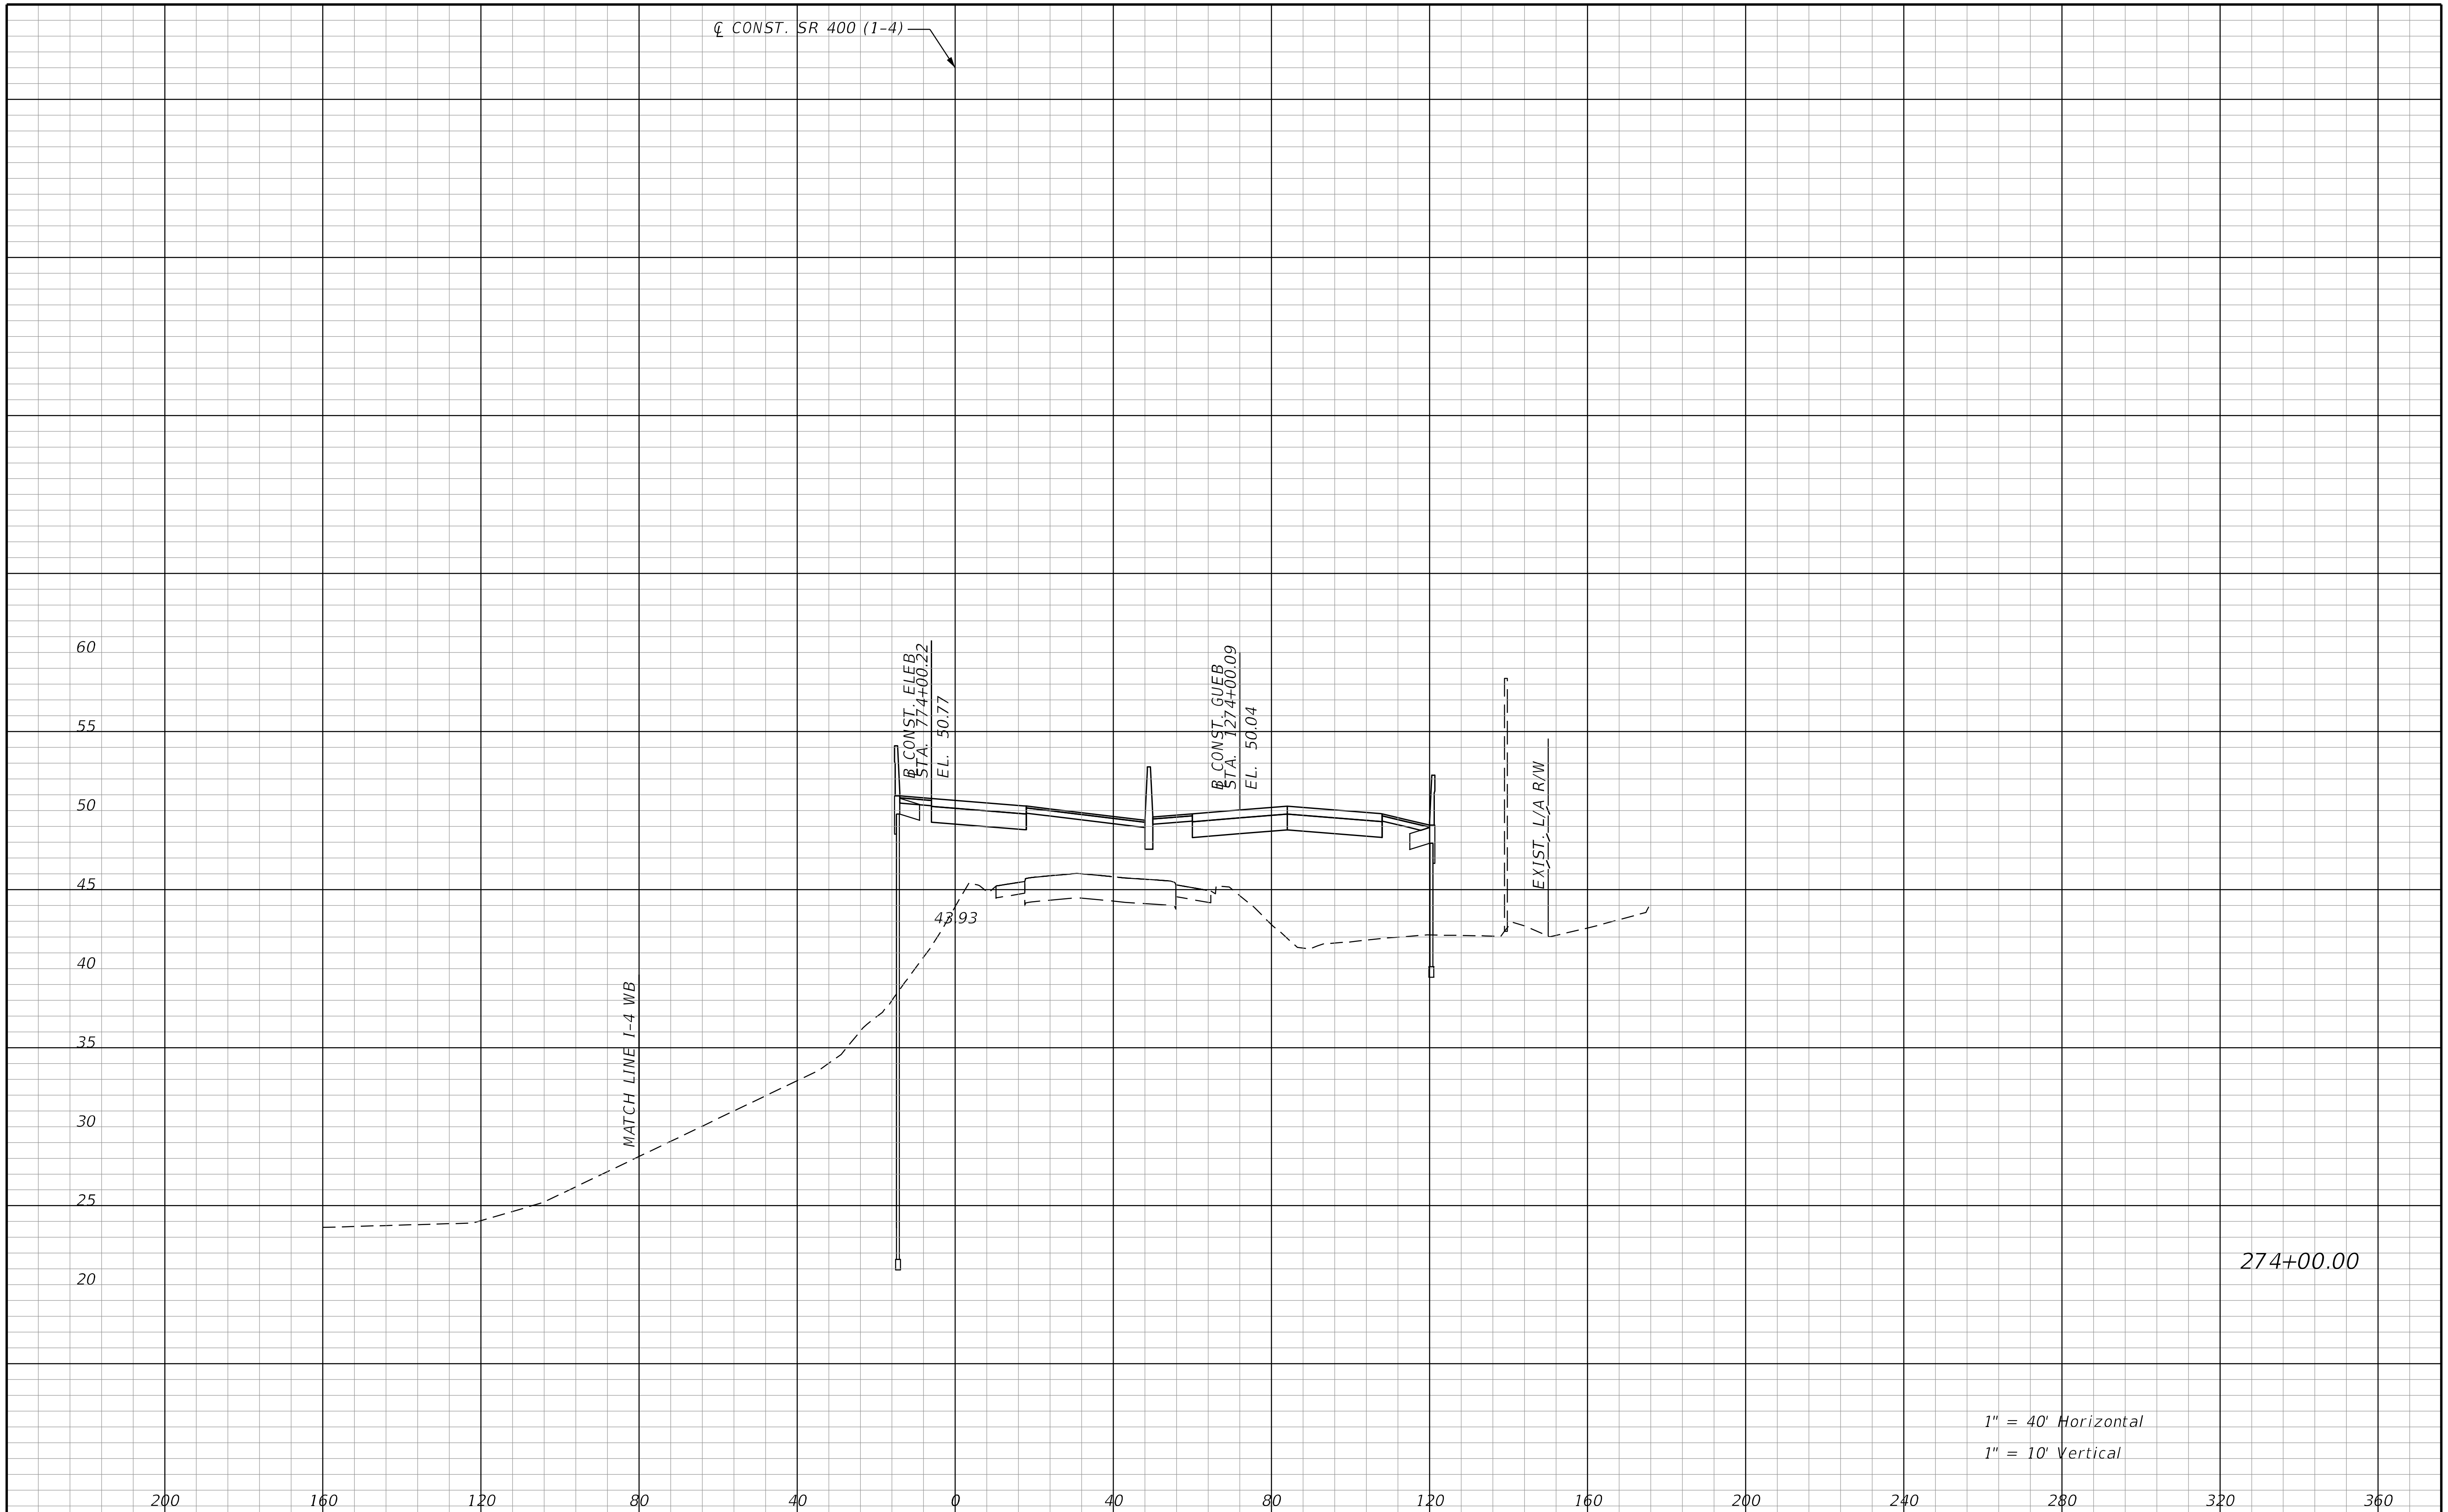

REVISIONS			
DATE	DESCRIPTION	DATE	DESCRIPTION

STANTEC CONSULTING SERVICES INC.
ENGINEER OF RECORD:
WILLIAM V. ANDERSON, P.E. NO.: 36682
11315 CORPORATE BLVD., SUITE 105
ORLANDO, FLORIDA 32817
(407) 823-8966
CERTIFICATE OF AUTHORIZATION NO. 27013

STATE OF FLORIDA
DEPARTMENT OF TRANSPORTATION

ROAD NO.	COUNTY	FINANCIAL PROJECT ID
SR400	VOLUSIA	408464-2-32-01

CROSS SECTIONS
SR 400 (I-4) EB

SHEET NO.
607

jchassee 6/14/2019 4:25:19 PM Rdxsrd_shg V:\2158\active\CADD\40846423201\roadway\RDXSRD01.dgn

THE OFFICIAL RECORD OF THIS SHEET IS THE ELECTRONIC FILE DIGITALLY SIGNED AND SEALED UNDER RULE 61G15-23.004, F.A.C.

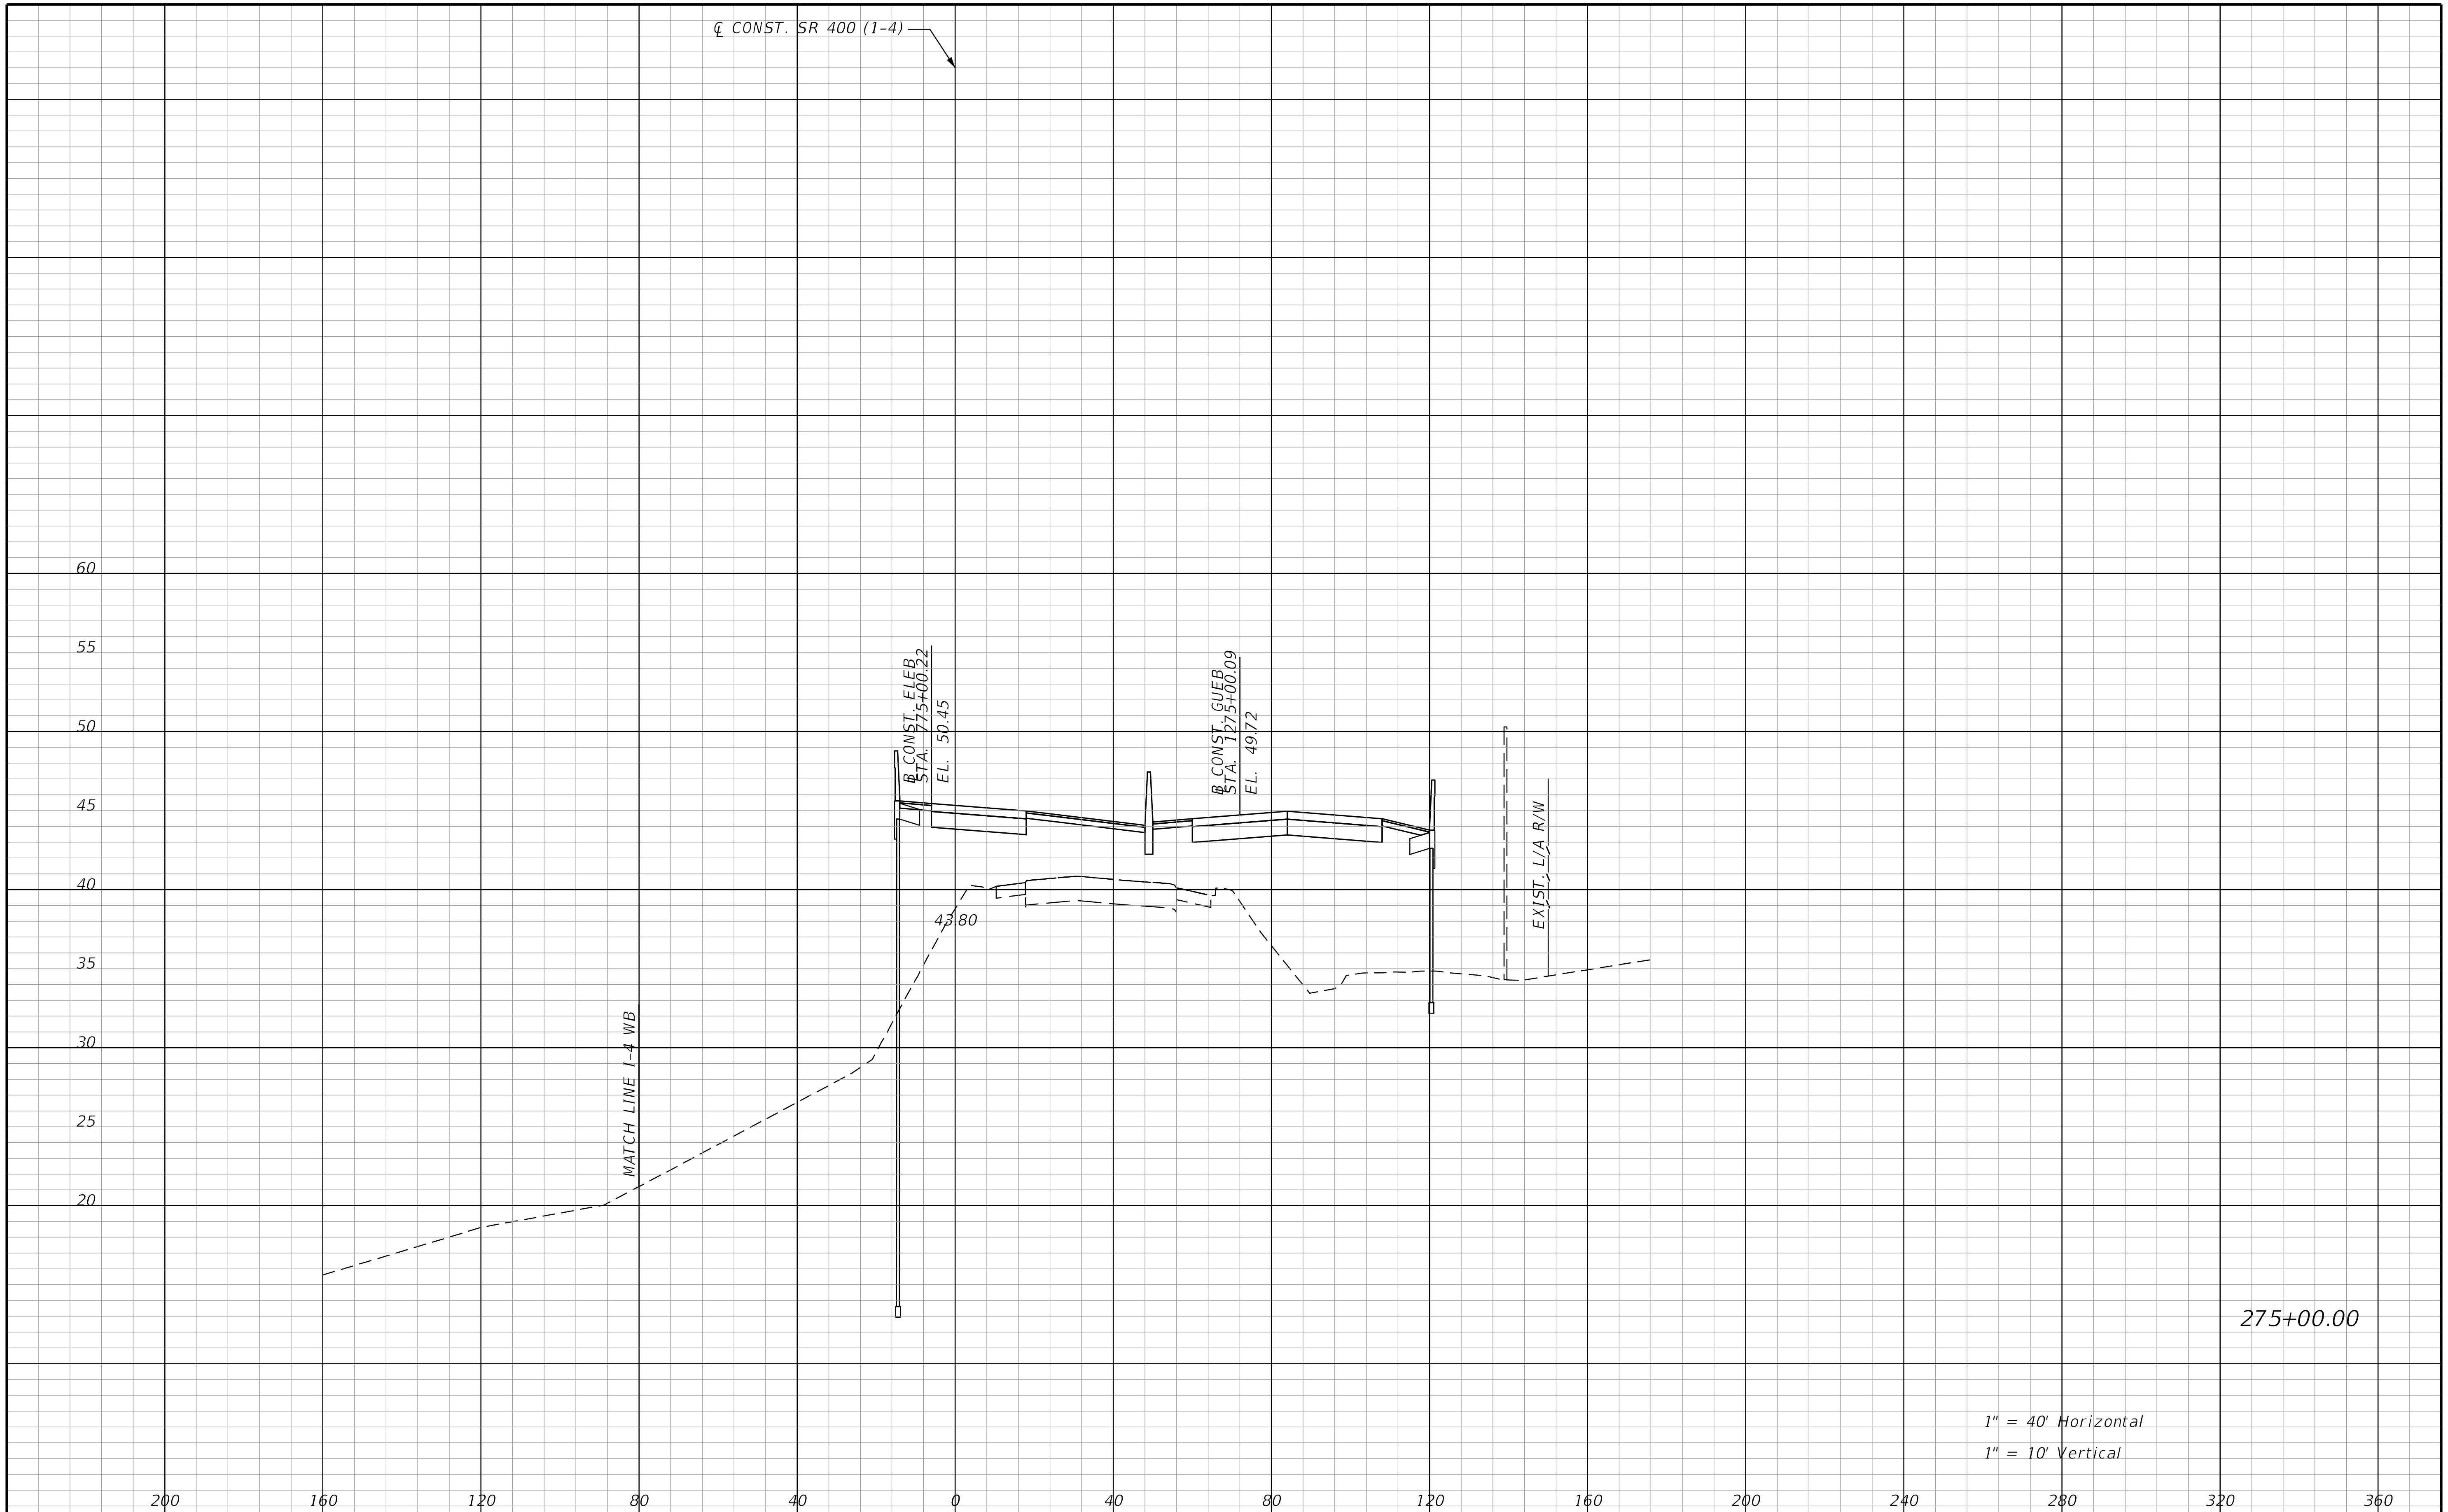

THE OFFICIAL RECORD OF THIS SHEET IS THE ELECTRONIC FILE DIGITALLY SIGNED AND SEALED UNDER RULE 61G15-23.004, F.A.C.

REVISIONS			
DATE	DESCRIPTION	DATE	DESCRIPTION

STANTEC CONSULTING SERVICES INC.
ENGINEER OF RECORD:
WILLIAM V. ANDERSON, P.E. NO.: 36682
11315 CORPORATE BLVD., SUITE 105
ORLANDO, FLORIDA 32817
(407) 823-8966
CERTIFICATE OF AUTHORIZATION NO. 27013

STATE OF FLORIDA
DEPARTMENT OF TRANSPORTATION

ROAD NO.	COUNTY	FINANCIAL PROJECT ID
SR400	VOLUSIA	408464-2-32-01

CROSS SECTIONS
SR 400 (I-4) EB

SHEET NO.
608

jchassee 6/14/2019 4:25:20 PM Rdxsrd_shg V:\2158\active\CADD\40846423201\roadway\RDXSRD01.dgn

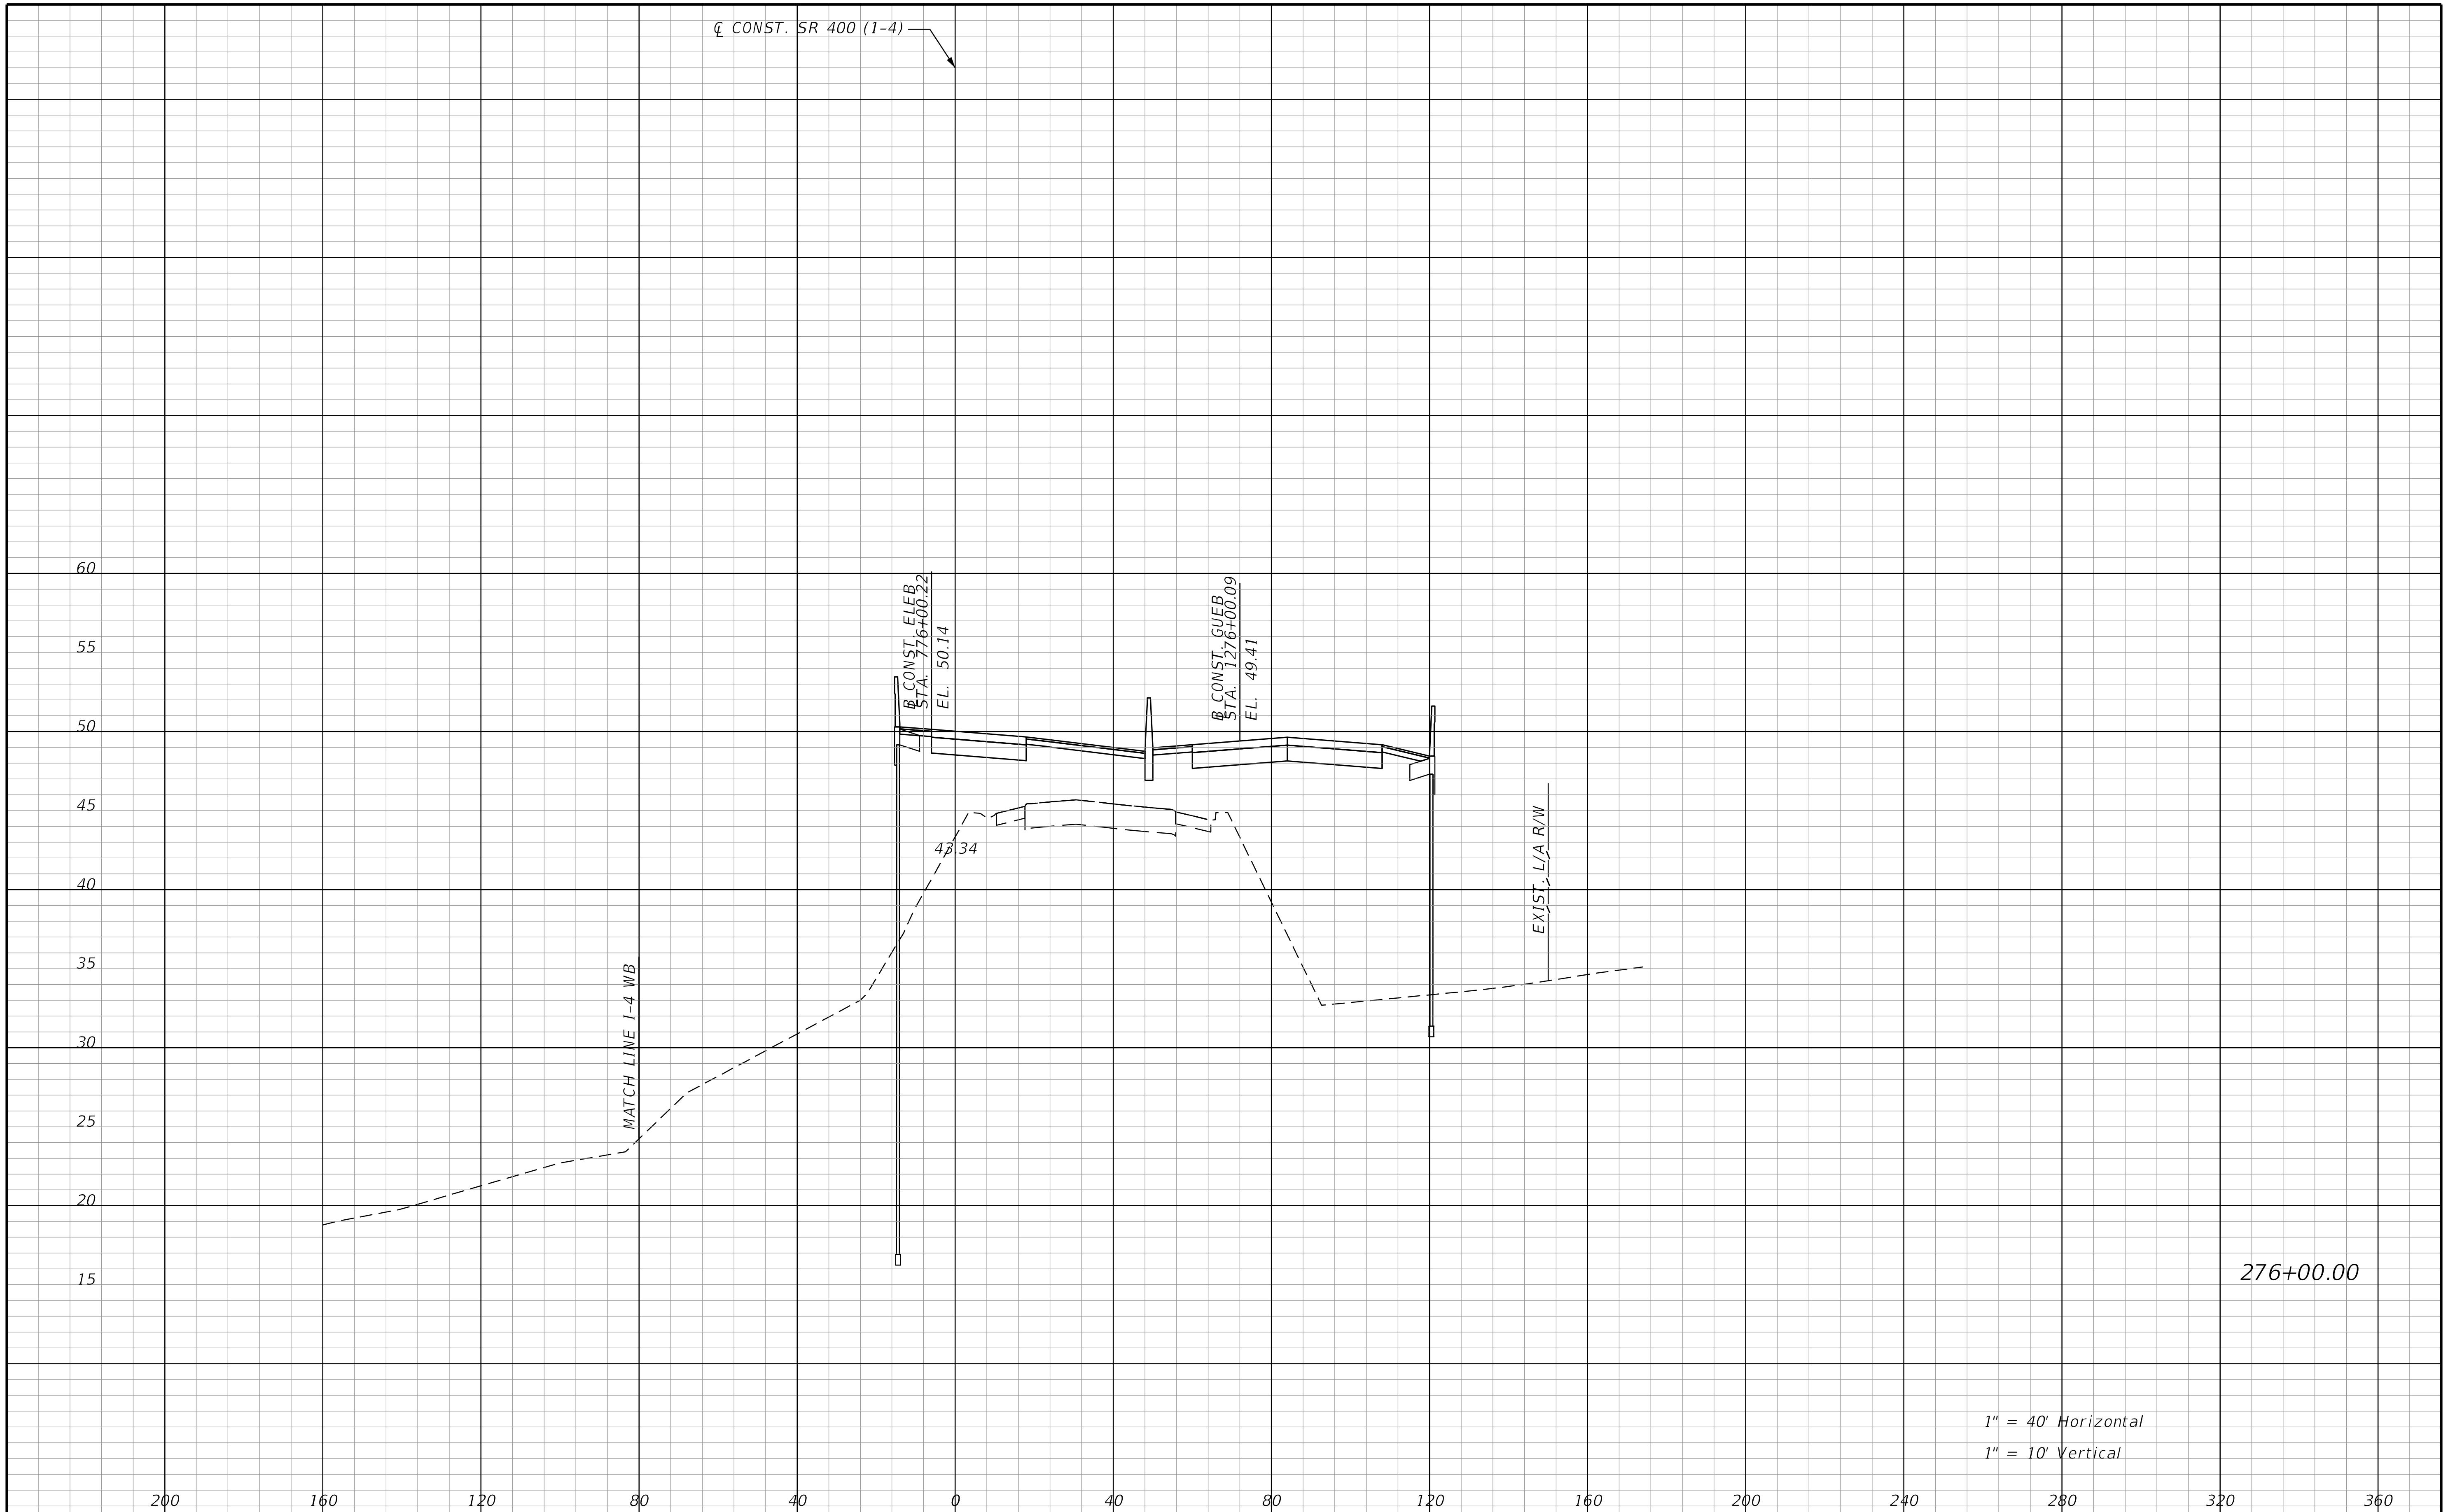

THE OFFICIAL RECORD OF THIS SHEET IS THE ELECTRONIC FILE DIGITALLY SIGNED AND SEALED UNDER RULE 61G15-23.004, F.A.C.

REVISIONS			
DATE	DESCRIPTION	DATE	DESCRIPTION

STANTEC CONSULTING SERVICES INC.
ENGINEER OF RECORD:
WILLIAM V. ANDERSON, P.E. NO.: 36682
11315 CORPORATE BLVD., SUITE 105
ORLANDO, FLORIDA 32817
(407) 823-8966
CERTIFICATE OF AUTHORIZATION NO. 27013

STATE OF FLORIDA
DEPARTMENT OF TRANSPORTATION

ROAD NO.	COUNTY	FINANCIAL PROJECT ID
SR400	VOLUSIA	408464-2-32-01

CROSS SECTIONS
SR 400 (I-4) EB

SHEET NO.
609

jchassee 6/14/2019 4:25:20 PM Rdxsrd_shg V:\2158\active\CADD\40846423201\roadway\RDXSRD01.dgn

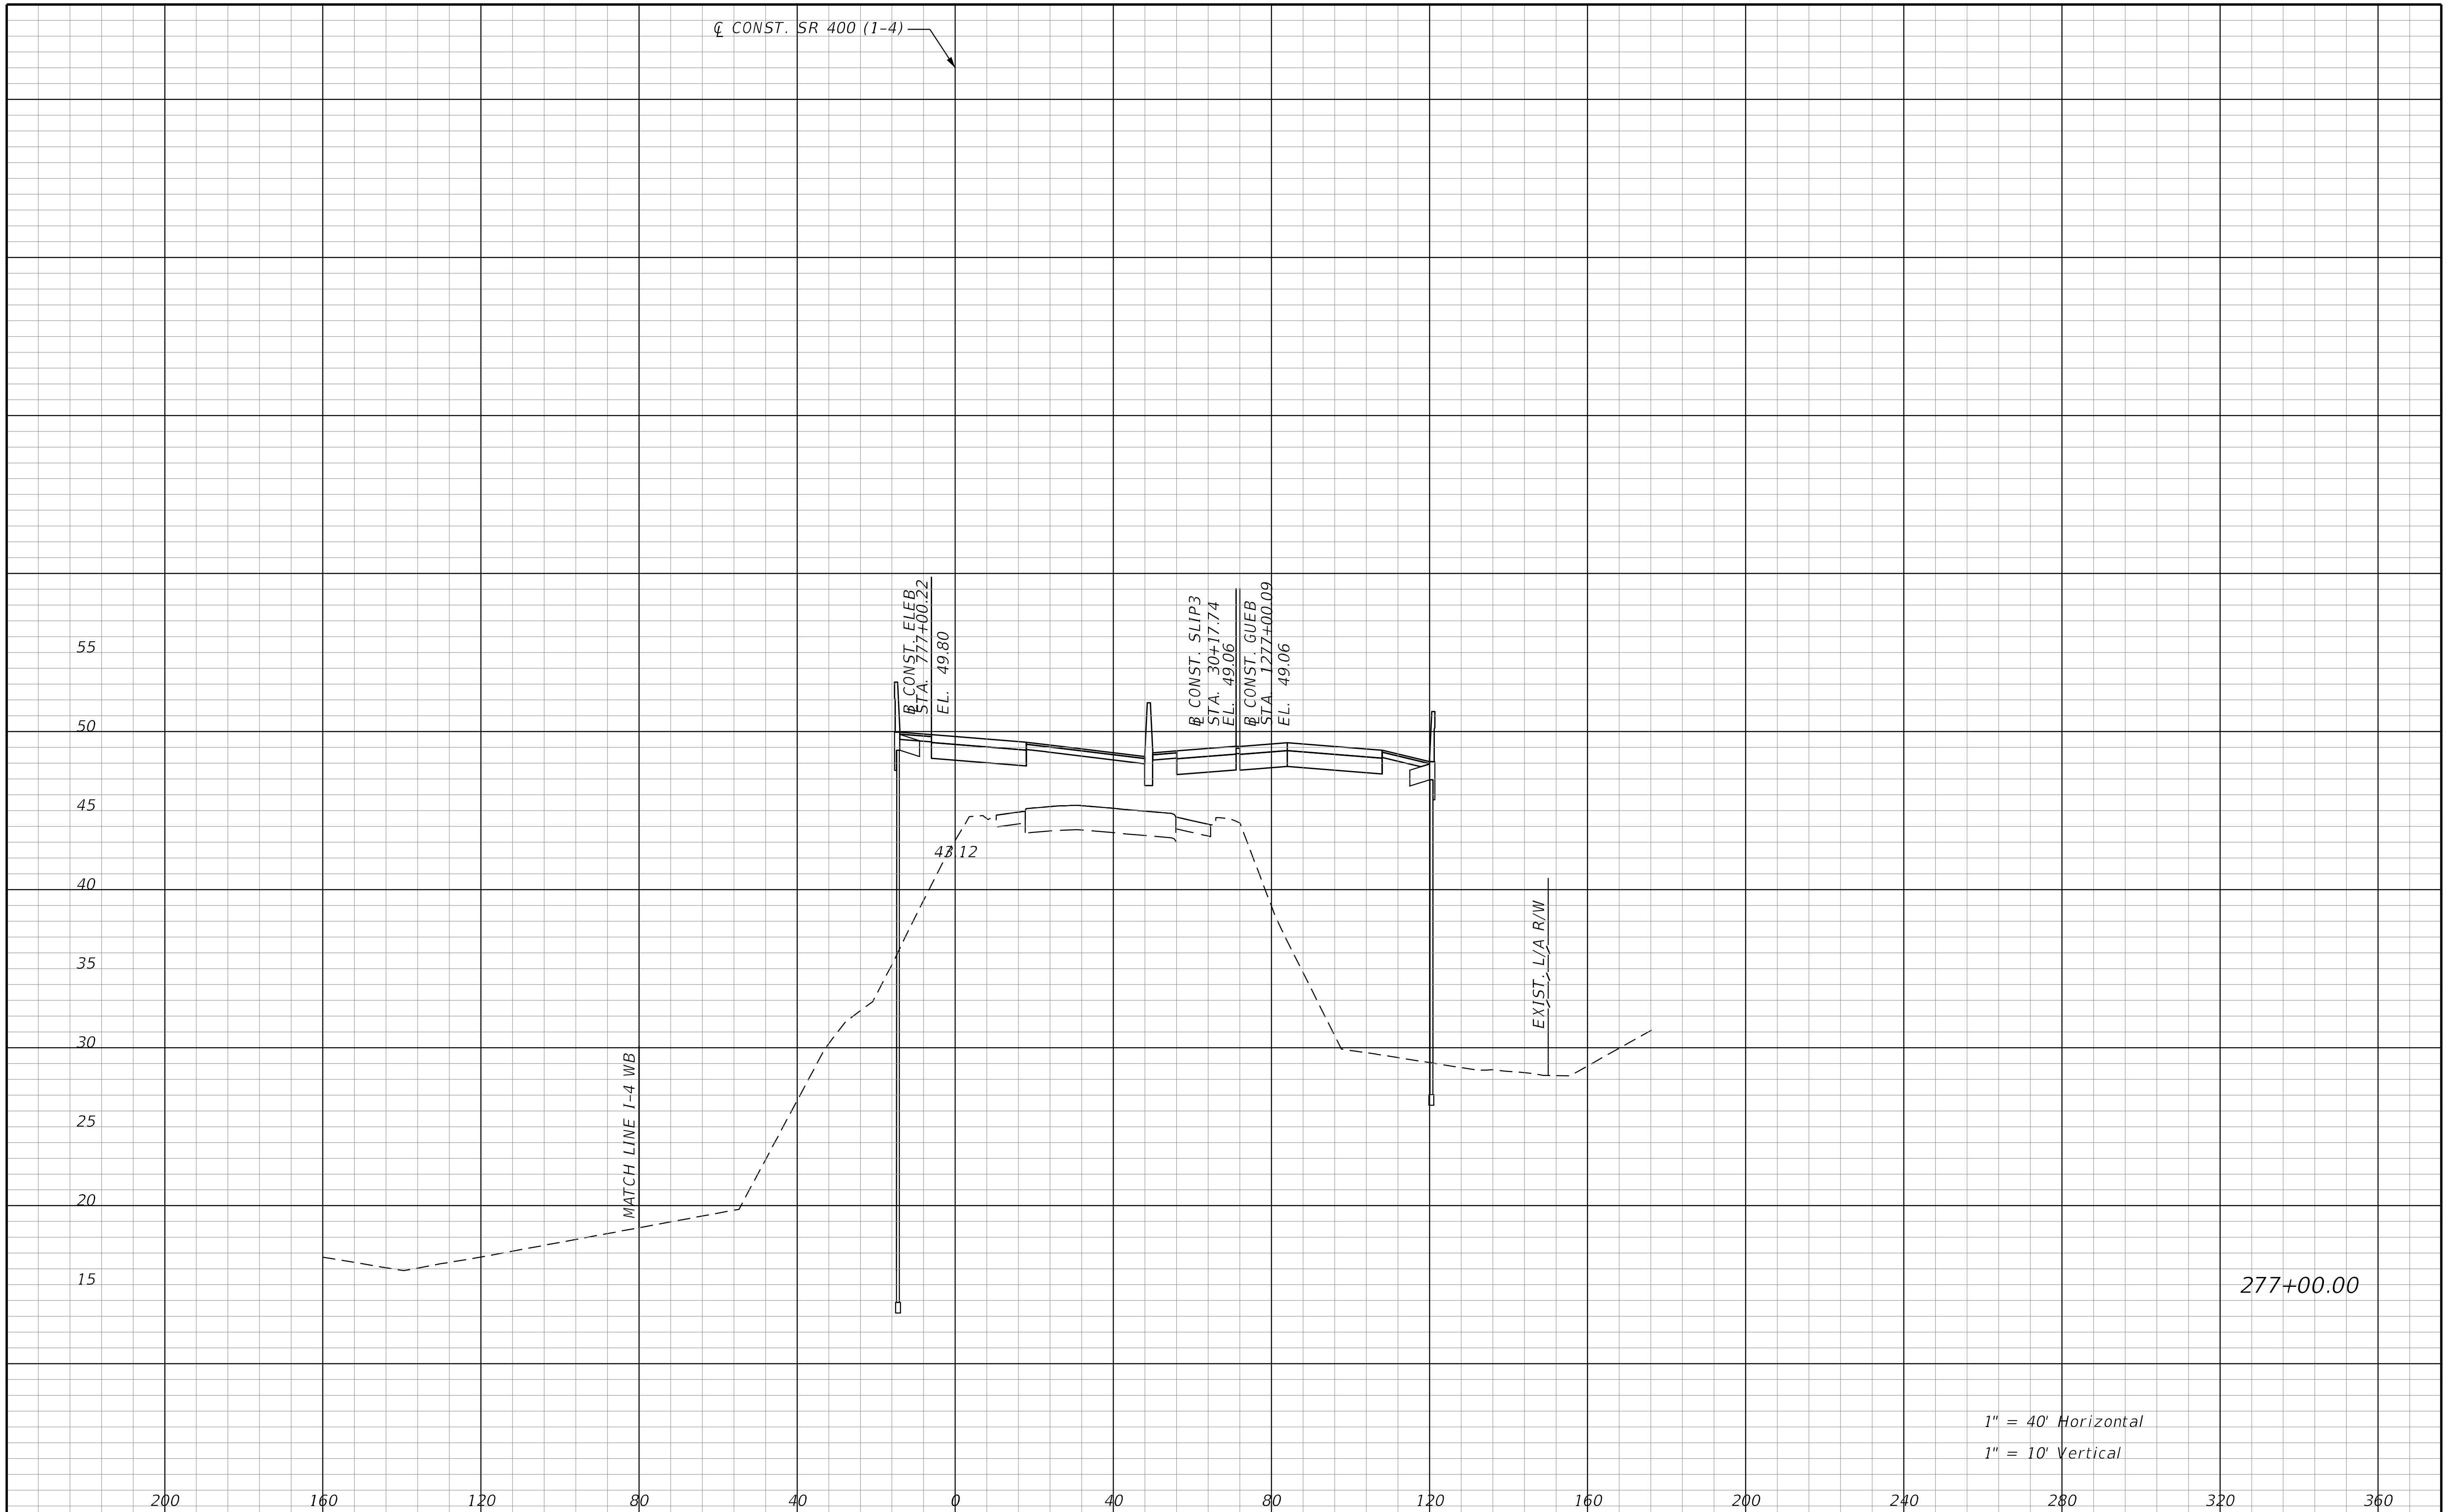

REVISIONS			
DATE	DESCRIPTION	DATE	DESCRIPTION

STANTEC CONSULTING SERVICES INC.
ENGINEER OF RECORD:
WILLIAM V. ANDERSON, P.E. NO.: 36682
11315 CORPORATE BLVD., SUITE 105
ORLANDO, FLORIDA 32817
(407) 823-8966
CERTIFICATE OF AUTHORIZATION NO. 27013

STATE OF FLORIDA
DEPARTMENT OF TRANSPORTATION

ROAD NO.	COUNTY	FINANCIAL PROJECT ID
SR400	VOLUSIA	408464-2-32-01

CROSS SECTIONS
SR 400 (I-4) EB

SHEET NO. 610

THE OFFICIAL RECORD OF THIS SHEET IS THE ELECTRONIC FILE DIGITALLY SIGNED AND SEALED UNDER RULE 61G15-23.004, F.A.C.

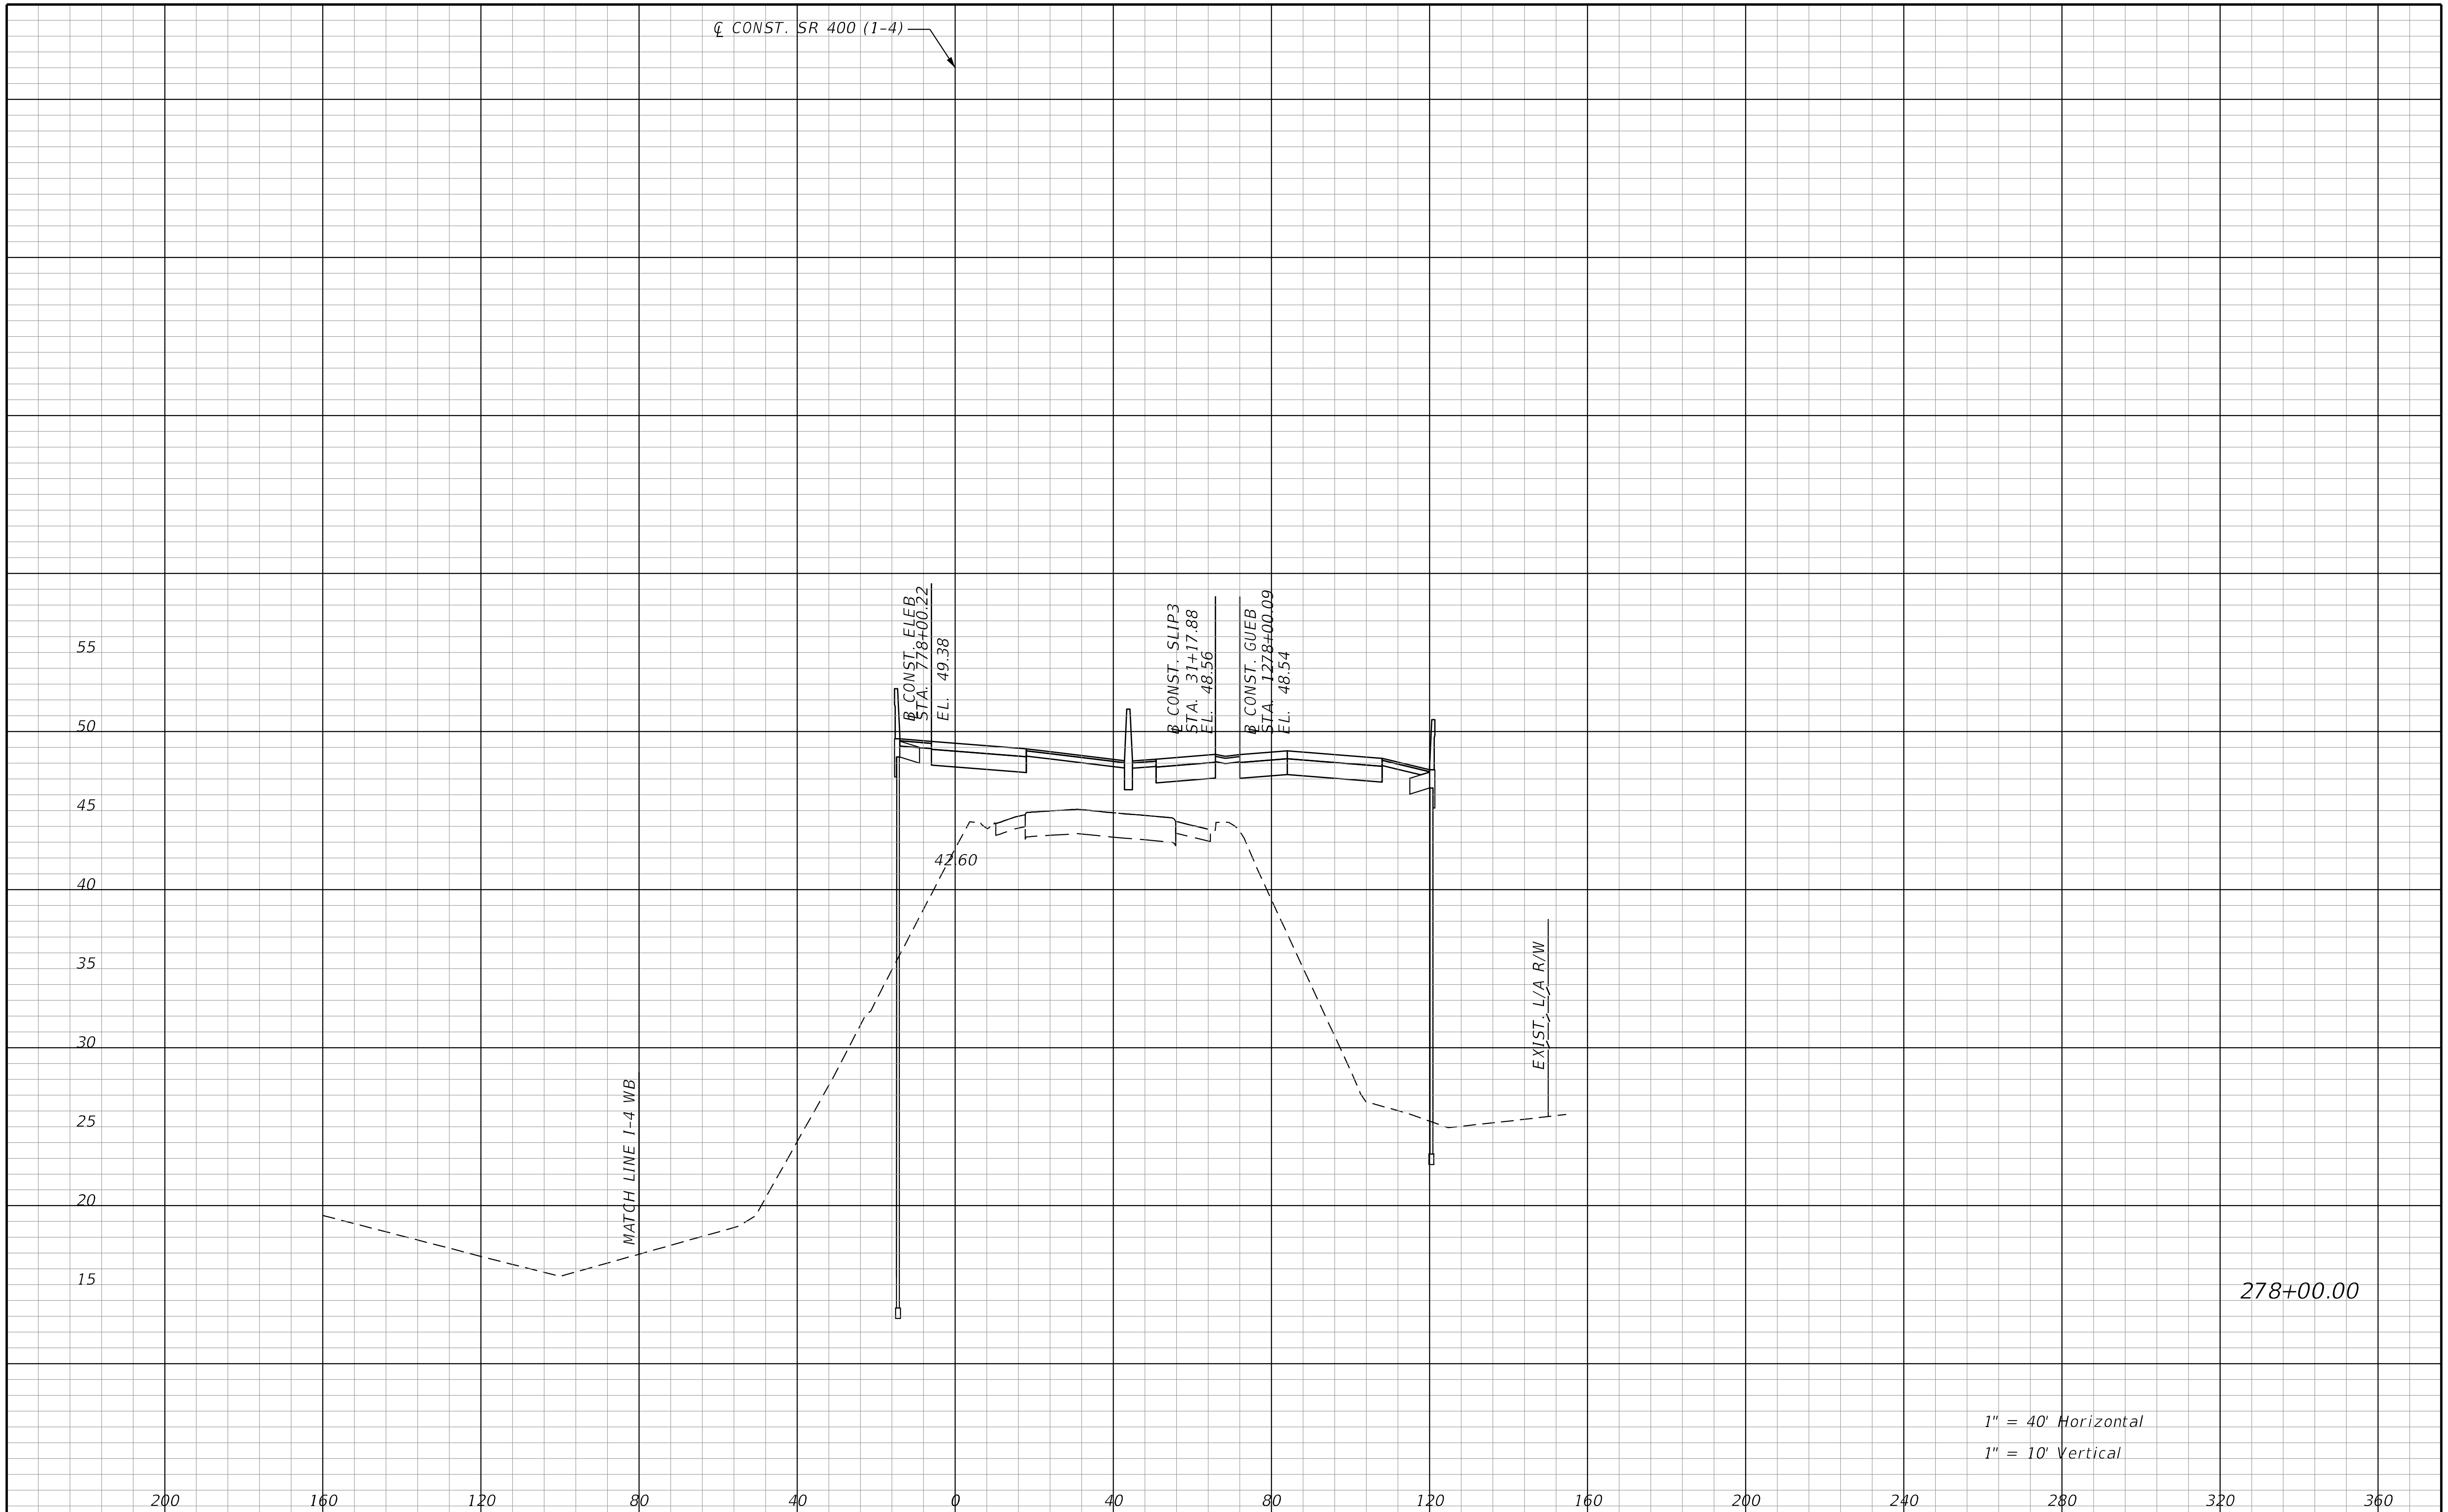

THE OFFICIAL RECORD OF THIS SHEET IS THE ELECTRONIC FILE DIGITALLY SIGNED AND SEALED UNDER RULE 61G15-23.004, F.A.C.

REVISIONS			
DATE	DESCRIPTION	DATE	DESCRIPTION

STANTEC CONSULTING SERVICES INC.
ENGINEER OF RECORD:
WILLIAM V. ANDERSON, P.E. NO.: 36682
11315 CORPORATE BLVD., SUITE 105
ORLANDO, FLORIDA 32817
(407) 823-8966
CERTIFICATE OF AUTHORIZATION NO. 27013

STATE OF FLORIDA
DEPARTMENT OF TRANSPORTATION

ROAD NO.	COUNTY	FINANCIAL PROJECT ID
SR400	VOLUSIA	408464-2-32-01

CROSS SECTIONS
SR 400 (I-4) EB

SHEET NO.
611

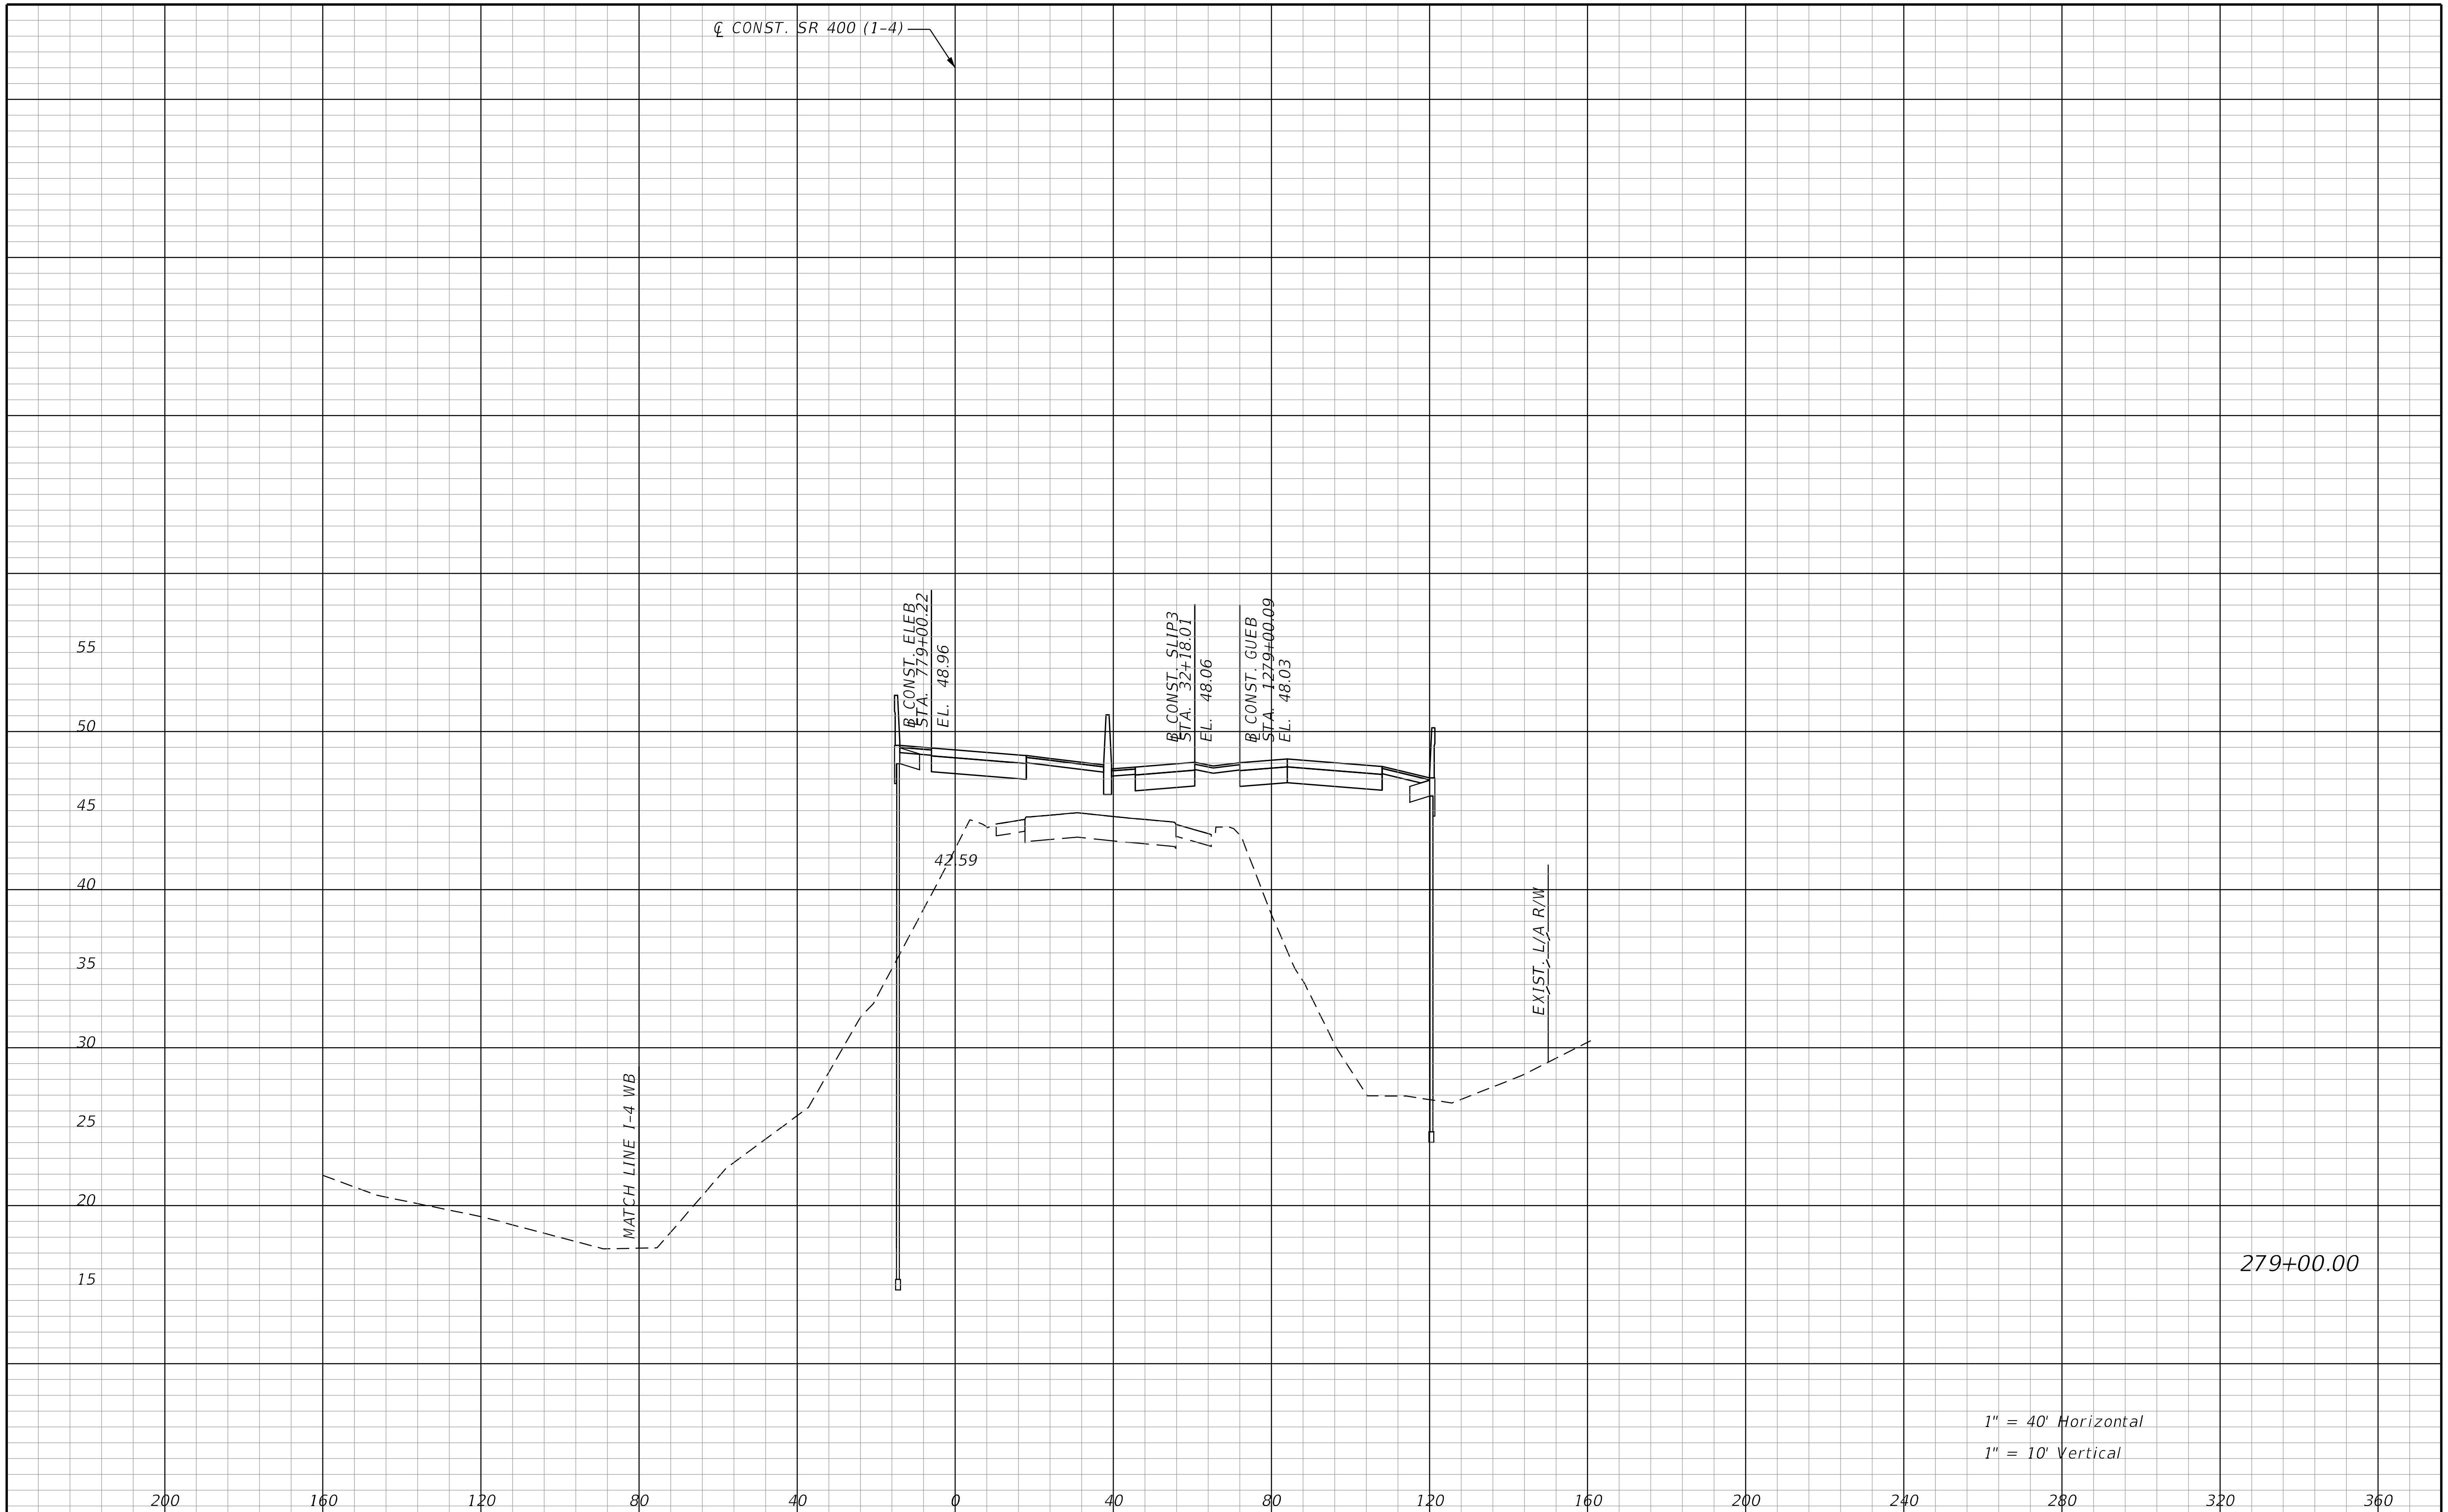

THE OFFICIAL RECORD OF THIS SHEET IS THE ELECTRONIC FILE DIGITALLY SIGNED AND SEALED UNDER RULE 61G15-23.004, F.A.C.

REVISIONS			
DATE	DESCRIPTION	DATE	DESCRIPTION

STANTEC CONSULTING SERVICES INC.
ENGINEER OF RECORD:
WILLIAM V. ANDERSON, P.E. NO.: 36682
11315 CORPORATE BLVD., SUITE 105
ORLANDO, FLORIDA 32817
(407) 823-8966
CERTIFICATE OF AUTHORIZATION NO. 27013

STATE OF FLORIDA
DEPARTMENT OF TRANSPORTATION

ROAD NO.	COUNTY	FINANCIAL PROJECT ID
SR400	VOLUSIA	408464-2-32-01

CROSS SECTIONS
SR 400 (I-4) EB

SHEET NO.
612

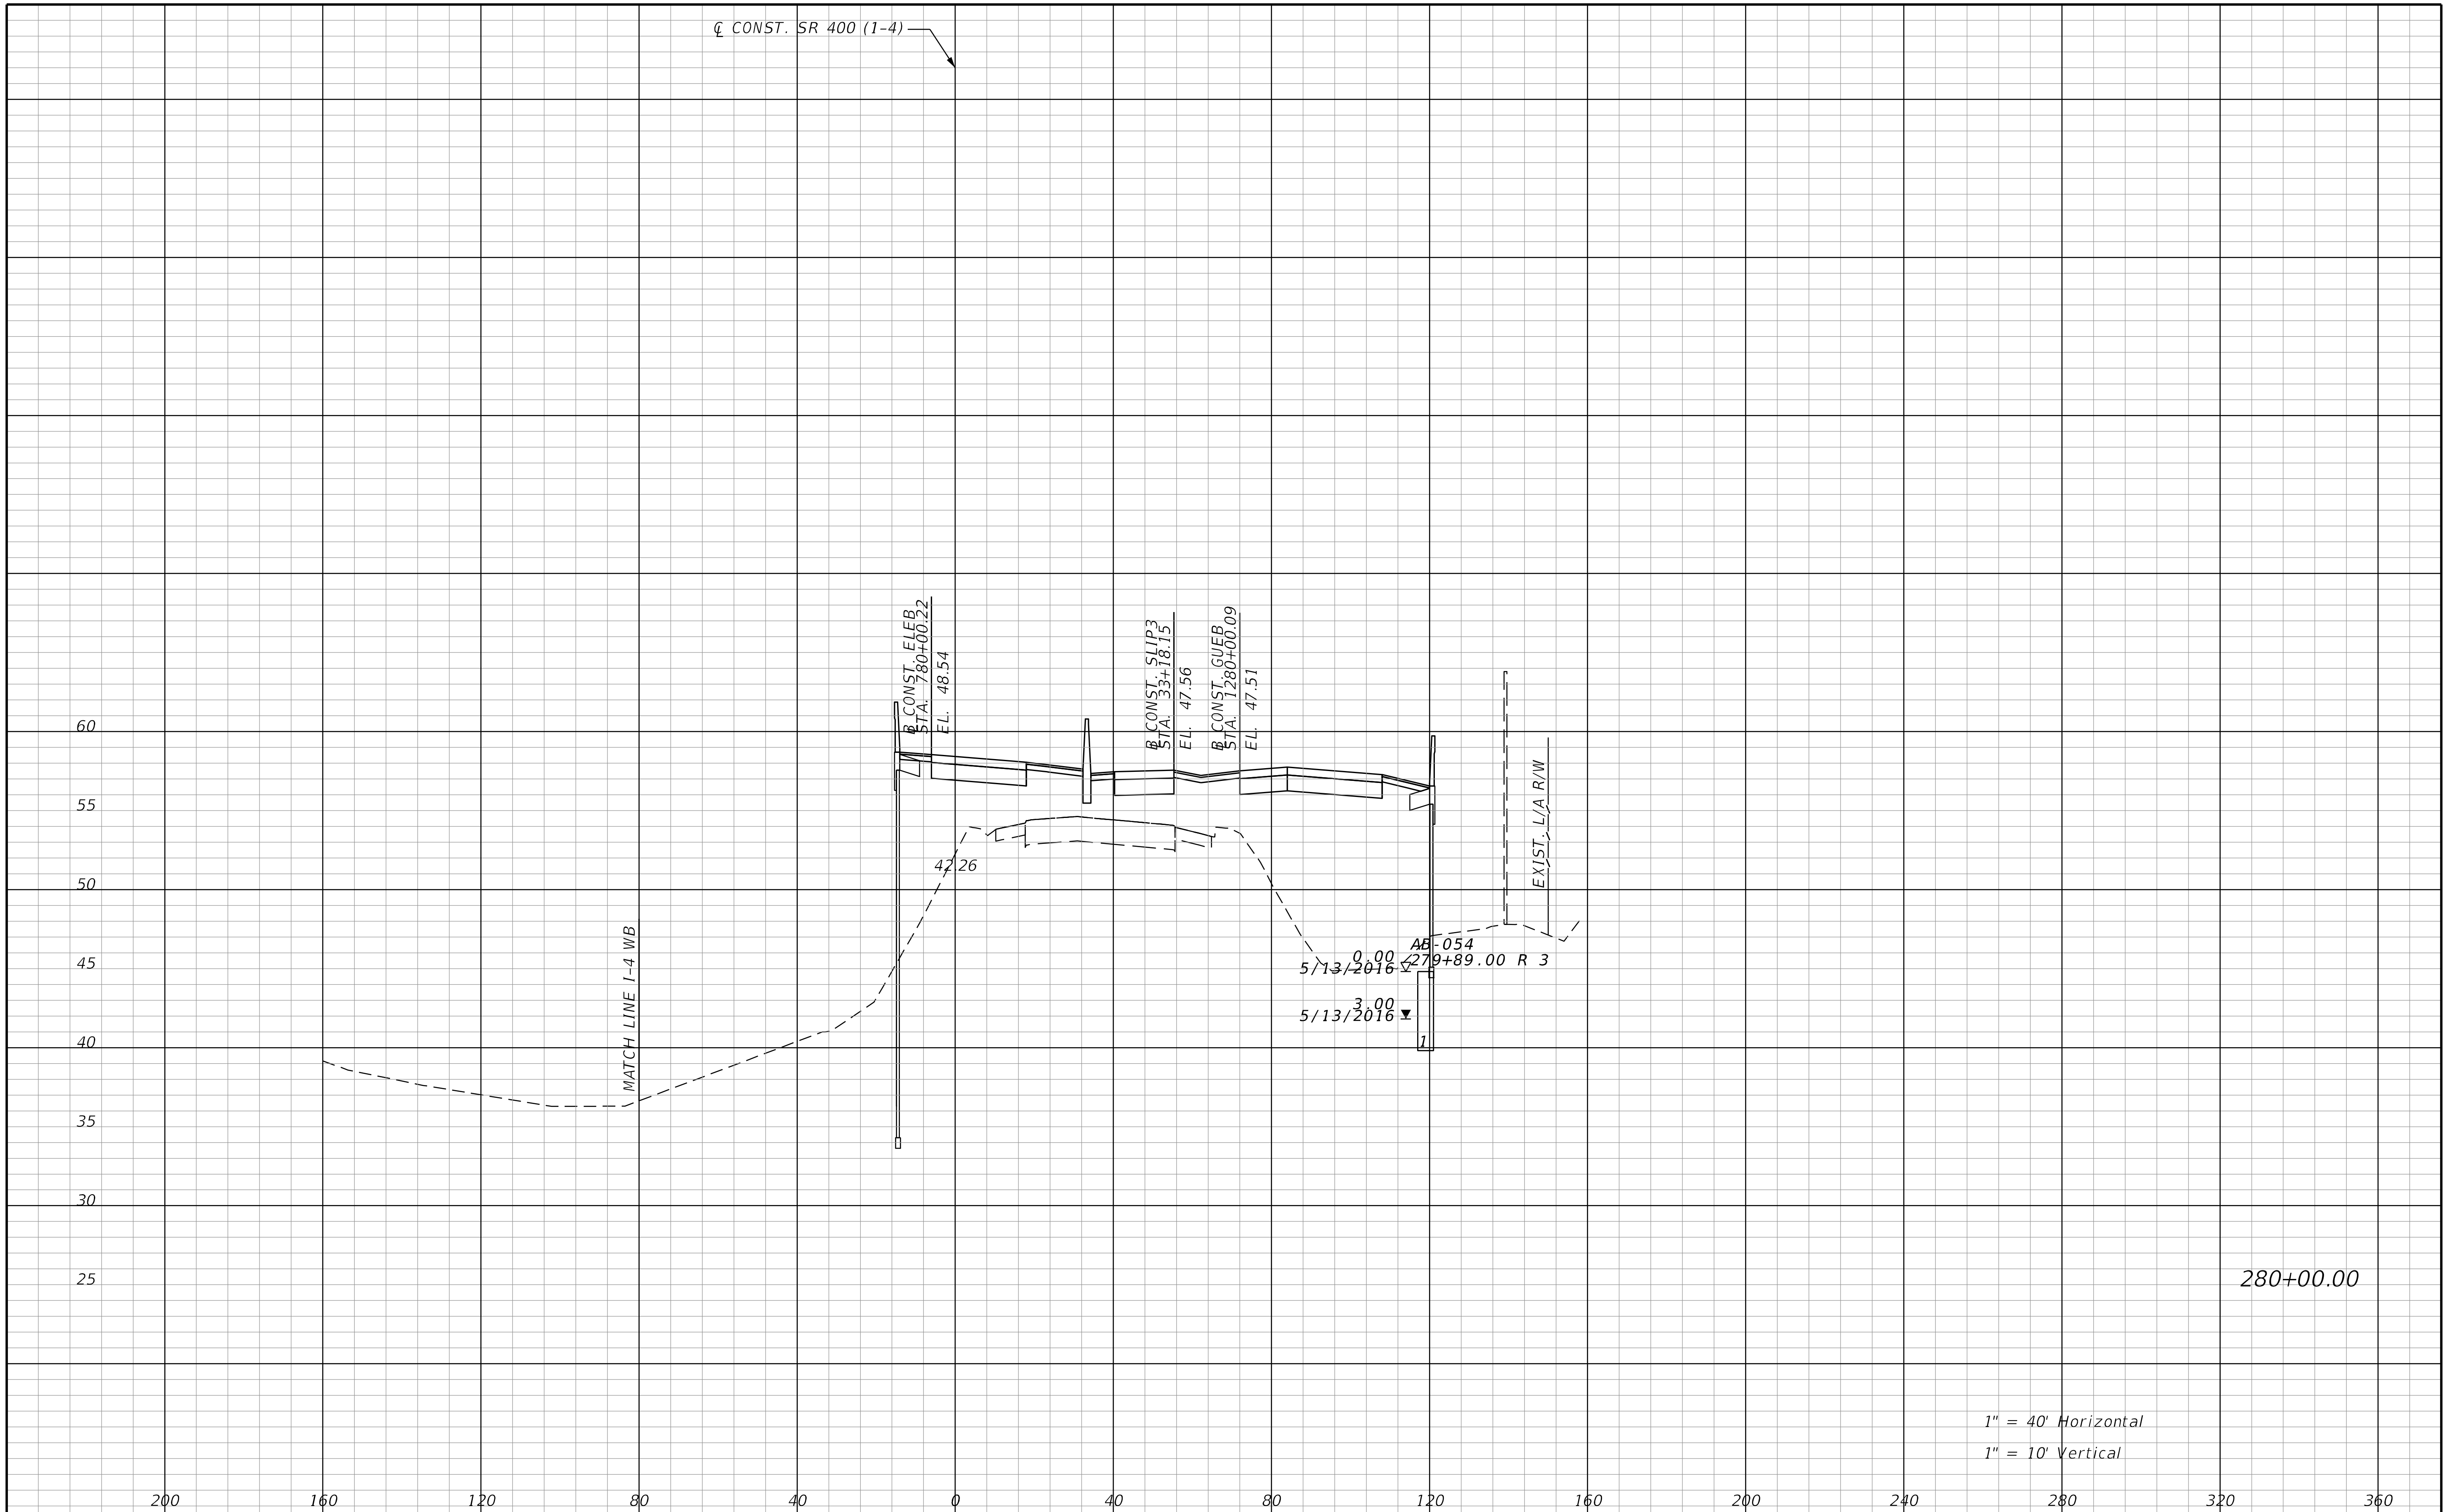

REVISIONS			
DATE	DESCRIPTION	DATE	DESCRIPTION

STANTEC CONSULTING SERVICES INC.
ENGINEER OF RECORD:
WILLIAM V. ANDERSON, P.E. NO.: 36682
11315 CORPORATE BLVD., SUITE 105
ORLANDO, FLORIDA 32817
(407) 823-8966
CERTIFICATE OF AUTHORIZATION NO. 27013

STATE OF FLORIDA
DEPARTMENT OF TRANSPORTATION

ROAD NO.	COUNTY	FINANCIAL PROJECT ID
SR400	VOLUSIA	408464-2-32-01

CROSS SECTIONS
SR 400 (I-4) EB

SHEET NO.
613

jchassee 6/14/2019 4:25:22 PM Rdxsrd_shg V:\2158\active\CADD\40846423201\roadway\RDXSRD01.dgn

THE OFFICIAL RECORD OF THIS SHEET IS THE ELECTRONIC FILE DIGITALLY SIGNED AND SEALED UNDER RULE 61G15-23.004, F.A.C.

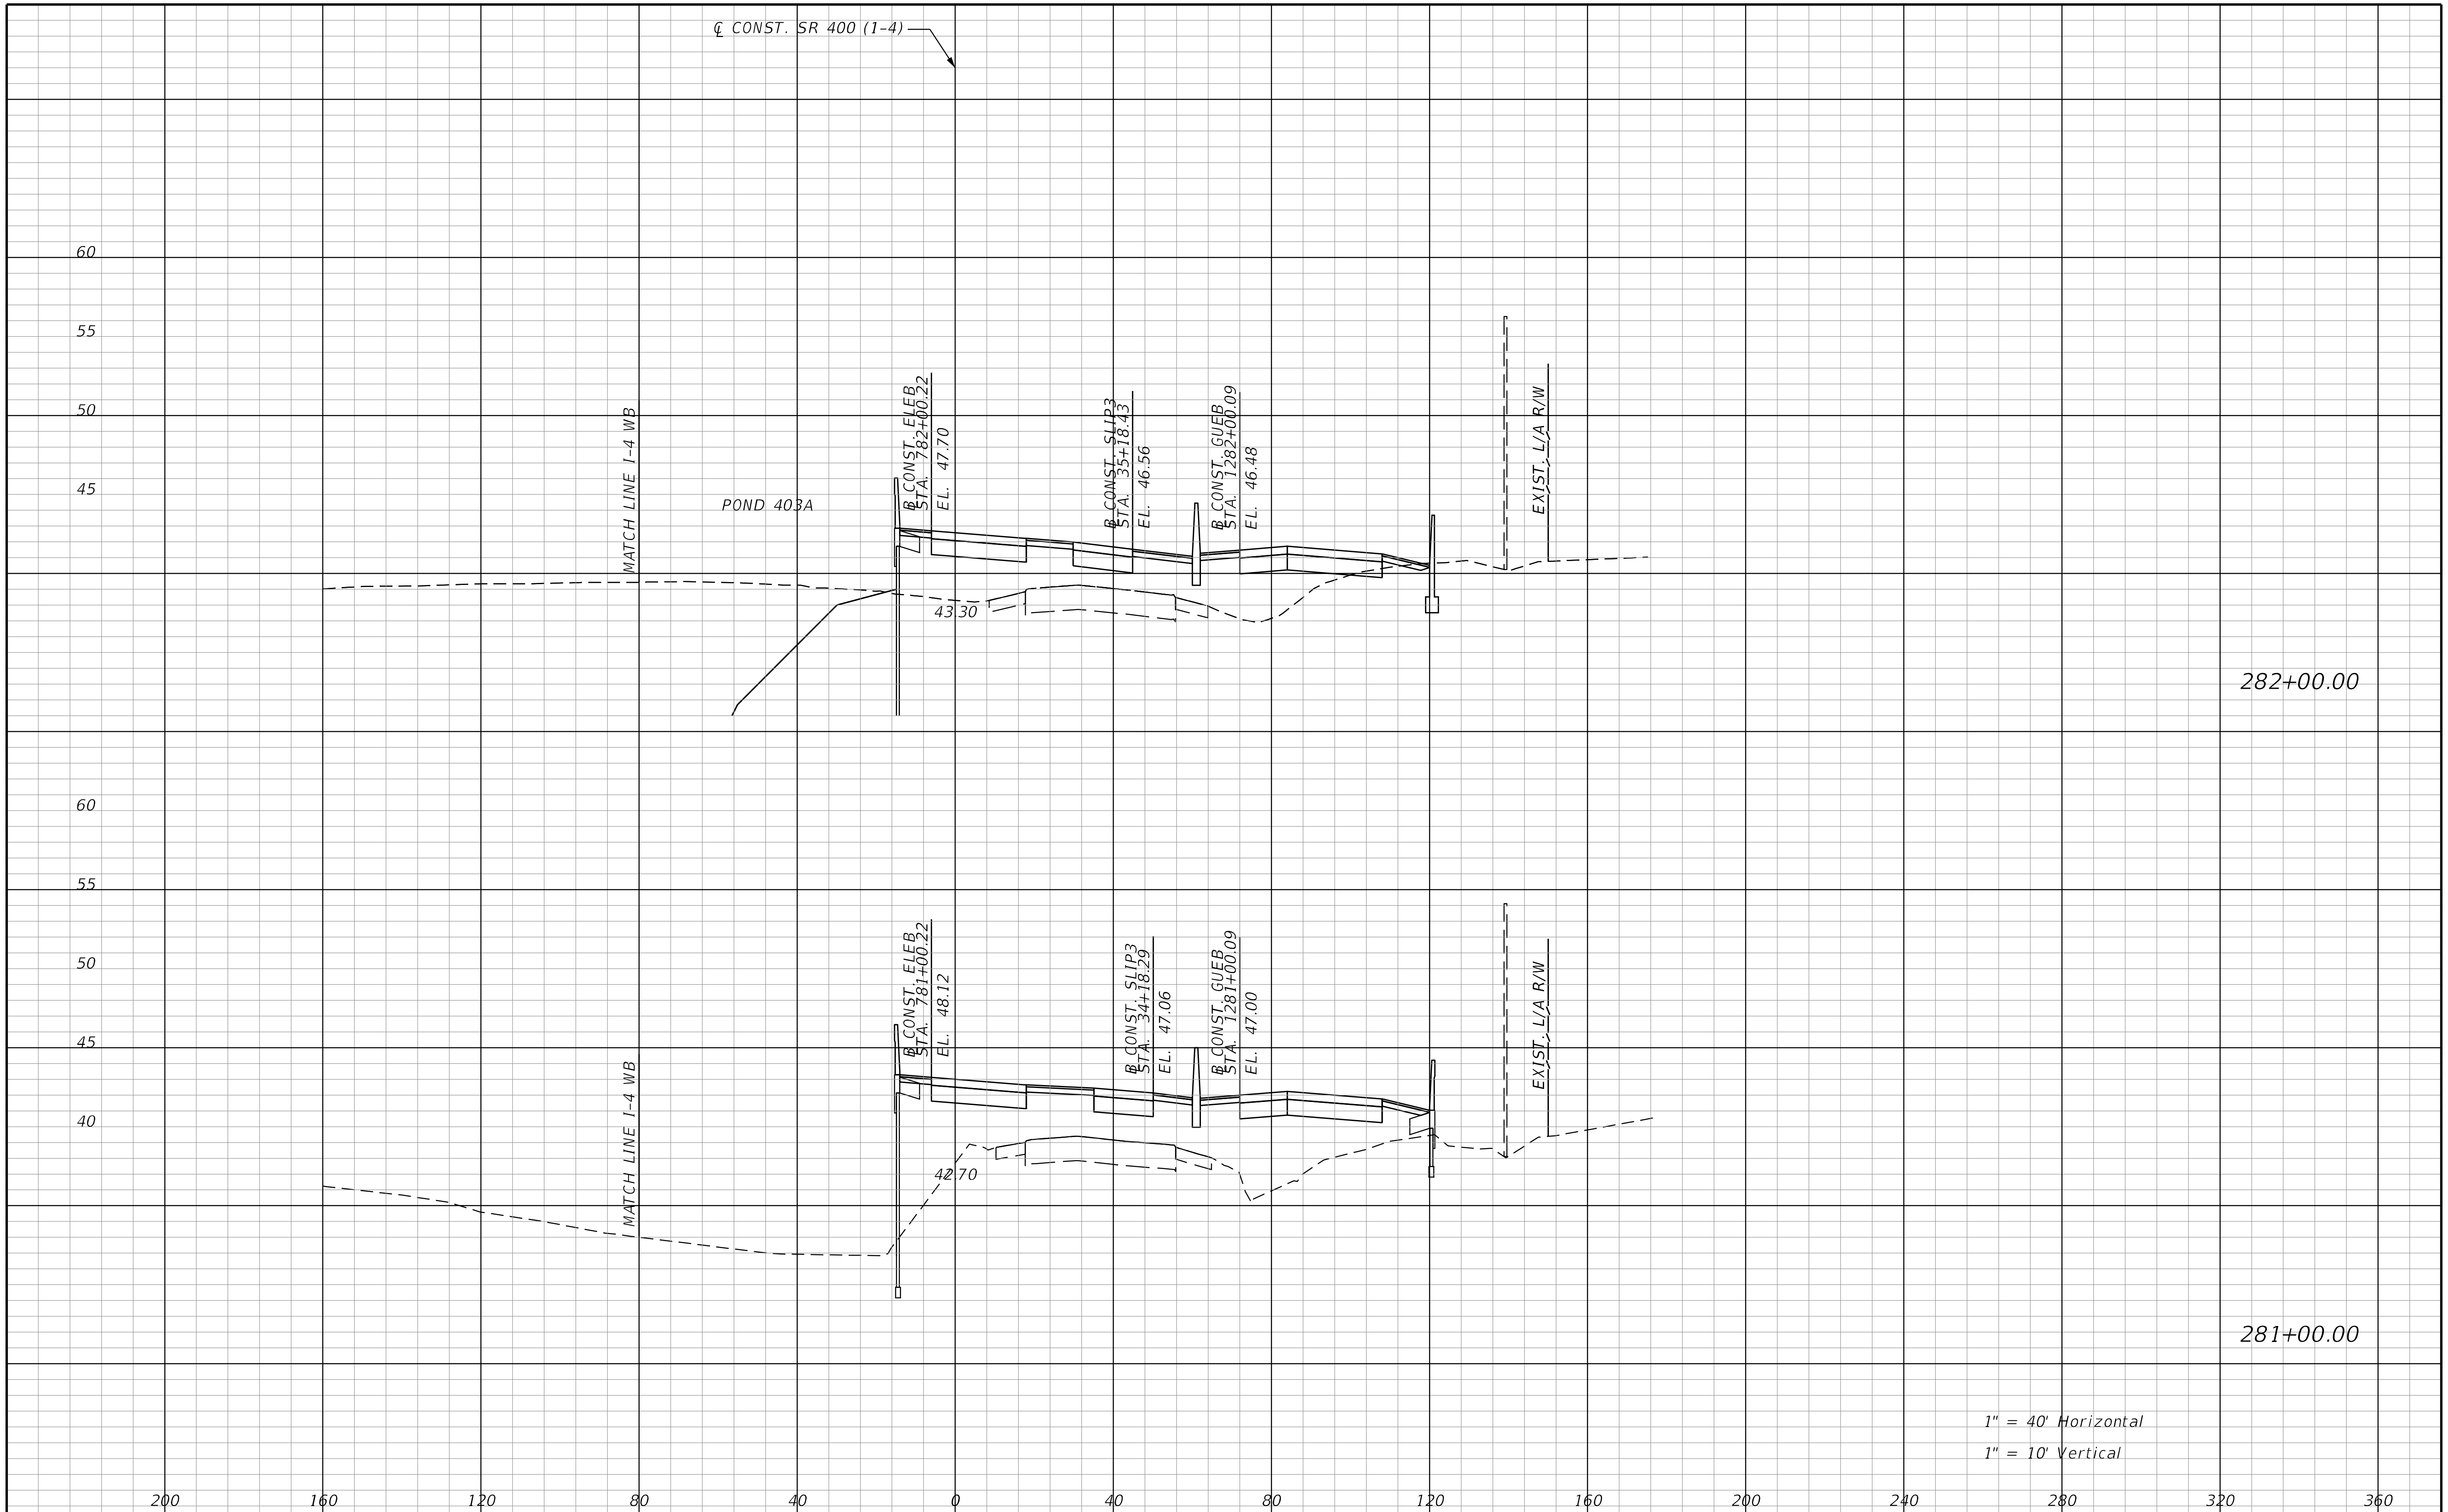

REVISIONS			
DATE	DESCRIPTION	DATE	DESCRIPTION

STANTEC CONSULTING SERVICES INC.
ENGINEER OF RECORD:
WILLIAM V. ANDERSON, P.E. NO.: 36682
11315 CORPORATE BLVD., SUITE 105
ORLANDO, FLORIDA 32817
(407) 823-8966
CERTIFICATE OF AUTHORIZATION NO. 27013

STATE OF FLORIDA
DEPARTMENT OF TRANSPORTATION

ROAD NO.	COUNTY	FINANCIAL PROJECT ID
SR400	VOLUSIA	408464-2-32-01

CROSS SECTIONS
SR 400 (I-4) EB

SHEET NO.
614

jchassee 6/14/2019 4:25:23 PM Rdxsrd_shg V:\2158\active\CADD\40846423201\roadway\RDXSRD01.dgn

THE OFFICIAL RECORD OF THIS SHEET IS THE ELECTRONIC FILE DIGITALLY SIGNED AND SEALED UNDER RULE 61G15-23.004, F.A.C.

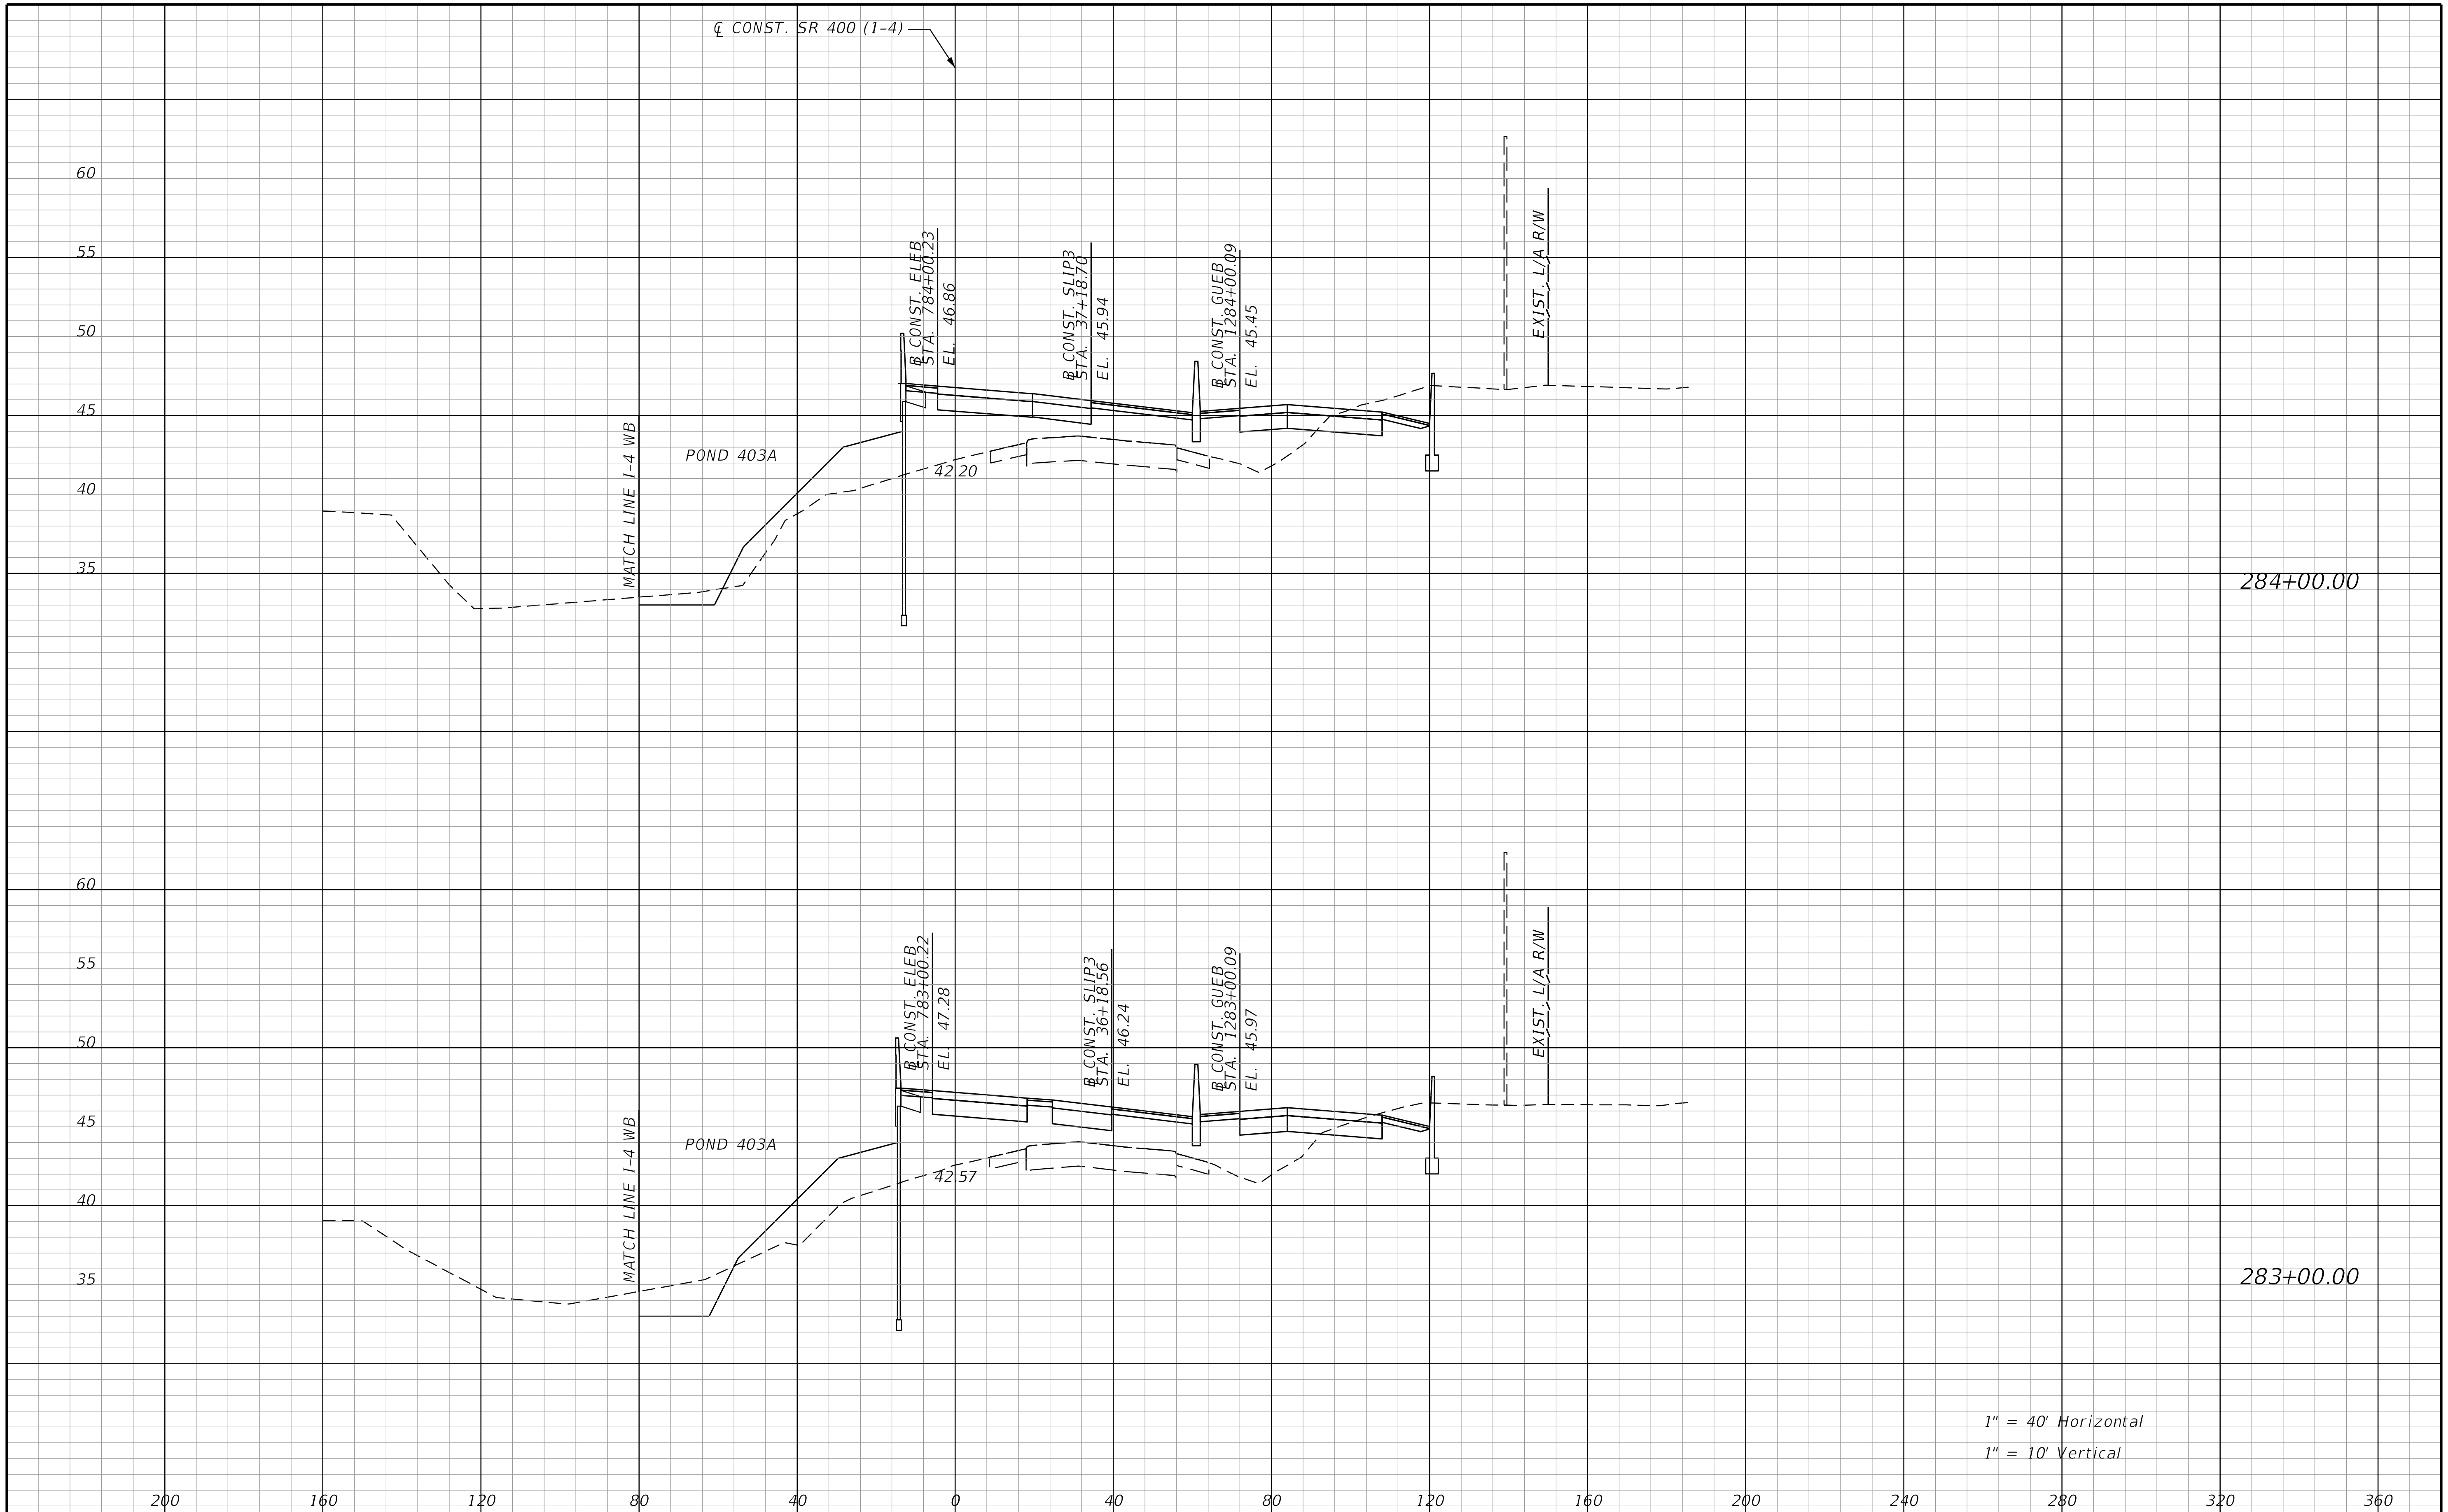

REVISIONS			
DATE	DESCRIPTION	DATE	DESCRIPTION

STANTEC CONSULTING SERVICES INC.
ENGINEER OF RECORD:
WILLIAM V. ANDERSON, P.E. NO.: 36682
11315 CORPORATE BLVD., SUITE 105
ORLANDO, FLORIDA 32817
(407) 823-8966
CERTIFICATE OF AUTHORIZATION NO. 27013

STATE OF FLORIDA
DEPARTMENT OF TRANSPORTATION

ROAD NO.	COUNTY	FINANCIAL PROJECT ID
SR400	VOLUSIA	408464-2-32-01

CROSS SECTIONS
SR 400 (I-4) EB

SHEET NO.
615

THE OFFICIAL RECORD OF THIS SHEET IS THE ELECTRONIC FILE DIGITALLY SIGNED AND SEALED UNDER RULE 61G15-23.004, F.A.C.

jchassee 6/14/2019 4:25:23 PM Rdxsrd_shg V:\2158\active\CADD\40846423201\roadway\RDXSRD01.dgn

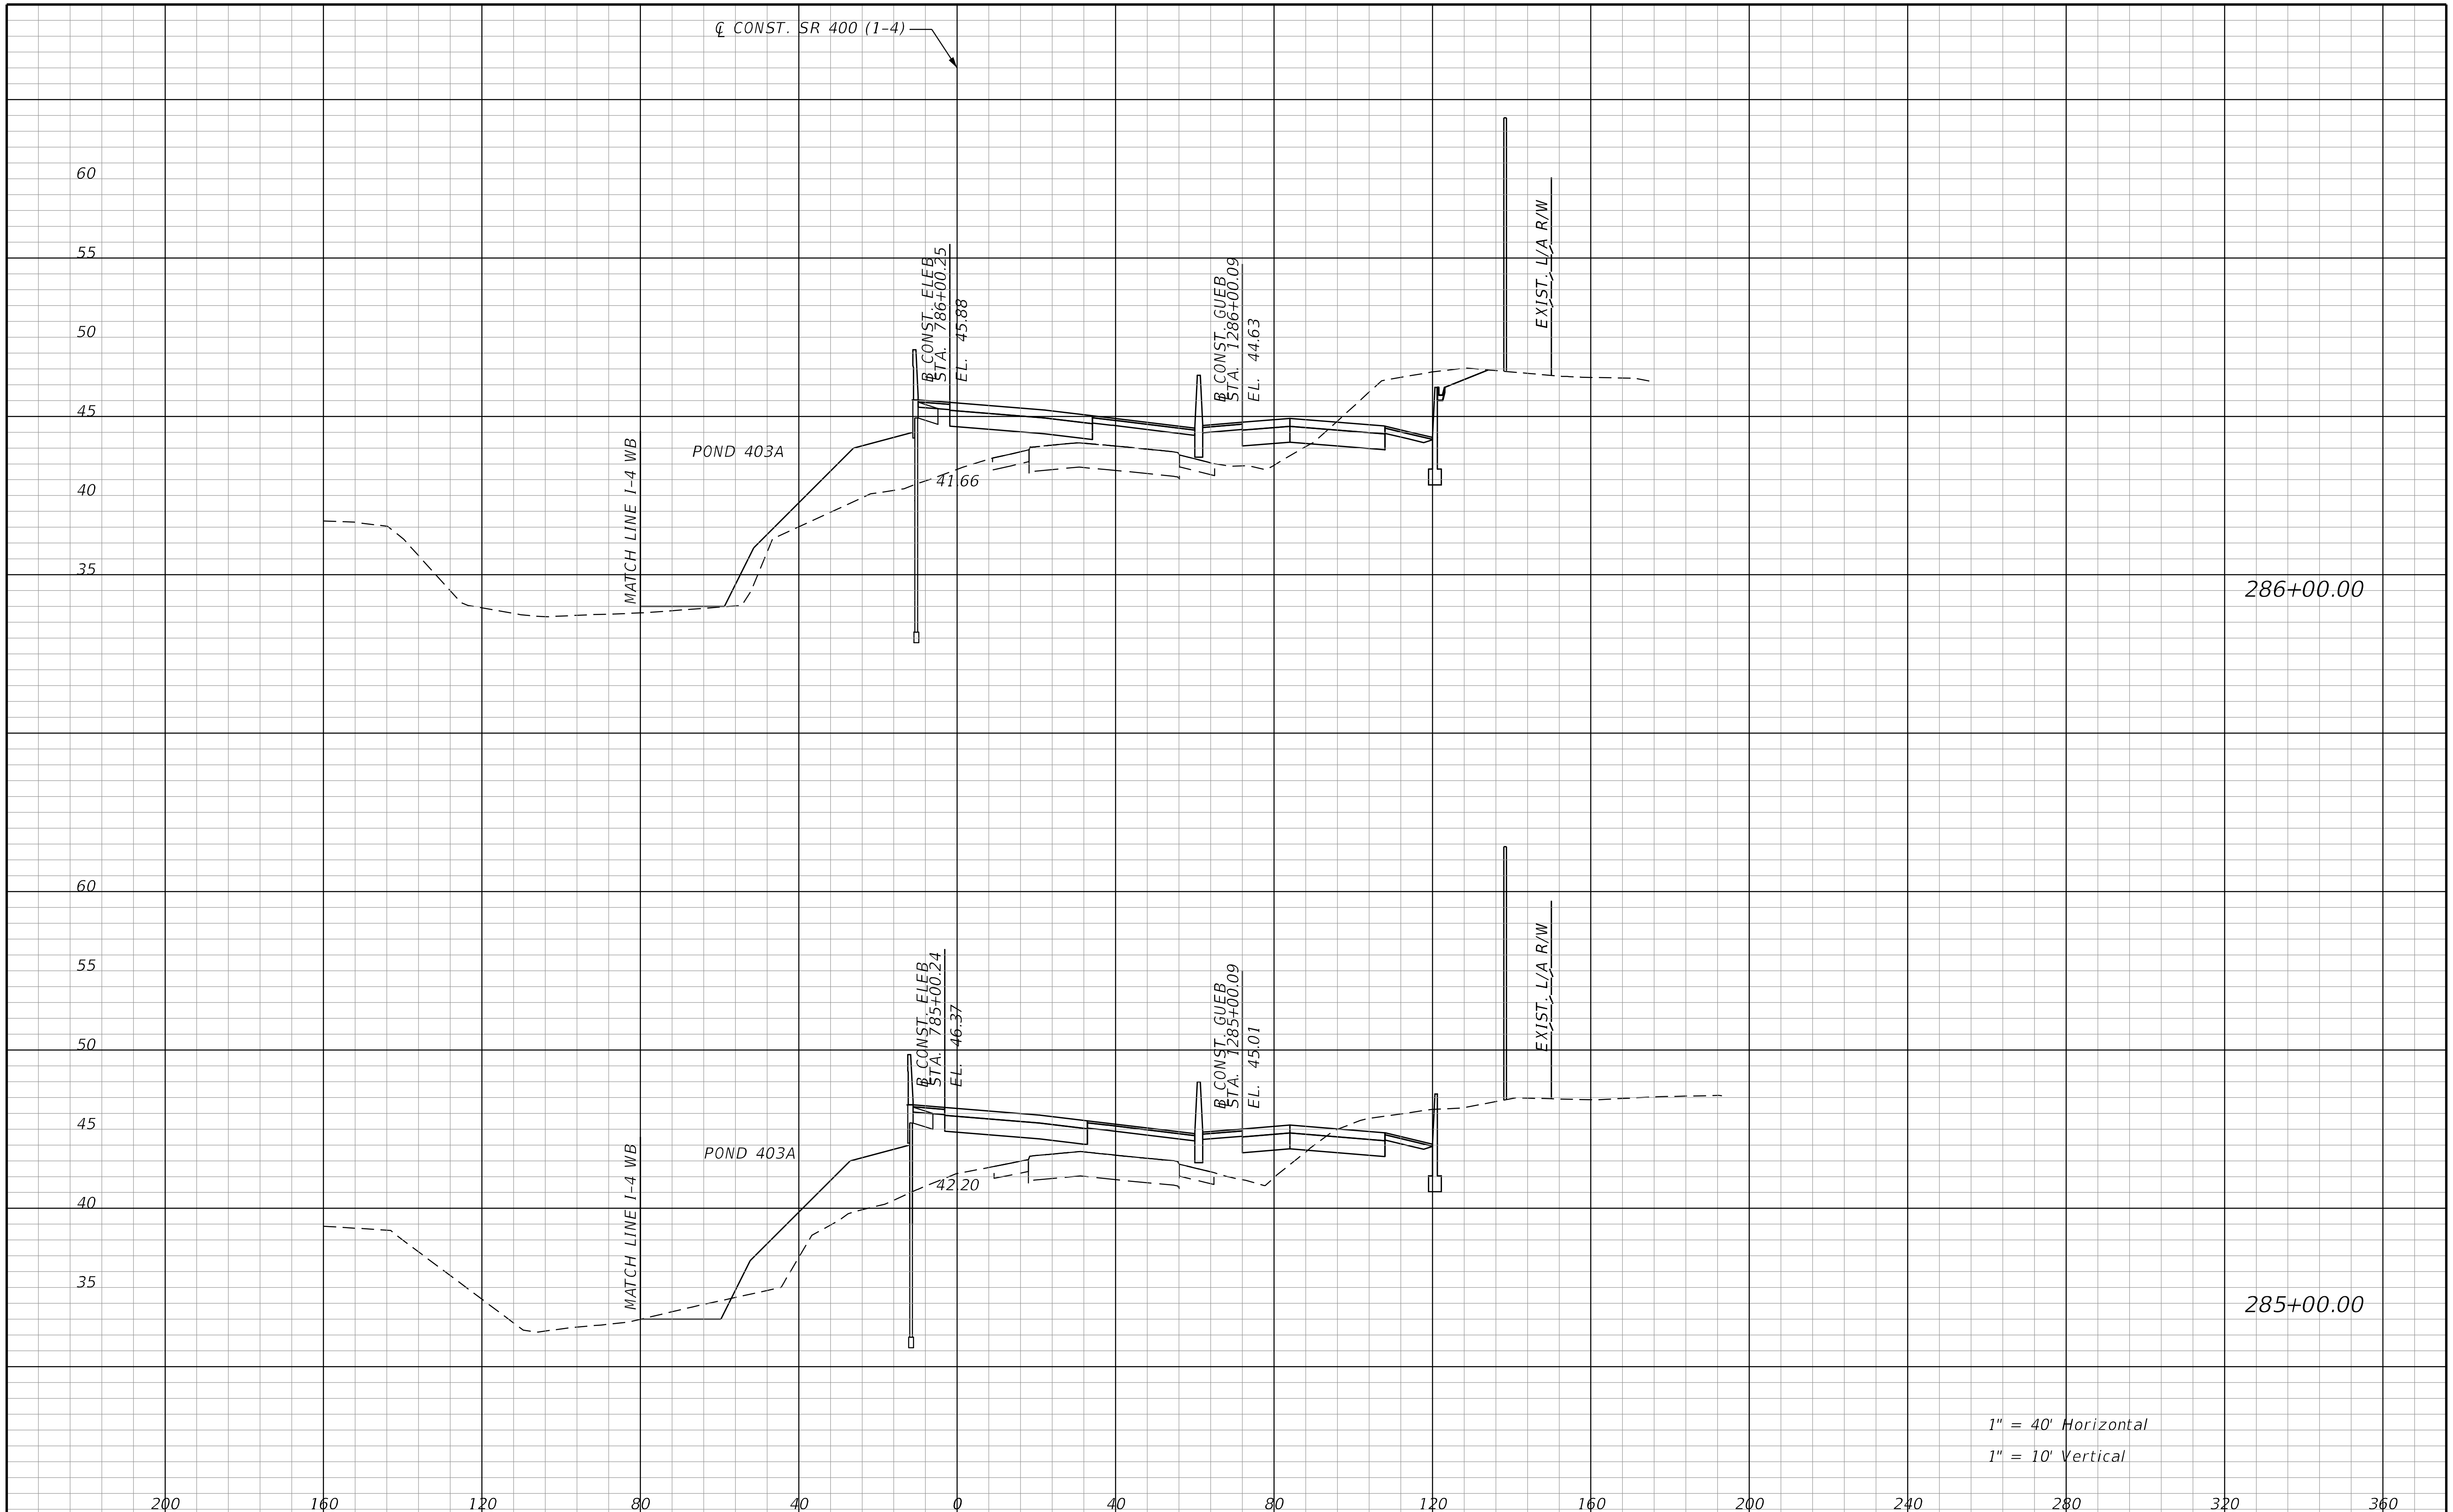

REVISIONS			
DATE	DESCRIPTION	DATE	DESCRIPTION

STANTEC CONSULTING SERVICES INC.
ENGINEER OF RECORD:
WILLIAM V. ANDERSON, P.E. NO.: 36682
11315 CORPORATE BLVD., SUITE 105
ORLANDO, FLORIDA 32817
(407) 823-8966
CERTIFICATE OF AUTHORIZATION NO. 27013

STATE OF FLORIDA
DEPARTMENT OF TRANSPORTATION

ROAD NO.	COUNTY	FINANCIAL PROJECT ID
SR400	VOLUSIA	408464-2-32-01

CROSS SECTIONS
SR 400 (I-4) EB

SHEET NO.
616

THE OFFICIAL RECORD OF THIS SHEET IS THE ELECTRONIC FILE DIGITALLY SIGNED AND SEALED UNDER RULE 61G15-23.004, F.A.C.

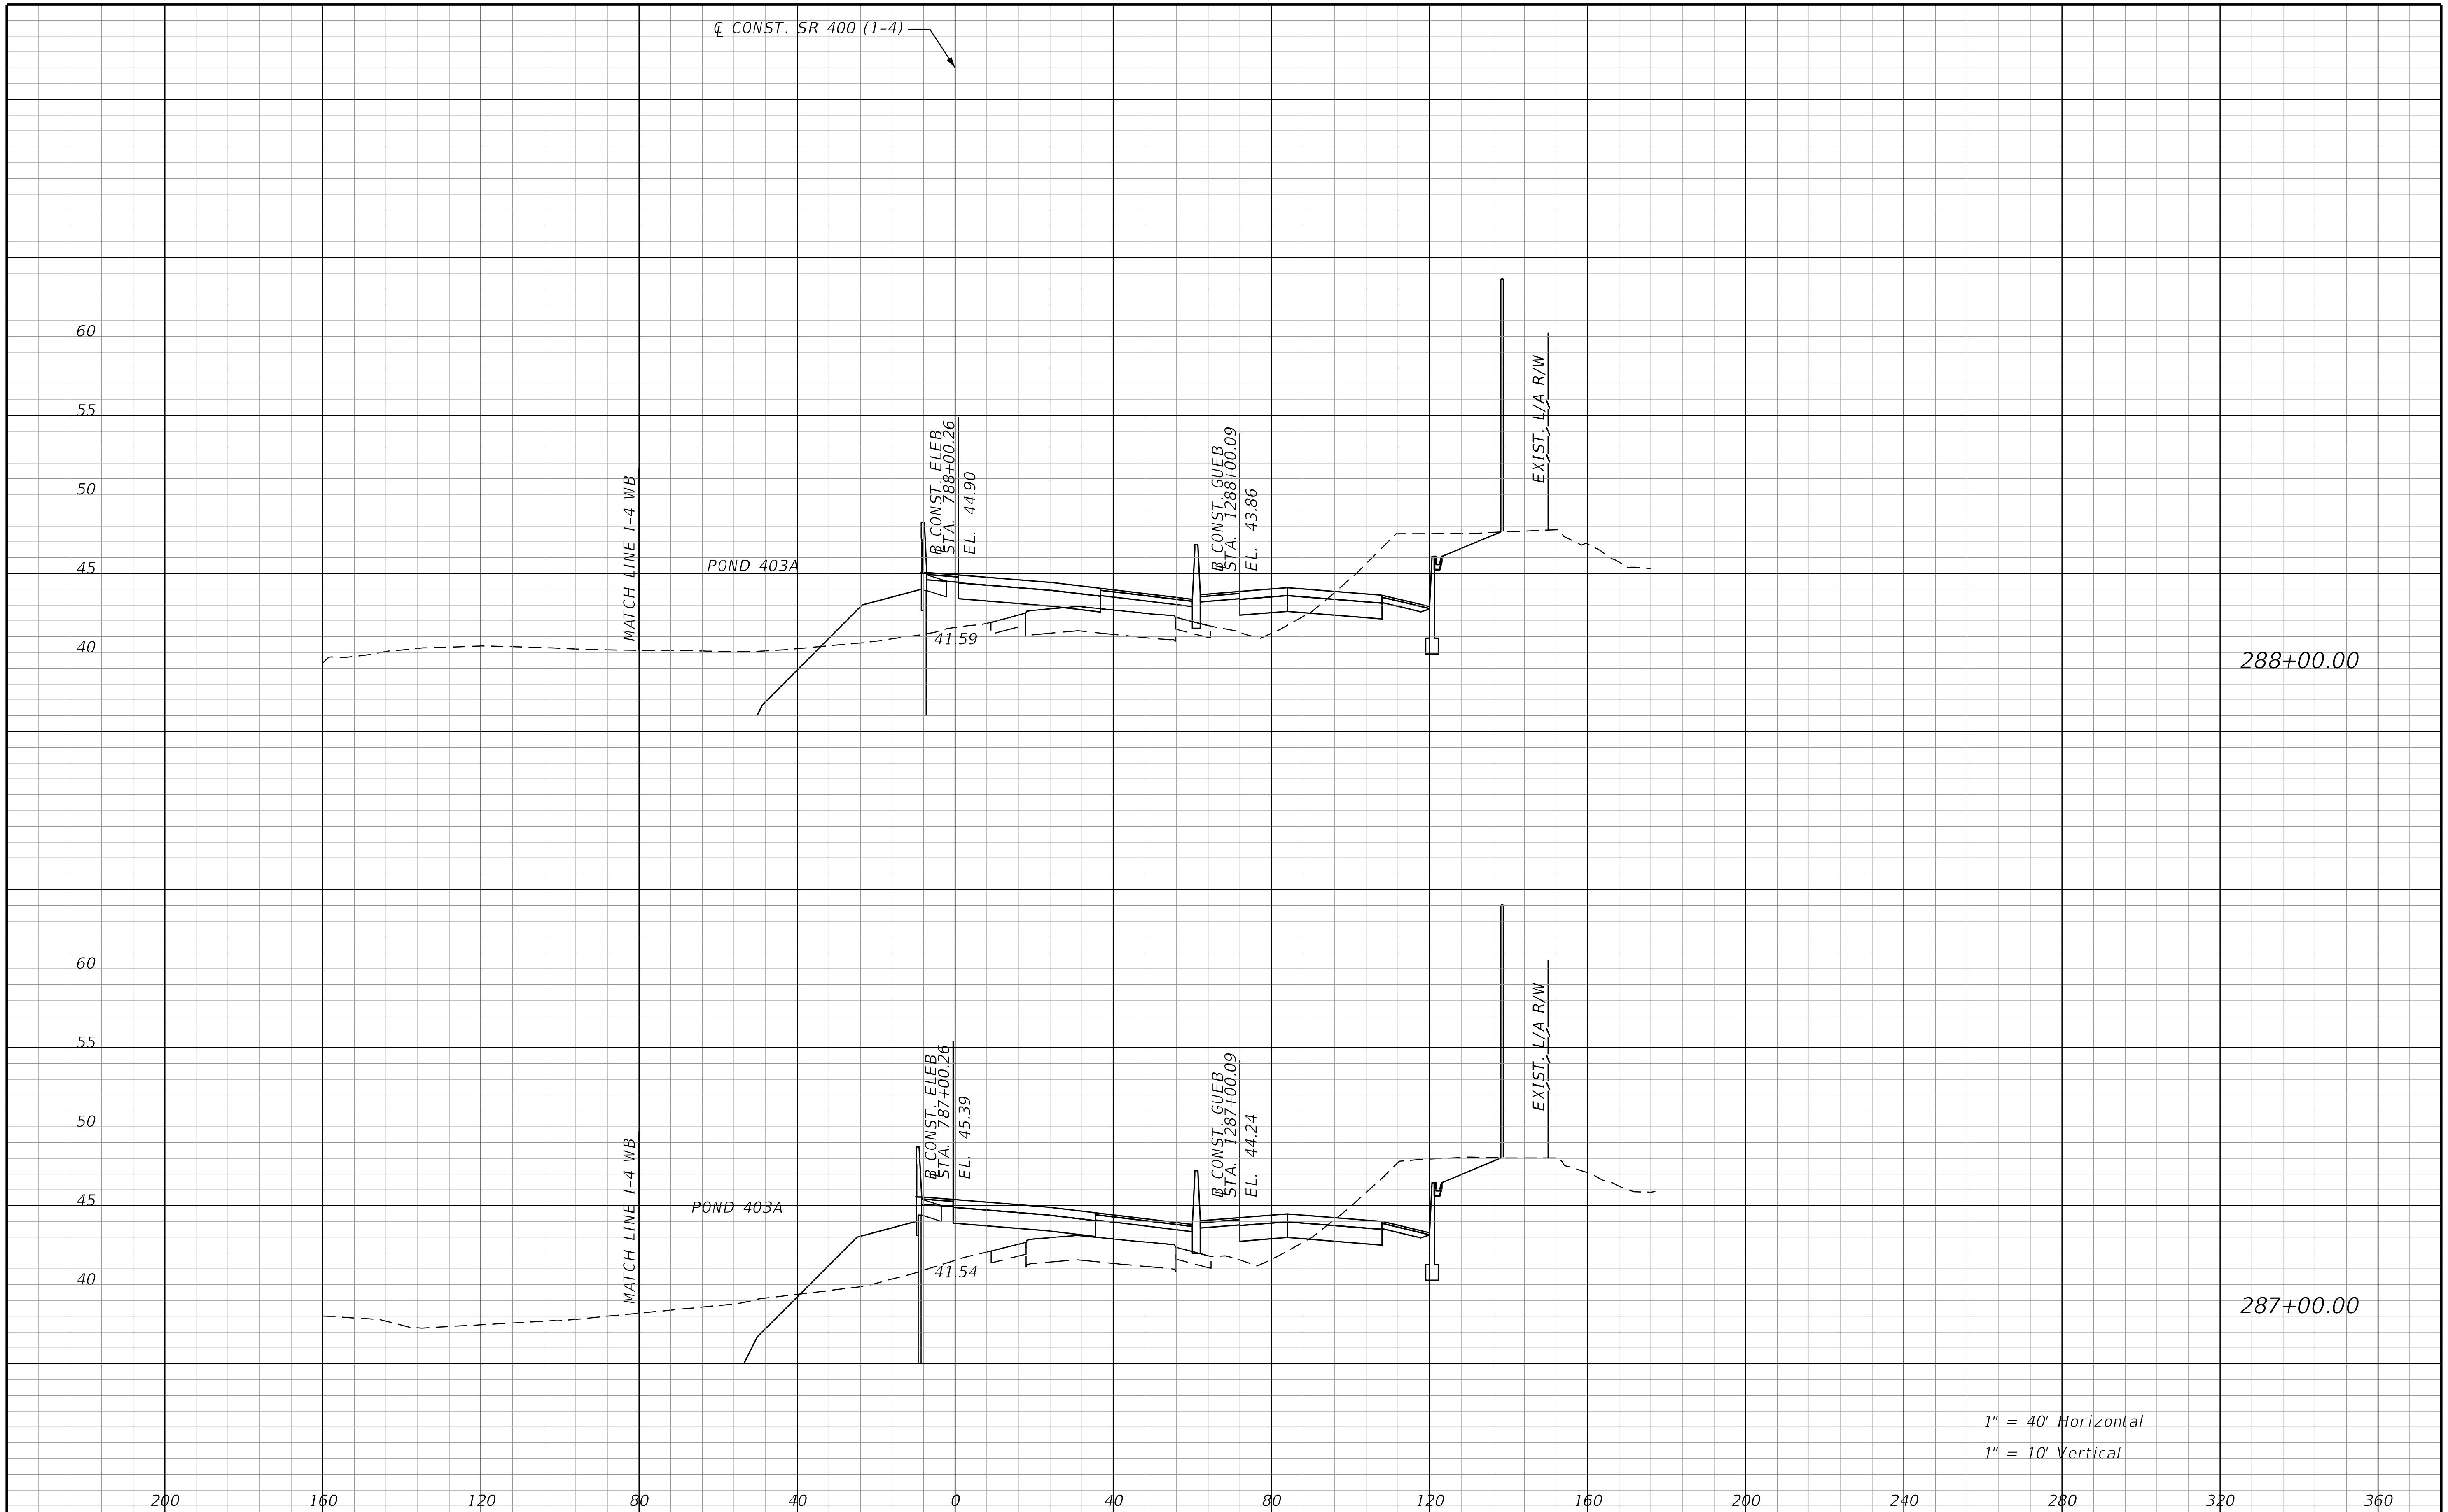

THE OFFICIAL RECORD OF THIS SHEET IS THE ELECTRONIC FILE DIGITALLY SIGNED AND SEALED UNDER RULE 61G15-23.004, F.A.C.

REVISIONS			
DATE	DESCRIPTION	DATE	DESCRIPTION

STANTEC CONSULTING SERVICES INC.
ENGINEER OF RECORD:
WILLIAM V. ANDERSON, P.E. NO.: 36682
11315 CORPORATE BLVD., SUITE 105
ORLANDO, FLORIDA 32817
(407) 823-8966
CERTIFICATE OF AUTHORIZATION NO. 27013

STATE OF FLORIDA
DEPARTMENT OF TRANSPORTATION

ROAD NO.	COUNTY	FINANCIAL PROJECT ID
SR400	VOLUSIA	408464-2-32-01

CROSS SECTIONS
SR 400 (I-4) EB

SHEET NO.
617

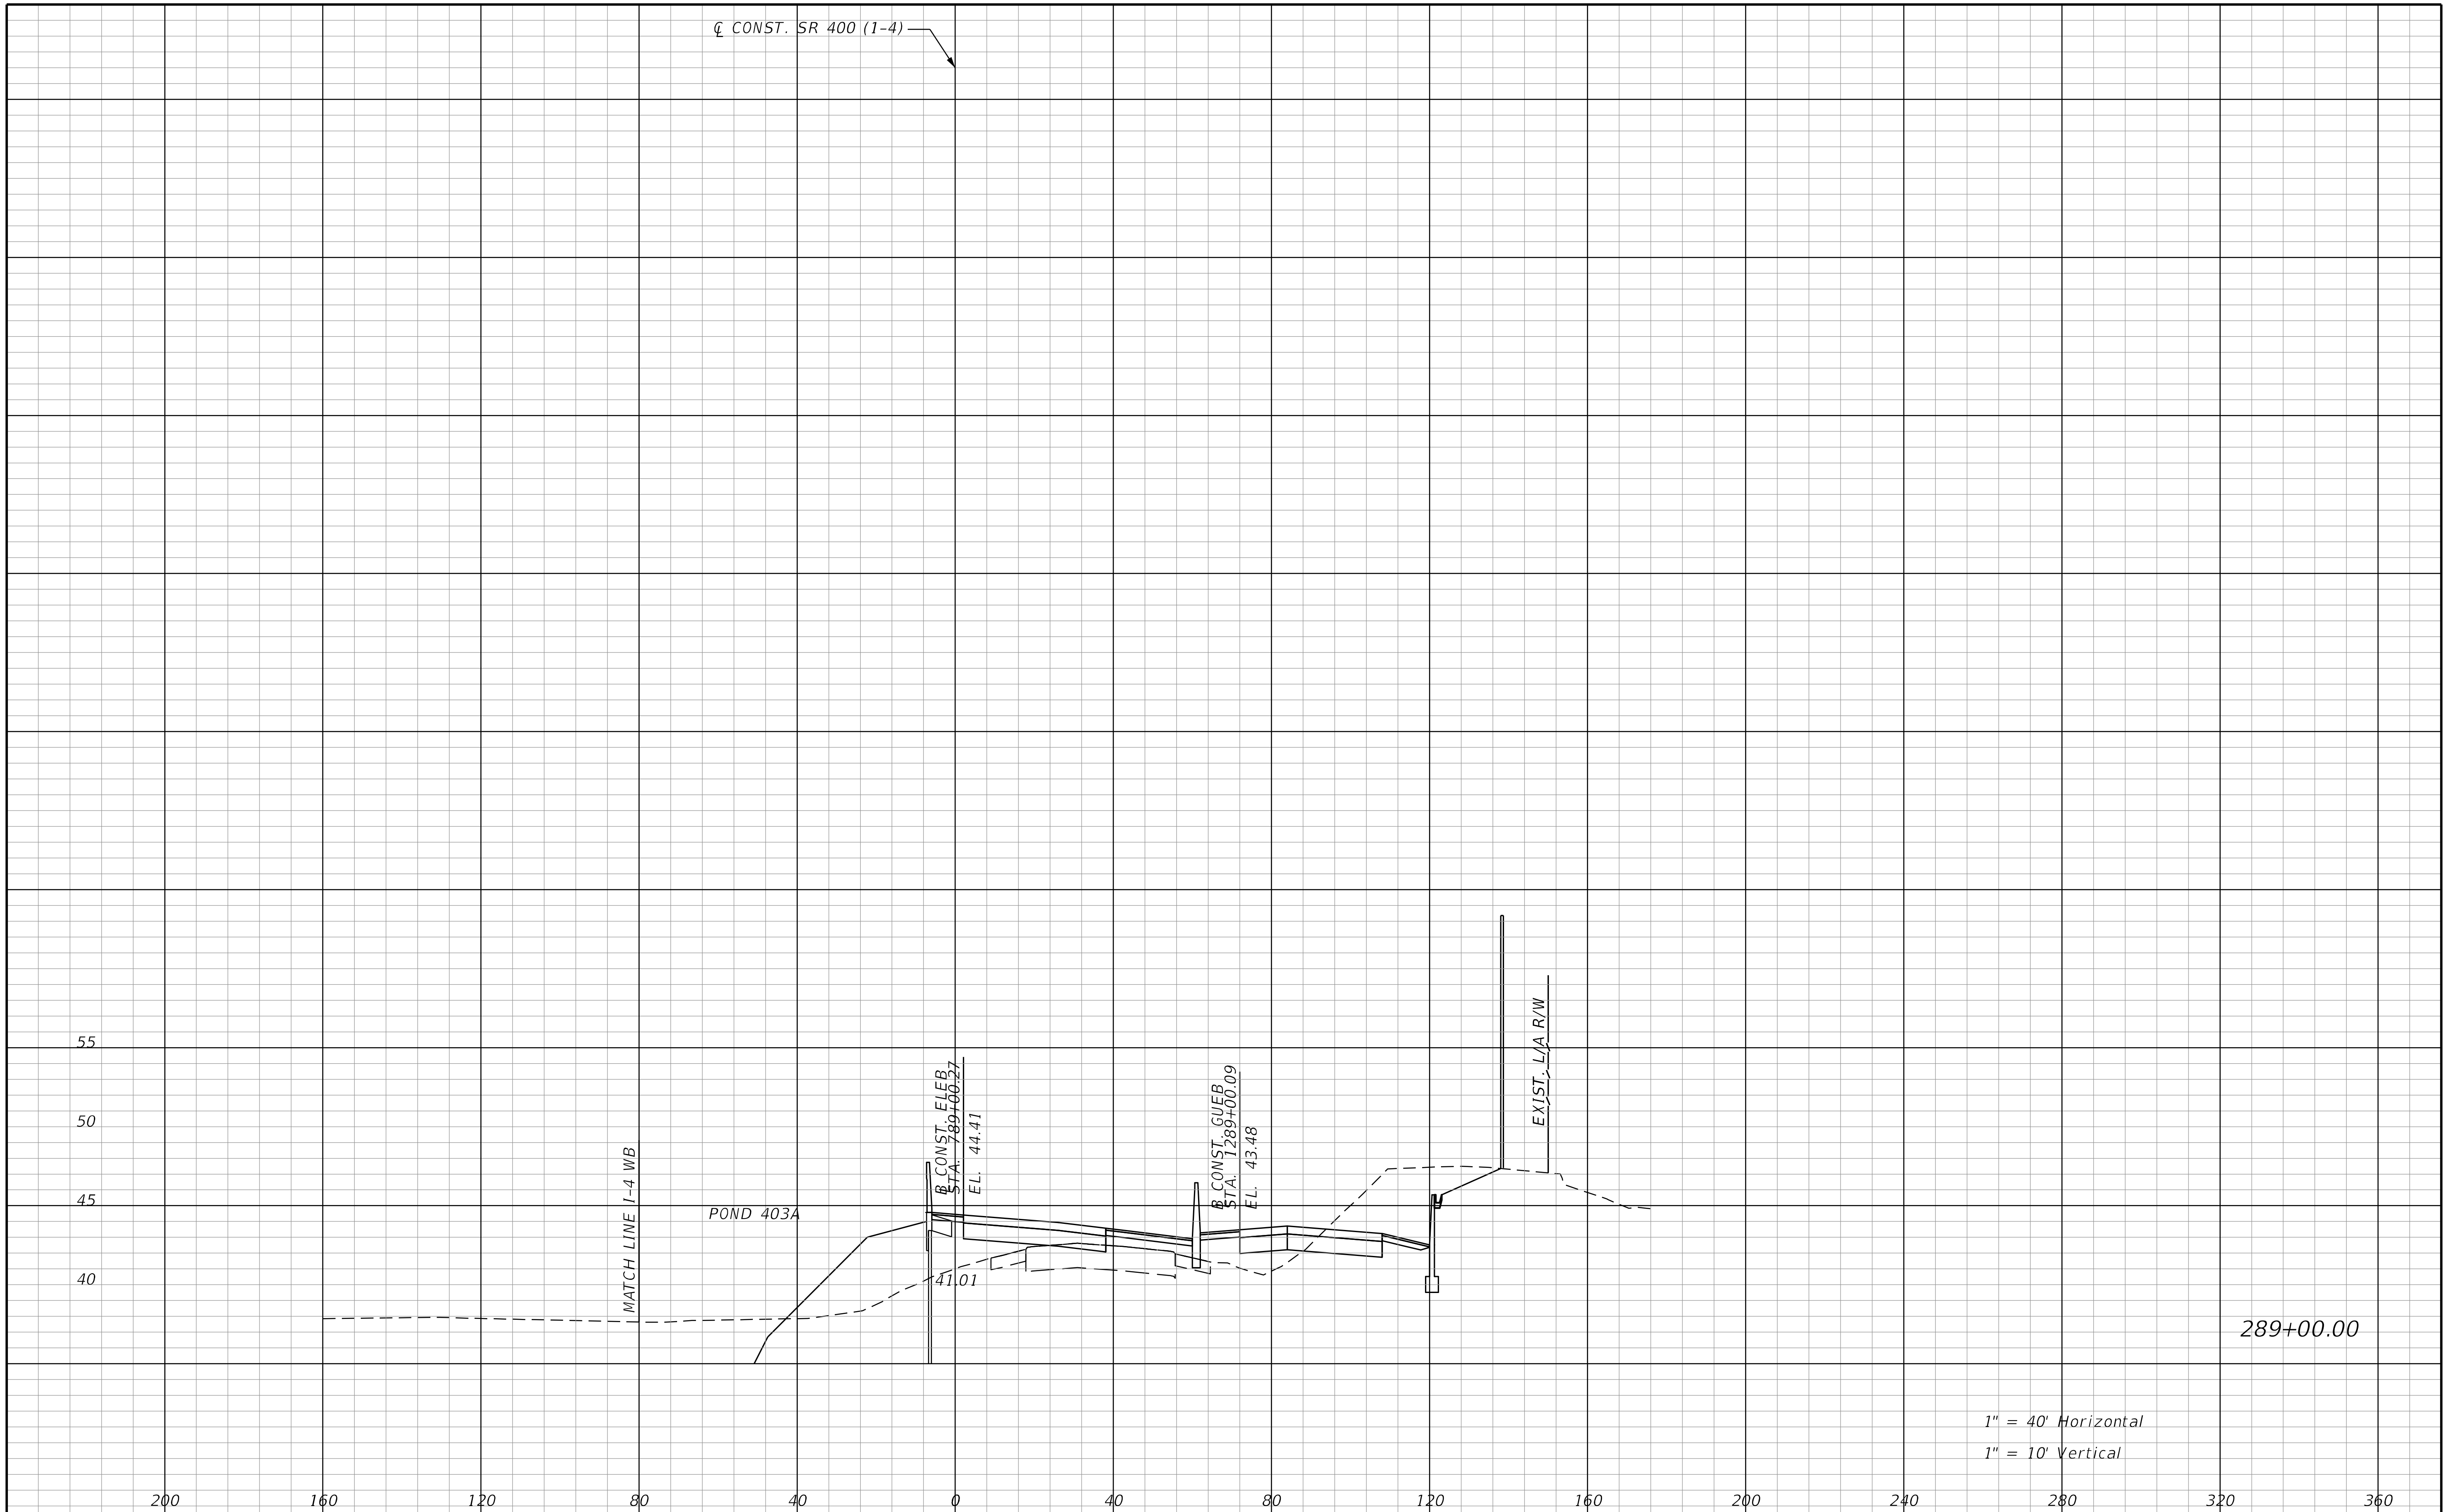

THE OFFICIAL RECORD OF THIS SHEET IS THE ELECTRONIC FILE DIGITALLY SIGNED AND SEALED UNDER RULE 61G15-23.004, F.A.C.

REVISIONS			
DATE	DESCRIPTION	DATE	DESCRIPTION

STANTEC CONSULTING SERVICES INC.
ENGINEER OF RECORD:
WILLIAM V. ANDERSON, P.E. NO.: 36682
11315 CORPORATE BLVD., SUITE 105
ORLANDO, FLORIDA 32817
(407) 823-8966
CERTIFICATE OF AUTHORIZATION NO. 27013

STATE OF FLORIDA
DEPARTMENT OF TRANSPORTATION

ROAD NO.	COUNTY	FINANCIAL PROJECT ID
SR400	VOLUSIA	408464-2-32-01

CROSS SECTIONS
SR 400 (I-4) EB

SHEET NO. 618

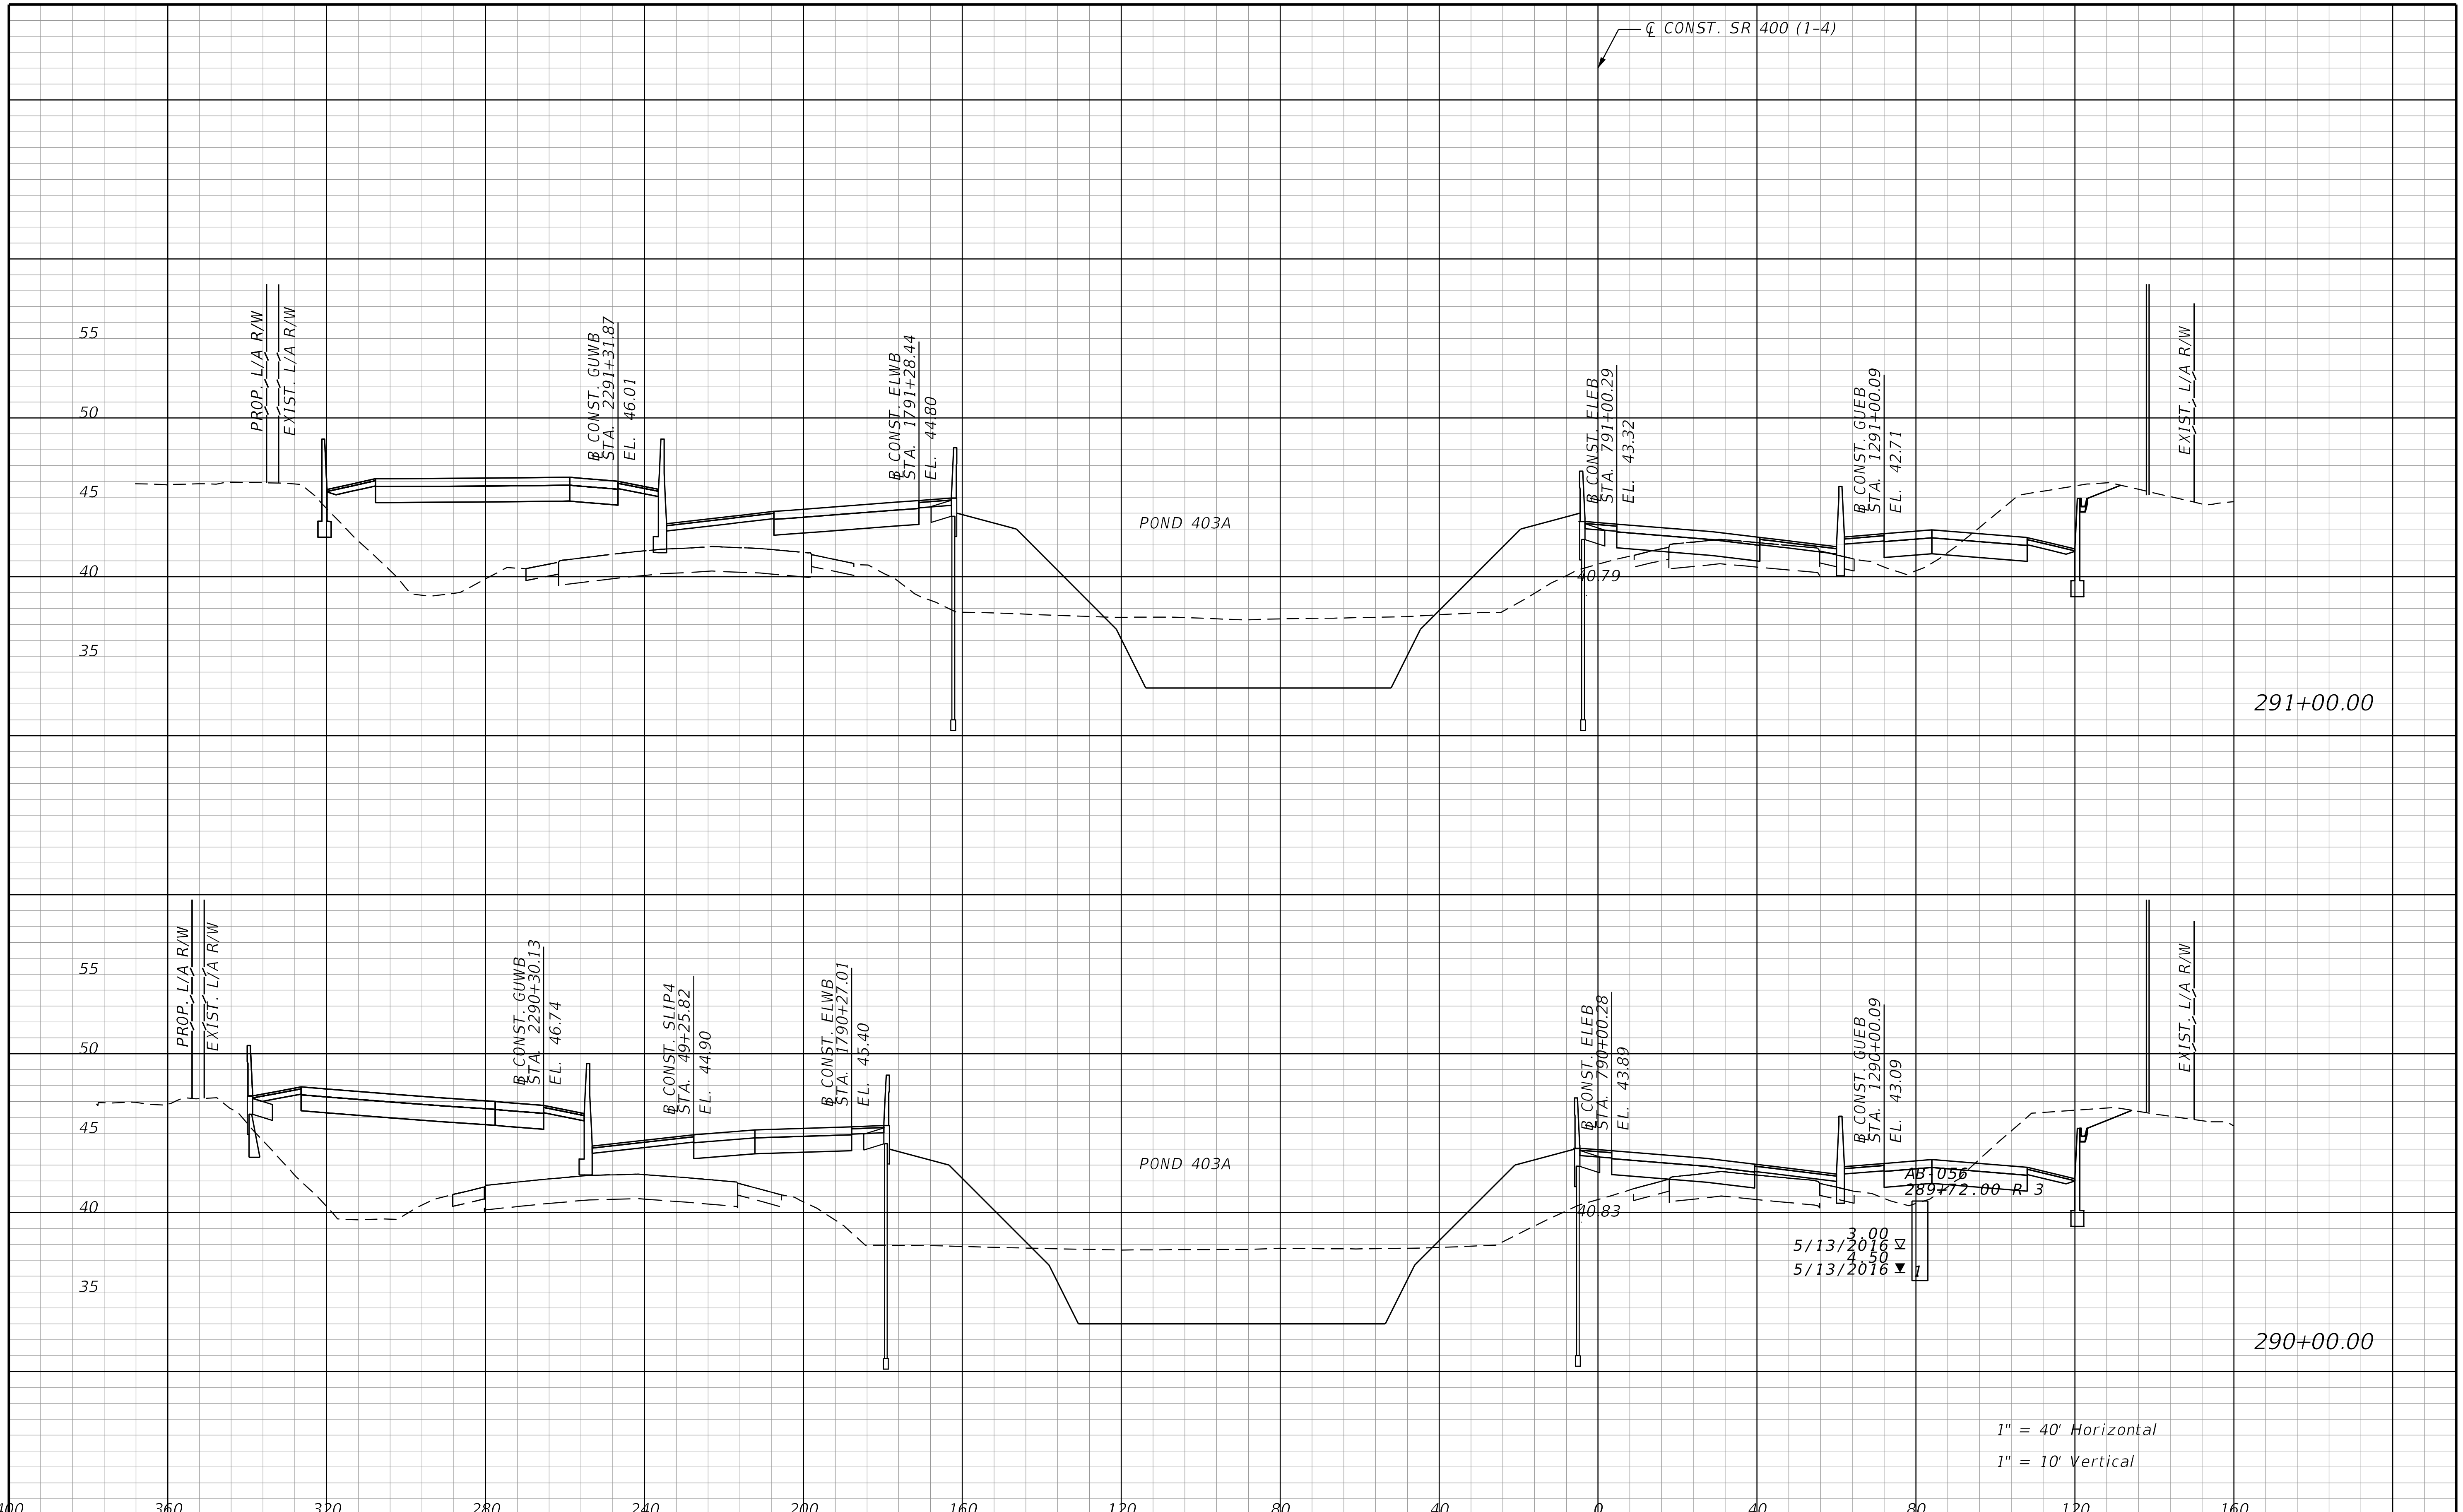

REVISIONS			
DATE	DESCRIPTION	DATE	DESCRIPTION

STANTEC CONSULTING SERVICES INC.
ENGINEER OF RECORD:
WILLIAM V. ANDERSON, P.E. NO.: 36682
11315 CORPORATE BLVD., SUITE 105
ORLANDO, FLORIDA 32817
(407) 823-8966
CERTIFICATE OF AUTHORIZATION NO. 27013

STATE OF FLORIDA
DEPARTMENT OF TRANSPORTATION

ROAD NO.	COUNTY	FINANCIAL PROJECT ID
SR400	VOLUSIA	408464-2-32-01

CROSS SECTIONS
SR 400 (I-4)

SHEET NO.
619

THE OFFICIAL RECORD OF THIS SHEET IS THE ELECTRONIC FILE DIGITALLY SIGNED AND SEALED UNDER RULE 61G15-23.004, F.A.C.

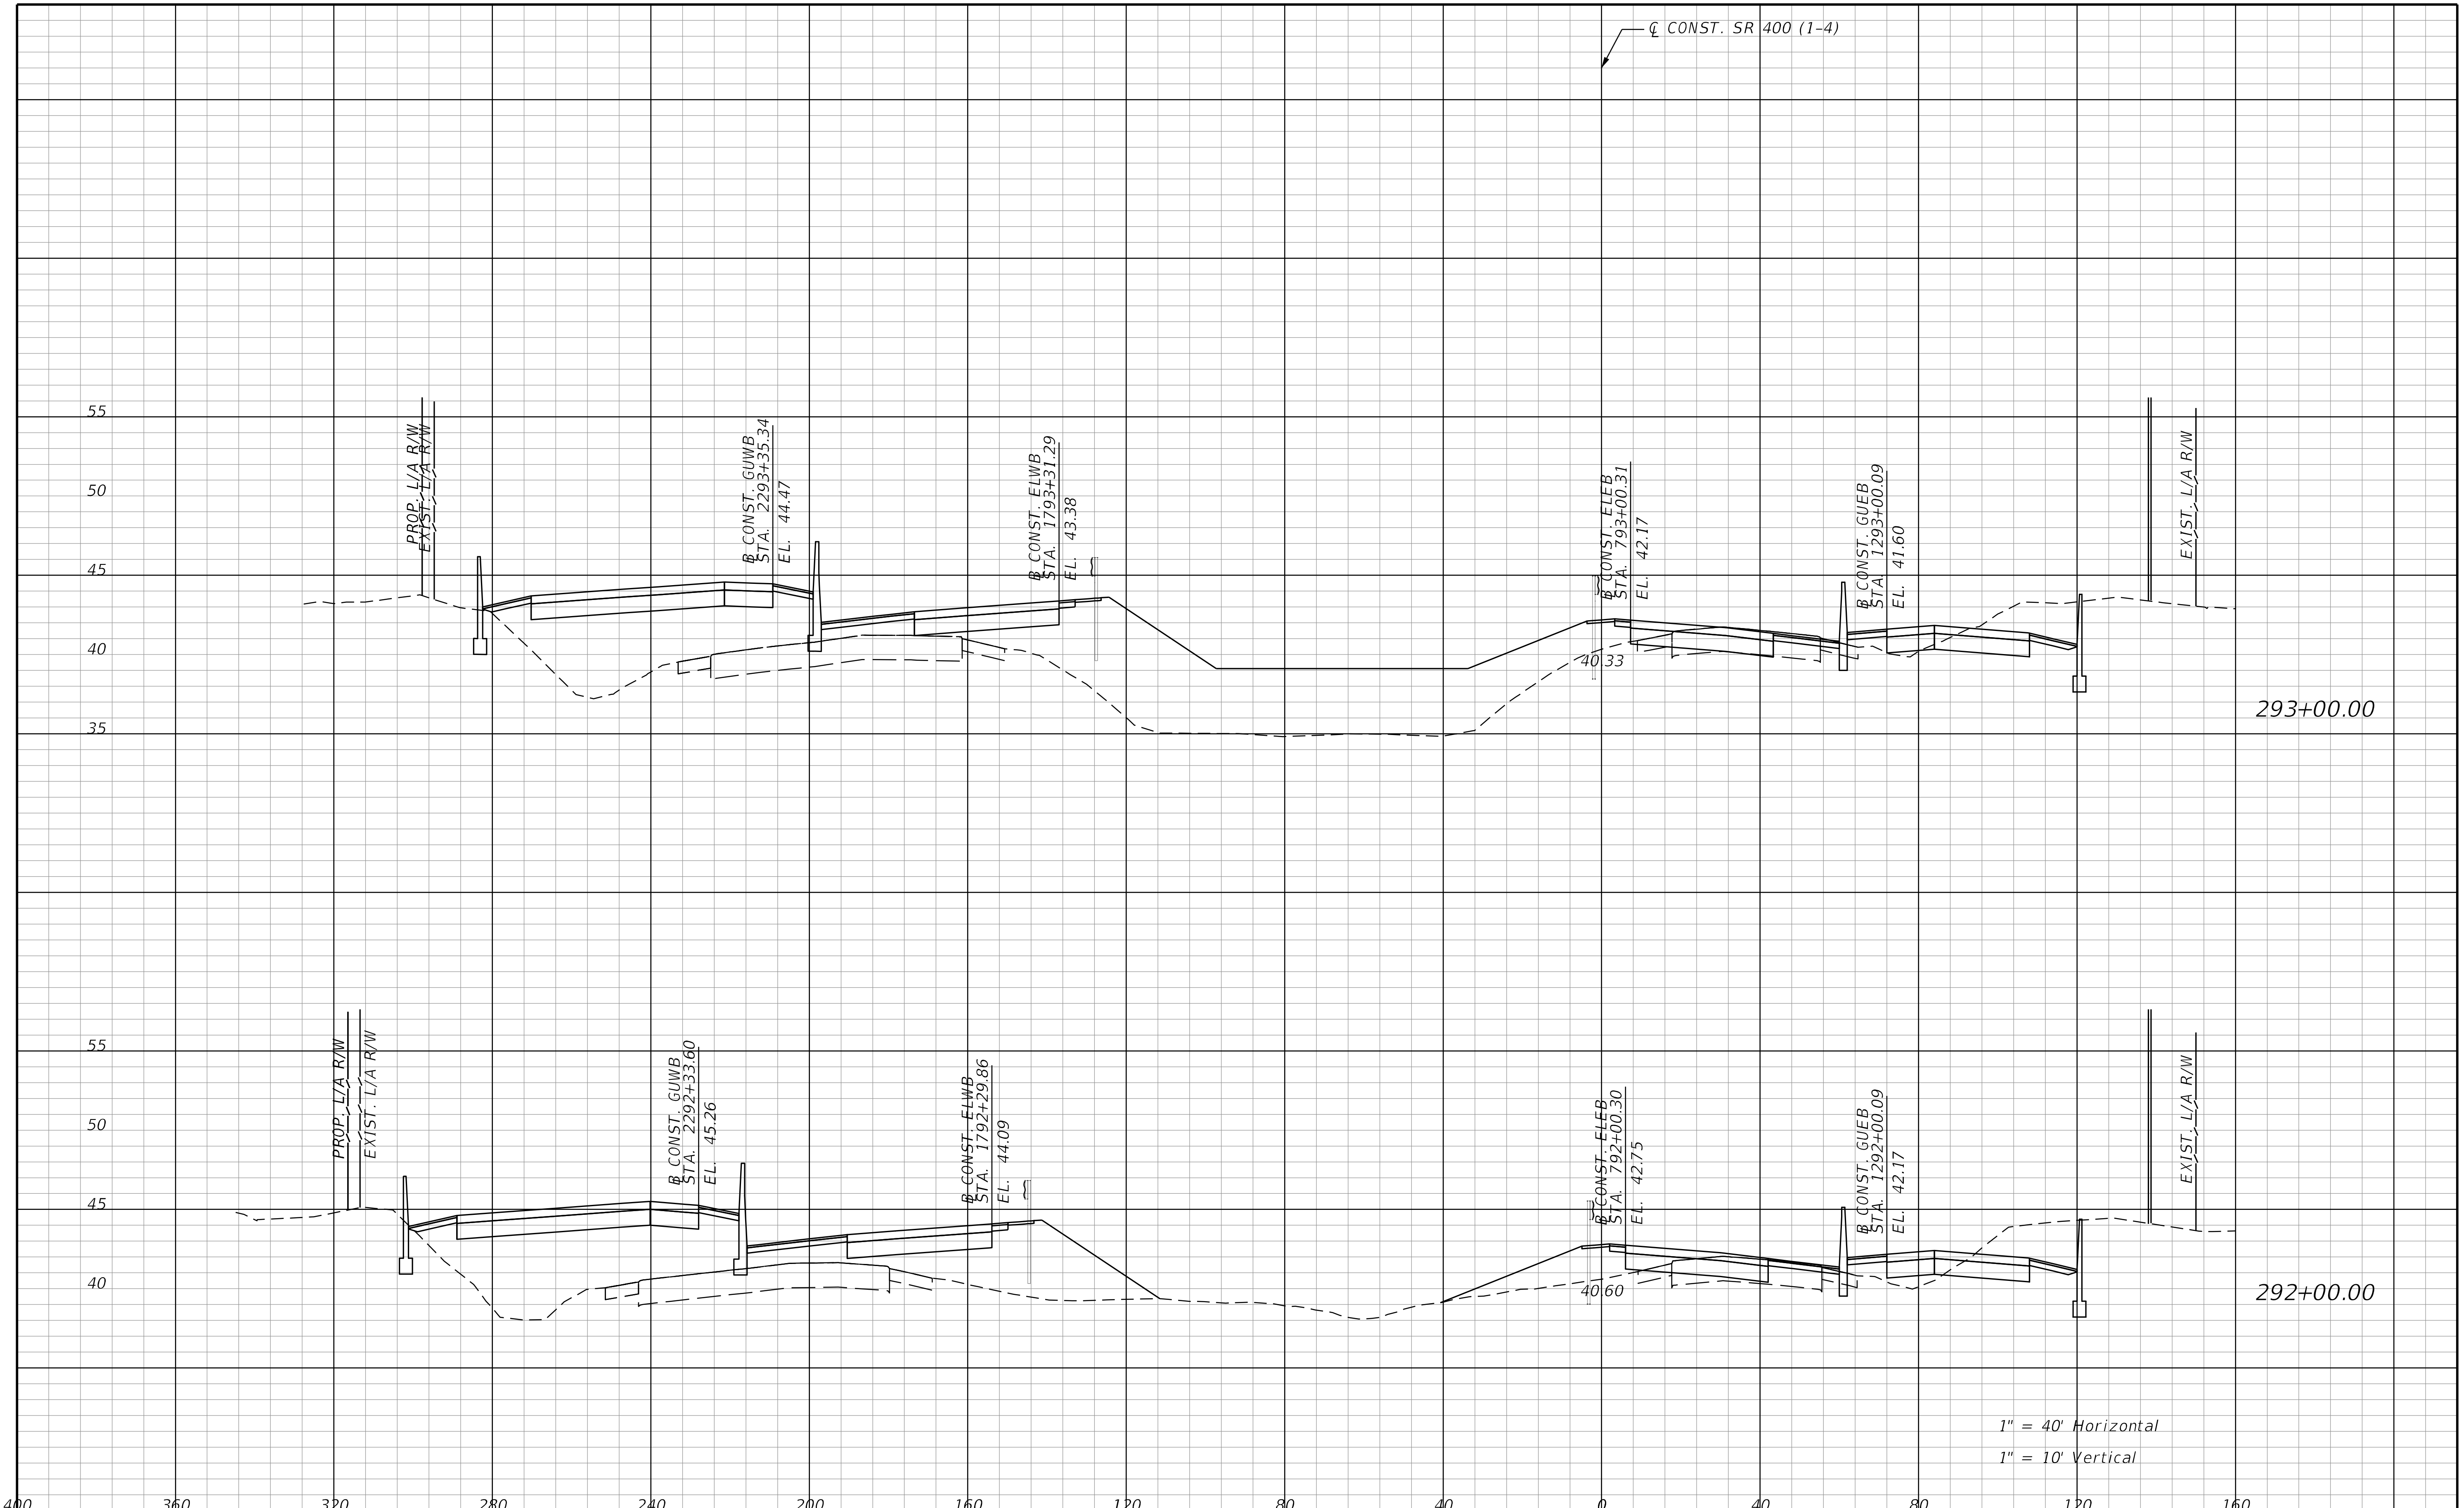

REVISIONS			
DATE	DESCRIPTION	DATE	DESCRIPTION

STANTEC CONSULTING SERVICES INC.
ENGINEER OF RECORD:
WILLIAM V. ANDERSON, P.E. NO.: 36682
11315 CORPORATE BLVD., SUITE 105
ORLANDO, FLORIDA 32817
(407) 823-8966
CERTIFICATE OF AUTHORIZATION NO. 27013

STATE OF FLORIDA
DEPARTMENT OF TRANSPORTATION

ROAD NO.	COUNTY	FINANCIAL PROJECT ID
SR400	VOLUSIA	408464-2-32-01

CROSS SECTIONS
SR 400 (I-4)

SHEET NO.
620

THE OFFICIAL RECORD OF THIS SHEET IS THE ELECTRONIC FILE DIGITALLY SIGNED AND SEALED UNDER RULE 61G15-23.004, F.A.C.

jchassee 6/14/2019 4:25:26 PM Rdxsrd_shg V:\2158\active\CADD\40846423201\roadway\RDXSRD01.dgn

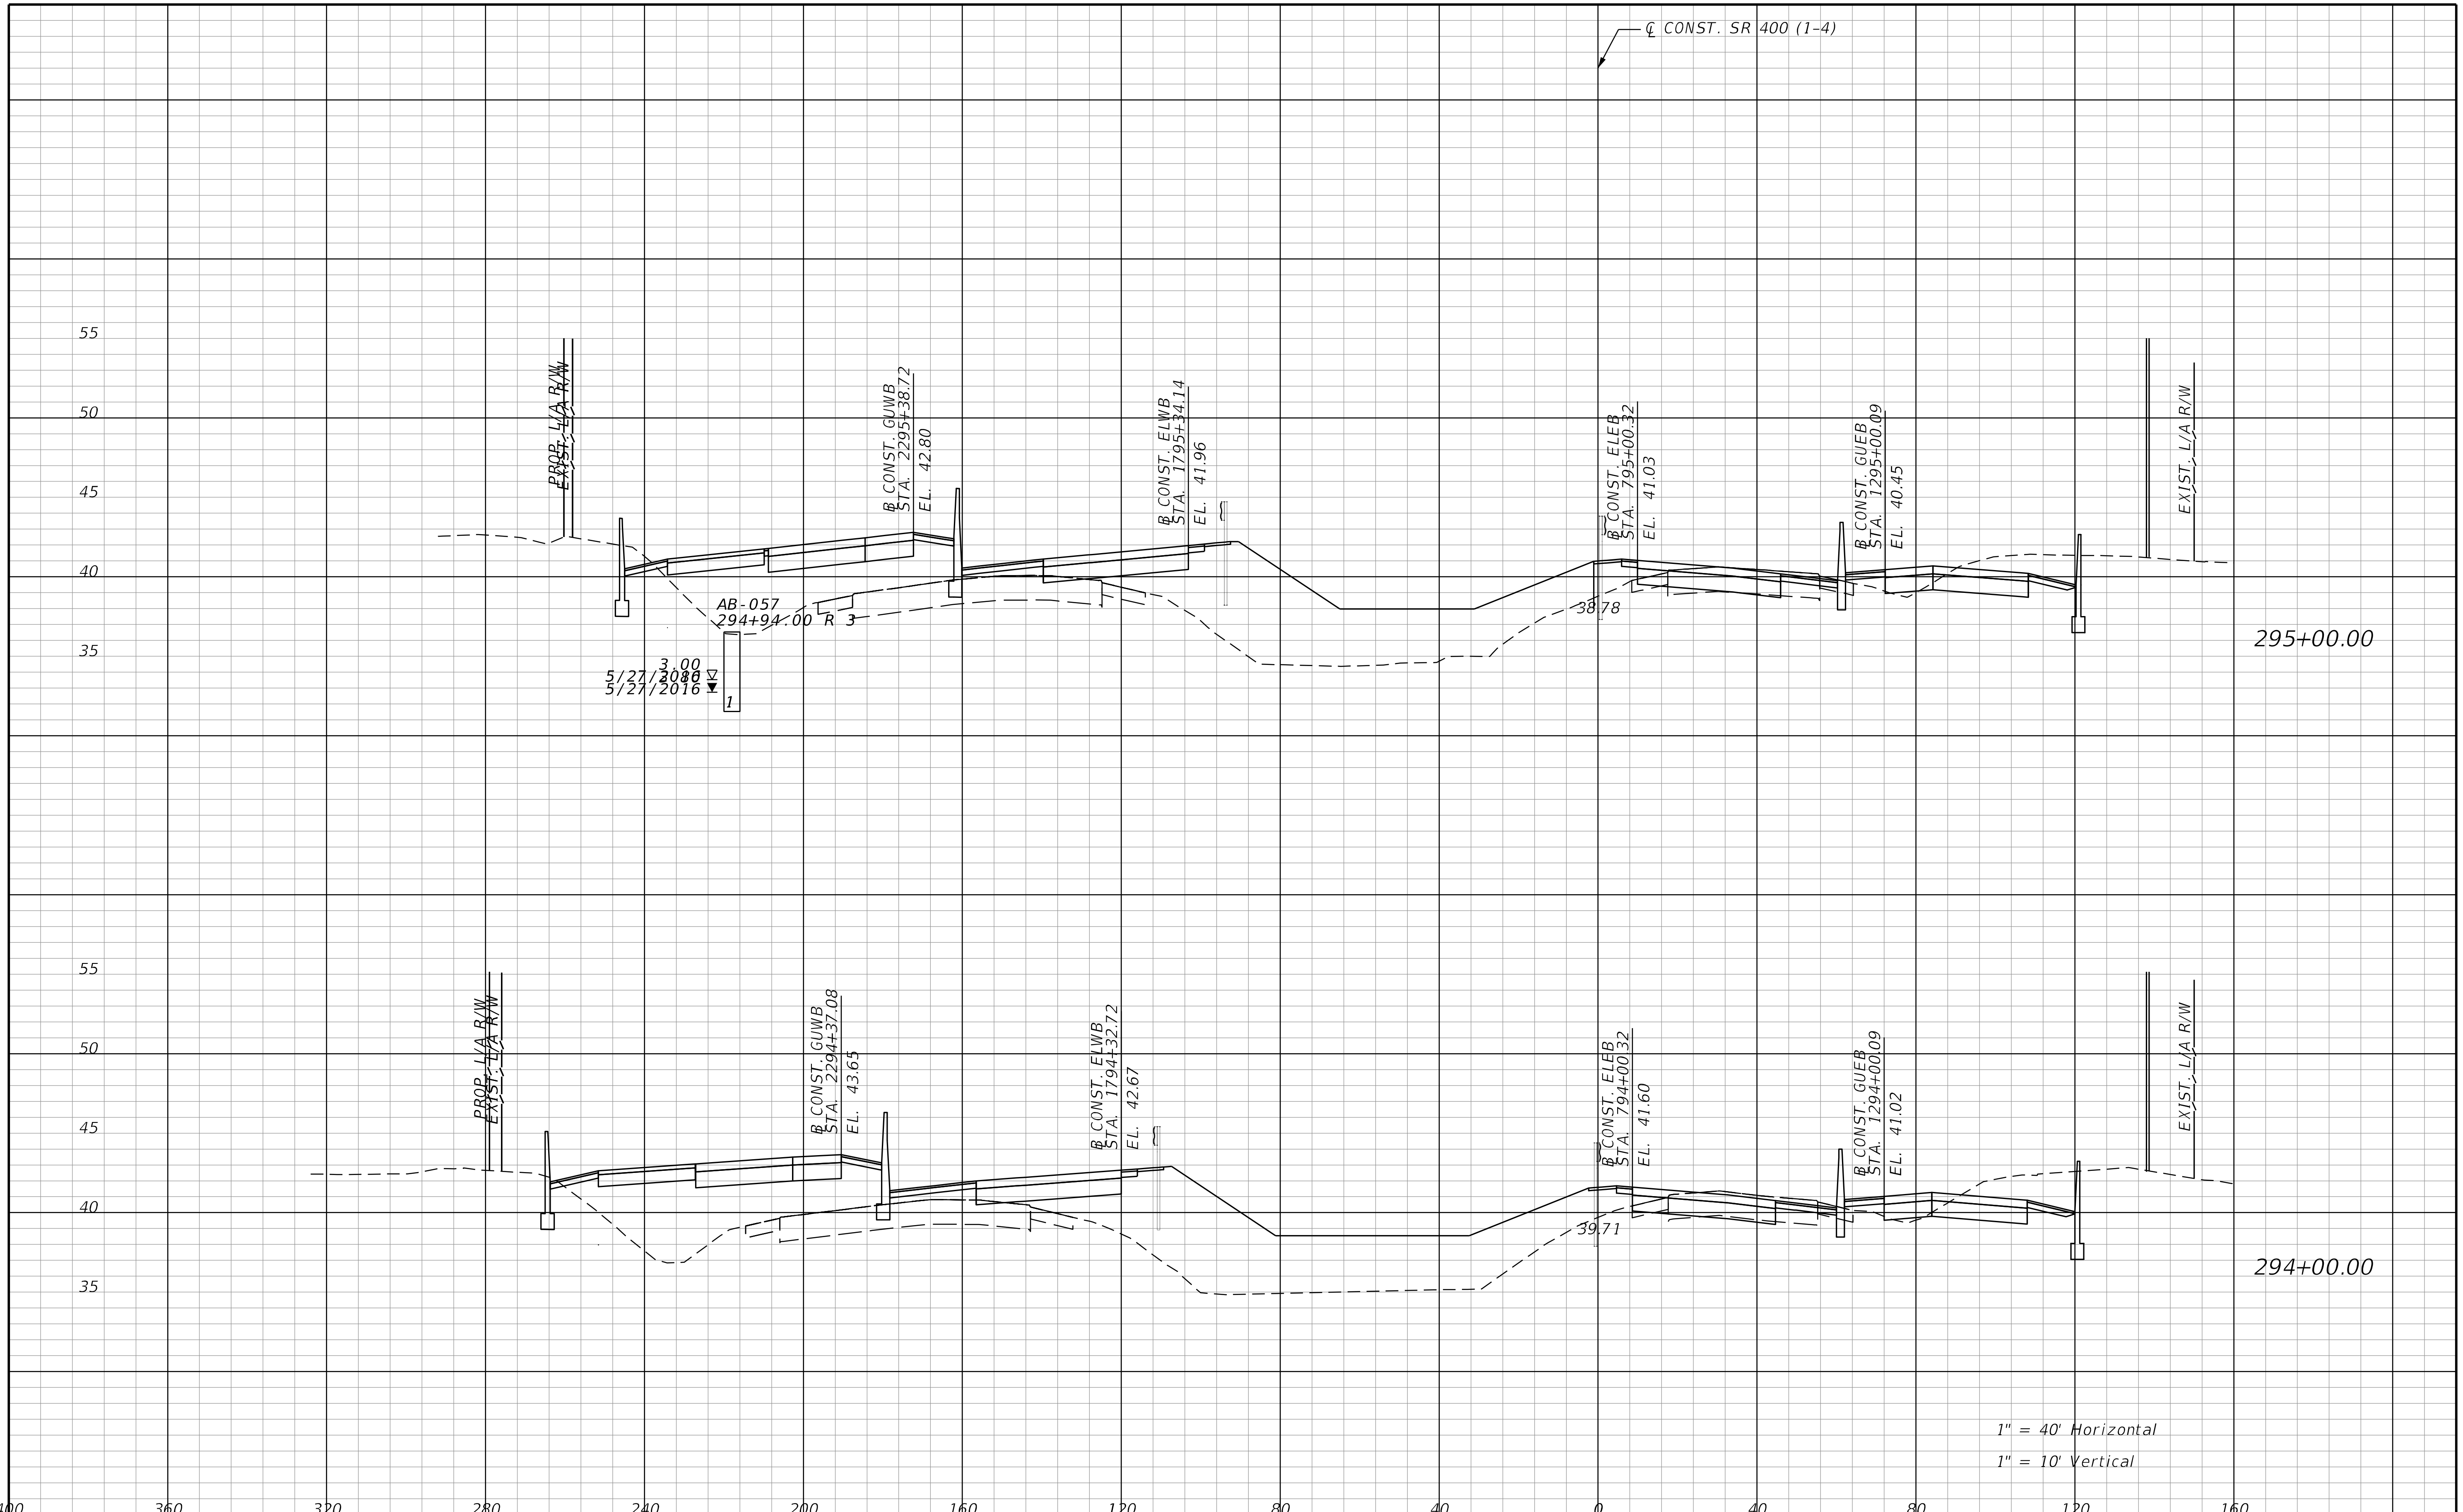

REVISIONS			
DATE	DESCRIPTION	DATE	DESCRIPTION

STANTEC CONSULTING SERVICES INC.
ENGINEER OF RECORD:
WILLIAM V. ANDERSON, P.E. NO.: 36682
11315 CORPORATE BLVD., SUITE 105
ORLANDO, FLORIDA 32817
(407) 823-8966
CERTIFICATE OF AUTHORIZATION NO. 27013

STATE OF FLORIDA
DEPARTMENT OF TRANSPORTATION

ROAD NO.	COUNTY	FINANCIAL PROJECT ID
SR400	VOLUSIA	408464-2-32-01

CROSS SECTIONS
SR 400 (I-4)

SHEET NO.
621

THE OFFICIAL RECORD OF THIS SHEET IS THE ELECTRONIC FILE DIGITALLY SIGNED AND SEALED UNDER RULE 61G15-23.004, F.A.C.

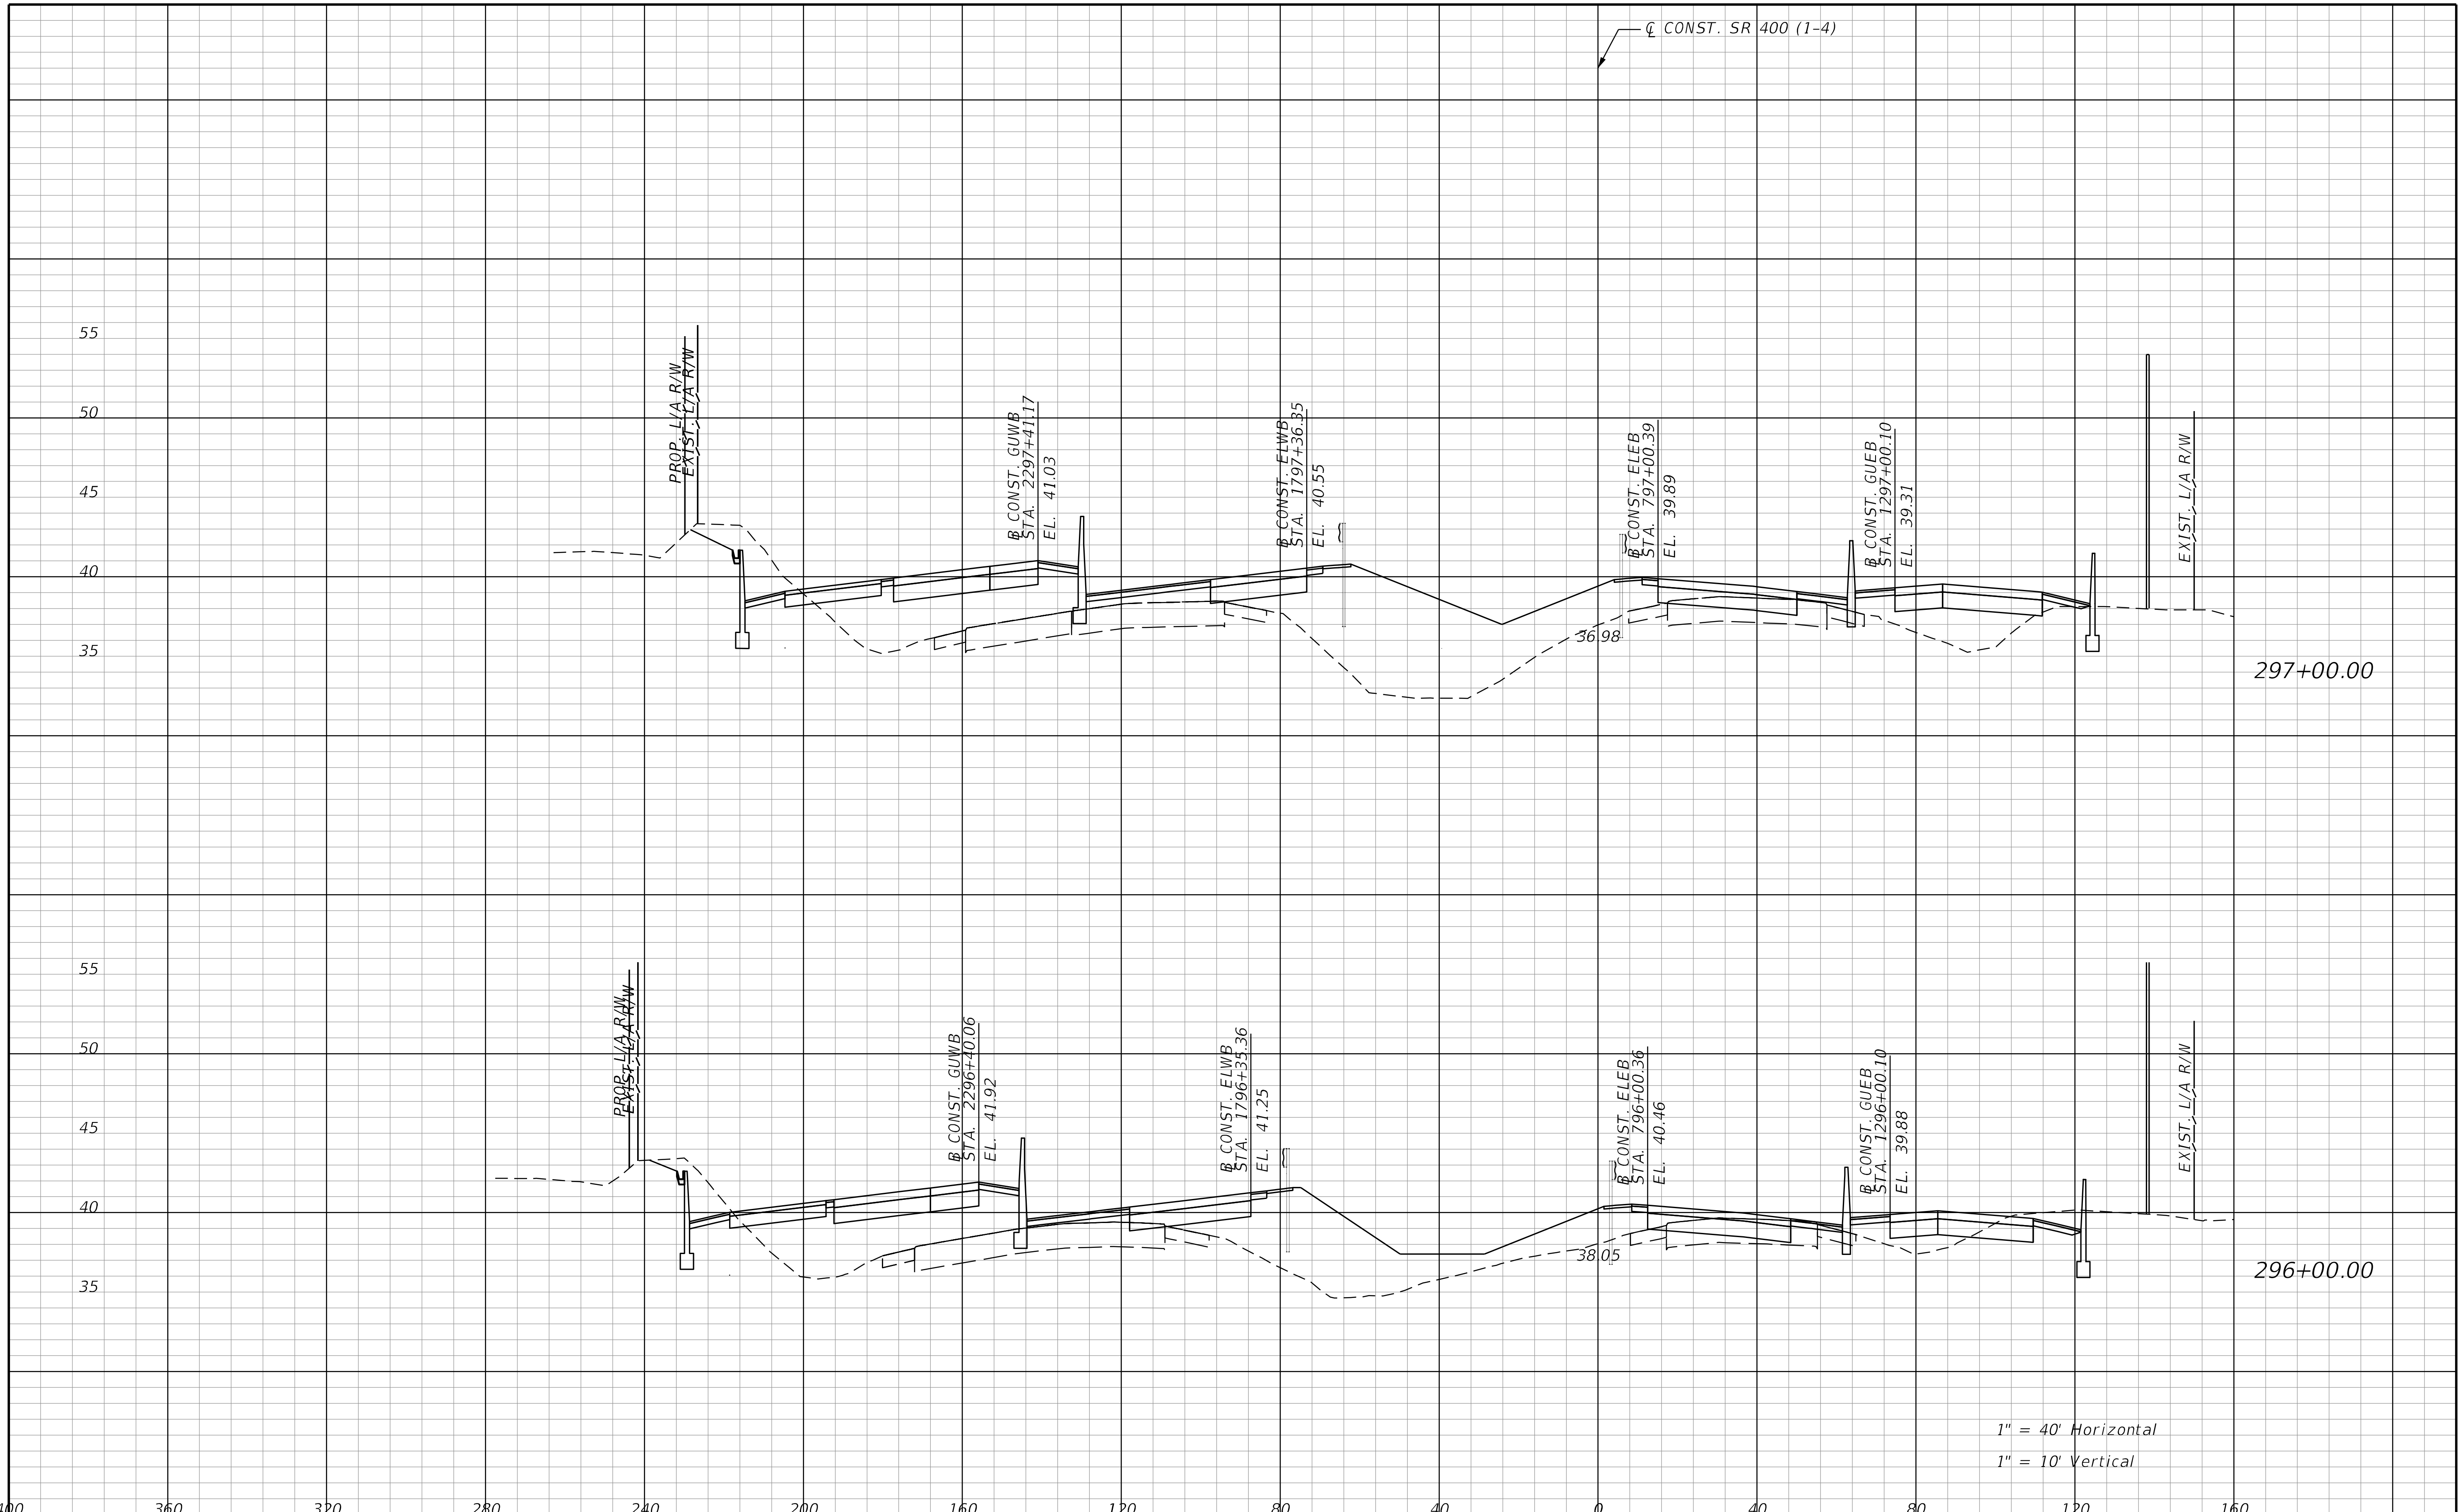

REVISIONS			
DATE	DESCRIPTION	DATE	DESCRIPTION

STANTEC CONSULTING SERVICES INC.
ENGINEER OF RECORD:
WILLIAM V. ANDERSON, P.E. NO.: 36682
11315 CORPORATE BLVD., SUITE 105
ORLANDO, FLORIDA 32817
(407) 823-8966
CERTIFICATE OF AUTHORIZATION NO. 27013

STATE OF FLORIDA
DEPARTMENT OF TRANSPORTATION

ROAD NO.	COUNTY	FINANCIAL PROJECT ID
SR400	VOLUSIA	408464-2-32-01

CROSS SECTIONS
SR 400 (I-4)

SHEET NO.
622

THE OFFICIAL RECORD OF THIS SHEET IS THE ELECTRONIC FILE DIGITALLY SIGNED AND SEALED UNDER RULE 61G15-23.004, F.A.C.

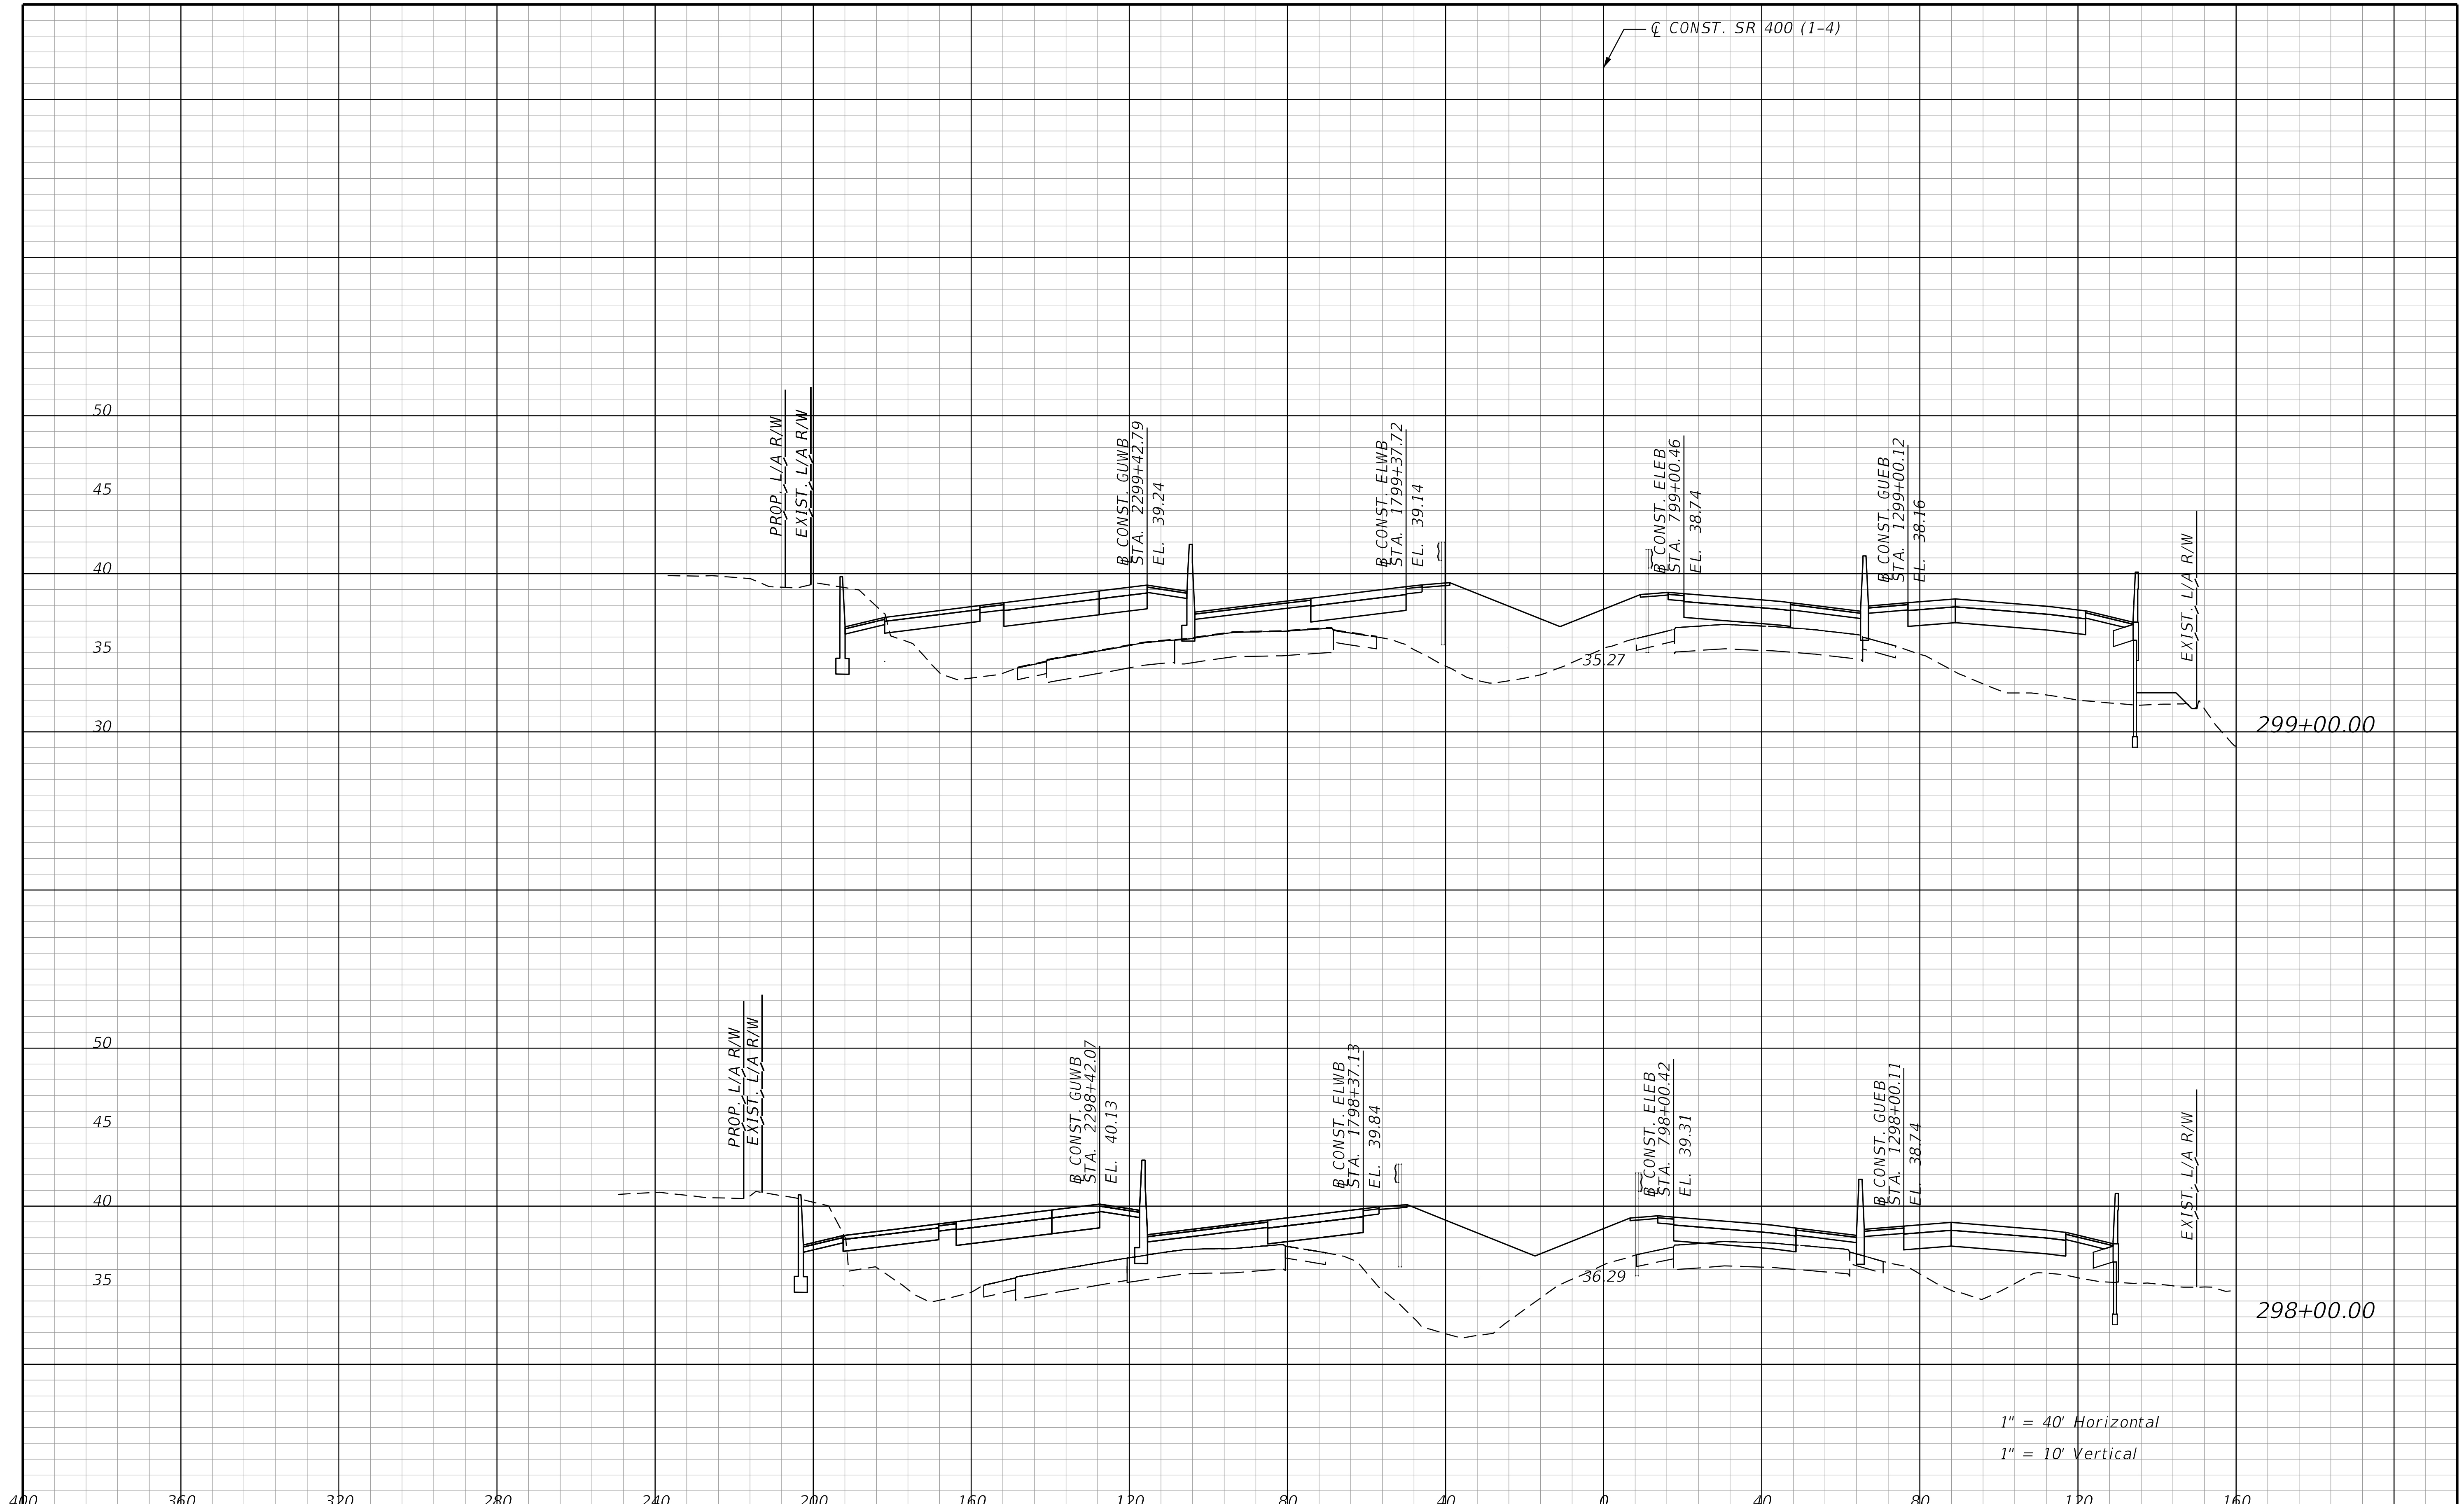

REVISIONS

DATE	DESCRIPTION	DATE	DESCRIPTION

STANTEC CONSULTING SERVICES INC.
ENGINEER OF RECORD:
WILLIAM V. ANDERSON, P.E. NO.: 36682
11315 CORPORATE BLVD., SUITE 105
ORLANDO, FLORIDA 32817
(407) 823-8966
CERTIFICATE OF AUTHORIZATION NO. 27013

STATE OF FLORIDA
DEPARTMENT OF TRANSPORTATION

ROAD NO.	COUNTY	FINANCIAL PROJECT ID
SR400	VOLUSIA	408464-2-32-01

CROSS SECTIONS
SR 400 (I-4)

SHEET NO.
623

THE OFFICIAL RECORD OF THIS SHEET IS THE ELECTRONIC FILE DIGITALLY SIGNED AND SEALED UNDER RULE 61G15-23.004, F.A.C.

jchassee 6/14/2019 4:25:27 PM Rdxsrd_shg V:\2158\active\CADD\40846423201\roadway\RDXSRD01.dgn

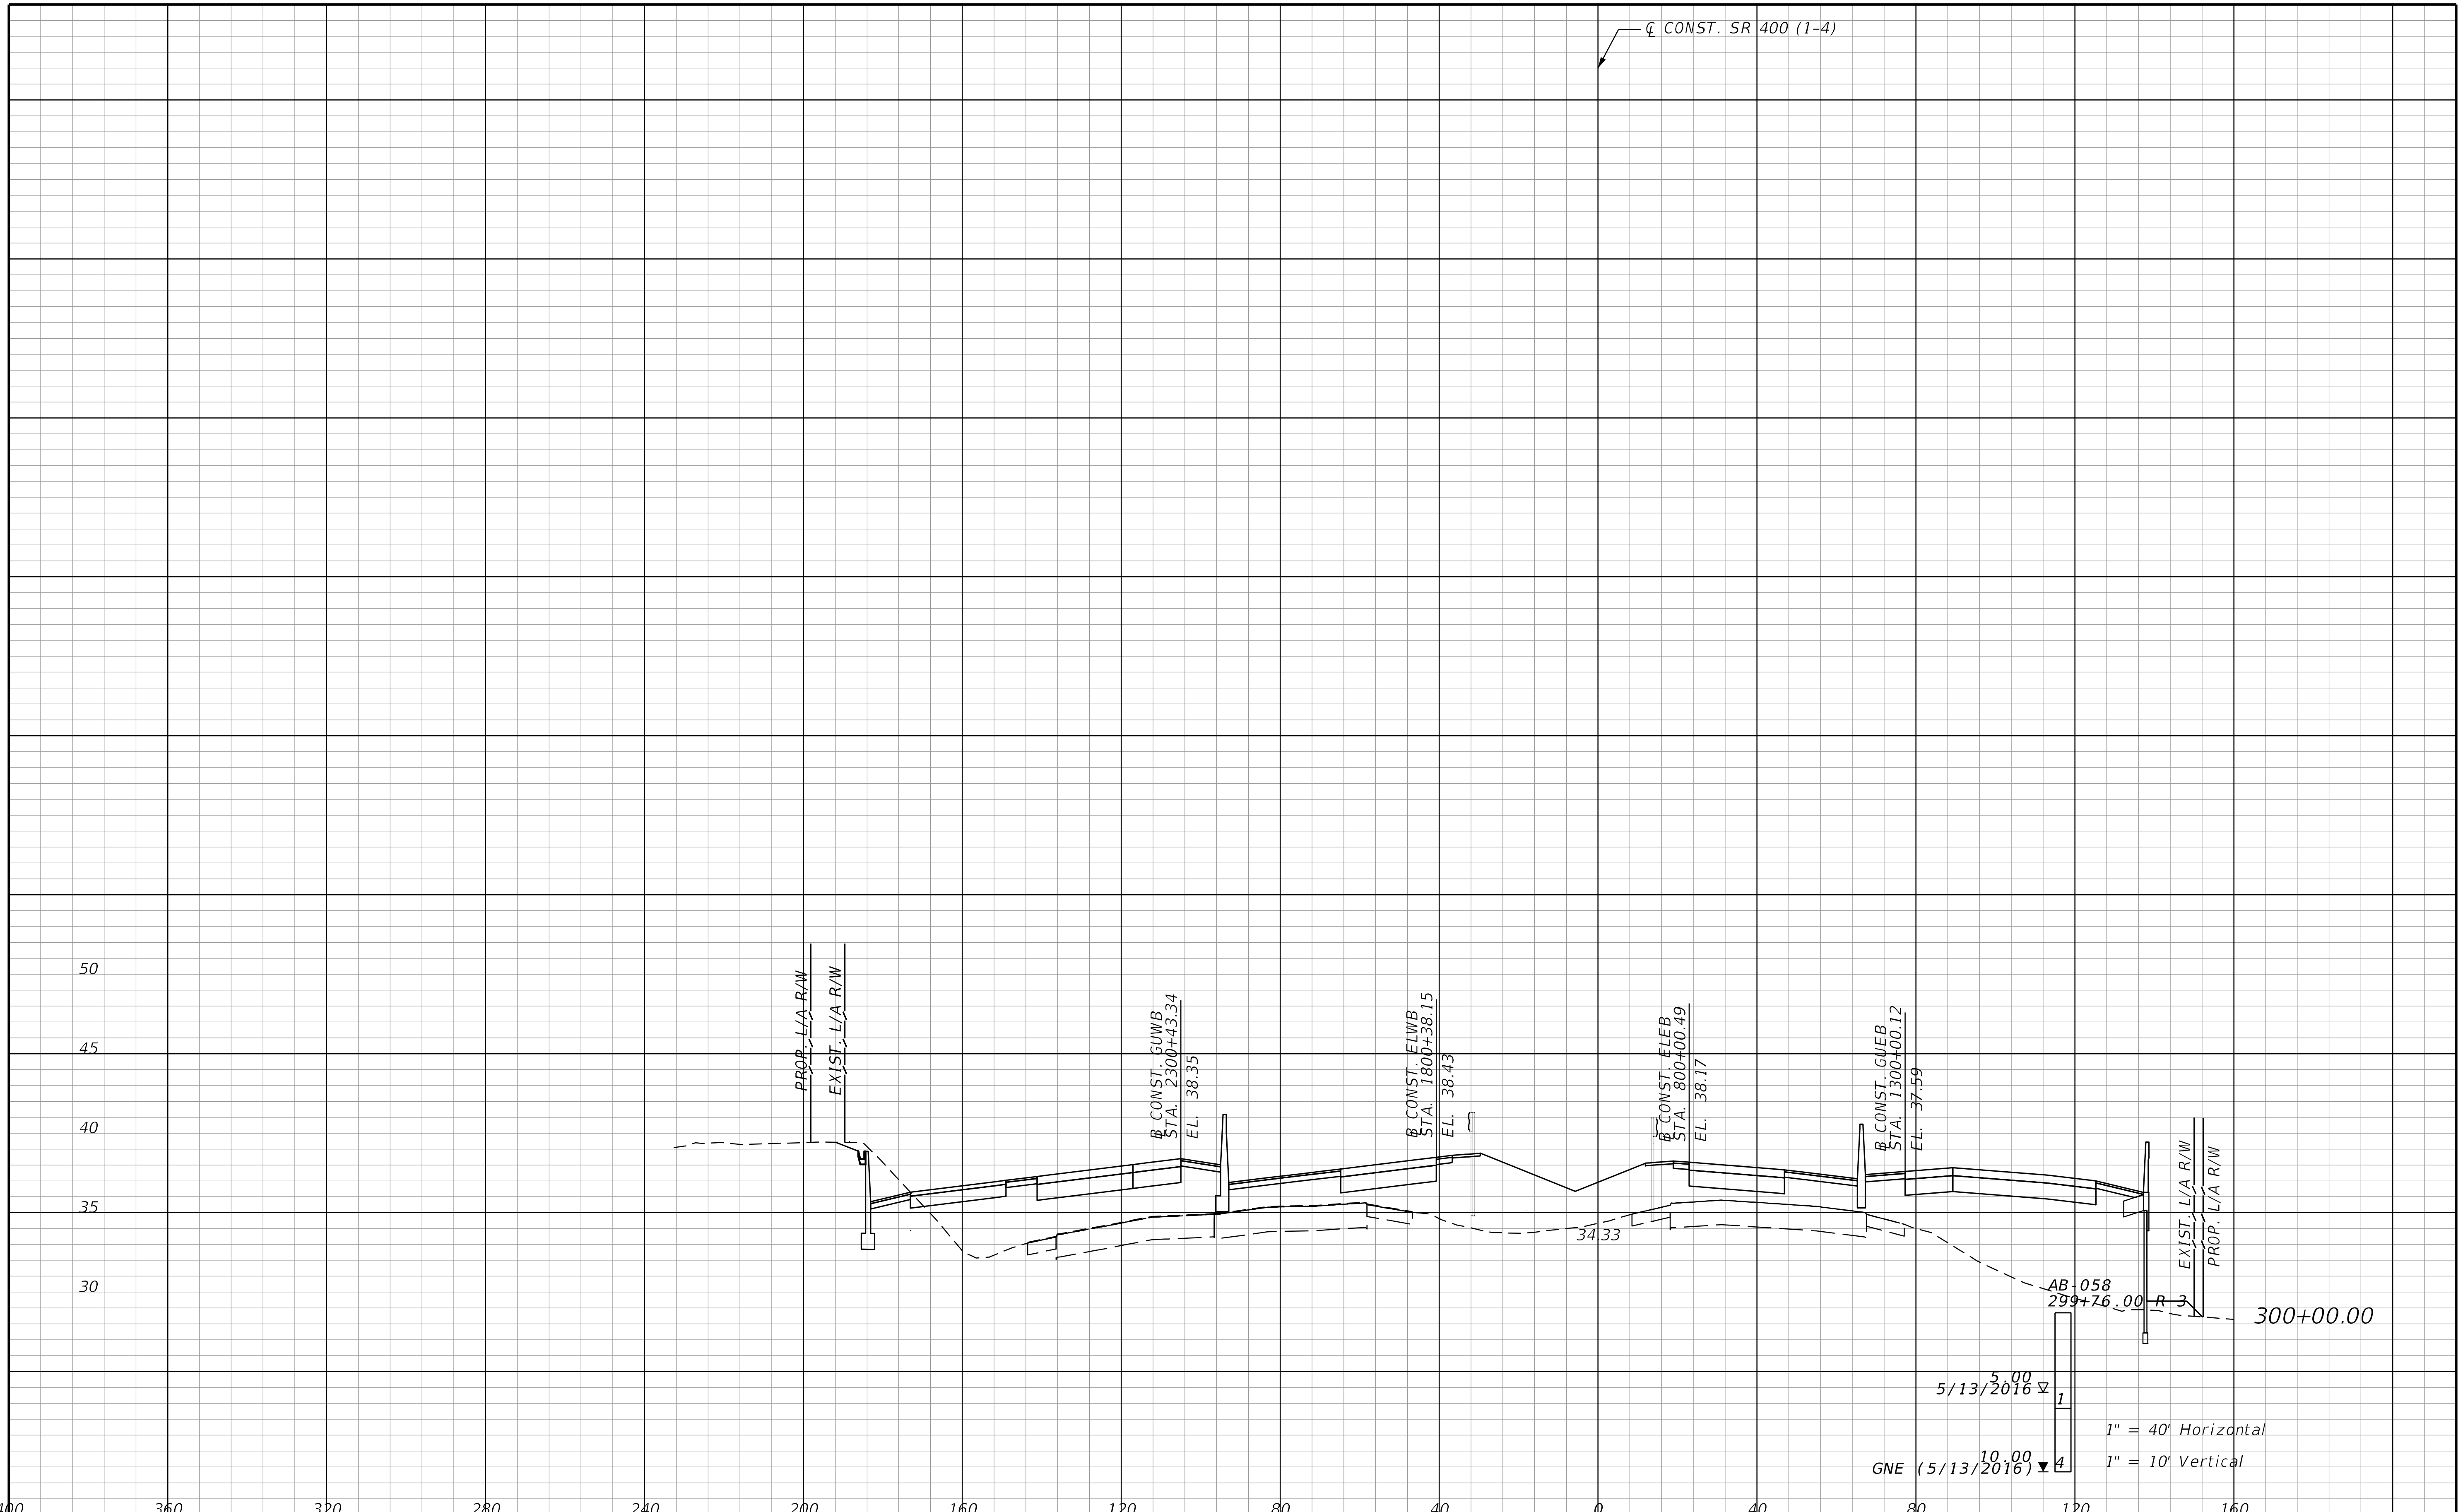

REVISIONS			
DATE	DESCRIPTION	DATE	DESCRIPTION

STANTEC CONSULTING SERVICES INC.
ENGINEER OF RECORD:
WILLIAM V. ANDERSON, P.E. NO.: 36682
11315 CORPORATE BLVD., SUITE 105
ORLANDO, FLORIDA 32817
(407) 823-8966
CERTIFICATE OF AUTHORIZATION NO. 27013

STATE OF FLORIDA
DEPARTMENT OF TRANSPORTATION

ROAD NO.	COUNTY	FINANCIAL PROJECT ID
SR400	VOLUSIA	408464-2-32-01

CROSS SECTIONS
SR 400 (I-4)

SHEET NO.
624

THE OFFICIAL RECORD OF THIS SHEET IS THE ELECTRONIC FILE DIGITALLY SIGNED AND SEALED UNDER RULE 61G15-23.004, F.A.C.

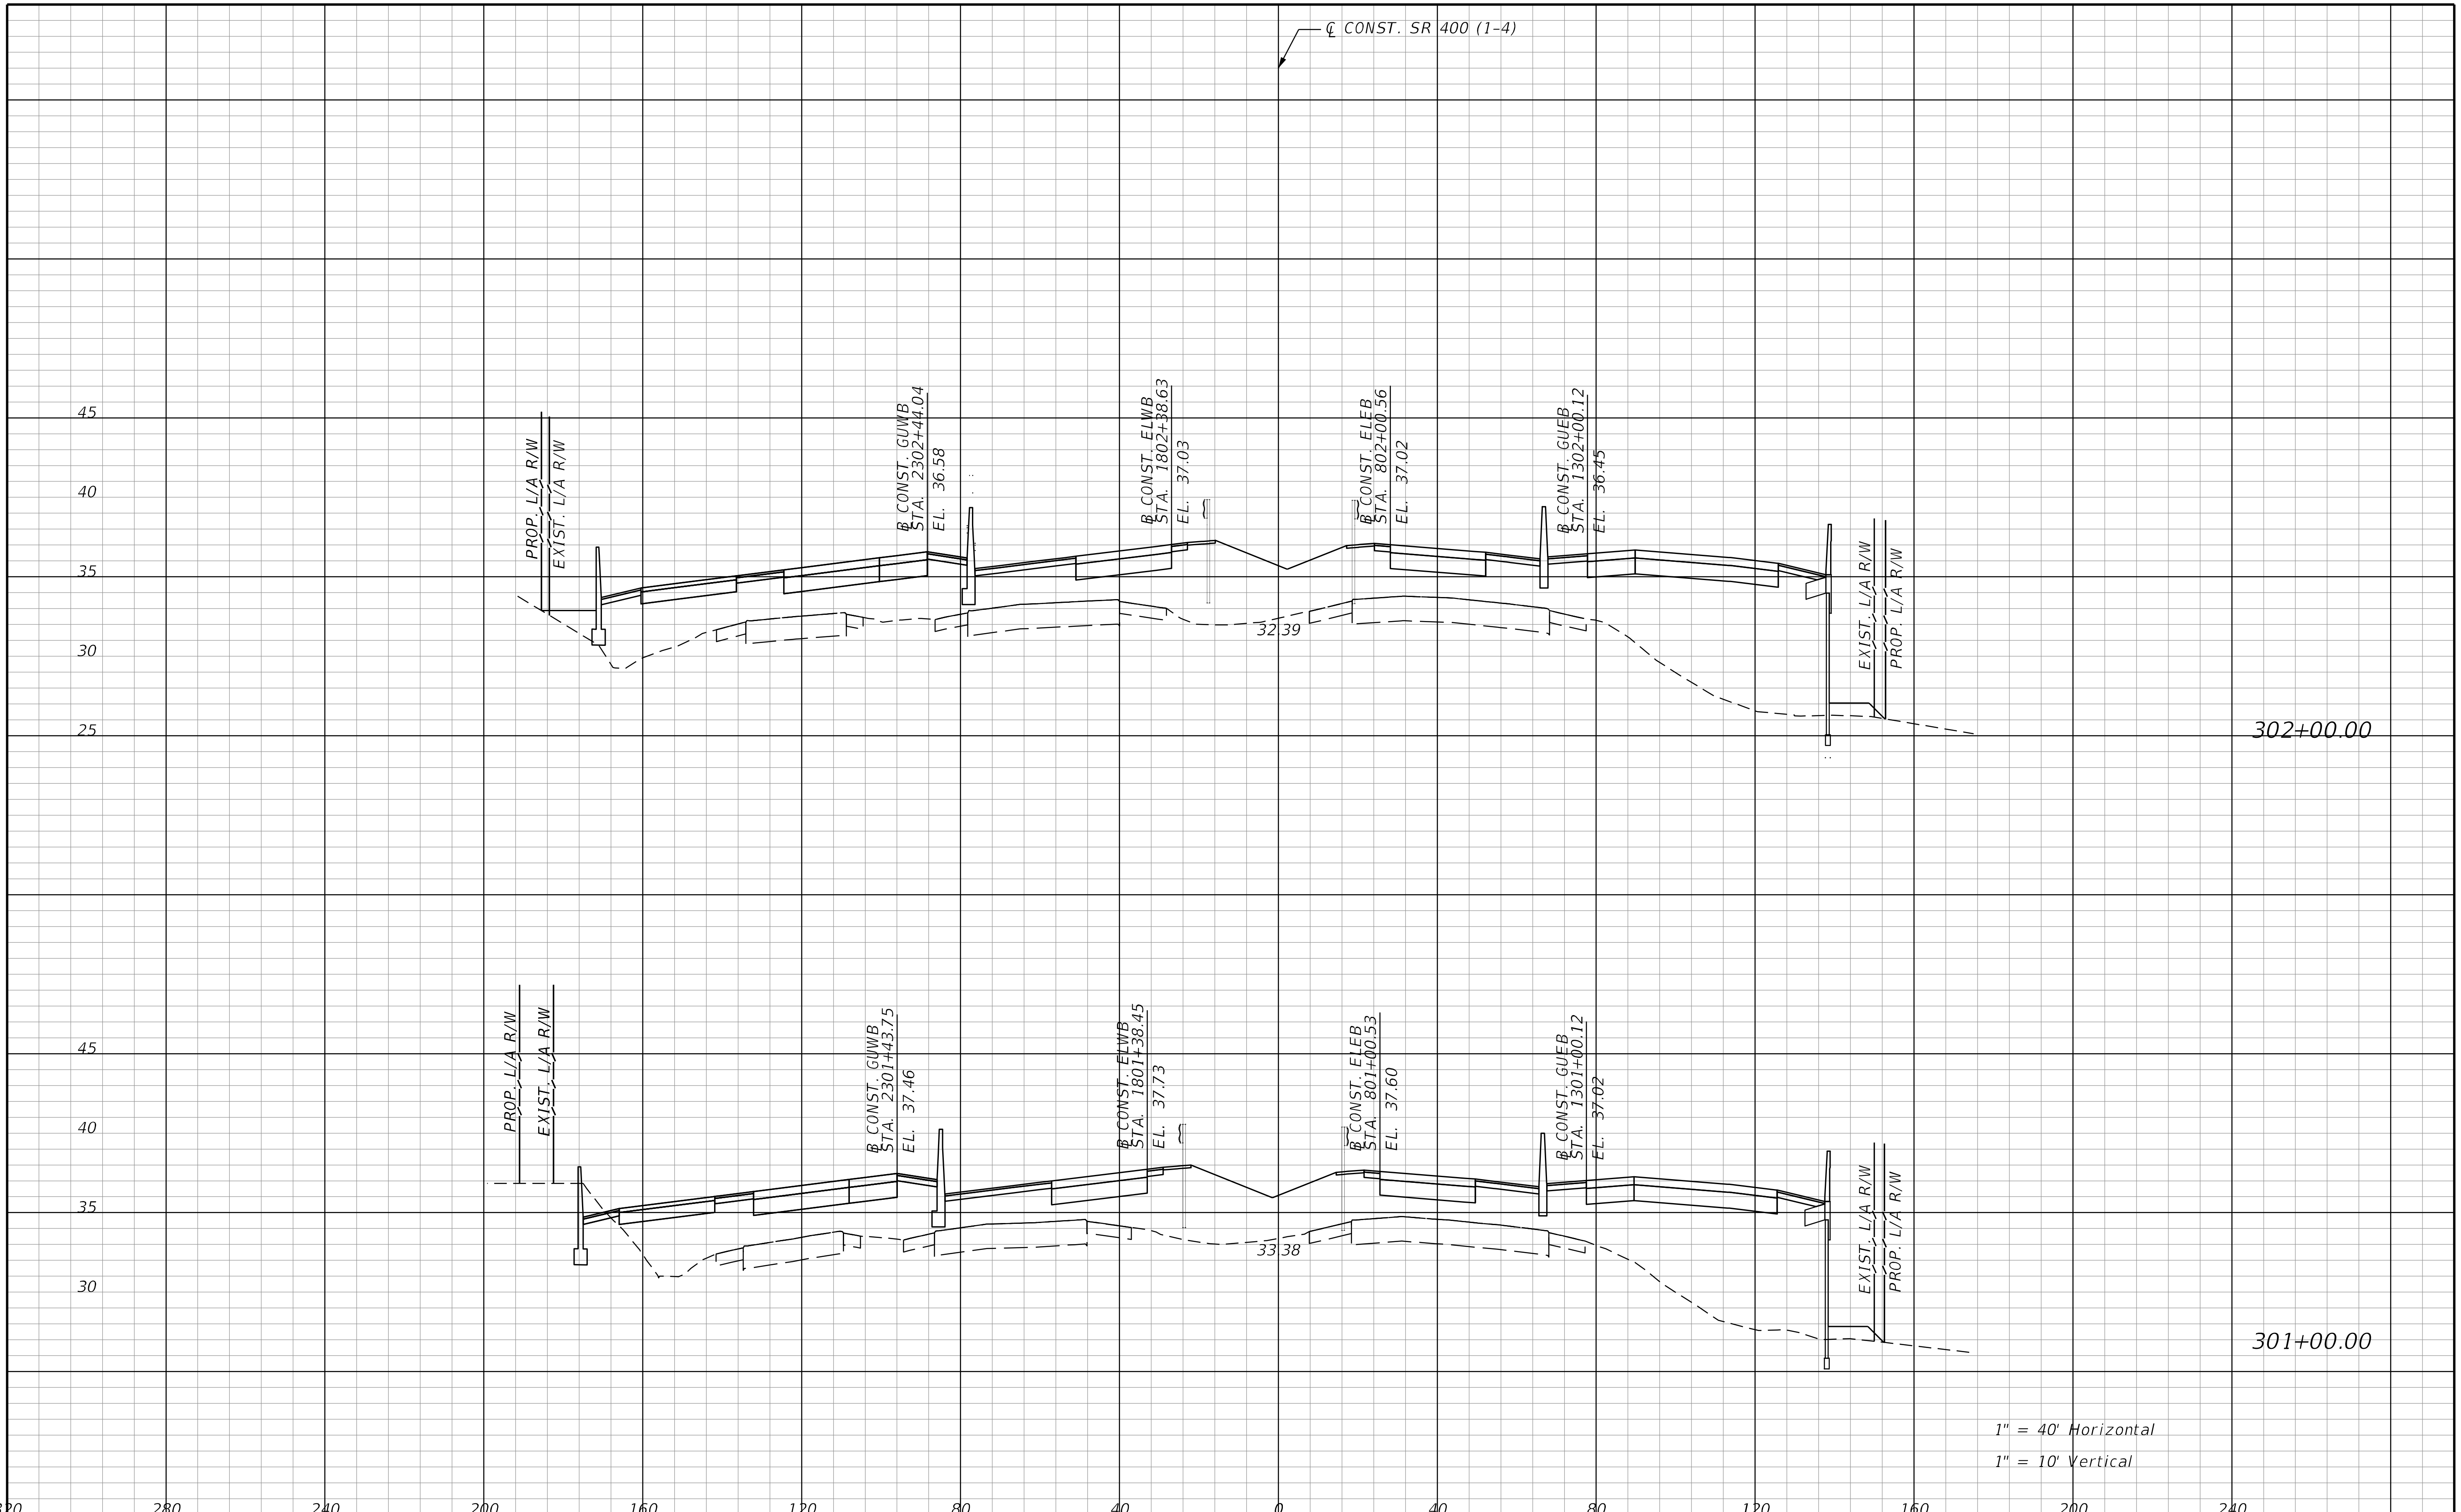

REVISIONS			
DATE	DESCRIPTION	DATE	DESCRIPTION

STANTEC CONSULTING SERVICES INC.
ENGINEER OF RECORD:
WILLIAM V. ANDERSON, P.E. NO.: 36682
11315 CORPORATE BLVD., SUITE 105
ORLANDO, FLORIDA 32817
(407) 823-8966
CERTIFICATE OF AUTHORIZATION NO. 27013

STATE OF FLORIDA
DEPARTMENT OF TRANSPORTATION

ROAD NO.	COUNTY	FINANCIAL PROJECT ID
SR400	VOLUSIA	408464-2-32-01

CROSS SECTIONS
SR 400 (I-4)

SHEET NO.
625

THE OFFICIAL RECORD OF THIS SHEET IS THE ELECTRONIC FILE DIGITALLY SIGNED AND SEALED UNDER RULE 61G15-23.004, F.A.C.

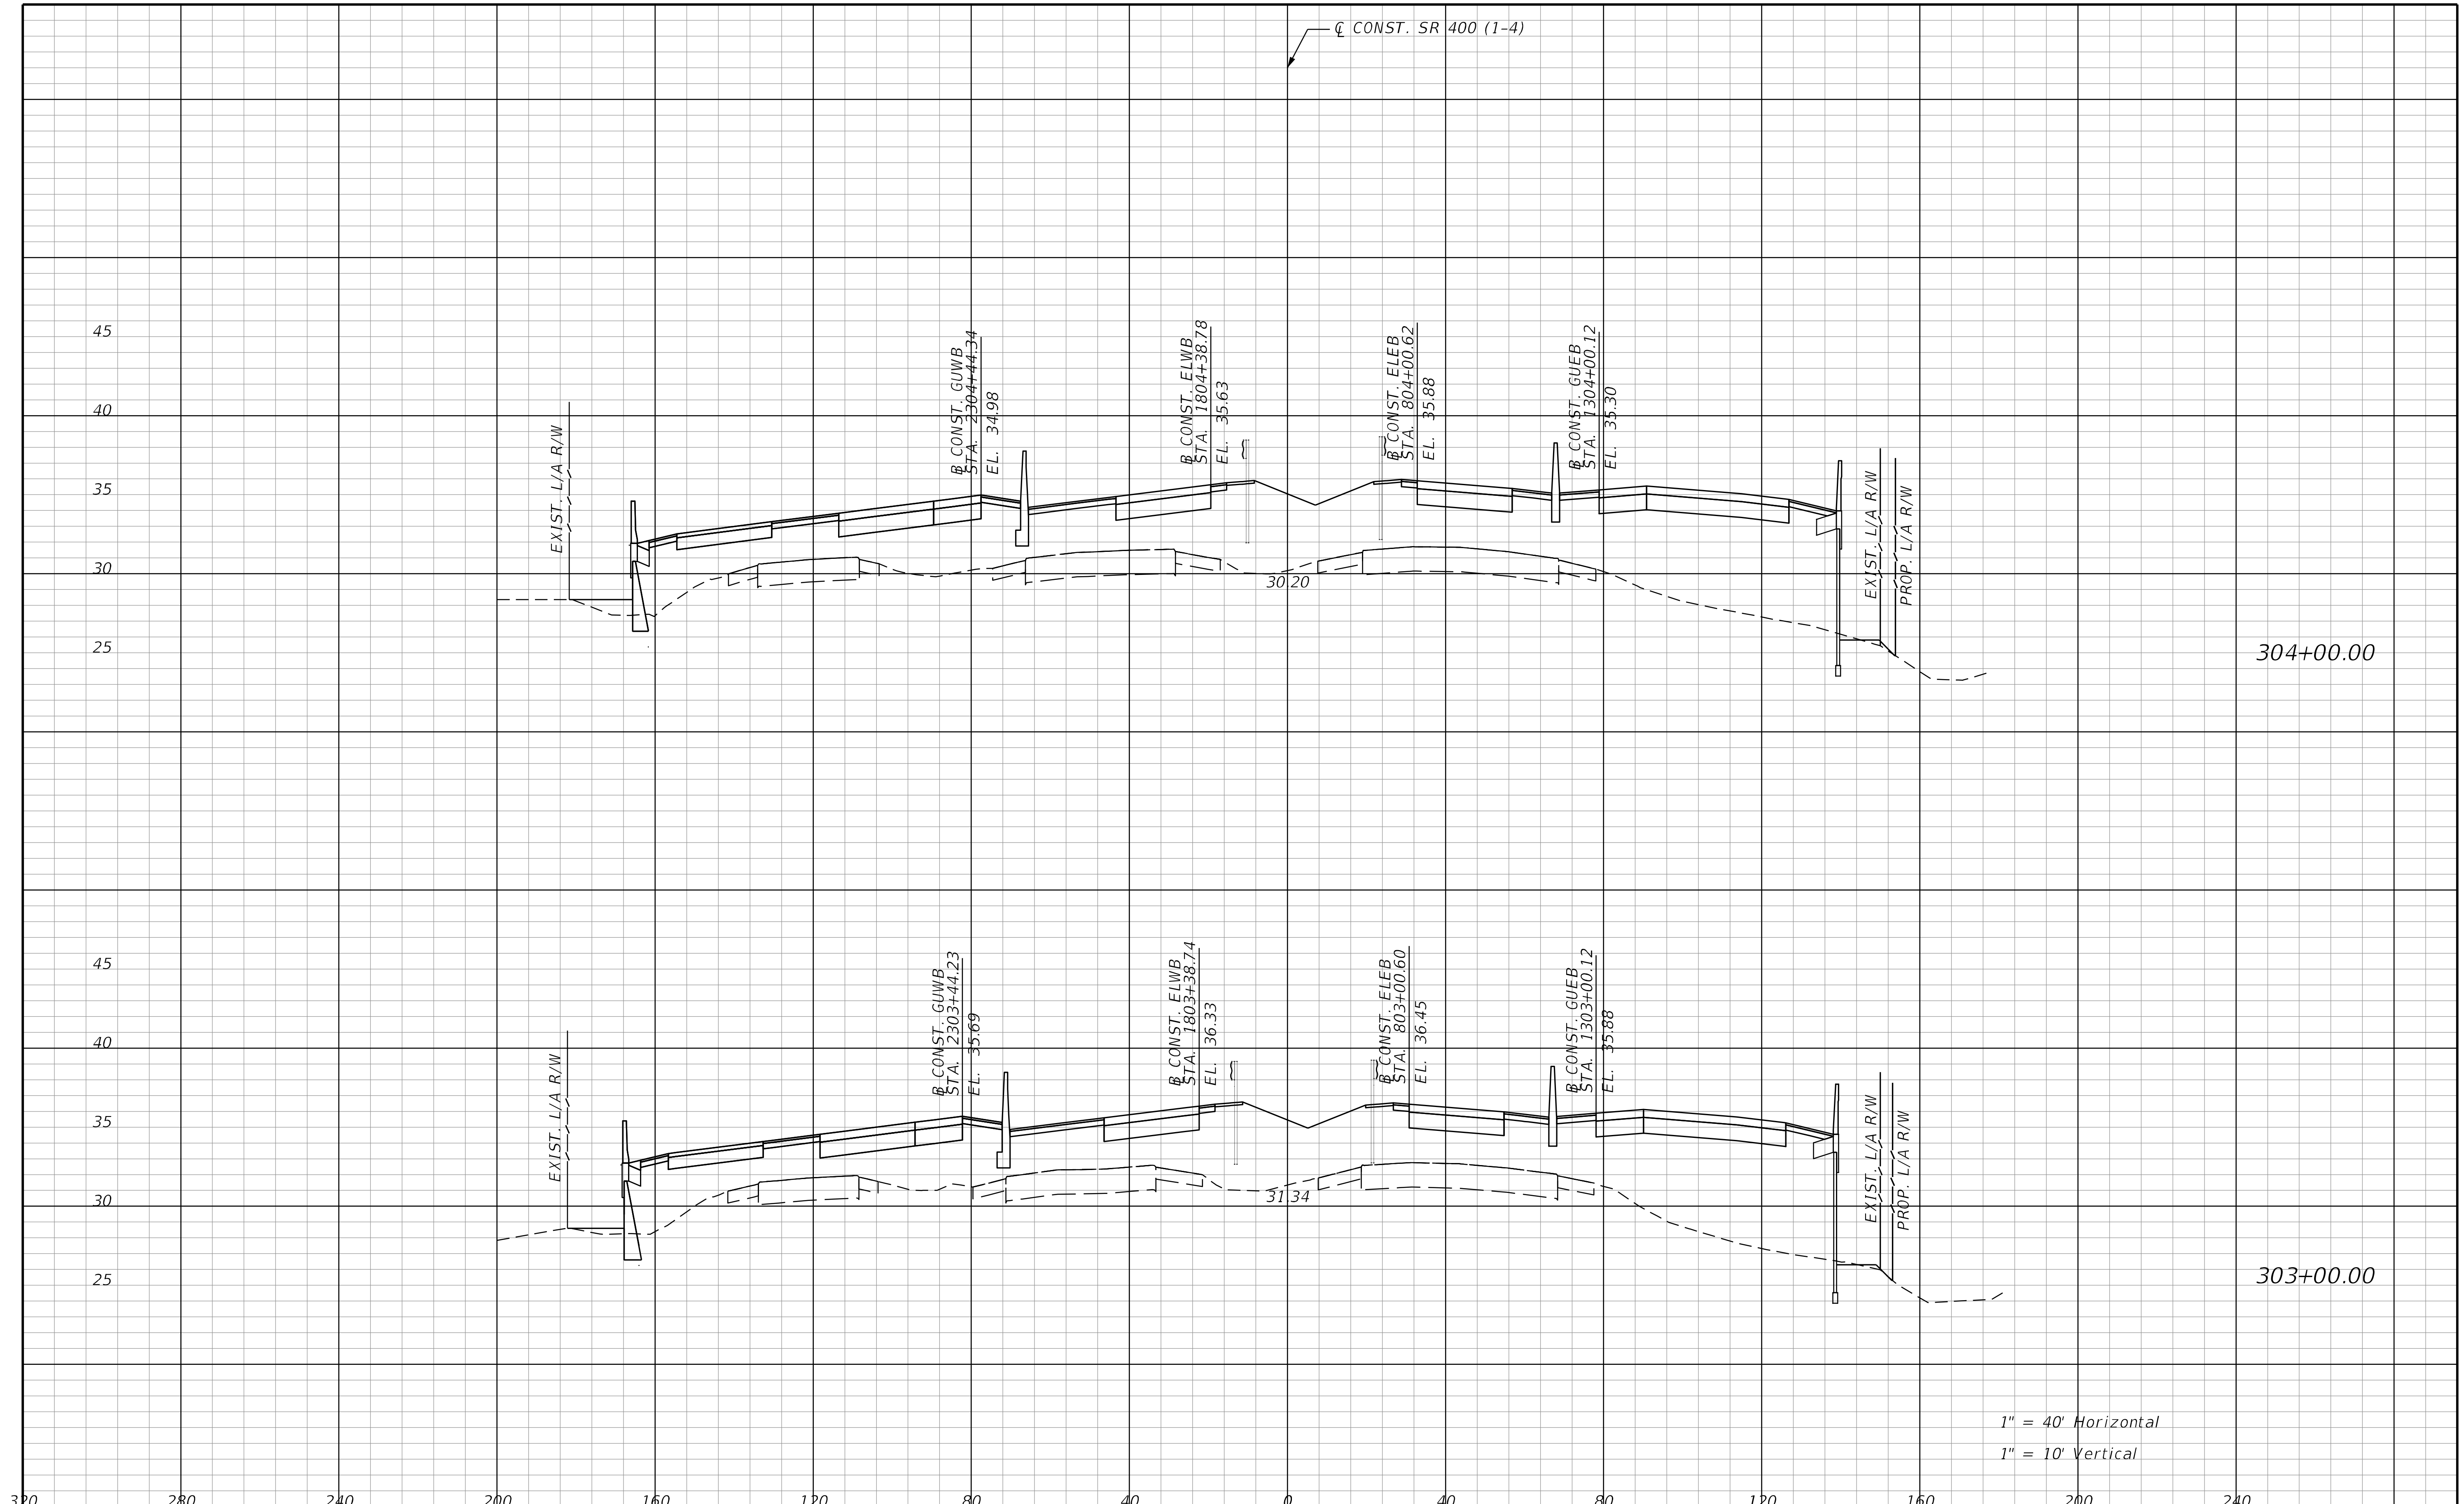

REVISIONS			
DATE	DESCRIPTION	DATE	DESCRIPTION

STANTEC CONSULTING SERVICES INC.
ENGINEER OF RECORD:
WILLIAM V. ANDERSON, P.E. NO.: 36682
11315 CORPORATE BLVD., SUITE 105
ORLANDO, FLORIDA 32817
(407) 823-8966
CERTIFICATE OF AUTHORIZATION NO. 27013

STATE OF FLORIDA
DEPARTMENT OF TRANSPORTATION

ROAD NO.	COUNTY	FINANCIAL PROJECT ID
SR400	VOLUSIA	408464-2-32-01

CROSS SECTIONS
SR 400 (I-4)

SHEET NO.
626

THE OFFICIAL RECORD OF THIS SHEET IS THE ELECTRONIC FILE DIGITALLY SIGNED AND SEALED UNDER RULE 61G15-23.004, F.A.C.

jchassee 6/14/2019 4:25:29 PM Rdxsrd_shg V:\2158\active\CADD\40846423201\roadway\RDXSRD01.dgn

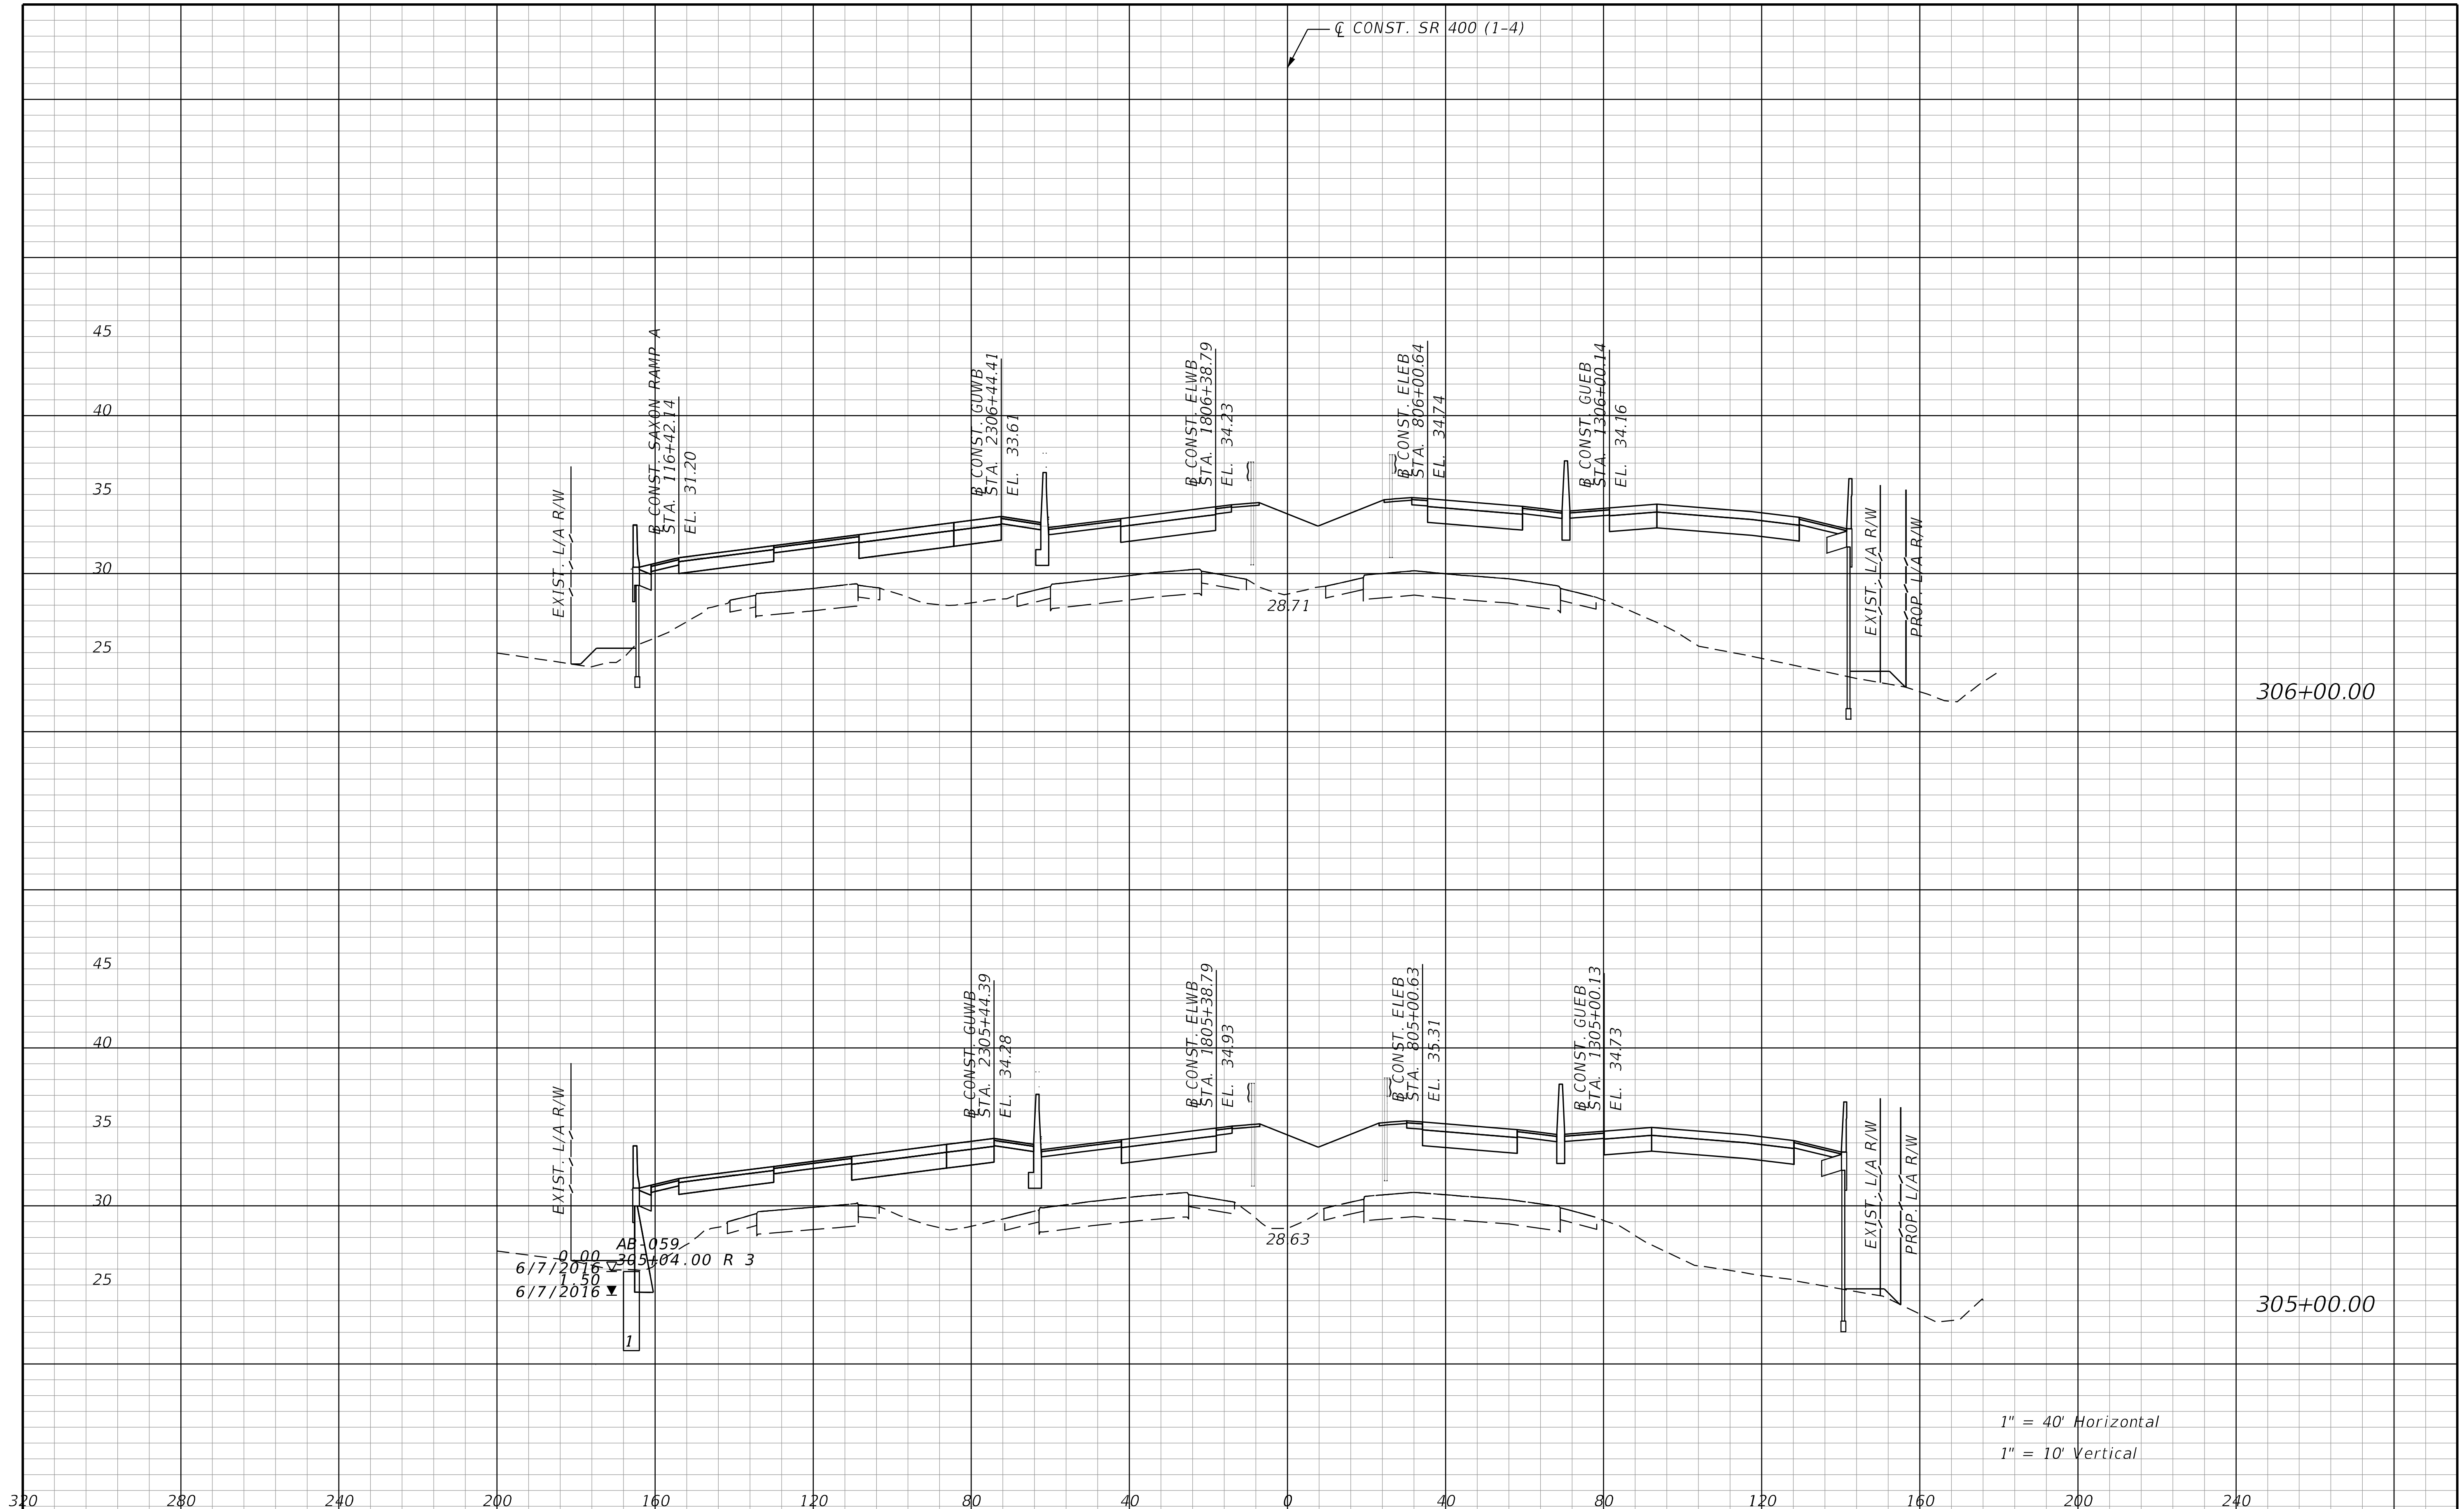

THE OFFICIAL RECORD OF THIS SHEET IS THE ELECTRONIC FILE DIGITALLY SIGNED AND SEALED UNDER RULE 61G15-23.004, F.A.C.

REVISIONS			
DATE	DESCRIPTION	DATE	DESCRIPTION

STANTEC CONSULTING SERVICES INC.
ENGINEER OF RECORD:
WILLIAM V. ANDERSON, P.E. NO.: 36682
11315 CORPORATE BLVD., SUITE 105
ORLANDO, FLORIDA 32817
(407) 823-8966
CERTIFICATE OF AUTHORIZATION NO. 27013

STATE OF FLORIDA
DEPARTMENT OF TRANSPORTATION

ROAD NO.	COUNTY	FINANCIAL PROJECT ID
SR400	VOLUSIA	408464-2-32-01

CROSS SECTIONS
SR 400 (I-4)

SHEET NO.
627

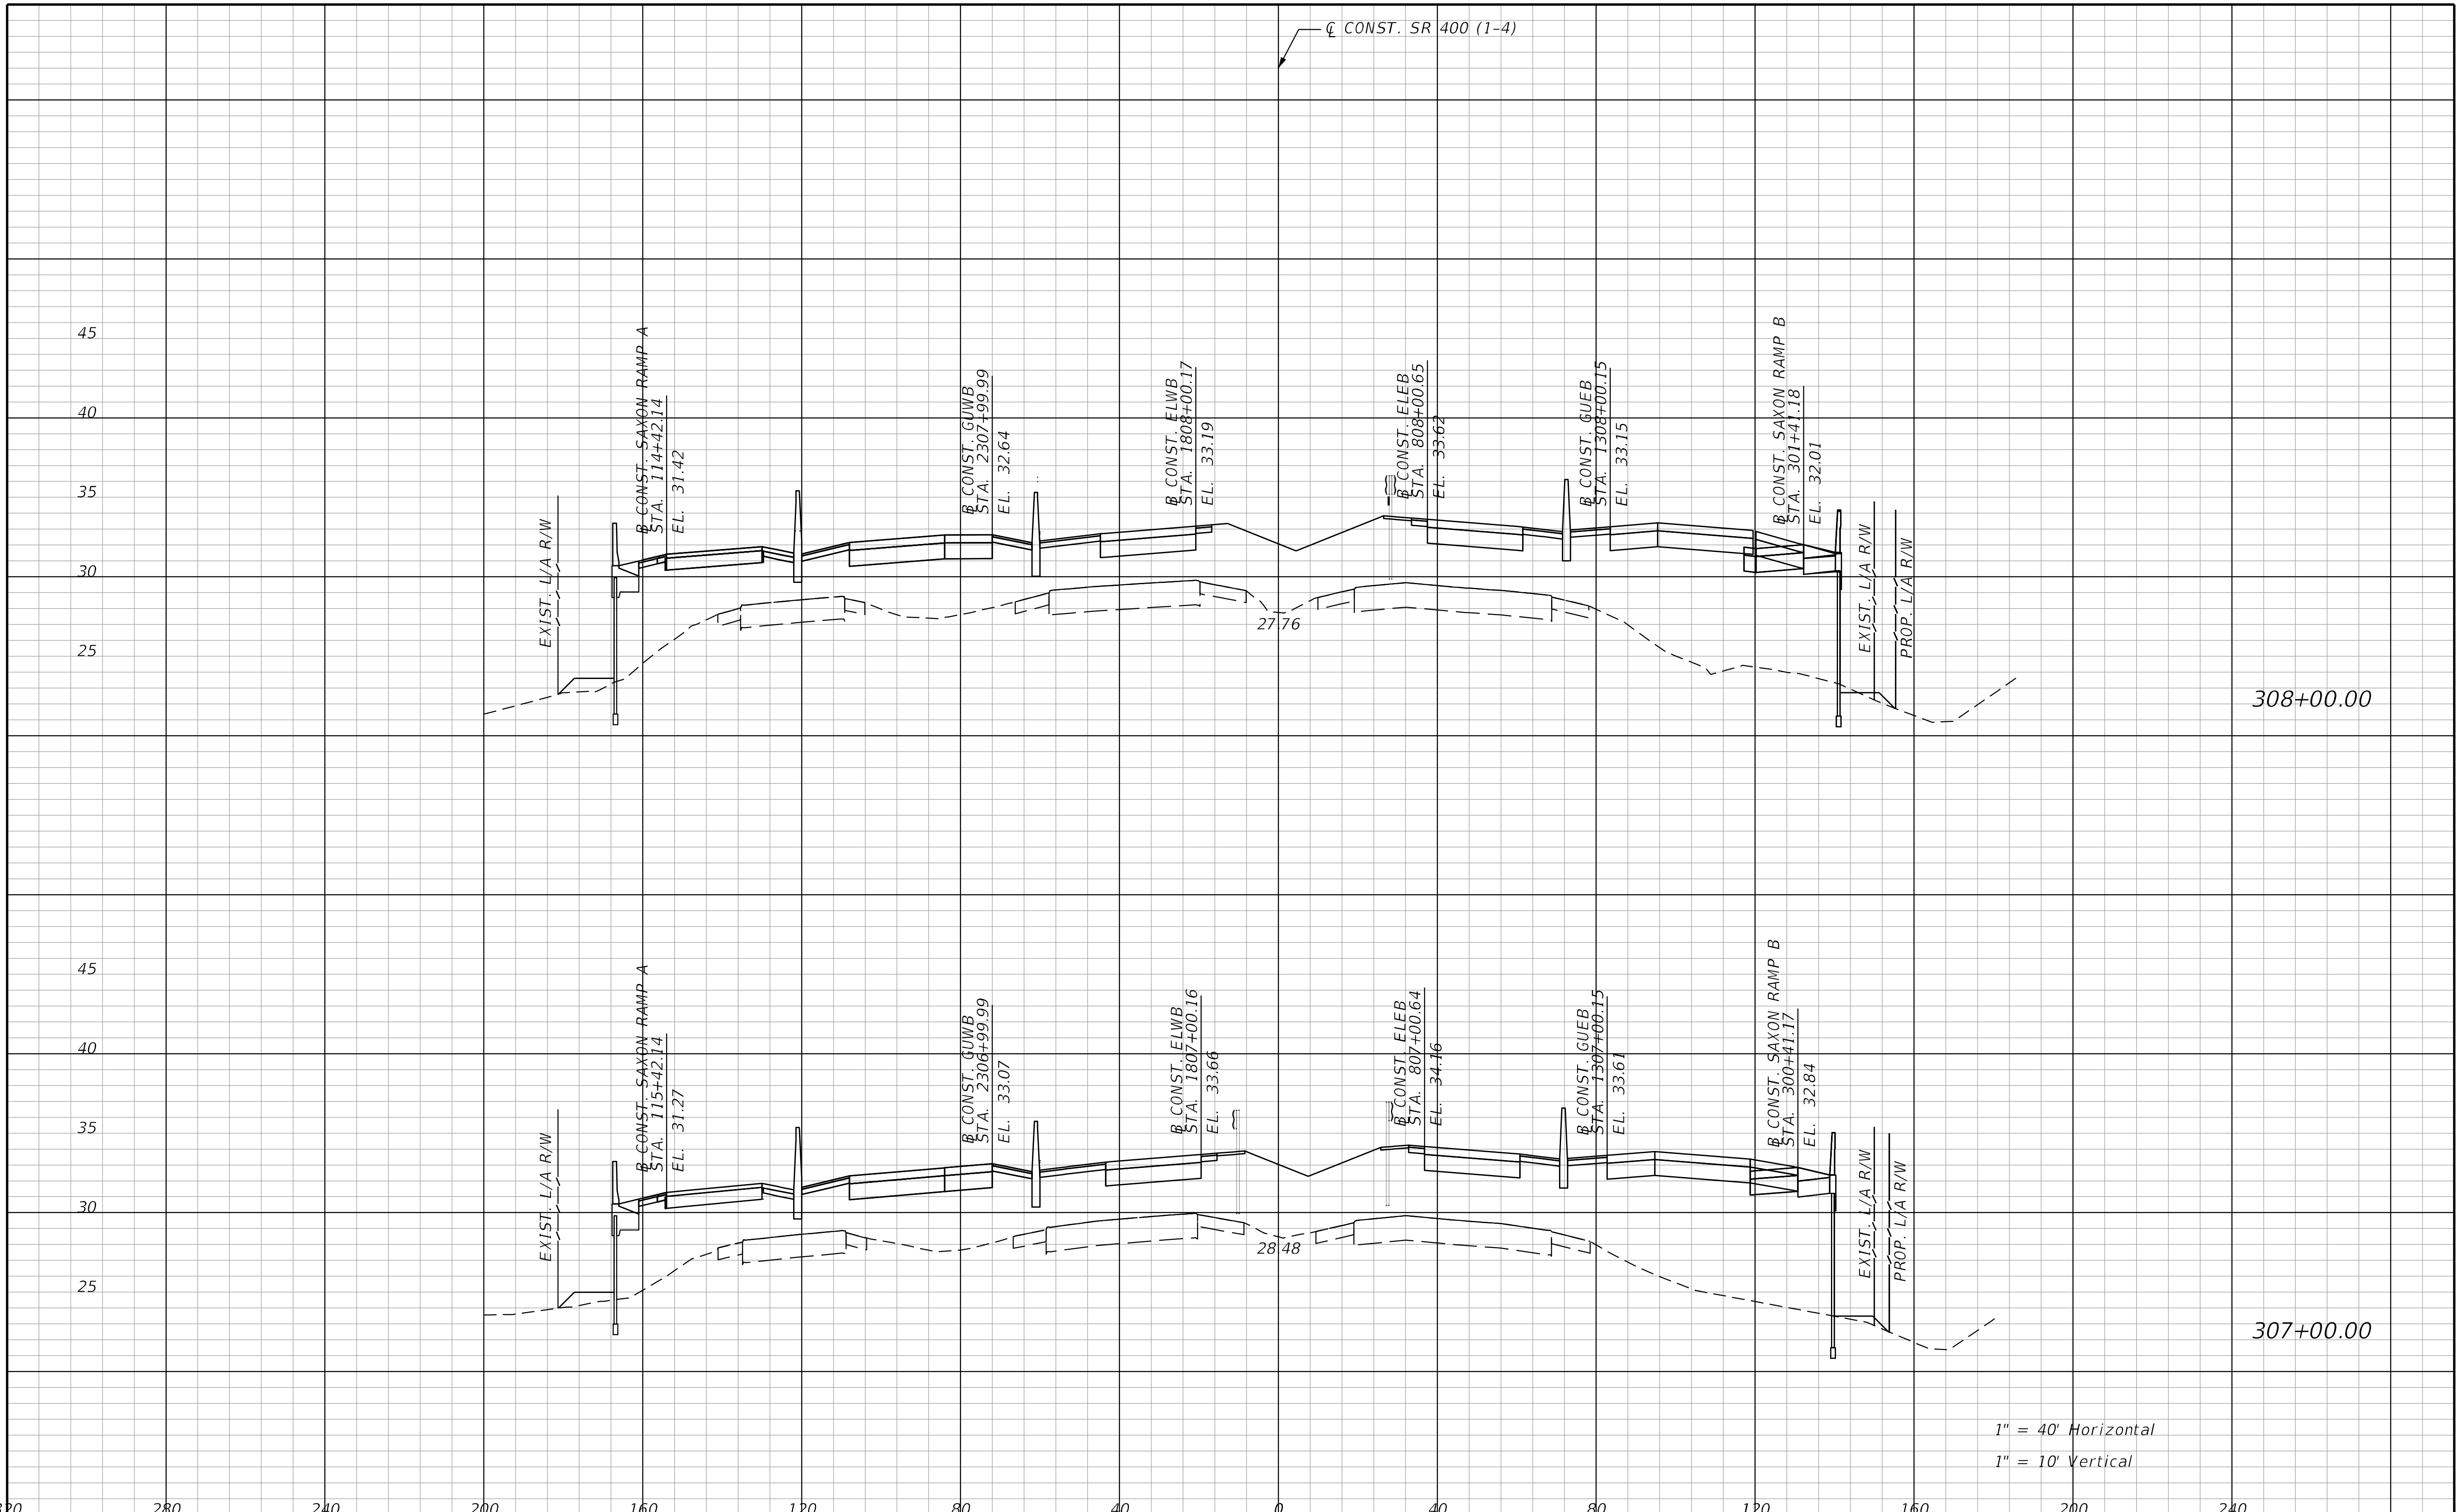

REVISIONS			
DATE	DESCRIPTION	DATE	DESCRIPTION

STANTEC CONSULTING SERVICES INC.
ENGINEER OF RECORD:
WILLIAM V. ANDERSON, P.E. NO.: 36682
11315 CORPORATE BLVD., SUITE 105
ORLANDO, FLORIDA 32817
(407) 823-8966
CERTIFICATE OF AUTHORIZATION NO. 27013

STATE OF FLORIDA
DEPARTMENT OF TRANSPORTATION

ROAD NO.	COUNTY	FINANCIAL PROJECT ID
SR400	VOLUSIA	408464-2-32-01

CROSS SECTIONS
SR 400 (I-4)

SHEET NO.
628

THE OFFICIAL RECORD OF THIS SHEET IS THE ELECTRONIC FILE DIGITALLY SIGNED AND SEALED UNDER RULE 61G15-23.004, F.A.C.

jchassee 6/14/2019 4:25:30 PM Rdxsrd_shg V:\2158\active\CADD\40846423201\roadway\RDXSRD01.dgn

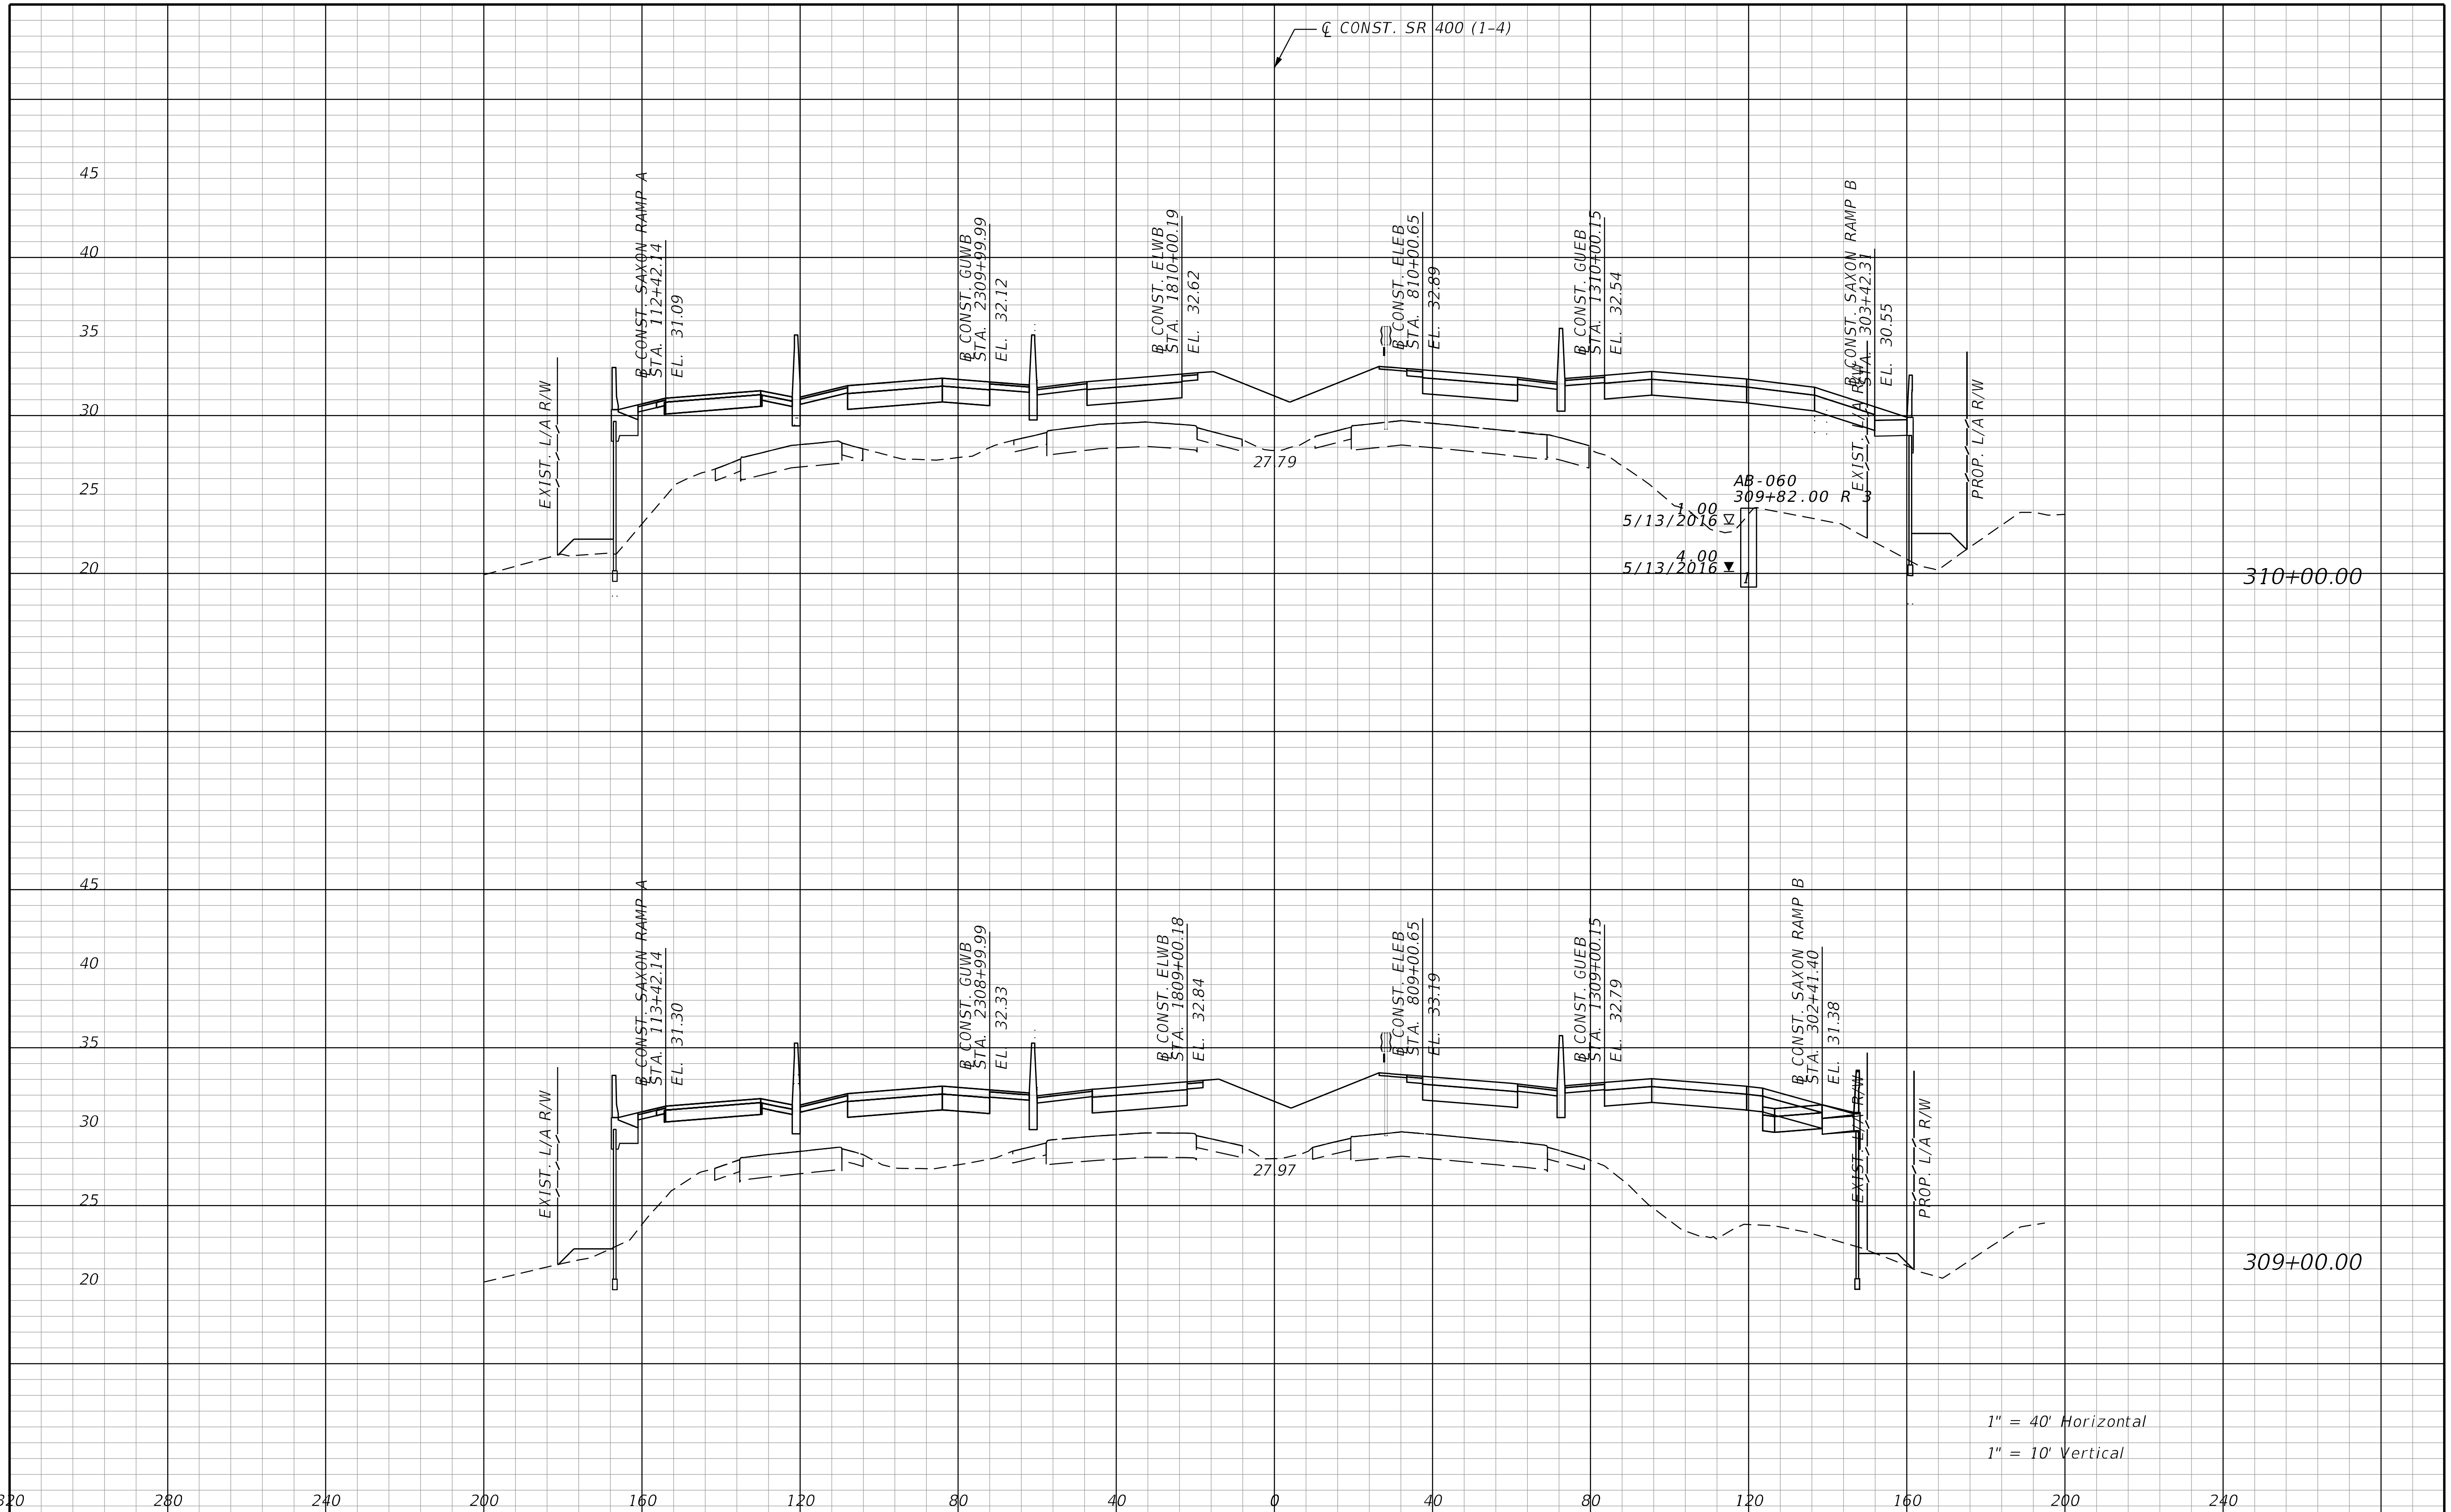

REVISIONS			
DATE	DESCRIPTION	DATE	DESCRIPTION

STANTEC CONSULTING SERVICES INC.
ENGINEER OF RECORD:
WILLIAM V. ANDERSON, P.E. NO.: 36682
11315 CORPORATE BLVD., SUITE 105
ORLANDO, FLORIDA 32817
(407) 823-8966
CERTIFICATE OF AUTHORIZATION NO. 27013

STATE OF FLORIDA
DEPARTMENT OF TRANSPORTATION

ROAD NO.	COUNTY	FINANCIAL PROJECT ID
SR400	VOLUSIA	408464-2-32-01

CROSS SECTIONS
SR 400 (I-4)

SHEET NO.
629

THE OFFICIAL RECORD OF THIS SHEET IS THE ELECTRONIC FILE DIGITALLY SIGNED AND SEALED UNDER RULE 61G15-23.004, F.A.C.

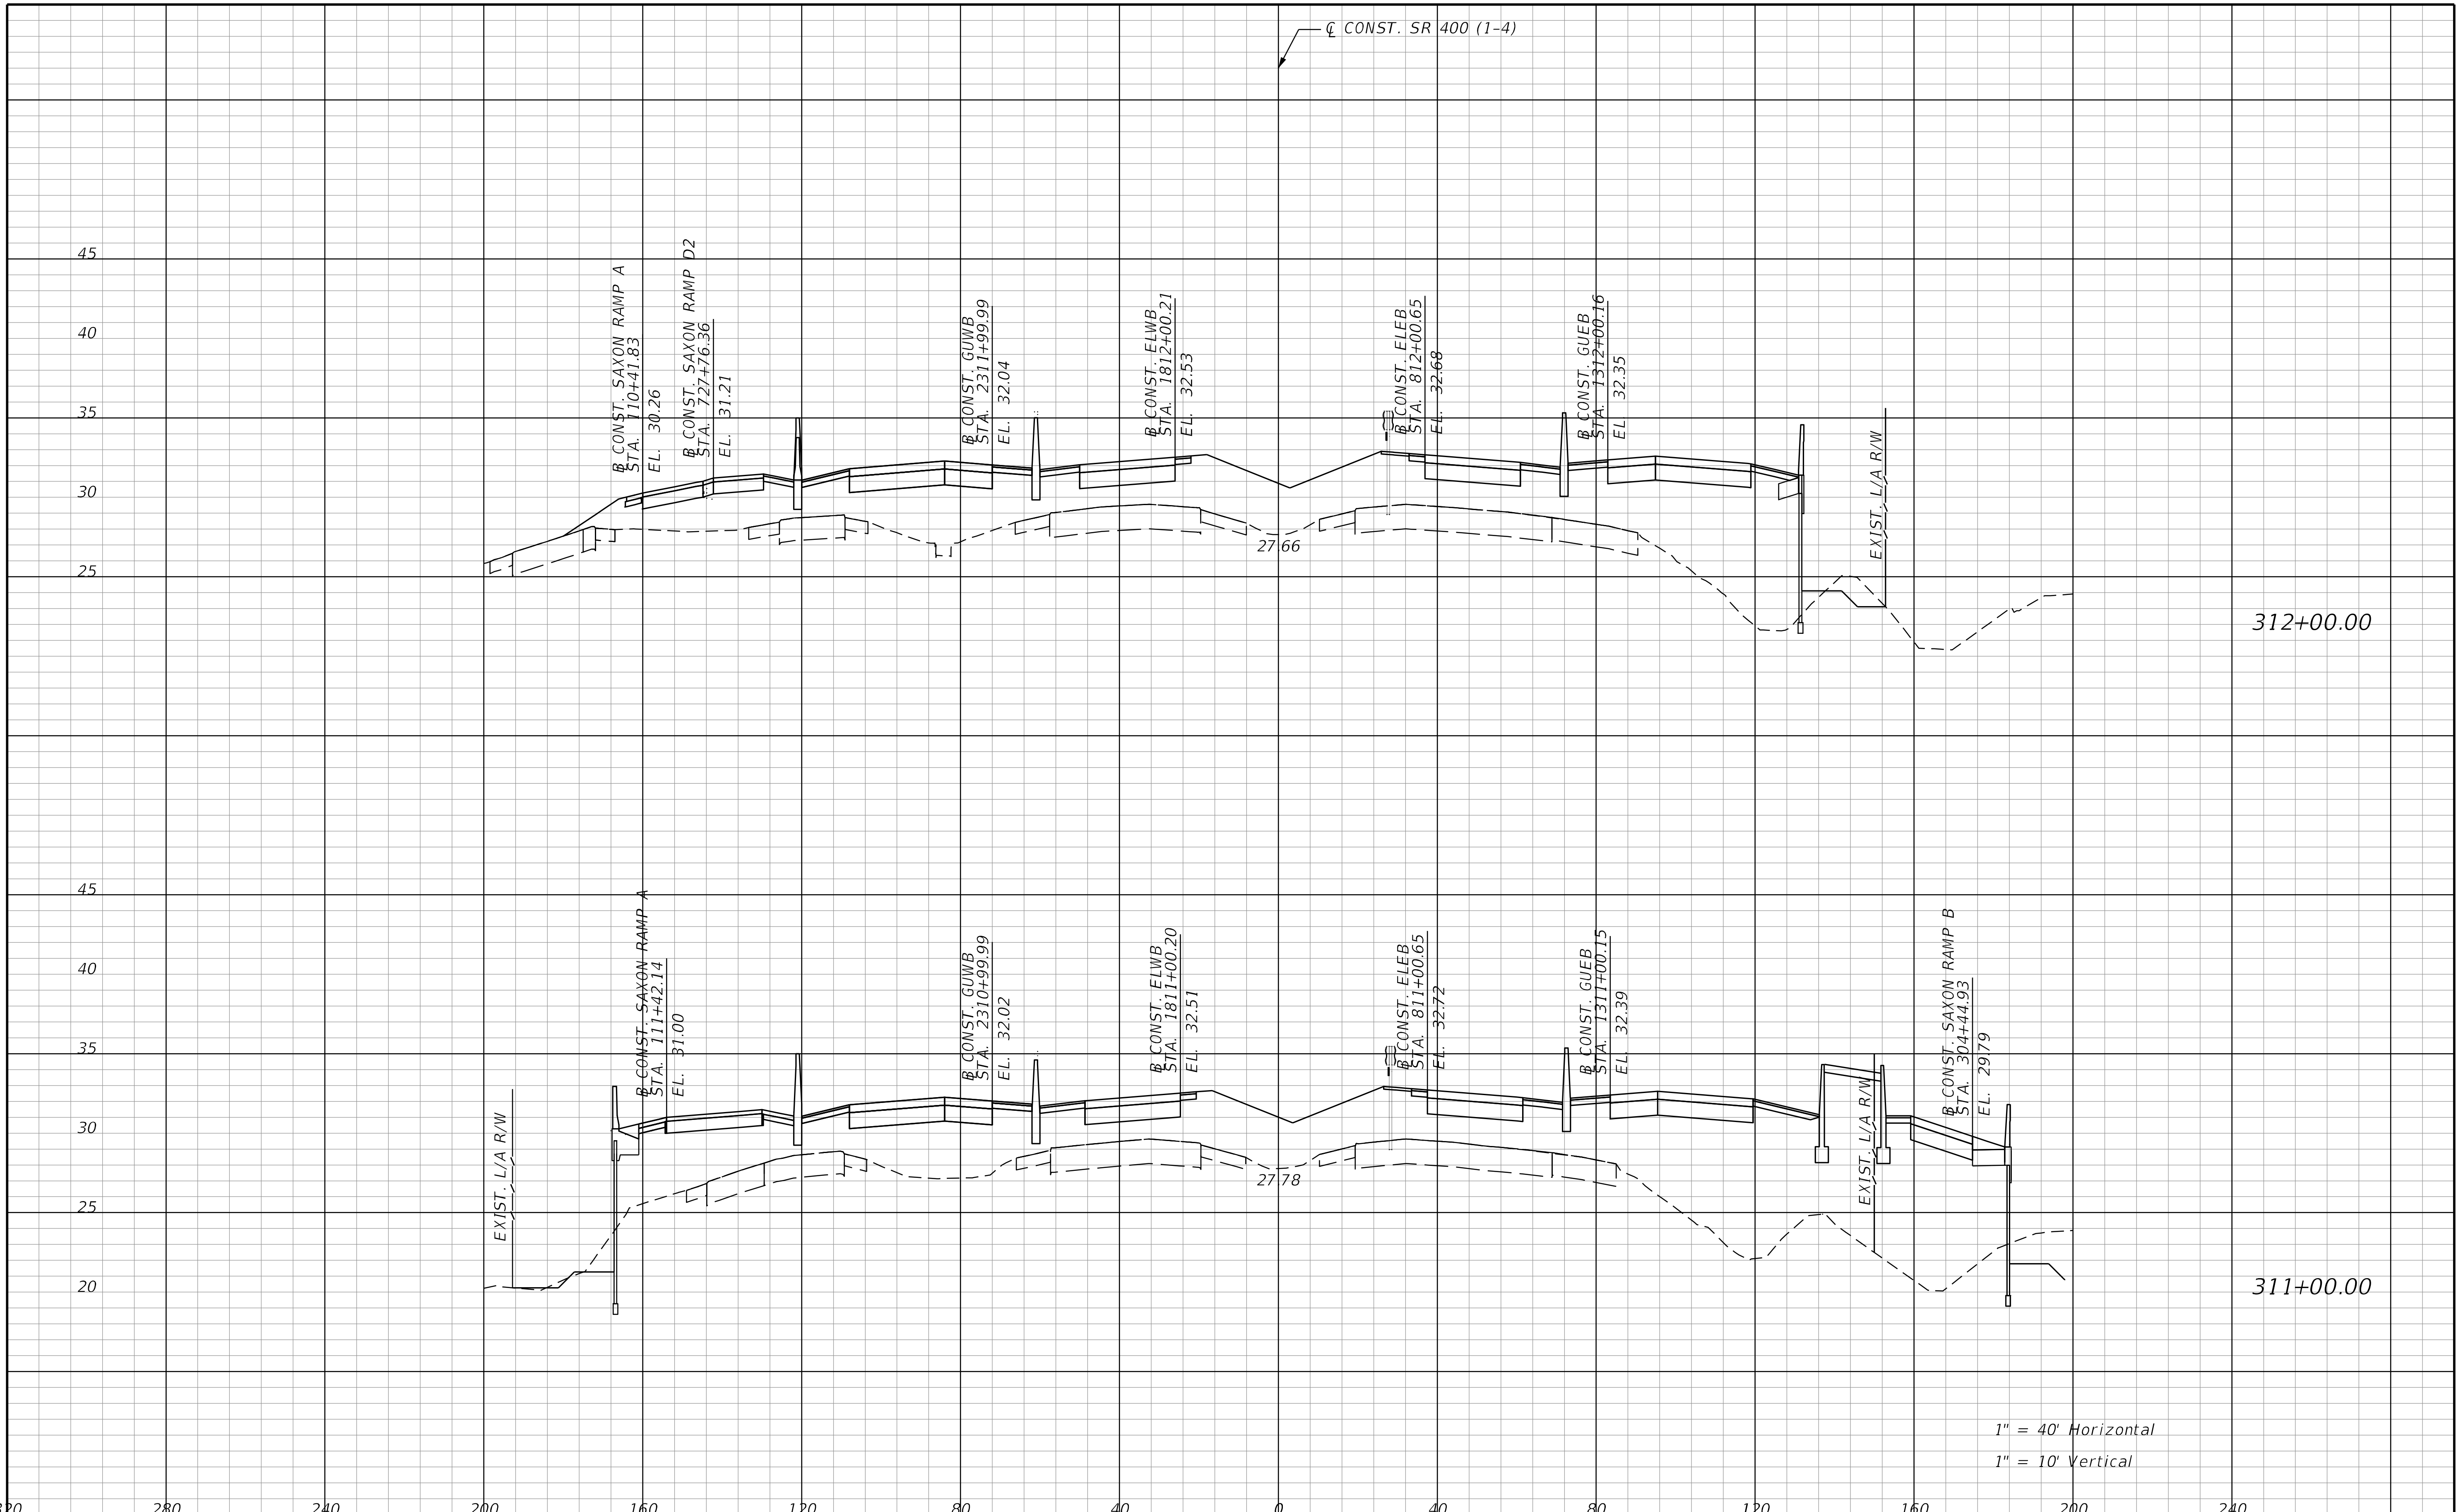

THE OFFICIAL RECORD OF THIS SHEET IS THE ELECTRONIC FILE DIGITALLY SIGNED AND SEALED UNDER RULE 61G15-23.004, F.A.C.

REVISIONS			
DATE	DESCRIPTION	DATE	DESCRIPTION

STANTEC CONSULTING SERVICES INC.
ENGINEER OF RECORD:
WILLIAM V. ANDERSON, P.E. NO.: 36682
11315 CORPORATE BLVD., SUITE 105
ORLANDO, FLORIDA 32817
(407) 823-8966
CERTIFICATE OF AUTHORIZATION NO. 27013

STATE OF FLORIDA
DEPARTMENT OF TRANSPORTATION

ROAD NO.	COUNTY	FINANCIAL PROJECT ID
SR400	VOLUSIA	408464-2-32-01

CROSS SECTIONS
SR 400 (I-4)

SHEET NO.
630

jchassee 6/14/2019 4:25:31 PM Rdxsrd_shg V:\2158\active\CADD\40846423201\roadway\RDXSRD01.dgn

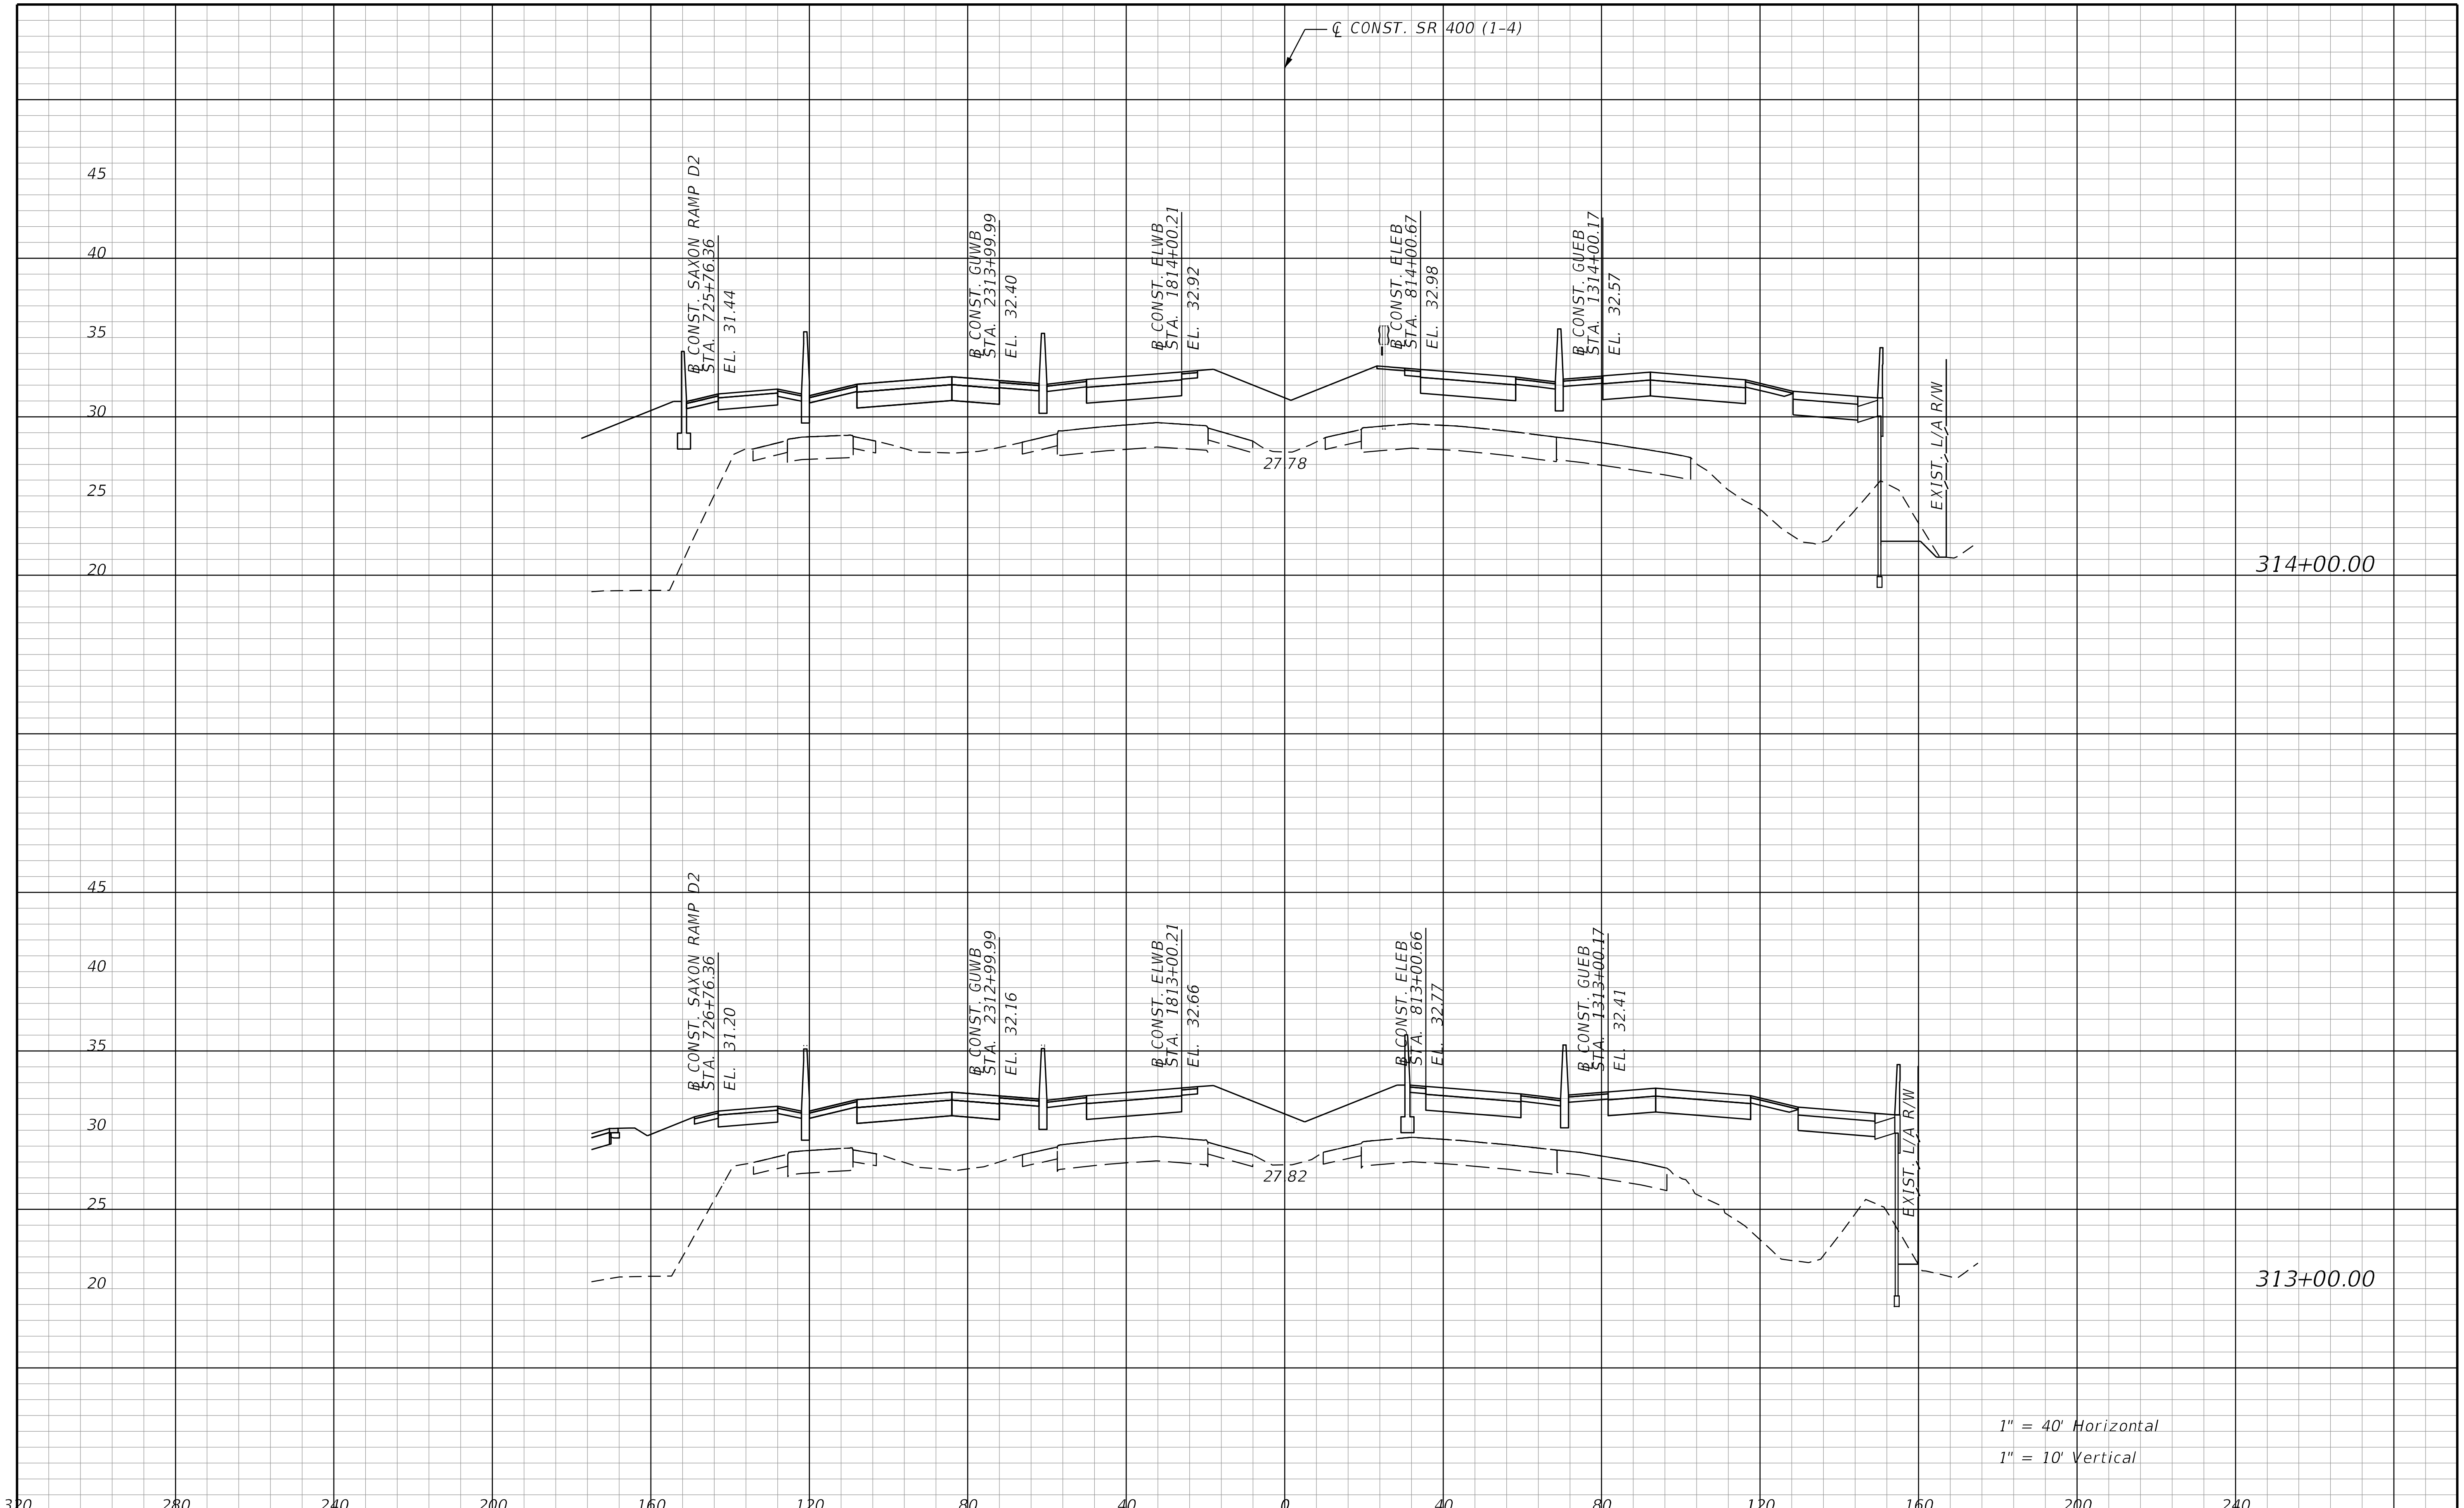

REVISIONS			
DATE	DESCRIPTION	DATE	DESCRIPTION

STANTEC CONSULTING SERVICES INC.
ENGINEER OF RECORD:
WILLIAM V. ANDERSON, P.E. NO.: 36682
11315 CORPORATE BLVD., SUITE 105
ORLANDO, FLORIDA 32817
(407) 823-8966
CERTIFICATE OF AUTHORIZATION NO. 27013

STATE OF FLORIDA
DEPARTMENT OF TRANSPORTATION

ROAD NO.	COUNTY	FINANCIAL PROJECT ID
SR400	VOLUSIA	408464-2-32-01

CROSS SECTIONS
SR 400 (I-4)

SHEET NO.
631

THE OFFICIAL RECORD OF THIS SHEET IS THE ELECTRONIC FILE DIGITALLY SIGNED AND SEALED UNDER RULE 61G15-23.004, F.A.C.

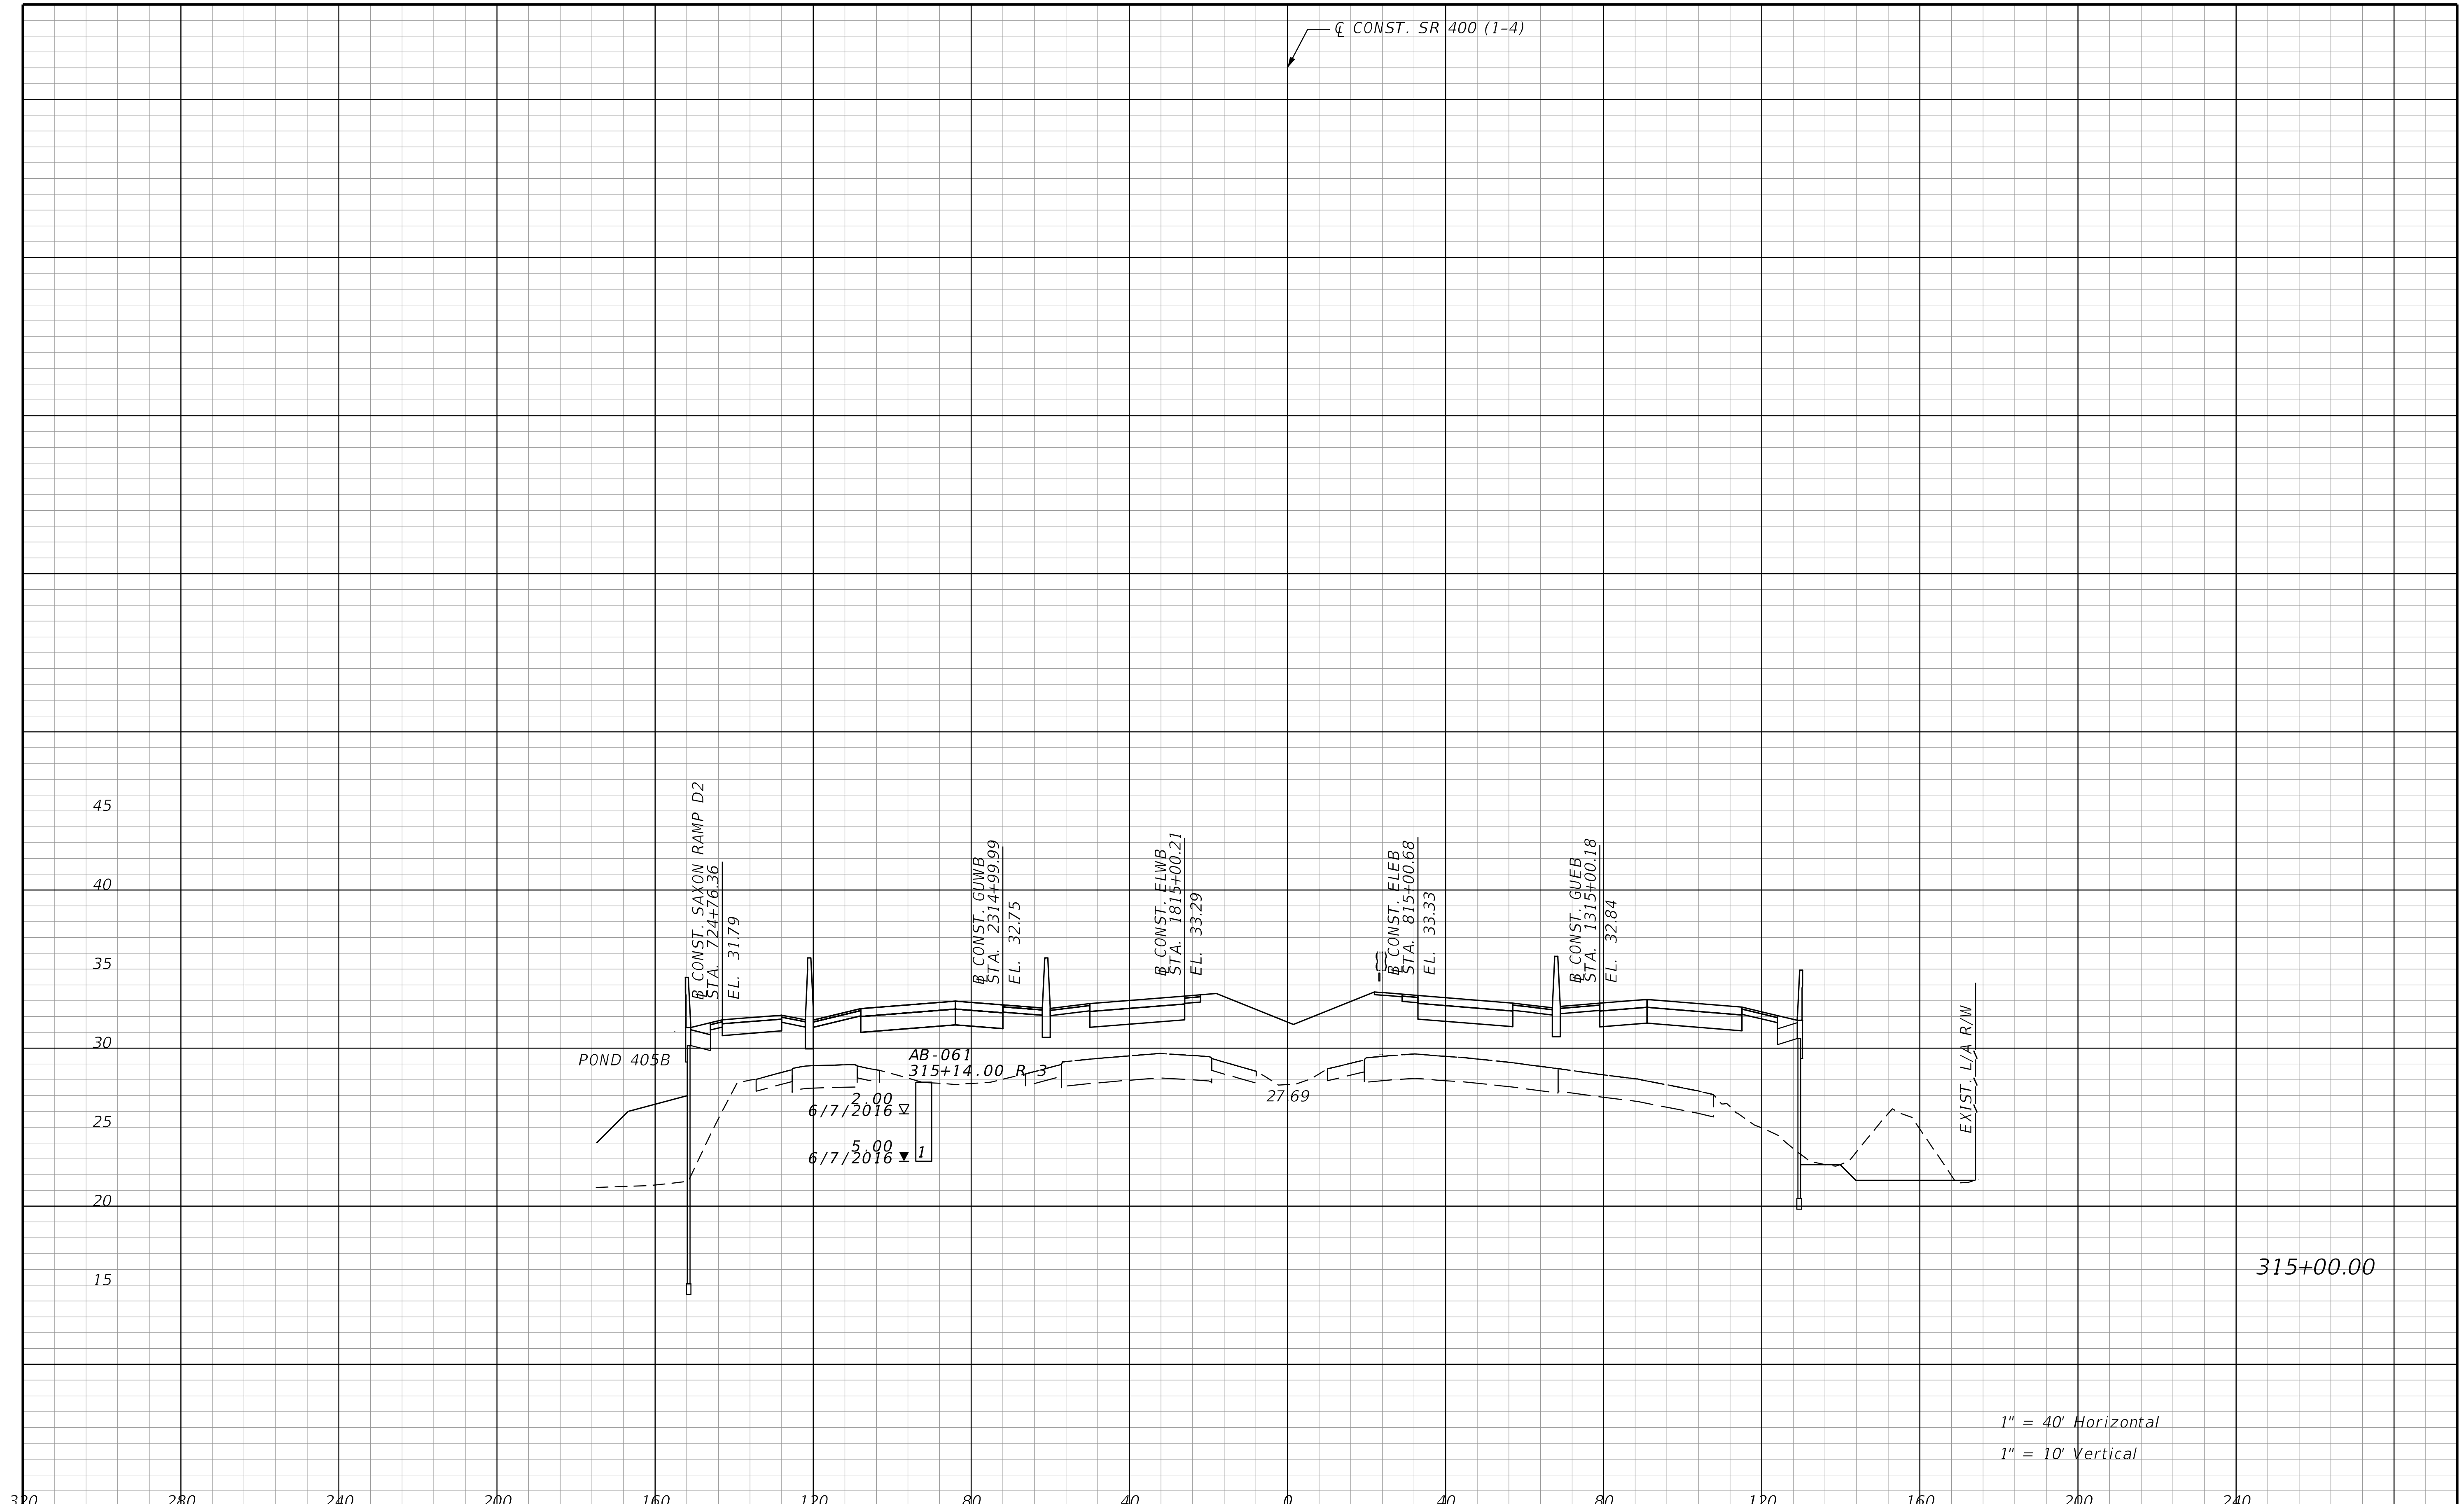

THE OFFICIAL RECORD OF THIS SHEET IS THE ELECTRONIC FILE DIGITALLY SIGNED AND SEALED UNDER RULE 61G15-23.004, F.A.C.

REVISIONS			
DATE	DESCRIPTION	DATE	DESCRIPTION

STANTEC CONSULTING SERVICES INC.
ENGINEER OF RECORD:
WILLIAM V. ANDERSON, P.E. NO.: 36682
11315 CORPORATE BLVD., SUITE 105
ORLANDO, FLORIDA 32817
(407) 823-8966
CERTIFICATE OF AUTHORIZATION NO. 27013

STATE OF FLORIDA
DEPARTMENT OF TRANSPORTATION

ROAD NO.	COUNTY	FINANCIAL PROJECT ID
SR400	VOLUSIA	408464-2-32-01

CROSS SECTIONS
SR 400 (I-4)

SHEET NO.
632

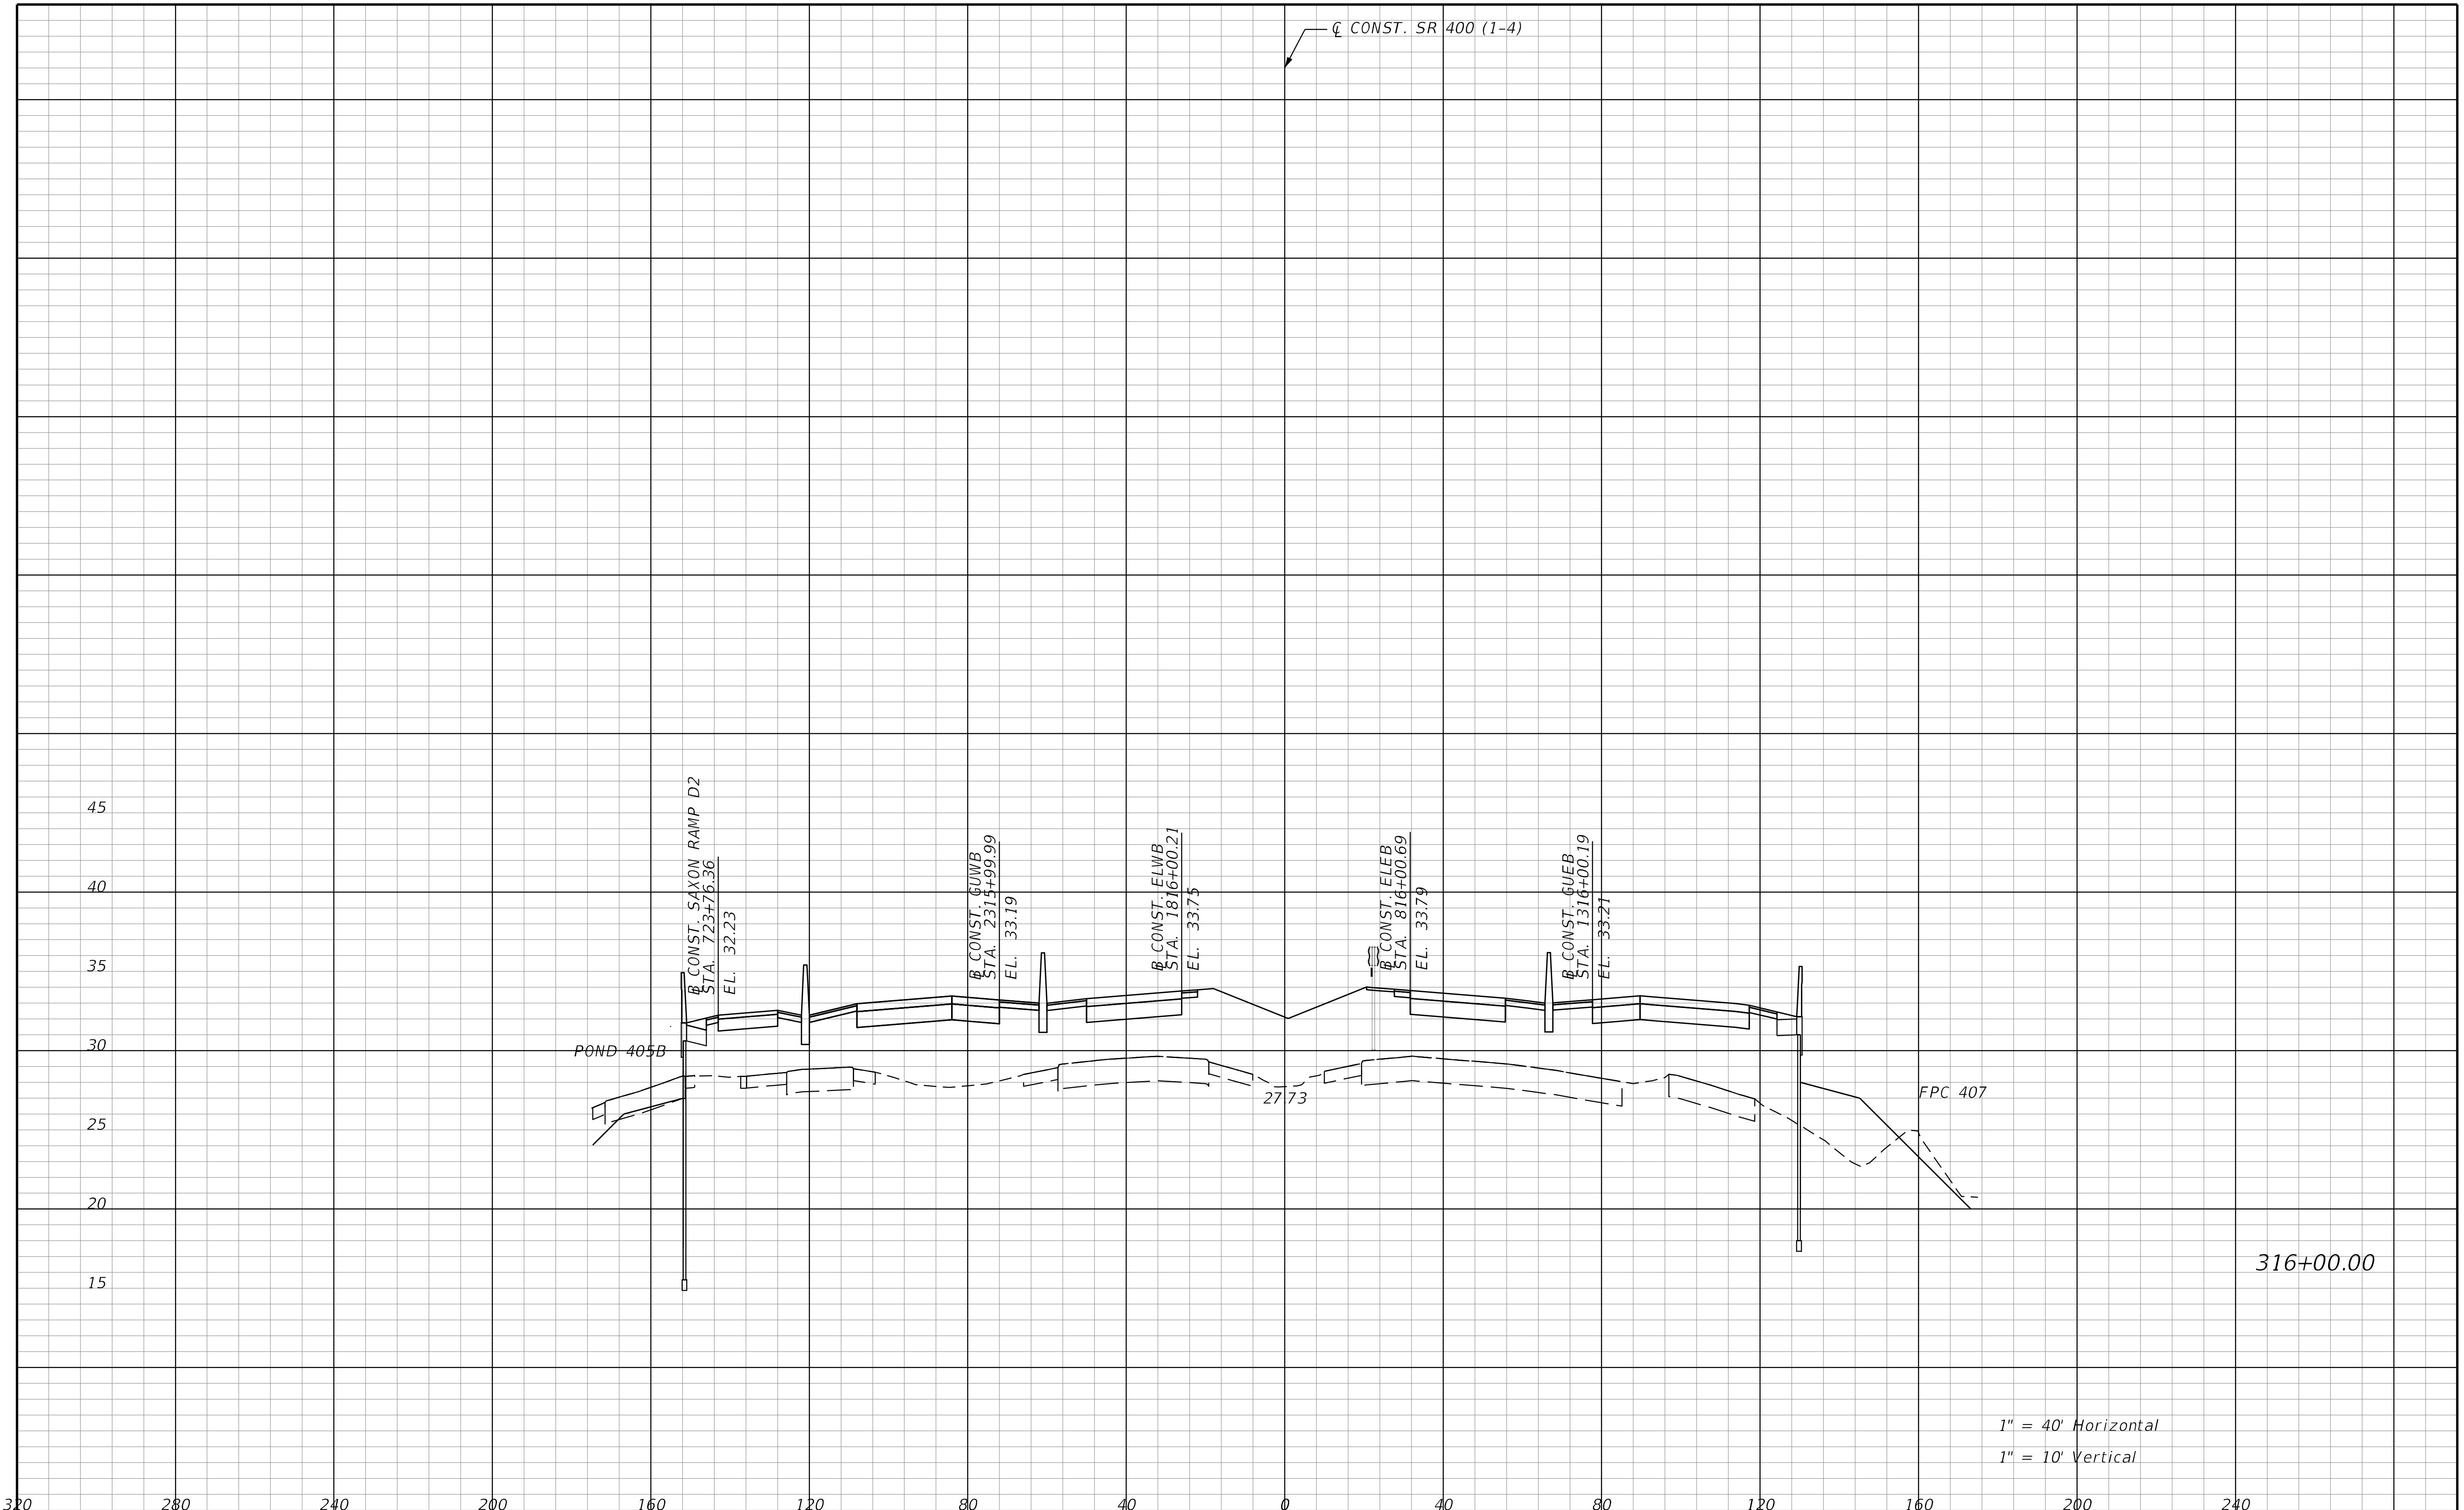

REVISIONS			
DATE	DESCRIPTION	DATE	DESCRIPTION

STANTEC CONSULTING SERVICES INC.
ENGINEER OF RECORD:
WILLIAM V. ANDERSON, P.E. NO.: 36682
11315 CORPORATE BLVD., SUITE 105
ORLANDO, FLORIDA 32817
(407) 823-8966
CERTIFICATE OF AUTHORIZATION NO. 27013

STATE OF FLORIDA
DEPARTMENT OF TRANSPORTATION

ROAD NO.	COUNTY	FINANCIAL PROJECT ID
SR400	VOLUSIA	408464-2-32-01

CROSS SECTIONS
SR 400 (I-4)

SHEET NO.
633

jchassee 6/14/2019 4:25:33 PM Rdxsrd_shg V:\2158\active\CADD\40846423201\roadway\RDXSRD01.dgn

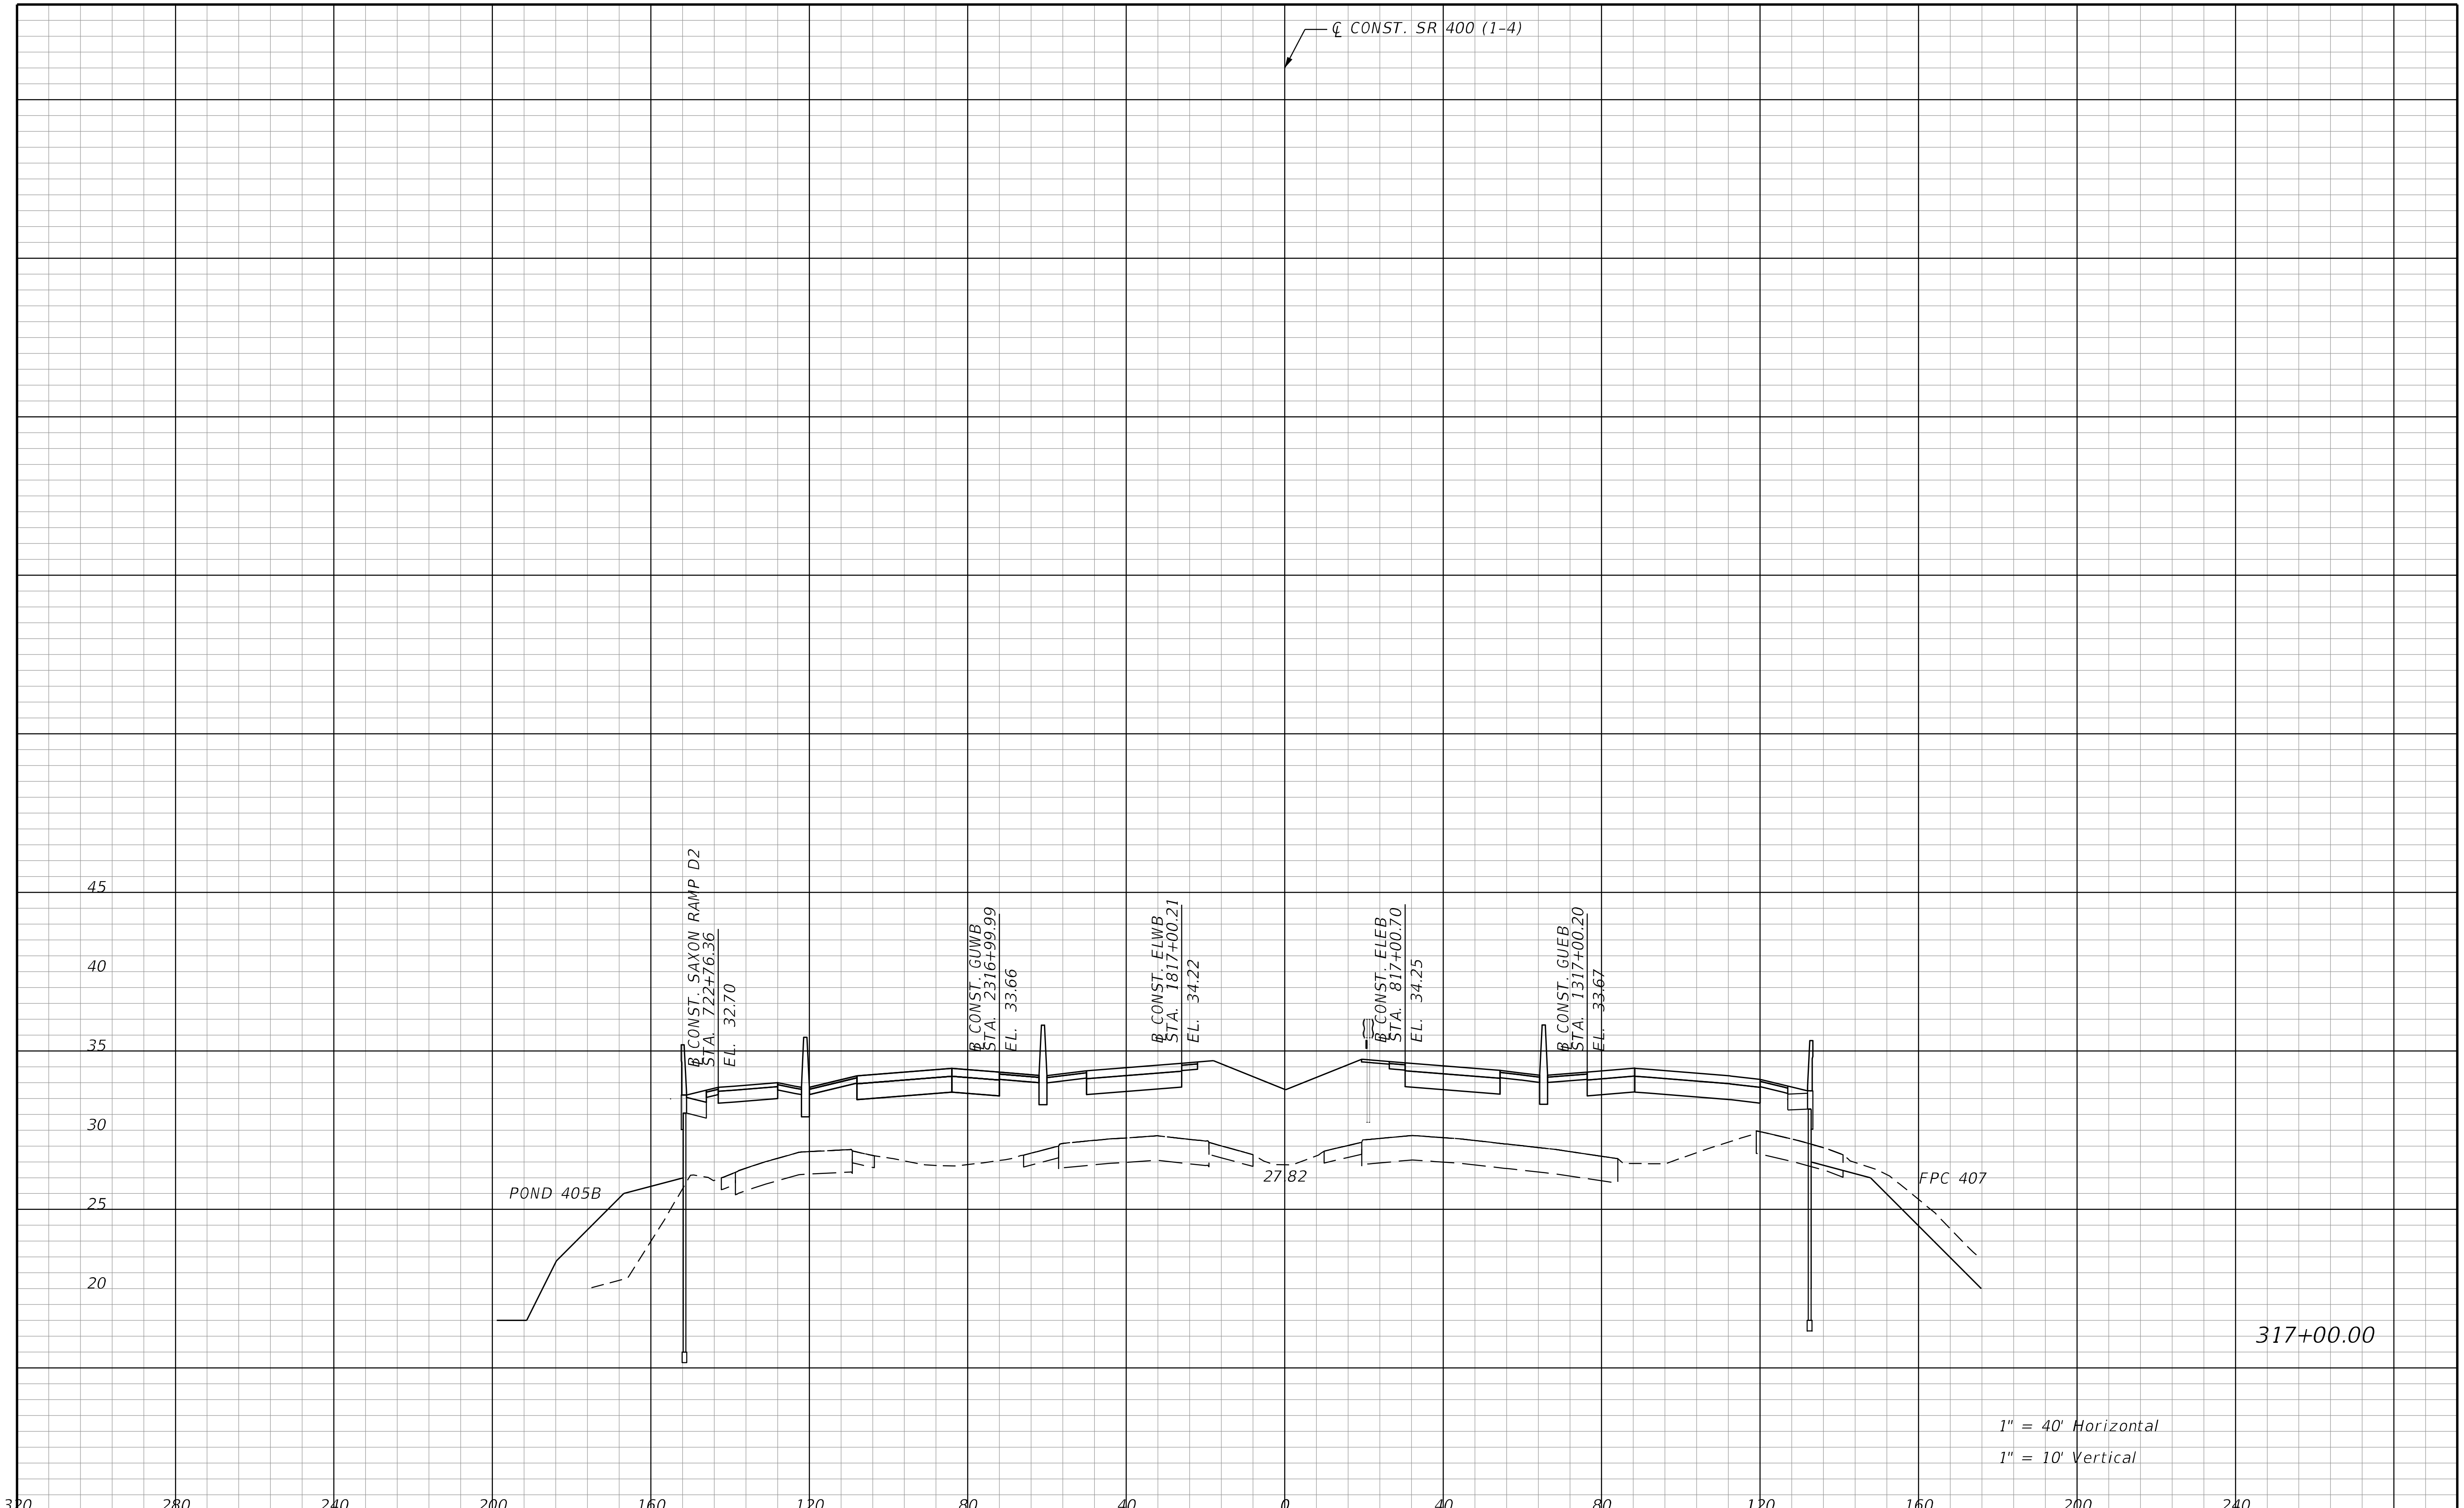

THE OFFICIAL RECORD OF THIS SHEET IS THE ELECTRONIC FILE DIGITALLY SIGNED AND SEALED UNDER RULE 61G15-23.004, F.A.C.

REVISIONS			
DATE	DESCRIPTION	DATE	DESCRIPTION

STANTEC CONSULTING SERVICES INC.
ENGINEER OF RECORD:
WILLIAM V. ANDERSON, P.E. NO.: 36682
11315 CORPORATE BLVD., SUITE 105
ORLANDO, FLORIDA 32817
(407) 823-8966
CERTIFICATE OF AUTHORIZATION NO. 27013

STATE OF FLORIDA
DEPARTMENT OF TRANSPORTATION

ROAD NO.	COUNTY	FINANCIAL PROJECT ID
SR400	VOLUSIA	408464-2-32-01

CROSS SECTIONS
SR 400 (I-4)

SHEET NO.
634

jchassee 6/14/2019 4:25:33 PM Rdxsrd_shg V:\2158\active\CADD\40846423201\roadway\RDXSRD01.dgn

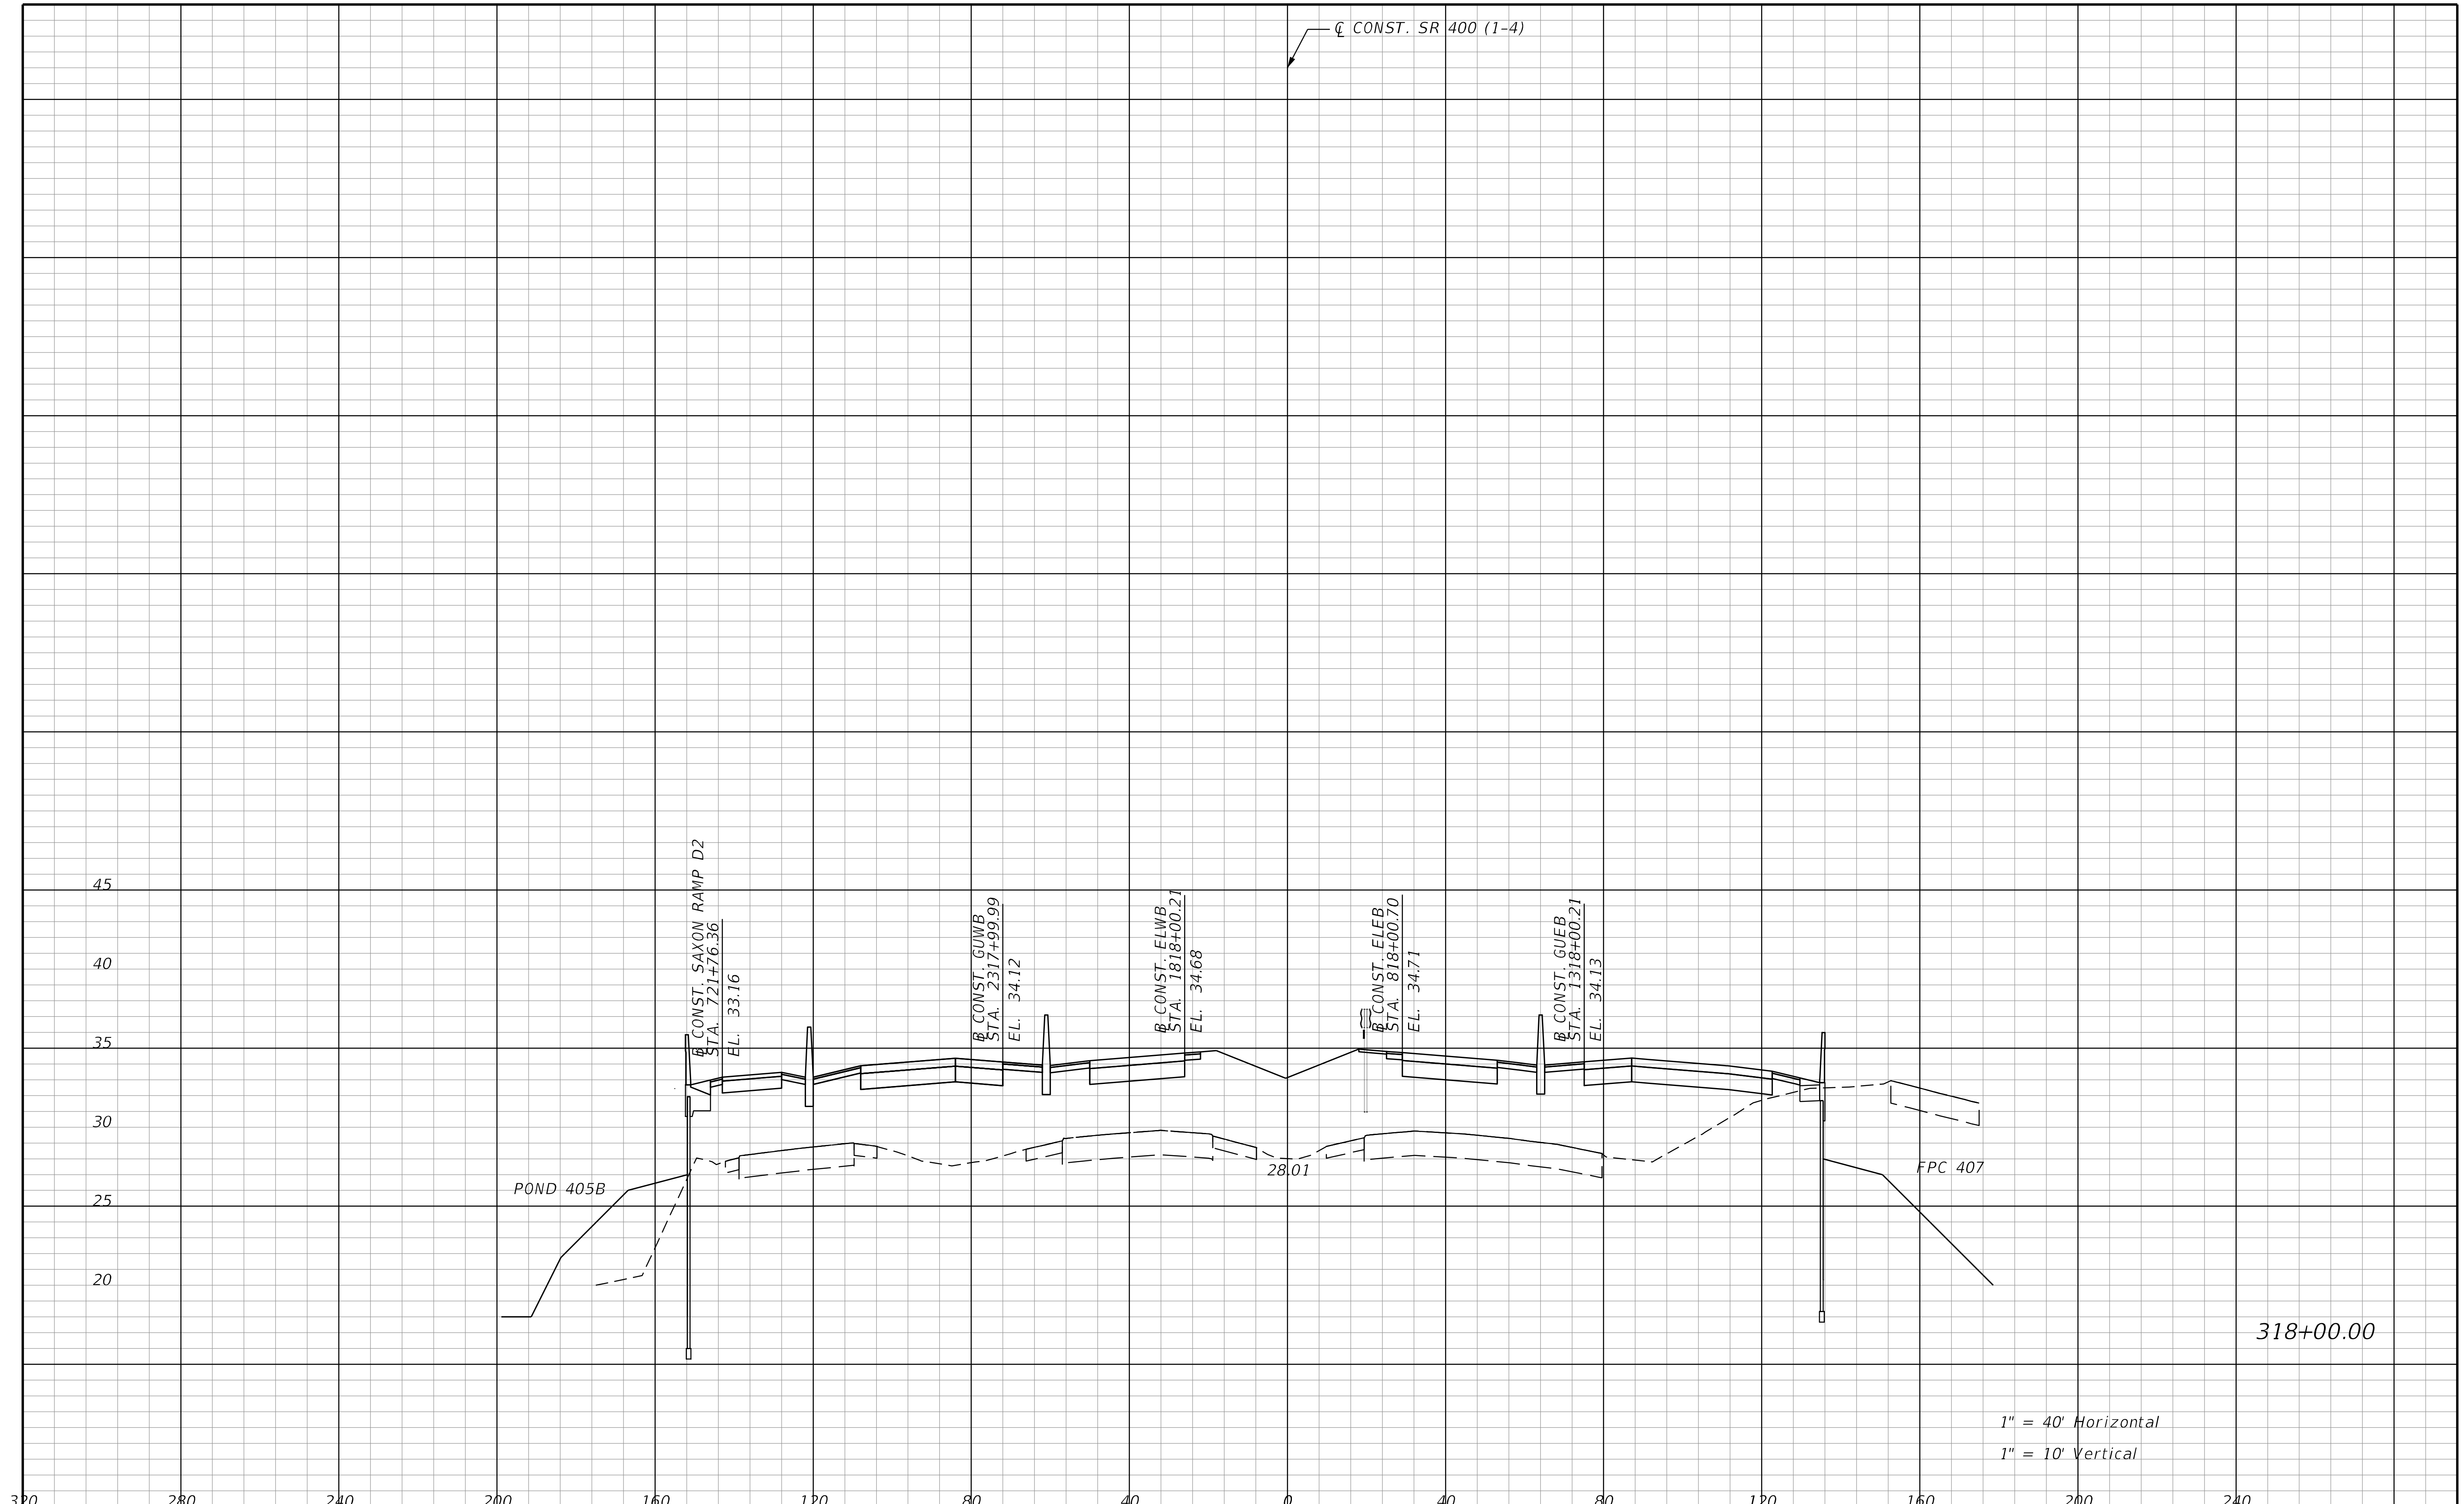

REVISIONS			
DATE	DESCRIPTION	DATE	DESCRIPTION

STANTEC CONSULTING SERVICES INC.
ENGINEER OF RECORD:
WILLIAM V. ANDERSON, P.E. NO.: 36682
11315 CORPORATE BLVD., SUITE 105
ORLANDO, FLORIDA 32817
(407) 823-8966
CERTIFICATE OF AUTHORIZATION NO. 27013

STATE OF FLORIDA
DEPARTMENT OF TRANSPORTATION

ROAD NO.	COUNTY	FINANCIAL PROJECT ID
SR400	VOLUSIA	408464-2-32-01

CROSS SECTIONS
SR 400 (I-4)

SHEET NO.
635

jchassee 6/14/2019 4:25:34 PM Rdxsrd_shg V:\2158\active\CADD\40846423201\roadway\RDXSRD01.dgn

THE OFFICIAL RECORD OF THIS SHEET IS THE ELECTRONIC FILE DIGITALLY SIGNED AND SEALED UNDER RULE 61G15-23.004, F.A.C.

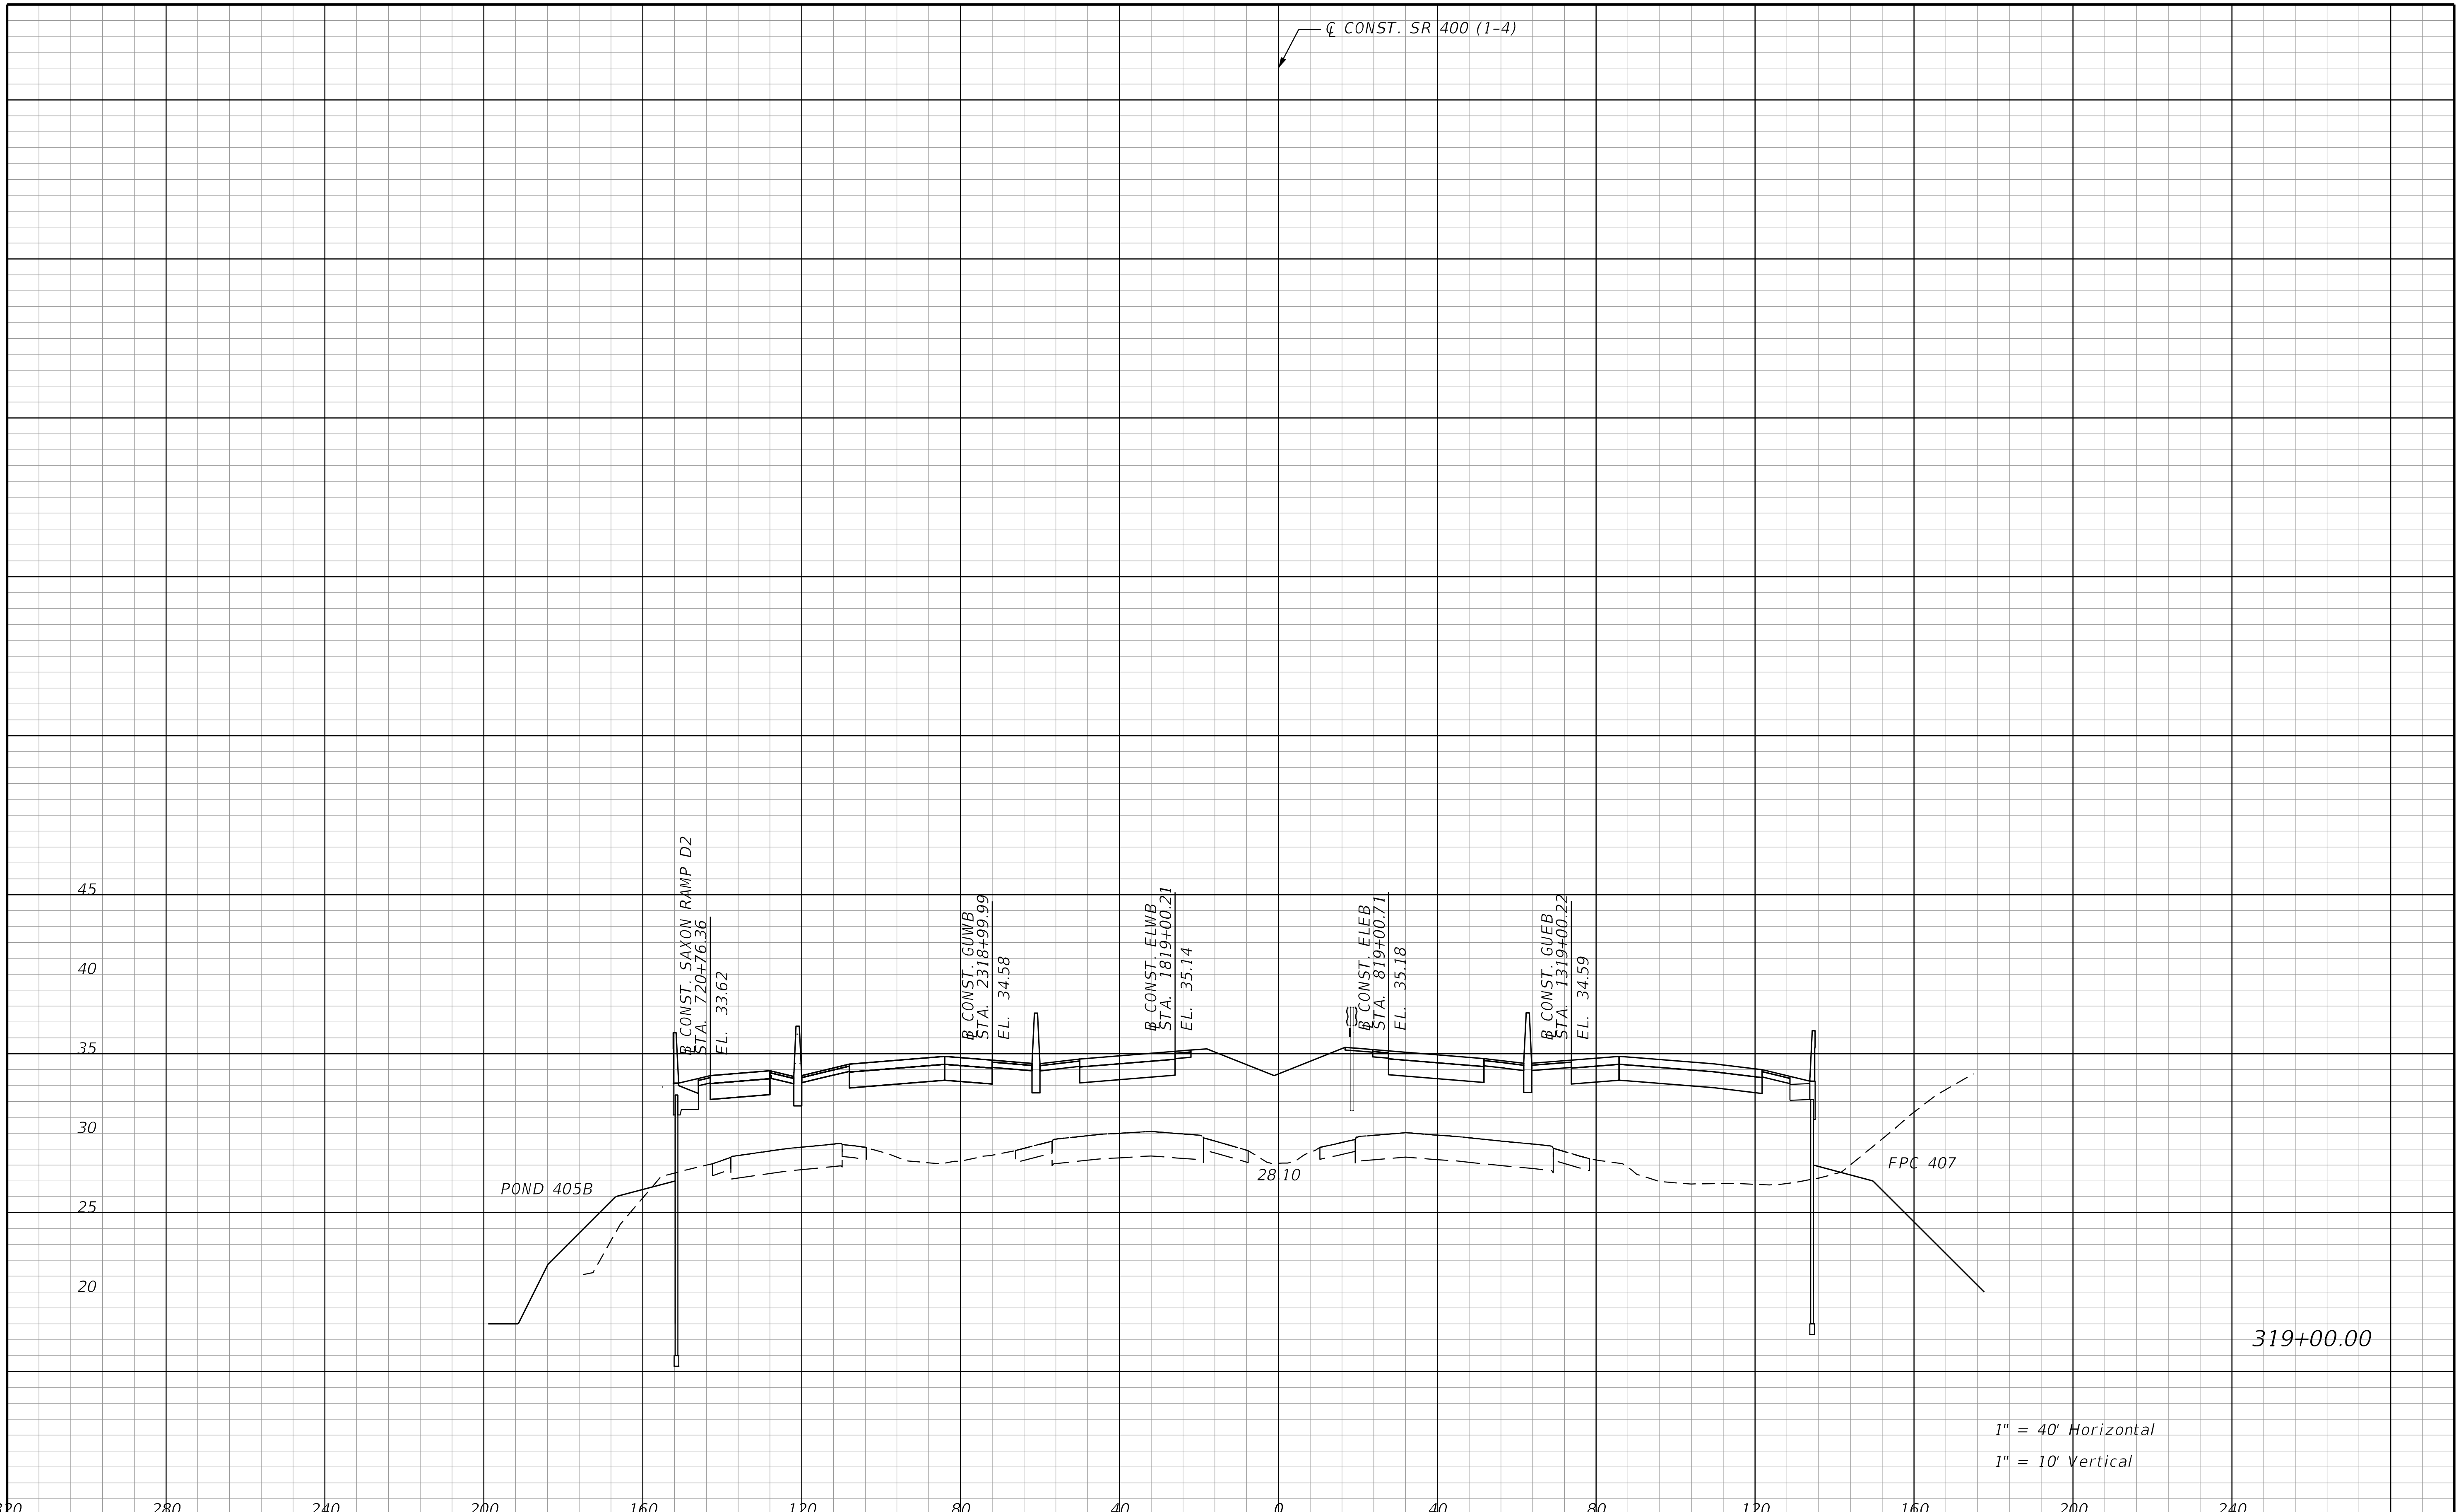

REVISIONS			
DATE	DESCRIPTION	DATE	DESCRIPTION

STANTEC CONSULTING SERVICES INC.
ENGINEER OF RECORD:
WILLIAM V. ANDERSON, P.E. NO.: 36682
11315 CORPORATE BLVD., SUITE 105
ORLANDO, FLORIDA 32817
(407) 823-8966
CERTIFICATE OF AUTHORIZATION NO. 27013

STATE OF FLORIDA
DEPARTMENT OF TRANSPORTATION

ROAD NO.	COUNTY	FINANCIAL PROJECT ID
SR400	VOLUSIA	408464-2-32-01

CROSS SECTIONS
SR 400 (I-4)

SHEET NO.
636

THE OFFICIAL RECORD OF THIS SHEET IS THE ELECTRONIC FILE DIGITALLY SIGNED AND SEALED UNDER RULE 61G15-23.004, F.A.C.

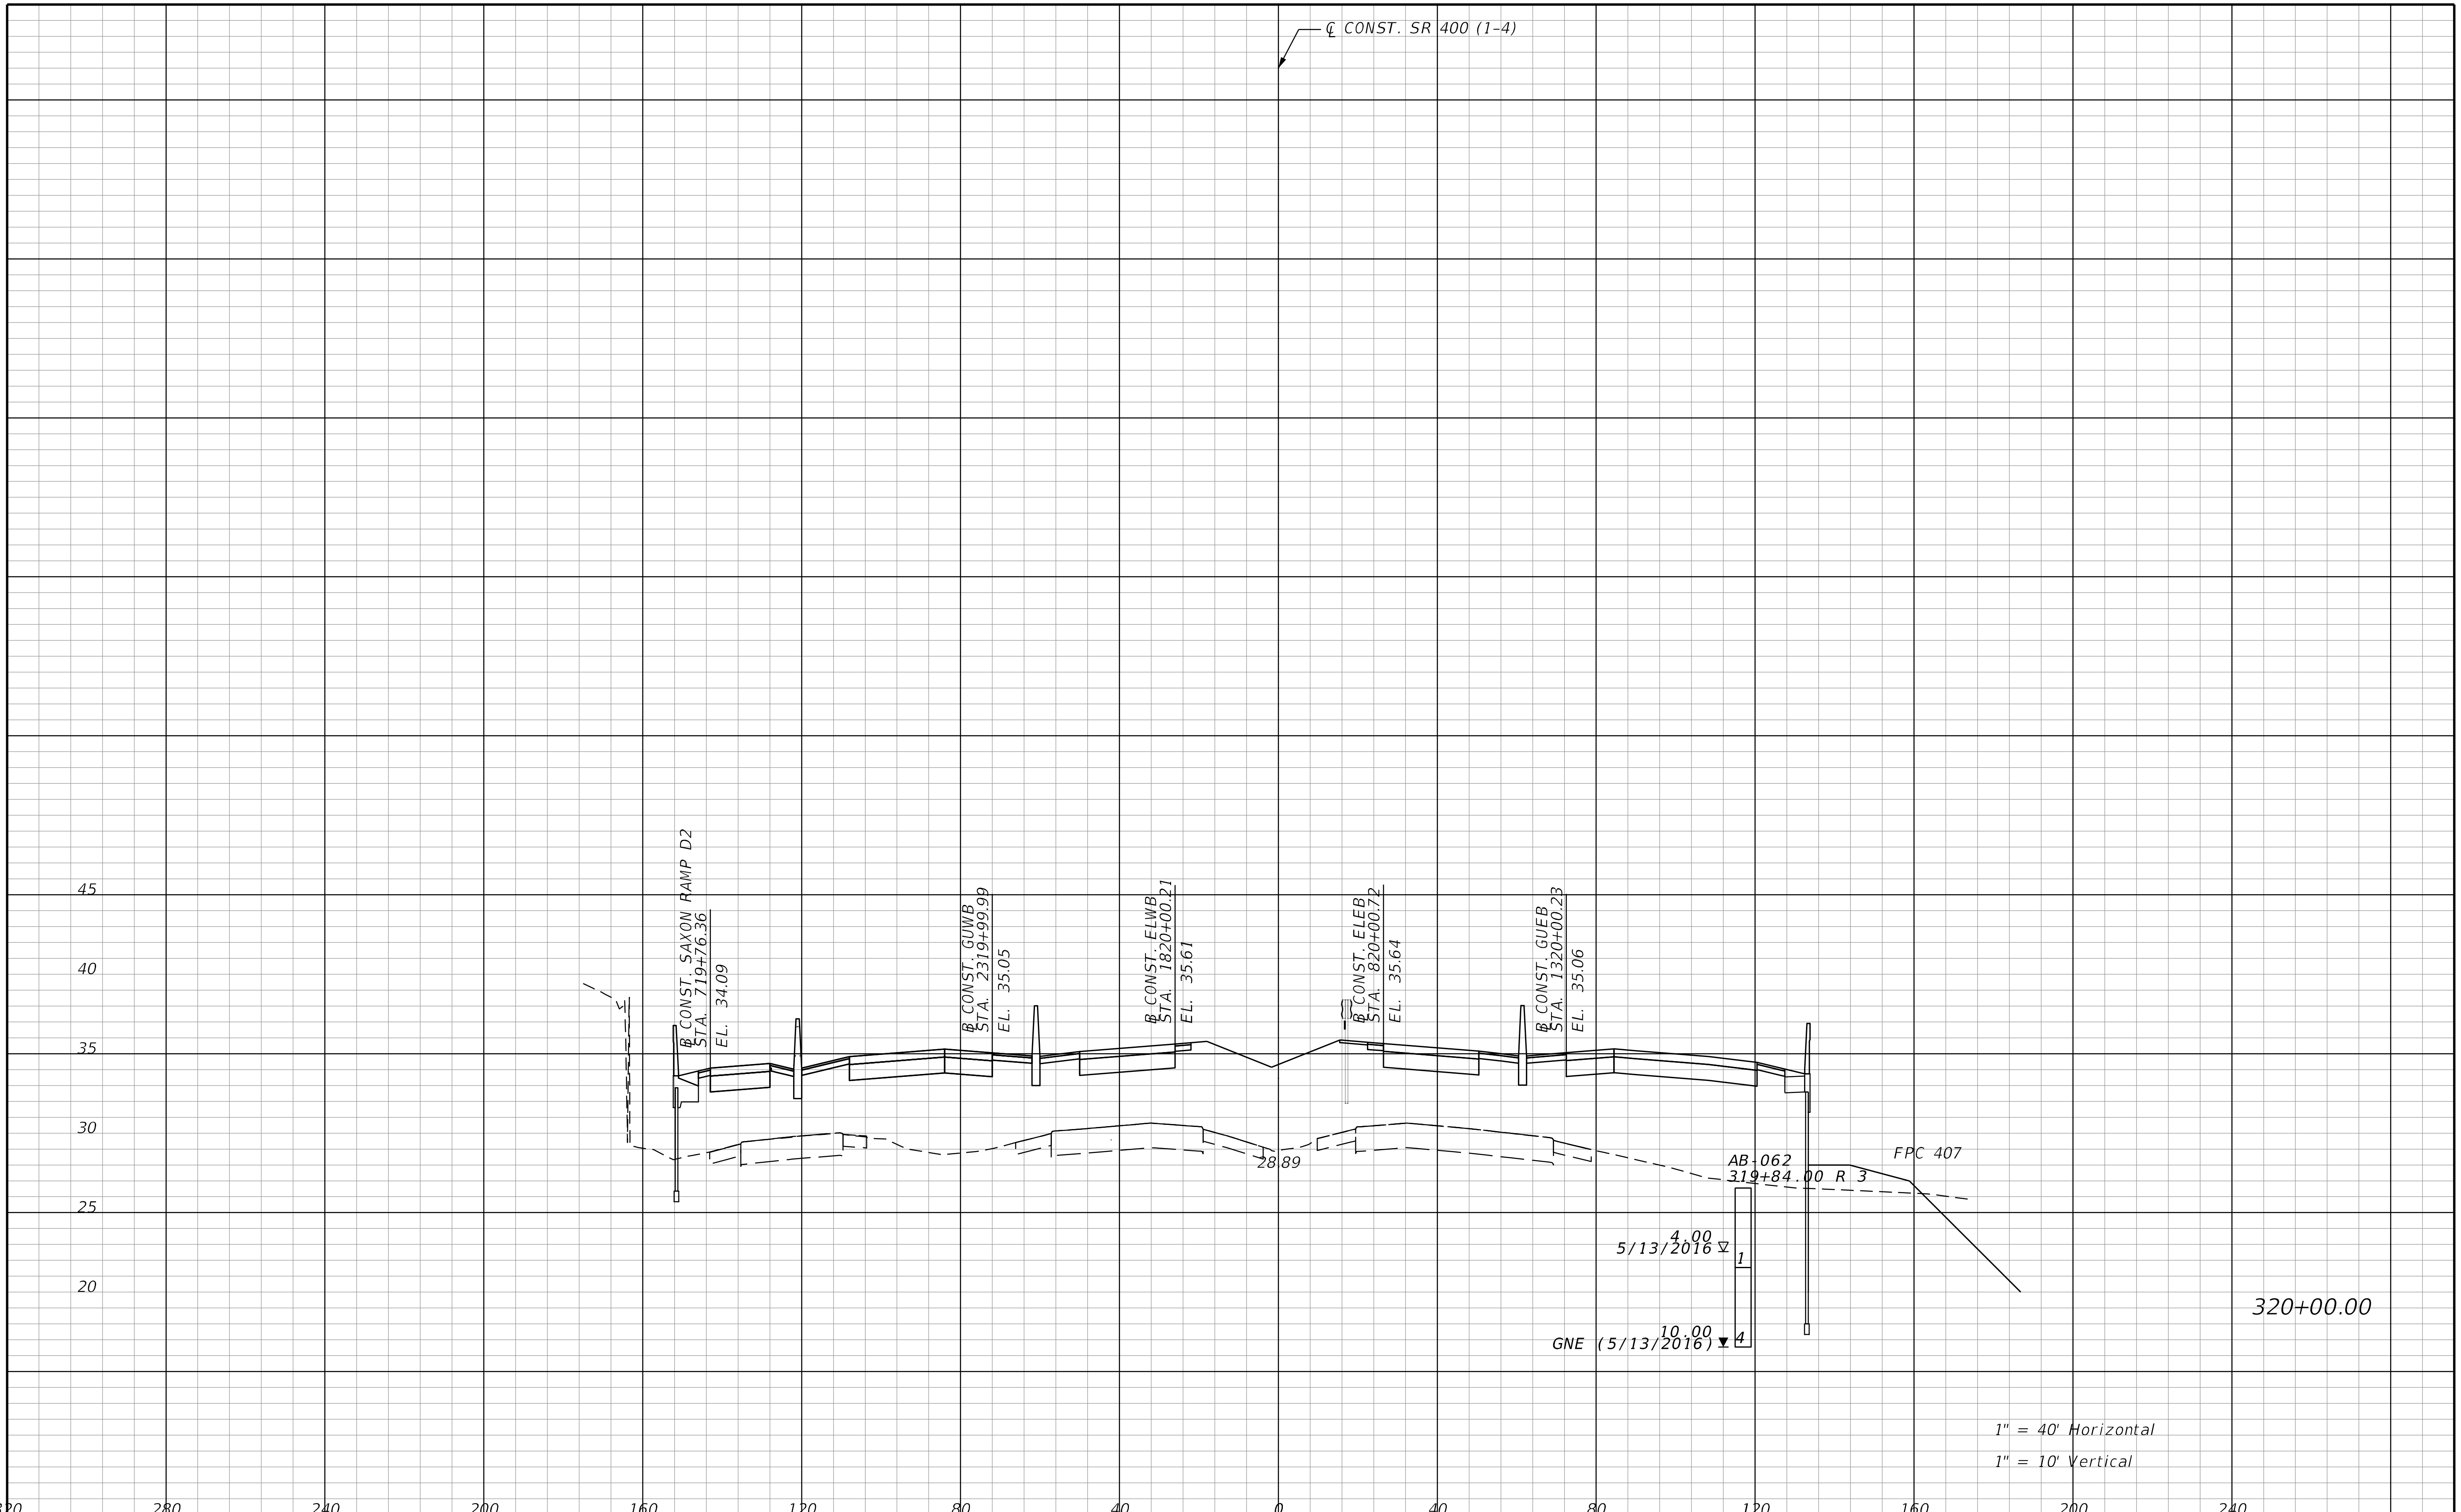

THE OFFICIAL RECORD OF THIS SHEET IS THE ELECTRONIC FILE DIGITALLY SIGNED AND SEALED UNDER RULE 61G15-23.004, F.A.C.

REVISIONS			
DATE	DESCRIPTION	DATE	DESCRIPTION

STANTEC CONSULTING SERVICES INC.
ENGINEER OF RECORD:
WILLIAM V. ANDERSON, P.E. NO.: 36682
11315 CORPORATE BLVD., SUITE 105
ORLANDO, FLORIDA 32817
(407) 823-8966
CERTIFICATE OF AUTHORIZATION NO. 27013

STATE OF FLORIDA
DEPARTMENT OF TRANSPORTATION

ROAD NO.	COUNTY	FINANCIAL PROJECT ID
SR400	VOLUSIA	408464-2-32-01

CROSS SECTIONS
SR 400 (I-4)

SHEET NO.
637

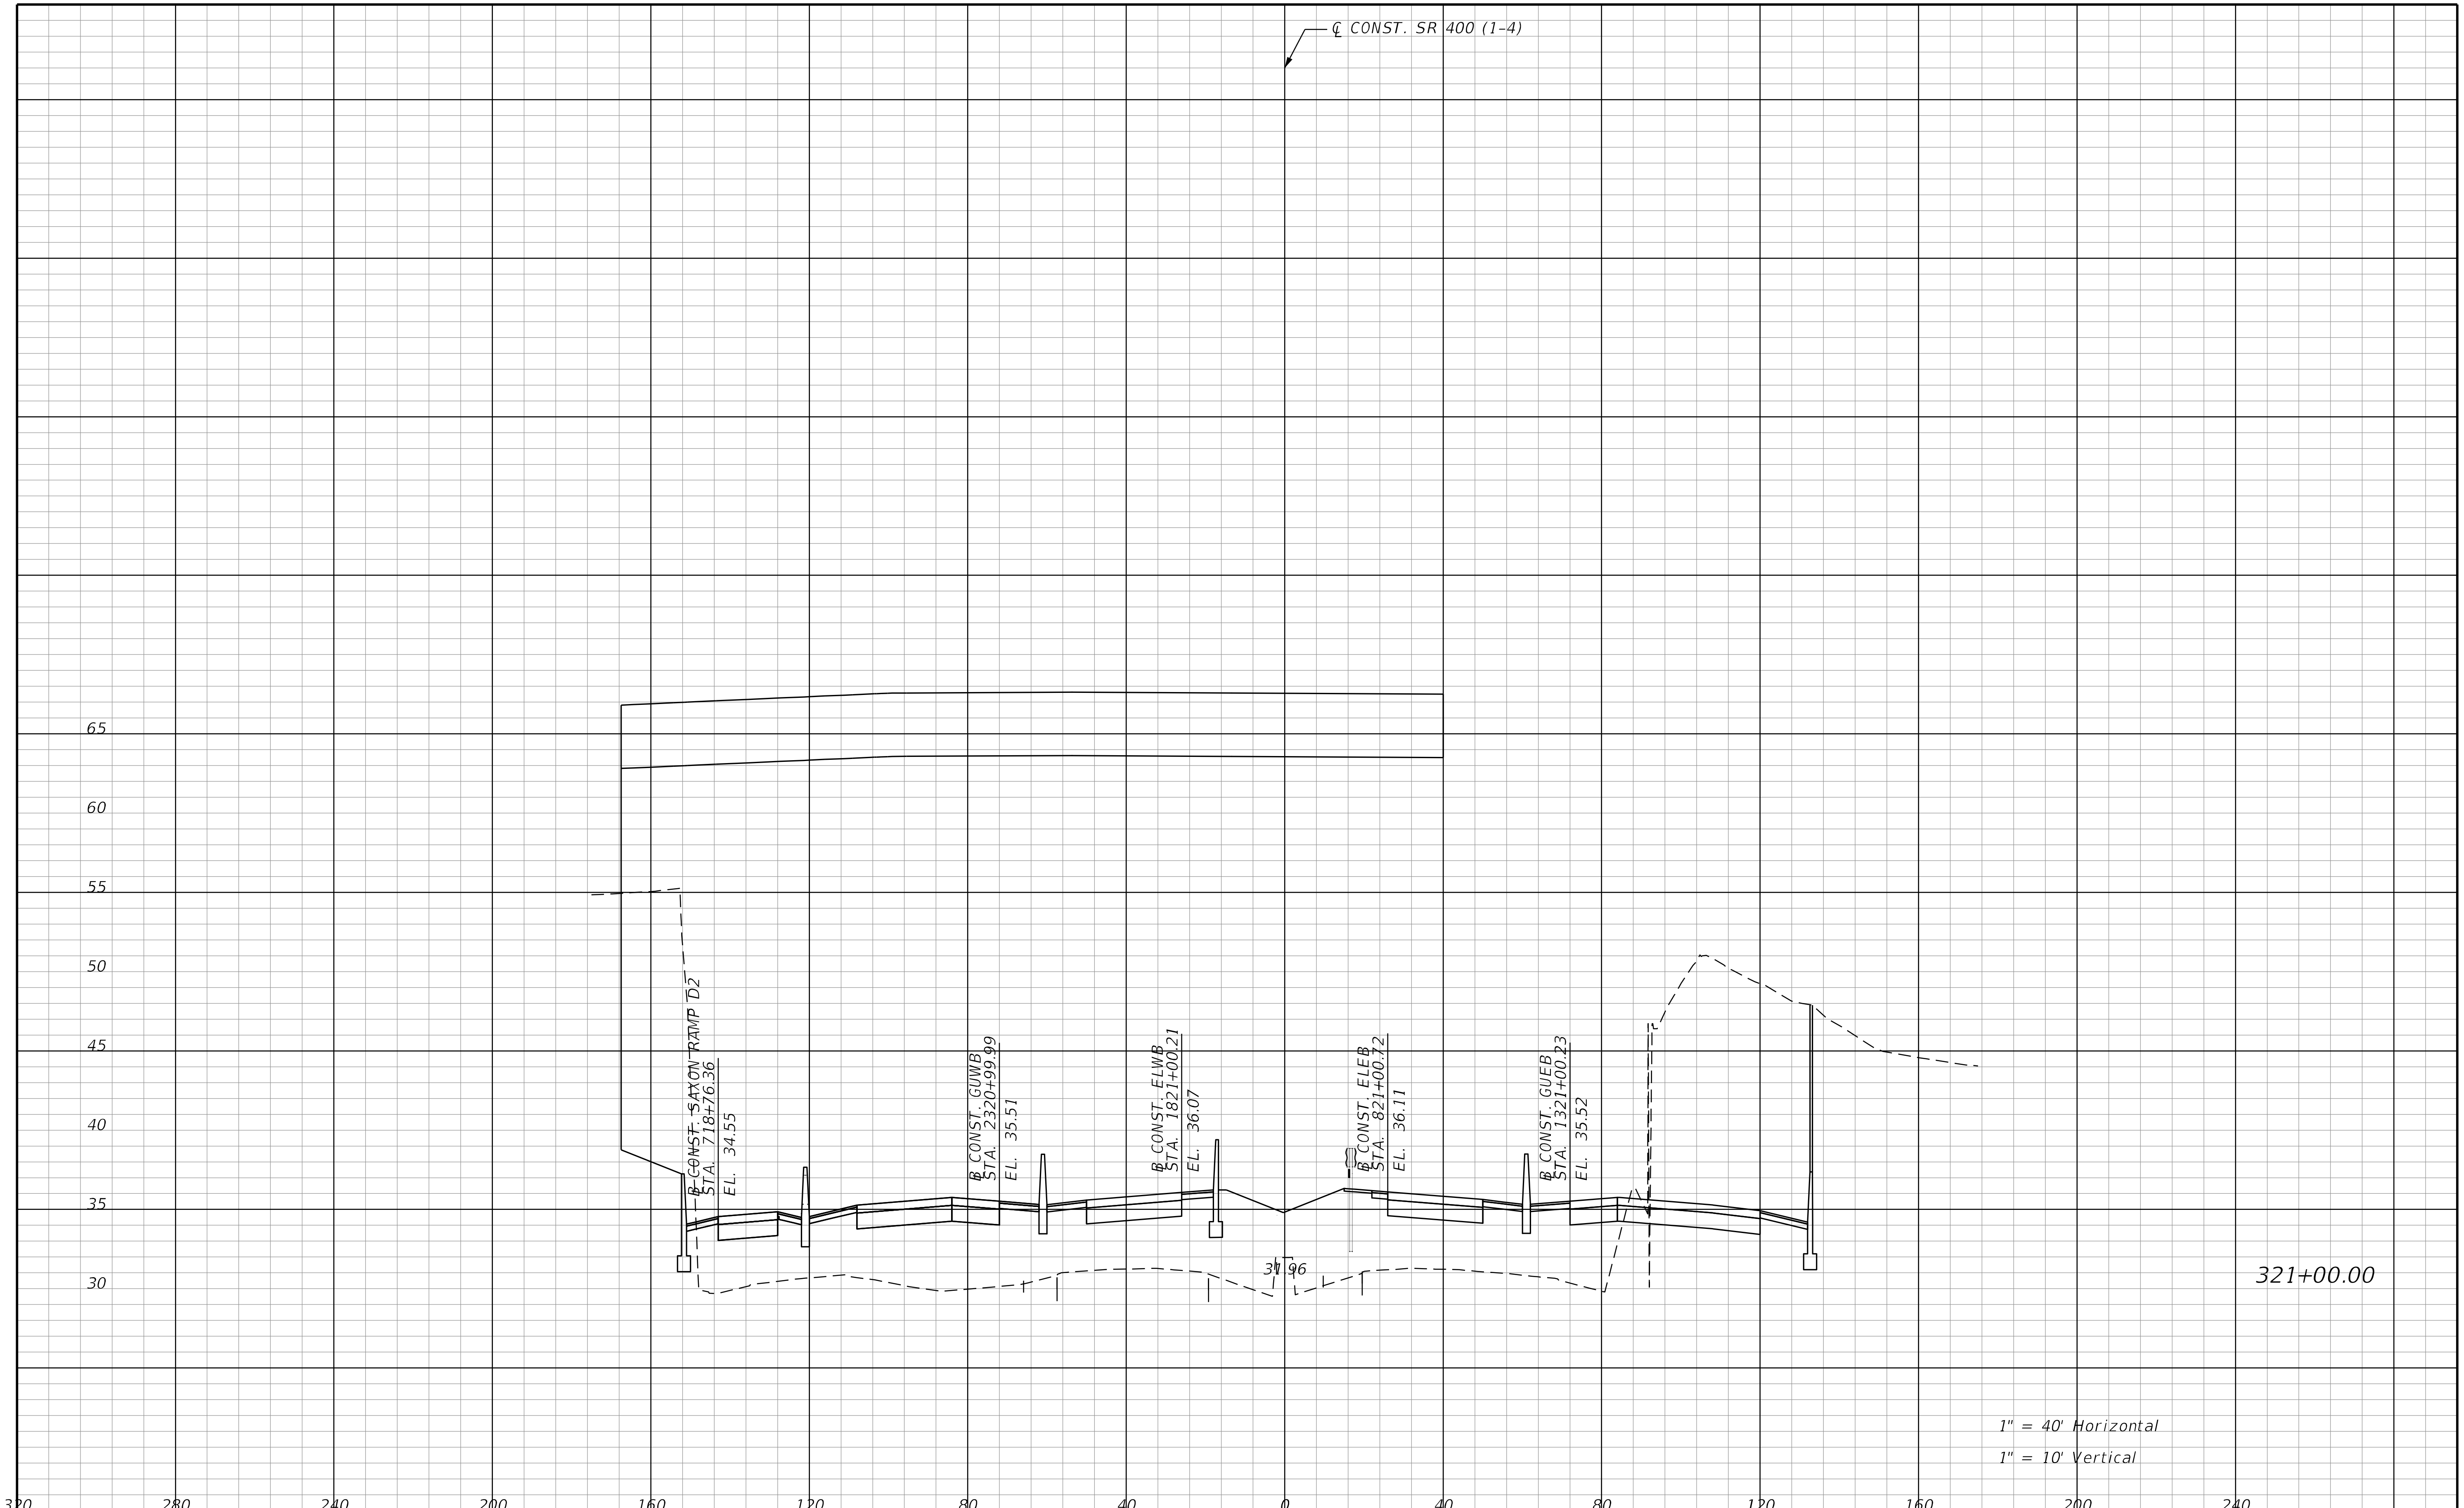

REVISIONS			
DATE	DESCRIPTION	DATE	DESCRIPTION

STANTEC CONSULTING SERVICES INC.
ENGINEER OF RECORD:
WILLIAM V. ANDERSON, P.E. NO.: 36682
11315 CORPORATE BLVD., SUITE 105
ORLANDO, FLORIDA 32817
(407) 823-8966
CERTIFICATE OF AUTHORIZATION NO. 27013

STATE OF FLORIDA
DEPARTMENT OF TRANSPORTATION

ROAD NO.	COUNTY	FINANCIAL PROJECT ID
SR400	VOLUSIA	408464-2-32-01

CROSS SECTIONS
SR 400 (I-4)

SHEET NO. 638

THE OFFICIAL RECORD OF THIS SHEET IS THE ELECTRONIC FILE DIGITALLY SIGNED AND SEALED UNDER RULE 61G15-23.004, F.A.C.

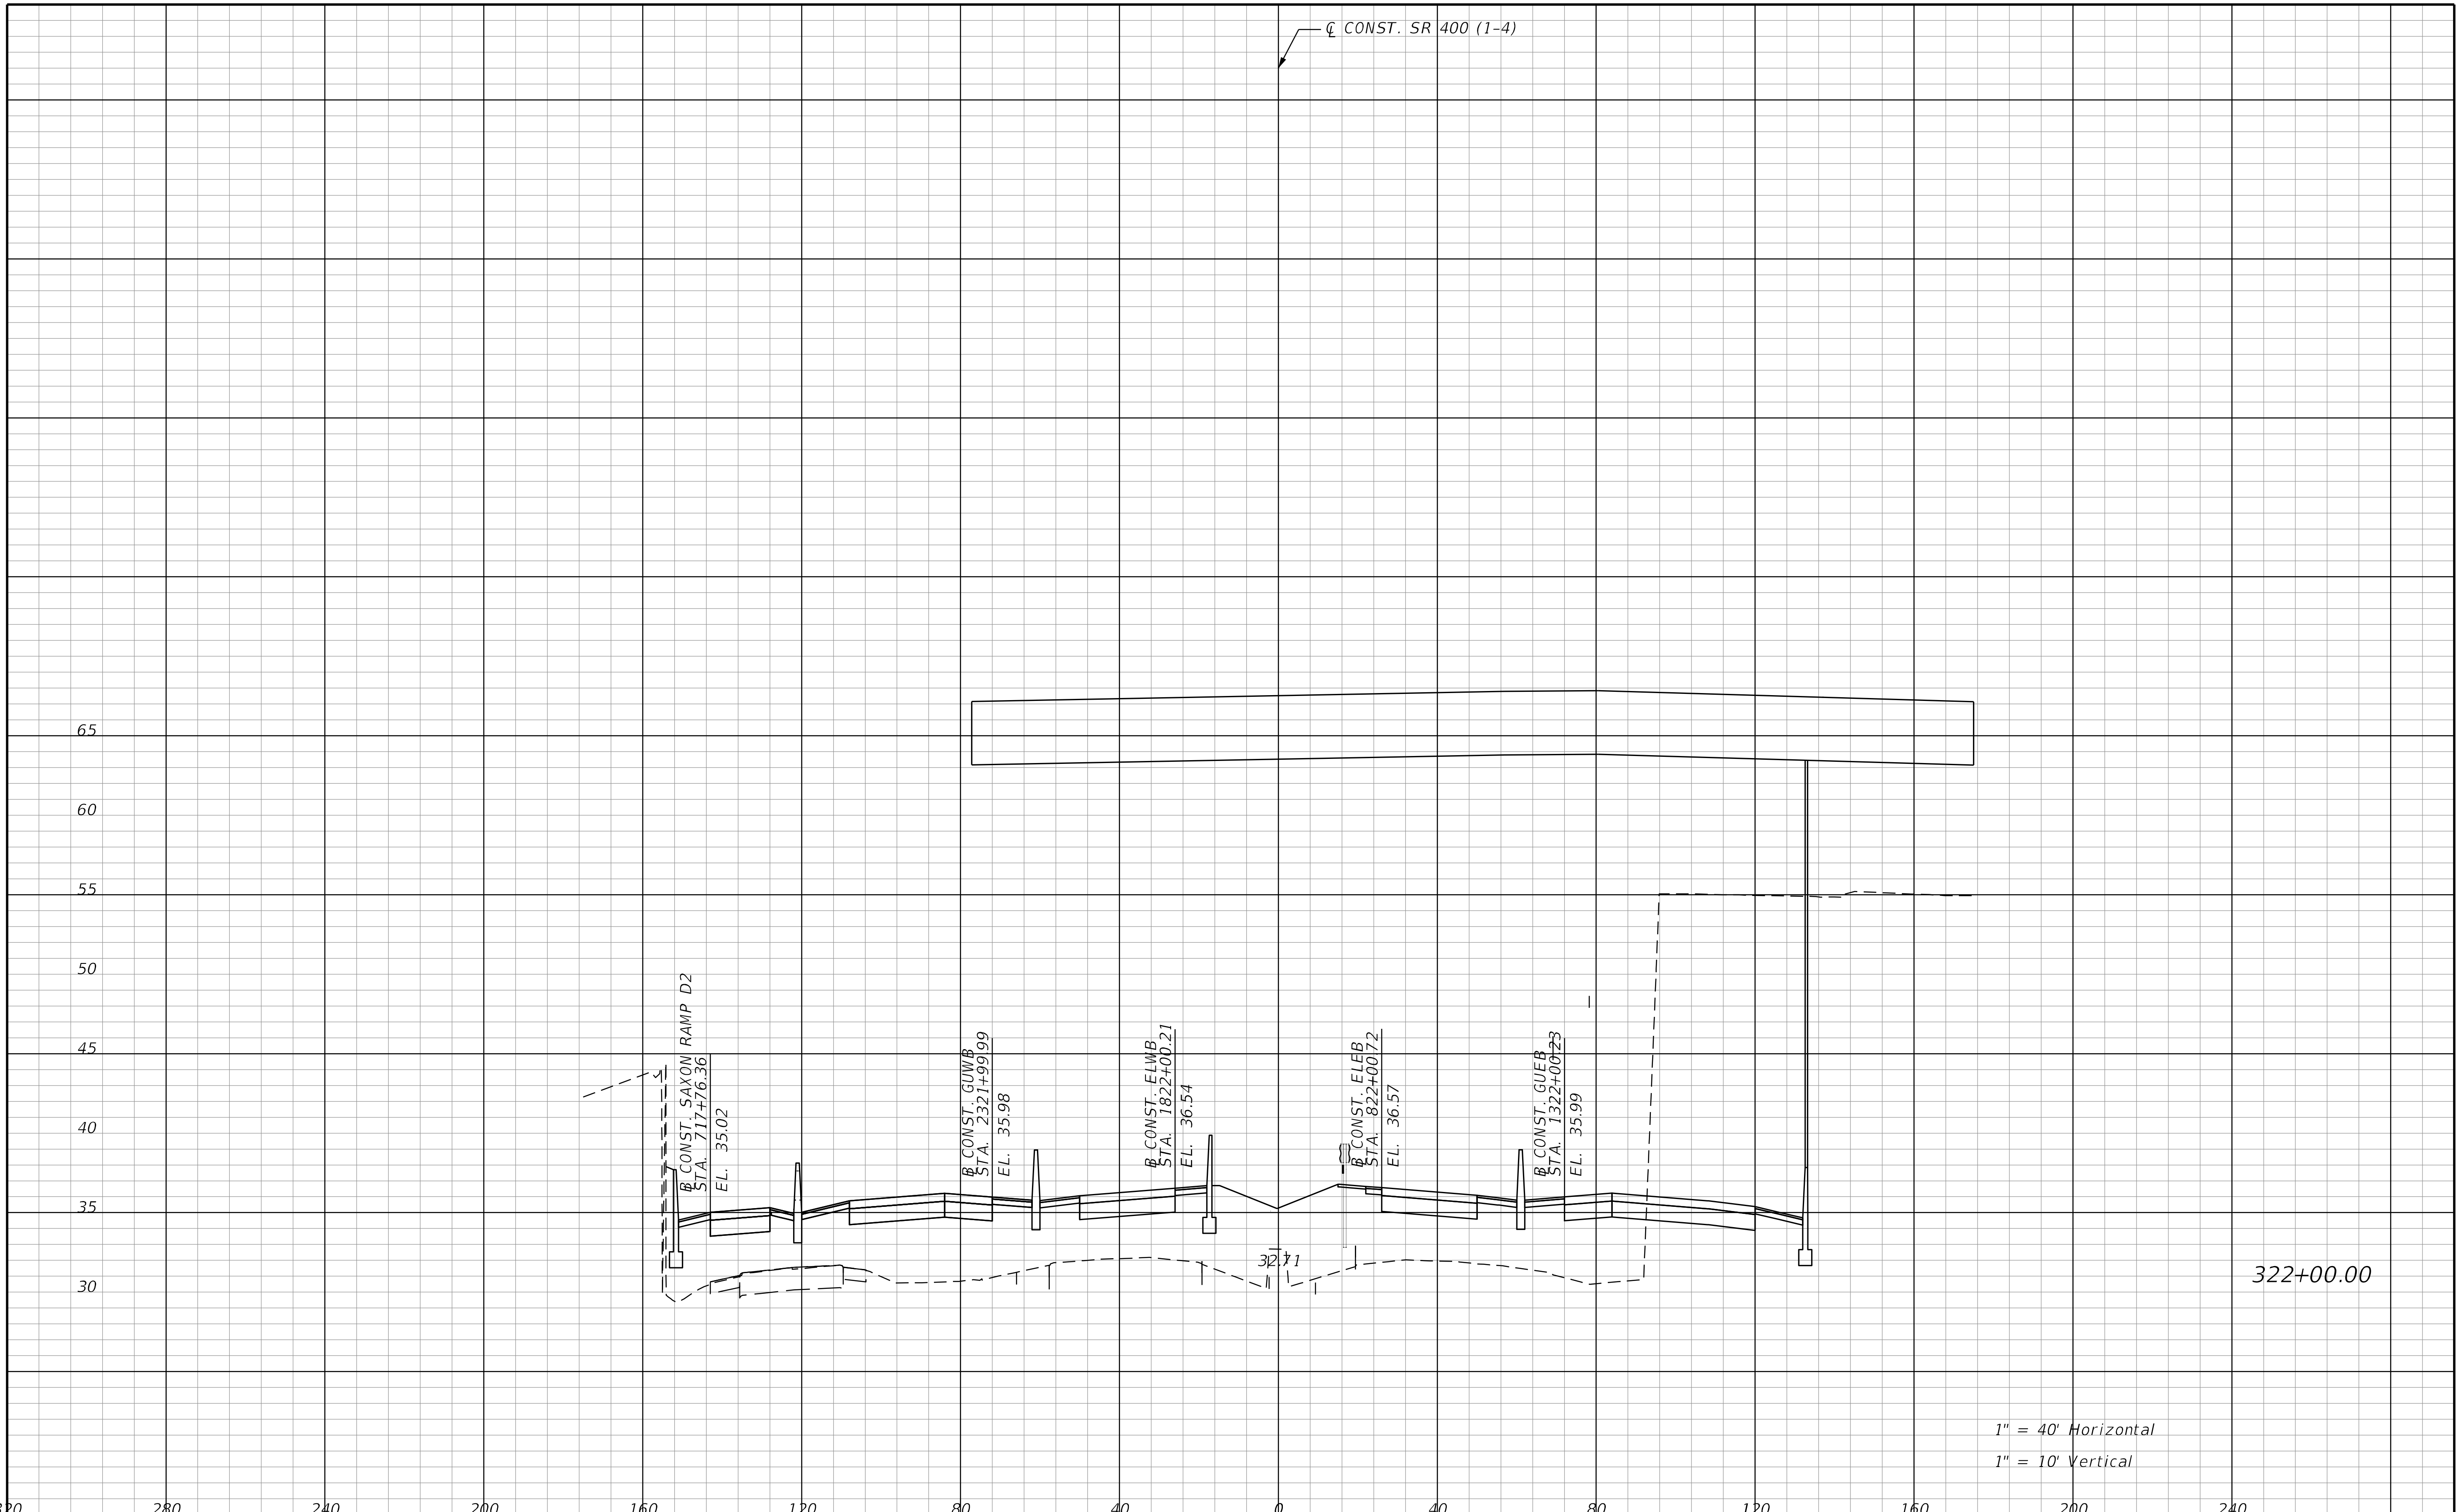

THE OFFICIAL RECORD OF THIS SHEET IS THE ELECTRONIC FILE DIGITALLY SIGNED AND SEALED UNDER RULE 61G15-23.004, F.A.C.

REVISIONS			
DATE	DESCRIPTION	DATE	DESCRIPTION

STANTEC CONSULTING SERVICES INC.
ENGINEER OF RECORD:
WILLIAM V. ANDERSON, P.E. NO.: 36682
11315 CORPORATE BLVD., SUITE 105
ORLANDO, FLORIDA 32817
(407) 823-8966
CERTIFICATE OF AUTHORIZATION NO. 27013

STATE OF FLORIDA
DEPARTMENT OF TRANSPORTATION

ROAD NO.	COUNTY	FINANCIAL PROJECT ID
SR400	VOLUSIA	408464-2-32-01

CROSS SECTIONS
SR 400 (I-4)

SHEET NO.
639

jchassee
6/14/2019 4:25:36 PM Rdxsrd_shg
V:\2158\active\CADD\40846423201\roadway\RDXSRD01.dgn

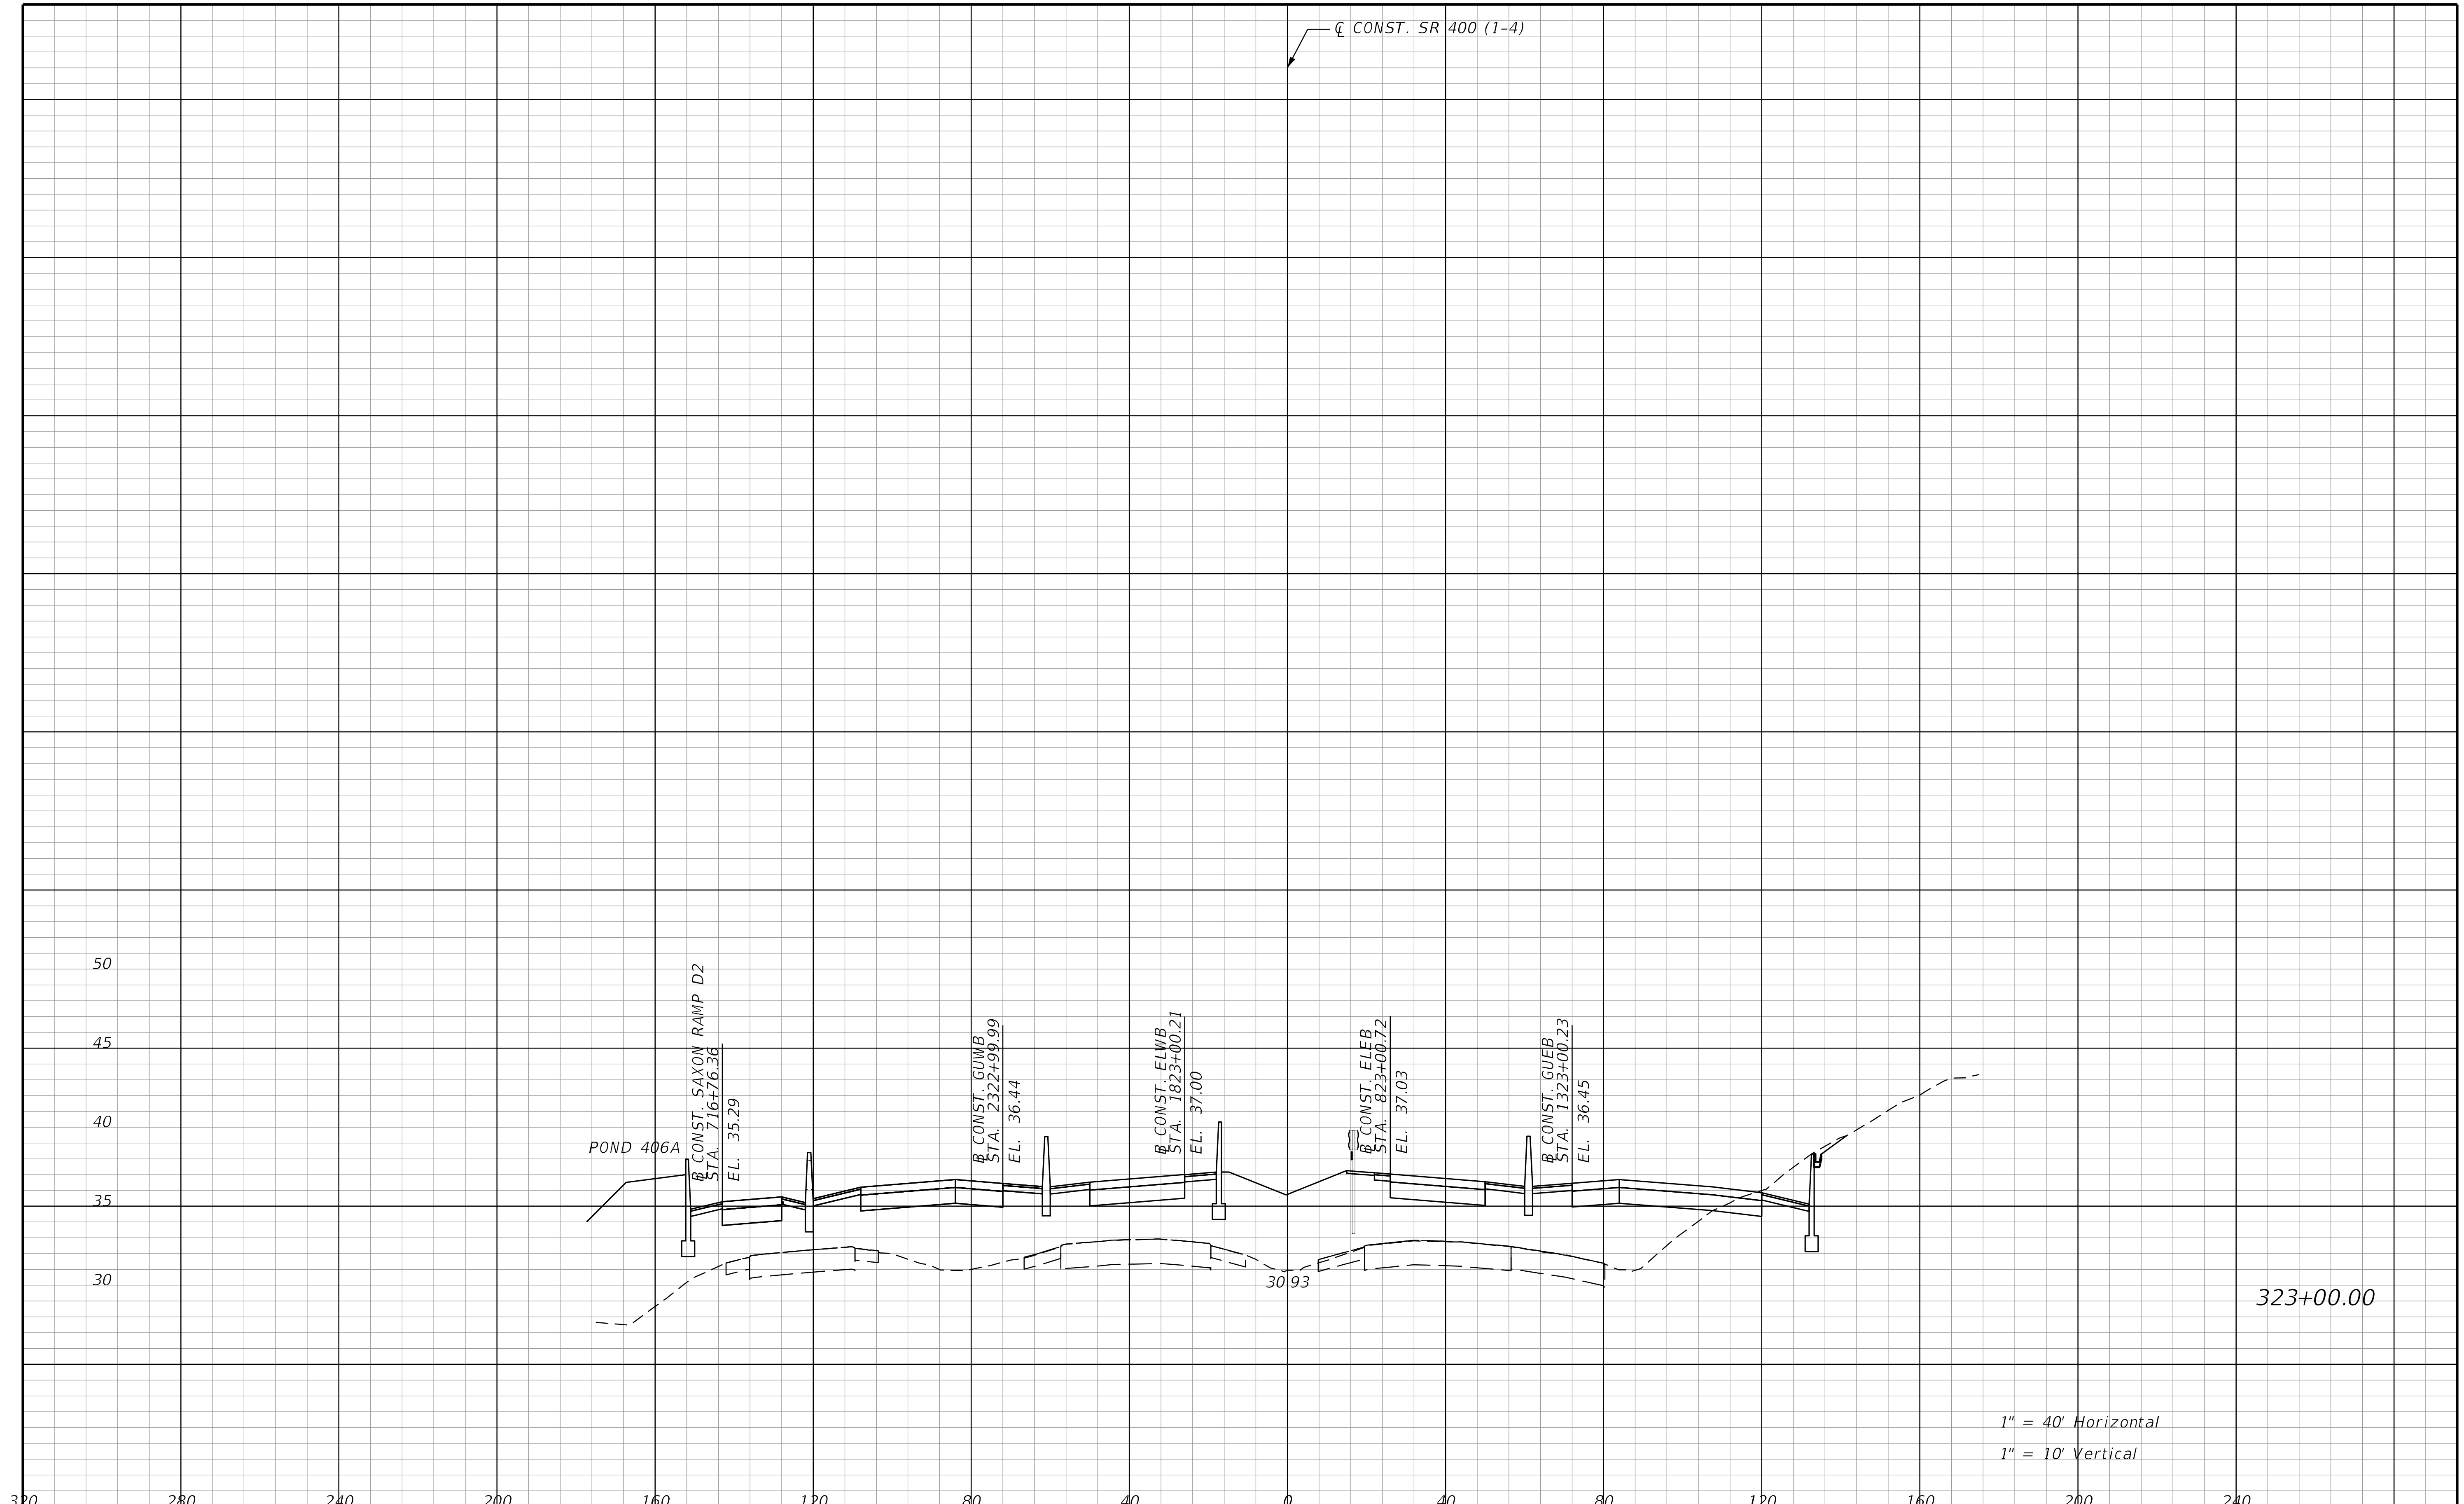

REVISIONS			
DATE	DESCRIPTION	DATE	DESCRIPTION

STANTEC CONSULTING SERVICES INC.
ENGINEER OF RECORD:
WILLIAM V. ANDERSON, P.E. NO.: 36682
11315 CORPORATE BLVD., SUITE 105
ORLANDO, FLORIDA 32817
(407) 823-8966
CERTIFICATE OF AUTHORIZATION NO. 27013

STATE OF FLORIDA
DEPARTMENT OF TRANSPORTATION

ROAD NO.	COUNTY	FINANCIAL PROJECT ID
SR400	VOLUSIA	408464-2-32-01

CROSS SECTIONS
SR 400 (I-4)

SHEET NO.
640

THE OFFICIAL RECORD OF THIS SHEET IS THE ELECTRONIC FILE DIGITALLY SIGNED AND SEALED UNDER RULE 61G15-23.004, F.A.C.

jchassee 6/14/2019 4:25:36 PM Rdxsrd_shg V:\2158\active\CADD\40846423201\roadway\RDXSRD01.dgn

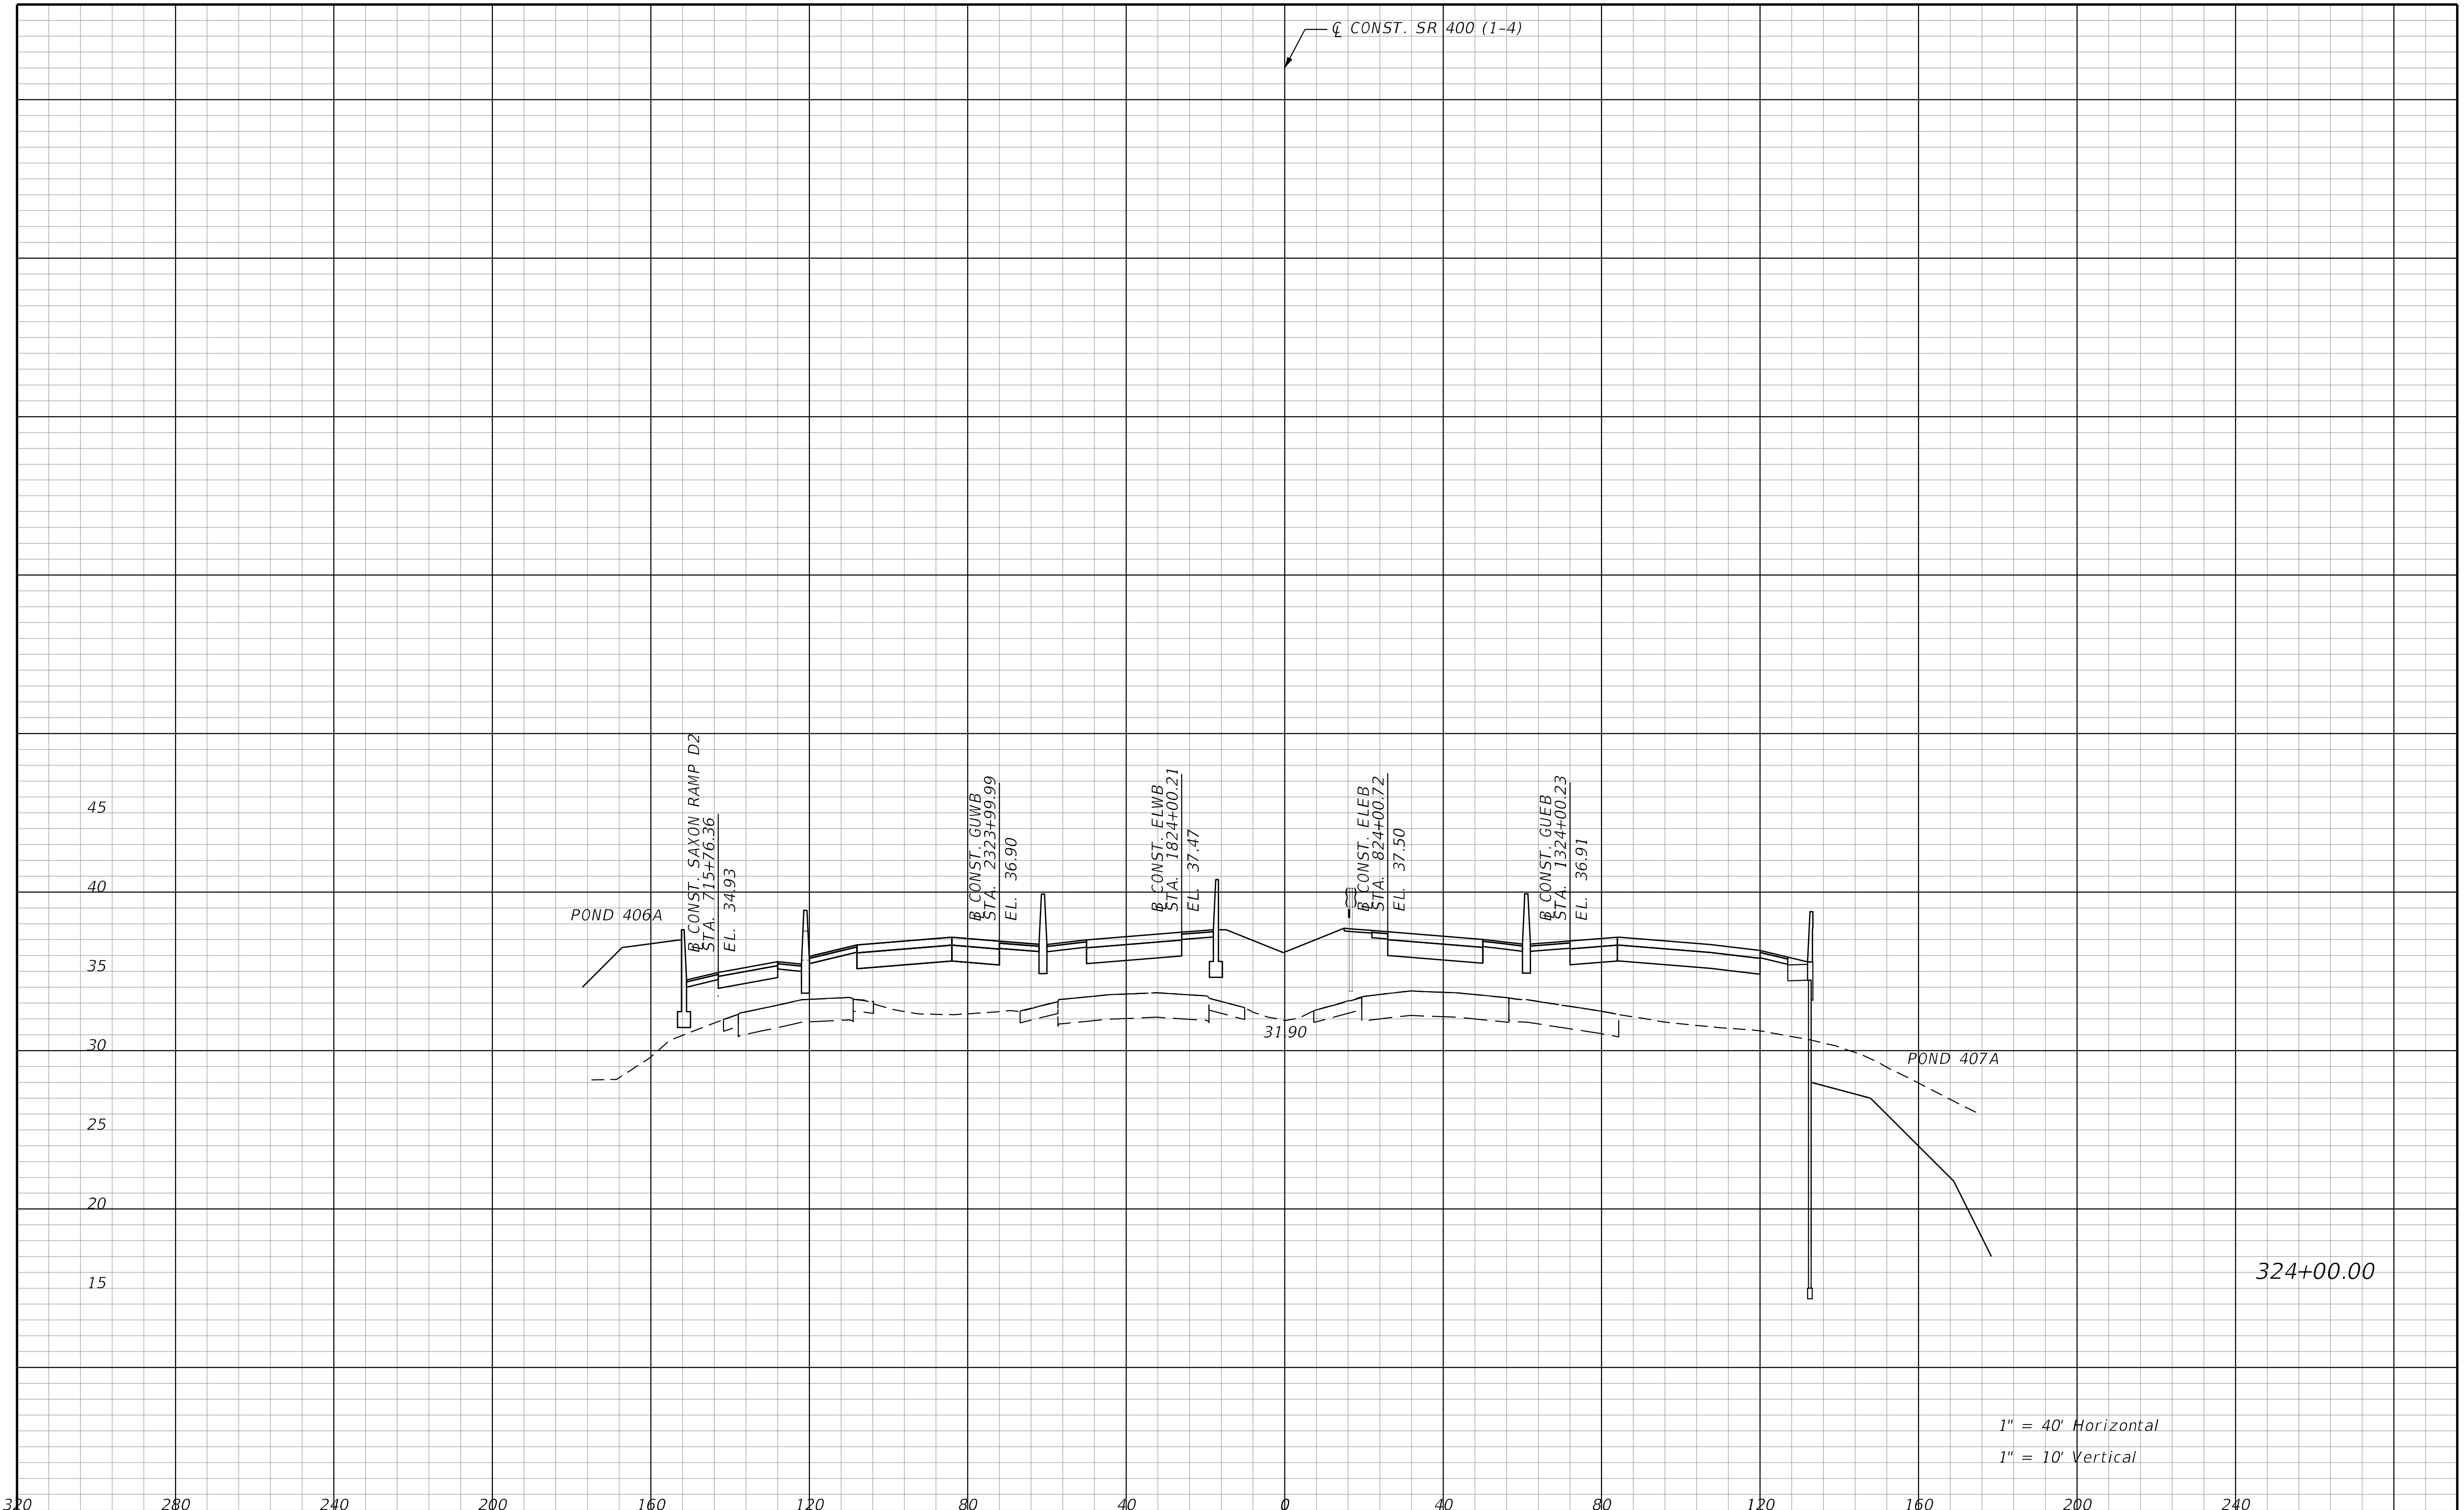

THE OFFICIAL RECORD OF THIS SHEET IS THE ELECTRONIC FILE DIGITALLY SIGNED AND SEALED UNDER RULE 61G15-23.004, F.A.C.

REVISIONS			
DATE	DESCRIPTION	DATE	DESCRIPTION

STANTEC CONSULTING SERVICES INC.
ENGINEER OF RECORD:
WILLIAM V. ANDERSON, P.E. NO.: 36682
11315 CORPORATE BLVD., SUITE 105
ORLANDO, FLORIDA 32817
(407) 823-8966
CERTIFICATE OF AUTHORIZATION NO. 27013

STATE OF FLORIDA
DEPARTMENT OF TRANSPORTATION

ROAD NO.	COUNTY	FINANCIAL PROJECT ID
SR400	VOLUSIA	408464-2-32-01

CROSS SECTIONS
SR 400 (I-4)

SHEET NO.
641

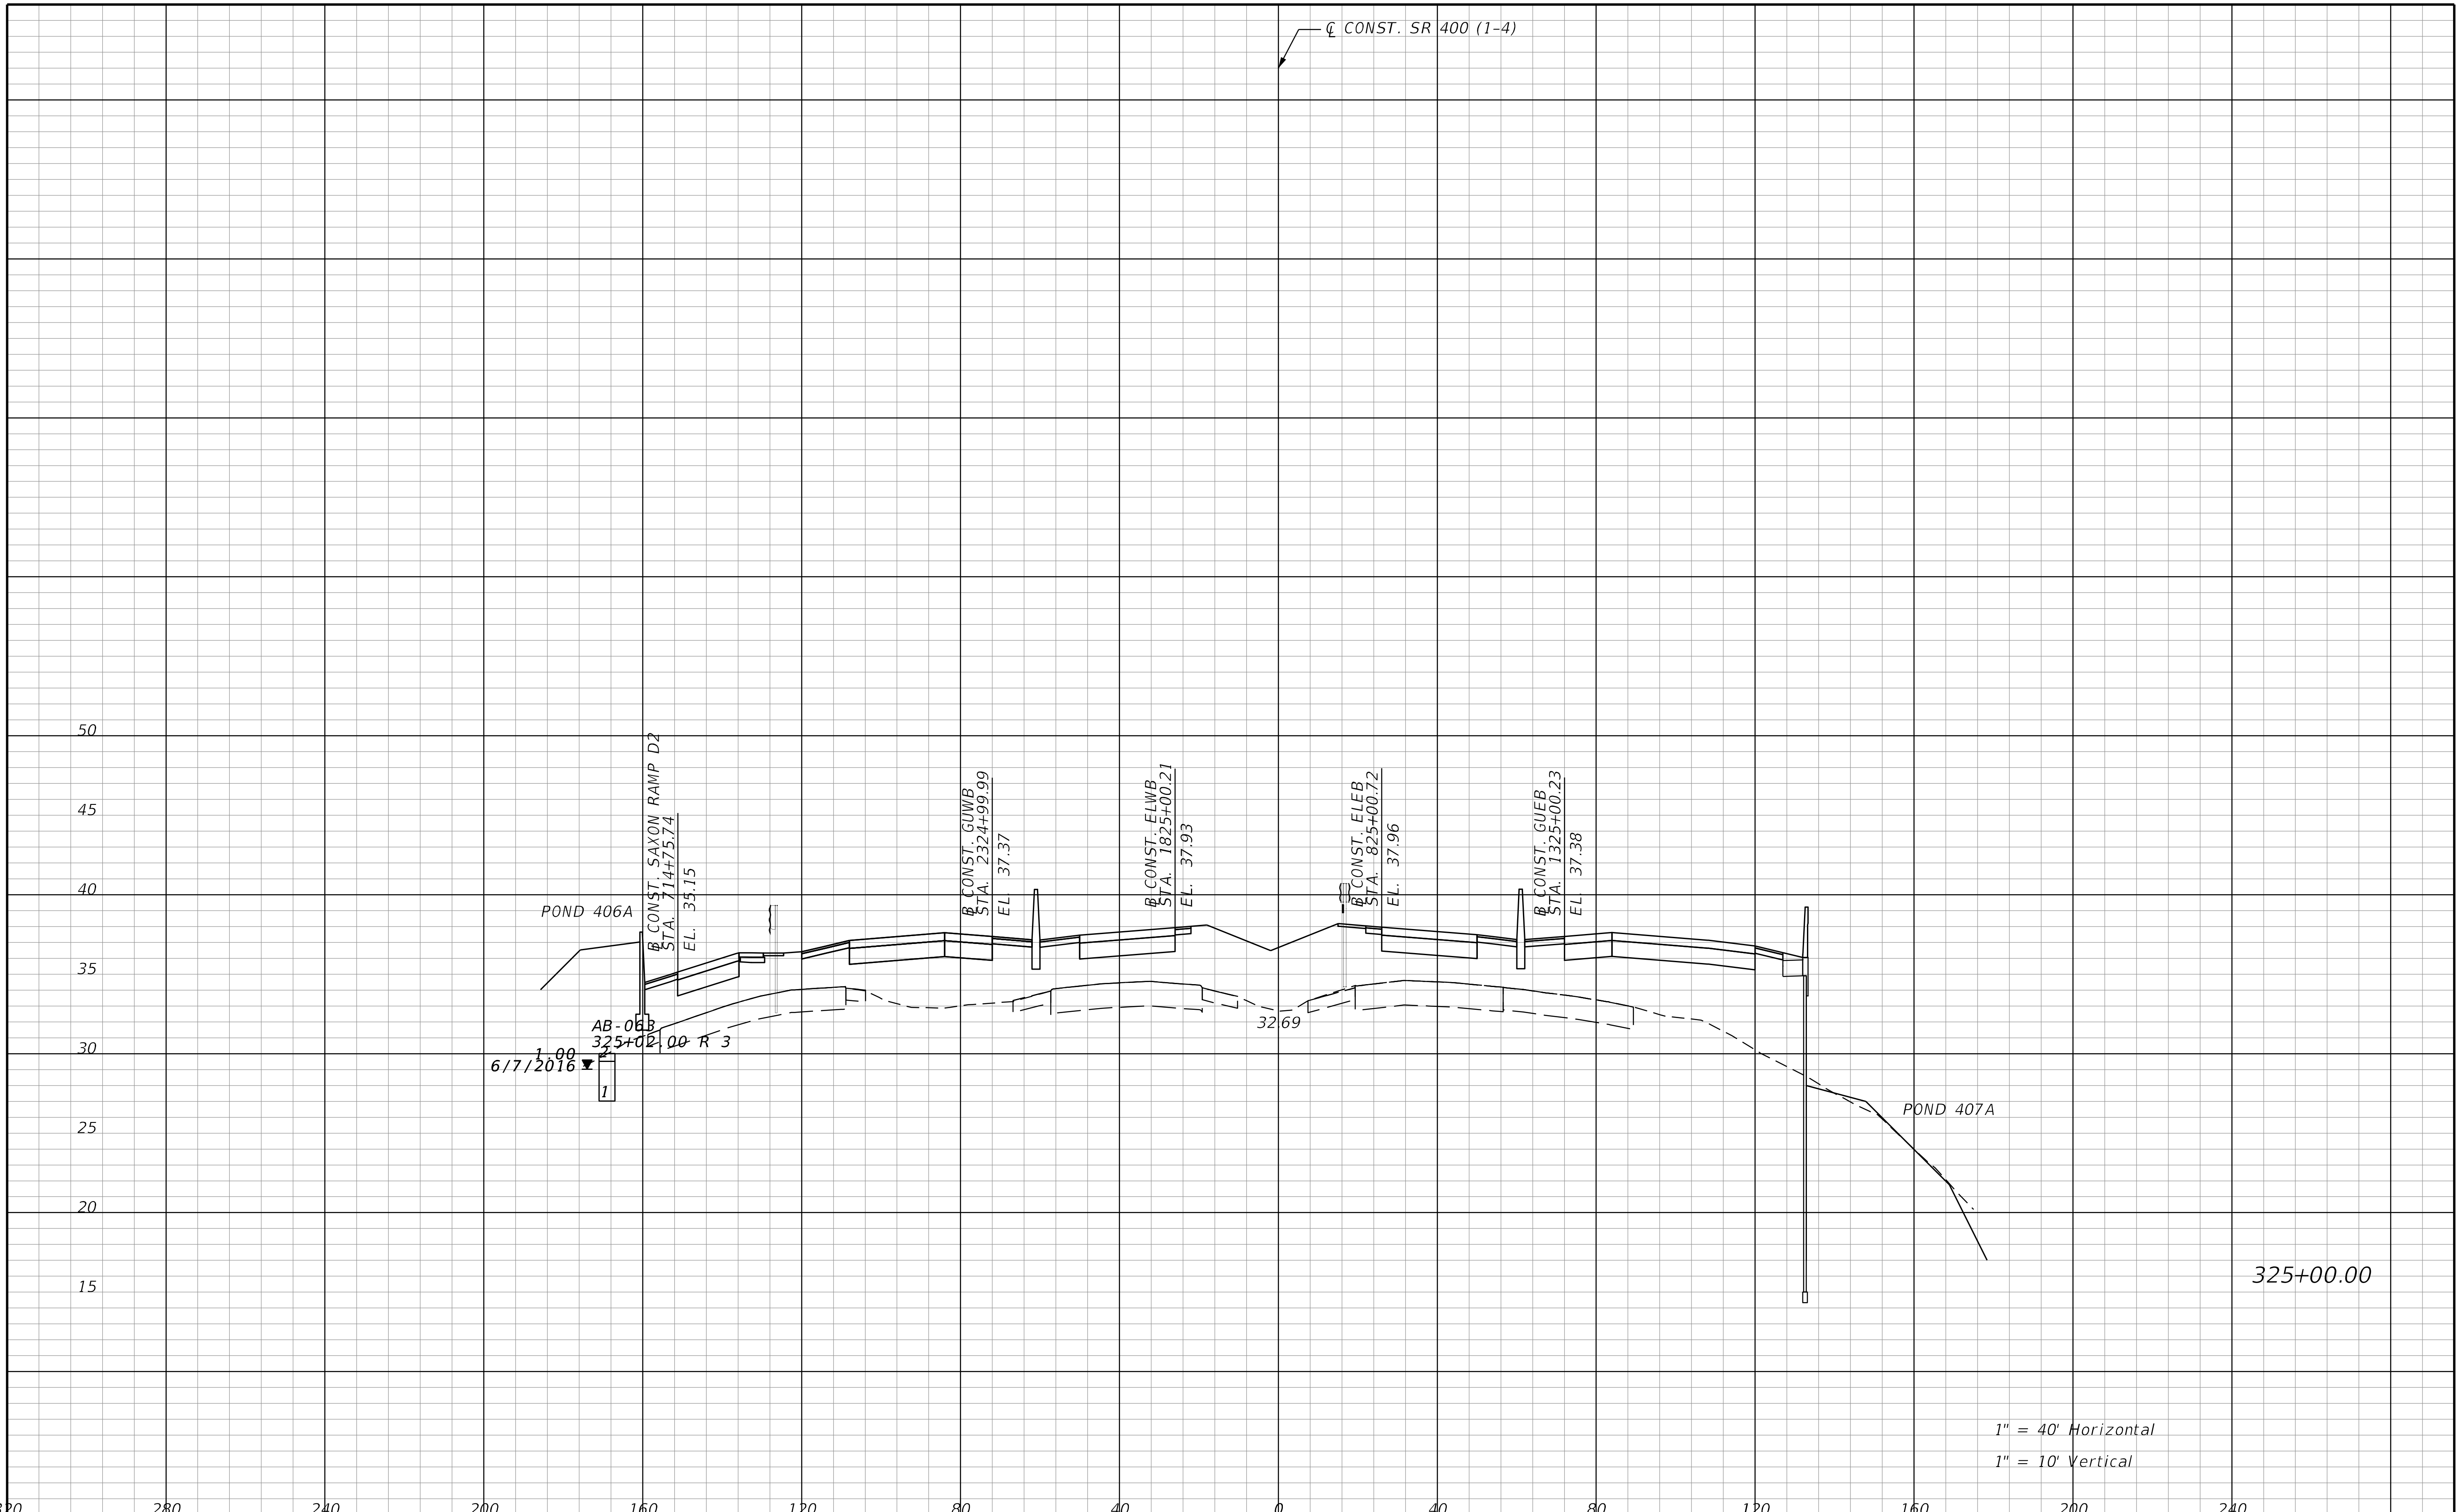

REVISIONS			
DATE	DESCRIPTION	DATE	DESCRIPTION

STANTEC CONSULTING SERVICES INC.
ENGINEER OF RECORD:
WILLIAM V. ANDERSON, P.E. NO.: 36682
11315 CORPORATE BLVD., SUITE 105
ORLANDO, FLORIDA 32817
(407) 823-8966
CERTIFICATE OF AUTHORIZATION NO. 27013

STATE OF FLORIDA
DEPARTMENT OF TRANSPORTATION

ROAD NO.	COUNTY	FINANCIAL PROJECT ID
SR400	VOLUSIA	408464-2-32-01

CROSS SECTIONS
SR 400 (I-4)

SHEET NO.
642

THE OFFICIAL RECORD OF THIS SHEET IS THE ELECTRONIC FILE DIGITALLY SIGNED AND SEALED UNDER RULE 61G15-23.004, F.A.C.

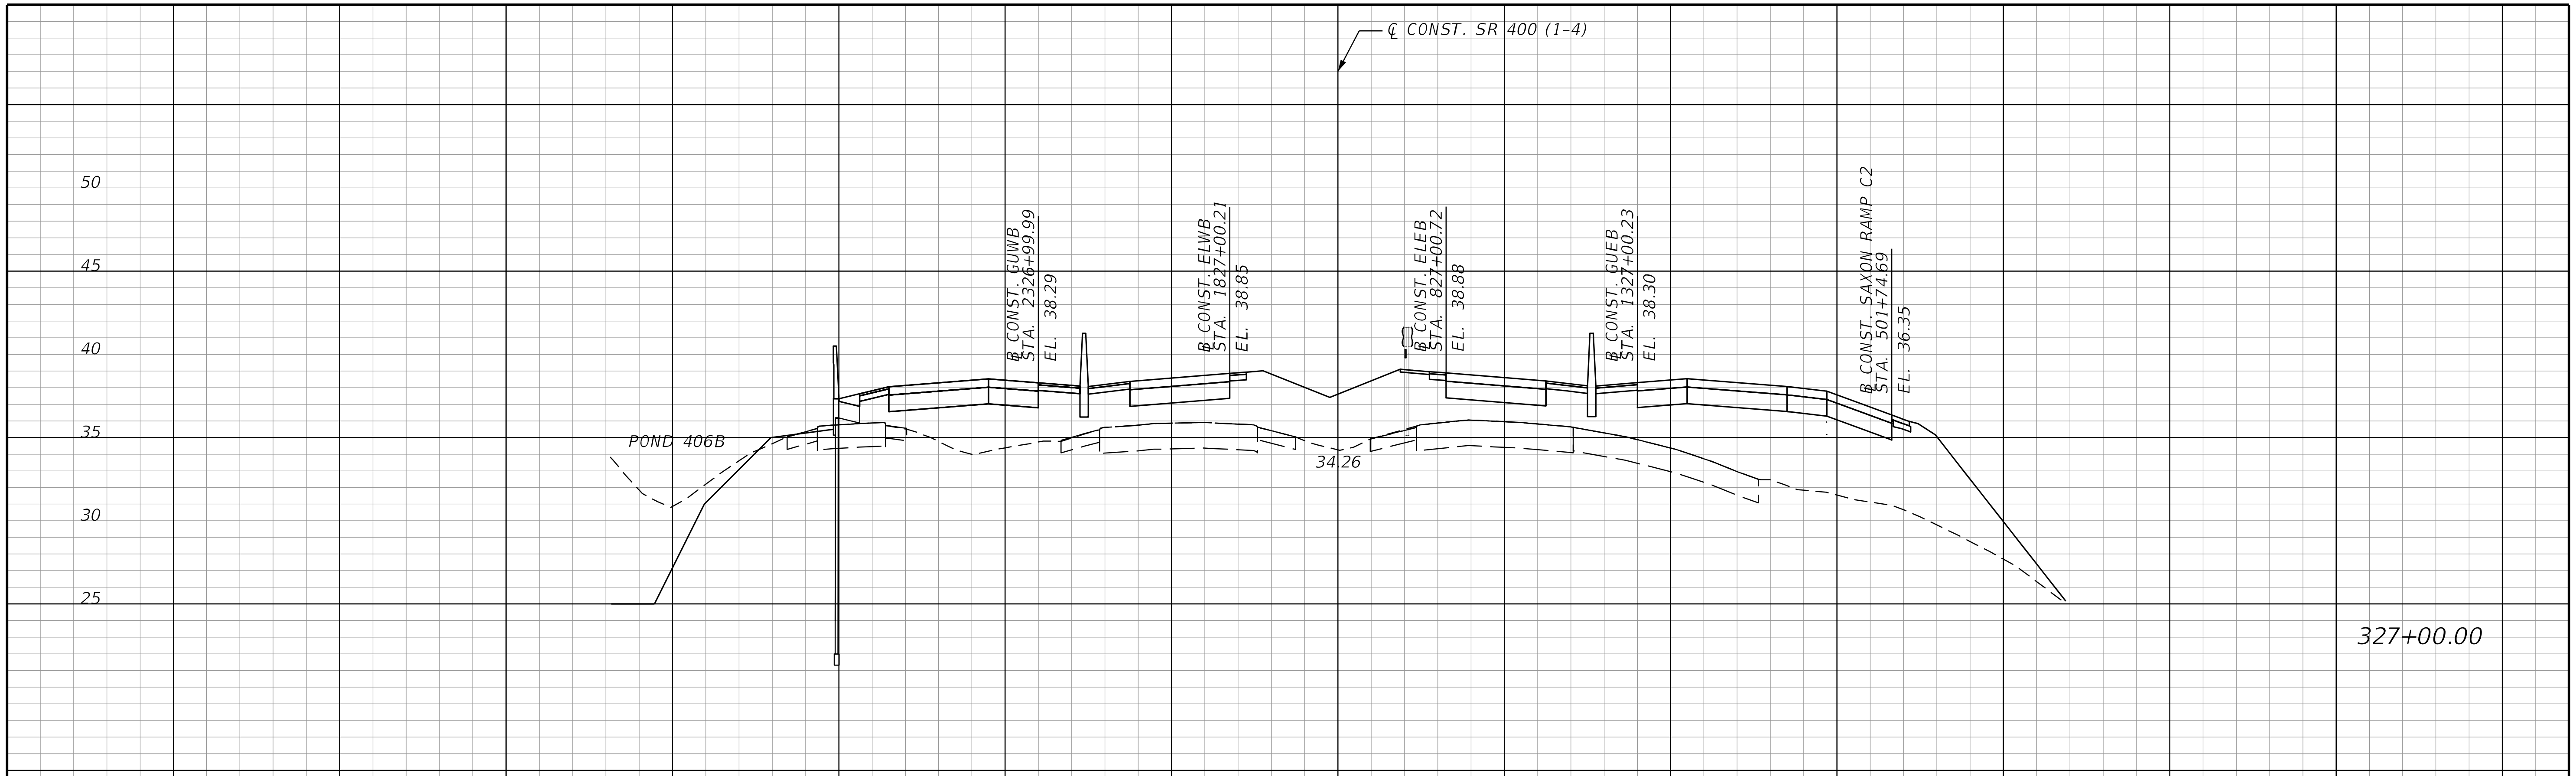

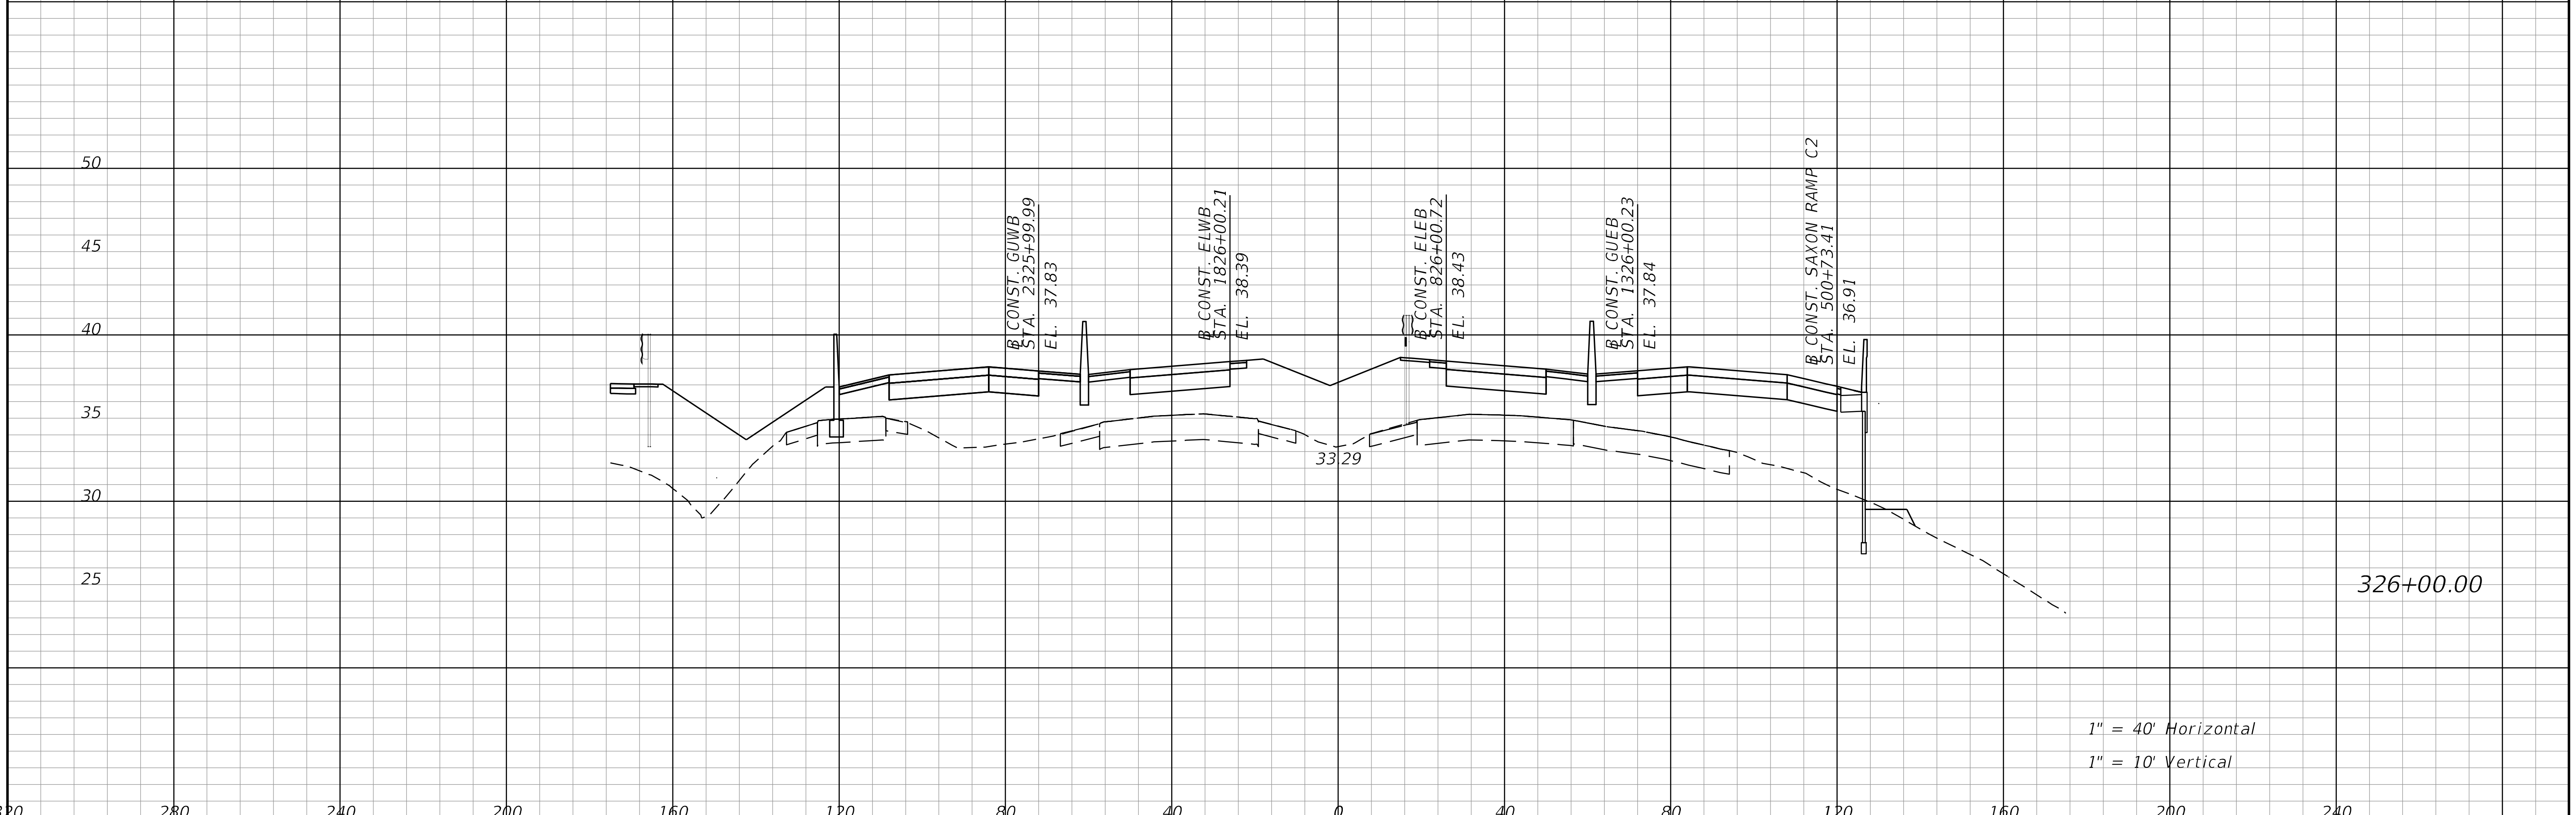

THE OFFICIAL RECORD OF THIS SHEET IS THE ELECTRONIC FILE DIGITALLY SIGNED AND SEALED UNDER RULE 61G15-23.004, F.A.C.

REVISIONS			
DATE	DESCRIPTION	DATE	DESCRIPTION

STANTEC CONSULTING SERVICES INC.
ENGINEER OF RECORD:
WILLIAM V. ANDERSON, P.E. NO.: 36682
11315 CORPORATE BLVD., SUITE 105
ORLANDO, FLORIDA 32817
(407) 823-8966
CERTIFICATE OF AUTHORIZATION NO. 27013

STATE OF FLORIDA
DEPARTMENT OF TRANSPORTATION

ROAD NO.	COUNTY	FINANCIAL PROJECT ID
SR400	VOLUSIA	408464-2-32-01

CROSS SECTIONS
SR 400 (I-4)

SHEET NO. 643

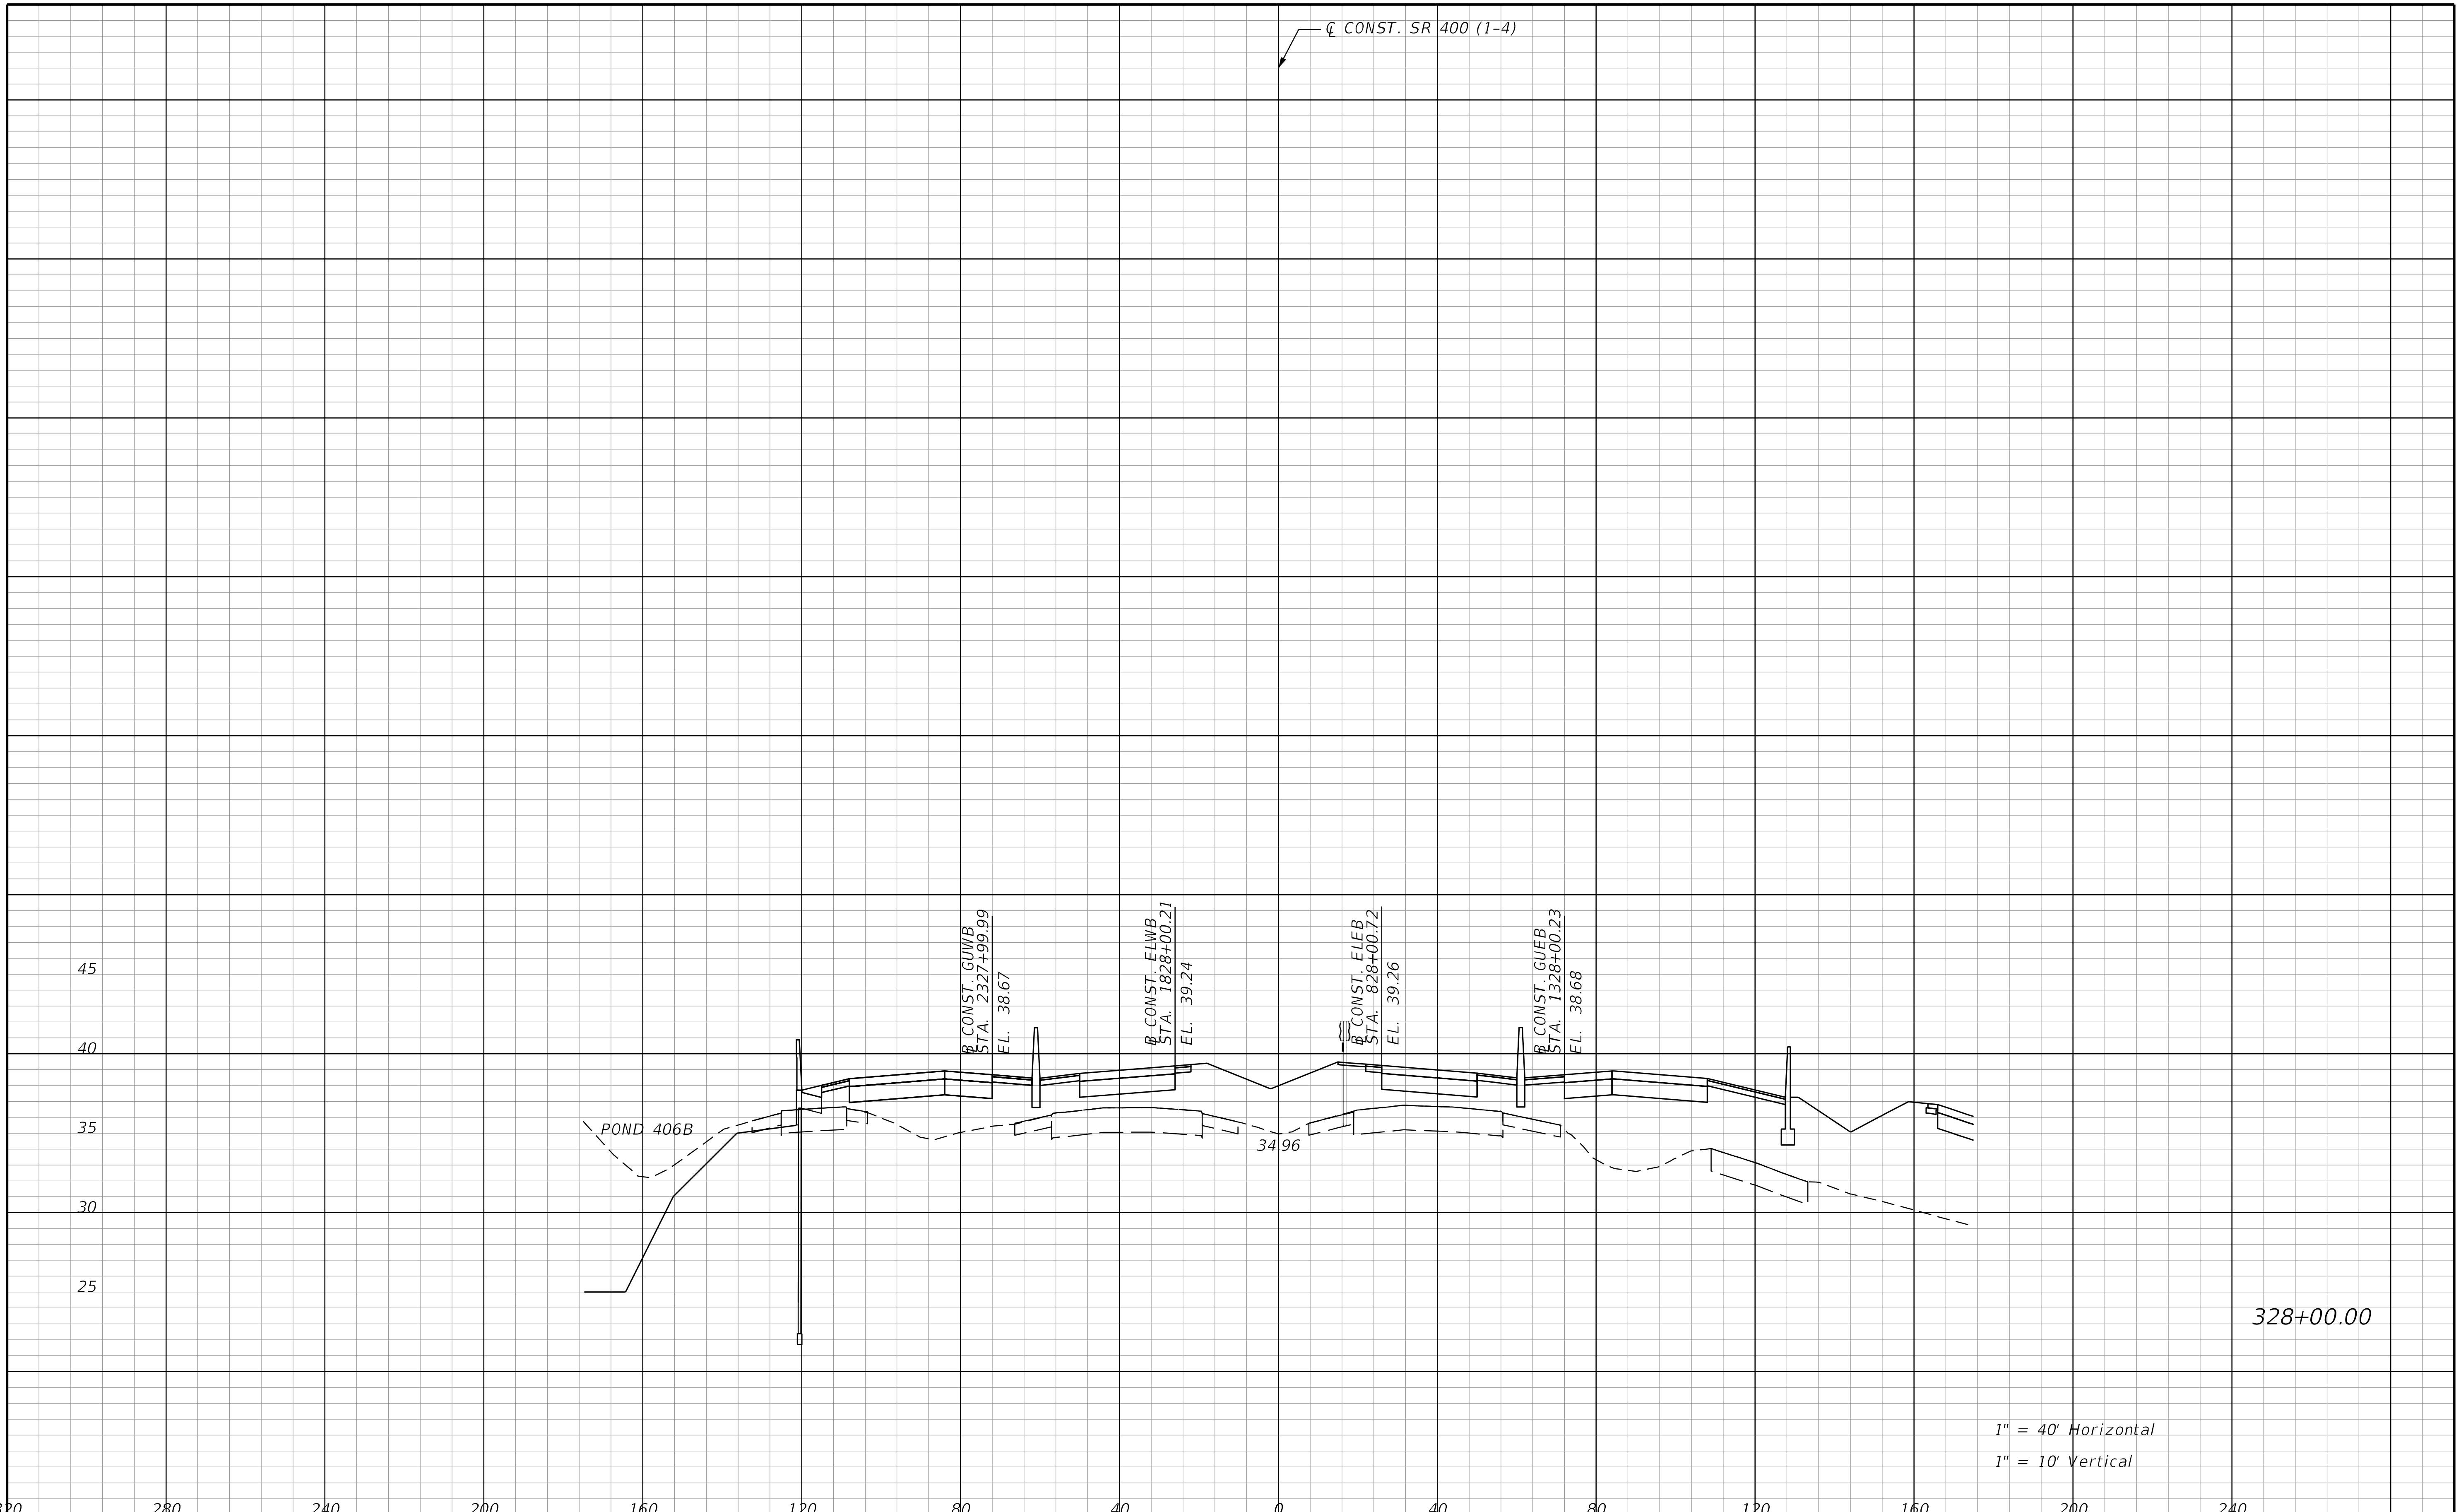

THE OFFICIAL RECORD OF THIS SHEET IS THE ELECTRONIC FILE DIGITALLY SIGNED AND SEALED UNDER RULE 61G15-23.004, F.A.C.

REVISIONS			
DATE	DESCRIPTION	DATE	DESCRIPTION

STANTEC CONSULTING SERVICES INC.
ENGINEER OF RECORD:
WILLIAM V. ANDERSON, P.E. NO.: 36682
11315 CORPORATE BLVD., SUITE 105
ORLANDO, FLORIDA 32817
(407) 823-8966
CERTIFICATE OF AUTHORIZATION NO. 27013

STATE OF FLORIDA
DEPARTMENT OF TRANSPORTATION

ROAD NO.	COUNTY	FINANCIAL PROJECT ID
SR400	VOLUSIA	408464-2-32-01

CROSS SECTIONS
SR 400 (I-4)

SHEET NO. 644

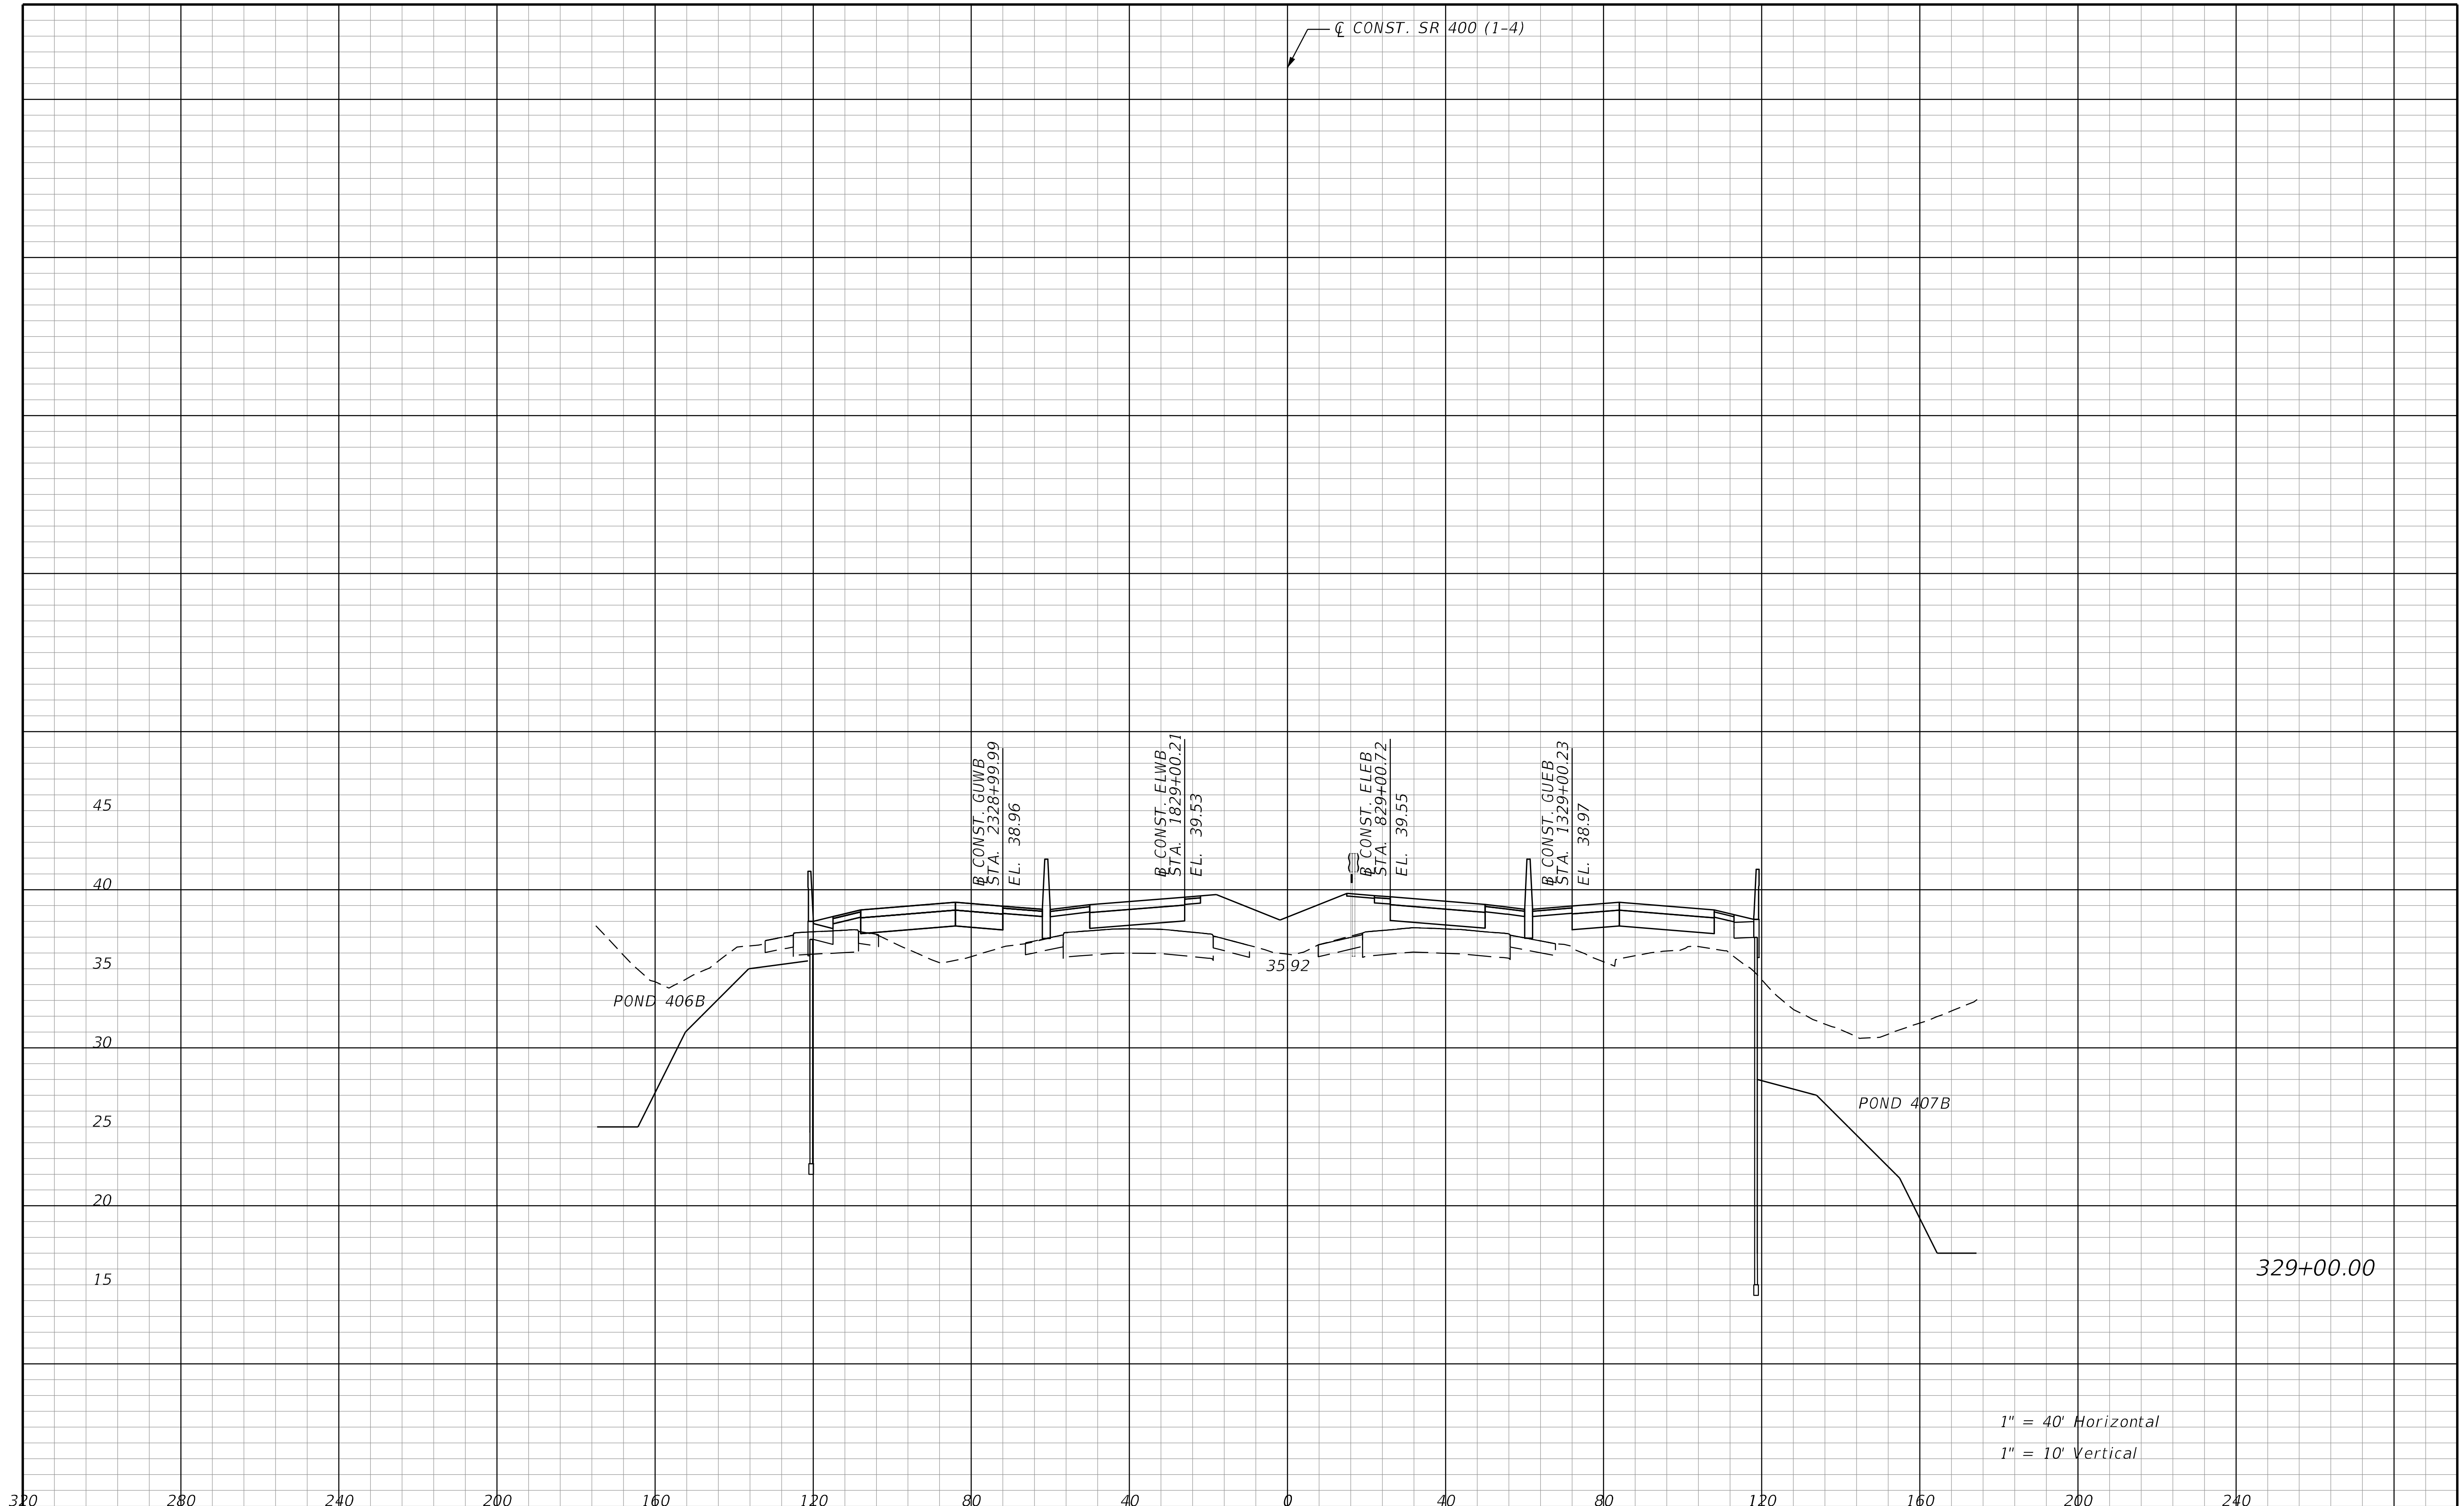

REVISIONS			
DATE	DESCRIPTION	DATE	DESCRIPTION

STANTEC CONSULTING SERVICES INC.
ENGINEER OF RECORD:
WILLIAM V. ANDERSON, P.E. NO.: 36682
11315 CORPORATE BLVD., SUITE 105
ORLANDO, FLORIDA 32817
(407) 823-8966
CERTIFICATE OF AUTHORIZATION NO. 27013

STATE OF FLORIDA
DEPARTMENT OF TRANSPORTATION

ROAD NO.	COUNTY	FINANCIAL PROJECT ID
SR400	VOLUSIA	408464-2-32-01

CROSS SECTIONS
SR 400 (I-4)

SHEET NO.
645

THE OFFICIAL RECORD OF THIS SHEET IS THE ELECTRONIC FILE DIGITALLY SIGNED AND SEALED UNDER RULE 61G15-23.004, F.A.C.

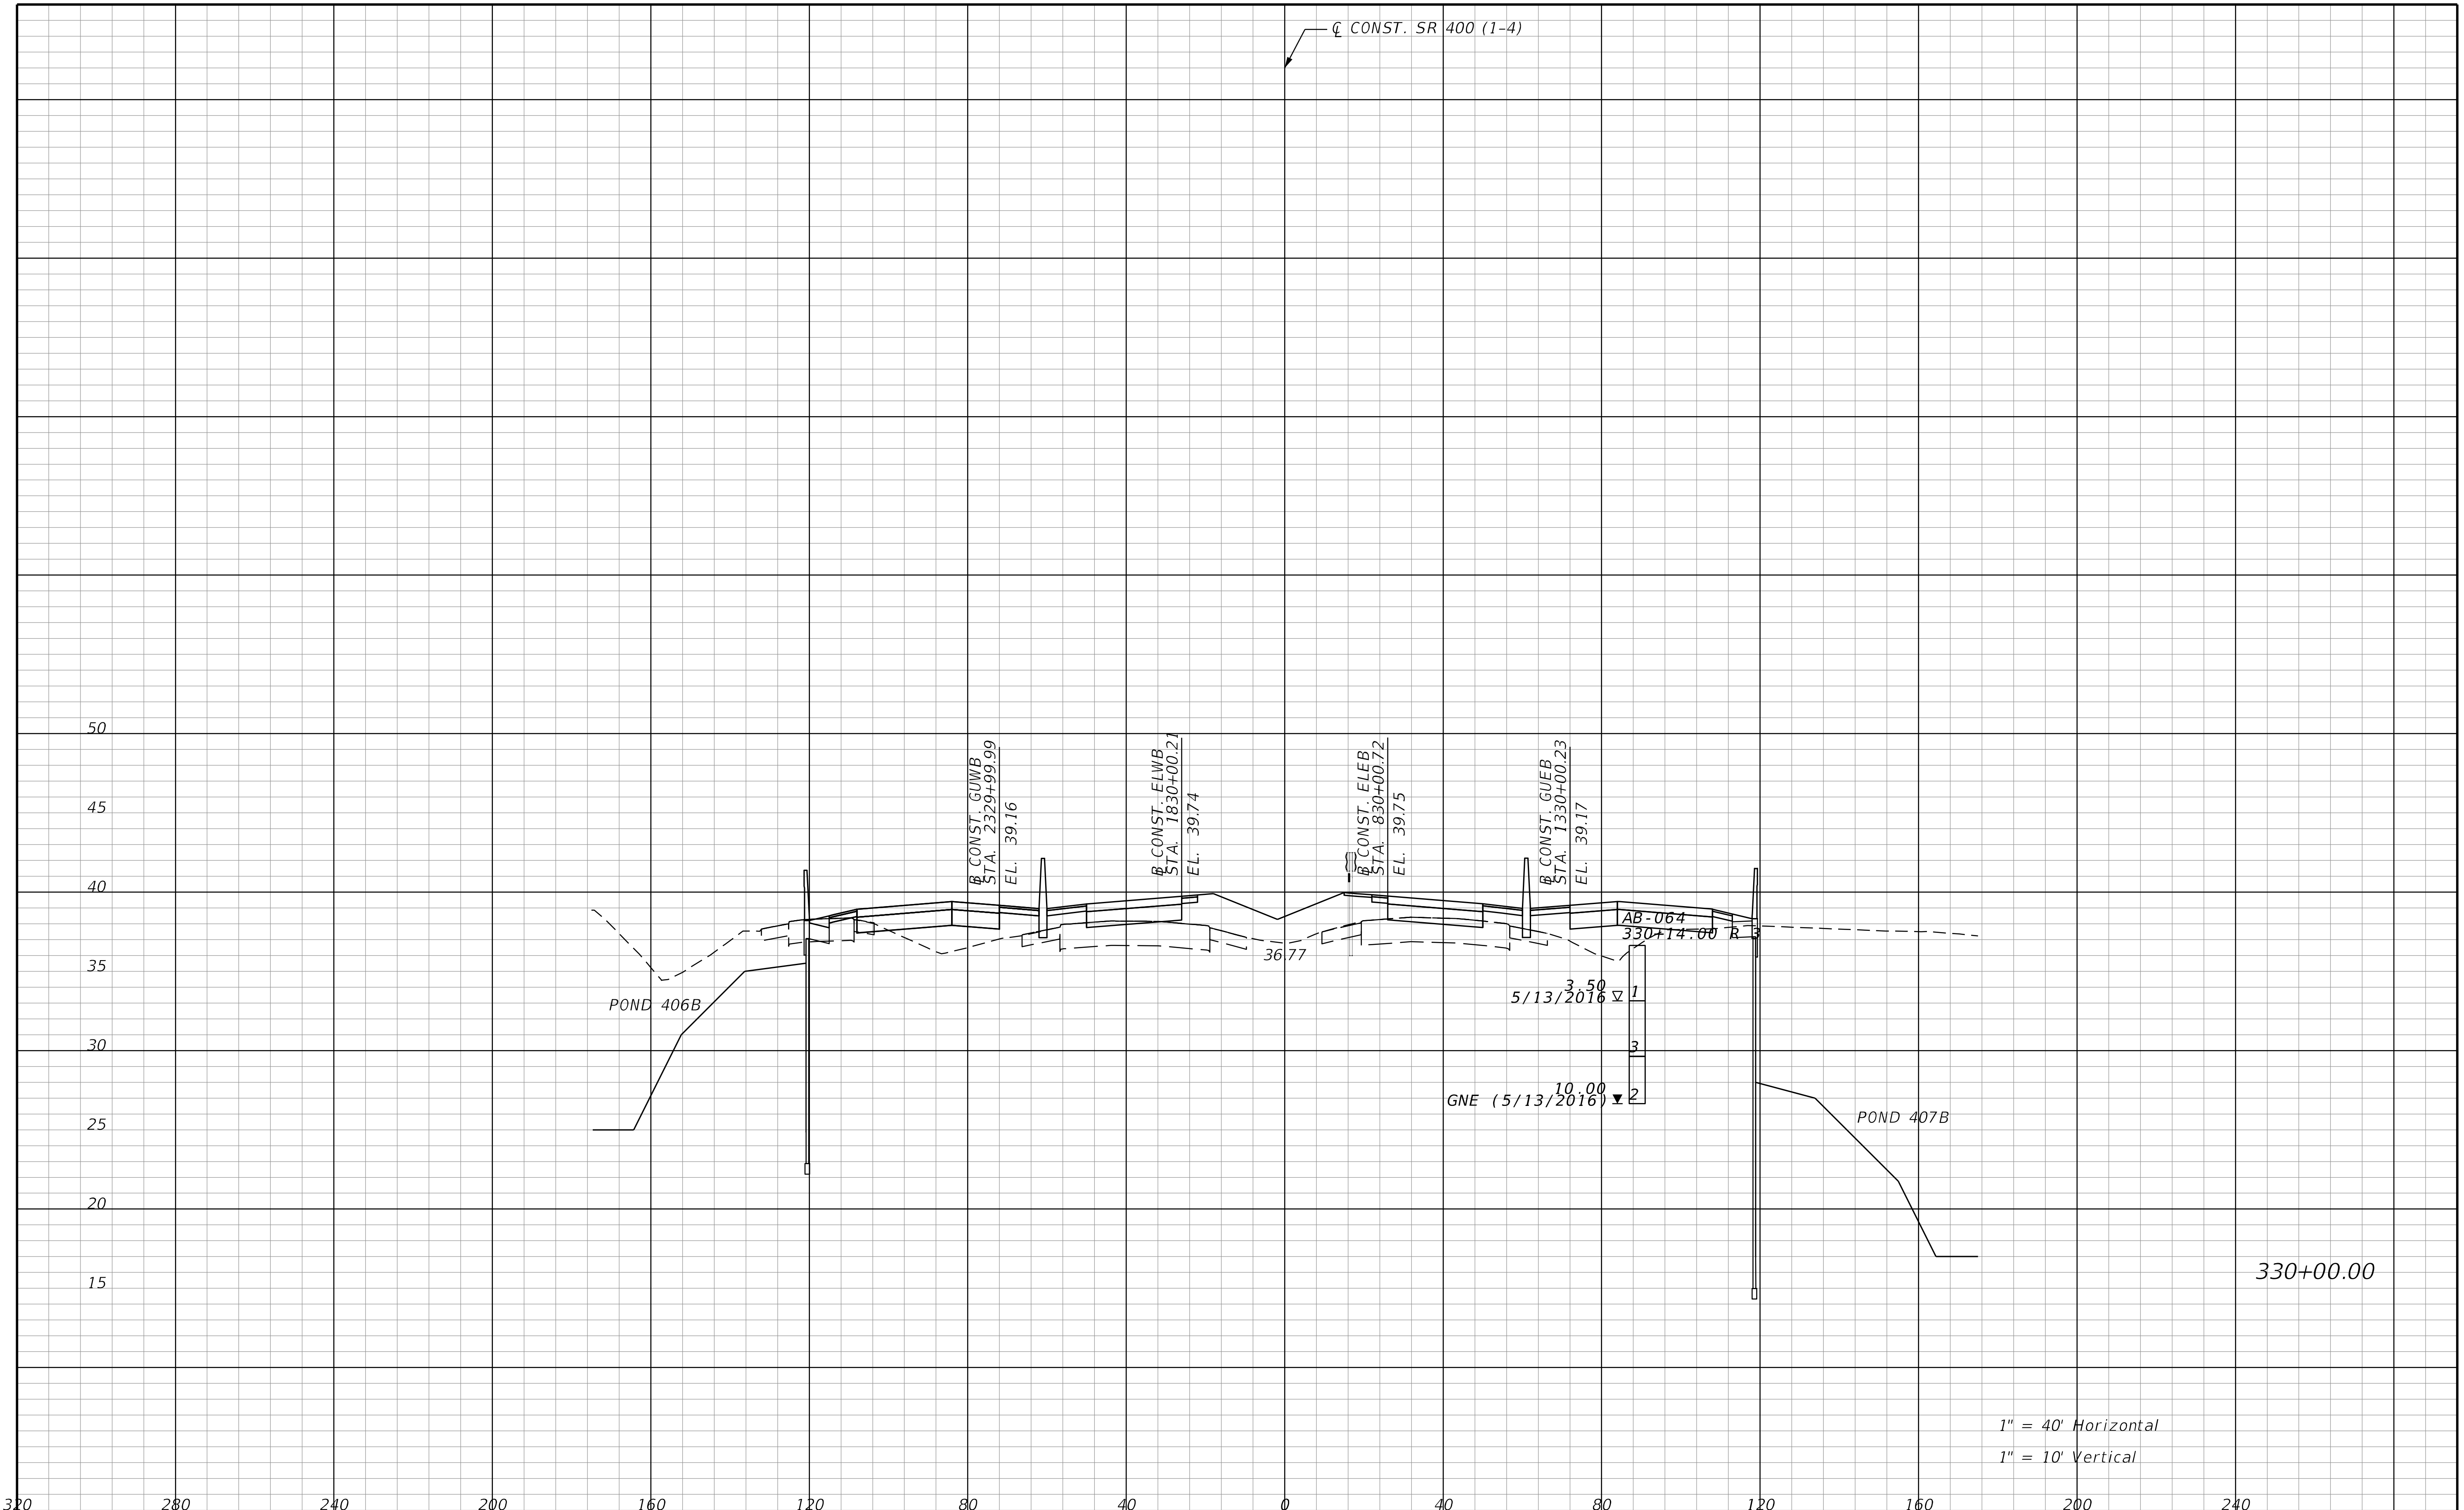

REVISIONS			
DATE	DESCRIPTION	DATE	DESCRIPTION

STANTEC CONSULTING SERVICES INC.
ENGINEER OF RECORD:
WILLIAM V. ANDERSON, P.E. NO.: 36682
11315 CORPORATE BLVD., SUITE 105
ORLANDO, FLORIDA 32817
(407) 823-8966
CERTIFICATE OF AUTHORIZATION NO. 27013

STATE OF FLORIDA
DEPARTMENT OF TRANSPORTATION

ROAD NO.	COUNTY	FINANCIAL PROJECT ID
SR400	VOLUSIA	408464-2-32-01

CROSS SECTIONS
SR 400 (I-4)

SHEET NO.
646

jchassee 6/14/2019 4:25:39 PM Rdxsrd_shg V:\2158\active\CADD\40846423201\roadway\RDXSRD01.dgn

THE OFFICIAL RECORD OF THIS SHEET IS THE ELECTRONIC FILE DIGITALLY SIGNED AND SEALED UNDER RULE 61G15-23.004, F.A.C.

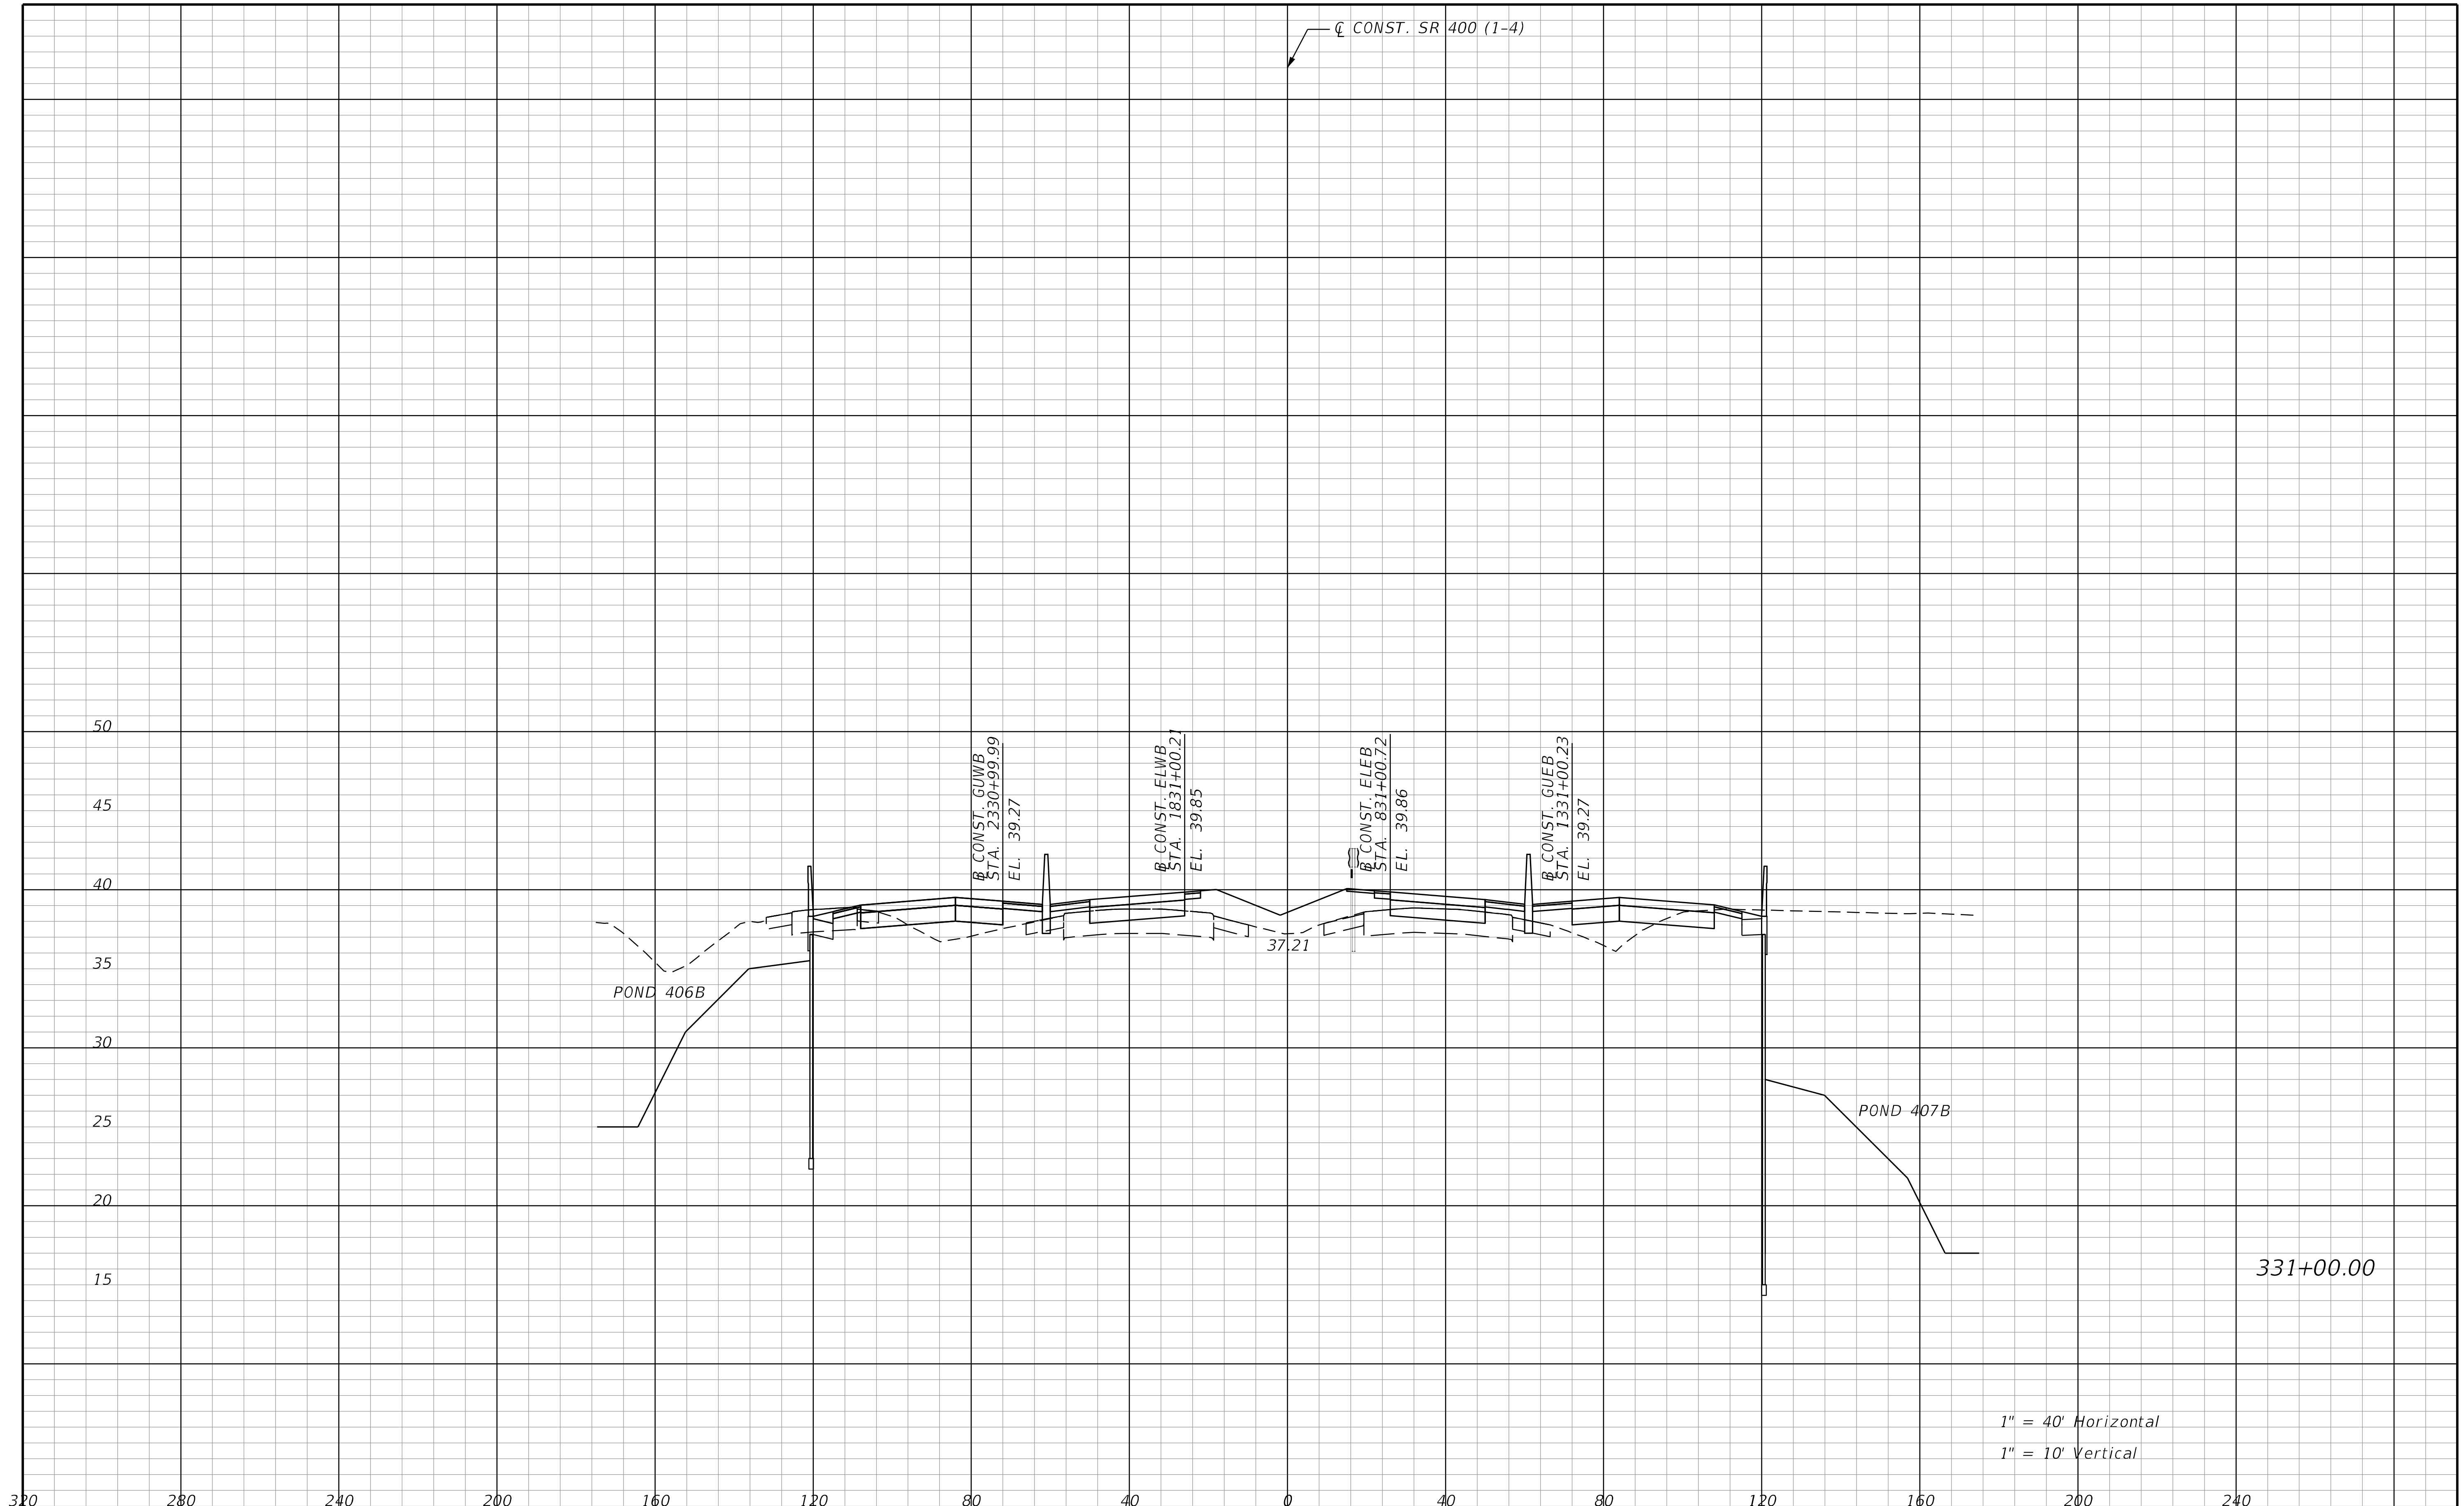

THE OFFICIAL RECORD OF THIS SHEET IS THE ELECTRONIC FILE DIGITALLY SIGNED AND SEALED UNDER RULE 61G15-23.004, F.A.C.

REVISIONS			
DATE	DESCRIPTION	DATE	DESCRIPTION

STANTEC CONSULTING SERVICES INC.
ENGINEER OF RECORD:
WILLIAM V. ANDERSON, P.E. NO.: 36682
11315 CORPORATE BLVD., SUITE 105
ORLANDO, FLORIDA 32817
(407) 823-8966
CERTIFICATE OF AUTHORIZATION NO. 27013

STATE OF FLORIDA
DEPARTMENT OF TRANSPORTATION

ROAD NO.	COUNTY	FINANCIAL PROJECT ID
SR400	VOLUSIA	408464-2-32-01

CROSS SECTIONS
SR 400 (I-4)

SHEET NO.
647

jchassee   6/14/2019 4:25:40 PM   Rdxsrd_shg   V:\2158\active\CADD\40846423201\roadway\RDXSRD01.dgn

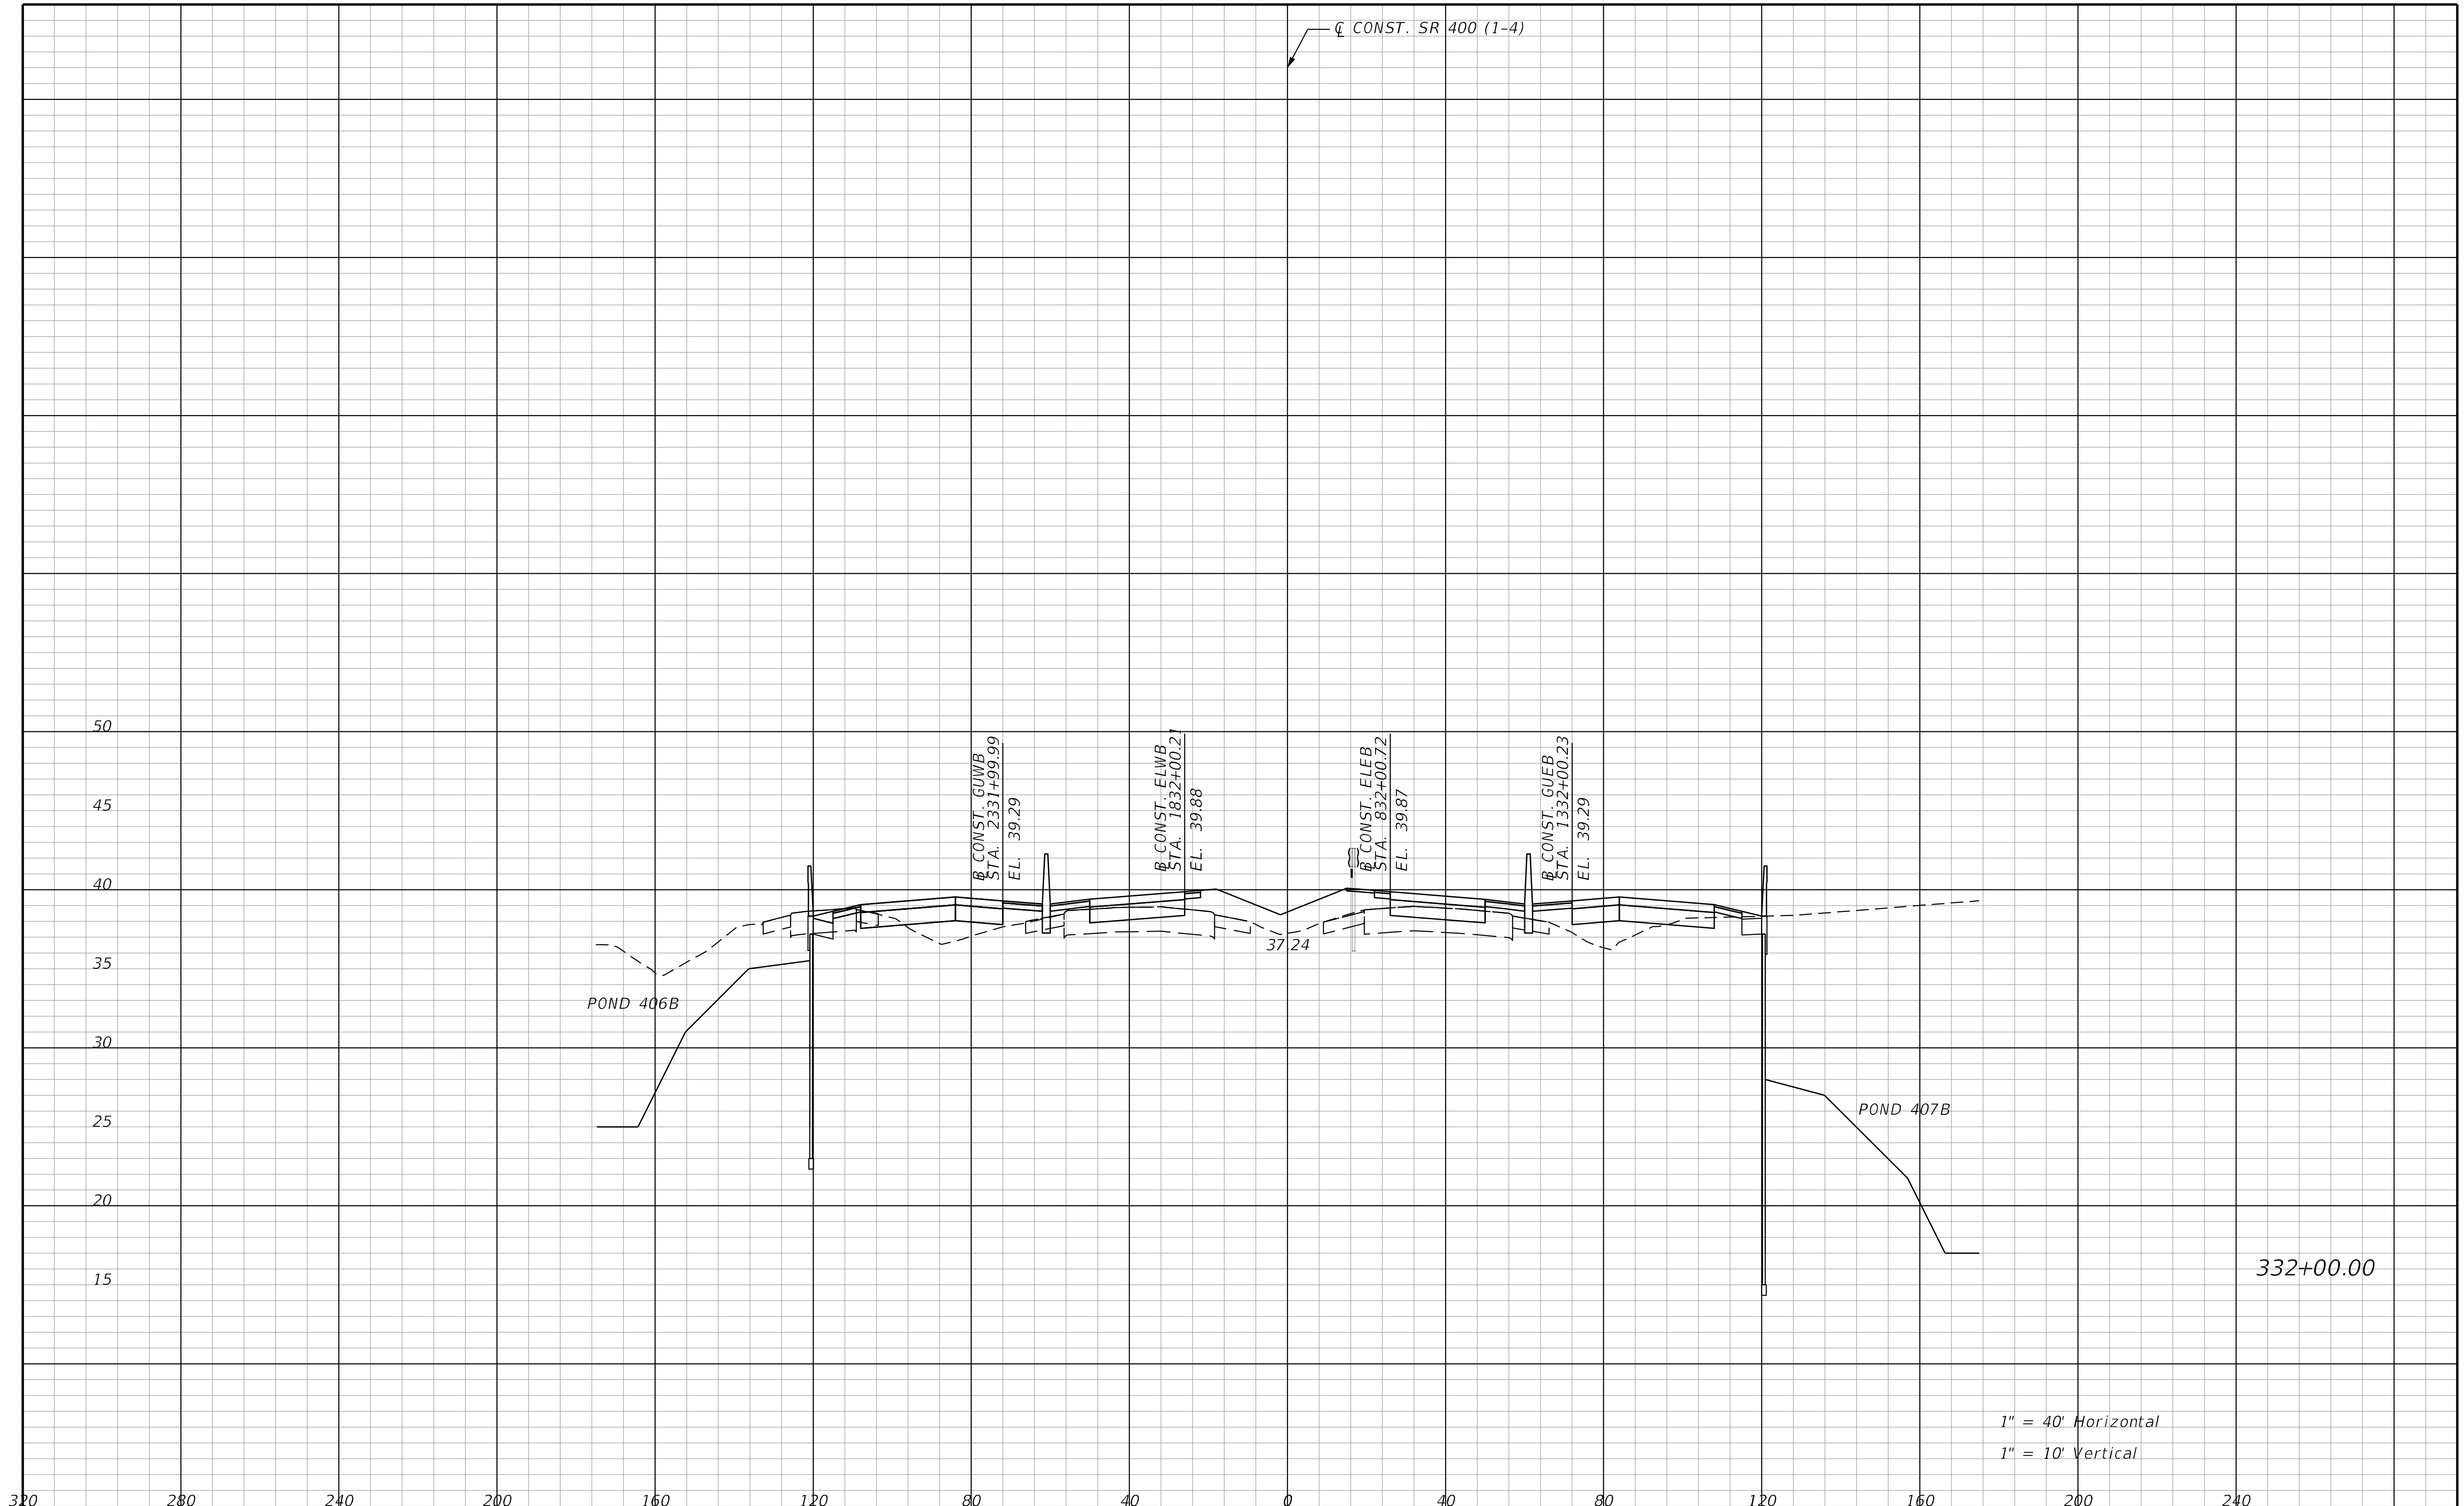

THE OFFICIAL RECORD OF THIS SHEET IS THE ELECTRONIC FILE DIGITALLY SIGNED AND SEALED UNDER RULE 61G15-23.004, F.A.C.

REVISIONS			
DATE	DESCRIPTION	DATE	DESCRIPTION

STANTEC CONSULTING SERVICES INC.
ENGINEER OF RECORD:
WILLIAM V. ANDERSON, P.E. NO.: 36682
11315 CORPORATE BLVD., SUITE 105
ORLANDO, FLORIDA 32817
(407) 823-8966
CERTIFICATE OF AUTHORIZATION NO. 27013

STATE OF FLORIDA
DEPARTMENT OF TRANSPORTATION

ROAD NO.	COUNTY	FINANCIAL PROJECT ID
SR400	VOLUSIA	408464-2-32-01

CROSS SECTIONS
SR 400 (I-4)

SHEET NO.
648

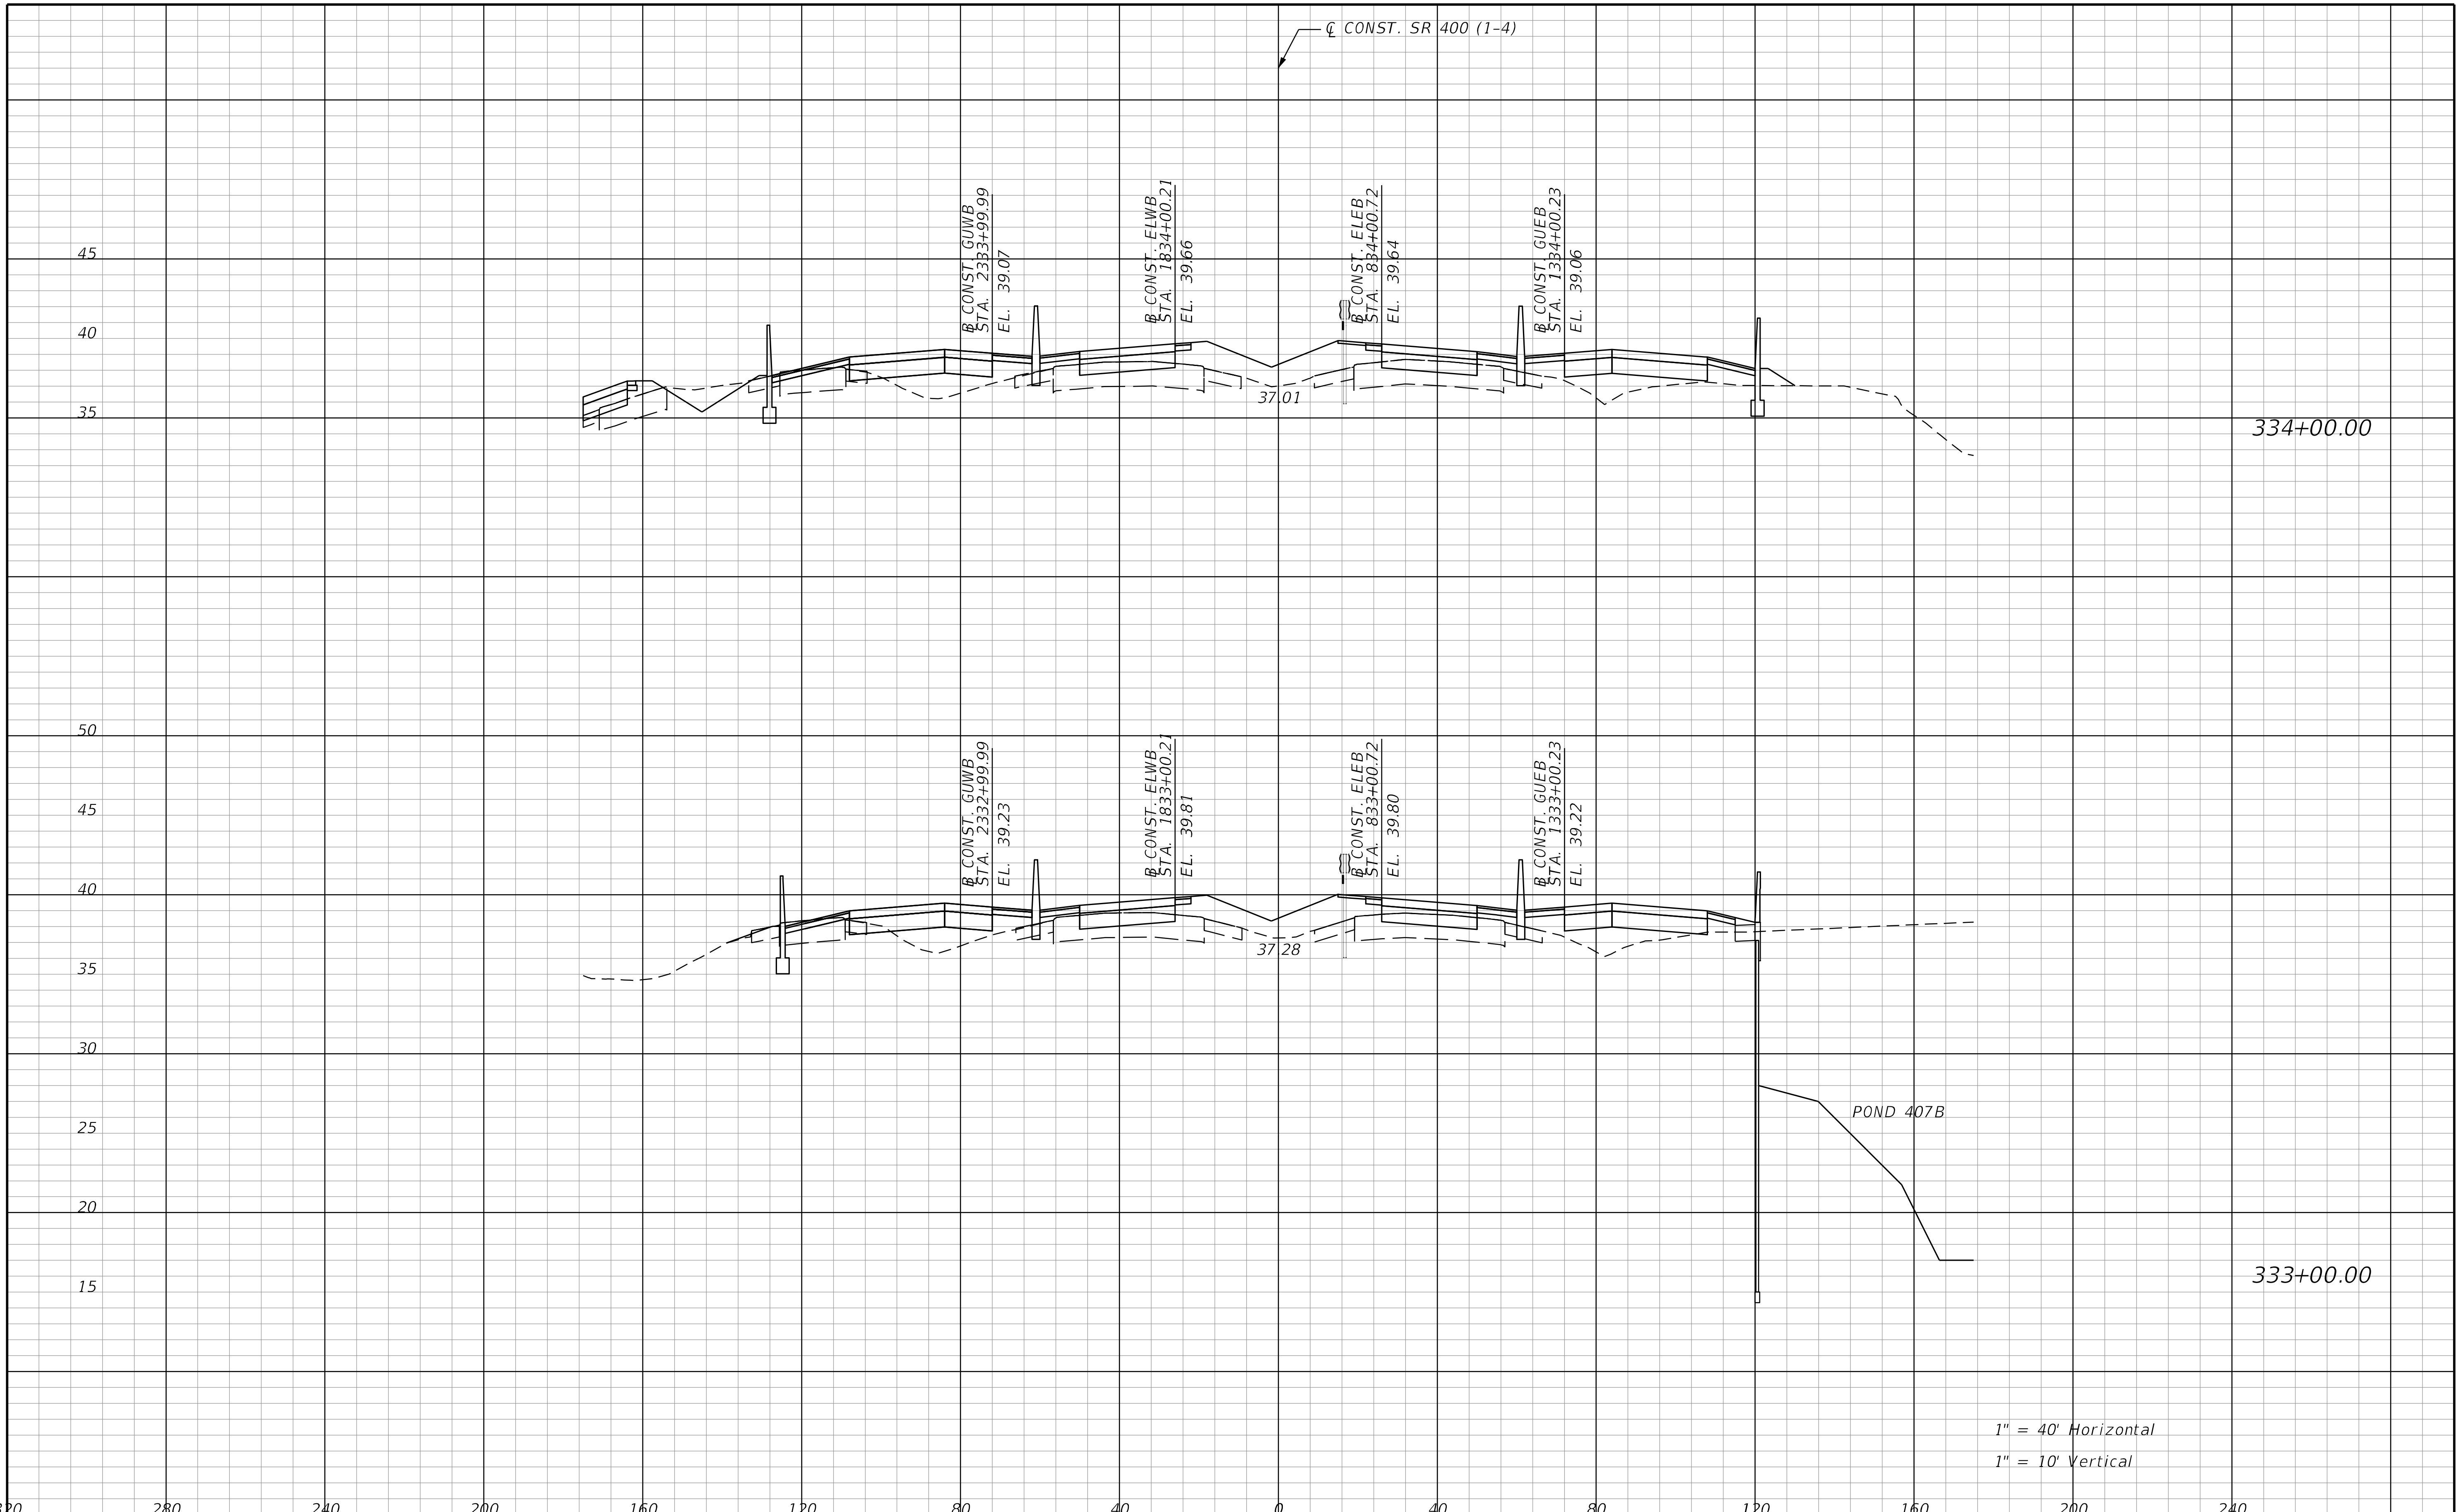

THE OFFICIAL RECORD OF THIS SHEET IS THE ELECTRONIC FILE DIGITALLY SIGNED AND SEALED UNDER RULE 61G15-23.004, F.A.C.

REVISIONS			
DATE	DESCRIPTION	DATE	DESCRIPTION

STANTEC CONSULTING SERVICES INC.
ENGINEER OF RECORD:
WILLIAM V. ANDERSON, P.E. NO.: 36682
11315 CORPORATE BLVD., SUITE 105
ORLANDO, FLORIDA 32817
(407) 823-8966
CERTIFICATE OF AUTHORIZATION NO. 27013

STATE OF FLORIDA
DEPARTMENT OF TRANSPORTATION

ROAD NO.	COUNTY	FINANCIAL PROJECT ID
SR400	VOLUSIA	408464-2-32-01

CROSS SECTIONS
SR 400 (I-4)

SHEET NO.
649

jchassee 6/14/2019 4:25:41 PM Rdxsrd_shg V:\2158\active\CADD\40846423201\roadway\RDXSRD01.dgn

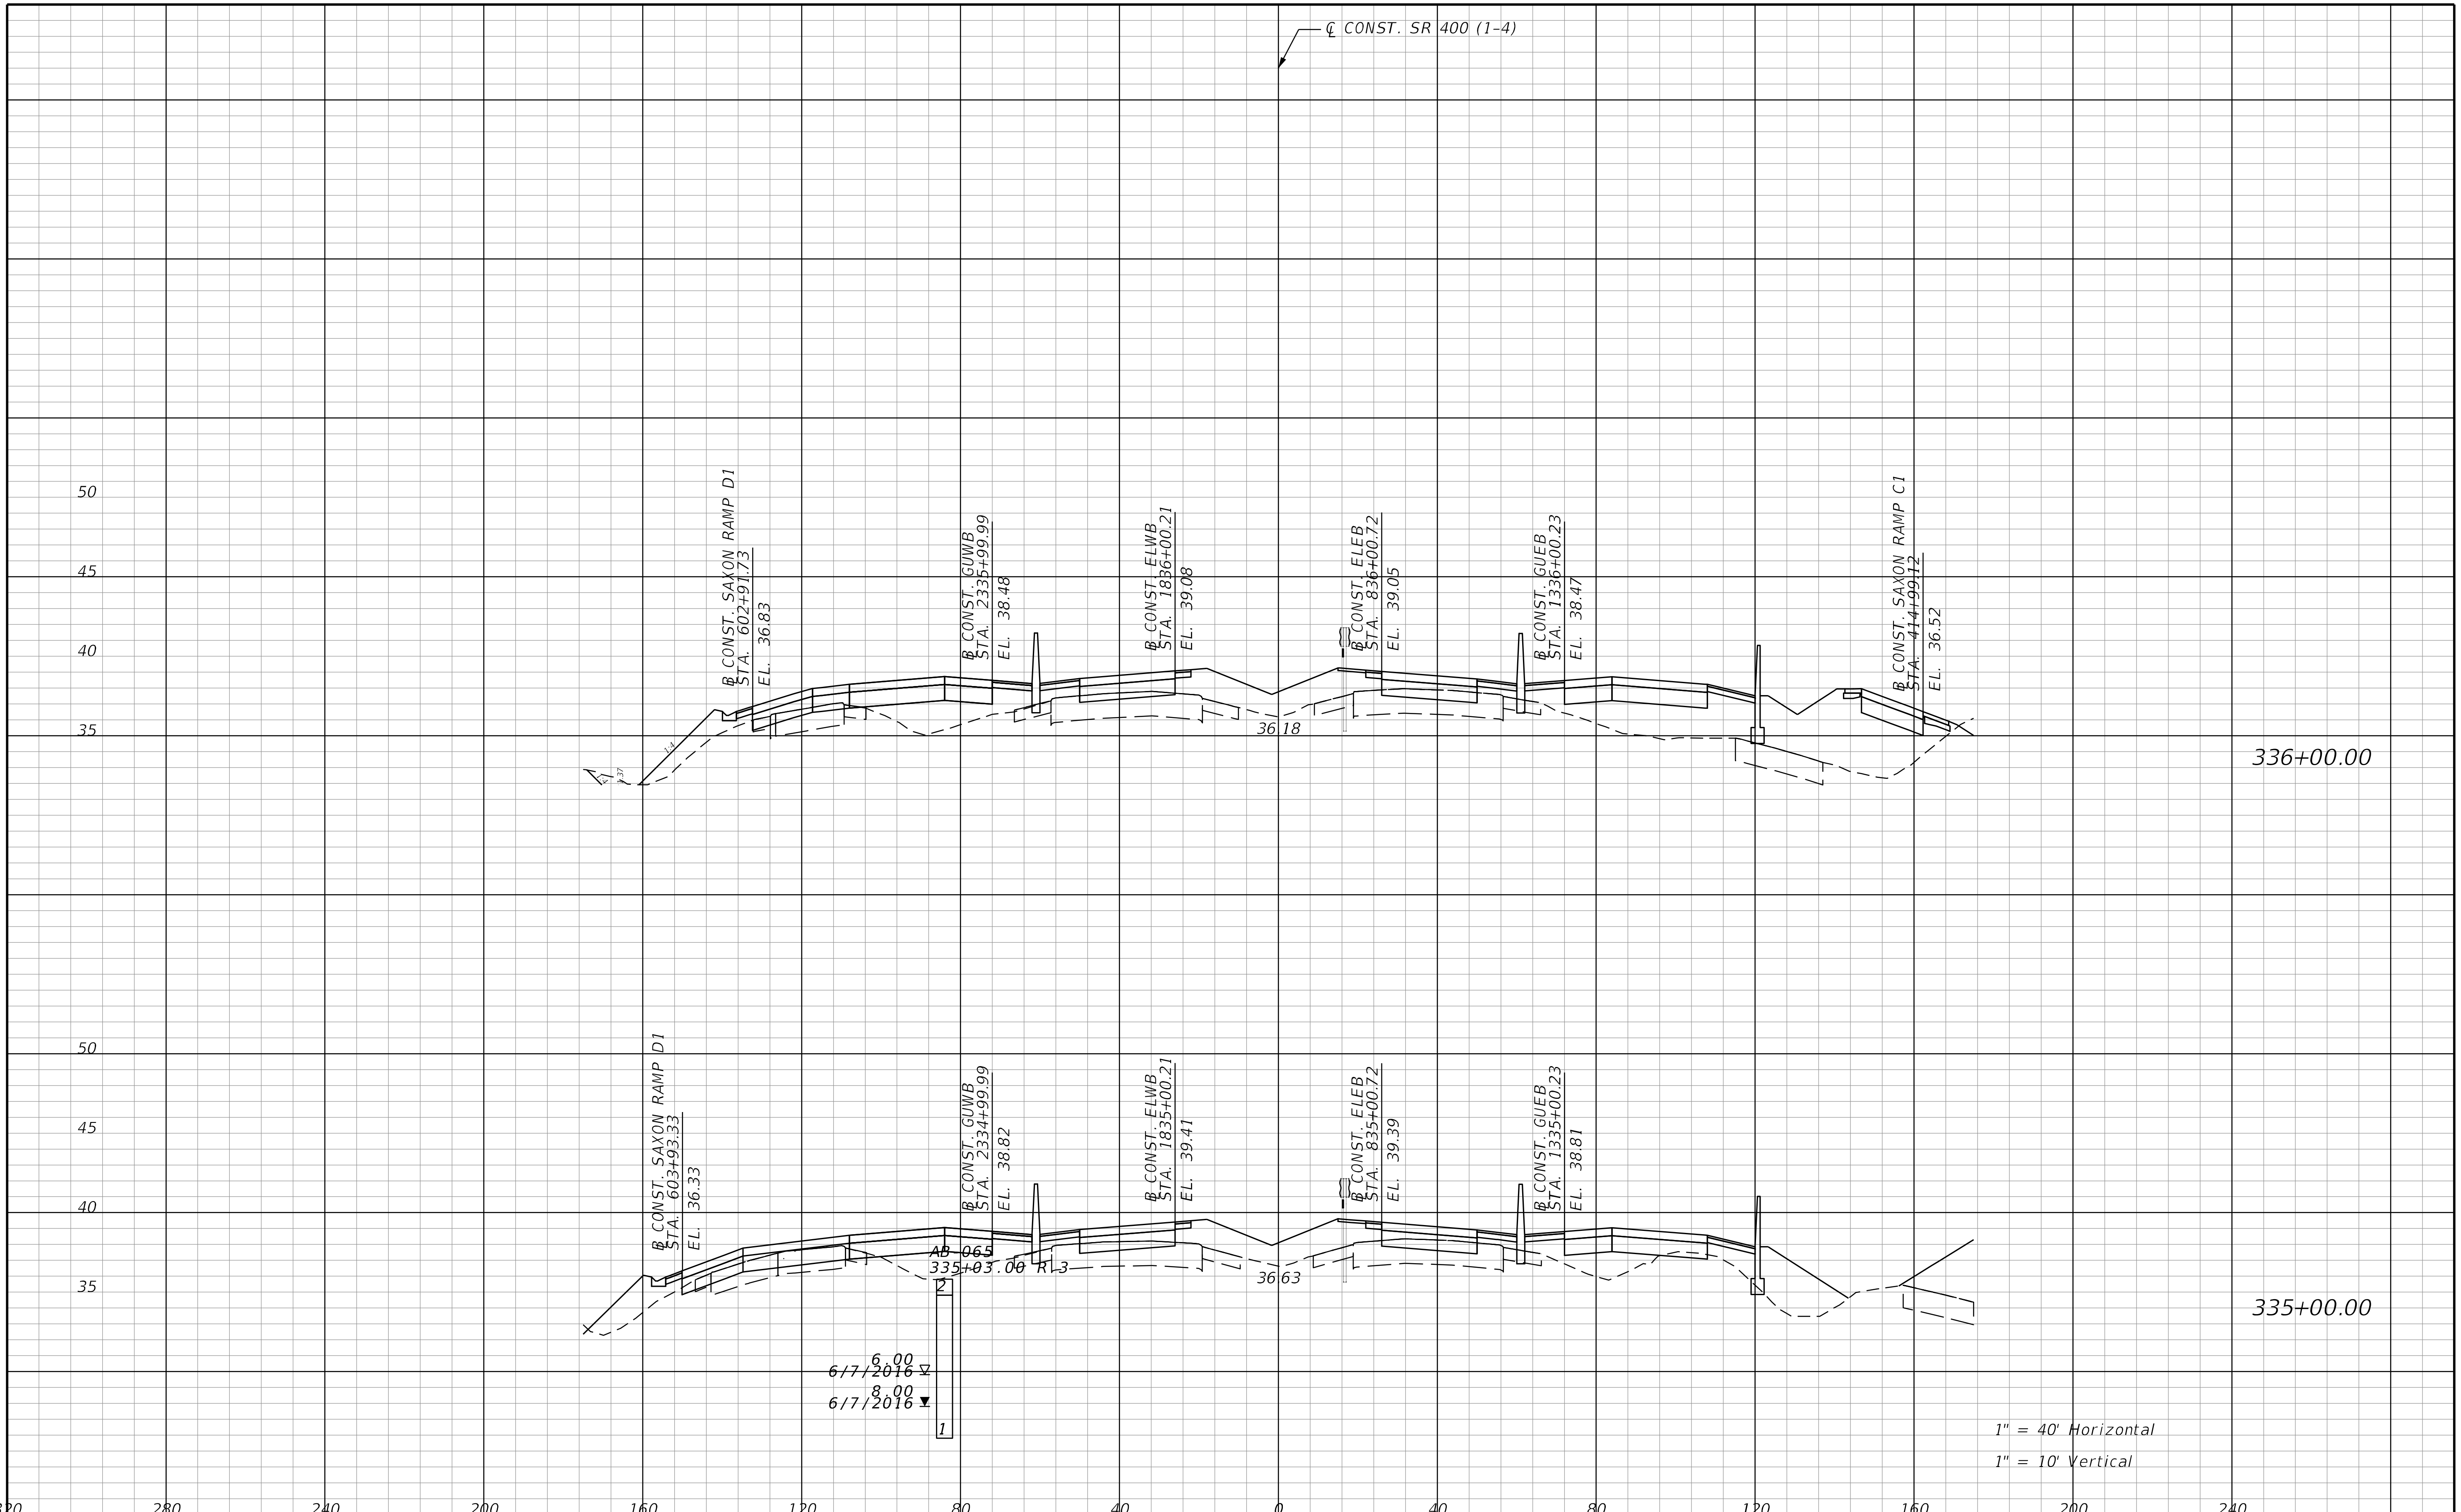

REVISIONS				STANTEC CONSULTING SERVICES INC. ENGINEER OF RECORD: WILLIAM V. ANDERSON, P.E. NO.: 36682 11315 CORPORATE BLVD., SUITE 105 ORLANDO, FLORIDA 32817 (407) 823-8966 CERTIFICATE OF AUTHORIZATION NO. 27013	STATE OF FLORIDA DEPARTMENT OF TRANSPORTATION			CROSS SECTIONS SR 400 (I-4)	SHEET NO.
DATE	DESCRIPTION	DATE	DESCRIPTION		ROAD NO.	COUNTY	FINANCIAL PROJECT ID		
					SR400	VOLUSIA	408464-2-32-01		650

jchassee 6/14/2019 4:25:41 PM Rdxsrd_shg V:\2158\active\CADD\40846423201\roadway\RDXSRD01.dgn

THE OFFICIAL RECORD OF THIS SHEET IS THE ELECTRONIC FILE DIGITALLY SIGNED AND SEALED UNDER RULE 61G15-23.004, F.A.C.

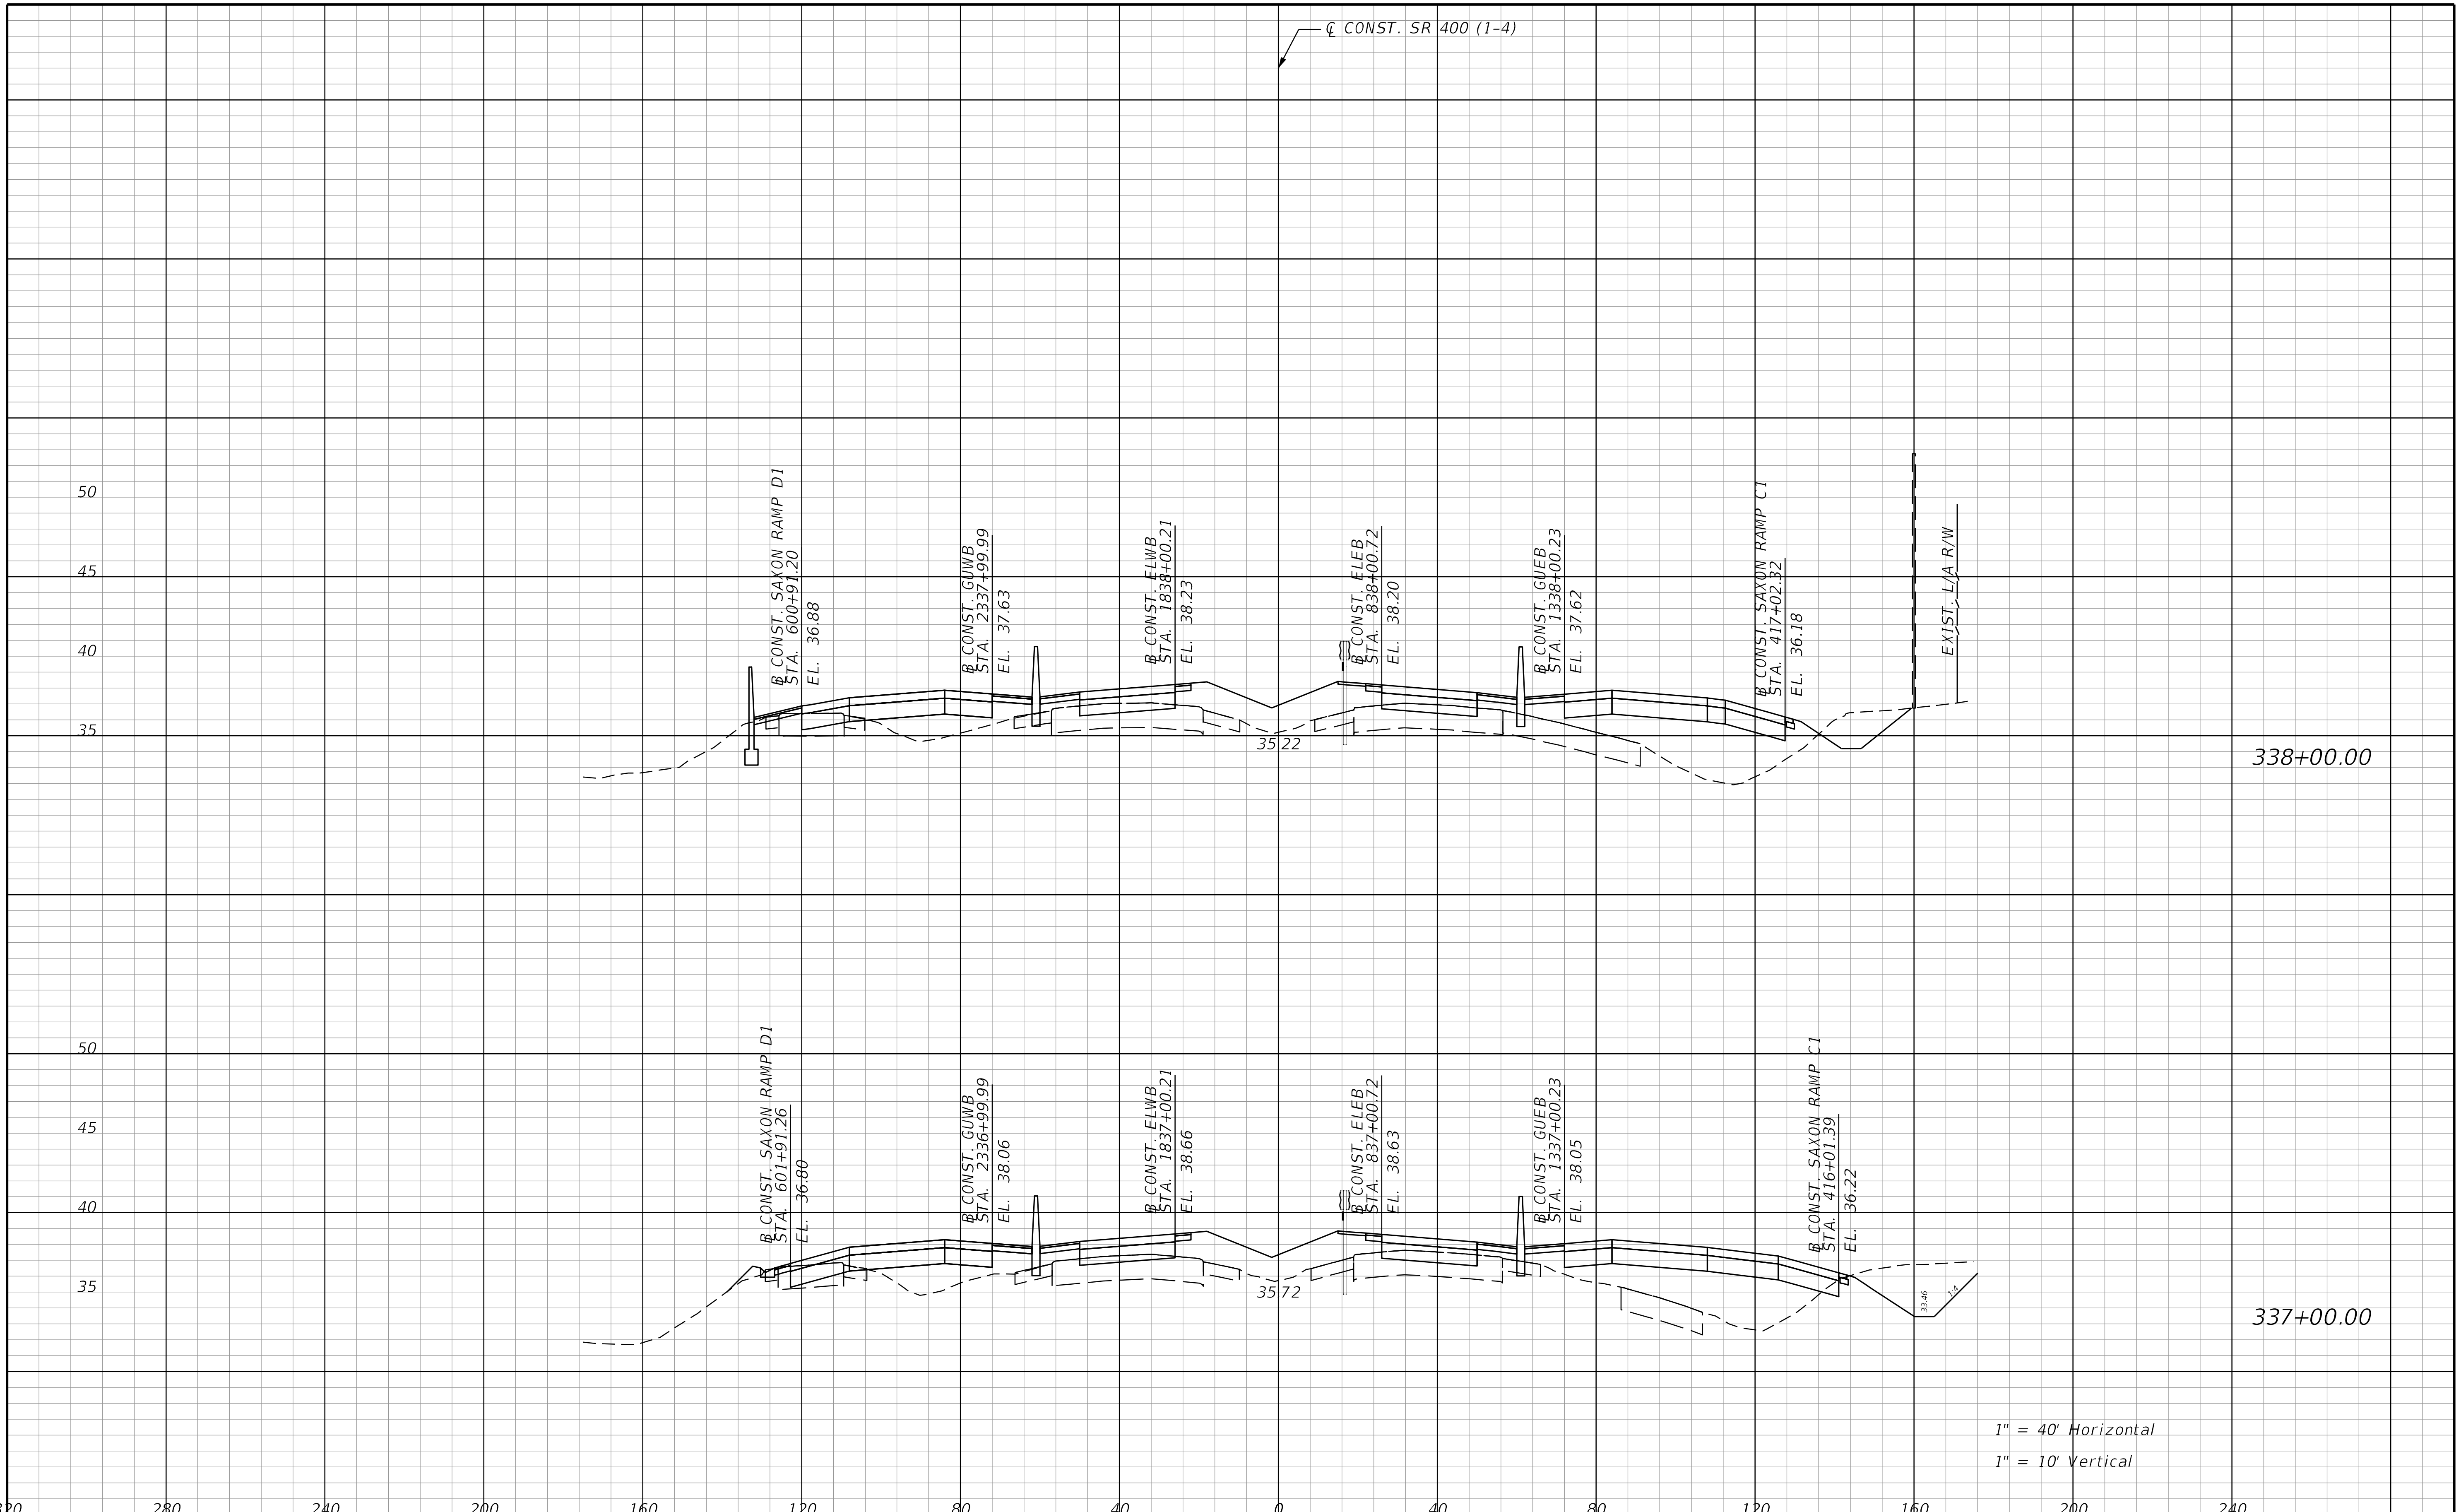

REVISIONS			
DATE	DESCRIPTION	DATE	DESCRIPTION

STANTEC CONSULTING SERVICES INC.
ENGINEER OF RECORD:
WILLIAM V. ANDERSON, P.E. NO.: 36682
11315 CORPORATE BLVD., SUITE 105
ORLANDO, FLORIDA 32817
(407) 823-8966
CERTIFICATE OF AUTHORIZATION NO. 27013

STATE OF FLORIDA
DEPARTMENT OF TRANSPORTATION

ROAD NO.	COUNTY	FINANCIAL PROJECT ID
SR400	VOLUSIA	408464-2-32-01

CROSS SECTIONS
SR 400 (I-4)

SHEET NO.
651

THE OFFICIAL RECORD OF THIS SHEET IS THE ELECTRONIC FILE DIGITALLY SIGNED AND SEALED UNDER RULE 61G15-23.004, F.A.C.

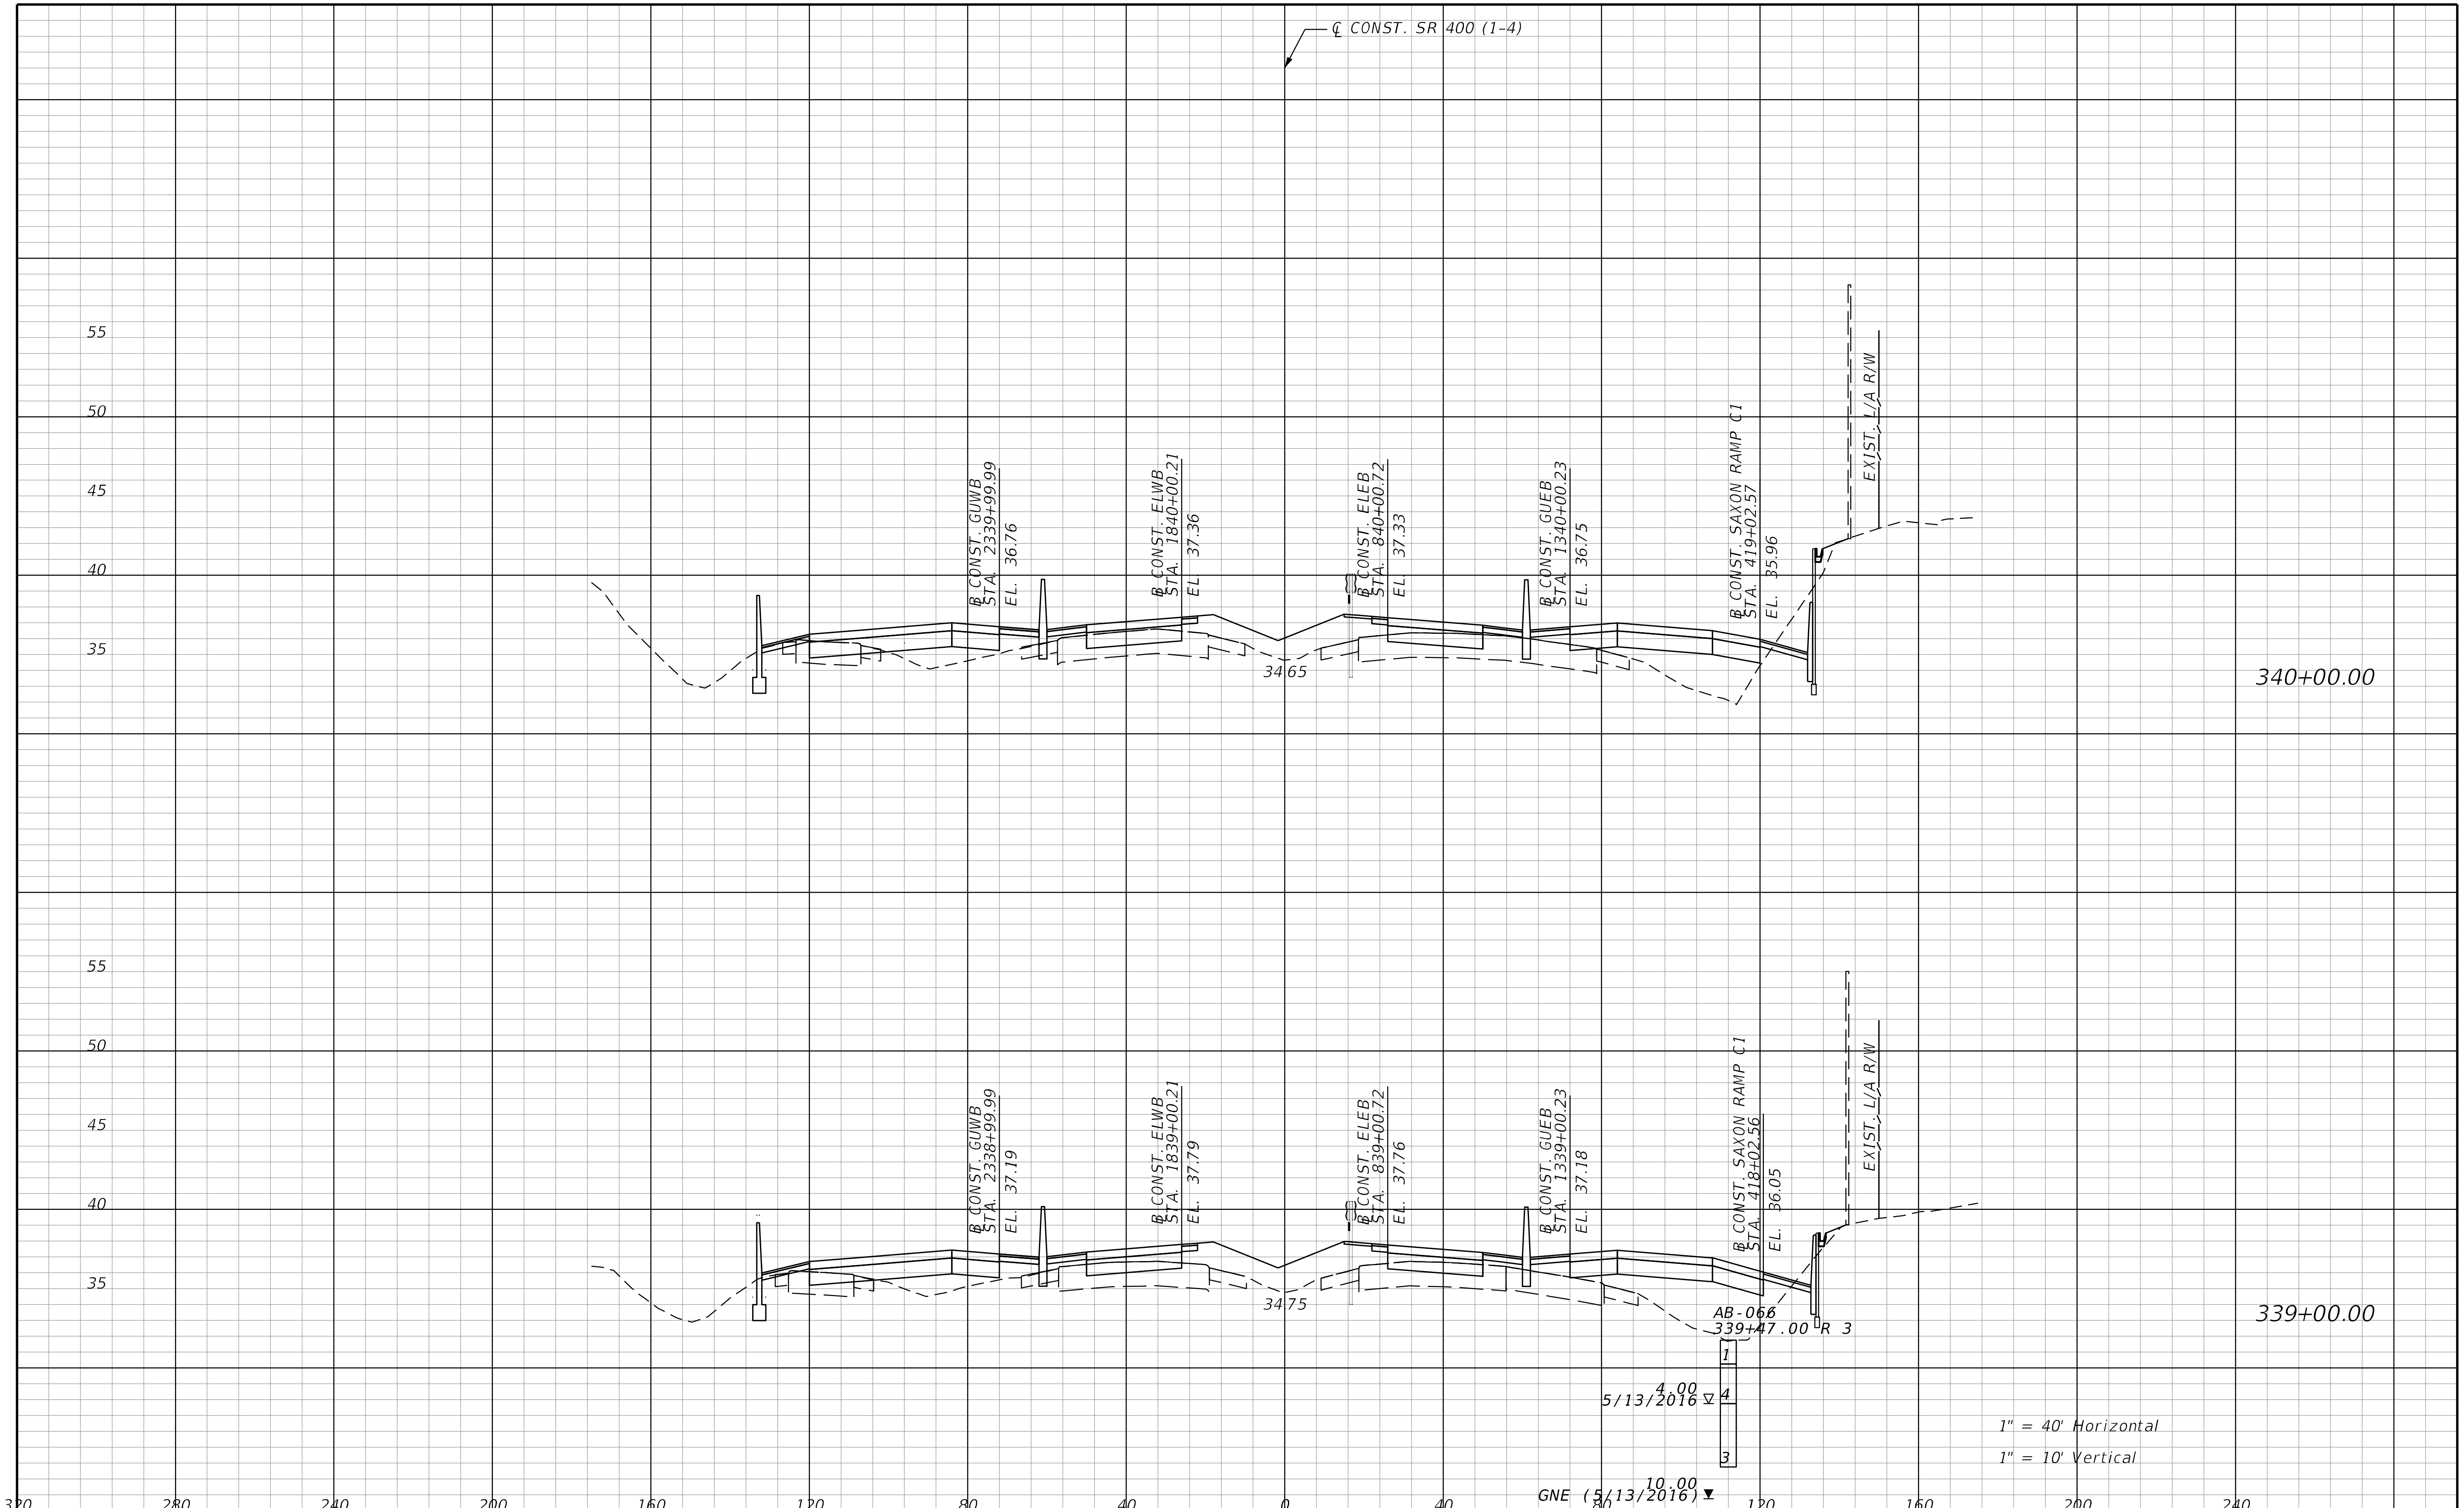

THE OFFICIAL RECORD OF THIS SHEET IS THE ELECTRONIC FILE DIGITALLY SIGNED AND SEALED UNDER RULE 61G15-23.004, F.A.C.

REVISIONS			
DATE	DESCRIPTION	DATE	DESCRIPTION

STANTEC CONSULTING SERVICES INC.
ENGINEER OF RECORD:
WILLIAM V. ANDERSON, P.E. NO.: 36682
11315 CORPORATE BLVD., SUITE 105
ORLANDO, FLORIDA 32817
(407) 823-8966
CERTIFICATE OF AUTHORIZATION NO. 27013

STATE OF FLORIDA
DEPARTMENT OF TRANSPORTATION

ROAD NO.	COUNTY	FINANCIAL PROJECT ID
SR400	VOLUSIA	408464-2-32-01

CROSS SECTIONS
SR 400 (I-4)

SHEET NO.
652

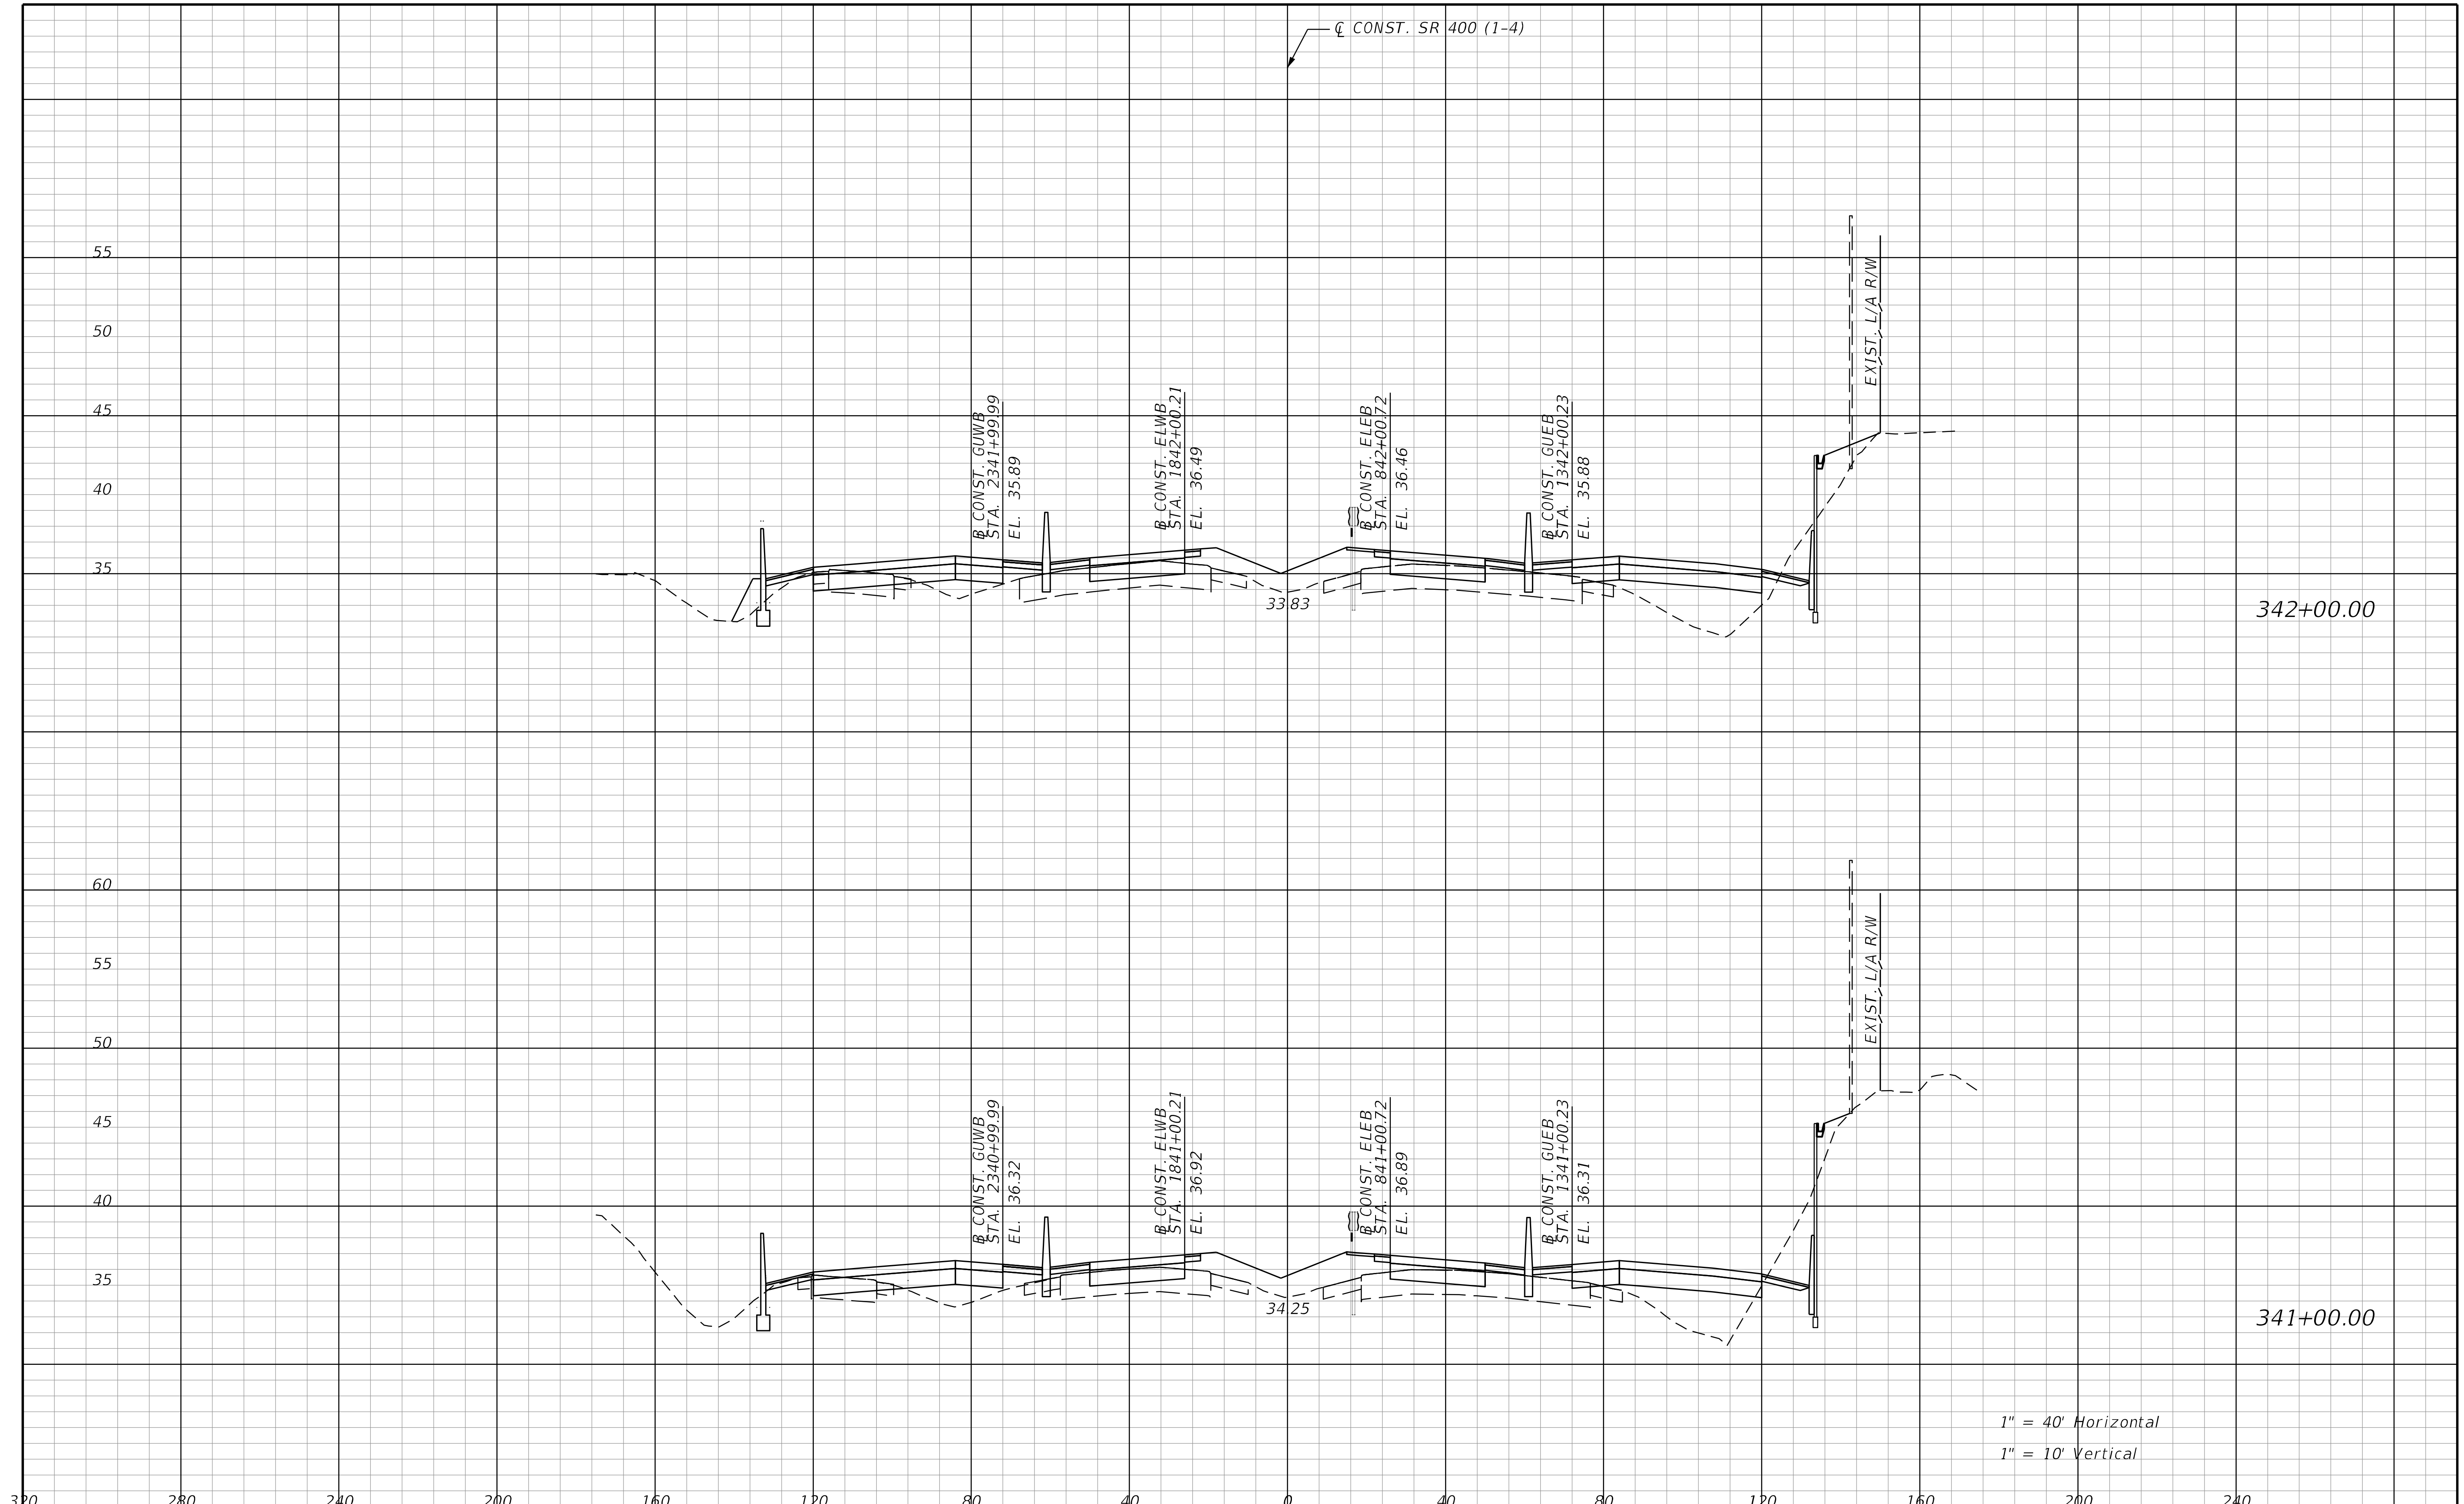

REVISIONS			
DATE	DESCRIPTION	DATE	DESCRIPTION

STANTEC CONSULTING SERVICES INC.
ENGINEER OF RECORD:
WILLIAM V. ANDERSON, P.E. NO.: 36682
11315 CORPORATE BLVD., SUITE 105
ORLANDO, FLORIDA 32817
(407) 823-8966
CERTIFICATE OF AUTHORIZATION NO. 27013

STATE OF FLORIDA
DEPARTMENT OF TRANSPORTATION

ROAD NO.	COUNTY	FINANCIAL PROJECT ID
SR400	VOLUSIA	408464-2-32-01

CROSS SECTIONS
SR 400 (I-4)

SHEET NO.
653

THE OFFICIAL RECORD OF THIS SHEET IS THE ELECTRONIC FILE DIGITALLY SIGNED AND SEALED UNDER RULE 61G15-23.004, F.A.C.

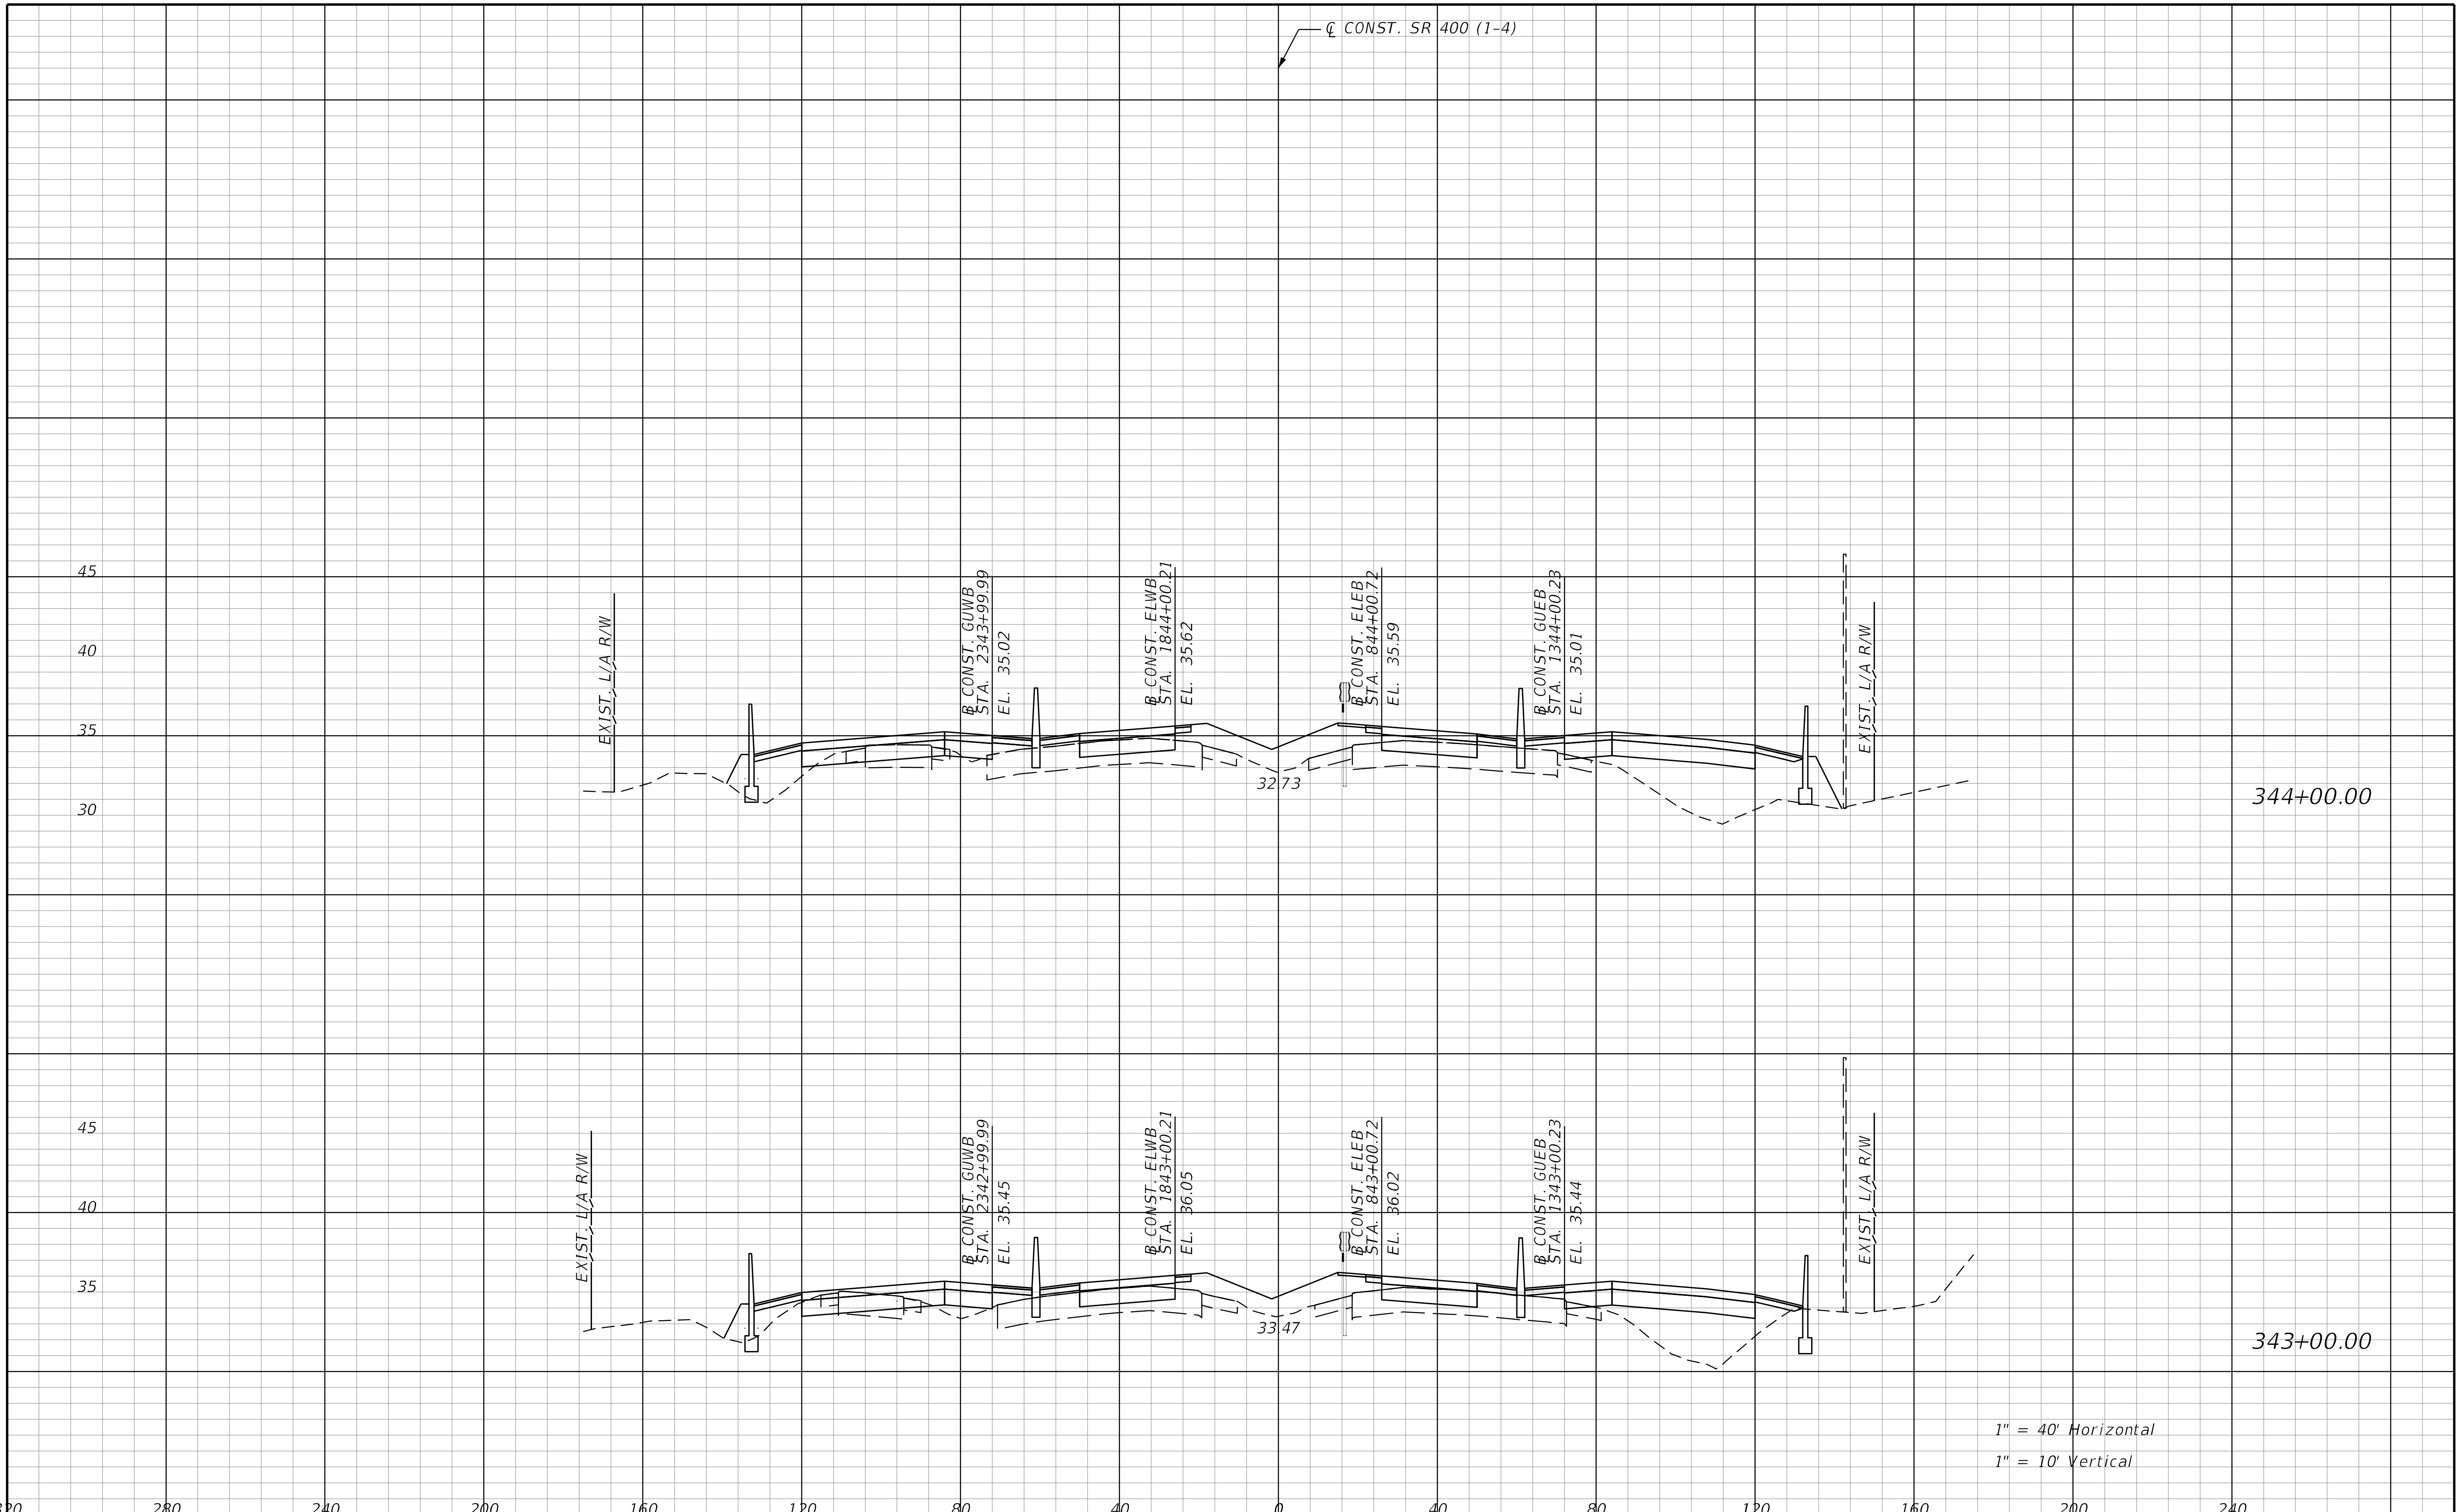

REVISIONS			
DATE	DESCRIPTION	DATE	DESCRIPTION

STANTEC CONSULTING SERVICES INC.
ENGINEER OF RECORD:
WILLIAM V. ANDERSON, P.E. NO.: 36682
11315 CORPORATE BLVD., SUITE 105
ORLANDO, FLORIDA 32817
(407) 823-8966
CERTIFICATE OF AUTHORIZATION NO. 27013

STATE OF FLORIDA
DEPARTMENT OF TRANSPORTATION

ROAD NO.	COUNTY	FINANCIAL PROJECT ID
SR400	VOLUSIA	408464-2-32-01

CROSS SECTIONS
SR 400 (I-4)

SHEET NO.
654

THE OFFICIAL RECORD OF THIS SHEET IS THE ELECTRONIC FILE DIGITALLY SIGNED AND SEALED UNDER RULE 61G15-23.004, F.A.C.

jchassee 6/14/2019 4:25:59 PM Rdxsrd_shg V:\2158\active\CADD\40846423201\roadway\RDXSRD01.dgn

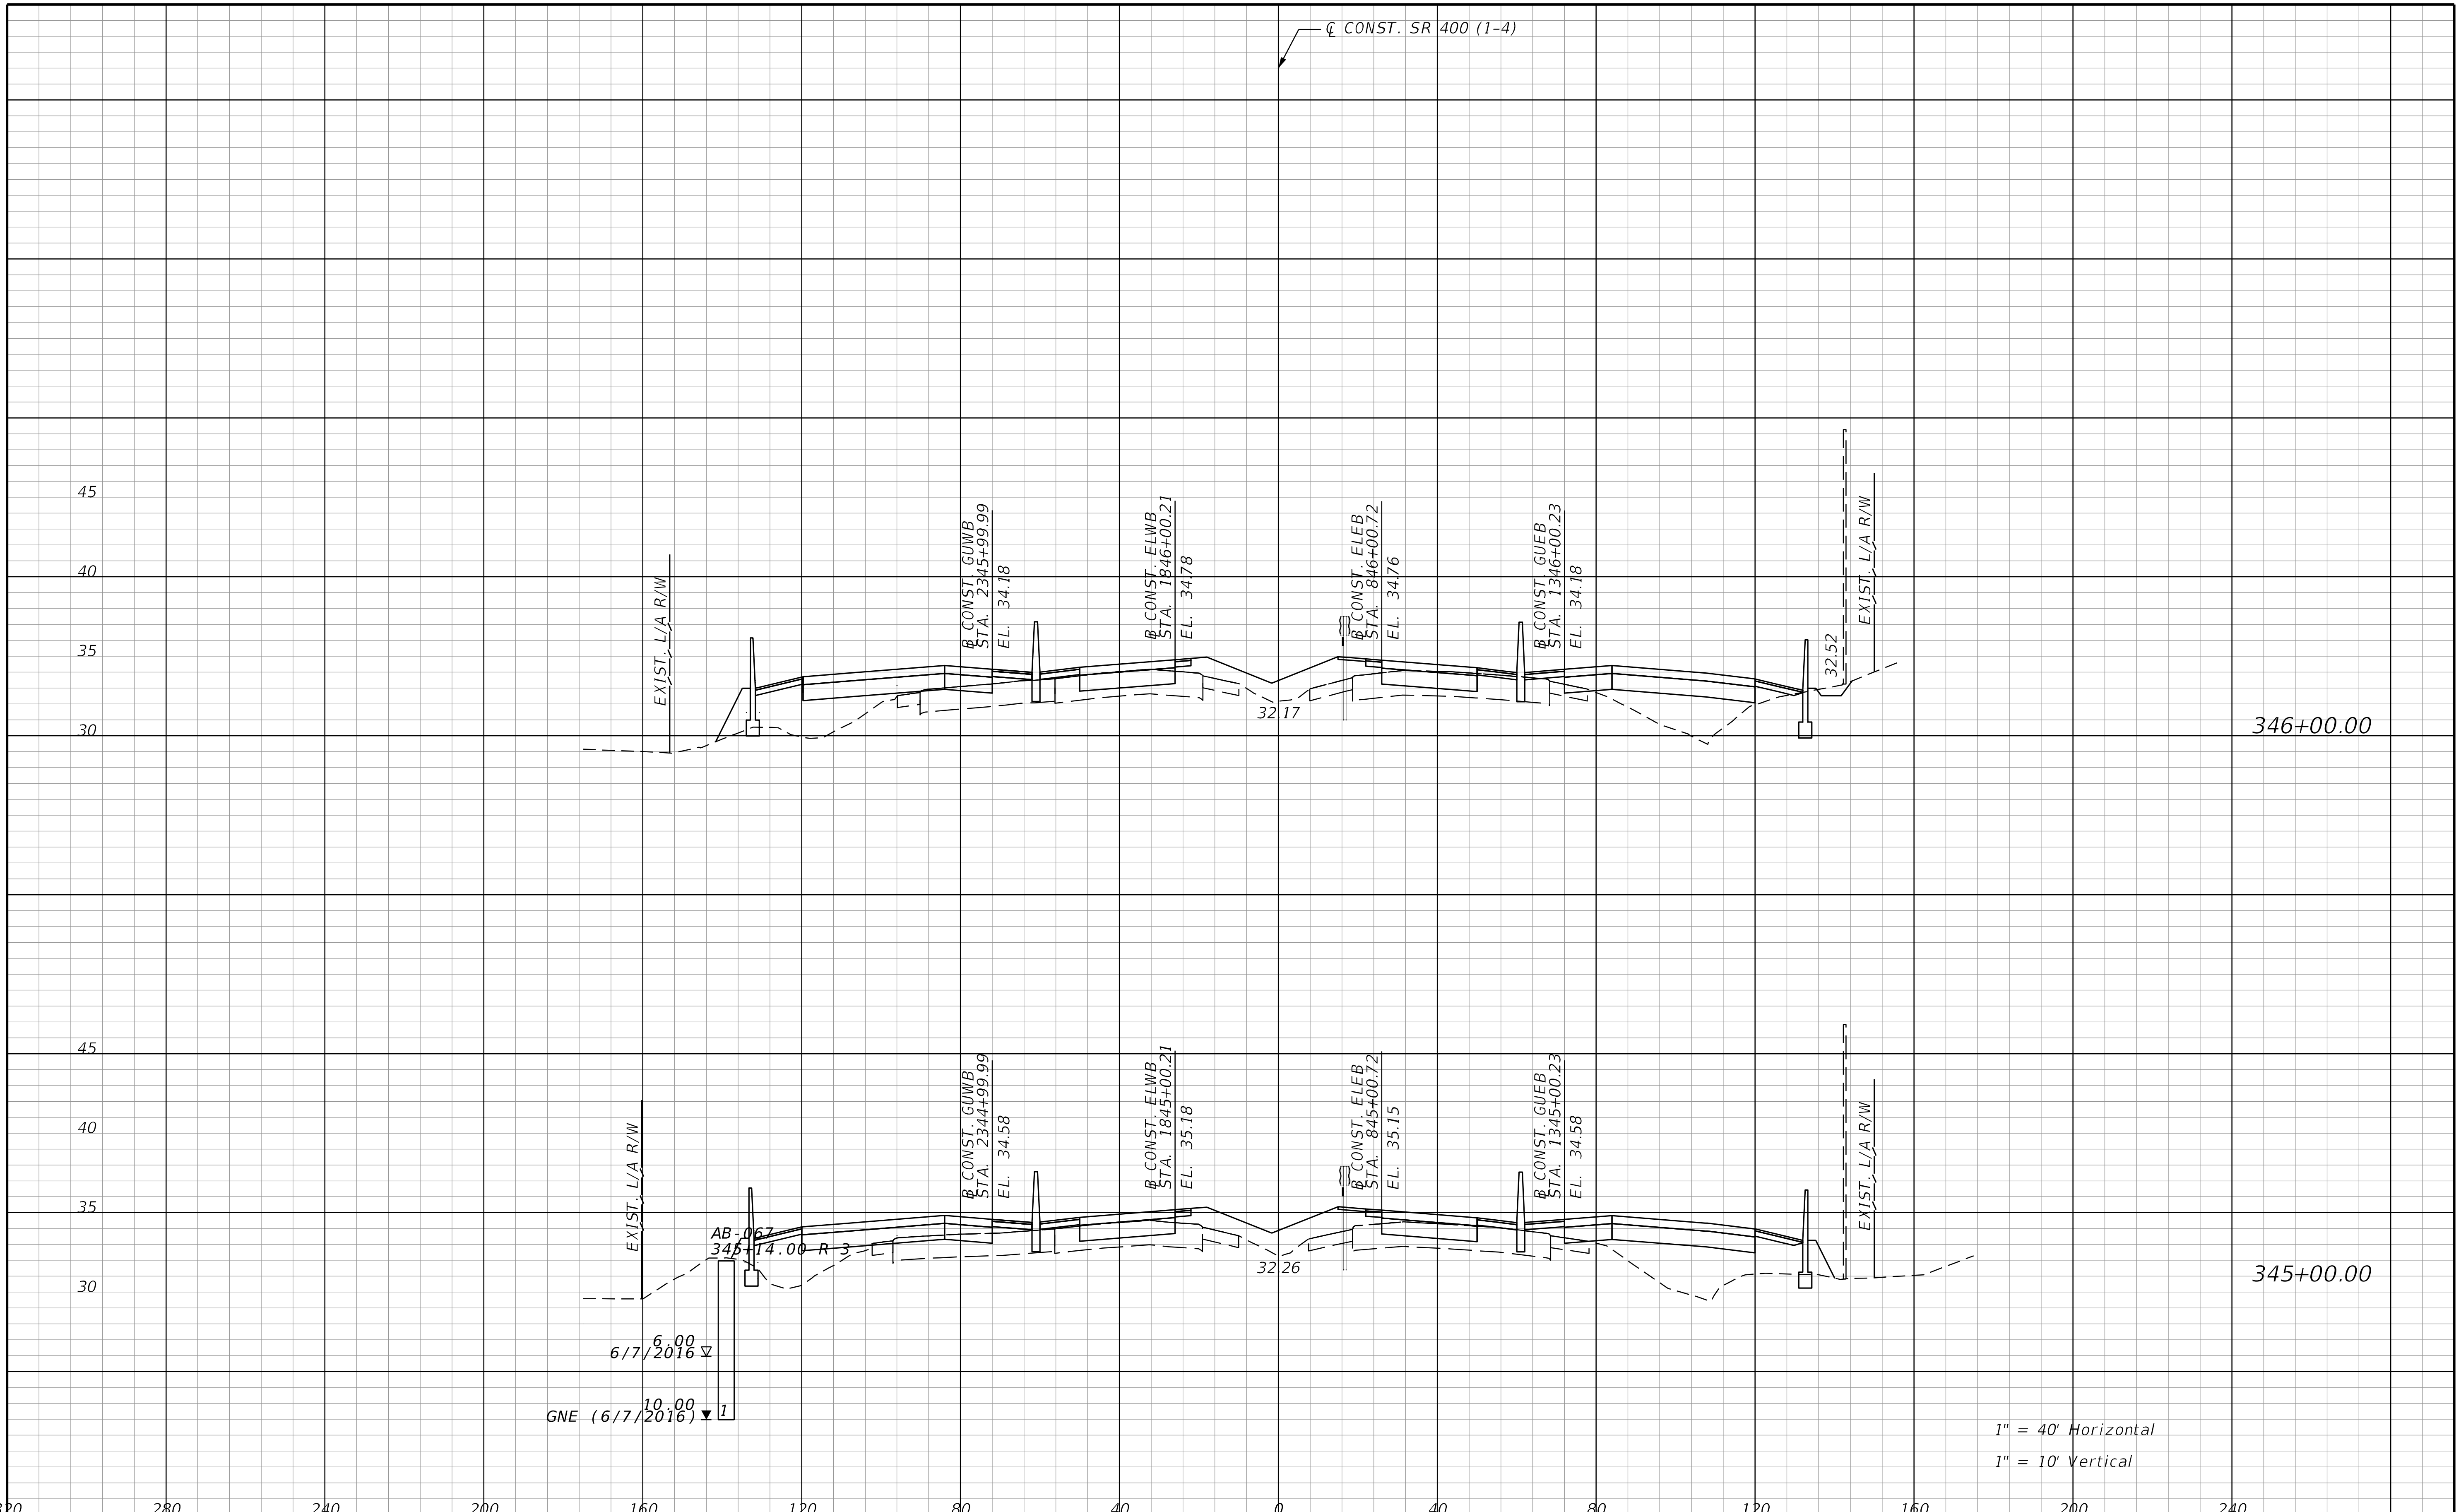

THE OFFICIAL RECORD OF THIS SHEET IS THE ELECTRONIC FILE DIGITALLY SIGNED AND SEALED UNDER RULE 61G15-23.004, F.A.C.

REVISIONS			
DATE	DESCRIPTION	DATE	DESCRIPTION

STANTEC CONSULTING SERVICES INC.
ENGINEER OF RECORD:
WILLIAM V. ANDERSON, P.E. NO.: 36682
11315 CORPORATE BLVD., SUITE 105
ORLANDO, FLORIDA 32817
(407) 823-8966
CERTIFICATE OF AUTHORIZATION NO. 27013

STATE OF FLORIDA
DEPARTMENT OF TRANSPORTATION

ROAD NO.	COUNTY	FINANCIAL PROJECT ID
SR400	VOLUSIA	408464-2-32-01

CROSS SECTIONS
SR 400 (I-4)

SHEET NO.
655

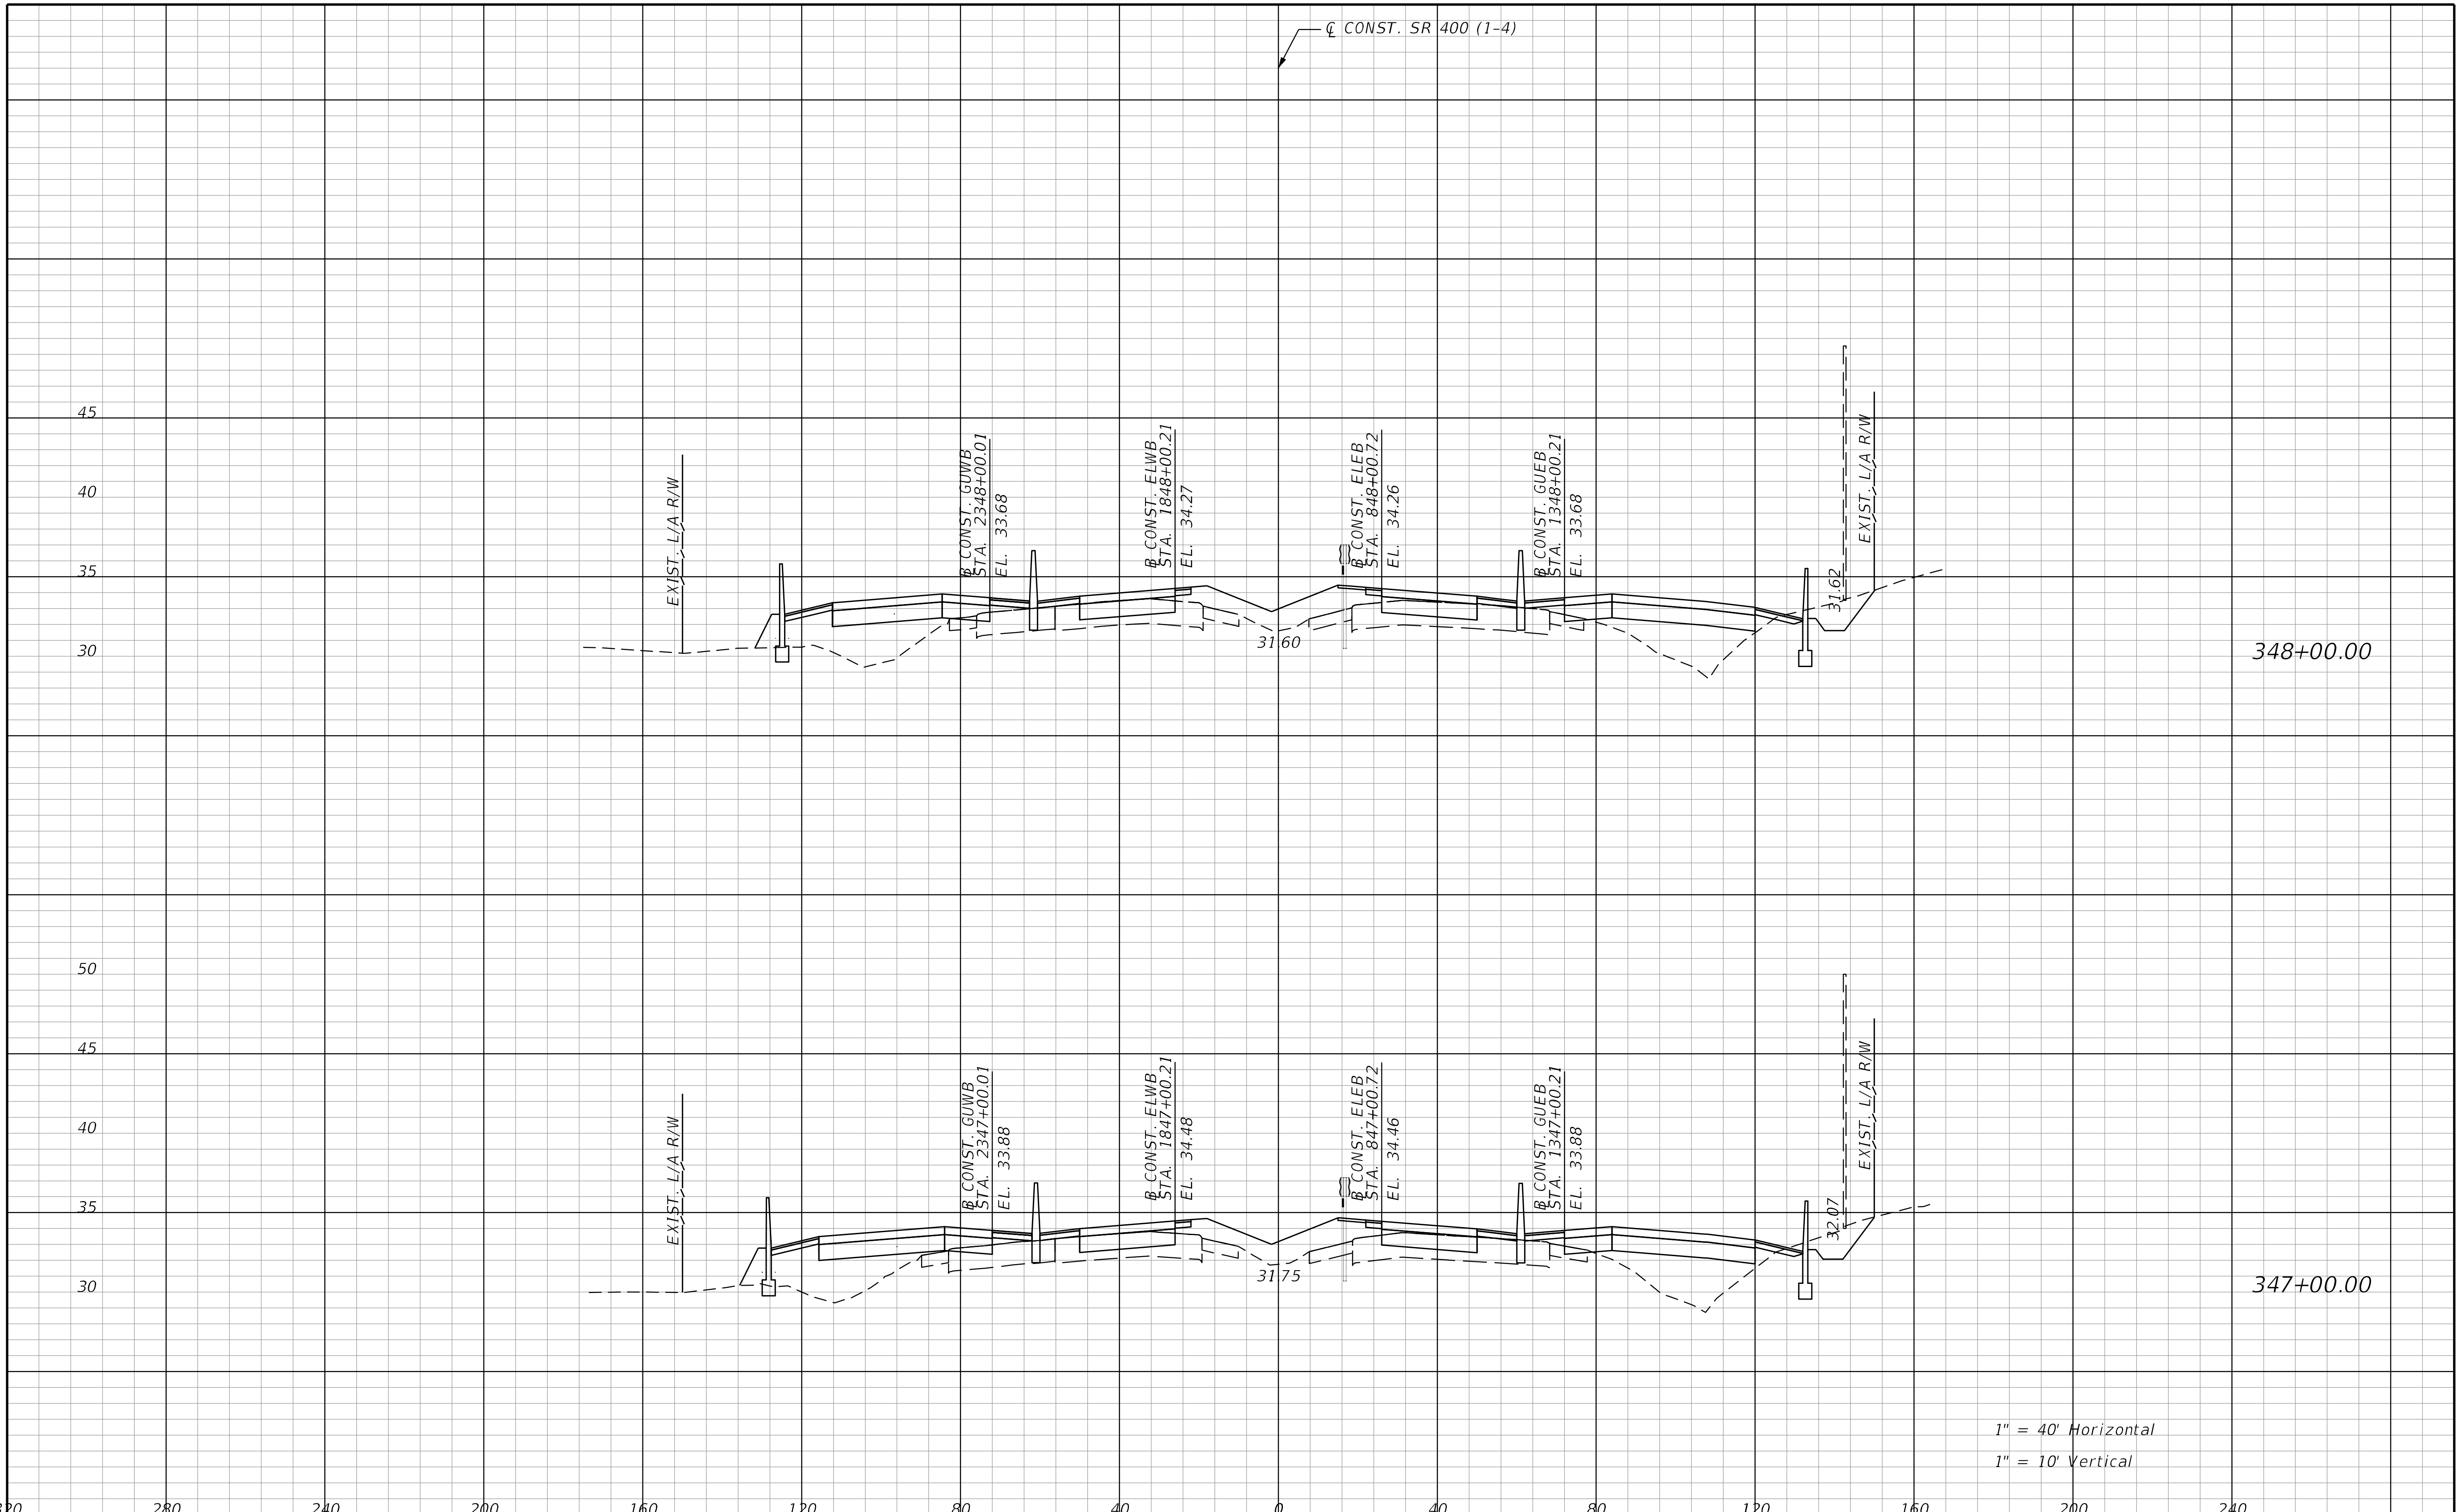

THE OFFICIAL RECORD OF THIS SHEET IS THE ELECTRONIC FILE DIGITALLY SIGNED AND SEALED UNDER RULE 61G15-23.004, F.A.C.

REVISIONS			
DATE	DESCRIPTION	DATE	DESCRIPTION

STANTEC CONSULTING SERVICES INC.
ENGINEER OF RECORD:
WILLIAM V. ANDERSON, P.E. NO.: 36682
11315 CORPORATE BLVD., SUITE 105
ORLANDO, FLORIDA 32817
(407) 823-8966
CERTIFICATE OF AUTHORIZATION NO. 27013

STATE OF FLORIDA
DEPARTMENT OF TRANSPORTATION

ROAD NO.	COUNTY	FINANCIAL PROJECT ID
SR400	VOLUSIA	408464-2-32-01

CROSS SECTIONS
SR 400 (I-4)

SHEET NO.
656

jchassee 6/14/2019 4:26:00 PM Rdxsrd_shg V:\2158\active\CADD\40846423201\roadway\RDXSRD01.dgn

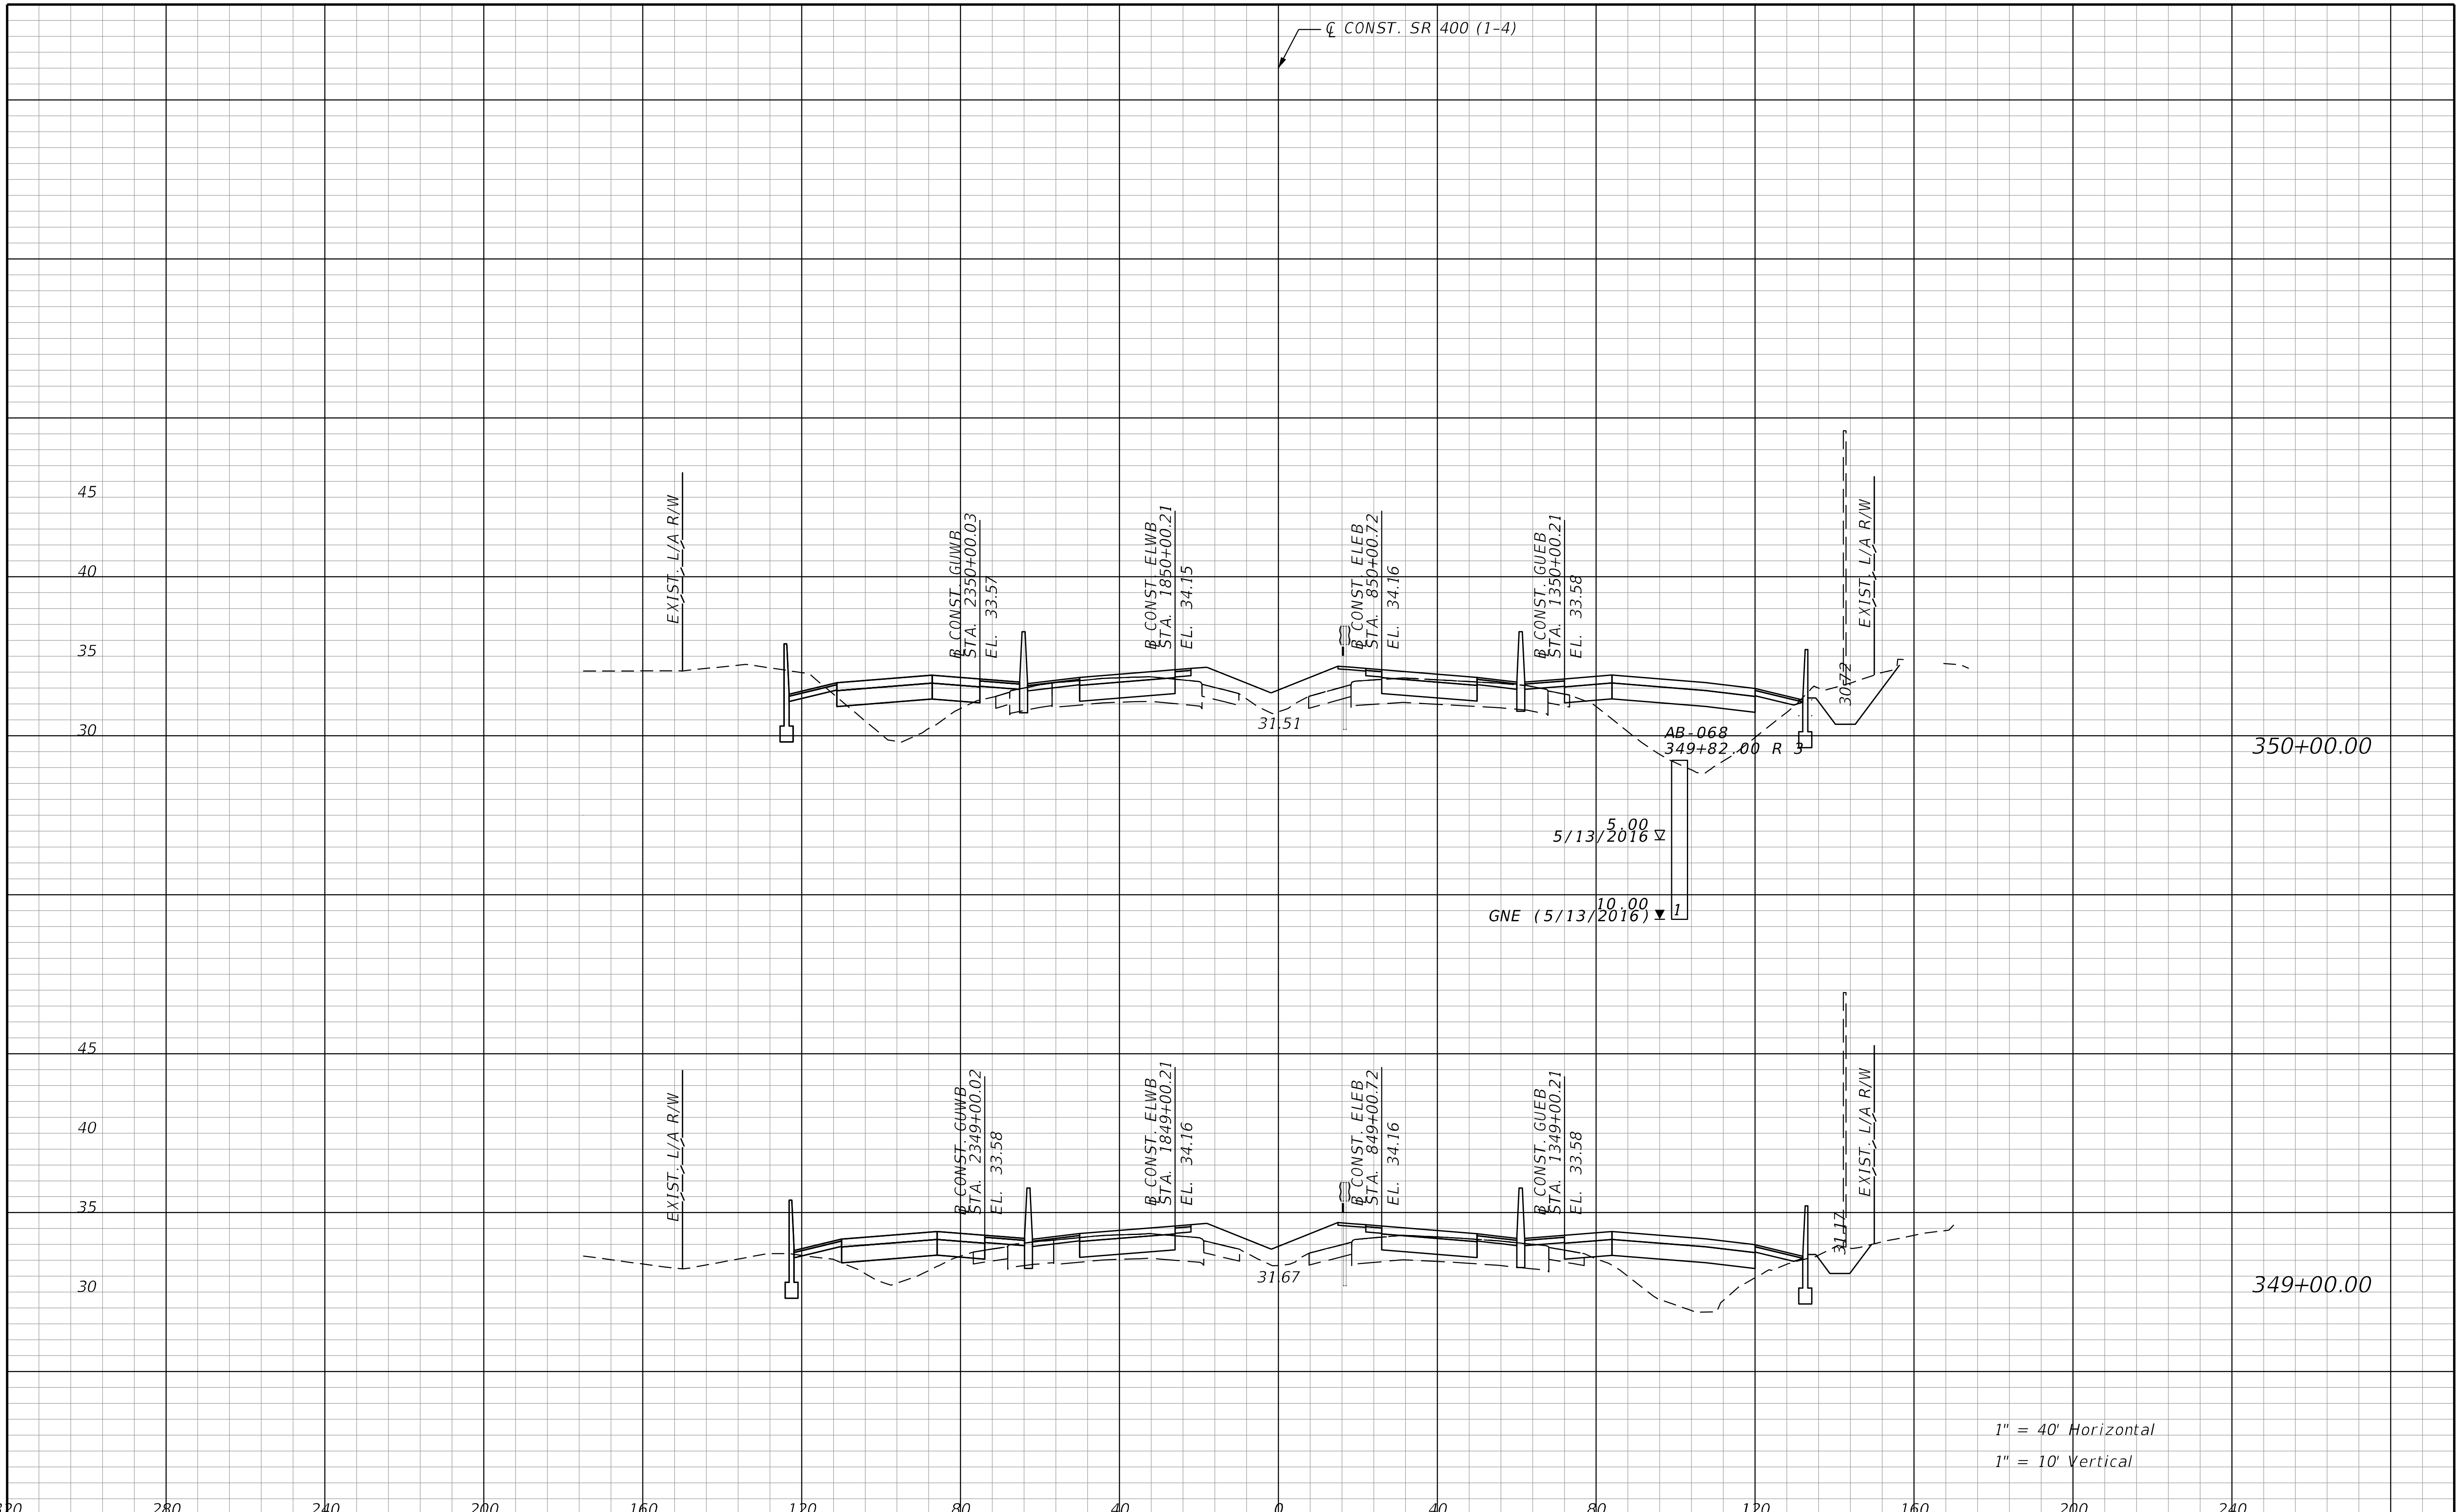

REVISIONS			
DATE	DESCRIPTION	DATE	DESCRIPTION

STANTEC CONSULTING SERVICES INC.
ENGINEER OF RECORD:
WILLIAM V. ANDERSON, P.E. NO.: 36682
11315 CORPORATE BLVD., SUITE 105
ORLANDO, FLORIDA 32817
(407) 823-8966
CERTIFICATE OF AUTHORIZATION NO. 27013

STATE OF FLORIDA
DEPARTMENT OF TRANSPORTATION

ROAD NO.	COUNTY	FINANCIAL PROJECT ID
SR400	VOLUSIA	408464-2-32-01

CROSS SECTIONS
SR 400 (I-4)

SHEET NO.
657

THE OFFICIAL RECORD OF THIS SHEET IS THE ELECTRONIC FILE DIGITALLY SIGNED AND SEALED UNDER RULE 61G15-23.004, F.A.C.

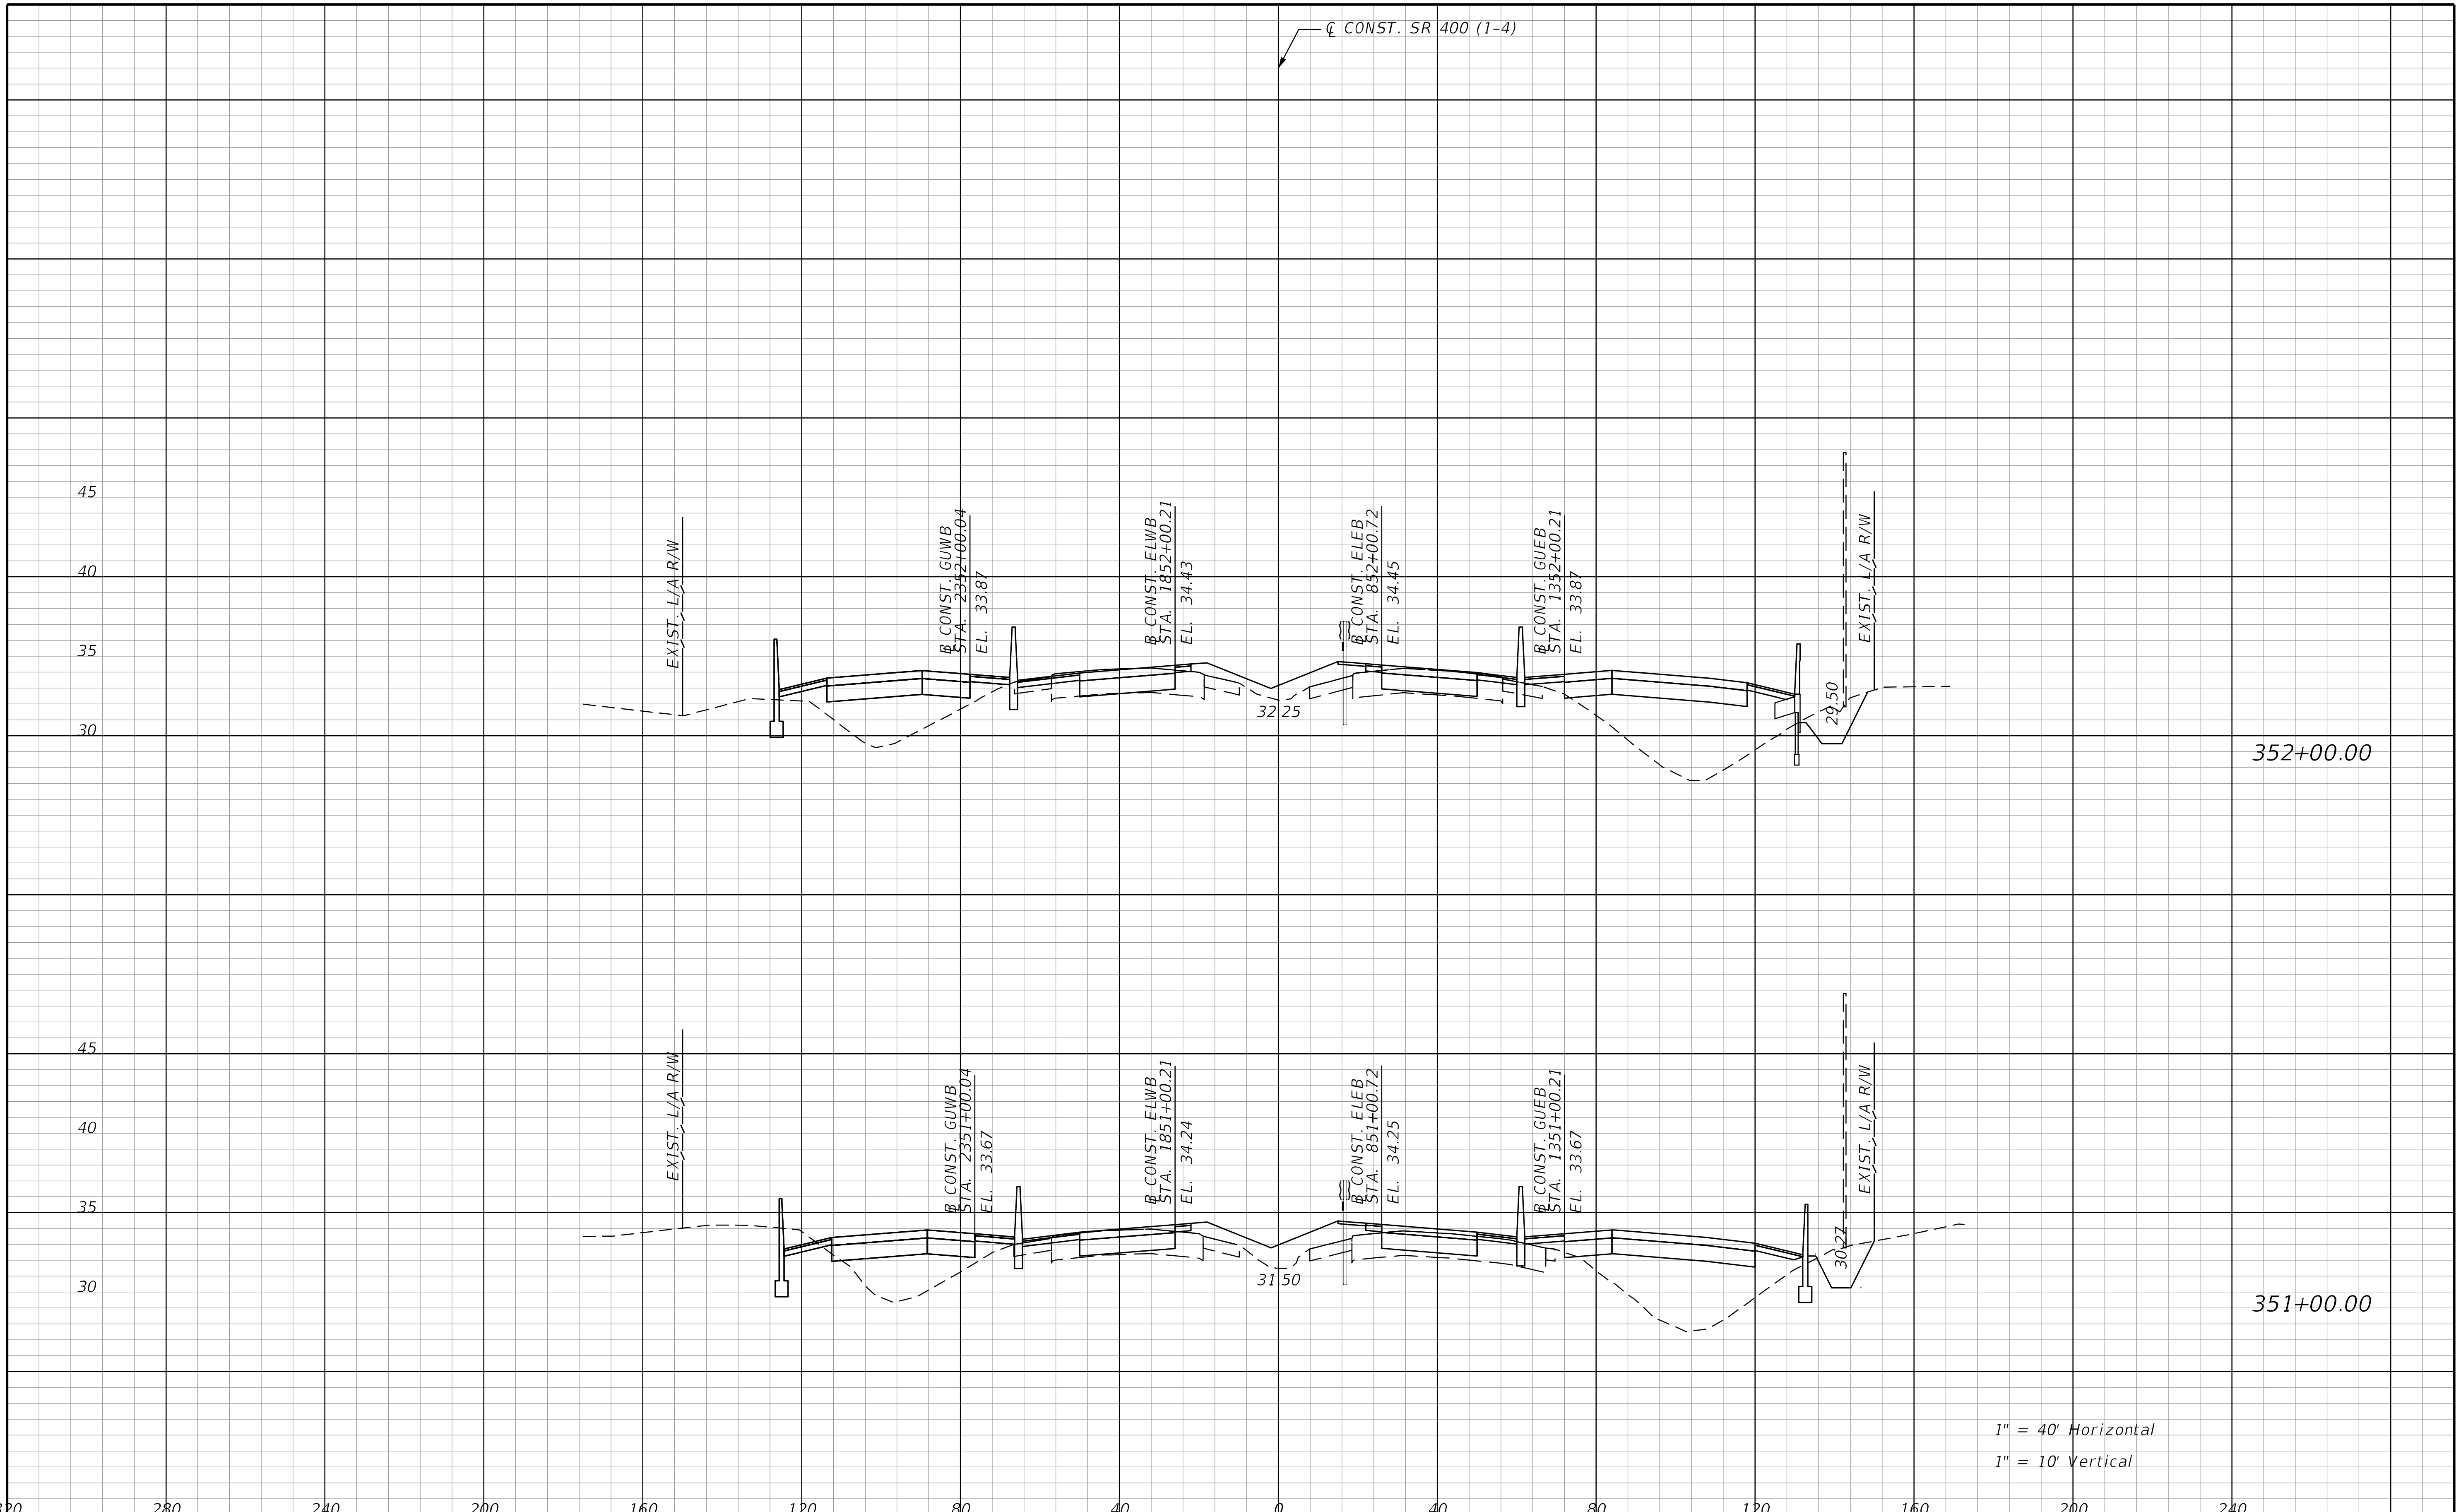

THE OFFICIAL RECORD OF THIS SHEET IS THE ELECTRONIC FILE DIGITALLY SIGNED AND SEALED UNDER RULE 61G15-23.004, F.A.C.

REVISIONS			
DATE	DESCRIPTION	DATE	DESCRIPTION

STANTEC CONSULTING SERVICES INC.
ENGINEER OF RECORD:
WILLIAM V. ANDERSON, P.E. NO.: 36682
11315 CORPORATE BLVD., SUITE 105
ORLANDO, FLORIDA 32817
(407) 823-8966
CERTIFICATE OF AUTHORIZATION NO. 27013

STATE OF FLORIDA
DEPARTMENT OF TRANSPORTATION

ROAD NO.	COUNTY	FINANCIAL PROJECT ID
SR400	VOLUSIA	408464-2-32-01

CROSS SECTIONS
SR 400 (I-4)

SHEET NO.
658

jchassee 6/14/2019 4:26:01 PM Rdxsrd_shg V:\2158\active\CADD\40846423201\roadway\RDXSRD01.dgn

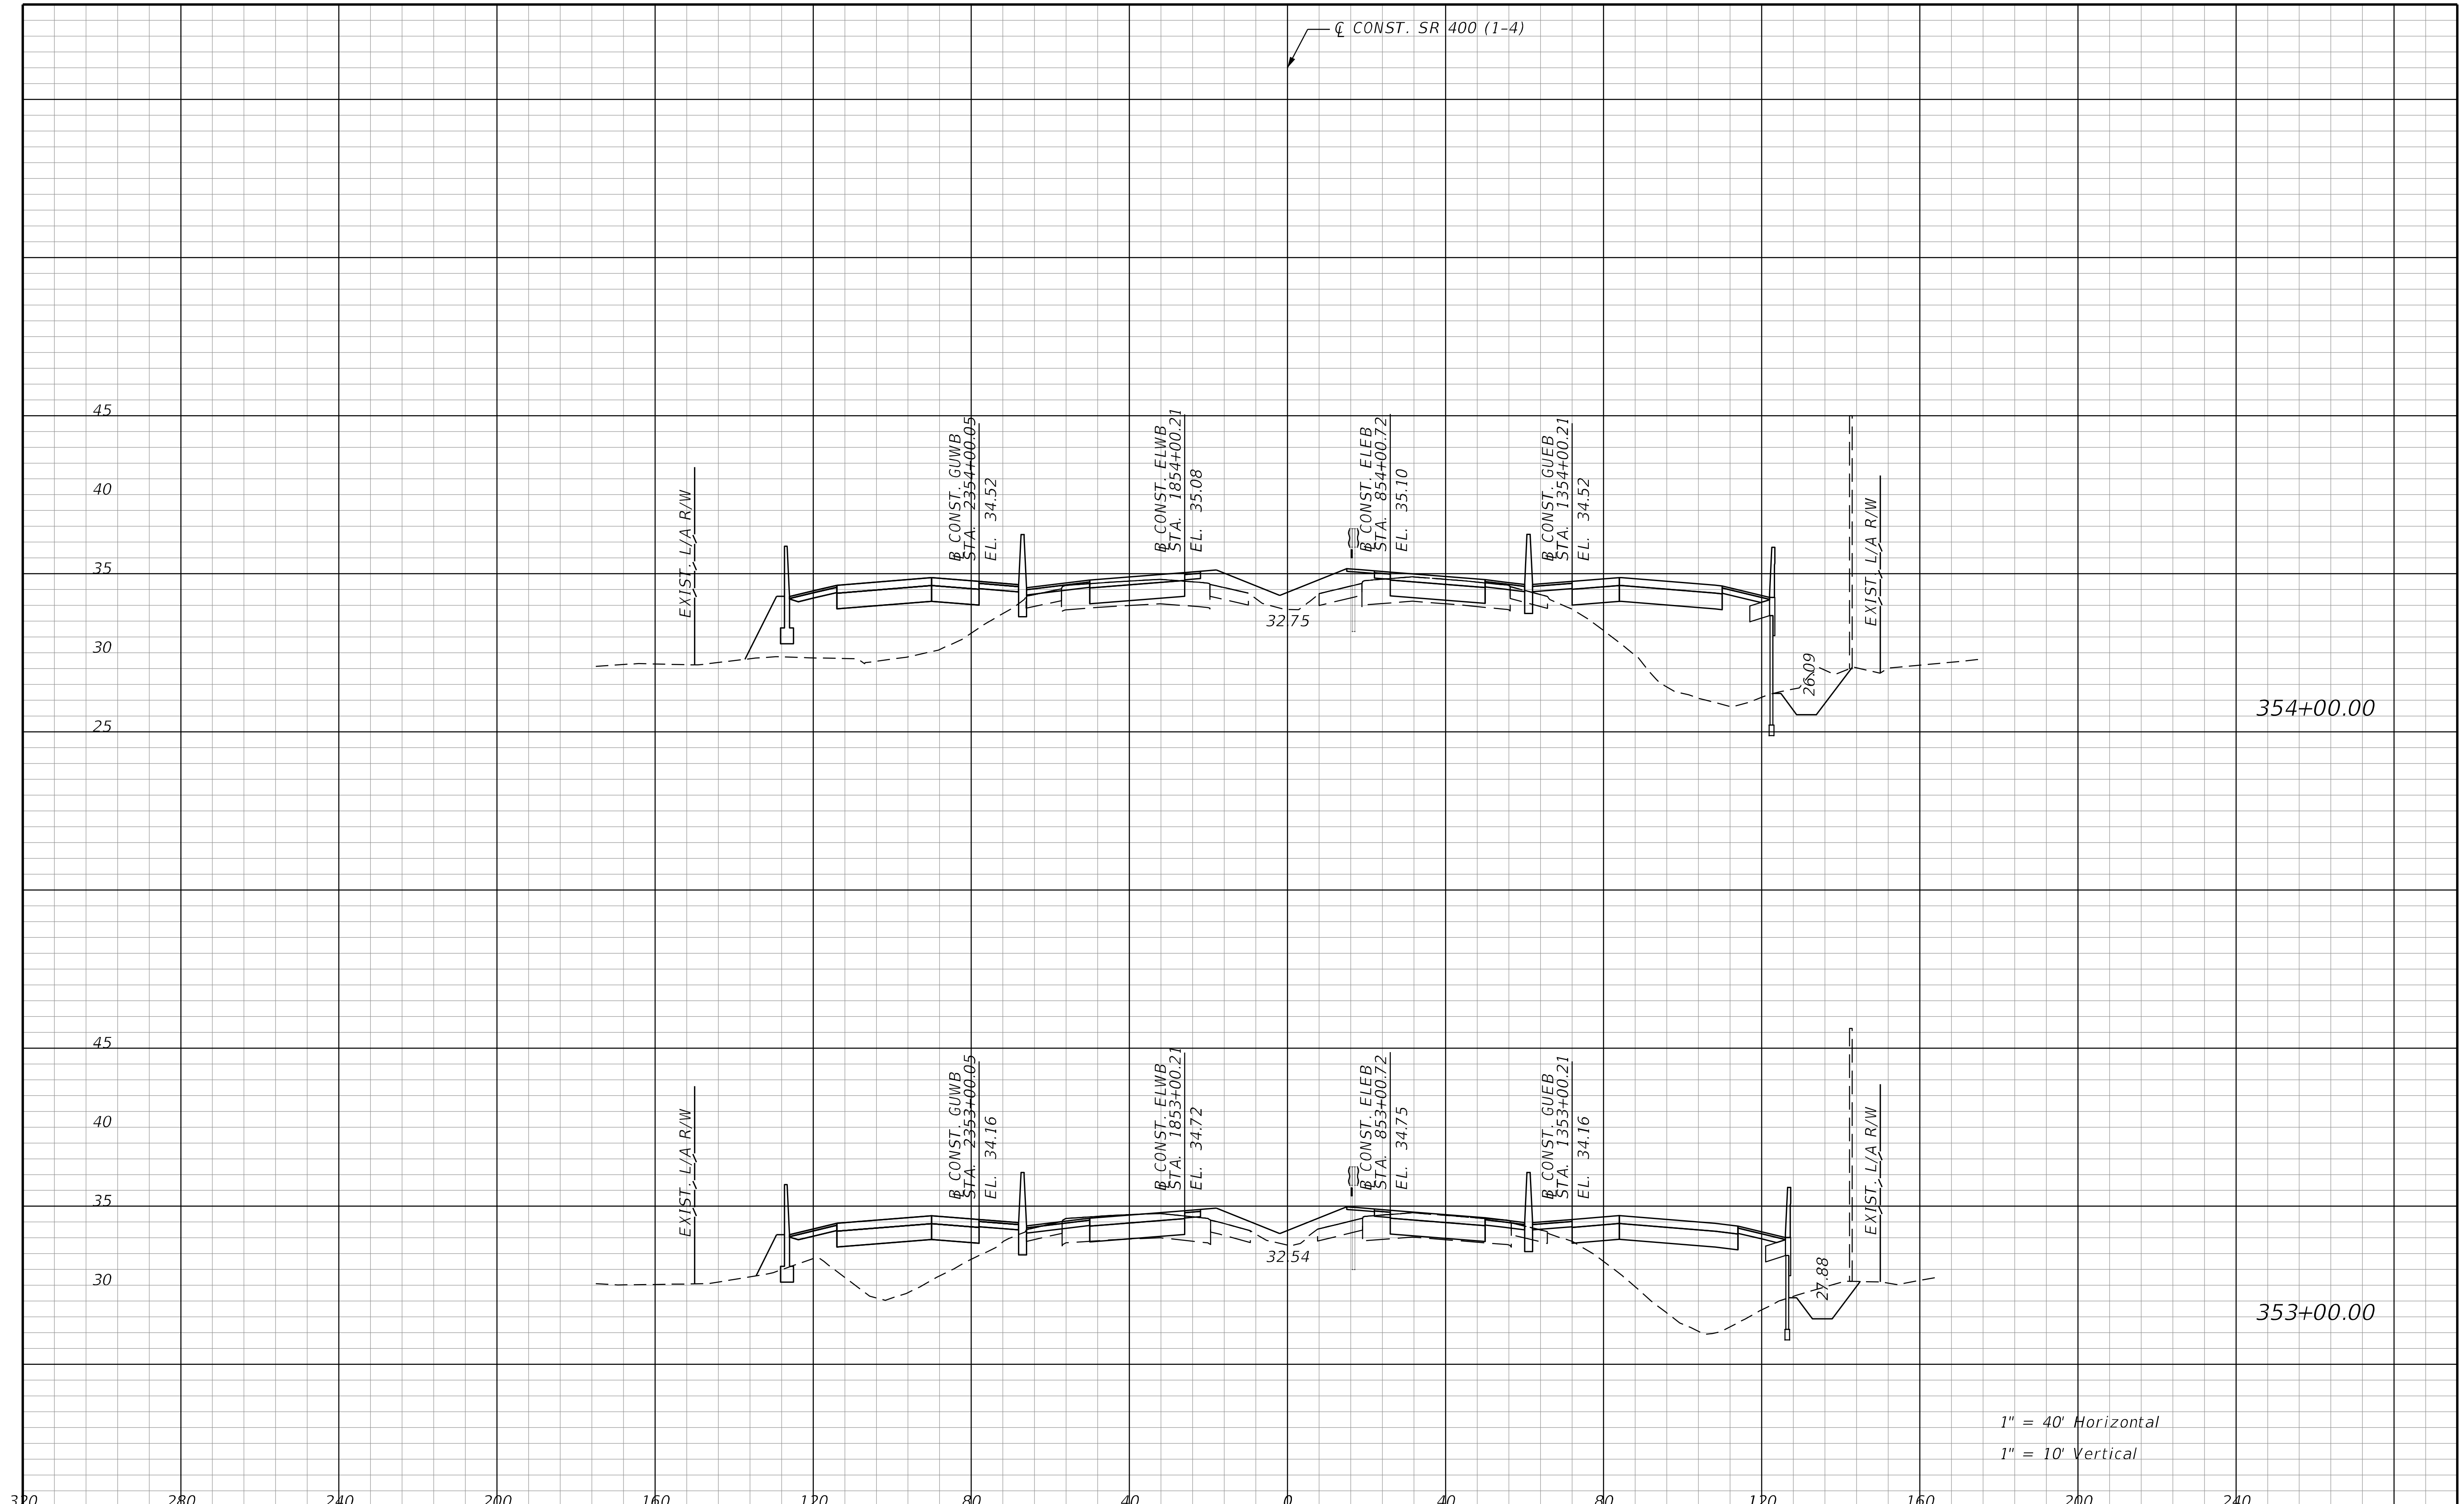

REVISIONS			
DATE	DESCRIPTION	DATE	DESCRIPTION

STANTEC CONSULTING SERVICES INC.
ENGINEER OF RECORD:
WILLIAM V. ANDERSON, P.E. NO.: 36682
11315 CORPORATE BLVD., SUITE 105
ORLANDO, FLORIDA 32817
(407) 823-8966
CERTIFICATE OF AUTHORIZATION NO. 27013

STATE OF FLORIDA
DEPARTMENT OF TRANSPORTATION

ROAD NO.	COUNTY	FINANCIAL PROJECT ID
SR400	VOLUSIA	408464-2-32-01

CROSS SECTIONS
SR 400 (I-4)

SHEET NO.
659

THE OFFICIAL RECORD OF THIS SHEET IS THE ELECTRONIC FILE DIGITALLY SIGNED AND SEALED UNDER RULE 61G15-23.004, F.A.C.

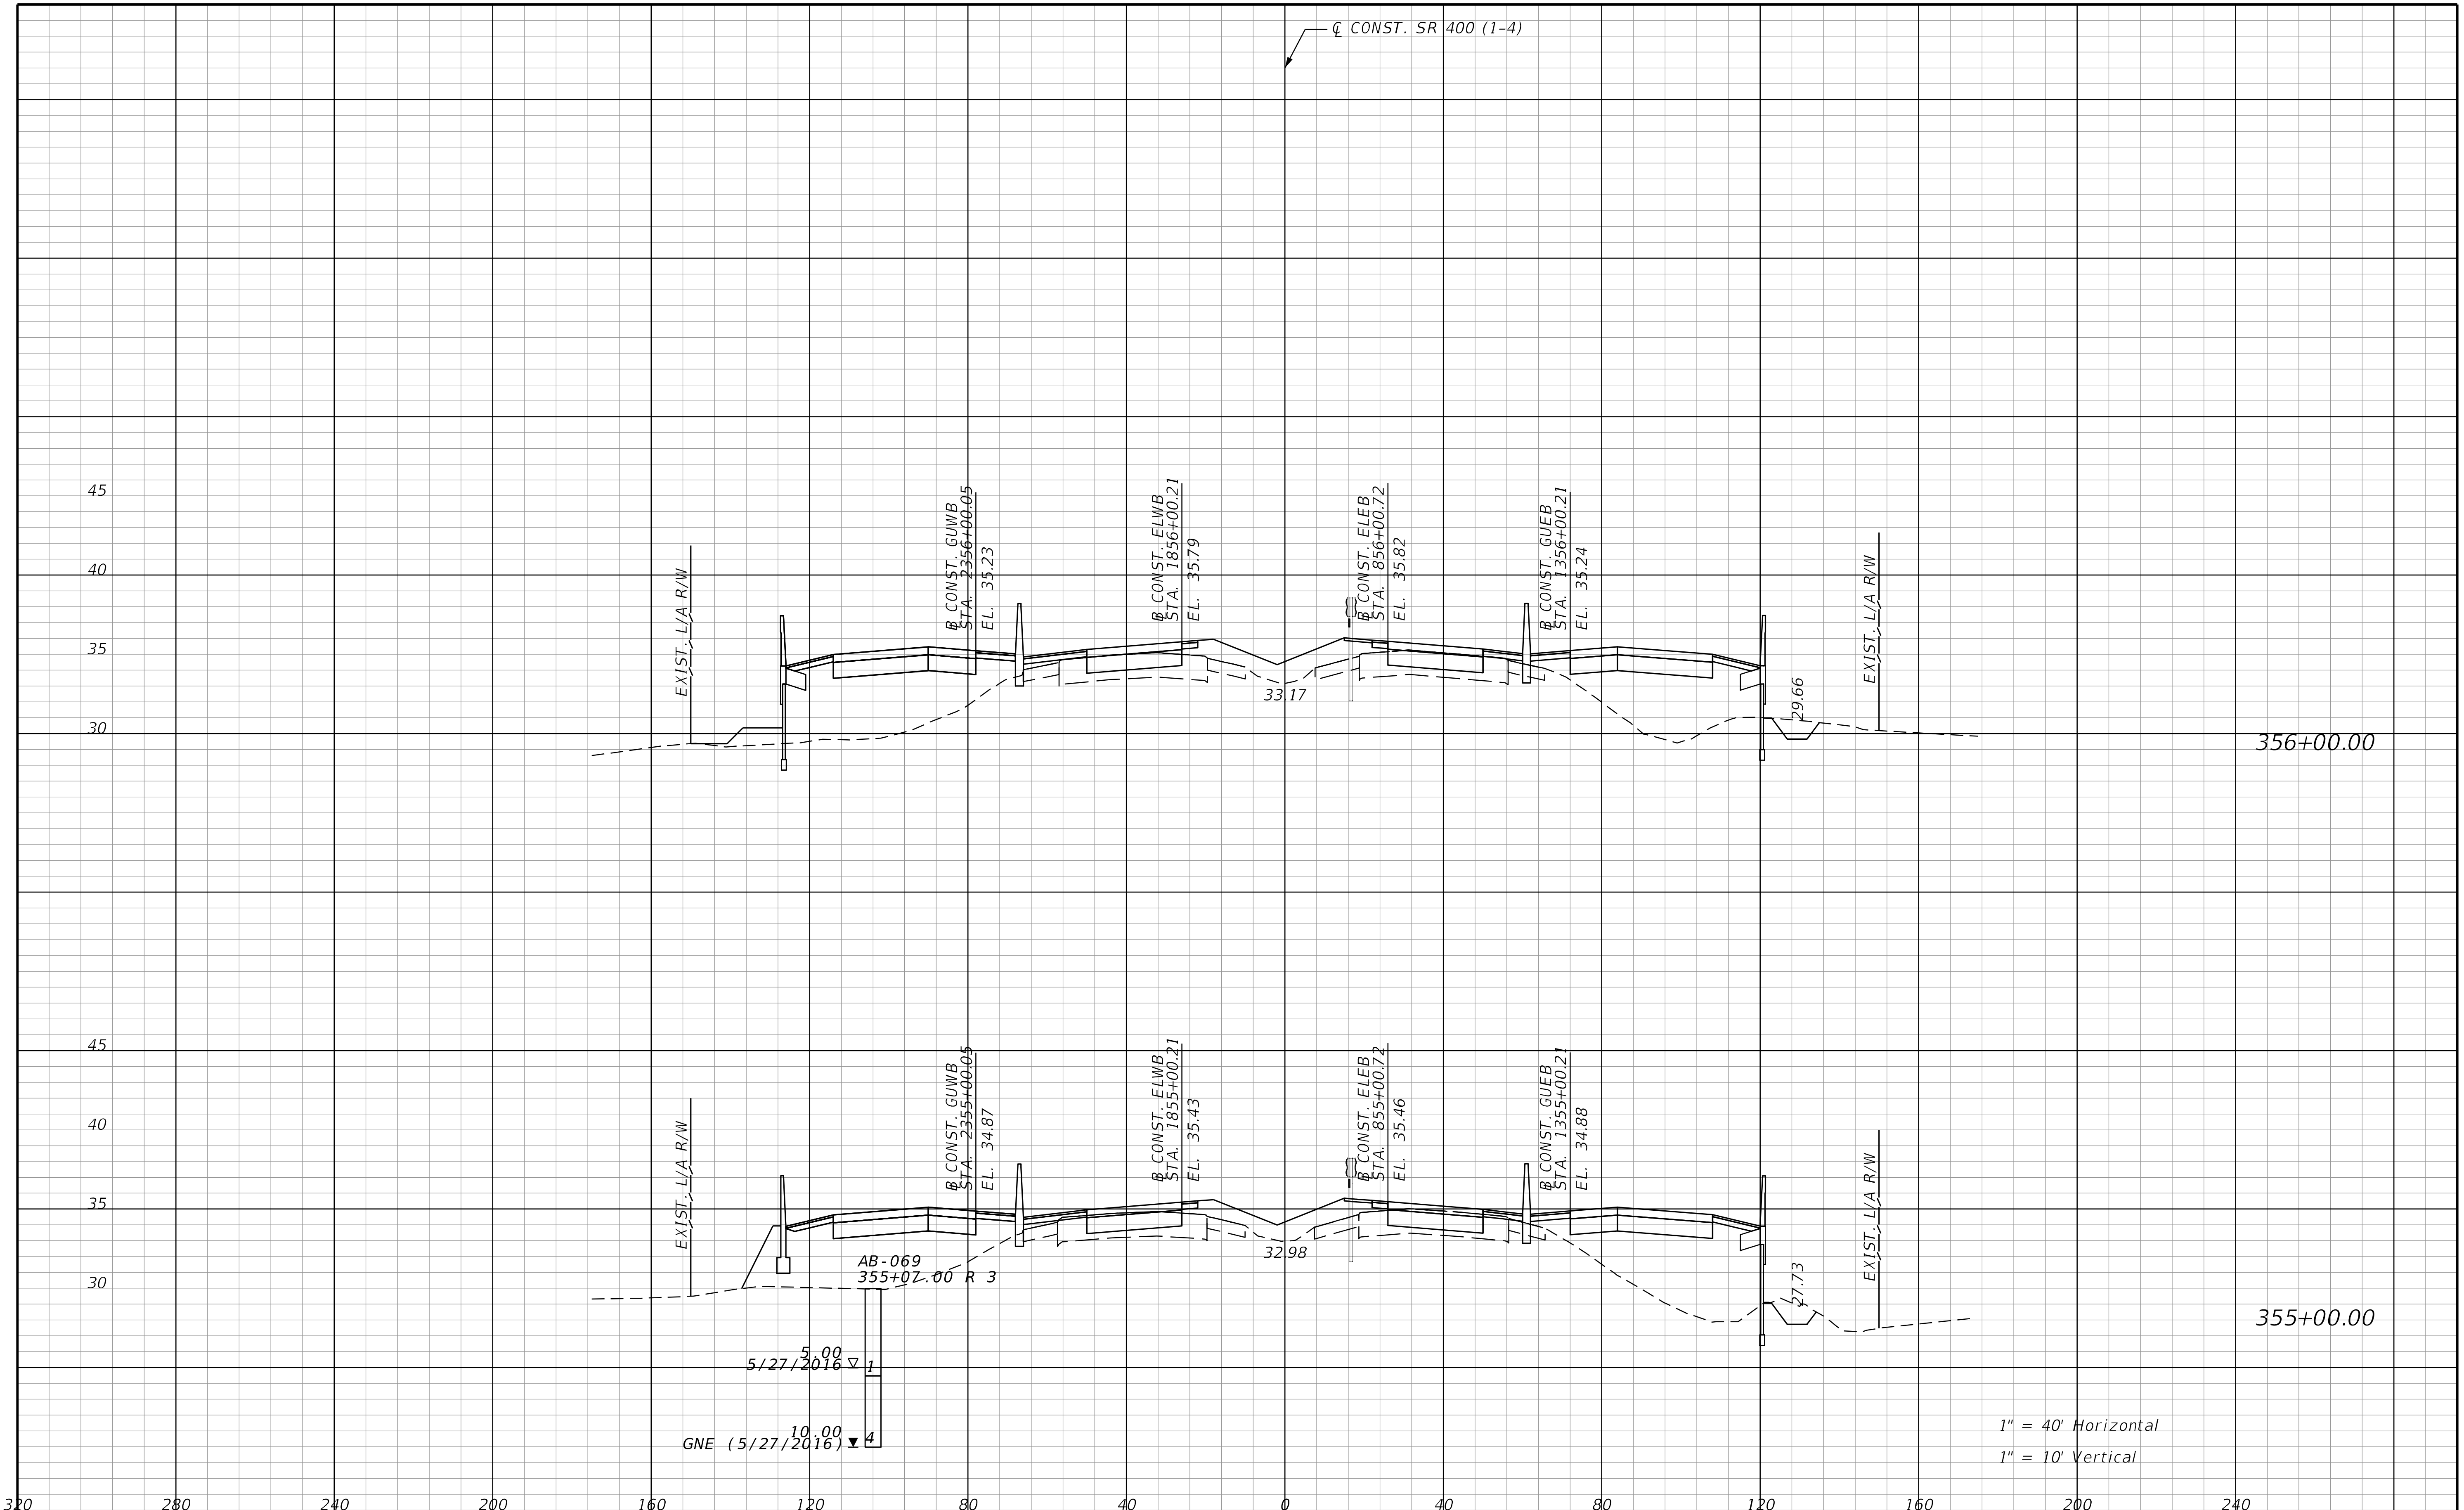

THE OFFICIAL RECORD OF THIS SHEET IS THE ELECTRONIC FILE DIGITALLY SIGNED AND SEALED UNDER RULE 61G15-23.004, F.A.C.

REVISIONS			
DATE	DESCRIPTION	DATE	DESCRIPTION

STANTEC CONSULTING SERVICES INC.
ENGINEER OF RECORD:
WILLIAM V. ANDERSON, P.E. NO.: 36682
11315 CORPORATE BLVD., SUITE 105
ORLANDO, FLORIDA 32817
(407) 823-8966
CERTIFICATE OF AUTHORIZATION NO. 27013

STATE OF FLORIDA
DEPARTMENT OF TRANSPORTATION

ROAD NO.	COUNTY	FINANCIAL PROJECT ID
SR400	VOLUSIA	408464-2-32-01

CROSS SECTIONS
SR 400 (I-4)

SHEET NO.
660

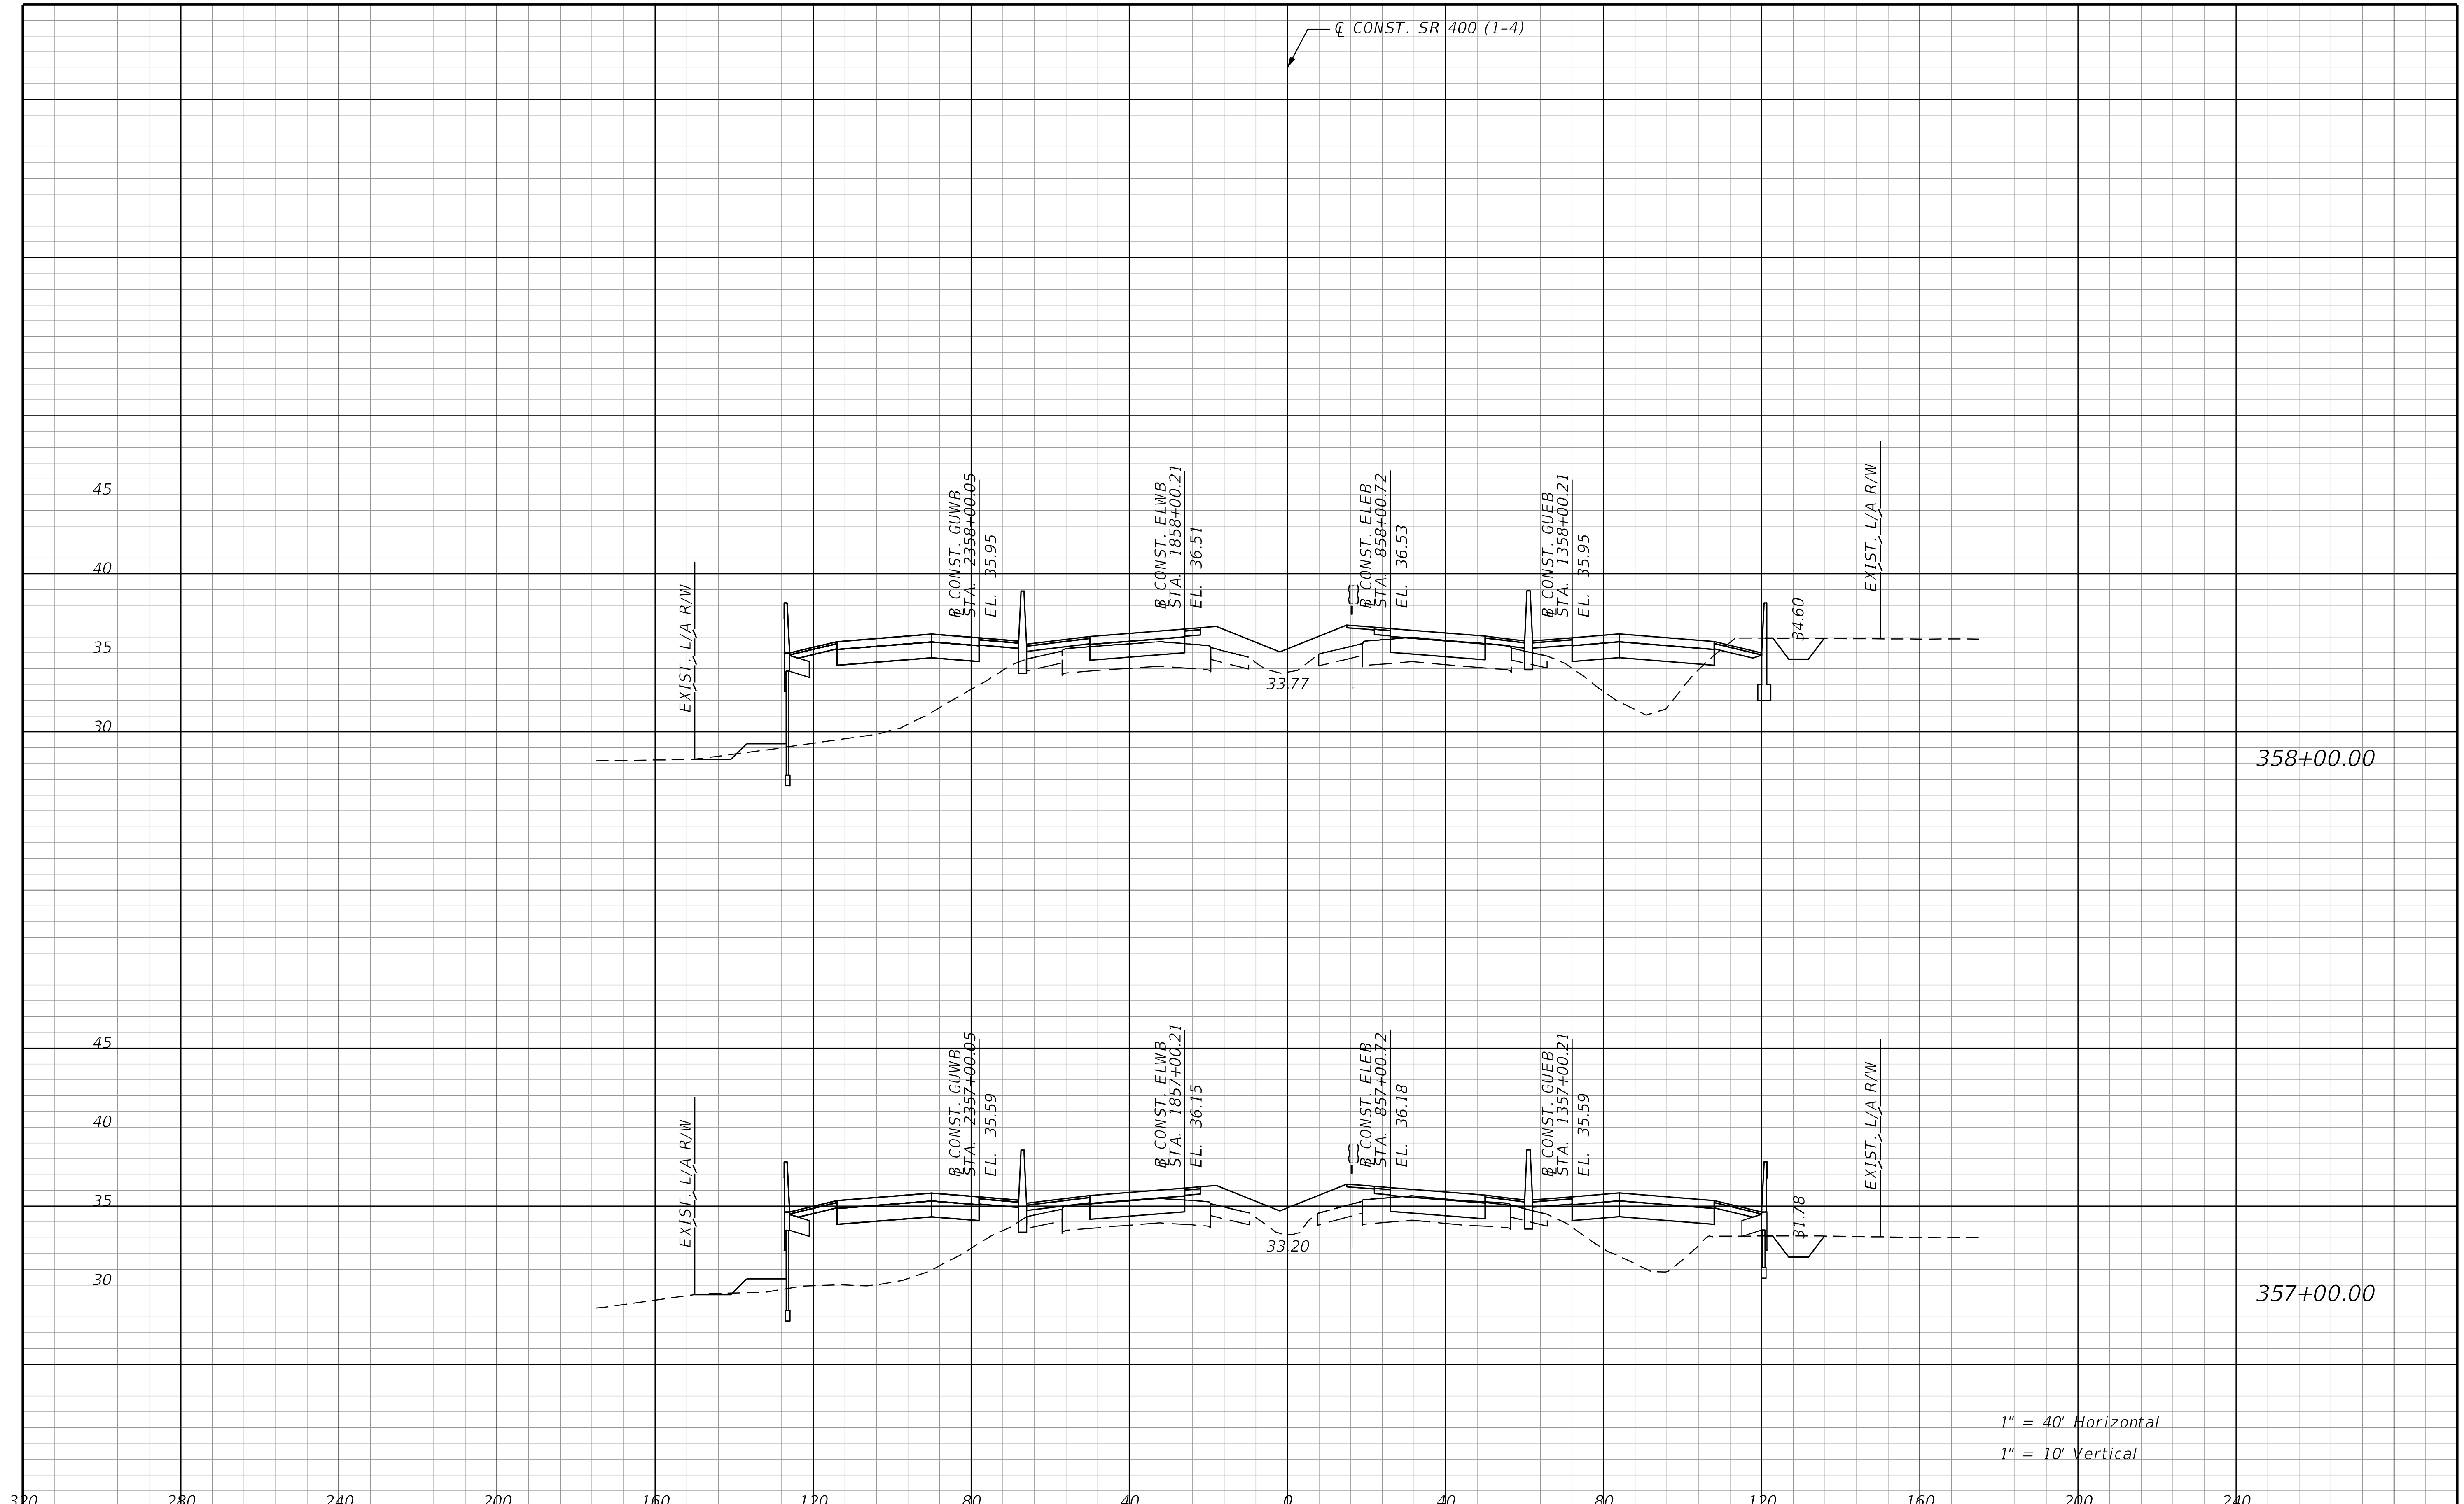

REVISIONS			
DATE	DESCRIPTION	DATE	DESCRIPTION

STANTEC CONSULTING SERVICES INC.
ENGINEER OF RECORD:
WILLIAM V. ANDERSON, P.E. NO.: 36682
11315 CORPORATE BLVD., SUITE 105
ORLANDO, FLORIDA 32817
(407) 823-8966
CERTIFICATE OF AUTHORIZATION NO. 27013

STATE OF FLORIDA
DEPARTMENT OF TRANSPORTATION

ROAD NO.	COUNTY	FINANCIAL PROJECT ID
SR400	VOLUSIA	408464-2-32-01

CROSS SECTIONS
SR 400 (I-4)

SHEET NO.
661

THE OFFICIAL RECORD OF THIS SHEET IS THE ELECTRONIC FILE DIGITALLY SIGNED AND SEALED UNDER RULE 61G15-23.004, F.A.C.

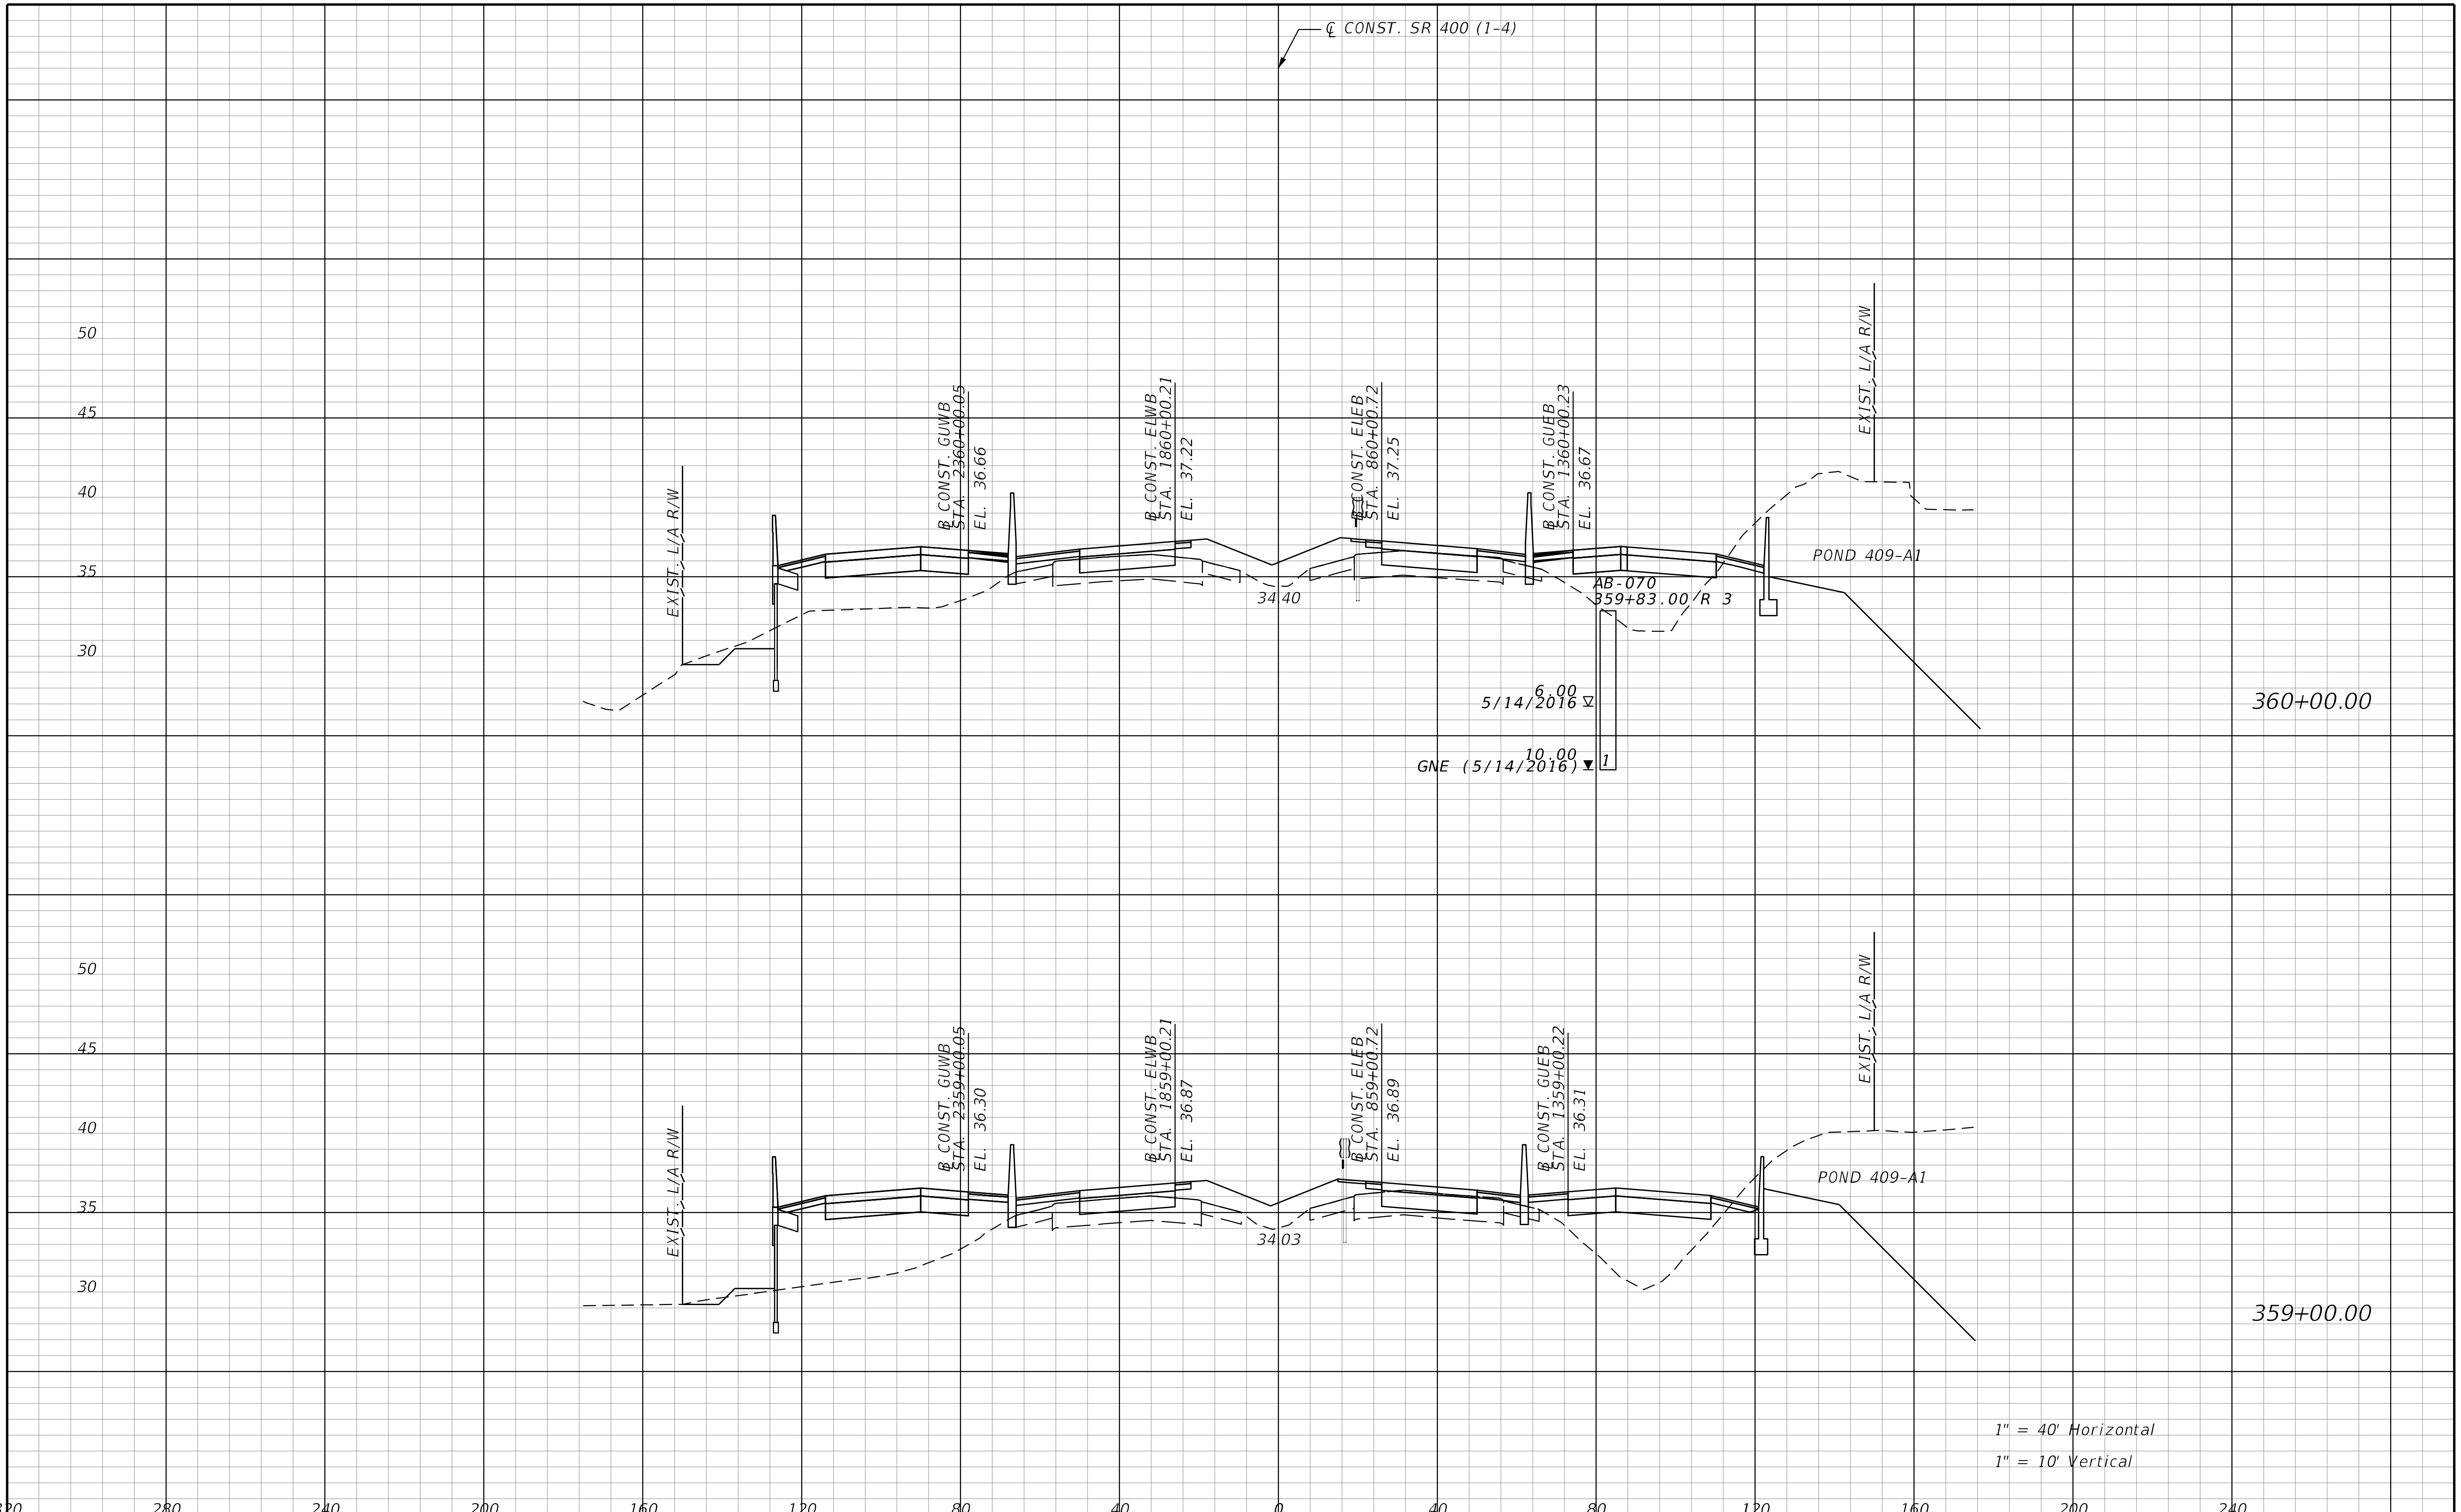

REVISIONS			
DATE	DESCRIPTION	DATE	DESCRIPTION

STANTEC CONSULTING SERVICES INC.
ENGINEER OF RECORD:
WILLIAM V. ANDERSON, P.E. NO.: 36682
11315 CORPORATE BLVD., SUITE 105
ORLANDO, FLORIDA 32817
(407) 823-8966
CERTIFICATE OF AUTHORIZATION NO. 27013

STATE OF FLORIDA
DEPARTMENT OF TRANSPORTATION

ROAD NO.	COUNTY	FINANCIAL PROJECT ID
SR400	VOLUSIA	408464-2-32-01

CROSS SECTIONS
SR 400 (I-4)

SHEET NO.
662

THE OFFICIAL RECORD OF THIS SHEET IS THE ELECTRONIC FILE DIGITALLY SIGNED AND SEALED UNDER RULE 61G15-23.004, F.A.C.

jchassee   6/14/2019 4:26:03 PM Rdxsrd_shg   V:\2158\active\CADD\40846423201\roadway\RDXSRD01.dgn

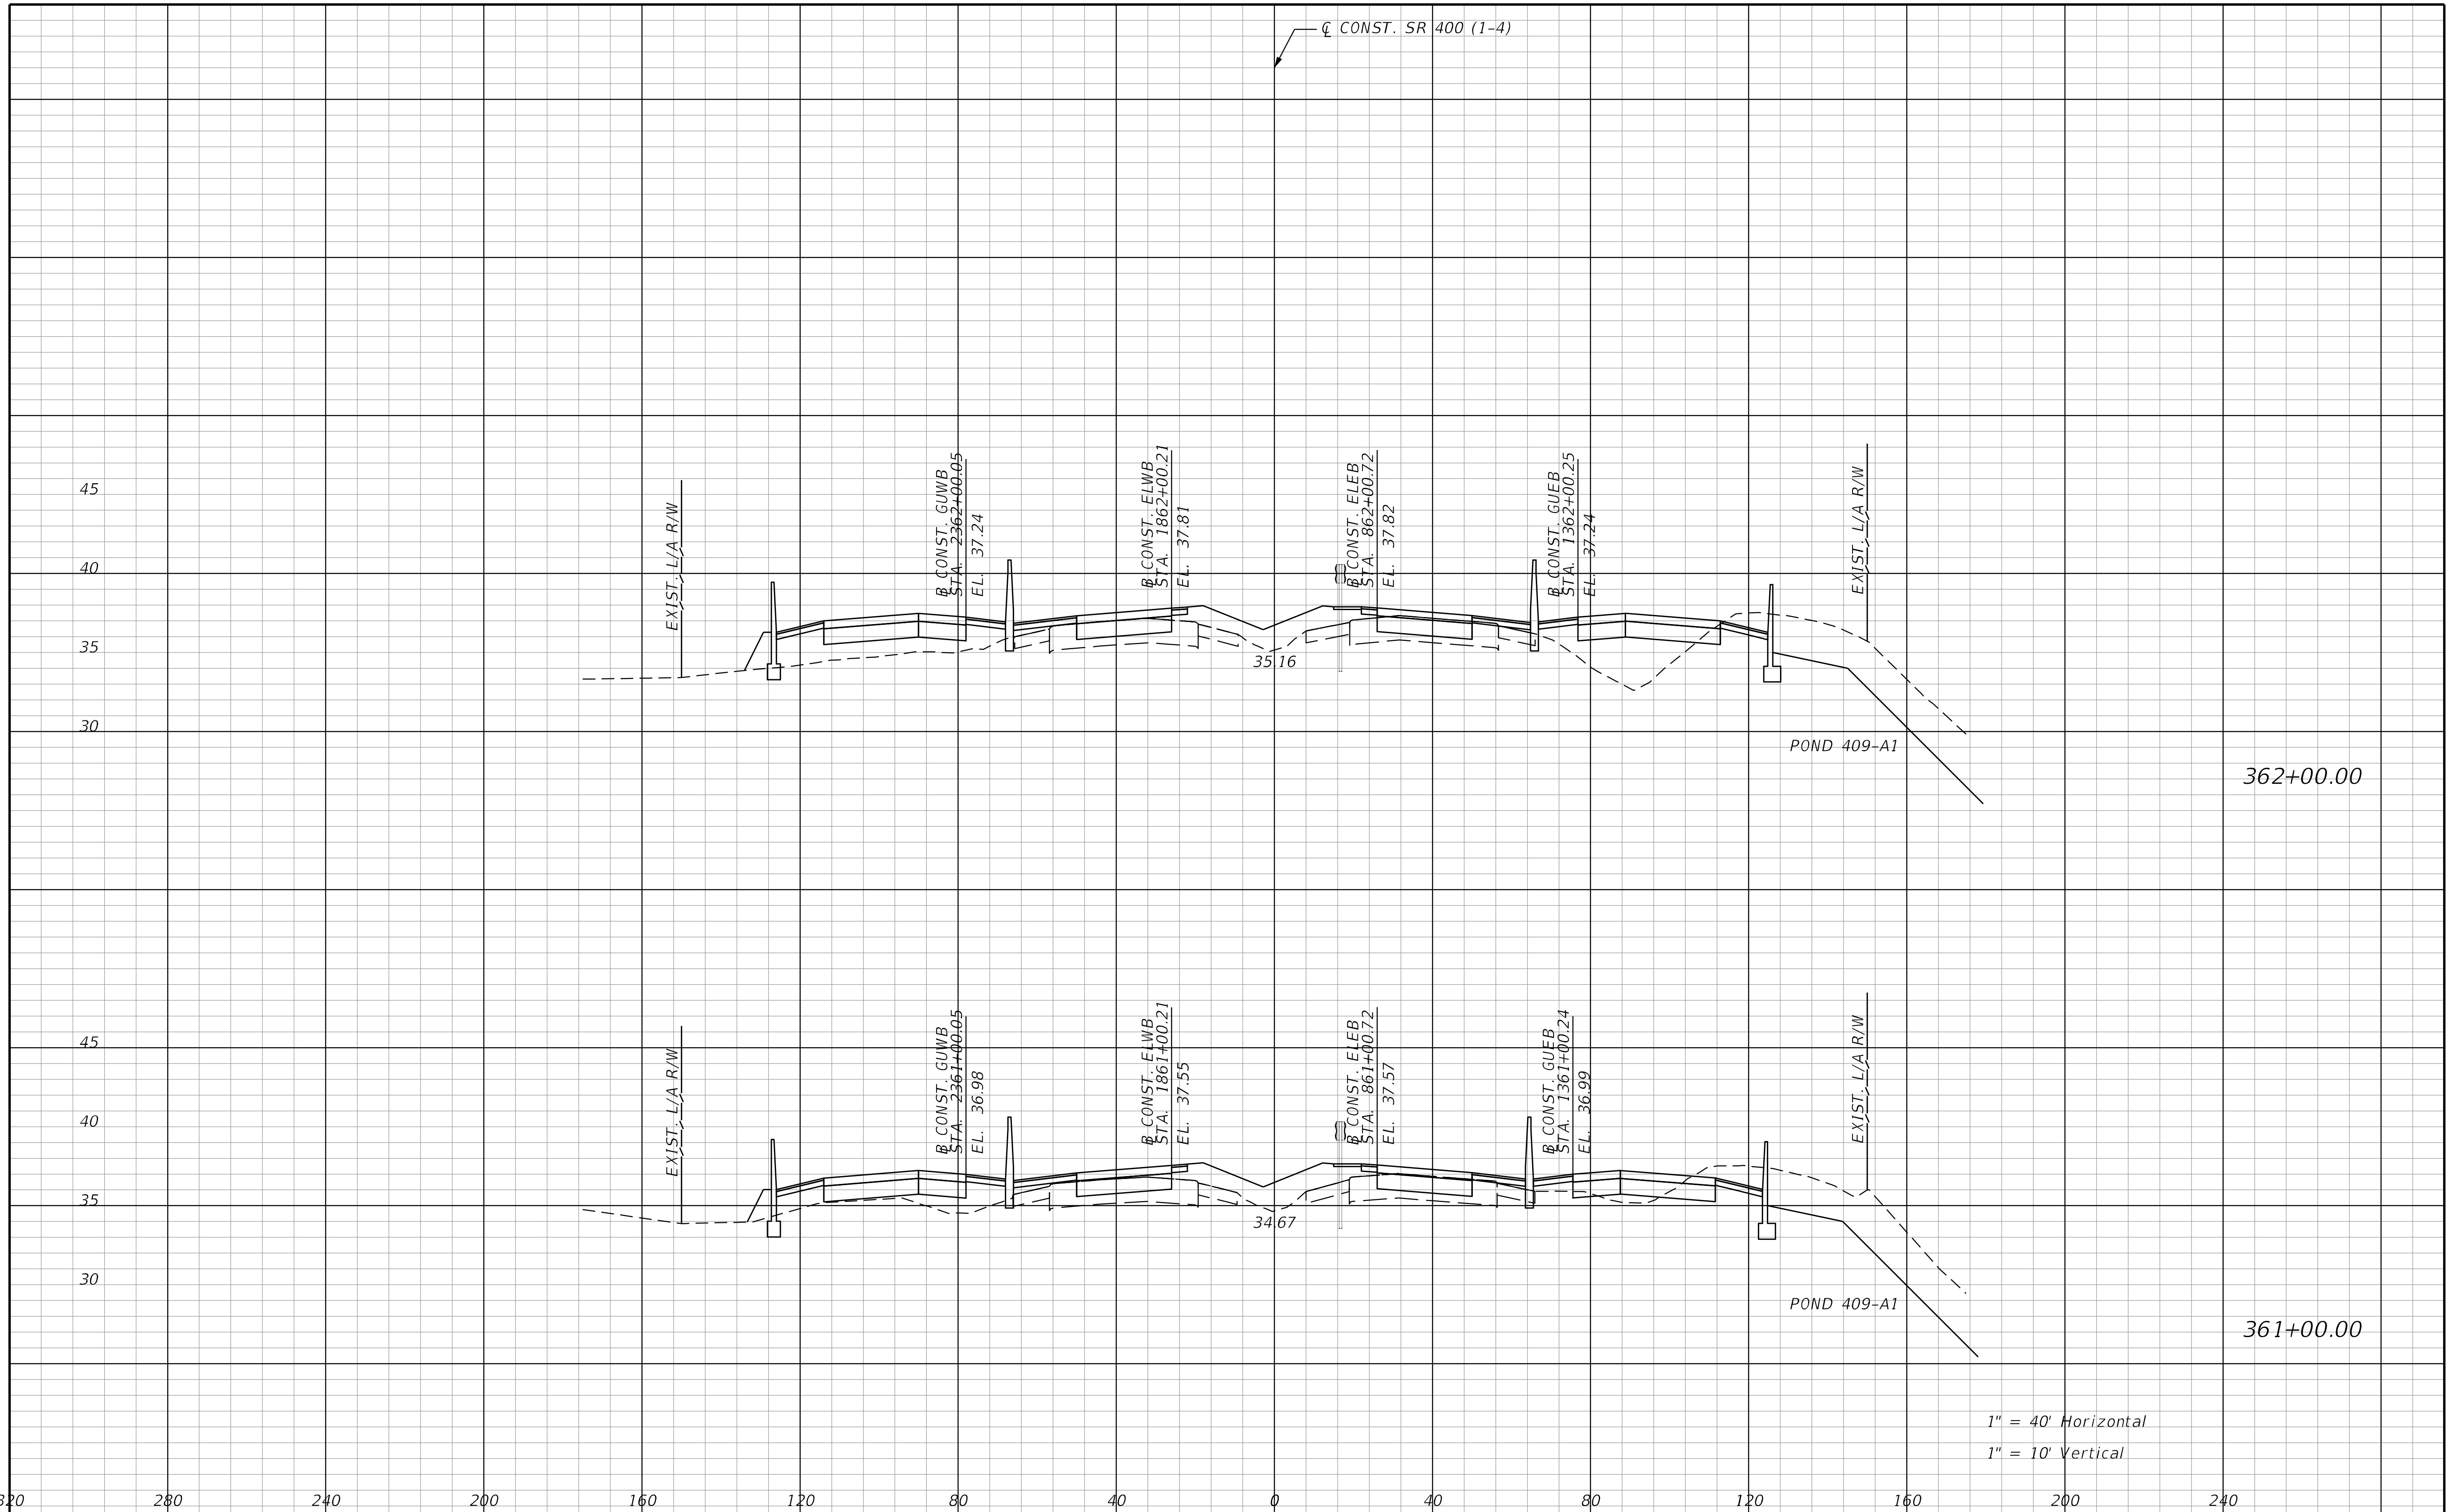

REVISIONS			
DATE	DESCRIPTION	DATE	DESCRIPTION

STANTEC CONSULTING SERVICES INC.
ENGINEER OF RECORD:
WILLIAM V. ANDERSON, P.E. NO.: 36682
11315 CORPORATE BLVD., SUITE 105
ORLANDO, FLORIDA 32817
(407) 823-8966
CERTIFICATE OF AUTHORIZATION NO. 27013

STATE OF FLORIDA
DEPARTMENT OF TRANSPORTATION

ROAD NO.	COUNTY	FINANCIAL PROJECT ID
SR400	VOLUSIA	408464-2-32-01

CROSS SECTIONS
SR 400 (I-4)

SHEET NO.
663

THE OFFICIAL RECORD OF THIS SHEET IS THE ELECTRONIC FILE DIGITALLY SIGNED AND SEALED UNDER RULE 61G15-23.004, F.A.C.

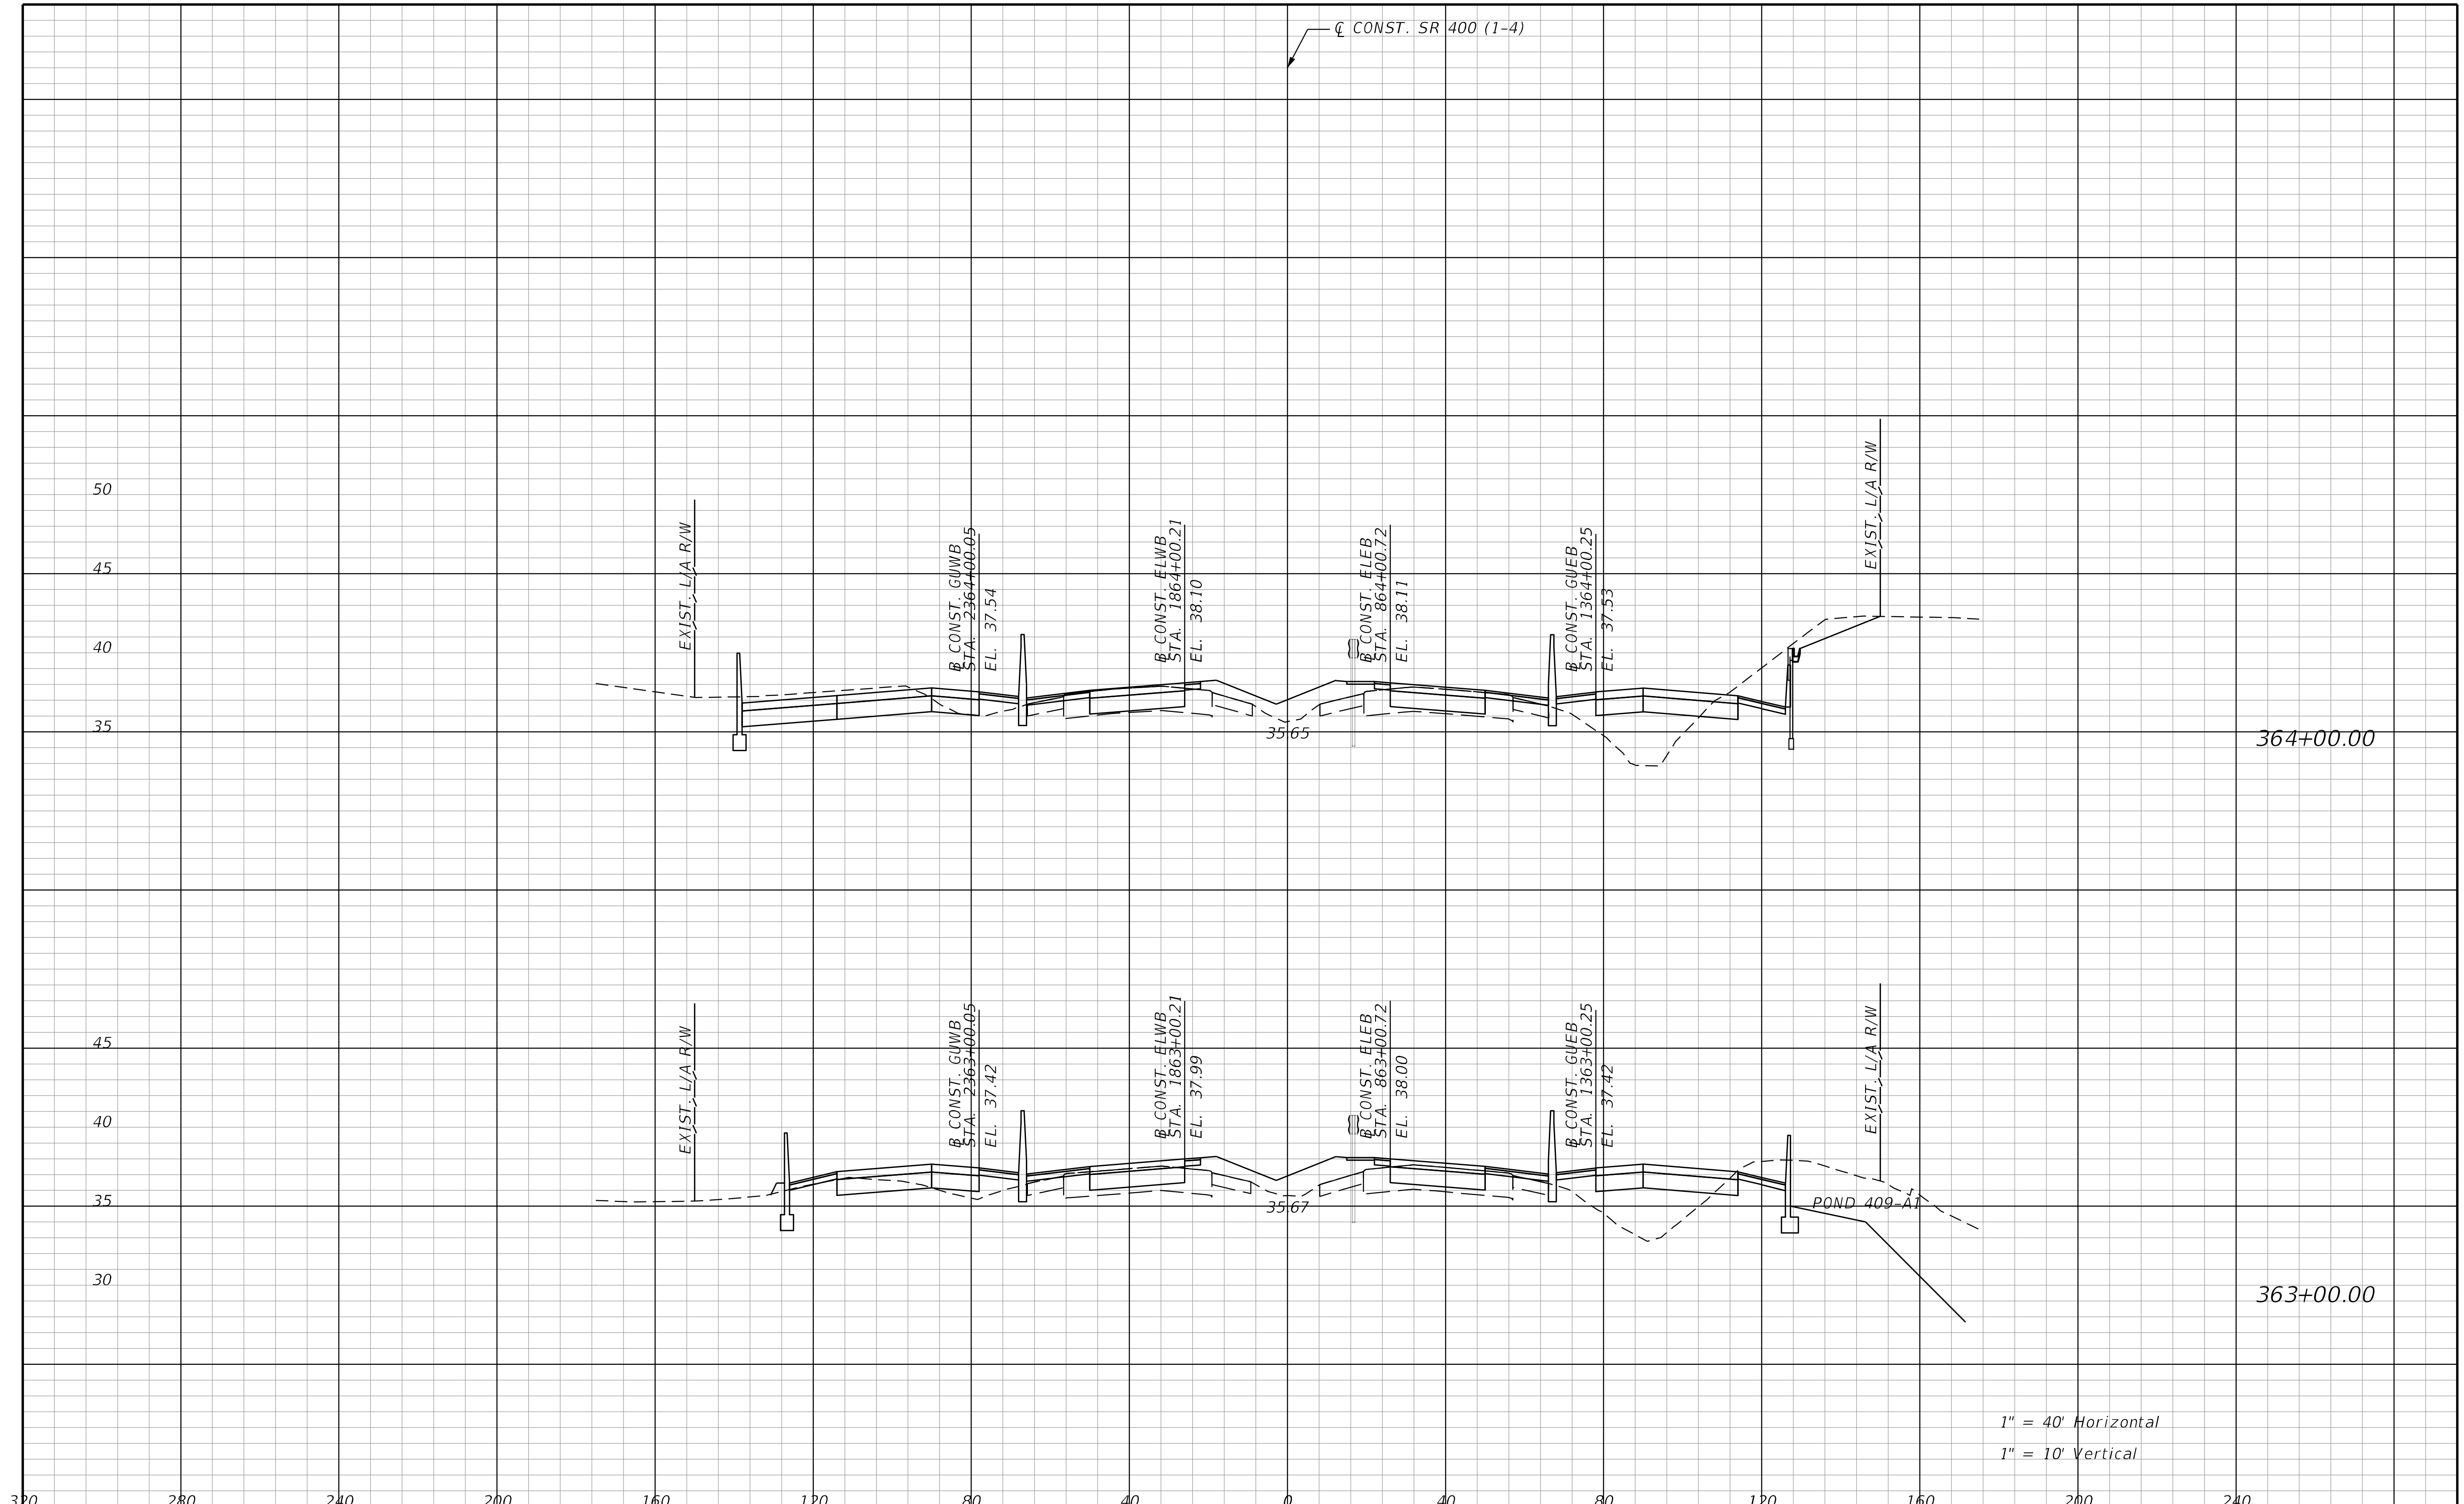

REVISIONS			
DATE	DESCRIPTION	DATE	DESCRIPTION

STANTEC CONSULTING SERVICES INC.
ENGINEER OF RECORD:
WILLIAM V. ANDERSON, P.E. NO.: 36682
11315 CORPORATE BLVD., SUITE 105
ORLANDO, FLORIDA 32817
(407) 823-8966
CERTIFICATE OF AUTHORIZATION NO. 27013

STATE OF FLORIDA
DEPARTMENT OF TRANSPORTATION

ROAD NO.	COUNTY	FINANCIAL PROJECT ID
SR400	VOLUSIA	408464-2-32-01

CROSS SECTIONS
SR 400 (I-4)

SHEET NO.
664

jchassee 6/14/2019 4:26:04 PM Rdxsrd_shg V:\2158\active\CADD\40846423201\roadway\RDXSRD01.dgn

THE OFFICIAL RECORD OF THIS SHEET IS THE ELECTRONIC FILE DIGITALLY SIGNED AND SEALED UNDER RULE 61G15-23.004, F.A.C.

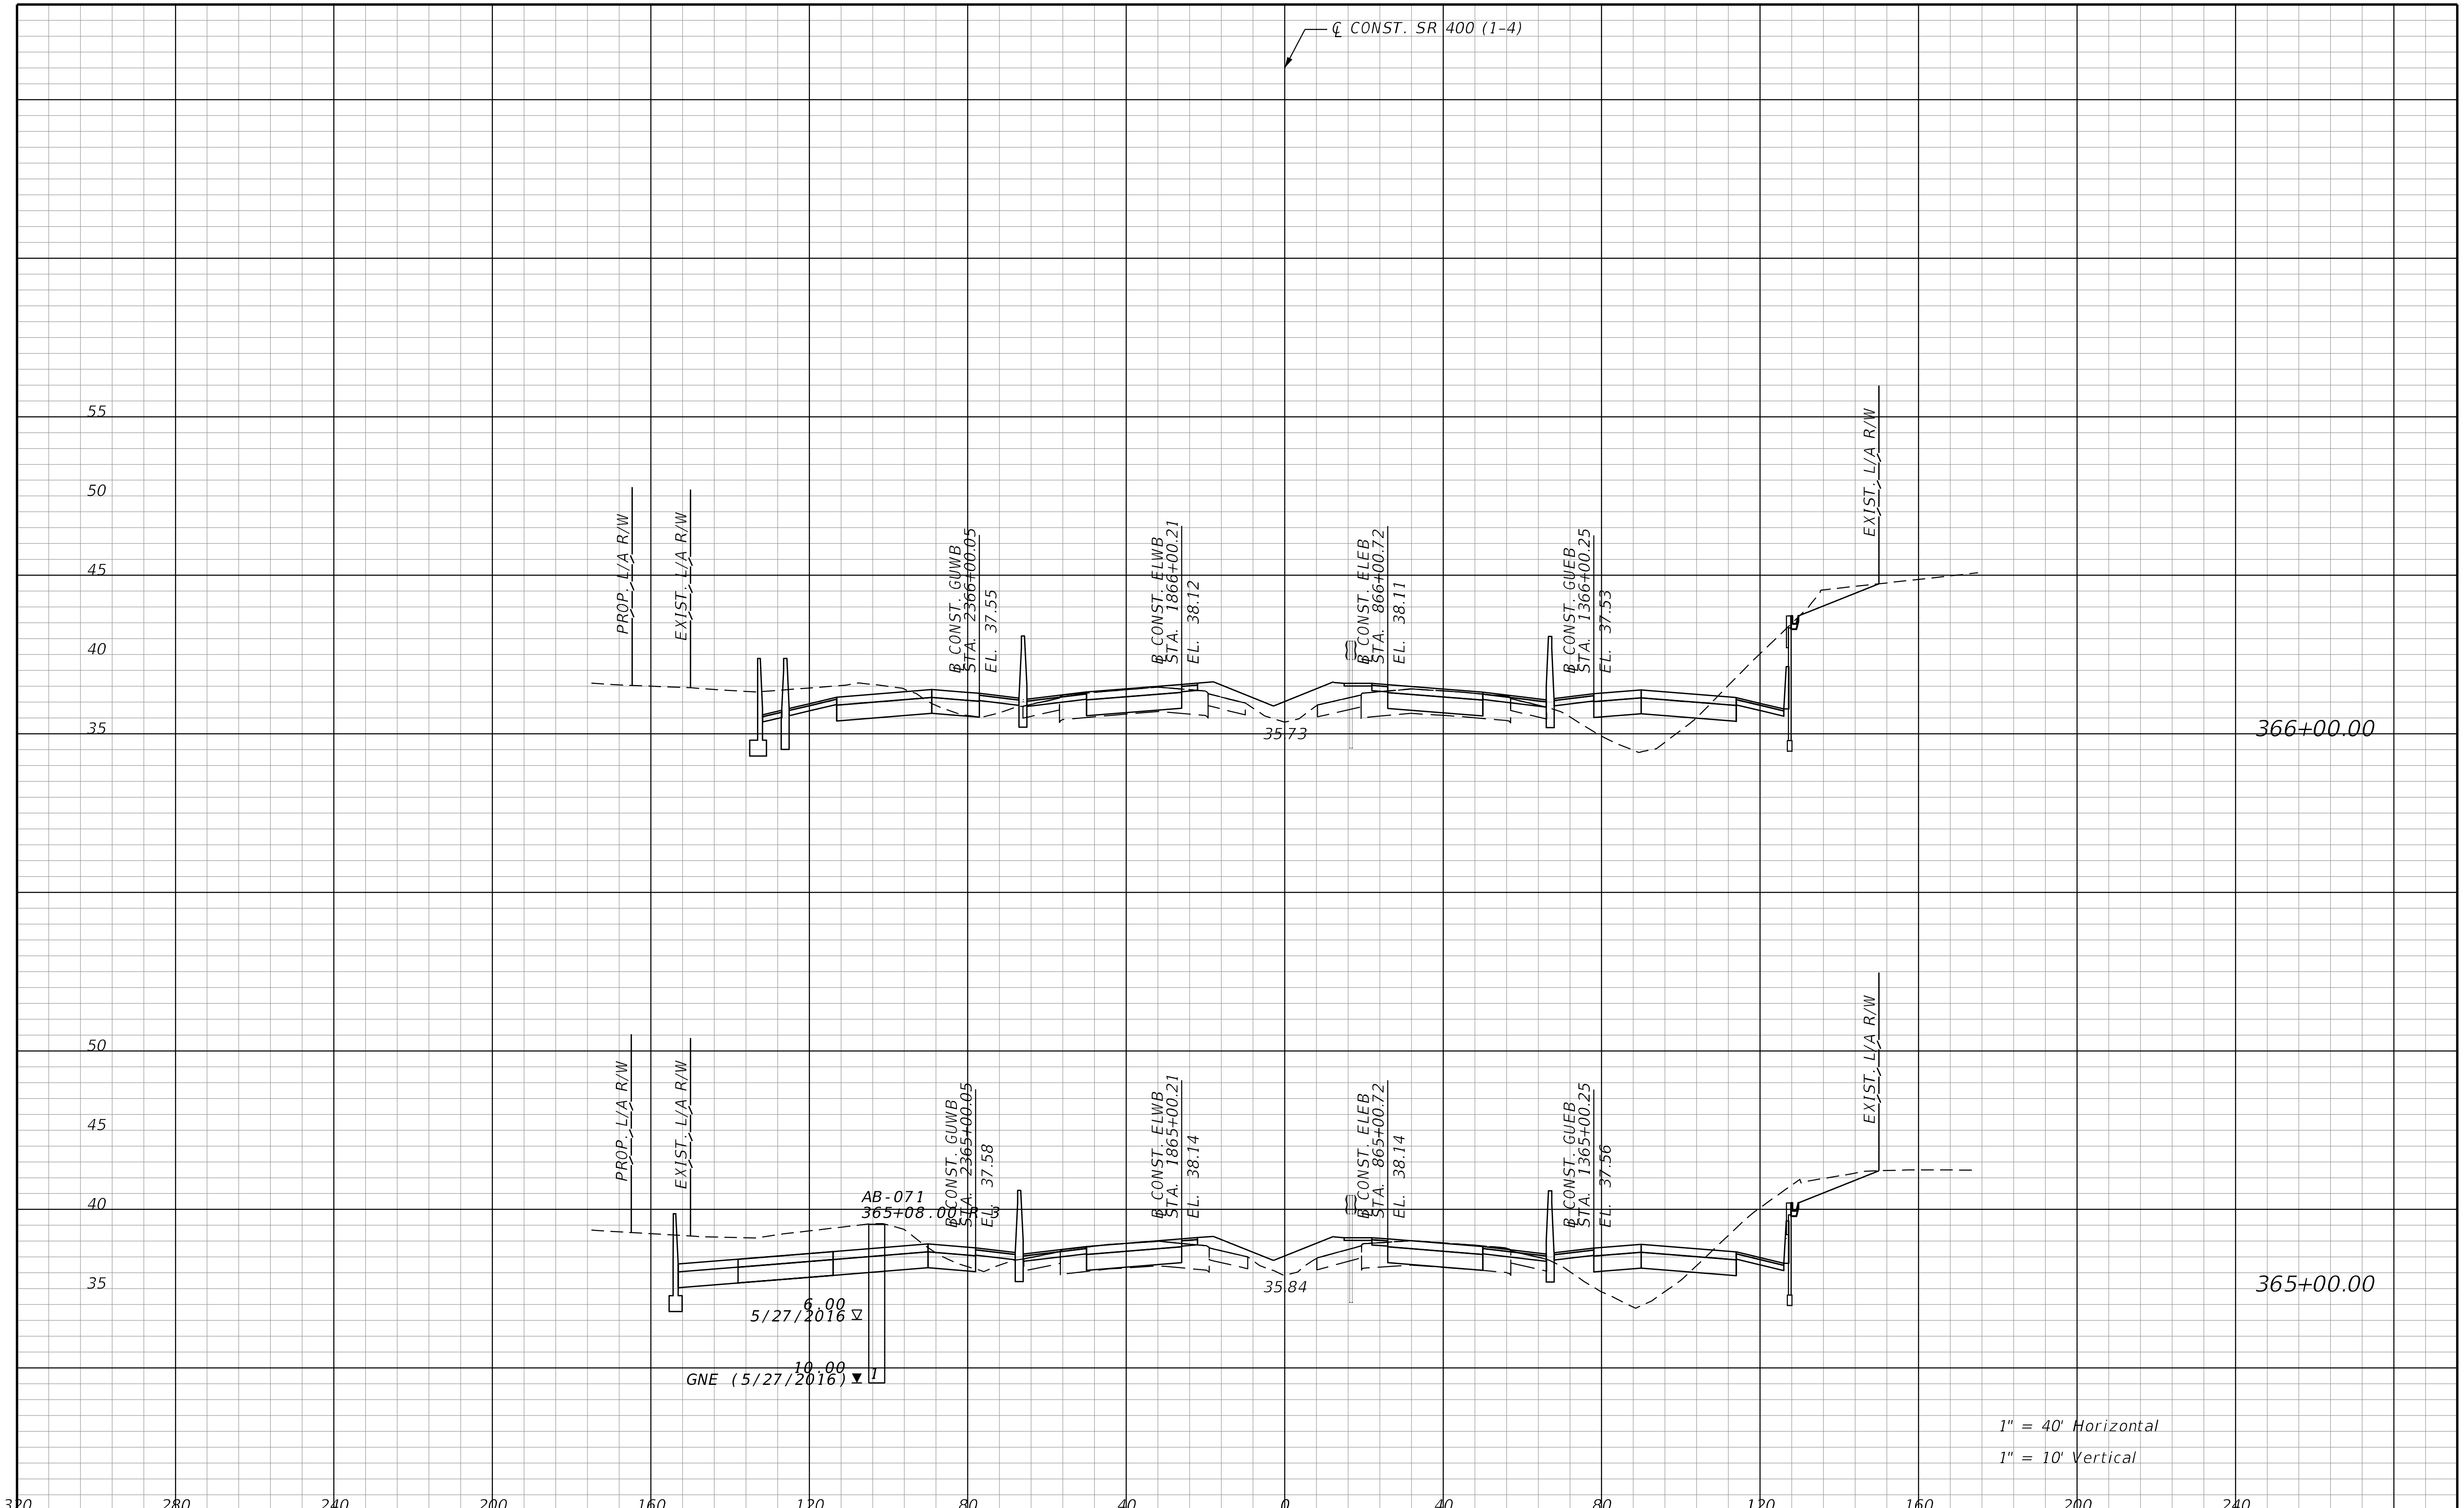

REVISIONS			
DATE	DESCRIPTION	DATE	DESCRIPTION

STANTEC CONSULTING SERVICES INC.
ENGINEER OF RECORD:
WILLIAM V. ANDERSON, P.E. NO.: 36682
11315 CORPORATE BLVD., SUITE 105
ORLANDO, FLORIDA 32817
(407) 823-8966
CERTIFICATE OF AUTHORIZATION NO. 27013

STATE OF FLORIDA
DEPARTMENT OF TRANSPORTATION

ROAD NO.	COUNTY	FINANCIAL PROJECT ID
SR400	VOLUSIA	408464-2-32-01

CROSS SECTIONS
SR 400 (I-4)

SHEET NO.
665

THE OFFICIAL RECORD OF THIS SHEET IS THE ELECTRONIC FILE DIGITALLY SIGNED AND SEALED UNDER RULE 61G15-23.004, F.A.C.

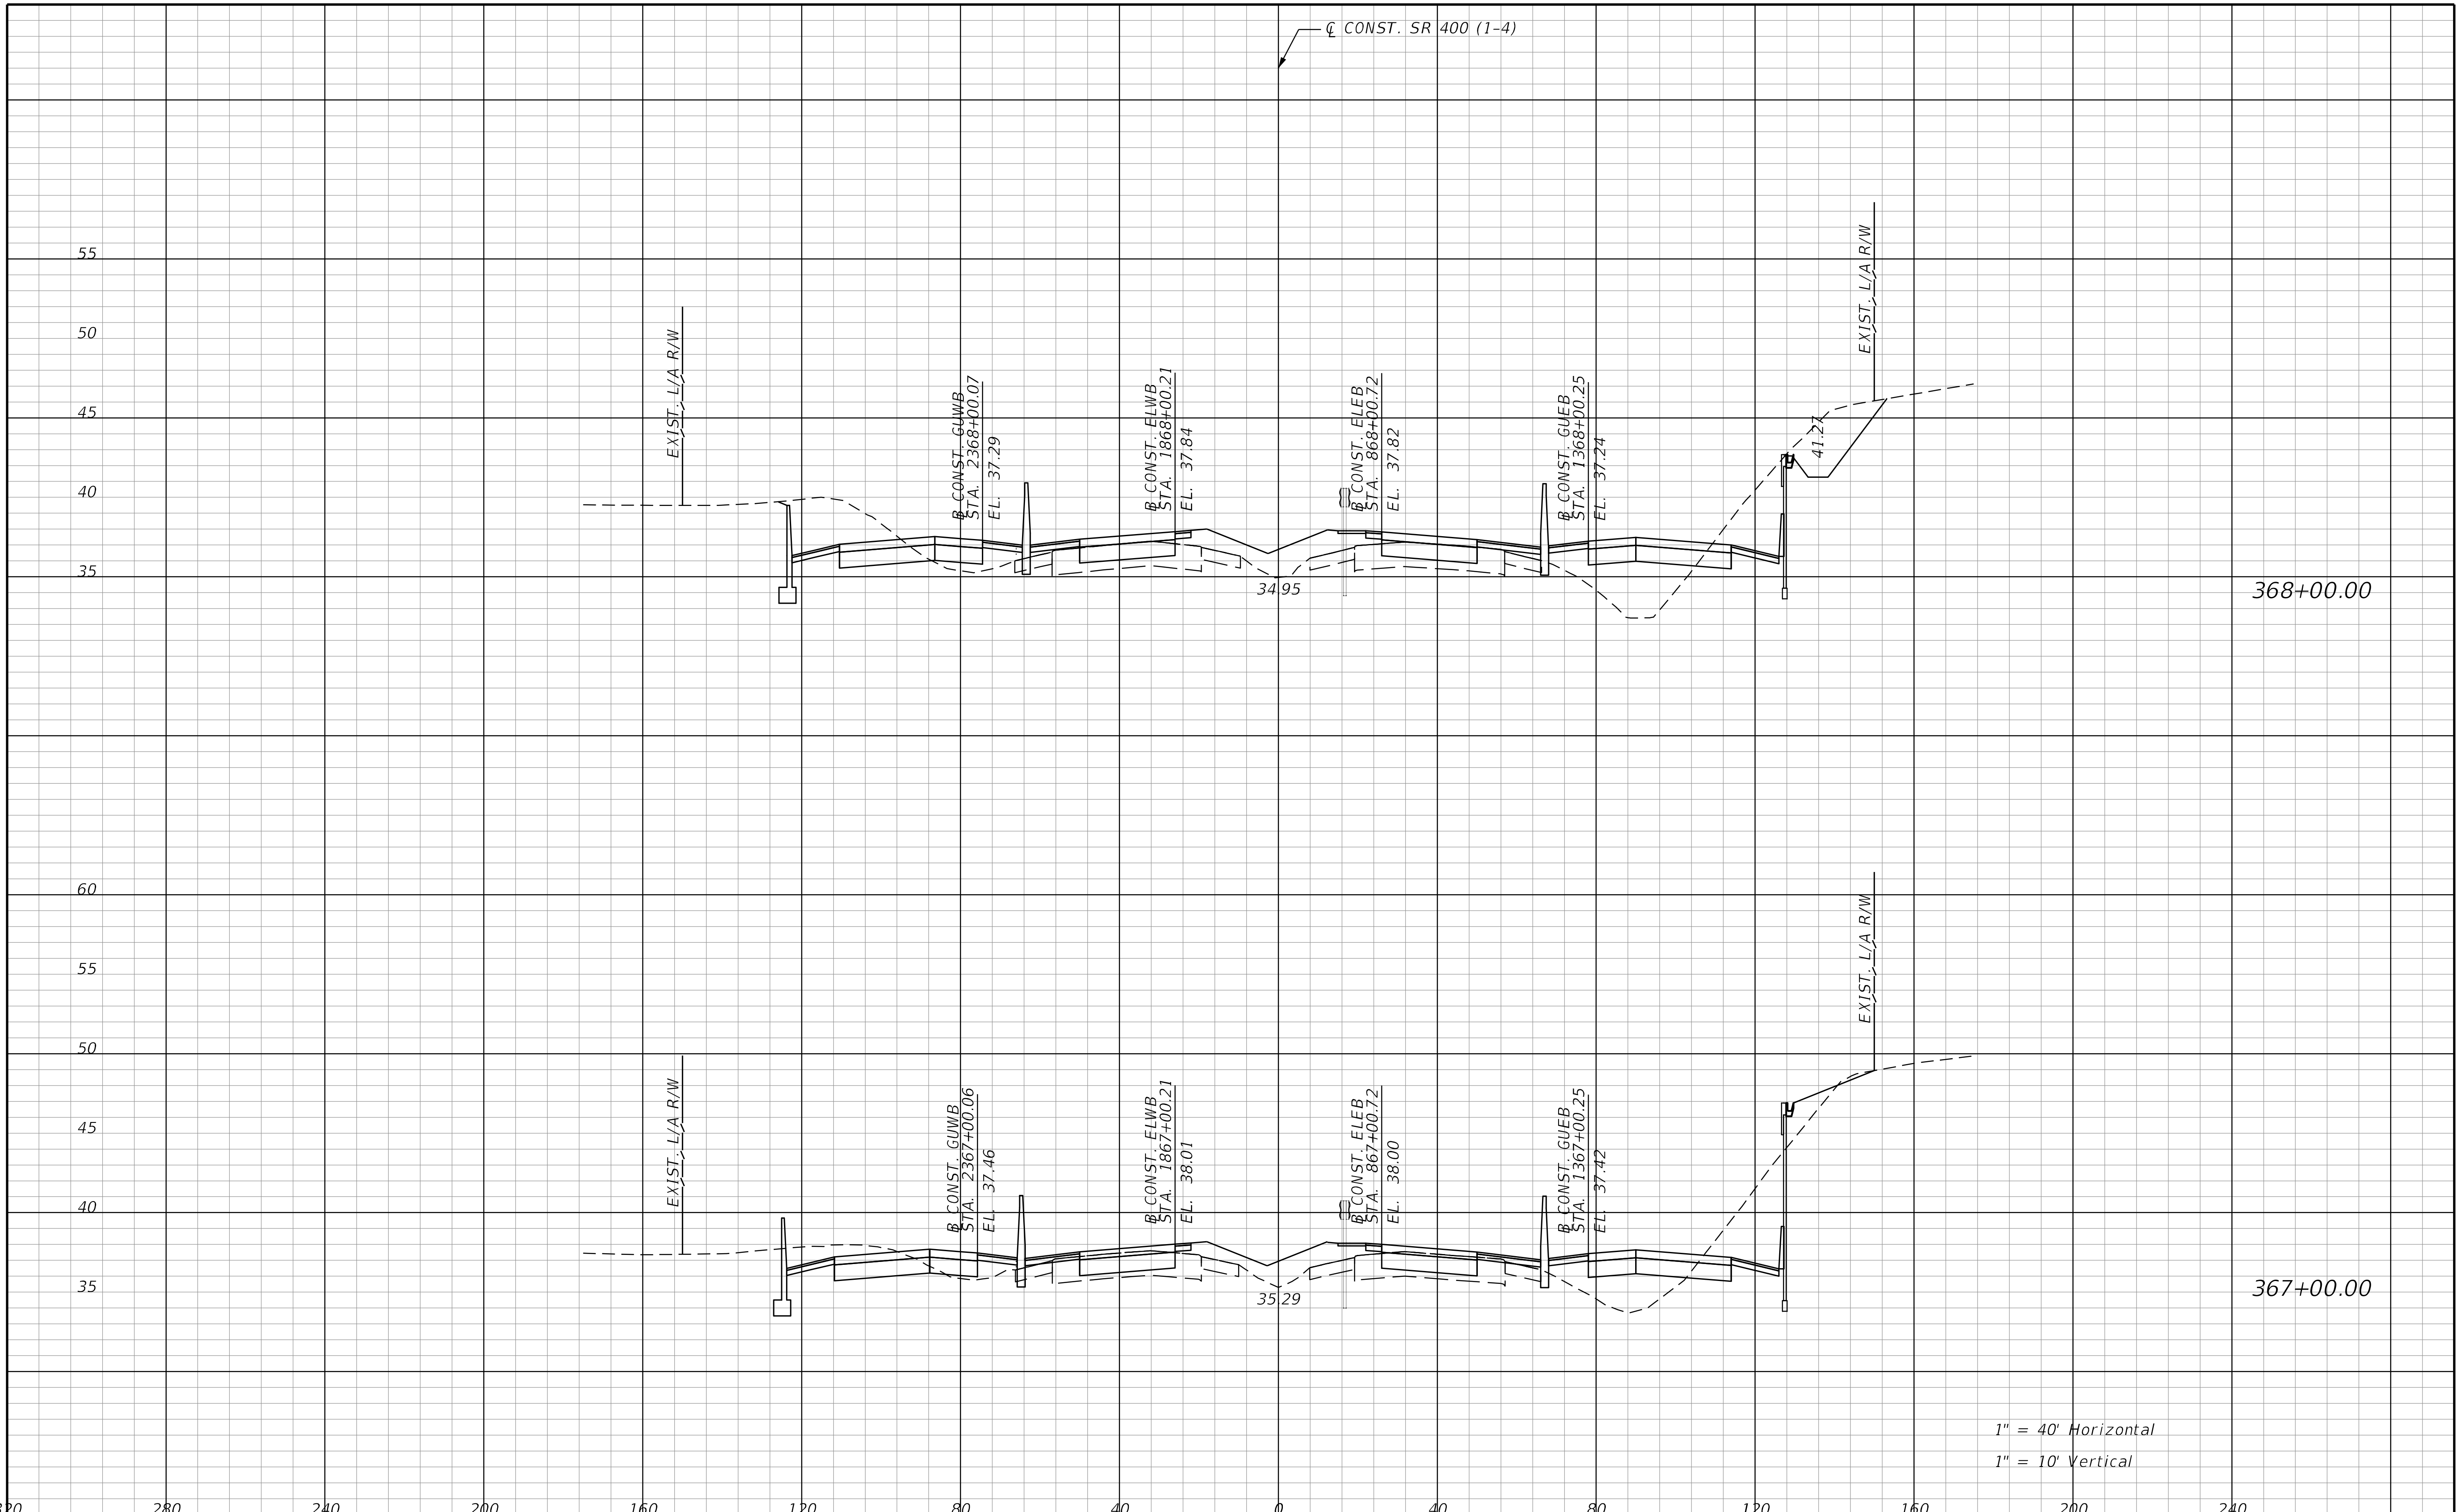

REVISIONS			
DATE	DESCRIPTION	DATE	DESCRIPTION

STANTEC CONSULTING SERVICES INC.
ENGINEER OF RECORD:
WILLIAM V. ANDERSON, P.E. NO.: 36682
11315 CORPORATE BLVD., SUITE 105
ORLANDO, FLORIDA 32817
(407) 823-8966
CERTIFICATE OF AUTHORIZATION NO. 27013

STATE OF FLORIDA
DEPARTMENT OF TRANSPORTATION

ROAD NO.	COUNTY	FINANCIAL PROJECT ID
SR400	VOLUSIA	408464-2-32-01

CROSS SECTIONS
SR 400 (I-4)

SHEET NO.
666

THE OFFICIAL RECORD OF THIS SHEET IS THE ELECTRONIC FILE DIGITALLY SIGNED AND SEALED UNDER RULE 61G15-23.004, F.A.C.

jchassee 6/14/2019 4:26:05 PM Rdxsrd_shg V:\2158\active\CADD\40846423201\roadway\RDXSRD01.dgn

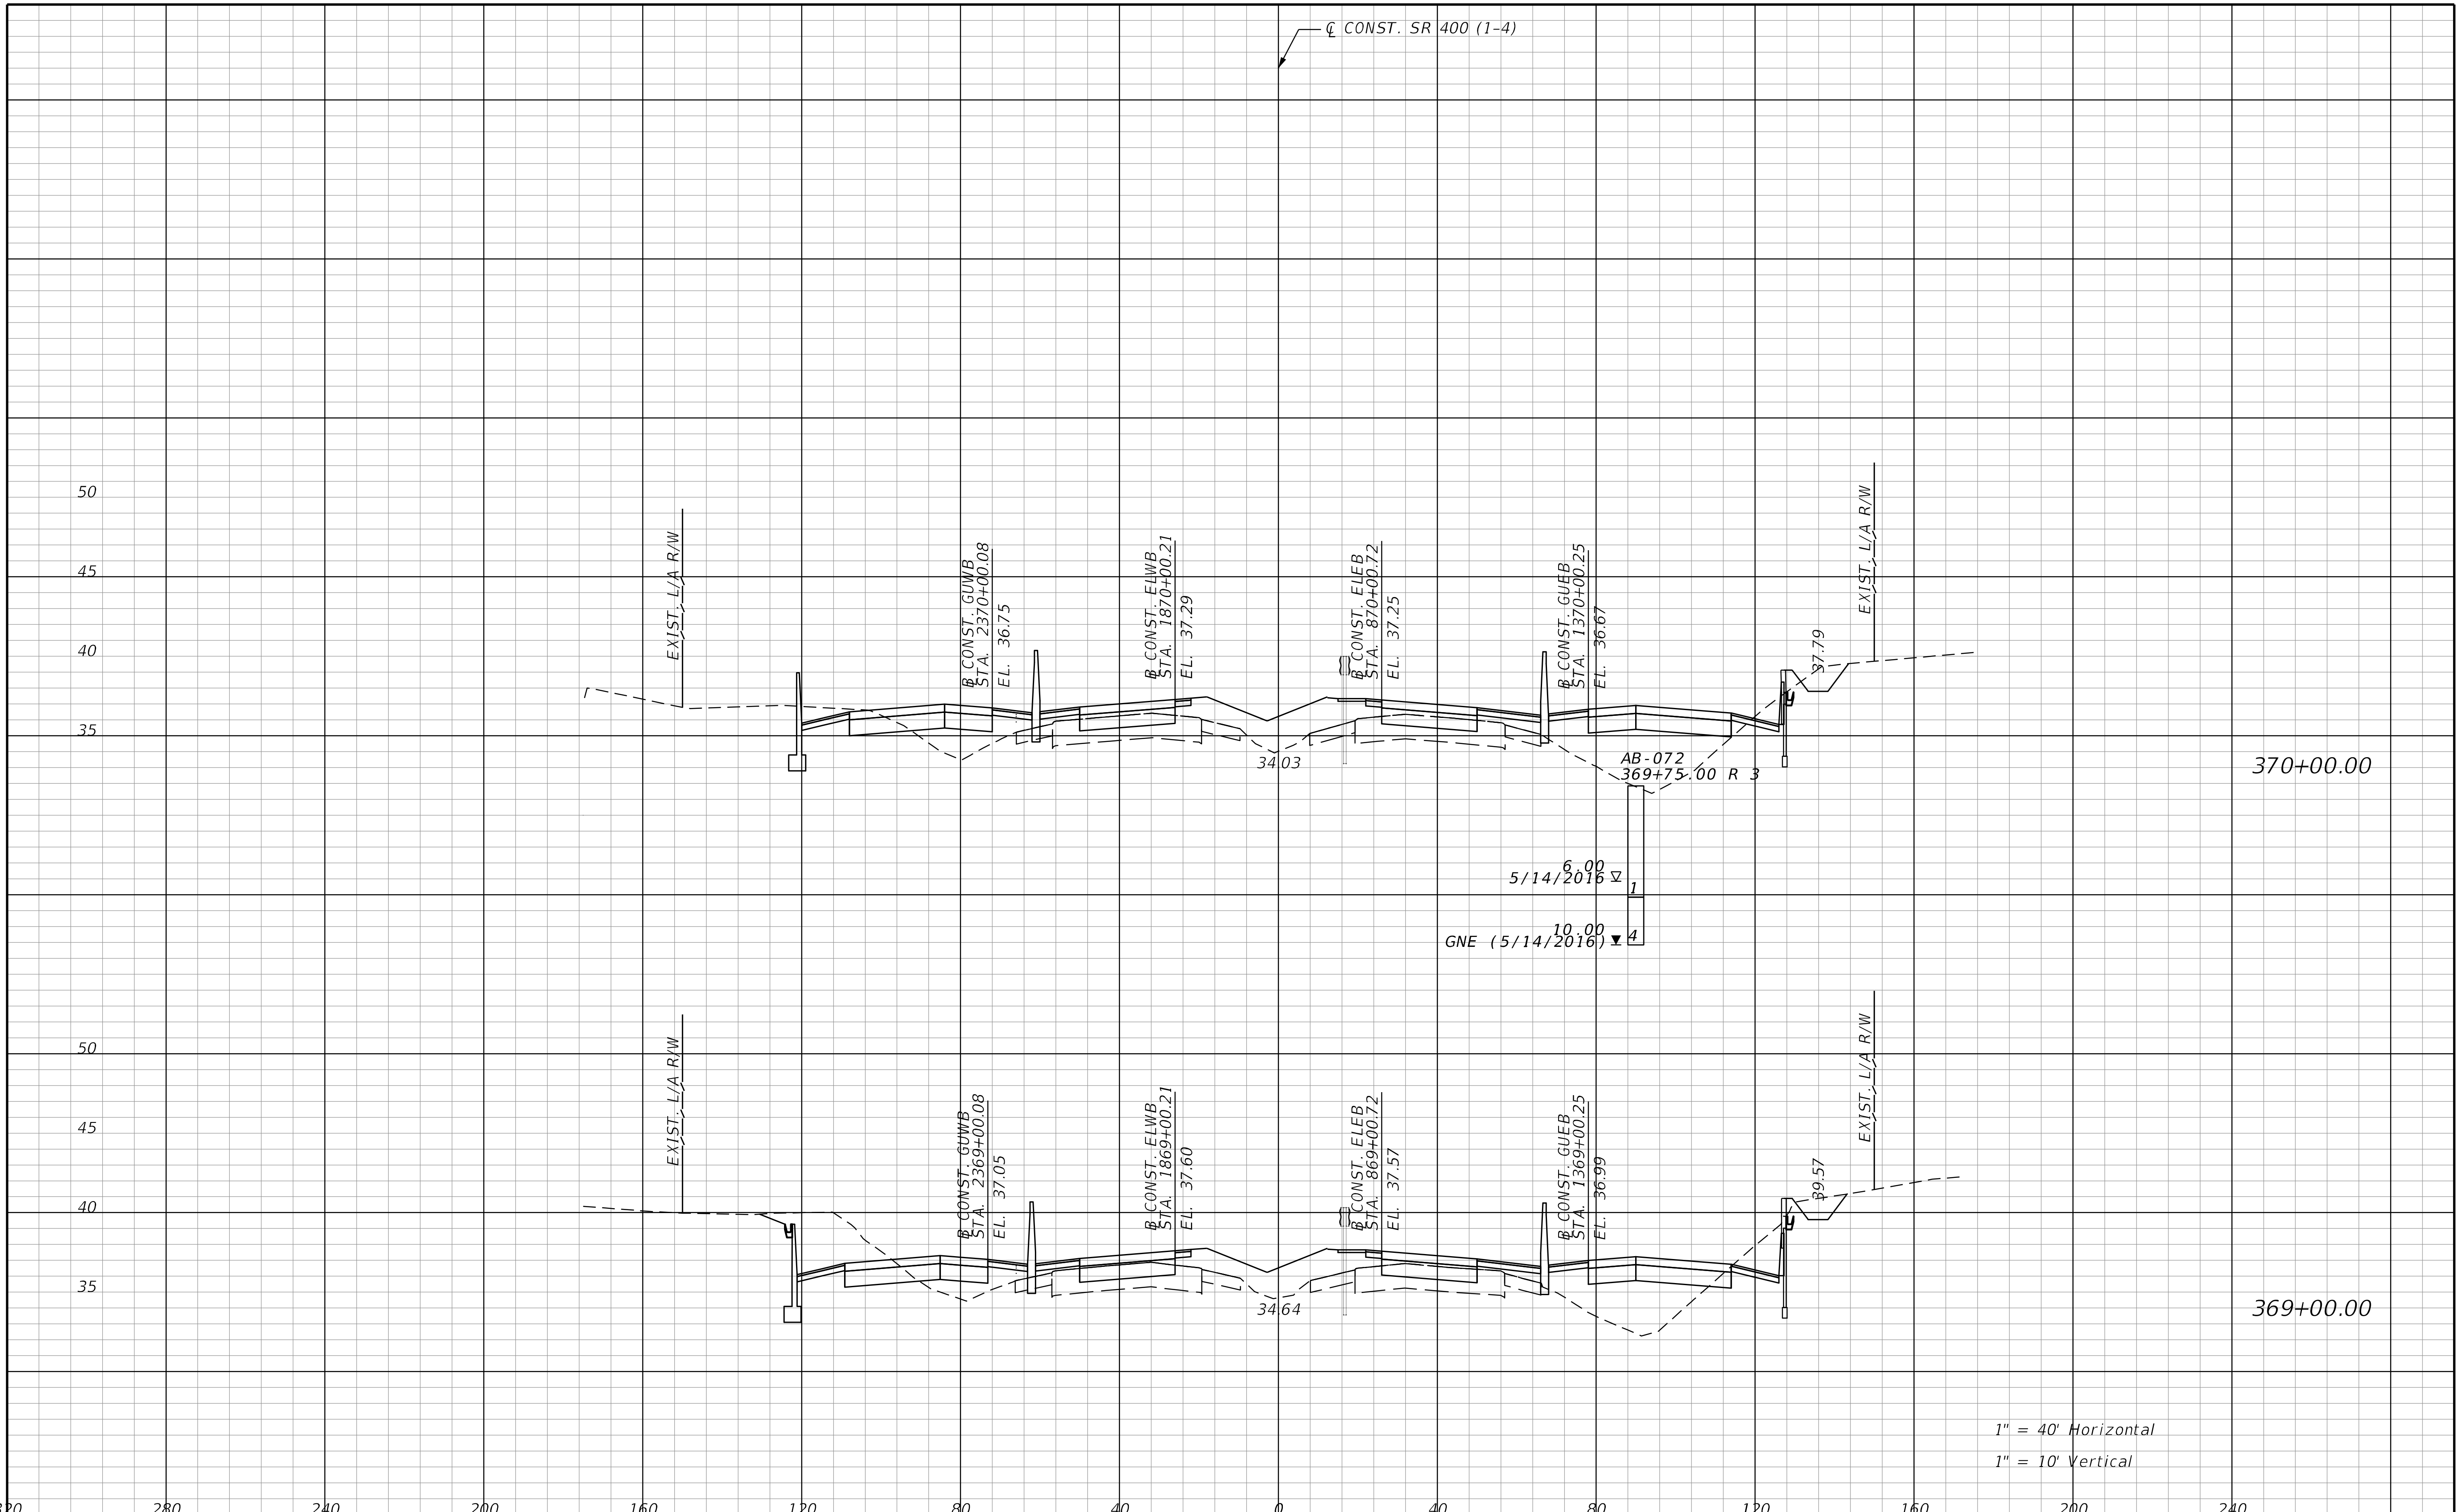

THE OFFICIAL RECORD OF THIS SHEET IS THE ELECTRONIC FILE DIGITALLY SIGNED AND SEALED UNDER RULE 61G15-23.004, F.A.C.

REVISIONS			
DATE	DESCRIPTION	DATE	DESCRIPTION

STANTEC CONSULTING SERVICES INC.
ENGINEER OF RECORD:
WILLIAM V. ANDERSON, P.E. NO.: 36682
11315 CORPORATE BLVD., SUITE 105
ORLANDO, FLORIDA 32817
(407) 823-8966
CERTIFICATE OF AUTHORIZATION NO. 27013

STATE OF FLORIDA
DEPARTMENT OF TRANSPORTATION

ROAD NO.	COUNTY	FINANCIAL PROJECT ID
SR400	VOLUSIA	408464-2-32-01

CROSS SECTIONS
SR 400 (I-4)

SHEET NO.
667

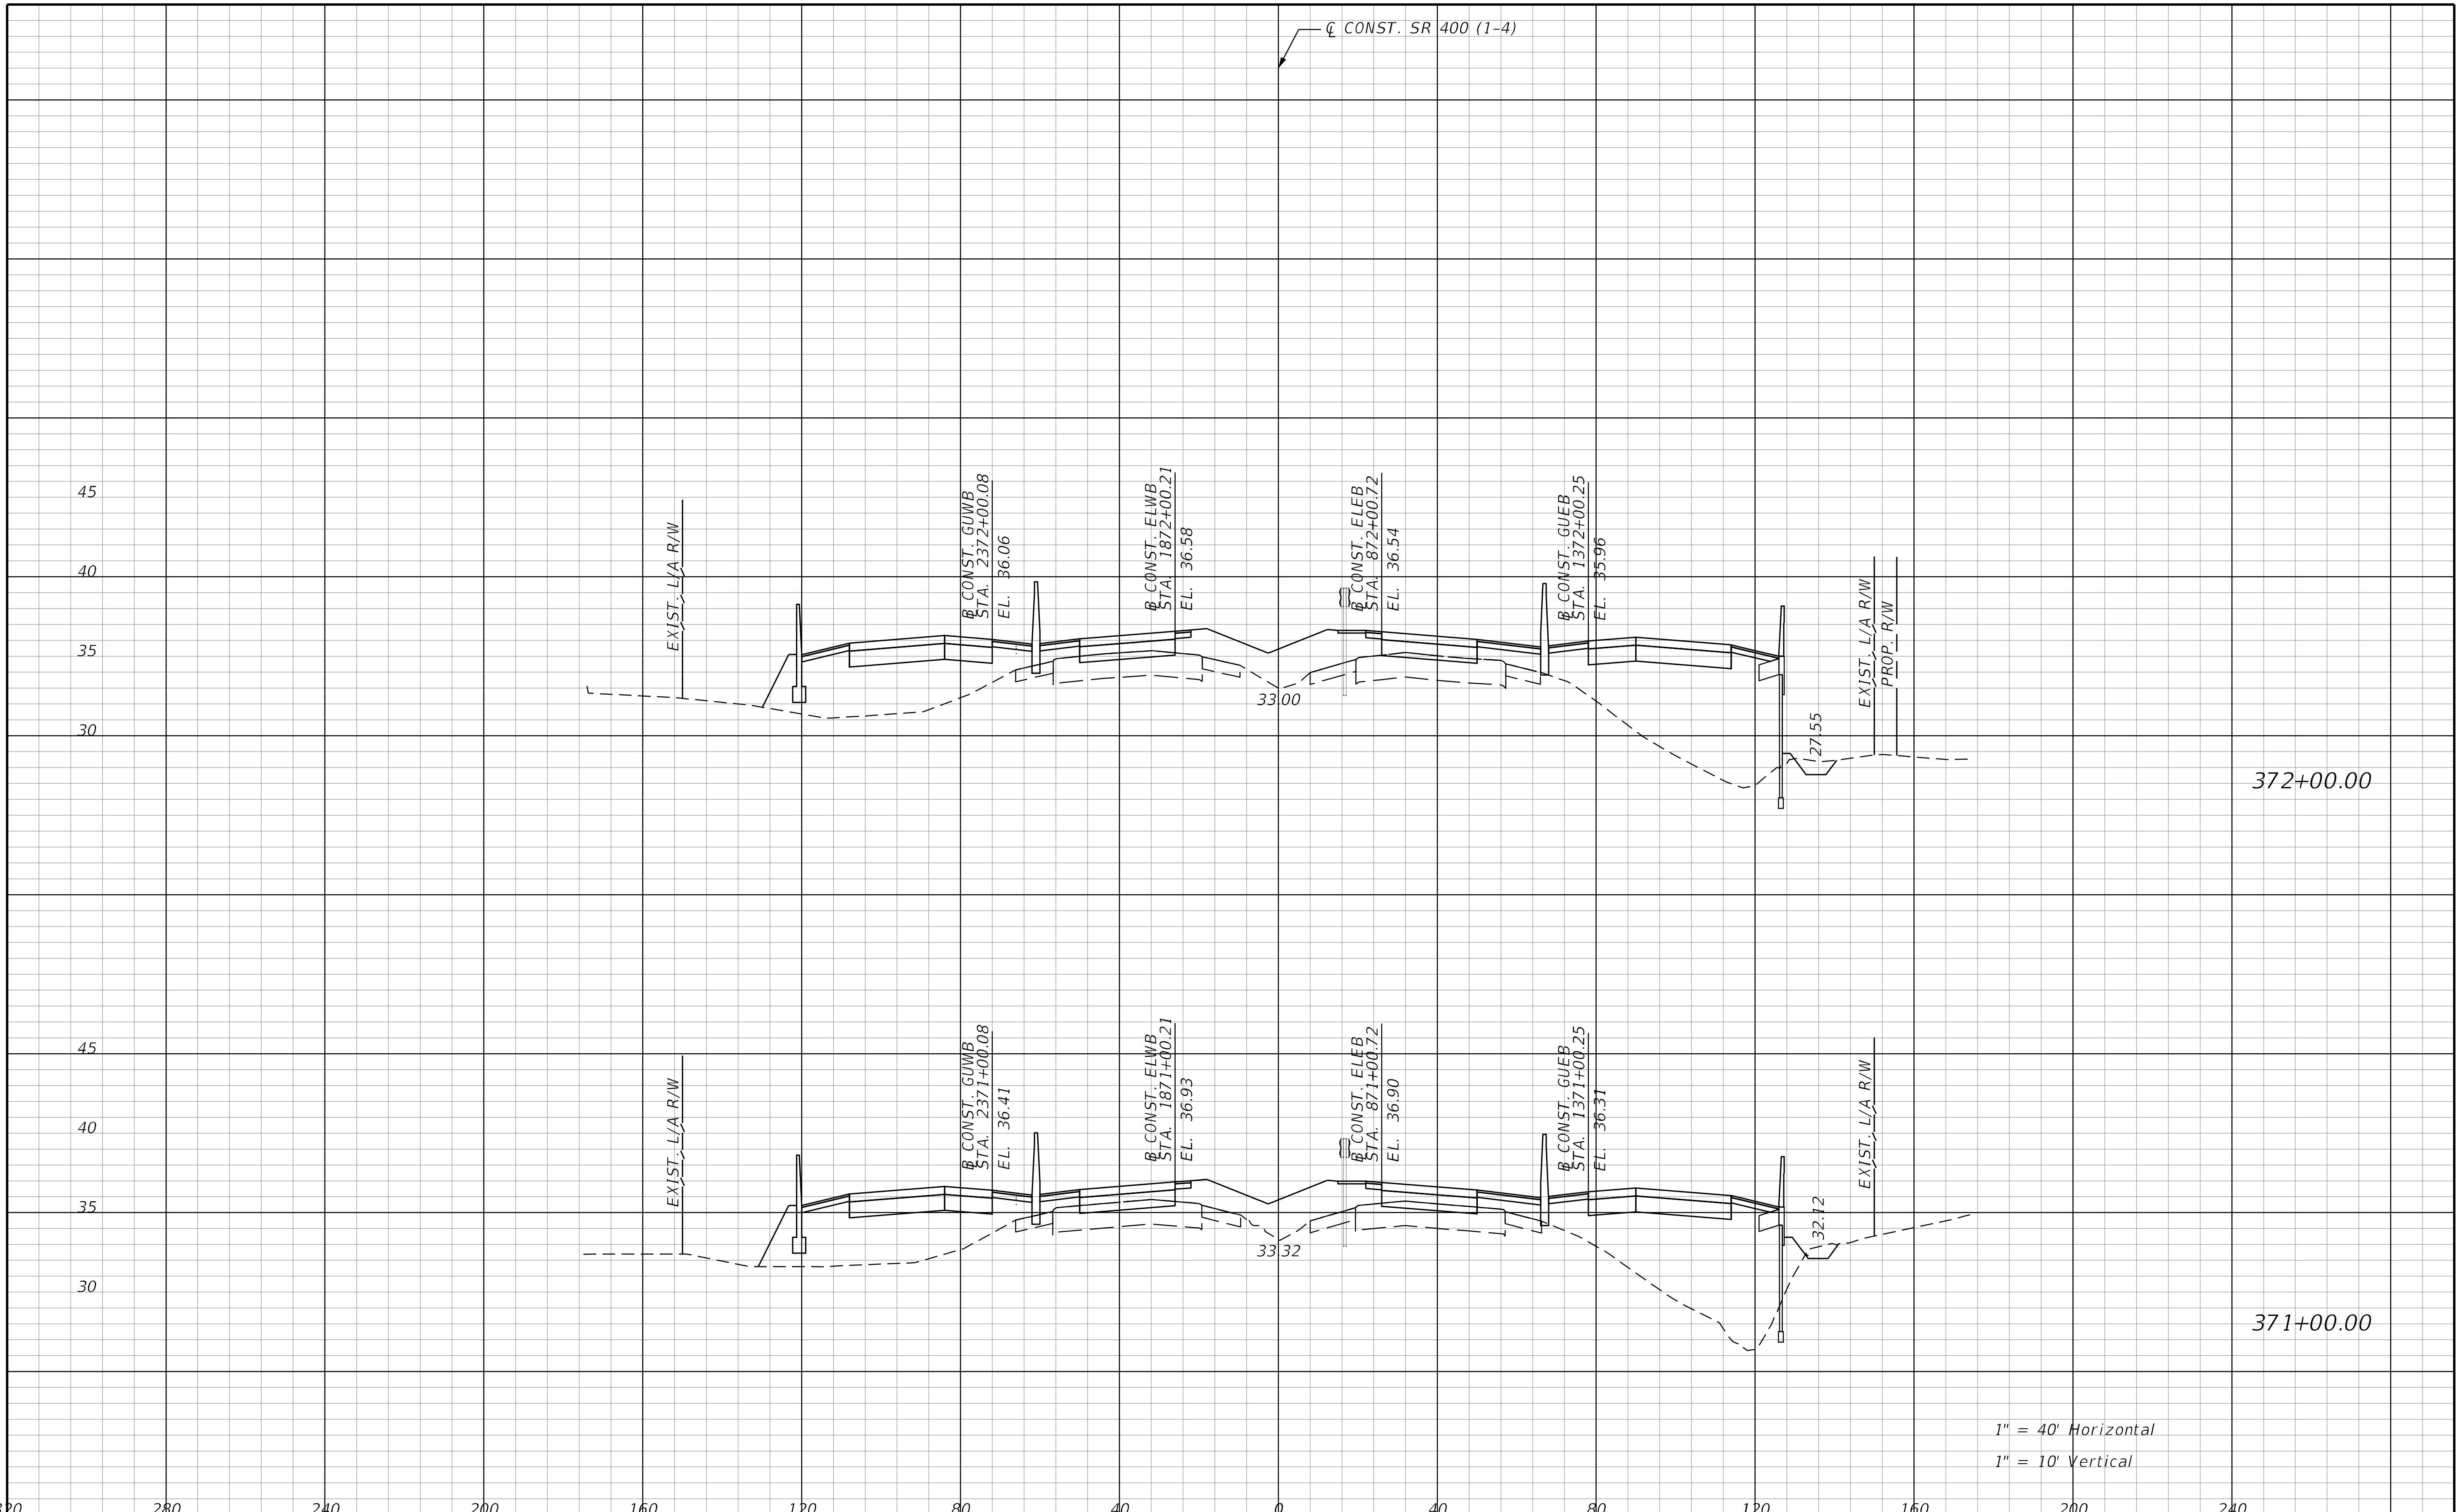

THE OFFICIAL RECORD OF THIS SHEET IS THE ELECTRONIC FILE DIGITALLY SIGNED AND SEALED UNDER RULE 61G15-23.004, F.A.C.

REVISIONS			
DATE	DESCRIPTION	DATE	DESCRIPTION

STANTEC CONSULTING SERVICES INC.
ENGINEER OF RECORD:
WILLIAM V. ANDERSON, P.E. NO.: 36682
11315 CORPORATE BLVD., SUITE 105
ORLANDO, FLORIDA 32817
(407) 823-8966
CERTIFICATE OF AUTHORIZATION NO. 27013

STATE OF FLORIDA
DEPARTMENT OF TRANSPORTATION

ROAD NO.	COUNTY	FINANCIAL PROJECT ID
SR400	VOLUSIA	408464-2-32-01

CROSS SECTIONS
SR 400 (I-4)

SHEET NO.
668

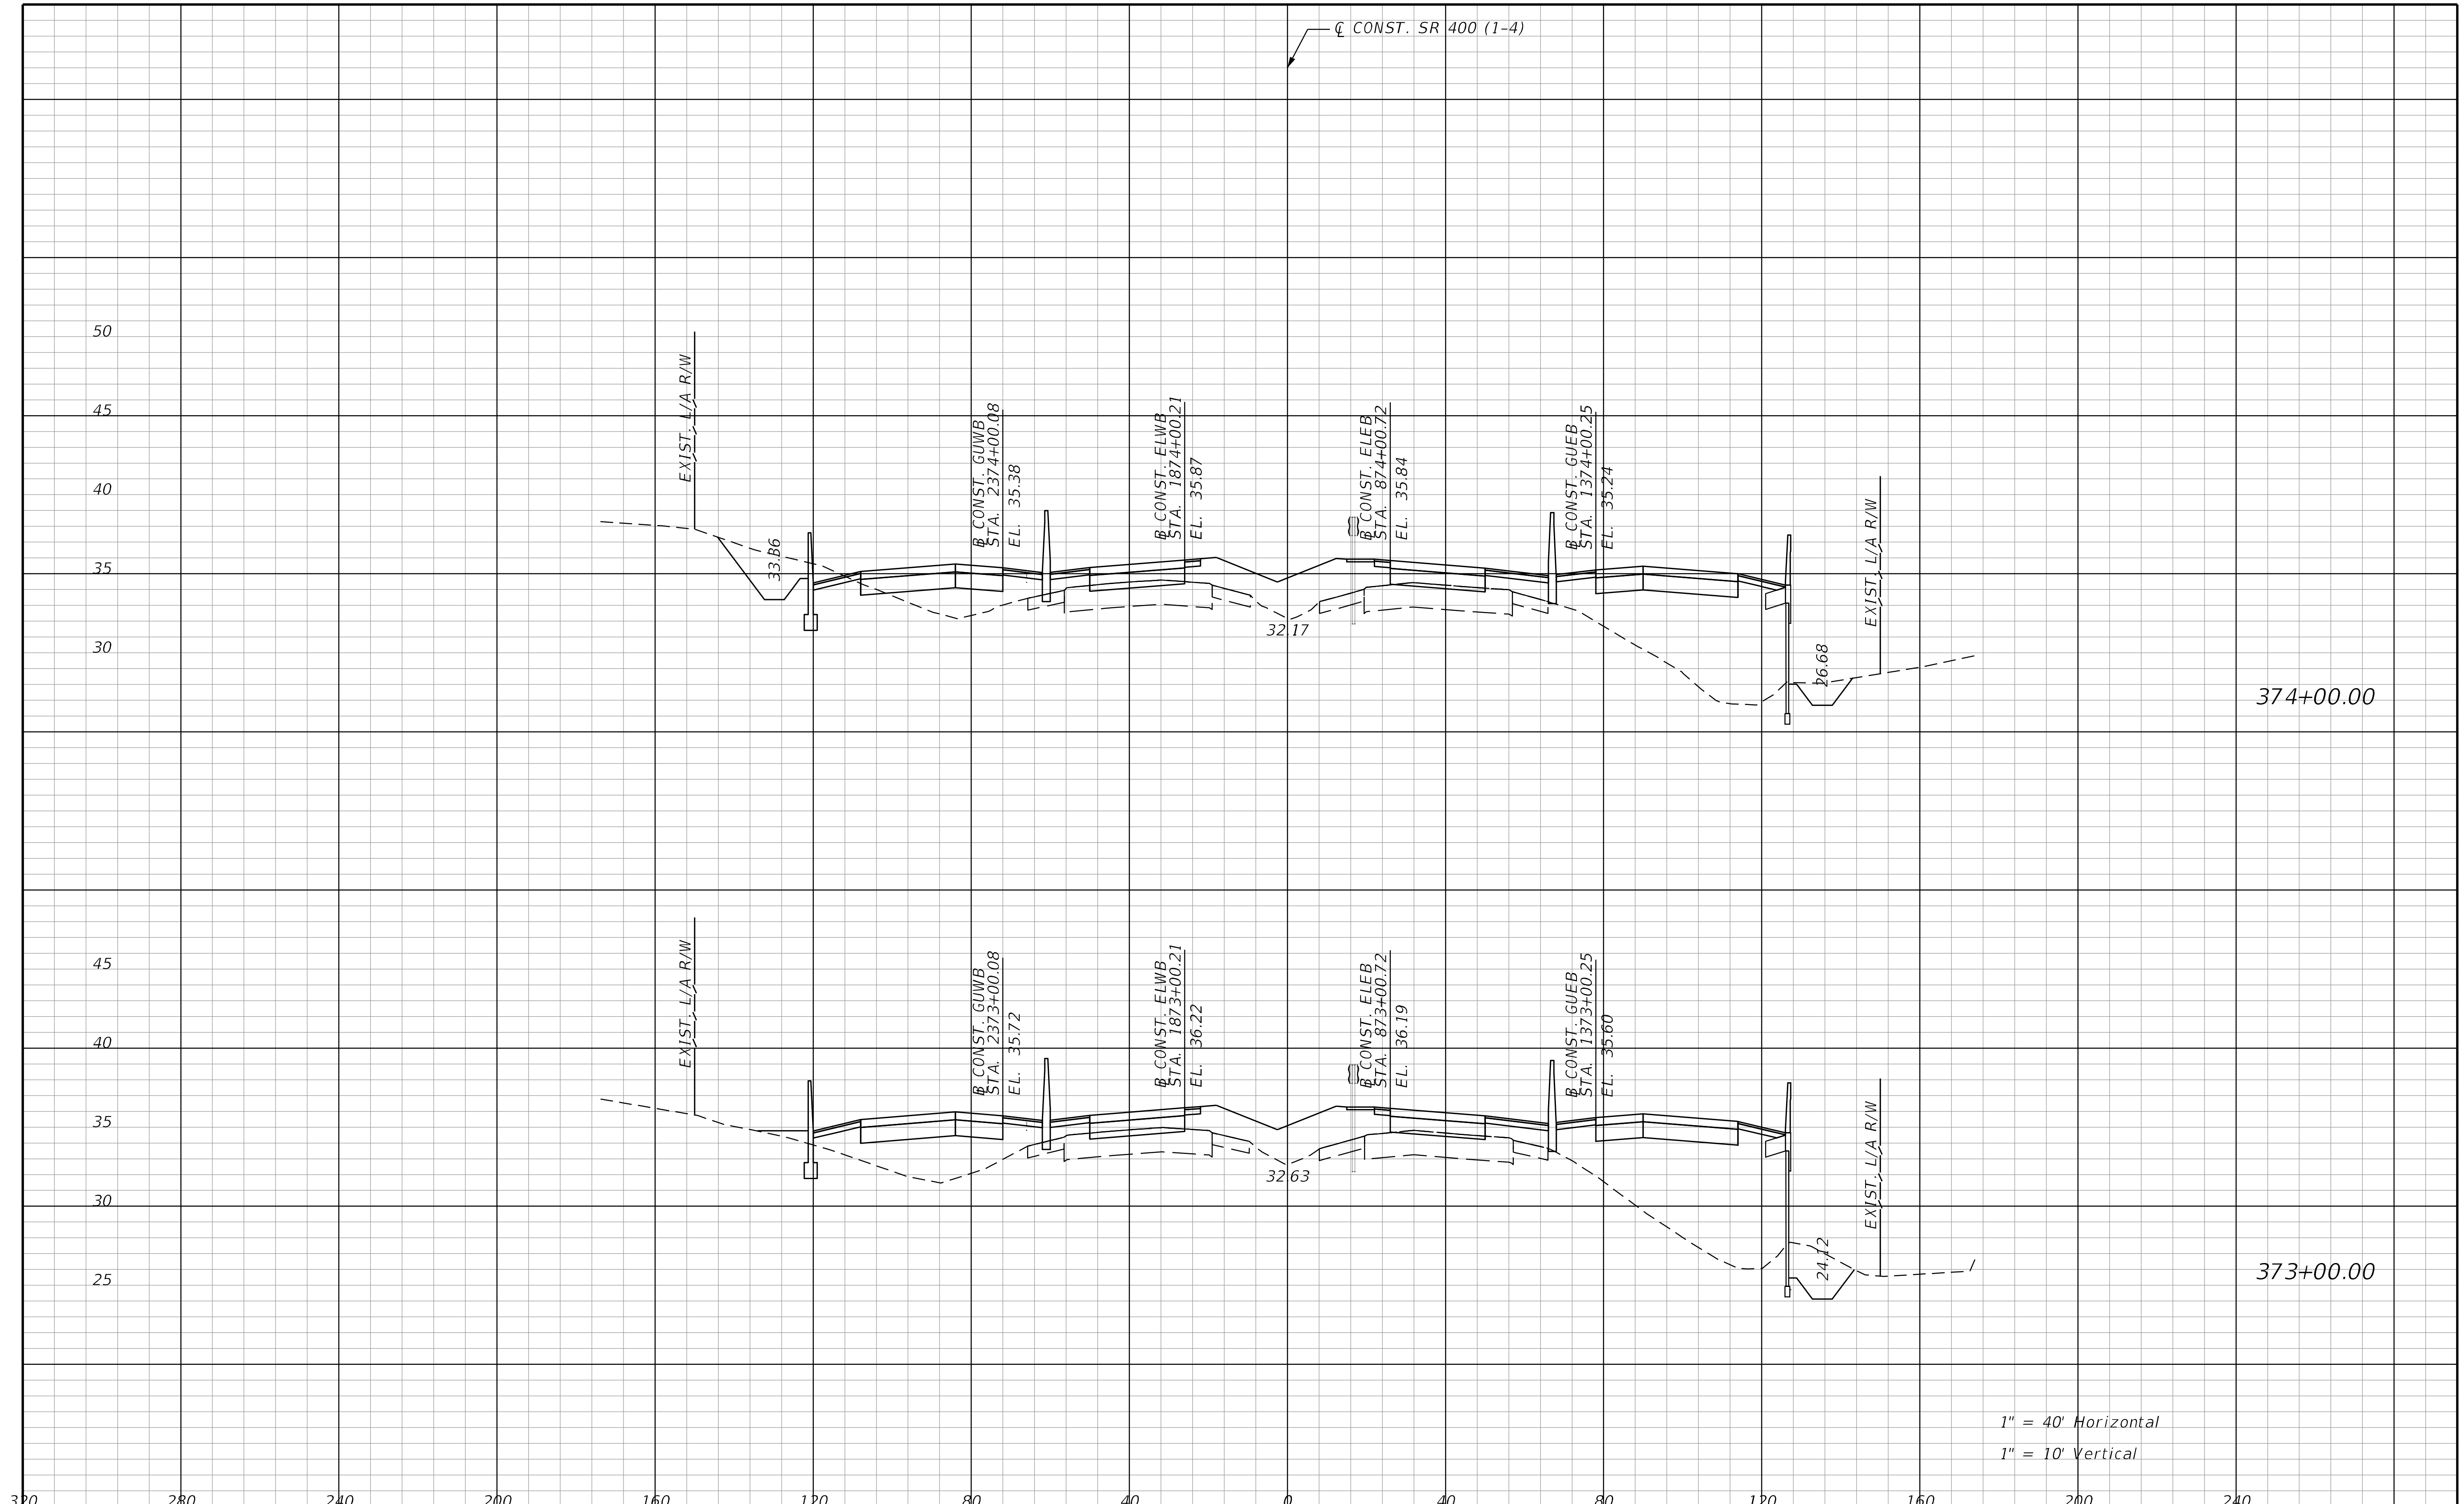

REVISIONS			
DATE	DESCRIPTION	DATE	DESCRIPTION

STANTEC CONSULTING SERVICES INC.
ENGINEER OF RECORD:
WILLIAM V. ANDERSON, P.E. NO.: 36682
11315 CORPORATE BLVD., SUITE 105
ORLANDO, FLORIDA 32817
(407) 823-8966
CERTIFICATE OF AUTHORIZATION NO. 27013

STATE OF FLORIDA
DEPARTMENT OF TRANSPORTATION

ROAD NO.	COUNTY	FINANCIAL PROJECT ID
SR400	VOLUSIA	408464-2-32-01

CROSS SECTIONS
SR 400 (I-4)

SHEET NO.
669

THE OFFICIAL RECORD OF THIS SHEET IS THE ELECTRONIC FILE DIGITALLY SIGNED AND SEALED UNDER RULE 61G15-23.004, F.A.C.

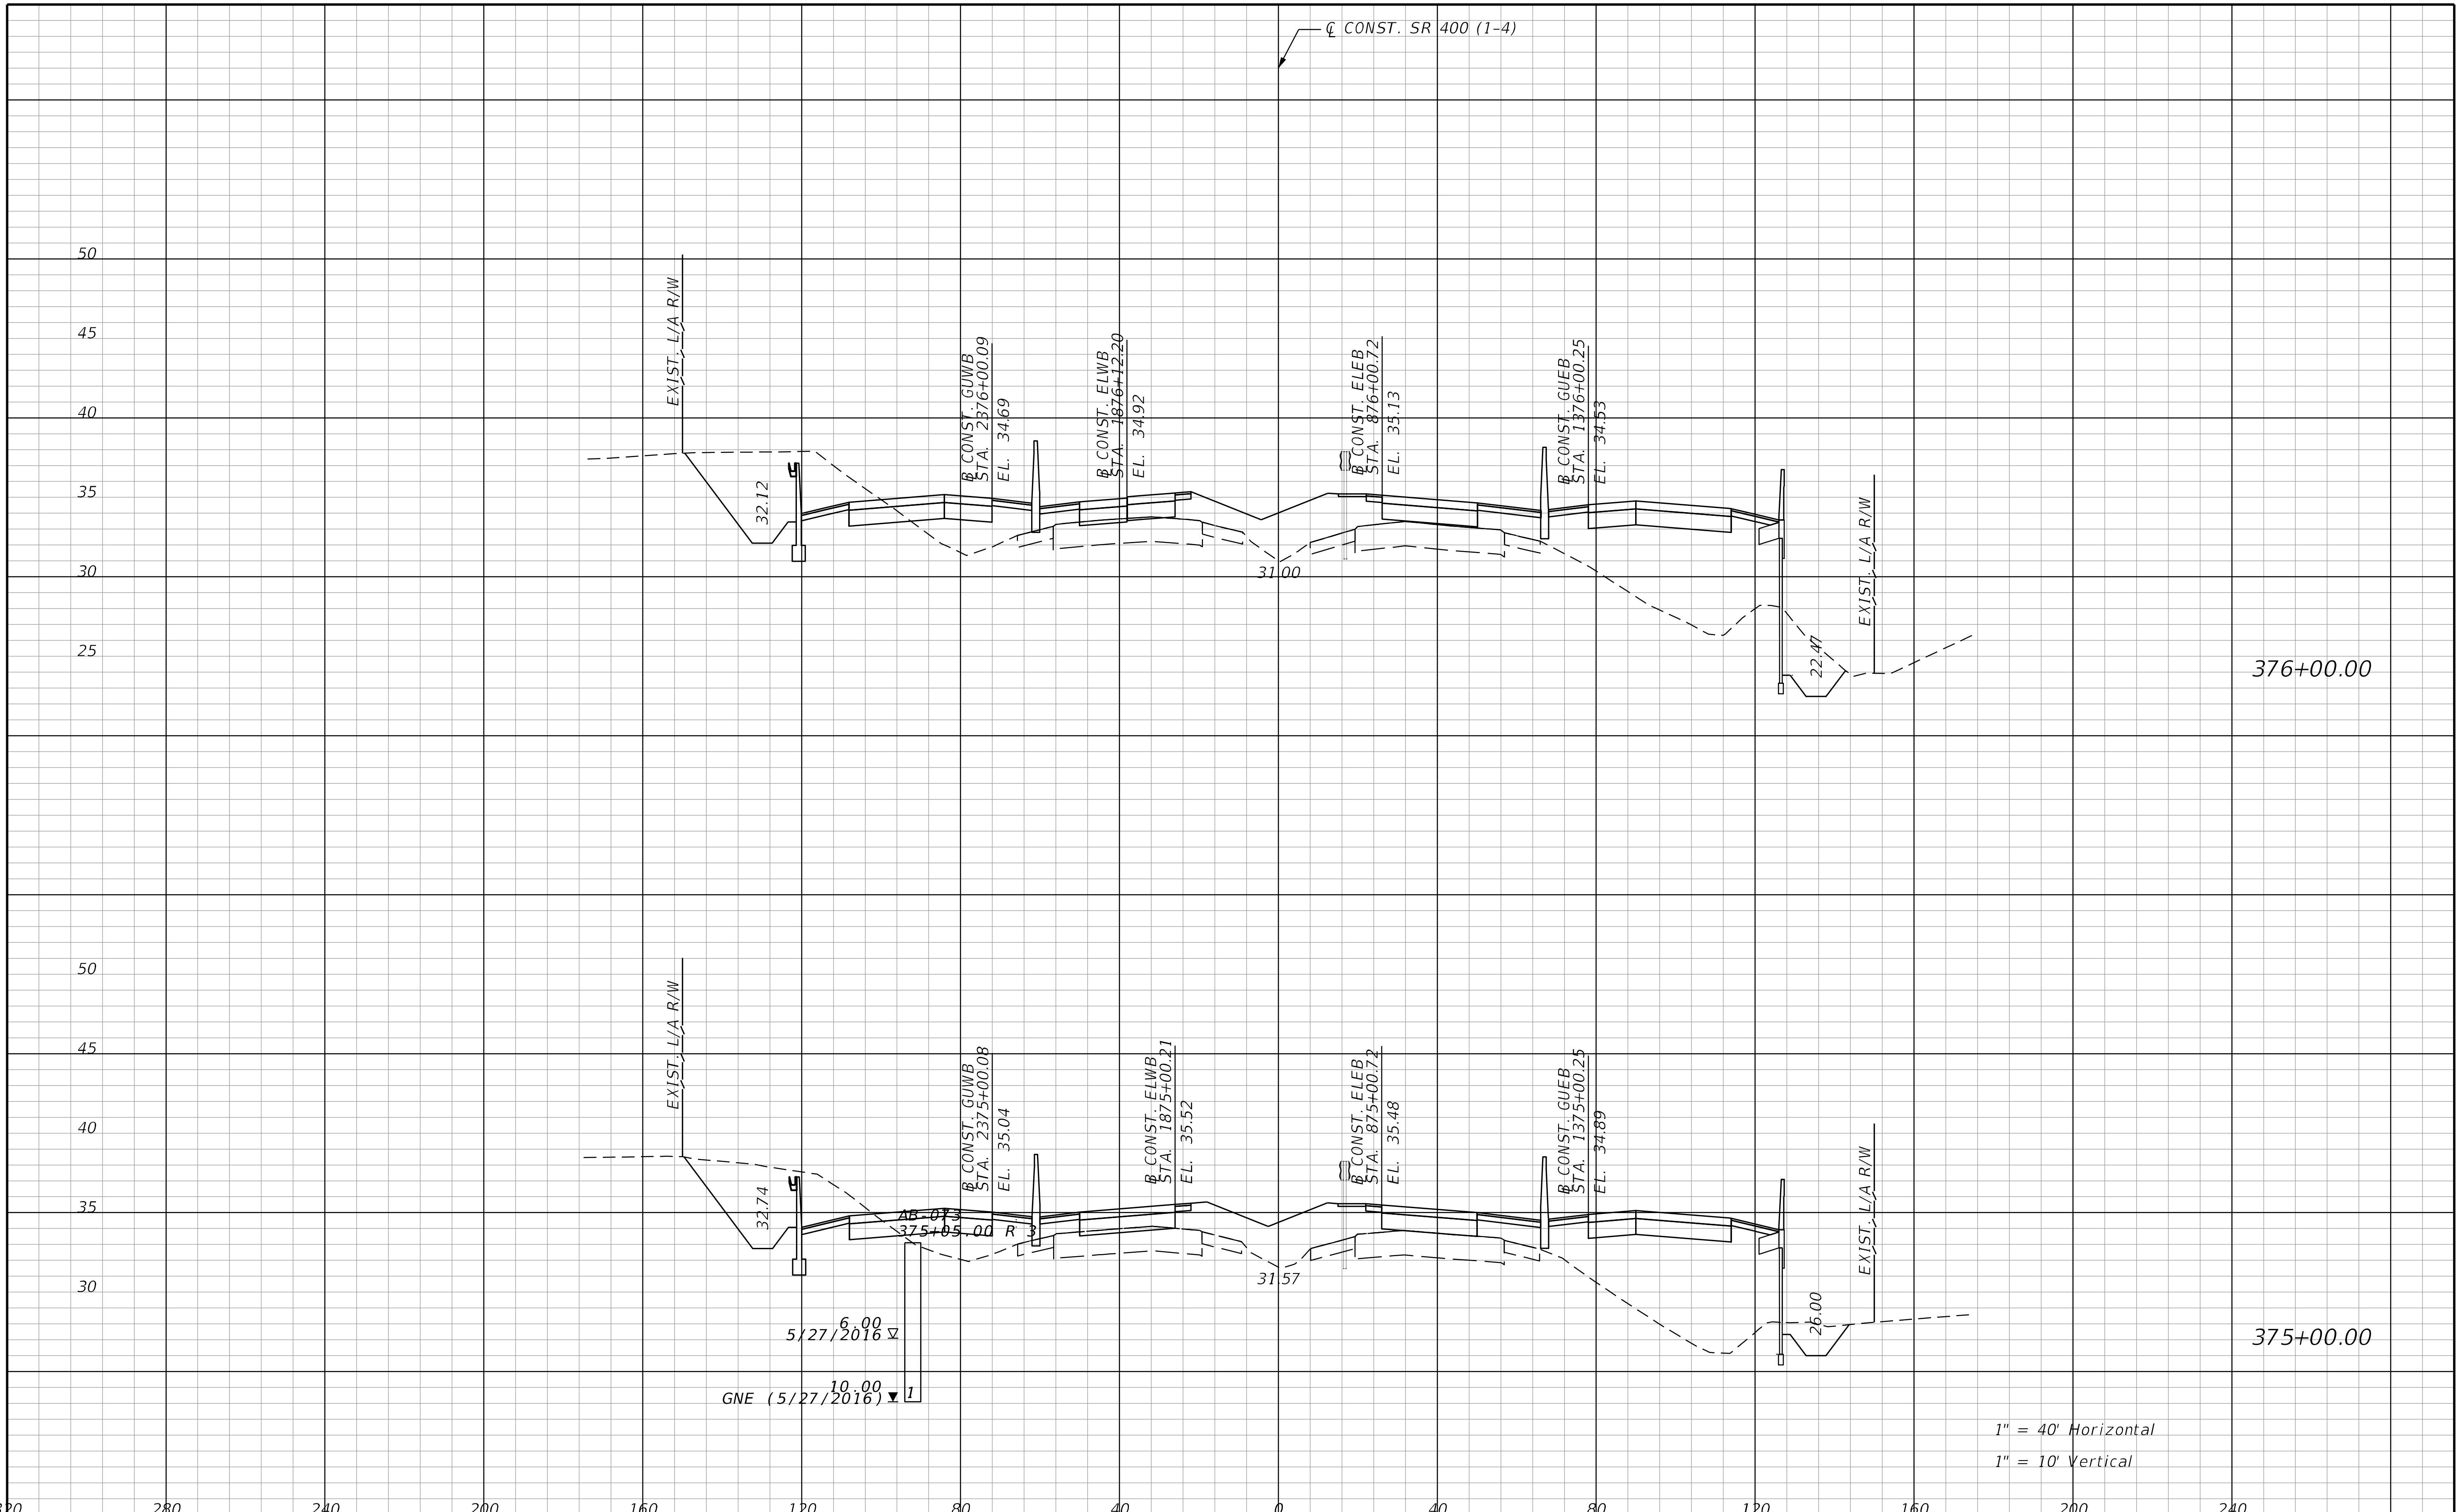

THE OFFICIAL RECORD OF THIS SHEET IS THE ELECTRONIC FILE DIGITALLY SIGNED AND SEALED UNDER RULE 61G15-23.004, F.A.C.

REVISIONS			
DATE	DESCRIPTION	DATE	DESCRIPTION

STANTEC CONSULTING SERVICES INC.
ENGINEER OF RECORD:
WILLIAM V. ANDERSON, P.E. NO.: 36682
11315 CORPORATE BLVD., SUITE 105
ORLANDO, FLORIDA 32817
(407) 823-8966
CERTIFICATE OF AUTHORIZATION NO. 27013

STATE OF FLORIDA
DEPARTMENT OF TRANSPORTATION

ROAD NO.	COUNTY	FINANCIAL PROJECT ID
SR400	VOLUSIA	408464-2-32-01

CROSS SECTIONS
SR 400 (I-4)

SHEET NO.
670

jchassee 6/14/2019 4:26:07 PM Rdxsrd_shg V:\2158\active\CADD\40846423201\roadway\RDXSRD01.dgn

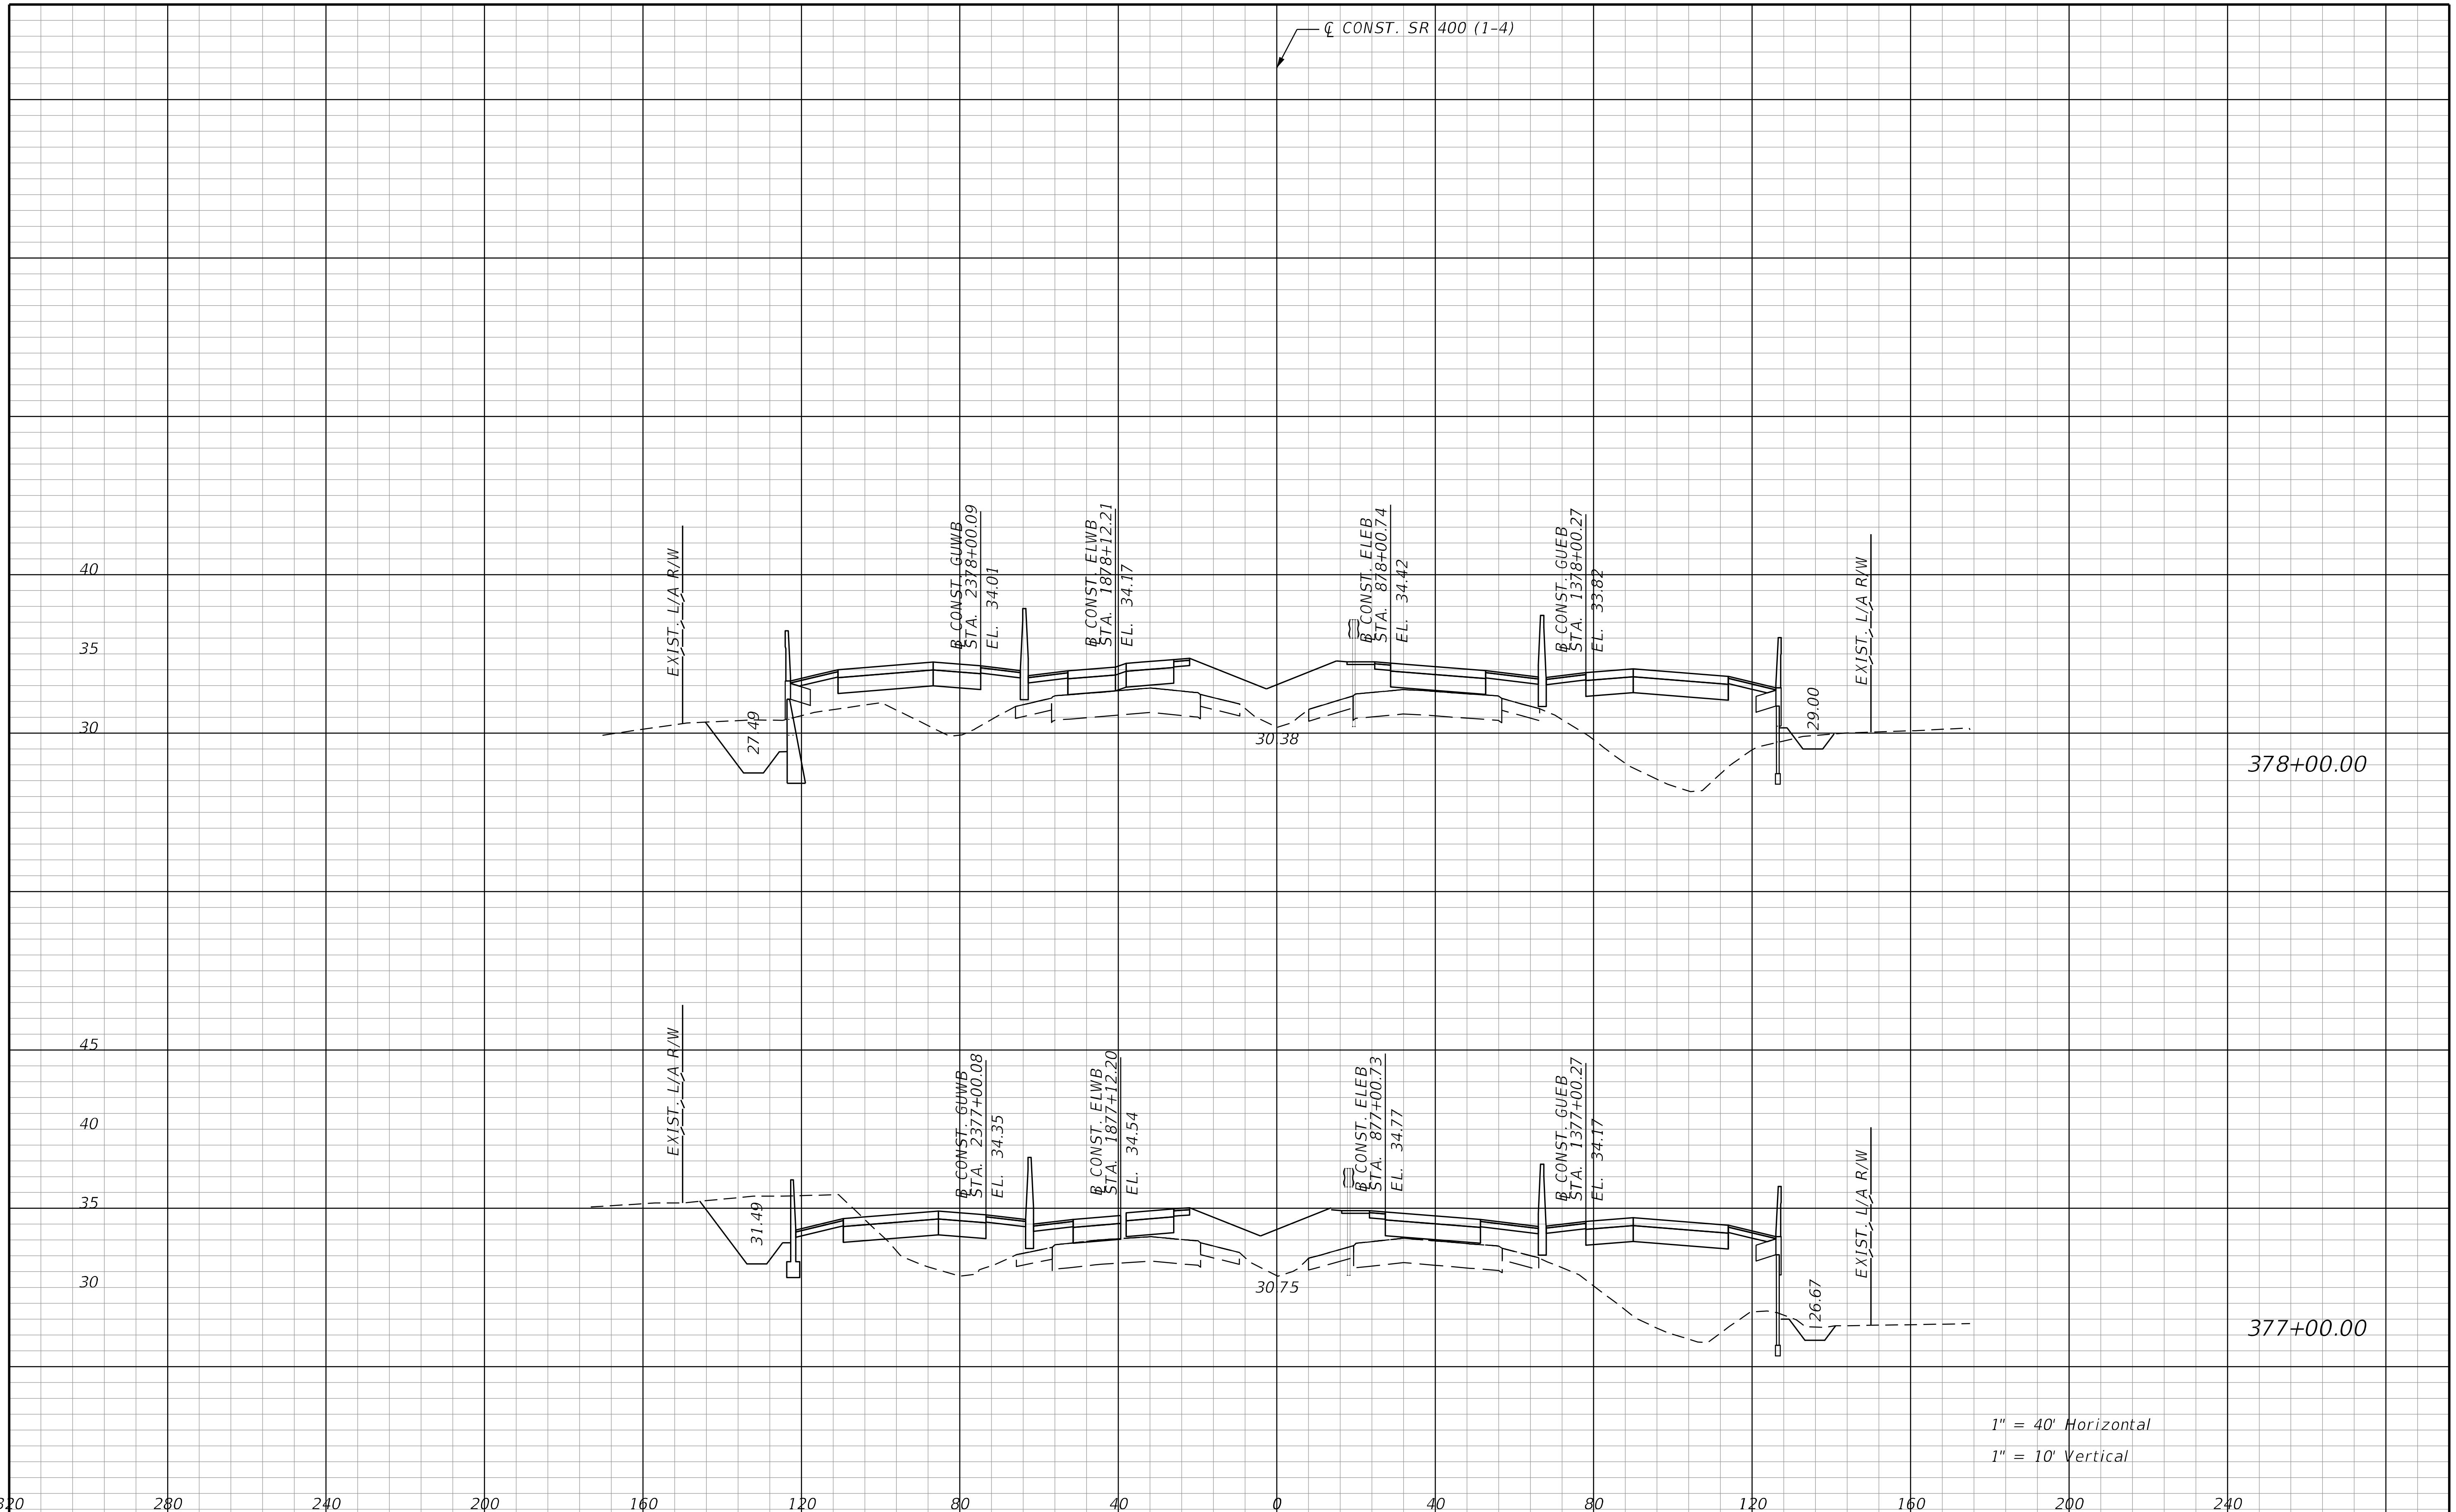

REVISIONS			
DATE	DESCRIPTION	DATE	DESCRIPTION

STANTEC CONSULTING SERVICES INC.
ENGINEER OF RECORD:
WILLIAM V. ANDERSON, P.E. NO.: 36682
11315 CORPORATE BLVD., SUITE 105
ORLANDO, FLORIDA 32817
(407) 823-8966
CERTIFICATE OF AUTHORIZATION NO. 27013

STATE OF FLORIDA
DEPARTMENT OF TRANSPORTATION

ROAD NO.	COUNTY	FINANCIAL PROJECT ID
SR400	VOLUSIA	408464-2-32-01

CROSS SECTIONS
SR 400 (I-4)

SHEET NO.
671

THE OFFICIAL RECORD OF THIS SHEET IS THE ELECTRONIC FILE DIGITALLY SIGNED AND SEALED UNDER RULE 61G15-23.004, F.A.C.

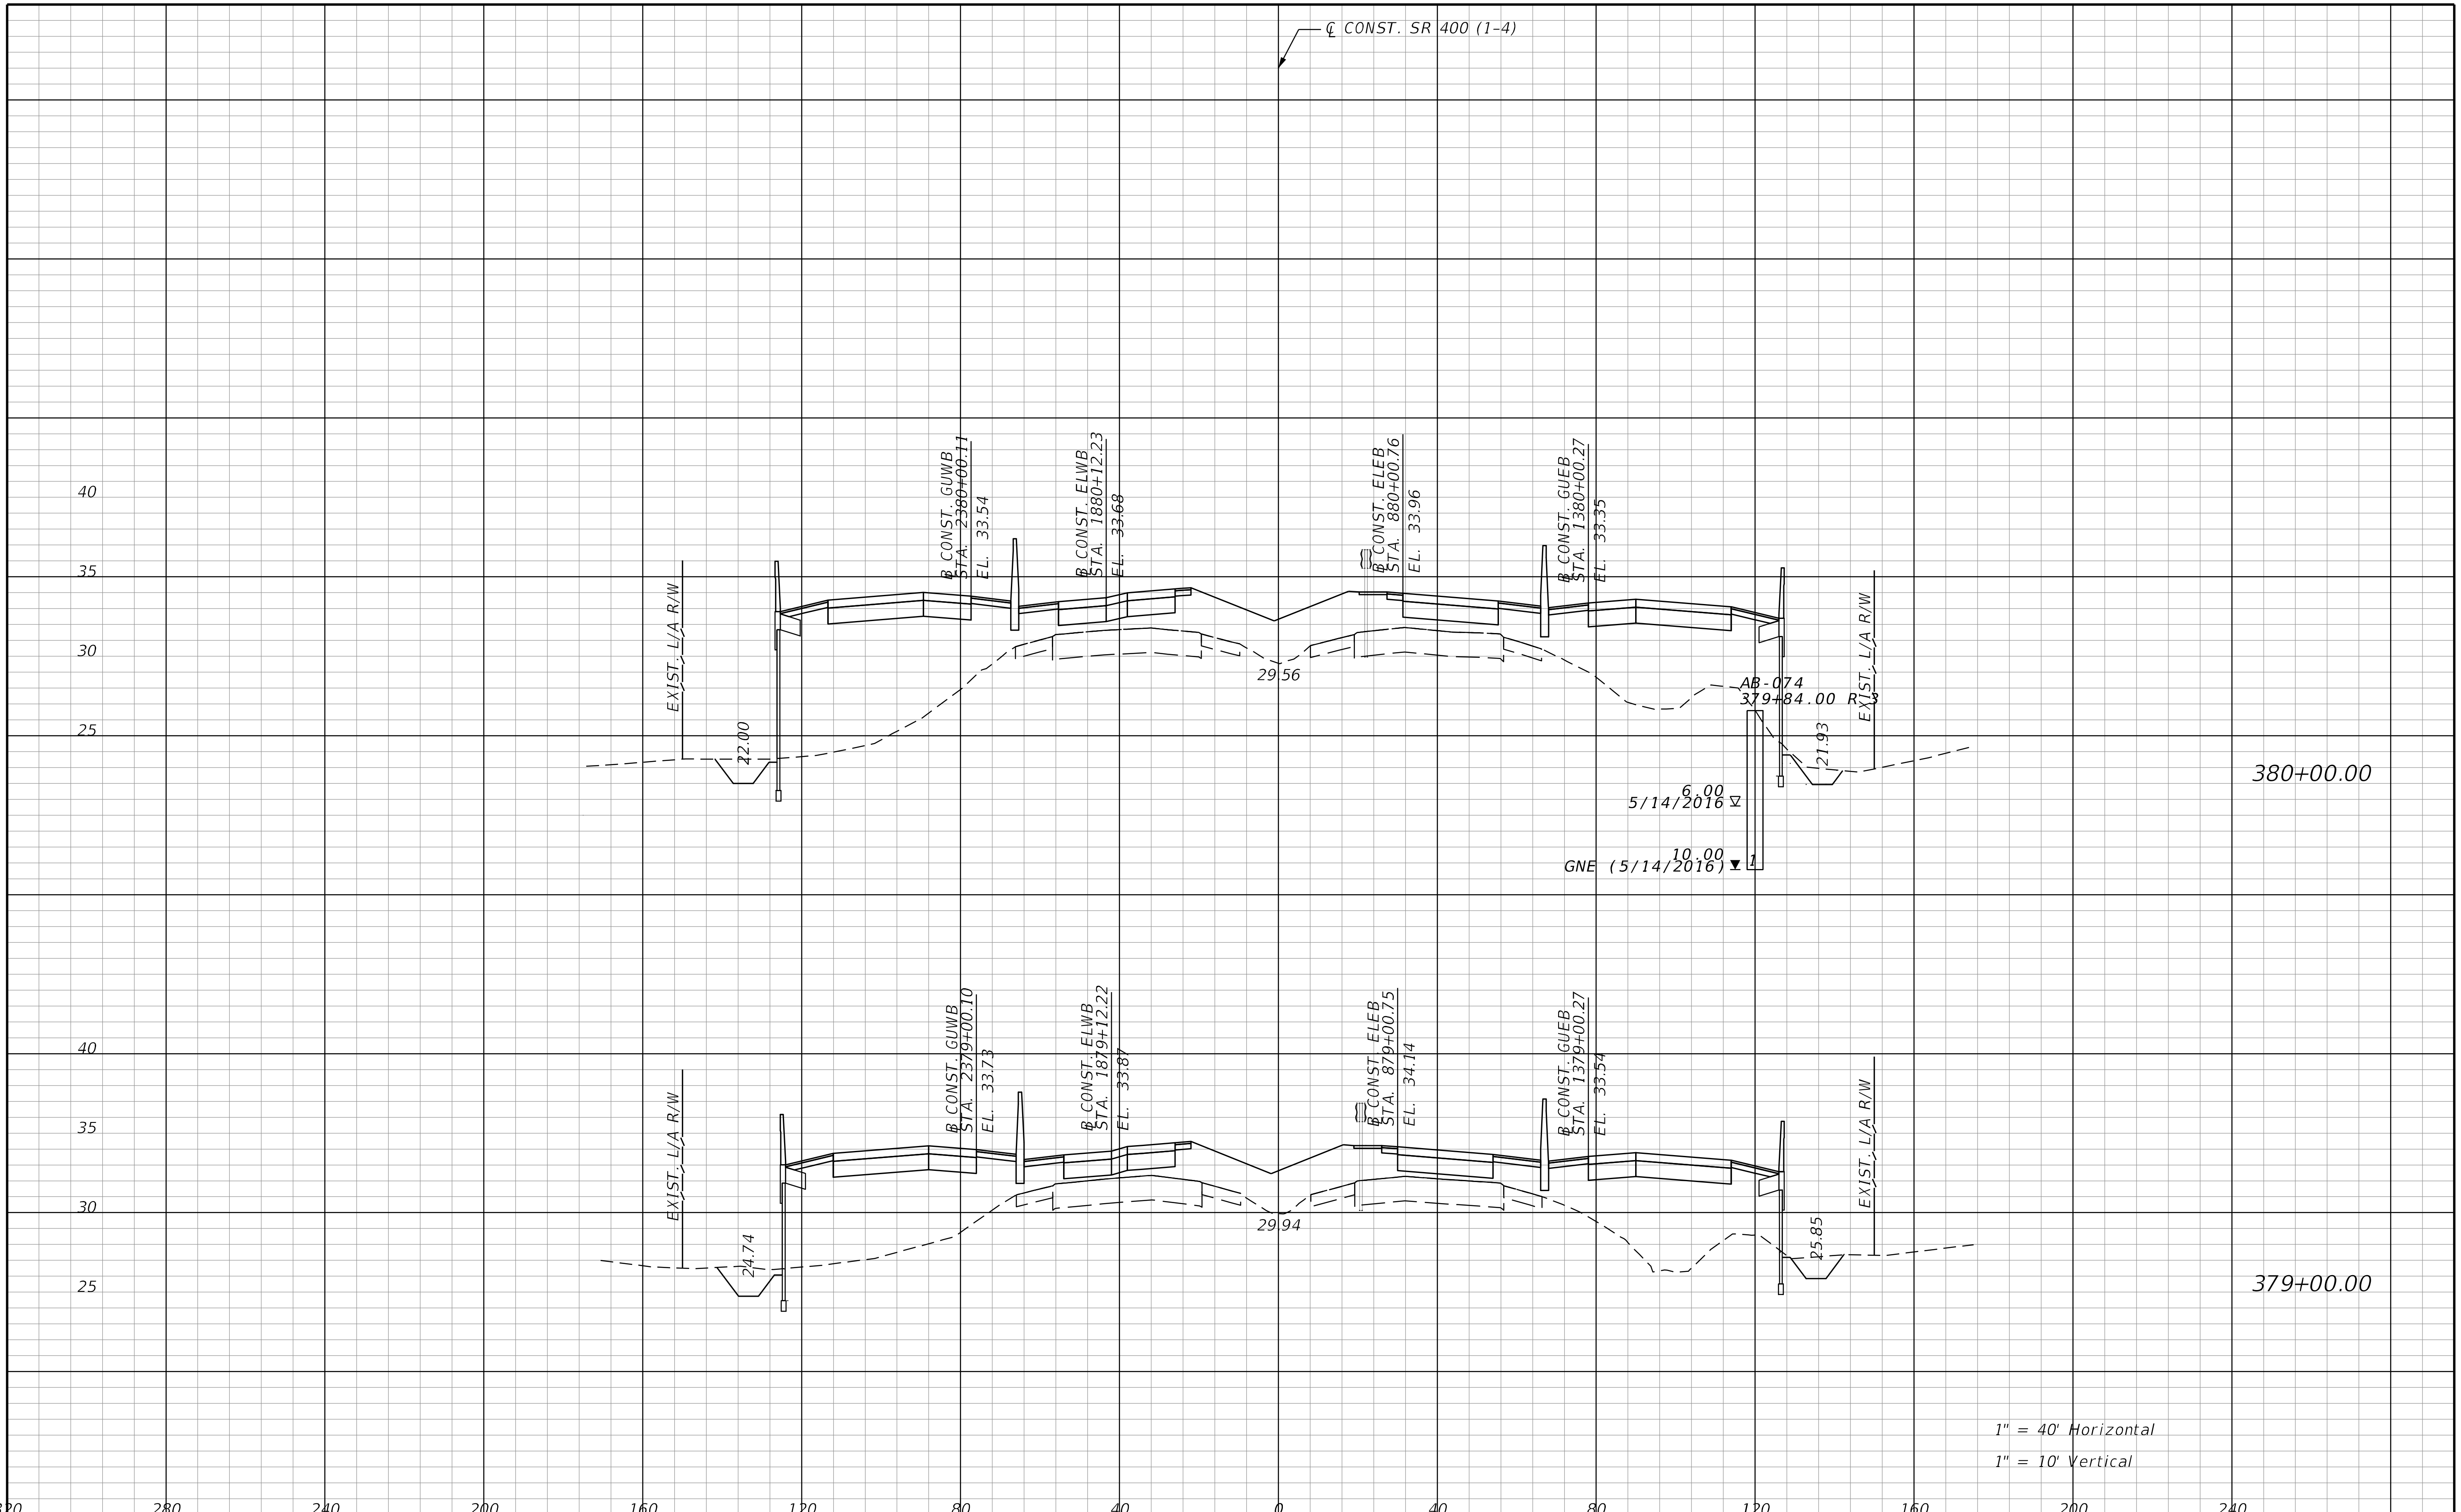

REVISIONS			
DATE	DESCRIPTION	DATE	DESCRIPTION

STANTEC CONSULTING SERVICES INC.
ENGINEER OF RECORD:
WILLIAM V. ANDERSON, P.E. NO.: 36682
11315 CORPORATE BLVD., SUITE 105
ORLANDO, FLORIDA 32817
(407) 823-8966
CERTIFICATE OF AUTHORIZATION NO. 27013

STATE OF FLORIDA
DEPARTMENT OF TRANSPORTATION

ROAD NO.	COUNTY	FINANCIAL PROJECT ID
SR400	VOLUSIA	408464-2-32-01

CROSS SECTIONS
SR 400 (I-4)

SHEET NO.
672

THE OFFICIAL RECORD OF THIS SHEET IS THE ELECTRONIC FILE DIGITALLY SIGNED AND SEALED UNDER RULE 61G15-23.004, F.A.C.

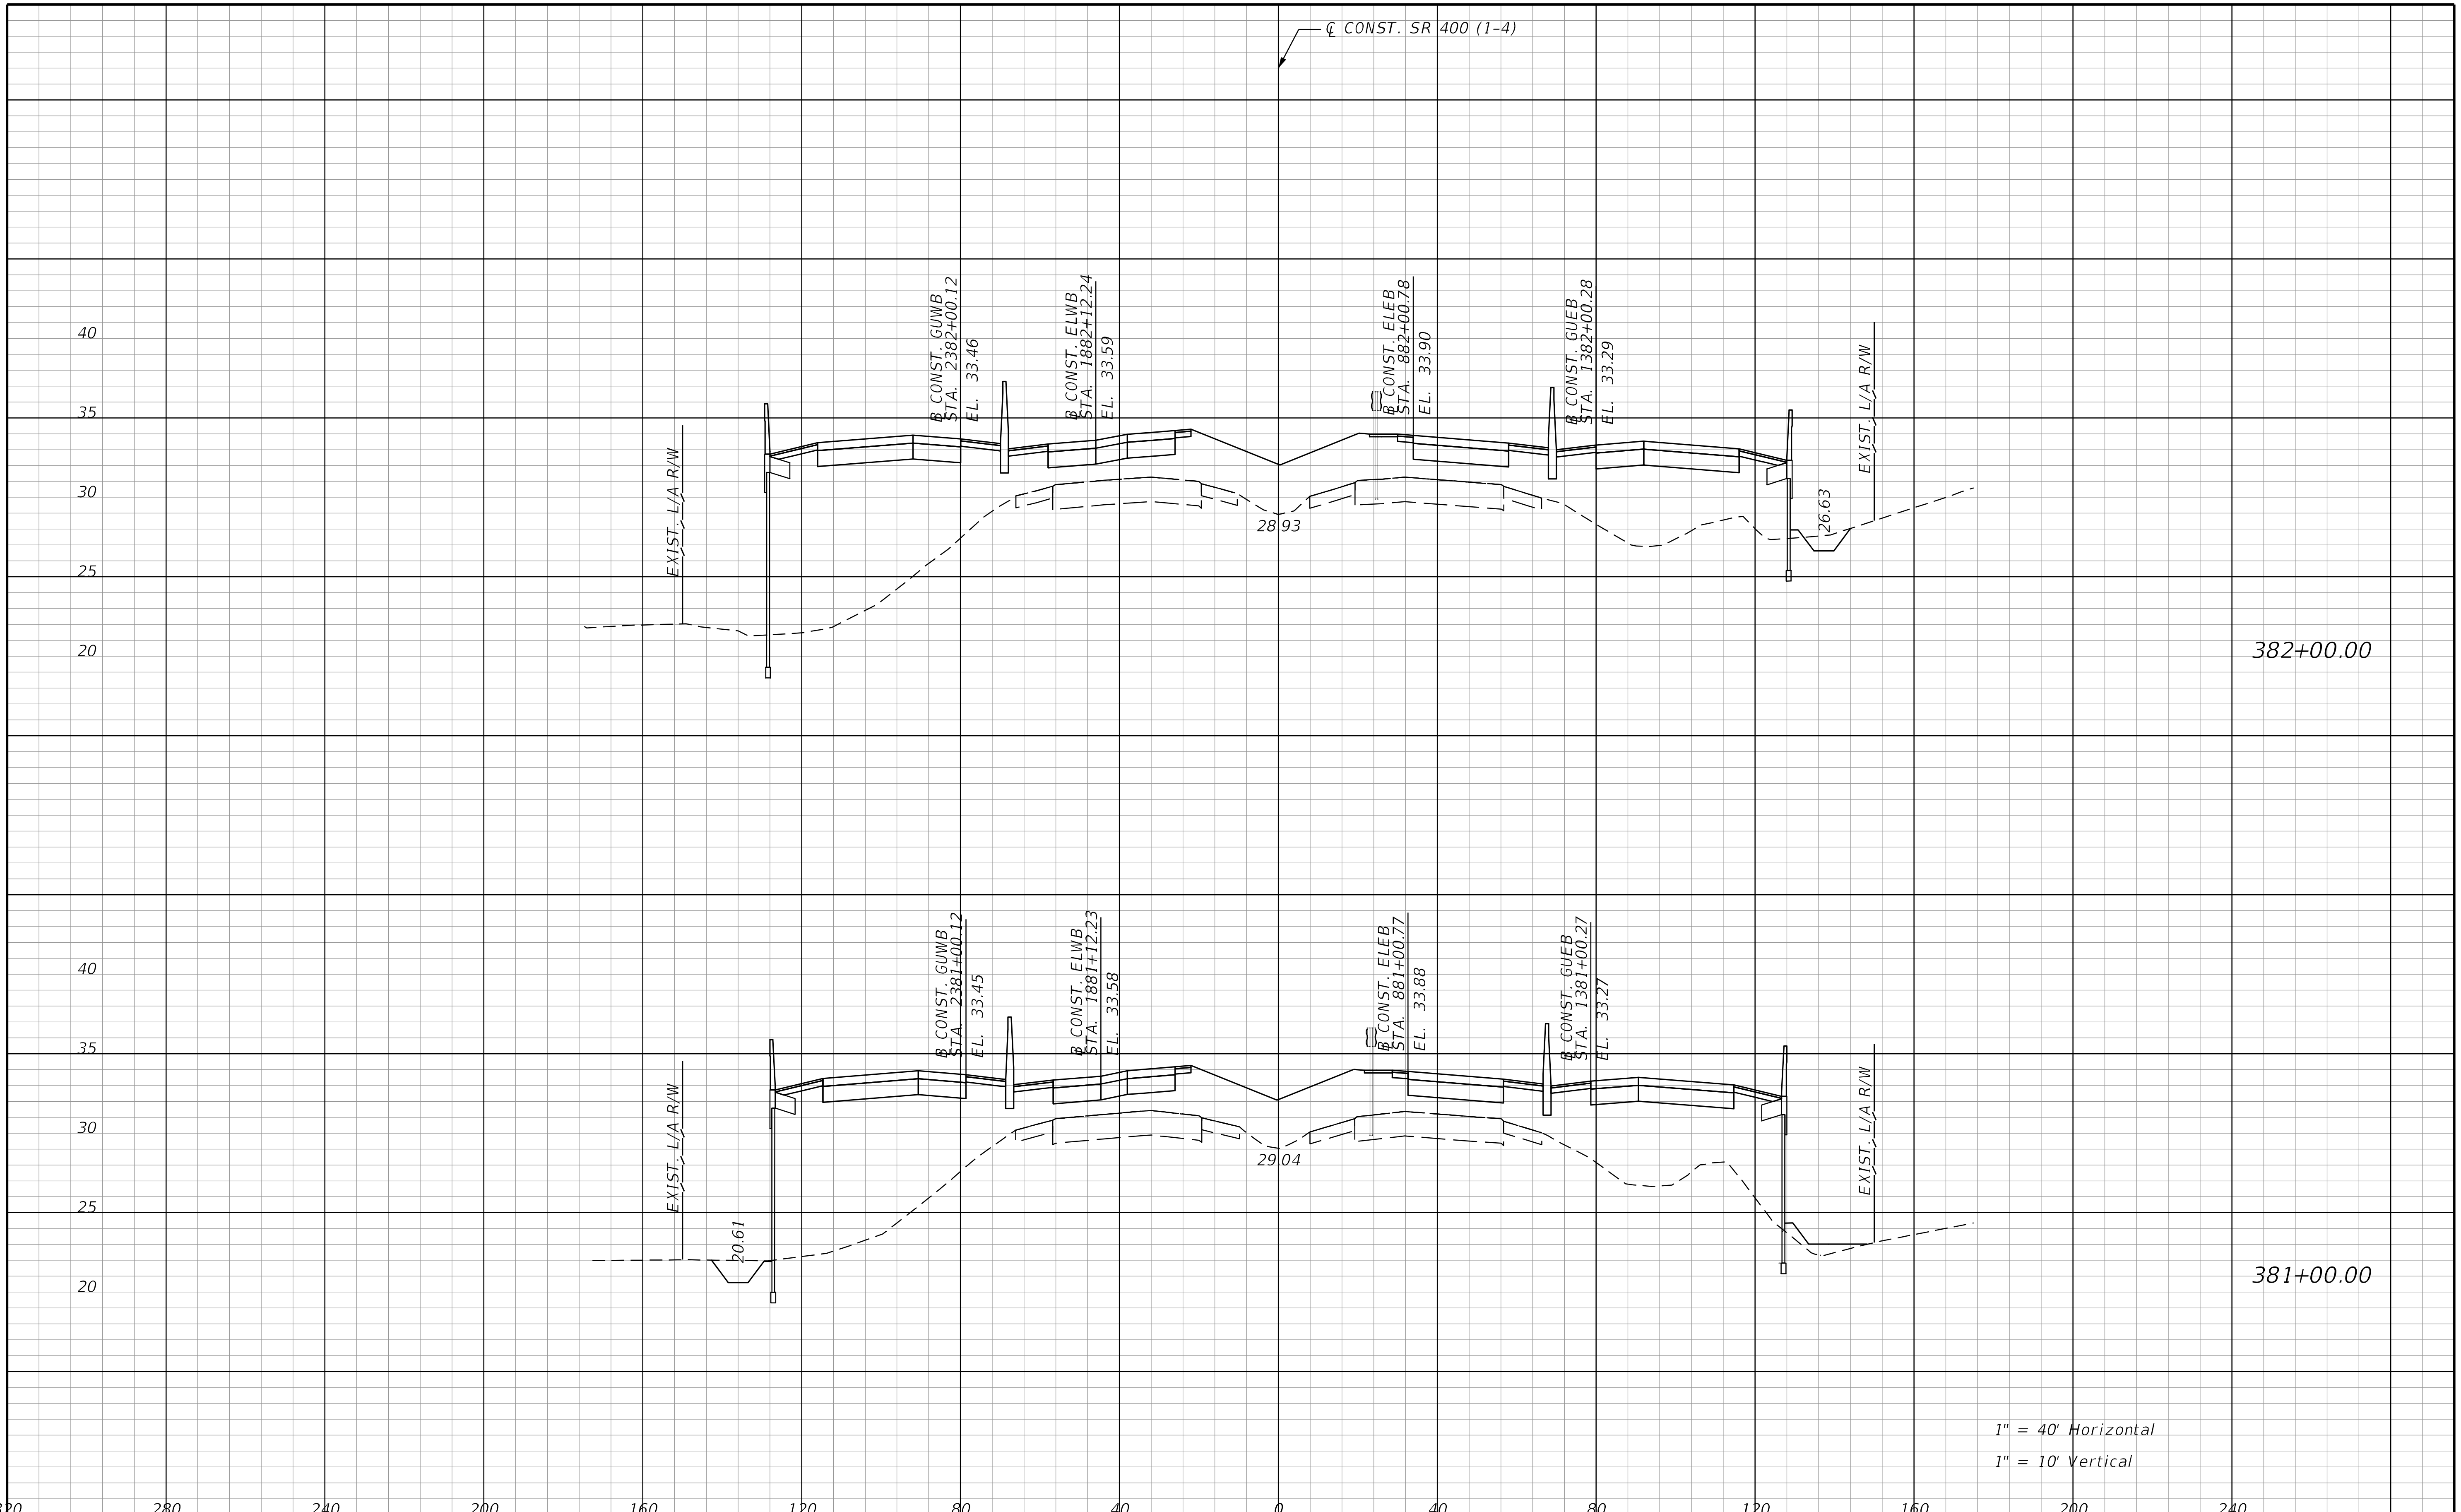

REVISIONS			
DATE	DESCRIPTION	DATE	DESCRIPTION

STANTEC CONSULTING SERVICES INC.
ENGINEER OF RECORD:
WILLIAM V. ANDERSON, P.E. NO.: 36682
11315 CORPORATE BLVD., SUITE 105
ORLANDO, FLORIDA 32817
(407) 823-8966
CERTIFICATE OF AUTHORIZATION NO. 27013

STATE OF FLORIDA
DEPARTMENT OF TRANSPORTATION

ROAD NO.	COUNTY	FINANCIAL PROJECT ID
SR400	VOLUSIA	408464-2-32-01

CROSS SECTIONS
SR 400 (I-4)

SHEET NO.
673

THE OFFICIAL RECORD OF THIS SHEET IS THE ELECTRONIC FILE DIGITALLY SIGNED AND SEALED UNDER RULE 61G15-23.004, F.A.C.

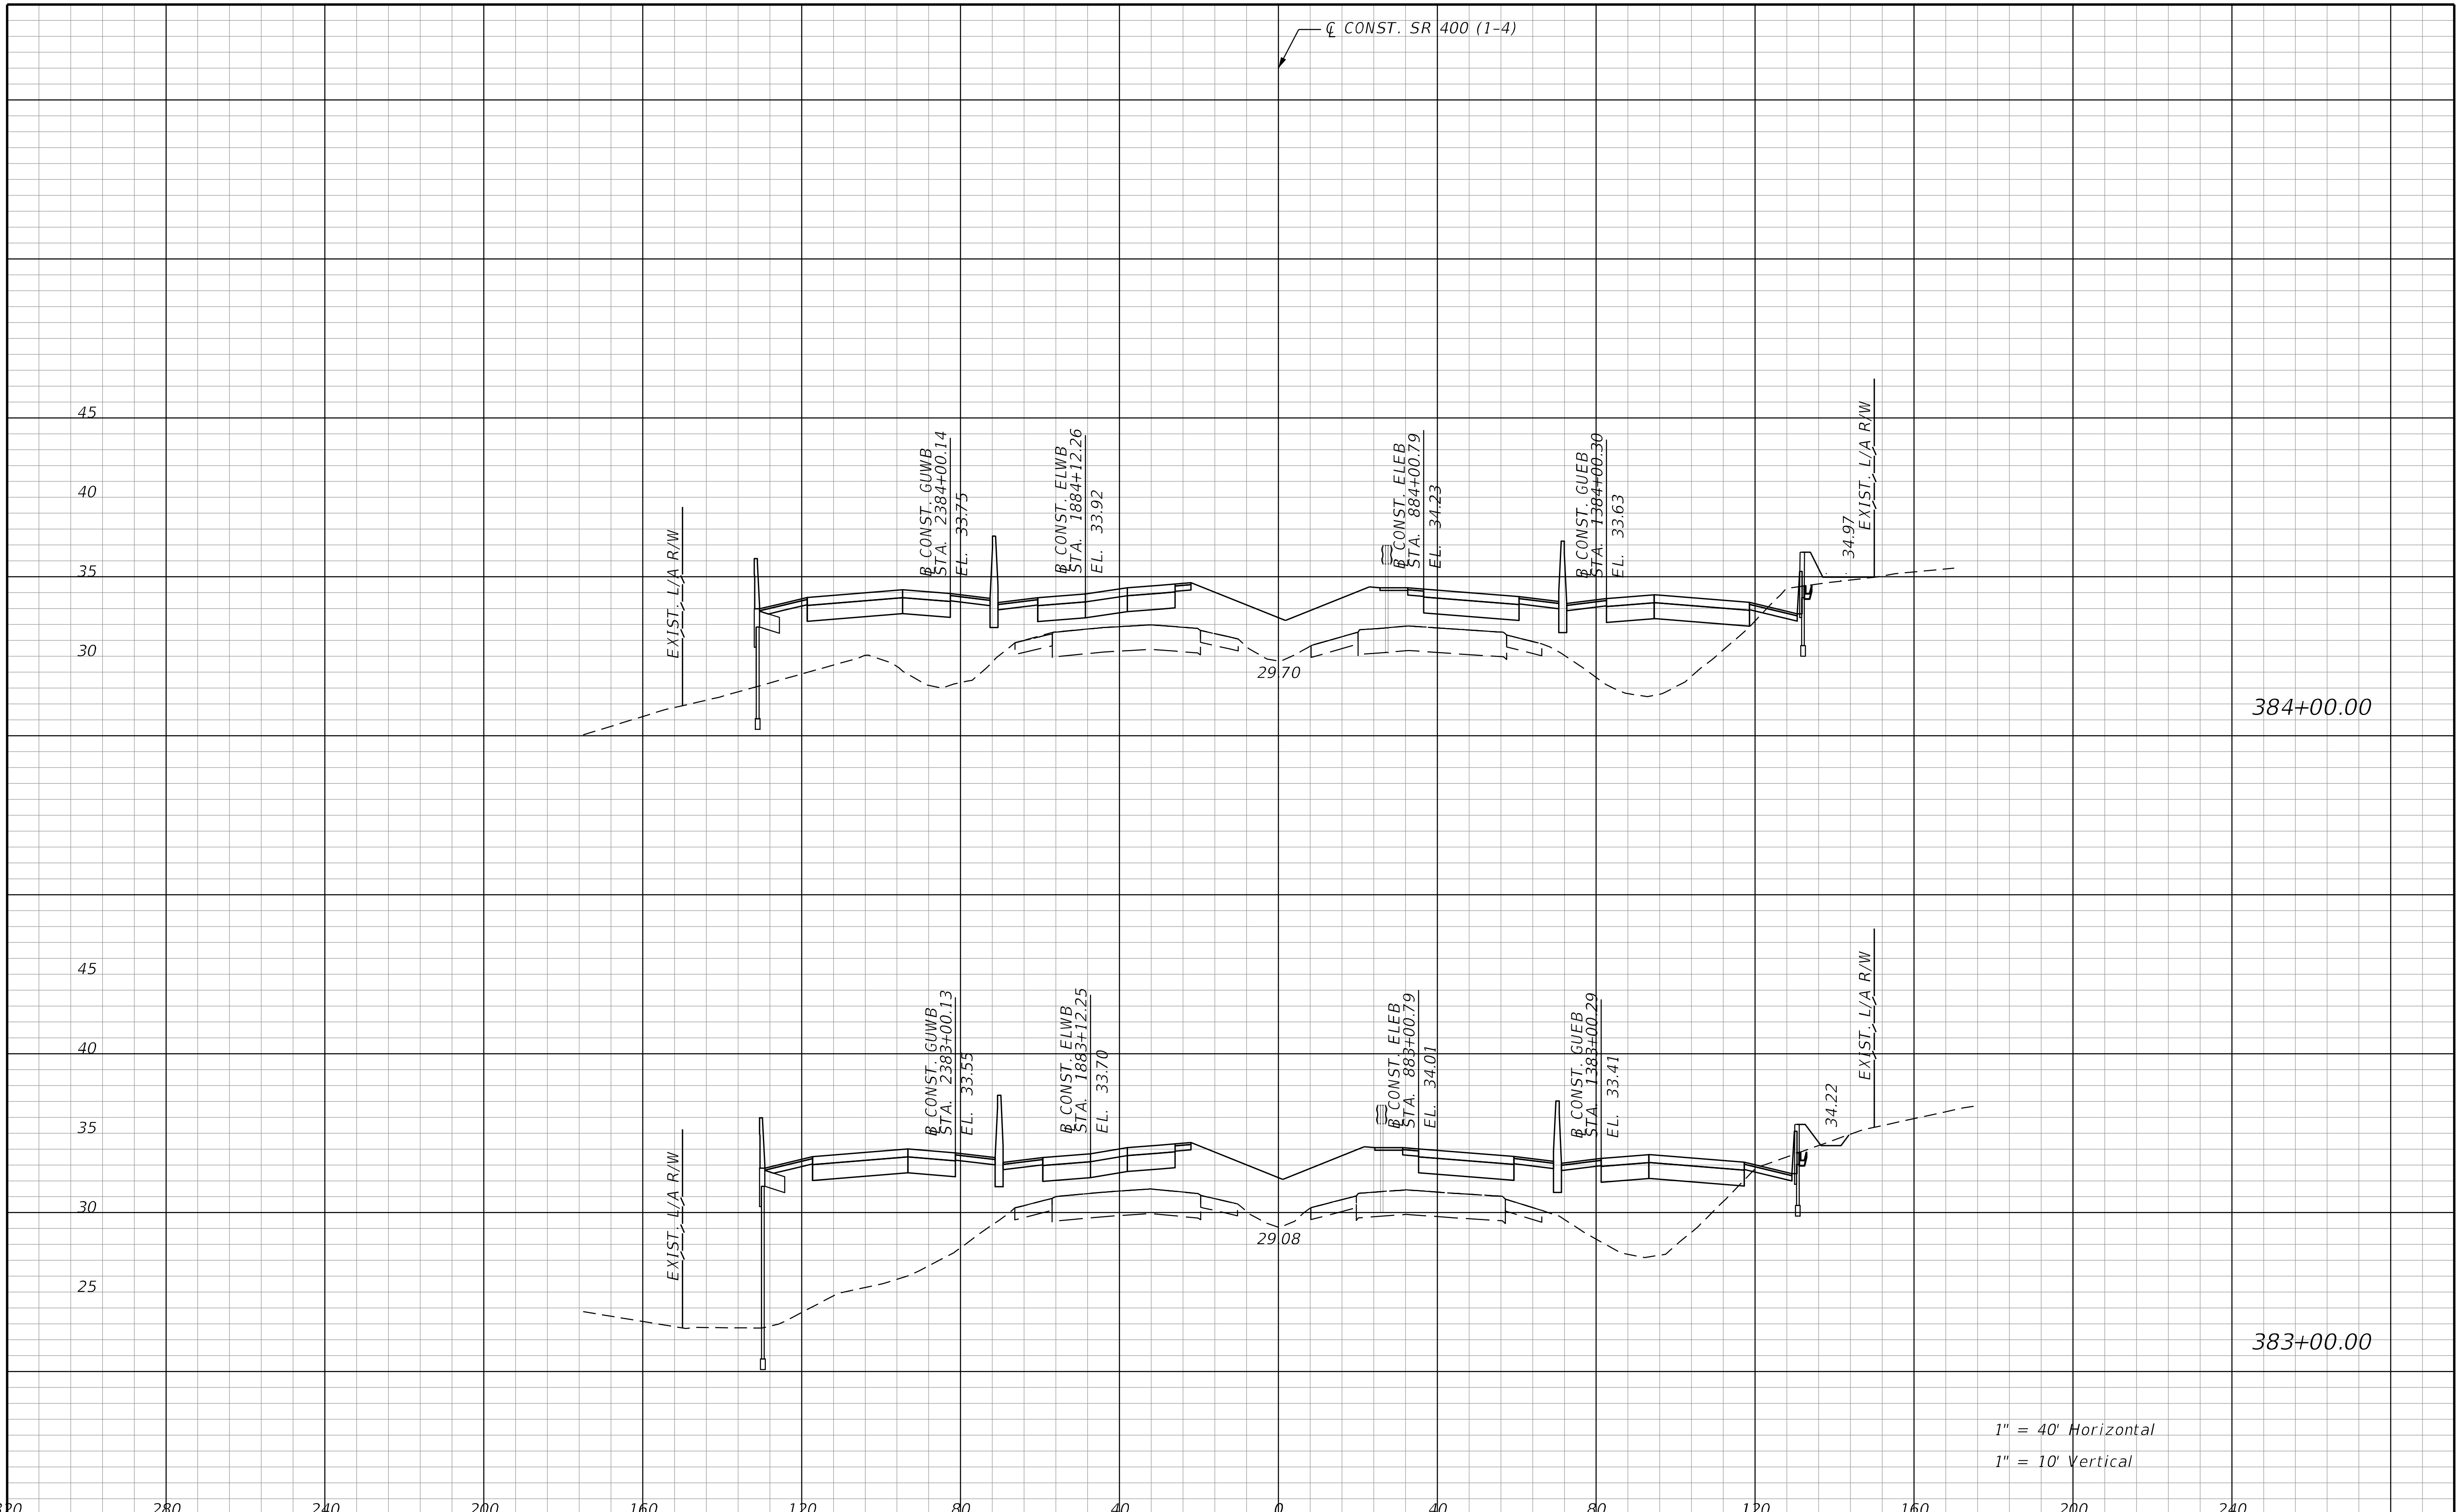

REVISIONS			
DATE	DESCRIPTION	DATE	DESCRIPTION

STANTEC CONSULTING SERVICES INC.
ENGINEER OF RECORD:
WILLIAM V. ANDERSON, P.E. NO.: 36682
11315 CORPORATE BLVD., SUITE 105
ORLANDO, FLORIDA 32817
(407) 823-8966
CERTIFICATE OF AUTHORIZATION NO. 27013

STATE OF FLORIDA
DEPARTMENT OF TRANSPORTATION

ROAD NO.	COUNTY	FINANCIAL PROJECT ID
SR400	VOLUSIA	408464-2-32-01

CROSS SECTIONS
SR 400 (I-4)

SHEET NO. 674

THE OFFICIAL RECORD OF THIS SHEET IS THE ELECTRONIC FILE DIGITALLY SIGNED AND SEALED UNDER RULE 61G15-23.004, F.A.C.

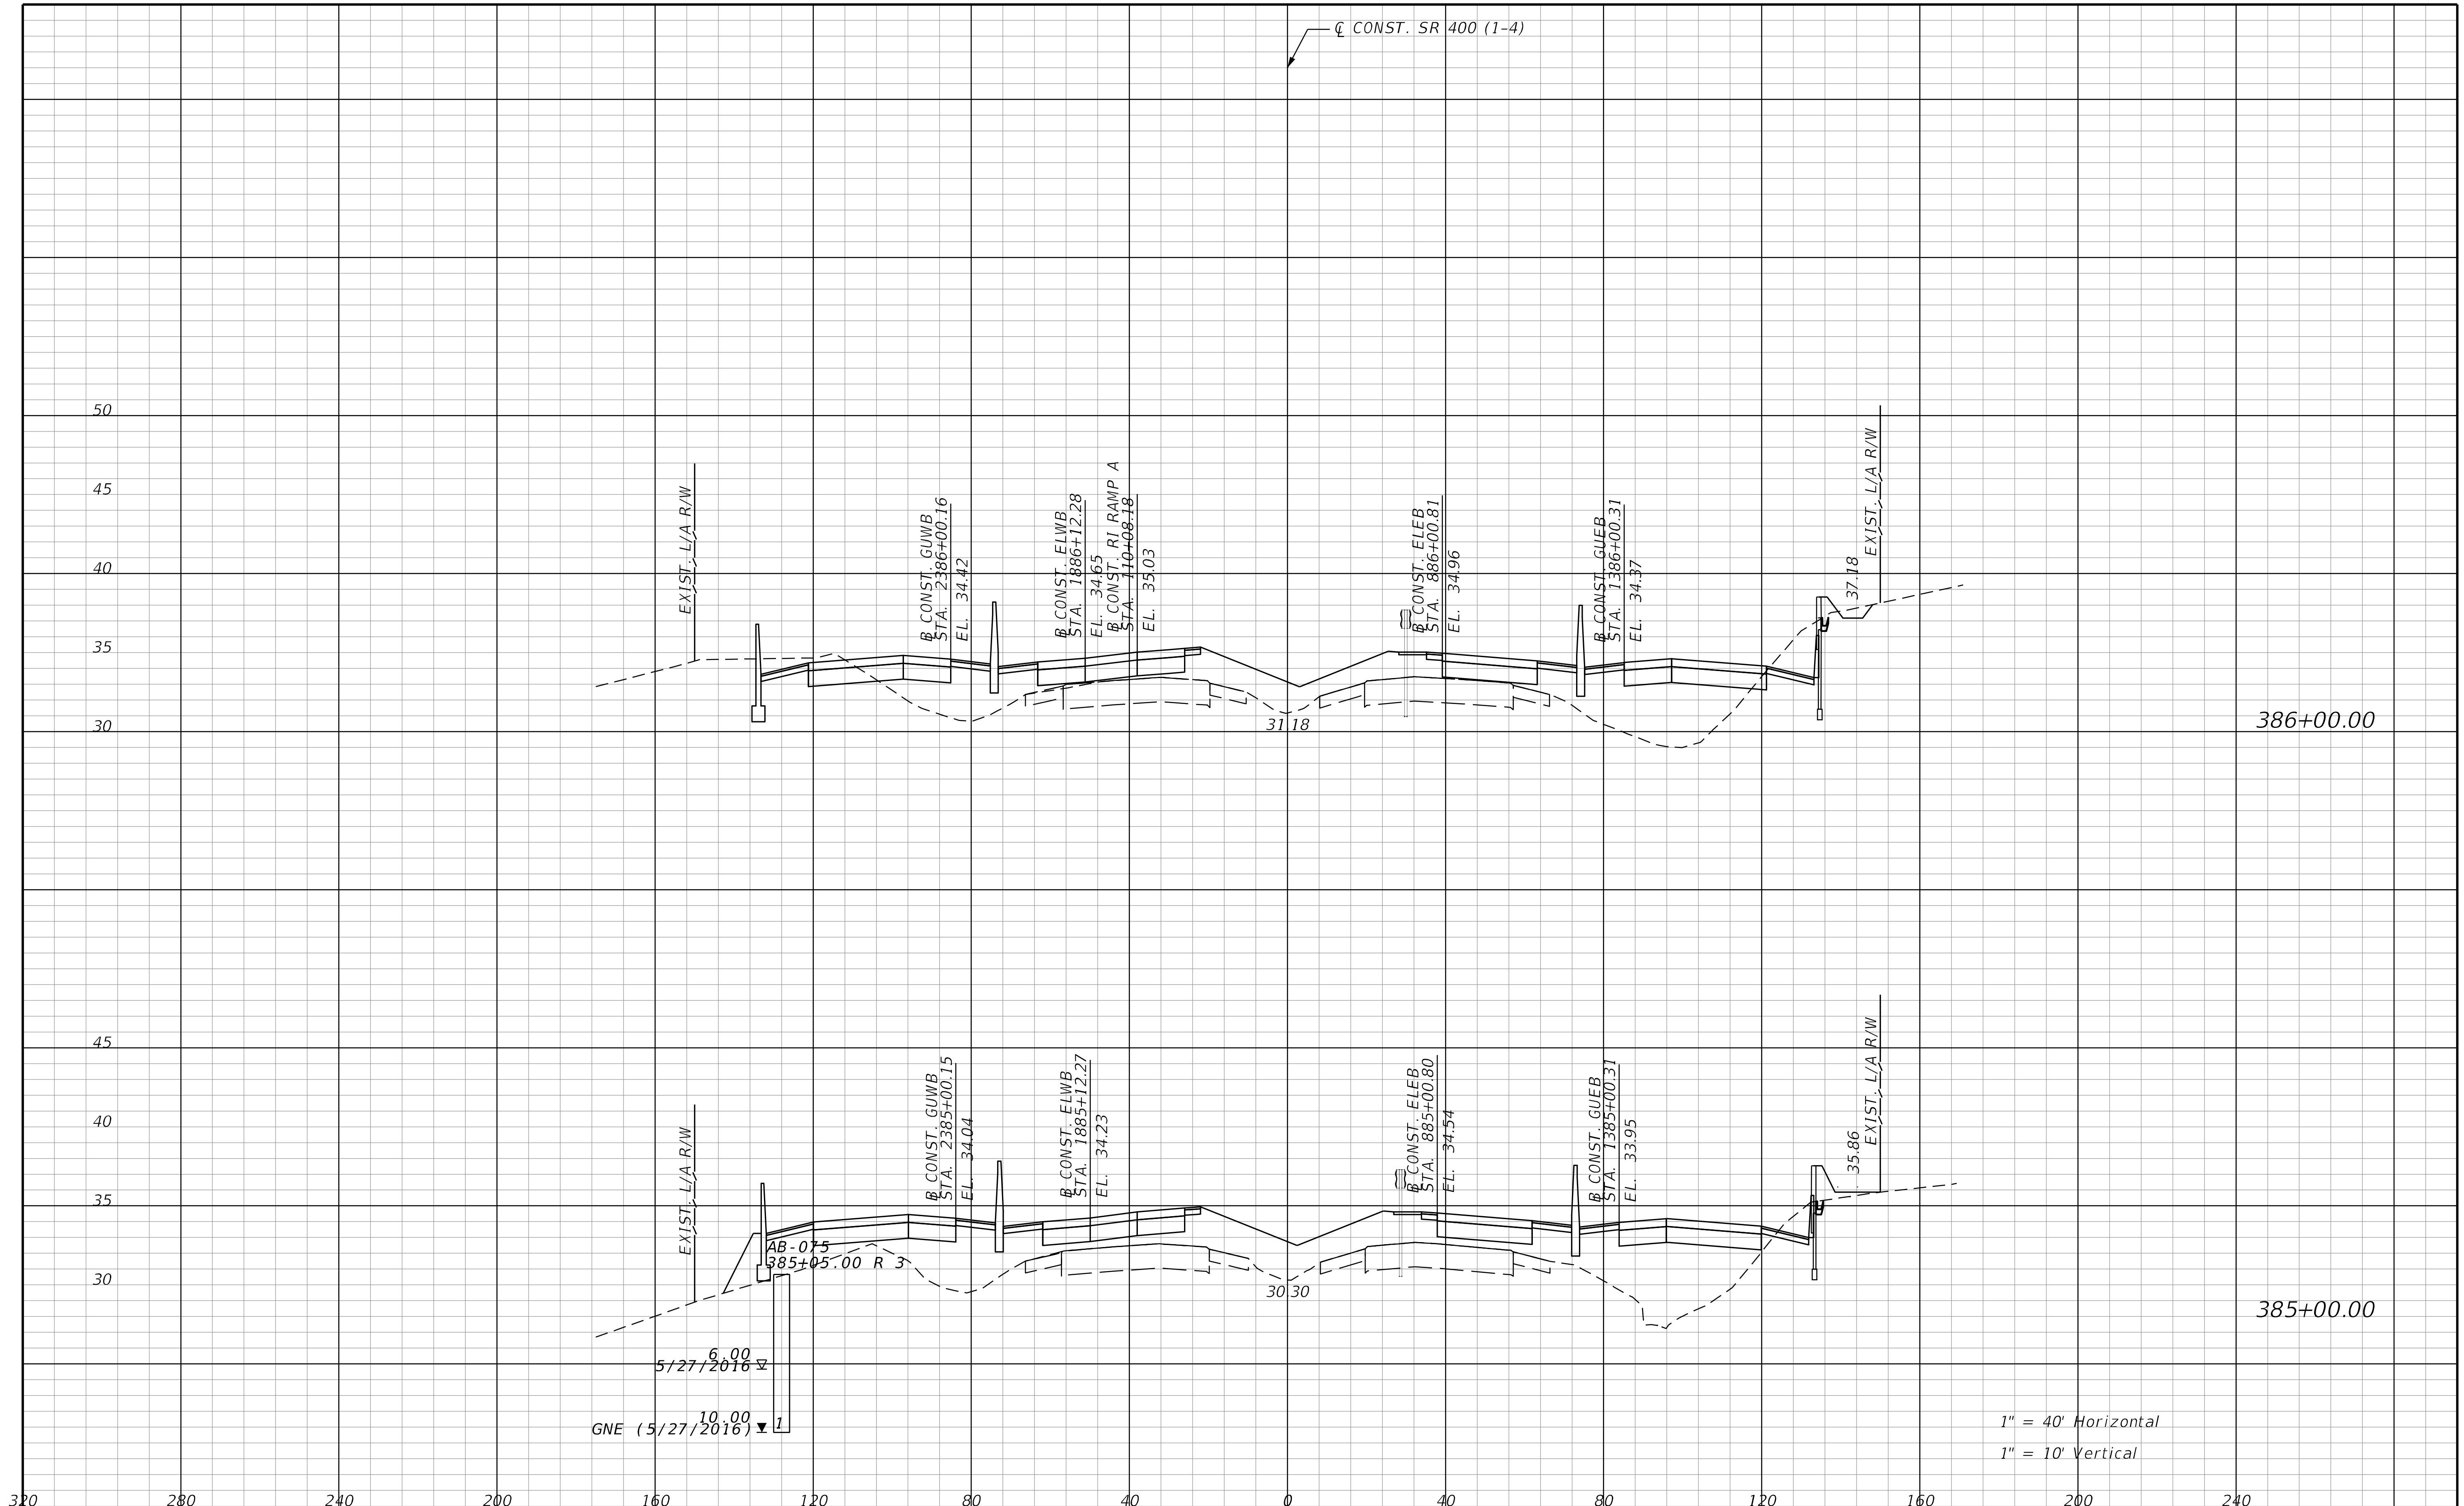

REVISIONS

DATE	DESCRIPTION	DATE	DESCRIPTION

STANTEC CONSULTING SERVICES INC.
ENGINEER OF RECORD:
WILLIAM V. ANDERSON, P.E. NO.: 36682
11315 CORPORATE BLVD., SUITE 105
ORLANDO, FLORIDA 32817
(407) 823-8966
CERTIFICATE OF AUTHORIZATION NO. 27013

STATE OF FLORIDA
DEPARTMENT OF TRANSPORTATION

ROAD NO.	COUNTY	FINANCIAL PROJECT ID
SR400	VOLUSIA	408464-2-32-01

CROSS SECTIONS
SR 400 (I-4)

SHEET NO.
675

THE OFFICIAL RECORD OF THIS SHEET IS THE ELECTRONIC FILE DIGITALLY SIGNED AND SEALED UNDER RULE 61G15-23.004, F.A.C.

jchassee 6/14/2019 4:26:10 PM Rdxsrd_shg V:\2158\active\CADD\40846423201\roadway\RDXSRD01.dgn

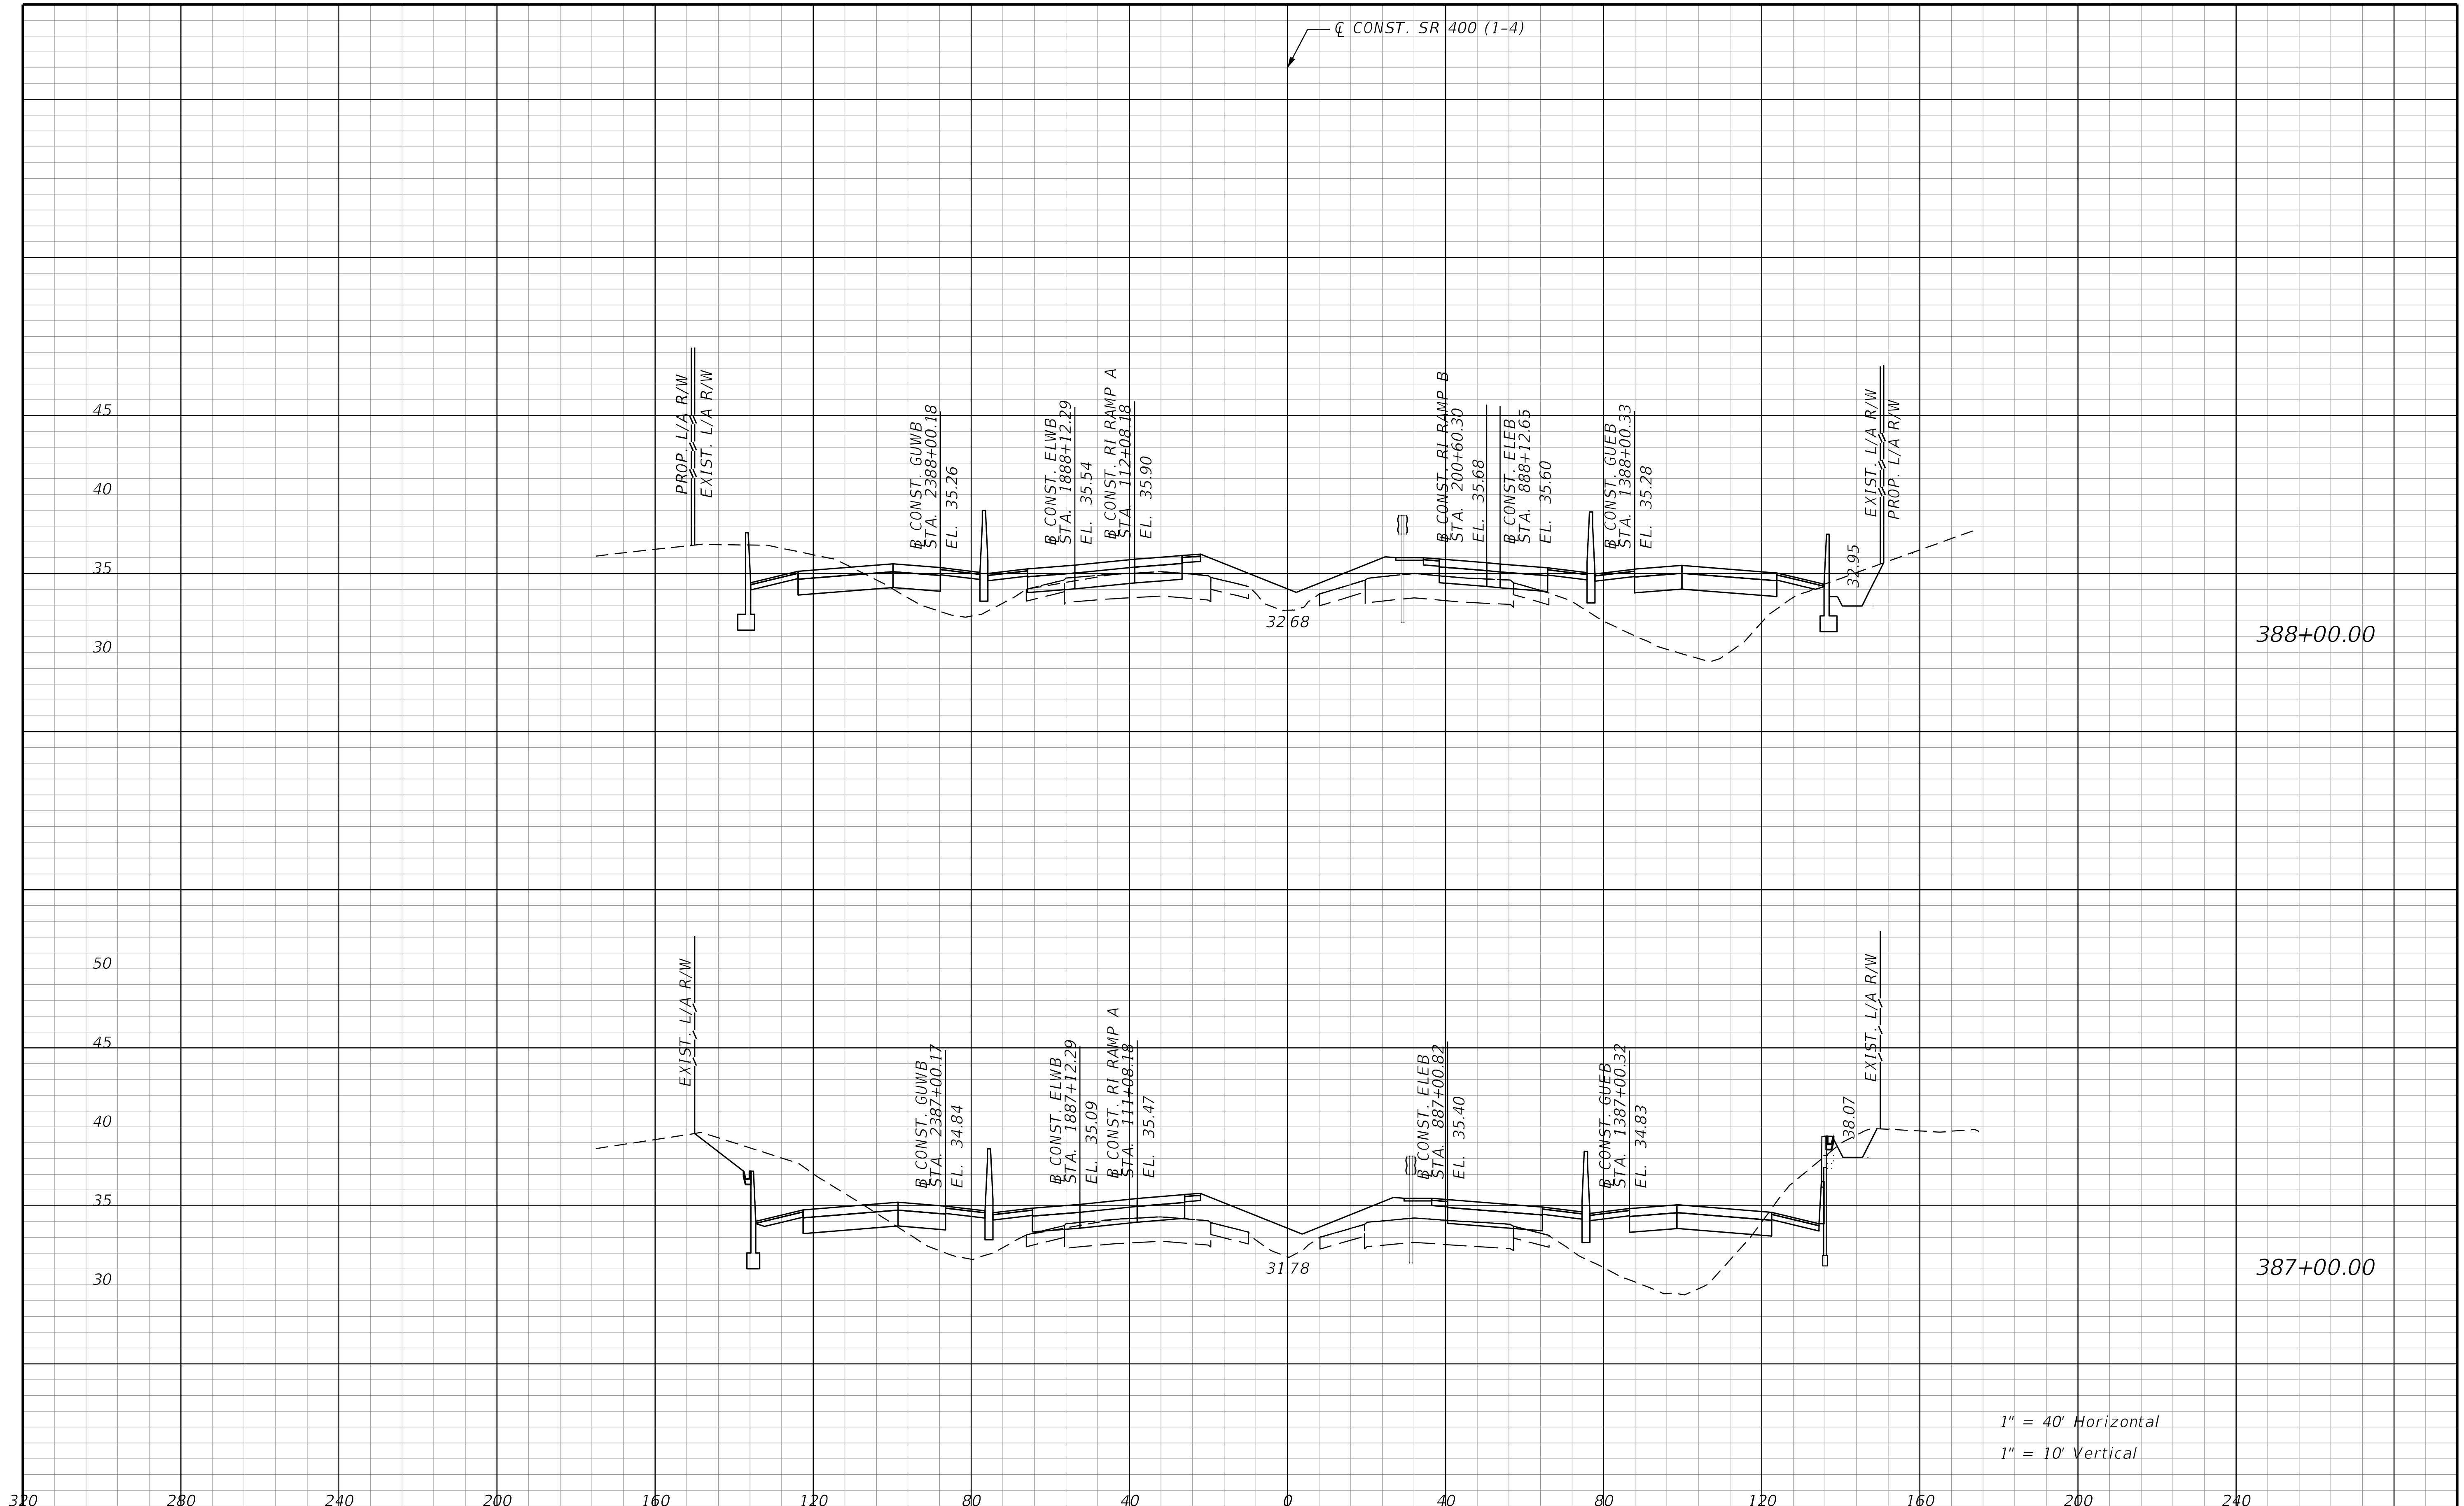

THE OFFICIAL RECORD OF THIS SHEET IS THE ELECTRONIC FILE DIGITALLY SIGNED AND SEALED UNDER RULE 61G15-23.004, F.A.C.

REVISIONS			
DATE	DESCRIPTION	DATE	DESCRIPTION

STANTEC CONSULTING SERVICES INC.
ENGINEER OF RECORD:
WILLIAM V. ANDERSON, P.E. NO.: 36682
11315 CORPORATE BLVD., SUITE 105
ORLANDO, FLORIDA 32817
(407) 823-8966
CERTIFICATE OF AUTHORIZATION NO. 27013

STATE OF FLORIDA
DEPARTMENT OF TRANSPORTATION

ROAD NO.	COUNTY	FINANCIAL PROJECT ID
SR400	VOLUSIA	408464-2-32-01

CROSS SECTIONS
SR 400 (I-4)

SHEET NO. 676

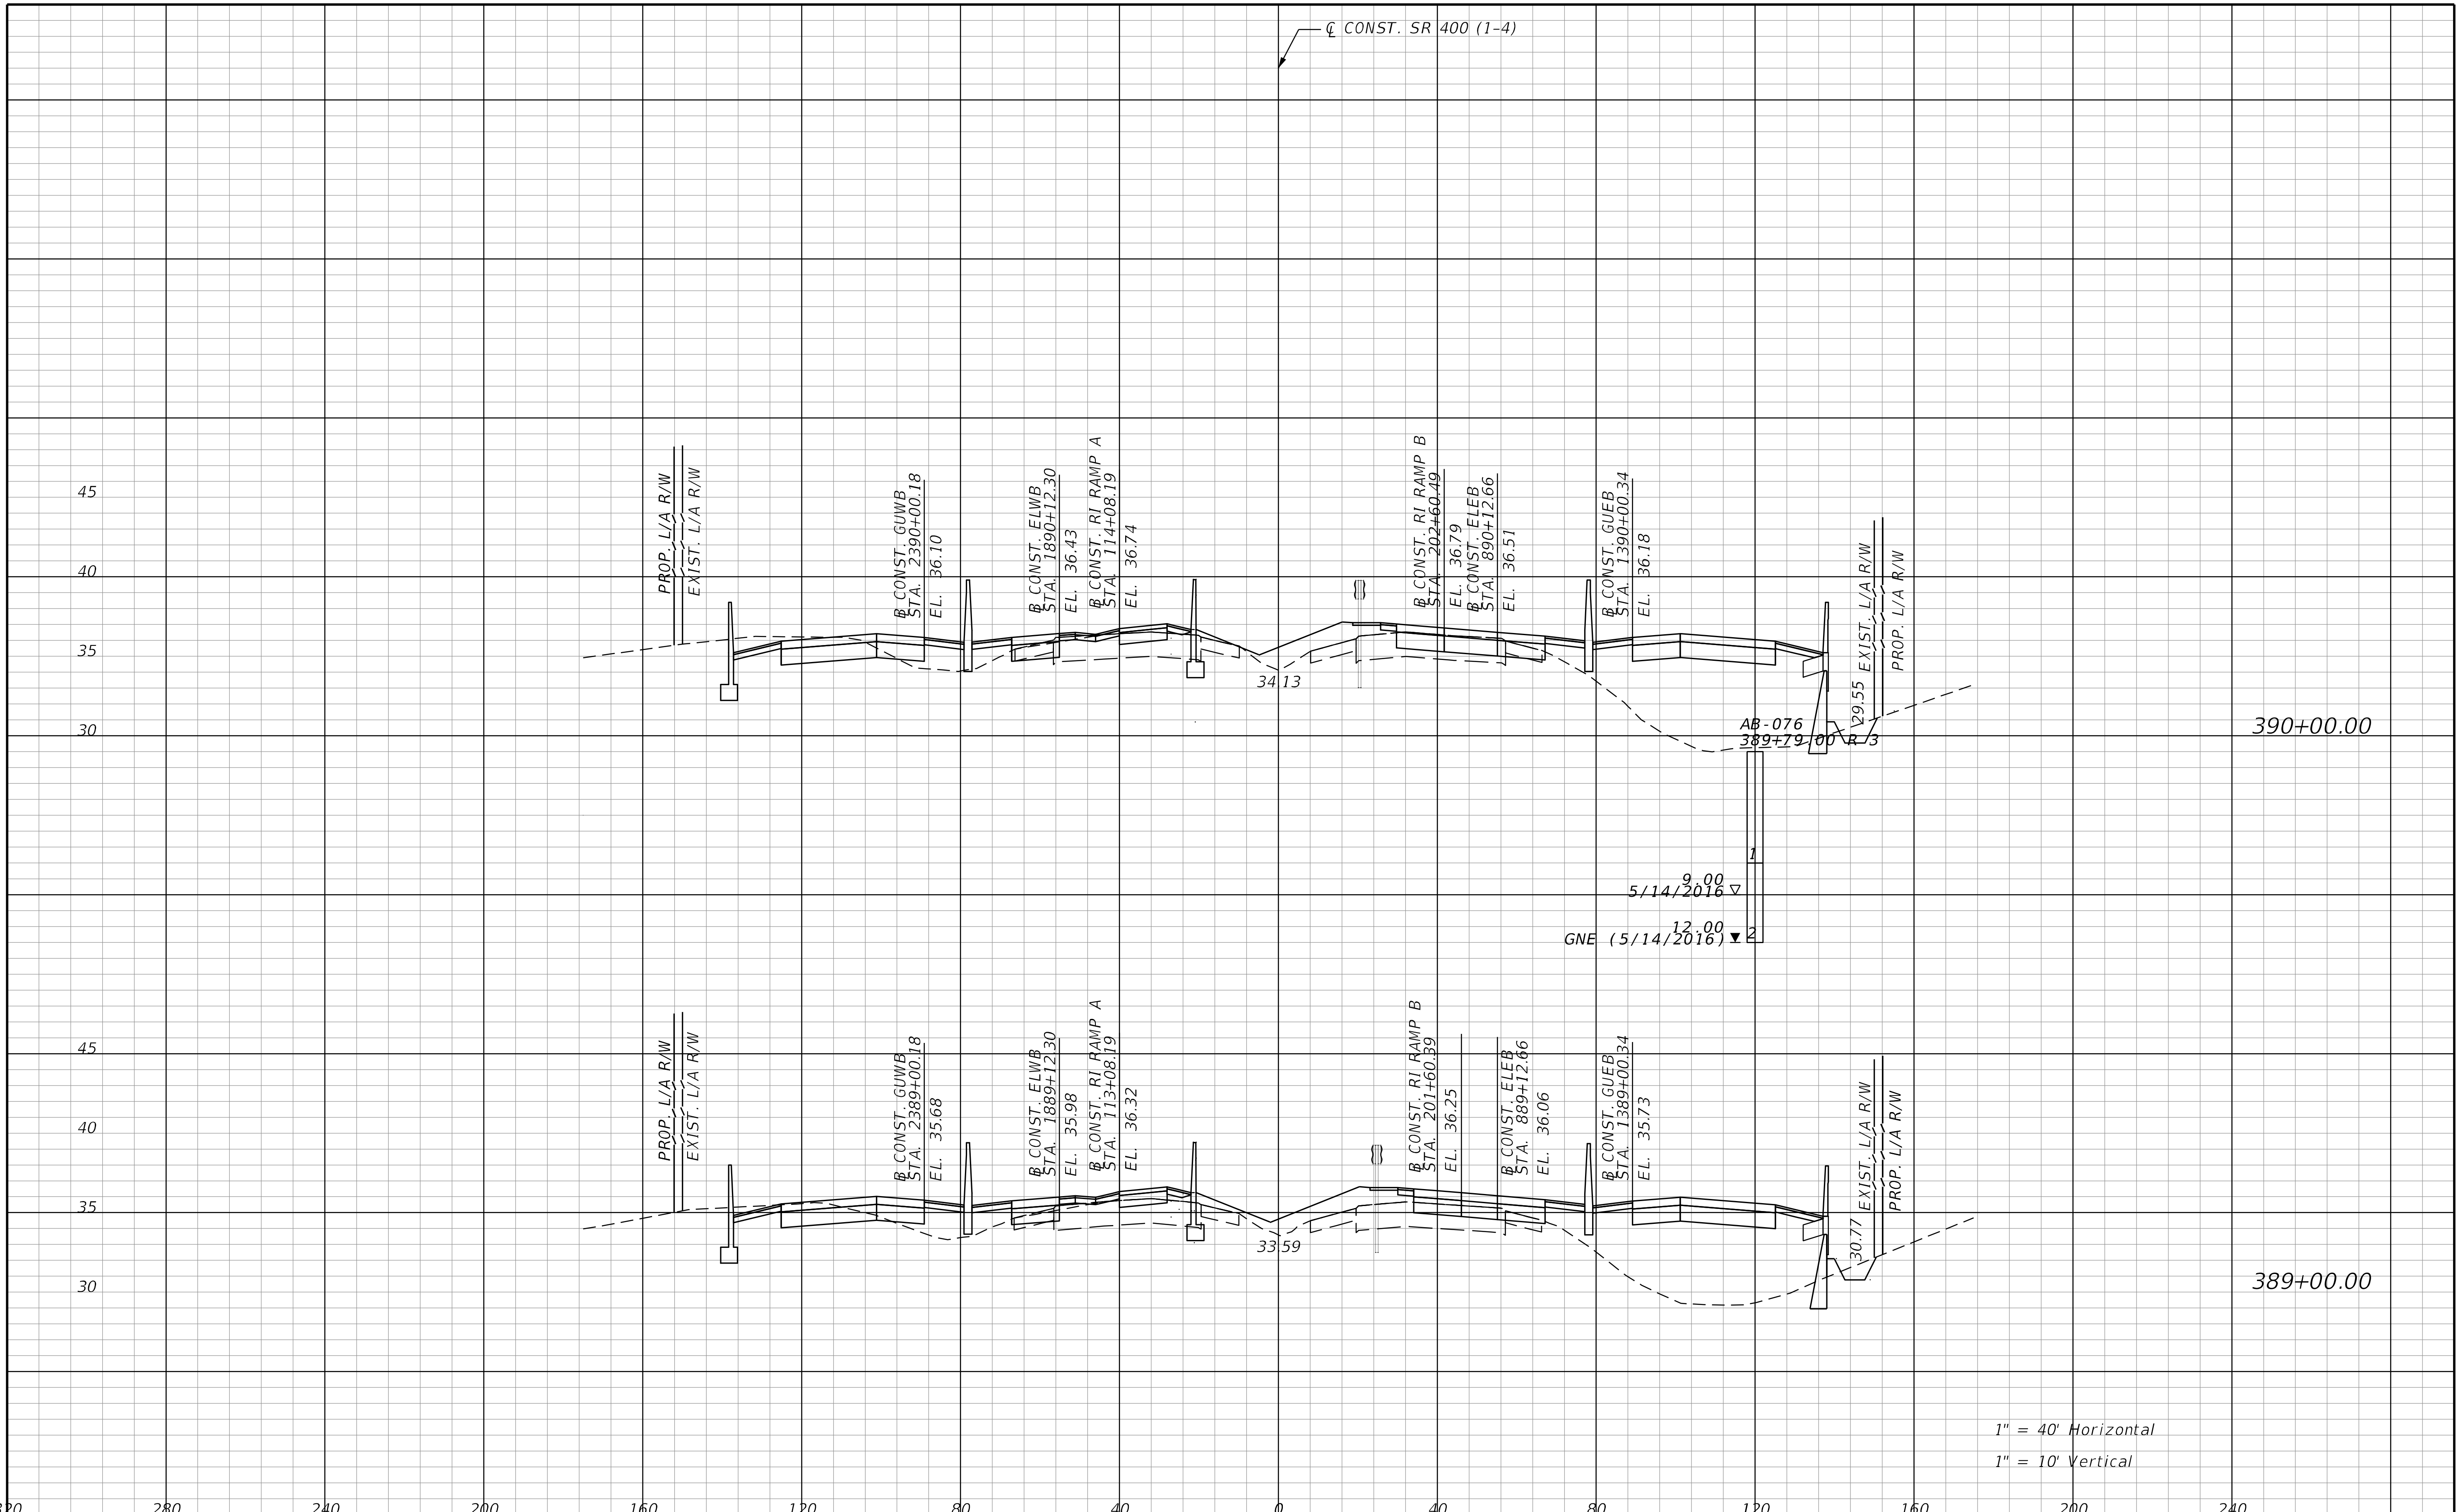

REVISIONS			
DATE	DESCRIPTION	DATE	DESCRIPTION

STANTEC CONSULTING SERVICES INC.
ENGINEER OF RECORD:
WILLIAM V. ANDERSON, P.E. NO.: 36682
11315 CORPORATE BLVD., SUITE 105
ORLANDO, FLORIDA 32817
(407) 823-8966
CERTIFICATE OF AUTHORIZATION NO. 27013

STATE OF FLORIDA
DEPARTMENT OF TRANSPORTATION

ROAD NO.	COUNTY	FINANCIAL PROJECT ID
SR400	VOLUSIA	408464-2-32-01

CROSS SECTIONS
SR 400 (I-4)

SHEET NO.
677

jchassee 6/14/2019 4:26:11 PM Rdxsrd_shg V:\2158\active\CADD\40846423201\roadway\RDXSRD01.dgn

THE OFFICIAL RECORD OF THIS SHEET IS THE ELECTRONIC FILE DIGITALLY SIGNED AND SEALED UNDER RULE 61G15-23.004, F.A.C.

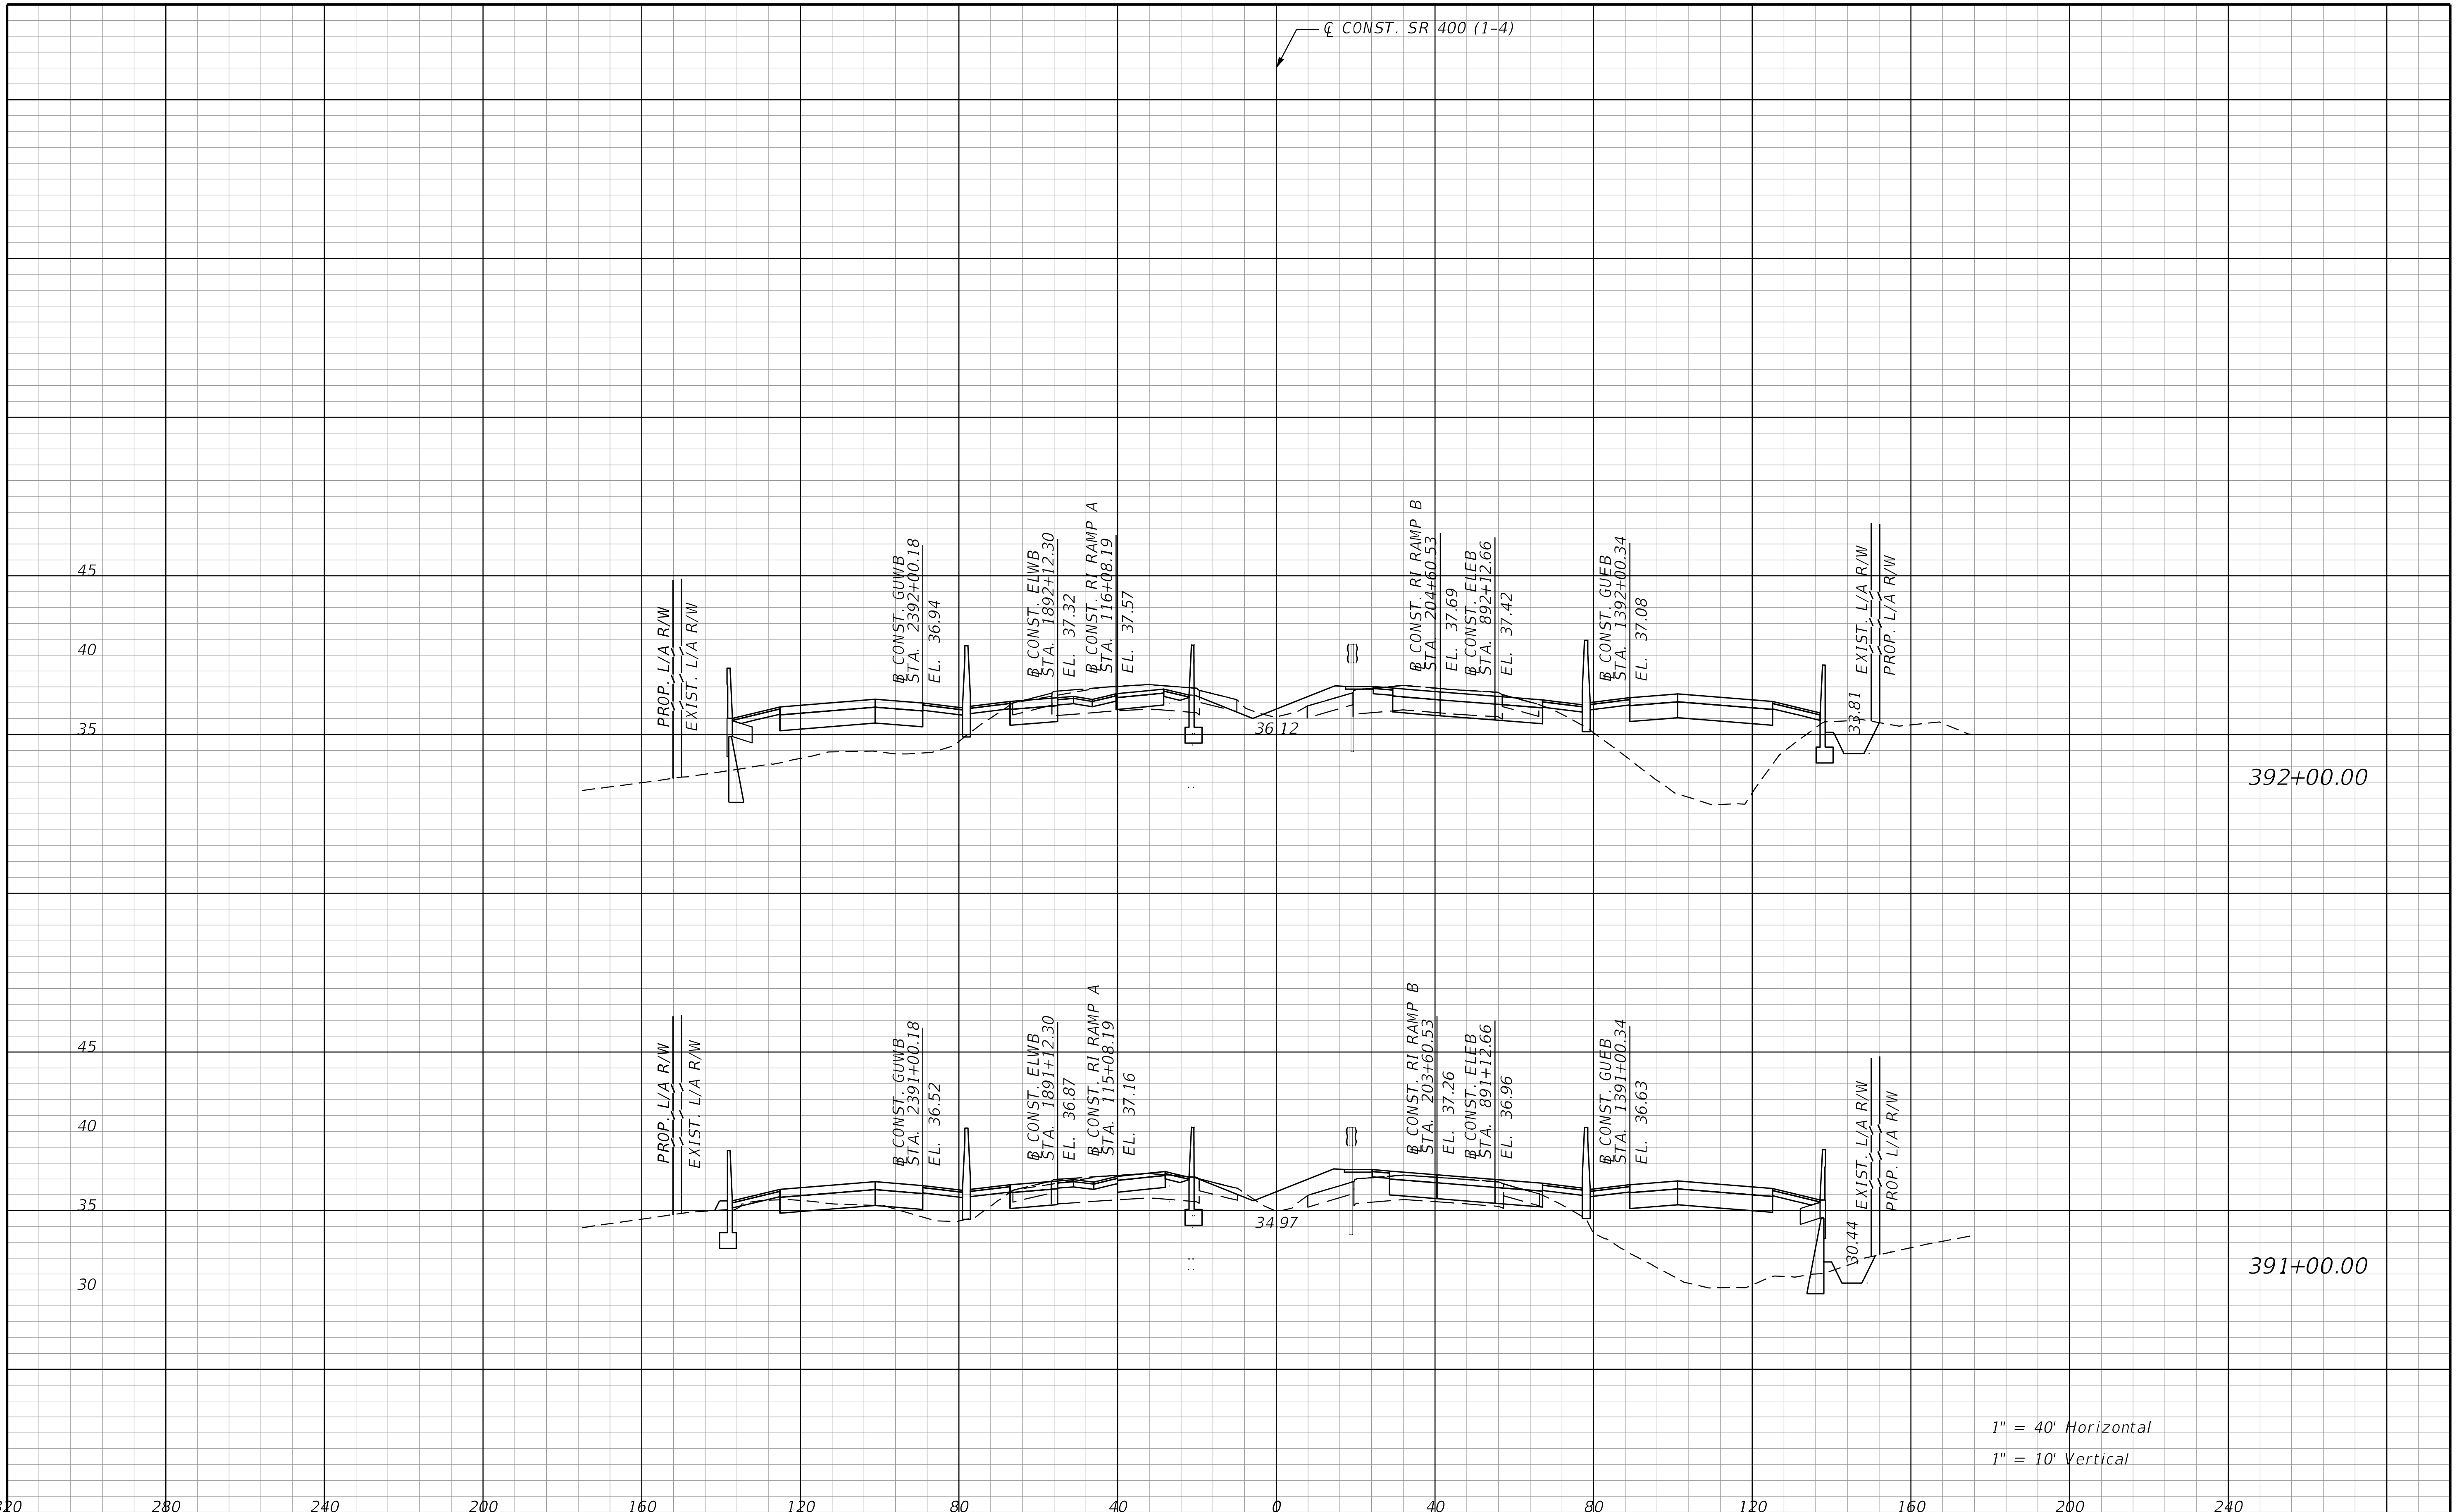

THE OFFICIAL RECORD OF THIS SHEET IS THE ELECTRONIC FILE DIGITALLY SIGNED AND SEALED UNDER RULE 61G15-23.004, F.A.C.

REVISIONS			
DATE	DESCRIPTION	DATE	DESCRIPTION

STANTEC CONSULTING SERVICES INC.
ENGINEER OF RECORD:
WILLIAM V. ANDERSON, P.E. NO.: 36682
11315 CORPORATE BLVD., SUITE 105
ORLANDO, FLORIDA 32817
(407) 823-8966
CERTIFICATE OF AUTHORIZATION NO. 27013

STATE OF FLORIDA
DEPARTMENT OF TRANSPORTATION

ROAD NO.	COUNTY	FINANCIAL PROJECT ID
SR400	VOLUSIA	408464-2-32-01

CROSS SECTIONS
SR 400 (I-4)

SHEET NO.
678

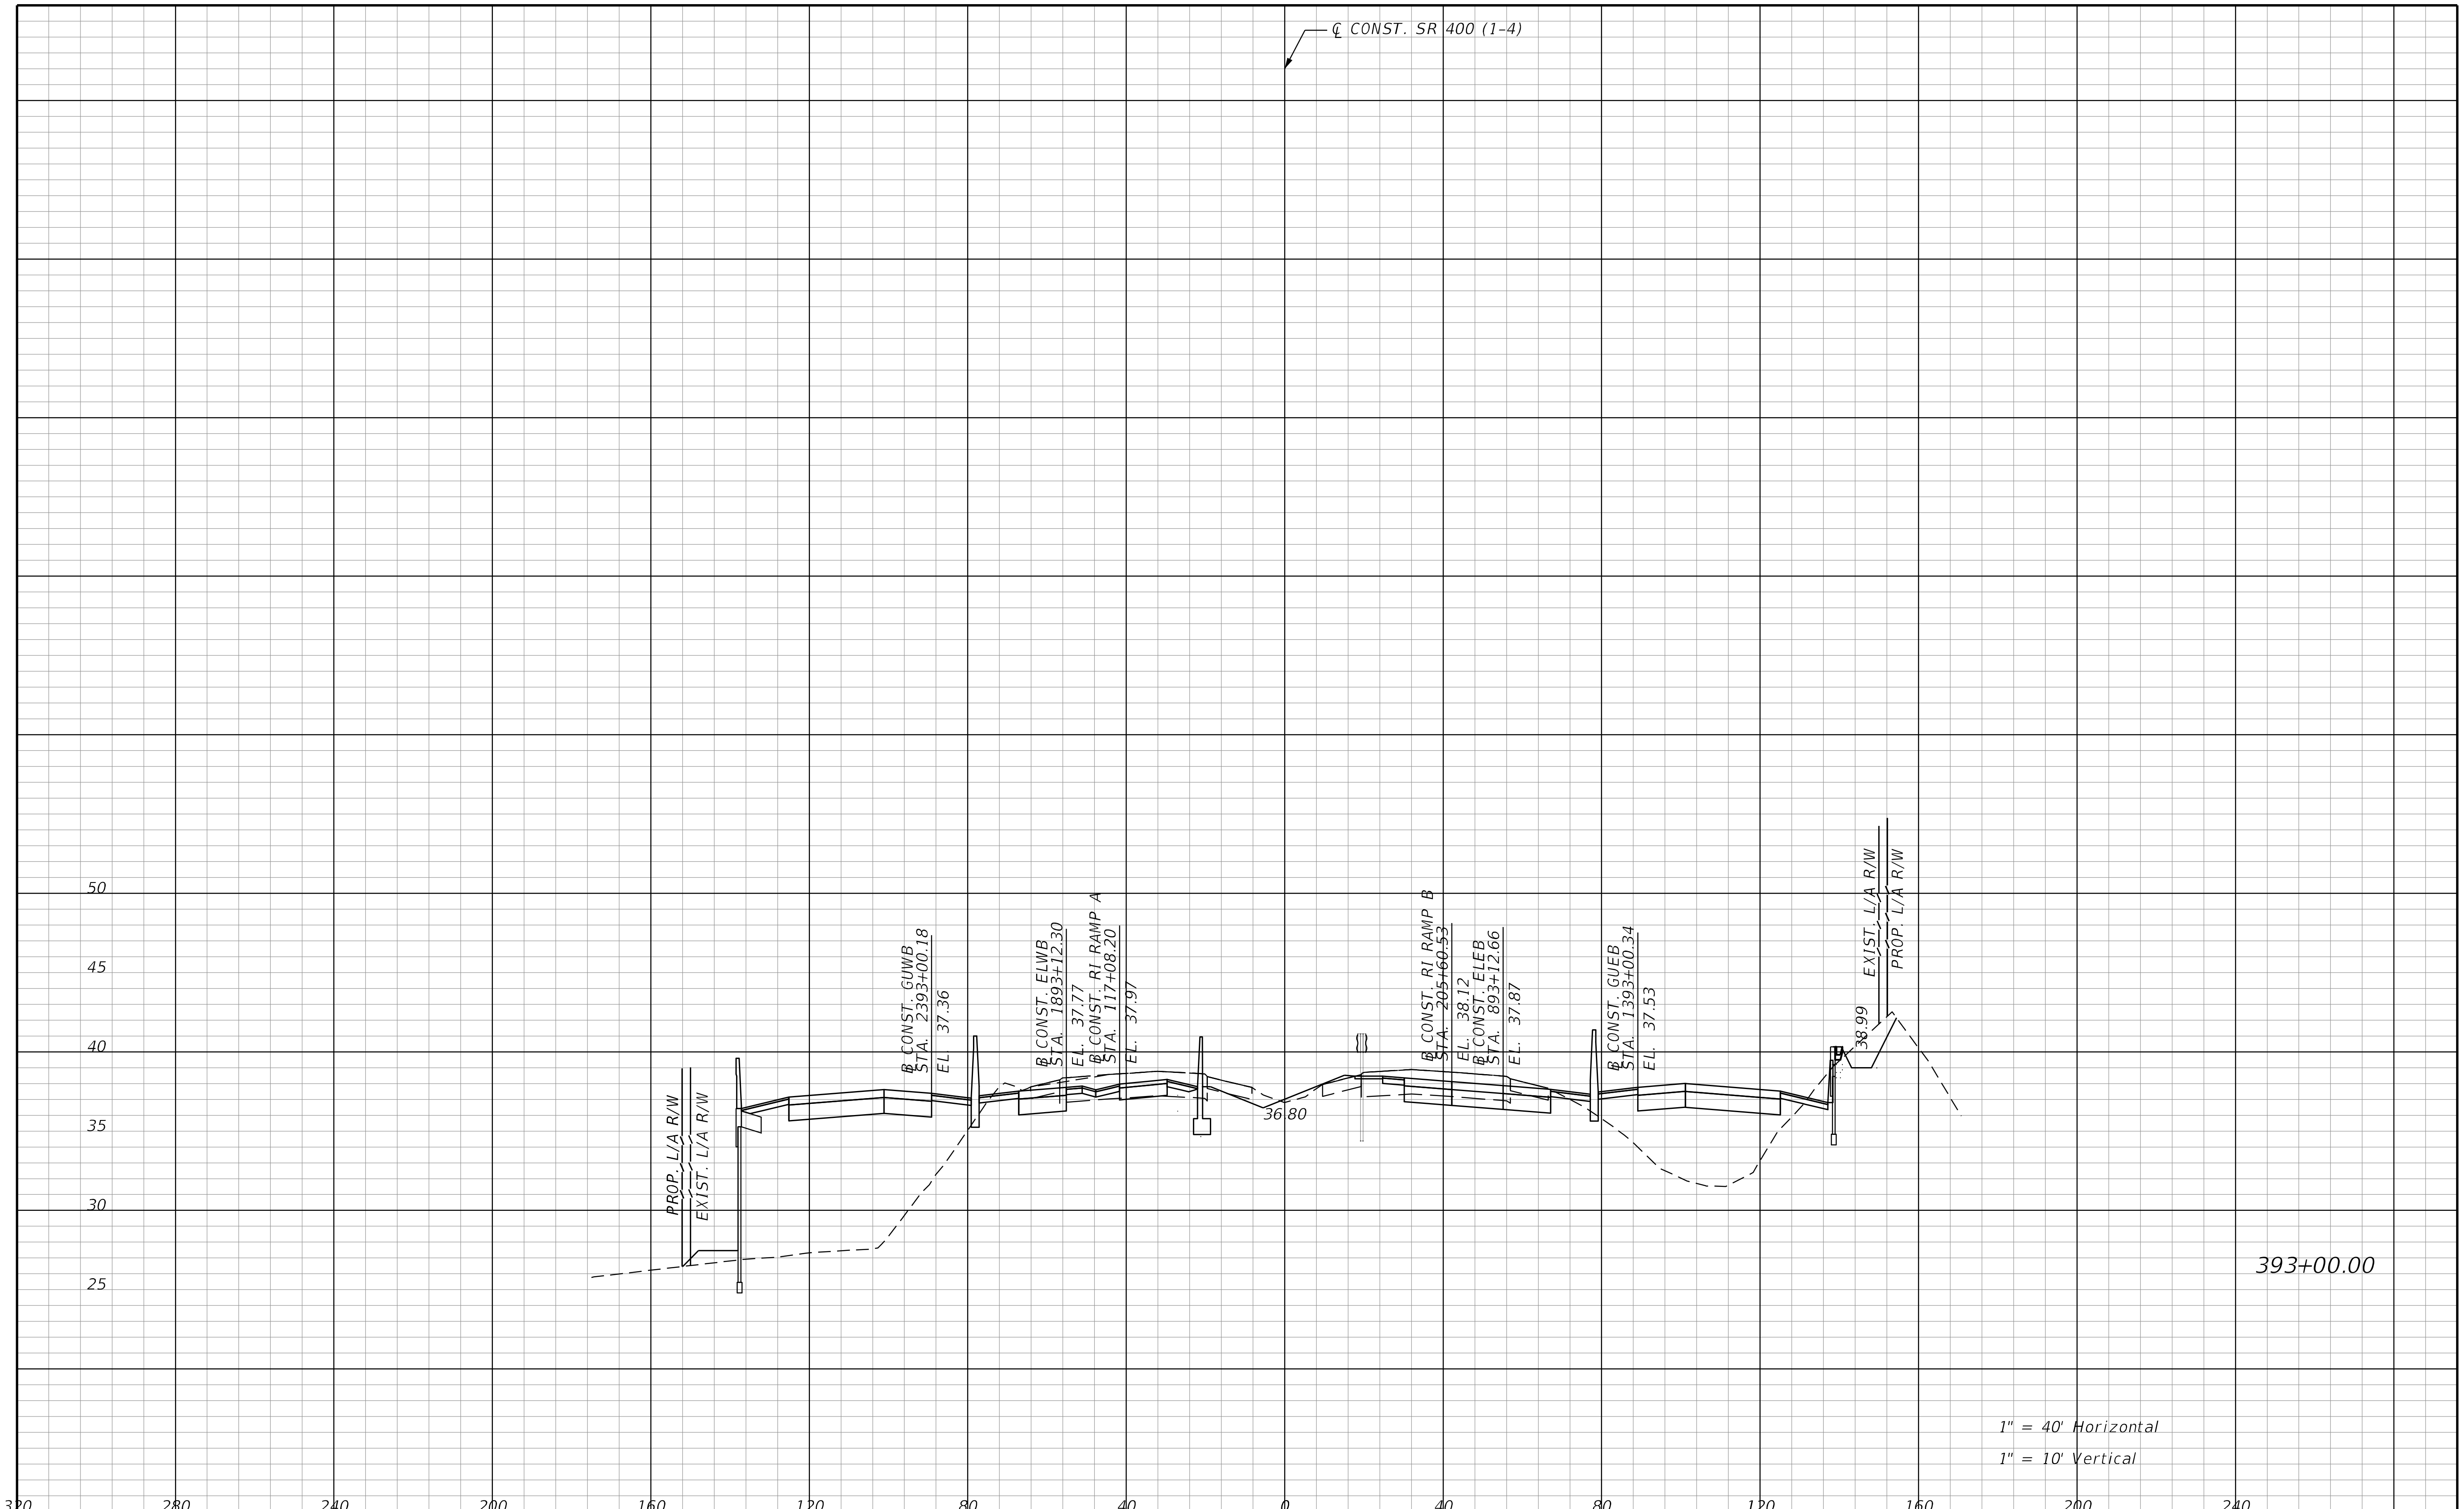

THE OFFICIAL RECORD OF THIS SHEET IS THE ELECTRONIC FILE DIGITALLY SIGNED AND SEALED UNDER RULE 61G15-23.004, F.A.C.

REVISIONS			
DATE	DESCRIPTION	DATE	DESCRIPTION

STANTEC CONSULTING SERVICES INC.
ENGINEER OF RECORD:
WILLIAM V. ANDERSON, P.E. NO.: 36682
11315 CORPORATE BLVD., SUITE 105
ORLANDO, FLORIDA 32817
(407) 823-8966
CERTIFICATE OF AUTHORIZATION NO. 27013

STATE OF FLORIDA
DEPARTMENT OF TRANSPORTATION

ROAD NO.	COUNTY	FINANCIAL PROJECT ID
SR400	VOLUSIA	408464-2-32-01

CROSS SECTIONS
SR 400 (I-4)

SHEET NO.
679

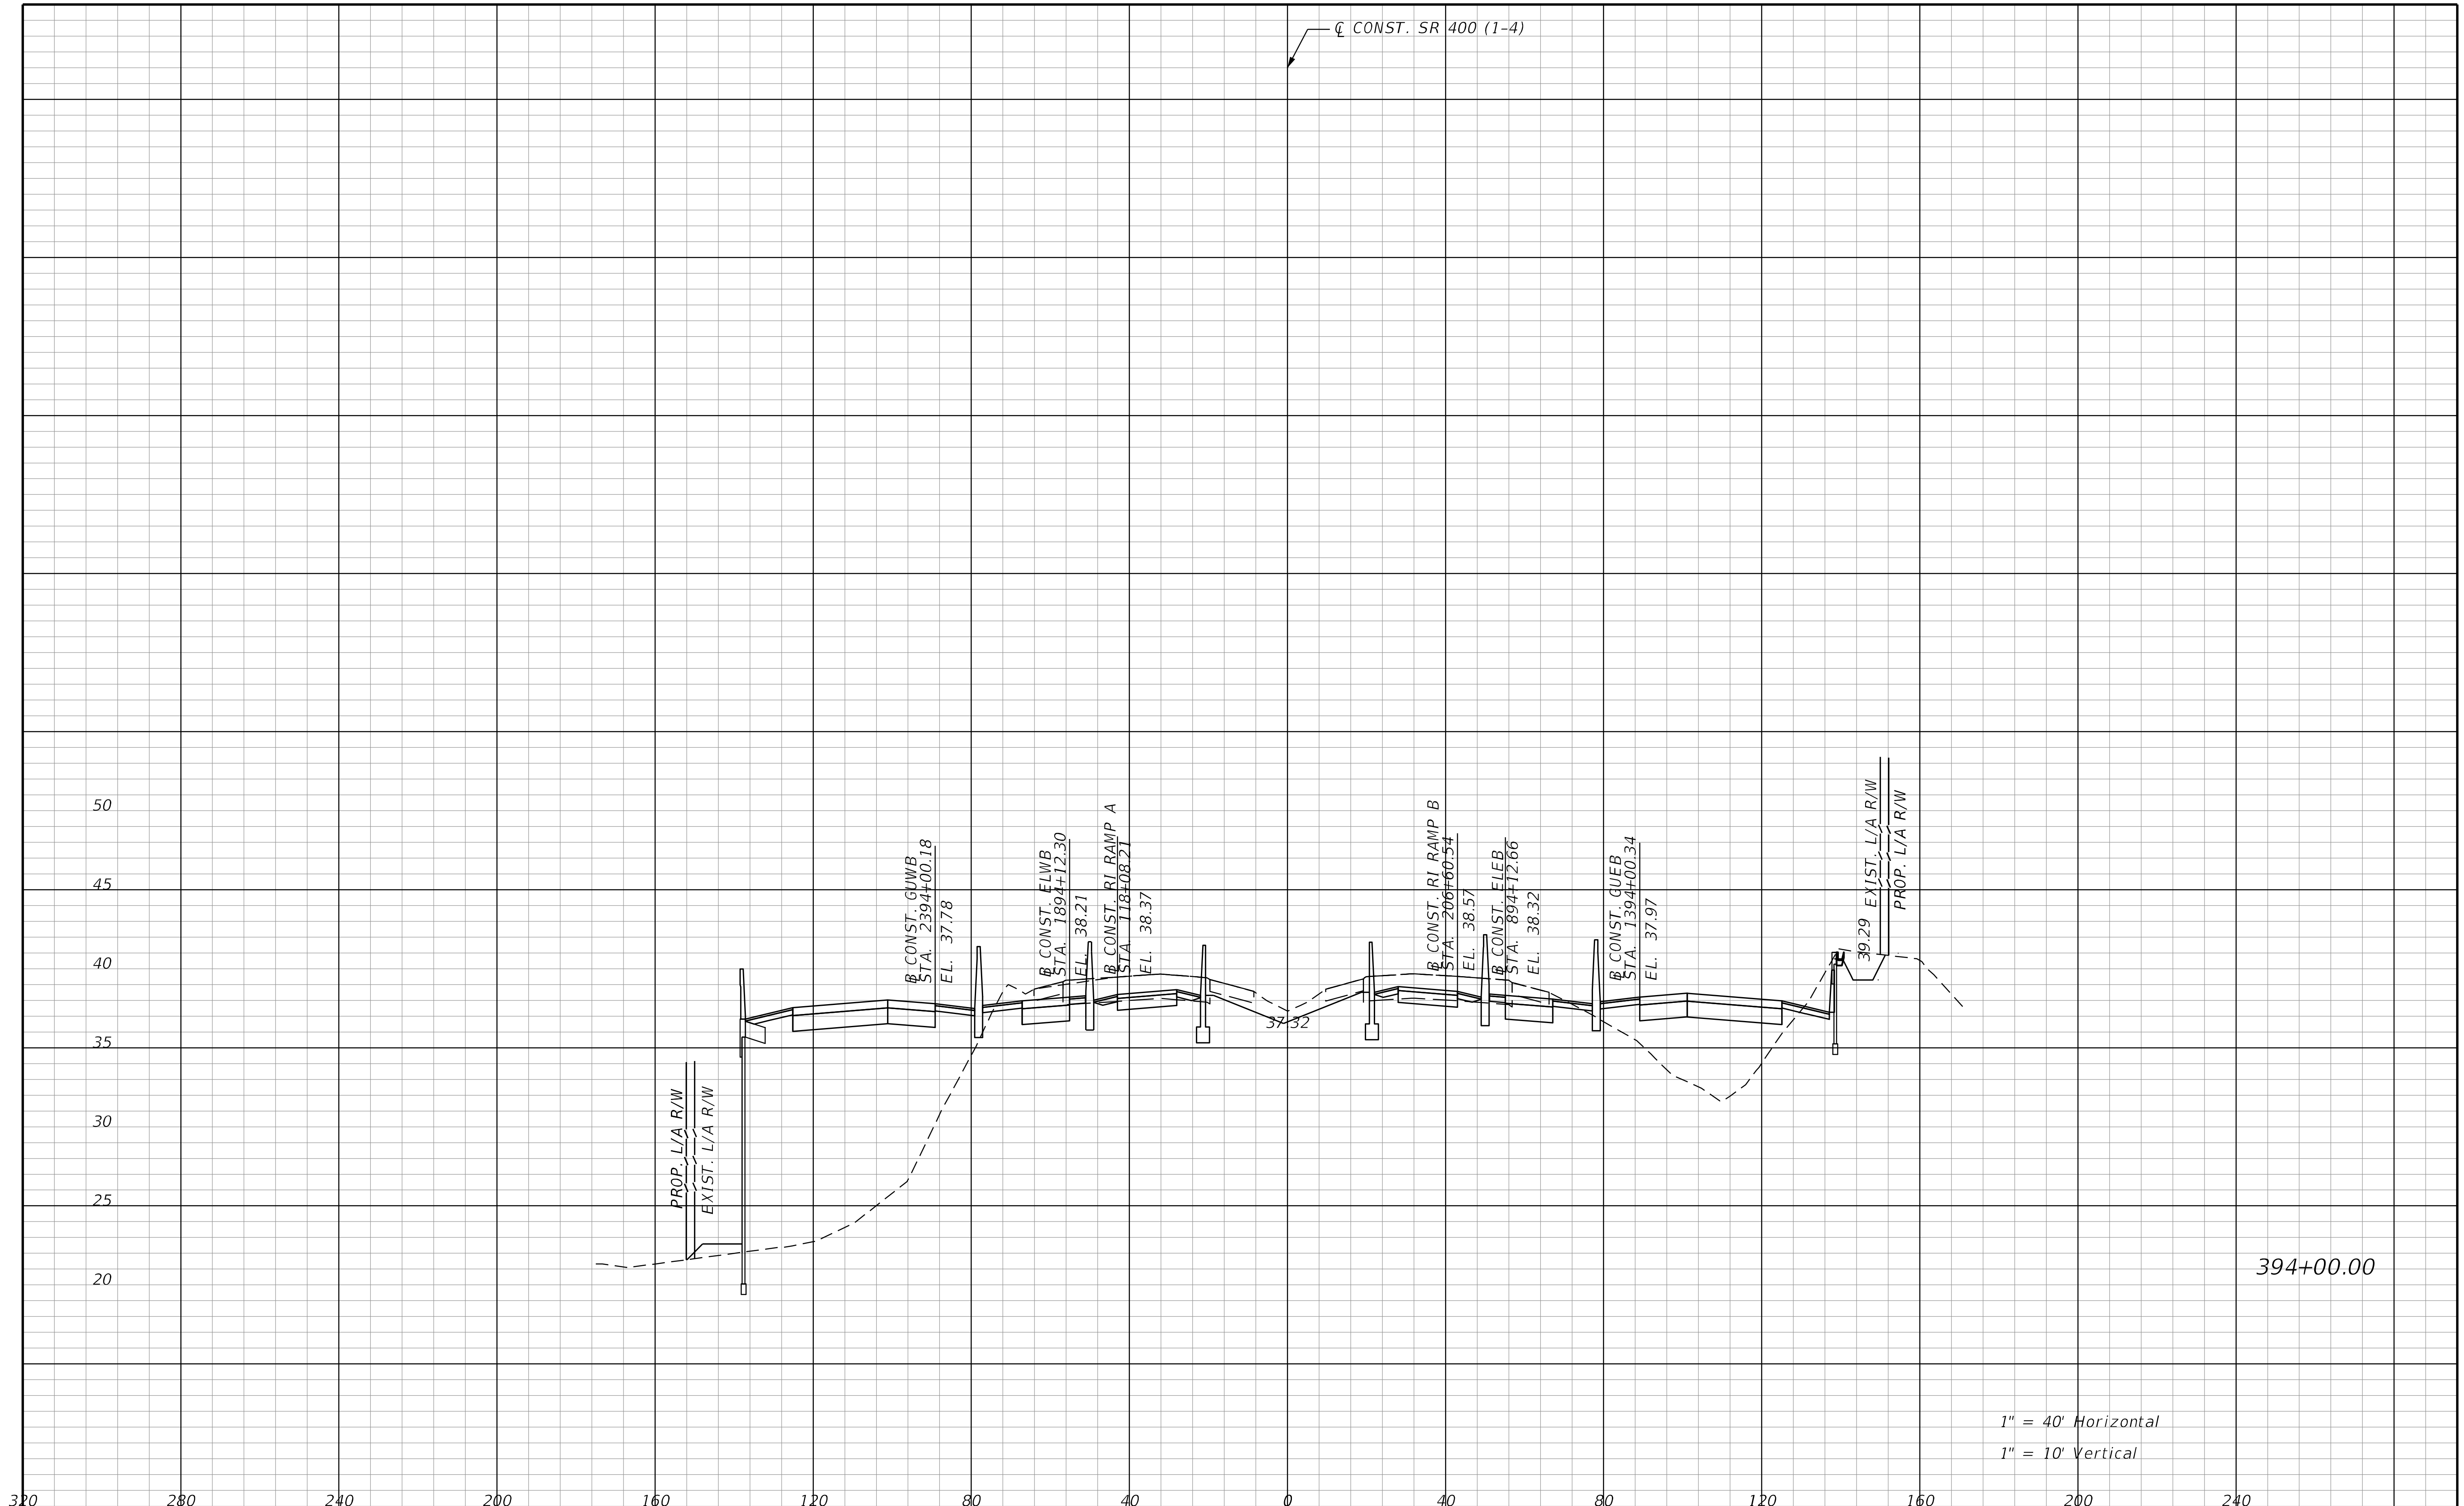

REVISIONS			
DATE	DESCRIPTION	DATE	DESCRIPTION

STANTEC CONSULTING SERVICES INC.
ENGINEER OF RECORD:
WILLIAM V. ANDERSON, P.E. NO.: 36682
11315 CORPORATE BLVD., SUITE 105
ORLANDO, FLORIDA 32817
(407) 823-8966
CERTIFICATE OF AUTHORIZATION NO. 27013

STATE OF FLORIDA
DEPARTMENT OF TRANSPORTATION

ROAD NO.	COUNTY	FINANCIAL PROJECT ID
SR400	VOLUSIA	408464-2-32-01

CROSS SECTIONS
SR 400 (I-4)

SHEET NO.
680

jchassee 6/14/2019 4:26:13 PM Rdxsrd_shg V:\2158\active\CADD\40846423201\roadway\RDXSRD01.dgn

THE OFFICIAL RECORD OF THIS SHEET IS THE ELECTRONIC FILE DIGITALLY SIGNED AND SEALED UNDER RULE 61G15-23.004, F.A.C.

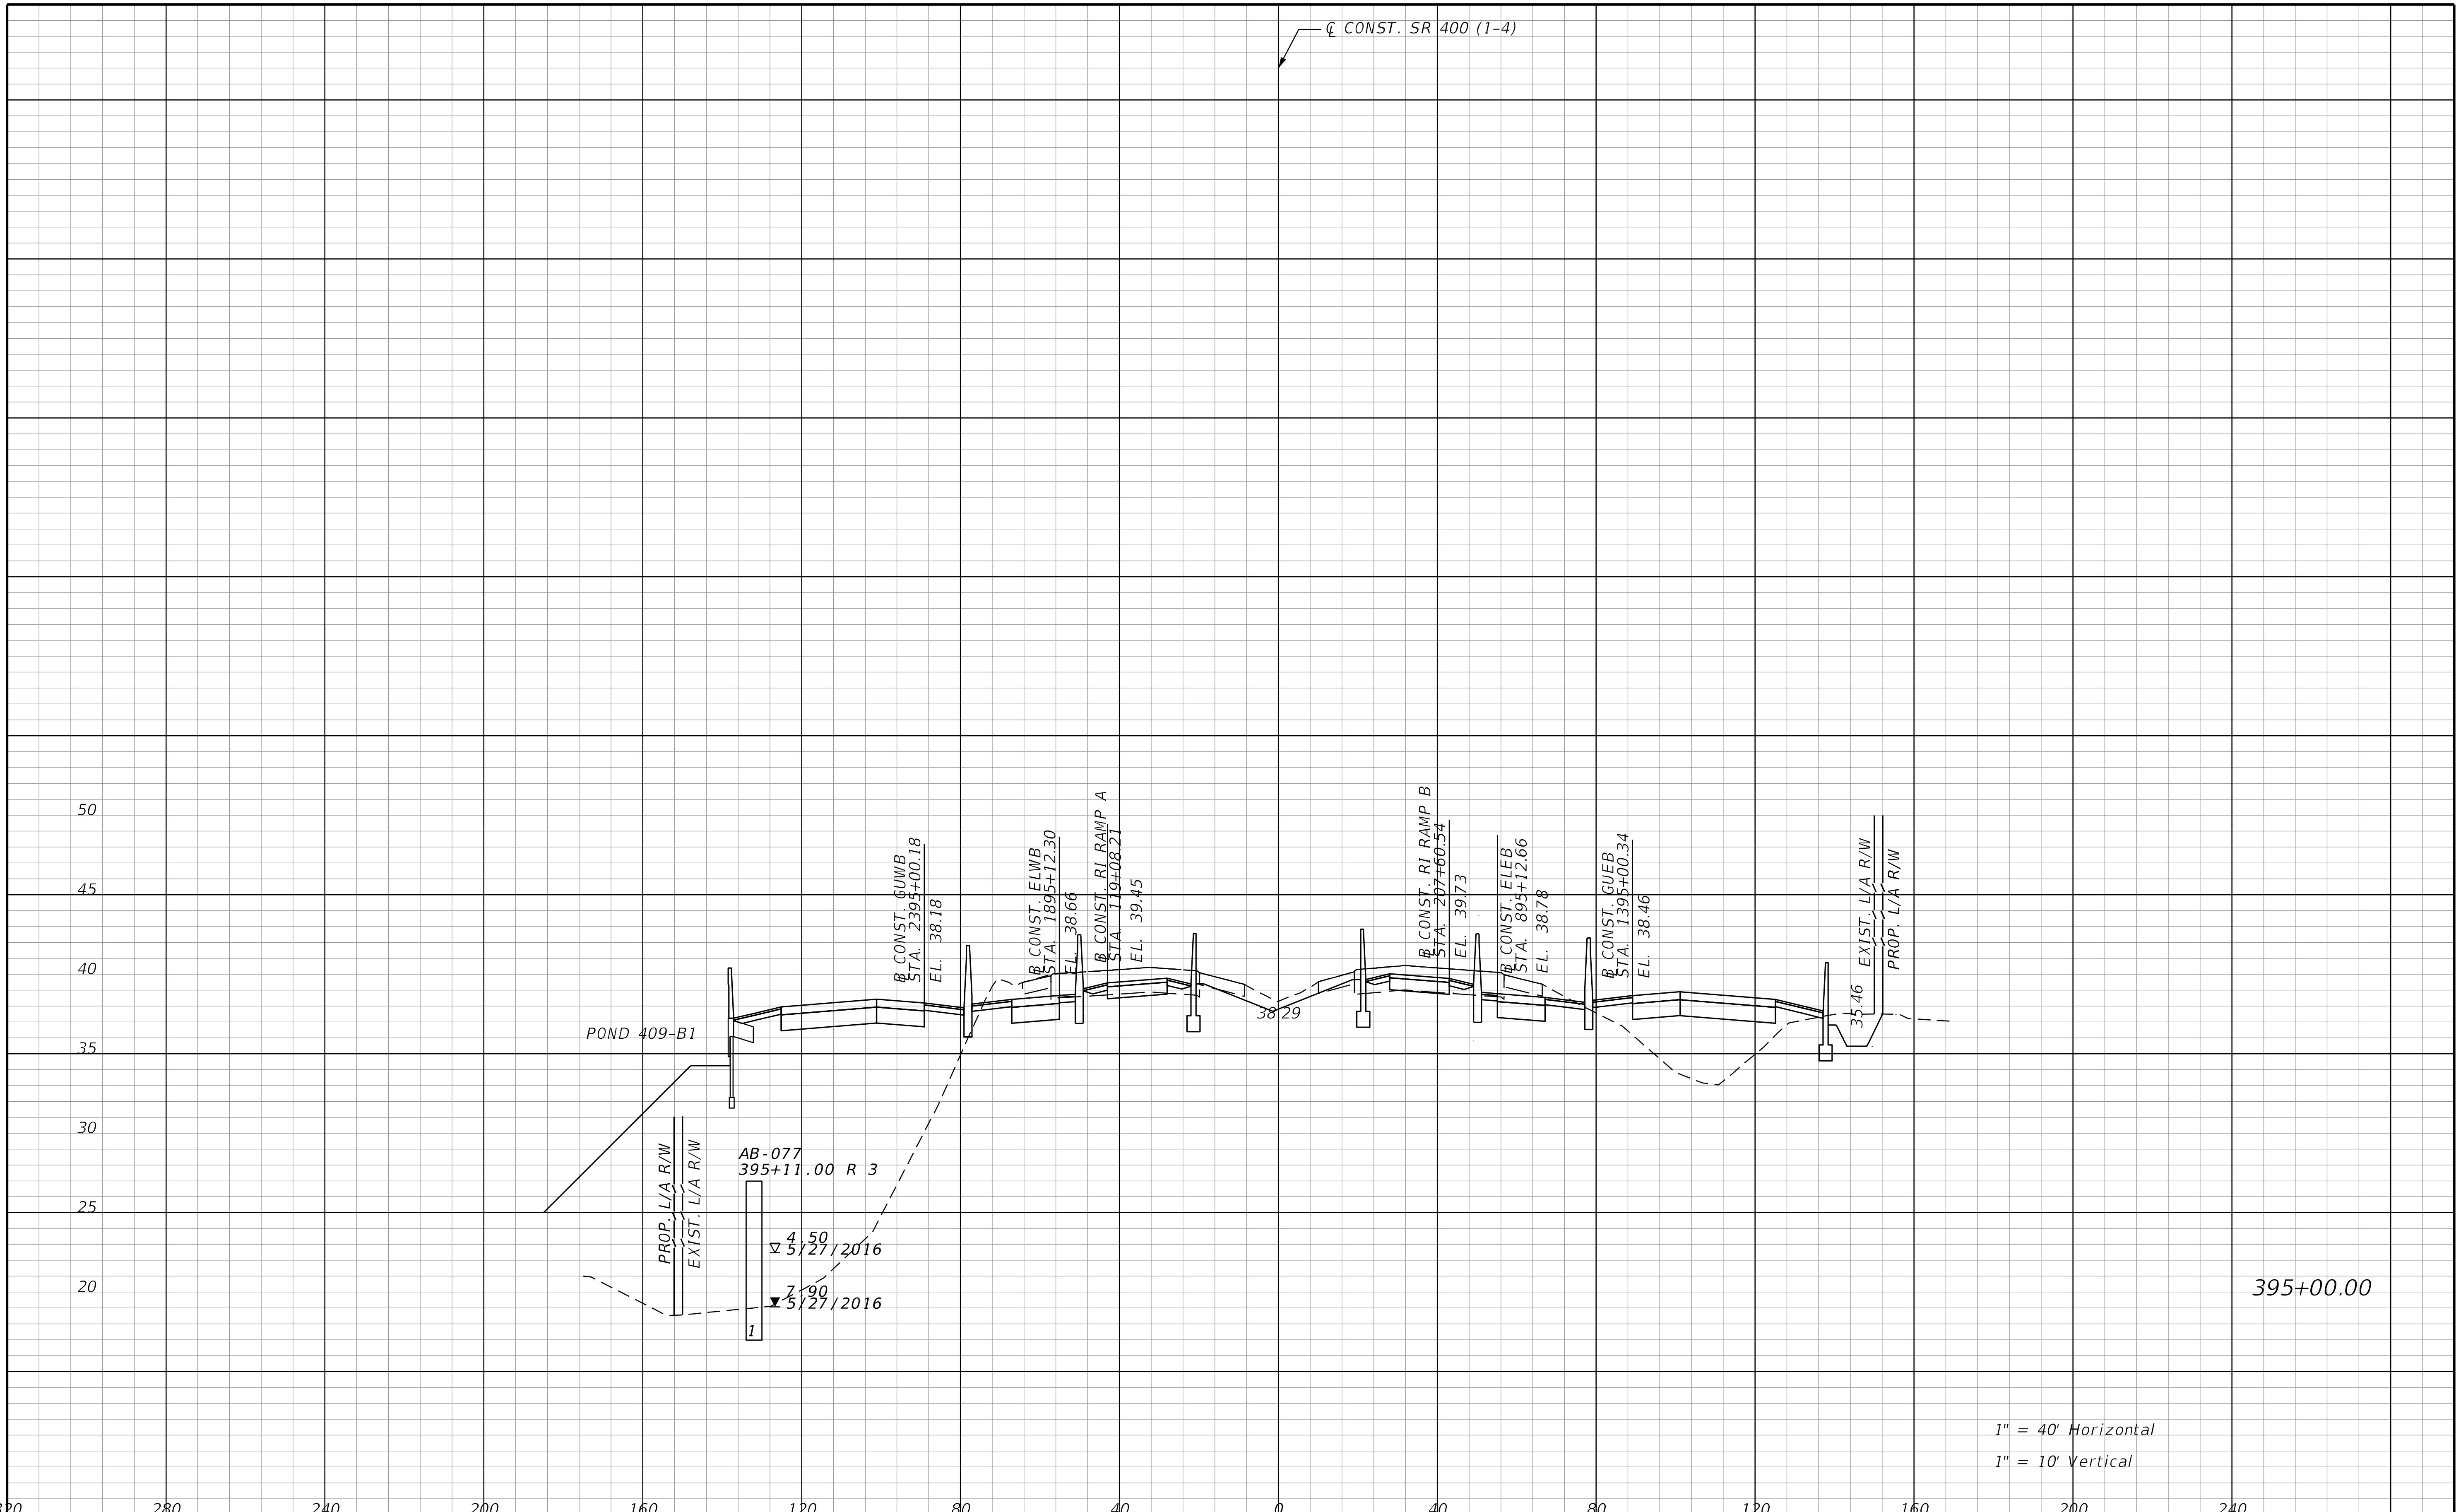

REVISIONS			
DATE	DESCRIPTION	DATE	DESCRIPTION

STANTEC CONSULTING SERVICES INC.
ENGINEER OF RECORD:
WILLIAM V. ANDERSON, P.E. NO.: 36682
11315 CORPORATE BLVD., SUITE 105
ORLANDO, FLORIDA 32817
(407) 823-8966
CERTIFICATE OF AUTHORIZATION NO. 27013

STATE OF FLORIDA
DEPARTMENT OF TRANSPORTATION

ROAD NO.	COUNTY	FINANCIAL PROJECT ID
SR400	VOLUSIA	408464-2-32-01

CROSS SECTIONS
SR 400 (I-4)

SHEET NO.
681

THE OFFICIAL RECORD OF THIS SHEET IS THE ELECTRONIC FILE DIGITALLY SIGNED AND SEALED UNDER RULE 61G15-23.004, F.A.C.

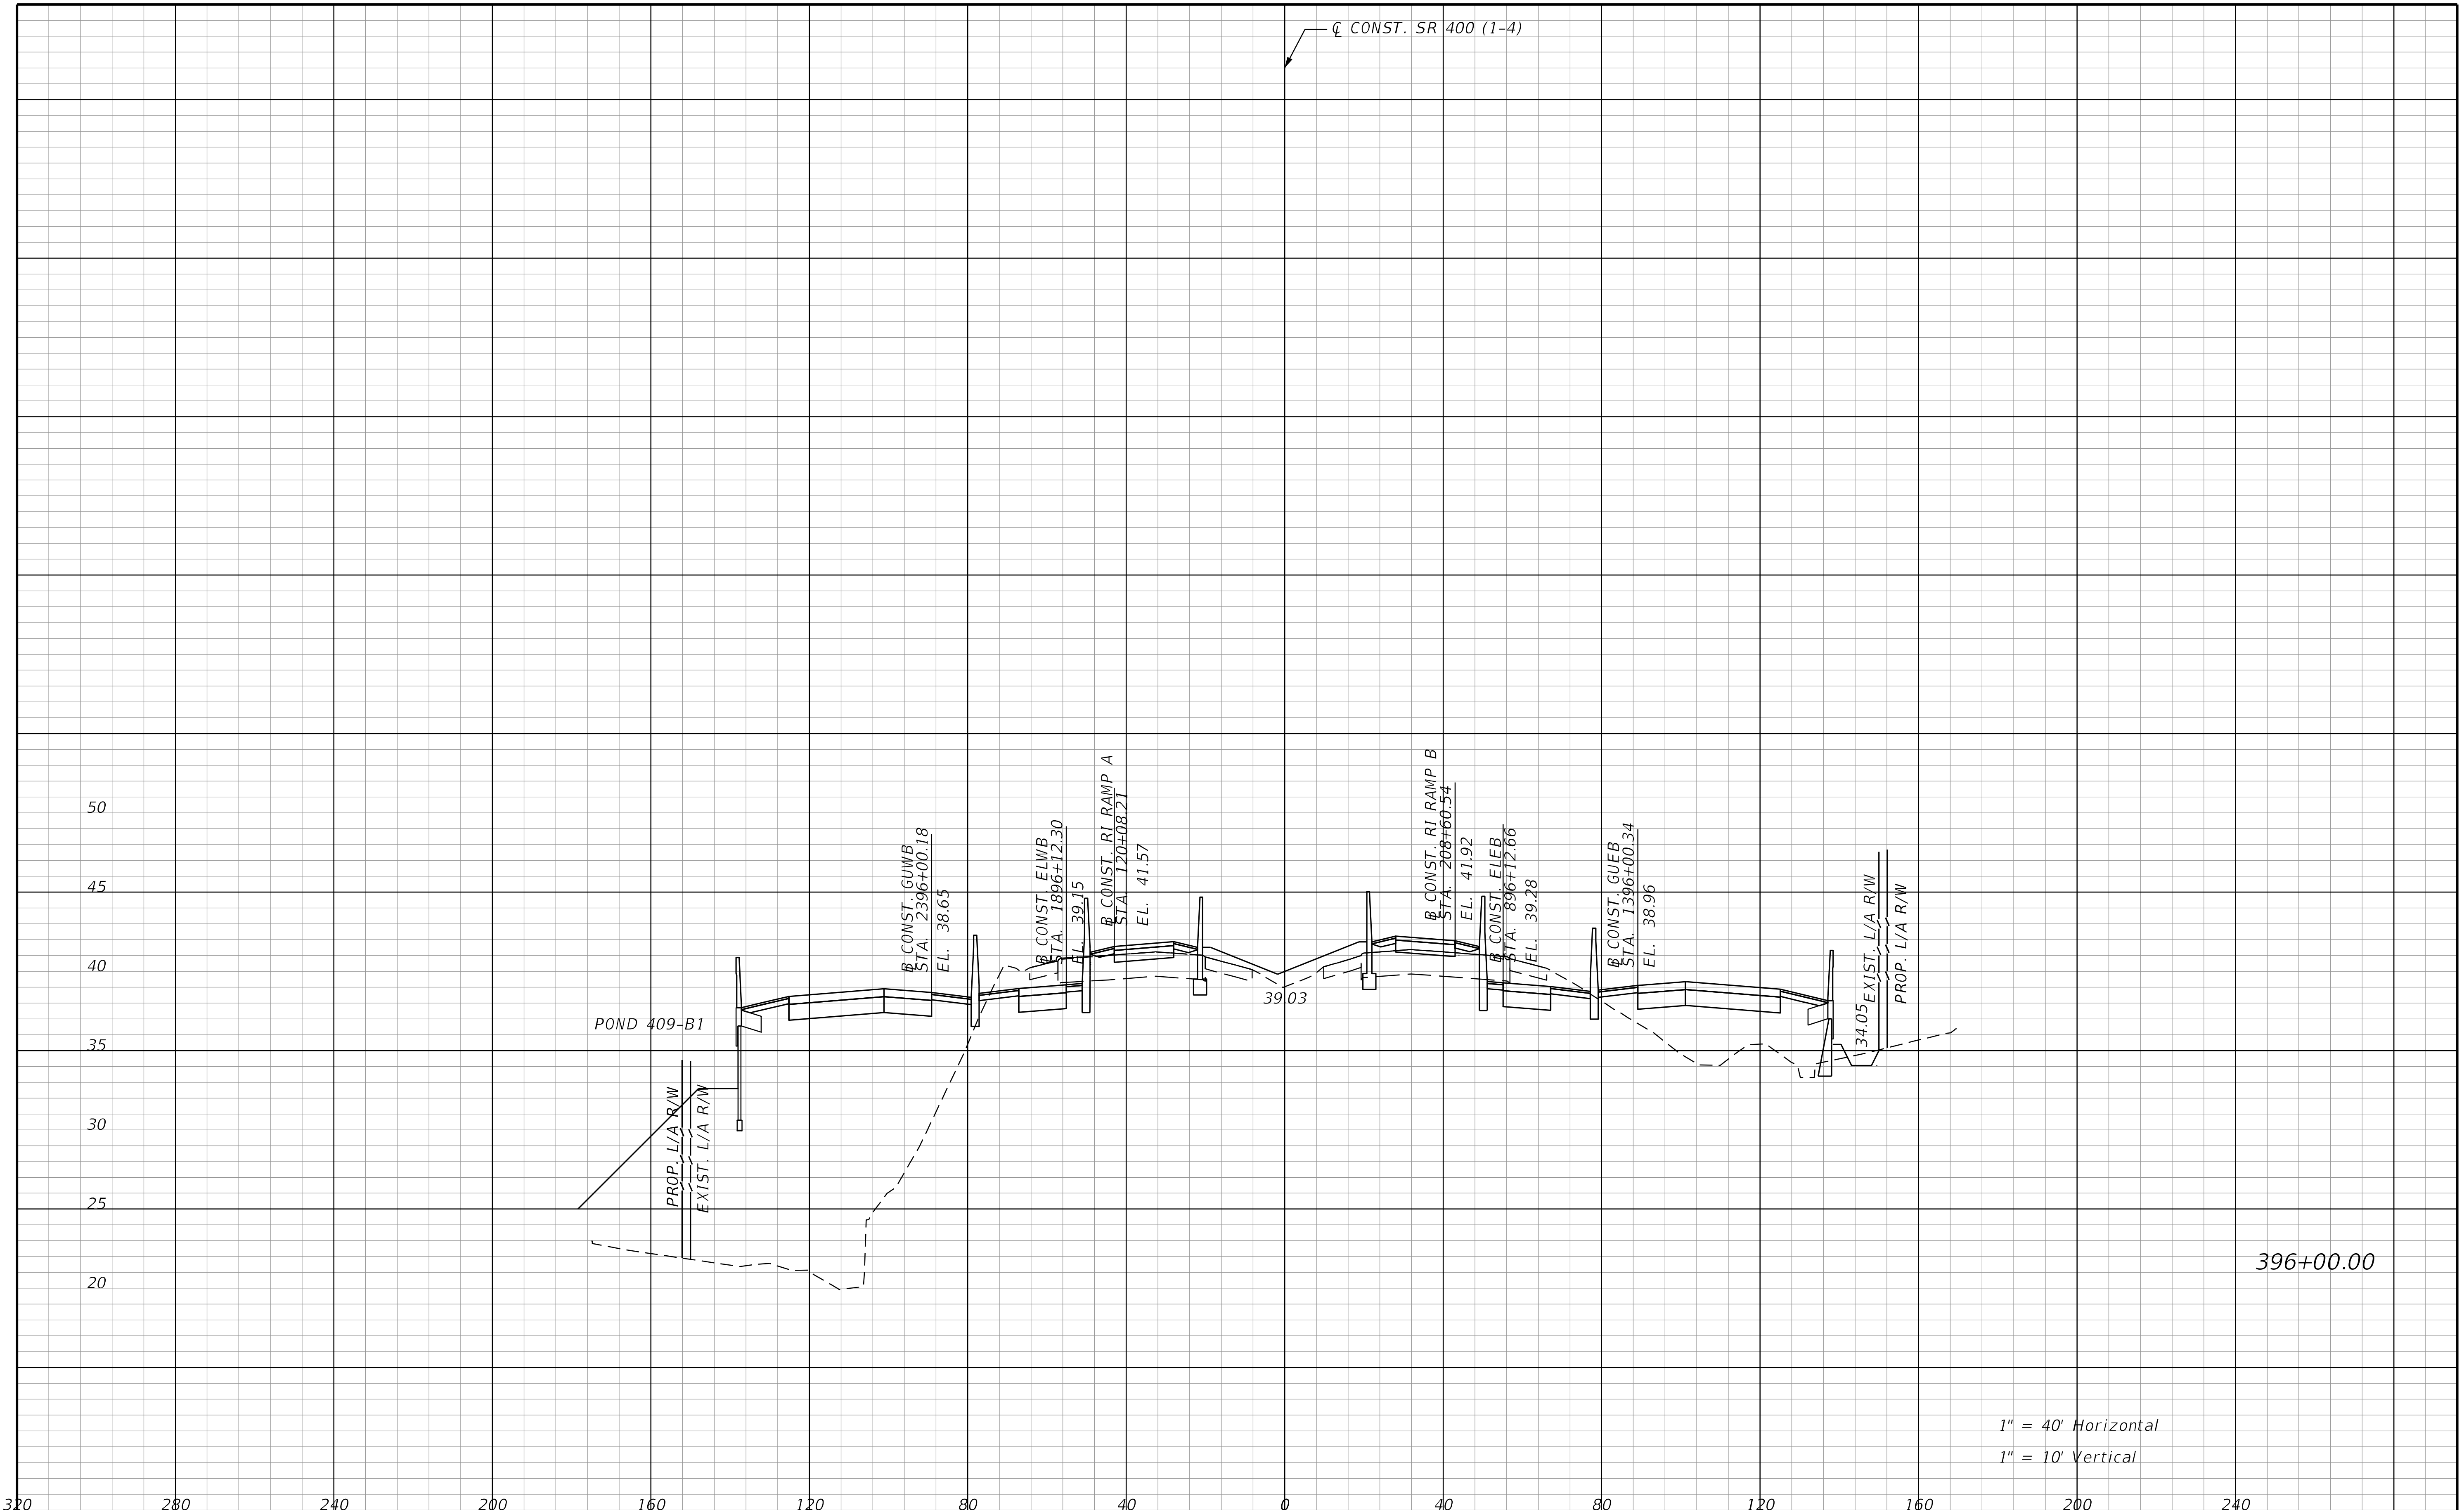

REVISIONS			
DATE	DESCRIPTION	DATE	DESCRIPTION

STANTEC CONSULTING SERVICES INC.
ENGINEER OF RECORD:
WILLIAM V. ANDERSON, P.E. NO.: 36682
11315 CORPORATE BLVD., SUITE 105
ORLANDO, FLORIDA 32817
(407) 823-8966
CERTIFICATE OF AUTHORIZATION NO. 27013

STATE OF FLORIDA
DEPARTMENT OF TRANSPORTATION

ROAD NO.	COUNTY	FINANCIAL PROJECT ID
SR400	VOLUSIA	408464-2-32-01

CROSS SECTIONS
SR 400 (I-4)

SHEET NO. 682

jchassee 6/14/2019 4:26:14 PM Rdxsrd_shg V:\2158\active\CADD\40846423201\roadway\RDXSRD01.dgn

THE OFFICIAL RECORD OF THIS SHEET IS THE ELECTRONIC FILE DIGITALLY SIGNED AND SEALED UNDER RULE 61G15-23.004, F.A.C.

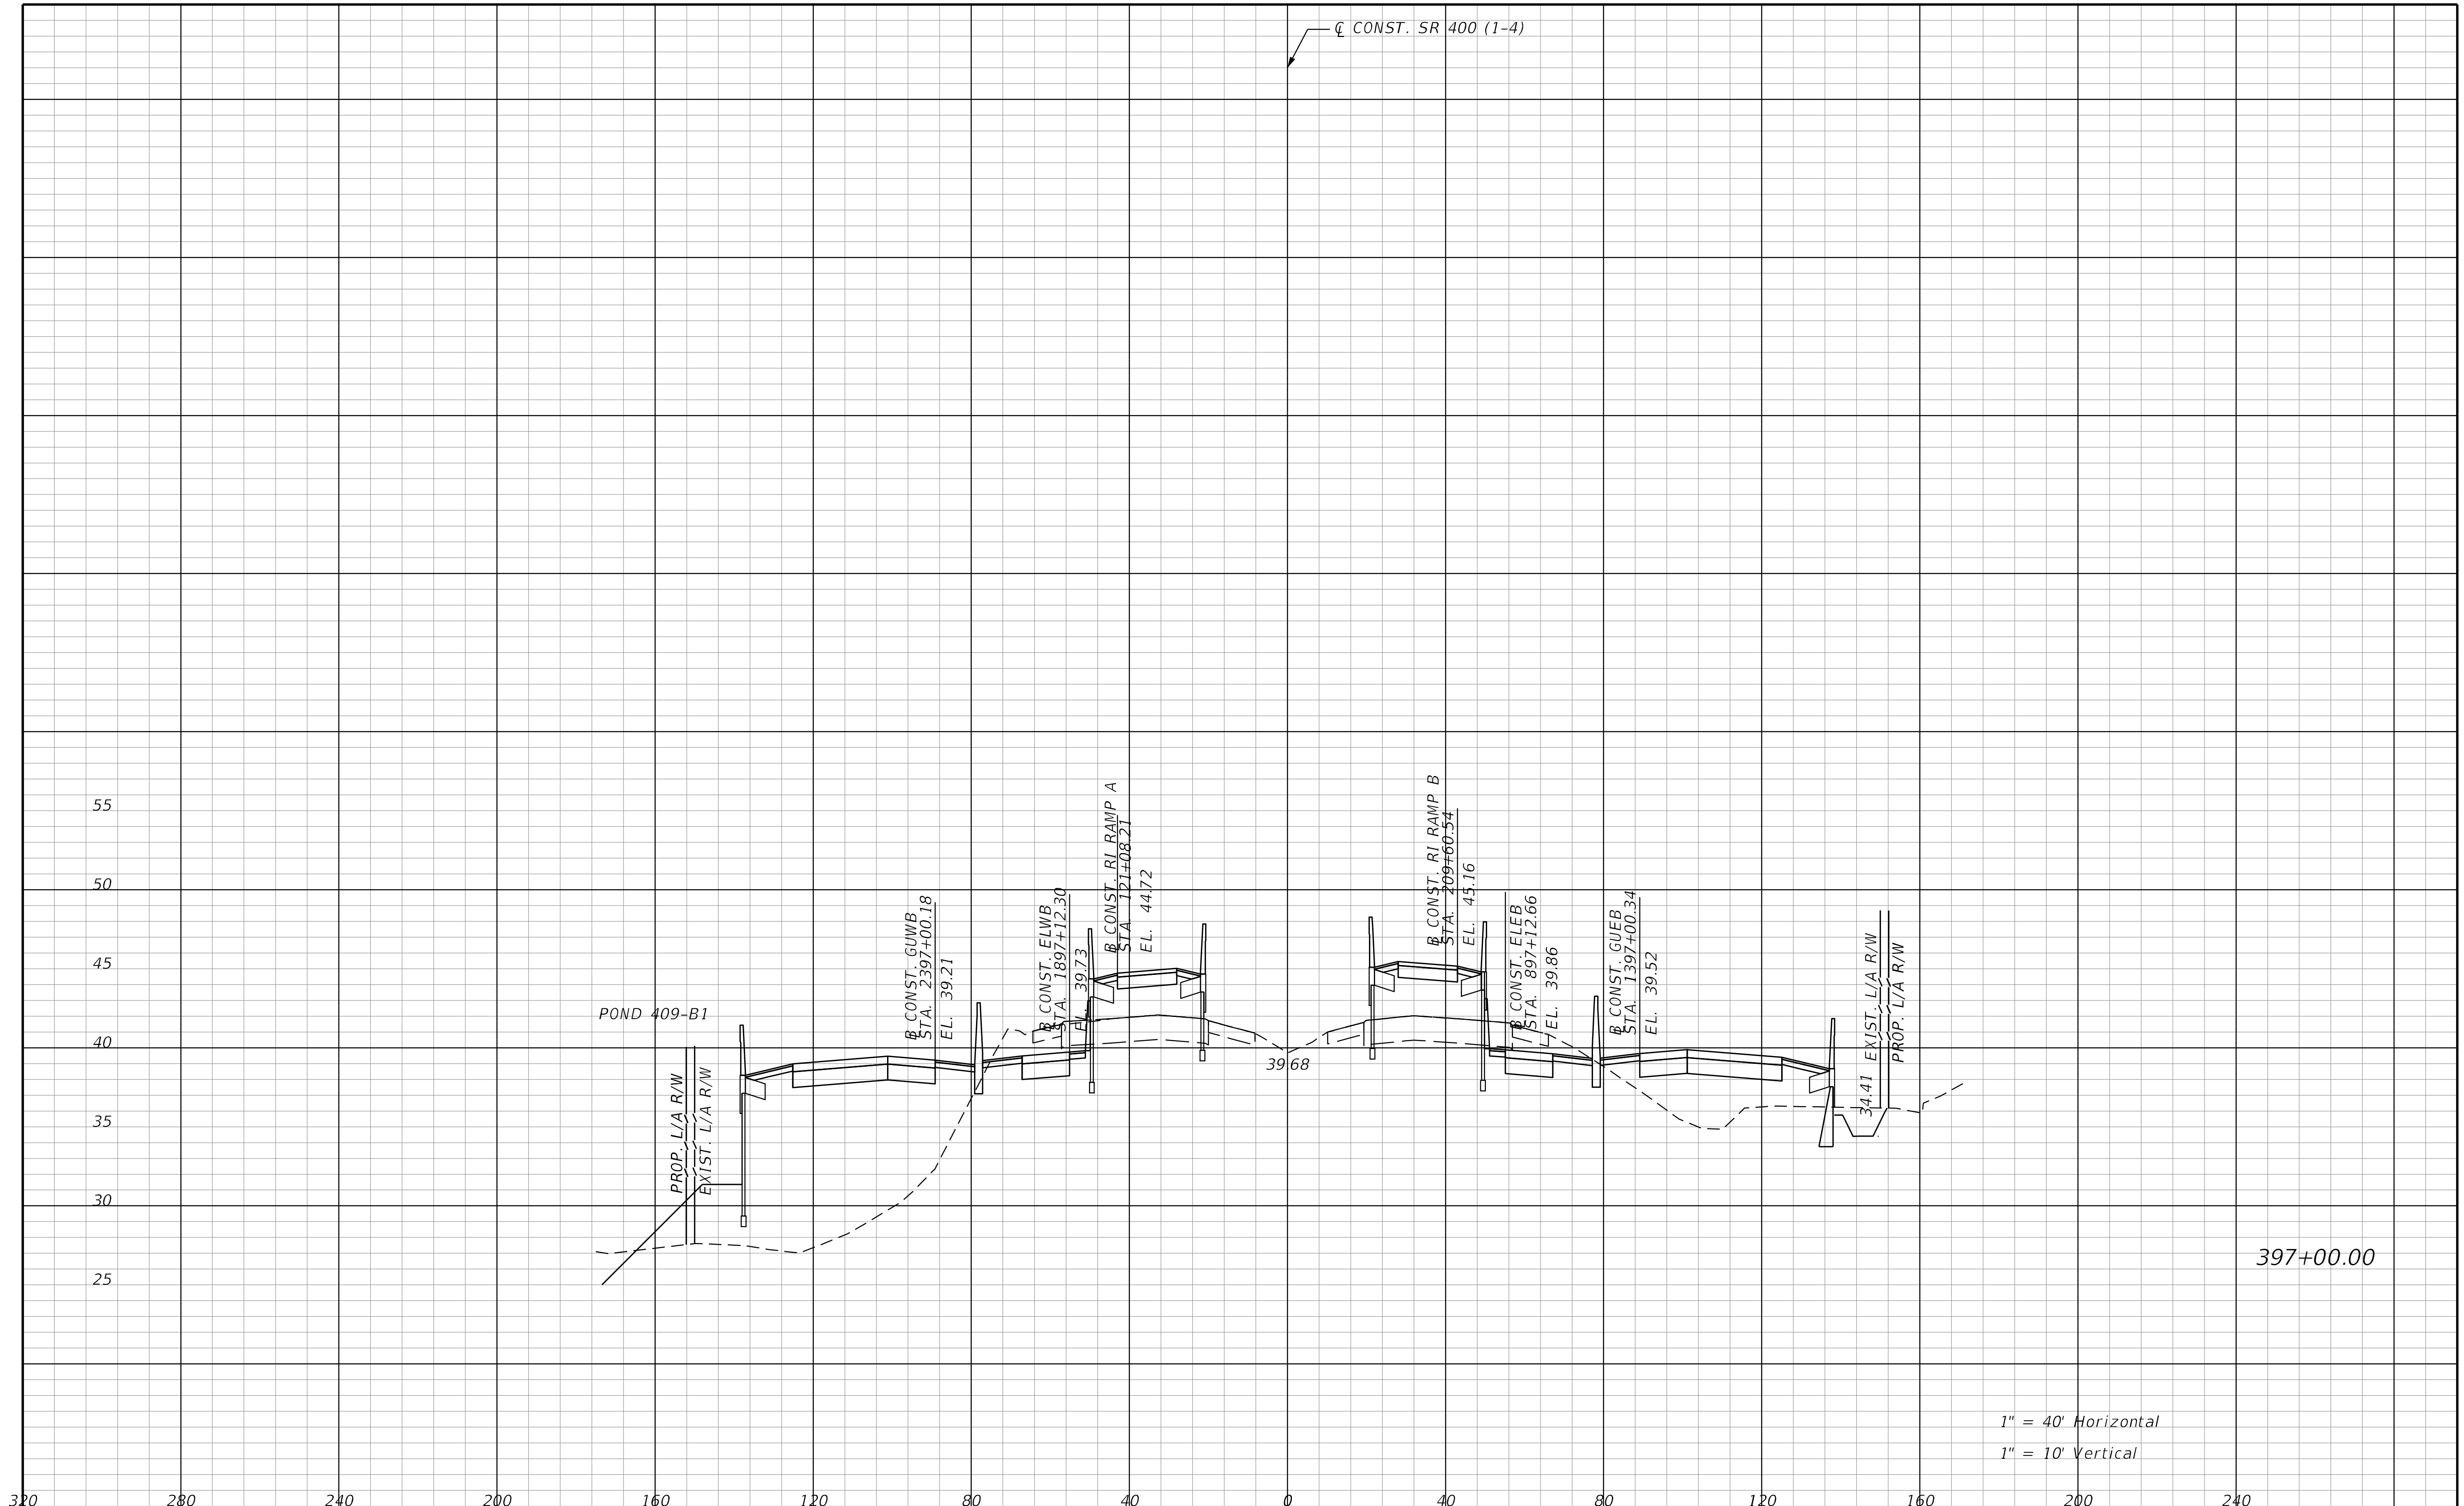

REVISIONS			
DATE	DESCRIPTION	DATE	DESCRIPTION

STANTEC CONSULTING SERVICES INC.
ENGINEER OF RECORD:
WILLIAM V. ANDERSON, P.E. NO.: 36682
11315 CORPORATE BLVD., SUITE 105
ORLANDO, FLORIDA 32817
(407) 823-8966
CERTIFICATE OF AUTHORIZATION NO. 27013

STATE OF FLORIDA
DEPARTMENT OF TRANSPORTATION

ROAD NO.	COUNTY	FINANCIAL PROJECT ID
SR400	VOLUSIA	408464-2-32-01

CROSS SECTIONS
SR 400 (I-4)

SHEET NO.
683

THE OFFICIAL RECORD OF THIS SHEET IS THE ELECTRONIC FILE DIGITALLY SIGNED AND SEALED UNDER RULE 61G15-23.004, F.A.C.

jchassee 6/14/2019 4:26:14 PM Rdxsrd_shg V:\2158\active\CADD\40846423201\roadway\RDXSRD01.dgn

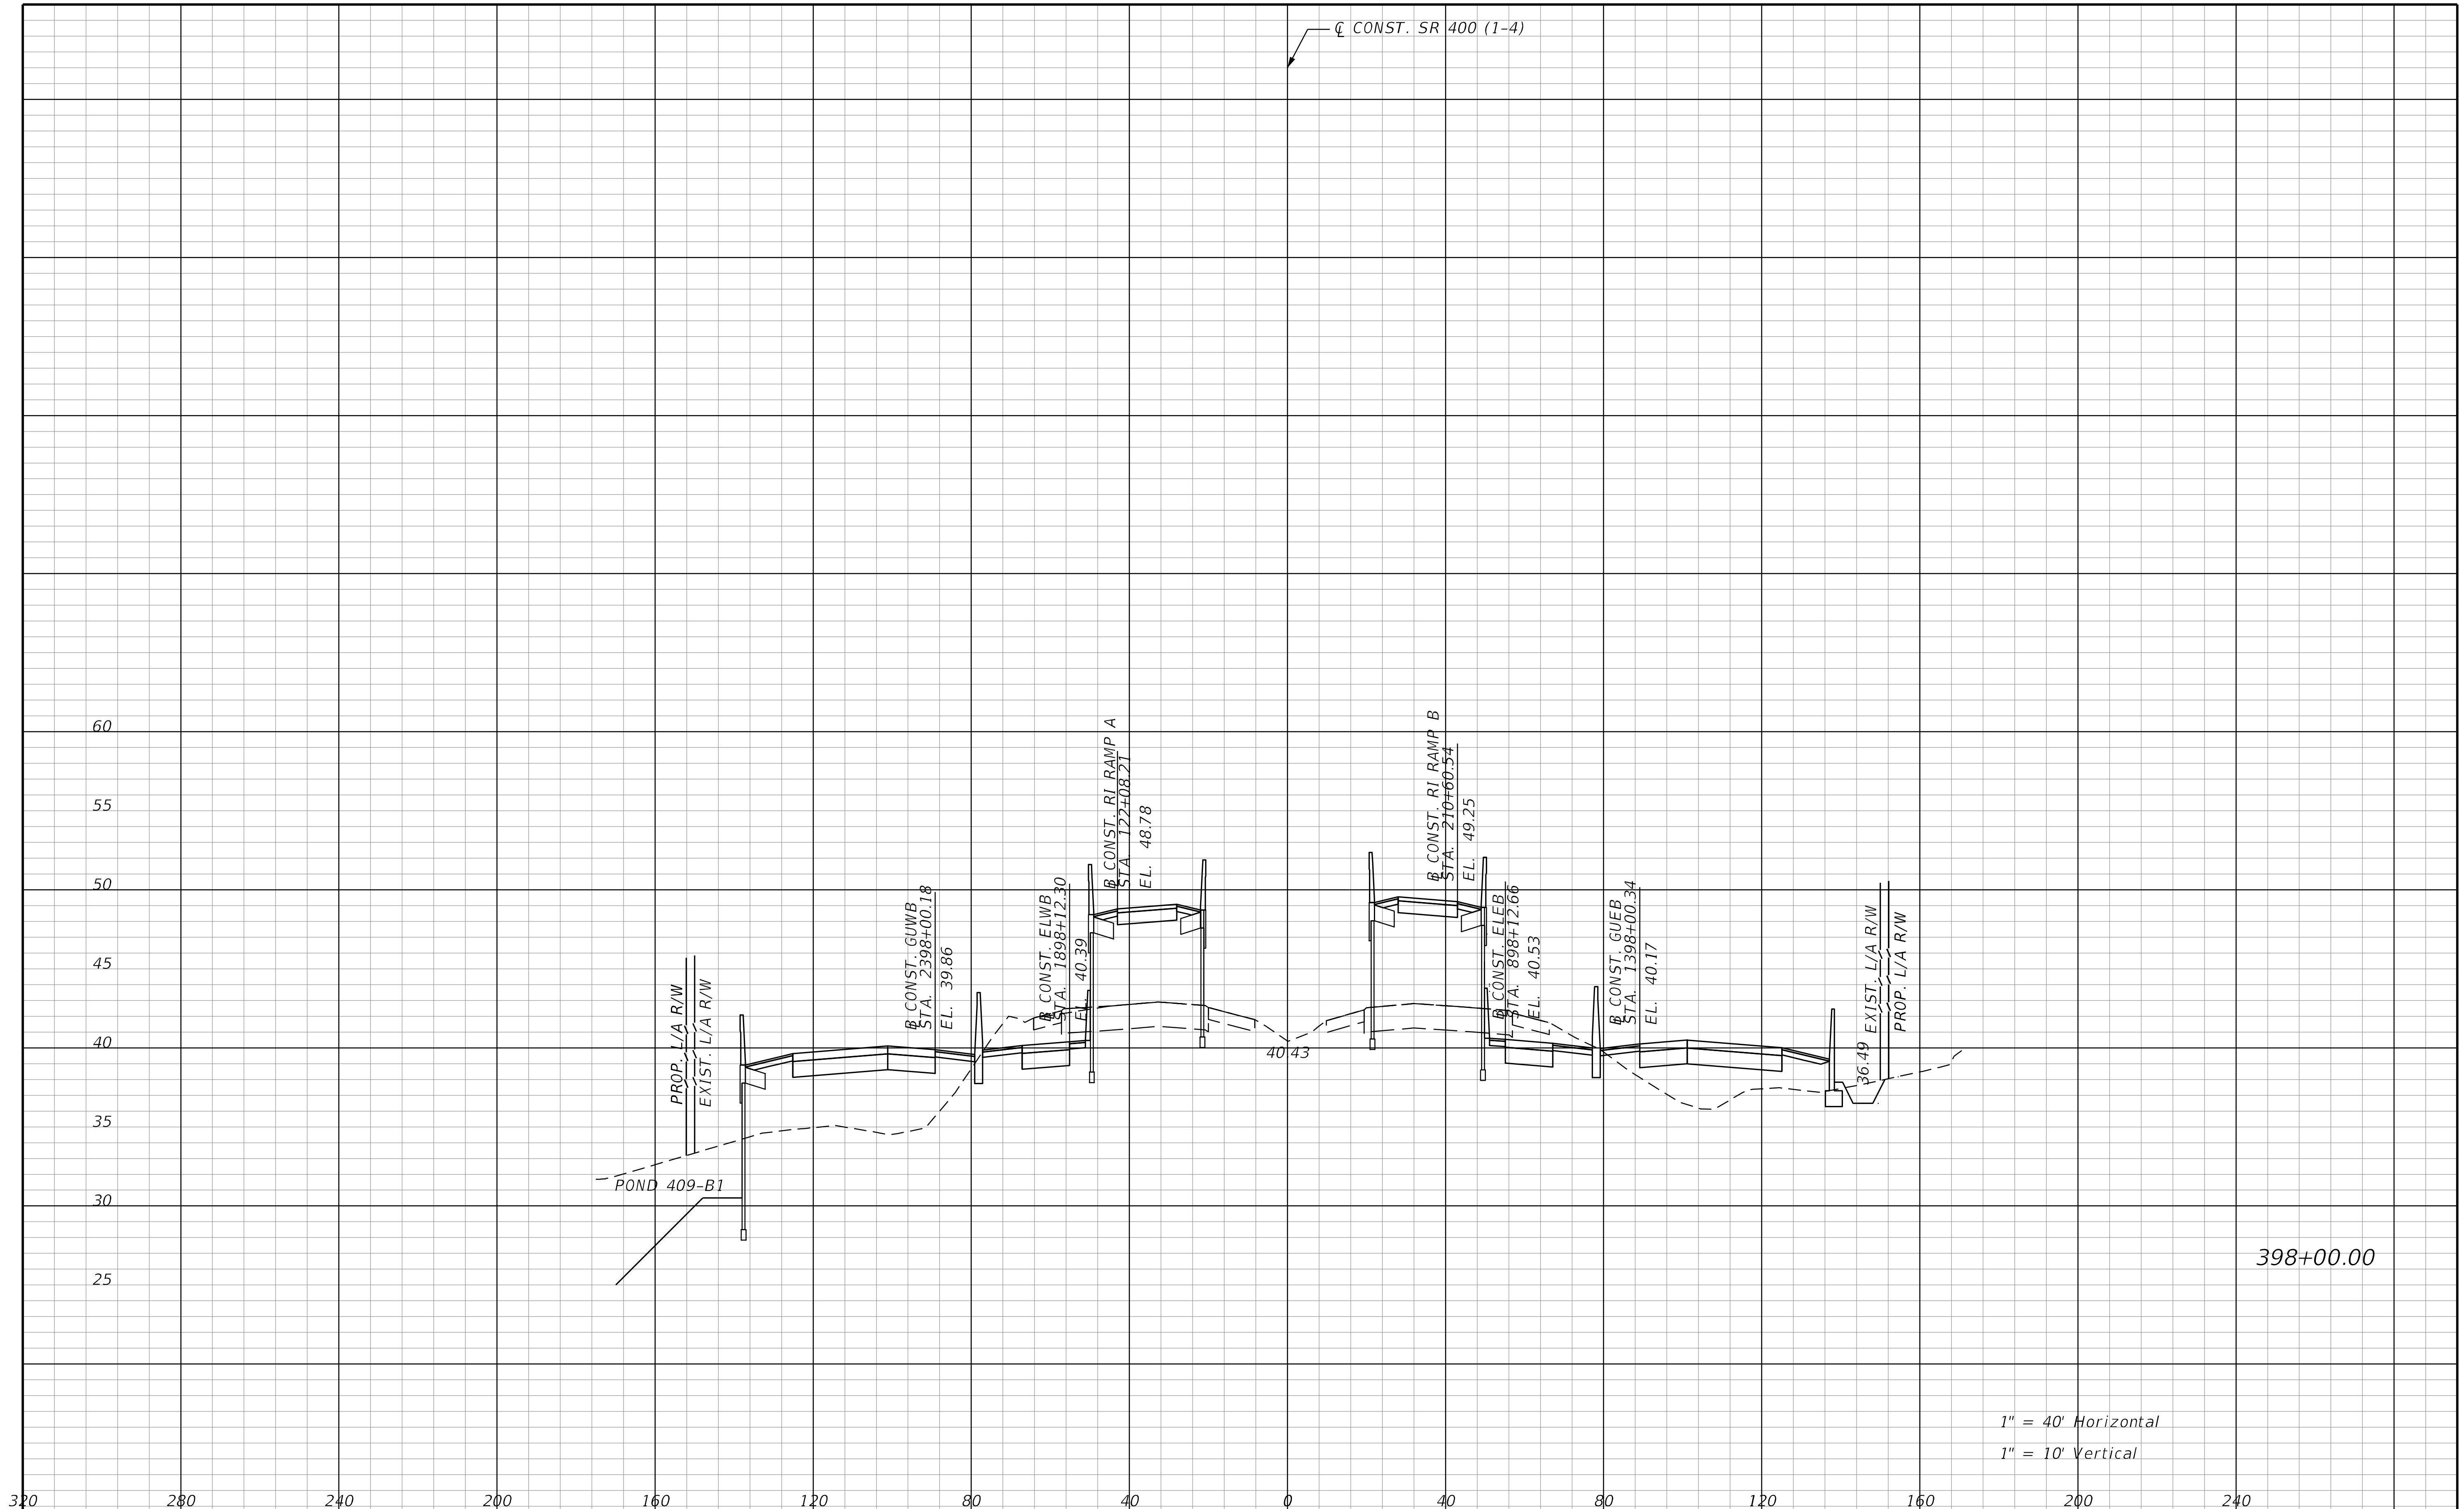

REVISIONS			
DATE	DESCRIPTION	DATE	DESCRIPTION

STANTEC CONSULTING SERVICES INC.
ENGINEER OF RECORD:
WILLIAM V. ANDERSON, P.E. NO.: 36682
11315 CORPORATE BLVD., SUITE 105
ORLANDO, FLORIDA 32817
(407) 823-8966
CERTIFICATE OF AUTHORIZATION NO. 27013

STATE OF FLORIDA
DEPARTMENT OF TRANSPORTATION

ROAD NO.	COUNTY	FINANCIAL PROJECT ID
SR400	VOLUSIA	408464-2-32-01

CROSS SECTIONS
SR 400 (I-4)

SHEET NO.
684

THE OFFICIAL RECORD OF THIS SHEET IS THE ELECTRONIC FILE DIGITALLY SIGNED AND SEALED UNDER RULE 61G15-23.004, F.A.C.

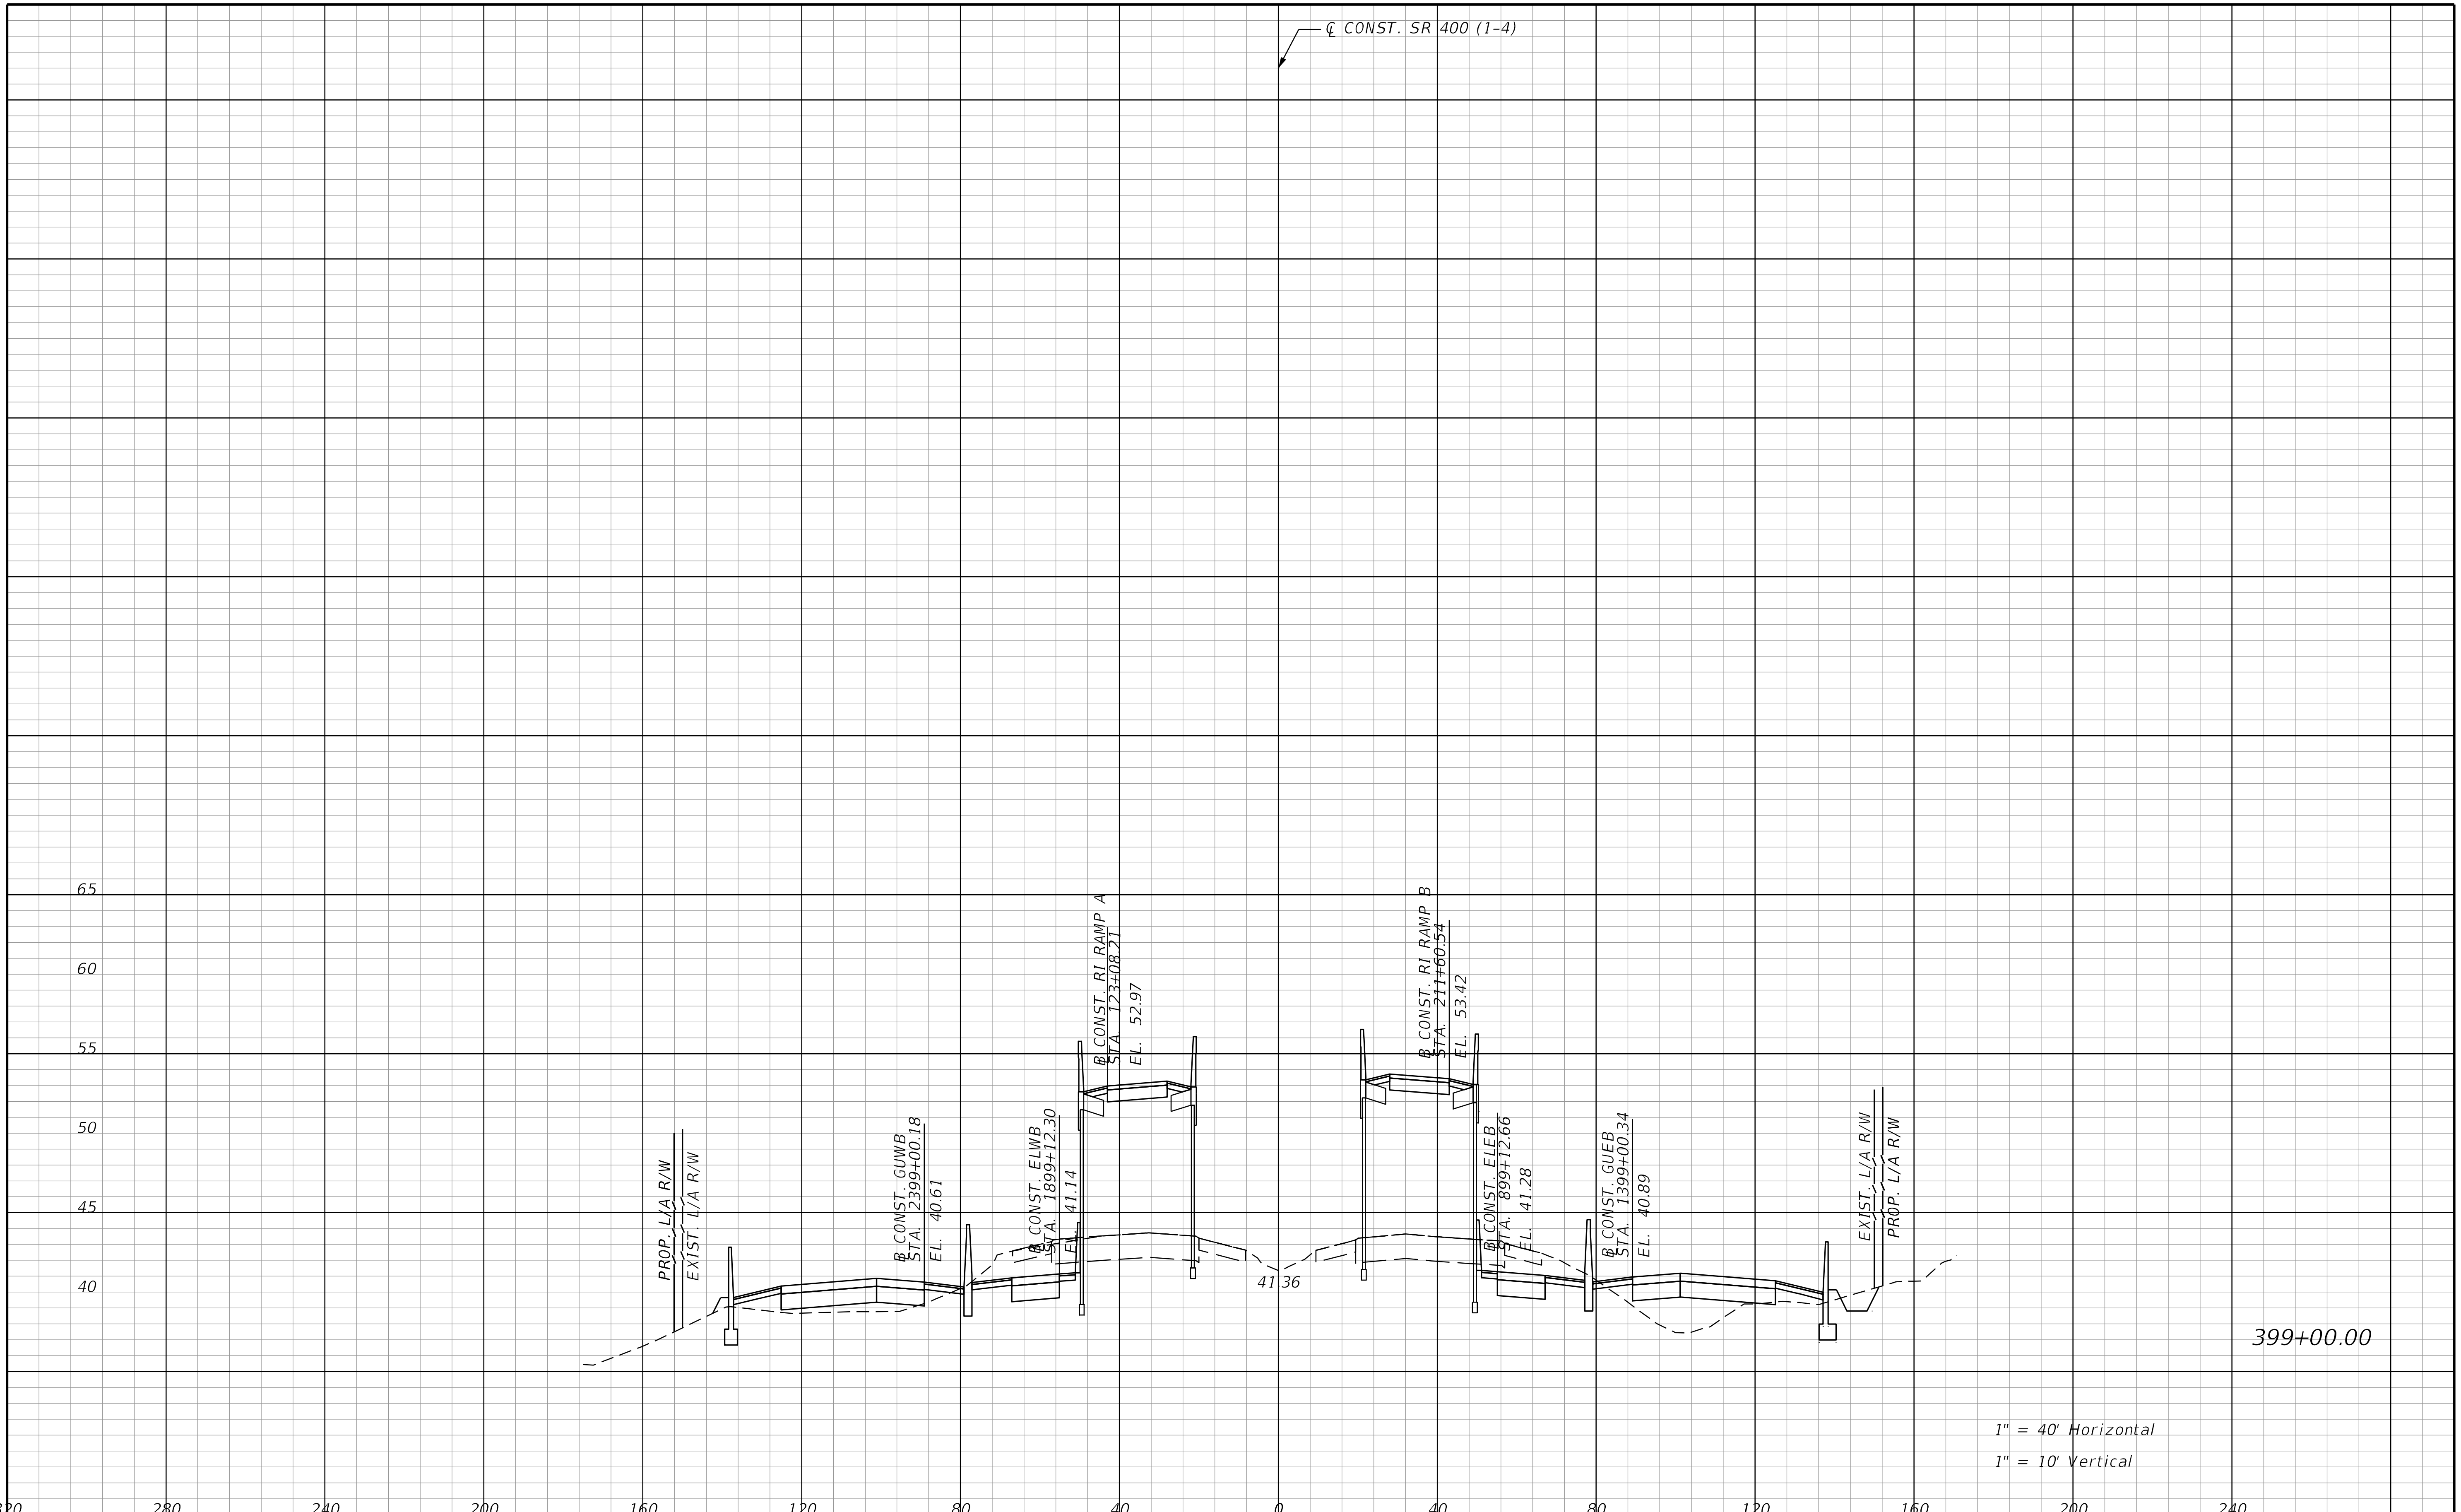

REVISIONS			
DATE	DESCRIPTION	DATE	DESCRIPTION

STANTEC CONSULTING SERVICES INC.
ENGINEER OF RECORD:
WILLIAM V. ANDERSON, P.E. NO.: 36682
11315 CORPORATE BLVD., SUITE 105
ORLANDO, FLORIDA 32817
(407) 823-8966
CERTIFICATE OF AUTHORIZATION NO. 27013

STATE OF FLORIDA
DEPARTMENT OF TRANSPORTATION

ROAD NO.	COUNTY	FINANCIAL PROJECT ID
SR400	VOLUSIA	408464-2-32-01

CROSS SECTIONS
SR 400 (I-4)

SHEET NO. 685

THE OFFICIAL RECORD OF THIS SHEET IS THE ELECTRONIC FILE DIGITALLY SIGNED AND SEALED UNDER RULE 61G15-23.004, F.A.C.

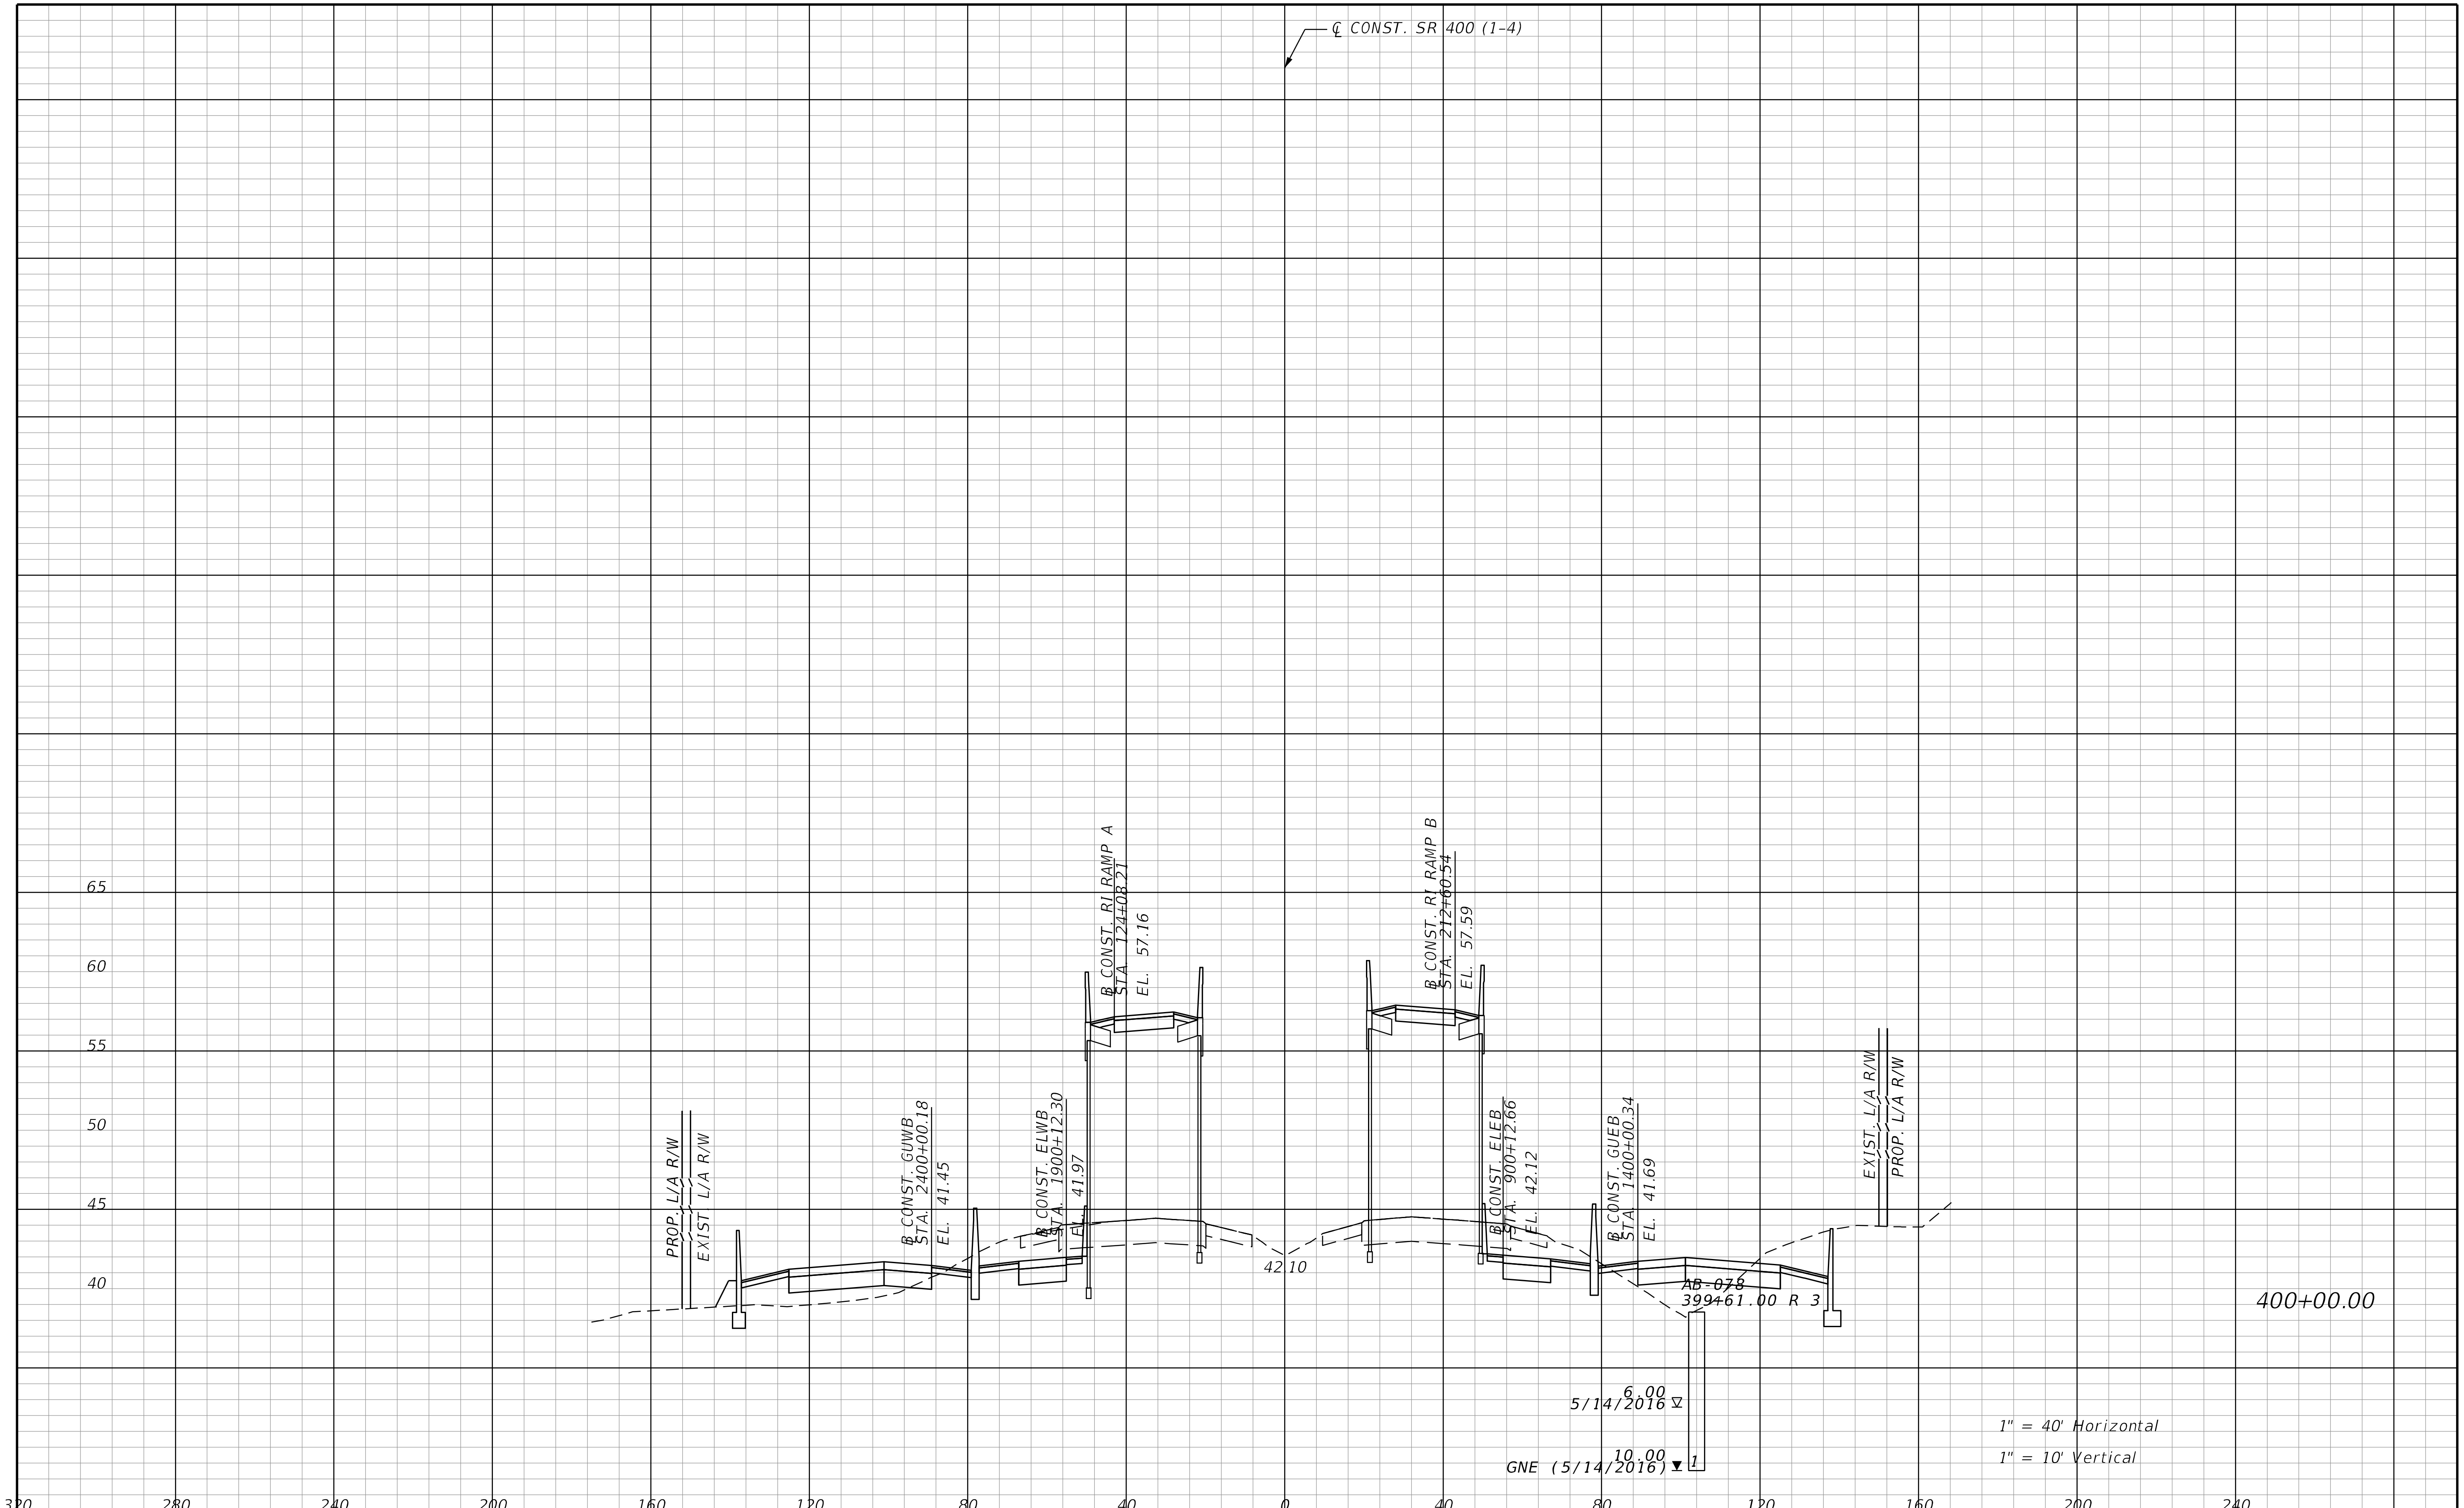

REVISIONS			
DATE	DESCRIPTION	DATE	DESCRIPTION

STANTEC CONSULTING SERVICES INC.
ENGINEER OF RECORD:
WILLIAM V. ANDERSON, P.E. NO.: 36682
11315 CORPORATE BLVD., SUITE 105
ORLANDO, FLORIDA 32817
(407) 823-8966
CERTIFICATE OF AUTHORIZATION NO. 27013

STATE OF FLORIDA
DEPARTMENT OF TRANSPORTATION

ROAD NO.	COUNTY	FINANCIAL PROJECT ID
SR400	VOLUSIA	408464-2-32-01

CROSS SECTIONS
SR 400 (I-4)

SHEET NO.
686

THE OFFICIAL RECORD OF THIS SHEET IS THE ELECTRONIC FILE DIGITALLY SIGNED AND SEALED UNDER RULE 61G15-23.004, F.A.C.

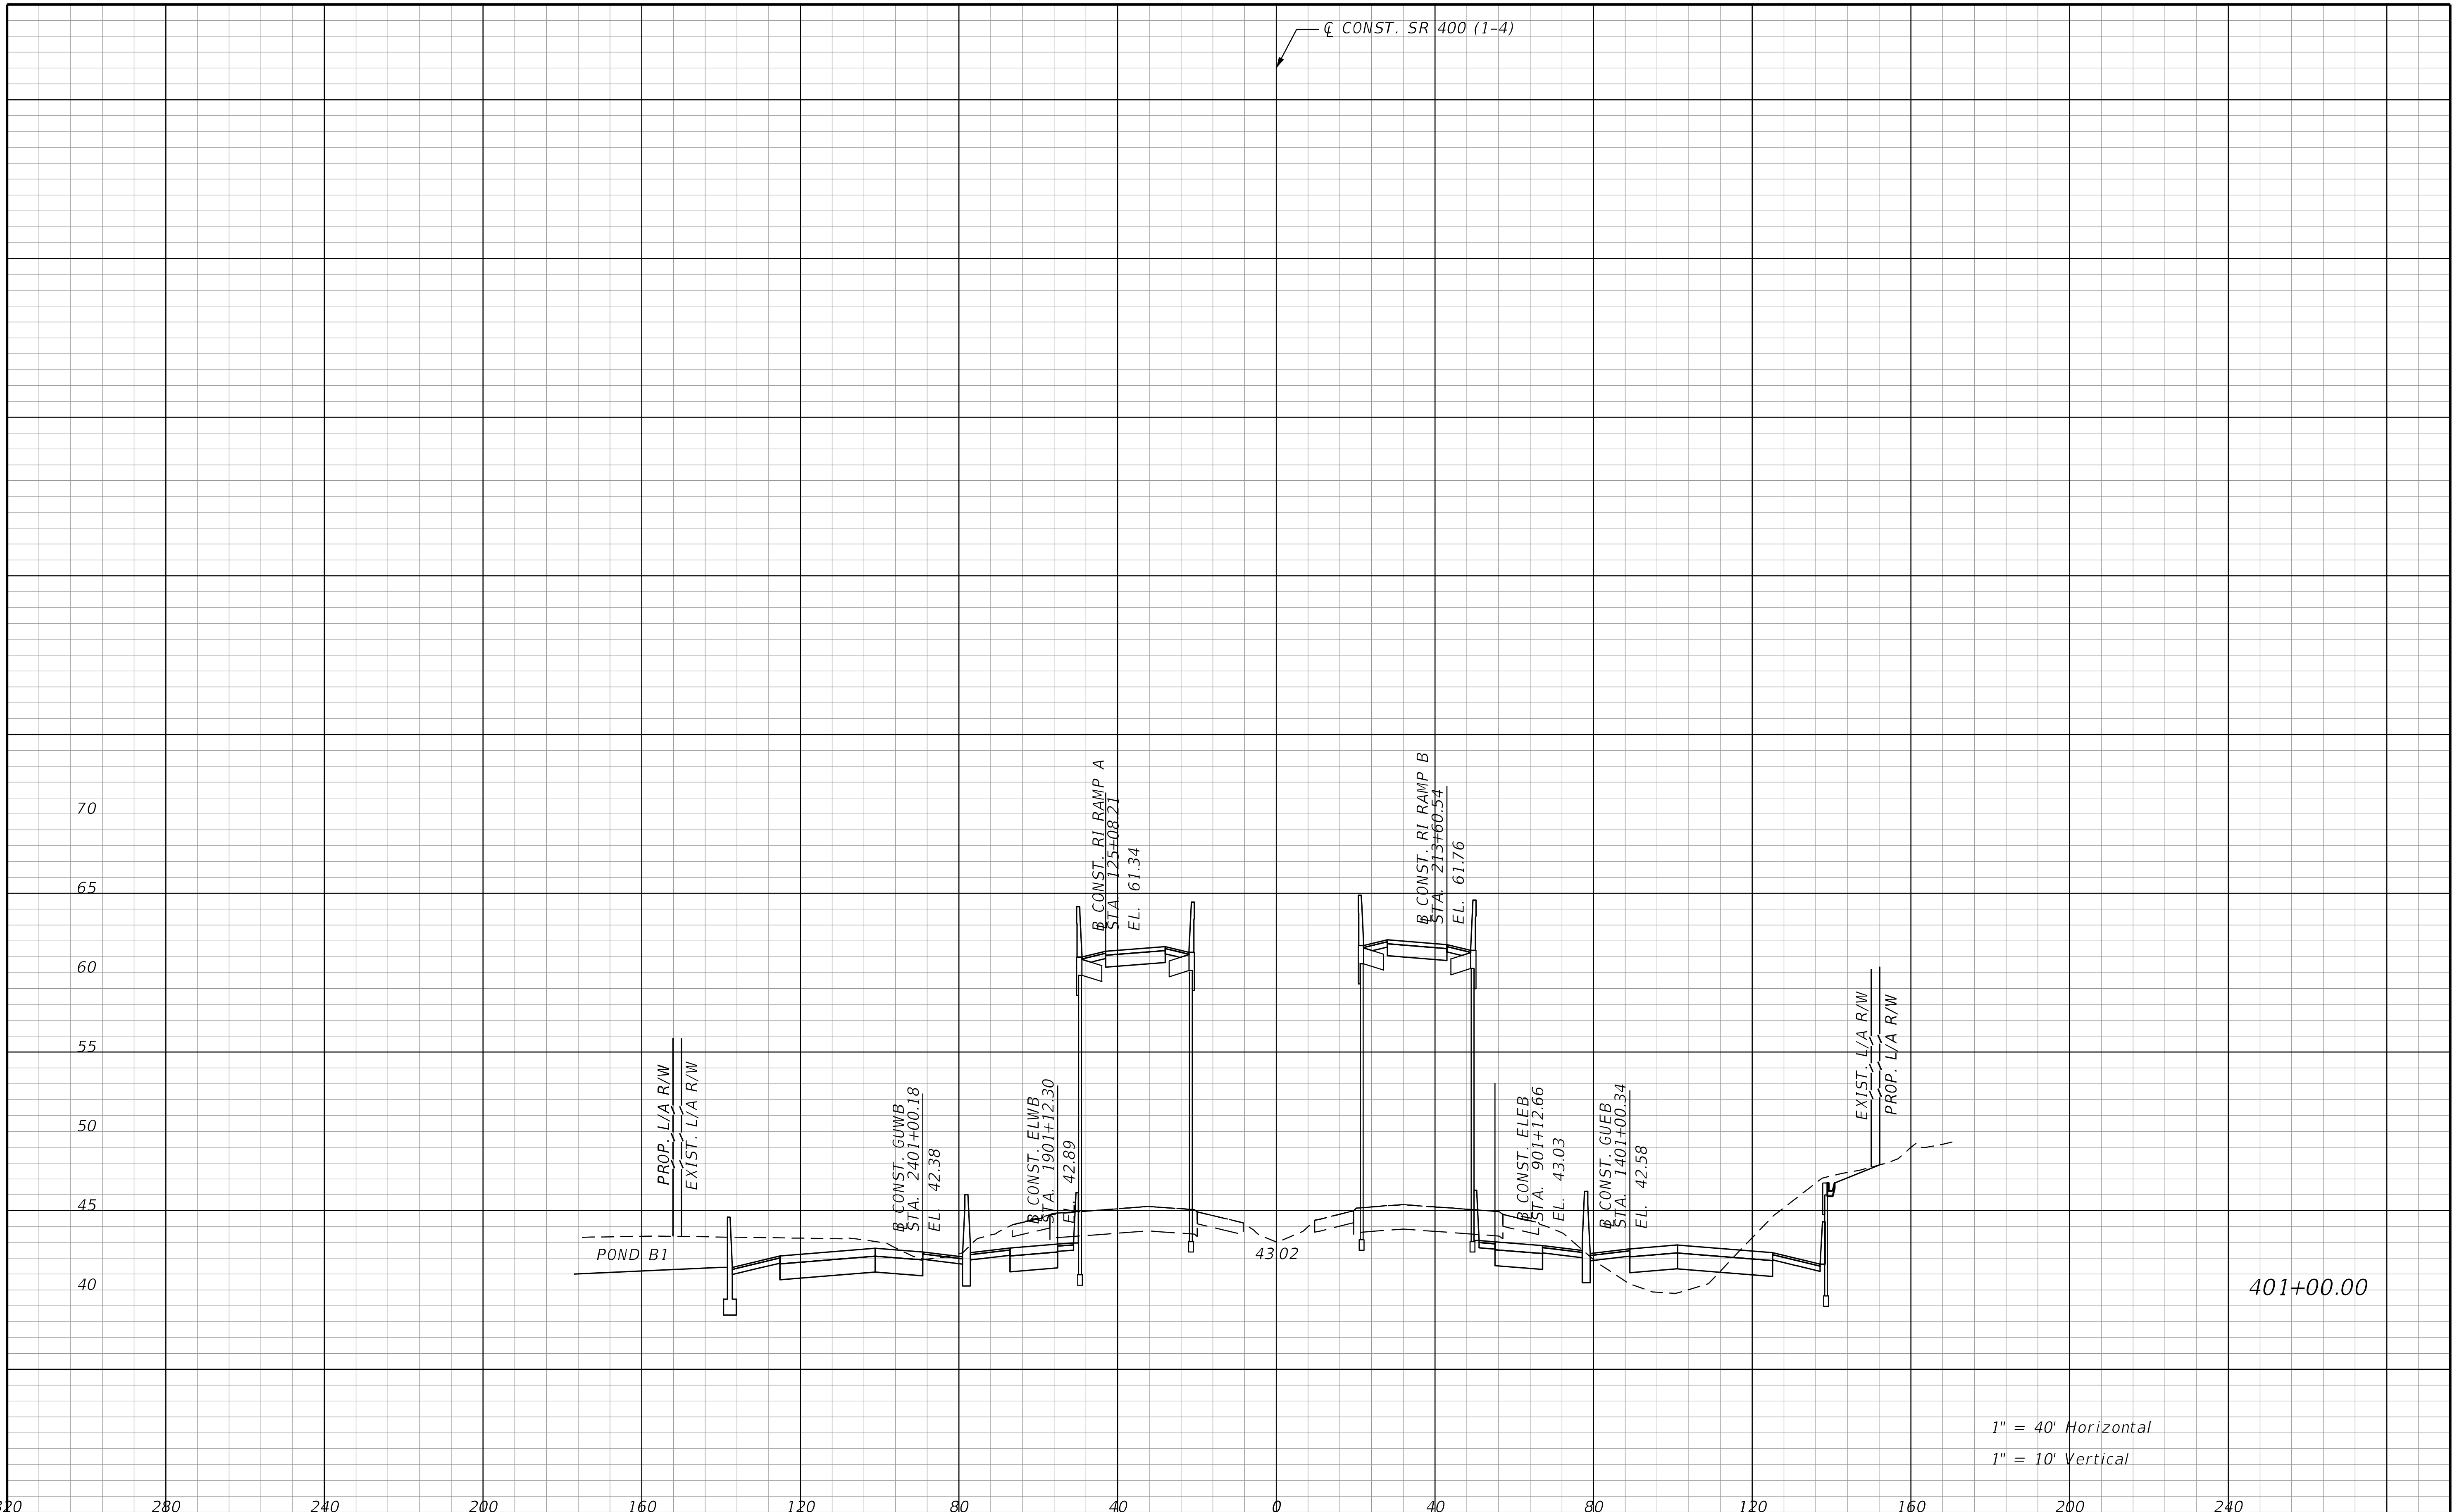

REVISIONS			
DATE	DESCRIPTION	DATE	DESCRIPTION

STANTEC CONSULTING SERVICES INC.
ENGINEER OF RECORD:
WILLIAM V. ANDERSON, P.E. NO.: 36682
11315 CORPORATE BLVD., SUITE 105
ORLANDO, FLORIDA 32817
(407) 823-8966
CERTIFICATE OF AUTHORIZATION NO. 27013

STATE OF FLORIDA
DEPARTMENT OF TRANSPORTATION

ROAD NO.	COUNTY	FINANCIAL PROJECT ID
SR400	VOLUSIA	408464-2-32-01

CROSS SECTIONS
SR 400 (I-4)

SHEET NO.
687

jchassee 6/14/2019 4:26:16 PM Rdxsrd_shg V:\2158\active\CADD\40846423201\roadway\RDXSRD01.dgn

THE OFFICIAL RECORD OF THIS SHEET IS THE ELECTRONIC FILE DIGITALLY SIGNED AND SEALED UNDER RULE 61G15-23.004, F.A.C.

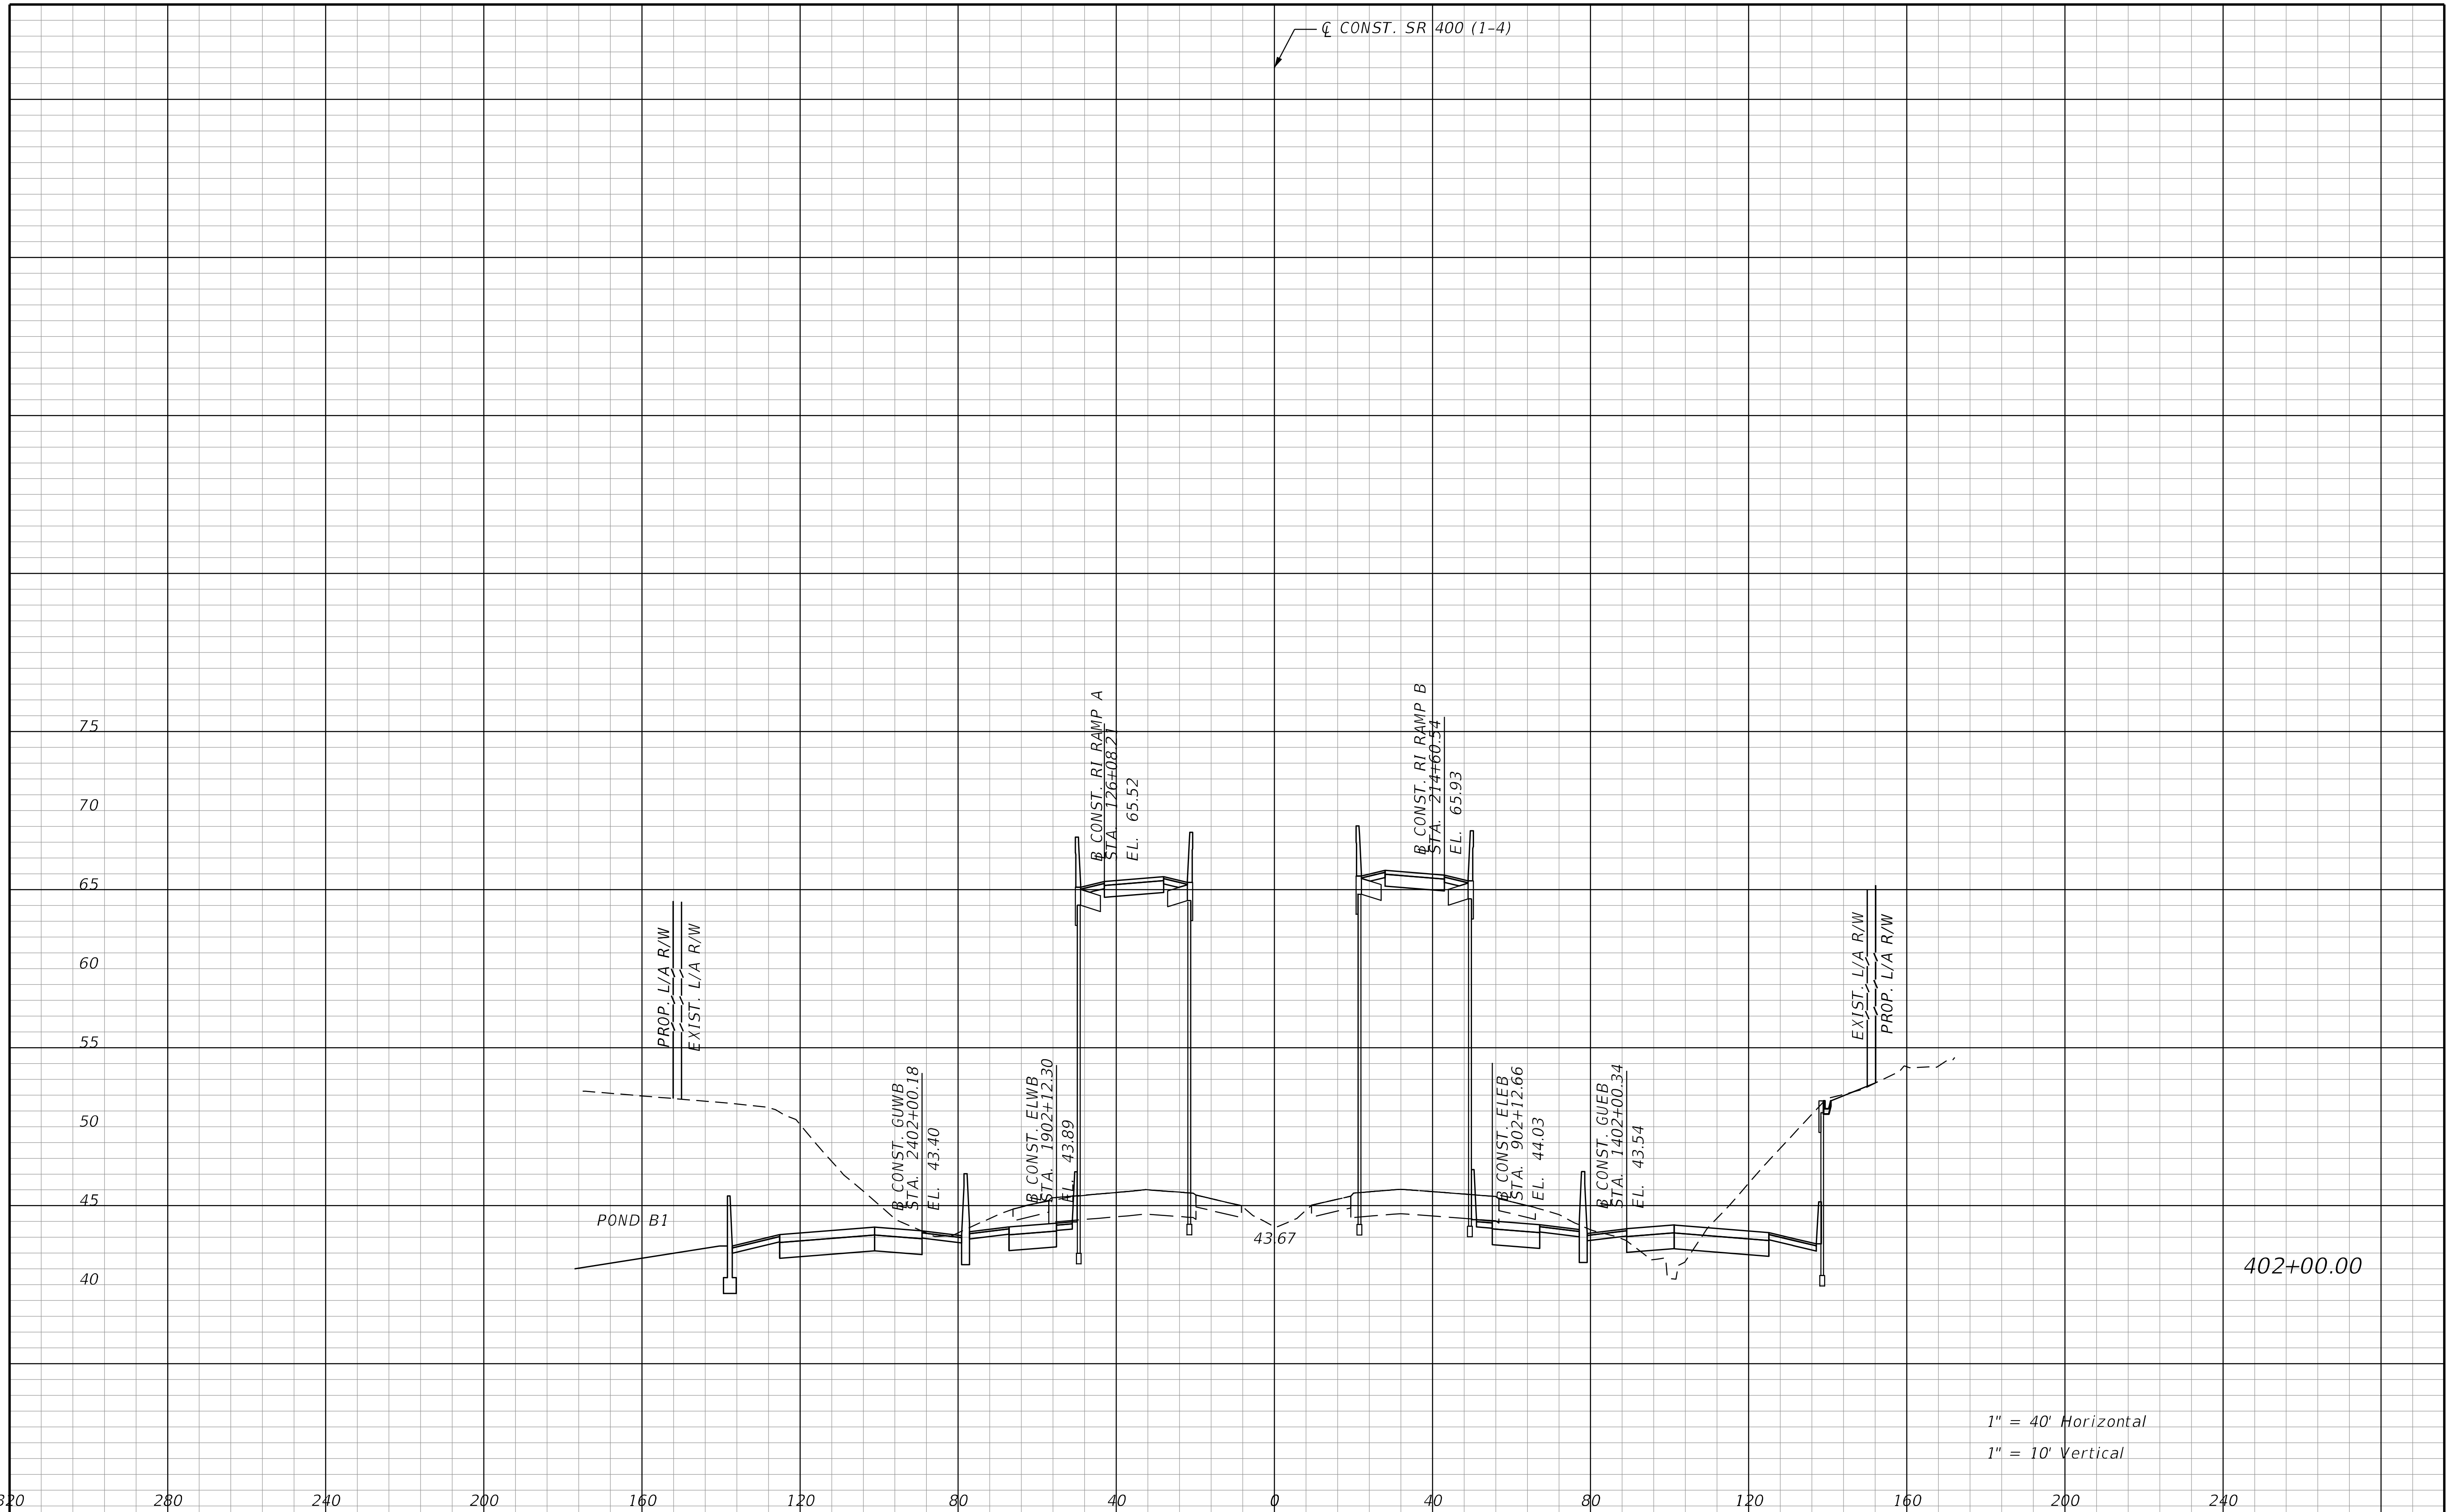

REVISIONS			
DATE	DESCRIPTION	DATE	DESCRIPTION

STANTEC CONSULTING SERVICES INC.
ENGINEER OF RECORD:
WILLIAM V. ANDERSON, P.E. NO.: 36682
11315 CORPORATE BLVD., SUITE 105
ORLANDO, FLORIDA 32817
(407) 823-8966
CERTIFICATE OF AUTHORIZATION NO. 27013

STATE OF FLORIDA
DEPARTMENT OF TRANSPORTATION

ROAD NO.	COUNTY	FINANCIAL PROJECT ID
SR400	VOLUSIA	408464-2-32-01

CROSS SECTIONS
SR 400 (I-4)

SHEET NO.
688

THE OFFICIAL RECORD OF THIS SHEET IS THE ELECTRONIC FILE DIGITALLY SIGNED AND SEALED UNDER RULE 61G15-23.004, F.A.C.

jchassee 6/14/2019 4:26:17 PM Rdxsrd_shg V:\2158\active\CADD\40846423201\roadway\RDXSRD01.dgn

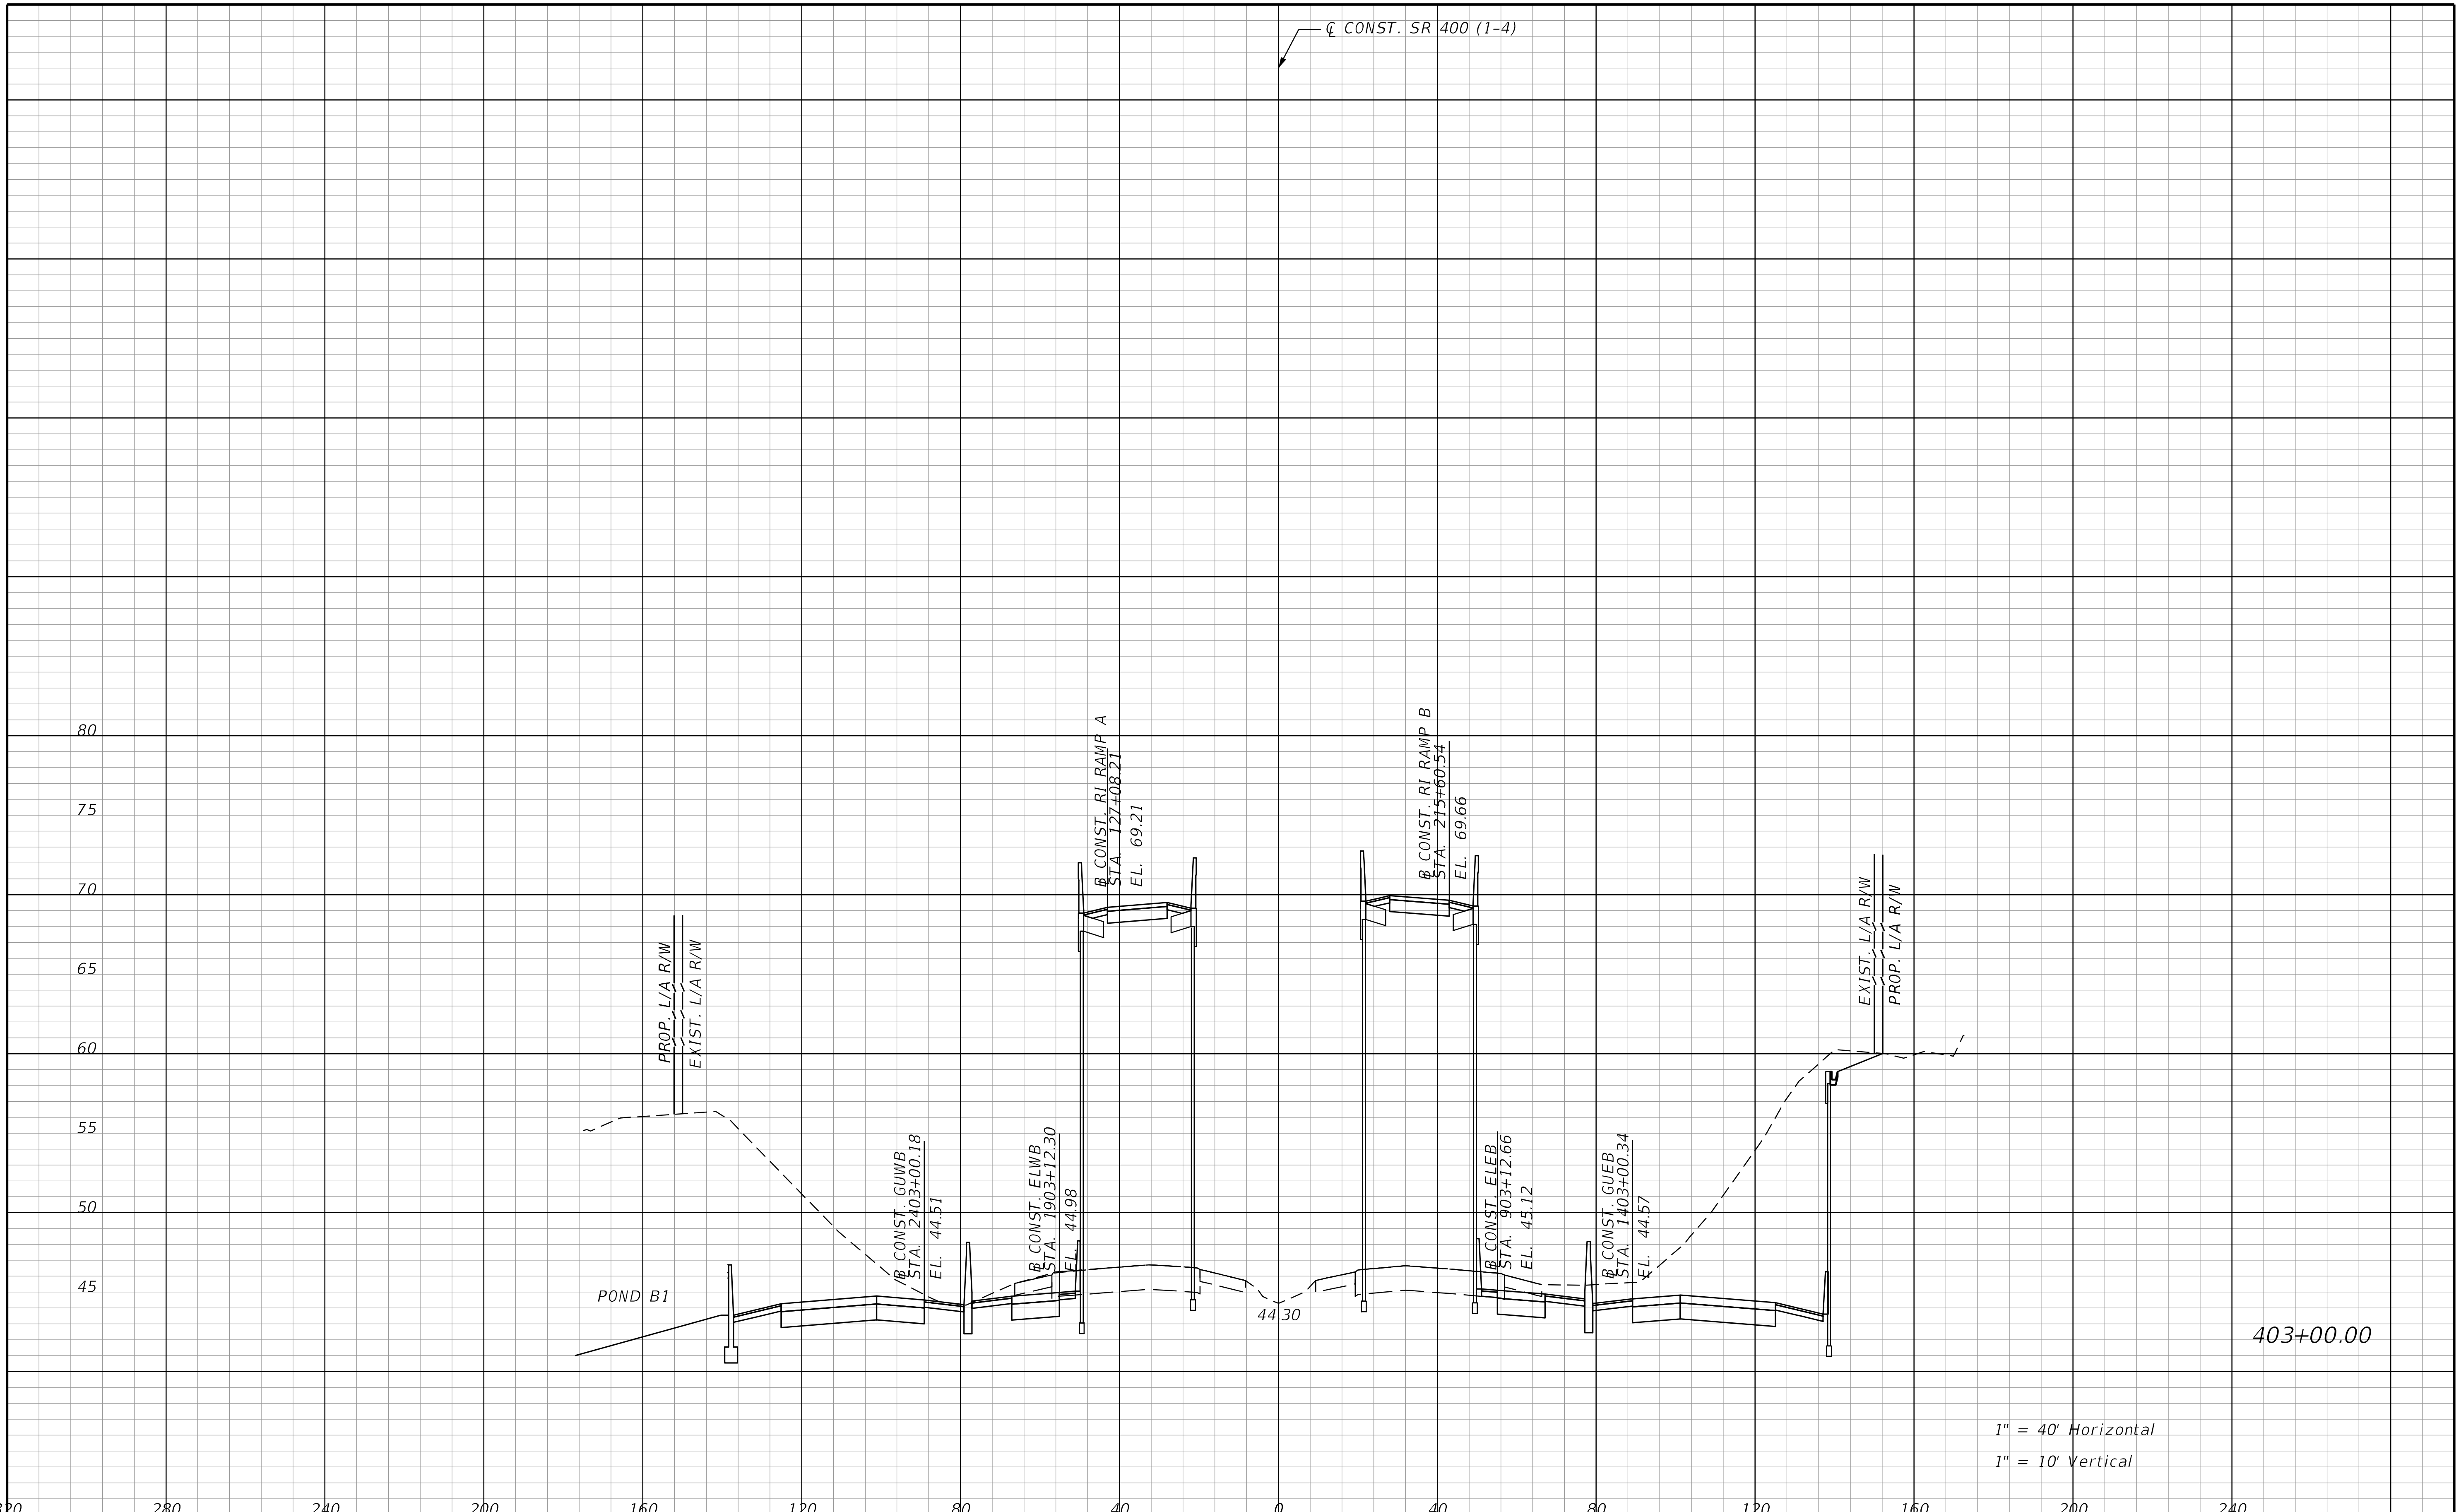

REVISIONS			
DATE	DESCRIPTION	DATE	DESCRIPTION

STANTEC CONSULTING SERVICES INC.
ENGINEER OF RECORD:
WILLIAM V. ANDERSON, P.E. NO.: 36682
11315 CORPORATE BLVD., SUITE 105
ORLANDO, FLORIDA 32817
(407) 823-8966
CERTIFICATE OF AUTHORIZATION NO. 27013

STATE OF FLORIDA
DEPARTMENT OF TRANSPORTATION

ROAD NO.	COUNTY	FINANCIAL PROJECT ID
SR400	VOLUSIA	408464-2-32-01

CROSS SECTIONS
SR 400 (I-4)

SHEET NO.
689

THE OFFICIAL RECORD OF THIS SHEET IS THE ELECTRONIC FILE DIGITALLY SIGNED AND SEALED UNDER RULE 61G15-23.004, F.A.C.

jchassee 6/14/2019 4:26:17 PM Rdxsrd_shg V:\2158\active\CADD\40846423201\roadway\RDXSRD01.dgn

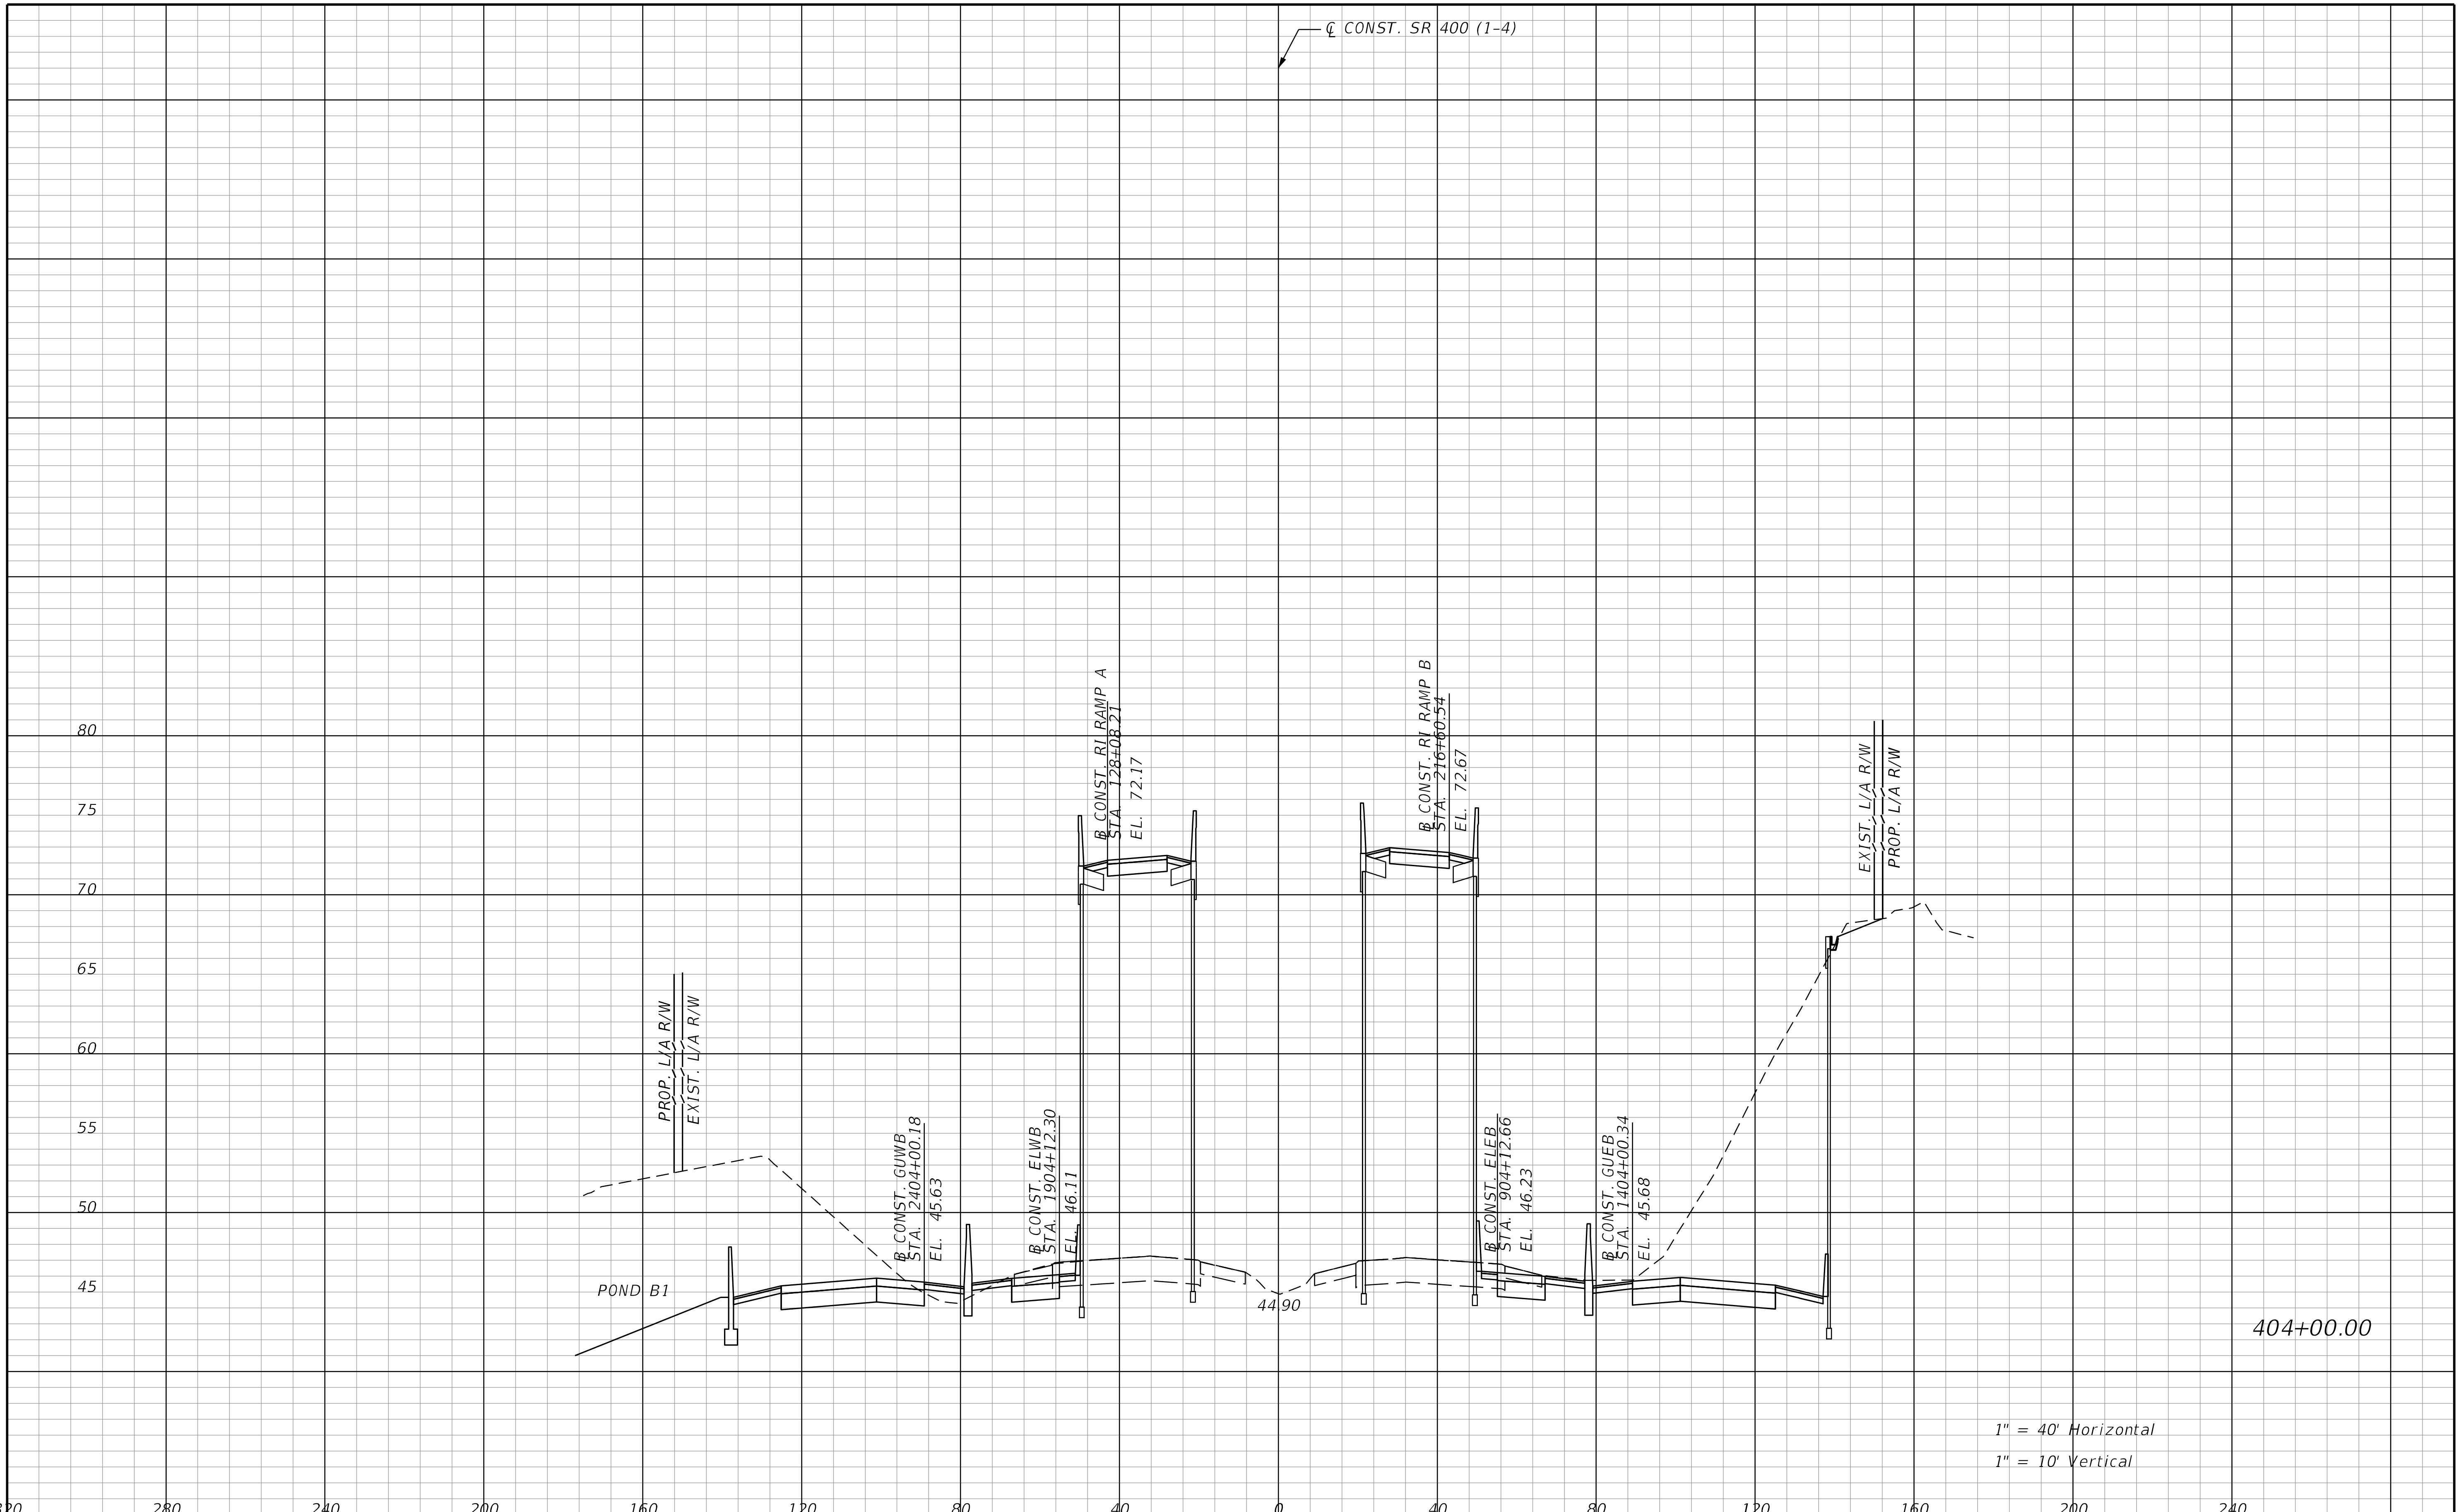

REVISIONS			
DATE	DESCRIPTION	DATE	DESCRIPTION

STANTEC CONSULTING SERVICES INC.
ENGINEER OF RECORD:
WILLIAM V. ANDERSON, P.E. NO.: 36682
11315 CORPORATE BLVD., SUITE 105
ORLANDO, FLORIDA 32817
(407) 823-8966
CERTIFICATE OF AUTHORIZATION NO. 27013

STATE OF FLORIDA
DEPARTMENT OF TRANSPORTATION

ROAD NO.	COUNTY	FINANCIAL PROJECT ID
SR400	VOLUSIA	408464-2-32-01

CROSS SECTIONS
SR 400 (I-4)

SHEET NO. 690

THE OFFICIAL RECORD OF THIS SHEET IS THE ELECTRONIC FILE DIGITALLY SIGNED AND SEALED UNDER RULE 61G15-23.004, F.A.C.

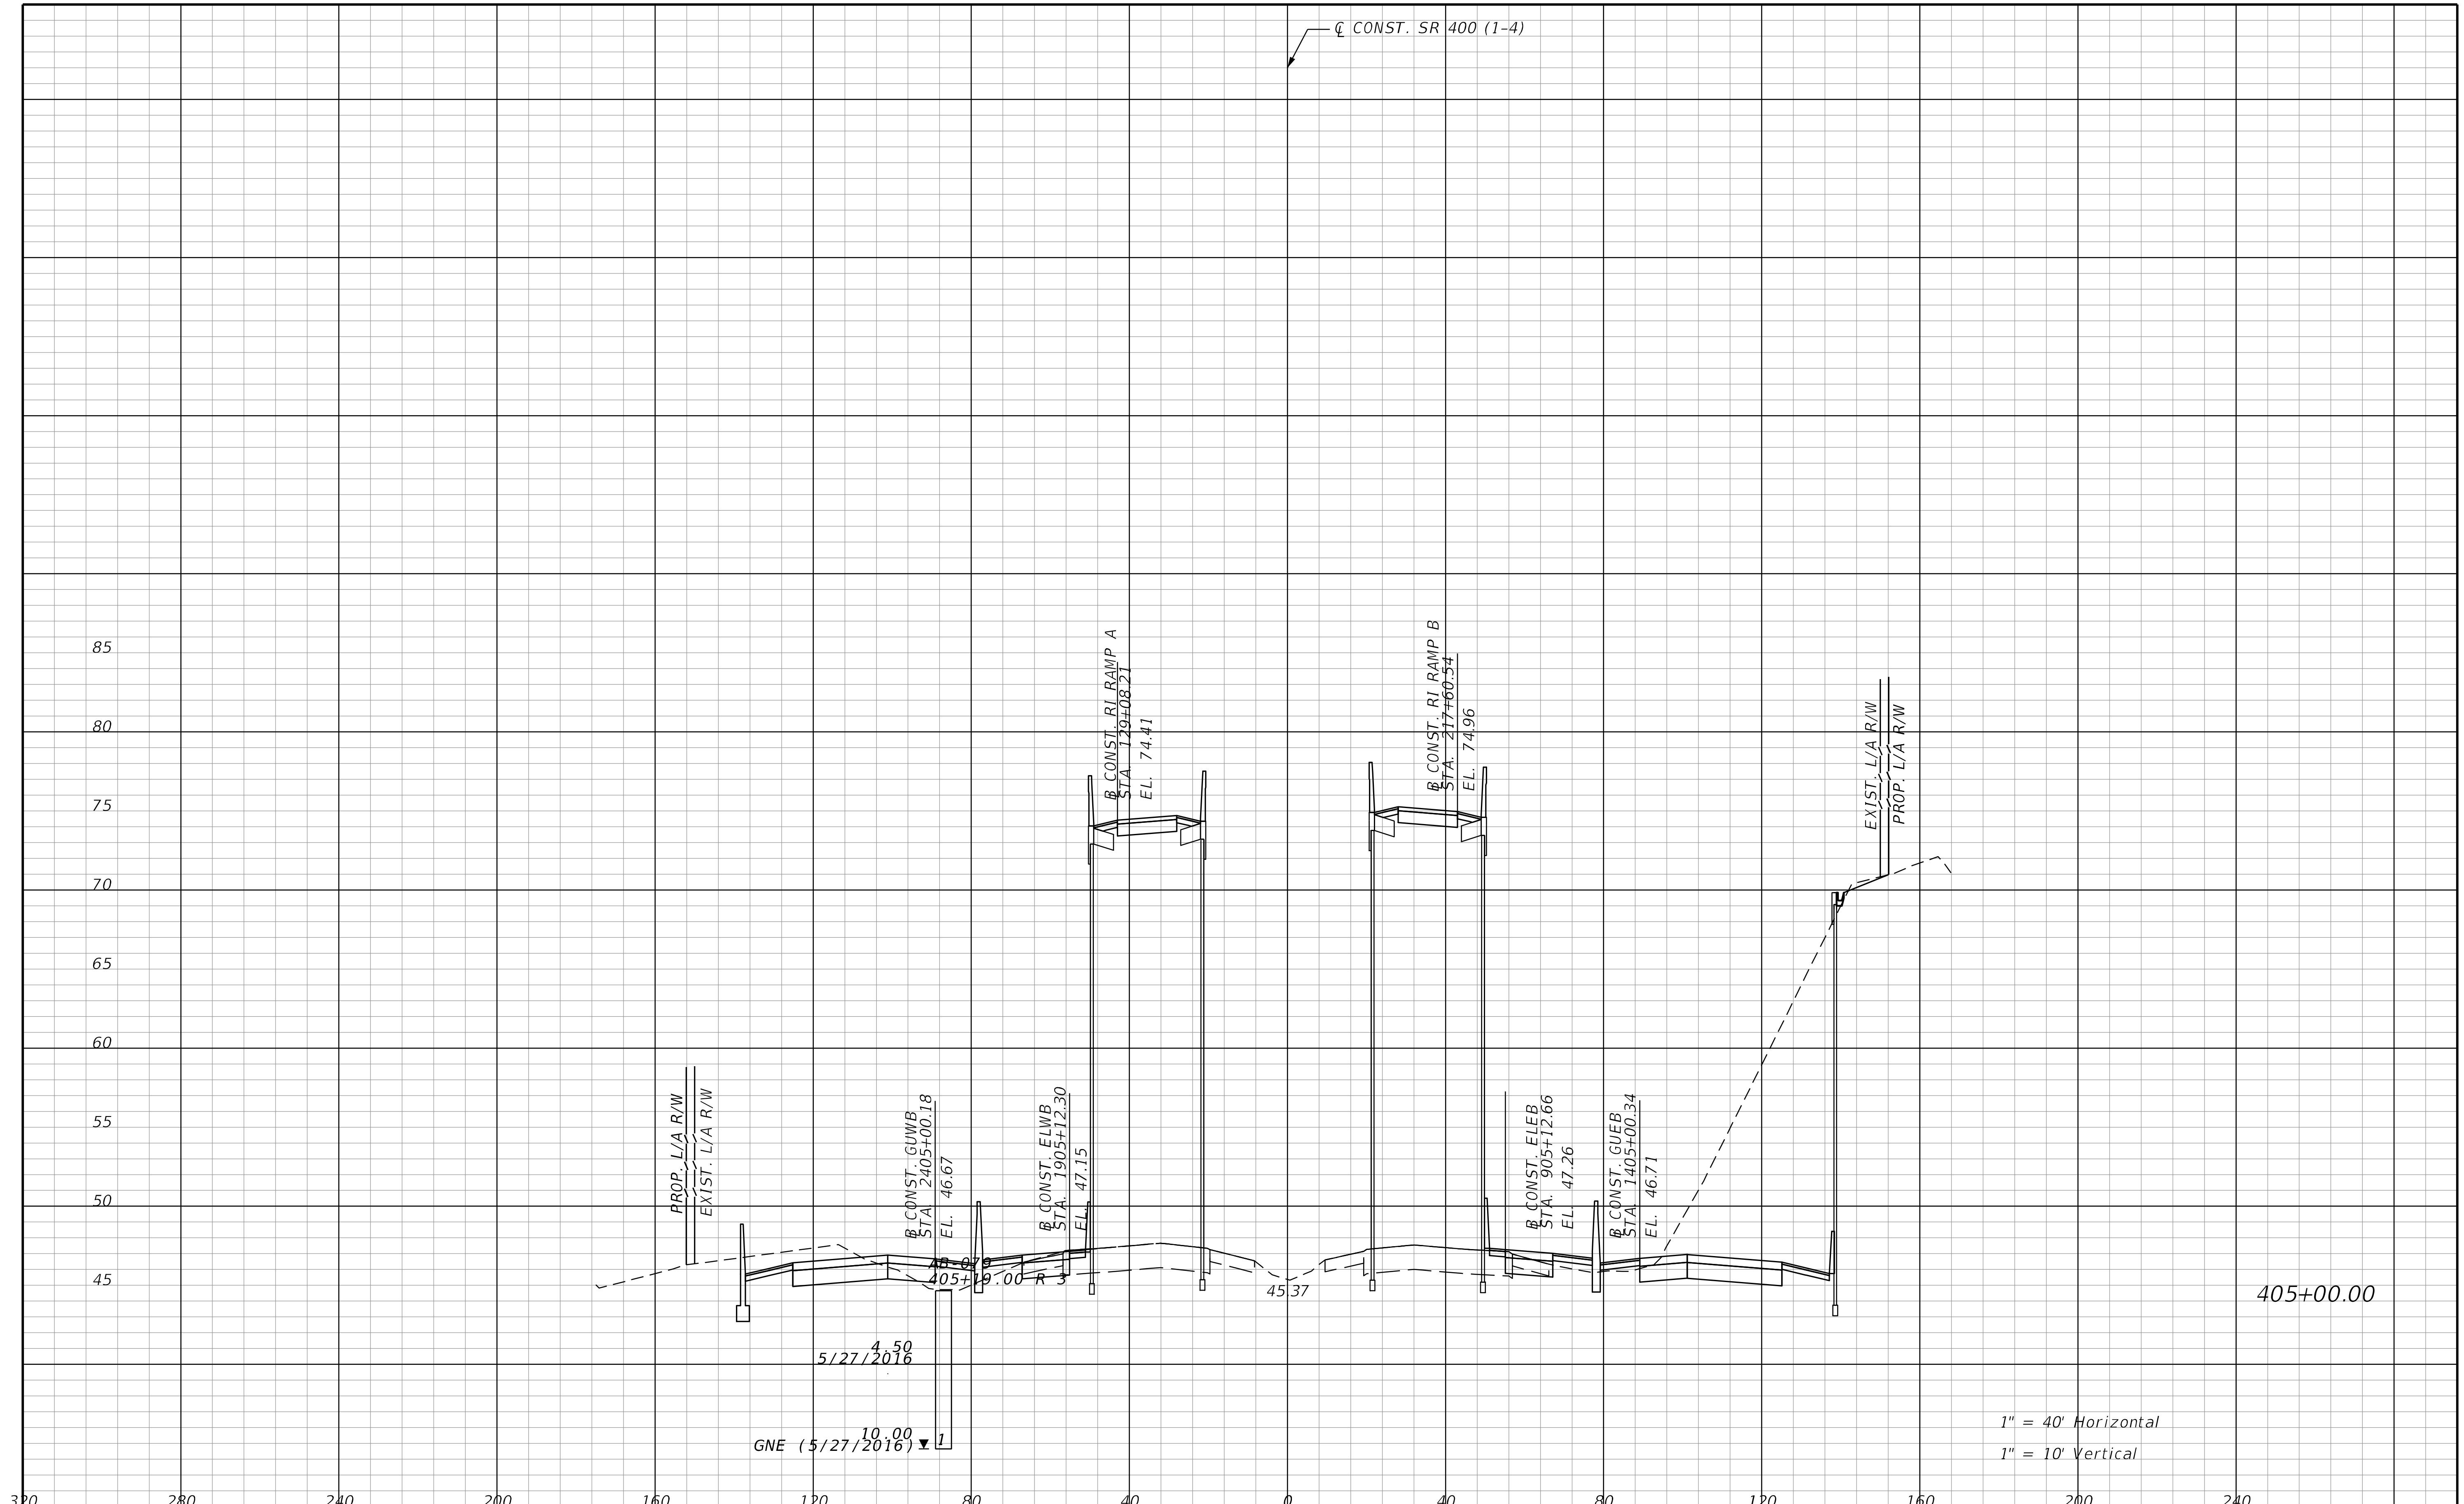

REVISIONS			
DATE	DESCRIPTION	DATE	DESCRIPTION

STANTEC CONSULTING SERVICES INC.
ENGINEER OF RECORD:
WILLIAM V. ANDERSON, P.E. NO.: 36682
11315 CORPORATE BLVD., SUITE 105
ORLANDO, FLORIDA 32817
(407) 823-8966
CERTIFICATE OF AUTHORIZATION NO. 27013

STATE OF FLORIDA
DEPARTMENT OF TRANSPORTATION

ROAD NO.	COUNTY	FINANCIAL PROJECT ID
SR400	VOLUSIA	408464-2-32-01

CROSS SECTIONS
SR 400 (I-4)

SHEET NO.
691

THE OFFICIAL RECORD OF THIS SHEET IS THE ELECTRONIC FILE DIGITALLY SIGNED AND SEALED UNDER RULE 61G15-23.004, F.A.C.

jchassee 6/14/2019 4:26:18 PM Rdxsrd_shg V:\2158\active\CADD\40846423201\roadway\RDXSRD01.dgn

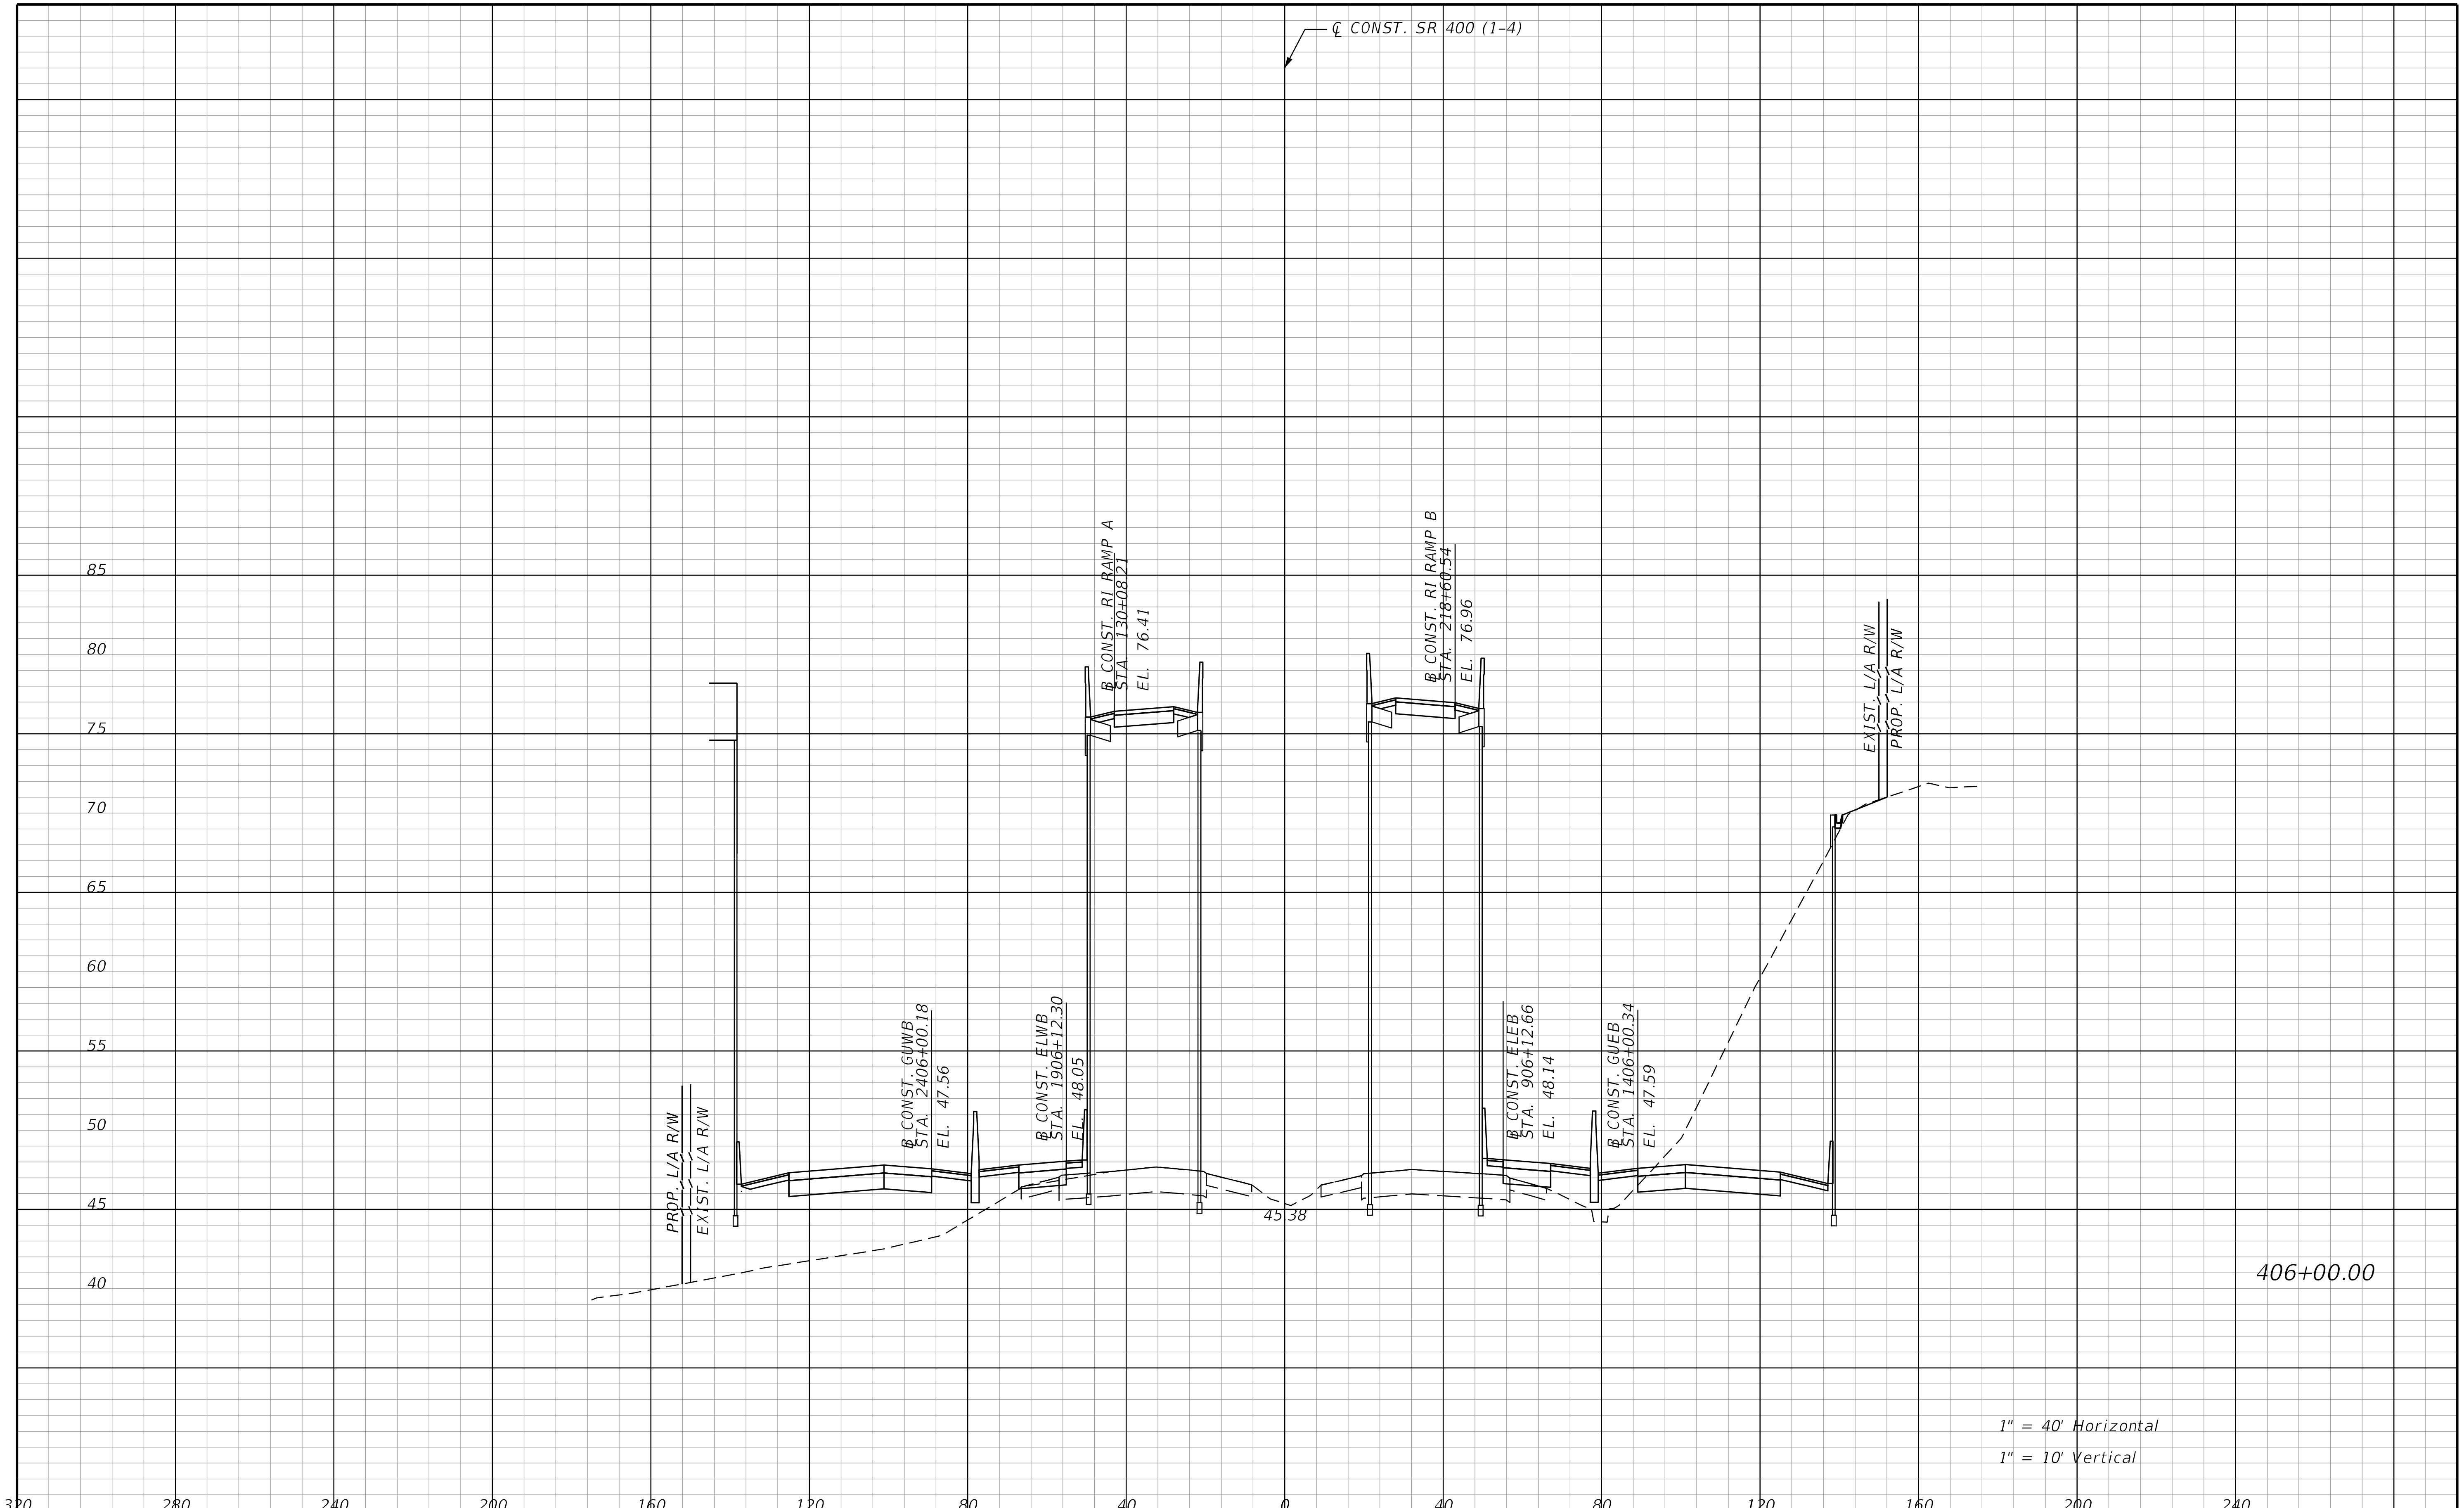

REVISIONS			
DATE	DESCRIPTION	DATE	DESCRIPTION

STANTEC CONSULTING SERVICES INC.
ENGINEER OF RECORD:
WILLIAM V. ANDERSON, P.E. NO.: 36682
11315 CORPORATE BLVD., SUITE 105
ORLANDO, FLORIDA 32817
(407) 823-8966
CERTIFICATE OF AUTHORIZATION NO. 27013

STATE OF FLORIDA
DEPARTMENT OF TRANSPORTATION

ROAD NO.	COUNTY	FINANCIAL PROJECT ID
SR400	VOLUSIA	408464-2-32-01

CROSS SECTIONS
SR 400 (I-4)

SHEET NO.
692

THE OFFICIAL RECORD OF THIS SHEET IS THE ELECTRONIC FILE DIGITALLY SIGNED AND SEALED UNDER RULE 61G15-23.004, F.A.C.

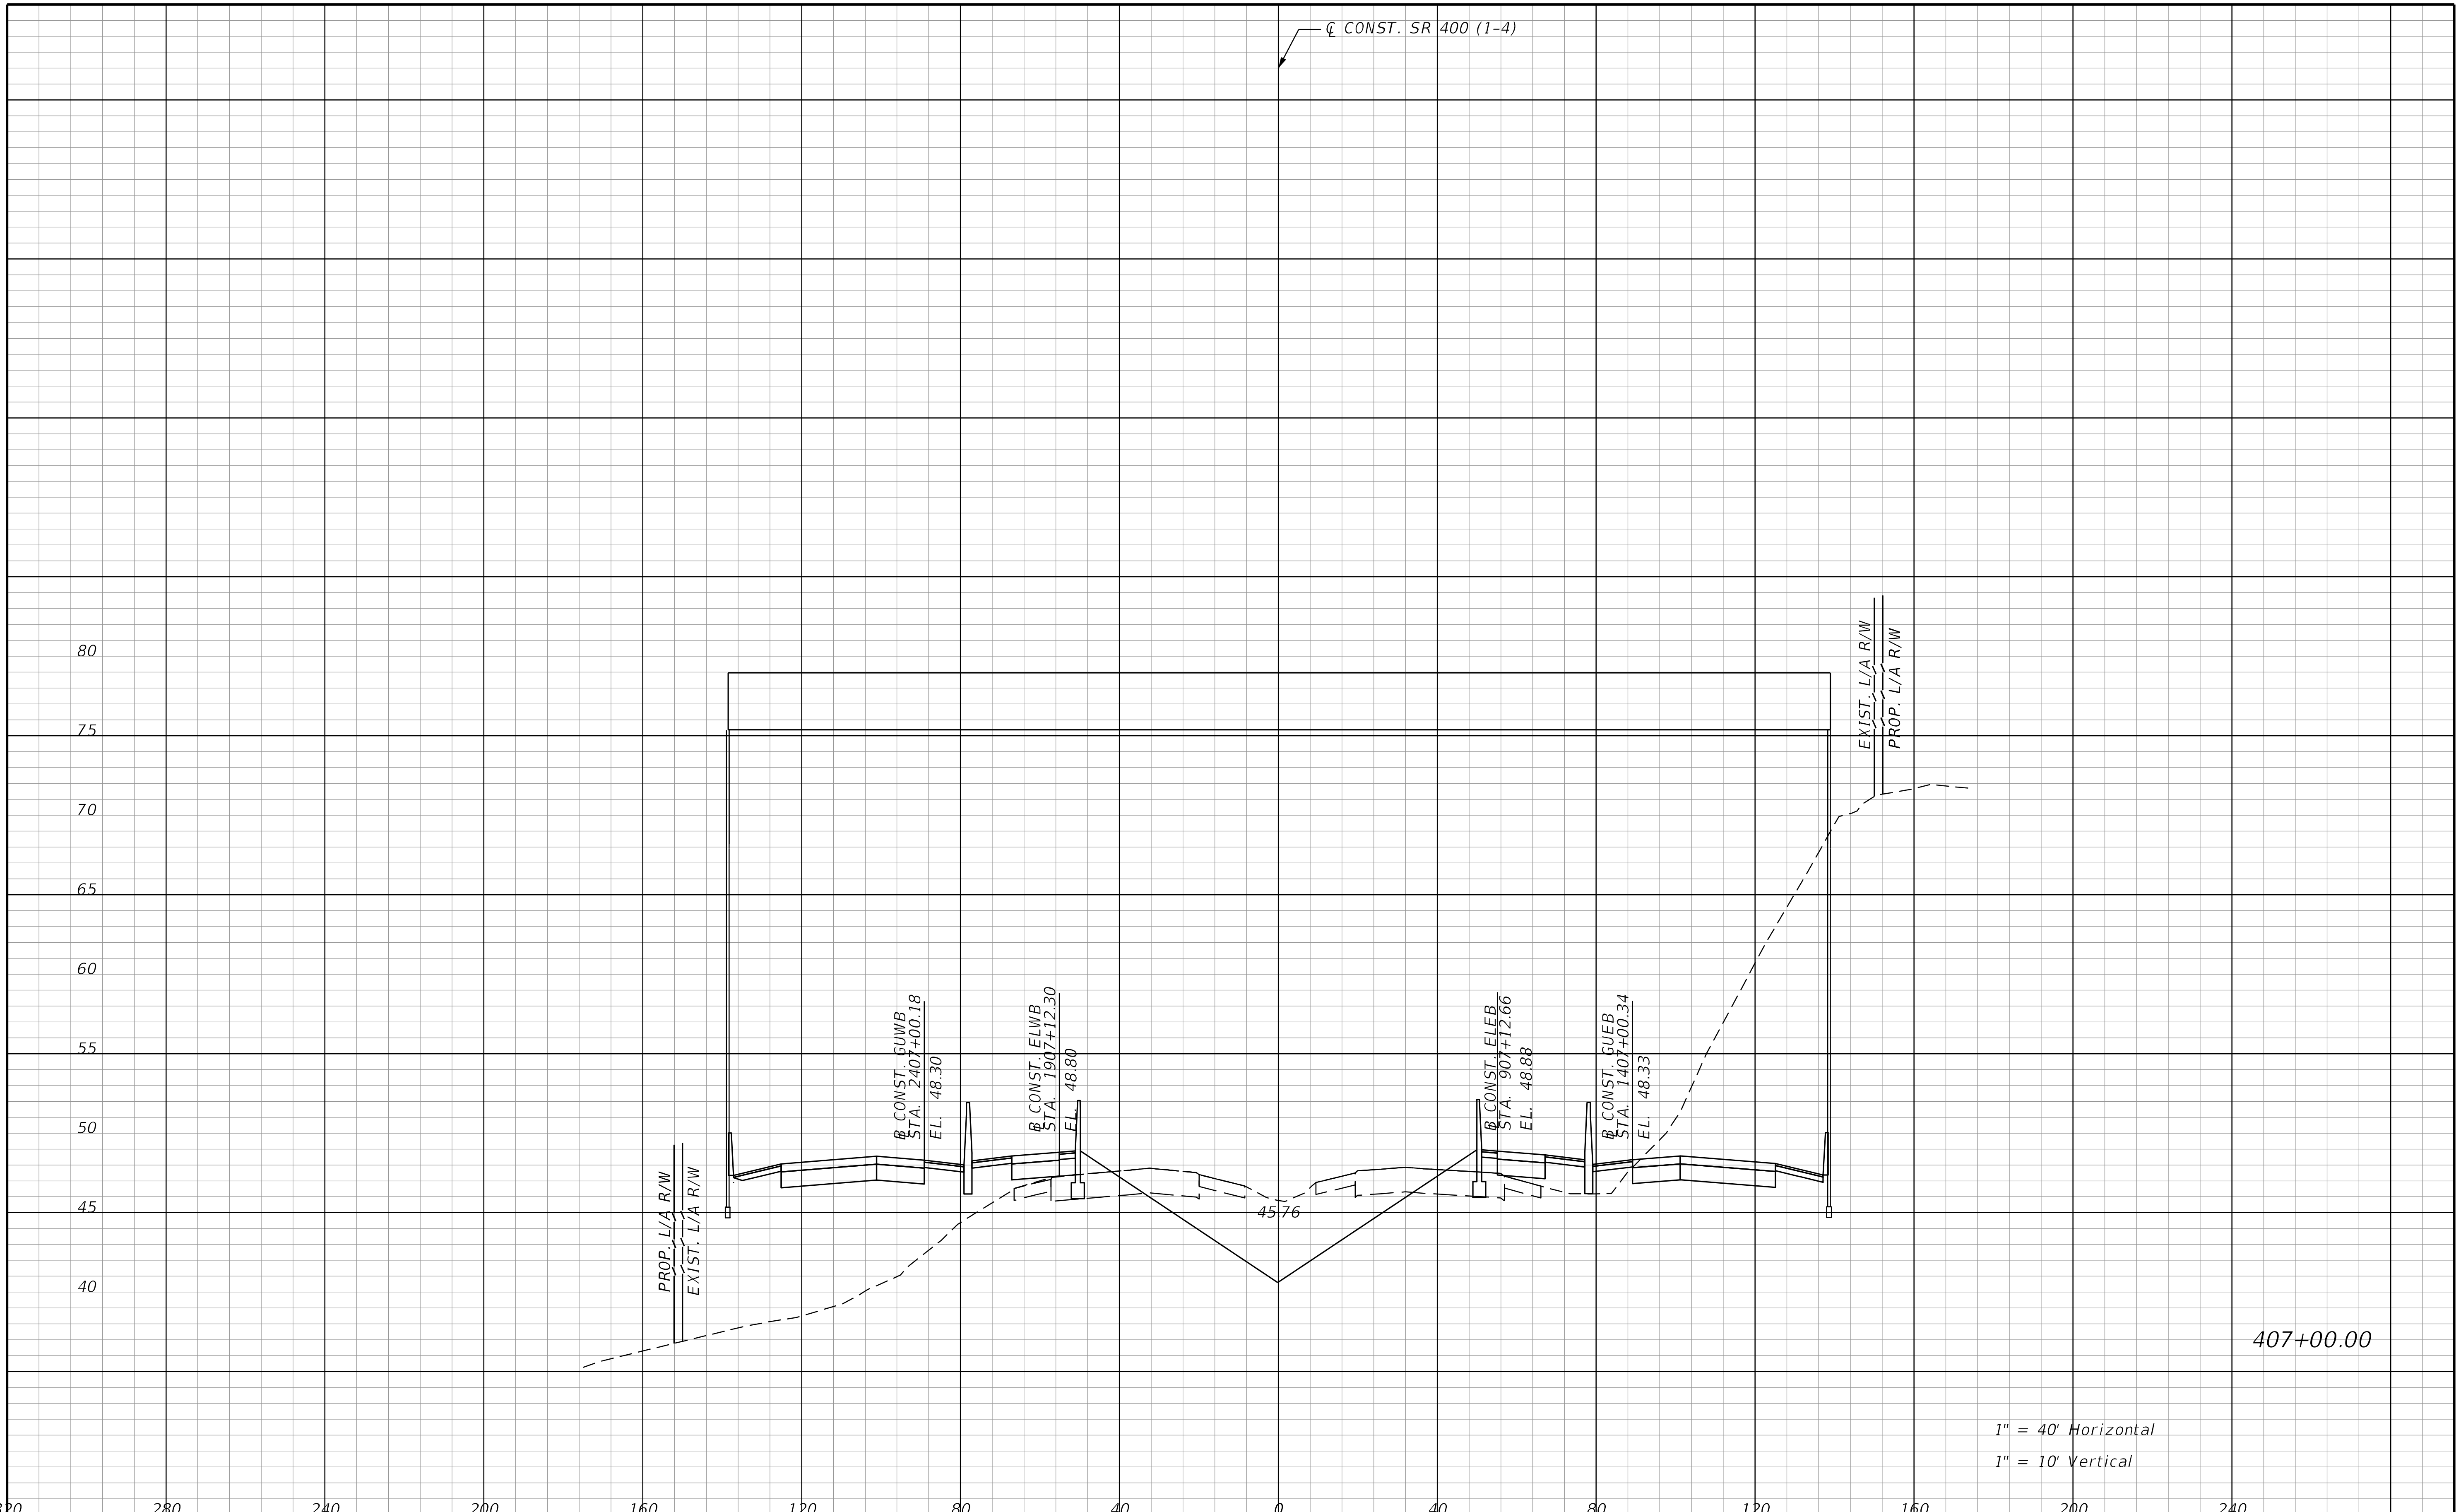

REVISIONS			
DATE	DESCRIPTION	DATE	DESCRIPTION

STANTEC CONSULTING SERVICES INC.
ENGINEER OF RECORD:
WILLIAM V. ANDERSON, P.E. NO.: 36682
11315 CORPORATE BLVD., SUITE 105
ORLANDO, FLORIDA 32817
(407) 823-8966
CERTIFICATE OF AUTHORIZATION NO. 27013

STATE OF FLORIDA
DEPARTMENT OF TRANSPORTATION

ROAD NO.	COUNTY	FINANCIAL PROJECT ID
SR400	VOLUSIA	408464-2-32-01

CROSS SECTIONS
SR 400 (I-4)

SHEET NO.
693

THE OFFICIAL RECORD OF THIS SHEET IS THE ELECTRONIC FILE DIGITALLY SIGNED AND SEALED UNDER RULE 61G15-23.004, F.A.C.

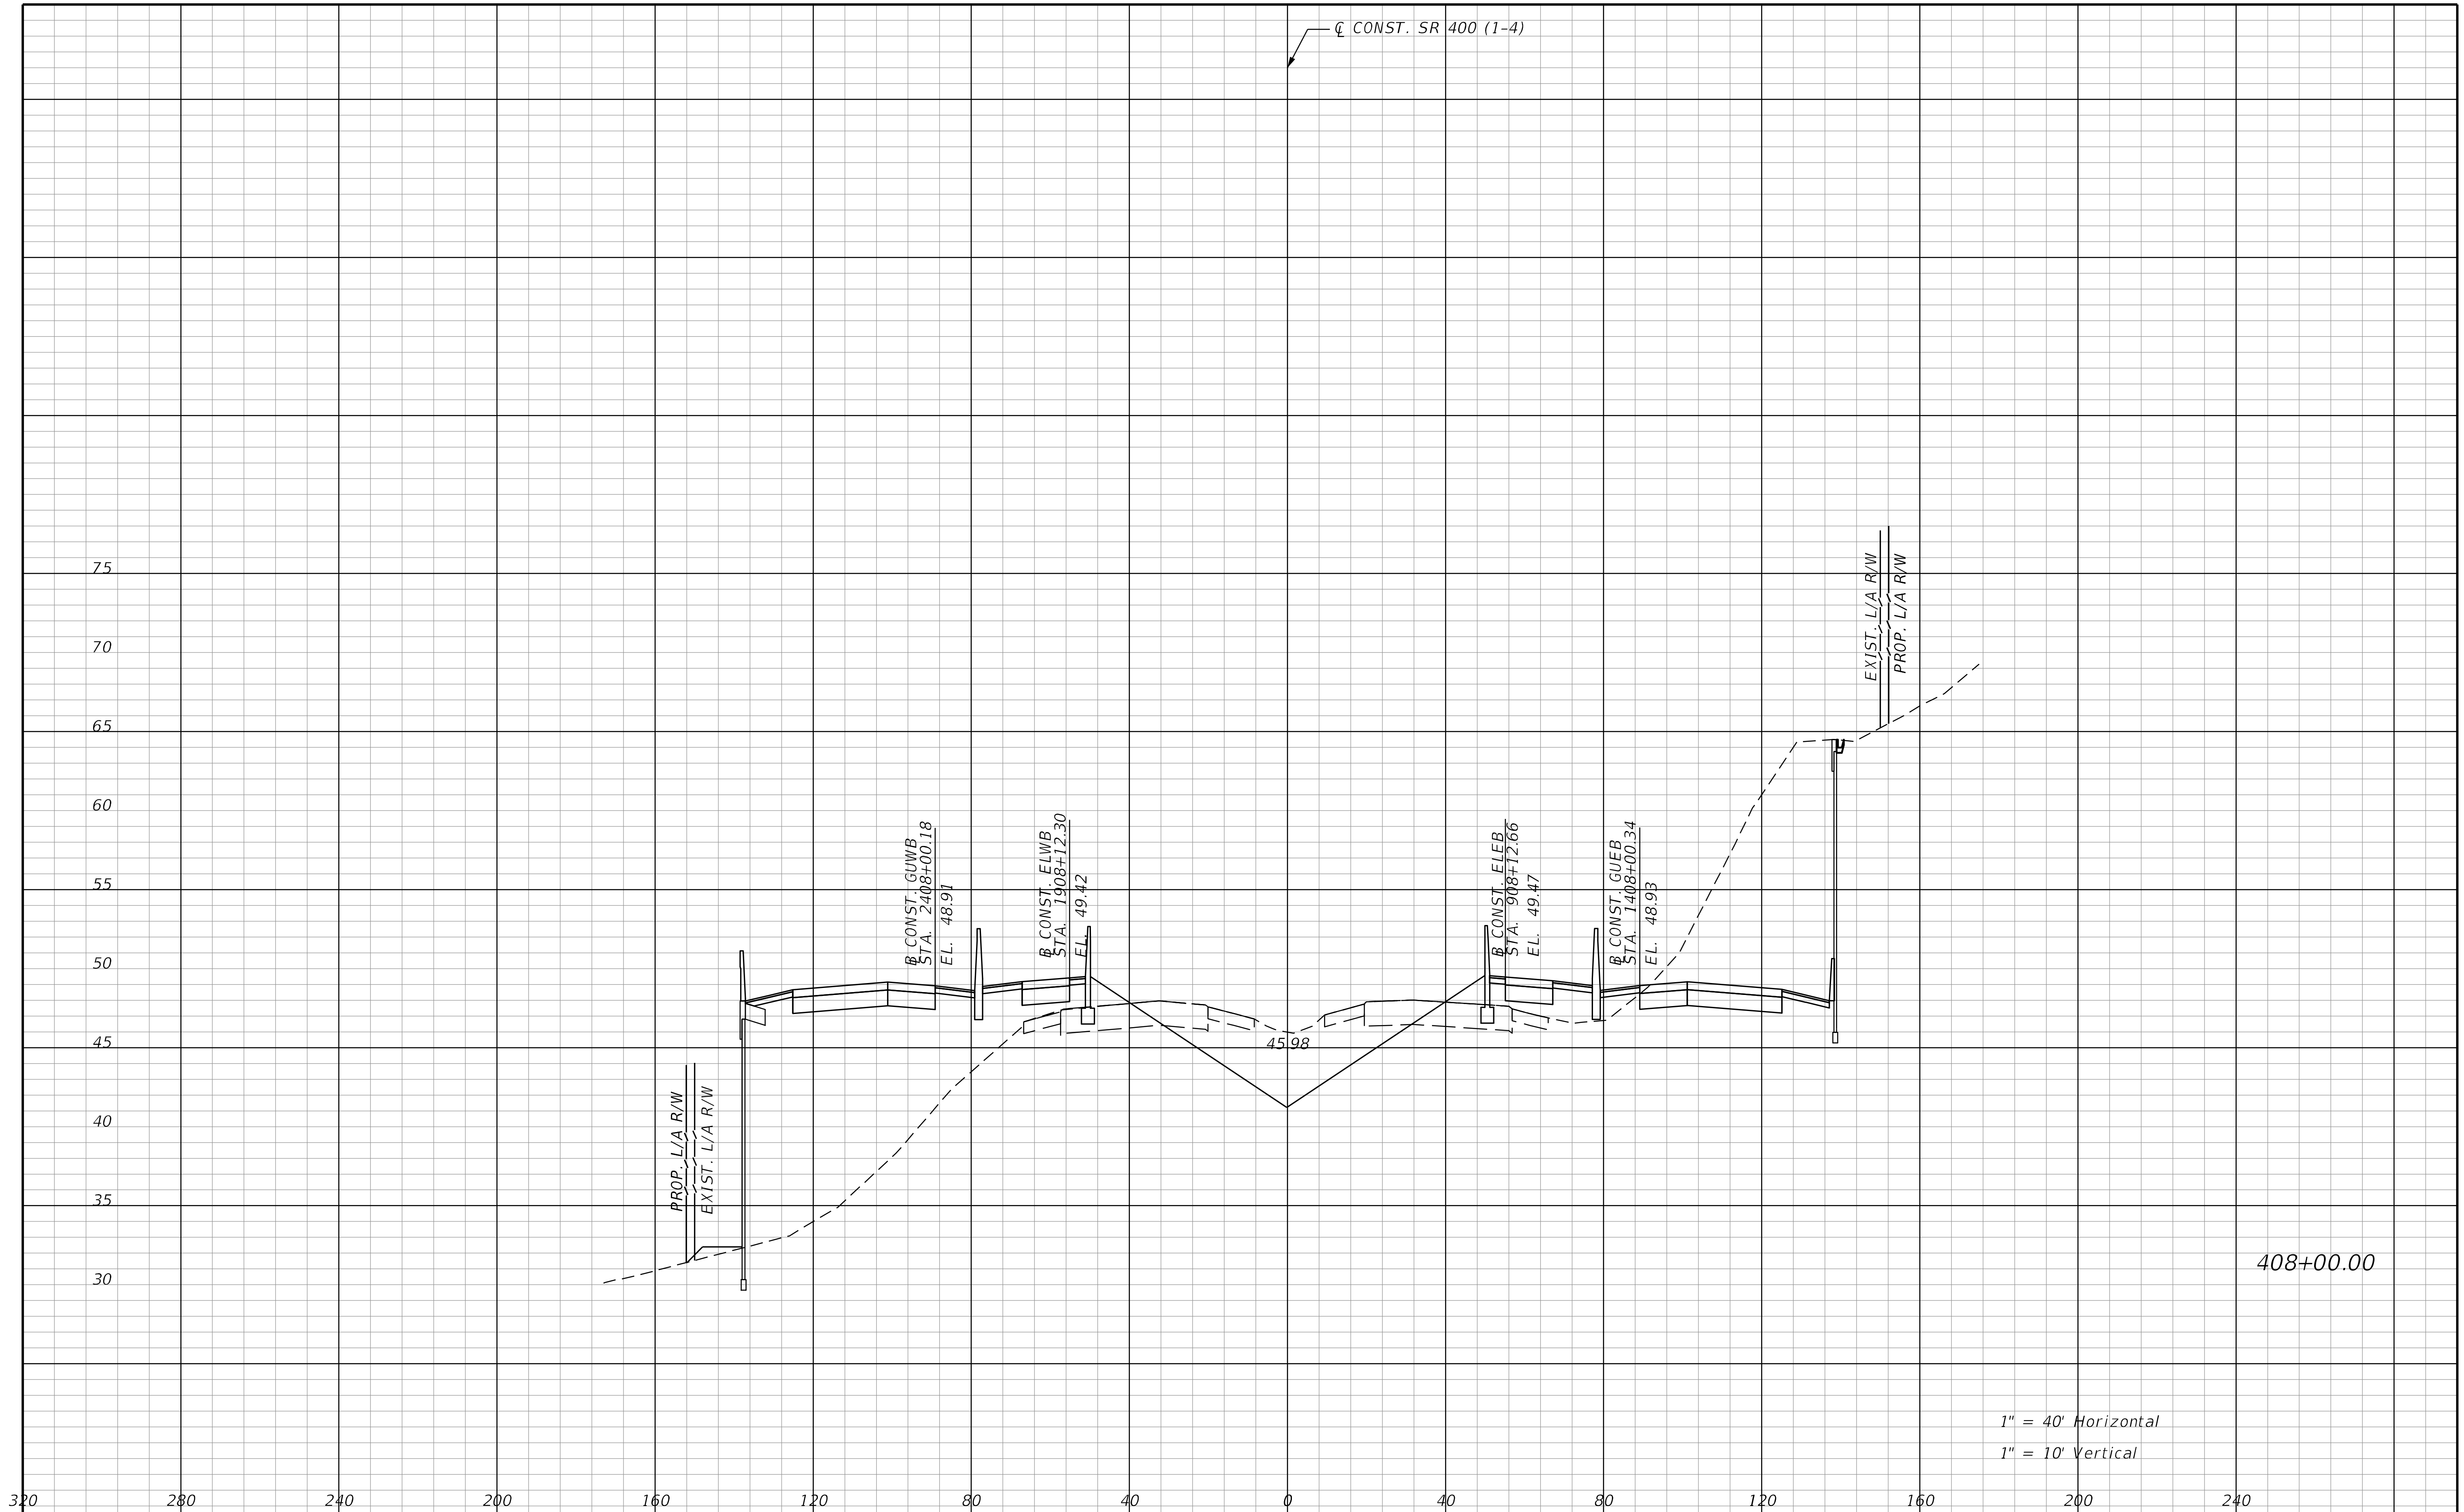

REVISIONS			
DATE	DESCRIPTION	DATE	DESCRIPTION

STANTEC CONSULTING SERVICES INC.
ENGINEER OF RECORD:
WILLIAM V. ANDERSON, P.E. NO.: 36682
11315 CORPORATE BLVD., SUITE 105
ORLANDO, FLORIDA 32817
(407) 823-8966
CERTIFICATE OF AUTHORIZATION NO. 27013

STATE OF FLORIDA
DEPARTMENT OF TRANSPORTATION

ROAD NO.	COUNTY	FINANCIAL PROJECT ID
SR400	VOLUSIA	408464-2-32-01

CROSS SECTIONS
SR 400 (I-4)

SHEET NO. 694

THE OFFICIAL RECORD OF THIS SHEET IS THE ELECTRONIC FILE DIGITALLY SIGNED AND SEALED UNDER RULE 61G15-23.004, F.A.C.

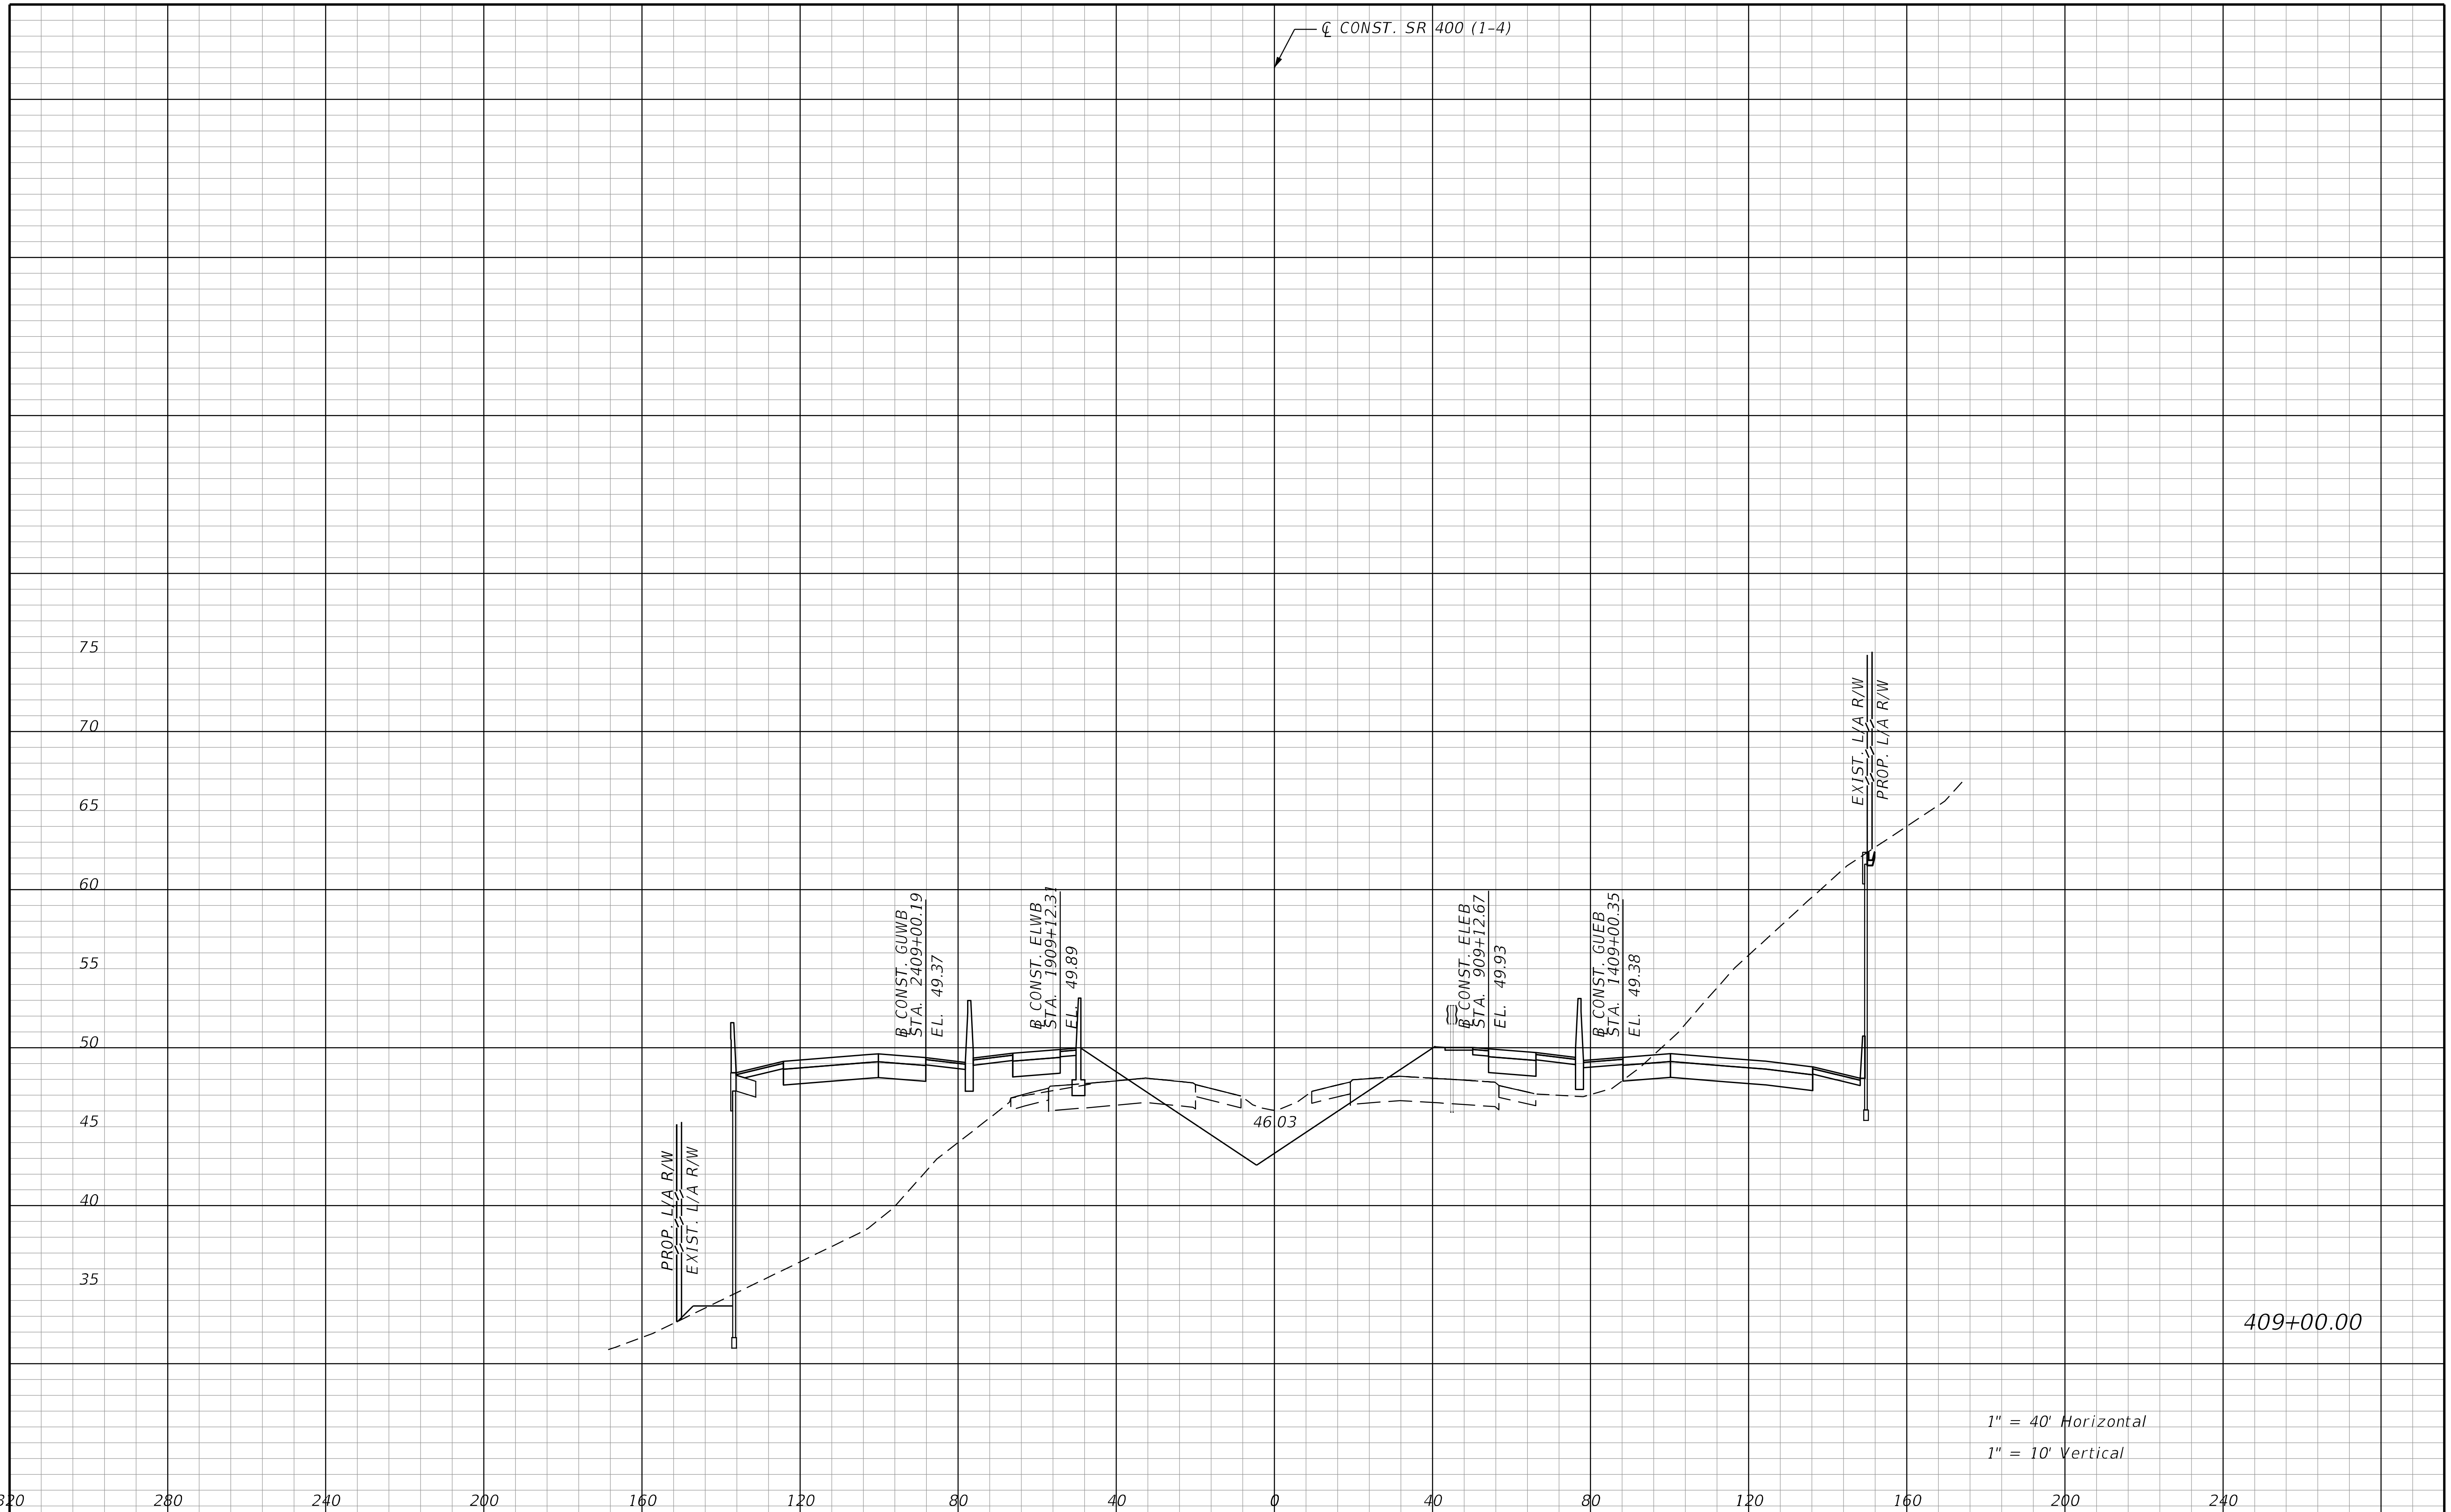

REVISIONS			
DATE	DESCRIPTION	DATE	DESCRIPTION

STANTEC CONSULTING SERVICES INC.
ENGINEER OF RECORD:
WILLIAM V. ANDERSON, P.E. NO.: 36682
11315 CORPORATE BLVD., SUITE 105
ORLANDO, FLORIDA 32817
(407) 823-8966
CERTIFICATE OF AUTHORIZATION NO. 27013

STATE OF FLORIDA
DEPARTMENT OF TRANSPORTATION

ROAD NO.	COUNTY	FINANCIAL PROJECT ID
SR400	VOLUSIA	408464-2-32-01

CROSS SECTIONS
SR 400 (I-4)

SHEET NO. 695

THE OFFICIAL RECORD OF THIS SHEET IS THE ELECTRONIC FILE DIGITALLY SIGNED AND SEALED UNDER RULE 61G15-23.004, F.A.C.

jchassee 6/14/2019 4:26:20 PM Rdxsrd_shg V:\2158\active\CADD\40846423201\roadway\RDXSRD01.dgn

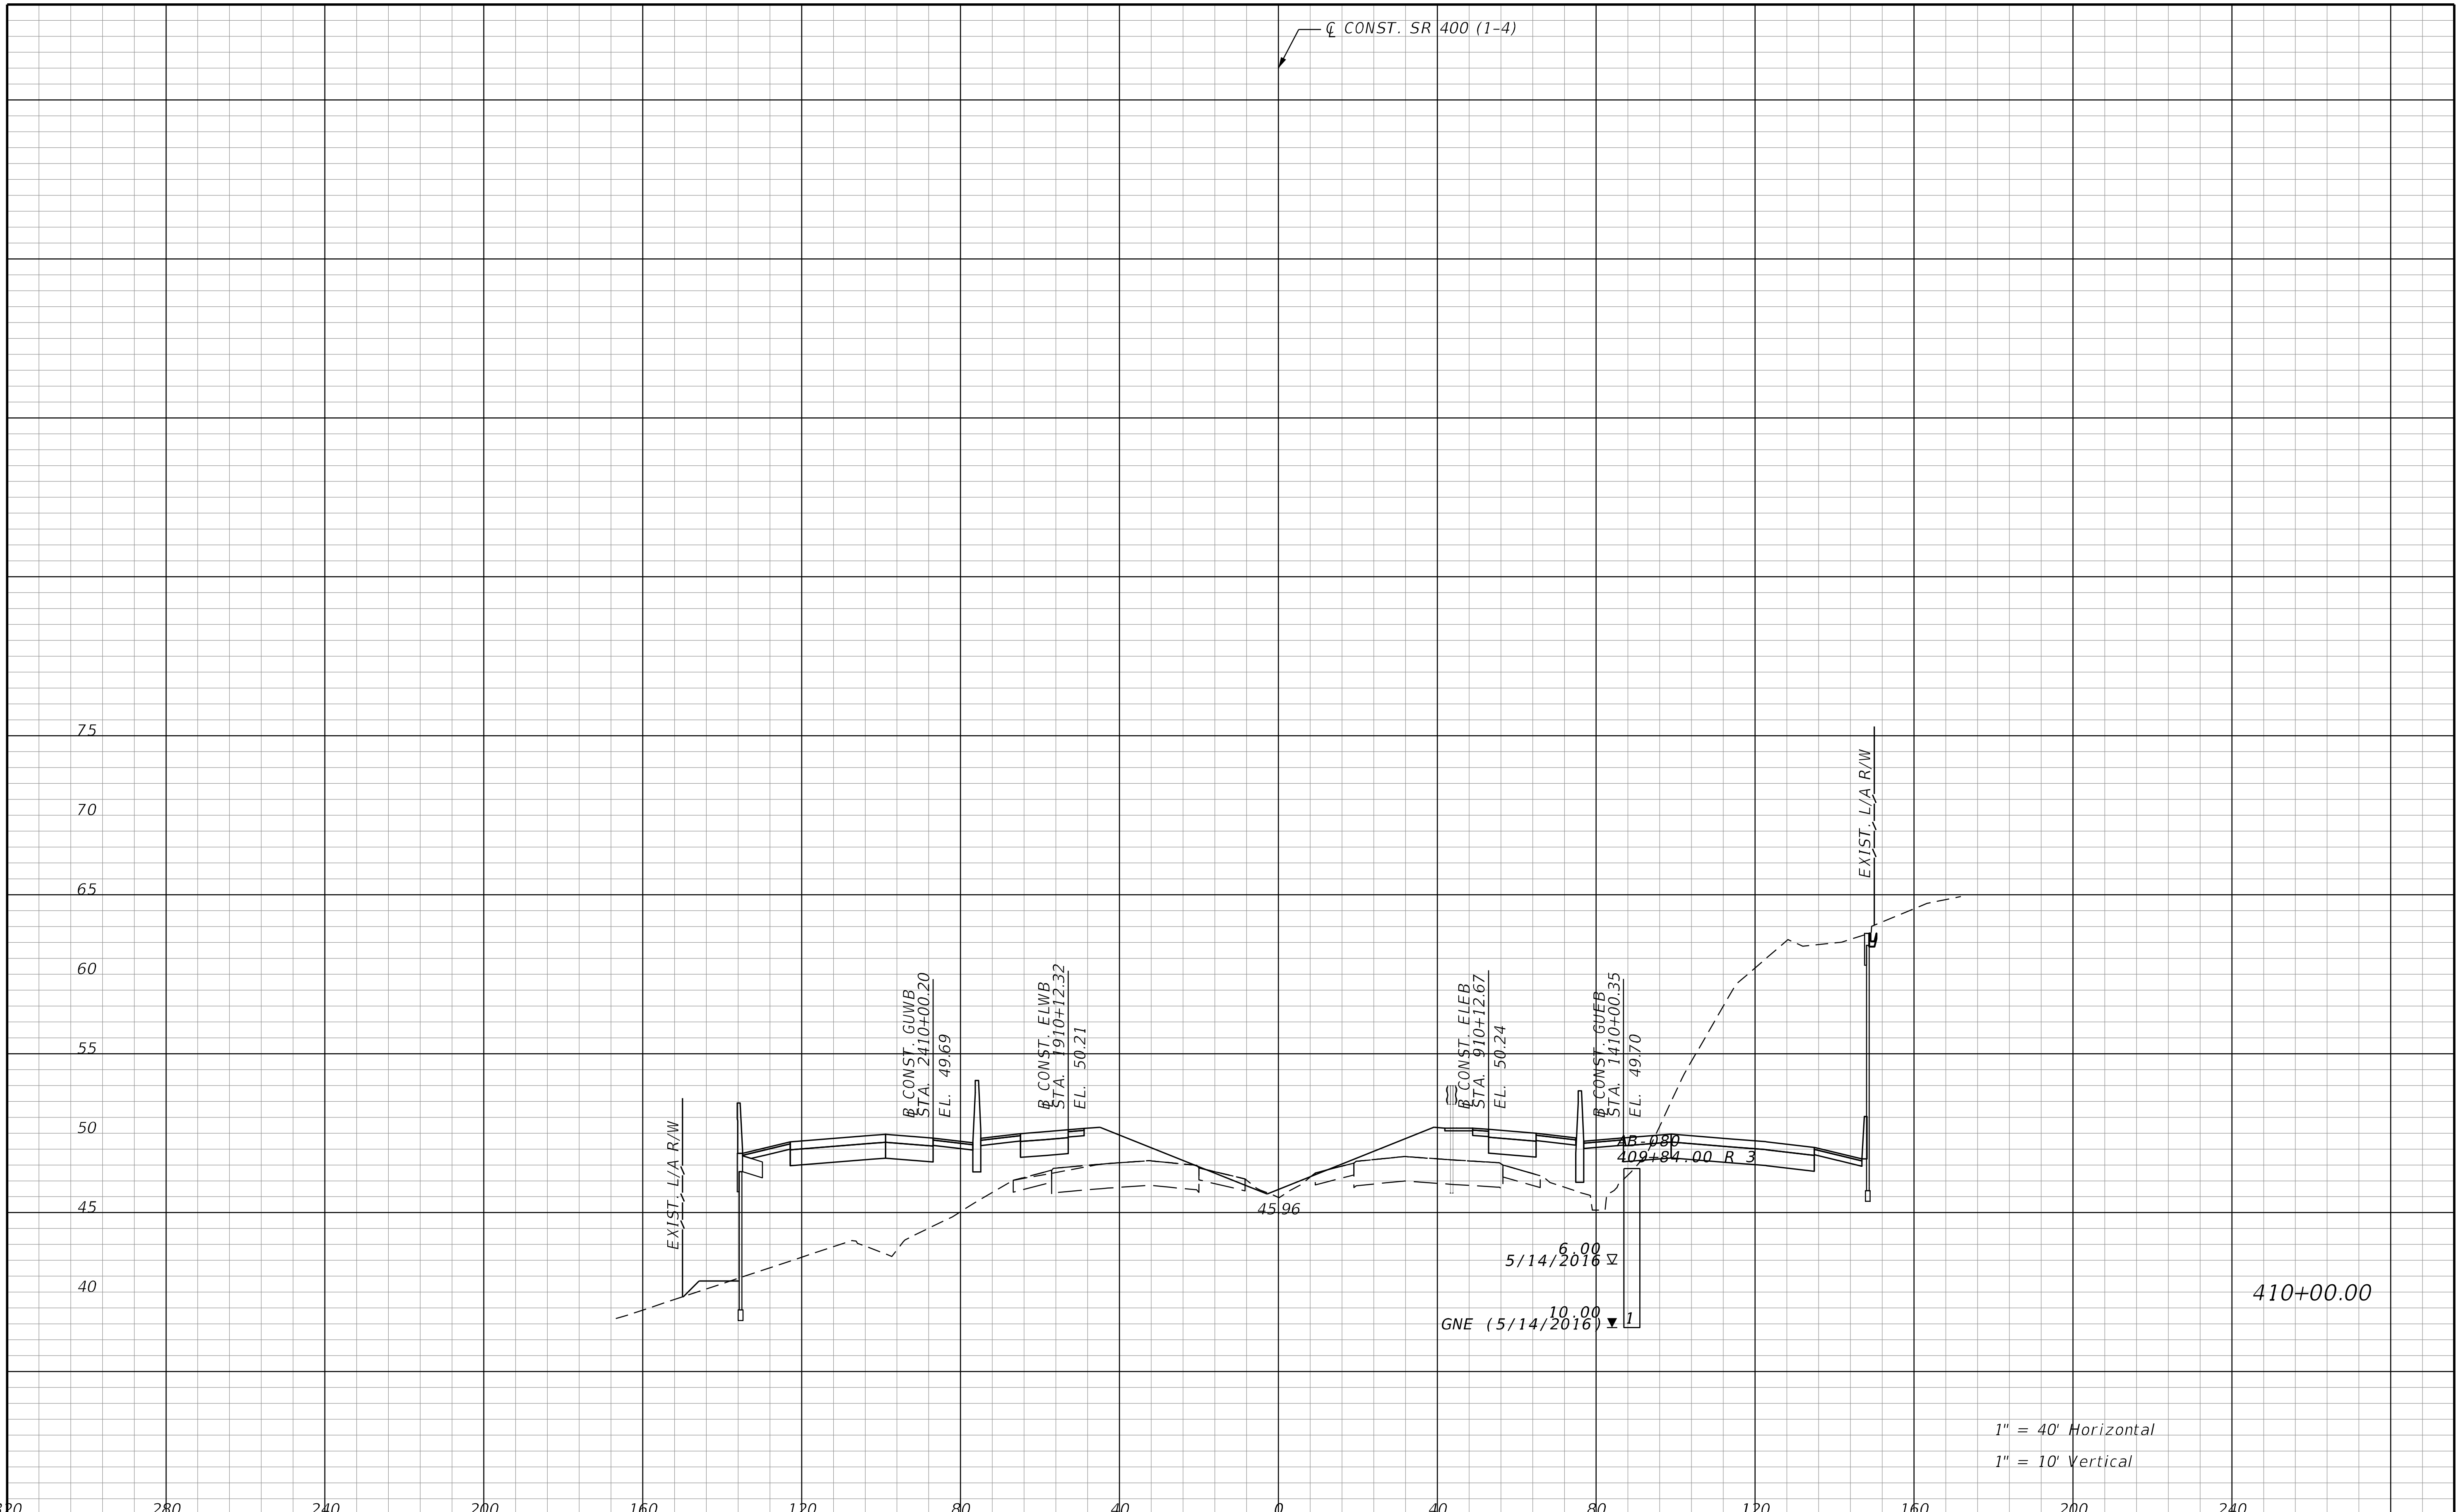

REVISIONS			
DATE	DESCRIPTION	DATE	DESCRIPTION

STANTEC CONSULTING SERVICES INC.
ENGINEER OF RECORD:
WILLIAM V. ANDERSON, P.E. NO.: 36682
11315 CORPORATE BLVD., SUITE 105
ORLANDO, FLORIDA 32817
(407) 823-8966
CERTIFICATE OF AUTHORIZATION NO. 27013

STATE OF FLORIDA
DEPARTMENT OF TRANSPORTATION

ROAD NO.	COUNTY	FINANCIAL PROJECT ID
SR400	VOLUSIA	408464-2-32-01

CROSS SECTIONS
SR 400 (I-4)

SHEET NO. 696

THE OFFICIAL RECORD OF THIS SHEET IS THE ELECTRONIC FILE DIGITALLY SIGNED AND SEALED UNDER RULE 61G15-23.004, F.A.C.

jchassee 6/14/2019 4:26:21 PM Rdxsrd_shg V:\2158\active\CADD\40846423201\roadway\RDXSRD01.dgn

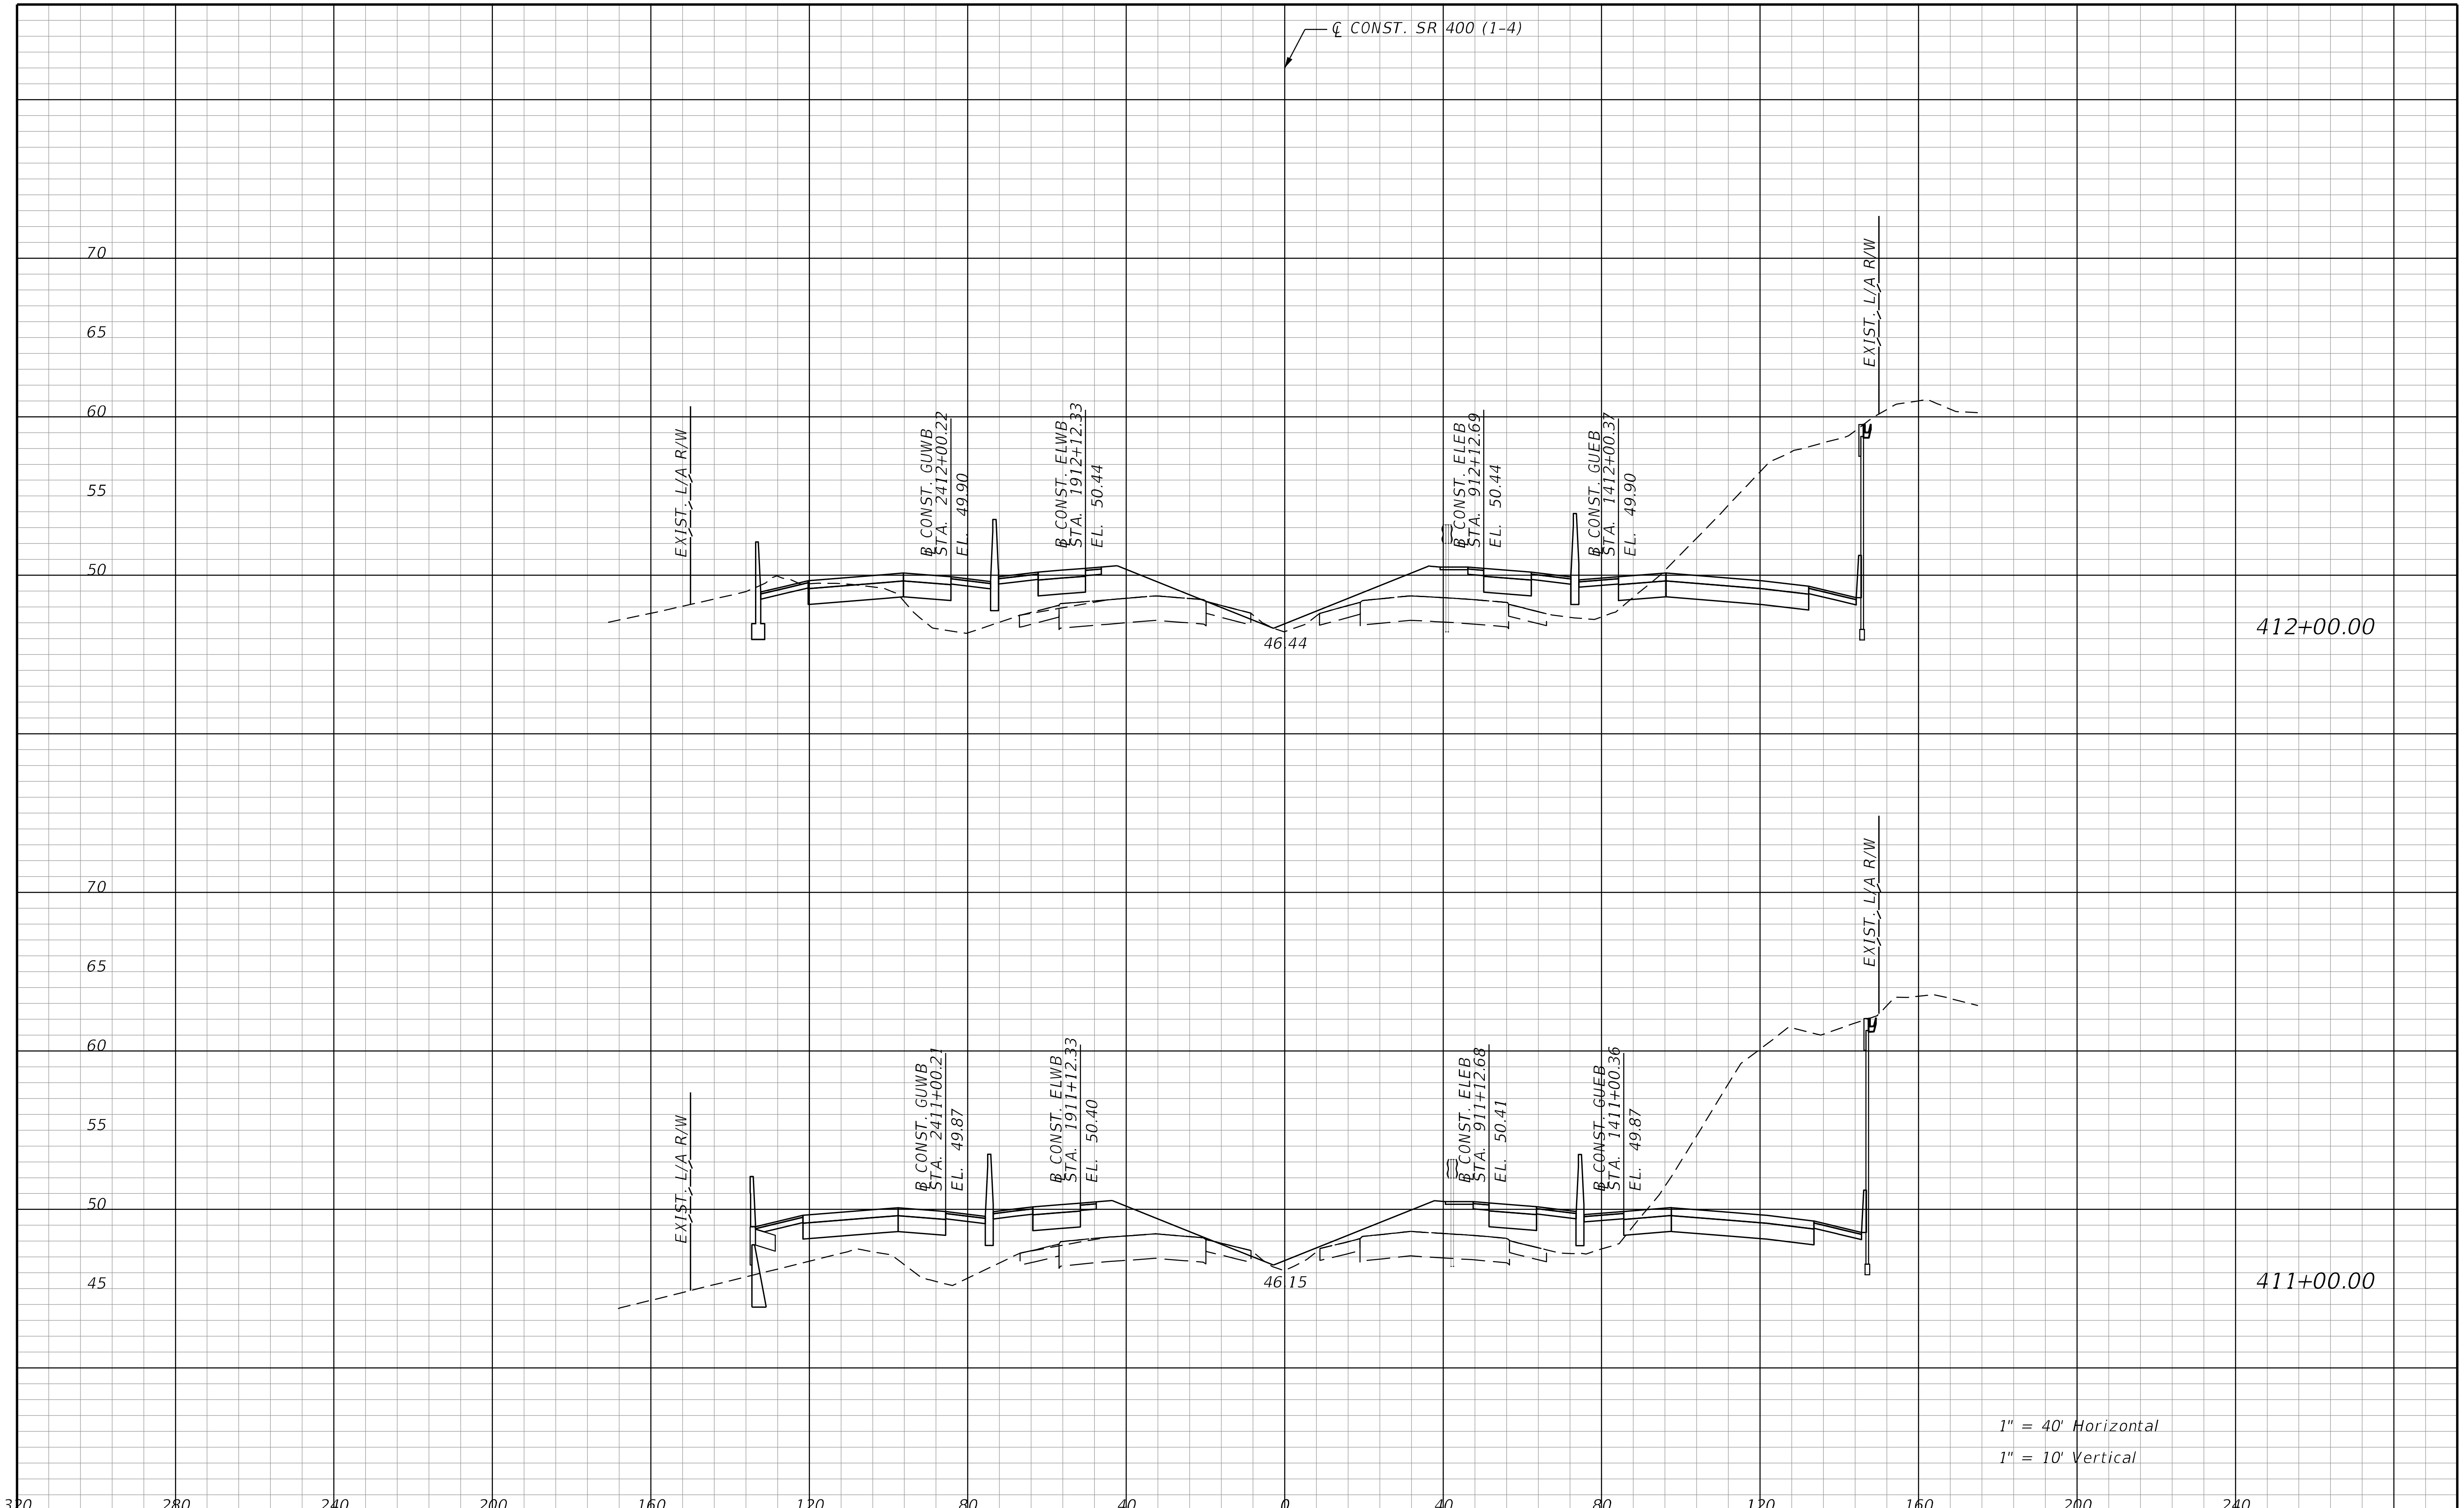

REVISIONS			
DATE	DESCRIPTION	DATE	DESCRIPTION

STANTEC CONSULTING SERVICES INC.
ENGINEER OF RECORD:
WILLIAM V. ANDERSON, P.E. NO.: 36682
11315 CORPORATE BLVD., SUITE 105
ORLANDO, FLORIDA 32817
(407) 823-8966
CERTIFICATE OF AUTHORIZATION NO. 27013

STATE OF FLORIDA
DEPARTMENT OF TRANSPORTATION

ROAD NO.	COUNTY	FINANCIAL PROJECT ID
SR400	VOLUSIA	408464-2-32-01

CROSS SECTIONS
SR 400 (I-4)

SHEET NO.
697

THE OFFICIAL RECORD OF THIS SHEET IS THE ELECTRONIC FILE DIGITALLY SIGNED AND SEALED UNDER RULE 61G15-23.004, F.A.C.

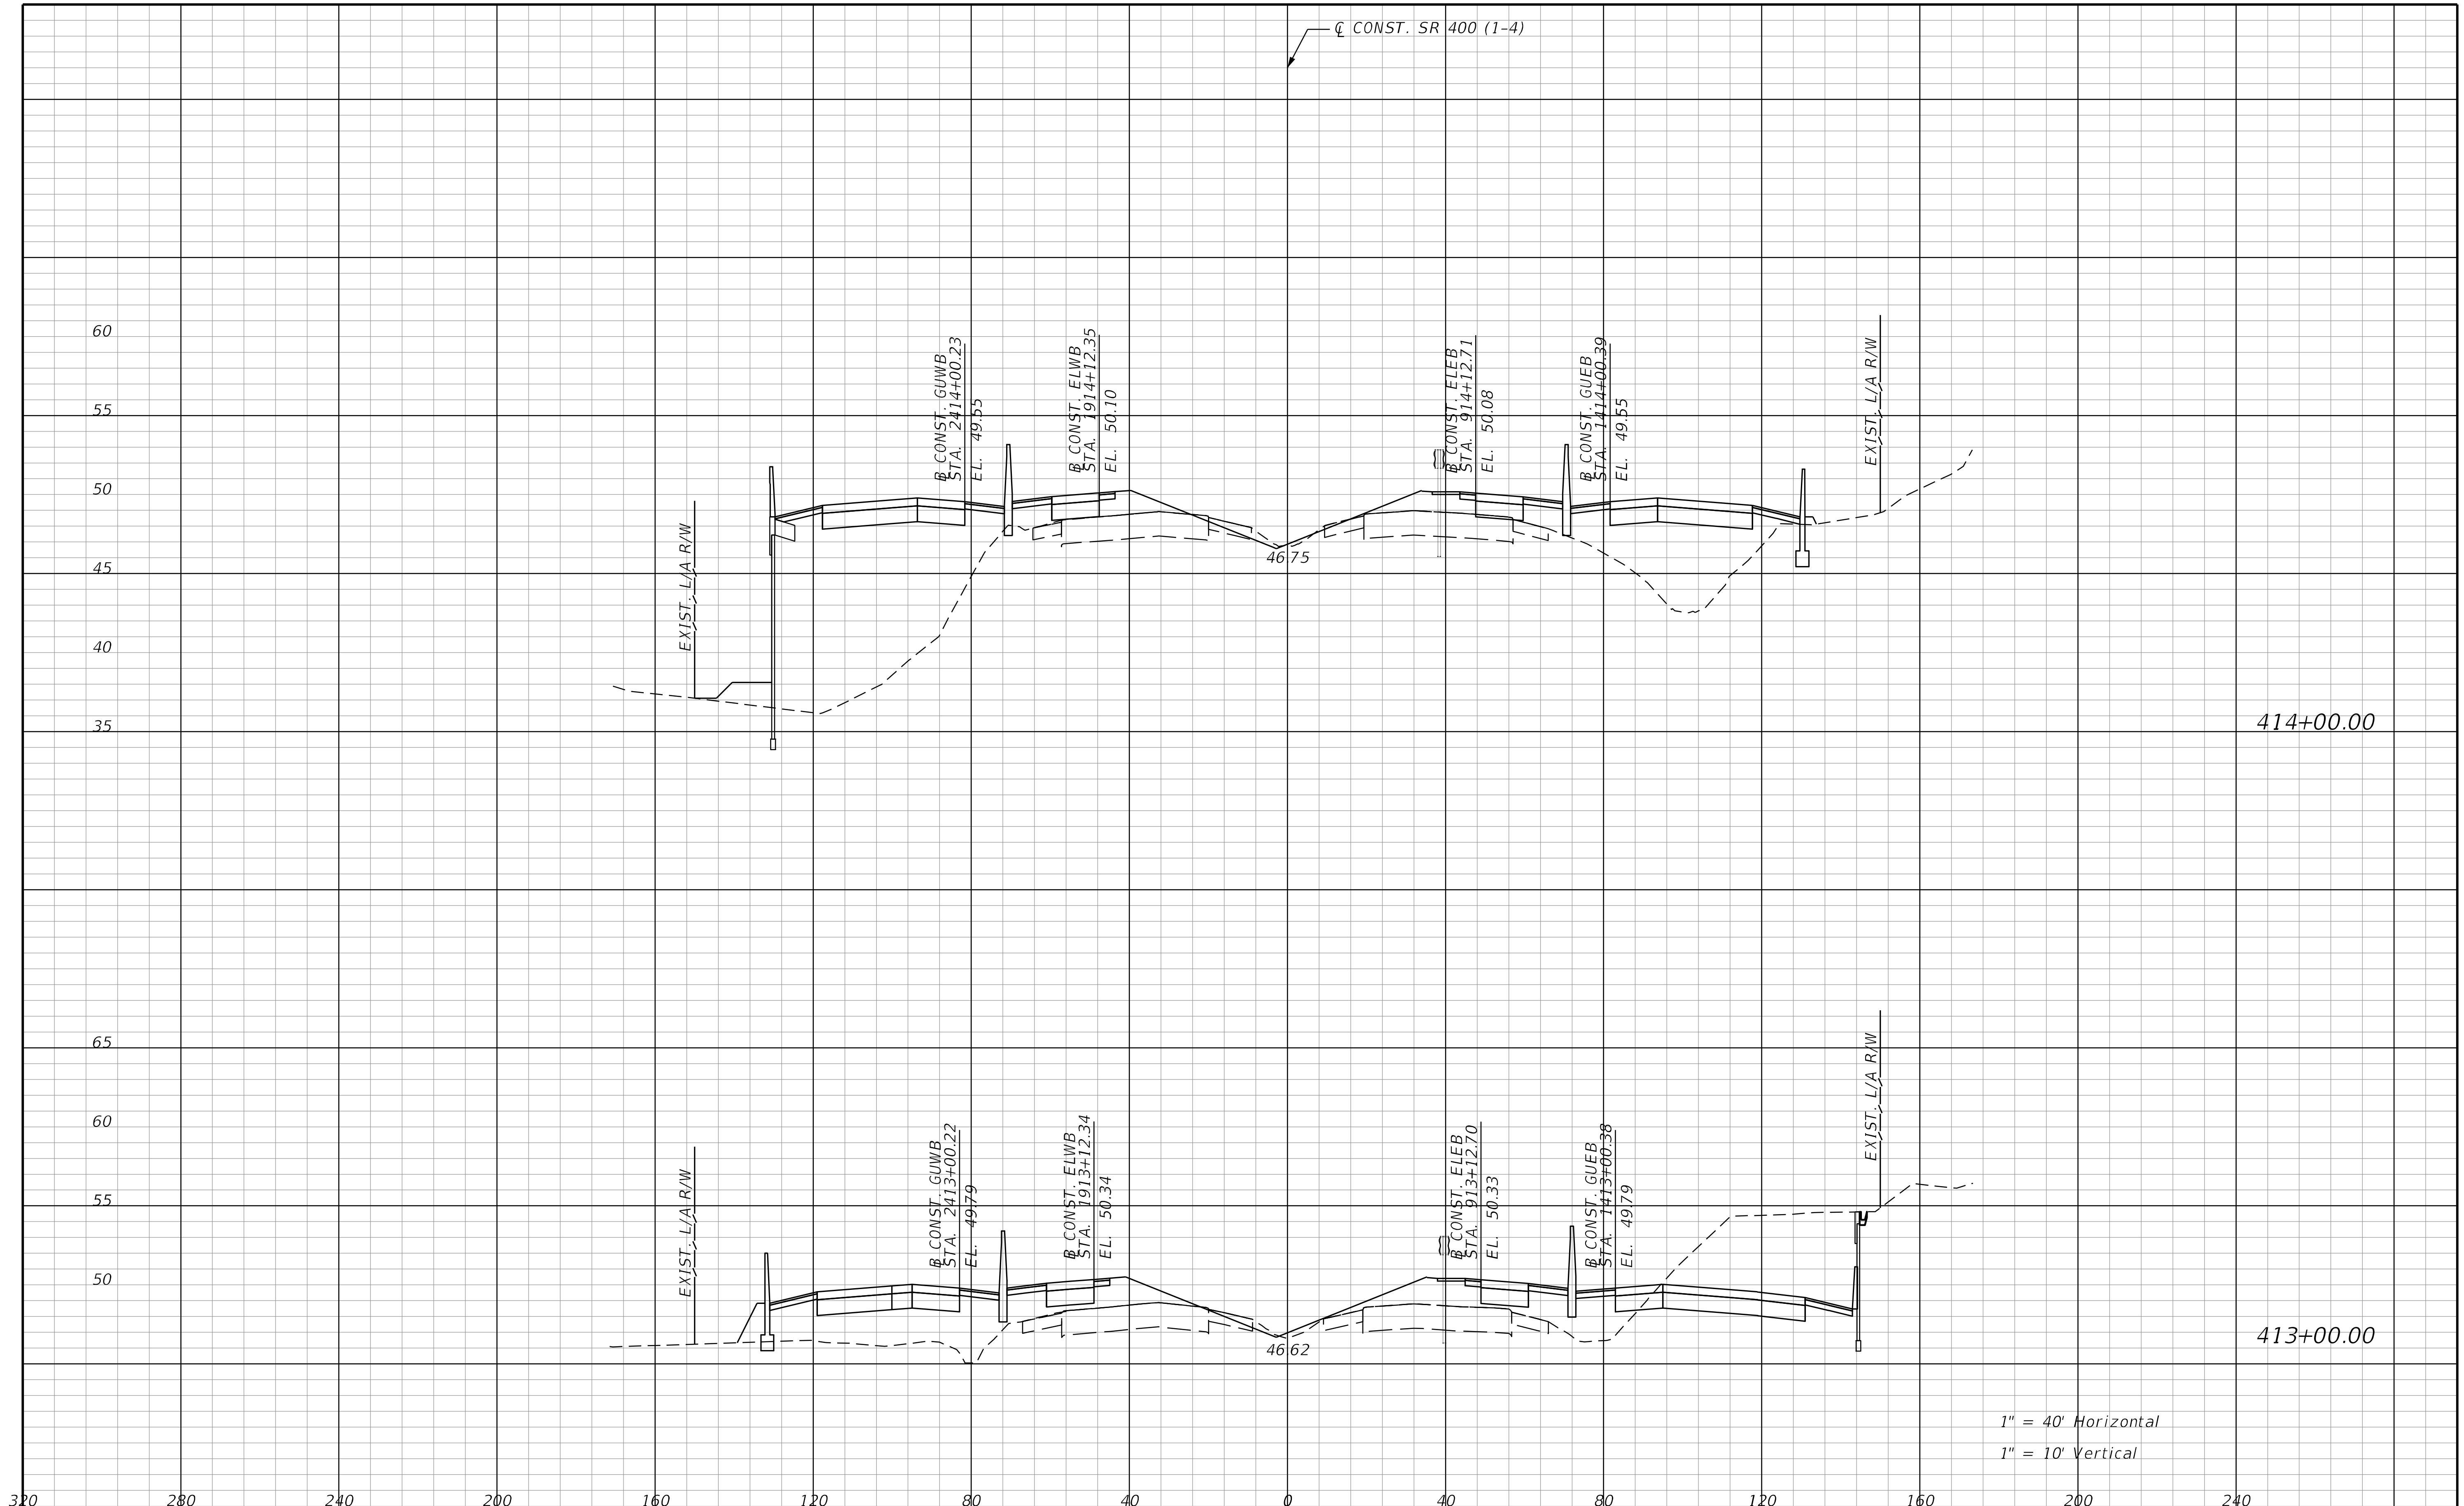

THE OFFICIAL RECORD OF THIS SHEET IS THE ELECTRONIC FILE DIGITALLY SIGNED AND SEALED UNDER RULE 61G15-23.004, F.A.C.

REVISIONS			
DATE	DESCRIPTION	DATE	DESCRIPTION

STANTEC CONSULTING SERVICES INC.
ENGINEER OF RECORD:
WILLIAM V. ANDERSON, P.E. NO.: 36682
11315 CORPORATE BLVD., SUITE 105
ORLANDO, FLORIDA 32817
(407) 823-8966
CERTIFICATE OF AUTHORIZATION NO. 27013

STATE OF FLORIDA
DEPARTMENT OF TRANSPORTATION

ROAD NO.	COUNTY	FINANCIAL PROJECT ID
SR400	VOLUSIA	408464-2-32-01

CROSS SECTIONS
SR 400 (I-4)

SHEET NO.
698

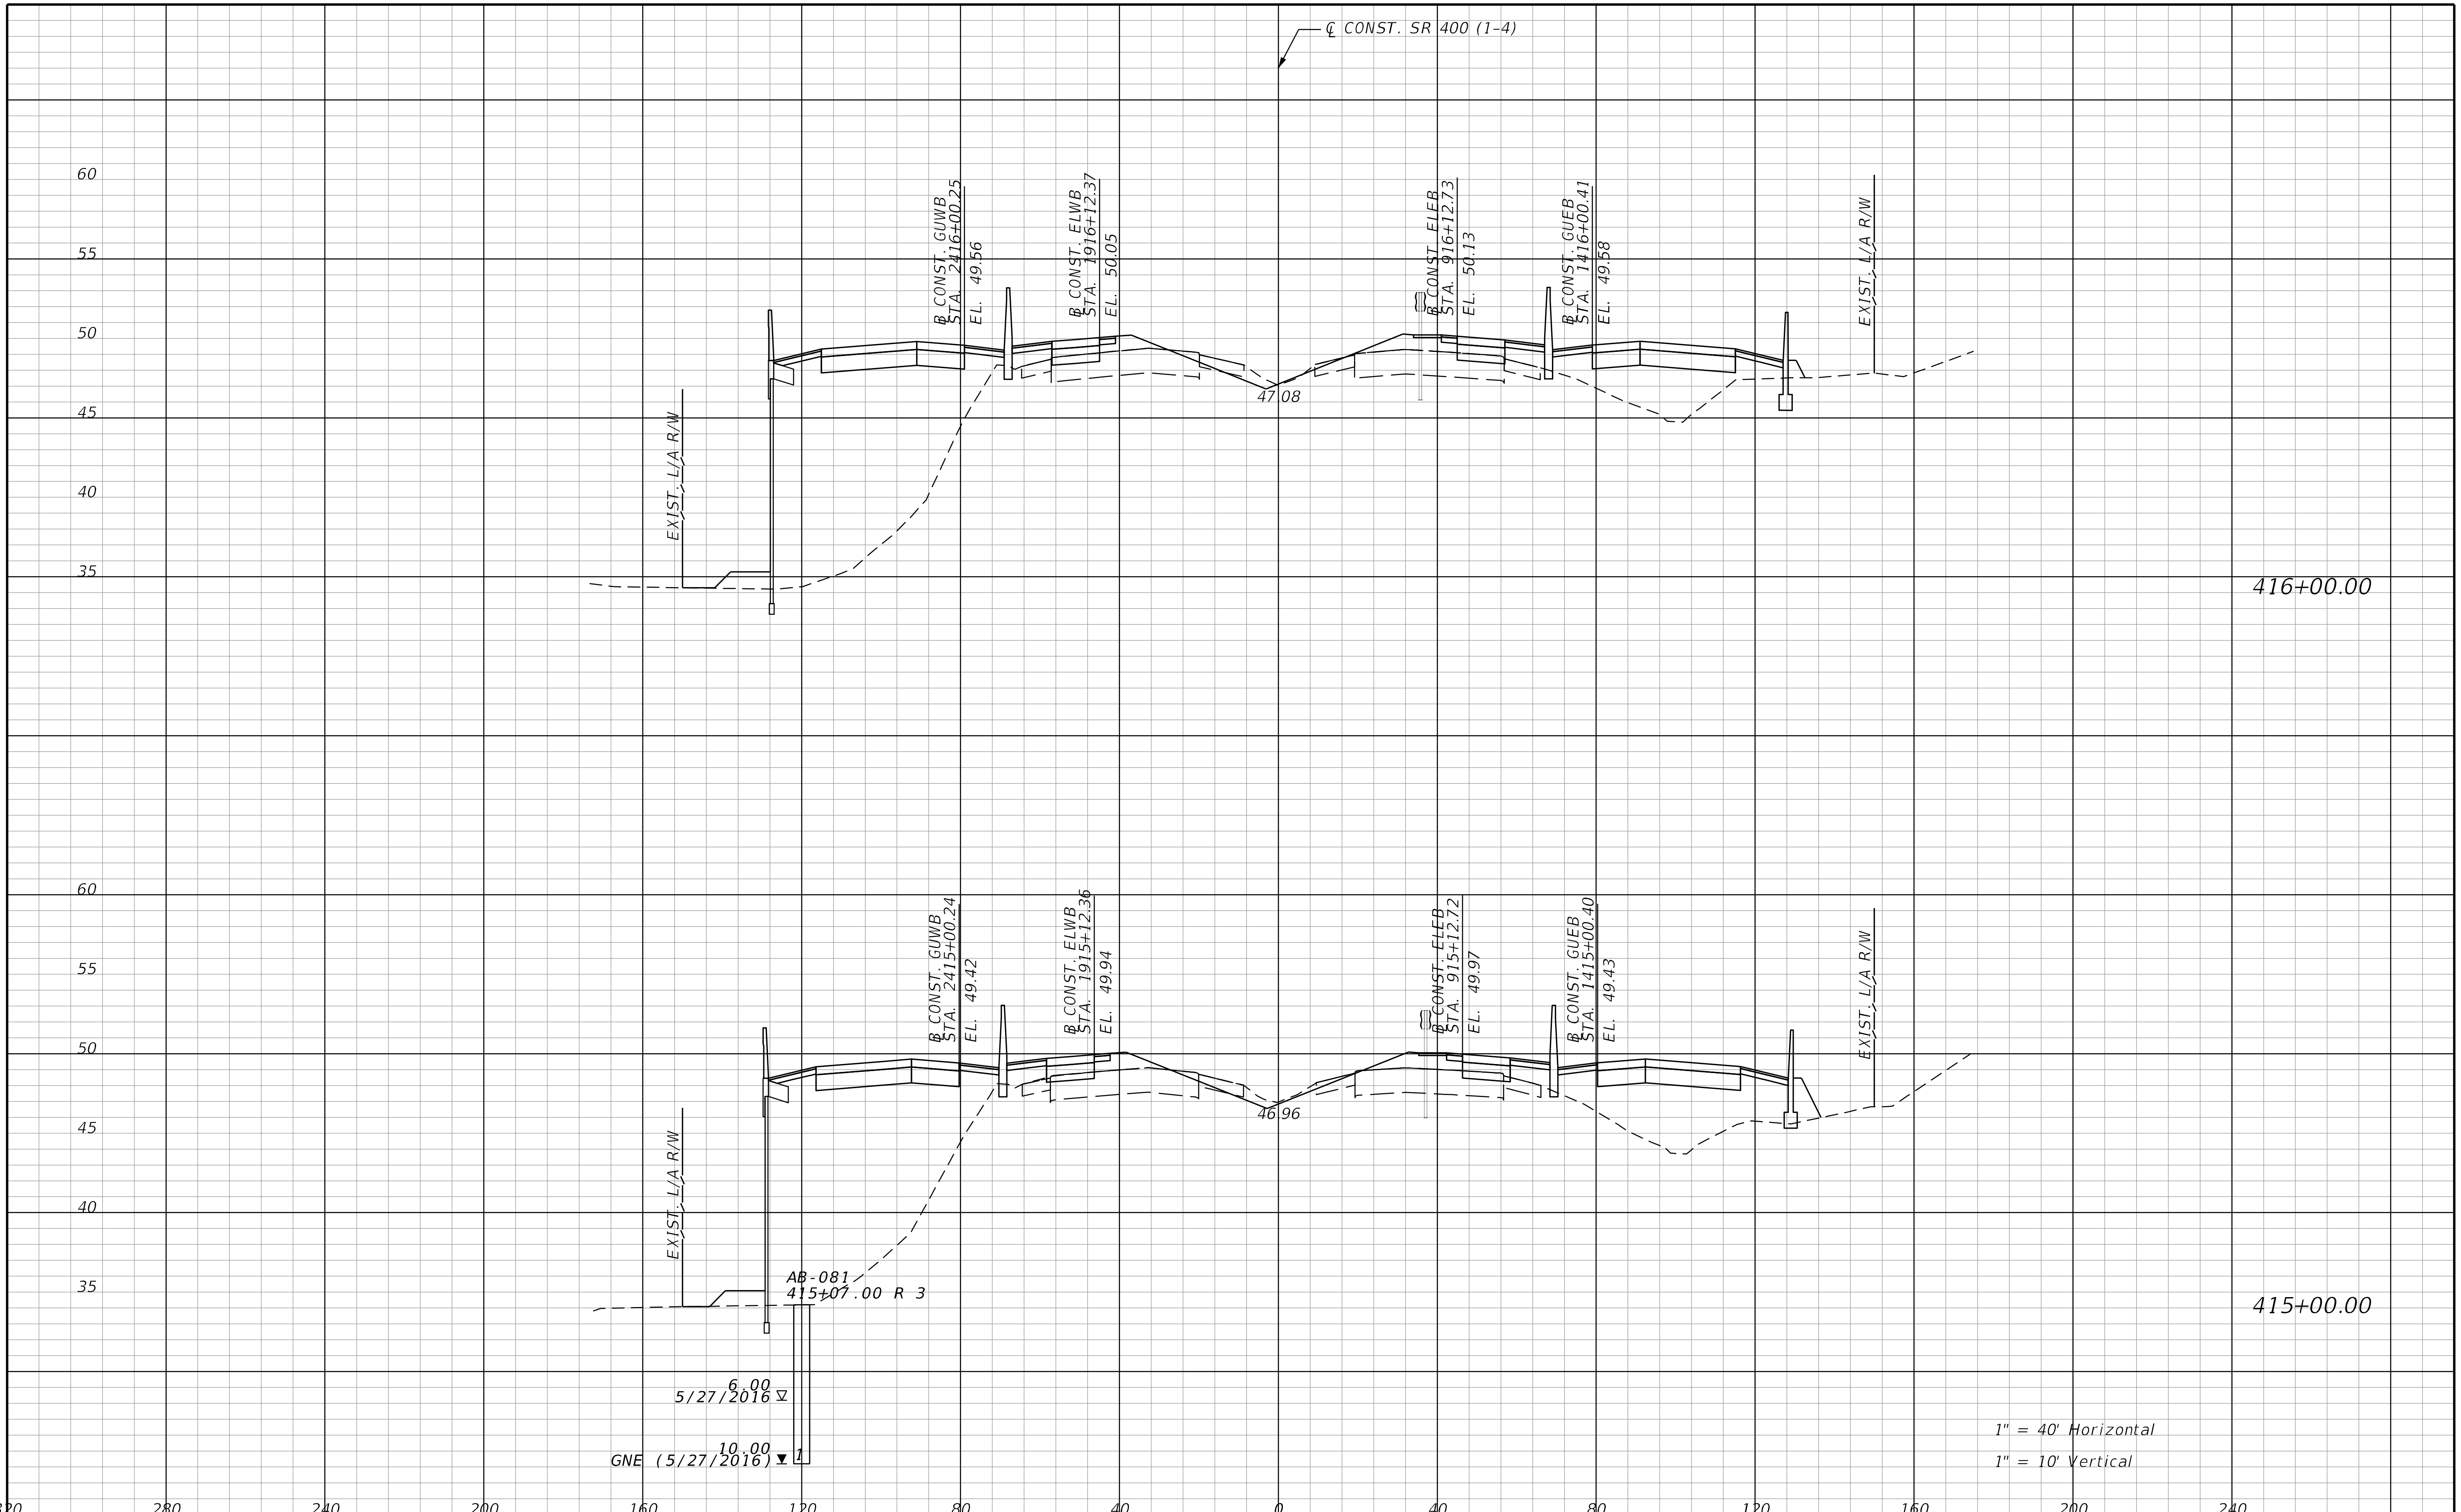

THE OFFICIAL RECORD OF THIS SHEET IS THE ELECTRONIC FILE DIGITALLY SIGNED AND SEALED UNDER RULE 61G15-23.004, F.A.C.

REVISIONS			
DATE	DESCRIPTION	DATE	DESCRIPTION

STANTEC CONSULTING SERVICES INC.
ENGINEER OF RECORD:
WILLIAM V. ANDERSON, P.E. NO.: 36682
11315 CORPORATE BLVD., SUITE 105
ORLANDO, FLORIDA 32817
(407) 823-8966
CERTIFICATE OF AUTHORIZATION NO. 27013

STATE OF FLORIDA
DEPARTMENT OF TRANSPORTATION

ROAD NO.	COUNTY	FINANCIAL PROJECT ID
SR400	VOLUSIA	408464-2-32-01

CROSS SECTIONS
SR 400 (I-4)

SHEET NO.
699

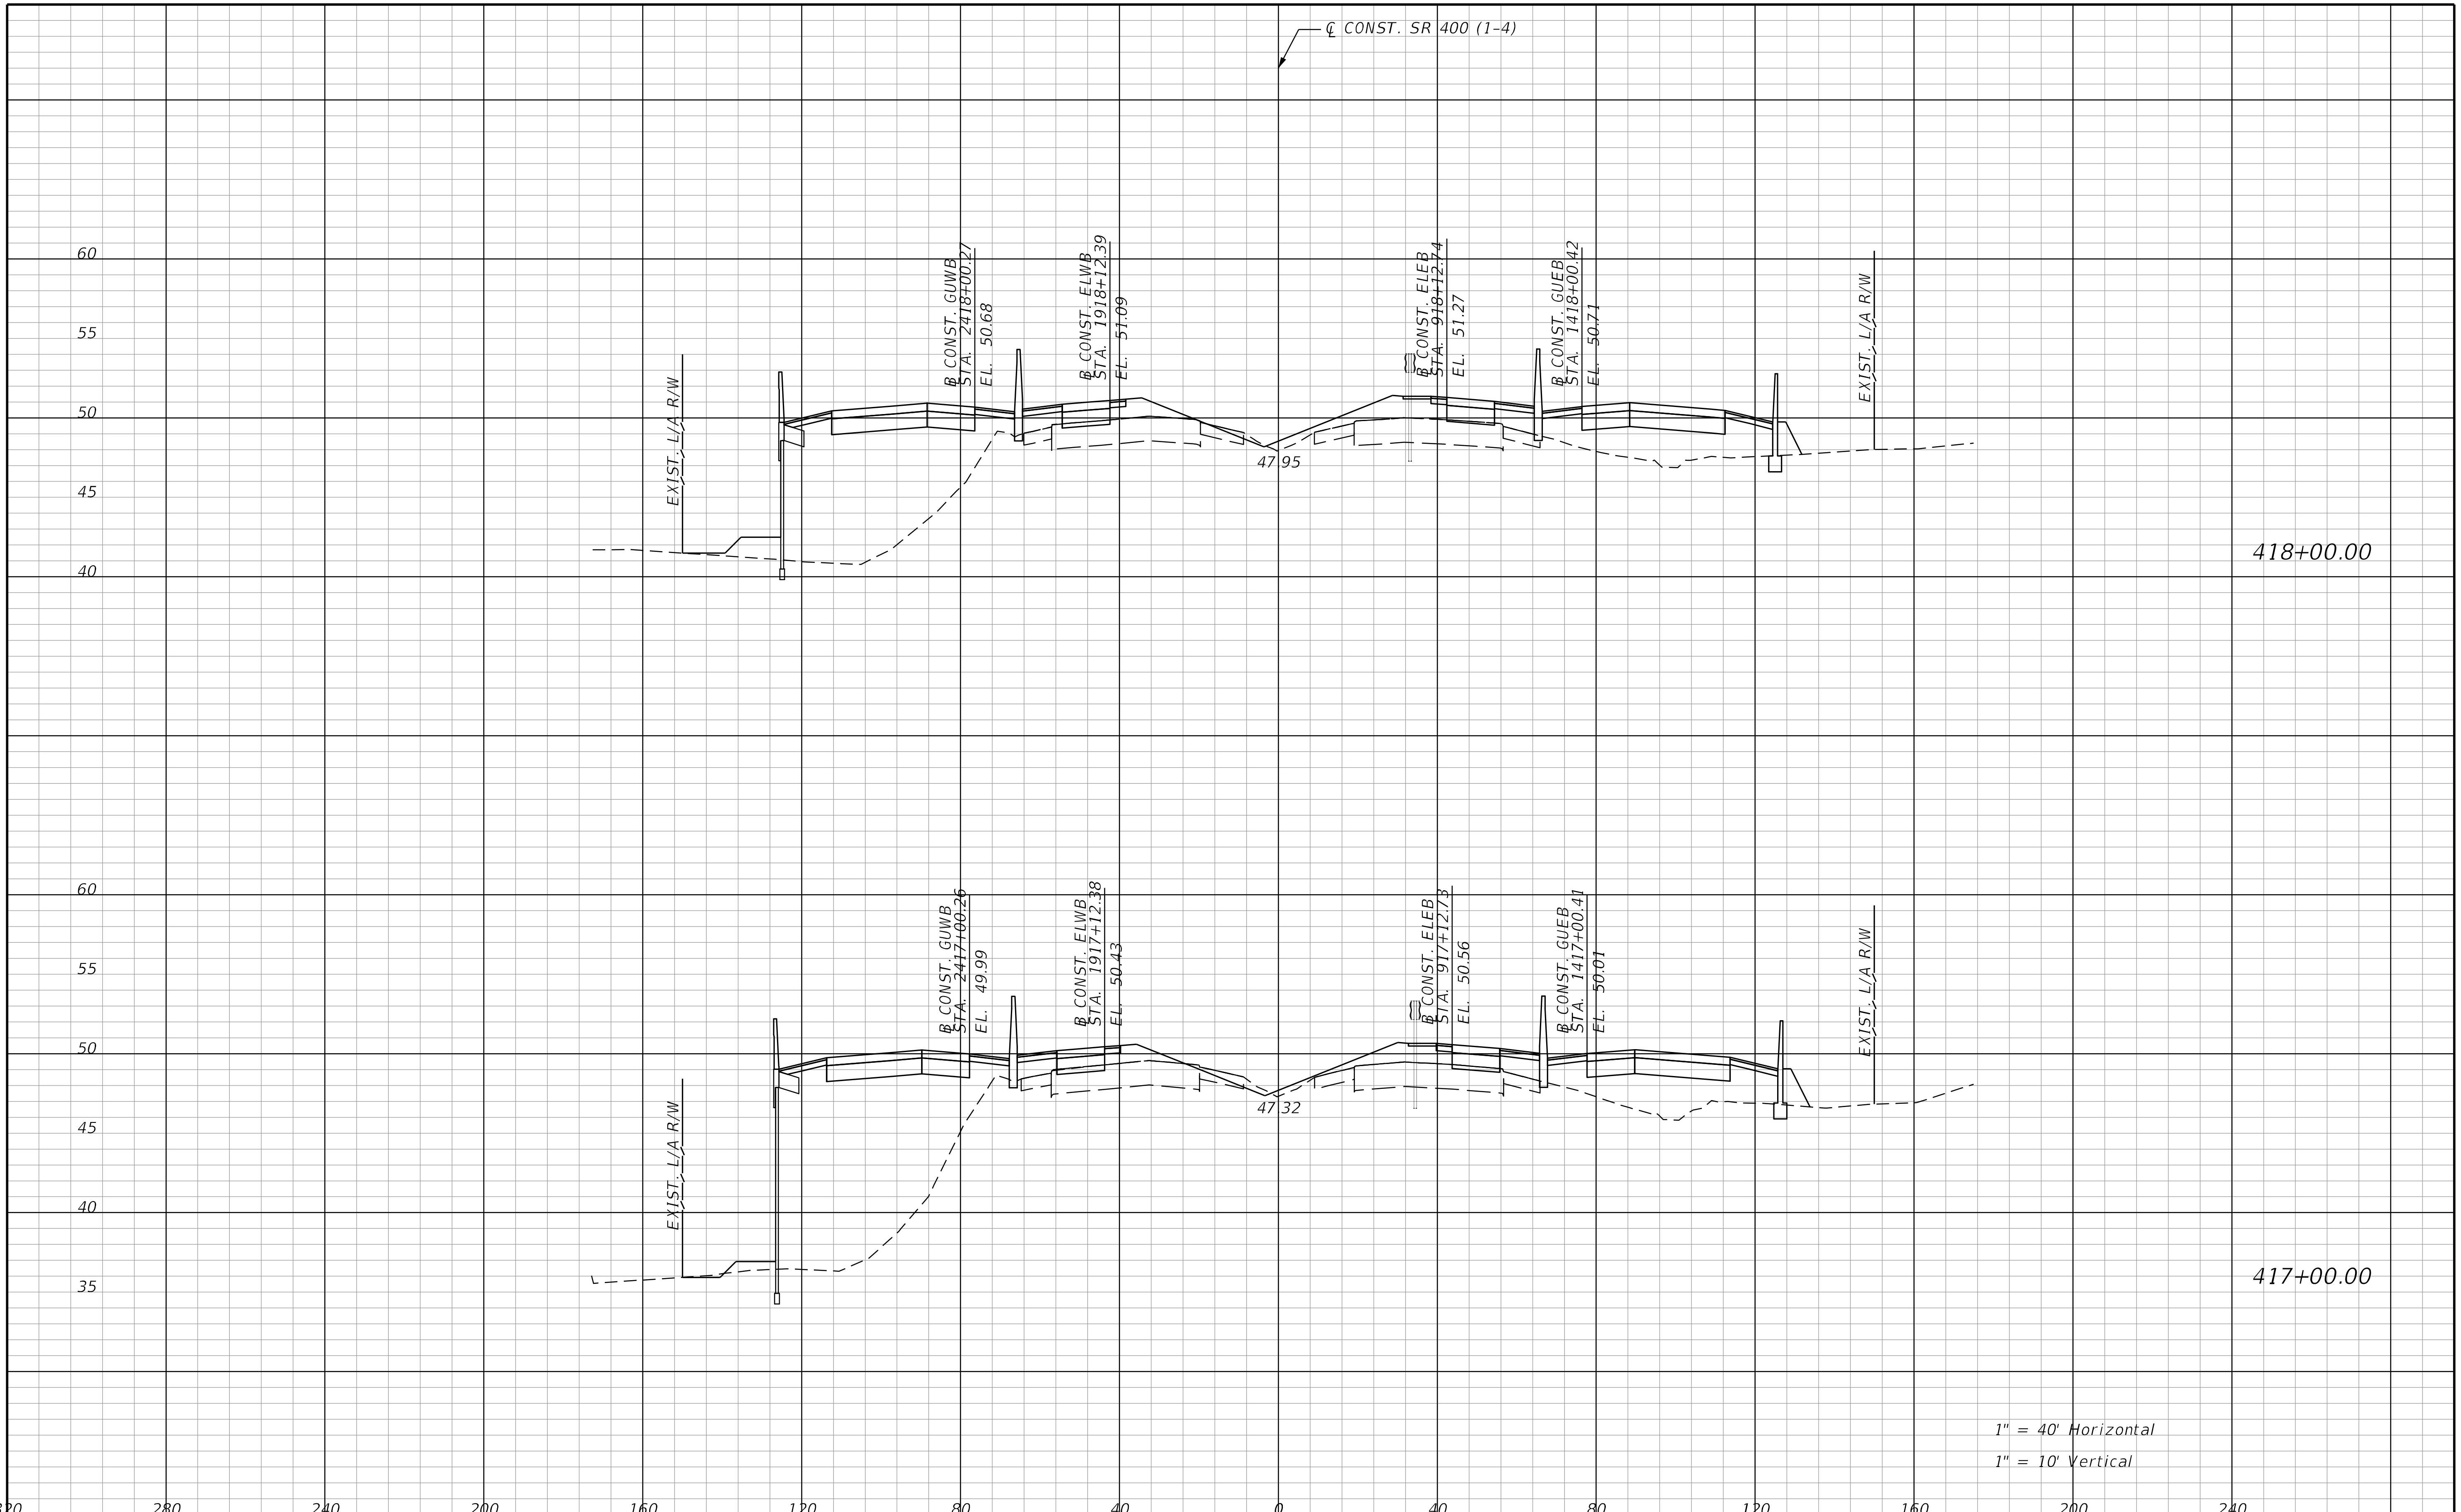

REVISIONS			
DATE	DESCRIPTION	DATE	DESCRIPTION

STANTEC CONSULTING SERVICES INC.
ENGINEER OF RECORD:
WILLIAM V. ANDERSON, P.E. NO.: 36682
11315 CORPORATE BLVD., SUITE 105
ORLANDO, FLORIDA 32817
(407) 823-8966
CERTIFICATE OF AUTHORIZATION NO. 27013

STATE OF FLORIDA
DEPARTMENT OF TRANSPORTATION

ROAD NO.	COUNTY	FINANCIAL PROJECT ID
SR400	VOLUSIA	408464-2-32-01

CROSS SECTIONS
SR 400 (I-4)

SHEET NO.
700

THE OFFICIAL RECORD OF THIS SHEET IS THE ELECTRONIC FILE DIGITALLY SIGNED AND SEALED UNDER RULE 61G15-23.004, F.A.C.

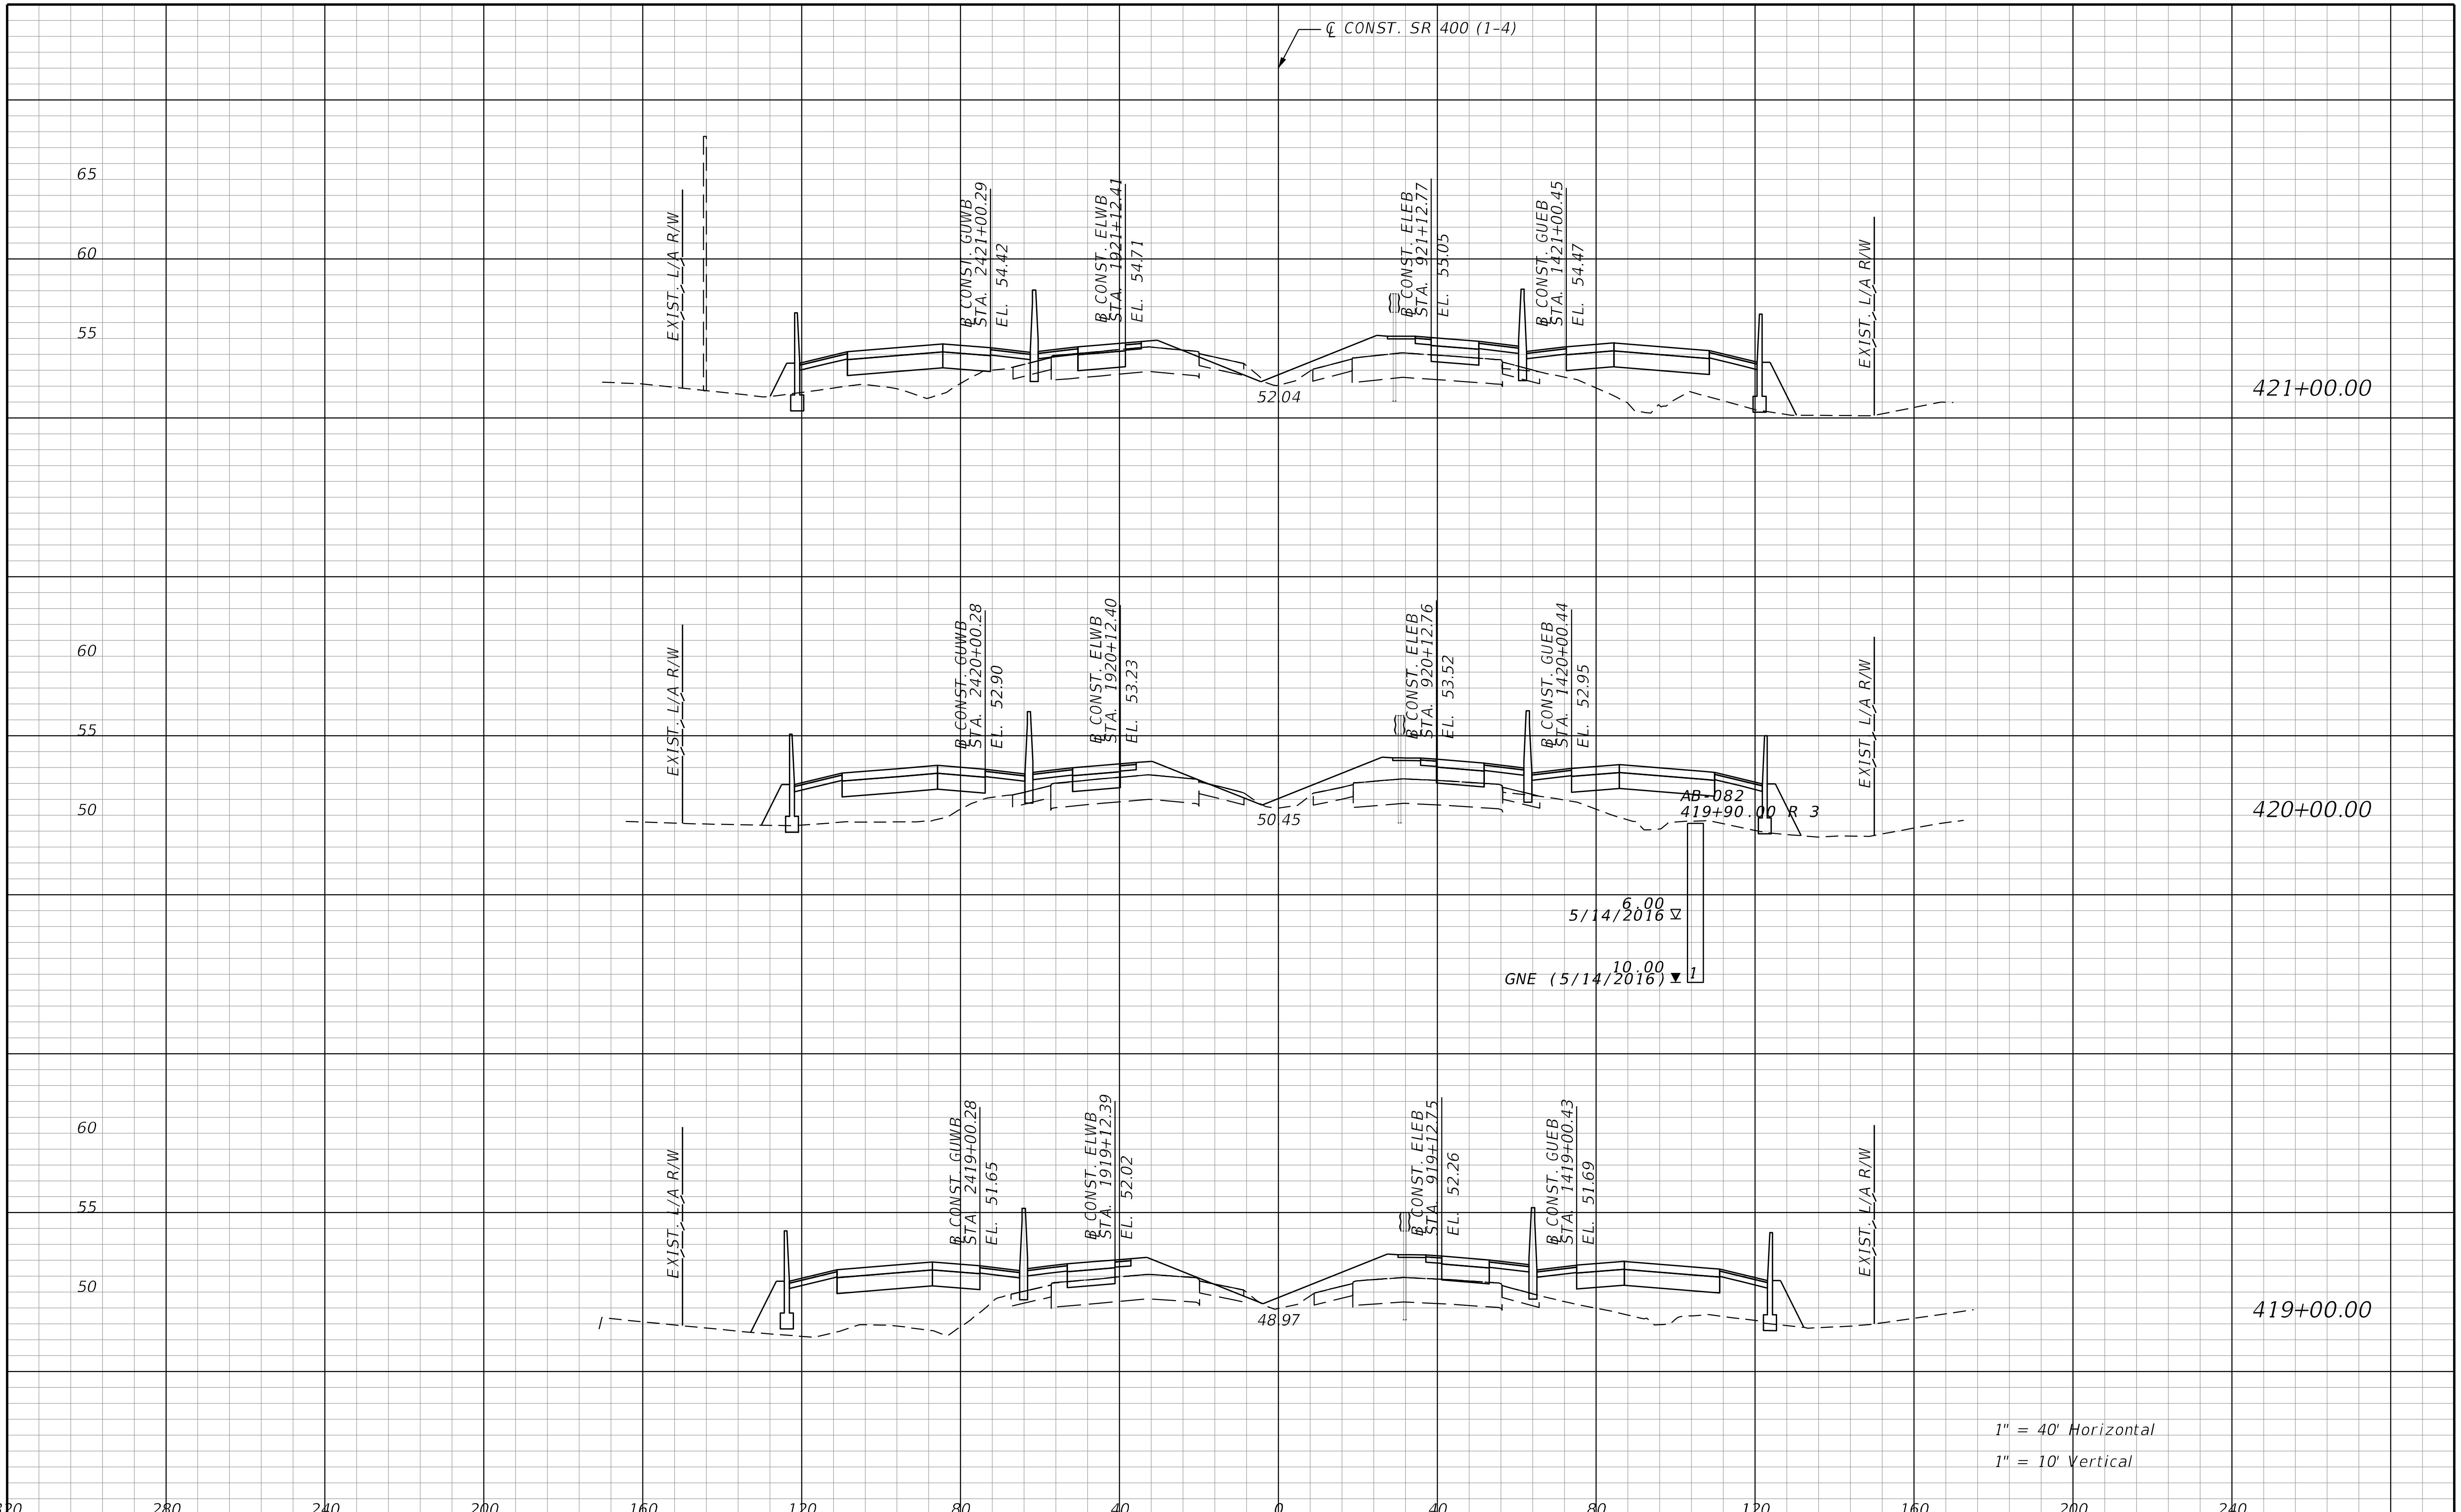

THE OFFICIAL RECORD OF THIS SHEET IS THE ELECTRONIC FILE DIGITALLY SIGNED AND SEALED UNDER RULE 61G15-23.004, F.A.C.

REVISIONS			
DATE	DESCRIPTION	DATE	DESCRIPTION

STANTEC CONSULTING SERVICES INC.
ENGINEER OF RECORD:
WILLIAM V. ANDERSON, P.E. NO.: 36682
11315 CORPORATE BLVD., SUITE 105
ORLANDO, FLORIDA 32817
(407) 823-8966
CERTIFICATE OF AUTHORIZATION NO. 27013

STATE OF FLORIDA
DEPARTMENT OF TRANSPORTATION

ROAD NO.	COUNTY	FINANCIAL PROJECT ID
SR400	VOLUSIA	408464-2-32-01

CROSS SECTIONS
SR 400 (I-4)

SHEET NO.
701

jchassee 6/14/2019 4:26:24 PM Rdxsrd_shg V:\2158\active\CADD\40846423201\roadway\RDXSRD01.dgn

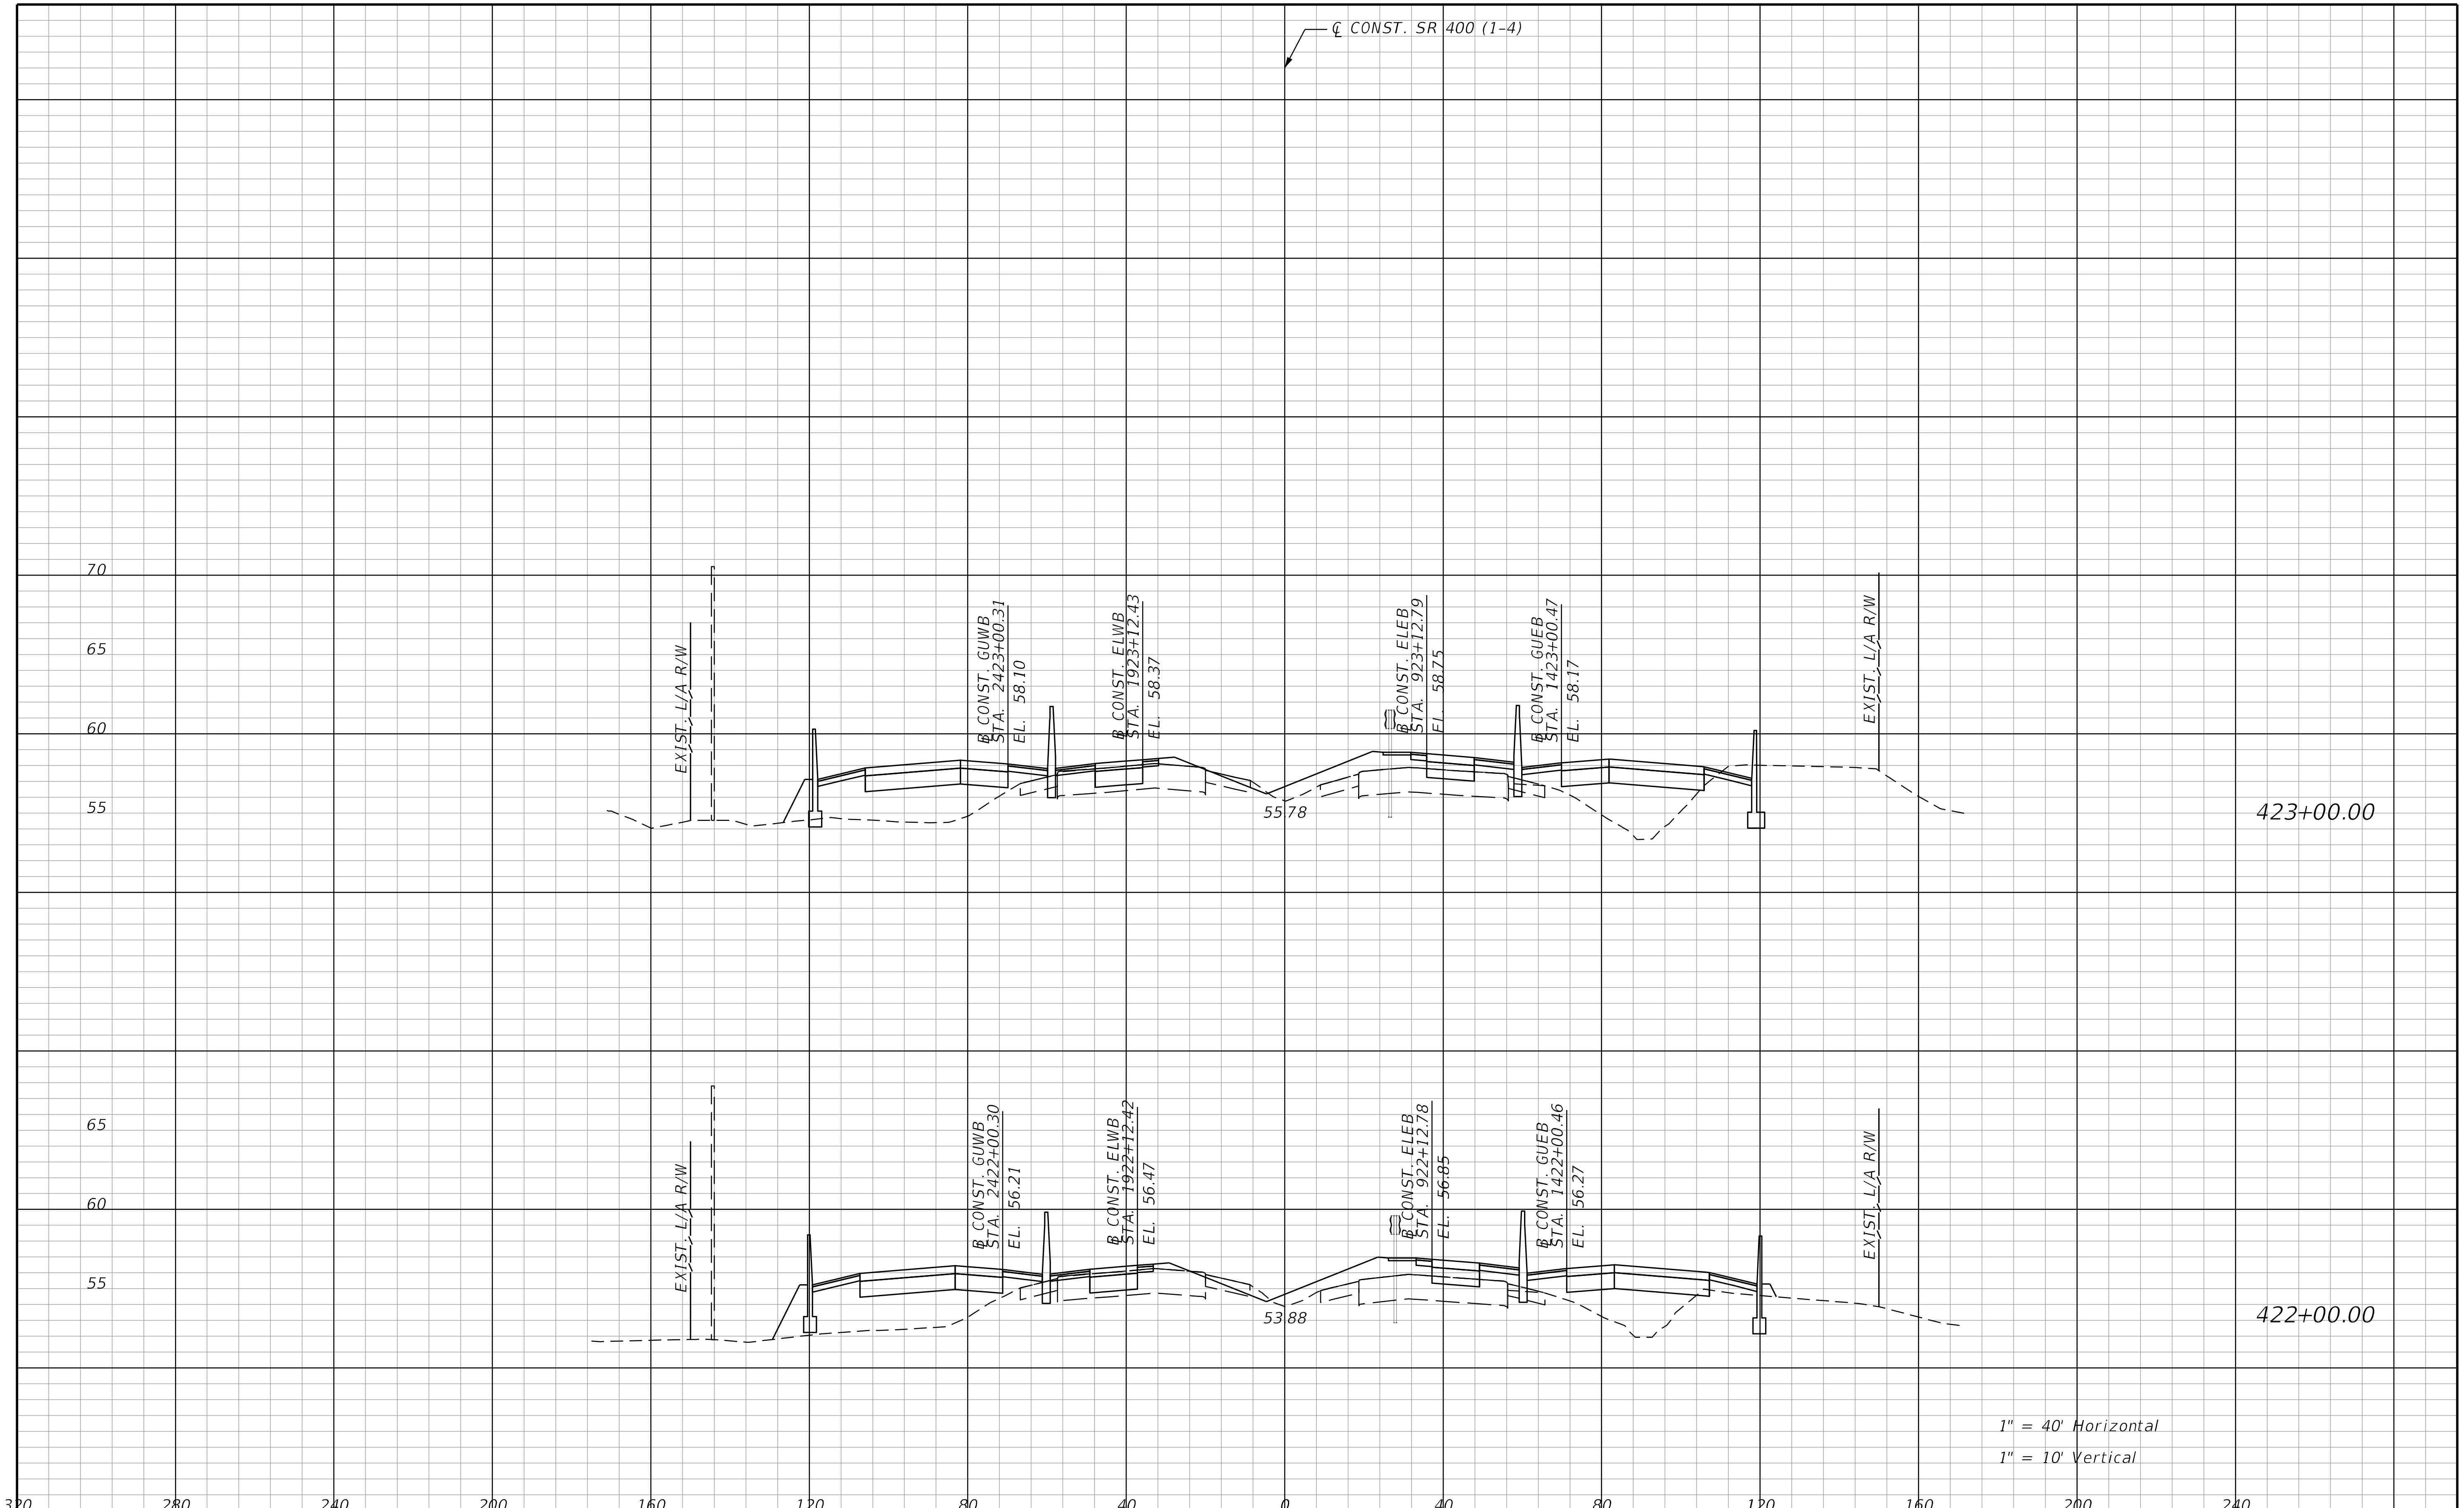

THE OFFICIAL RECORD OF THIS SHEET IS THE ELECTRONIC FILE DIGITALLY SIGNED AND SEALED UNDER RULE 61G15-23.004, F.A.C.

REVISIONS			
DATE	DESCRIPTION	DATE	DESCRIPTION

STANTEC CONSULTING SERVICES INC.
ENGINEER OF RECORD:
WILLIAM V. ANDERSON, P.E. NO.: 36682
11315 CORPORATE BLVD., SUITE 105
ORLANDO, FLORIDA 32817
(407) 823-8966
CERTIFICATE OF AUTHORIZATION NO. 27013

STATE OF FLORIDA
DEPARTMENT OF TRANSPORTATION

ROAD NO.	COUNTY	FINANCIAL PROJECT ID
SR400	VOLUSIA	408464-2-32-01

CROSS SECTIONS
SR 400 (I-4)

SHEET NO.
702

jchassee 6/14/2019 4:26:24 PM Rdxsrd_shg V:\2158\active\CADD\40846423201\roadway\RDXSRD01.dgn

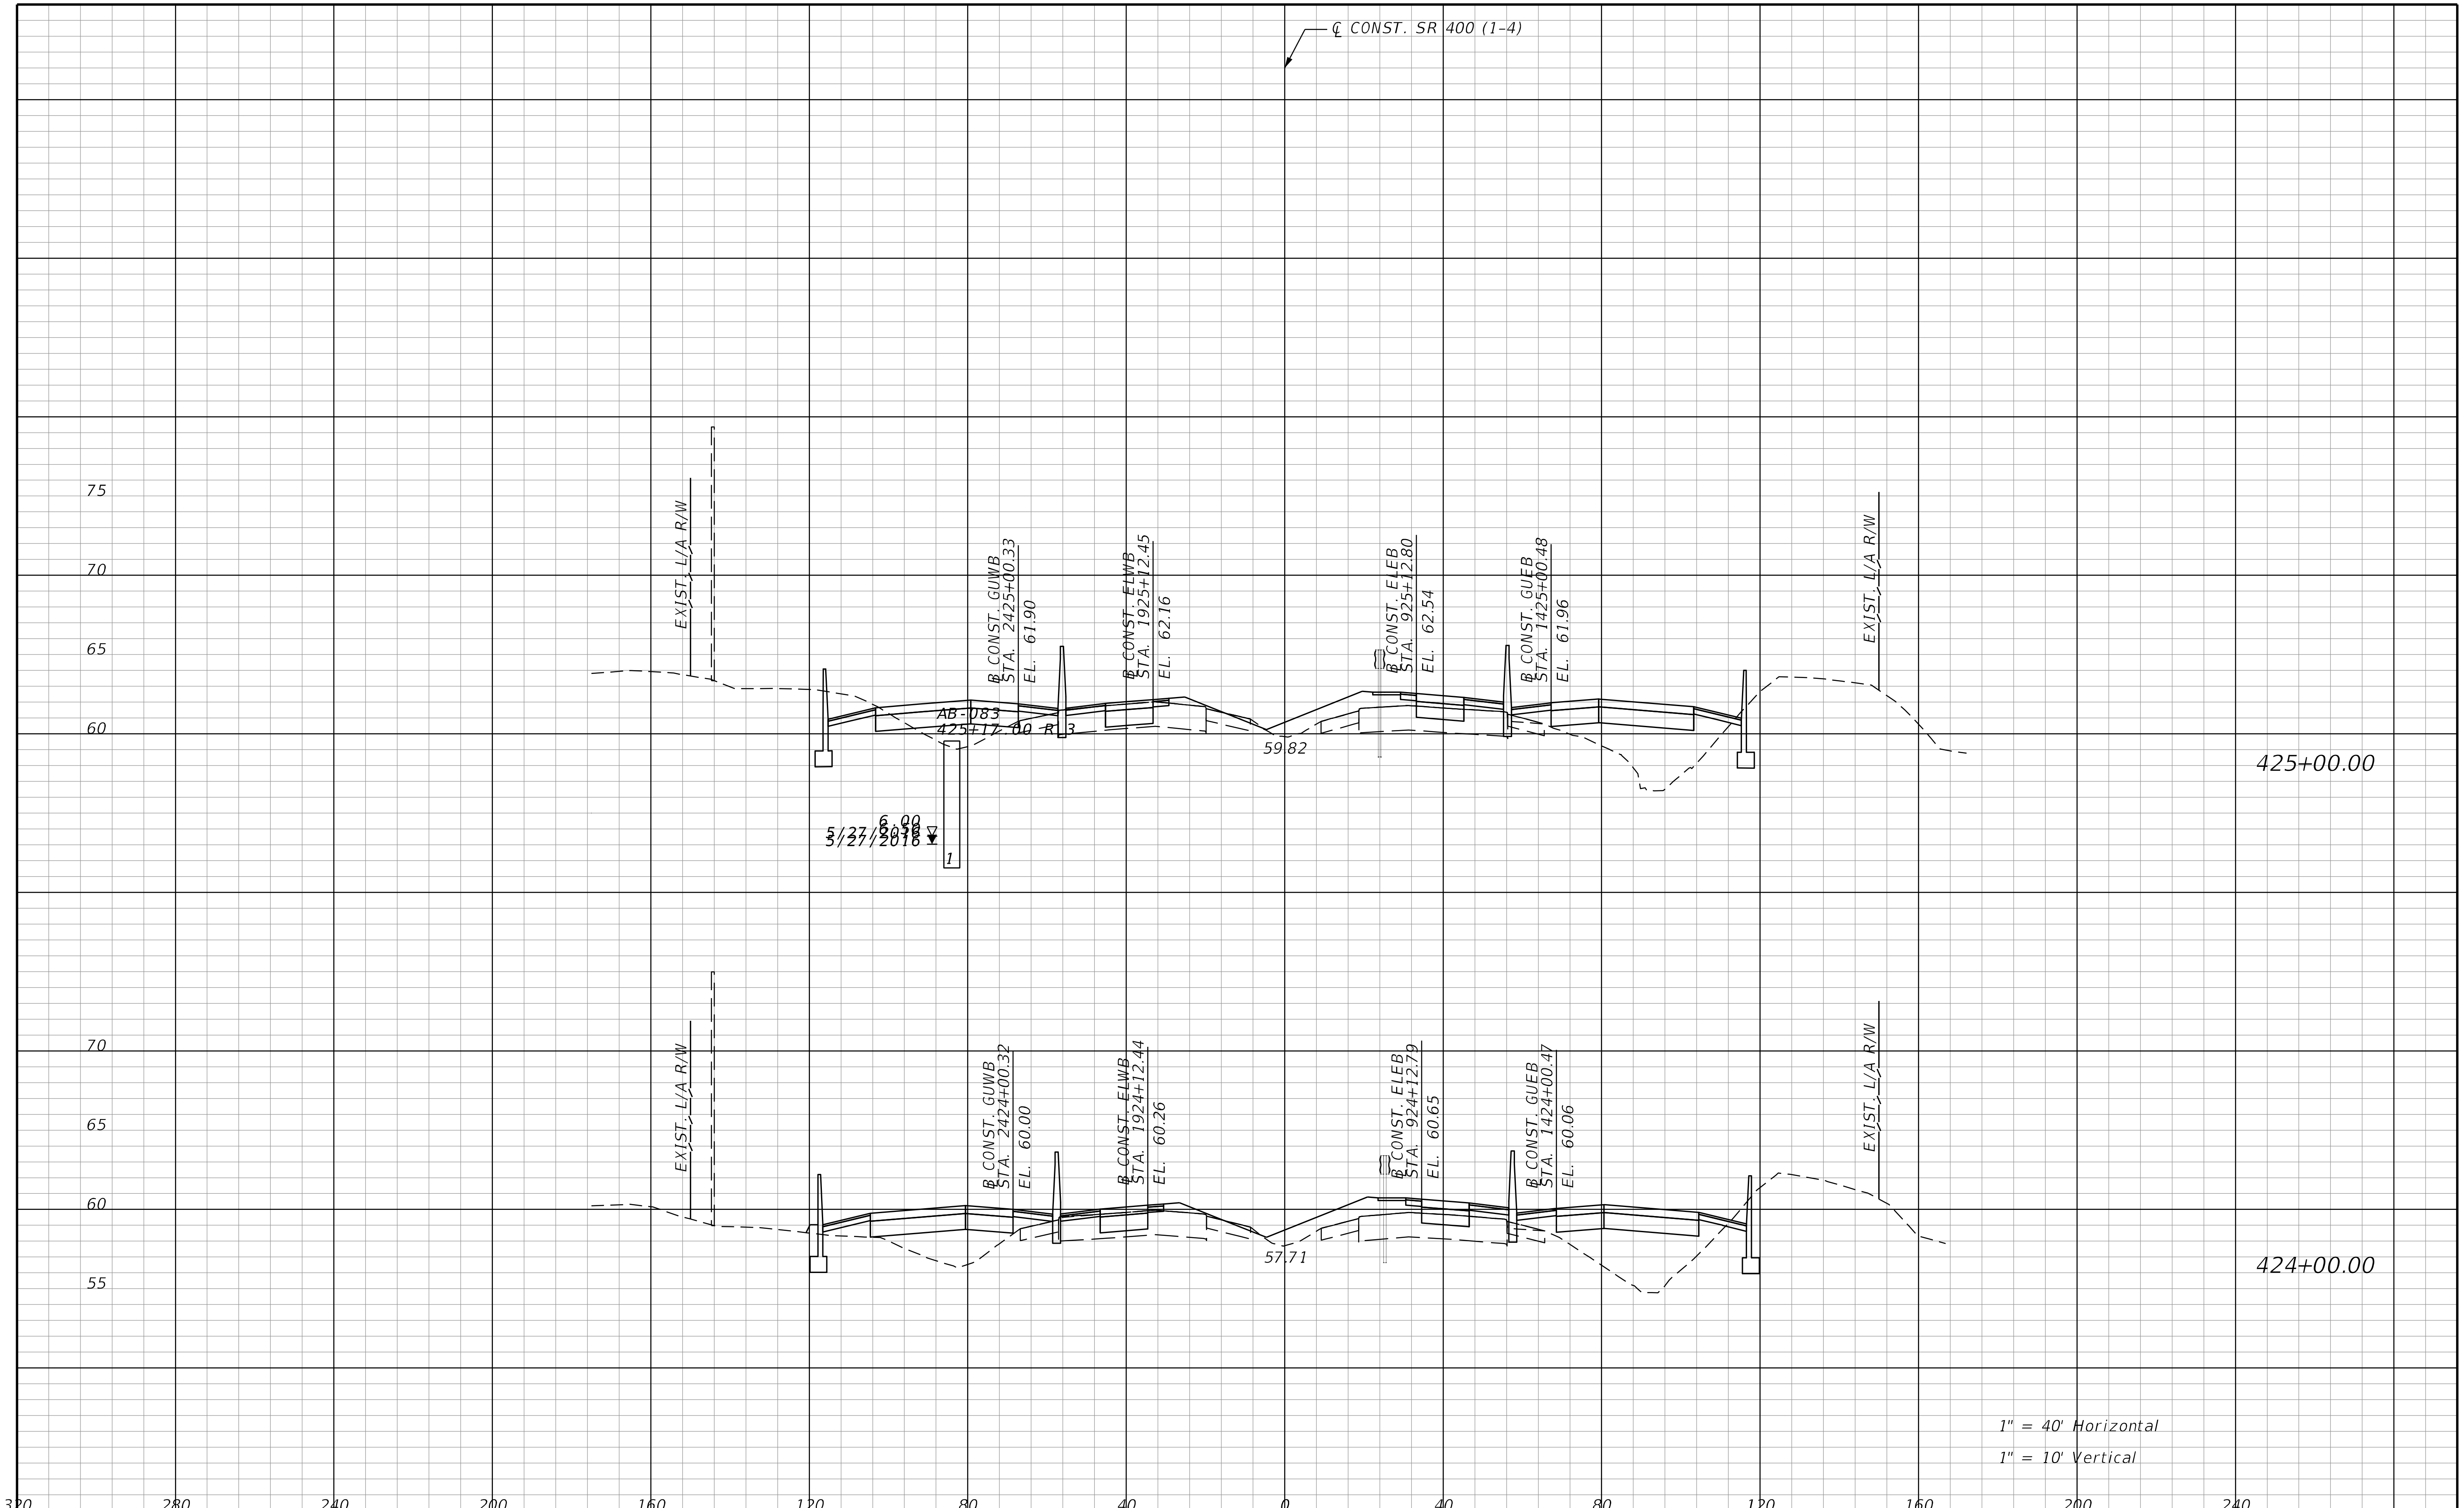

THE OFFICIAL RECORD OF THIS SHEET IS THE ELECTRONIC FILE DIGITALLY SIGNED AND SEALED UNDER RULE 61G15-23.004, F.A.C.

REVISIONS			
DATE	DESCRIPTION	DATE	DESCRIPTION

STANTEC CONSULTING SERVICES INC.
ENGINEER OF RECORD:
WILLIAM V. ANDERSON, P.E. NO.: 36682
11315 CORPORATE BLVD., SUITE 105
ORLANDO, FLORIDA 32817
(407) 823-8966
CERTIFICATE OF AUTHORIZATION NO. 27013

STATE OF FLORIDA
DEPARTMENT OF TRANSPORTATION

ROAD NO.	COUNTY	FINANCIAL PROJECT ID
SR400	VOLUSIA	408464-2-32-01

CROSS SECTIONS
SR 400 (I-4)

SHEET NO.
703

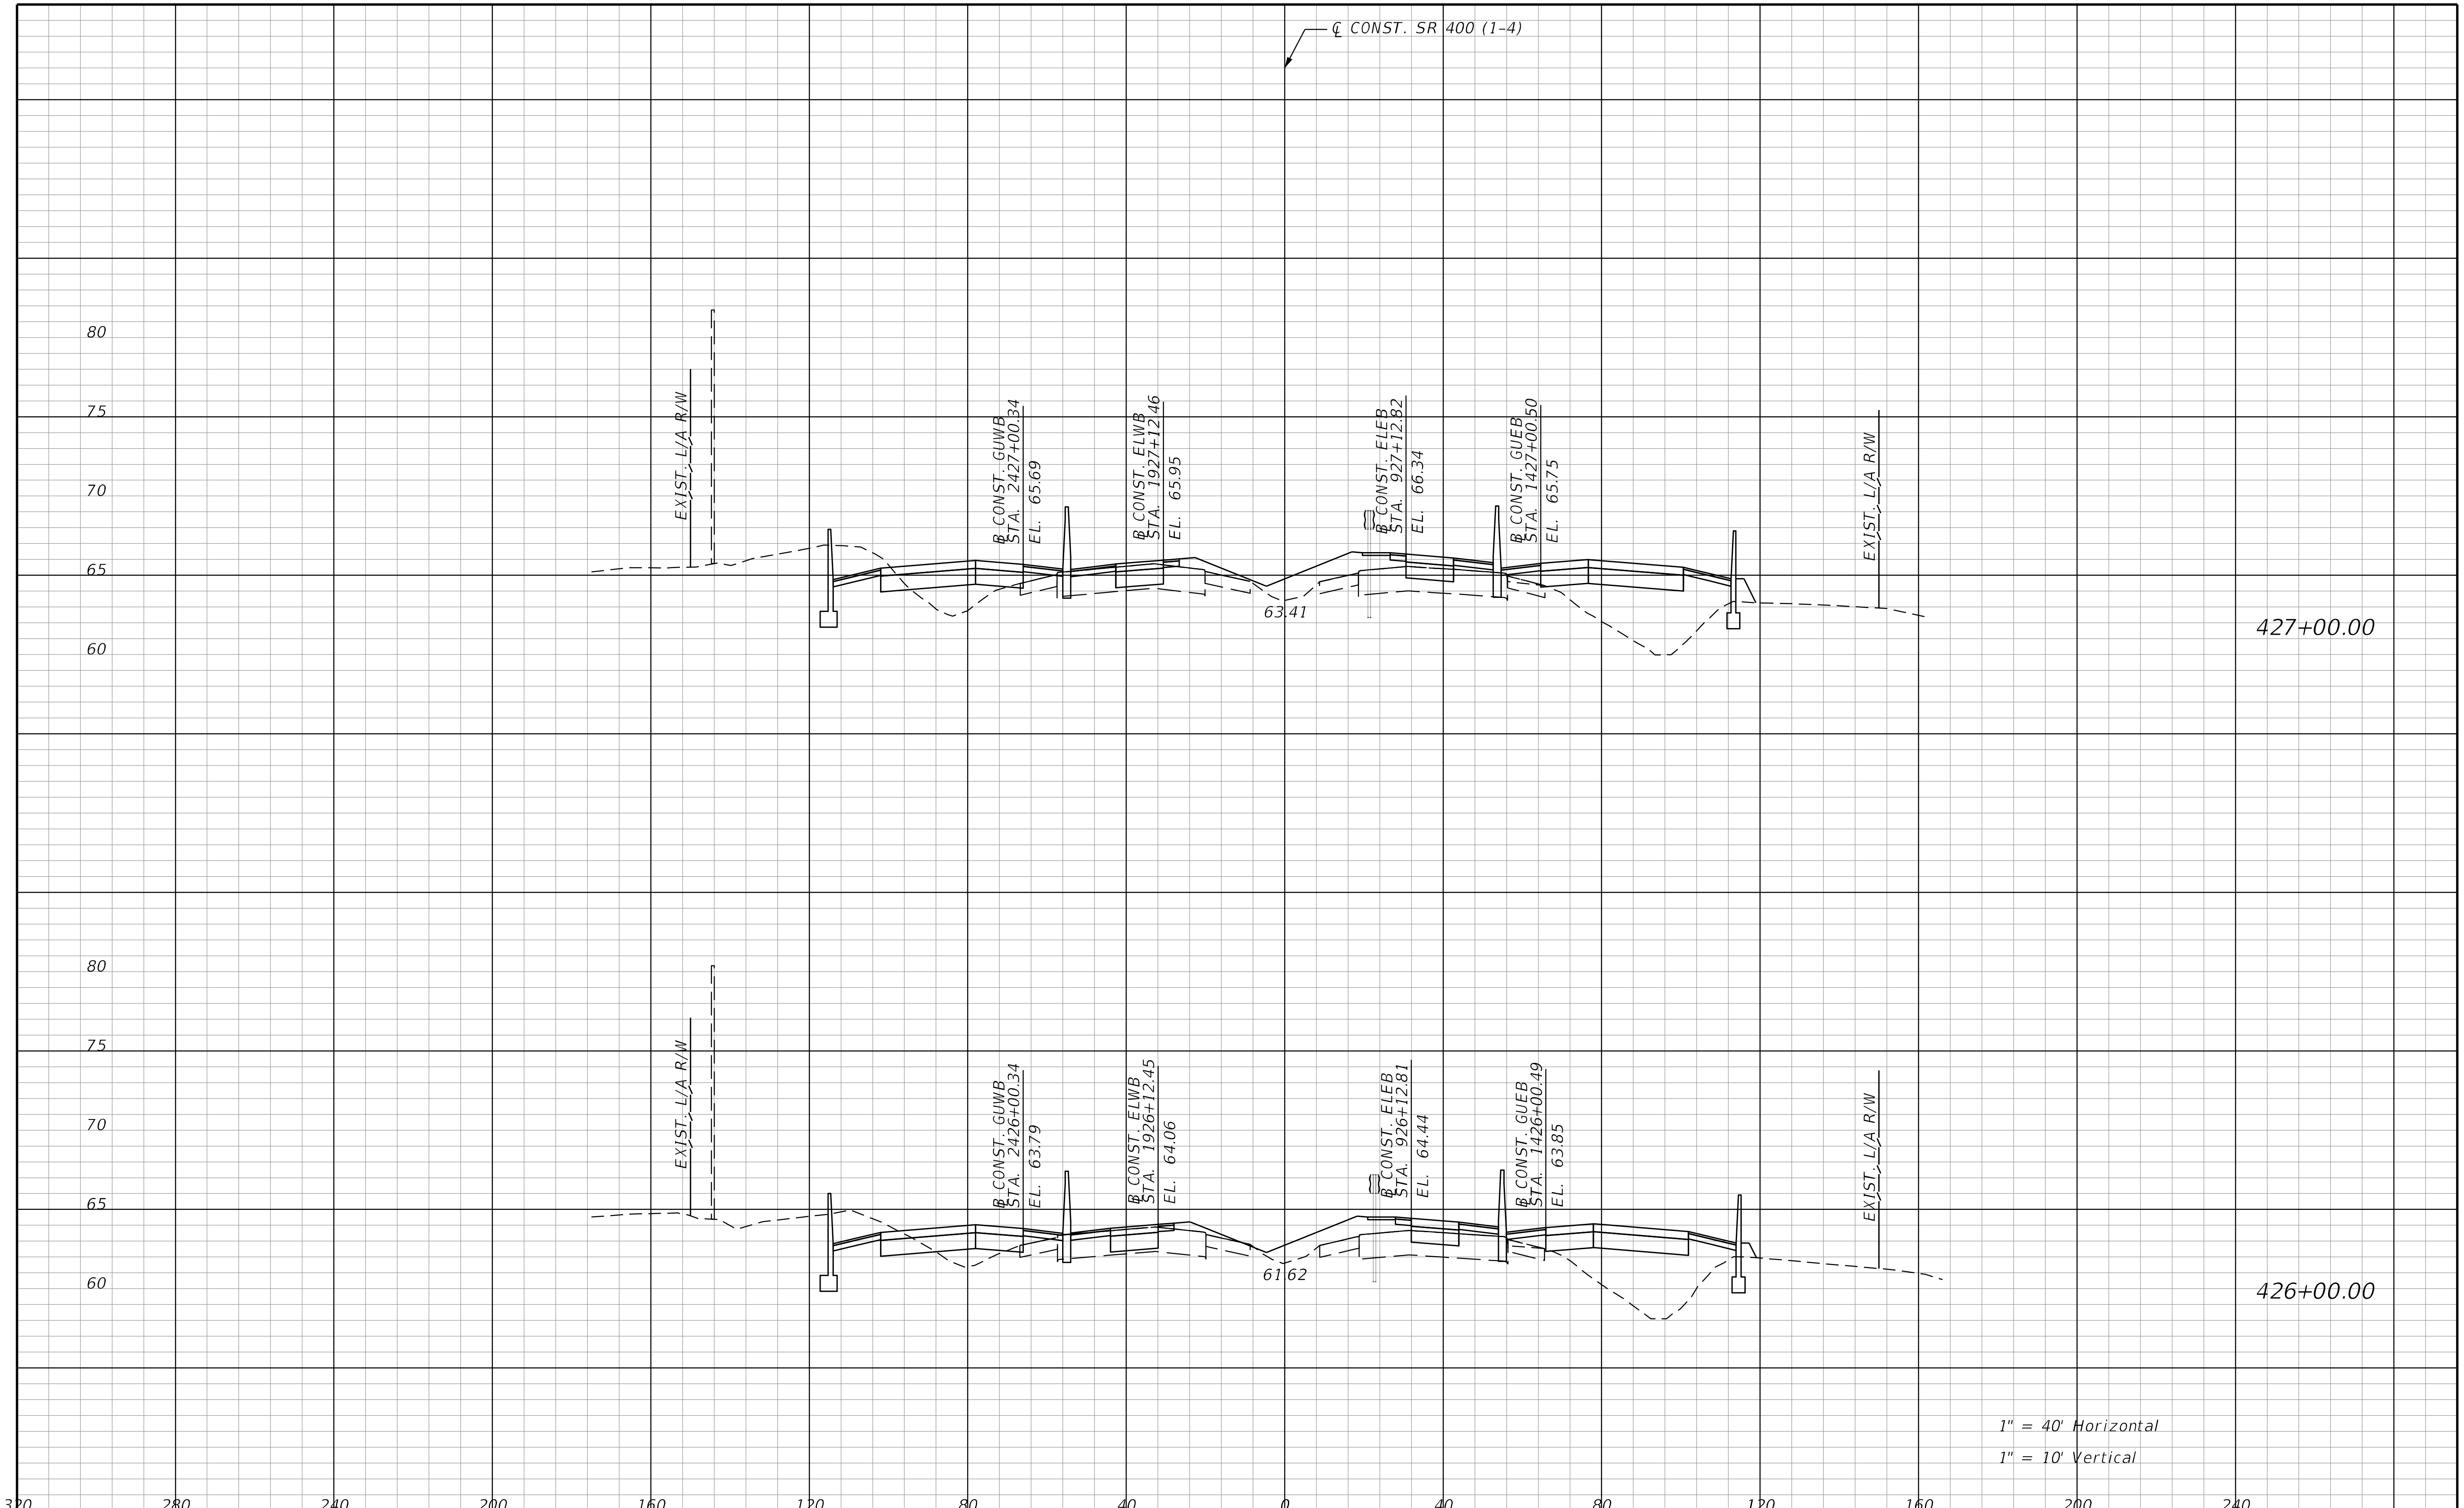

REVISIONS			
DATE	DESCRIPTION	DATE	DESCRIPTION

STANTEC CONSULTING SERVICES INC.
ENGINEER OF RECORD:
WILLIAM V. ANDERSON, P.E. NO.: 36682
11315 CORPORATE BLVD., SUITE 105
ORLANDO, FLORIDA 32817
(407) 823-8966
CERTIFICATE OF AUTHORIZATION NO. 27013

STATE OF FLORIDA
DEPARTMENT OF TRANSPORTATION

ROAD NO.	COUNTY	FINANCIAL PROJECT ID
SR400	VOLUSIA	408464-2-32-01

CROSS SECTIONS
SR 400 (I-4)

SHEET NO.
704

THE OFFICIAL RECORD OF THIS SHEET IS THE ELECTRONIC FILE DIGITALLY SIGNED AND SEALED UNDER RULE 61G15-23.004, F.A.C.

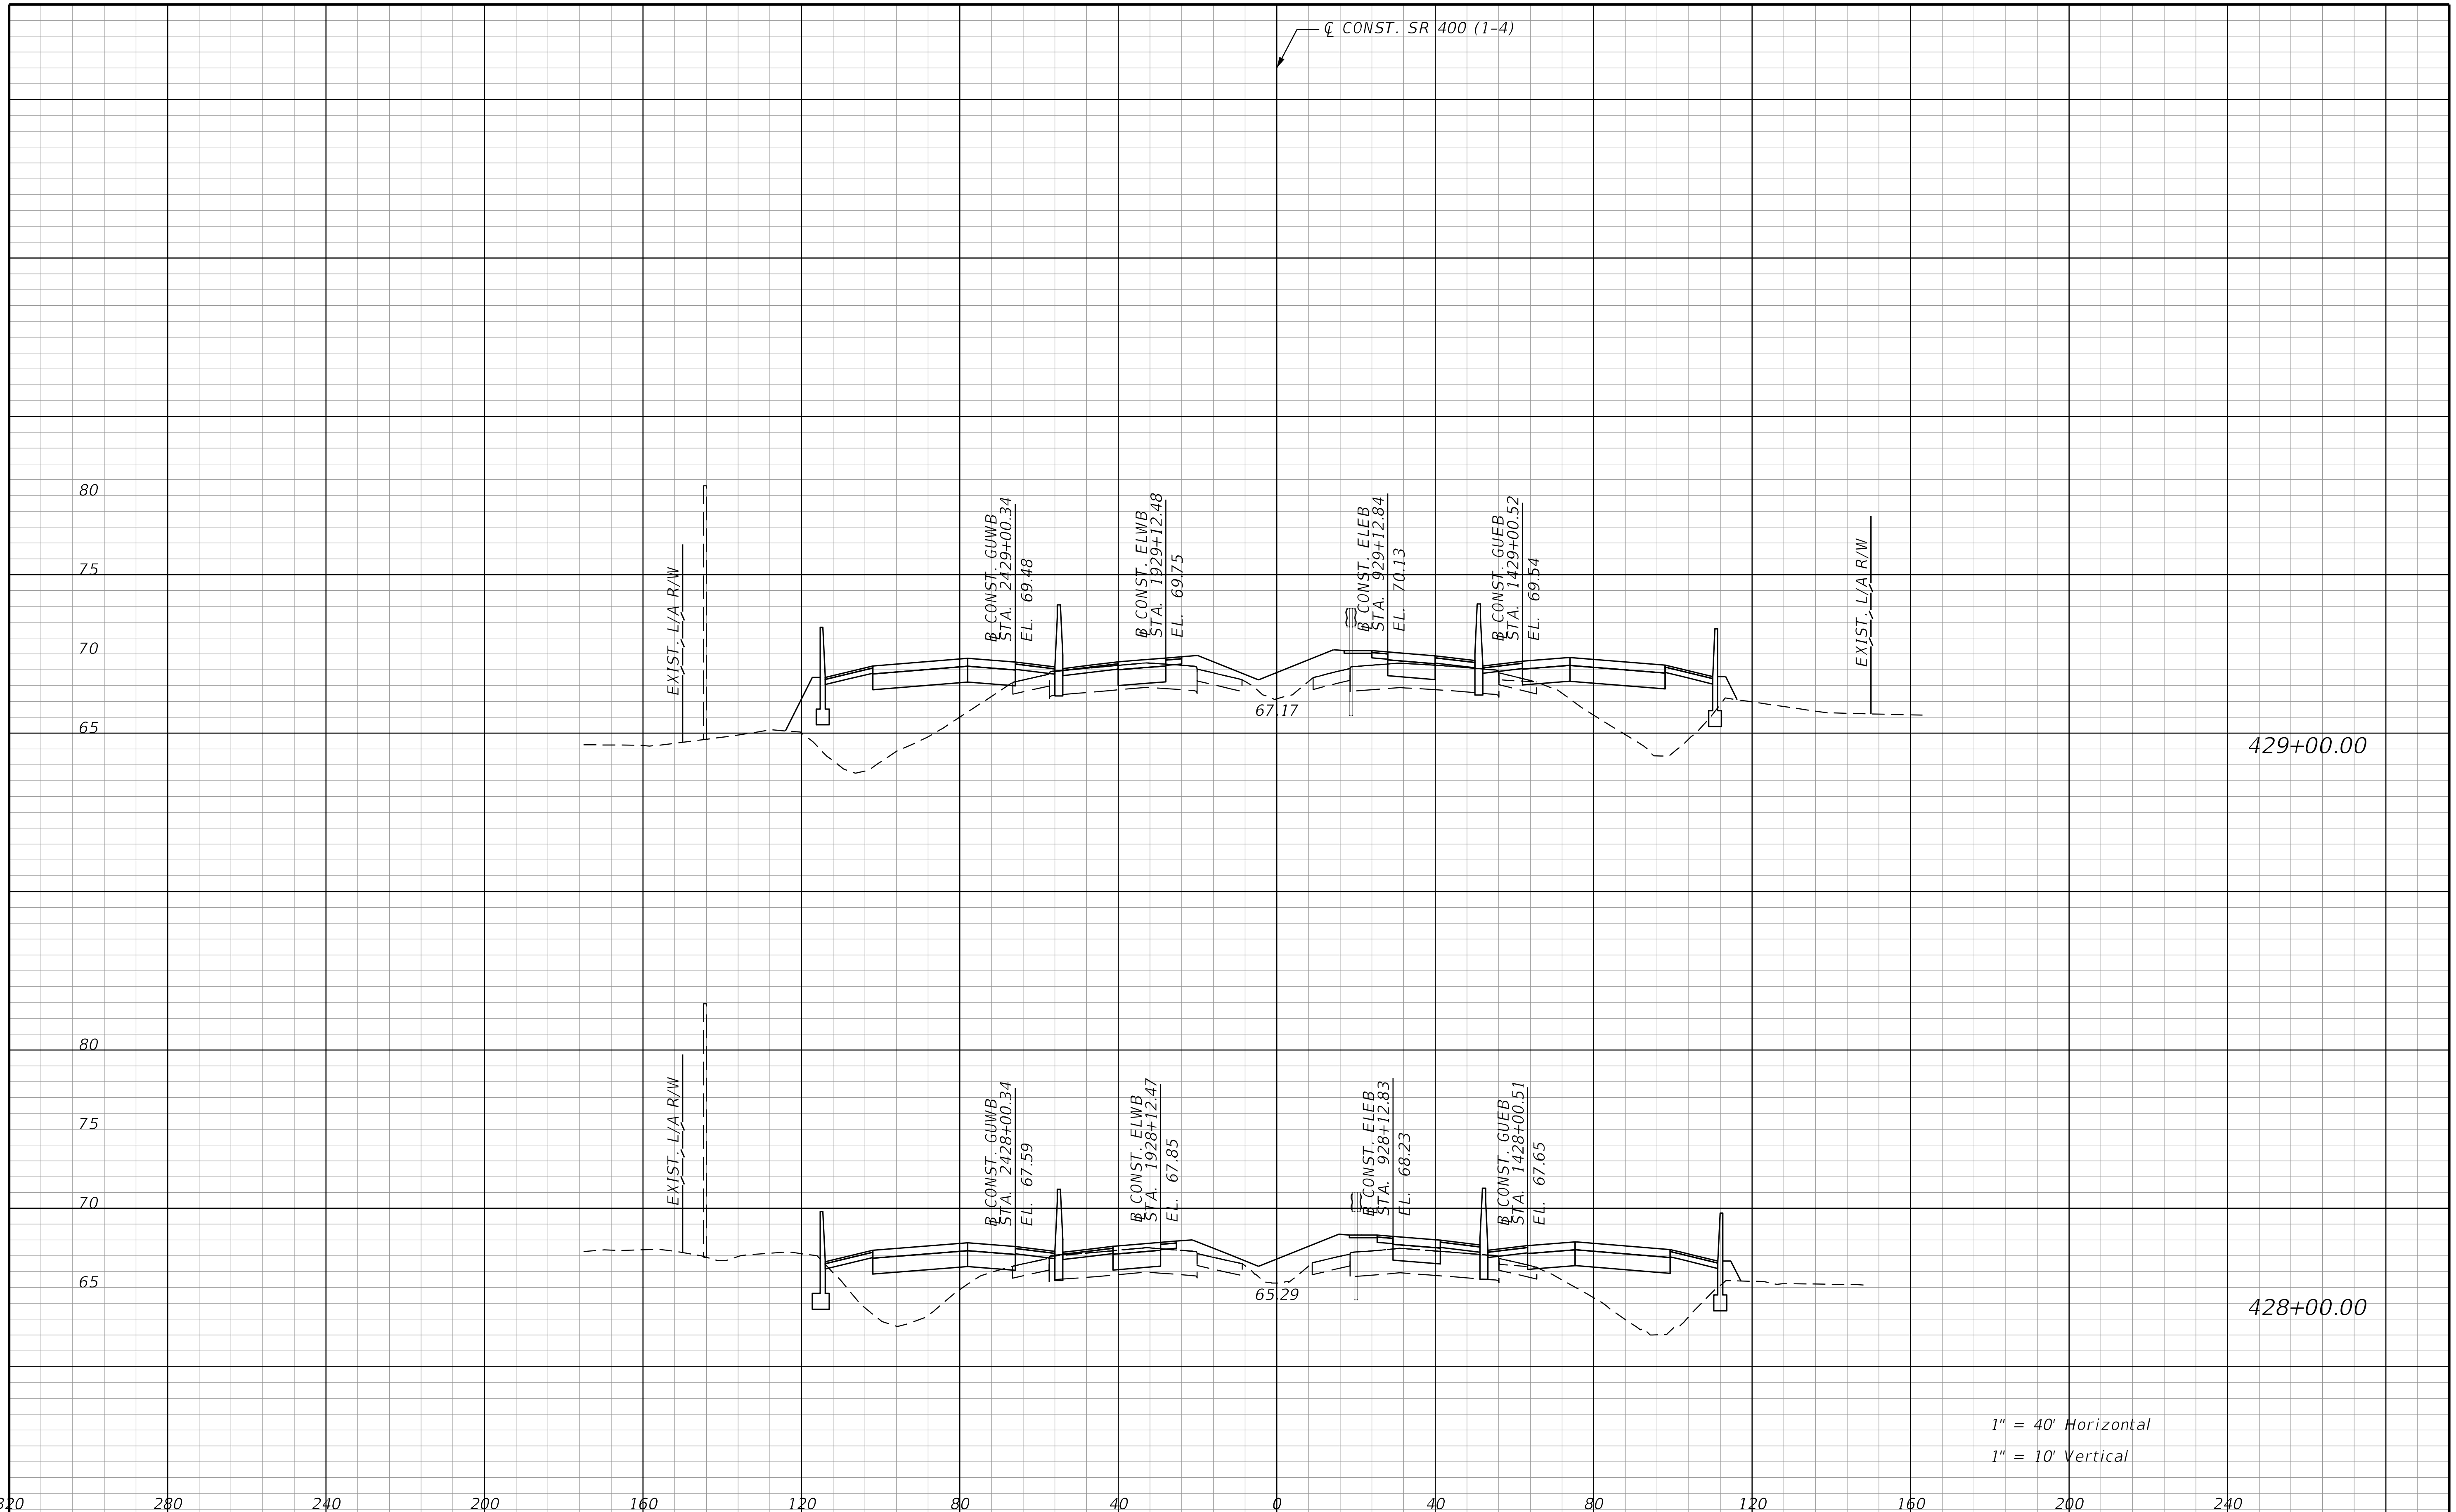

REVISIONS			
DATE	DESCRIPTION	DATE	DESCRIPTION

STANTEC CONSULTING SERVICES INC.
ENGINEER OF RECORD:
WILLIAM V. ANDERSON, P.E. NO.: 36682
11315 CORPORATE BLVD., SUITE 105
ORLANDO, FLORIDA 32817
(407) 823-8966
CERTIFICATE OF AUTHORIZATION NO. 27013

STATE OF FLORIDA
DEPARTMENT OF TRANSPORTATION

ROAD NO.	COUNTY	FINANCIAL PROJECT ID
SR400	VOLUSIA	408464-2-32-01

CROSS SECTIONS
SR 400 (I-4)

SHEET NO.
705

THE OFFICIAL RECORD OF THIS SHEET IS THE ELECTRONIC FILE DIGITALLY SIGNED AND SEALED UNDER RULE 61G15-23.004, F.A.C.

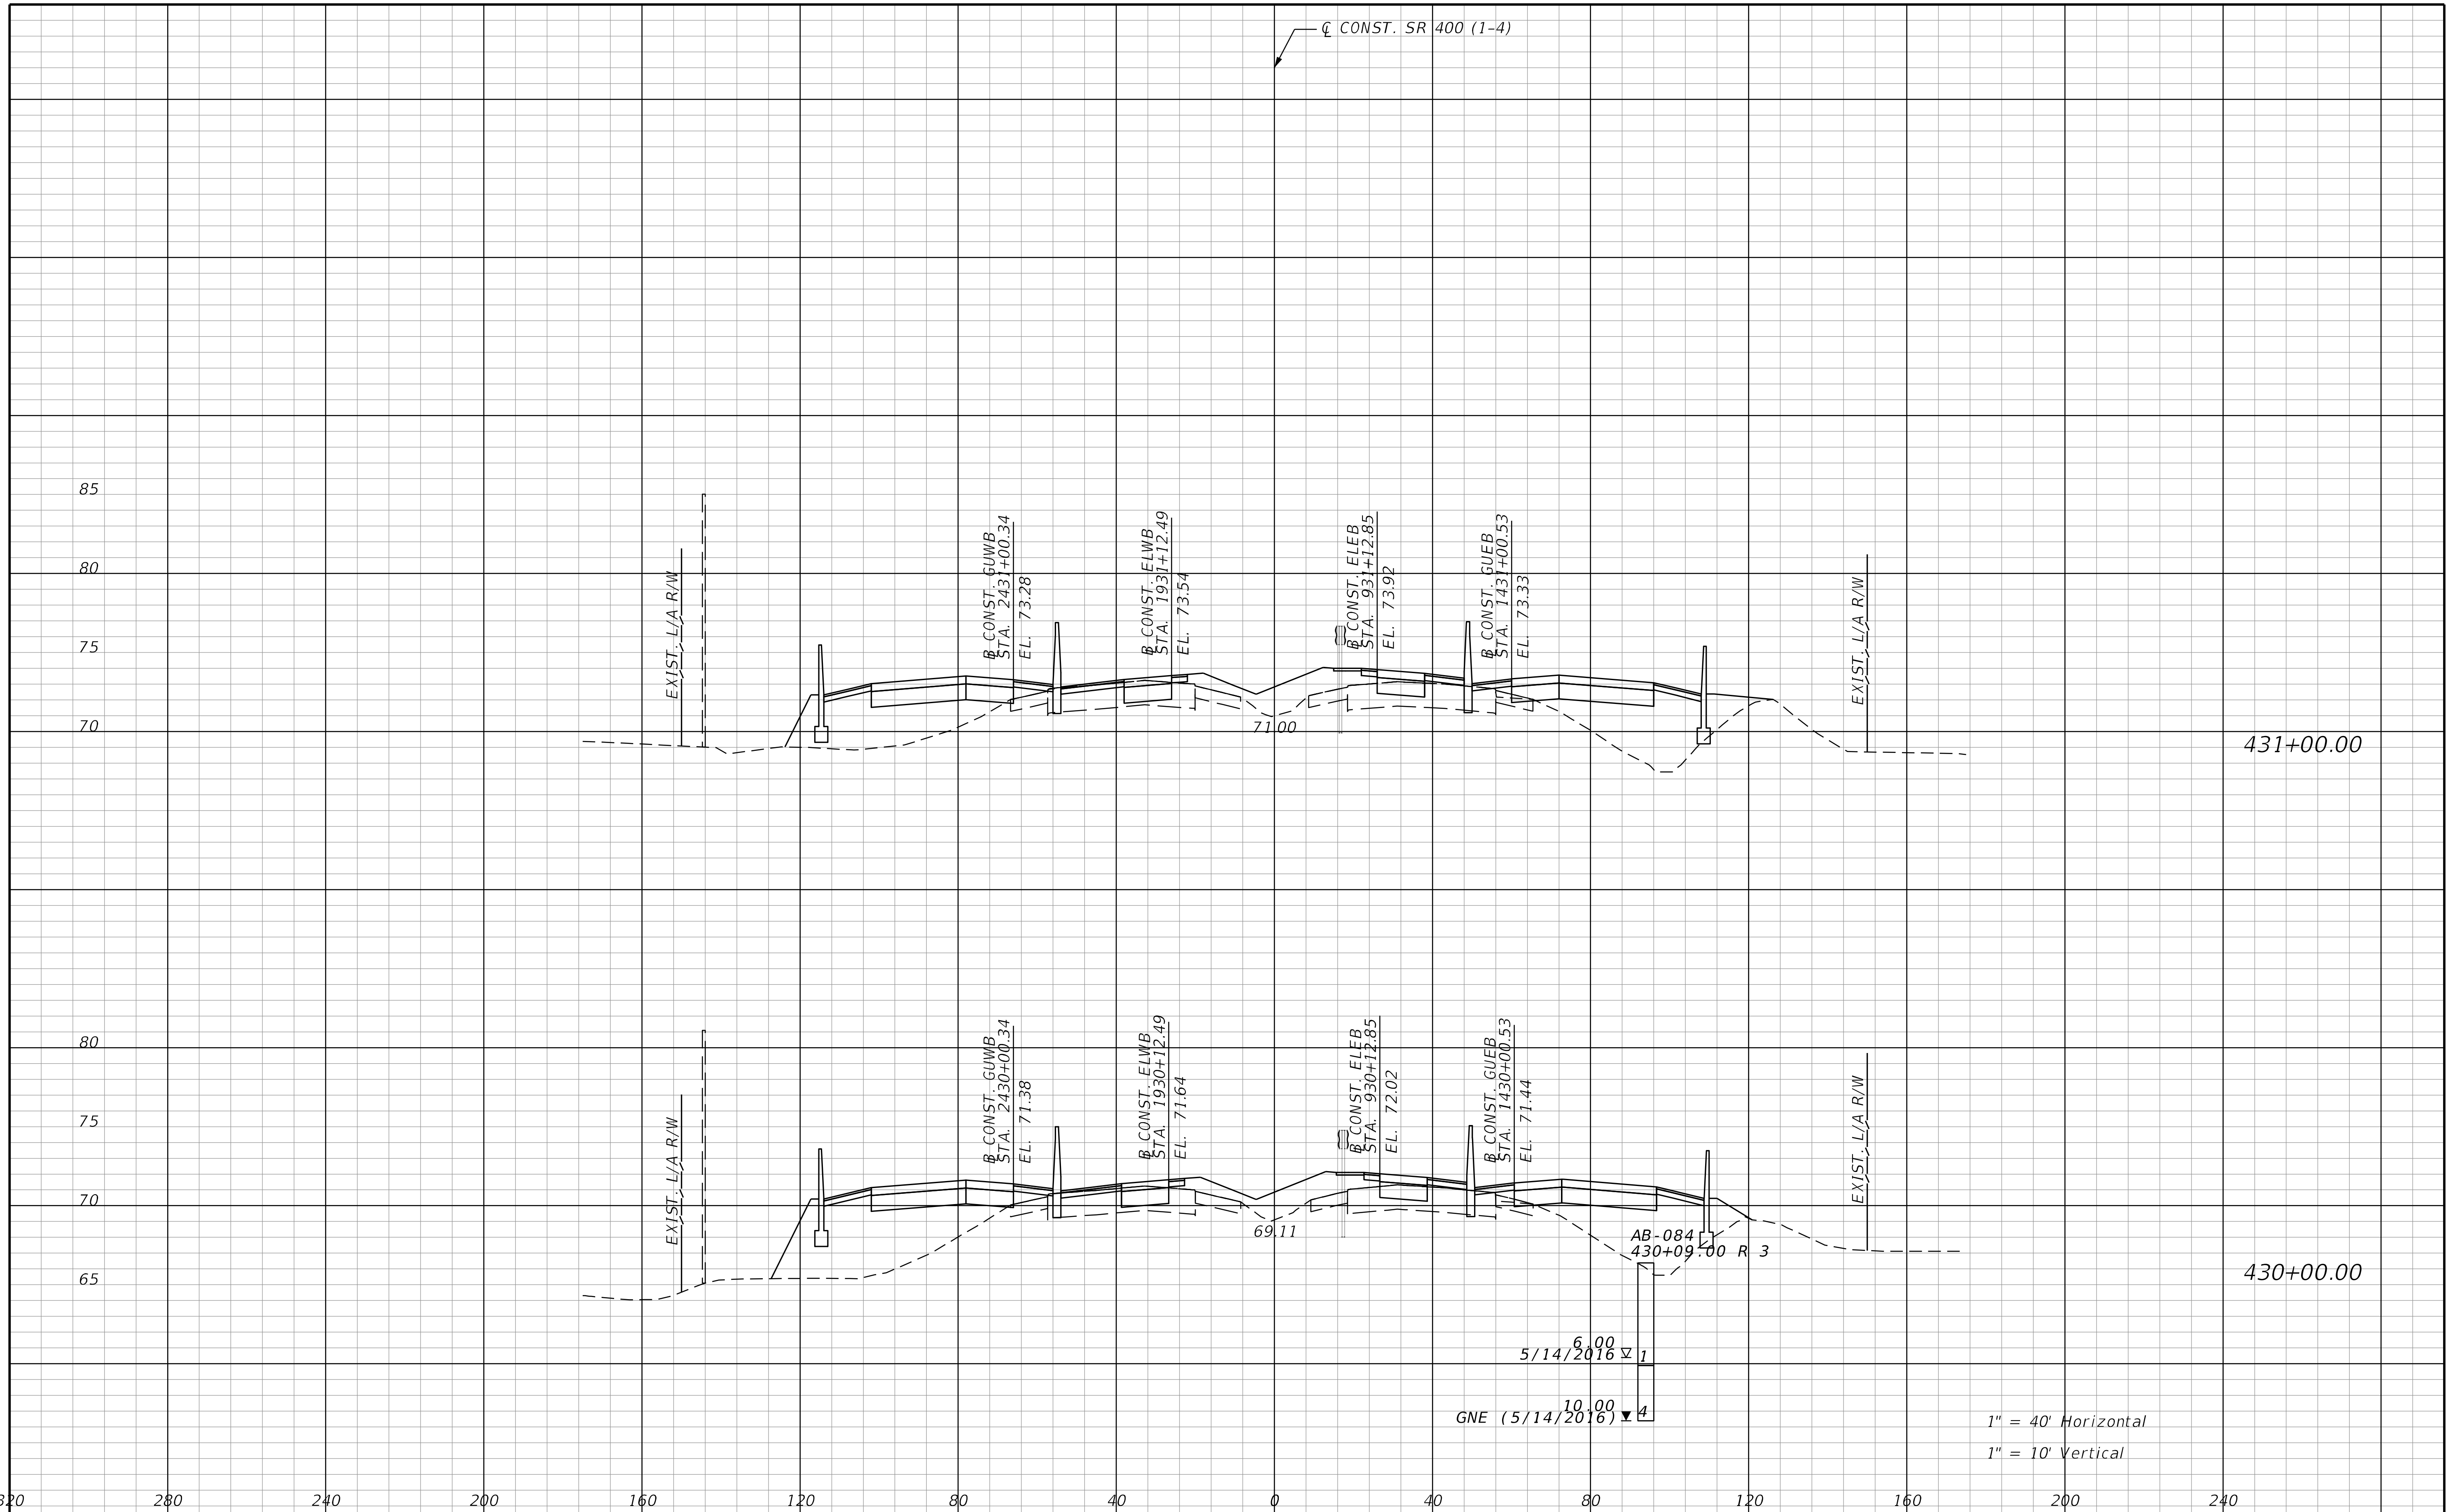

THE OFFICIAL RECORD OF THIS SHEET IS THE ELECTRONIC FILE DIGITALLY SIGNED AND SEALED UNDER RULE 61G15-23.004, F.A.C.

REVISIONS			
DATE	DESCRIPTION	DATE	DESCRIPTION

STANTEC CONSULTING SERVICES INC.
ENGINEER OF RECORD:
WILLIAM V. ANDERSON, P.E. NO.: 36682
11315 CORPORATE BLVD., SUITE 105
ORLANDO, FLORIDA 32817
(407) 823-8966
CERTIFICATE OF AUTHORIZATION NO. 27013

STATE OF FLORIDA
DEPARTMENT OF TRANSPORTATION

ROAD NO.	COUNTY	FINANCIAL PROJECT ID
SR400	VOLUSIA	408464-2-32-01

CROSS SECTIONS
SR 400 (I-4)

SHEET NO.
706

jchassee 6/14/2019 4:26:26 PM Rdxsrd_shg V:\2158\active\CADD\40846423201\roadway\RDXSRD01.dgn

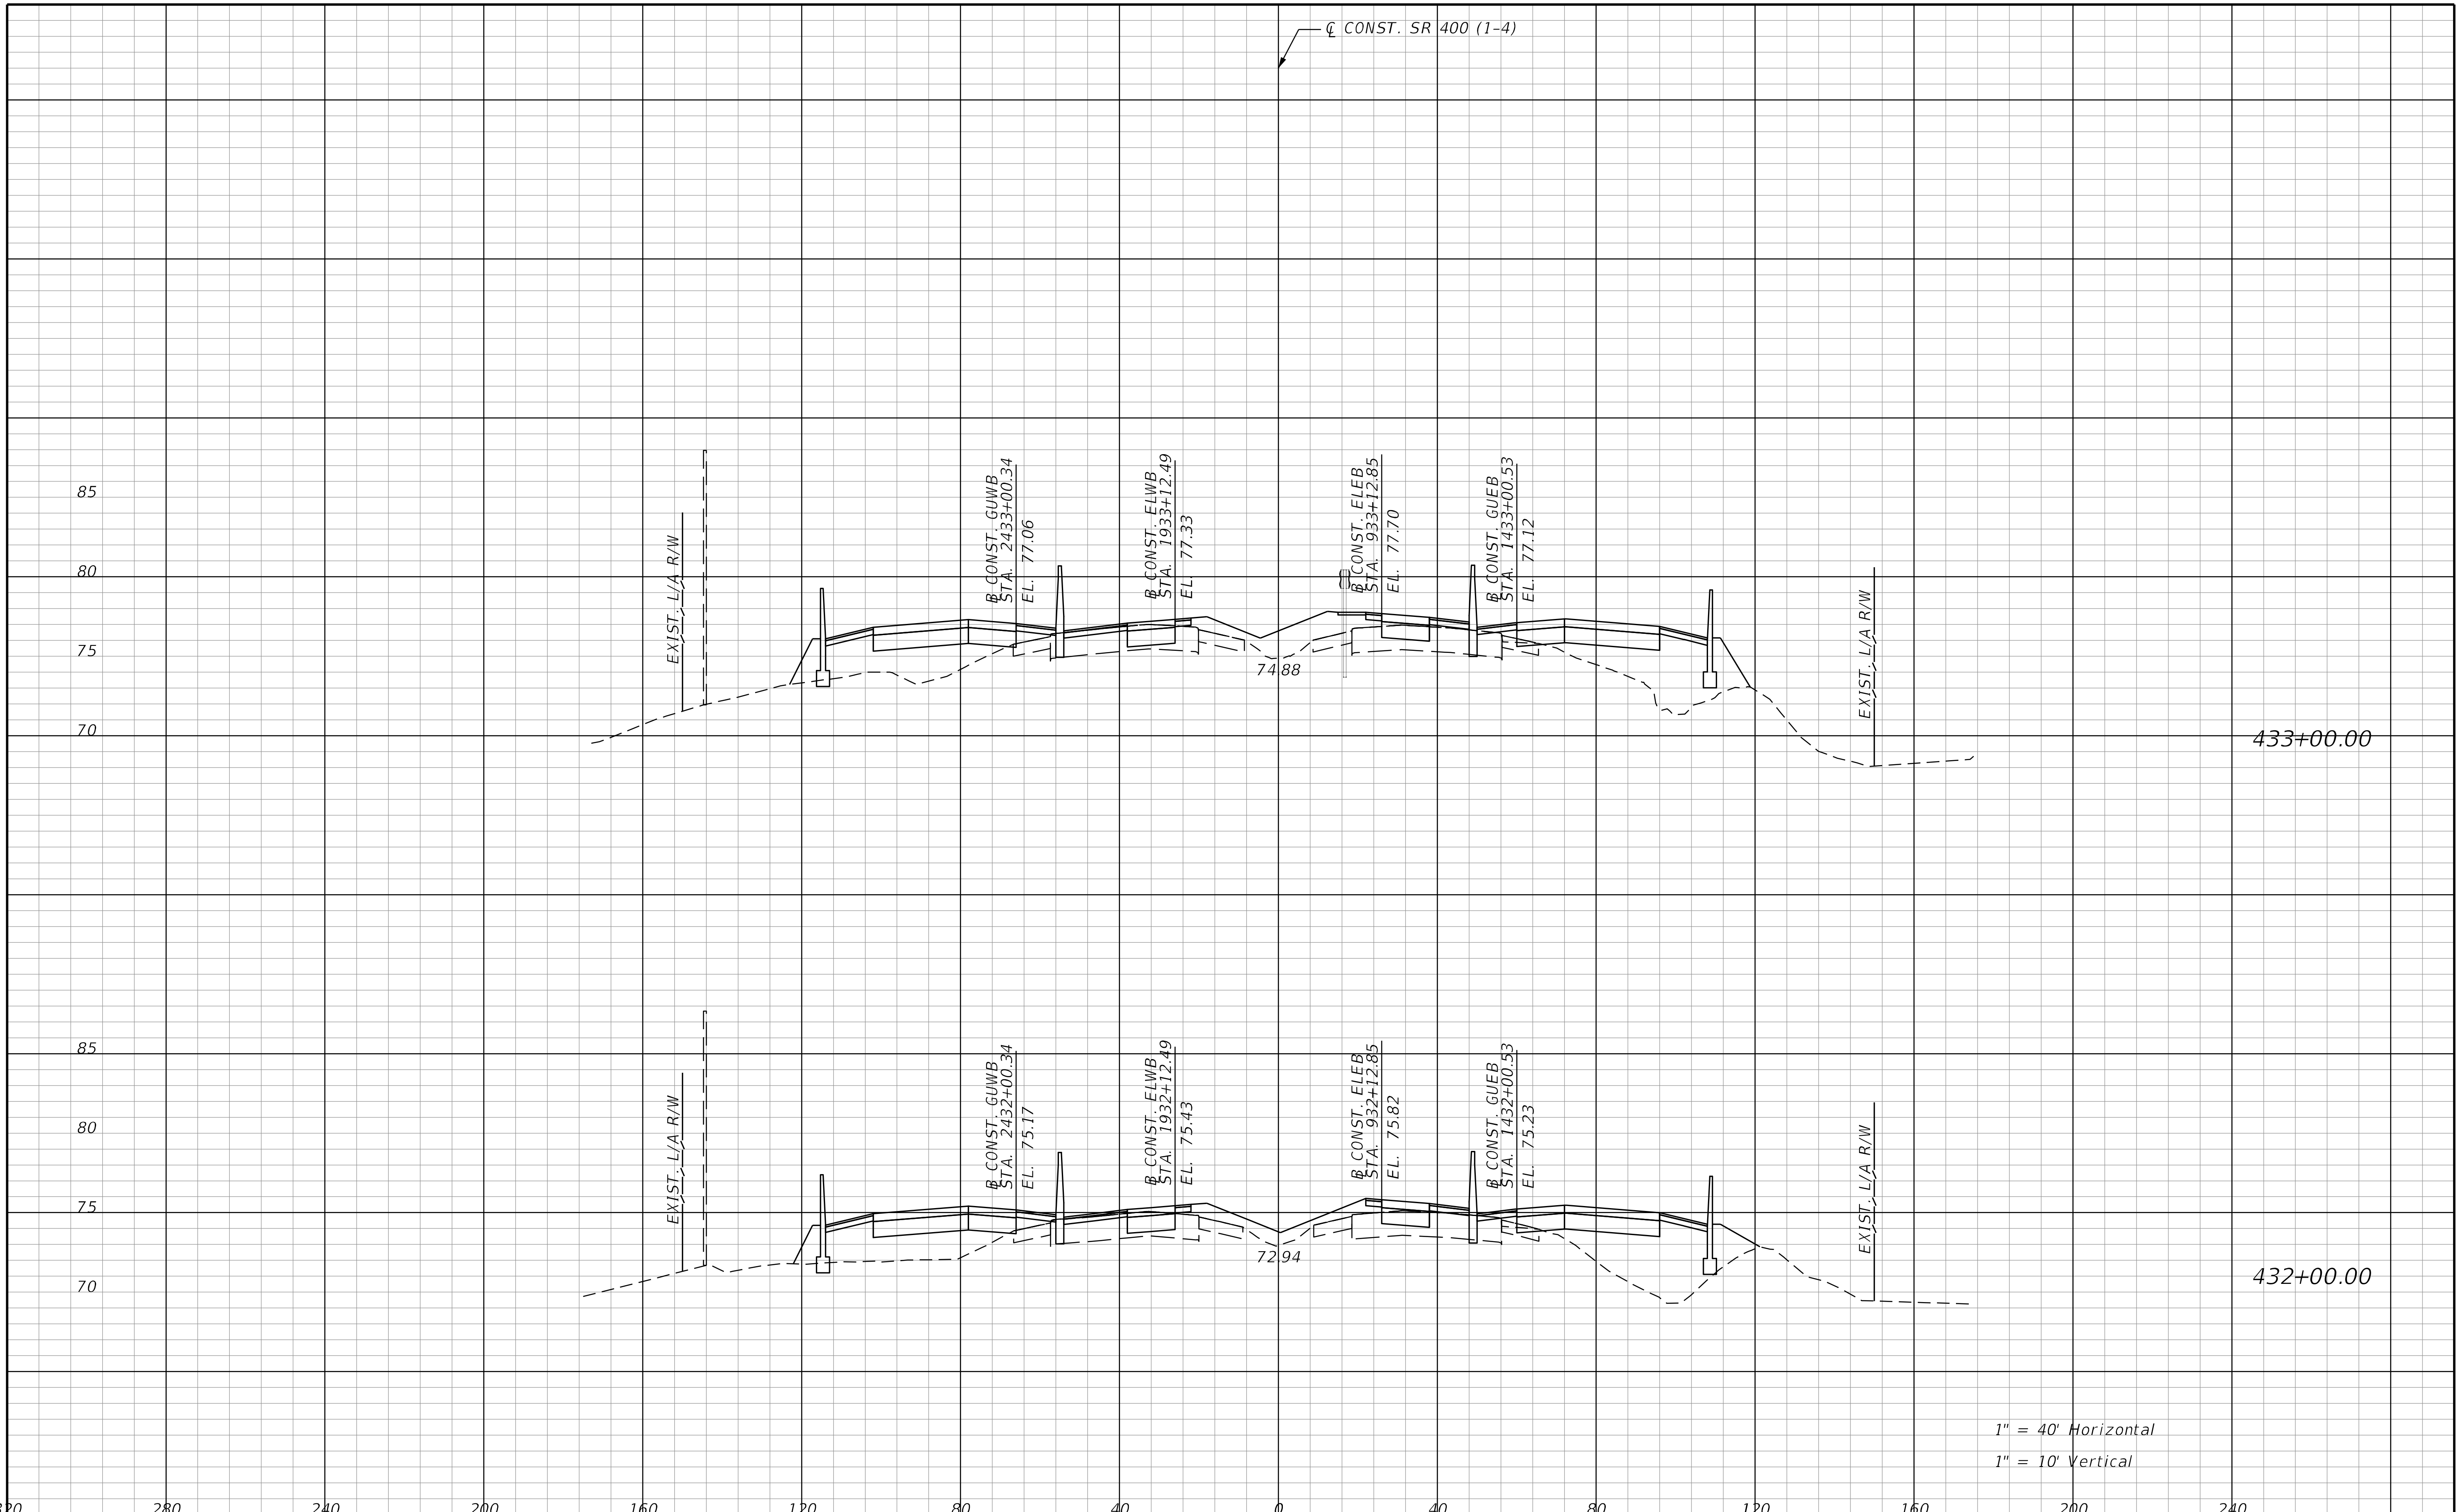

REVISIONS			
DATE	DESCRIPTION	DATE	DESCRIPTION

STANTEC CONSULTING SERVICES INC.
ENGINEER OF RECORD:
WILLIAM V. ANDERSON, P.E. NO.: 36682
11315 CORPORATE BLVD., SUITE 105
ORLANDO, FLORIDA 32817
(407) 823-8966
CERTIFICATE OF AUTHORIZATION NO. 27013

STATE OF FLORIDA
DEPARTMENT OF TRANSPORTATION

ROAD NO.	COUNTY	FINANCIAL PROJECT ID
SR400	VOLUSIA	408464-2-32-01

CROSS SECTIONS
SR 400 (I-4)

SHEET NO.
707

THE OFFICIAL RECORD OF THIS SHEET IS THE ELECTRONIC FILE DIGITALLY SIGNED AND SEALED UNDER RULE 61G15-23.004, F.A.C.

jchassee 6/14/2019 4:26:27 PM Rdxsrd_shg V:\2158\active\CADD\40846423201\roadway\RDXSRD01.dgn

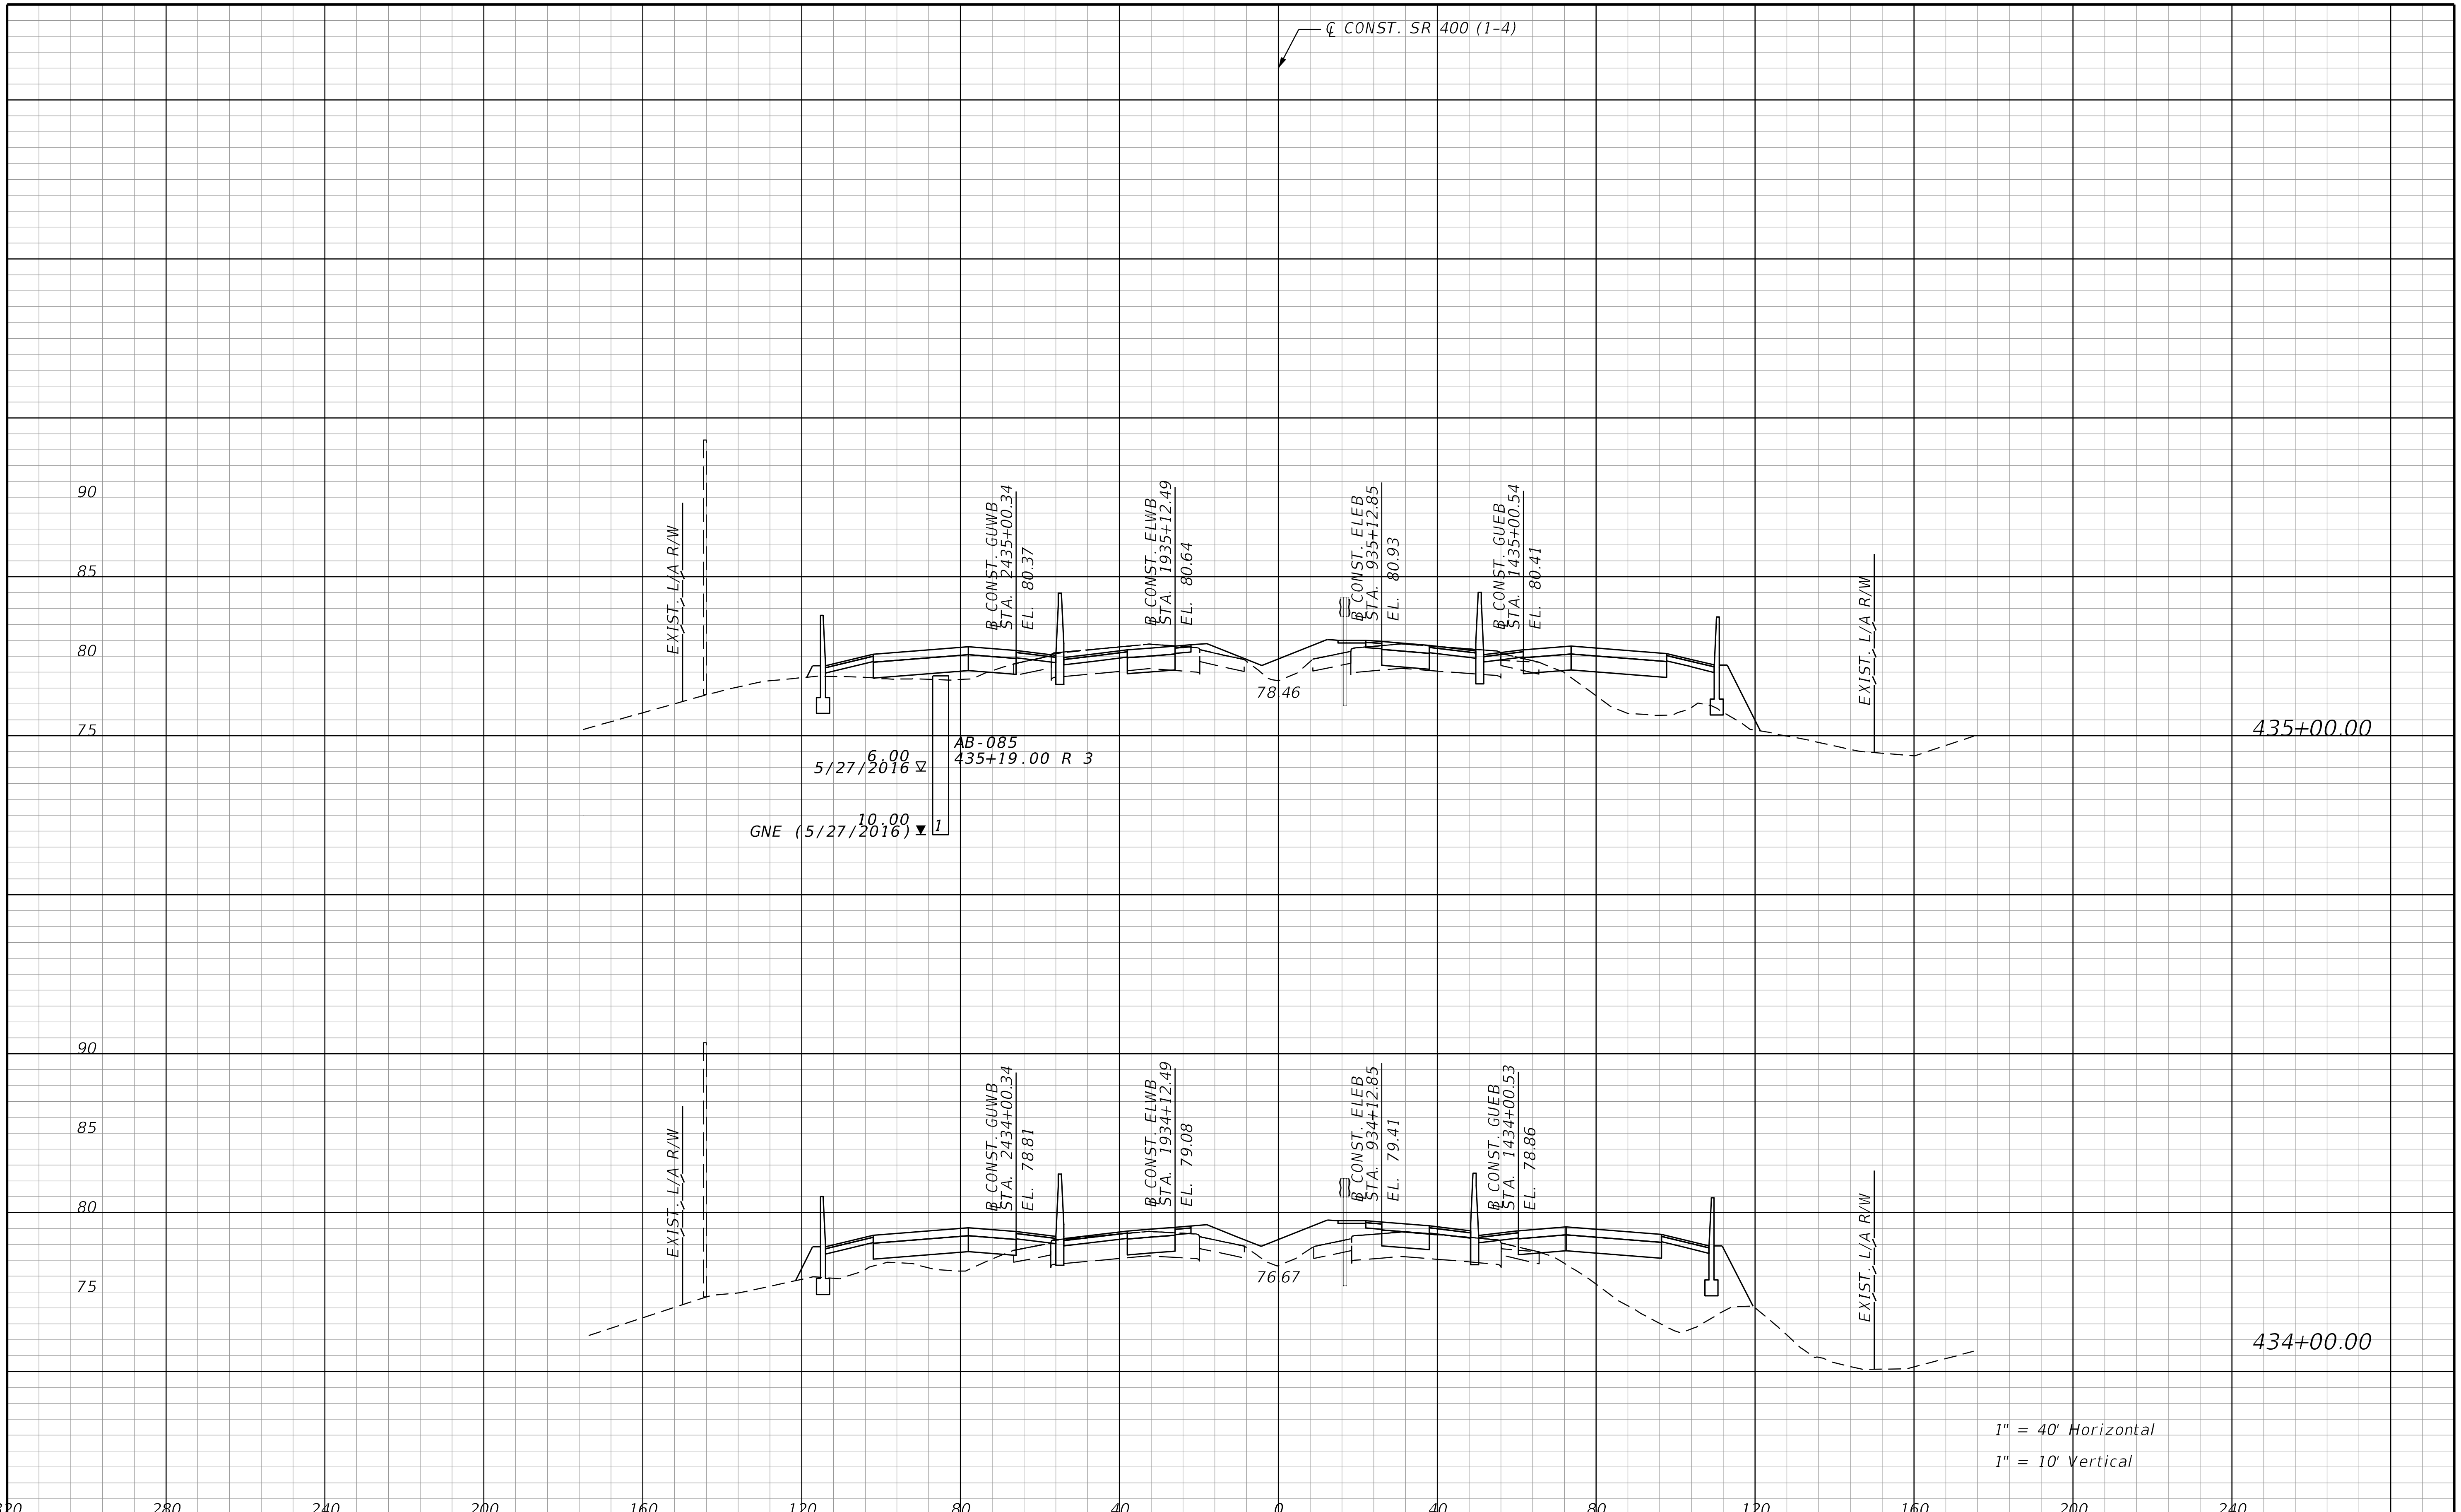

THE OFFICIAL RECORD OF THIS SHEET IS THE ELECTRONIC FILE DIGITALLY SIGNED AND SEALED UNDER RULE 61G15-23.004, F.A.C.

REVISIONS			
DATE	DESCRIPTION	DATE	DESCRIPTION

STANTEC CONSULTING SERVICES INC.
ENGINEER OF RECORD:
WILLIAM V. ANDERSON, P.E. NO.: 36682
11315 CORPORATE BLVD., SUITE 105
ORLANDO, FLORIDA 32817
(407) 823-8966
CERTIFICATE OF AUTHORIZATION NO. 27013

STATE OF FLORIDA
DEPARTMENT OF TRANSPORTATION

ROAD NO.	COUNTY	FINANCIAL PROJECT ID
SR400	VOLUSIA	408464-2-32-01

CROSS SECTIONS
SR 400 (I-4)

SHEET NO.
708

jchassee 6/14/2019 4:26:27 PM Rdxsrd_shg V:\2158\active\CADD\40846423201\roadway\RDXSRD01.dgn

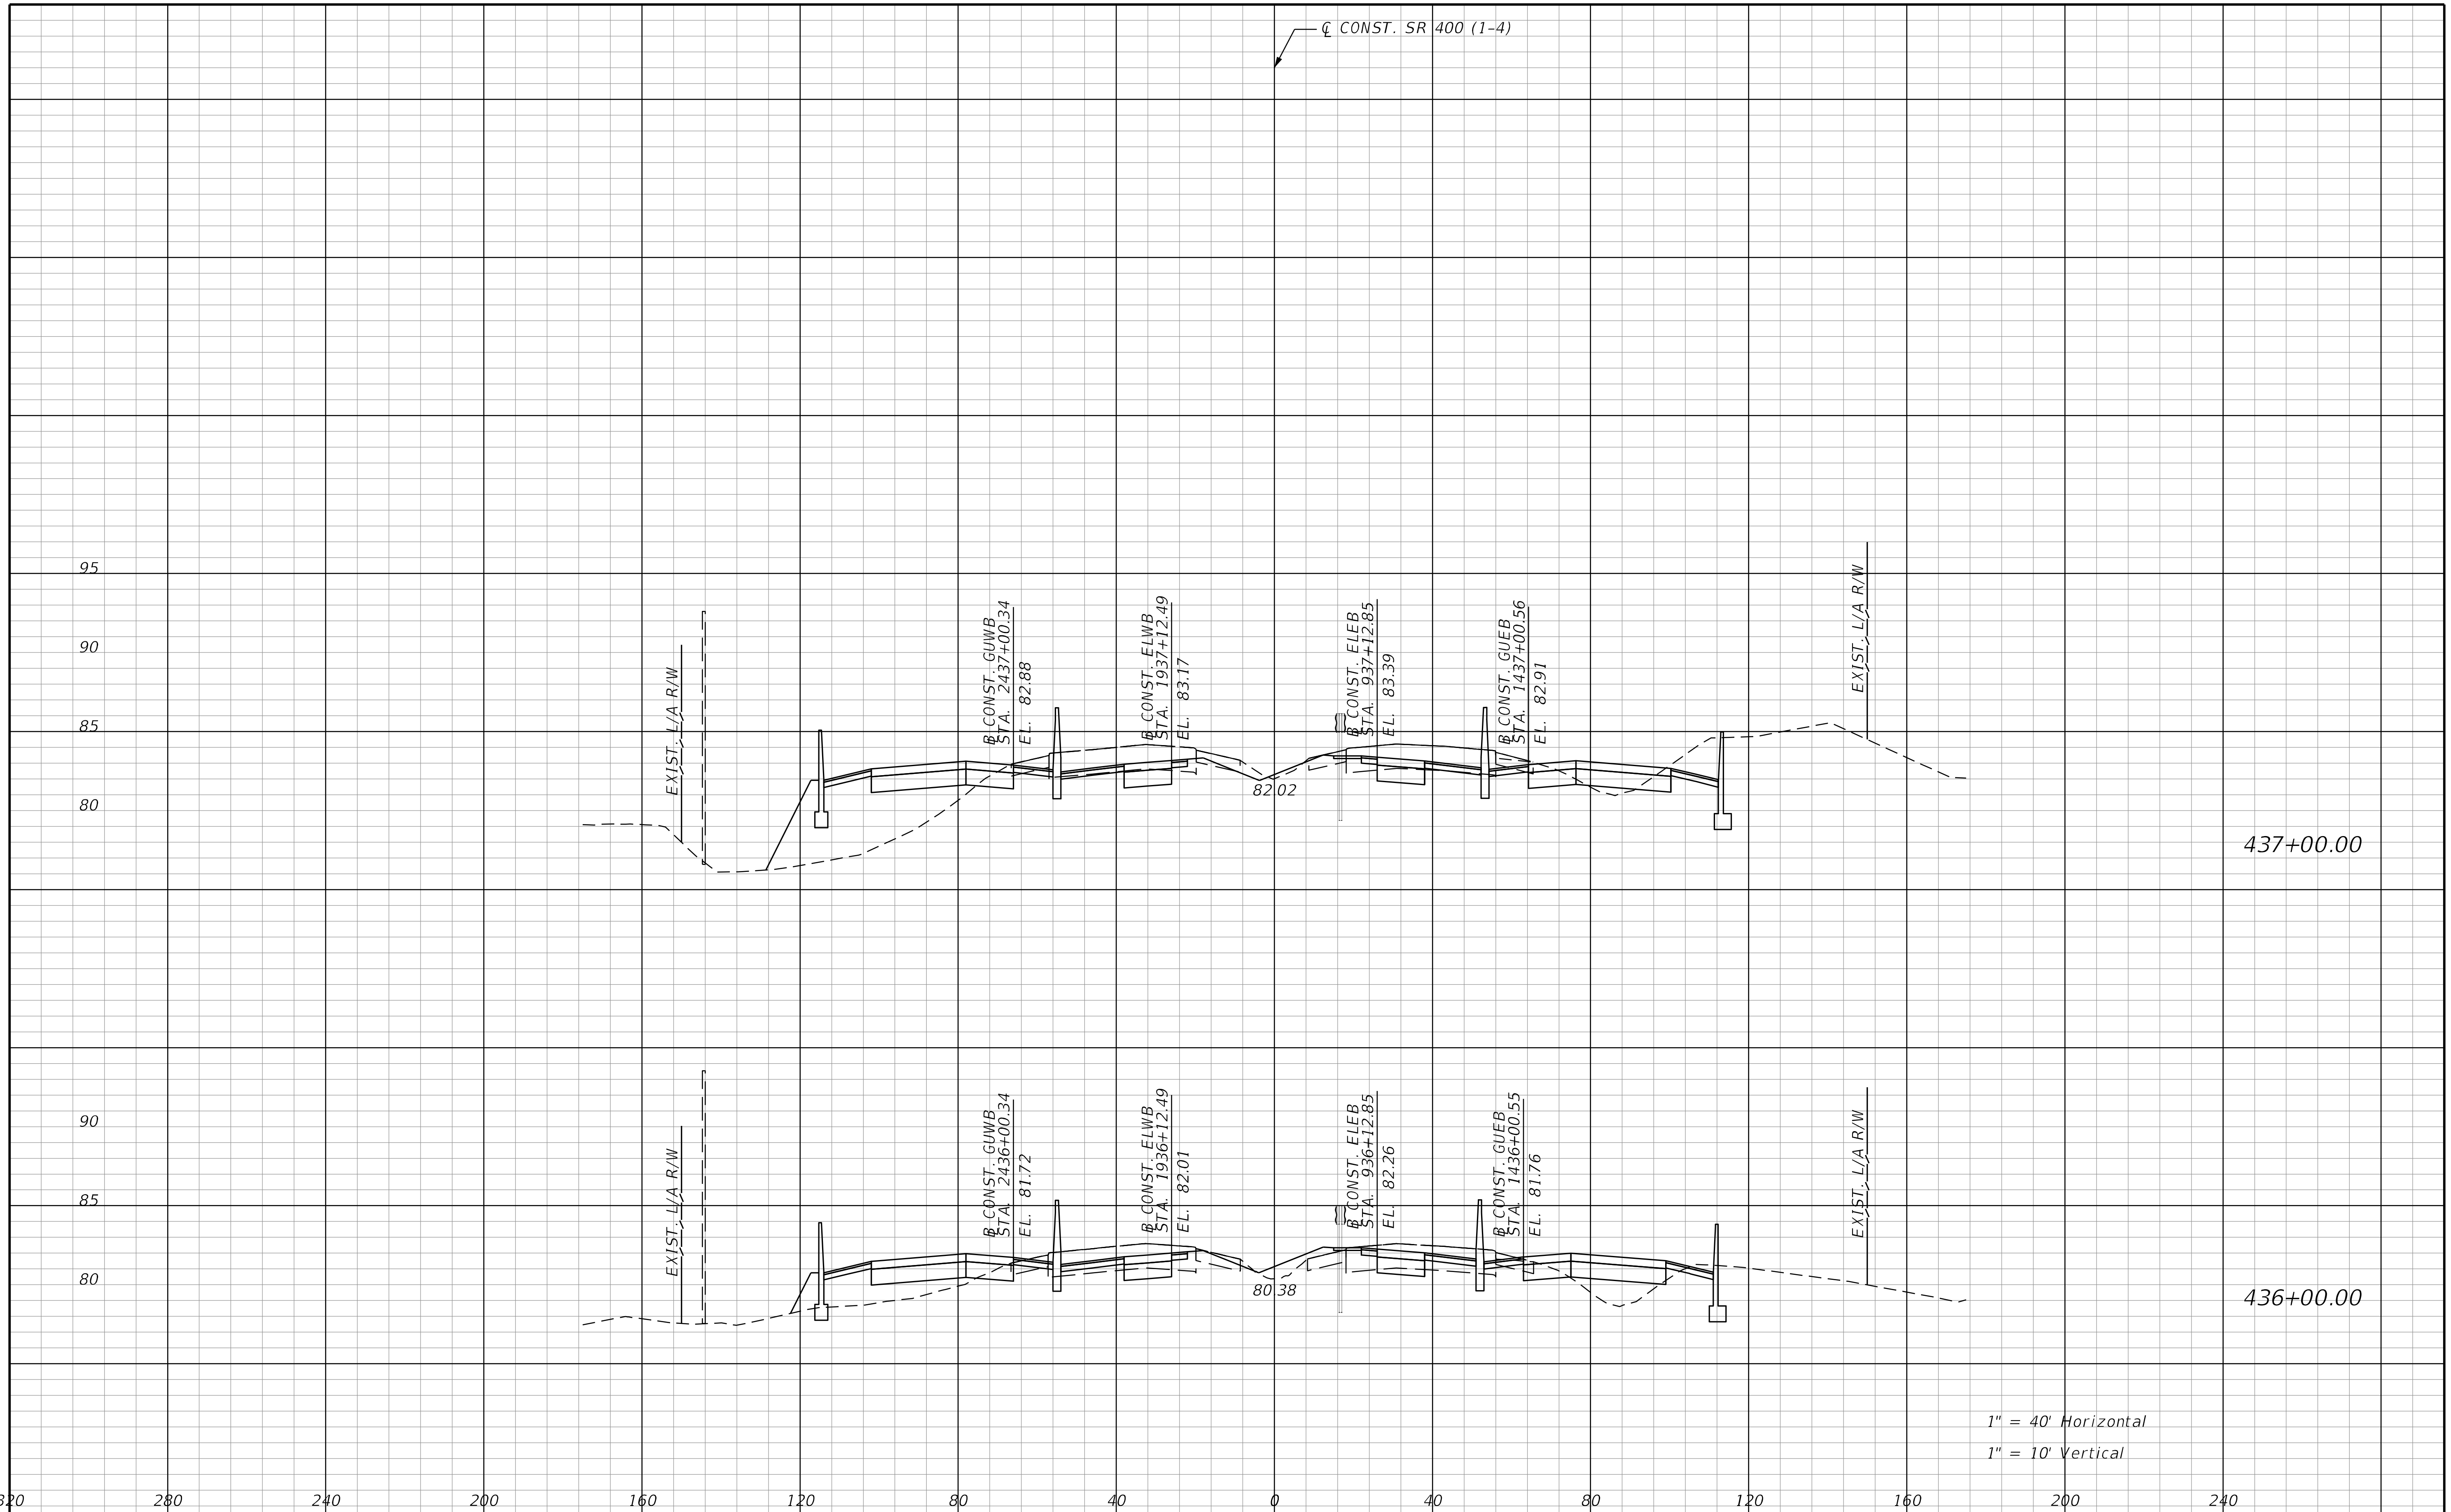

REVISIONS			
DATE	DESCRIPTION	DATE	DESCRIPTION

STANTEC CONSULTING SERVICES INC.
ENGINEER OF RECORD:
WILLIAM V. ANDERSON, P.E. NO.: 36682
11315 CORPORATE BLVD., SUITE 105
ORLANDO, FLORIDA 32817
(407) 823-8966
CERTIFICATE OF AUTHORIZATION NO. 27013

STATE OF FLORIDA
DEPARTMENT OF TRANSPORTATION

ROAD NO.	COUNTY	FINANCIAL PROJECT ID
SR400	VOLUSIA	408464-2-32-01

CROSS SECTIONS
SR 400 (I-4)

SHEET NO. 709

THE OFFICIAL RECORD OF THIS SHEET IS THE ELECTRONIC FILE DIGITALLY SIGNED AND SEALED UNDER RULE 61G15-23.004, F.A.C.

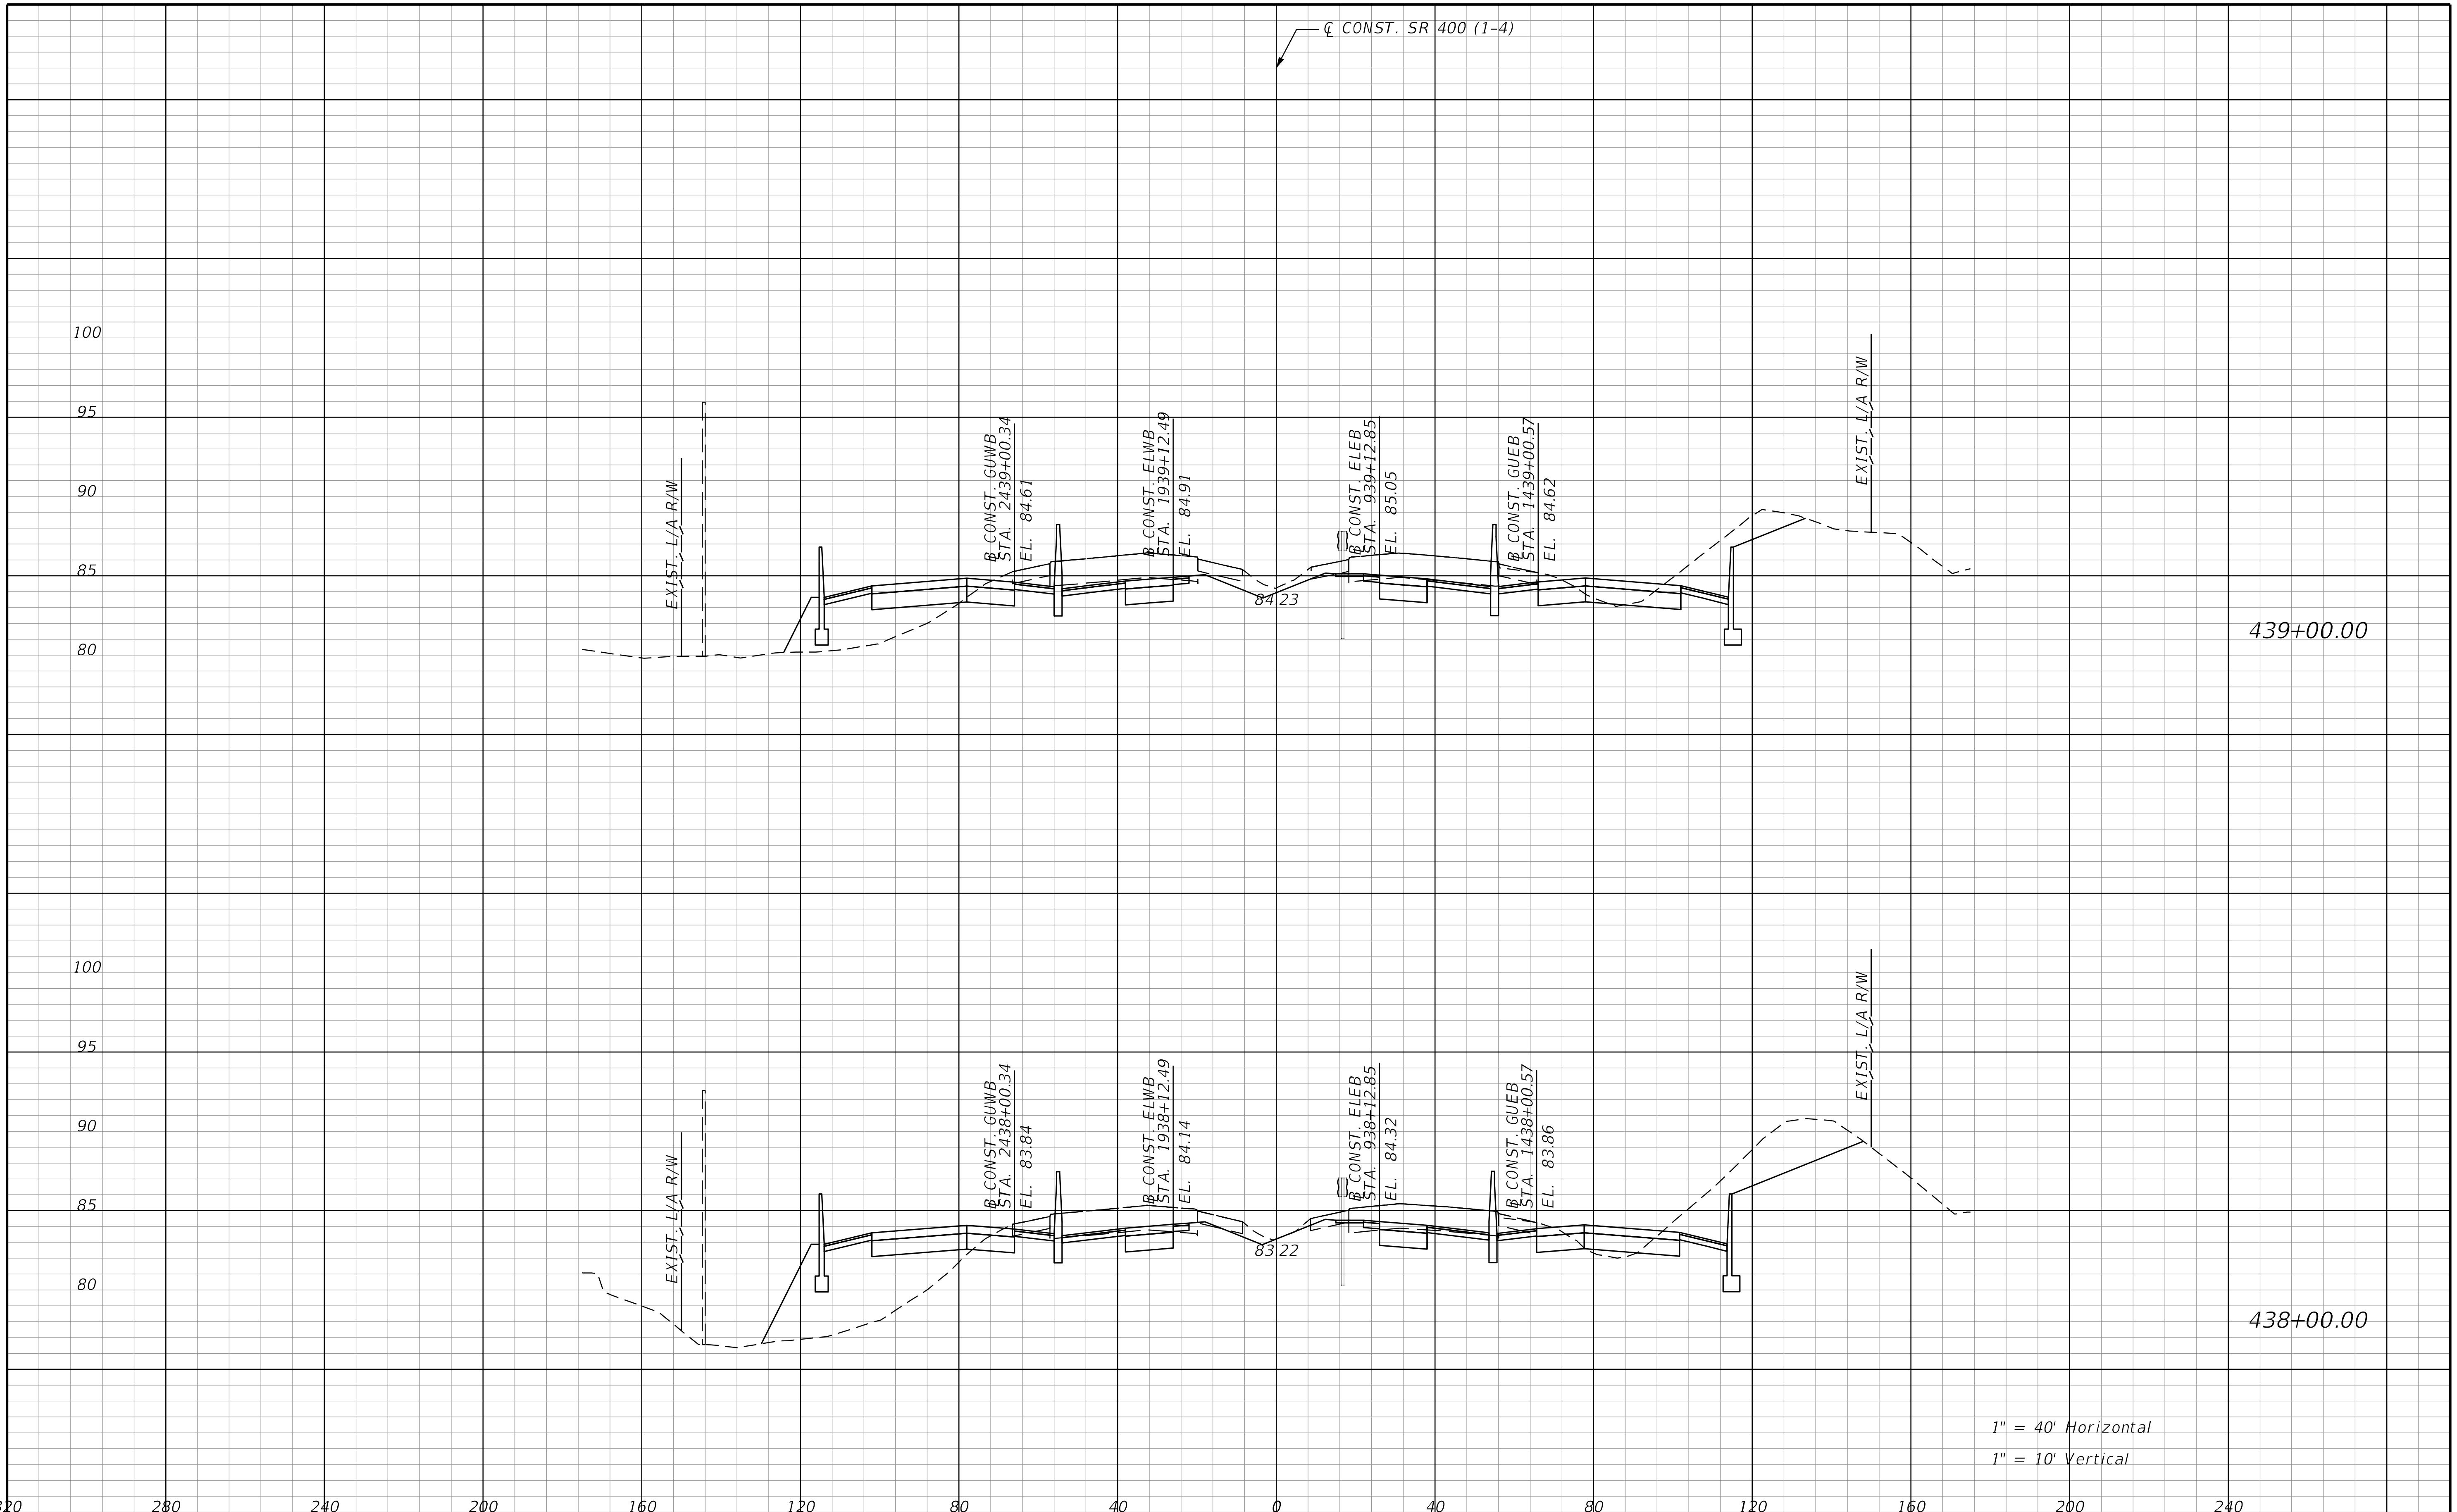

REVISIONS			
DATE	DESCRIPTION	DATE	DESCRIPTION

STANTEC CONSULTING SERVICES INC.
ENGINEER OF RECORD:
WILLIAM V. ANDERSON, P.E. NO.: 36682
11315 CORPORATE BLVD., SUITE 105
ORLANDO, FLORIDA 32817
(407) 823-8966
CERTIFICATE OF AUTHORIZATION NO. 27013

STATE OF FLORIDA
DEPARTMENT OF TRANSPORTATION

ROAD NO.	COUNTY	FINANCIAL PROJECT ID
SR400	VOLUSIA	408464-2-32-01

CROSS SECTIONS
SR 400 (I-4)

SHEET NO.
710

THE OFFICIAL RECORD OF THIS SHEET IS THE ELECTRONIC FILE DIGITALLY SIGNED AND SEALED UNDER RULE 61G15-23.004, F.A.C.

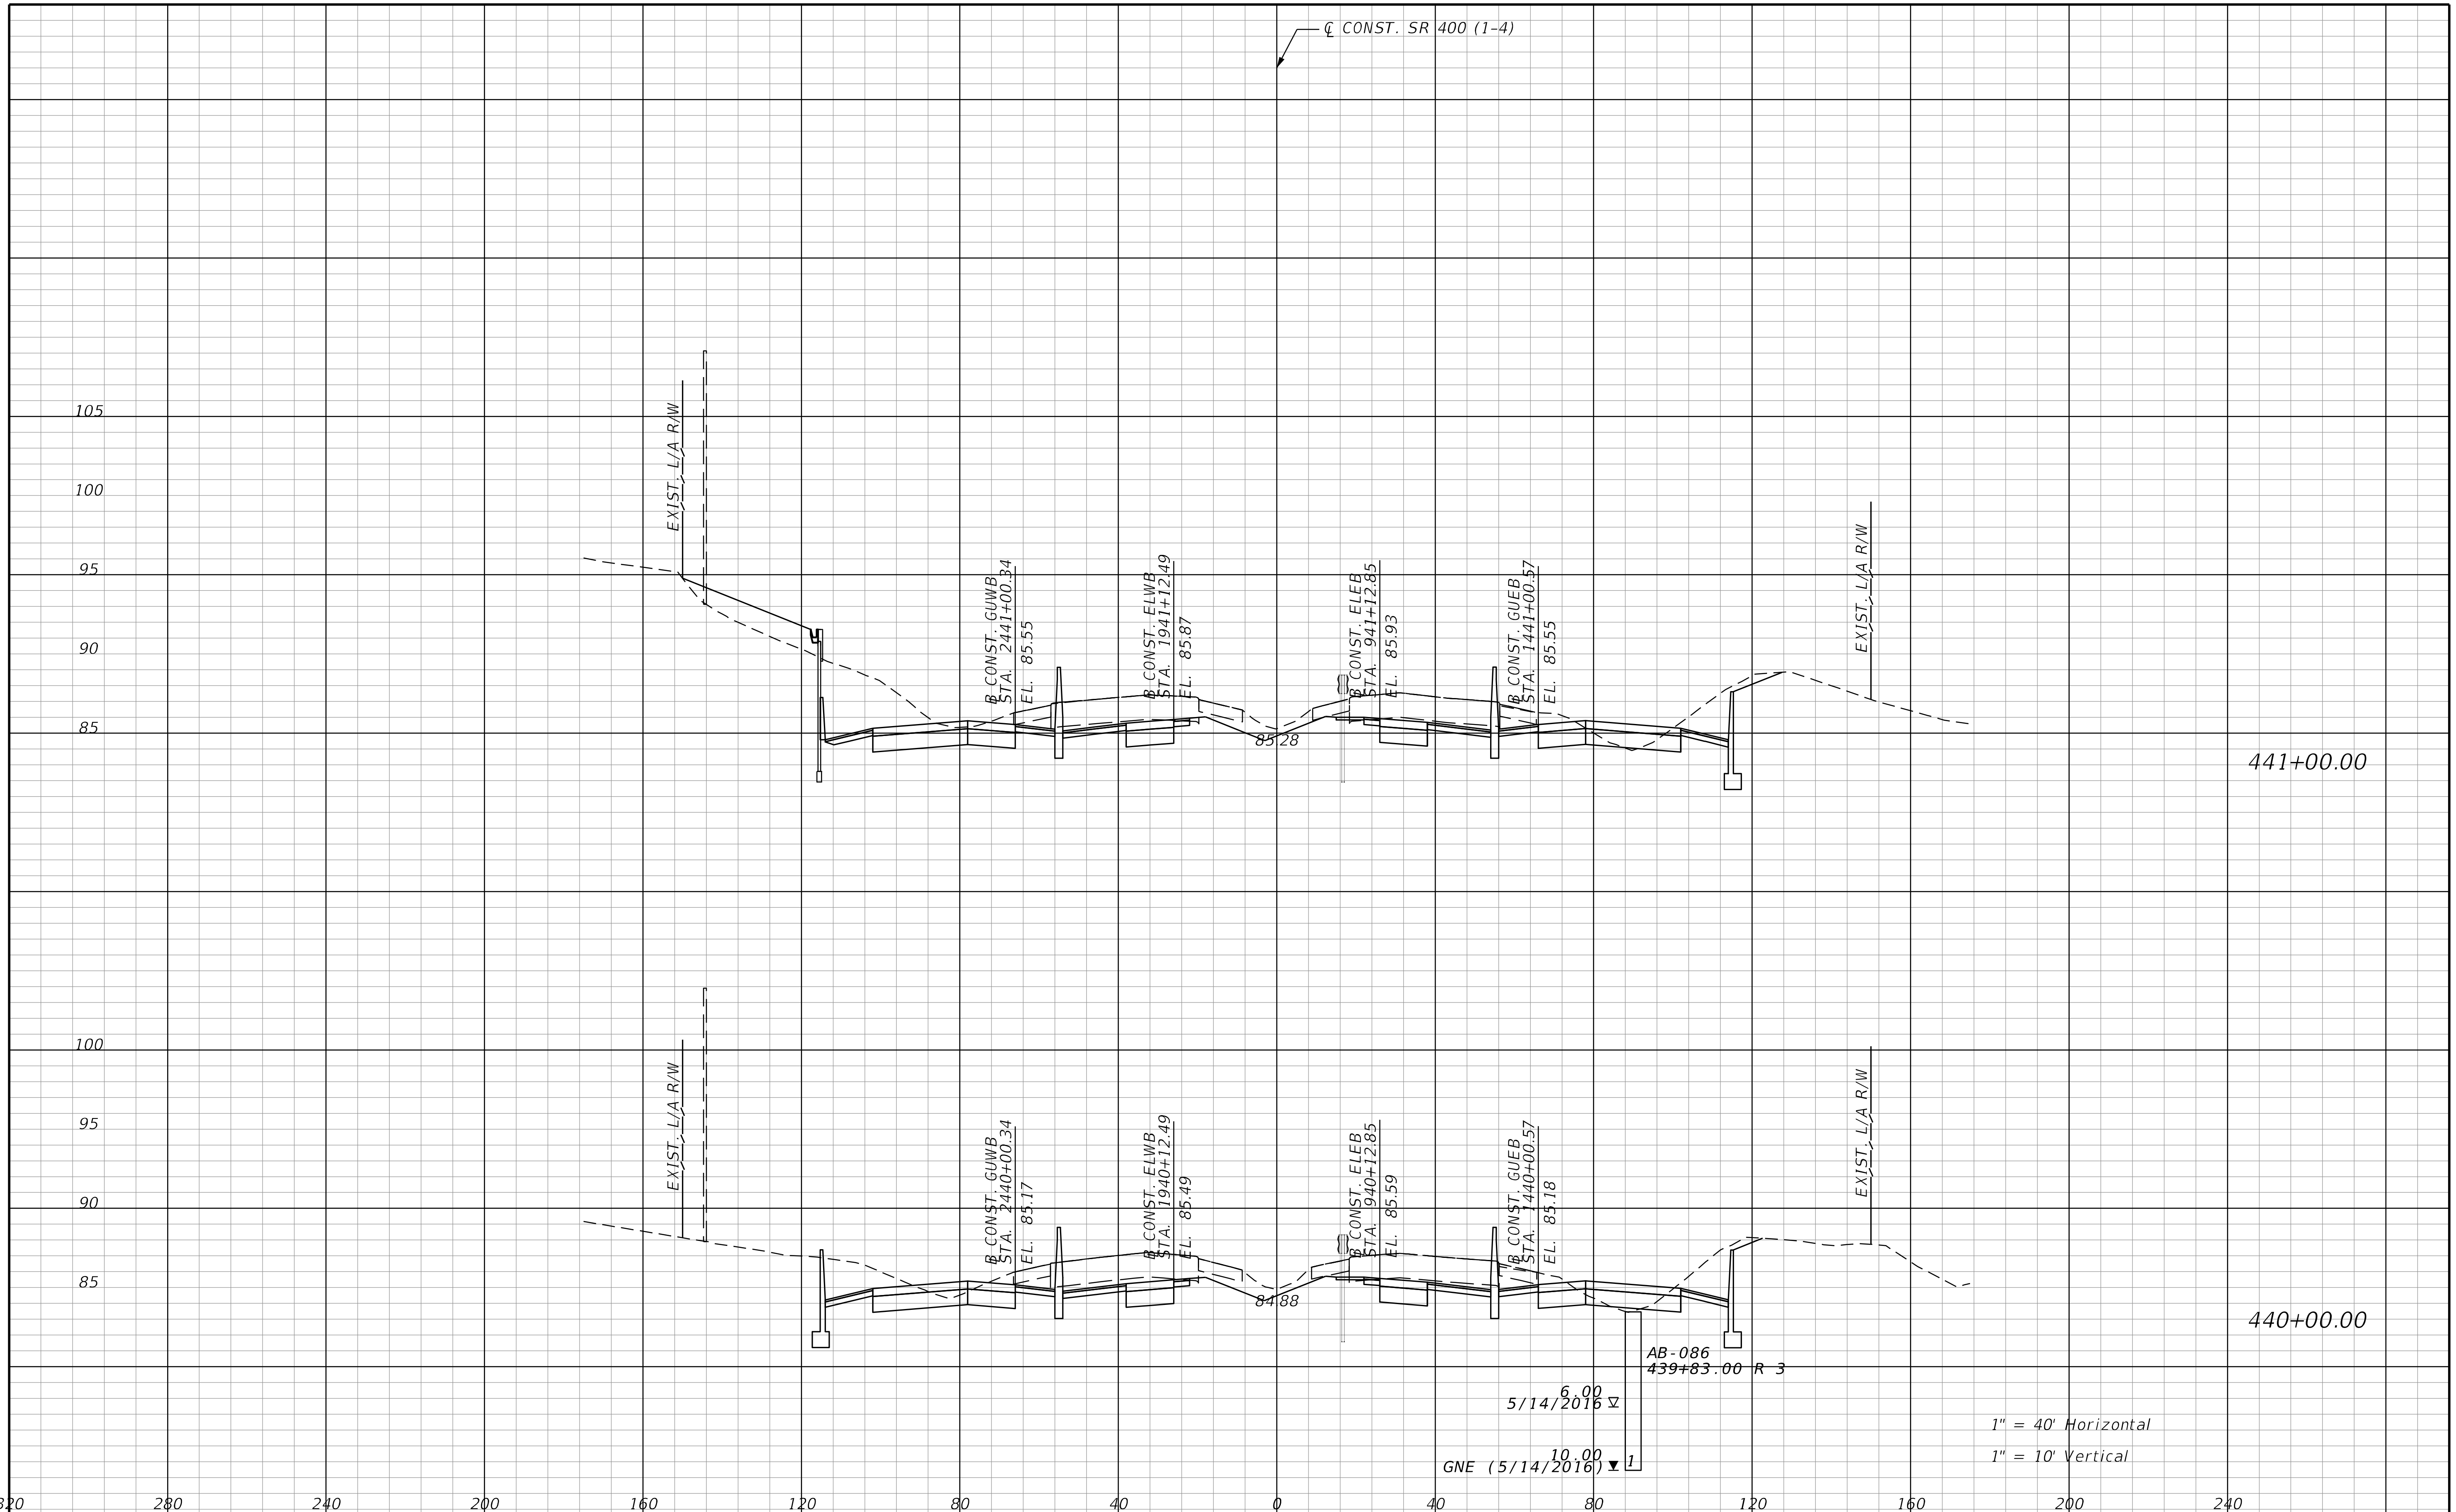

THE OFFICIAL RECORD OF THIS SHEET IS THE ELECTRONIC FILE DIGITALLY SIGNED AND SEALED UNDER RULE 61G15-23.004, F.A.C.

REVISIONS			
DATE	DESCRIPTION	DATE	DESCRIPTION

STANTEC CONSULTING SERVICES INC.
ENGINEER OF RECORD:
WILLIAM V. ANDERSON, P.E. NO.: 36682
11315 CORPORATE BLVD., SUITE 105
ORLANDO, FLORIDA 32817
(407) 823-8966
CERTIFICATE OF AUTHORIZATION NO. 27013

STATE OF FLORIDA
DEPARTMENT OF TRANSPORTATION

ROAD NO.	COUNTY	FINANCIAL PROJECT ID
SR400	VOLUSIA	408464-2-32-01

CROSS SECTIONS
SR 400 (I-4)

SHEET NO.
711

jchassee 6/14/2019 4:26:29 PM Rdxsrd_shg V:\2158\active\CADD\40846423201\roadway\RDXSRD01.dgn

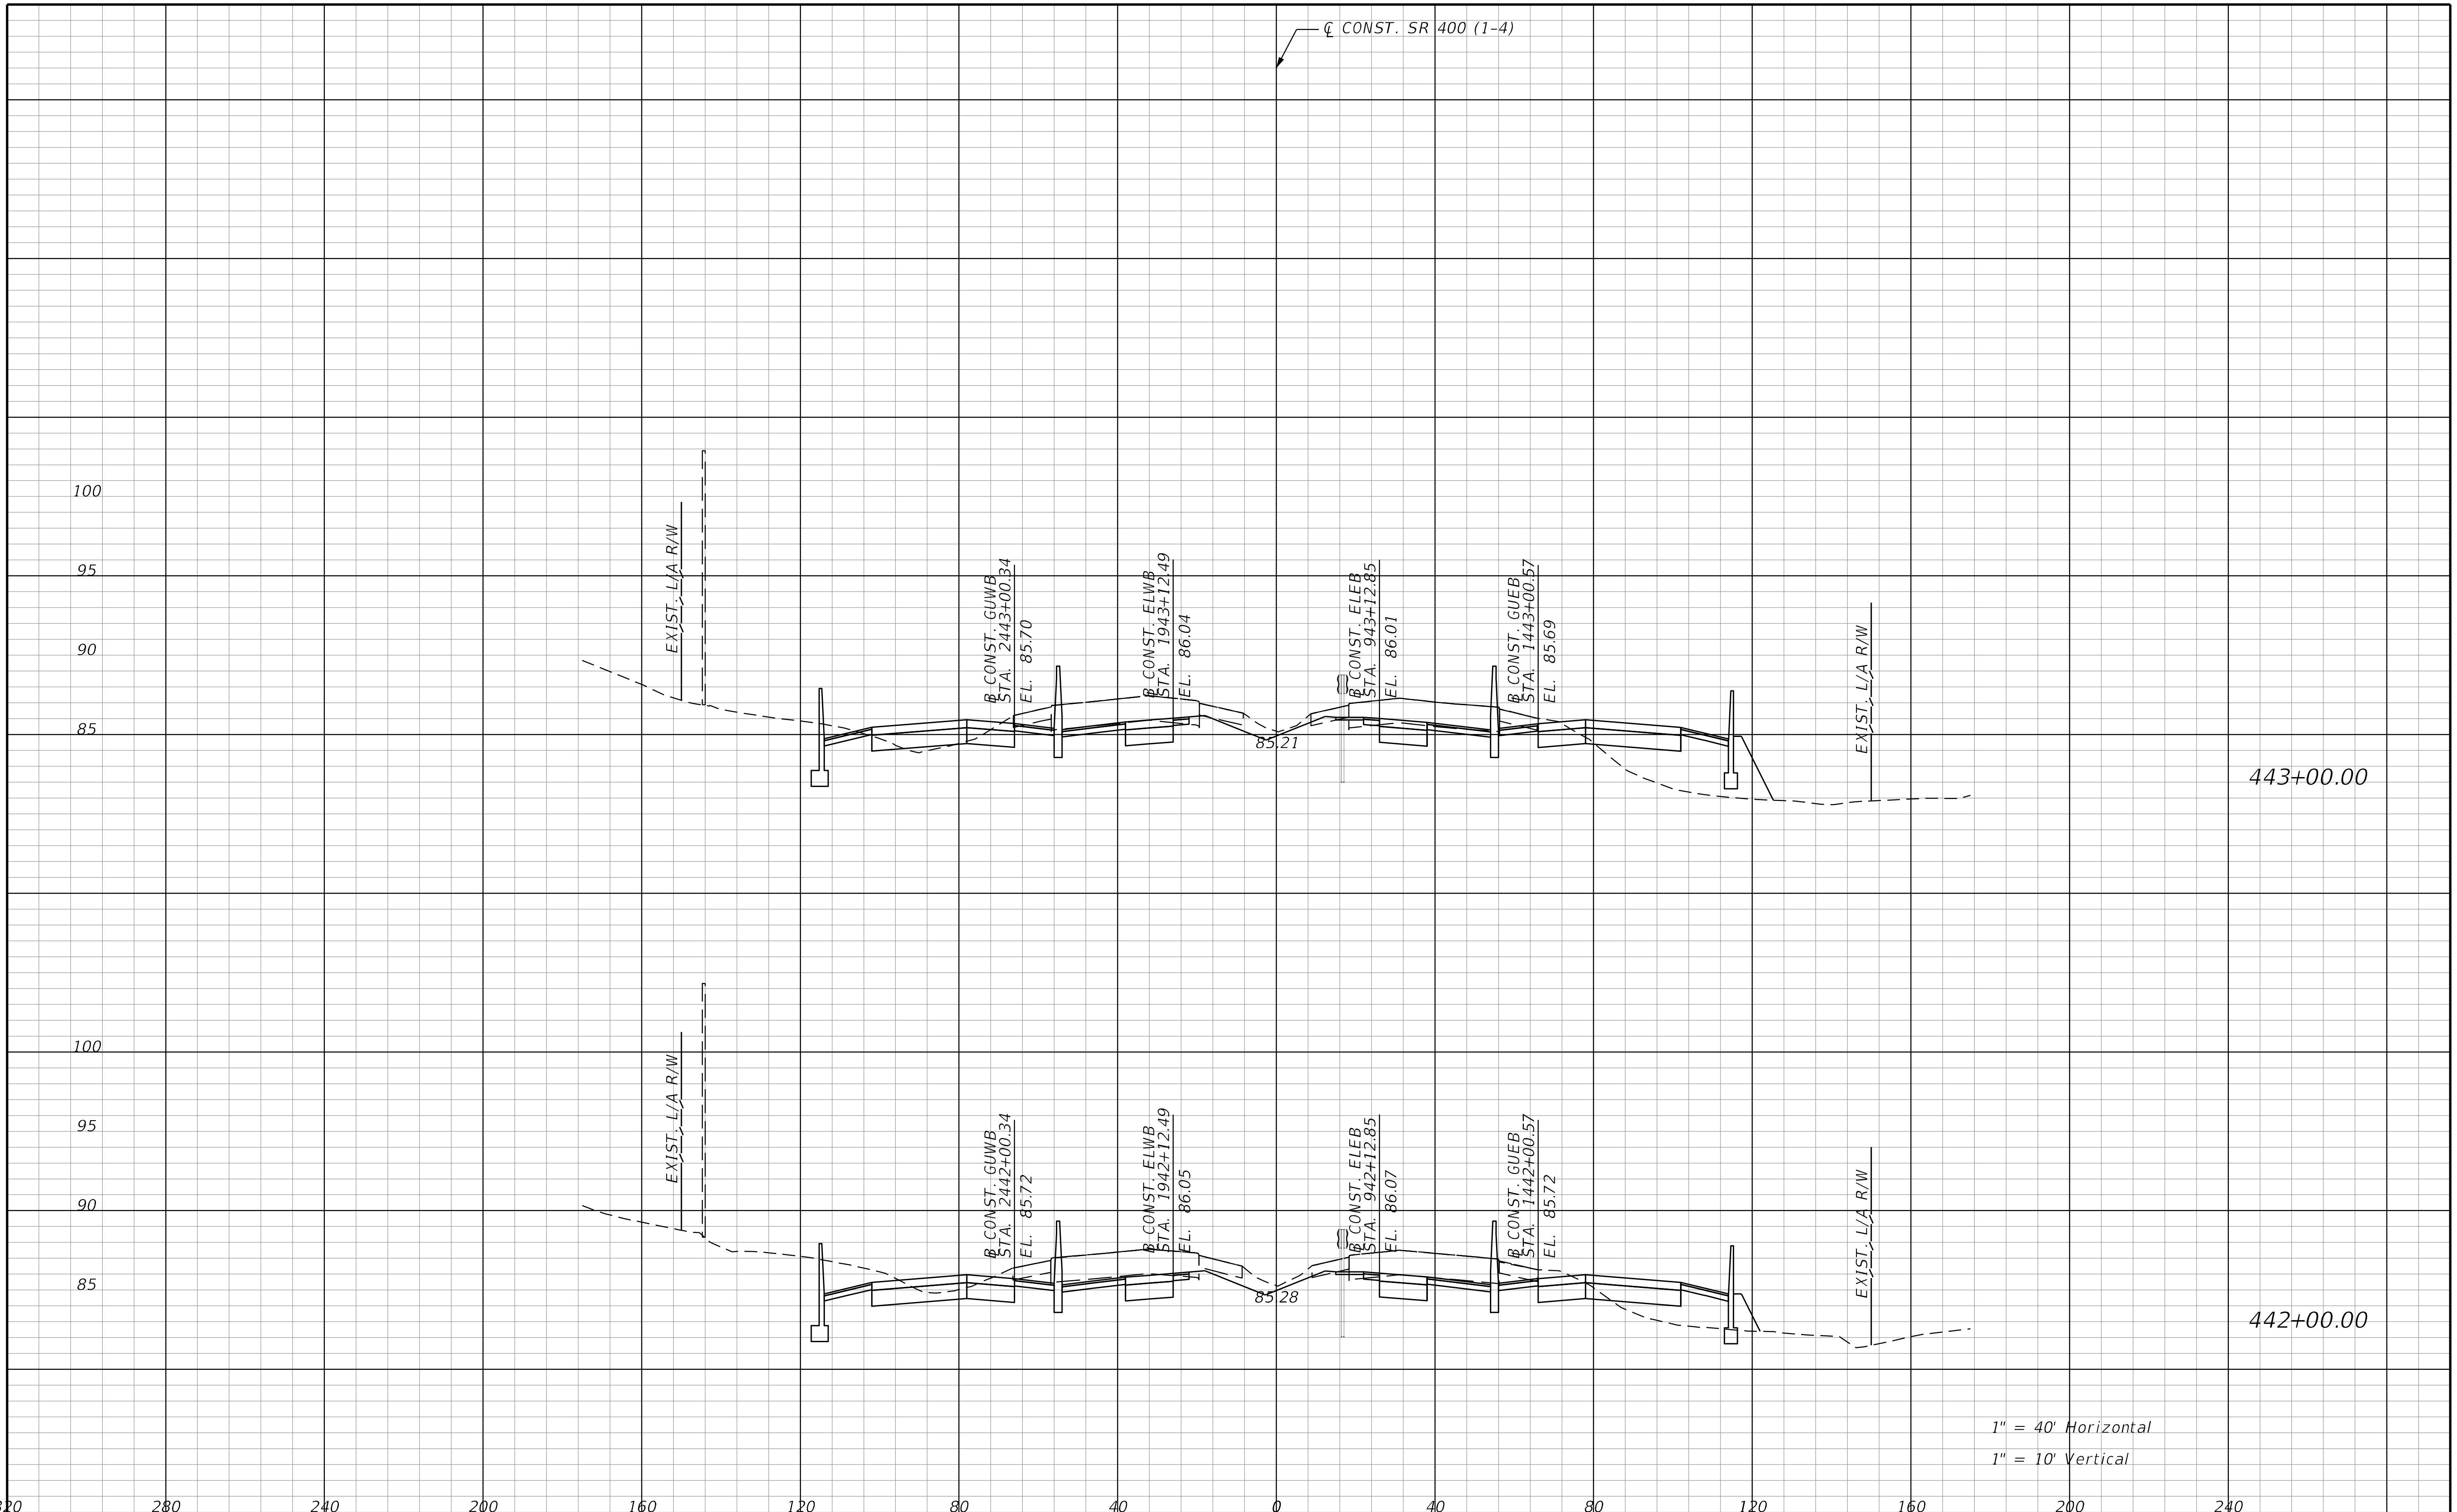

REVISIONS			
DATE	DESCRIPTION	DATE	DESCRIPTION

STANTEC CONSULTING SERVICES INC.
ENGINEER OF RECORD:
WILLIAM V. ANDERSON, P.E. NO.: 36682
11315 CORPORATE BLVD., SUITE 105
ORLANDO, FLORIDA 32817
(407) 823-8966
CERTIFICATE OF AUTHORIZATION NO. 27013

STATE OF FLORIDA
DEPARTMENT OF TRANSPORTATION

ROAD NO.	COUNTY	FINANCIAL PROJECT ID
SR400	VOLUSIA	408464-2-32-01

CROSS SECTIONS
SR 400 (I-4)

SHEET NO.
712

THE OFFICIAL RECORD OF THIS SHEET IS THE ELECTRONIC FILE DIGITALLY SIGNED AND SEALED UNDER RULE 61G15-23.004, F.A.C.

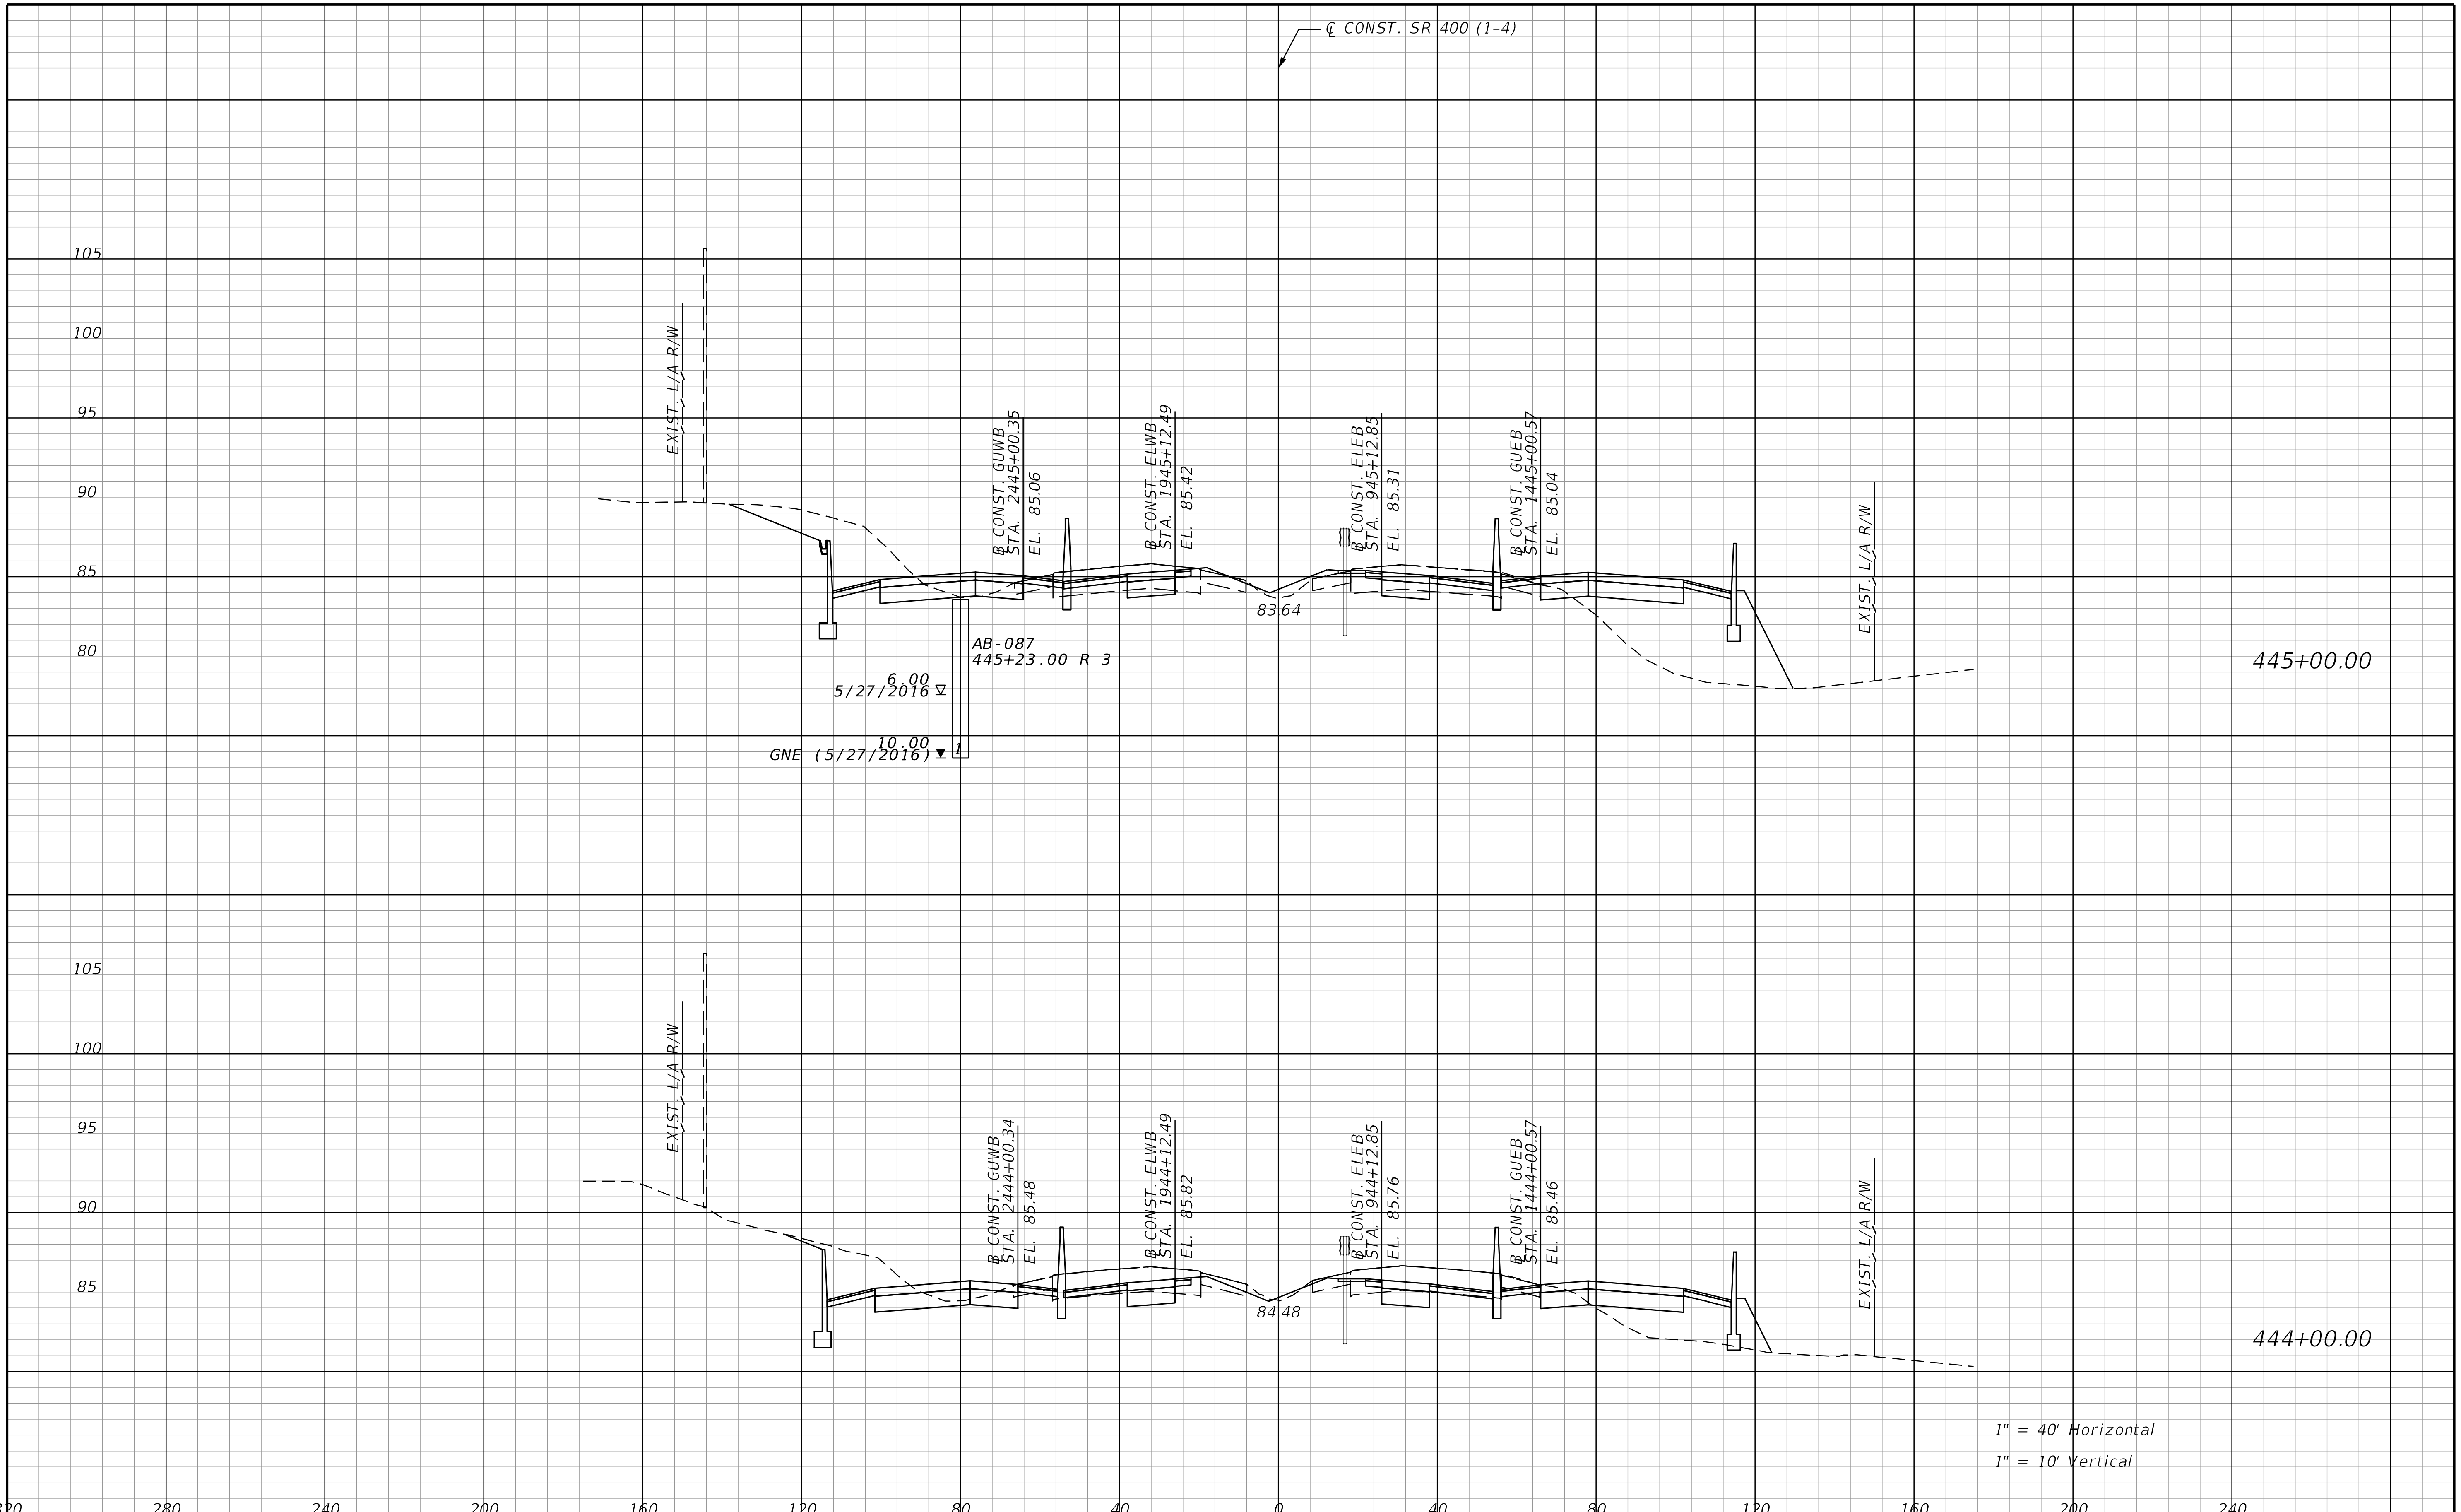

REVISIONS			
DATE	DESCRIPTION	DATE	DESCRIPTION

STANTEC CONSULTING SERVICES INC.
ENGINEER OF RECORD:
WILLIAM V. ANDERSON, P.E. NO.: 36682
11315 CORPORATE BLVD., SUITE 105
ORLANDO, FLORIDA 32817
(407) 823-8966
CERTIFICATE OF AUTHORIZATION NO. 27013

STATE OF FLORIDA
DEPARTMENT OF TRANSPORTATION

ROAD NO.	COUNTY	FINANCIAL PROJECT ID
SR400	VOLUSIA	408464-2-32-01

CROSS SECTIONS
SR 400 (I-4)

SHEET NO.
713

THE OFFICIAL RECORD OF THIS SHEET IS THE ELECTRONIC FILE DIGITALLY SIGNED AND SEALED UNDER RULE 61G15-23.004, F.A.C.

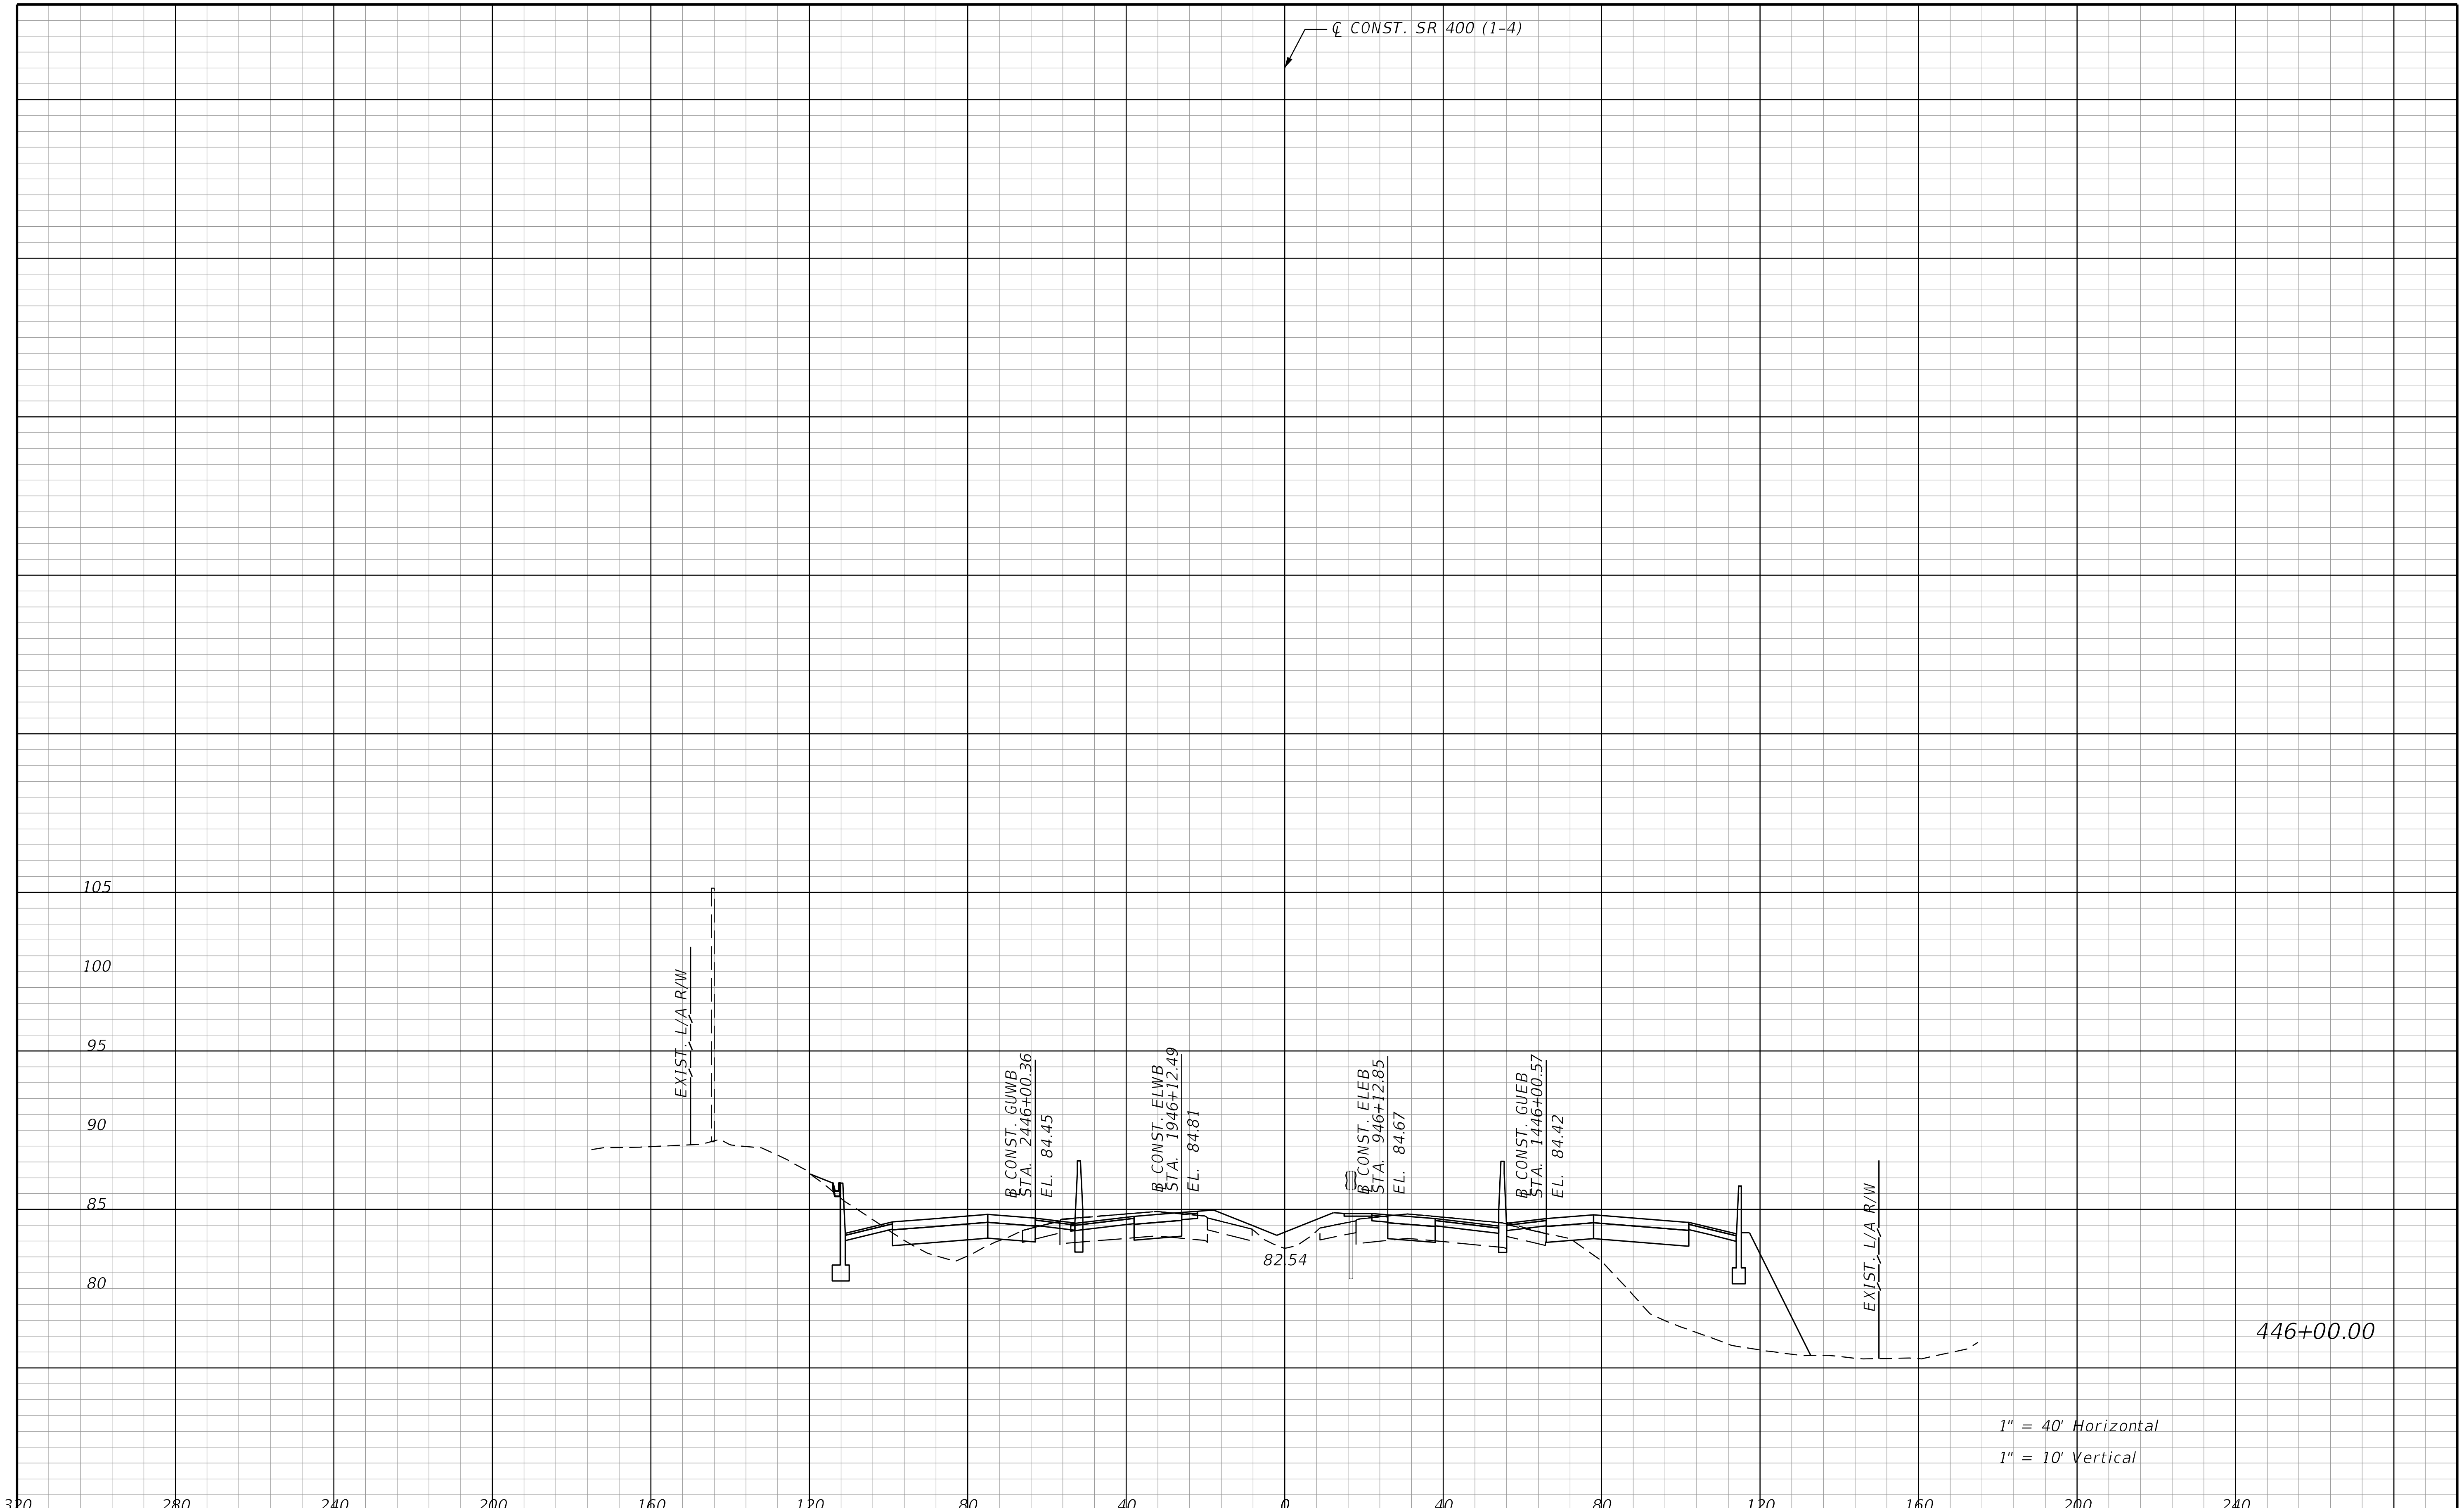

THE OFFICIAL RECORD OF THIS SHEET IS THE ELECTRONIC FILE DIGITALLY SIGNED AND SEALED UNDER RULE 61G15-23.004, F.A.C.

REVISIONS			
DATE	DESCRIPTION	DATE	DESCRIPTION

STANTEC CONSULTING SERVICES INC.
ENGINEER OF RECORD:
WILLIAM V. ANDERSON, P.E. NO.: 36682
11315 CORPORATE BLVD., SUITE 105
ORLANDO, FLORIDA 32817
(407) 823-8966
CERTIFICATE OF AUTHORIZATION NO. 27013

STATE OF FLORIDA
DEPARTMENT OF TRANSPORTATION

ROAD NO.	COUNTY	FINANCIAL PROJECT ID
SR400	VOLUSIA	408464-2-32-01

CROSS SECTIONS
SR 400 (I-4)

SHEET NO.
714

jchassee 6/14/2019 4:26:30 PM Rdxsrd_shg V:\2158\active\CADD\40846423201\roadway\RDXSRD01.dgn

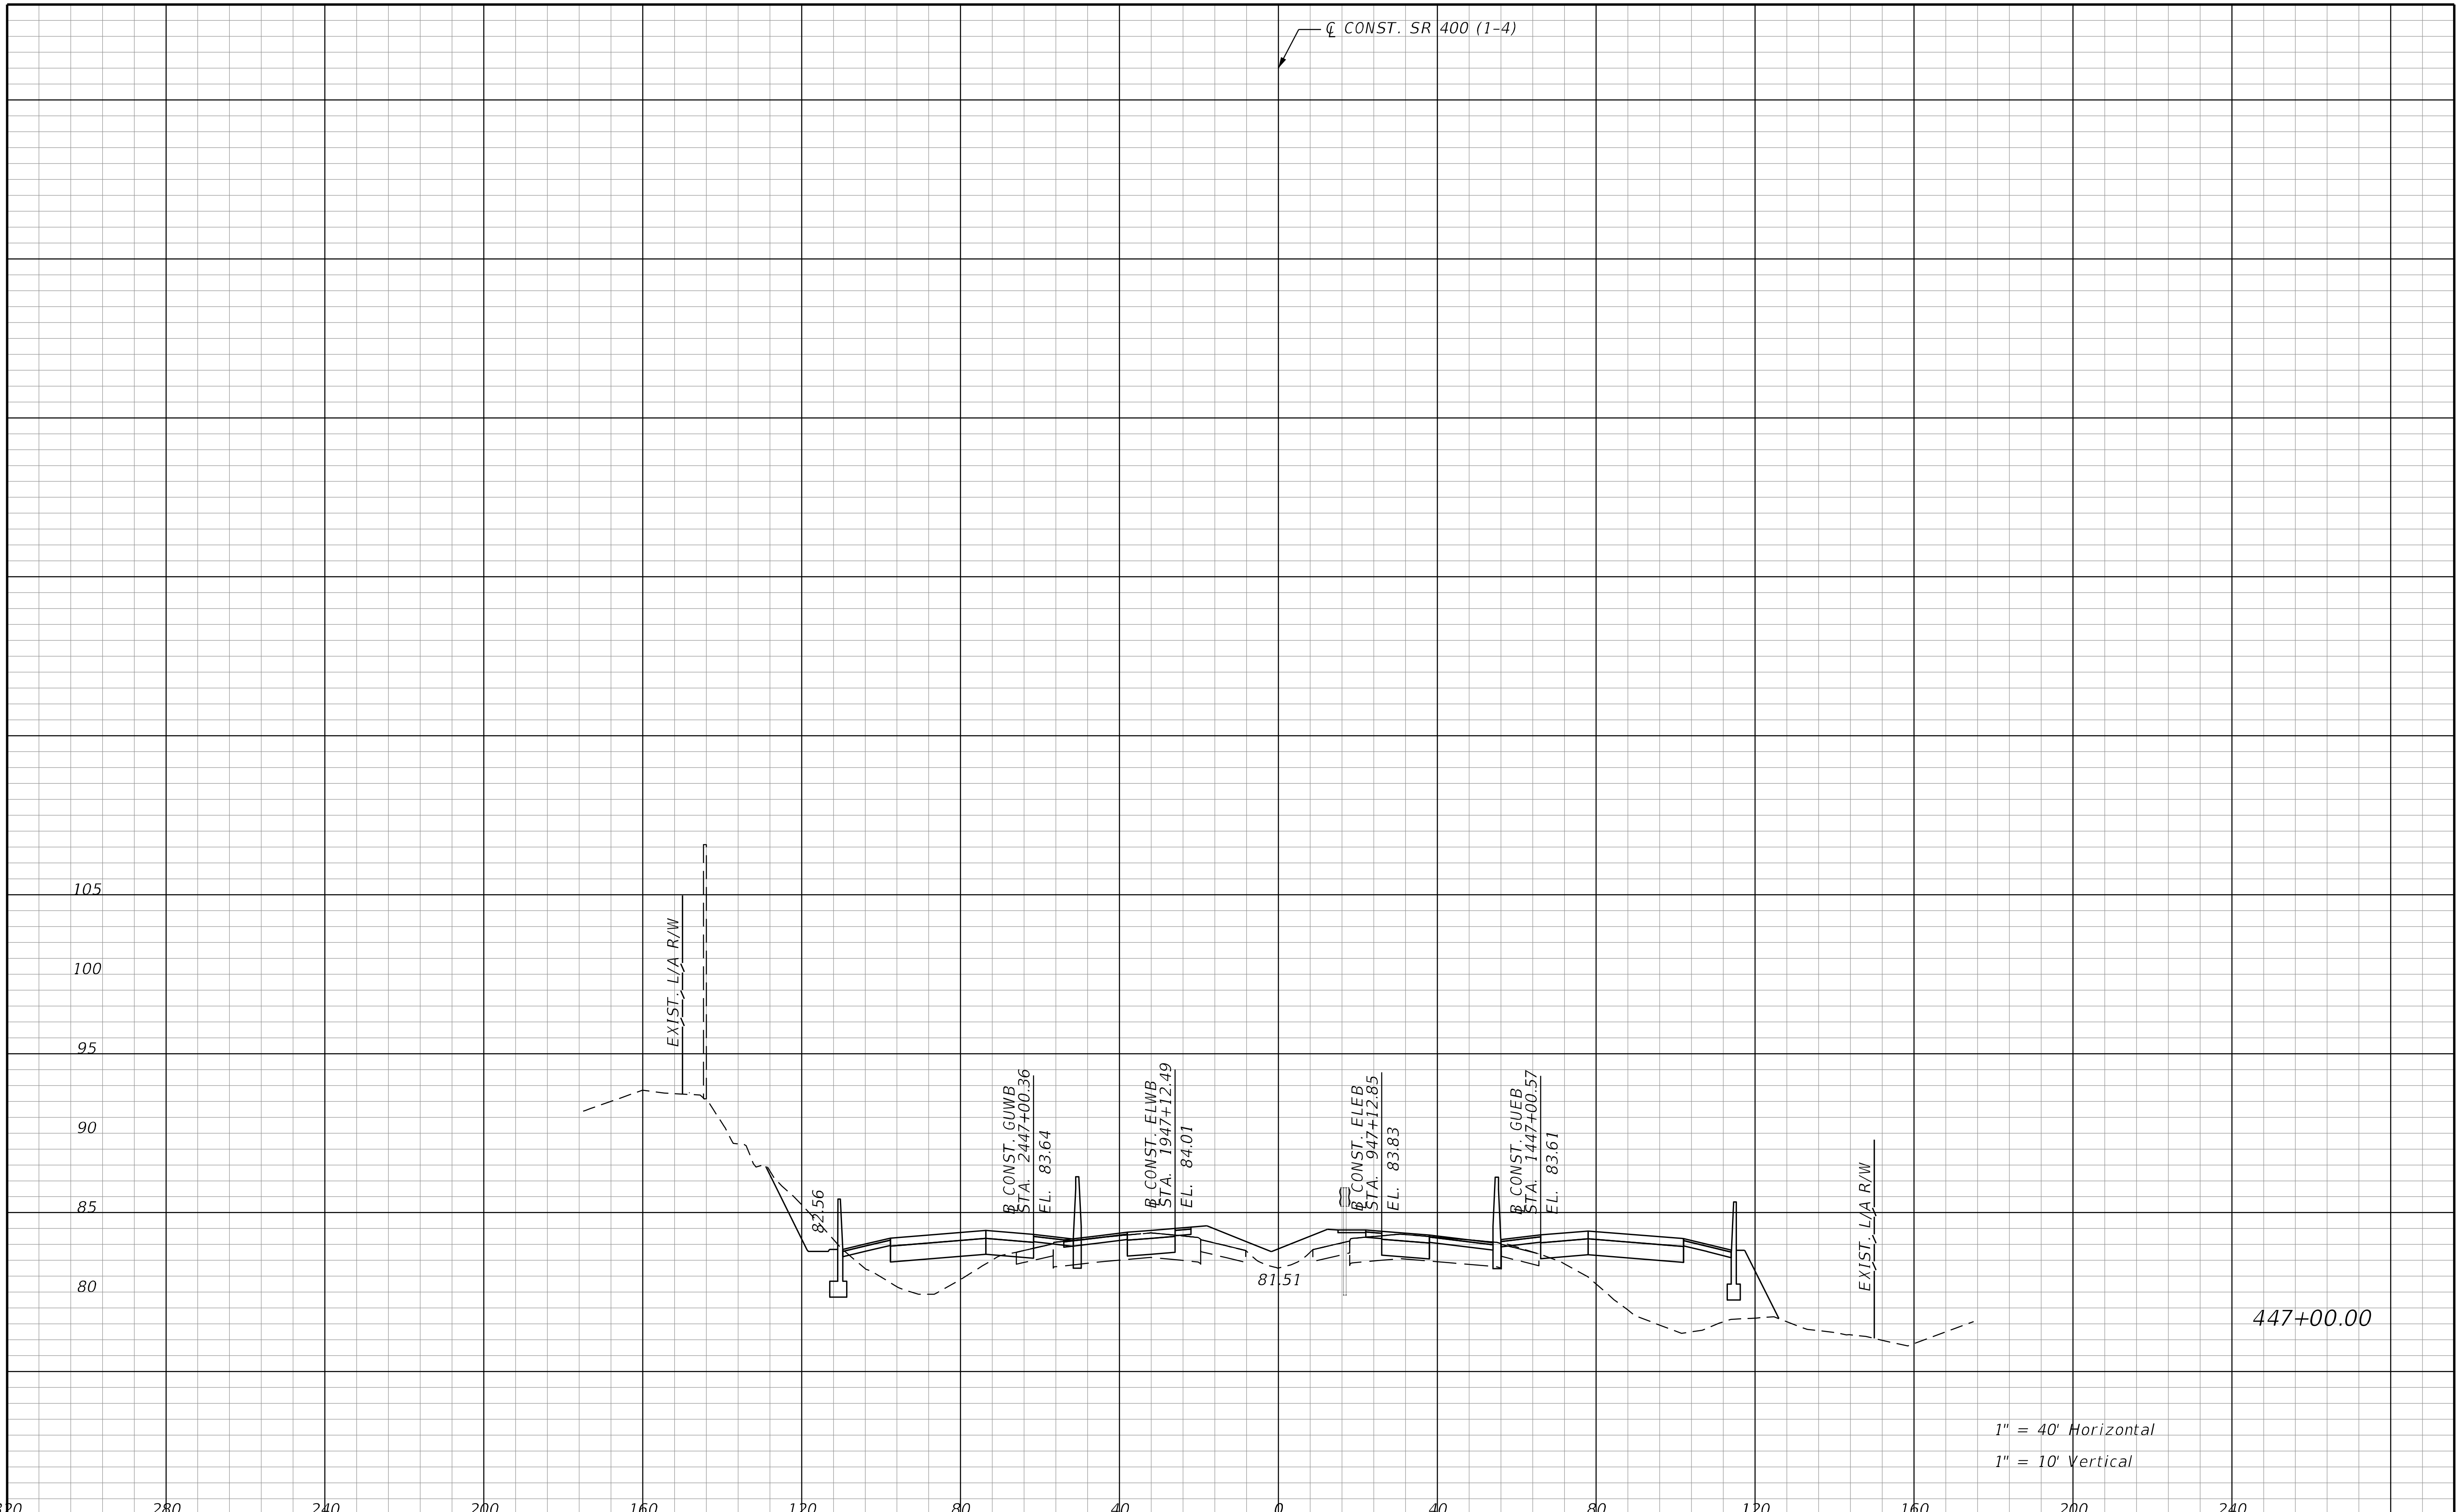

REVISIONS			
DATE	DESCRIPTION	DATE	DESCRIPTION

STANTEC CONSULTING SERVICES INC.
ENGINEER OF RECORD:
WILLIAM V. ANDERSON, P.E. NO.: 36682
11315 CORPORATE BLVD., SUITE 105
ORLANDO, FLORIDA 32817
(407) 823-8966
CERTIFICATE OF AUTHORIZATION NO. 27013

STATE OF FLORIDA
DEPARTMENT OF TRANSPORTATION

ROAD NO.	COUNTY	FINANCIAL PROJECT ID
SR400	VOLUSIA	408464-2-32-01

CROSS SECTIONS
SR 400 (I-4)

SHEET NO.
715

THE OFFICIAL RECORD OF THIS SHEET IS THE ELECTRONIC FILE DIGITALLY SIGNED AND SEALED UNDER RULE 61G15-23.004, F.A.C.

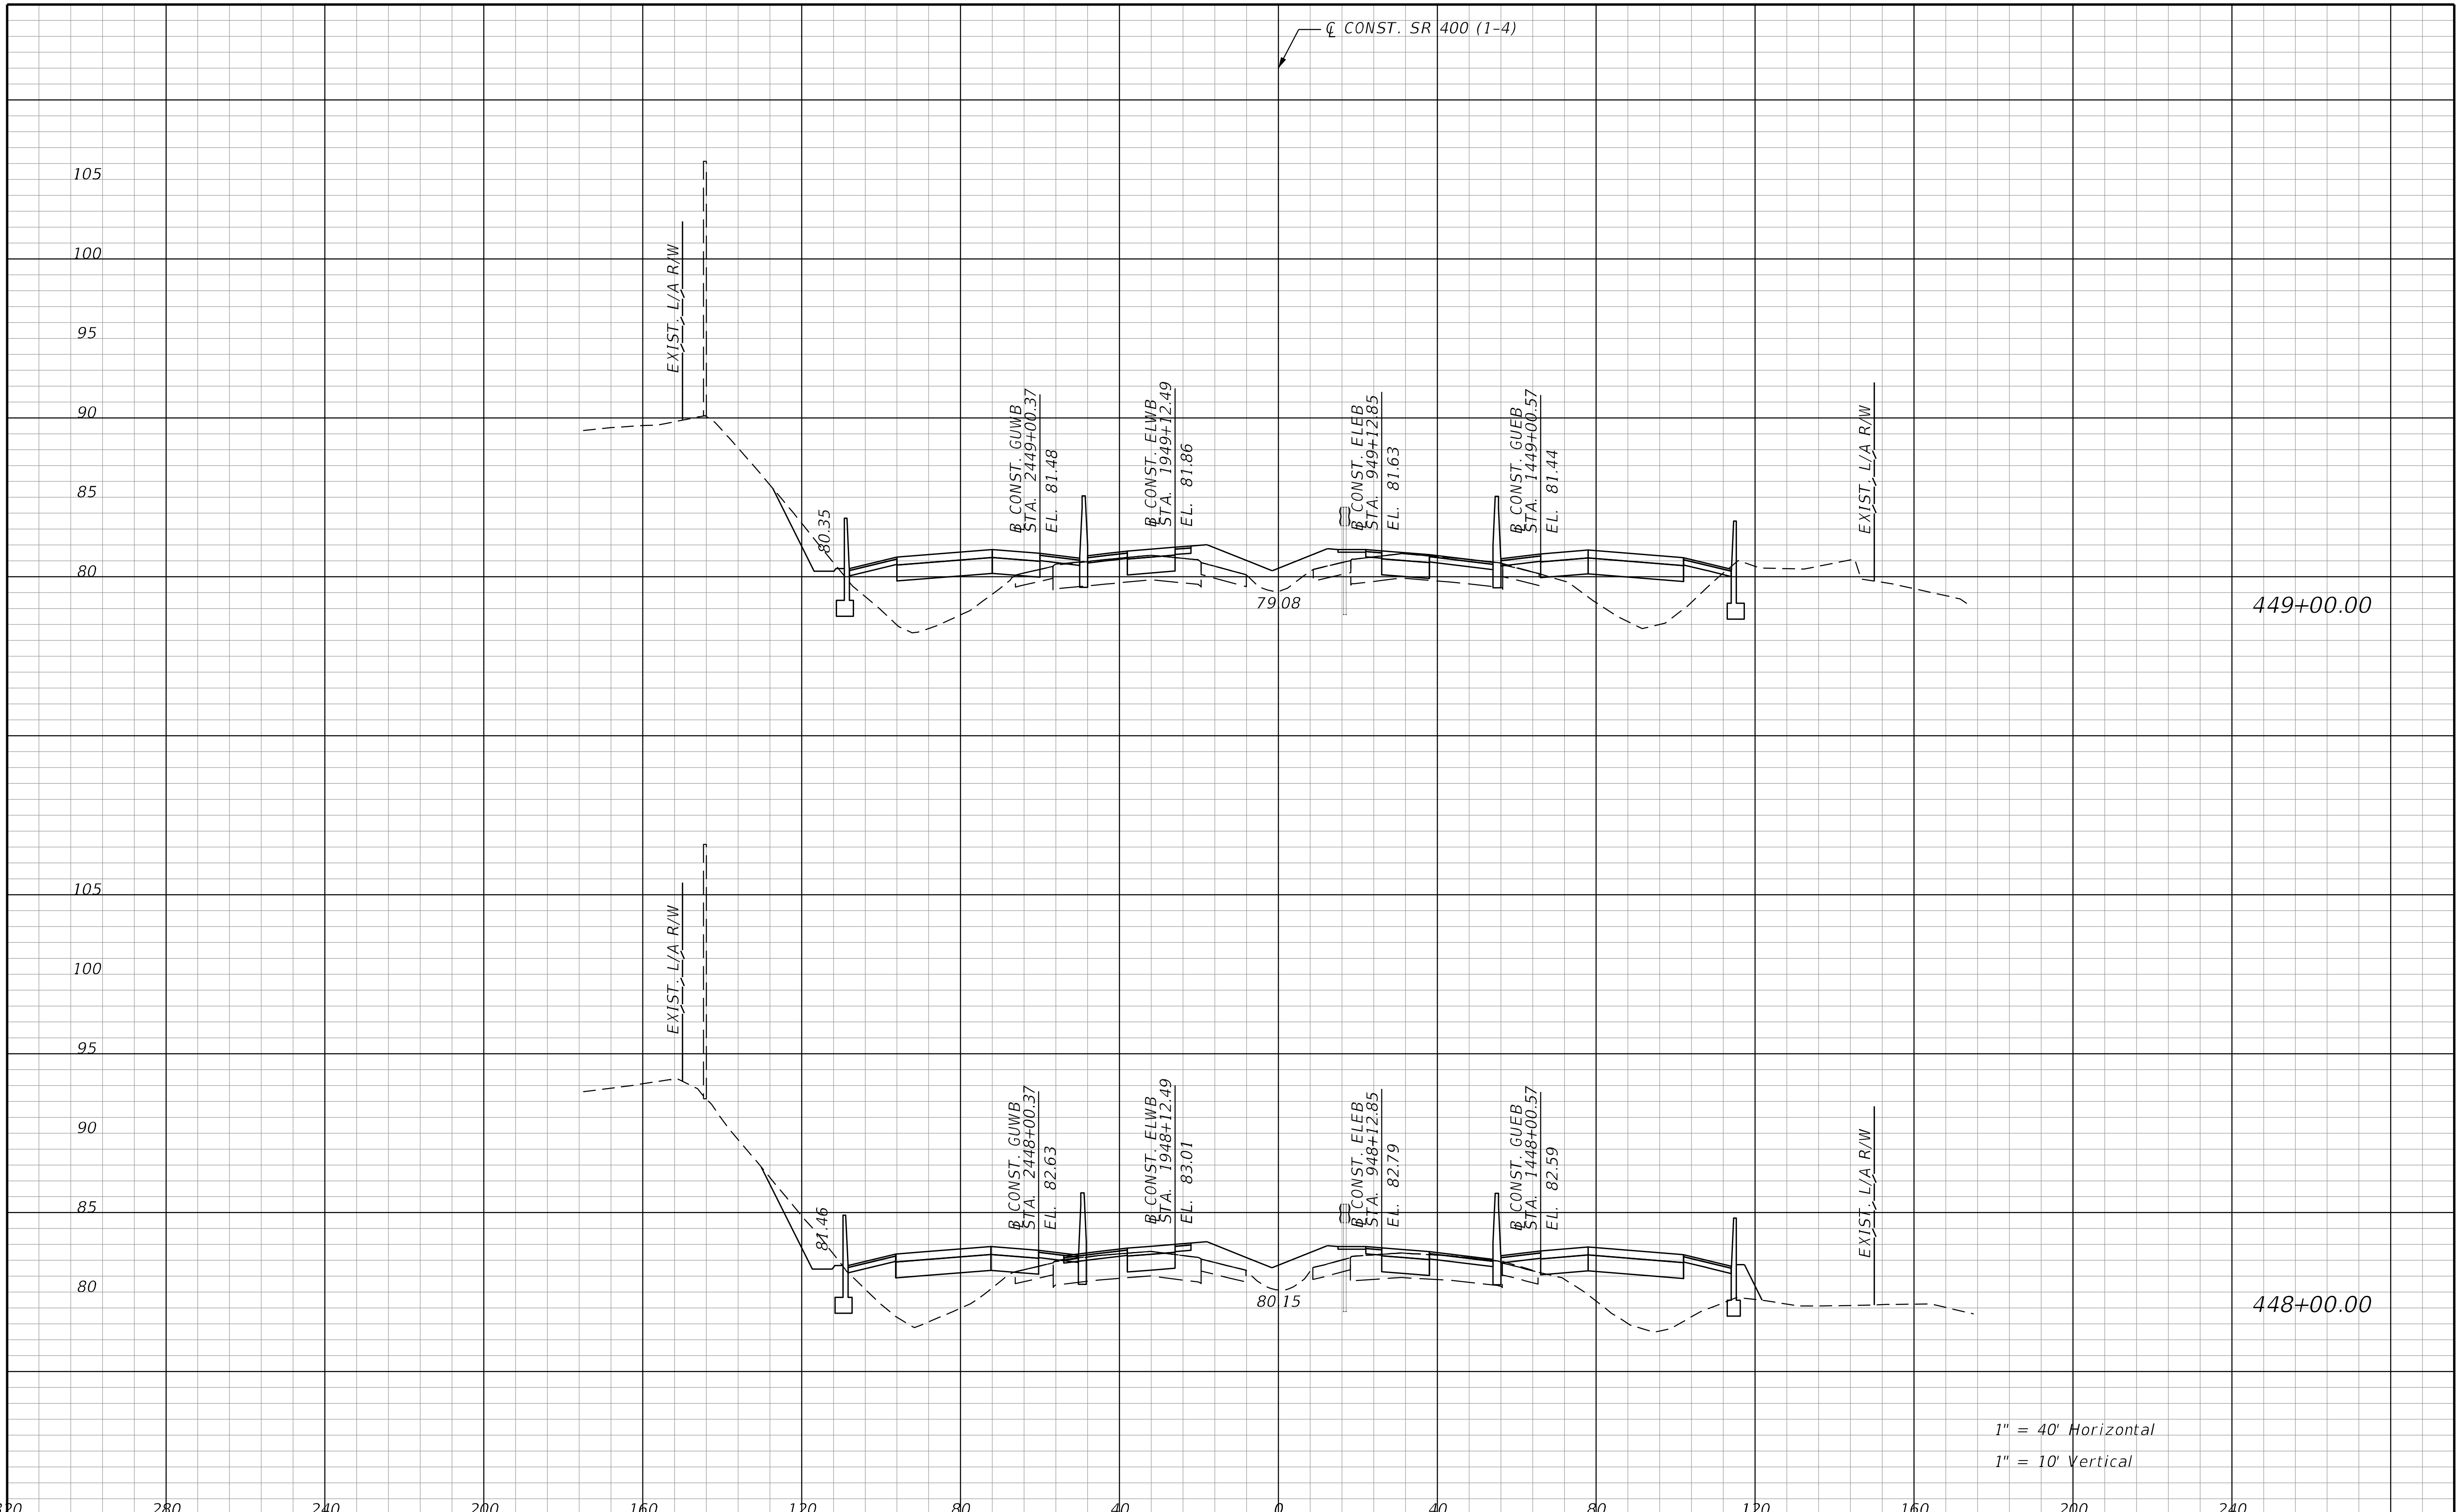

REVISIONS			
DATE	DESCRIPTION	DATE	DESCRIPTION

STANTEC CONSULTING SERVICES INC.
ENGINEER OF RECORD:
WILLIAM V. ANDERSON, P.E. NO.: 36682
11315 CORPORATE BLVD., SUITE 105
ORLANDO, FLORIDA 32817
(407) 823-8966
CERTIFICATE OF AUTHORIZATION NO. 27013

STATE OF FLORIDA
DEPARTMENT OF TRANSPORTATION

ROAD NO.	COUNTY	FINANCIAL PROJECT ID
SR400	VOLUSIA	408464-2-32-01

CROSS SECTIONS
SR 400 (I-4)

SHEET NO.
716

THE OFFICIAL RECORD OF THIS SHEET IS THE ELECTRONIC FILE DIGITALLY SIGNED AND SEALED UNDER RULE 61G15-23.004, F.A.C.

jchassee 6/14/2019 4:26:31 PM Rdxsrd_shg V:\2158\active\CADD\40846423201\roadway\RDXSRD01.dgn

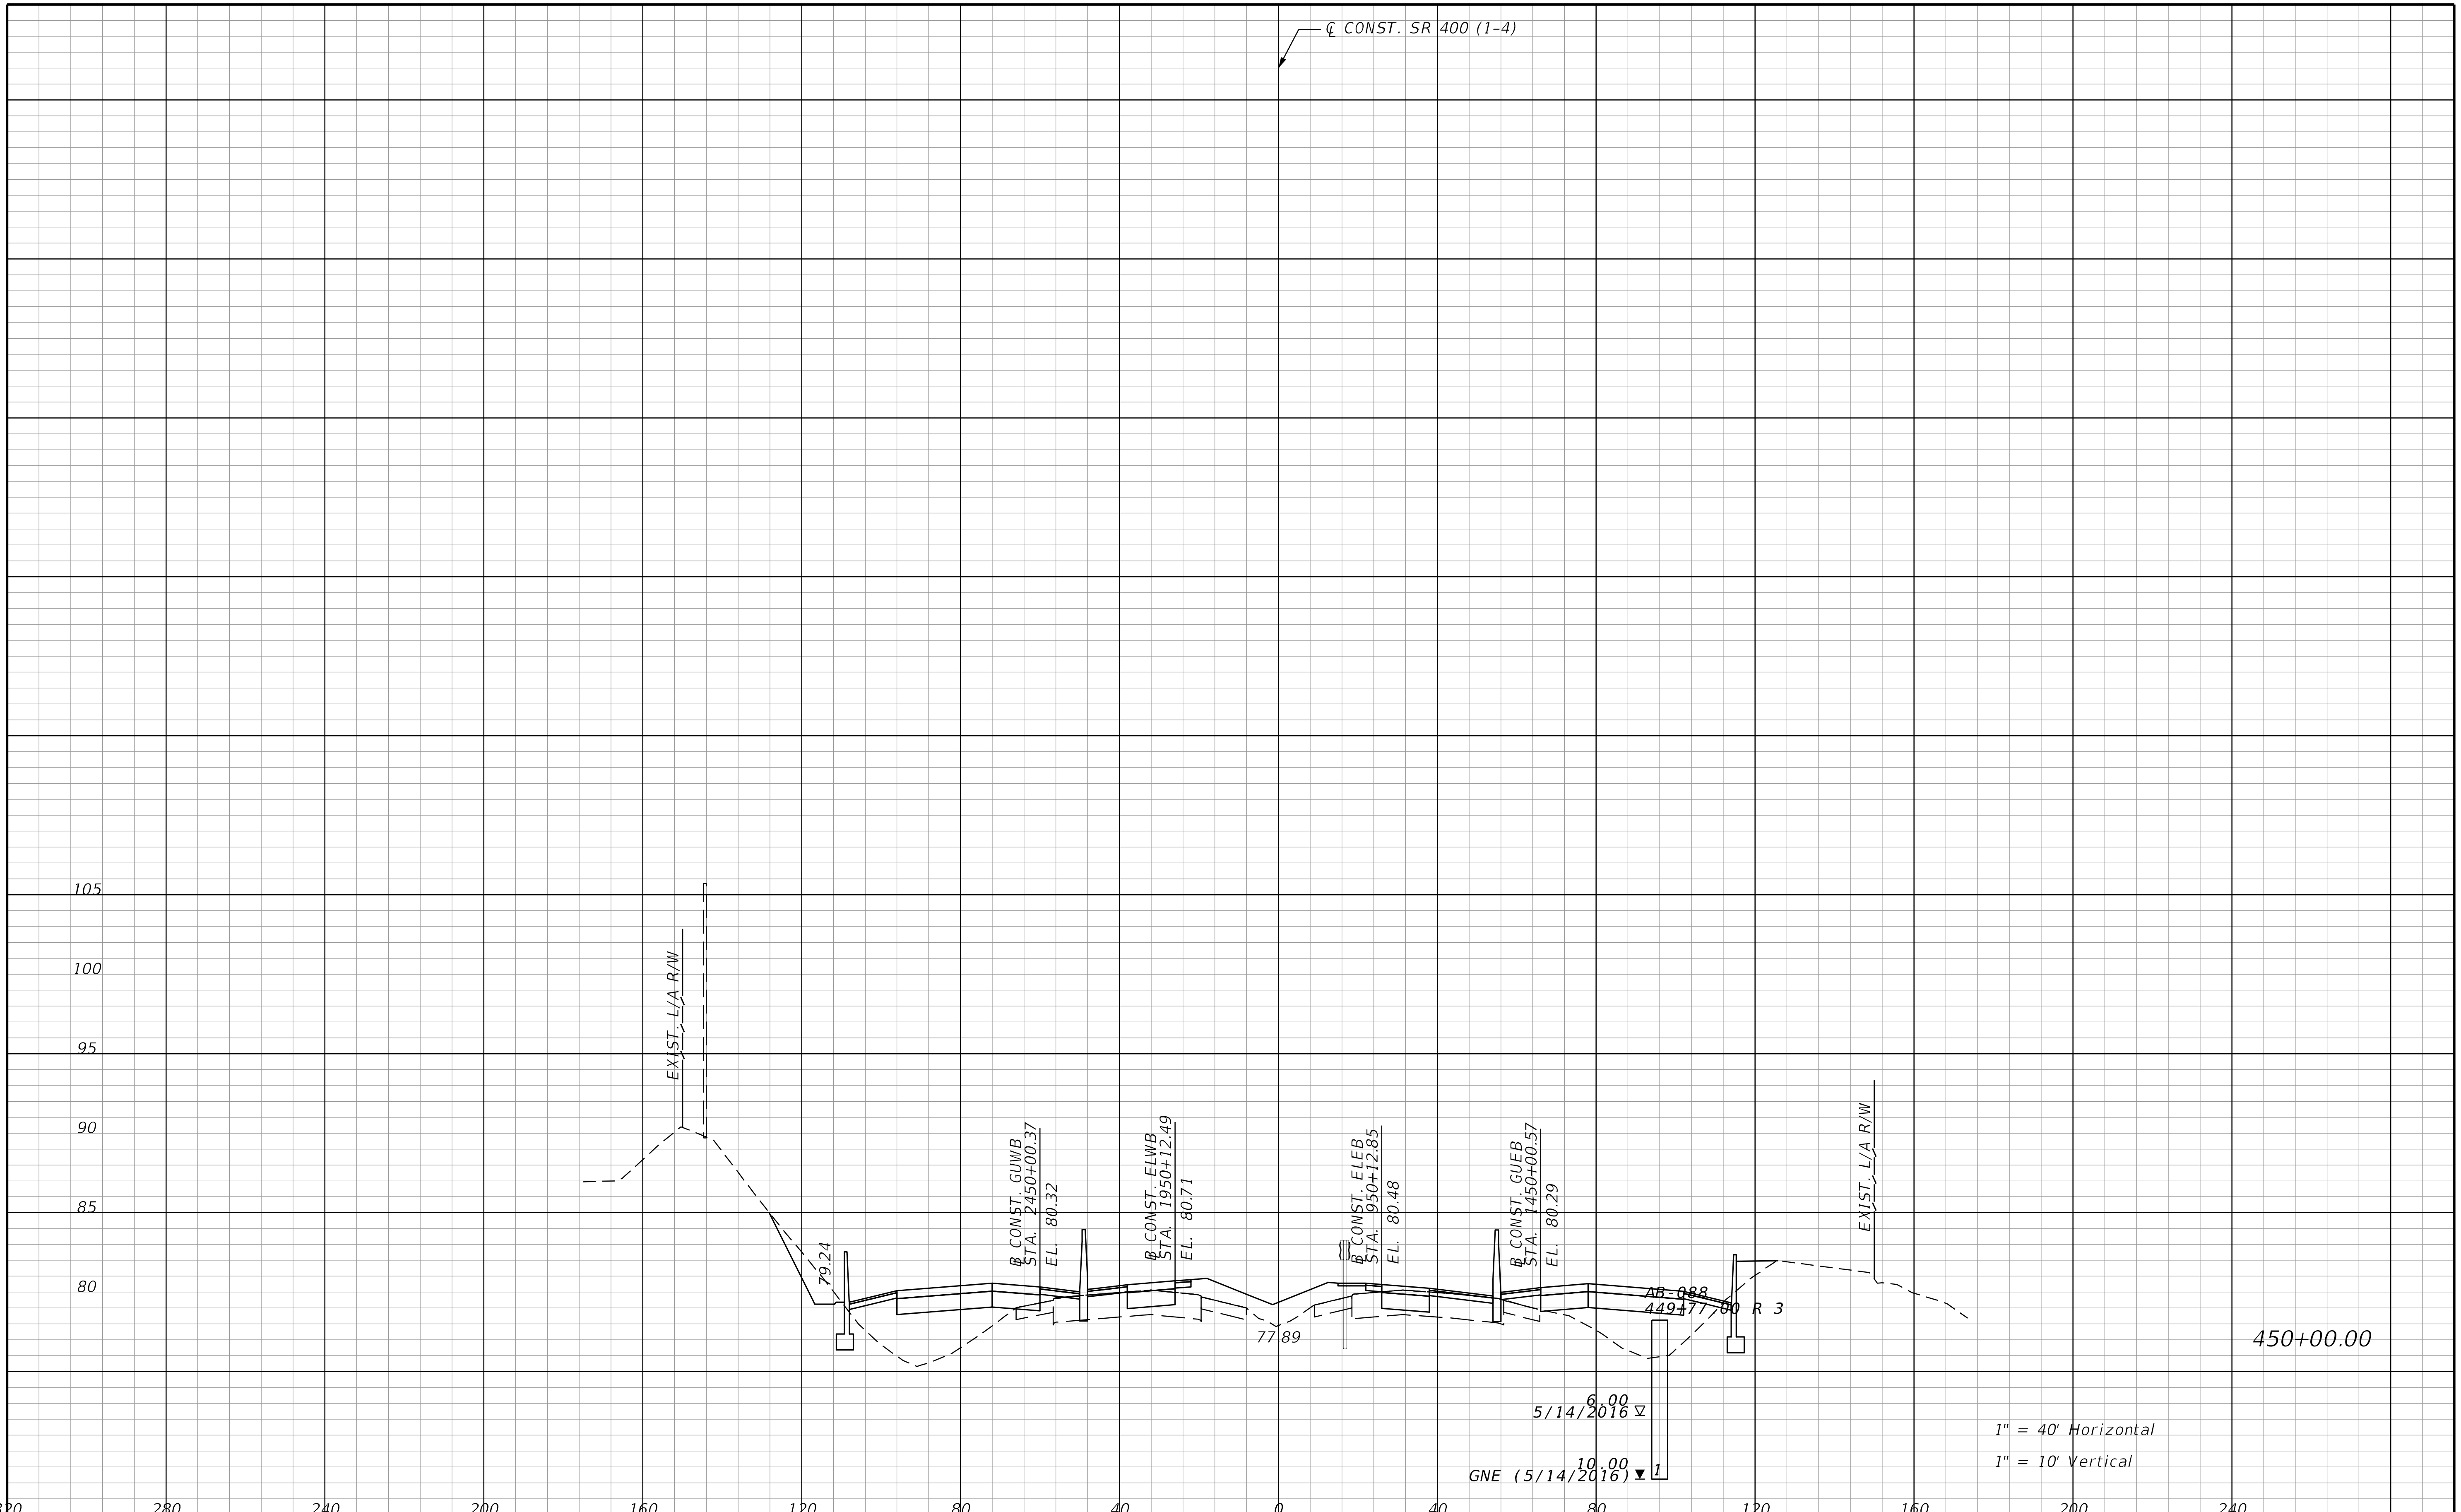

THE OFFICIAL RECORD OF THIS SHEET IS THE ELECTRONIC FILE DIGITALLY SIGNED AND SEALED UNDER RULE 61G15-23.004, F.A.C.

REVISIONS			
DATE	DESCRIPTION	DATE	DESCRIPTION

STANTEC CONSULTING SERVICES INC.
ENGINEER OF RECORD:
WILLIAM V. ANDERSON, P.E. NO.: 36682
11315 CORPORATE BLVD., SUITE 105
ORLANDO, FLORIDA 32817
(407) 823-8966
CERTIFICATE OF AUTHORIZATION NO. 27013

STATE OF FLORIDA
DEPARTMENT OF TRANSPORTATION

ROAD NO.	COUNTY	FINANCIAL PROJECT ID
SR400	VOLUSIA	408464-2-32-01

CROSS SECTIONS
SR 400 (I-4)

SHEET NO.
717

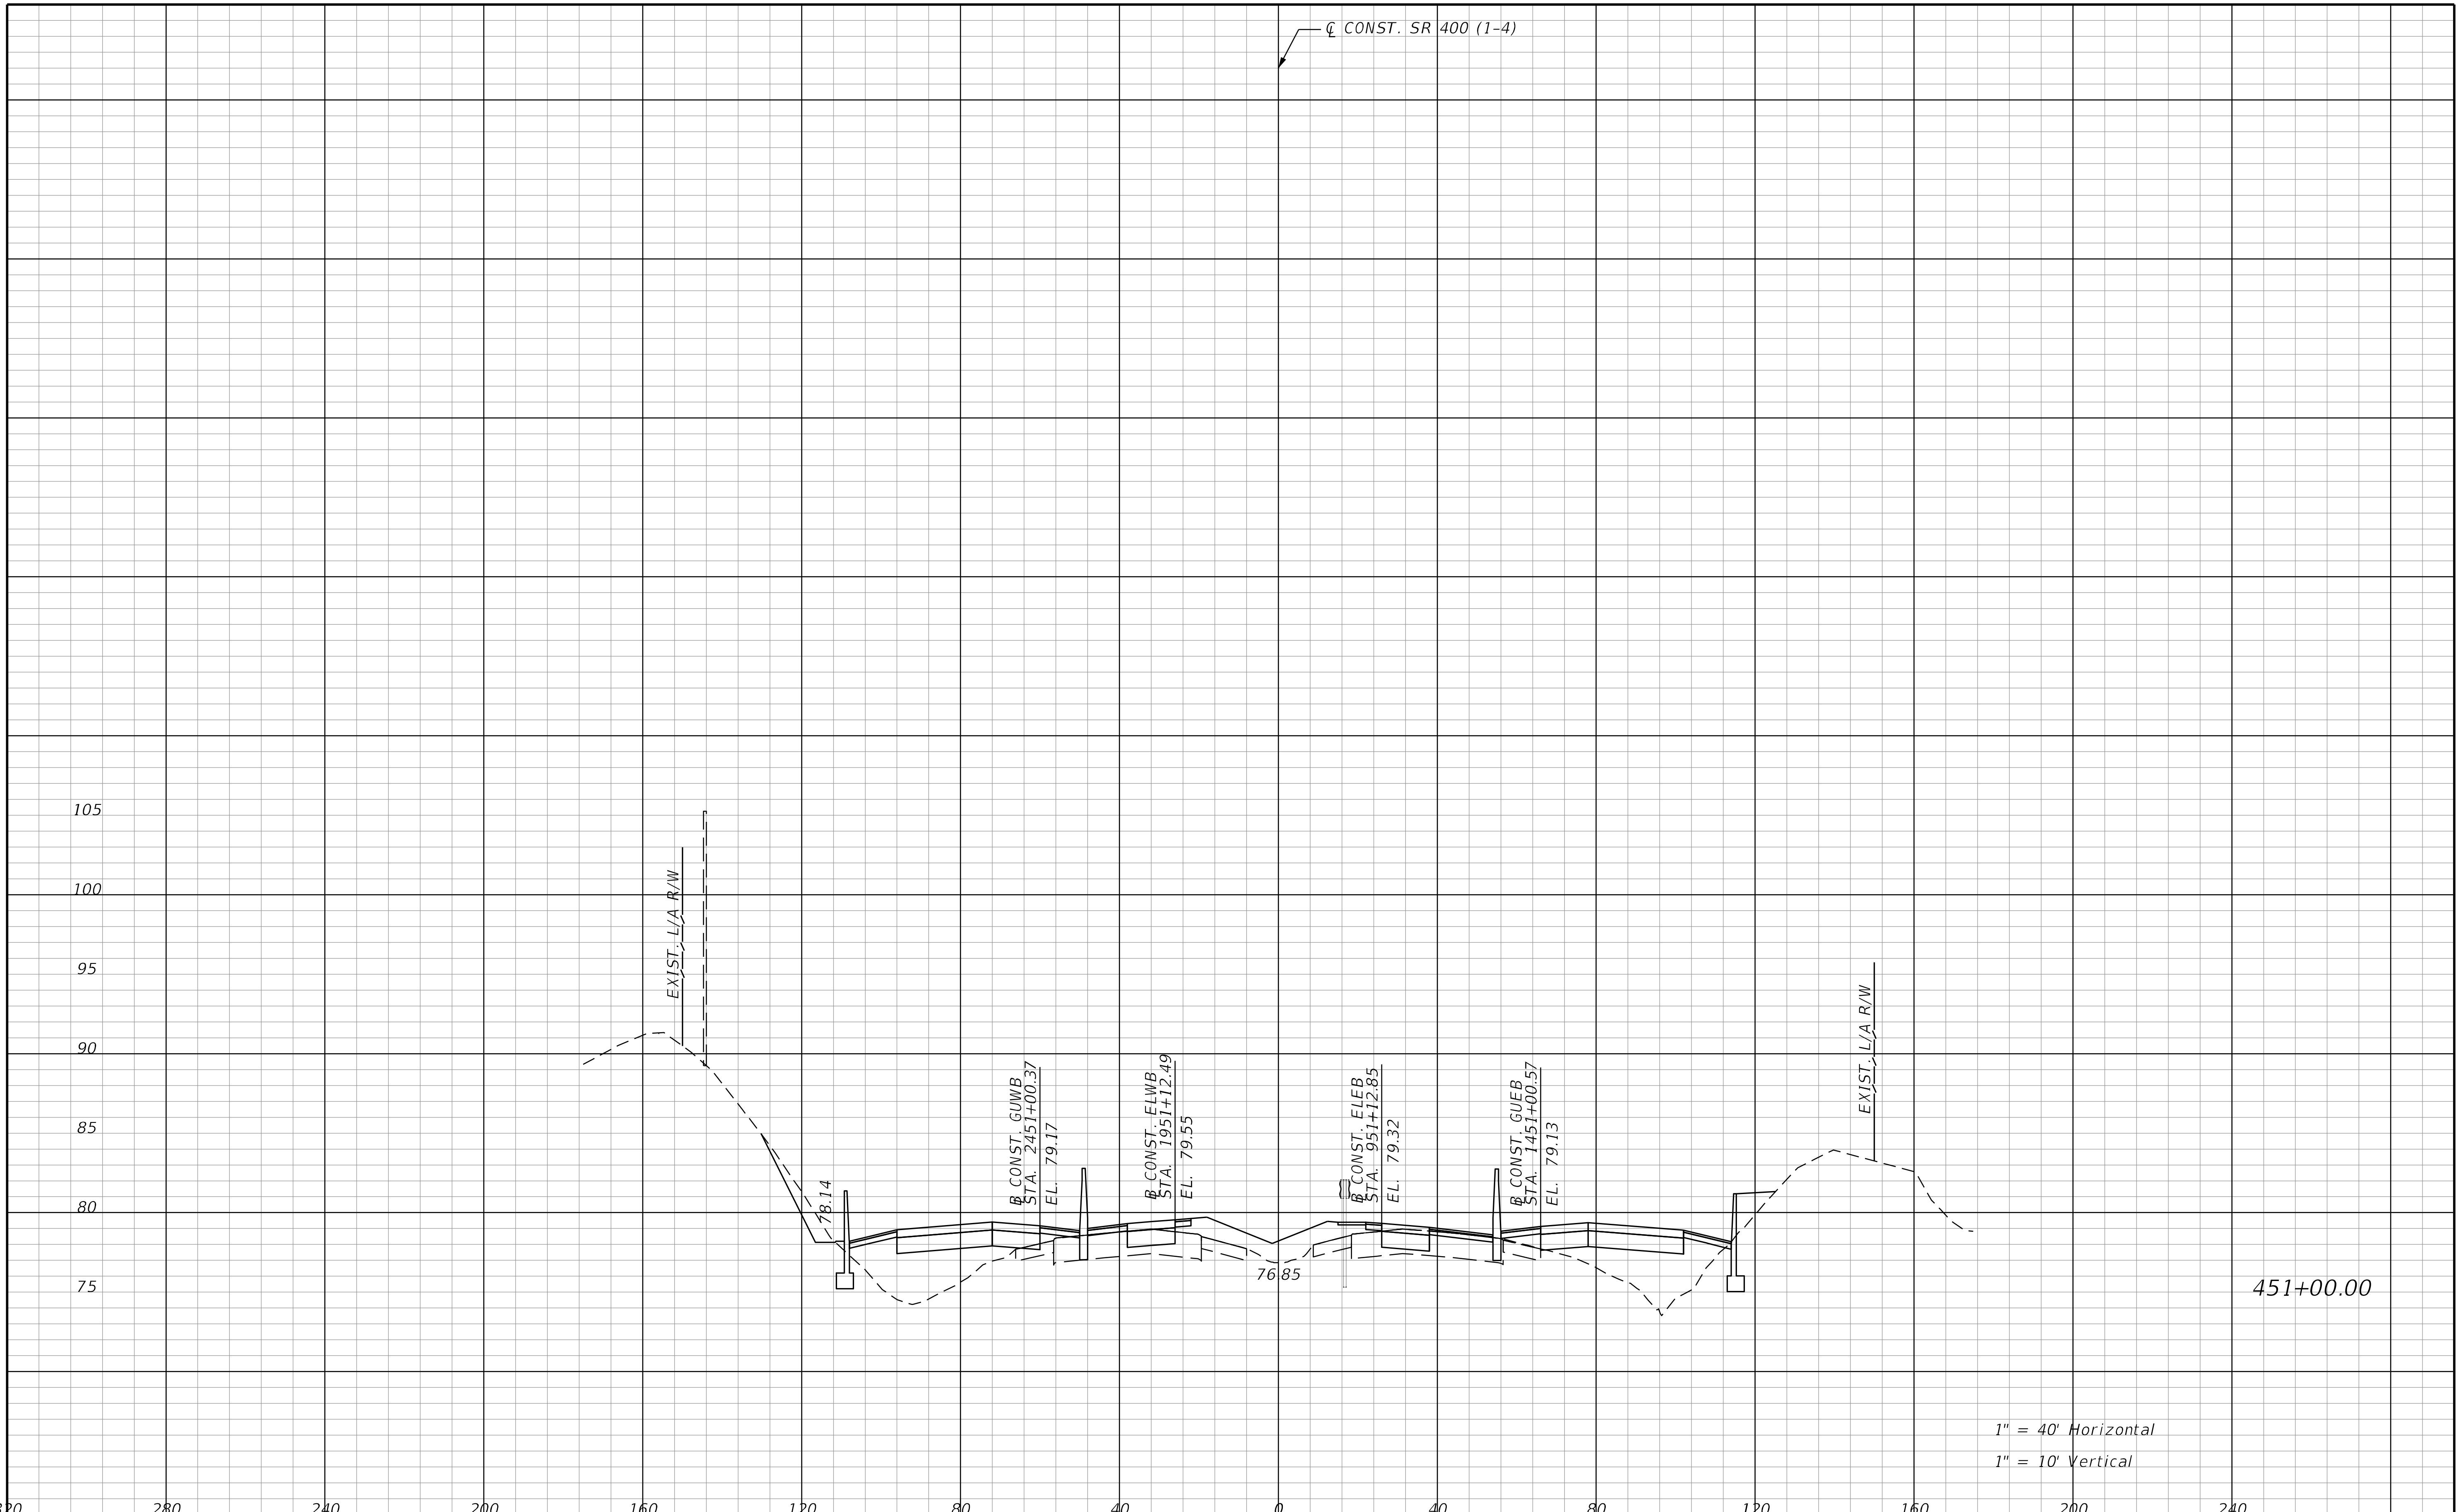

REVISIONS			
DATE	DESCRIPTION	DATE	DESCRIPTION

STANTEC CONSULTING SERVICES INC.
ENGINEER OF RECORD:
WILLIAM V. ANDERSON, P.E. NO.: 36682
11315 CORPORATE BLVD., SUITE 105
ORLANDO, FLORIDA 32817
(407) 823-8966
CERTIFICATE OF AUTHORIZATION NO. 27013

STATE OF FLORIDA
DEPARTMENT OF TRANSPORTATION

ROAD NO.	COUNTY	FINANCIAL PROJECT ID
SR400	VOLUSIA	408464-2-32-01

CROSS SECTIONS
SR 400 (I-4)

SHEET NO. 718

THE OFFICIAL RECORD OF THIS SHEET IS THE ELECTRONIC FILE DIGITALLY SIGNED AND SEALED UNDER RULE 61G15-23.004, F.A.C.

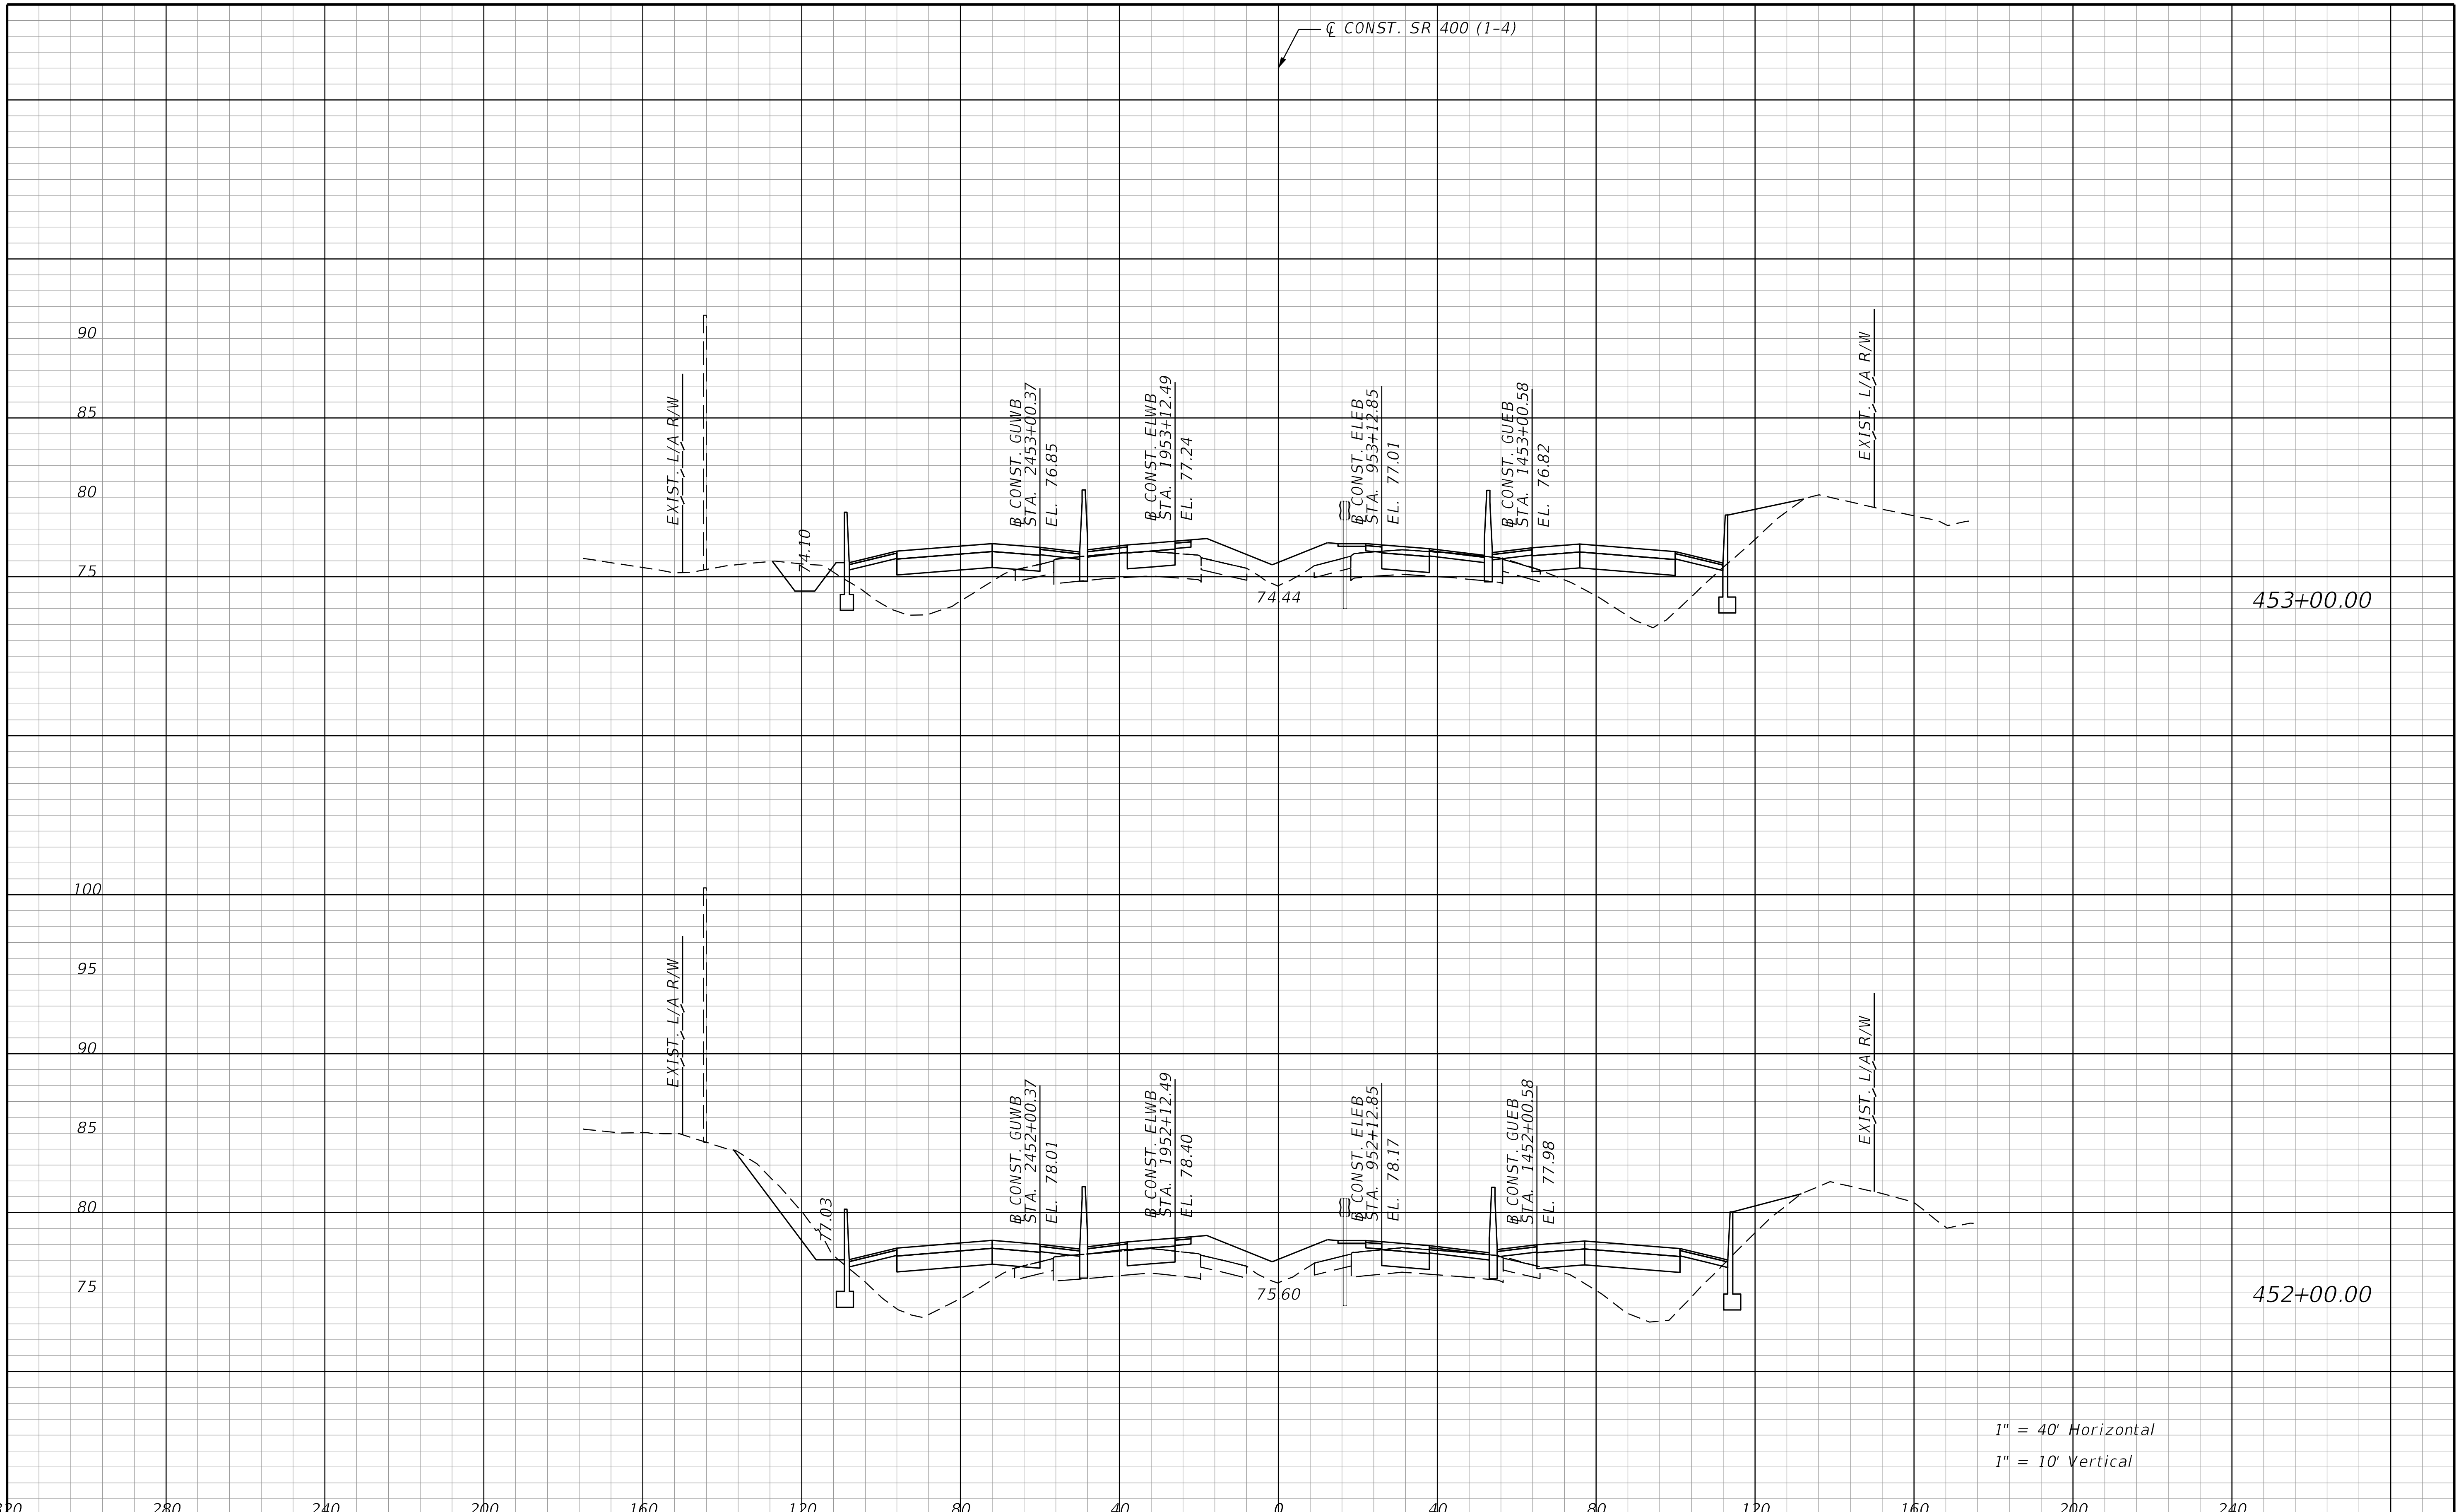

THE OFFICIAL RECORD OF THIS SHEET IS THE ELECTRONIC FILE DIGITALLY SIGNED AND SEALED UNDER RULE 61G15-23.004, F.A.C.

REVISIONS			
DATE	DESCRIPTION	DATE	DESCRIPTION

STANTEC CONSULTING SERVICES INC.
ENGINEER OF RECORD:
WILLIAM V. ANDERSON, P.E. NO.: 36682
11315 CORPORATE BLVD., SUITE 105
ORLANDO, FLORIDA 32817
(407) 823-8966
CERTIFICATE OF AUTHORIZATION NO. 27013

STATE OF FLORIDA
DEPARTMENT OF TRANSPORTATION

ROAD NO.	COUNTY	FINANCIAL PROJECT ID
SR400	VOLUSIA	408464-2-32-01

CROSS SECTIONS
SR 400 (I-4)

SHEET NO.
719

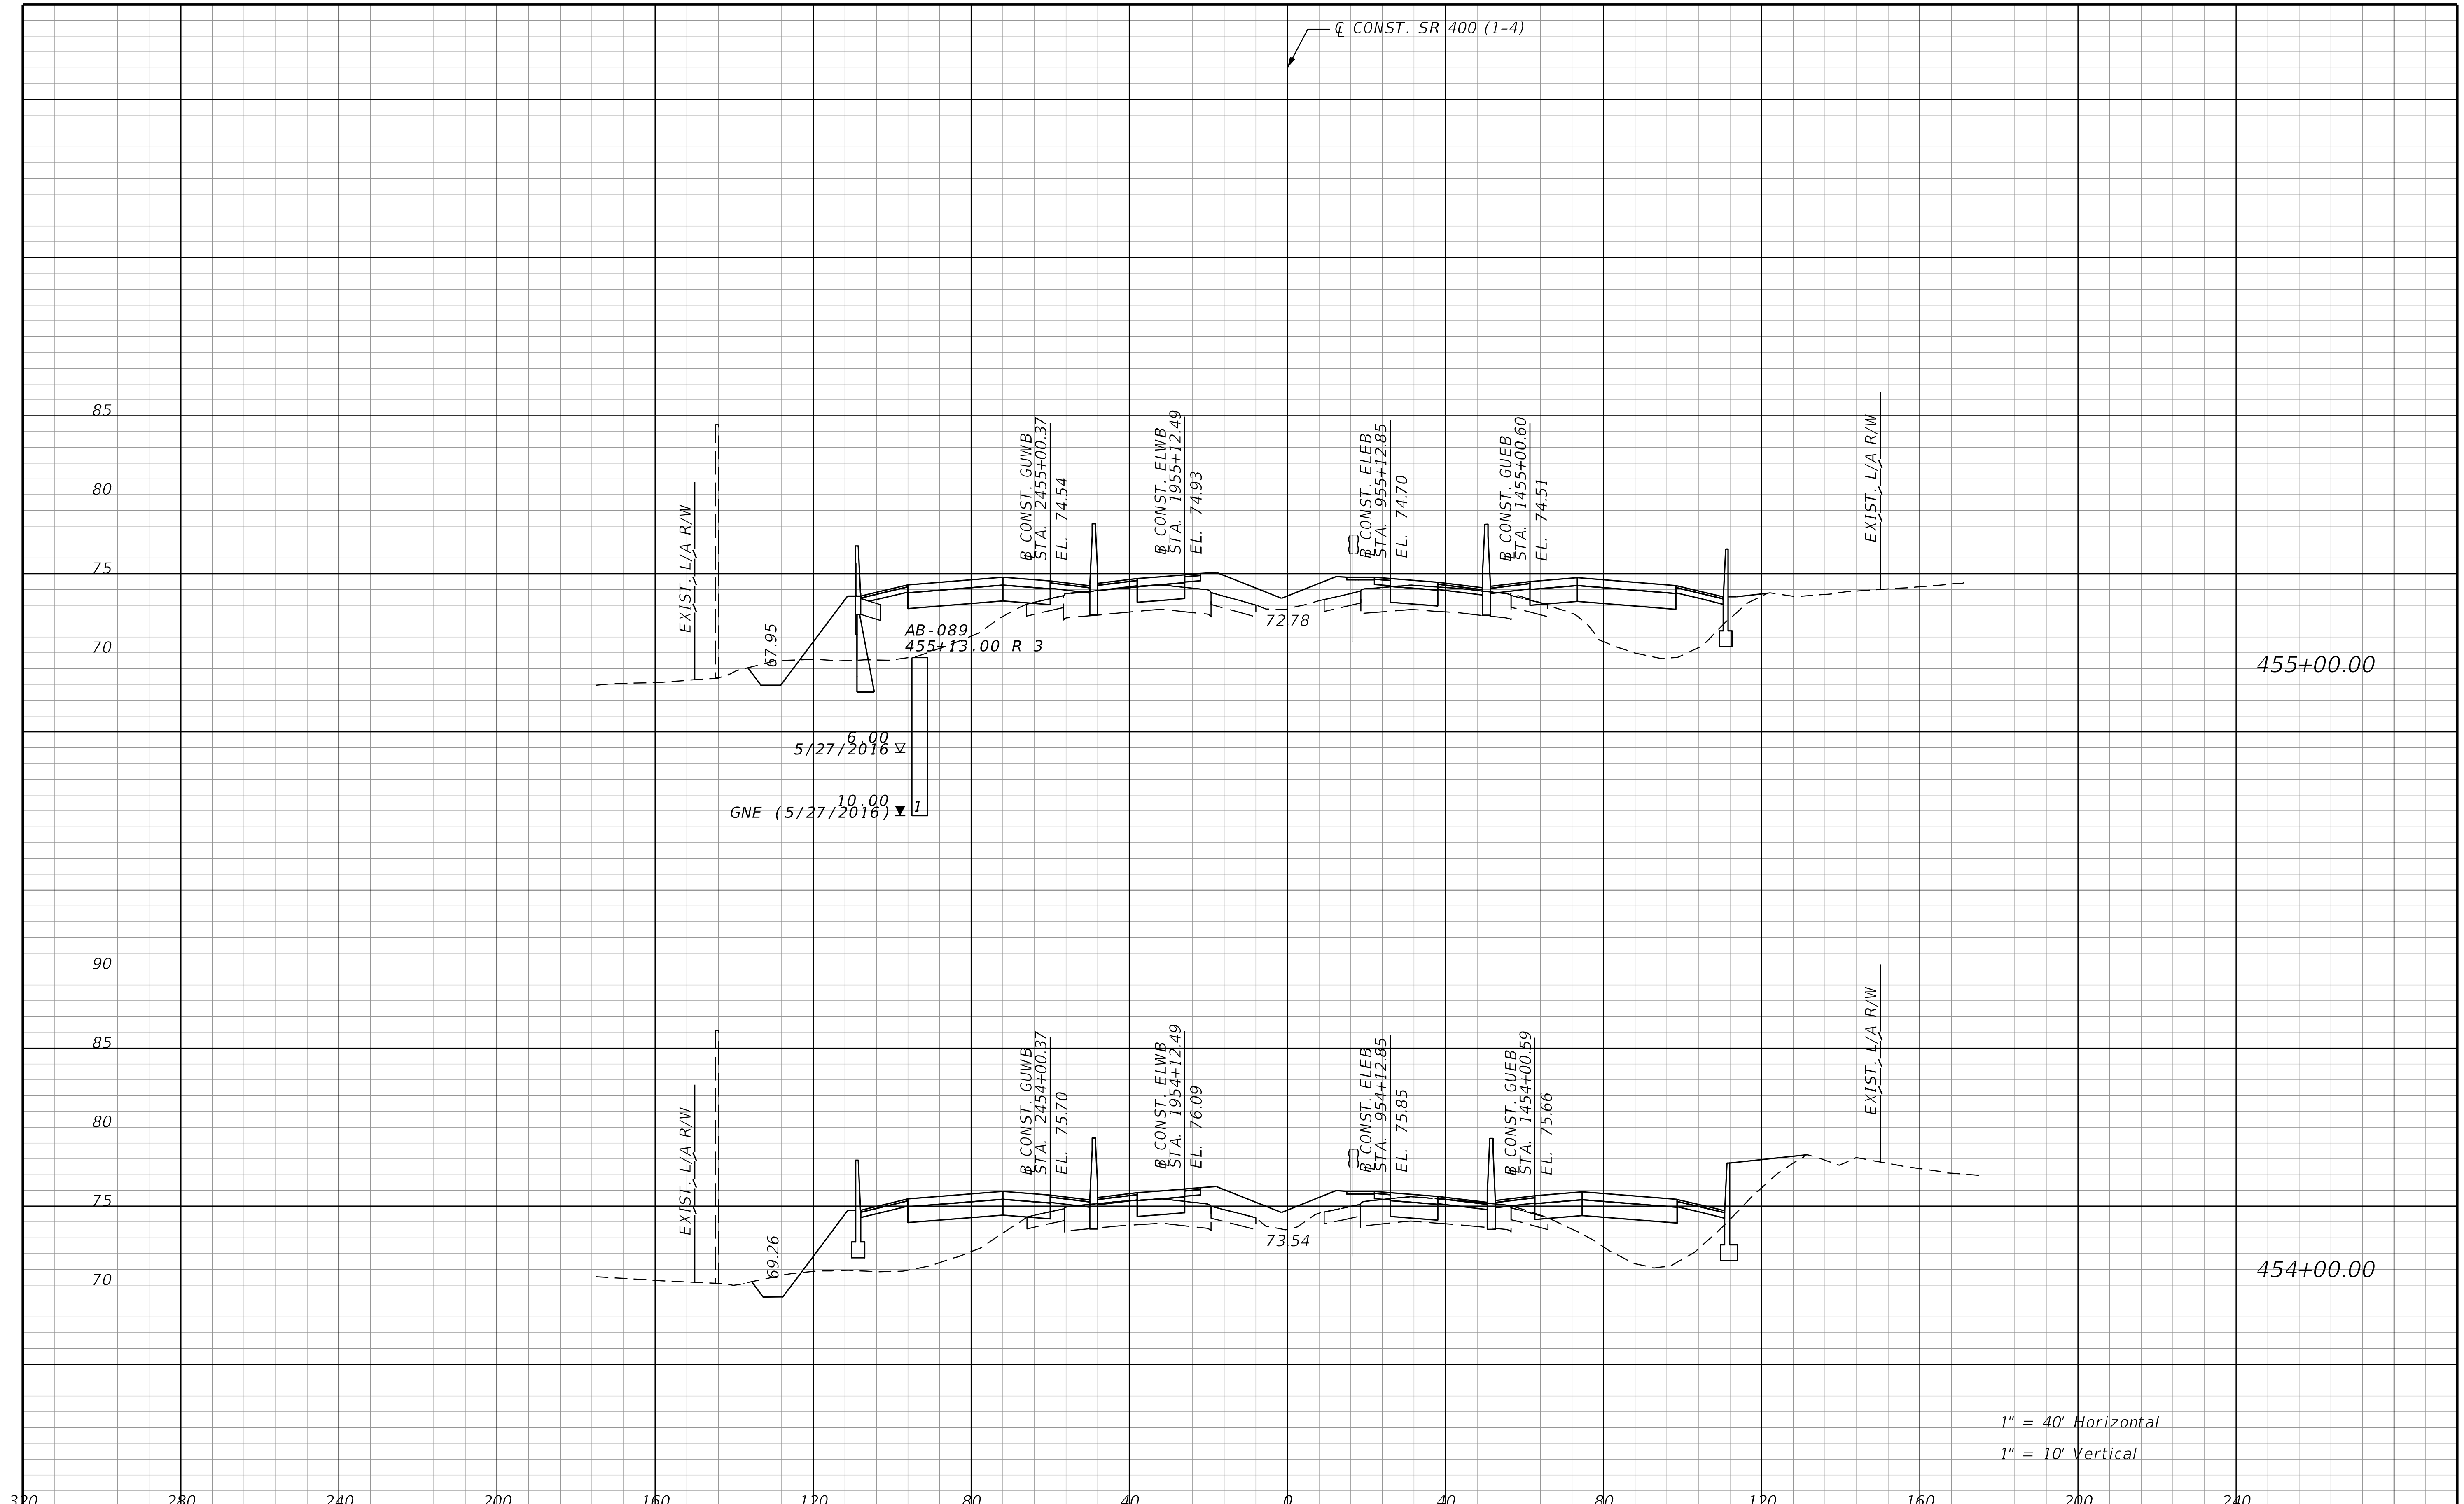

REVISIONS			
DATE	DESCRIPTION	DATE	DESCRIPTION

STANTEC CONSULTING SERVICES INC.
ENGINEER OF RECORD:
WILLIAM V. ANDERSON, P.E. NO.: 36682
11315 CORPORATE BLVD., SUITE 105
ORLANDO, FLORIDA 32817
(407) 823-8966
CERTIFICATE OF AUTHORIZATION NO. 27013

STATE OF FLORIDA
DEPARTMENT OF TRANSPORTATION

ROAD NO.	COUNTY	FINANCIAL PROJECT ID
SR400	VOLUSIA	408464-2-32-01

CROSS SECTIONS
SR 400 (I-4)

SHEET NO. 720

THE OFFICIAL RECORD OF THIS SHEET IS THE ELECTRONIC FILE DIGITALLY SIGNED AND SEALED UNDER RULE 61G15-23.004, F.A.C.

jchassee 6/14/2019 4:26:33 PM Rdxsrd_shg V:\2158\active\CADD\40846423201\roadway\RDXSRD01.dgn

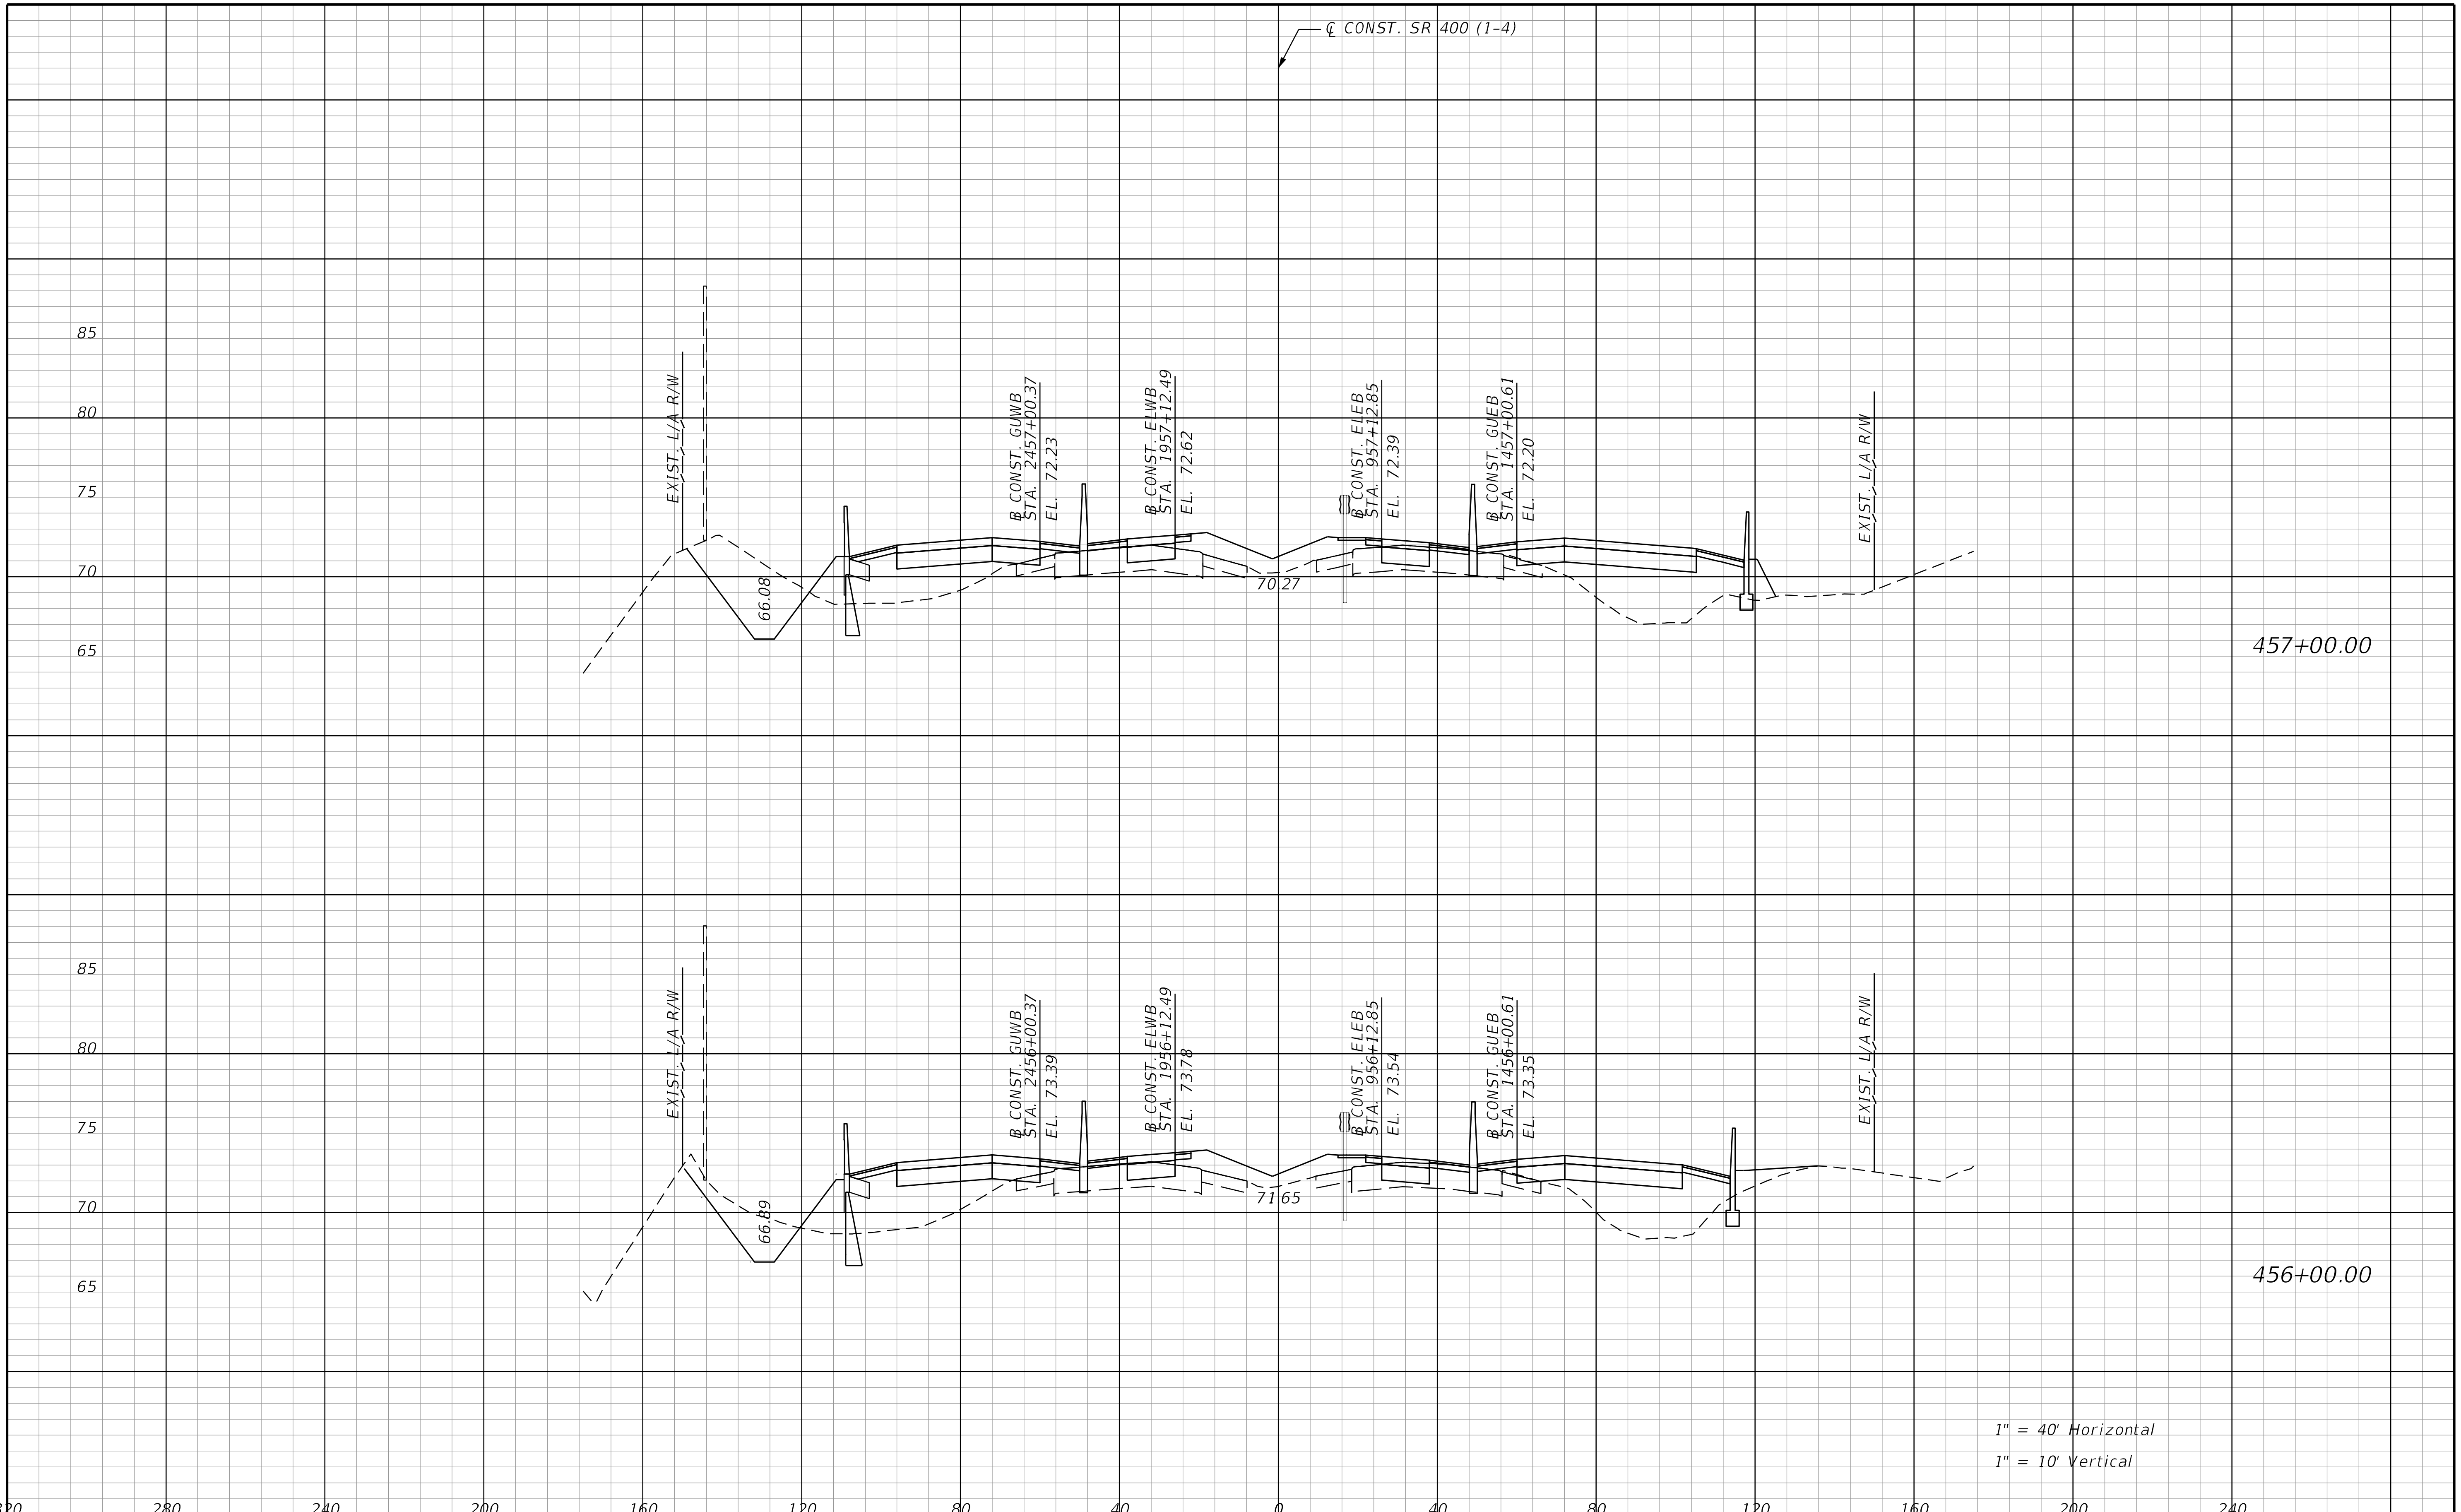

REVISIONS			
DATE	DESCRIPTION	DATE	DESCRIPTION

STANTEC CONSULTING SERVICES INC.
ENGINEER OF RECORD:
WILLIAM V. ANDERSON, P.E. NO.: 36682
11315 CORPORATE BLVD., SUITE 105
ORLANDO, FLORIDA 32817
(407) 823-8966
CERTIFICATE OF AUTHORIZATION NO. 27013

STATE OF FLORIDA
DEPARTMENT OF TRANSPORTATION

ROAD NO.	COUNTY	FINANCIAL PROJECT ID
SR400	VOLUSIA	408464-2-32-01

CROSS SECTIONS
SR 400 (I-4)

SHEET NO.
721

THE OFFICIAL RECORD OF THIS SHEET IS THE ELECTRONIC FILE DIGITALLY SIGNED AND SEALED UNDER RULE 61G15-23.004, F.A.C.

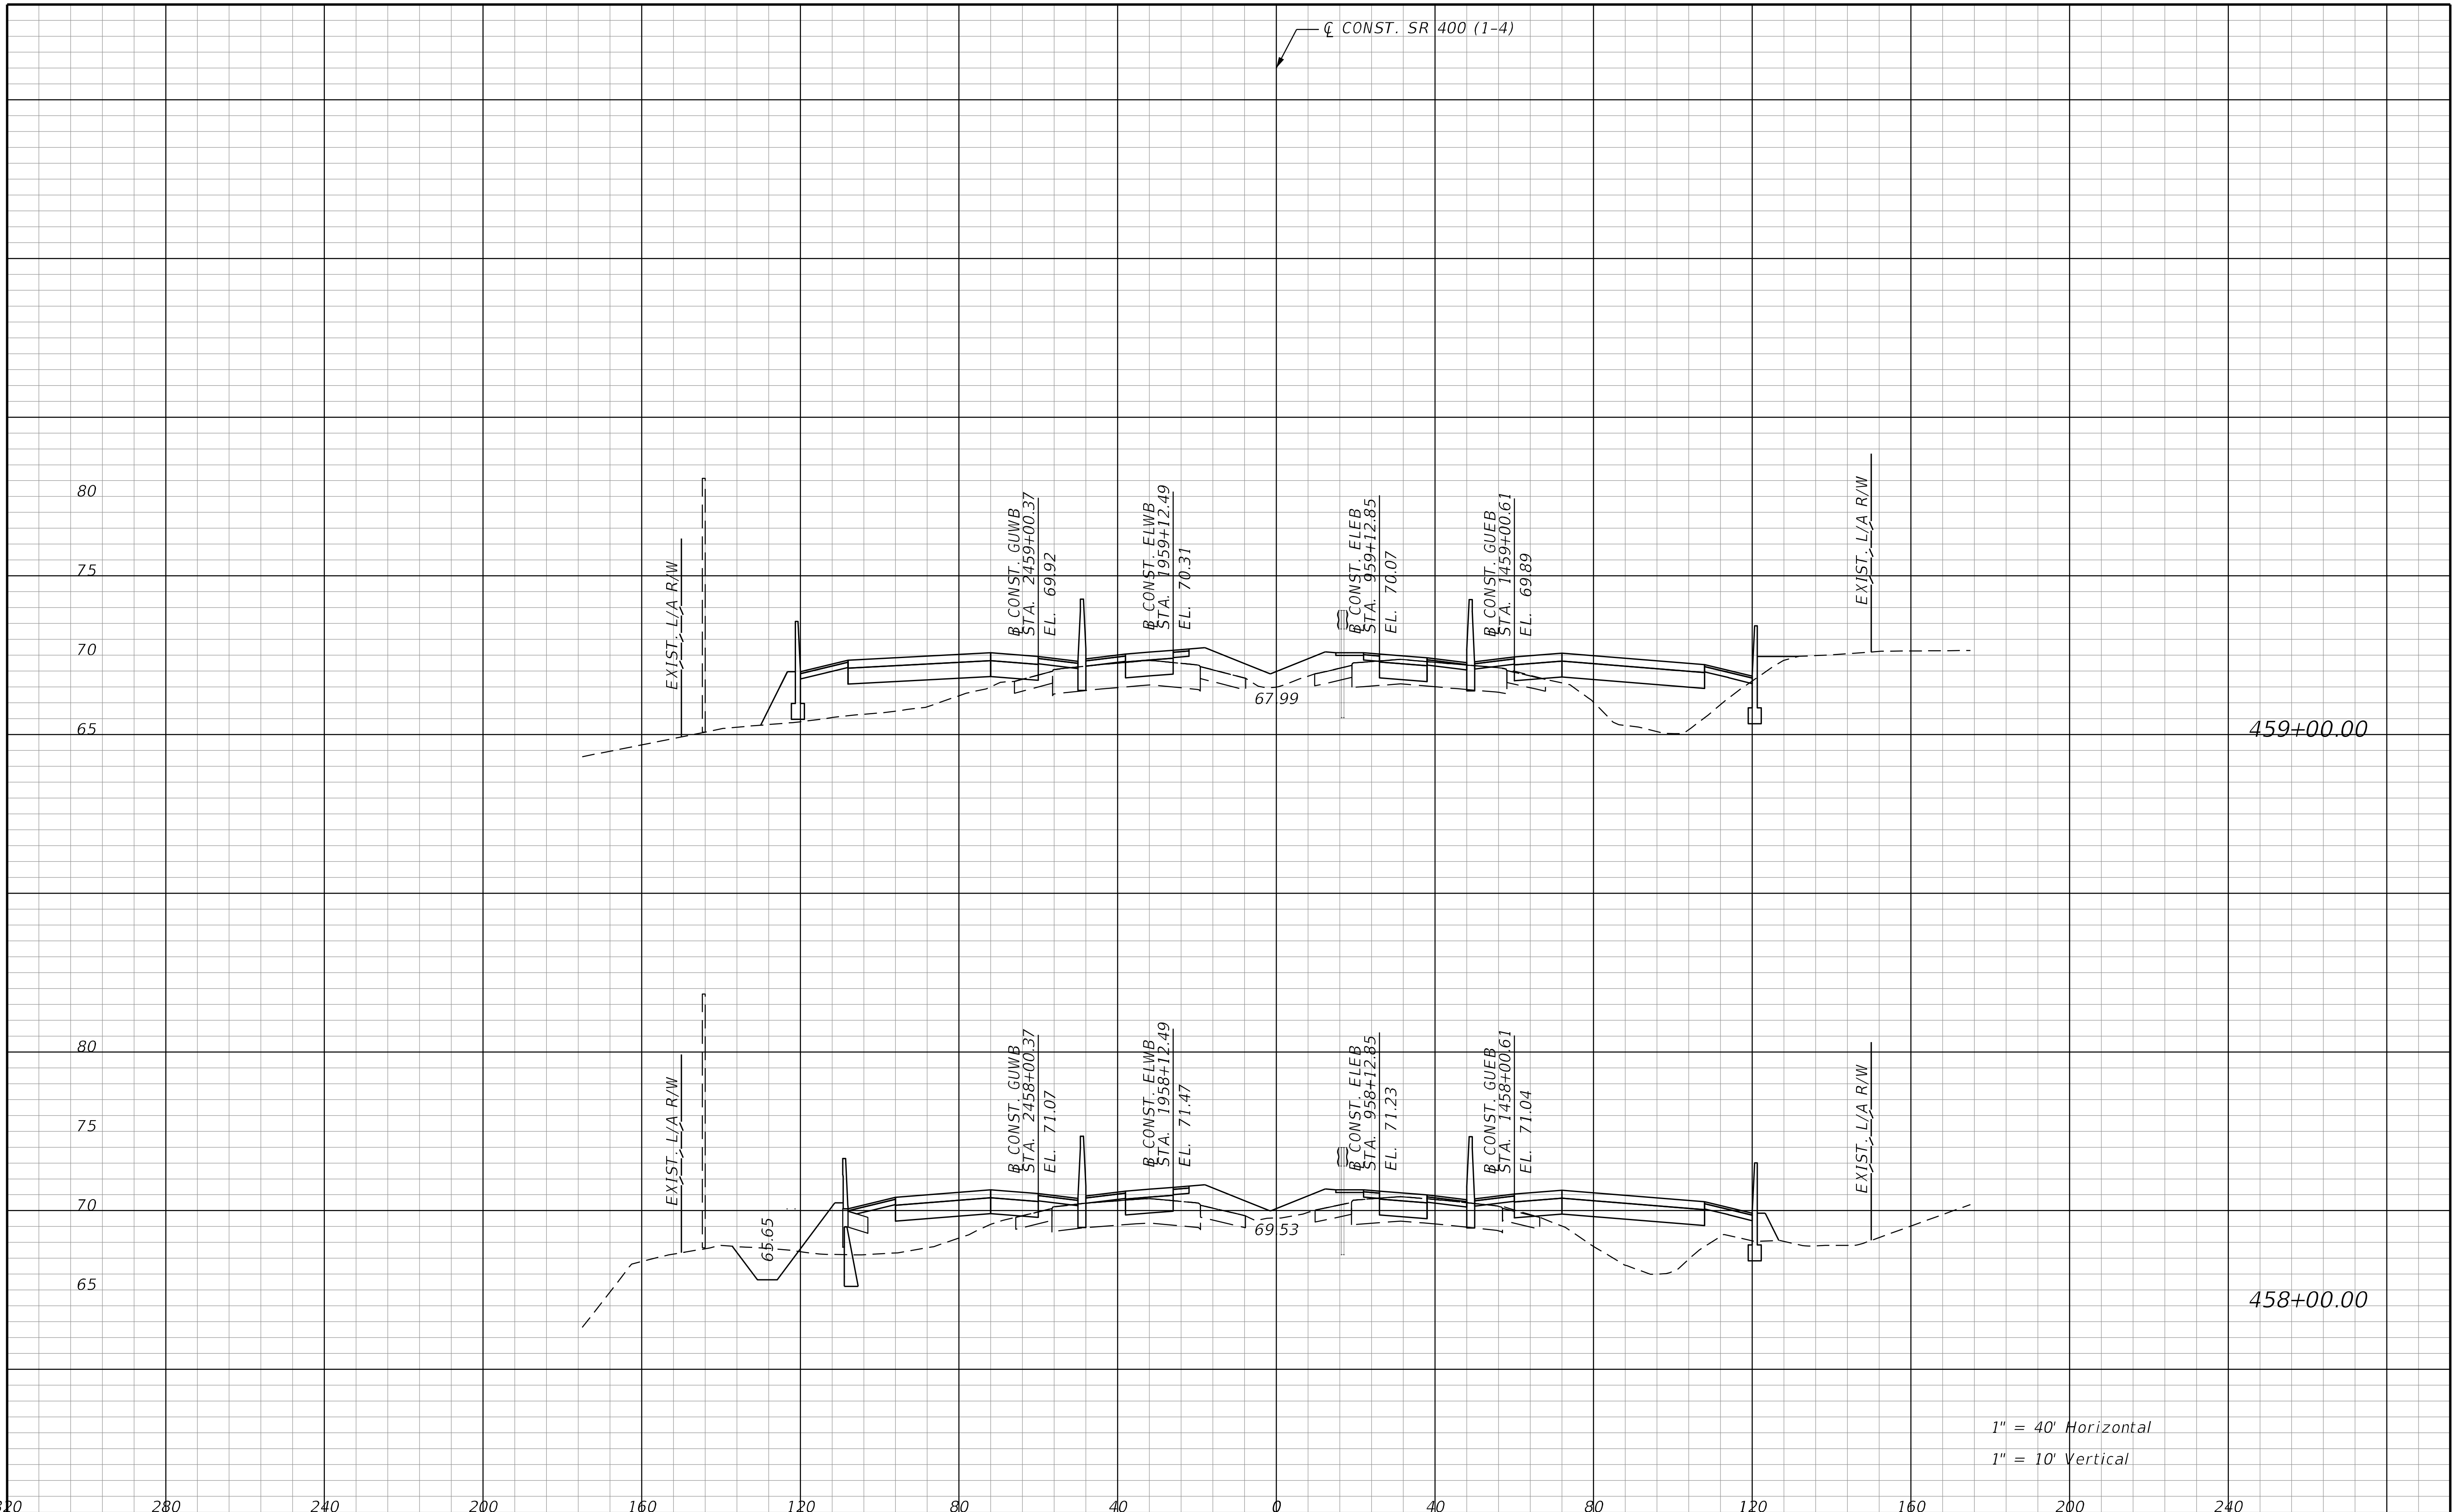

REVISIONS			
DATE	DESCRIPTION	DATE	DESCRIPTION

STANTEC CONSULTING SERVICES INC.
ENGINEER OF RECORD:
WILLIAM V. ANDERSON, P.E. NO.: 36682
11315 CORPORATE BLVD., SUITE 105
ORLANDO, FLORIDA 32817
(407) 823-8966
CERTIFICATE OF AUTHORIZATION NO. 27013

STATE OF FLORIDA
DEPARTMENT OF TRANSPORTATION

ROAD NO.	COUNTY	FINANCIAL PROJECT ID
SR400	VOLUSIA	408464-2-32-01

CROSS SECTIONS
SR 400 (I-4)

SHEET NO.
722

jchassee 6/14/2019 4:26:34 PM Rdxsrd_shg V:\2158\active\CADD\40846423201\roadway\RDXSRD01.dgn

THE OFFICIAL RECORD OF THIS SHEET IS THE ELECTRONIC FILE DIGITALLY SIGNED AND SEALED UNDER RULE 61G15-23.004, F.A.C.

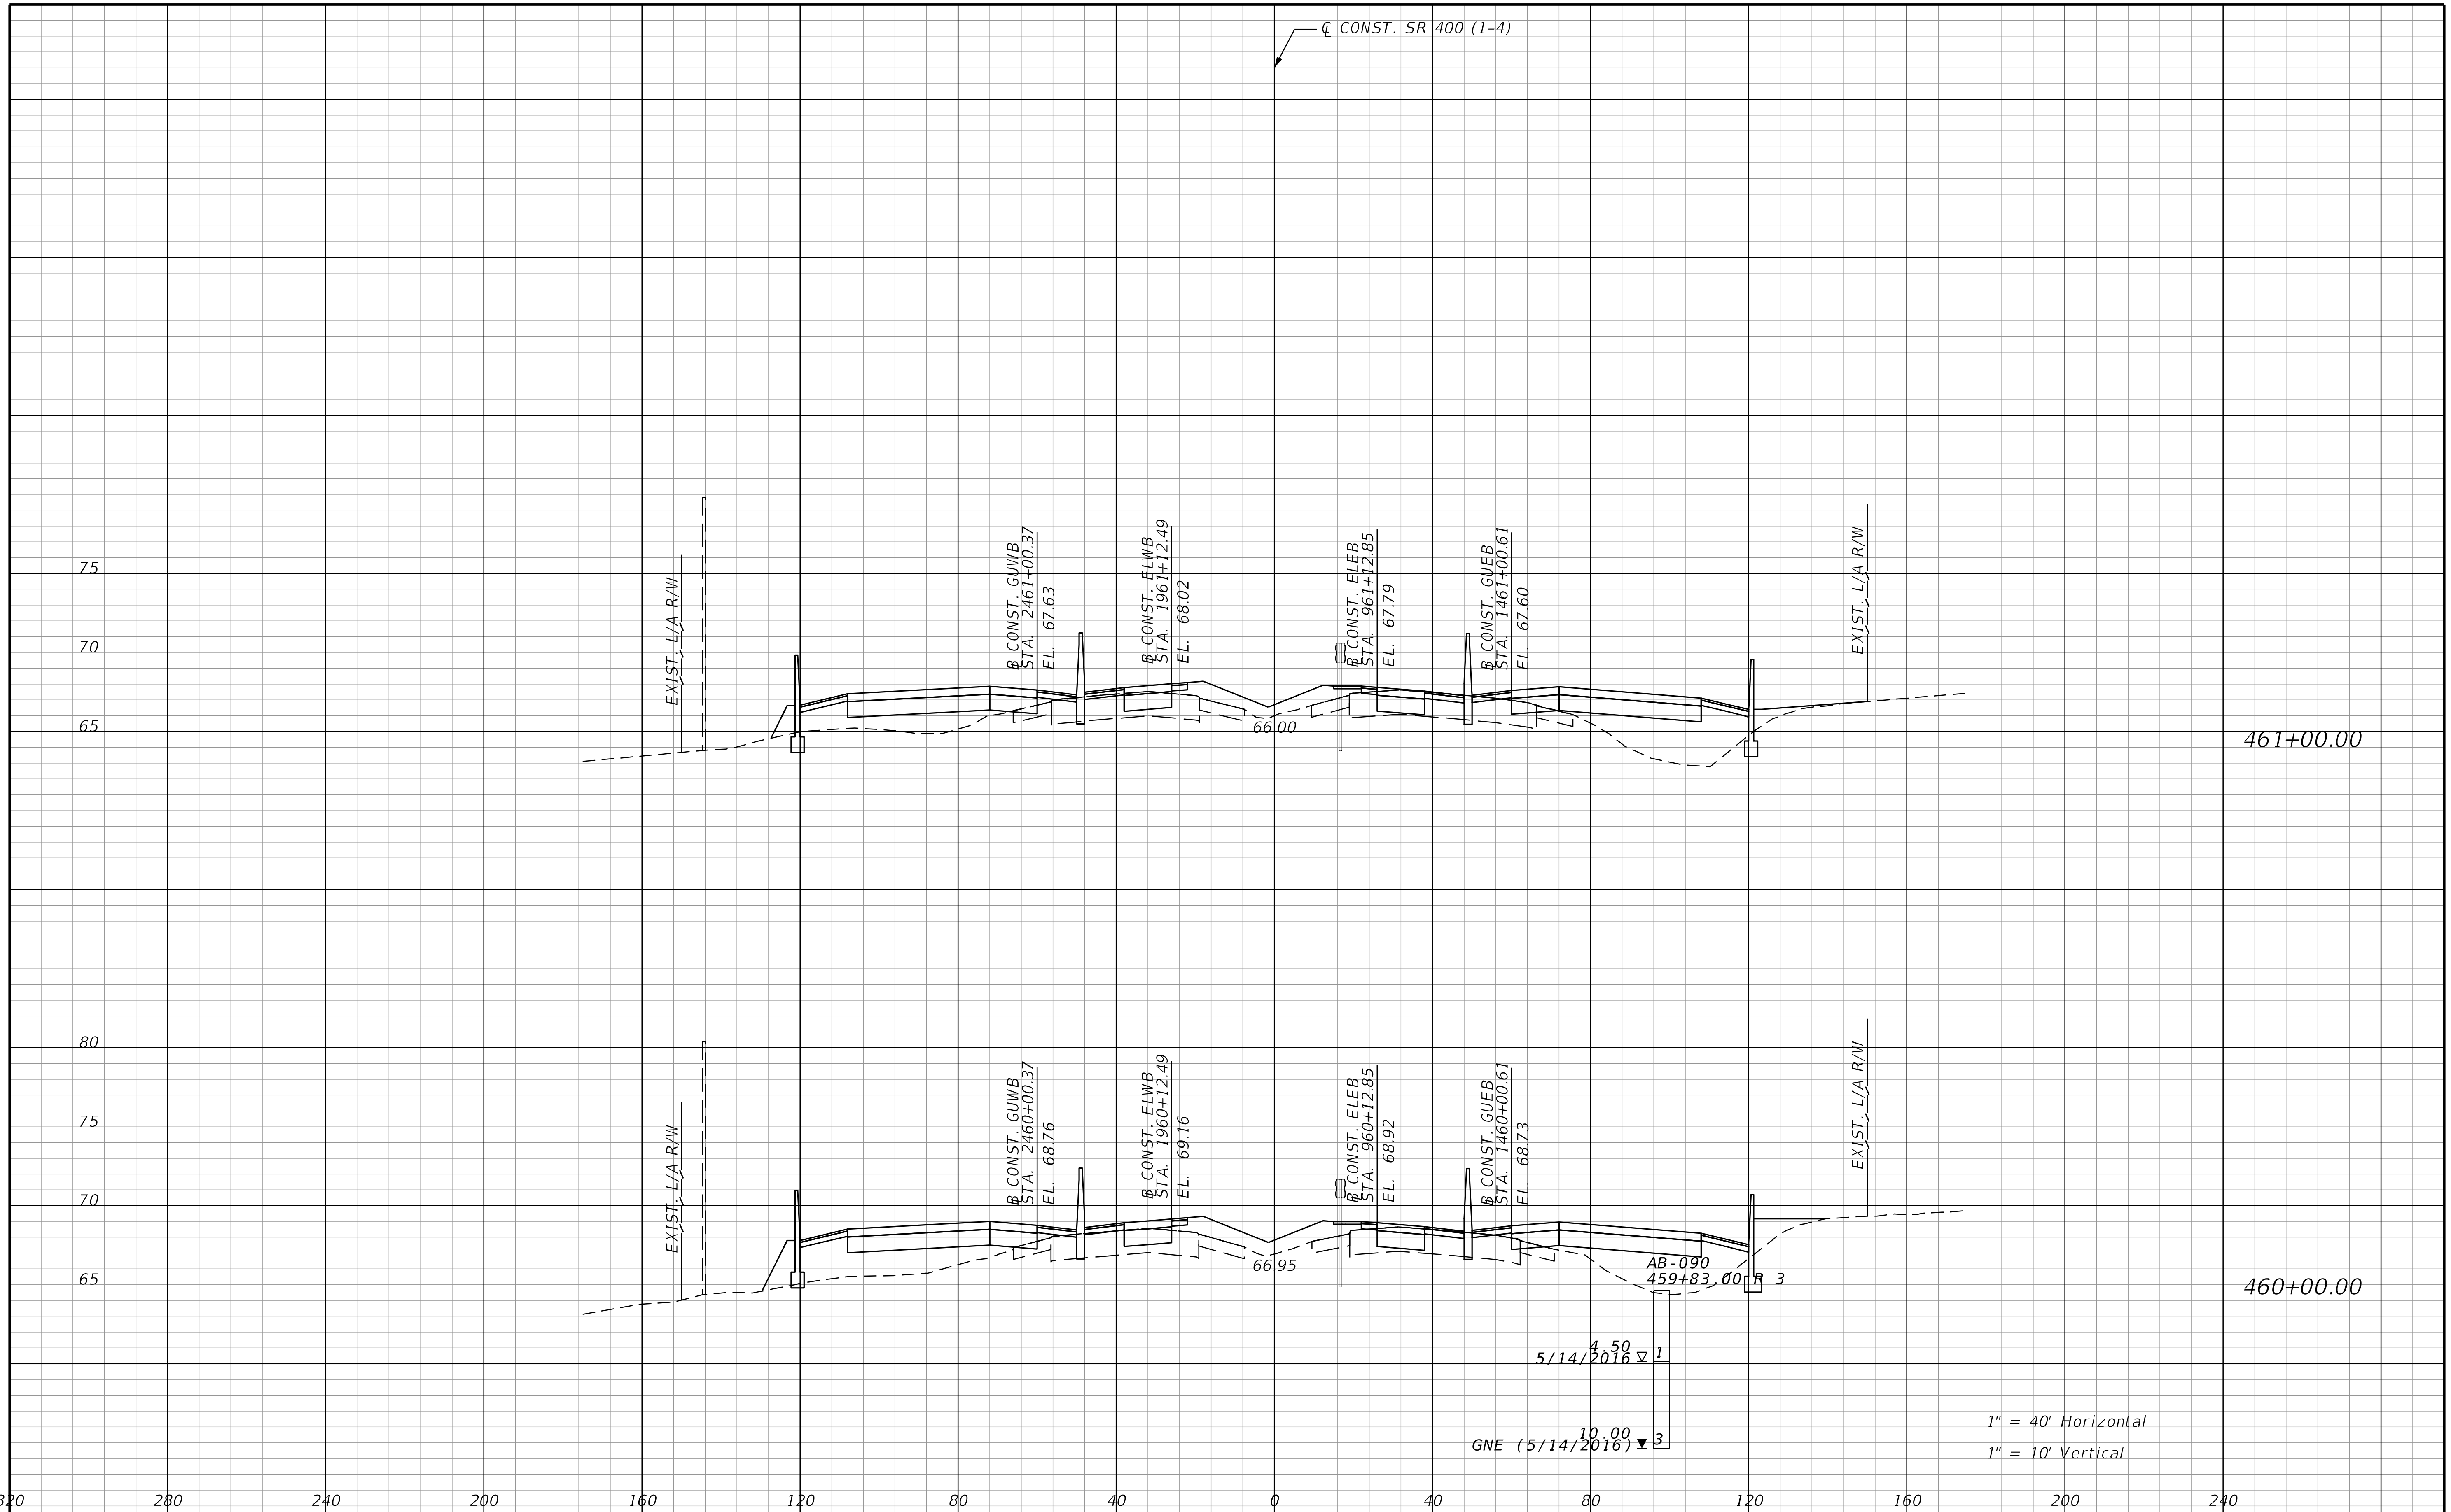

THE OFFICIAL RECORD OF THIS SHEET IS THE ELECTRONIC FILE DIGITALLY SIGNED AND SEALED UNDER RULE 61G15-23.004, F.A.C.

REVISIONS			
DATE	DESCRIPTION	DATE	DESCRIPTION

STANTEC CONSULTING SERVICES INC.
ENGINEER OF RECORD:
WILLIAM V. ANDERSON, P.E. NO.: 36682
11315 CORPORATE BLVD., SUITE 105
ORLANDO, FLORIDA 32817
(407) 823-8966
CERTIFICATE OF AUTHORIZATION NO. 27013

STATE OF FLORIDA
DEPARTMENT OF TRANSPORTATION

ROAD NO.	COUNTY	FINANCIAL PROJECT ID
SR400	VOLUSIA	408464-2-32-01

CROSS SECTIONS
SR 400 (I-4)

SHEET NO. 723

jchassee   6/14/2019 4:26:35 PM Rdxsrd_shg   V:\2158\active\CADD\40846423201\roadway\RDXSRD01.dgn

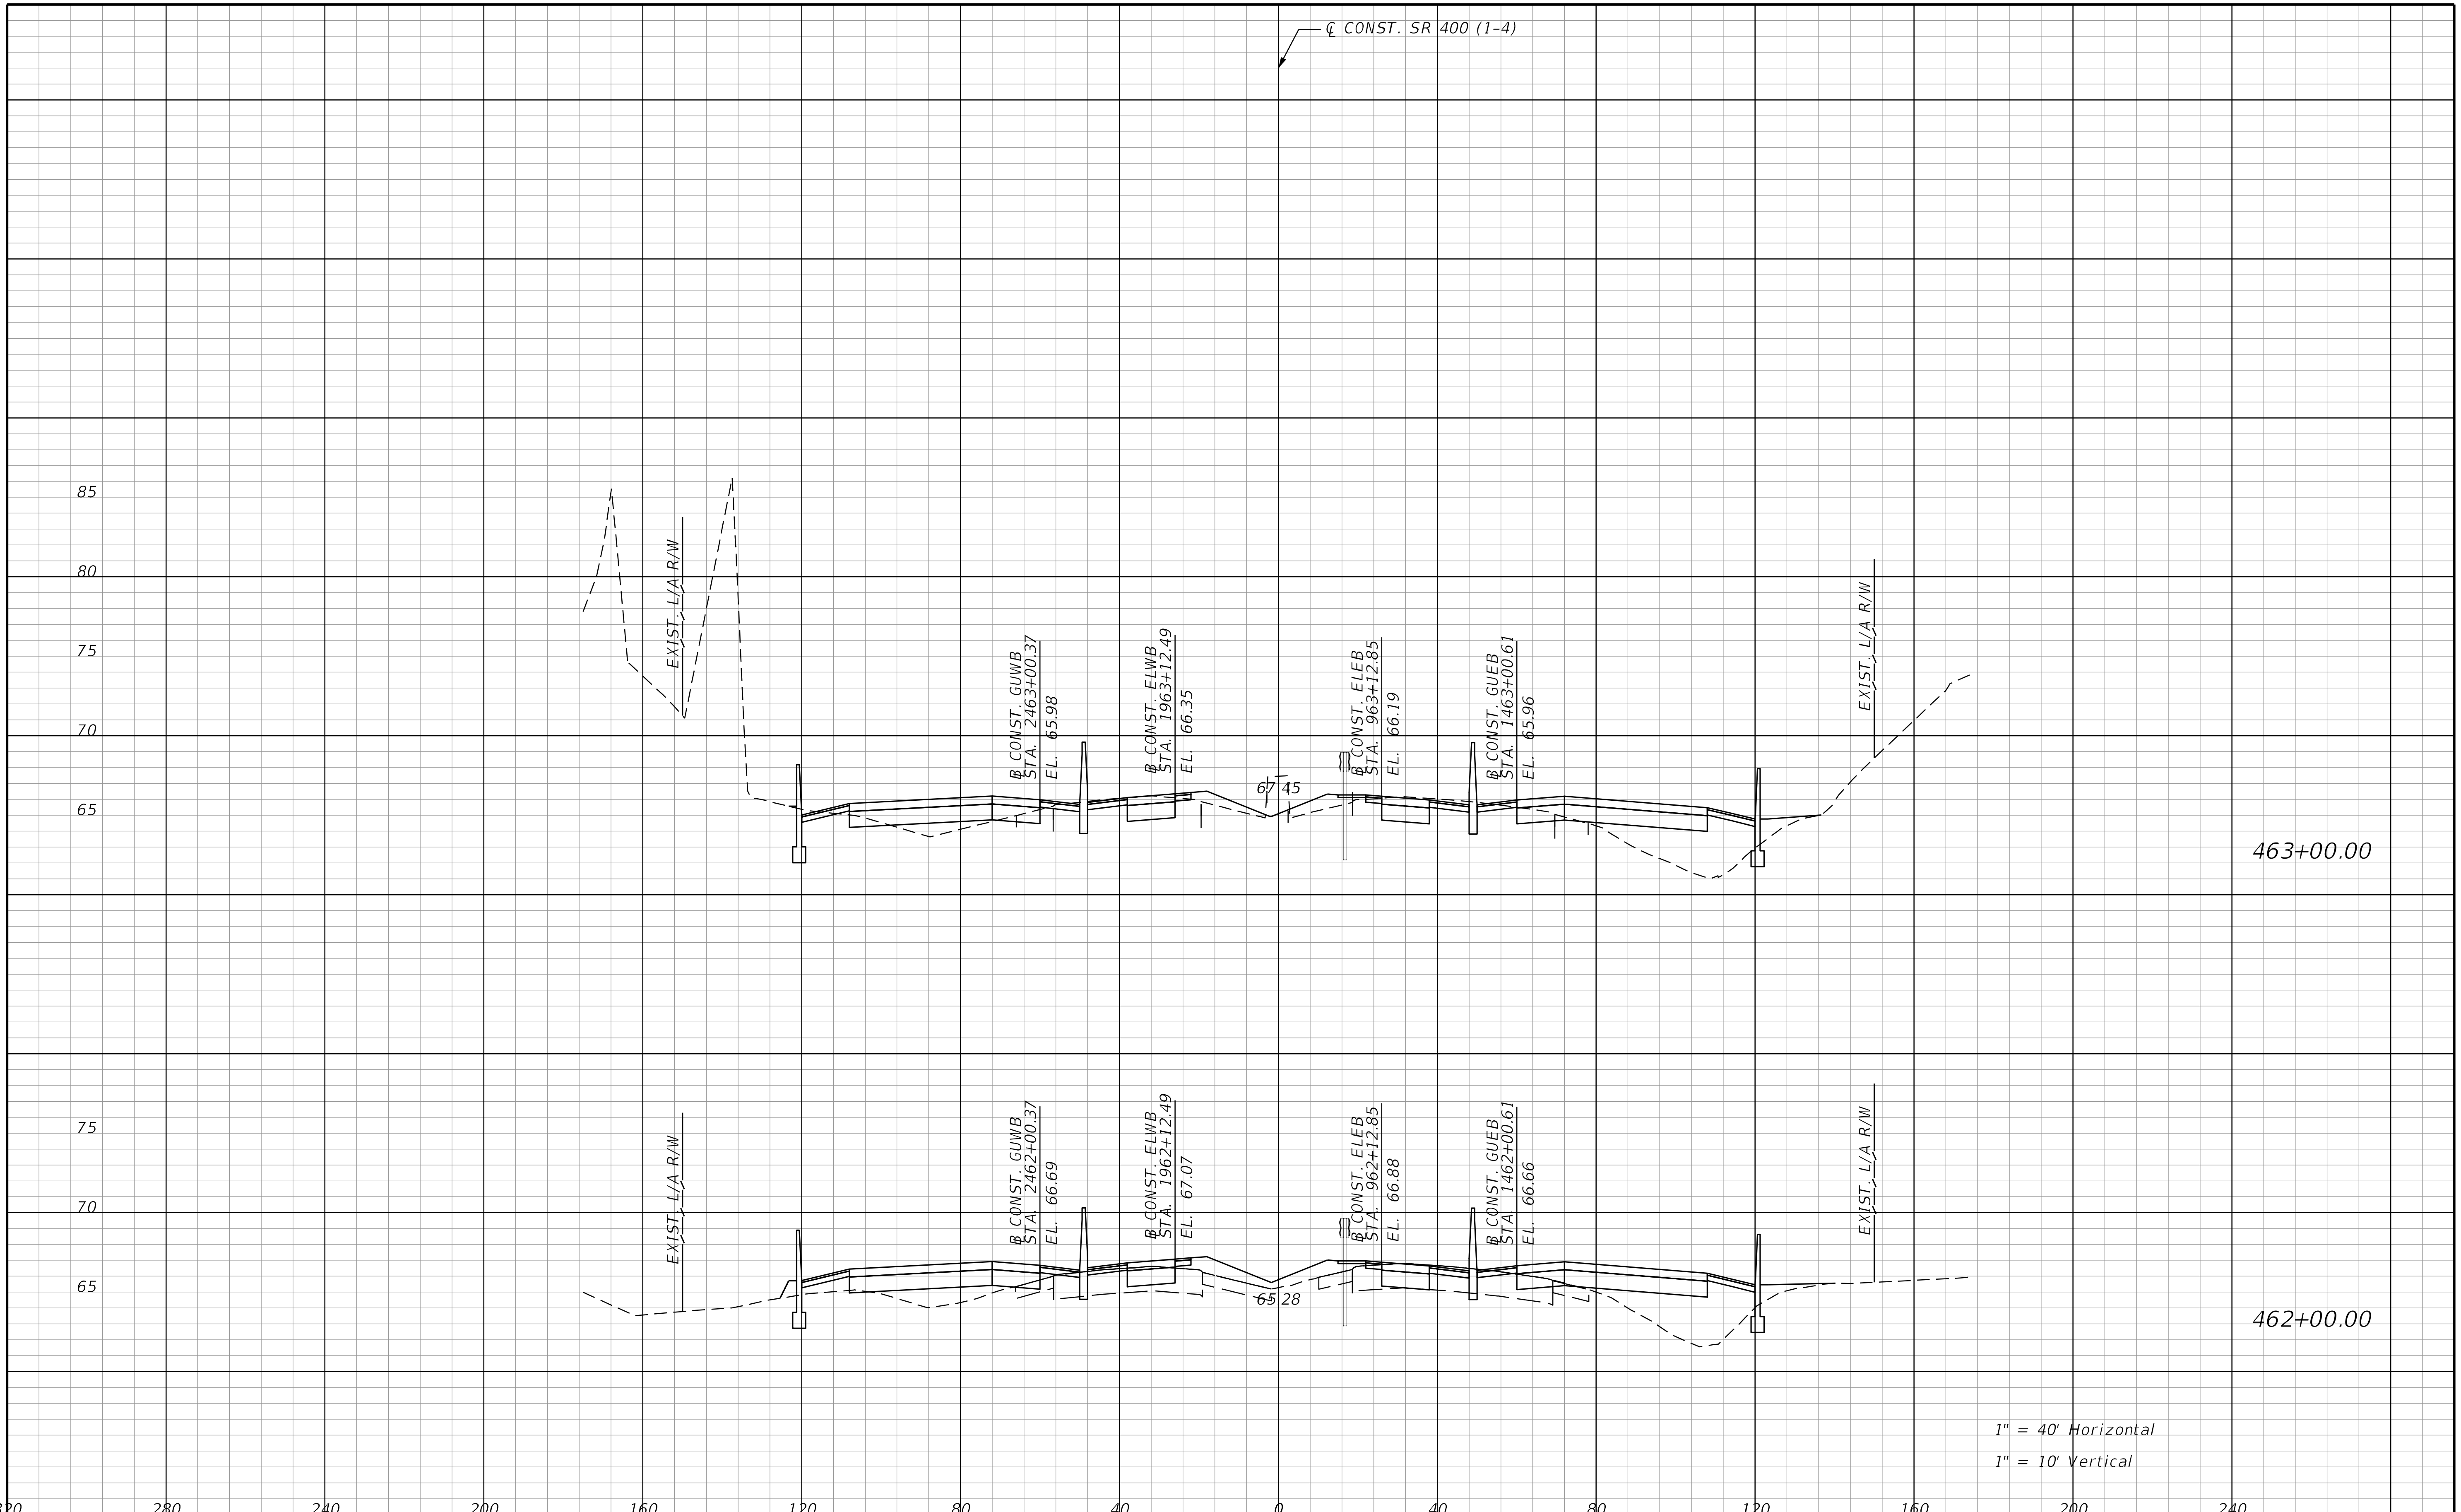

THE OFFICIAL RECORD OF THIS SHEET IS THE ELECTRONIC FILE DIGITALLY SIGNED AND SEALED UNDER RULE 61G15-23.004, F.A.C.

REVISIONS			
DATE	DESCRIPTION	DATE	DESCRIPTION

STANTEC CONSULTING SERVICES INC.
ENGINEER OF RECORD:
WILLIAM V. ANDERSON, P.E. NO.: 36682
11315 CORPORATE BLVD., SUITE 105
ORLANDO, FLORIDA 32817
(407) 823-8966
CERTIFICATE OF AUTHORIZATION NO. 27013

STATE OF FLORIDA
DEPARTMENT OF TRANSPORTATION

ROAD NO.	COUNTY	FINANCIAL PROJECT ID
SR400	VOLUSIA	408464-2-32-01

CROSS SECTIONS
SR 400 (I-4)

SHEET NO.
724

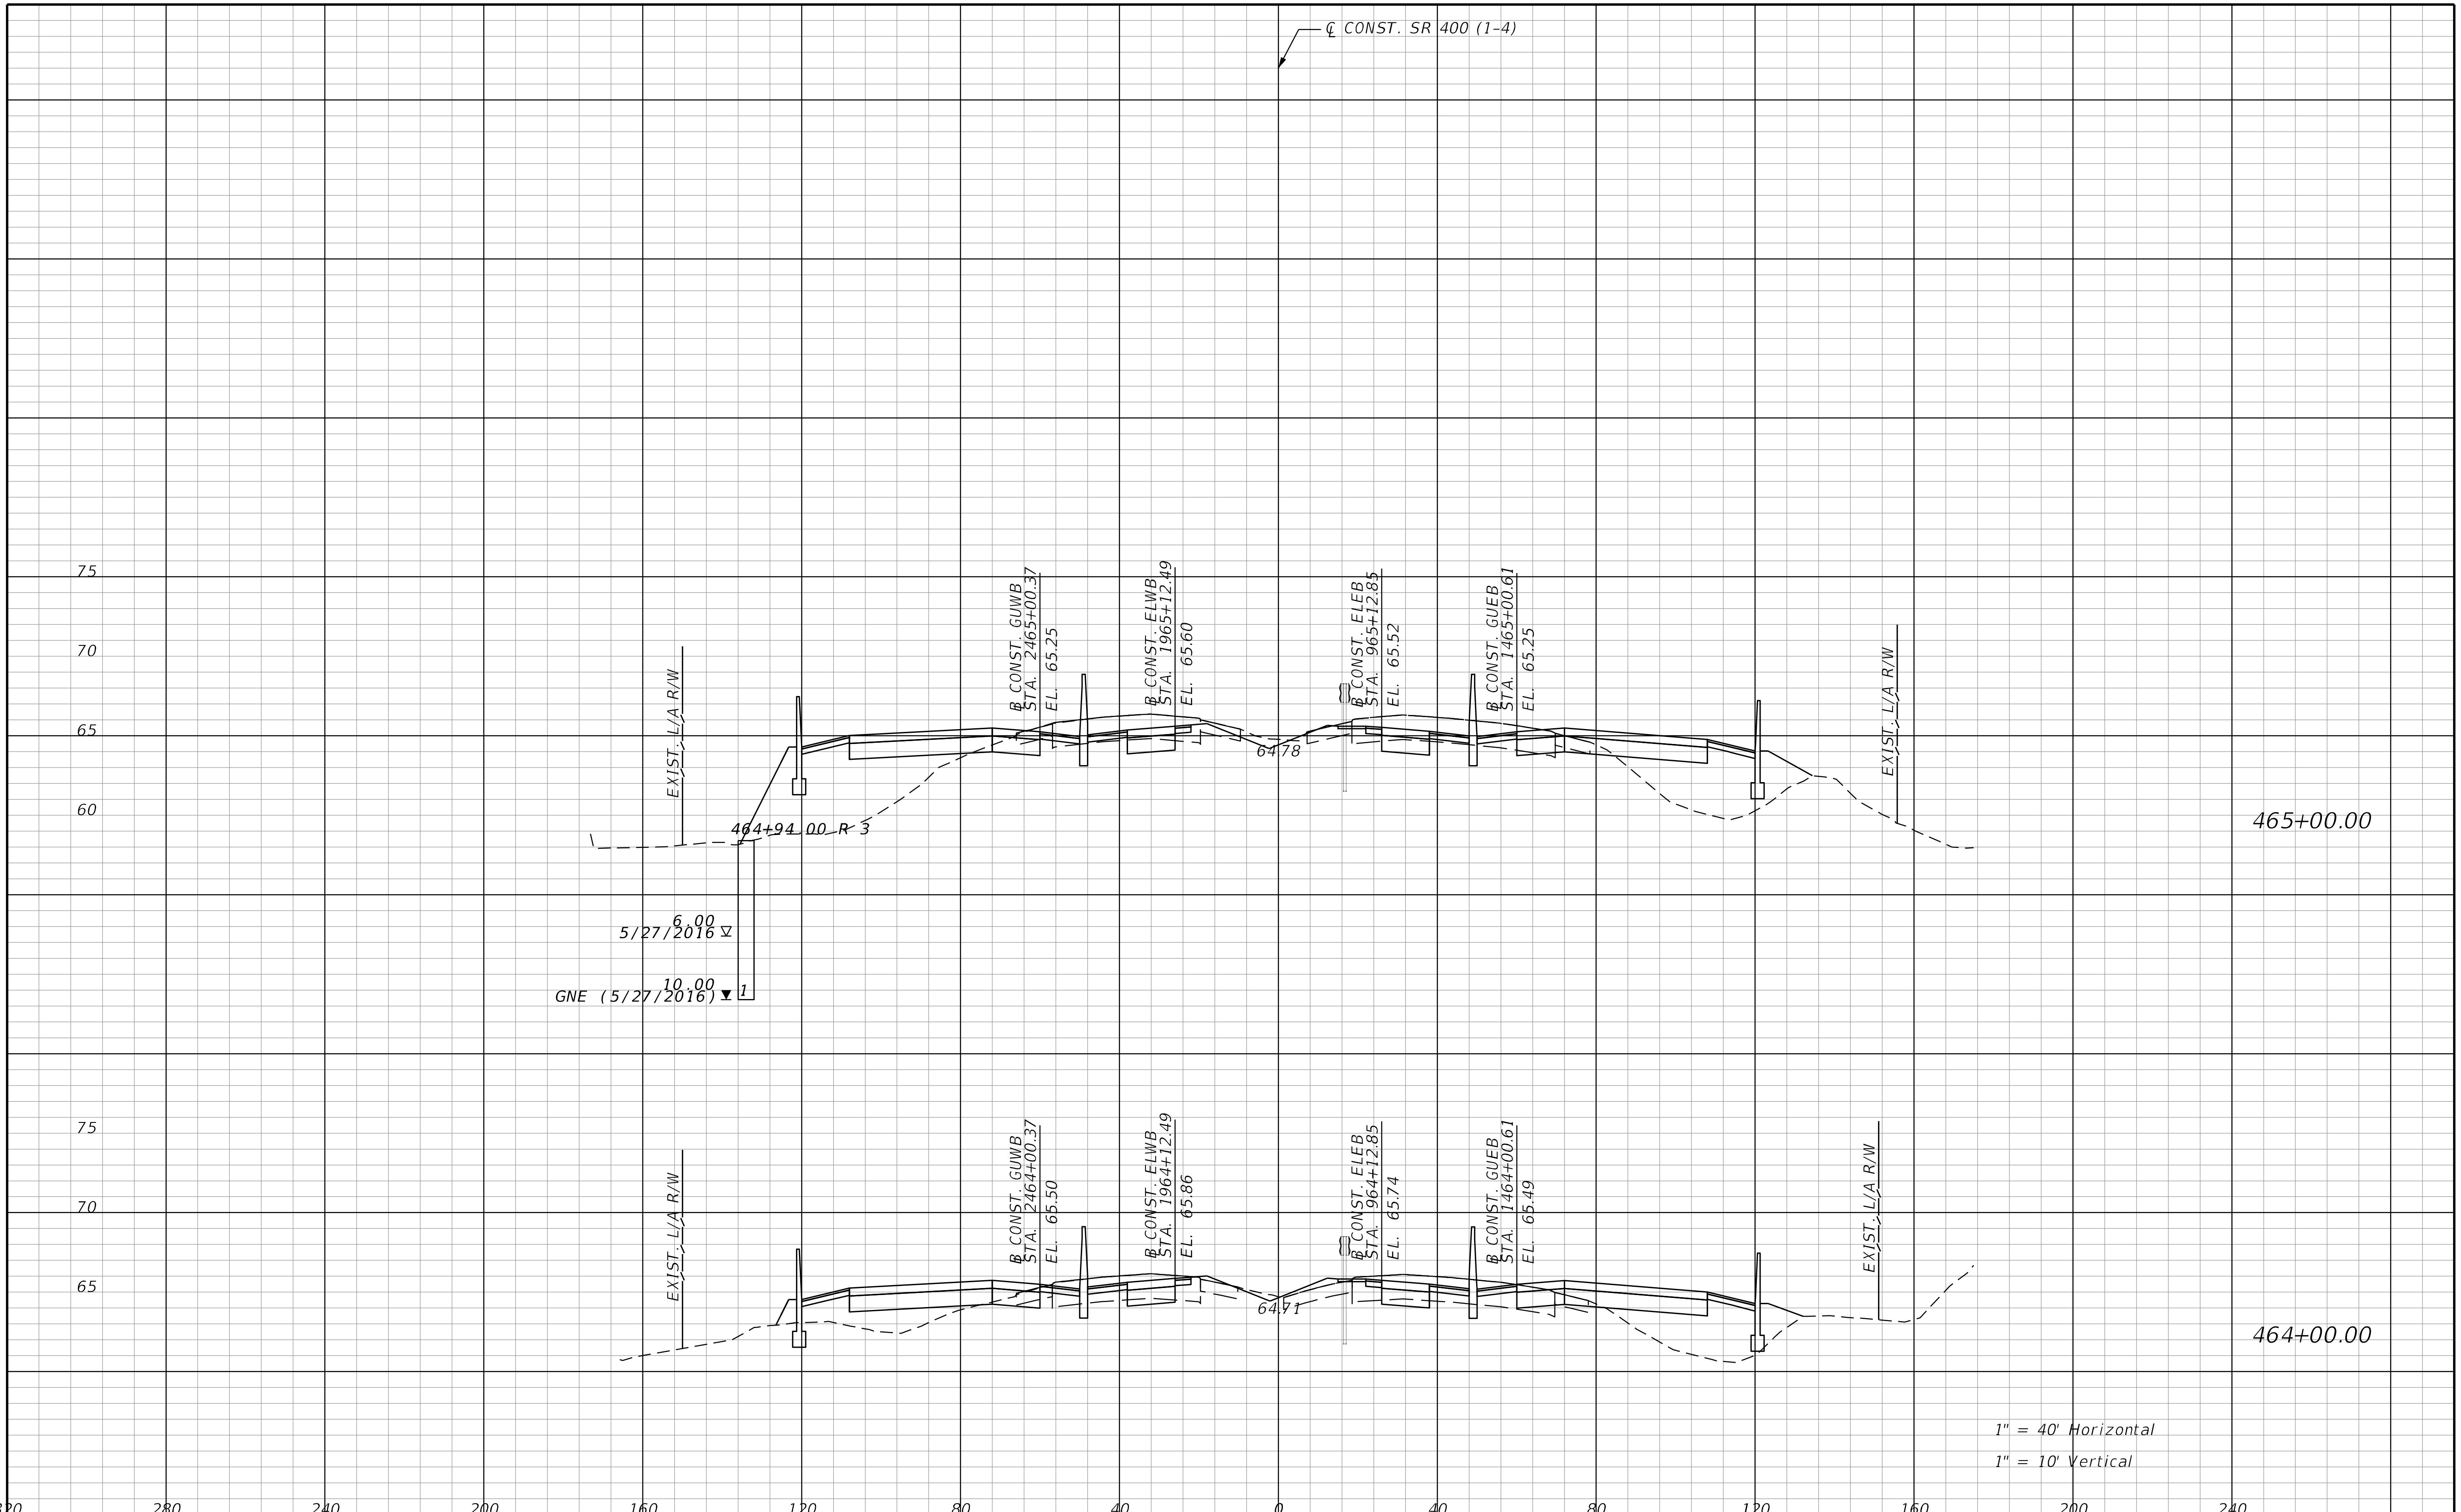

REVISIONS			
DATE	DESCRIPTION	DATE	DESCRIPTION

STANTEC CONSULTING SERVICES INC.
ENGINEER OF RECORD:
WILLIAM V. ANDERSON, P.E. NO.: 36682
11315 CORPORATE BLVD., SUITE 105
ORLANDO, FLORIDA 32817
(407) 823-8966
CERTIFICATE OF AUTHORIZATION NO. 27013

STATE OF FLORIDA
DEPARTMENT OF TRANSPORTATION

ROAD NO.	COUNTY	FINANCIAL PROJECT ID
SR400	VOLUSIA	408464-2-32-01

CROSS SECTIONS
SR 400 (I-4)

SHEET NO.
725

THE OFFICIAL RECORD OF THIS SHEET IS THE ELECTRONIC FILE DIGITALLY SIGNED AND SEALED UNDER RULE 61G15-23.004, F.A.C.

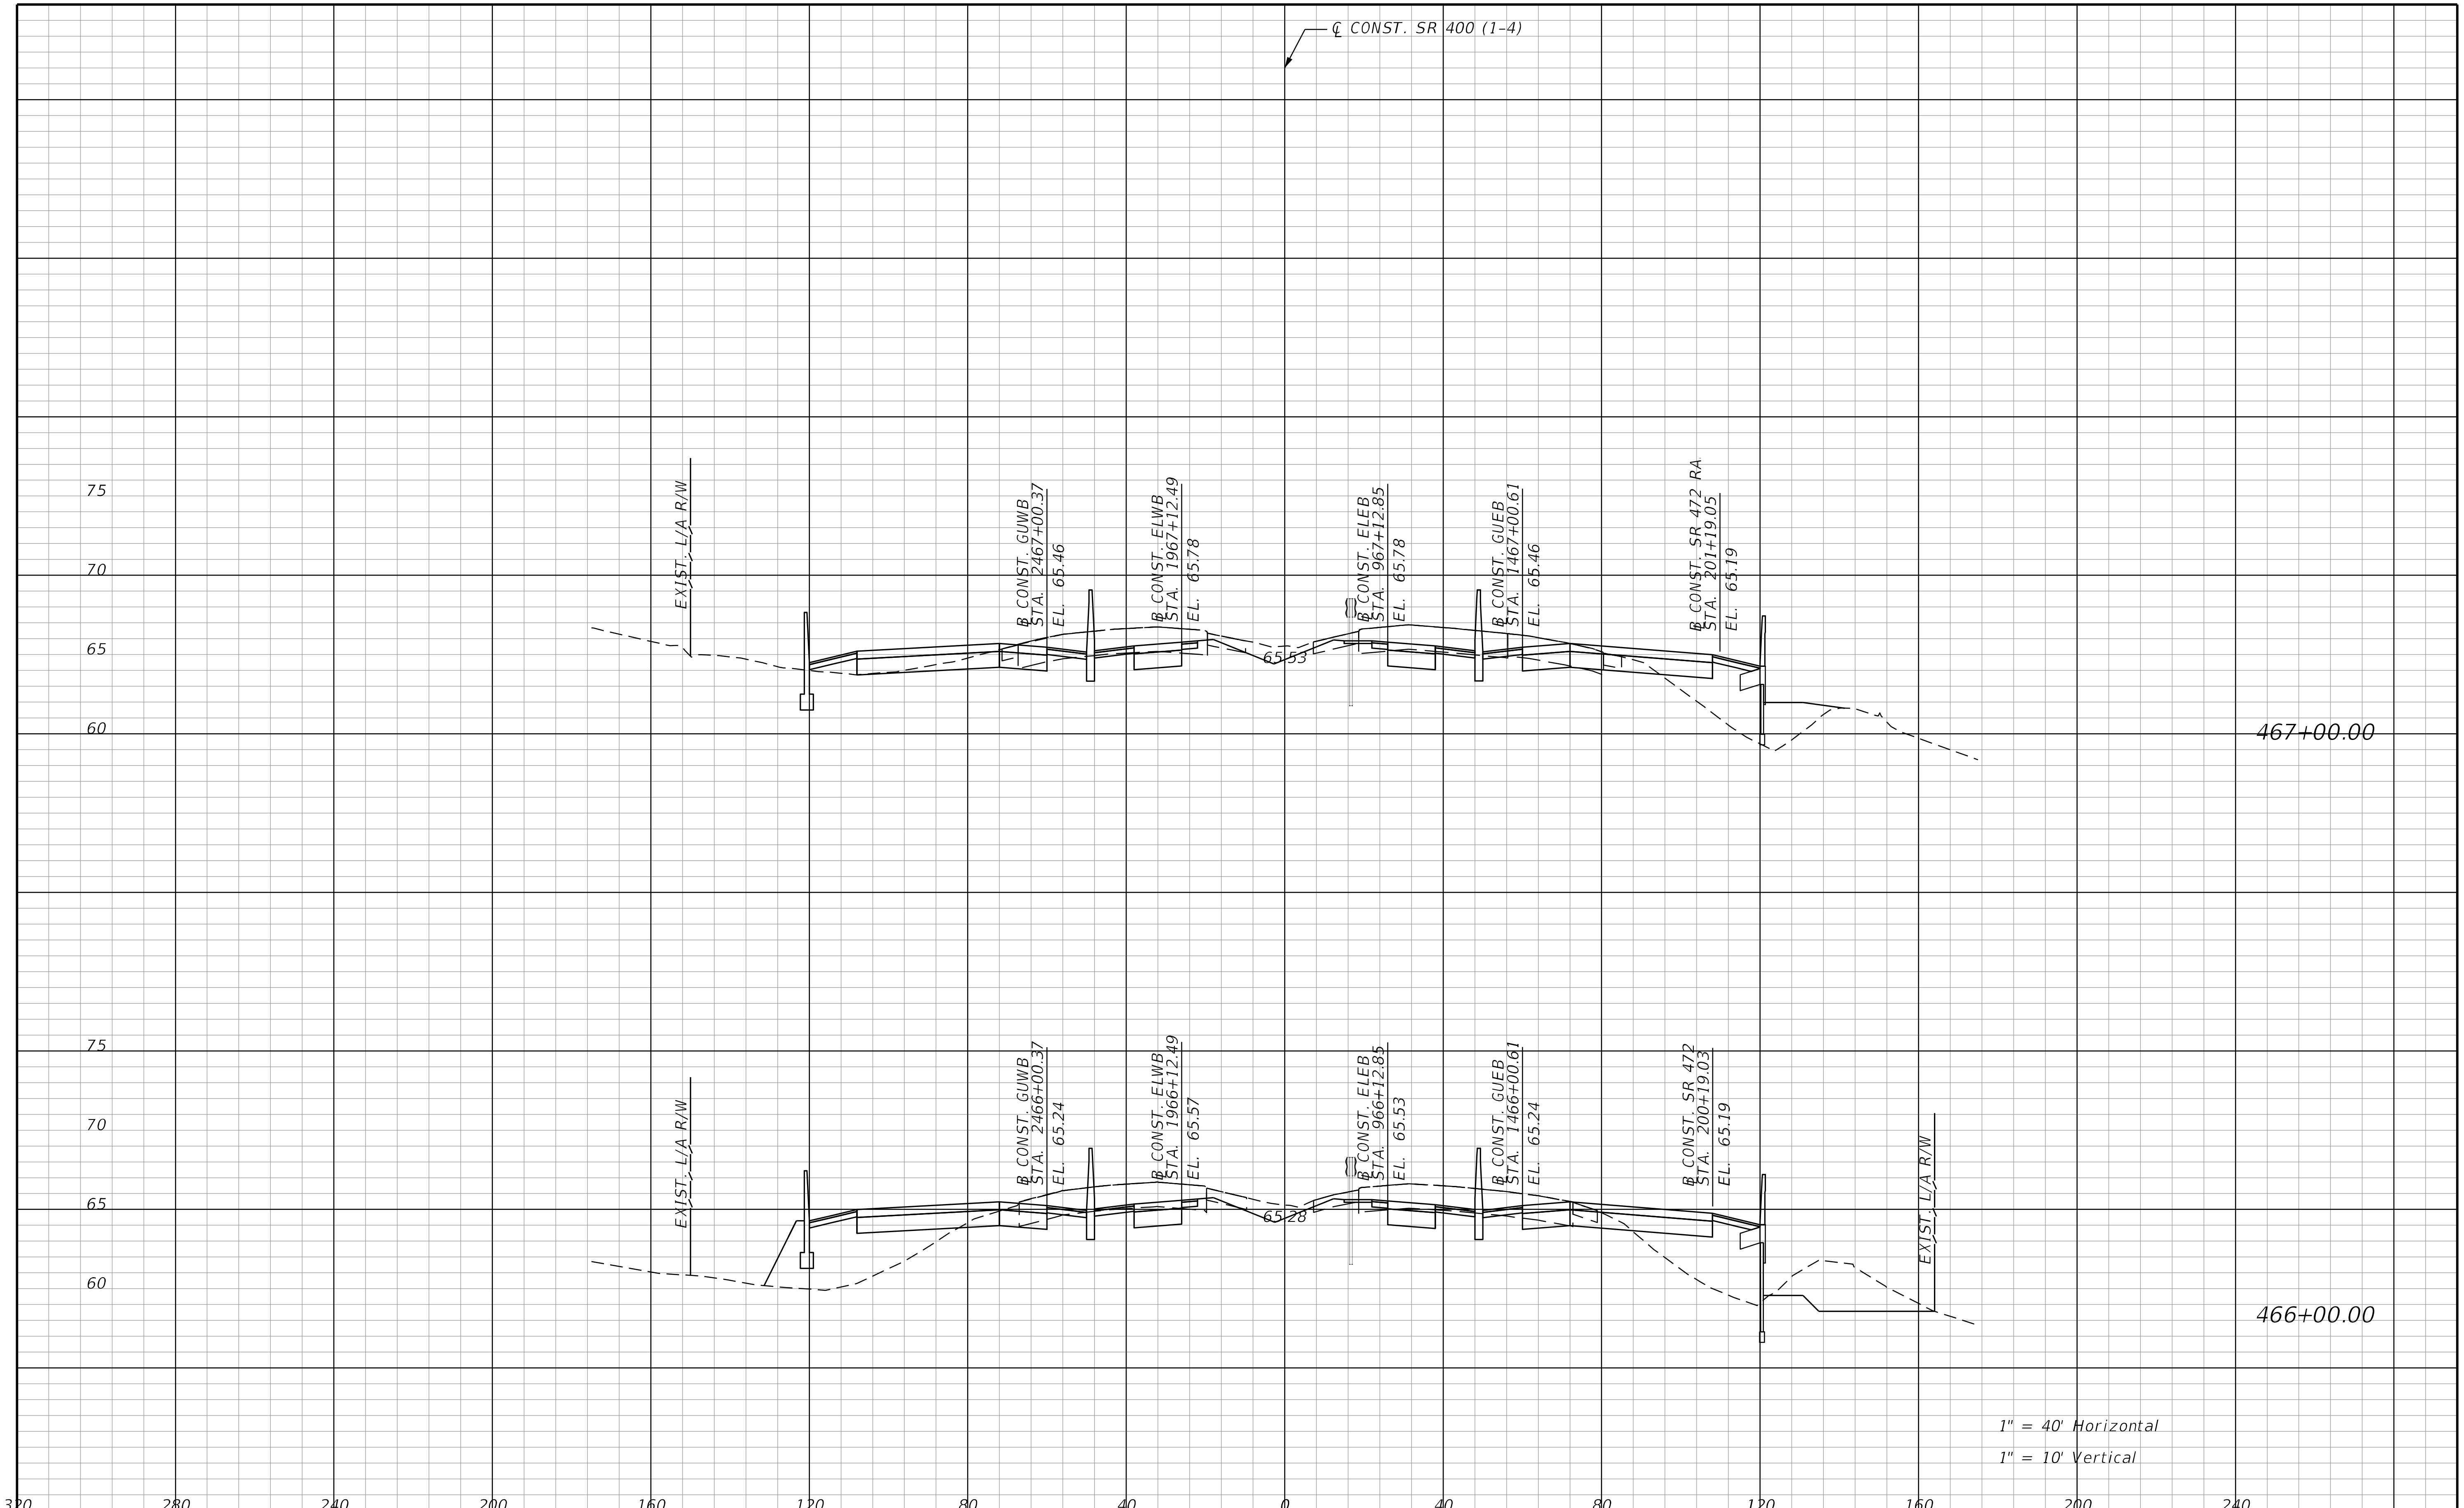

THE OFFICIAL RECORD OF THIS SHEET IS THE ELECTRONIC FILE DIGITALLY SIGNED AND SEALED UNDER RULE 61G15-23.004, F.A.C.

REVISIONS			
DATE	DESCRIPTION	DATE	DESCRIPTION

STANTEC CONSULTING SERVICES INC.
ENGINEER OF RECORD:
WILLIAM V. ANDERSON, P.E. NO.: 36682
11315 CORPORATE BLVD., SUITE 105
ORLANDO, FLORIDA 32817
(407) 823-8966
CERTIFICATE OF AUTHORIZATION NO. 27013

STATE OF FLORIDA
DEPARTMENT OF TRANSPORTATION

ROAD NO.	COUNTY	FINANCIAL PROJECT ID
SR400	VOLUSIA	408464-2-32-01

CROSS SECTIONS
SR 400 (I-4)

SHEET NO.
726

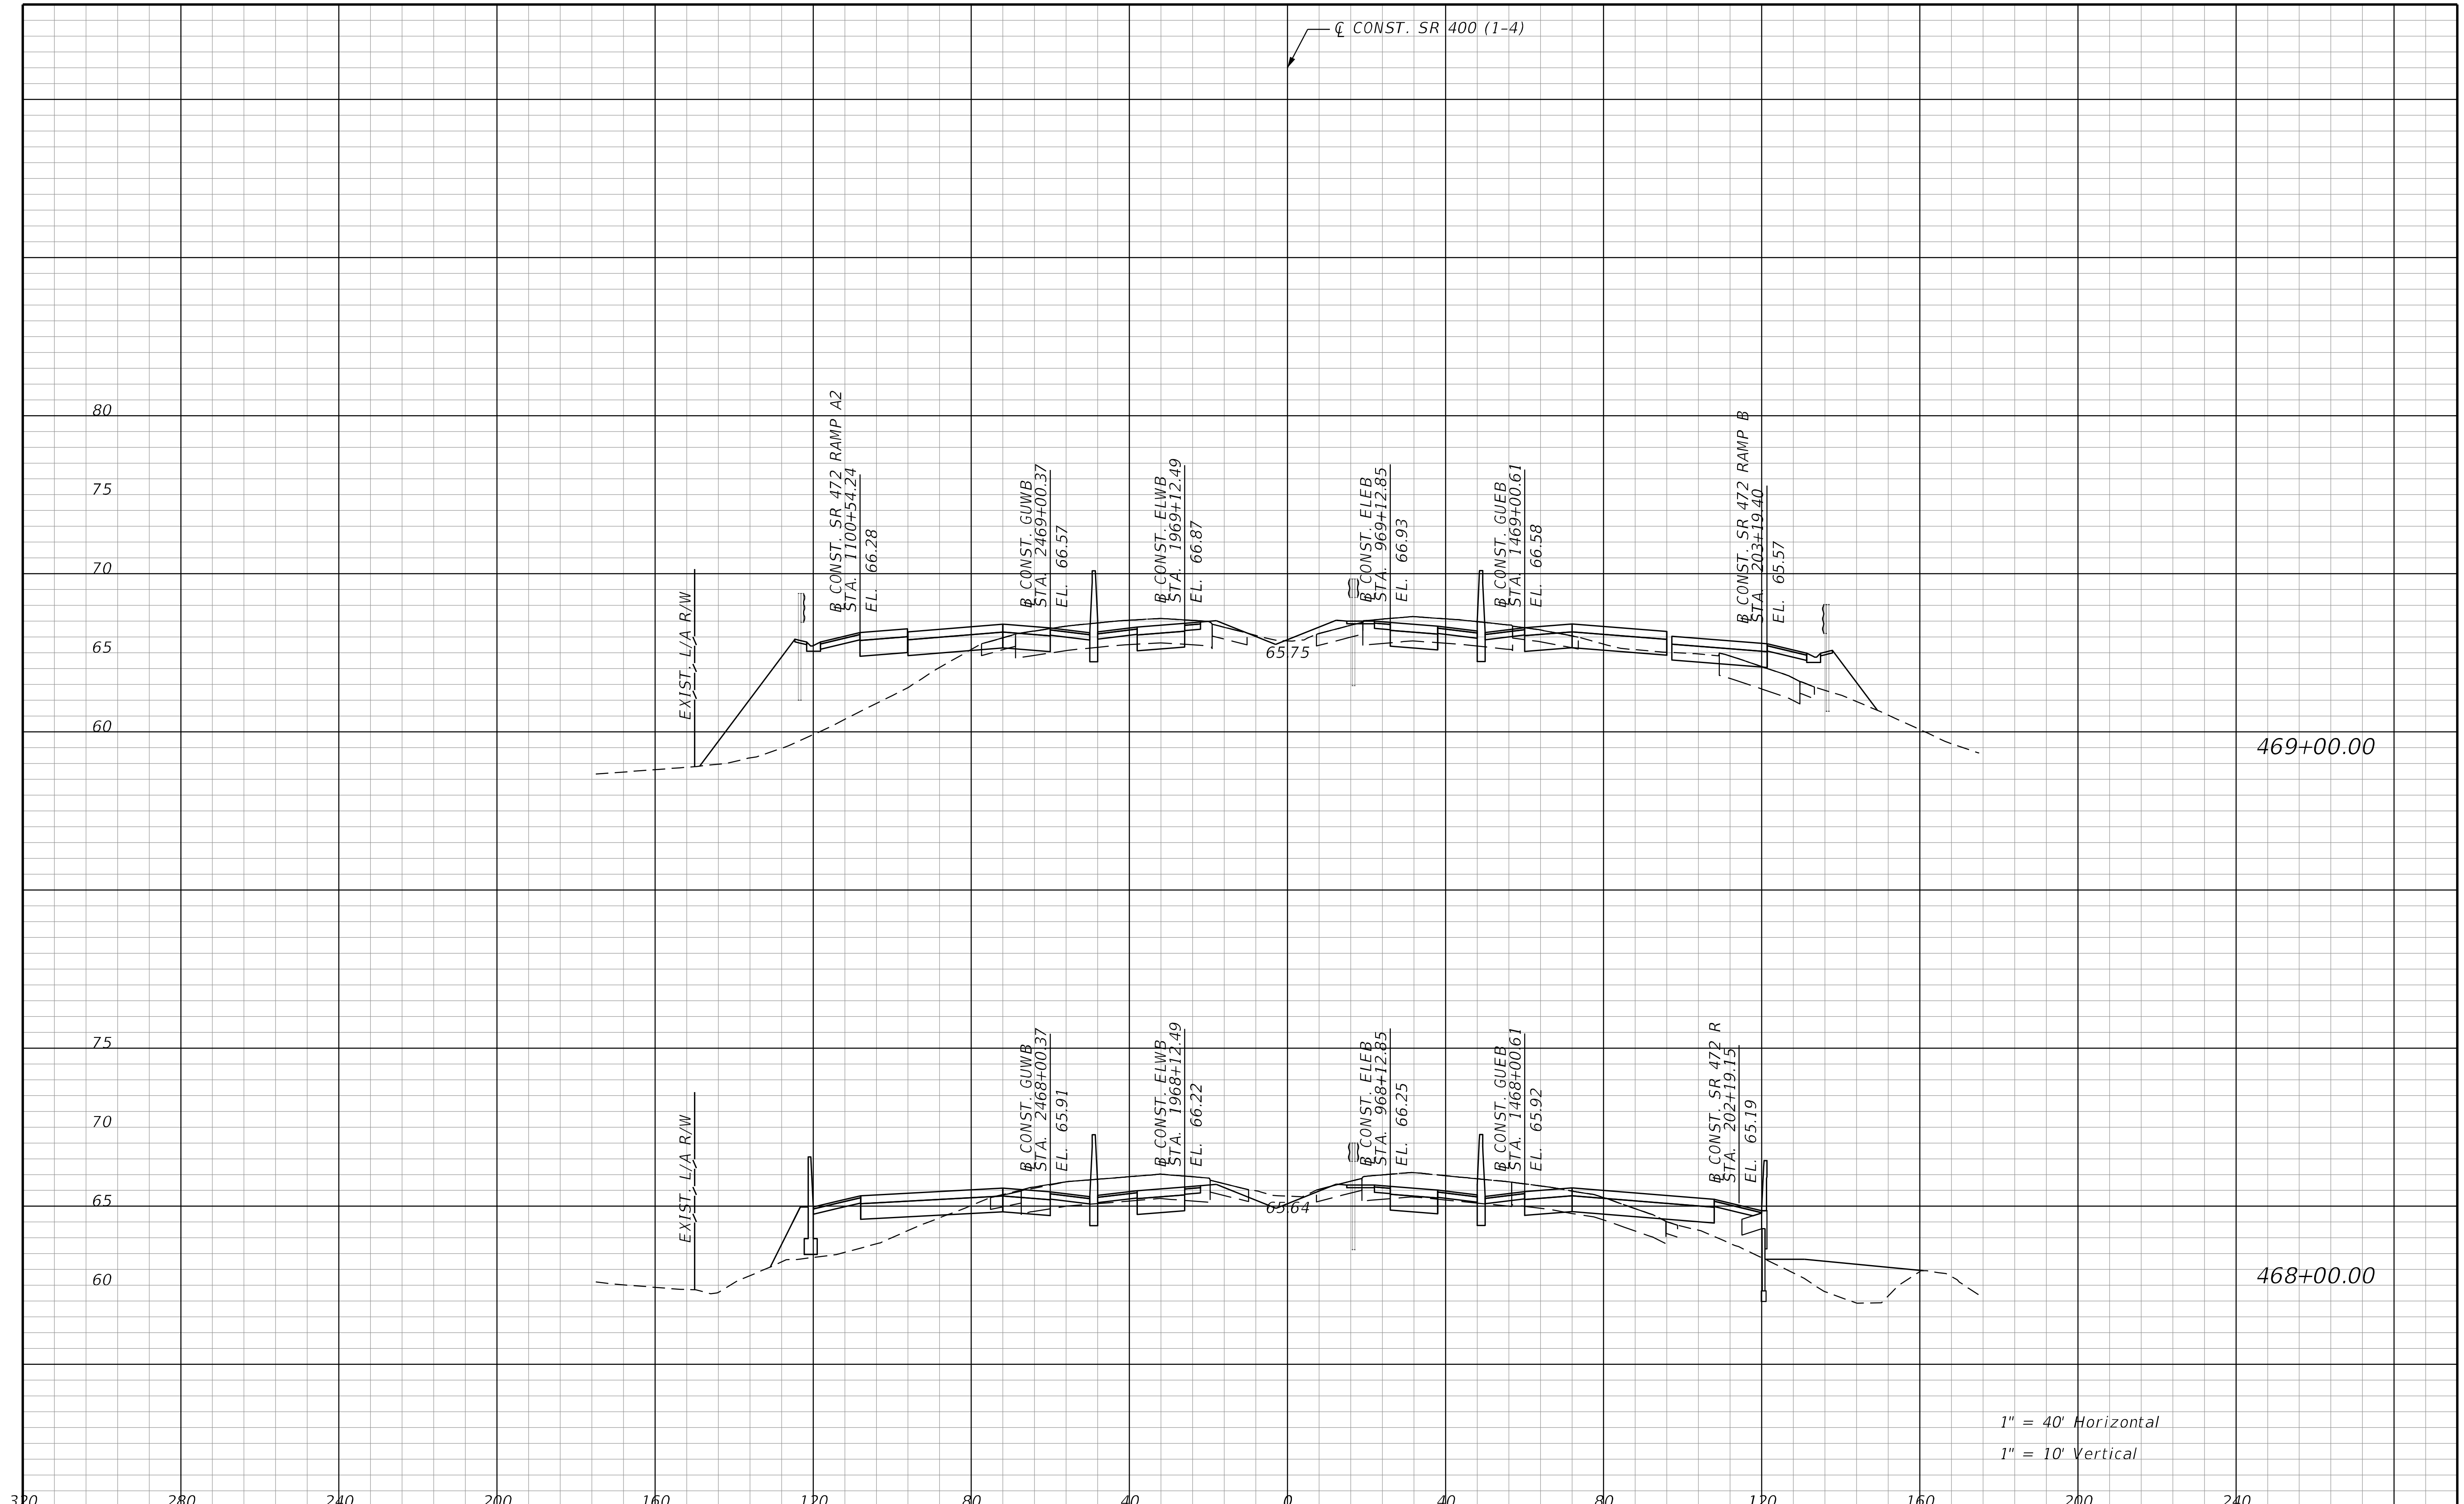

REVISIONS			
DATE	DESCRIPTION	DATE	DESCRIPTION

STANTEC CONSULTING SERVICES INC.
ENGINEER OF RECORD:
WILLIAM V. ANDERSON, P.E. NO.: 36682
11315 CORPORATE BLVD., SUITE 105
ORLANDO, FLORIDA 32817
(407) 823-8966
CERTIFICATE OF AUTHORIZATION NO. 27013

STATE OF FLORIDA
DEPARTMENT OF TRANSPORTATION

ROAD NO.	COUNTY	FINANCIAL PROJECT ID
SR400	VOLUSIA	408464-2-32-01

CROSS SECTIONS
SR 400 (I-4)

SHEET NO.
727

THE OFFICIAL RECORD OF THIS SHEET IS THE ELECTRONIC FILE DIGITALLY SIGNED AND SEALED UNDER RULE 61G15-23.004, F.A.C.

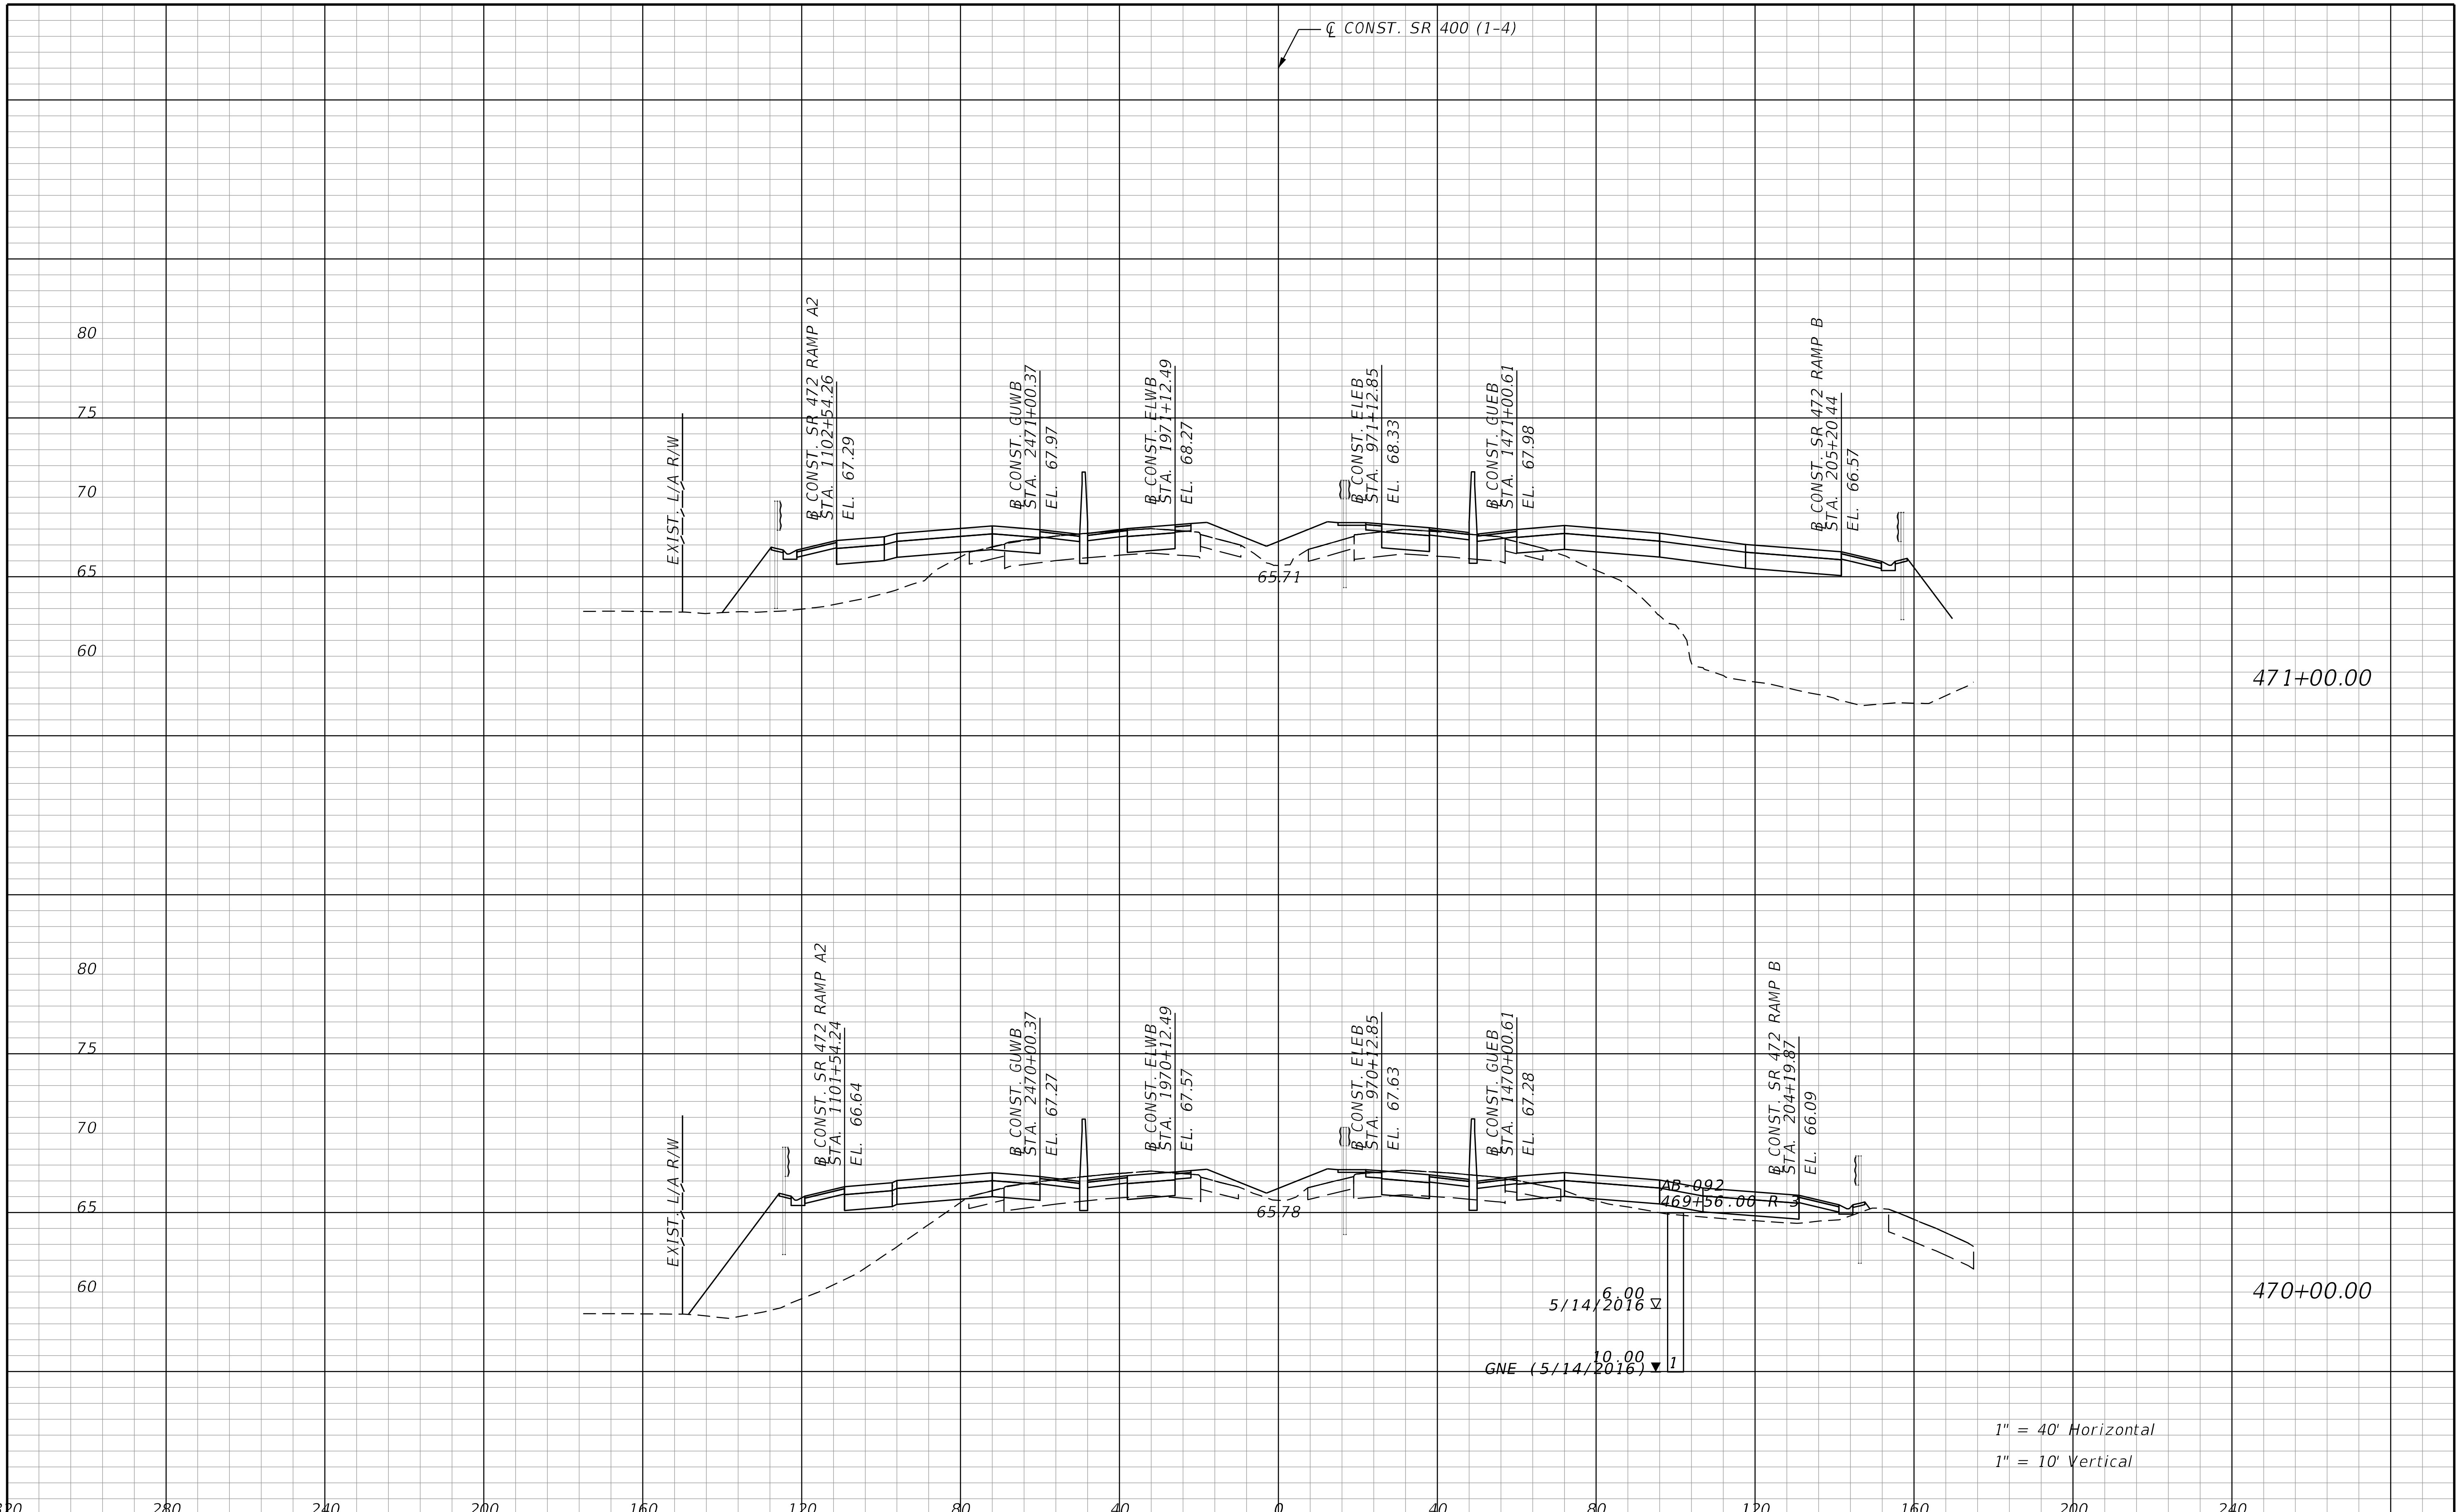

REVISIONS			
DATE	DESCRIPTION	DATE	DESCRIPTION

STANTEC CONSULTING SERVICES INC.
ENGINEER OF RECORD:
WILLIAM V. ANDERSON, P.E. NO.: 36682
11315 CORPORATE BLVD., SUITE 105
ORLANDO, FLORIDA 32817
(407) 823-8966
CERTIFICATE OF AUTHORIZATION NO. 27013

STATE OF FLORIDA
DEPARTMENT OF TRANSPORTATION

ROAD NO.	COUNTY	FINANCIAL PROJECT ID
SR400	VOLUSIA	408464-2-32-01

CROSS SECTIONS
SR 400 (I-4)

SHEET NO.
728

jchassee 6/14/2019 4:26:38 PM Rdxsrd_shg V:\2158\active\CADD\40846423201\roadway\RDXSRD01.dgn

THE OFFICIAL RECORD OF THIS SHEET IS THE ELECTRONIC FILE DIGITALLY SIGNED AND SEALED UNDER RULE 61G15-23.004, F.A.C.

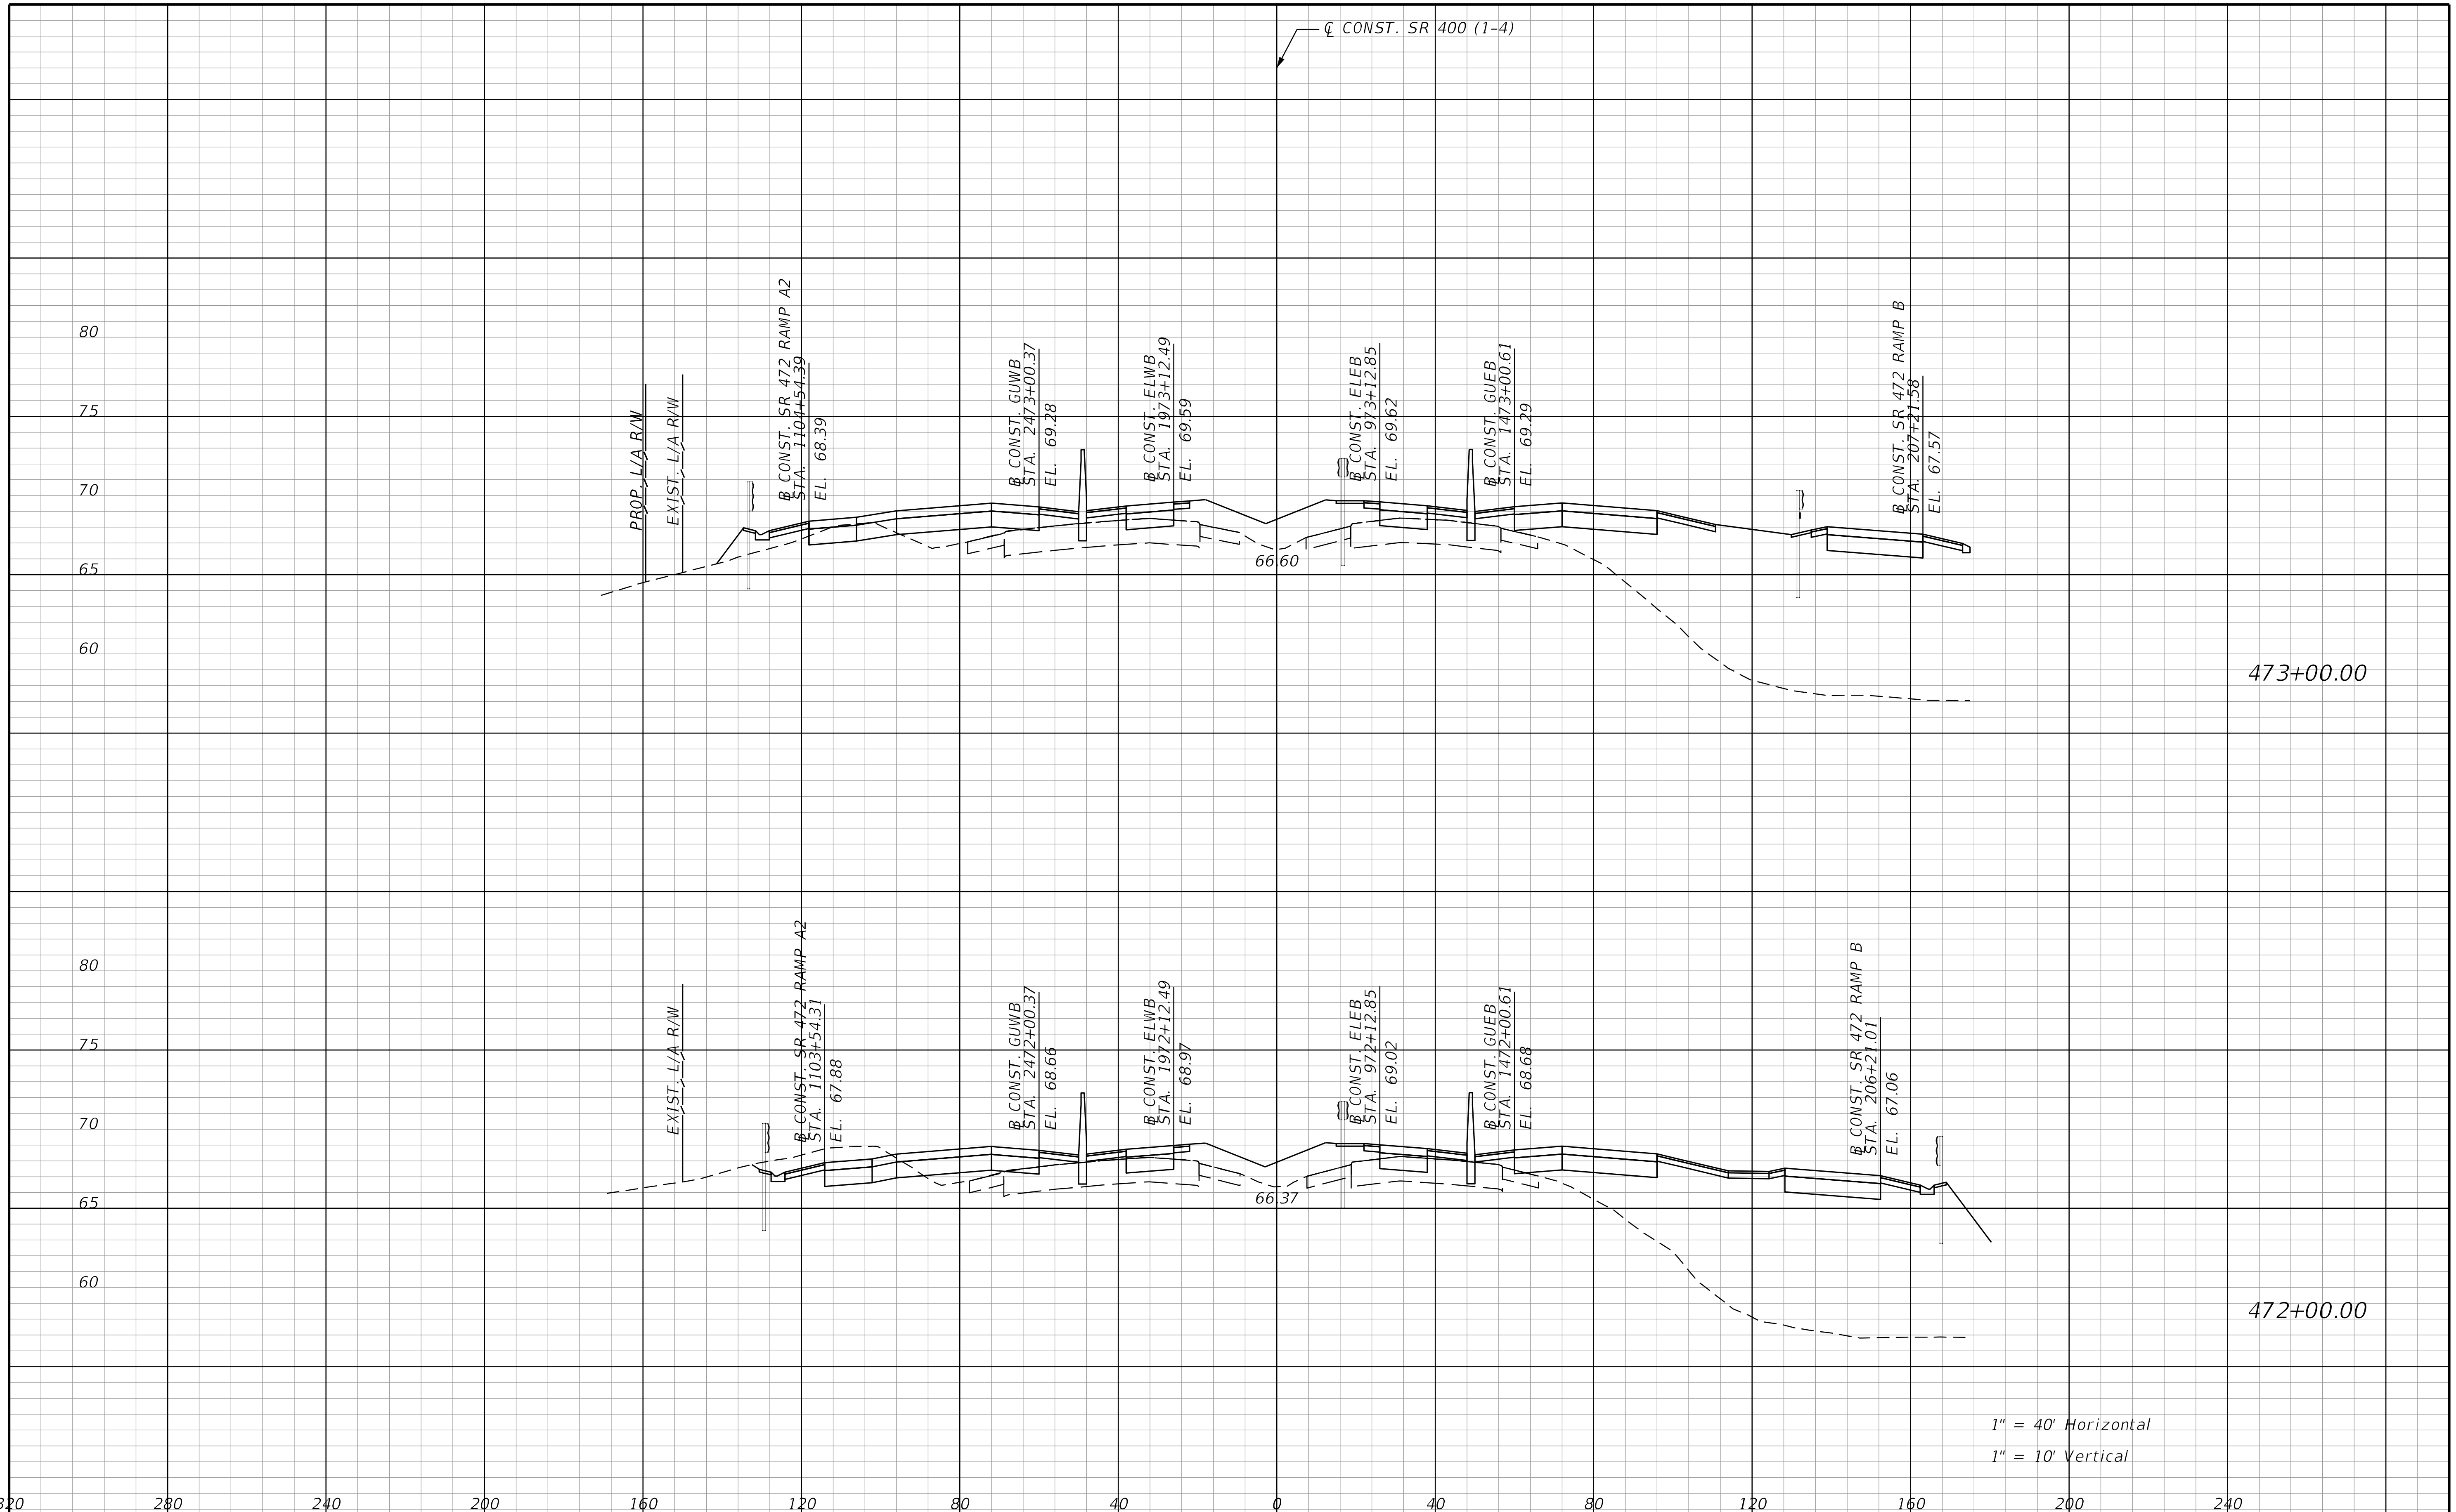

THE OFFICIAL RECORD OF THIS SHEET IS THE ELECTRONIC FILE DIGITALLY SIGNED AND SEALED UNDER RULE 61G15-23.004, F.A.C.

REVISIONS			
DATE	DESCRIPTION	DATE	DESCRIPTION

STANTEC CONSULTING SERVICES INC.
ENGINEER OF RECORD:
WILLIAM V. ANDERSON, P.E. NO.: 36682
11315 CORPORATE BLVD., SUITE 105
ORLANDO, FLORIDA 32817
(407) 823-8966
CERTIFICATE OF AUTHORIZATION NO. 27013

STATE OF FLORIDA
DEPARTMENT OF TRANSPORTATION

ROAD NO.	COUNTY	FINANCIAL PROJECT ID
SR400	VOLUSIA	408464-2-32-01

CROSS SECTIONS
SR 400 (I-4)

SHEET NO.
729

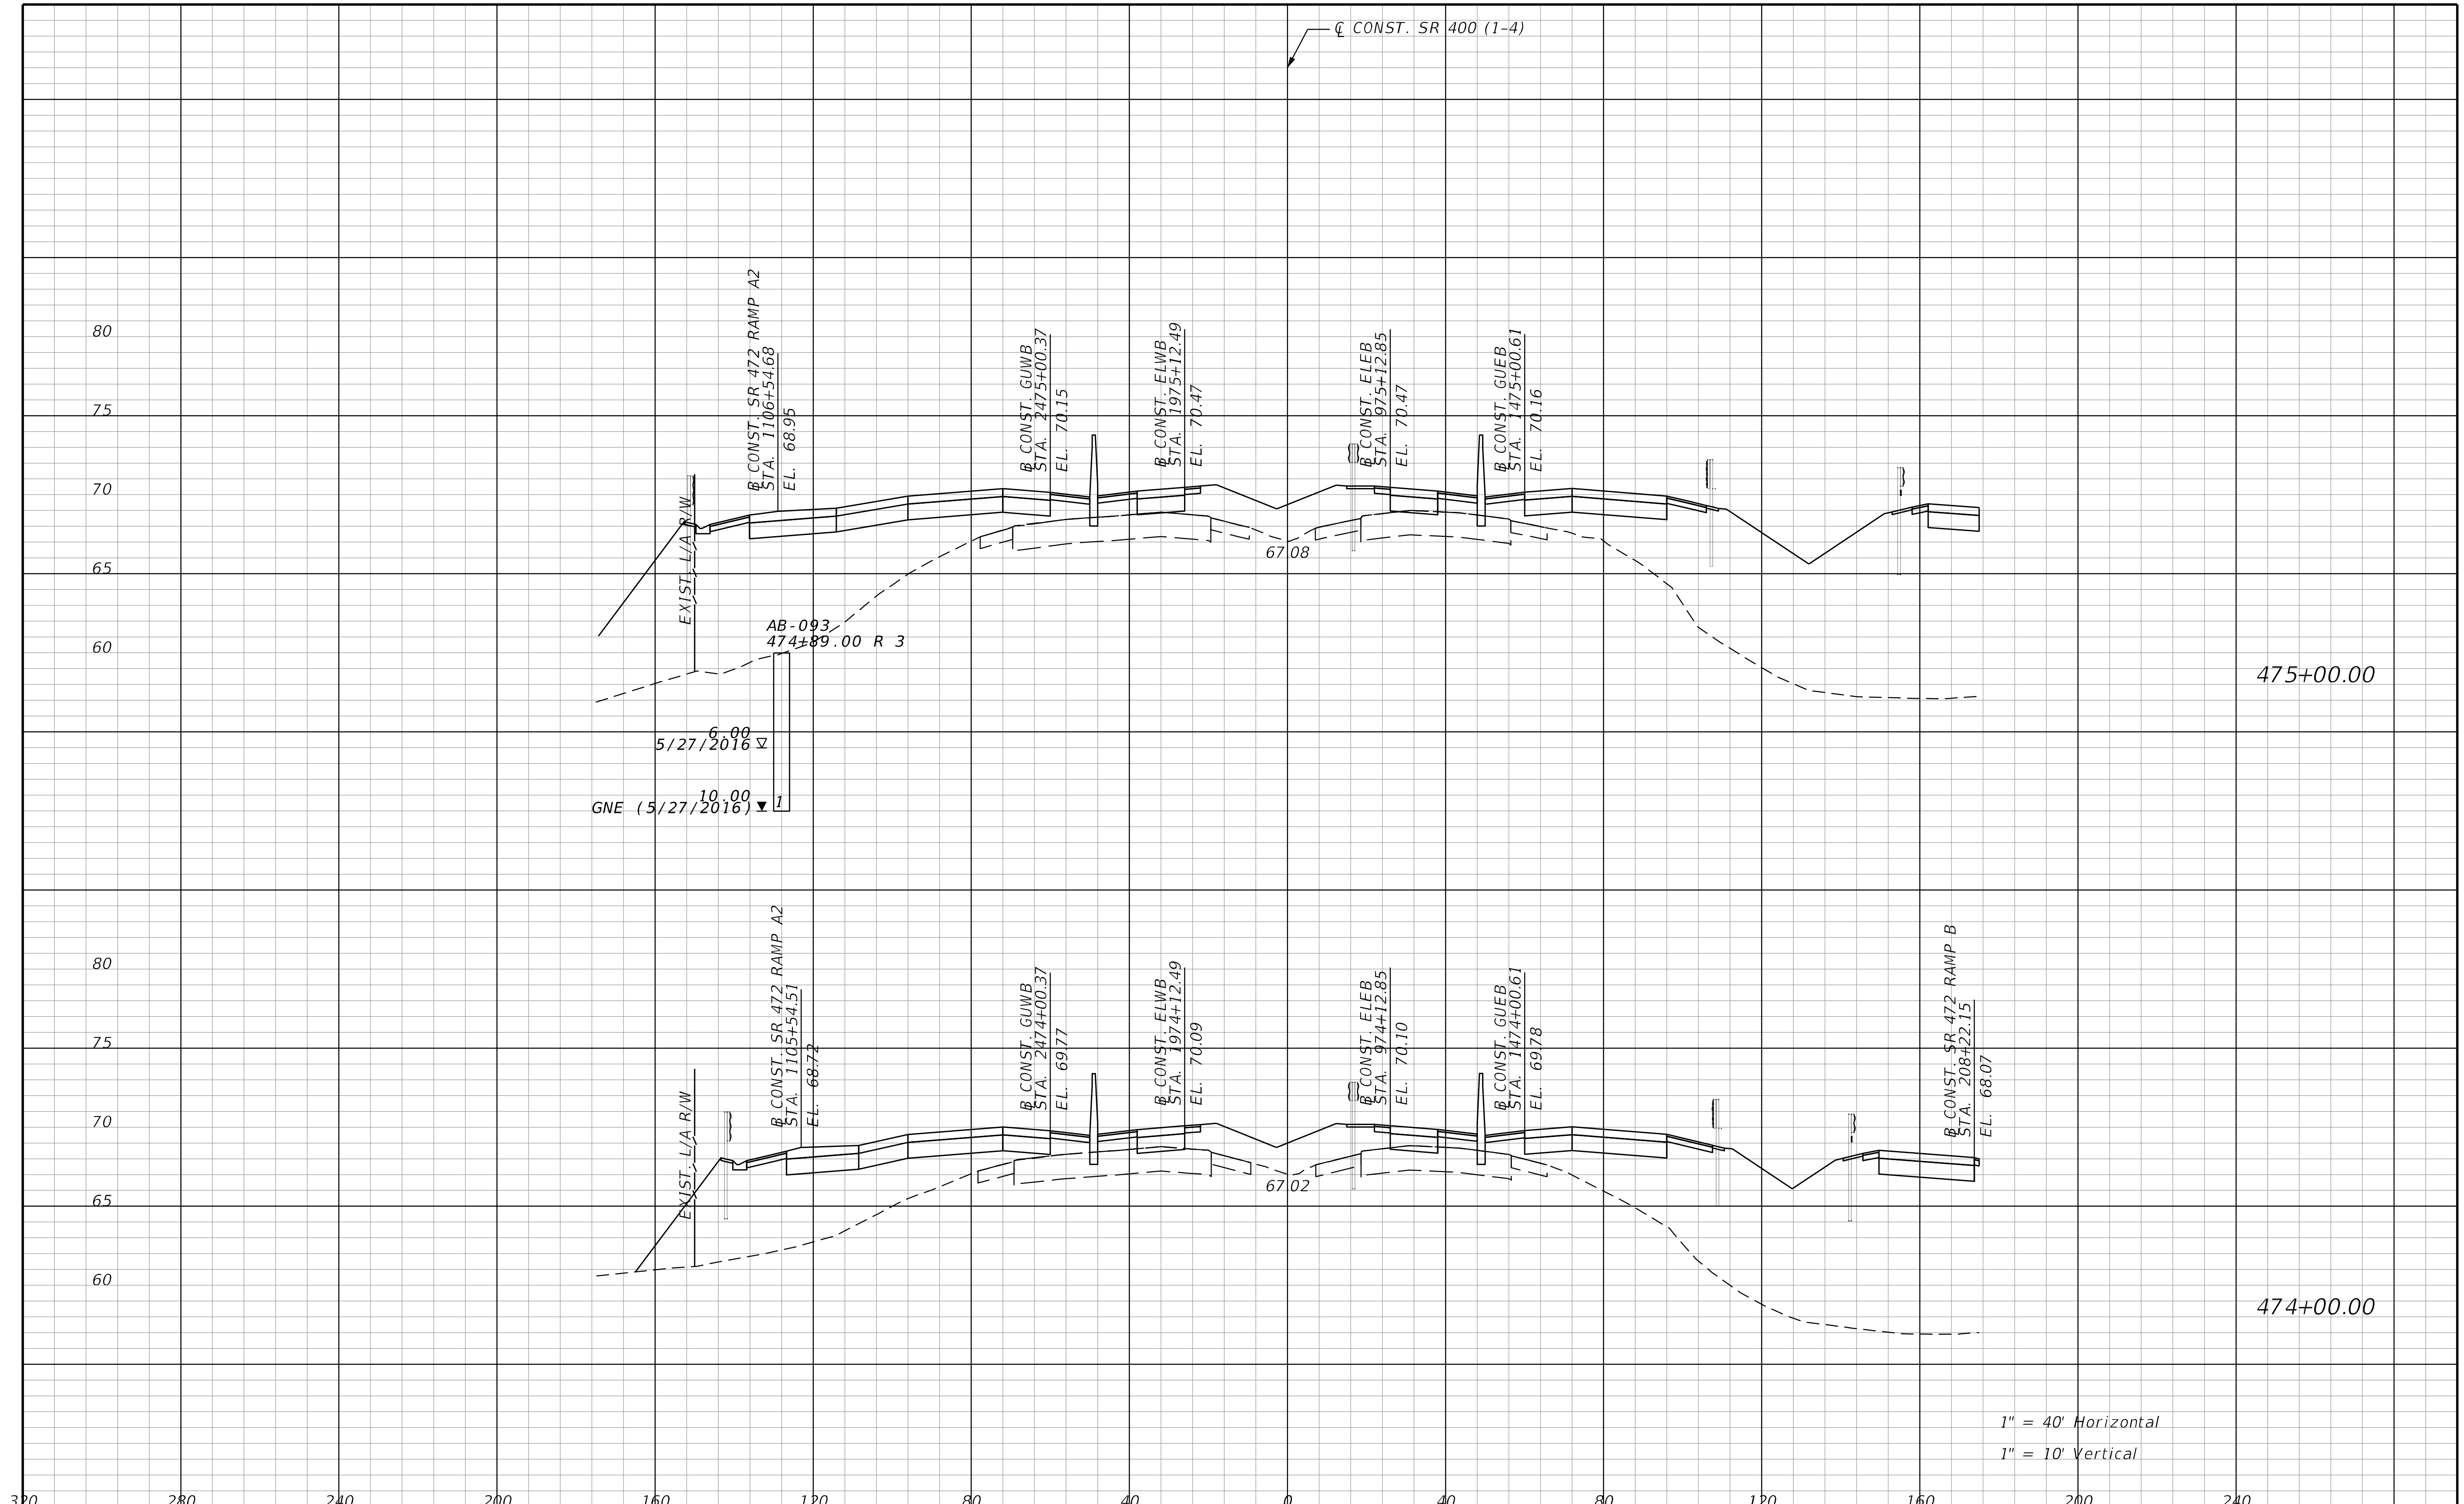

REVISIONS			
DATE	DESCRIPTION	DATE	DESCRIPTION

STANTEC CONSULTING SERVICES INC.
ENGINEER OF RECORD:
WILLIAM V. ANDERSON, P.E. NO.: 36682
11315 CORPORATE BLVD., SUITE 105
ORLANDO, FLORIDA 32817
(407) 823-8966
CERTIFICATE OF AUTHORIZATION NO. 27013

STATE OF FLORIDA
DEPARTMENT OF TRANSPORTATION

ROAD NO.	COUNTY	FINANCIAL PROJECT ID
SR400	VOLUSIA	408464-2-32-01

CROSS SECTIONS
SR 400 (I-4)

SHEET NO.
730

THE OFFICIAL RECORD OF THIS SHEET IS THE ELECTRONIC FILE DIGITALLY SIGNED AND SEALED UNDER RULE 61G15-23.004, F.A.C.

jchassee 6/14/2019 4:26:39 PM Rdxsrd_shg V:\2158\active\CADD\40846423201\roadway\RDXSRD01.dgn

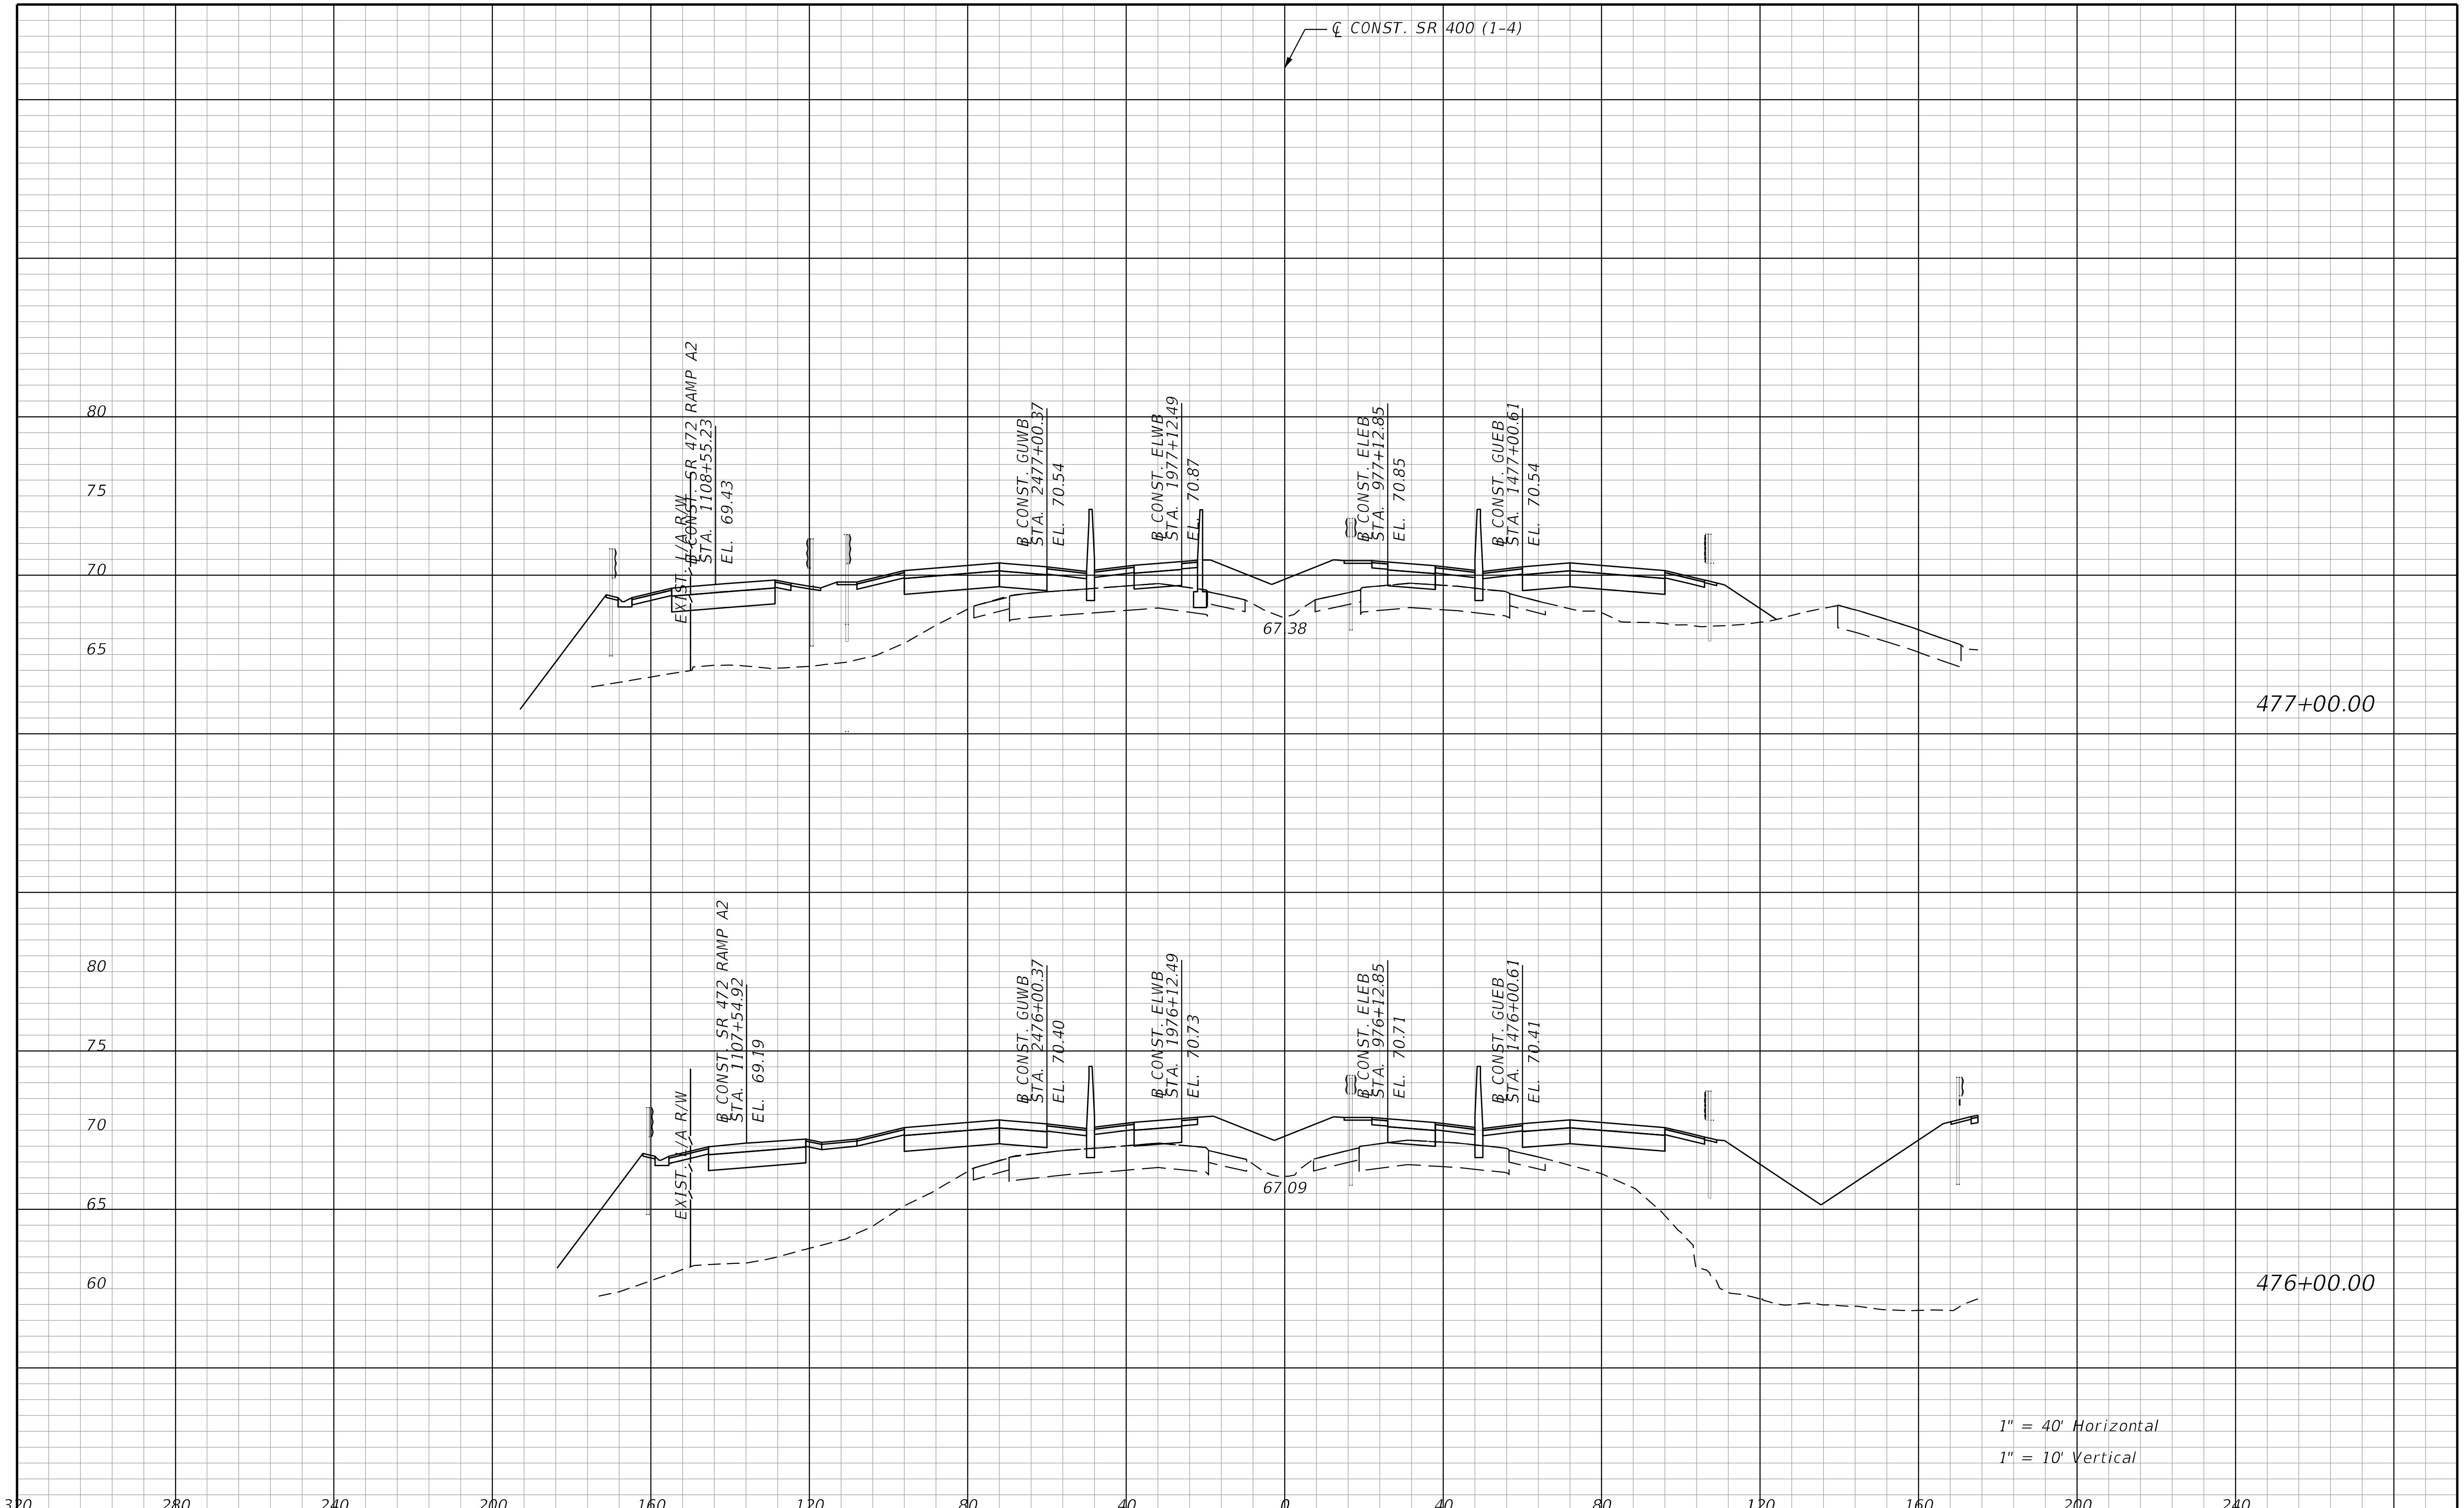

REVISIONS			
DATE	DESCRIPTION	DATE	DESCRIPTION

STANTEC CONSULTING SERVICES INC.
ENGINEER OF RECORD:
WILLIAM V. ANDERSON, P.E. NO.: 36682
11315 CORPORATE BLVD., SUITE 105
ORLANDO, FLORIDA 32817
(407) 823-8966
CERTIFICATE OF AUTHORIZATION NO. 27013

STATE OF FLORIDA
DEPARTMENT OF TRANSPORTATION

ROAD NO.	COUNTY	FINANCIAL PROJECT ID
SR400	VOLUSIA	408464-2-32-01

CROSS SECTIONS
SR 400 (I-4)

SHEET NO.
731

jchassee 6/14/2019 4:26:39 PM Rdxsrd_shg V:\2158\active\CADD\40846423201\roadway\RDXSRD01.dgn

THE OFFICIAL RECORD OF THIS SHEET IS THE ELECTRONIC FILE DIGITALLY SIGNED AND SEALED UNDER RULE 61G15-23.004, F.A.C.

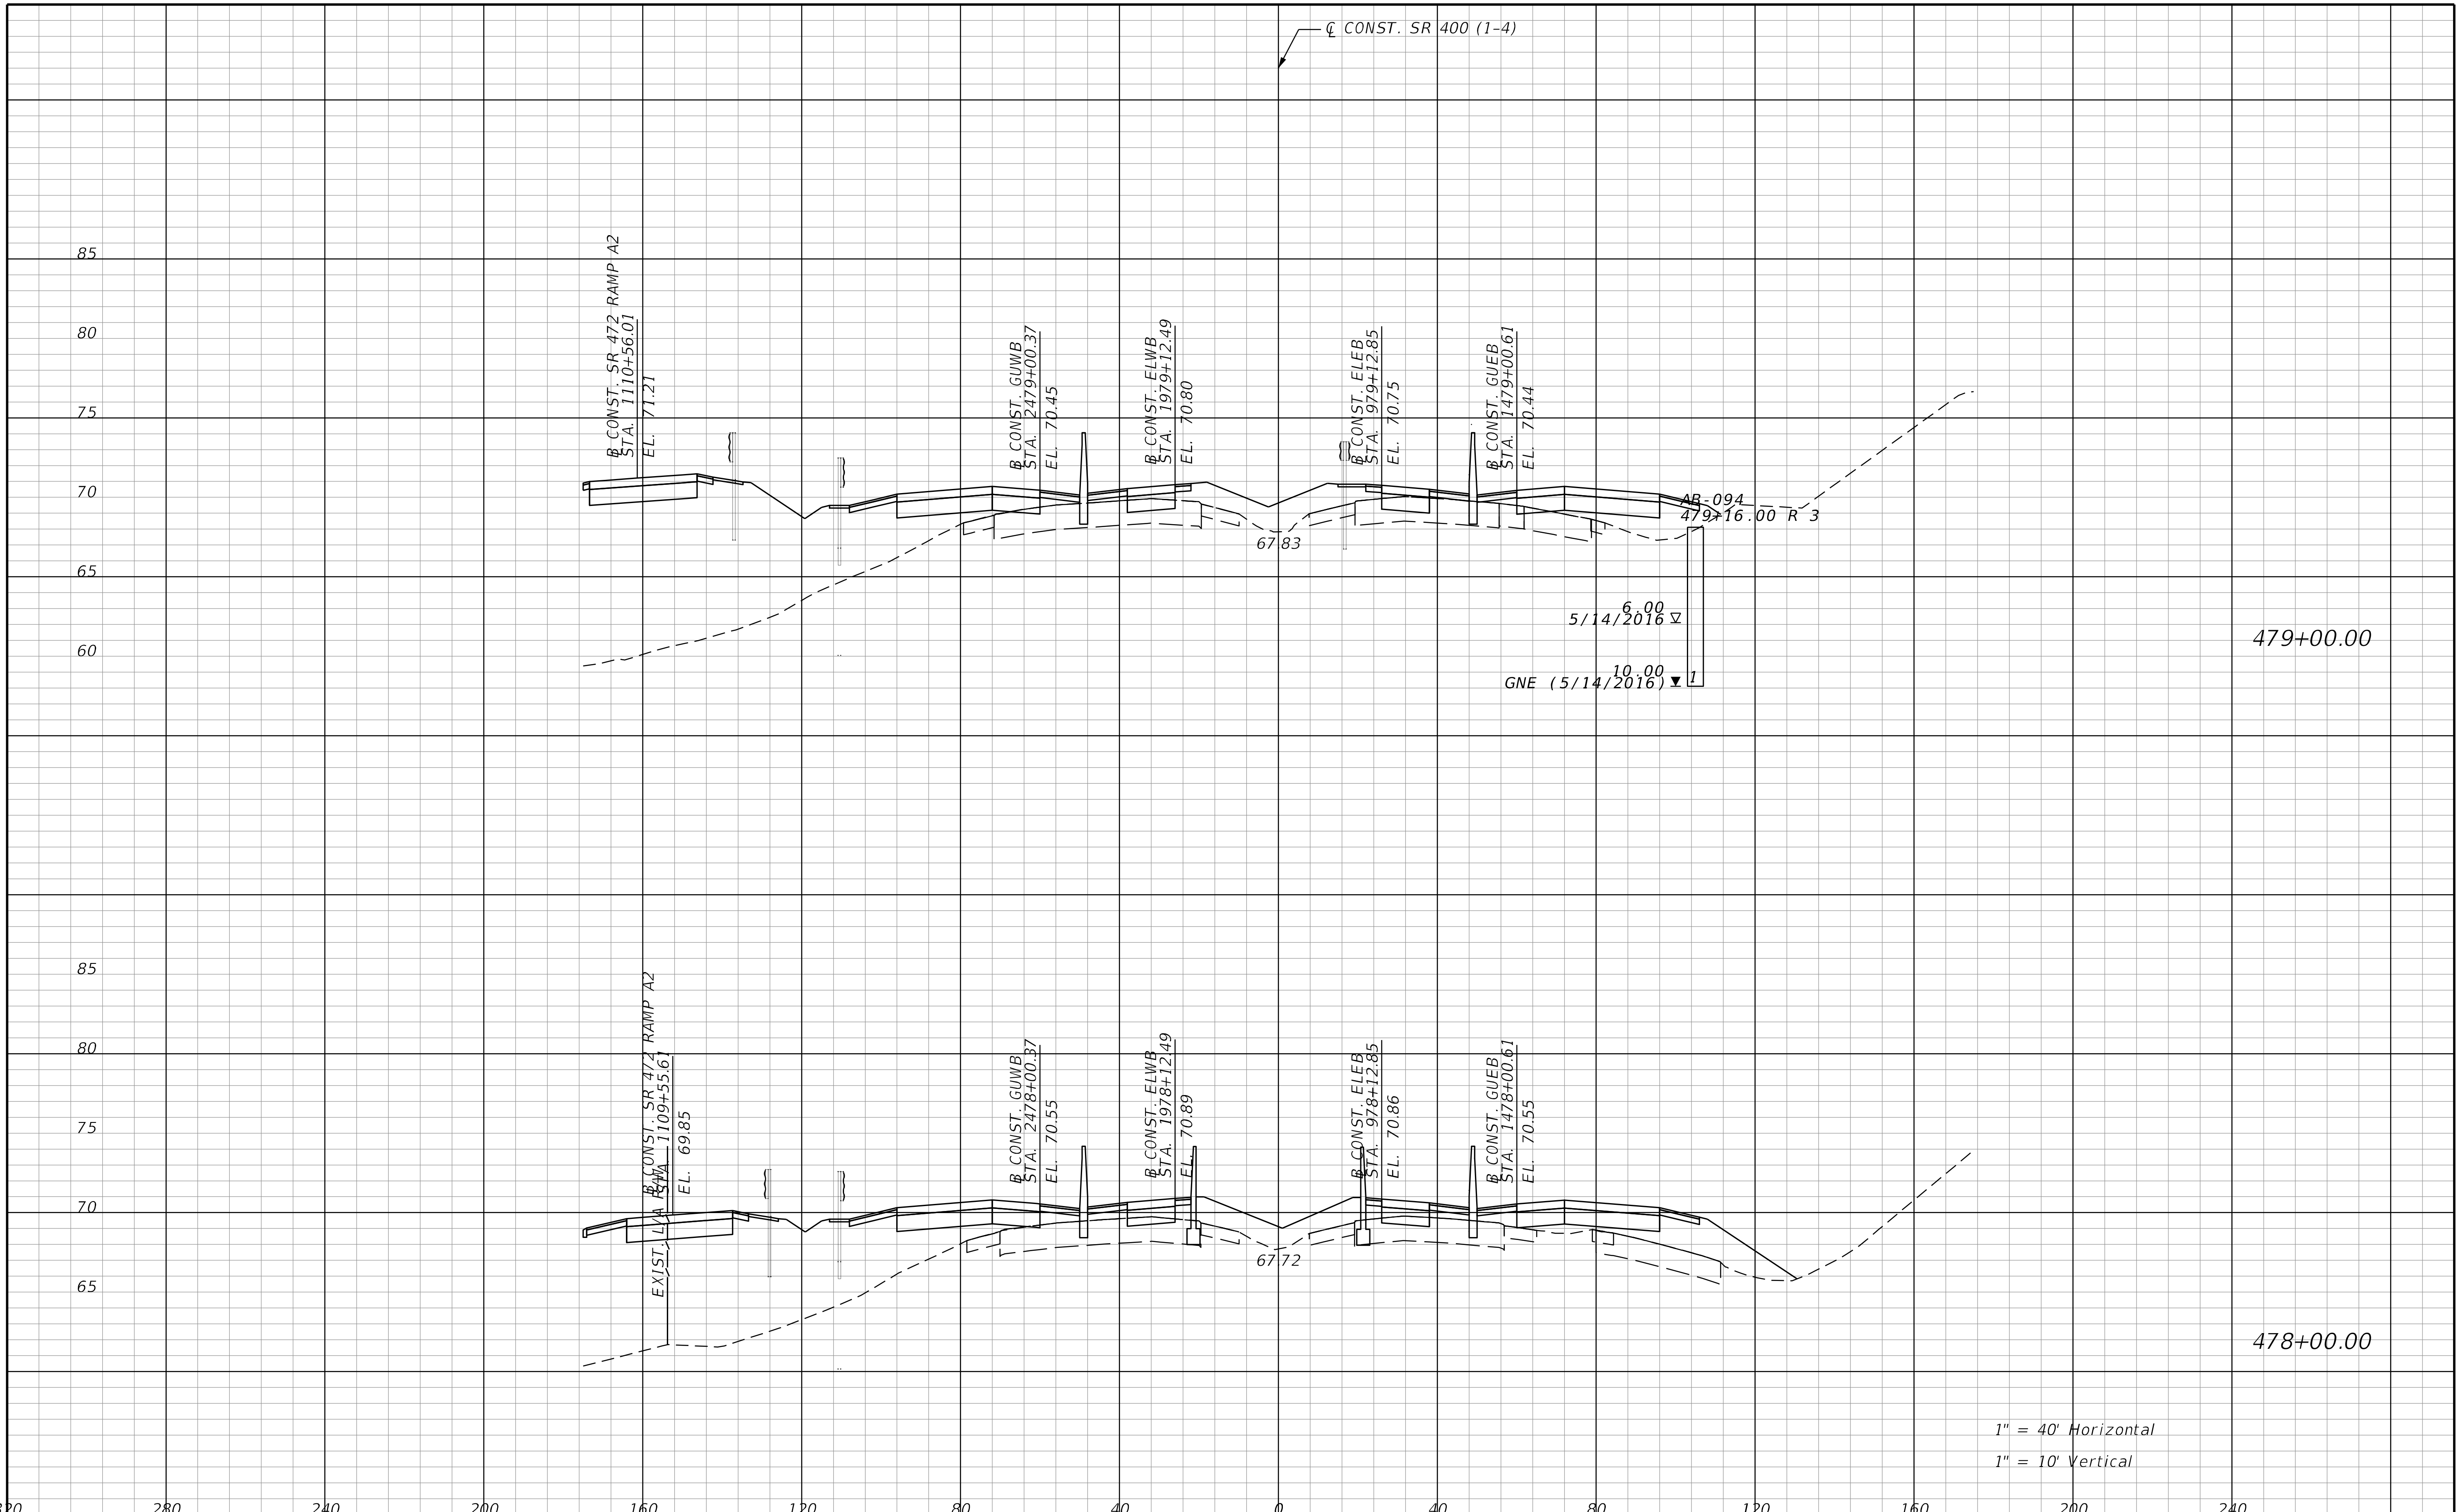

REVISIONS			
DATE	DESCRIPTION	DATE	DESCRIPTION

STANTEC CONSULTING SERVICES INC.
ENGINEER OF RECORD:
WILLIAM V. ANDERSON, P.E. NO.: 36682
11315 CORPORATE BLVD., SUITE 105
ORLANDO, FLORIDA 32817
(407) 823-8966
CERTIFICATE OF AUTHORIZATION NO. 27013

STATE OF FLORIDA
DEPARTMENT OF TRANSPORTATION

ROAD NO.	COUNTY	FINANCIAL PROJECT ID
SR400	VOLUSIA	408464-2-32-01

CROSS SECTIONS
SR 400 (I-4)

SHEET NO.
732

THE OFFICIAL RECORD OF THIS SHEET IS THE ELECTRONIC FILE DIGITALLY SIGNED AND SEALED UNDER RULE 61G15-23.004, F.A.C.

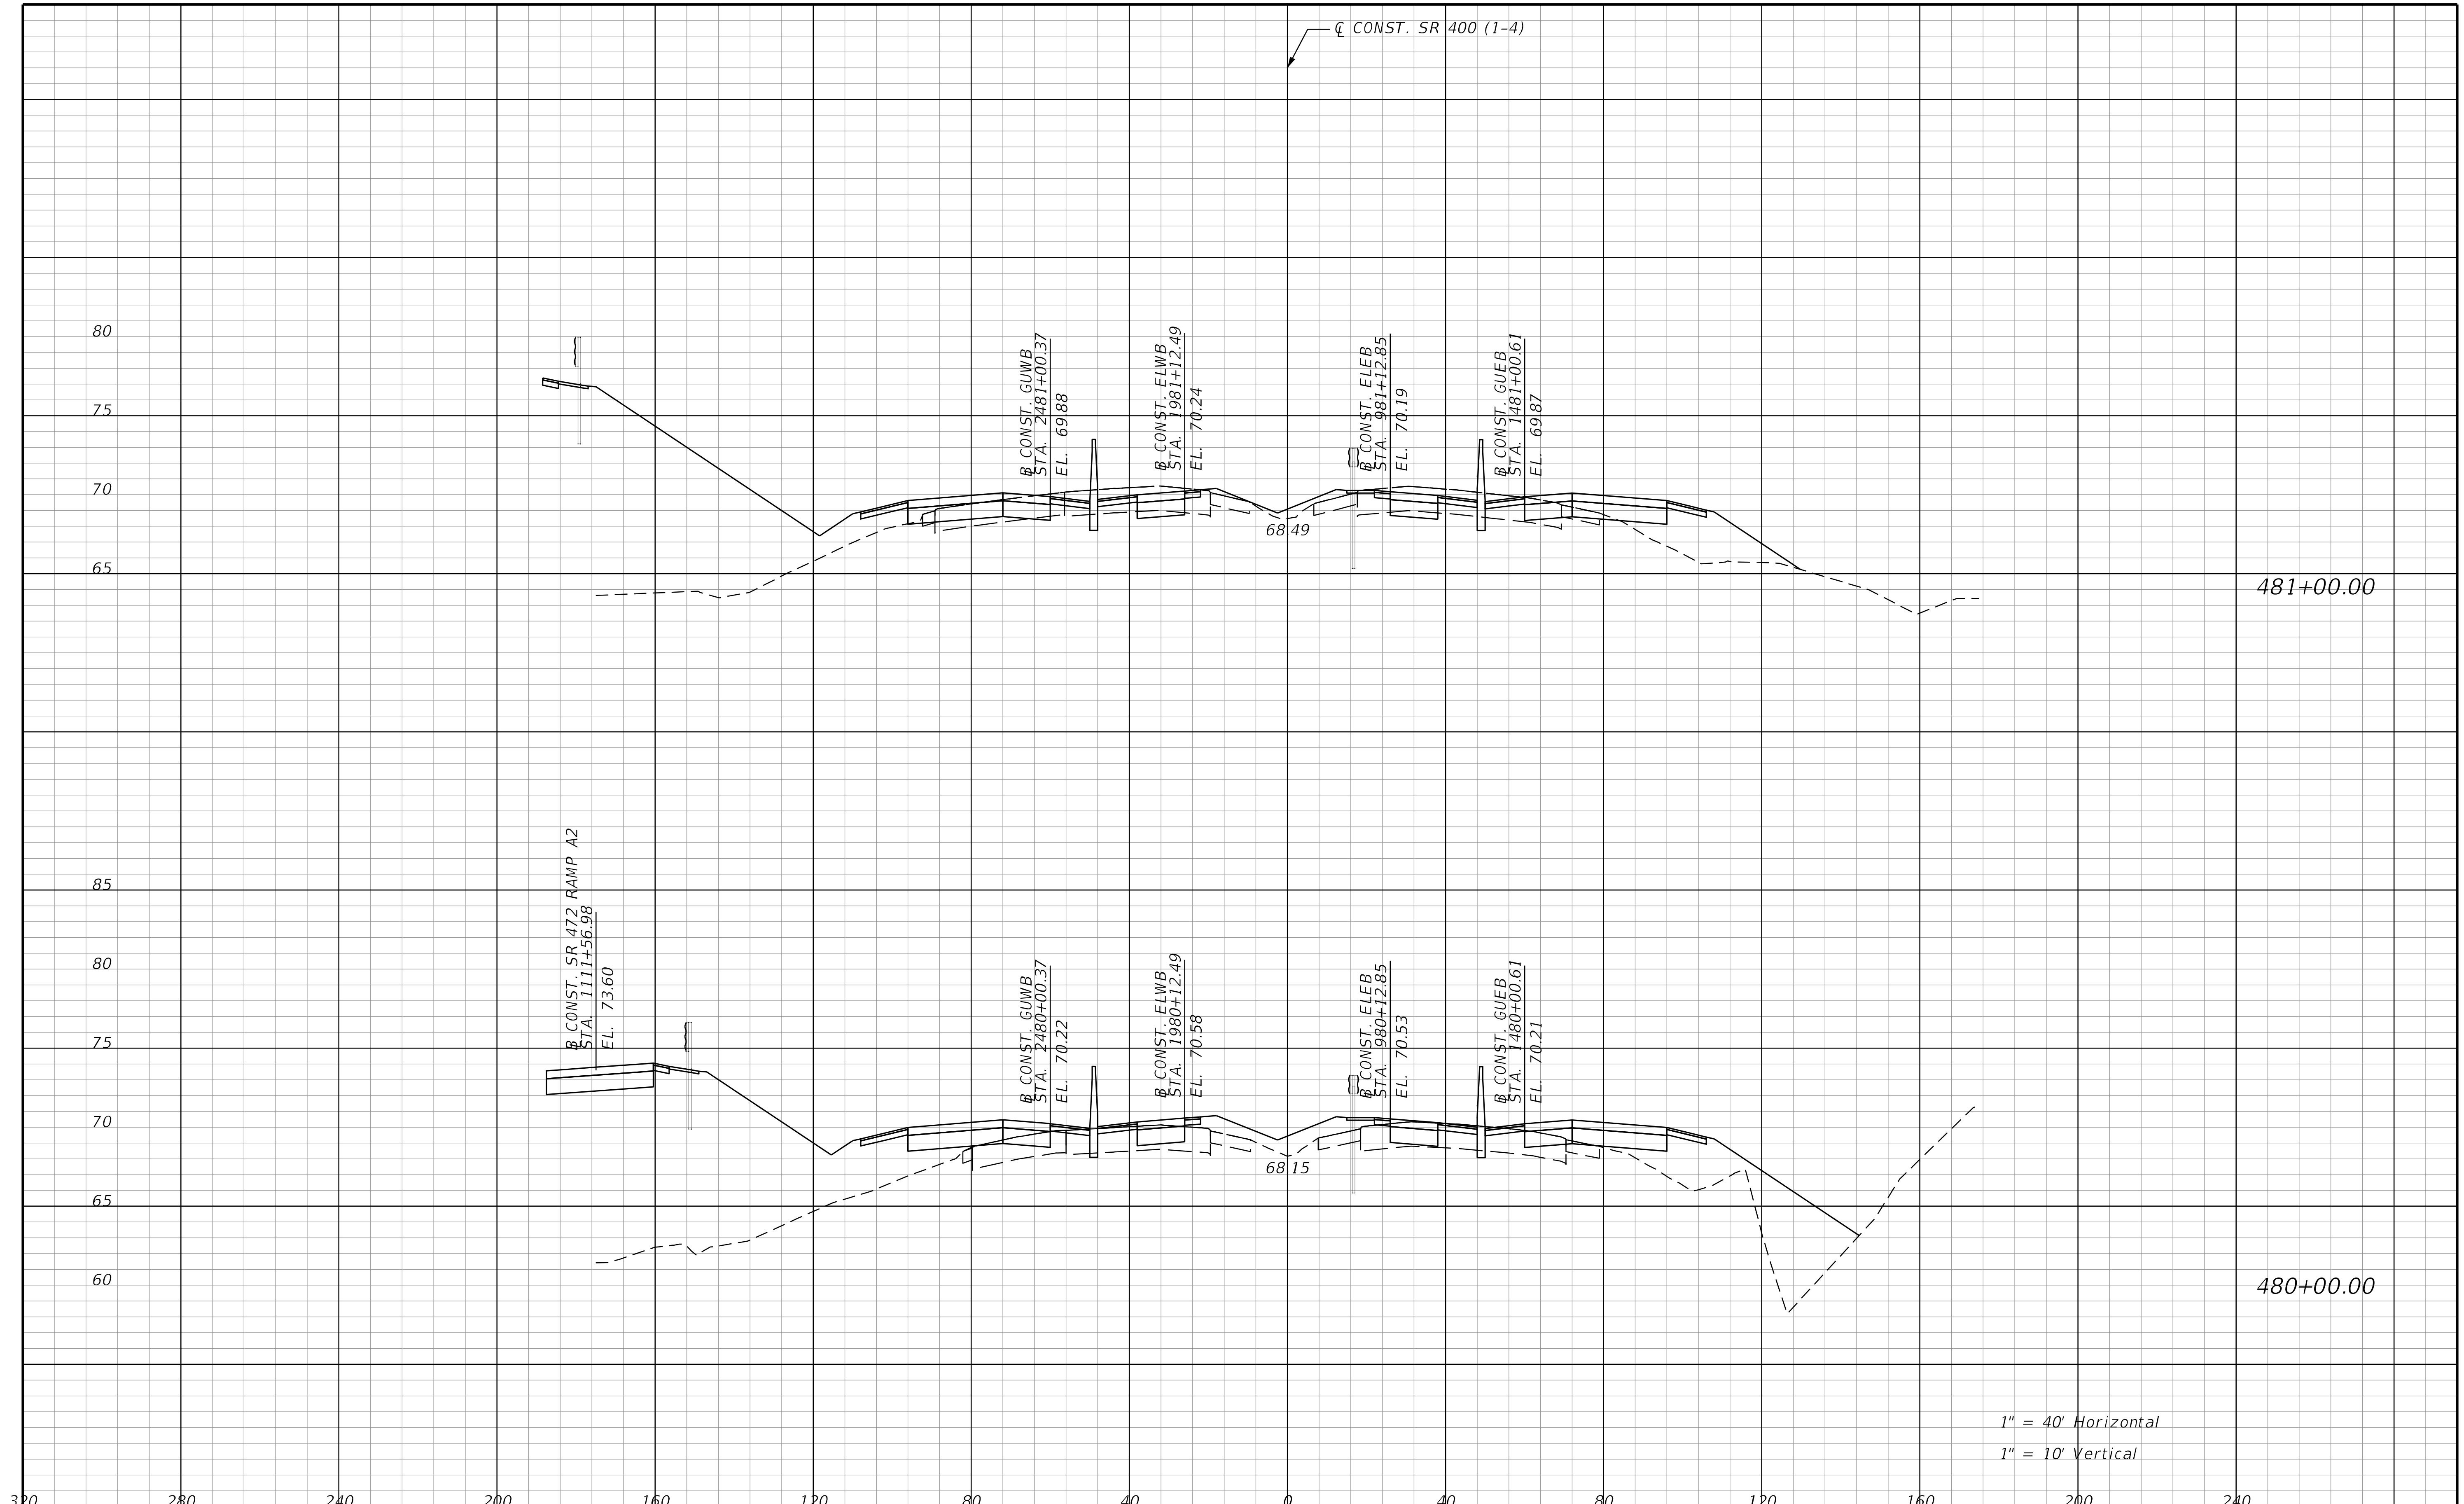

THE OFFICIAL RECORD OF THIS SHEET IS THE ELECTRONIC FILE DIGITALLY SIGNED AND SEALED UNDER RULE 61G15-23.004, F.A.C.

REVISIONS			
DATE	DESCRIPTION	DATE	DESCRIPTION

STANTEC CONSULTING SERVICES INC.
ENGINEER OF RECORD:
WILLIAM V. ANDERSON, P.E. NO.: 36682
11315 CORPORATE BLVD., SUITE 105
ORLANDO, FLORIDA 32817
(407) 823-8966
CERTIFICATE OF AUTHORIZATION NO. 27013

STATE OF FLORIDA
DEPARTMENT OF TRANSPORTATION

ROAD NO.	COUNTY	FINANCIAL PROJECT ID
SR400	VOLUSIA	408464-2-32-01

CROSS SECTIONS
SR 400 (I-4)

SHEET NO. 733

jchassee 6/14/2019 4:26:40 PM Rdxsrd_shg V:\2158\active\CADD\40846423201\roadway\RDXSRD01.dgn

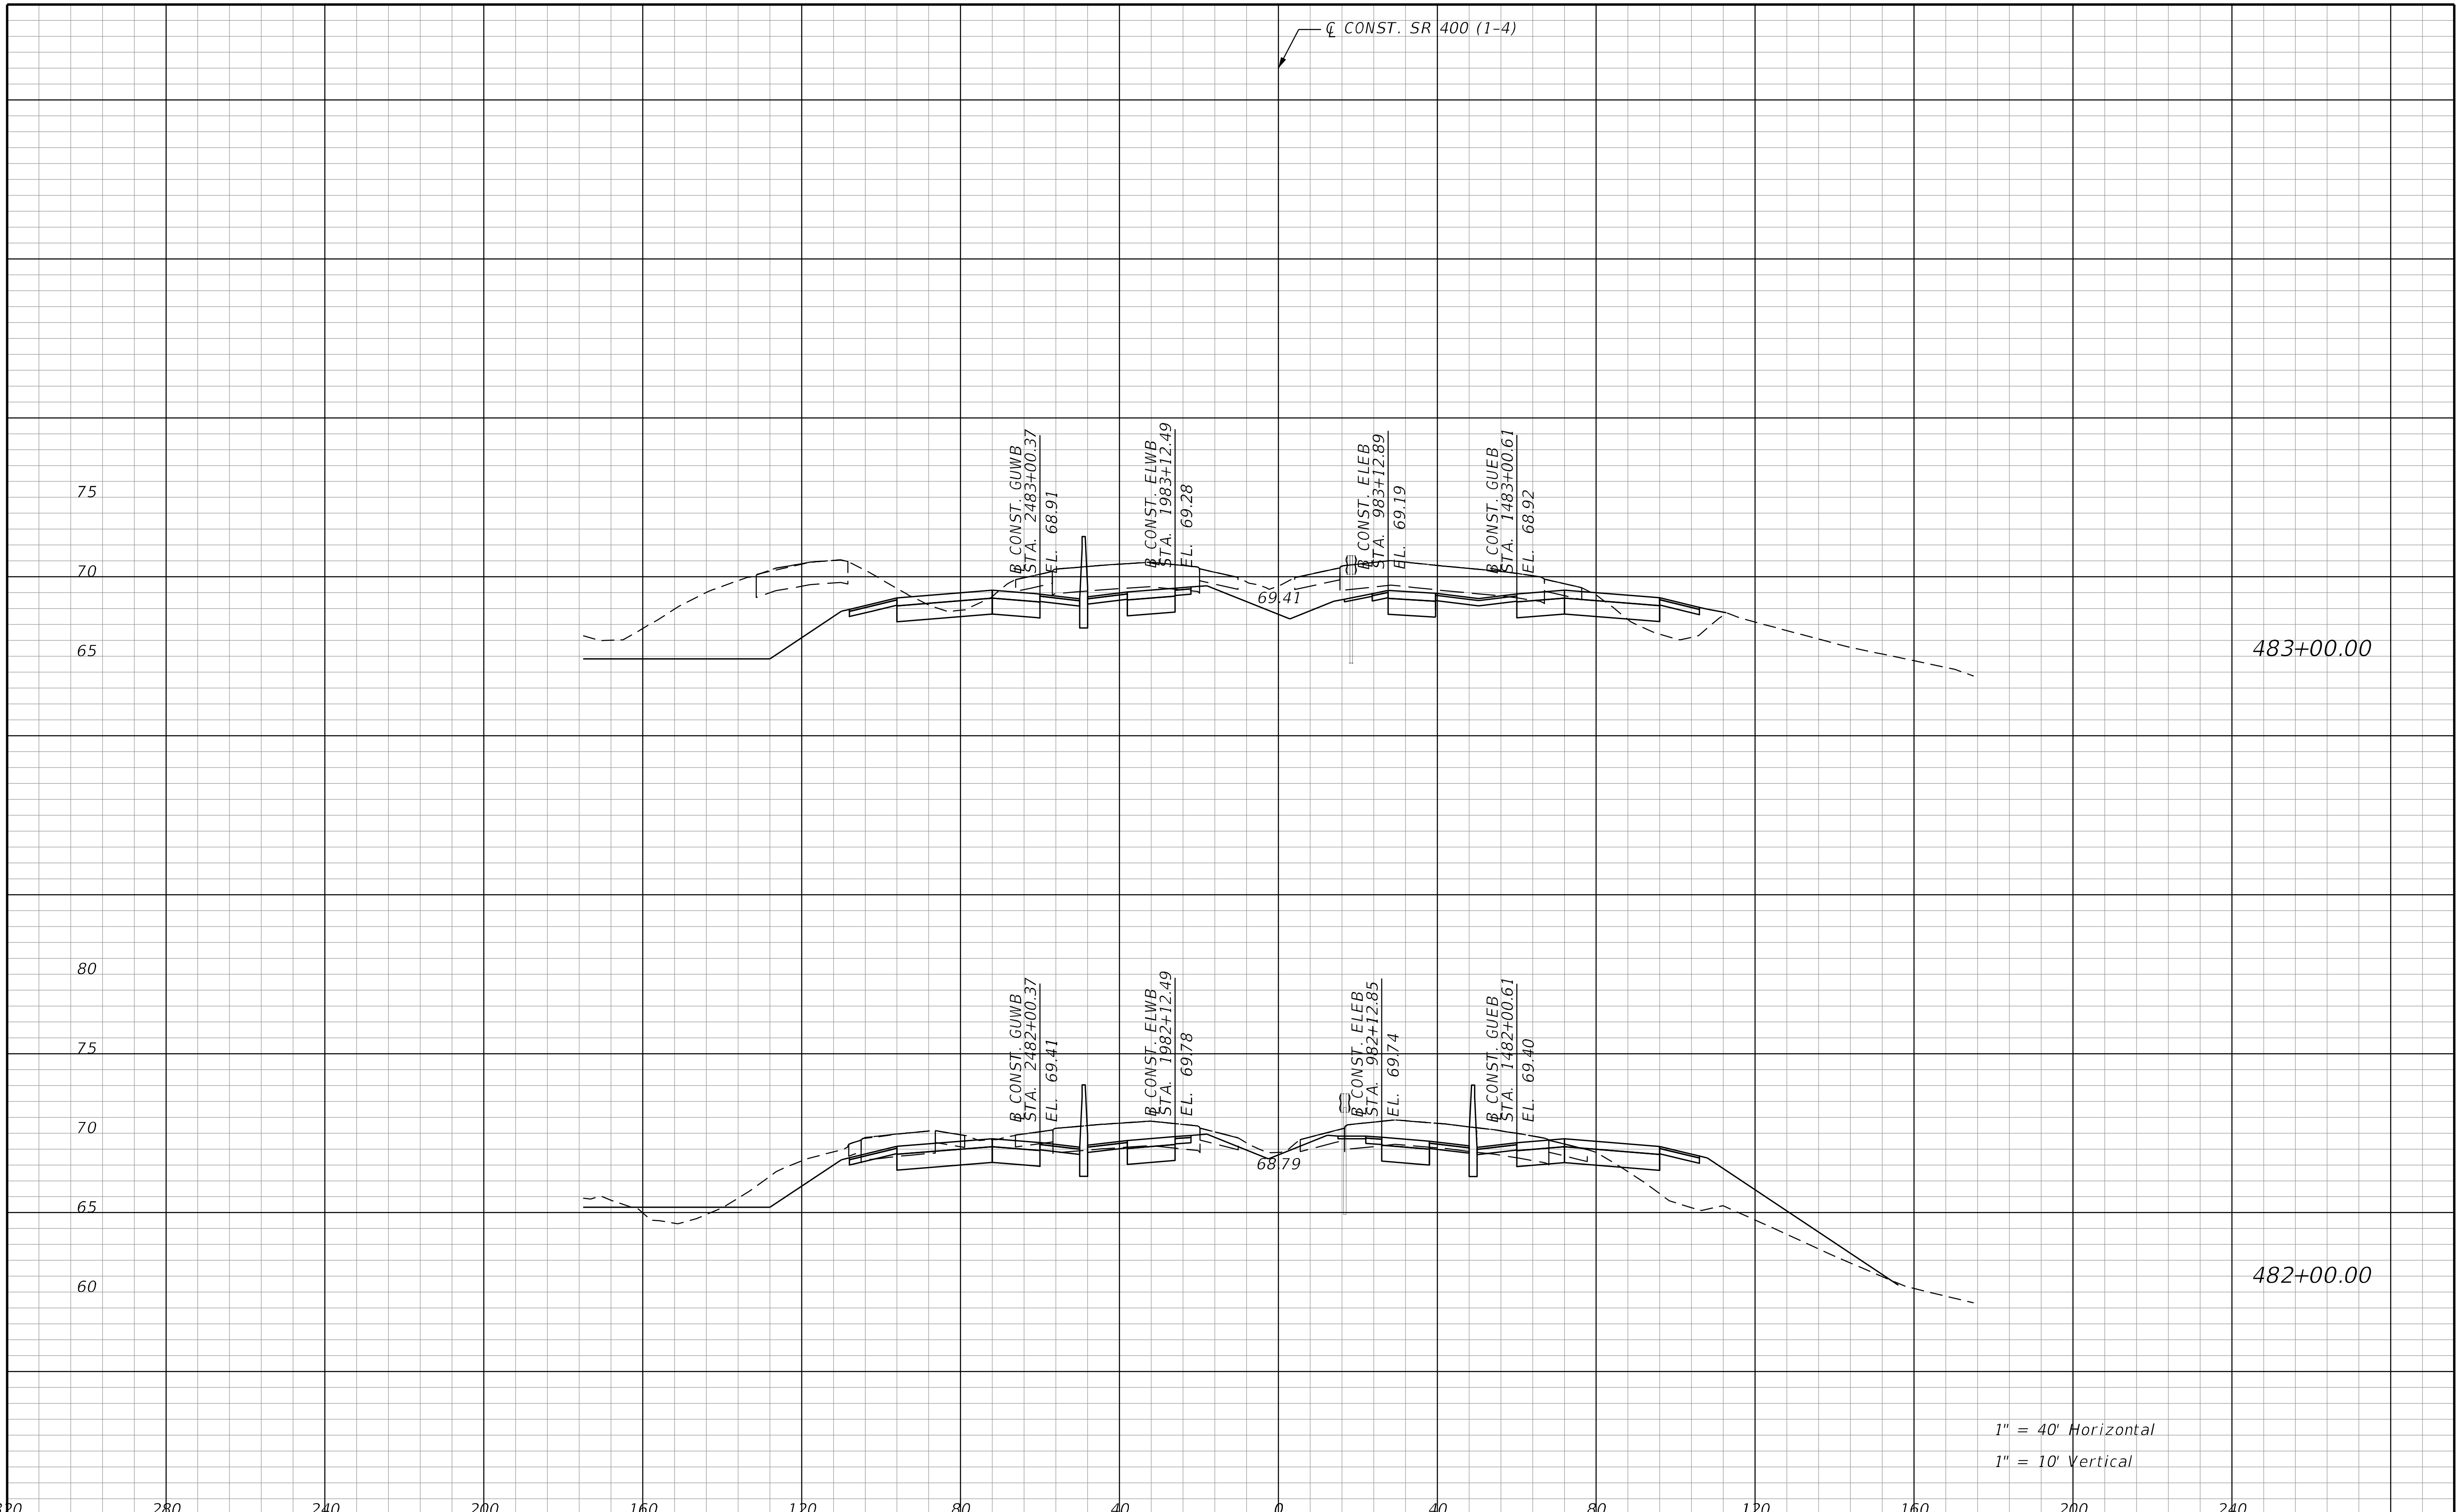

REVISIONS			
DATE	DESCRIPTION	DATE	DESCRIPTION

STANTEC CONSULTING SERVICES INC.
ENGINEER OF RECORD:
WILLIAM V. ANDERSON, P.E. NO.: 36682
11315 CORPORATE BLVD., SUITE 105
ORLANDO, FLORIDA 32817
(407) 823-8966
CERTIFICATE OF AUTHORIZATION NO. 27013

STATE OF FLORIDA
DEPARTMENT OF TRANSPORTATION

ROAD NO.	COUNTY	FINANCIAL PROJECT ID
SR400	VOLUSIA	408464-2-32-01

CROSS SECTIONS
SR 400 (I-4)

SHEET NO.
734

THE OFFICIAL RECORD OF THIS SHEET IS THE ELECTRONIC FILE DIGITALLY SIGNED AND SEALED UNDER RULE 61G15-23.004, F.A.C.

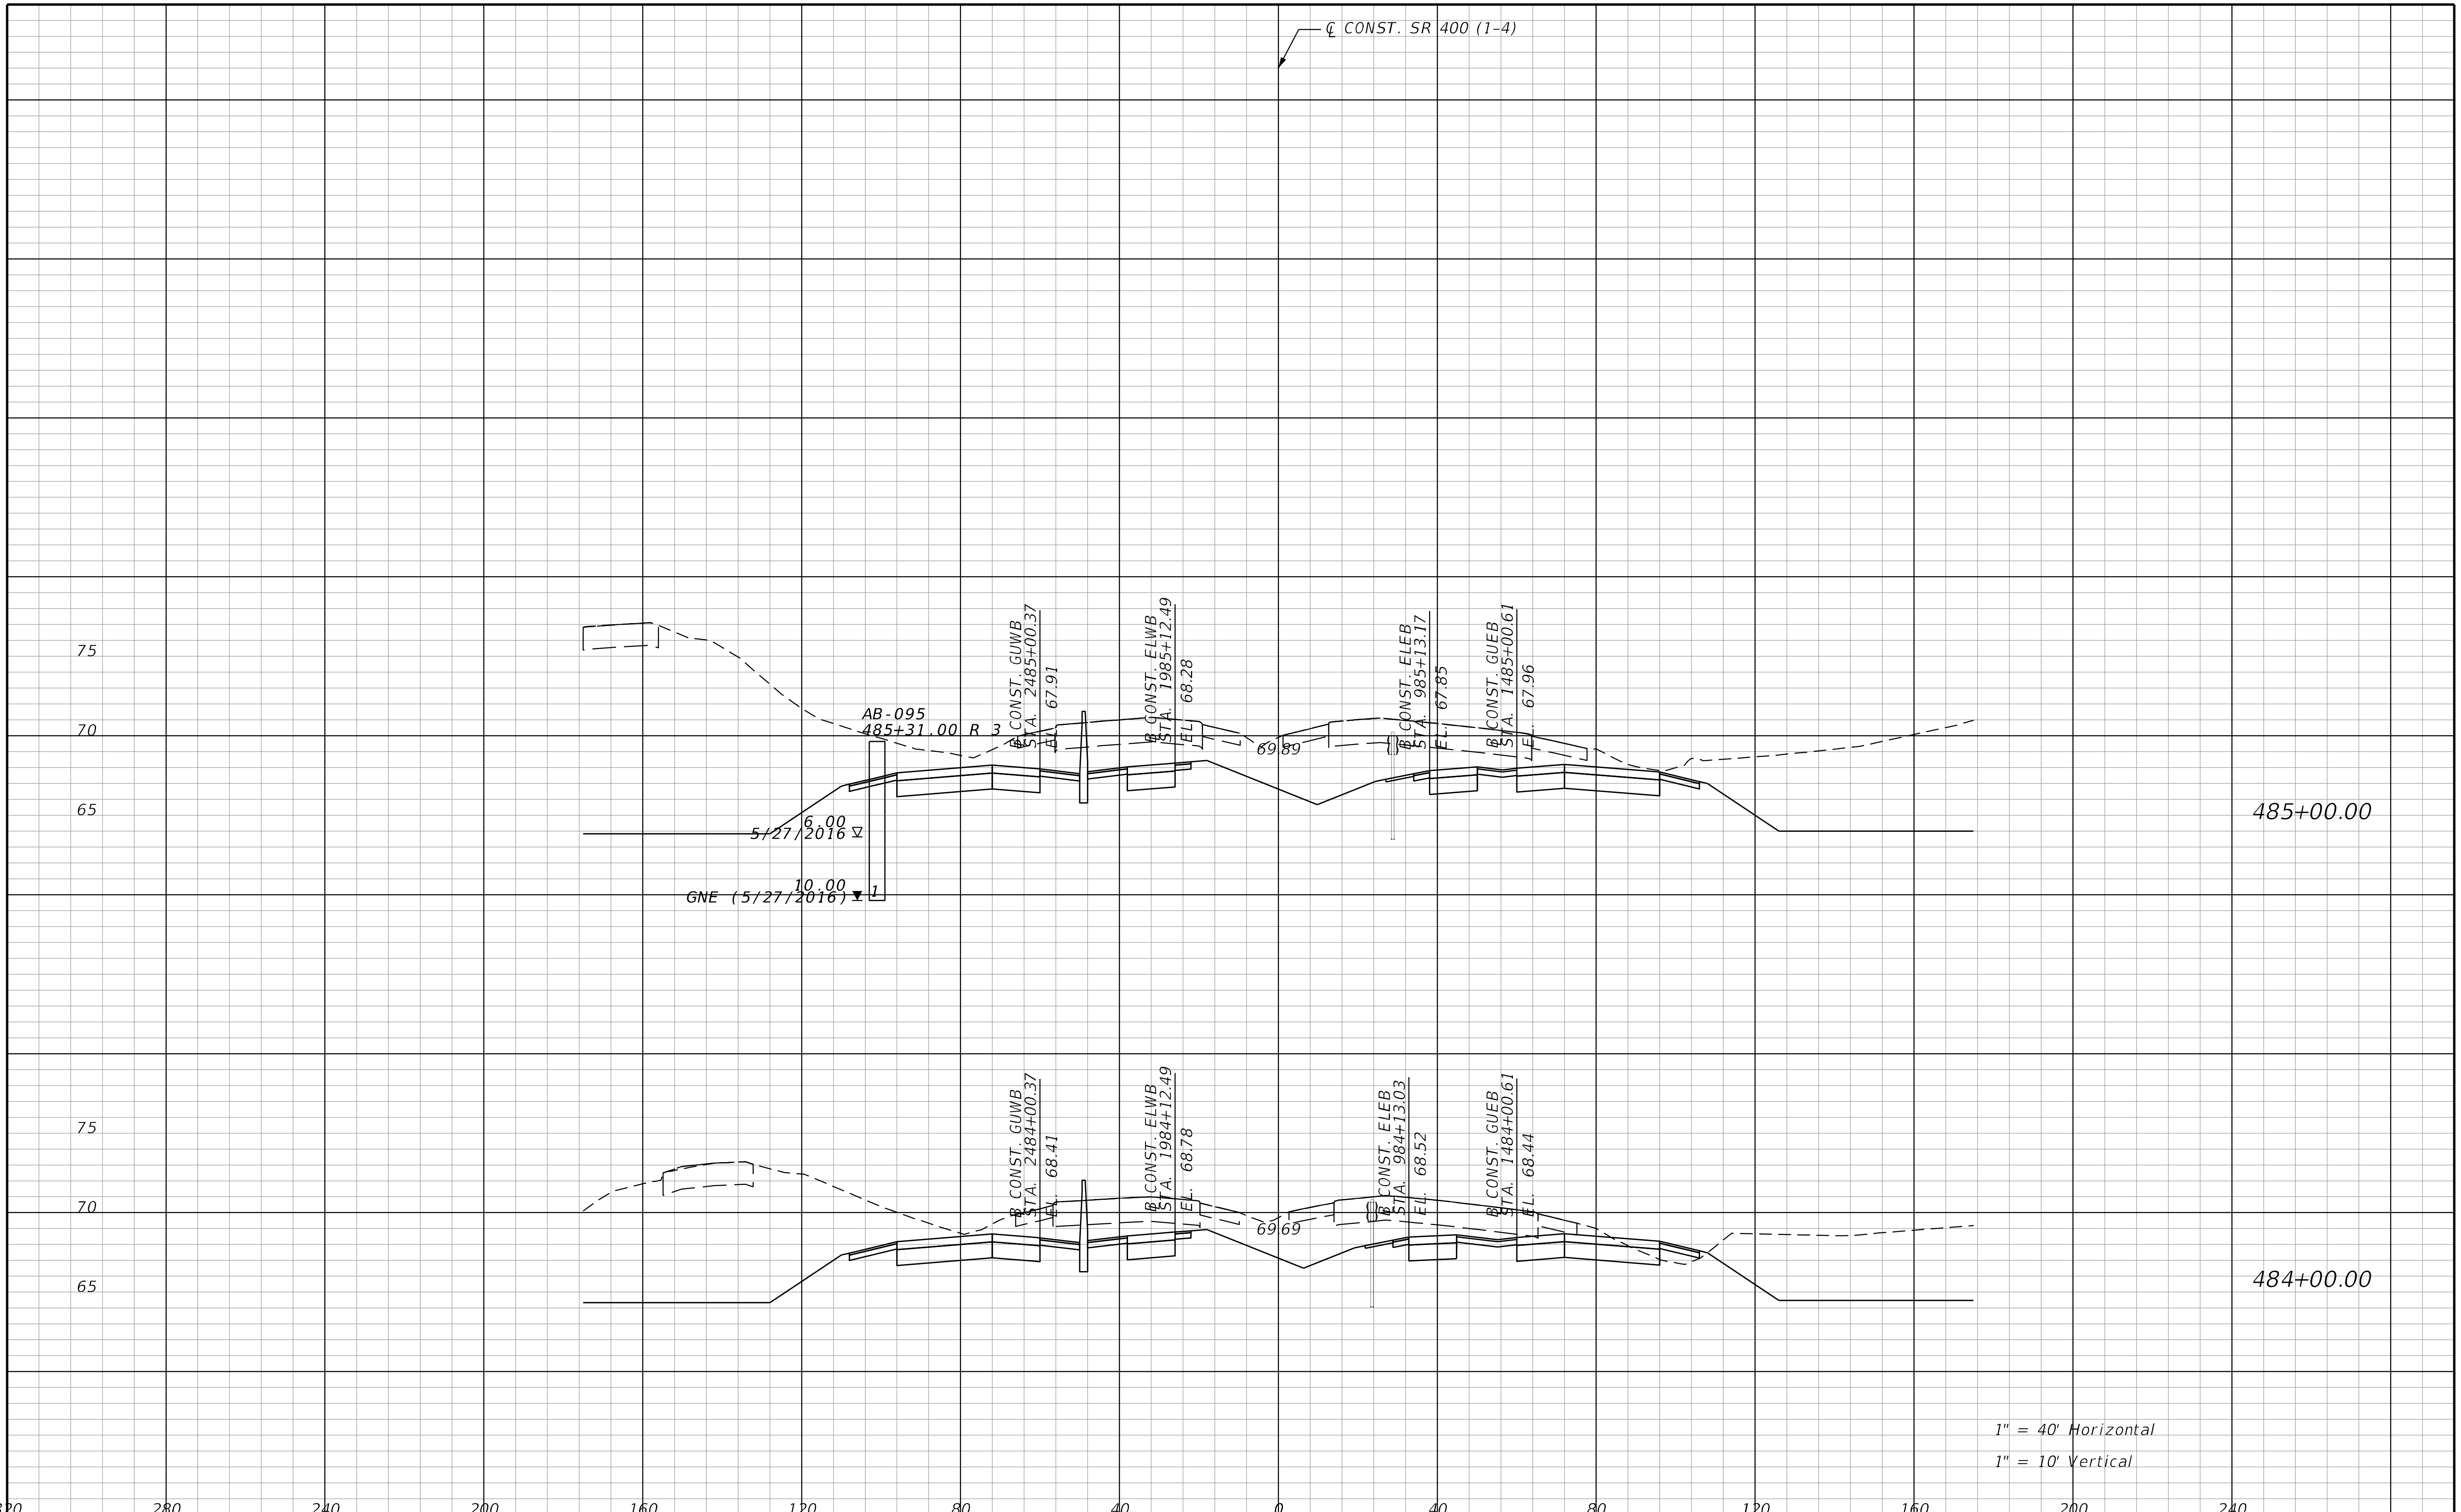

THE OFFICIAL RECORD OF THIS SHEET IS THE ELECTRONIC FILE DIGITALLY SIGNED AND SEALED UNDER RULE 61G15-23.004, F.A.C.

REVISIONS			
DATE	DESCRIPTION	DATE	DESCRIPTION

STANTEC CONSULTING SERVICES INC.
ENGINEER OF RECORD:
WILLIAM V. ANDERSON, P.E. NO.: 36682
11315 CORPORATE BLVD., SUITE 105
ORLANDO, FLORIDA 32817
(407) 823-8966
CERTIFICATE OF AUTHORIZATION NO. 27013

STATE OF FLORIDA
DEPARTMENT OF TRANSPORTATION

ROAD NO.	COUNTY	FINANCIAL PROJECT ID
SR400	VOLUSIA	408464-2-32-01

CROSS SECTIONS
SR 400 (I-4)

SHEET NO.
735

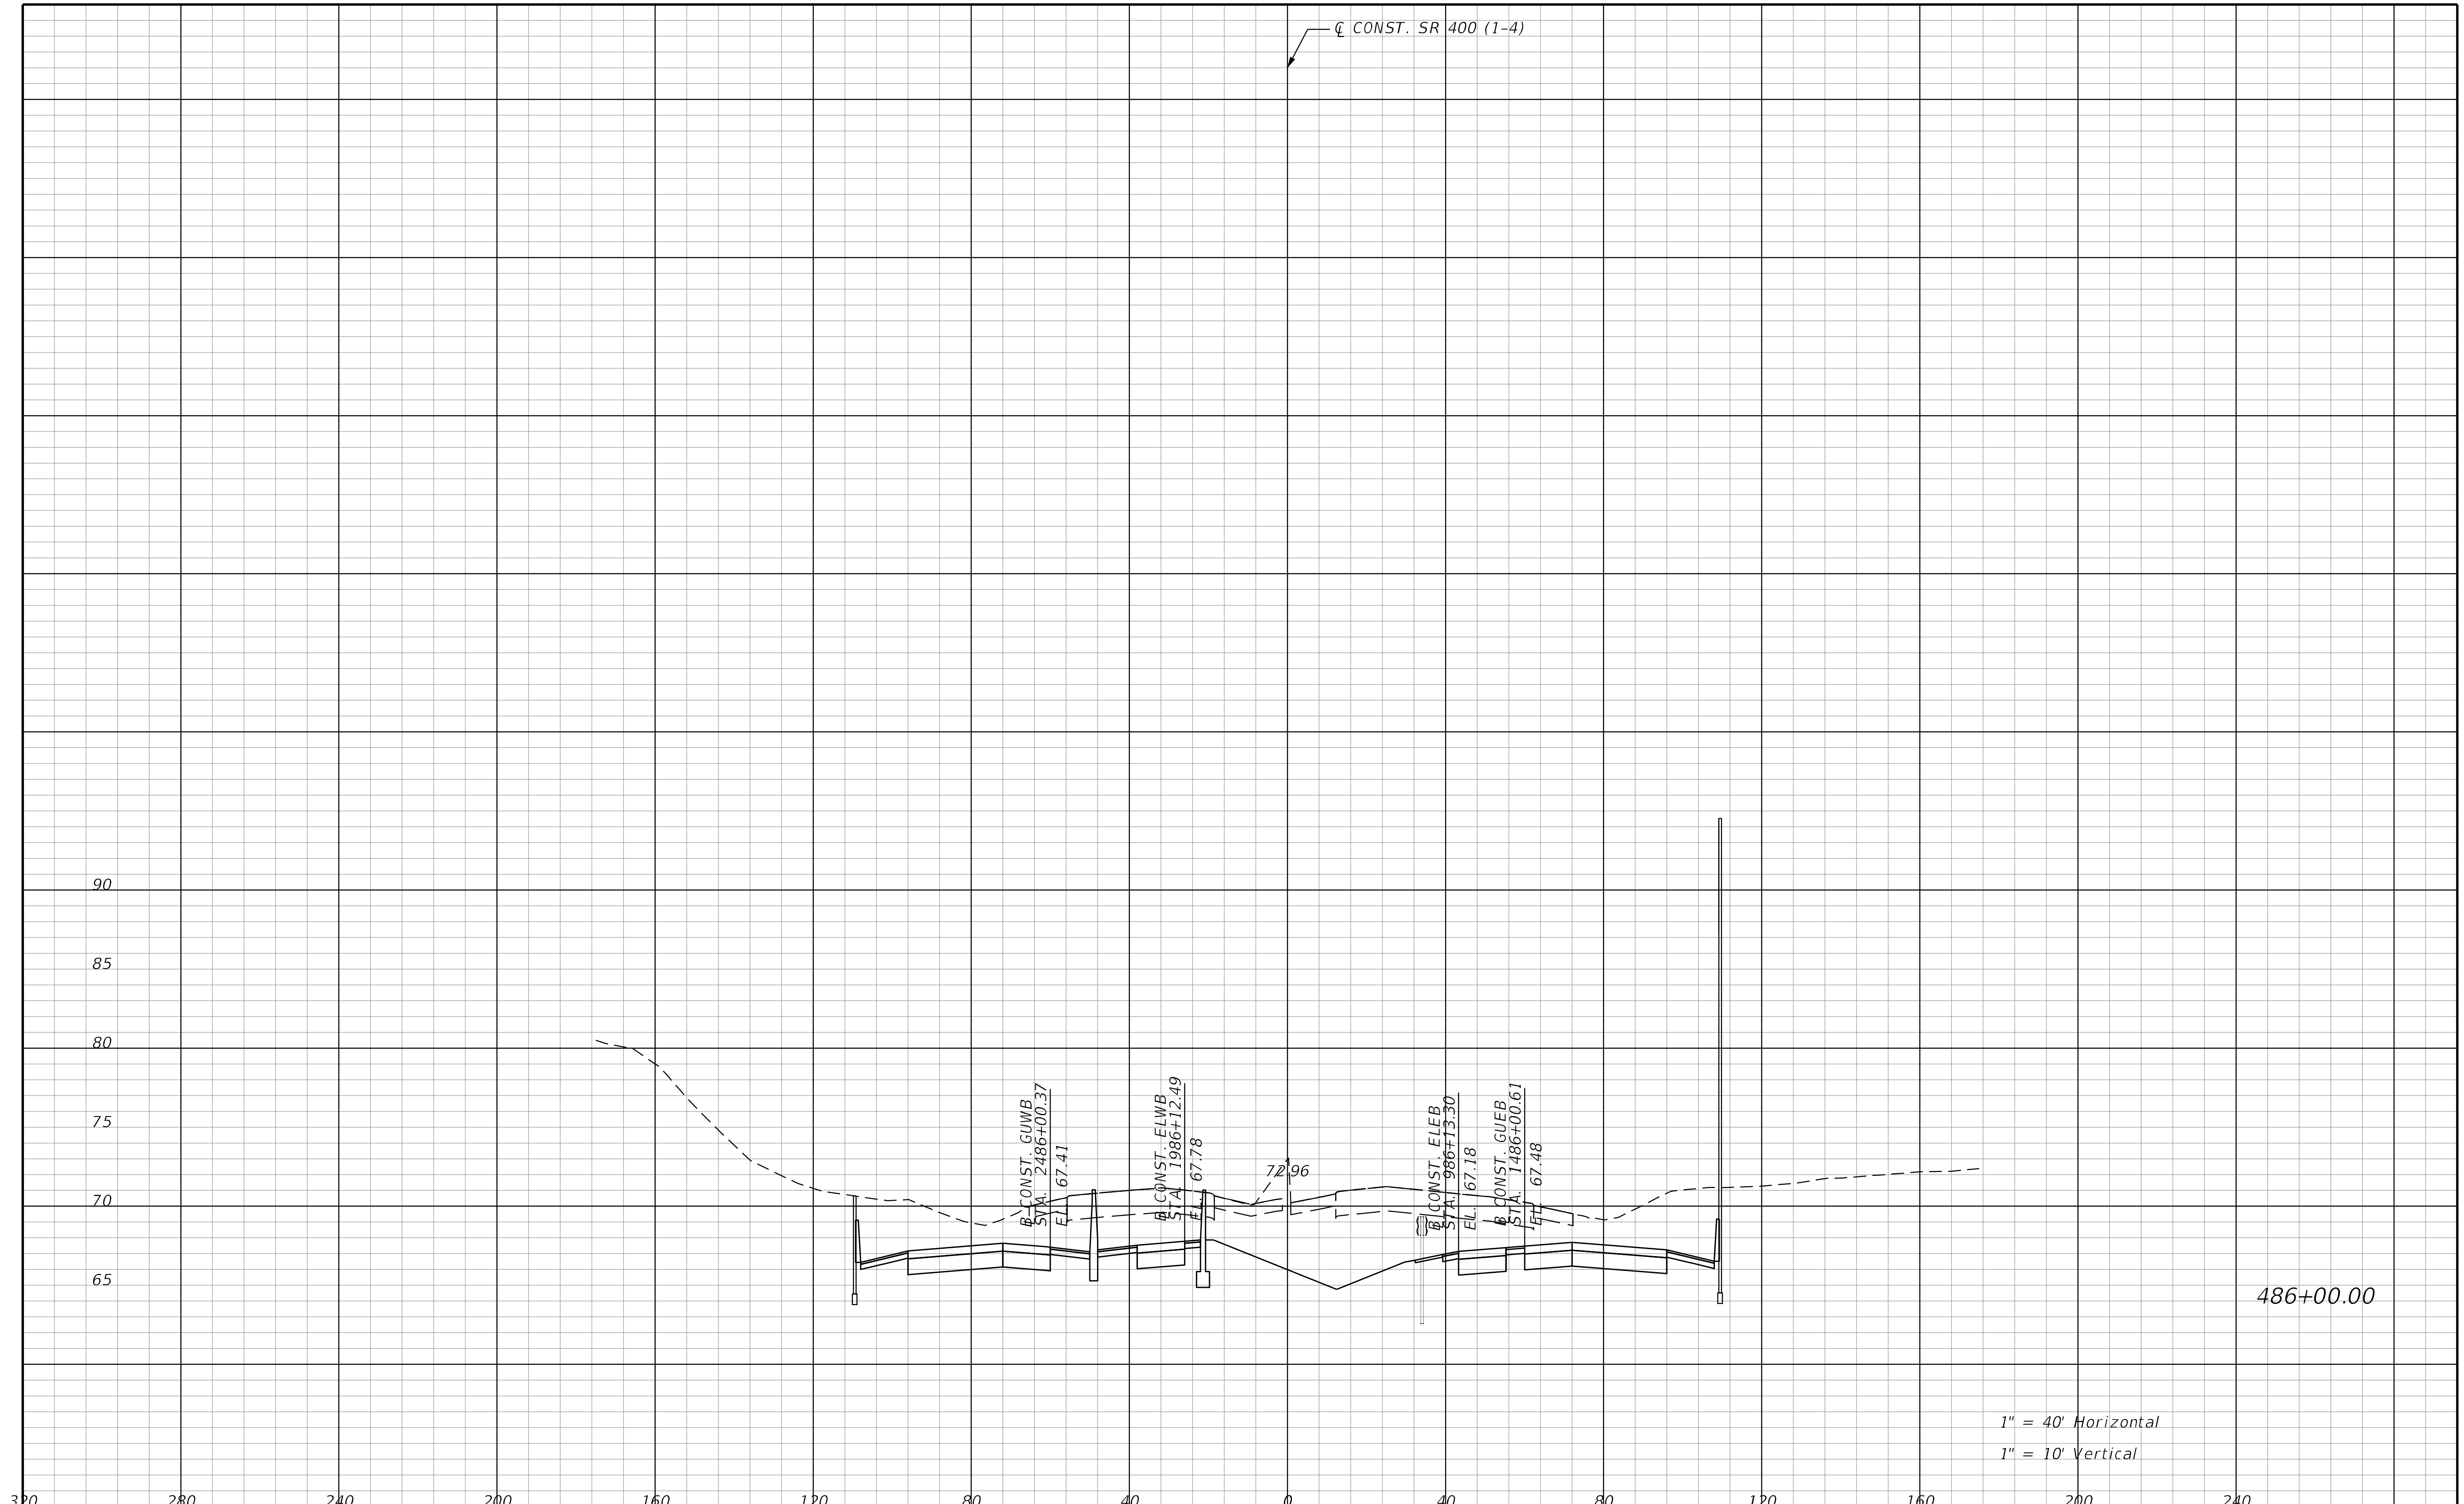

REVISIONS			
DATE	DESCRIPTION	DATE	DESCRIPTION

STANTEC CONSULTING SERVICES INC.
ENGINEER OF RECORD:
WILLIAM V. ANDERSON, P.E. NO.: 36682
11315 CORPORATE BLVD., SUITE 105
ORLANDO, FLORIDA 32817
(407) 823-8966
CERTIFICATE OF AUTHORIZATION NO. 27013

STATE OF FLORIDA
DEPARTMENT OF TRANSPORTATION

ROAD NO.	COUNTY	FINANCIAL PROJECT ID
SR400	VOLUSIA	408464-2-32-01

CROSS SECTIONS
SR 400 (I-4)

SHEET NO.
736

THE OFFICIAL RECORD OF THIS SHEET IS THE ELECTRONIC FILE DIGITALLY SIGNED AND SEALED UNDER RULE 61G15-23.004, F.A.C.

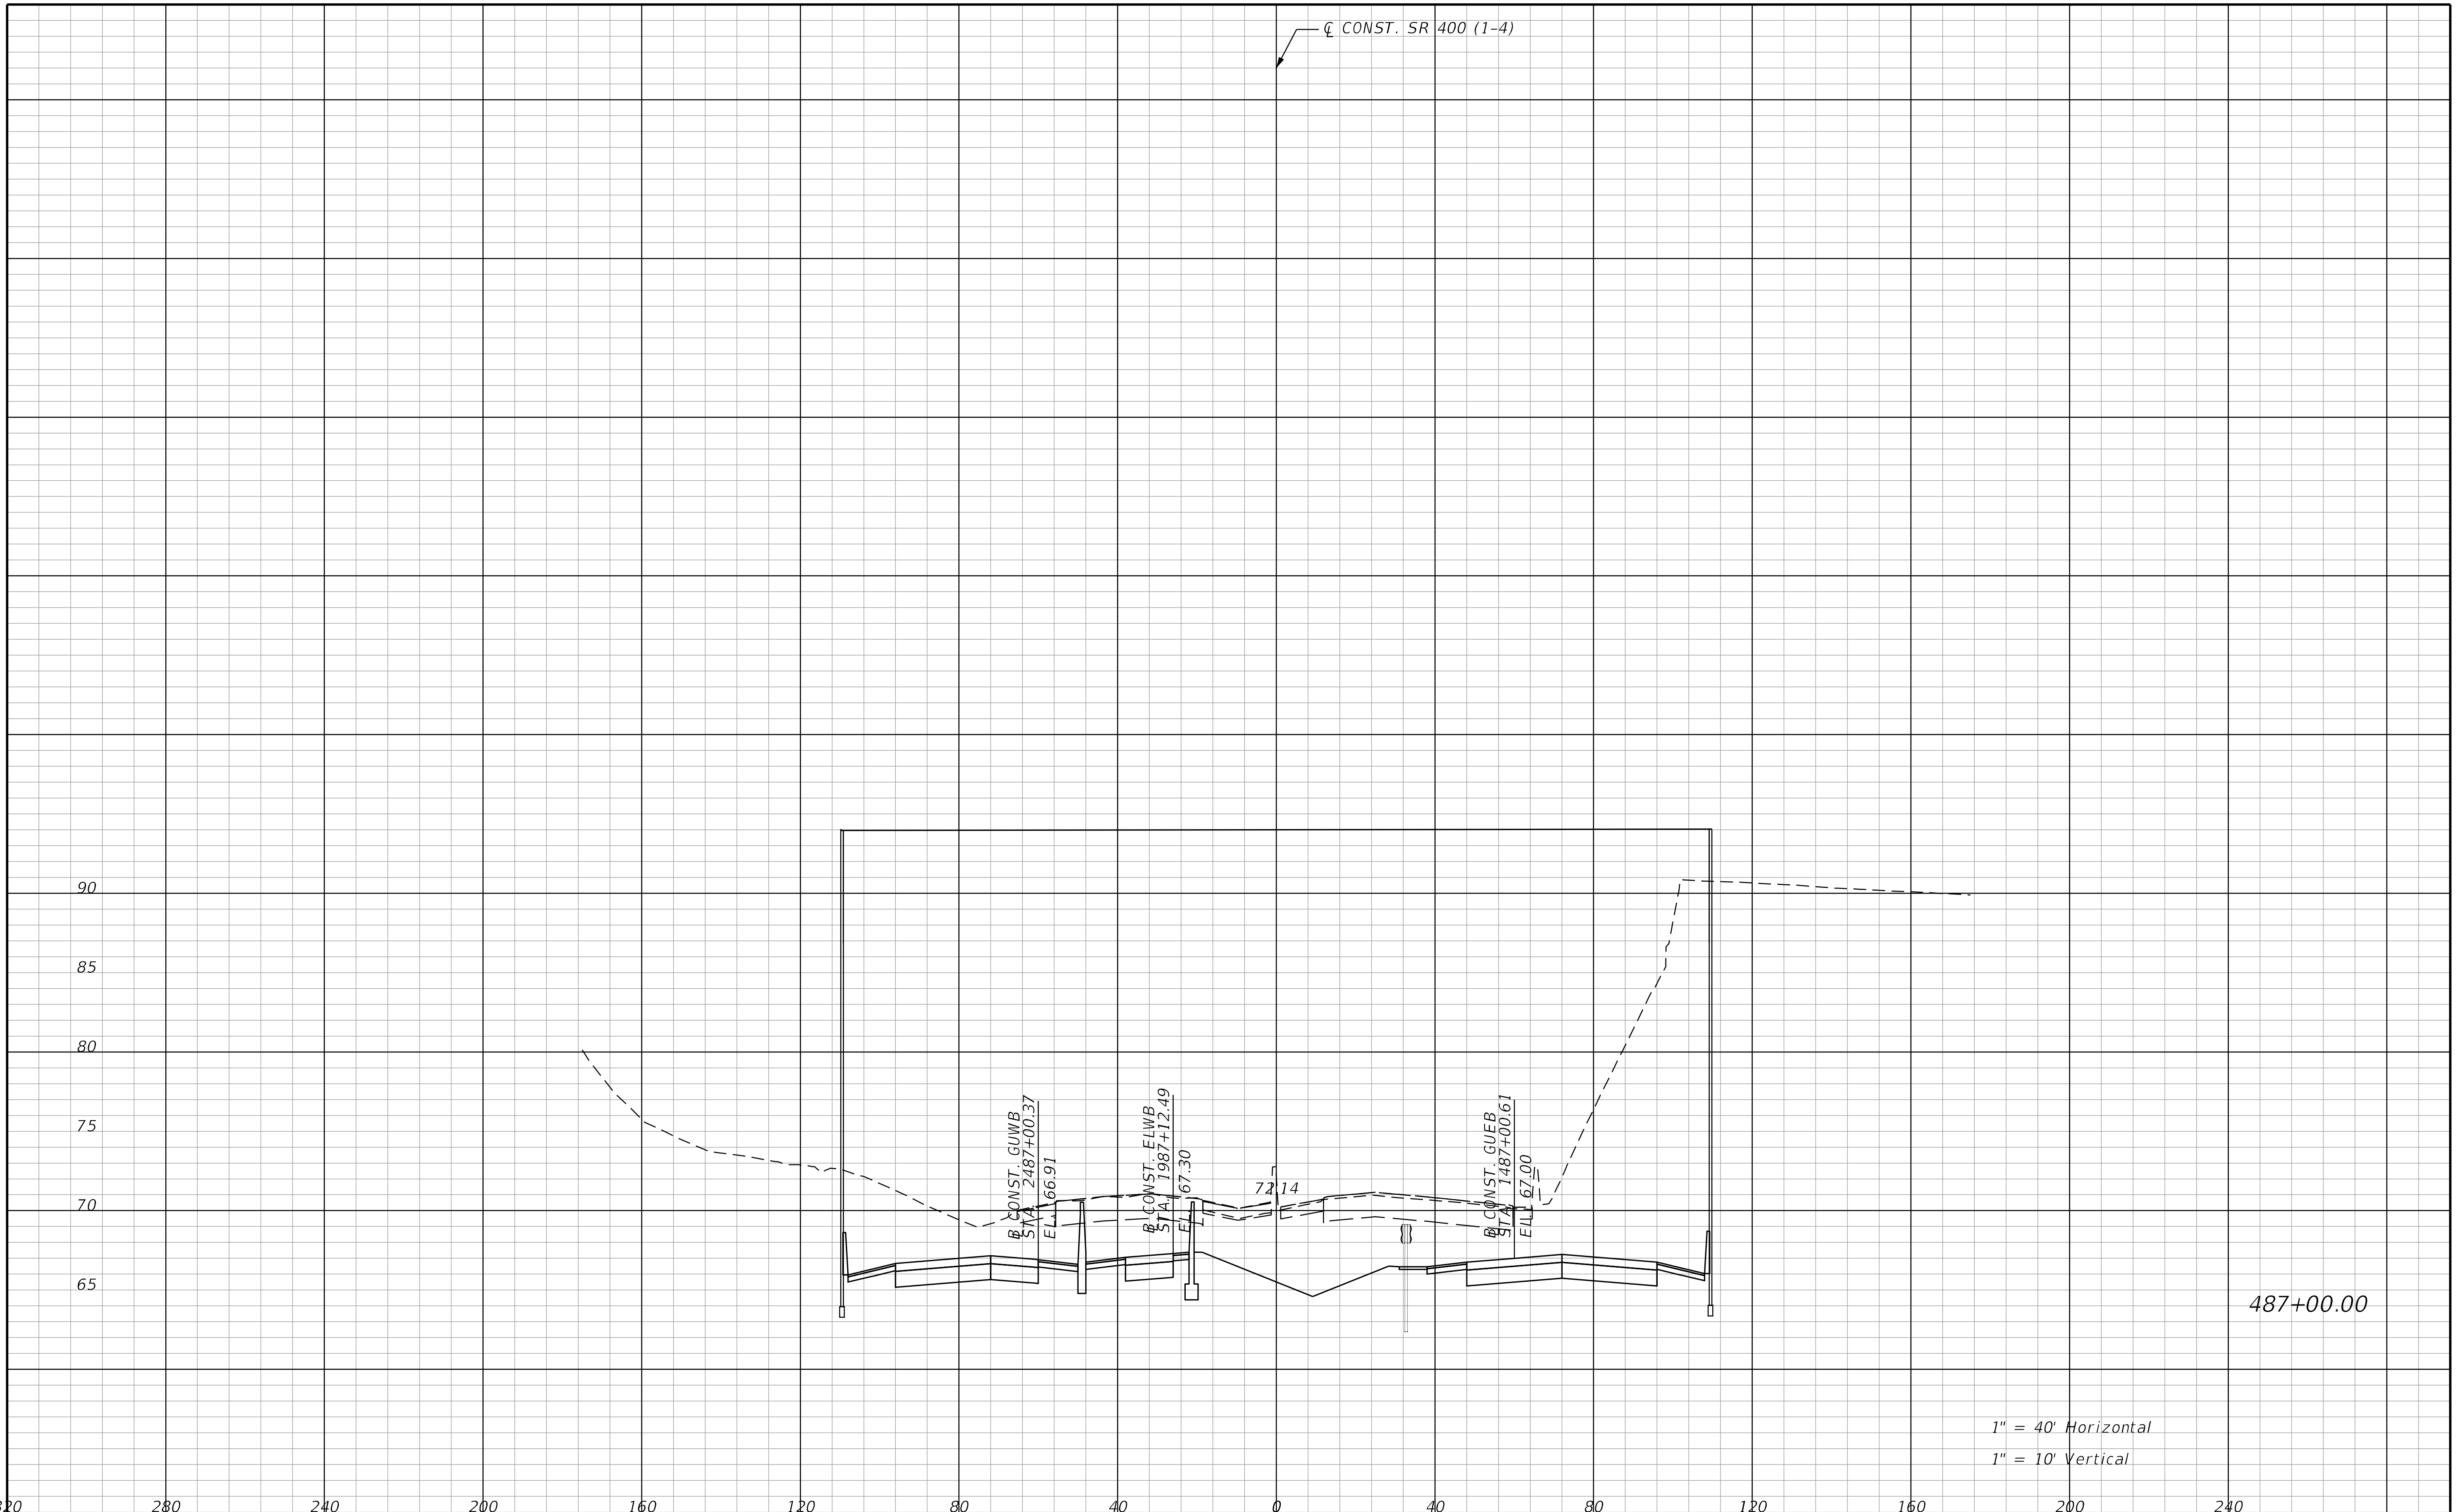

REVISIONS			
DATE	DESCRIPTION	DATE	DESCRIPTION

STANTEC CONSULTING SERVICES INC.
ENGINEER OF RECORD:
WILLIAM V. ANDERSON, P.E. NO.: 36682
11315 CORPORATE BLVD., SUITE 105
ORLANDO, FLORIDA 32817
(407) 823-8966
CERTIFICATE OF AUTHORIZATION NO. 27013

STATE OF FLORIDA
DEPARTMENT OF TRANSPORTATION

ROAD NO.	COUNTY	FINANCIAL PROJECT ID
SR400	VOLUSIA	408464-2-32-01

CROSS SECTIONS
SR 400 (I-4)

SHEET NO. 737

THE OFFICIAL RECORD OF THIS SHEET IS THE ELECTRONIC FILE DIGITALLY SIGNED AND SEALED UNDER RULE 61G15-23.004, F.A.C.

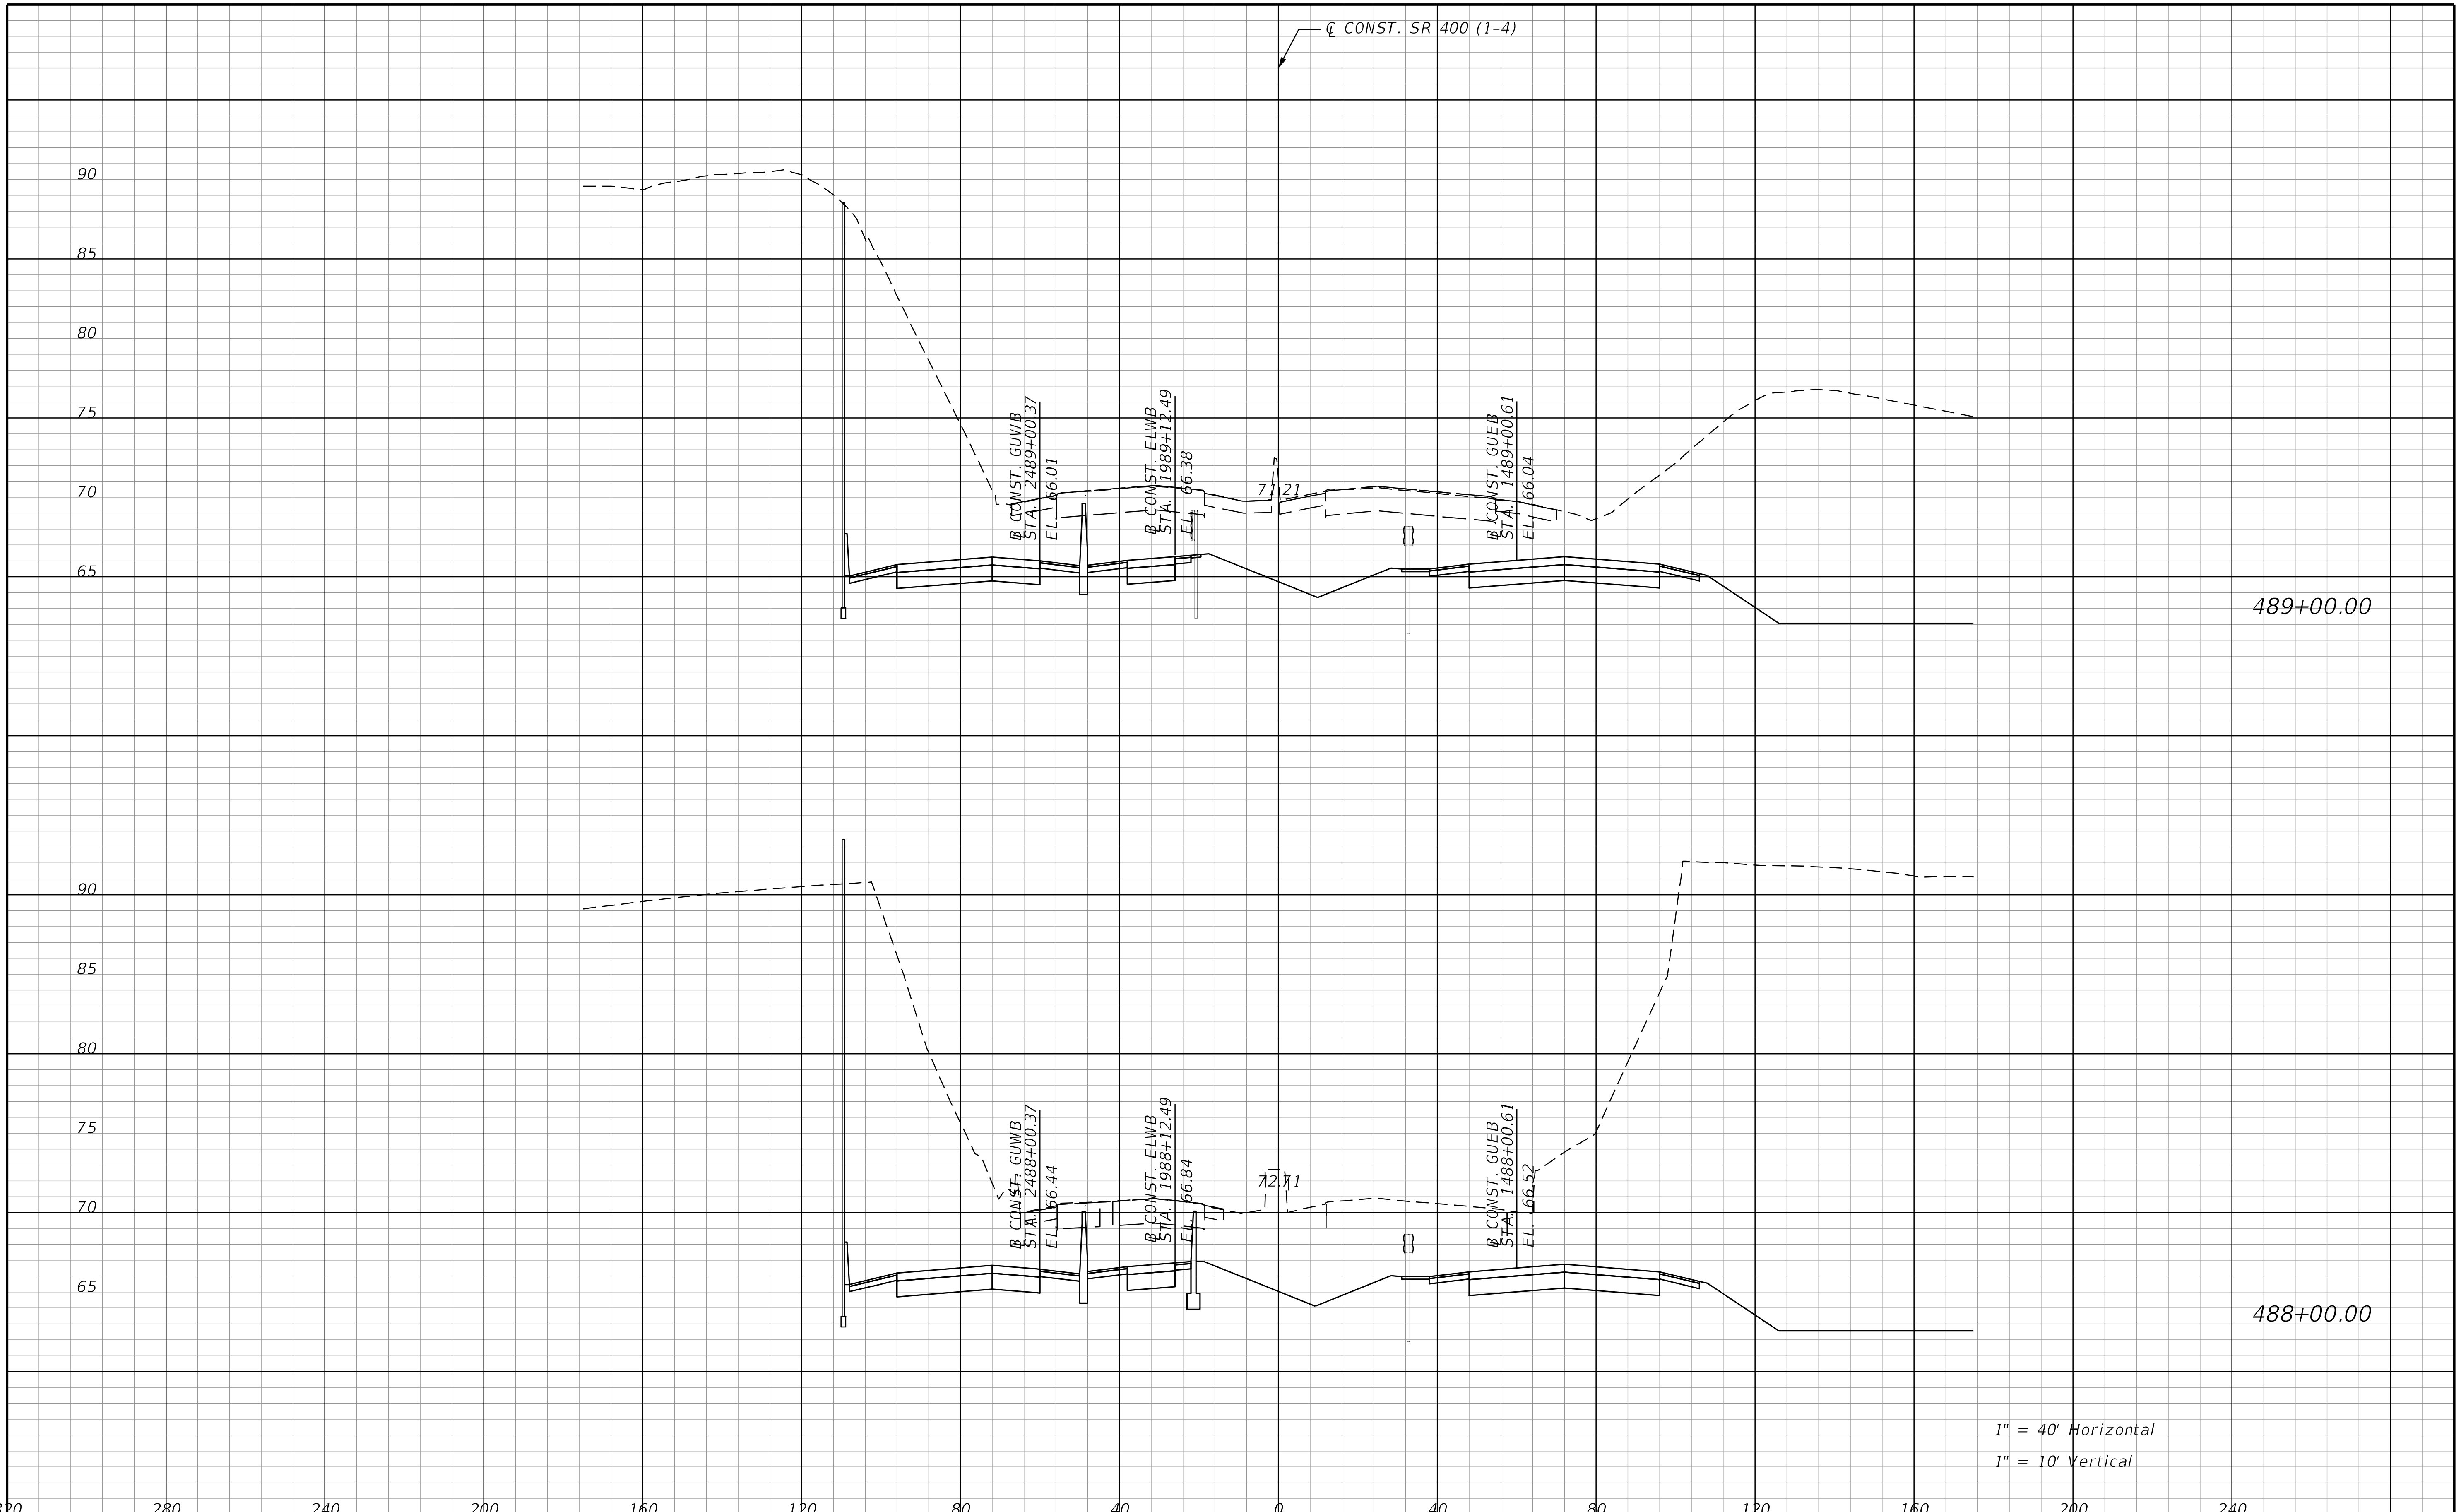

REVISIONS			
DATE	DESCRIPTION	DATE	DESCRIPTION

STANTEC CONSULTING SERVICES INC.
ENGINEER OF RECORD:
WILLIAM V. ANDERSON, P.E. NO.: 36682
11315 CORPORATE BLVD., SUITE 105
ORLANDO, FLORIDA 32817
(407) 823-8966
CERTIFICATE OF AUTHORIZATION NO. 27013

STATE OF FLORIDA
DEPARTMENT OF TRANSPORTATION

ROAD NO.	COUNTY	FINANCIAL PROJECT ID
SR400	VOLUSIA	408464-2-32-01

CROSS SECTIONS
SR 400 (I-4)

SHEET NO.
738

jchassee 6/14/2019 4:26:43 PM Rdxsrd_shg V:\2158\active\CADD\40846423201\roadway\RDXSRD01.dgn

THE OFFICIAL RECORD OF THIS SHEET IS THE ELECTRONIC FILE DIGITALLY SIGNED AND SEALED UNDER RULE 61G15-23.004, F.A.C.

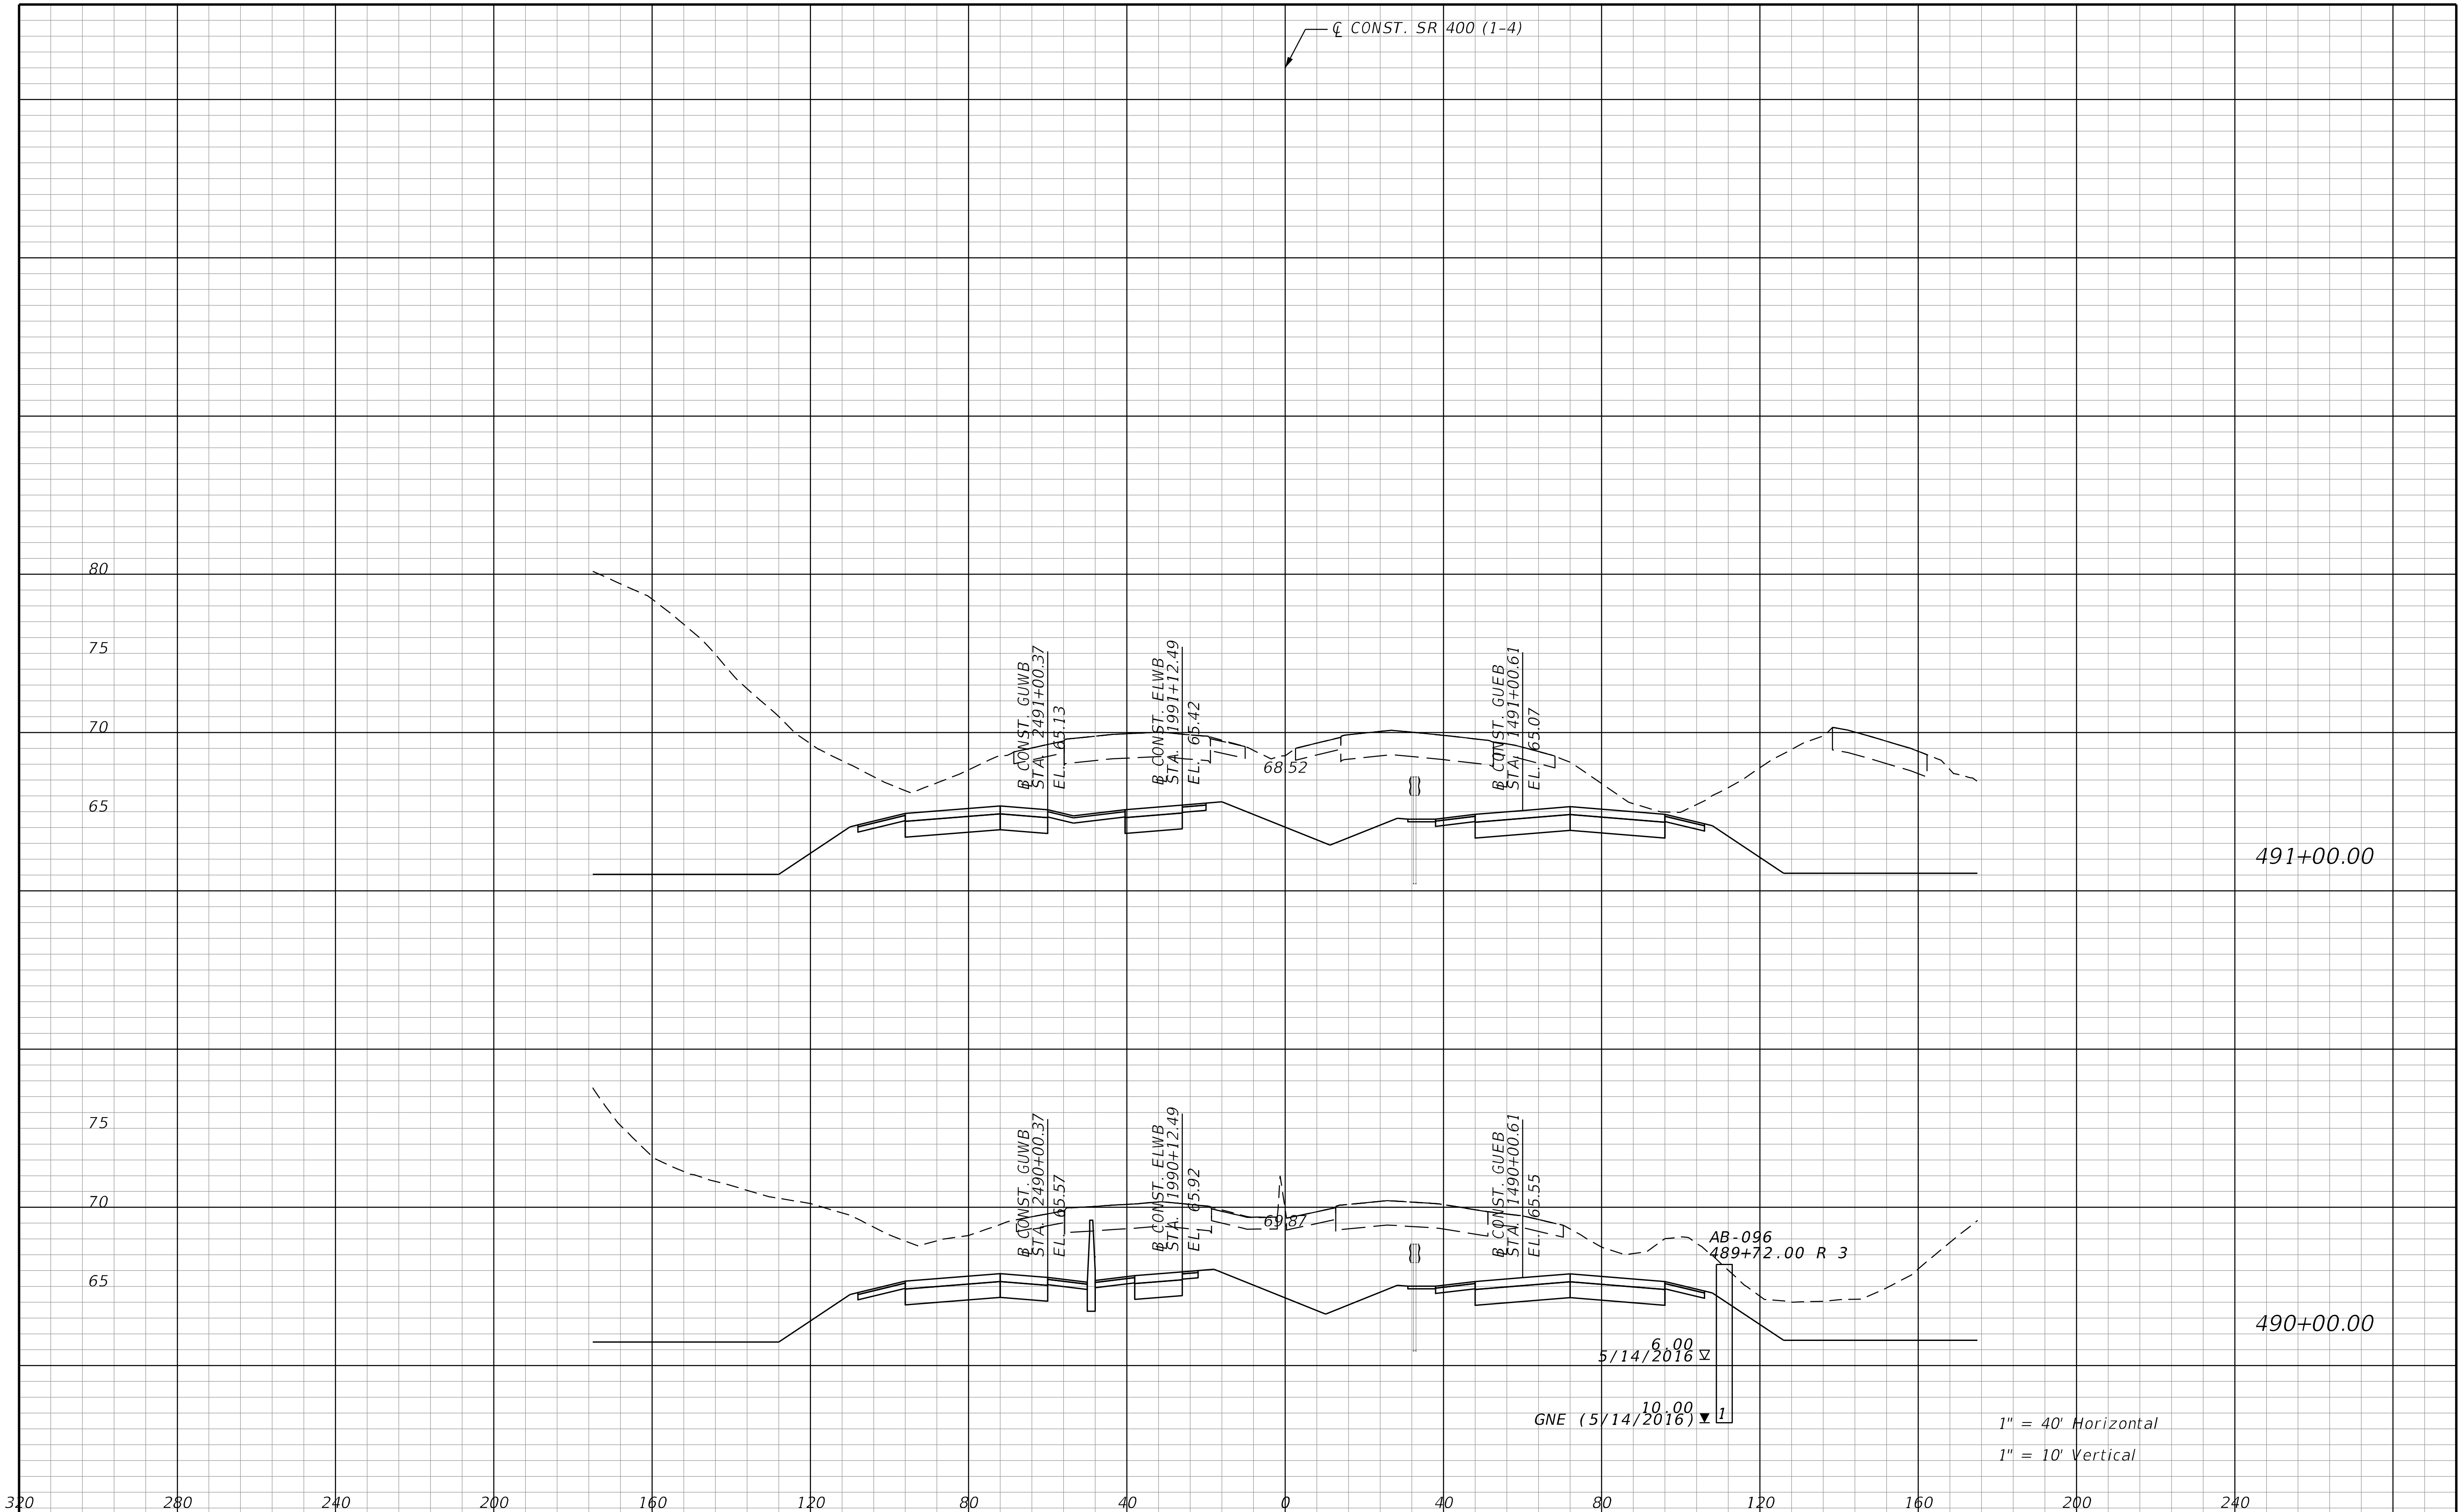

REVISIONS			
DATE	DESCRIPTION	DATE	DESCRIPTION

STANTEC CONSULTING SERVICES INC.
ENGINEER OF RECORD:
WILLIAM V. ANDERSON, P.E. NO.: 36682
11315 CORPORATE BLVD., SUITE 105
ORLANDO, FLORIDA 32817
(407) 823-8966
CERTIFICATE OF AUTHORIZATION NO. 27013

STATE OF FLORIDA
DEPARTMENT OF TRANSPORTATION

ROAD NO.	COUNTY	FINANCIAL PROJECT ID
SR400	VOLUSIA	408464-2-32-01

CROSS SECTIONS
SR 400 (I-4)

SHEET NO.
739

jchassee 6/14/2019 4:26:43 PM Rdxsrd_shg V:\2158\active\CADD\40846423201\roadway\RDXSRD01.dgn

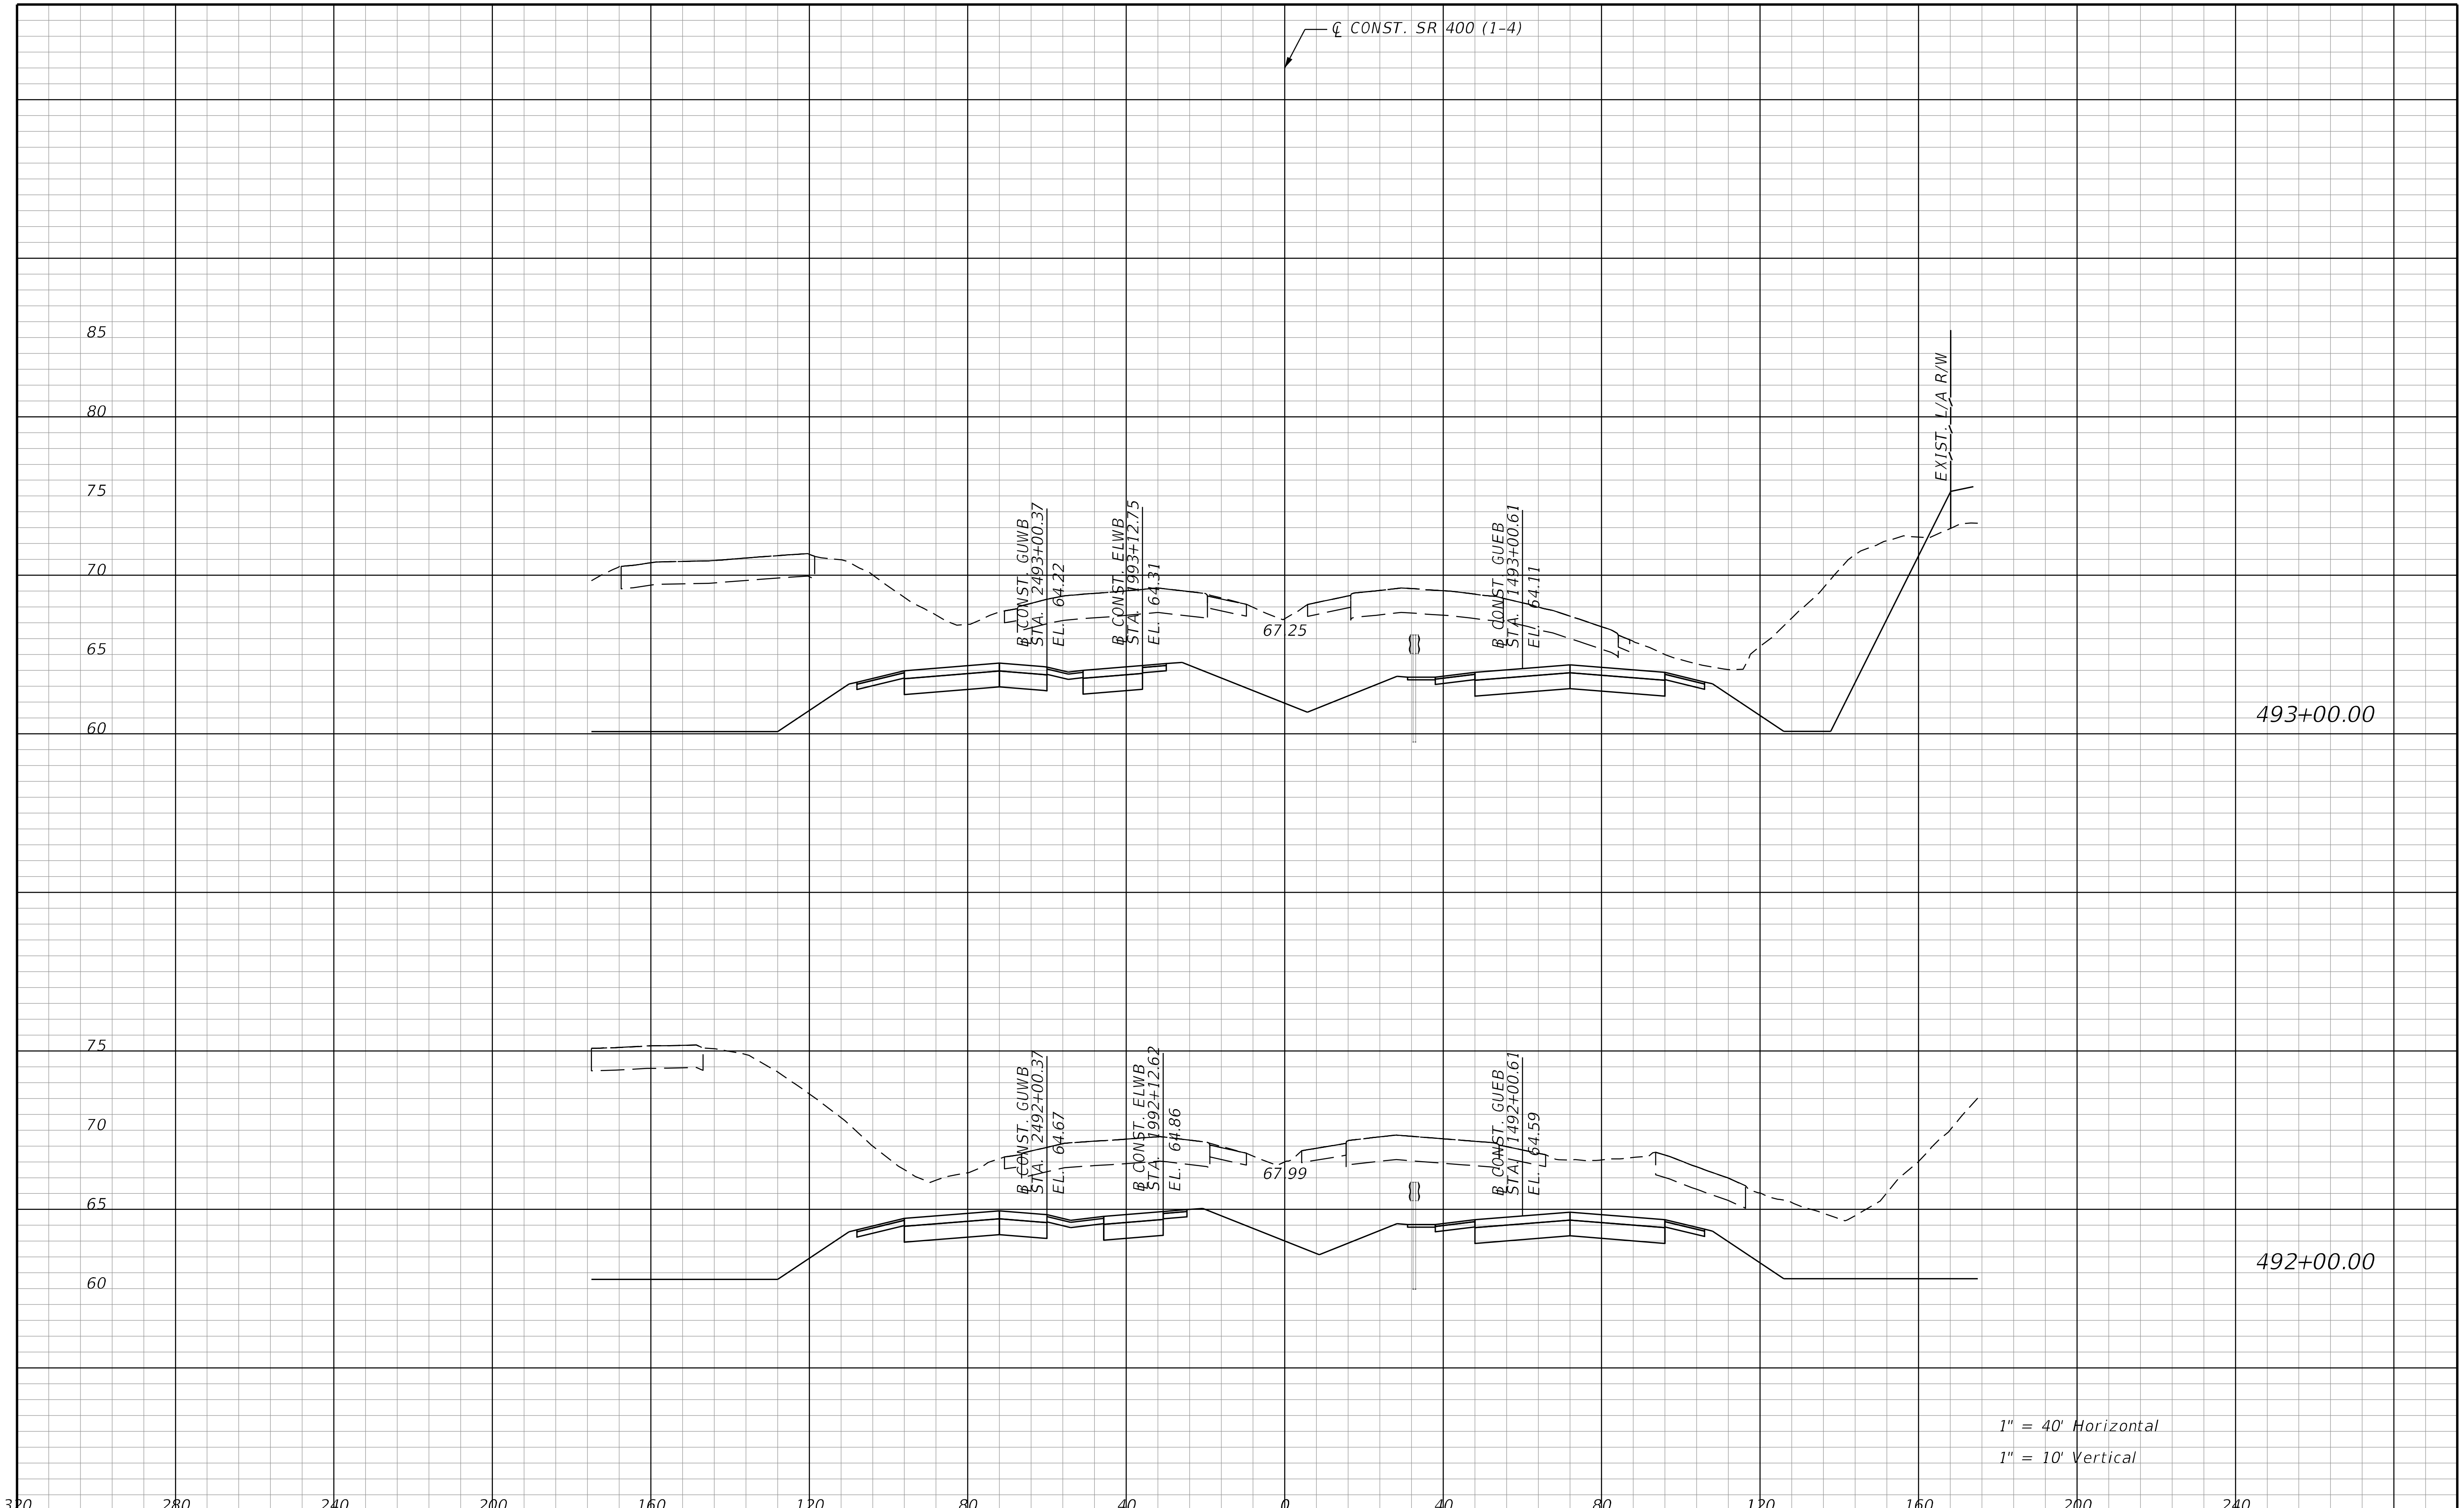

REVISIONS			
DATE	DESCRIPTION	DATE	DESCRIPTION

STANTEC CONSULTING SERVICES INC.
ENGINEER OF RECORD:
WILLIAM V. ANDERSON, P.E. NO.: 36682
11315 CORPORATE BLVD., SUITE 105
ORLANDO, FLORIDA 32817
(407) 823-8966
CERTIFICATE OF AUTHORIZATION NO. 27013

STATE OF FLORIDA
DEPARTMENT OF TRANSPORTATION

ROAD NO.	COUNTY	FINANCIAL PROJECT ID
SR400	VOLUSIA	408464-2-32-01

CROSS SECTIONS
SR 400 (I-4)

SHEET NO.
740

THE OFFICIAL RECORD OF THIS SHEET IS THE ELECTRONIC FILE DIGITALLY SIGNED AND SEALED UNDER RULE 61G15-23.004, F.A.C.

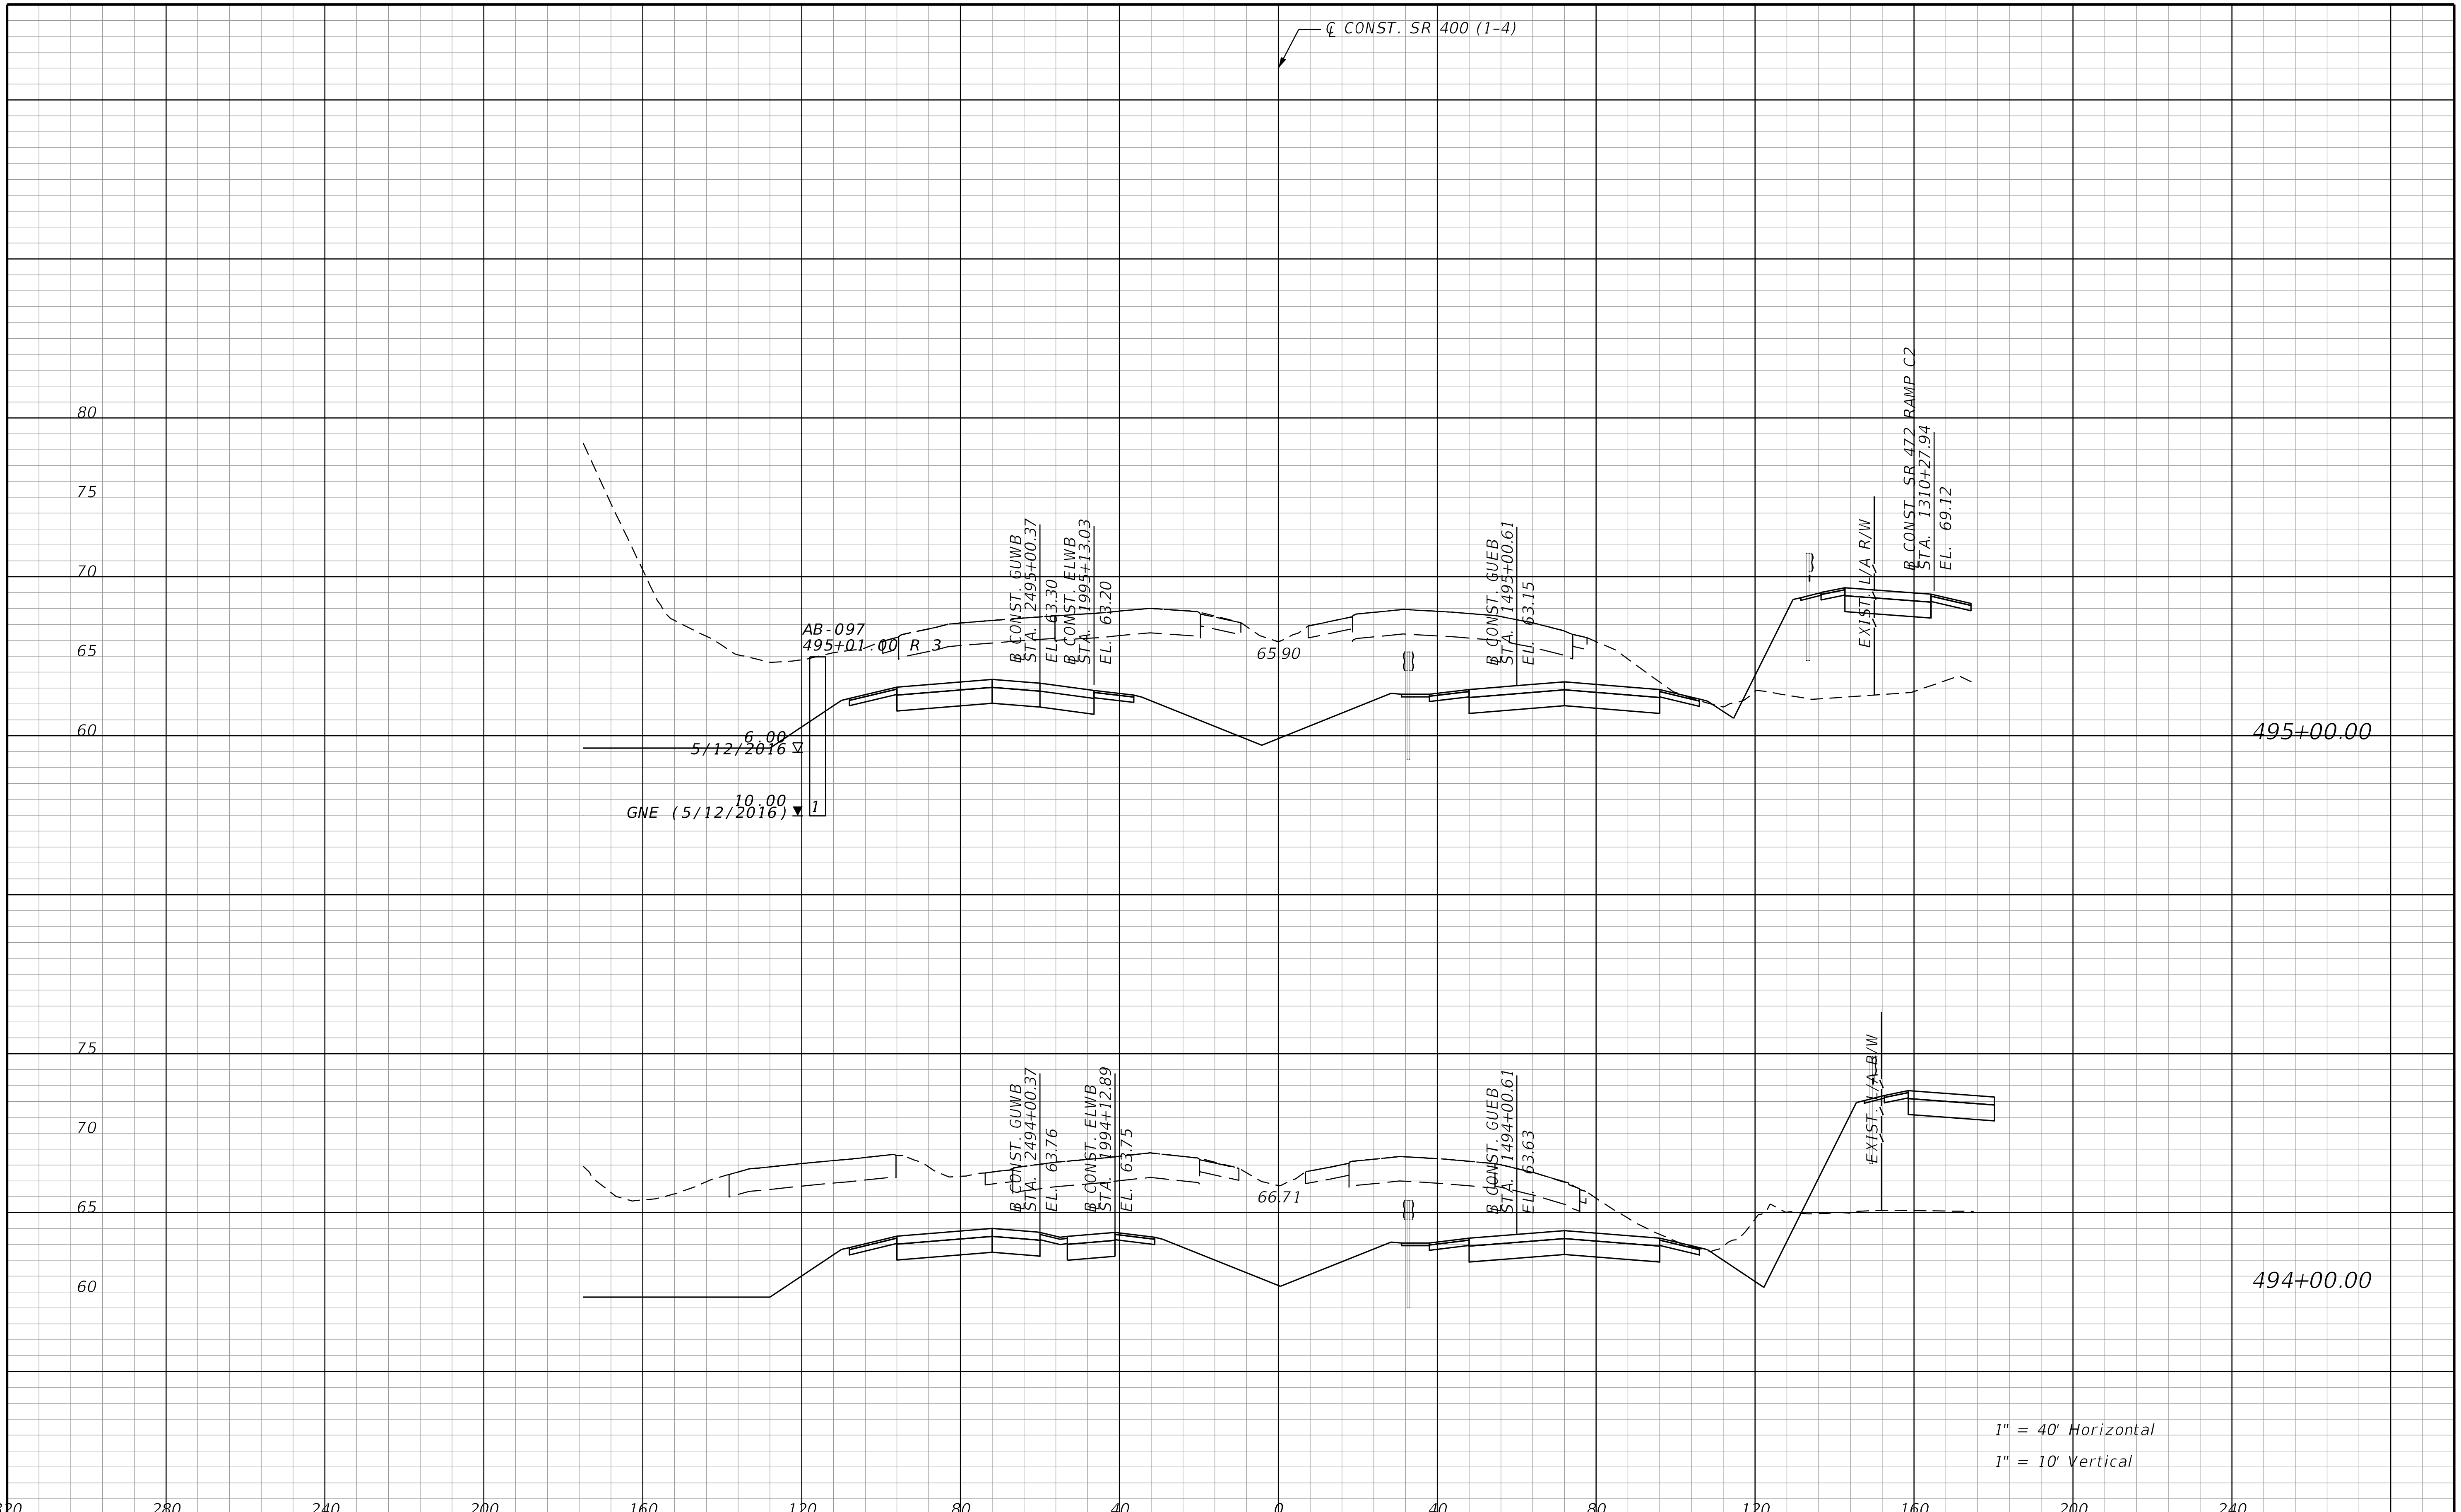

THE OFFICIAL RECORD OF THIS SHEET IS THE ELECTRONIC FILE DIGITALLY SIGNED AND SEALED UNDER RULE 61G15-23.004, F.A.C.

REVISIONS			
DATE	DESCRIPTION	DATE	DESCRIPTION

STANTEC CONSULTING SERVICES INC.
ENGINEER OF RECORD:
WILLIAM V. ANDERSON, P.E. NO.: 36682
11315 CORPORATE BLVD., SUITE 105
ORLANDO, FLORIDA 32817
(407) 823-8966
CERTIFICATE OF AUTHORIZATION NO. 27013

STATE OF FLORIDA
DEPARTMENT OF TRANSPORTATION

ROAD NO.	COUNTY	FINANCIAL PROJECT ID
SR400	VOLUSIA	408464-2-32-01

CROSS SECTIONS
SR 400 (I-4)

SHEET NO.
741

jchassee 6/14/2019 4:26:44 PM Rdxsrd_shg V:\2158\active\CADD\40846423201\roadway\RDXSRD01.dgn

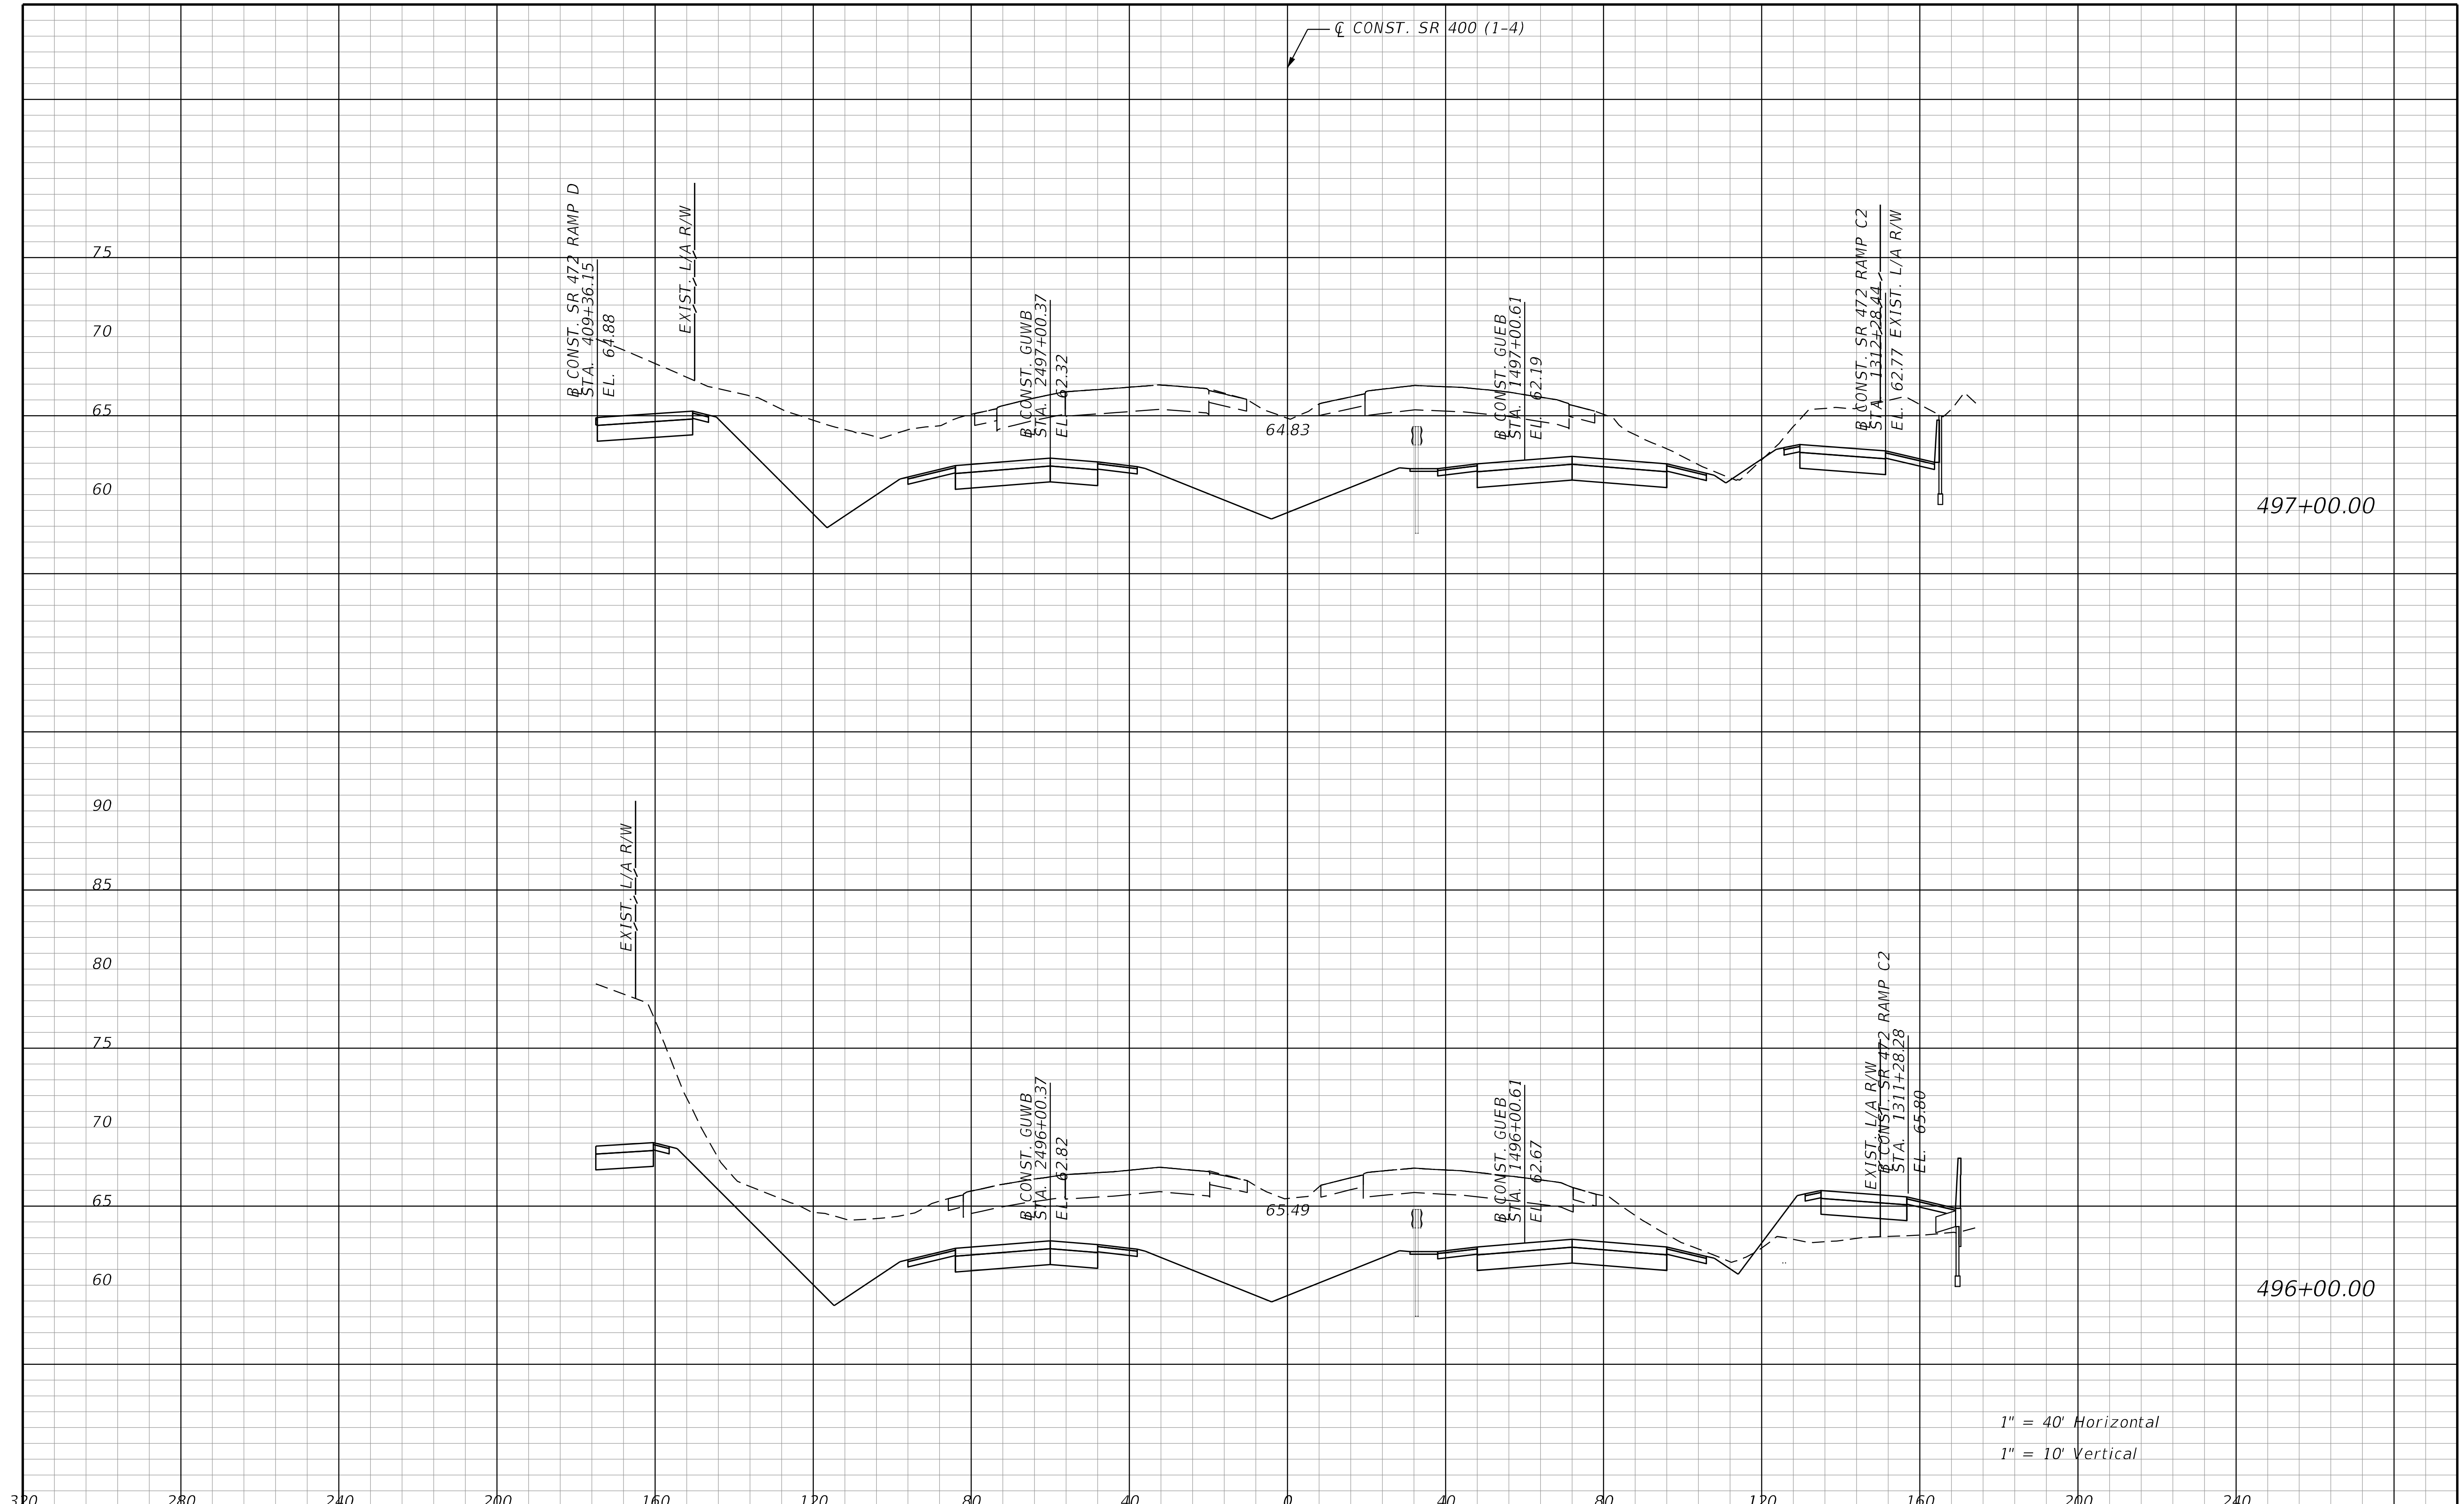

THE OFFICIAL RECORD OF THIS SHEET IS THE ELECTRONIC FILE DIGITALLY SIGNED AND SEALED UNDER RULE 61G15-23.004, F.A.C.

REVISIONS			
DATE	DESCRIPTION	DATE	DESCRIPTION

STANTEC CONSULTING SERVICES INC.
ENGINEER OF RECORD:
WILLIAM V. ANDERSON, P.E. NO.: 36682
11315 CORPORATE BLVD., SUITE 105
ORLANDO, FLORIDA 32817
(407) 823-8966
CERTIFICATE OF AUTHORIZATION NO. 27013

STATE OF FLORIDA
DEPARTMENT OF TRANSPORTATION

ROAD NO.	COUNTY	FINANCIAL PROJECT ID
SR400	VOLUSIA	408464-2-32-01

CROSS SECTIONS
SR 400 (I-4)

SHEET NO.
742

jchassee 6/14/2019 4:26:45 PM Rdxsrd_shg V:\2158\active\CADD\40846423201\roadway\RDXSRD01.dgn

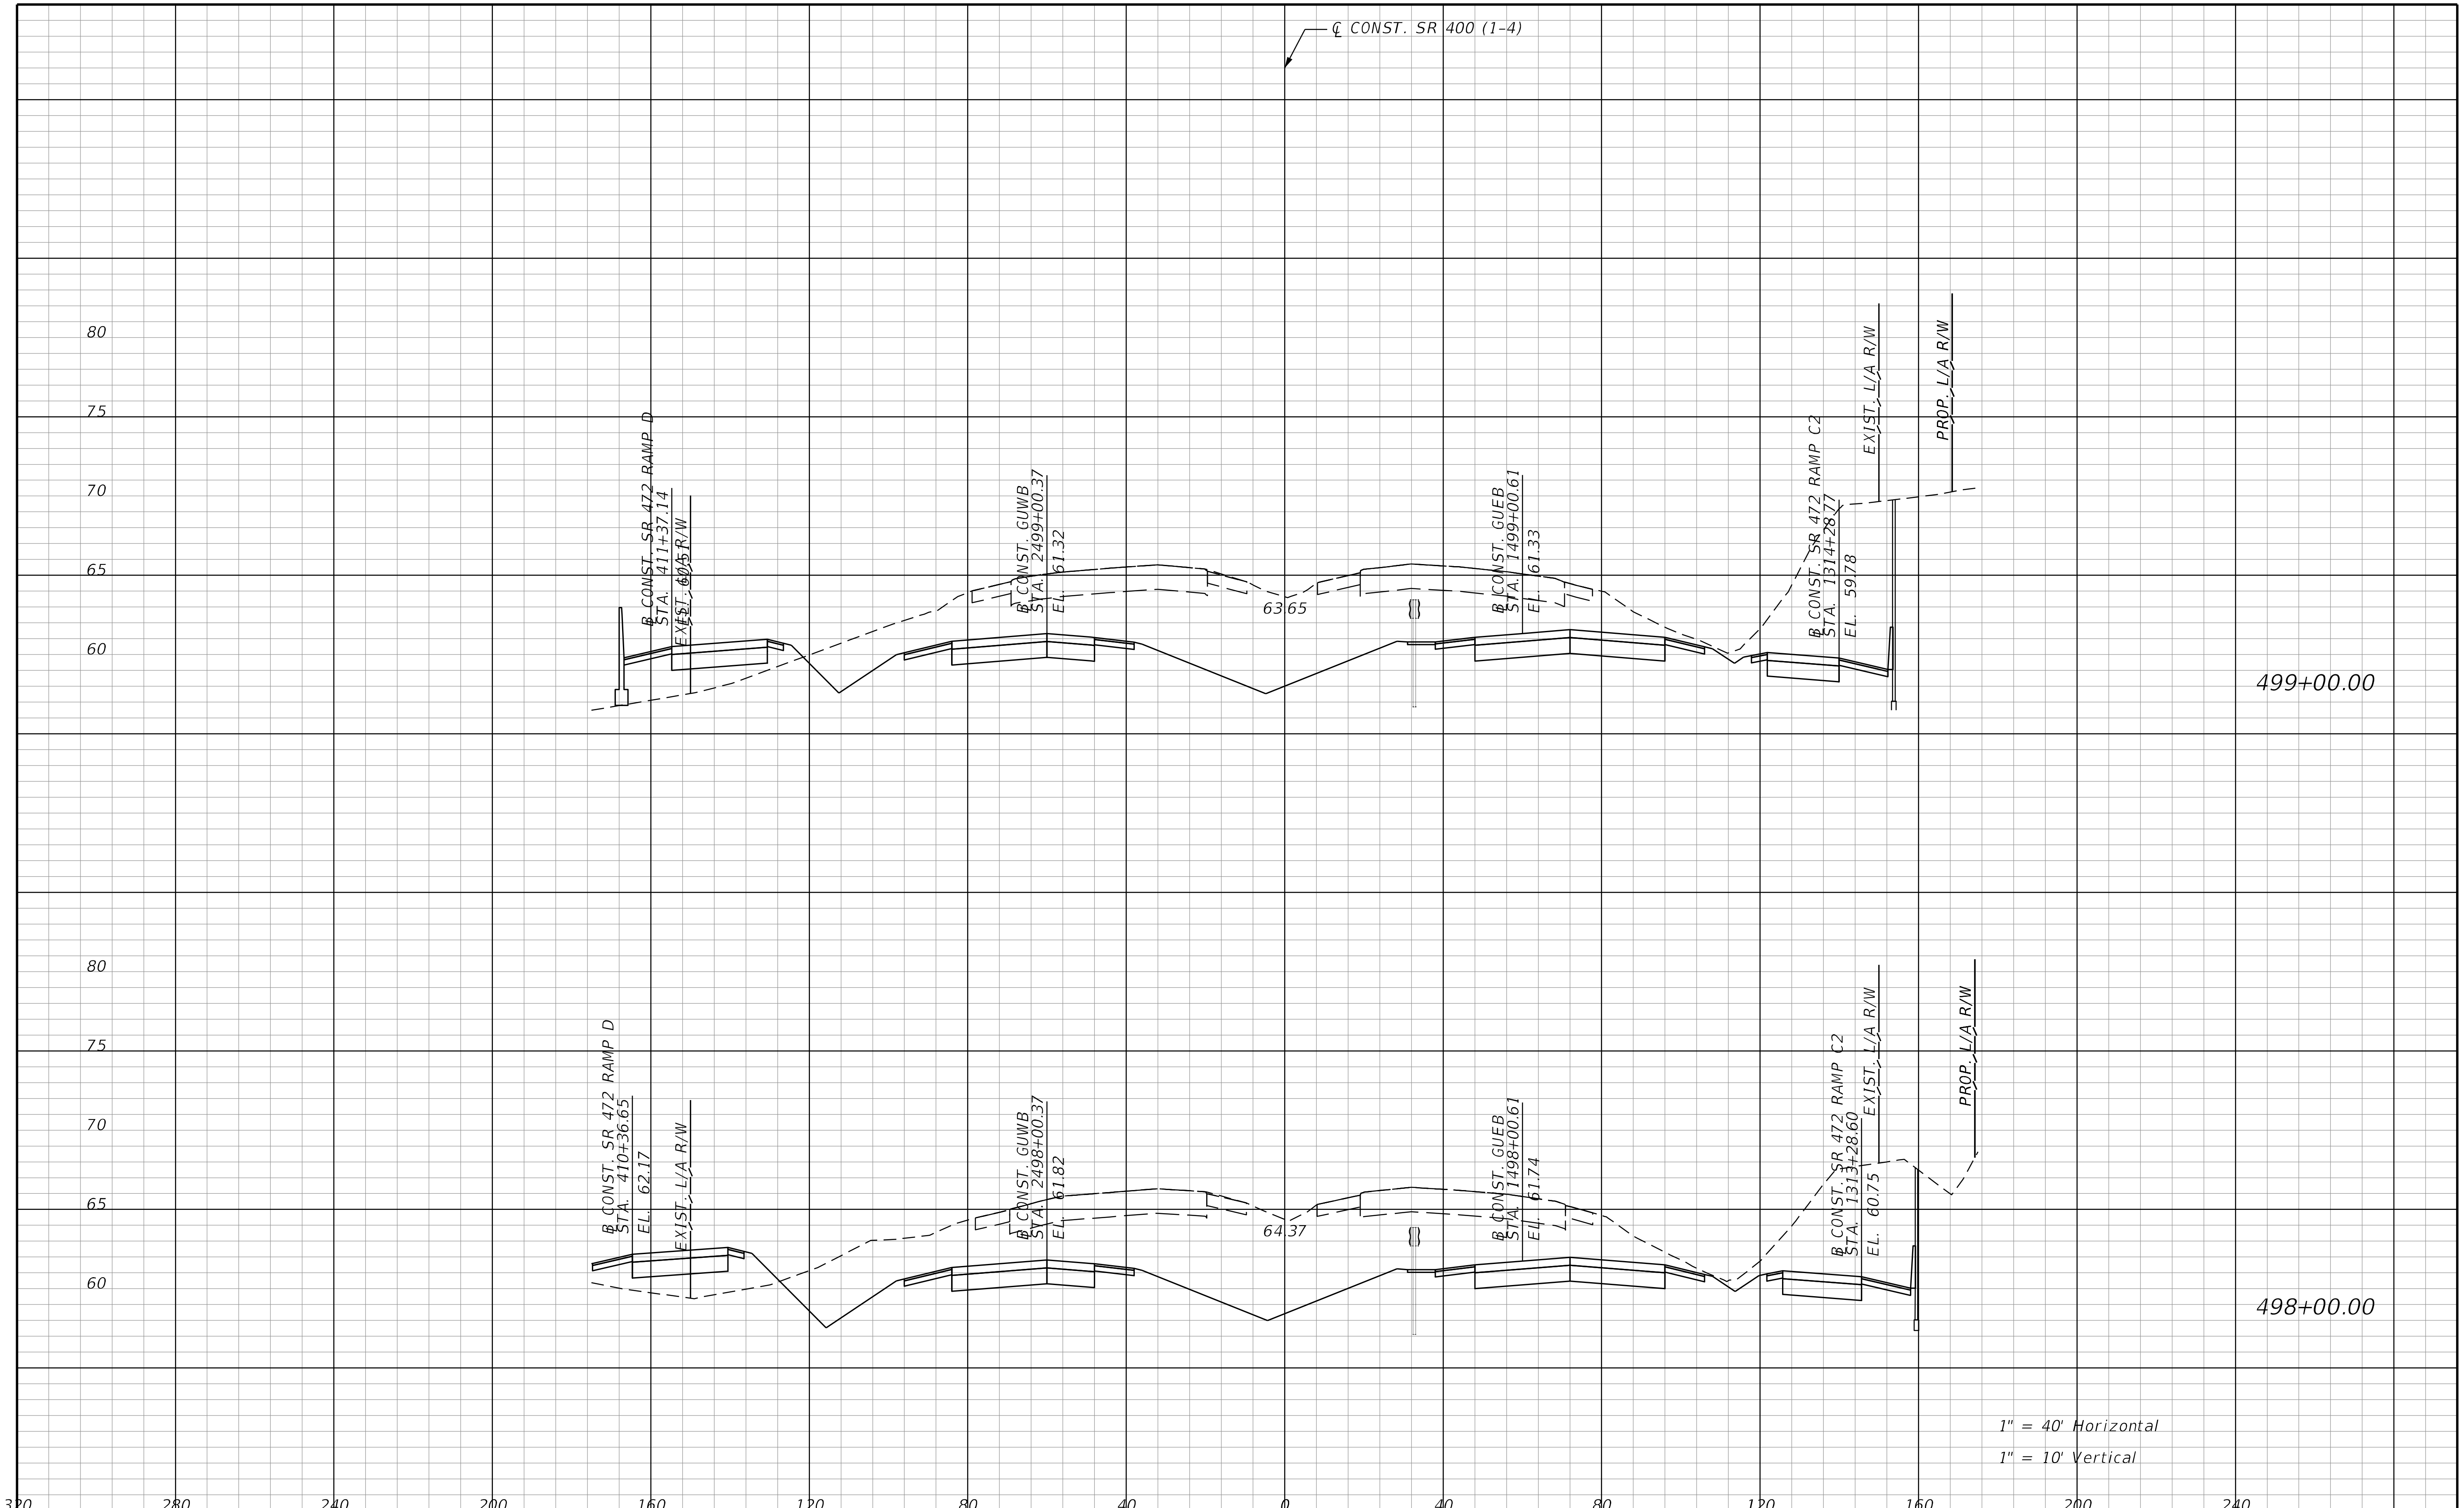

REVISIONS			
DATE	DESCRIPTION	DATE	DESCRIPTION

STANTEC CONSULTING SERVICES INC.
ENGINEER OF RECORD:
WILLIAM V. ANDERSON, P.E. NO.: 36682
11315 CORPORATE BLVD., SUITE 105
ORLANDO, FLORIDA 32817
(407) 823-8966
CERTIFICATE OF AUTHORIZATION NO. 27013

STATE OF FLORIDA
DEPARTMENT OF TRANSPORTATION

ROAD NO.	COUNTY	FINANCIAL PROJECT ID
SR400	VOLUSIA	408464-2-32-01

CROSS SECTIONS
SR 400 (I-4)

SHEET NO.
743

THE OFFICIAL RECORD OF THIS SHEET IS THE ELECTRONIC FILE DIGITALLY SIGNED AND SEALED UNDER RULE 61G15-23.004, F.A.C.

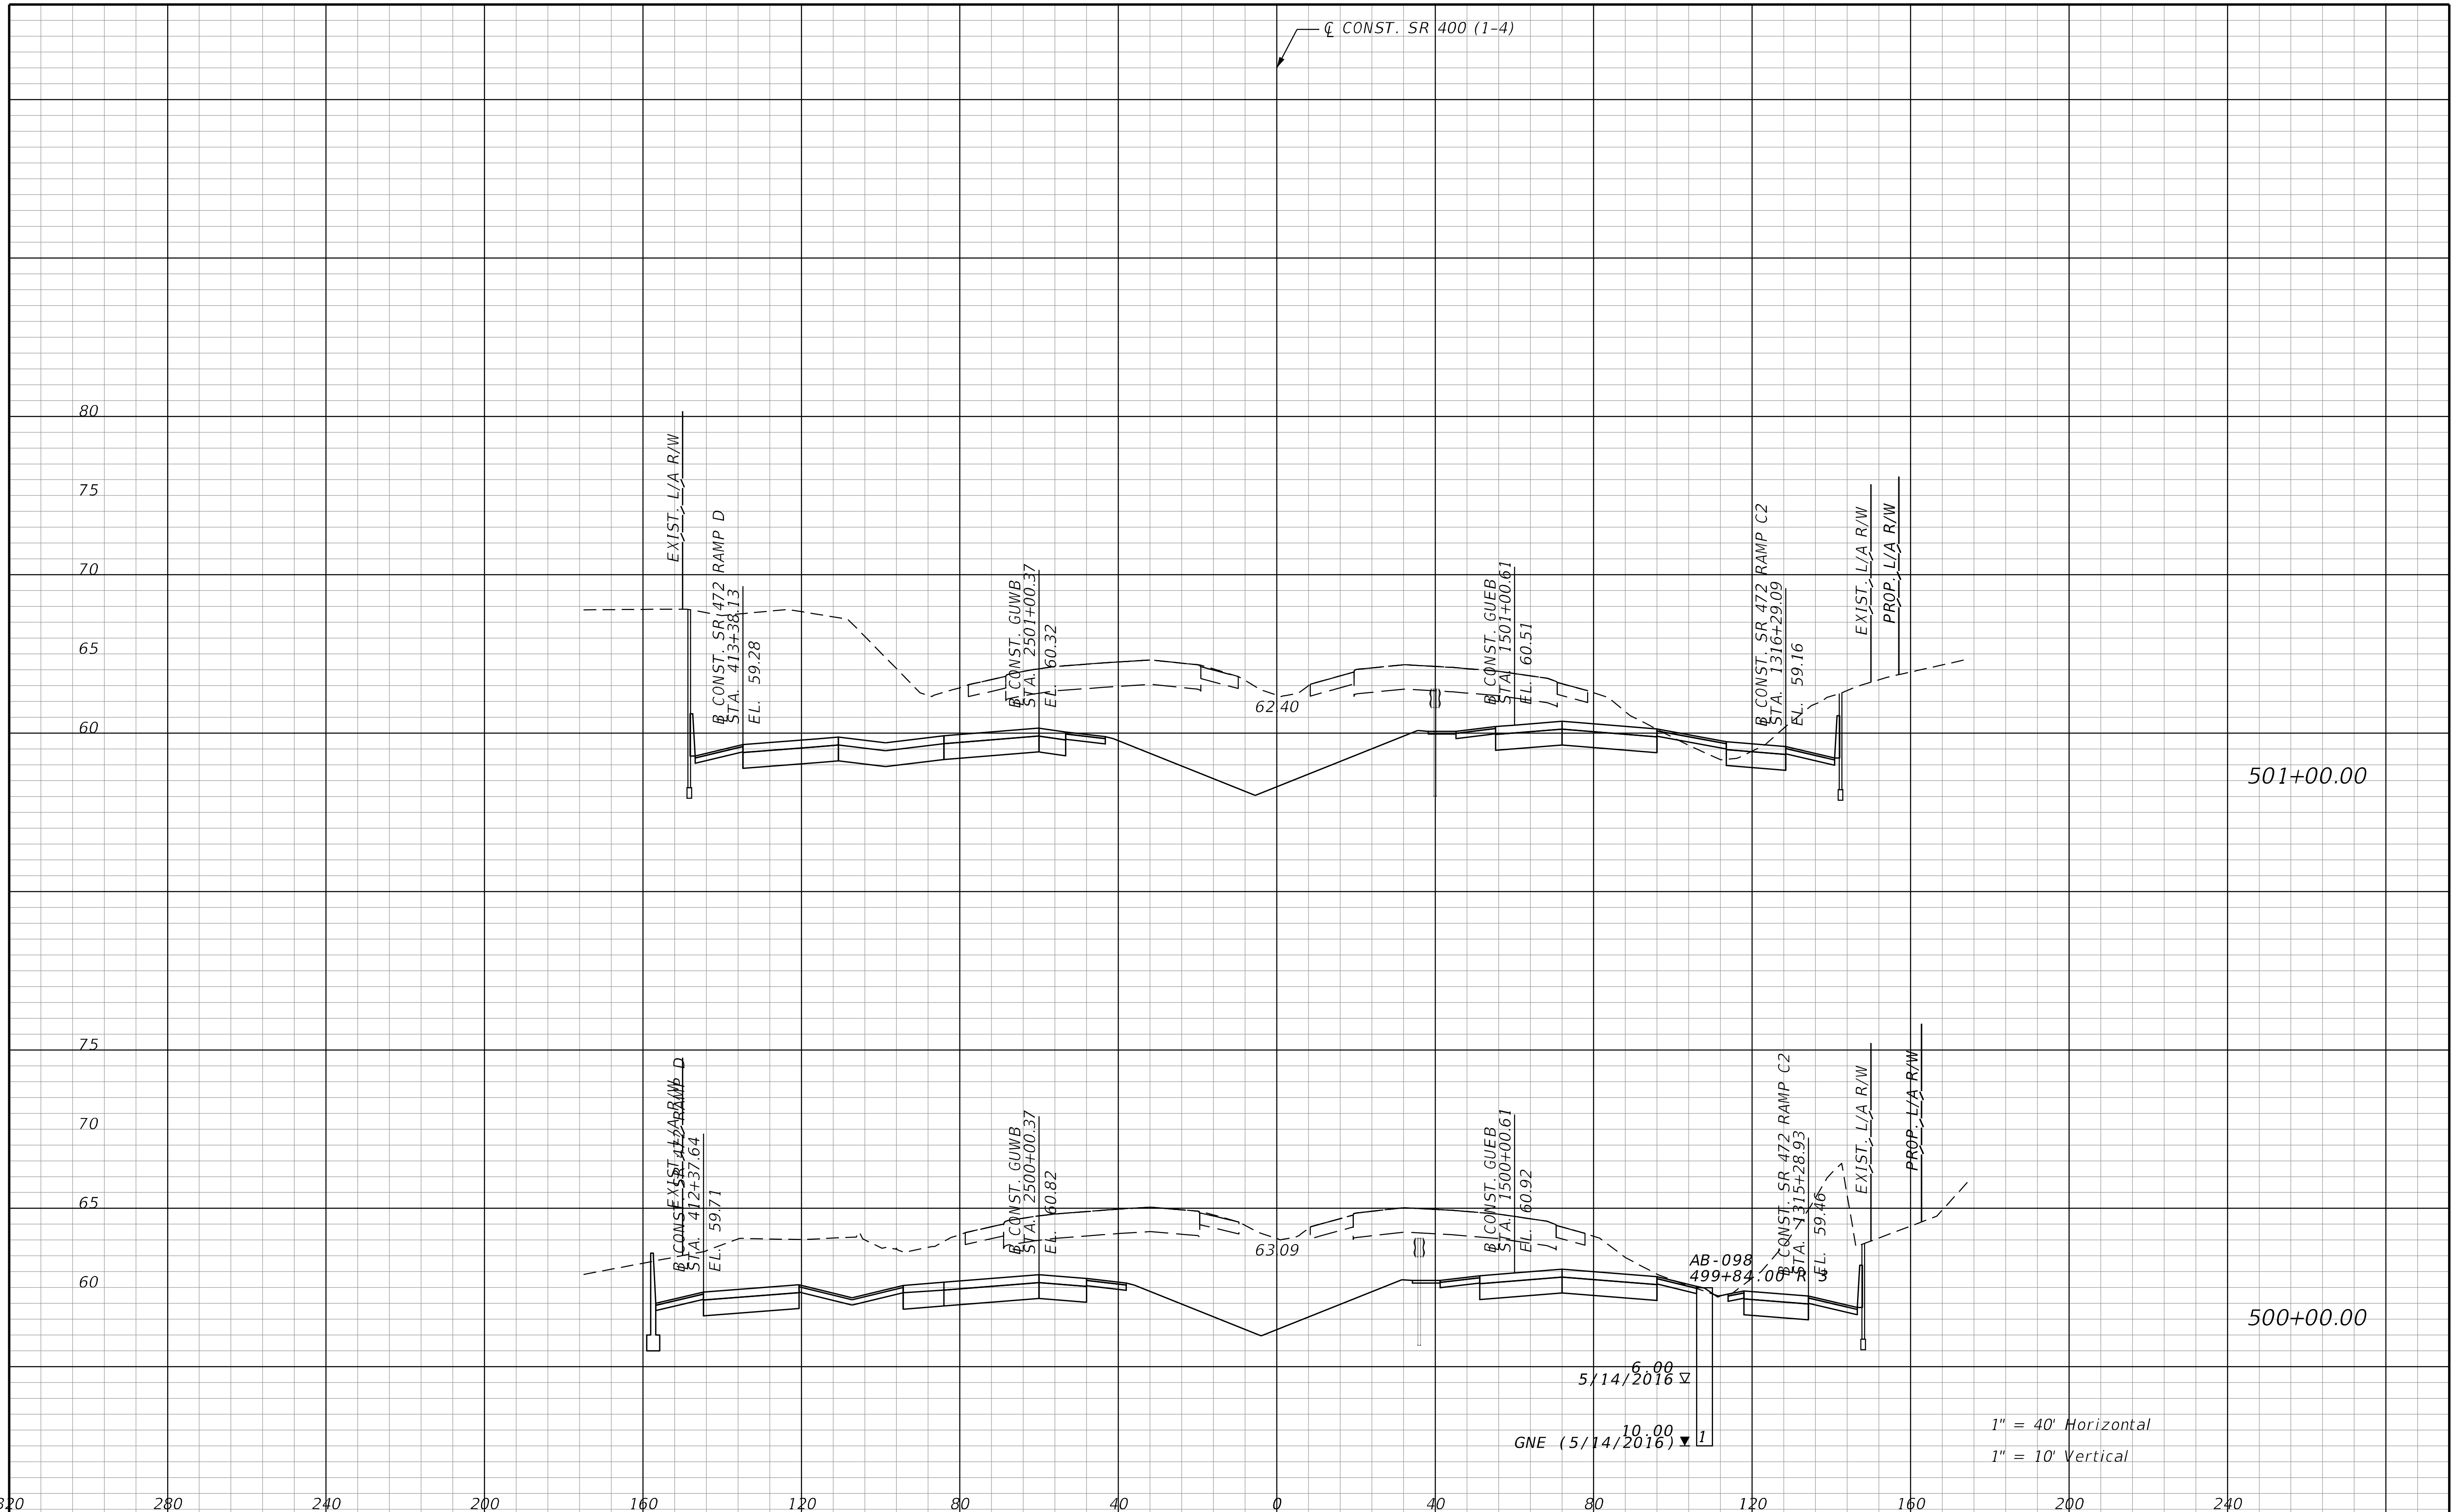

THE OFFICIAL RECORD OF THIS SHEET IS THE ELECTRONIC FILE DIGITALLY SIGNED AND SEALED UNDER RULE 61G15-23.004, F.A.C.

REVISIONS			
DATE	DESCRIPTION	DATE	DESCRIPTION

STANTEC CONSULTING SERVICES INC.
ENGINEER OF RECORD:
WILLIAM V. ANDERSON, P.E. NO.: 36682
11315 CORPORATE BLVD., SUITE 105
ORLANDO, FLORIDA 32817
(407) 823-8966
CERTIFICATE OF AUTHORIZATION NO. 27013

STATE OF FLORIDA
DEPARTMENT OF TRANSPORTATION

ROAD NO.	COUNTY	FINANCIAL PROJECT ID
SR400	VOLUSIA	408464-2-32-01

CROSS SECTIONS
SR 400 (I-4)

SHEET NO.
744

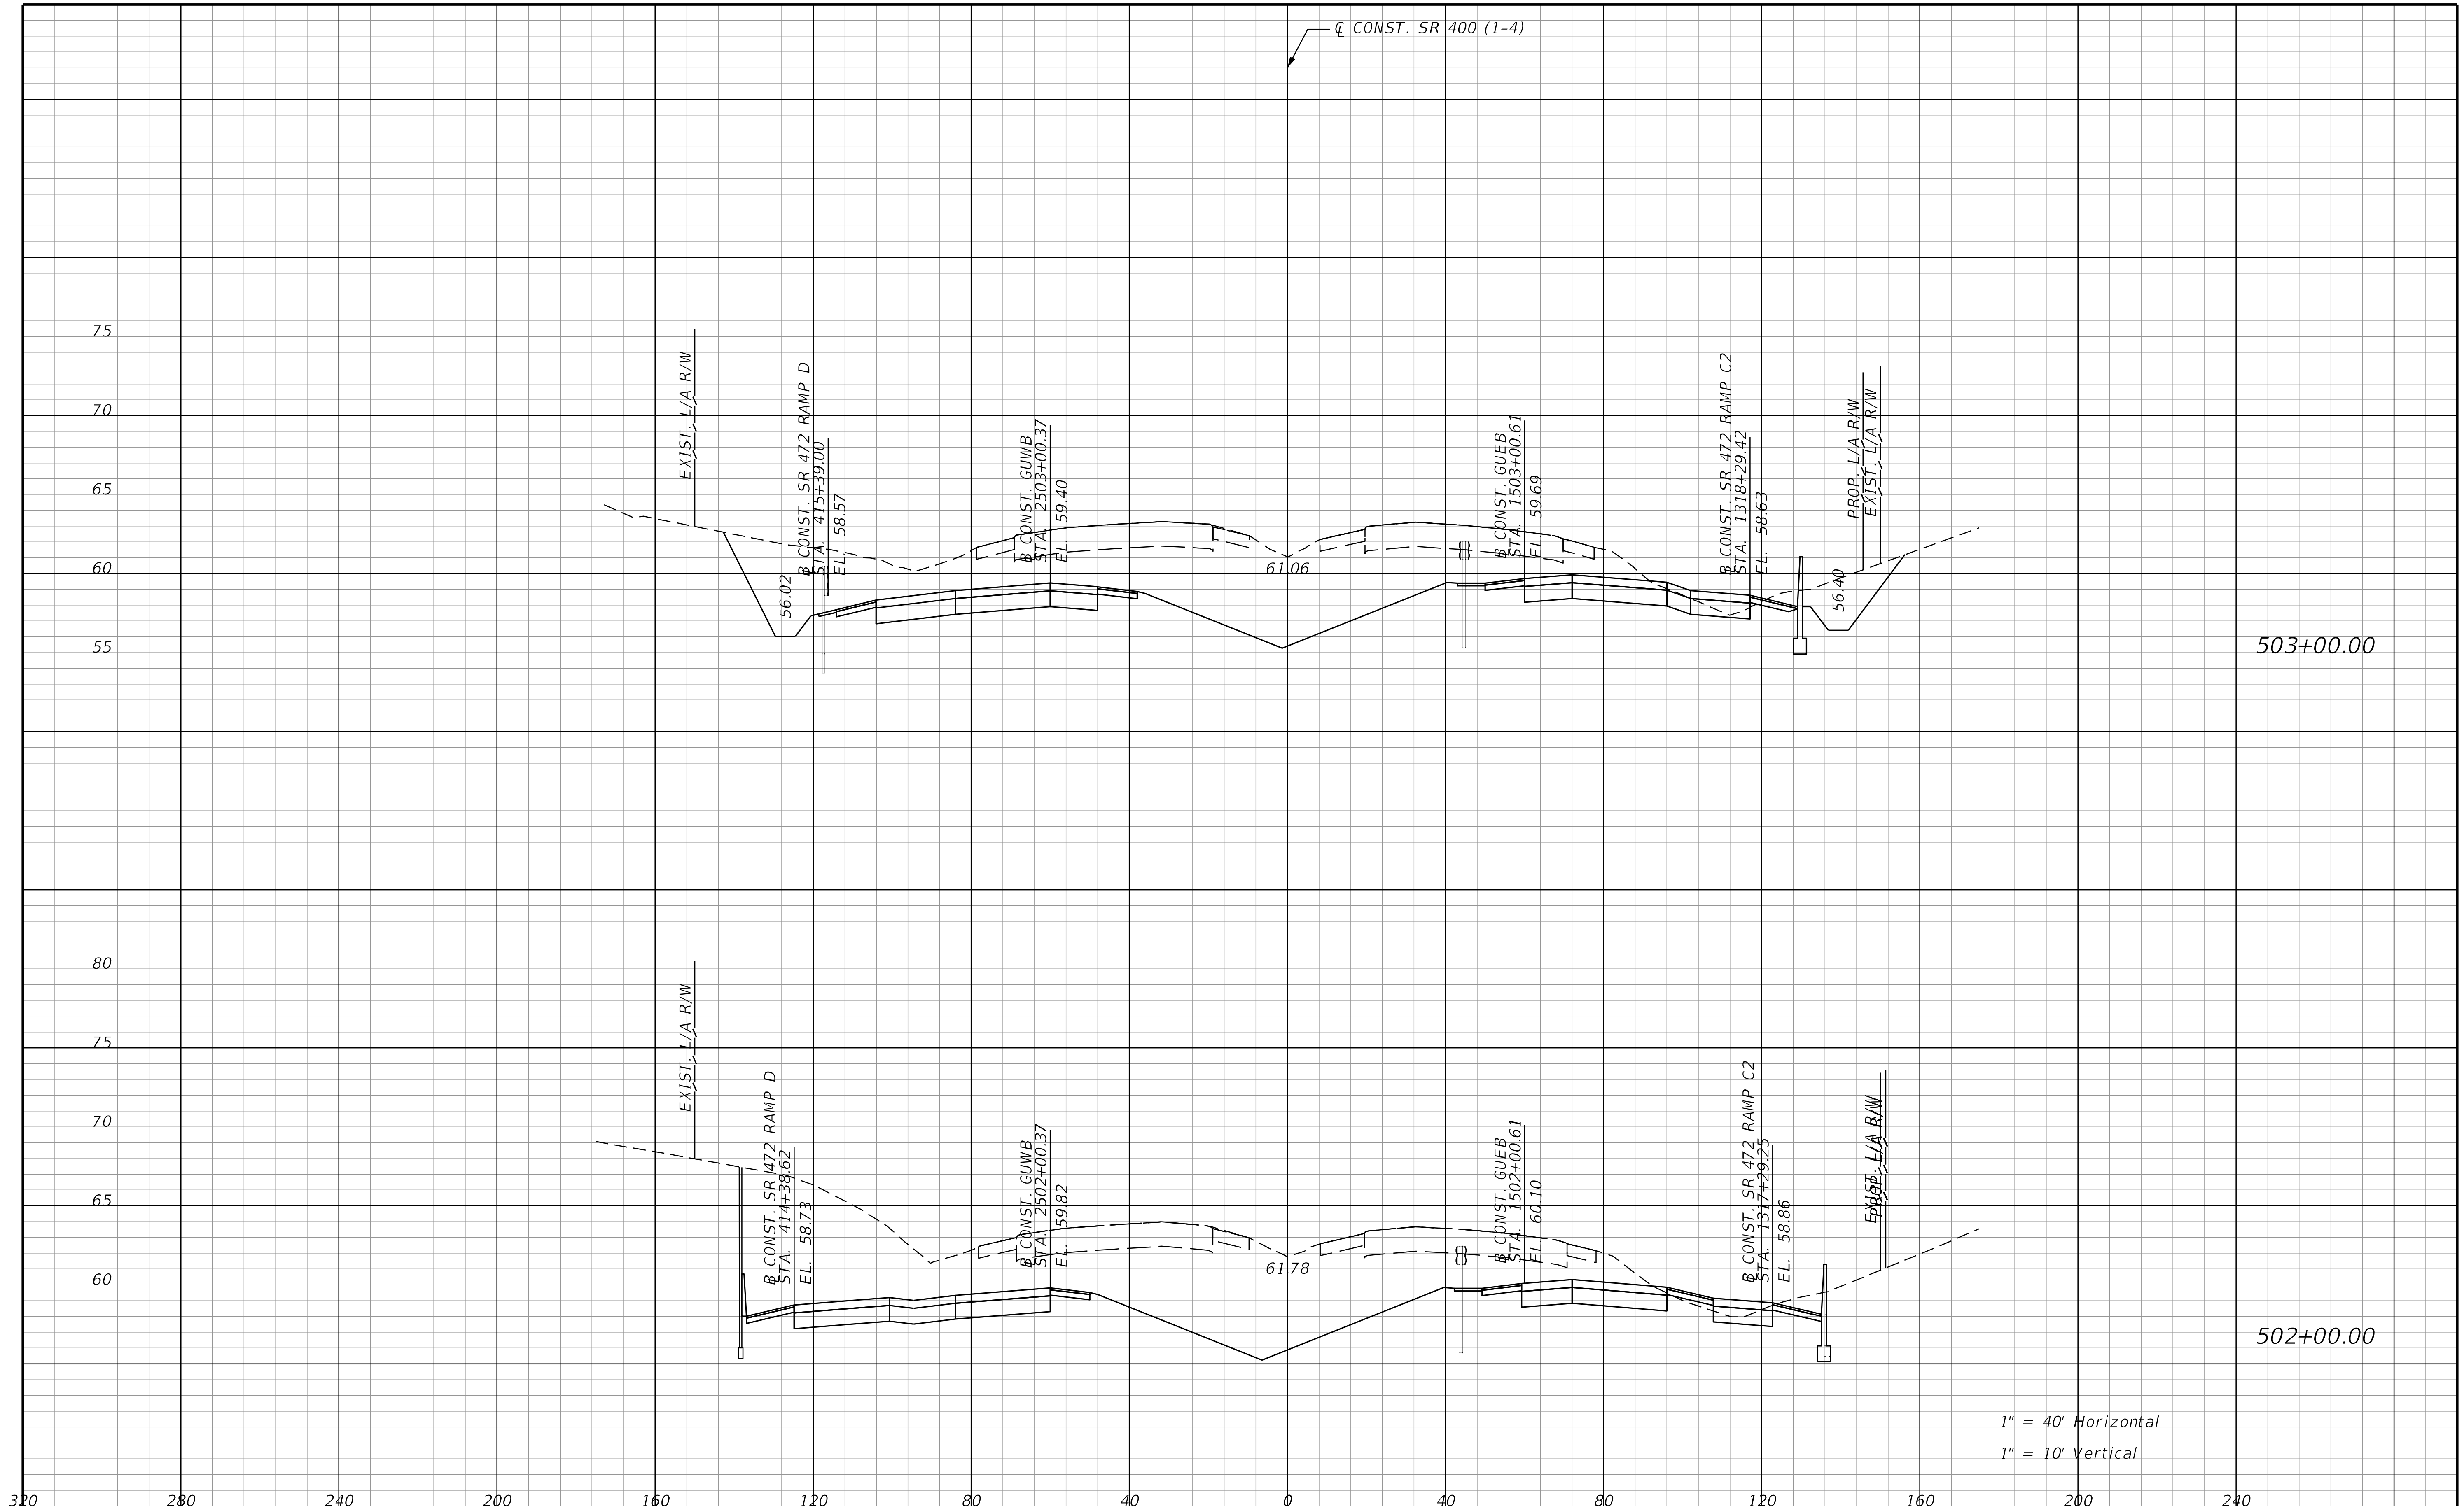

REVISIONS			
DATE	DESCRIPTION	DATE	DESCRIPTION

STANTEC CONSULTING SERVICES INC.
ENGINEER OF RECORD:
WILLIAM V. ANDERSON, P.E. NO.: 36682
11315 CORPORATE BLVD., SUITE 105
ORLANDO, FLORIDA 32817
(407) 823-8966
CERTIFICATE OF AUTHORIZATION NO. 27013

STATE OF FLORIDA
DEPARTMENT OF TRANSPORTATION

ROAD NO.	COUNTY	FINANCIAL PROJECT ID
SR400	VOLUSIA	408464-2-32-01

CROSS SECTIONS
SR 400 (I-4)

SHEET NO.
745

THE OFFICIAL RECORD OF THIS SHEET IS THE ELECTRONIC FILE DIGITALLY SIGNED AND SEALED UNDER RULE 61G15-23.004, F.A.C.

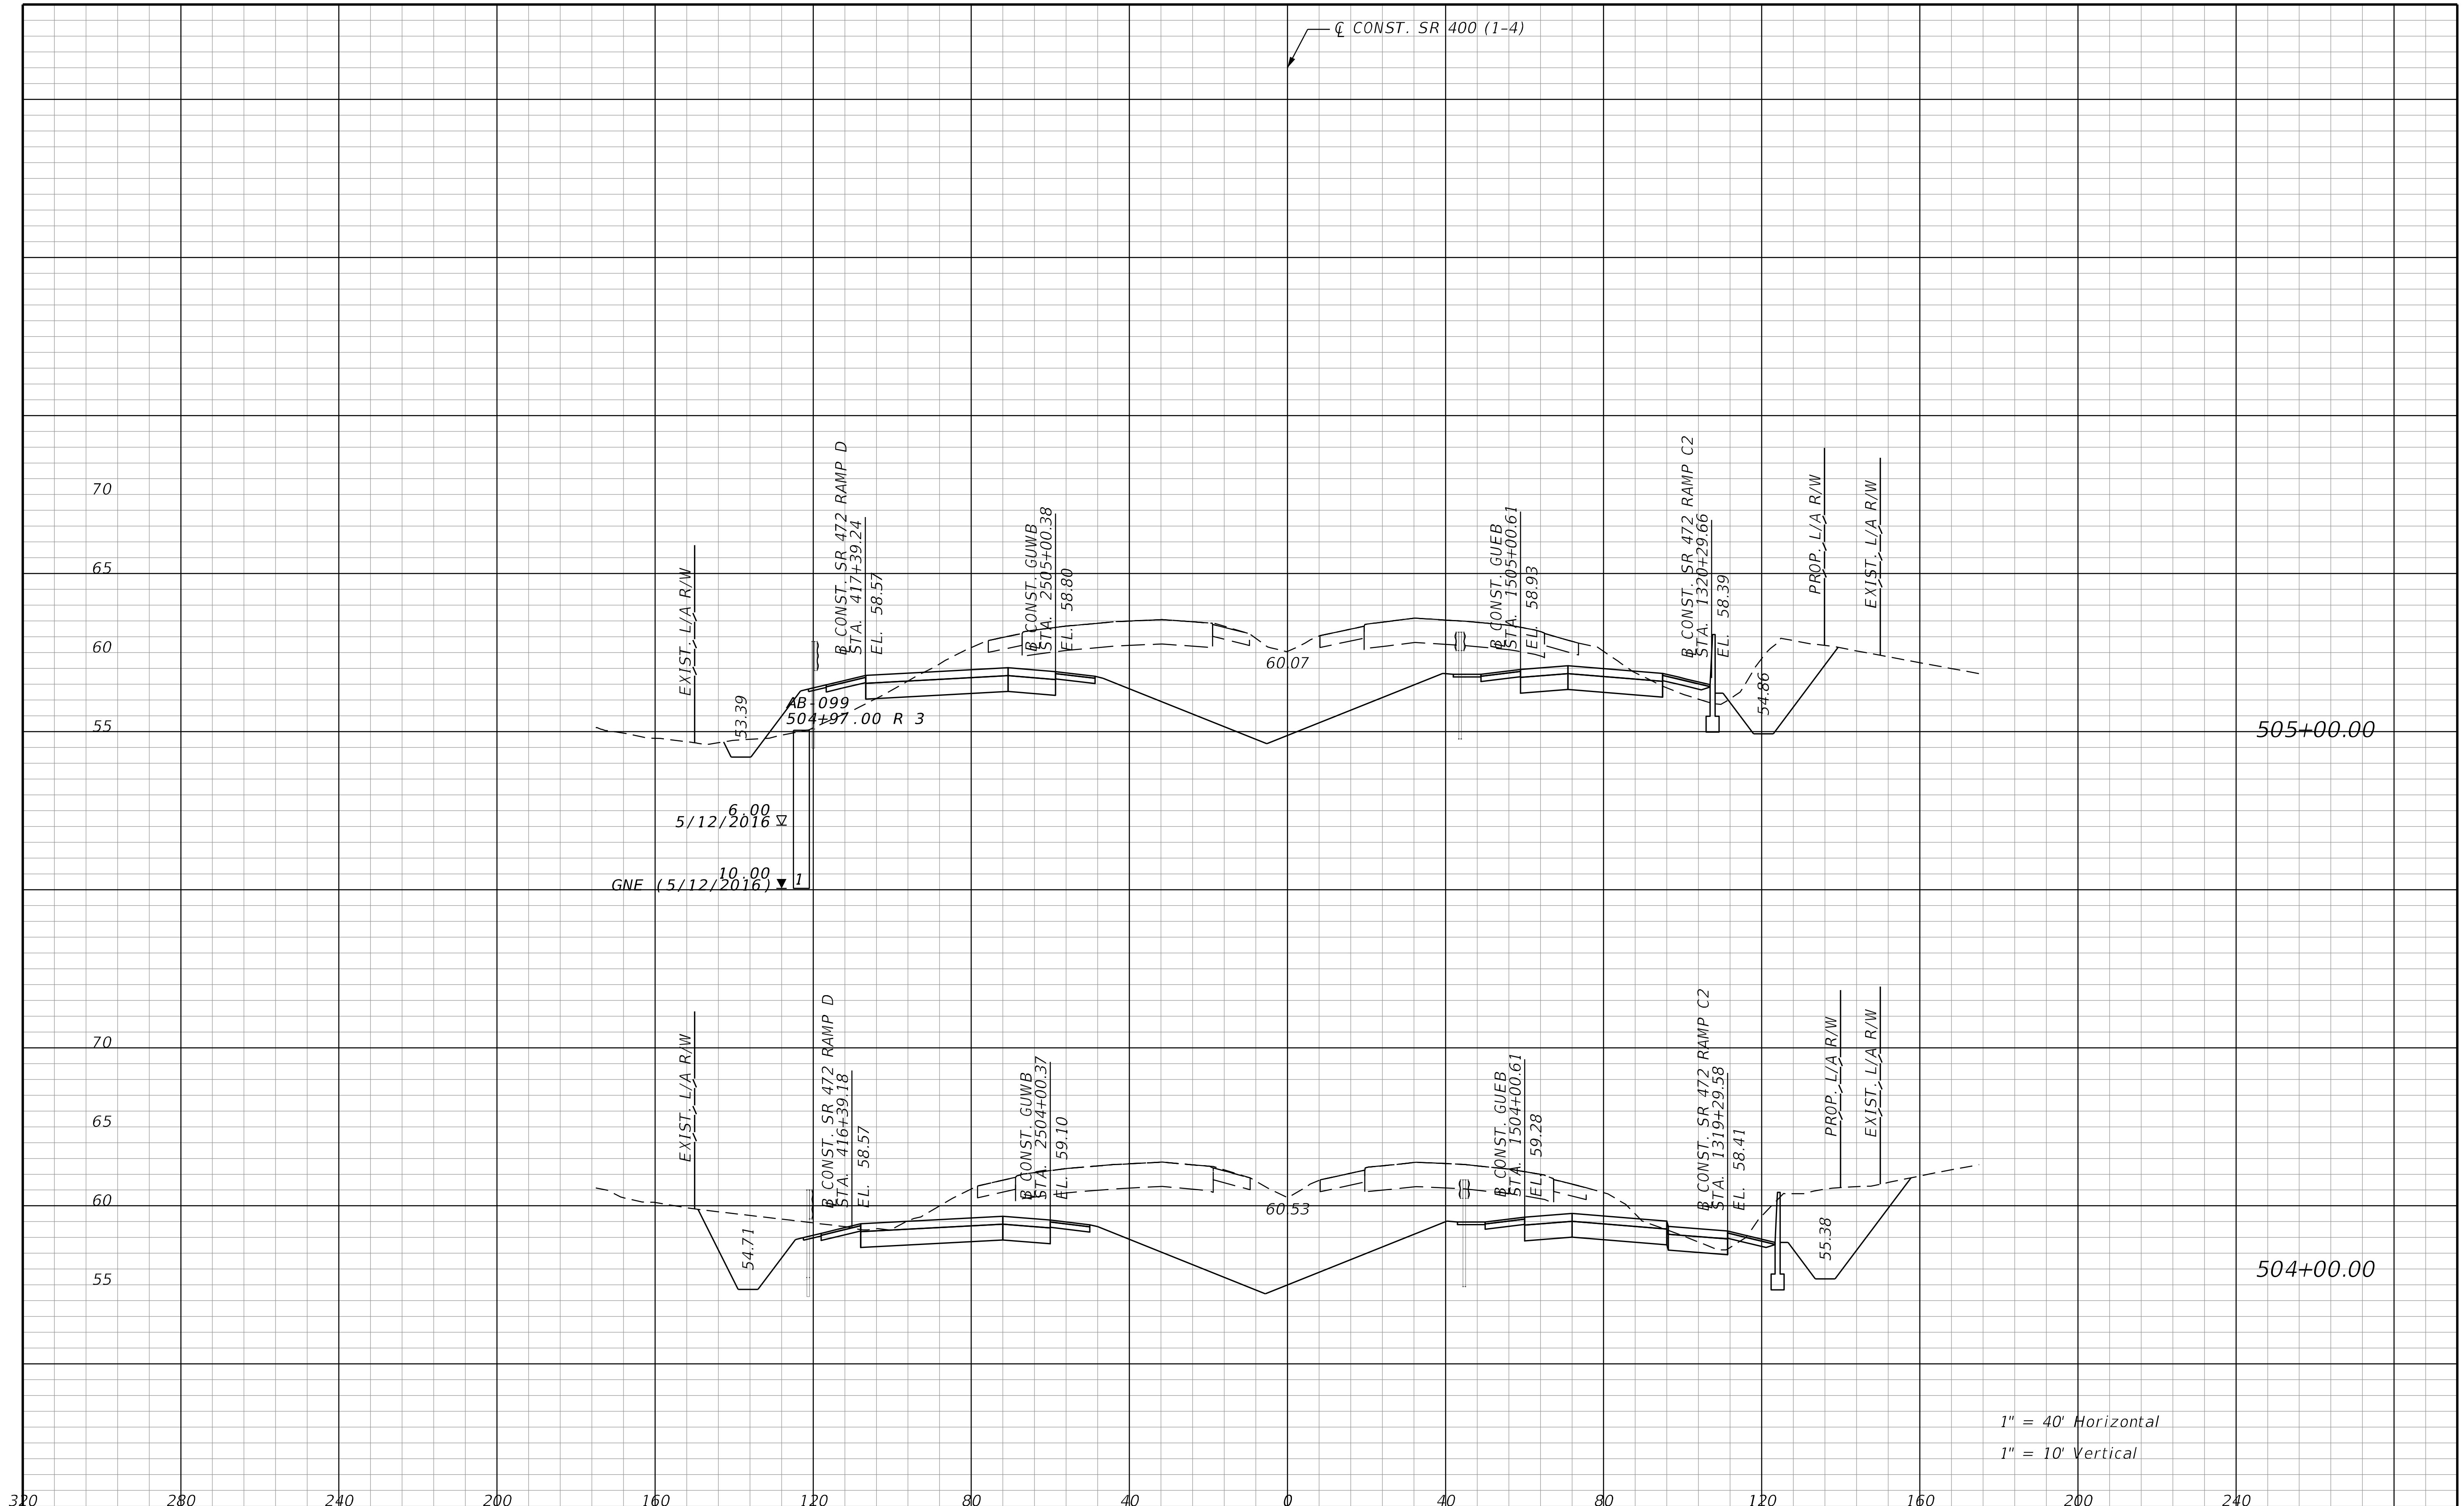

THE OFFICIAL RECORD OF THIS SHEET IS THE ELECTRONIC FILE DIGITALLY SIGNED AND SEALED UNDER RULE 61G15-23.004, F.A.C.

REVISIONS			
DATE	DESCRIPTION	DATE	DESCRIPTION

STANTEC CONSULTING SERVICES INC.
ENGINEER OF RECORD:
WILLIAM V. ANDERSON, P.E. NO.: 36682
11315 CORPORATE BLVD., SUITE 105
ORLANDO, FLORIDA 32817
(407) 823-8966
CERTIFICATE OF AUTHORIZATION NO. 27013

STATE OF FLORIDA
DEPARTMENT OF TRANSPORTATION

ROAD NO.	COUNTY	FINANCIAL PROJECT ID
SR400	VOLUSIA	408464-2-32-01

CROSS SECTIONS
SR 400 (I-4)

SHEET NO.
746

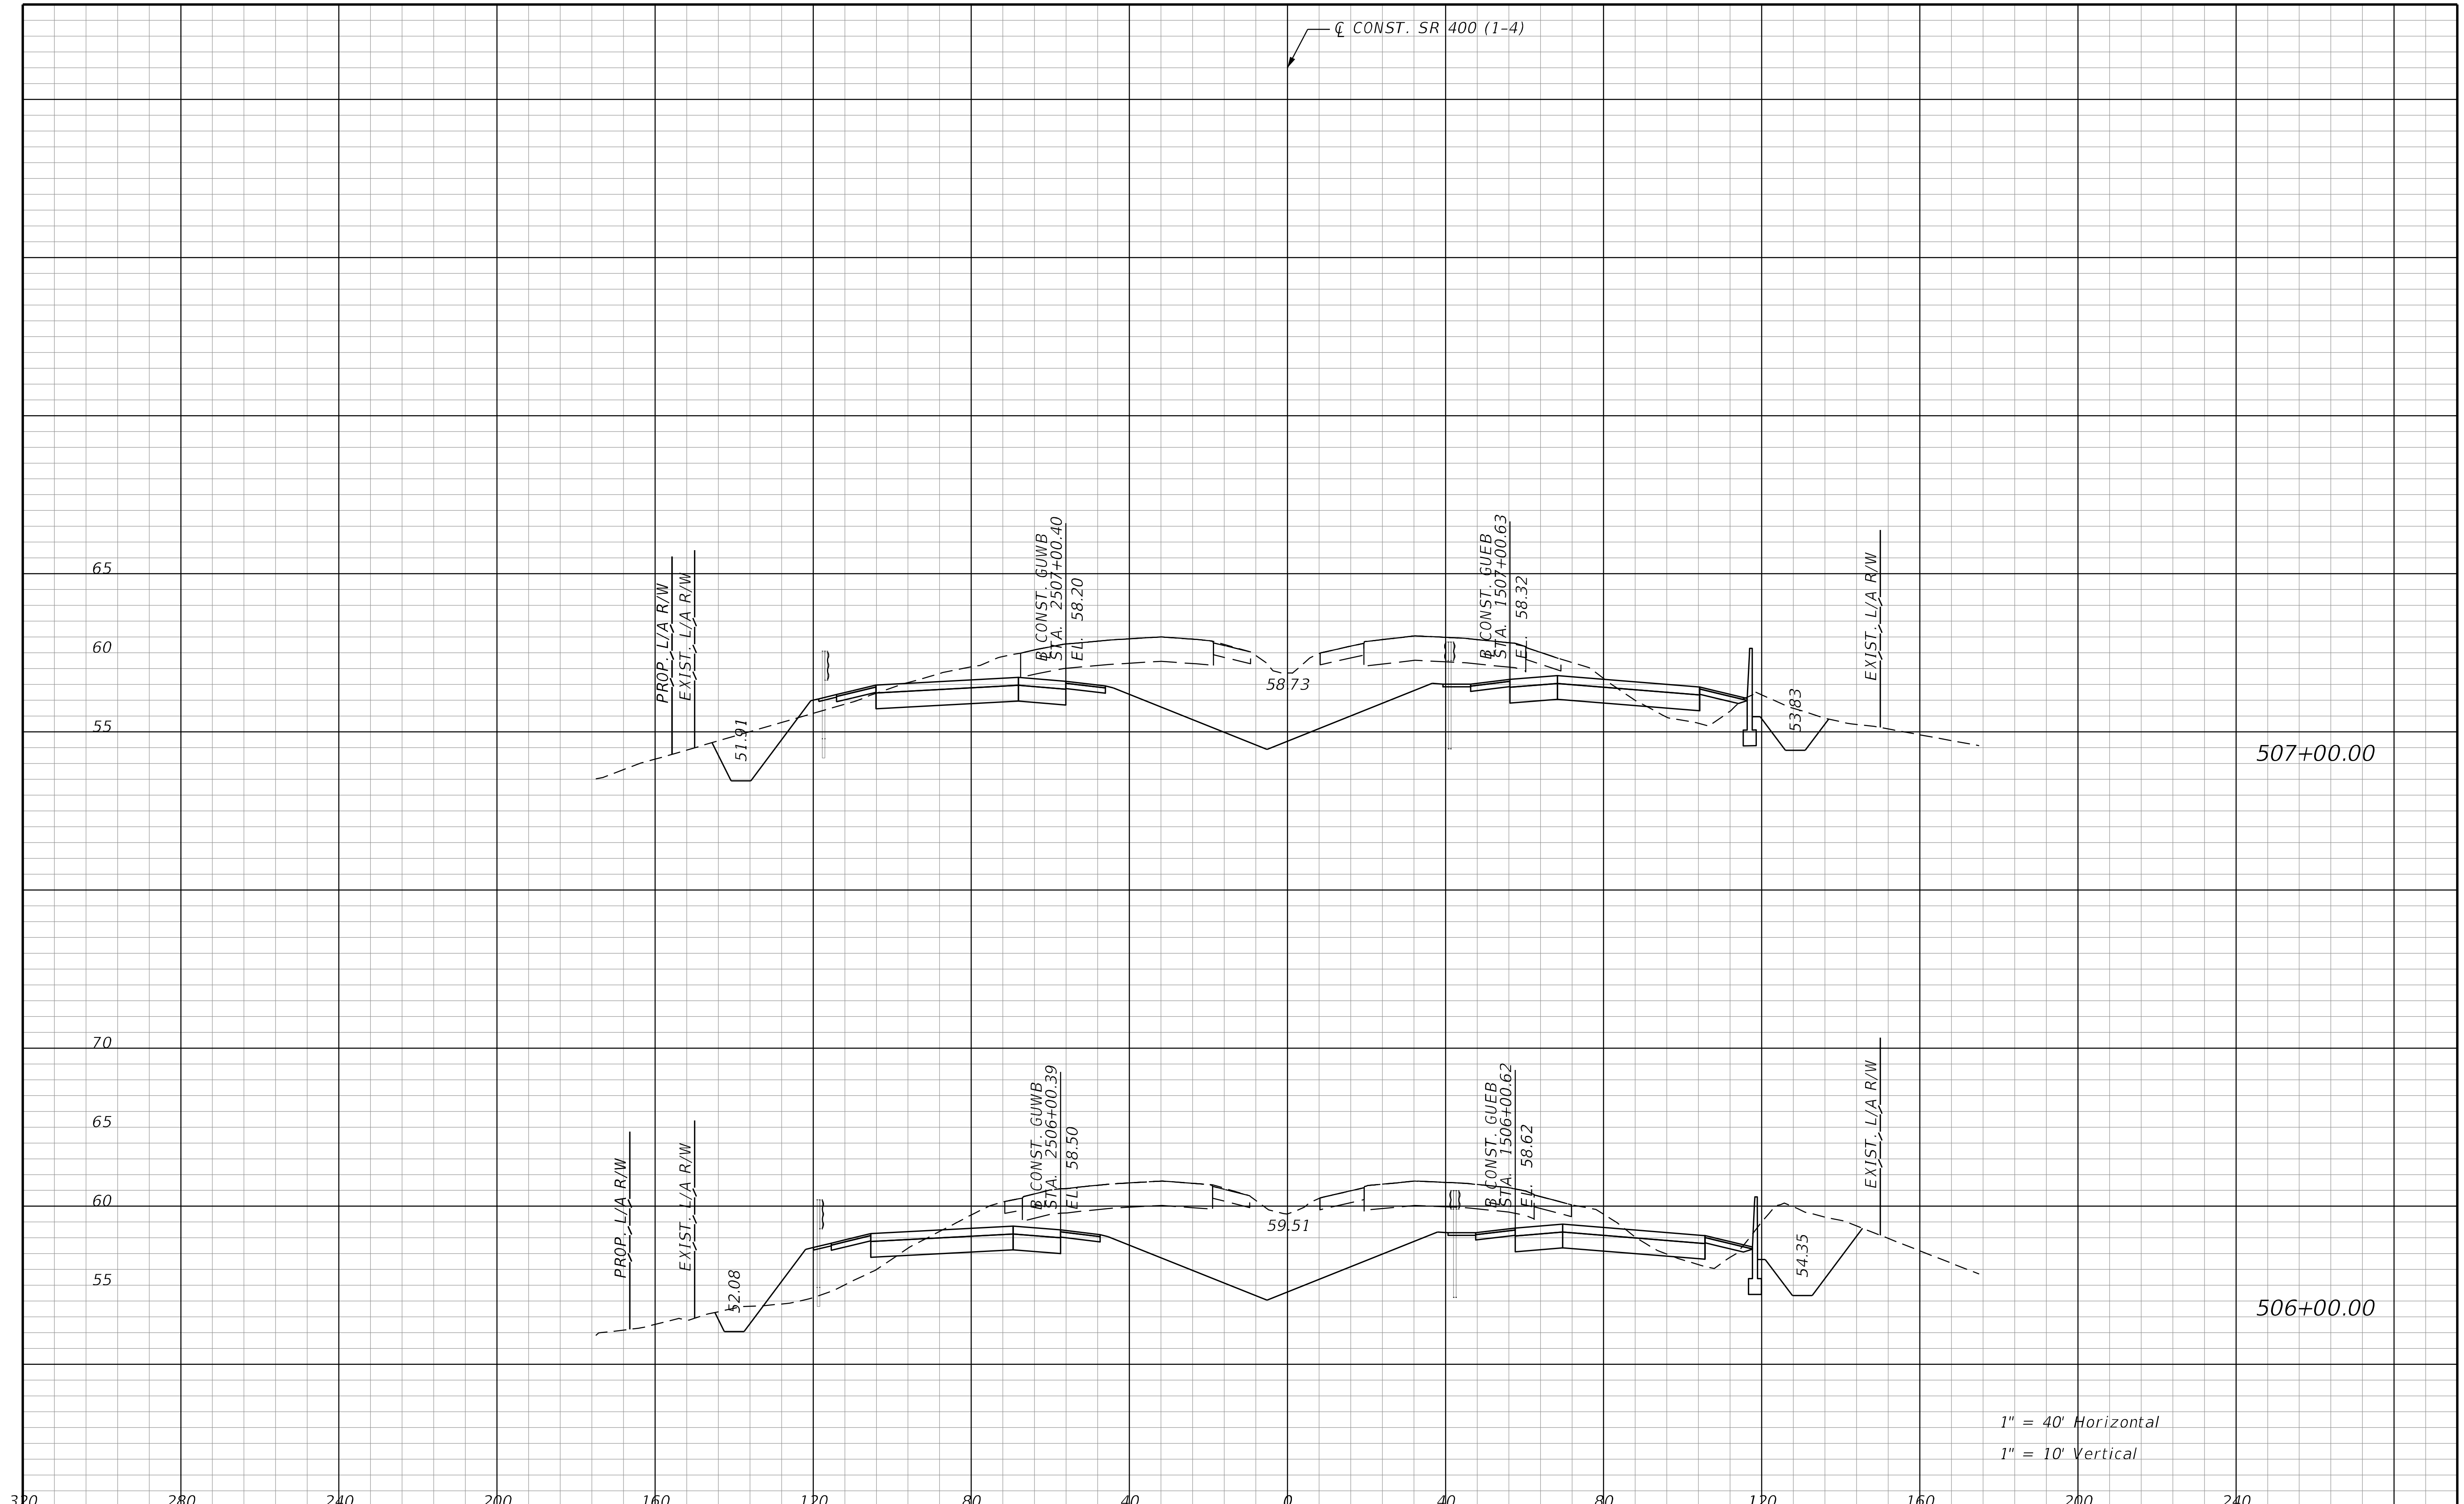

REVISIONS			
DATE	DESCRIPTION	DATE	DESCRIPTION

STANTEC CONSULTING SERVICES INC.
ENGINEER OF RECORD:
WILLIAM V. ANDERSON, P.E. NO.: 36682
11315 CORPORATE BLVD., SUITE 105
ORLANDO, FLORIDA 32817
(407) 823-8966
CERTIFICATE OF AUTHORIZATION NO. 27013

STATE OF FLORIDA
DEPARTMENT OF TRANSPORTATION

ROAD NO.	COUNTY	FINANCIAL PROJECT ID
SR400	VOLUSIA	408464-2-32-01

CROSS SECTIONS
SR 400 (I-4)

SHEET NO.
747

THE OFFICIAL RECORD OF THIS SHEET IS THE ELECTRONIC FILE DIGITALLY SIGNED AND SEALED UNDER RULE 61G15-23.004, F.A.C.

jchassee 6/14/2019 4:26:47 PM Rdxsrd_shg V:\2158\active\CADD\40846423201\roadway\RDXSRD01.dgn

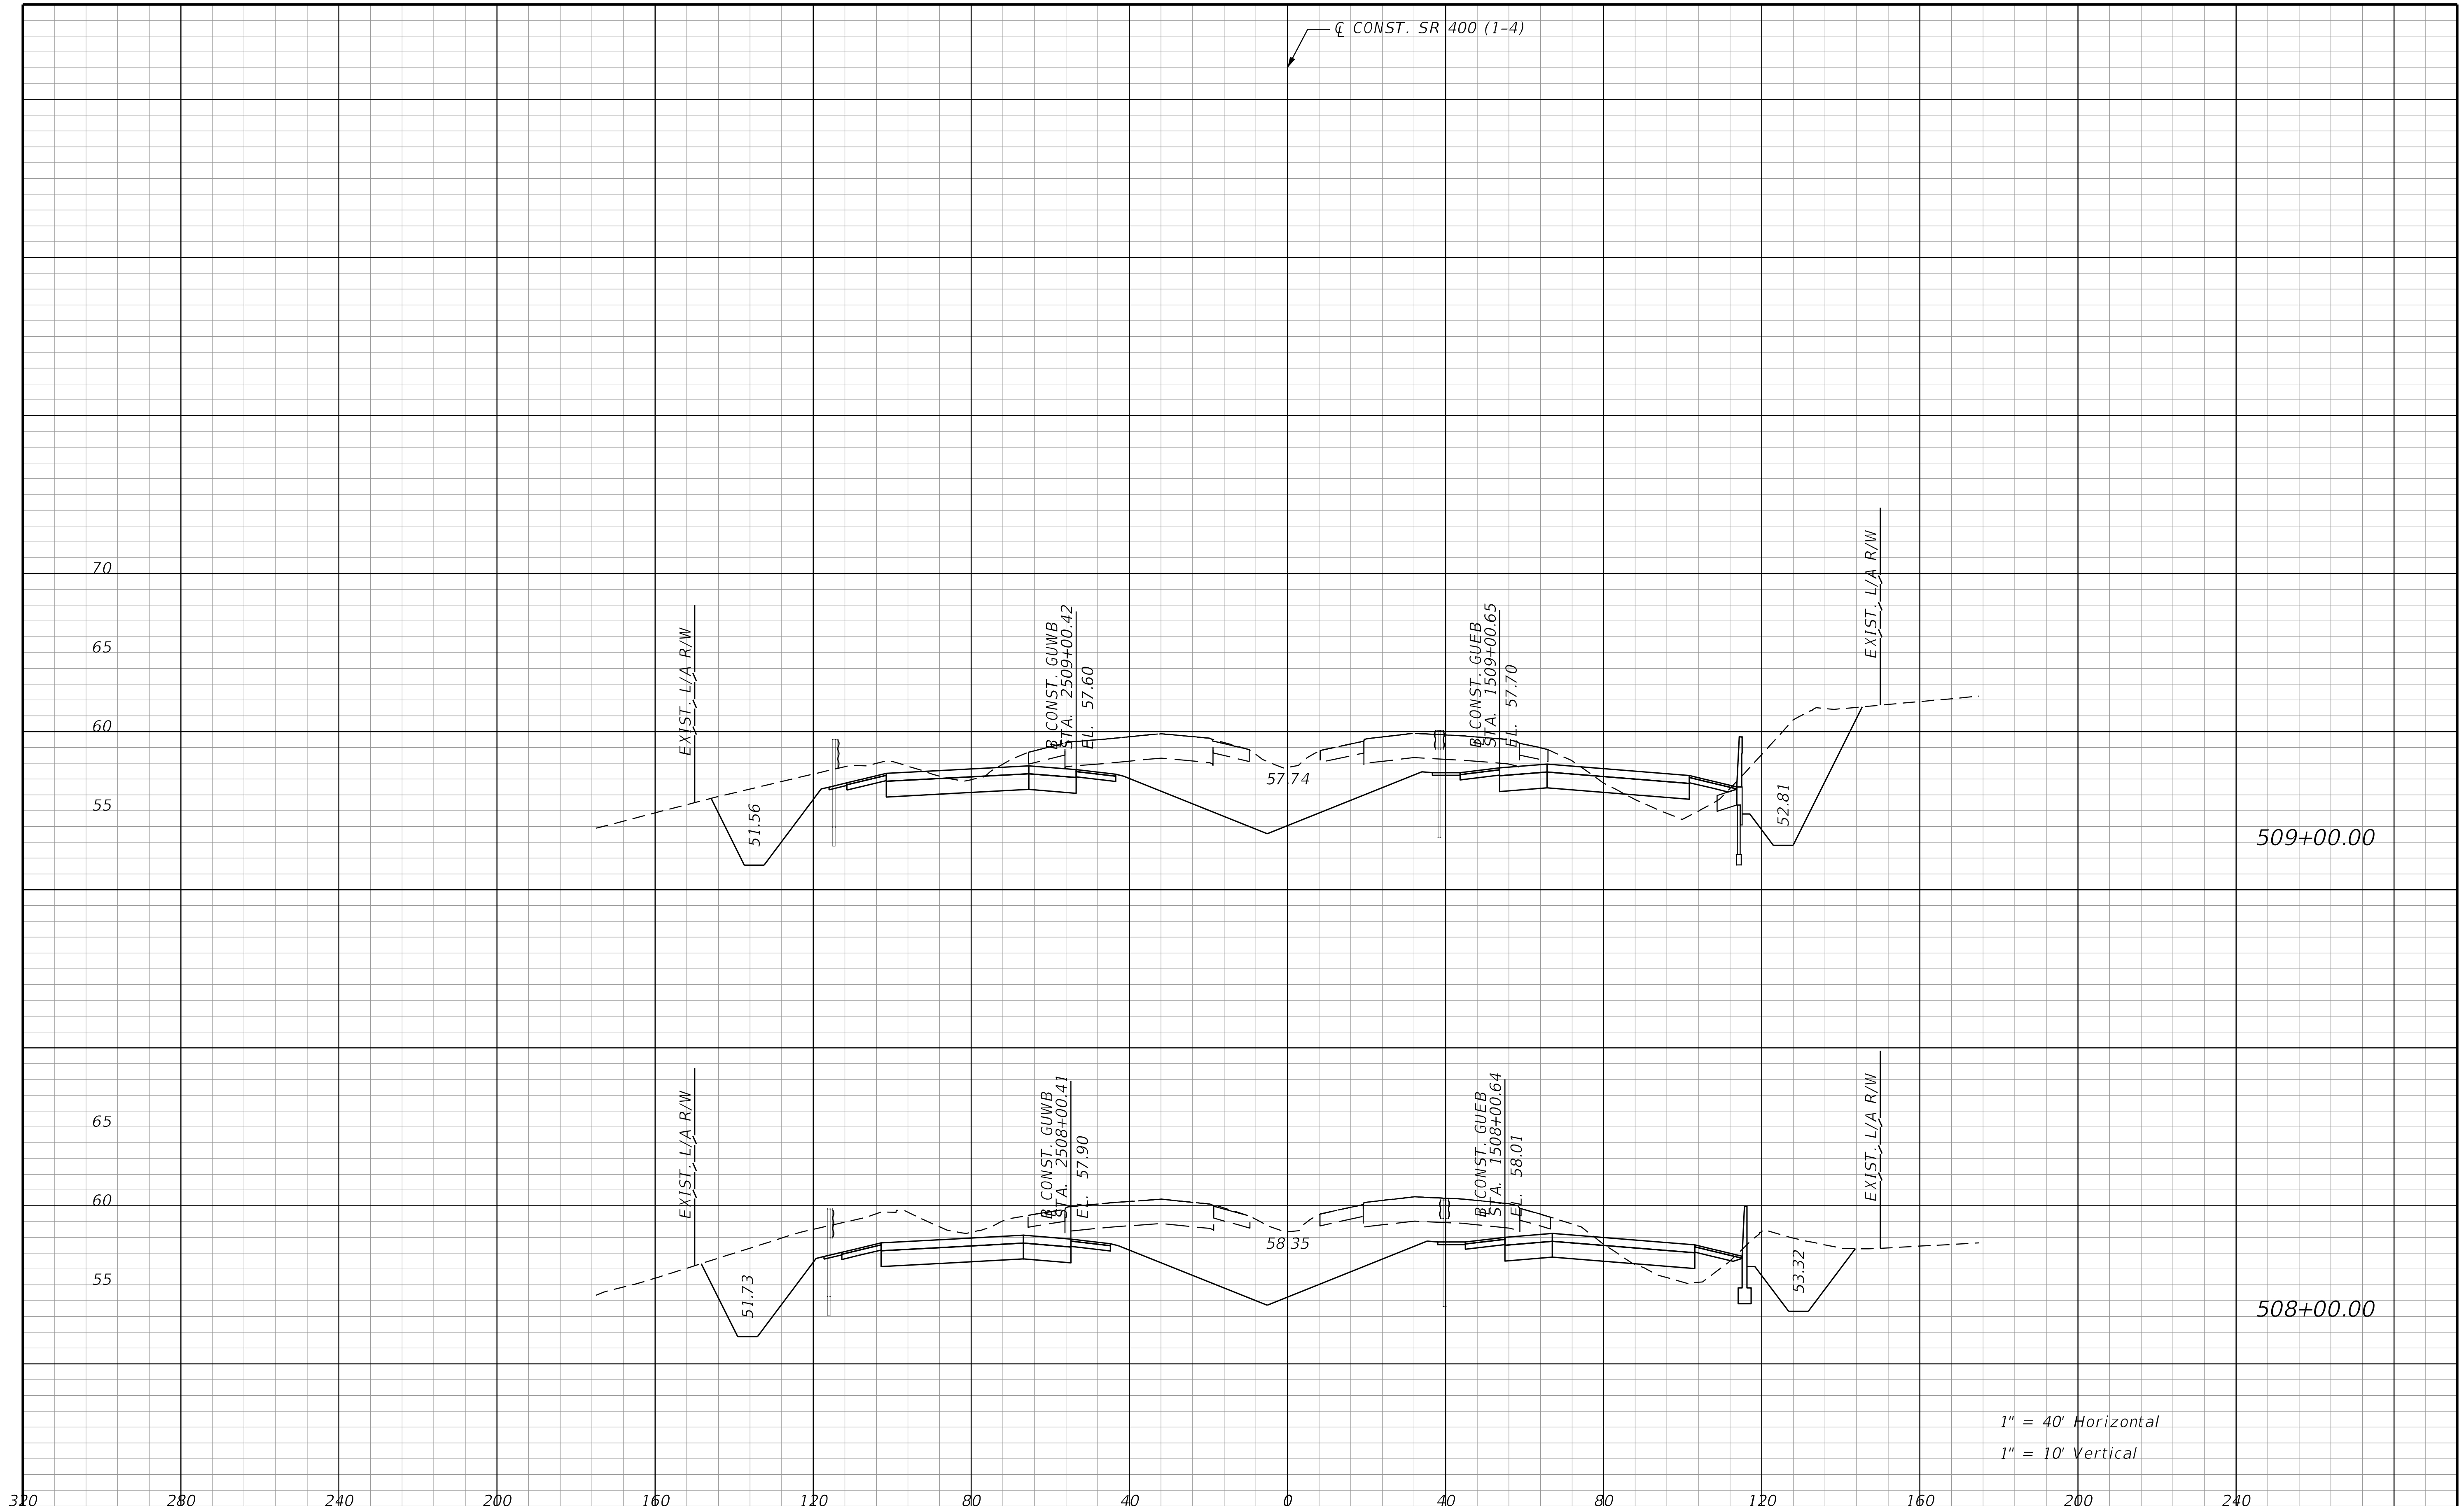

REVISIONS			
DATE	DESCRIPTION	DATE	DESCRIPTION

STANTEC CONSULTING SERVICES INC.
ENGINEER OF RECORD:
WILLIAM V. ANDERSON, P.E. NO.: 36682
11315 CORPORATE BLVD., SUITE 105
ORLANDO, FLORIDA 32817
(407) 823-8966
CERTIFICATE OF AUTHORIZATION NO. 27013

STATE OF FLORIDA
DEPARTMENT OF TRANSPORTATION

ROAD NO.	COUNTY	FINANCIAL PROJECT ID
SR400	VOLUSIA	408464-2-32-01

CROSS SECTIONS
SR 400 (I-4)

SHEET NO.
748

THE OFFICIAL RECORD OF THIS SHEET IS THE ELECTRONIC FILE DIGITALLY SIGNED AND SEALED UNDER RULE 61G15-23.004, F.A.C.

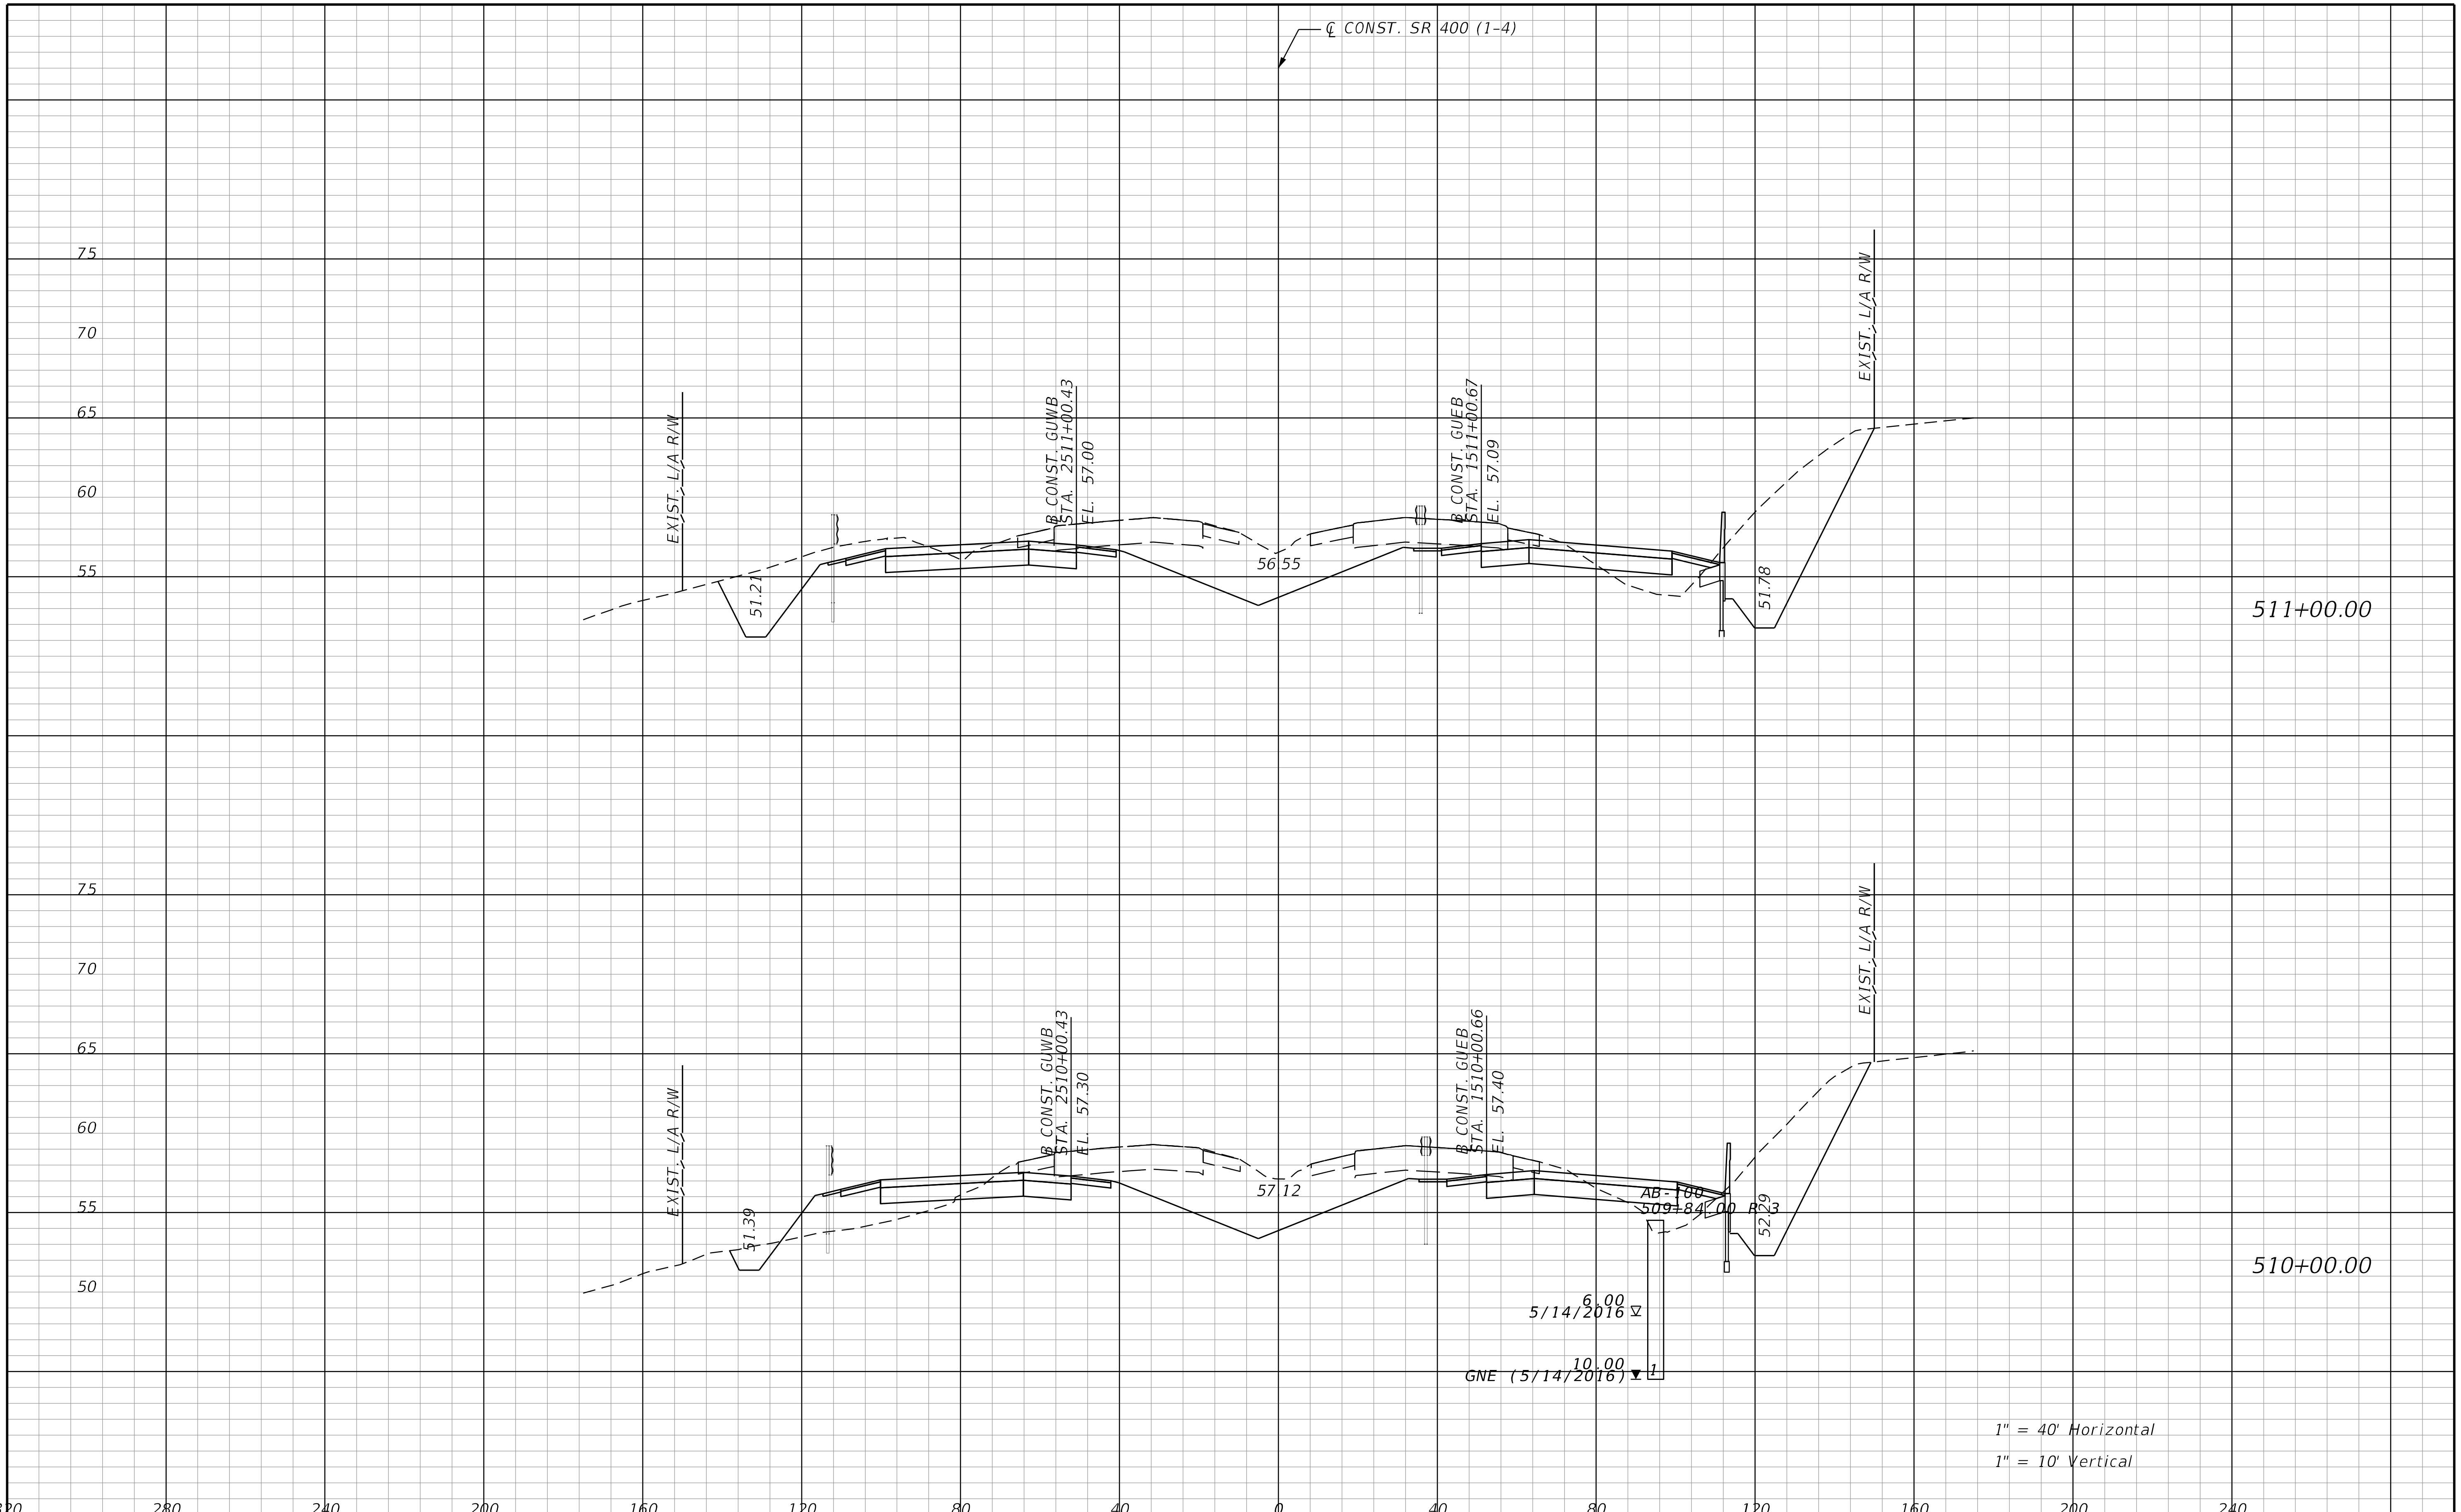

THE OFFICIAL RECORD OF THIS SHEET IS THE ELECTRONIC FILE DIGITALLY SIGNED AND SEALED UNDER RULE 61G15-23.004, F.A.C.

REVISIONS			
DATE	DESCRIPTION	DATE	DESCRIPTION

STANTEC CONSULTING SERVICES INC.
ENGINEER OF RECORD:
WILLIAM V. ANDERSON, P.E. NO.: 36682
11315 CORPORATE BLVD., SUITE 105
ORLANDO, FLORIDA 32817
(407) 823-8966
CERTIFICATE OF AUTHORIZATION NO. 27013

STATE OF FLORIDA
DEPARTMENT OF TRANSPORTATION

ROAD NO.	COUNTY	FINANCIAL PROJECT ID
SR400	VOLUSIA	408464-2-32-01

CROSS SECTIONS
SR 400 (I-4)

SHEET NO.
749

jchassee 6/14/2019 4:26:48 PM Rdxsrd_shg V:\2158\active\CADD\40846423201\roadway\RDXSRD01.dgn

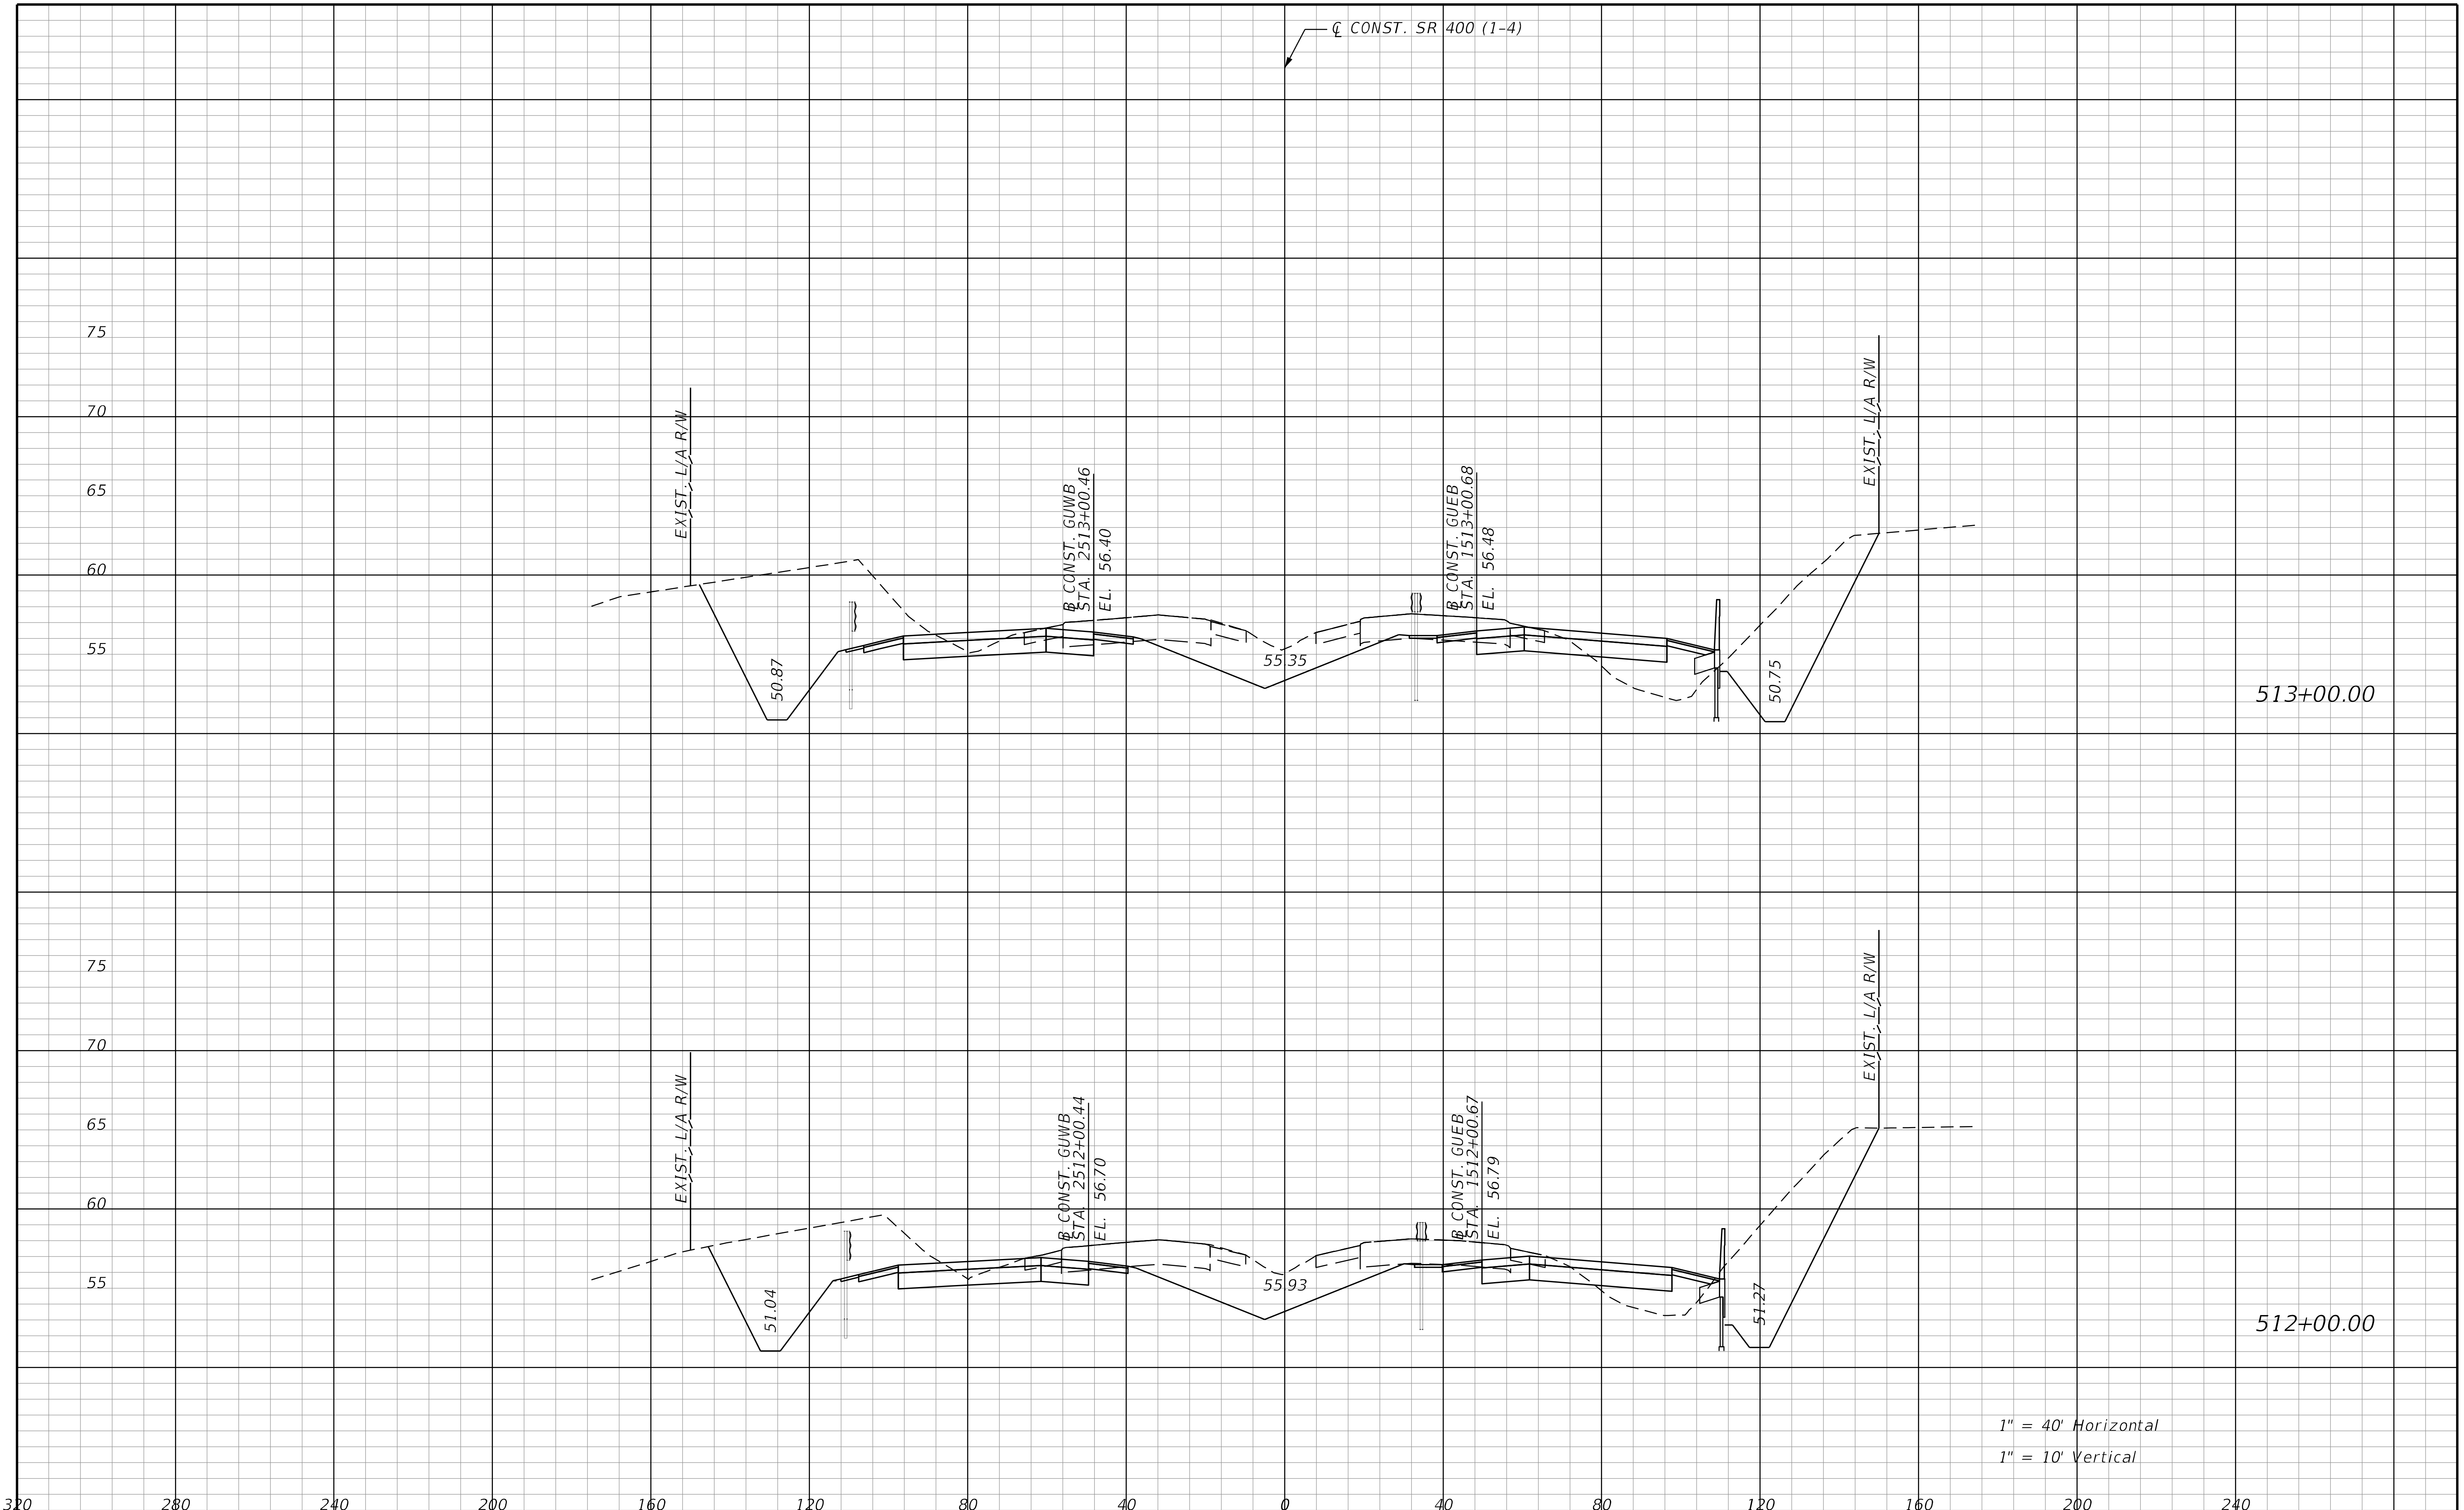

REVISIONS			
DATE	DESCRIPTION	DATE	DESCRIPTION

STANTEC CONSULTING SERVICES INC.
ENGINEER OF RECORD:
WILLIAM V. ANDERSON, P.E. NO.: 36682
11315 CORPORATE BLVD., SUITE 105
ORLANDO, FLORIDA 32817
(407) 823-8966
CERTIFICATE OF AUTHORIZATION NO. 27013

STATE OF FLORIDA
DEPARTMENT OF TRANSPORTATION

ROAD NO.	COUNTY	FINANCIAL PROJECT ID
SR400	VOLUSIA	408464-2-32-01

CROSS SECTIONS
SR 400 (I-4)

SHEET NO.
750

THE OFFICIAL RECORD OF THIS SHEET IS THE ELECTRONIC FILE DIGITALLY SIGNED AND SEALED UNDER RULE 61G15-23.004, F.A.C.

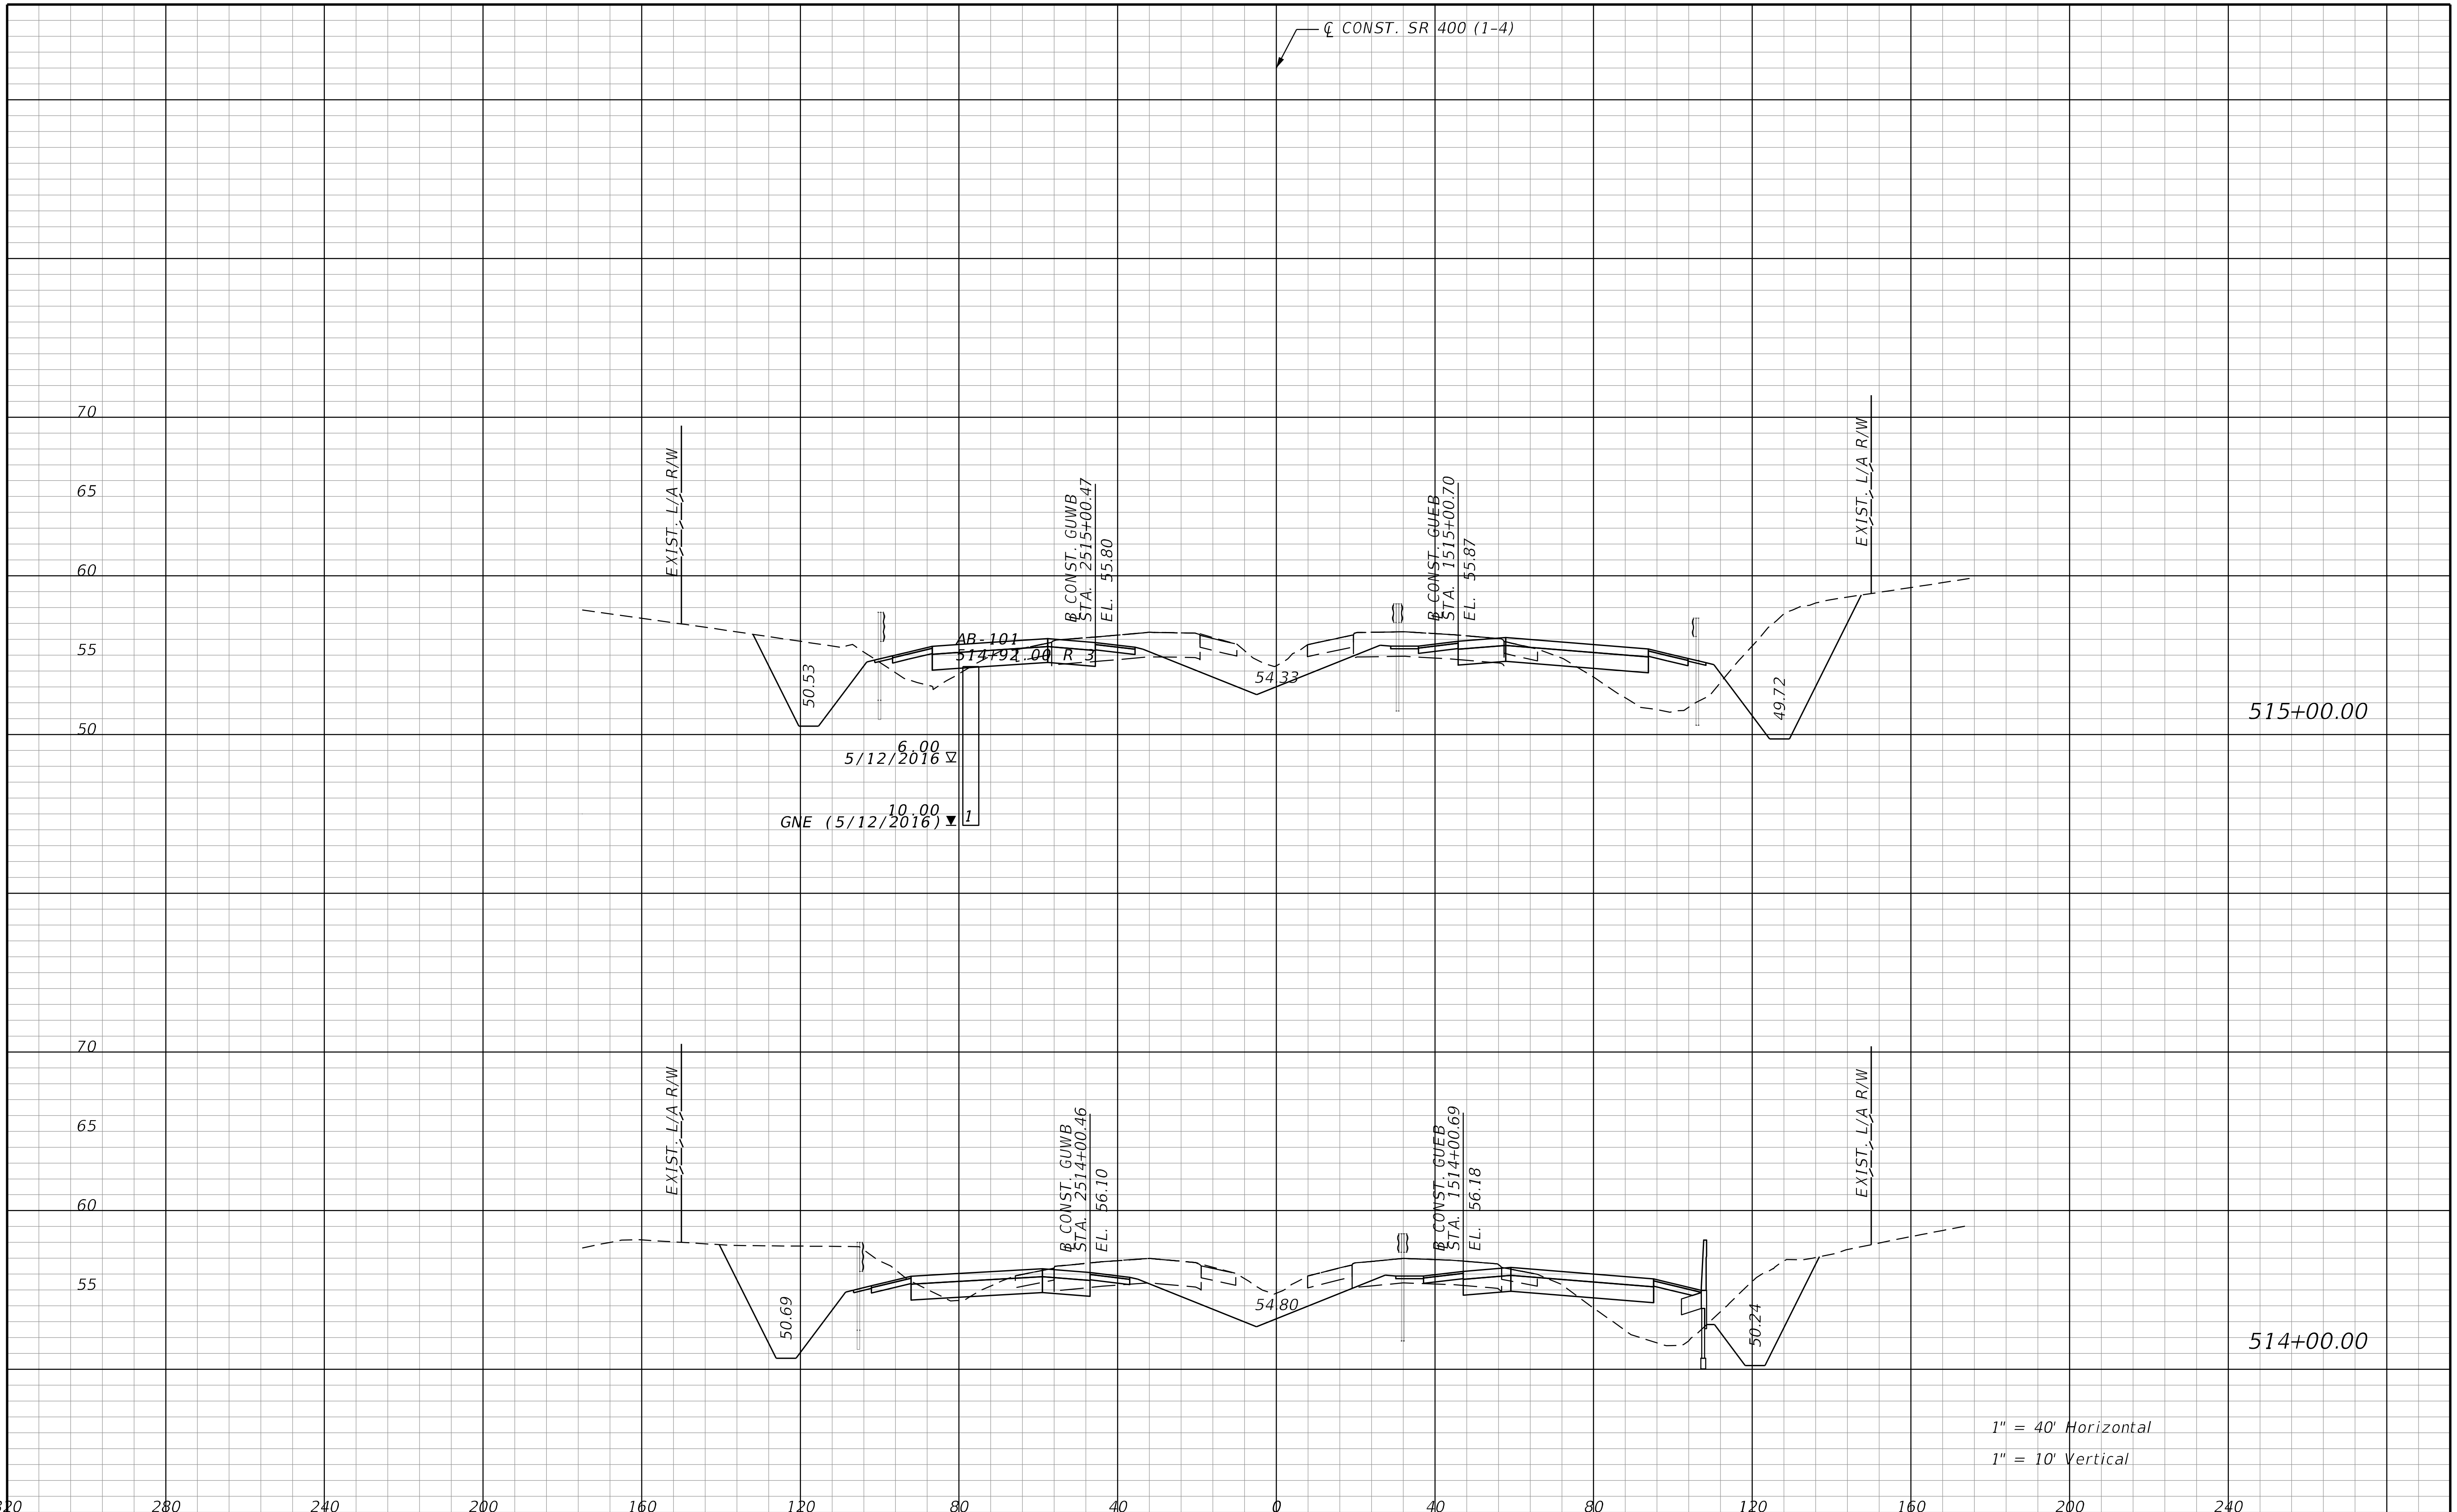

REVISIONS			
DATE	DESCRIPTION	DATE	DESCRIPTION

STANTEC CONSULTING SERVICES INC.
ENGINEER OF RECORD:
WILLIAM V. ANDERSON, P.E. NO.: 36682
11315 CORPORATE BLVD., SUITE 105
ORLANDO, FLORIDA 32817
(407) 823-8966
CERTIFICATE OF AUTHORIZATION NO. 27013

STATE OF FLORIDA
DEPARTMENT OF TRANSPORTATION

ROAD NO.	COUNTY	FINANCIAL PROJECT ID
SR400	VOLUSIA	408464-2-32-01

CROSS SECTIONS
SR 400 (I-4)

SHEET NO.
751

THE OFFICIAL RECORD OF THIS SHEET IS THE ELECTRONIC FILE DIGITALLY SIGNED AND SEALED UNDER RULE 61G15-23.004, F.A.C.

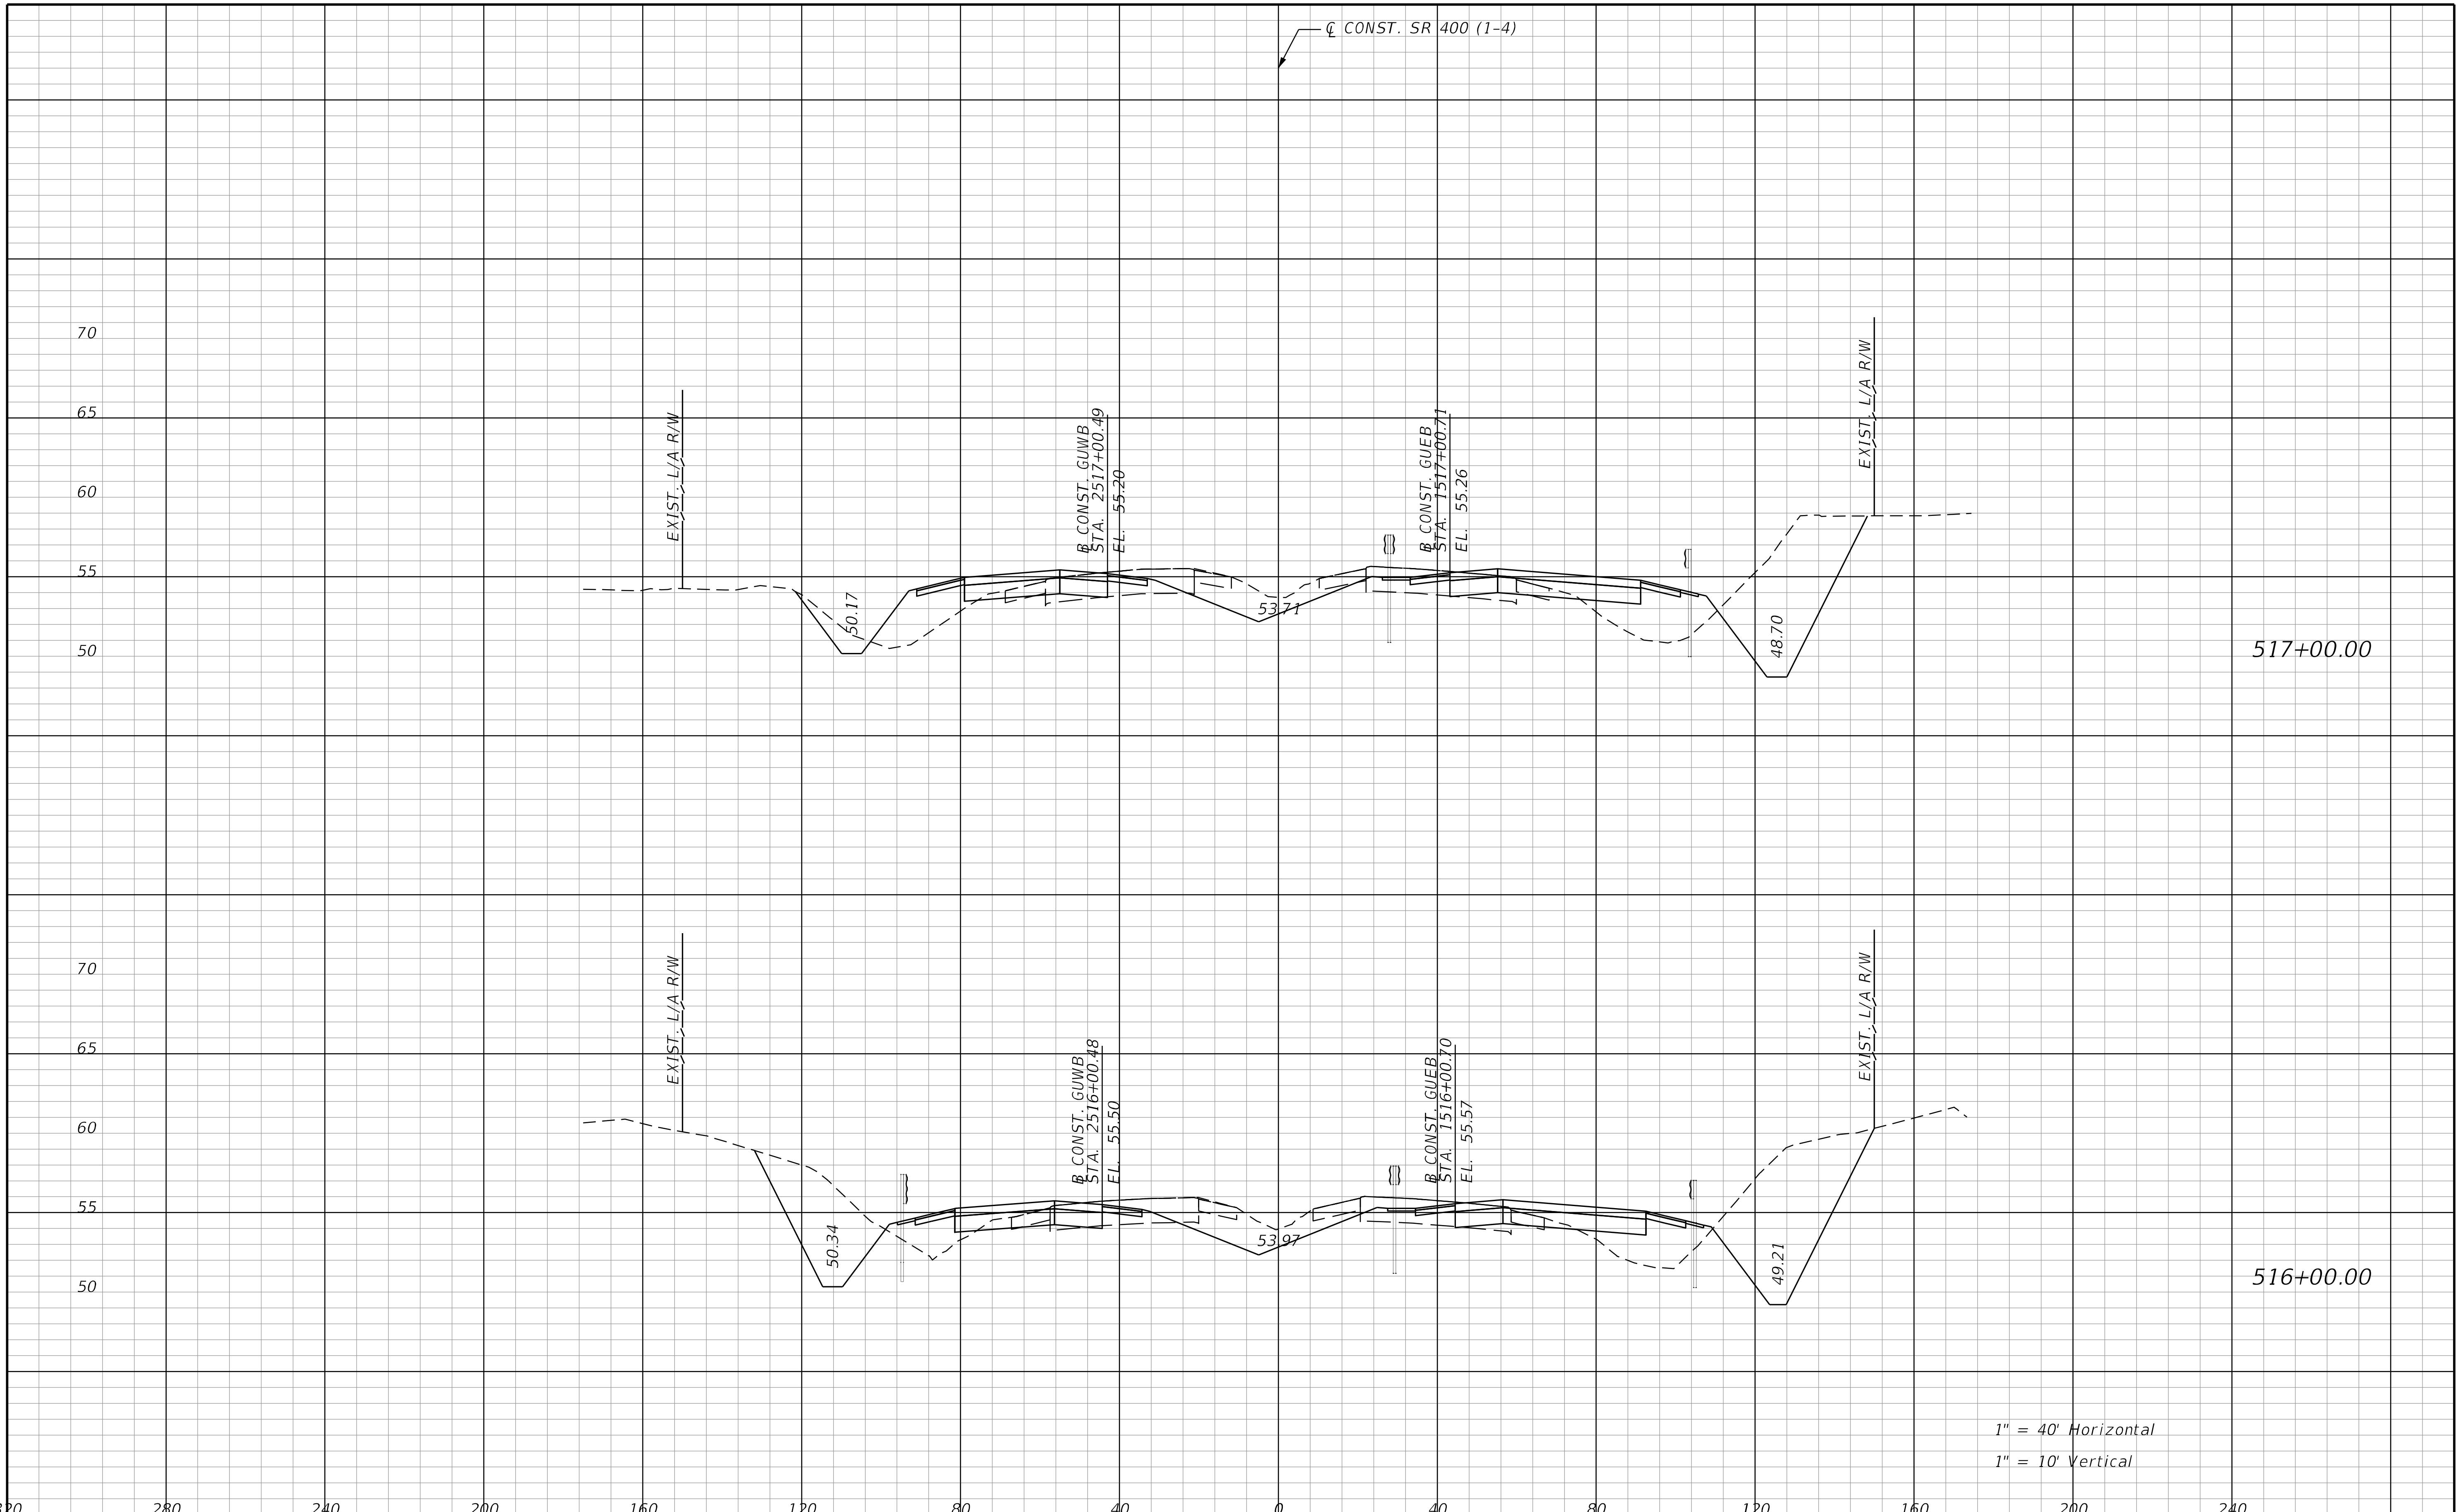

THE OFFICIAL RECORD OF THIS SHEET IS THE ELECTRONIC FILE DIGITALLY SIGNED AND SEALED UNDER RULE 61G15-23.004, F.A.C.

REVISIONS			
DATE	DESCRIPTION	DATE	DESCRIPTION

STANTEC CONSULTING SERVICES INC.
ENGINEER OF RECORD:
WILLIAM V. ANDERSON, P.E. NO.: 36682
11315 CORPORATE BLVD., SUITE 105
ORLANDO, FLORIDA 32817
(407) 823-8966
CERTIFICATE OF AUTHORIZATION NO. 27013

STATE OF FLORIDA
DEPARTMENT OF TRANSPORTATION

ROAD NO.	COUNTY	FINANCIAL PROJECT ID
SR400	VOLUSIA	408464-2-32-01

CROSS SECTIONS
SR 400 (I-4)

SHEET NO.
752

jchassee 6/14/2019 4:27:05 PM Rdxsrd_shg V:\2158\active\CADD\40846423201\roadway\RDXSRD01.dgn

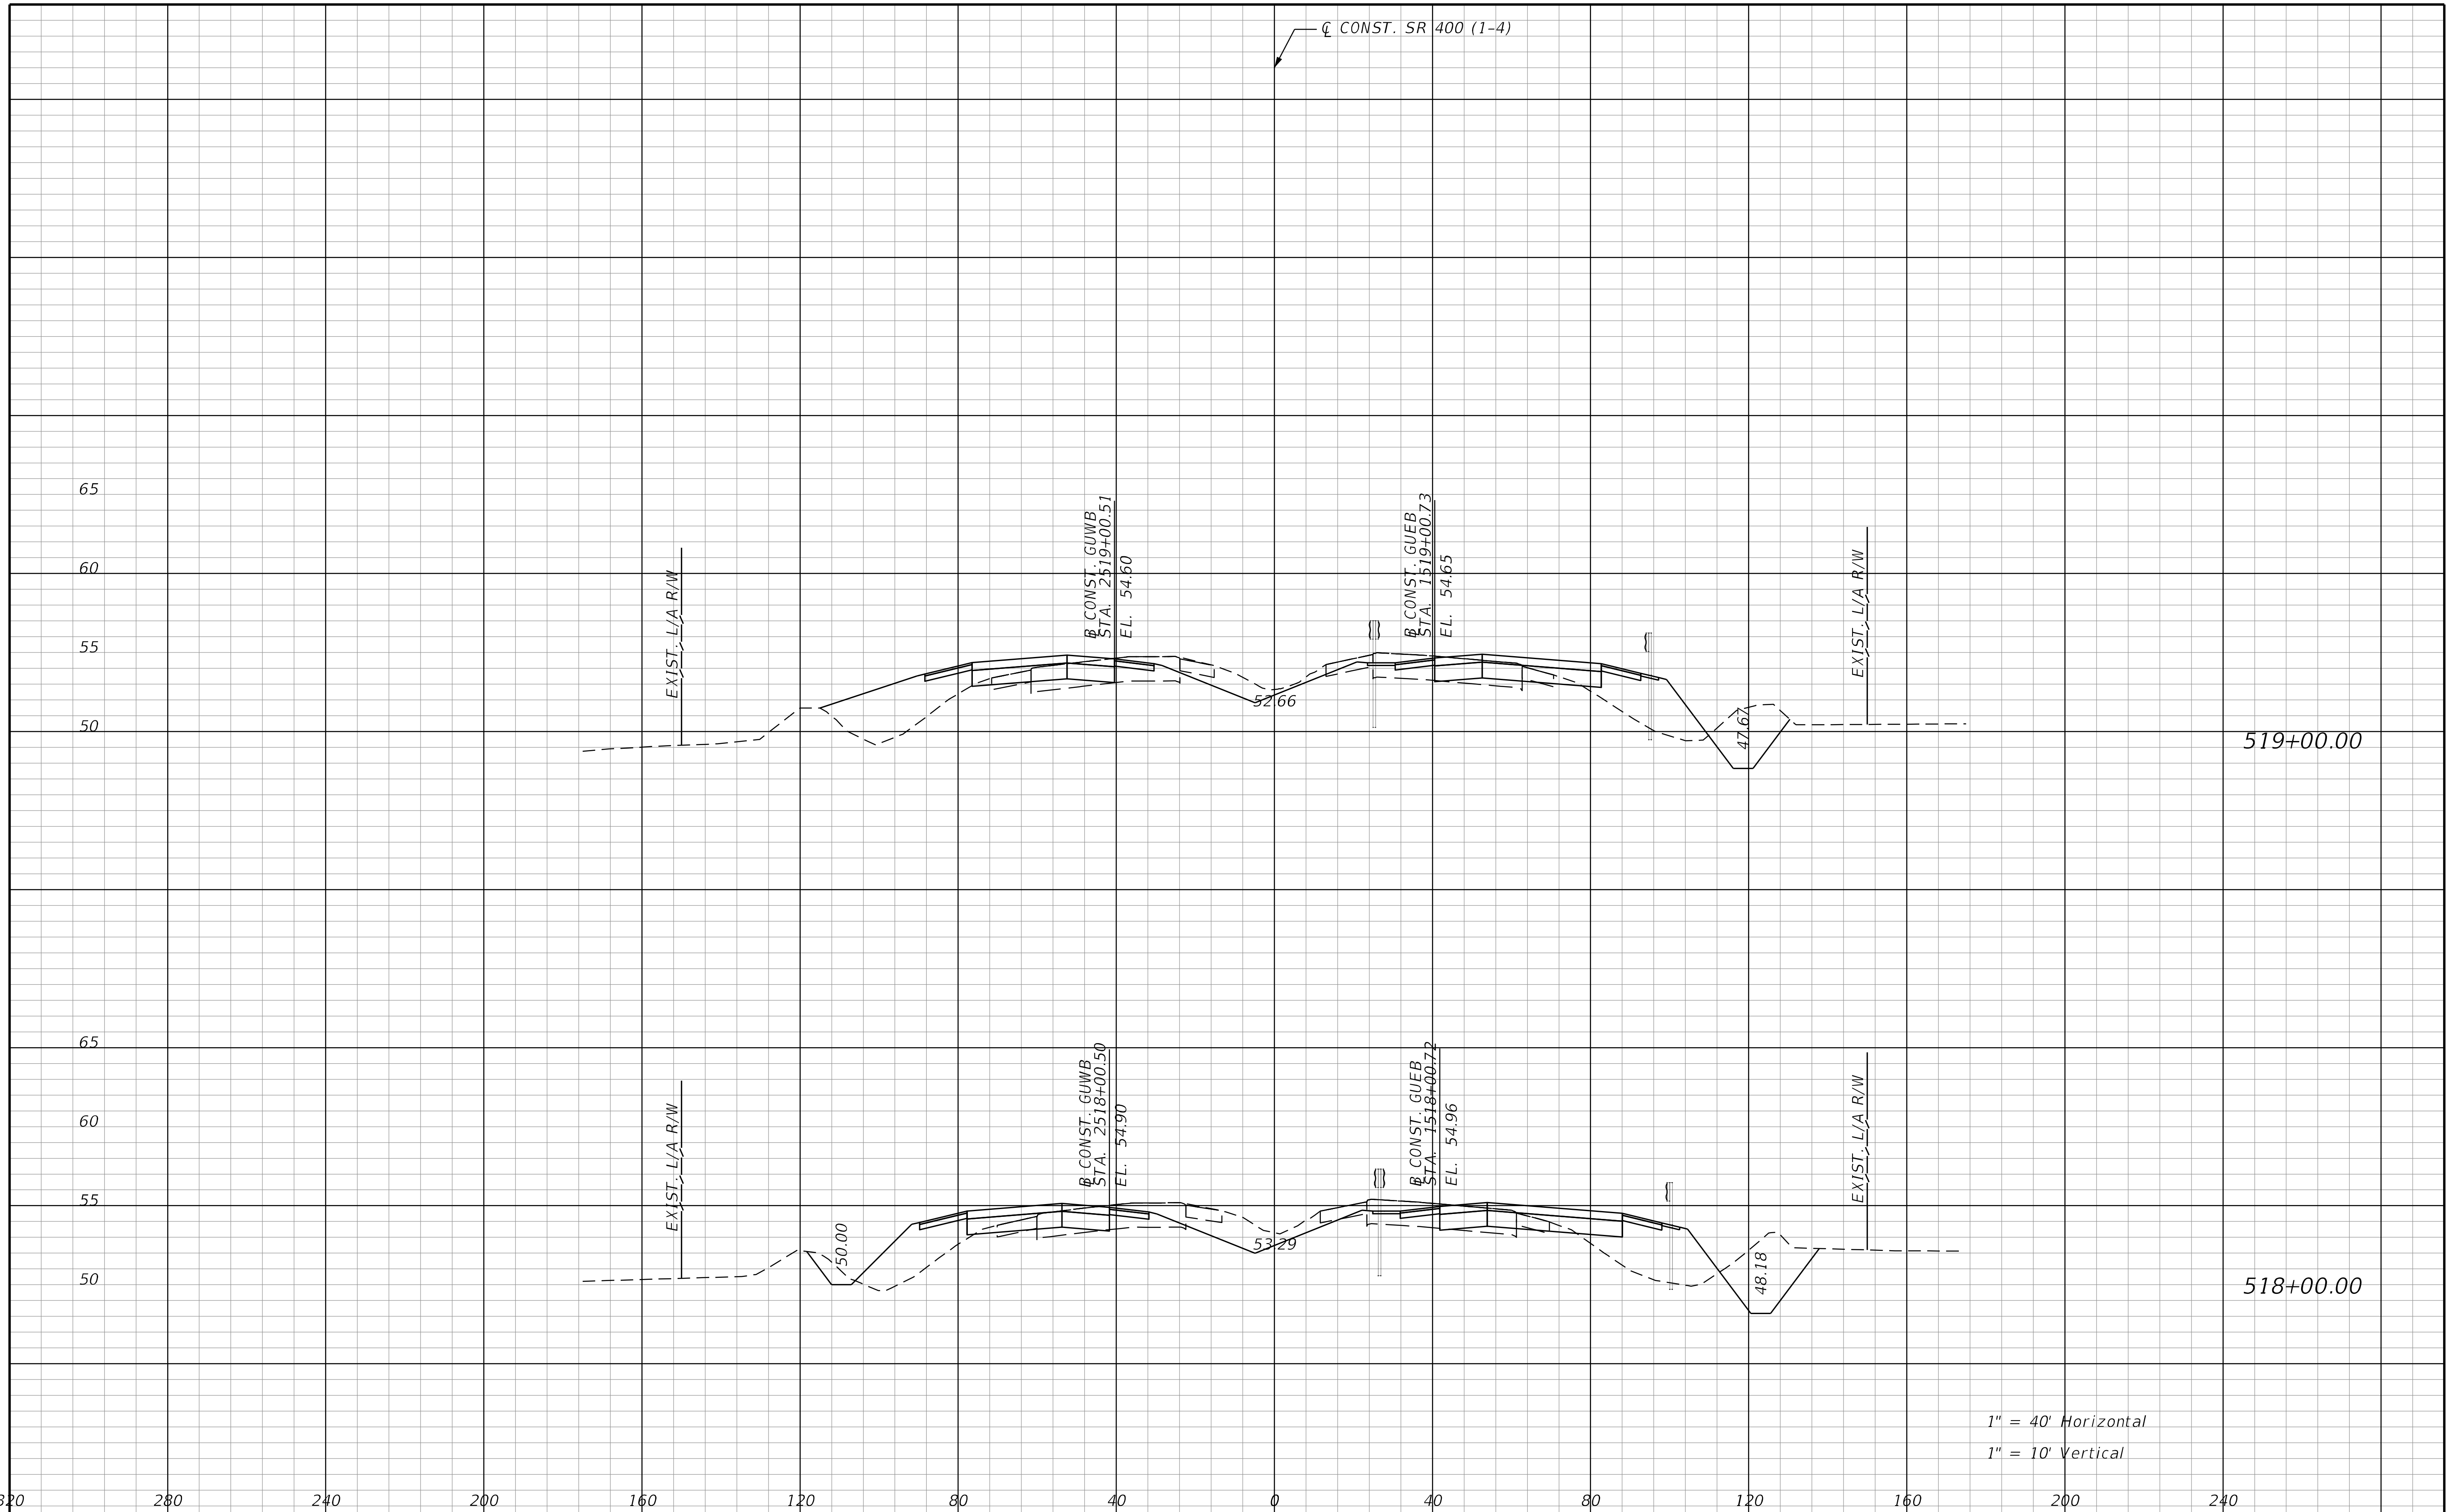

REVISIONS			
DATE	DESCRIPTION	DATE	DESCRIPTION

STANTEC CONSULTING SERVICES INC.
ENGINEER OF RECORD:
WILLIAM V. ANDERSON, P.E. NO.: 36682
11315 CORPORATE BLVD., SUITE 105
ORLANDO, FLORIDA 32817
(407) 823-8966
CERTIFICATE OF AUTHORIZATION NO. 27013

STATE OF FLORIDA
DEPARTMENT OF TRANSPORTATION

ROAD NO.	COUNTY	FINANCIAL PROJECT ID
SR400	VOLUSIA	408464-2-32-01

CROSS SECTIONS
SR 400 (I-4)

SHEET NO.
753

THE OFFICIAL RECORD OF THIS SHEET IS THE ELECTRONIC FILE DIGITALLY SIGNED AND SEALED UNDER RULE 61G15-23.004, F.A.C.

jchassee 6/14/2019 4:27:06 PM Rdxsrd_shg V:\2158\active\CADD\40846423201\roadway\RDXSRD01.dgn

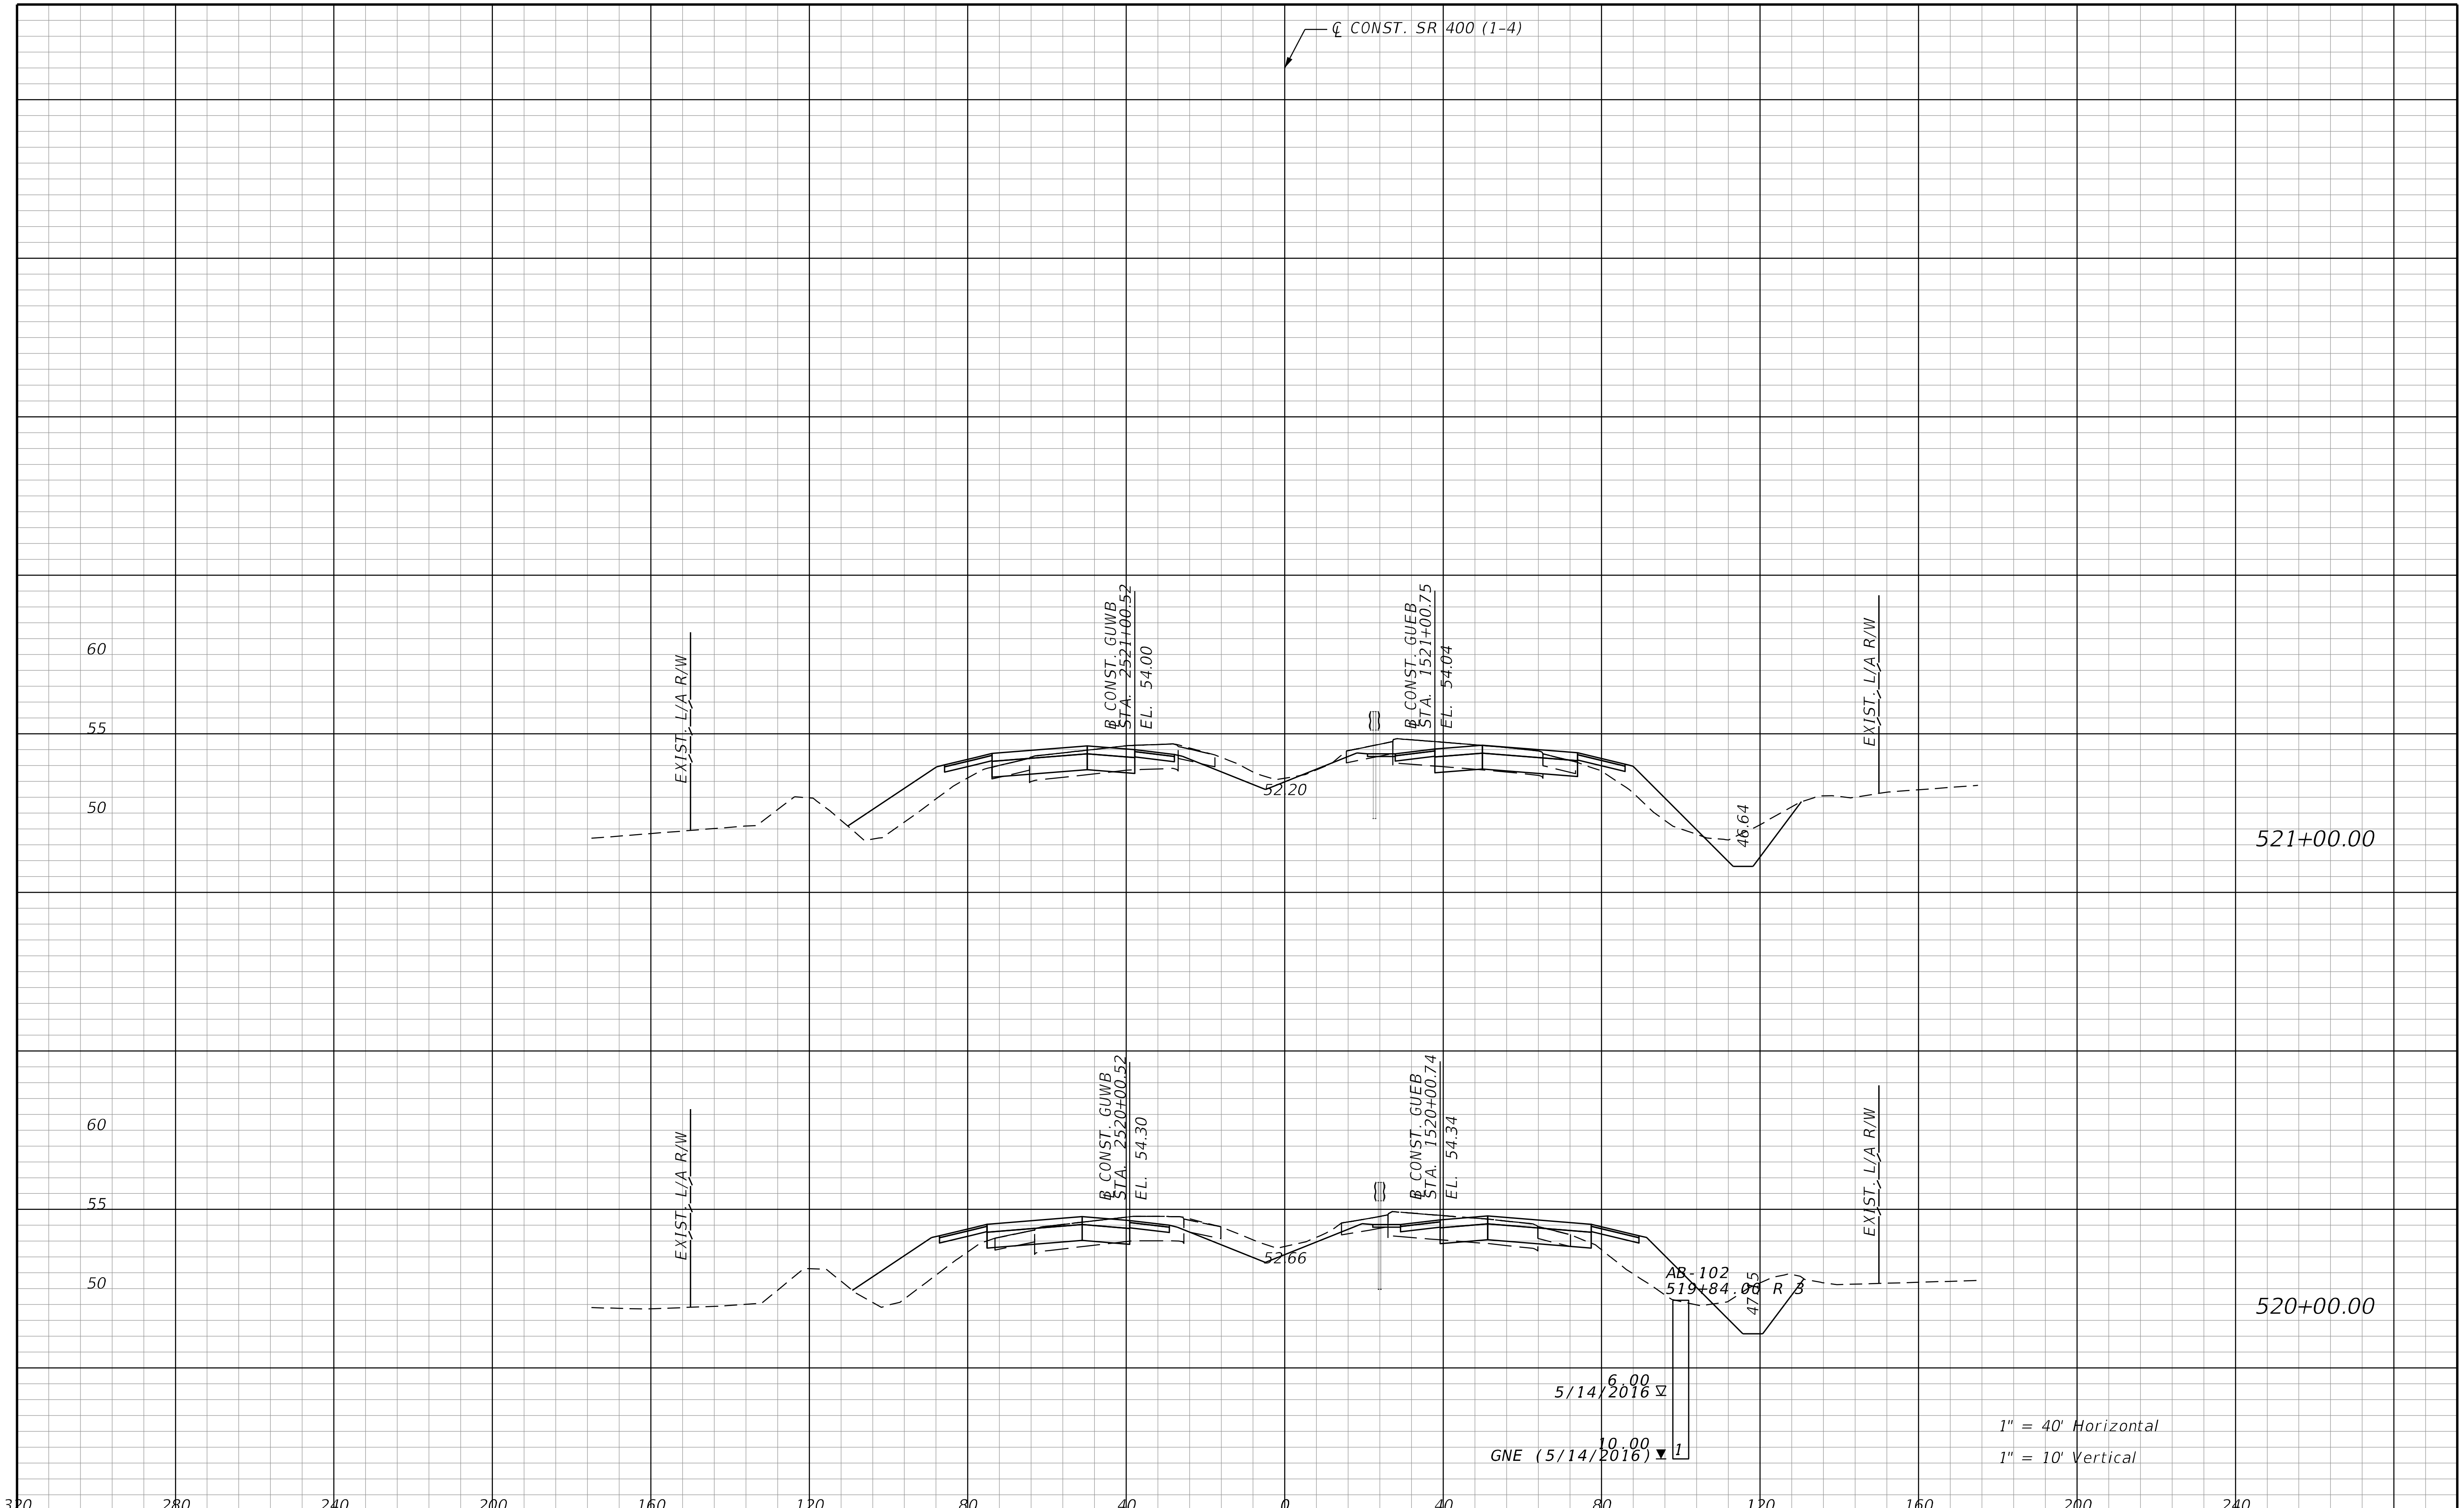

THE OFFICIAL RECORD OF THIS SHEET IS THE ELECTRONIC FILE DIGITALLY SIGNED AND SEALED UNDER RULE 61G15-23.004, F.A.C.

REVISIONS			
DATE	DESCRIPTION	DATE	DESCRIPTION

STANTEC CONSULTING SERVICES INC.
ENGINEER OF RECORD:
WILLIAM V. ANDERSON, P.E. NO.: 36682
11315 CORPORATE BLVD., SUITE 105
ORLANDO, FLORIDA 32817
(407) 823-8966
CERTIFICATE OF AUTHORIZATION NO. 27013

STATE OF FLORIDA
DEPARTMENT OF TRANSPORTATION

ROAD NO.	COUNTY	FINANCIAL PROJECT ID
SR400	VOLUSIA	408464-2-32-01

CROSS SECTIONS
SR 400 (I-4)

SHEET NO.
754

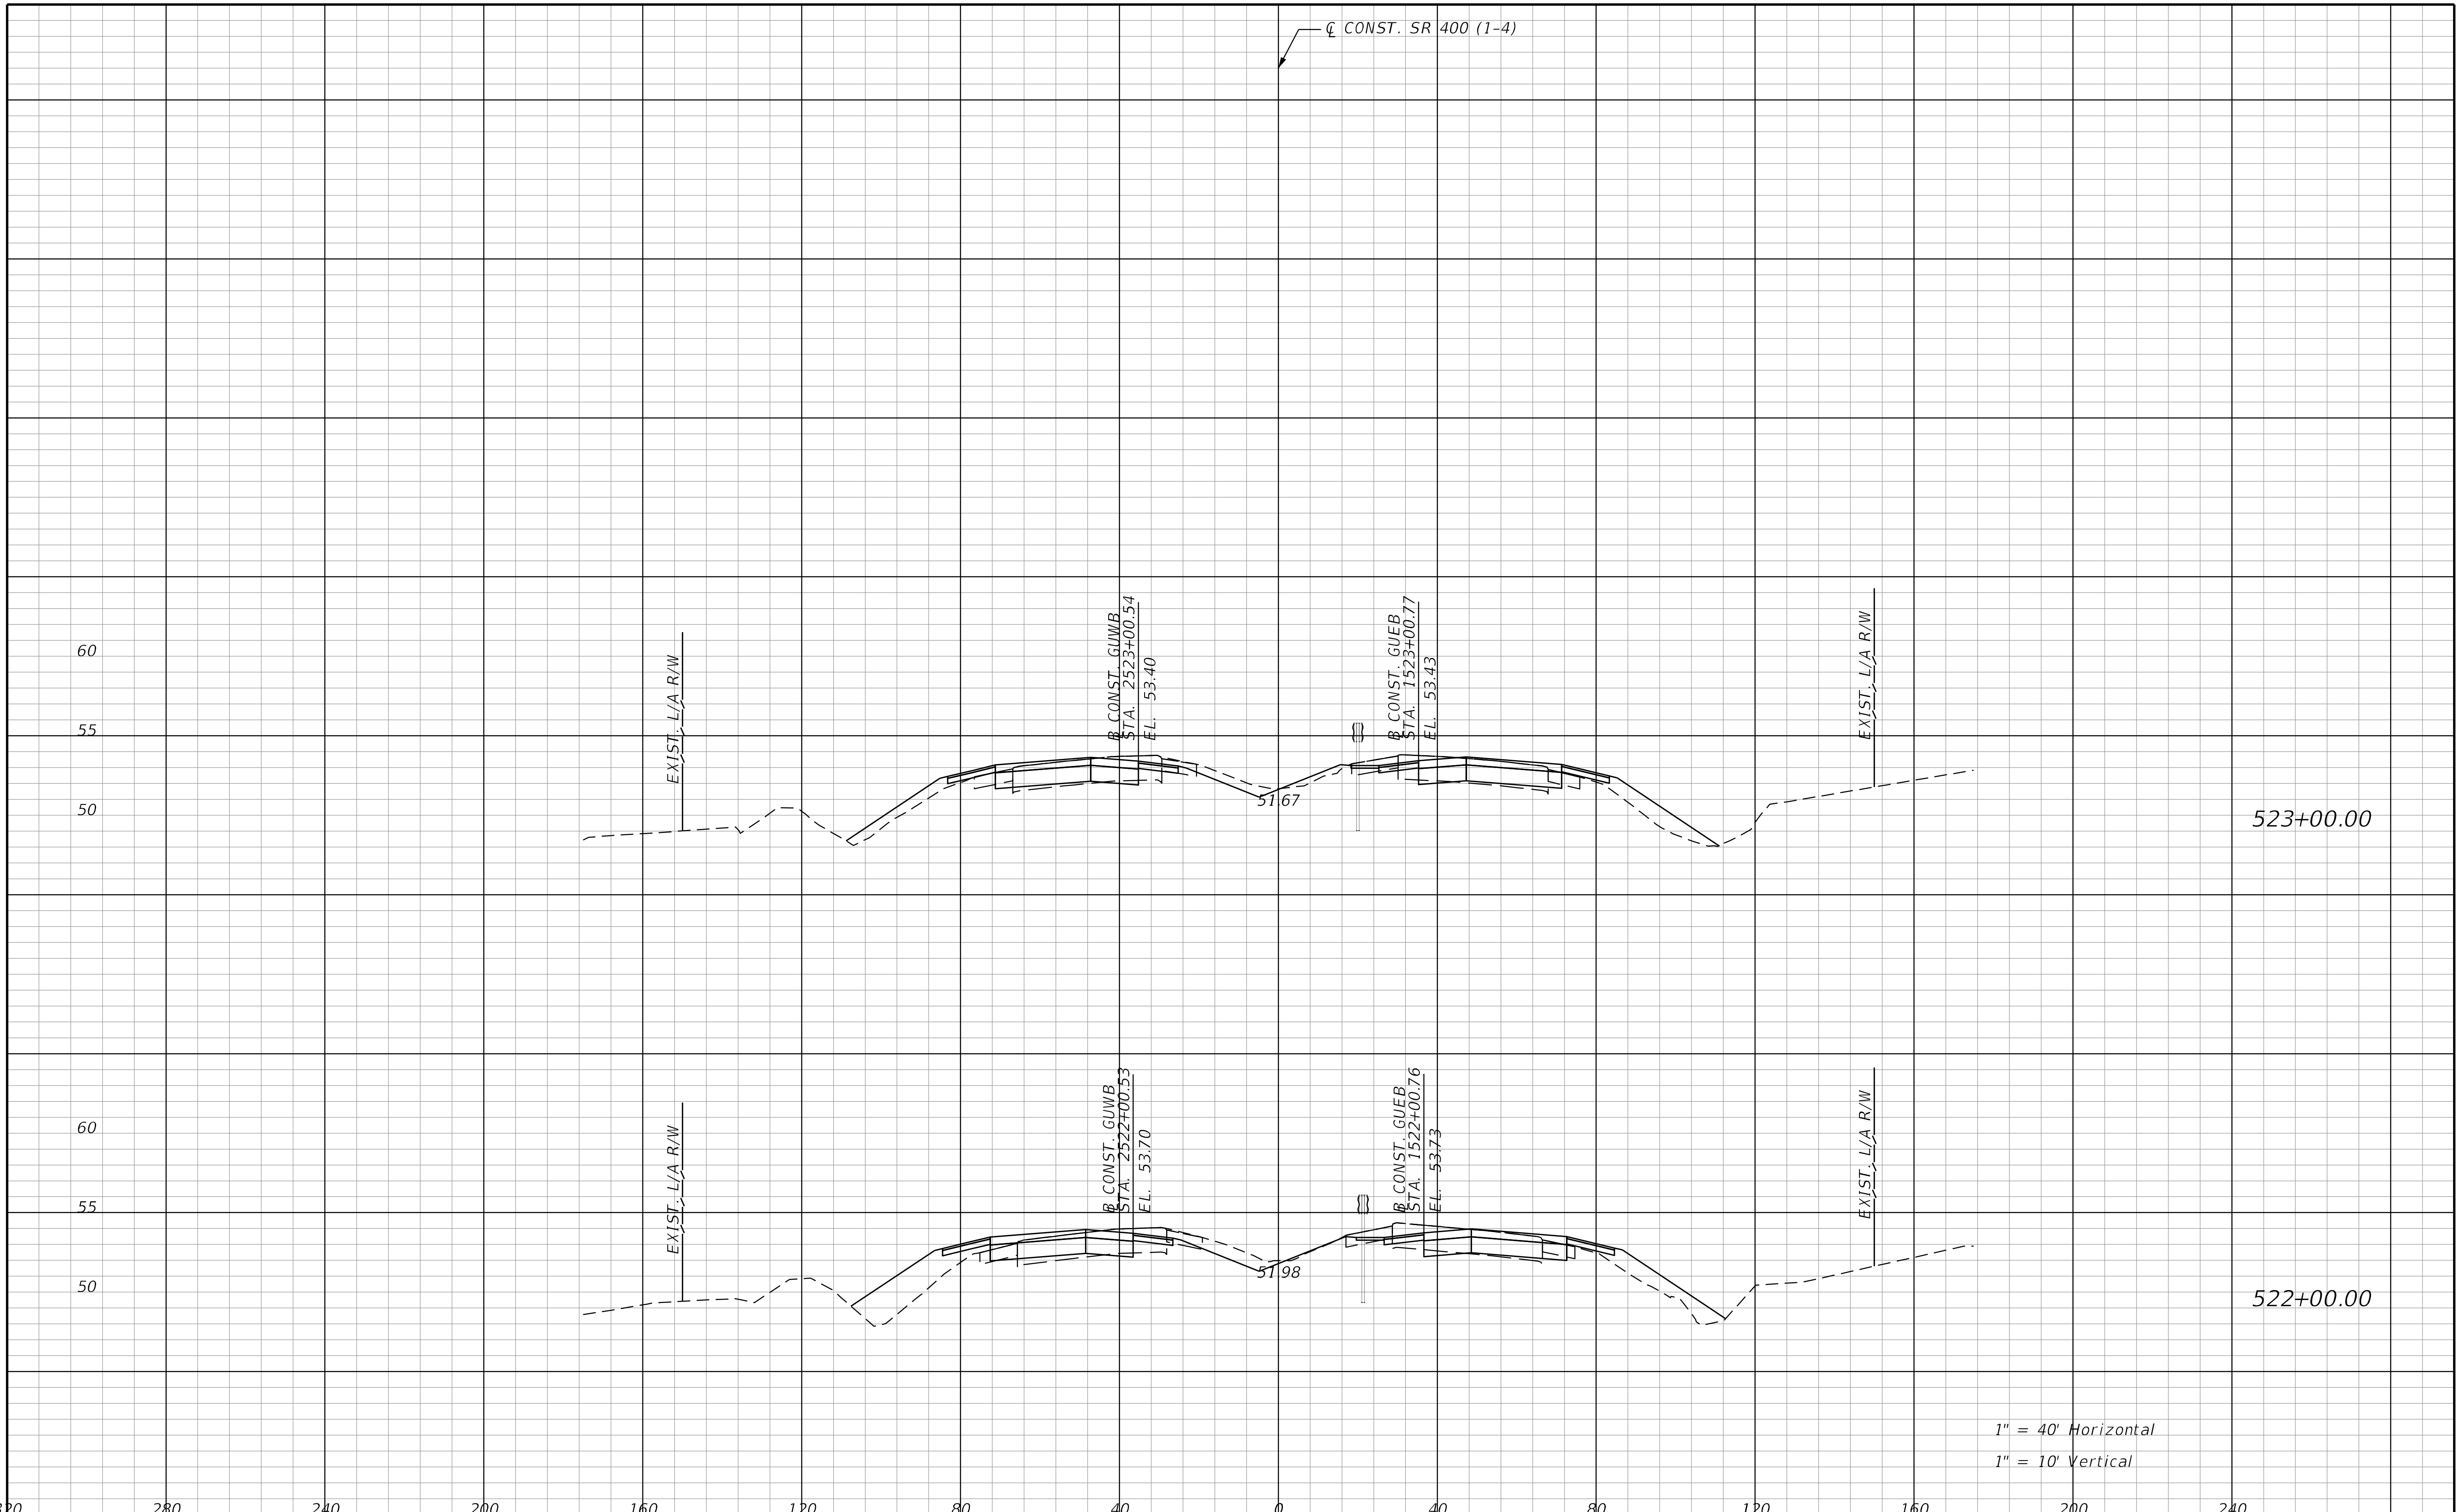

REVISIONS			
DATE	DESCRIPTION	DATE	DESCRIPTION

STANTEC CONSULTING SERVICES INC.
ENGINEER OF RECORD:
WILLIAM V. ANDERSON, P.E. NO.: 36682
11315 CORPORATE BLVD., SUITE 105
ORLANDO, FLORIDA 32817
(407) 823-8966
CERTIFICATE OF AUTHORIZATION NO. 27013

STATE OF FLORIDA
DEPARTMENT OF TRANSPORTATION

ROAD NO.	COUNTY	FINANCIAL PROJECT ID
SR400	VOLUSIA	408464-2-32-01

CROSS SECTIONS
SR 400 (I-4)

SHEET NO.
755

THE OFFICIAL RECORD OF THIS SHEET IS THE ELECTRONIC FILE DIGITALLY SIGNED AND SEALED UNDER RULE 61G15-23.004, F.A.C.

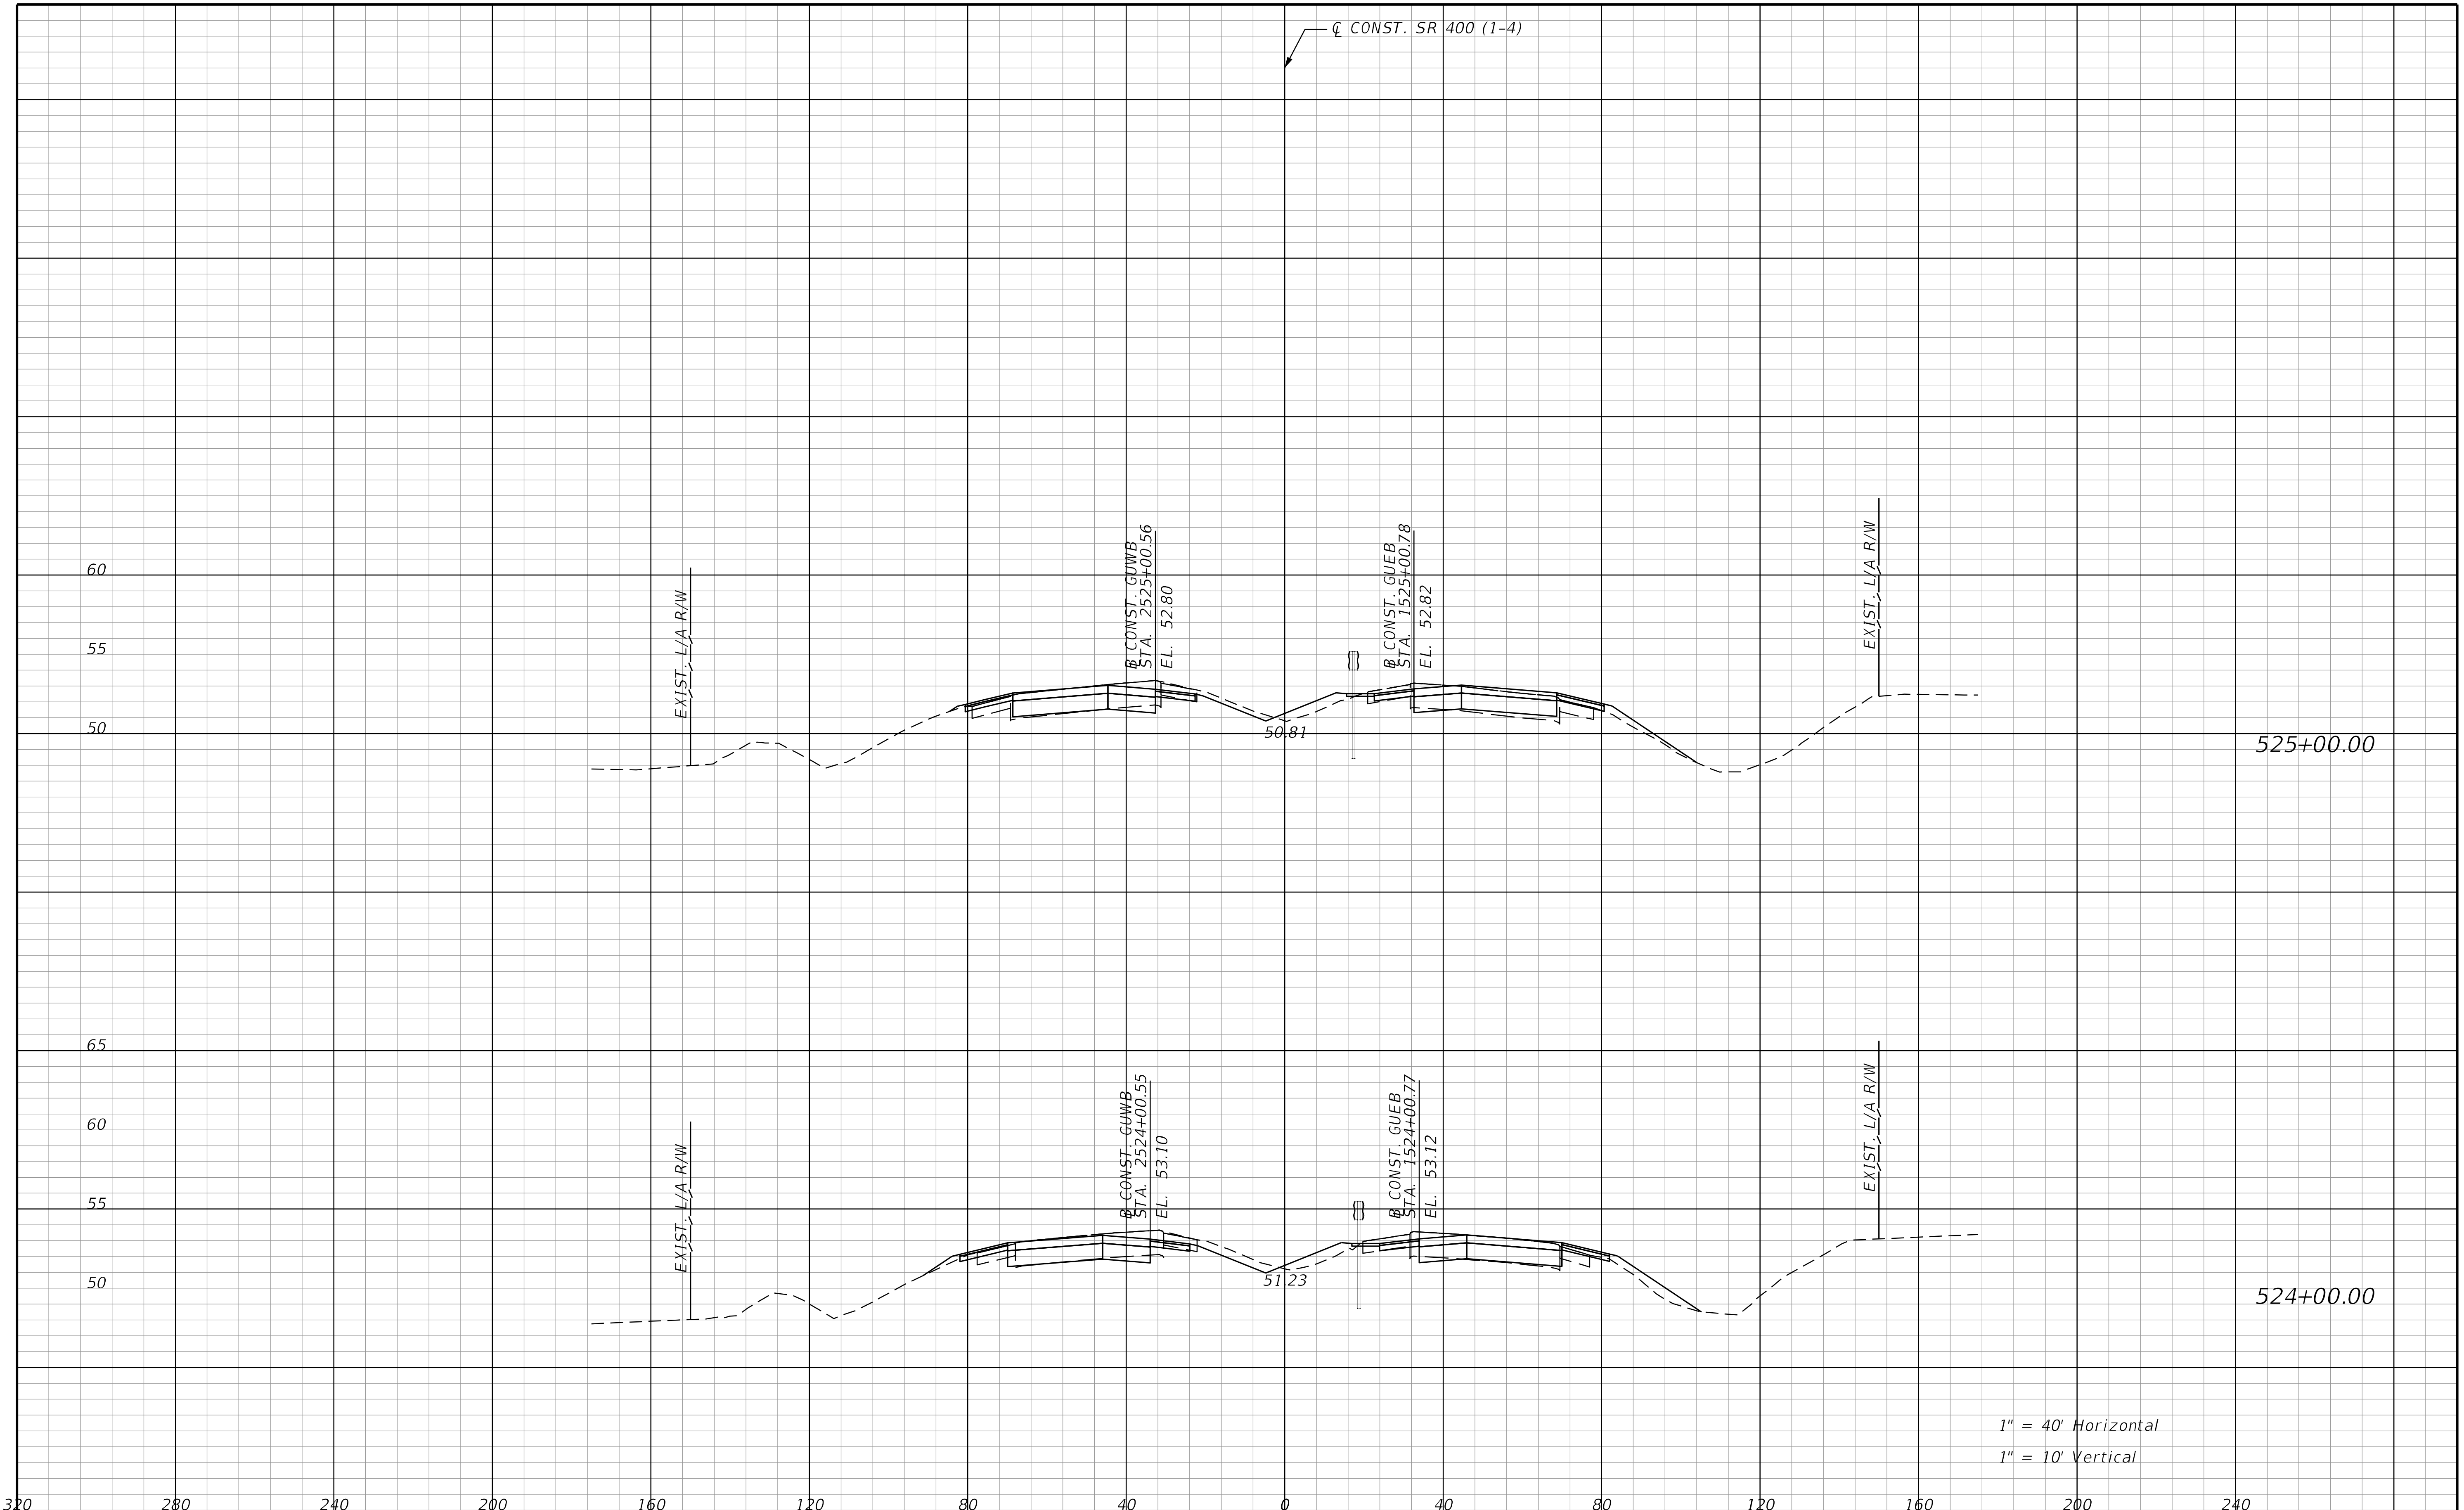

THE OFFICIAL RECORD OF THIS SHEET IS THE ELECTRONIC FILE DIGITALLY SIGNED AND SEALED UNDER RULE 61G15-23.004, F.A.C.

REVISIONS			
DATE	DESCRIPTION	DATE	DESCRIPTION

STANTEC CONSULTING SERVICES INC.
ENGINEER OF RECORD:
WILLIAM V. ANDERSON, P.E. NO.: 36682
11315 CORPORATE BLVD., SUITE 105
ORLANDO, FLORIDA 32817
(407) 823-8966
CERTIFICATE OF AUTHORIZATION NO. 27013

STATE OF FLORIDA
DEPARTMENT OF TRANSPORTATION

ROAD NO.	COUNTY	FINANCIAL PROJECT ID
SR400	VOLUSIA	408464-2-32-01

CROSS SECTIONS
SR 400 (I-4)

SHEET NO.
756

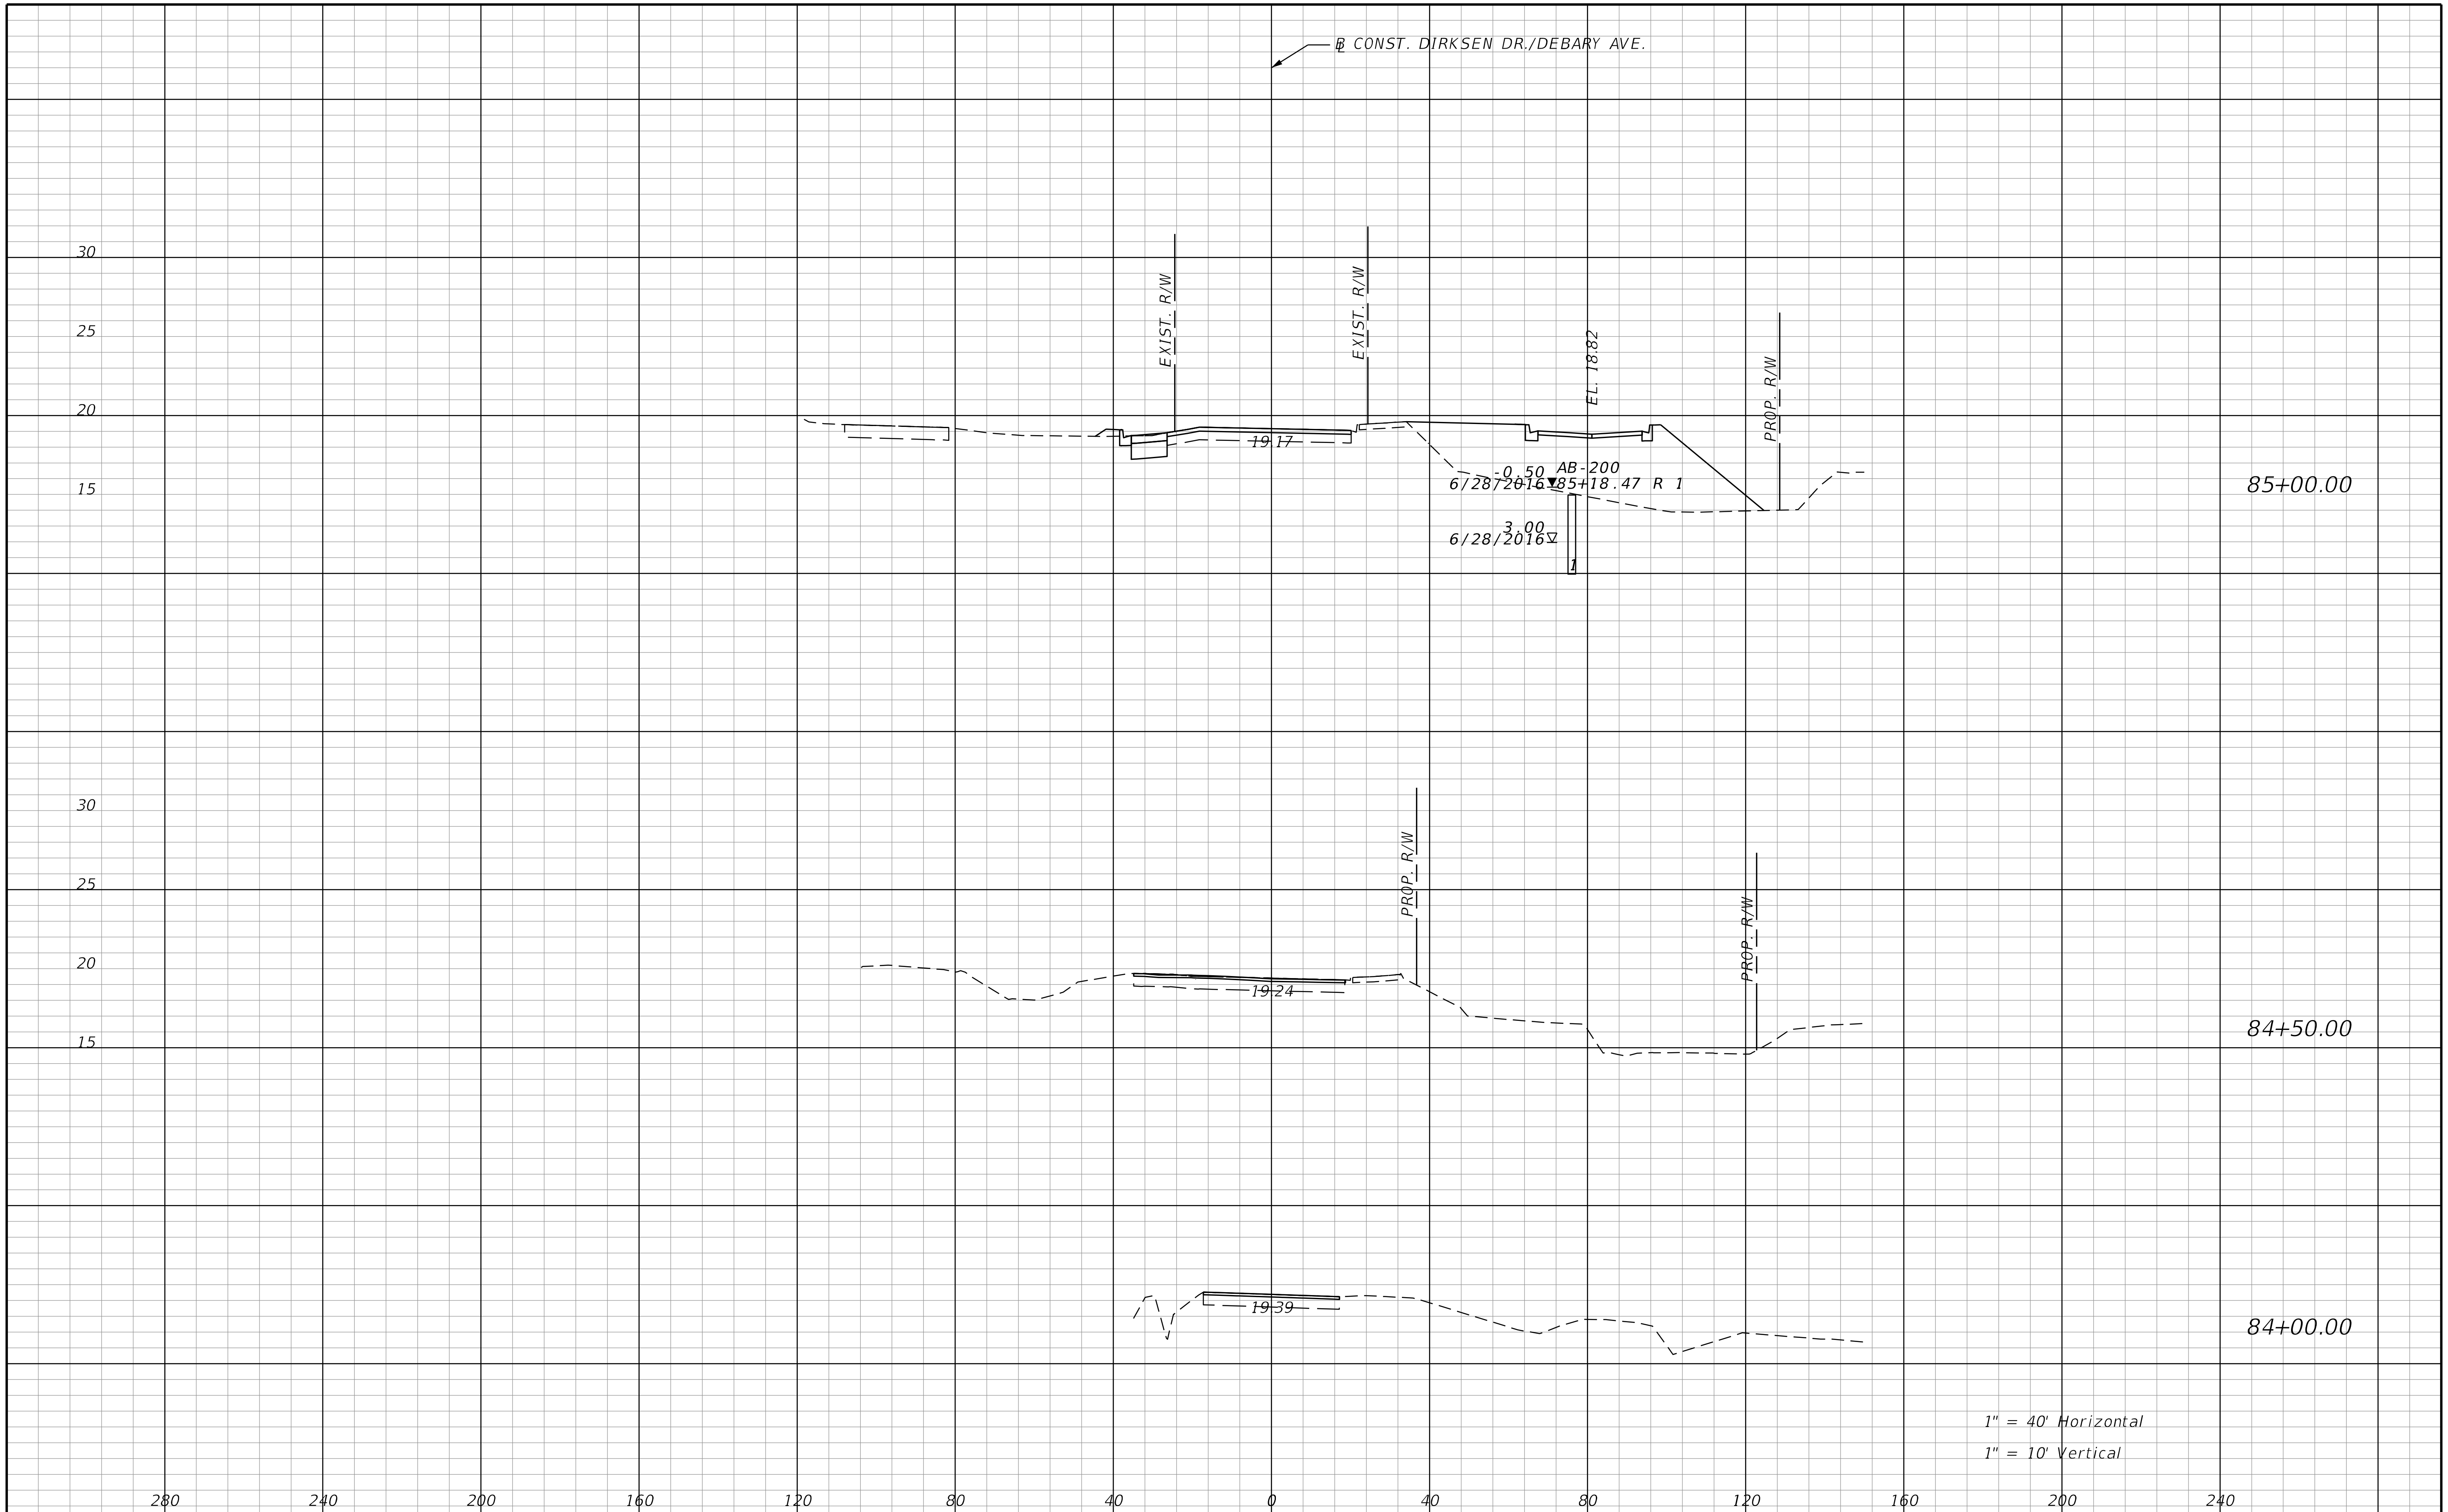

THE OFFICIAL RECORD OF THIS SHEET IS THE ELECTRONIC FILE DIGITALLY SIGNED AND SEALED UNDER RULE 61G15-23.004, F.A.C.

REVISIONS			
DATE	DESCRIPTION	DATE	DESCRIPTION

STANTEC CONSULTING SERVICES INC.
ENGINEER OF RECORD:
WILLIAM V. ANDERSON, P.E. NO.: 36682
11315 CORPORATE BLVD., SUITE 105
ORLANDO, FLORIDA 32817
(407) 823-8966
CERTIFICATE OF AUTHORIZATION NO. 27013

STATE OF FLORIDA
DEPARTMENT OF TRANSPORTATION

ROAD NO.	COUNTY	FINANCIAL PROJECT ID
SR400	VOLUSIA	408464-2-32-01

CROSS SECTION
DIRKSEN DR./DEBARY AVE.

SHEET NO.
757

jchassee 6/14/2019 4:27:08 PM Rdxsrd_shg V:\2158\active\CADD\40846423201\roadway\RXSRD04.dgn

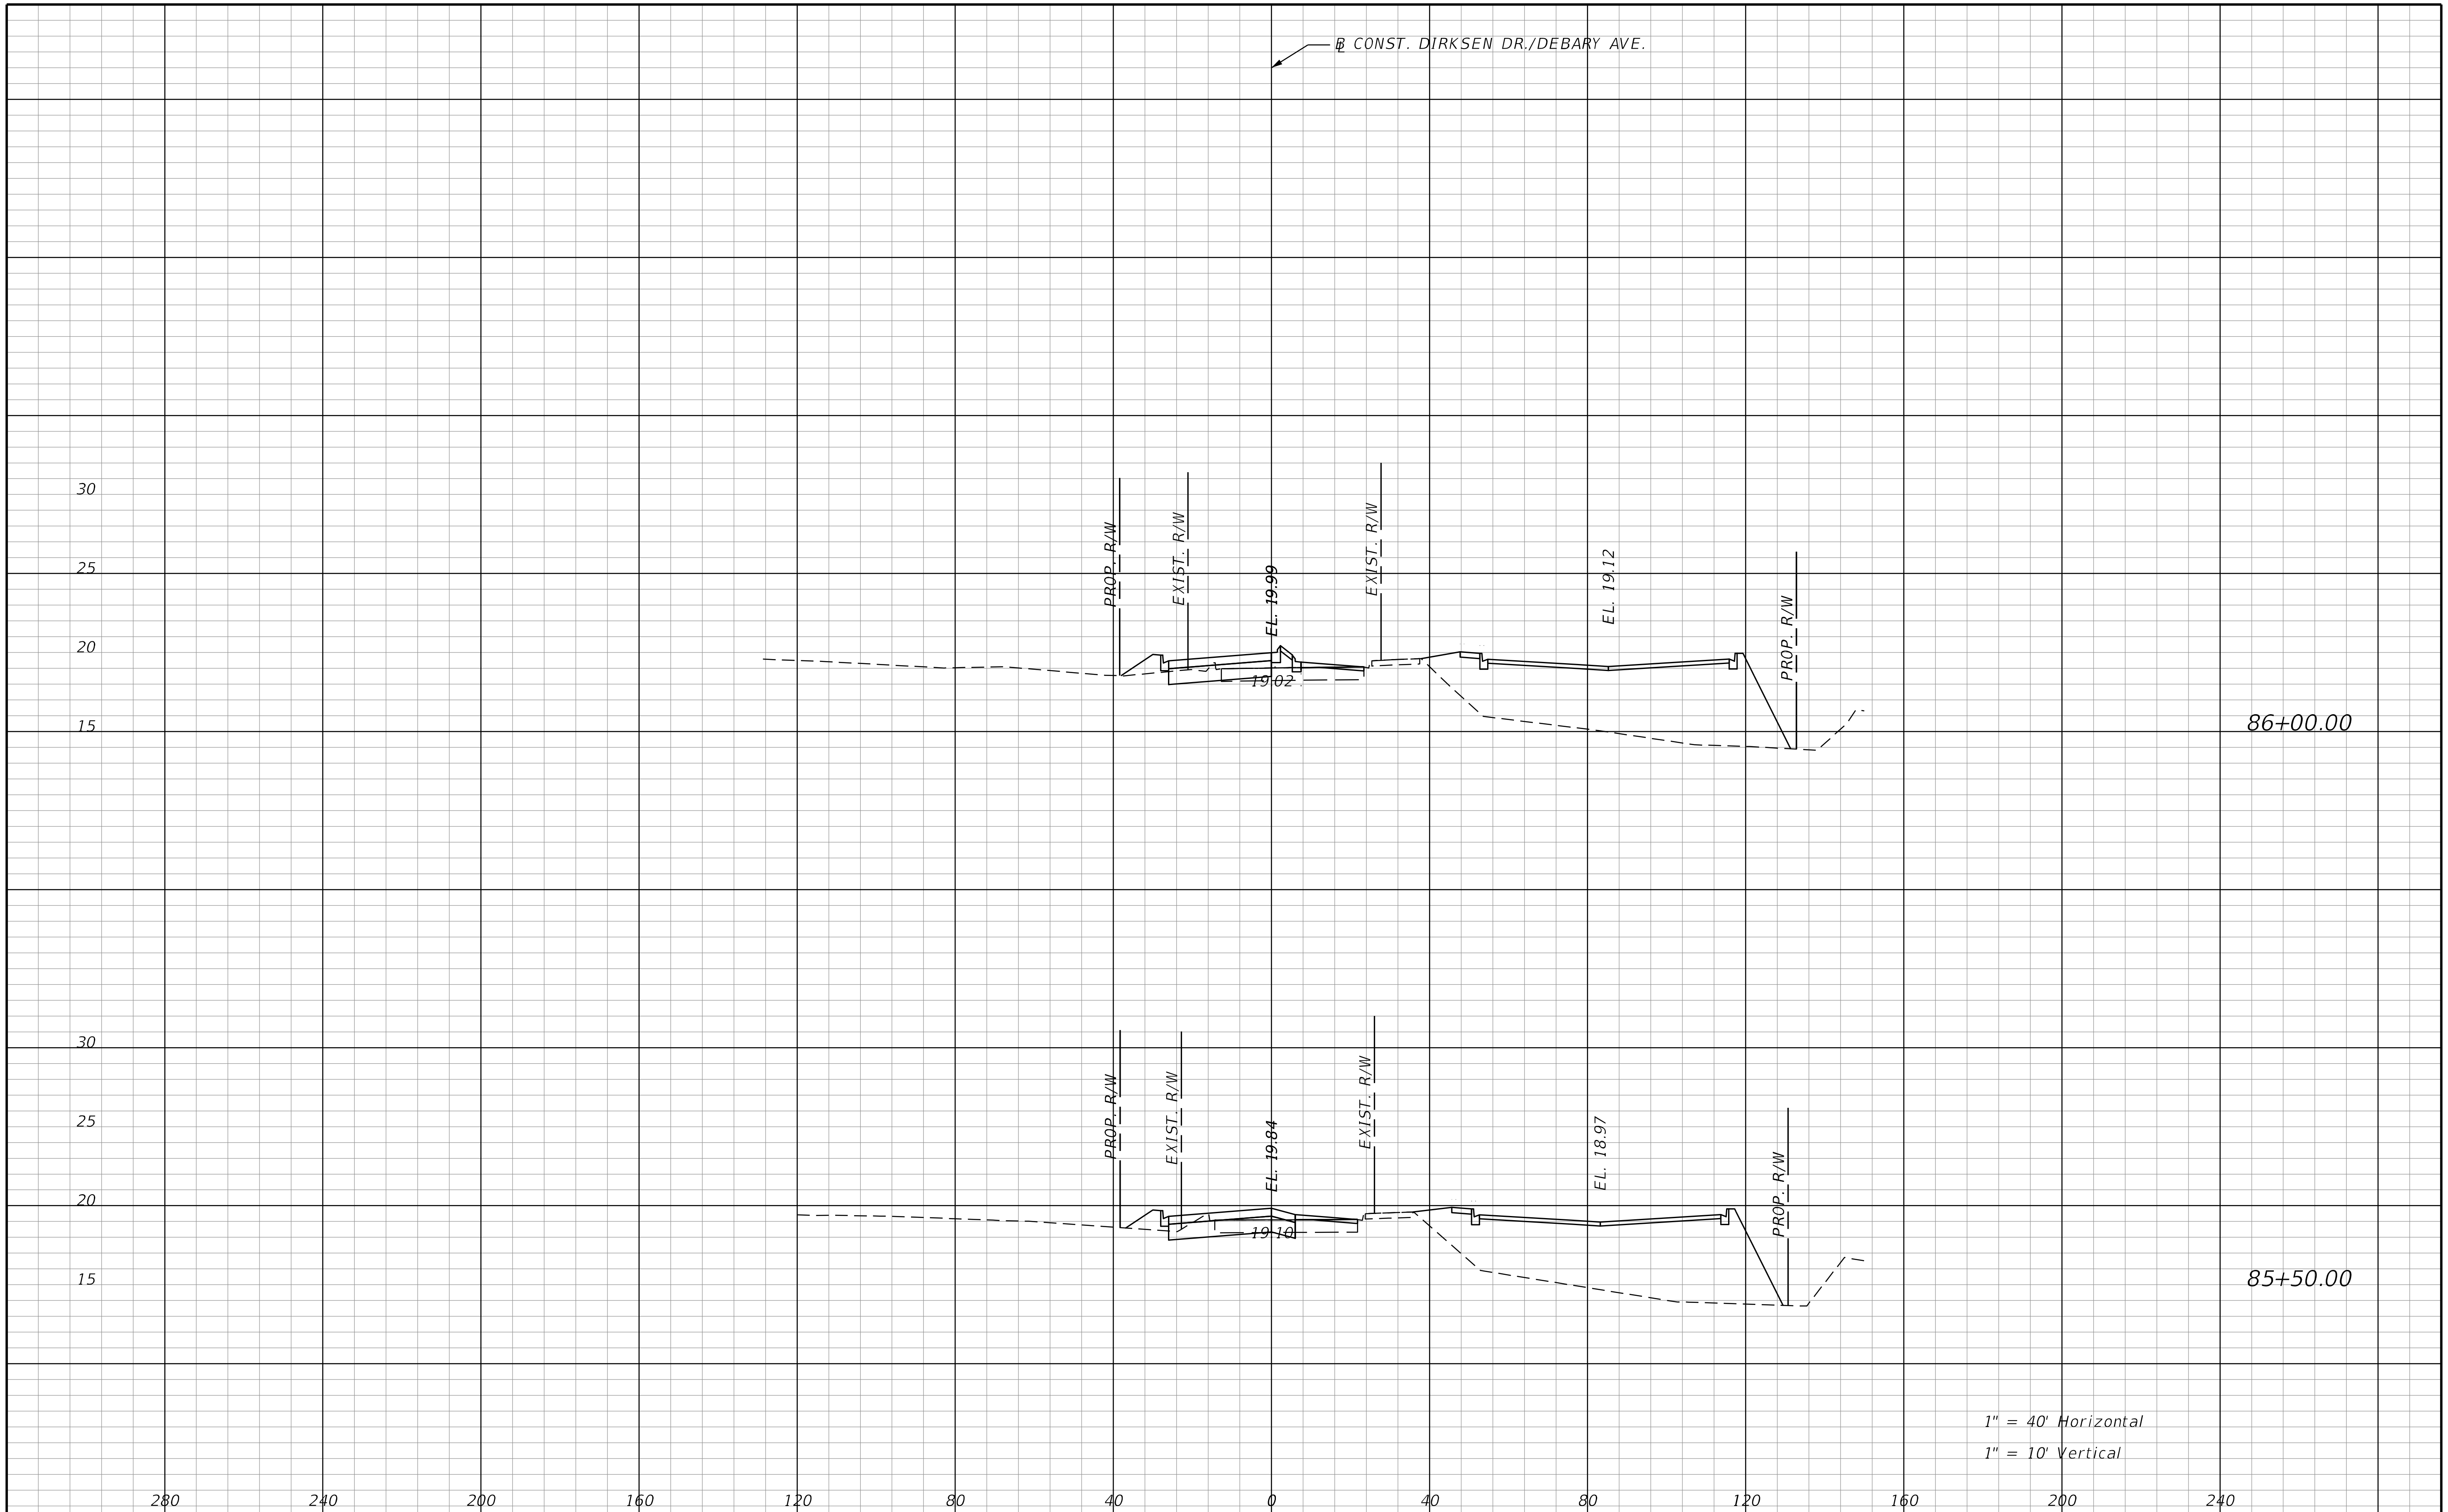

THE OFFICIAL RECORD OF THIS SHEET IS THE ELECTRONIC FILE DIGITALLY SIGNED AND SEALED UNDER RULE 61G15-23.004, F.A.C.

REVISIONS			
DATE	DESCRIPTION	DATE	DESCRIPTION

STANTEC CONSULTING SERVICES INC.
ENGINEER OF RECORD:
WILLIAM V. ANDERSON, P.E. NO.: 36682
11315 CORPORATE BLVD., SUITE 105
ORLANDO, FLORIDA 32817
(407) 823-8966
CERTIFICATE OF AUTHORIZATION NO. 27013

STATE OF FLORIDA
DEPARTMENT OF TRANSPORTATION

ROAD NO.	COUNTY	FINANCIAL PROJECT ID
SR400	VOLUSIA	408464-2-32-01

CROSS SECTION
DIRKSEN DR./DEBARY AVE.

SHEET NO.
758

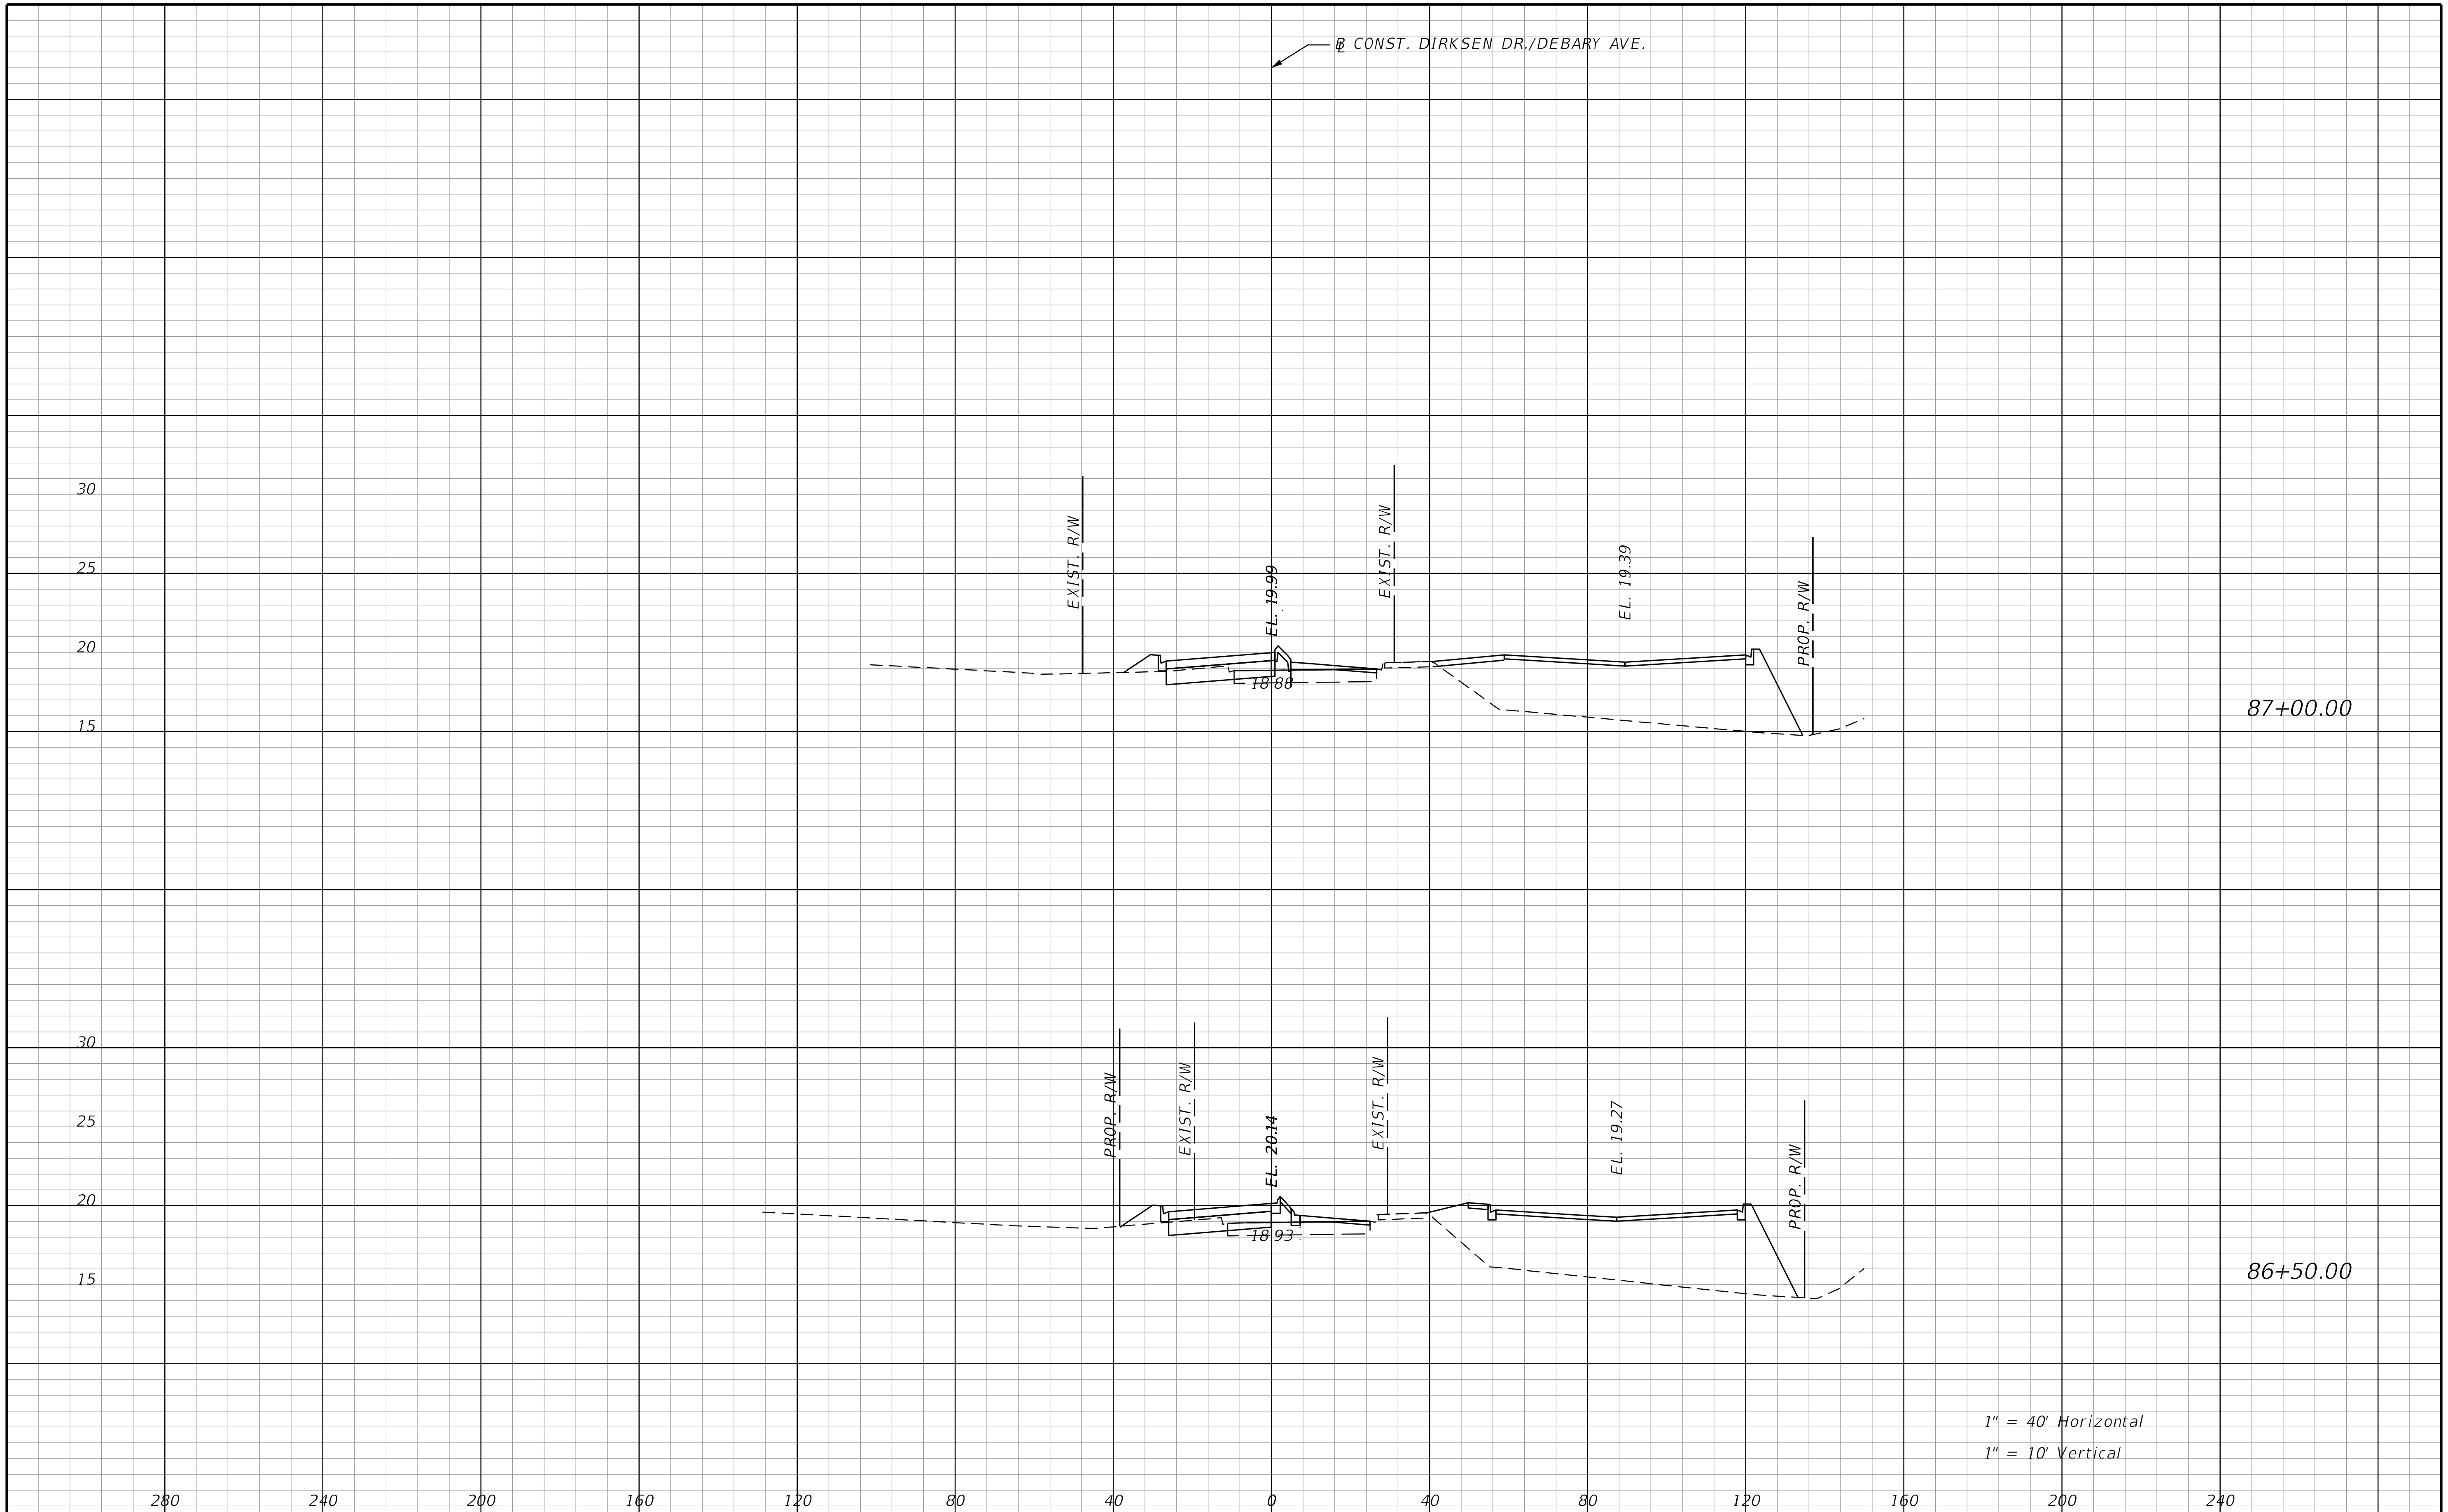

THE OFFICIAL RECORD OF THIS SHEET IS THE ELECTRONIC FILE DIGITALLY SIGNED AND SEALED UNDER RULE 61G15-23.004, F.A.C.

REVISIONS			
DATE	DESCRIPTION	DATE	DESCRIPTION

STANTEC CONSULTING SERVICES INC.
ENGINEER OF RECORD:
WILLIAM V. ANDERSON, P.E. NO.: 36682
11315 CORPORATE BLVD., SUITE 105
ORLANDO, FLORIDA 32817
(407) 823-8966
CERTIFICATE OF AUTHORIZATION NO. 27013

STATE OF FLORIDA
DEPARTMENT OF TRANSPORTATION

ROAD NO.	COUNTY	FINANCIAL PROJECT ID
SR400	VOLUSIA	408464-2-32-01

CROSS SECTION
DIRKSEN DR./DEBARY AVE.

SHEET NO.
759

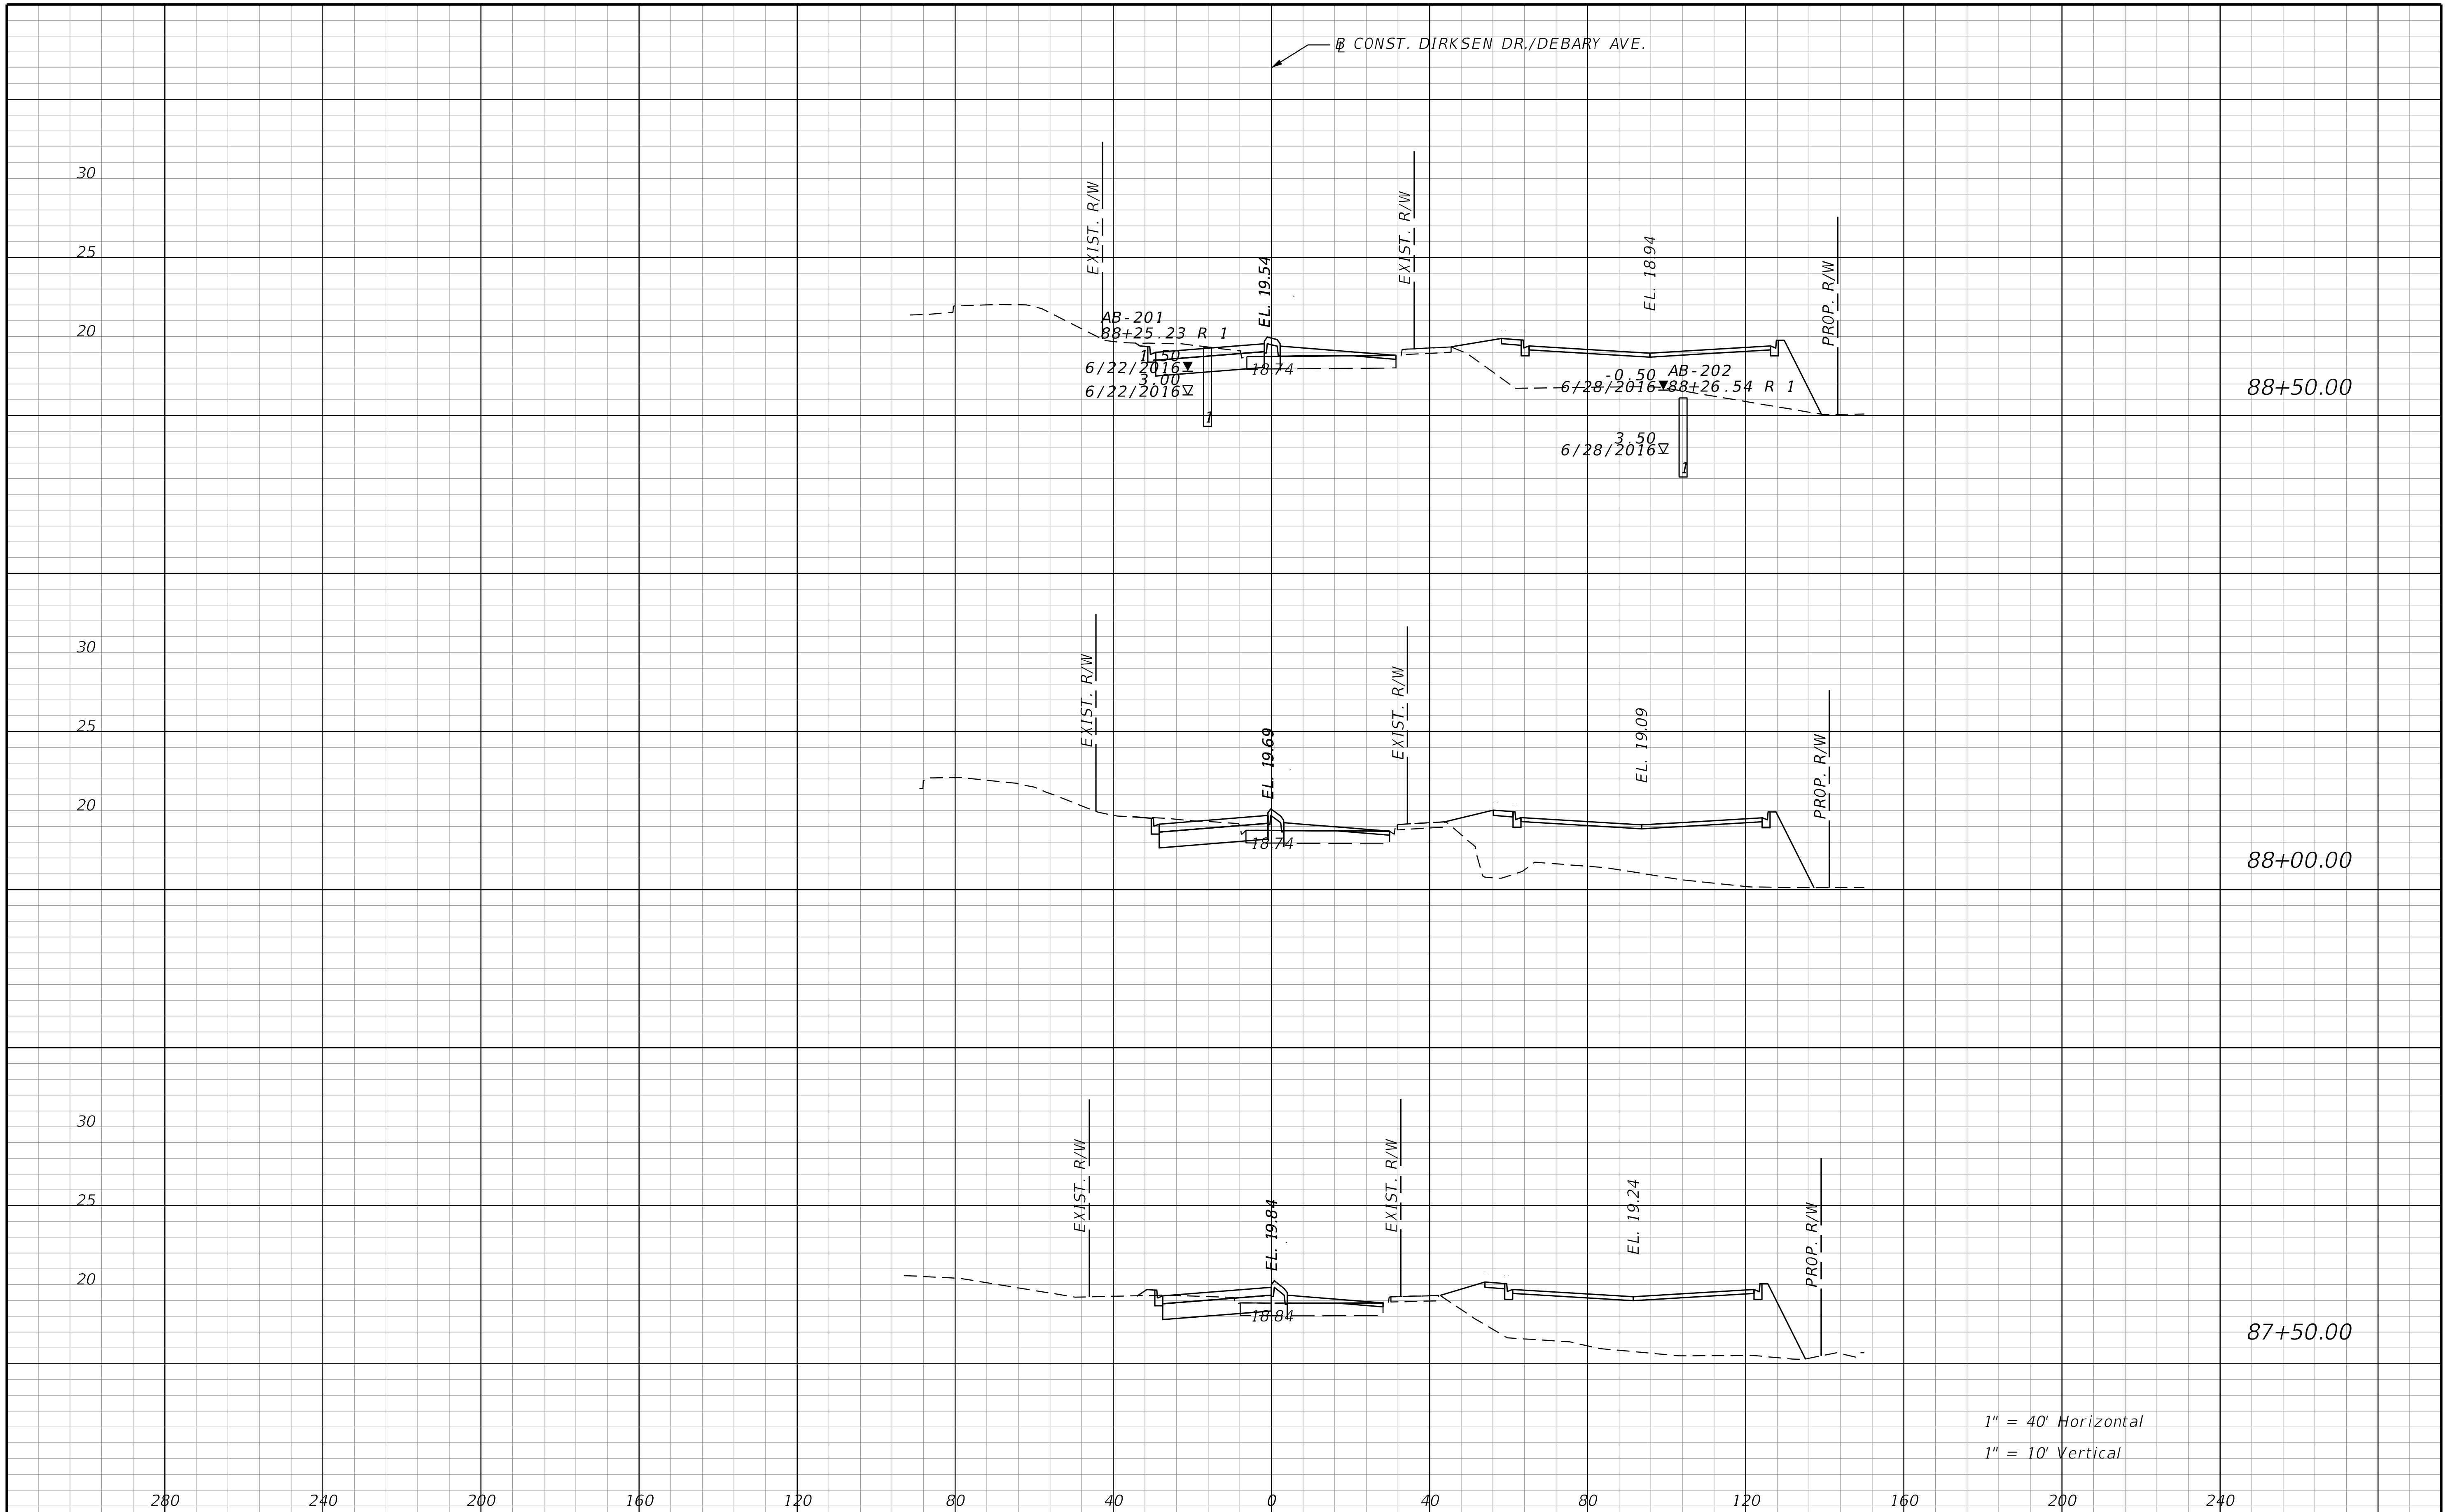

THE OFFICIAL RECORD OF THIS SHEET IS THE ELECTRONIC FILE DIGITALLY SIGNED AND SEALED UNDER RULE 61G15-23.004, F.A.C.

REVISIONS			
DATE	DESCRIPTION	DATE	DESCRIPTION

STANTEC CONSULTING SERVICES INC.
ENGINEER OF RECORD:
WILLIAM V. ANDERSON, P.E. NO.: 36682
11315 CORPORATE BLVD., SUITE 105
ORLANDO, FLORIDA 32817
(407) 823-8966
CERTIFICATE OF AUTHORIZATION NO. 27013

STATE OF FLORIDA
DEPARTMENT OF TRANSPORTATION

ROAD NO.	COUNTY	FINANCIAL PROJECT ID
SR400	VOLUSIA	408464-2-32-01

CROSS SECTION
DIRKSEN DR./DEBARY AVE.

SHEET NO.
760

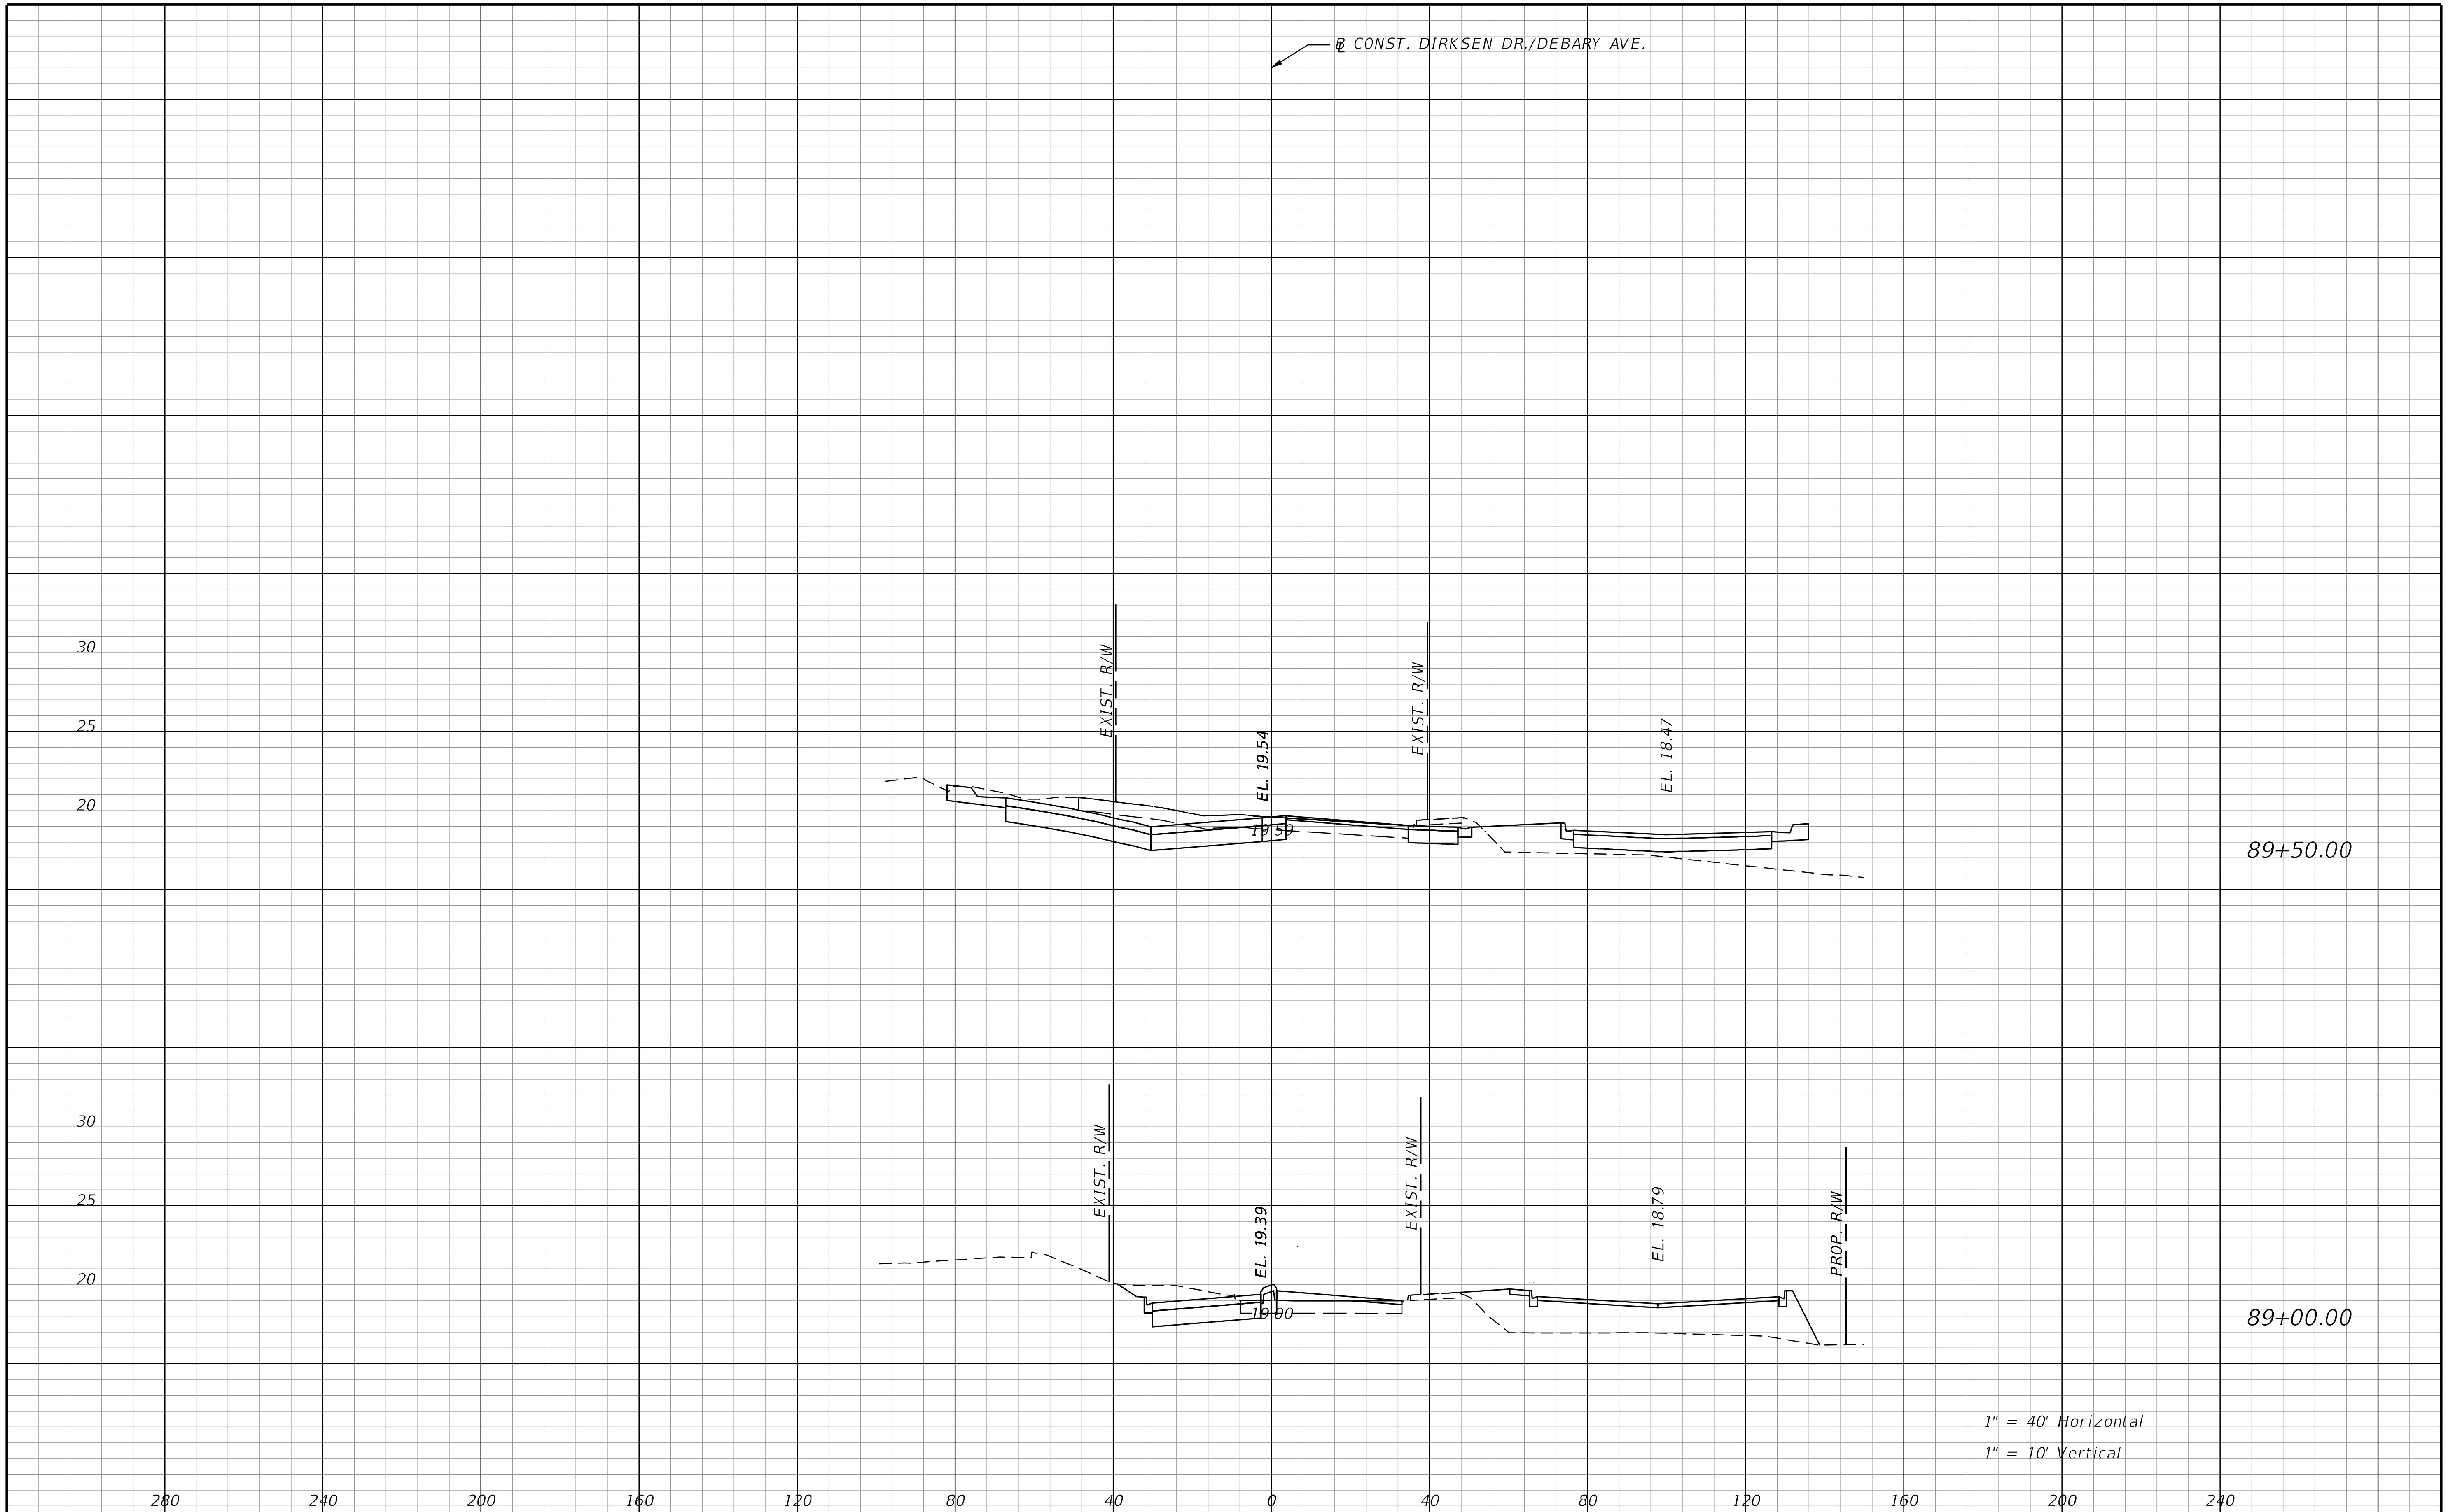

REVISIONS			
DATE	DESCRIPTION	DATE	DESCRIPTION

STANTEC CONSULTING SERVICES INC.
ENGINEER OF RECORD:
WILLIAM V. ANDERSON, P.E. NO.: 36682
11315 CORPORATE BLVD., SUITE 105
ORLANDO, FLORIDA 32817
(407) 823-8966
CERTIFICATE OF AUTHORIZATION NO. 27013

STATE OF FLORIDA
DEPARTMENT OF TRANSPORTATION

ROAD NO.	COUNTY	FINANCIAL PROJECT ID
SR400	VOLUSIA	408464-2-32-01

CROSS SECTION
DIRKSEN DR./DEBARY AVE.

SHEET NO.
761

jchassee 6/14/2019 4:27:09 PM Rdxsrd_shg V:\2158\active\CADD\40846423201\roadway\RDXSRD04.dgn

THE OFFICIAL RECORD OF THIS SHEET IS THE ELECTRONIC FILE DIGITALLY SIGNED AND SEALED UNDER RULE 61G15-23.004, F.A.C.

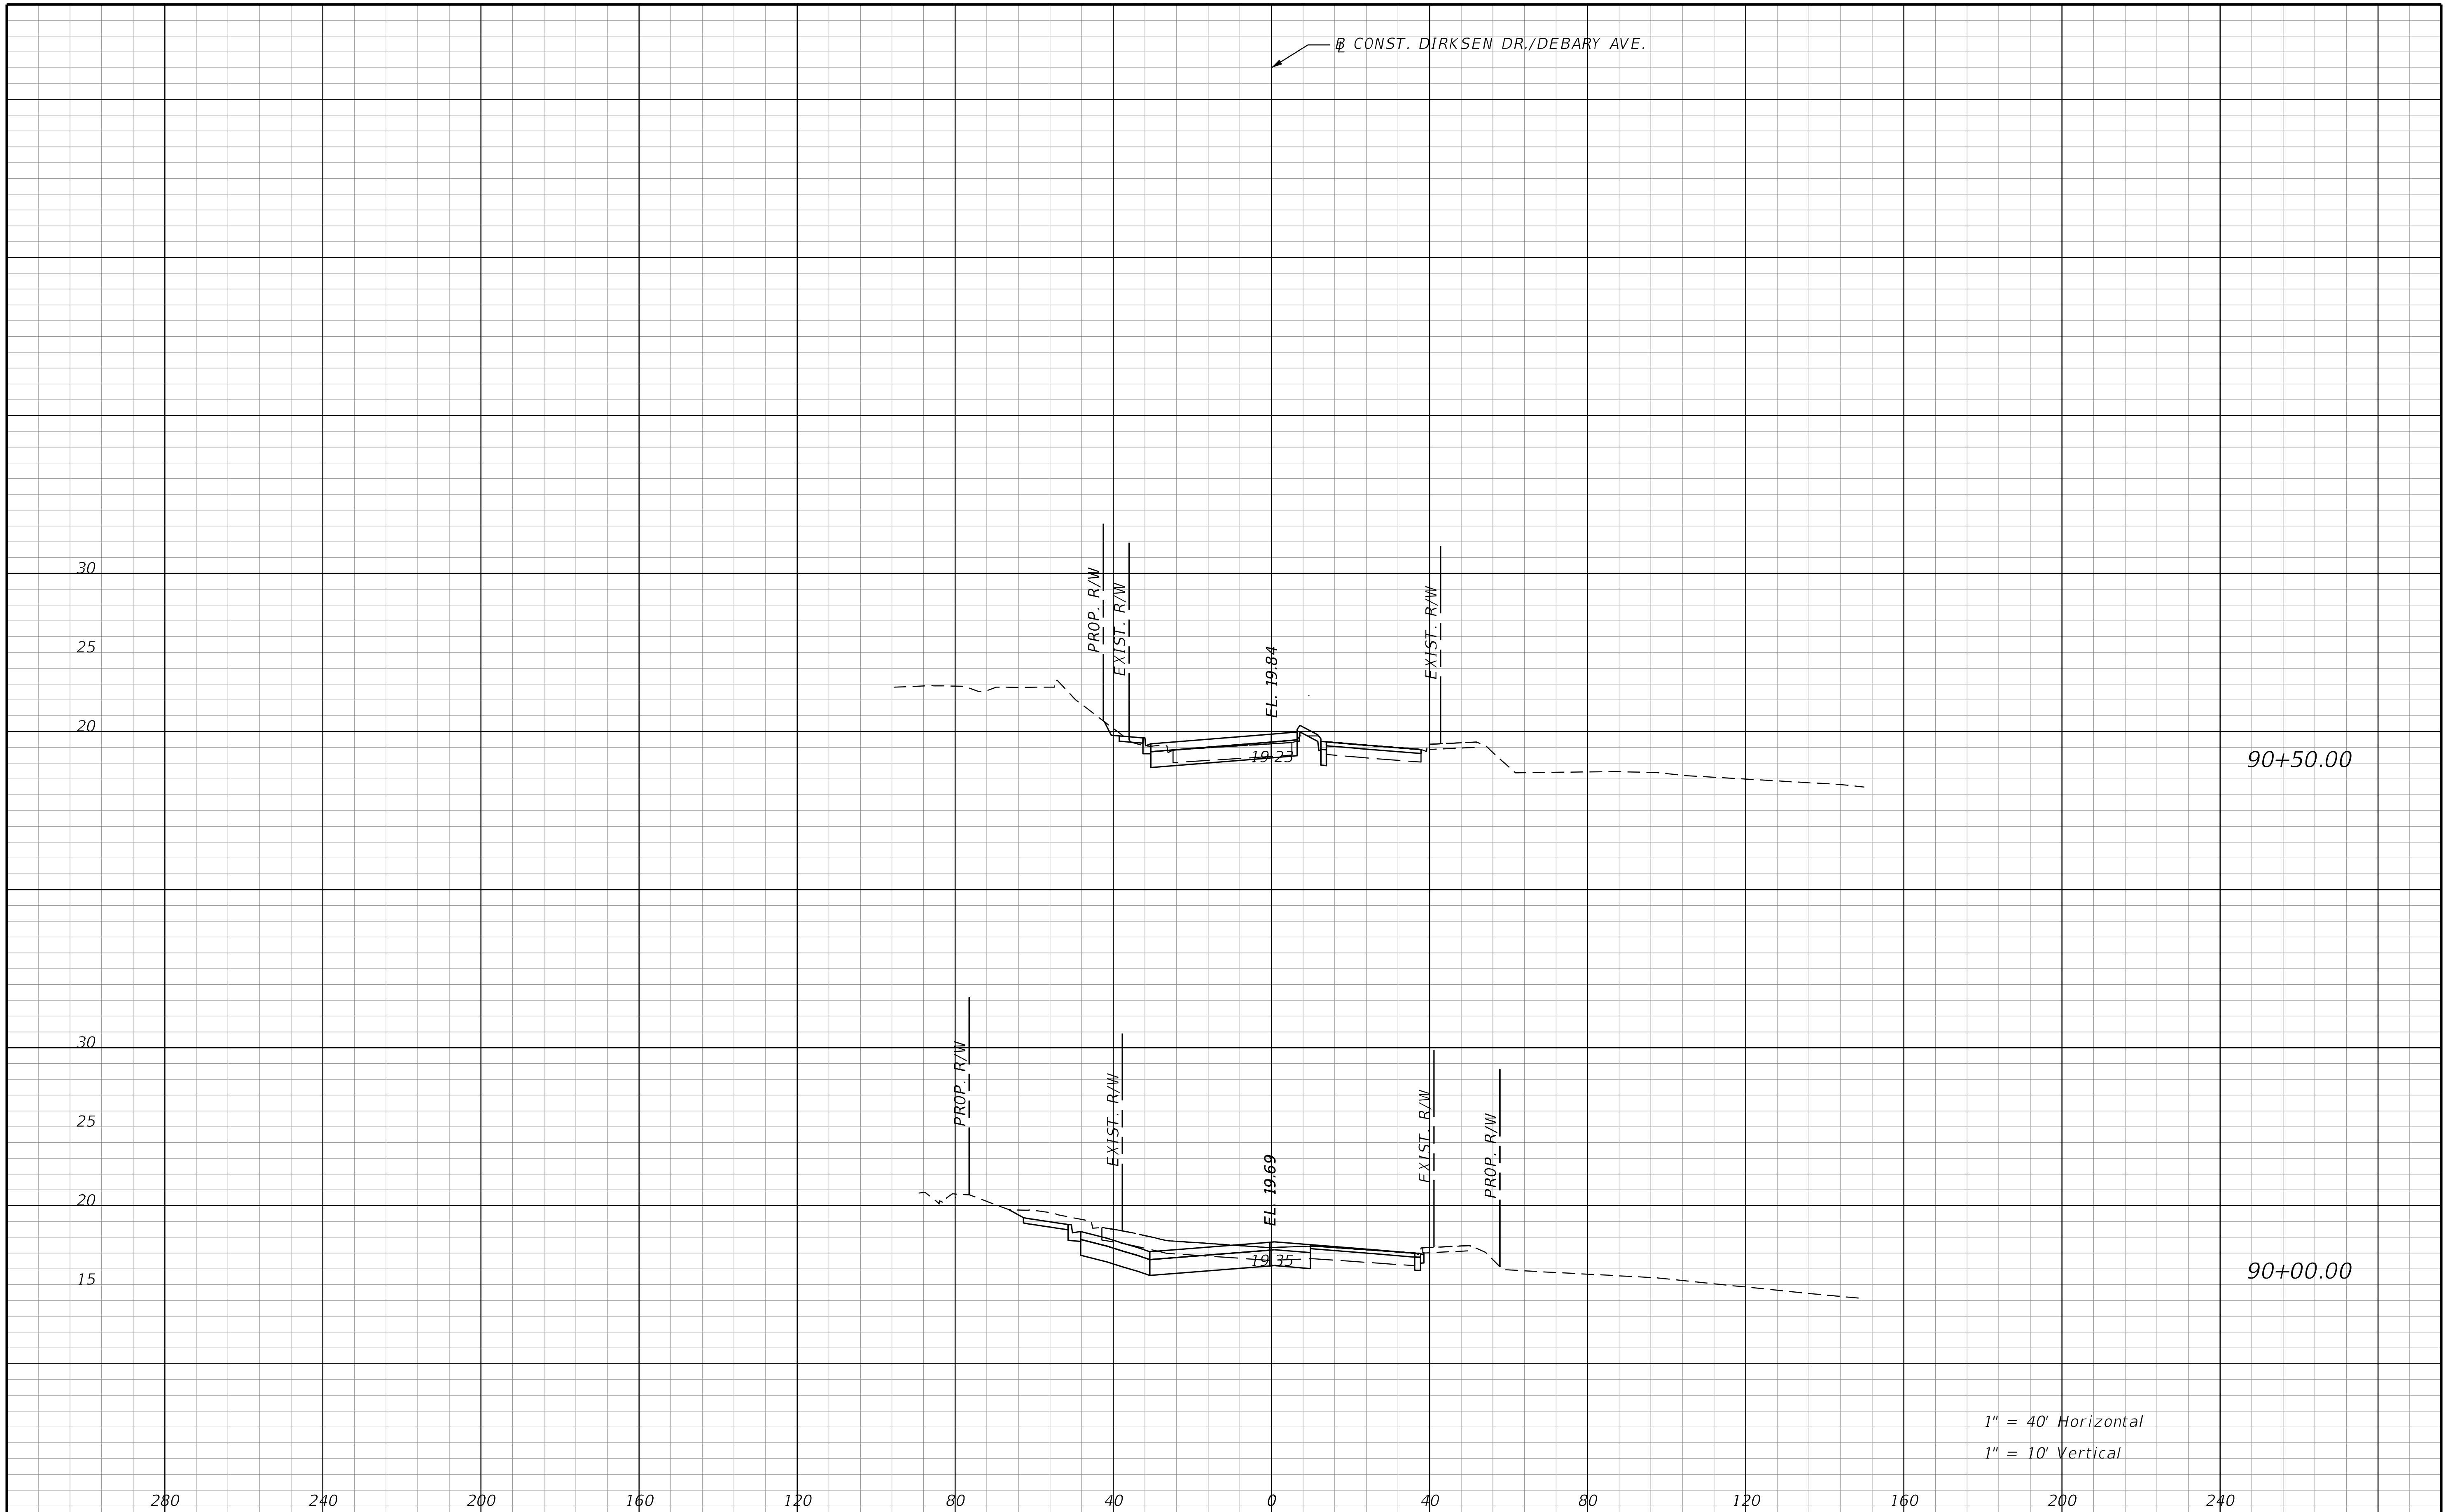

THE OFFICIAL RECORD OF THIS SHEET IS THE ELECTRONIC FILE DIGITALLY SIGNED AND SEALED UNDER RULE 61G15-23.004, F.A.C.

REVISIONS			
DATE	DESCRIPTION	DATE	DESCRIPTION

STANTEC CONSULTING SERVICES INC.
ENGINEER OF RECORD:
WILLIAM V. ANDERSON, P.E. NO.: 36682
11315 CORPORATE BLVD., SUITE 105
ORLANDO, FLORIDA 32817
(407) 823-8966
CERTIFICATE OF AUTHORIZATION NO. 27013

STATE OF FLORIDA
DEPARTMENT OF TRANSPORTATION

ROAD NO.	COUNTY	FINANCIAL PROJECT ID
SR400	VOLUSIA	408464-2-32-01

CROSS SECTION
DIRKSEN DR./DEBARY AVE.

SHEET NO.
762

jchassee 6/14/2019 4:27:09 PM Rdxsrd_shg V:\2158\active\CADD\40846423201\roadway\RDXSRD04.dgn

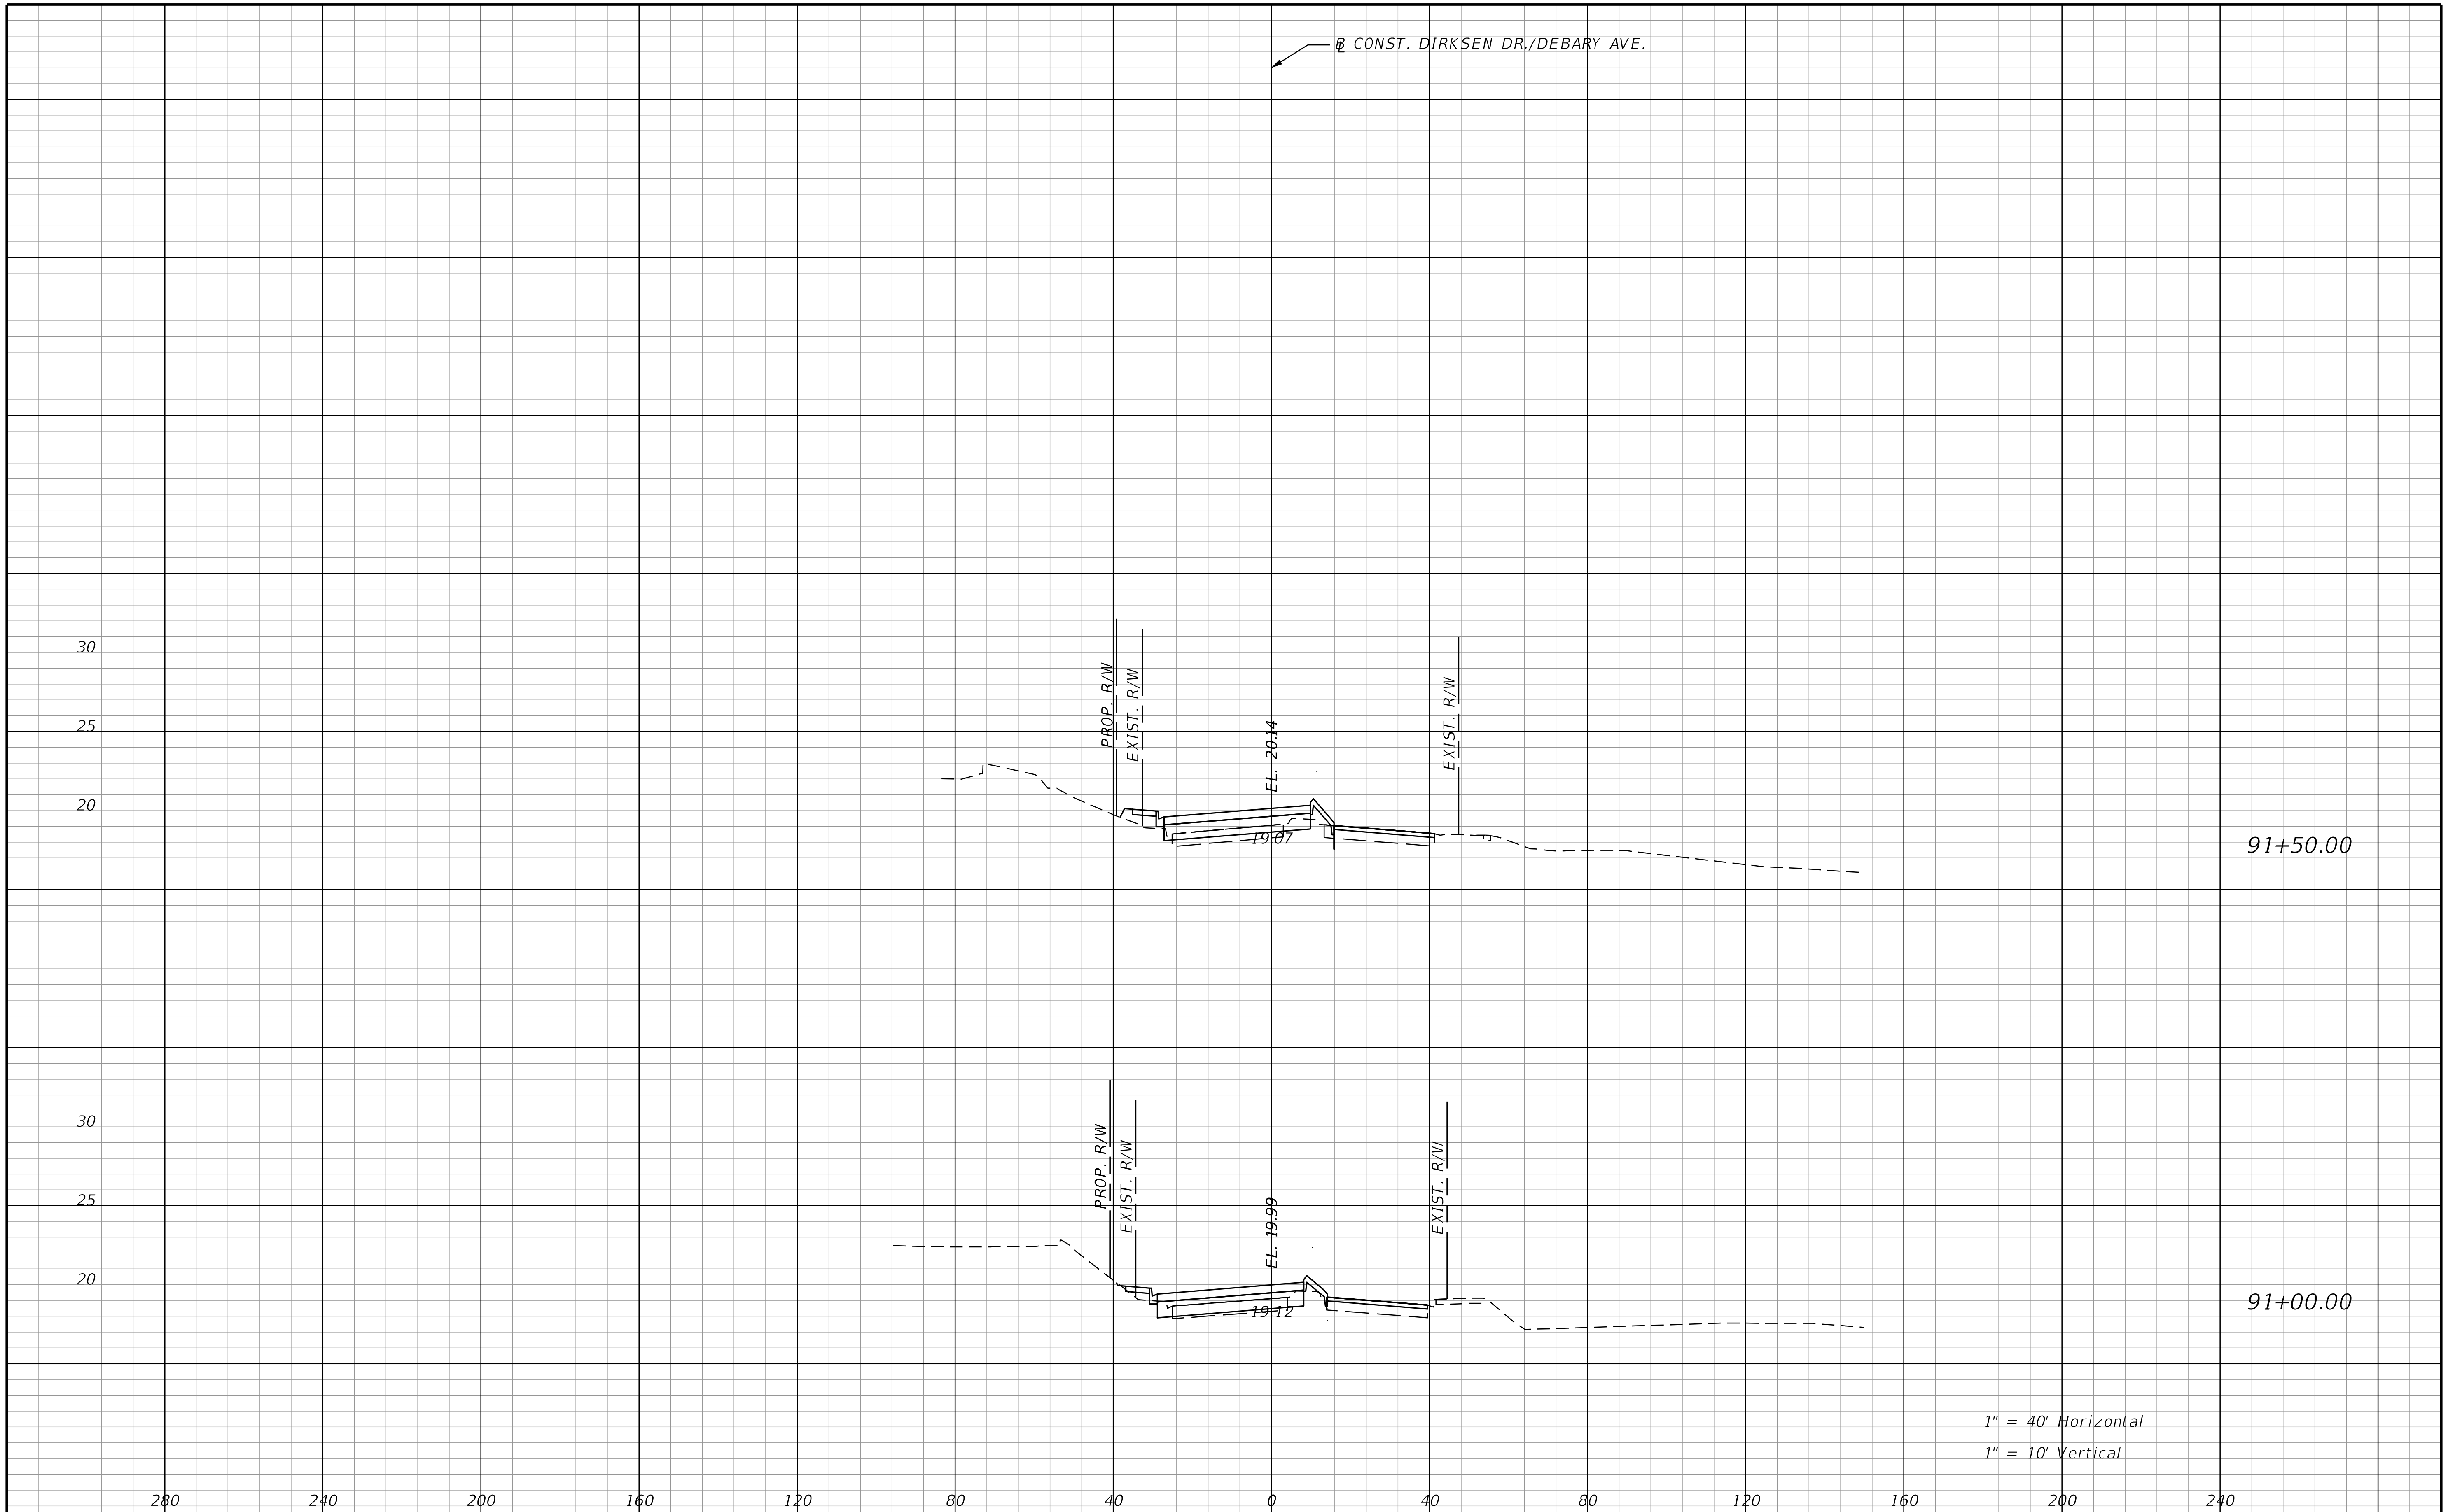

REVISIONS			
DATE	DESCRIPTION	DATE	DESCRIPTION

STANTEC CONSULTING SERVICES INC.
ENGINEER OF RECORD:
WILLIAM V. ANDERSON, P.E. NO.: 36682
11315 CORPORATE BLVD., SUITE 105
ORLANDO, FLORIDA 32817
(407) 823-8966
CERTIFICATE OF AUTHORIZATION NO. 27013

STATE OF FLORIDA
DEPARTMENT OF TRANSPORTATION

ROAD NO.	COUNTY	FINANCIAL PROJECT ID
SR400	VOLUSIA	408464-2-32-01

CROSS SECTION
DIRKSEN DR./DEBARY AVE.

SHEET NO.
763

THE OFFICIAL RECORD OF THIS SHEET IS THE ELECTRONIC FILE DIGITALLY SIGNED AND SEALED UNDER RULE 61G15-23.004, F.A.C.

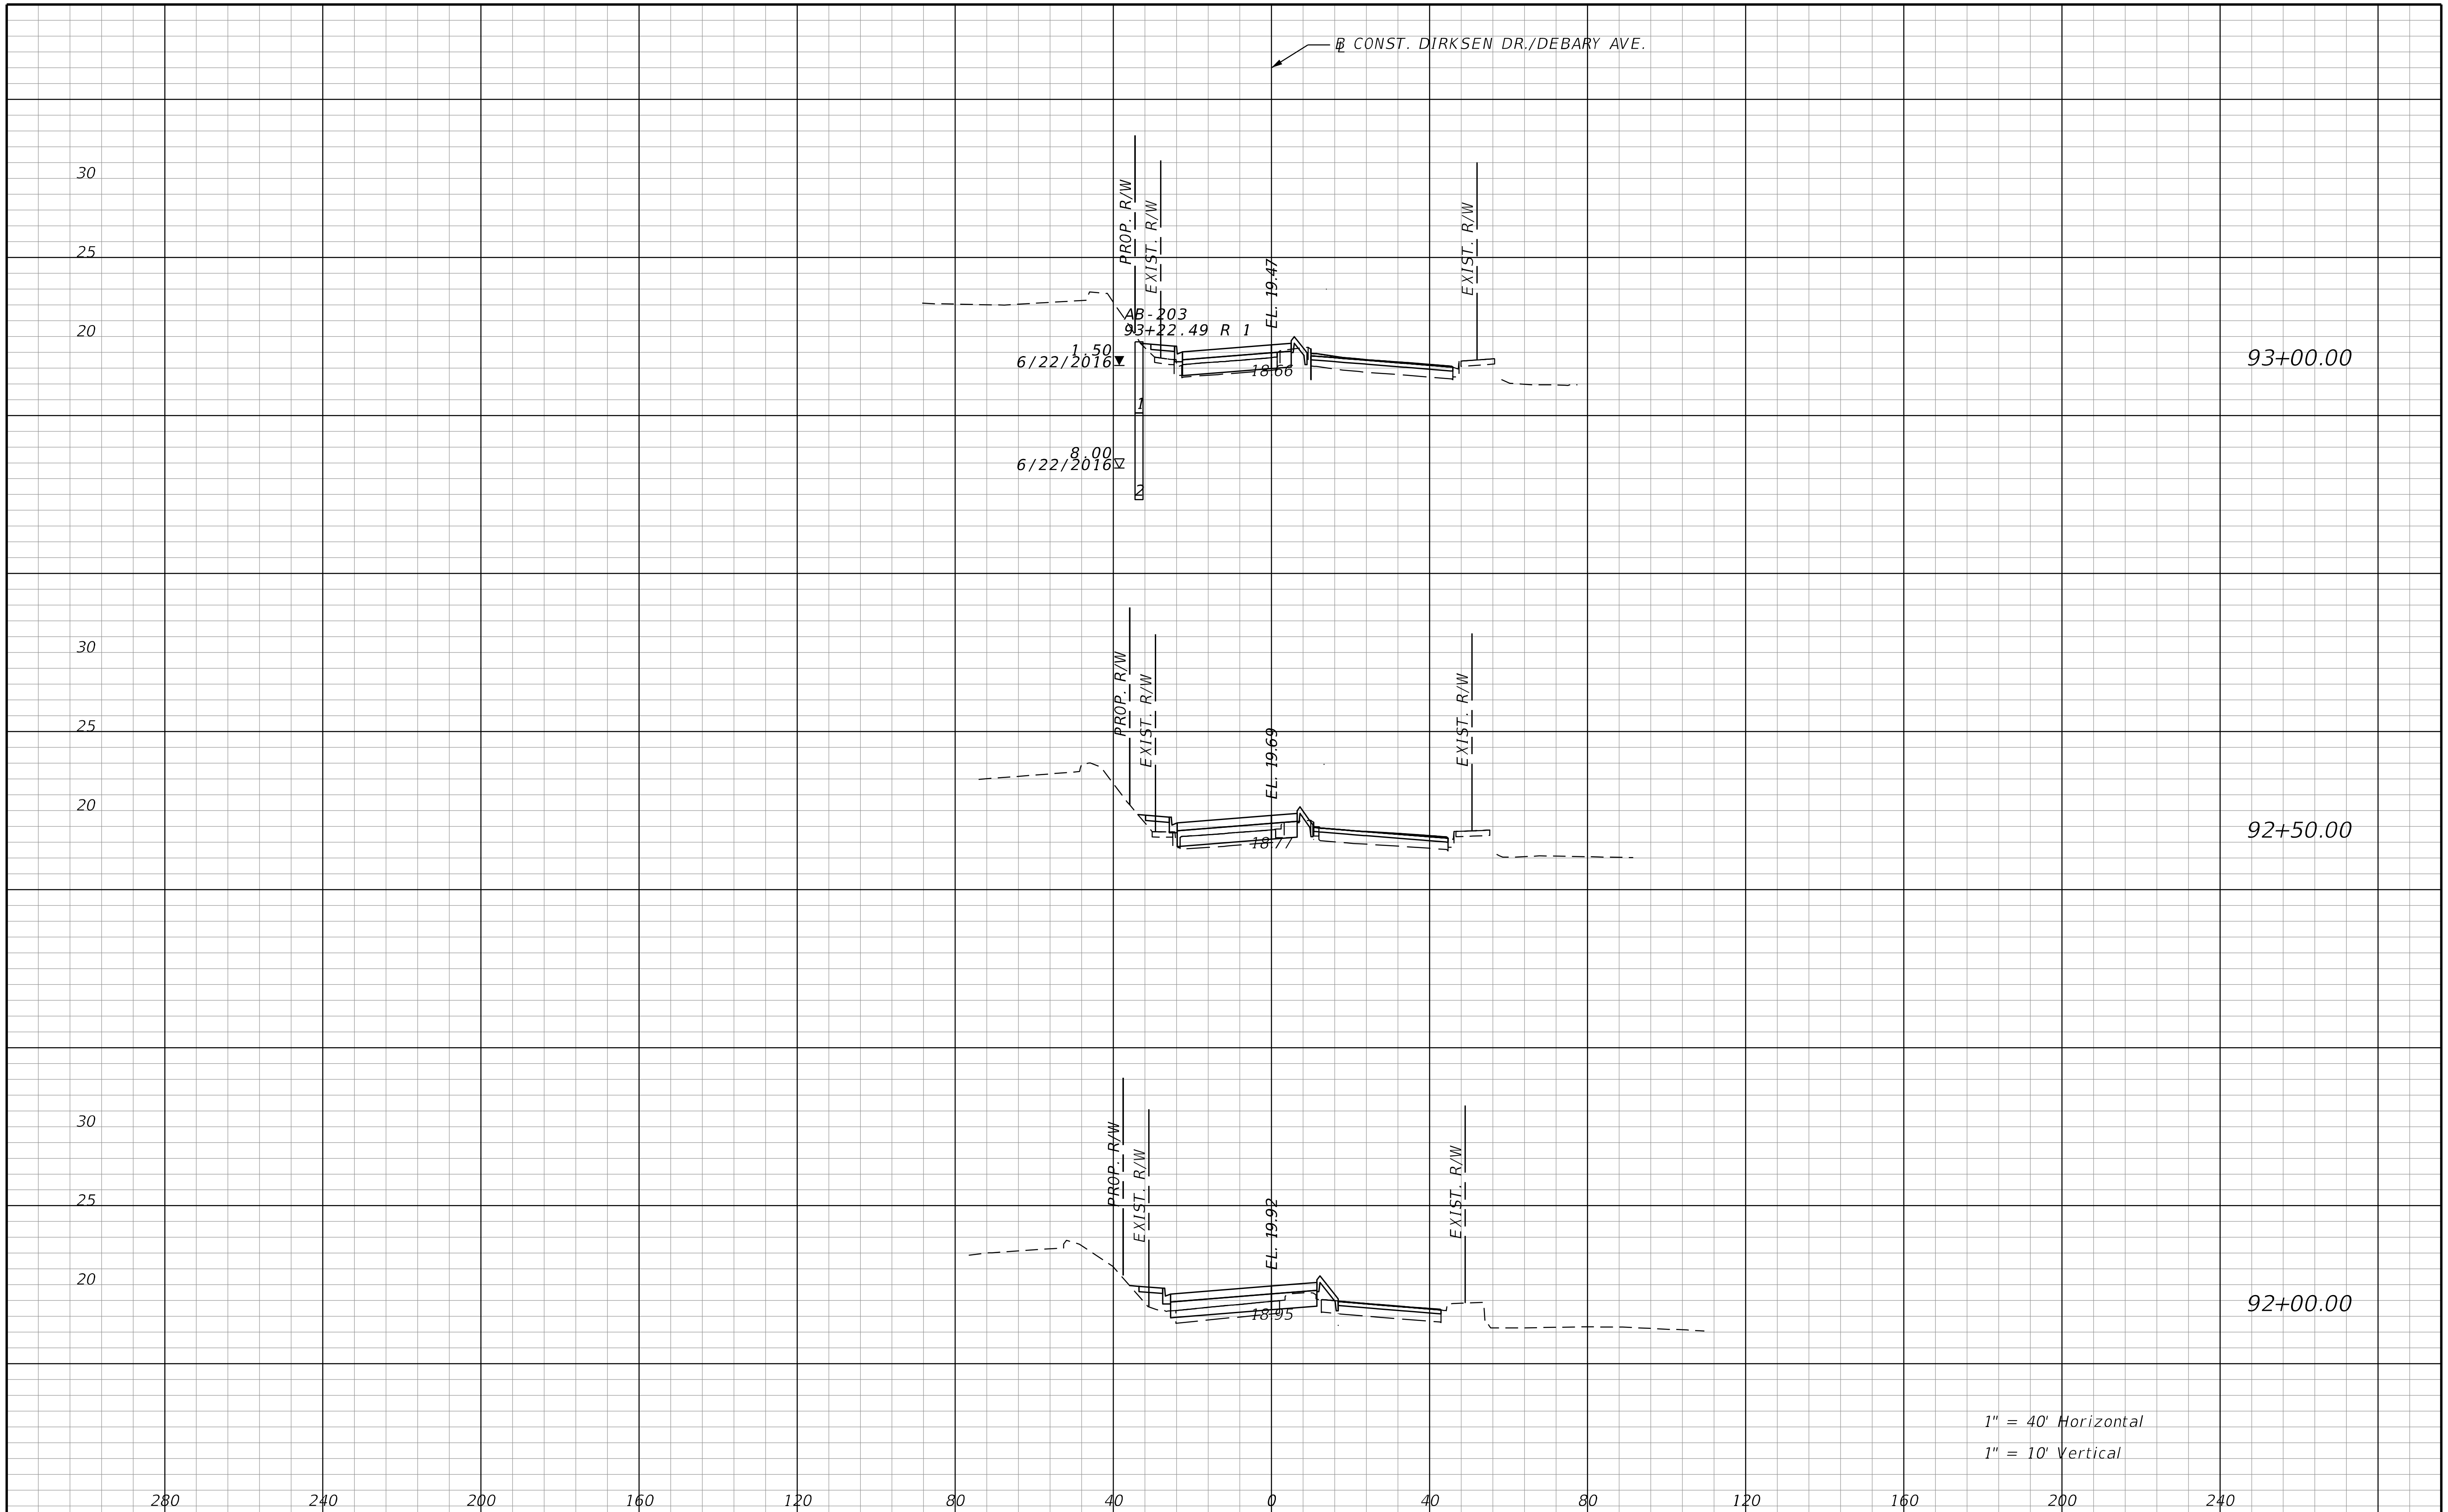

THE OFFICIAL RECORD OF THIS SHEET IS THE ELECTRONIC FILE DIGITALLY SIGNED AND SEALED UNDER RULE 61G15-23.004, F.A.C.

REVISIONS			
DATE	DESCRIPTION	DATE	DESCRIPTION

STANTEC CONSULTING SERVICES INC.
ENGINEER OF RECORD:
WILLIAM V. ANDERSON, P.E. NO.: 36682
11315 CORPORATE BLVD., SUITE 105
ORLANDO, FLORIDA 32817
(407) 823-8966
CERTIFICATE OF AUTHORIZATION NO. 27013

STATE OF FLORIDA
DEPARTMENT OF TRANSPORTATION

ROAD NO.	COUNTY	FINANCIAL PROJECT ID
SR400	VOLUSIA	408464-2-32-01

CROSS SECTION
DIRKSEN DR./DEBARY AVE.

SHEET NO.
764

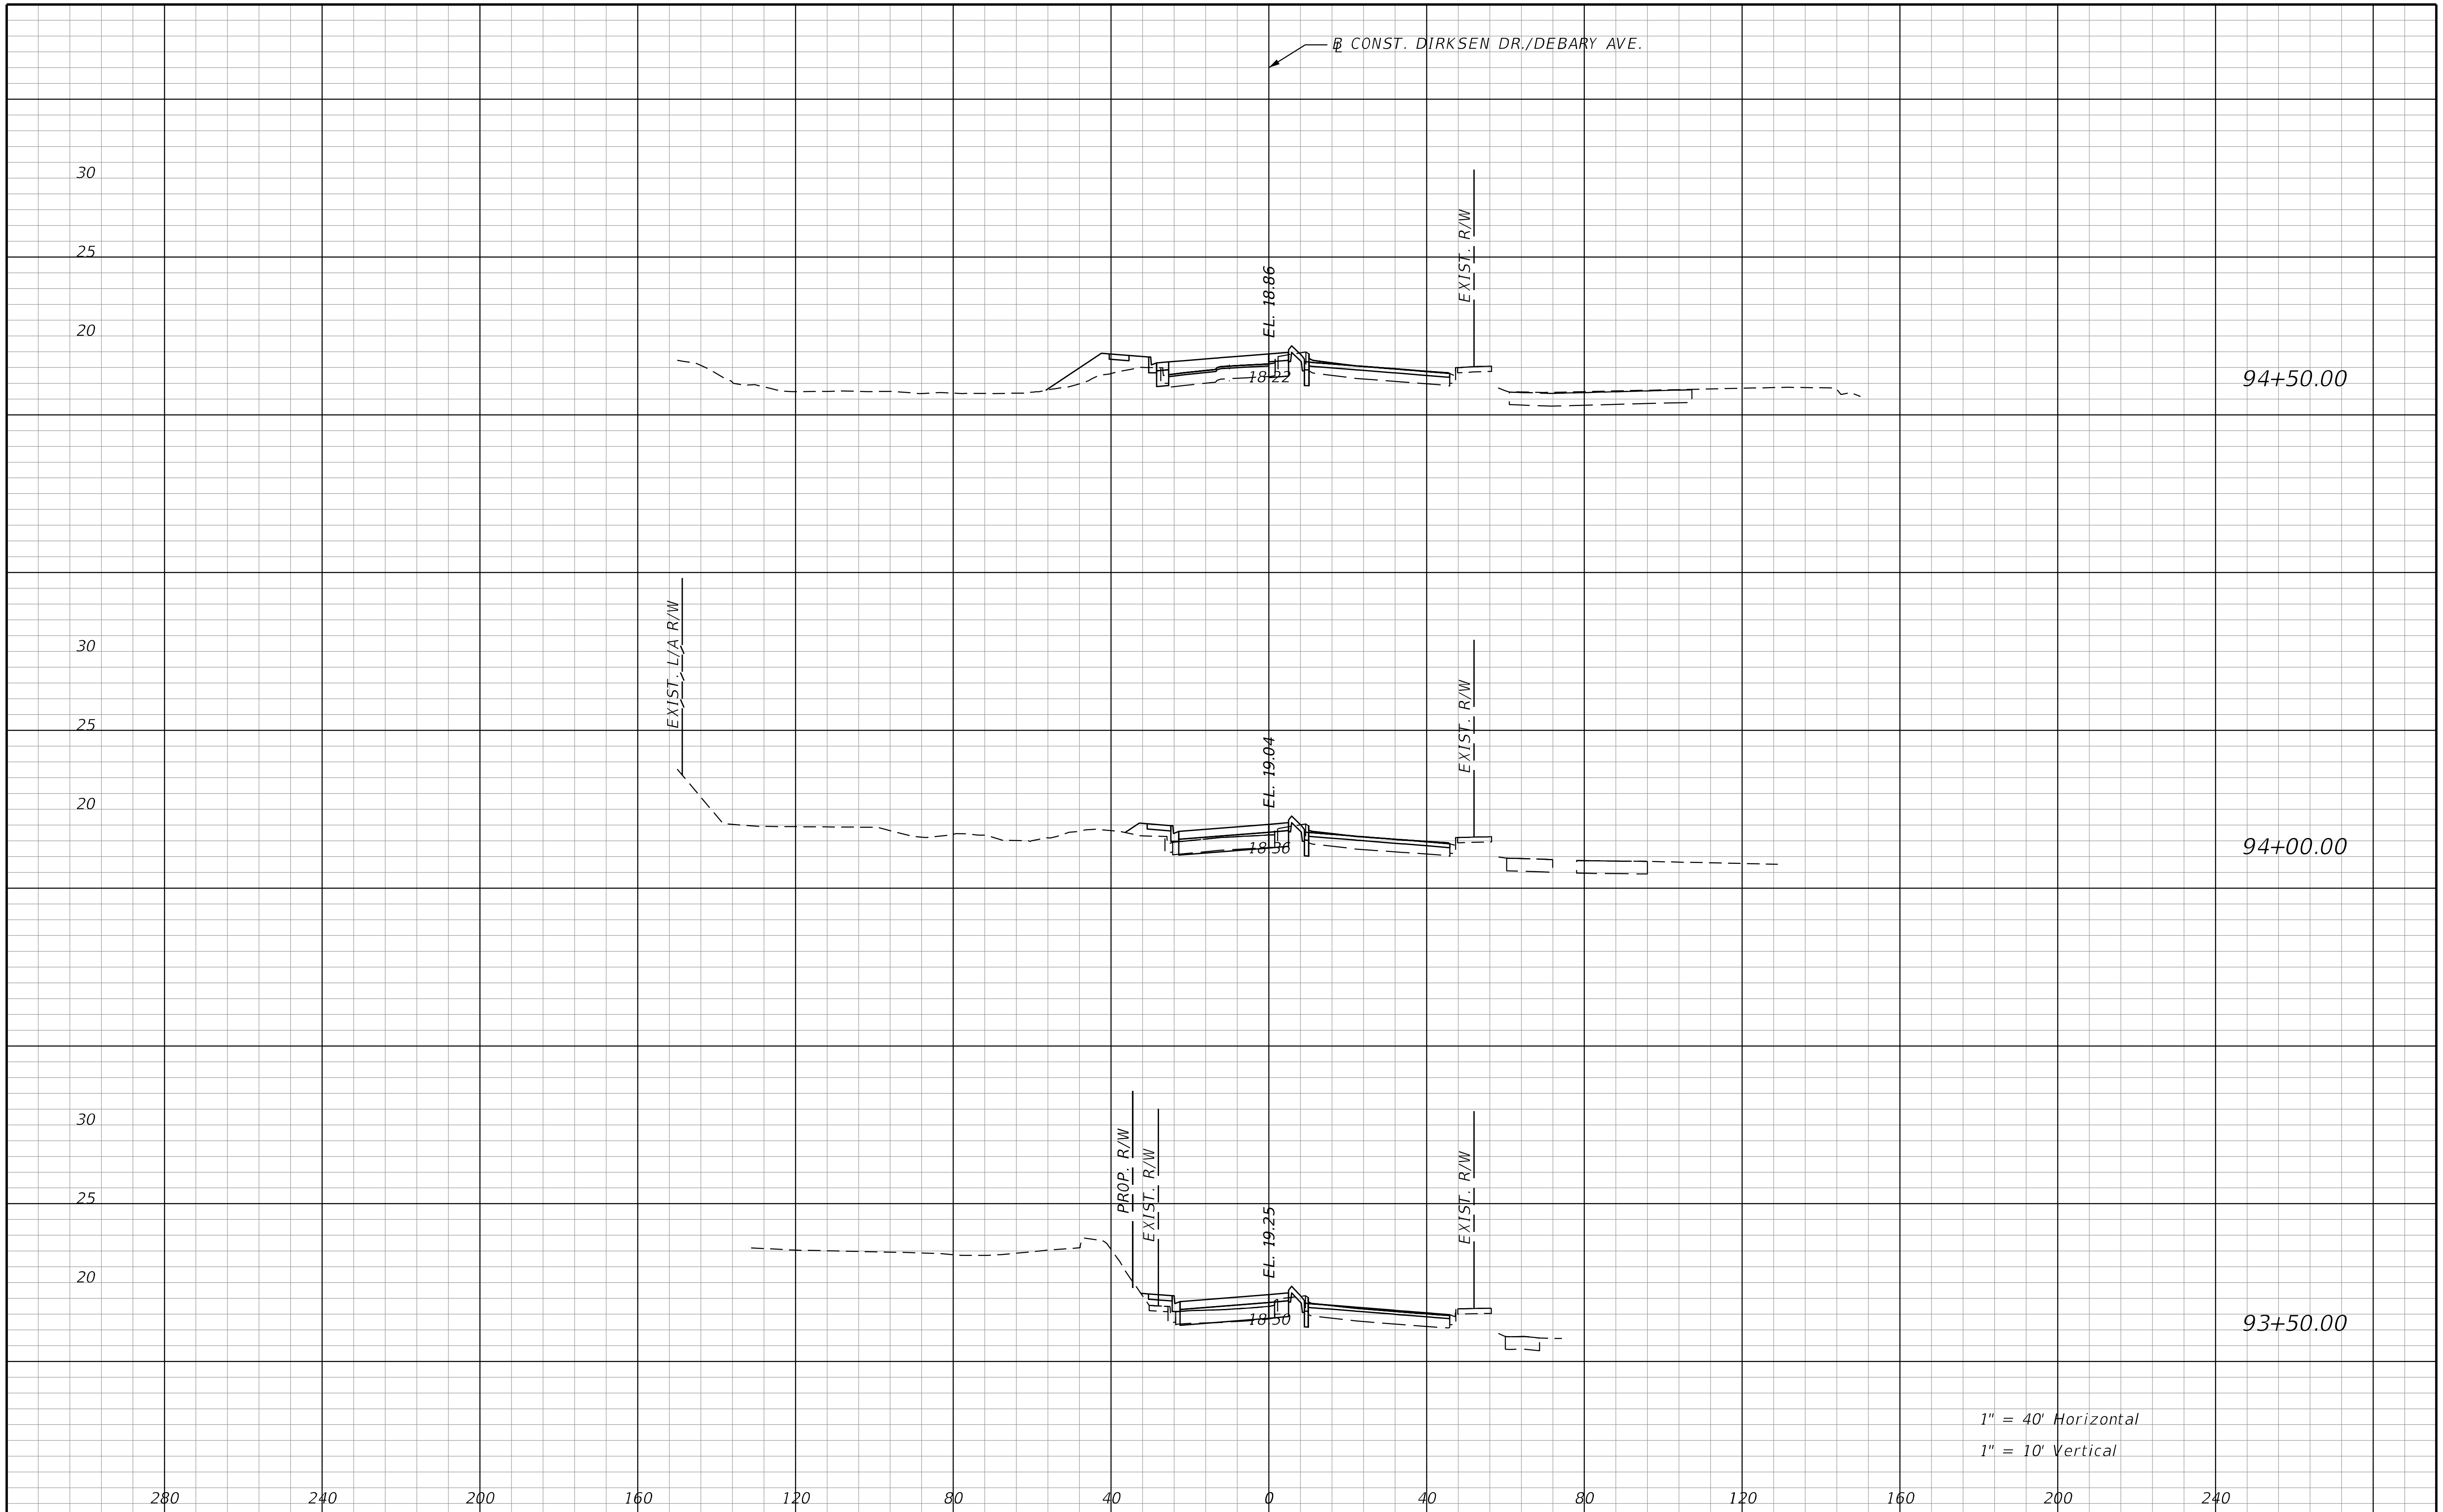

REVISIONS			
DATE	DESCRIPTION	DATE	DESCRIPTION

STANTEC CONSULTING SERVICES INC.
ENGINEER OF RECORD:
WILLIAM V. ANDERSON, P.E. NO.: 36682
11315 CORPORATE BLVD., SUITE 105
ORLANDO, FLORIDA 32817
(407) 823-8966
CERTIFICATE OF AUTHORIZATION NO. 27013

STATE OF FLORIDA
DEPARTMENT OF TRANSPORTATION

ROAD NO.	COUNTY	FINANCIAL PROJECT ID
SR400	VOLUSIA	408464-2-32-01

CROSS SECTION
DIRKSEN DR./DEBARY AVE.

SHEET NO.
765

THE OFFICIAL RECORD OF THIS SHEET IS THE ELECTRONIC FILE DIGITALLY SIGNED AND SEALED UNDER RULE 61G15-23.004, F.A.C.

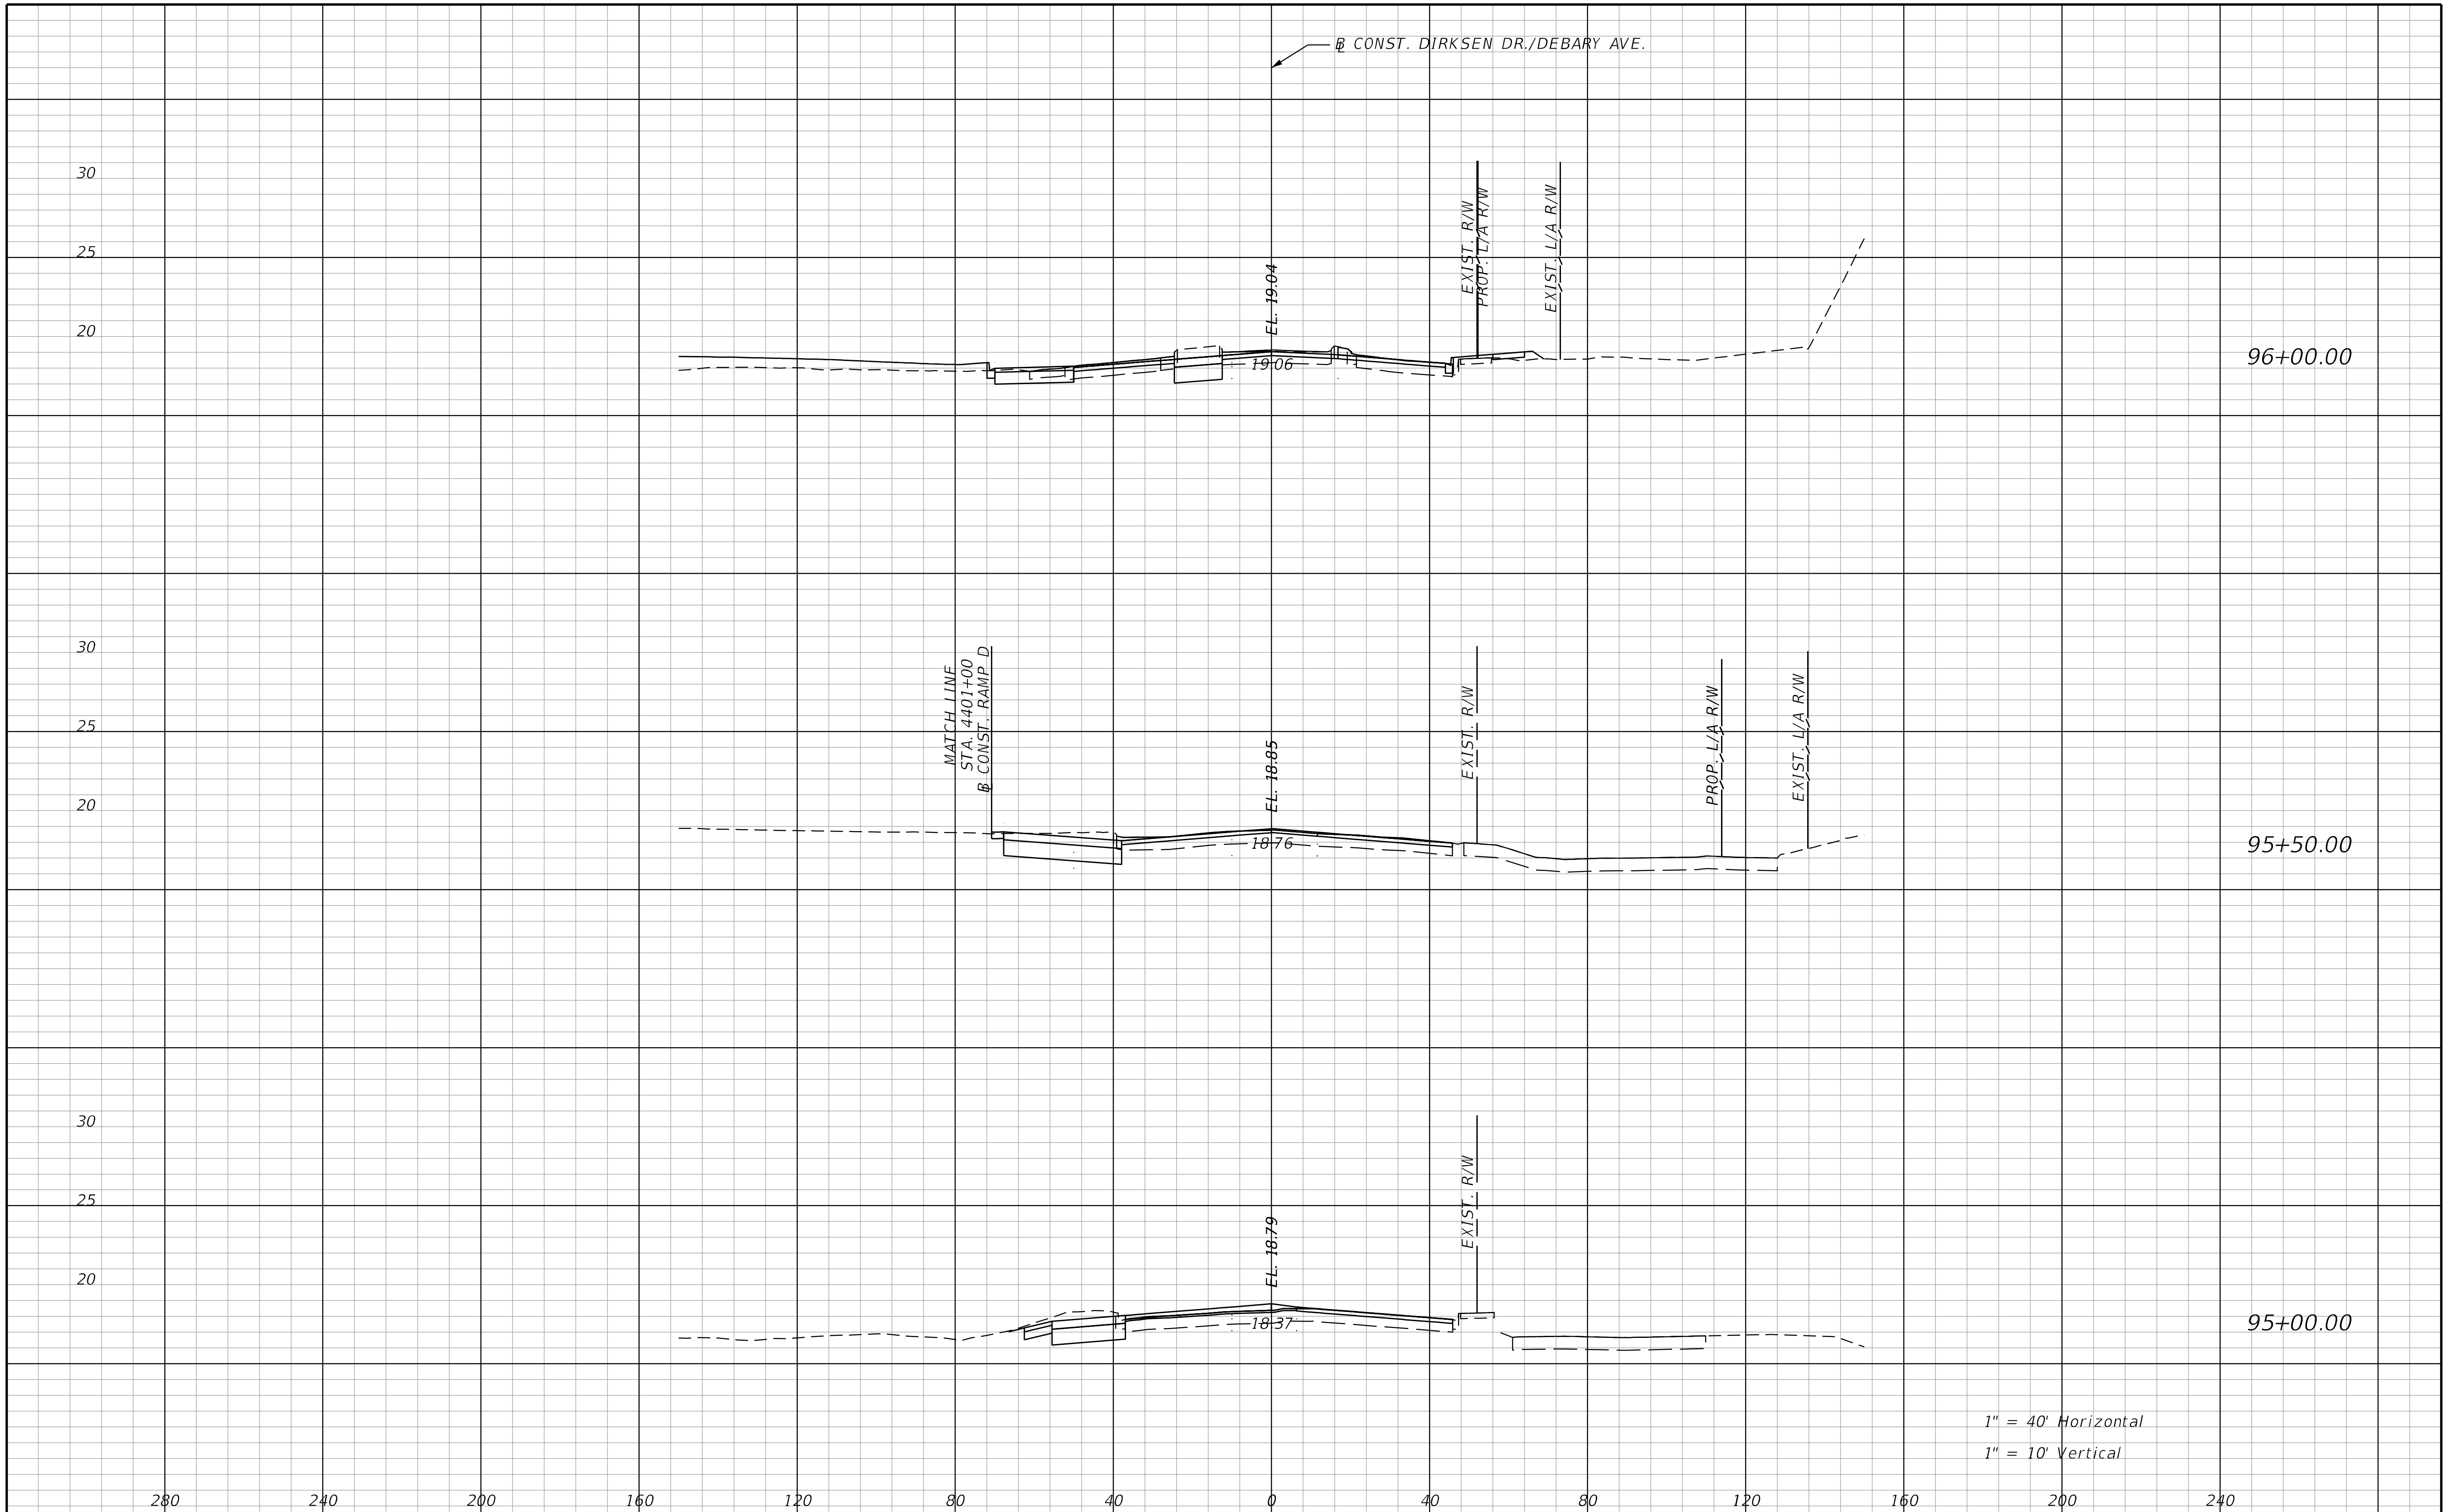

REVISIONS			
DATE	DESCRIPTION	DATE	DESCRIPTION

STANTEC CONSULTING SERVICES INC.
ENGINEER OF RECORD:
WILLIAM V. ANDERSON, P.E. NO.: 36682
11315 CORPORATE BLVD., SUITE 105
ORLANDO, FLORIDA 32817
(407) 823-8966
CERTIFICATE OF AUTHORIZATION NO. 27013

STATE OF FLORIDA
DEPARTMENT OF TRANSPORTATION

ROAD NO.	COUNTY	FINANCIAL PROJECT ID
SR400	VOLUSIA	408464-2-32-01

CROSS SECTION
DIRKSEN DR./DEBARY AVE.

SHEET NO.
766

THE OFFICIAL RECORD OF THIS SHEET IS THE ELECTRONIC FILE DIGITALLY SIGNED AND SEALED UNDER RULE 61G15-23.004, F.A.C.

jchassee 6/14/2019 4:27:10 PM Rdxsrd_shg V:\2158\active\CADD\40846423201\roadway\RDXSRD04.dgn

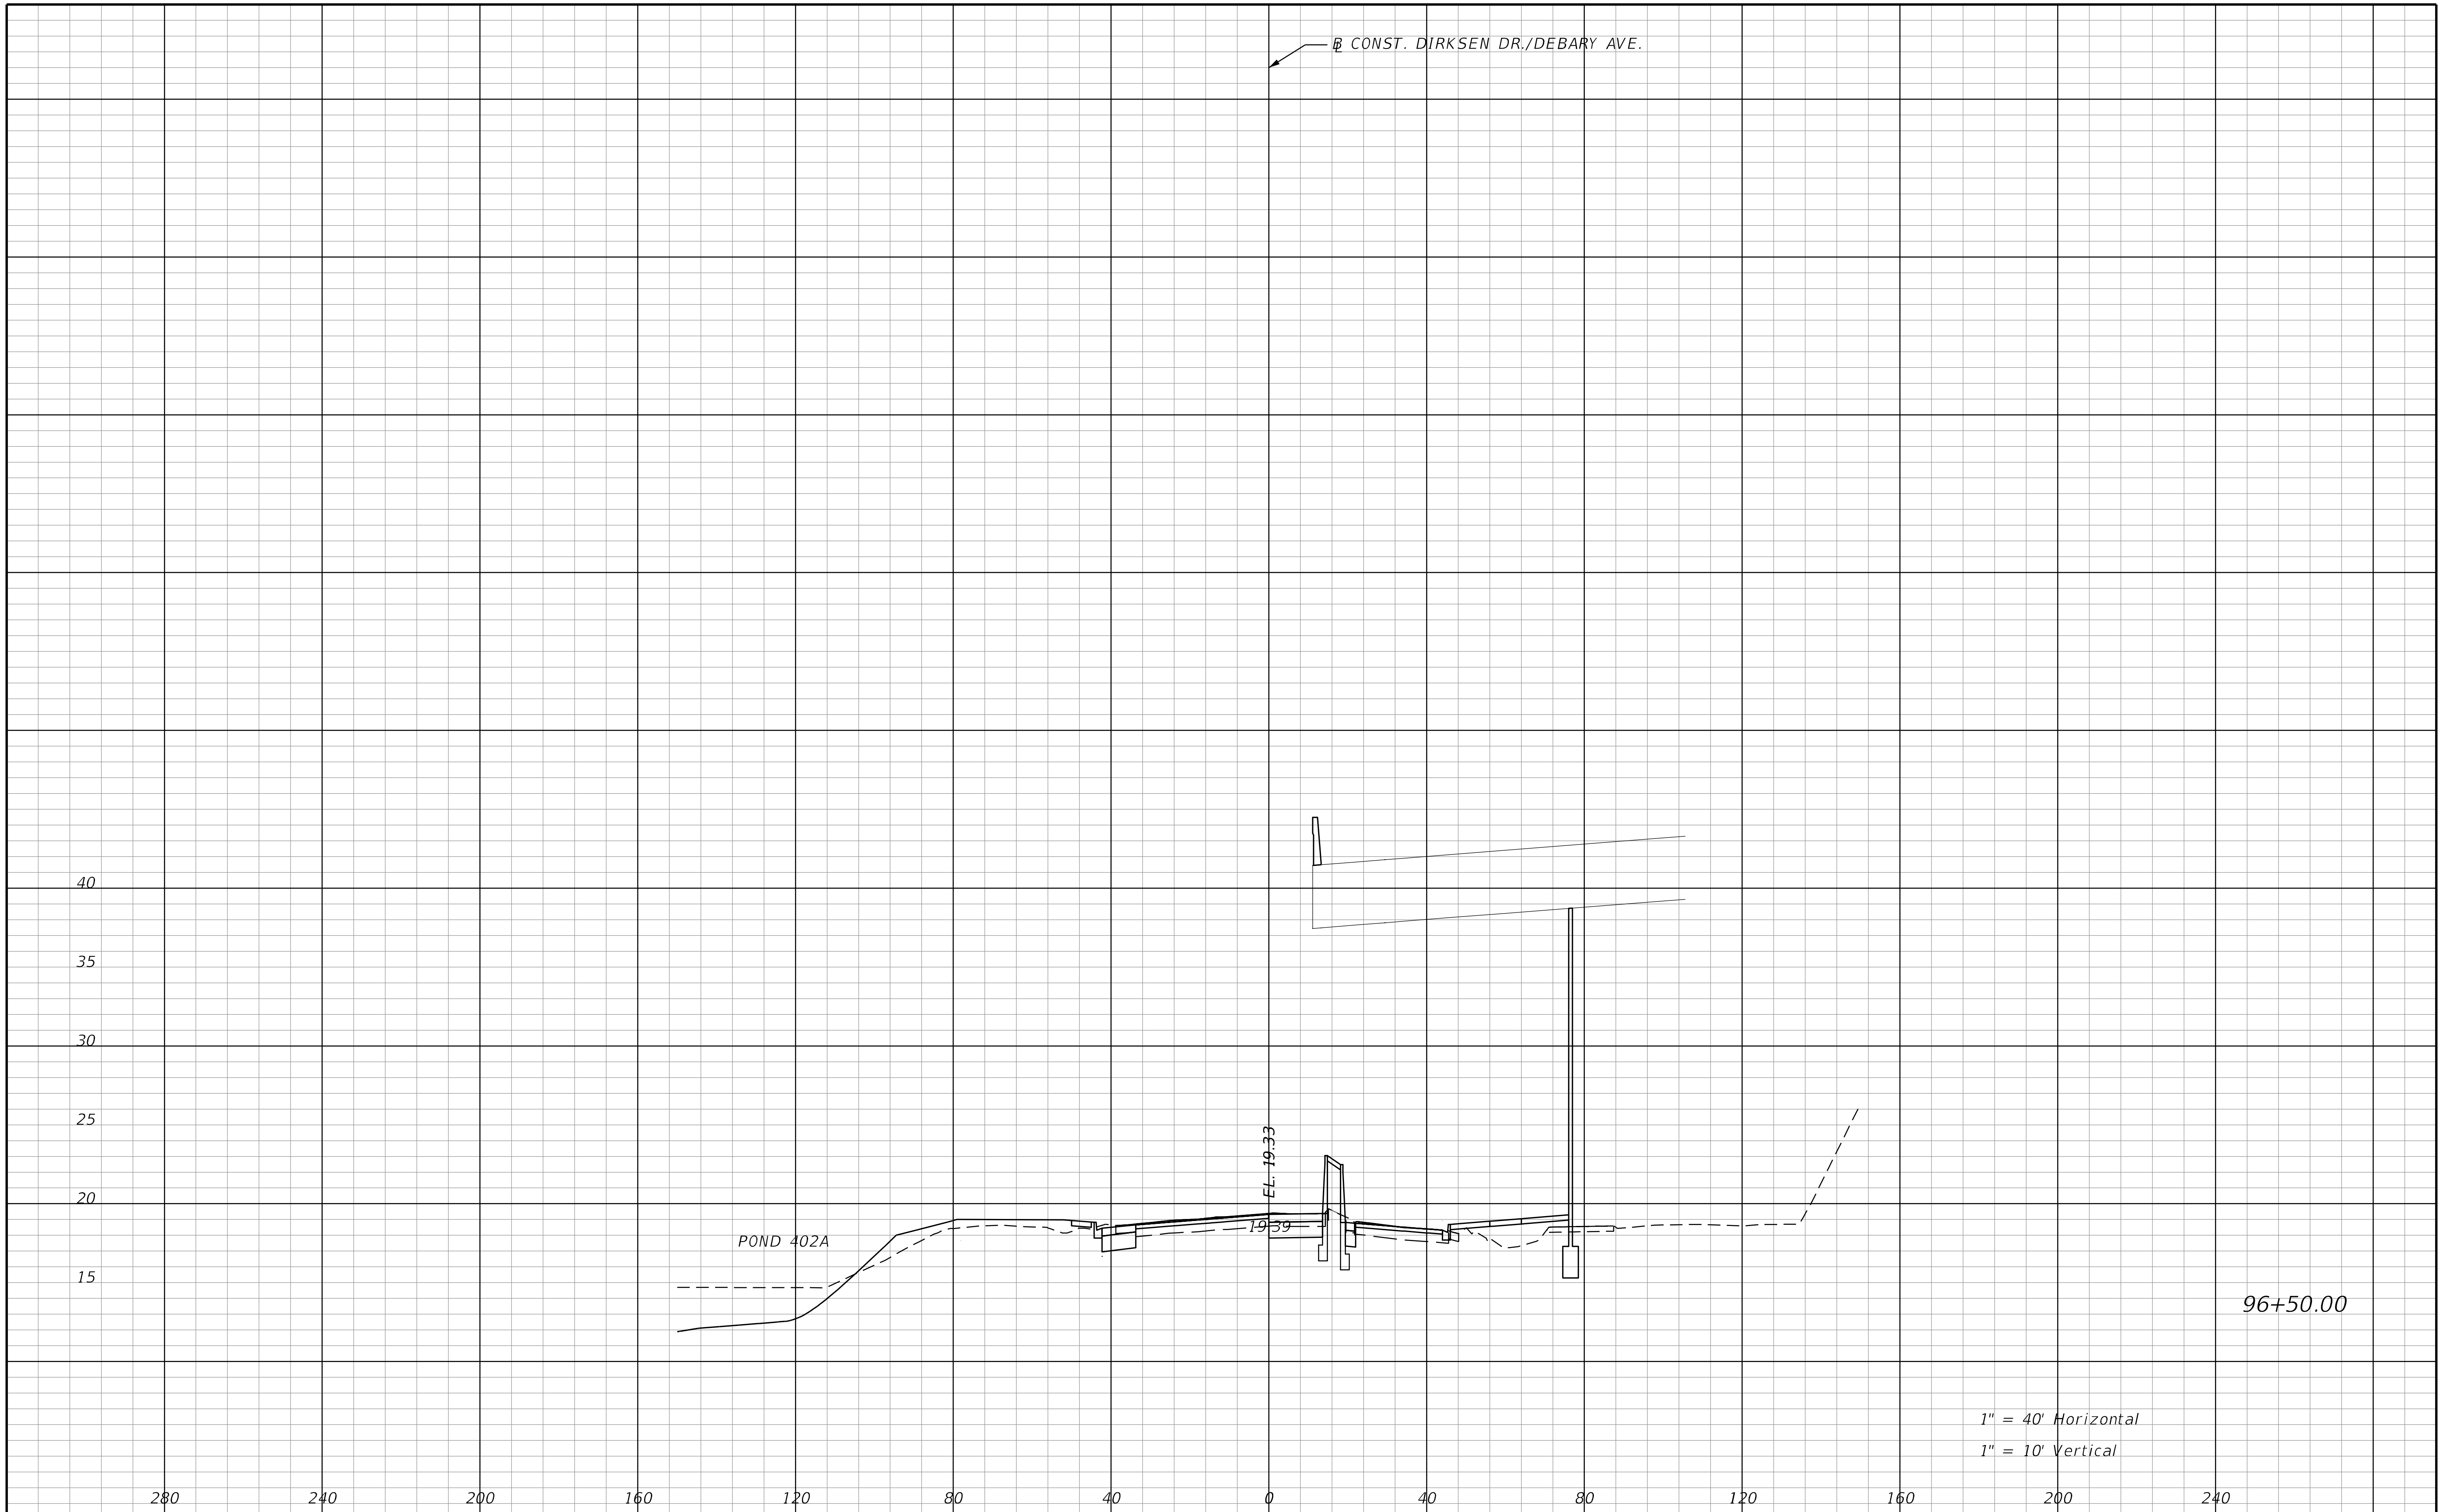

REVISIONS			
DATE	DESCRIPTION	DATE	DESCRIPTION

STANTEC CONSULTING SERVICES INC.
ENGINEER OF RECORD:
WILLIAM V. ANDERSON, P.E. NO.: 36682
11315 CORPORATE BLVD., SUITE 105
ORLANDO, FLORIDA 32817
(407) 823-8966
CERTIFICATE OF AUTHORIZATION NO. 27013

STATE OF FLORIDA
DEPARTMENT OF TRANSPORTATION

ROAD NO.	COUNTY	FINANCIAL PROJECT ID
SR400	VOLUSIA	408464-2-32-01

CROSS SECTION
DIRKSEN DR./DEBARY AVE.

SHEET NO. 767

THE OFFICIAL RECORD OF THIS SHEET IS THE ELECTRONIC FILE DIGITALLY SIGNED AND SEALED UNDER RULE 61G15-23.004, F.A.C.

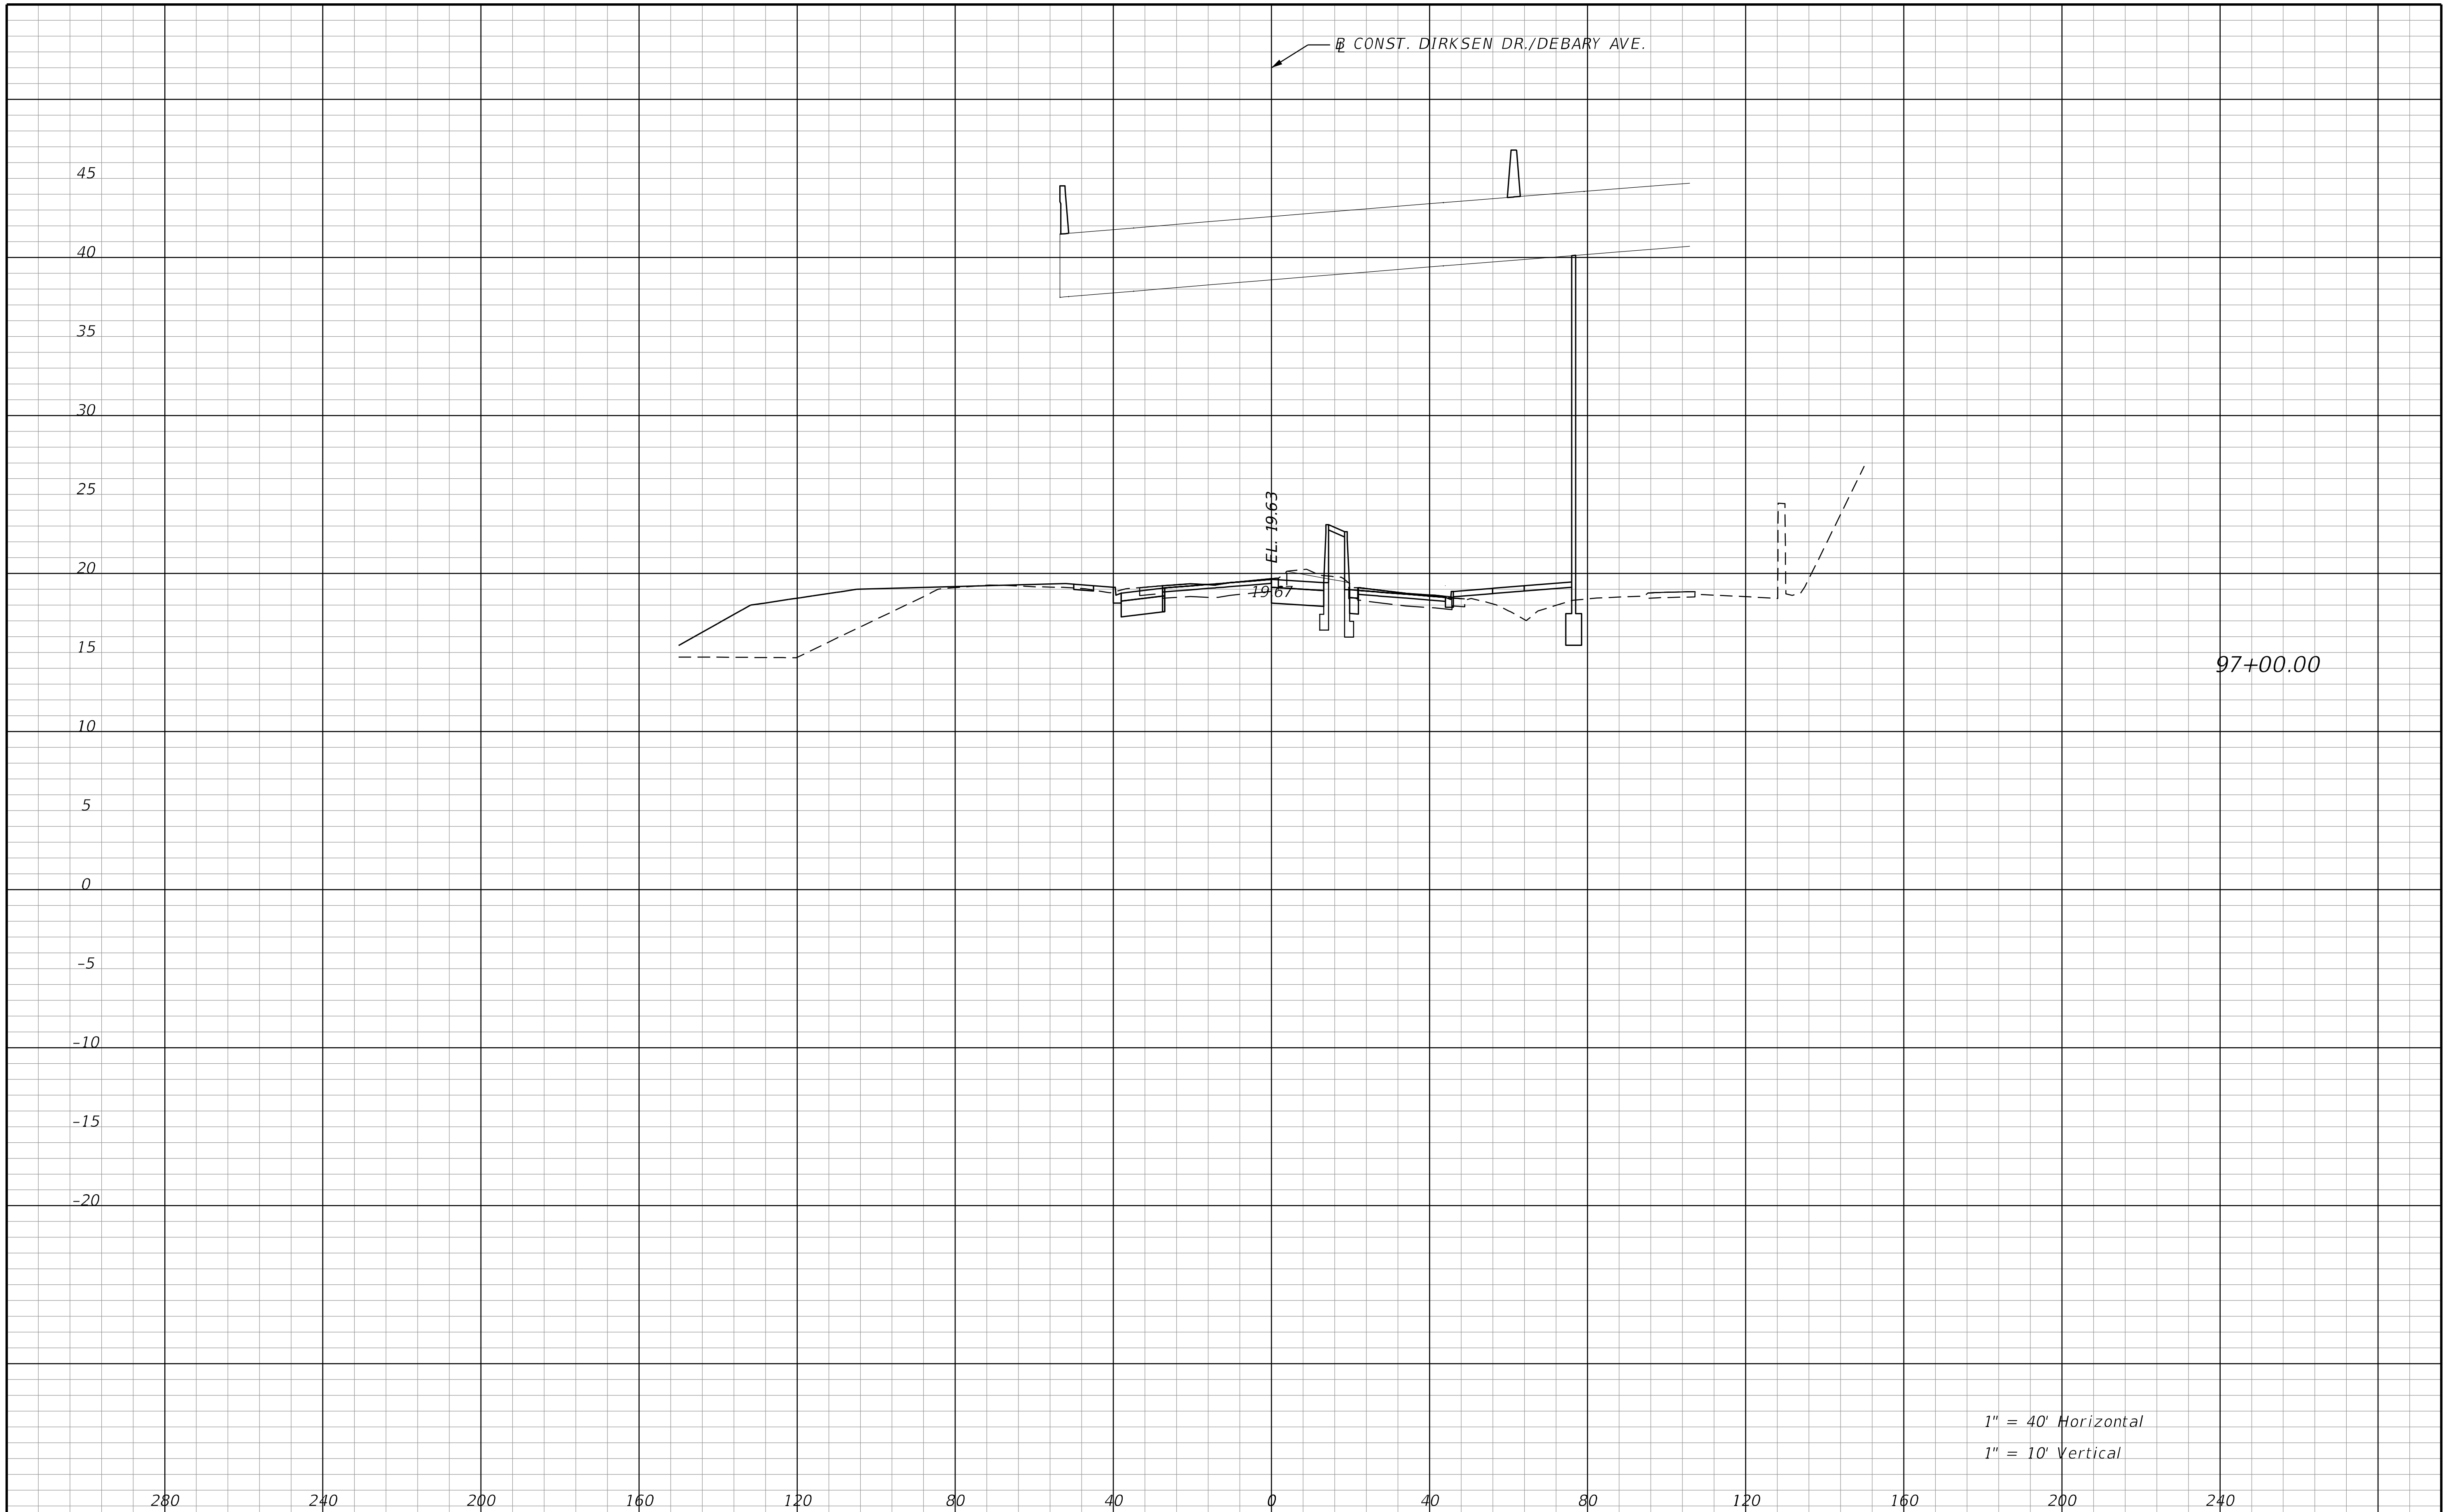

REVISIONS			
DATE	DESCRIPTION	DATE	DESCRIPTION

STANTEC CONSULTING SERVICES INC.
ENGINEER OF RECORD:
WILLIAM V. ANDERSON, P.E. NO.: 36682
11315 CORPORATE BLVD., SUITE 105
ORLANDO, FLORIDA 32817
(407) 823-8966
CERTIFICATE OF AUTHORIZATION NO. 27013

STATE OF FLORIDA
DEPARTMENT OF TRANSPORTATION

ROAD NO.	COUNTY	FINANCIAL PROJECT ID
SR400	VOLUSIA	408464-2-32-01

CROSS SECTION
DIRKSEN DR./DEBARY AVE.

SHEET NO. 768

THE OFFICIAL RECORD OF THIS SHEET IS THE ELECTRONIC FILE DIGITALLY SIGNED AND SEALED UNDER RULE 61G15-23.004, F.A.C.

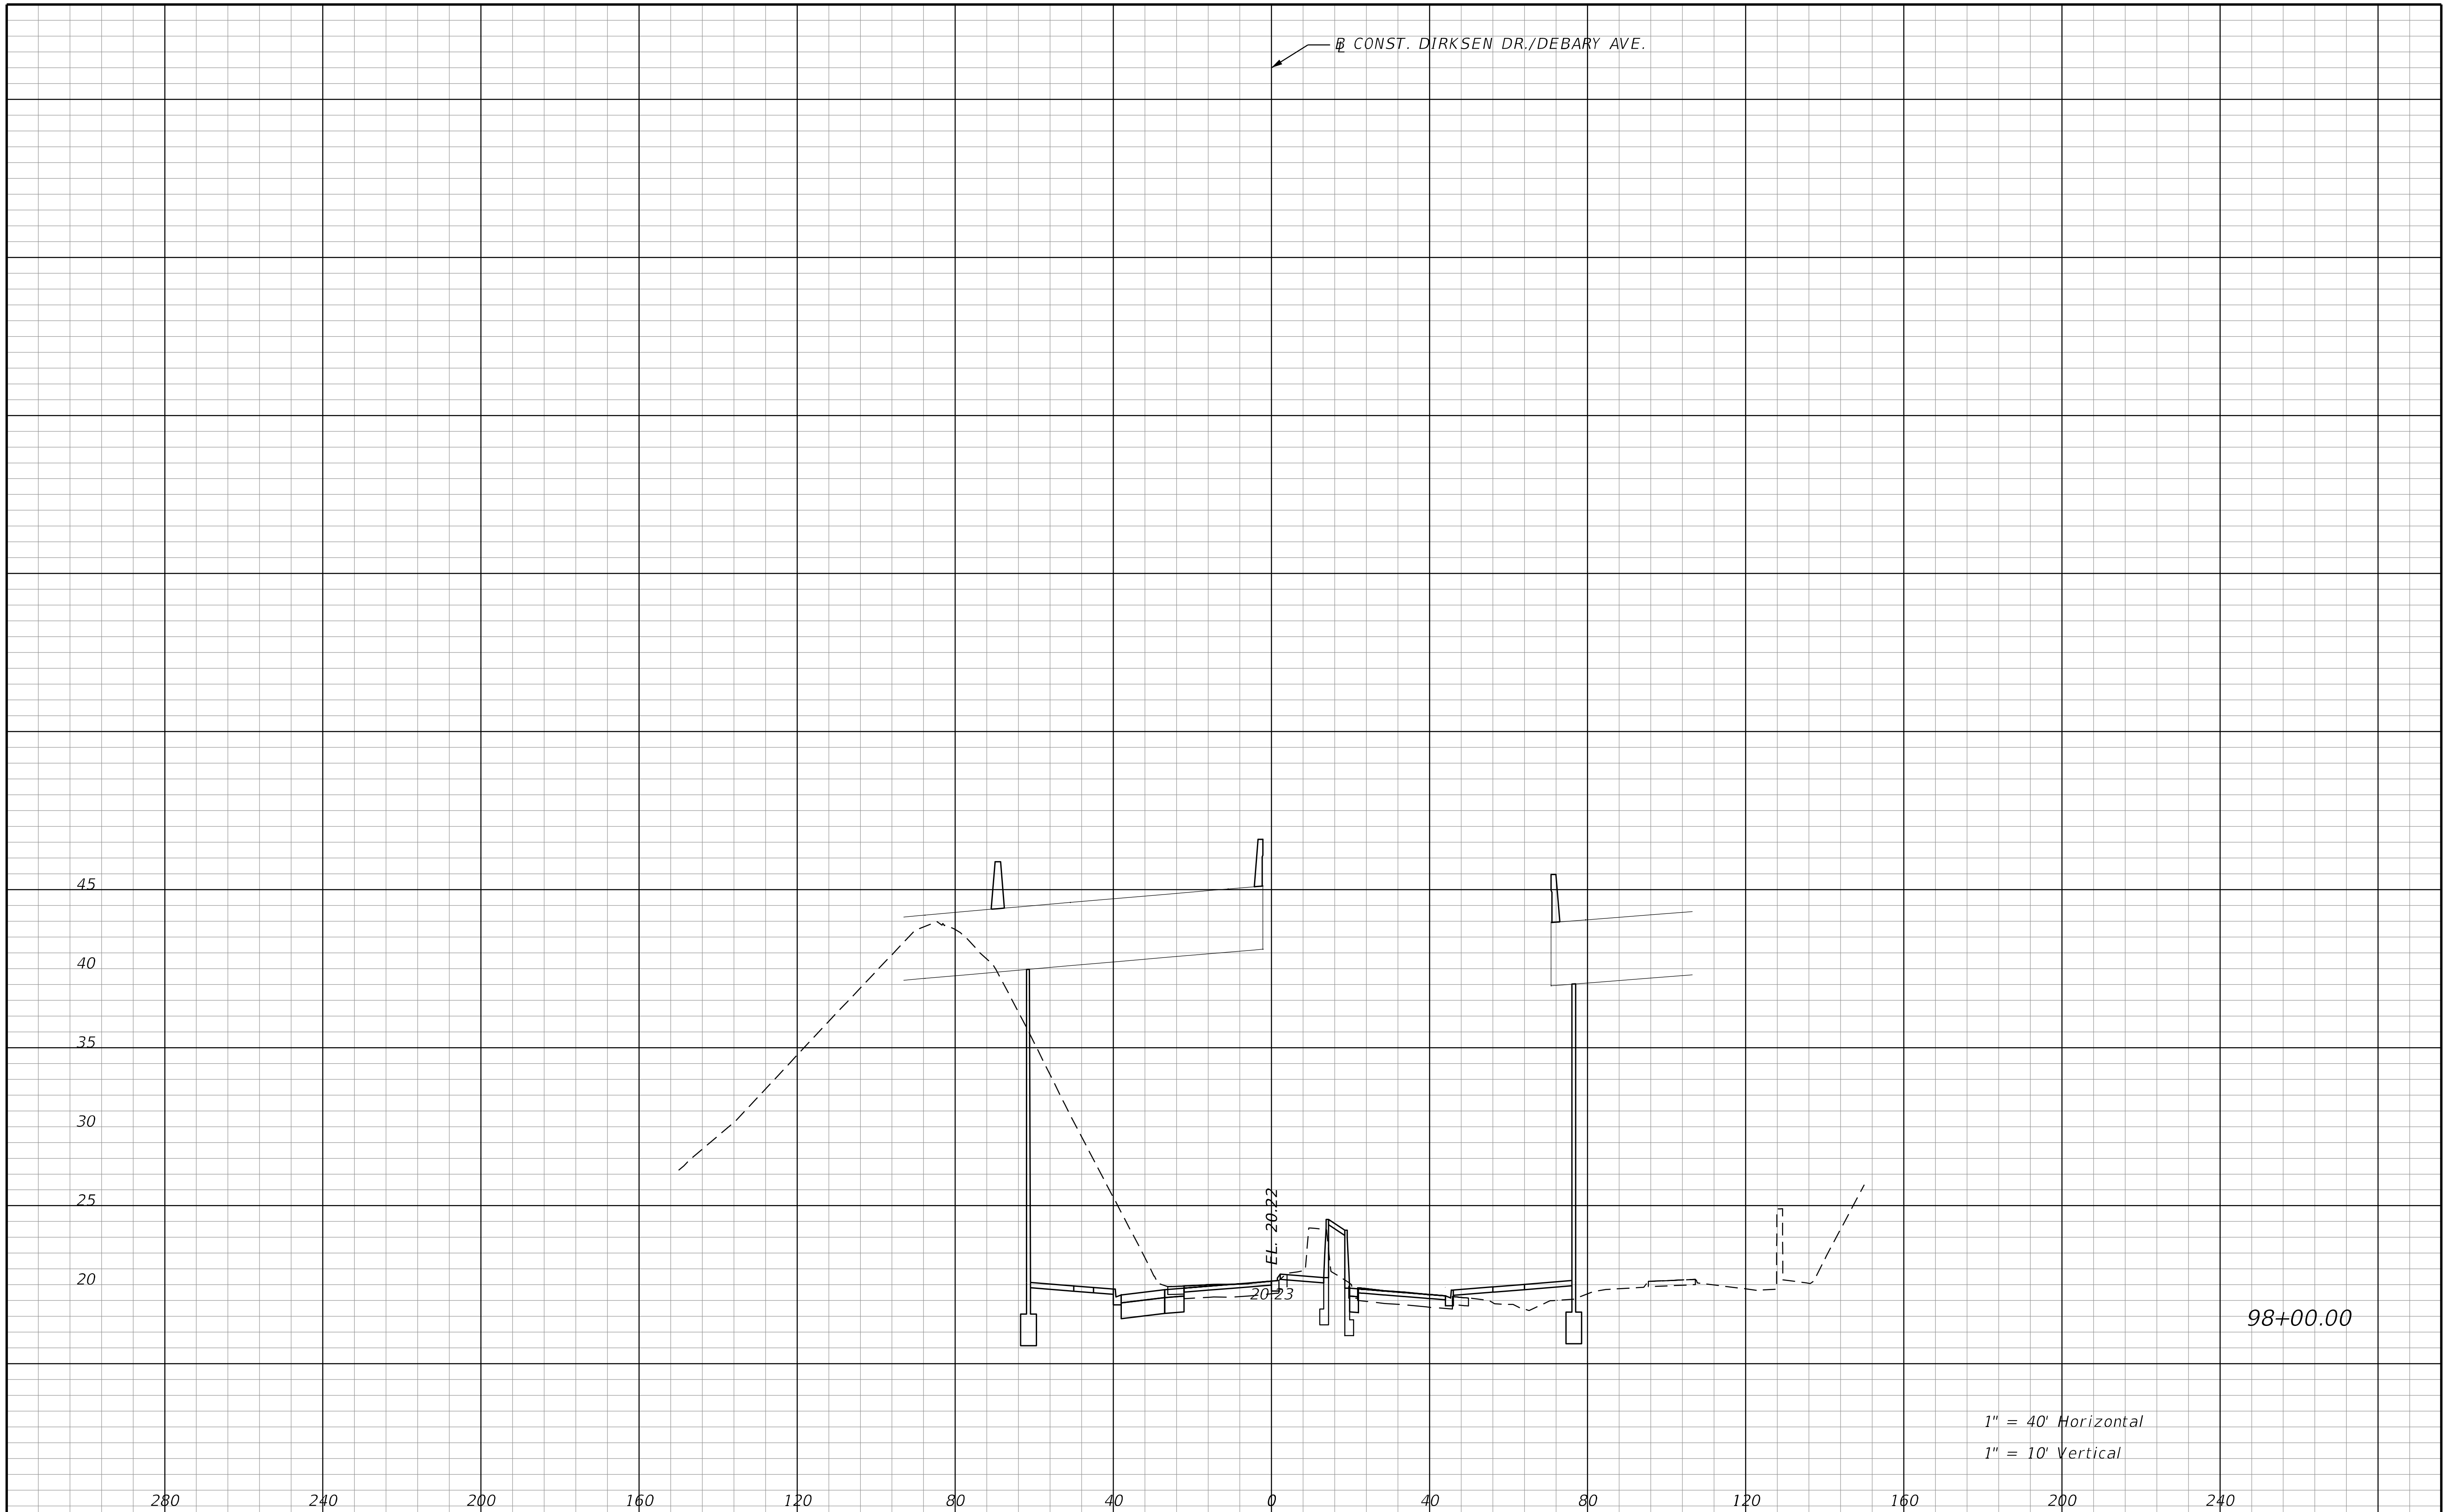

REVISIONS			
DATE	DESCRIPTION	DATE	DESCRIPTION

STANTEC CONSULTING SERVICES INC.
ENGINEER OF RECORD:
WILLIAM V. ANDERSON, P.E. NO.: 36682
11315 CORPORATE BLVD., SUITE 105
ORLANDO, FLORIDA 32817
(407) 823-8966
CERTIFICATE OF AUTHORIZATION NO. 27013

STATE OF FLORIDA
DEPARTMENT OF TRANSPORTATION

ROAD NO.	COUNTY	FINANCIAL PROJECT ID
SR400	VOLUSIA	408464-2-32-01

CROSS SECTION
DIRKSEN DR./DEBARY AVE.

SHEET NO. 769

THE OFFICIAL RECORD OF THIS SHEET IS THE ELECTRONIC FILE DIGITALLY SIGNED AND SEALED UNDER RULE 61G15-23.004, F.A.C.

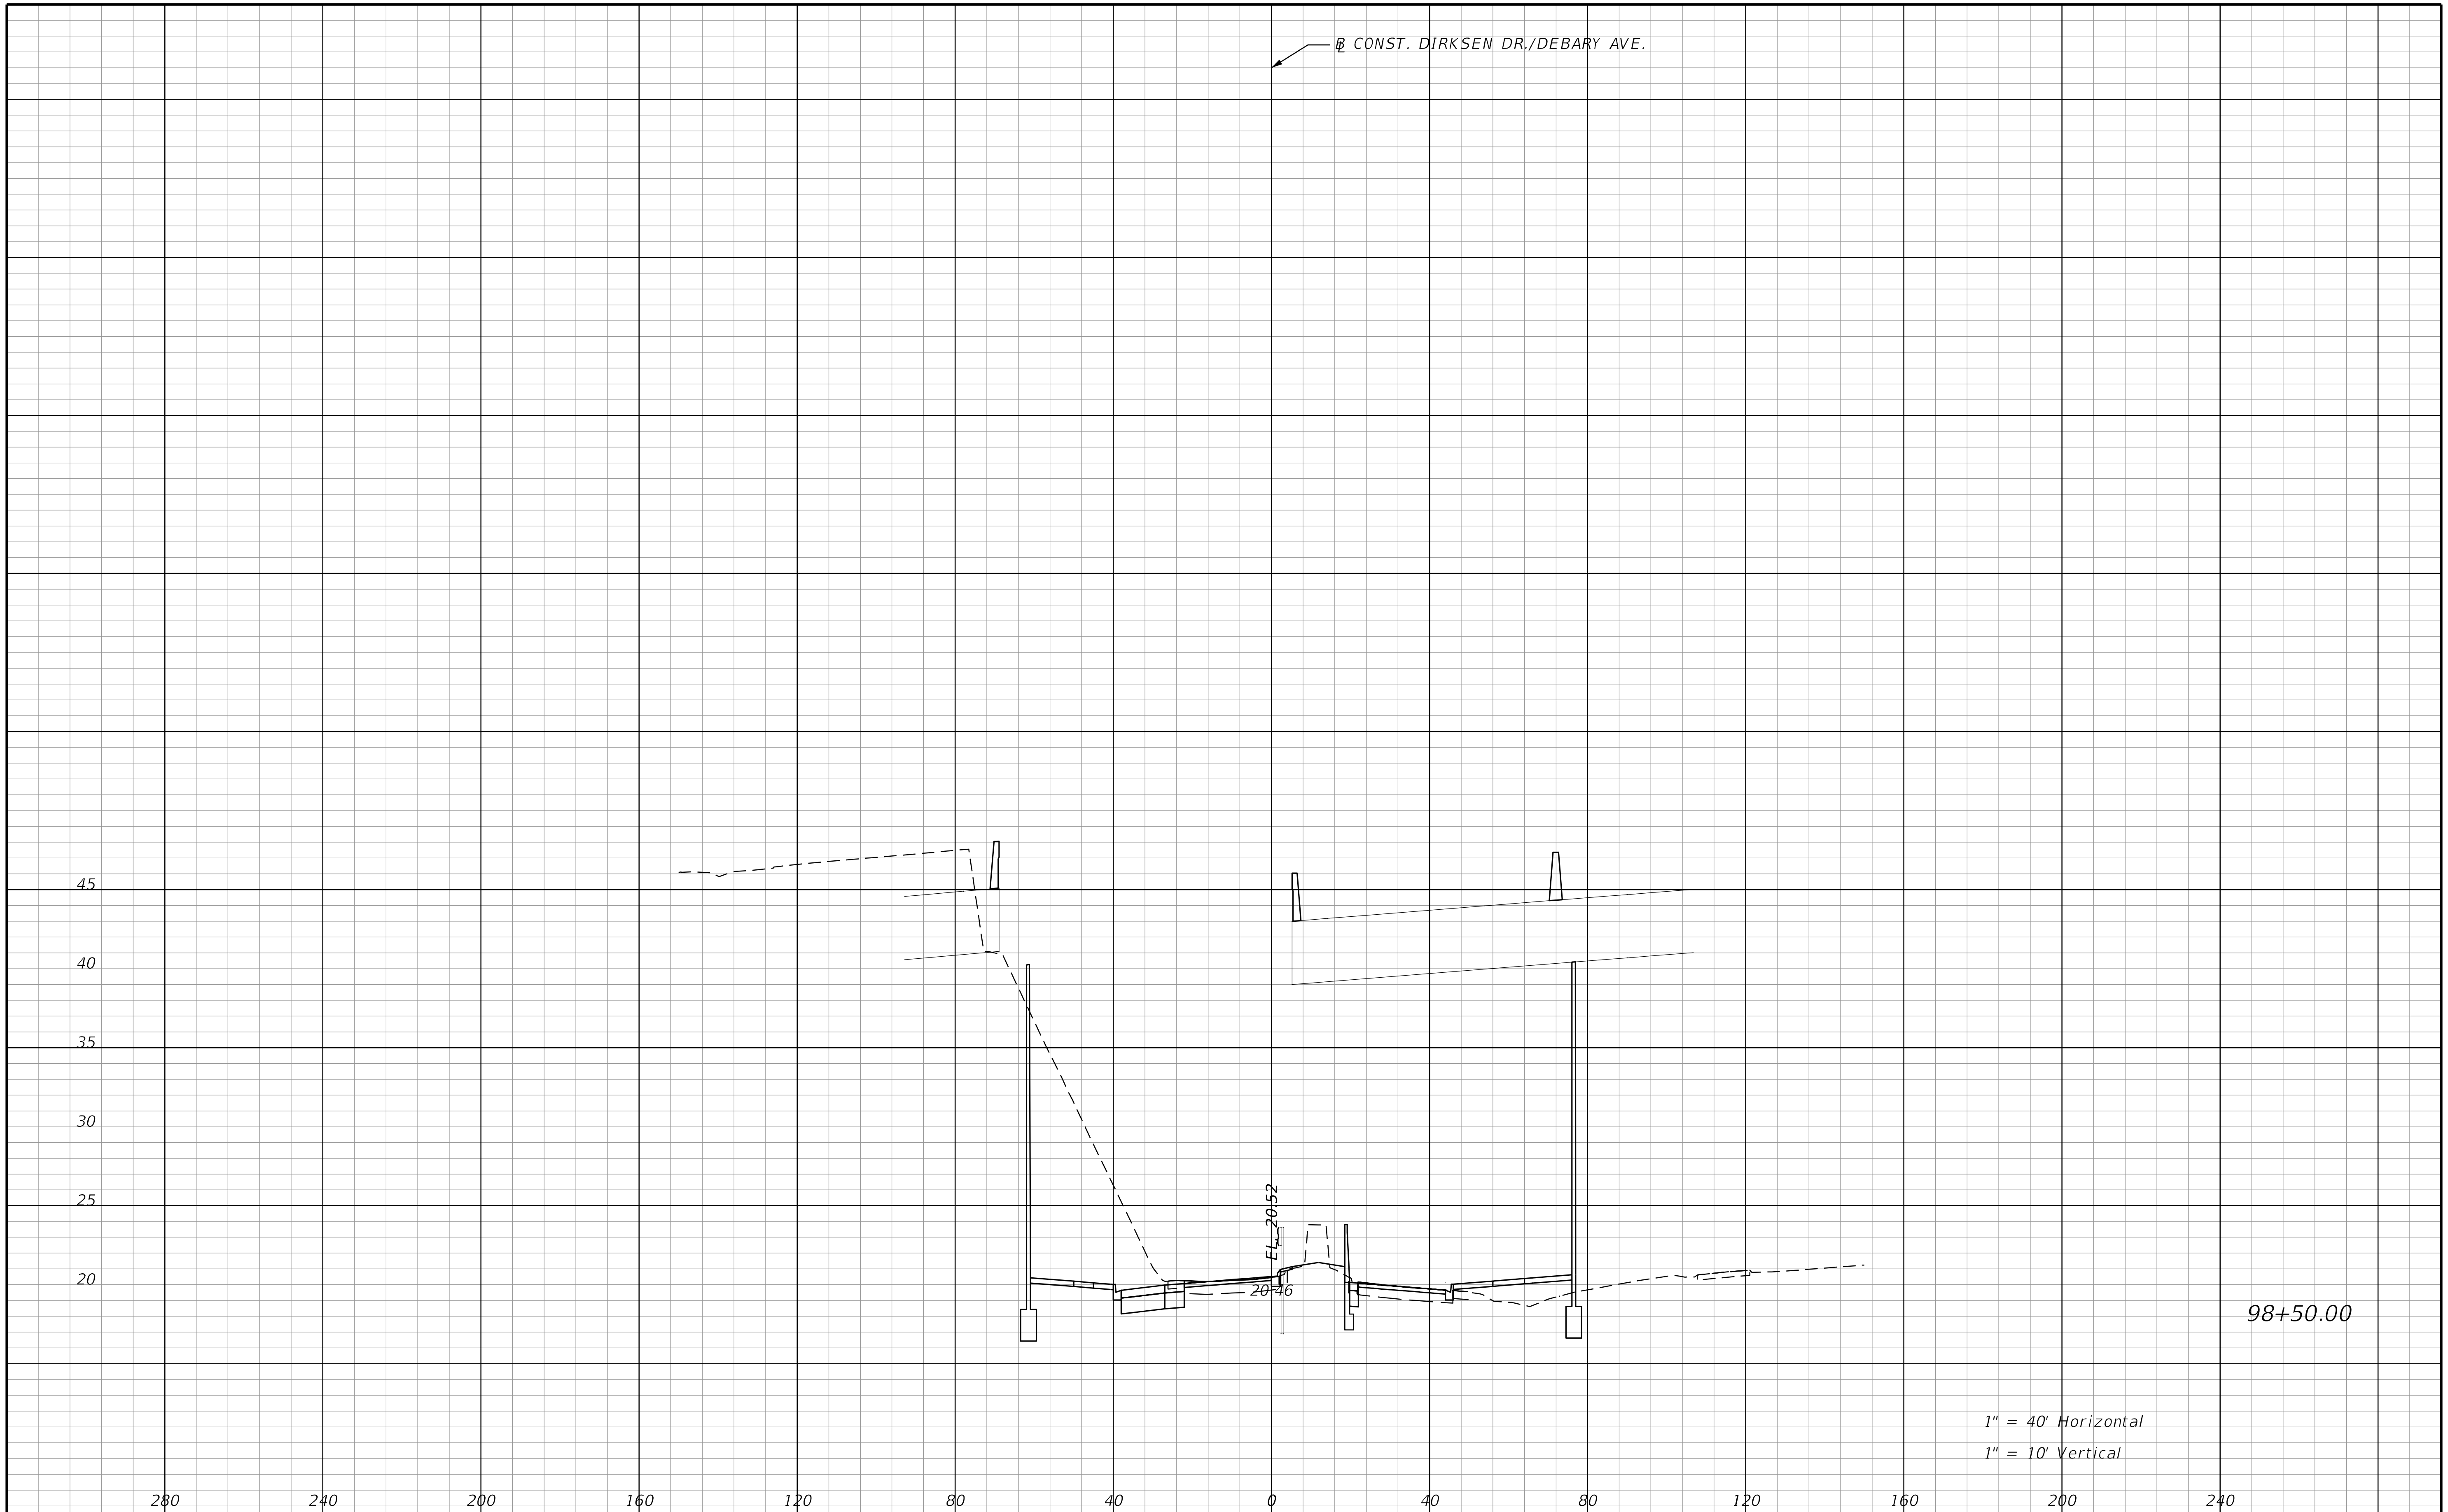

THE OFFICIAL RECORD OF THIS SHEET IS THE ELECTRONIC FILE DIGITALLY SIGNED AND SEALED UNDER RULE 61G15-23.004, F.A.C.

REVISIONS			
DATE	DESCRIPTION	DATE	DESCRIPTION

STANTEC CONSULTING SERVICES INC.
ENGINEER OF RECORD:
WILLIAM V. ANDERSON, P.E. NO.: 36682
11315 CORPORATE BLVD., SUITE 105
ORLANDO, FLORIDA 32817
(407) 823-8966
CERTIFICATE OF AUTHORIZATION NO. 27013

STATE OF FLORIDA
DEPARTMENT OF TRANSPORTATION

ROAD NO.	COUNTY	FINANCIAL PROJECT ID
SR400	VOLUSIA	408464-2-32-01

CROSS SECTION
DIRKSEN DR./DEBARY AVE.

SHEET NO.
770

jchassee 6/14/2019 4:27:11 PM Rdxsrd_shg V:\2158\active\CADD\40846423201\roadway\RDXSRD04.dgn

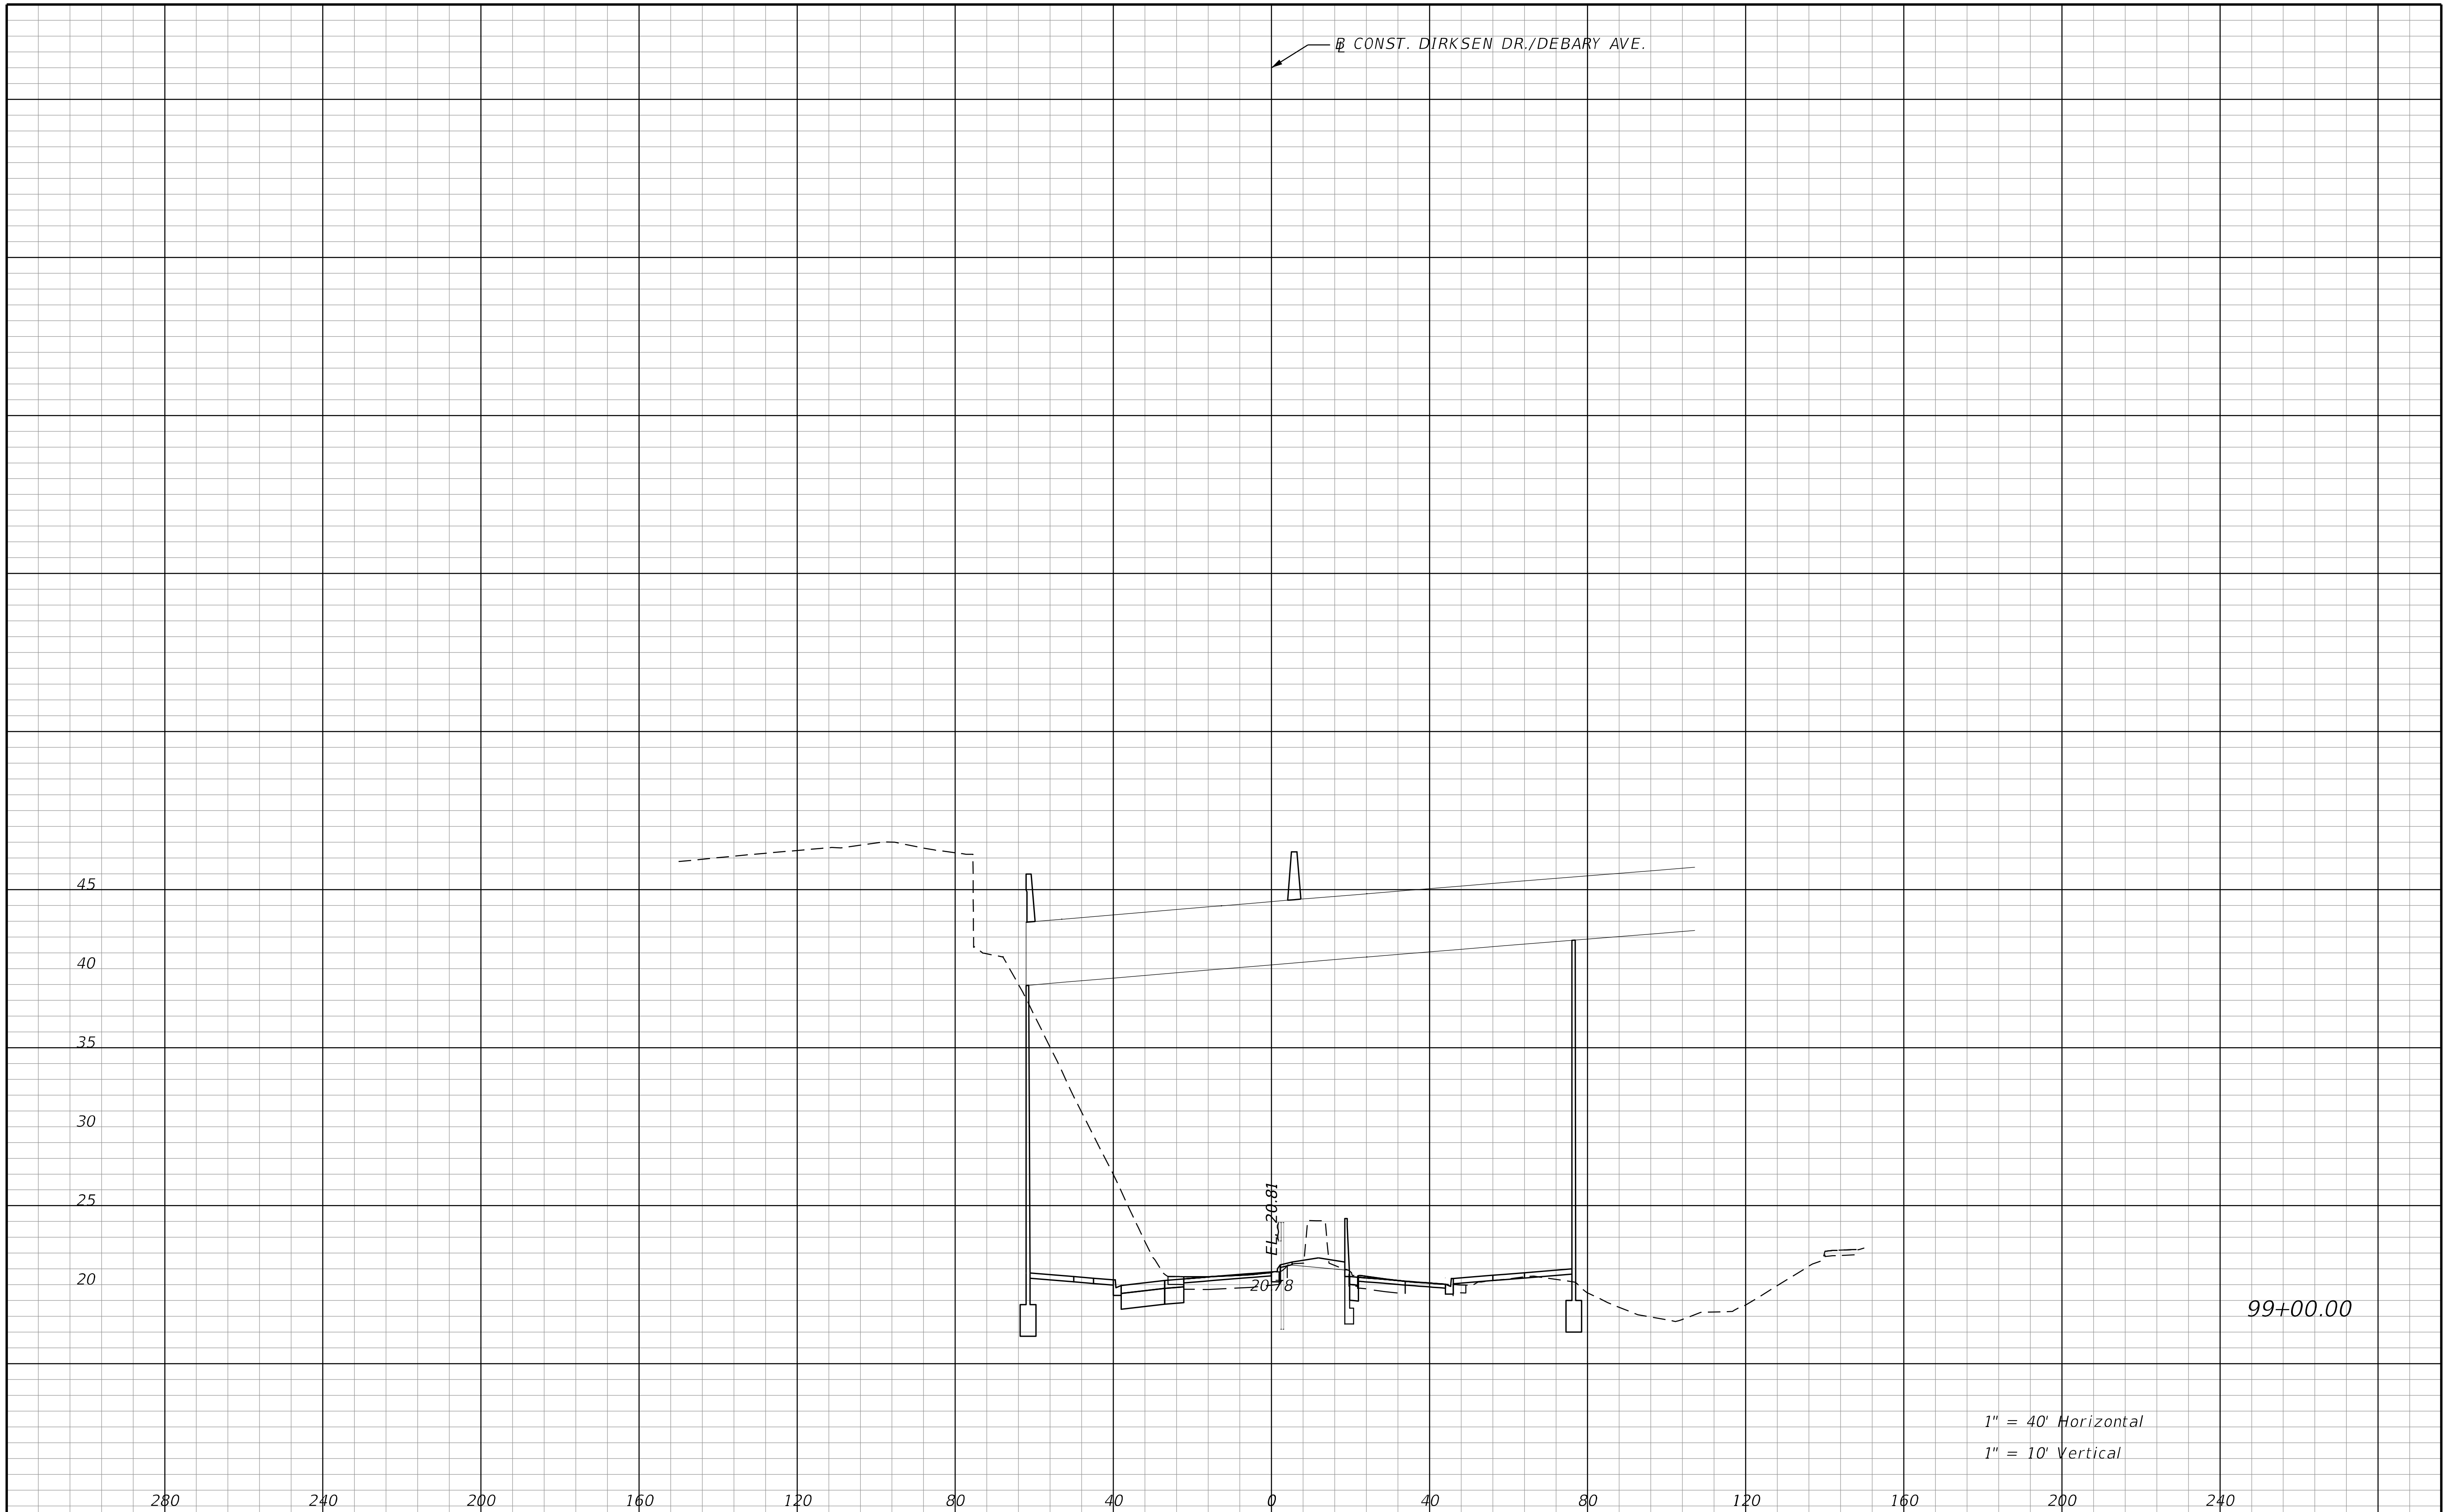

REVISIONS			
DATE	DESCRIPTION	DATE	DESCRIPTION

STANTEC CONSULTING SERVICES INC.
ENGINEER OF RECORD:
WILLIAM V. ANDERSON, P.E. NO.: 36682
11315 CORPORATE BLVD., SUITE 105
ORLANDO, FLORIDA 32817
(407) 823-8966
CERTIFICATE OF AUTHORIZATION NO. 27013

STATE OF FLORIDA
DEPARTMENT OF TRANSPORTATION

ROAD NO.	COUNTY	FINANCIAL PROJECT ID
SR400	VOLUSIA	408464-2-32-01

CROSS SECTION
DIRKSEN DR./DEBARY AVE.

SHEET NO.
771

THE OFFICIAL RECORD OF THIS SHEET IS THE ELECTRONIC FILE DIGITALLY SIGNED AND SEALED UNDER RULE 61G15-23.004, F.A.C.

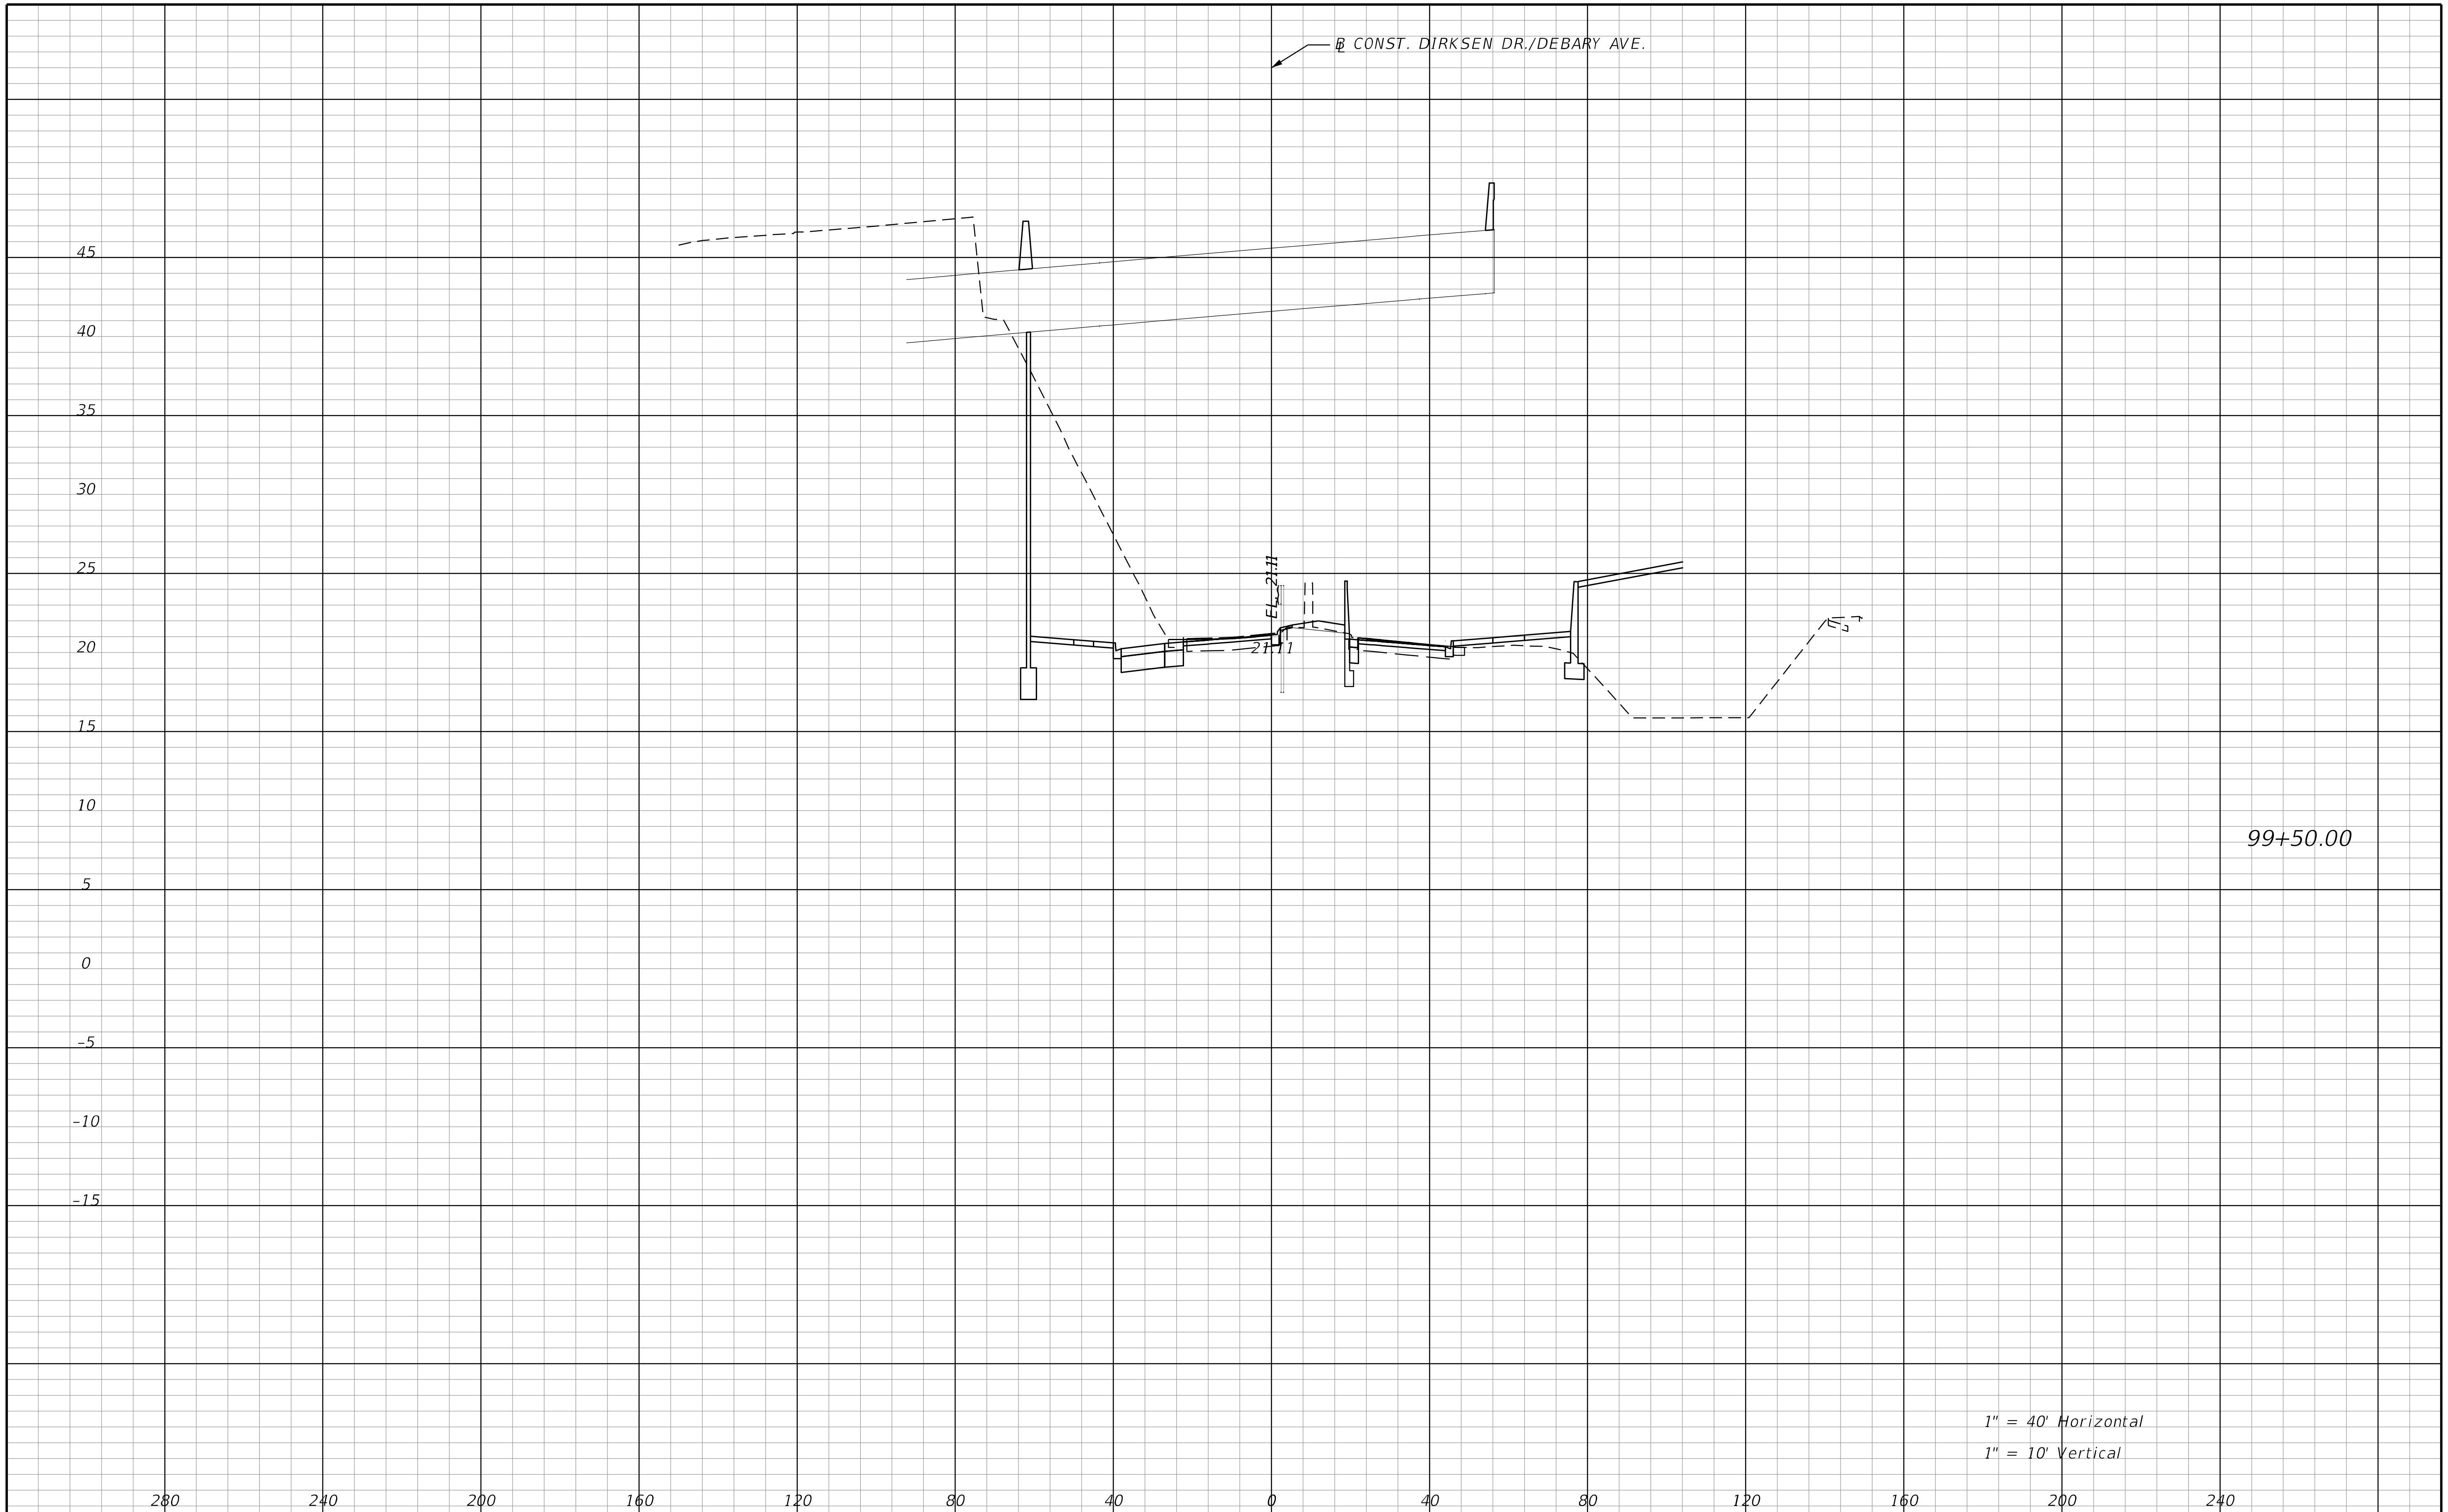

THE OFFICIAL RECORD OF THIS SHEET IS THE ELECTRONIC FILE DIGITALLY SIGNED AND SEALED UNDER RULE 61G15-23.004, F.A.C.

REVISIONS			
DATE	DESCRIPTION	DATE	DESCRIPTION

STANTEC CONSULTING SERVICES INC.
ENGINEER OF RECORD:
WILLIAM V. ANDERSON, P.E. NO.: 36682
11315 CORPORATE BLVD., SUITE 105
ORLANDO, FLORIDA 32817
(407) 823-8966
CERTIFICATE OF AUTHORIZATION NO. 27013

STATE OF FLORIDA
DEPARTMENT OF TRANSPORTATION

ROAD NO.	COUNTY	FINANCIAL PROJECT ID
SR400	VOLUSIA	408464-2-32-01

CROSS SECTION
DIRKSEN DR./DEBARY AVE.

SHEET NO.
772

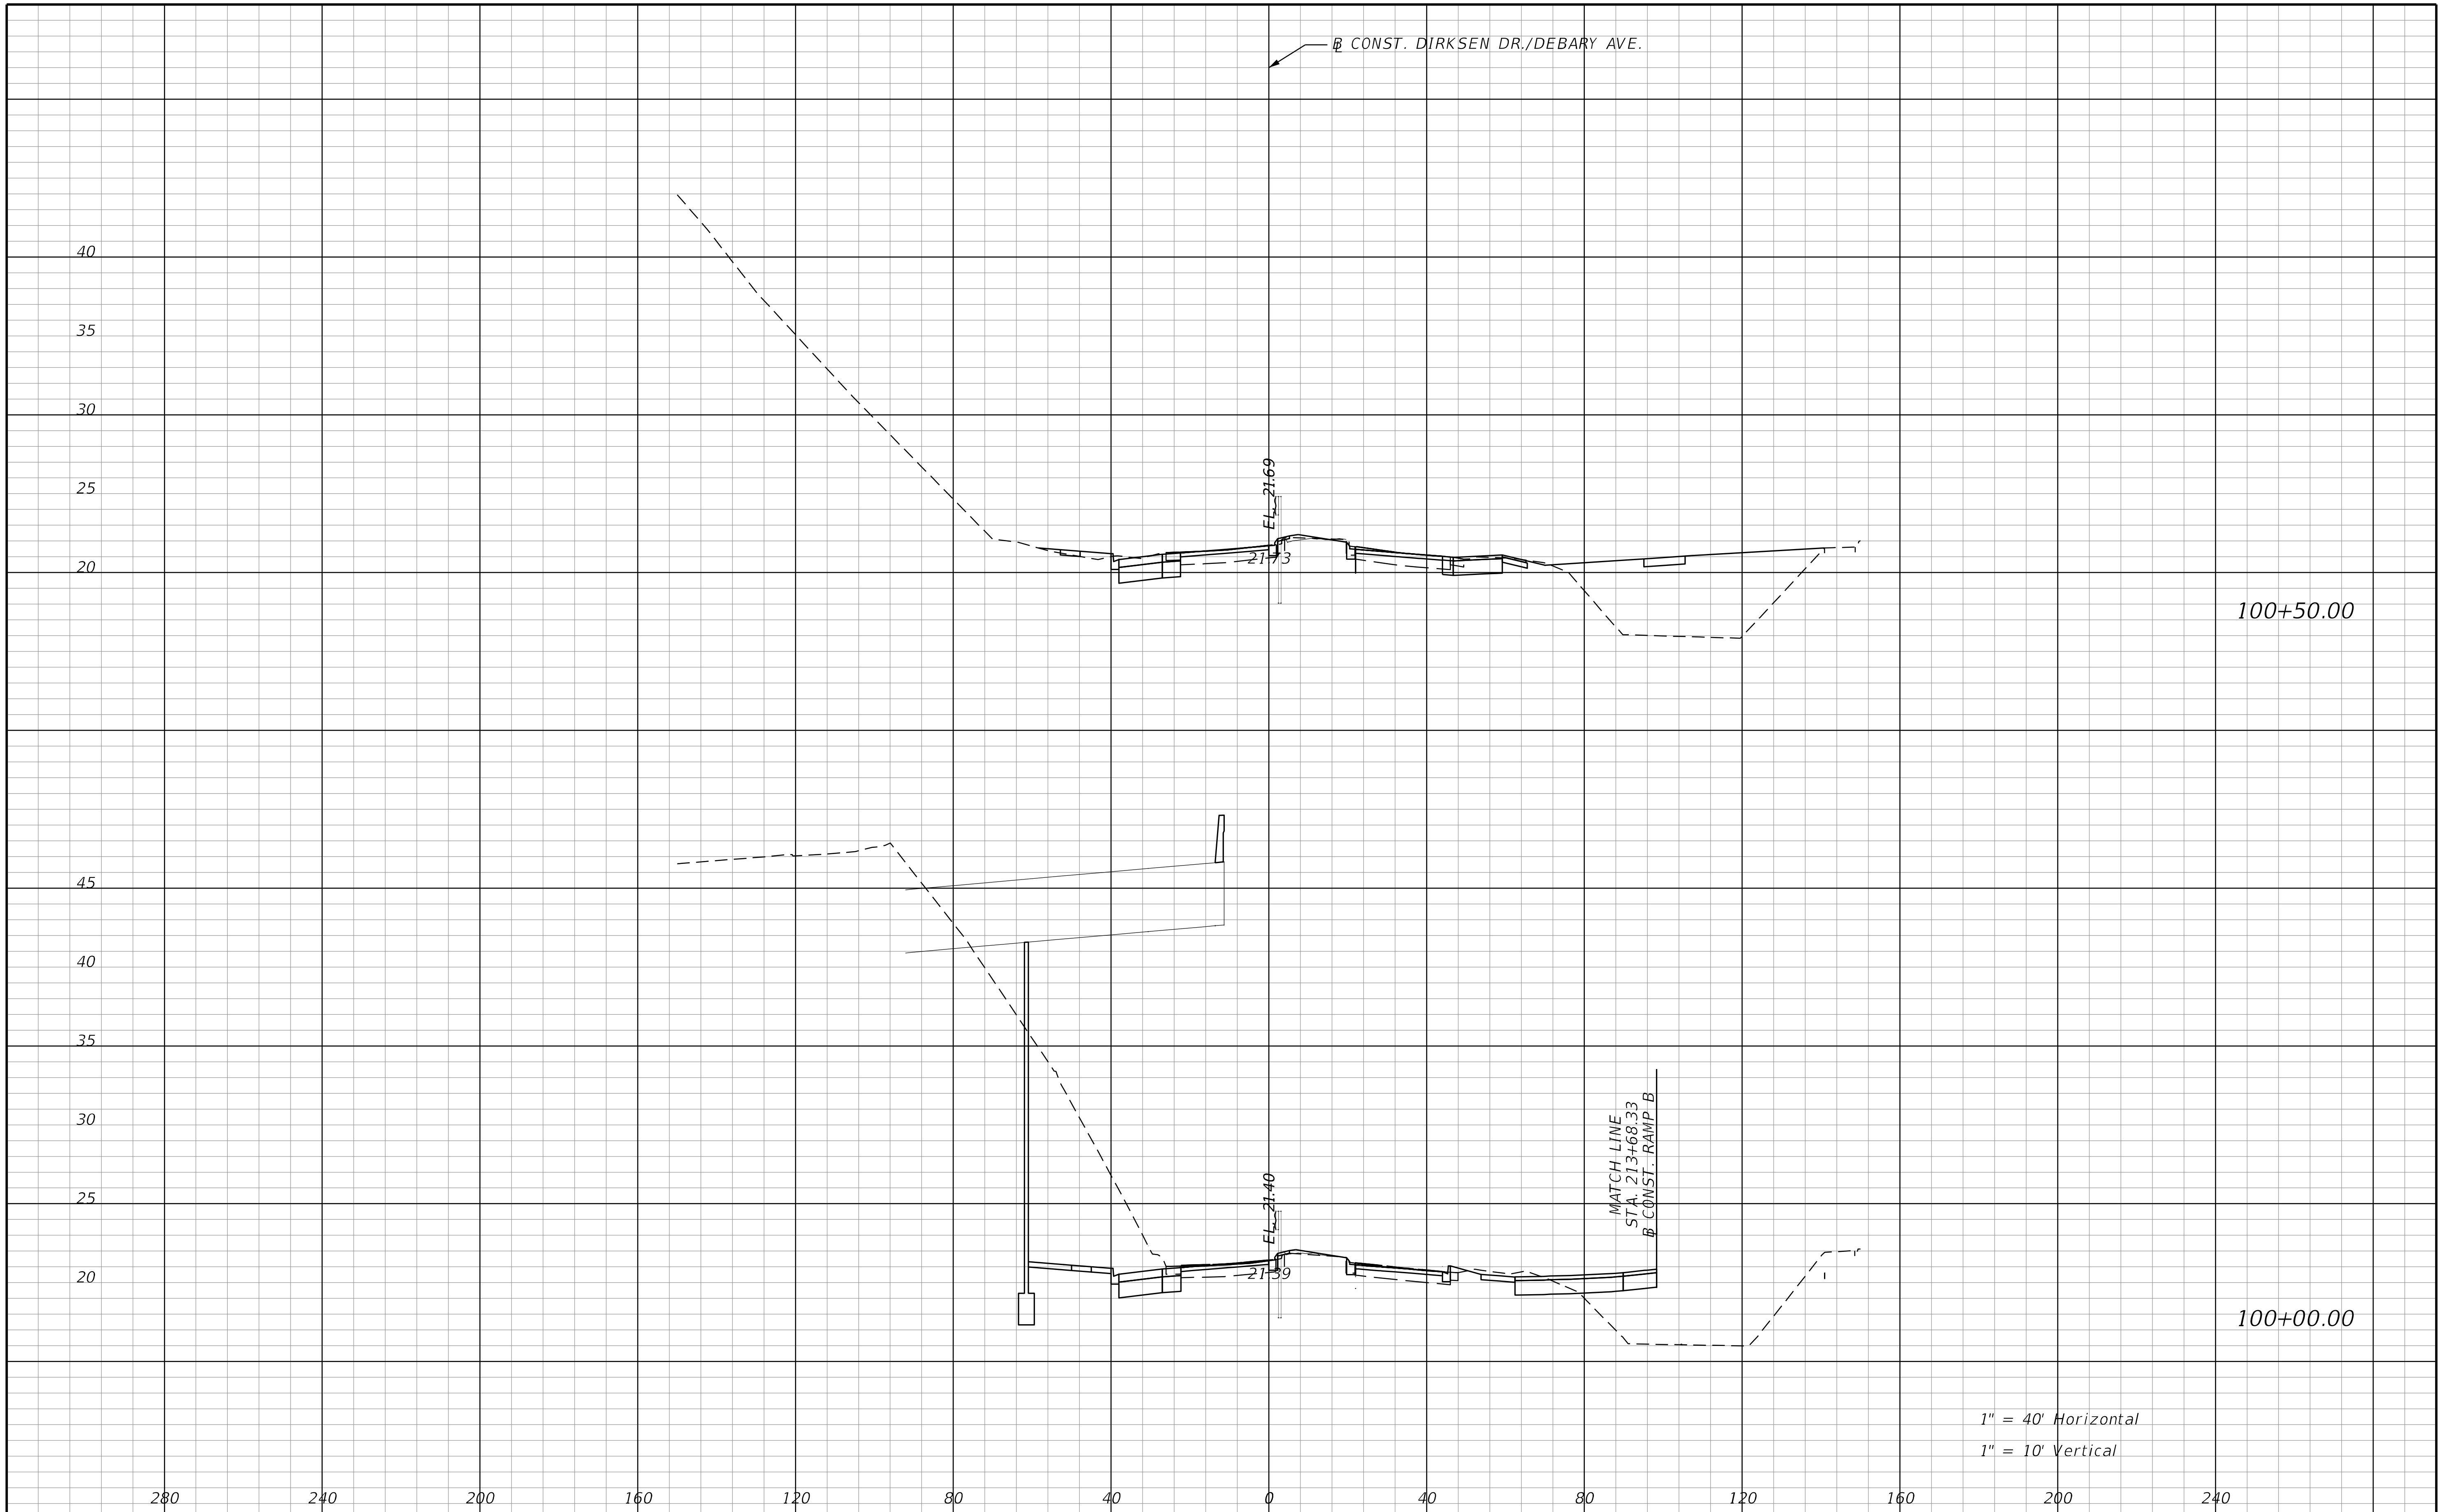

REVISIONS			
DATE	DESCRIPTION	DATE	DESCRIPTION

STANTEC CONSULTING SERVICES INC.
ENGINEER OF RECORD:
WILLIAM V. ANDERSON, P.E. NO.: 36682
11315 CORPORATE BLVD., SUITE 105
ORLANDO, FLORIDA 32817
(407) 823-8966
CERTIFICATE OF AUTHORIZATION NO. 27013

STATE OF FLORIDA
DEPARTMENT OF TRANSPORTATION

ROAD NO.	COUNTY	FINANCIAL PROJECT ID
SR400	VOLUSIA	408464-2-32-01

CROSS SECTION
DIRKSEN DR./DEBARY AVE.

SHEET NO.
773

THE OFFICIAL RECORD OF THIS SHEET IS THE ELECTRONIC FILE DIGITALLY SIGNED AND SEALED UNDER RULE 61G15-23.004, F.A.C.

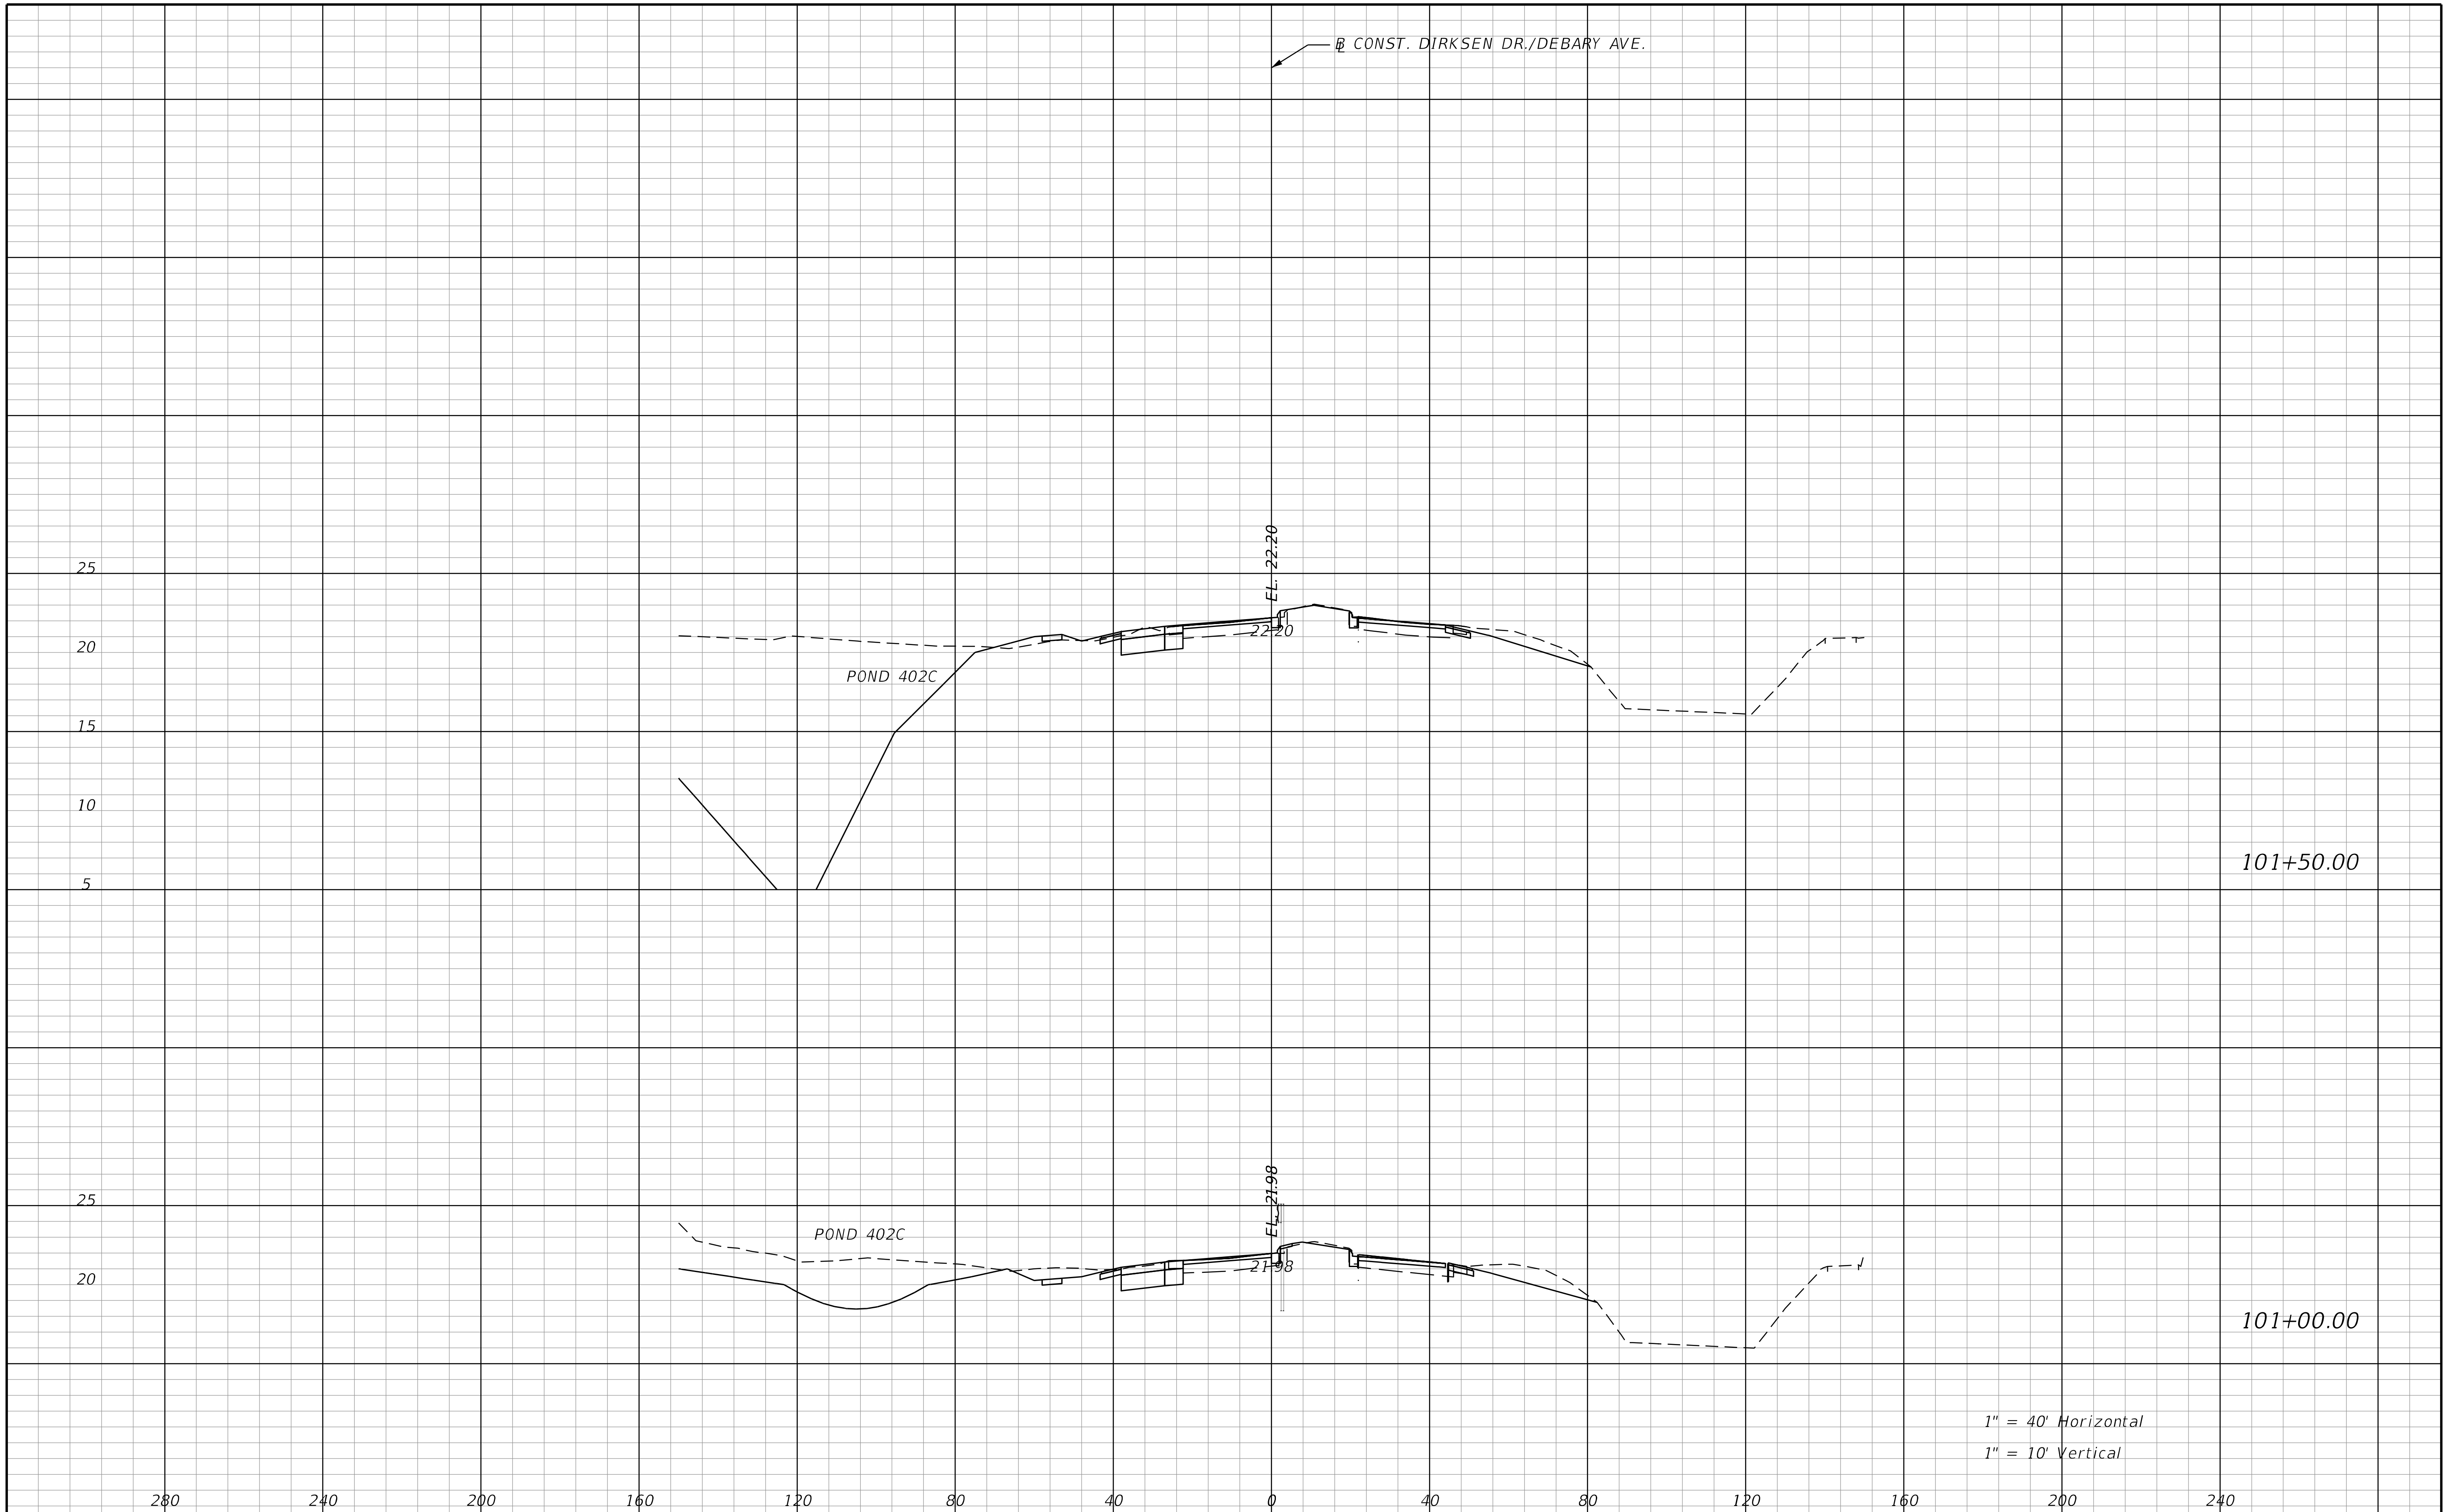

REVISIONS			
DATE	DESCRIPTION	DATE	DESCRIPTION

STANTEC CONSULTING SERVICES INC.
ENGINEER OF RECORD:
WILLIAM V. ANDERSON, P.E. NO.: 36682
11315 CORPORATE BLVD., SUITE 105
ORLANDO, FLORIDA 32817
(407) 823-8966
CERTIFICATE OF AUTHORIZATION NO. 27013

STATE OF FLORIDA
DEPARTMENT OF TRANSPORTATION

ROAD NO.	COUNTY	FINANCIAL PROJECT ID
SR400	VOLUSIA	408464-2-32-01

CROSS SECTION
DIRKSEN DR./DEBARY AVE.

SHEET NO. 774

THE OFFICIAL RECORD OF THIS SHEET IS THE ELECTRONIC FILE DIGITALLY SIGNED AND SEALED UNDER RULE 61G15-23.004, F.A.C.

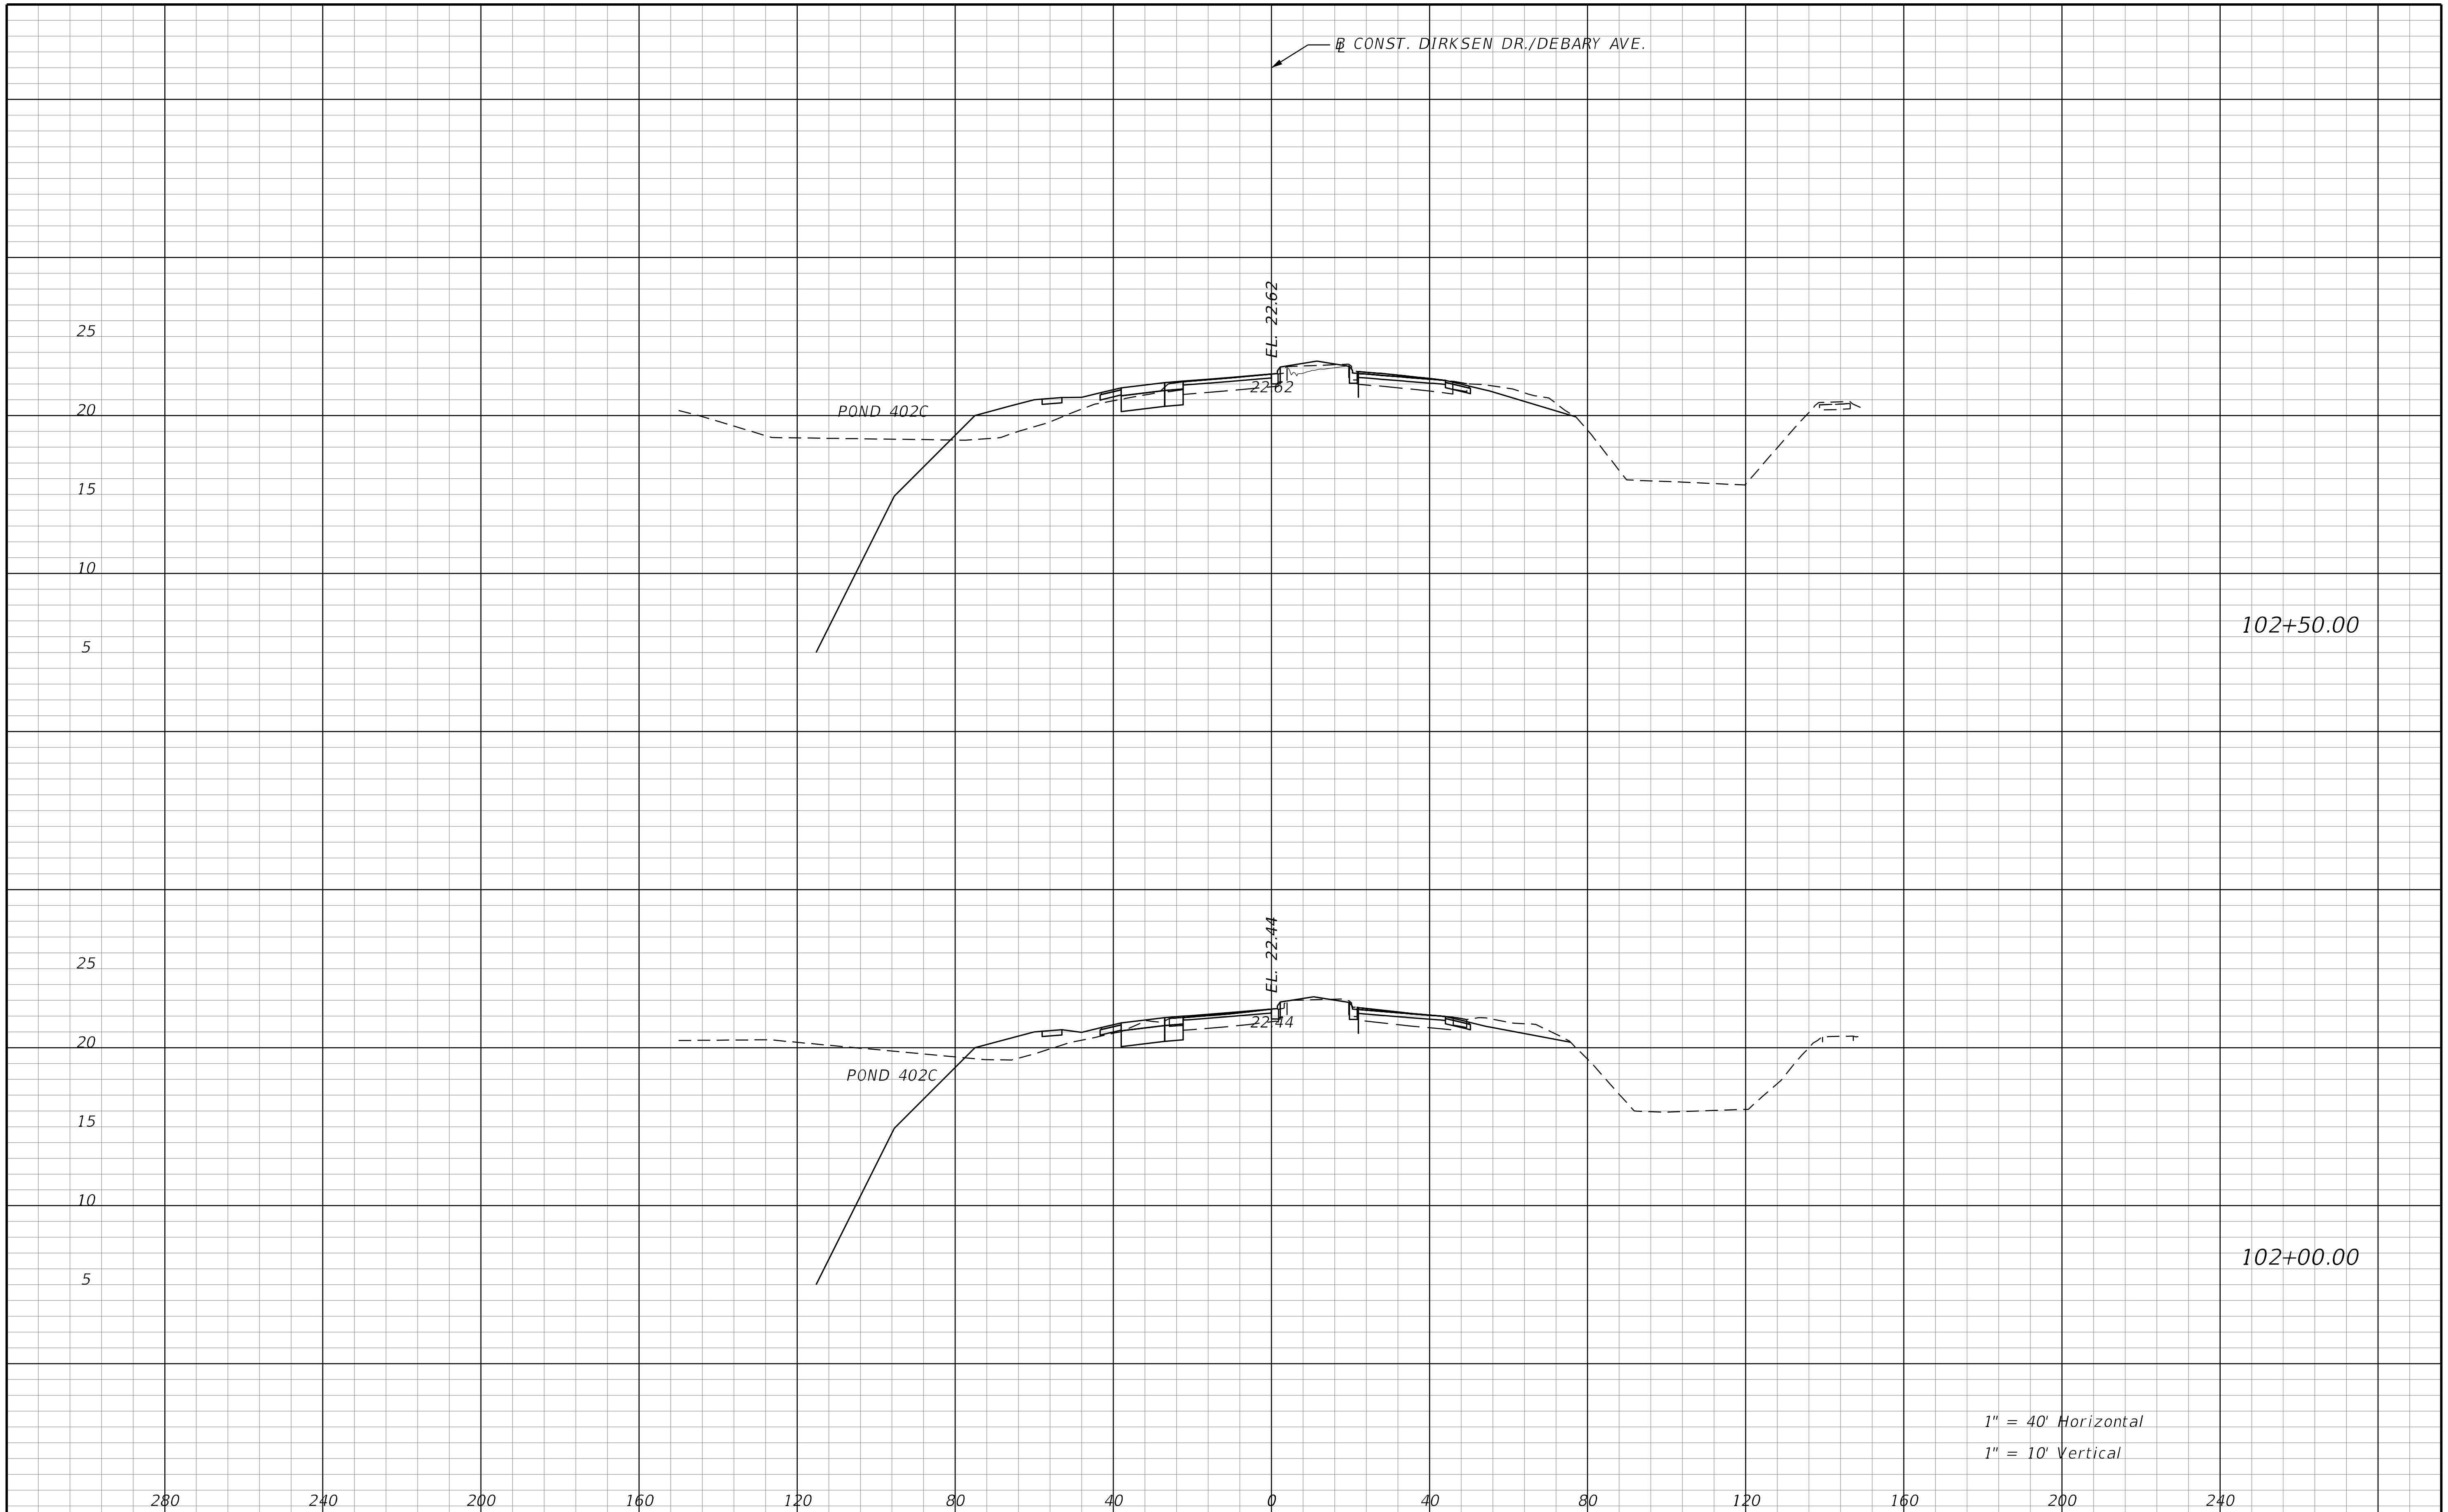

REVISIONS			
DATE	DESCRIPTION	DATE	DESCRIPTION

STANTEC CONSULTING SERVICES INC.
ENGINEER OF RECORD:
WILLIAM V. ANDERSON, P.E. NO.: 36682
11315 CORPORATE BLVD., SUITE 105
ORLANDO, FLORIDA 32817
(407) 823-8966
CERTIFICATE OF AUTHORIZATION NO. 27013

STATE OF FLORIDA
DEPARTMENT OF TRANSPORTATION

ROAD NO.	COUNTY	FINANCIAL PROJECT ID
SR400	VOLUSIA	408464-2-32-01

CROSS SECTION
DIRKSEN DR./DEBARY AVE.

SHEET NO.
775

THE OFFICIAL RECORD OF THIS SHEET IS THE ELECTRONIC FILE DIGITALLY SIGNED AND SEALED UNDER RULE 61G15-23.004, F.A.C.

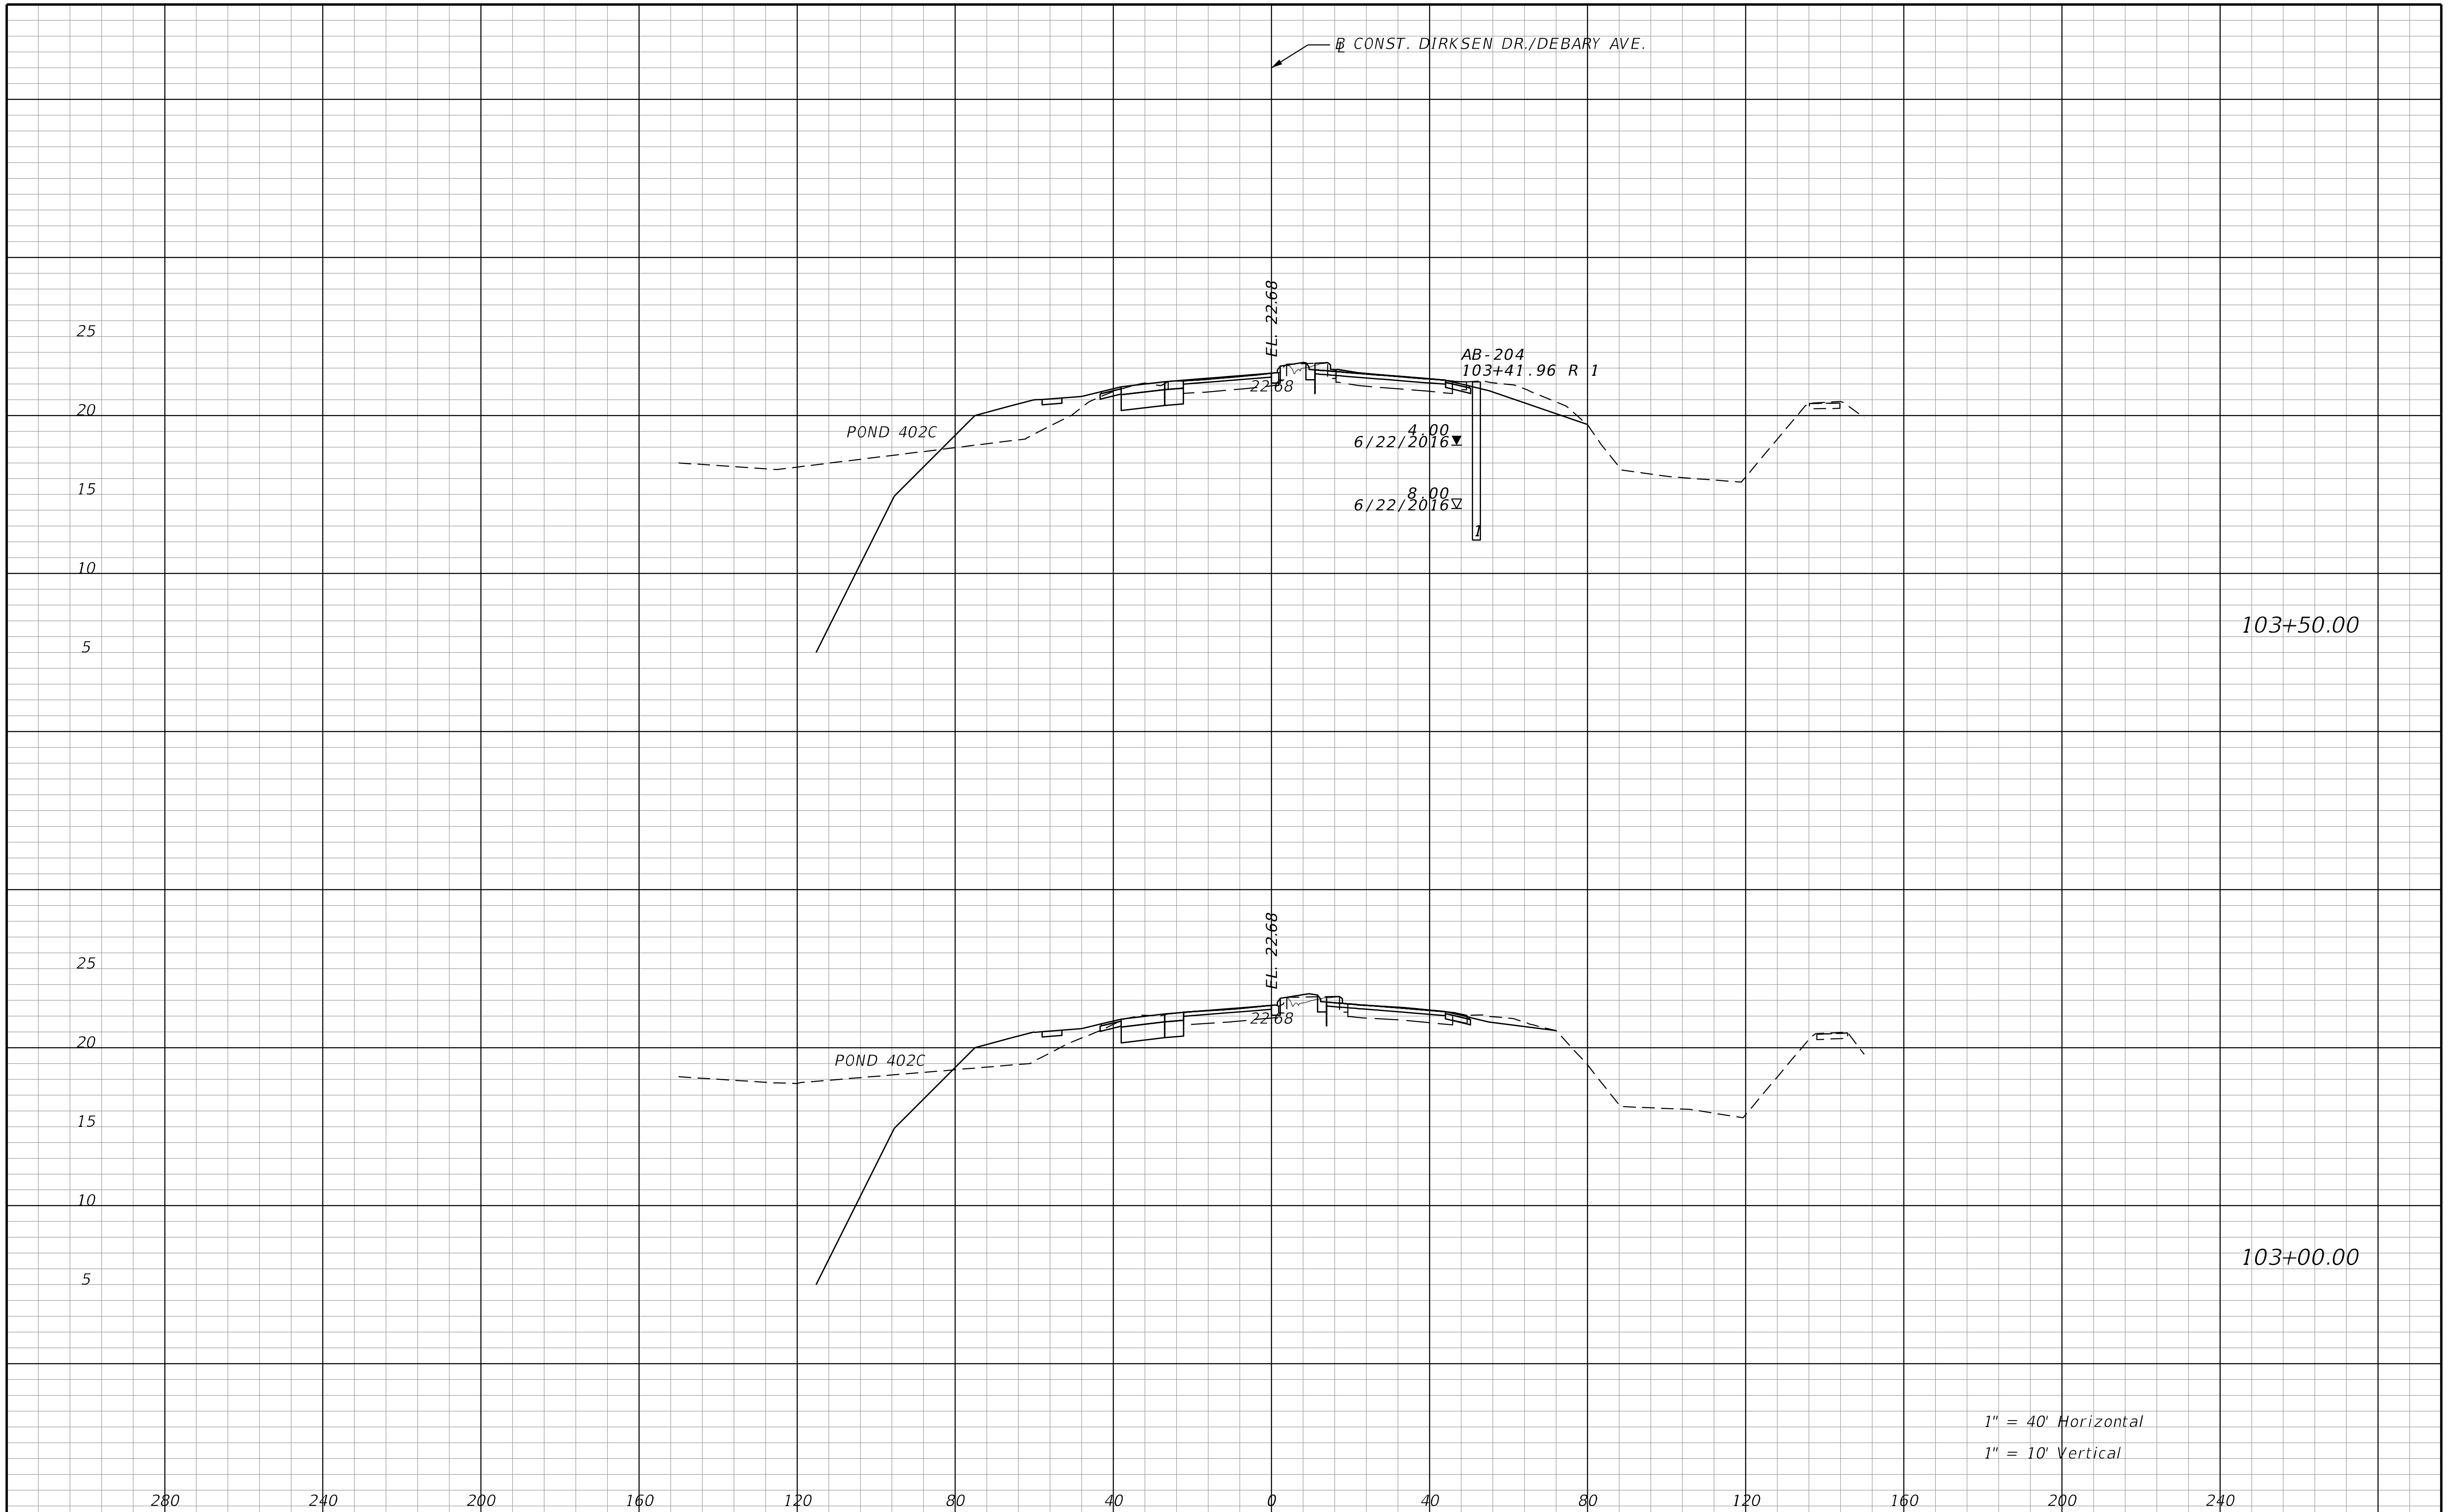

REVISIONS			
DATE	DESCRIPTION	DATE	DESCRIPTION

STANTEC CONSULTING SERVICES INC.
ENGINEER OF RECORD:
WILLIAM V. ANDERSON, P.E. NO.: 36682
11315 CORPORATE BLVD., SUITE 105
ORLANDO, FLORIDA 32817
(407) 823-8966
CERTIFICATE OF AUTHORIZATION NO. 27013

STATE OF FLORIDA
DEPARTMENT OF TRANSPORTATION

ROAD NO.	COUNTY	FINANCIAL PROJECT ID
SR400	VOLUSIA	408464-2-32-01

CROSS SECTION
DIRKSEN DR./DEBARY AVE.

SHEET NO.
776

THE OFFICIAL RECORD OF THIS SHEET IS THE ELECTRONIC FILE DIGITALLY SIGNED AND SEALED UNDER RULE 61G15-23.004, F.A.C.

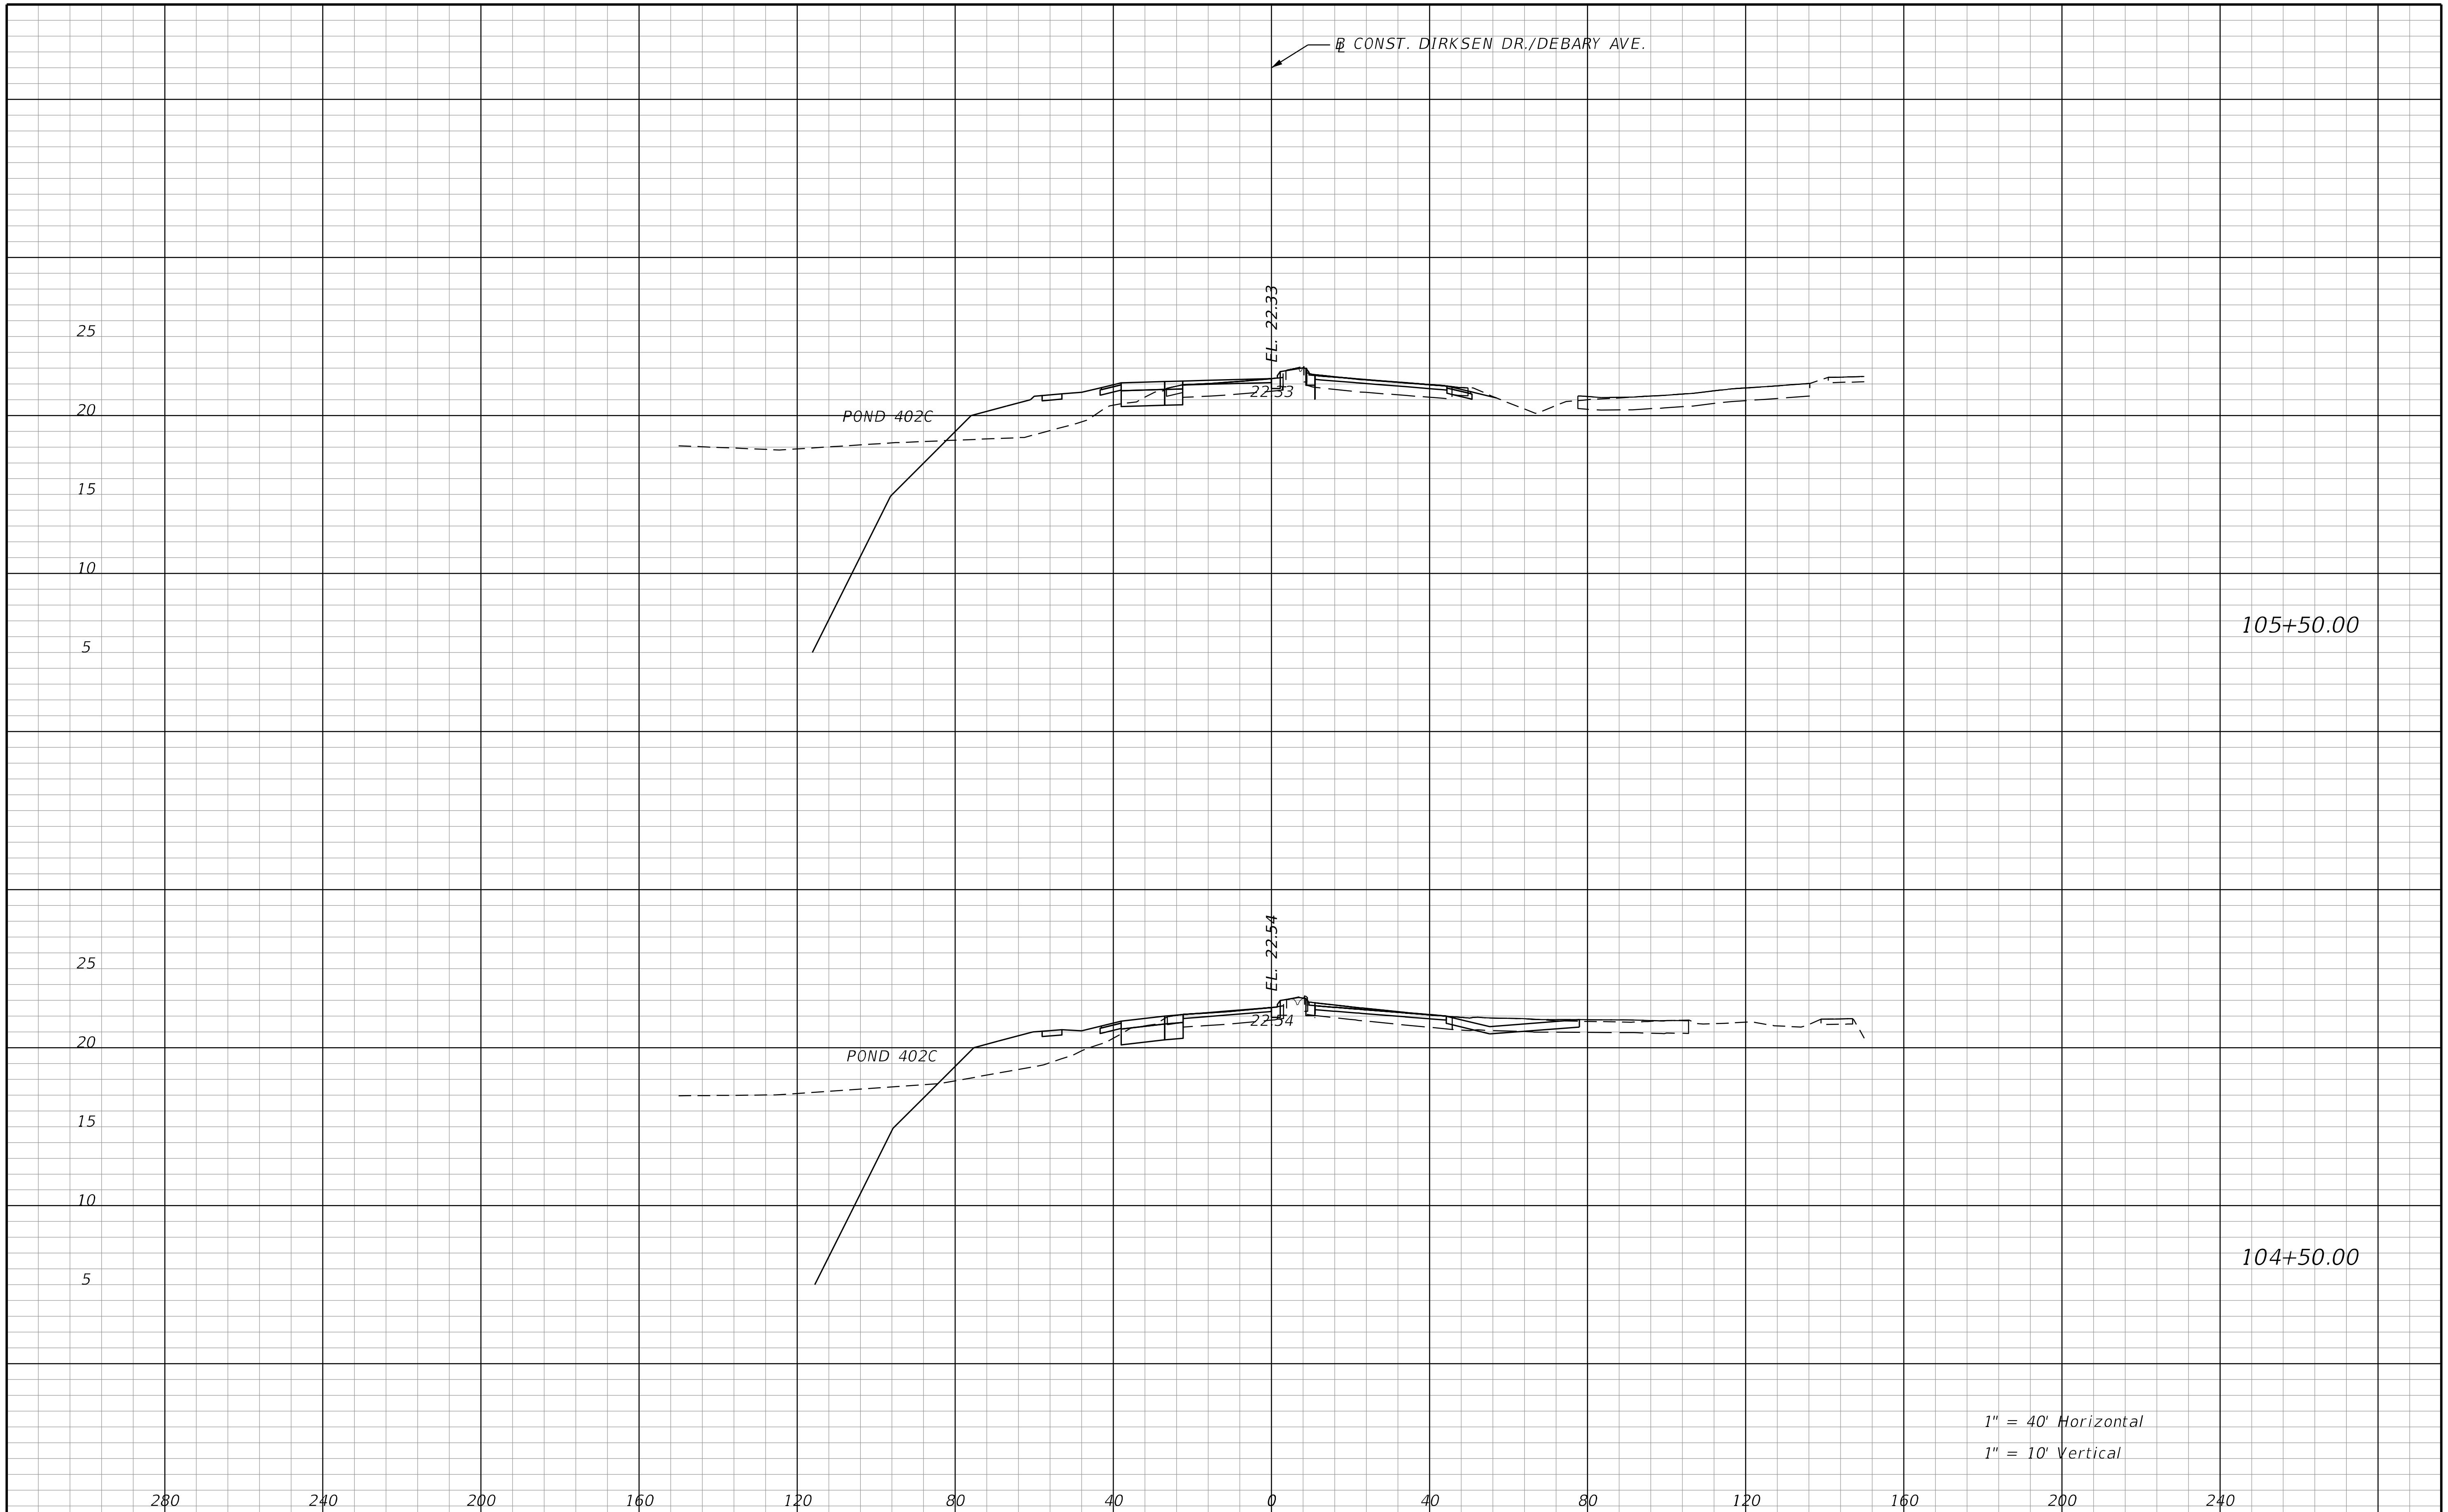

THE OFFICIAL RECORD OF THIS SHEET IS THE ELECTRONIC FILE DIGITALLY SIGNED AND SEALED UNDER RULE 61G15-23.004, F.A.C.

REVISIONS			
DATE	DESCRIPTION	DATE	DESCRIPTION

STANTEC CONSULTING SERVICES INC.
ENGINEER OF RECORD:
WILLIAM V. ANDERSON, P.E. NO.: 36682
11315 CORPORATE BLVD., SUITE 105
ORLANDO, FLORIDA 32817
(407) 823-8966
CERTIFICATE OF AUTHORIZATION NO. 27013

STATE OF FLORIDA
DEPARTMENT OF TRANSPORTATION

ROAD NO.	COUNTY	FINANCIAL PROJECT ID
SR400	VOLUSIA	408464-2-32-01

CROSS SECTION
DIRKSEN DR./DEBARY AVE.

SHEET NO.
777

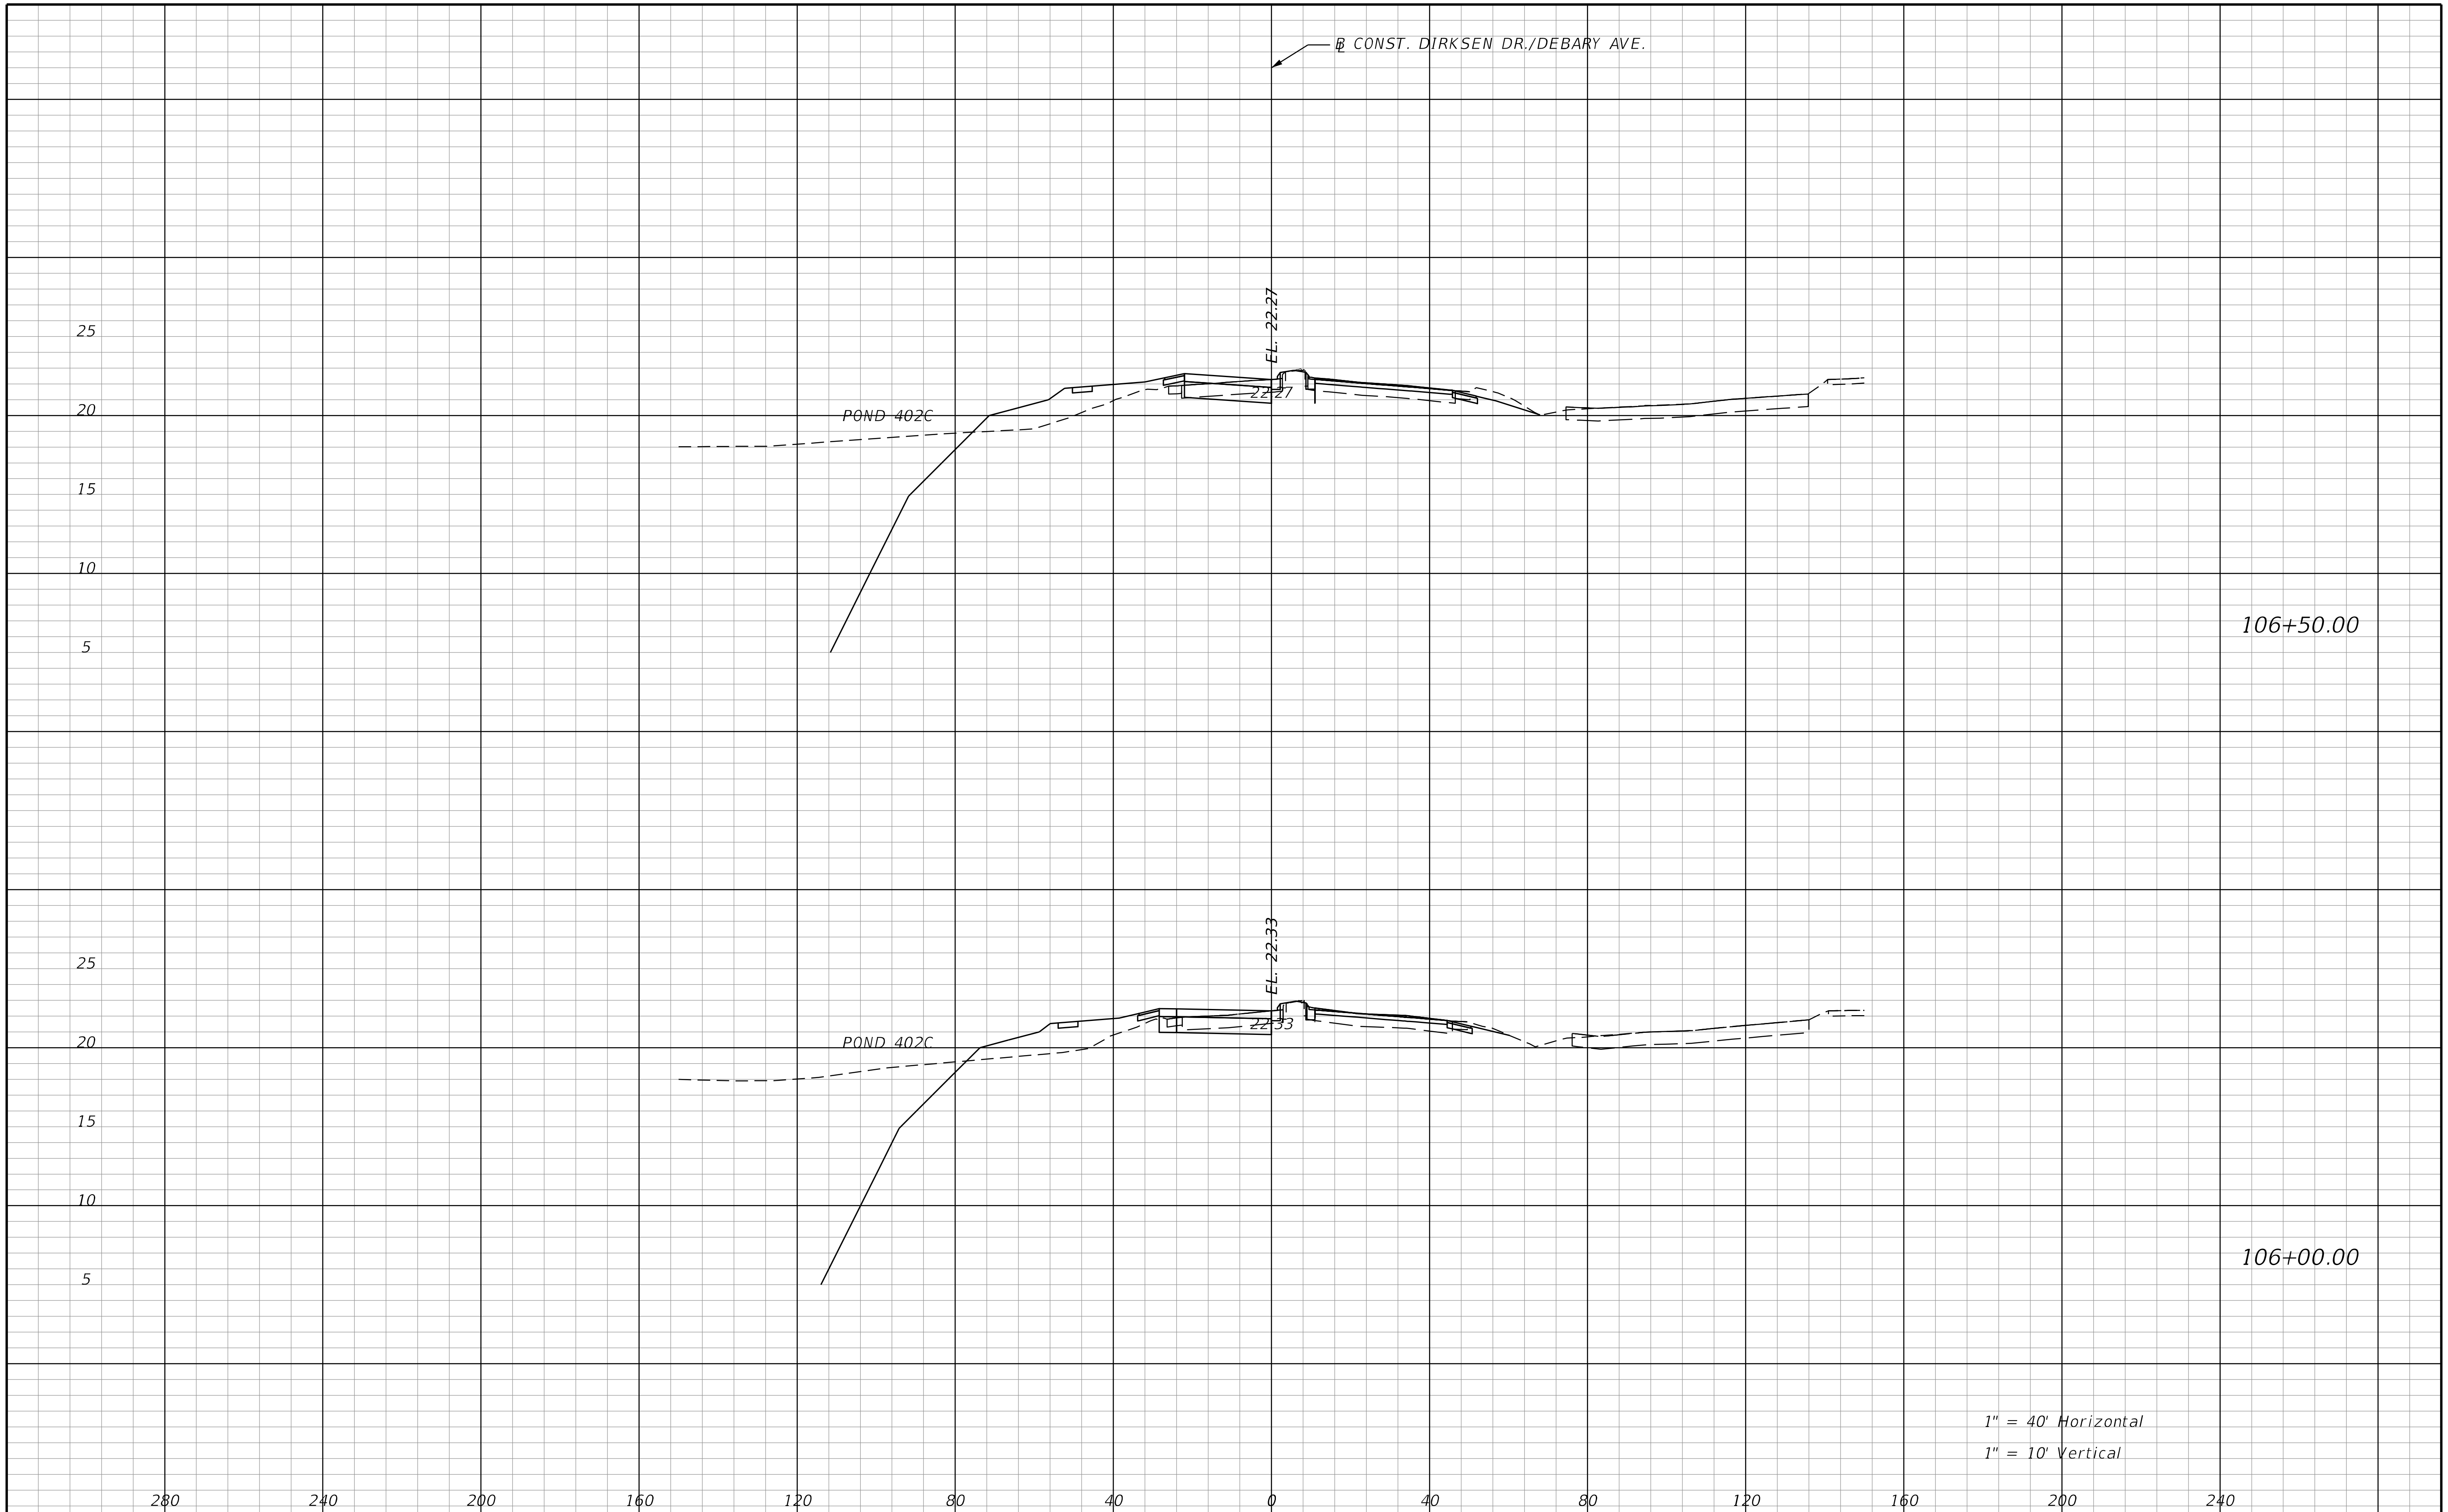

REVISIONS			
DATE	DESCRIPTION	DATE	DESCRIPTION

STANTEC CONSULTING SERVICES INC.
ENGINEER OF RECORD:
WILLIAM V. ANDERSON, P.E. NO.: 36682
11315 CORPORATE BLVD., SUITE 105
ORLANDO, FLORIDA 32817
(407) 823-8966
CERTIFICATE OF AUTHORIZATION NO. 27013

STATE OF FLORIDA
DEPARTMENT OF TRANSPORTATION

ROAD NO.	COUNTY	FINANCIAL PROJECT ID
SR400	VOLUSIA	408464-2-32-01

CROSS SECTION
DIRKSEN DR./DEBARY AVE.

SHEET NO.
778

THE OFFICIAL RECORD OF THIS SHEET IS THE ELECTRONIC FILE DIGITALLY SIGNED AND SEALED UNDER RULE 61G15-23.004, F.A.C.

jchassee 6/14/2019 4:27:13 PM Rdxsrd_shg V:\2158\active\CADD\40846423201\roadway\RDXSRD04.dgn

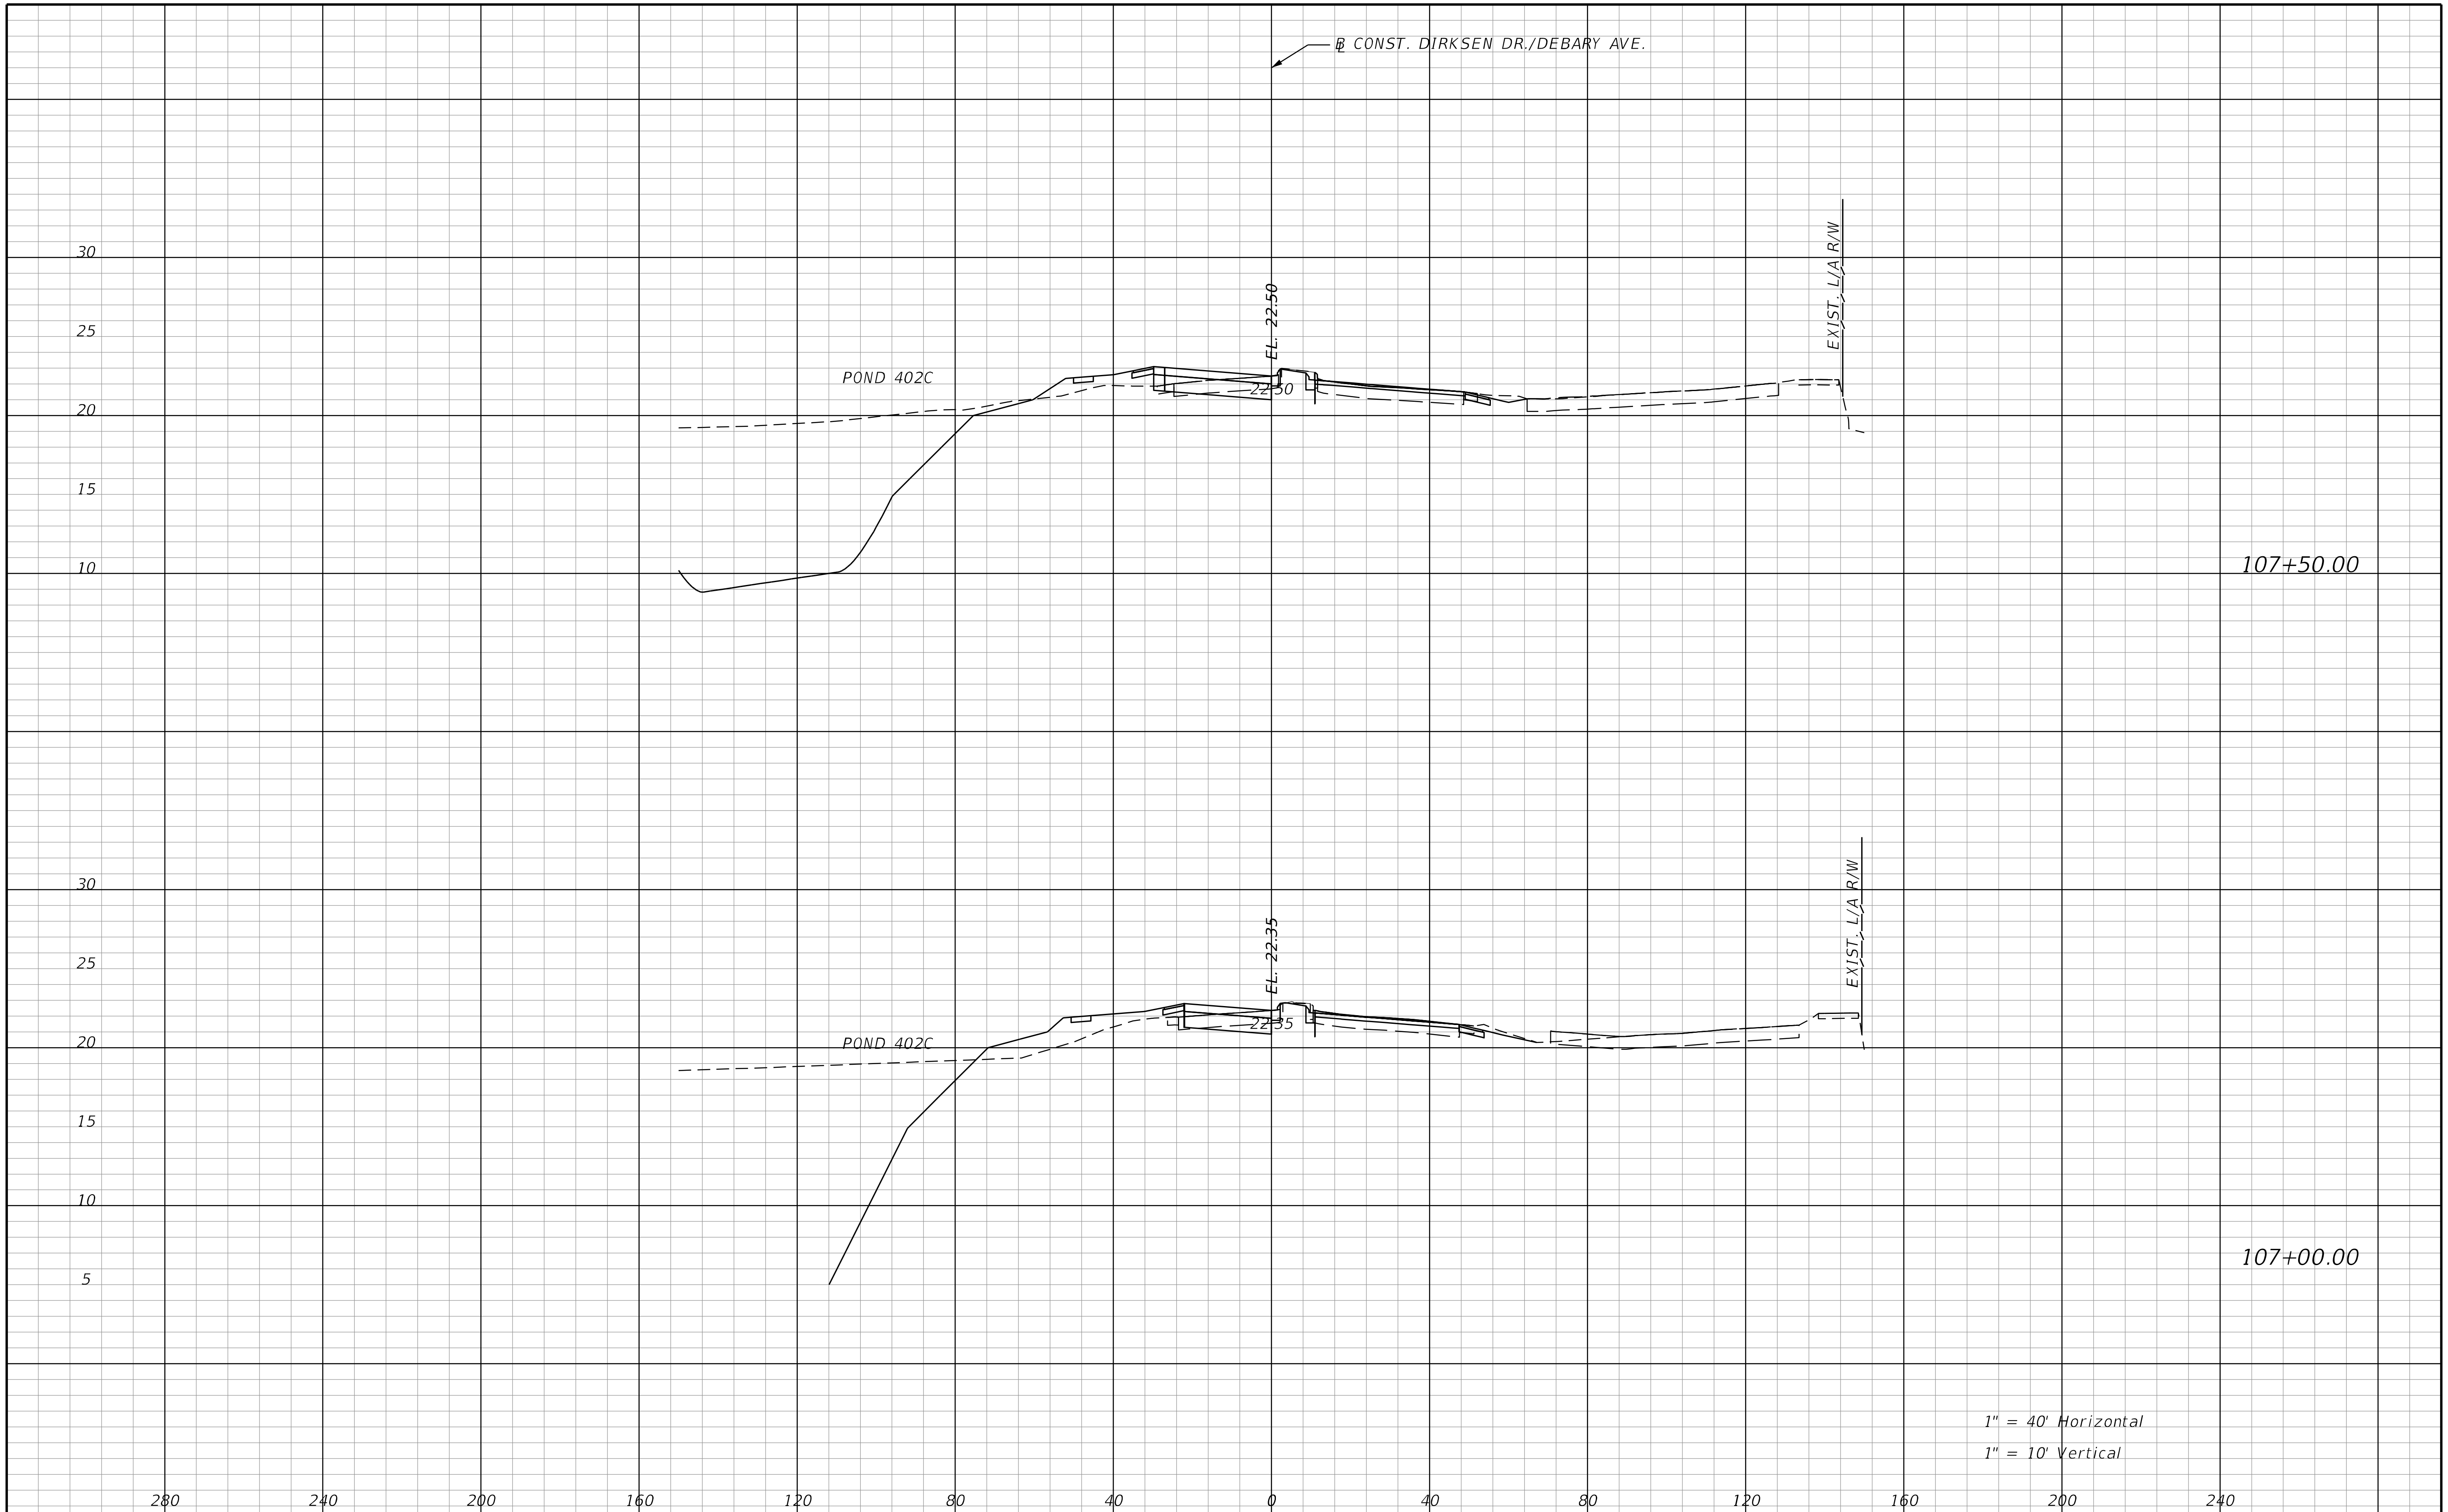

REVISIONS			
DATE	DESCRIPTION	DATE	DESCRIPTION

STANTEC CONSULTING SERVICES INC.
ENGINEER OF RECORD:
WILLIAM V. ANDERSON, P.E. NO.: 36682
11315 CORPORATE BLVD., SUITE 105
ORLANDO, FLORIDA 32817
(407) 823-8966
CERTIFICATE OF AUTHORIZATION NO. 27013

STATE OF FLORIDA
DEPARTMENT OF TRANSPORTATION

ROAD NO.	COUNTY	FINANCIAL PROJECT ID
SR400	VOLUSIA	408464-2-32-01

CROSS SECTION
DIRKSEN DR./DEBARY AVE.

SHEET NO.
779

THE OFFICIAL RECORD OF THIS SHEET IS THE ELECTRONIC FILE DIGITALLY SIGNED AND SEALED UNDER RULE 61G15-23.004, F.A.C.

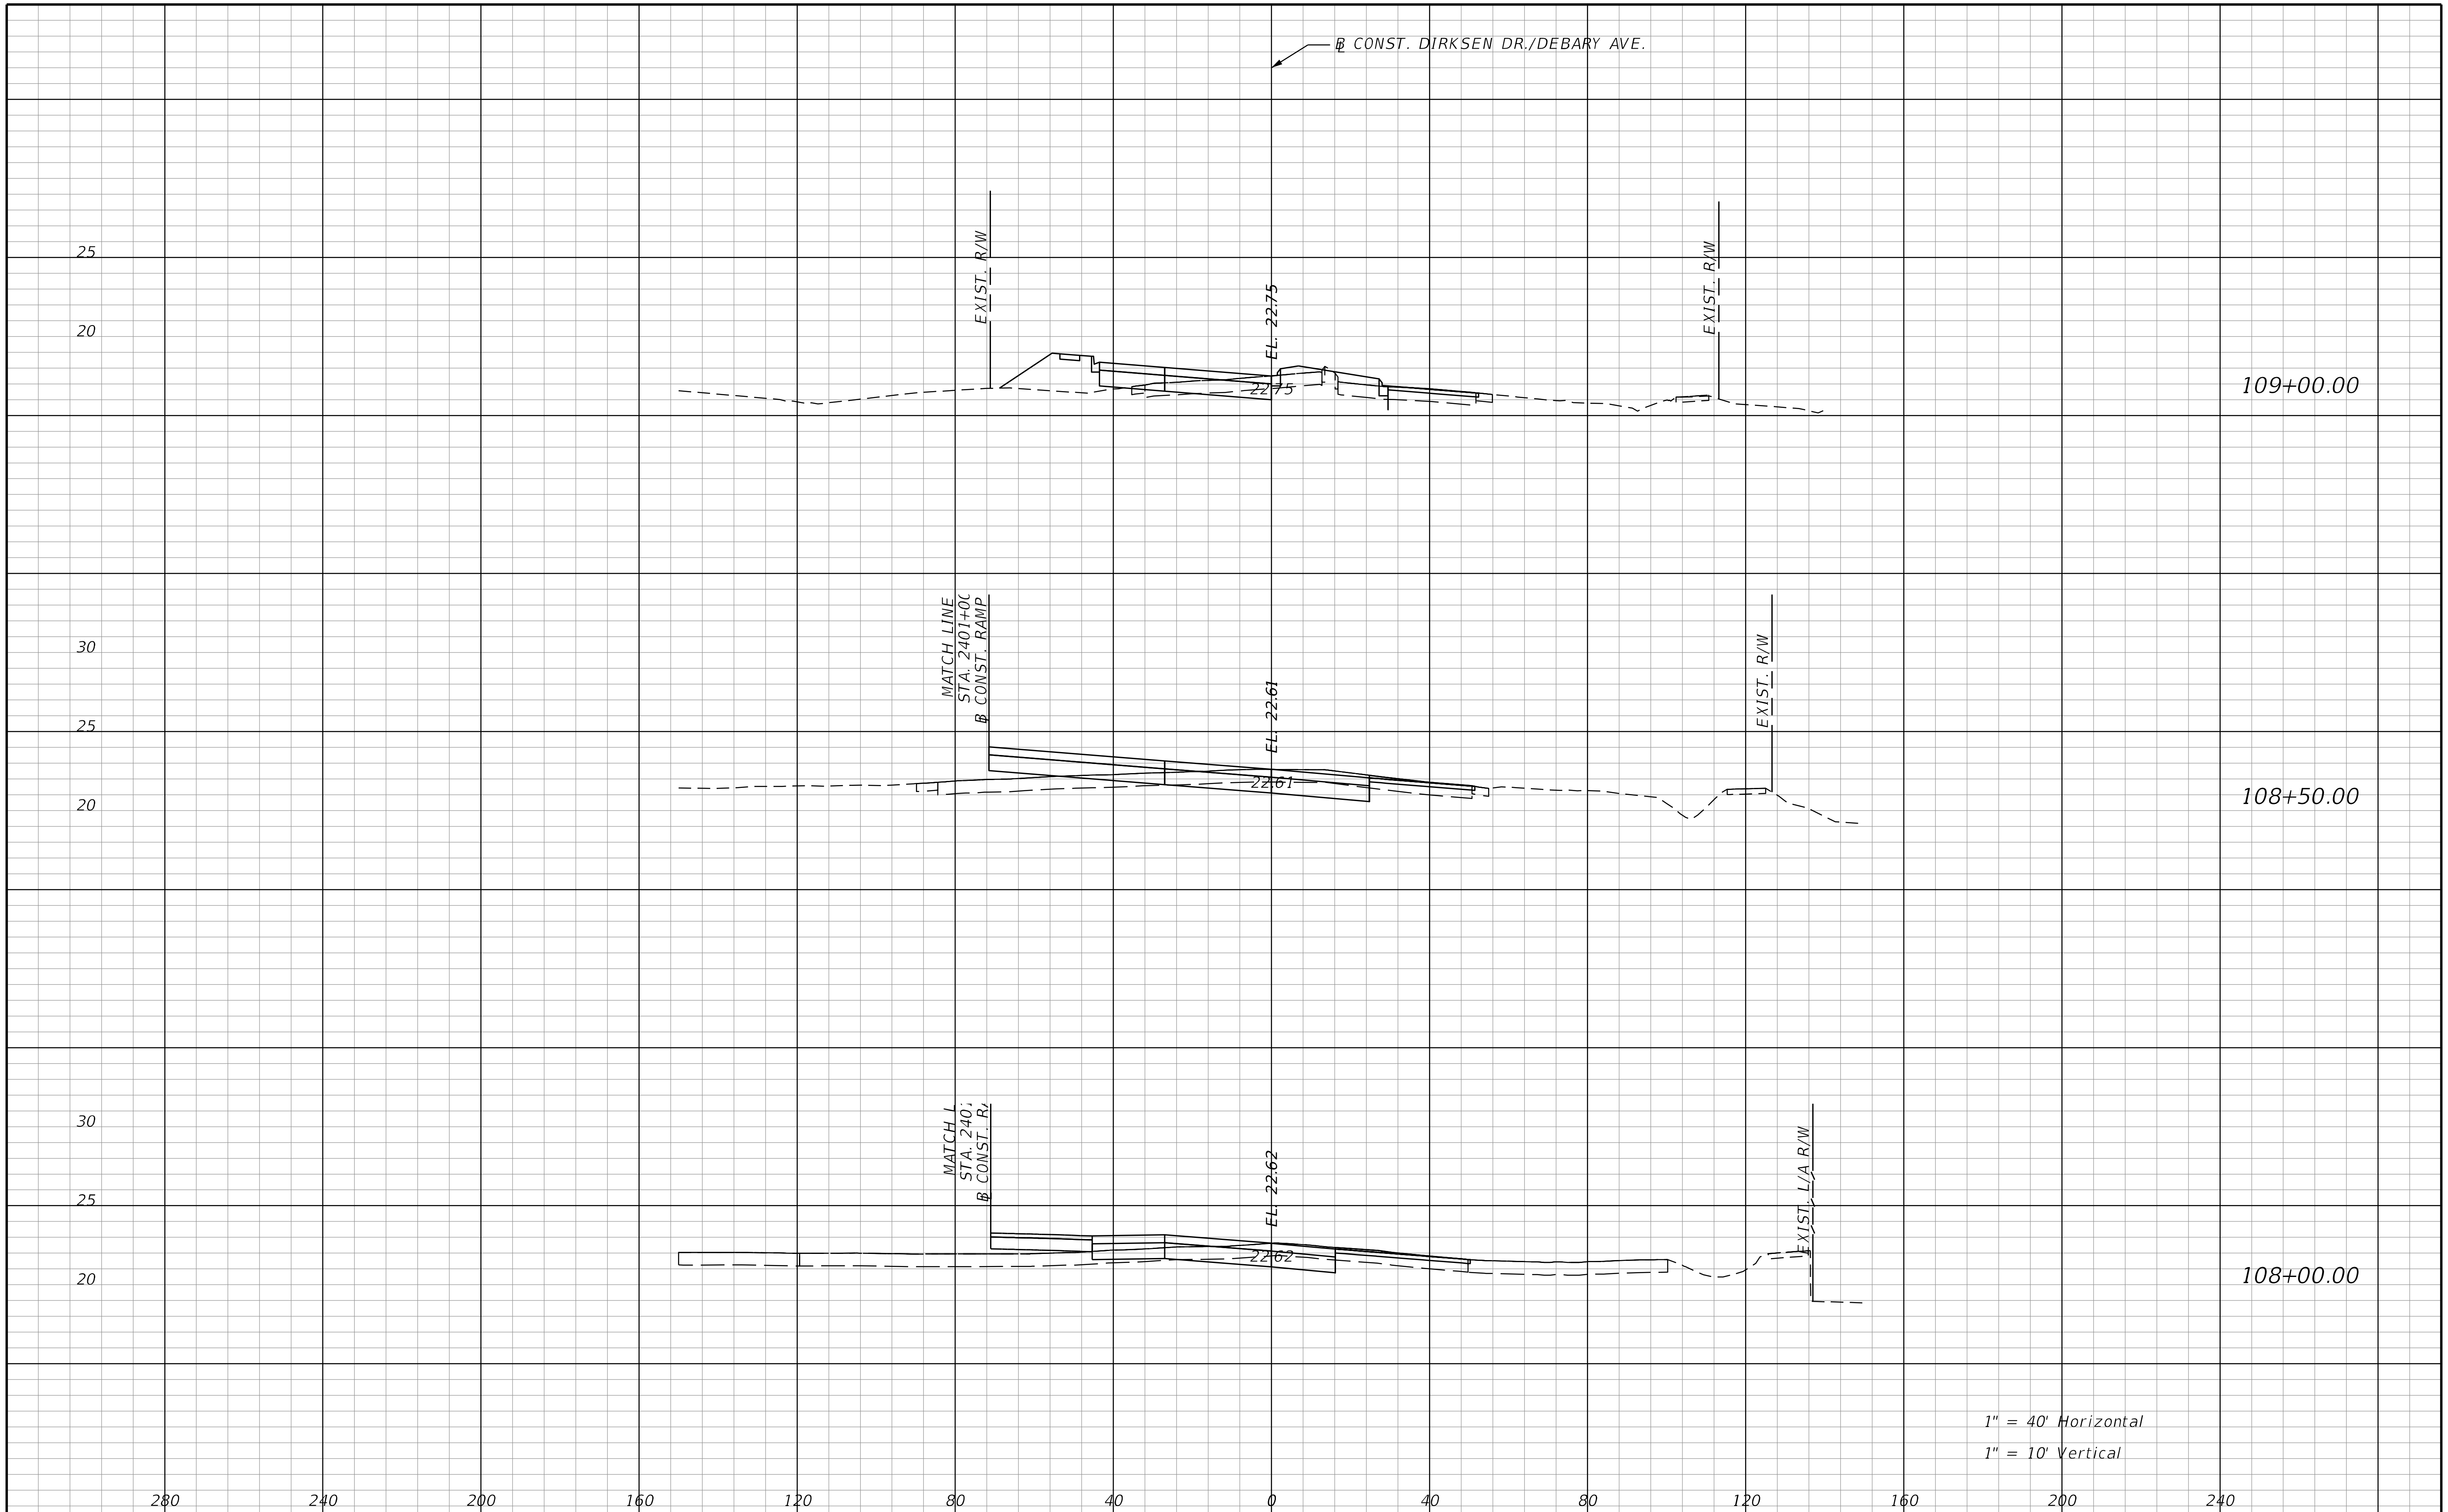

THE OFFICIAL RECORD OF THIS SHEET IS THE ELECTRONIC FILE DIGITALLY SIGNED AND SEALED UNDER RULE 61G15-23.004, F.A.C.

REVISIONS			
DATE	DESCRIPTION	DATE	DESCRIPTION

STANTEC CONSULTING SERVICES INC.
ENGINEER OF RECORD:
WILLIAM V. ANDERSON, P.E. NO.: 36682
11315 CORPORATE BLVD., SUITE 105
ORLANDO, FLORIDA 32817
(407) 823-8966
CERTIFICATE OF AUTHORIZATION NO. 27013

STATE OF FLORIDA
DEPARTMENT OF TRANSPORTATION

ROAD NO.	COUNTY	FINANCIAL PROJECT ID
SR400	VOLUSIA	408464-2-32-01

CROSS SECTION
DIRKSEN DR./DEBARY AVE.

SHEET NO.
780

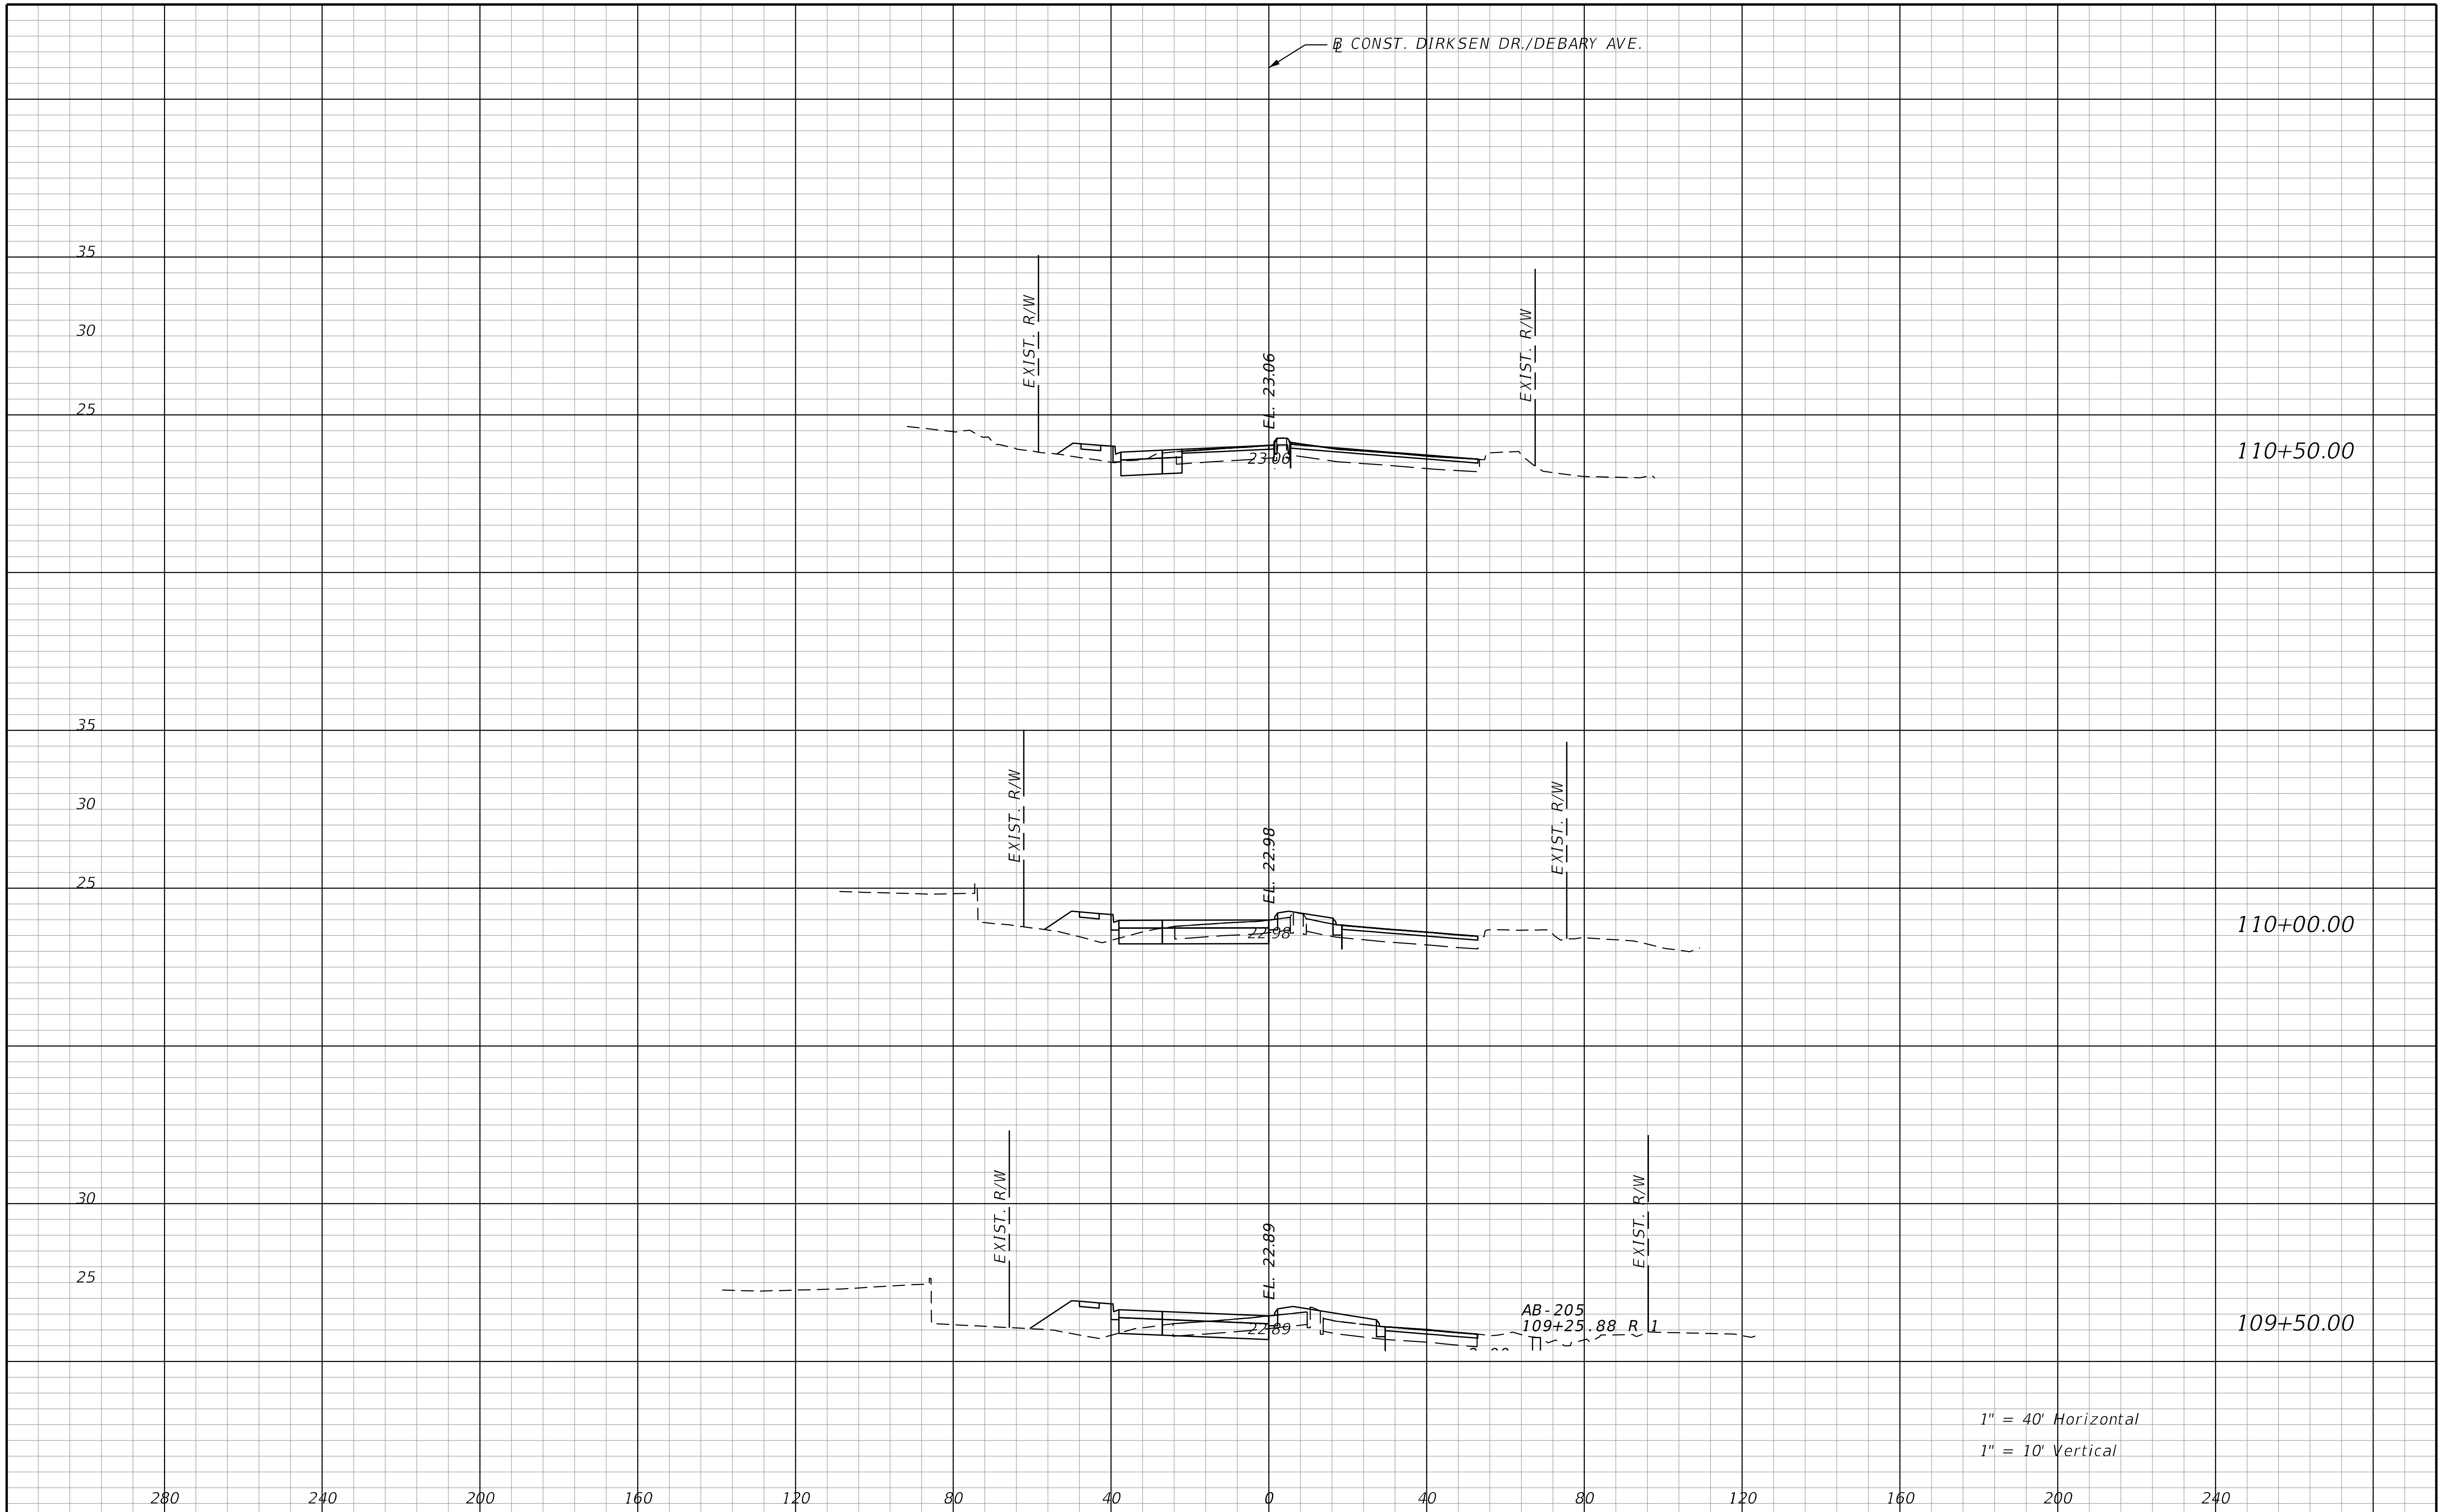

REVISIONS			
DATE	DESCRIPTION	DATE	DESCRIPTION

STANTEC CONSULTING SERVICES INC.
ENGINEER OF RECORD:
WILLIAM V. ANDERSON, P.E. NO.: 36682
11315 CORPORATE BLVD., SUITE 105
ORLANDO, FLORIDA 32817
(407) 823-8966
CERTIFICATE OF AUTHORIZATION NO. 27013

STATE OF FLORIDA
DEPARTMENT OF TRANSPORTATION

ROAD NO.	COUNTY	FINANCIAL PROJECT ID
SR400	VOLUSIA	408464-2-32-01

CROSS SECTION
DIRKSEN DR./DEBARY AVE.

SHEET NO.
781

THE OFFICIAL RECORD OF THIS SHEET IS THE ELECTRONIC FILE DIGITALLY SIGNED AND SEALED UNDER RULE 61G15-23.004, F.A.C.

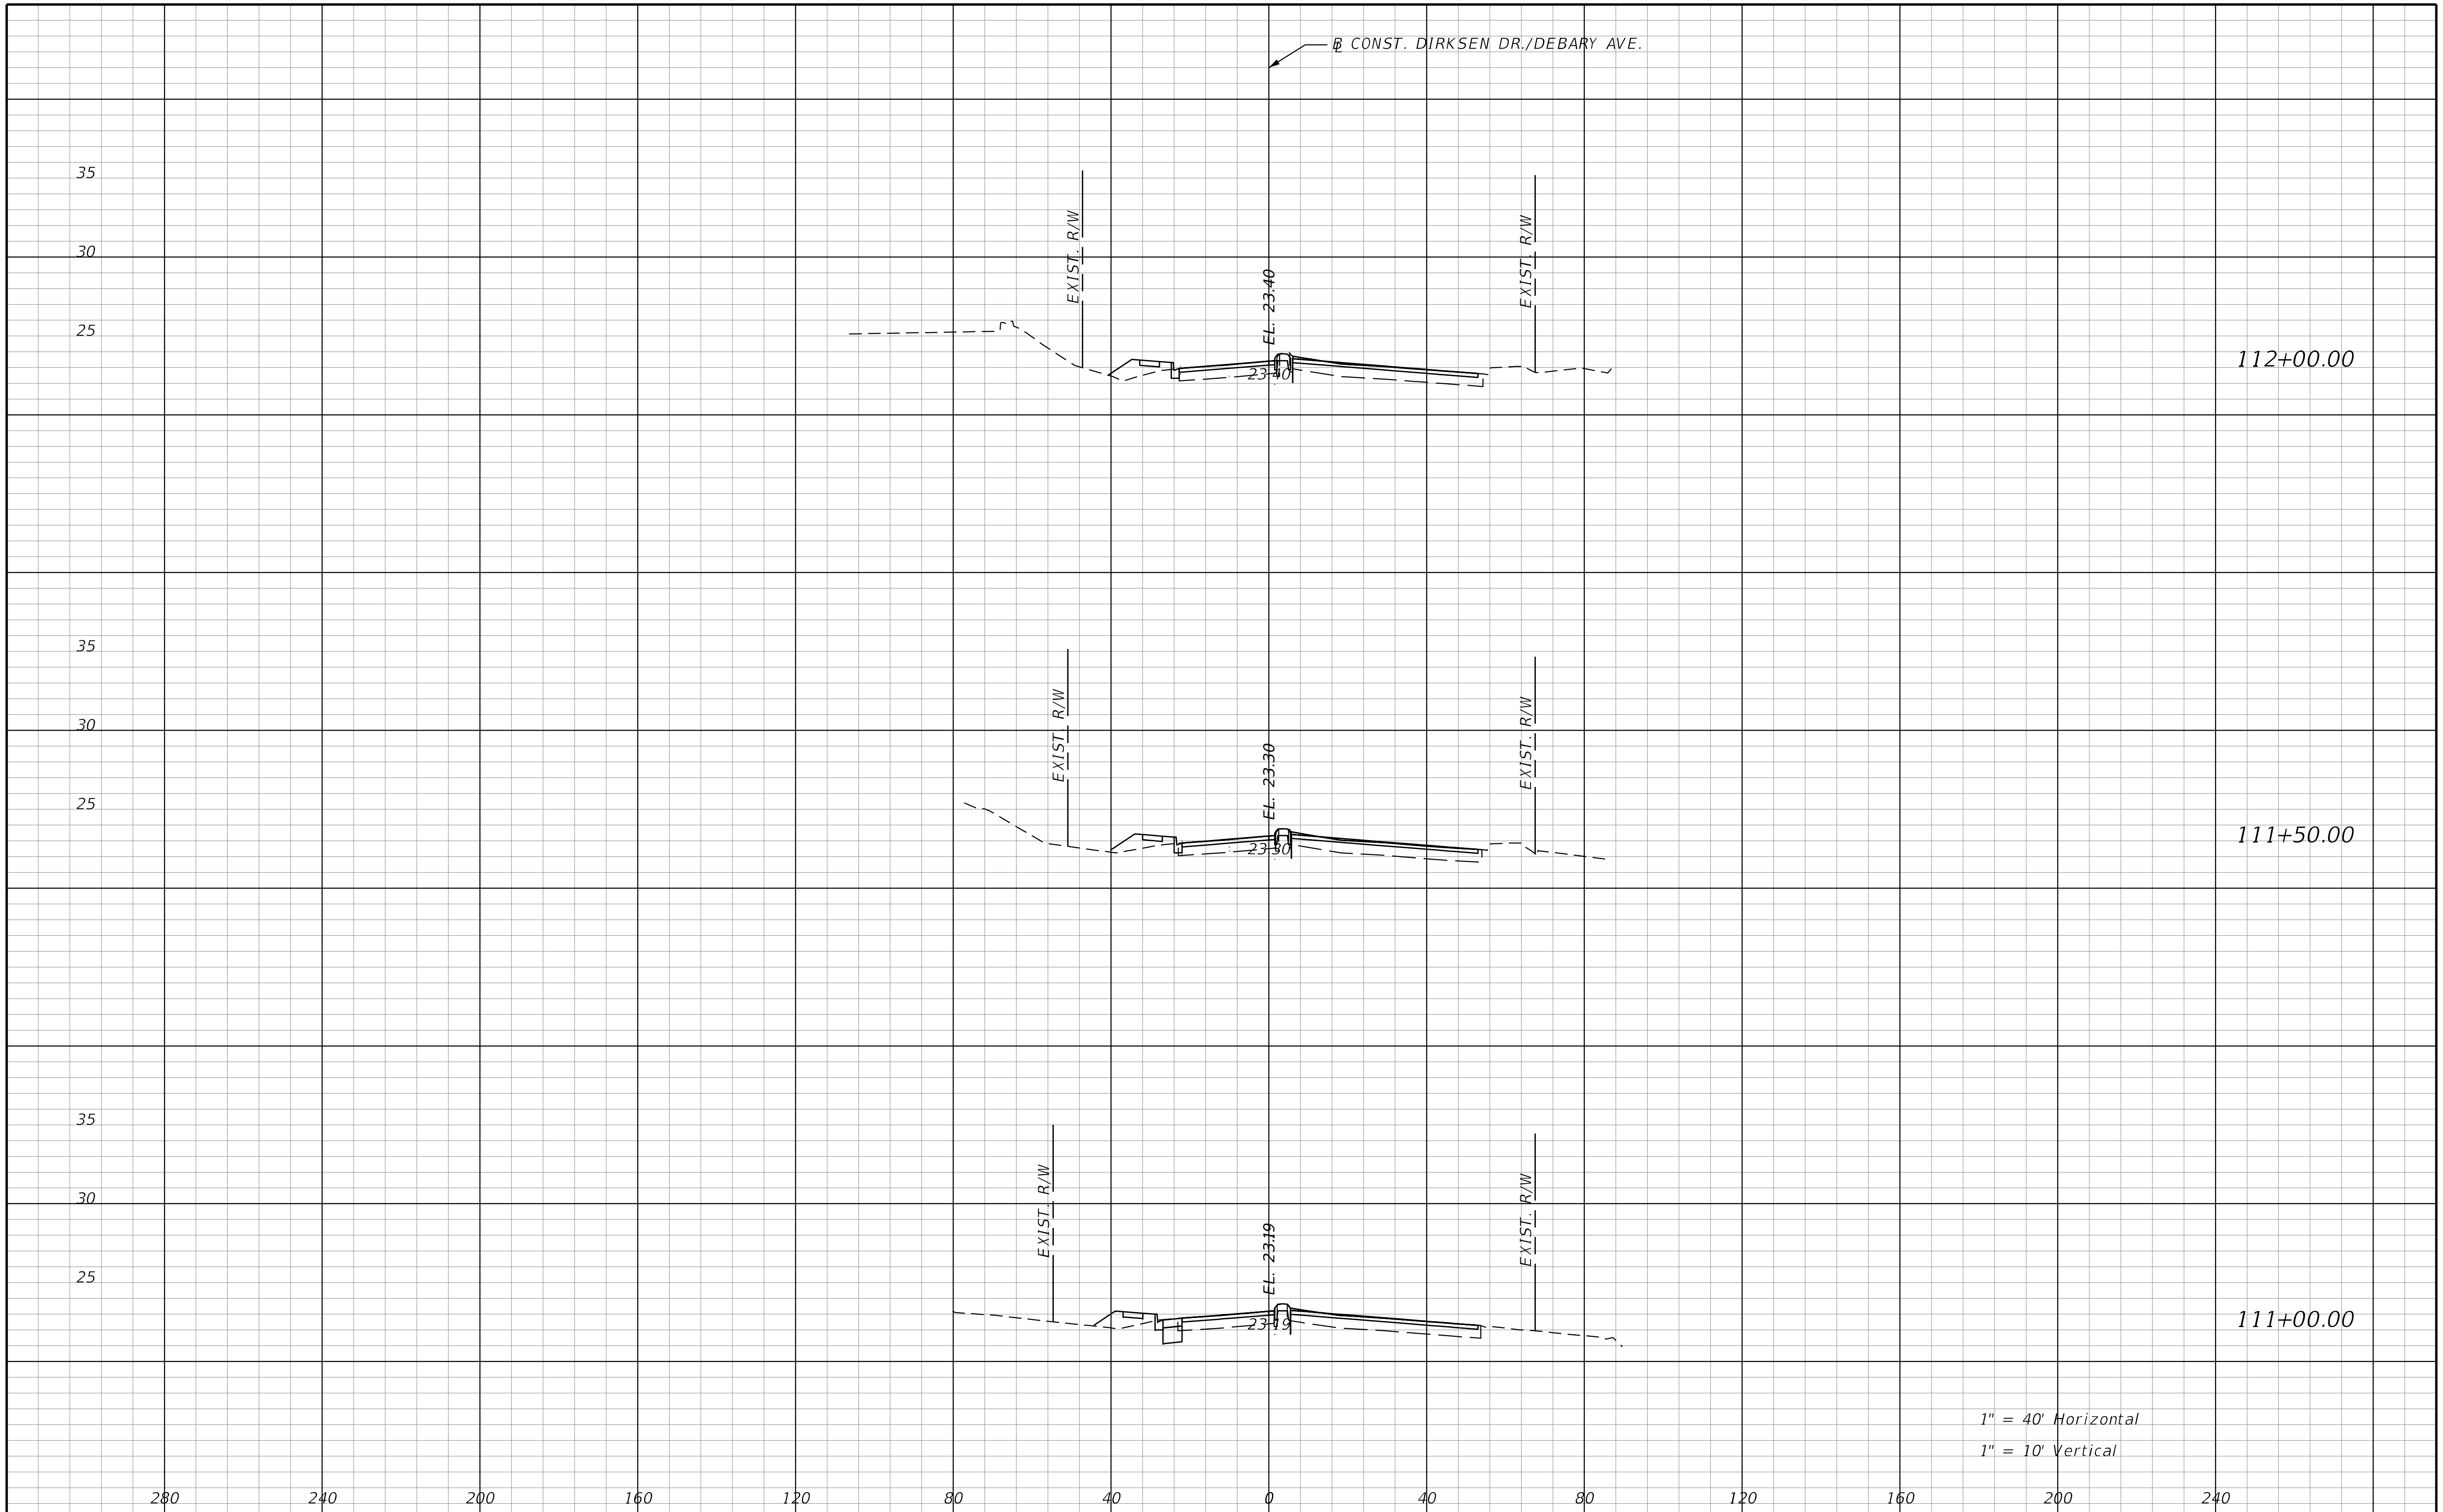

REVISIONS			
DATE	DESCRIPTION	DATE	DESCRIPTION

STANTEC CONSULTING SERVICES INC.
ENGINEER OF RECORD:
WILLIAM V. ANDERSON, P.E. NO.: 36682
11315 CORPORATE BLVD., SUITE 105
ORLANDO, FLORIDA 32817
(407) 823-8966
CERTIFICATE OF AUTHORIZATION NO. 27013

STATE OF FLORIDA
DEPARTMENT OF TRANSPORTATION

ROAD NO.	COUNTY	FINANCIAL PROJECT ID
SR400	VOLUSIA	408464-2-32-01

CROSS SECTION
DIRKSEN DR./DEBARY AVE.

SHEET NO.
782

THE OFFICIAL RECORD OF THIS SHEET IS THE ELECTRONIC FILE DIGITALLY SIGNED AND SEALED UNDER RULE 61G15-23.004, F.A.C.

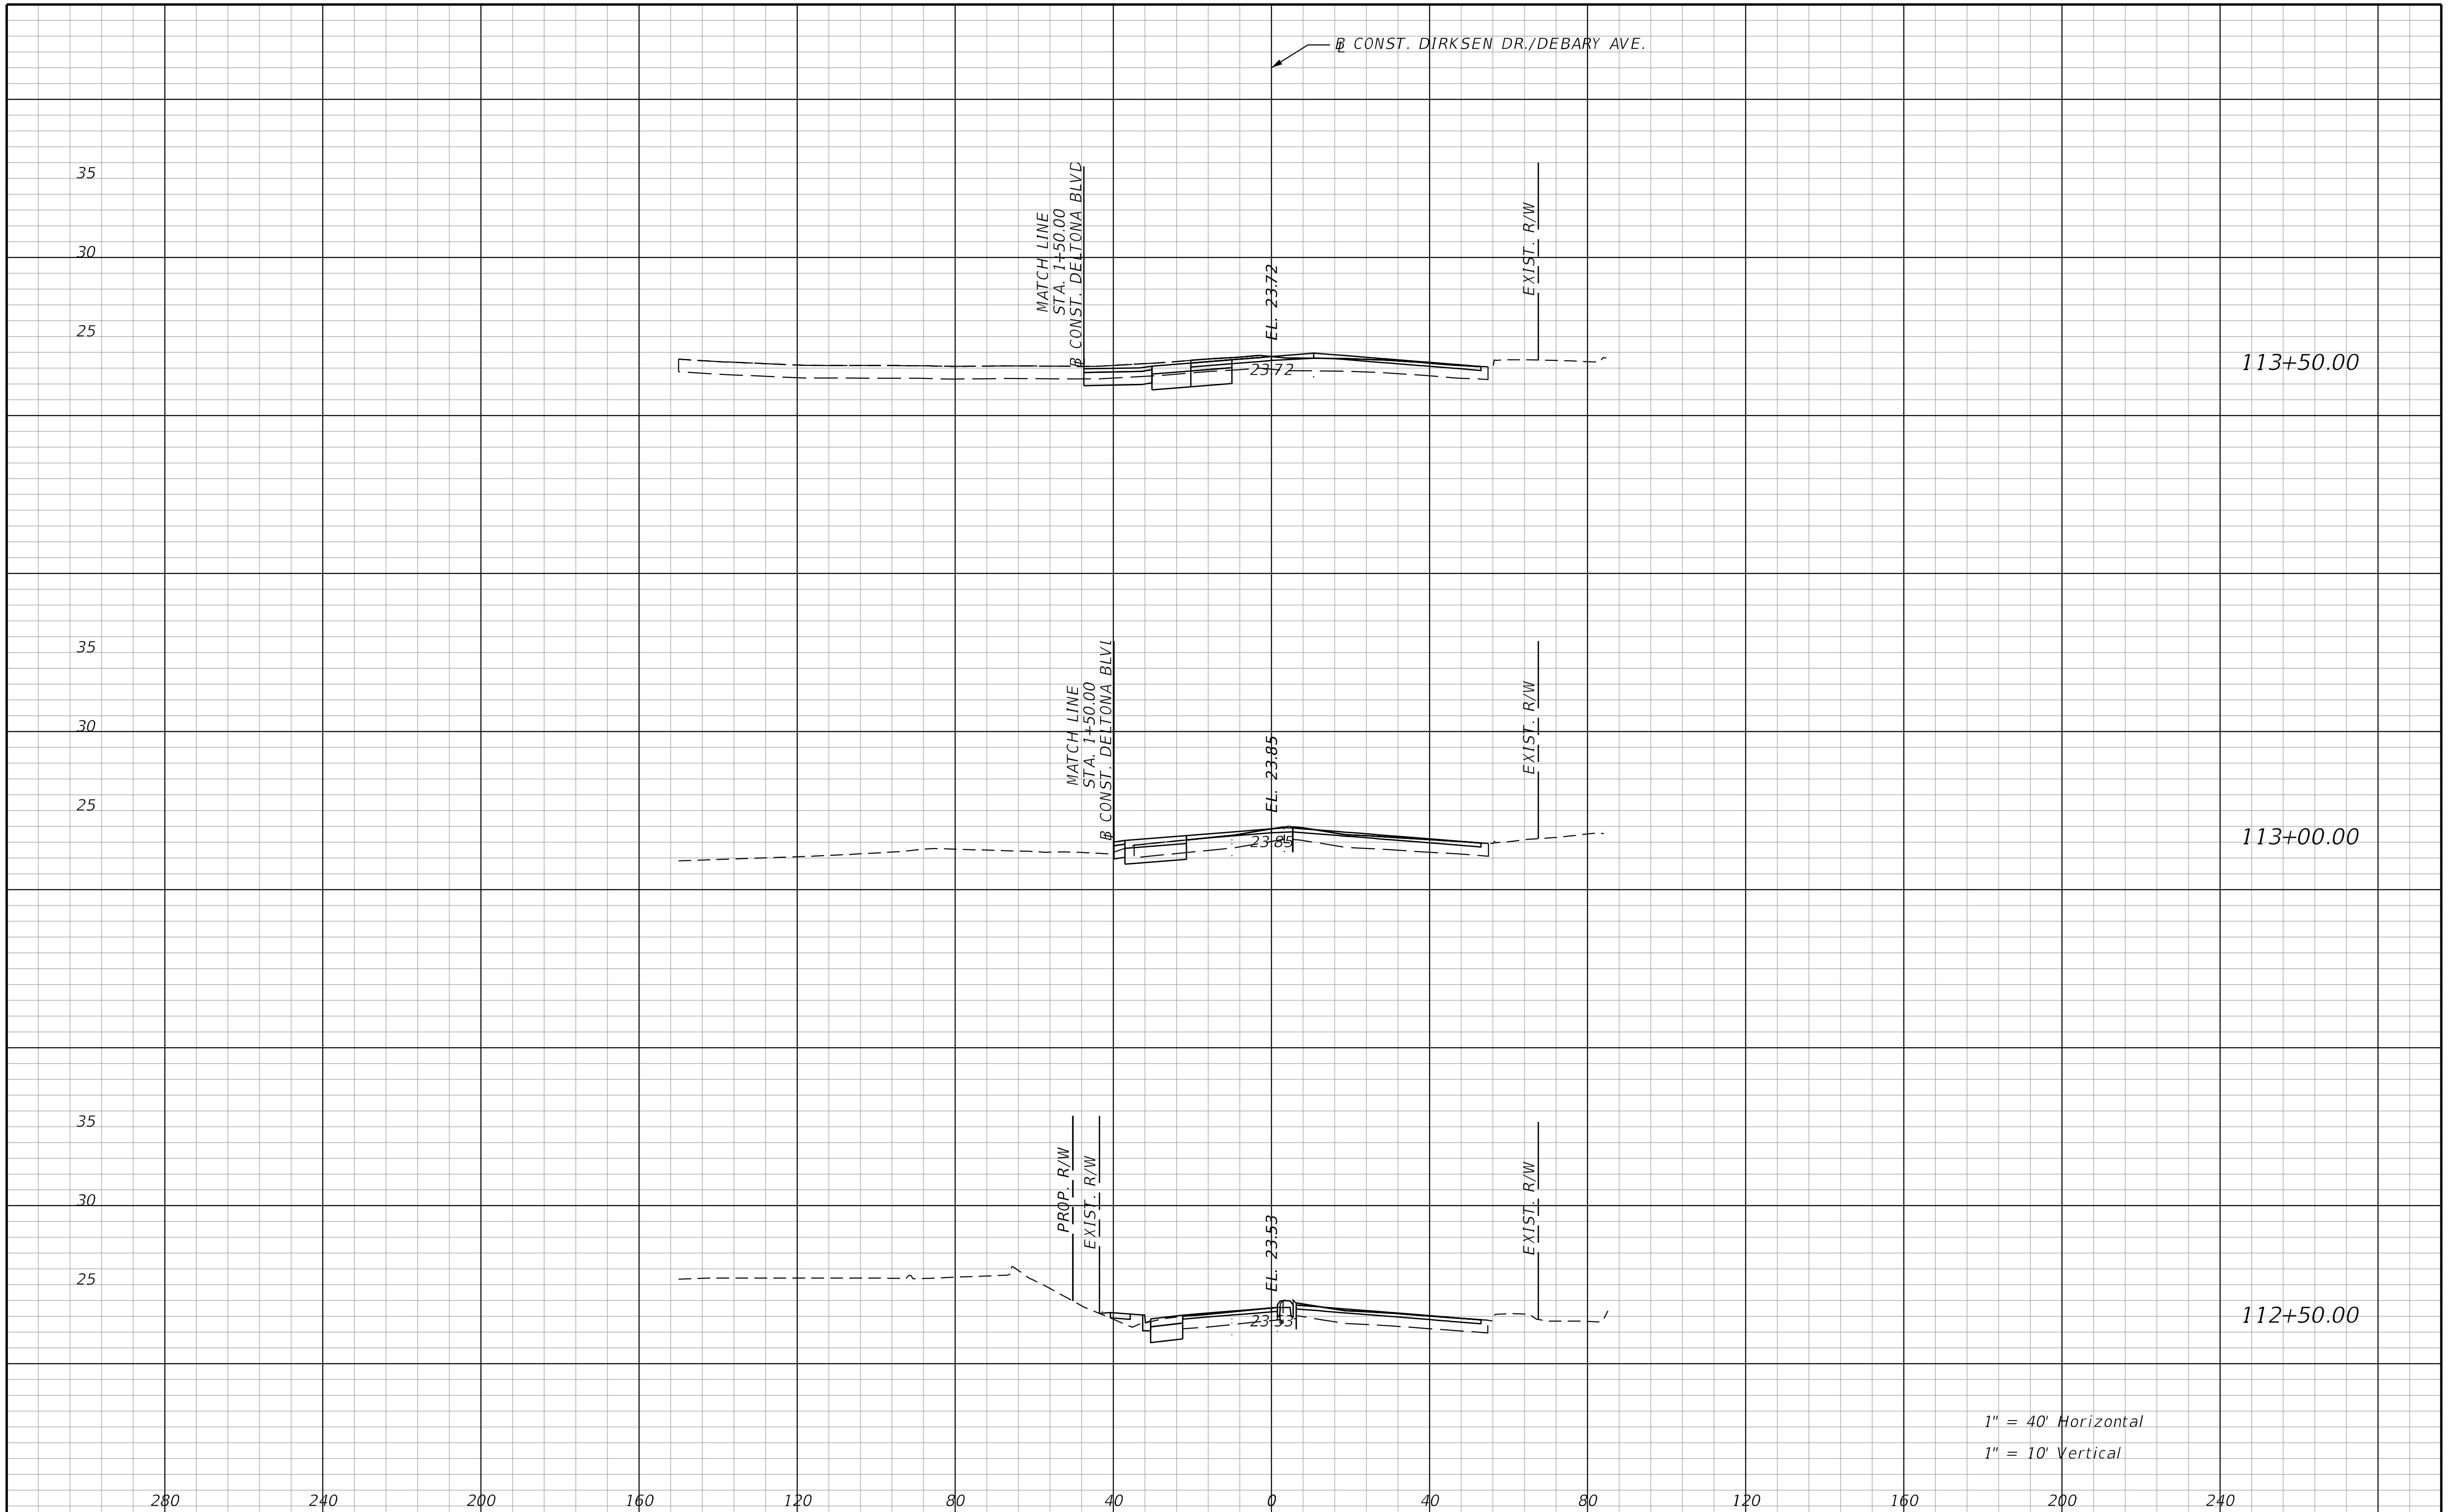

REVISIONS			
DATE	DESCRIPTION	DATE	DESCRIPTION

STANTEC CONSULTING SERVICES INC.
ENGINEER OF RECORD:
WILLIAM V. ANDERSON, P.E. NO.: 36682
11315 CORPORATE BLVD., SUITE 105
ORLANDO, FLORIDA 32817
(407) 823-8966
CERTIFICATE OF AUTHORIZATION NO. 27013

STATE OF FLORIDA
DEPARTMENT OF TRANSPORTATION

ROAD NO.	COUNTY	FINANCIAL PROJECT ID
SR400	VOLUSIA	408464-2-32-01

CROSS SECTION
DIRKSEN DR./DEBARY AVE.

SHEET NO.
783

THE OFFICIAL RECORD OF THIS SHEET IS THE ELECTRONIC FILE DIGITALLY SIGNED AND SEALED UNDER RULE 61G15-23.004, F.A.C.

jchassee 6/14/2019 4:27:14 PM Rdxsrd_shg V:\2158\active\CADD\40846423201\roadway\RDXSRD04.dgn

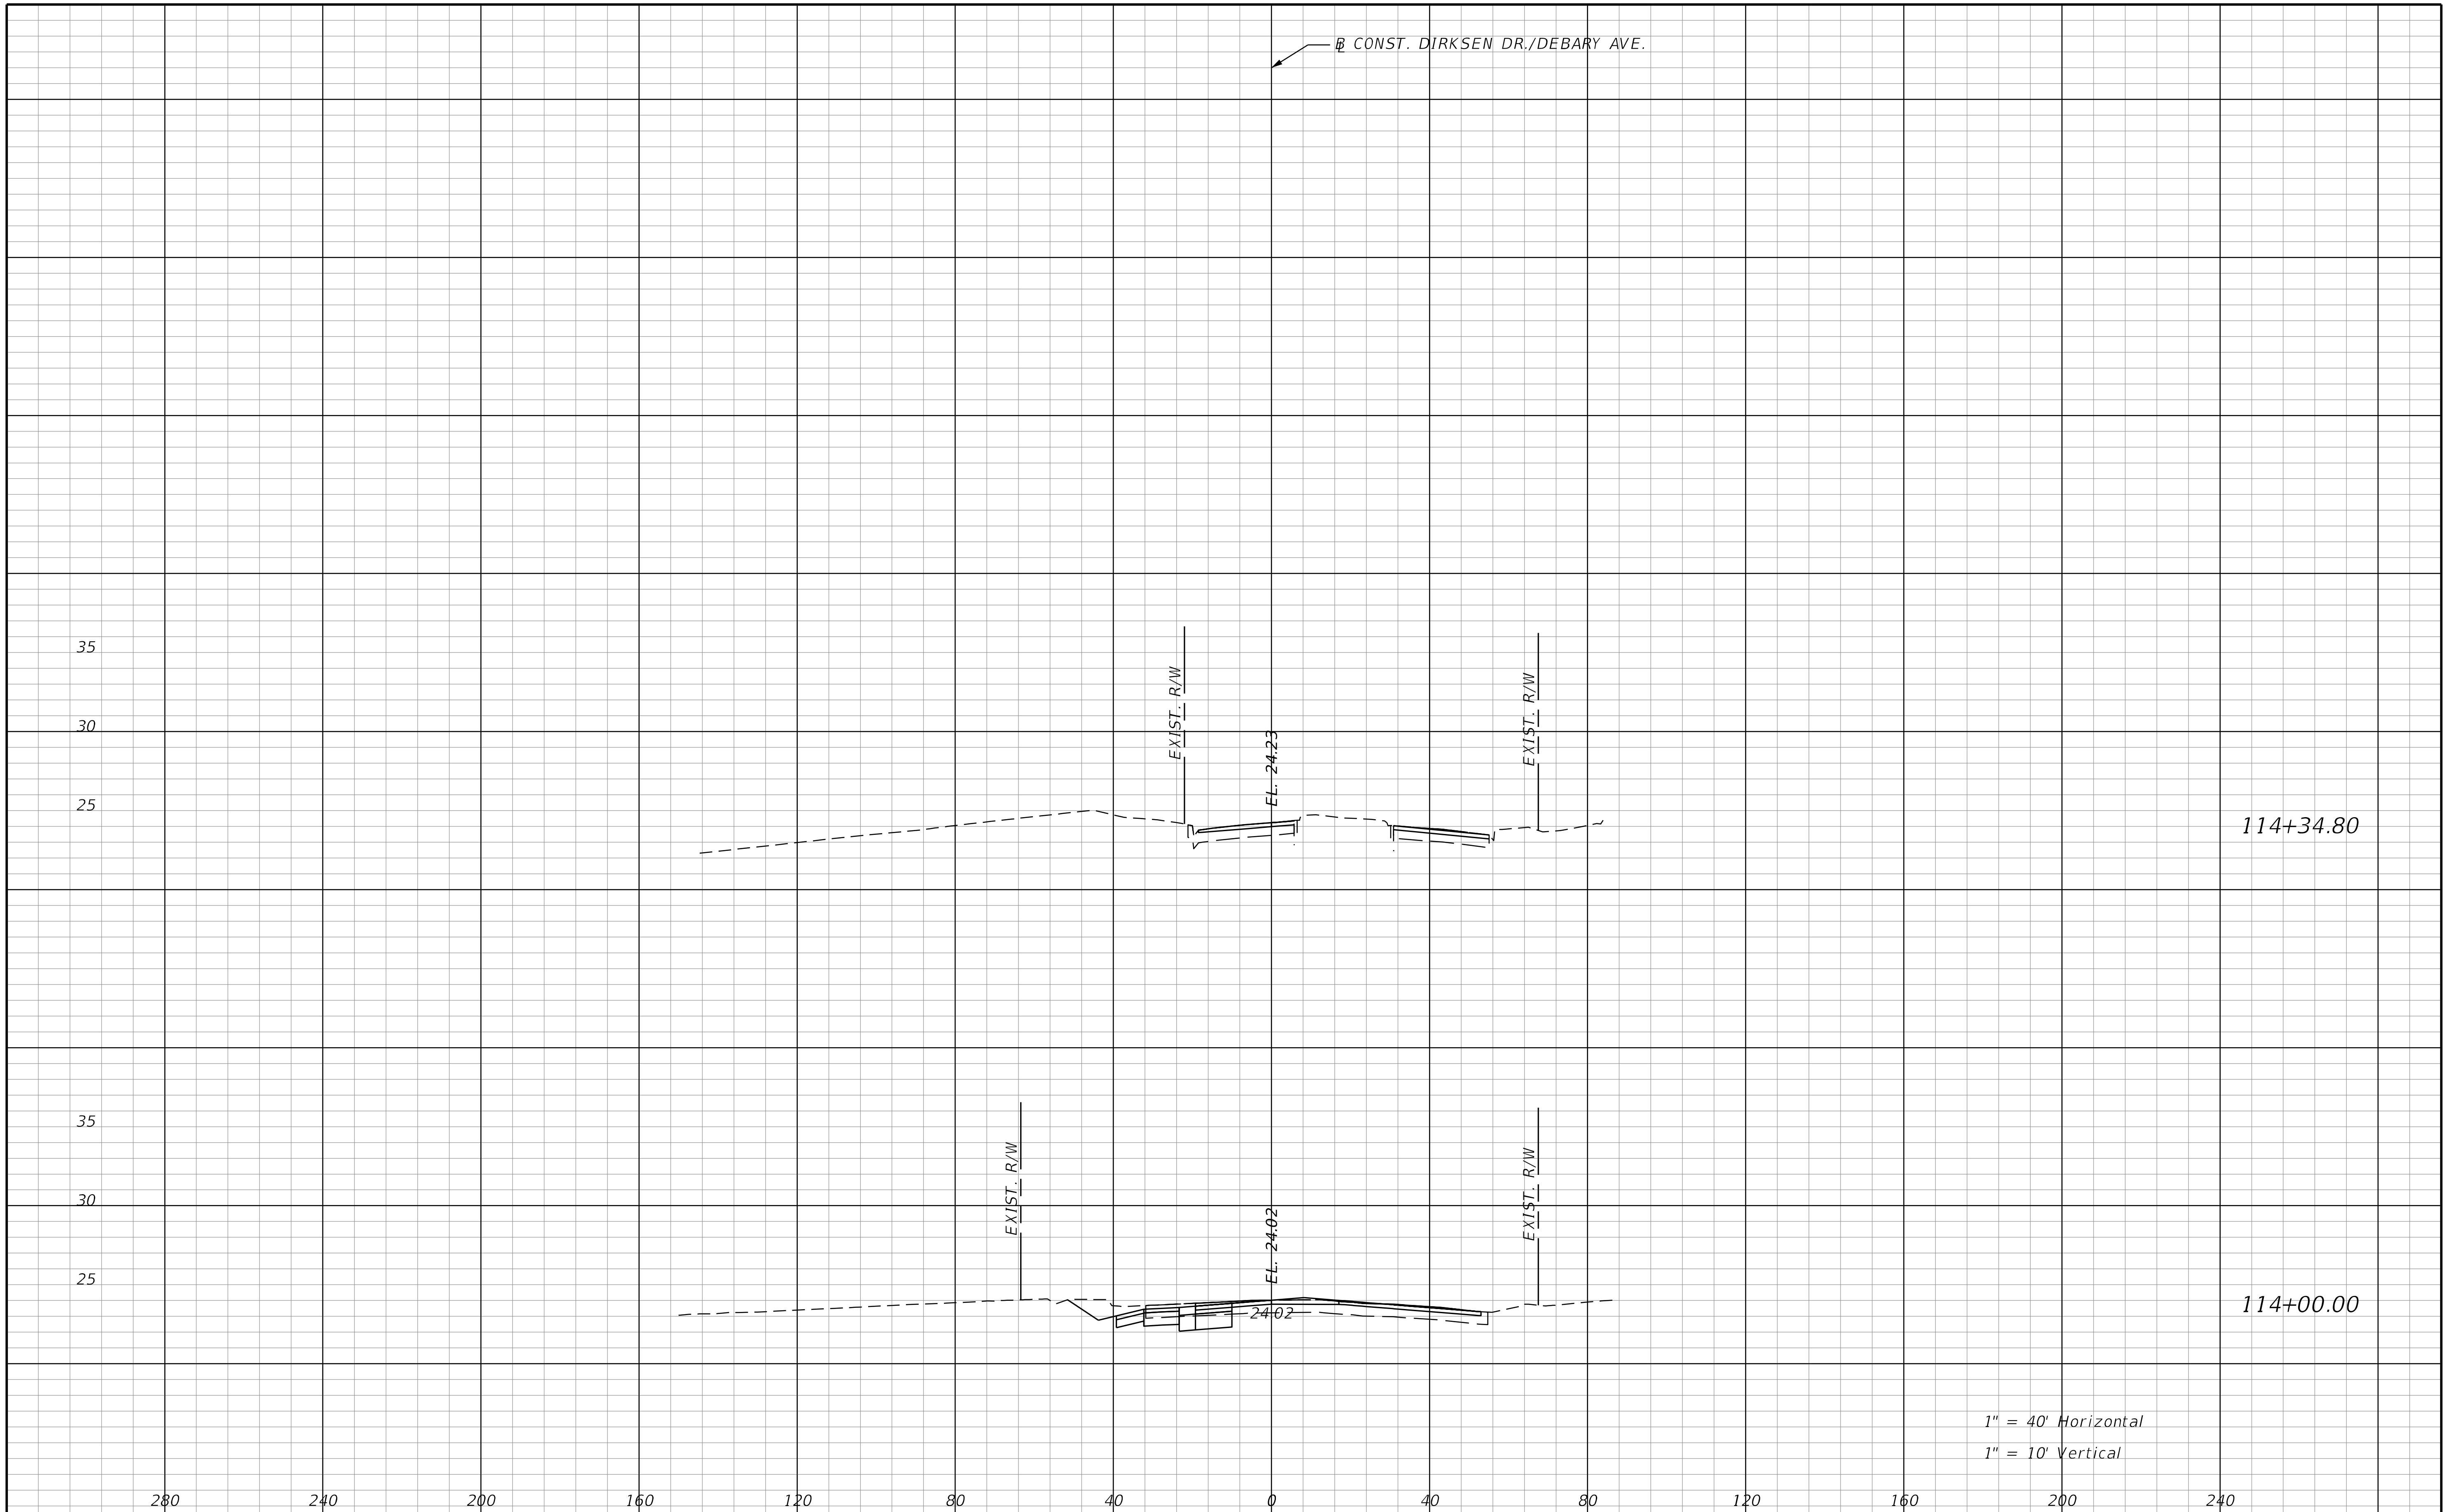

REVISIONS			
DATE	DESCRIPTION	DATE	DESCRIPTION

STANTEC CONSULTING SERVICES INC.
ENGINEER OF RECORD:
WILLIAM V. ANDERSON, P.E. NO.: 36682
11315 CORPORATE BLVD., SUITE 105
ORLANDO, FLORIDA 32817
(407) 823-8966
CERTIFICATE OF AUTHORIZATION NO. 27013

STATE OF FLORIDA
DEPARTMENT OF TRANSPORTATION

ROAD NO.	COUNTY	FINANCIAL PROJECT ID
SR400	VOLUSIA	408464-2-32-01

CROSS SECTION
DIRKSEN DR./DEBARY AVE.

SHEET NO.
784

THE OFFICIAL RECORD OF THIS SHEET IS THE ELECTRONIC FILE DIGITALLY SIGNED AND SEALED UNDER RULE 61G15-23.004, F.A.C.

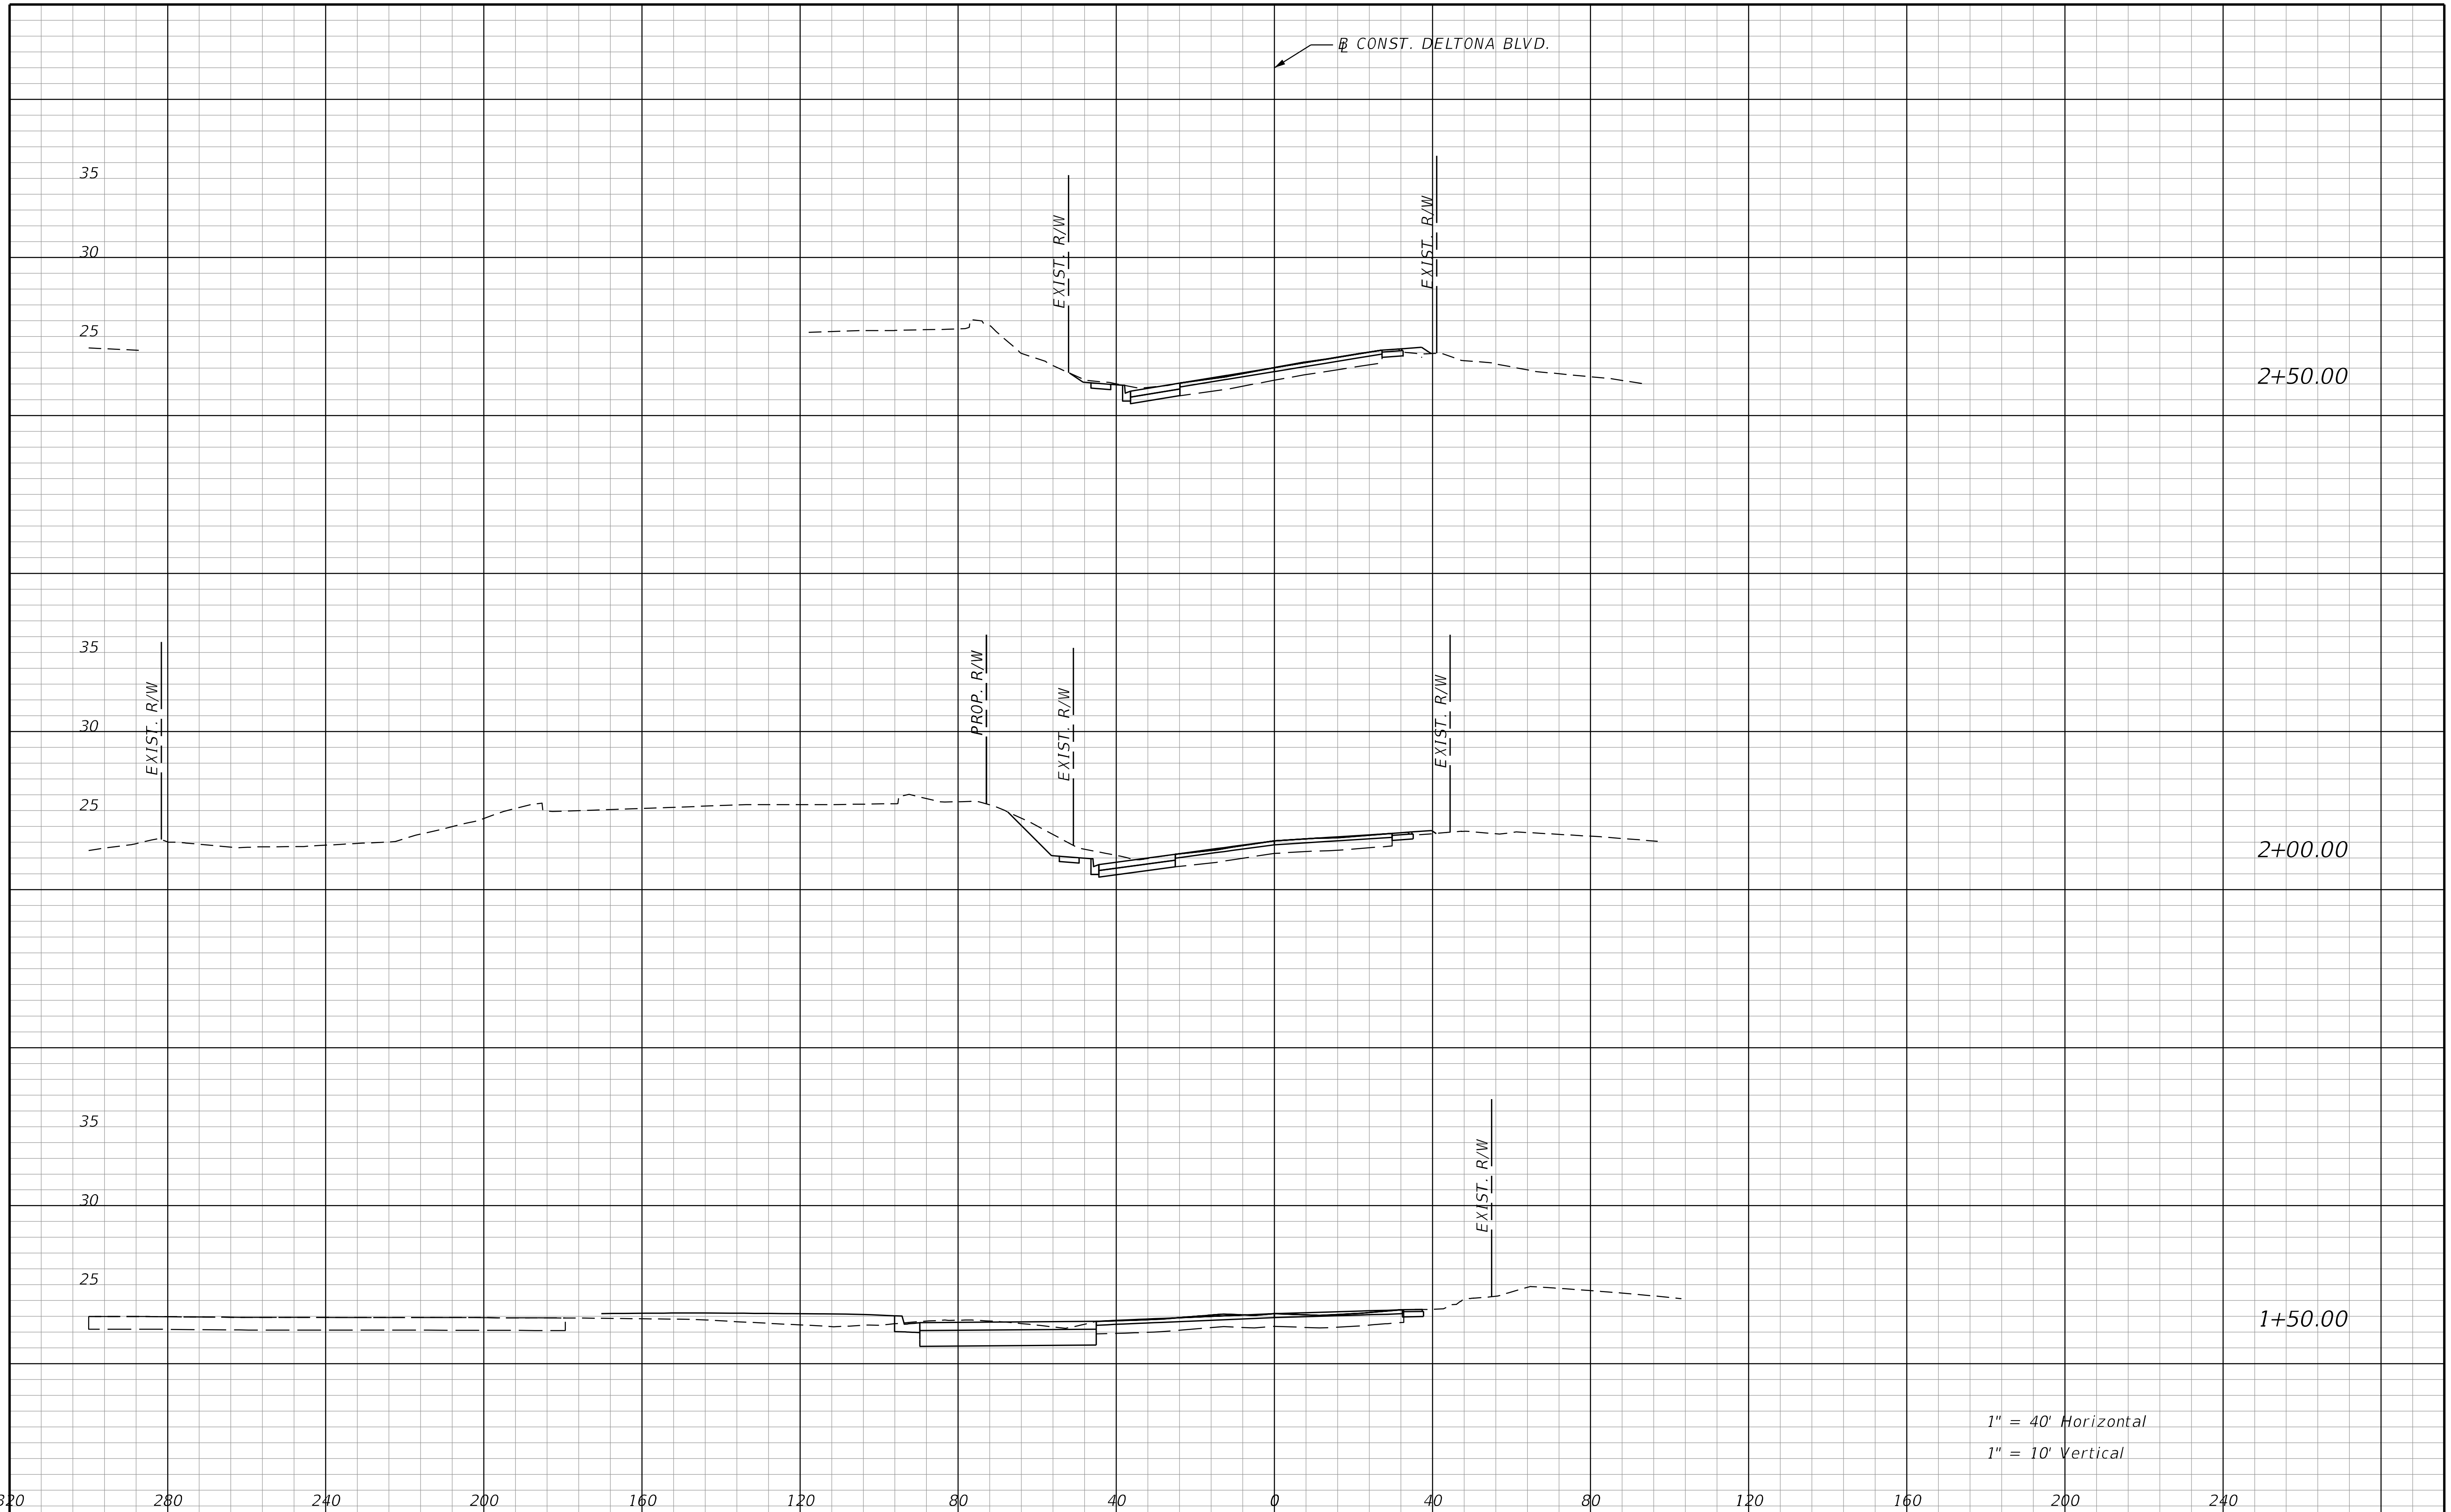

REVISIONS			
DATE	DESCRIPTION	DATE	DESCRIPTION

STANTEC CONSULTING SERVICES INC.
ENGINEER OF RECORD:
WILLIAM V. ANDERSON, P.E. NO.: 36682
11315 CORPORATE BLVD., SUITE 105
ORLANDO, FLORIDA 32817
(407) 823-8966
CERTIFICATE OF AUTHORIZATION NO. 27013

STATE OF FLORIDA
DEPARTMENT OF TRANSPORTATION

ROAD NO.	COUNTY	FINANCIAL PROJECT ID
SR400	VOLUSIA	408464-2-32-01

CROSS SECTION
DELTONA BLVD.

SHEET NO.
785

THE OFFICIAL RECORD OF THIS SHEET IS THE ELECTRONIC FILE DIGITALLY SIGNED AND SEALED UNDER RULE 61G15-23.004, F.A.C.

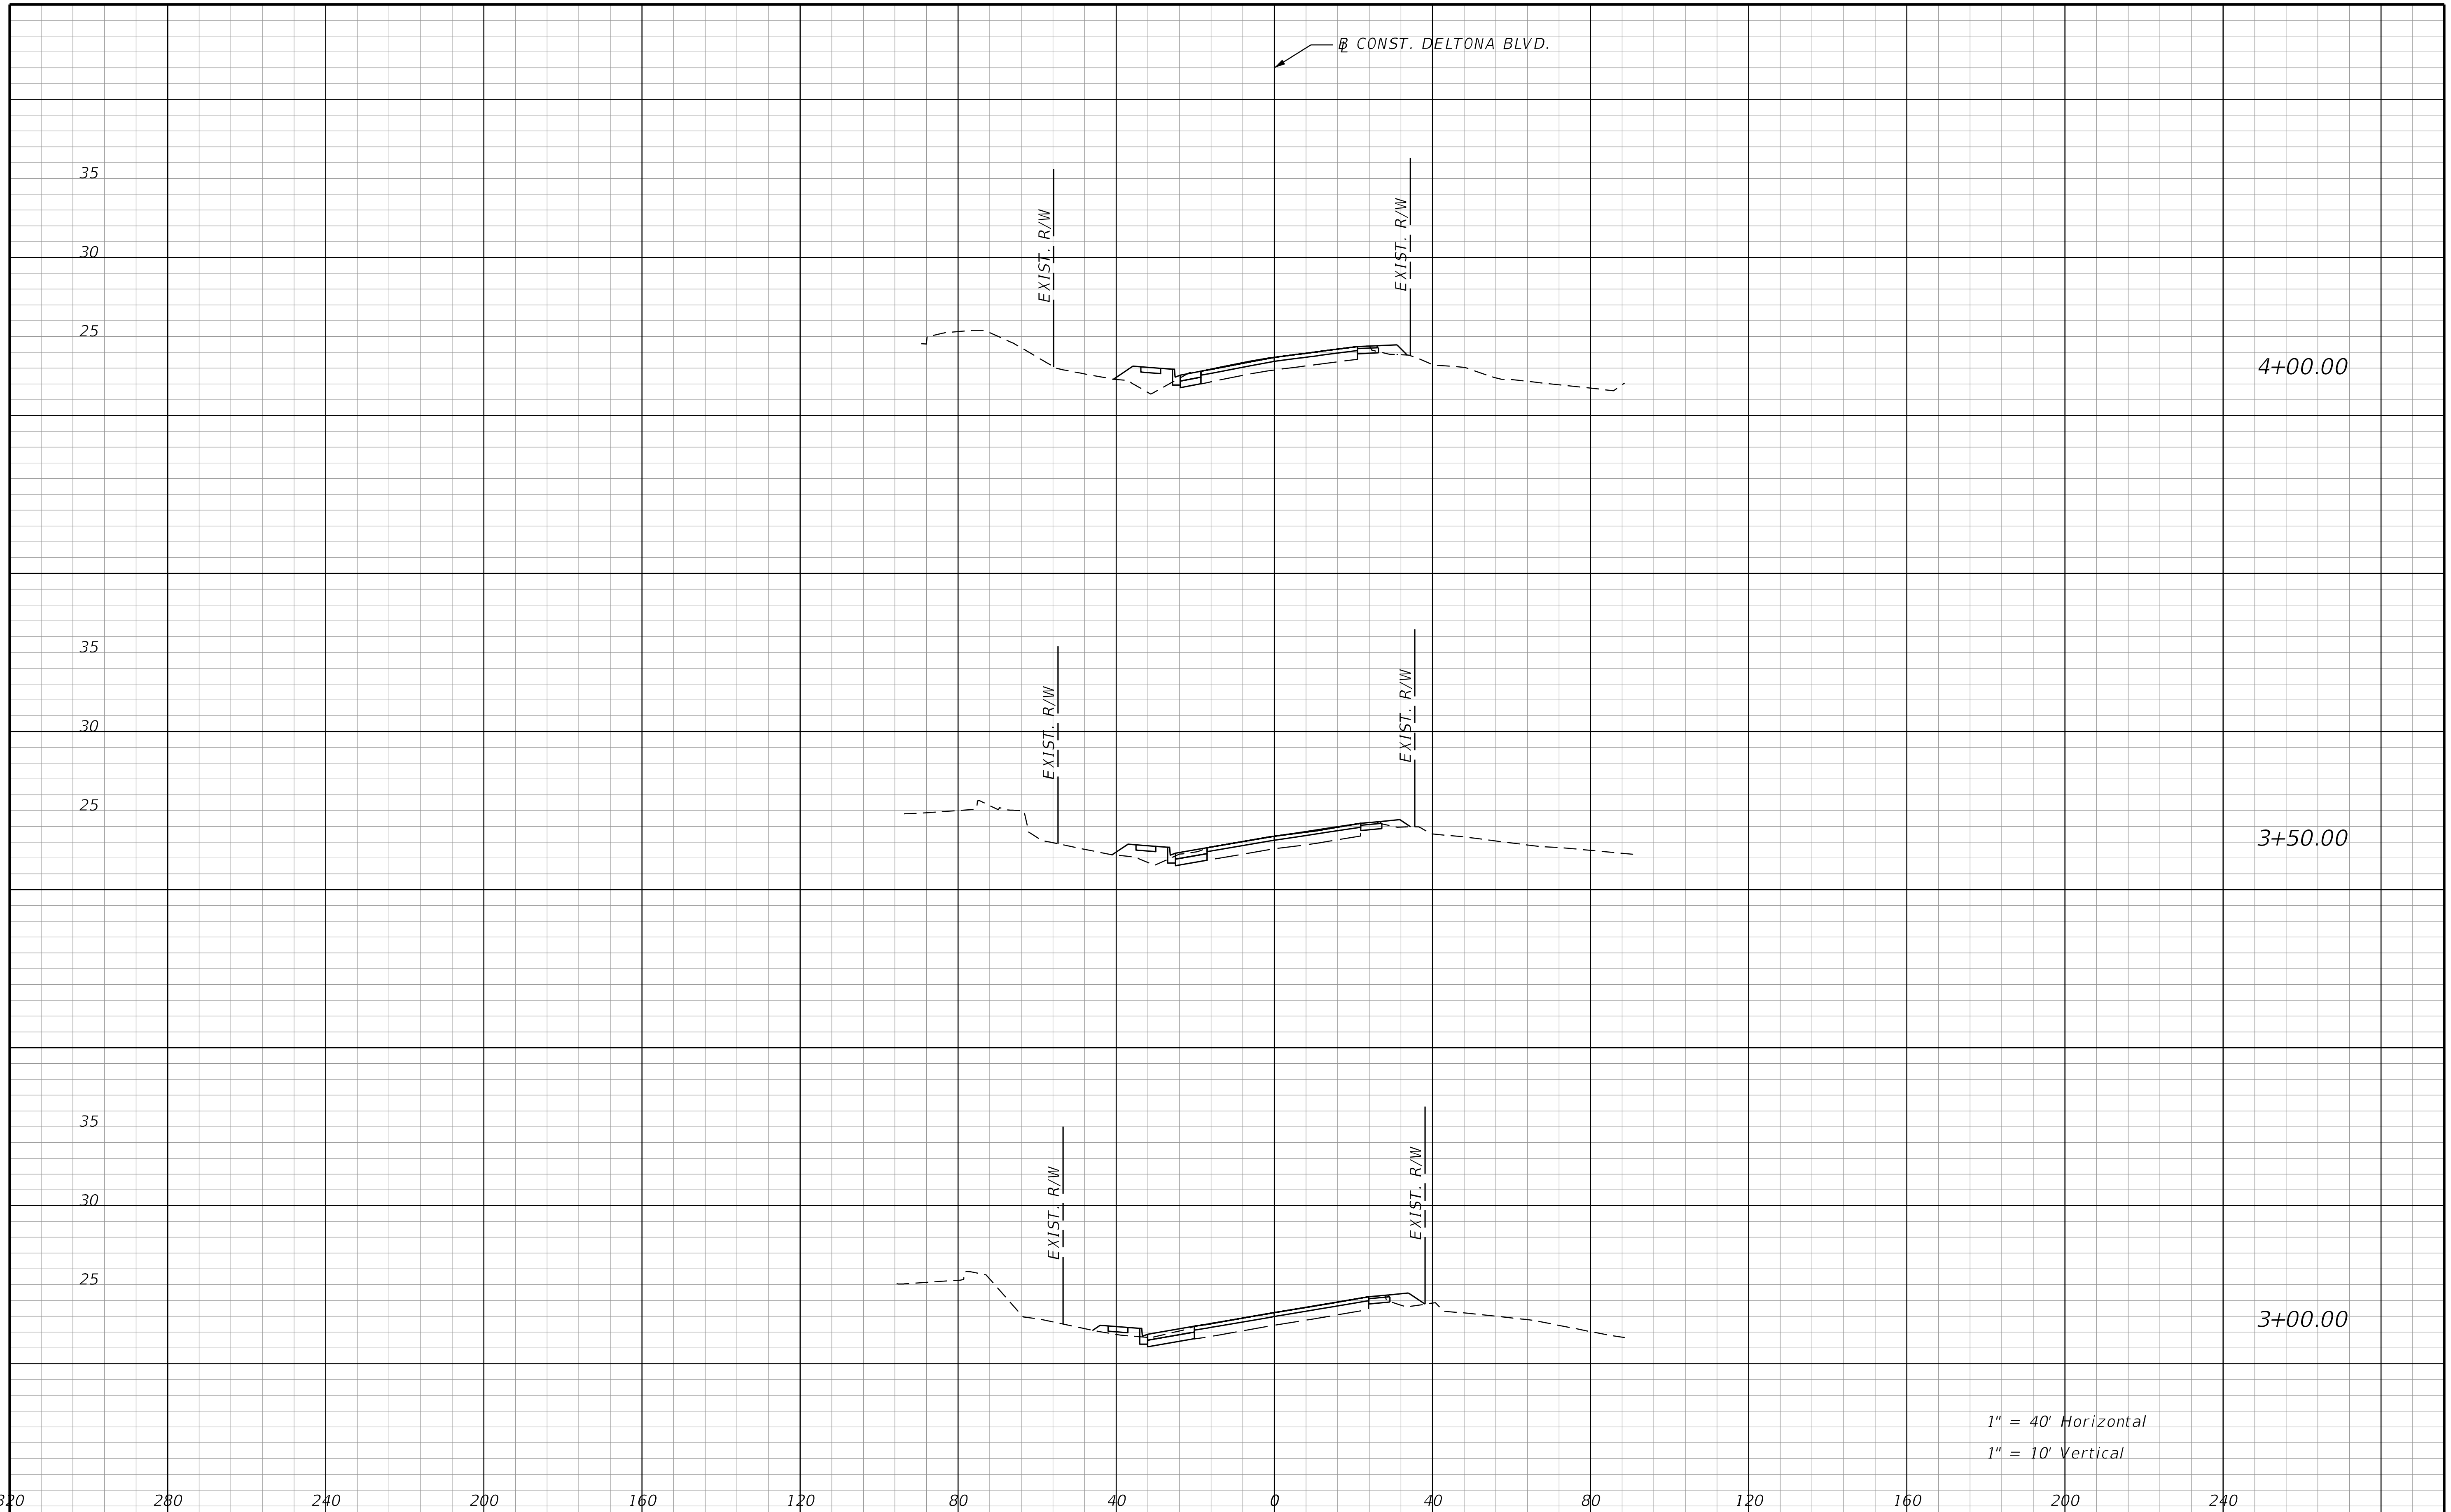

THE OFFICIAL RECORD OF THIS SHEET IS THE ELECTRONIC FILE DIGITALLY SIGNED AND SEALED UNDER RULE 61G15-23.004, F.A.C.

REVISIONS			
DATE	DESCRIPTION	DATE	DESCRIPTION

STANTEC CONSULTING SERVICES INC.
ENGINEER OF RECORD:
WILLIAM V. ANDERSON, P.E. NO.: 36682
11315 CORPORATE BLVD., SUITE 105
ORLANDO, FLORIDA 32817
(407) 823-8966
CERTIFICATE OF AUTHORIZATION NO. 27013

STATE OF FLORIDA
DEPARTMENT OF TRANSPORTATION

ROAD NO.	COUNTY	FINANCIAL PROJECT ID
SR400	VOLUSIA	408464-2-32-01

CROSS SECTION DELTONA BLVD.

SHEET NO.
786

jchassee 6/14/2019 4:27:14 PM Rdxsrd_shg V:\2158\active\CADD\40846423201\roadway\RDXSRD04.dgn

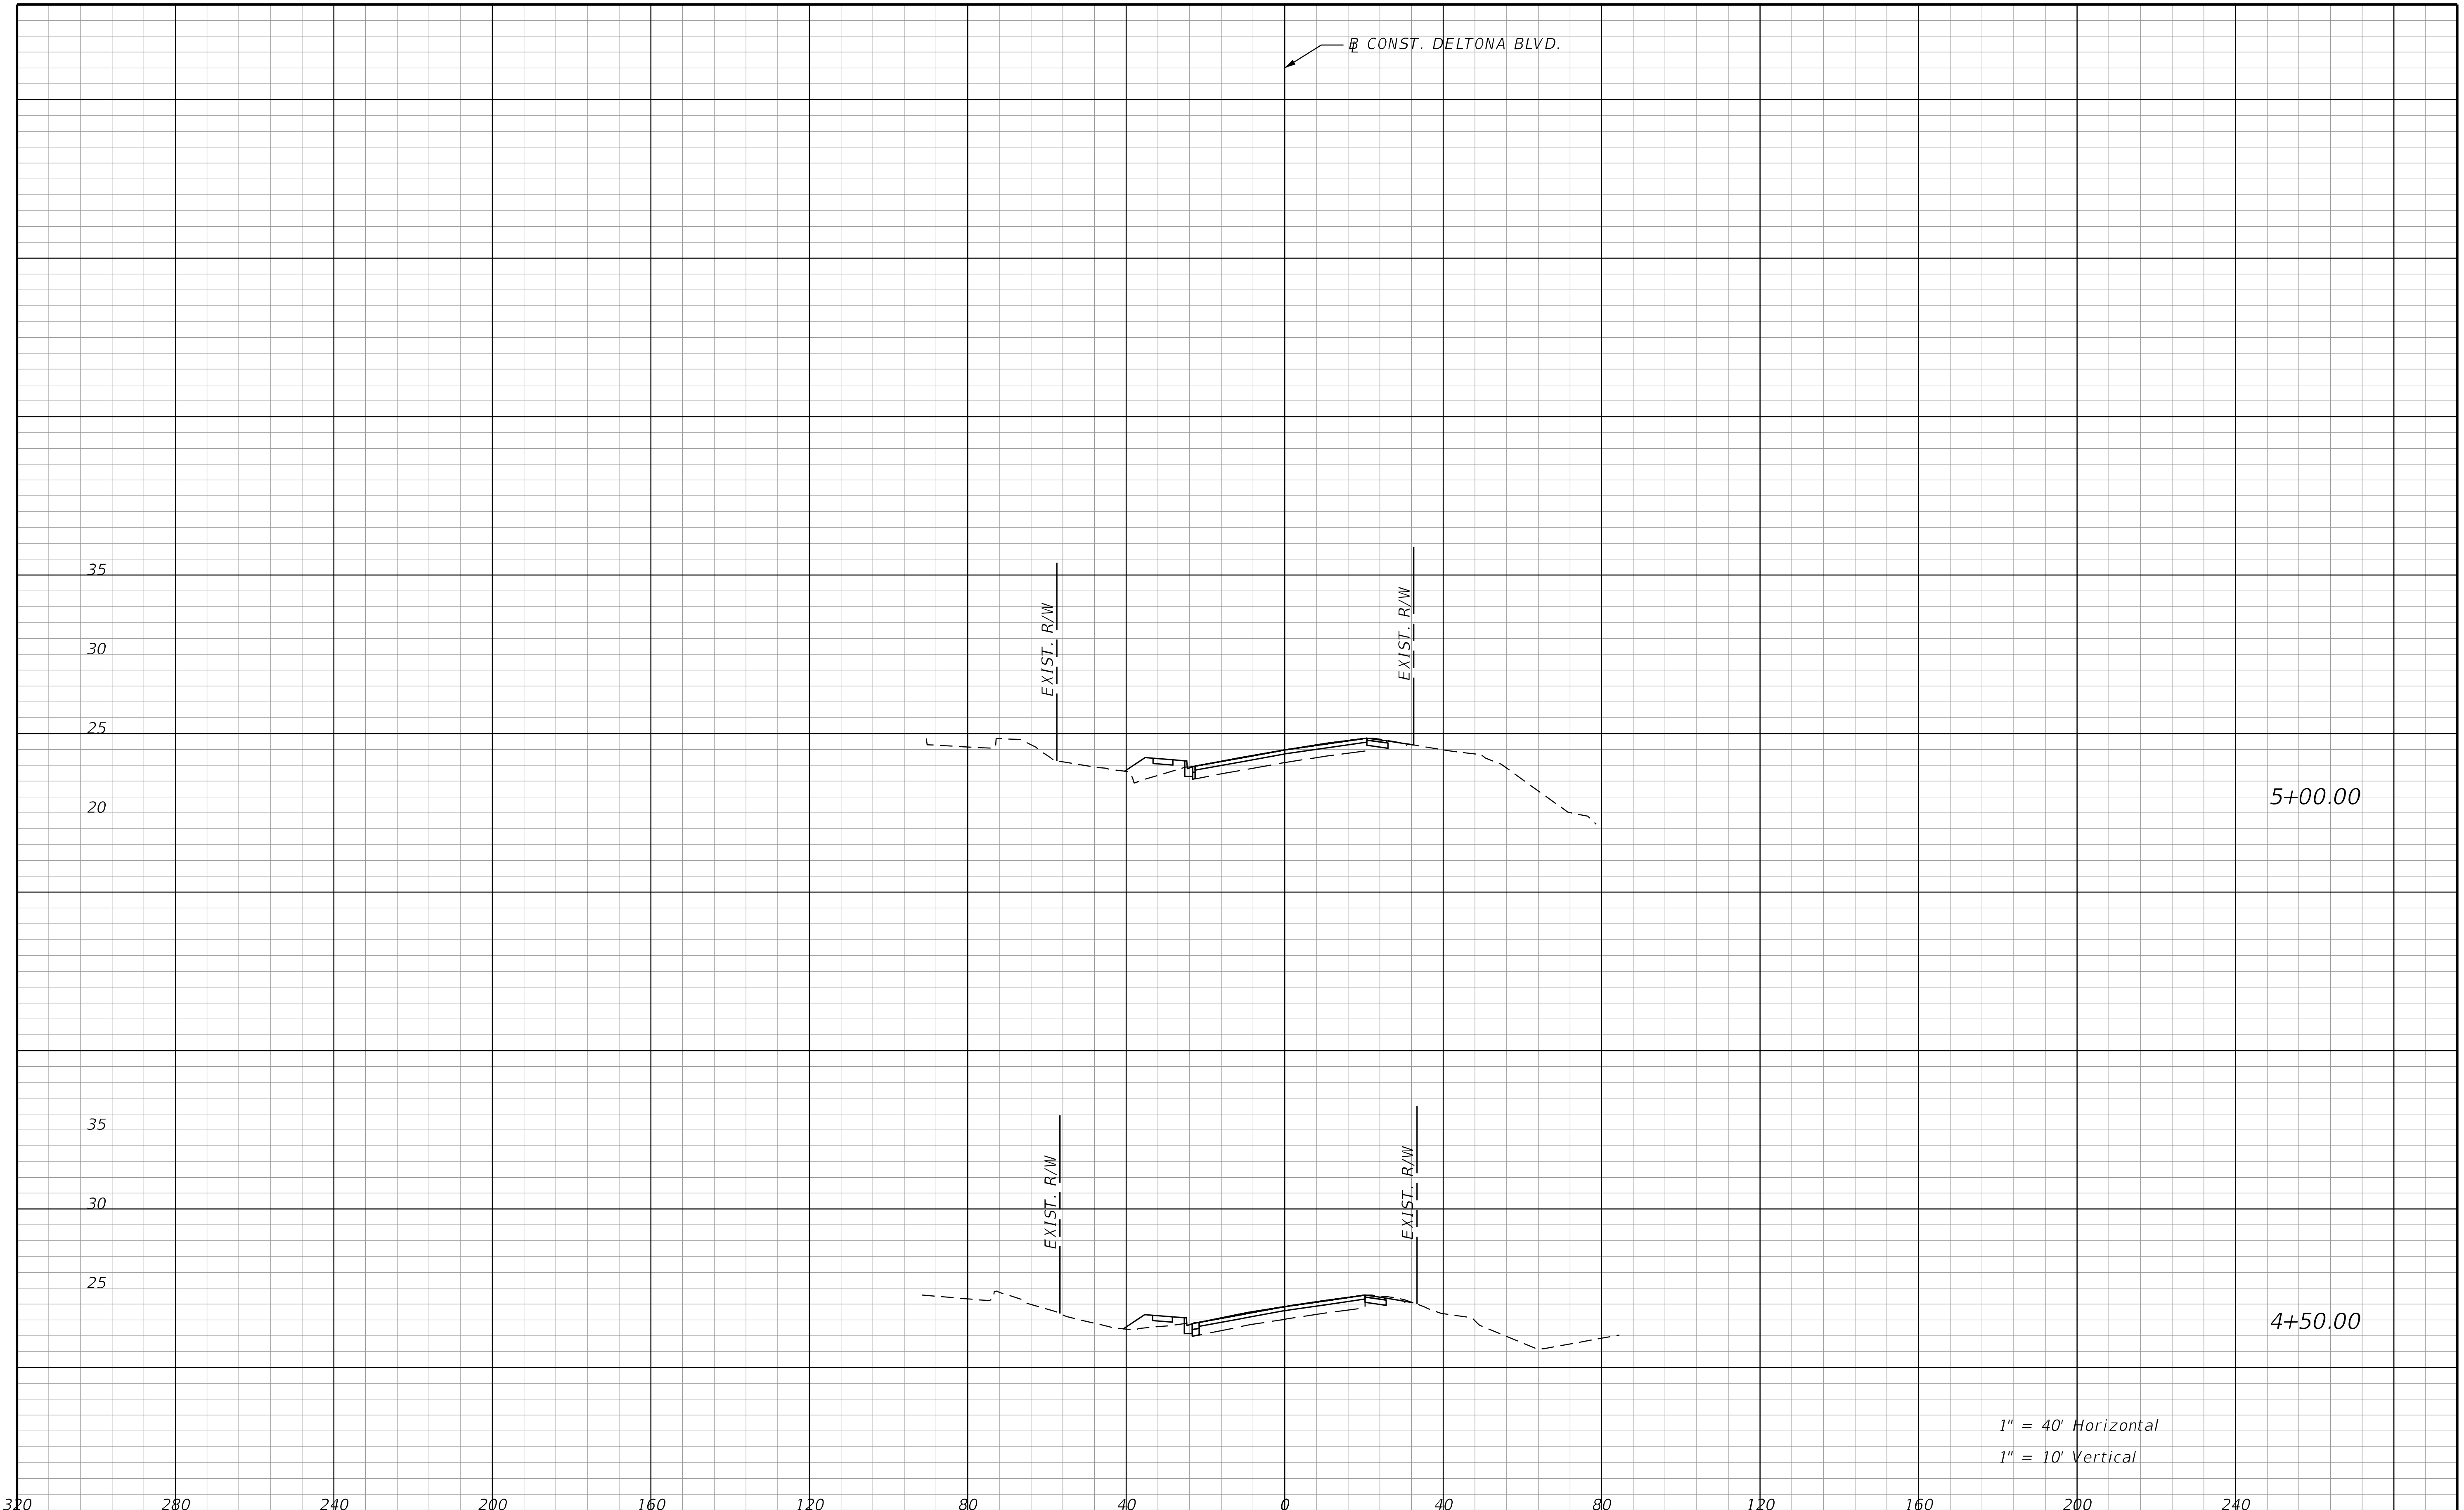

REVISIONS			
DATE	DESCRIPTION	DATE	DESCRIPTION

STANTEC CONSULTING SERVICES INC.
ENGINEER OF RECORD:
WILLIAM V. ANDERSON, P.E. NO.: 36682
11315 CORPORATE BLVD., SUITE 105
ORLANDO, FLORIDA 32817
(407) 823-8966
CERTIFICATE OF AUTHORIZATION NO. 27013

STATE OF FLORIDA
DEPARTMENT OF TRANSPORTATION

ROAD NO.	COUNTY	FINANCIAL PROJECT ID
SR400	VOLUSIA	408464-2-32-01

CROSS SECTION
DELTONA BLVD.

SHEET NO.
787

THE OFFICIAL RECORD OF THIS SHEET IS THE ELECTRONIC FILE DIGITALLY SIGNED AND SEALED UNDER RULE 61G15-23.004, F.A.C.

jchassee 6/14/2019 4:27:14 PM Rdxsrd_shg V:\2158\active\CADD\40846423201\roadway\RDXSRD04.dgn

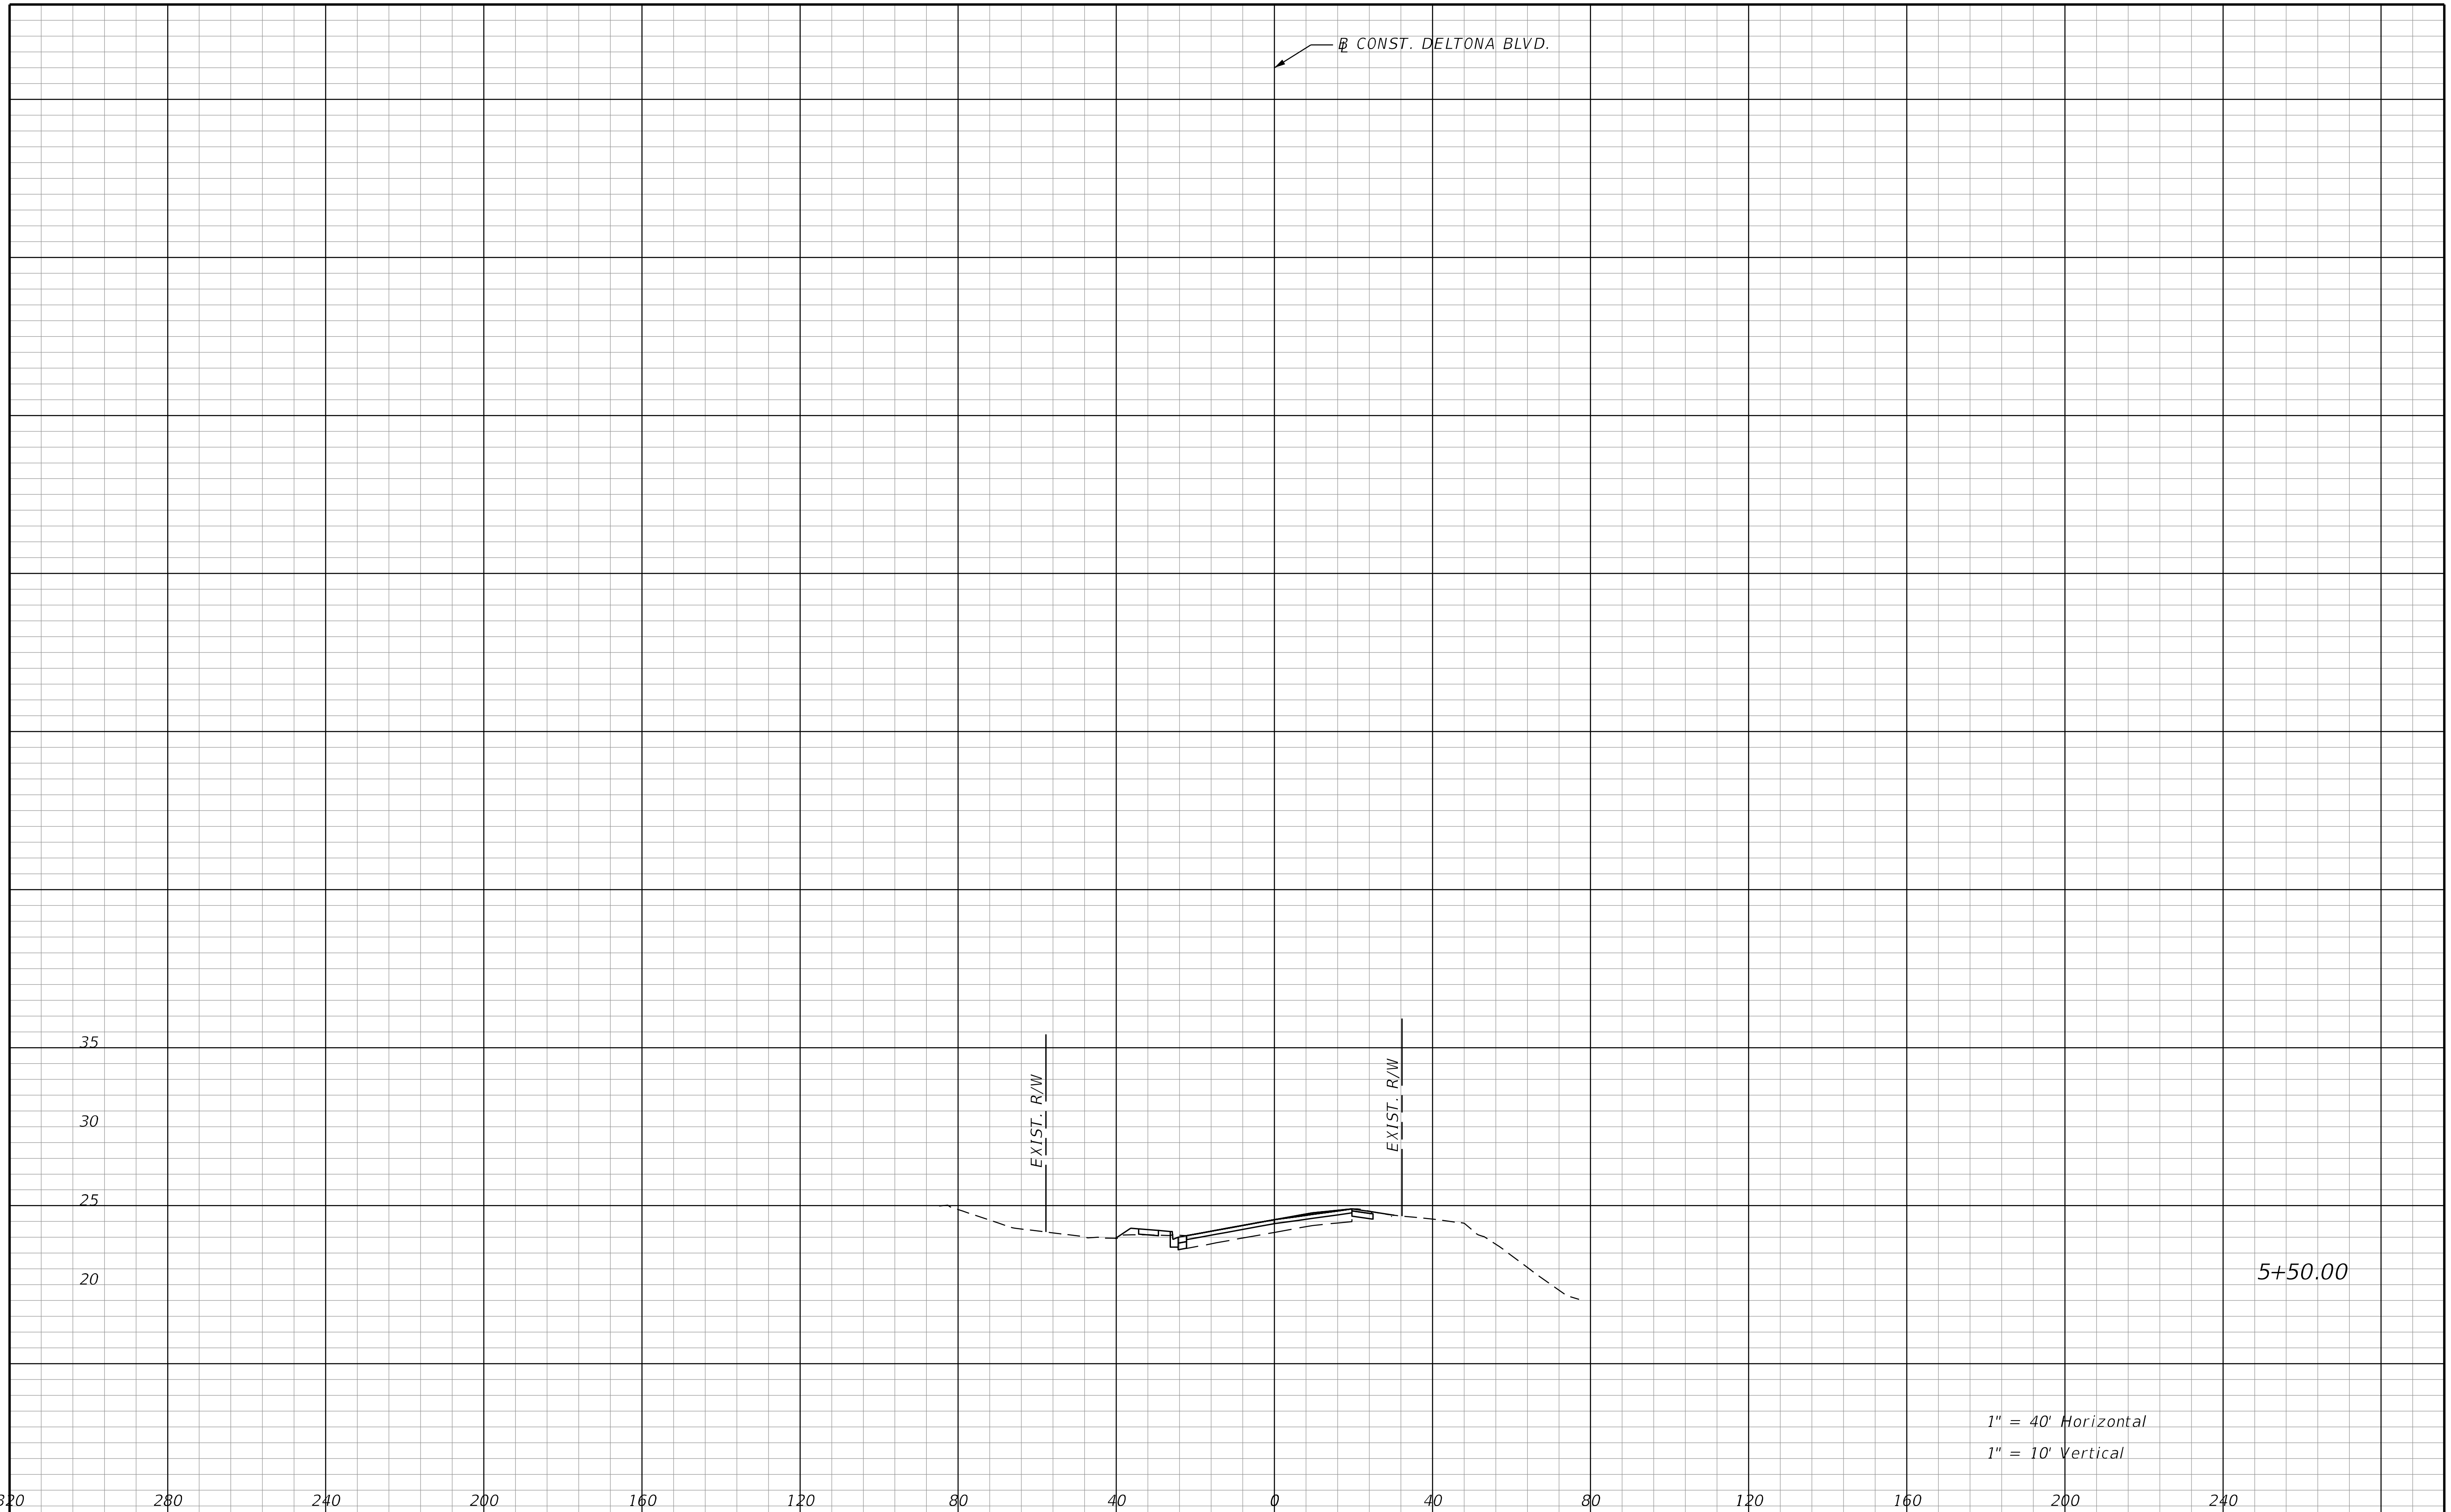

REVISIONS			
DATE	DESCRIPTION	DATE	DESCRIPTION

STANTEC CONSULTING SERVICES INC.
ENGINEER OF RECORD:
WILLIAM V. ANDERSON, P.E. NO.: 36682
11315 CORPORATE BLVD., SUITE 105
ORLANDO, FLORIDA 32817
(407) 823-8966
CERTIFICATE OF AUTHORIZATION NO. 27013

STATE OF FLORIDA
DEPARTMENT OF TRANSPORTATION

ROAD NO.	COUNTY	FINANCIAL PROJECT ID
SR400	VOLUSIA	408464-2-32-01

CROSS SECTION
DELTONA BLVD.

SHEET NO.
788

THE OFFICIAL RECORD OF THIS SHEET IS THE ELECTRONIC FILE DIGITALLY SIGNED AND SEALED UNDER RULE 61G15-23.004, F.A.C.

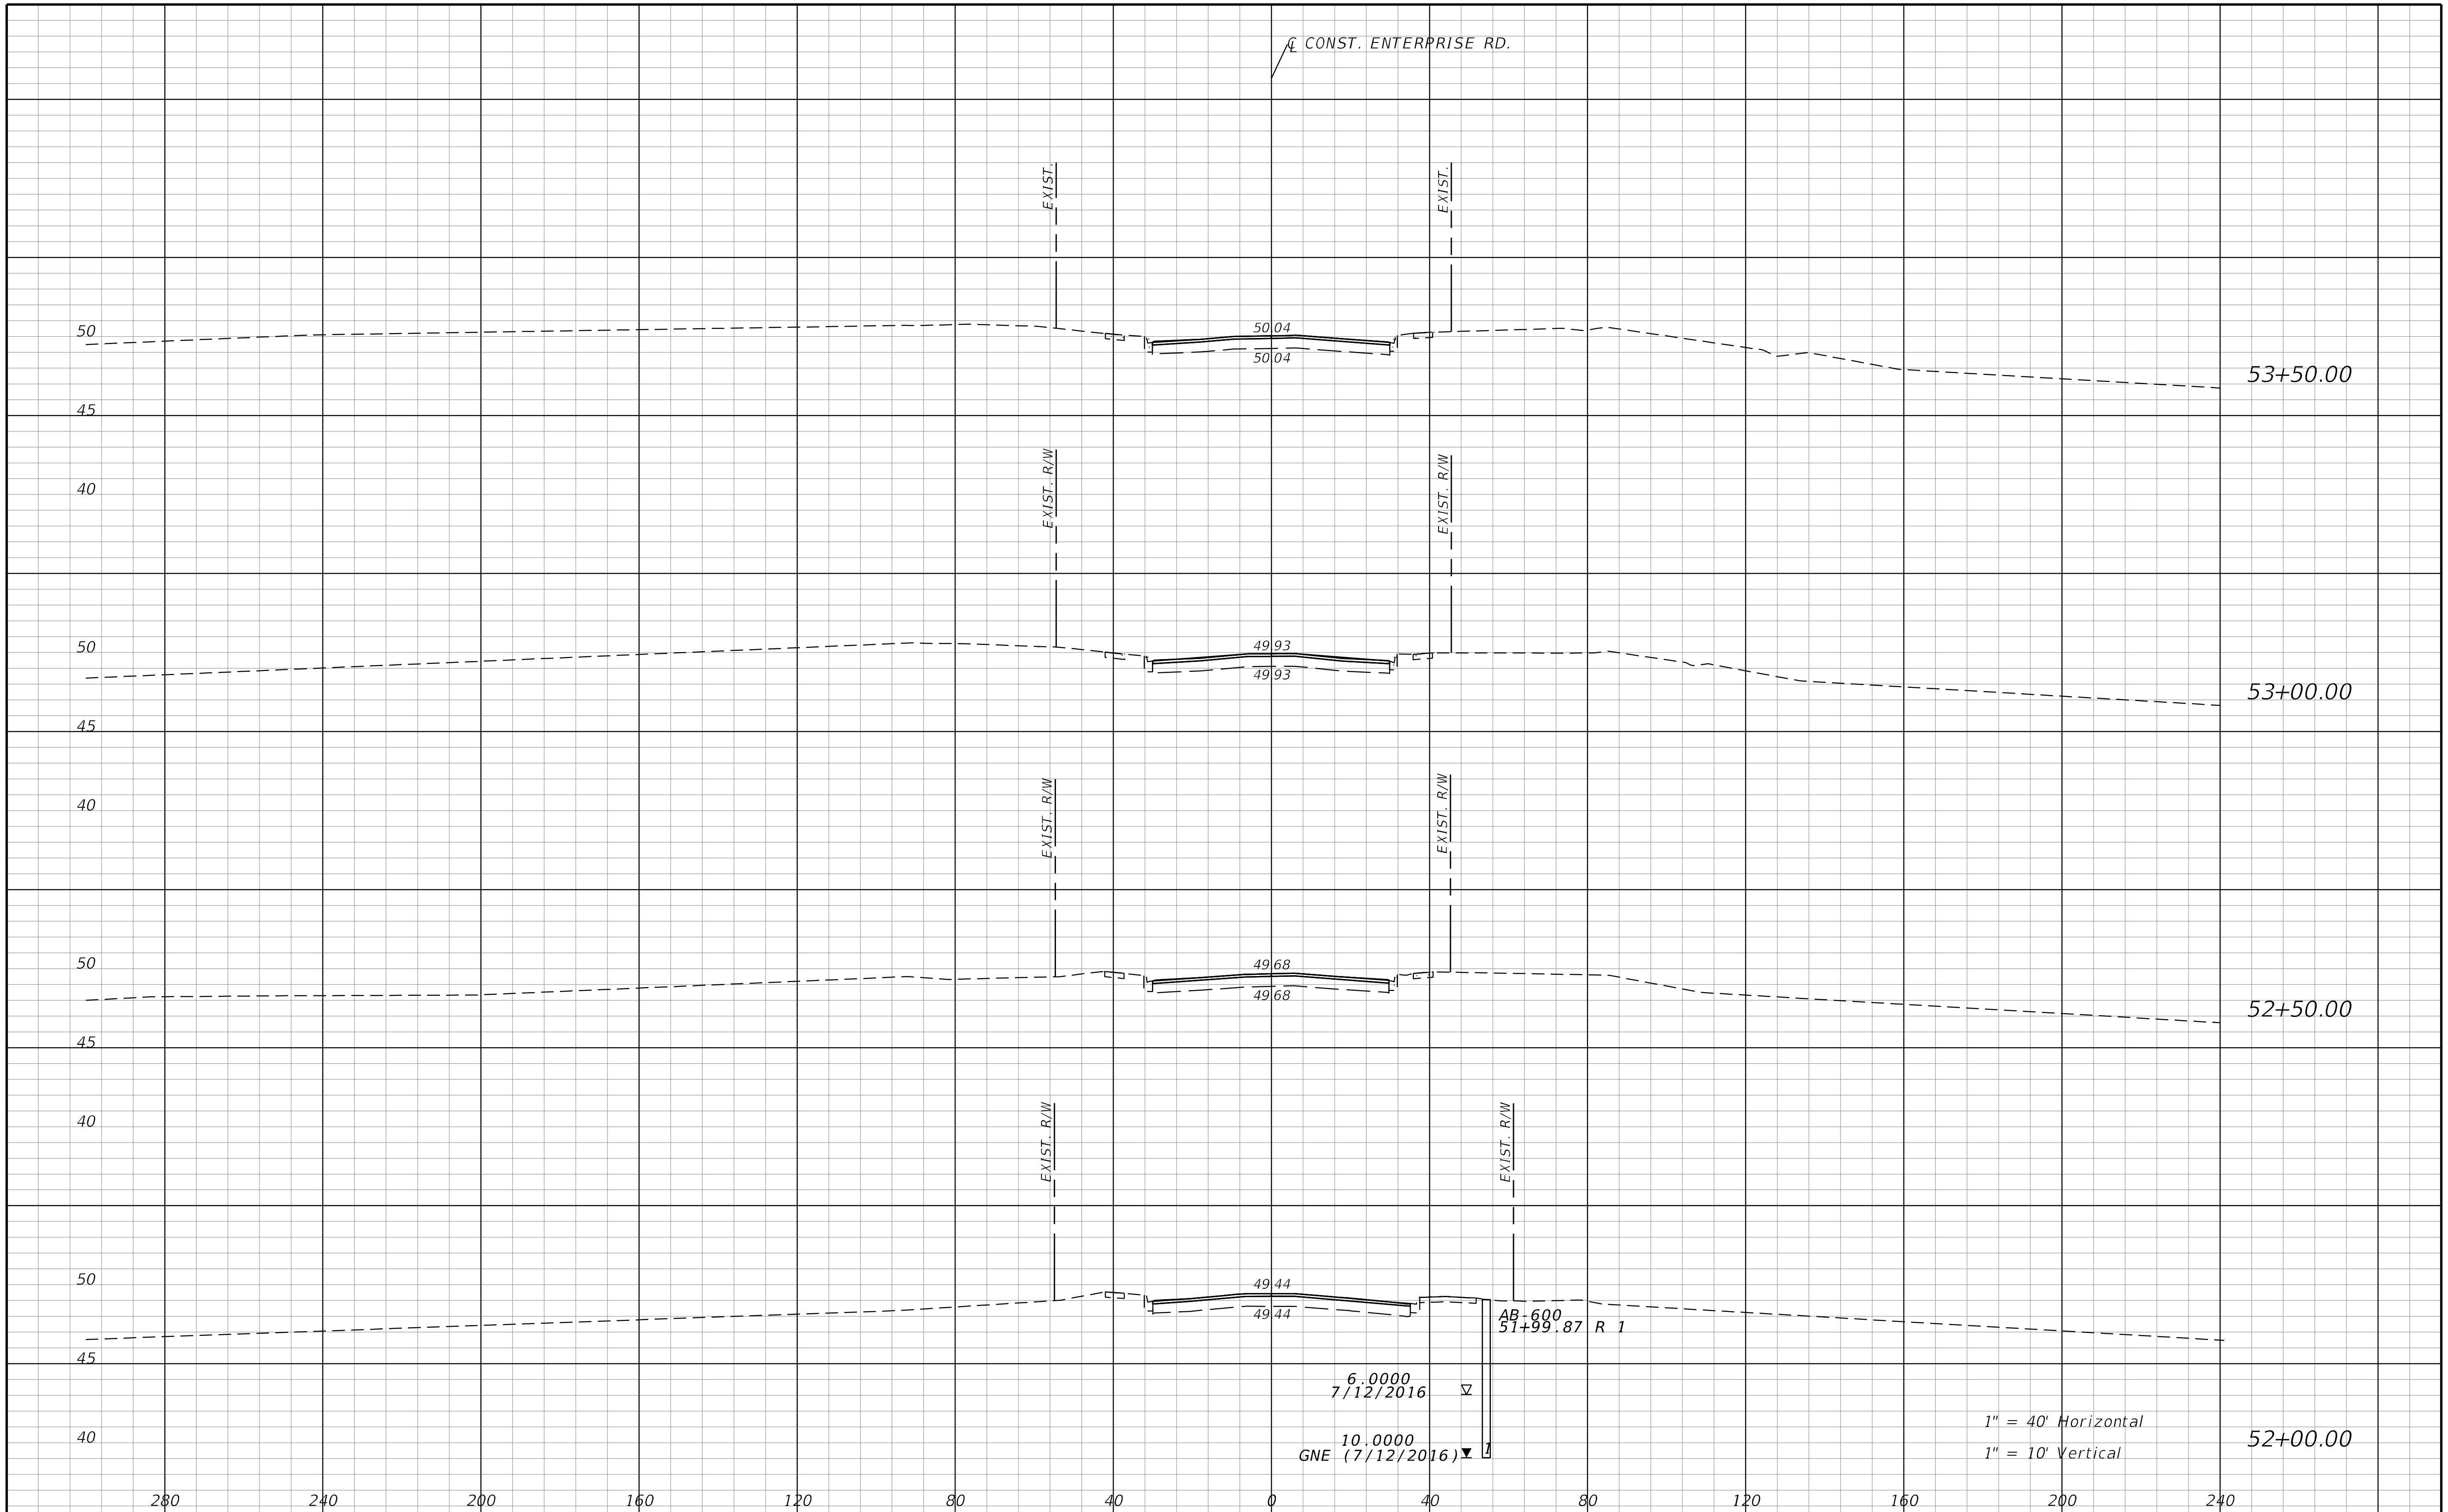

THE OFFICIAL RECORD OF THIS SHEET IS THE ELECTRONIC FILE DIGITALLY SIGNED AND SEALED UNDER RULE 61G15-23.004, F.A.C.

REVISIONS			
DATE	DESCRIPTION	DATE	DESCRIPTION

STANTEC CONSULTING SERVICES INC.
ENGINEER OF RECORD:
WILLIAM V. ANDERSON, P.E. NO.: 36682
11315 CORPORATE BLVD., SUITE 105
ORLANDO, FLORIDA 32817
(407) 823-8966
CERTIFICATE OF AUTHORIZATION NO. 27013

STATE OF FLORIDA
DEPARTMENT OF TRANSPORTATION

ROAD NO.	COUNTY	FINANCIAL PROJECT ID
SR400	VOLUSIA	408464-2-32-01

CROSS SECTIONS
ENTERPRISE RD.

SHEET NO.
789

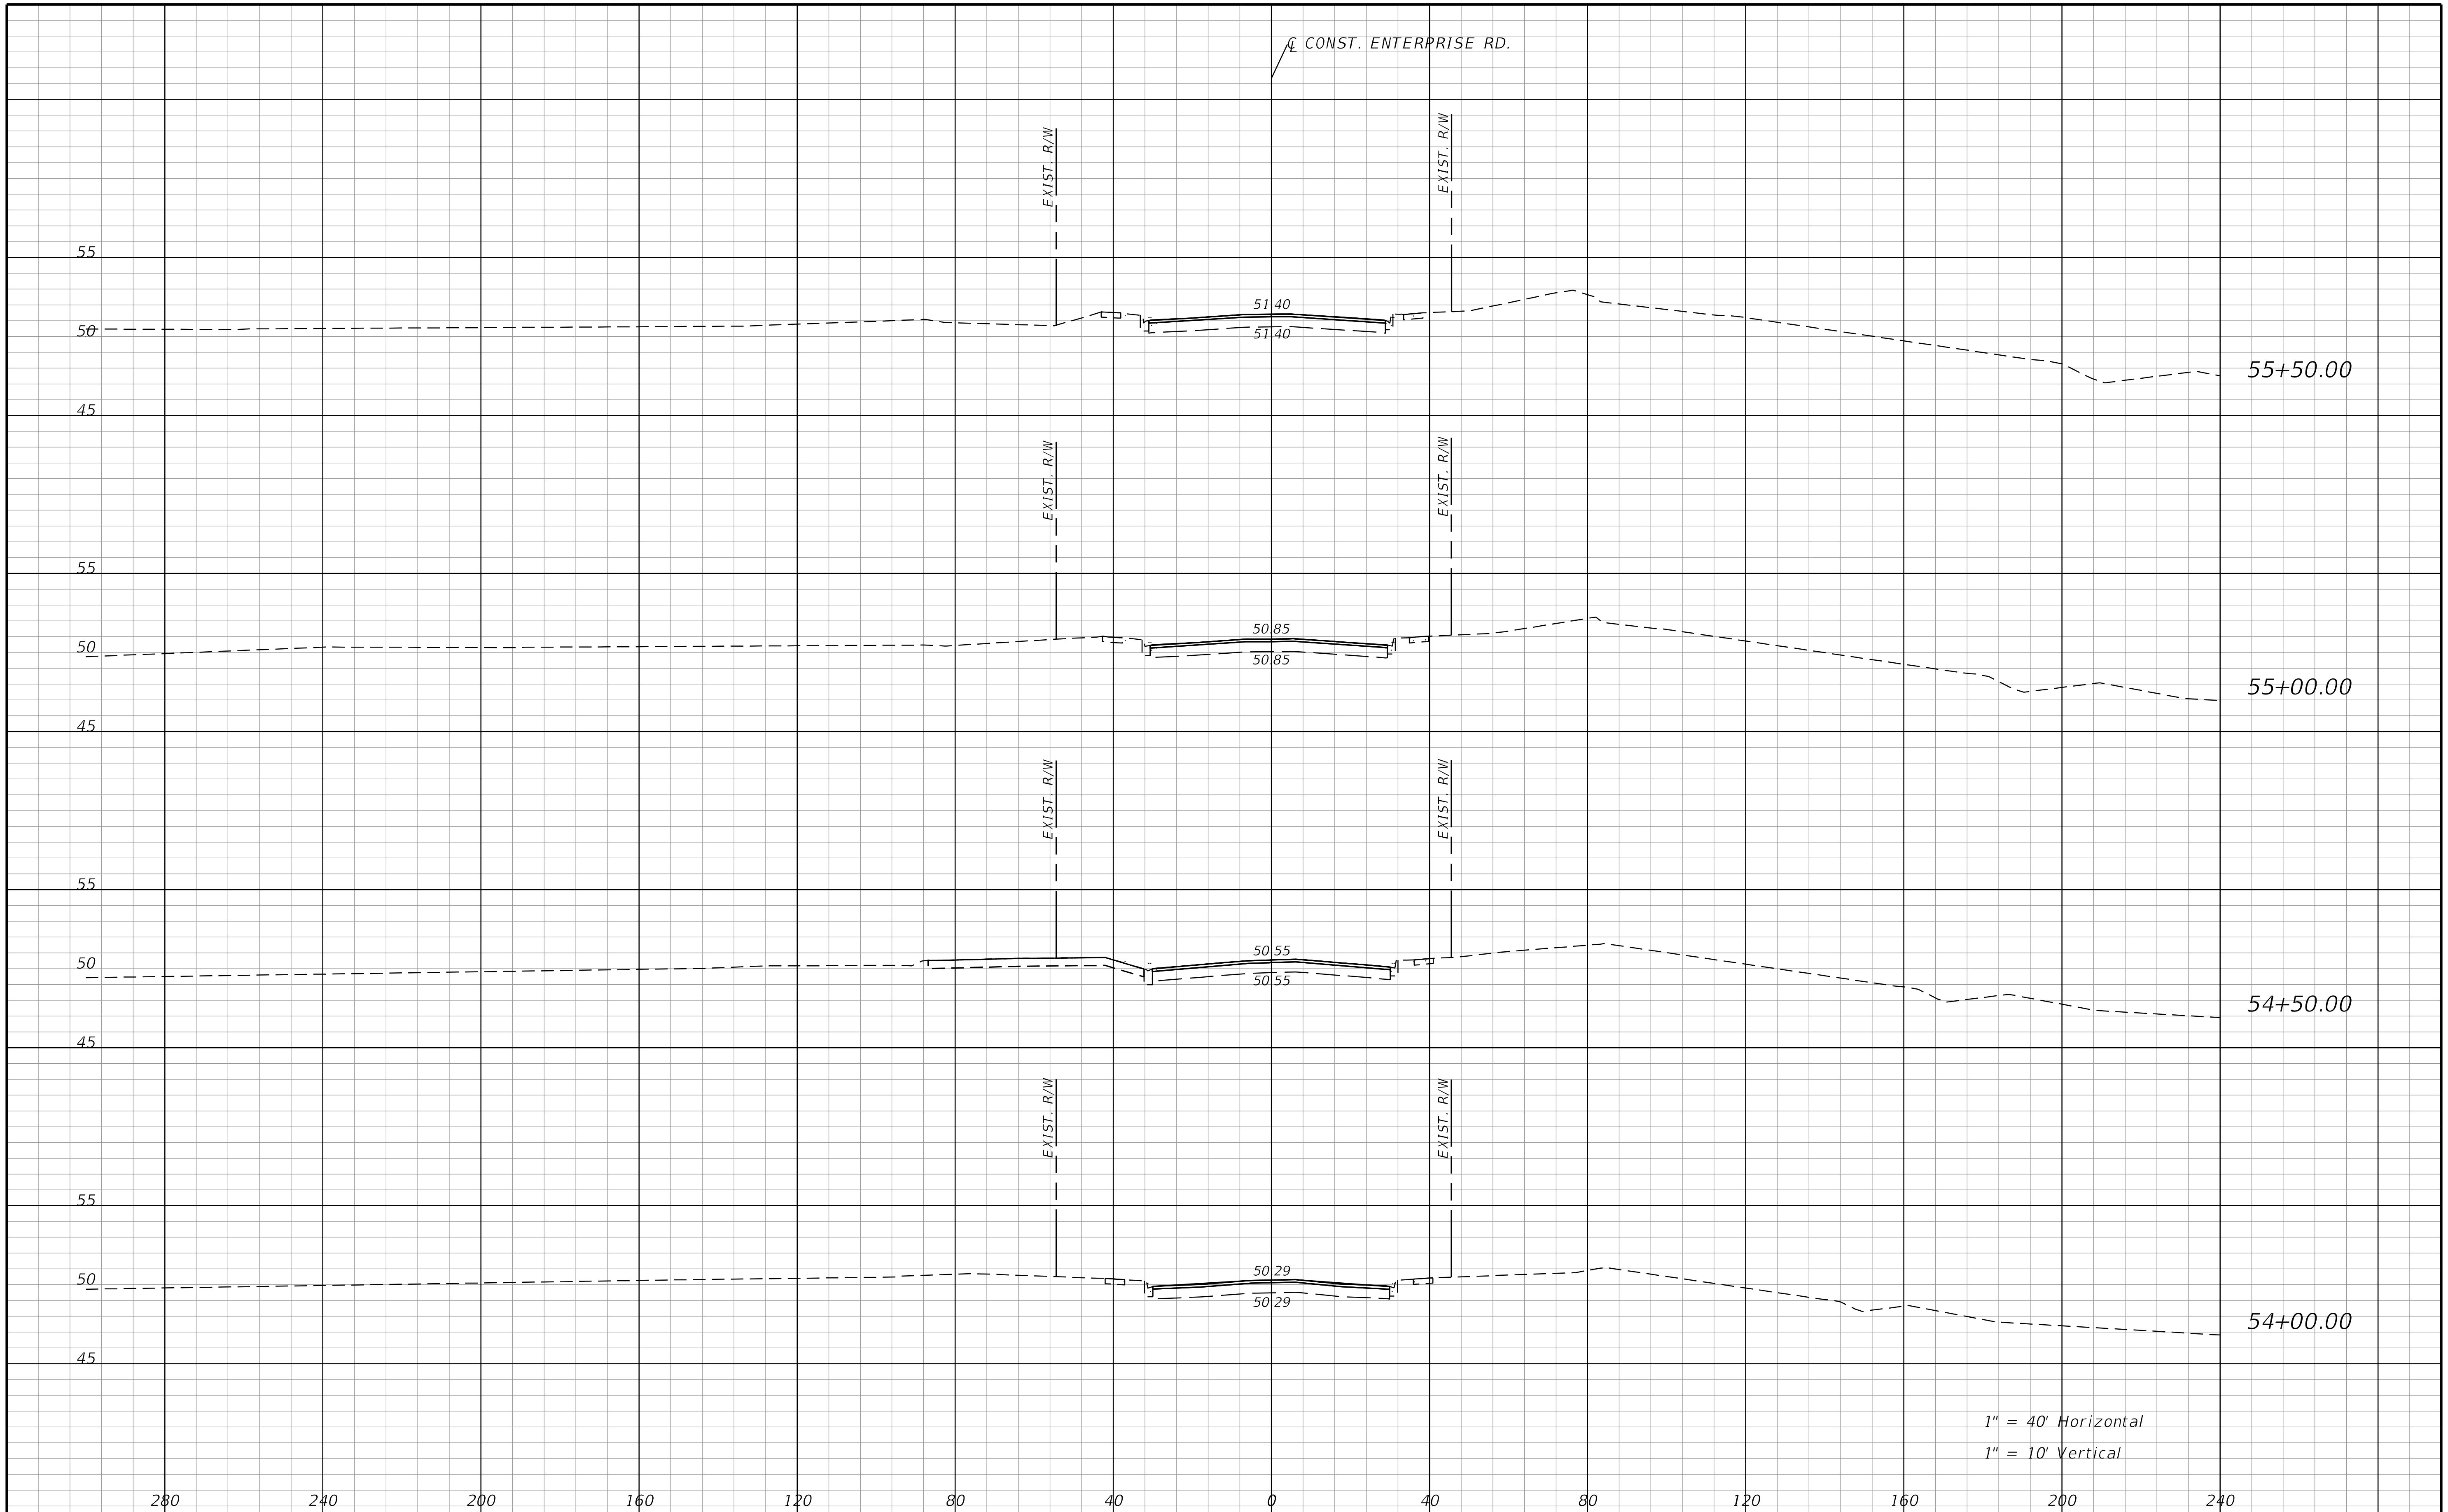

REVISIONS			
DATE	DESCRIPTION	DATE	DESCRIPTION

STANTEC CONSULTING SERVICES INC.
ENGINEER OF RECORD:
WILLIAM V. ANDERSON, P.E. NO.: 36682
11315 CORPORATE BLVD., SUITE 105
ORLANDO, FLORIDA 32817
(407) 823-8966
CERTIFICATE OF AUTHORIZATION NO. 27013

STATE OF FLORIDA
DEPARTMENT OF TRANSPORTATION

ROAD NO.	COUNTY	FINANCIAL PROJECT ID
SR400	VOLUSIA	408464-2-32-01

CROSS SECTIONS
ENTERPRISE RD.

SHEET NO.
790

THE OFFICIAL RECORD OF THIS SHEET IS THE ELECTRONIC FILE DIGITALLY SIGNED AND SEALED UNDER RULE 61G15-23.004, F.A.C.

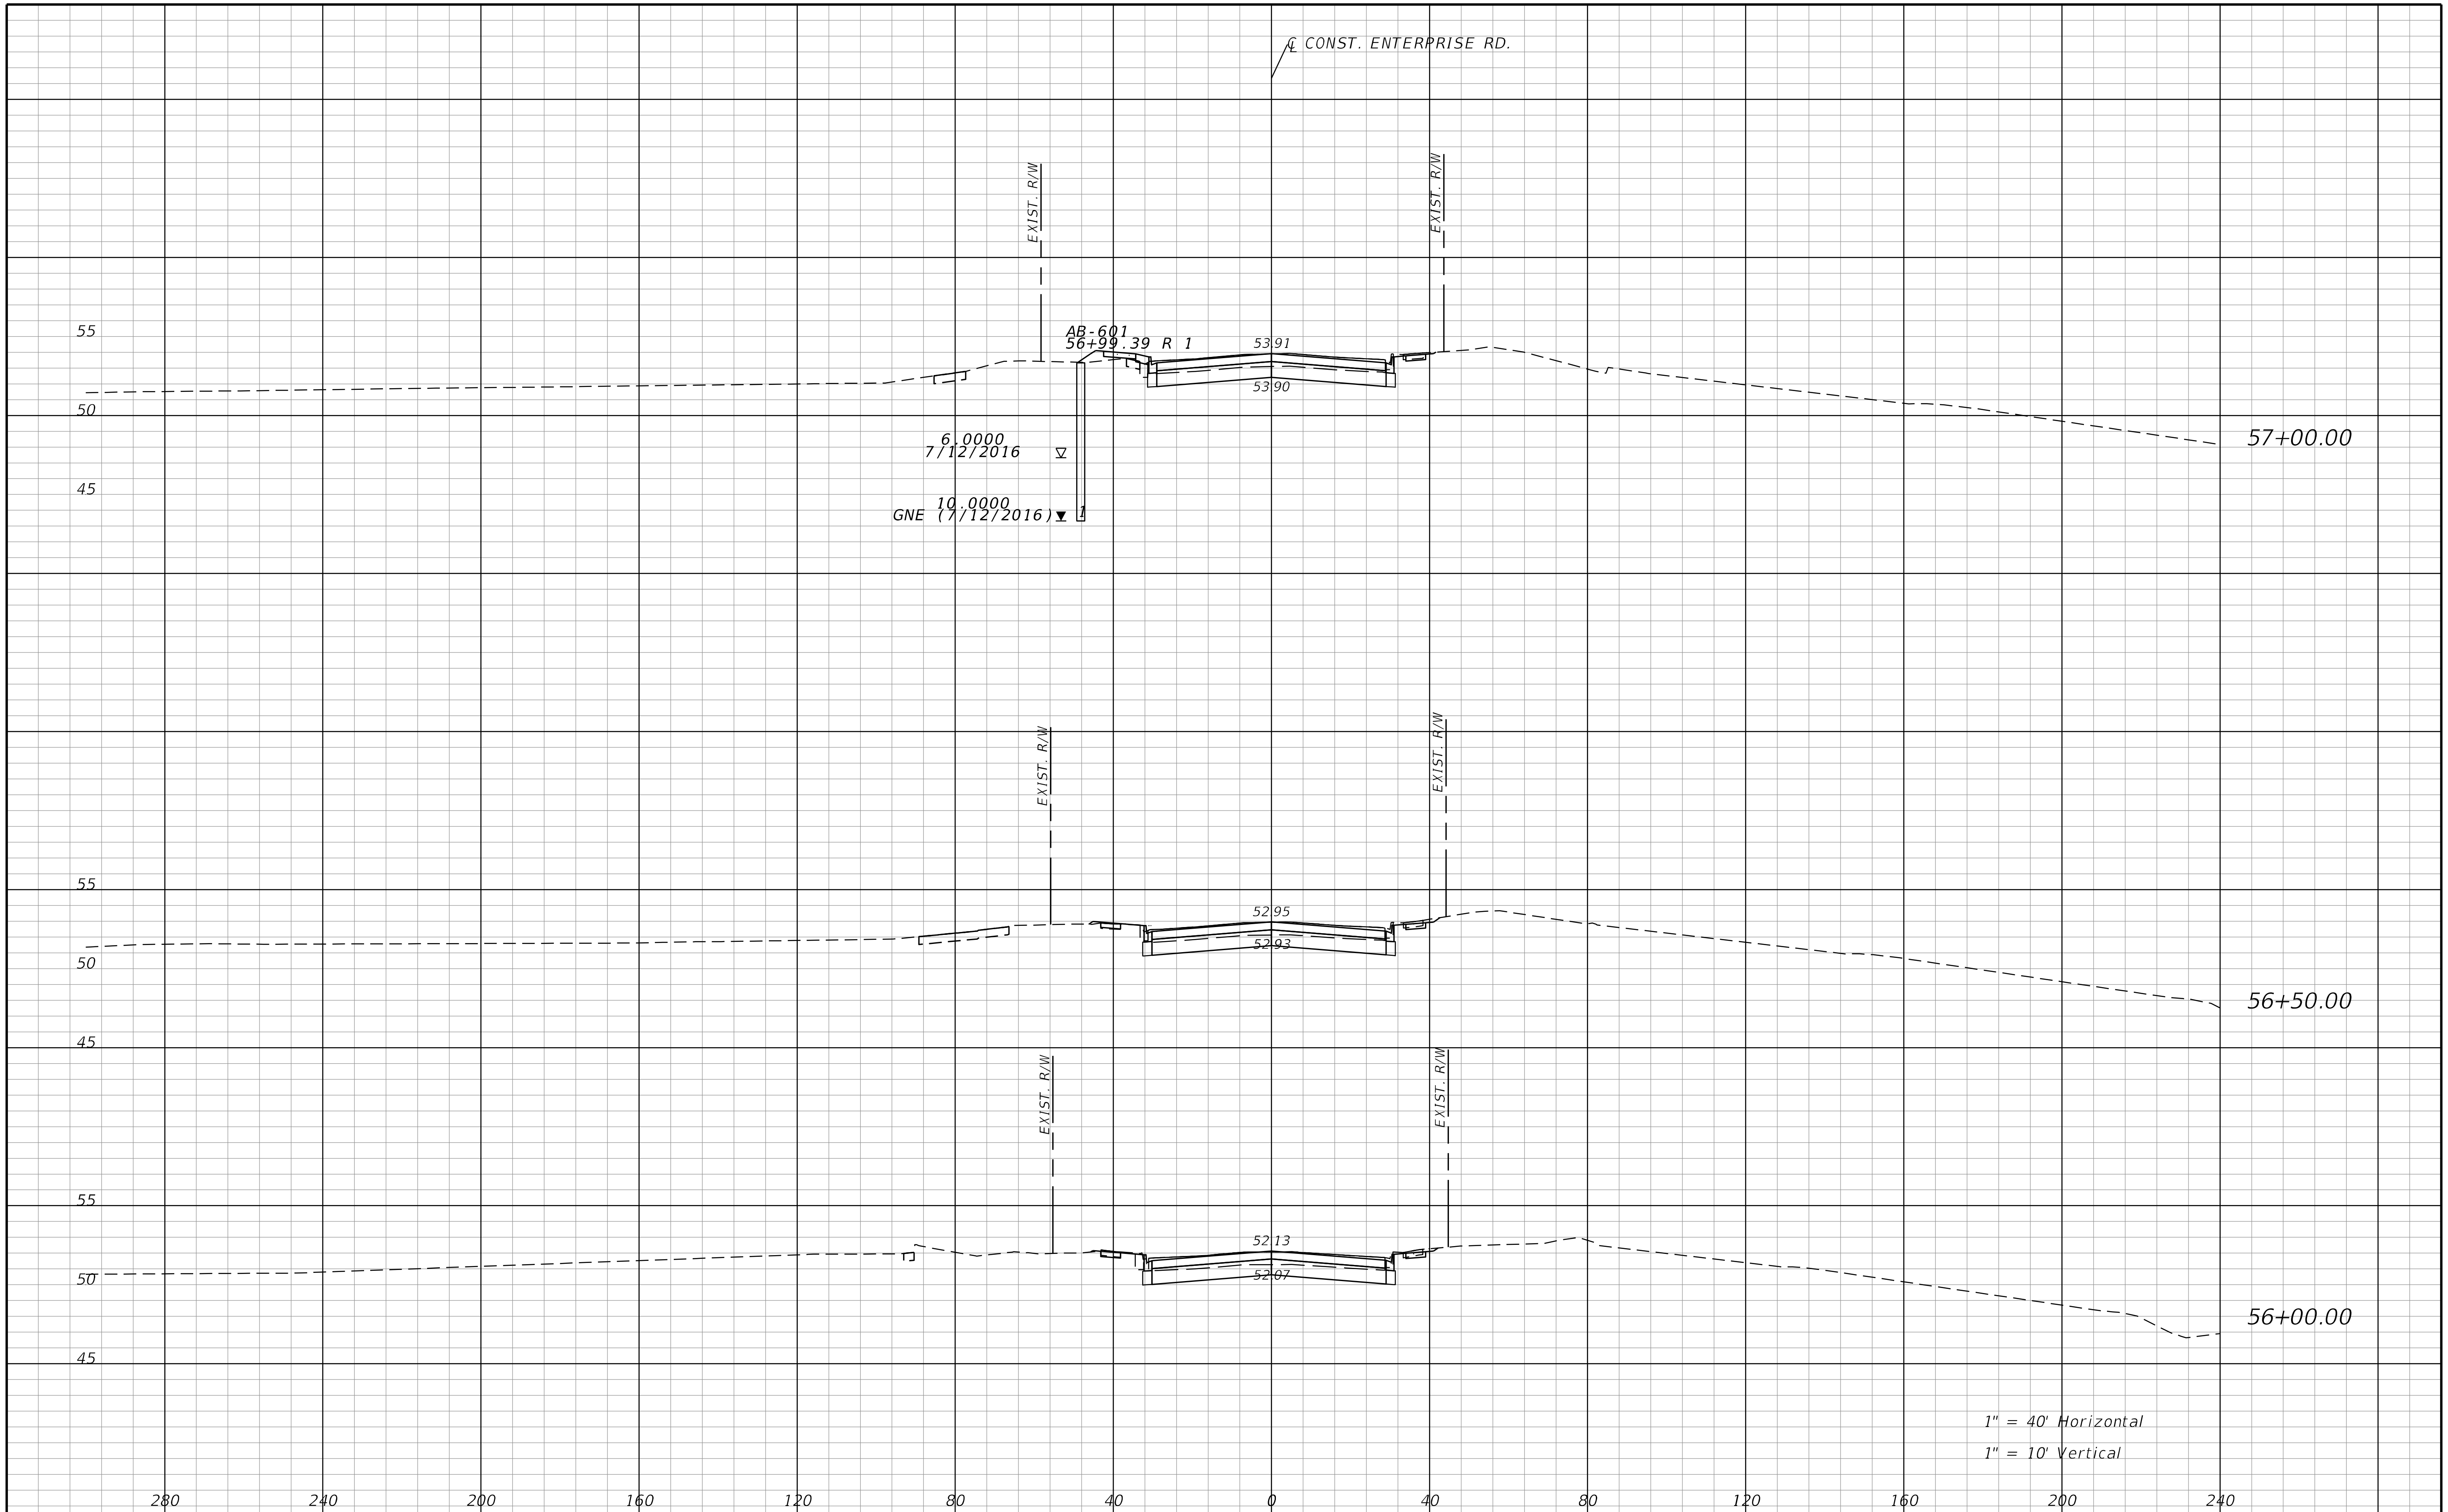

THE OFFICIAL RECORD OF THIS SHEET IS THE ELECTRONIC FILE DIGITALLY SIGNED AND SEALED UNDER RULE 61G15-23.004, F.A.C.

REVISIONS			
DATE	DESCRIPTION	DATE	DESCRIPTION

STANTEC CONSULTING SERVICES INC.
ENGINEER OF RECORD:
WILLIAM V. ANDERSON, P.E. NO.: 36682
11315 CORPORATE BLVD., SUITE 105
ORLANDO, FLORIDA 32817
(407) 823-8966
CERTIFICATE OF AUTHORIZATION NO. 27013

STATE OF FLORIDA
DEPARTMENT OF TRANSPORTATION

ROAD NO.	COUNTY	FINANCIAL PROJECT ID
SR400	VOLUSIA	408464-2-32-01

CROSS SECTIONS
ENTERPRISE RD.

SHEET NO.
791

jchassee 6/14/2019 4:27:15 PM Rdxsrd_shg V:\2158\active\CADD\40846423201\roadway\RDXSRD05.DGN

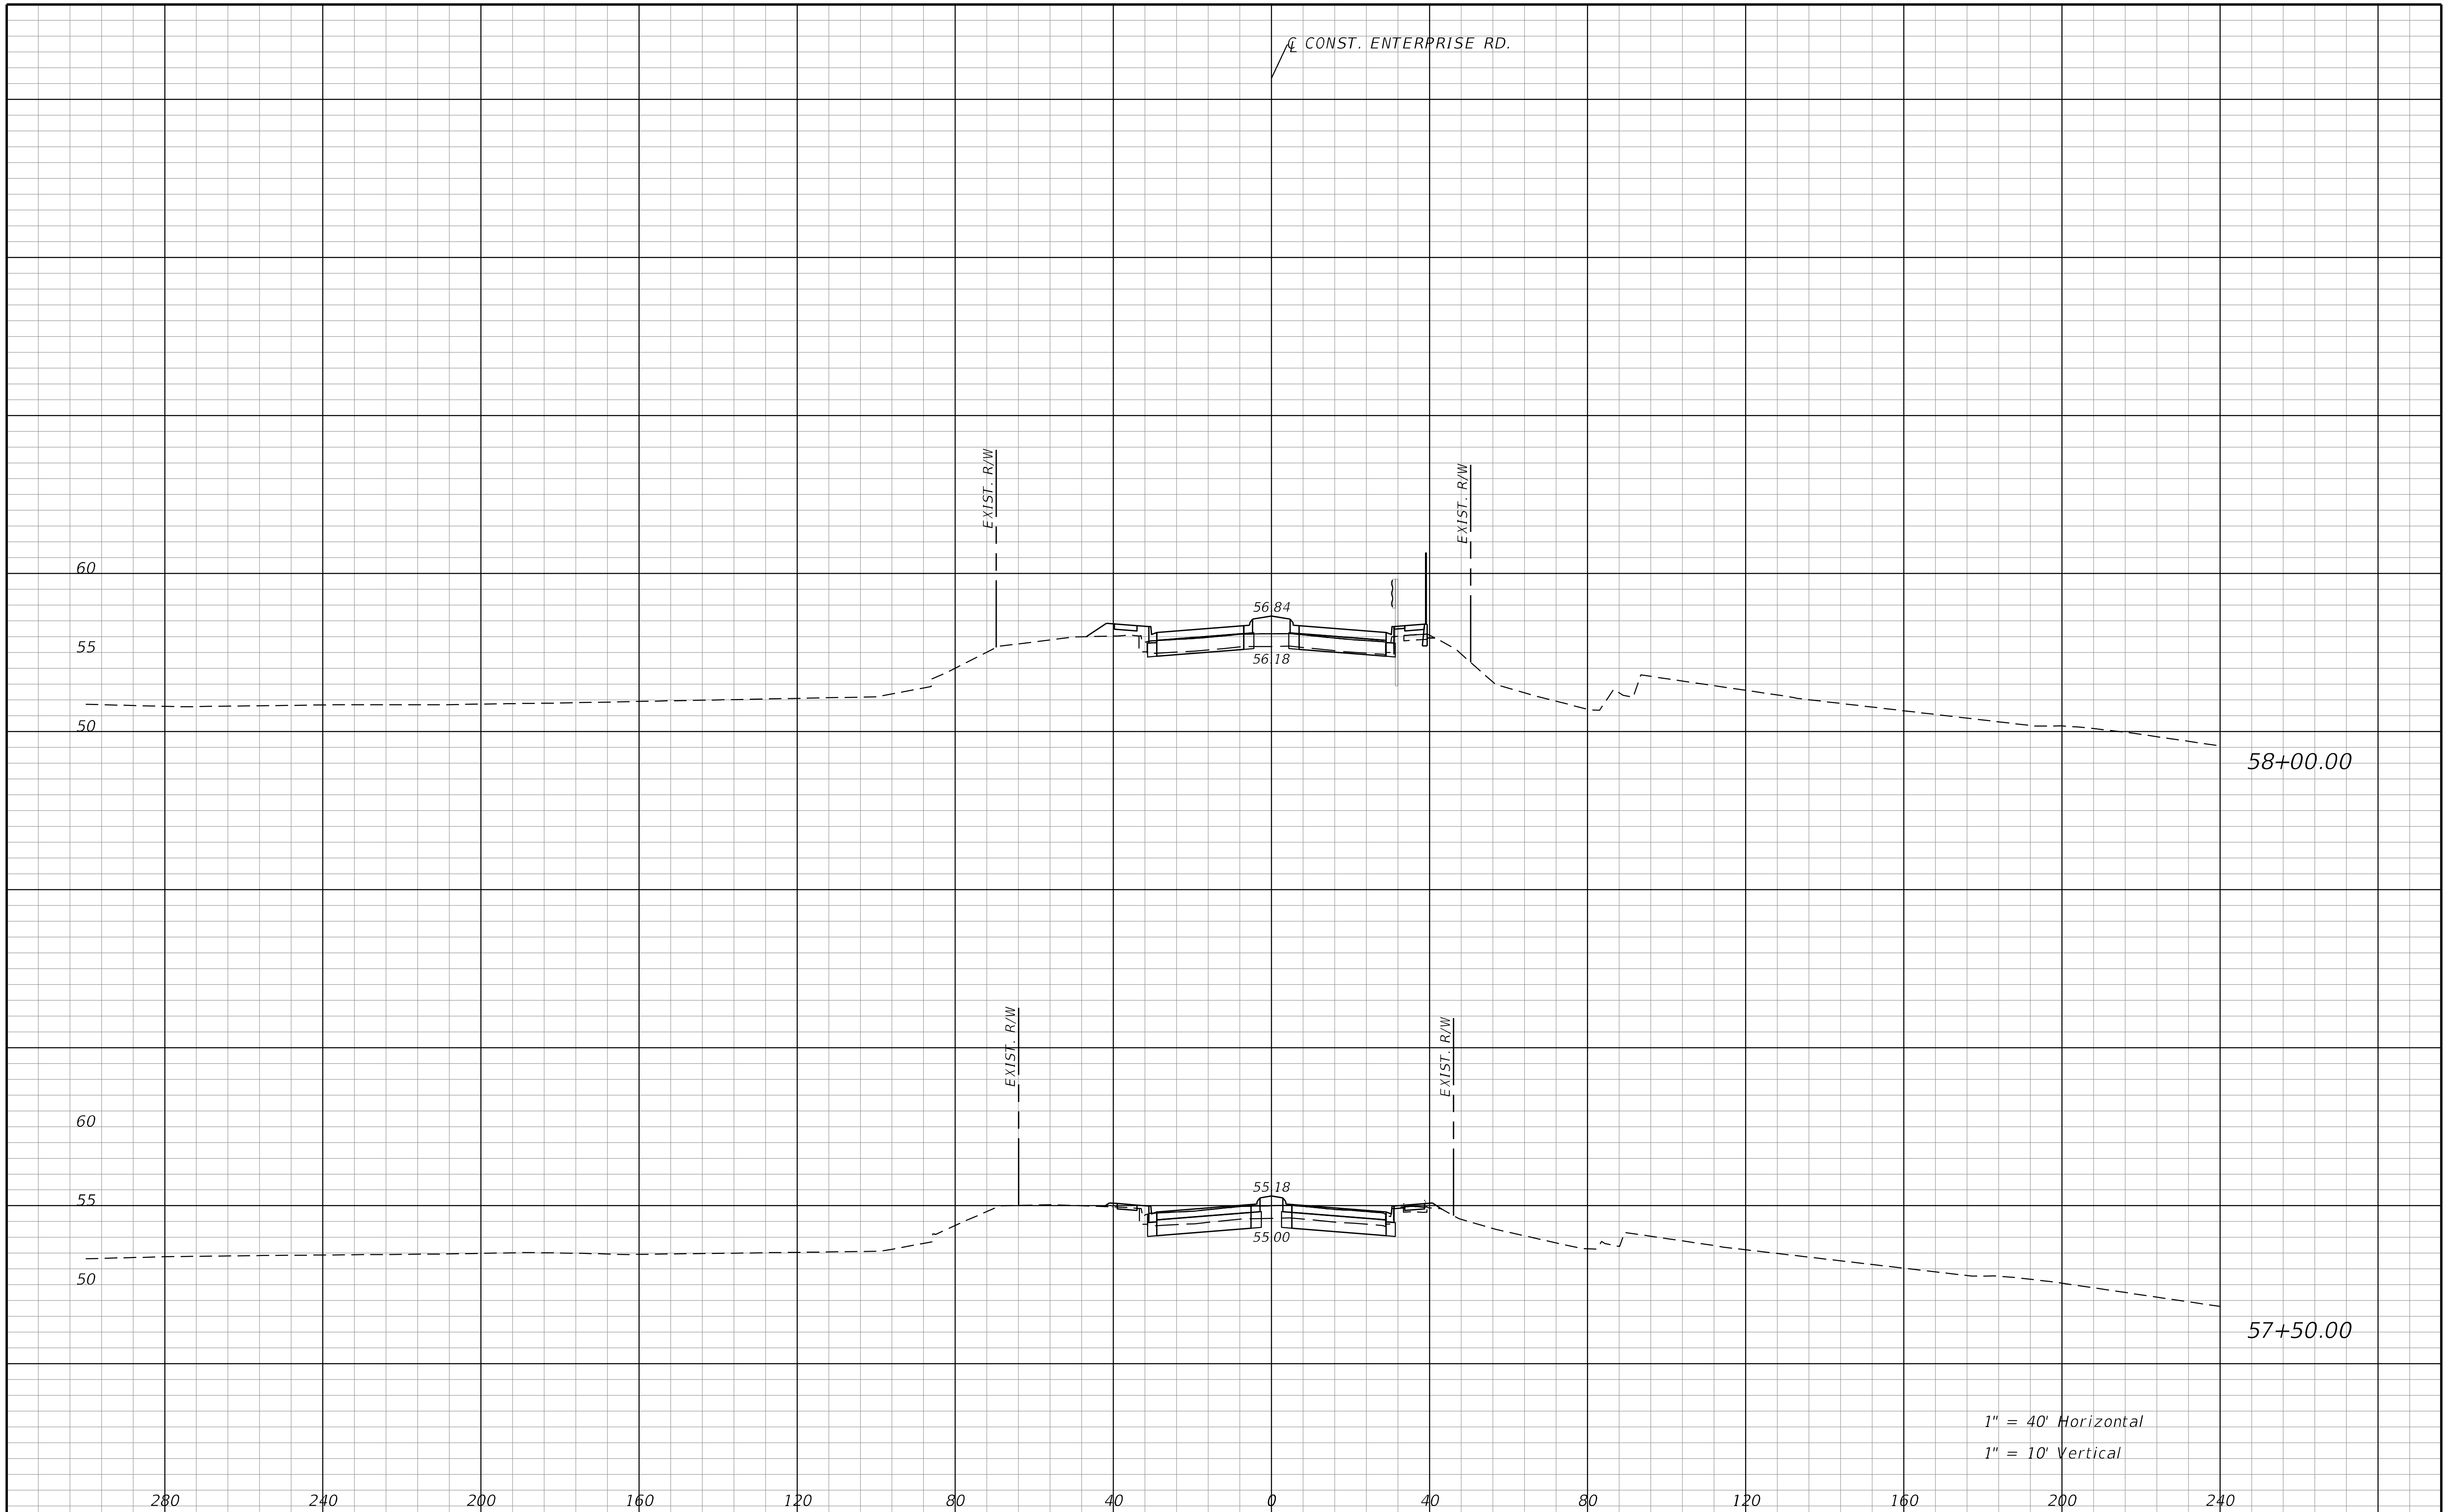

REVISIONS			
DATE	DESCRIPTION	DATE	DESCRIPTION

STANTEC CONSULTING SERVICES INC.
ENGINEER OF RECORD:
WILLIAM V. ANDERSON, P.E. NO.: 36682
11315 CORPORATE BLVD., SUITE 105
ORLANDO, FLORIDA 32817
(407) 823-8966
CERTIFICATE OF AUTHORIZATION NO. 27013

STATE OF FLORIDA
DEPARTMENT OF TRANSPORTATION

ROAD NO.	COUNTY	FINANCIAL PROJECT ID
SR400	VOLUSIA	408464-2-32-01

CROSS SECTIONS
ENTERPRISE RD.

SHEET NO.
792

THE OFFICIAL RECORD OF THIS SHEET IS THE ELECTRONIC FILE DIGITALLY SIGNED AND SEALED UNDER RULE 61G15-23.004, F.A.C.

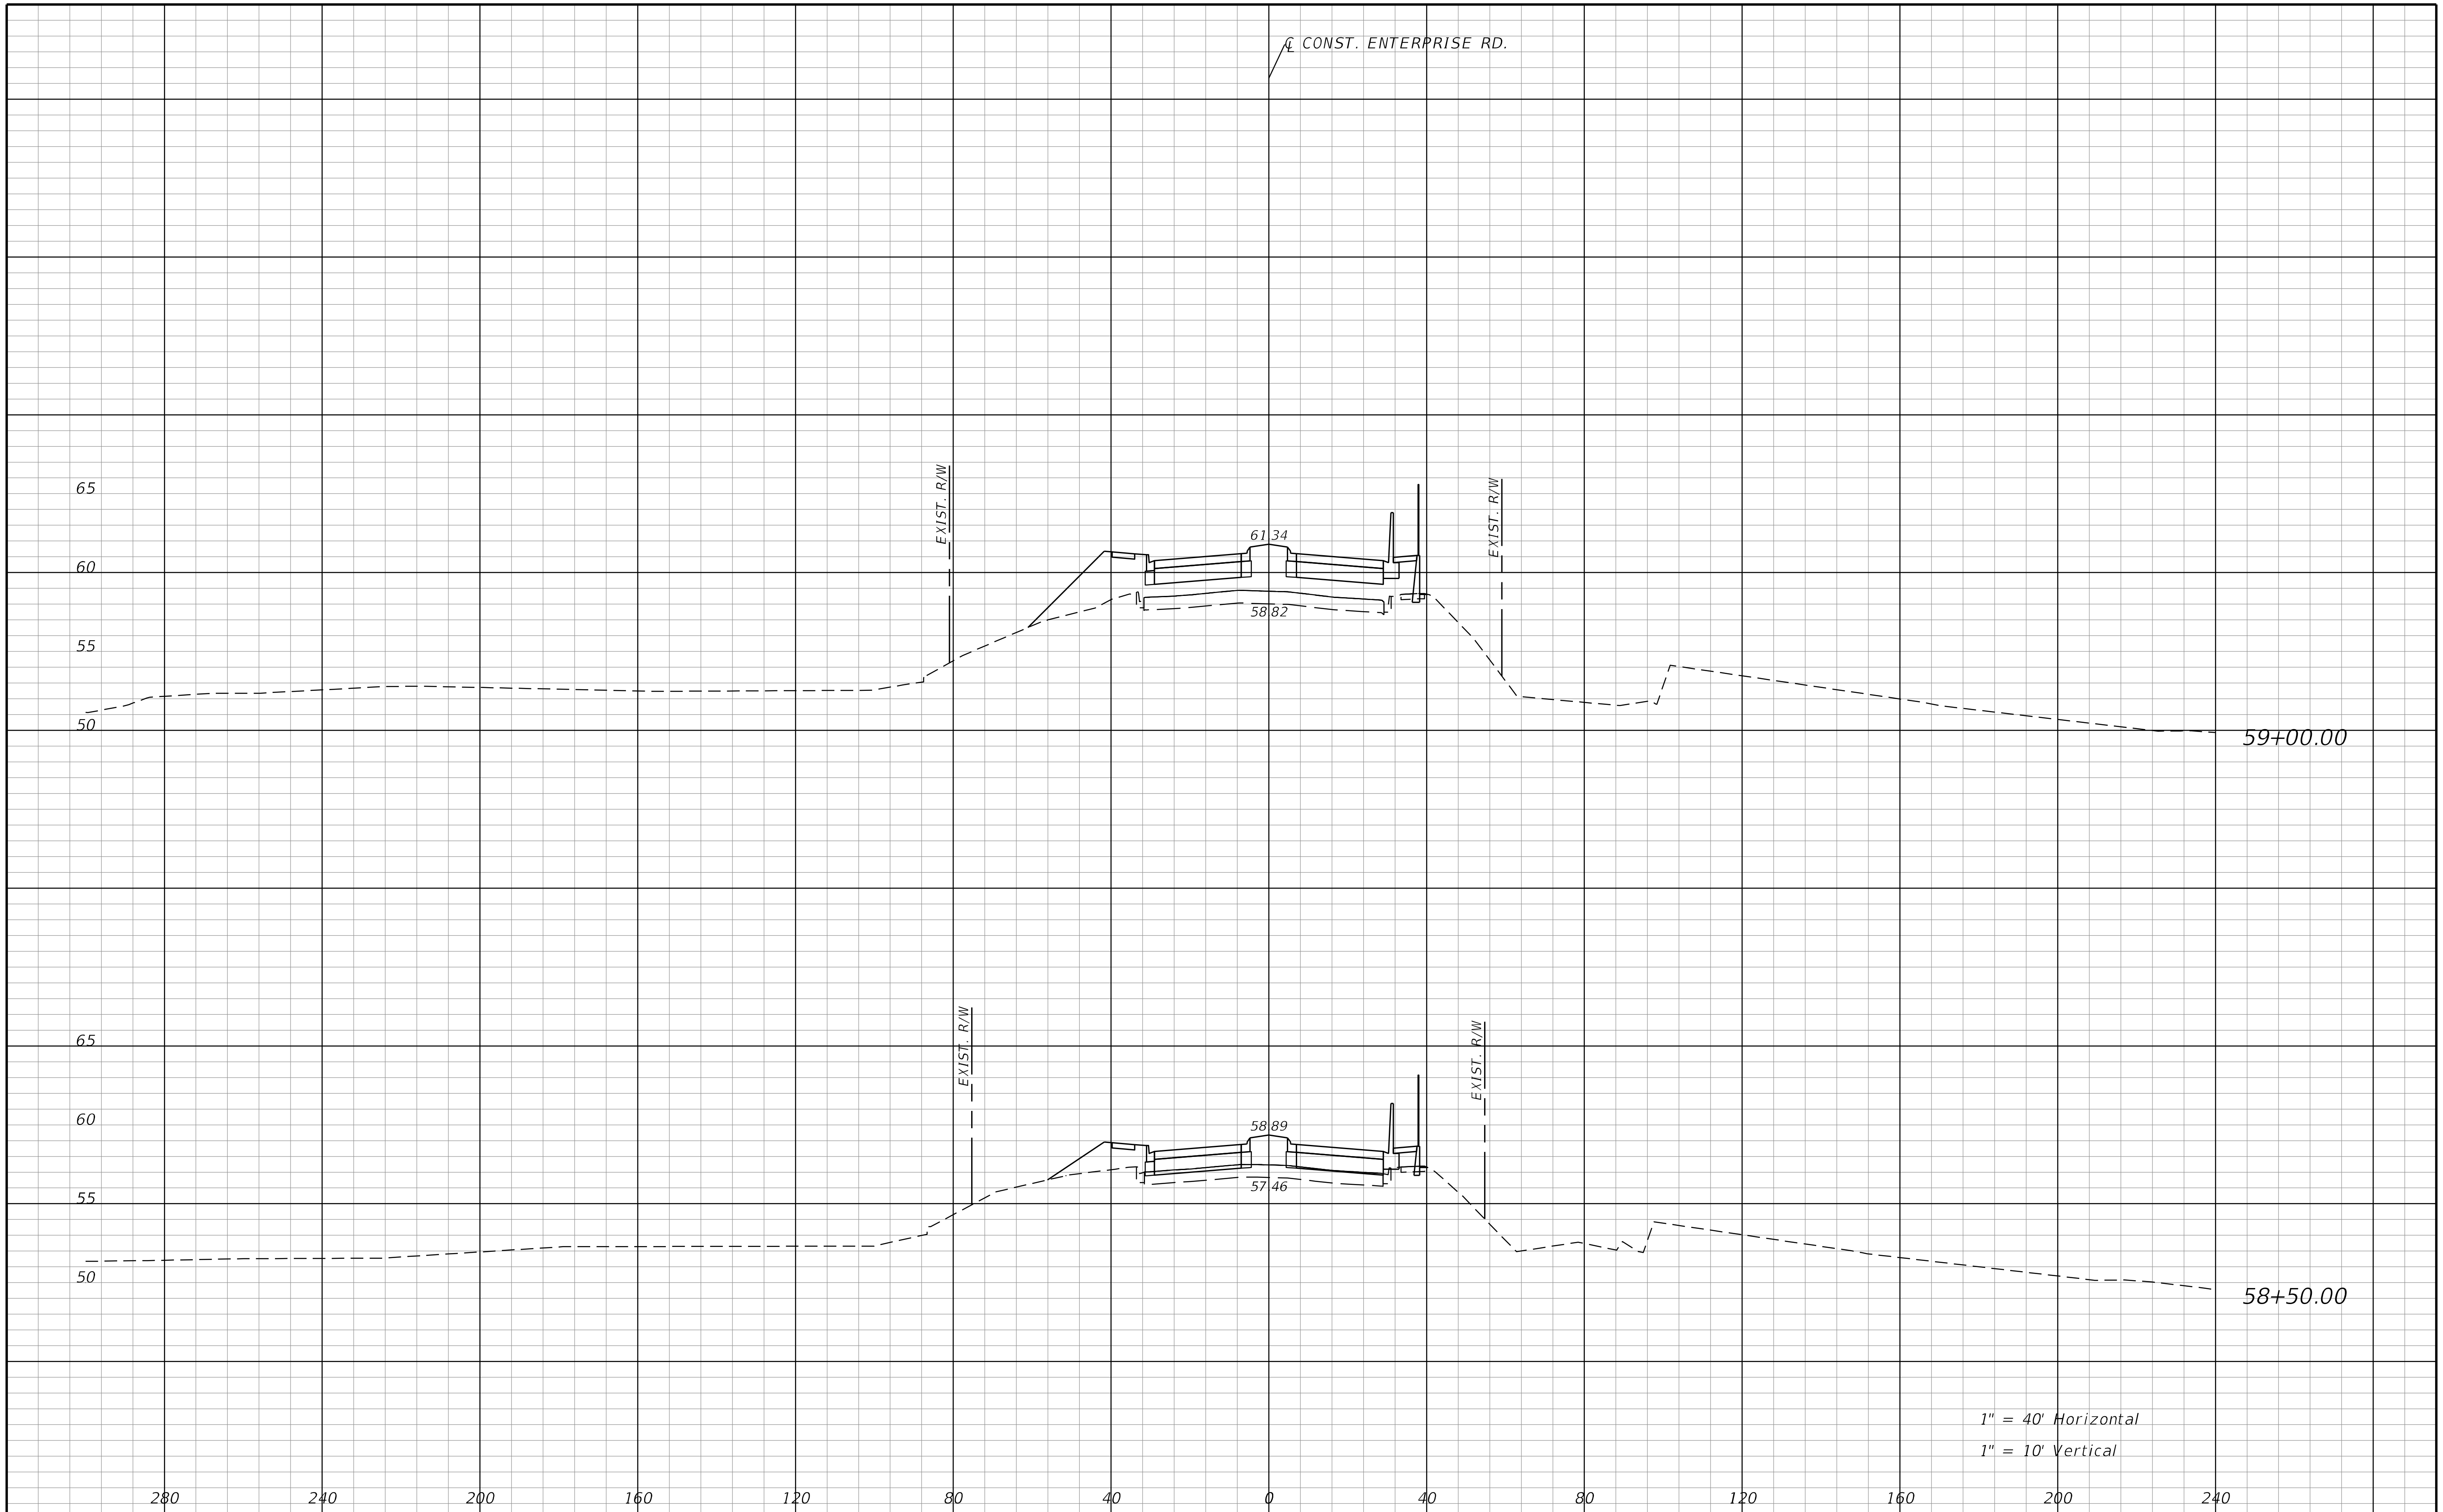

REVISIONS			
DATE	DESCRIPTION	DATE	DESCRIPTION

STANTEC CONSULTING SERVICES INC.
ENGINEER OF RECORD:
WILLIAM V. ANDERSON, P.E. NO.: 36682
11315 CORPORATE BLVD., SUITE 105
ORLANDO, FLORIDA 32817
(407) 823-8966
CERTIFICATE OF AUTHORIZATION NO. 27013

STATE OF FLORIDA
DEPARTMENT OF TRANSPORTATION

ROAD NO.	COUNTY	FINANCIAL PROJECT ID
SR400	VOLUSIA	408464-2-32-01

CROSS SECTIONS
ENTERPRISE RD.

SHEET NO.
793

THE OFFICIAL RECORD OF THIS SHEET IS THE ELECTRONIC FILE DIGITALLY SIGNED AND SEALED UNDER RULE 61G15-23.004, F.A.C.

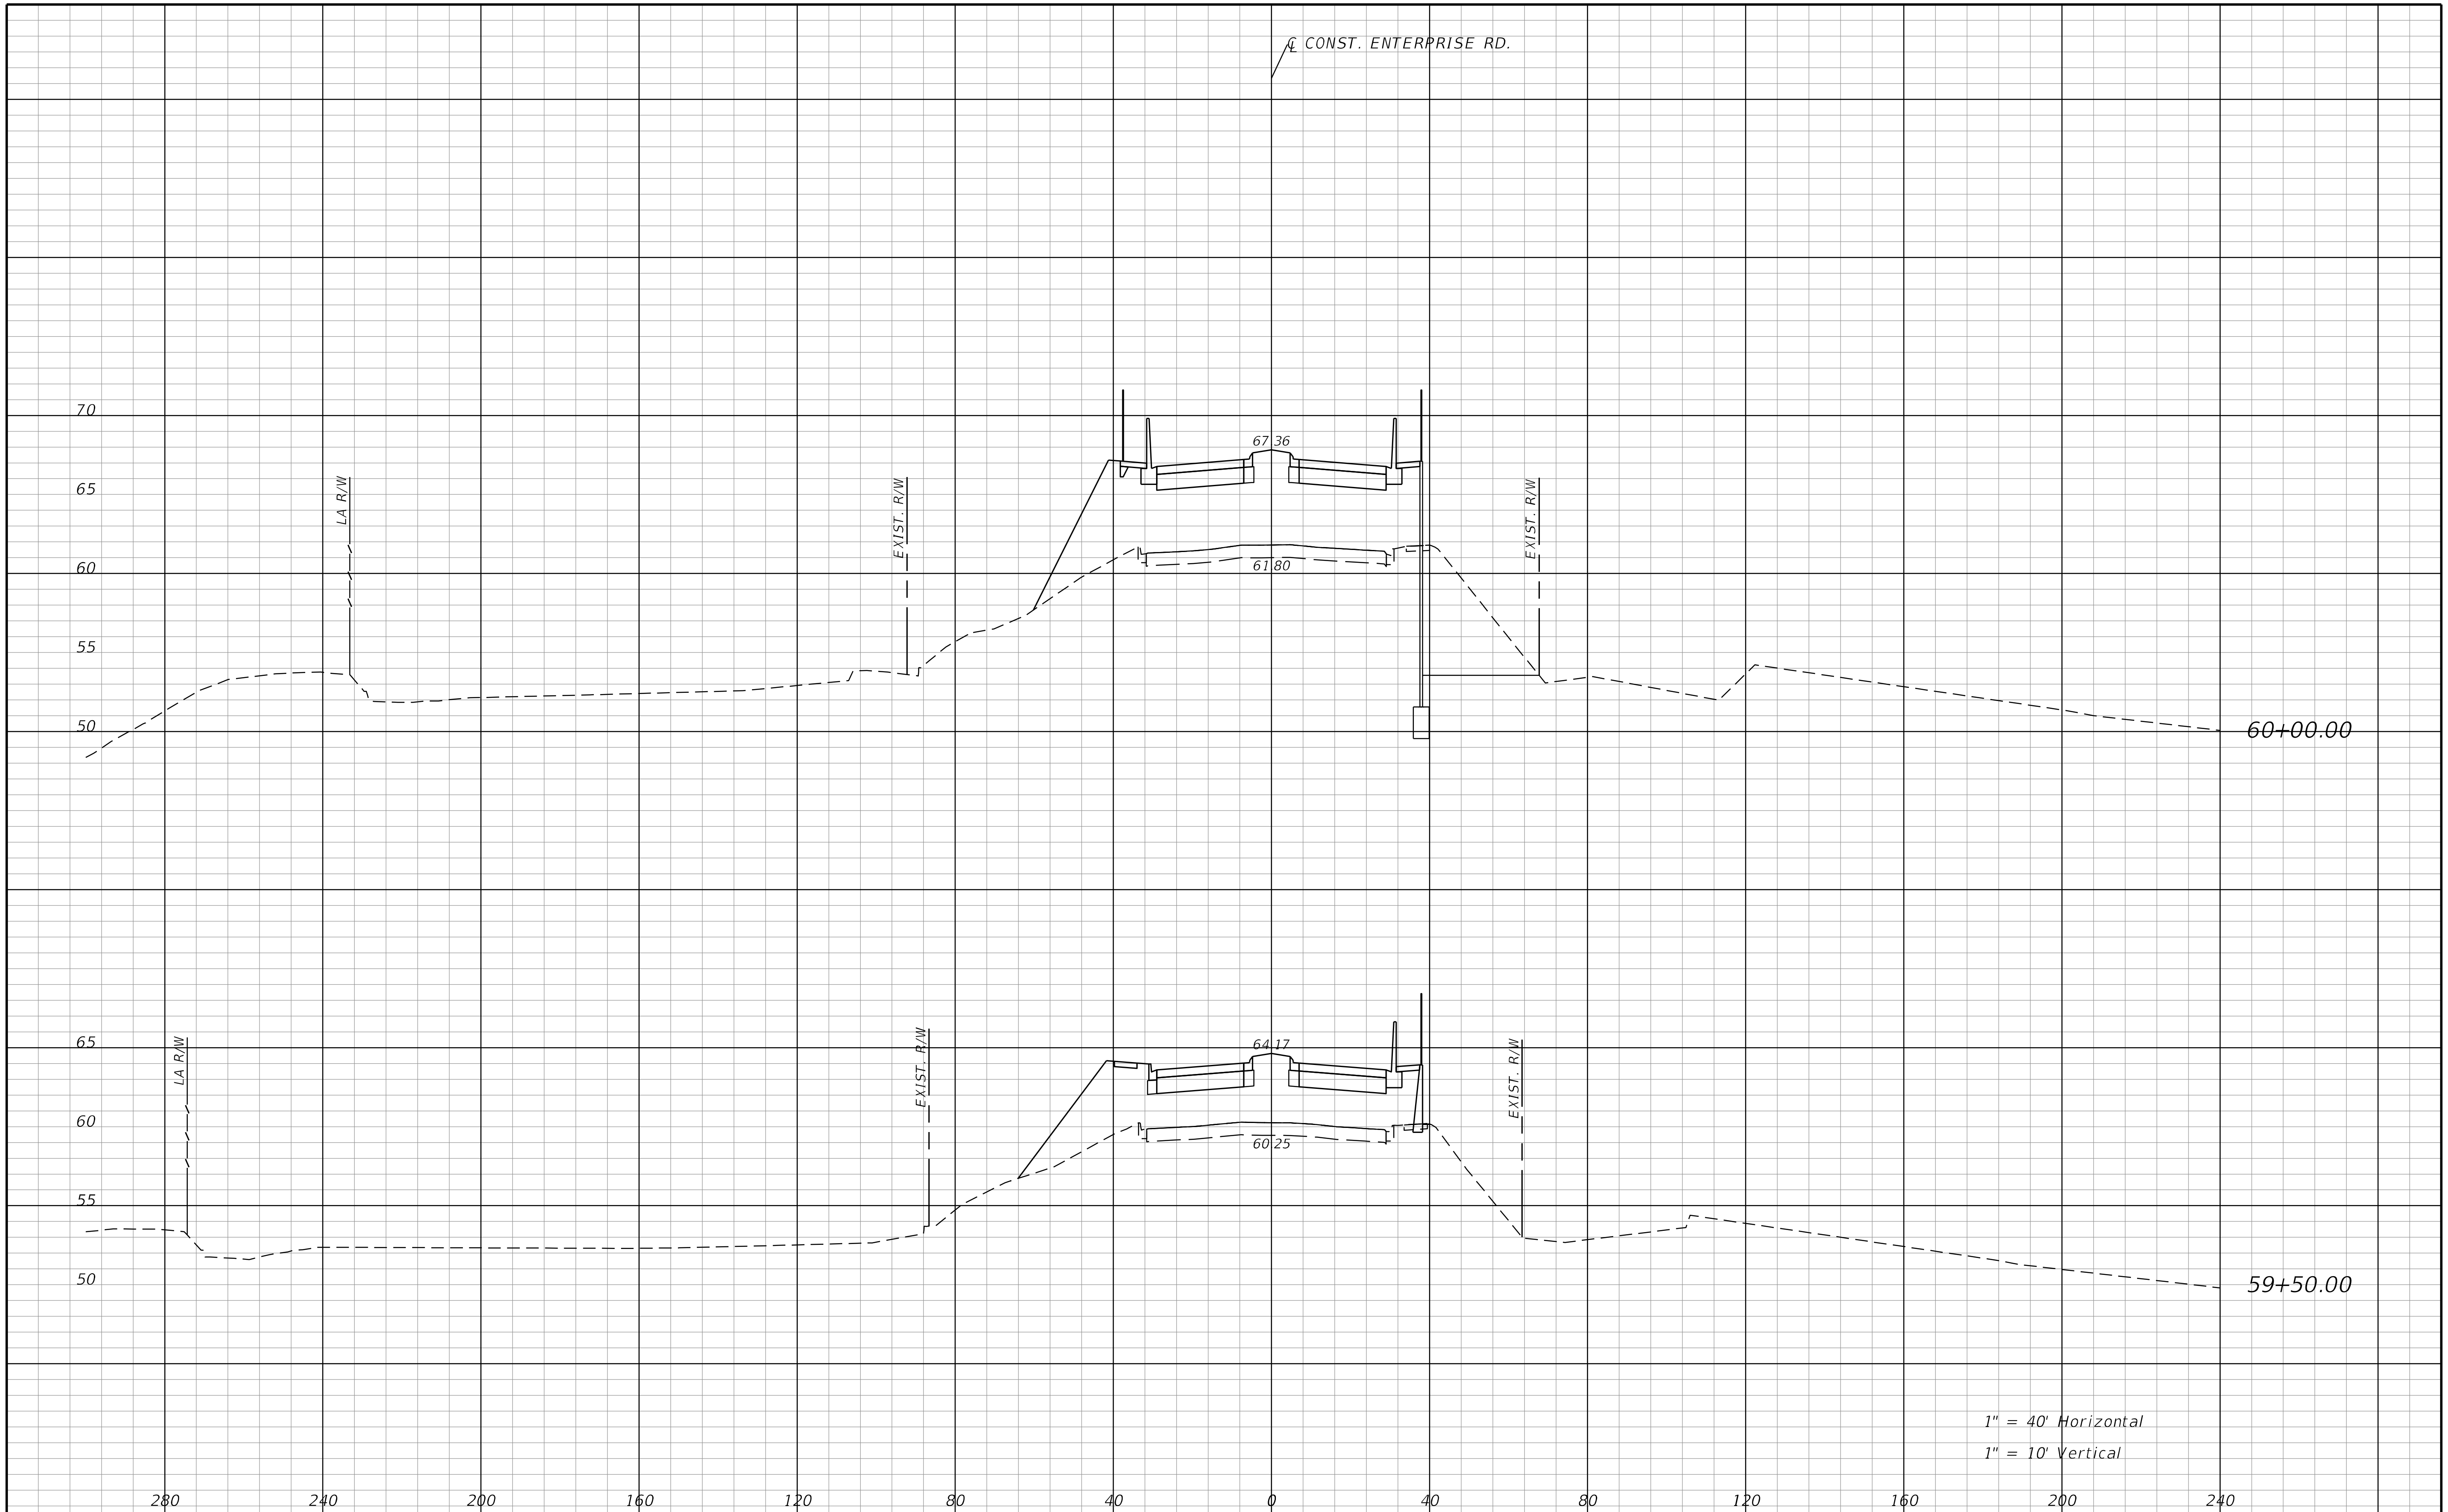

REVISIONS			
DATE	DESCRIPTION	DATE	DESCRIPTION

STANTEC CONSULTING SERVICES INC.
ENGINEER OF RECORD:
WILLIAM V. ANDERSON, P.E. NO.: 36682
11315 CORPORATE BLVD., SUITE 105
ORLANDO, FLORIDA 32817
(407) 823-8966
CERTIFICATE OF AUTHORIZATION NO. 27013

STATE OF FLORIDA
DEPARTMENT OF TRANSPORTATION

ROAD NO.	COUNTY	FINANCIAL PROJECT ID
SR400	VOLUSIA	408464-2-32-01

CROSS SECTIONS
ENTERPRISE RD.

SHEET NO.
794

THE OFFICIAL RECORD OF THIS SHEET IS THE ELECTRONIC FILE DIGITALLY SIGNED AND SEALED UNDER RULE 61G15-23.004, F.A.C.

jchassee 6/14/2019 4:27:16 PM Rdxsrd_shg V:\2158\active\CADD\40846423201\roadway\RDXSRD05.DGN

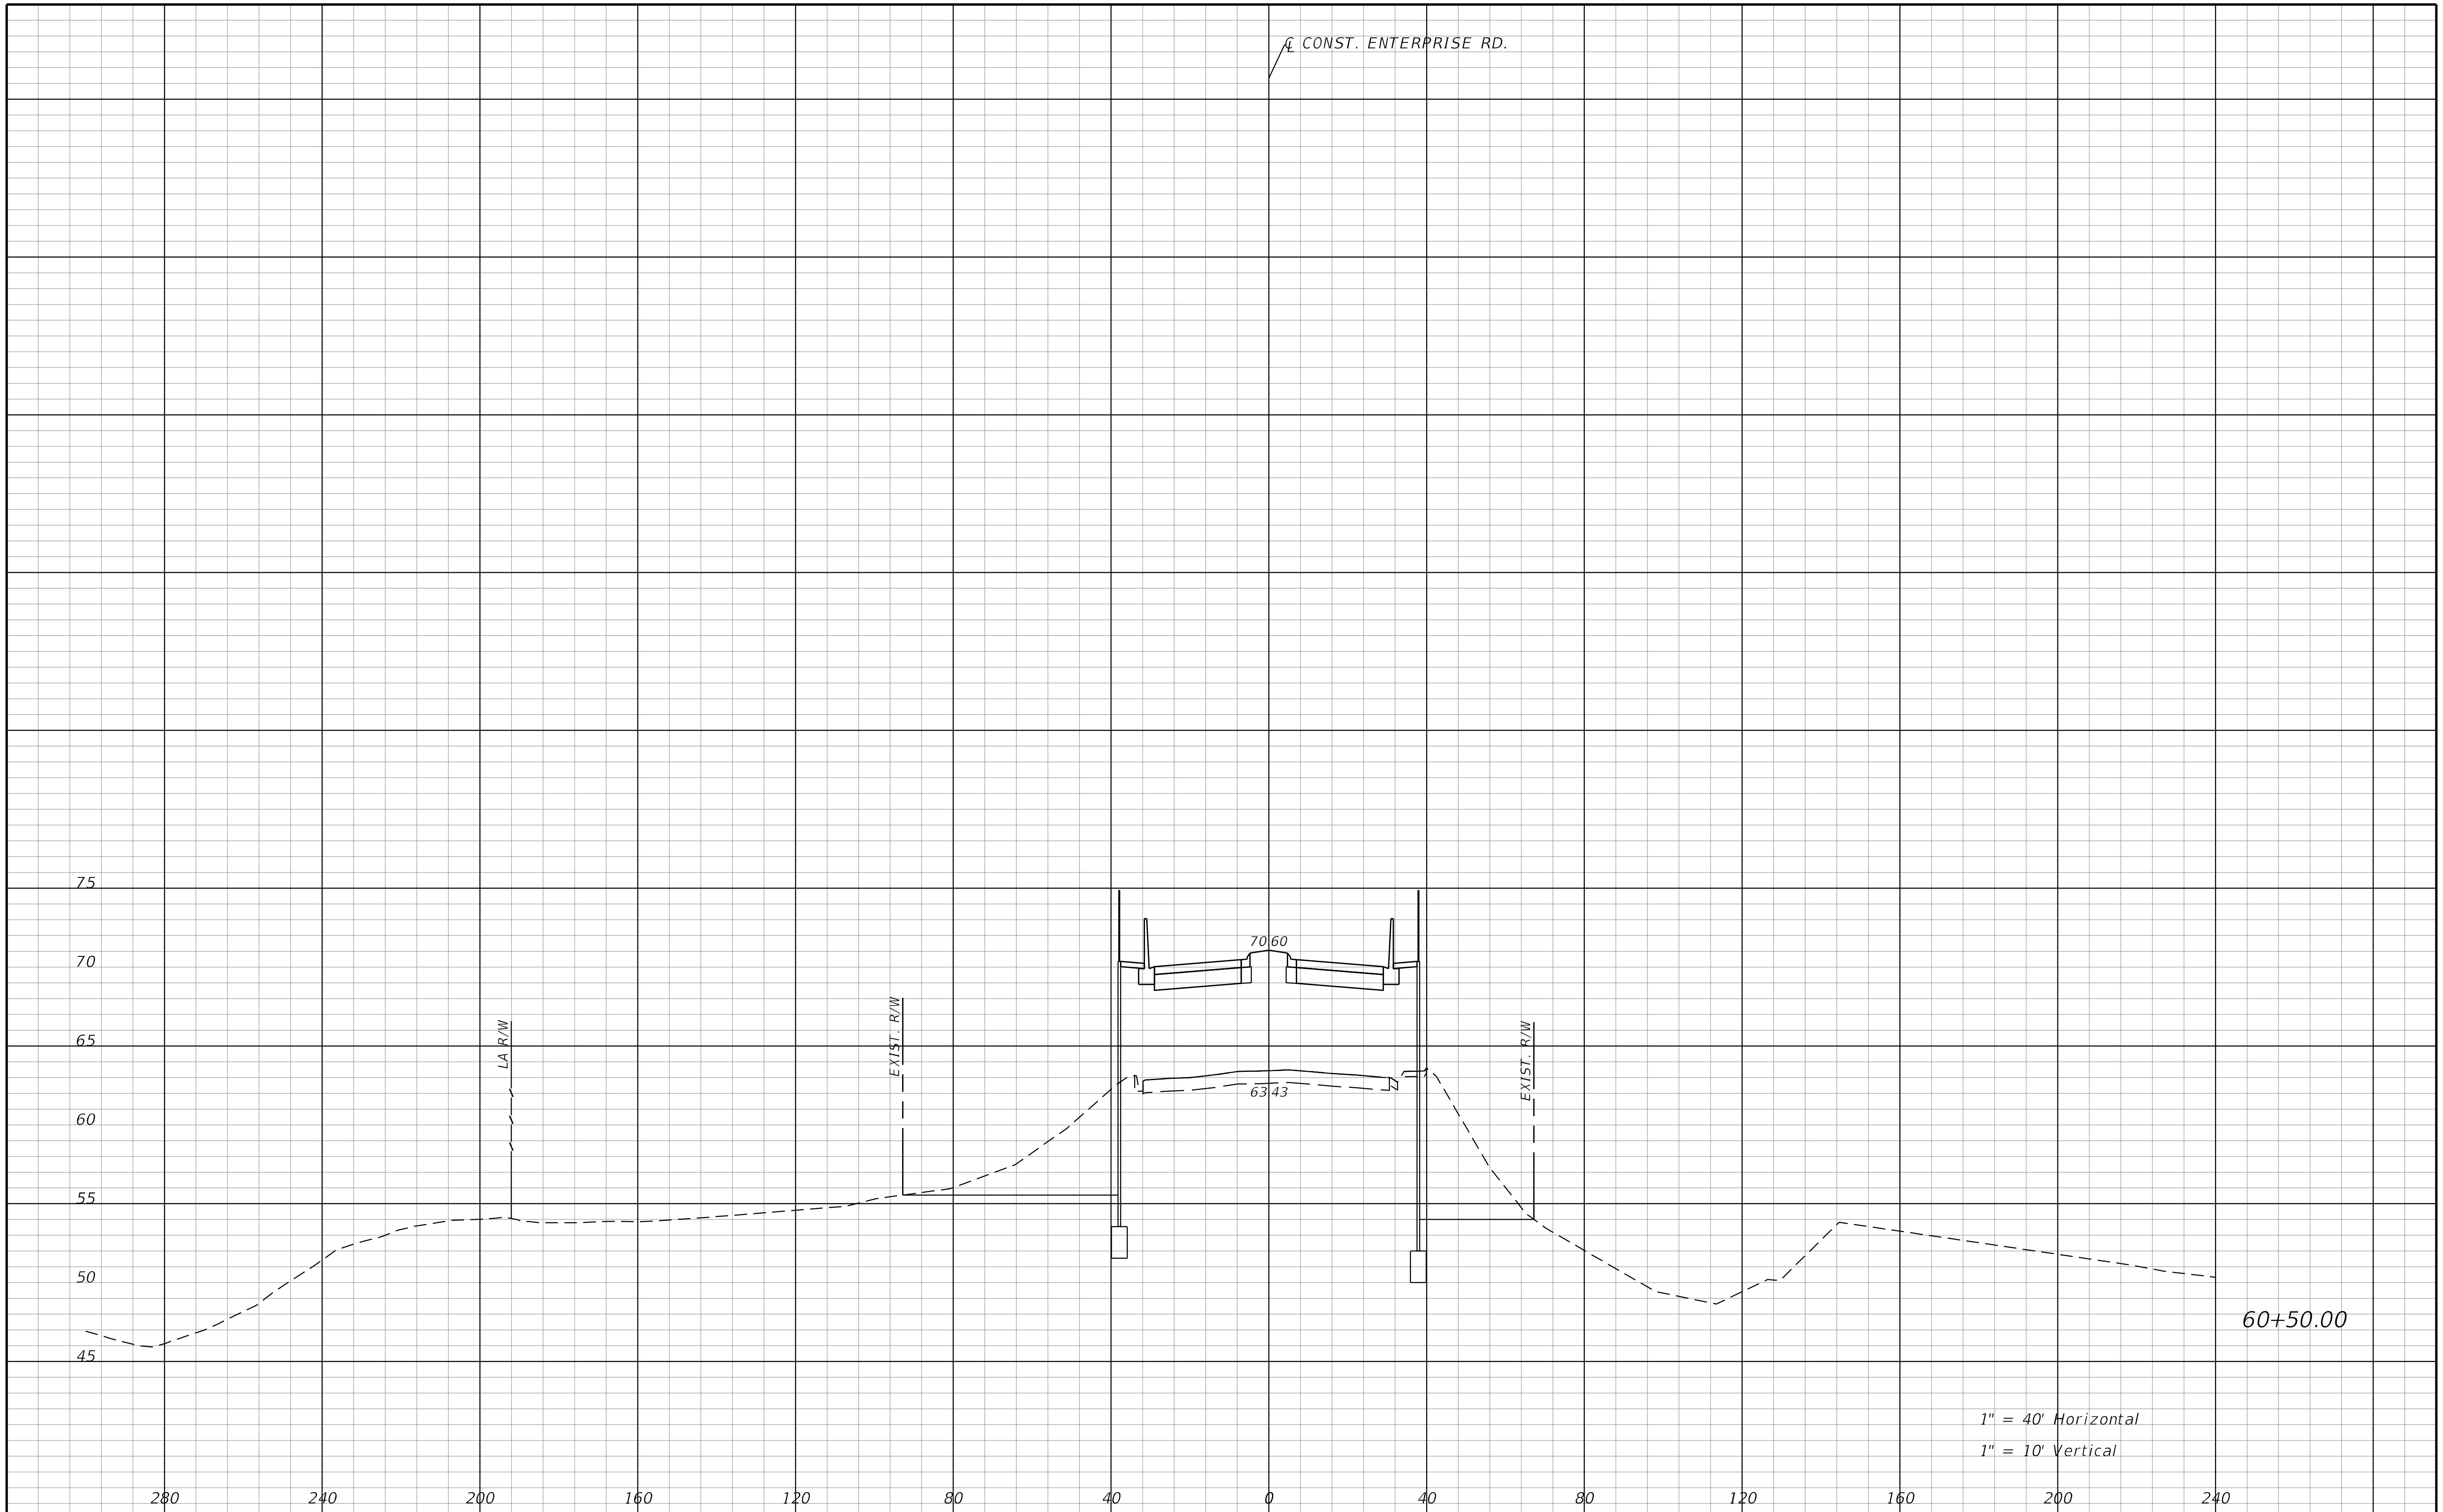

REVISIONS			
DATE	DESCRIPTION	DATE	DESCRIPTION

STANTEC CONSULTING SERVICES INC.
ENGINEER OF RECORD:
WILLIAM V. ANDERSON, P.E. NO.: 36682
11315 CORPORATE BLVD., SUITE 105
ORLANDO, FLORIDA 32817
(407) 823-8966
CERTIFICATE OF AUTHORIZATION NO. 27013

STATE OF FLORIDA
DEPARTMENT OF TRANSPORTATION

ROAD NO.	COUNTY	FINANCIAL PROJECT ID
SR400	VOLUSIA	408464-2-32-01

CROSS SECTIONS
ENTERPRISE RD.

SHEET NO.
795

THE OFFICIAL RECORD OF THIS SHEET IS THE ELECTRONIC FILE DIGITALLY SIGNED AND SEALED UNDER RULE 61G15-23.004, F.A.C.

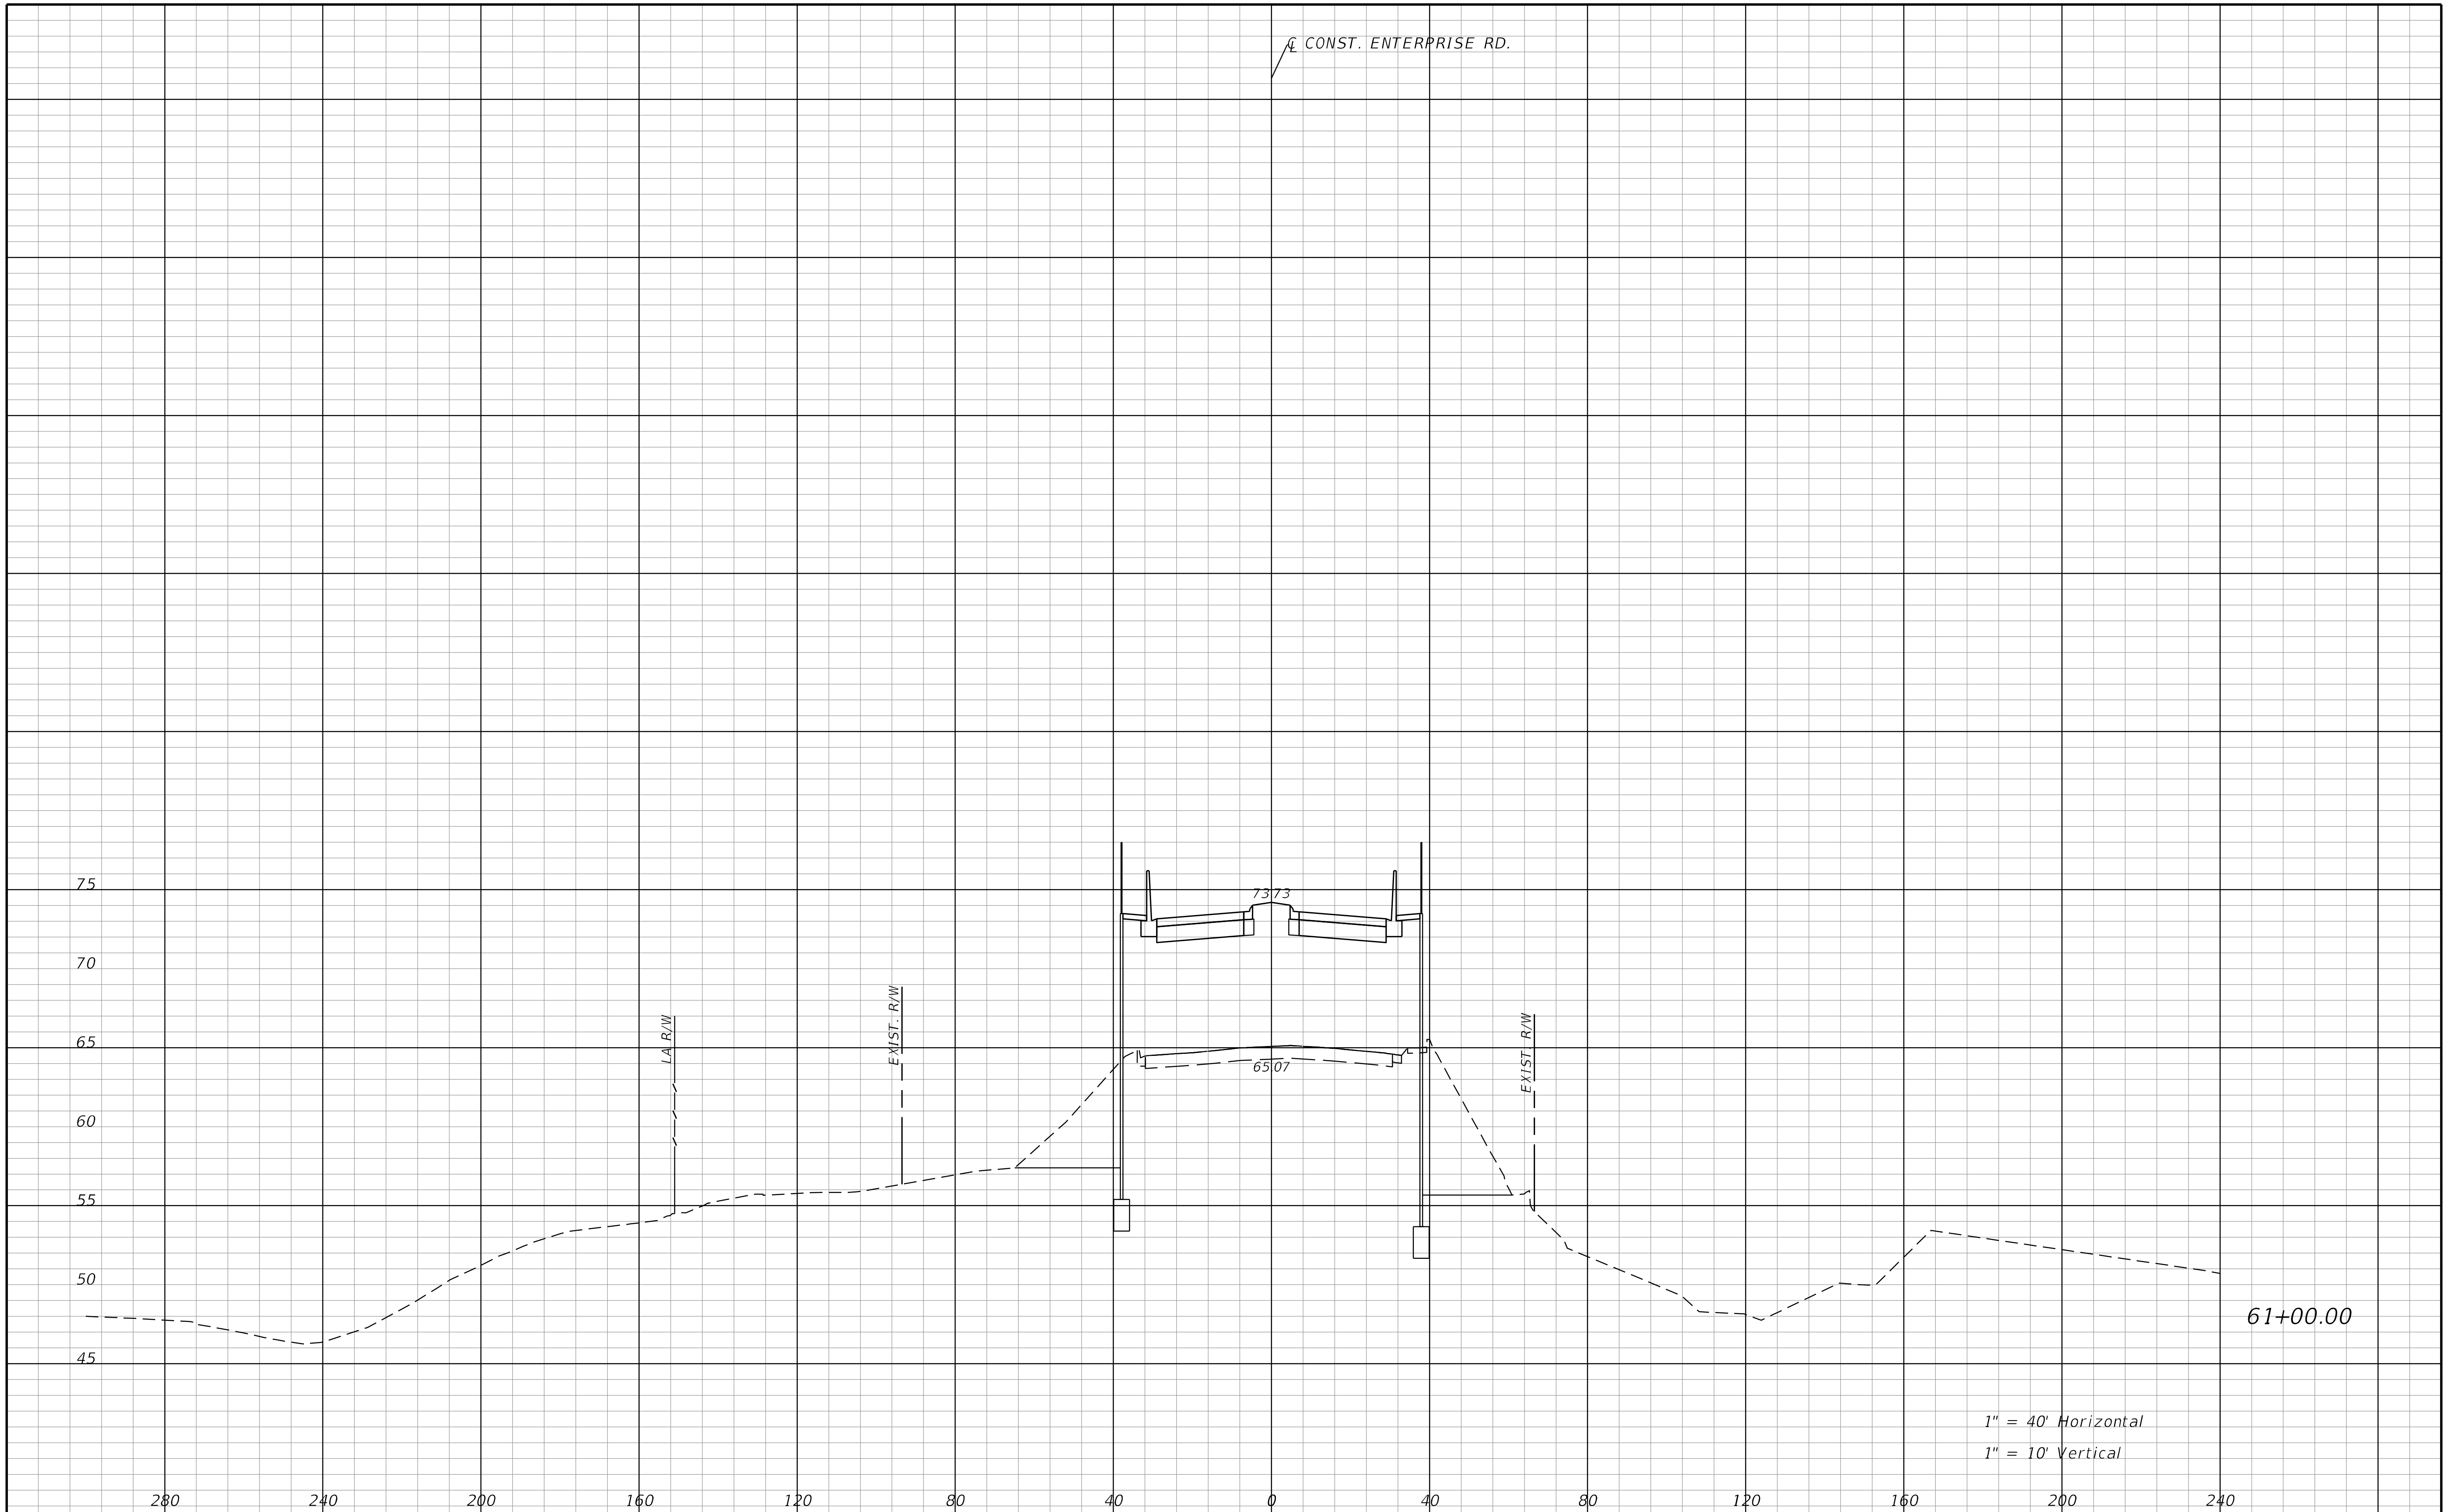

REVISIONS			
DATE	DESCRIPTION	DATE	DESCRIPTION

STANTEC CONSULTING SERVICES INC.
ENGINEER OF RECORD:
WILLIAM V. ANDERSON, P.E. NO.: 36682
11315 CORPORATE BLVD., SUITE 105
ORLANDO, FLORIDA 32817
(407) 823-8966
CERTIFICATE OF AUTHORIZATION NO. 27013

STATE OF FLORIDA
DEPARTMENT OF TRANSPORTATION

ROAD NO.	COUNTY	FINANCIAL PROJECT ID
SR400	VOLUSIA	408464-2-32-01

CROSS SECTIONS
ENTERPRISE RD.

SHEET NO.
796

THE OFFICIAL RECORD OF THIS SHEET IS THE ELECTRONIC FILE DIGITALLY SIGNED AND SEALED UNDER RULE 61G15-23.004, F.A.C.

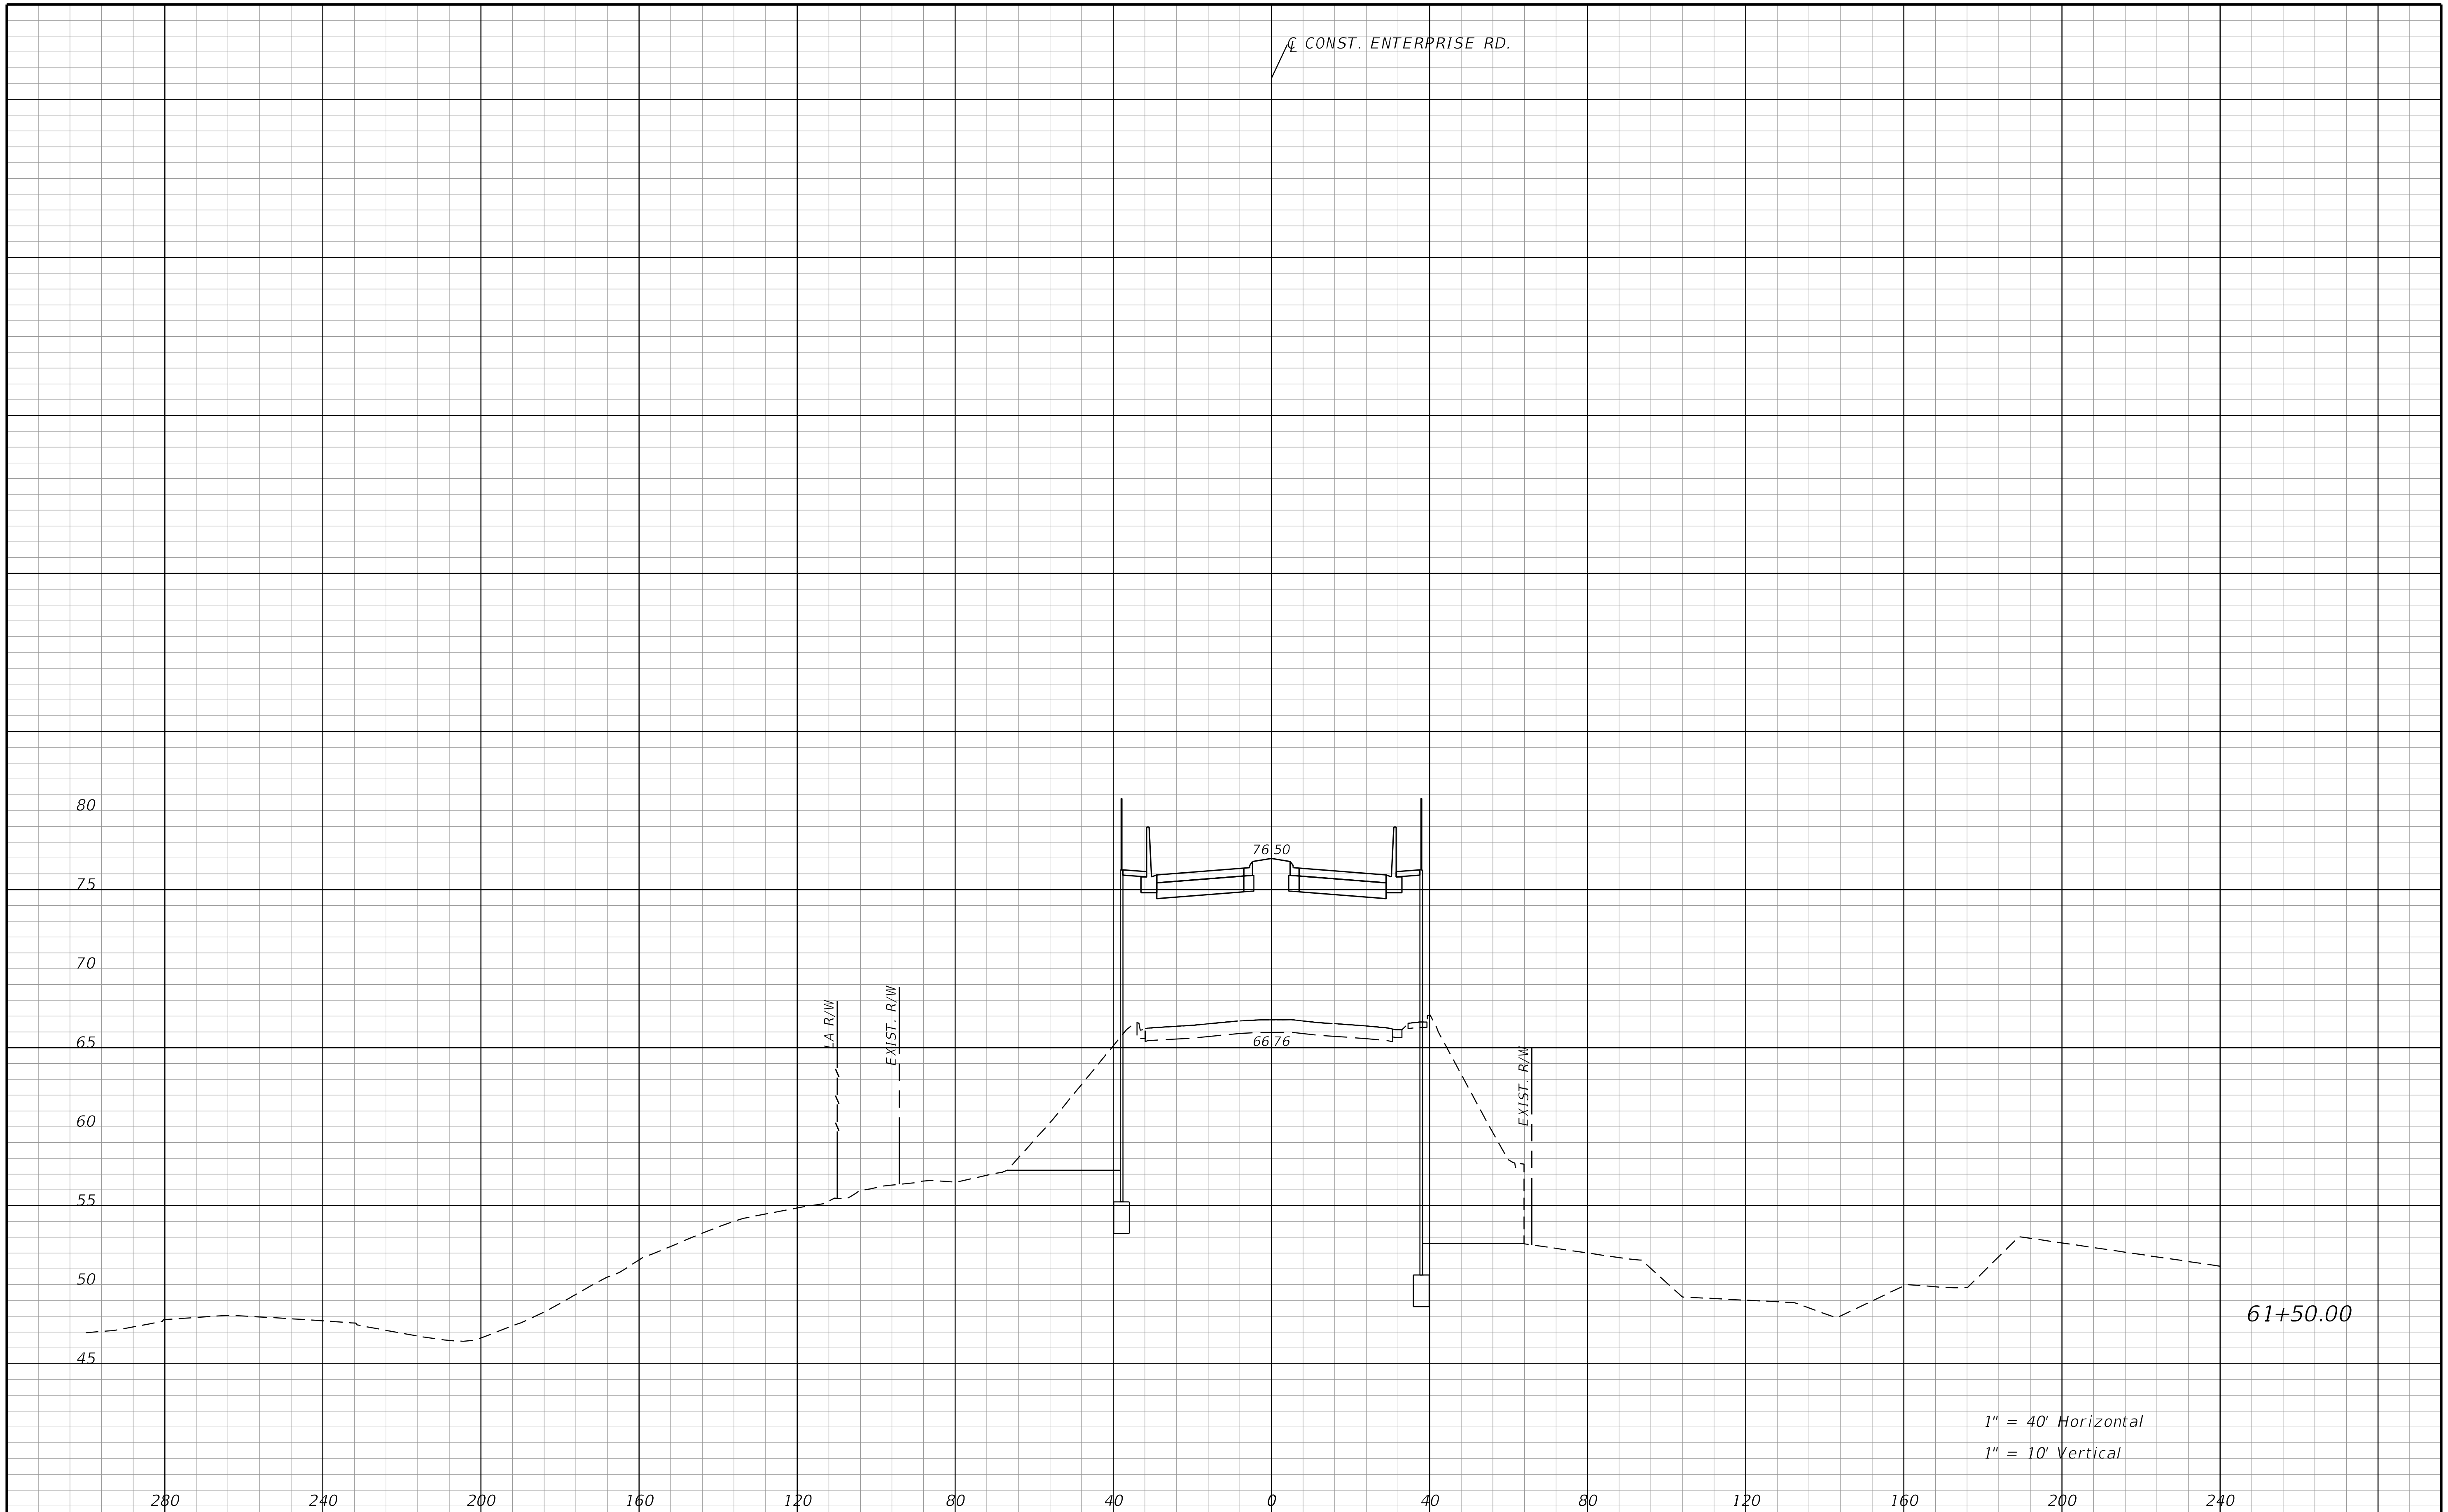

REVISIONS			
DATE	DESCRIPTION	DATE	DESCRIPTION

STANTEC CONSULTING SERVICES INC.
ENGINEER OF RECORD:
WILLIAM V. ANDERSON, P.E. NO.: 36682
11315 CORPORATE BLVD., SUITE 105
ORLANDO, FLORIDA 32817
(407) 823-8966
CERTIFICATE OF AUTHORIZATION NO. 27013

STATE OF FLORIDA
DEPARTMENT OF TRANSPORTATION

ROAD NO.	COUNTY	FINANCIAL PROJECT ID
SR400	VOLUSIA	408464-2-32-01

CROSS SECTIONS
ENTERPRISE RD.

SHEET NO.
797

THE OFFICIAL RECORD OF THIS SHEET IS THE ELECTRONIC FILE DIGITALLY SIGNED AND SEALED UNDER RULE 61G15-23.004, F.A.C.

jchassee 6/14/2019 4:27:17 PM Rdxsrd_shg V:\2158\active\CADD\40846423201\roadway\RDXSRD05.DGN

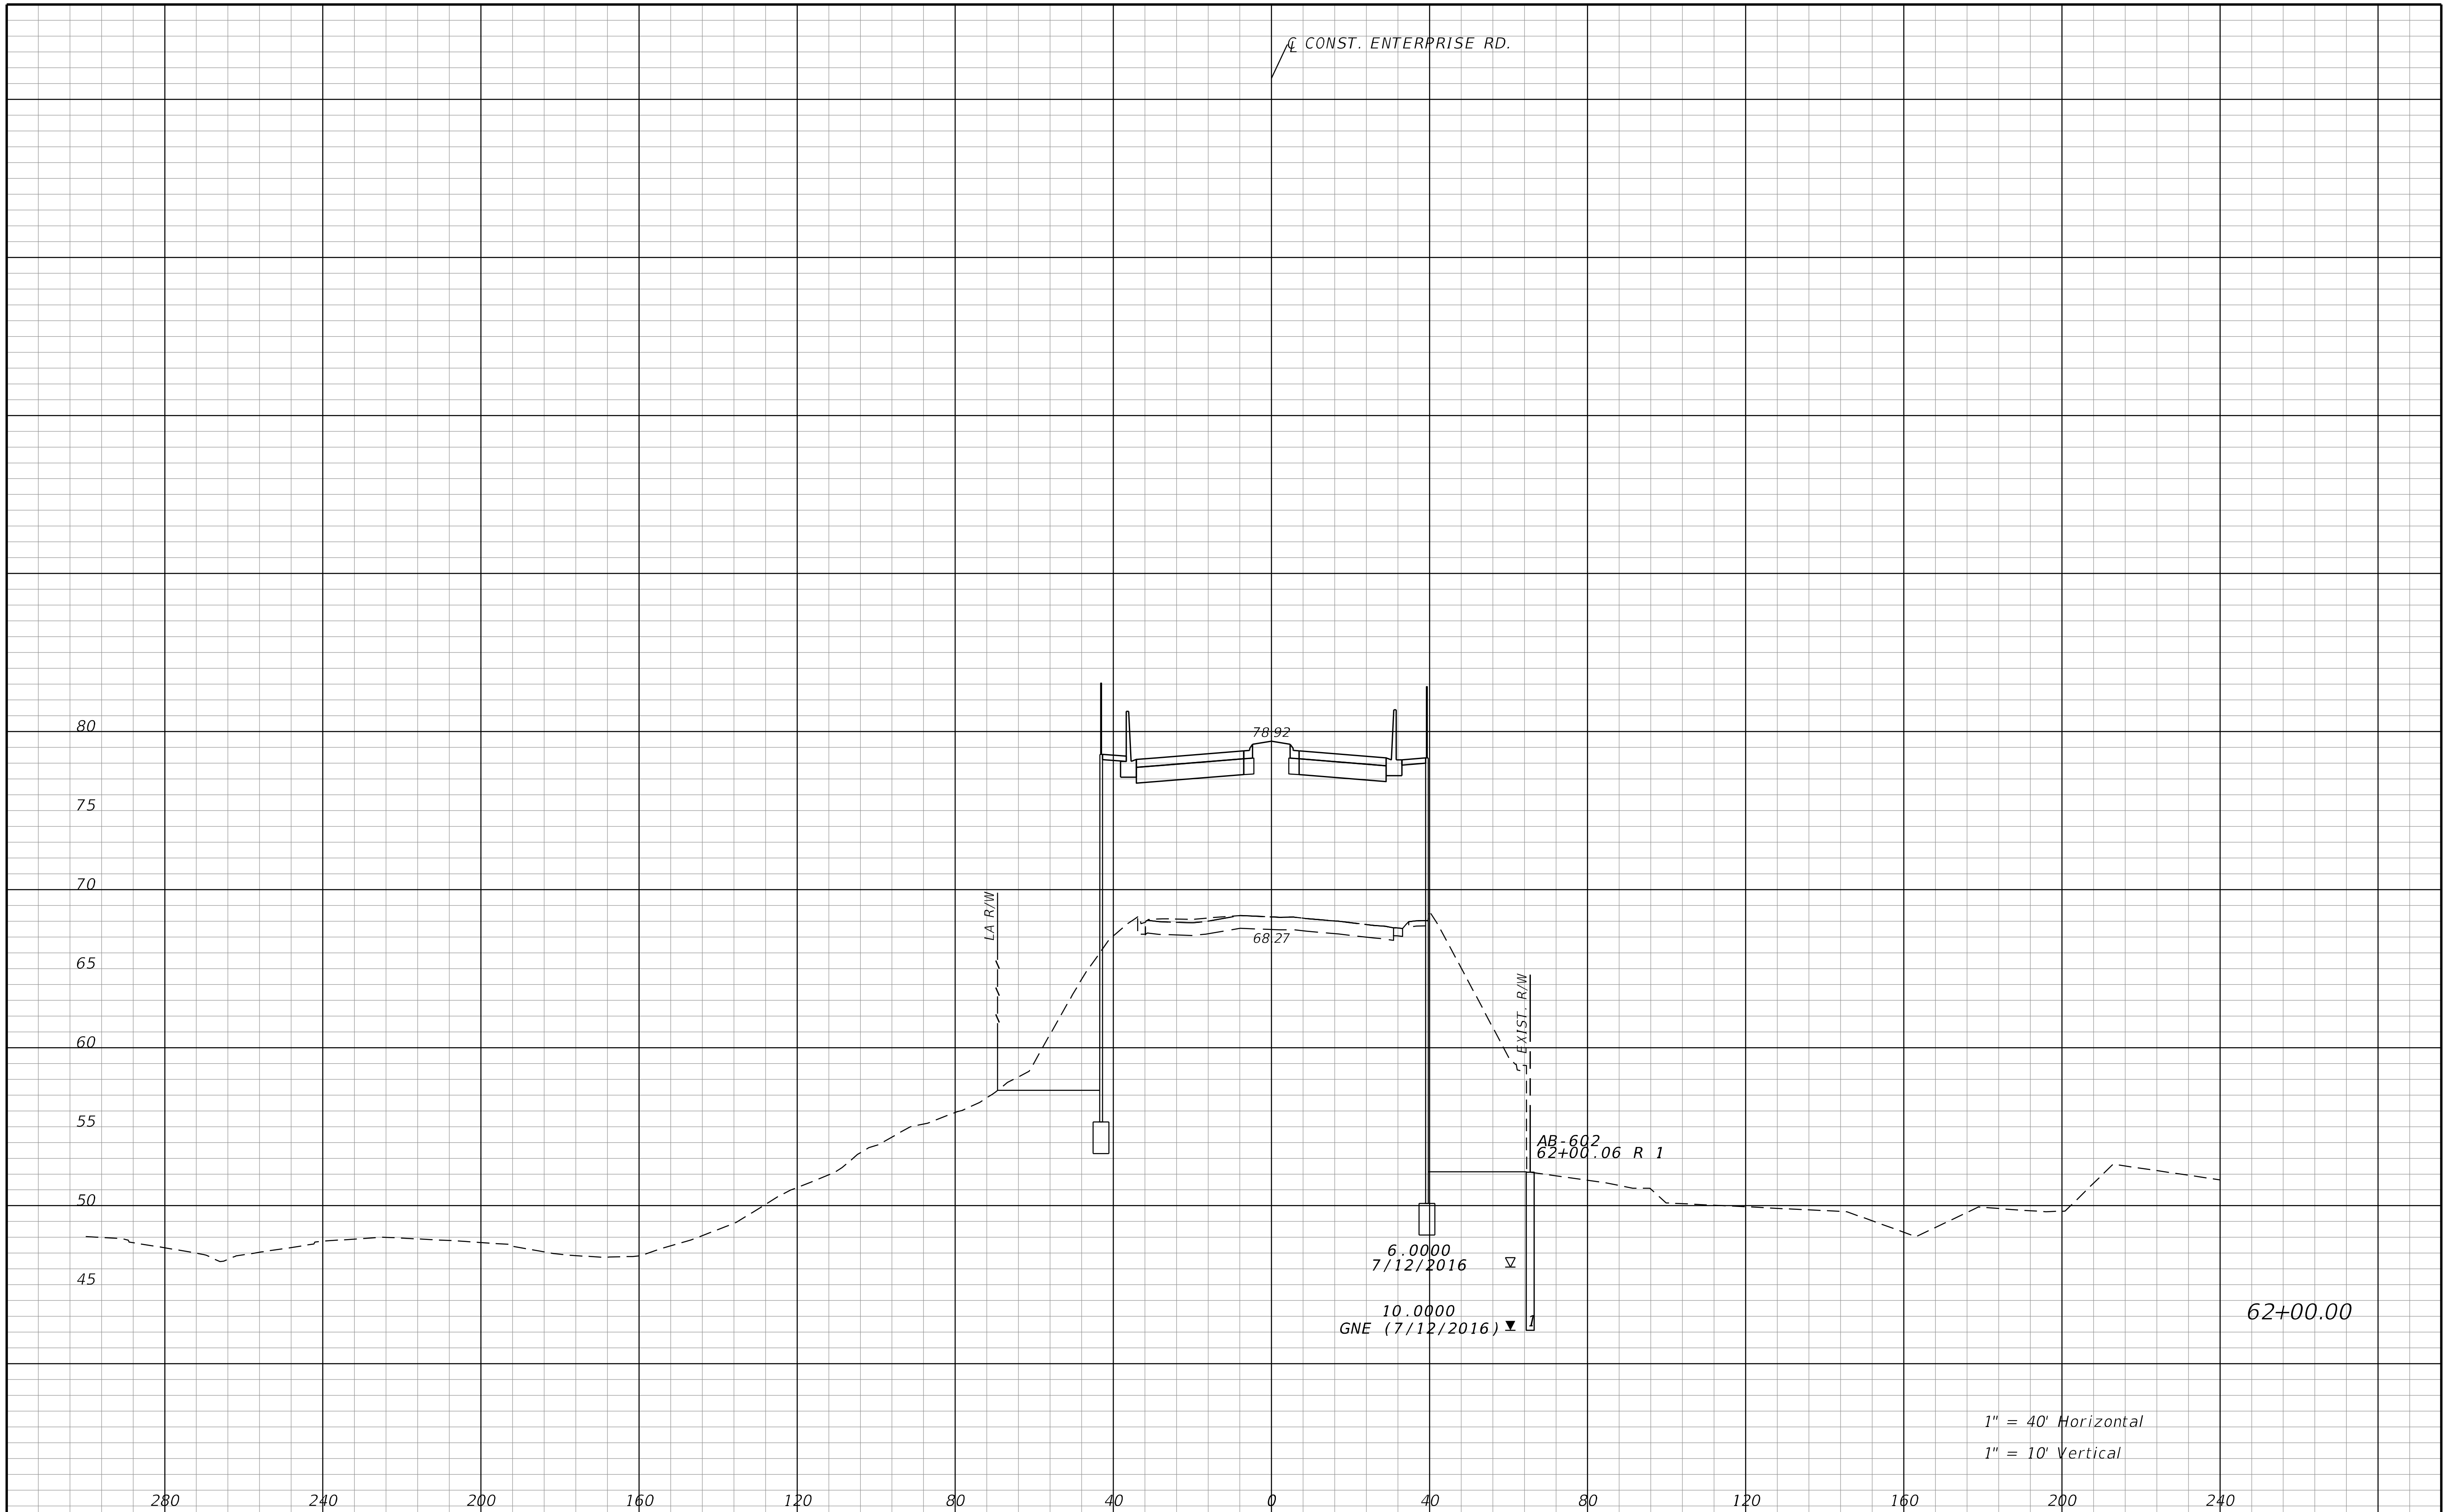

REVISIONS			
DATE	DESCRIPTION	DATE	DESCRIPTION

STANTEC CONSULTING SERVICES INC.
ENGINEER OF RECORD:
WILLIAM V. ANDERSON, P.E. NO.: 36682
11315 CORPORATE BLVD., SUITE 105
ORLANDO, FLORIDA 32817
(407) 823-8966
CERTIFICATE OF AUTHORIZATION NO. 27013

STATE OF FLORIDA
DEPARTMENT OF TRANSPORTATION

ROAD NO.	COUNTY	FINANCIAL PROJECT ID
SR400	VOLUSIA	408464-2-32-01

CROSS SECTIONS
ENTERPRISE RD.

SHEET NO.
798

THE OFFICIAL RECORD OF THIS SHEET IS THE ELECTRONIC FILE DIGITALLY SIGNED AND SEALED UNDER RULE 61G15-23.004, F.A.C.

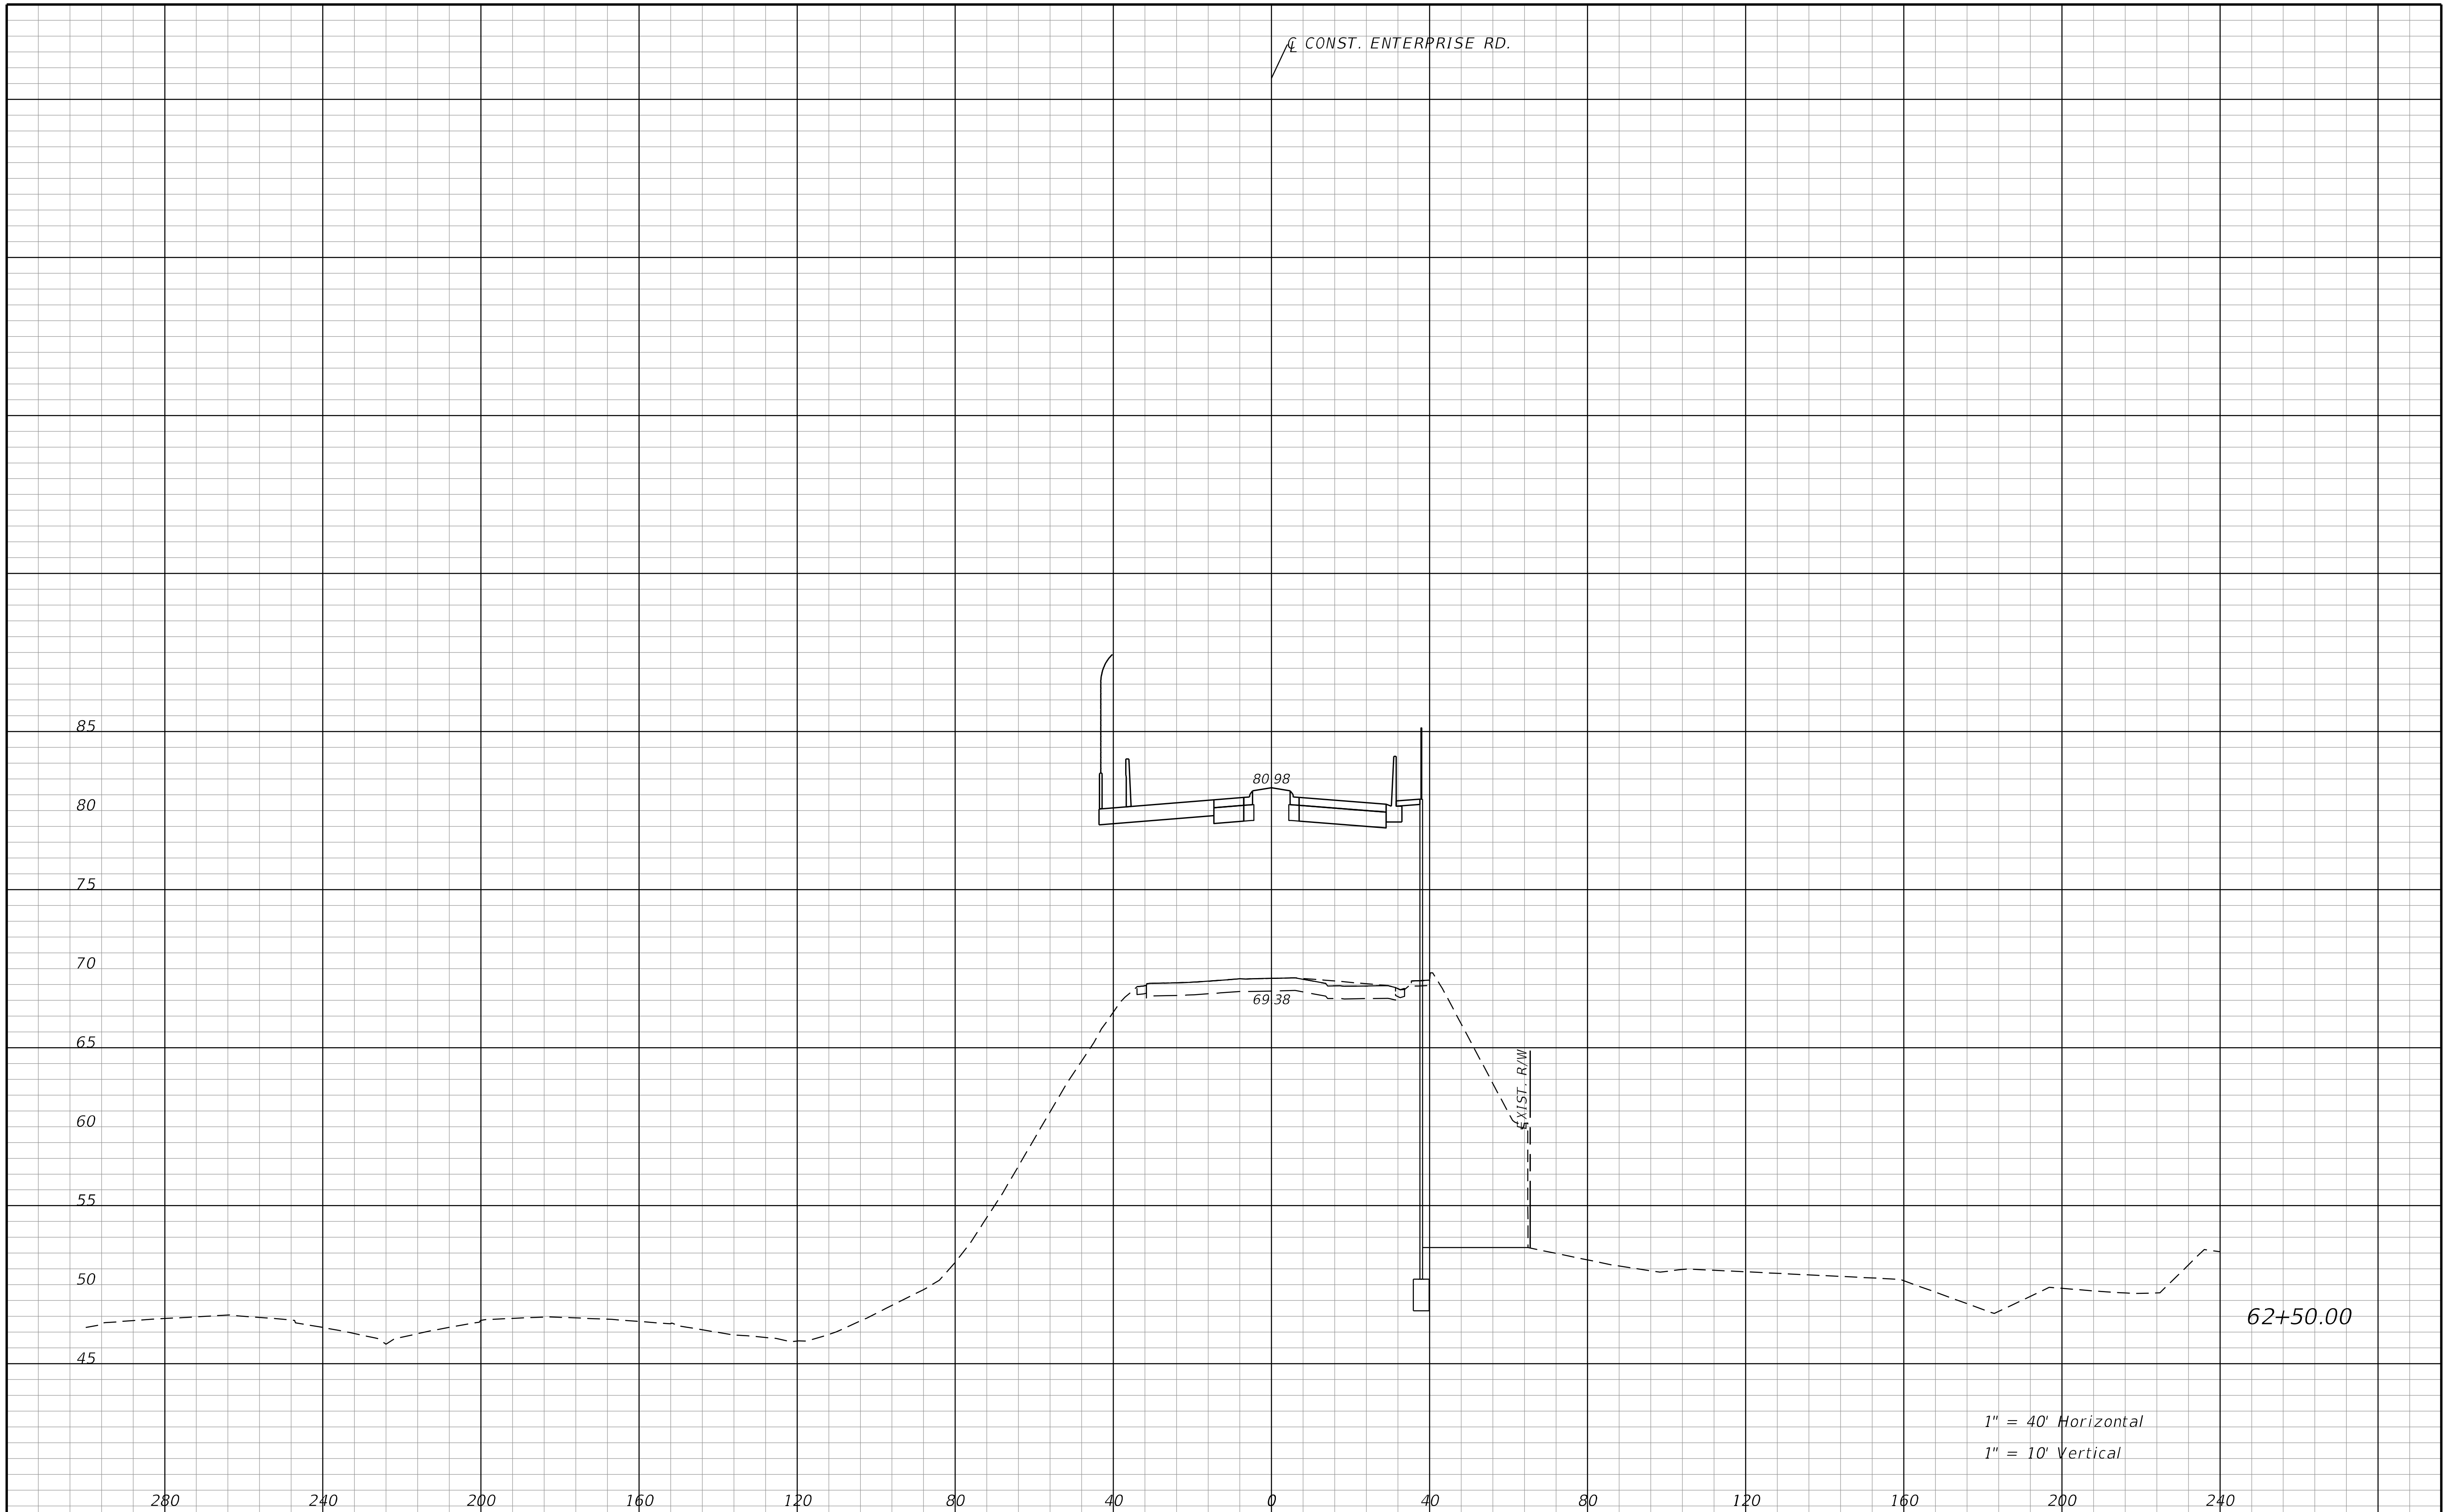

REVISIONS			
DATE	DESCRIPTION	DATE	DESCRIPTION

STANTEC CONSULTING SERVICES INC.
ENGINEER OF RECORD:
WILLIAM V. ANDERSON, P.E. NO.: 36682
11315 CORPORATE BLVD., SUITE 105
ORLANDO, FLORIDA 32817
(407) 823-8966
CERTIFICATE OF AUTHORIZATION NO. 27013

STATE OF FLORIDA
DEPARTMENT OF TRANSPORTATION

ROAD NO.	COUNTY	FINANCIAL PROJECT ID
SR400	VOLUSIA	408464-2-32-01

CROSS SECTIONS
ENTERPRISE RD.

SHEET NO.
799

THE OFFICIAL RECORD OF THIS SHEET IS THE ELECTRONIC FILE DIGITALLY SIGNED AND SEALED UNDER RULE 61G15-23.004, F.A.C.

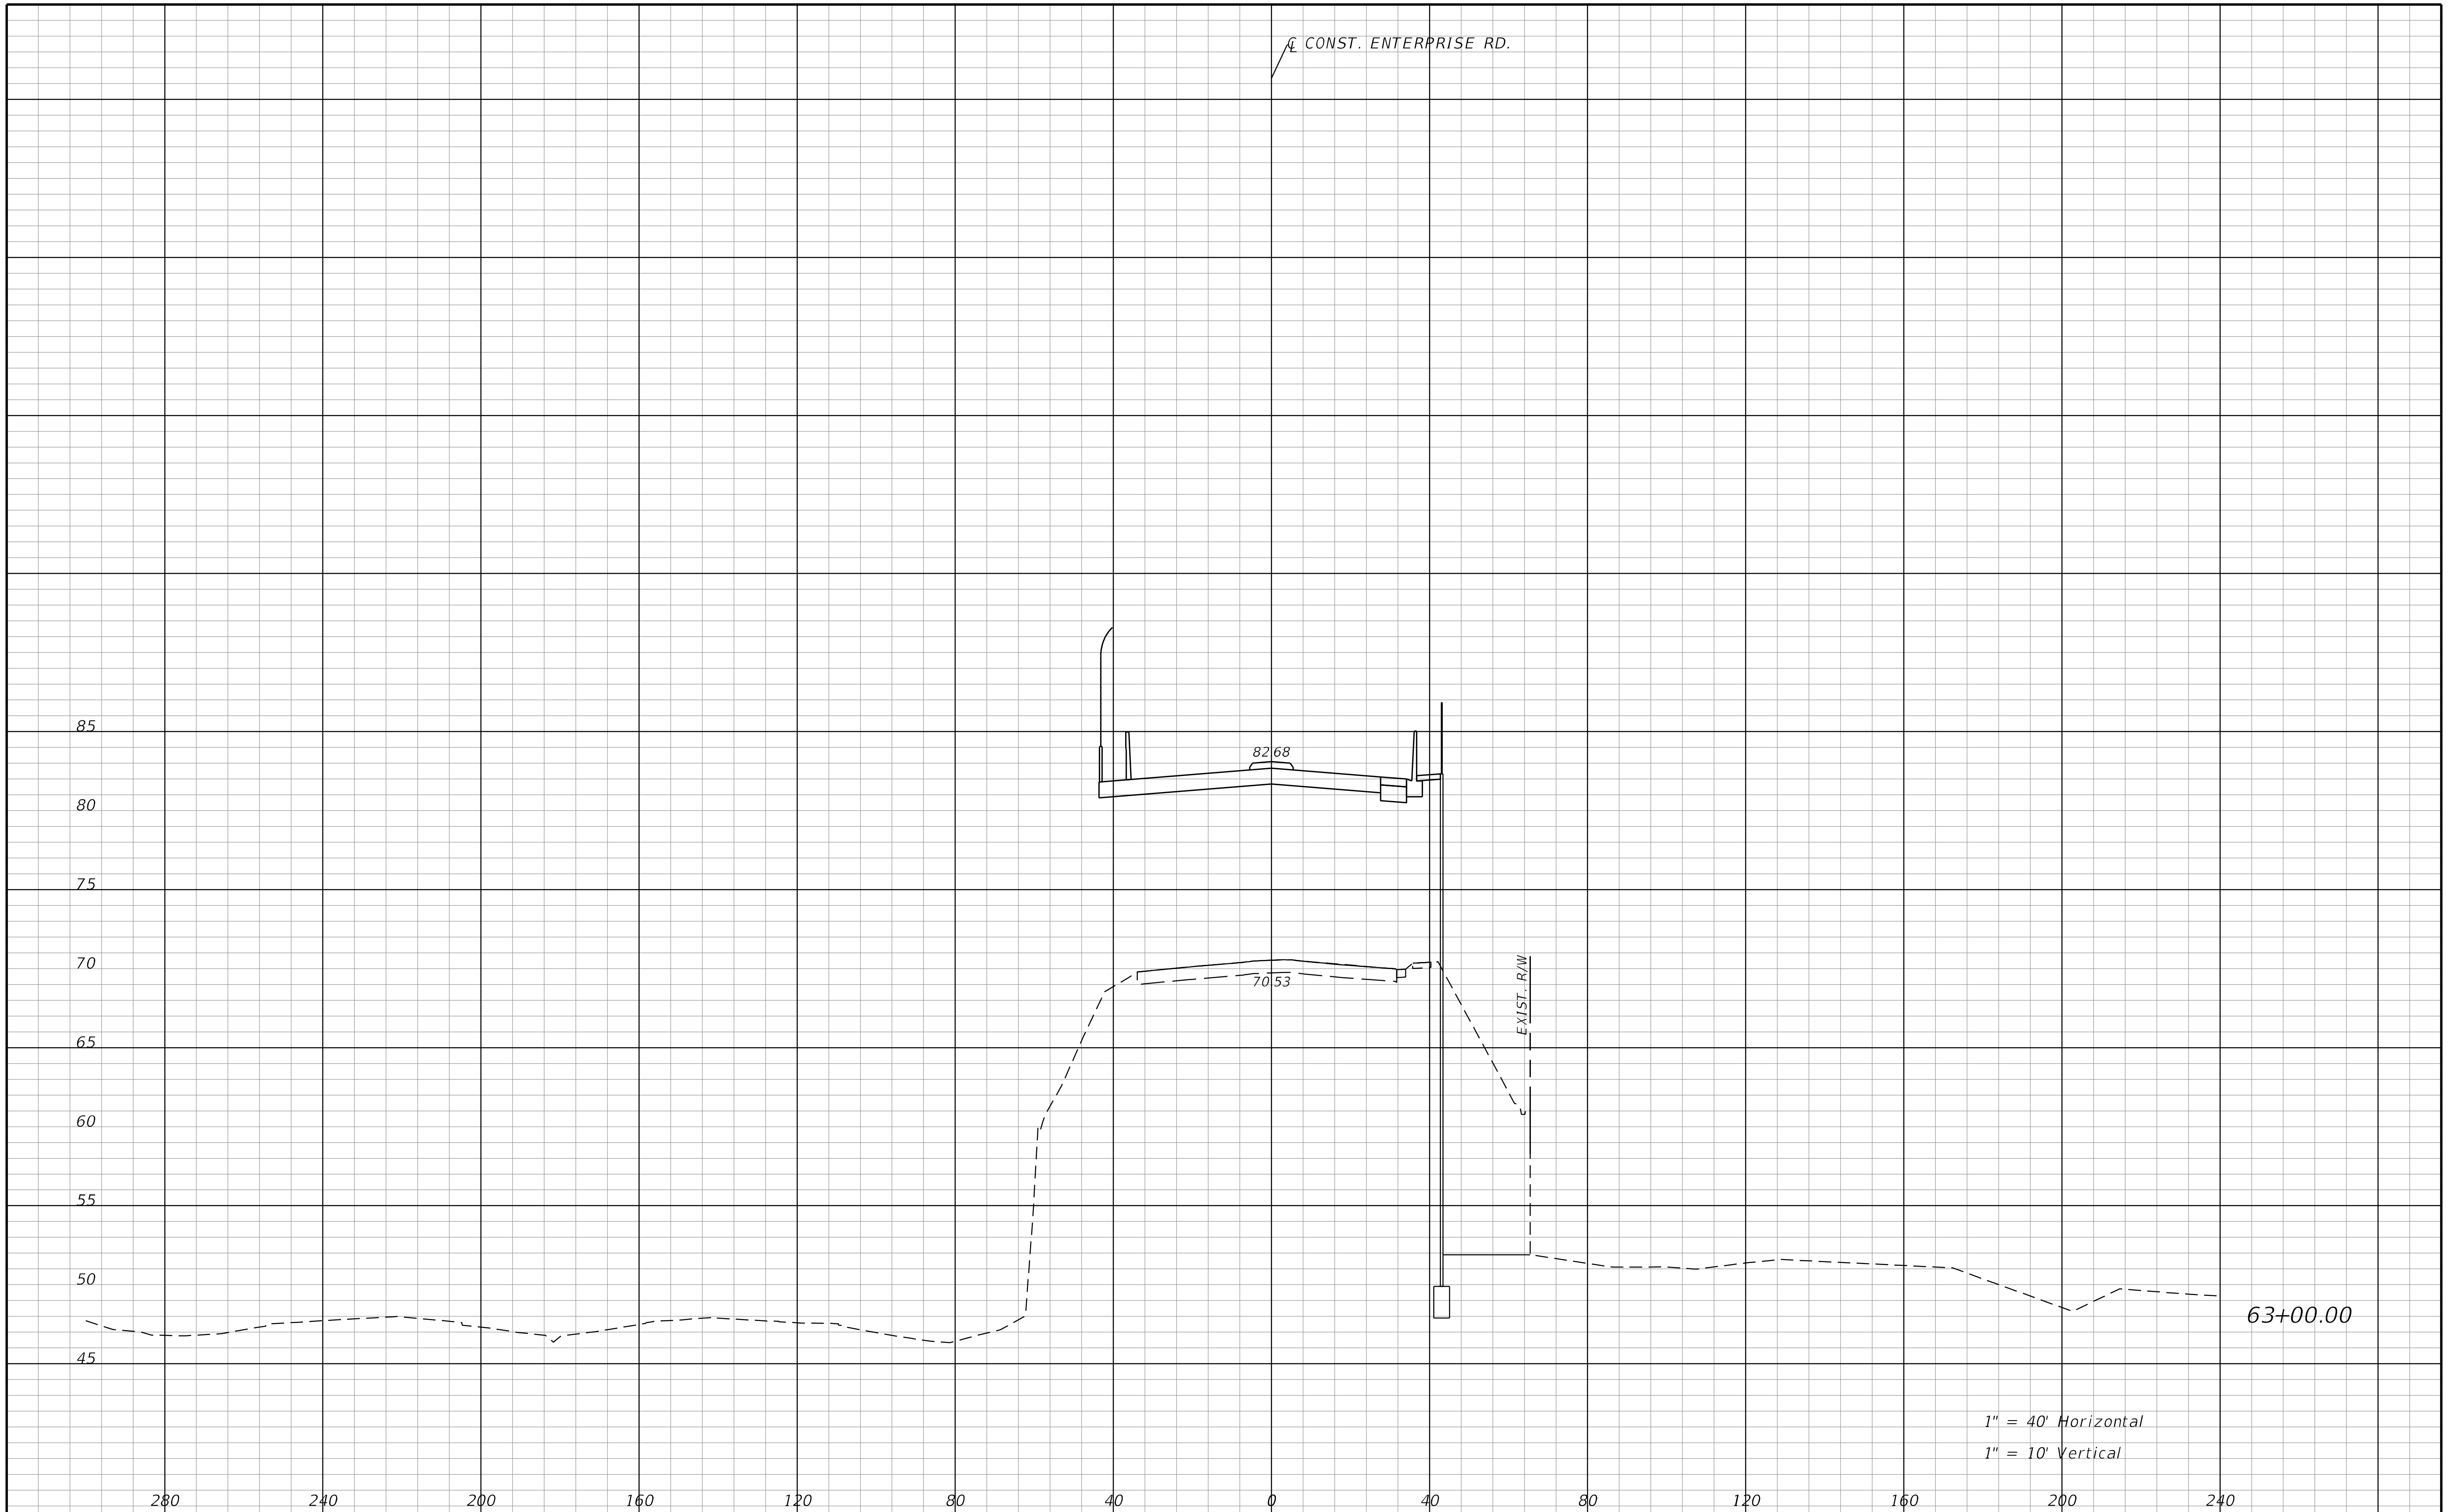

THE OFFICIAL RECORD OF THIS SHEET IS THE ELECTRONIC FILE DIGITALLY SIGNED AND SEALED UNDER RULE 61G15-23.004, F.A.C.

REVISIONS			
DATE	DESCRIPTION	DATE	DESCRIPTION

STANTEC CONSULTING SERVICES INC.
ENGINEER OF RECORD:
WILLIAM V. ANDERSON, P.E. NO.: 36682
11315 CORPORATE BLVD., SUITE 105
ORLANDO, FLORIDA 32817
(407) 823-8966
CERTIFICATE OF AUTHORIZATION NO. 27013

STATE OF FLORIDA
DEPARTMENT OF TRANSPORTATION

ROAD NO.	COUNTY	FINANCIAL PROJECT ID
SR400	VOLUSIA	408464-2-32-01

CROSS SECTIONS
ENTERPRISE RD.

SHEET NO.
800

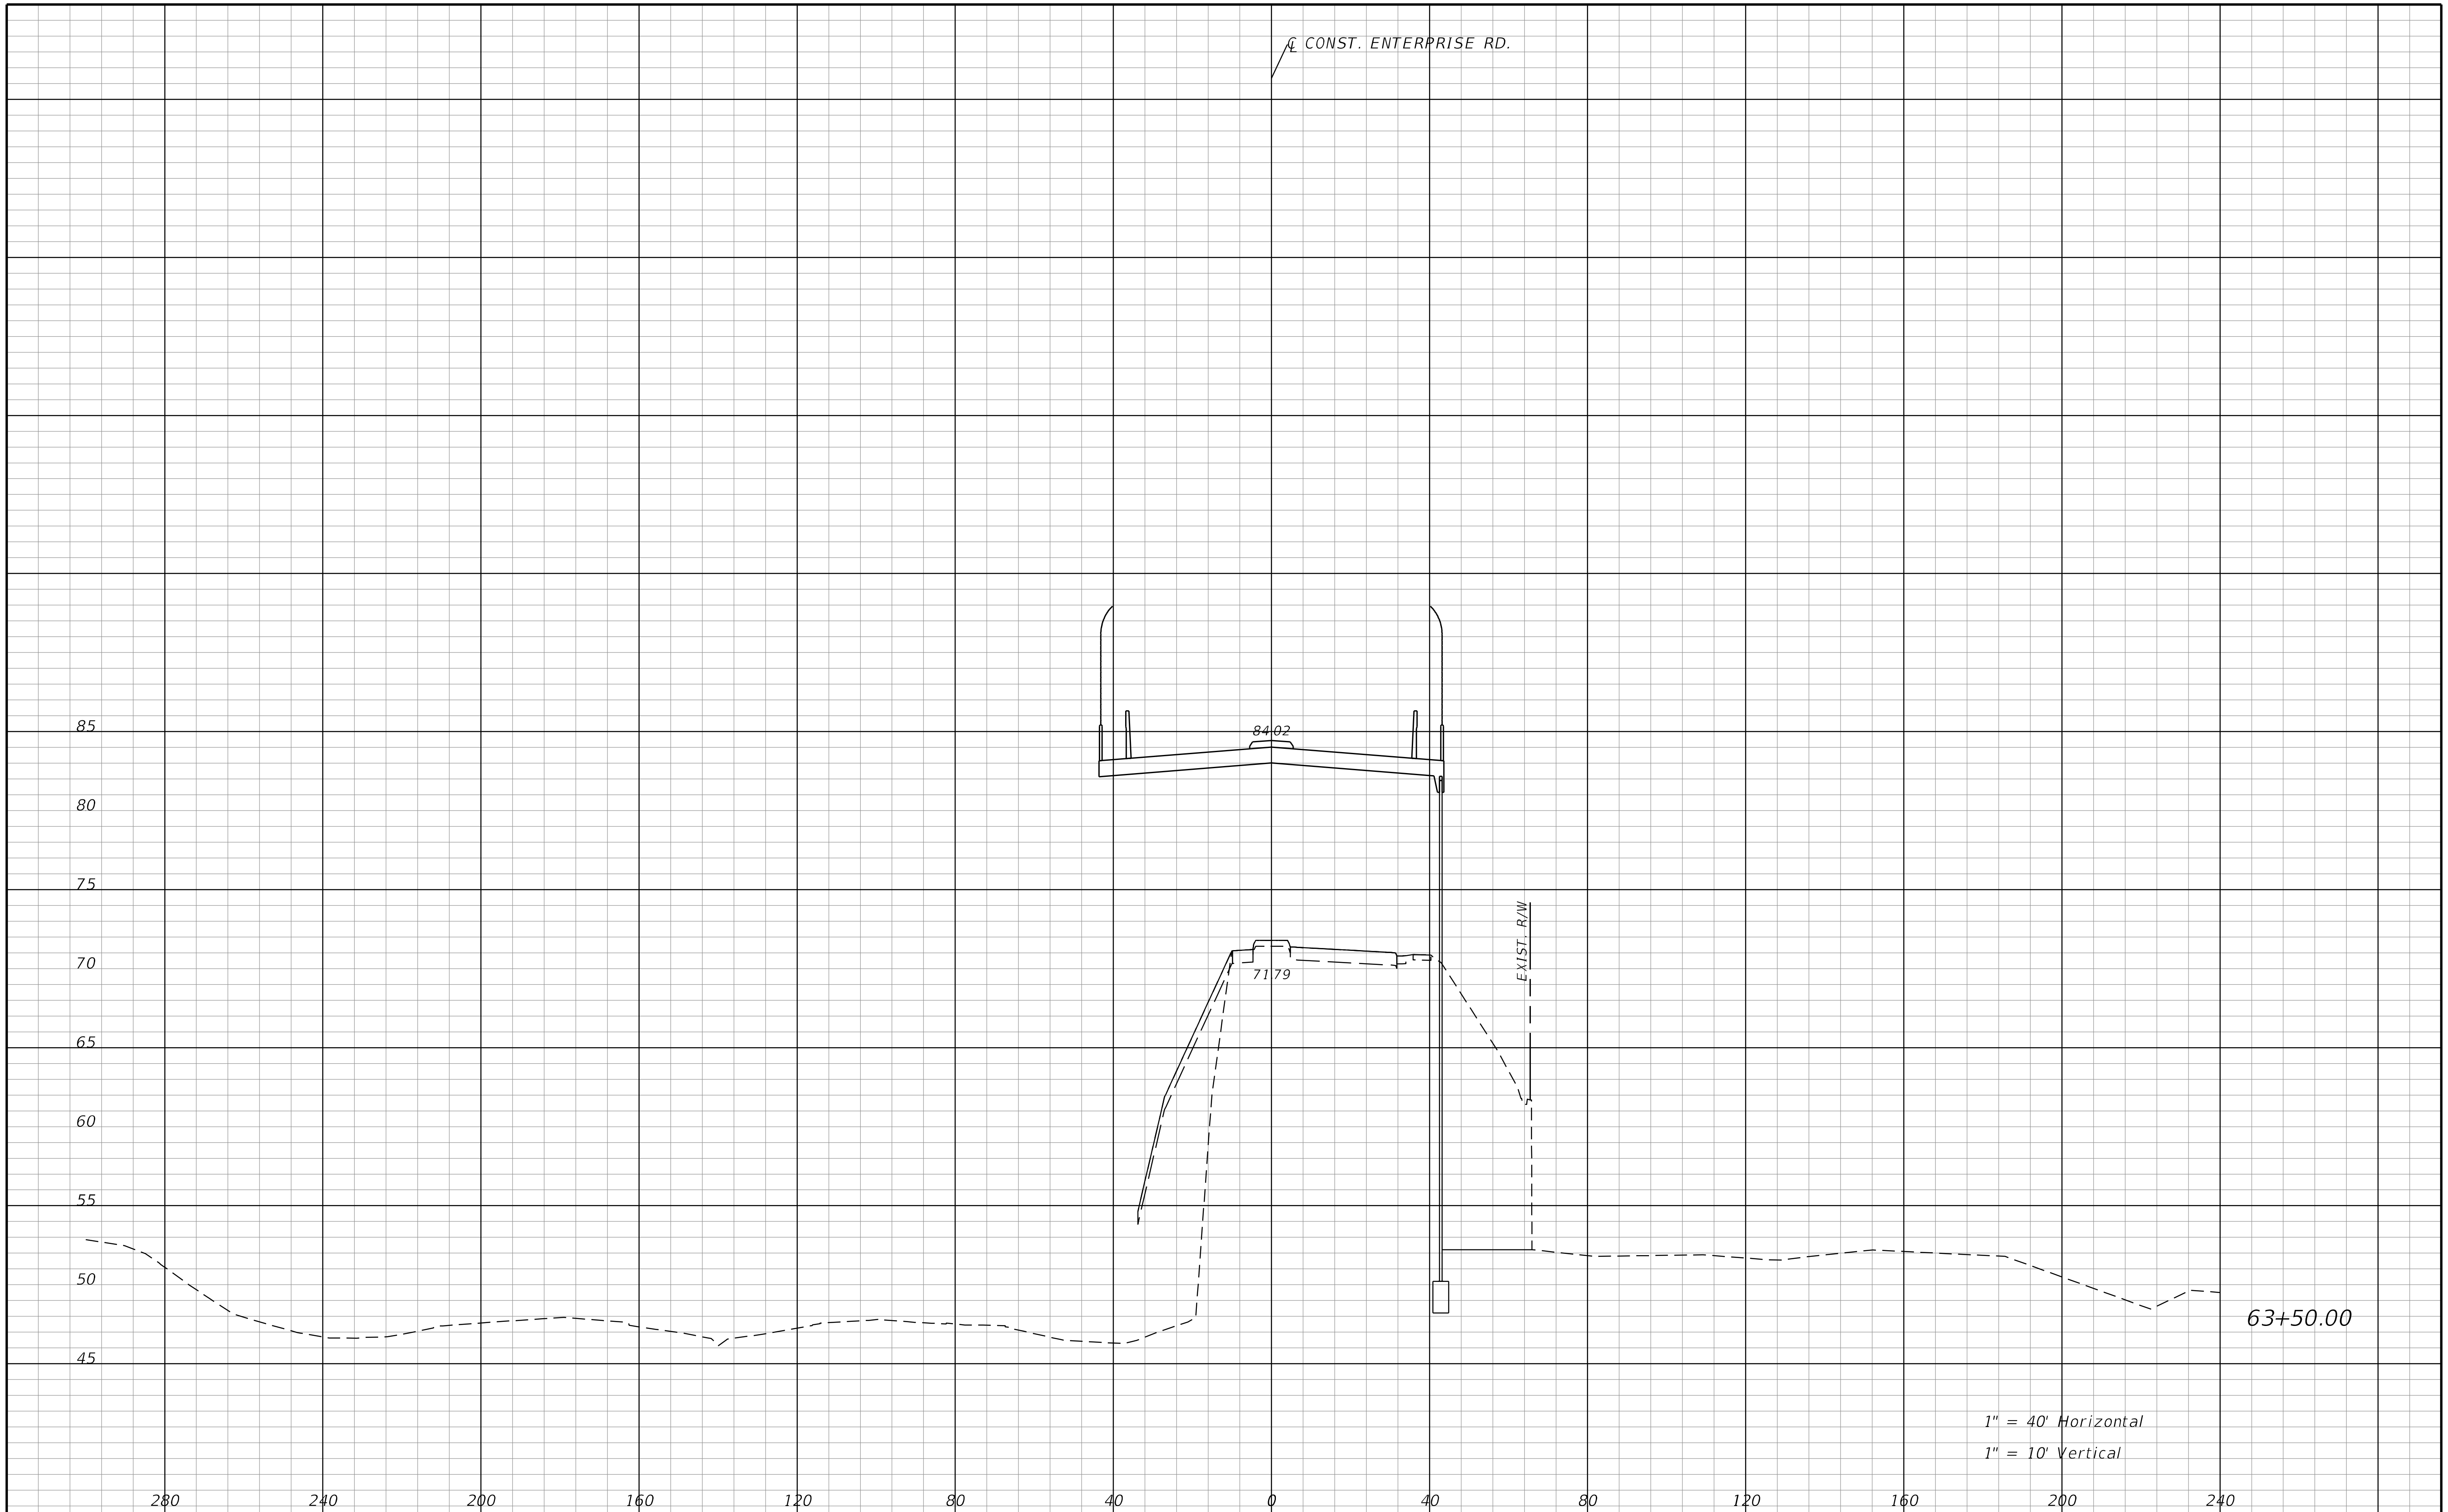

REVISIONS			
DATE	DESCRIPTION	DATE	DESCRIPTION

STANTEC CONSULTING SERVICES INC.
ENGINEER OF RECORD:
WILLIAM V. ANDERSON, P.E. NO.: 36682
11315 CORPORATE BLVD., SUITE 105
ORLANDO, FLORIDA 32817
(407) 823-8966
CERTIFICATE OF AUTHORIZATION NO. 27013

STATE OF FLORIDA
DEPARTMENT OF TRANSPORTATION

ROAD NO.	COUNTY	FINANCIAL PROJECT ID
SR400	VOLUSIA	408464-2-32-01

CROSS SECTIONS
ENTERPRISE RD.

SHEET NO. 801

jchassee 6/14/2019 4:27:17 PM Rdxsrd_shg V:\2158\active\CADD\40846423201\roadway\RDXSRD05.DGN

THE OFFICIAL RECORD OF THIS SHEET IS THE ELECTRONIC FILE DIGITALLY SIGNED AND SEALED UNDER RULE 61G15-23.004, F.A.C.

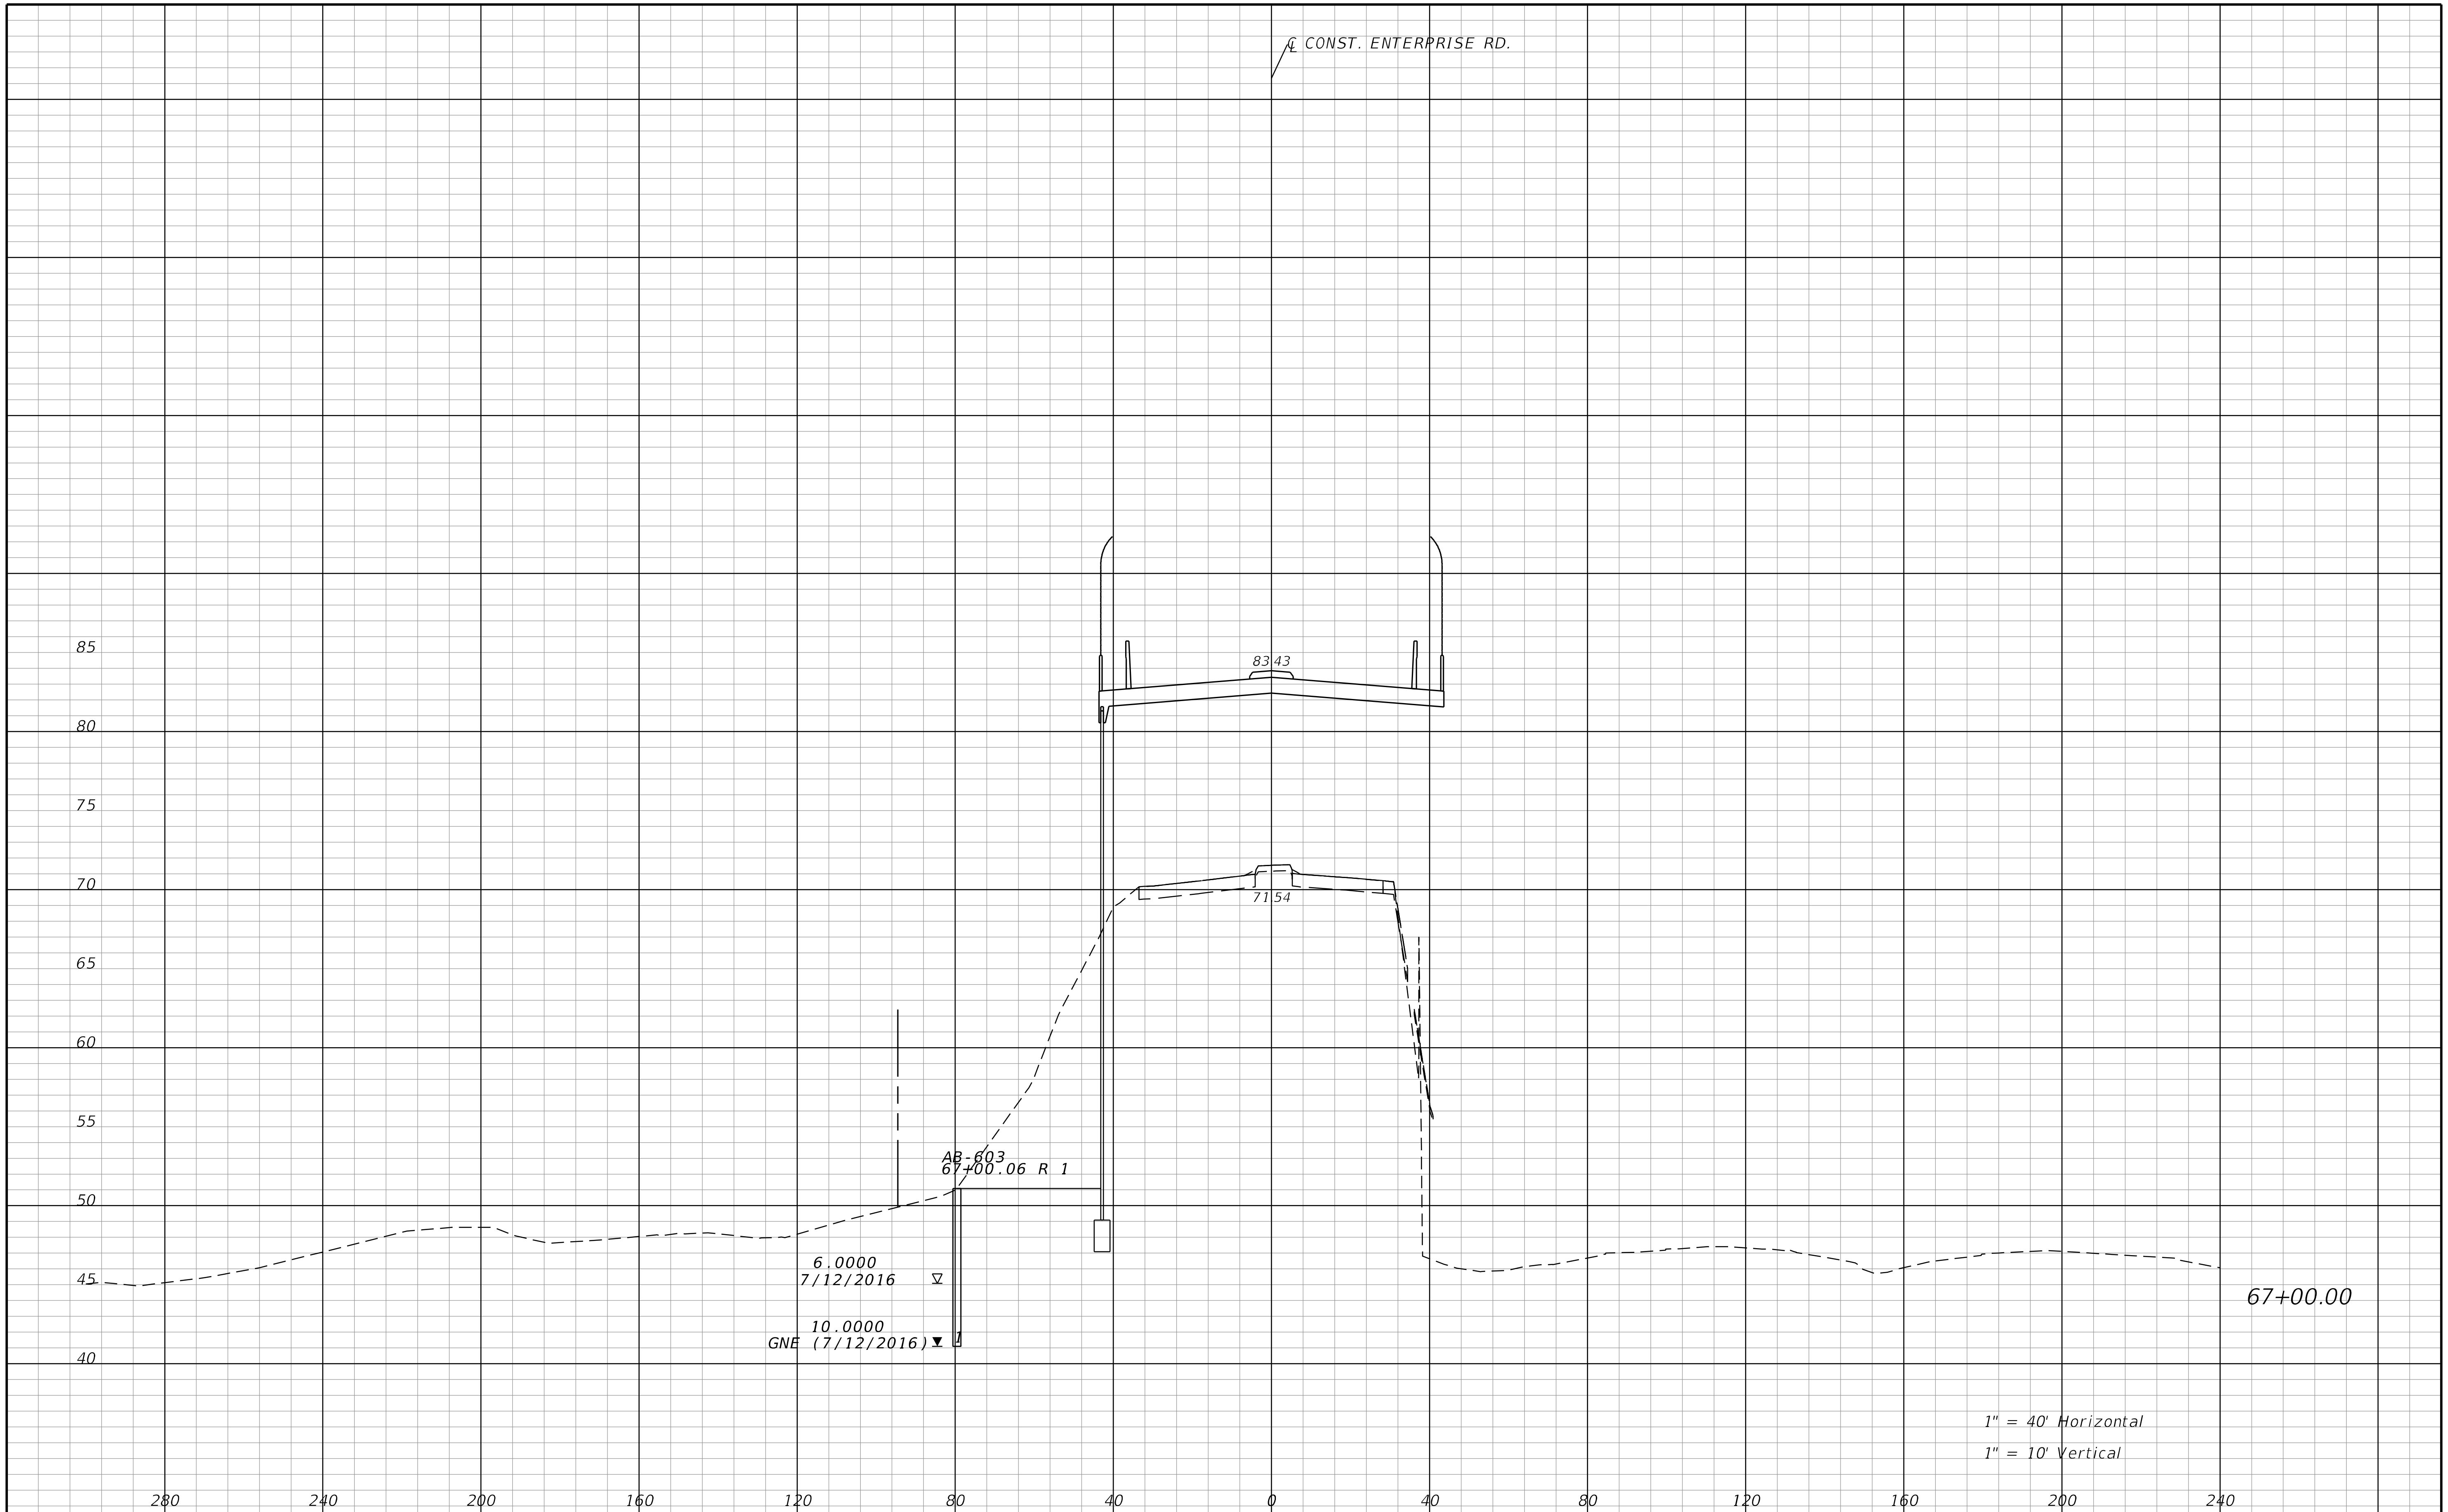

THE OFFICIAL RECORD OF THIS SHEET IS THE ELECTRONIC FILE DIGITALLY SIGNED AND SEALED UNDER RULE 61G15-23.004, F.A.C.

REVISIONS			
DATE	DESCRIPTION	DATE	DESCRIPTION

STANTEC CONSULTING SERVICES INC.
ENGINEER OF RECORD:
WILLIAM V. ANDERSON, P.E. NO.: 36682
11315 CORPORATE BLVD., SUITE 105
ORLANDO, FLORIDA 32817
(407) 823-8966
CERTIFICATE OF AUTHORIZATION NO. 27013

STATE OF FLORIDA
DEPARTMENT OF TRANSPORTATION

ROAD NO.	COUNTY	FINANCIAL PROJECT ID
SR400	VOLUSIA	408464-2-32-01

CROSS SECTIONS
ENTERPRISE RD.

SHEET NO.
802

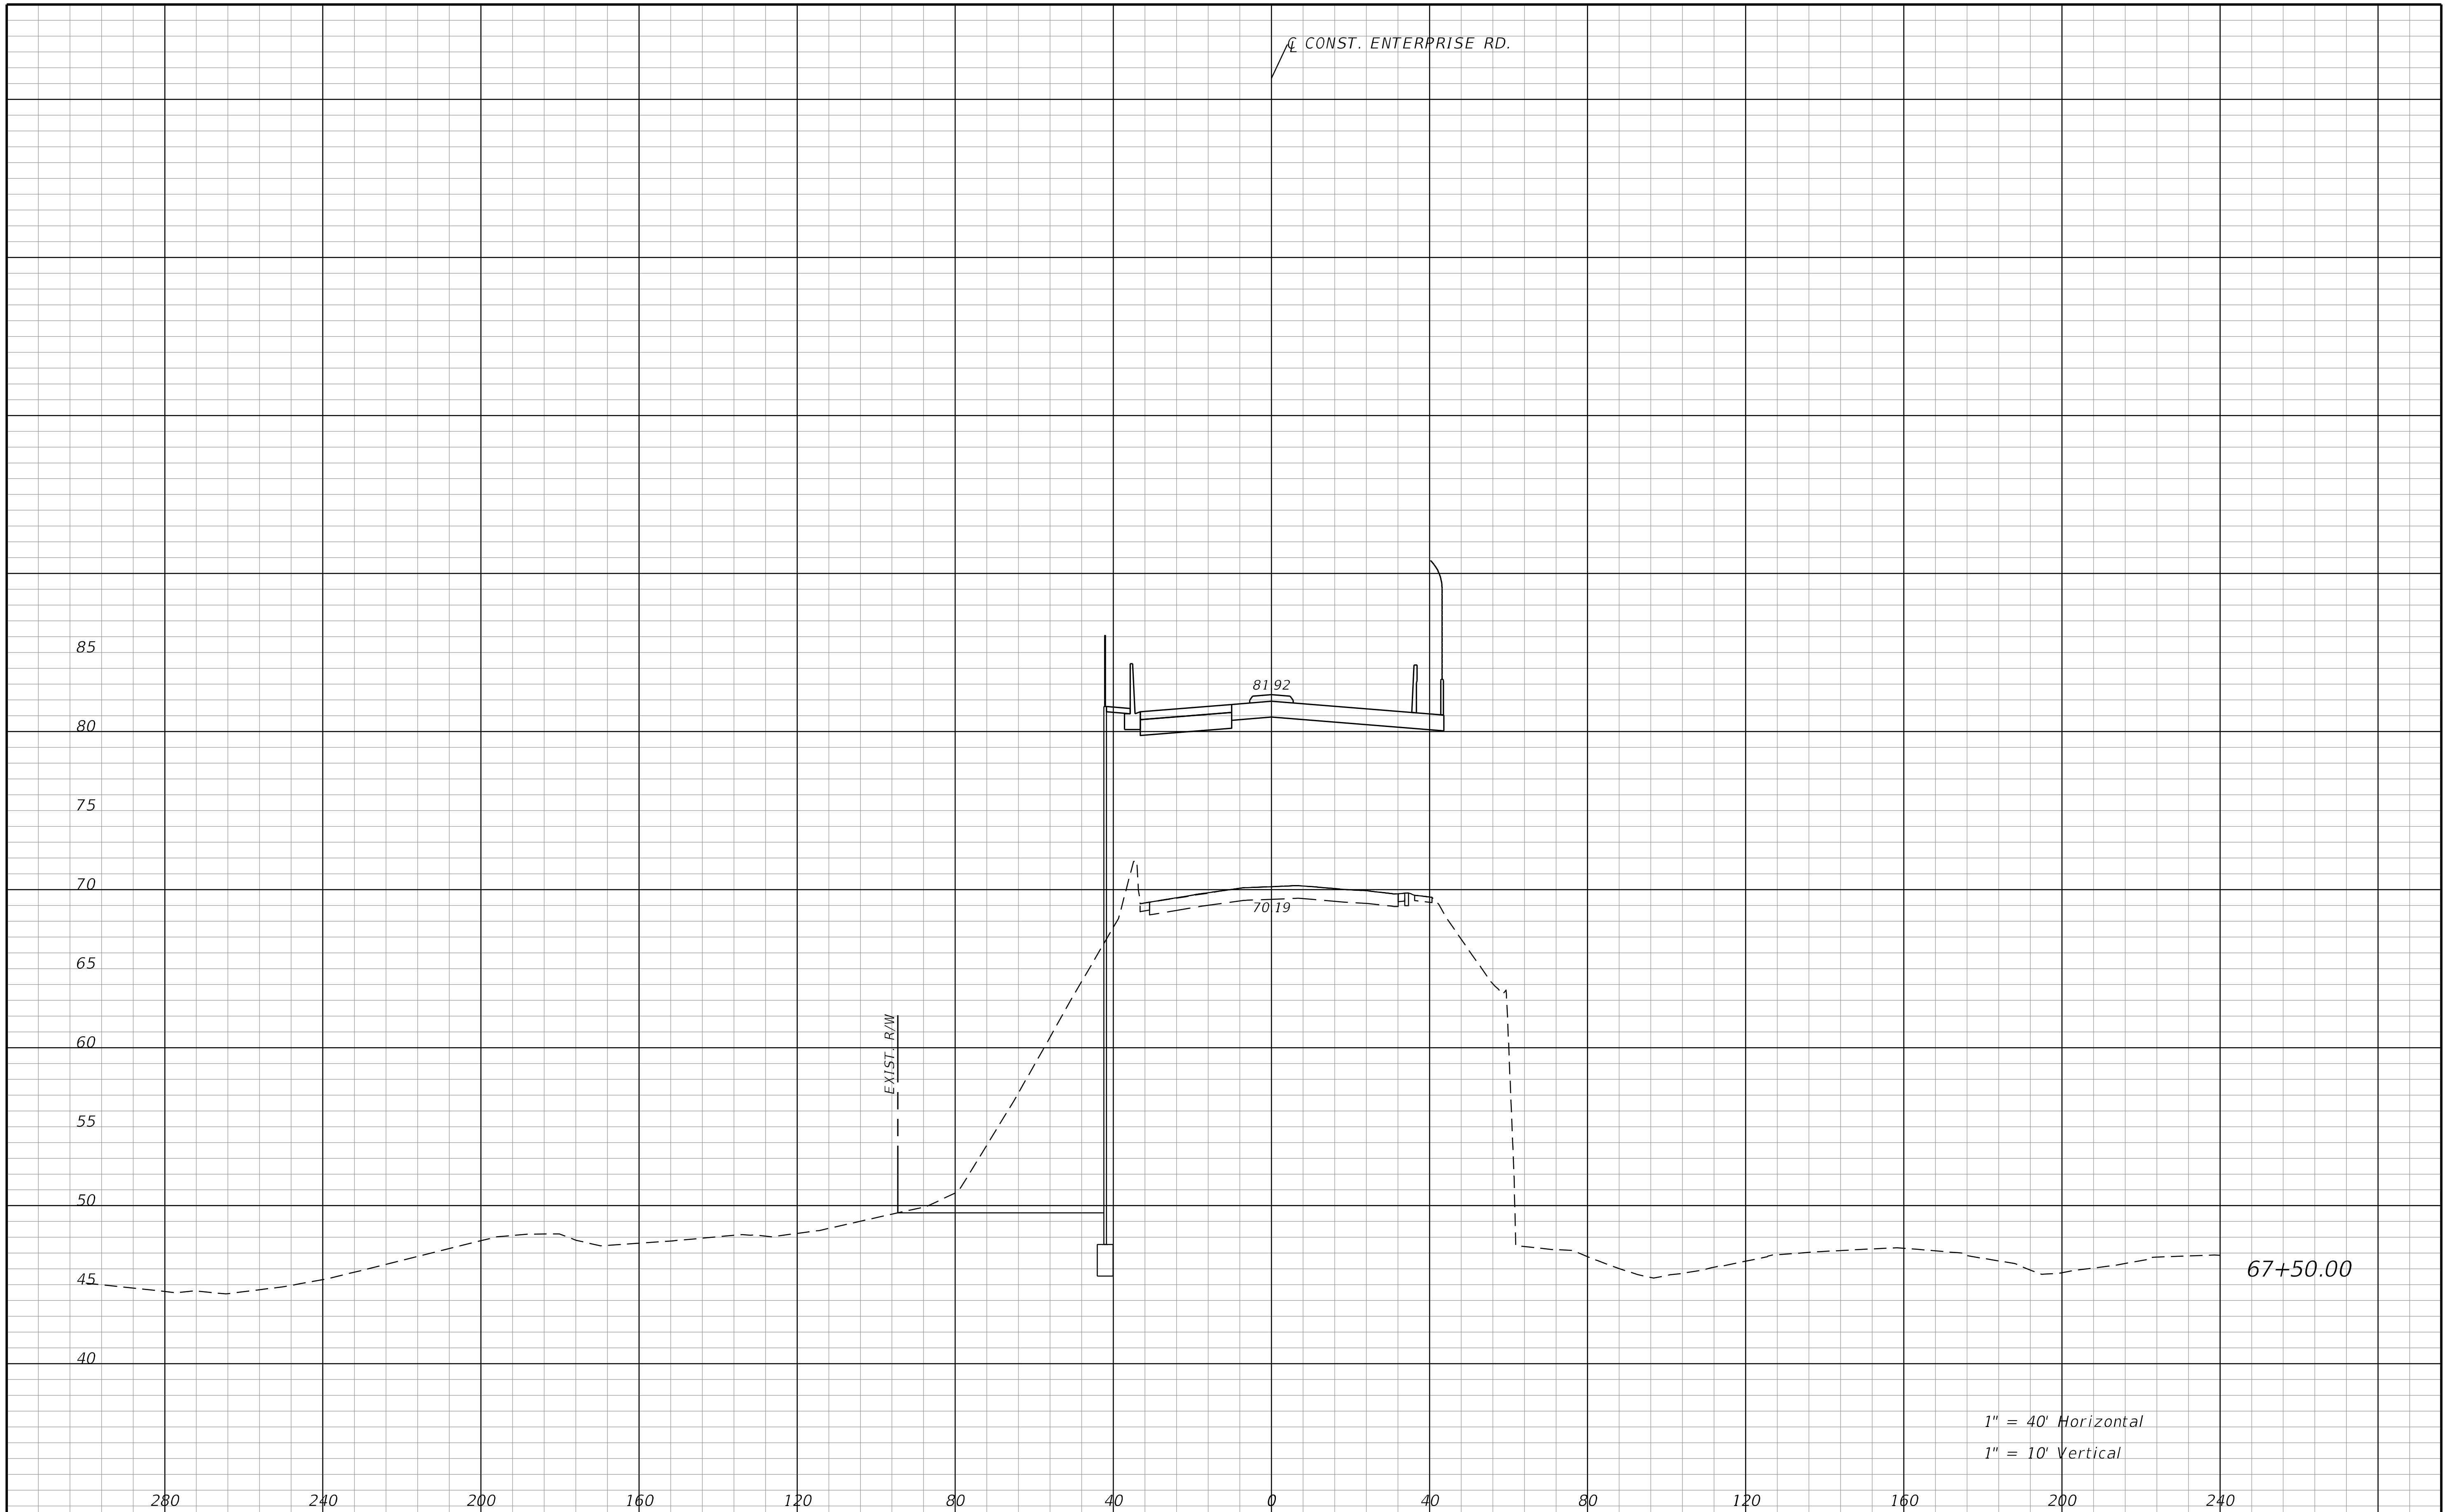

THE OFFICIAL RECORD OF THIS SHEET IS THE ELECTRONIC FILE DIGITALLY SIGNED AND SEALED UNDER RULE 61G15-23.004, F.A.C.

REVISIONS			
DATE	DESCRIPTION	DATE	DESCRIPTION

STANTEC CONSULTING SERVICES INC.
ENGINEER OF RECORD:
WILLIAM V. ANDERSON, P.E. NO.: 36682
11315 CORPORATE BLVD., SUITE 105
ORLANDO, FLORIDA 32817
(407) 823-8966
CERTIFICATE OF AUTHORIZATION NO. 27013

STATE OF FLORIDA
DEPARTMENT OF TRANSPORTATION

ROAD NO.	COUNTY	FINANCIAL PROJECT ID
SR400	VOLUSIA	408464-2-32-01

CROSS SECTIONS
ENTERPRISE RD.

SHEET NO.
803

REVISIONS			
DATE	DESCRIPTION	DATE	DESCRIPTION

STANTEC CONSULTING SERVICES INC.
ENGINEER OF RECORD:
WILLIAM V. ANDERSON, P.E. NO.: 36682
11315 CORPORATE BLVD., SUITE 105
ORLANDO, FLORIDA 32817
(407) 823-8966
CERTIFICATE OF AUTHORIZATION NO. 27013

STATE OF FLORIDA
DEPARTMENT OF TRANSPORTATION

ROAD NO.	COUNTY	FINANCIAL PROJECT ID
SR400	VOLUSIA	408464-2-32-01

CROSS SECTIONS
ENTERPRISE RD.

SHEET NO.
804

THE OFFICIAL RECORD OF THIS SHEET IS THE ELECTRONIC FILE DIGITALLY SIGNED AND SEALED UNDER RULE 61G15-23.004, F.A.C.

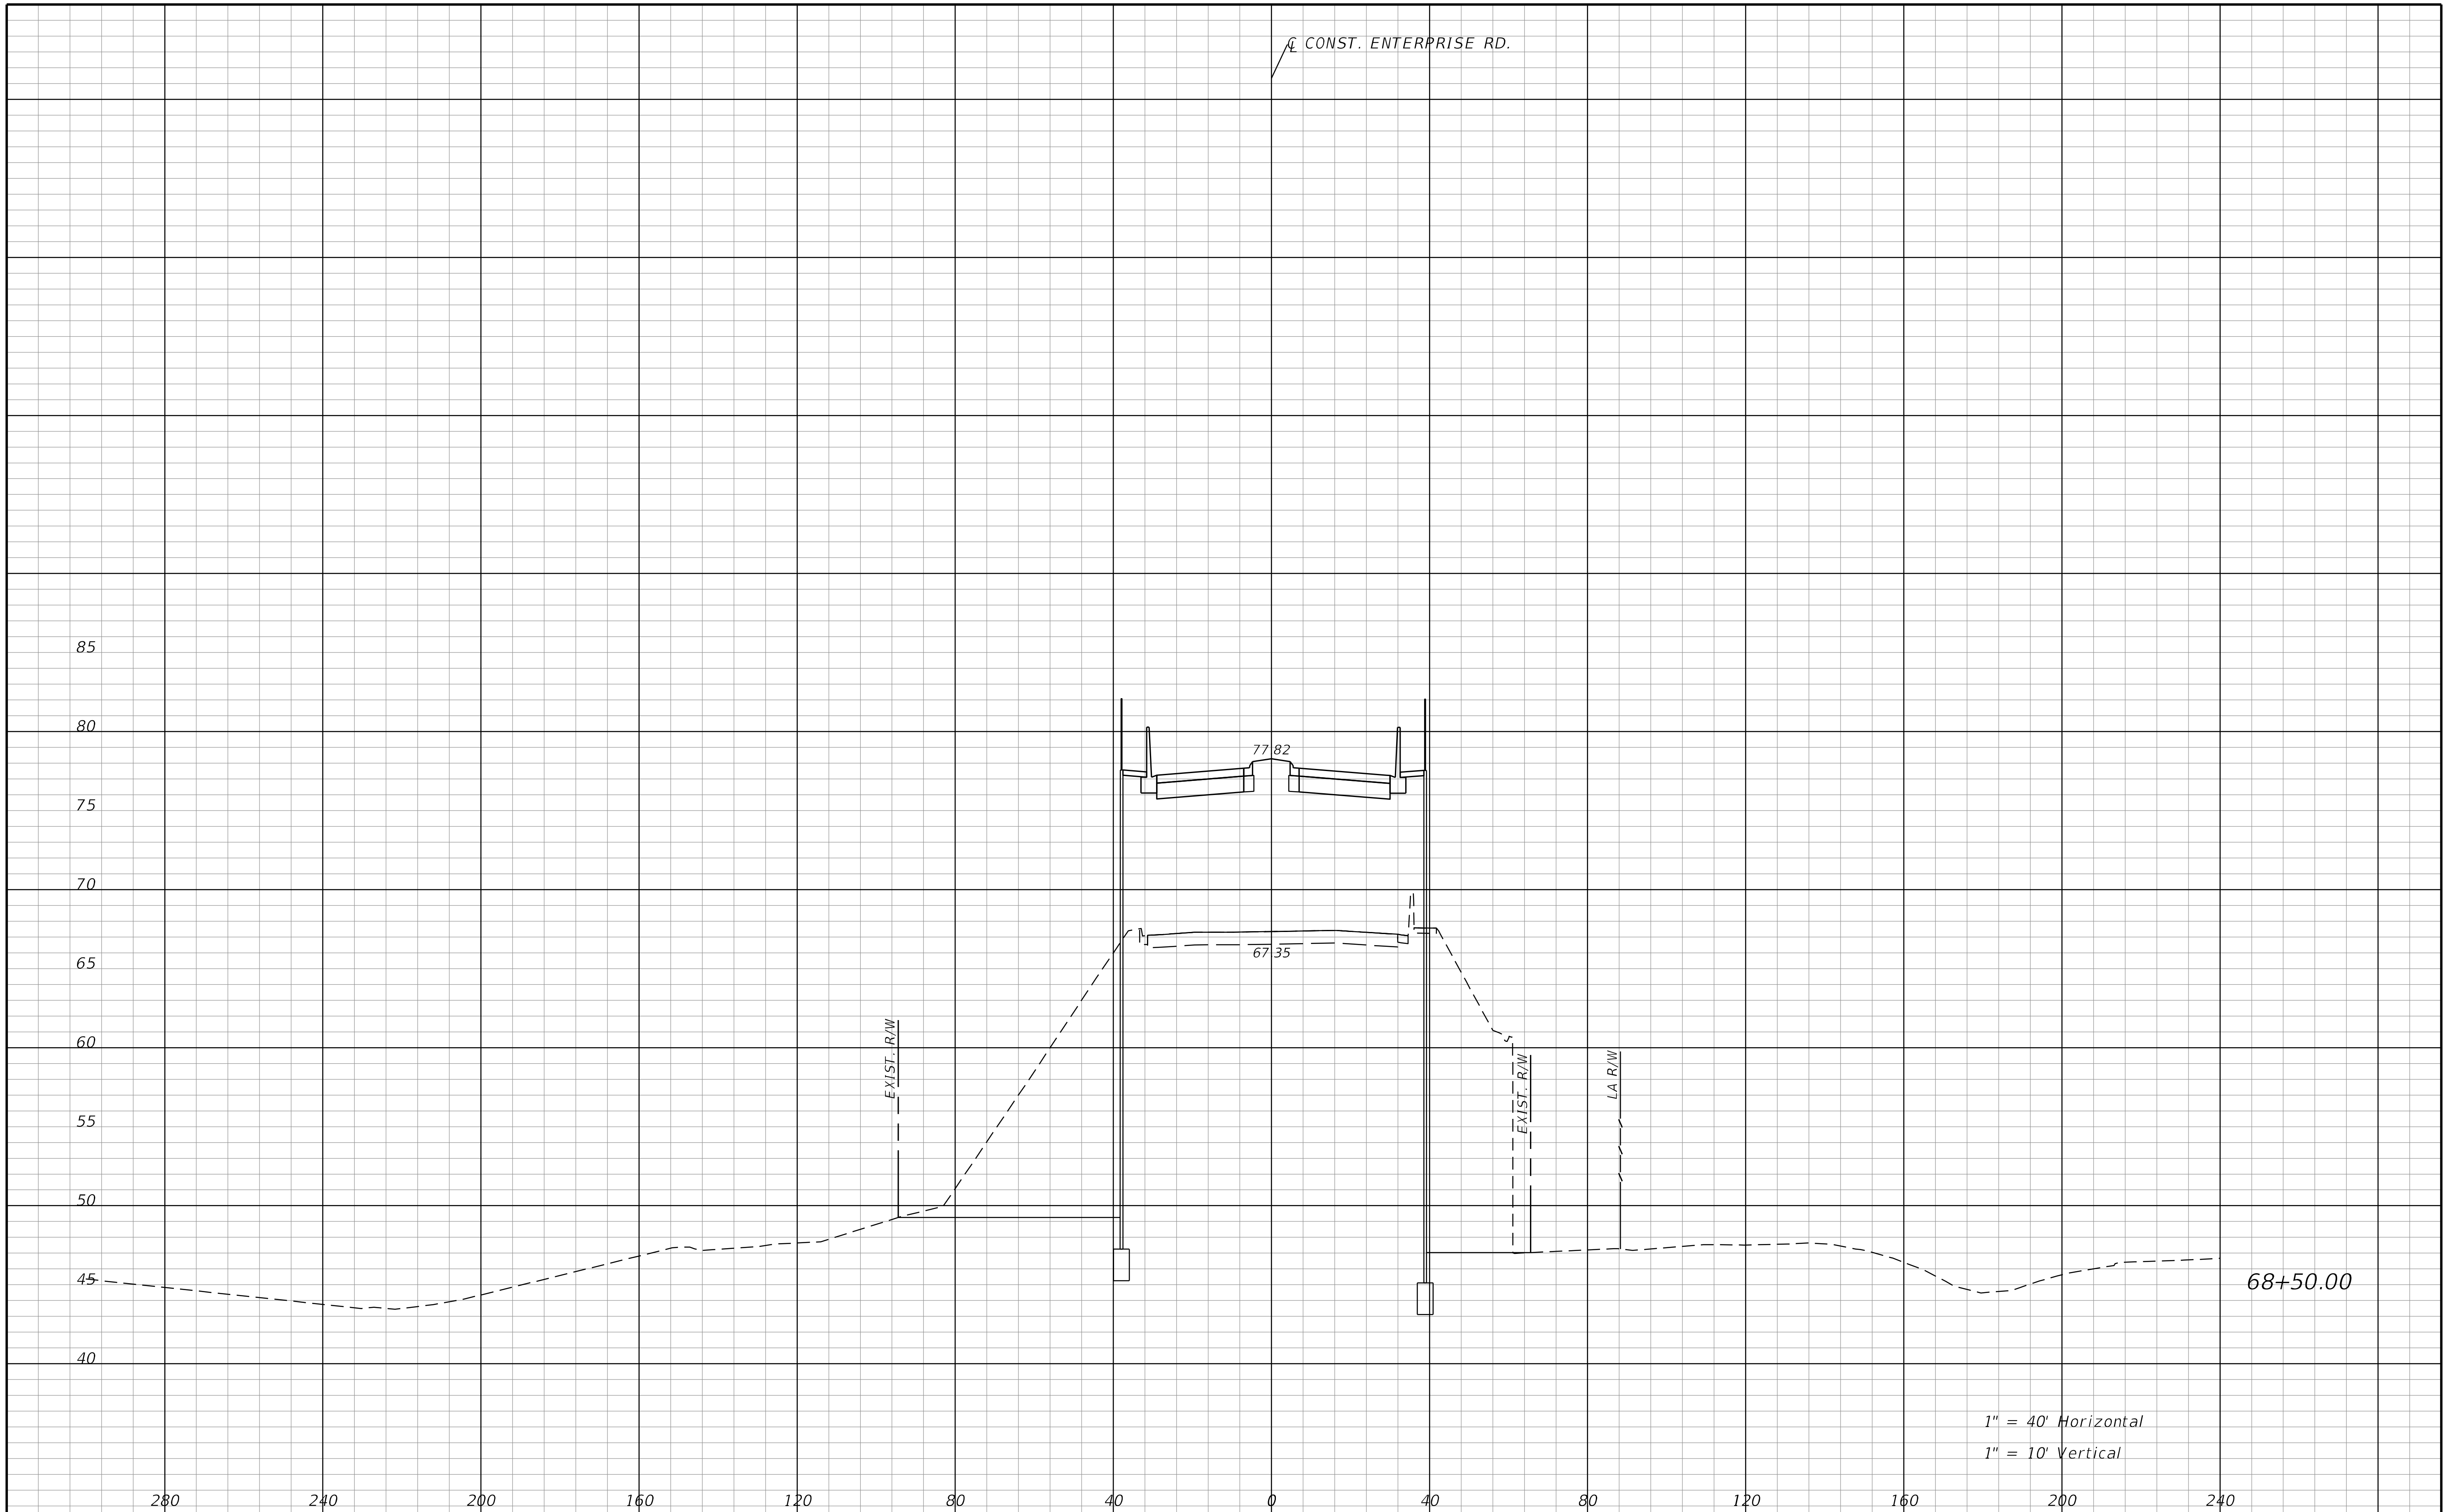

REVISIONS			
DATE	DESCRIPTION	DATE	DESCRIPTION

STANTEC CONSULTING SERVICES INC.
ENGINEER OF RECORD:
WILLIAM V. ANDERSON, P.E. NO.: 36682
11315 CORPORATE BLVD., SUITE 105
ORLANDO, FLORIDA 32817
(407) 823-8966
CERTIFICATE OF AUTHORIZATION NO. 27013

STATE OF FLORIDA
DEPARTMENT OF TRANSPORTATION

ROAD NO.	COUNTY	FINANCIAL PROJECT ID
SR400	VOLUSIA	408464-2-32-01

CROSS SECTIONS
ENTERPRISE RD.

SHEET NO.
805

THE OFFICIAL RECORD OF THIS SHEET IS THE ELECTRONIC FILE DIGITALLY SIGNED AND SEALED UNDER RULE 61G15-23.004, F.A.C.

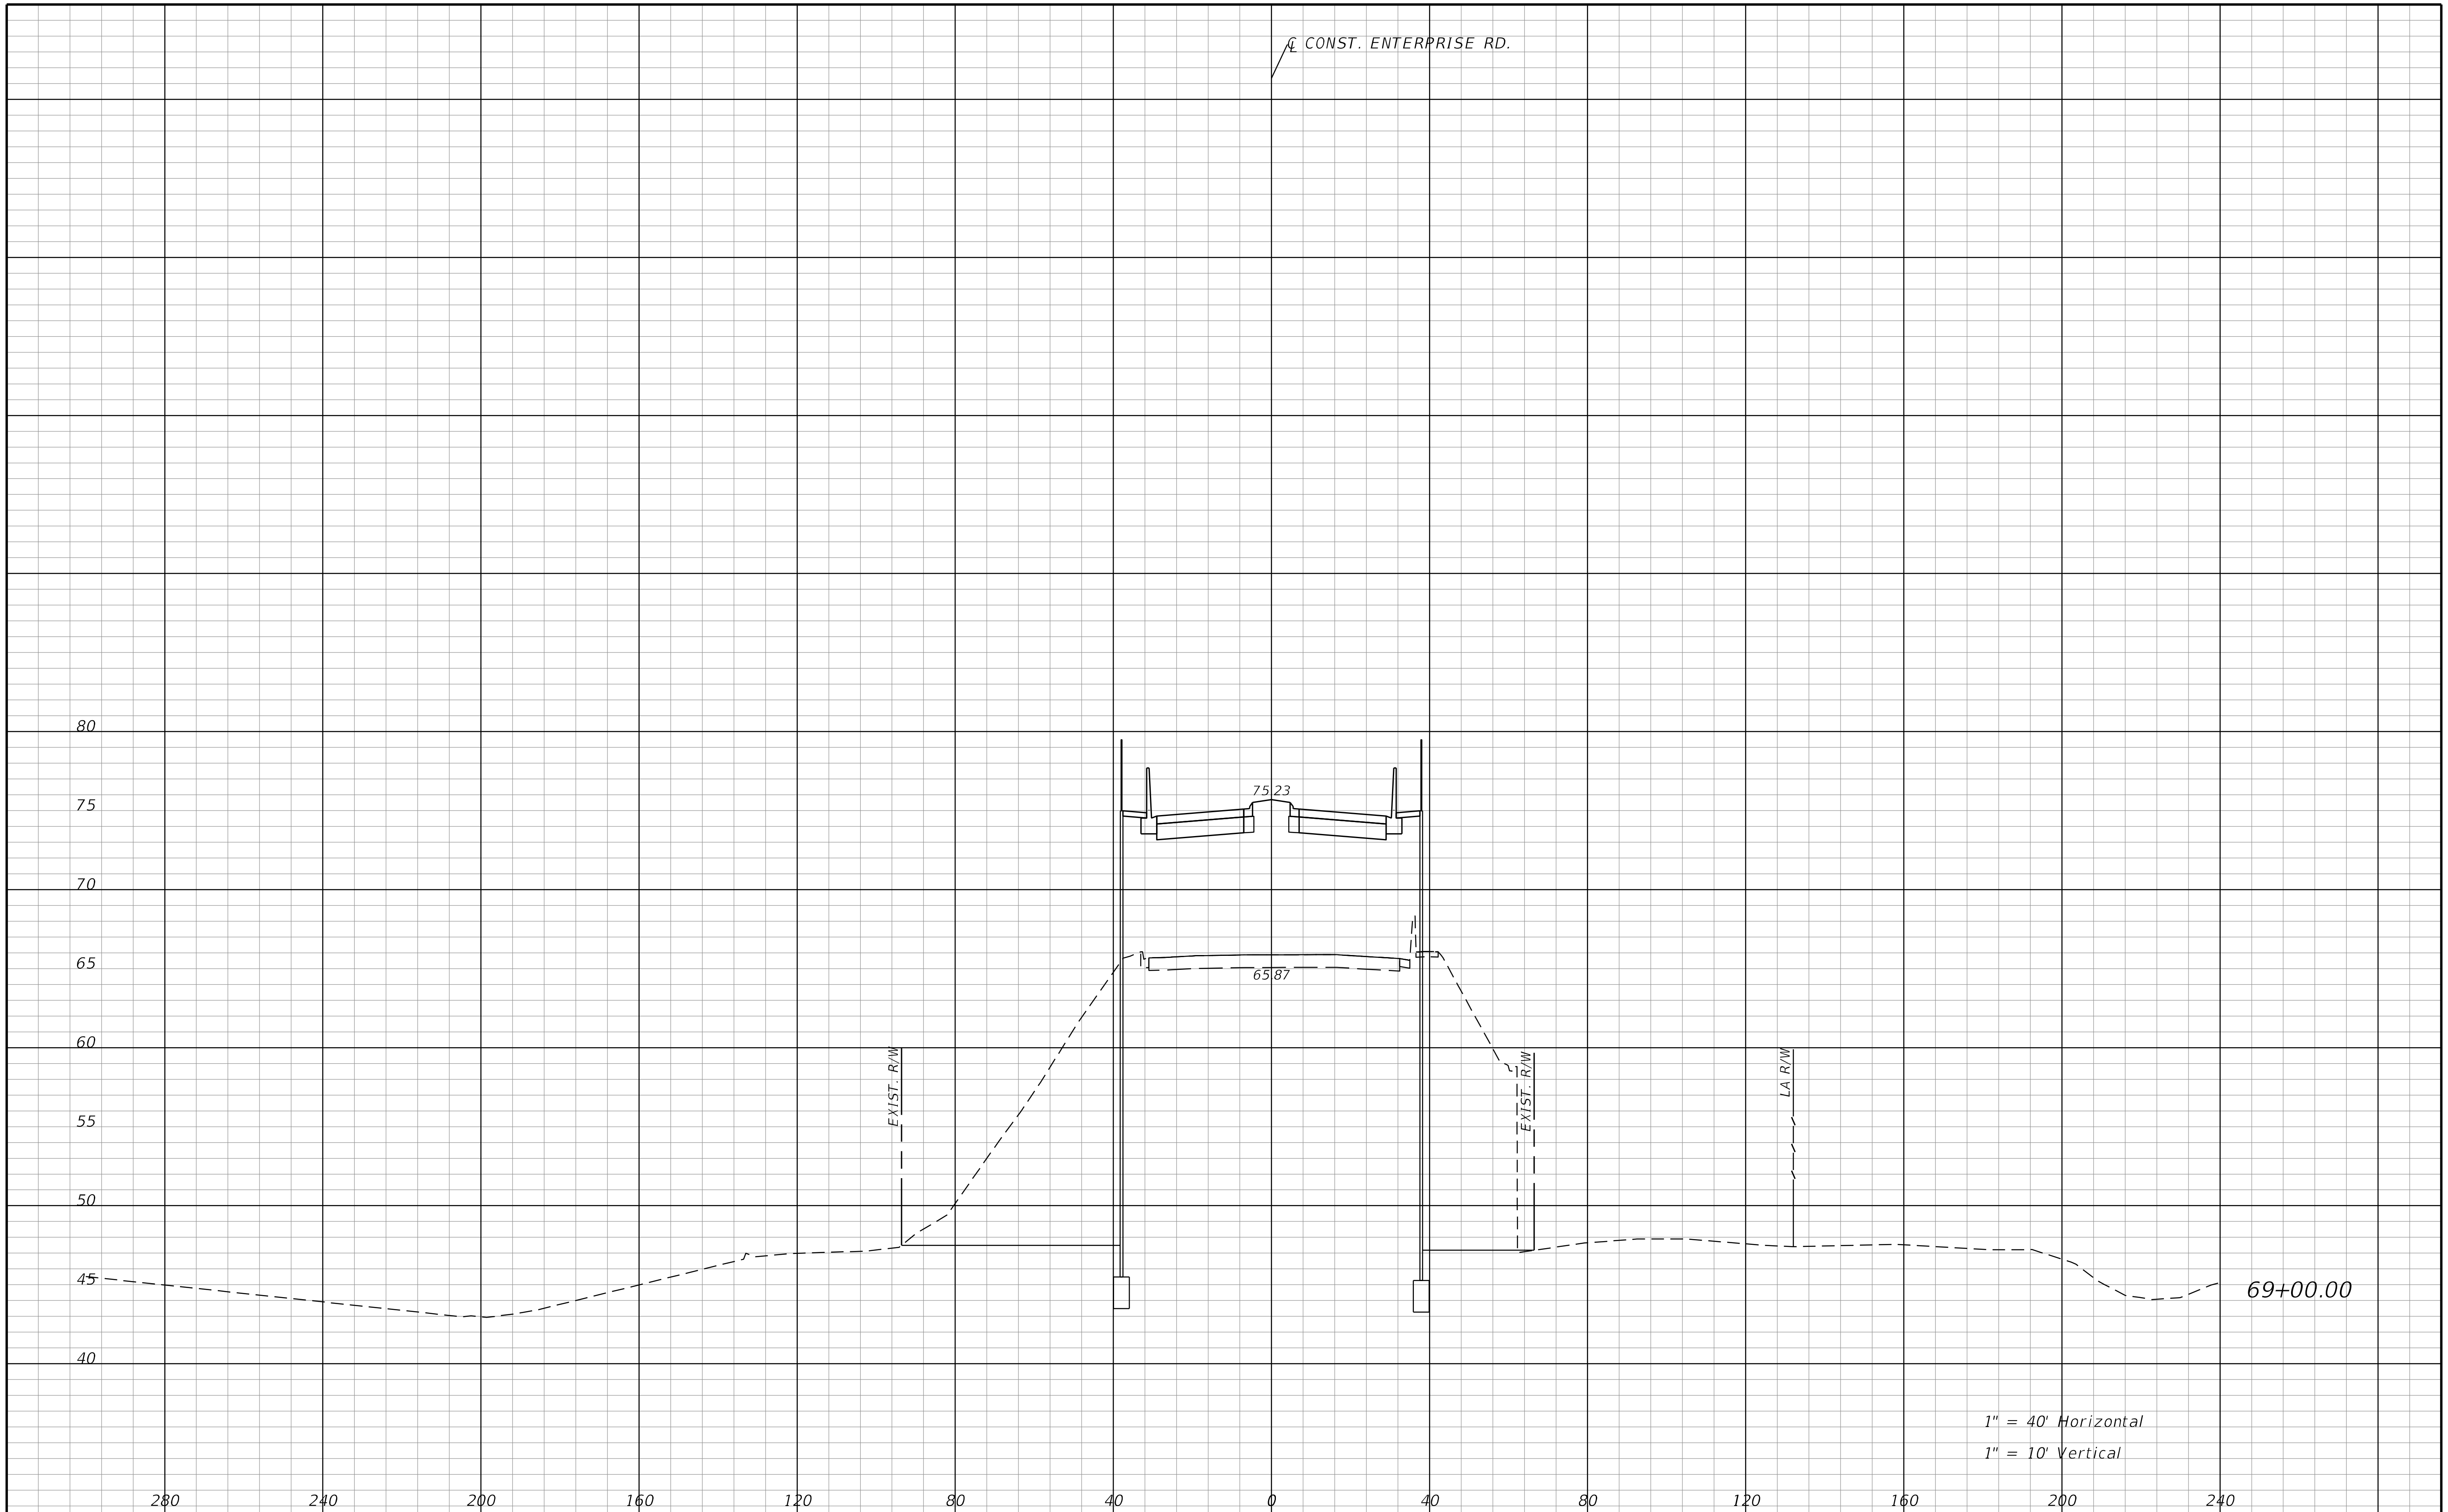

REVISIONS			
DATE	DESCRIPTION	DATE	DESCRIPTION

STANTEC CONSULTING SERVICES INC.
ENGINEER OF RECORD:
WILLIAM V. ANDERSON, P.E. NO.: 36682
11315 CORPORATE BLVD., SUITE 105
ORLANDO, FLORIDA 32817
(407) 823-8966
CERTIFICATE OF AUTHORIZATION NO. 27013

STATE OF FLORIDA
DEPARTMENT OF TRANSPORTATION

ROAD NO.	COUNTY	FINANCIAL PROJECT ID
SR400	VOLUSIA	408464-2-32-01

CROSS SECTIONS
ENTERPRISE RD.

SHEET NO.
806

THE OFFICIAL RECORD OF THIS SHEET IS THE ELECTRONIC FILE DIGITALLY SIGNED AND SEALED UNDER RULE 61G15-23.004, F.A.C.

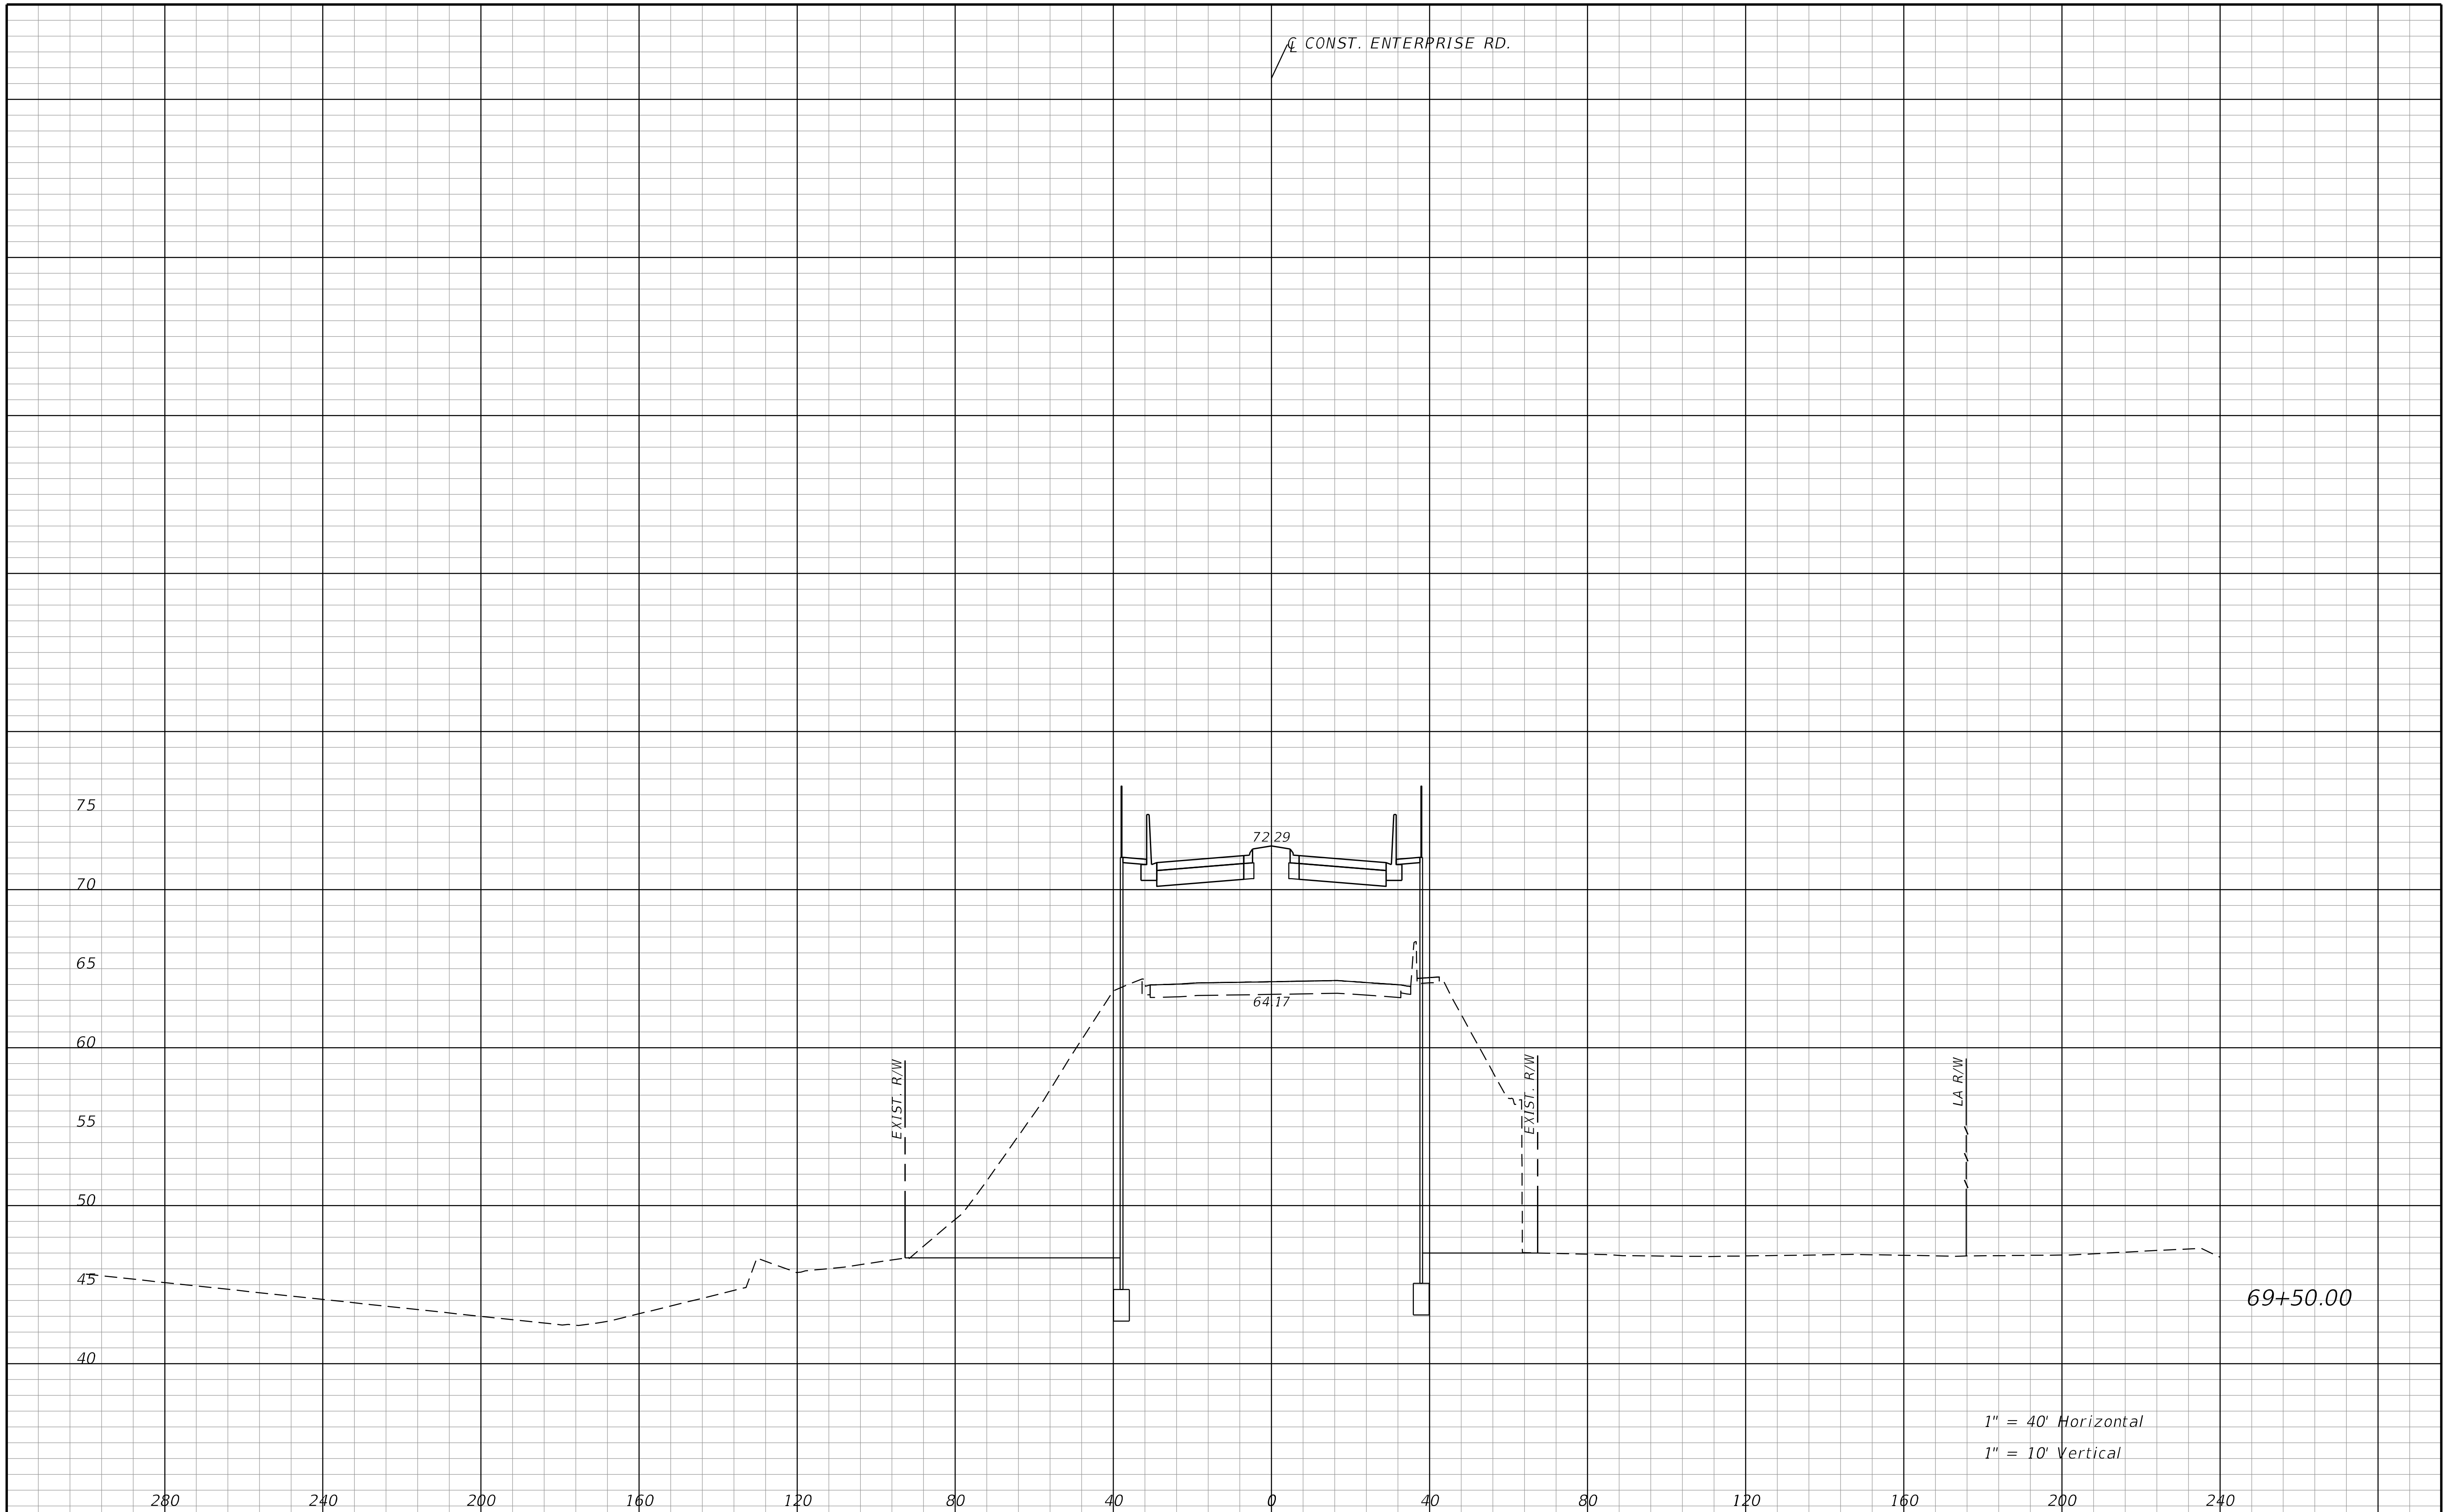

REVISIONS			
DATE	DESCRIPTION	DATE	DESCRIPTION

STANTEC CONSULTING SERVICES INC.
ENGINEER OF RECORD:
WILLIAM V. ANDERSON, P.E. NO.: 36682
11315 CORPORATE BLVD., SUITE 105
ORLANDO, FLORIDA 32817
(407) 823-8966
CERTIFICATE OF AUTHORIZATION NO. 27013

STATE OF FLORIDA
DEPARTMENT OF TRANSPORTATION

ROAD NO.	COUNTY	FINANCIAL PROJECT ID
SR400	VOLUSIA	408464-2-32-01

CROSS SECTIONS
ENTERPRISE RD.

SHEET NO.
807

THE OFFICIAL RECORD OF THIS SHEET IS THE ELECTRONIC FILE DIGITALLY SIGNED AND SEALED UNDER RULE 61G15-23.004, F.A.C.

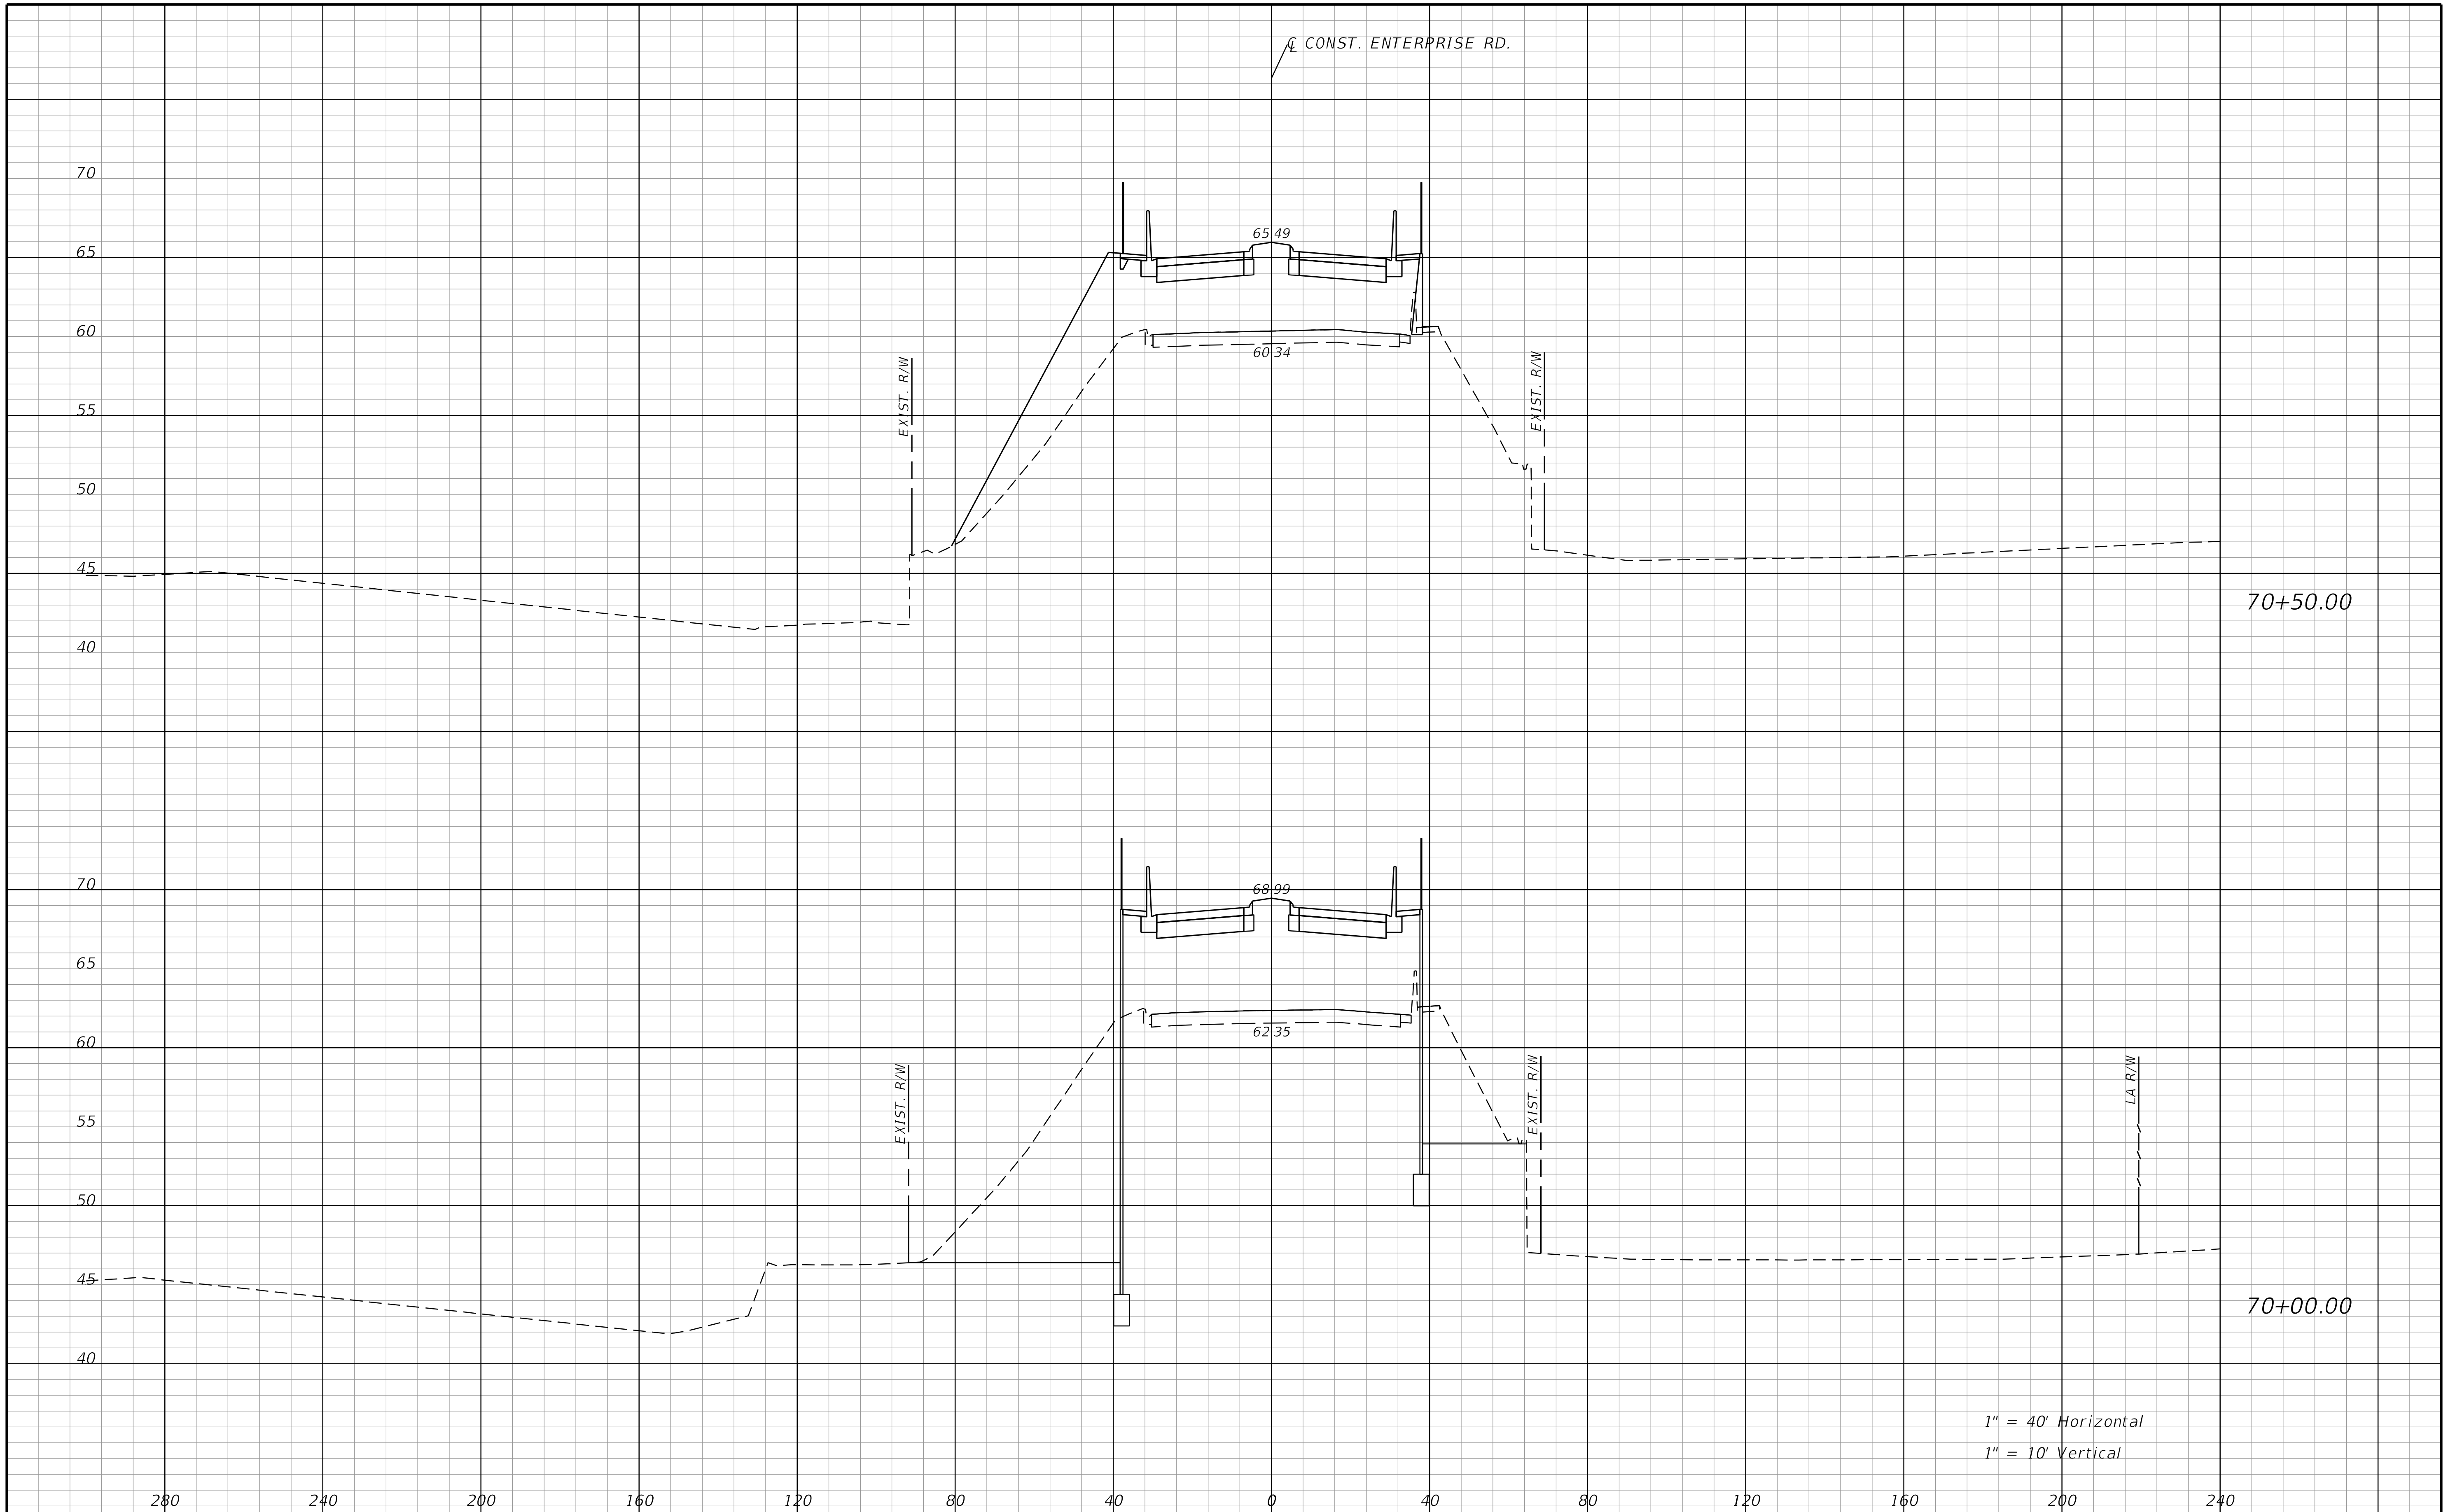

REVISIONS			
DATE	DESCRIPTION	DATE	DESCRIPTION

STANTEC CONSULTING SERVICES INC.
ENGINEER OF RECORD:
WILLIAM V. ANDERSON, P.E. NO.: 36682
11315 CORPORATE BLVD., SUITE 105
ORLANDO, FLORIDA 32817
(407) 823-8966
CERTIFICATE OF AUTHORIZATION NO. 27013

STATE OF FLORIDA
DEPARTMENT OF TRANSPORTATION

ROAD NO.	COUNTY	FINANCIAL PROJECT ID
SR400	VOLUSIA	408464-2-32-01

CROSS SECTIONS
ENTERPRISE RD.

SHEET NO.
808

THE OFFICIAL RECORD OF THIS SHEET IS THE ELECTRONIC FILE DIGITALLY SIGNED AND SEALED UNDER RULE 61G15-23.004, F.A.C.

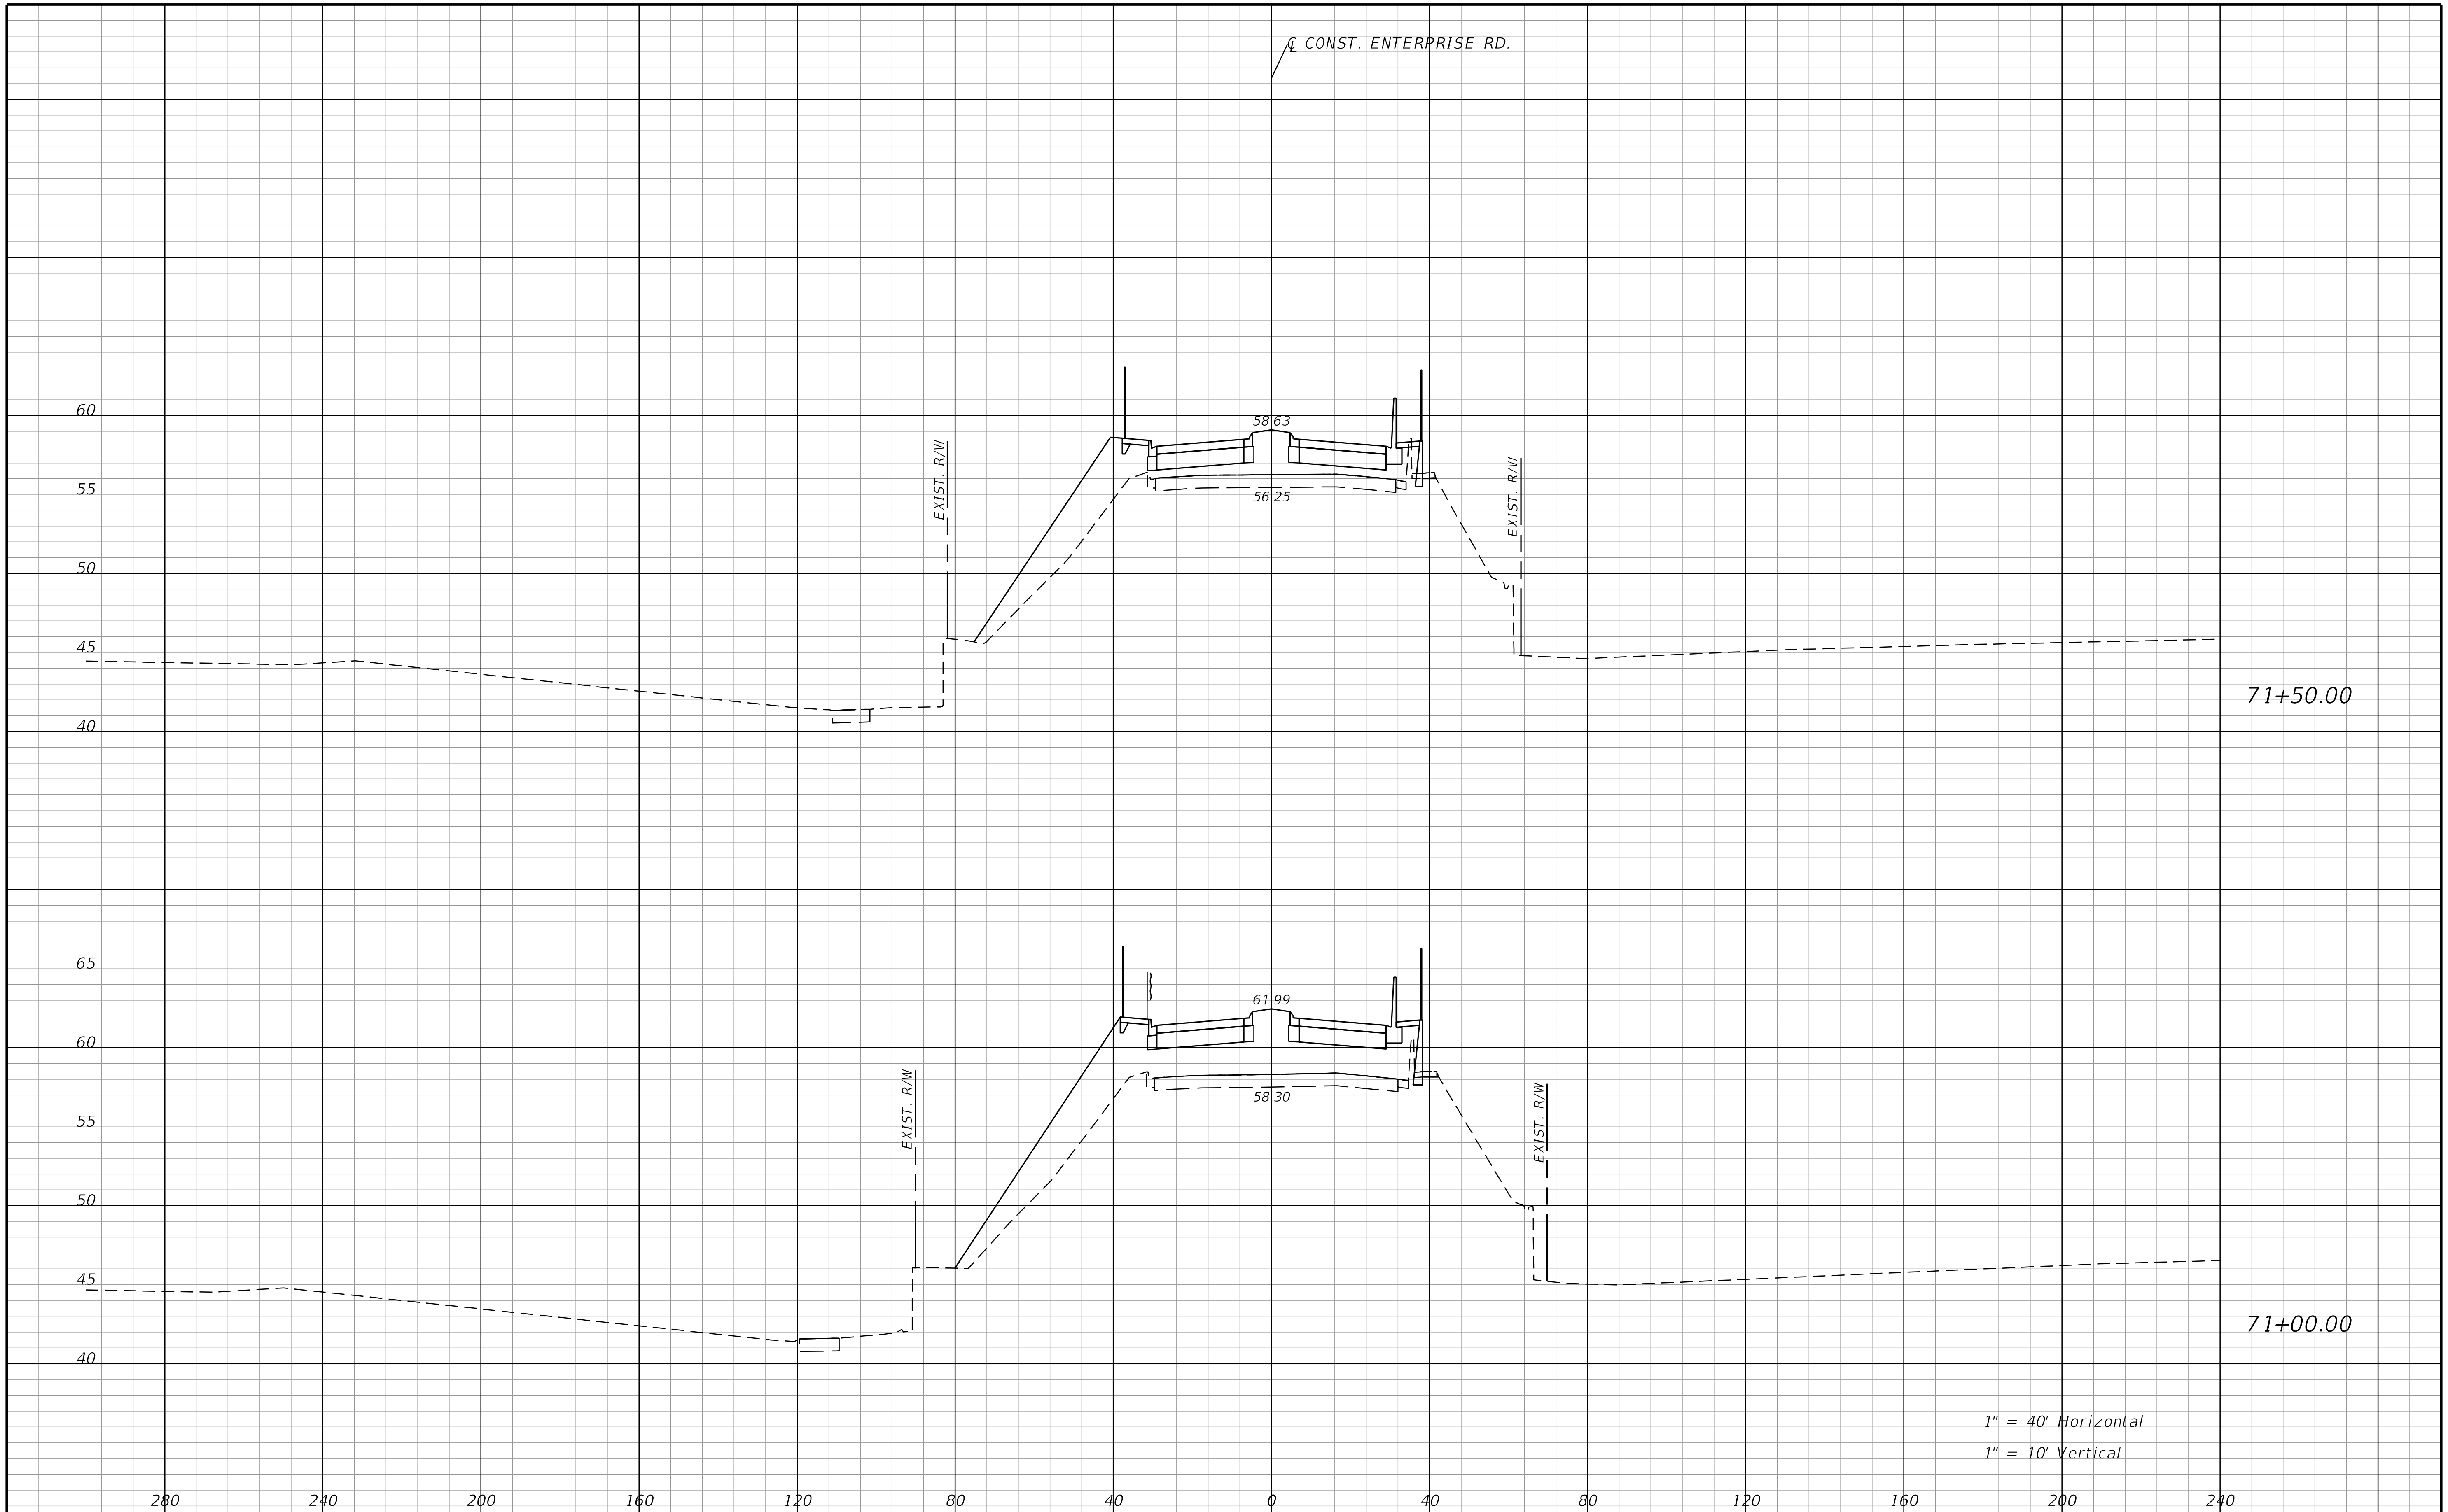

REVISIONS			
DATE	DESCRIPTION	DATE	DESCRIPTION

STANTEC CONSULTING SERVICES INC.
ENGINEER OF RECORD:
WILLIAM V. ANDERSON, P.E. NO.: 36682
11315 CORPORATE BLVD., SUITE 105
ORLANDO, FLORIDA 32817
(407) 823-8966
CERTIFICATE OF AUTHORIZATION NO. 27013

STATE OF FLORIDA
DEPARTMENT OF TRANSPORTATION

ROAD NO.	COUNTY	FINANCIAL PROJECT ID
SR400	VOLUSIA	408464-2-32-01

CROSS SECTIONS
ENTERPRISE RD.

SHEET NO.
809

THE OFFICIAL RECORD OF THIS SHEET IS THE ELECTRONIC FILE DIGITALLY SIGNED AND SEALED UNDER RULE 61G15-23.004, F.A.C.

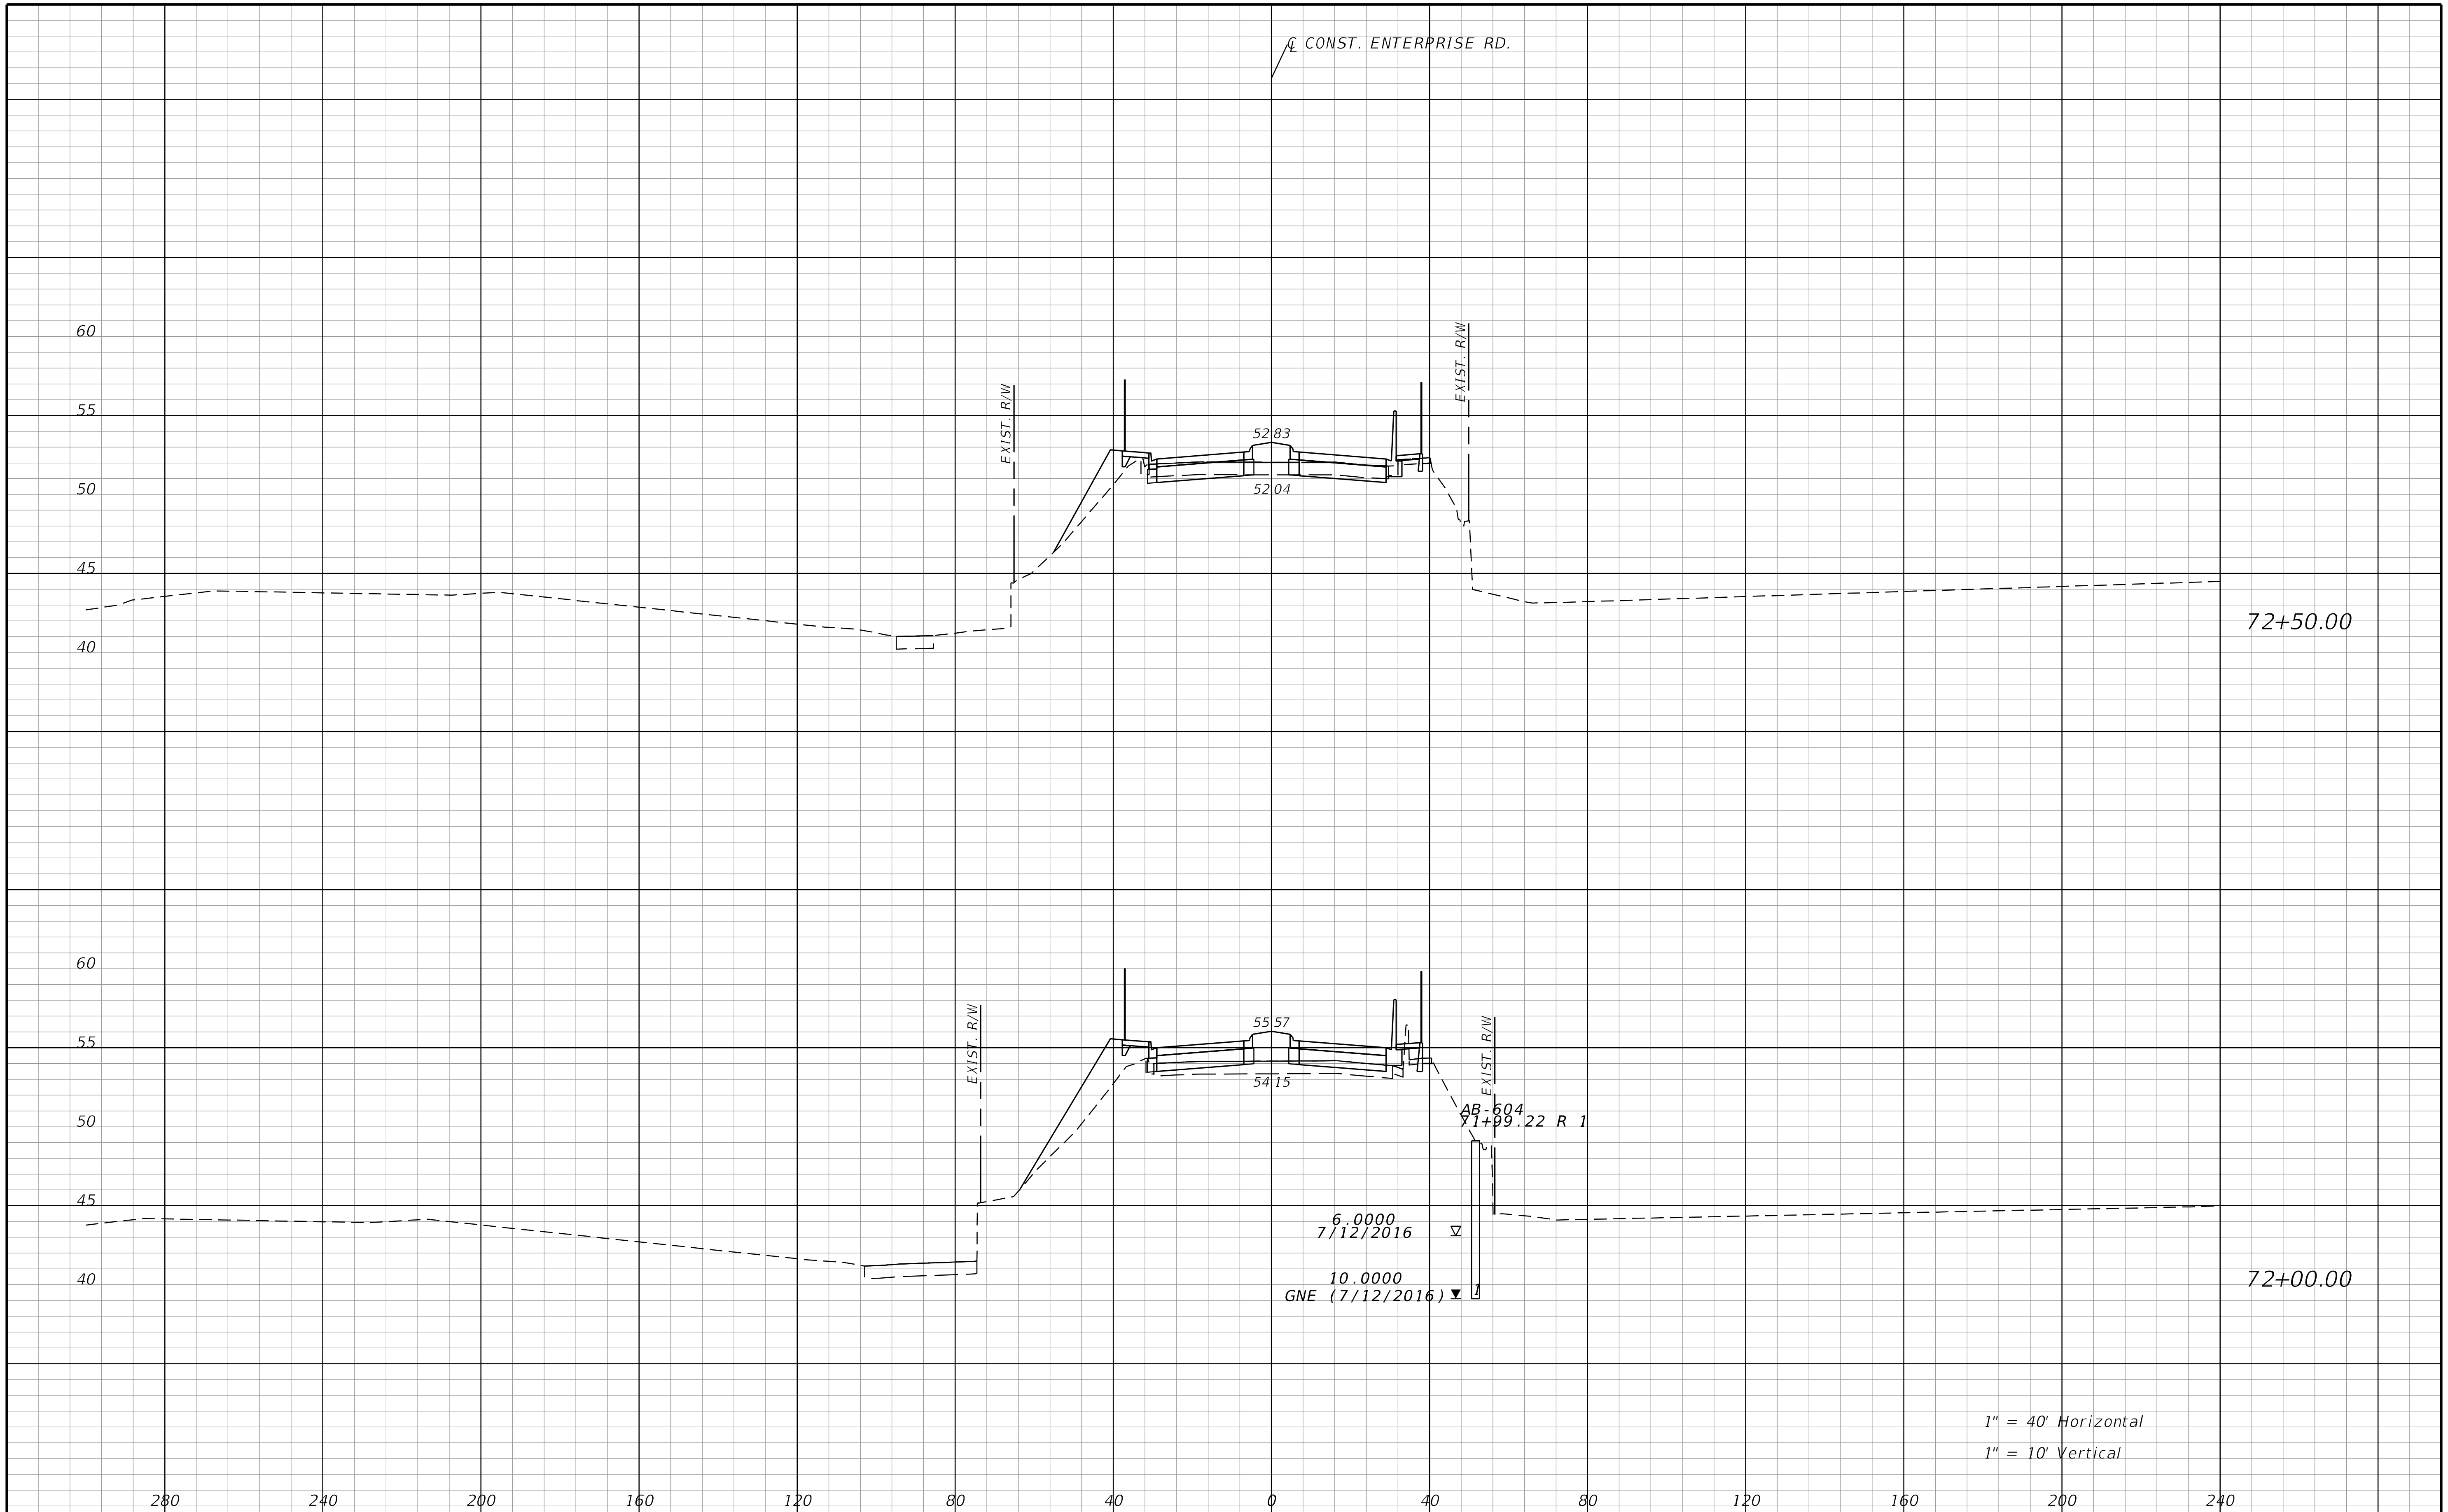

THE OFFICIAL RECORD OF THIS SHEET IS THE ELECTRONIC FILE DIGITALLY SIGNED AND SEALED UNDER RULE 61G15-23.004, F.A.C.

REVISIONS

DATE	DESCRIPTION	DATE	DESCRIPTION

STANTEC CONSULTING SERVICES INC.
ENGINEER OF RECORD:
WILLIAM V. ANDERSON, P.E. NO.: 36682
11315 CORPORATE BLVD., SUITE 105
ORLANDO, FLORIDA 32817
(407) 823-8966
CERTIFICATE OF AUTHORIZATION NO. 27013

STATE OF FLORIDA
DEPARTMENT OF TRANSPORTATION

ROAD NO.	COUNTY	FINANCIAL PROJECT ID
SR400	VOLUSIA	408464-2-32-01

CROSS SECTIONS ENTERPRISE RD.

SHEET NO. 810

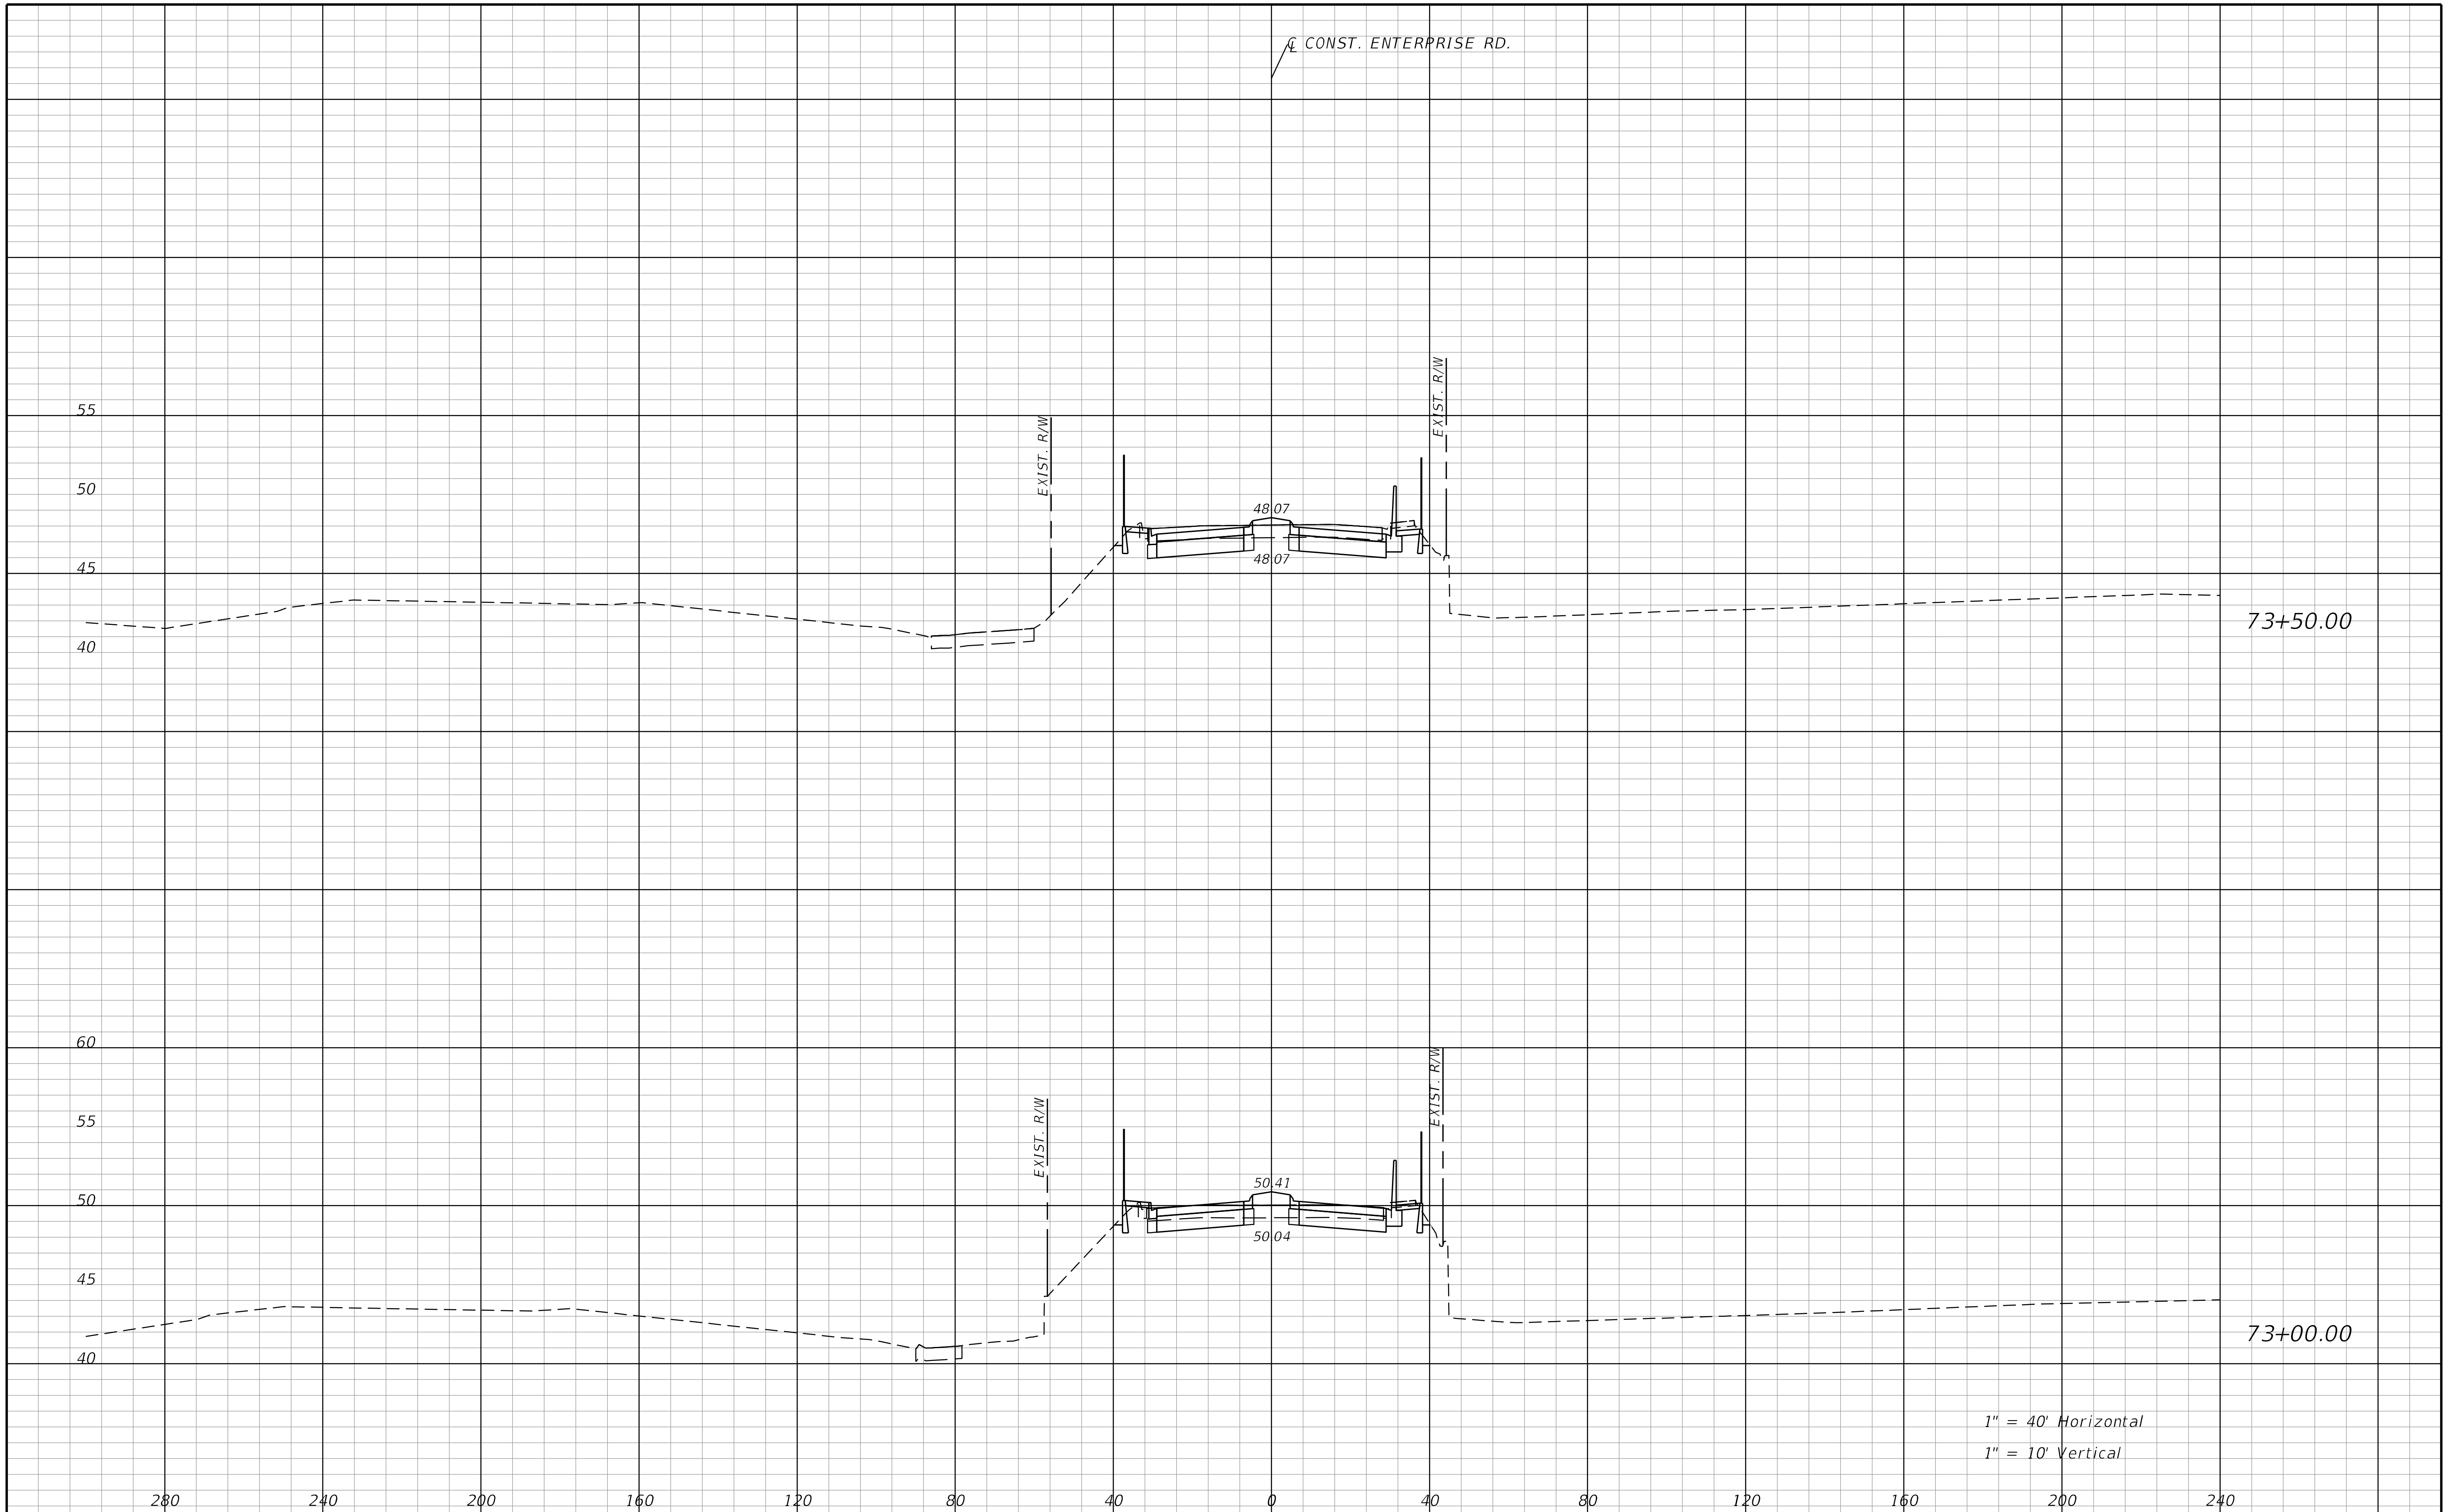

REVISIONS			
DATE	DESCRIPTION	DATE	DESCRIPTION

STANTEC CONSULTING SERVICES INC.
ENGINEER OF RECORD:
WILLIAM V. ANDERSON, P.E. NO.: 36682
11315 CORPORATE BLVD., SUITE 105
ORLANDO, FLORIDA 32817
(407) 823-8966
CERTIFICATE OF AUTHORIZATION NO. 27013

STATE OF FLORIDA
DEPARTMENT OF TRANSPORTATION

ROAD NO.	COUNTY	FINANCIAL PROJECT ID
SR400	VOLUSIA	408464-2-32-01

CROSS SECTIONS
ENTERPRISE RD.

SHEET NO.
811

THE OFFICIAL RECORD OF THIS SHEET IS THE ELECTRONIC FILE DIGITALLY SIGNED AND SEALED UNDER RULE 61G15-23.004, F.A.C.

jchassee 6/14/2019 4:27:19 PM Rdxsrd_shg V:\2158\active\CADD\40846423201\roadway\RDXSRD05.DGN

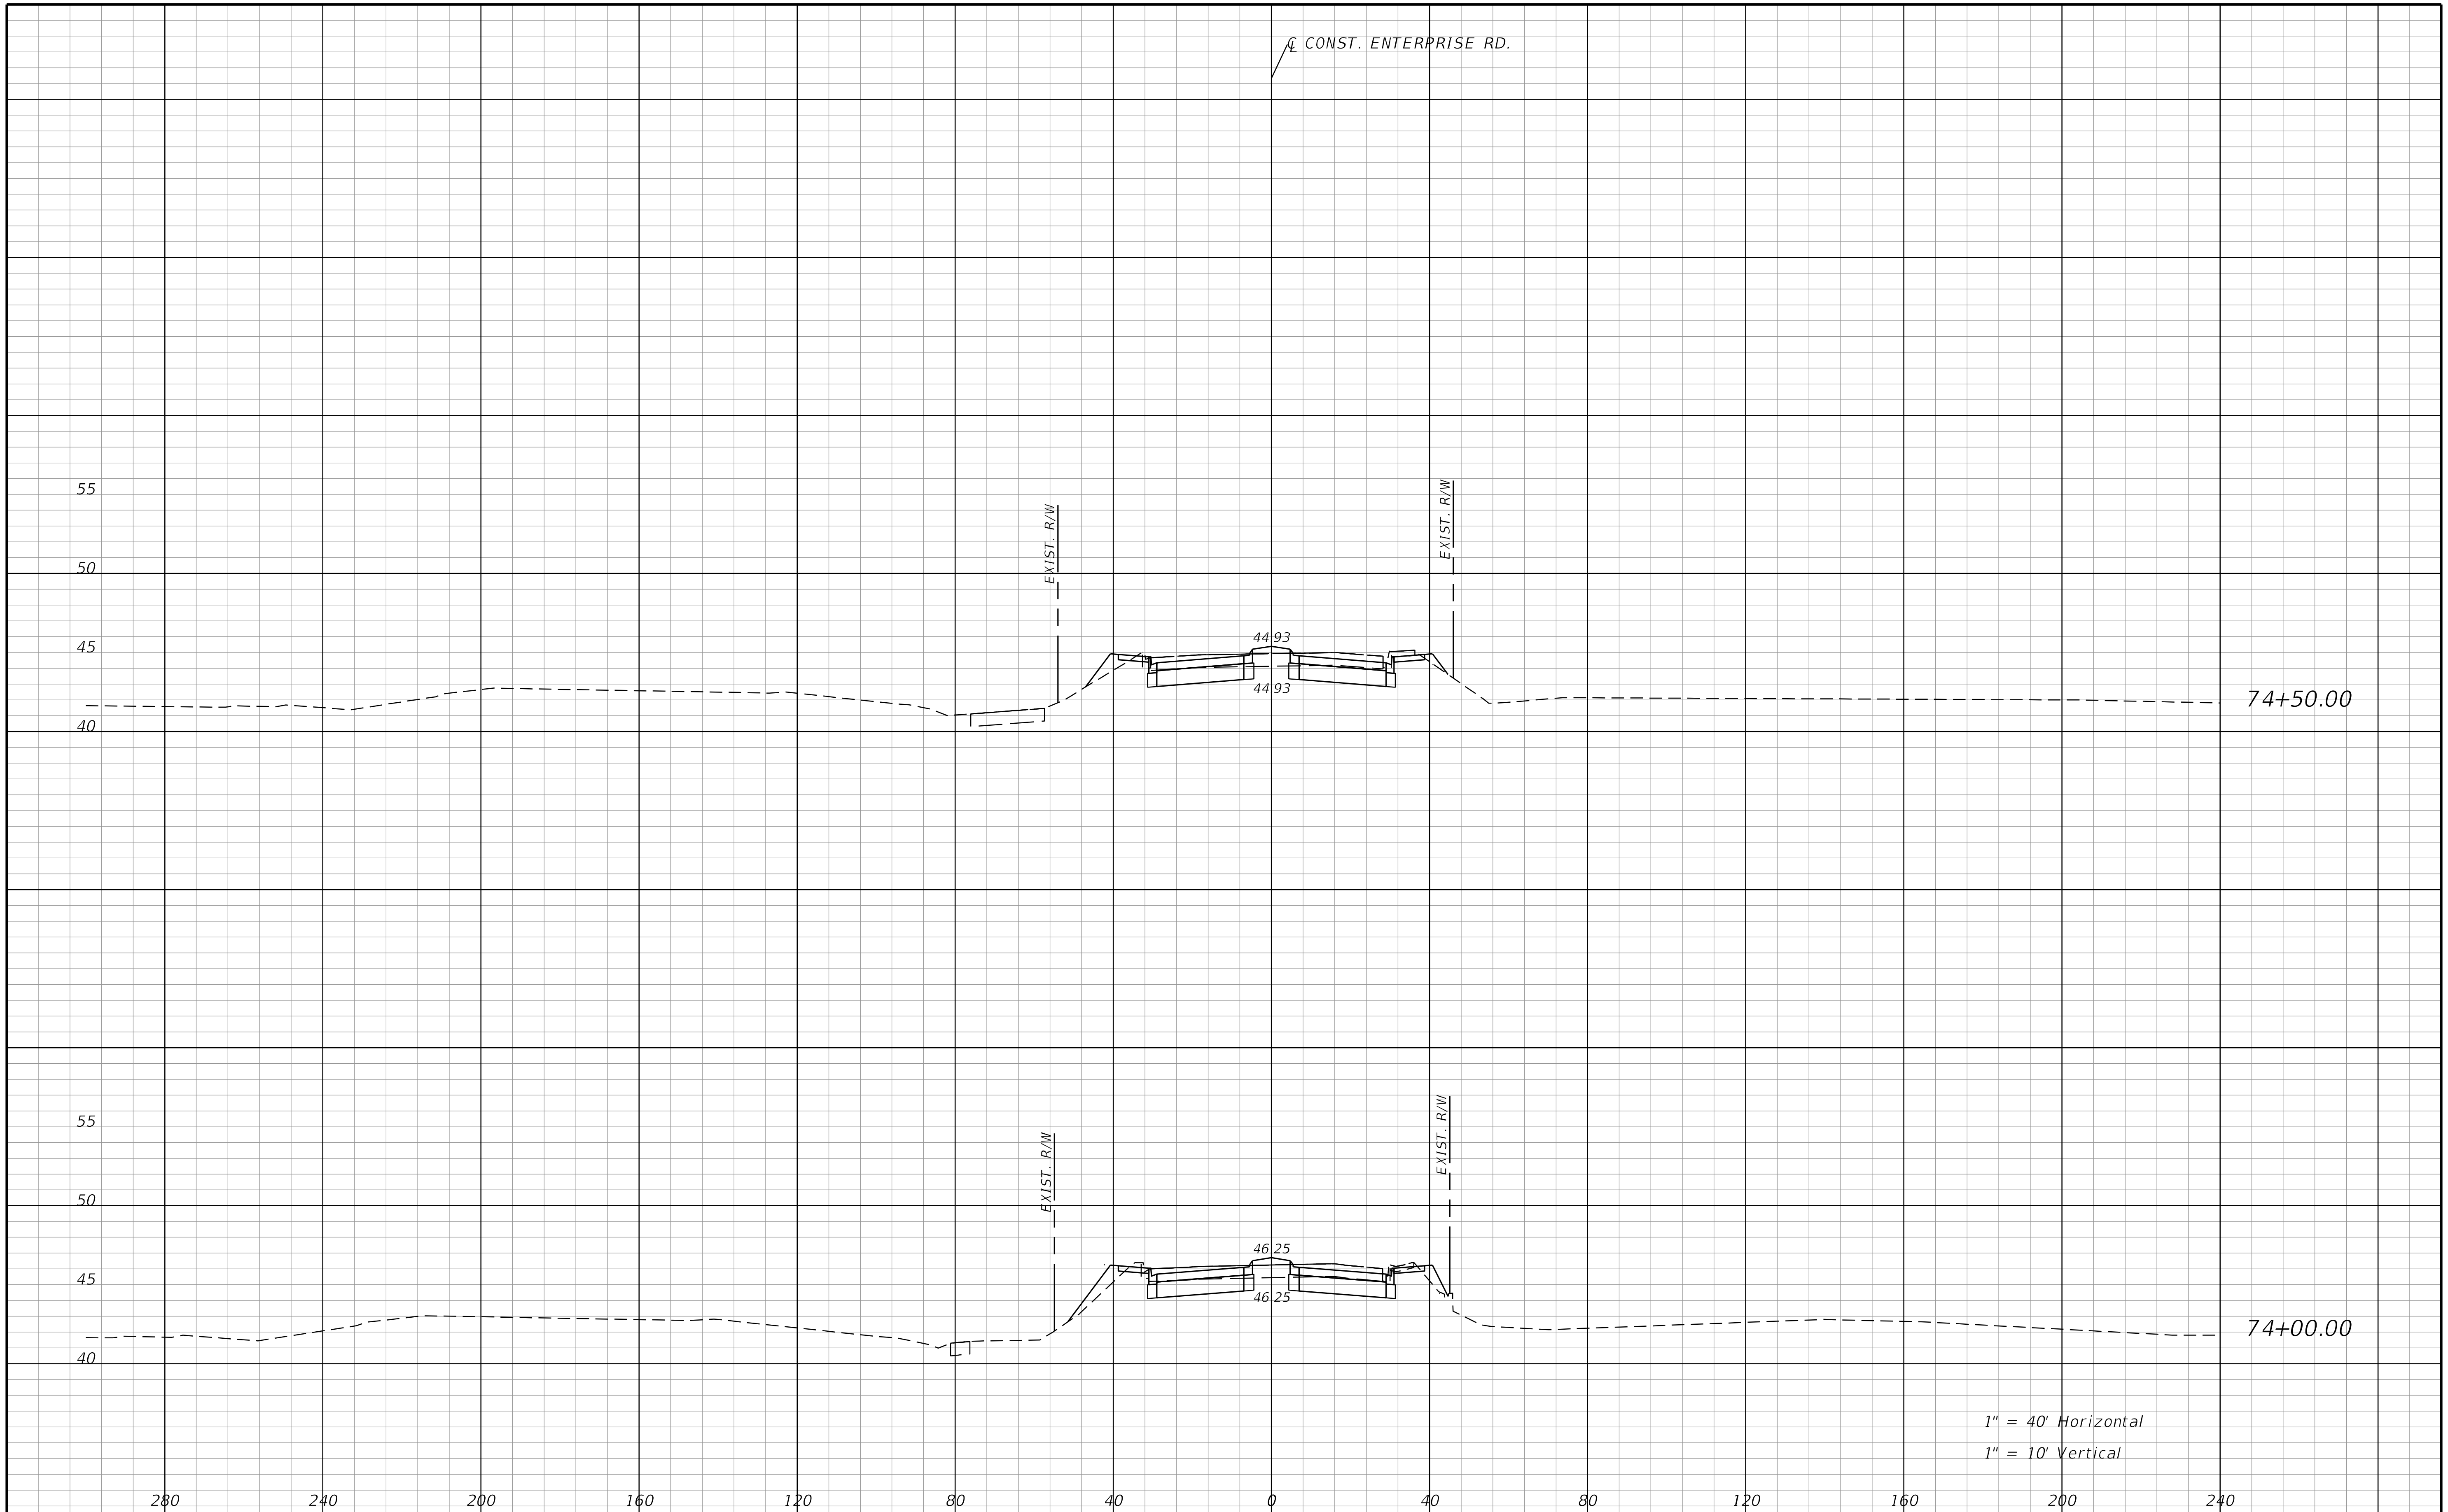

REVISIONS			
DATE	DESCRIPTION	DATE	DESCRIPTION

STANTEC CONSULTING SERVICES INC.
ENGINEER OF RECORD:
WILLIAM V. ANDERSON, P.E. NO.: 36682
11315 CORPORATE BLVD., SUITE 105
ORLANDO, FLORIDA 32817
(407) 823-8966
CERTIFICATE OF AUTHORIZATION NO. 27013

STATE OF FLORIDA
DEPARTMENT OF TRANSPORTATION

ROAD NO.	COUNTY	FINANCIAL PROJECT ID
SR400	VOLUSIA	408464-2-32-01

CROSS SECTIONS
ENTERPRISE RD.

SHEET NO.
812

THE OFFICIAL RECORD OF THIS SHEET IS THE ELECTRONIC FILE DIGITALLY SIGNED AND SEALED UNDER RULE 61G15-23.004, F.A.C.

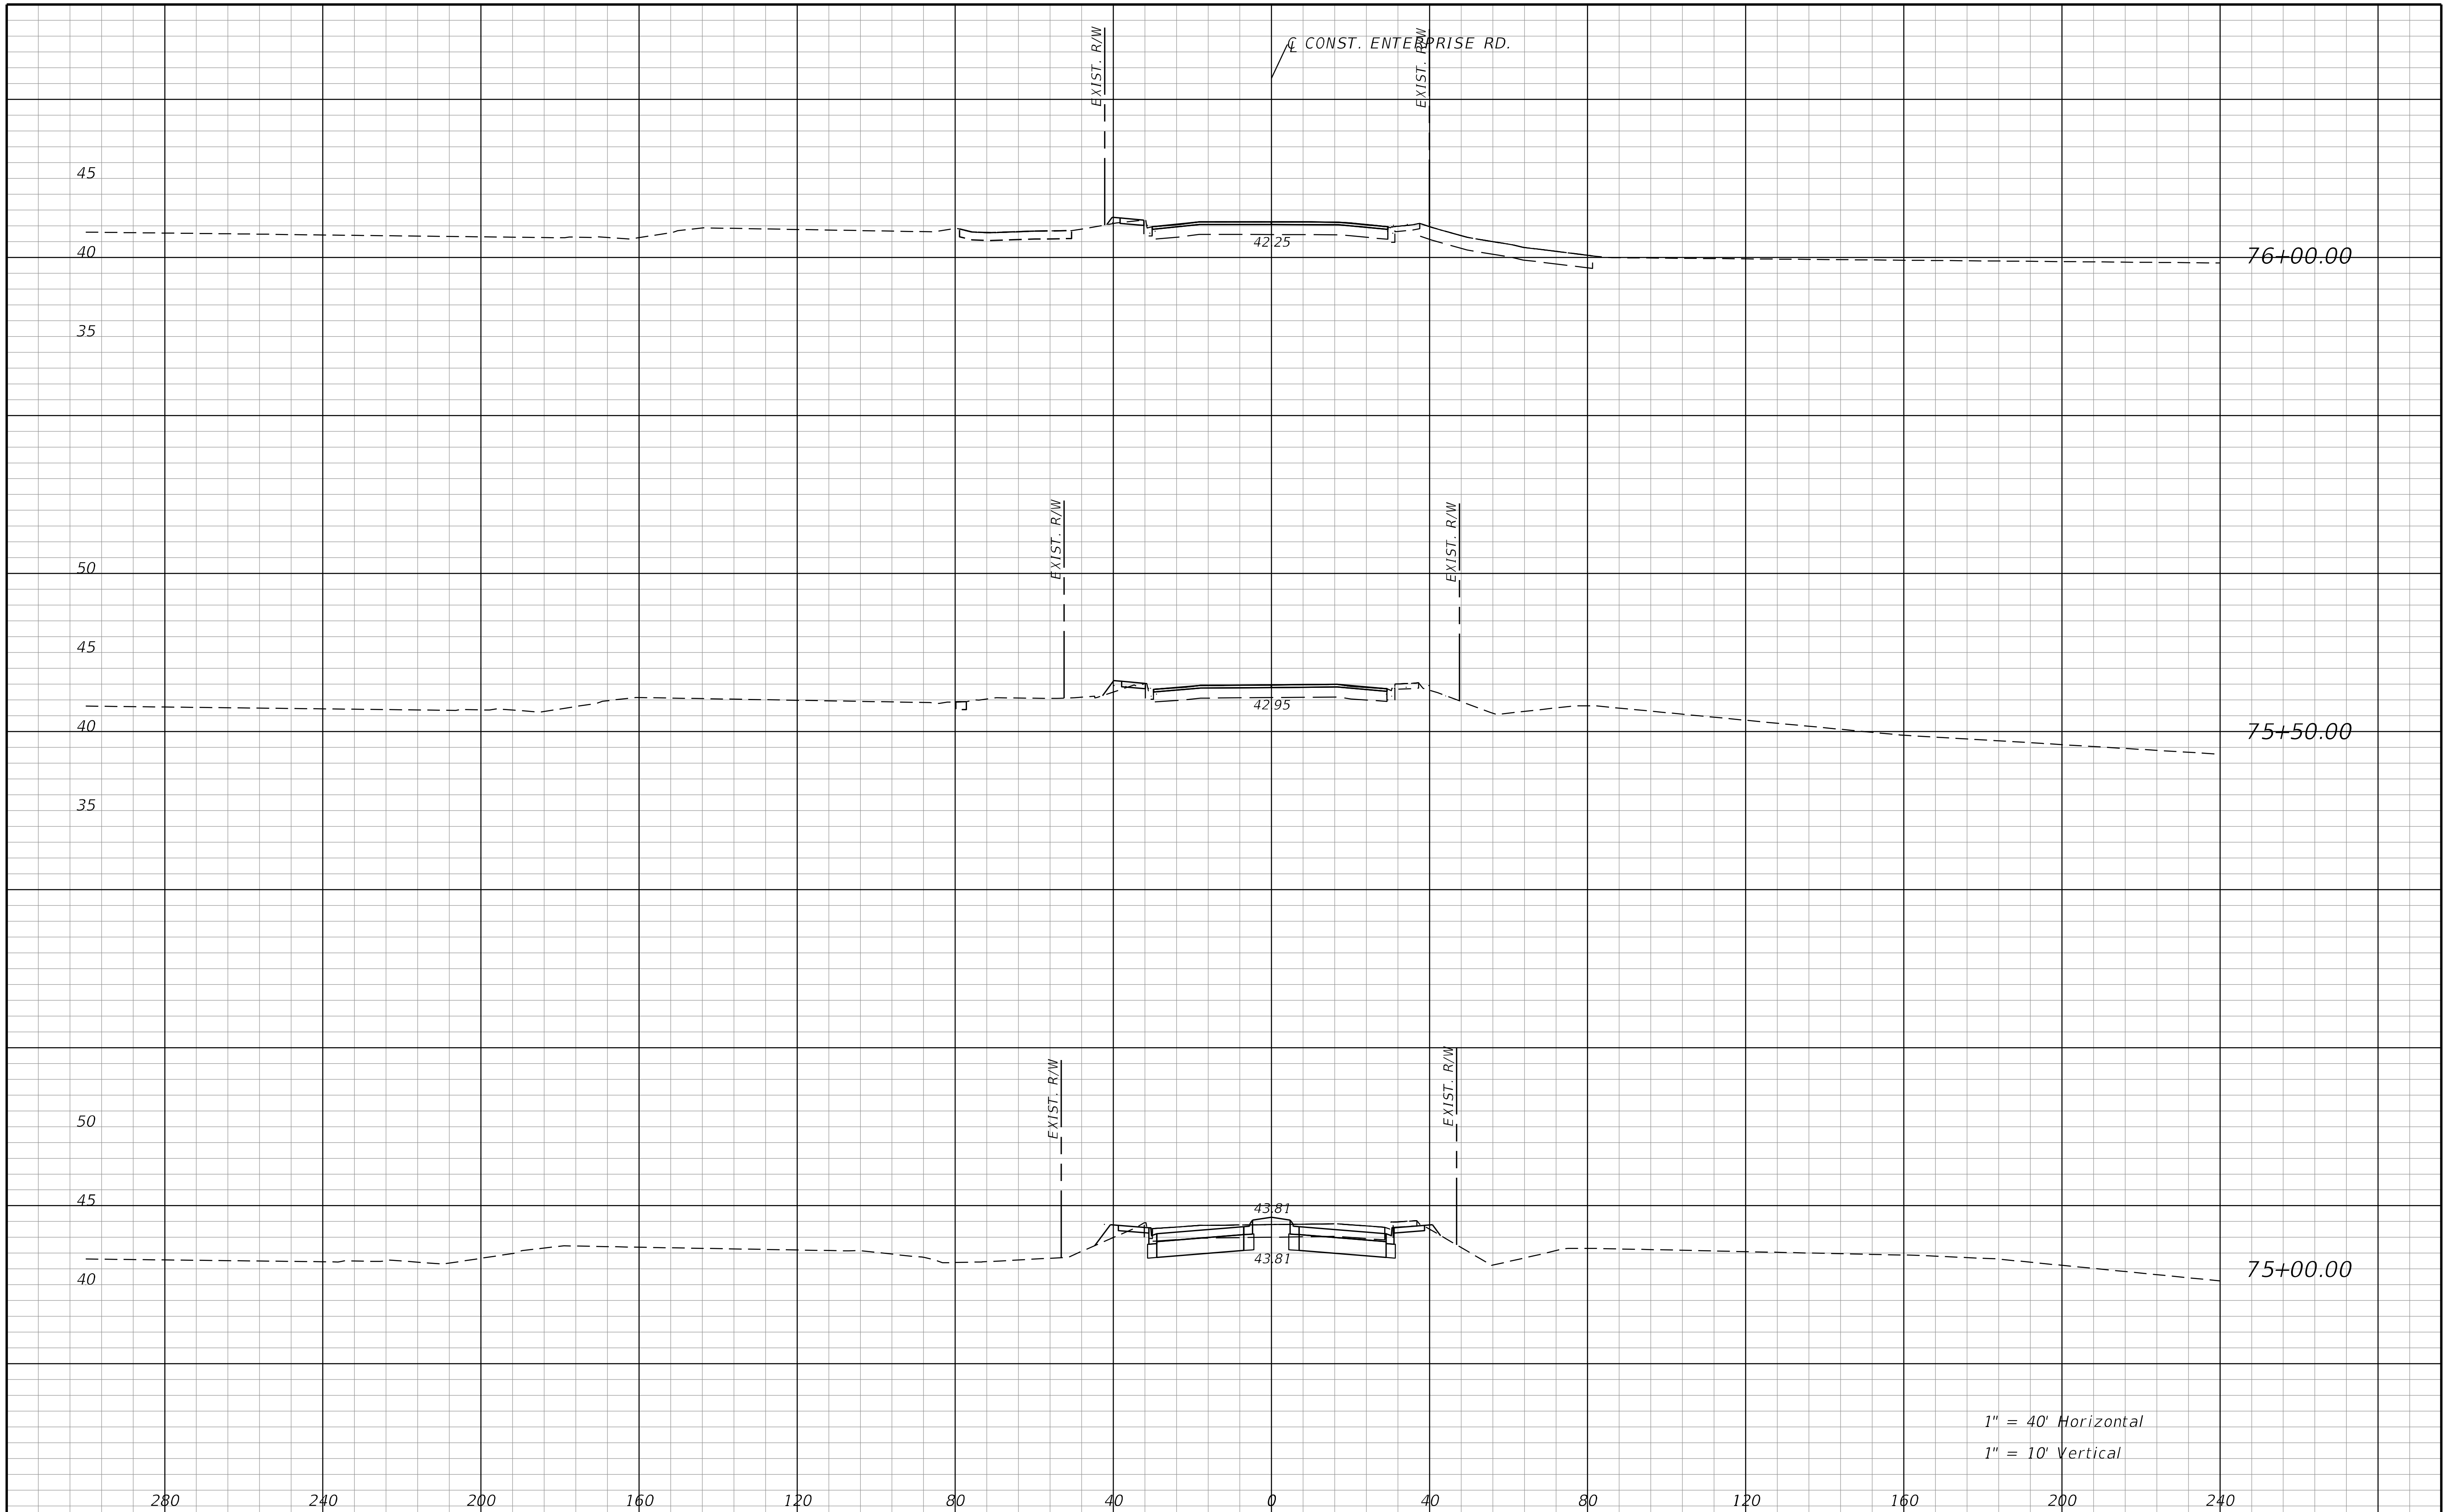

THE OFFICIAL RECORD OF THIS SHEET IS THE ELECTRONIC FILE DIGITALLY SIGNED AND SEALED UNDER RULE 61G15-23.004, F.A.C.

REVISIONS			
DATE	DESCRIPTION	DATE	DESCRIPTION

STANTEC CONSULTING SERVICES INC.
ENGINEER OF RECORD:
WILLIAM V. ANDERSON, P.E. NO.: 36682
11315 CORPORATE BLVD., SUITE 105
ORLANDO, FLORIDA 32817
(407) 823-8966
CERTIFICATE OF AUTHORIZATION NO. 27013

STATE OF FLORIDA
DEPARTMENT OF TRANSPORTATION

ROAD NO.	COUNTY	FINANCIAL PROJECT ID
SR400	VOLUSIA	408464-2-32-01

CROSS SECTIONS ENTERPRISE RD.

SHEET NO.
813

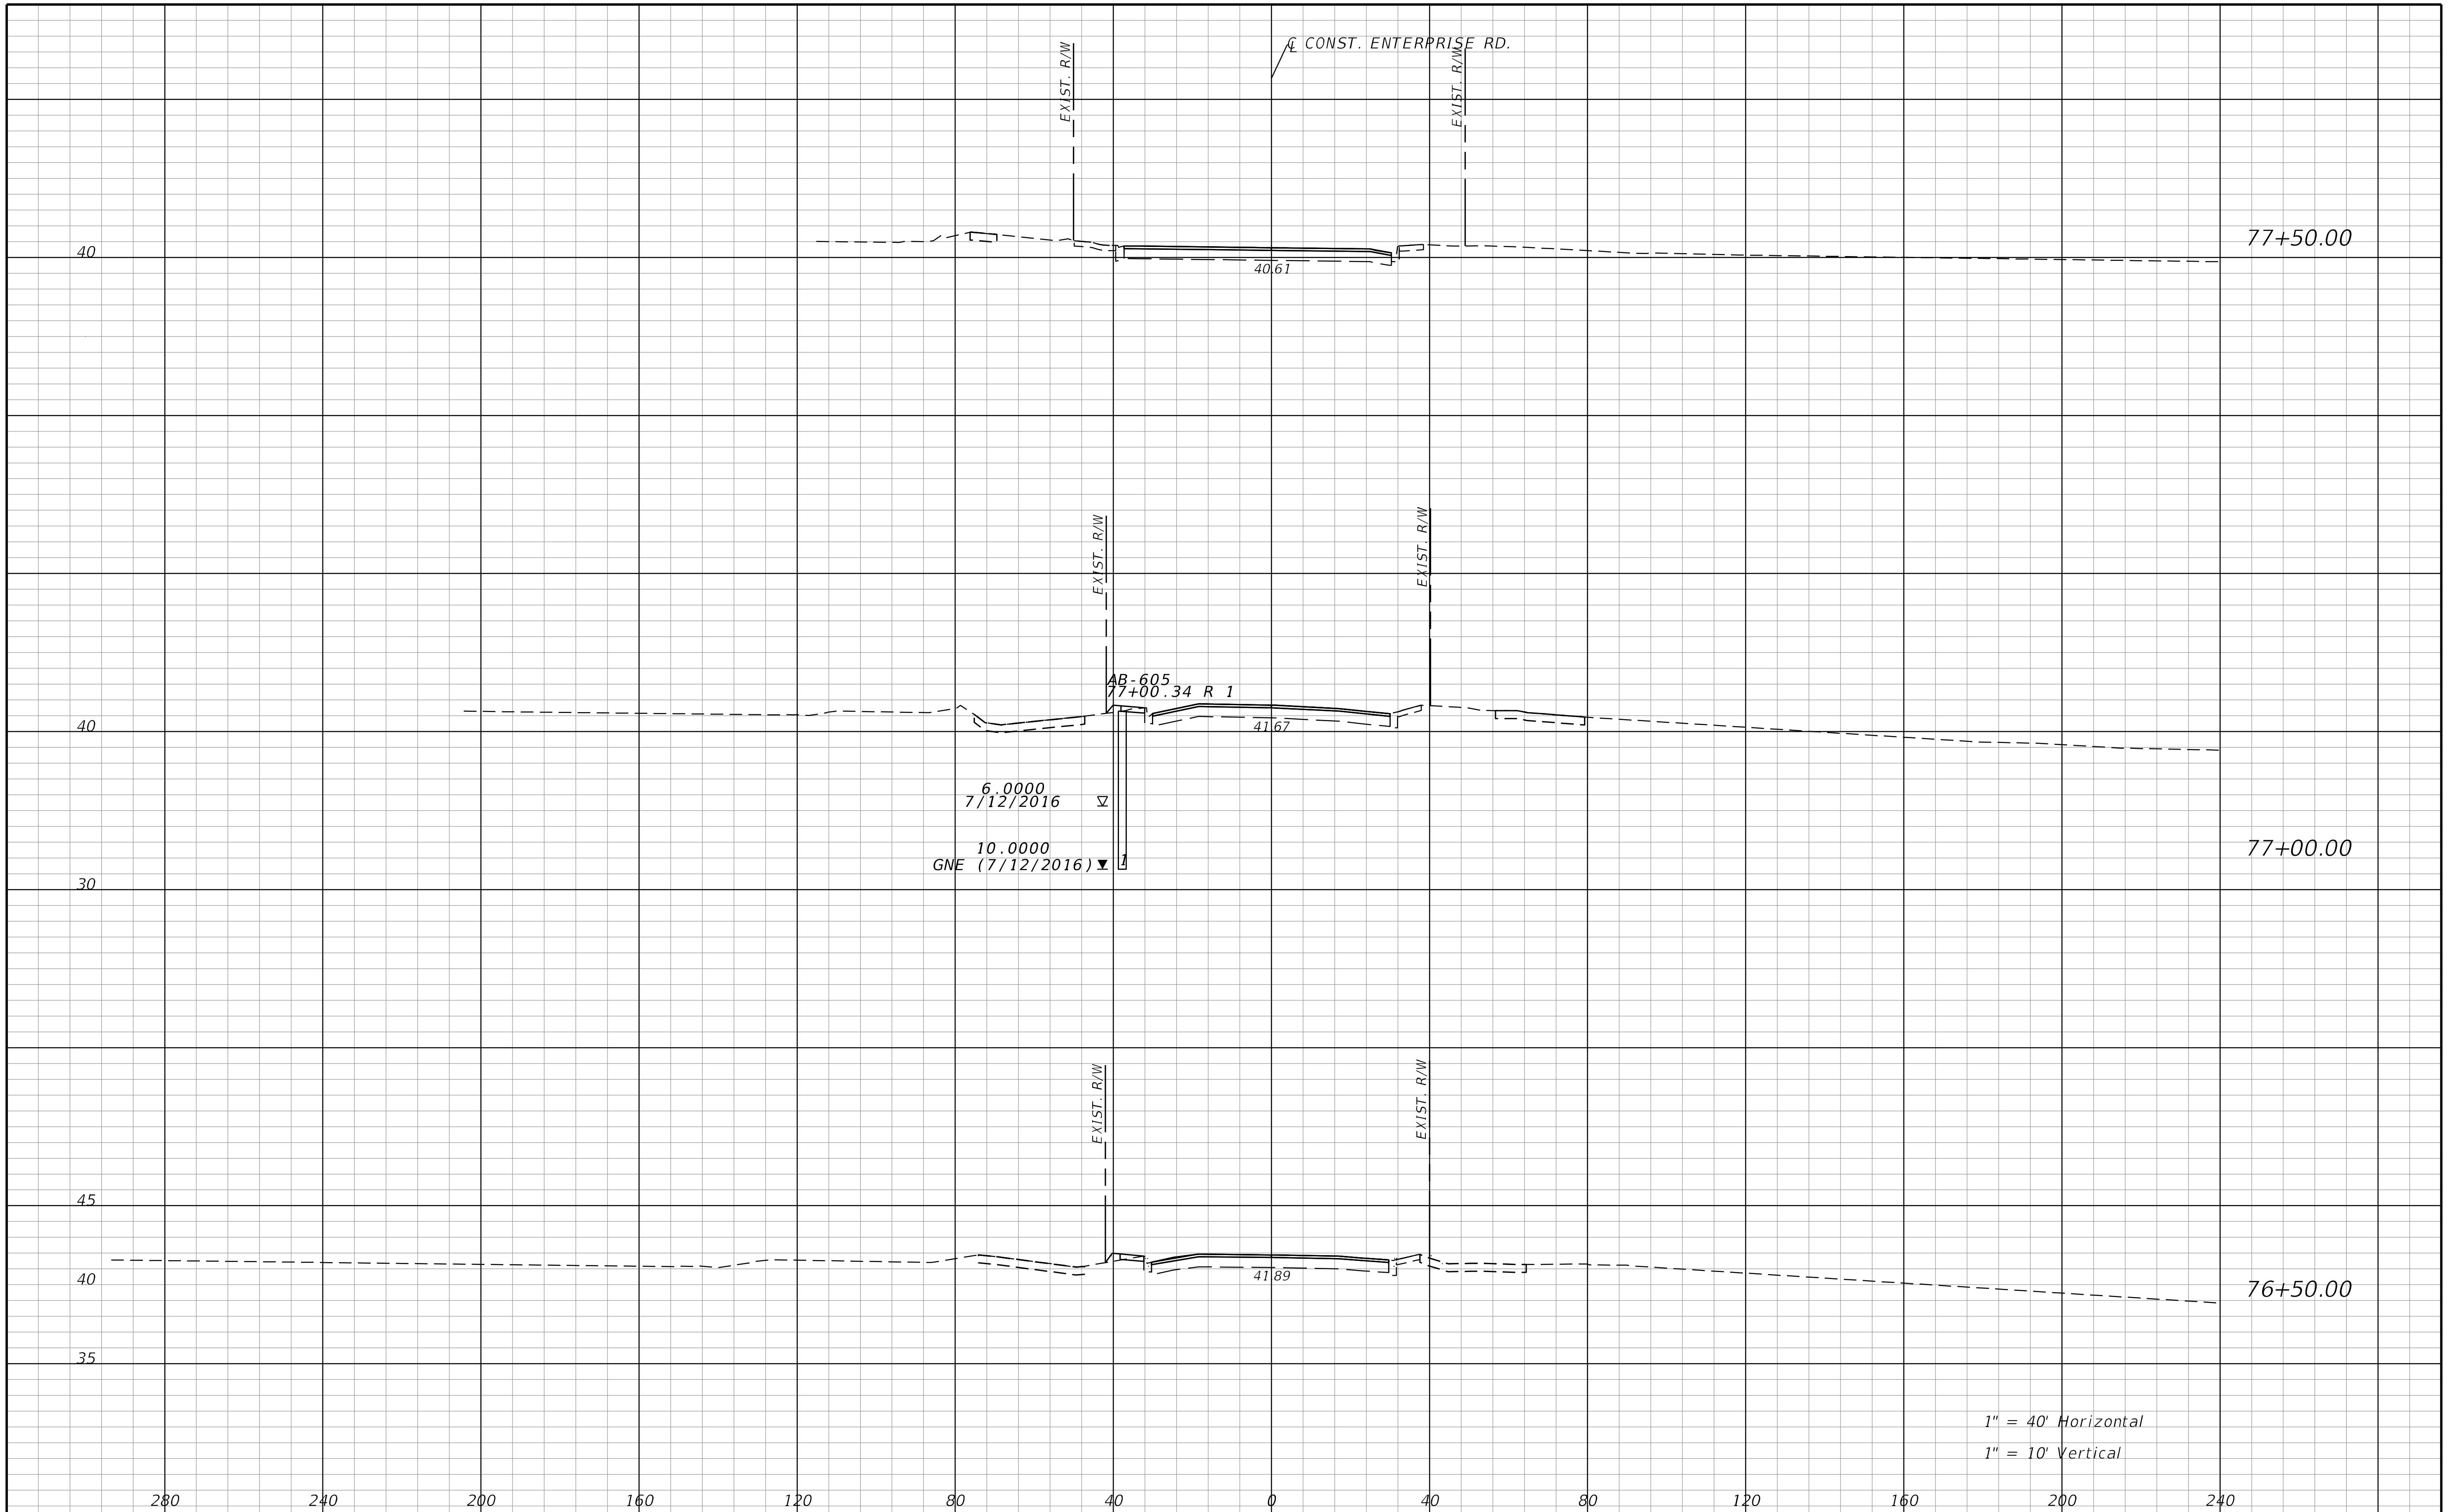

REVISIONS			
DATE	DESCRIPTION	DATE	DESCRIPTION

STANTEC CONSULTING SERVICES INC.
ENGINEER OF RECORD:
WILLIAM V. ANDERSON, P.E. NO.: 36682
11315 CORPORATE BLVD., SUITE 105
ORLANDO, FLORIDA 32817
(407) 823-8966
CERTIFICATE OF AUTHORIZATION NO. 27013

STATE OF FLORIDA
DEPARTMENT OF TRANSPORTATION

ROAD NO.	COUNTY	FINANCIAL PROJECT ID
SR400	VOLUSIA	408464-2-32-01

CROSS SECTIONS
ENTERPRISE RD.

SHEET NO.
814

THE OFFICIAL RECORD OF THIS SHEET IS THE ELECTRONIC FILE DIGITALLY SIGNED AND SEALED UNDER RULE 61G15-23.004, F.A.C.

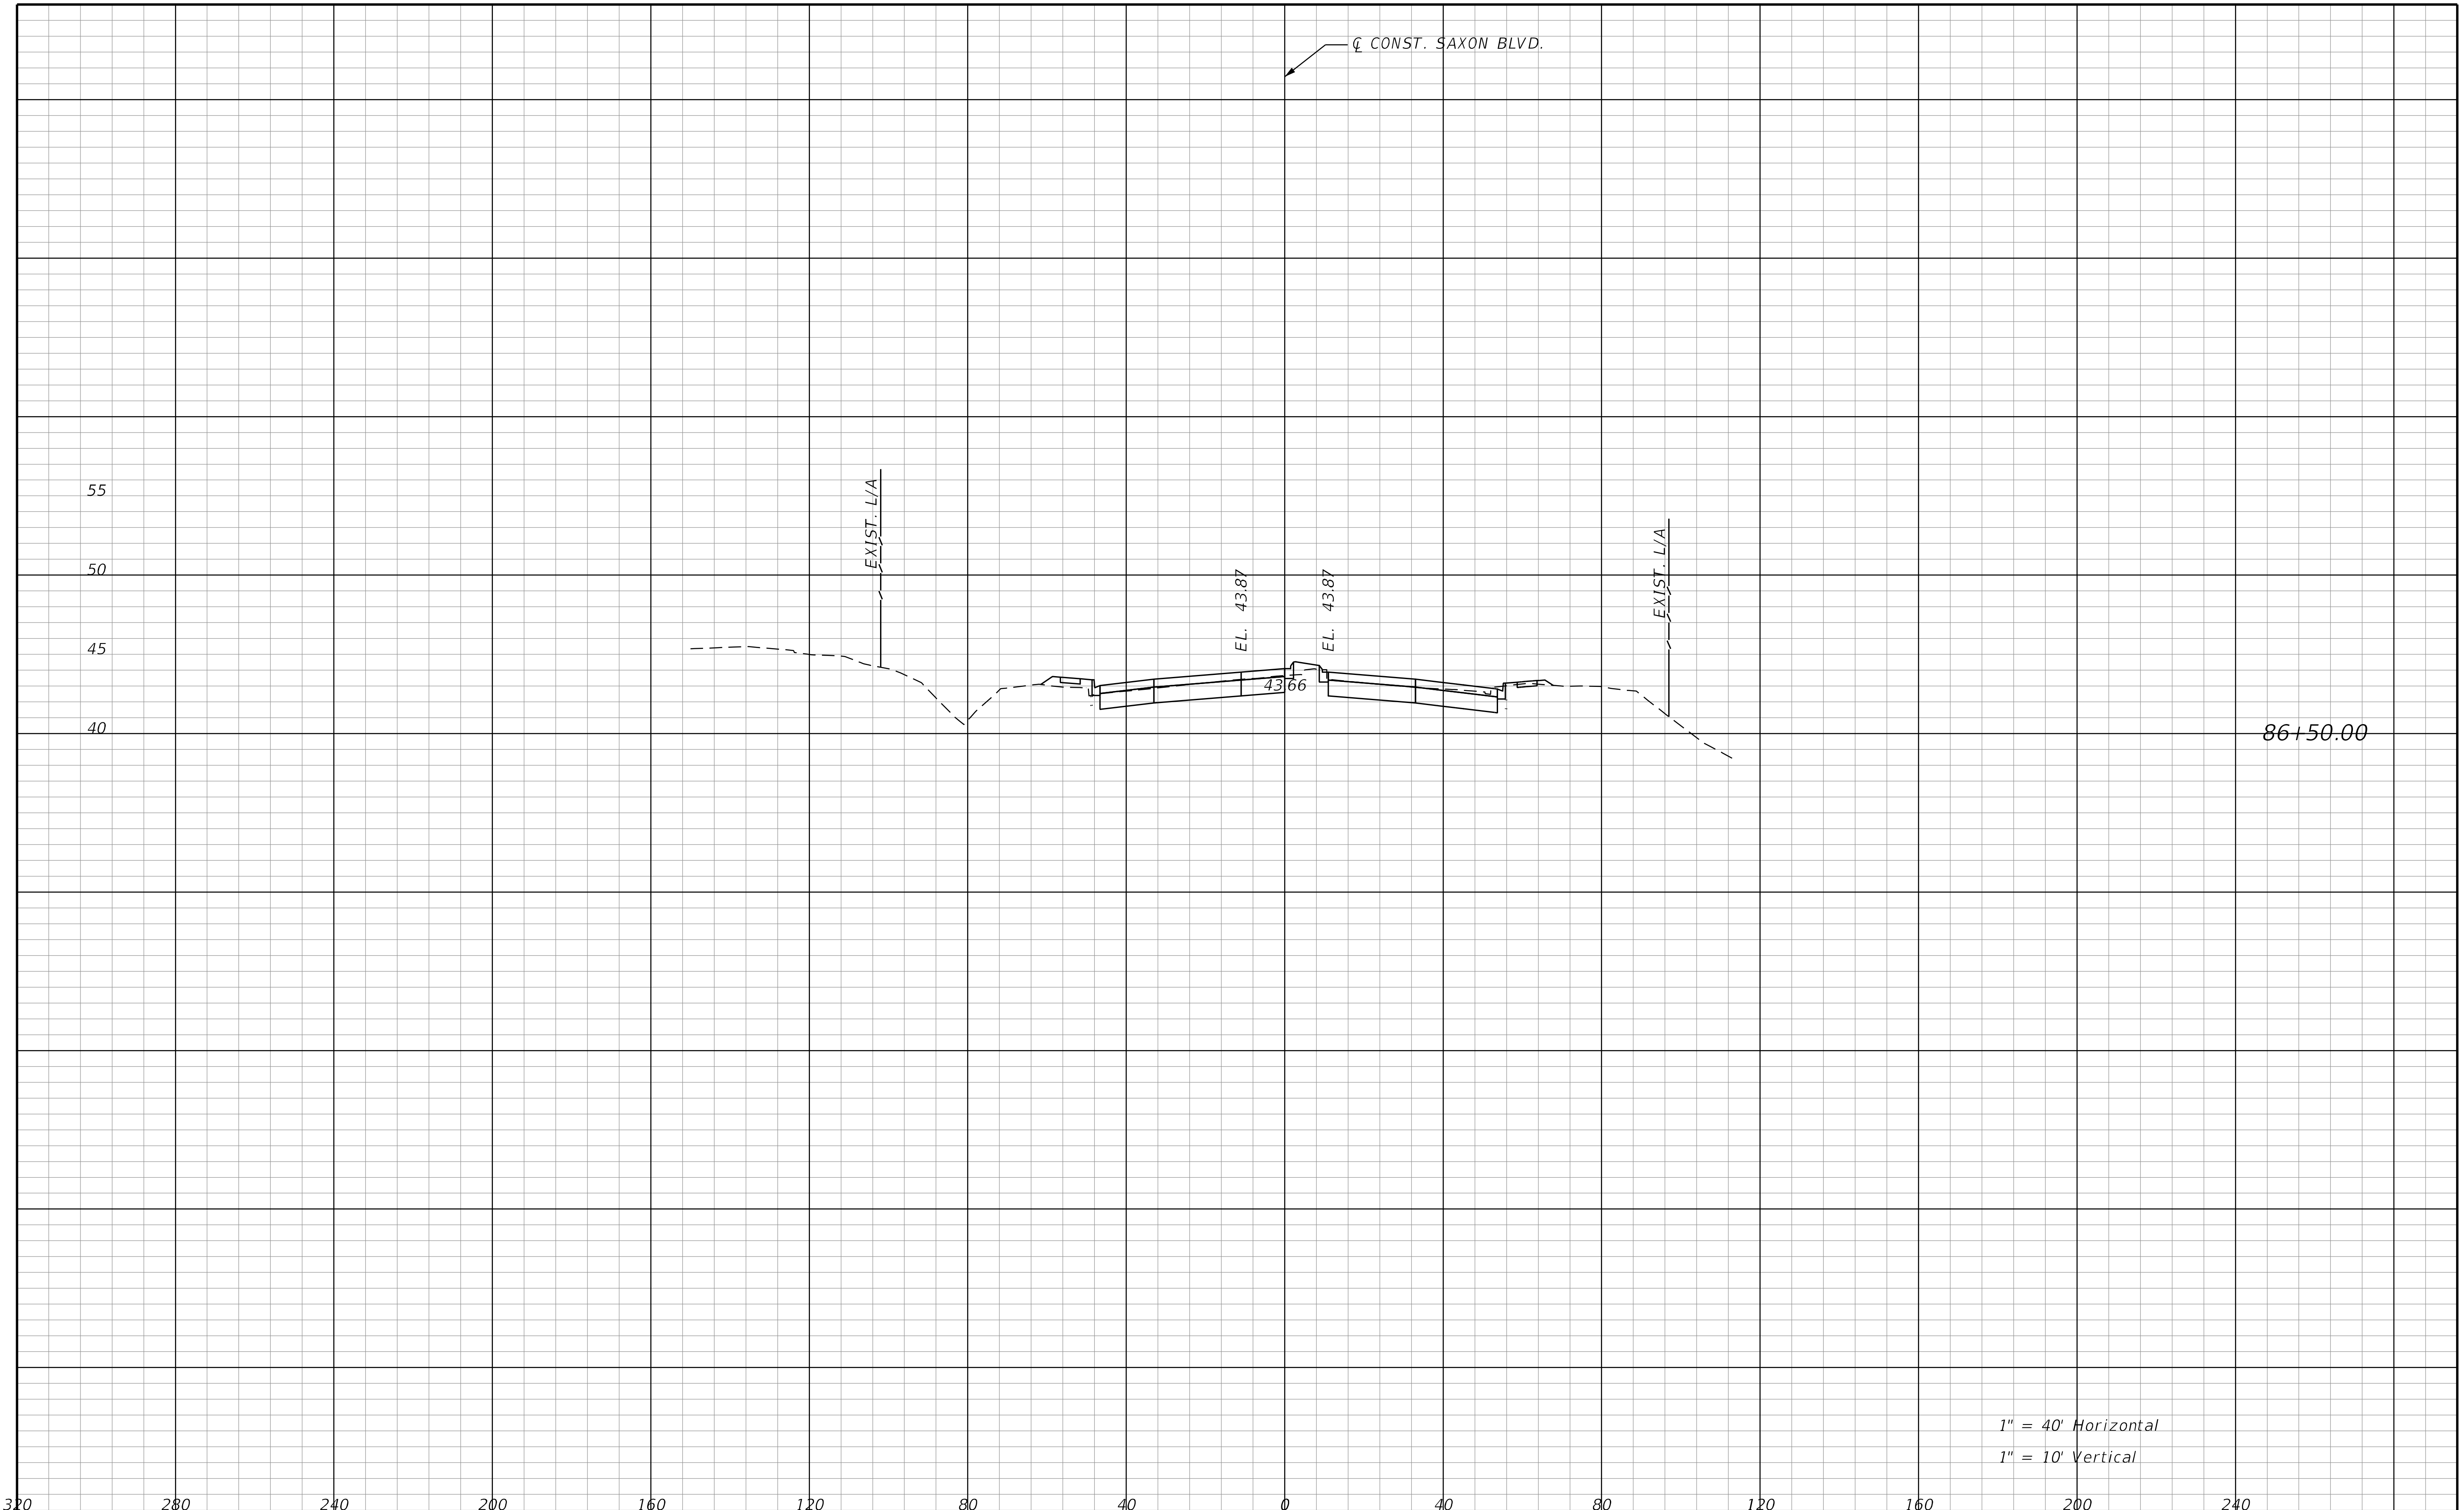

REVISIONS			
DATE	DESCRIPTION	DATE	DESCRIPTION

STANTEC CONSULTING SERVICES INC.
ENGINEER OF RECORD:
WILLIAM V. ANDERSON, P.E. NO.: 36682
11315 CORPORATE BLVD., SUITE 105
ORLANDO, FLORIDA 32817
(407) 823-8966
CERTIFICATE OF AUTHORIZATION NO. 27013

STATE OF FLORIDA
DEPARTMENT OF TRANSPORTATION

ROAD NO.	COUNTY	FINANCIAL PROJECT ID
SR400	VOLUSIA	408464-2-32-01

CROSS SECTIONS
SAXON BLVD.

SHEET NO.
815

jchassee 6/14/2019 4:27:23 PM Rdxsrd_shg V:\2158\active\CADD\40846423201\roadway\RDXSRD06.DGN

THE OFFICIAL RECORD OF THIS SHEET IS THE ELECTRONIC FILE DIGITALLY SIGNED AND SEALED UNDER RULE 61G15-23.004, F.A.C.

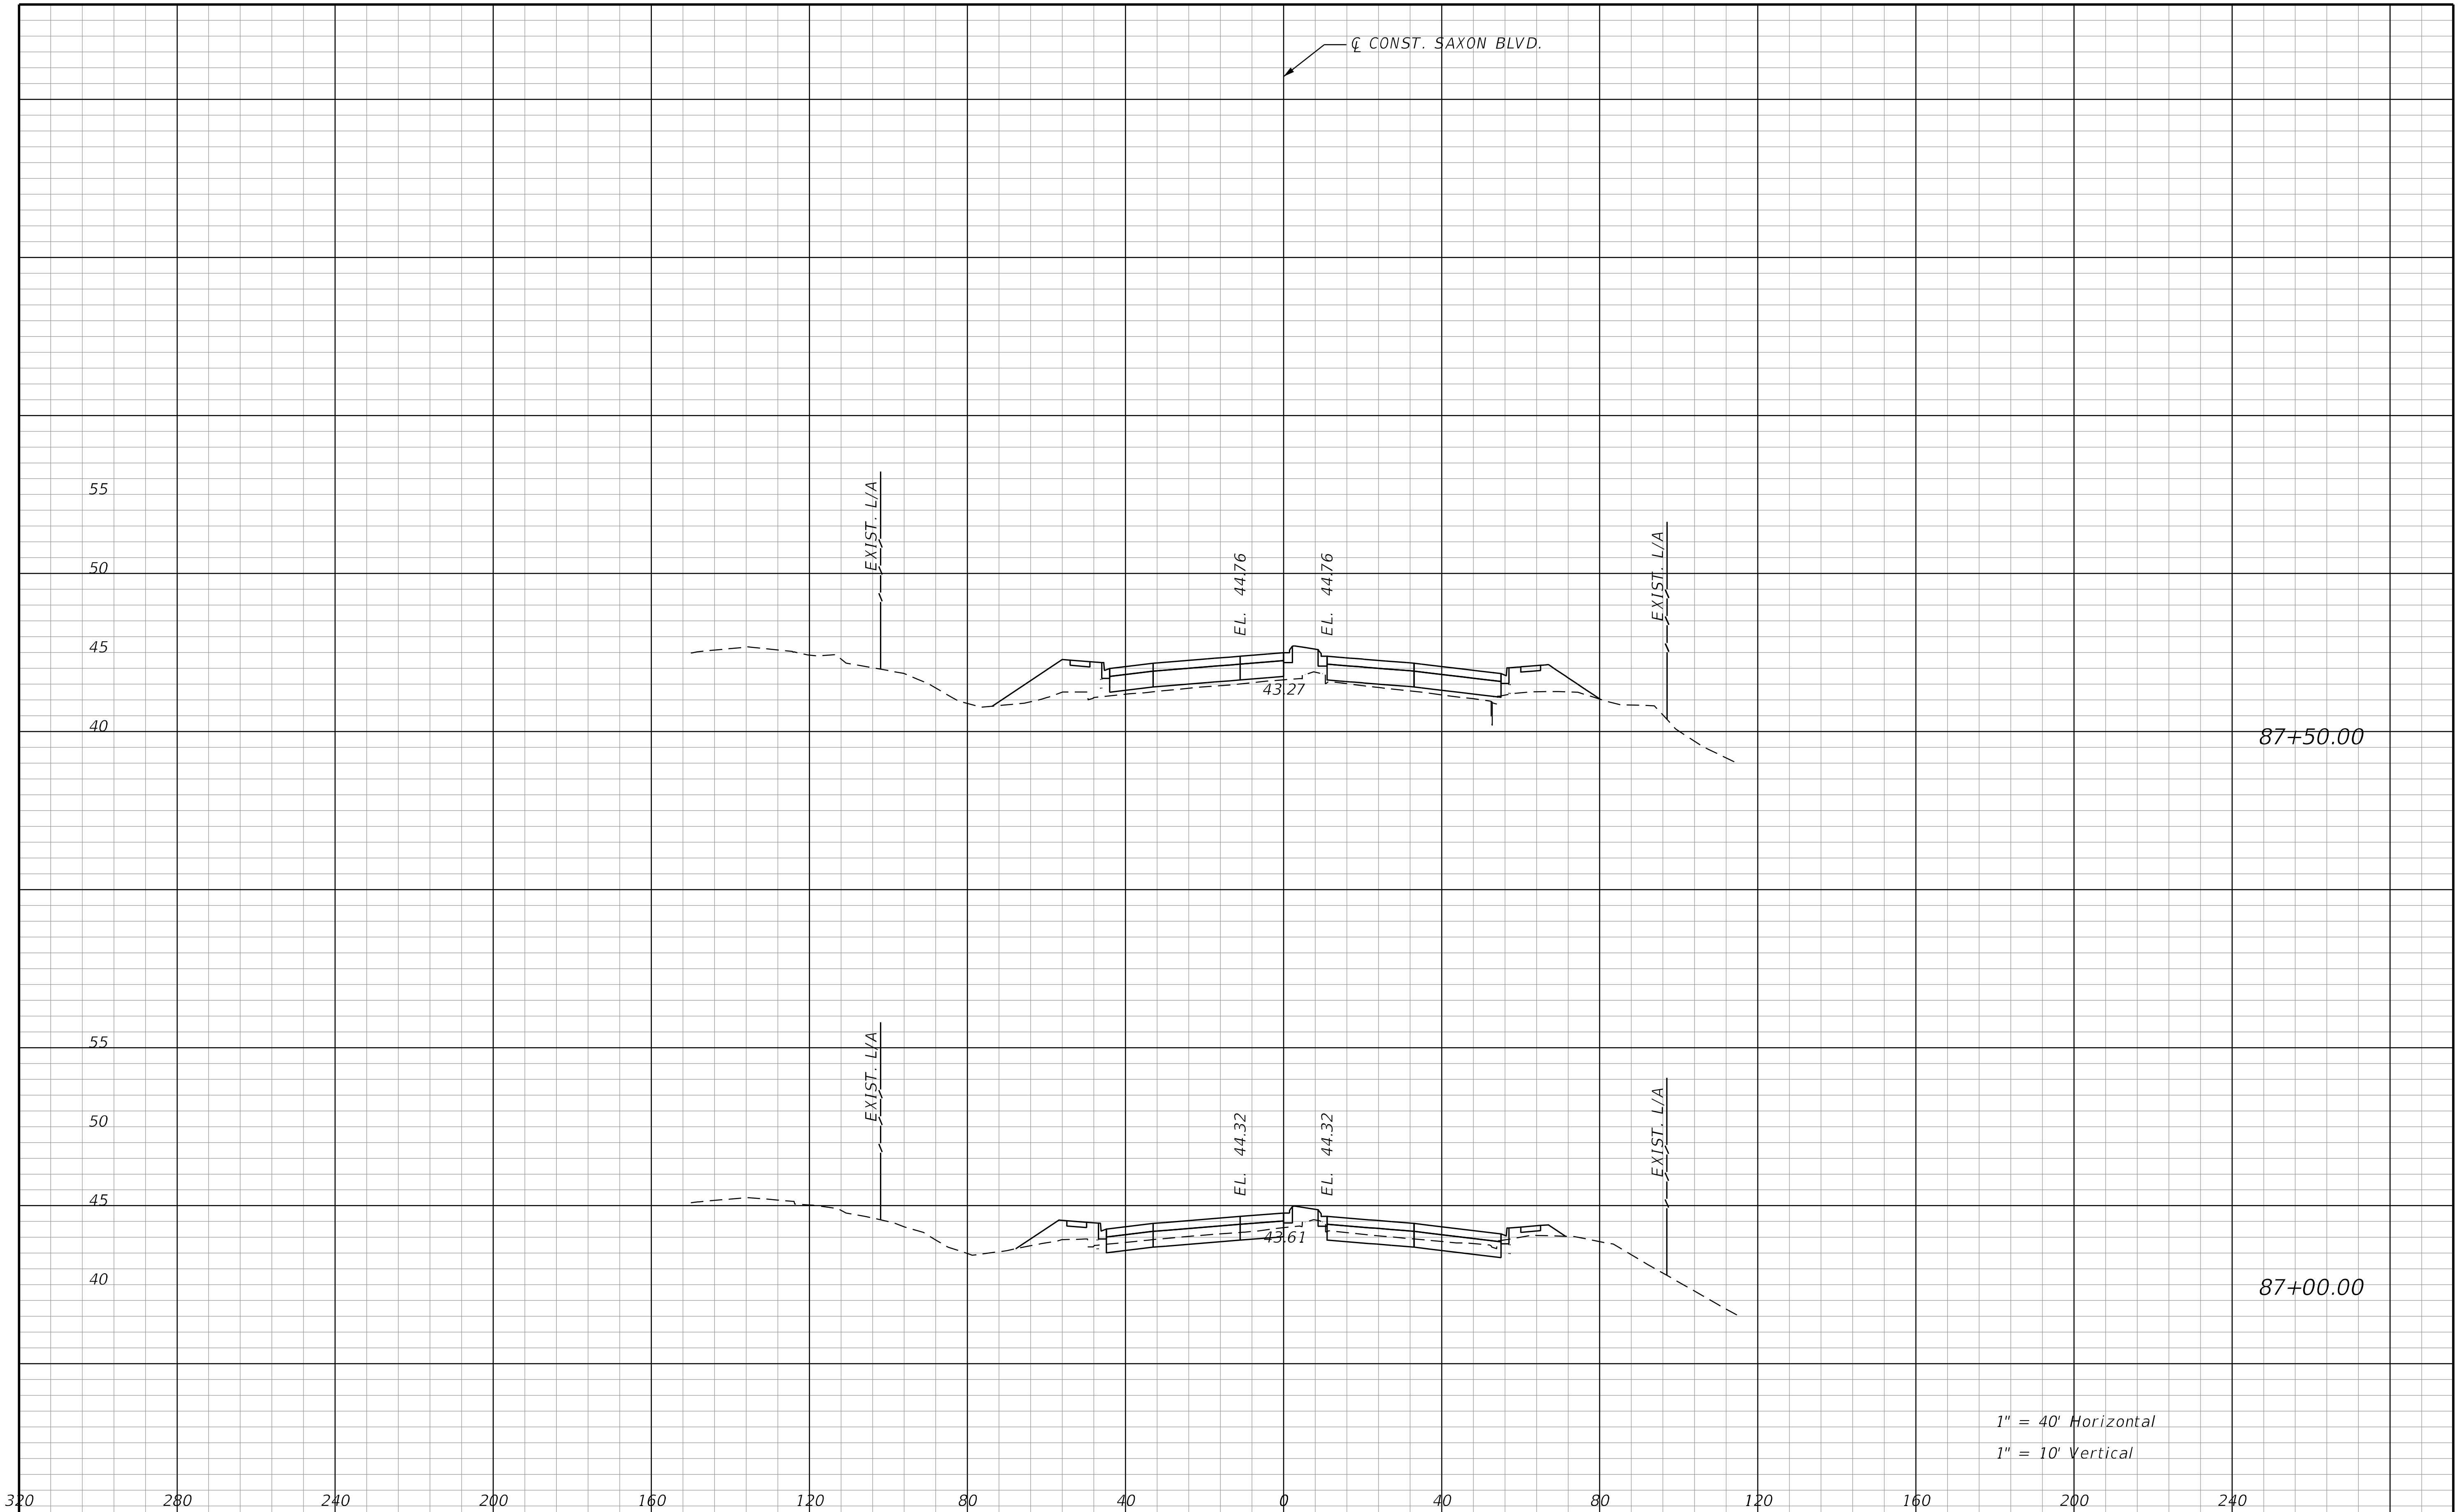

REVISIONS			
DATE	DESCRIPTION	DATE	DESCRIPTION

STANTEC CONSULTING SERVICES INC.
ENGINEER OF RECORD:
WILLIAM V. ANDERSON, P.E. NO.: 36682
11315 CORPORATE BLVD., SUITE 105
ORLANDO, FLORIDA 32817
(407) 823-8966
CERTIFICATE OF AUTHORIZATION NO. 27013

STATE OF FLORIDA
DEPARTMENT OF TRANSPORTATION

ROAD NO.	COUNTY	FINANCIAL PROJECT ID
SR400	VOLUSIA	408464-2-32-01

CROSS SECTIONS
SAXON BLVD.

SHEET NO.
816

THE OFFICIAL RECORD OF THIS SHEET IS THE ELECTRONIC FILE DIGITALLY SIGNED AND SEALED UNDER RULE 61G15-23.004, F.A.C.

jchassee 6/14/2019 4:27:23 PM Rdxsrd_shg V:\2158\active\CADD\40846423201\roadway\RDXSRD06.DGN

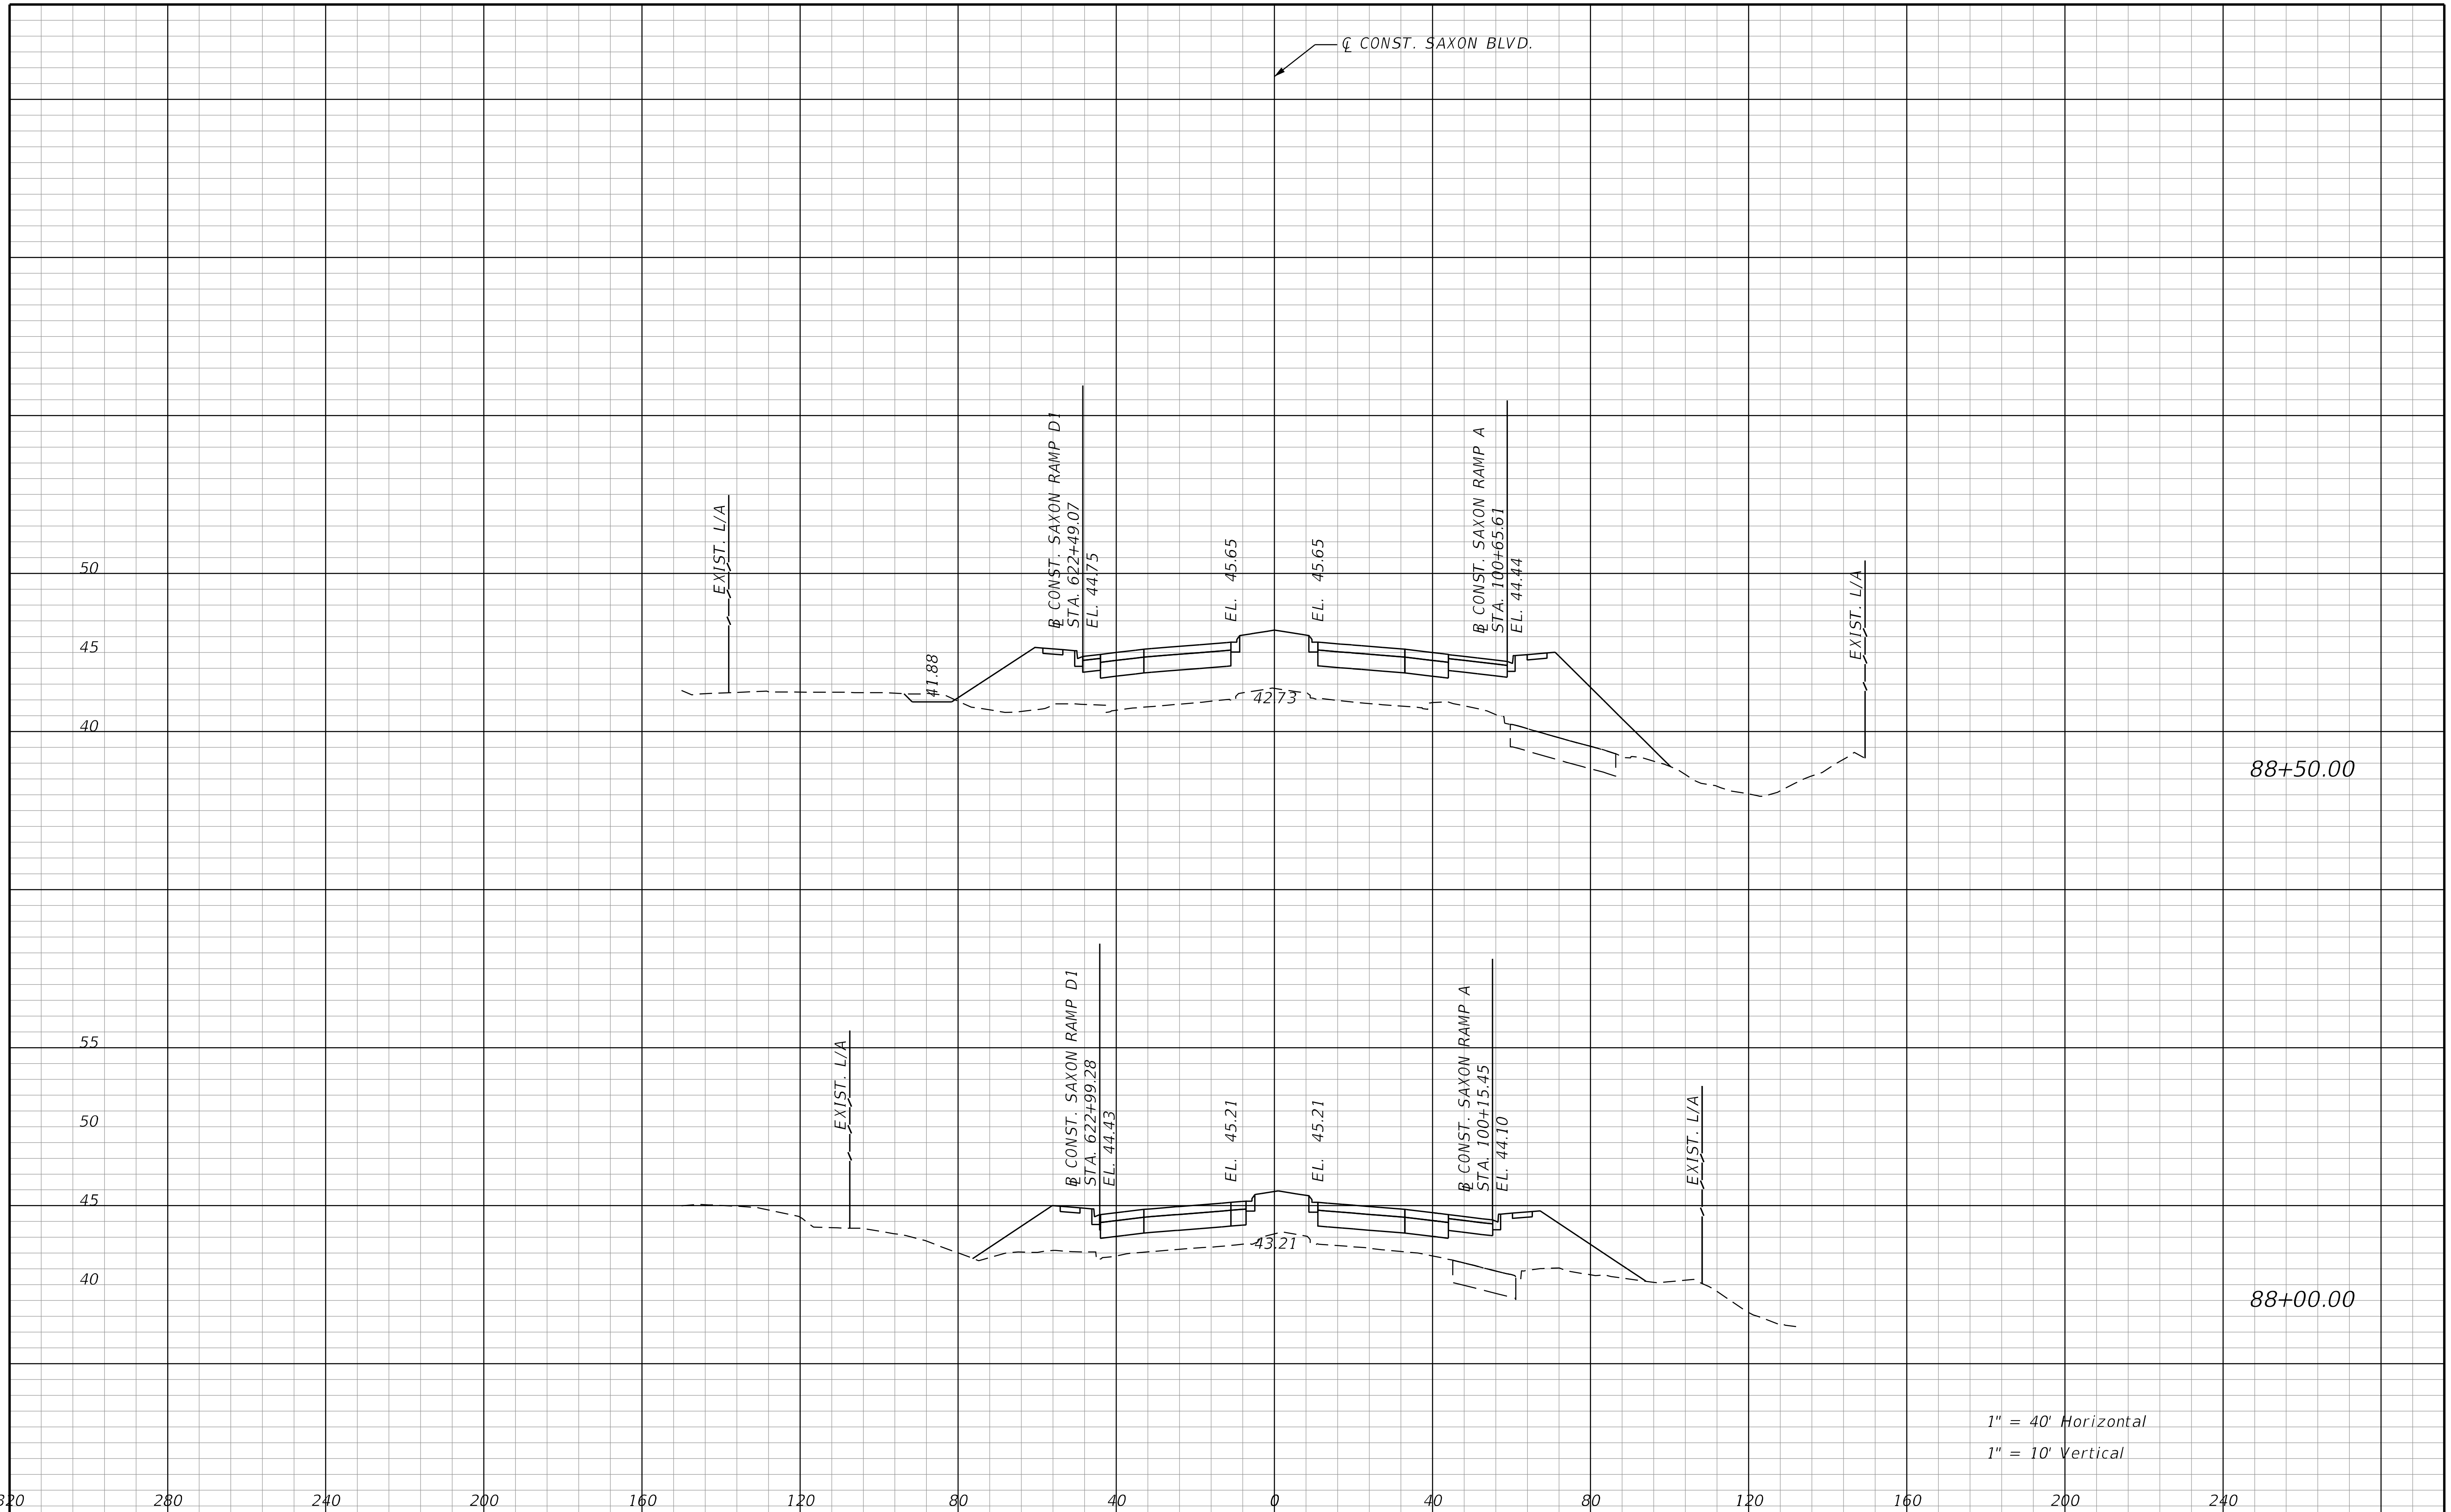

REVISIONS			
DATE	DESCRIPTION	DATE	DESCRIPTION

STANTEC CONSULTING SERVICES INC.
ENGINEER OF RECORD:
WILLIAM V. ANDERSON, P.E. NO.: 36682
11315 CORPORATE BLVD., SUITE 105
ORLANDO, FLORIDA 32817
(407) 823-8966
CERTIFICATE OF AUTHORIZATION NO. 27013

STATE OF FLORIDA
DEPARTMENT OF TRANSPORTATION

ROAD NO.	COUNTY	FINANCIAL PROJECT ID
SR400	VOLUSIA	408464-2-32-01

CROSS SECTIONS
SAXON BLVD.

SHEET NO. 817

THE OFFICIAL RECORD OF THIS SHEET IS THE ELECTRONIC FILE DIGITALLY SIGNED AND SEALED UNDER RULE 61G15-23.004, F.A.C.

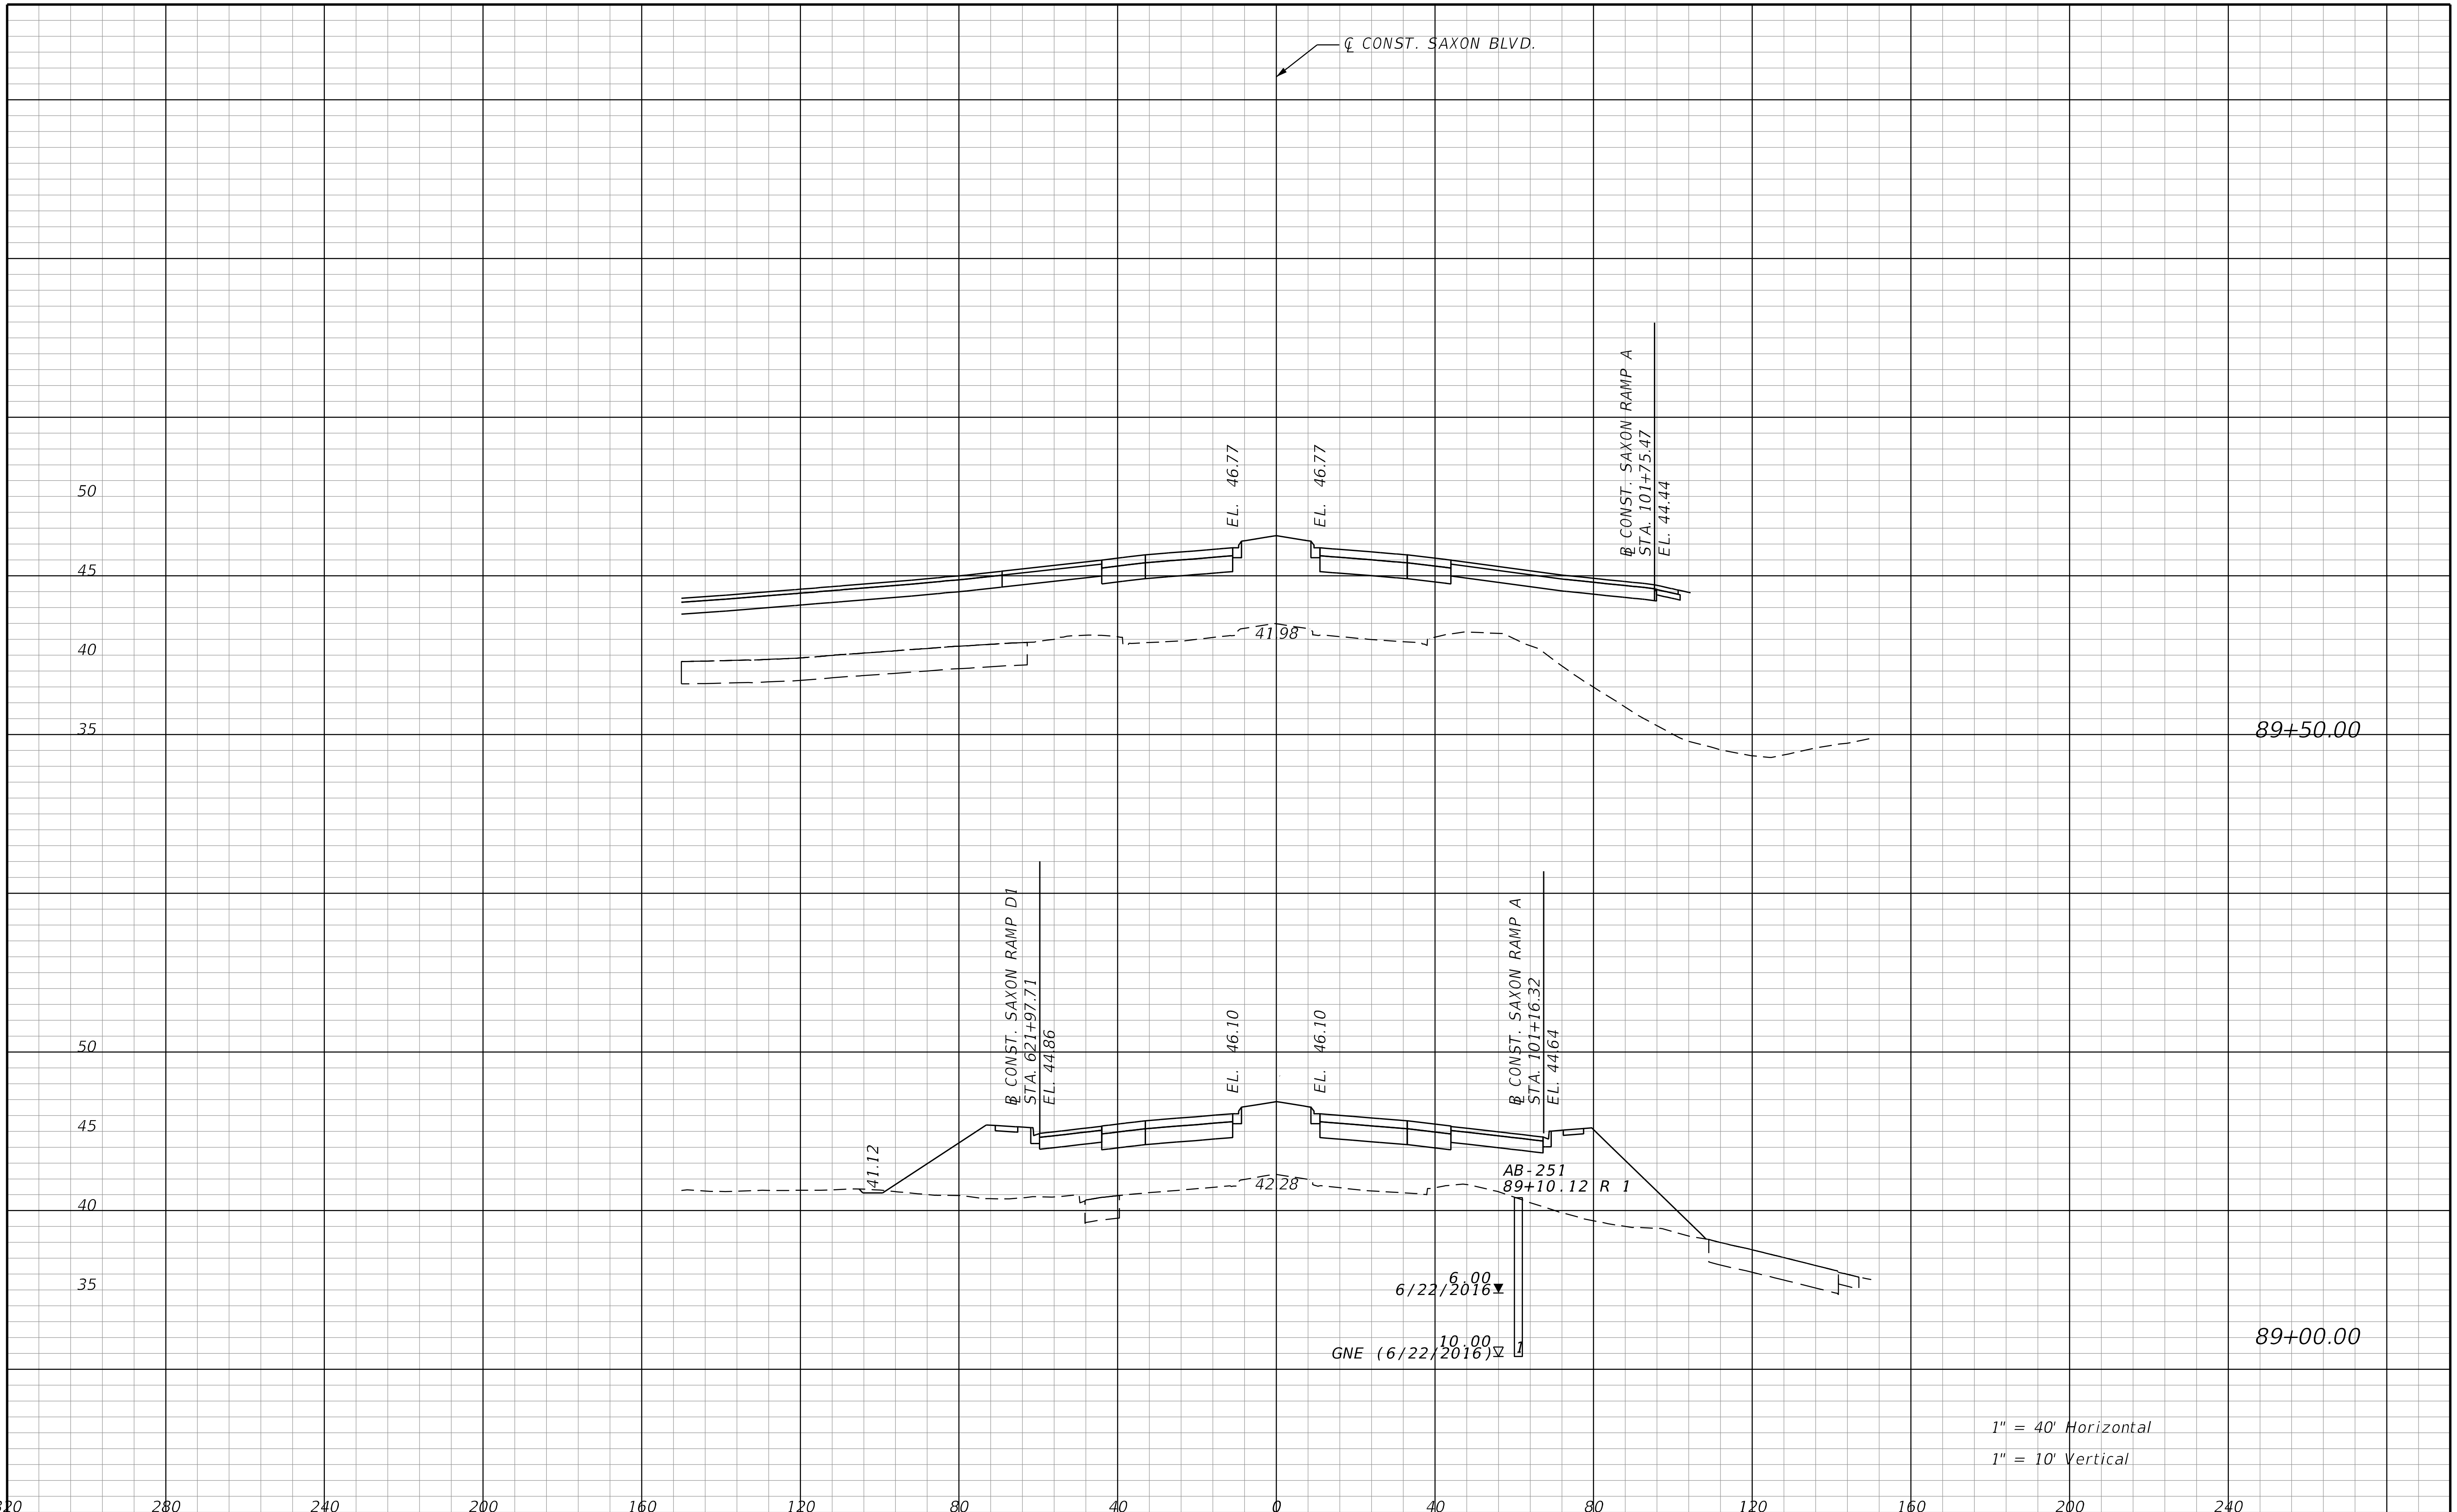

THE OFFICIAL RECORD OF THIS SHEET IS THE ELECTRONIC FILE DIGITALLY SIGNED AND SEALED UNDER RULE 61G15-23.004, F.A.C.

REVISIONS			
DATE	DESCRIPTION	DATE	DESCRIPTION

STANTEC CONSULTING SERVICES INC.
ENGINEER OF RECORD:
WILLIAM V. ANDERSON, P.E. NO.: 36682
11315 CORPORATE BLVD., SUITE 105
ORLANDO, FLORIDA 32817
(407) 823-8966
CERTIFICATE OF AUTHORIZATION NO. 27013

STATE OF FLORIDA
DEPARTMENT OF TRANSPORTATION

ROAD NO.	COUNTY	FINANCIAL PROJECT ID
SR400	VOLUSIA	408464-2-32-01

CROSS SECTIONS
SAXON BLVD.

SHEET NO.
818

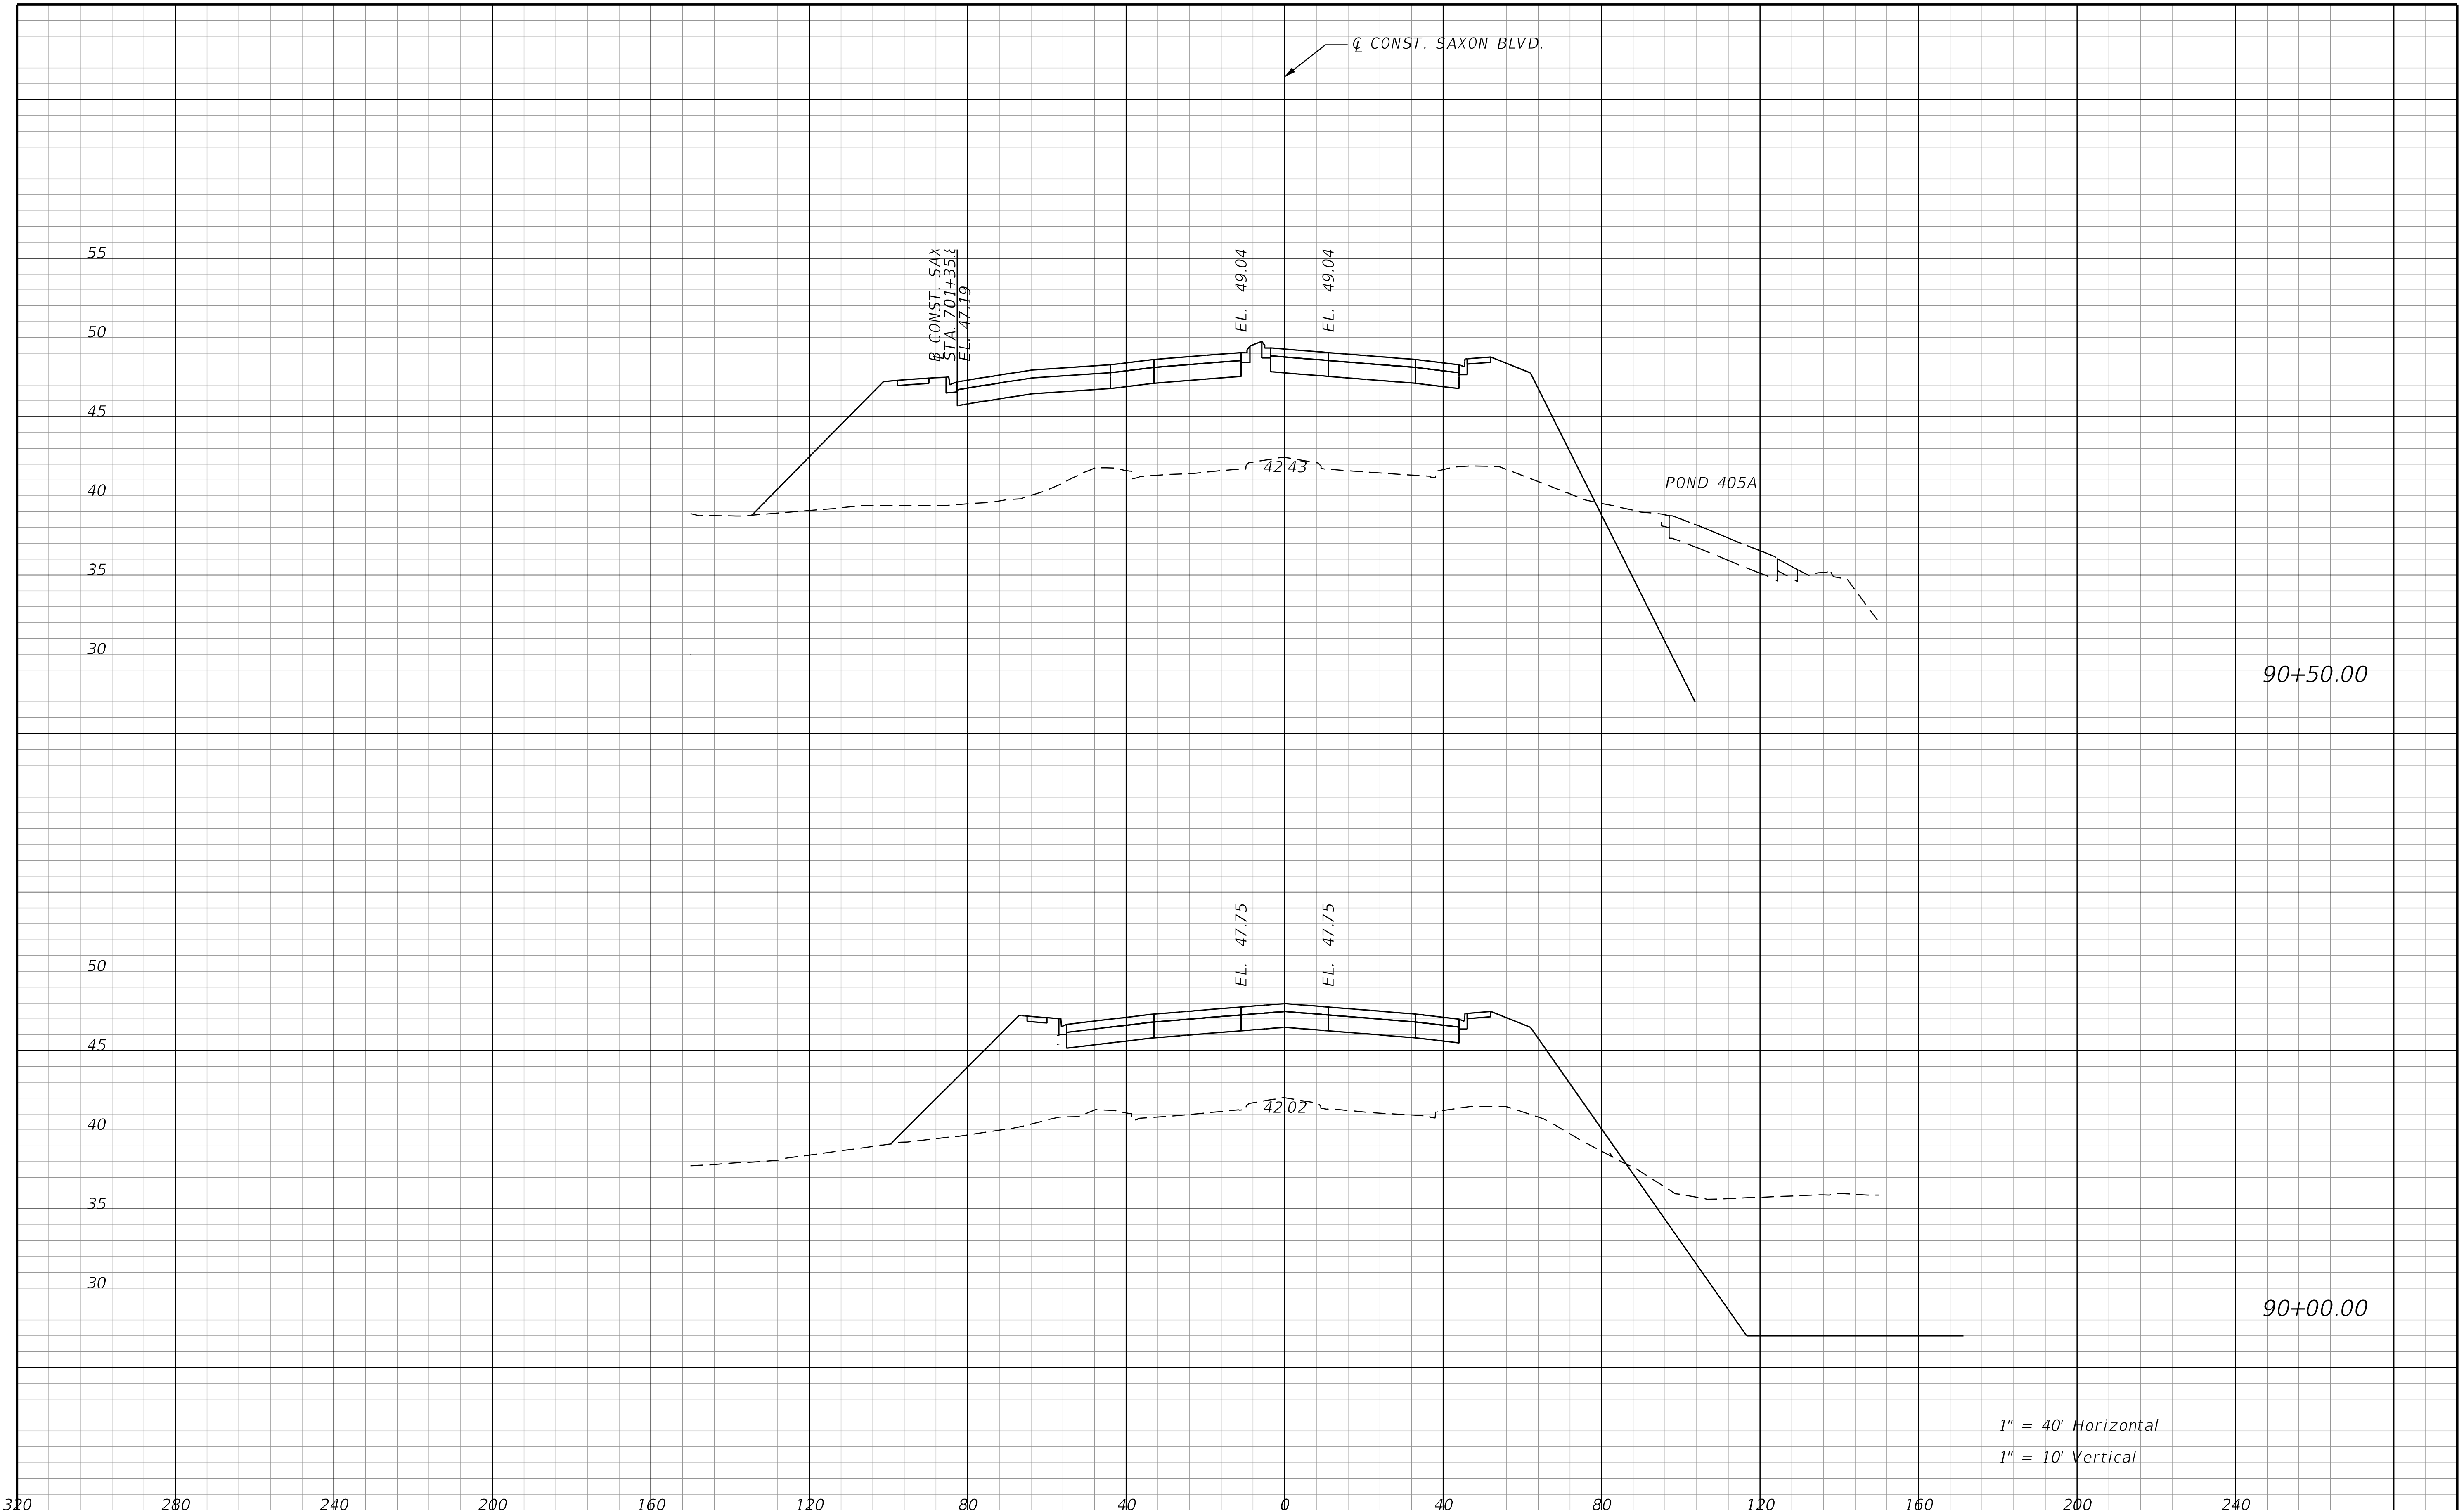

THE OFFICIAL RECORD OF THIS SHEET IS THE ELECTRONIC FILE DIGITALLY SIGNED AND SEALED UNDER RULE 61G15-23.004, F.A.C.

REVISIONS			
DATE	DESCRIPTION	DATE	DESCRIPTION

STANTEC CONSULTING SERVICES INC.
ENGINEER OF RECORD:
WILLIAM V. ANDERSON, P.E. NO.: 36682
11315 CORPORATE BLVD., SUITE 105
ORLANDO, FLORIDA 32817
(407) 823-8966
CERTIFICATE OF AUTHORIZATION NO. 27013

STATE OF FLORIDA
DEPARTMENT OF TRANSPORTATION

ROAD NO.	COUNTY	FINANCIAL PROJECT ID
SR400	VOLUSIA	408464-2-32-01

CROSS SECTIONS
SAXON BLVD.

SHEET NO.
819

jchassee 6/14/2019 4:27:24 PM Rdxsrd_shg V:\2158\active\CADD\40846423201\roadway\RDXSRD06.DGN

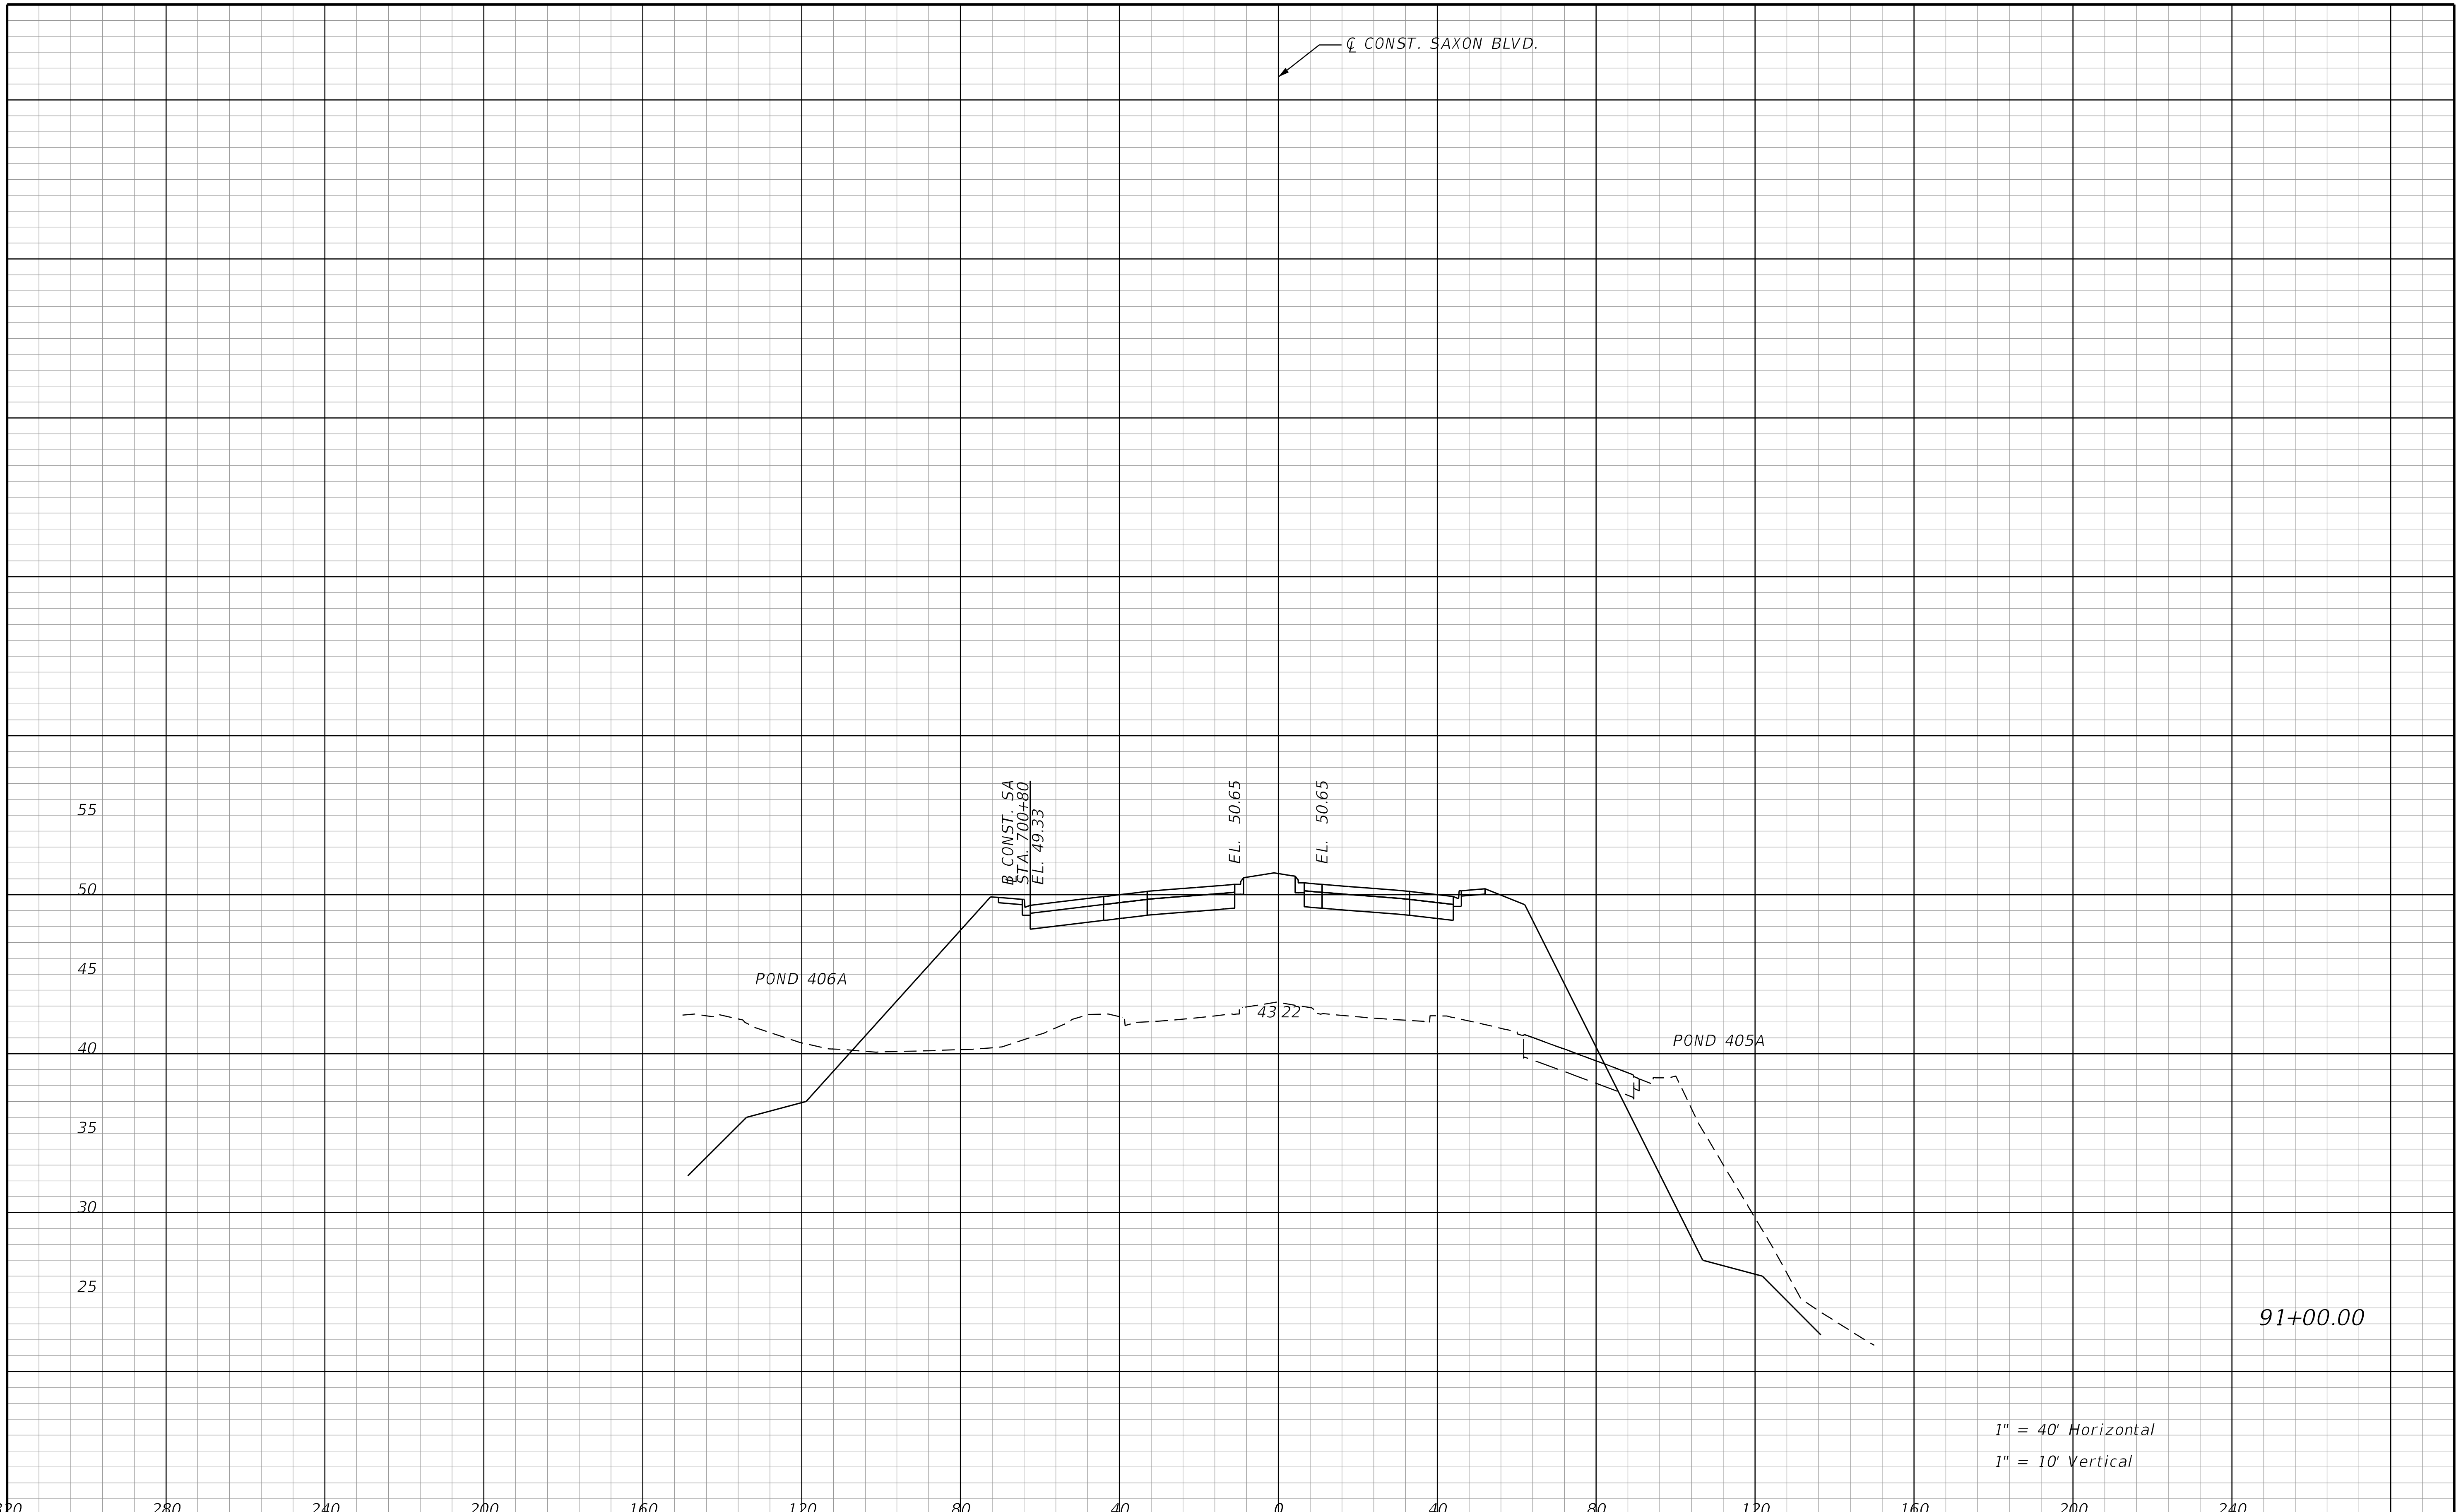

91+00.00

1" = 40' Horizontal
1" = 10' Vertical

THE OFFICIAL RECORD OF THIS SHEET IS THE ELECTRONIC FILE DIGITALLY SIGNED AND SEALED UNDER RULE 61G15-23.004, F.A.C.

REVISIONS			
DATE	DESCRIPTION	DATE	DESCRIPTION

STANTEC CONSULTING SERVICES INC.
ENGINEER OF RECORD:
WILLIAM V. ANDERSON, P.E. NO.: 36682
11315 CORPORATE BLVD., SUITE 105
ORLANDO, FLORIDA 32817
(407) 823-8966
CERTIFICATE OF AUTHORIZATION NO. 27013

STATE OF FLORIDA
DEPARTMENT OF TRANSPORTATION

ROAD NO.	COUNTY	FINANCIAL PROJECT ID
SR400	VOLUSIA	408464-2-32-01

CROSS SECTIONS
SAXON BLVD.

SHEET NO.
820

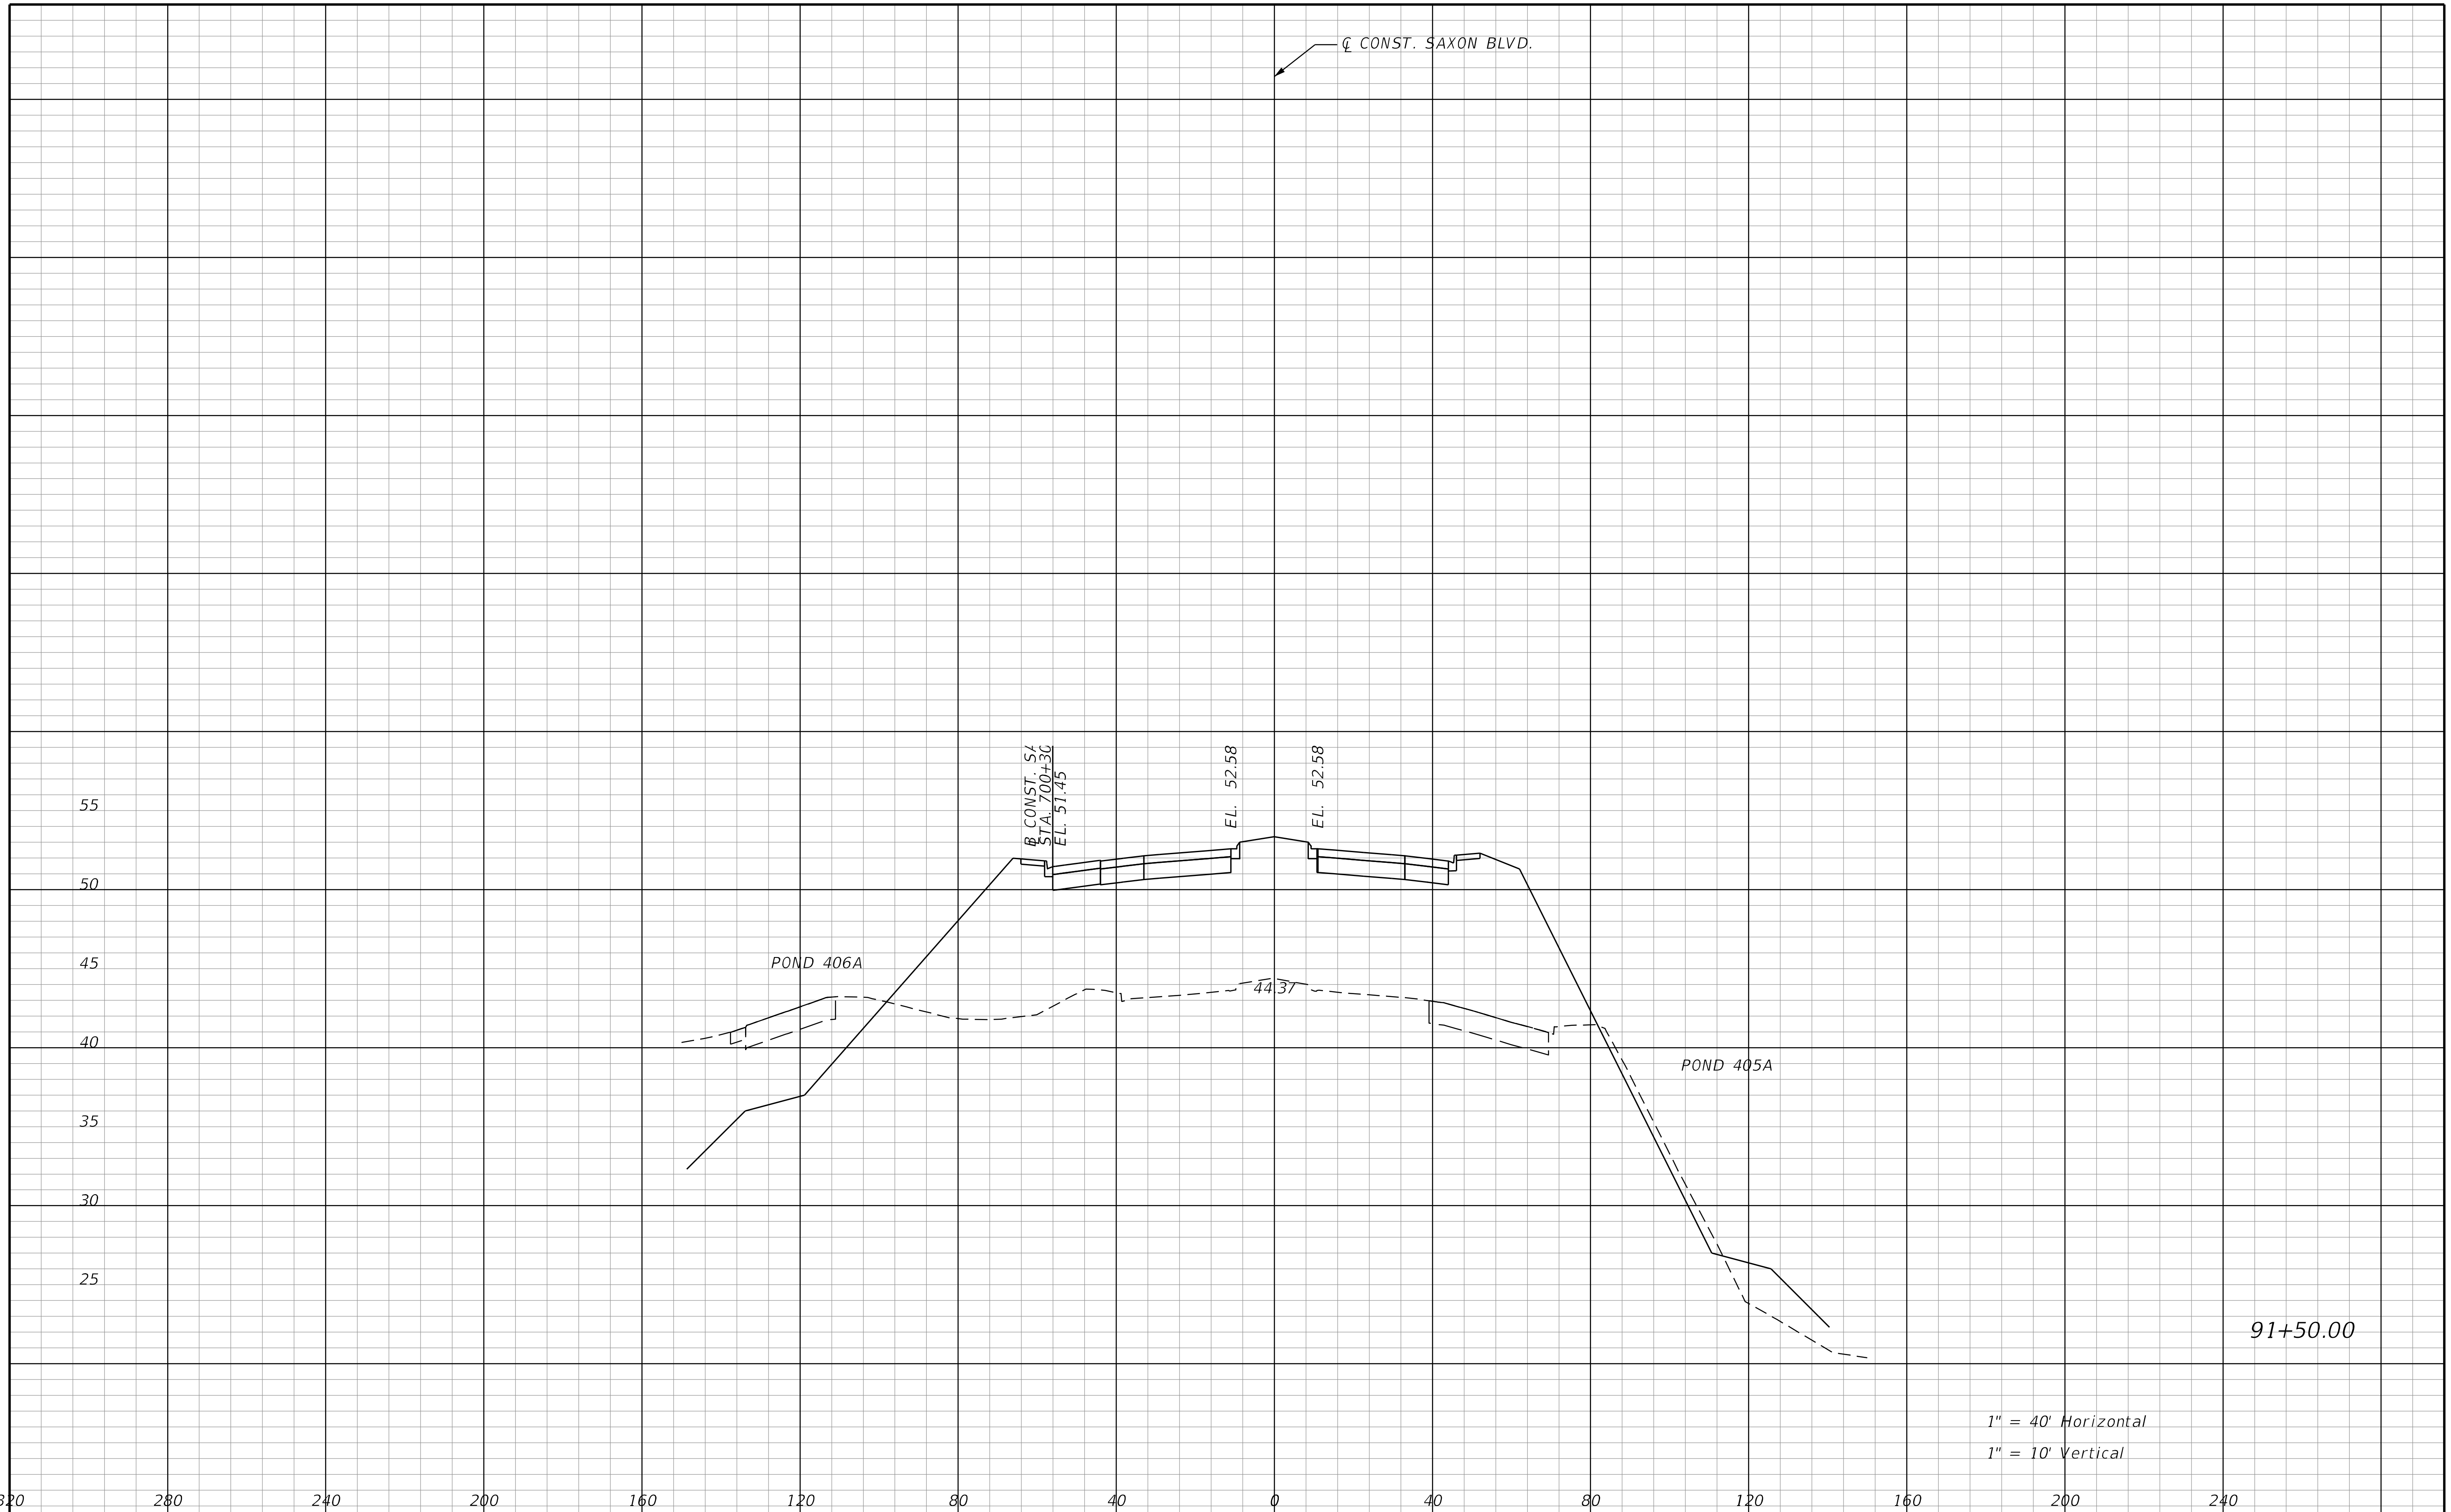

REVISIONS			
DATE	DESCRIPTION	DATE	DESCRIPTION

STANTEC CONSULTING SERVICES INC.
ENGINEER OF RECORD:
WILLIAM V. ANDERSON, P.E. NO.: 36682
11315 CORPORATE BLVD., SUITE 105
ORLANDO, FLORIDA 32817
(407) 823-8966
CERTIFICATE OF AUTHORIZATION NO. 27013

STATE OF FLORIDA
DEPARTMENT OF TRANSPORTATION

ROAD NO.	COUNTY	FINANCIAL PROJECT ID
SR400	VOLUSIA	408464-2-32-01

CROSS SECTIONS
SAXON BLVD.

SHEET NO.
821

THE OFFICIAL RECORD OF THIS SHEET IS THE ELECTRONIC FILE DIGITALLY SIGNED AND SEALED UNDER RULE 61G15-23.004, F.A.C.

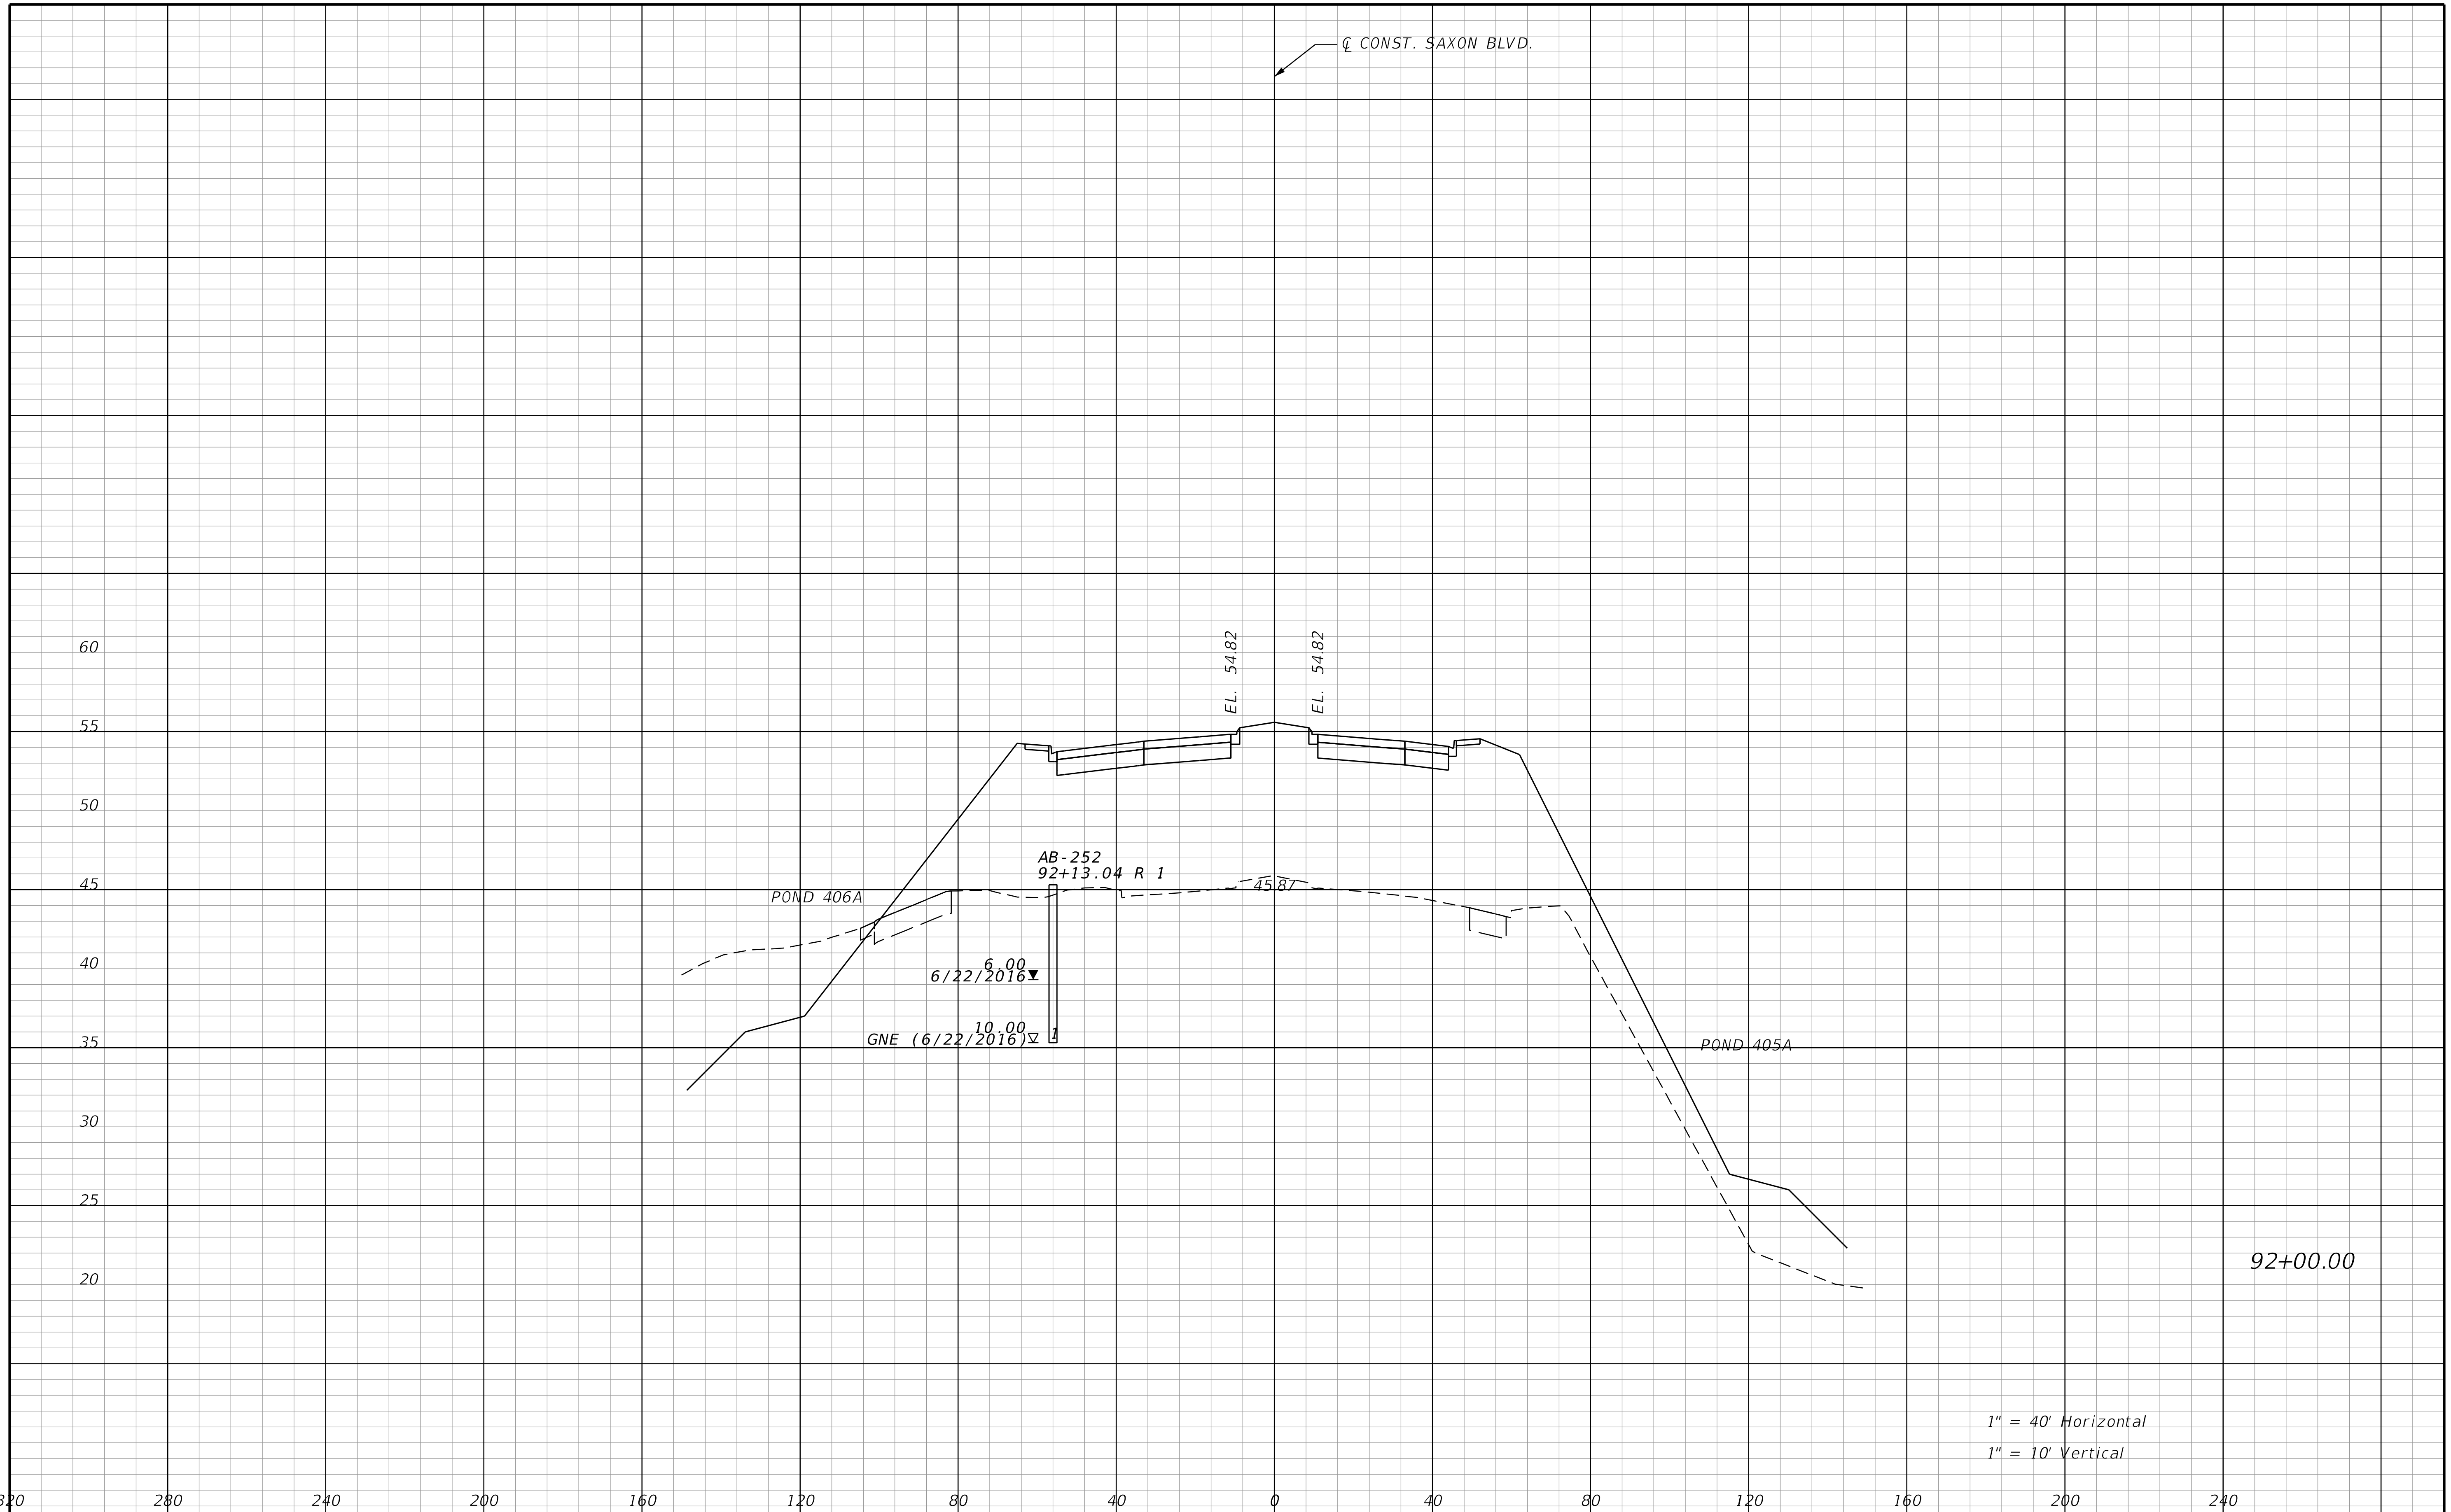

92+00.00

1" = 40' Horizontal

1" = 10' Vertical

REVISIONS			
DATE	DESCRIPTION	DATE	DESCRIPTION

STANTEC CONSULTING SERVICES INC.
ENGINEER OF RECORD:
WILLIAM V. ANDERSON, P.E. NO.: 36682
11315 CORPORATE BLVD., SUITE 105
ORLANDO, FLORIDA 32817
(407) 823-8966
CERTIFICATE OF AUTHORIZATION NO. 27013

STATE OF FLORIDA
DEPARTMENT OF TRANSPORTATION

ROAD NO.	COUNTY	FINANCIAL PROJECT ID
SR400	VOLUSIA	408464-2-32-01

CROSS SECTIONS
SAXON BLVD.

SHEET NO.
822

THE OFFICIAL RECORD OF THIS SHEET IS THE ELECTRONIC FILE DIGITALLY SIGNED AND SEALED UNDER RULE 61G15-23.004, F.A.C.

jchassee 6/14/2019 4:27:24 PM Rdxsrd_shg V:\2158\active\CADD\40846423201\roadway\RDXSRD06.DGN

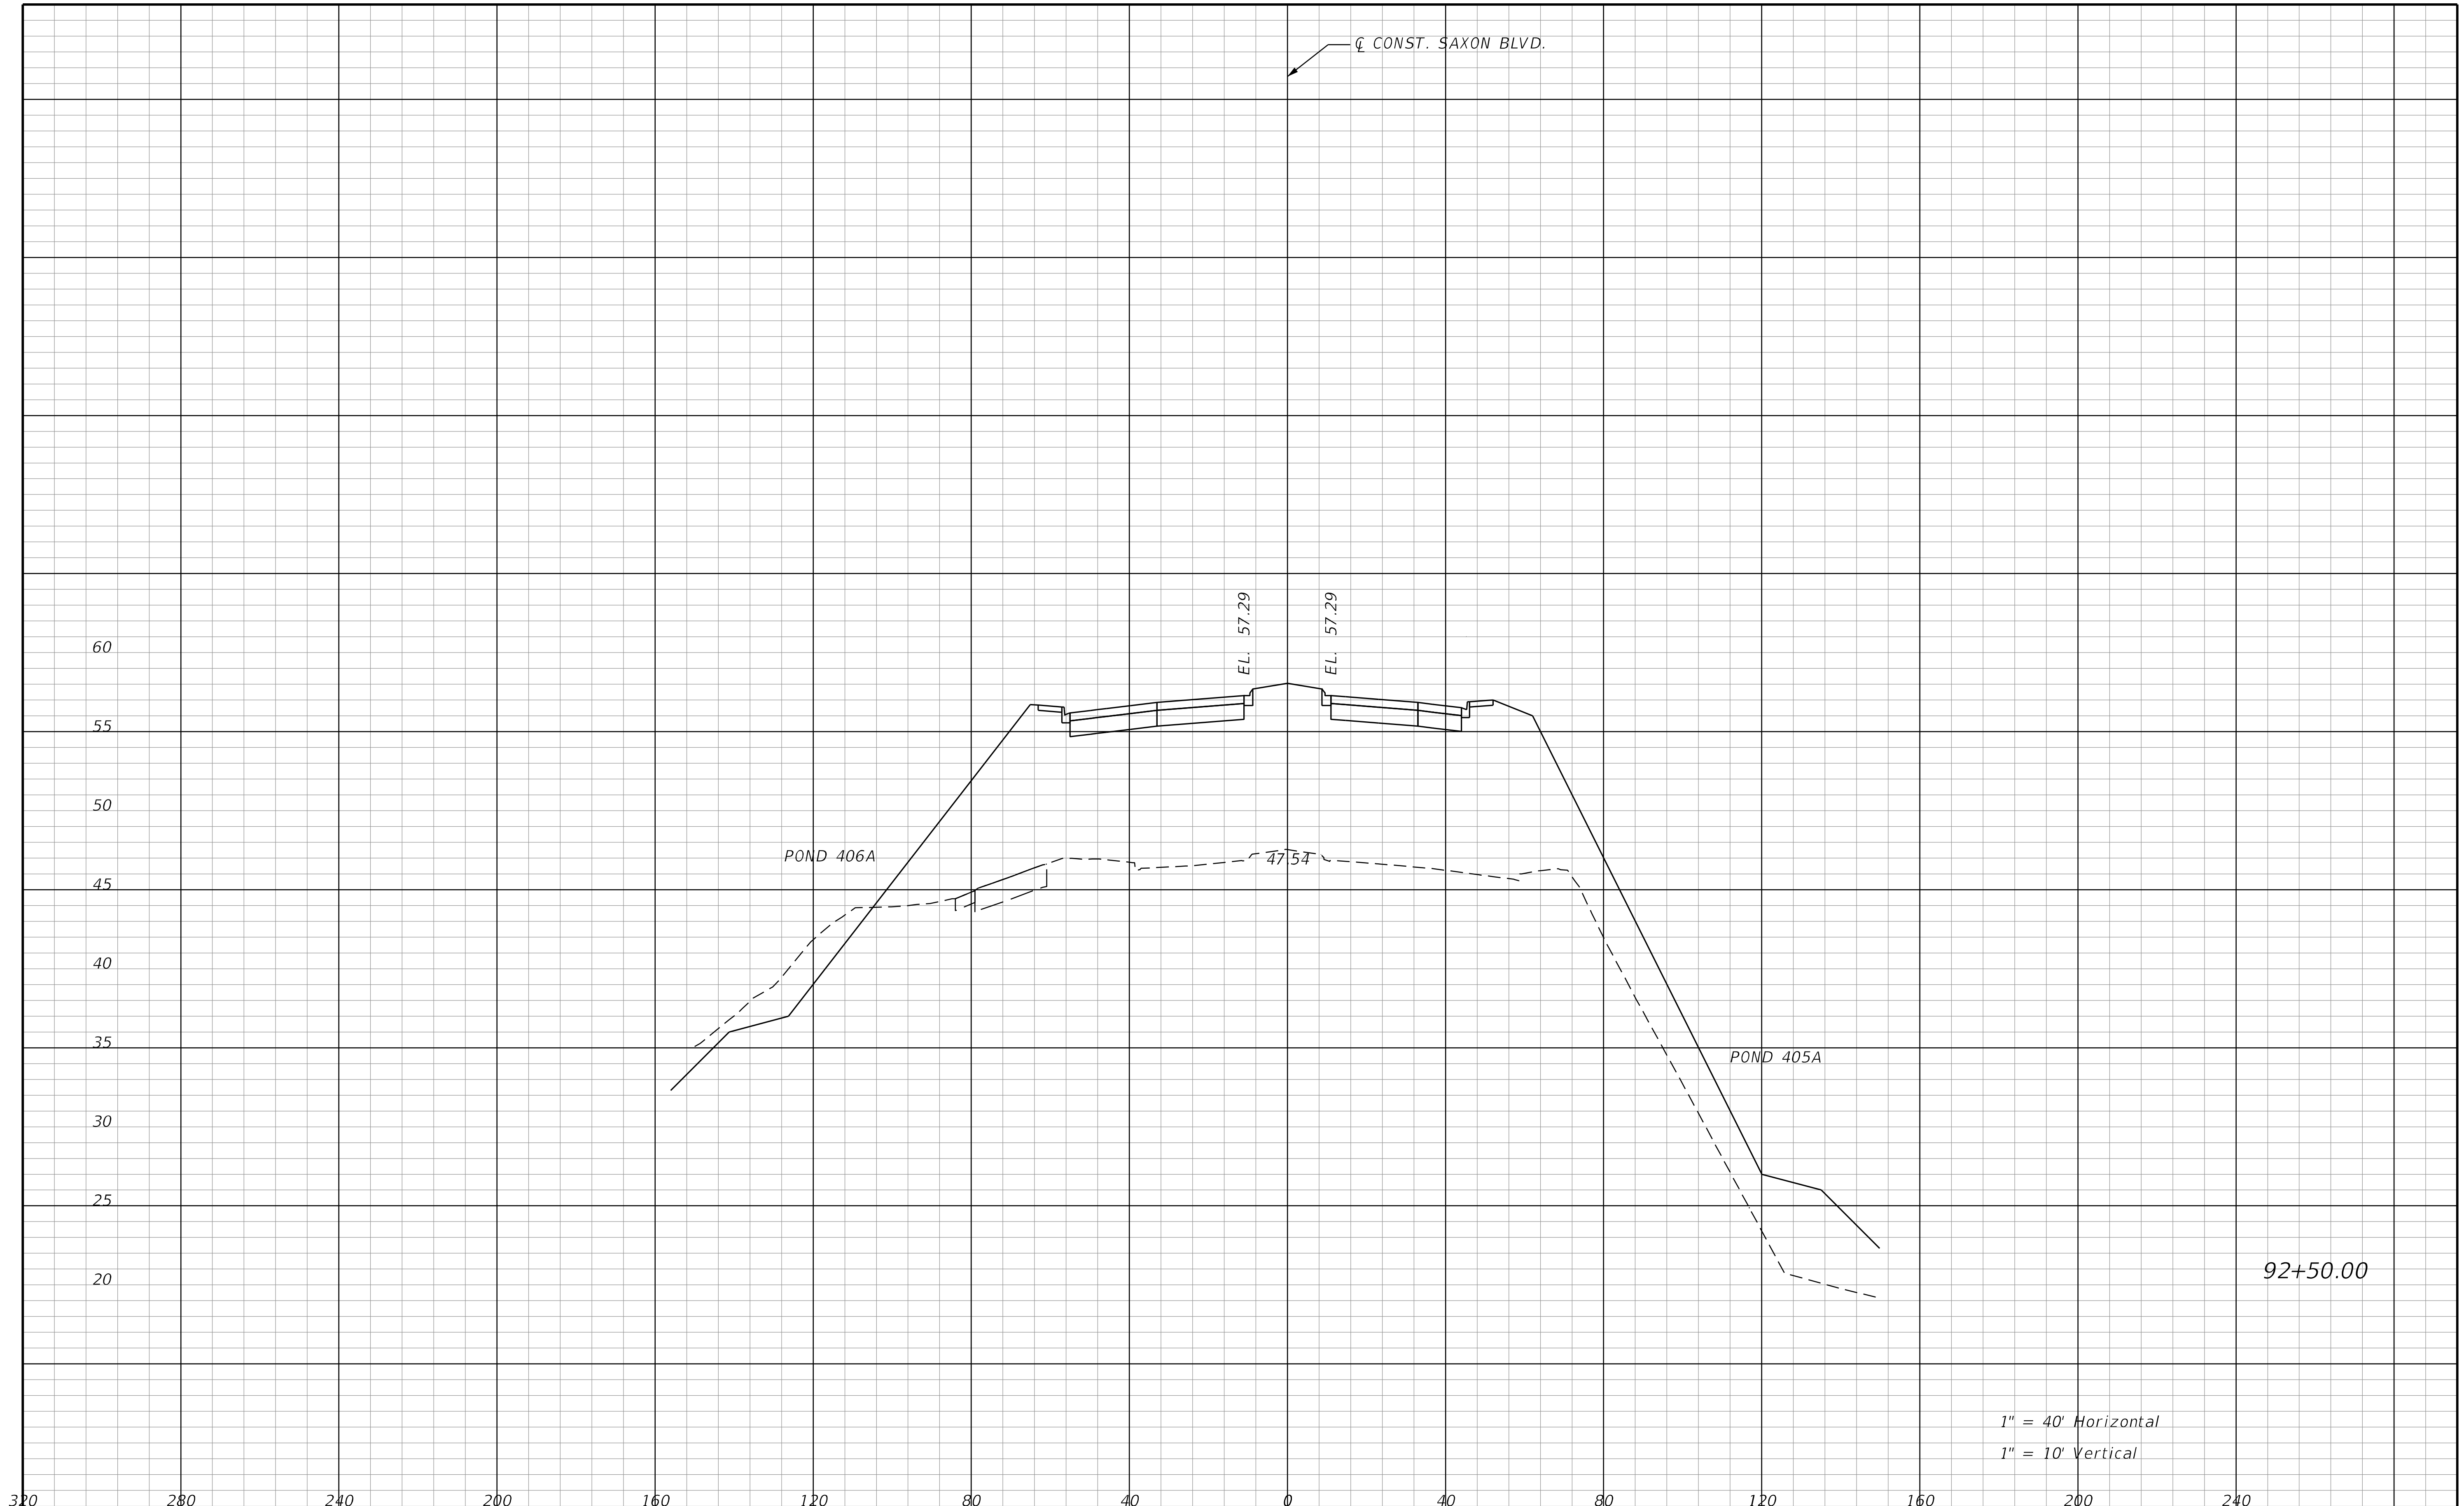

THE OFFICIAL RECORD OF THIS SHEET IS THE ELECTRONIC FILE DIGITALLY SIGNED AND SEALED UNDER RULE 61G15-23.004, F.A.C.

REVISIONS			
DATE	DESCRIPTION	DATE	DESCRIPTION

STANTEC CONSULTING SERVICES INC.
ENGINEER OF RECORD:
WILLIAM V. ANDERSON, P.E. NO.: 36682
11315 CORPORATE BLVD., SUITE 105
ORLANDO, FLORIDA 32817
(407) 823-8966
CERTIFICATE OF AUTHORIZATION NO. 27013

STATE OF FLORIDA
DEPARTMENT OF TRANSPORTATION

ROAD NO.	COUNTY	FINANCIAL PROJECT ID
SR400	VOLUSIA	408464-2-32-01

CROSS SECTIONS
SAXON BLVD.

SHEET NO.
823

jchassee 6/14/2019 4:27:24 PM Rdxsrd_shg V:\2158\active\CADD\40846423201\roadway\RDXSRD06.DGN

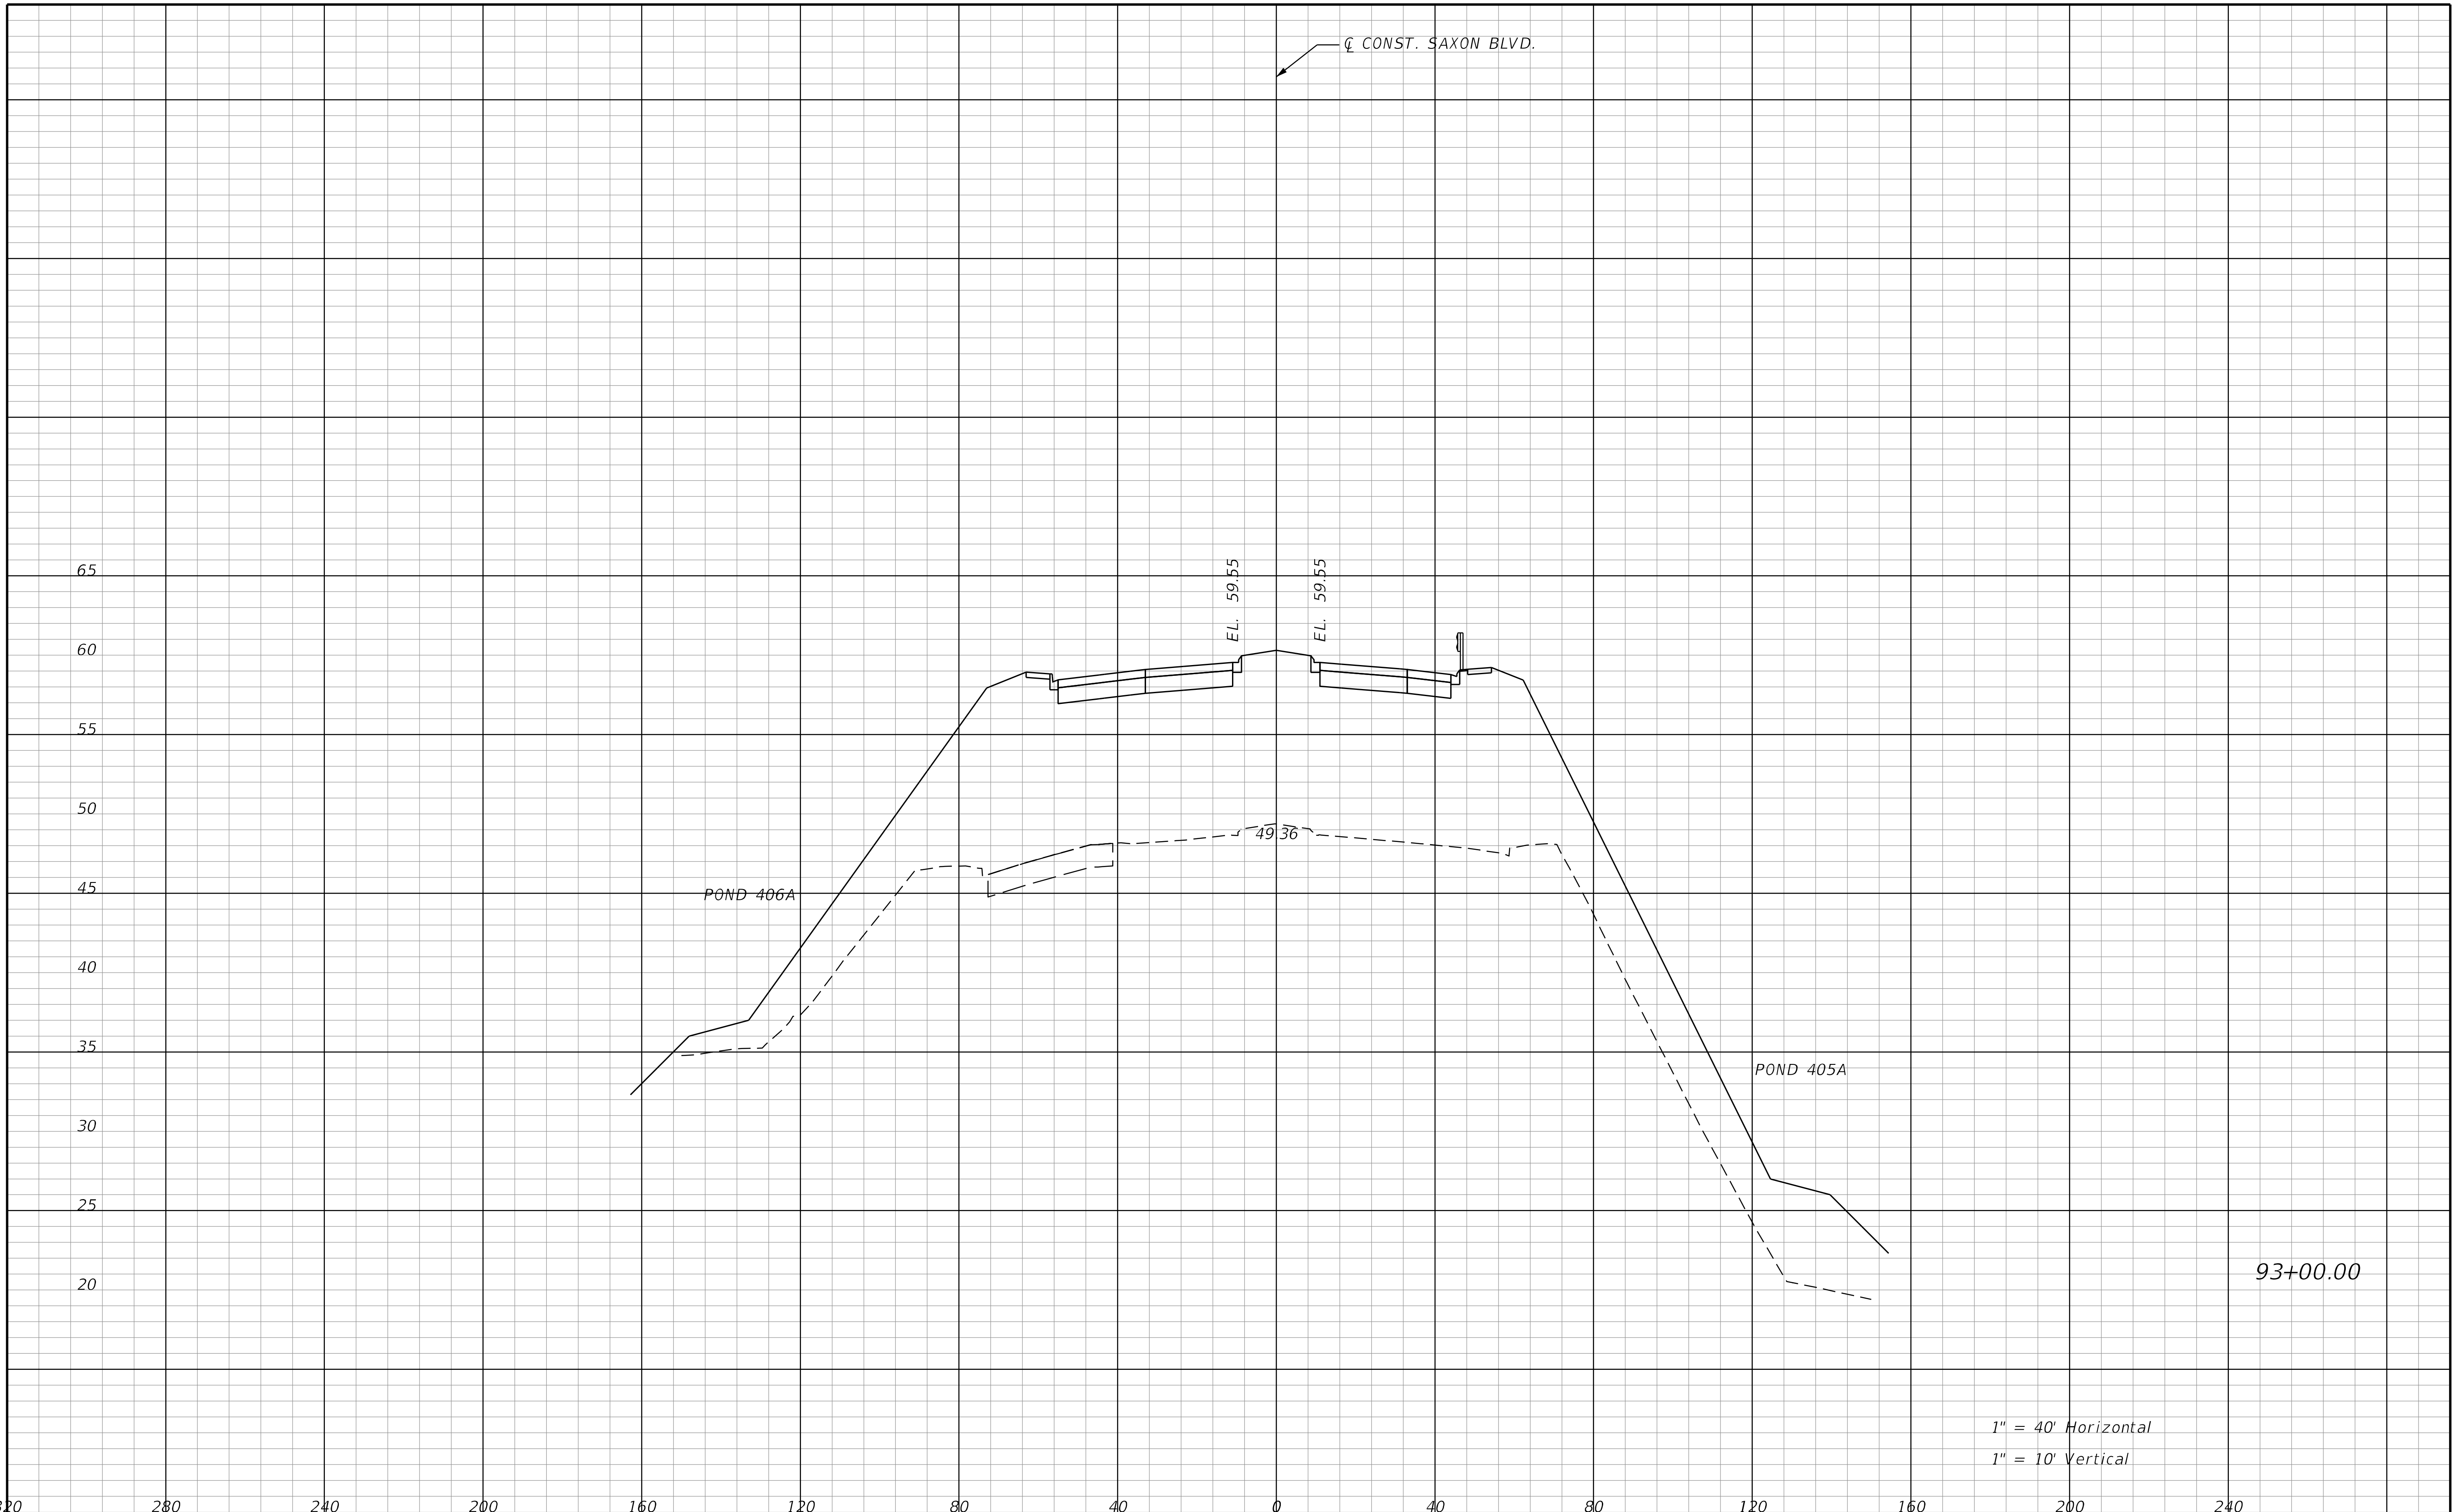

REVISIONS			
DATE	DESCRIPTION	DATE	DESCRIPTION

STANTEC CONSULTING SERVICES INC.
ENGINEER OF RECORD:
WILLIAM V. ANDERSON, P.E. NO.: 36682
11315 CORPORATE BLVD., SUITE 105
ORLANDO, FLORIDA 32817
(407) 823-8966
CERTIFICATE OF AUTHORIZATION NO. 27013

STATE OF FLORIDA
DEPARTMENT OF TRANSPORTATION

ROAD NO.	COUNTY	FINANCIAL PROJECT ID
SR400	VOLUSIA	408464-2-32-01

CROSS SECTIONS
SAXON BLVD.

SHEET NO.
824

THE OFFICIAL RECORD OF THIS SHEET IS THE ELECTRONIC FILE DIGITALLY SIGNED AND SEALED UNDER RULE 61G15-23.004, F.A.C.

jchassee 6/14/2019 4:27:25 PM Rdxsrd_shg V:\2158\active\CADD\40846423201\roadway\RDXSRD06.DGN

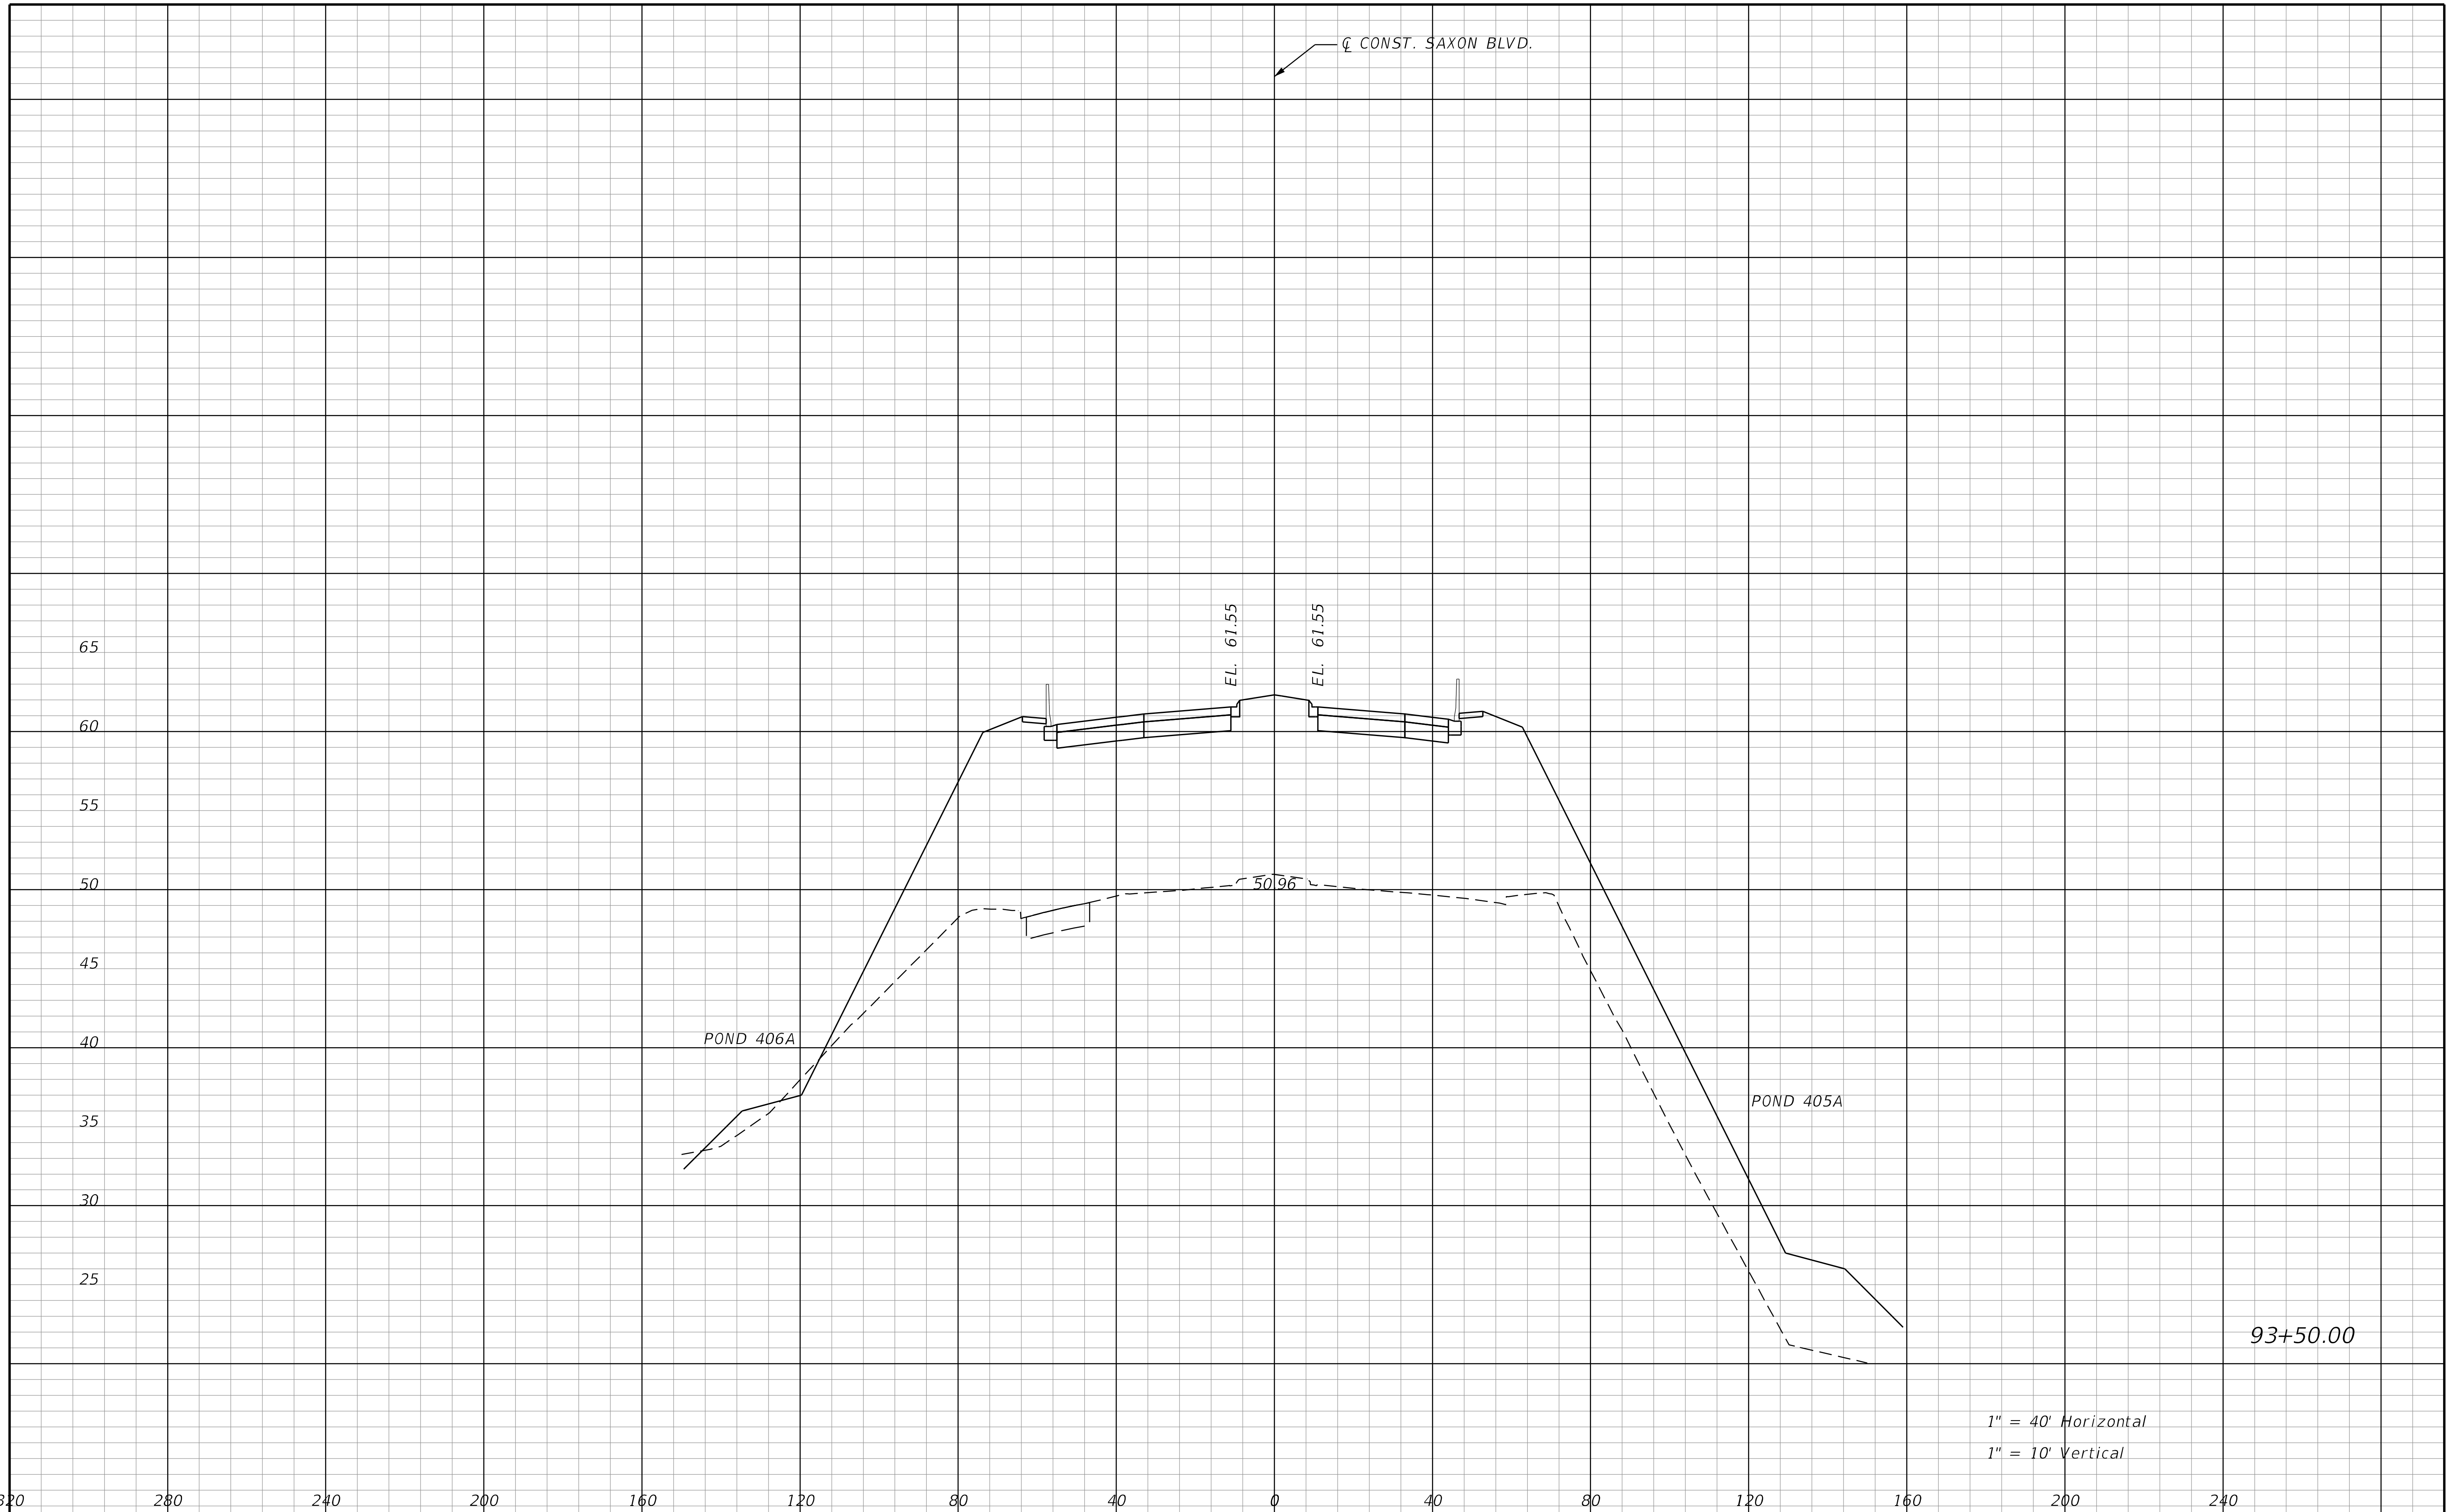

REVISIONS			
DATE	DESCRIPTION	DATE	DESCRIPTION

STANTEC CONSULTING SERVICES INC.
ENGINEER OF RECORD:
WILLIAM V. ANDERSON, P.E. NO.: 36682
11315 CORPORATE BLVD., SUITE 105
ORLANDO, FLORIDA 32817
(407) 823-8966
CERTIFICATE OF AUTHORIZATION NO. 27013

STATE OF FLORIDA
DEPARTMENT OF TRANSPORTATION

ROAD NO.	COUNTY	FINANCIAL PROJECT ID
SR400	VOLUSIA	408464-2-32-01

CROSS SECTIONS
SAXON BLVD.

SHEET NO.
825

THE OFFICIAL RECORD OF THIS SHEET IS THE ELECTRONIC FILE DIGITALLY SIGNED AND SEALED UNDER RULE 61G15-23.004, F.A.C.

jchassee 6/14/2019 4:27:25 PM Rdxsrd_shg V:\2158\active\CADD\40846423201\roadway\RDXSRD06.DGN

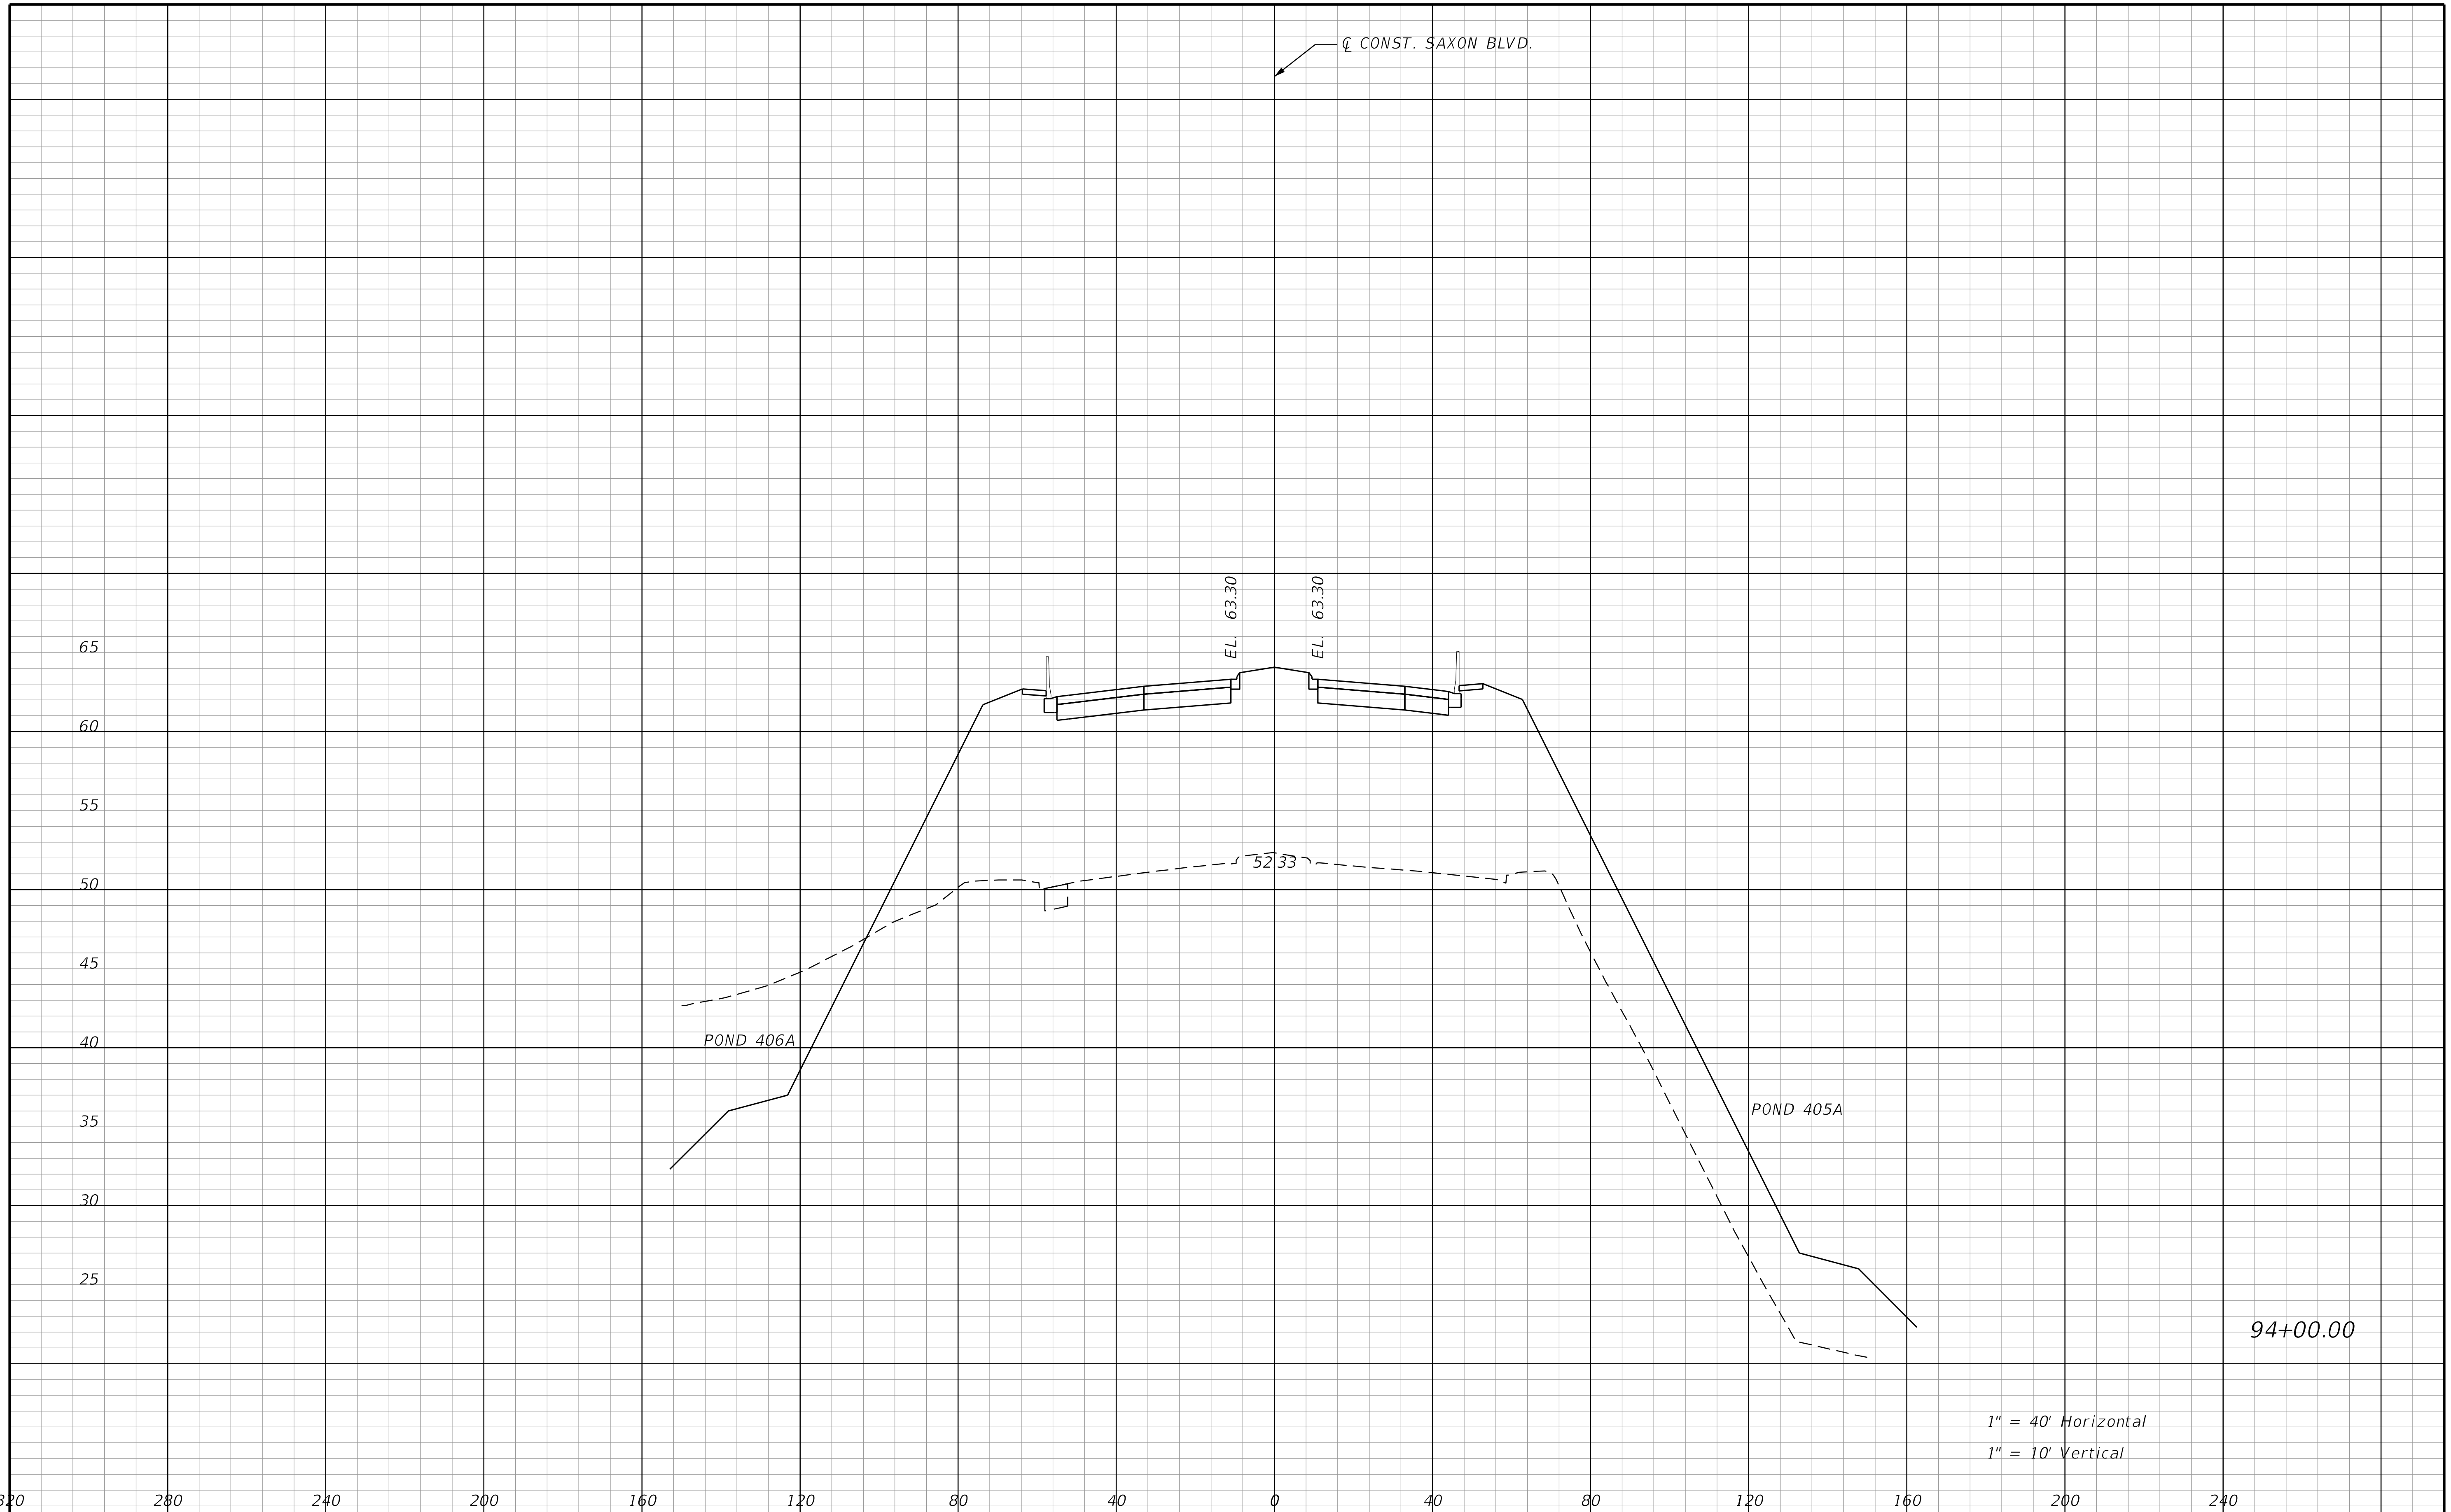

THE OFFICIAL RECORD OF THIS SHEET IS THE ELECTRONIC FILE DIGITALLY SIGNED AND SEALED UNDER RULE 61G15-23.004, F.A.C.

REVISIONS			
DATE	DESCRIPTION	DATE	DESCRIPTION

STANTEC CONSULTING SERVICES INC.
ENGINEER OF RECORD:
WILLIAM V. ANDERSON, P.E. NO.: 36682
11315 CORPORATE BLVD., SUITE 105
ORLANDO, FLORIDA 32817
(407) 823-8966
CERTIFICATE OF AUTHORIZATION NO. 27013

STATE OF FLORIDA
DEPARTMENT OF TRANSPORTATION

ROAD NO.	COUNTY	FINANCIAL PROJECT ID
SR400	VOLUSIA	408464-2-32-01

CROSS SECTIONS
SAXON BLVD.

SHEET NO.
826

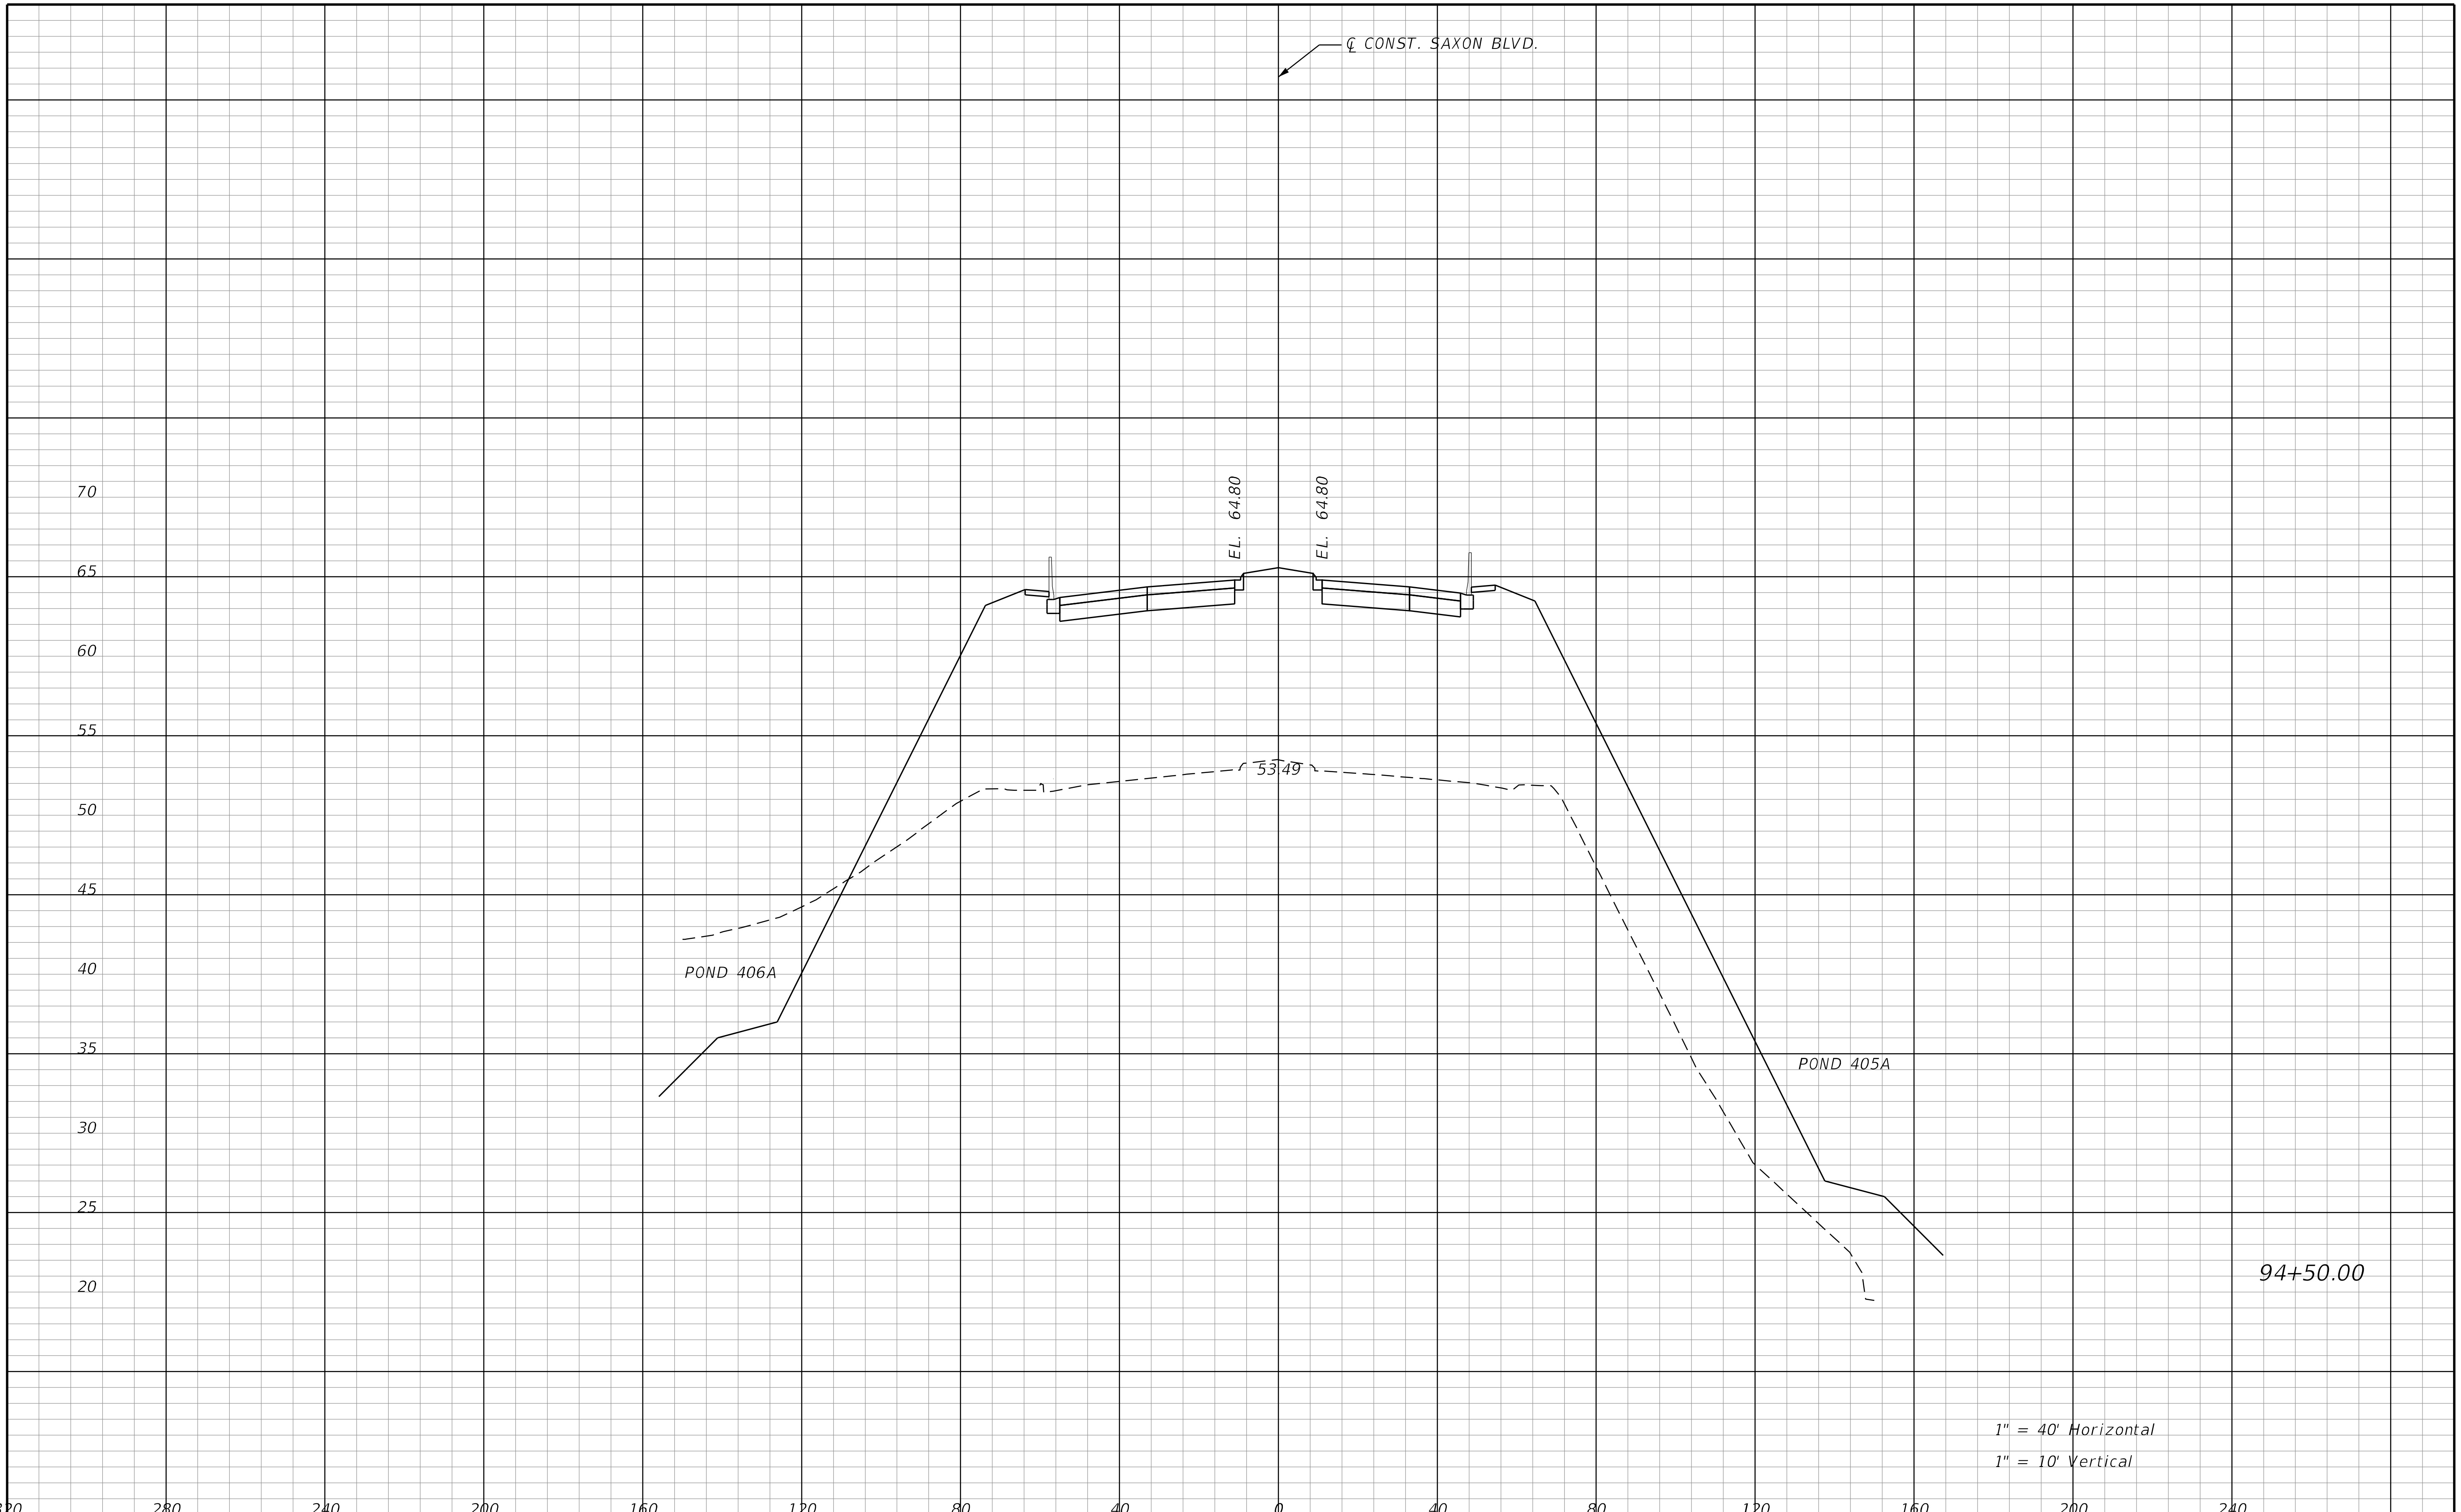

THE OFFICIAL RECORD OF THIS SHEET IS THE ELECTRONIC FILE DIGITALLY SIGNED AND SEALED UNDER RULE 61G15-23.004, F.A.C.

REVISIONS			
DATE	DESCRIPTION	DATE	DESCRIPTION

STANTEC CONSULTING SERVICES INC.
ENGINEER OF RECORD:
WILLIAM V. ANDERSON, P.E. NO.: 36682
11315 CORPORATE BLVD., SUITE 105
ORLANDO, FLORIDA 32817
(407) 823-8966
CERTIFICATE OF AUTHORIZATION NO. 27013

STATE OF FLORIDA
DEPARTMENT OF TRANSPORTATION

ROAD NO.	COUNTY	FINANCIAL PROJECT ID
SR400	VOLUSIA	408464-2-32-01

CROSS SECTIONS
SAXON BLVD.

SHEET NO.
827

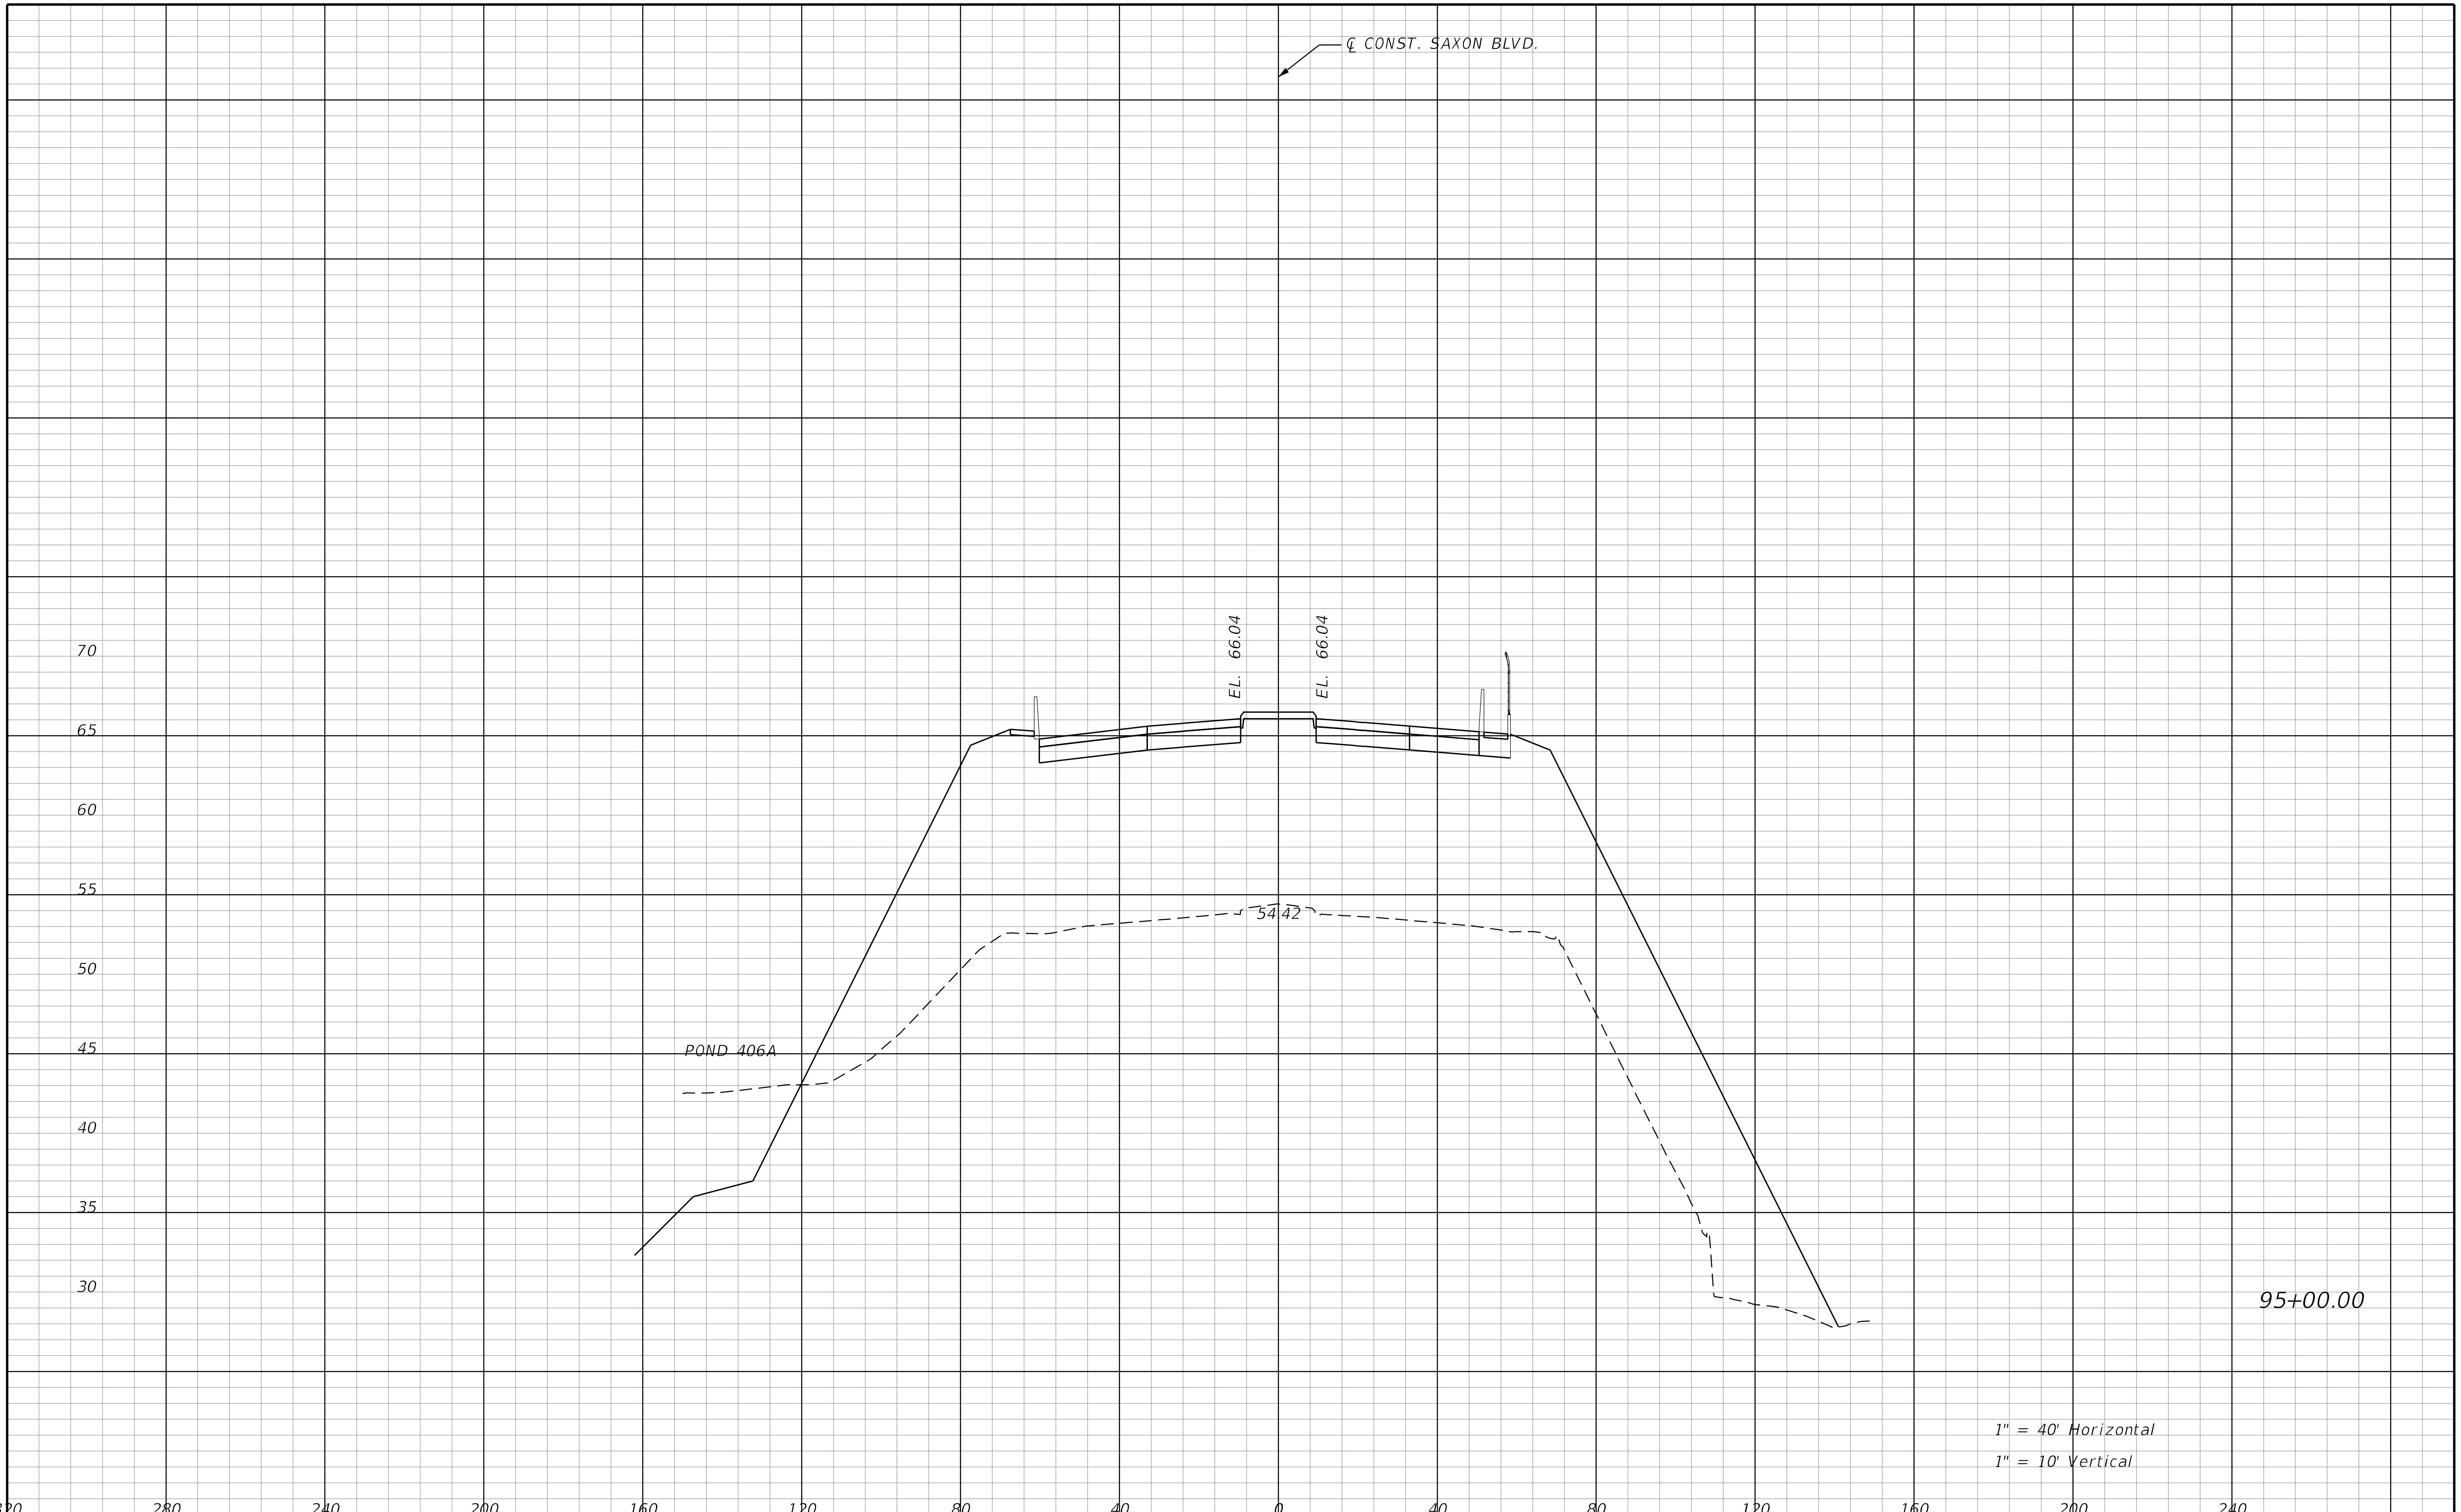

REVISIONS			
DATE	DESCRIPTION	DATE	DESCRIPTION

STANTEC CONSULTING SERVICES INC.
ENGINEER OF RECORD:
WILLIAM V. ANDERSON, P.E. NO.: 36682
11315 CORPORATE BLVD., SUITE 105
ORLANDO, FLORIDA 32817
(407) 823-8966
CERTIFICATE OF AUTHORIZATION NO. 27013

STATE OF FLORIDA
DEPARTMENT OF TRANSPORTATION

ROAD NO.	COUNTY	FINANCIAL PROJECT ID
SR400	VOLUSIA	408464-2-32-01

CROSS SECTIONS
SAXON BLVD.

SHEET NO.
828

THE OFFICIAL RECORD OF THIS SHEET IS THE ELECTRONIC FILE DIGITALLY SIGNED AND SEALED UNDER RULE 61G15-23.004, F.A.C.

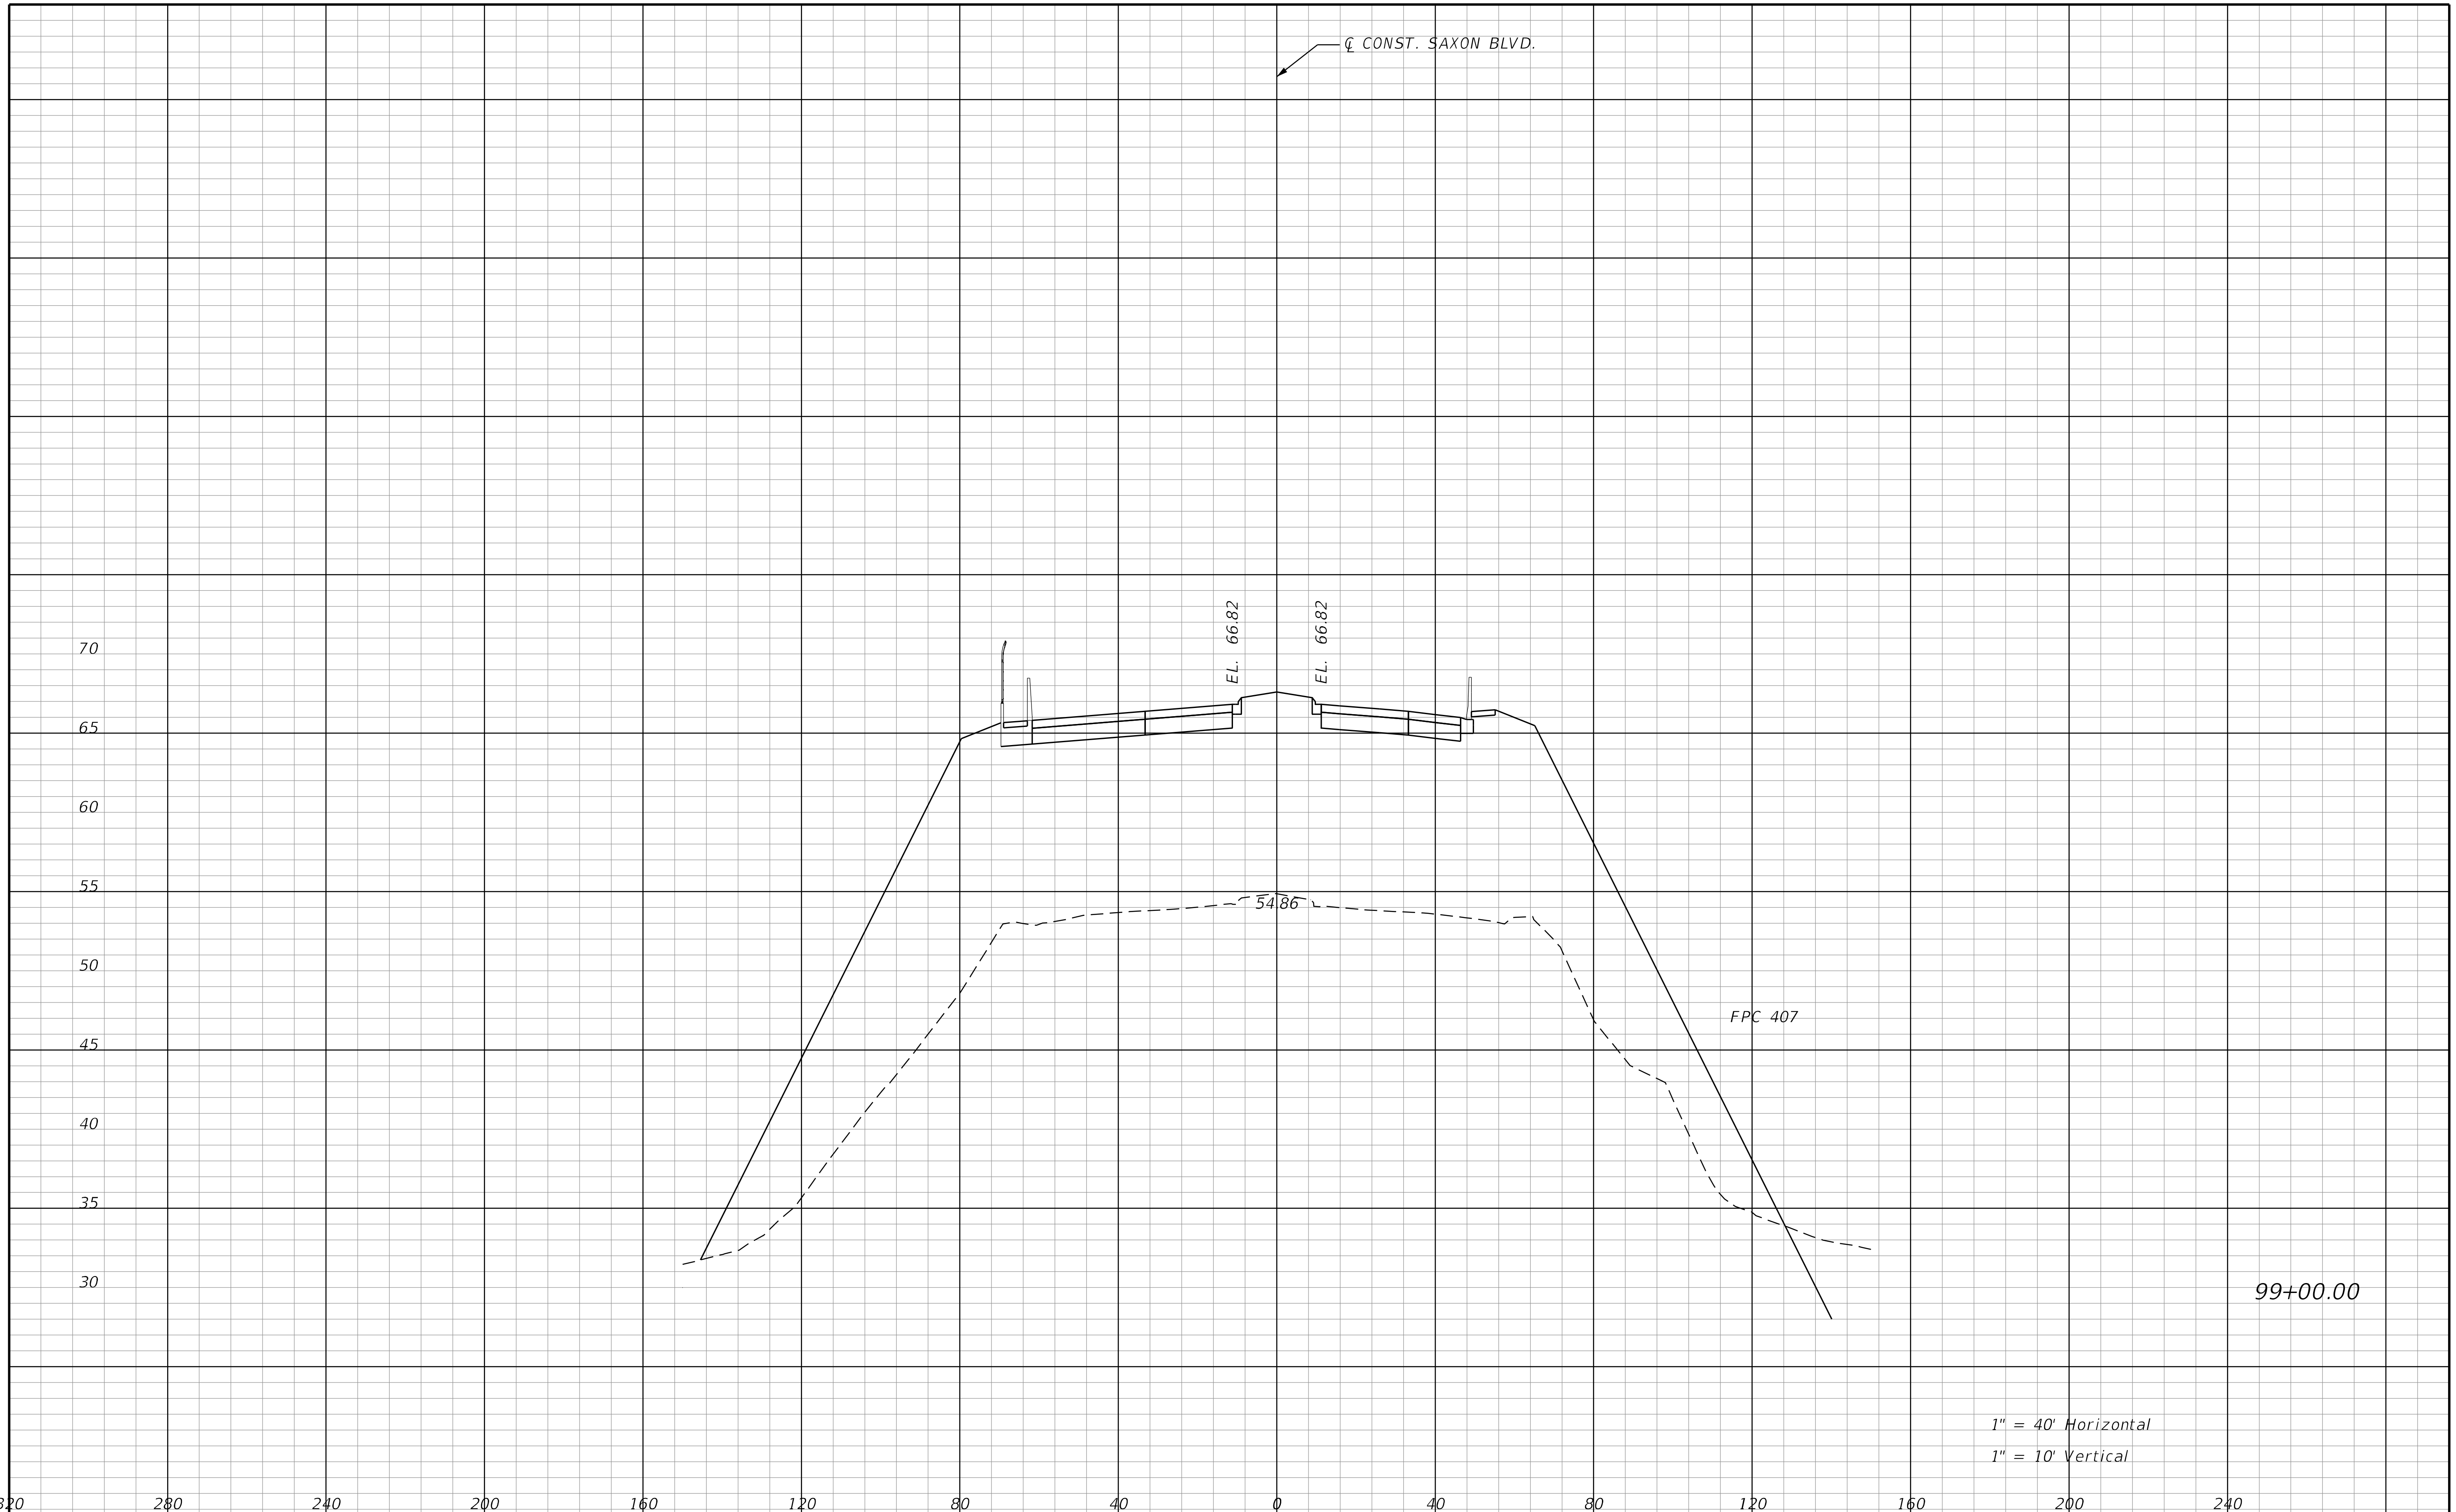

REVISIONS			
DATE	DESCRIPTION	DATE	DESCRIPTION

STANTEC CONSULTING SERVICES INC.
ENGINEER OF RECORD:
WILLIAM V. ANDERSON, P.E. NO.: 36682
11315 CORPORATE BLVD., SUITE 105
ORLANDO, FLORIDA 32817
(407) 823-8966
CERTIFICATE OF AUTHORIZATION NO. 27013

STATE OF FLORIDA
DEPARTMENT OF TRANSPORTATION

ROAD NO.	COUNTY	FINANCIAL PROJECT ID
SR400	VOLUSIA	408464-2-32-01

CROSS SECTIONS
SAXON BLVD.

SHEET NO.
829

THE OFFICIAL RECORD OF THIS SHEET IS THE ELECTRONIC FILE DIGITALLY SIGNED AND SEALED UNDER RULE 61G15-23.004, F.A.C.

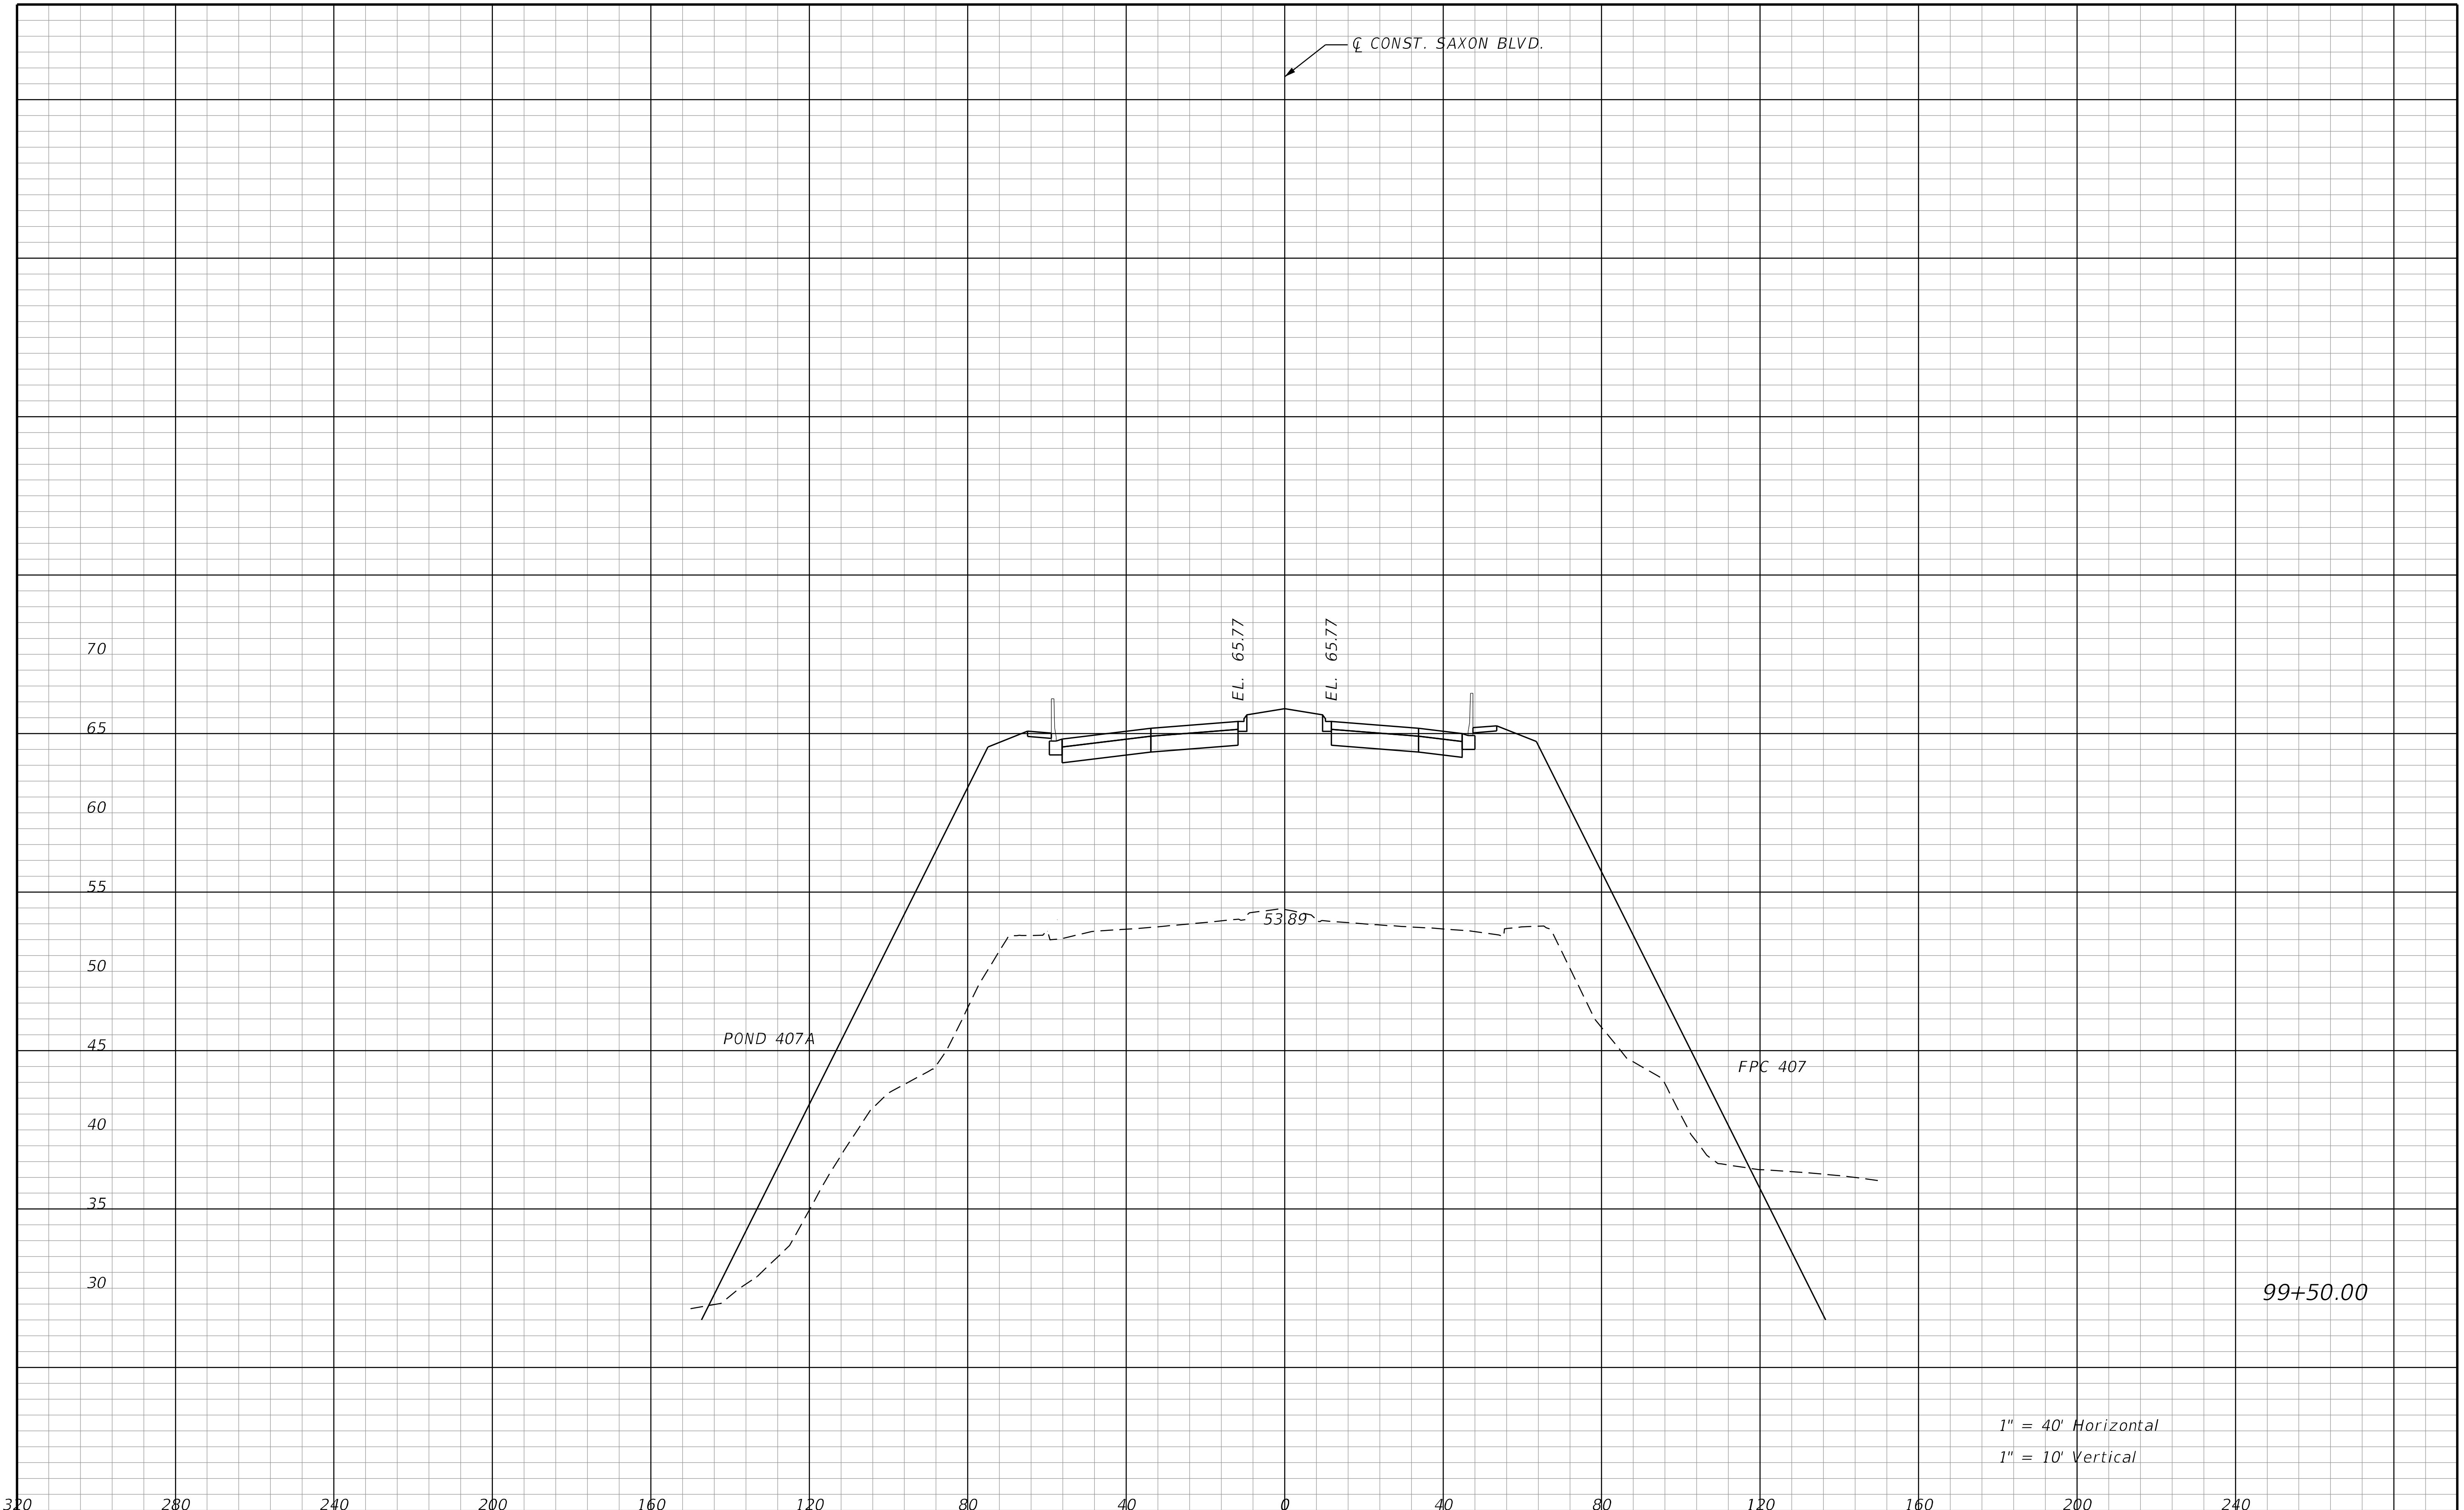

REVISIONS			
DATE	DESCRIPTION	DATE	DESCRIPTION

STANTEC CONSULTING SERVICES INC.
ENGINEER OF RECORD:
WILLIAM V. ANDERSON, P.E. NO.: 36682
11315 CORPORATE BLVD., SUITE 105
ORLANDO, FLORIDA 32817
(407) 823-8966
CERTIFICATE OF AUTHORIZATION NO. 27013

STATE OF FLORIDA
DEPARTMENT OF TRANSPORTATION

ROAD NO.	COUNTY	FINANCIAL PROJECT ID
SR400	VOLUSIA	408464-2-32-01

CROSS SECTIONS
SAXON BLVD.

SHEET NO.
830

THE OFFICIAL RECORD OF THIS SHEET IS THE ELECTRONIC FILE DIGITALLY SIGNED AND SEALED UNDER RULE 61G15-23.004, F.A.C.

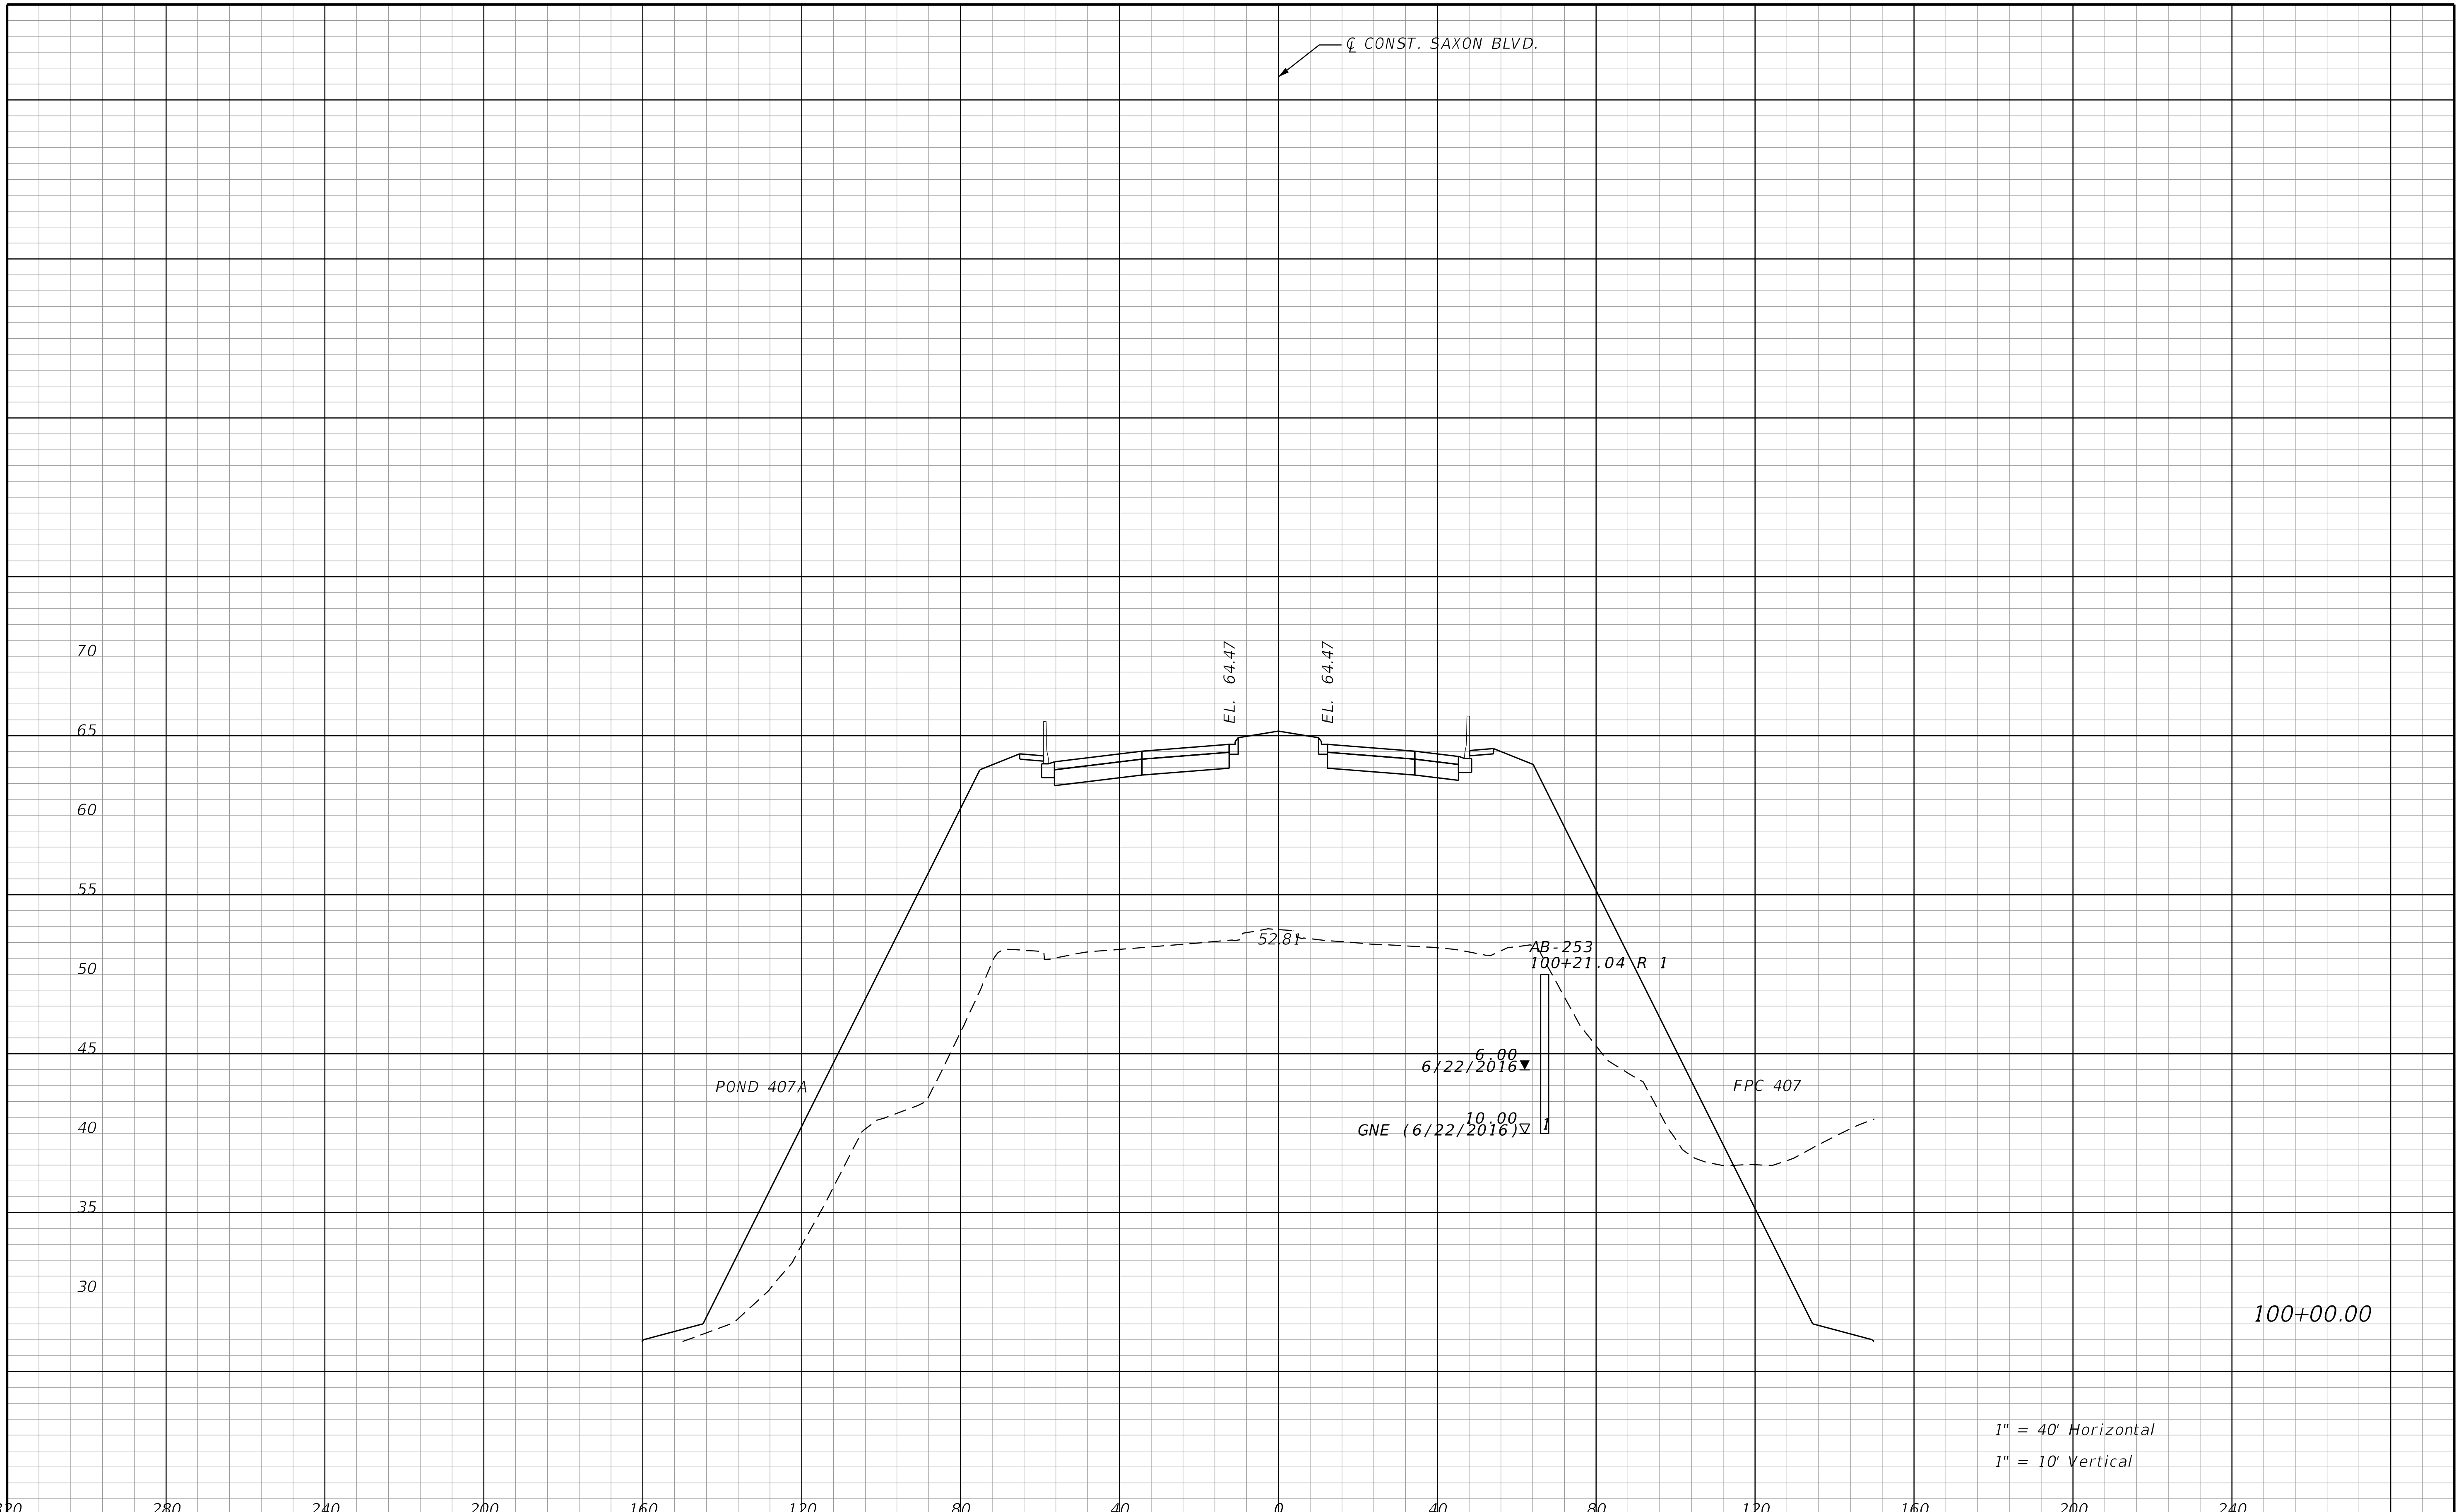

THE OFFICIAL RECORD OF THIS SHEET IS THE ELECTRONIC FILE DIGITALLY SIGNED AND SEALED UNDER RULE 61G15-23.004, F.A.C.

REVISIONS			
DATE	DESCRIPTION	DATE	DESCRIPTION

STANTEC CONSULTING SERVICES INC.
ENGINEER OF RECORD:
WILLIAM V. ANDERSON, P.E. NO.: 36682
11315 CORPORATE BLVD., SUITE 105
ORLANDO, FLORIDA 32817
(407) 823-8966
CERTIFICATE OF AUTHORIZATION NO. 27013

STATE OF FLORIDA
DEPARTMENT OF TRANSPORTATION

ROAD NO.	COUNTY	FINANCIAL PROJECT ID
SR400	VOLUSIA	408464-2-32-01

CROSS SECTIONS
SAXON BLVD.

SHEET NO.
831

jchassee 6/14/2019 4:27:26 PM Rdxsrd_shg V:\2158\active\CADD\40846423201\roadway\RDXSRD06.DGN

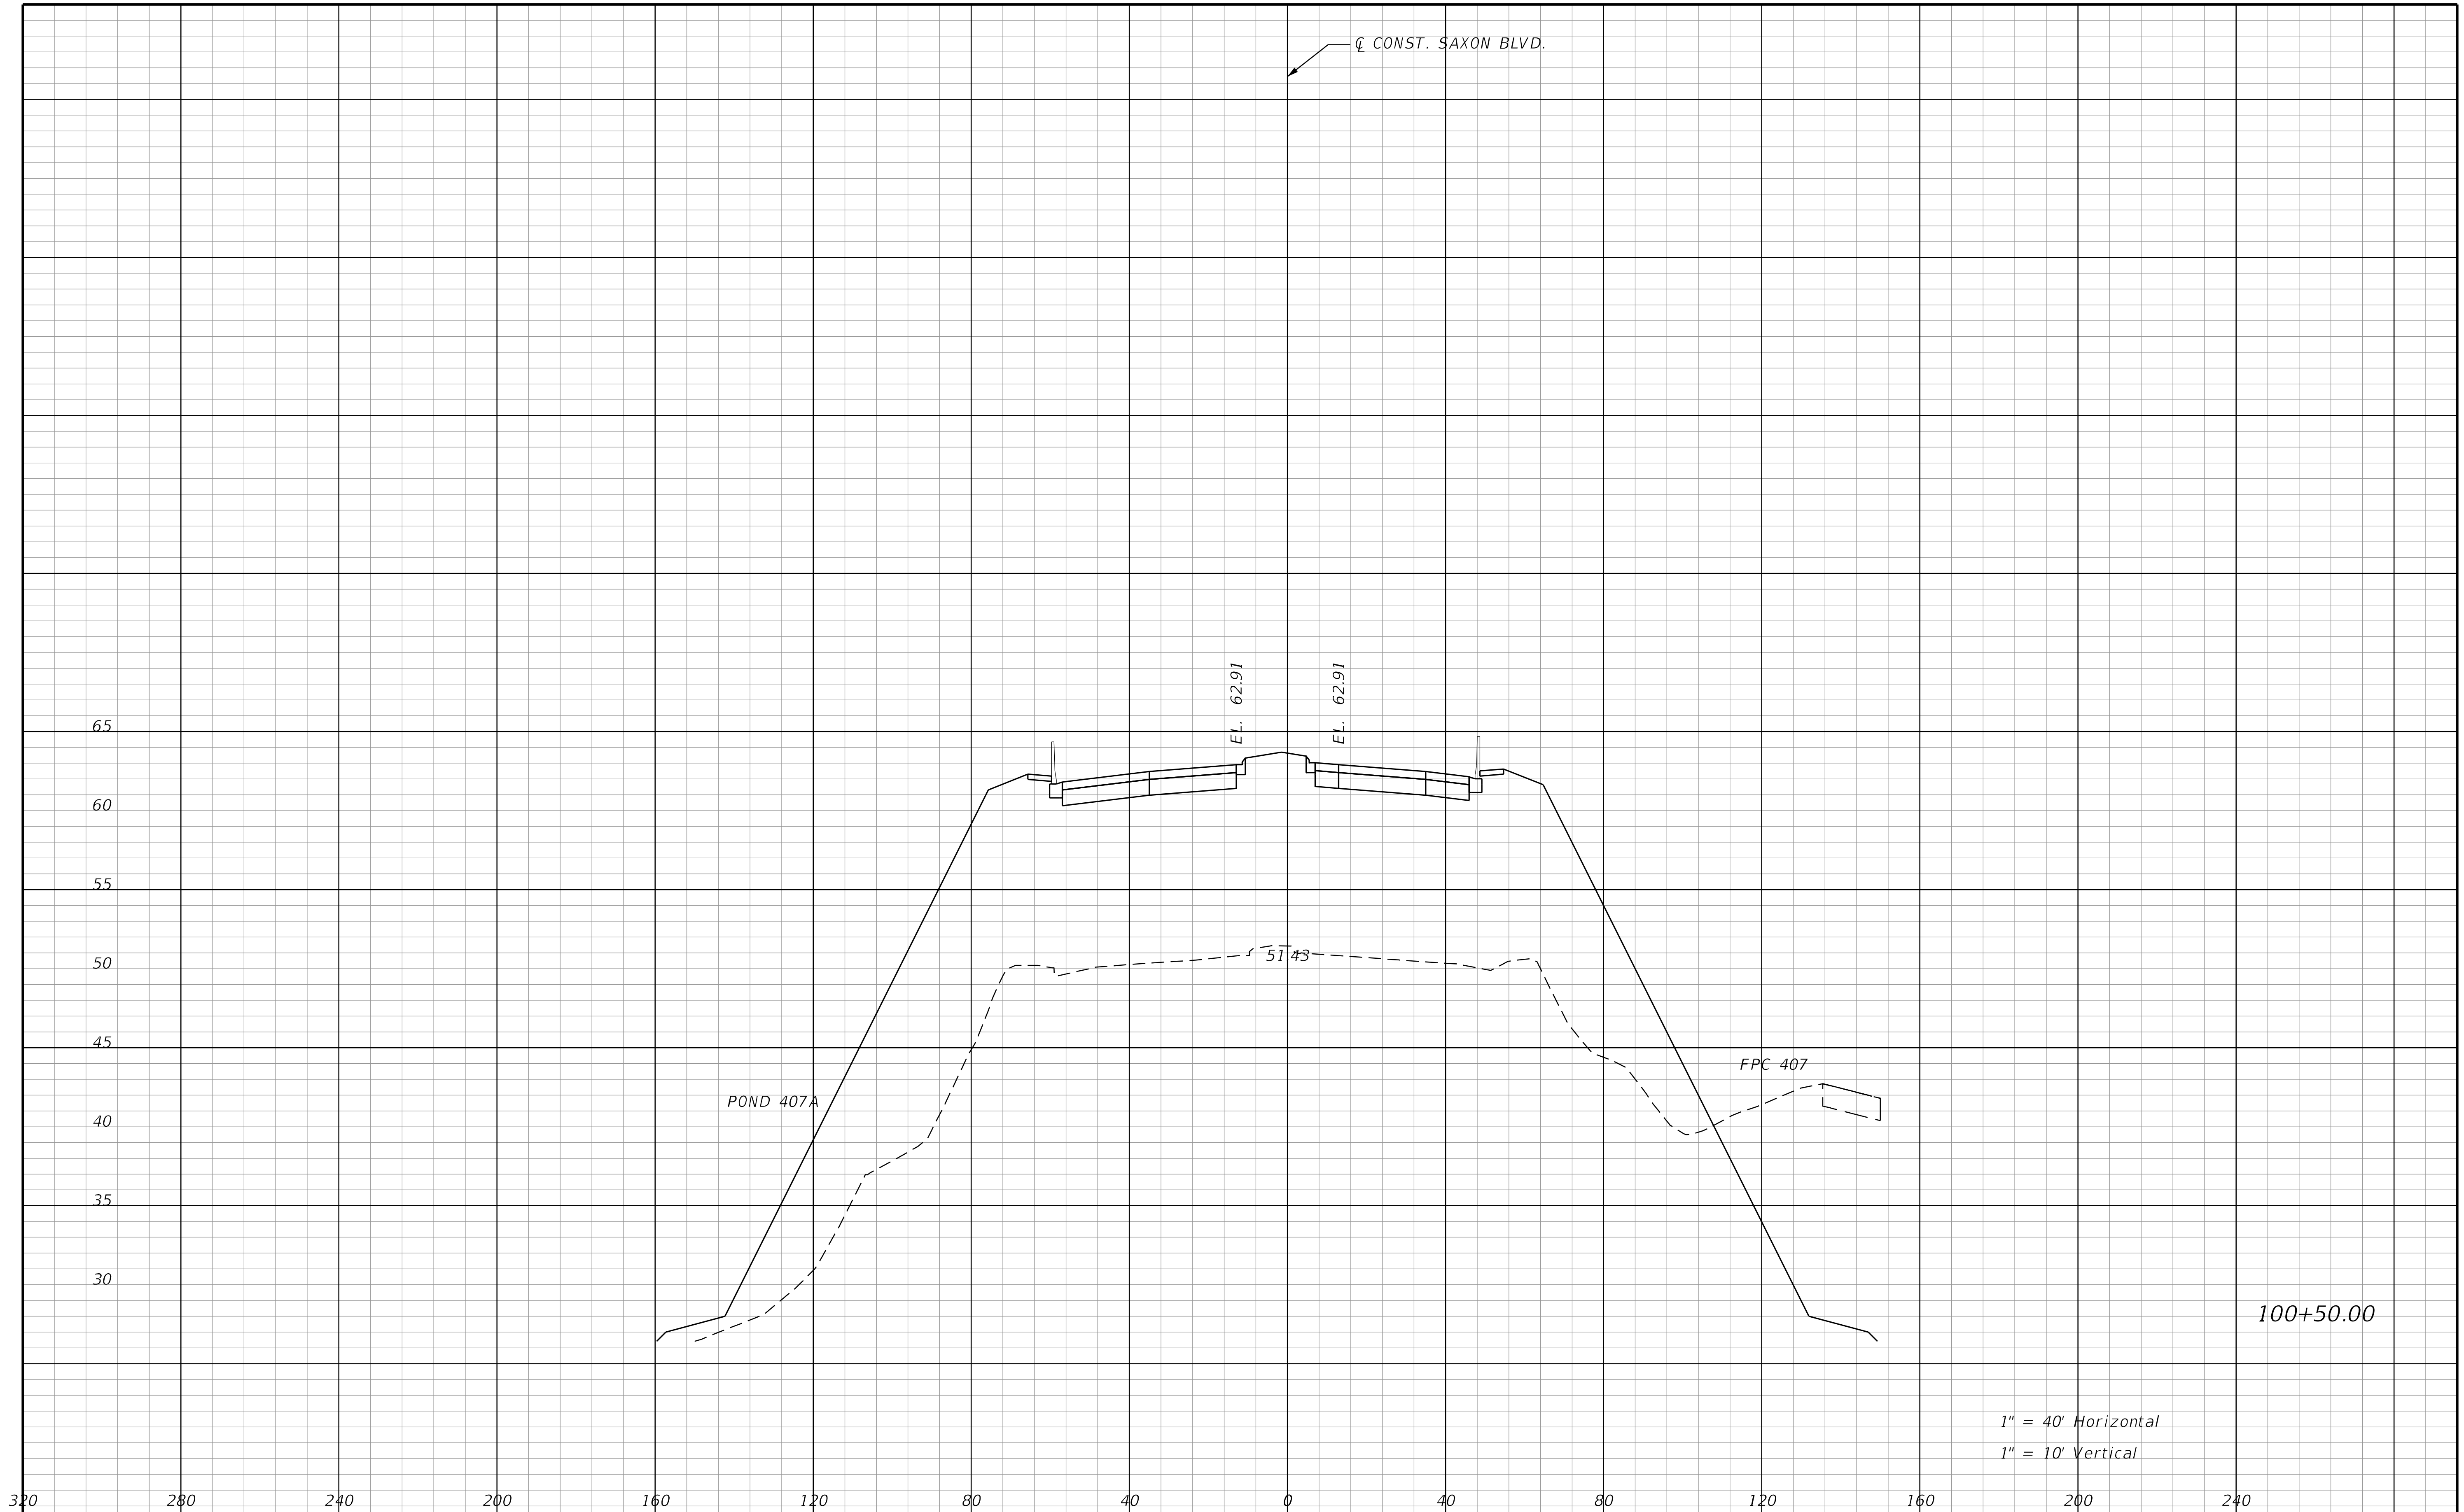

THE OFFICIAL RECORD OF THIS SHEET IS THE ELECTRONIC FILE DIGITALLY SIGNED AND SEALED UNDER RULE 61G15-23.004, F.A.C.

REVISIONS			
DATE	DESCRIPTION	DATE	DESCRIPTION

STANTEC CONSULTING SERVICES INC.
ENGINEER OF RECORD:
WILLIAM V. ANDERSON, P.E. NO.: 36682
11315 CORPORATE BLVD., SUITE 105
ORLANDO, FLORIDA 32817
(407) 823-8966
CERTIFICATE OF AUTHORIZATION NO. 27013

STATE OF FLORIDA
DEPARTMENT OF TRANSPORTATION

ROAD NO.	COUNTY	FINANCIAL PROJECT ID
SR400	VOLUSIA	408464-2-32-01

CROSS SECTIONS
SAXON BLVD.

SHEET NO.
832

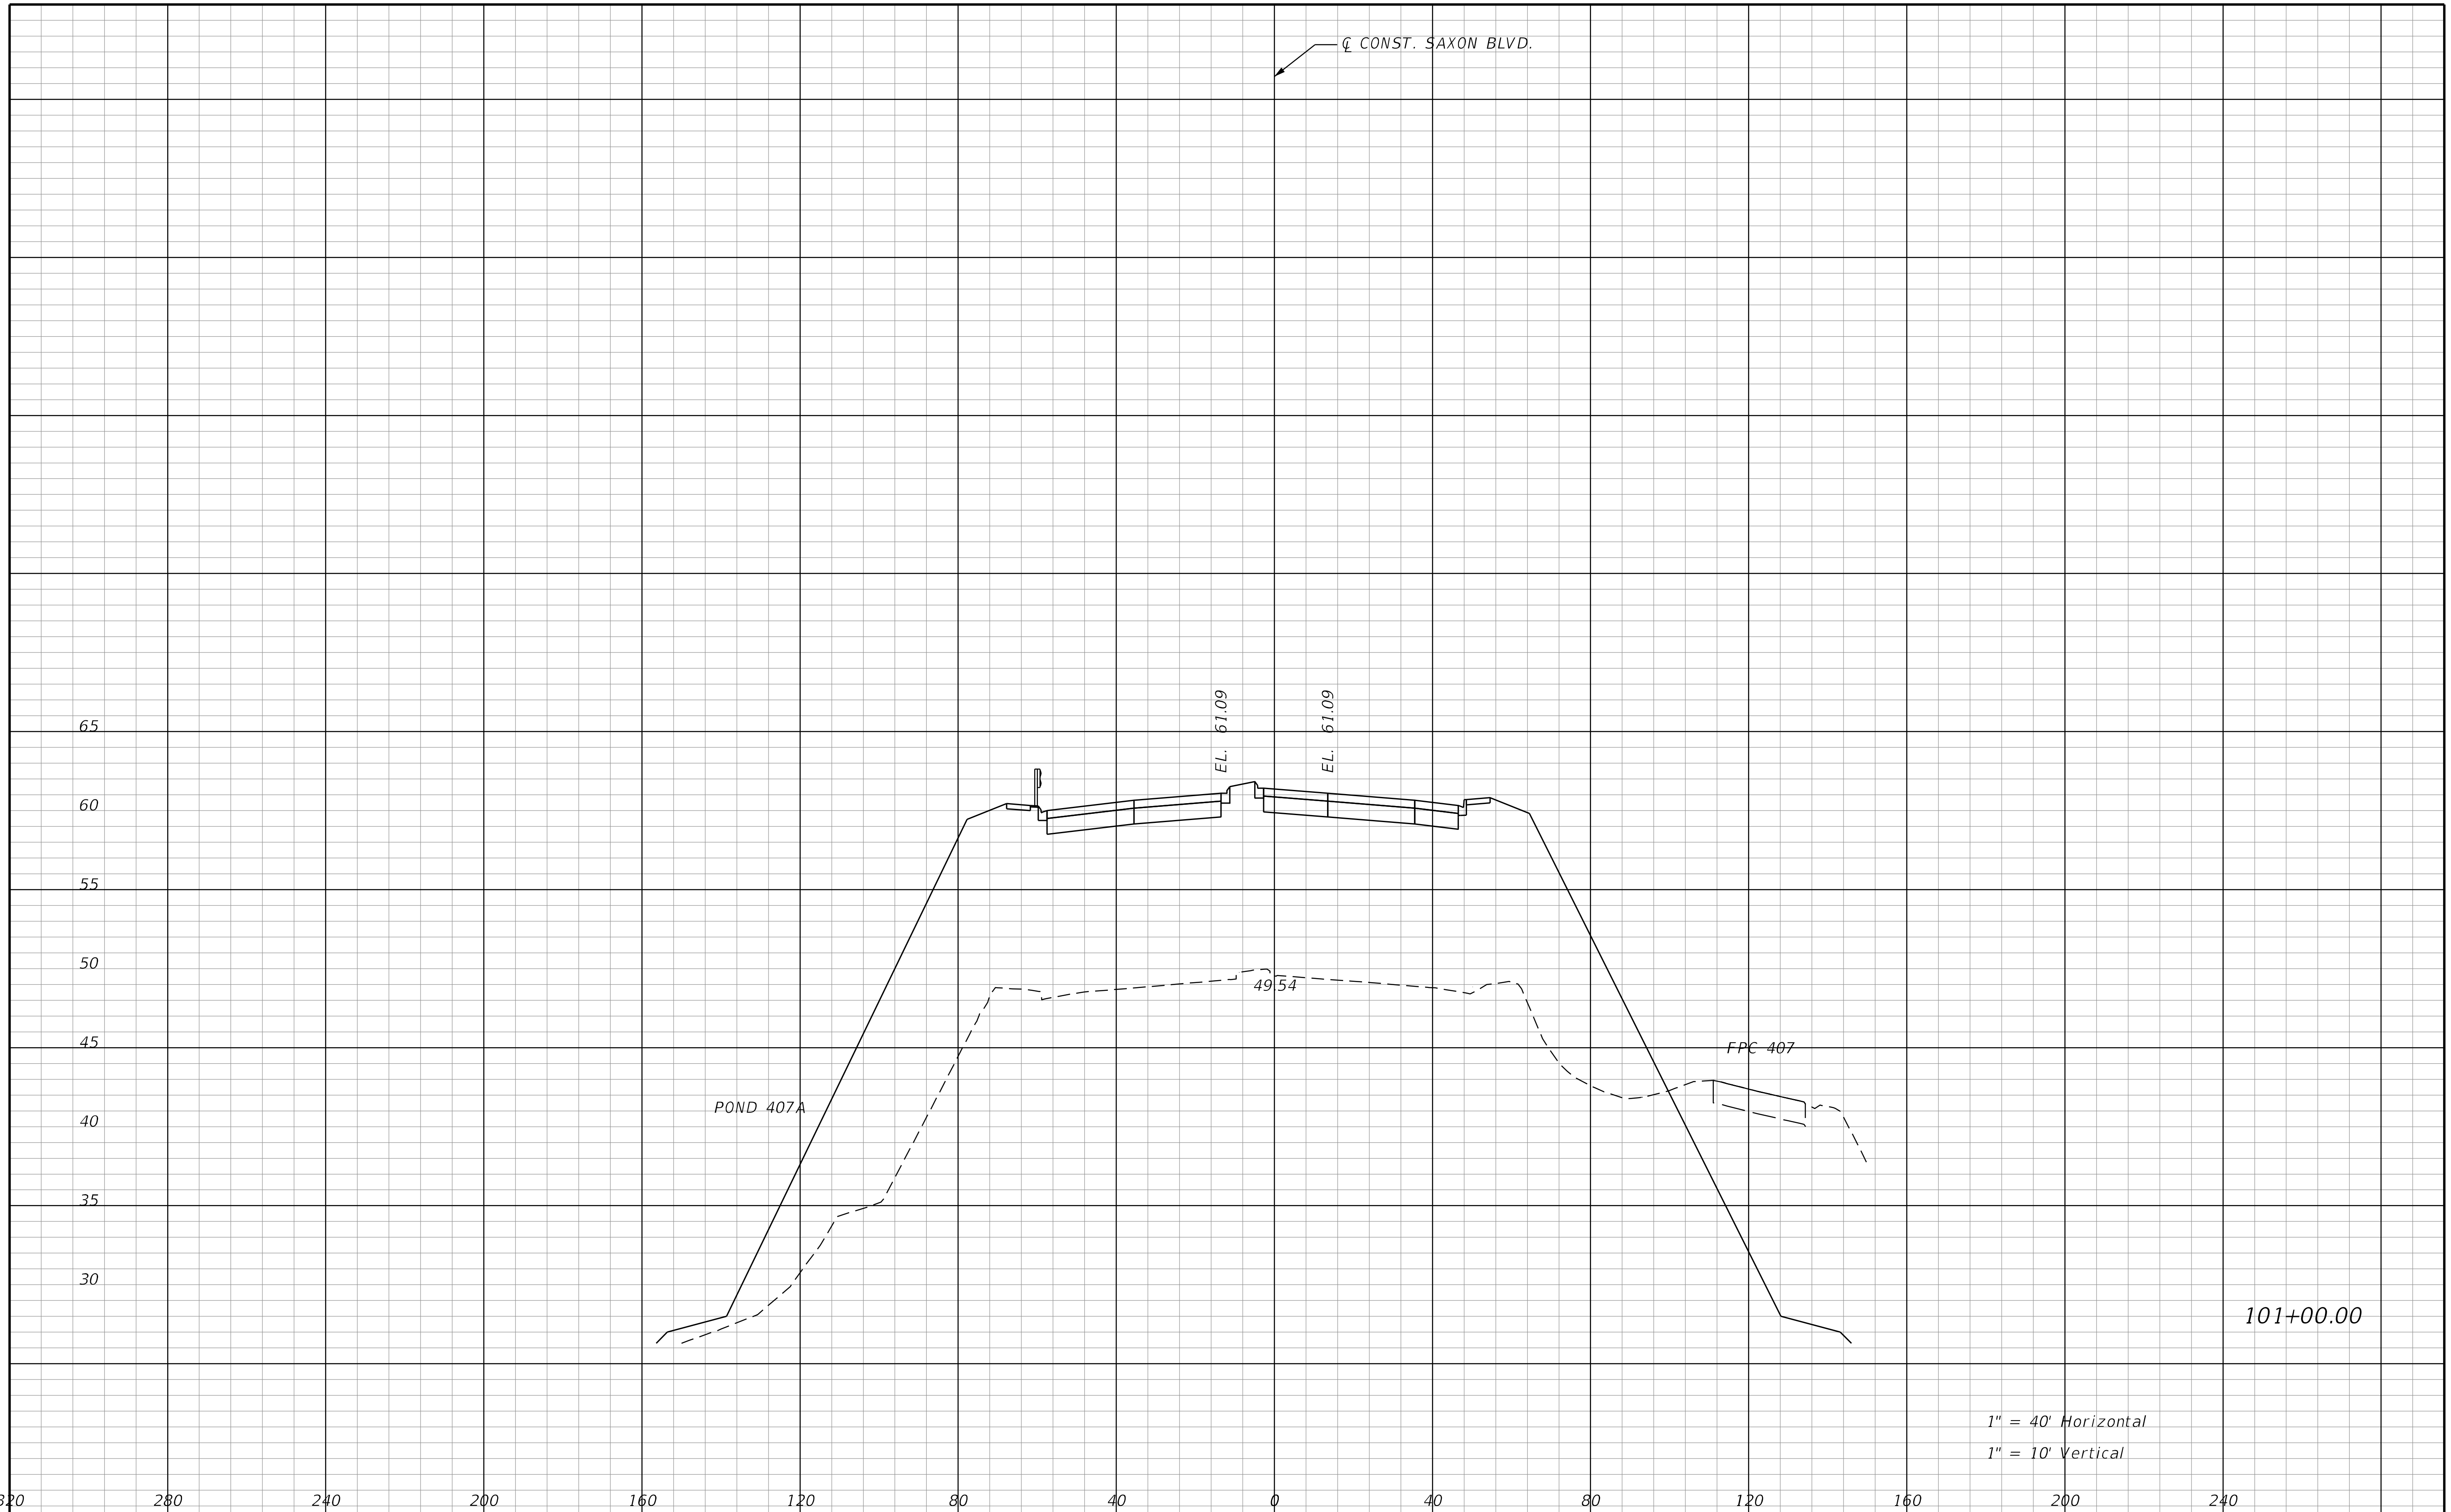

REVISIONS			
DATE	DESCRIPTION	DATE	DESCRIPTION

STANTEC CONSULTING SERVICES INC.
ENGINEER OF RECORD:
WILLIAM V. ANDERSON, P.E. NO.: 36682
11315 CORPORATE BLVD., SUITE 105
ORLANDO, FLORIDA 32817
(407) 823-8966
CERTIFICATE OF AUTHORIZATION NO. 27013

STATE OF FLORIDA
DEPARTMENT OF TRANSPORTATION

ROAD NO.	COUNTY	FINANCIAL PROJECT ID
SR400	VOLUSIA	408464-2-32-01

CROSS SECTIONS
SAXON BLVD.

SHEET NO.
833

THE OFFICIAL RECORD OF THIS SHEET IS THE ELECTRONIC FILE DIGITALLY SIGNED AND SEALED UNDER RULE 61G15-23.004, F.A.C.

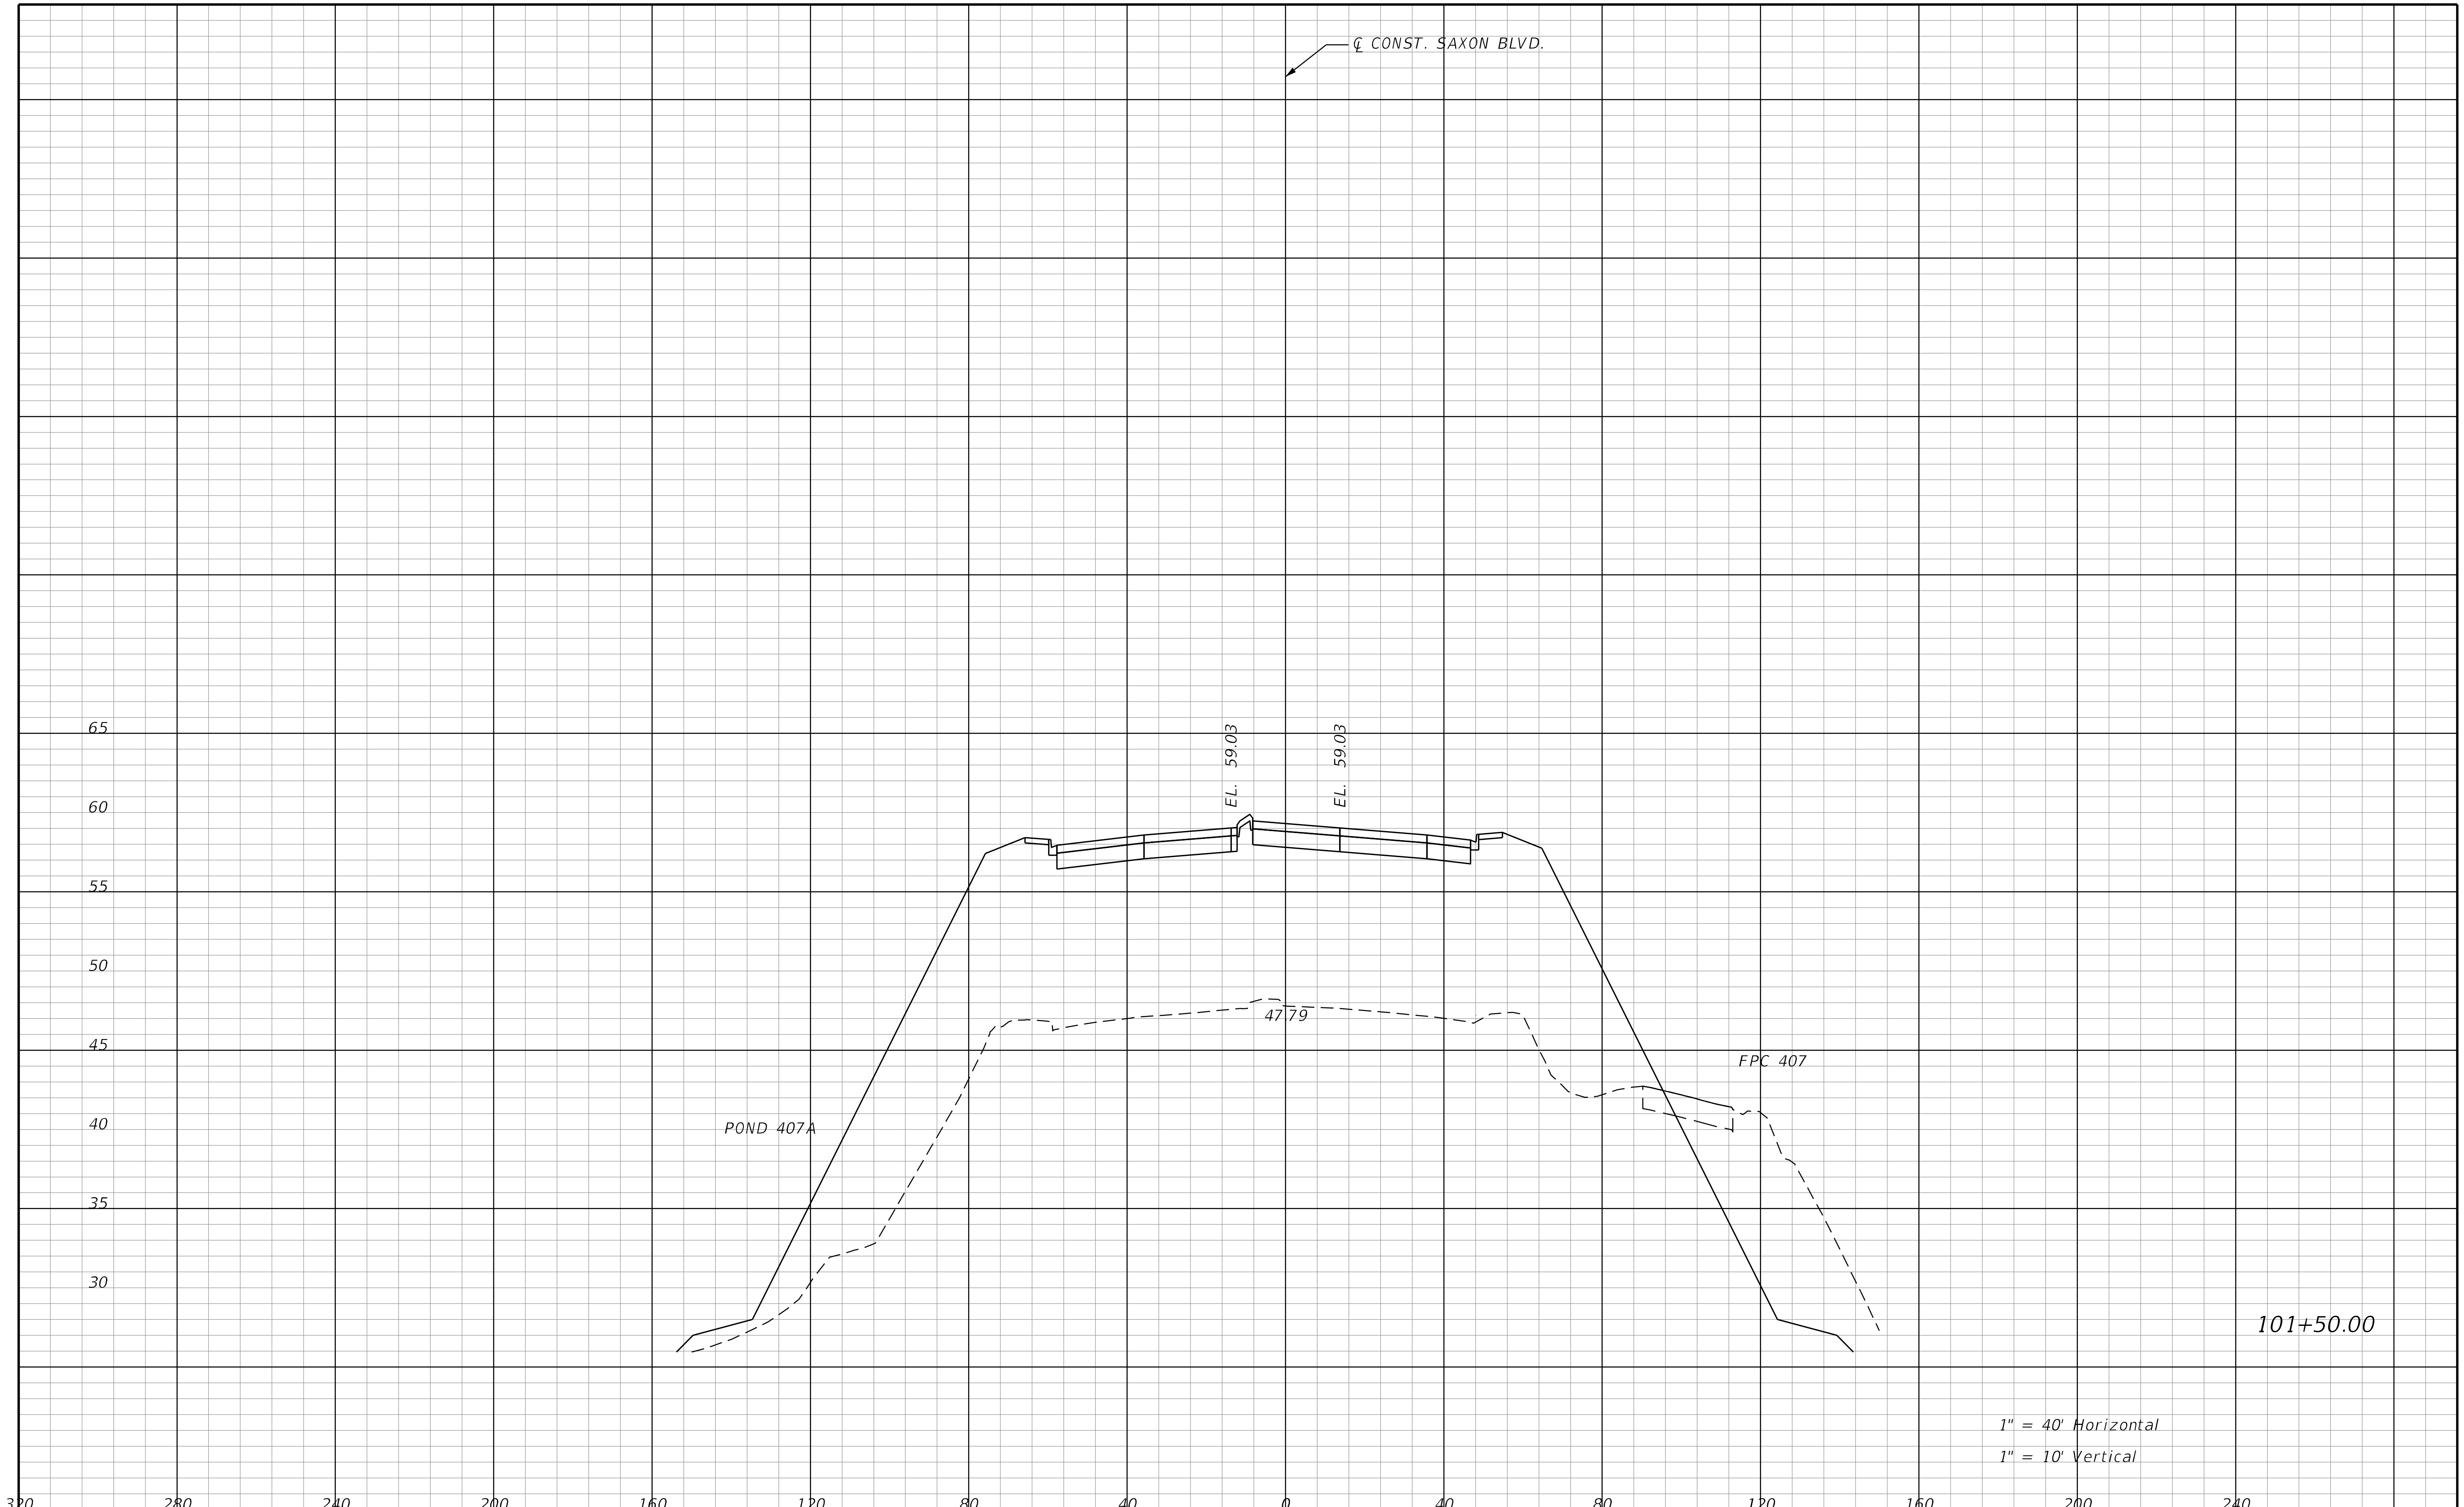

REVISIONS			
DATE	DESCRIPTION	DATE	DESCRIPTION

STANTEC CONSULTING SERVICES INC.
ENGINEER OF RECORD:
WILLIAM V. ANDERSON, P.E. NO.: 36682
11315 CORPORATE BLVD., SUITE 105
ORLANDO, FLORIDA 32817
(407) 823-8966
CERTIFICATE OF AUTHORIZATION NO. 27013

STATE OF FLORIDA
DEPARTMENT OF TRANSPORTATION

ROAD NO.	COUNTY	FINANCIAL PROJECT ID
SR400	VOLUSIA	408464-2-32-01

CROSS SECTIONS
SAXON BLVD.

SHEET NO.
834

THE OFFICIAL RECORD OF THIS SHEET IS THE ELECTRONIC FILE DIGITALLY SIGNED AND SEALED UNDER RULE 61G15-23.004, F.A.C.

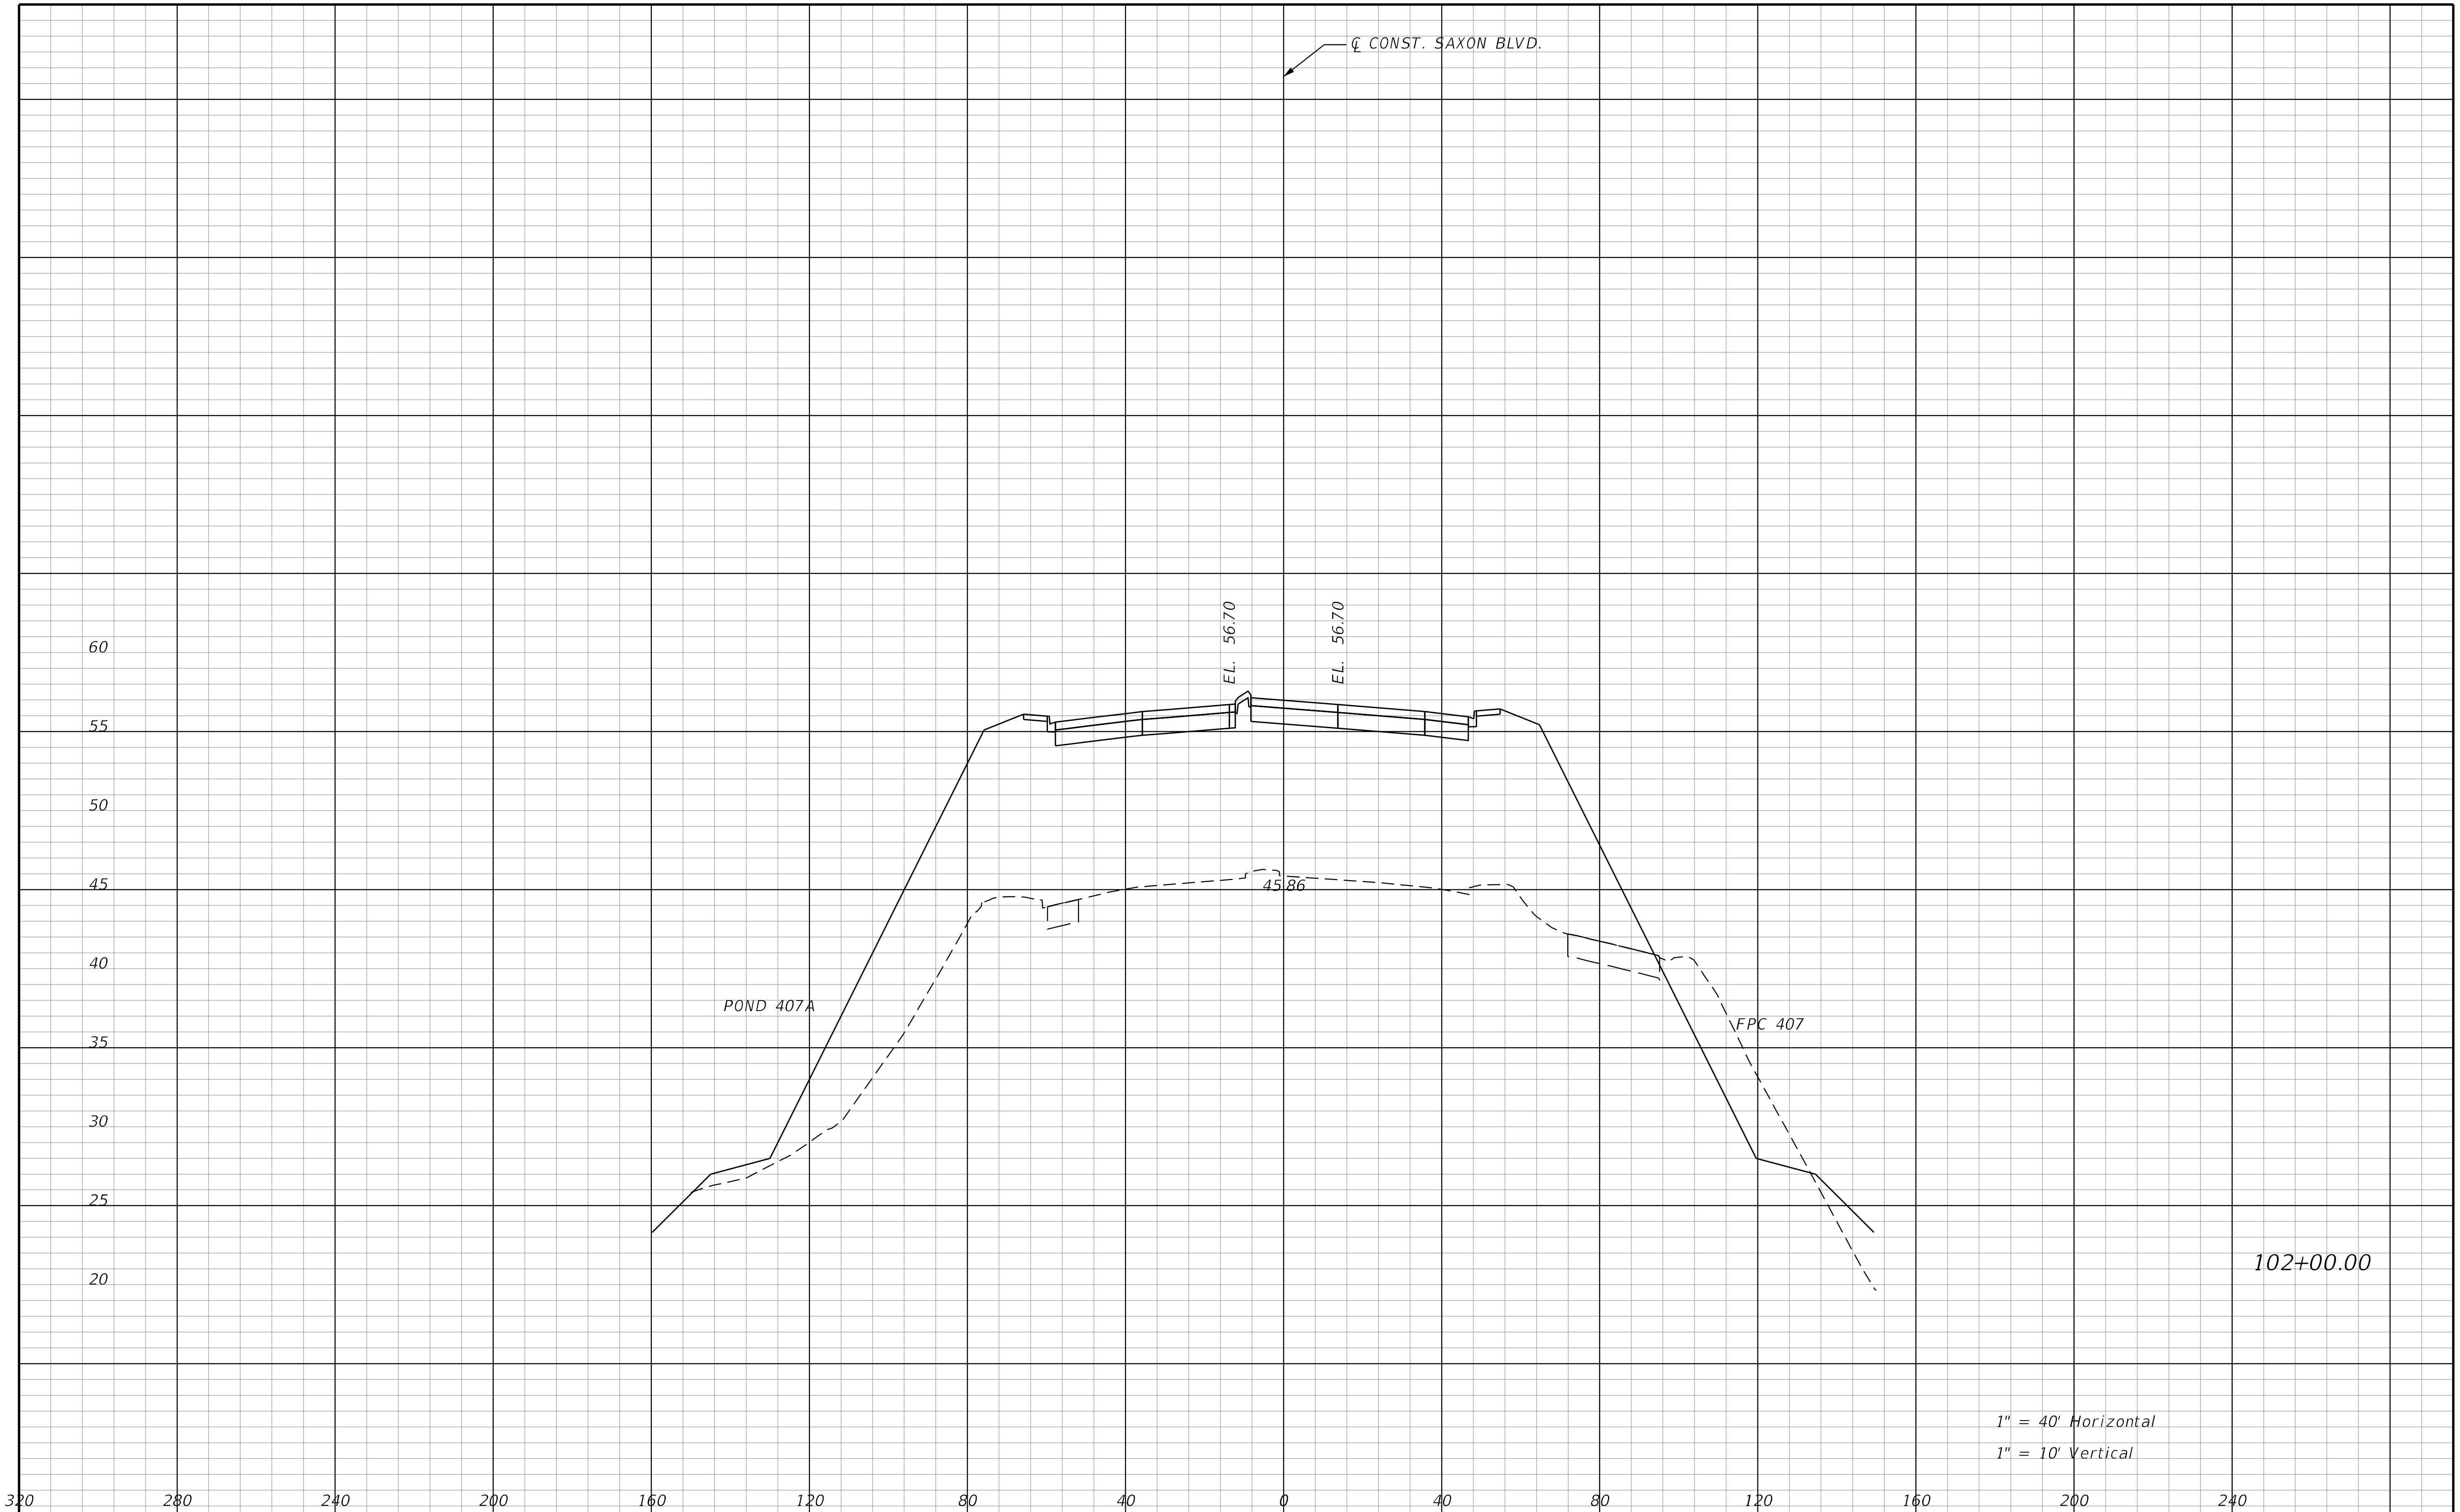

REVISIONS			
DATE	DESCRIPTION	DATE	DESCRIPTION

STANTEC CONSULTING SERVICES INC.
ENGINEER OF RECORD:
WILLIAM V. ANDERSON, P.E. NO.: 36682
11315 CORPORATE BLVD., SUITE 105
ORLANDO, FLORIDA 32817
(407) 823-8966
CERTIFICATE OF AUTHORIZATION NO. 27013

STATE OF FLORIDA
DEPARTMENT OF TRANSPORTATION

ROAD NO.	COUNTY	FINANCIAL PROJECT ID
SR400	VOLUSIA	408464-2-32-01

CROSS SECTIONS
SAXON BLVD.

SHEET NO.
835

THE OFFICIAL RECORD OF THIS SHEET IS THE ELECTRONIC FILE DIGITALLY SIGNED AND SEALED UNDER RULE 61G15-23.004, F.A.C.

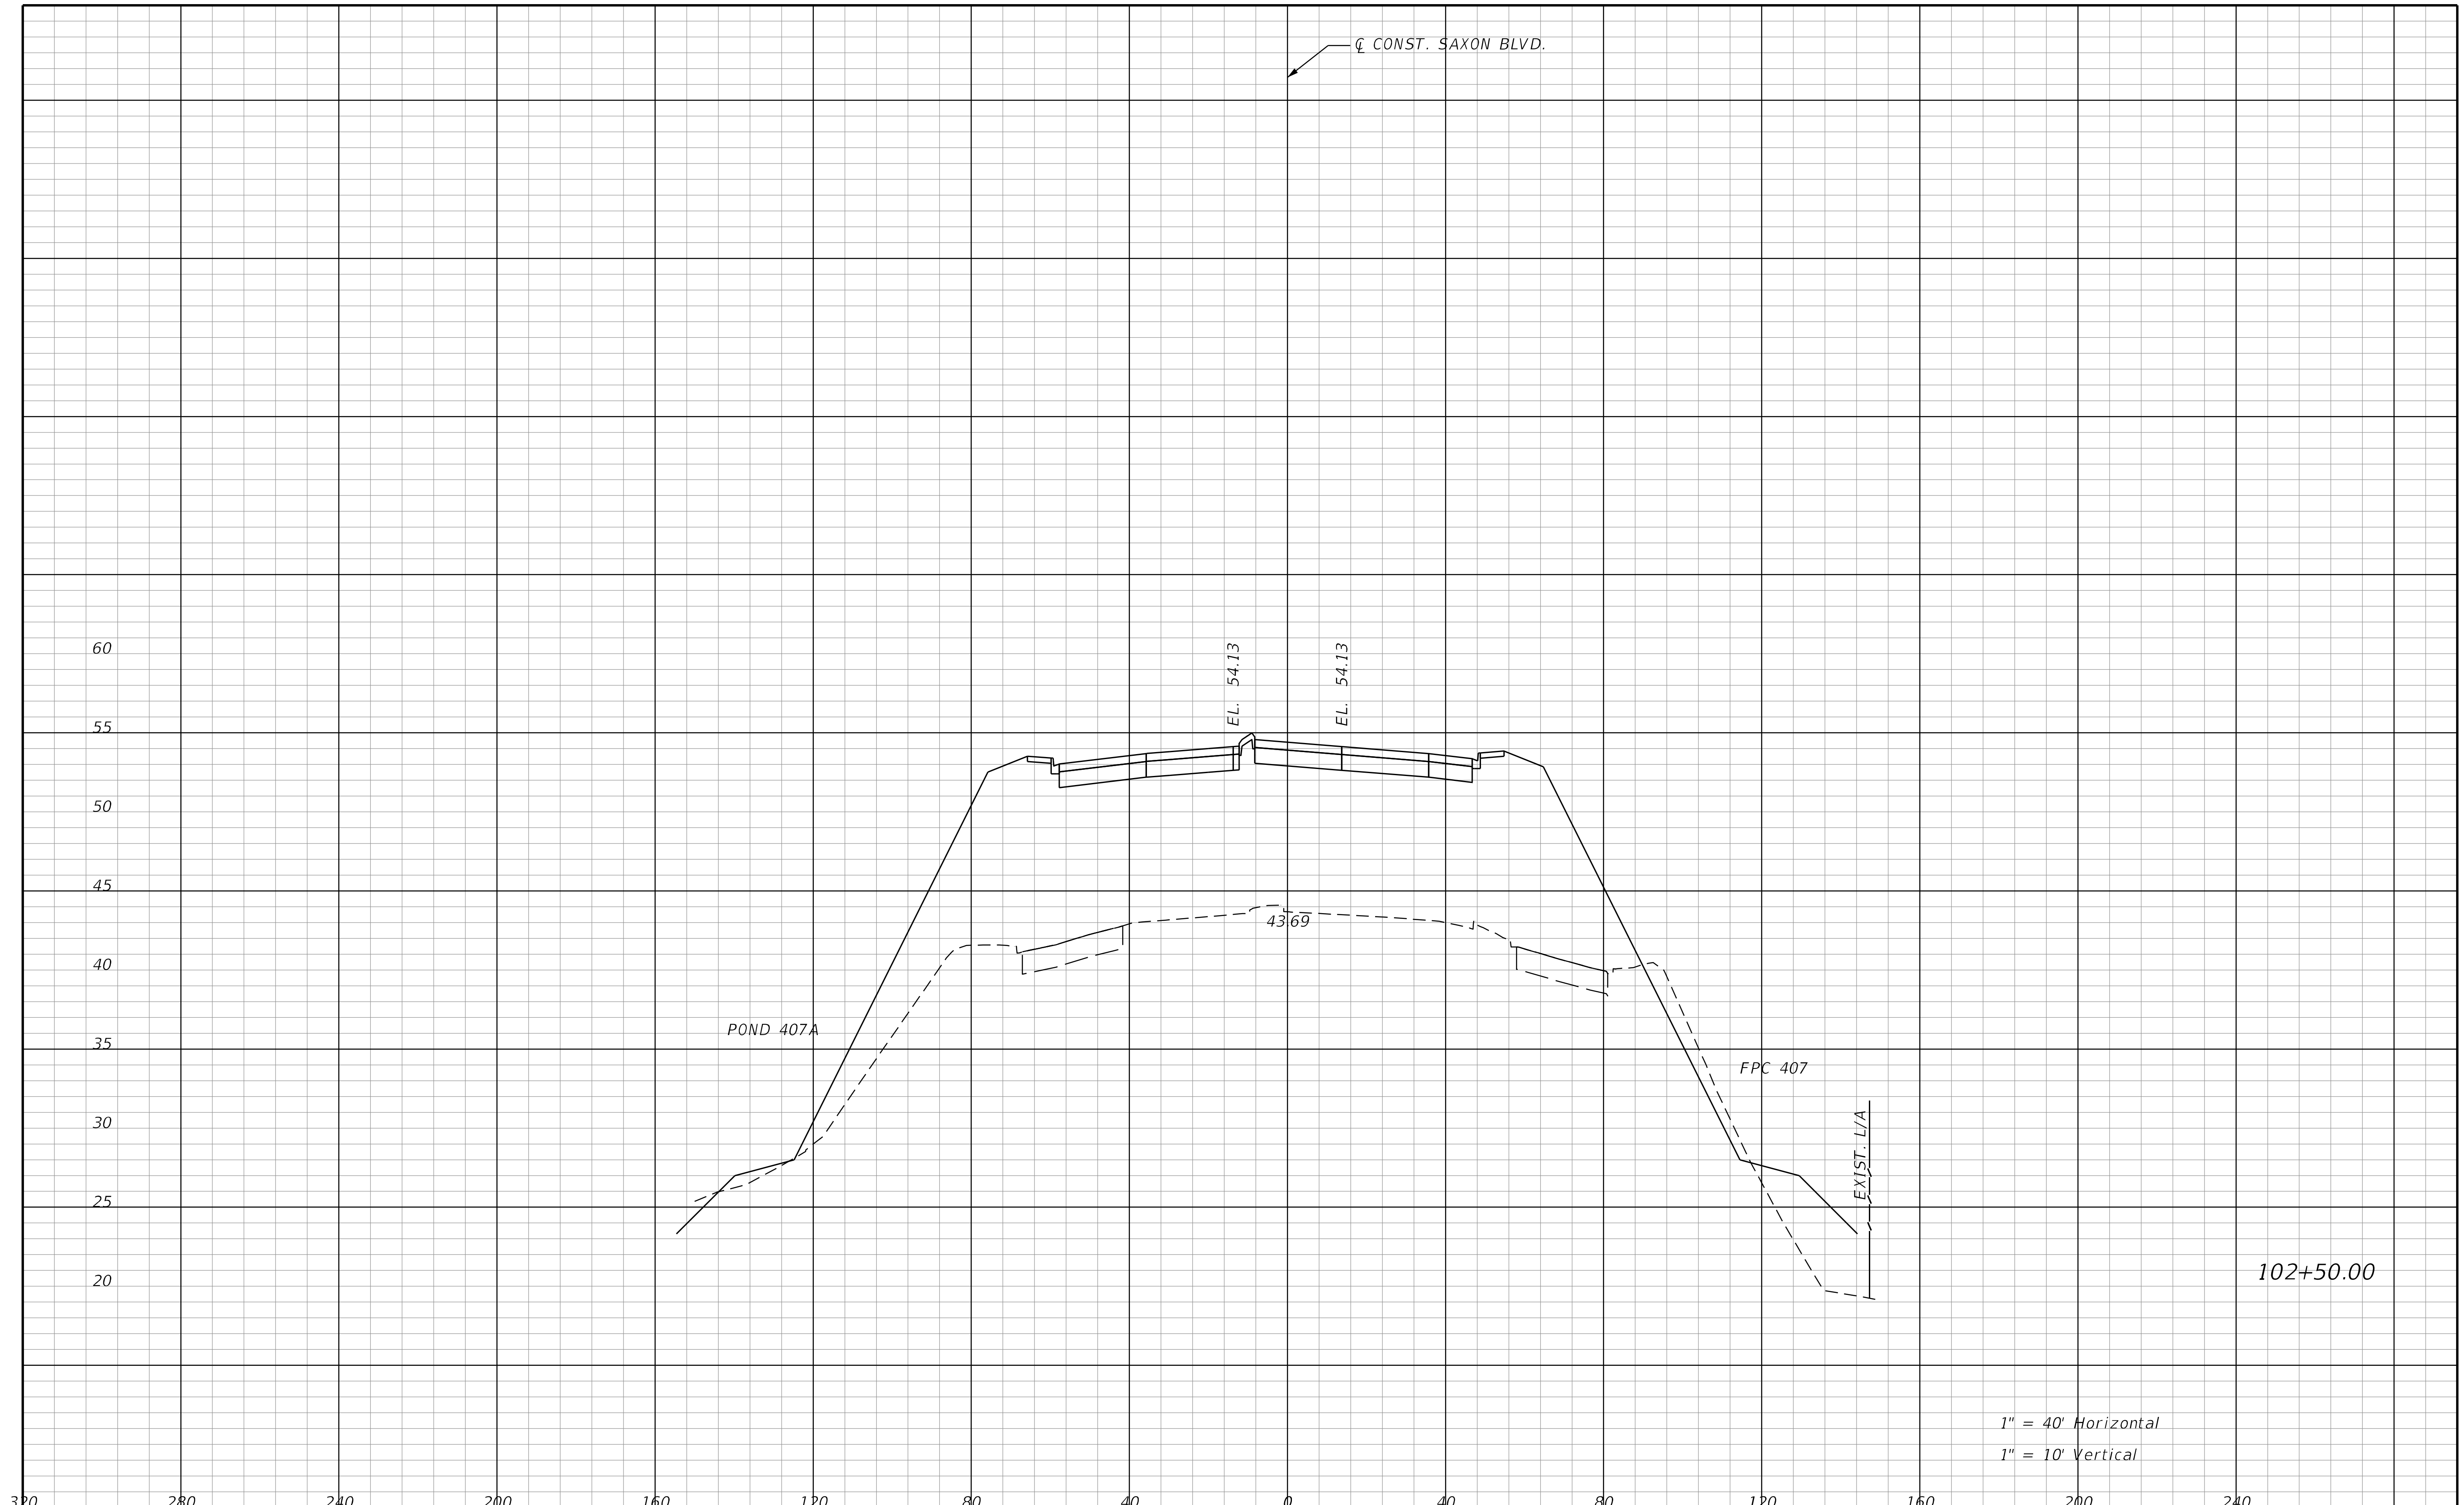

REVISIONS			
DATE	DESCRIPTION	DATE	DESCRIPTION

STANTEC CONSULTING SERVICES INC.
ENGINEER OF RECORD:
WILLIAM V. ANDERSON, P.E. NO.: 36682
11315 CORPORATE BLVD., SUITE 105
ORLANDO, FLORIDA 32817
(407) 823-8966
CERTIFICATE OF AUTHORIZATION NO. 27013

STATE OF FLORIDA
DEPARTMENT OF TRANSPORTATION

ROAD NO.	COUNTY	FINANCIAL PROJECT ID
SR400	VOLUSIA	408464-2-32-01

CROSS SECTIONS
SAXON BLVD.

SHEET NO.
836

THE OFFICIAL RECORD OF THIS SHEET IS THE ELECTRONIC FILE DIGITALLY SIGNED AND SEALED UNDER RULE 61G15-23.004, F.A.C.

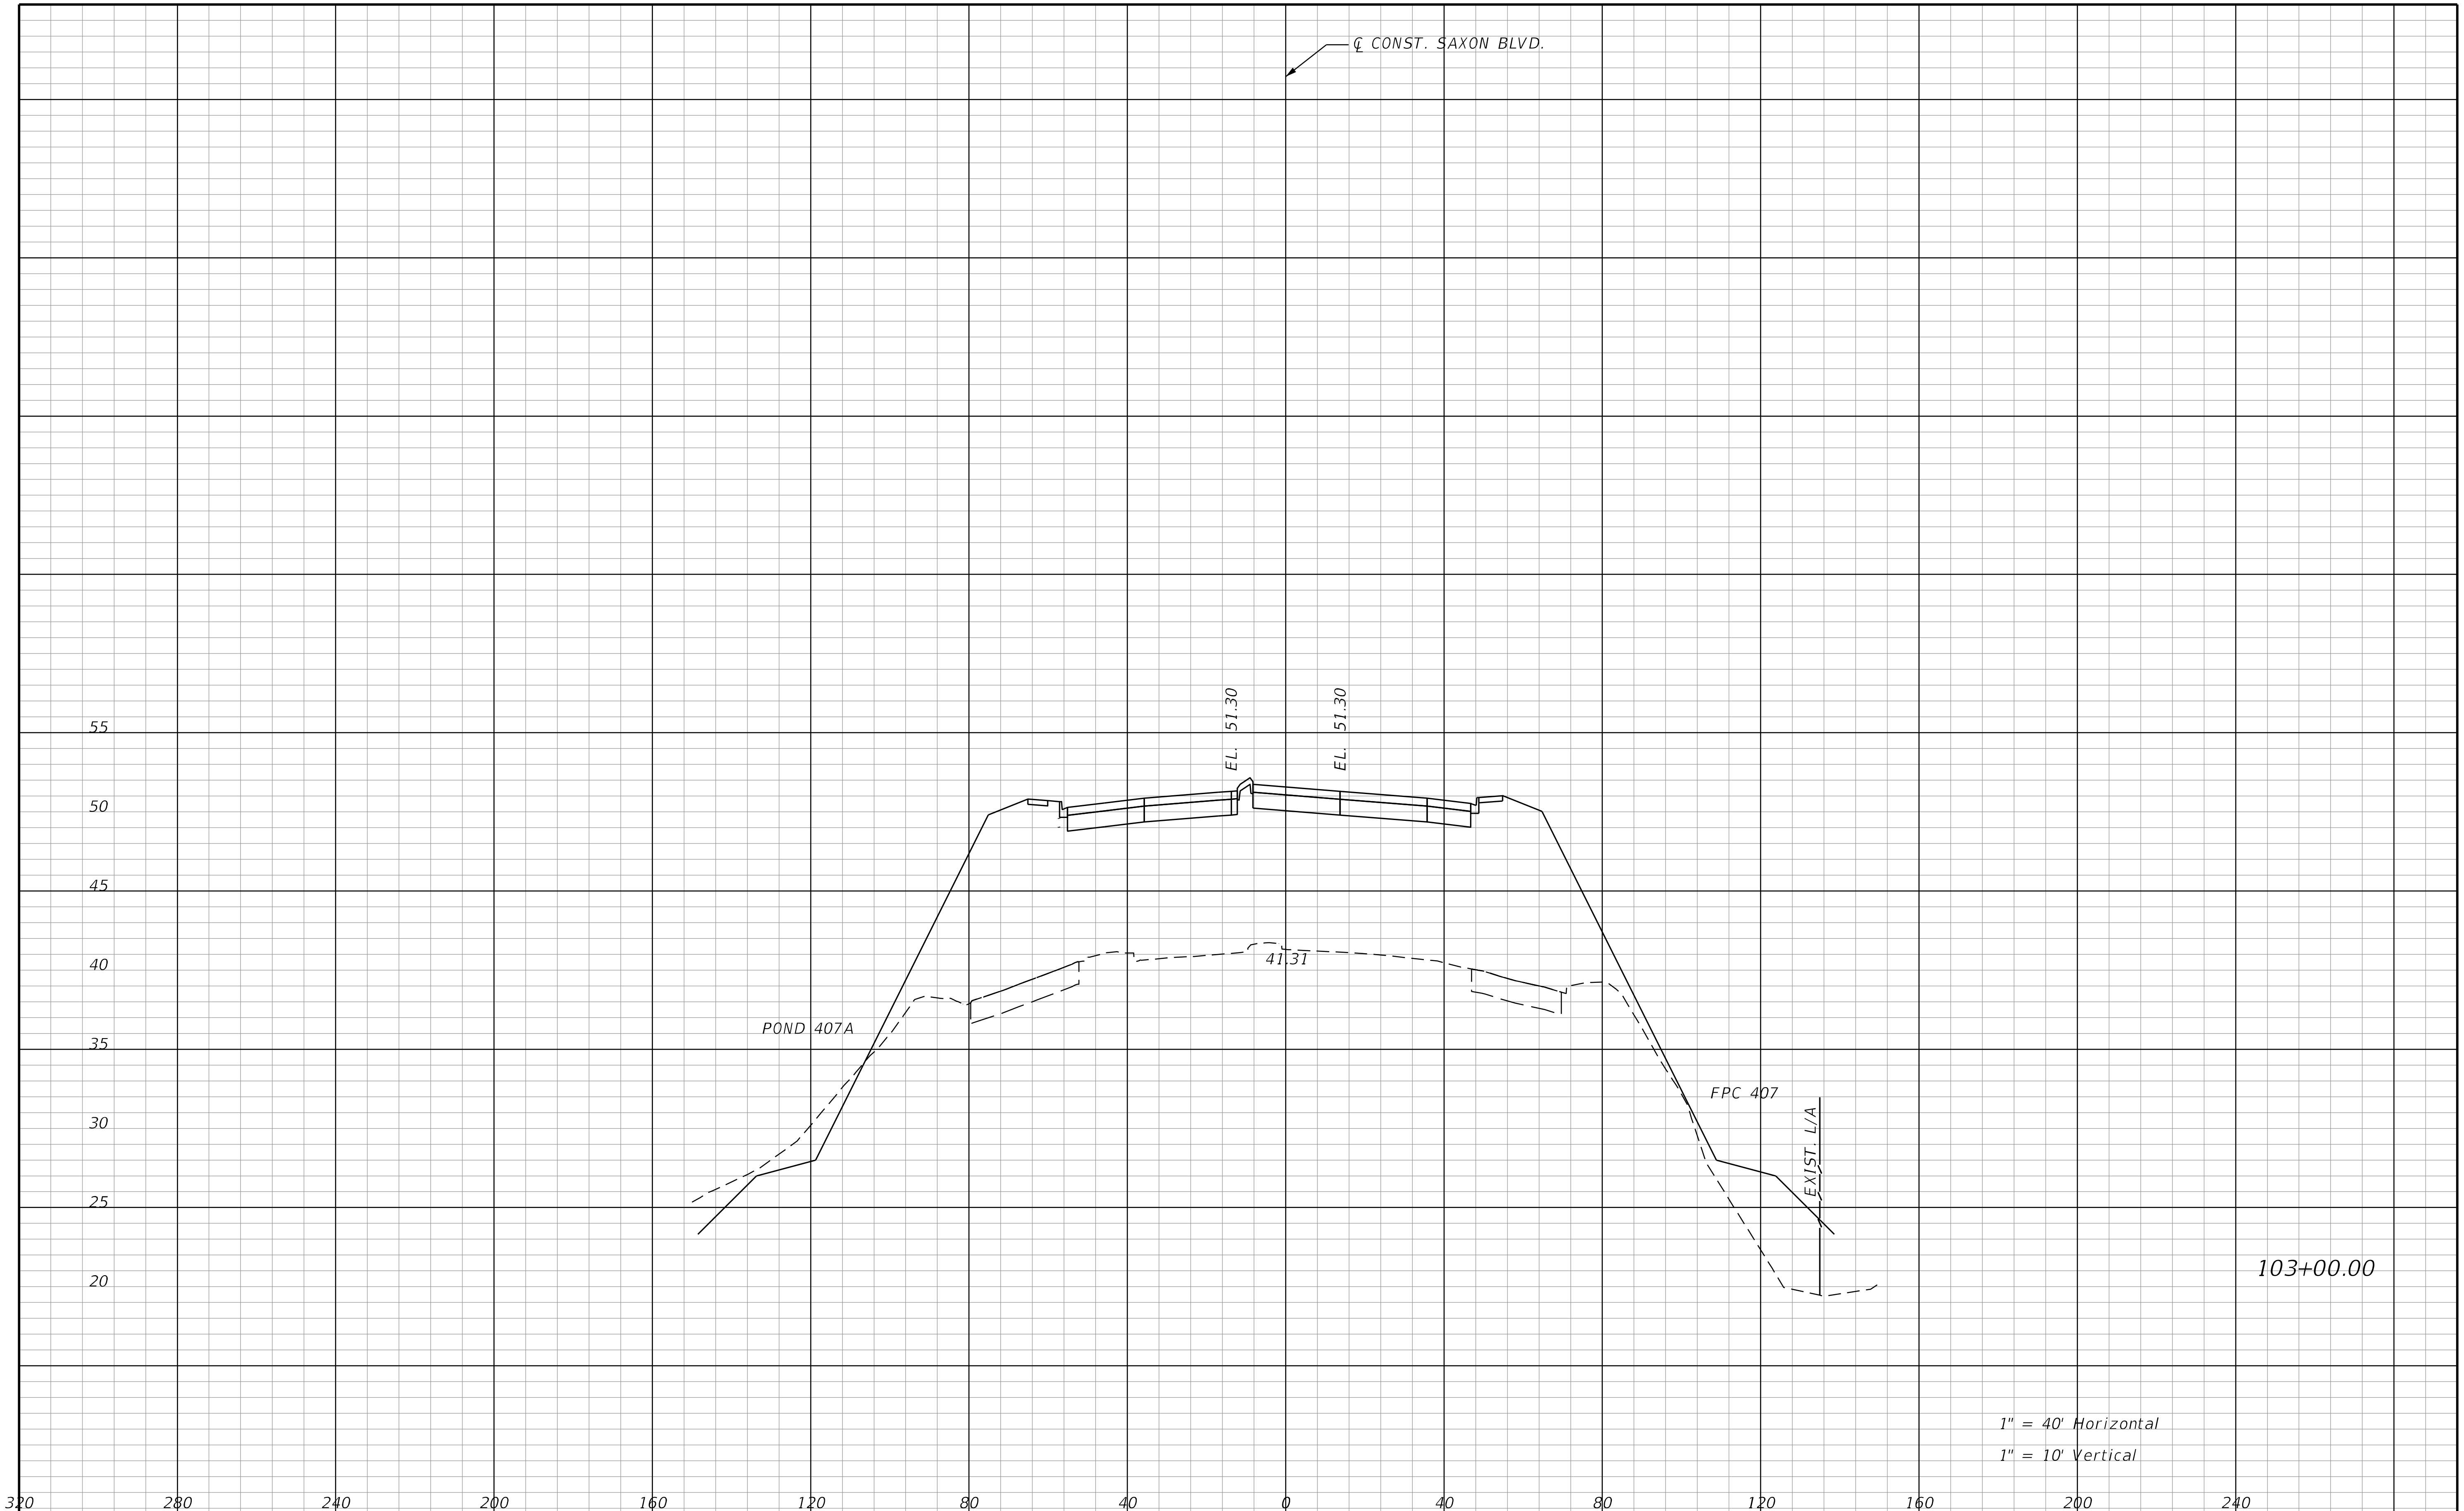

REVISIONS			
DATE	DESCRIPTION	DATE	DESCRIPTION

STANTEC CONSULTING SERVICES INC.
ENGINEER OF RECORD:
WILLIAM V. ANDERSON, P.E. NO.: 36682
11315 CORPORATE BLVD., SUITE 105
ORLANDO, FLORIDA 32817
(407) 823-8966
CERTIFICATE OF AUTHORIZATION NO. 27013

STATE OF FLORIDA
DEPARTMENT OF TRANSPORTATION

ROAD NO.	COUNTY	FINANCIAL PROJECT ID
SR400	VOLUSIA	408464-2-32-01

CROSS SECTIONS
SAXON BLVD.

SHEET NO.
837

THE OFFICIAL RECORD OF THIS SHEET IS THE ELECTRONIC FILE DIGITALLY SIGNED AND SEALED UNDER RULE 61G15-23.004, F.A.C.

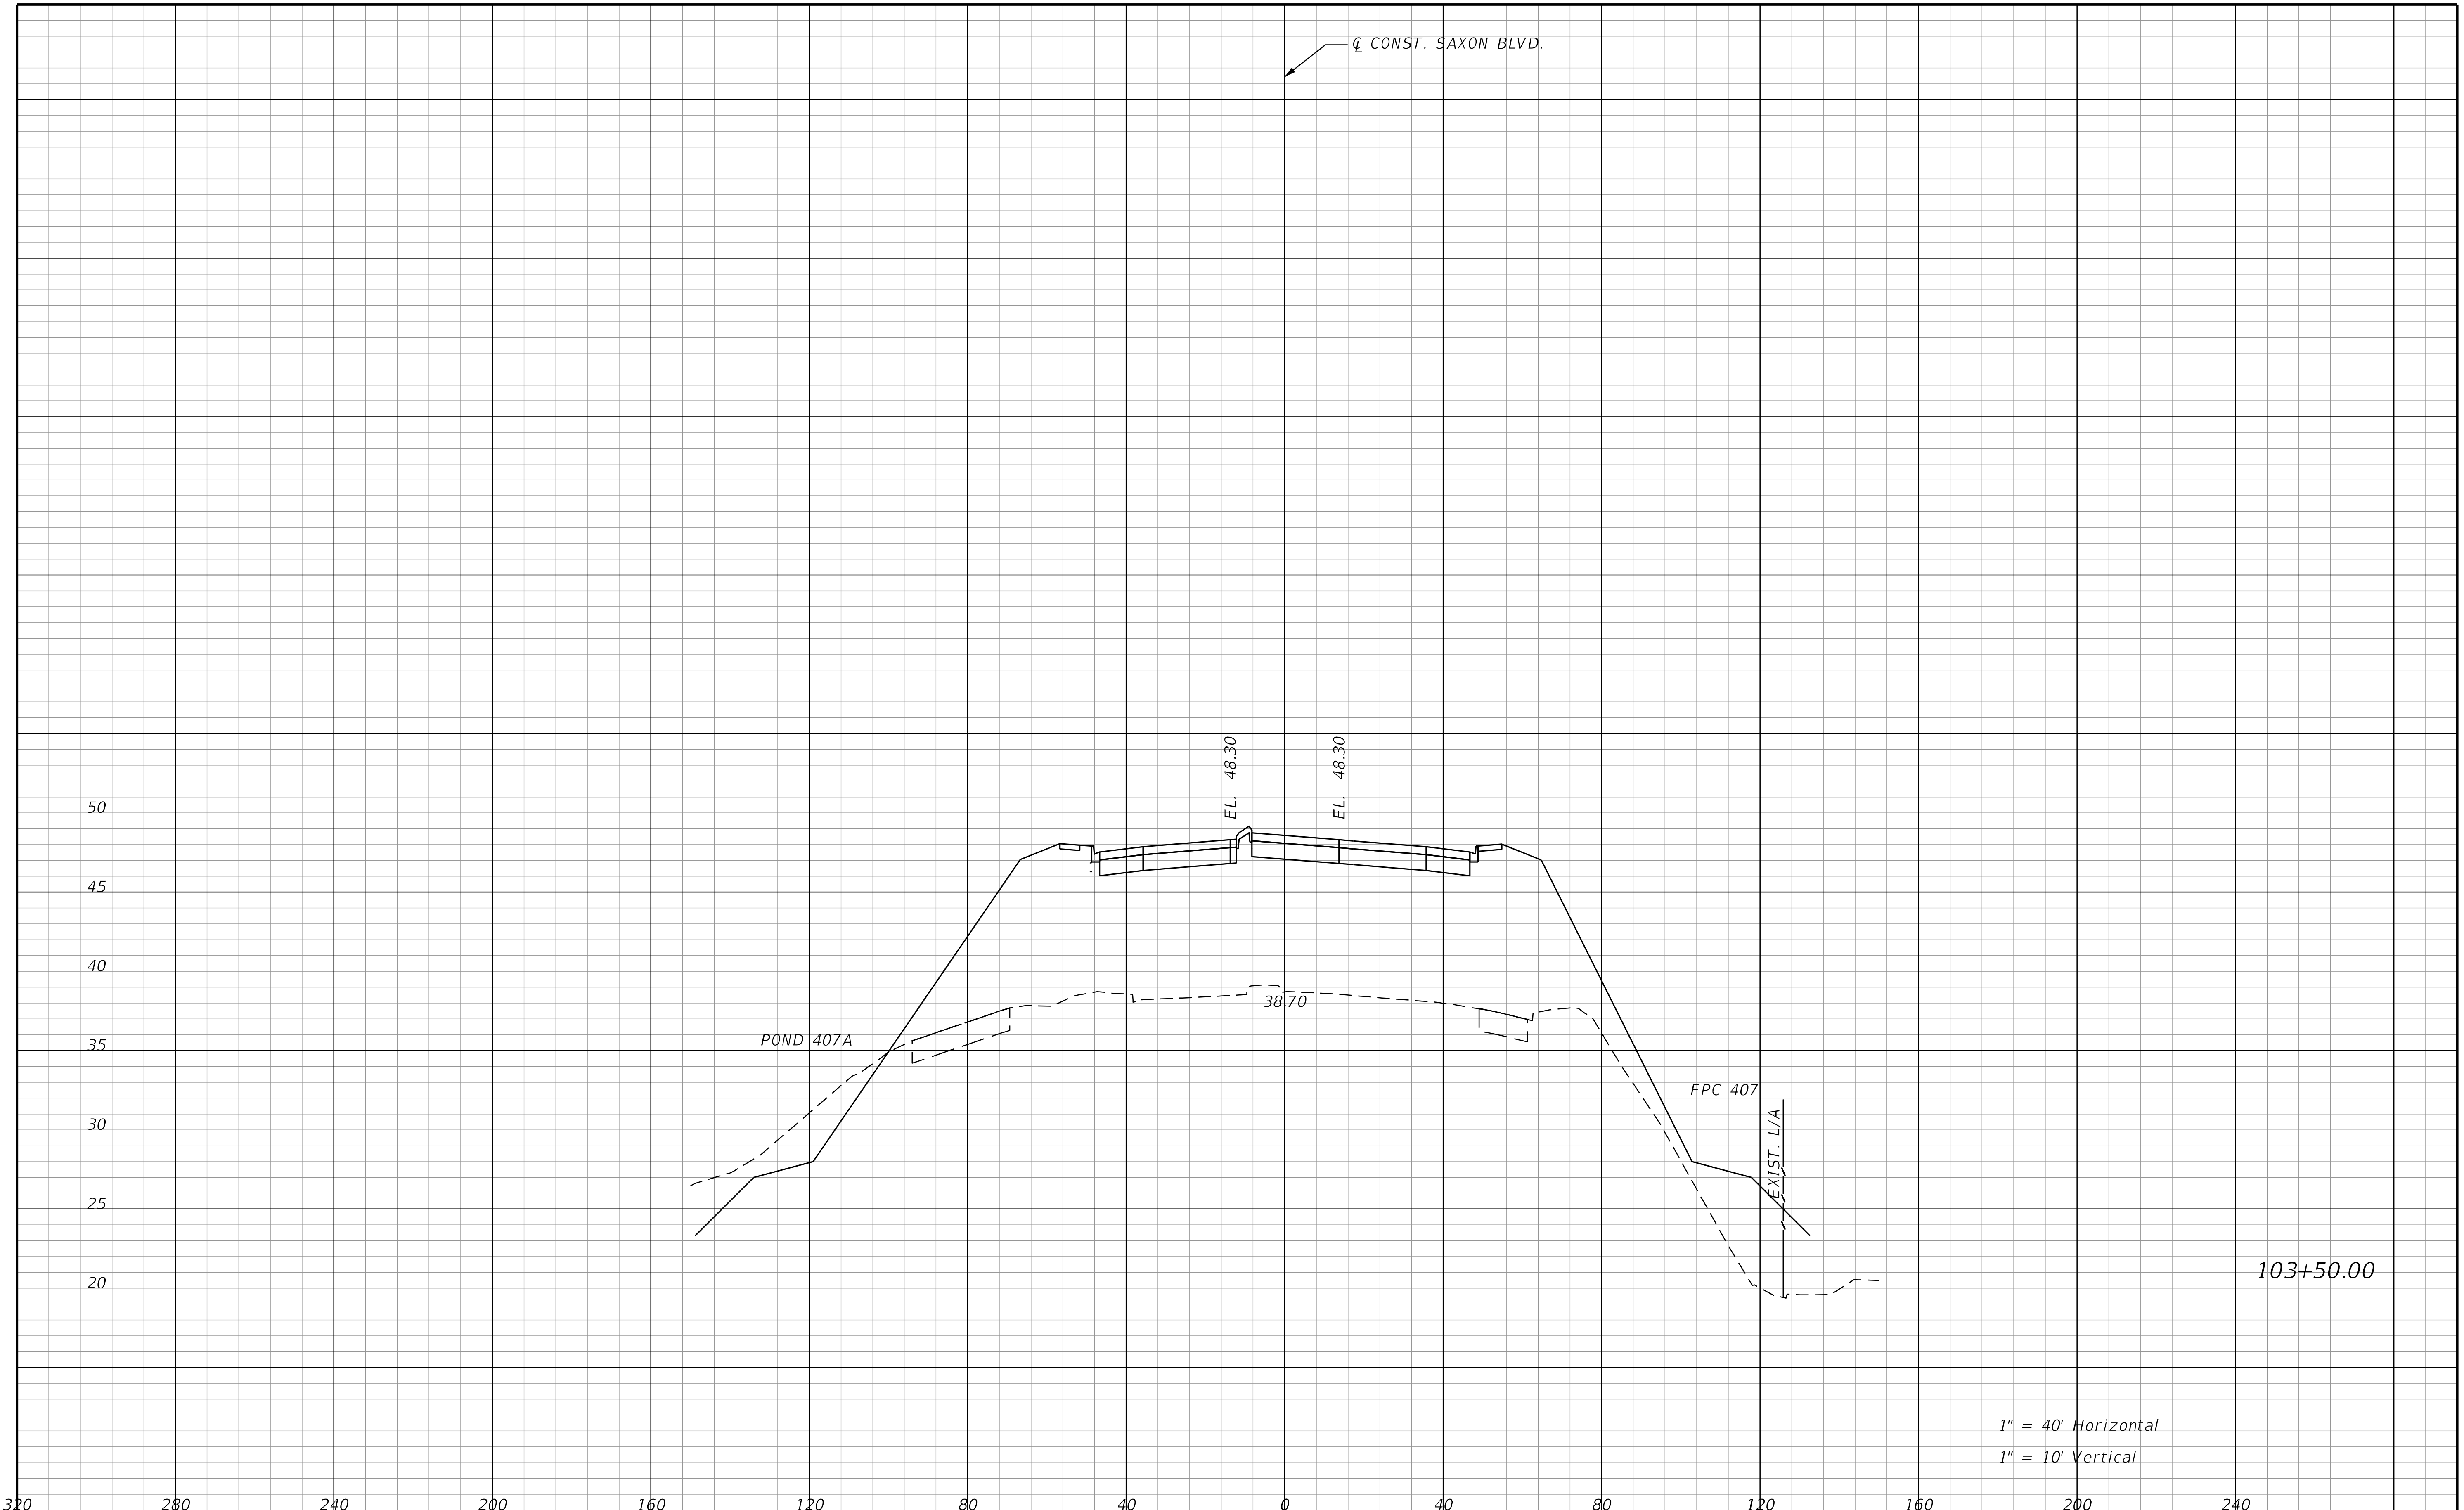

REVISIONS			
DATE	DESCRIPTION	DATE	DESCRIPTION

STANTEC CONSULTING SERVICES INC.
ENGINEER OF RECORD:
WILLIAM V. ANDERSON, P.E. NO.: 36682
11315 CORPORATE BLVD., SUITE 105
ORLANDO, FLORIDA 32817
(407) 823-8966
CERTIFICATE OF AUTHORIZATION NO. 27013

STATE OF FLORIDA
DEPARTMENT OF TRANSPORTATION

ROAD NO.	COUNTY	FINANCIAL PROJECT ID
SR400	VOLUSIA	408464-2-32-01

CROSS SECTIONS
SAXON BLVD.

SHEET NO.
838

THE OFFICIAL RECORD OF THIS SHEET IS THE ELECTRONIC FILE DIGITALLY SIGNED AND SEALED UNDER RULE 61G15-23.004, F.A.C.

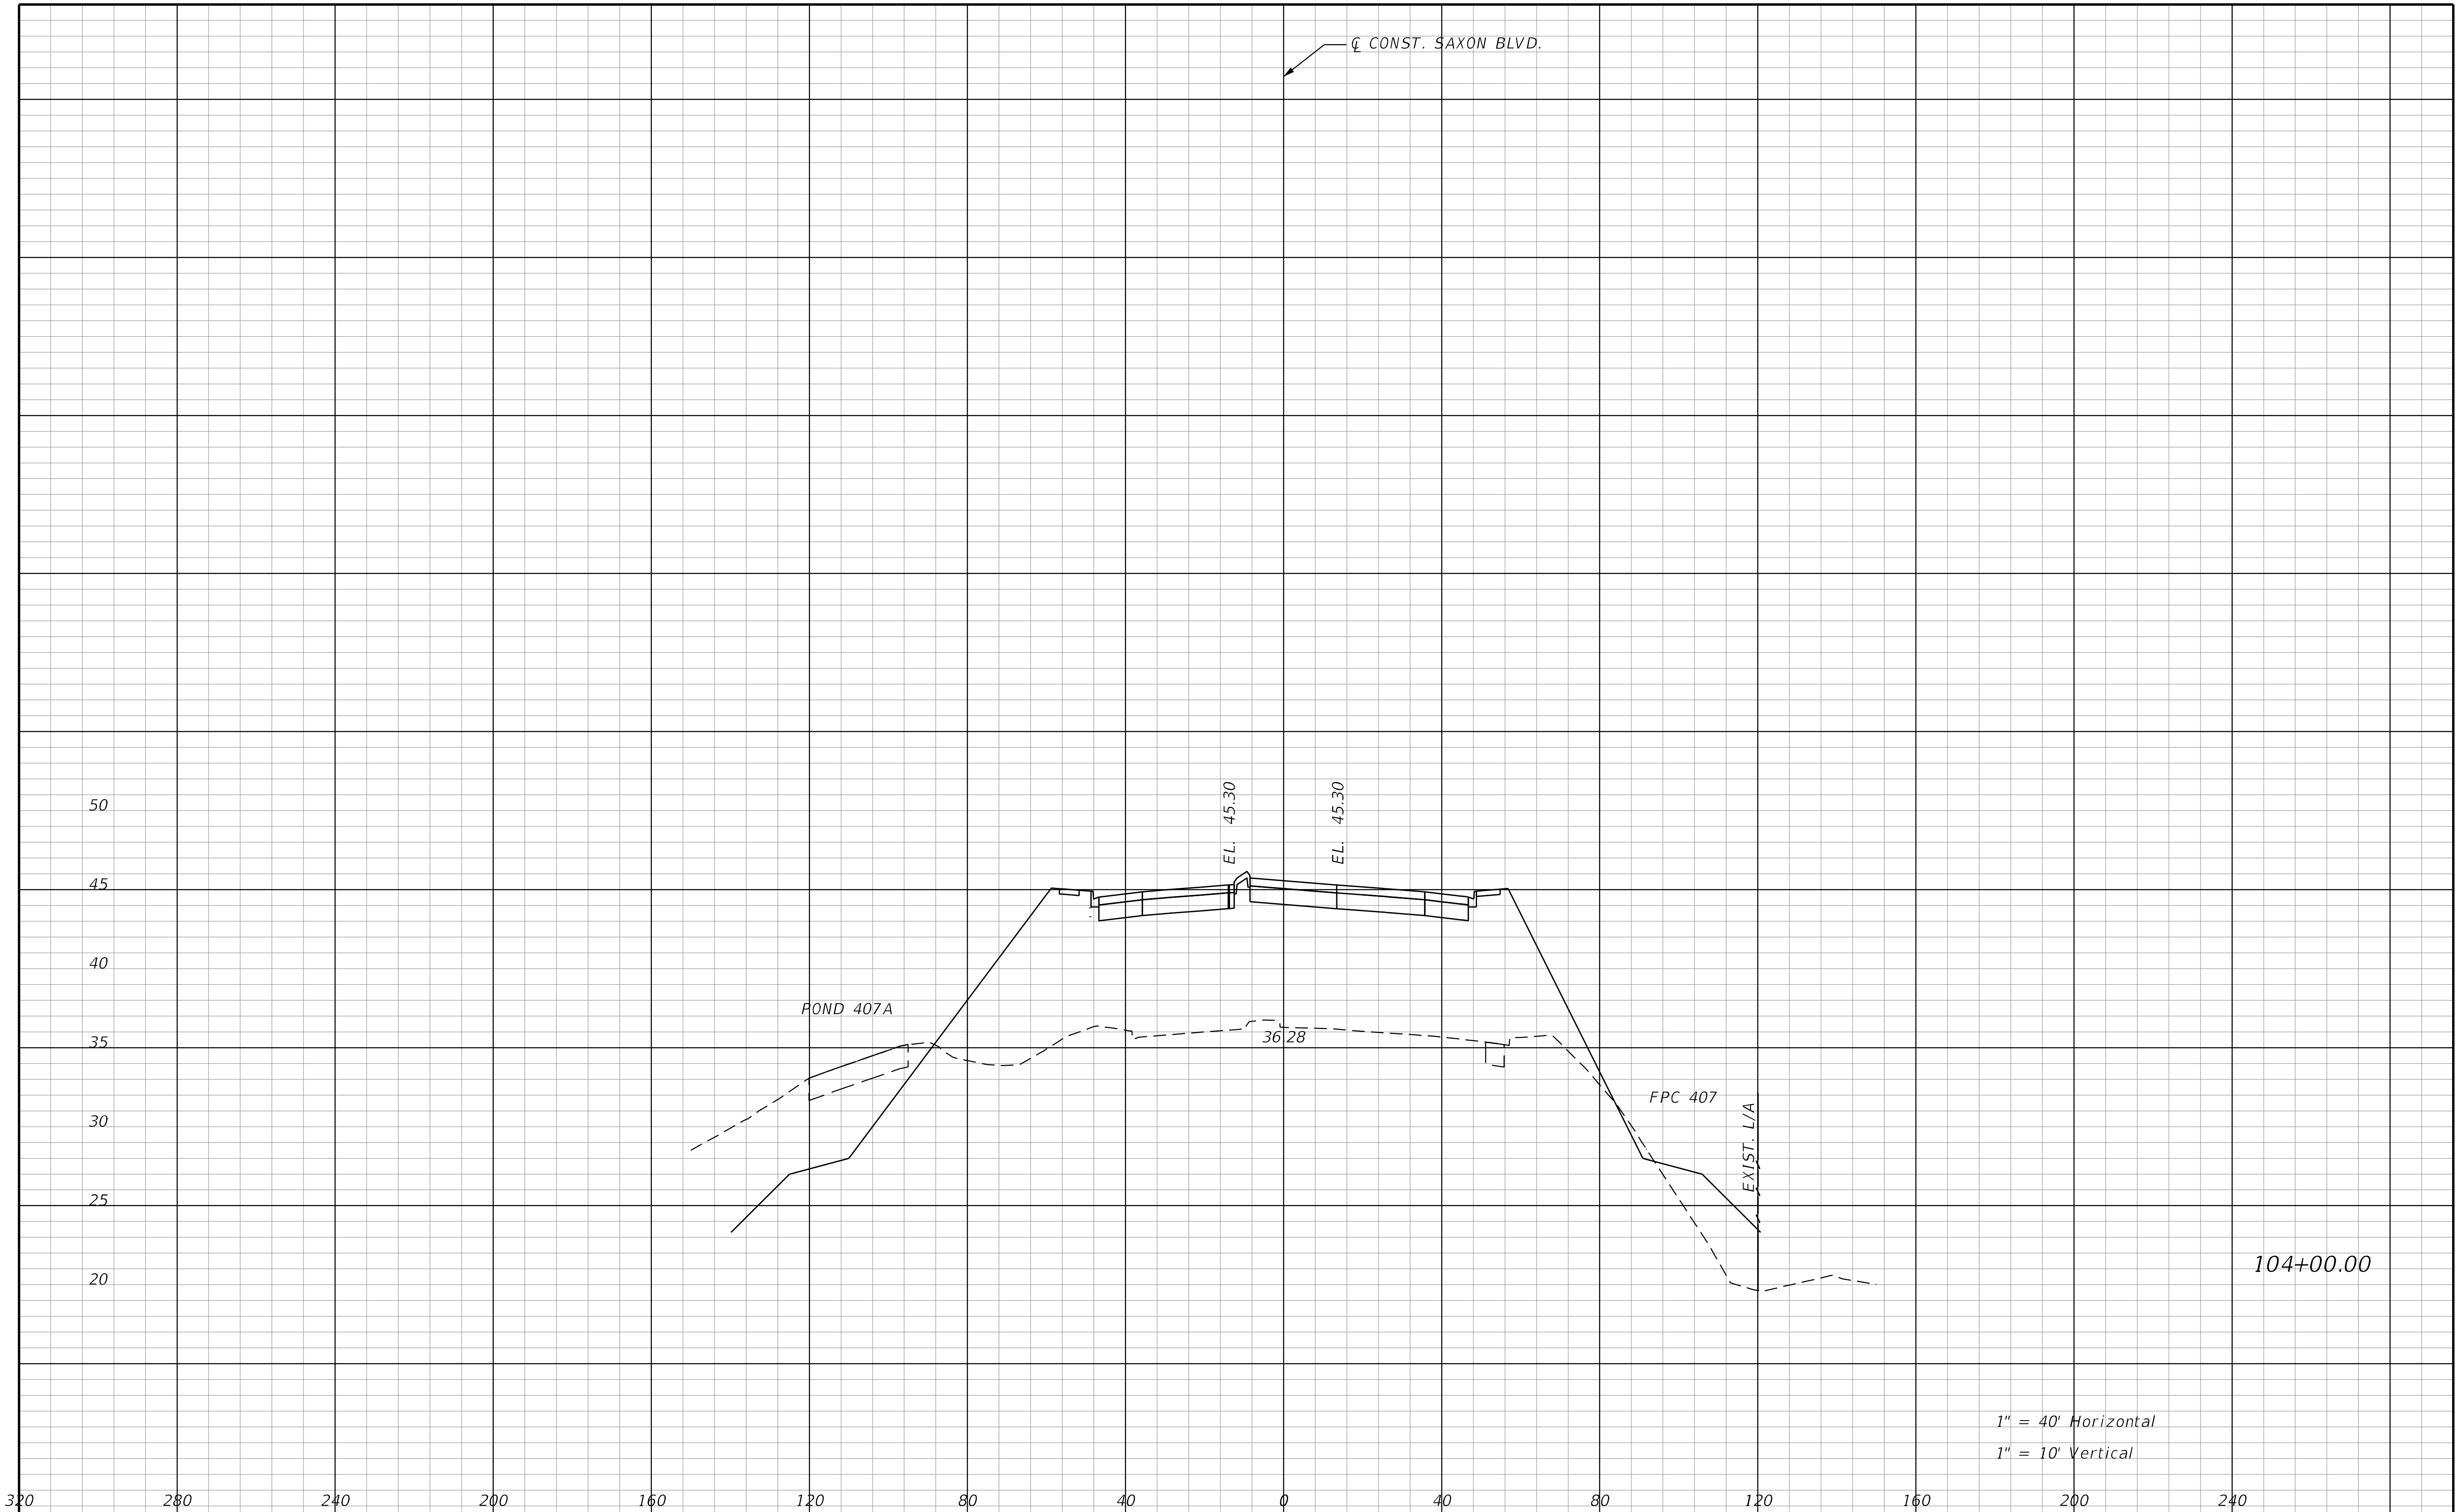

REVISIONS

DATE	DESCRIPTION	DATE	DESCRIPTION

STANTEC CONSULTING SERVICES INC.
ENGINEER OF RECORD:
WILLIAM V. ANDERSON, P.E. NO.: 36682
11315 CORPORATE BLVD., SUITE 105
ORLANDO, FLORIDA 32817
(407) 823-8966
CERTIFICATE OF AUTHORIZATION NO. 27013

STATE OF FLORIDA
DEPARTMENT OF TRANSPORTATION

ROAD NO.	COUNTY	FINANCIAL PROJECT ID
SR400	VOLUSIA	408464-2-32-01

CROSS SECTIONS
SAXON BLVD.

SHEET NO.
839

THE OFFICIAL RECORD OF THIS SHEET IS THE ELECTRONIC FILE DIGITALLY SIGNED AND SEALED UNDER RULE 61G15-23.004, F.A.C.

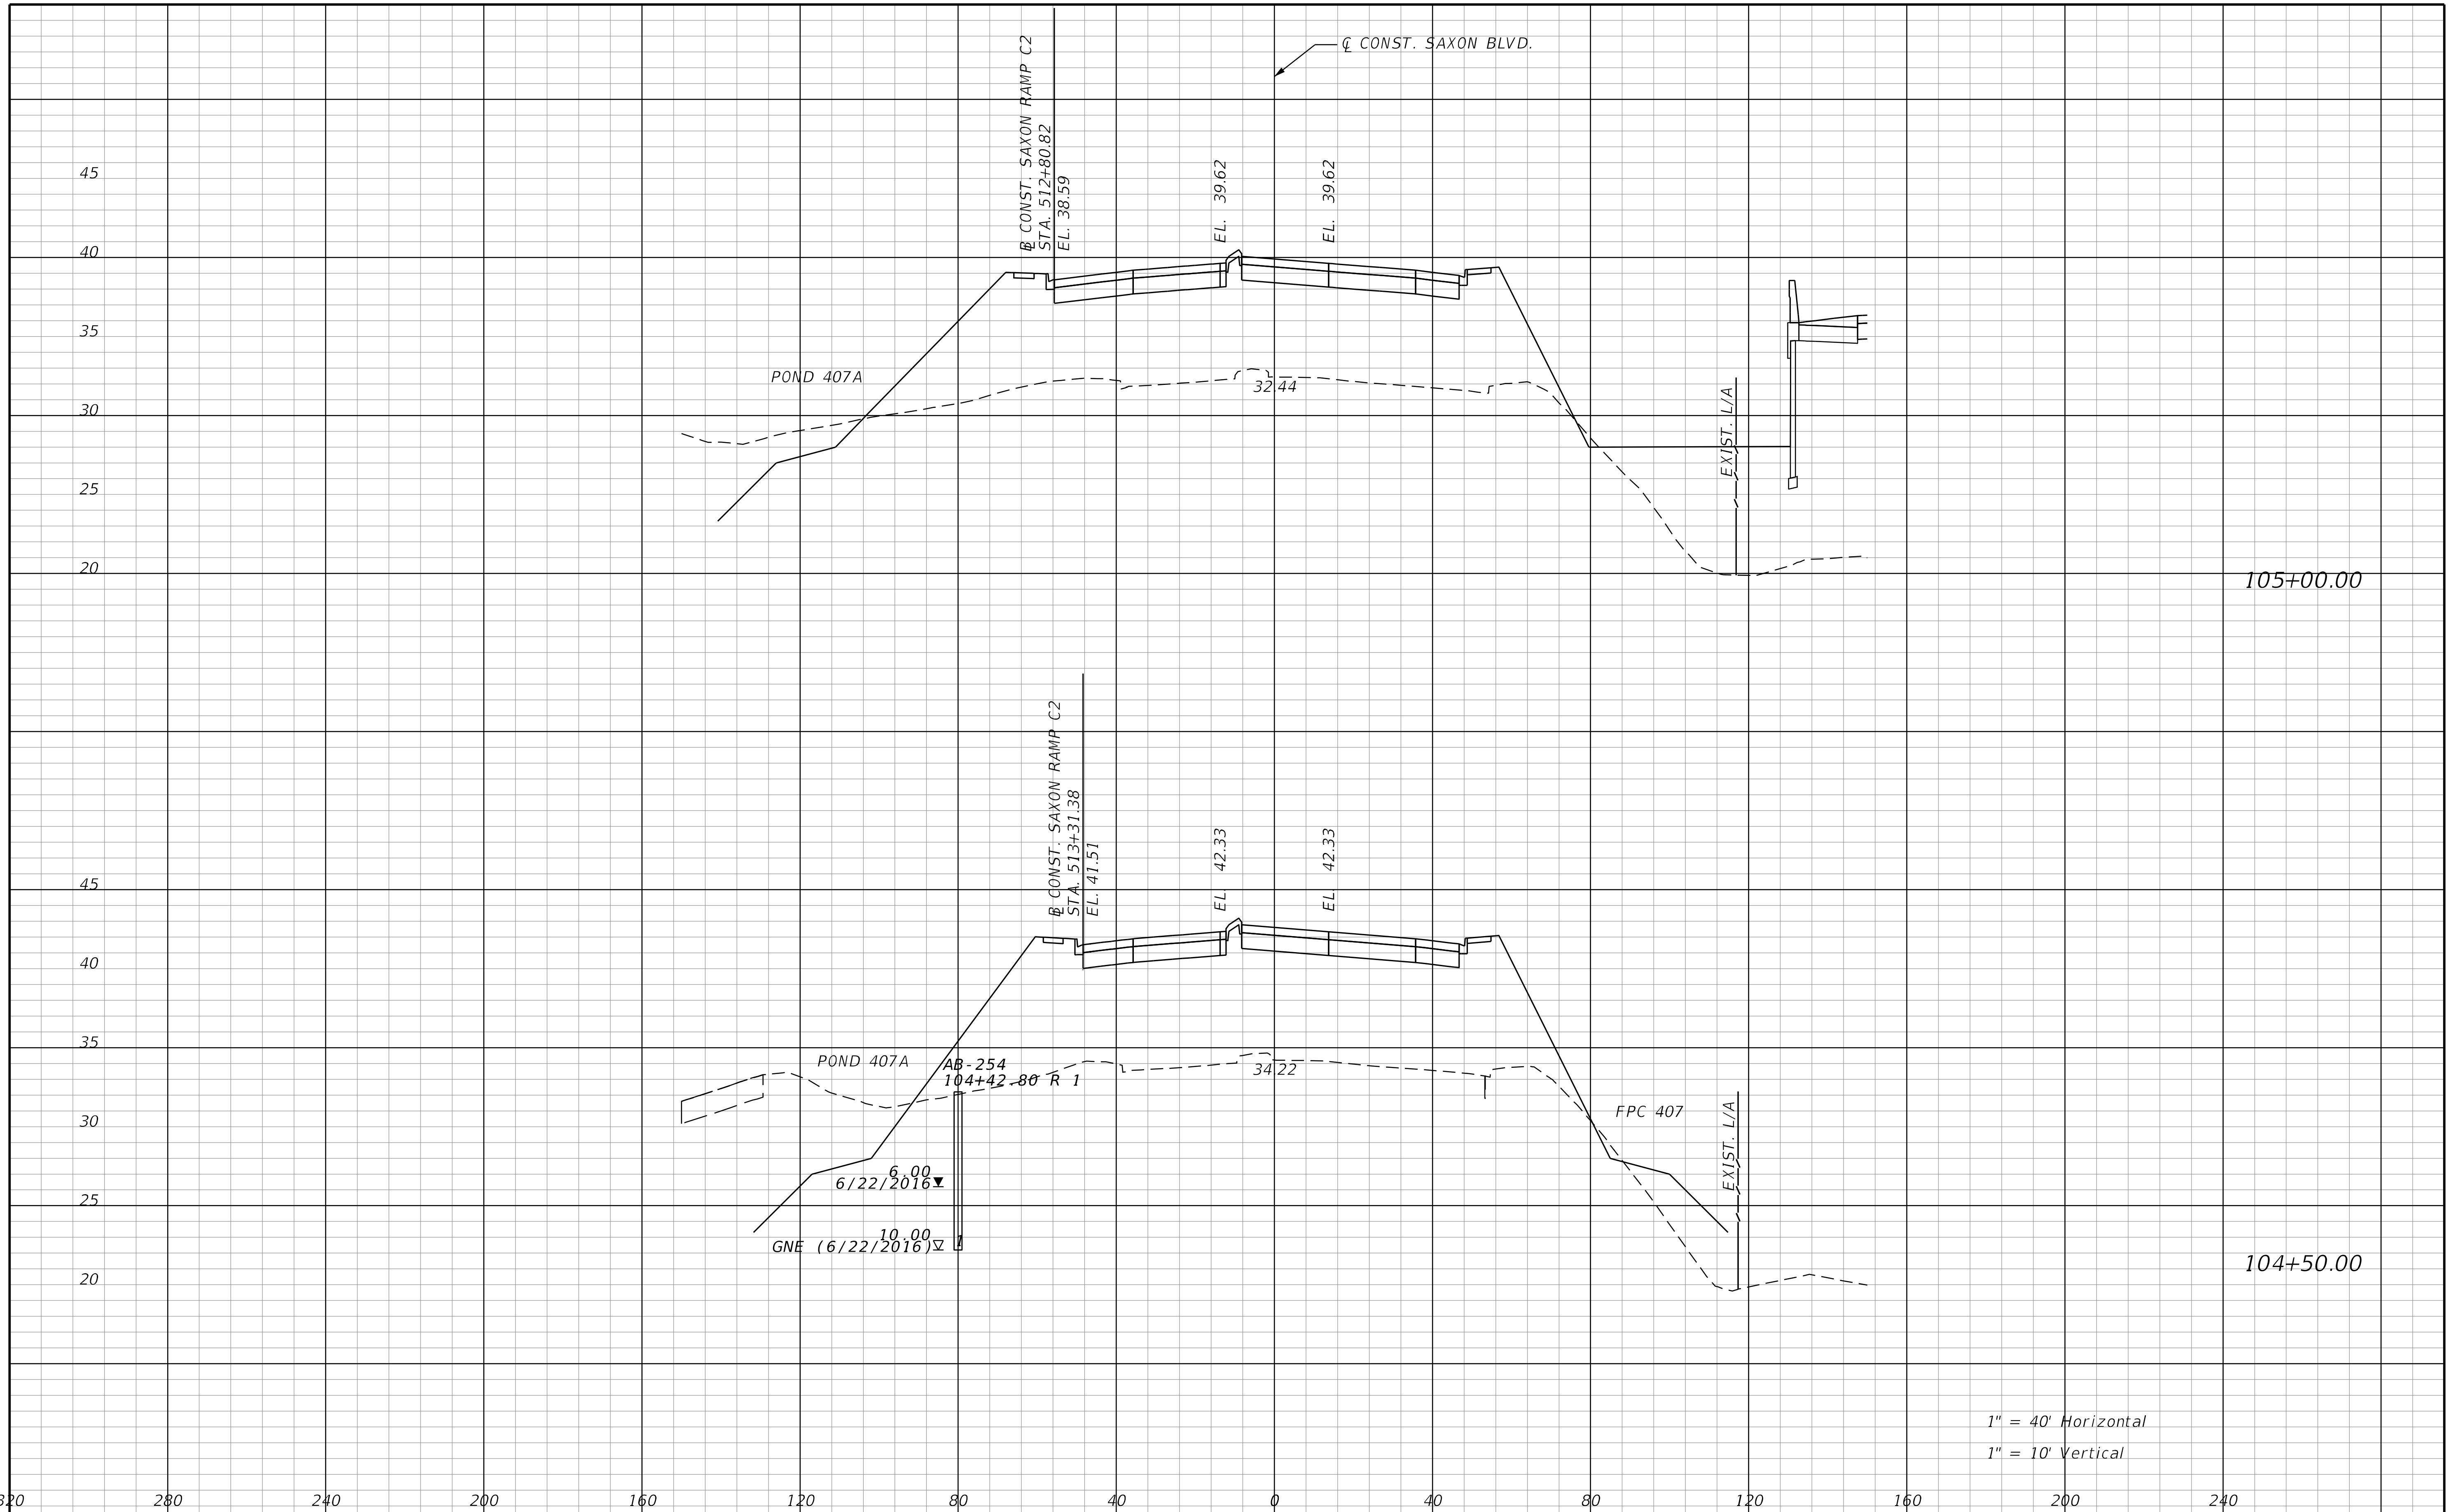

REVISIONS			
DATE	DESCRIPTION	DATE	DESCRIPTION

STANTEC CONSULTING SERVICES INC.
ENGINEER OF RECORD:
WILLIAM V. ANDERSON, P.E. NO.: 36682
11315 CORPORATE BLVD., SUITE 105
ORLANDO, FLORIDA 32817
(407) 823-8966
CERTIFICATE OF AUTHORIZATION NO. 27013

STATE OF FLORIDA
DEPARTMENT OF TRANSPORTATION

ROAD NO.	COUNTY	FINANCIAL PROJECT ID
SR400	VOLUSIA	408464-2-32-01

CROSS SECTIONS
SAXON BLVD.

SHEET NO.
840

THE OFFICIAL RECORD OF THIS SHEET IS THE ELECTRONIC FILE DIGITALLY SIGNED AND SEALED UNDER RULE 61G15-23.004, F.A.C.

jchassee 6/14/2019 4:27:28 PM Rdxsrd_shg V:\2158\active\CADD\40846423201\roadway\RDXSRD06.DGN

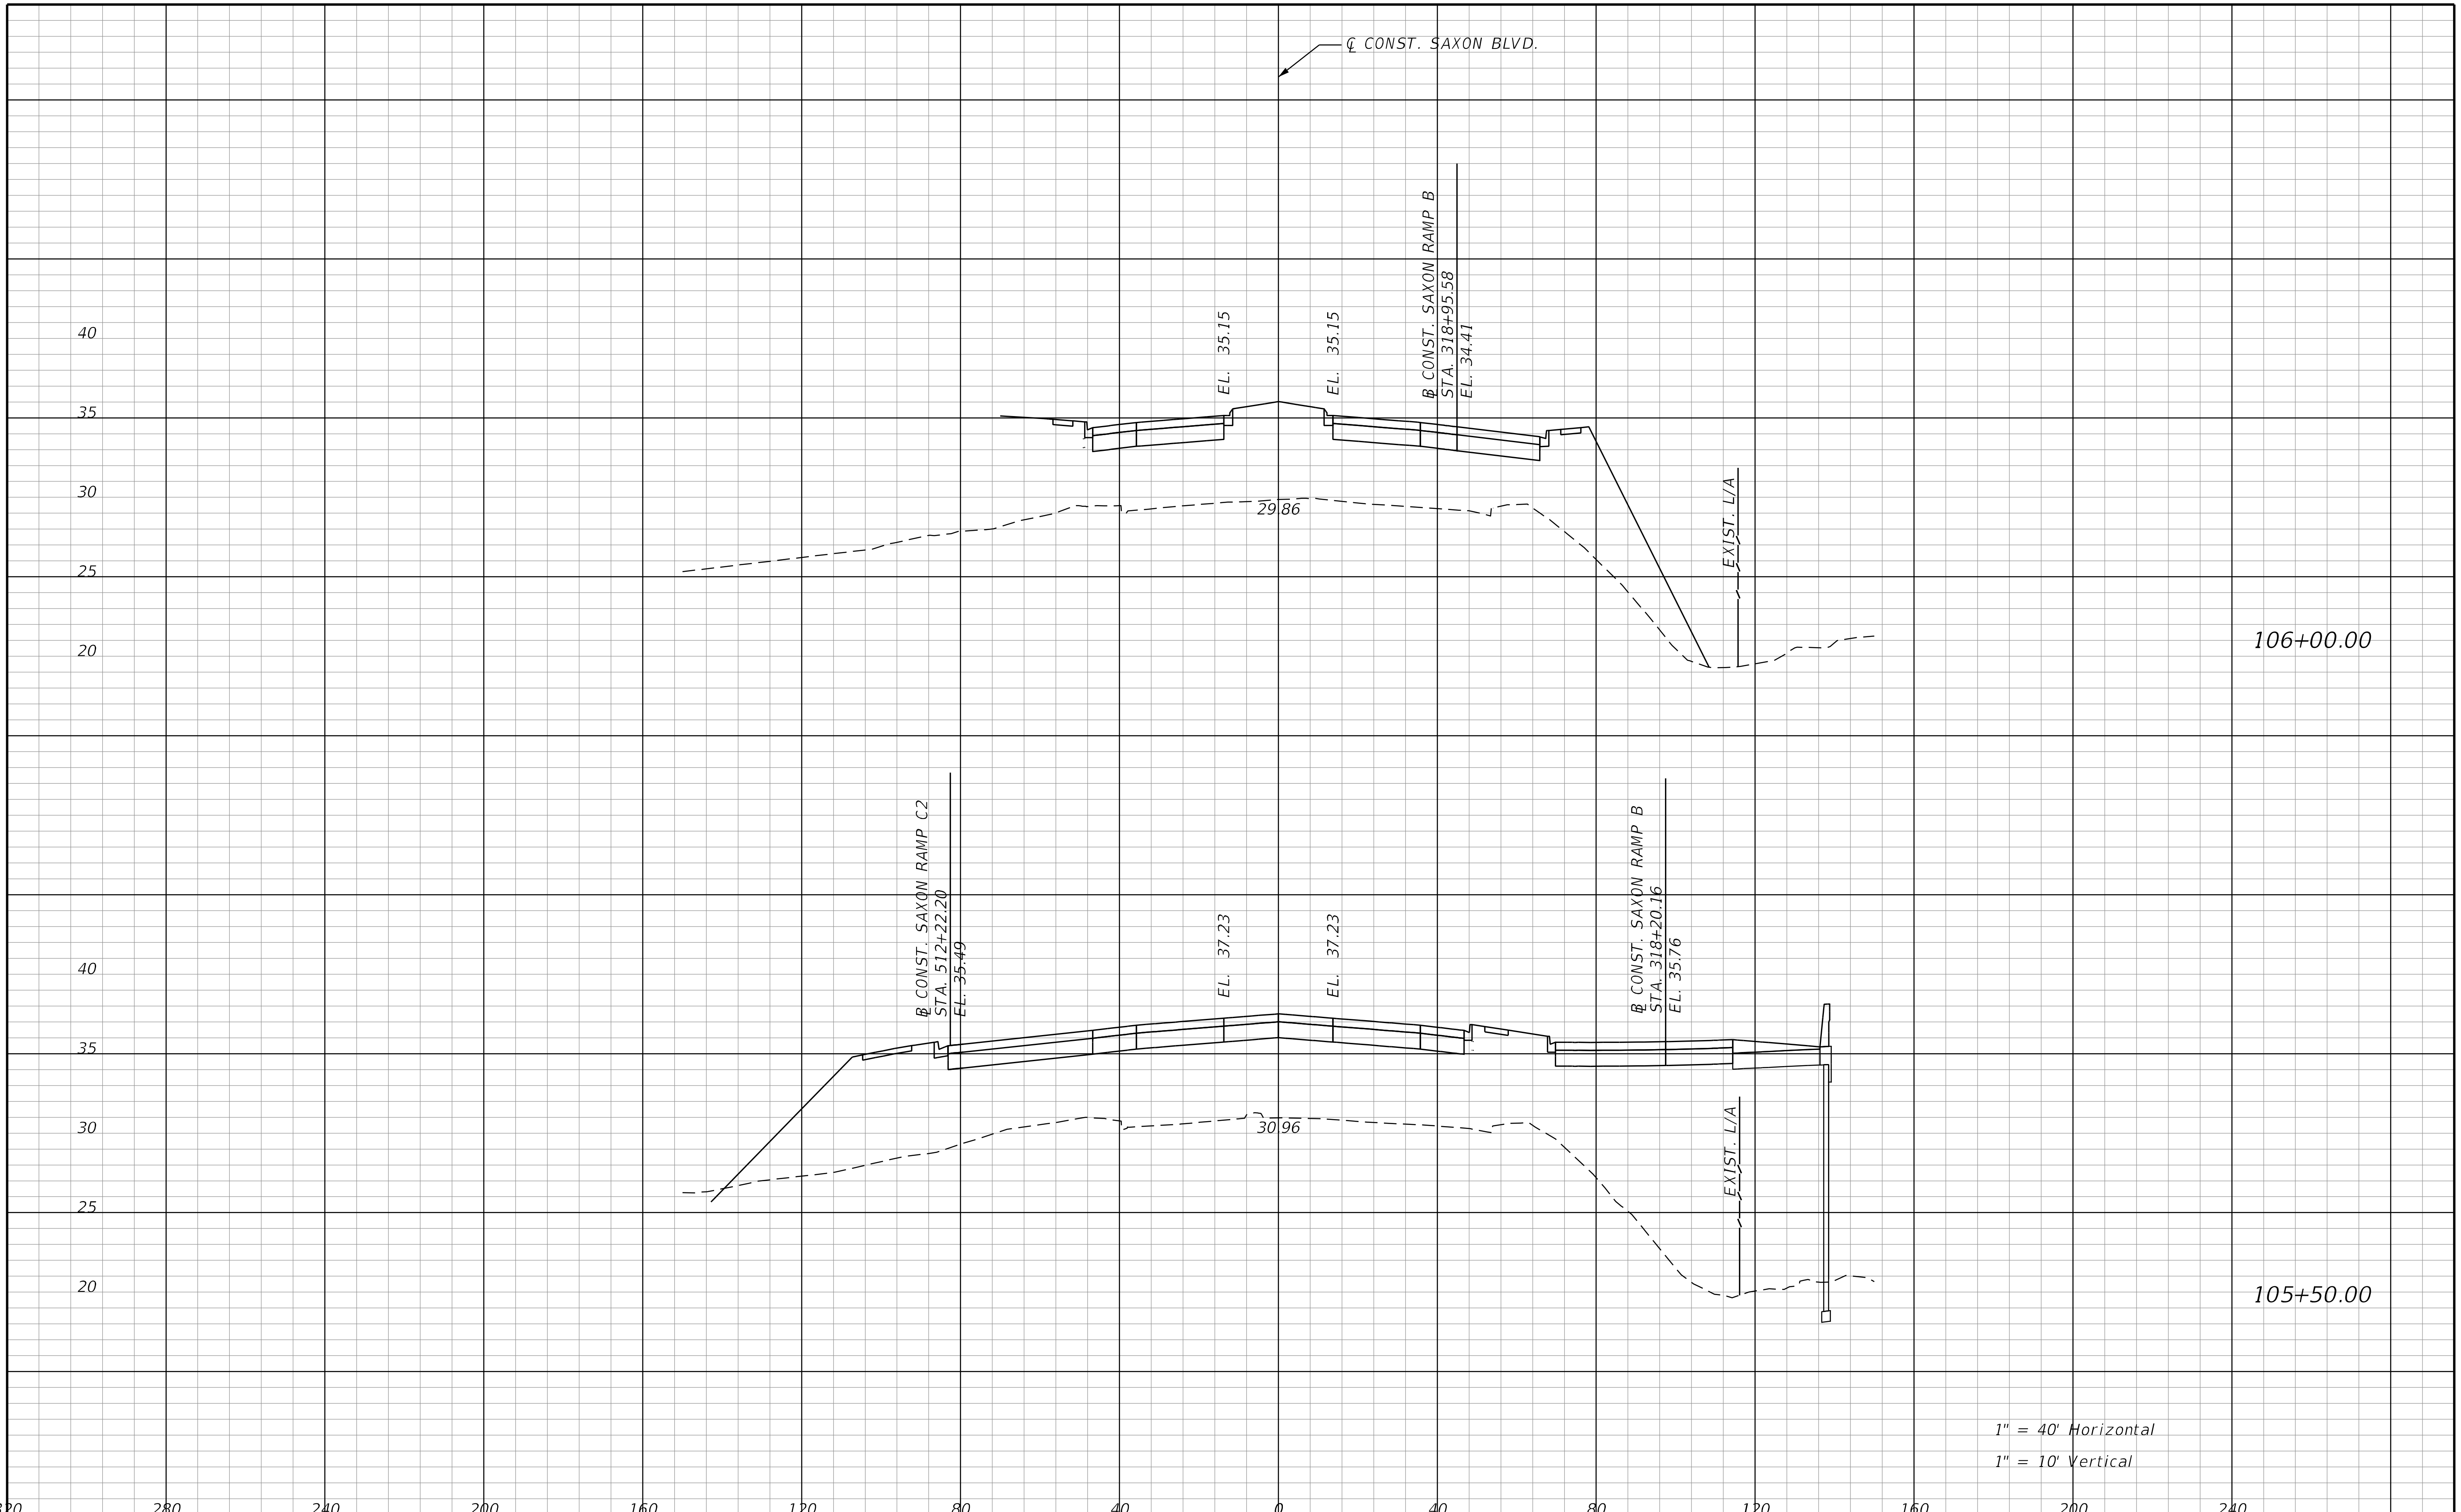

THE OFFICIAL RECORD OF THIS SHEET IS THE ELECTRONIC FILE DIGITALLY SIGNED AND SEALED UNDER RULE 61G15-23.004, F.A.C.

REVISIONS			
DATE	DESCRIPTION	DATE	DESCRIPTION

STANTEC CONSULTING SERVICES INC.
ENGINEER OF RECORD:
WILLIAM V. ANDERSON, P.E. NO.: 36682
11315 CORPORATE BLVD., SUITE 105
ORLANDO, FLORIDA 32817
(407) 823-8966
CERTIFICATE OF AUTHORIZATION NO. 27013

STATE OF FLORIDA
DEPARTMENT OF TRANSPORTATION

ROAD NO.	COUNTY	FINANCIAL PROJECT ID
SR400	VOLUSIA	408464-2-32-01

CROSS SECTIONS
SAXON BLVD.

SHEET NO.
841

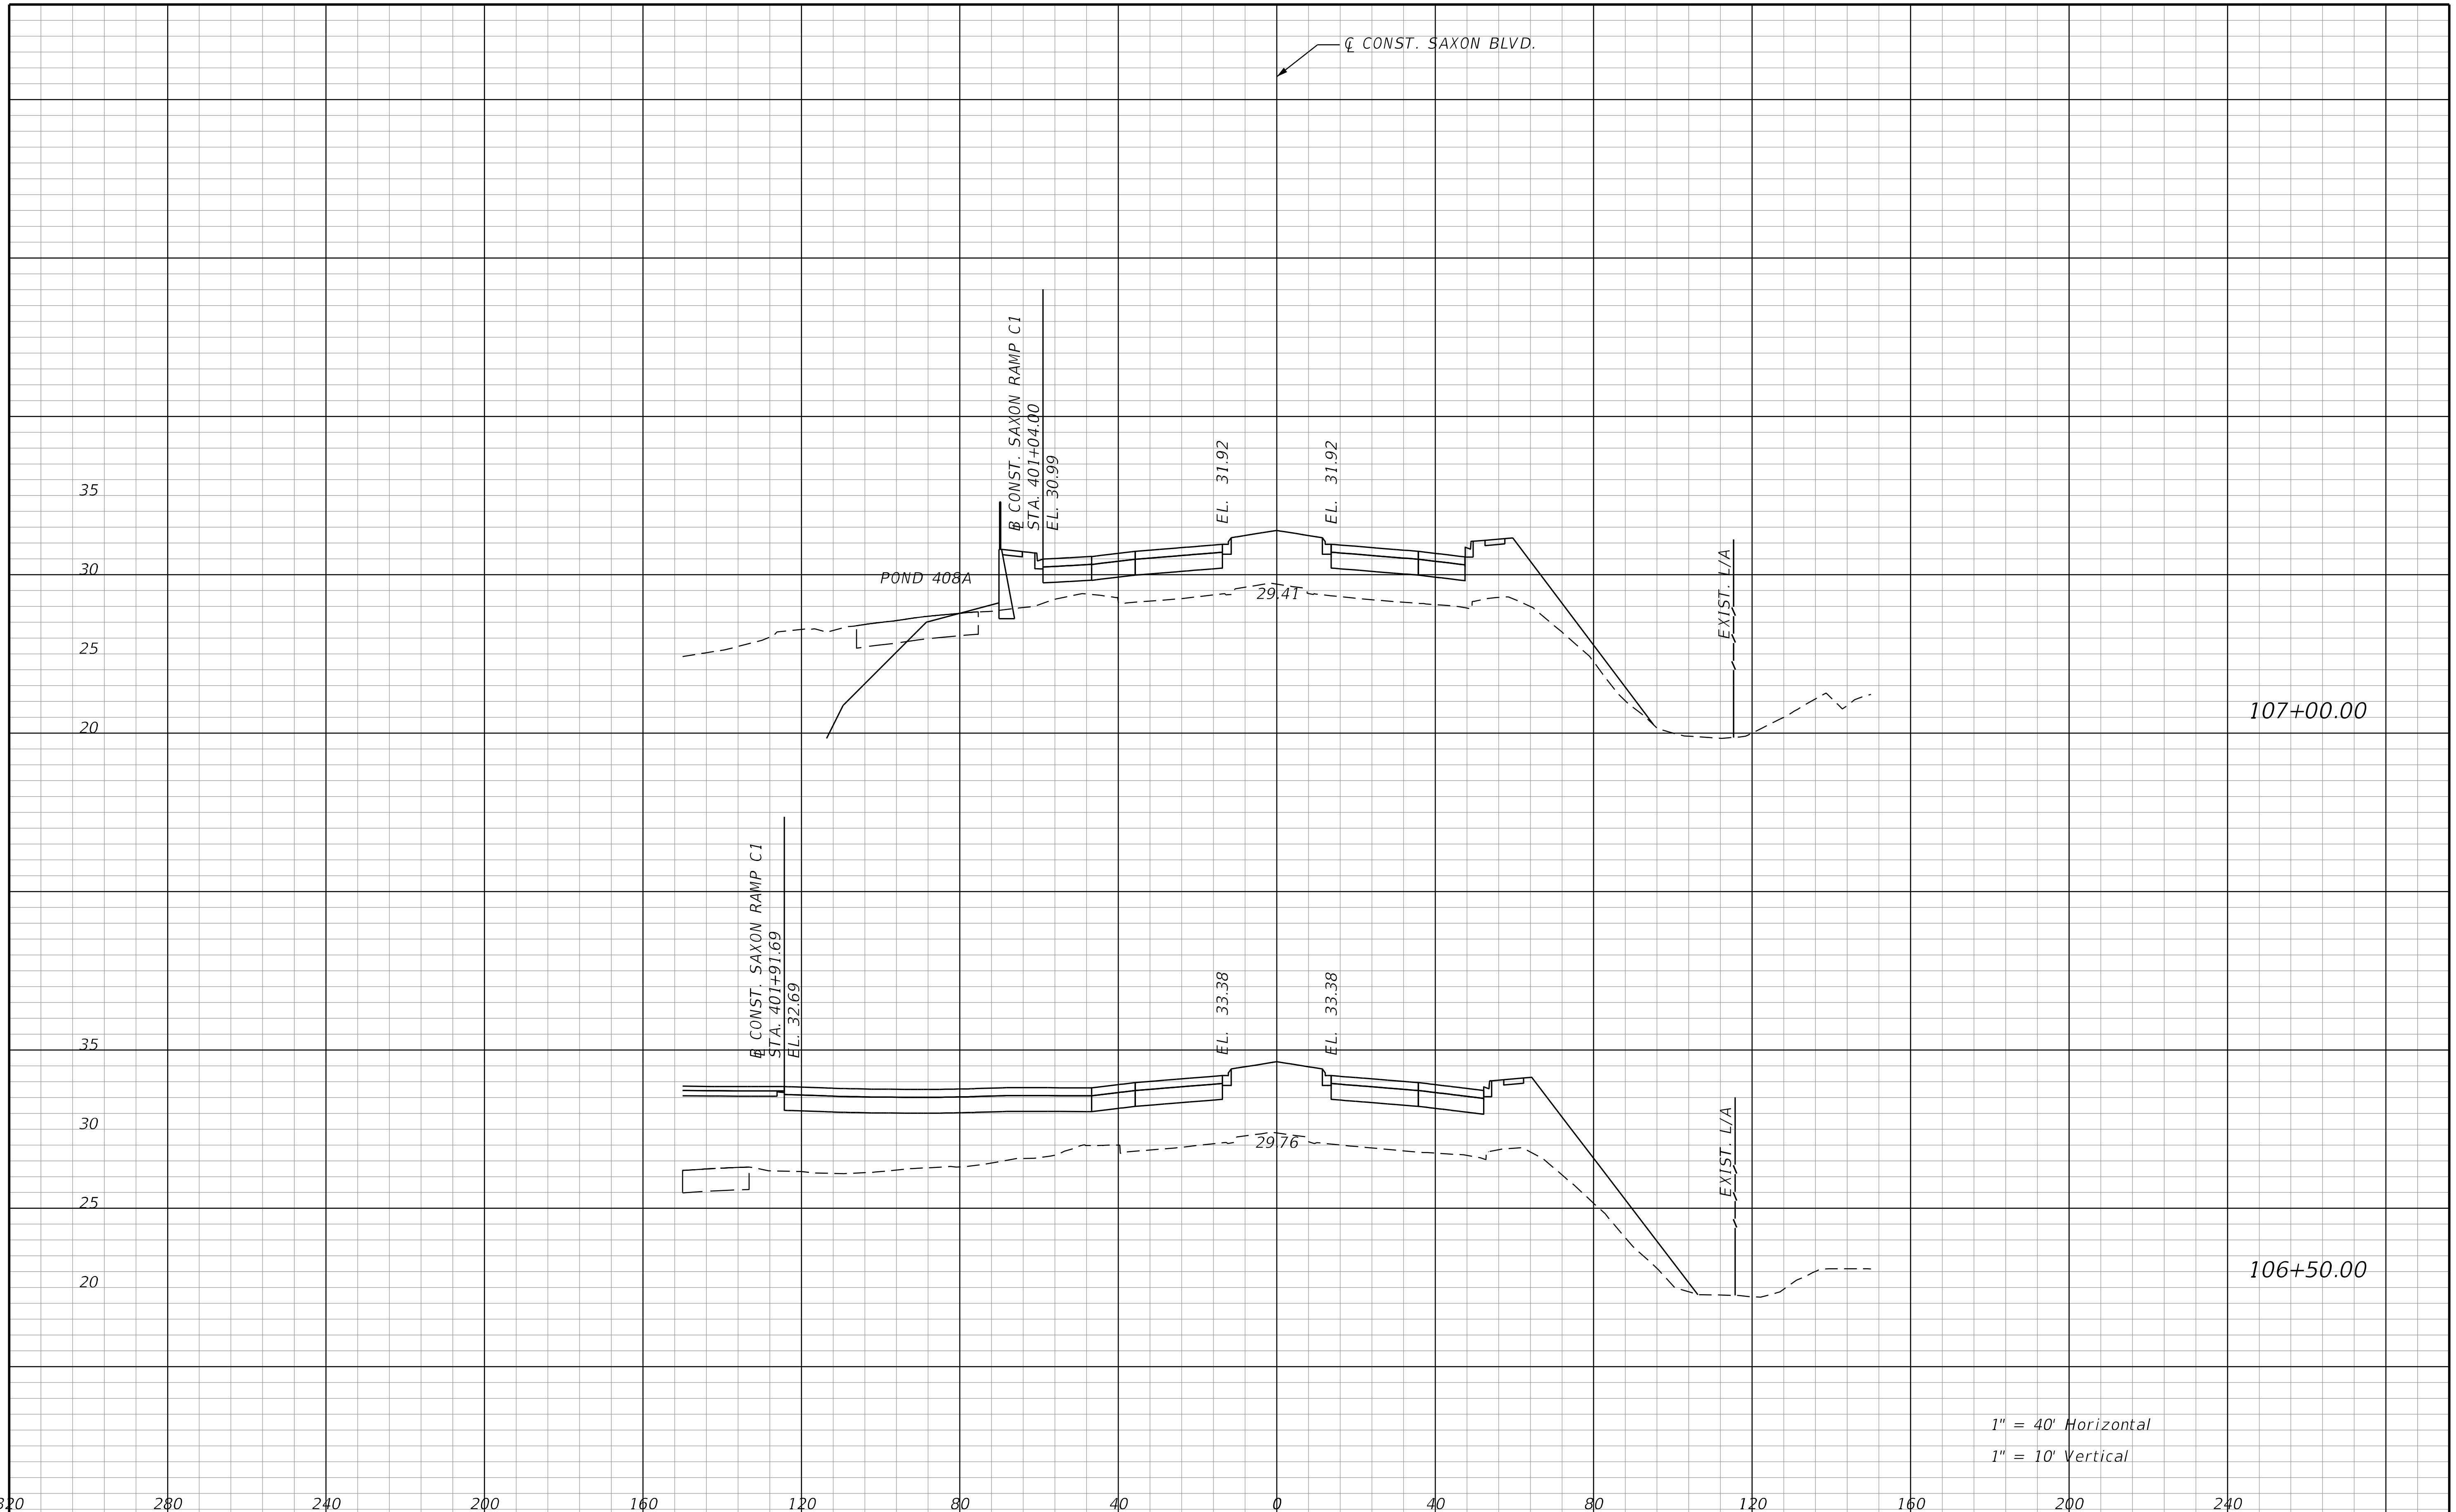

REVISIONS			
DATE	DESCRIPTION	DATE	DESCRIPTION

STANTEC CONSULTING SERVICES INC.
ENGINEER OF RECORD:
WILLIAM V. ANDERSON, P.E. NO.: 36682
11315 CORPORATE BLVD., SUITE 105
ORLANDO, FLORIDA 32817
(407) 823-8966
CERTIFICATE OF AUTHORIZATION NO. 27013

STATE OF FLORIDA
DEPARTMENT OF TRANSPORTATION

ROAD NO.	COUNTY	FINANCIAL PROJECT ID
SR400	VOLUSIA	408464-2-32-01

CROSS SECTIONS
SAXON BLVD.

SHEET NO.
842

jchassee 6/14/2019 4:27:28 PM Rdxsrd_shg V:\2158\active\CADD\40846423201\roadway\RDXSRD06.DGN

THE OFFICIAL RECORD OF THIS SHEET IS THE ELECTRONIC FILE DIGITALLY SIGNED AND SEALED UNDER RULE 61G15-23.004, F.A.C.

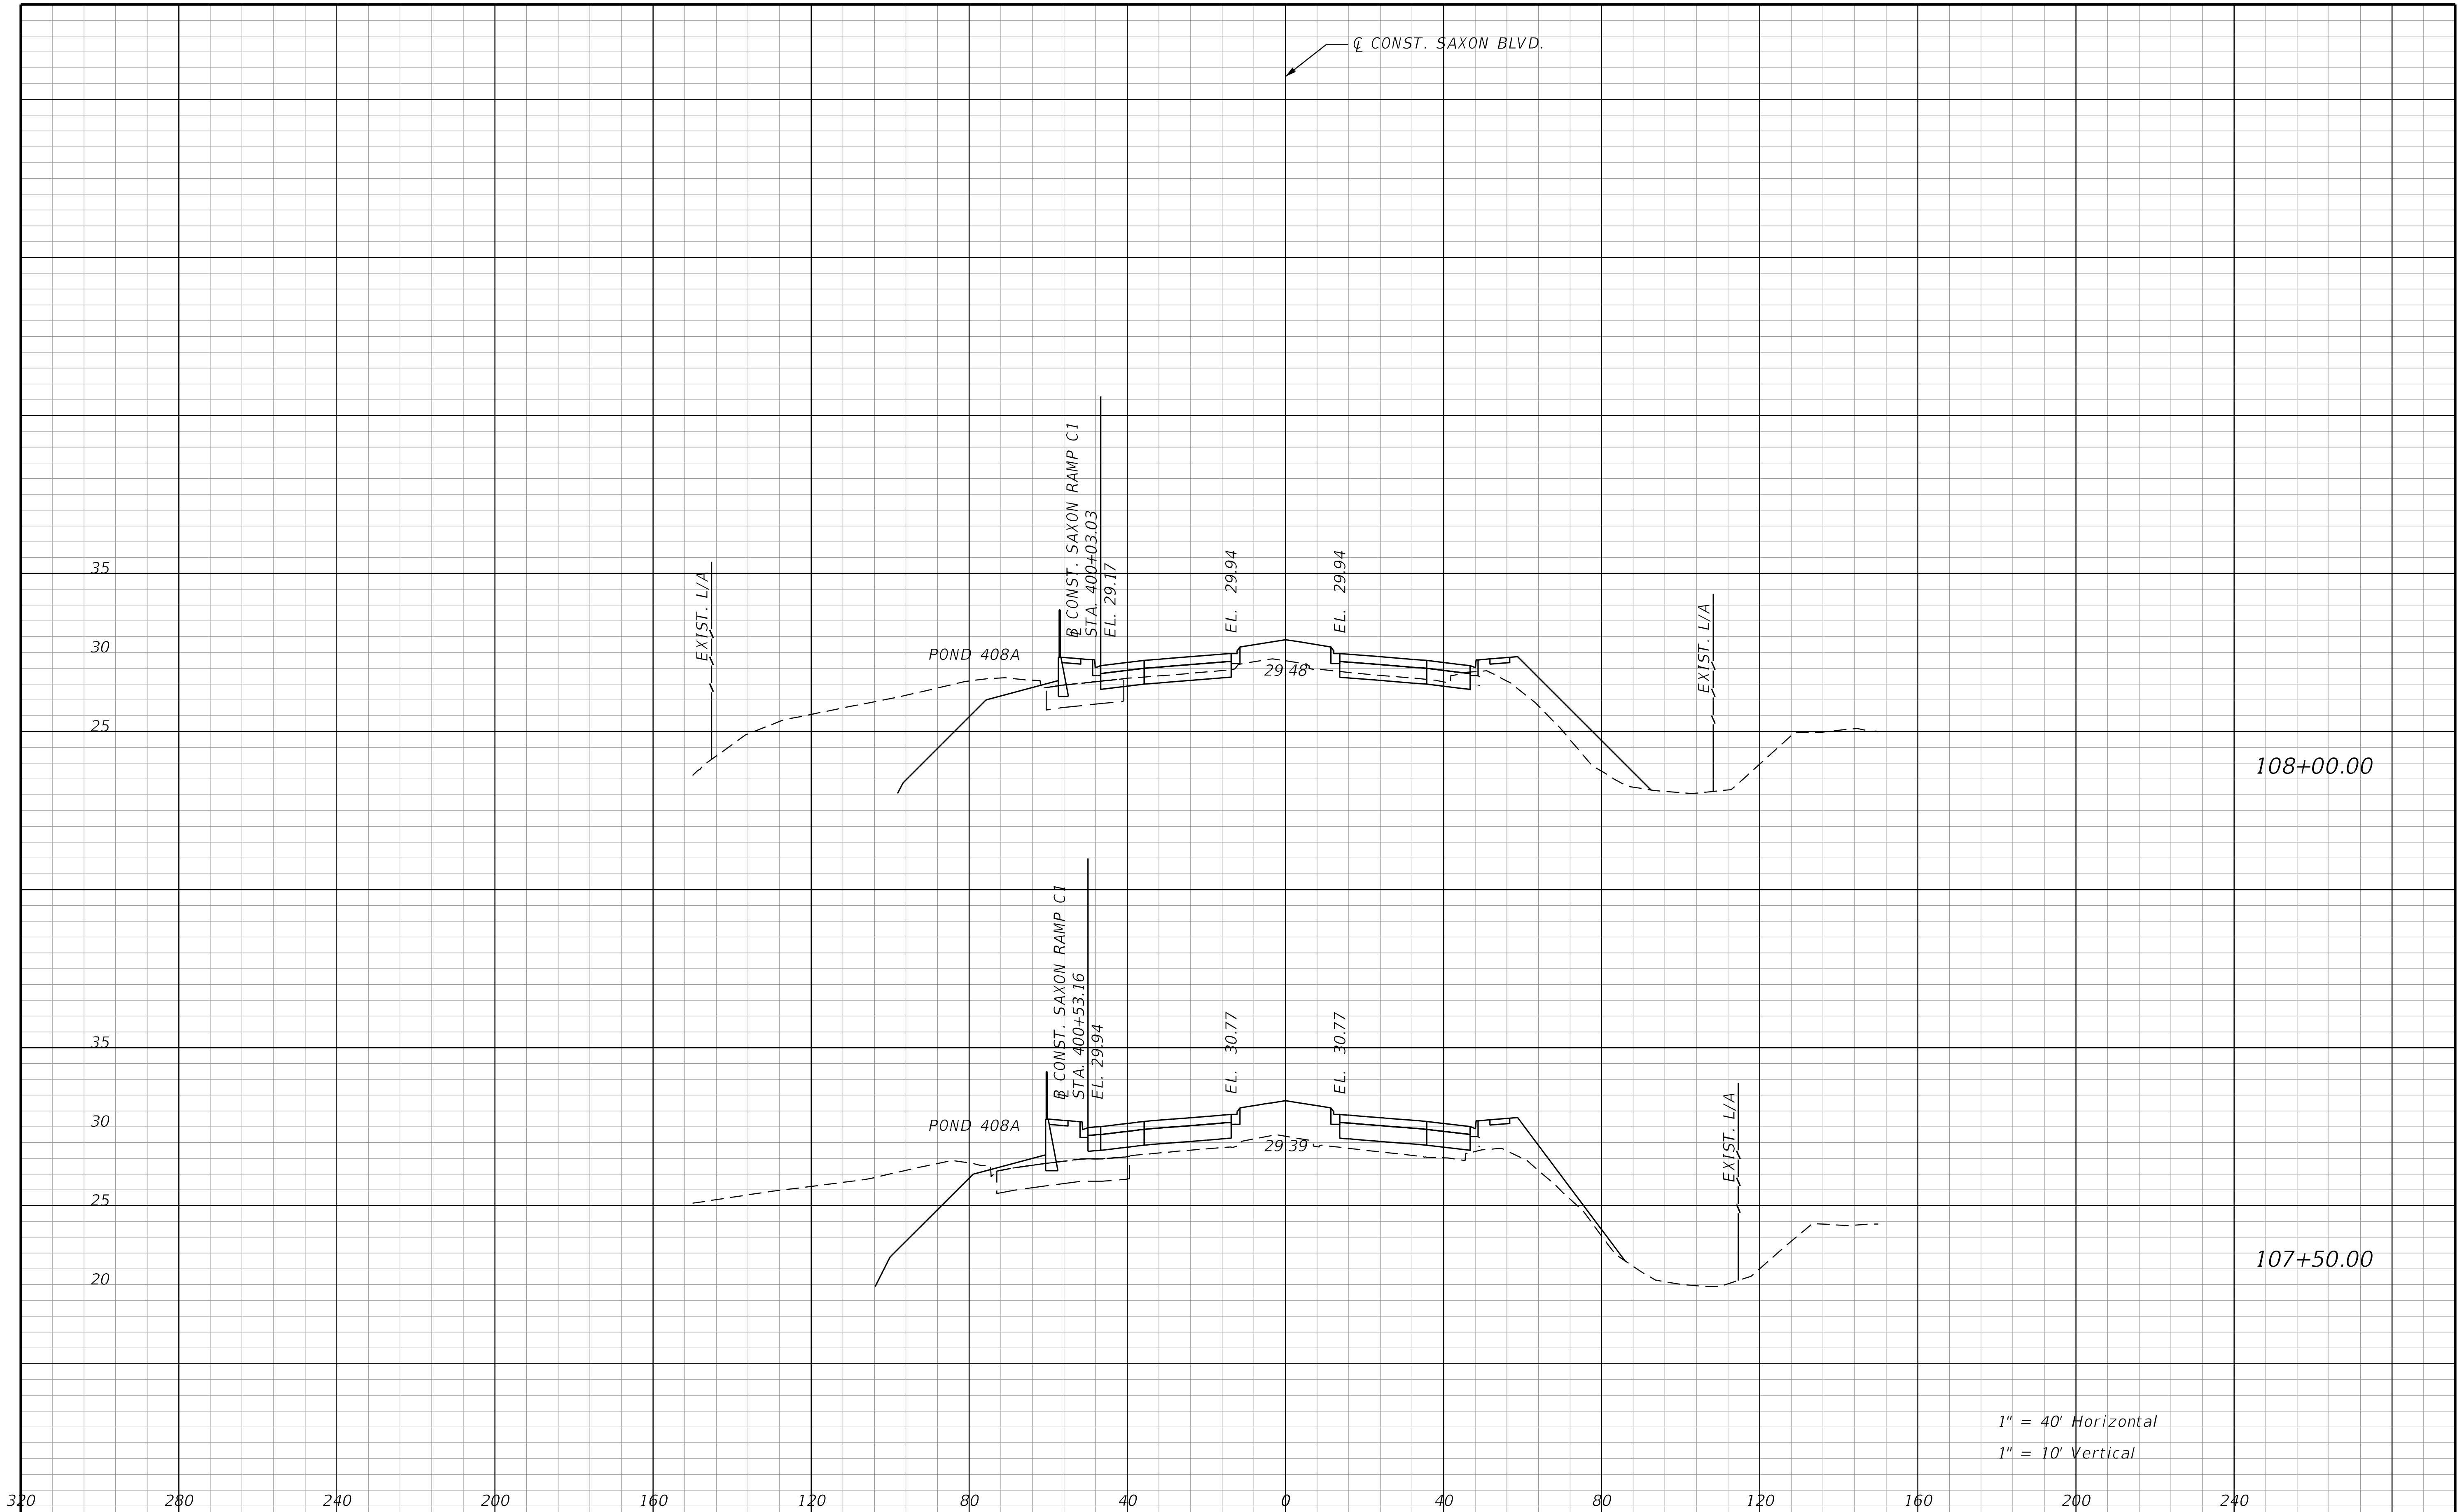

THE OFFICIAL RECORD OF THIS SHEET IS THE ELECTRONIC FILE DIGITALLY SIGNED AND SEALED UNDER RULE 61G15-23.004, F.A.C.

REVISIONS			
DATE	DESCRIPTION	DATE	DESCRIPTION

STANTEC CONSULTING SERVICES INC.
ENGINEER OF RECORD:
WILLIAM V. ANDERSON, P.E. NO.: 36682
11315 CORPORATE BLVD., SUITE 105
ORLANDO, FLORIDA 32817
(407) 823-8966
CERTIFICATE OF AUTHORIZATION NO. 27013

STATE OF FLORIDA
DEPARTMENT OF TRANSPORTATION

ROAD NO.	COUNTY	FINANCIAL PROJECT ID
SR400	VOLUSIA	408464-2-32-01

CROSS SECTIONS
SAXON BLVD.

SHEET NO.
843

jchassee 6/14/2019 4:27:28 PM Rdxsrd_shg V:\2158\active\CADD\40846423201\roadway\RDXSRD06.DGN

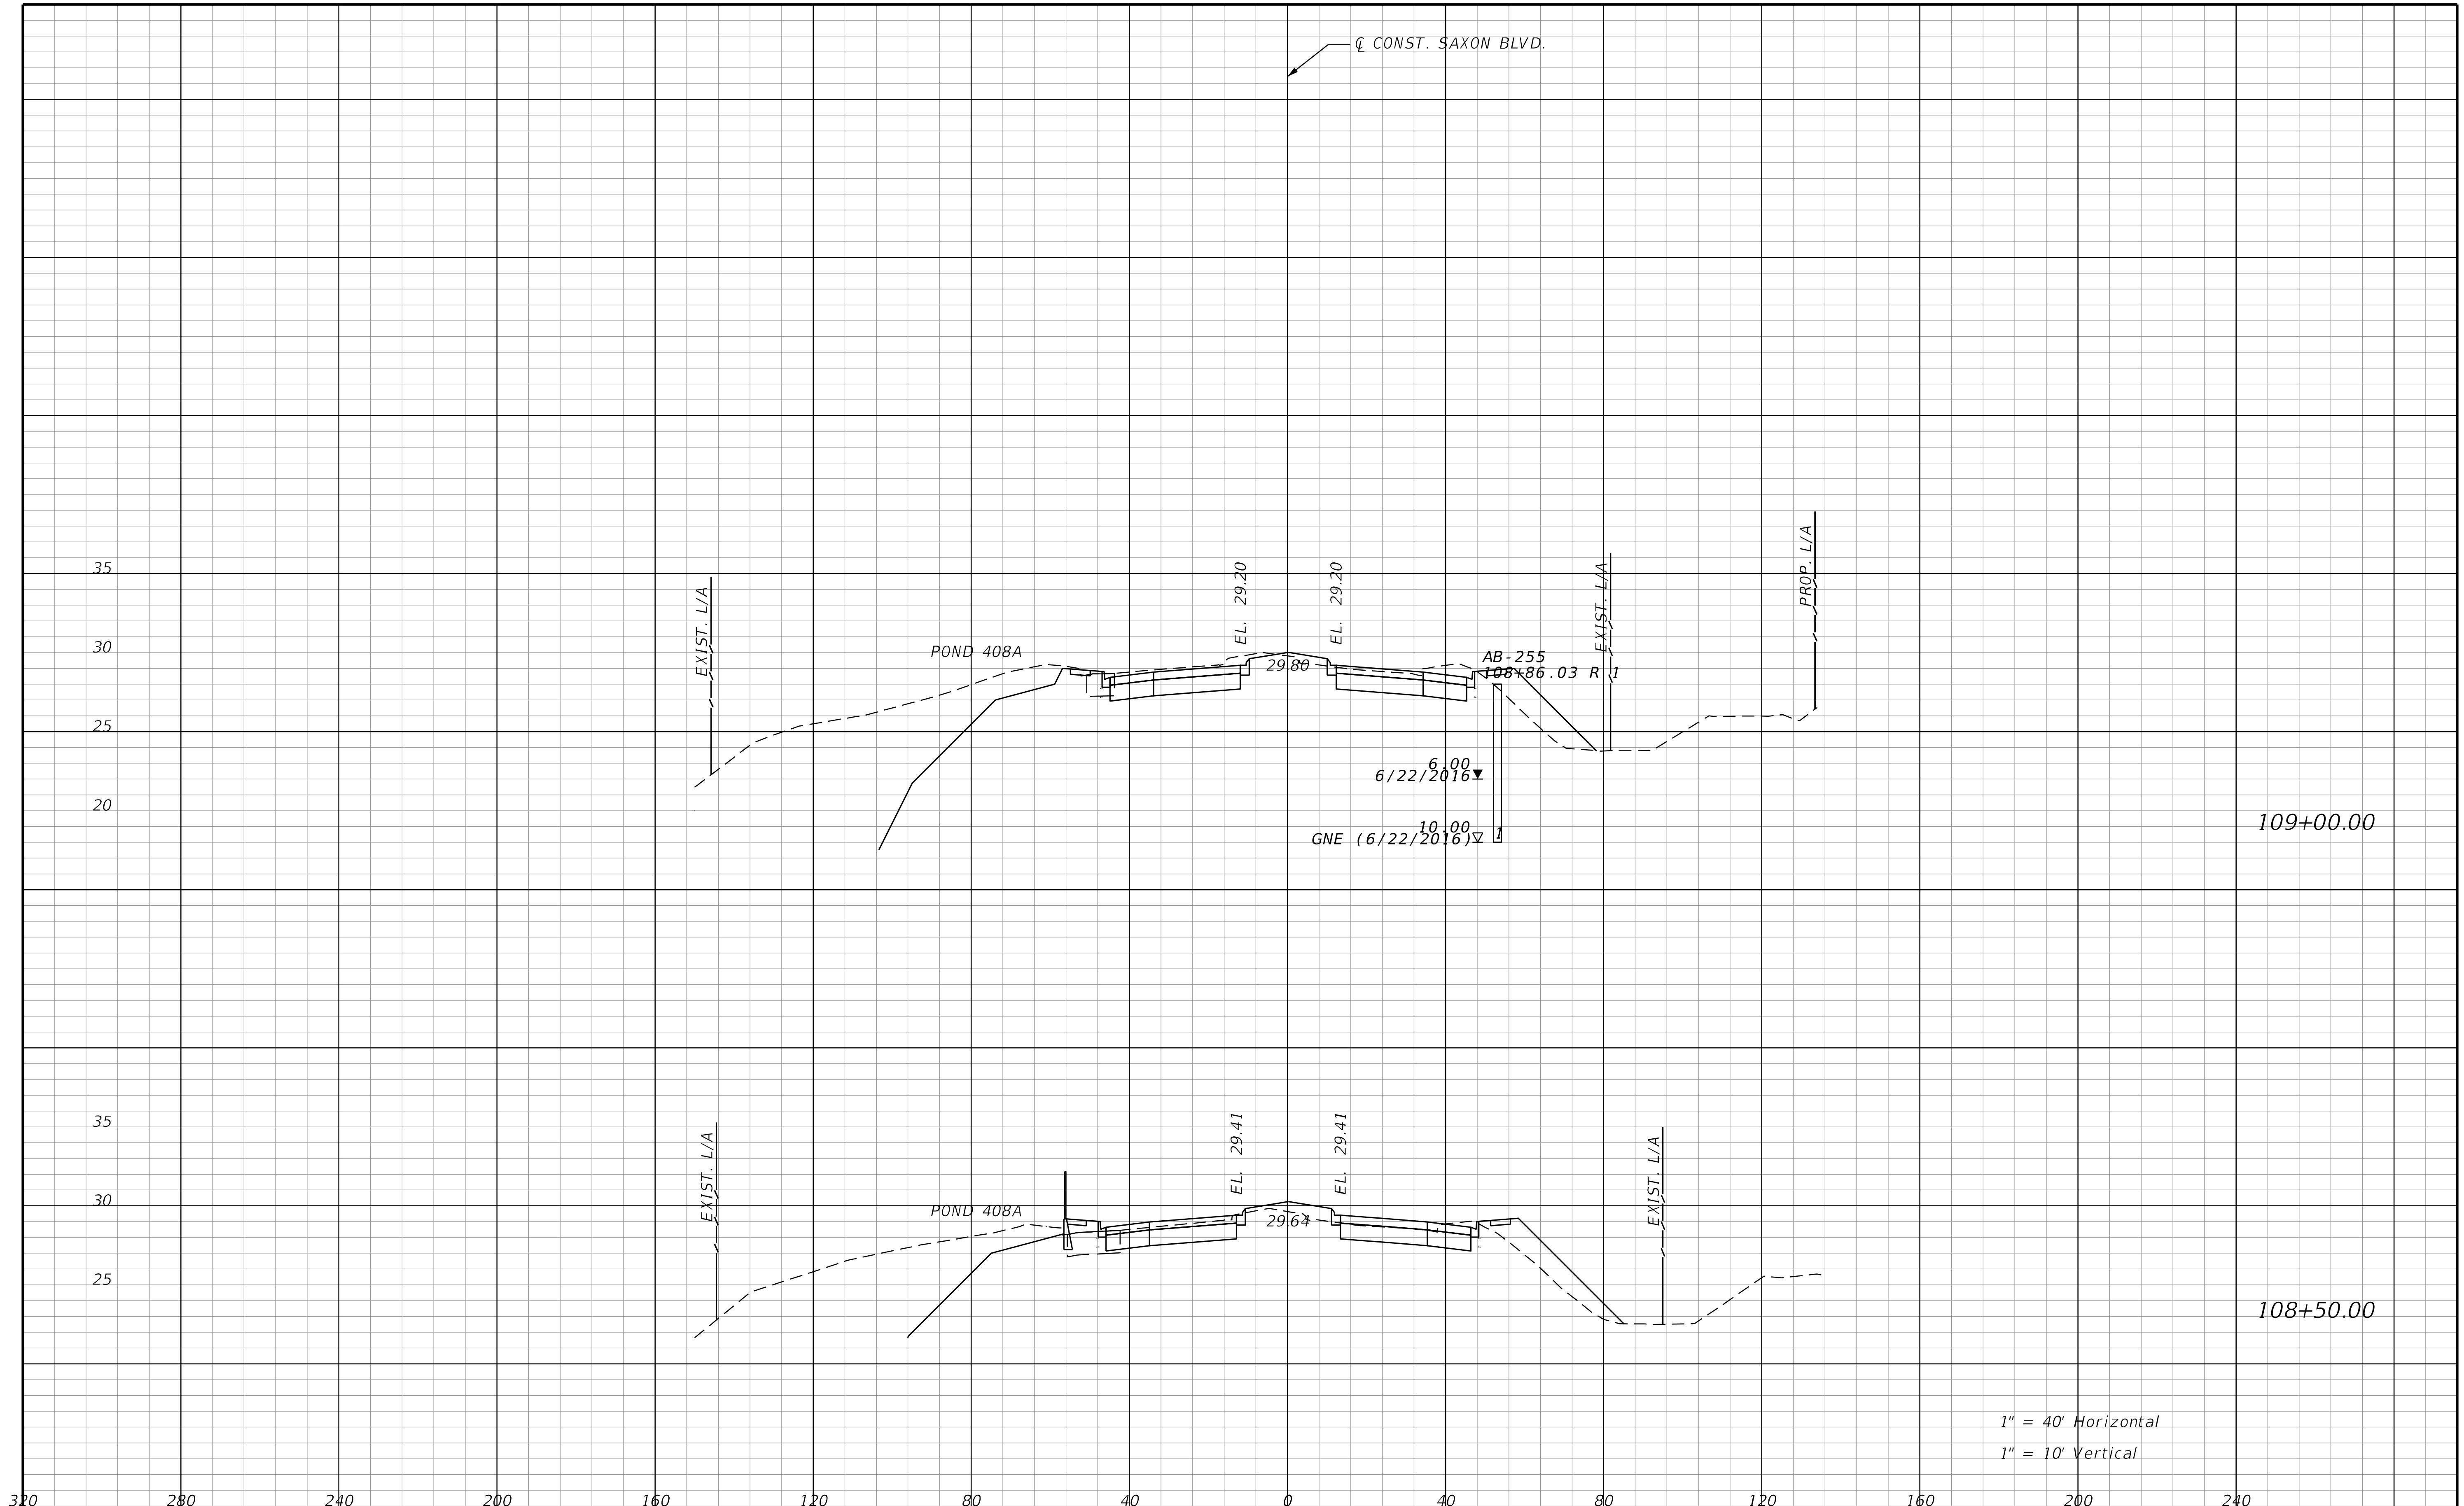

REVISIONS			
DATE	DESCRIPTION	DATE	DESCRIPTION

STANTEC CONSULTING SERVICES INC.
ENGINEER OF RECORD:
WILLIAM V. ANDERSON, P.E. NO.: 36682
11315 CORPORATE BLVD., SUITE 105
ORLANDO, FLORIDA 32817
(407) 823-8966
CERTIFICATE OF AUTHORIZATION NO. 27013

STATE OF FLORIDA
DEPARTMENT OF TRANSPORTATION

ROAD NO.	COUNTY	FINANCIAL PROJECT ID
SR400	VOLUSIA	408464-2-32-01

CROSS SECTIONS
SAXON BLVD.

SHEET NO.
844

THE OFFICIAL RECORD OF THIS SHEET IS THE ELECTRONIC FILE DIGITALLY SIGNED AND SEALED UNDER RULE 61G15-23.004, F.A.C.

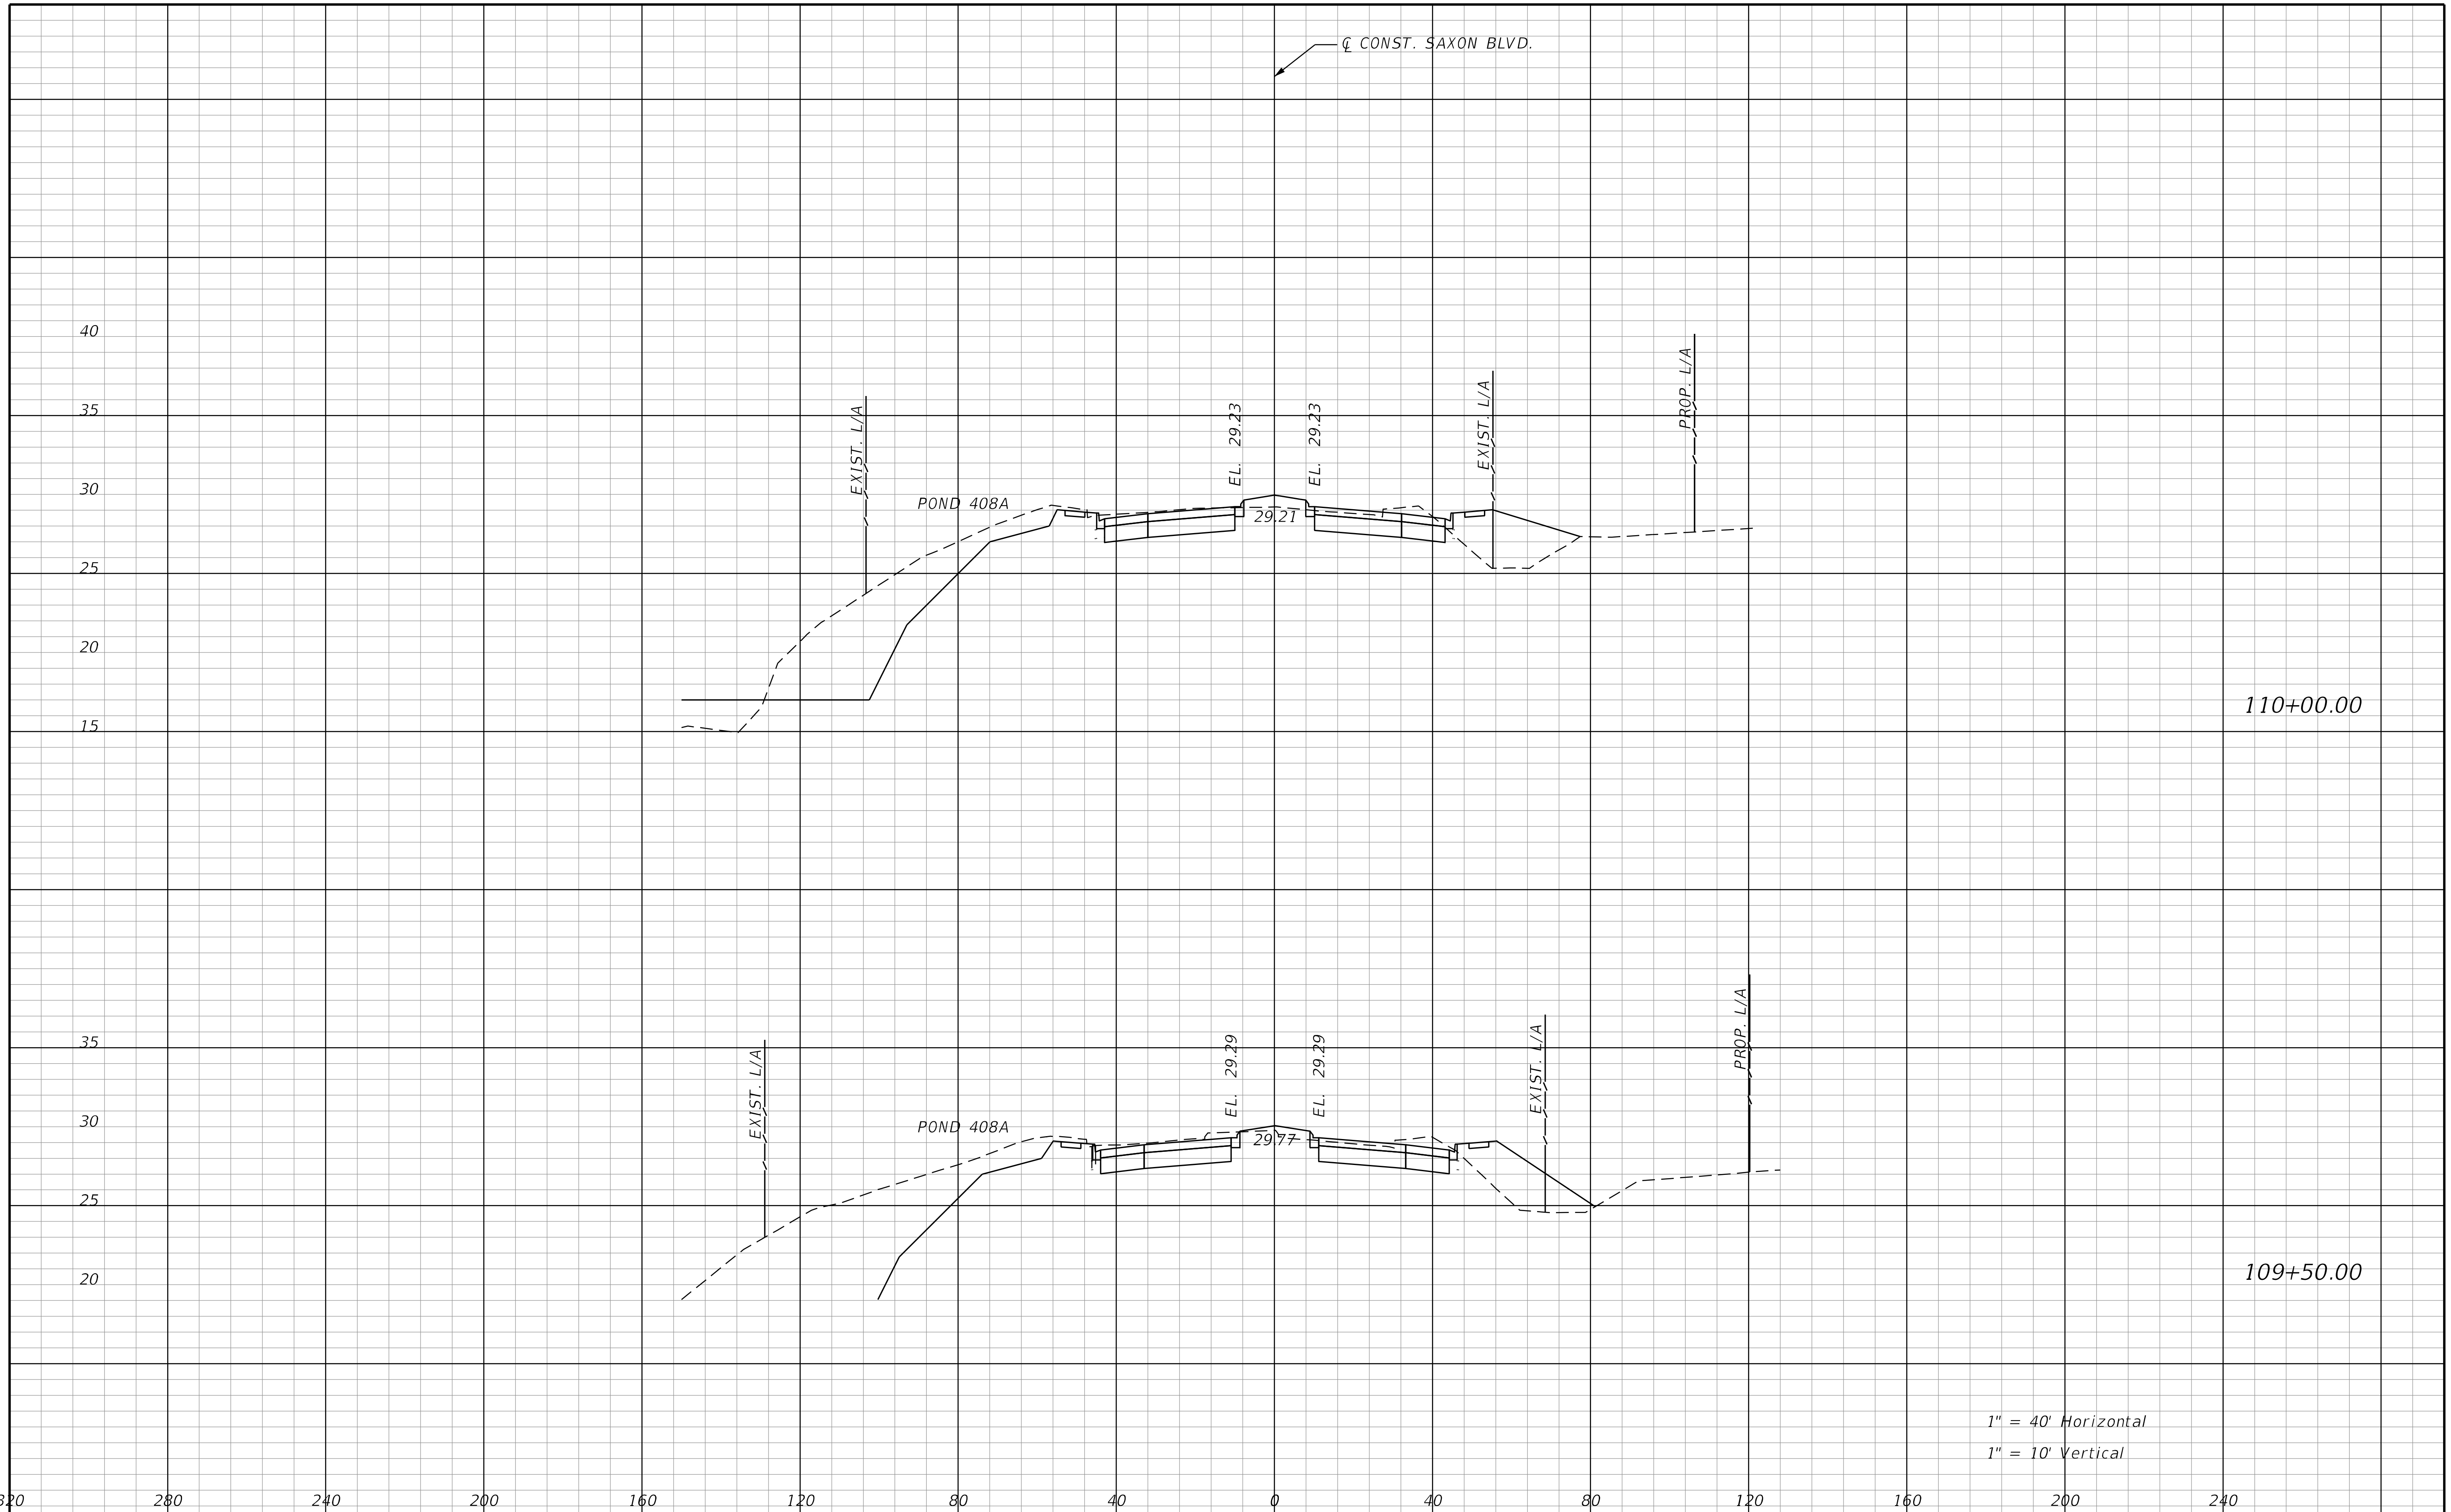

REVISIONS			
DATE	DESCRIPTION	DATE	DESCRIPTION

STANTEC CONSULTING SERVICES INC.
ENGINEER OF RECORD:
WILLIAM V. ANDERSON, P.E. NO.: 36682
11315 CORPORATE BLVD., SUITE 105
ORLANDO, FLORIDA 32817
(407) 823-8966
CERTIFICATE OF AUTHORIZATION NO. 27013

STATE OF FLORIDA
DEPARTMENT OF TRANSPORTATION

ROAD NO.	COUNTY	FINANCIAL PROJECT ID
SR400	VOLUSIA	408464-2-32-01

CROSS SECTIONS
SAXON BLVD.

SHEET NO.
845

THE OFFICIAL RECORD OF THIS SHEET IS THE ELECTRONIC FILE DIGITALLY SIGNED AND SEALED UNDER RULE 61G15-23.004, F.A.C.

jchassee 6/14/2019 4:27:29 PM Rdxsrd_shg V:\2158\active\CADD\40846423201\roadway\RDXSRD06.DGN

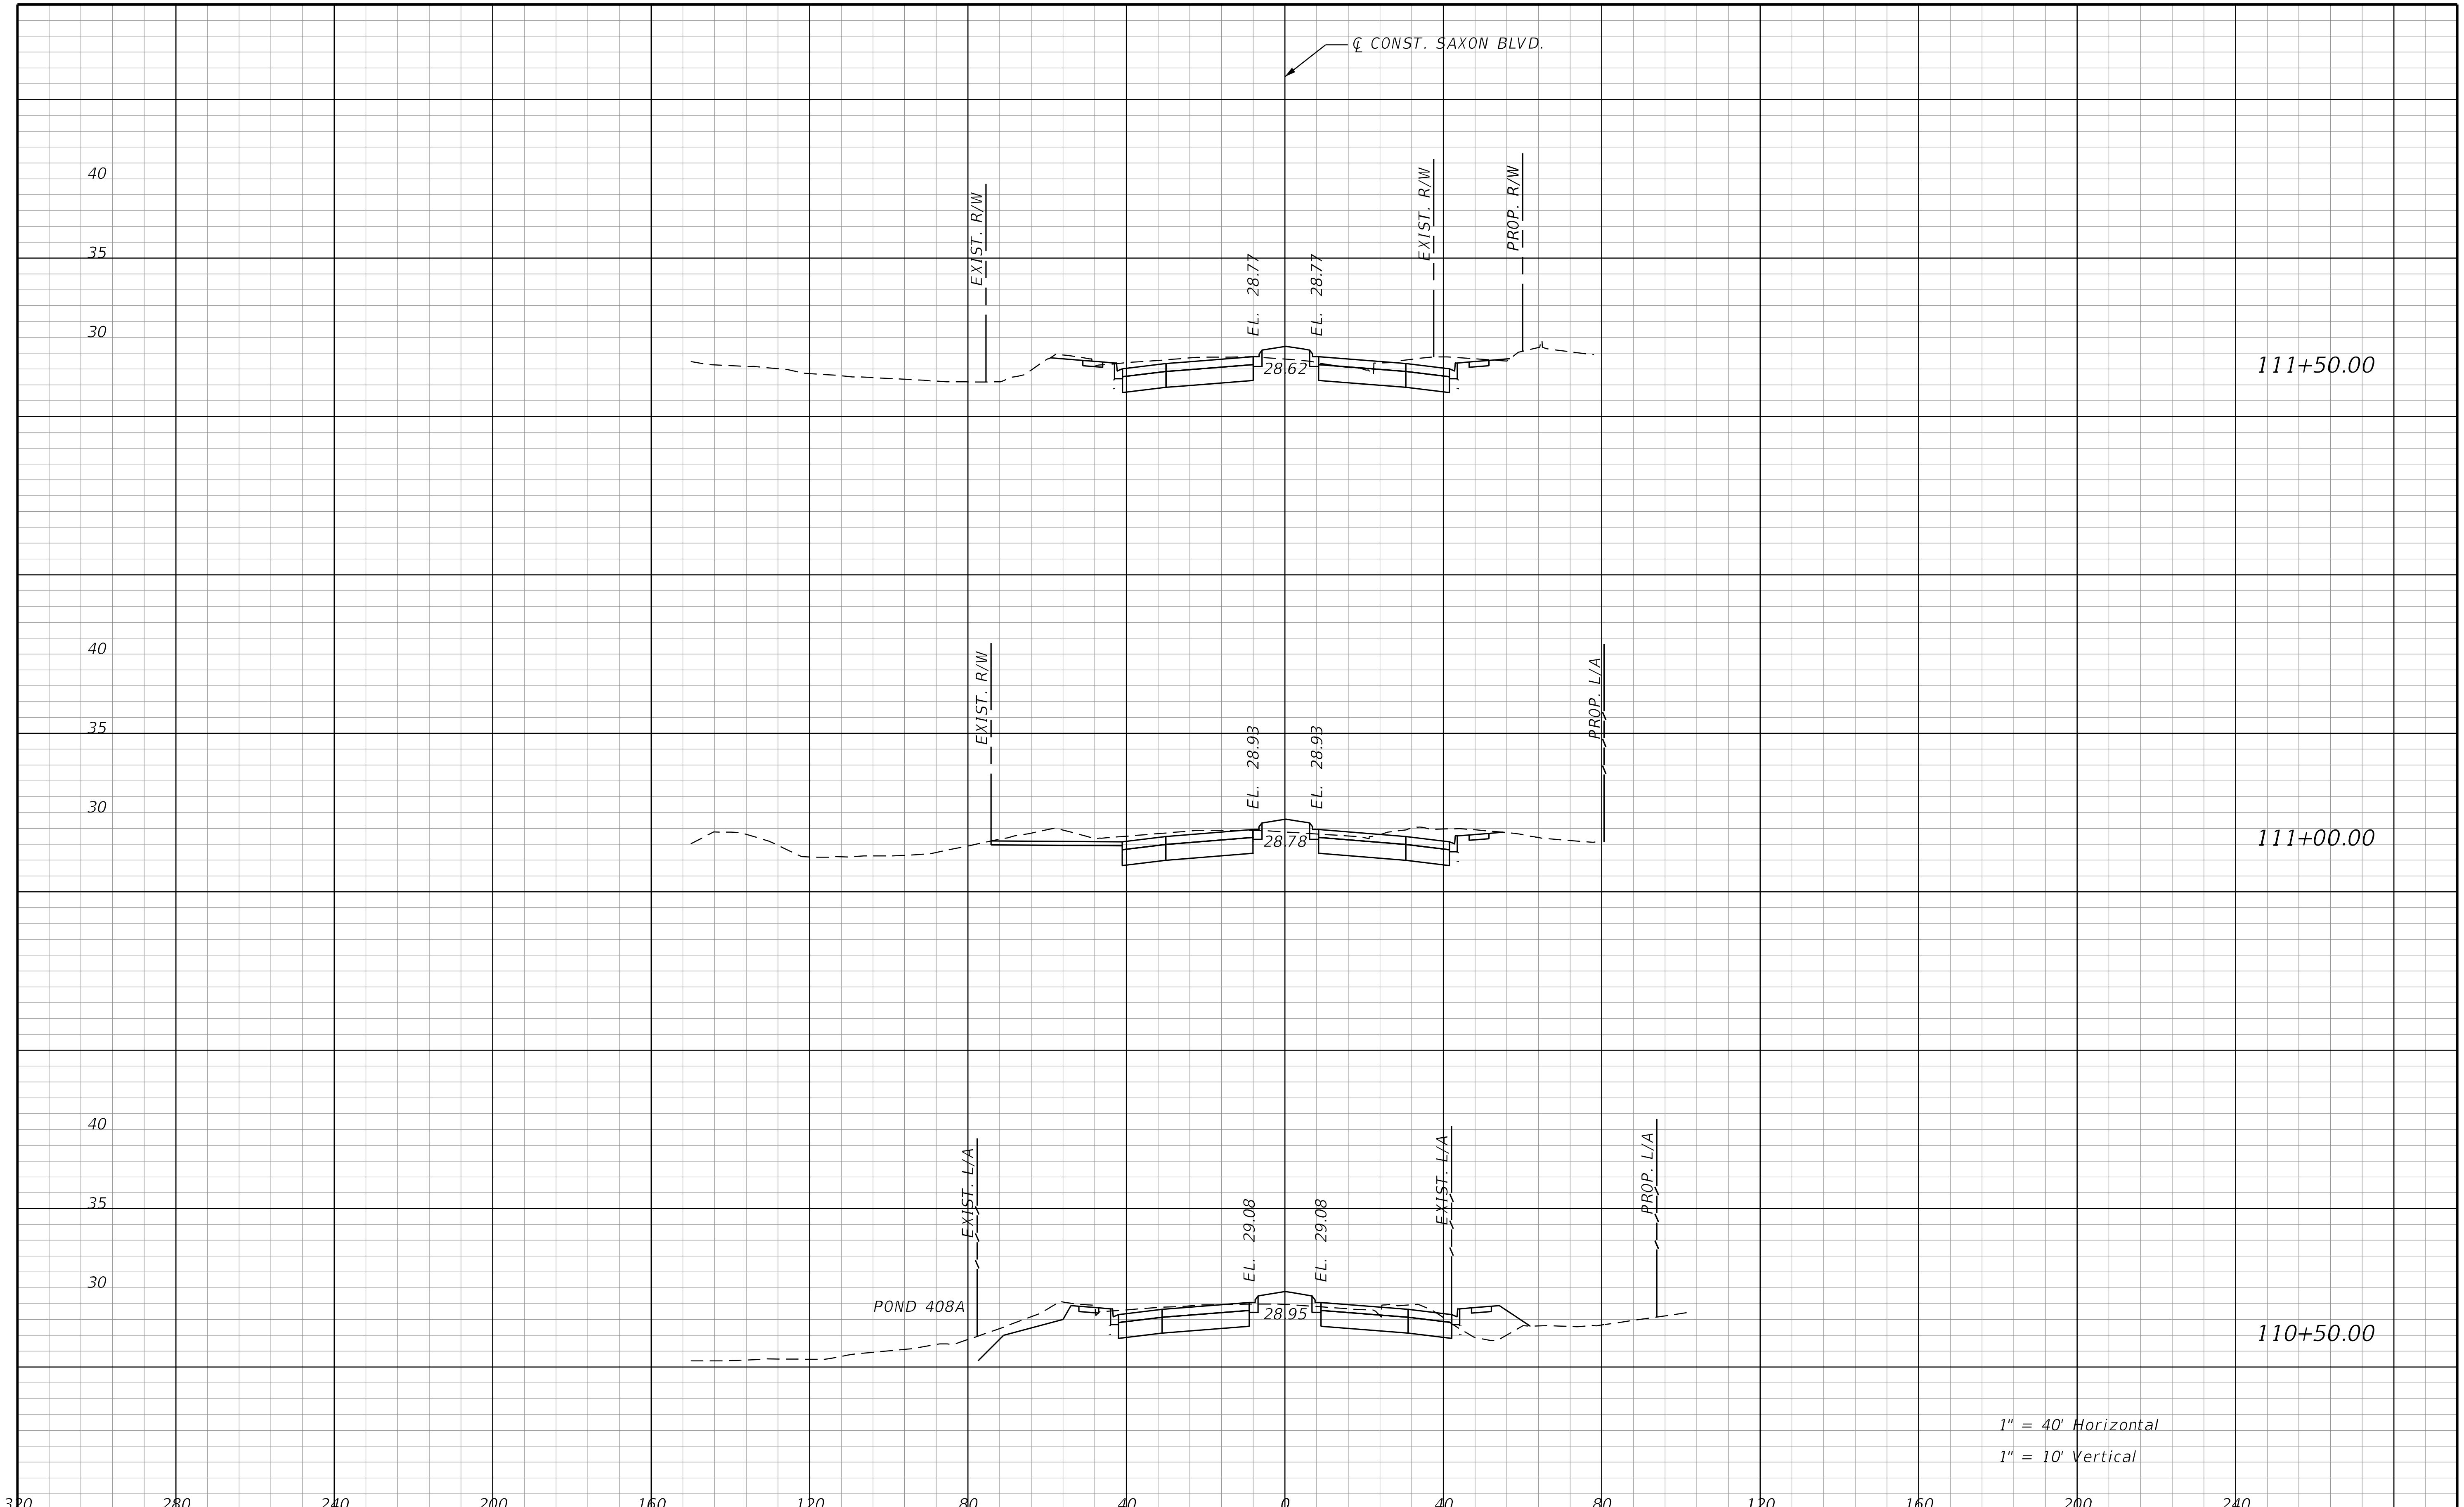

THE OFFICIAL RECORD OF THIS SHEET IS THE ELECTRONIC FILE DIGITALLY SIGNED AND SEALED UNDER RULE 61G15-23.004, F.A.C.

REVISIONS			
DATE	DESCRIPTION	DATE	DESCRIPTION

STANTEC CONSULTING SERVICES INC.
ENGINEER OF RECORD:
WILLIAM V. ANDERSON, P.E. NO.: 36682
11315 CORPORATE BLVD., SUITE 105
ORLANDO, FLORIDA 32817
(407) 823-8966
CERTIFICATE OF AUTHORIZATION NO. 27013

STATE OF FLORIDA
DEPARTMENT OF TRANSPORTATION

ROAD NO.	COUNTY	FINANCIAL PROJECT ID
SR400	VOLUSIA	408464-2-32-01

CROSS SECTIONS
SAXON BLVD.

SHEET NO.
846

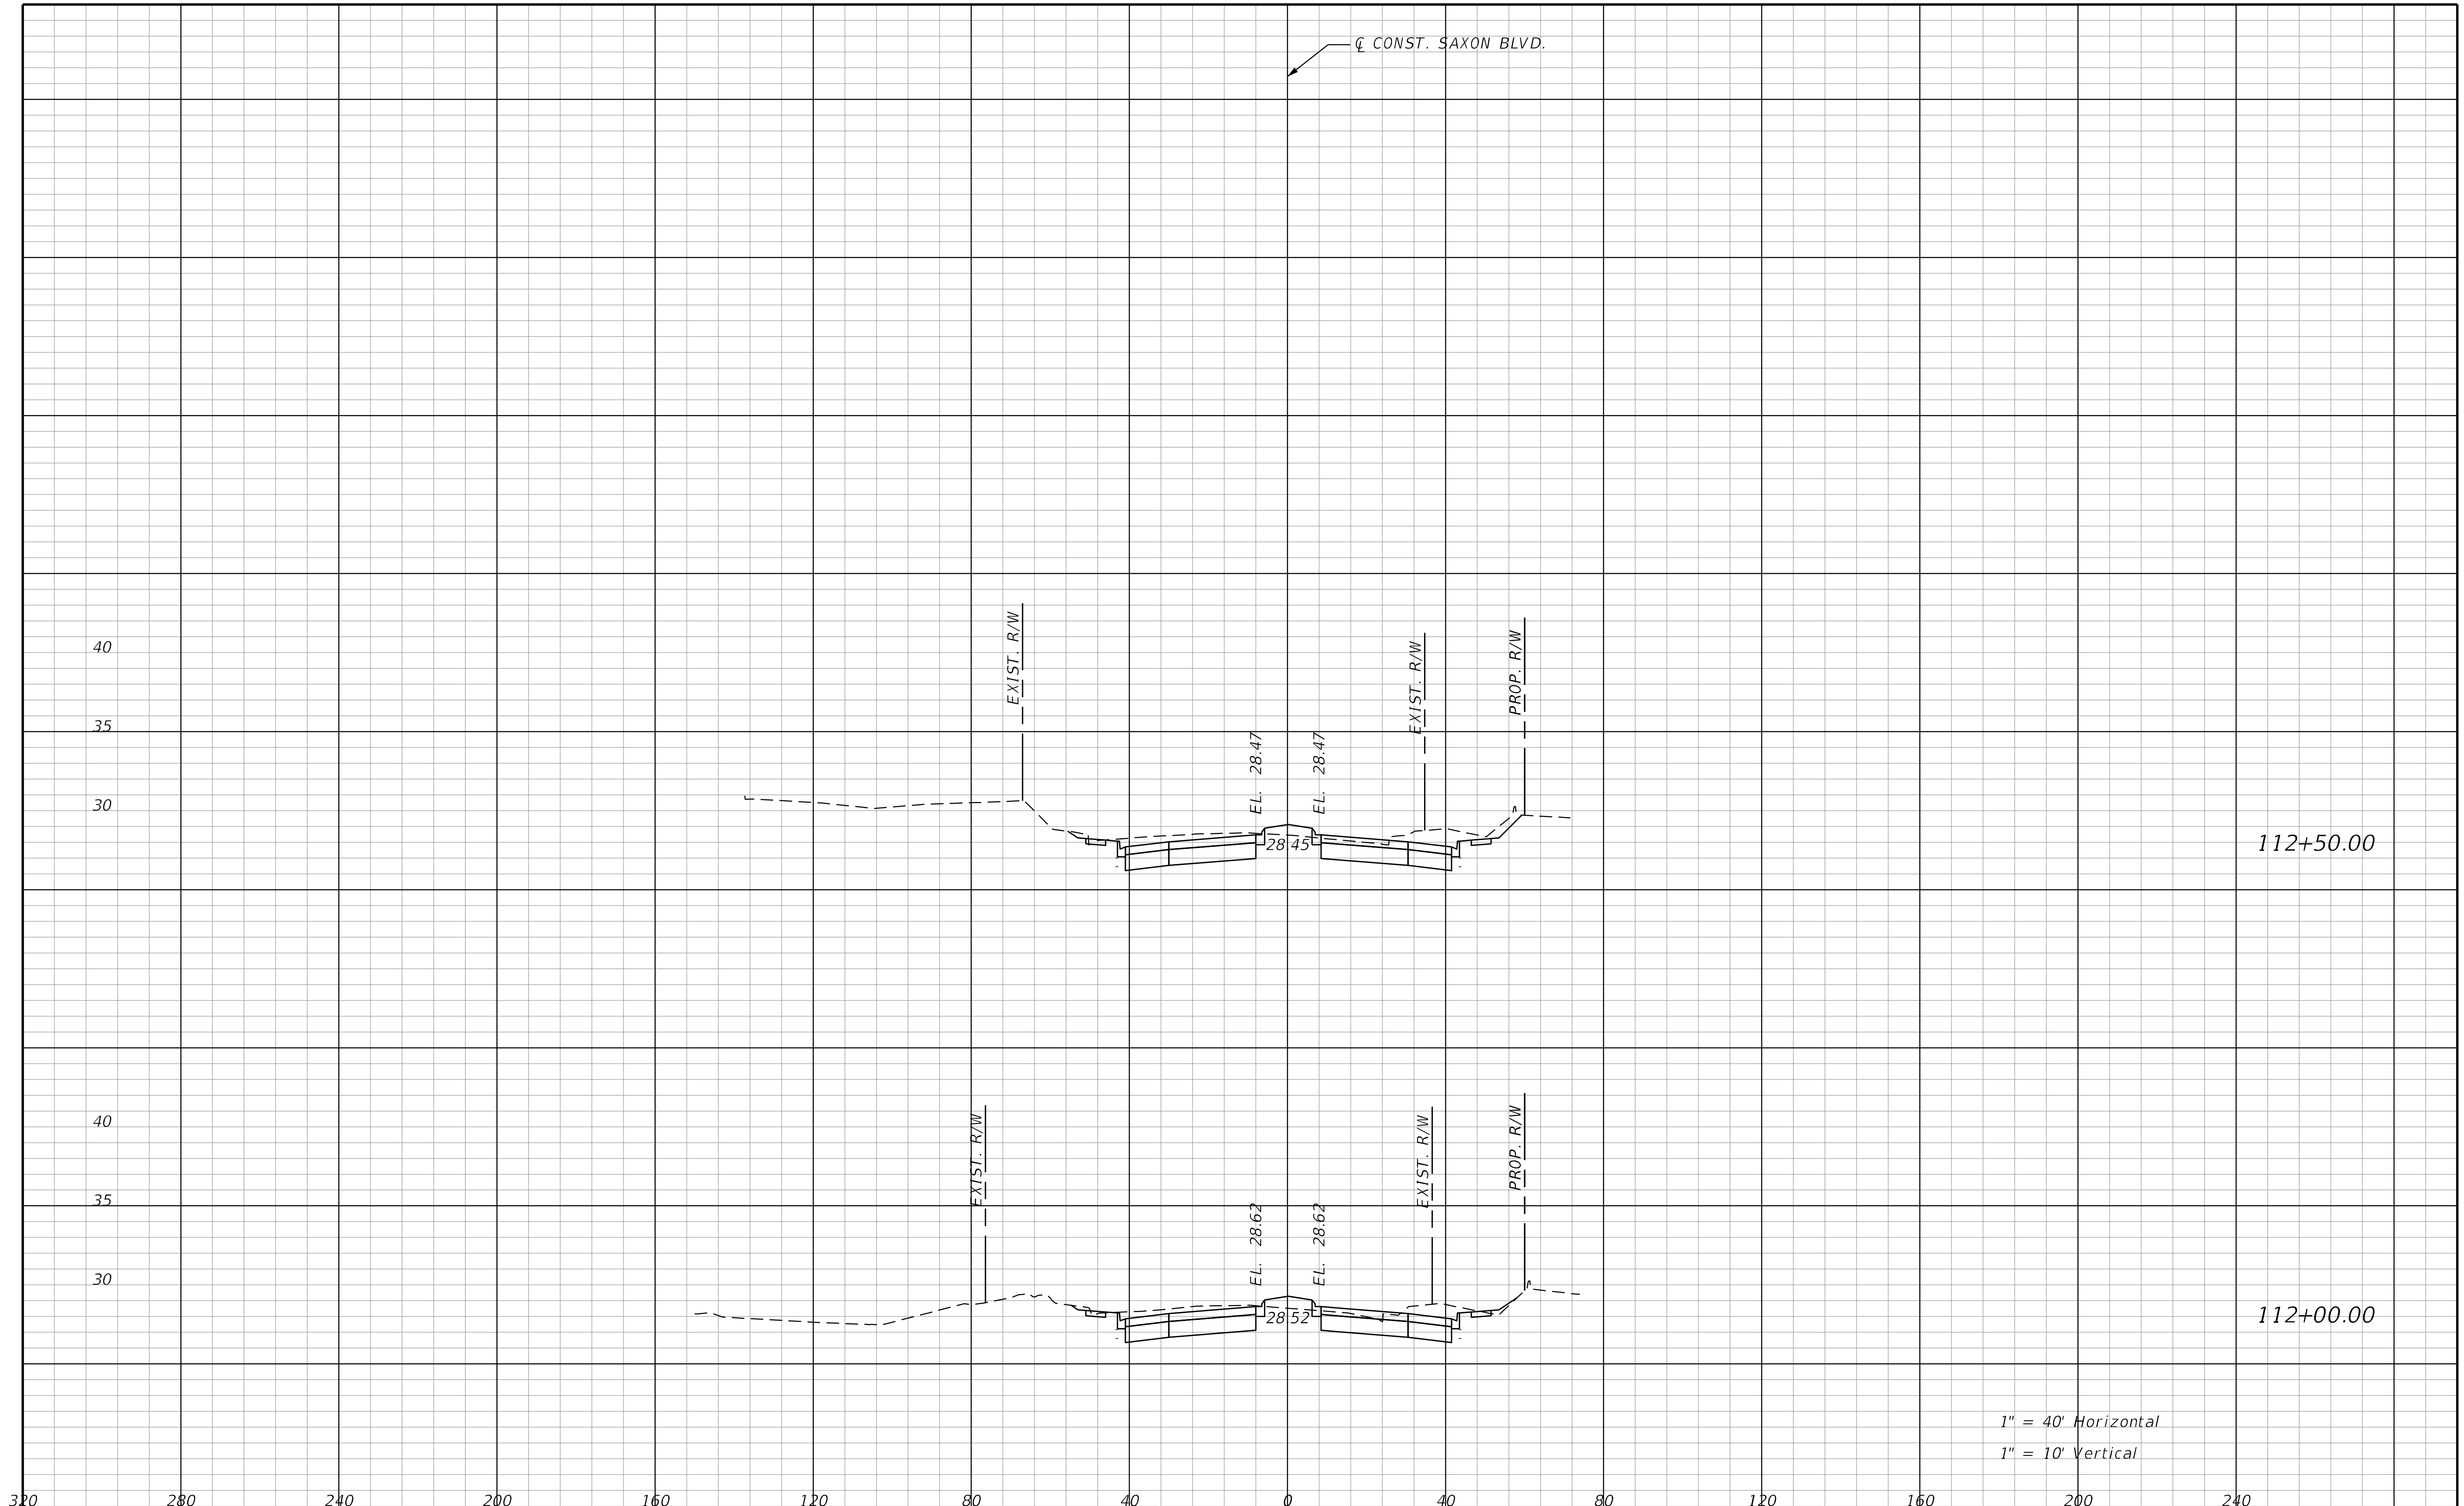

THE OFFICIAL RECORD OF THIS SHEET IS THE ELECTRONIC FILE DIGITALLY SIGNED AND SEALED UNDER RULE 61G15-23.004, F.A.C.

REVISIONS			
DATE	DESCRIPTION	DATE	DESCRIPTION

STANTEC CONSULTING SERVICES INC.
ENGINEER OF RECORD:
WILLIAM V. ANDERSON, P.E. NO.: 36682
11315 CORPORATE BLVD., SUITE 105
ORLANDO, FLORIDA 32817
(407) 823-8966
CERTIFICATE OF AUTHORIZATION NO. 27013

STATE OF FLORIDA
DEPARTMENT OF TRANSPORTATION

ROAD NO.	COUNTY	FINANCIAL PROJECT ID
SR400	VOLUSIA	408464-2-32-01

CROSS SECTIONS
SAXON BLVD.

SHEET NO.
847

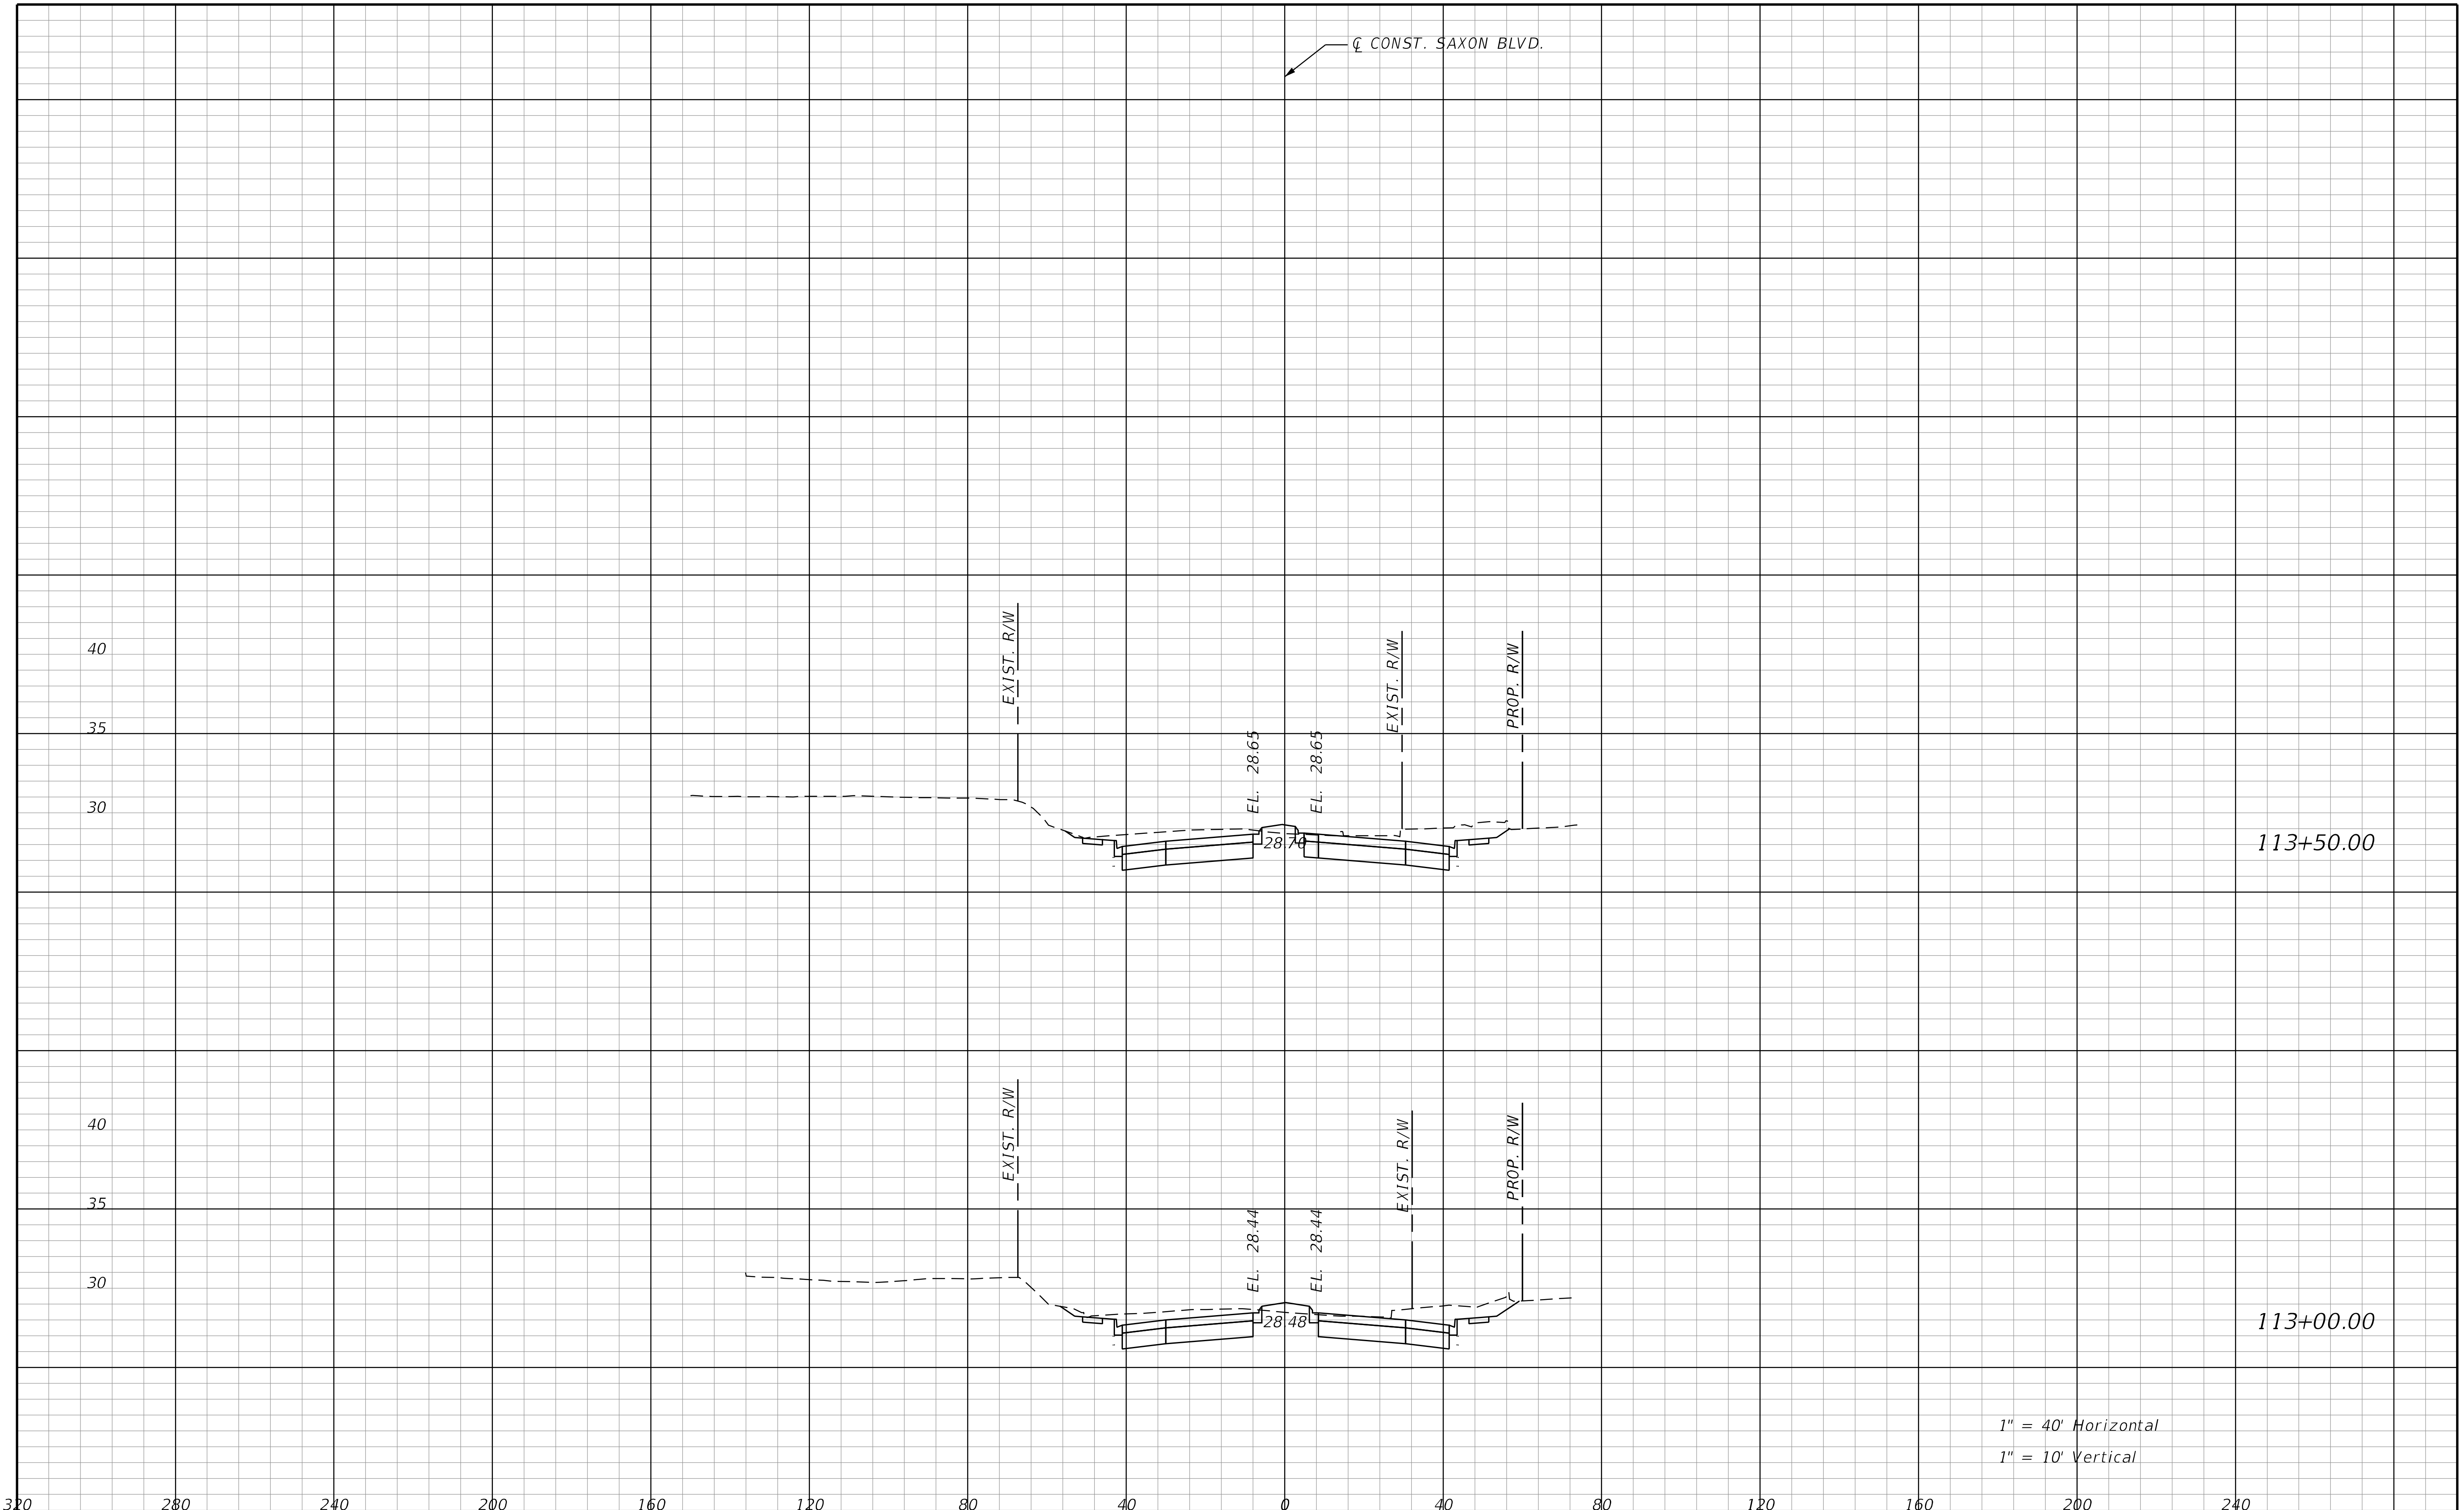

REVISIONS			
DATE	DESCRIPTION	DATE	DESCRIPTION

STANTEC CONSULTING SERVICES INC.
ENGINEER OF RECORD:
WILLIAM V. ANDERSON, P.E. NO.: 36682
11315 CORPORATE BLVD., SUITE 105
ORLANDO, FLORIDA 32817
(407) 823-8966
CERTIFICATE OF AUTHORIZATION NO. 27013

STATE OF FLORIDA
DEPARTMENT OF TRANSPORTATION

ROAD NO.	COUNTY	FINANCIAL PROJECT ID
SR400	VOLUSIA	408464-2-32-01

CROSS SECTIONS
SAXON BLVD.

SHEET NO.
848

jchassee 6/14/2019 4:27:29 PM Rdxsrd_shg V:\2158\active\CADD\40846423201\roadway\RDXSRD06.DGN

THE OFFICIAL RECORD OF THIS SHEET IS THE ELECTRONIC FILE DIGITALLY SIGNED AND SEALED UNDER RULE 61G15-23.004, F.A.C.

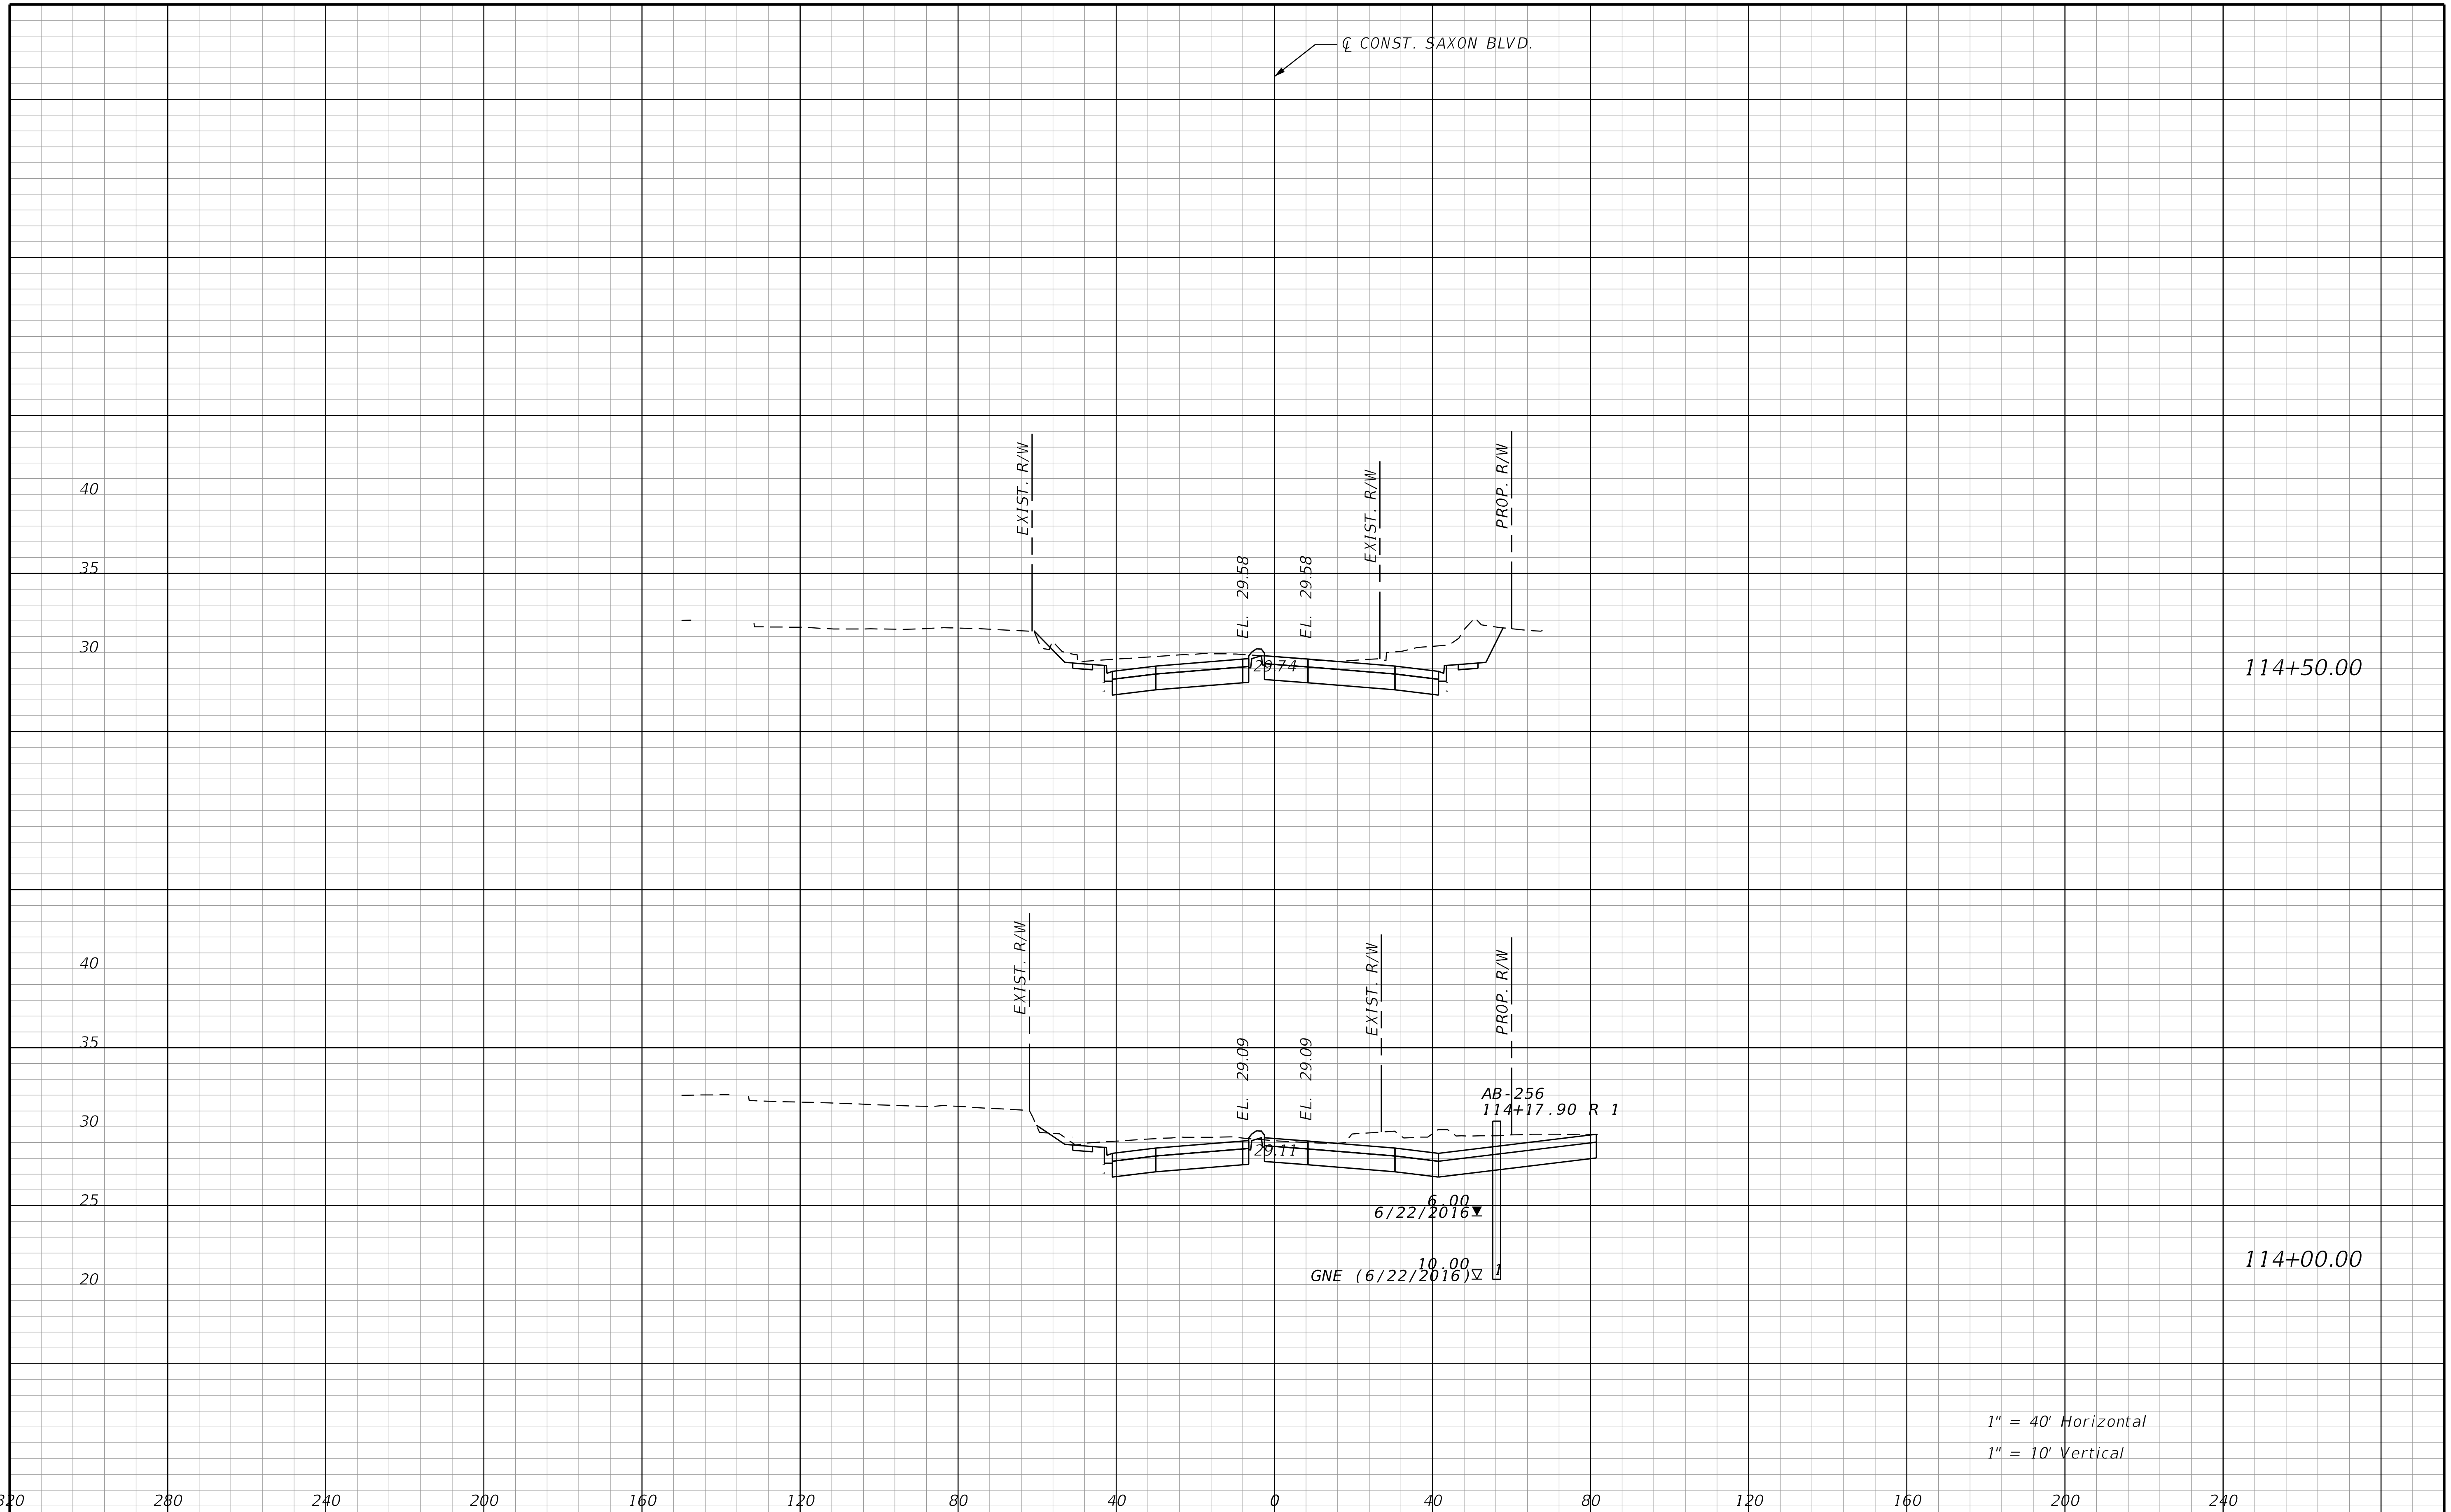

REVISIONS			
DATE	DESCRIPTION	DATE	DESCRIPTION

STANTEC CONSULTING SERVICES INC.
ENGINEER OF RECORD:
WILLIAM V. ANDERSON, P.E. NO.: 36682
11315 CORPORATE BLVD., SUITE 105
ORLANDO, FLORIDA 32817
(407) 823-8966
CERTIFICATE OF AUTHORIZATION NO. 27013

STATE OF FLORIDA
DEPARTMENT OF TRANSPORTATION

ROAD NO.	COUNTY	FINANCIAL PROJECT ID
SR400	VOLUSIA	408464-2-32-01

CROSS SECTIONS
SAXON BLVD.

SHEET NO.
849

THE OFFICIAL RECORD OF THIS SHEET IS THE ELECTRONIC FILE DIGITALLY SIGNED AND SEALED UNDER RULE 61G15-23.004, F.A.C.

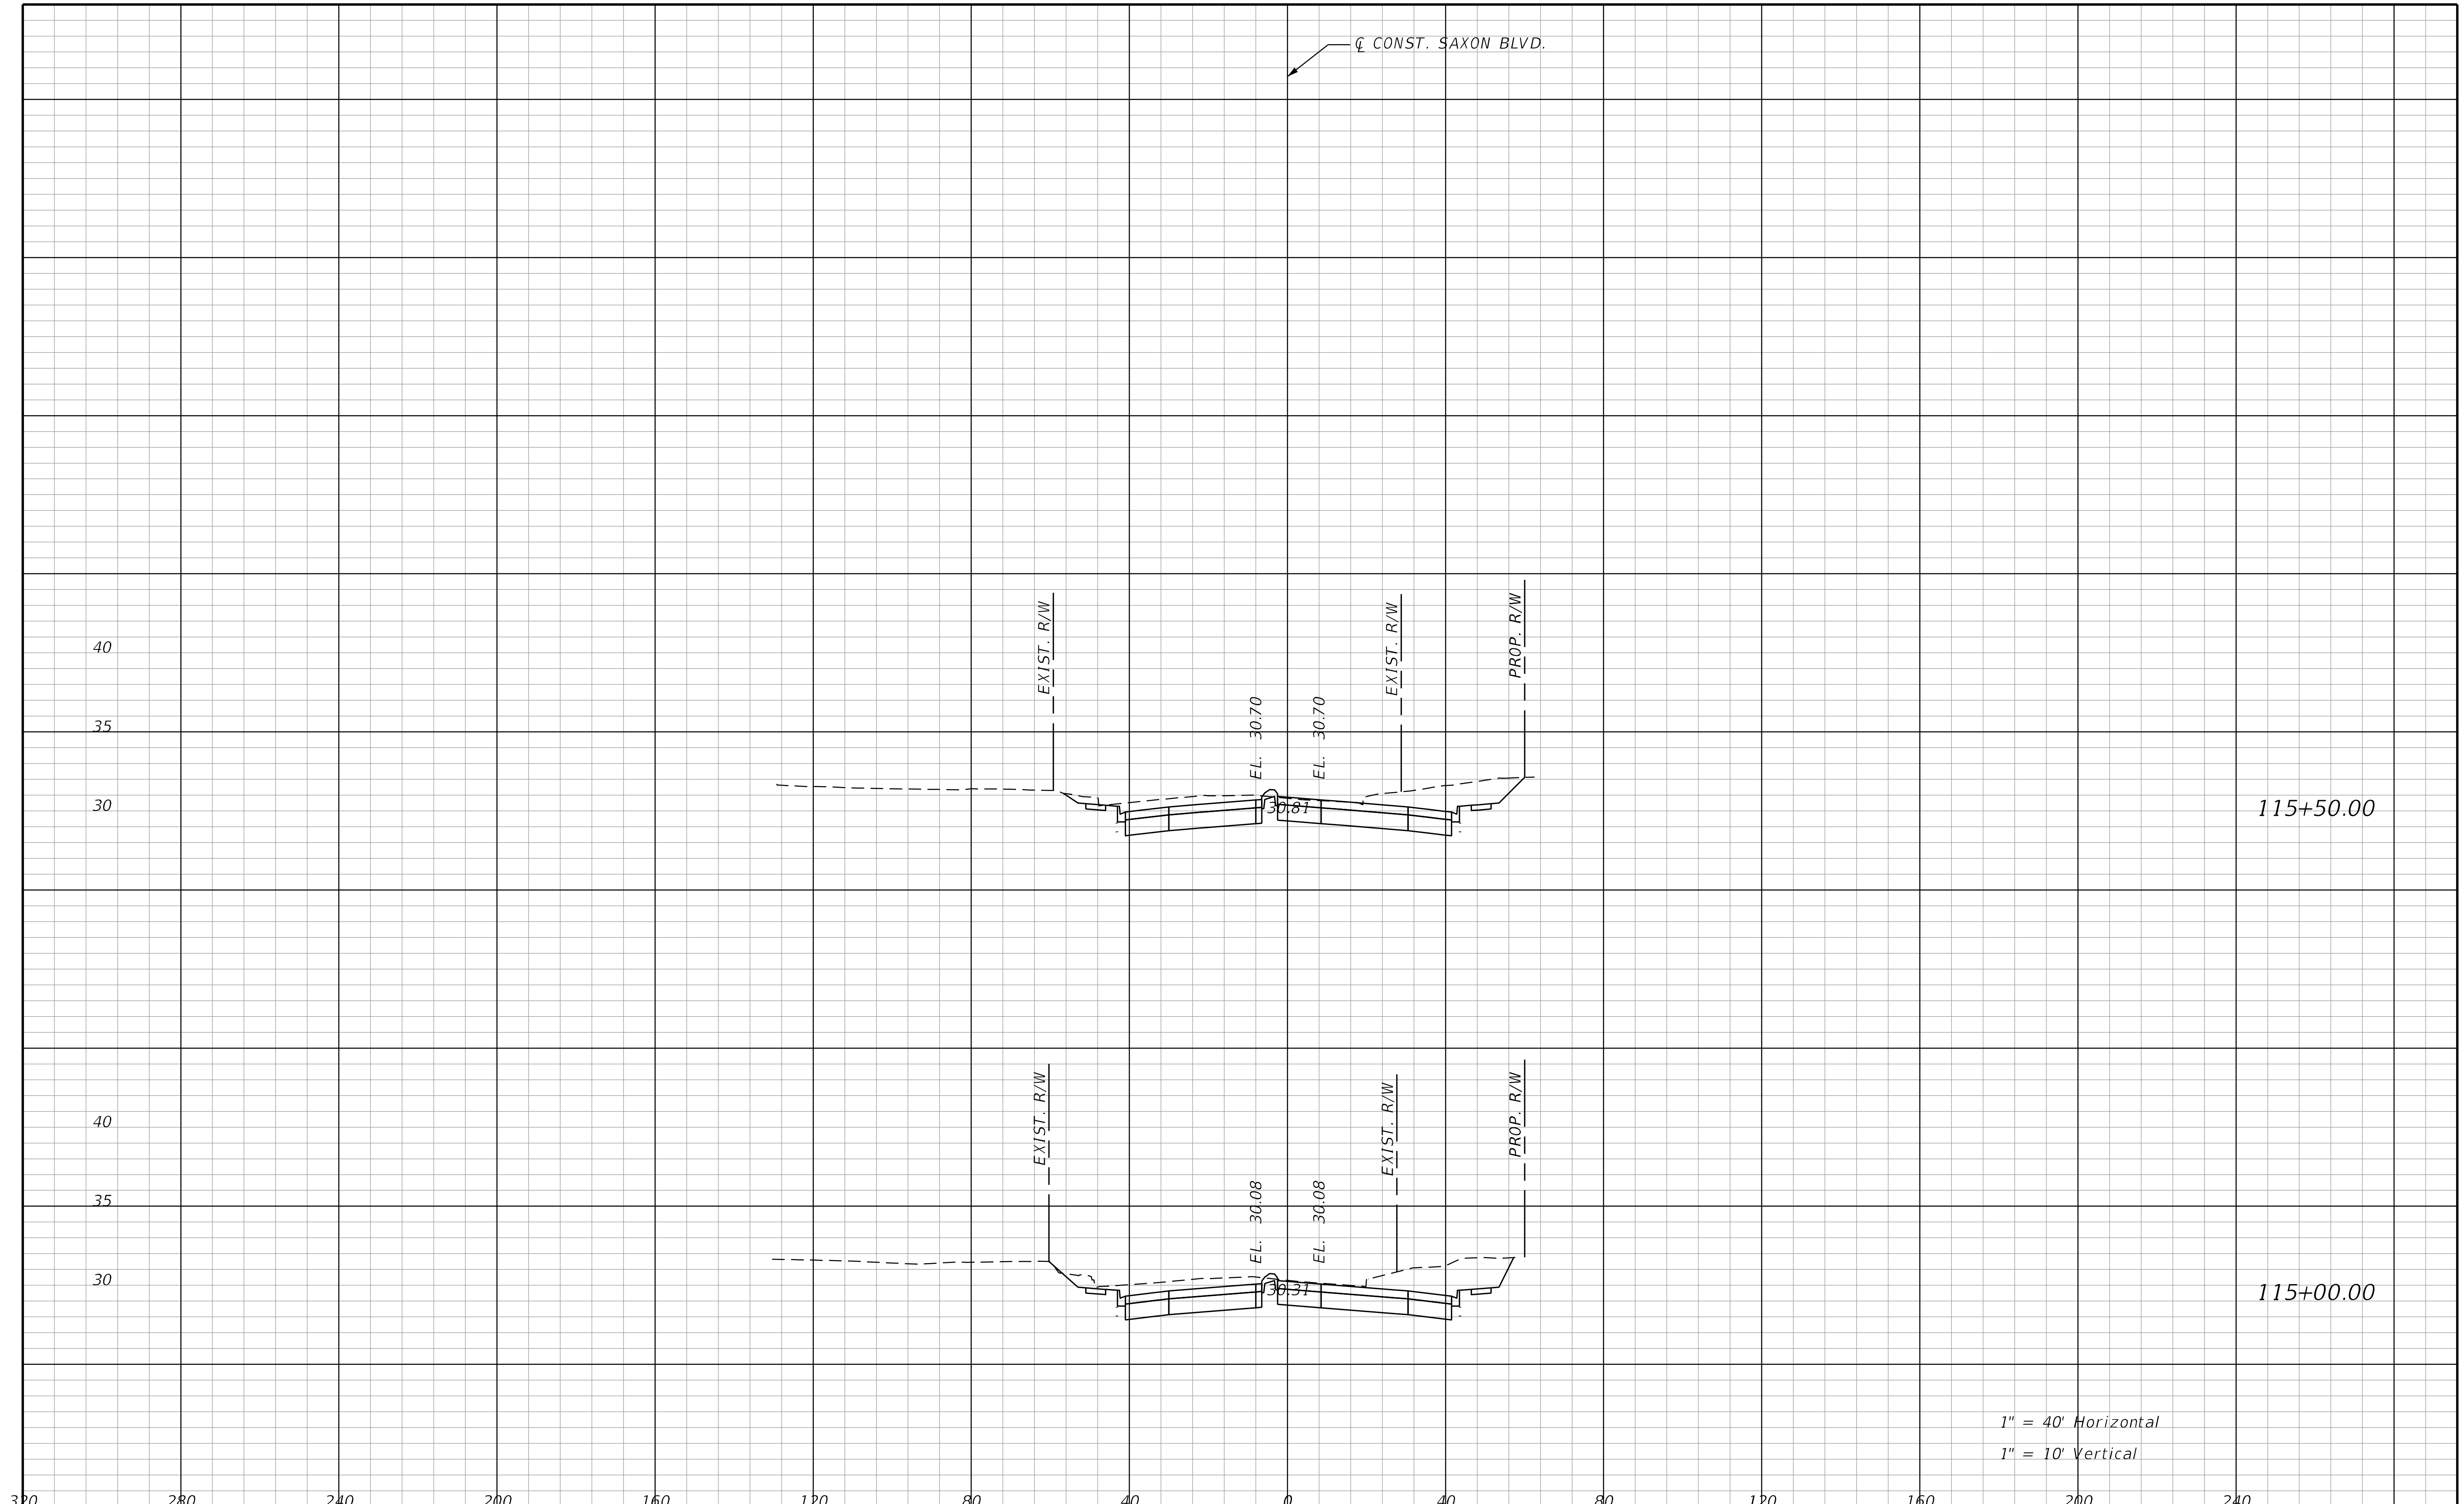

THE OFFICIAL RECORD OF THIS SHEET IS THE ELECTRONIC FILE DIGITALLY SIGNED AND SEALED UNDER RULE 61G15-23.004, F.A.C.

REVISIONS			
DATE	DESCRIPTION	DATE	DESCRIPTION

STANTEC CONSULTING SERVICES INC.
ENGINEER OF RECORD:
WILLIAM V. ANDERSON, P.E. NO.: 36682
11315 CORPORATE BLVD., SUITE 105
ORLANDO, FLORIDA 32817
(407) 823-8966
CERTIFICATE OF AUTHORIZATION NO. 27013

STATE OF FLORIDA
DEPARTMENT OF TRANSPORTATION

ROAD NO.	COUNTY	FINANCIAL PROJECT ID
SR400	VOLUSIA	408464-2-32-01

CROSS SECTIONS
SAXON BLVD.

SHEET NO.
850

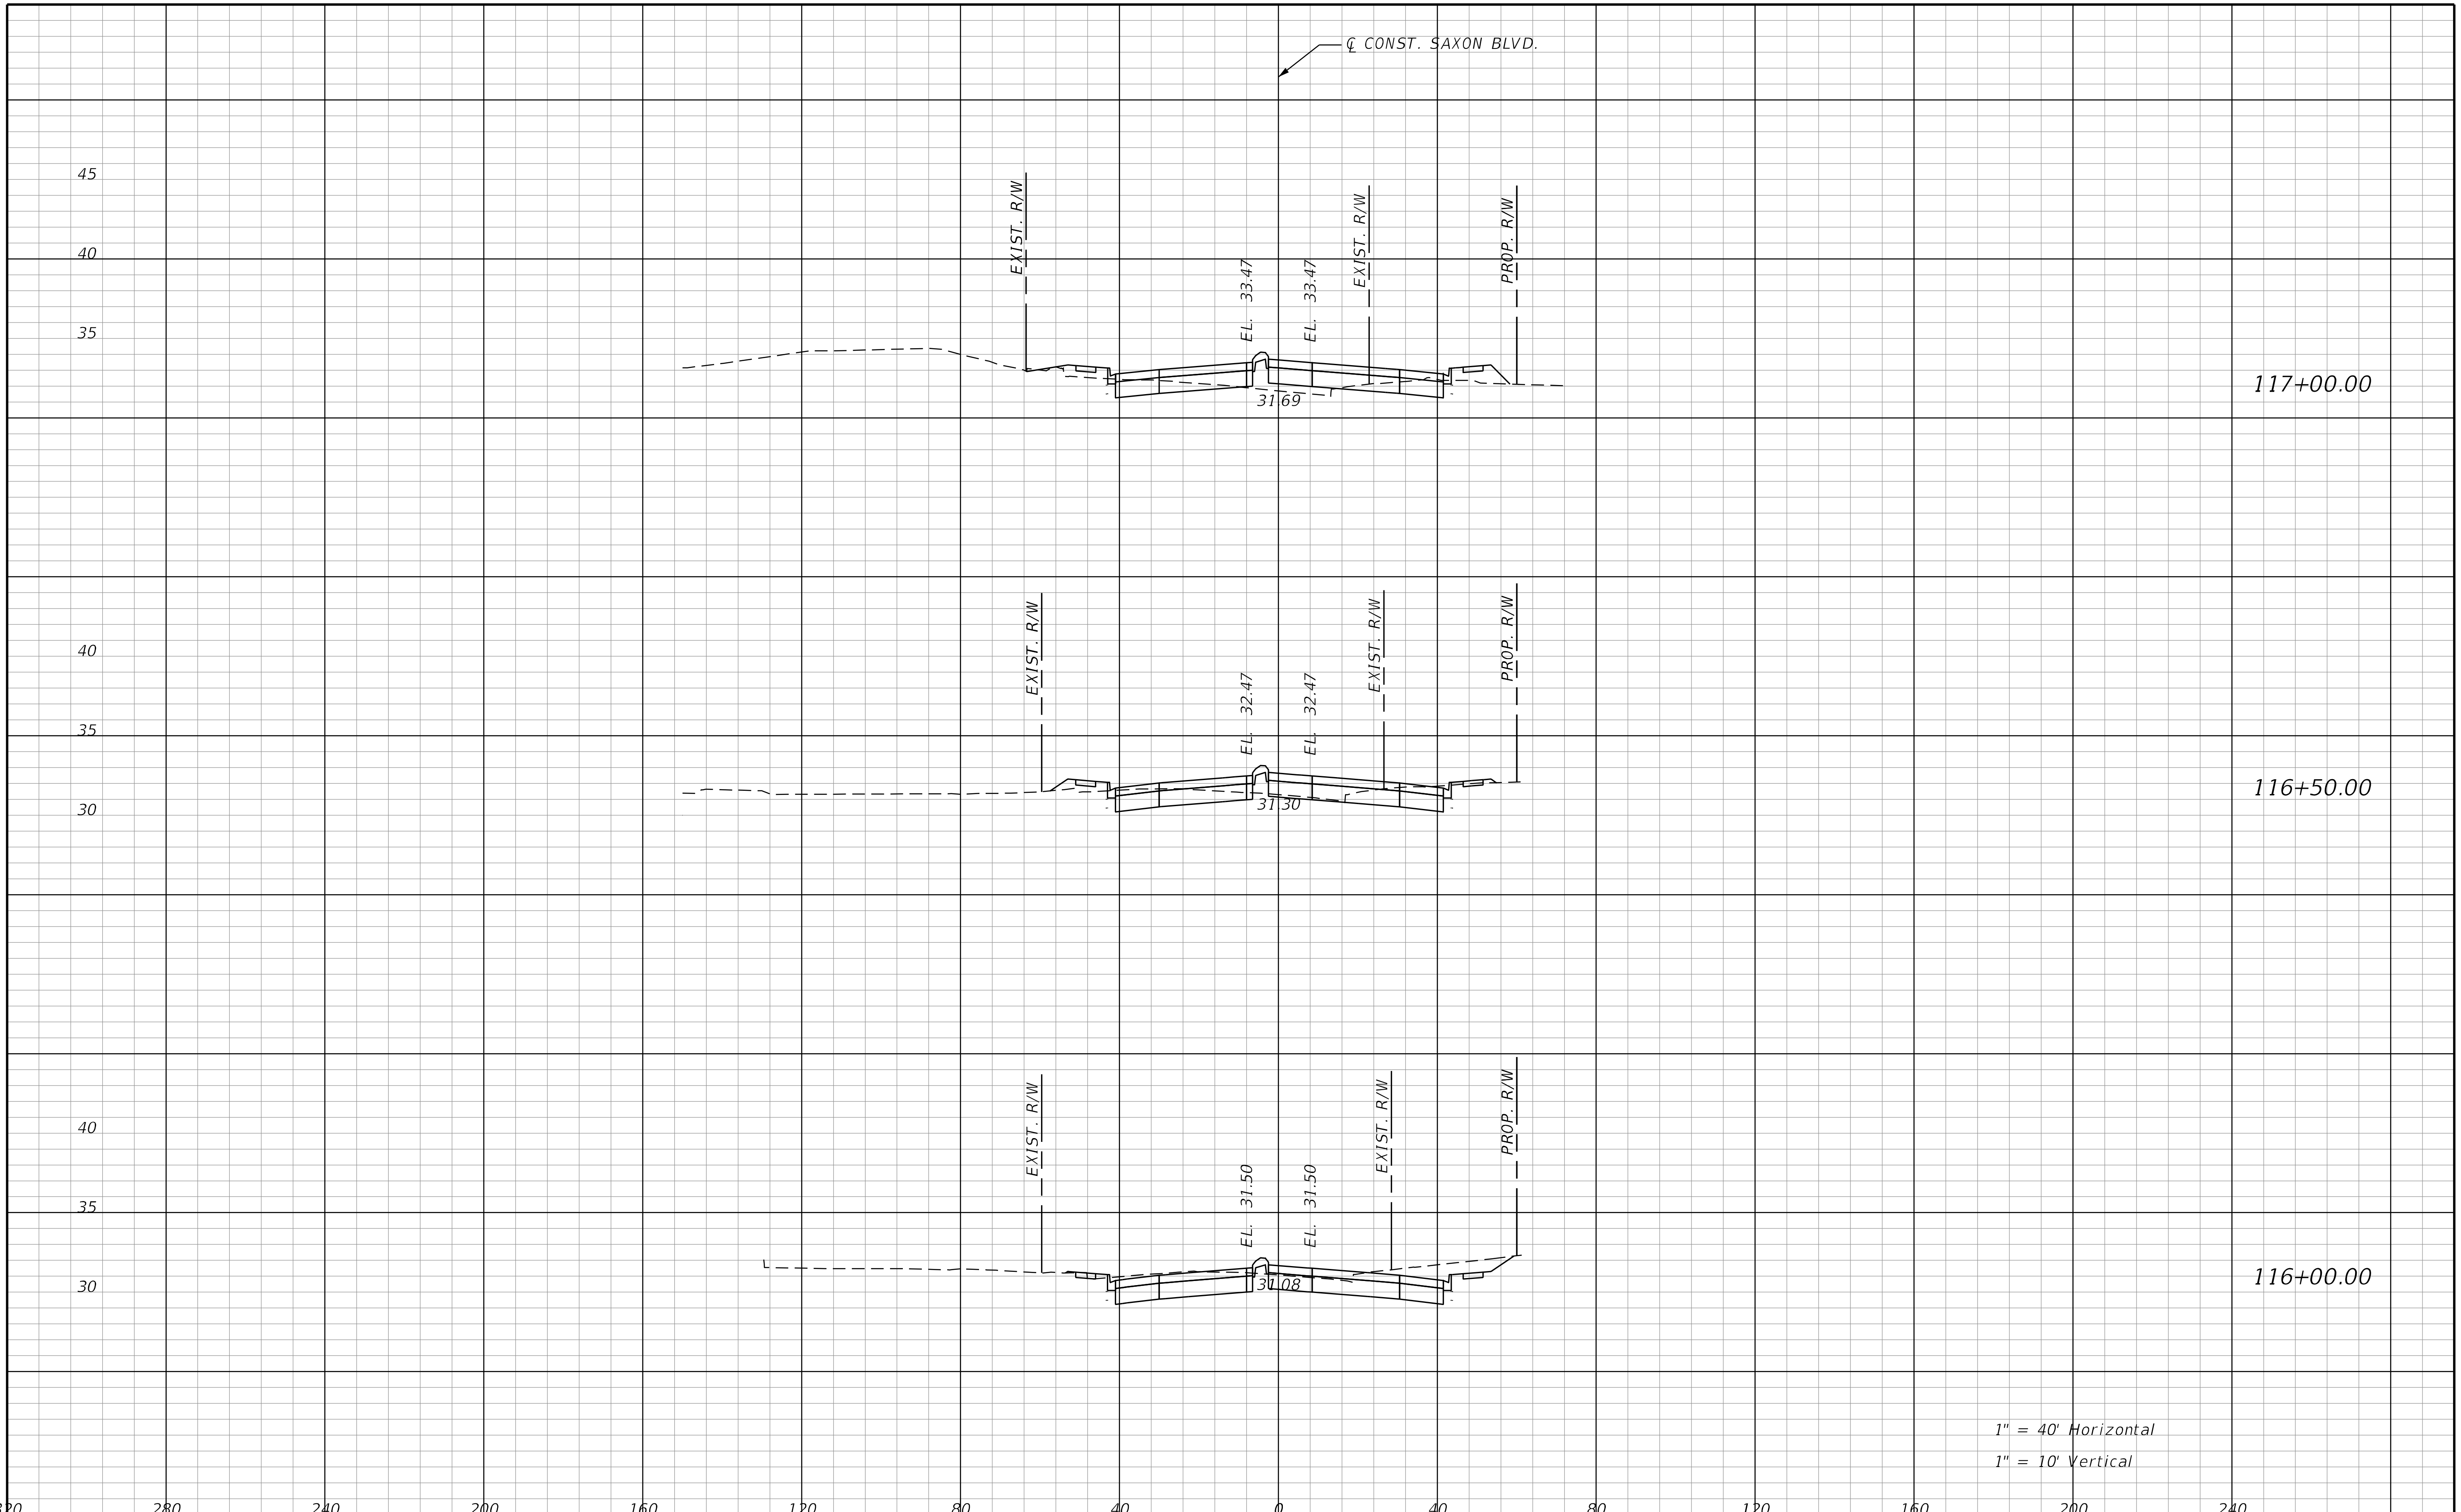

REVISIONS			
DATE	DESCRIPTION	DATE	DESCRIPTION

STANTEC CONSULTING SERVICES INC.
ENGINEER OF RECORD:
WILLIAM V. ANDERSON, P.E. NO.: 36682
11315 CORPORATE BLVD., SUITE 105
ORLANDO, FLORIDA 32817
(407) 823-8966
CERTIFICATE OF AUTHORIZATION NO. 27013

STATE OF FLORIDA
DEPARTMENT OF TRANSPORTATION

ROAD NO.	COUNTY	FINANCIAL PROJECT ID
SR400	VOLUSIA	408464-2-32-01

CROSS SECTIONS
SAXON BLVD.

SHEET NO.
851

THE OFFICIAL RECORD OF THIS SHEET IS THE ELECTRONIC FILE DIGITALLY SIGNED AND SEALED UNDER RULE 61G15-23.004, F.A.C.

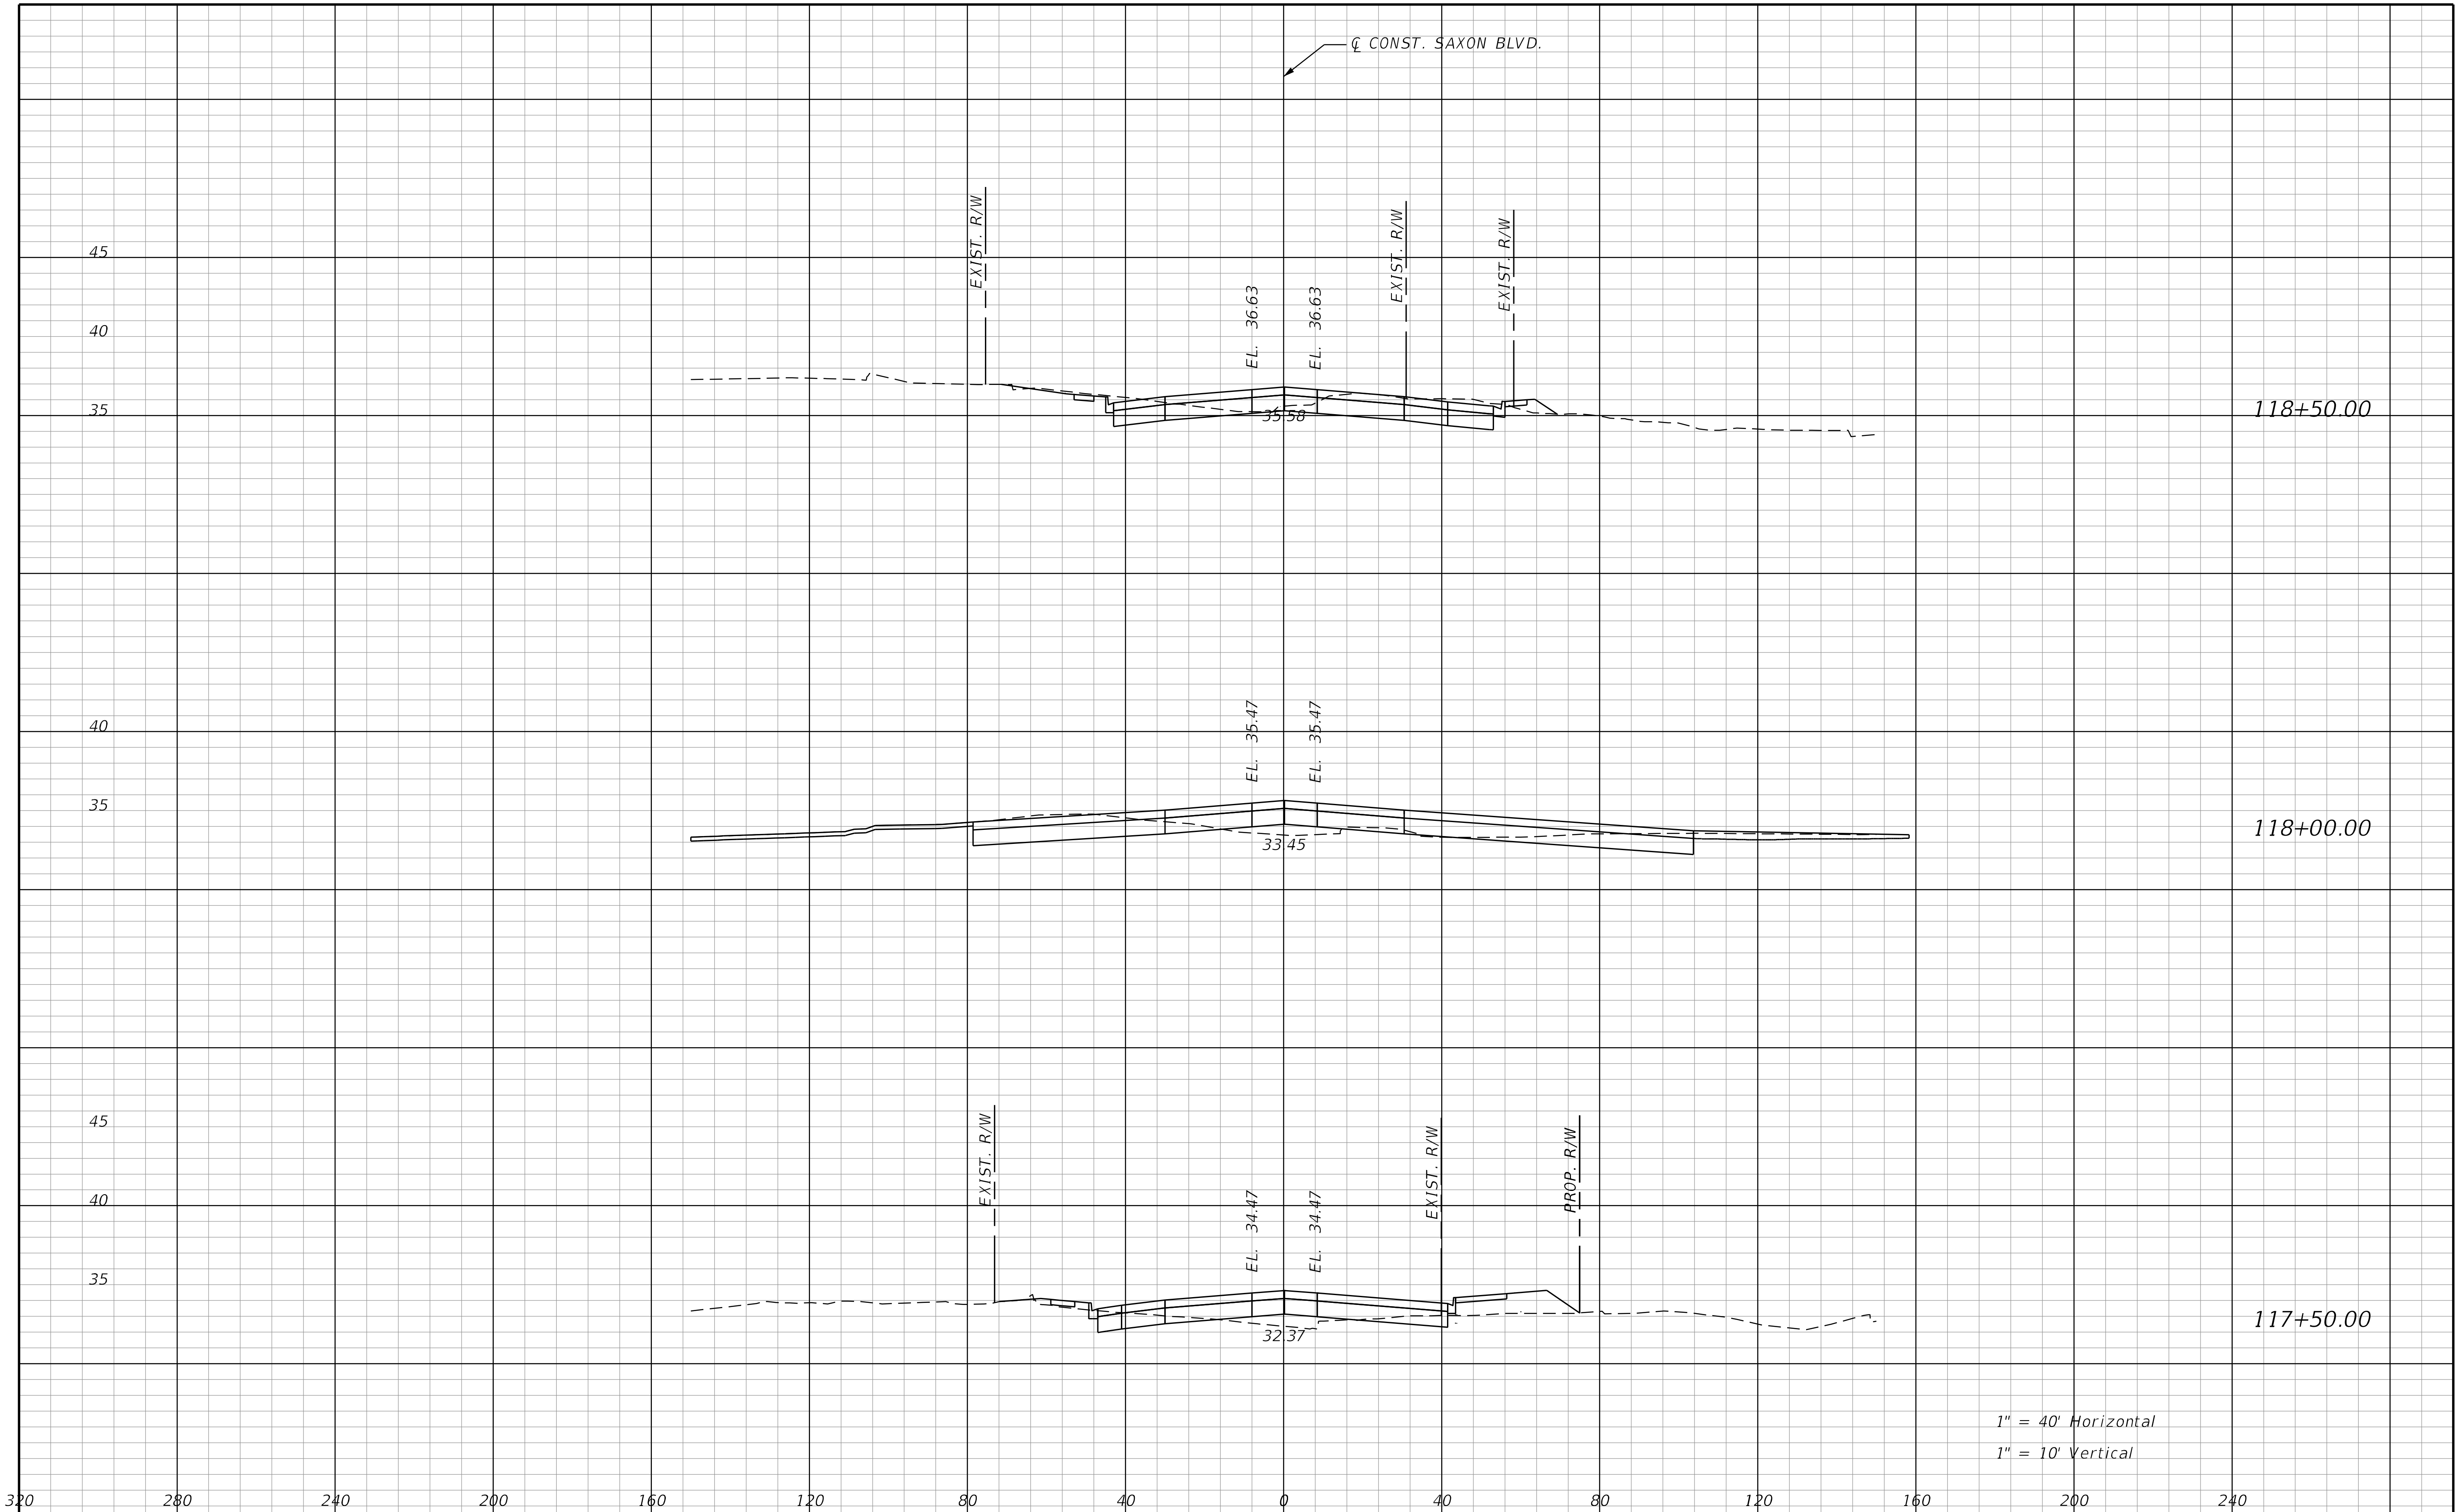

REVISIONS			
DATE	DESCRIPTION	DATE	DESCRIPTION

STANTEC CONSULTING SERVICES INC.
ENGINEER OF RECORD:
WILLIAM V. ANDERSON, P.E. NO.: 36682
11315 CORPORATE BLVD., SUITE 105
ORLANDO, FLORIDA 32817
(407) 823-8966
CERTIFICATE OF AUTHORIZATION NO. 27013

STATE OF FLORIDA
DEPARTMENT OF TRANSPORTATION

ROAD NO.	COUNTY	FINANCIAL PROJECT ID
SR400	VOLUSIA	408464-2-32-01

CROSS SECTIONS
SAXON BLVD.

SHEET NO.
852

THE OFFICIAL RECORD OF THIS SHEET IS THE ELECTRONIC FILE DIGITALLY SIGNED AND SEALED UNDER RULE 61G15-23.004, F.A.C.

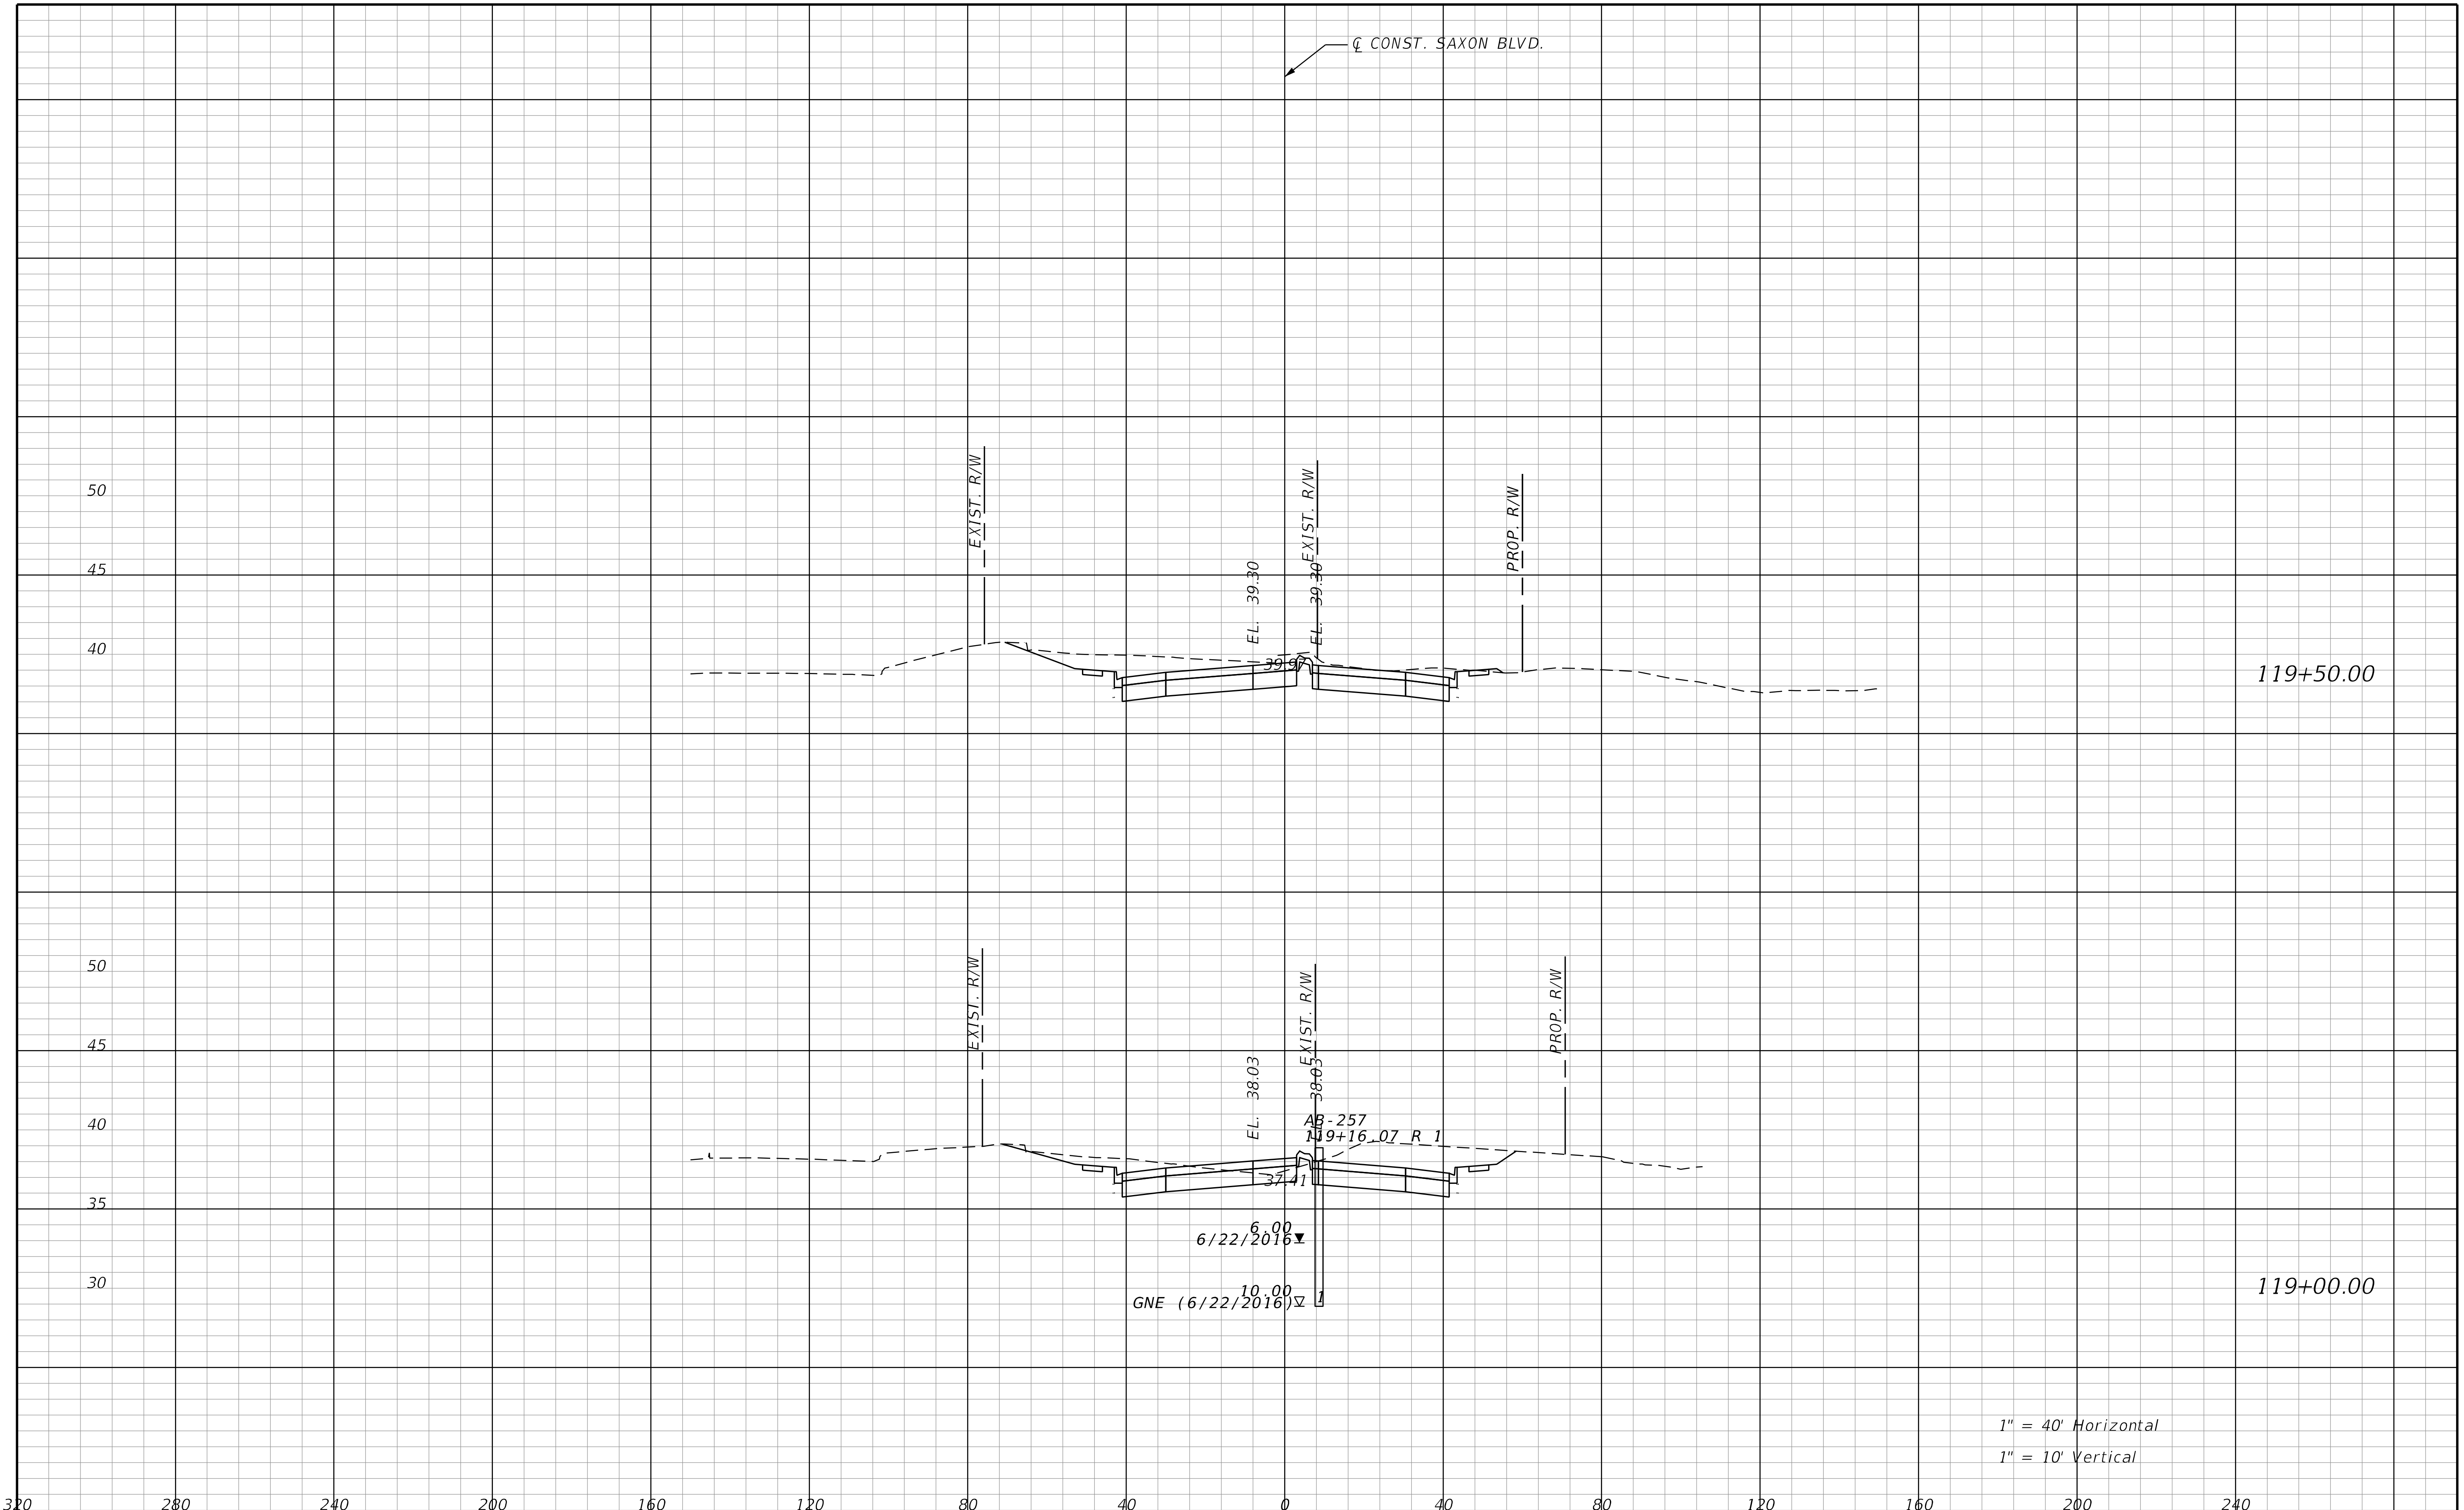

REVISIONS			
DATE	DESCRIPTION	DATE	DESCRIPTION

STANTEC CONSULTING SERVICES INC.
ENGINEER OF RECORD:
WILLIAM V. ANDERSON, P.E. NO.: 36682
11315 CORPORATE BLVD., SUITE 105
ORLANDO, FLORIDA 32817
(407) 823-8966
CERTIFICATE OF AUTHORIZATION NO. 27013

STATE OF FLORIDA
DEPARTMENT OF TRANSPORTATION

ROAD NO.	COUNTY	FINANCIAL PROJECT ID
SR400	VOLUSIA	408464-2-32-01

CROSS SECTIONS
SAXON BLVD.

SHEET NO.
853

THE OFFICIAL RECORD OF THIS SHEET IS THE ELECTRONIC FILE DIGITALLY SIGNED AND SEALED UNDER RULE 61G15-23.004, F.A.C.

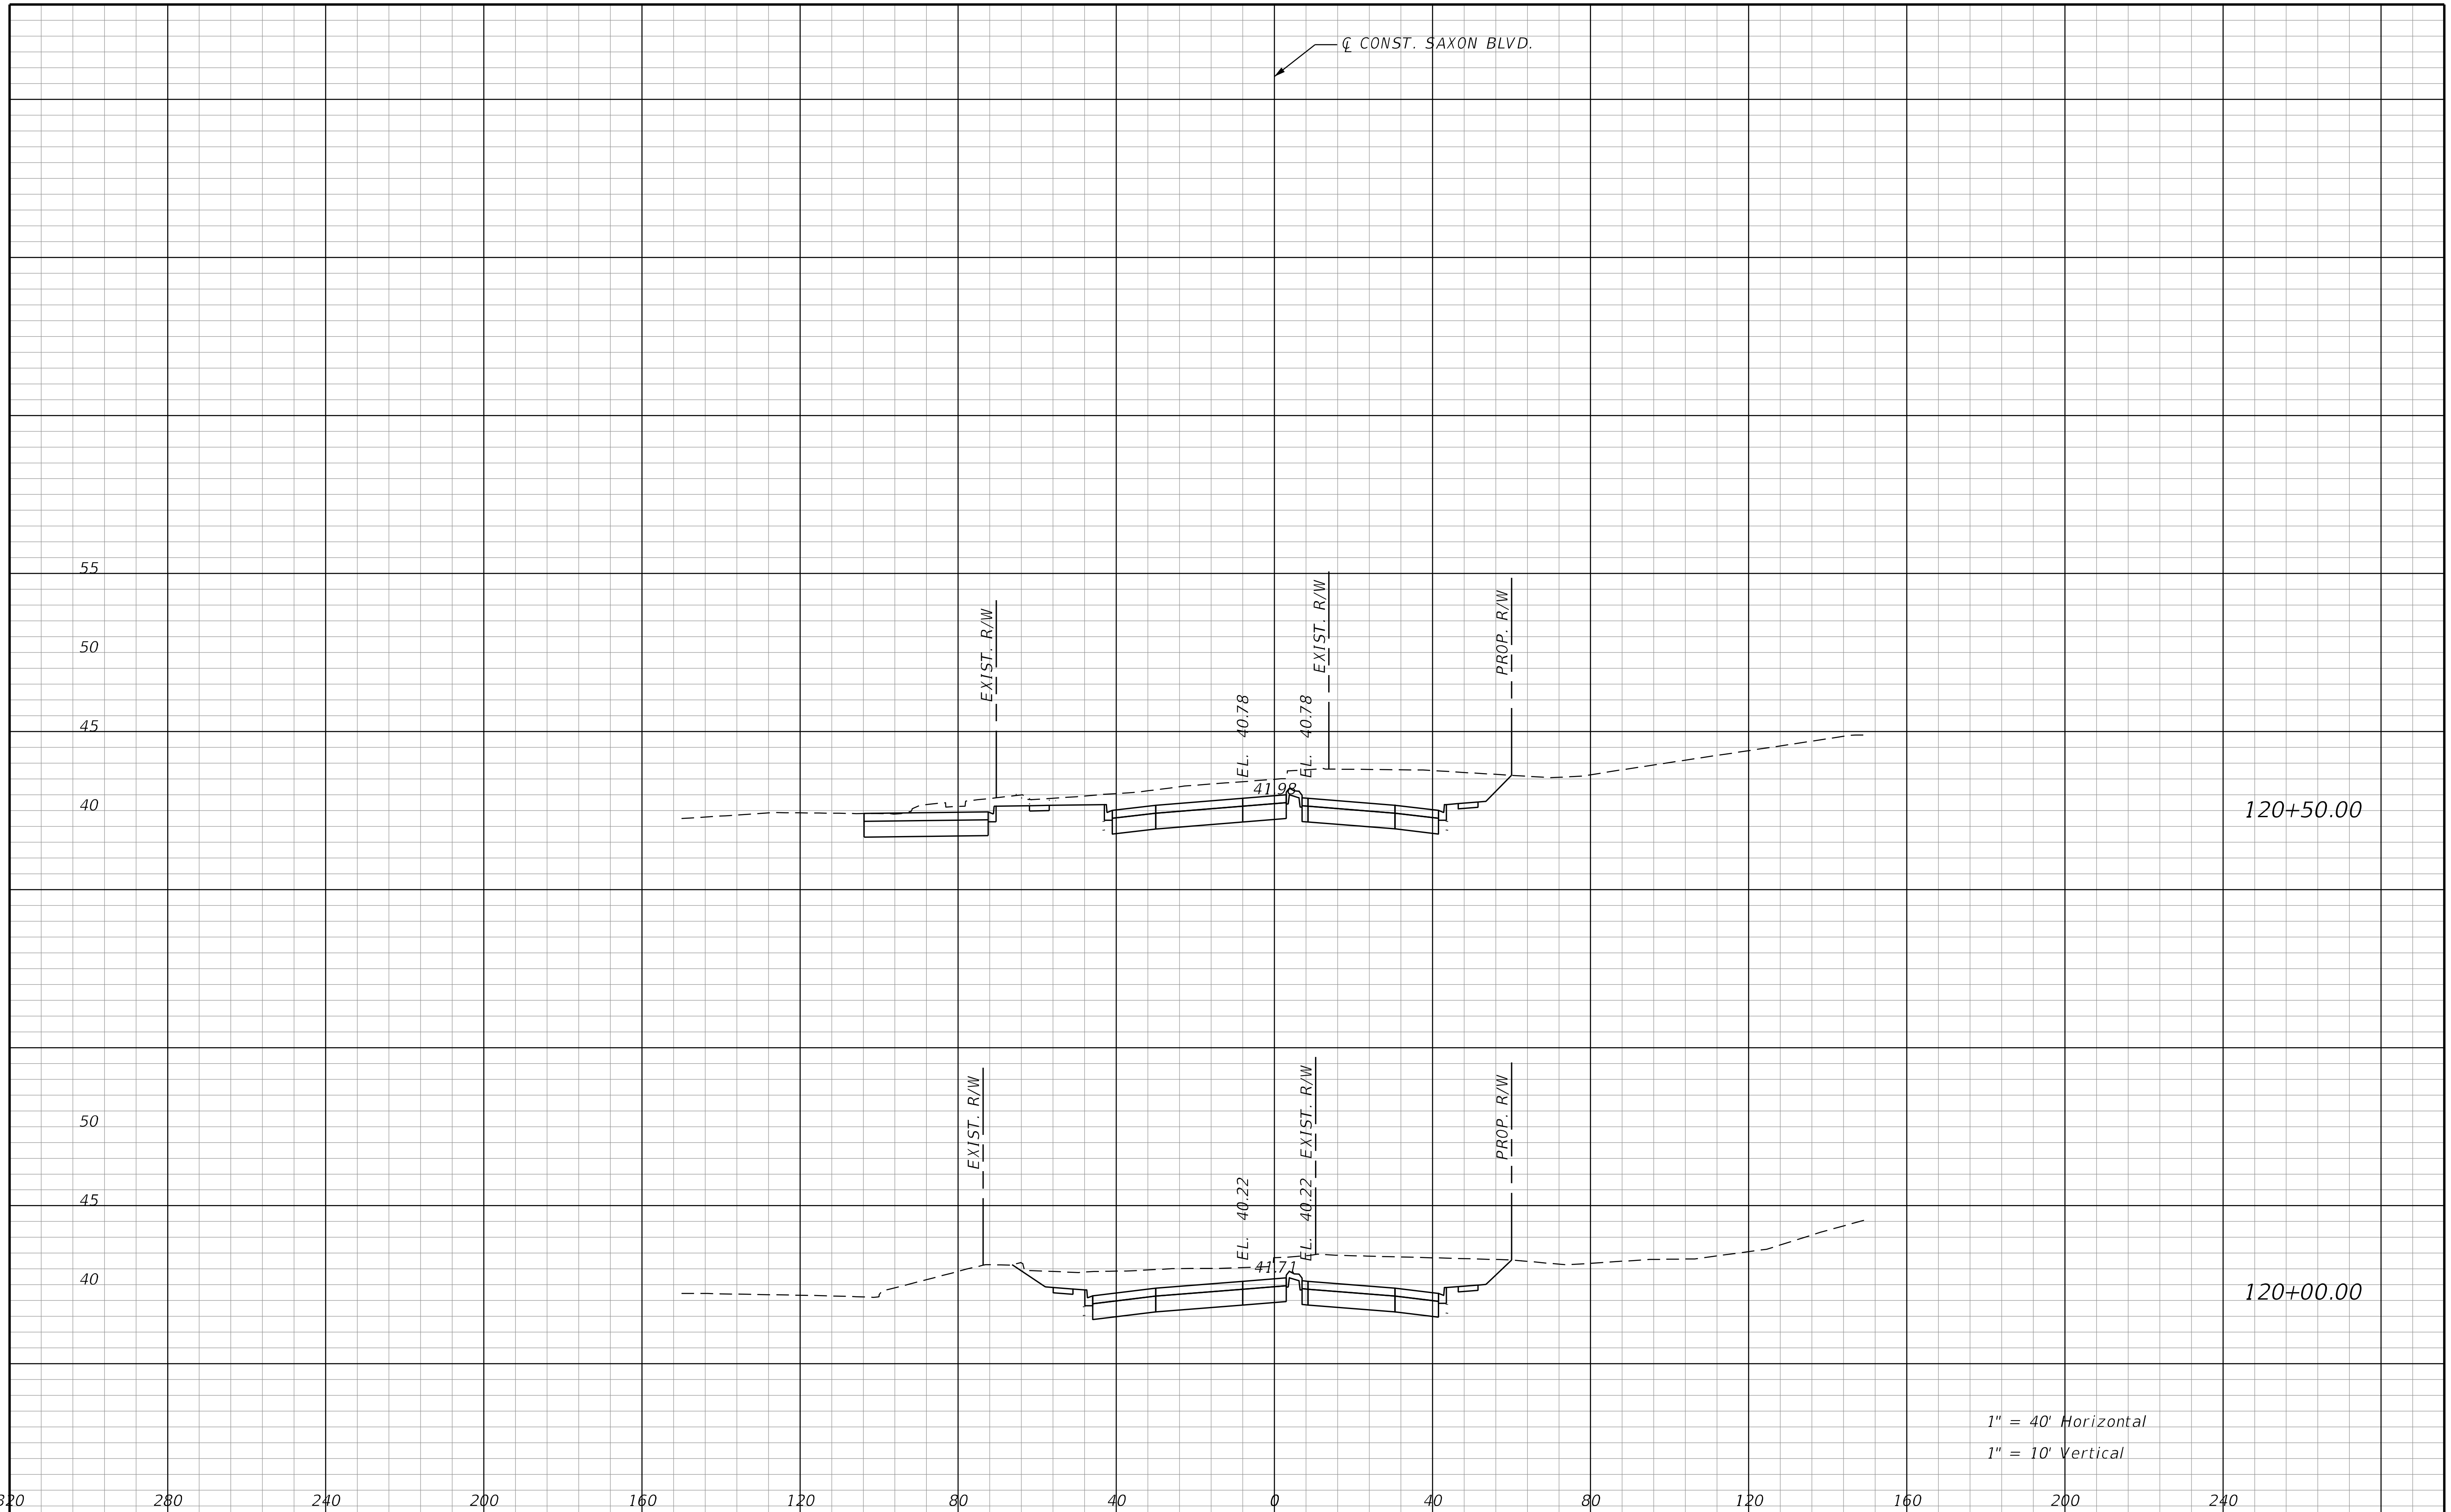

THE OFFICIAL RECORD OF THIS SHEET IS THE ELECTRONIC FILE DIGITALLY SIGNED AND SEALED UNDER RULE 61G15-23.004, F.A.C.

REVISIONS			
DATE	DESCRIPTION	DATE	DESCRIPTION

STANTEC CONSULTING SERVICES INC.
ENGINEER OF RECORD:
WILLIAM V. ANDERSON, P.E. NO.: 36682
11315 CORPORATE BLVD., SUITE 105
ORLANDO, FLORIDA 32817
(407) 823-8966
CERTIFICATE OF AUTHORIZATION NO. 27013

STATE OF FLORIDA
DEPARTMENT OF TRANSPORTATION

ROAD NO.	COUNTY	FINANCIAL PROJECT ID
SR400	VOLUSIA	408464-2-32-01

CROSS SECTIONS
SAXON BLVD.

SHEET NO. 854

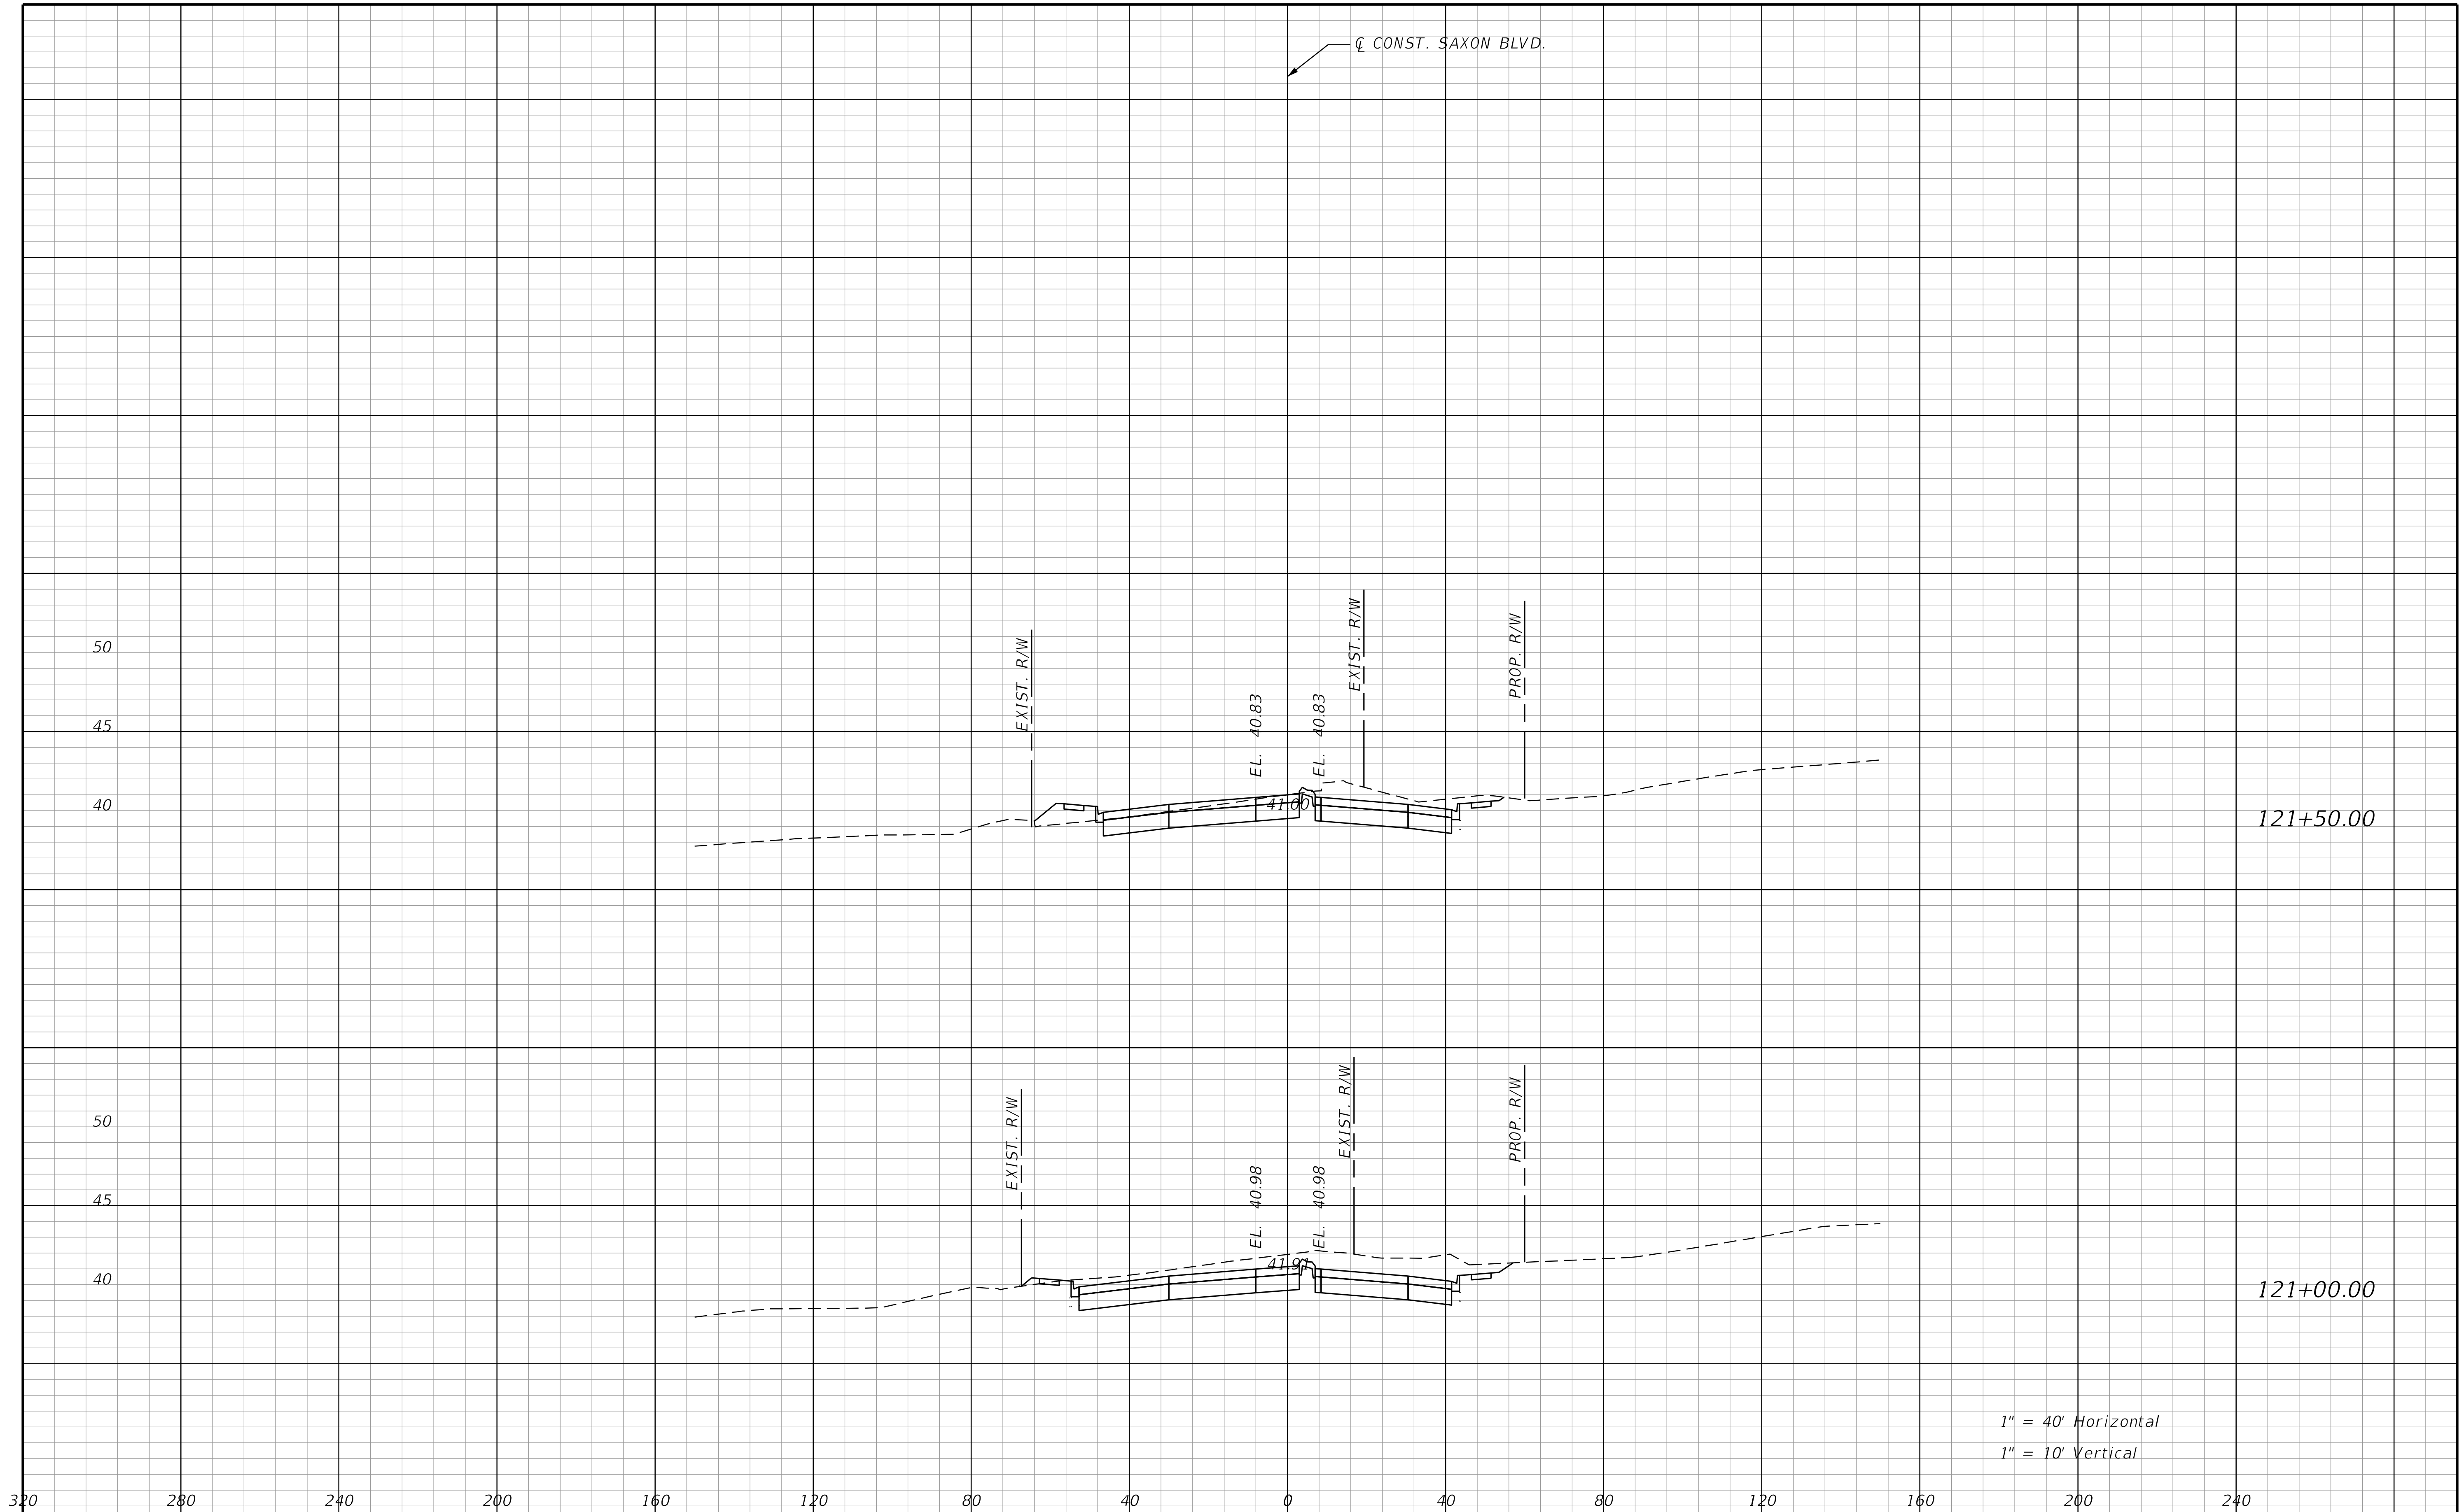

REVISIONS			
DATE	DESCRIPTION	DATE	DESCRIPTION

STANTEC CONSULTING SERVICES INC.
ENGINEER OF RECORD:
WILLIAM V. ANDERSON, P.E. NO.: 36682
11315 CORPORATE BLVD., SUITE 105
ORLANDO, FLORIDA 32817
(407) 823-8966
CERTIFICATE OF AUTHORIZATION NO. 27013

STATE OF FLORIDA
DEPARTMENT OF TRANSPORTATION

ROAD NO.	COUNTY	FINANCIAL PROJECT ID
SR400	VOLUSIA	408464-2-32-01

CROSS SECTIONS
SAXON BLVD.

SHEET NO.
855

THE OFFICIAL RECORD OF THIS SHEET IS THE ELECTRONIC FILE DIGITALLY SIGNED AND SEALED UNDER RULE 61G15-23.004, F.A.C.

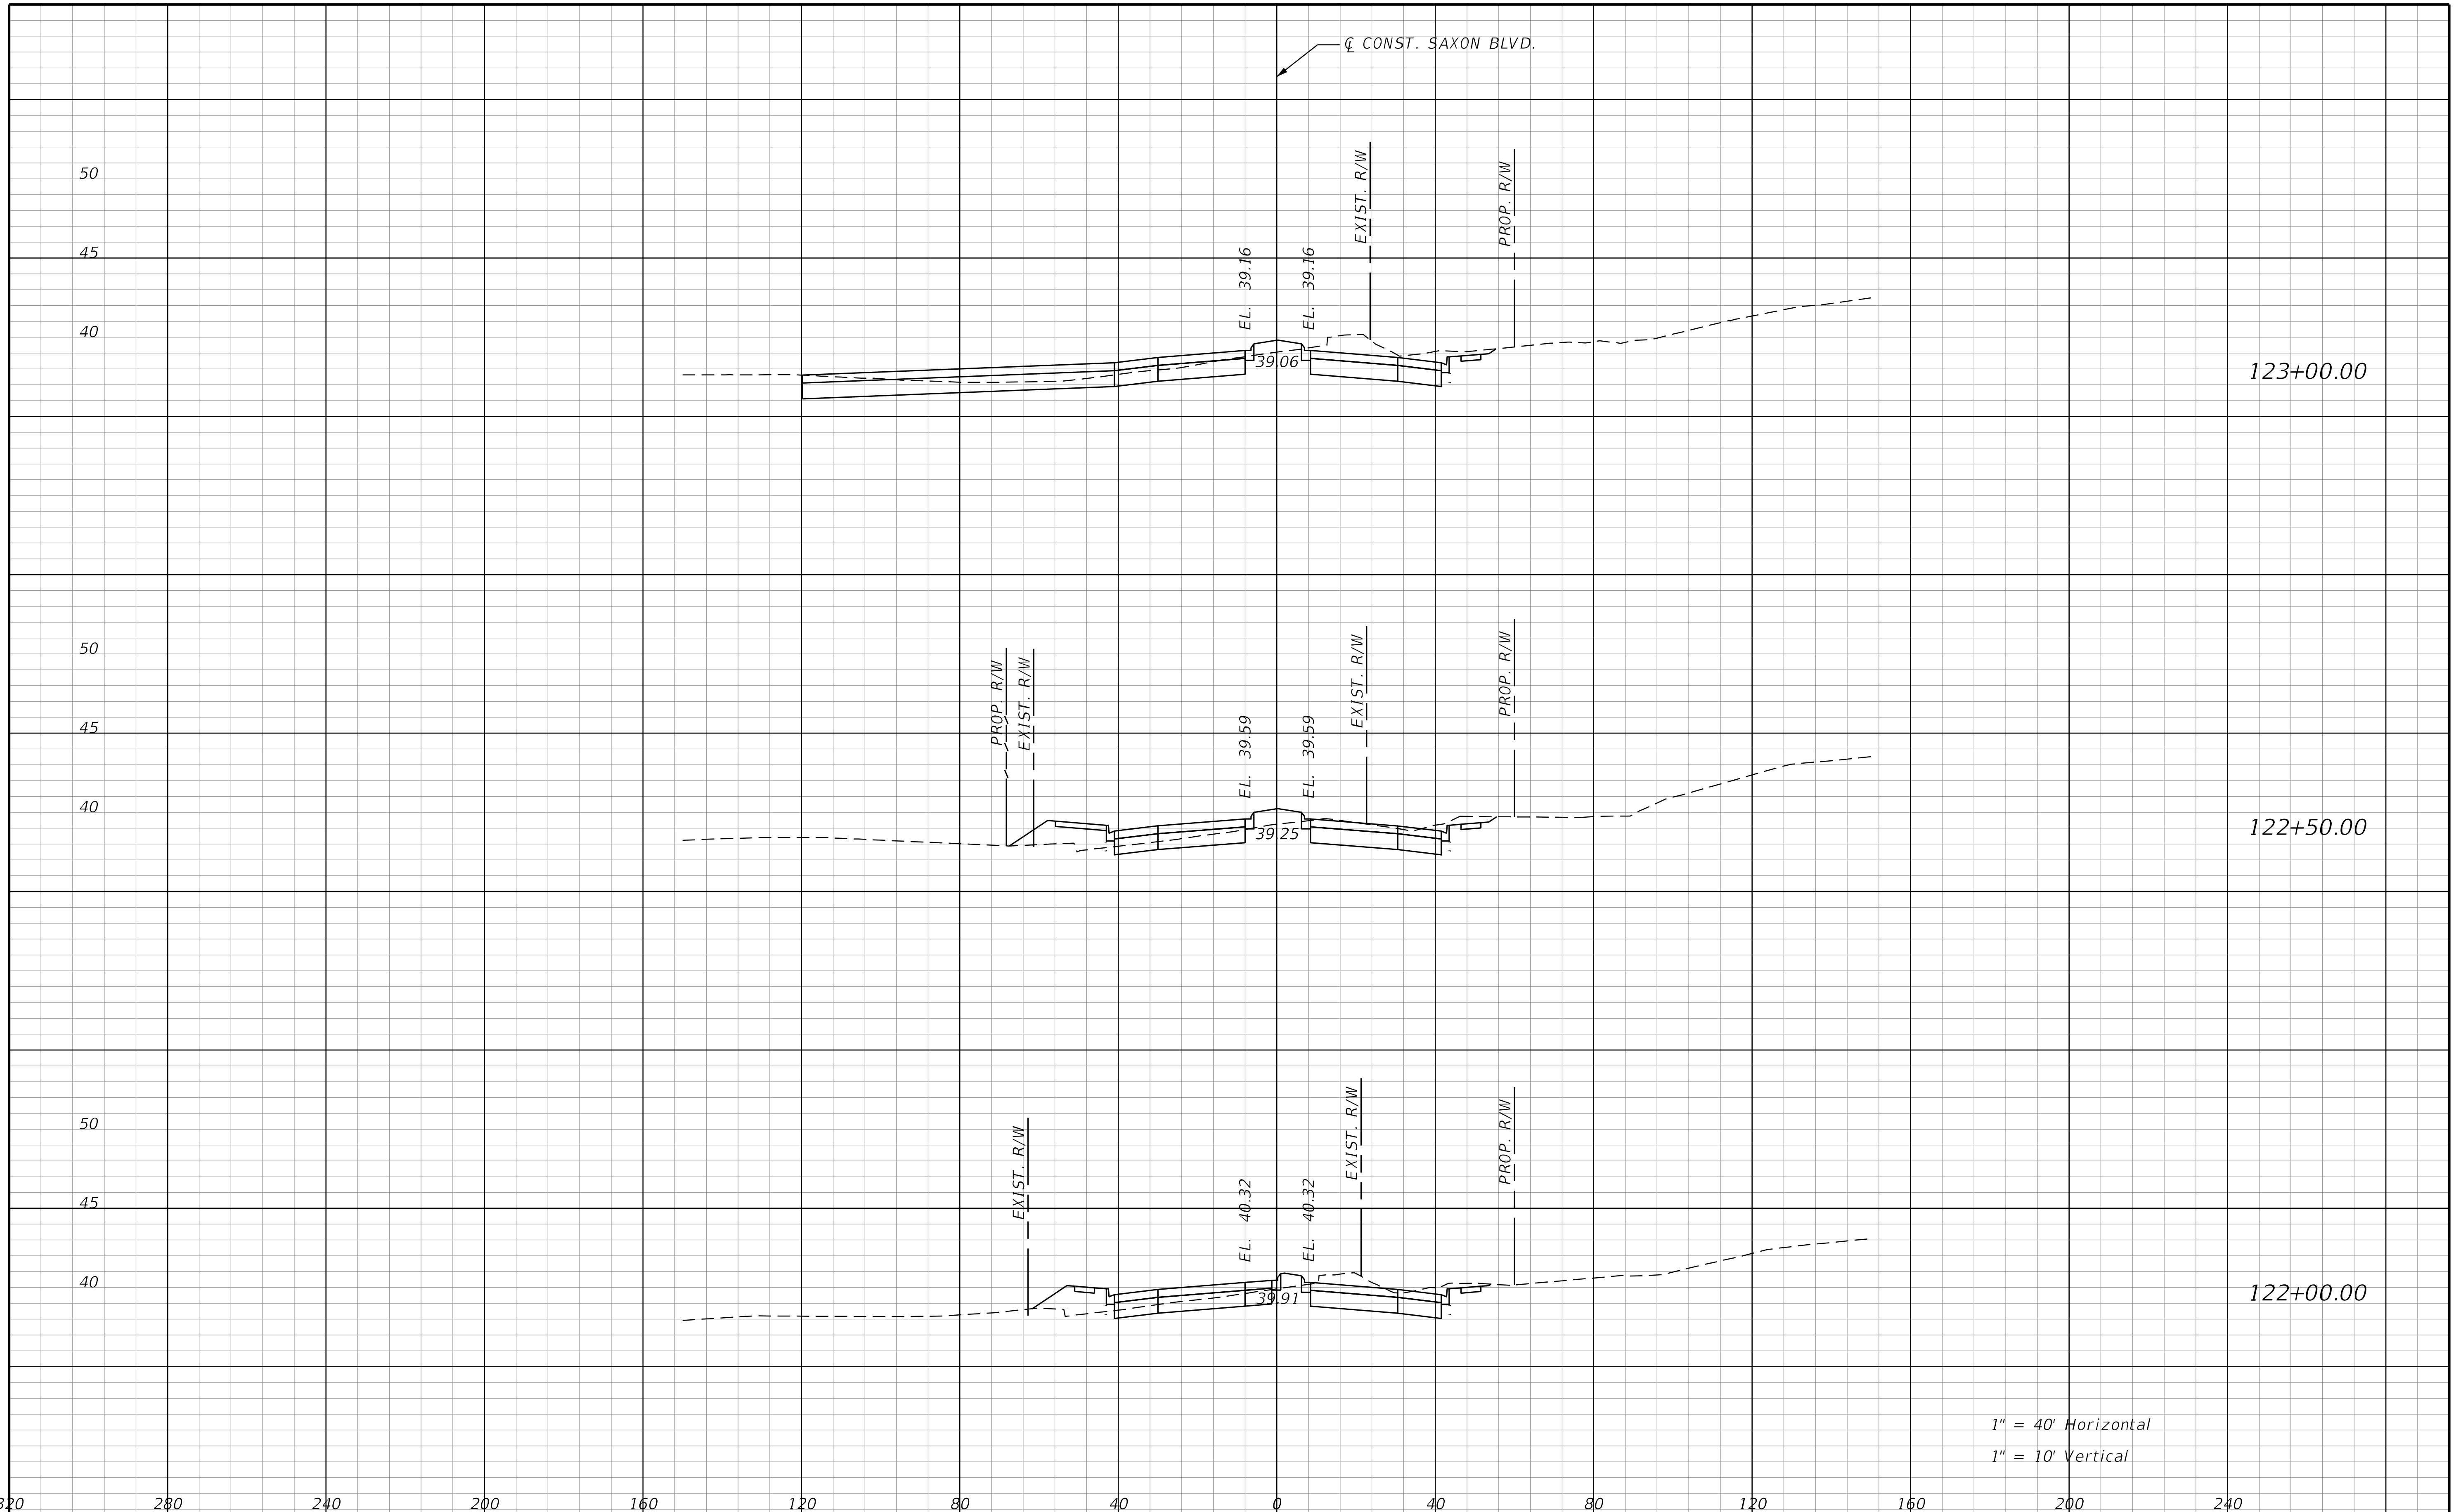

REVISIONS			
DATE	DESCRIPTION	DATE	DESCRIPTION

STANTEC CONSULTING SERVICES INC.
ENGINEER OF RECORD:
WILLIAM V. ANDERSON, P.E. NO.: 36682
11315 CORPORATE BLVD., SUITE 105
ORLANDO, FLORIDA 32817
(407) 823-8966
CERTIFICATE OF AUTHORIZATION NO. 27013

STATE OF FLORIDA
DEPARTMENT OF TRANSPORTATION

ROAD NO.	COUNTY	FINANCIAL PROJECT ID
SR400	VOLUSIA	408464-2-32-01

CROSS SECTIONS
SAXON BLVD.

SHEET NO.
856

jchassee 6/14/2019 4:27:41 PM Rdxsrd_shg V:\2158\active\CADD\40846423201\roadway\RDXSRD06.DGN

THE OFFICIAL RECORD OF THIS SHEET IS THE ELECTRONIC FILE DIGITALLY SIGNED AND SEALED UNDER RULE 61G15-23.004, F.A.C.

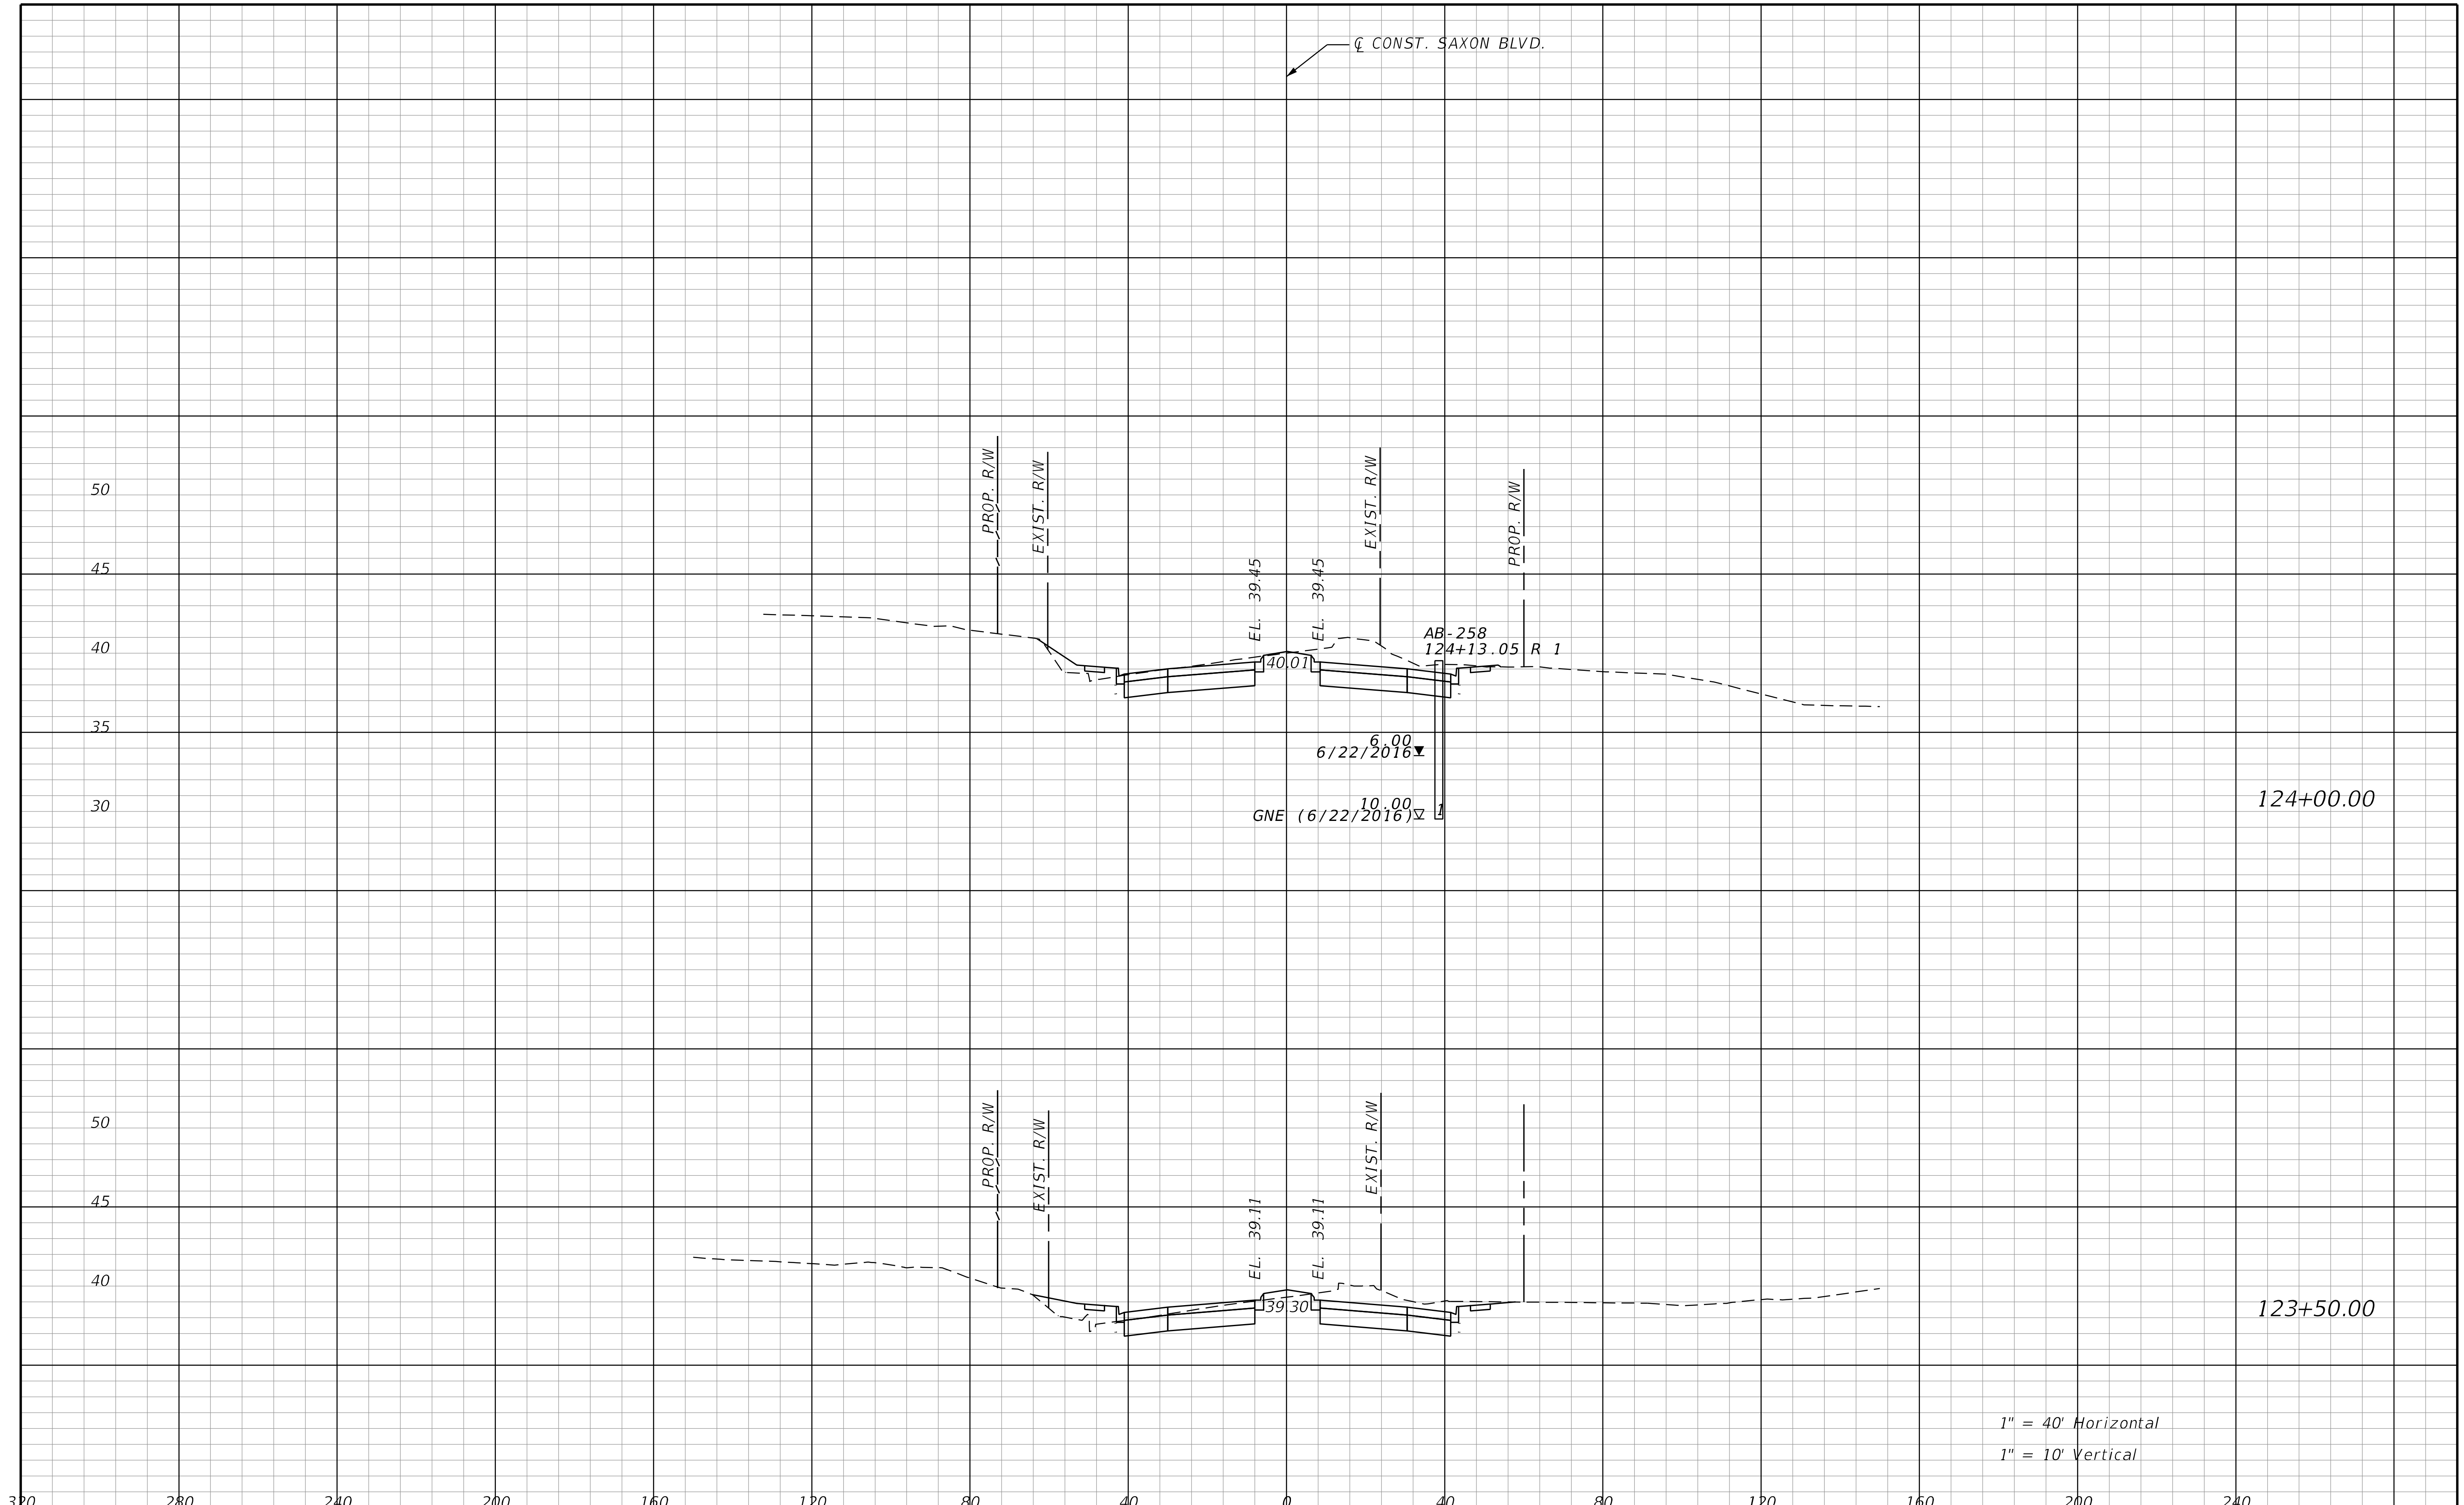

REVISIONS			
DATE	DESCRIPTION	DATE	DESCRIPTION

STANTEC CONSULTING SERVICES INC.
ENGINEER OF RECORD:
WILLIAM V. ANDERSON, P.E. NO.: 36682
11315 CORPORATE BLVD., SUITE 105
ORLANDO, FLORIDA 32817
(407) 823-8966
CERTIFICATE OF AUTHORIZATION NO. 27013

STATE OF FLORIDA
DEPARTMENT OF TRANSPORTATION

ROAD NO.	COUNTY	FINANCIAL PROJECT ID
SR400	VOLUSIA	408464-2-32-01

CROSS SECTIONS
SAXON BLVD.

SHEET NO.
857

THE OFFICIAL RECORD OF THIS SHEET IS THE ELECTRONIC FILE DIGITALLY SIGNED AND SEALED UNDER RULE 61G15-23.004, F.A.C.

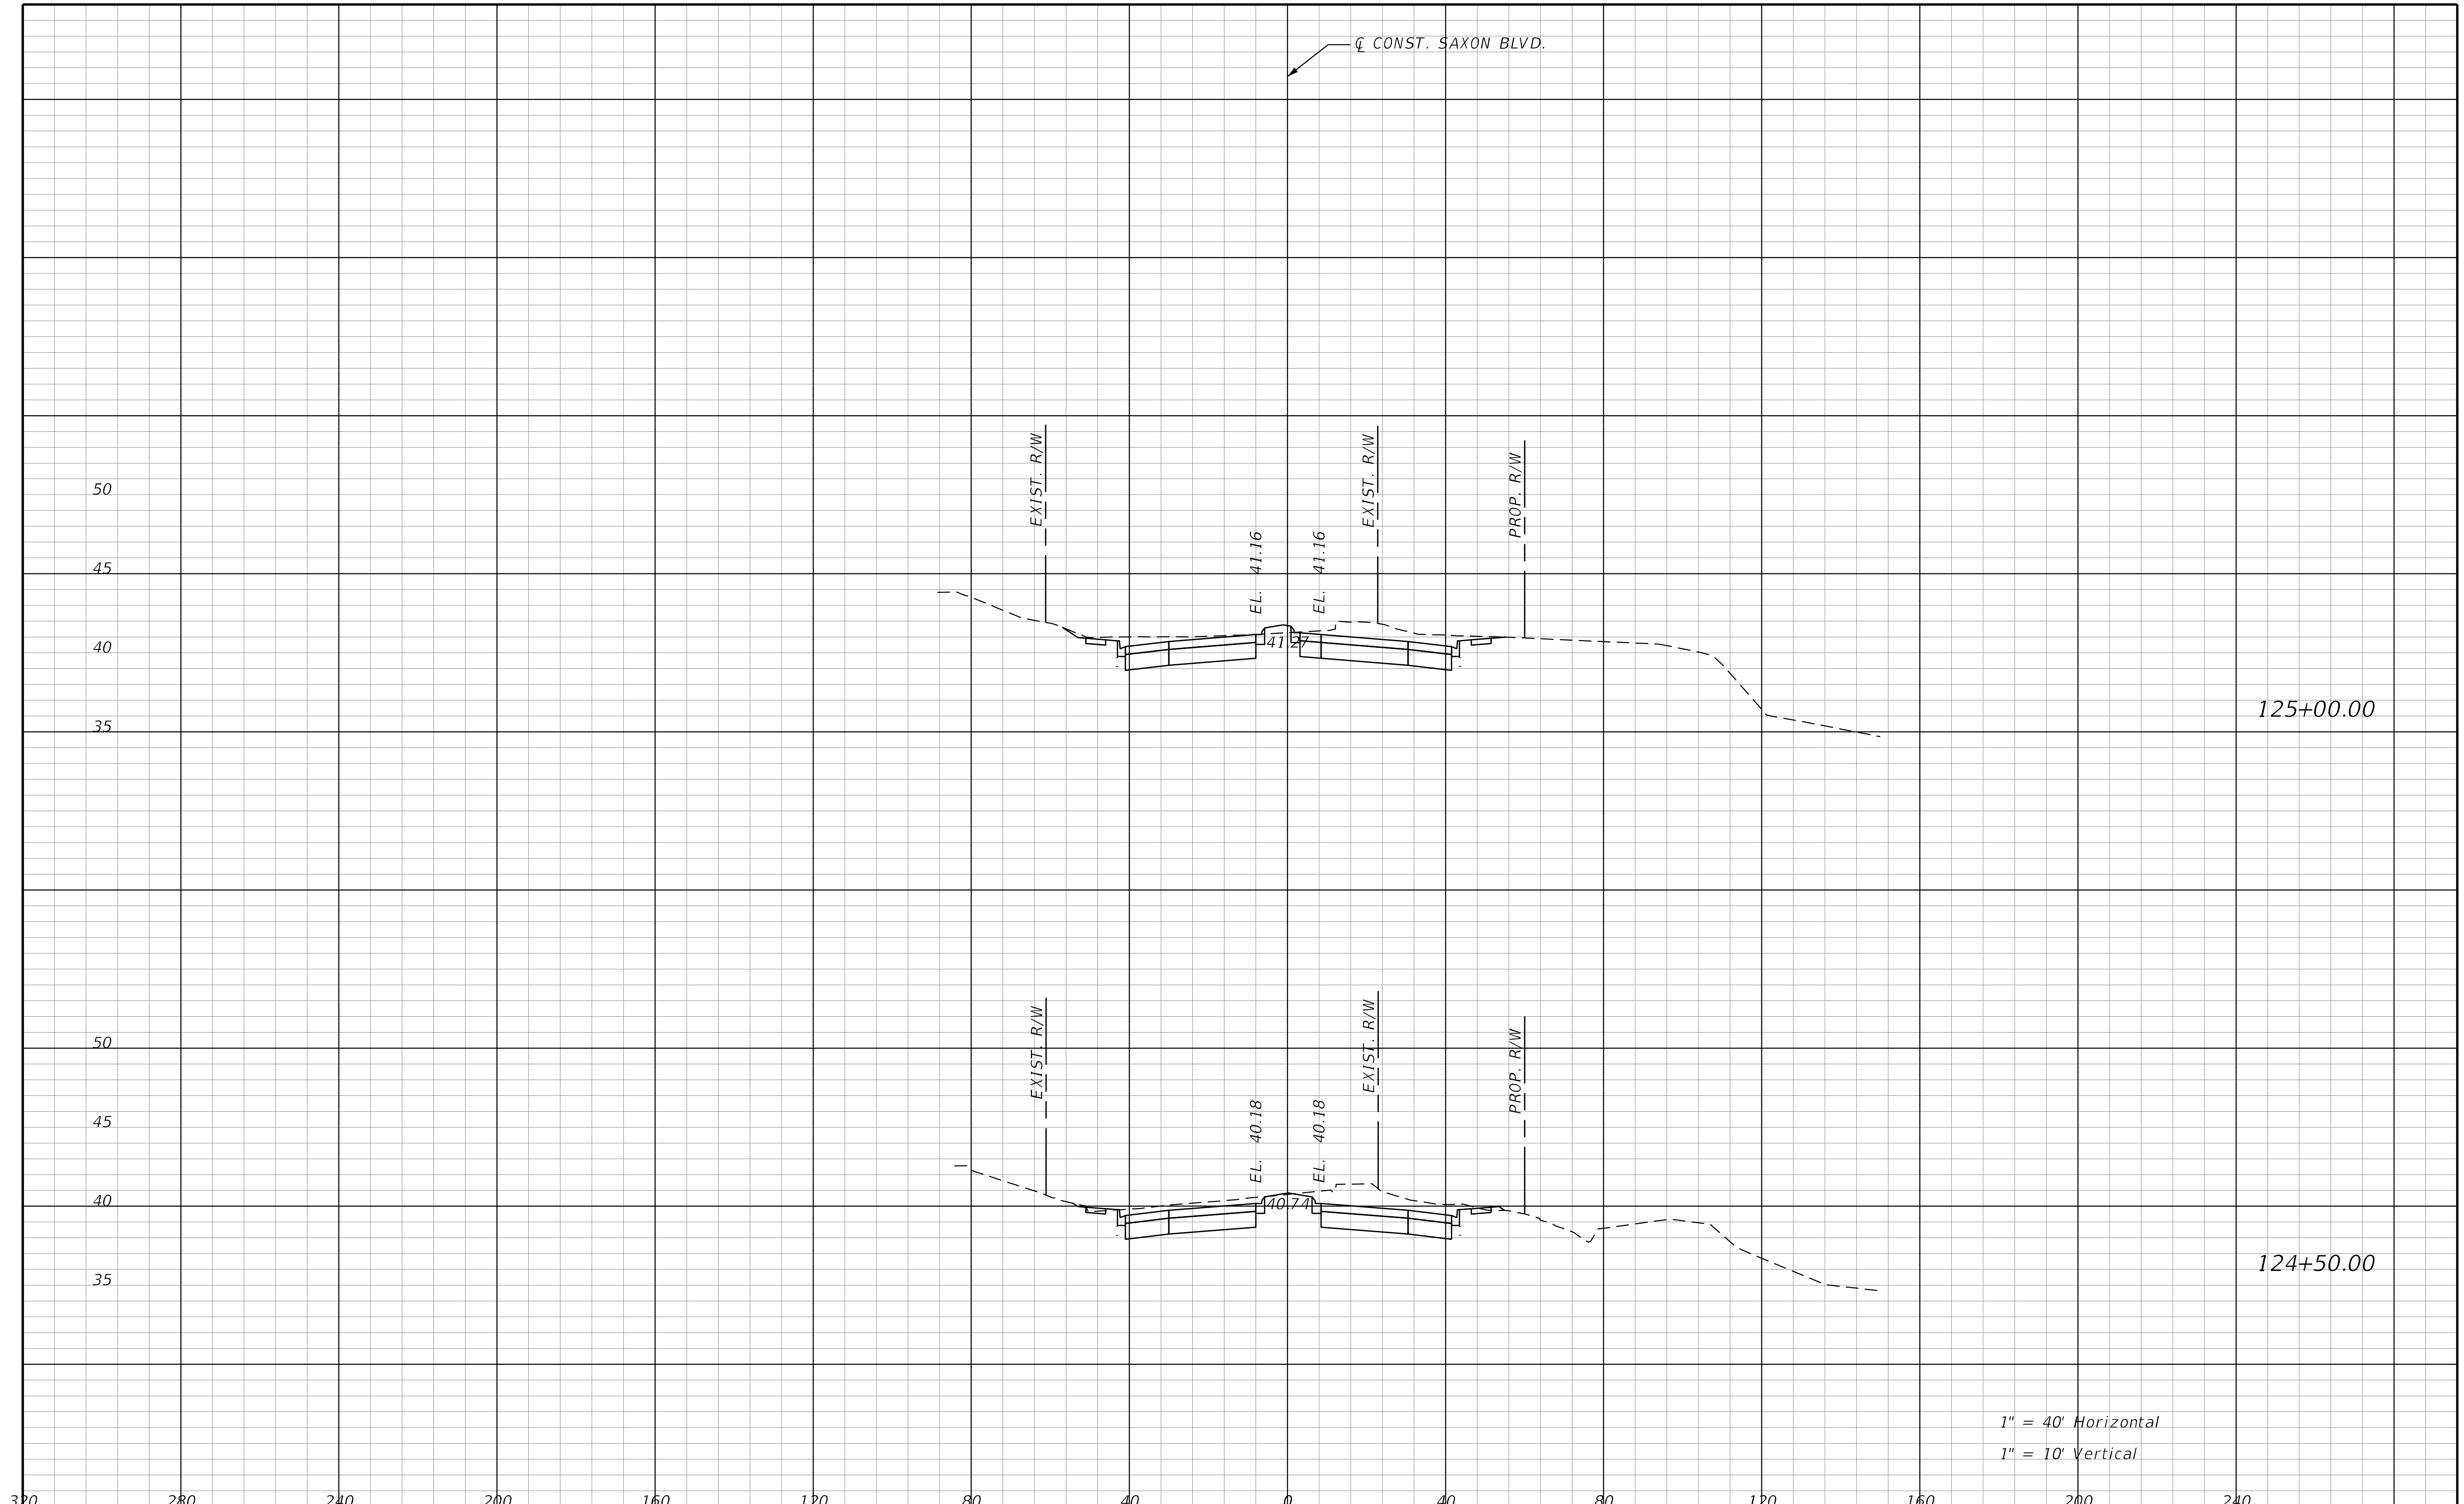

REVISIONS			
DATE	DESCRIPTION	DATE	DESCRIPTION

STANTEC CONSULTING SERVICES INC.
ENGINEER OF RECORD:
WILLIAM V. ANDERSON, P.E. NO.: 36682
11315 CORPORATE BLVD., SUITE 105
ORLANDO, FLORIDA 32817
(407) 823-8966
CERTIFICATE OF AUTHORIZATION NO. 27013

STATE OF FLORIDA
DEPARTMENT OF TRANSPORTATION

ROAD NO.	COUNTY	FINANCIAL PROJECT ID
SR400	VOLUSIA	408464-2-32-01

CROSS SECTIONS
SAXON BLVD.

SHEET NO.
858

THE OFFICIAL RECORD OF THIS SHEET IS THE ELECTRONIC FILE DIGITALLY SIGNED AND SEALED UNDER RULE 61G15-23.004, F.A.C.

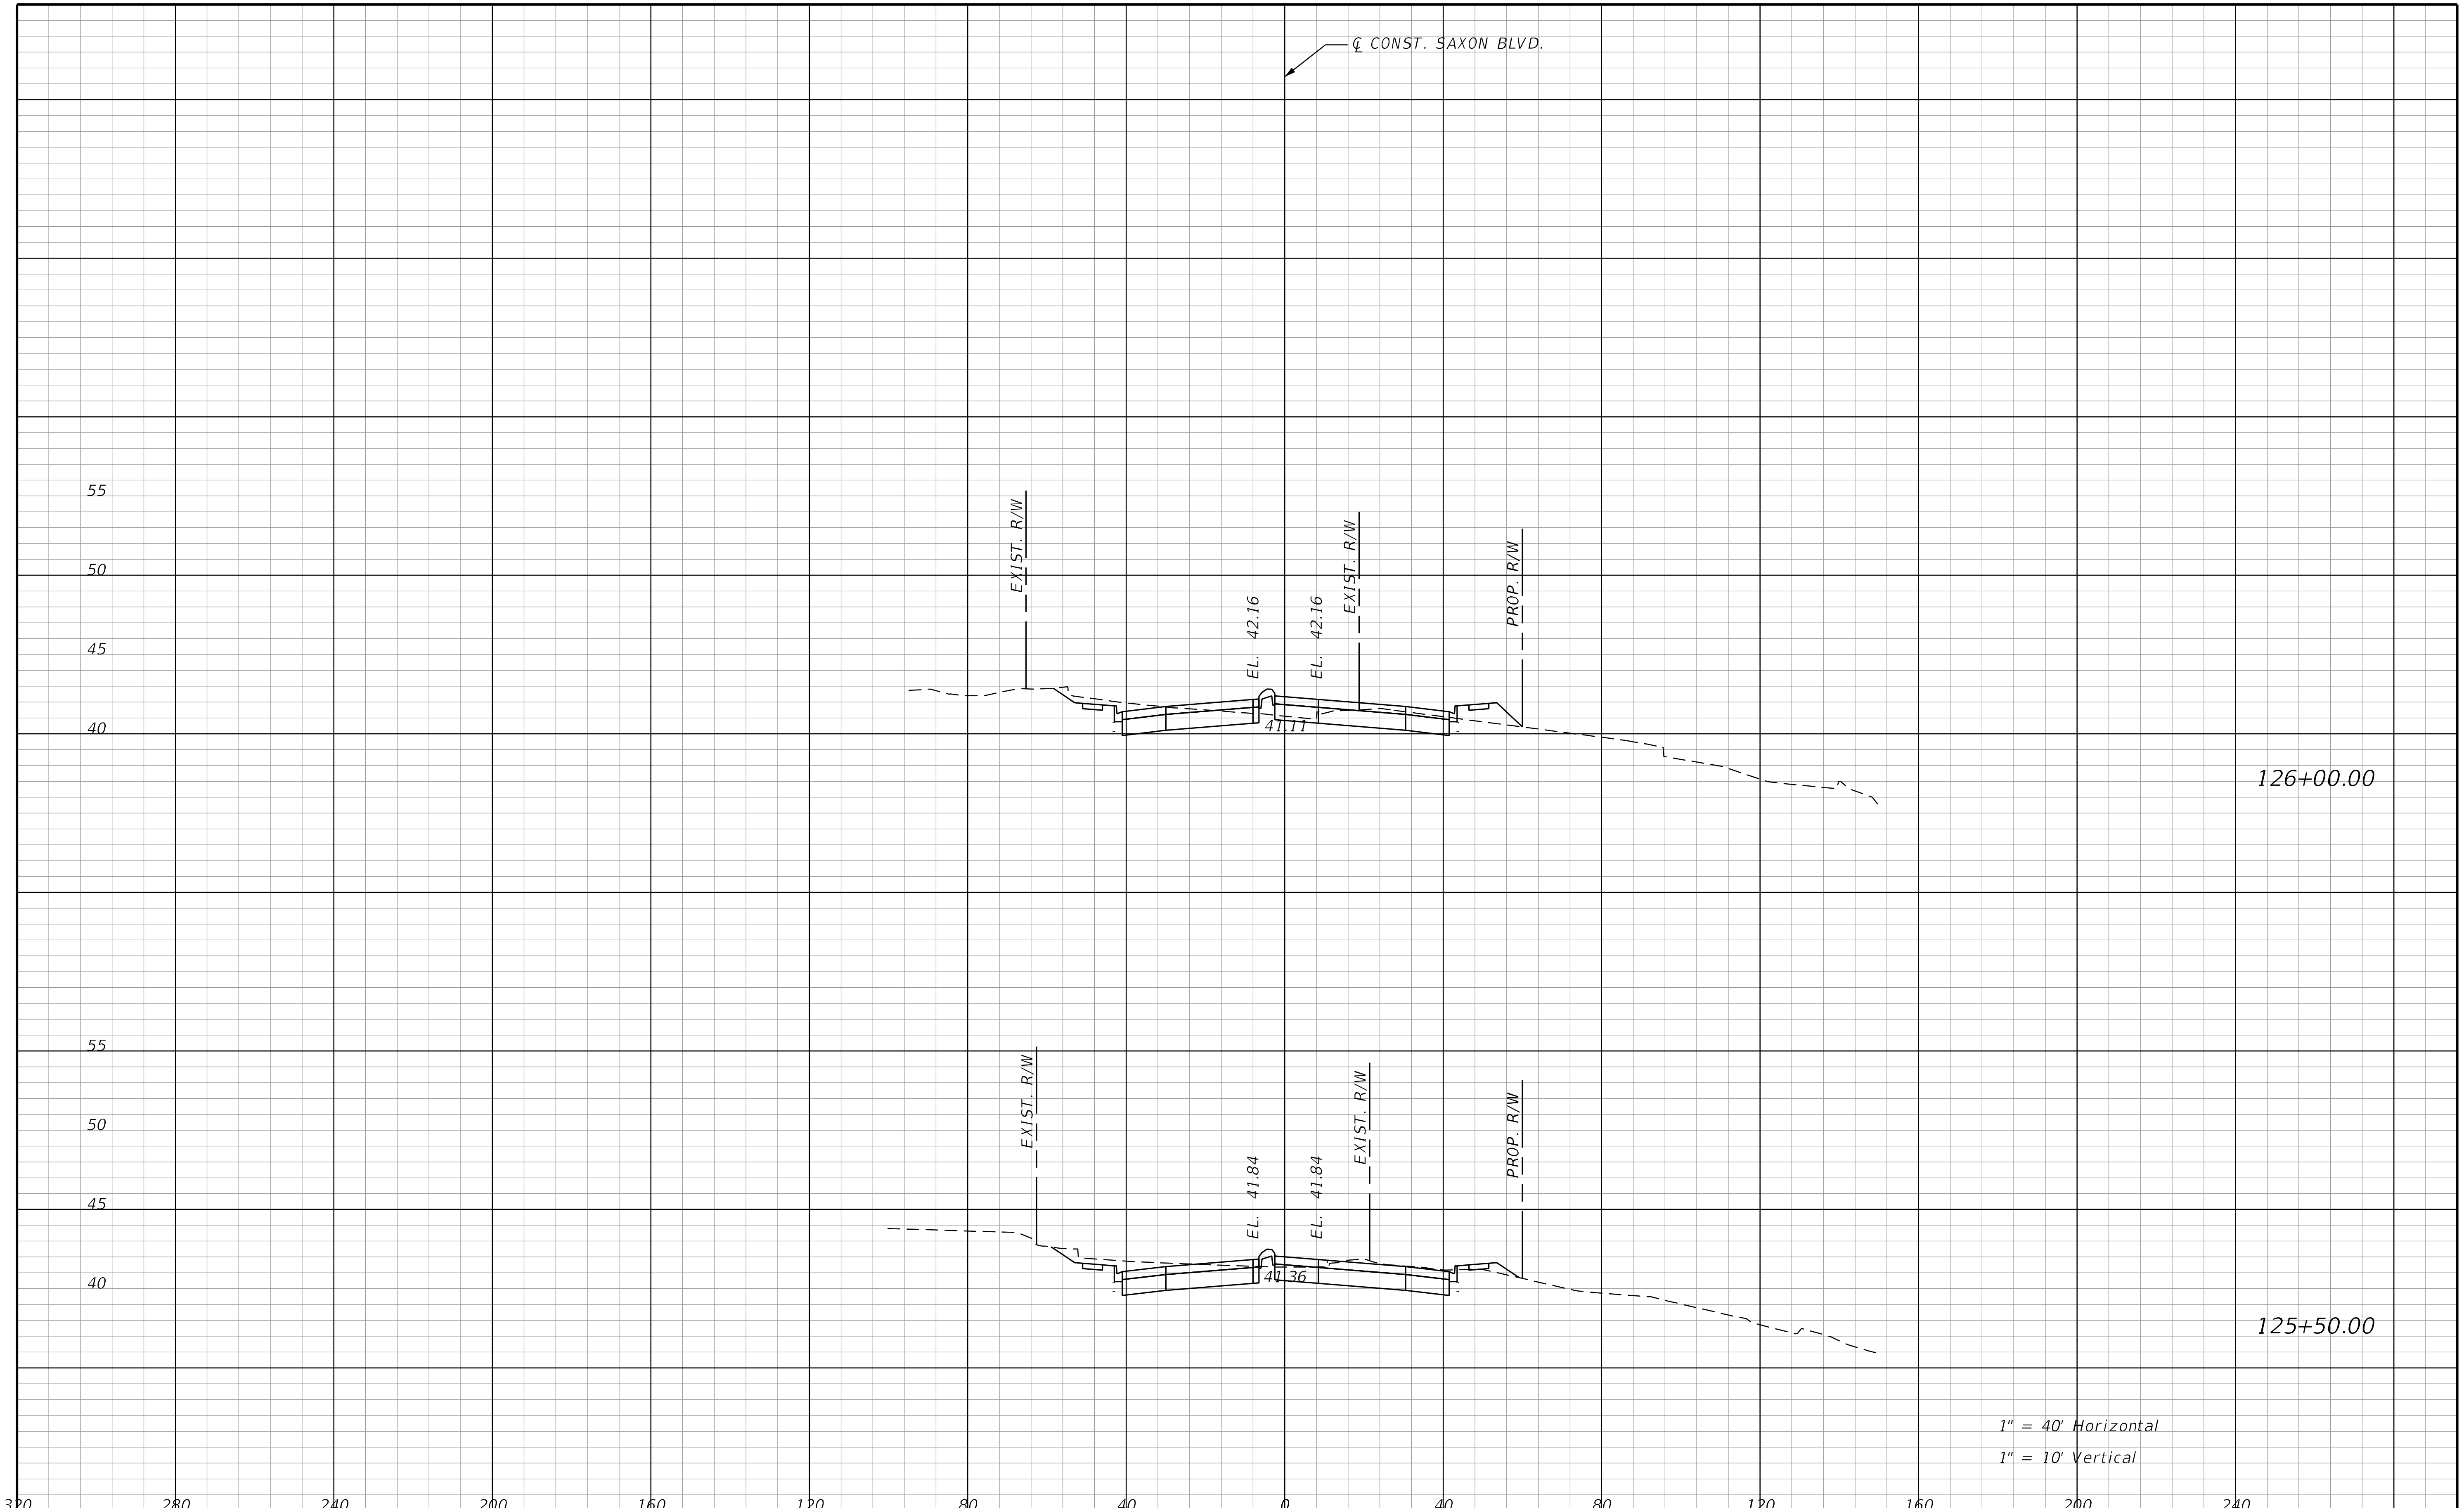

THE OFFICIAL RECORD OF THIS SHEET IS THE ELECTRONIC FILE DIGITALLY SIGNED AND SEALED UNDER RULE 61G15-23.004, F.A.C.

REVISIONS			
DATE	DESCRIPTION	DATE	DESCRIPTION

STANTEC CONSULTING SERVICES INC.
ENGINEER OF RECORD:
WILLIAM V. ANDERSON, P.E. NO.: 36682
11315 CORPORATE BLVD., SUITE 105
ORLANDO, FLORIDA 32817
(407) 823-8966
CERTIFICATE OF AUTHORIZATION NO. 27013

STATE OF FLORIDA
DEPARTMENT OF TRANSPORTATION

ROAD NO.	COUNTY	FINANCIAL PROJECT ID
SR400	VOLUSIA	408464-2-32-01

CROSS SECTIONS
SAXON BLVD.

SHEET NO.
859

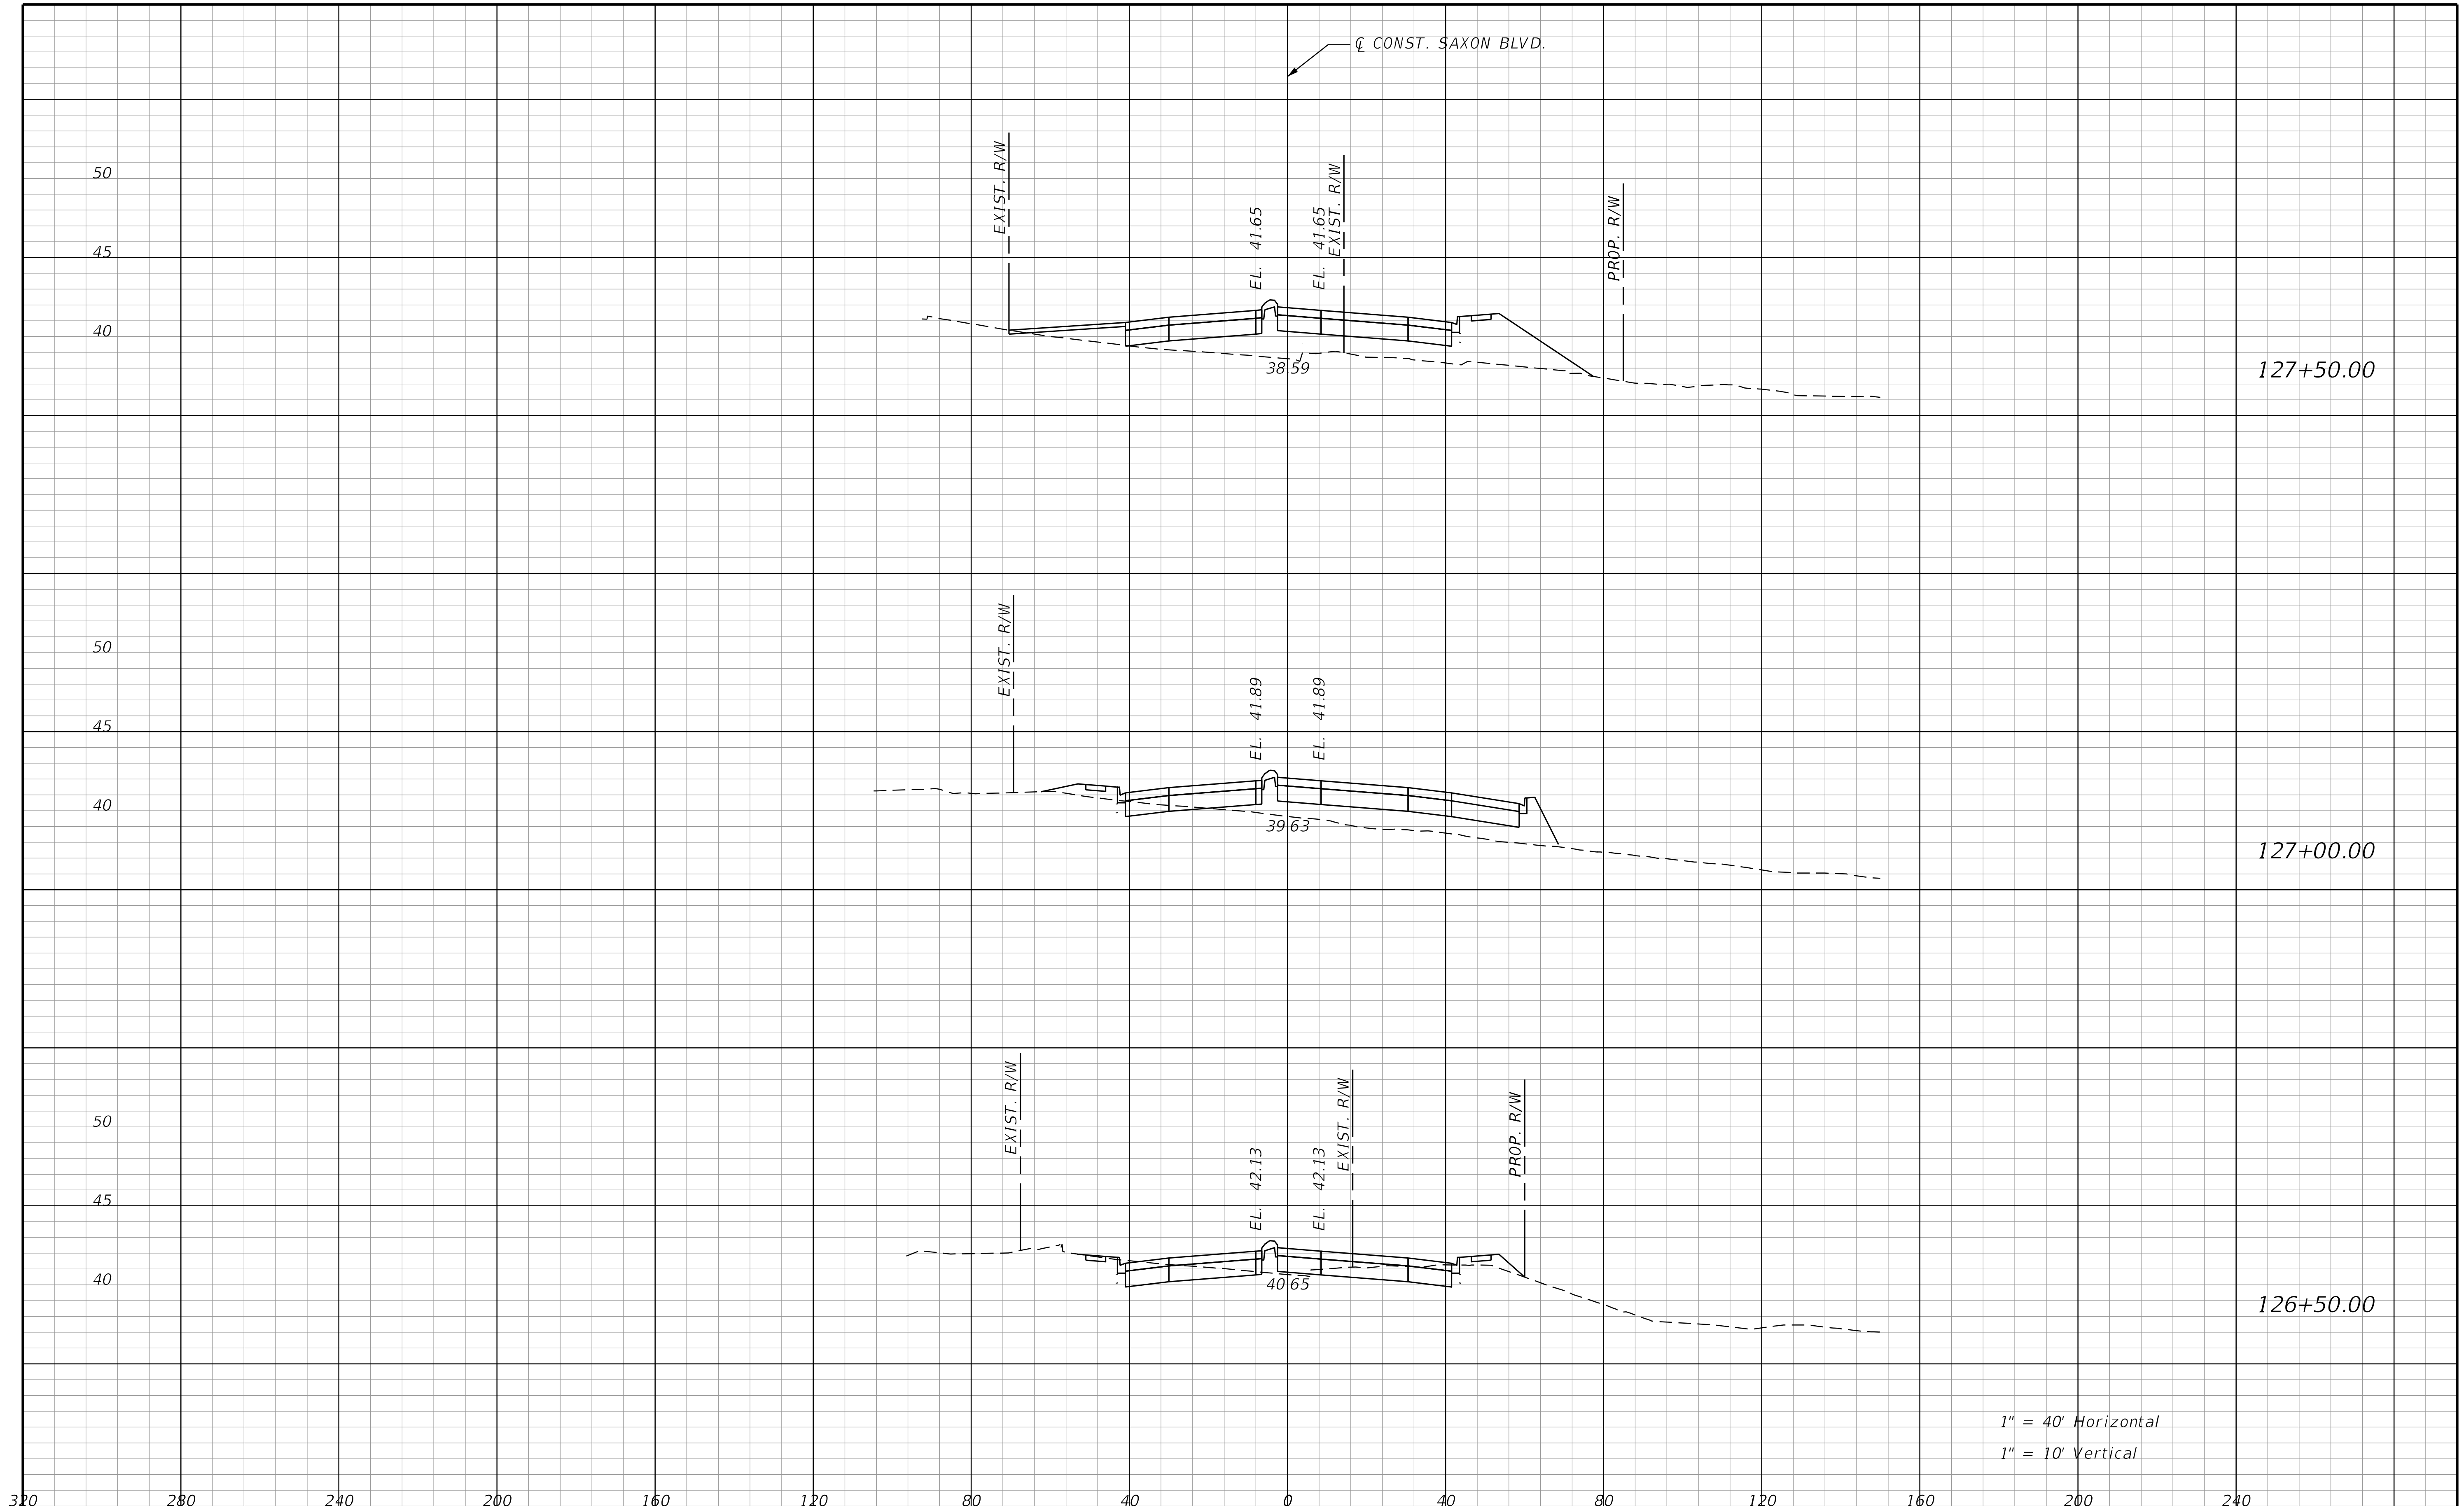

THE OFFICIAL RECORD OF THIS SHEET IS THE ELECTRONIC FILE DIGITALLY SIGNED AND SEALED UNDER RULE 61G15-23.004, F.A.C.

REVISIONS			
DATE	DESCRIPTION	DATE	DESCRIPTION

STANTEC CONSULTING SERVICES INC.
ENGINEER OF RECORD:
WILLIAM V. ANDERSON, P.E. NO.: 36682
11315 CORPORATE BLVD., SUITE 105
ORLANDO, FLORIDA 32817
(407) 823-8966
CERTIFICATE OF AUTHORIZATION NO. 27013

STATE OF FLORIDA
DEPARTMENT OF TRANSPORTATION

ROAD NO.	COUNTY	FINANCIAL PROJECT ID
SR400	VOLUSIA	408464-2-32-01

CROSS SECTIONS
SAXON BLVD.

SHEET NO.
860

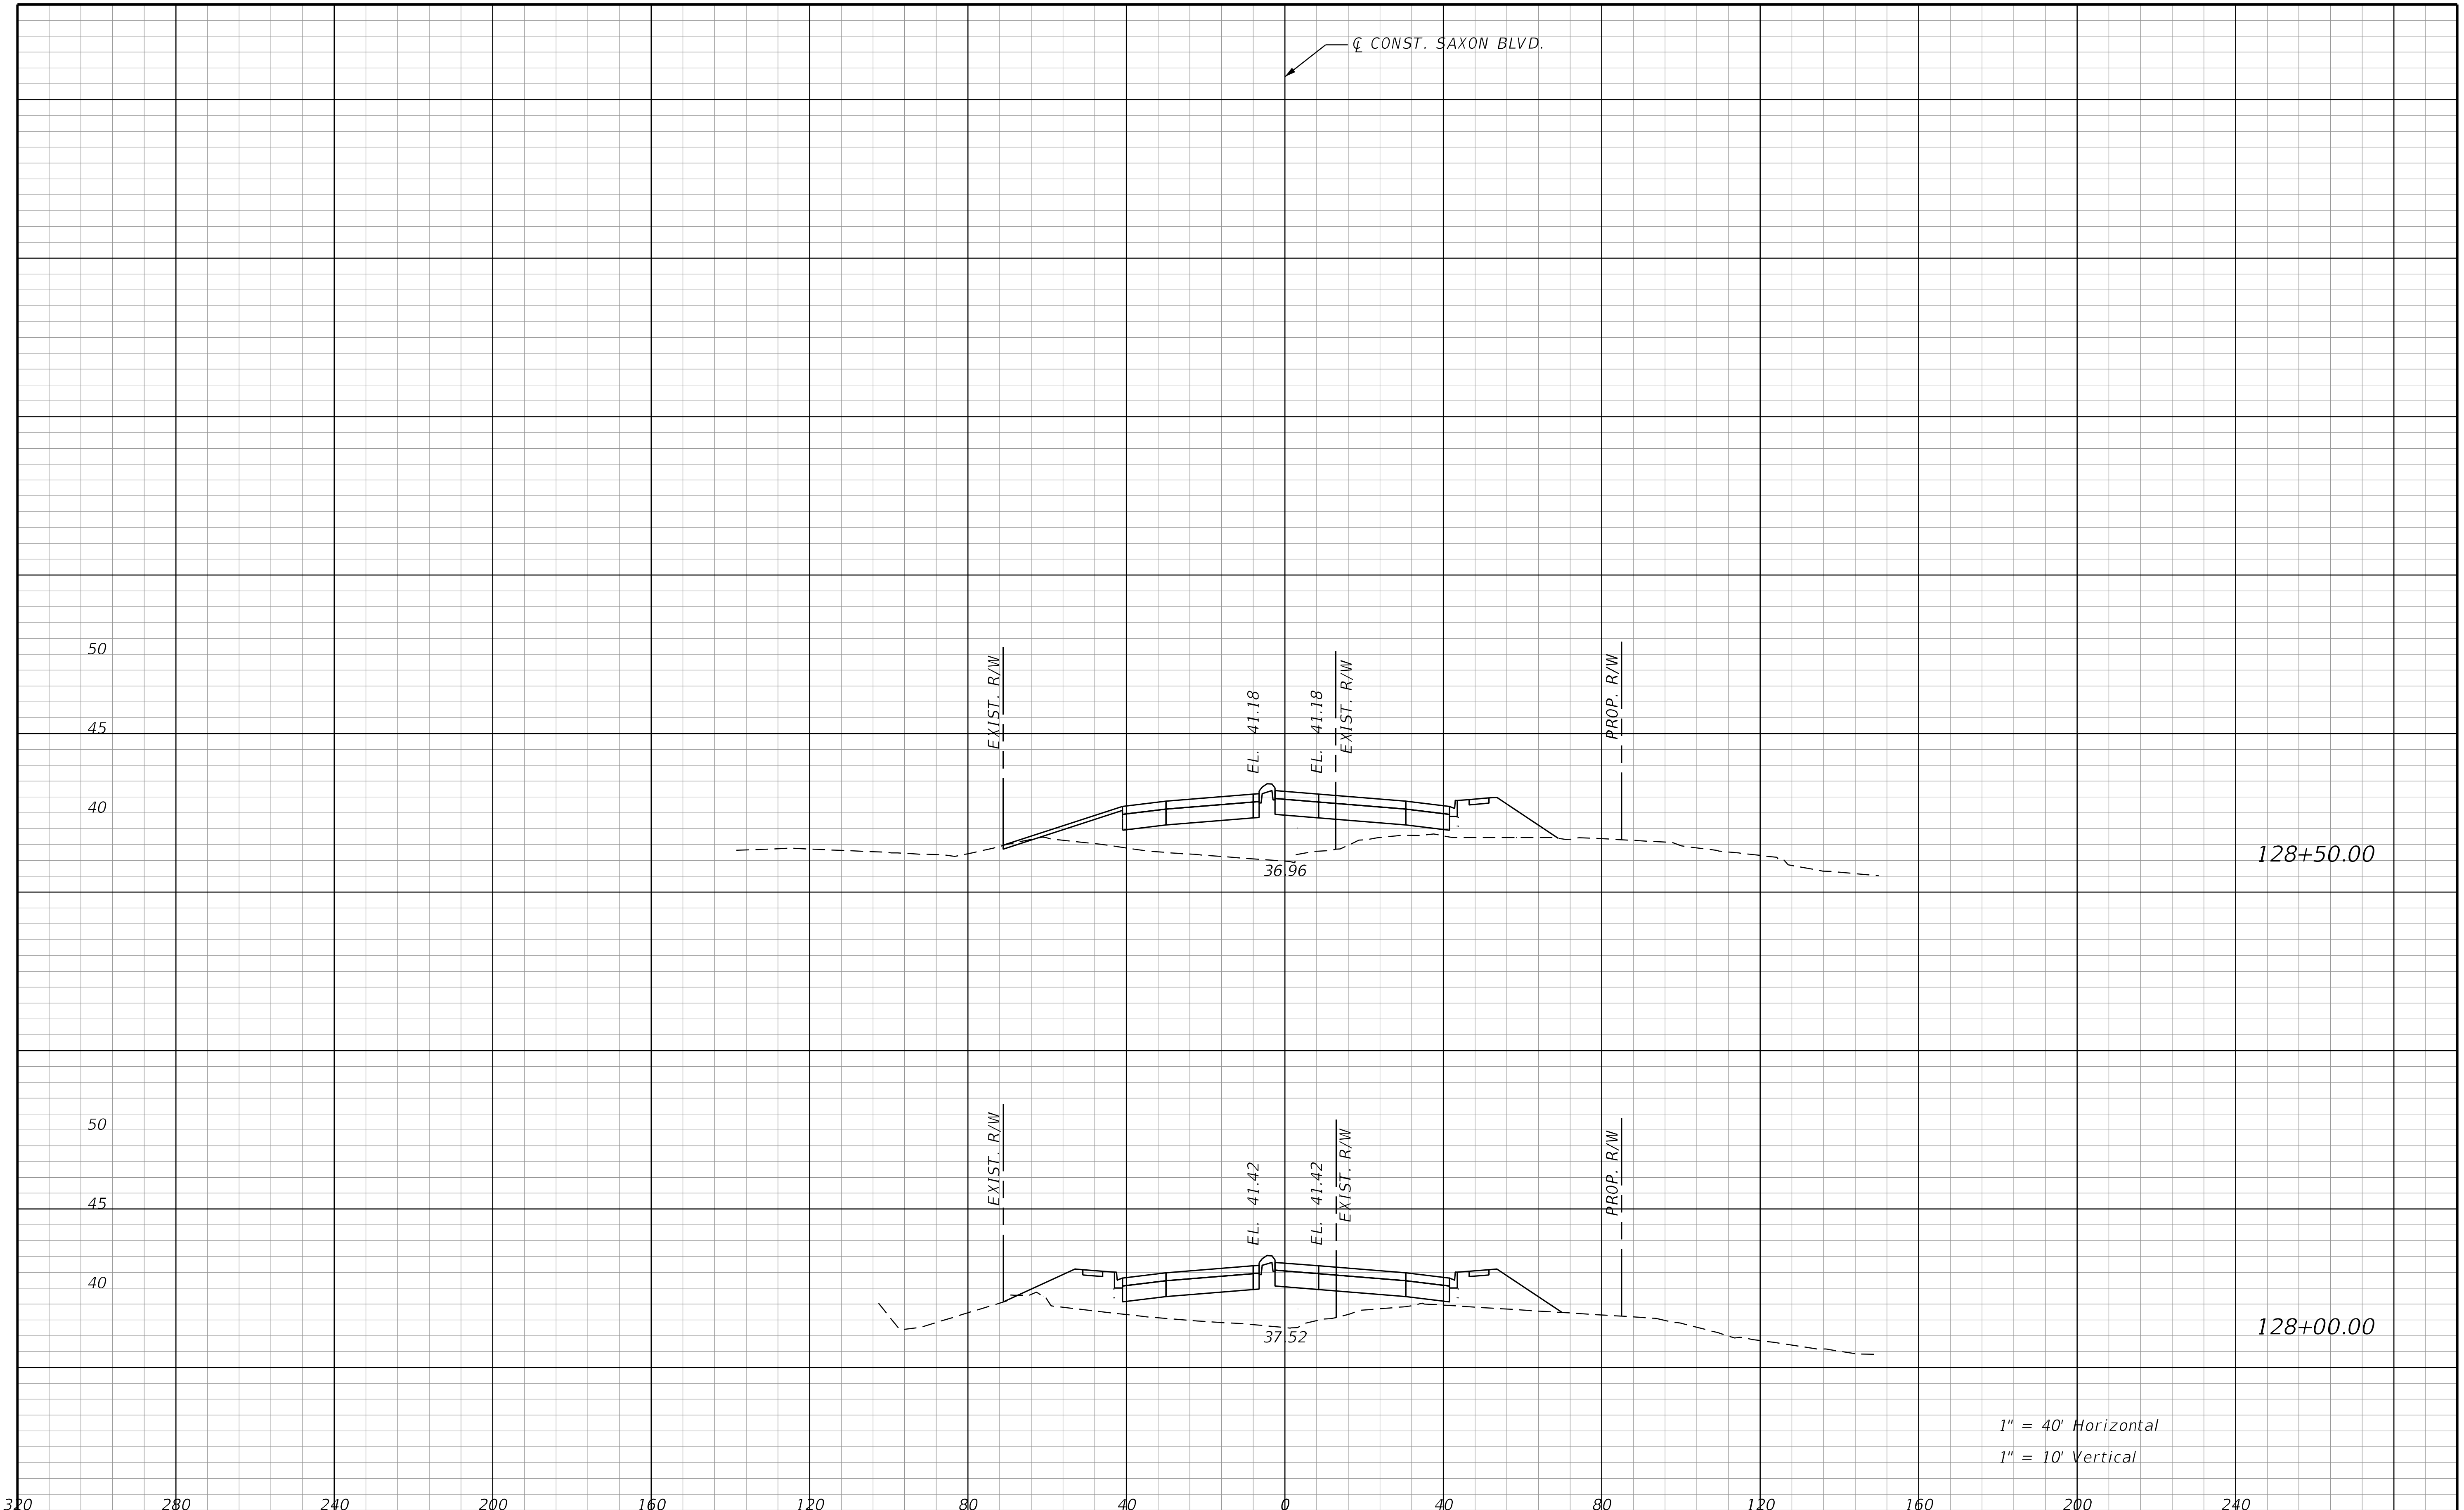

REVISIONS			
DATE	DESCRIPTION	DATE	DESCRIPTION

STANTEC CONSULTING SERVICES INC.
ENGINEER OF RECORD:
WILLIAM V. ANDERSON, P.E. NO.: 36682
11315 CORPORATE BLVD., SUITE 105
ORLANDO, FLORIDA 32817
(407) 823-8966
CERTIFICATE OF AUTHORIZATION NO. 27013

STATE OF FLORIDA
DEPARTMENT OF TRANSPORTATION

ROAD NO.	COUNTY	FINANCIAL PROJECT ID
SR400	VOLUSIA	408464-2-32-01

CROSS SECTIONS
SAXON BLVD.

SHEET NO.
861

THE OFFICIAL RECORD OF THIS SHEET IS THE ELECTRONIC FILE DIGITALLY SIGNED AND SEALED UNDER RULE 61G15-23.004, F.A.C.

jchassee 6/14/2019 4:27:42 PM Rdxsrd_shg V:\2158\active\CADD\40846423201\roadway\RDXSRD06.DGN

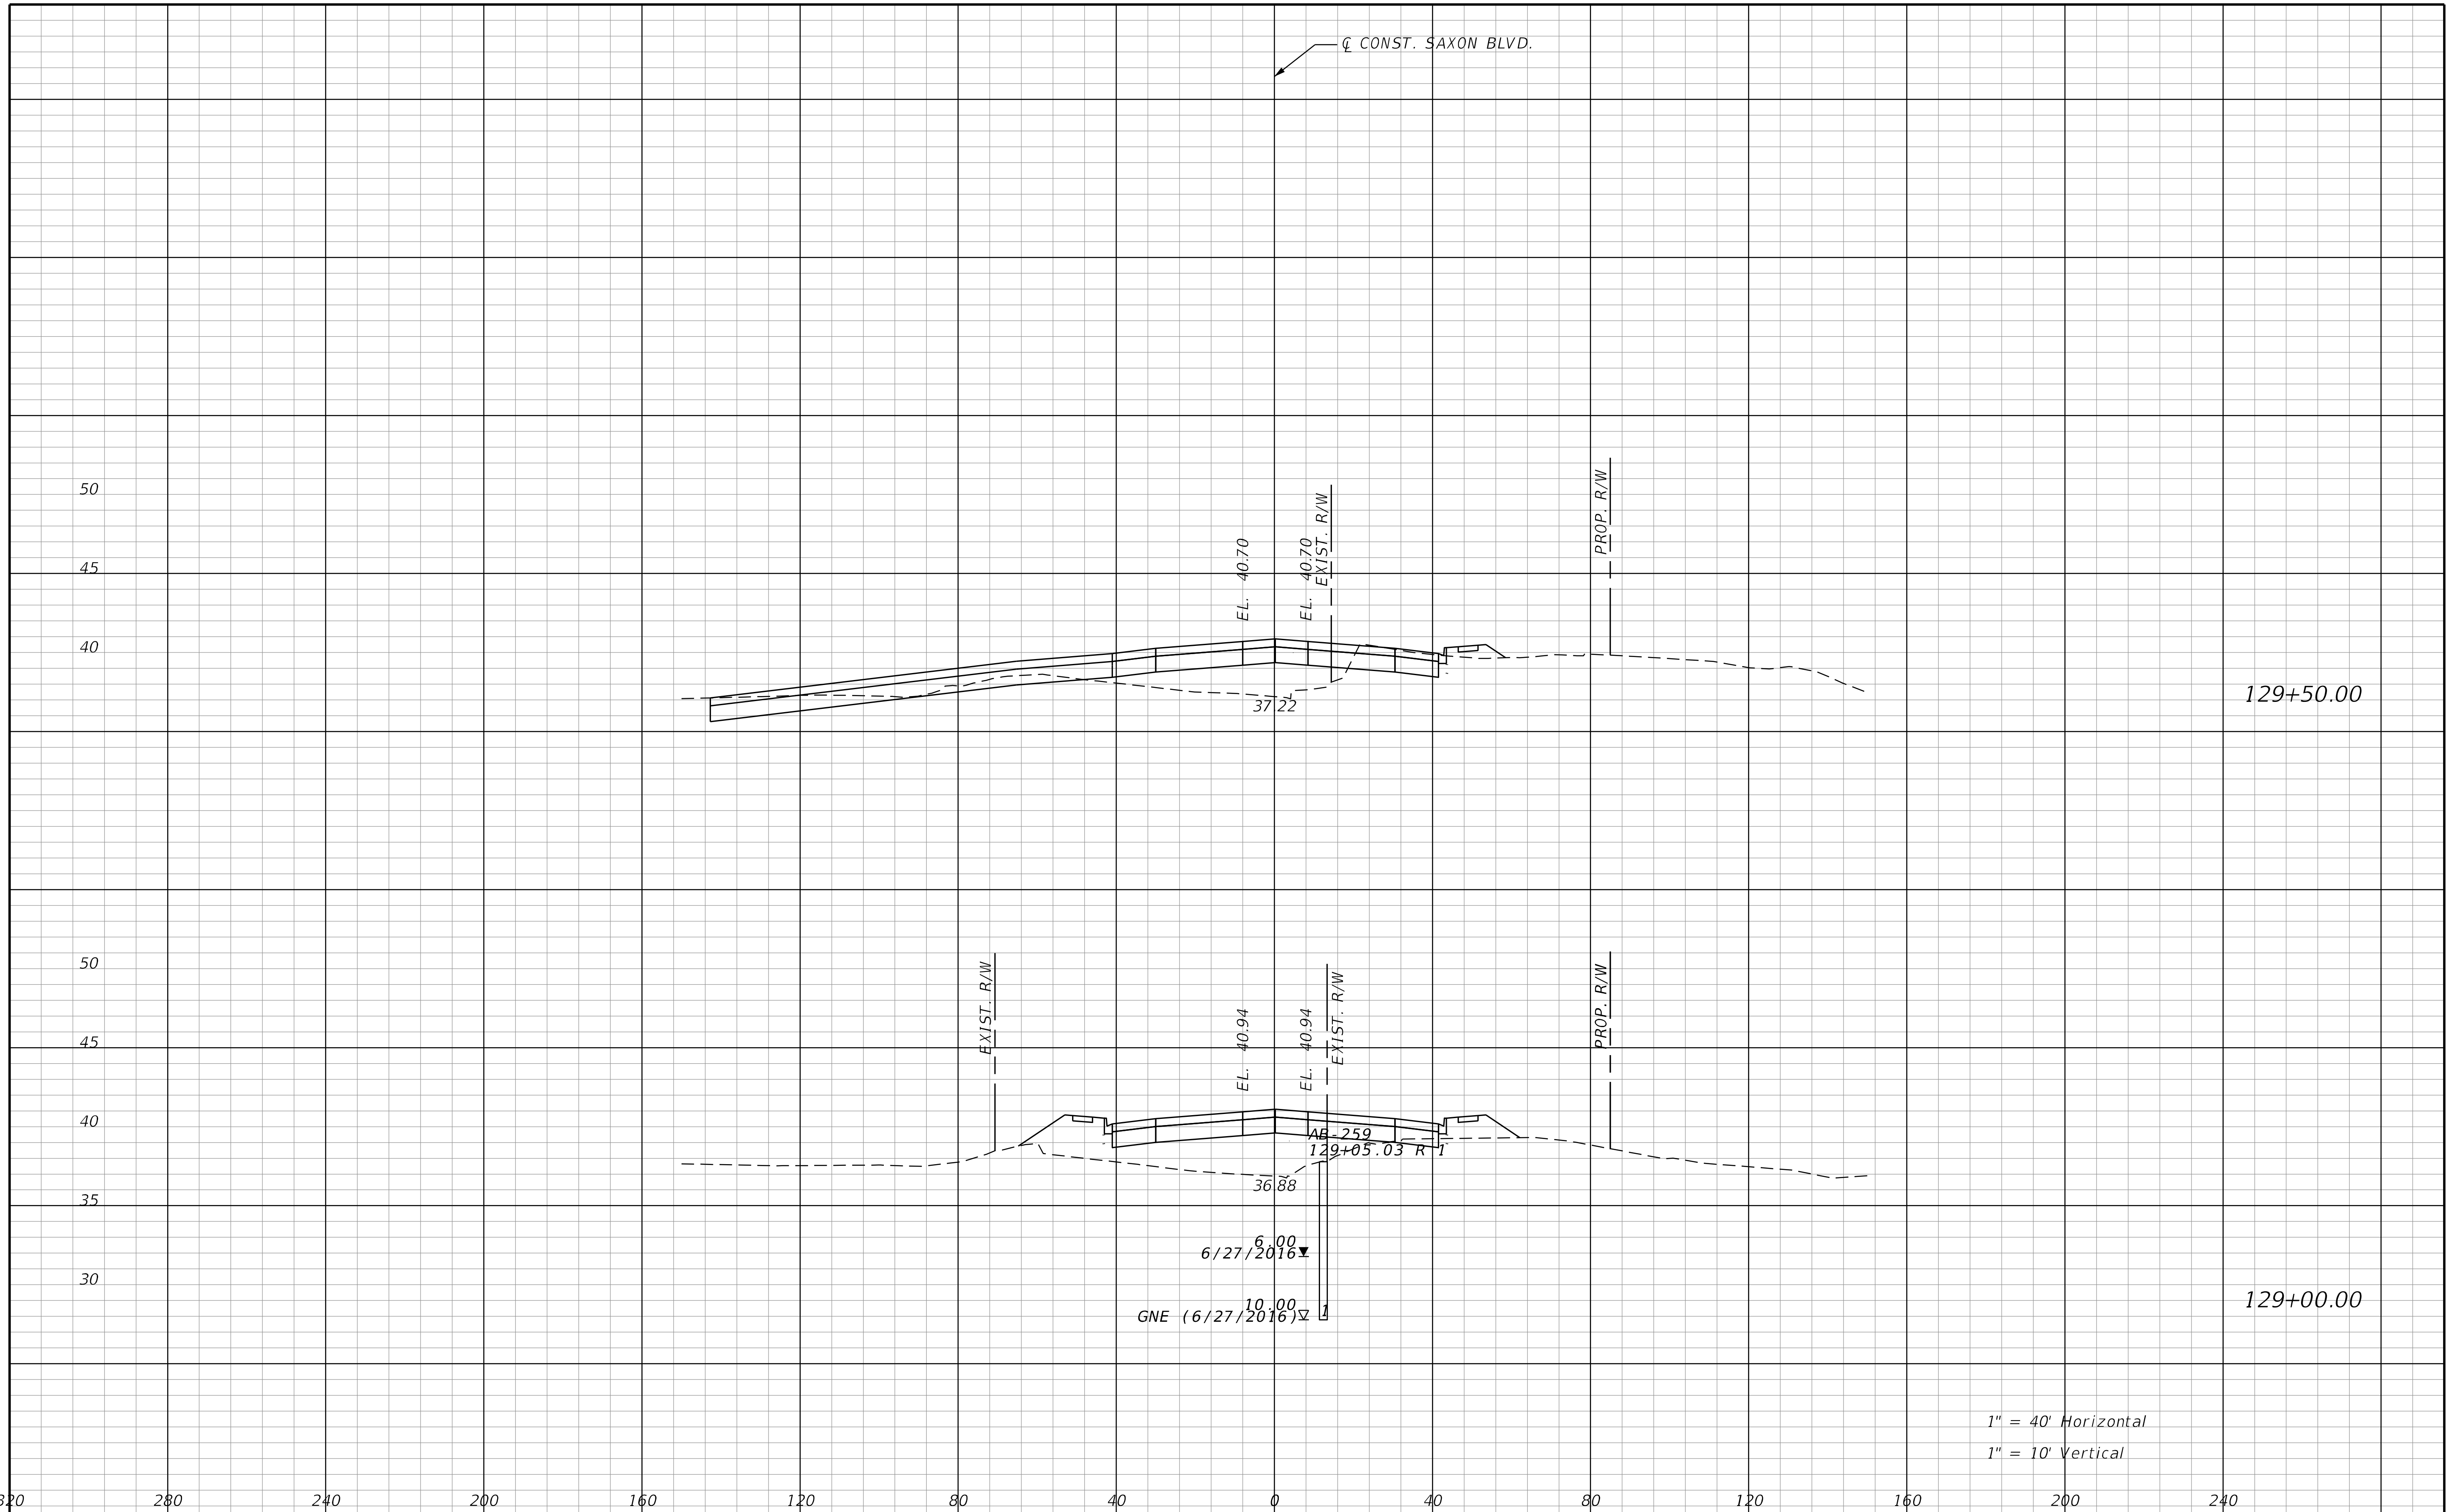

REVISIONS			
DATE	DESCRIPTION	DATE	DESCRIPTION

STANTEC CONSULTING SERVICES INC.
ENGINEER OF RECORD:
WILLIAM V. ANDERSON, P.E. NO.: 36682
11315 CORPORATE BLVD., SUITE 105
ORLANDO, FLORIDA 32817
(407) 823-8966
CERTIFICATE OF AUTHORIZATION NO. 27013

STATE OF FLORIDA
DEPARTMENT OF TRANSPORTATION

ROAD NO.	COUNTY	FINANCIAL PROJECT ID
SR400	VOLUSIA	408464-2-32-01

CROSS SECTIONS
SAXON BLVD.

SHEET NO.
862

THE OFFICIAL RECORD OF THIS SHEET IS THE ELECTRONIC FILE DIGITALLY SIGNED AND SEALED UNDER RULE 61G15-23.004, F.A.C.

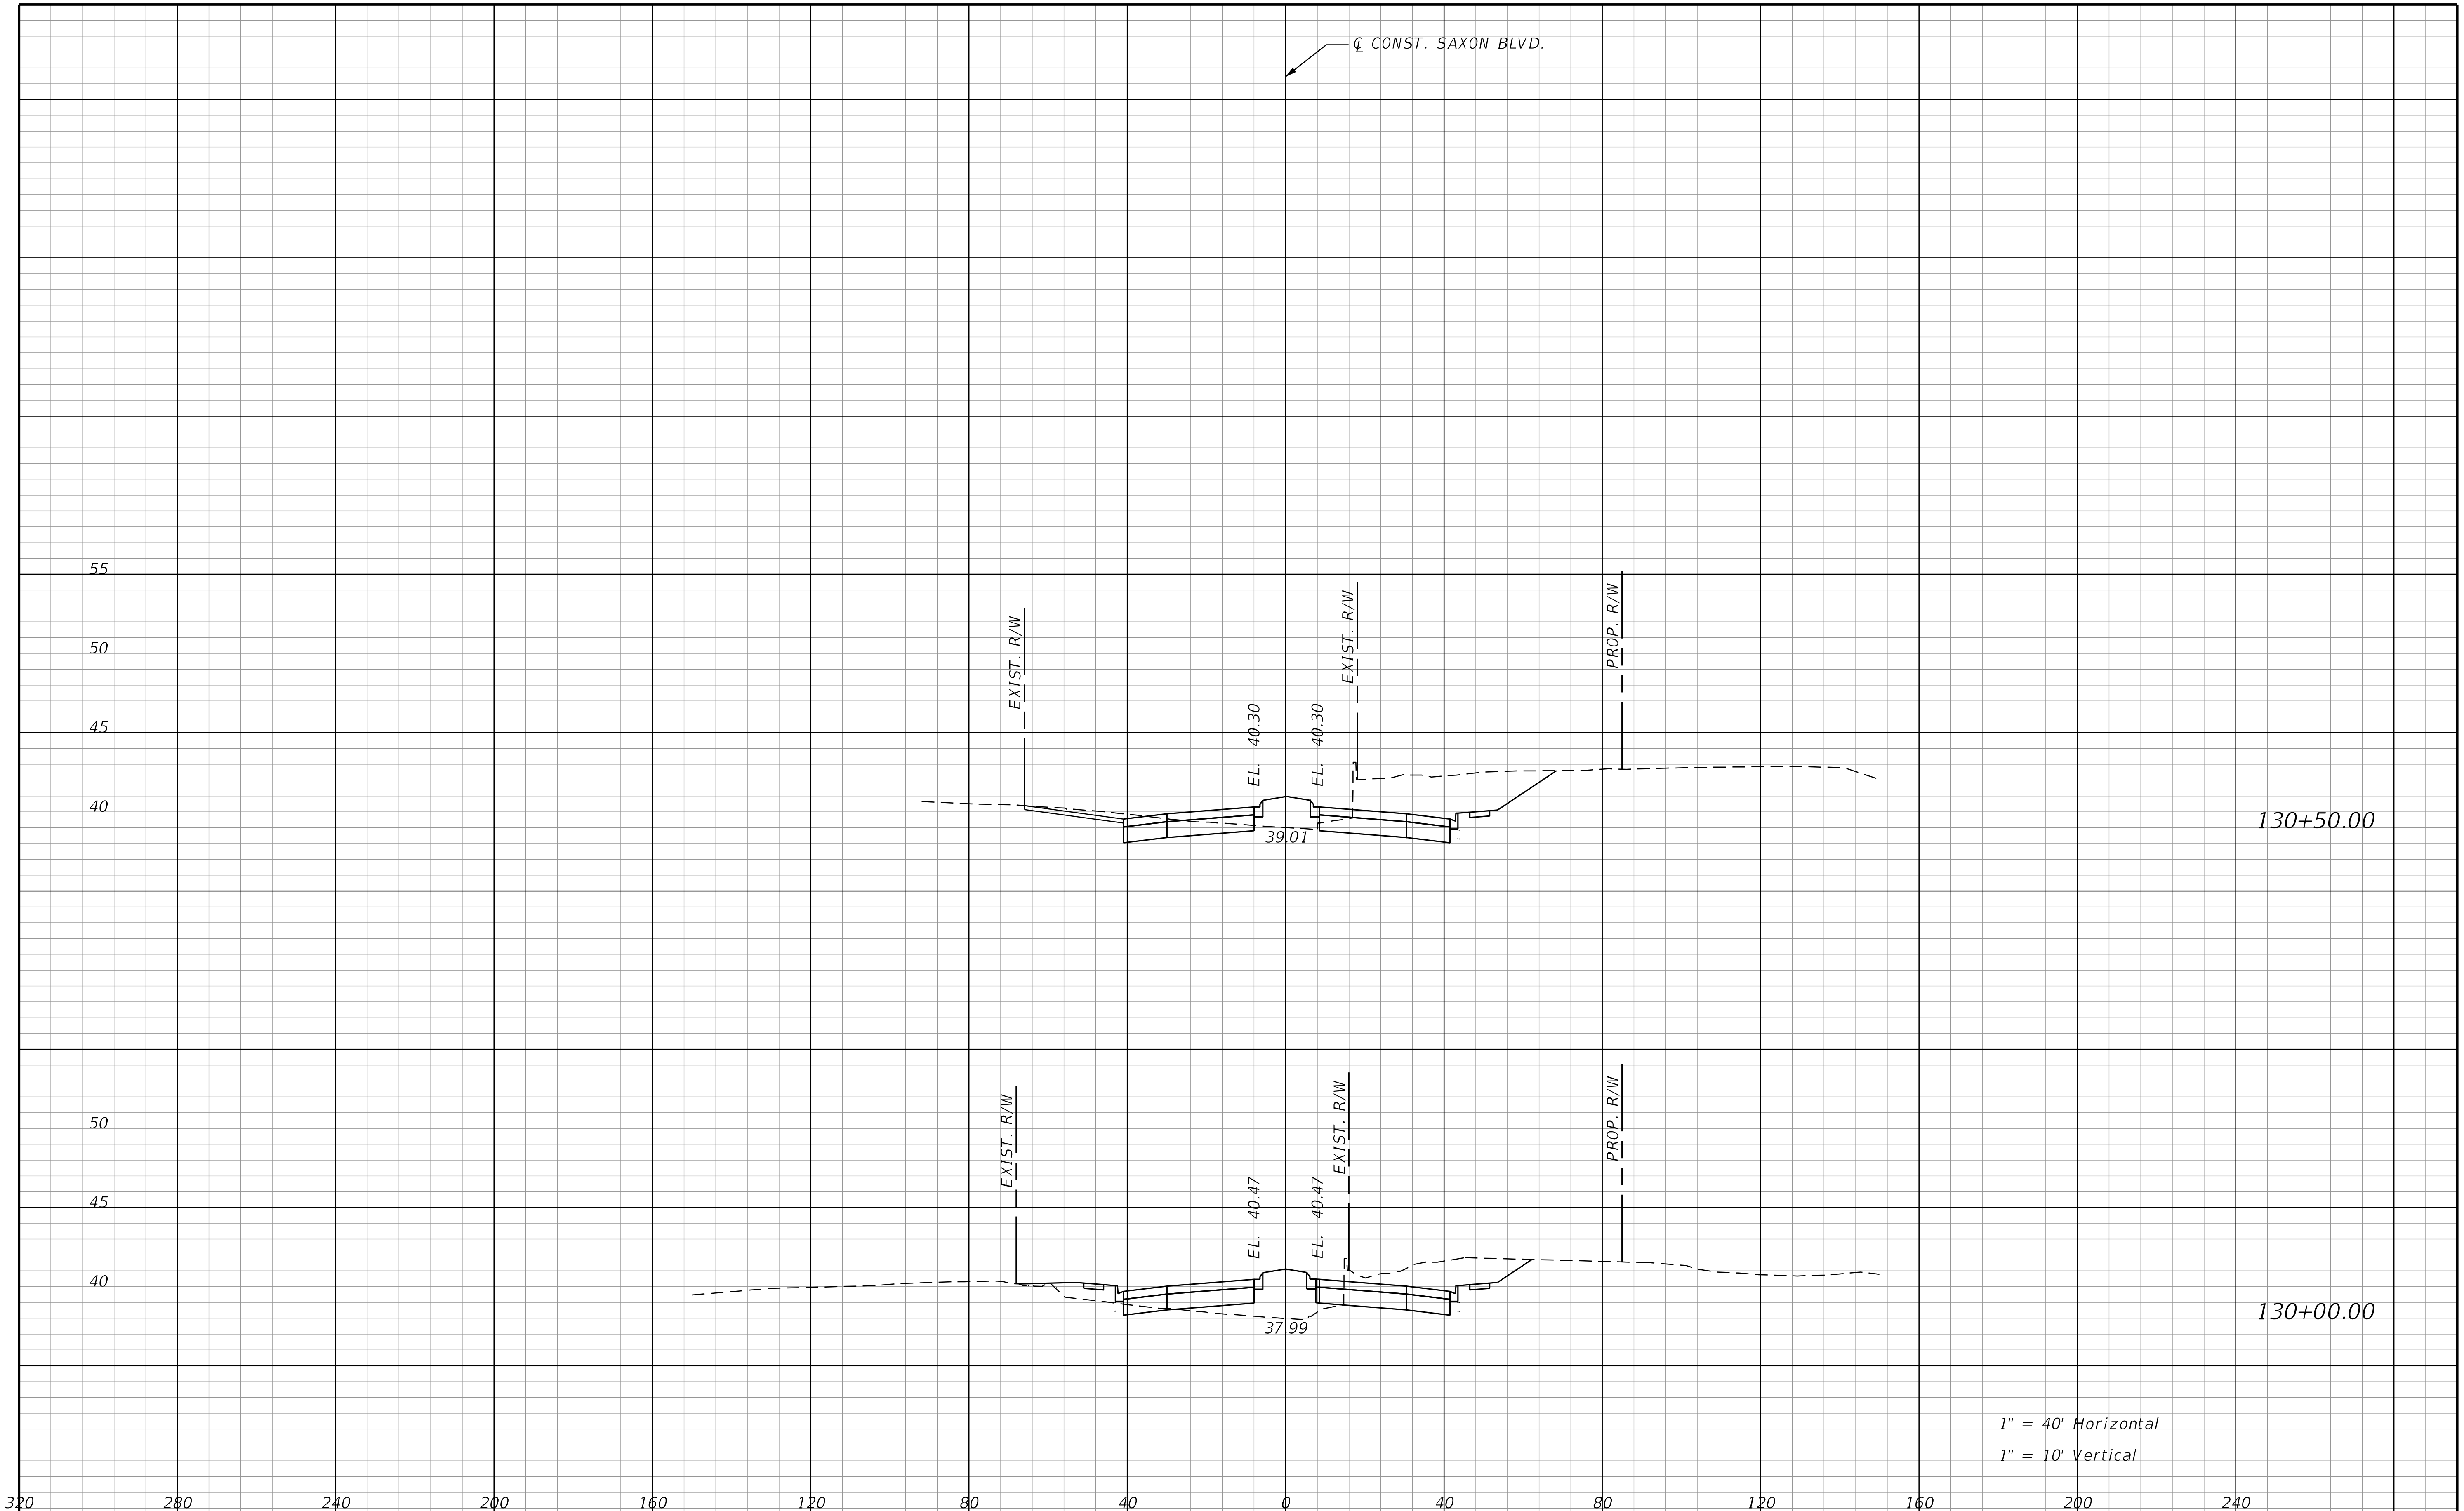

THE OFFICIAL RECORD OF THIS SHEET IS THE ELECTRONIC FILE DIGITALLY SIGNED AND SEALED UNDER RULE 61G15-23.004, F.A.C.

REVISIONS			
DATE	DESCRIPTION	DATE	DESCRIPTION

STANTEC CONSULTING SERVICES INC.
ENGINEER OF RECORD:
WILLIAM V. ANDERSON, P.E. NO.: 36682
11315 CORPORATE BLVD., SUITE 105
ORLANDO, FLORIDA 32817
(407) 823-8966
CERTIFICATE OF AUTHORIZATION NO. 27013

STATE OF FLORIDA
DEPARTMENT OF TRANSPORTATION

ROAD NO.	COUNTY	FINANCIAL PROJECT ID
SR400	VOLUSIA	408464-2-32-01

CROSS SECTIONS
SAXON BLVD.

SHEET NO.
863

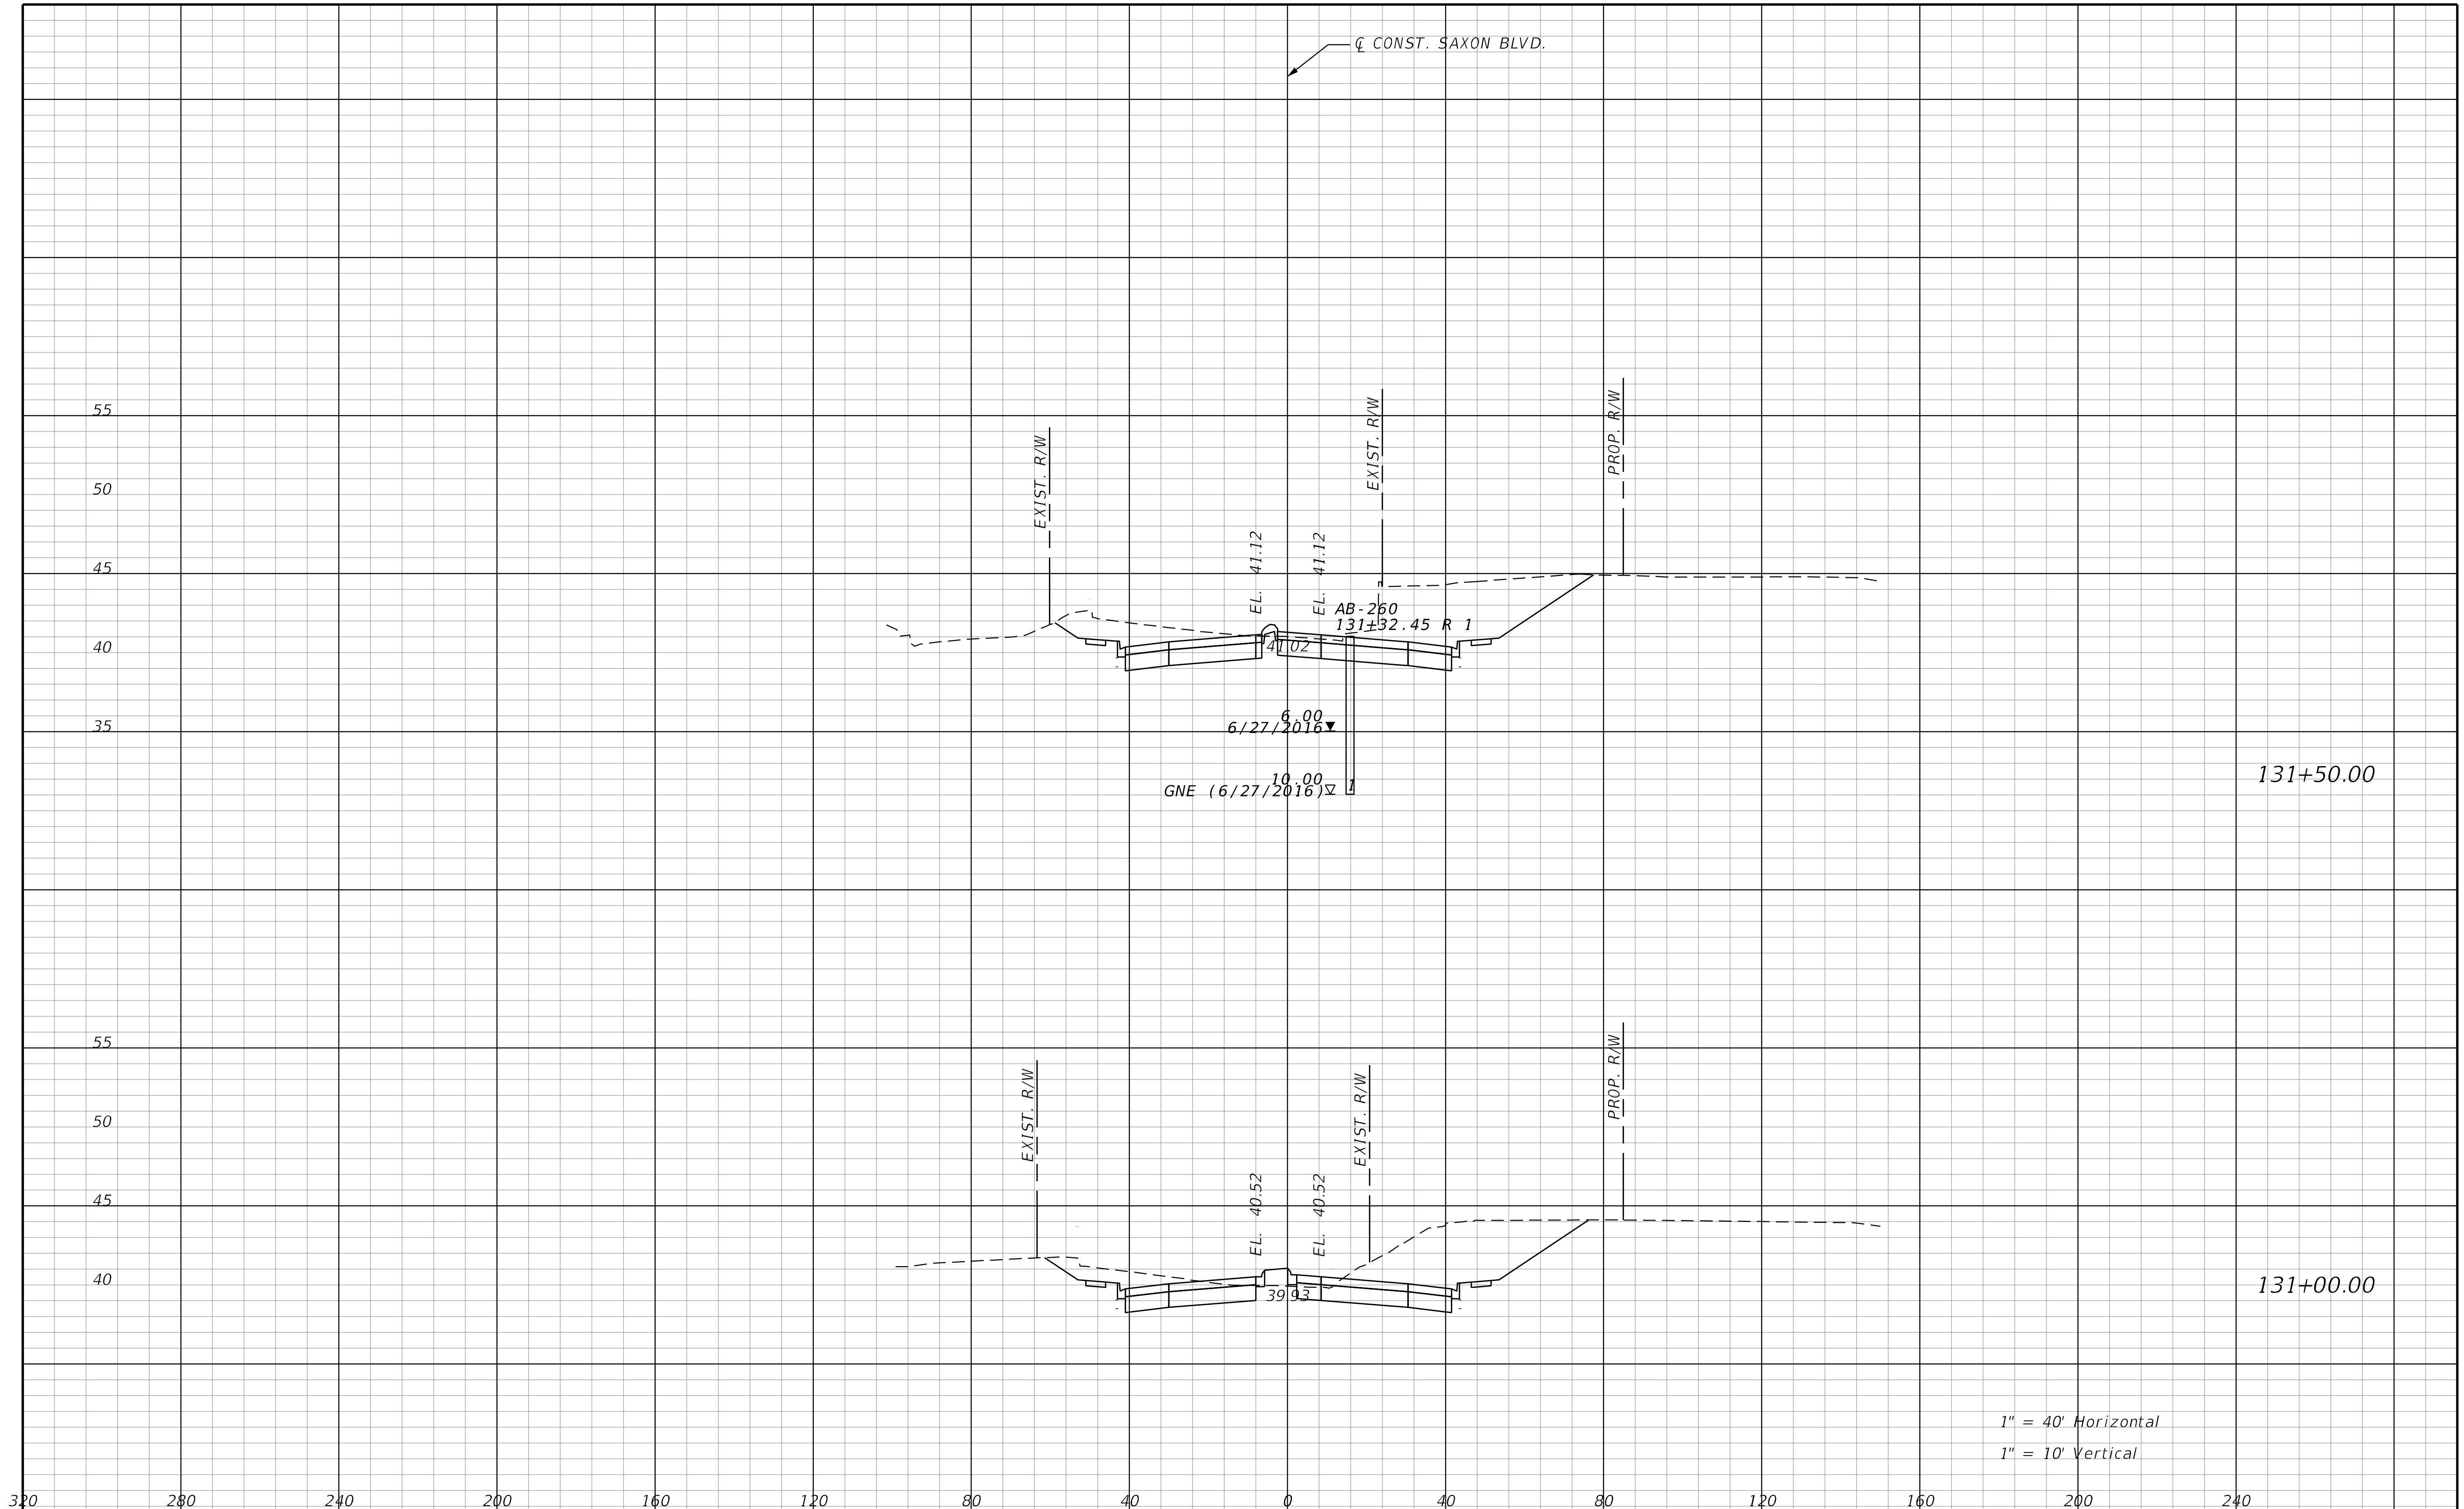

REVISIONS			
DATE	DESCRIPTION	DATE	DESCRIPTION

STANTEC CONSULTING SERVICES INC.
ENGINEER OF RECORD:
WILLIAM V. ANDERSON, P.E. NO.: 36682
11315 CORPORATE BLVD., SUITE 105
ORLANDO, FLORIDA 32817
(407) 823-8966
CERTIFICATE OF AUTHORIZATION NO. 27013

STATE OF FLORIDA
DEPARTMENT OF TRANSPORTATION

ROAD NO.	COUNTY	FINANCIAL PROJECT ID
SR400	VOLUSIA	408464-2-32-01

CROSS SECTIONS
SAXON BLVD.

SHEET NO.
864

THE OFFICIAL RECORD OF THIS SHEET IS THE ELECTRONIC FILE DIGITALLY SIGNED AND SEALED UNDER RULE 61G15-23.004, F.A.C.

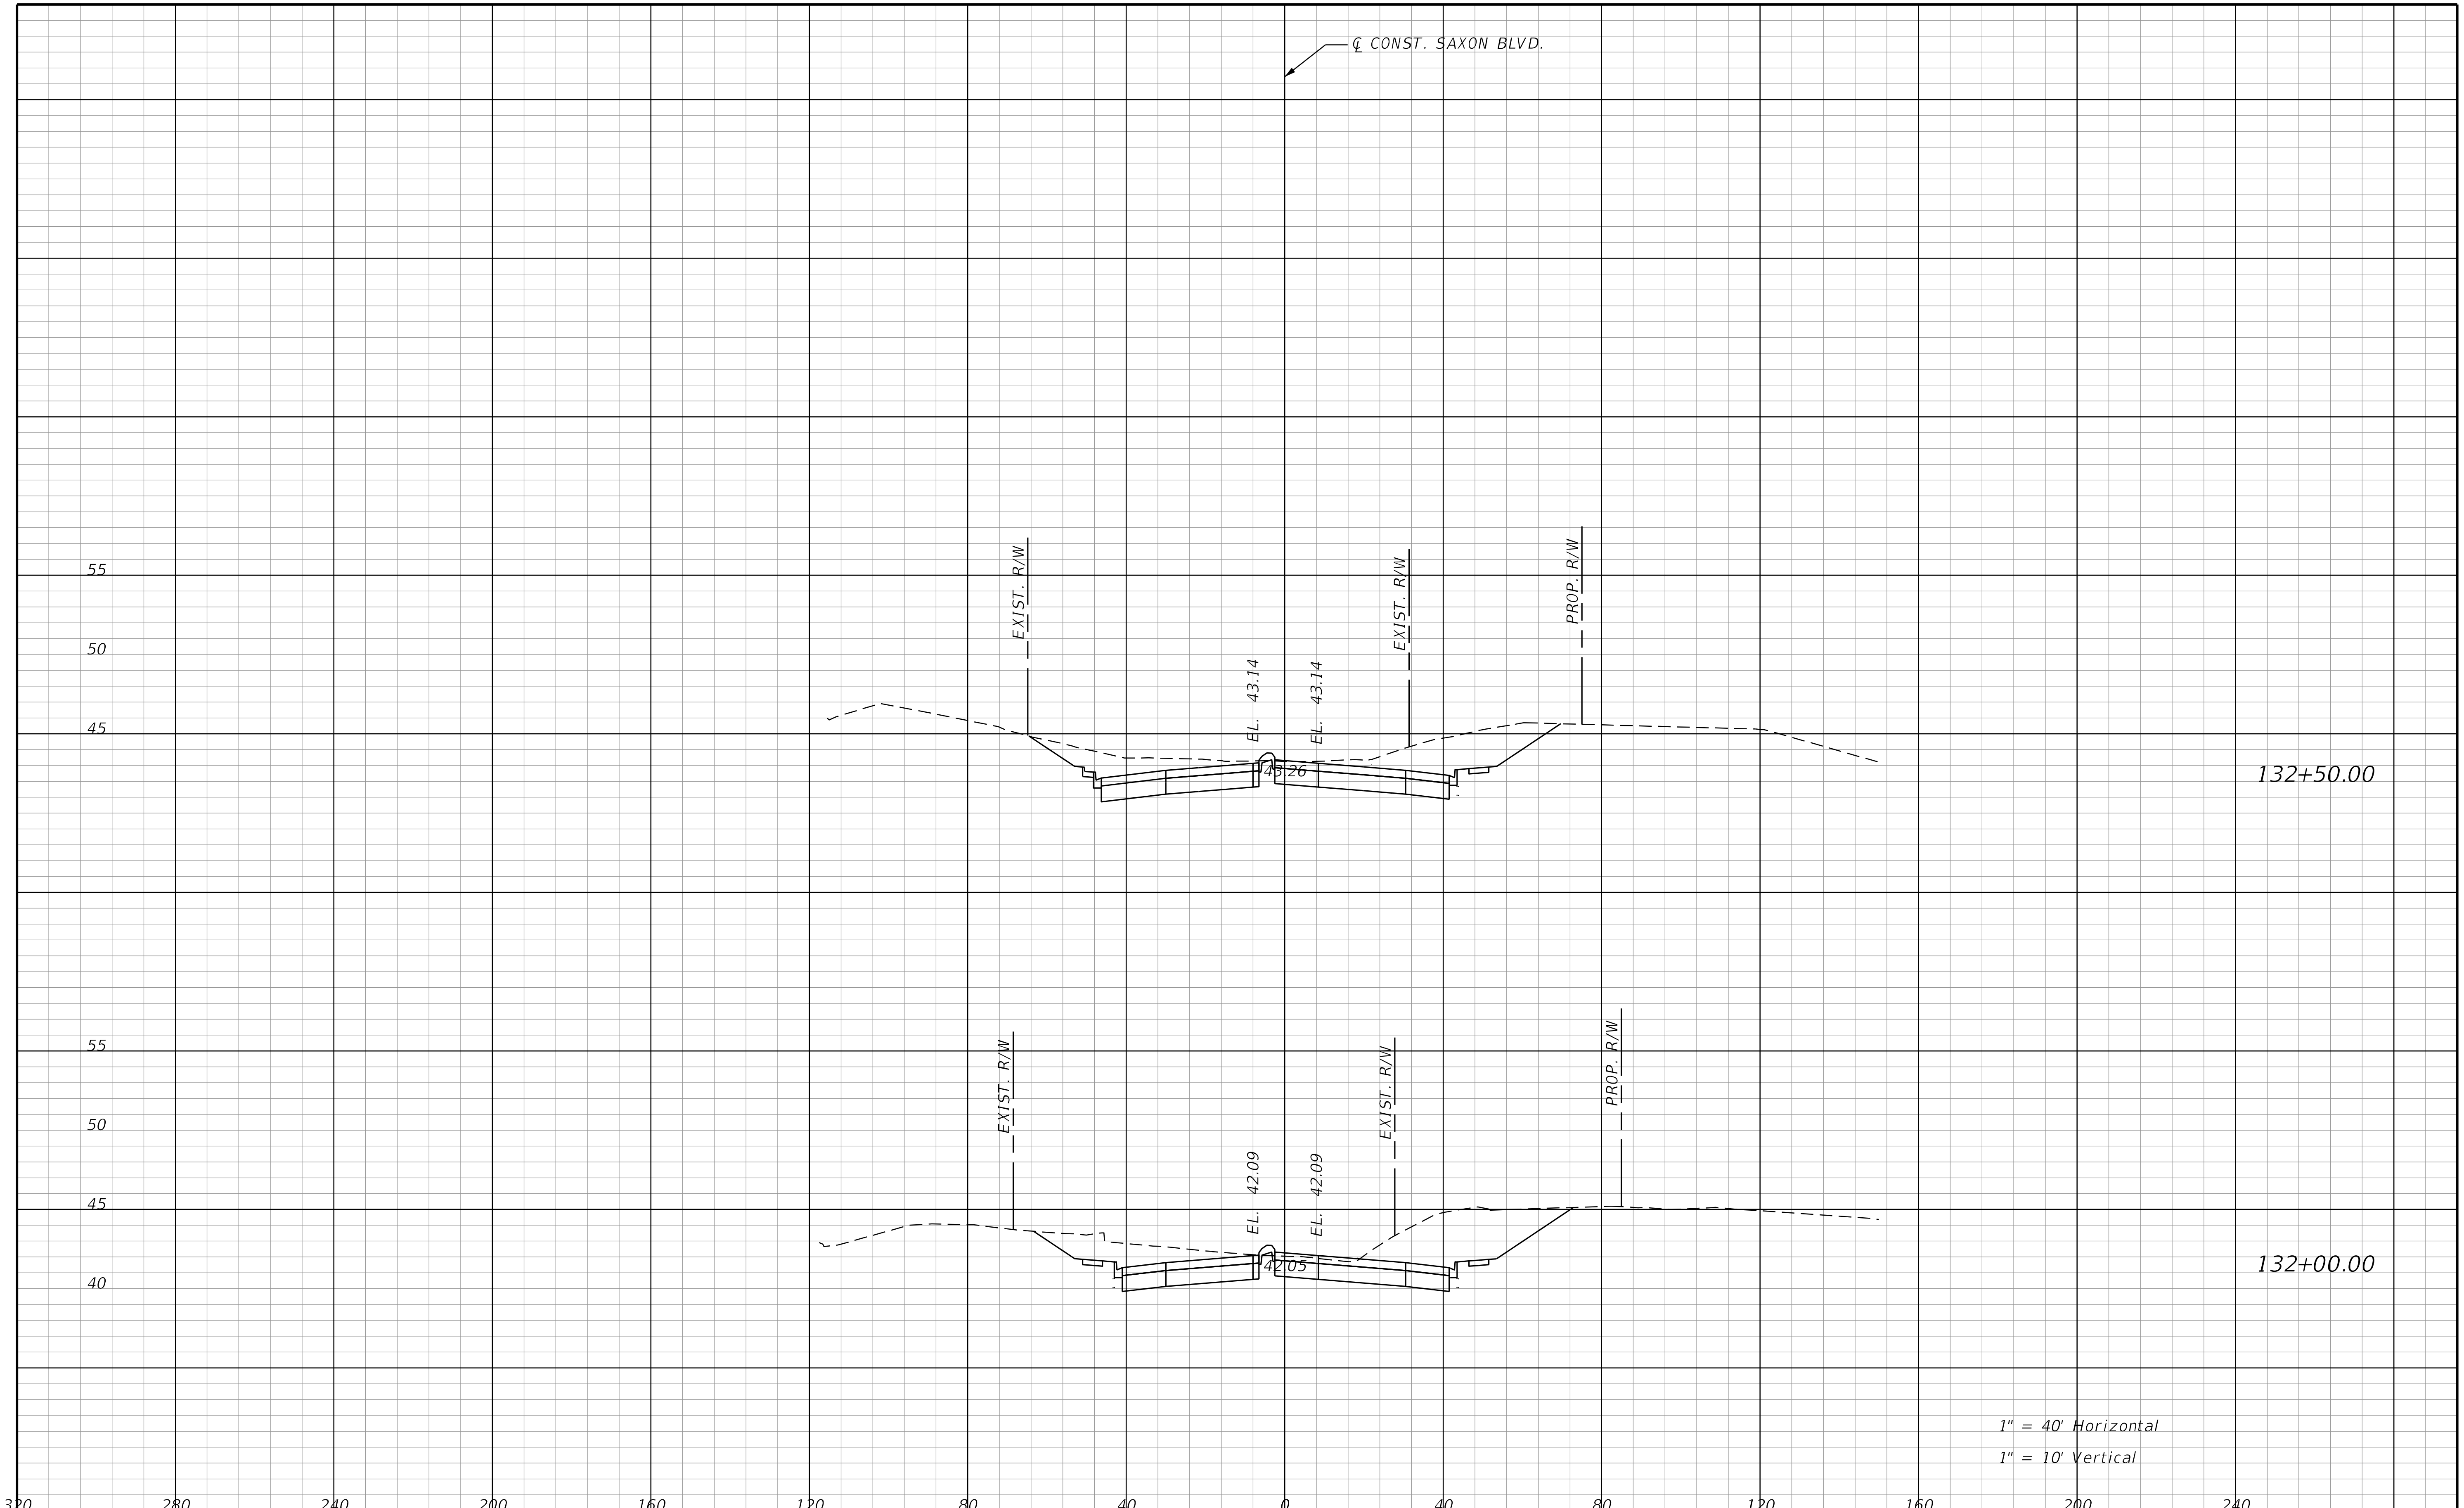

REVISIONS			
DATE	DESCRIPTION	DATE	DESCRIPTION

STANTEC CONSULTING SERVICES INC.
ENGINEER OF RECORD:
WILLIAM V. ANDERSON, P.E. NO.: 36682
11315 CORPORATE BLVD., SUITE 105
ORLANDO, FLORIDA 32817
(407) 823-8966
CERTIFICATE OF AUTHORIZATION NO. 27013

STATE OF FLORIDA
DEPARTMENT OF TRANSPORTATION

ROAD NO.	COUNTY	FINANCIAL PROJECT ID
SR400	VOLUSIA	408464-2-32-01

CROSS SECTIONS
SAXON BLVD.

SHEET NO.
865

THE OFFICIAL RECORD OF THIS SHEET IS THE ELECTRONIC FILE DIGITALLY SIGNED AND SEALED UNDER RULE 61G15-23.004, F.A.C.

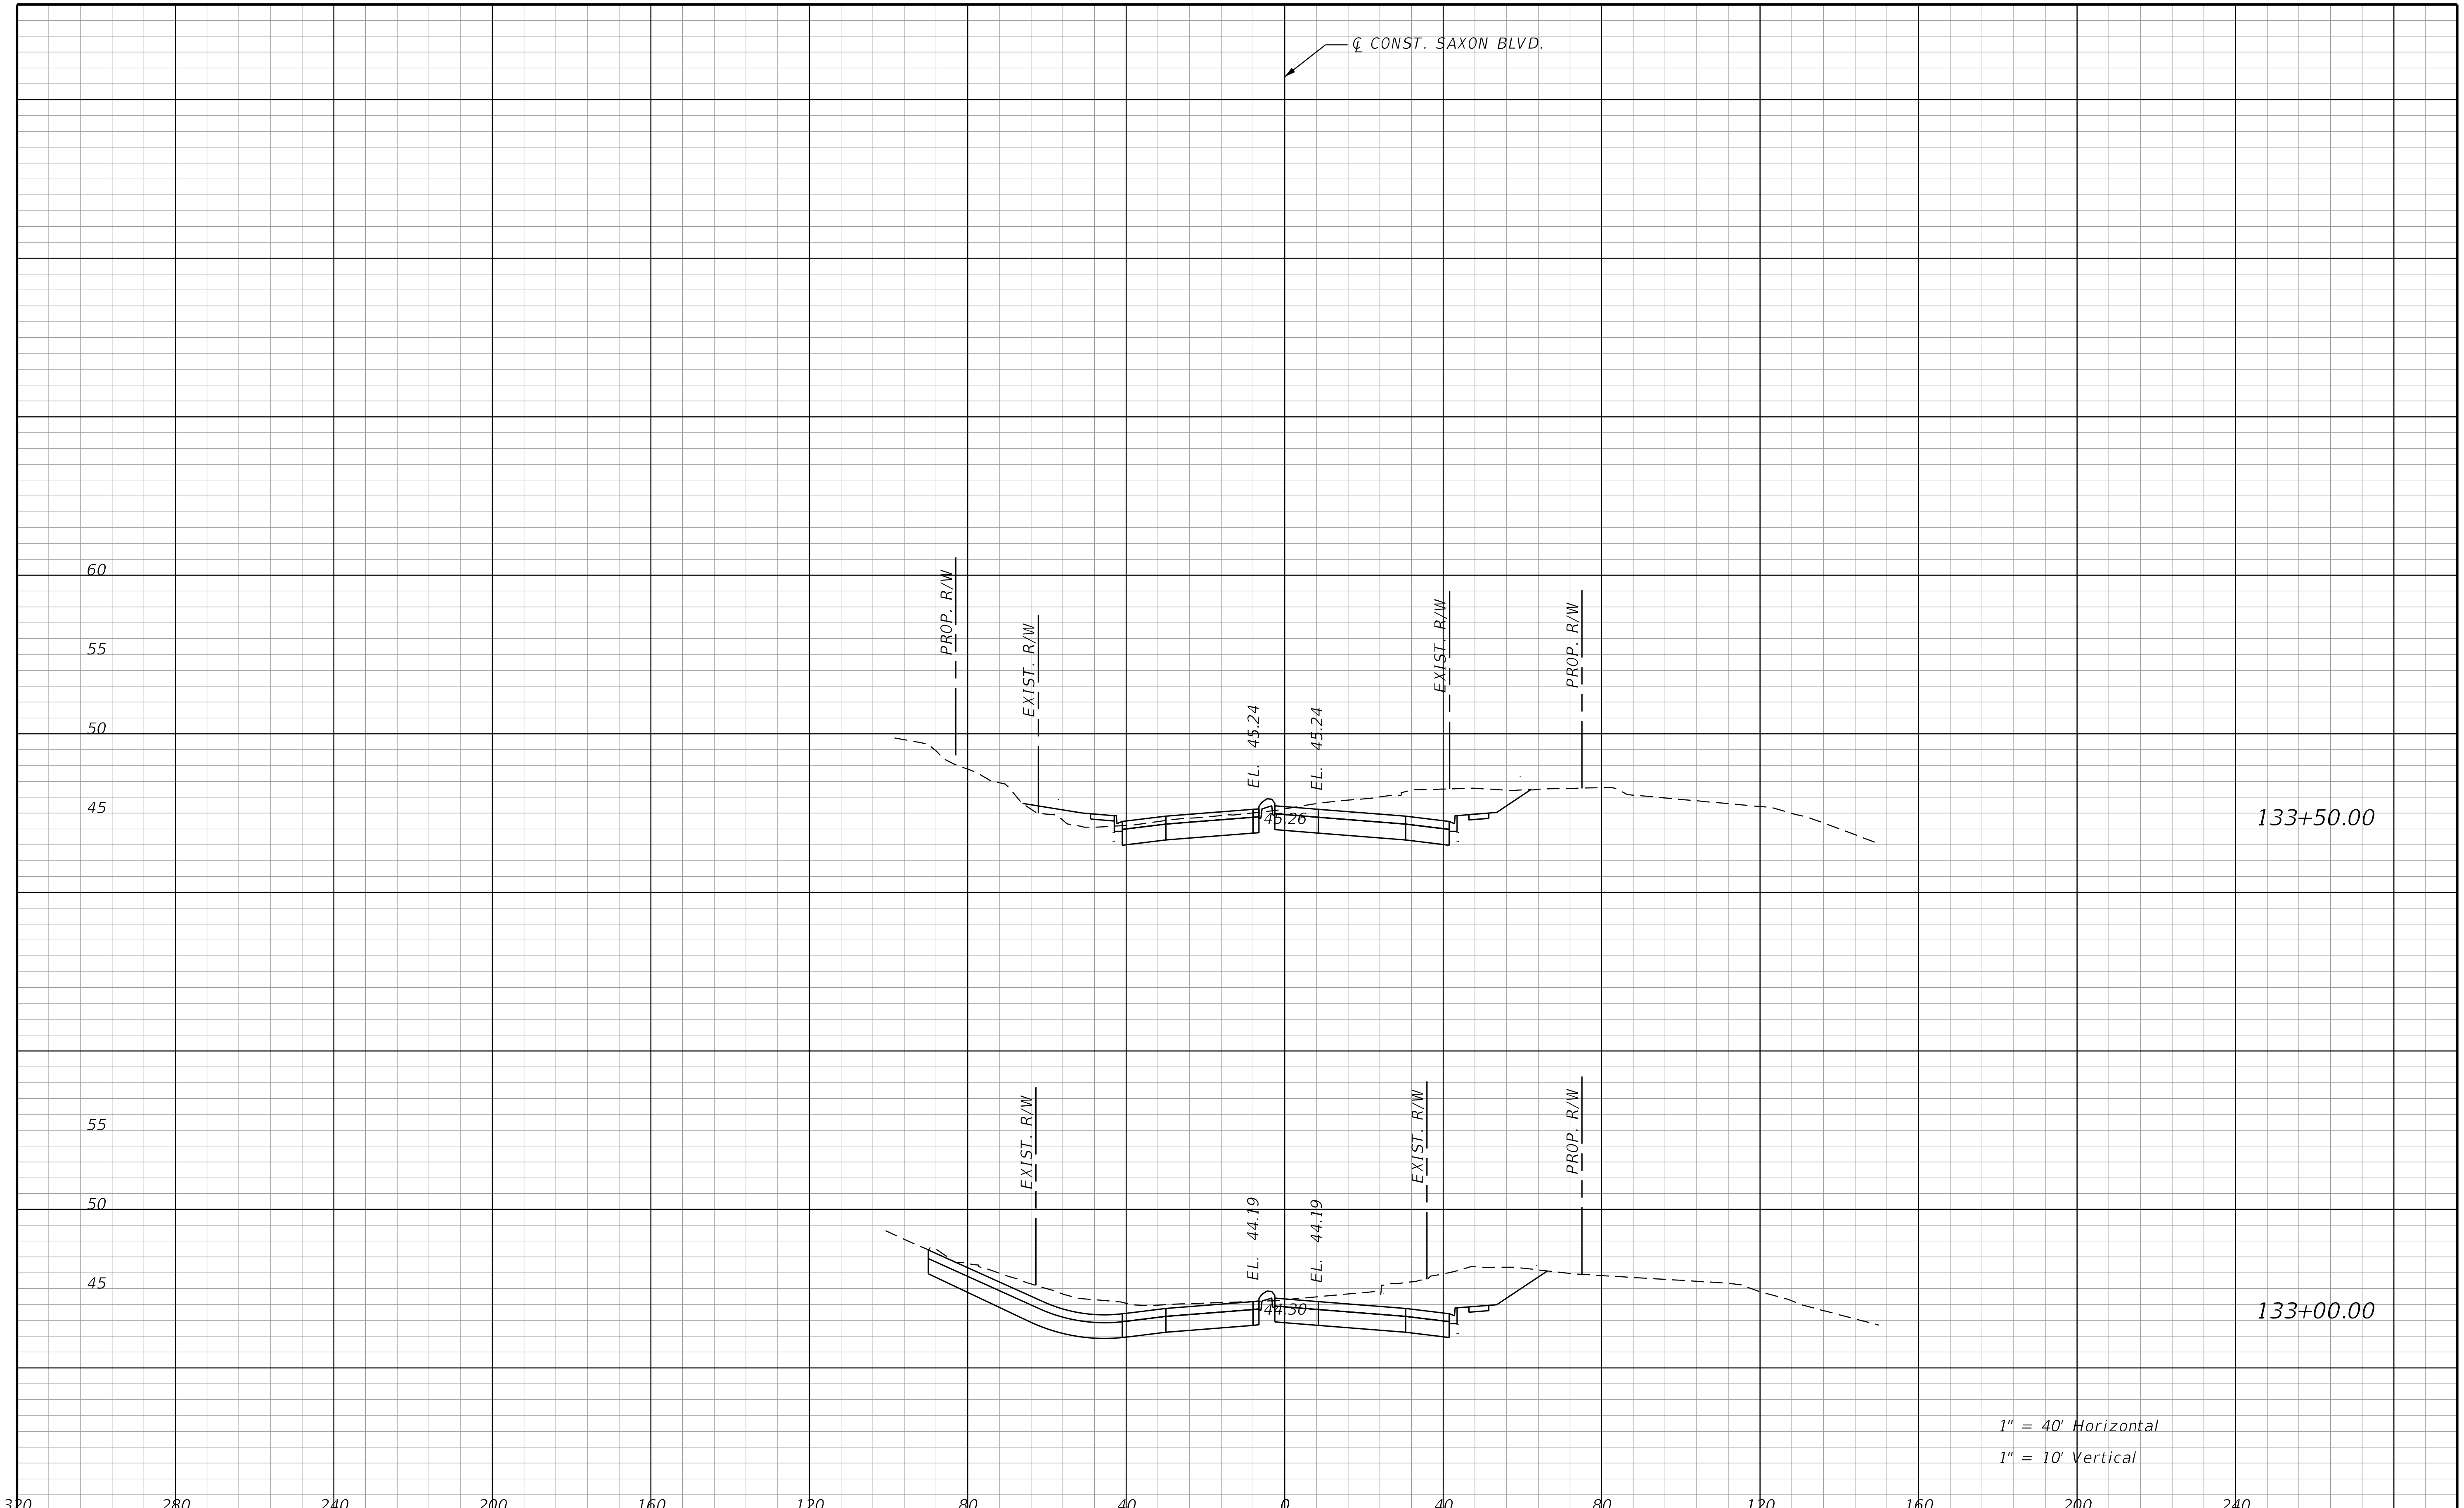

THE OFFICIAL RECORD OF THIS SHEET IS THE ELECTRONIC FILE DIGITALLY SIGNED AND SEALED UNDER RULE 61G15-23.004, F.A.C.

REVISIONS			
DATE	DESCRIPTION	DATE	DESCRIPTION

STANTEC CONSULTING SERVICES INC.
ENGINEER OF RECORD:
WILLIAM V. ANDERSON, P.E. NO.: 36682
11315 CORPORATE BLVD., SUITE 105
ORLANDO, FLORIDA 32817
(407) 823-8966
CERTIFICATE OF AUTHORIZATION NO. 27013

STATE OF FLORIDA
DEPARTMENT OF TRANSPORTATION

ROAD NO.	COUNTY	FINANCIAL PROJECT ID
SR400	VOLUSIA	408464-2-32-01

CROSS SECTIONS
SAXON BLVD.

SHEET NO.
866

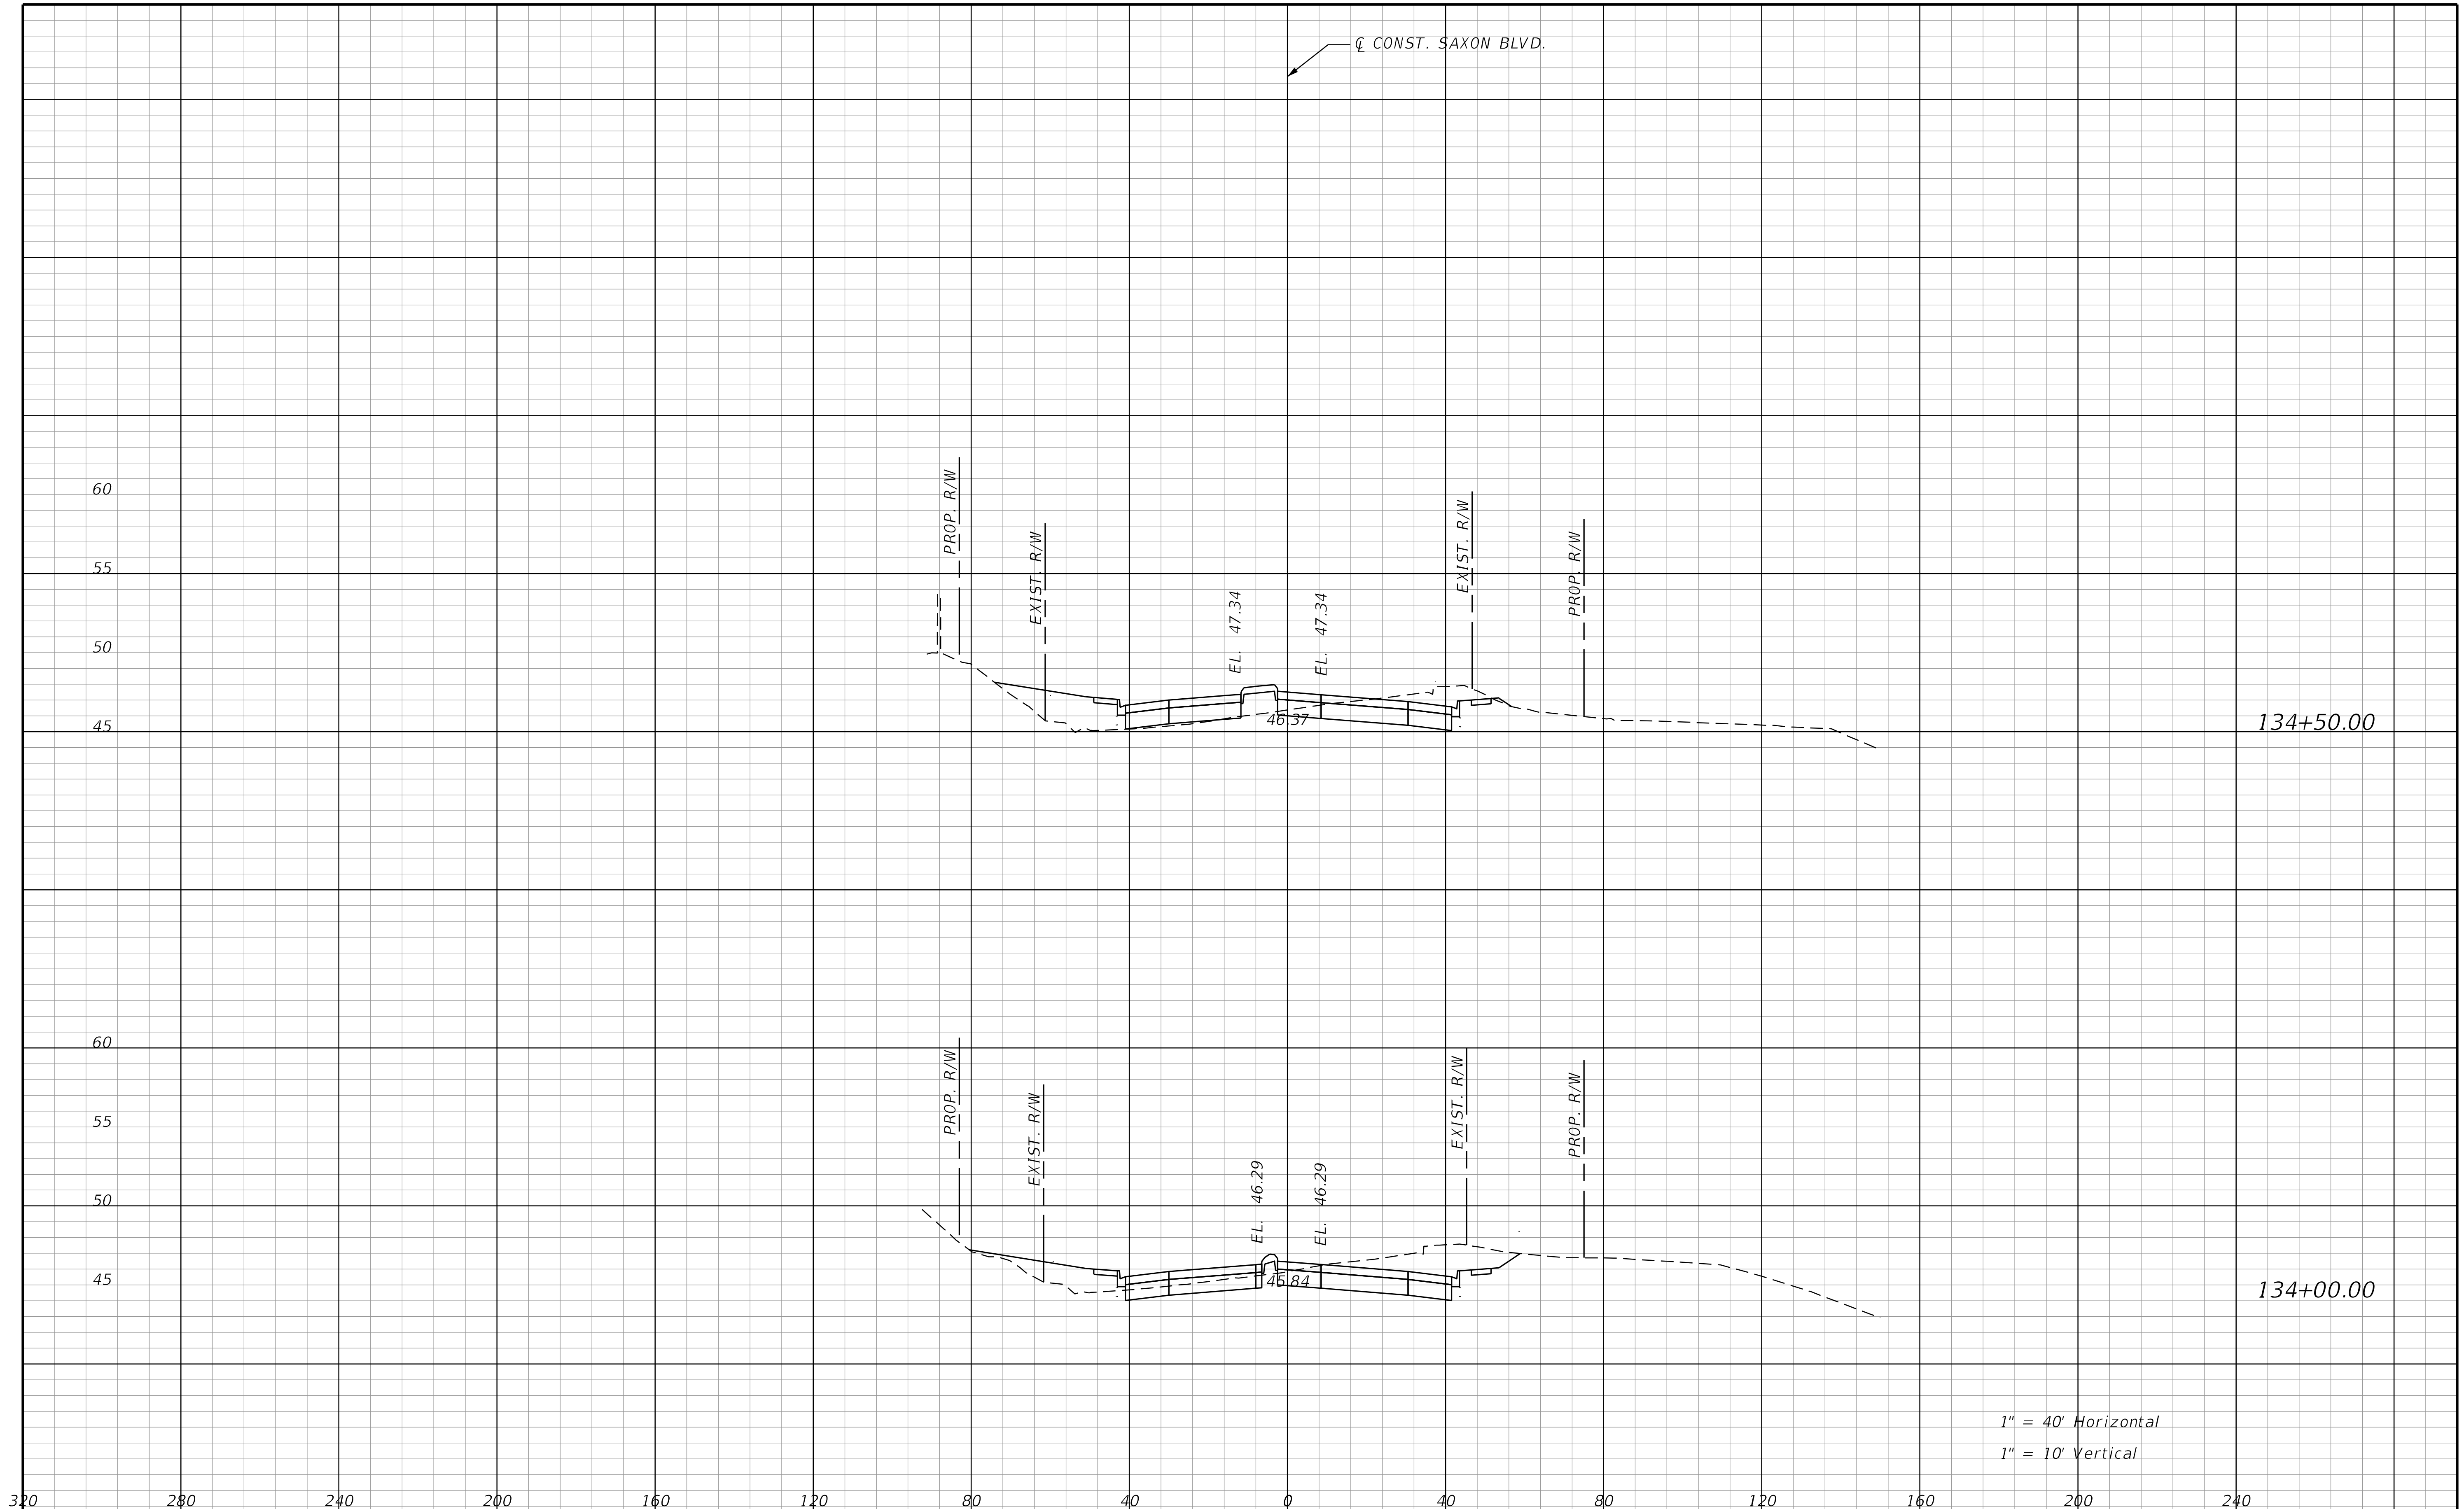

THE OFFICIAL RECORD OF THIS SHEET IS THE ELECTRONIC FILE DIGITALLY SIGNED AND SEALED UNDER RULE 61G15-23.004, F.A.C.

REVISIONS			
DATE	DESCRIPTION	DATE	DESCRIPTION

STANTEC CONSULTING SERVICES INC.
ENGINEER OF RECORD:
WILLIAM V. ANDERSON, P.E. NO.: 36682
11315 CORPORATE BLVD., SUITE 105
ORLANDO, FLORIDA 32817
(407) 823-8966
CERTIFICATE OF AUTHORIZATION NO. 27013

STATE OF FLORIDA
DEPARTMENT OF TRANSPORTATION

ROAD NO.	COUNTY	FINANCIAL PROJECT ID
SR400	VOLUSIA	408464-2-32-01

CROSS SECTIONS
SAXON BLVD.

SHEET NO.
867

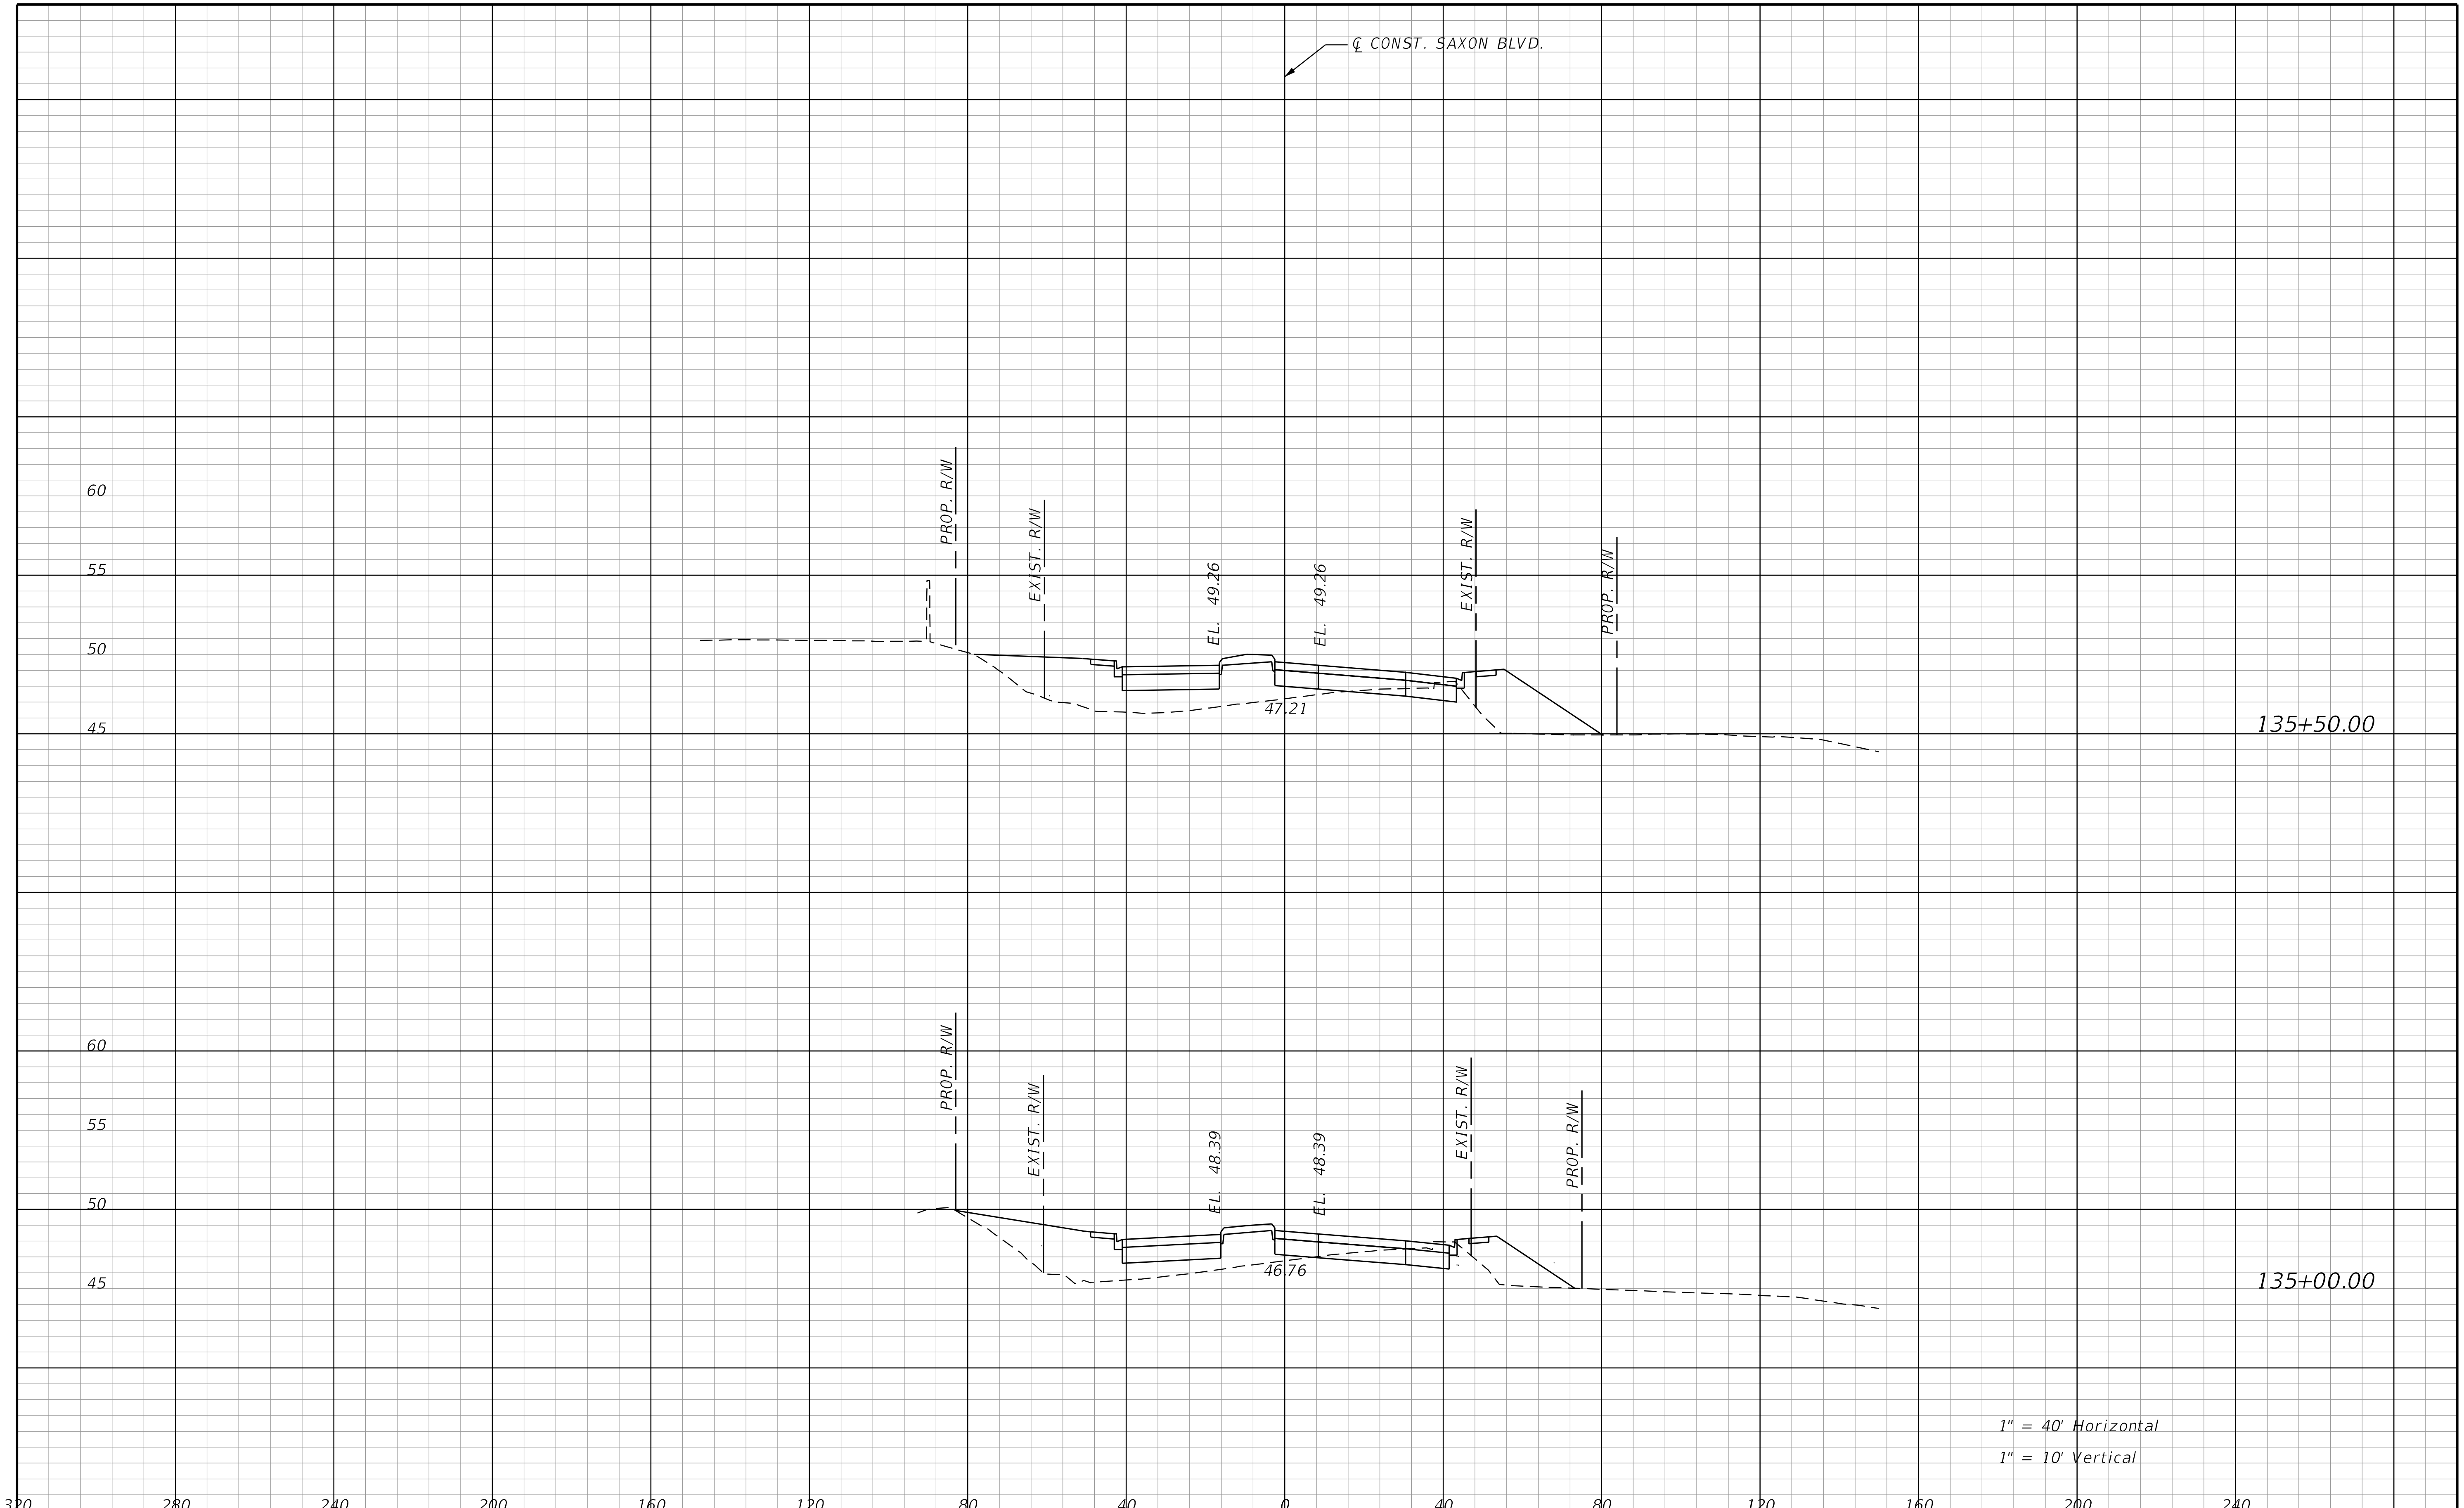

THE OFFICIAL RECORD OF THIS SHEET IS THE ELECTRONIC FILE DIGITALLY SIGNED AND SEALED UNDER RULE 61G15-23.004, F.A.C.

REVISIONS			
DATE	DESCRIPTION	DATE	DESCRIPTION

STANTEC CONSULTING SERVICES INC.
ENGINEER OF RECORD:
WILLIAM V. ANDERSON, P.E. NO.: 36682
11315 CORPORATE BLVD., SUITE 105
ORLANDO, FLORIDA 32817
(407) 823-8966
CERTIFICATE OF AUTHORIZATION NO. 27013

STATE OF FLORIDA
DEPARTMENT OF TRANSPORTATION

ROAD NO.	COUNTY	FINANCIAL PROJECT ID
SR400	VOLUSIA	408464-2-32-01

CROSS SECTIONS
SAXON BLVD.

SHEET NO.
868

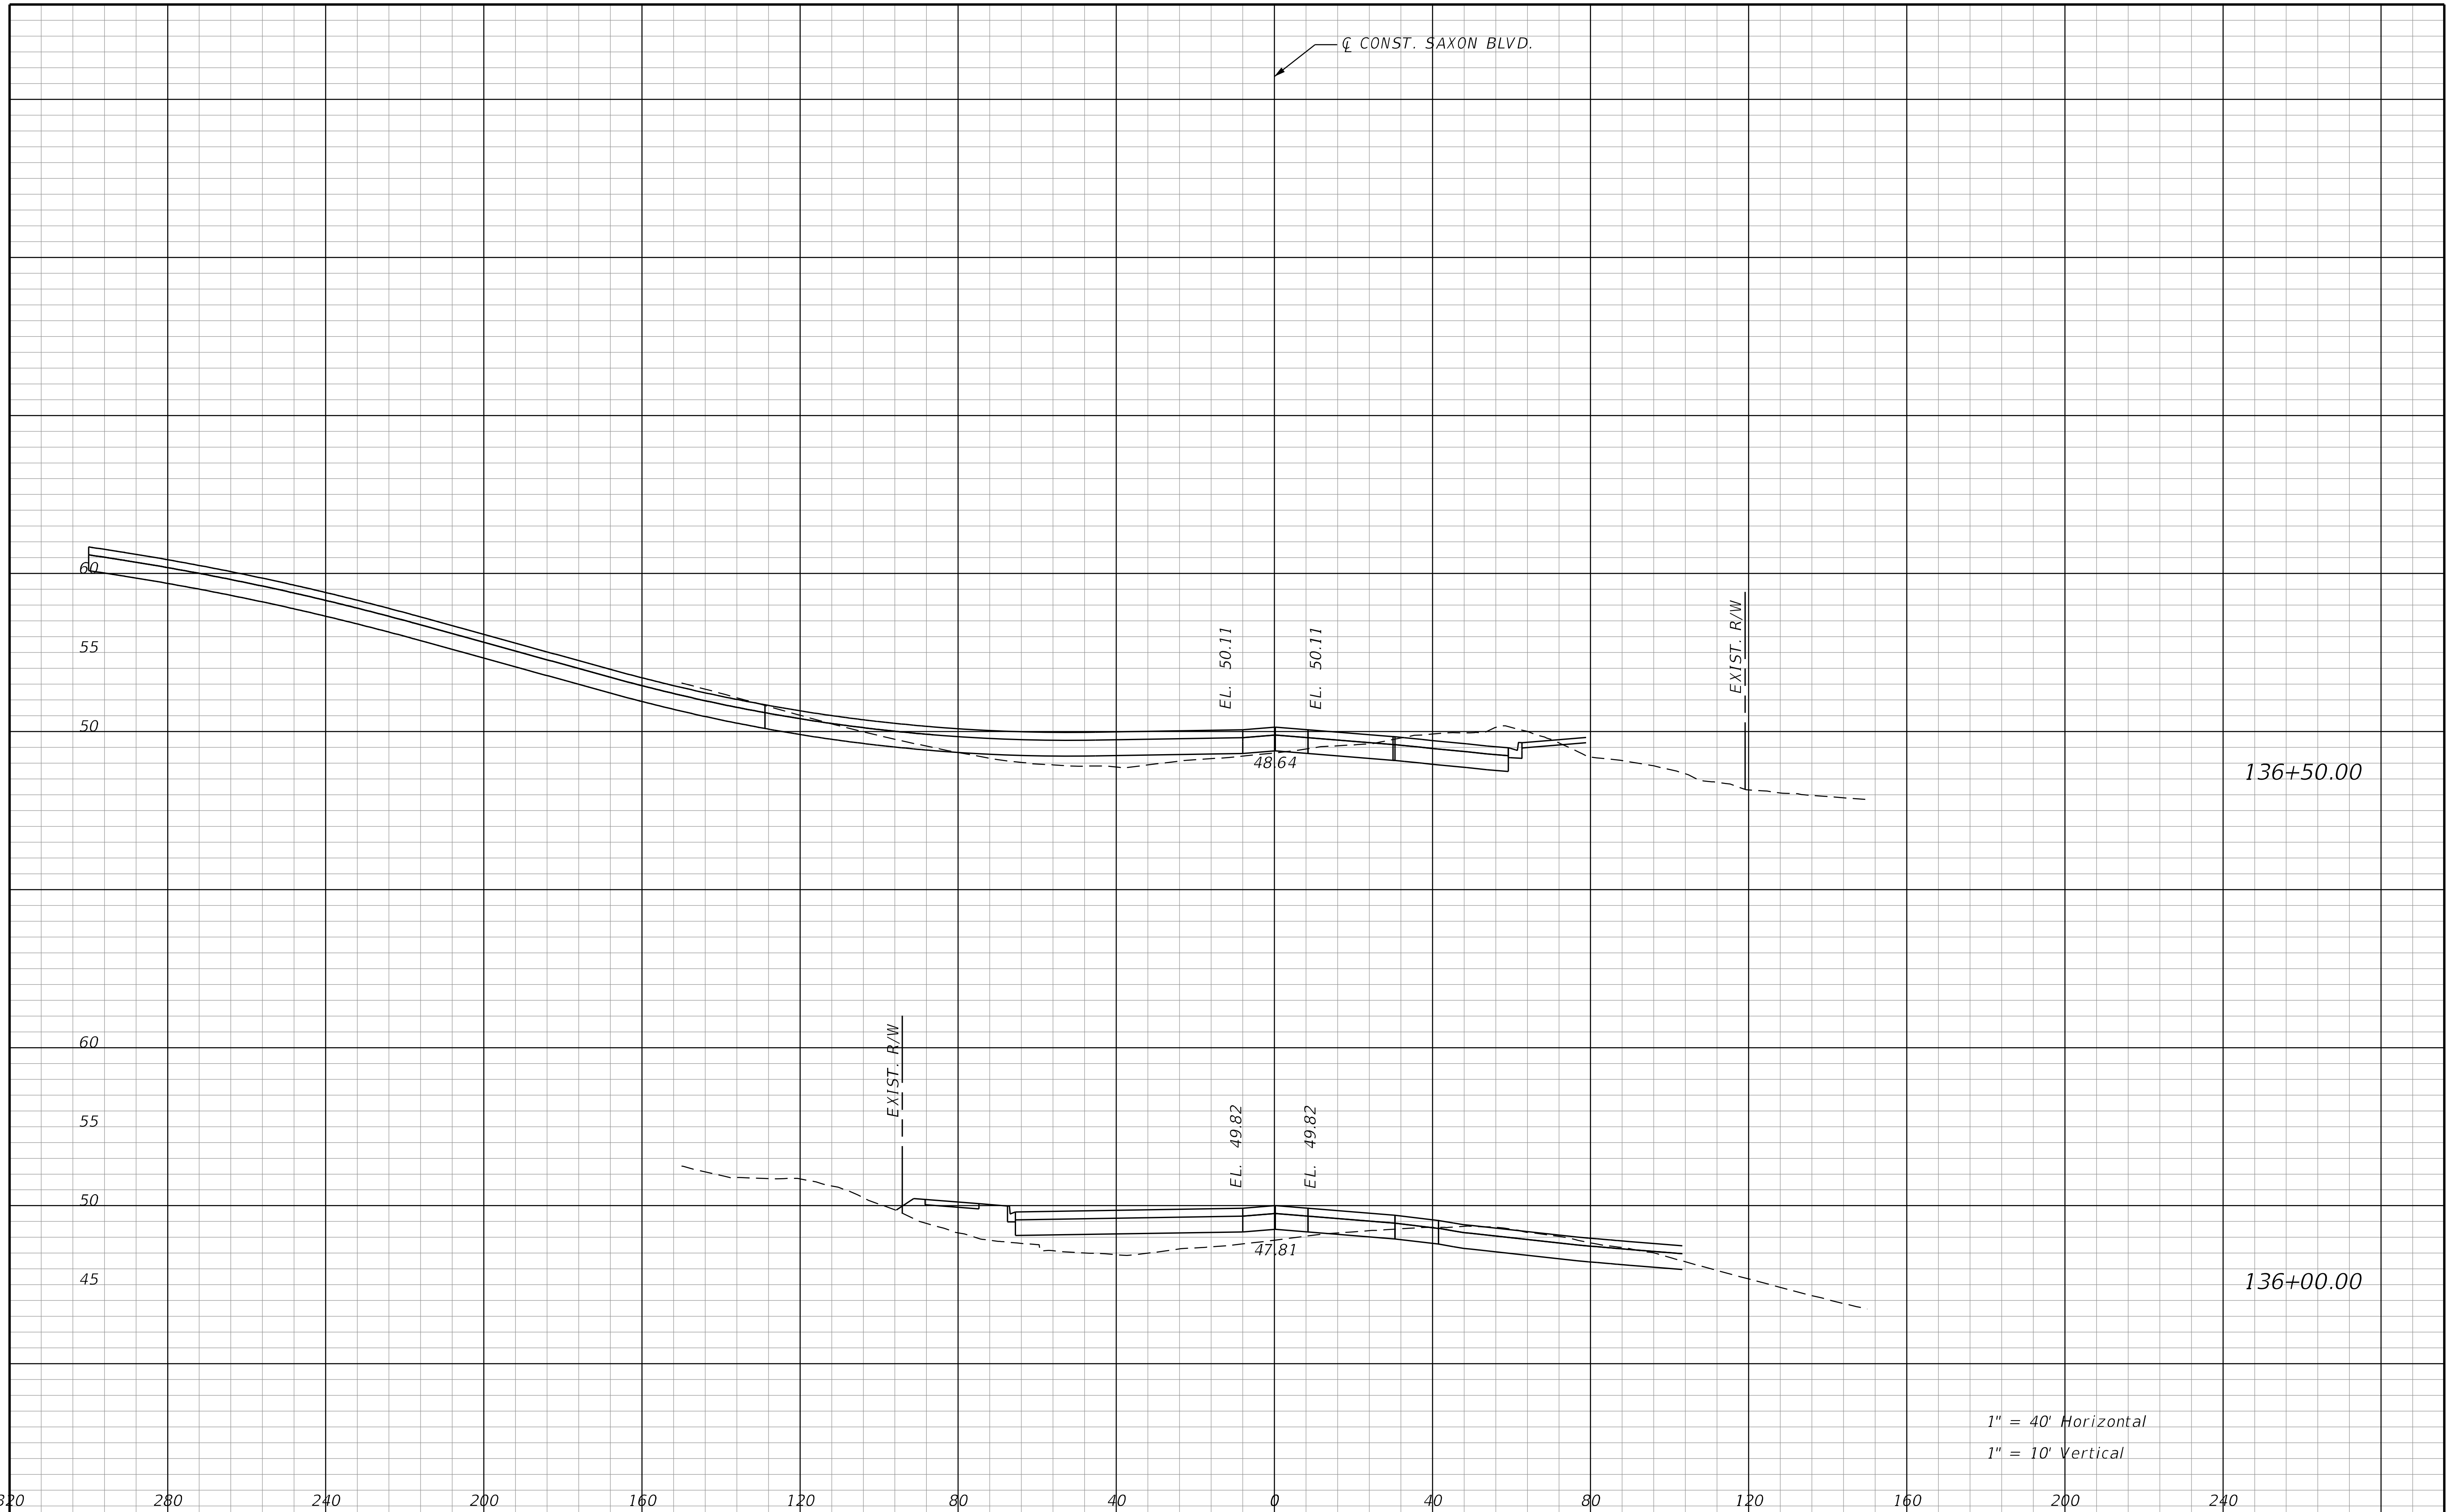

REVISIONS			
DATE	DESCRIPTION	DATE	DESCRIPTION

STANTEC CONSULTING SERVICES INC.
ENGINEER OF RECORD:
WILLIAM V. ANDERSON, P.E. NO.: 36682
11315 CORPORATE BLVD., SUITE 105
ORLANDO, FLORIDA 32817
(407) 823-8966
CERTIFICATE OF AUTHORIZATION NO. 27013

STATE OF FLORIDA
DEPARTMENT OF TRANSPORTATION

ROAD NO.	COUNTY	FINANCIAL PROJECT ID
SR400	VOLUSIA	408464-2-32-01

CROSS SECTIONS
SAXON BLVD.

SHEET NO.
869

THE OFFICIAL RECORD OF THIS SHEET IS THE ELECTRONIC FILE DIGITALLY SIGNED AND SEALED UNDER RULE 61G15-23.004, F.A.C.

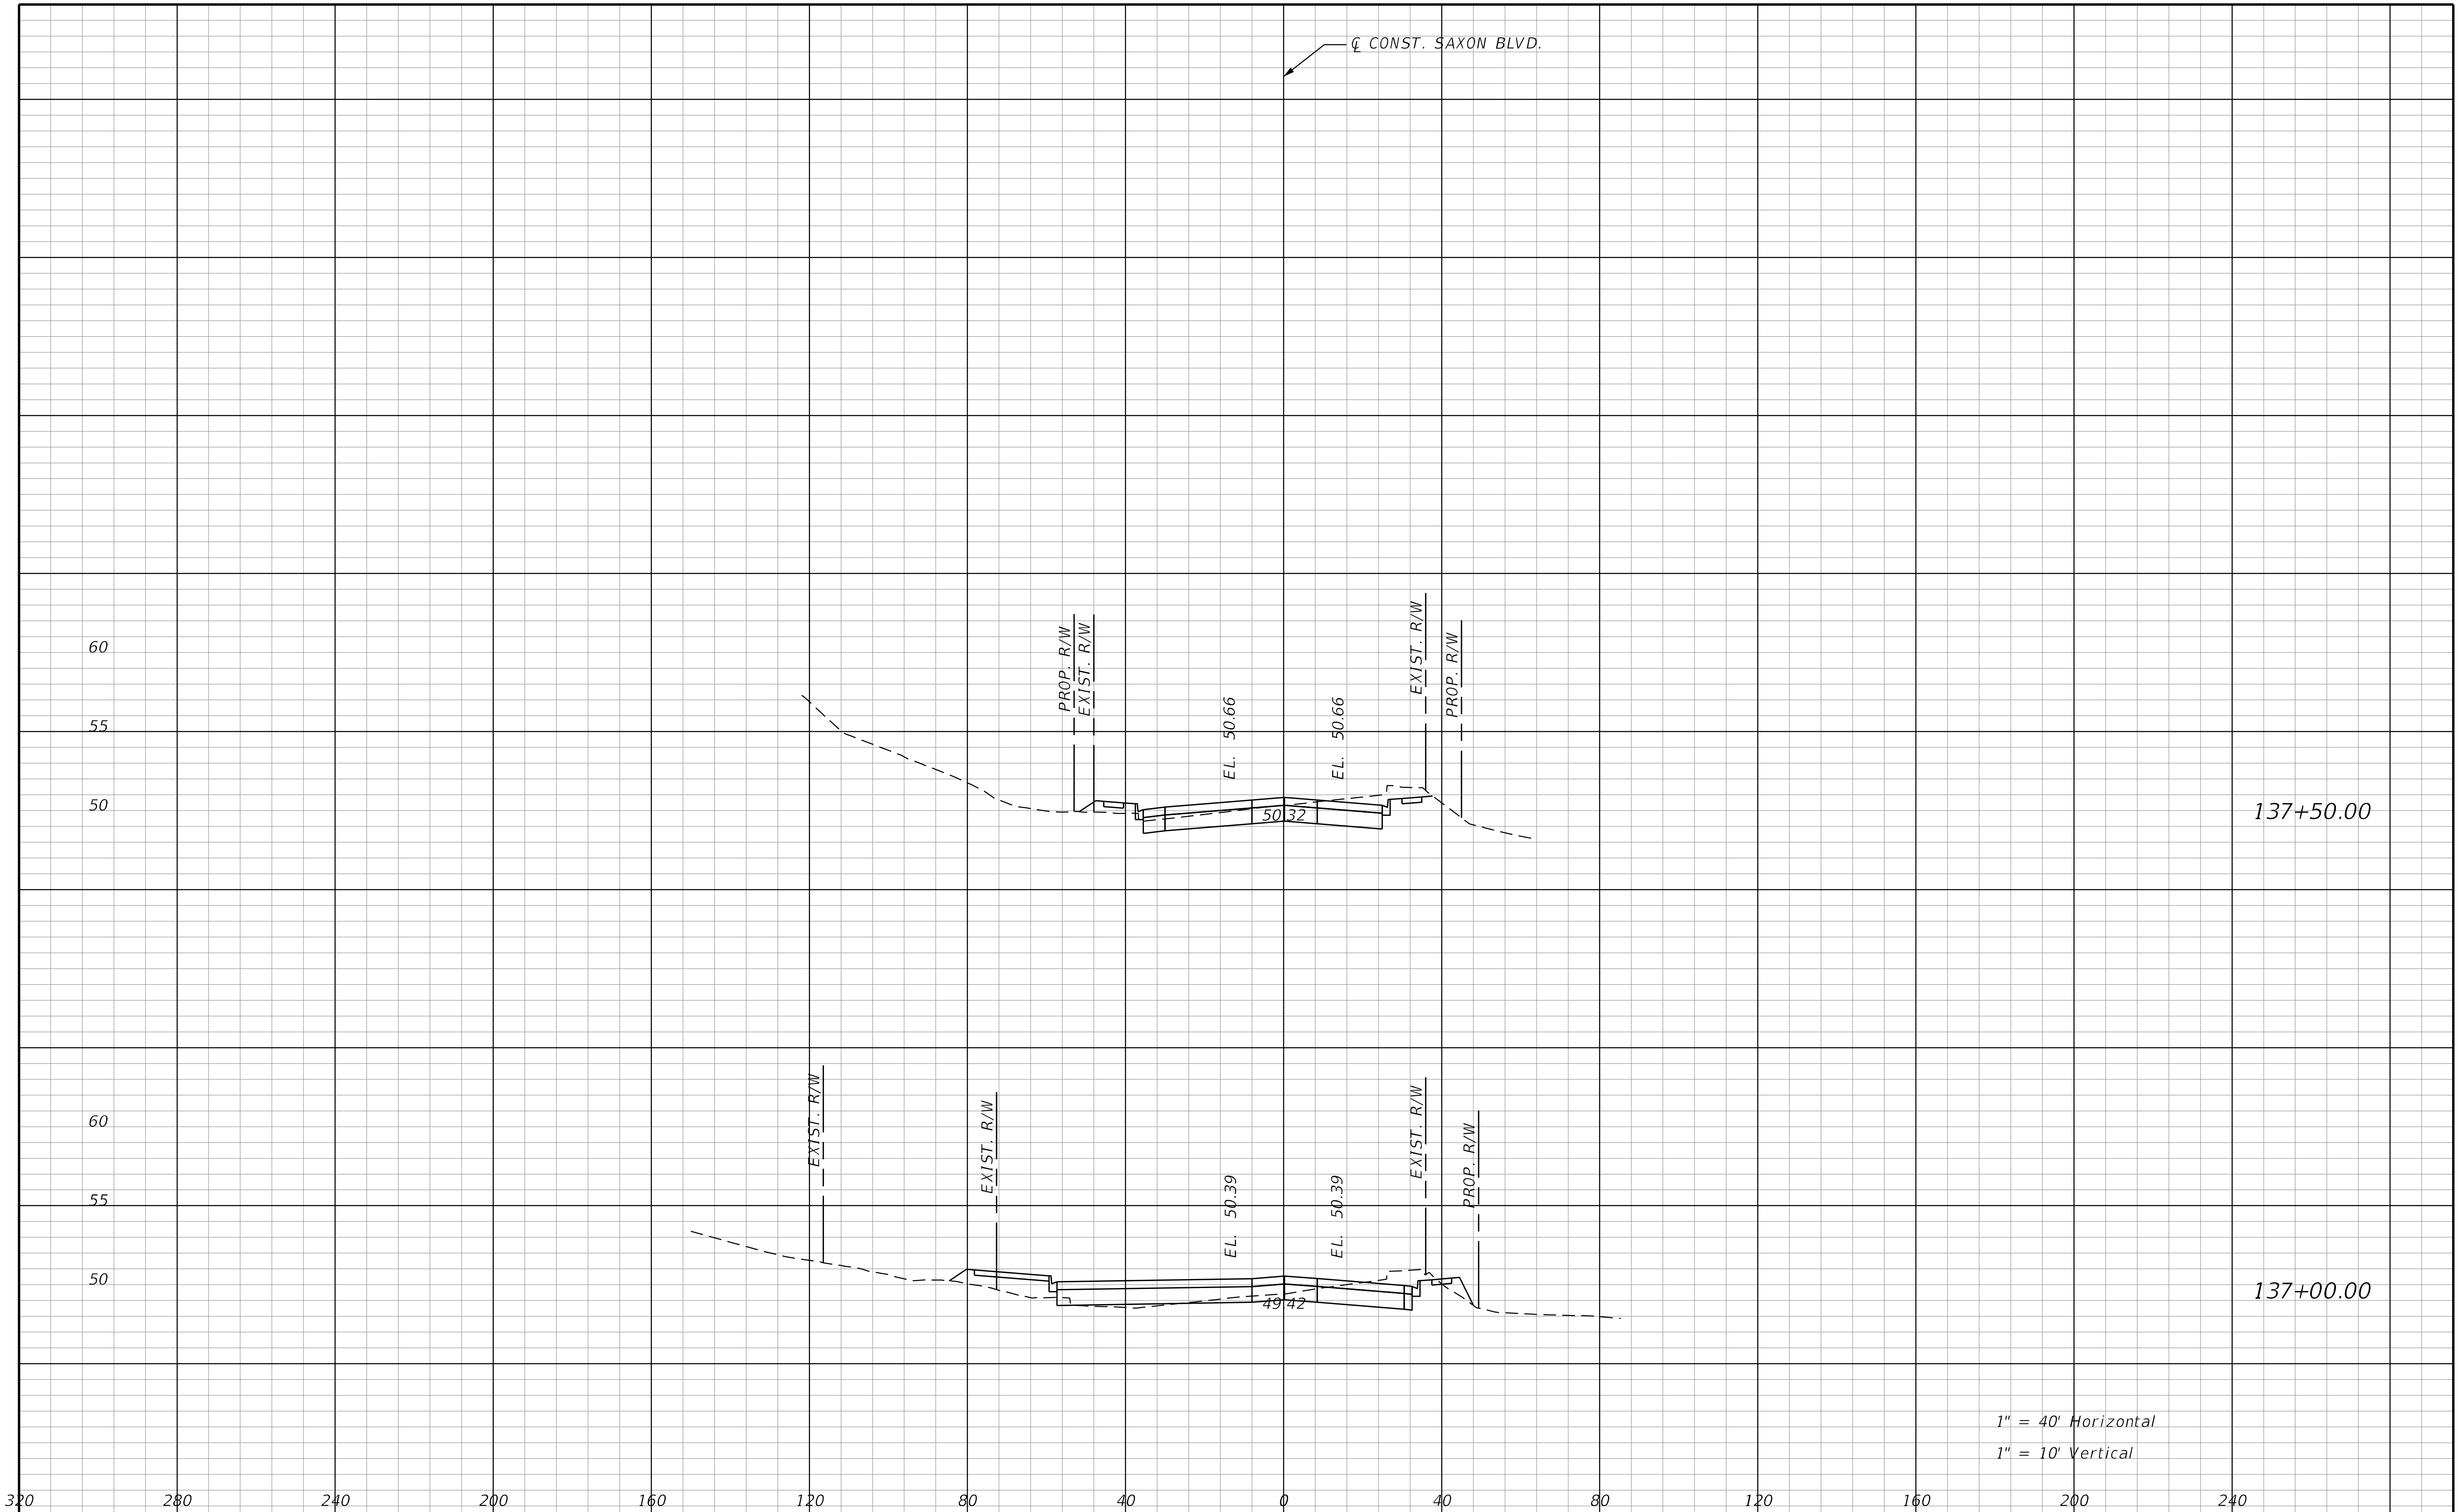

REVISIONS			
DATE	DESCRIPTION	DATE	DESCRIPTION

STANTEC CONSULTING SERVICES INC.
ENGINEER OF RECORD:
WILLIAM V. ANDERSON, P.E. NO.: 36682
11315 CORPORATE BLVD., SUITE 105
ORLANDO, FLORIDA 32817
(407) 823-8966
CERTIFICATE OF AUTHORIZATION NO. 27013

STATE OF FLORIDA
DEPARTMENT OF TRANSPORTATION

ROAD NO.	COUNTY	FINANCIAL PROJECT ID
SR400	VOLUSIA	408464-2-32-01

CROSS SECTIONS
SAXON BLVD.

SHEET NO.
870

jchassee 6/14/2019 4:27:43 PM Rdxsrd_shg V:\2158\active\CADD\408464232011\roadway\RDXSRD06.DGN

THE OFFICIAL RECORD OF THIS SHEET IS THE ELECTRONIC FILE DIGITALLY SIGNED AND SEALED UNDER RULE 61G15-23.004, F.A.C.

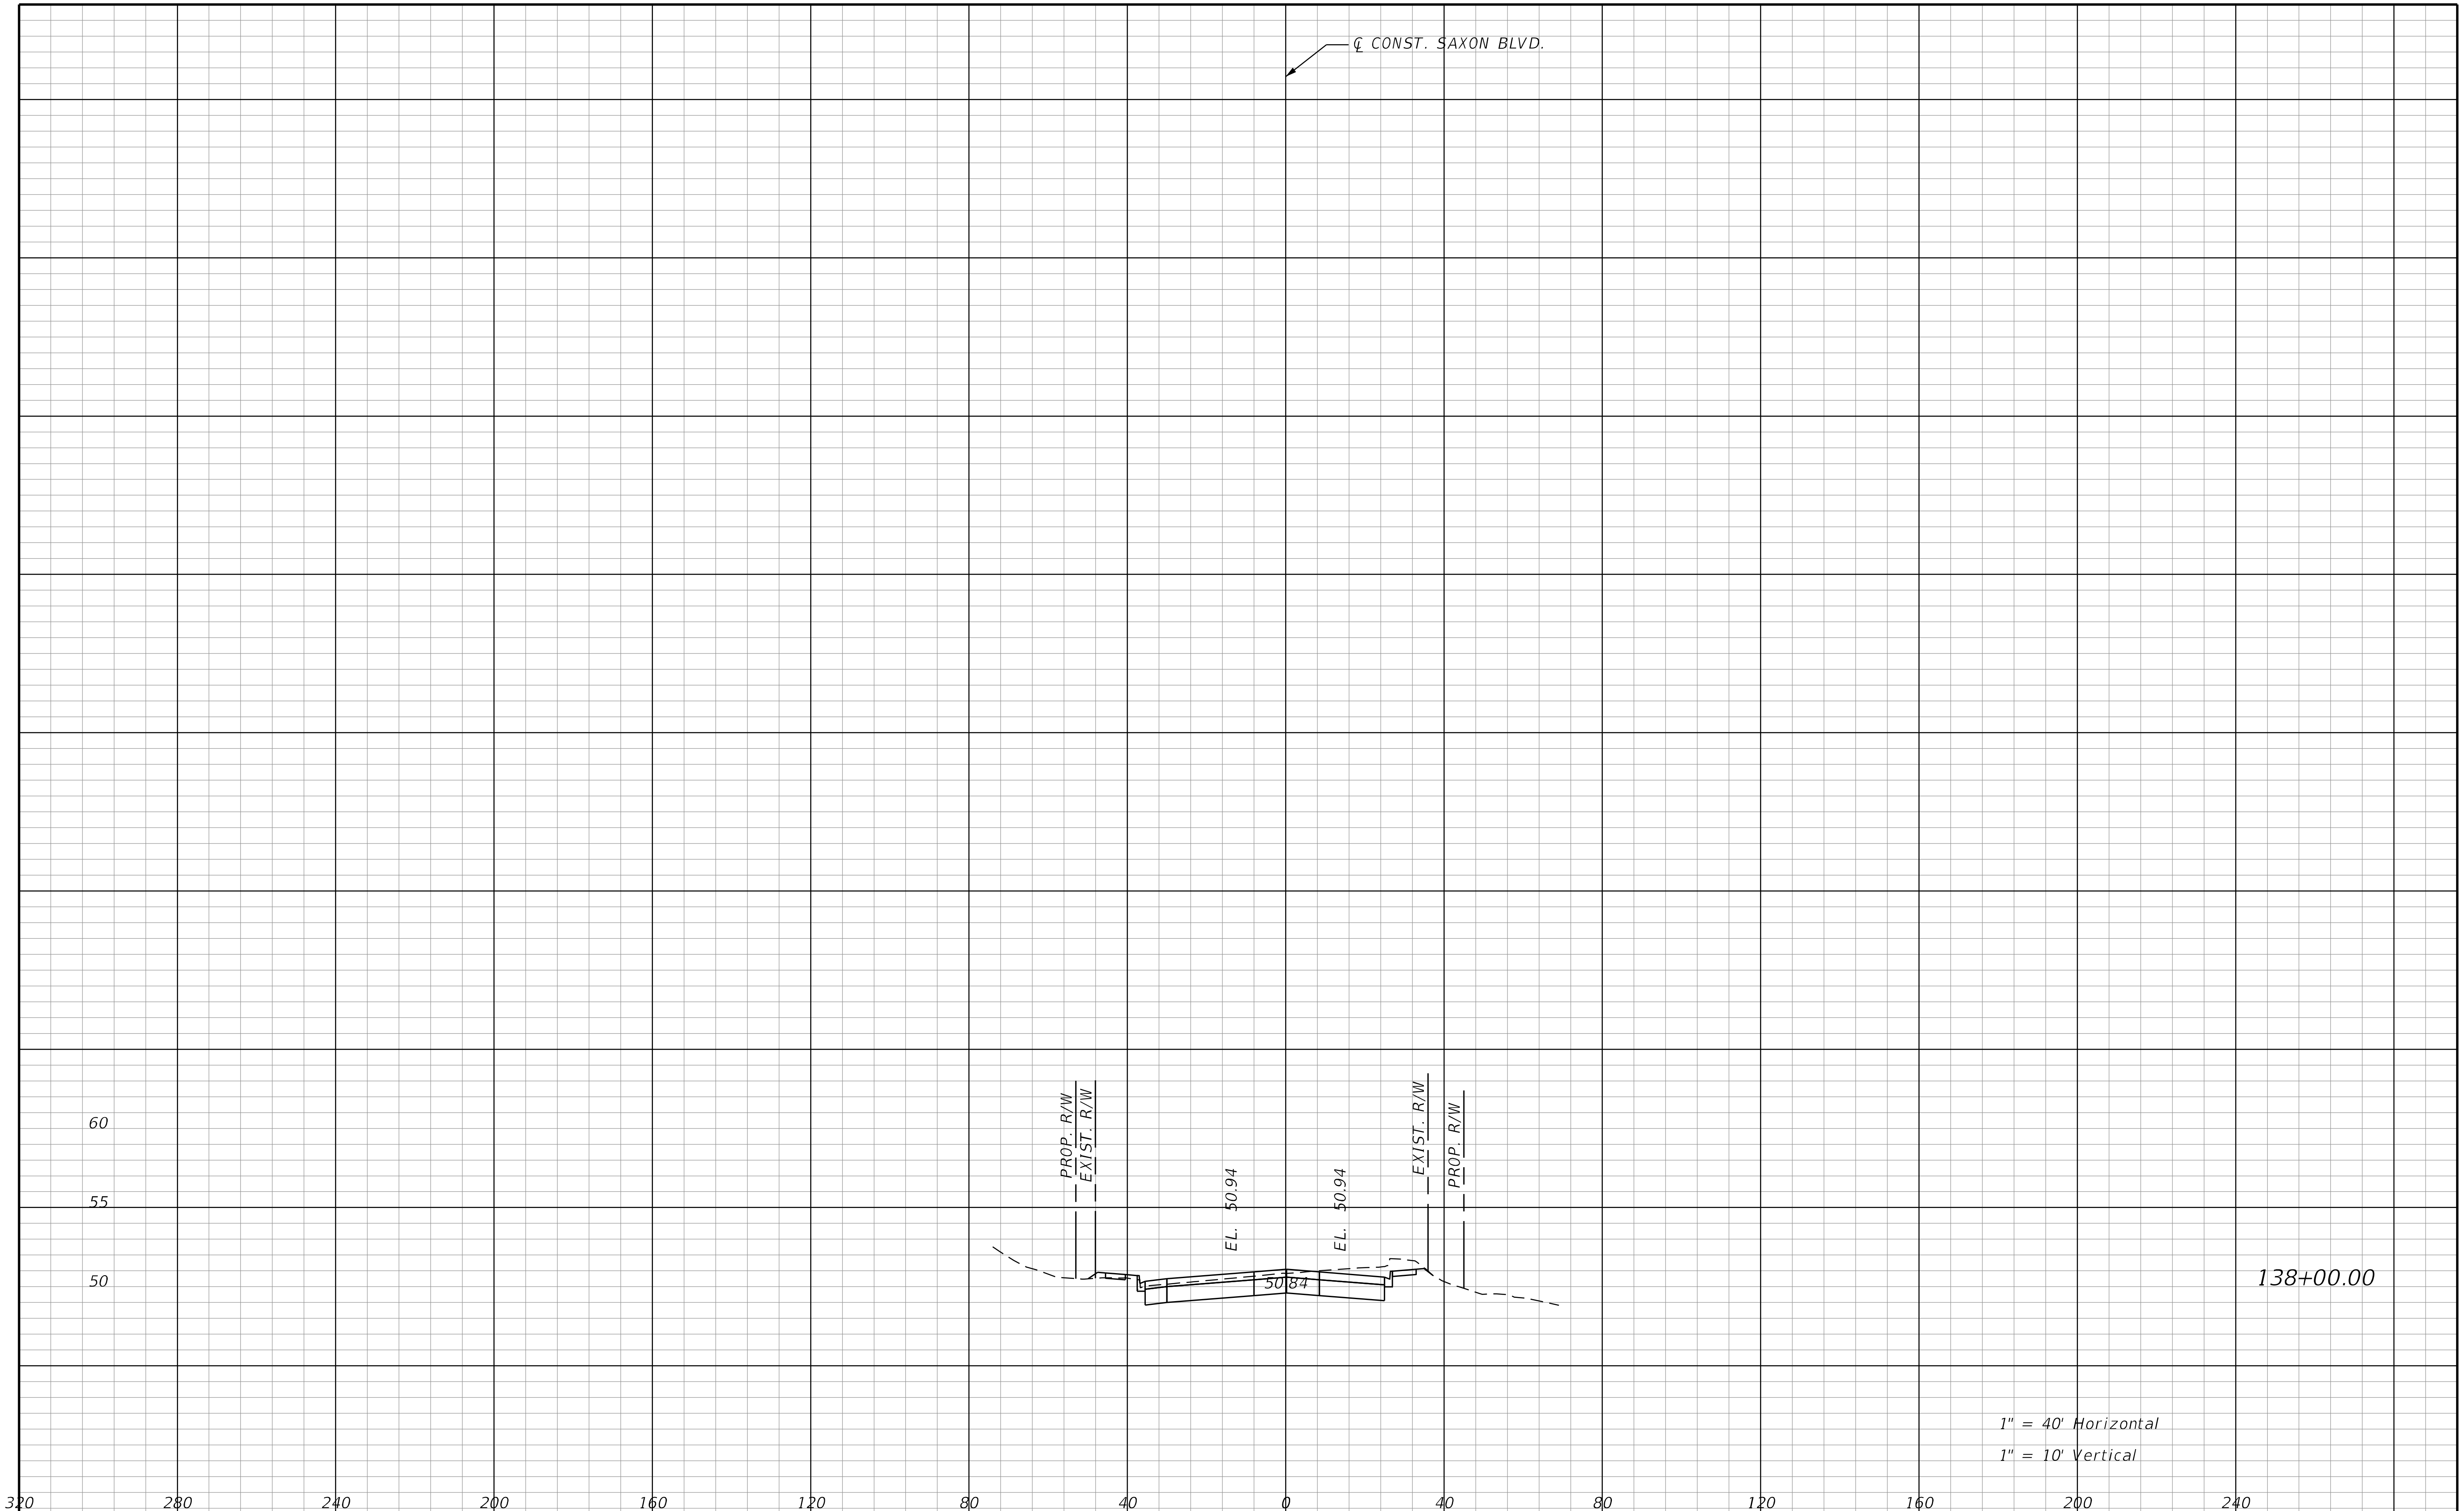

REVISIONS			
DATE	DESCRIPTION	DATE	DESCRIPTION

STANTEC CONSULTING SERVICES INC.
ENGINEER OF RECORD:
WILLIAM V. ANDERSON, P.E. NO.: 36682
11315 CORPORATE BLVD., SUITE 105
ORLANDO, FLORIDA 32817
(407) 823-8966
CERTIFICATE OF AUTHORIZATION NO. 27013

STATE OF FLORIDA
DEPARTMENT OF TRANSPORTATION

ROAD NO.	COUNTY	FINANCIAL PROJECT ID
SR400	VOLUSIA	408464-2-32-01

CROSS SECTIONS
SAXON BLVD.

SHEET NO.
871

THE OFFICIAL RECORD OF THIS SHEET IS THE ELECTRONIC FILE DIGITALLY SIGNED AND SEALED UNDER RULE 61G15-23.004, F.A.C.

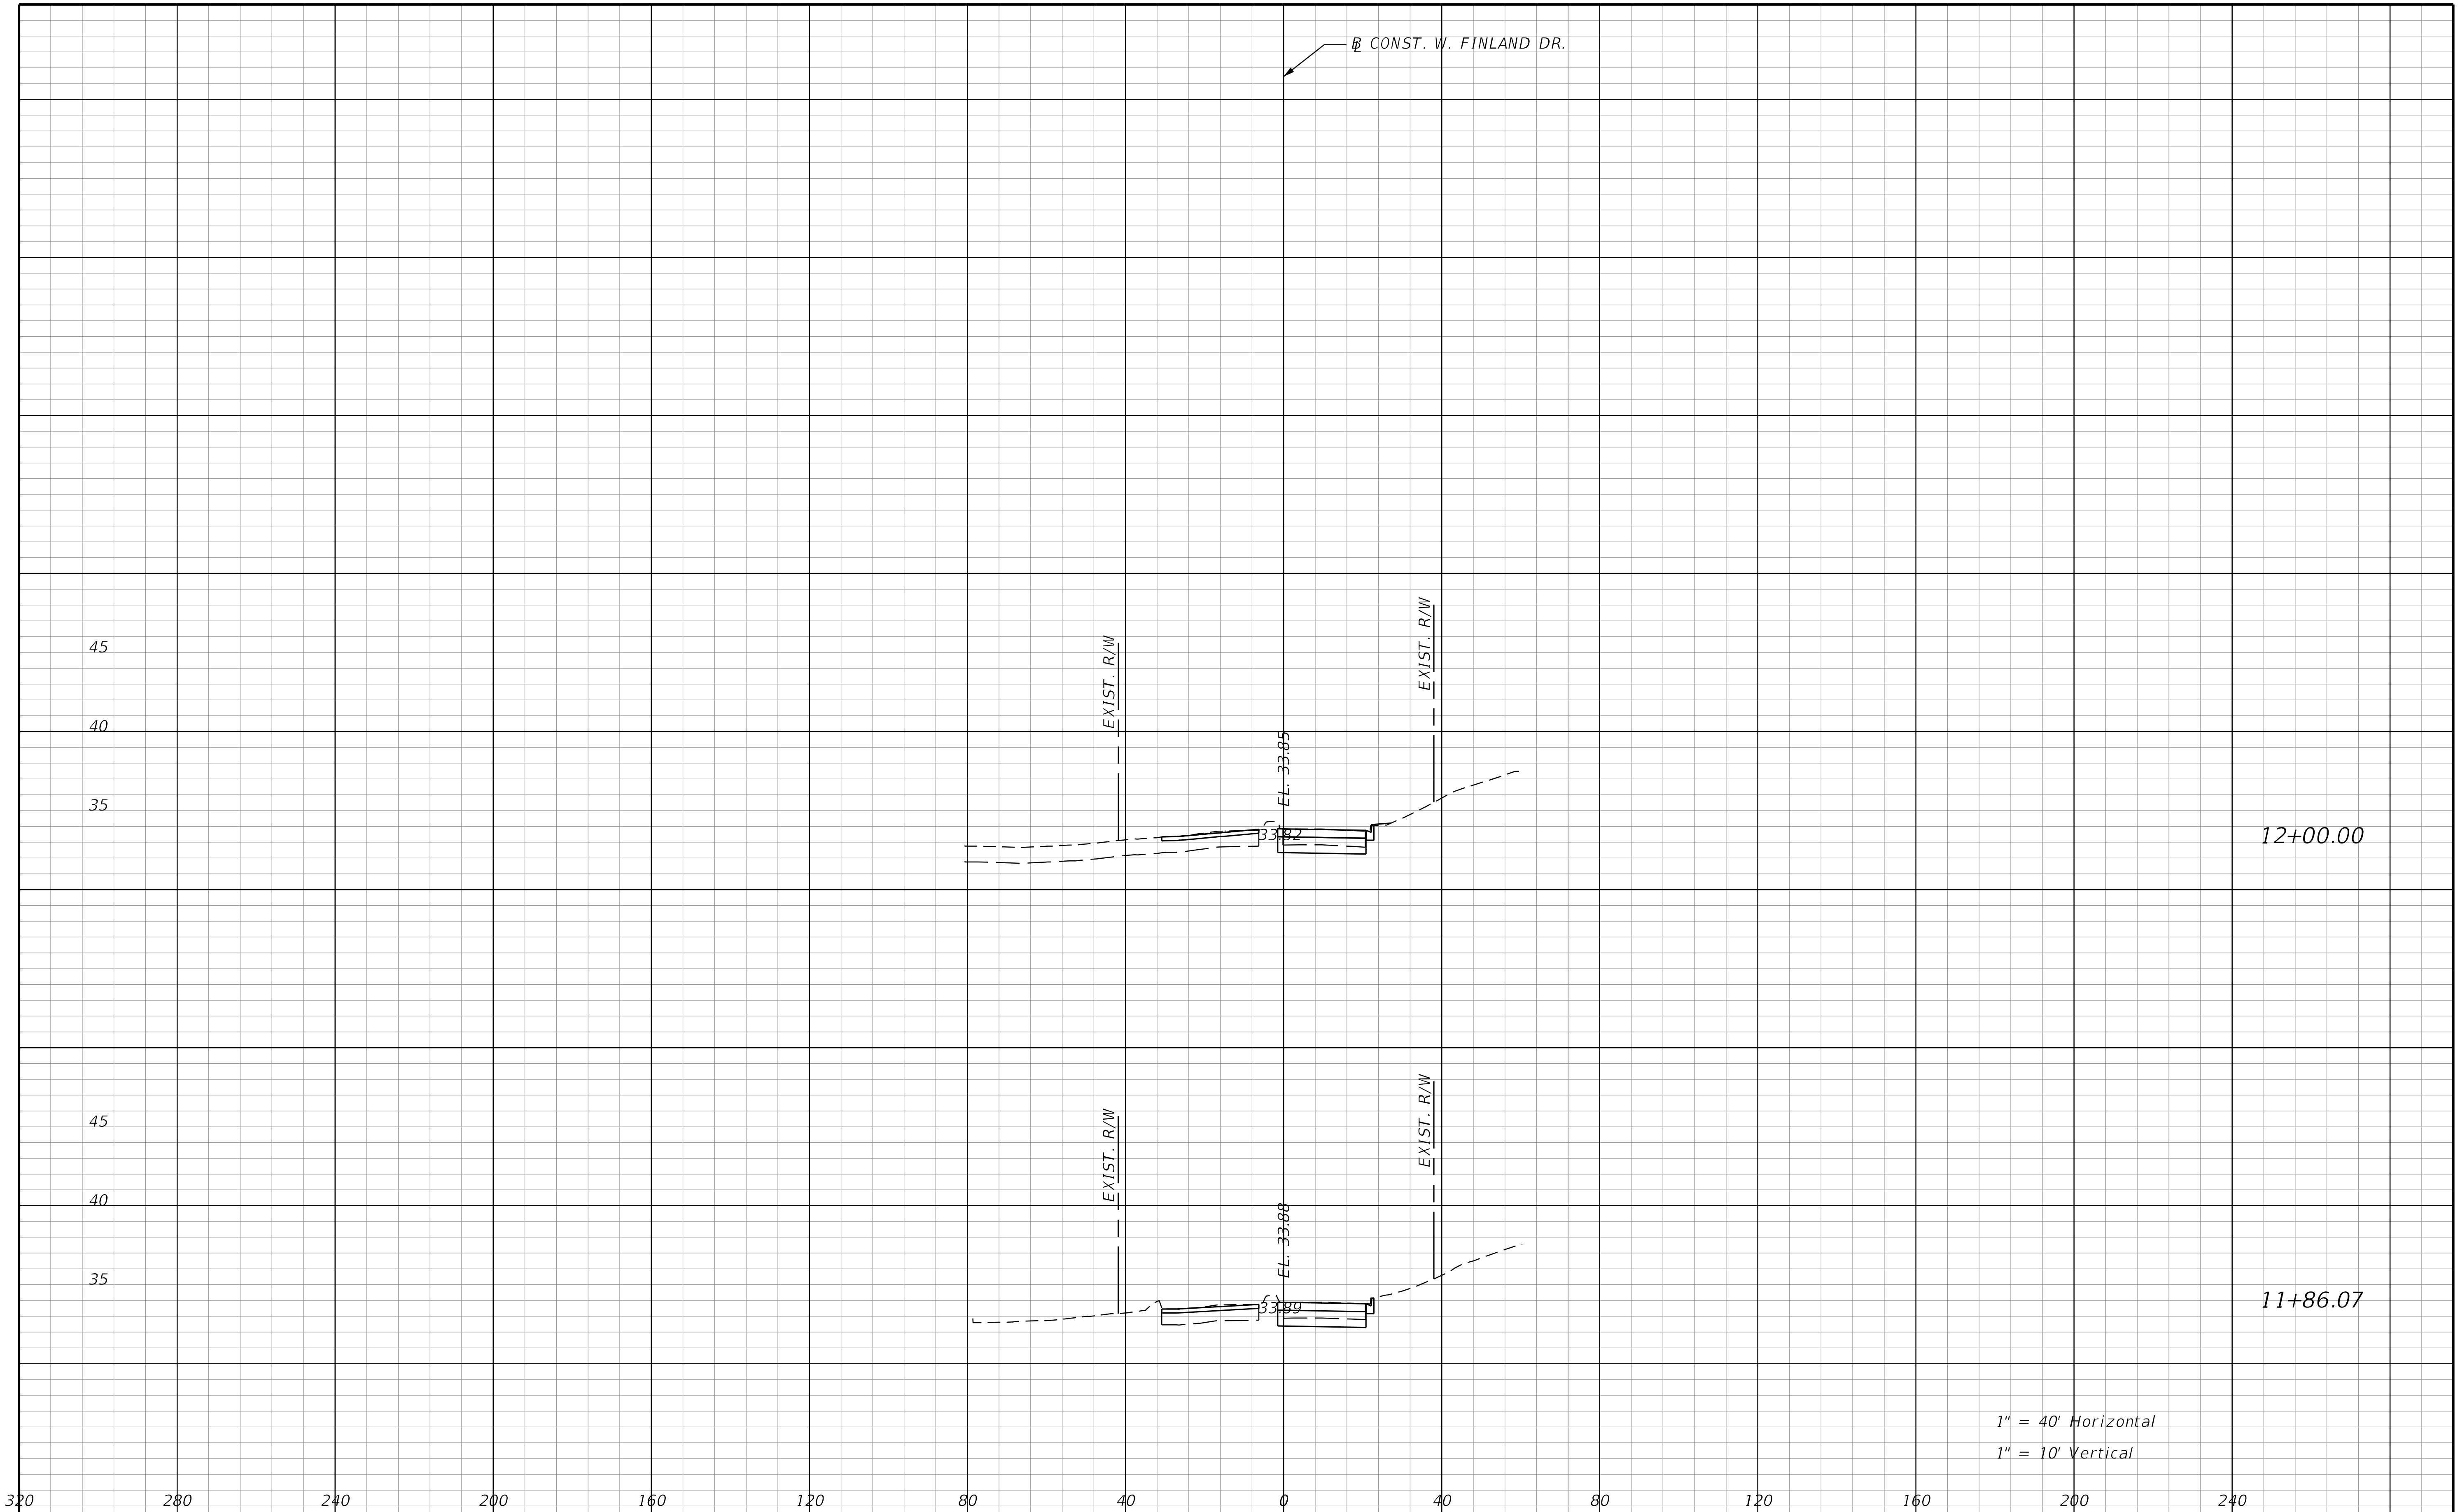

THE OFFICIAL RECORD OF THIS SHEET IS THE ELECTRONIC FILE DIGITALLY SIGNED AND SEALED UNDER RULE 61G15-23.004, F.A.C.

REVISIONS			
DATE	DESCRIPTION	DATE	DESCRIPTION

STANTEC CONSULTING SERVICES INC.
ENGINEER OF RECORD:
WILLIAM V. ANDERSON, P.E. NO.: 36682
11315 CORPORATE BLVD., SUITE 105
ORLANDO, FLORIDA 32817
(407) 823-8966
CERTIFICATE OF AUTHORIZATION NO. 27013

STATE OF FLORIDA
DEPARTMENT OF TRANSPORTATION

ROAD NO.	COUNTY	FINANCIAL PROJECT ID
SR400	VOLUSIA	408464-2-32-01

CROSS SECTIONS
W. FINLAND DR.

SHEET NO. 872

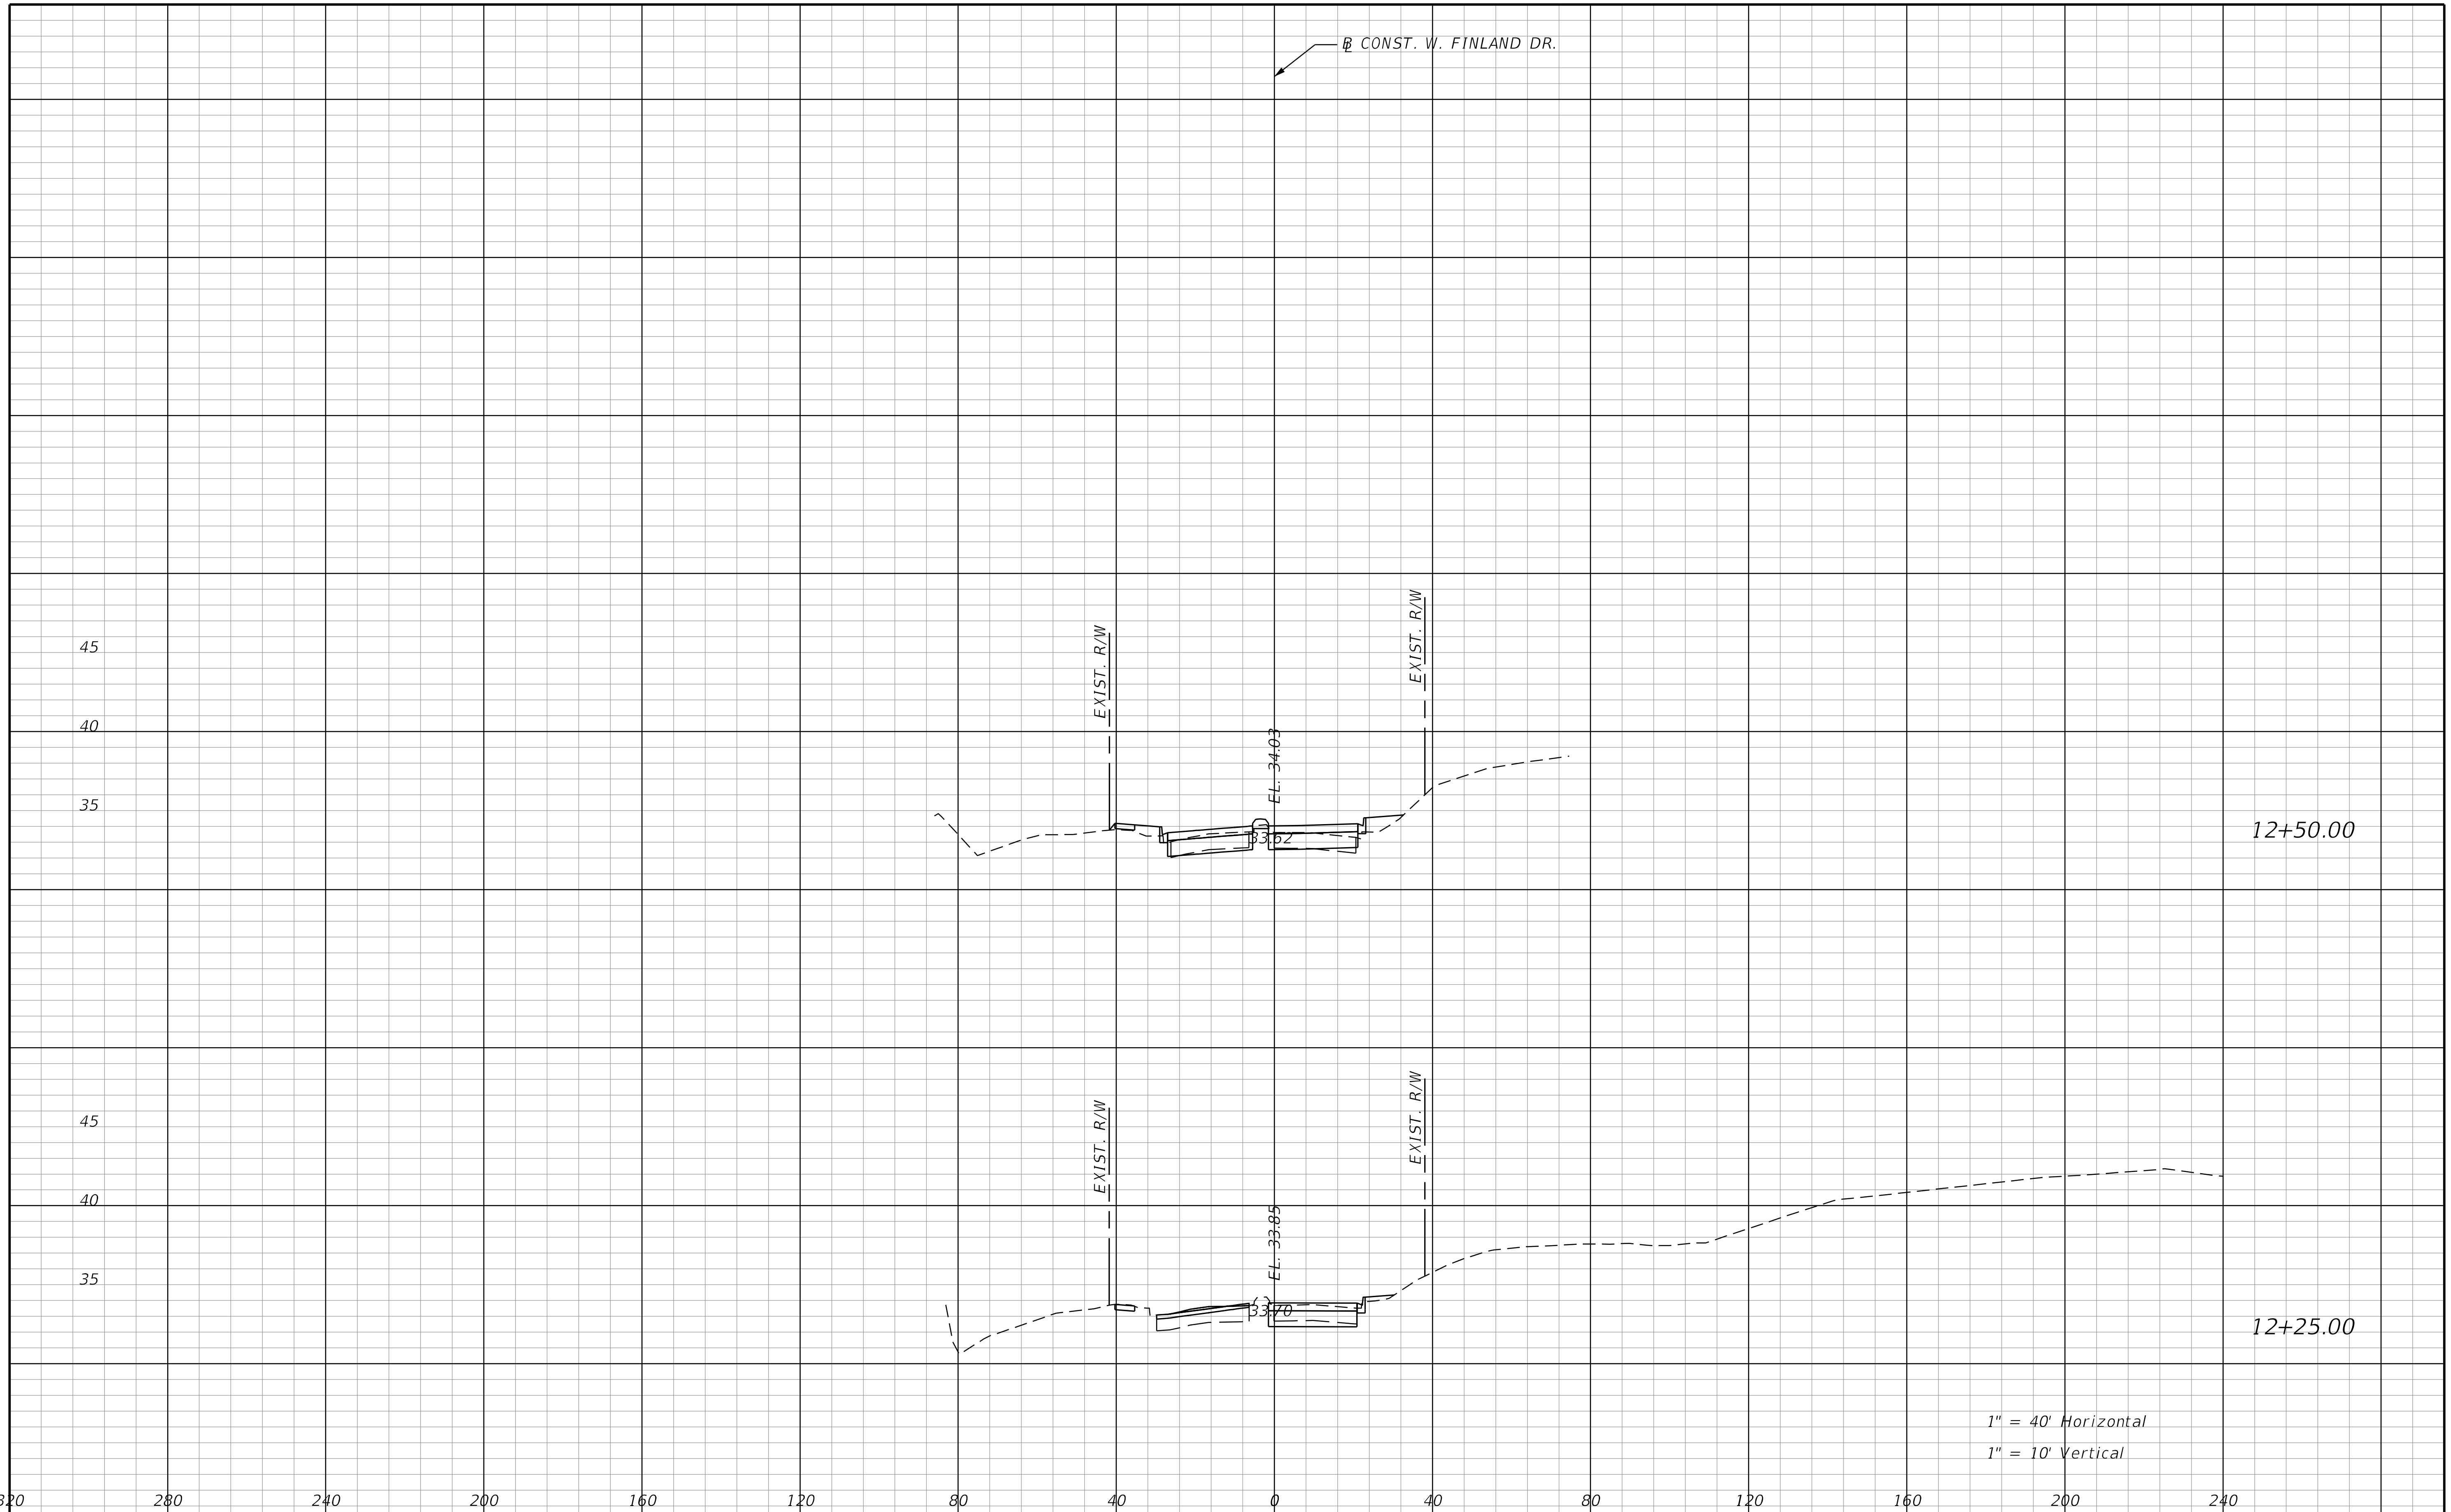

REVISIONS			
DATE	DESCRIPTION	DATE	DESCRIPTION

STANTEC CONSULTING SERVICES INC.
ENGINEER OF RECORD:
WILLIAM V. ANDERSON, P.E. NO.: 36682
11315 CORPORATE BLVD., SUITE 105
ORLANDO, FLORIDA 32817
(407) 823-8966
CERTIFICATE OF AUTHORIZATION NO. 27013

STATE OF FLORIDA
DEPARTMENT OF TRANSPORTATION

ROAD NO.	COUNTY	FINANCIAL PROJECT ID
SR400	VOLUSIA	408464-2-32-01

CROSS SECTIONS
W. FINLAND DR.

SHEET NO.
873

THE OFFICIAL RECORD OF THIS SHEET IS THE ELECTRONIC FILE DIGITALLY SIGNED AND SEALED UNDER RULE 61G15-23.004, F.A.C.

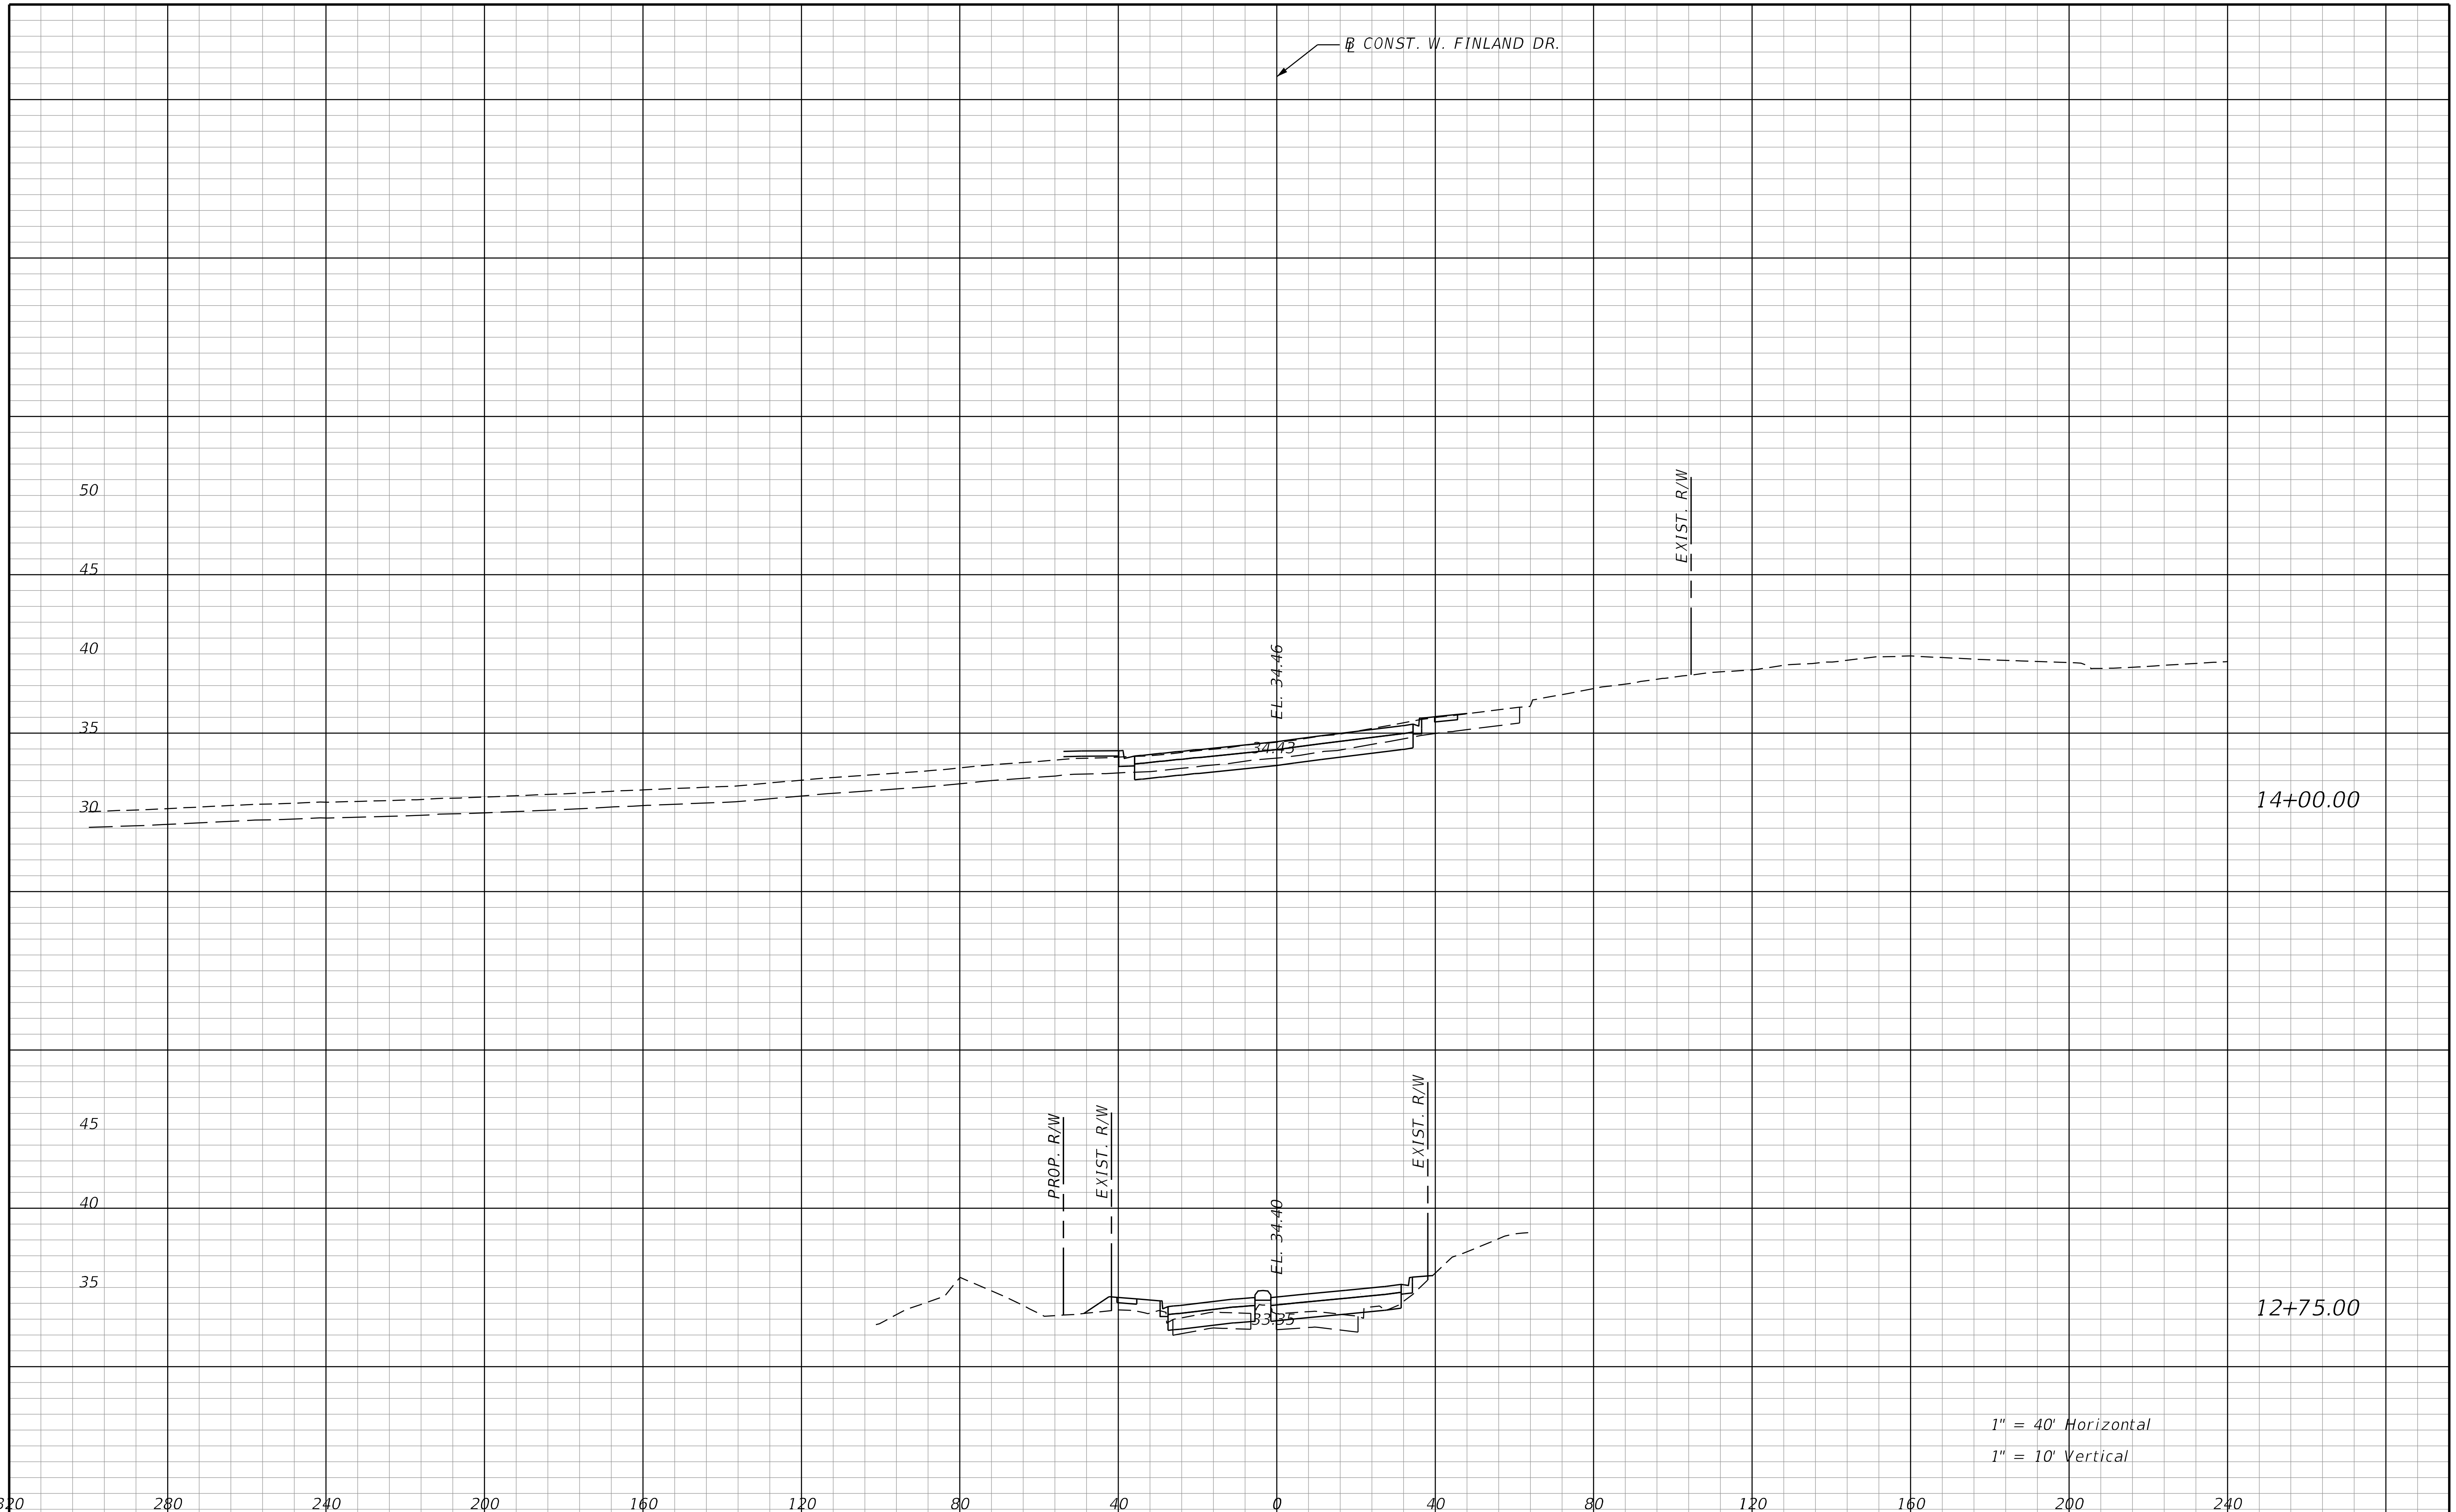

REVISIONS			
DATE	DESCRIPTION	DATE	DESCRIPTION

STANTEC CONSULTING SERVICES INC.
ENGINEER OF RECORD:
WILLIAM V. ANDERSON, P.E. NO.: 36682
11315 CORPORATE BLVD., SUITE 105
ORLANDO, FLORIDA 32817
(407) 823-8966
CERTIFICATE OF AUTHORIZATION NO. 27013

STATE OF FLORIDA
DEPARTMENT OF TRANSPORTATION

ROAD NO.	COUNTY	FINANCIAL PROJECT ID
SR400	VOLUSIA	408464-2-32-01

CROSS SECTIONS
W. FINLAND DR.

SHEET NO.
874

THE OFFICIAL RECORD OF THIS SHEET IS THE ELECTRONIC FILE DIGITALLY SIGNED AND SEALED UNDER RULE 61G15-23.004, F.A.C.

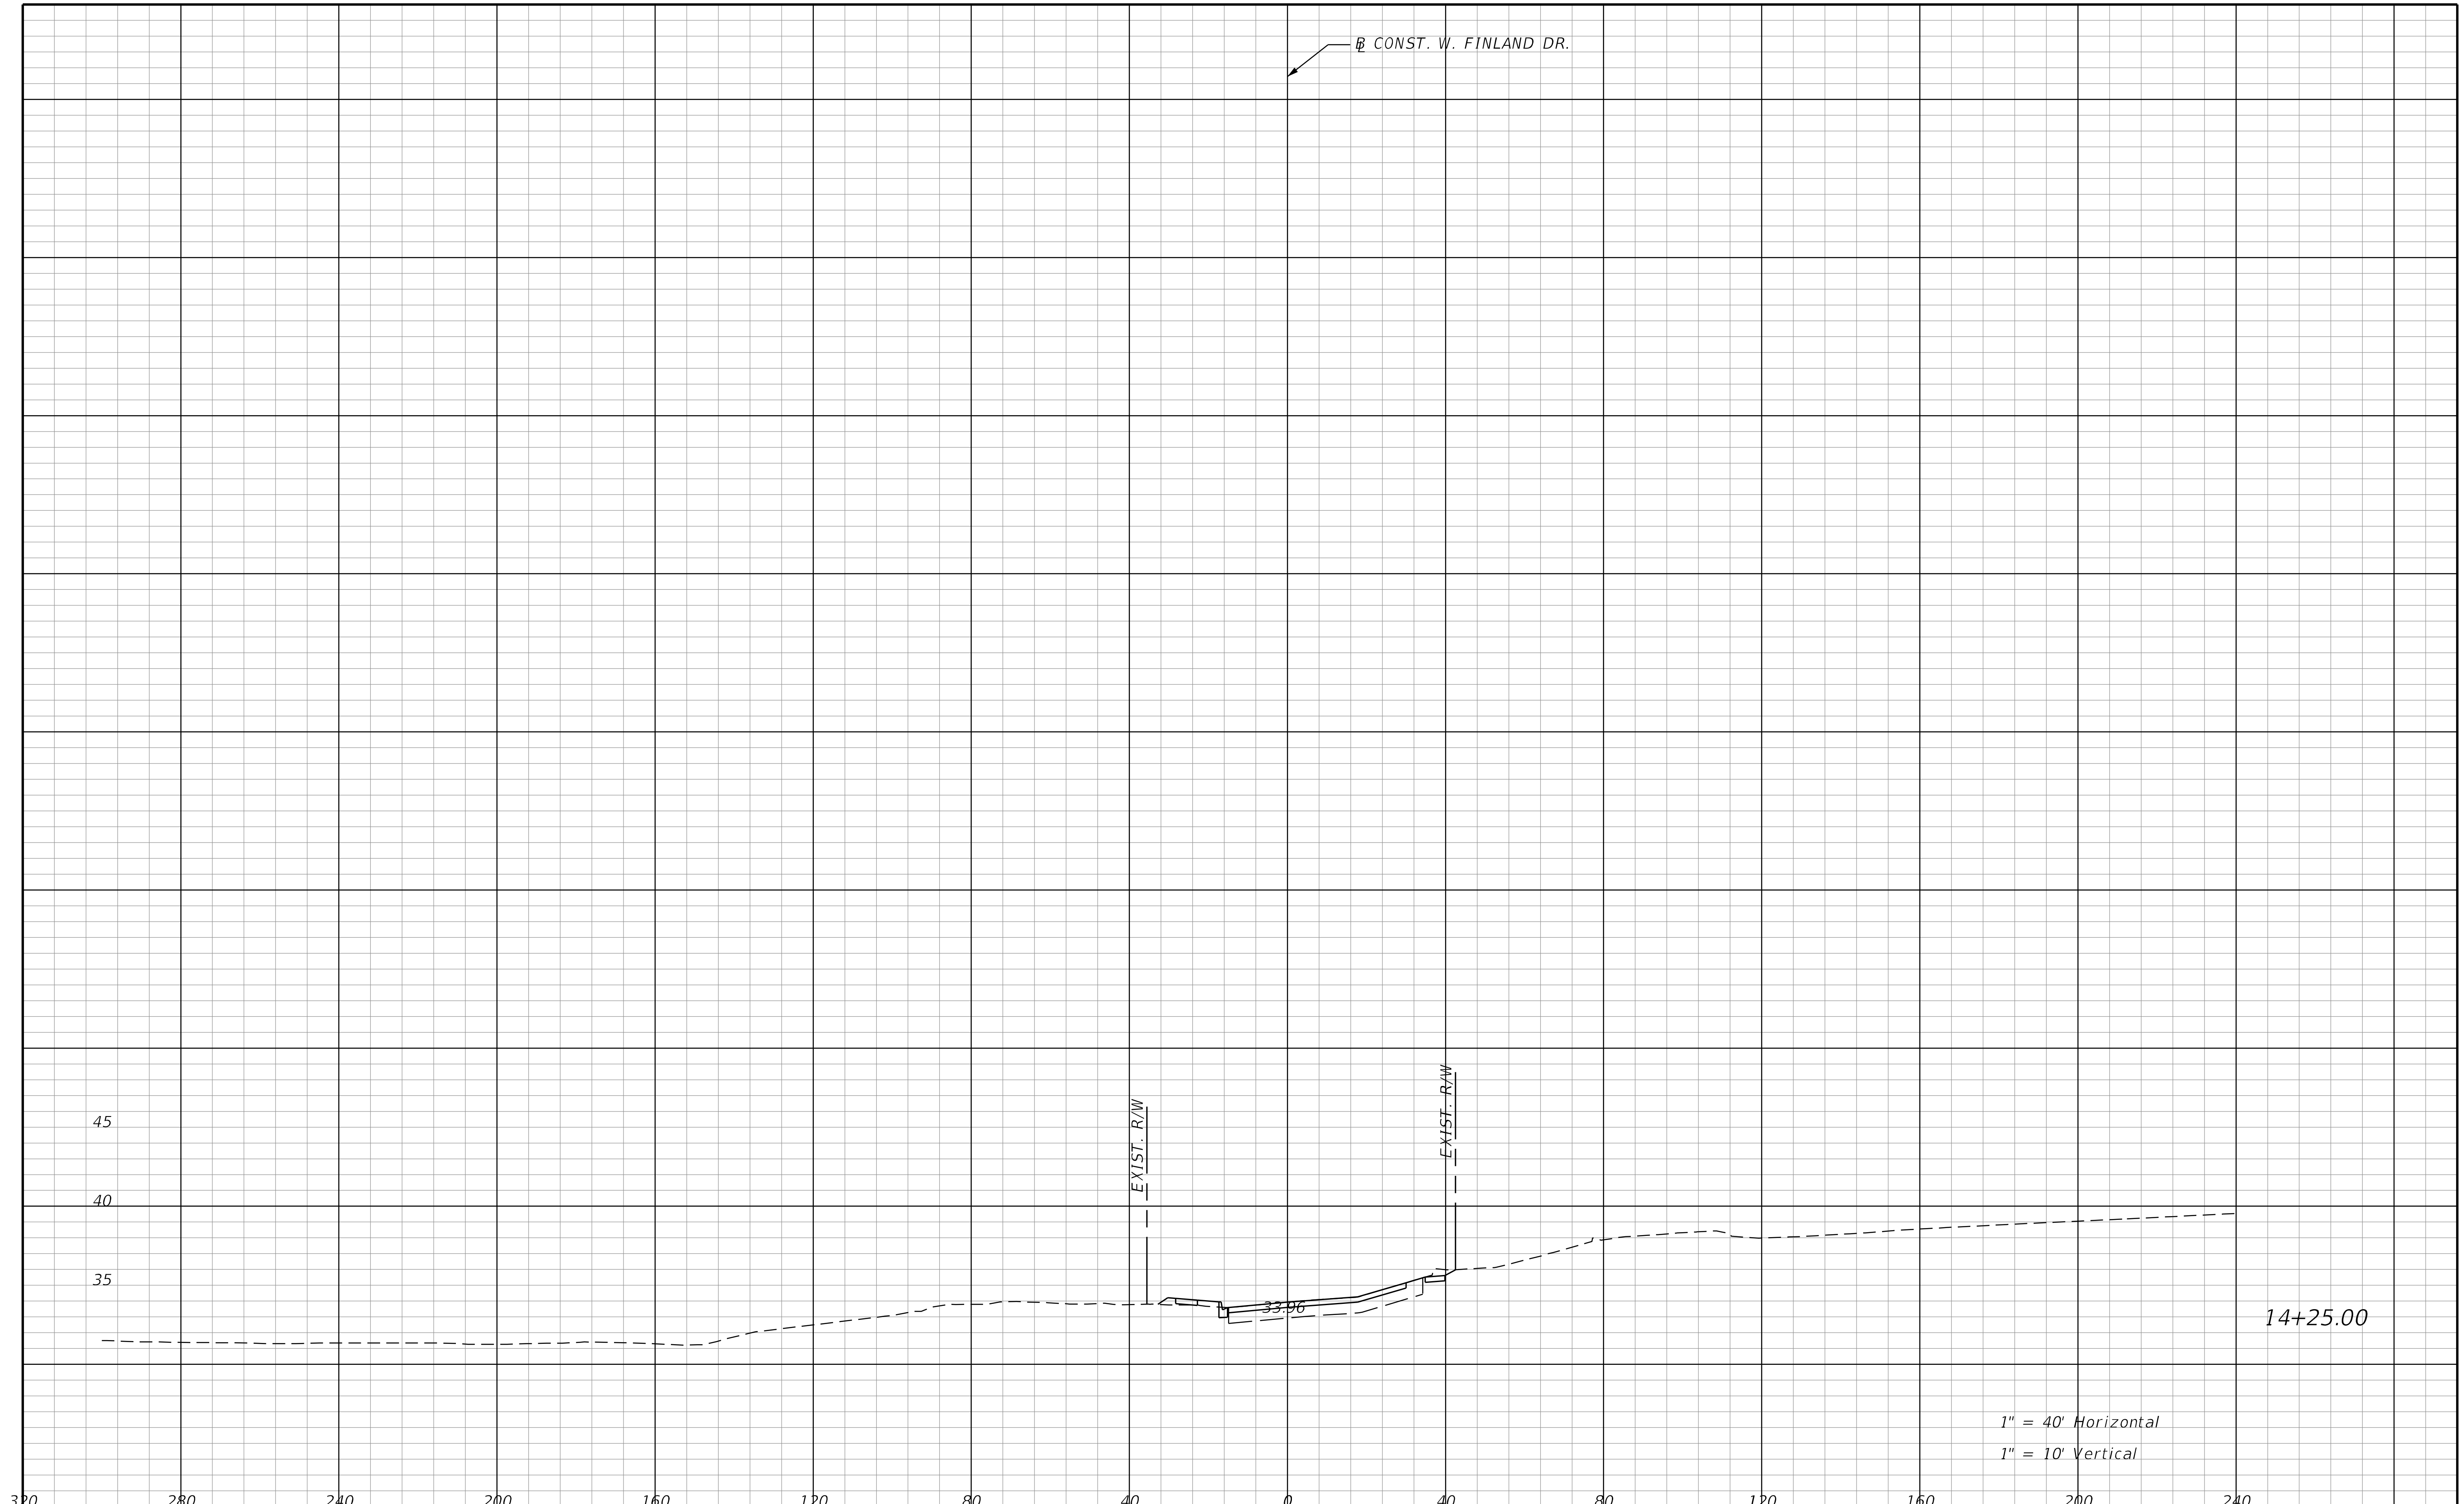

REVISIONS			
DATE	DESCRIPTION	DATE	DESCRIPTION

STANTEC CONSULTING SERVICES INC.
ENGINEER OF RECORD:
WILLIAM V. ANDERSON, P.E. NO.: 36682
11315 CORPORATE BLVD., SUITE 105
ORLANDO, FLORIDA 32817
(407) 823-8966
CERTIFICATE OF AUTHORIZATION NO. 27013

STATE OF FLORIDA
DEPARTMENT OF TRANSPORTATION

ROAD NO.	COUNTY	FINANCIAL PROJECT ID
SR400	VOLUSIA	408464-2-32-01

CROSS SECTIONS
W. FINLAND DR.

SHEET NO.
875

THE OFFICIAL RECORD OF THIS SHEET IS THE ELECTRONIC FILE DIGITALLY SIGNED AND SEALED UNDER RULE 61G15-23.004, F.A.C.

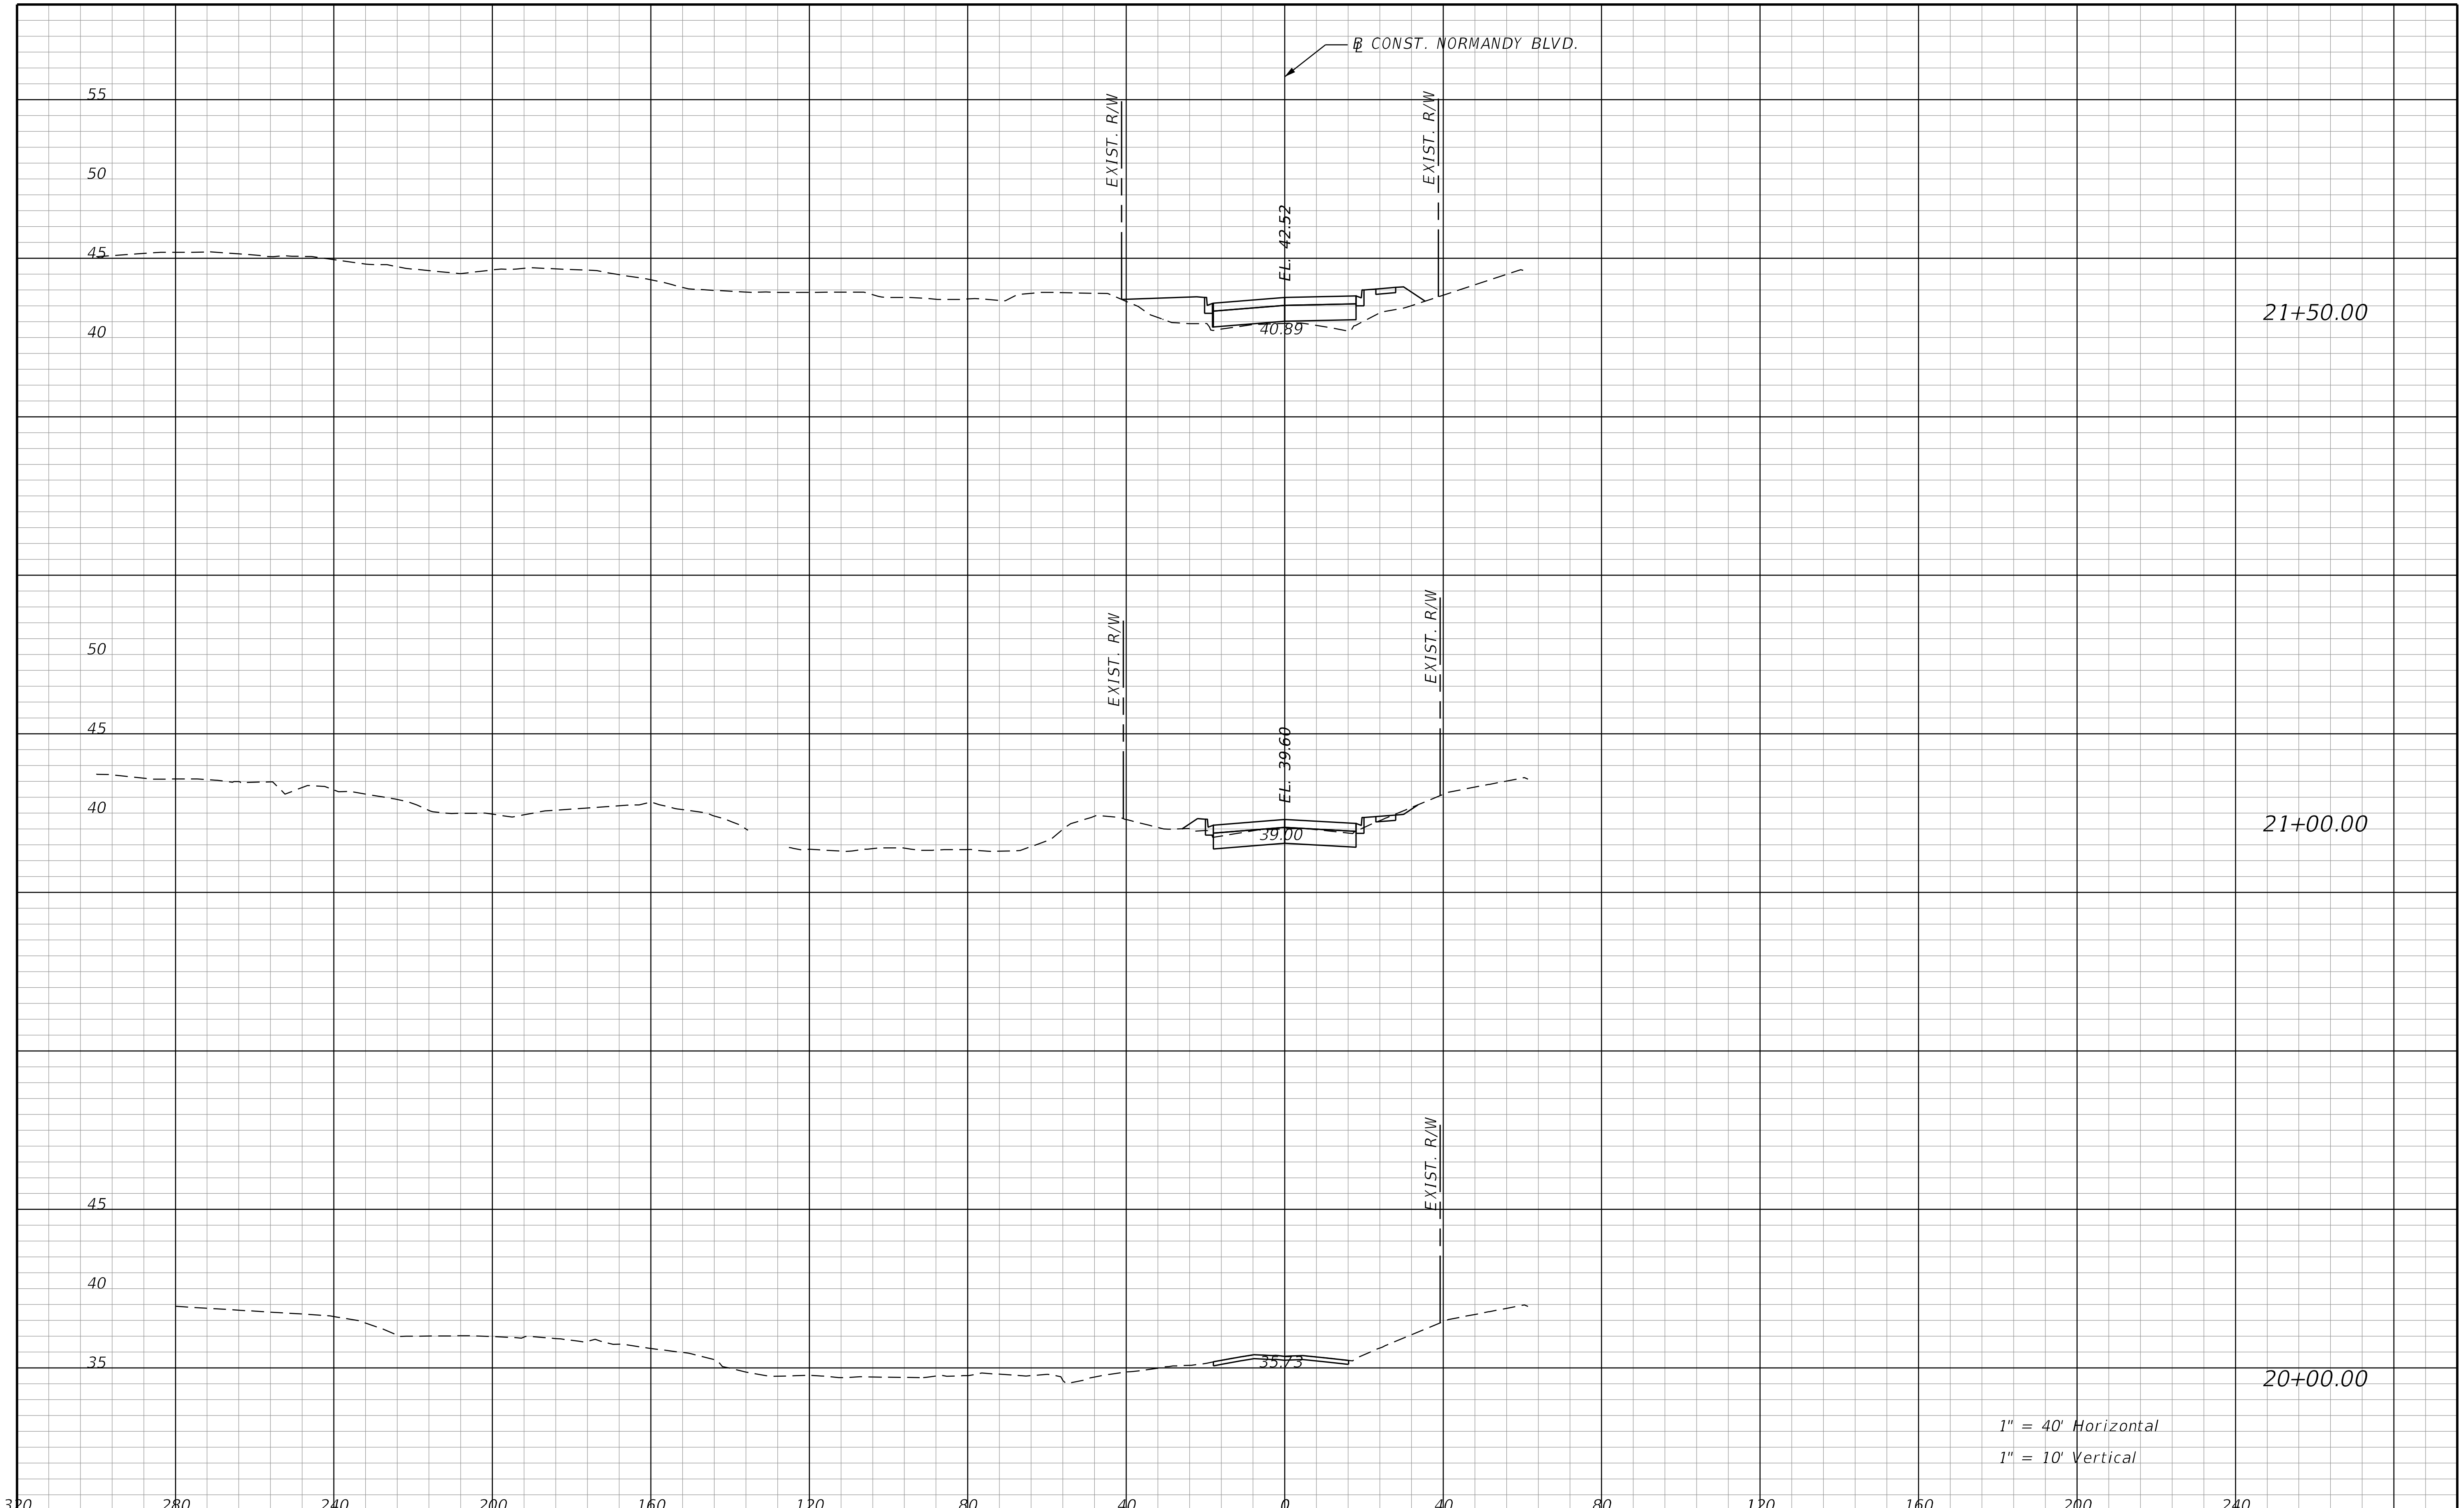

THE OFFICIAL RECORD OF THIS SHEET IS THE ELECTRONIC FILE DIGITALLY SIGNED AND SEALED UNDER RULE 61G15-23.004, F.A.C.

REVISIONS			
DATE	DESCRIPTION	DATE	DESCRIPTION

STANTEC CONSULTING SERVICES INC.
ENGINEER OF RECORD:
WILLIAM V. ANDERSON, P.E. NO.: 36682
11315 CORPORATE BLVD., SUITE 105
ORLANDO, FLORIDA 32817
(407) 823-8966
CERTIFICATE OF AUTHORIZATION NO. 27013

STATE OF FLORIDA
DEPARTMENT OF TRANSPORTATION

ROAD NO.	COUNTY	FINANCIAL PROJECT ID
SR400	VOLUSIA	408464-2-32-01

CROSS SECTIONS
NORMANDY BLVD.

SHEET NO.
876

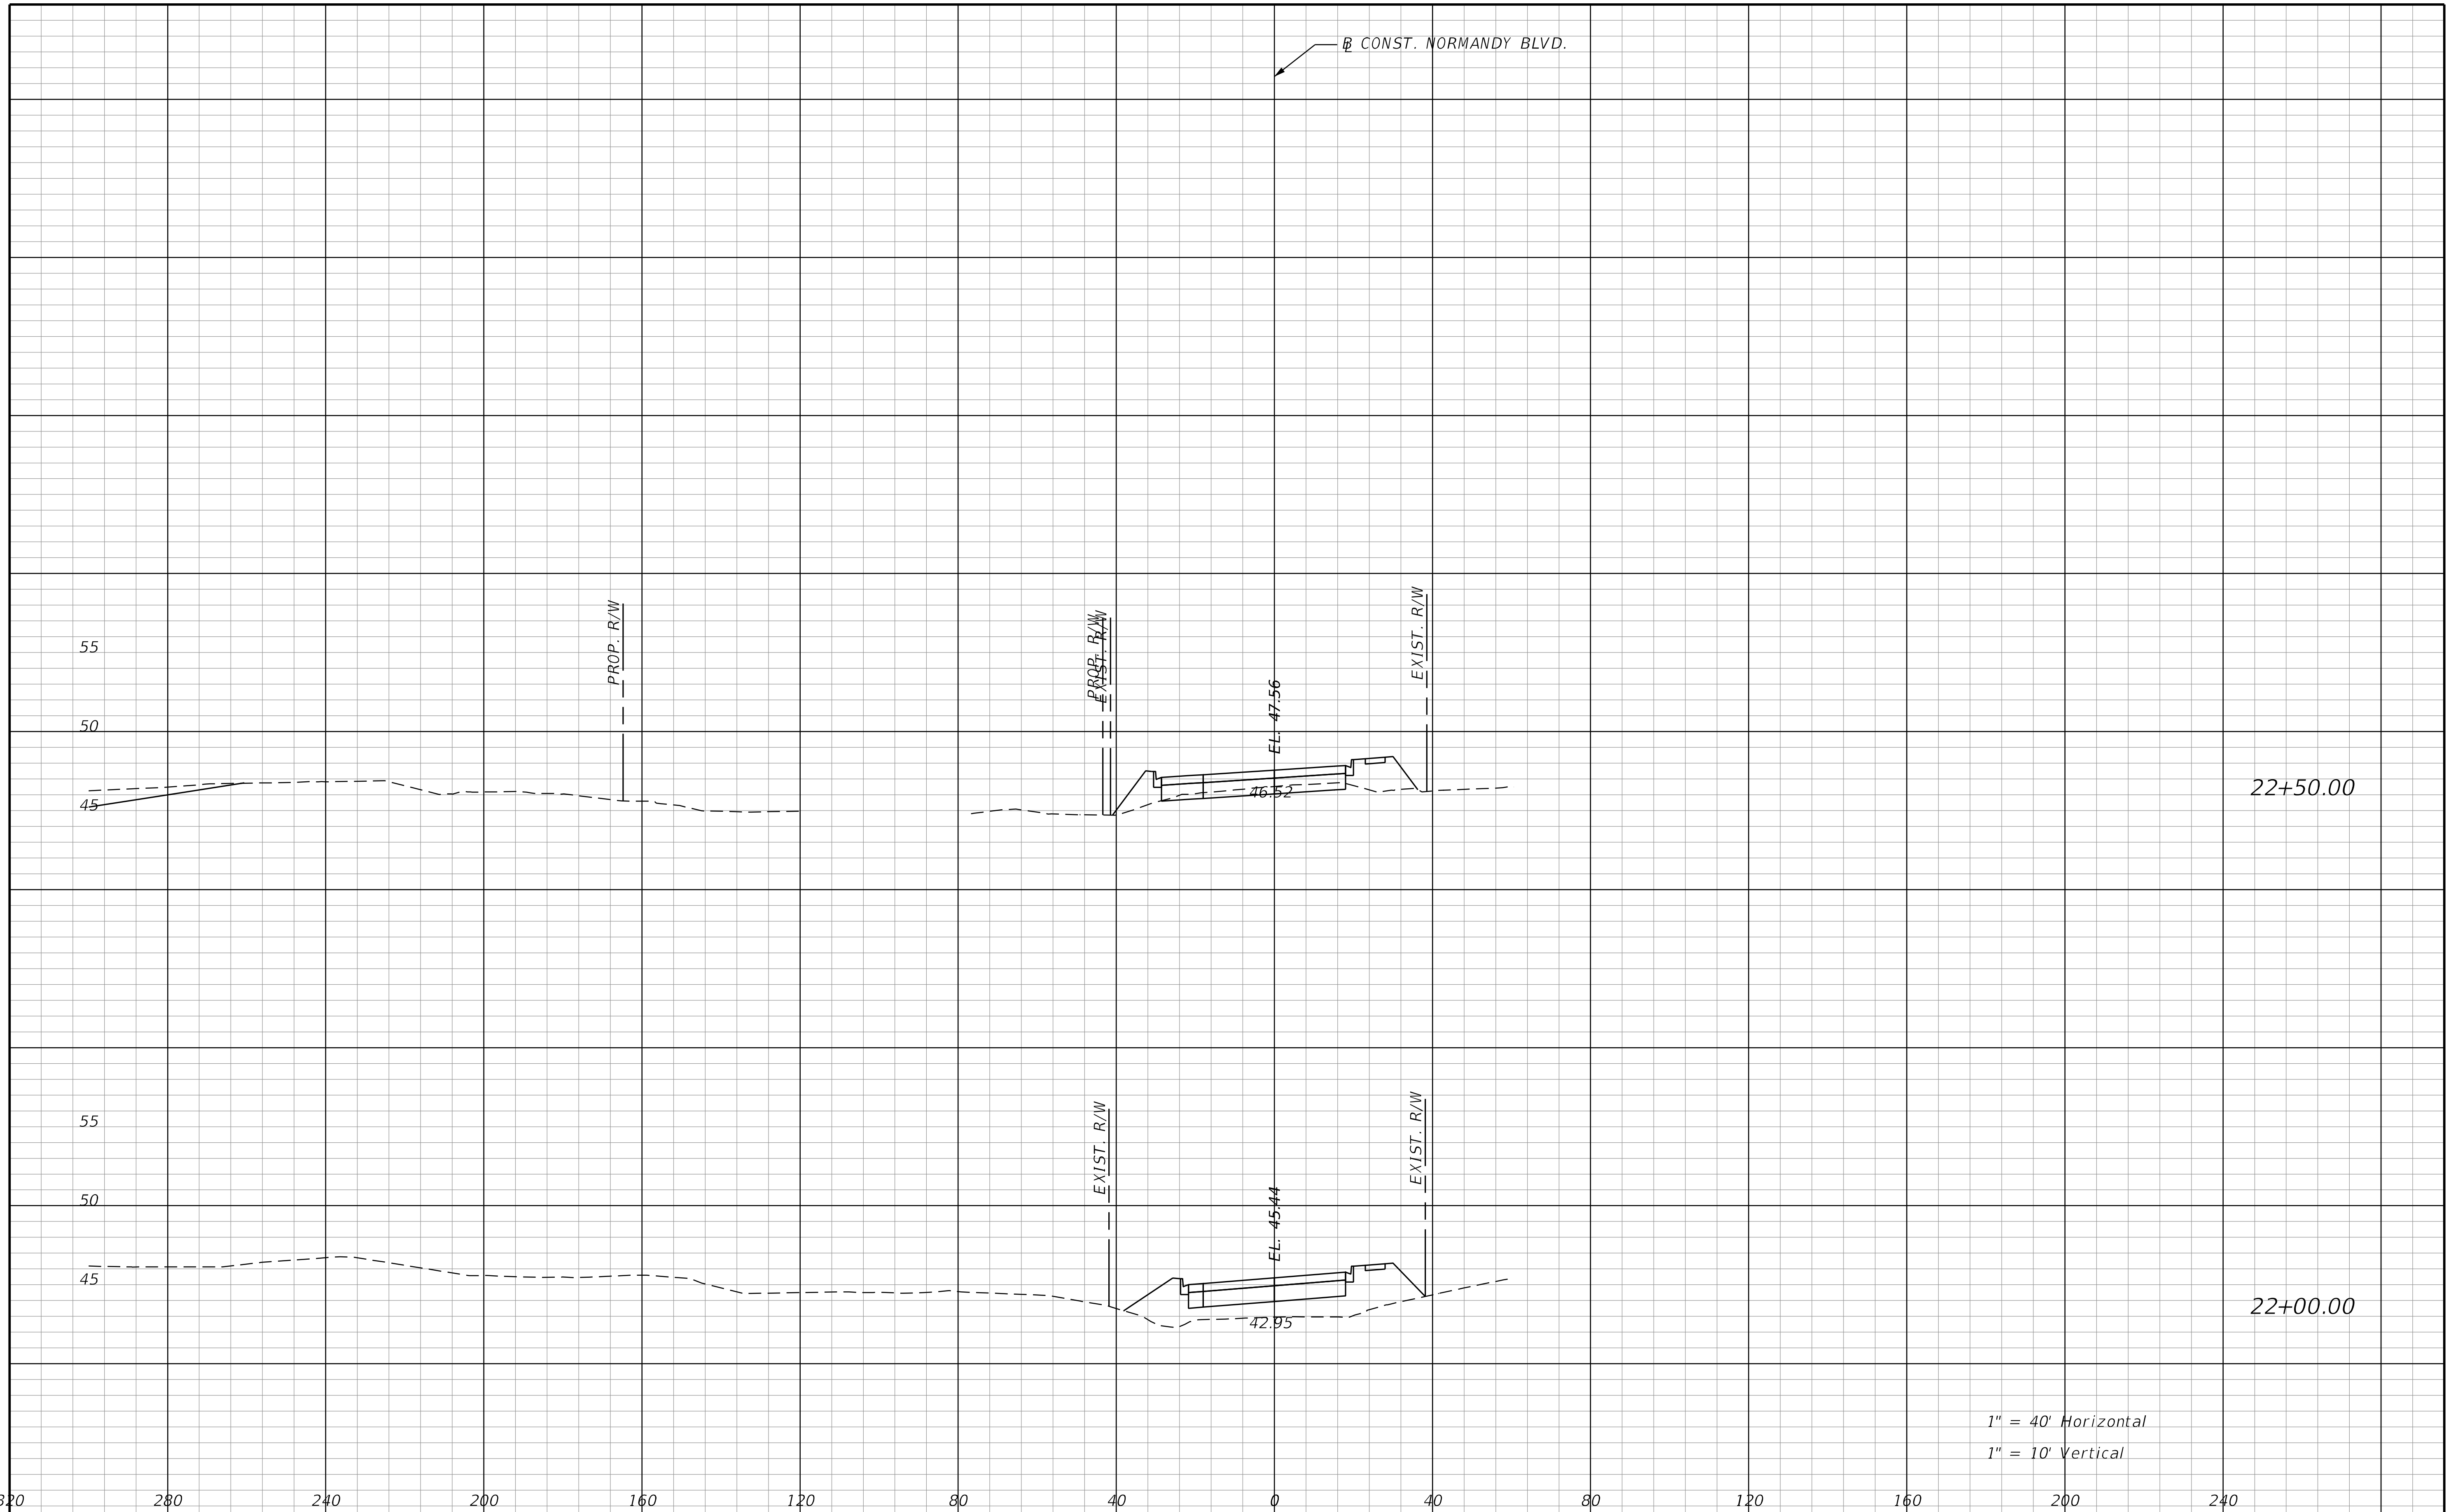

REVISIONS			
DATE	DESCRIPTION	DATE	DESCRIPTION

STANTEC CONSULTING SERVICES INC.
ENGINEER OF RECORD:
WILLIAM V. ANDERSON, P.E. NO.: 36682
11315 CORPORATE BLVD., SUITE 105
ORLANDO, FLORIDA 32817
(407) 823-8966
CERTIFICATE OF AUTHORIZATION NO. 27013

STATE OF FLORIDA
DEPARTMENT OF TRANSPORTATION

ROAD NO.	COUNTY	FINANCIAL PROJECT ID
SR400	VOLUSIA	408464-2-32-01

CROSS SECTIONS
NORMANDY BLVD.

SHEET NO.
877

THE OFFICIAL RECORD OF THIS SHEET IS THE ELECTRONIC FILE DIGITALLY SIGNED AND SEALED UNDER RULE 61G15-23.004, F.A.C.

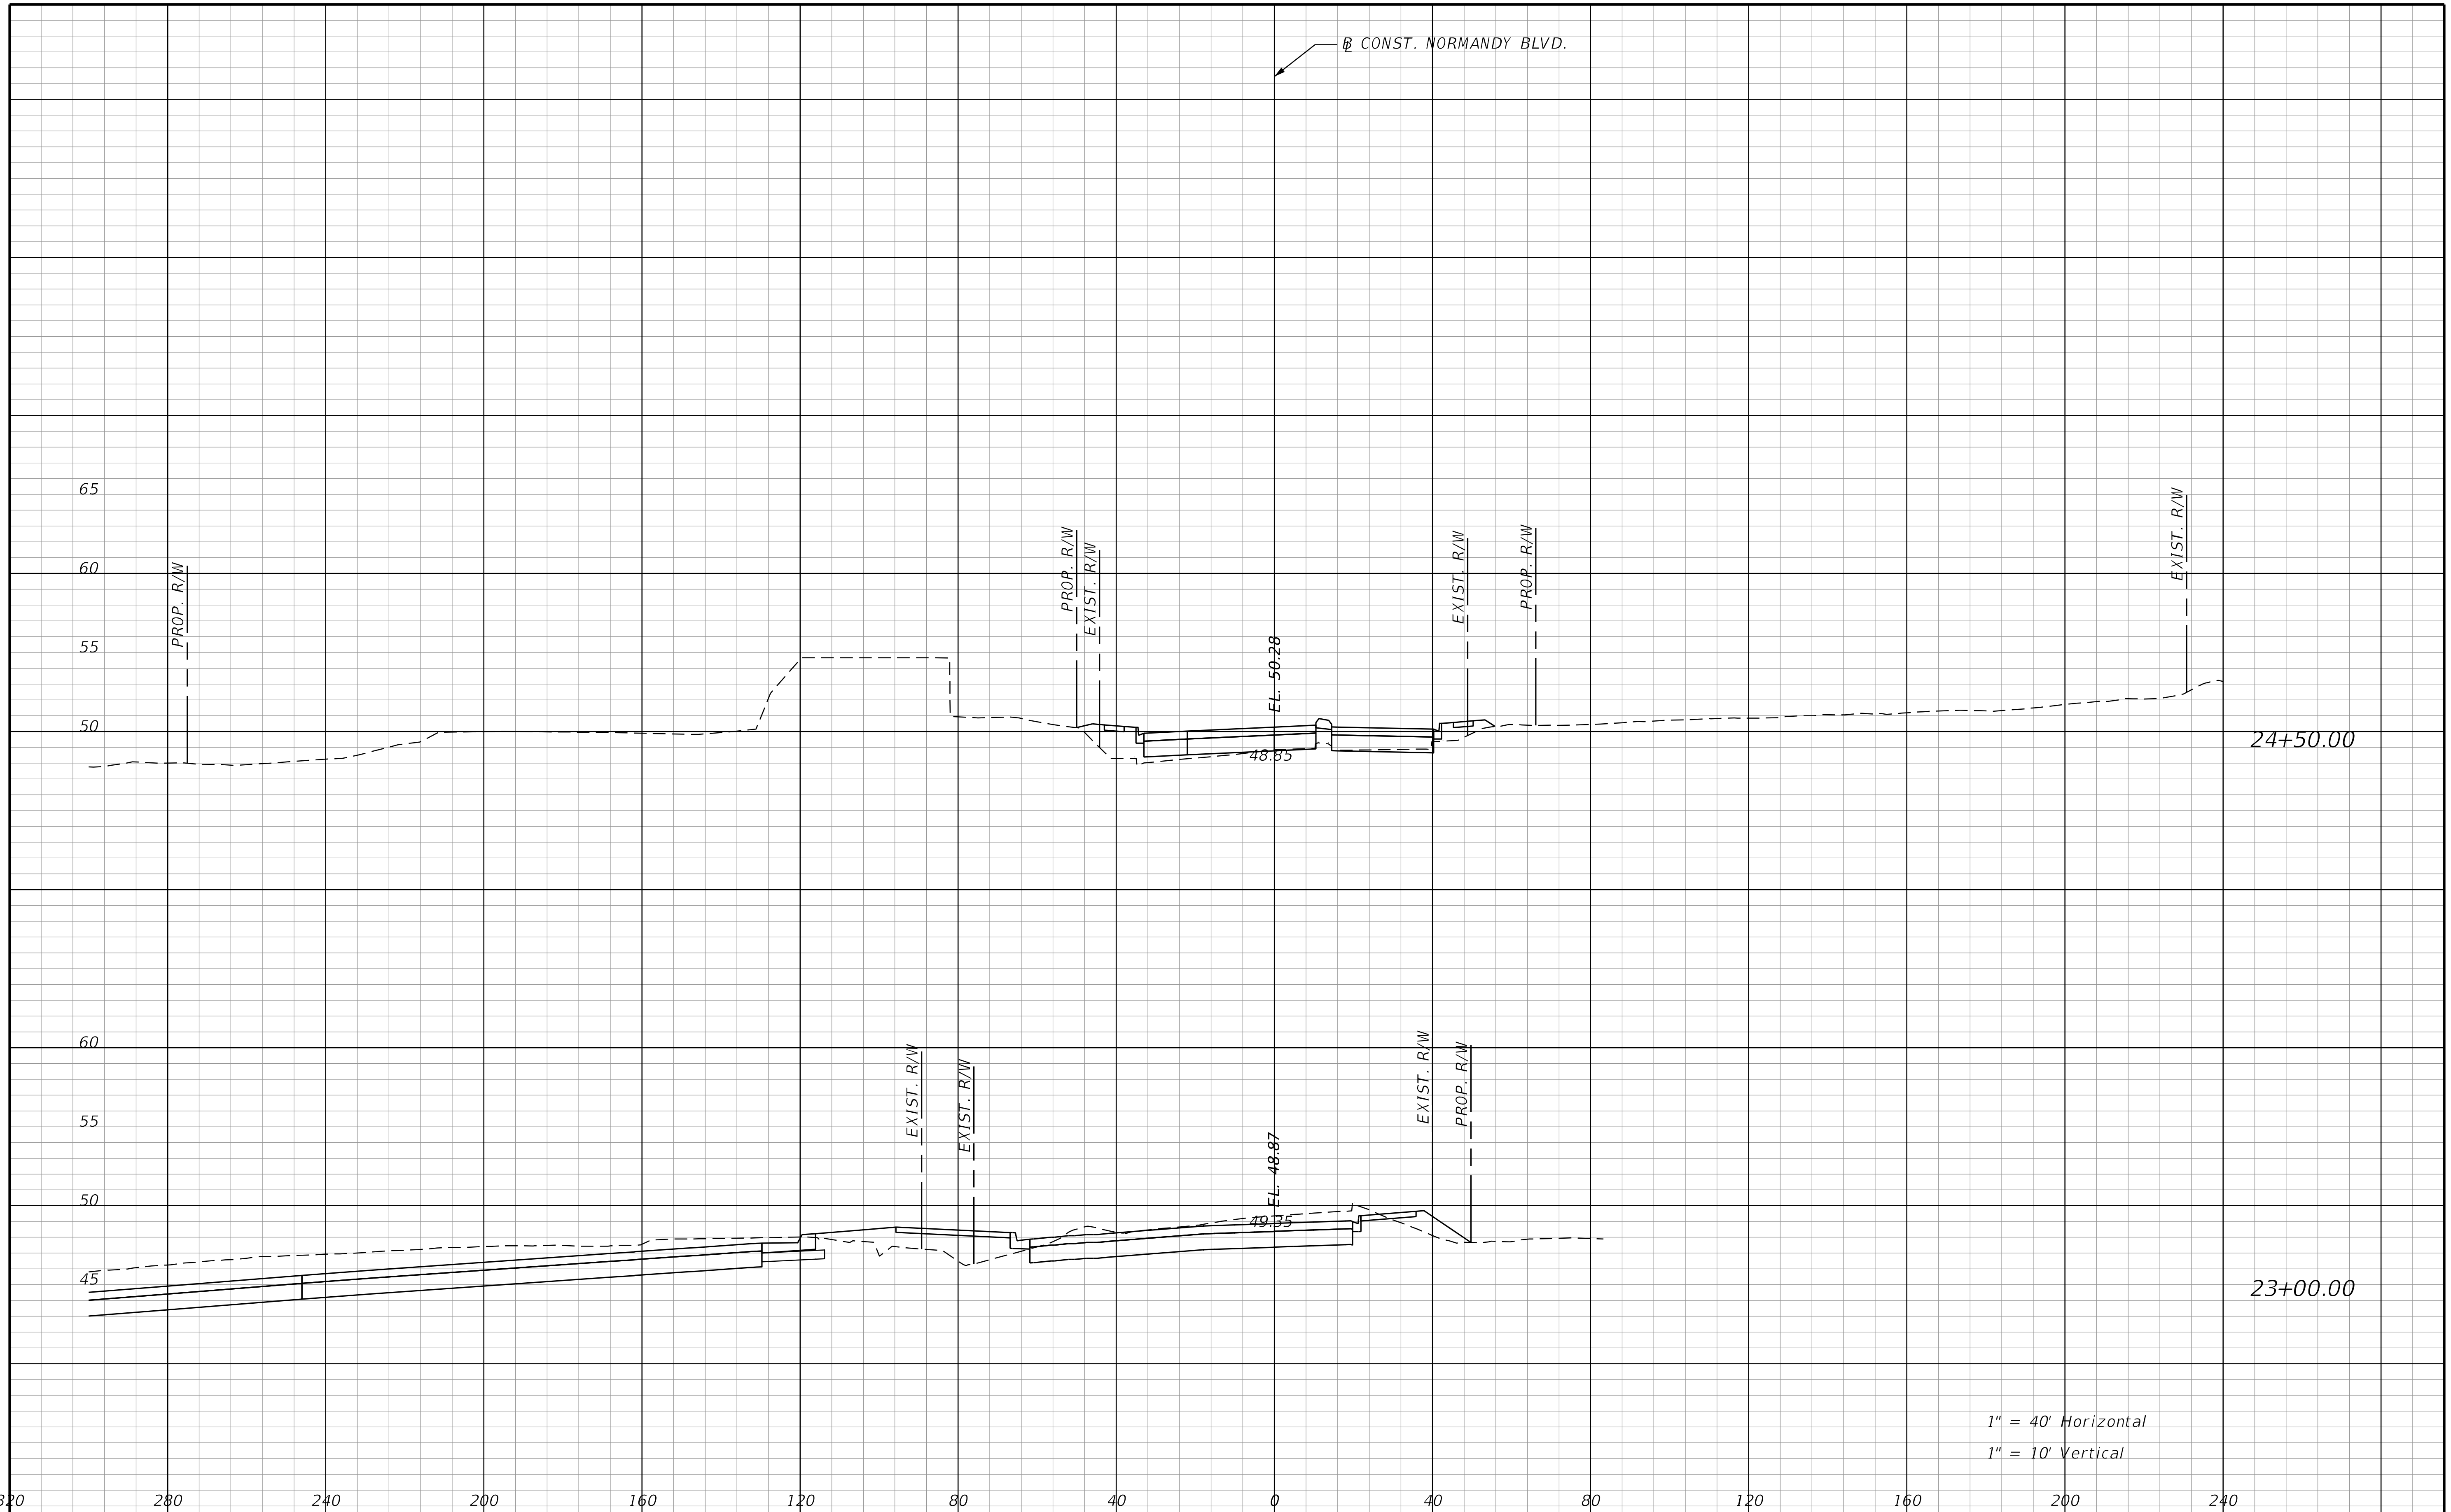

THE OFFICIAL RECORD OF THIS SHEET IS THE ELECTRONIC FILE DIGITALLY SIGNED AND SEALED UNDER RULE 61G15-23.004, F.A.C.

REVISIONS			
DATE	DESCRIPTION	DATE	DESCRIPTION

STANTEC CONSULTING SERVICES INC.
ENGINEER OF RECORD:
WILLIAM V. ANDERSON, P.E. NO.: 36682
11315 CORPORATE BLVD., SUITE 105
ORLANDO, FLORIDA 32817
(407) 823-8966
CERTIFICATE OF AUTHORIZATION NO. 27013

STATE OF FLORIDA
DEPARTMENT OF TRANSPORTATION

ROAD NO.	COUNTY	FINANCIAL PROJECT ID
SR400	VOLUSIA	408464-2-32-01

CROSS SECTIONS
NORMANDY BLVD.

SHEET NO.
878

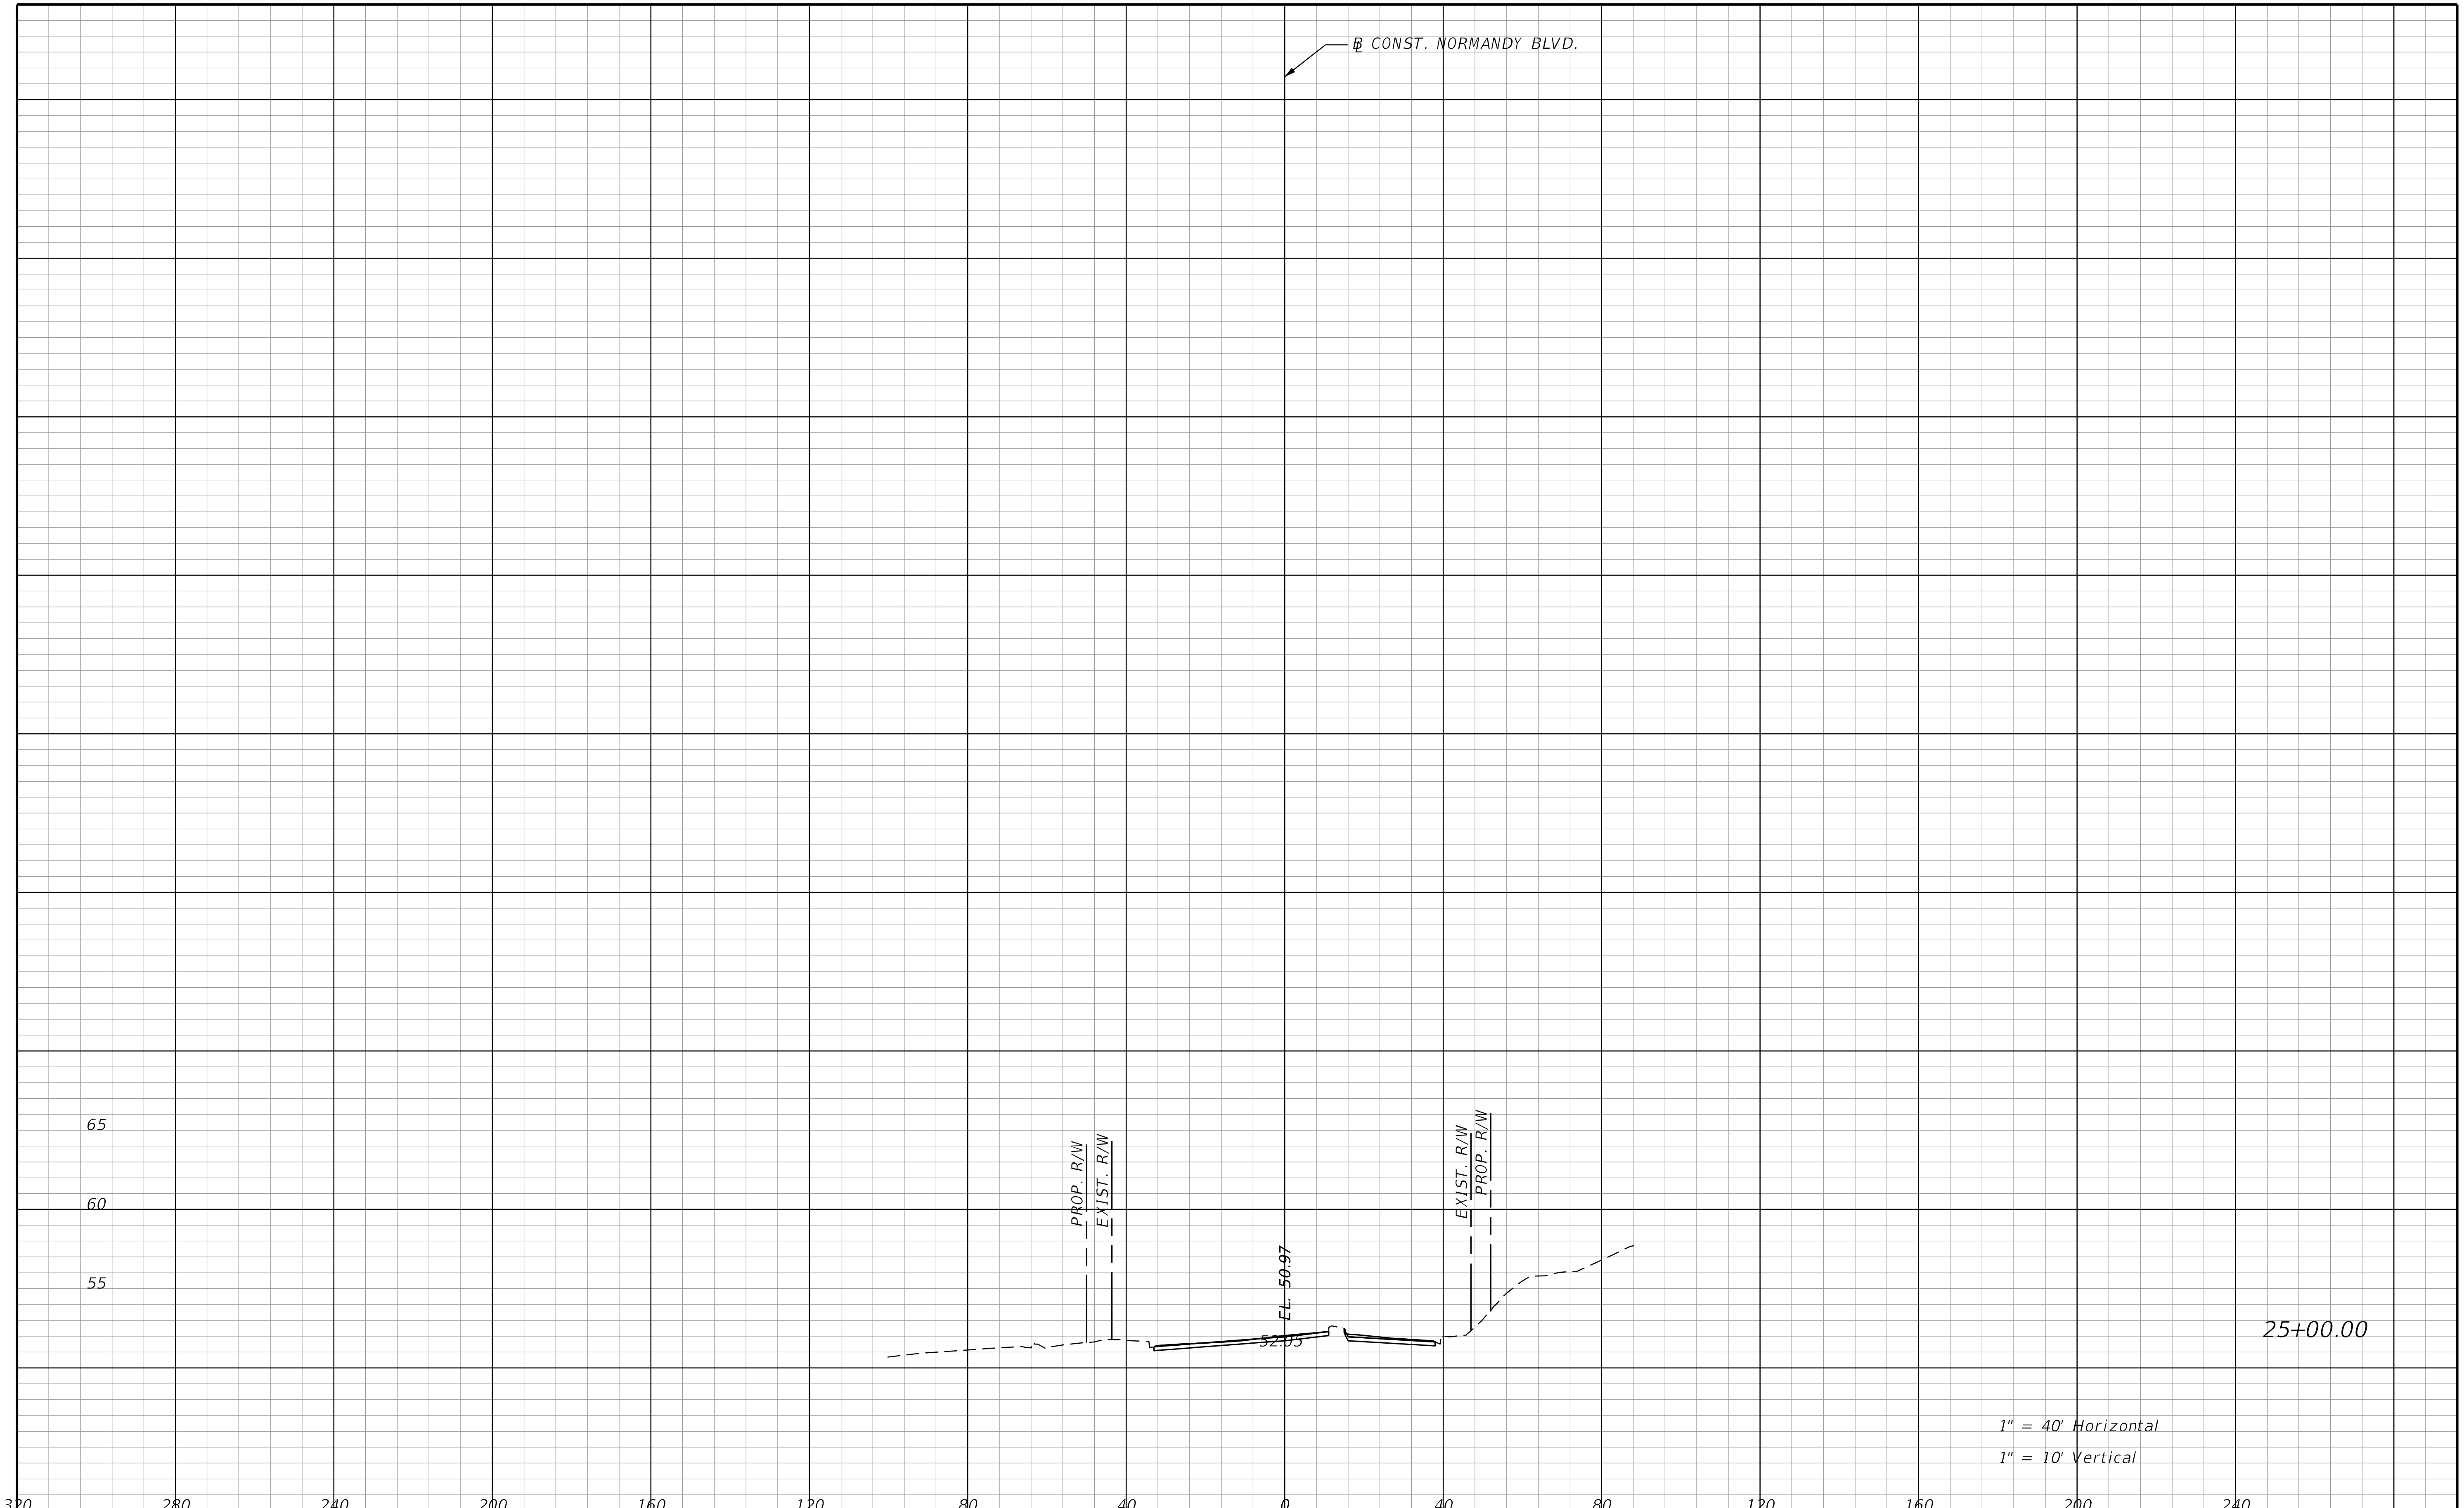

REVISIONS			
DATE	DESCRIPTION	DATE	DESCRIPTION

STANTEC CONSULTING SERVICES INC.
ENGINEER OF RECORD:
WILLIAM V. ANDERSON, P.E. NO.: 36682
11315 CORPORATE BLVD., SUITE 105
ORLANDO, FLORIDA 32817
(407) 823-8966
CERTIFICATE OF AUTHORIZATION NO. 27013

STATE OF FLORIDA
DEPARTMENT OF TRANSPORTATION

ROAD NO.	COUNTY	FINANCIAL PROJECT ID
SR400	VOLUSIA	408464-2-32-01

CROSS SECTIONS
NORMANDY BLVD.

SHEET NO. 879

THE OFFICIAL RECORD OF THIS SHEET IS THE ELECTRONIC FILE DIGITALLY SIGNED AND SEALED UNDER RULE 61G15-23.004, F.A.C.

jchassee 6/14/2019 4:27:45 PM Rdxsrd_shg V:\2158\active\CADD\40846423201\roadway\RDXSRD06.DGN

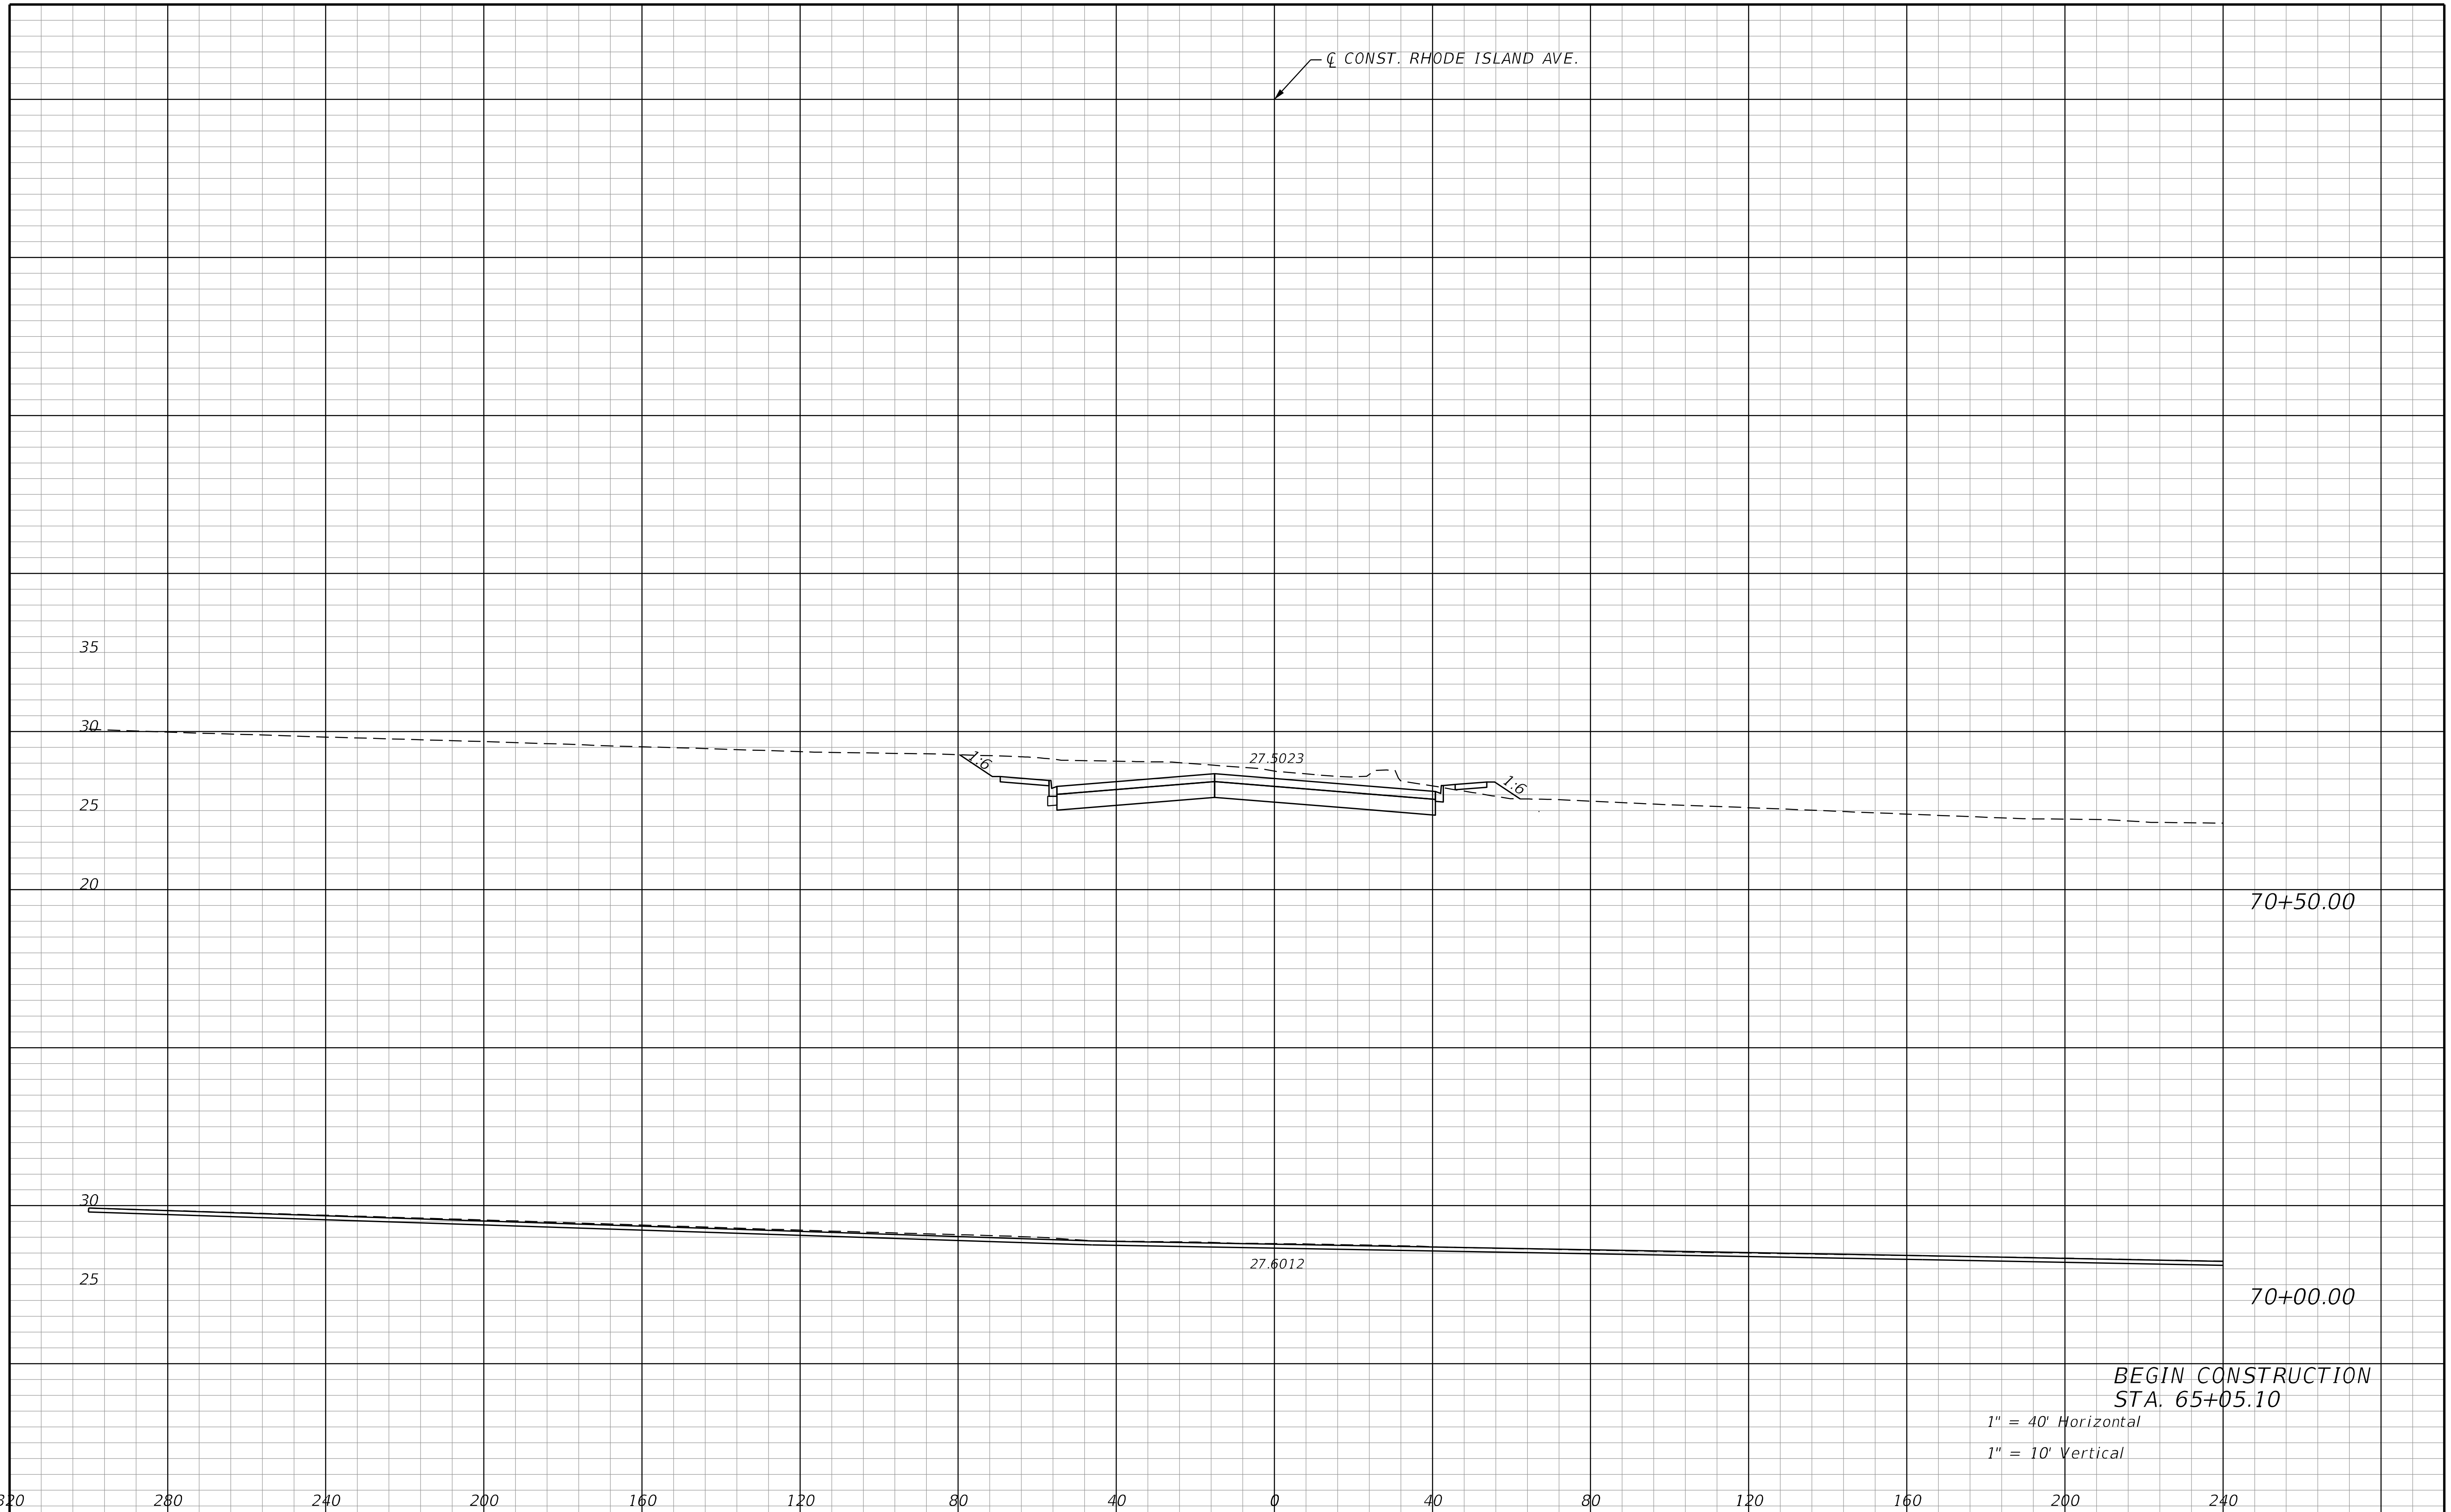

REVISIONS			
DATE	DESCRIPTION	DATE	DESCRIPTION

STANTEC CONSULTING SERVICES INC.
ENGINEER OF RECORD:
WILLIAM V. ANDERSON, P.E. NO.: 36682
11315 CORPORATE BLVD., SUITE 105
ORLANDO, FLORIDA 32817
(407) 823-8966
CERTIFICATE OF AUTHORIZATION NO. 27013

STATE OF FLORIDA
DEPARTMENT OF TRANSPORTATION

ROAD NO.	COUNTY	FINANCIAL PROJECT ID
SR400	VOLUSIA	408464-2-32-01

RHODE ISLAND AVE.
CROSS SECTIONS

SHEET NO.
880

jchassee 6/14/2019 4:27:46 PM Rdxsrd_shg V:\2158\active\CADD\40846423201\roadway\RDXSRD07.DGN

THE OFFICIAL RECORD OF THIS SHEET IS THE ELECTRONIC FILE DIGITALLY SIGNED AND SEALED UNDER RULE 61G15-23.004, F.A.C.

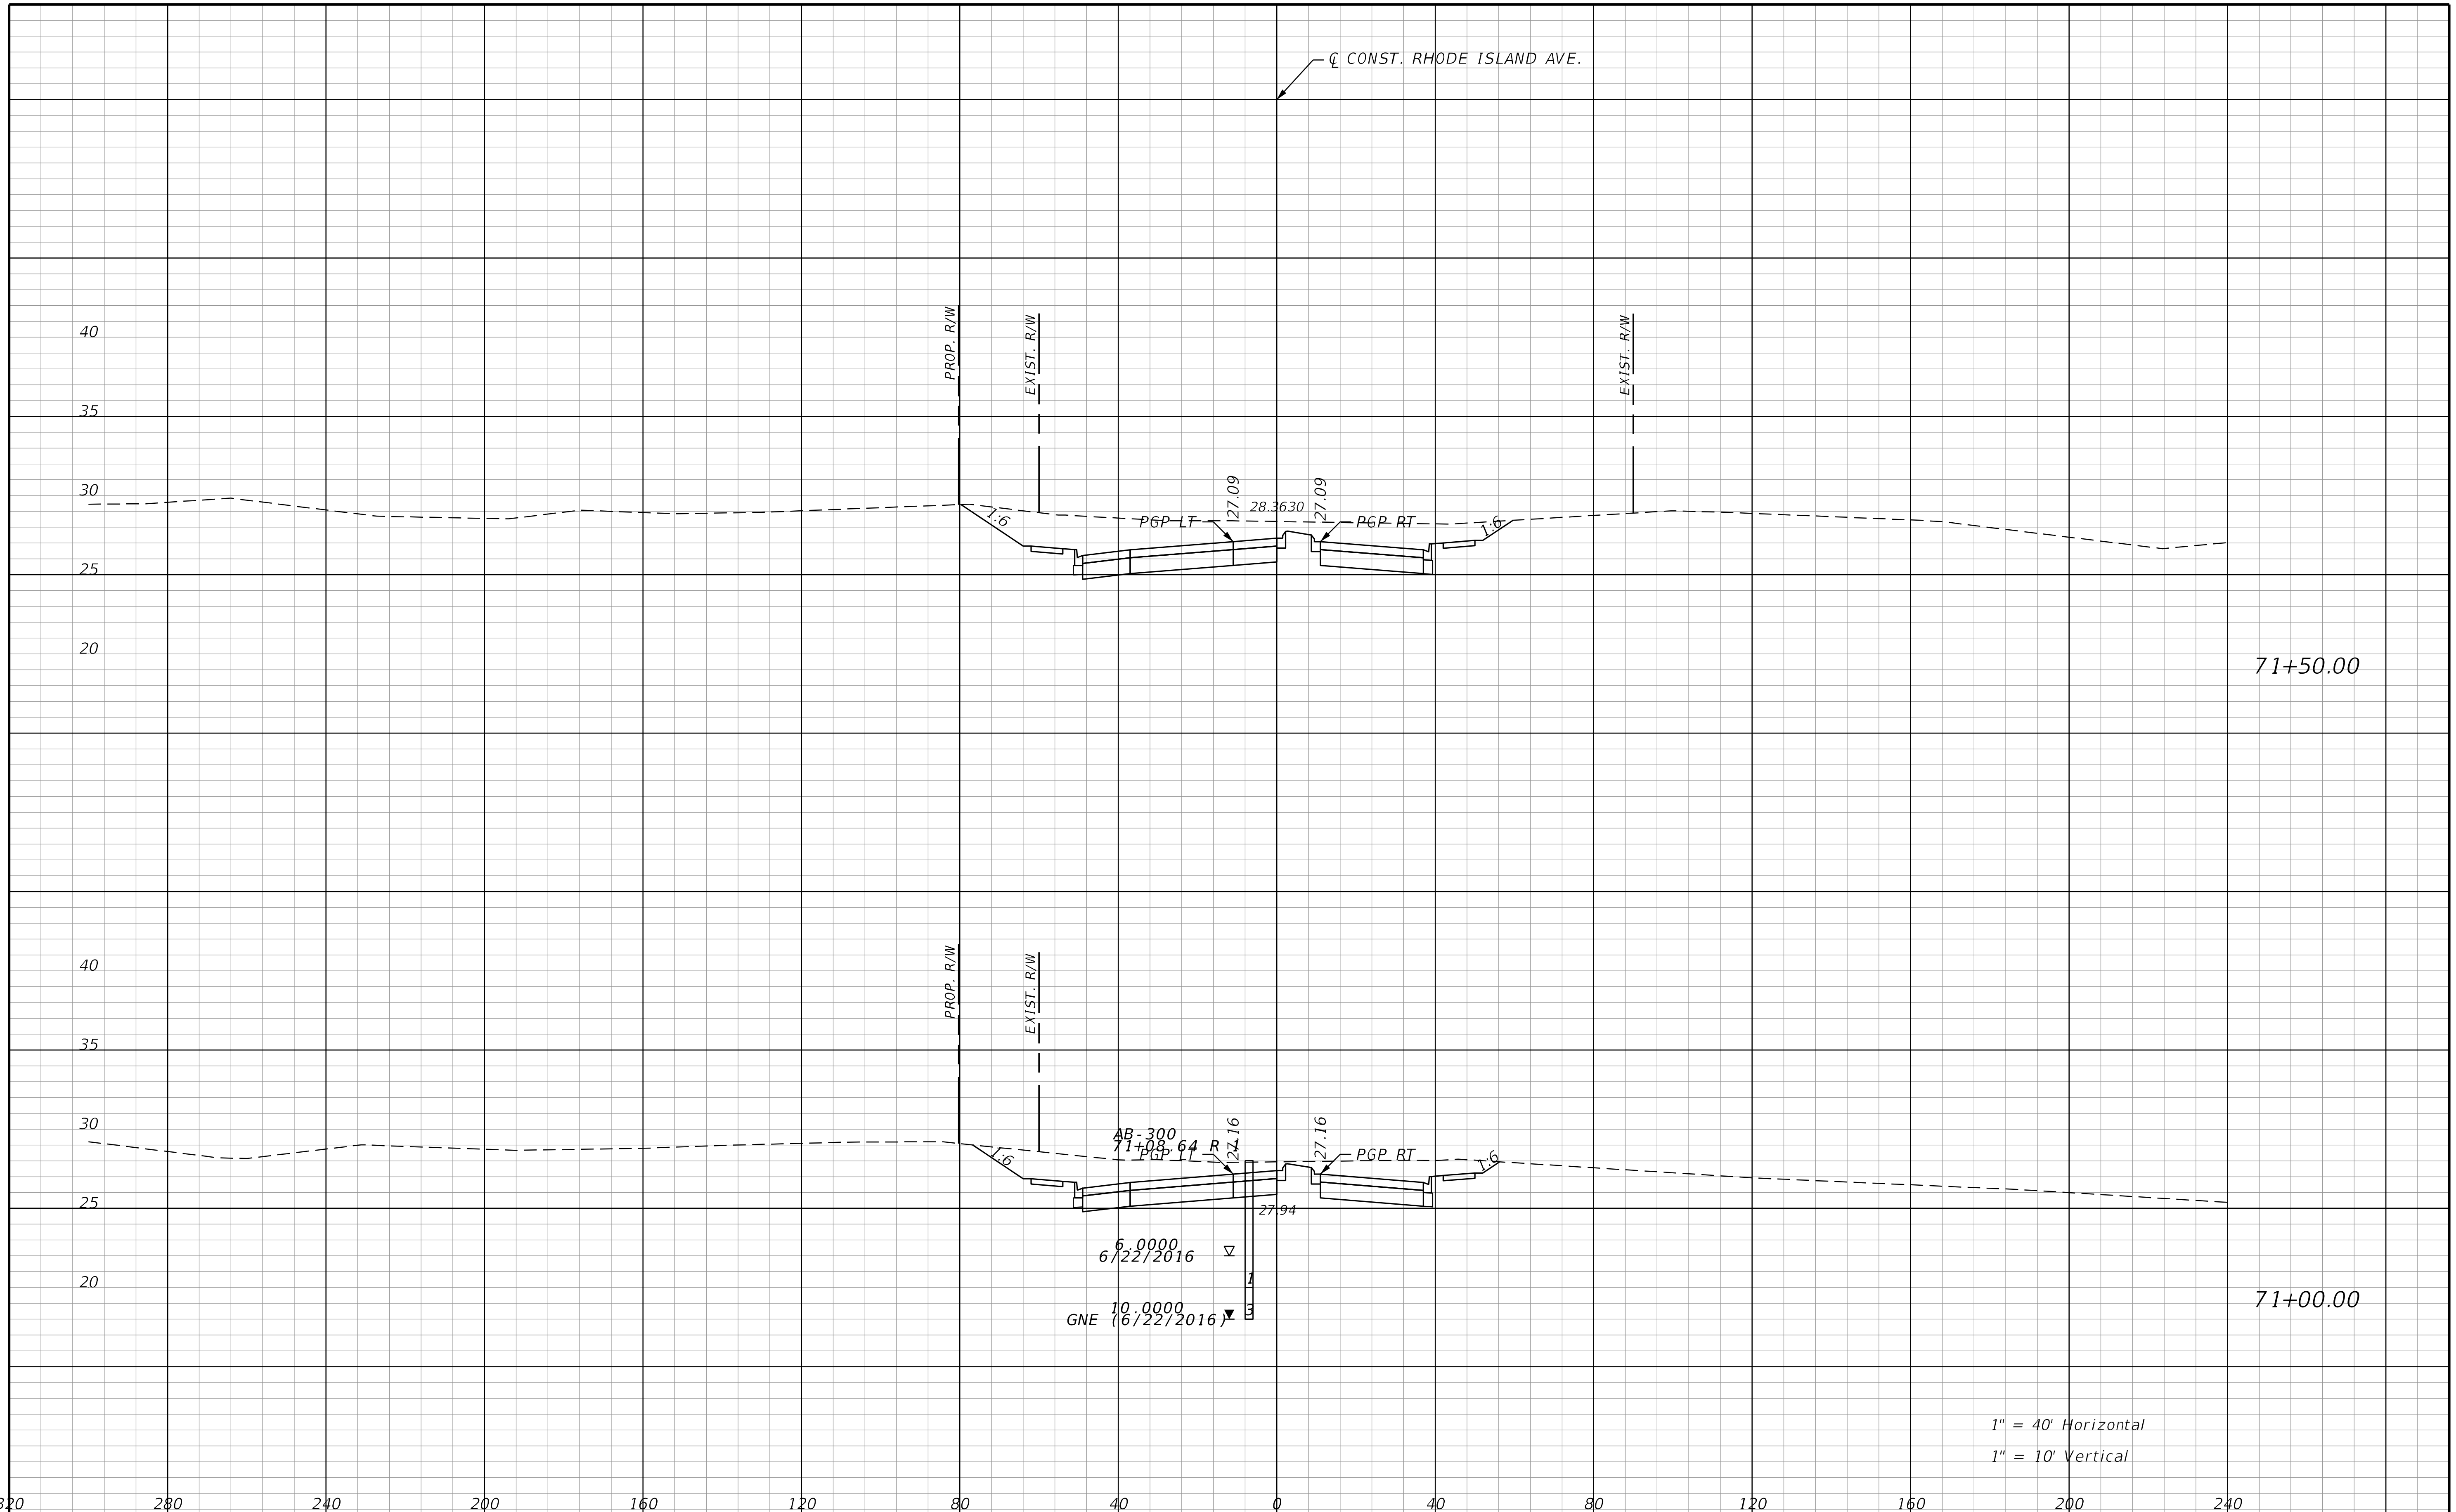

THE OFFICIAL RECORD OF THIS SHEET IS THE ELECTRONIC FILE DIGITALLY SIGNED AND SEALED UNDER RULE 61G15-23.004, F.A.C.

REVISIONS			
DATE	DESCRIPTION	DATE	DESCRIPTION

STANTEC CONSULTING SERVICES INC.
ENGINEER OF RECORD:
WILLIAM V. ANDERSON, P.E. NO.: 36682
11315 CORPORATE BLVD., SUITE 105
ORLANDO, FLORIDA 32817
(407) 823-8966
CERTIFICATE OF AUTHORIZATION NO. 27013

STATE OF FLORIDA
DEPARTMENT OF TRANSPORTATION

ROAD NO.	COUNTY	FINANCIAL PROJECT ID
SR400	VOLUSIA	408464-2-32-01

RHODE ISLAND AVE.
CROSS SECTIONS

SHEET NO.
881

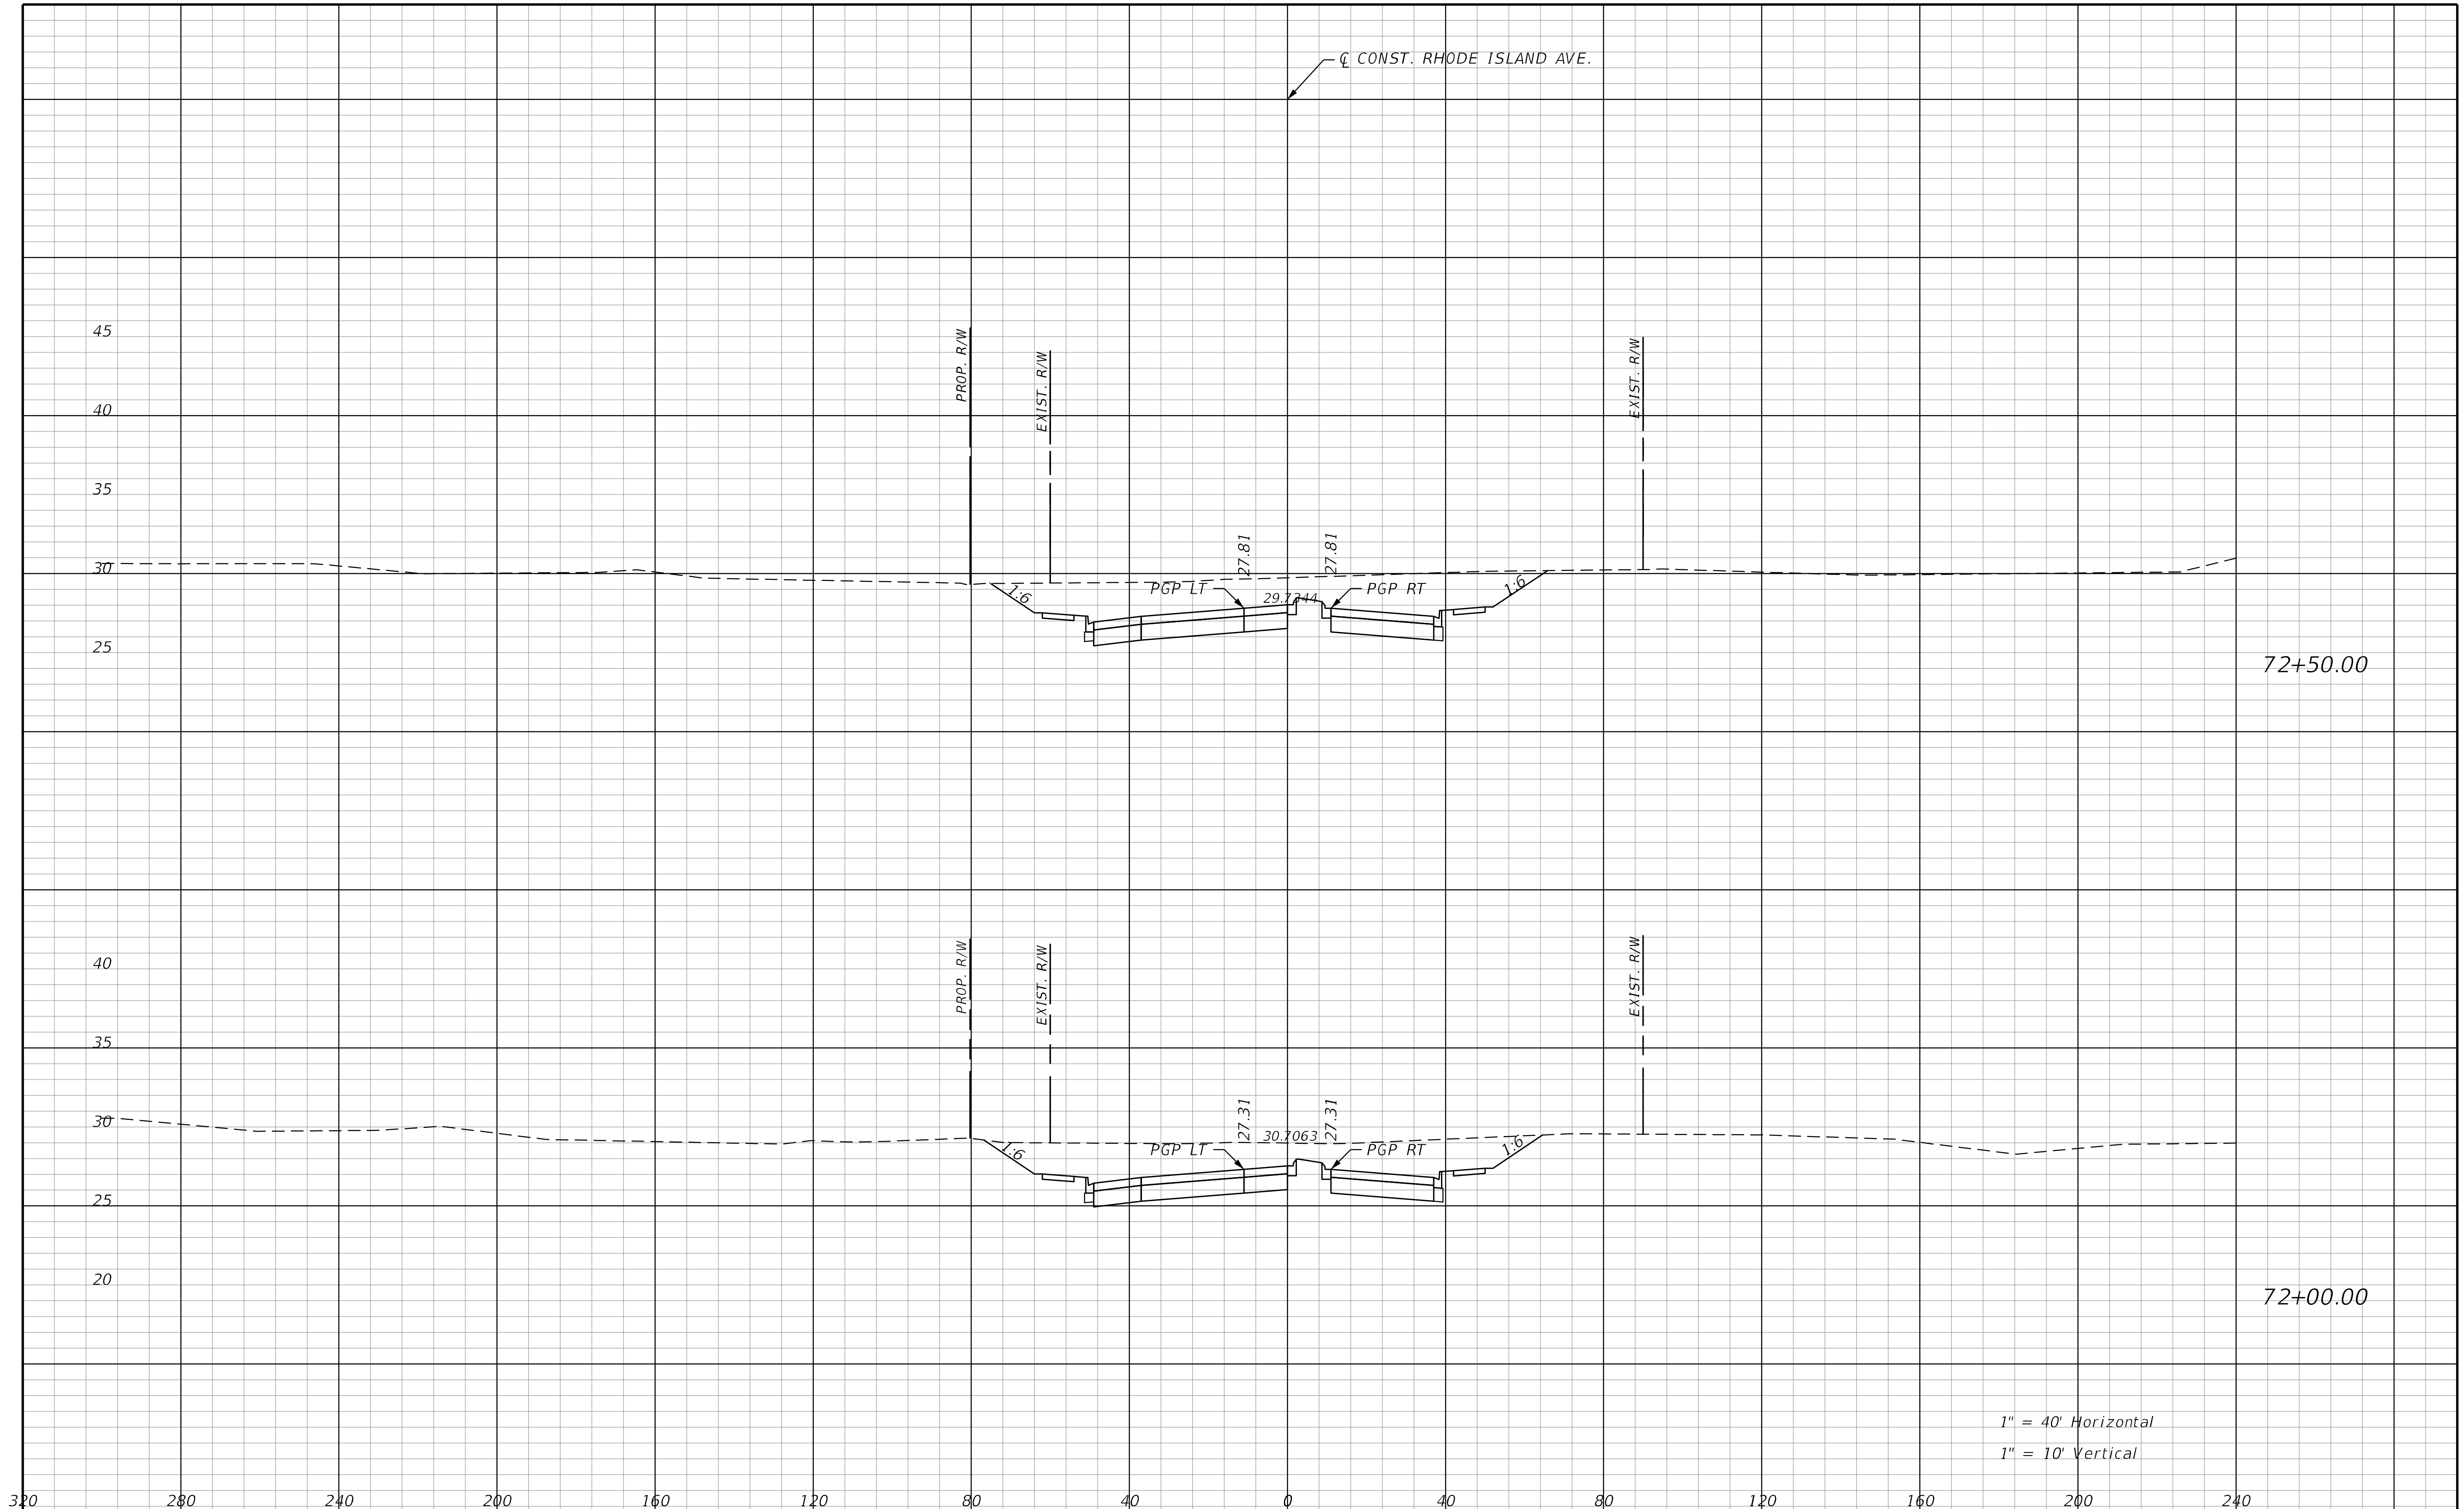

THE OFFICIAL RECORD OF THIS SHEET IS THE ELECTRONIC FILE DIGITALLY SIGNED AND SEALED UNDER RULE 61G15-23.004, F.A.C.

REVISIONS			
DATE	DESCRIPTION	DATE	DESCRIPTION

STANTEC CONSULTING SERVICES INC.
ENGINEER OF RECORD:
WILLIAM V. ANDERSON, P.E. NO.: 36682
11315 CORPORATE BLVD., SUITE 105
ORLANDO, FLORIDA 32817
(407) 823-8966
CERTIFICATE OF AUTHORIZATION NO. 27013

STATE OF FLORIDA
DEPARTMENT OF TRANSPORTATION

ROAD NO.	COUNTY	FINANCIAL PROJECT ID
SR400	VOLUSIA	408464-2-32-01

RHODE ISLAND AVE.
CROSS SECTIONS

SHEET NO.
882

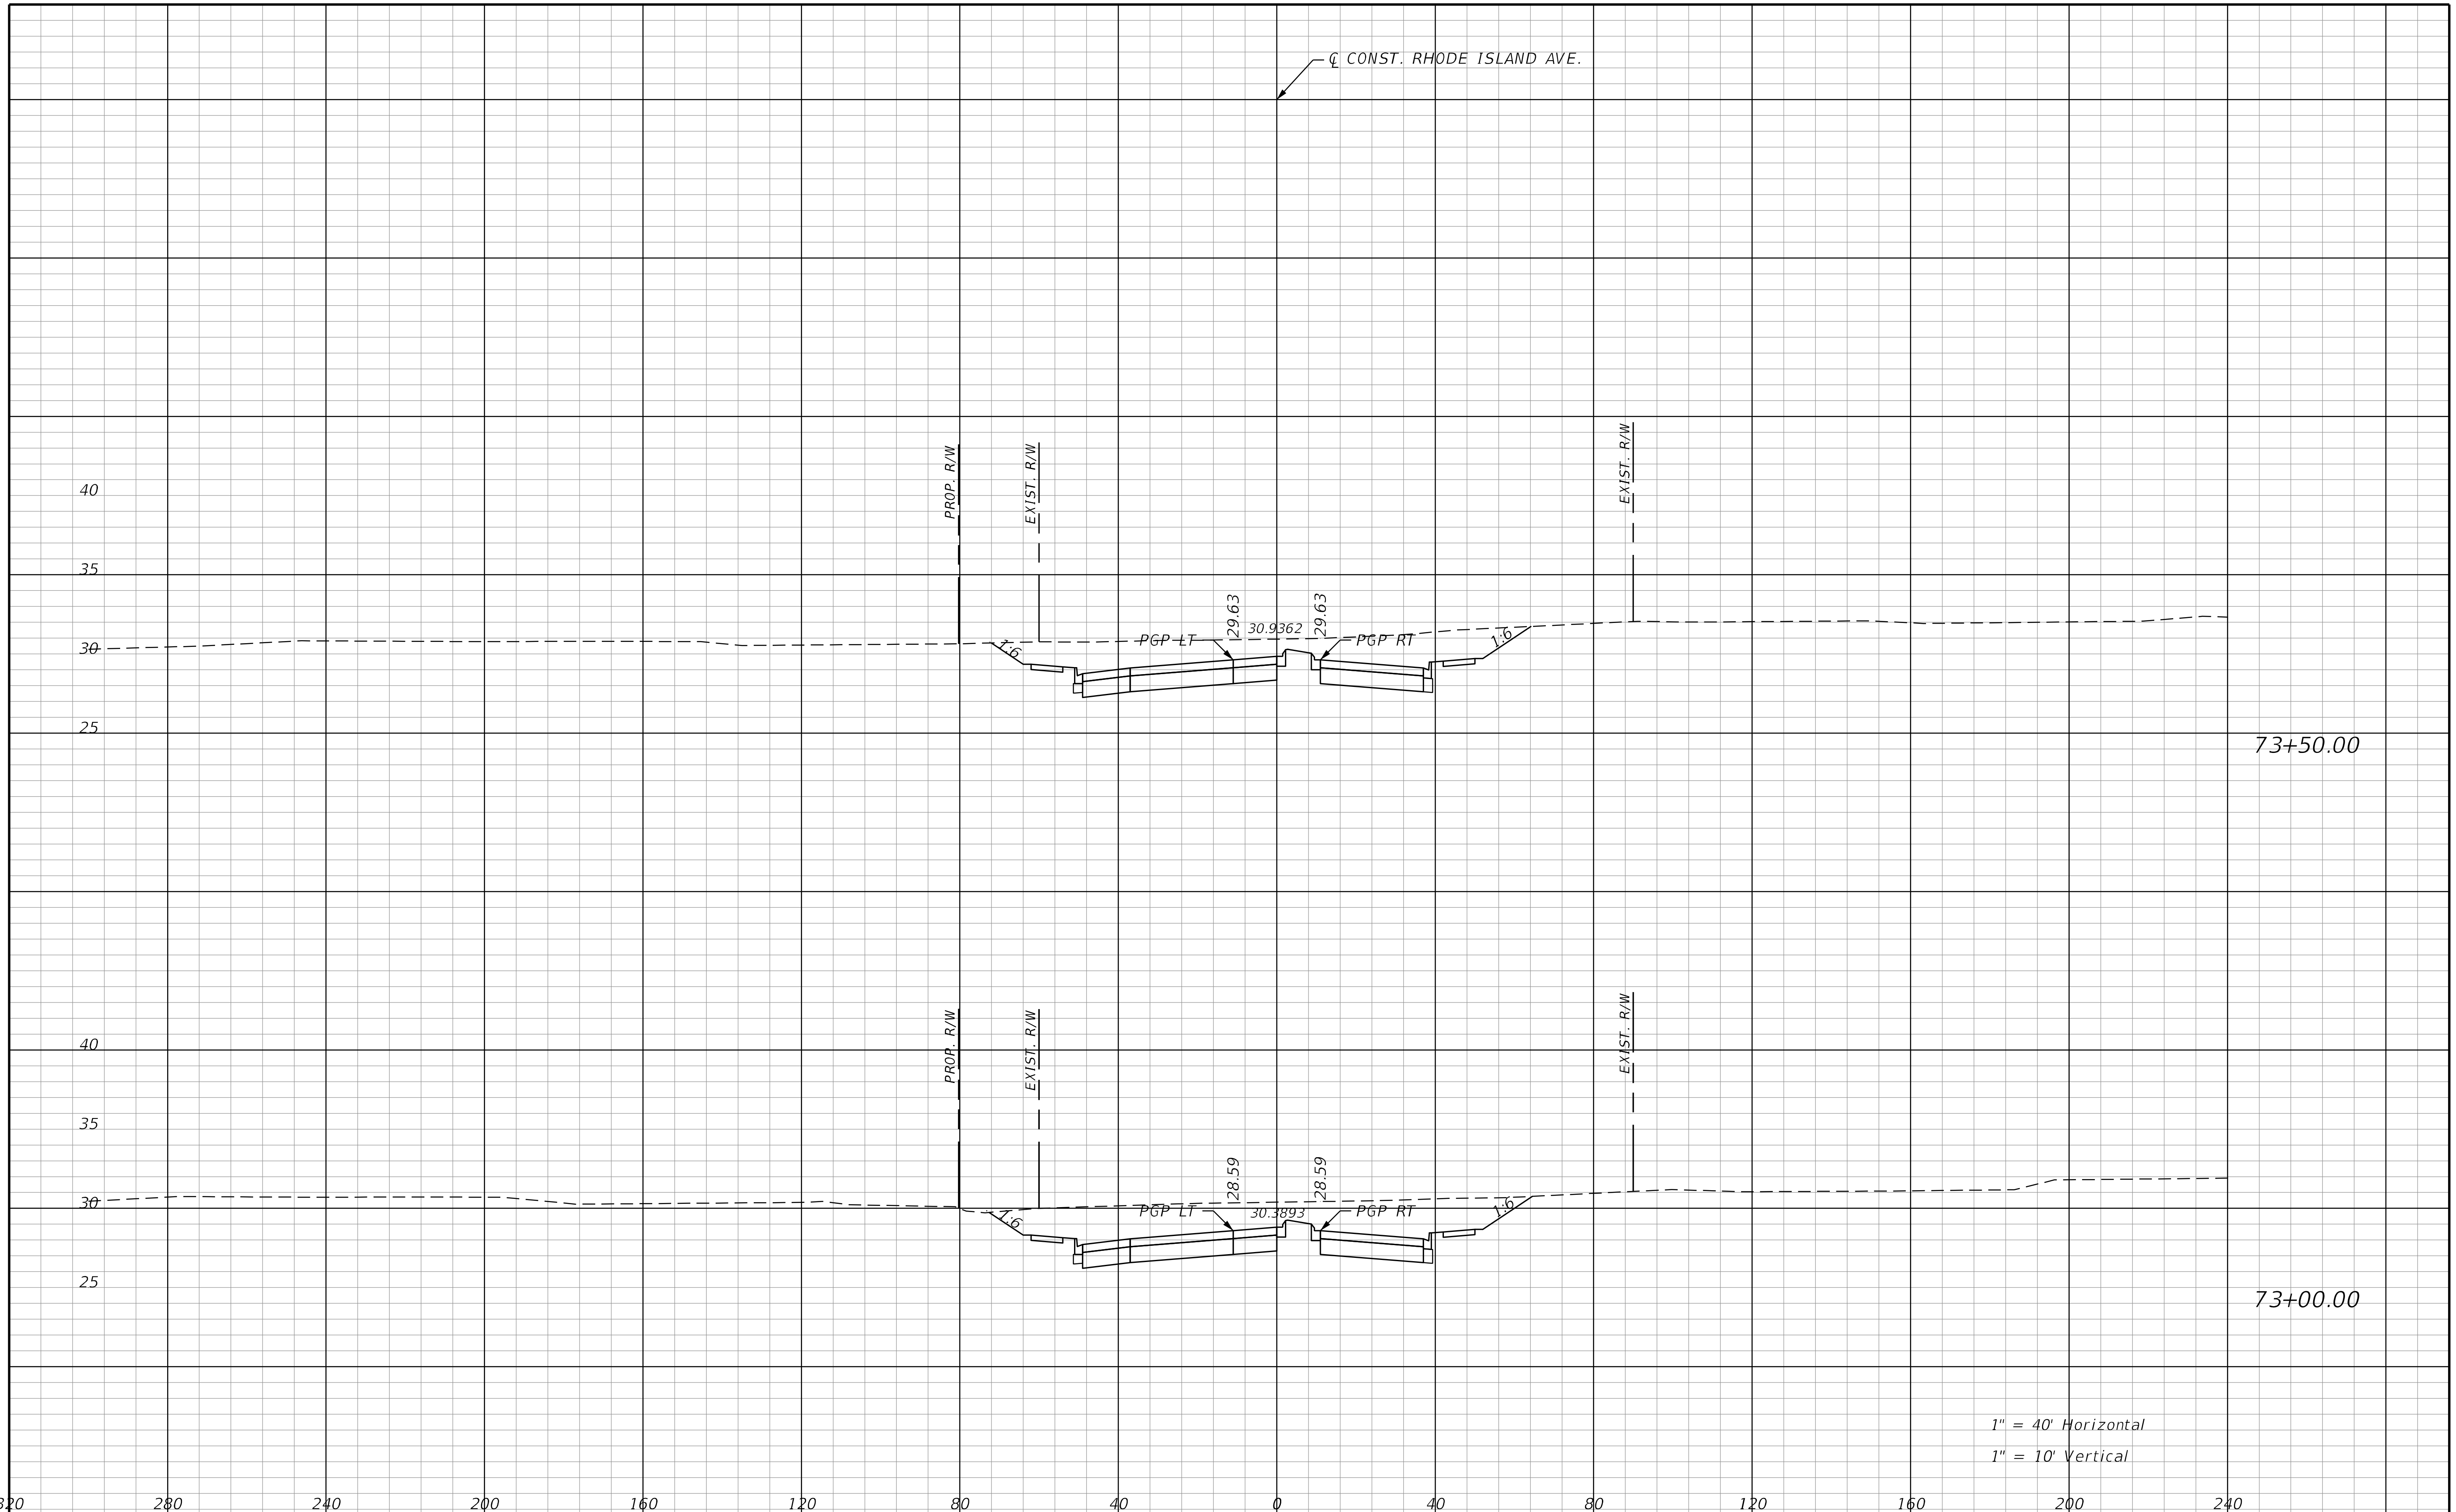

REVISIONS			
DATE	DESCRIPTION	DATE	DESCRIPTION

STANTEC CONSULTING SERVICES INC.
ENGINEER OF RECORD:
WILLIAM V. ANDERSON, P.E. NO.: 36682
11315 CORPORATE BLVD., SUITE 105
ORLANDO, FLORIDA 32817
(407) 823-8966
CERTIFICATE OF AUTHORIZATION NO. 27013

STATE OF FLORIDA
DEPARTMENT OF TRANSPORTATION

ROAD NO.	COUNTY	FINANCIAL PROJECT ID
SR400	VOLUSIA	408464-2-32-01

RHODE ISLAND AVE.
CROSS SECTIONS

SHEET NO.
883

THE OFFICIAL RECORD OF THIS SHEET IS THE ELECTRONIC FILE DIGITALLY SIGNED AND SEALED UNDER RULE 61G15-23.004, F.A.C.

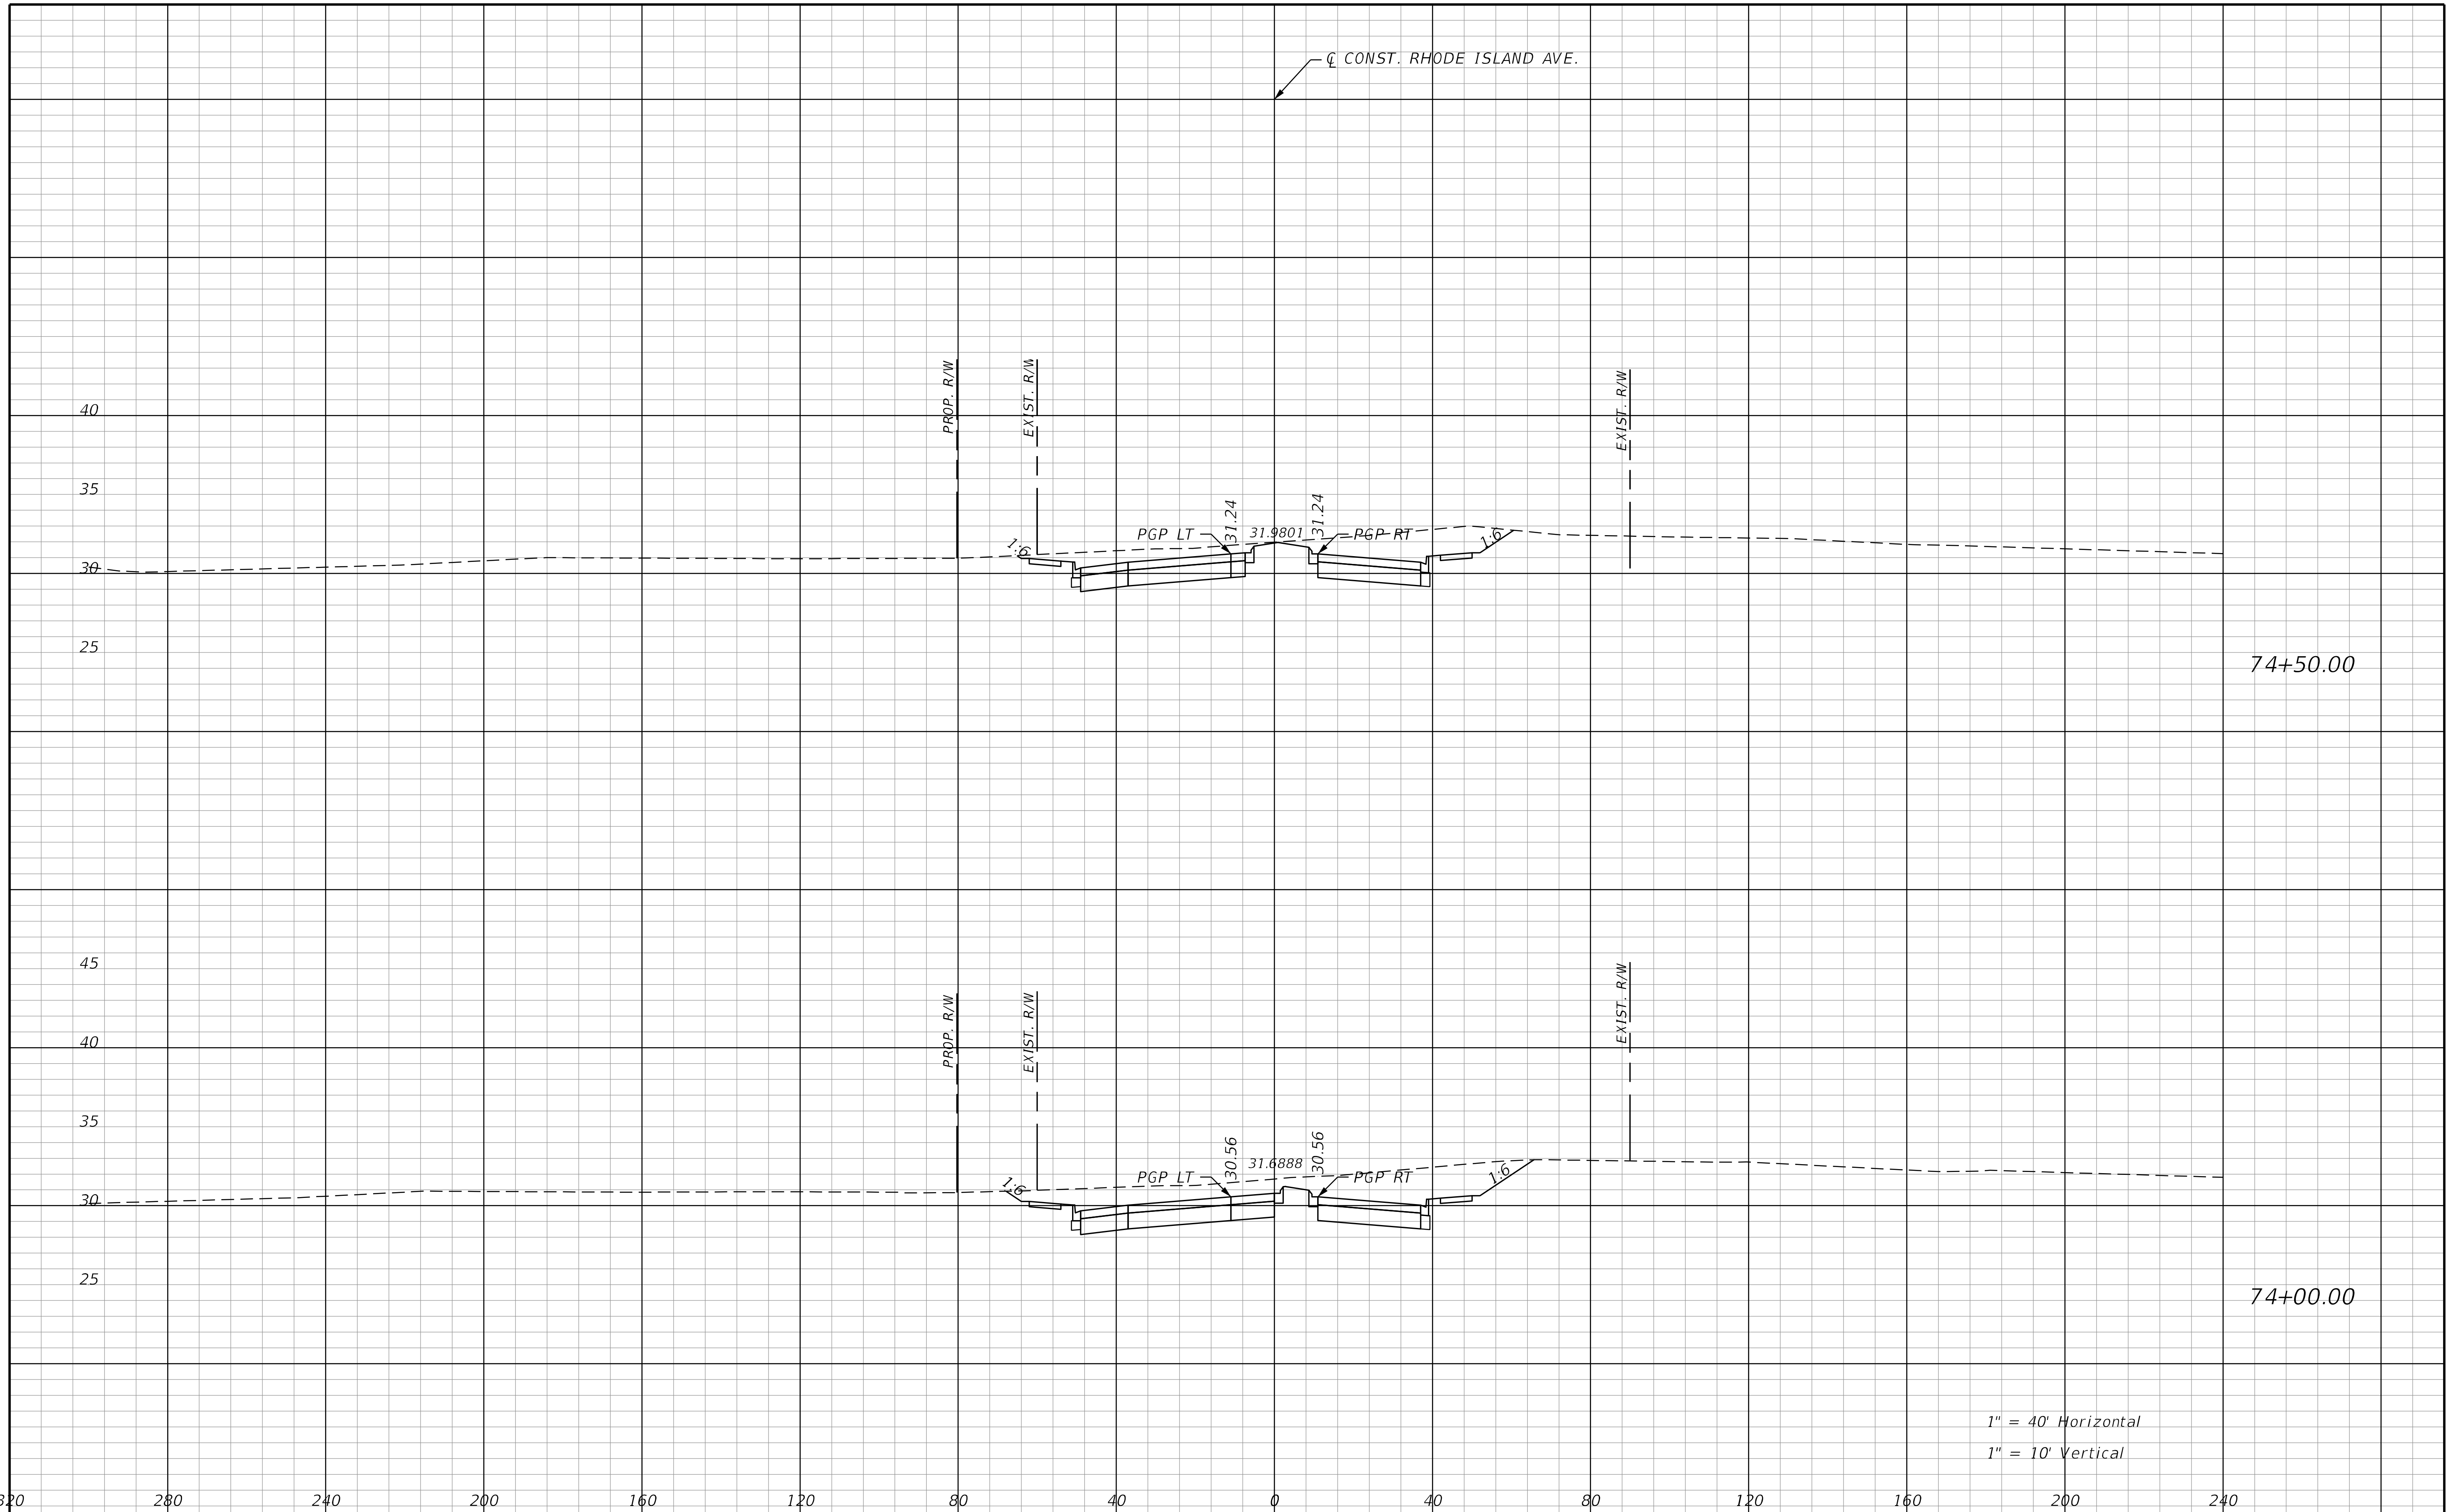

THE OFFICIAL RECORD OF THIS SHEET IS THE ELECTRONIC FILE DIGITALLY SIGNED AND SEALED UNDER RULE 61G15-23.004, F.A.C.

REVISIONS			
DATE	DESCRIPTION	DATE	DESCRIPTION

STANTEC CONSULTING SERVICES INC.
ENGINEER OF RECORD:
WILLIAM V. ANDERSON, P.E. NO.: 36682
11315 CORPORATE BLVD., SUITE 105
ORLANDO, FLORIDA 32817
(407) 823-8966
CERTIFICATE OF AUTHORIZATION NO. 27013

STATE OF FLORIDA
DEPARTMENT OF TRANSPORTATION

ROAD NO.	COUNTY	FINANCIAL PROJECT ID
SR400	VOLUSIA	408464-2-32-01

RHODE ISLAND AVE. CROSS SECTIONS

SHEET NO. 884

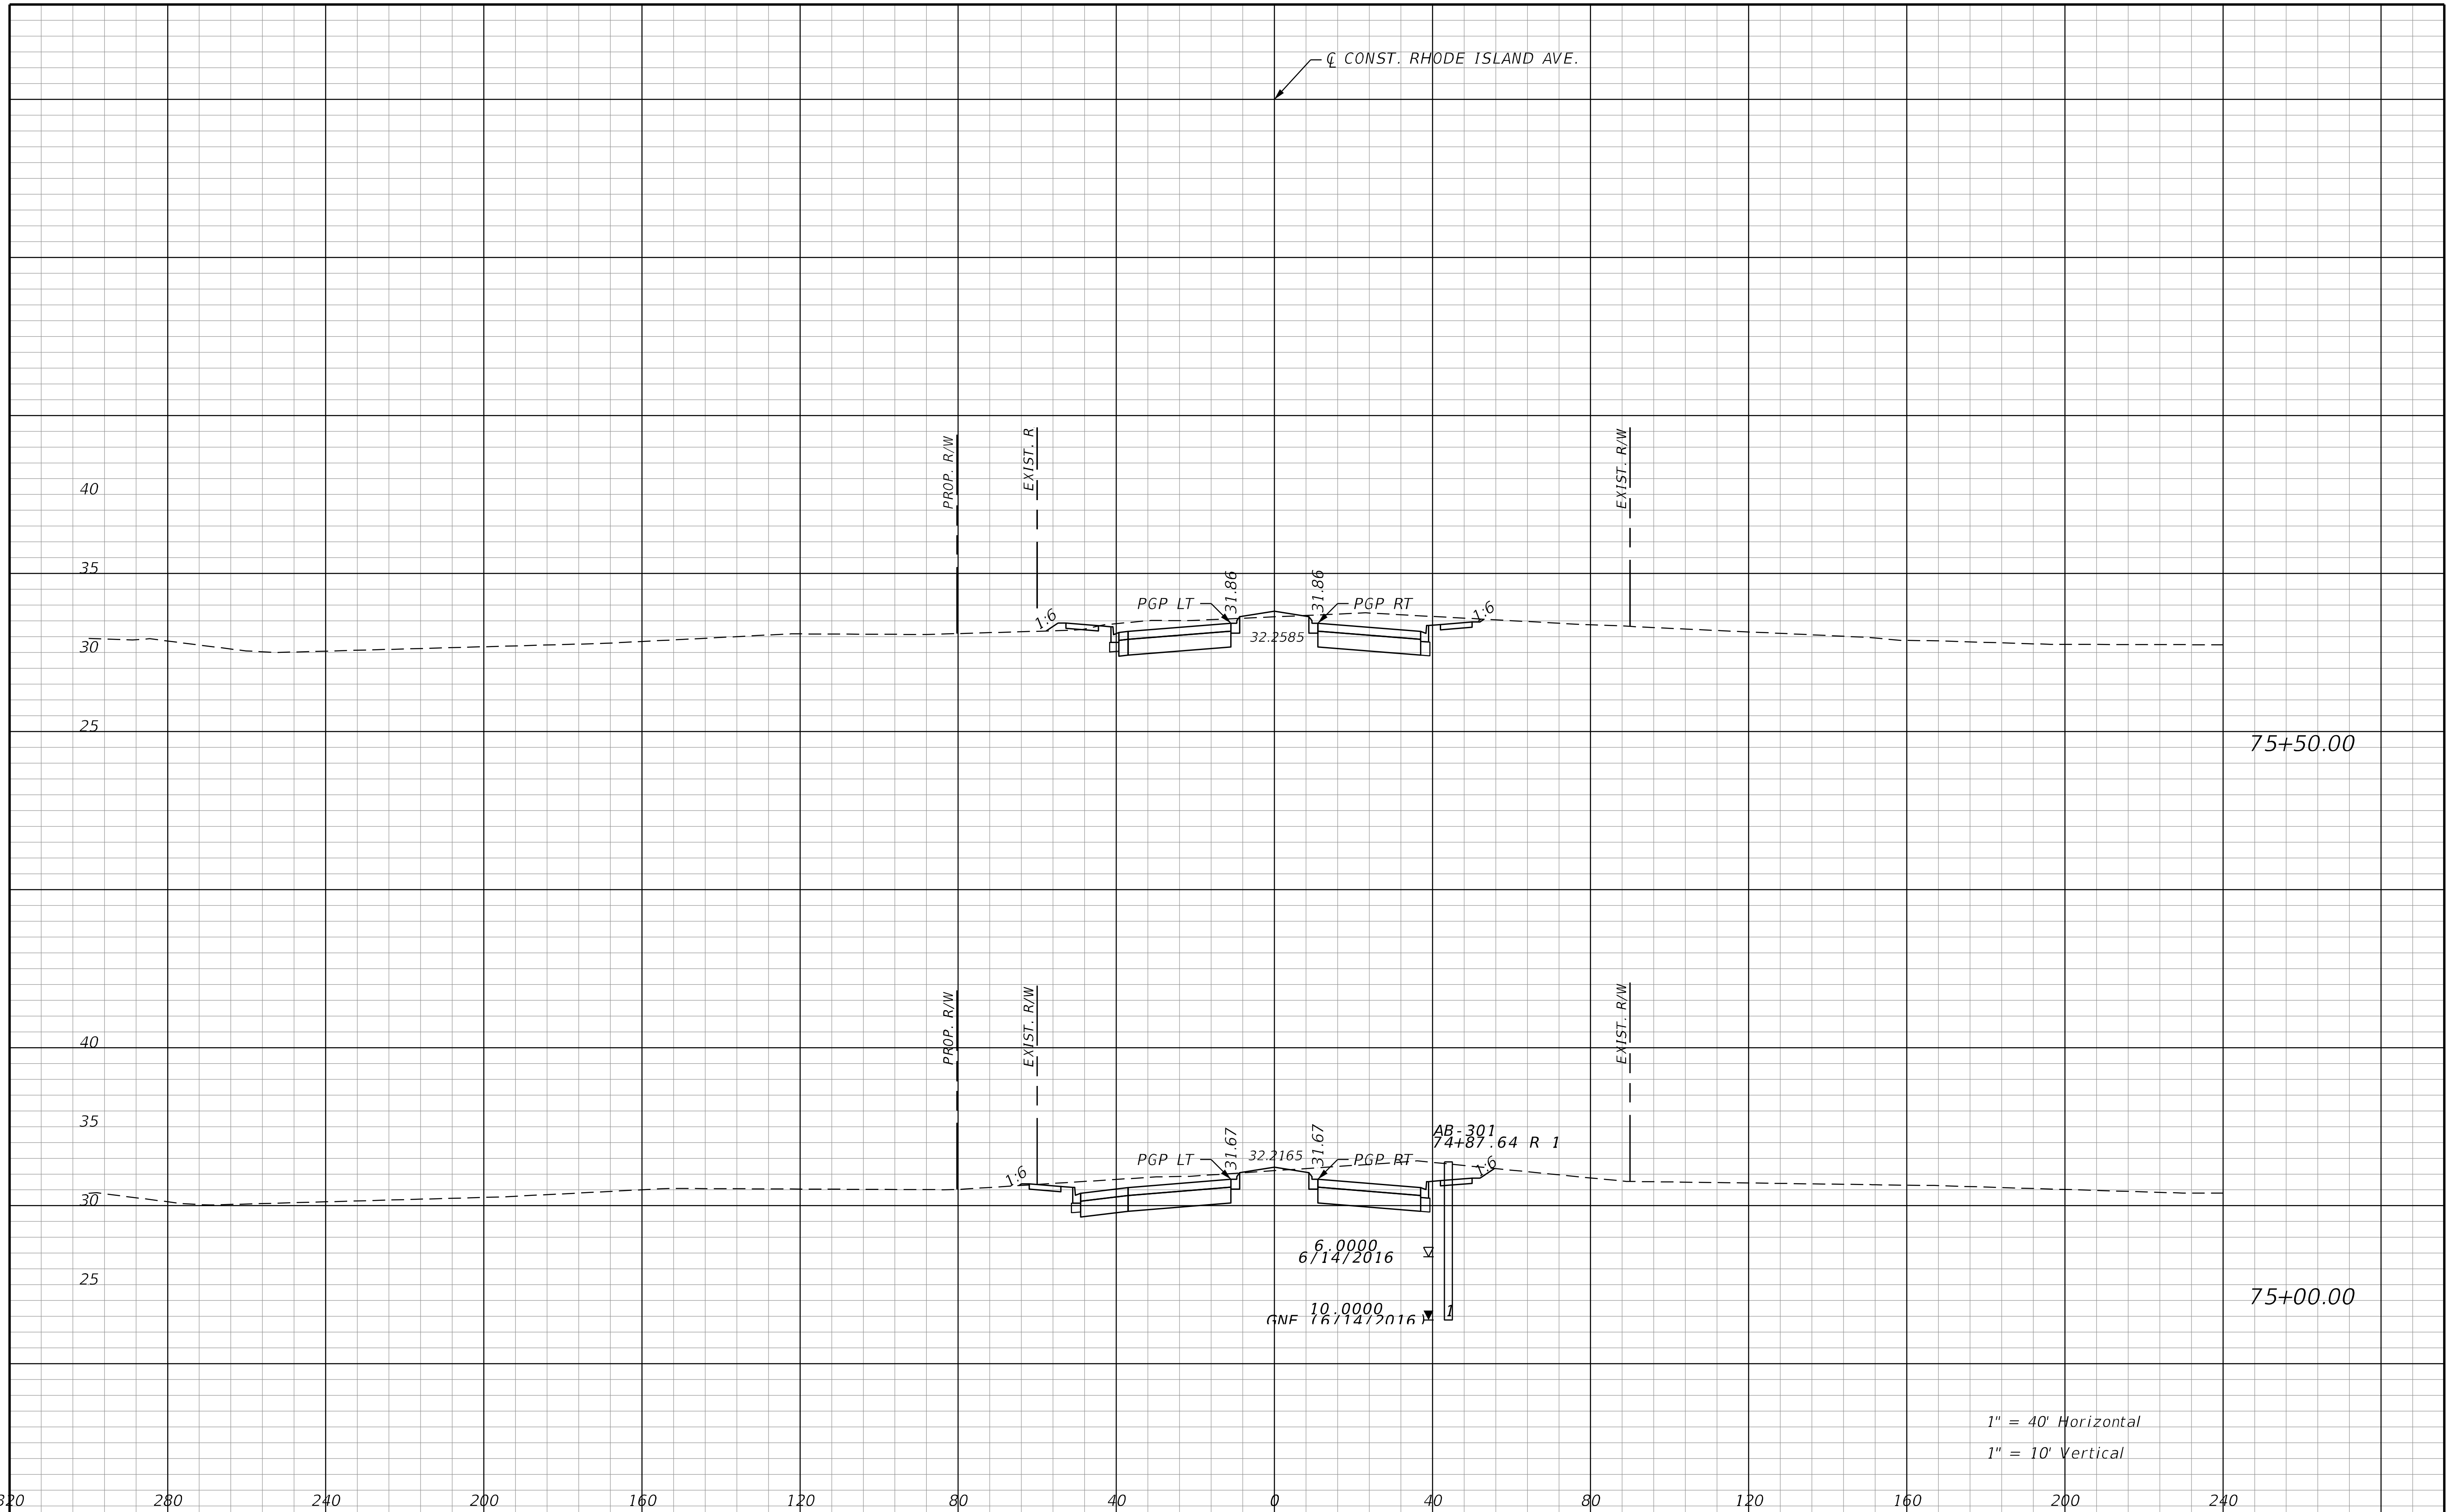

REVISIONS			
DATE	DESCRIPTION	DATE	DESCRIPTION

STANTEC CONSULTING SERVICES INC.
ENGINEER OF RECORD:
WILLIAM V. ANDERSON, P.E. NO.: 36682
11315 CORPORATE BLVD., SUITE 105
ORLANDO, FLORIDA 32817
(407) 823-8966
CERTIFICATE OF AUTHORIZATION NO. 27013

STATE OF FLORIDA
DEPARTMENT OF TRANSPORTATION

ROAD NO.	COUNTY	FINANCIAL PROJECT ID
SR400	VOLUSIA	408464-2-32-01

RHODE ISLAND AVE.
CROSS SECTIONS

SHEET NO.
885

jchassee 6/14/2019 4:27:47 PM Rdxsrd_shg V:\2158\active\CADD\40846423201\roadway\RDXSRD07.DGN

THE OFFICIAL RECORD OF THIS SHEET IS THE ELECTRONIC FILE DIGITALLY SIGNED AND SEALED UNDER RULE 61G15-23.004, F.A.C.

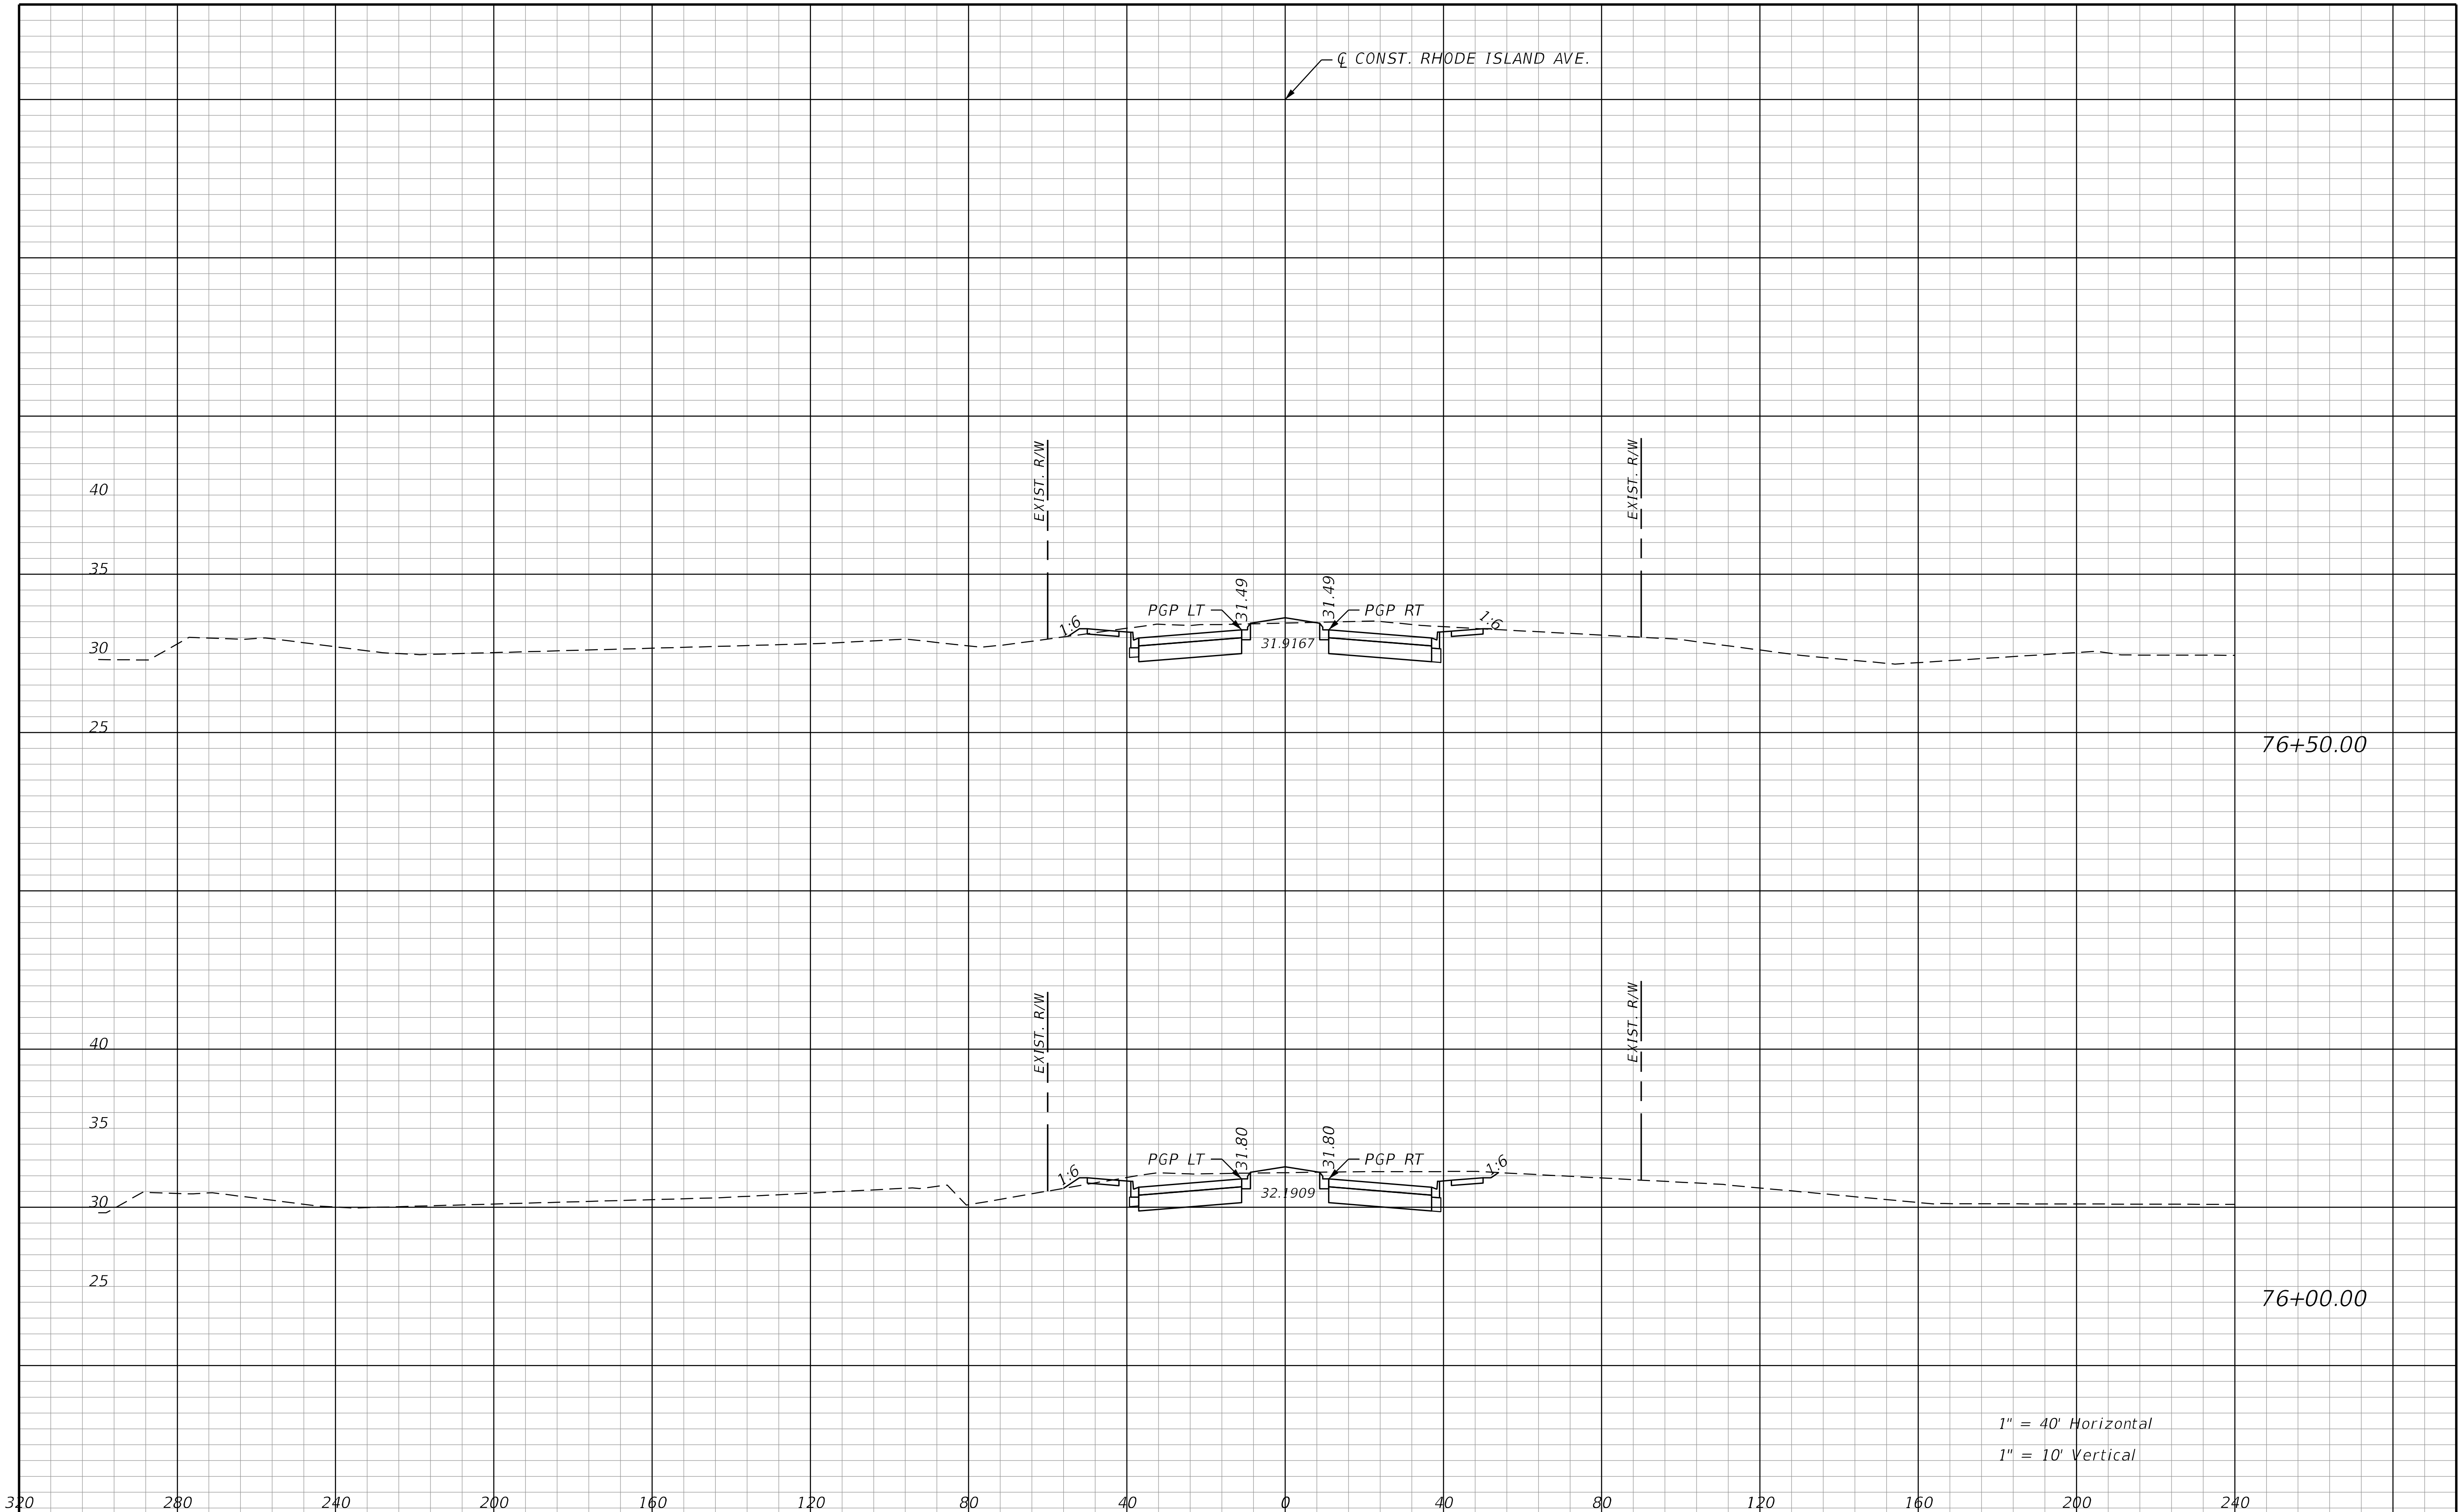

REVISIONS			
DATE	DESCRIPTION	DATE	DESCRIPTION

STANTEC CONSULTING SERVICES INC.
ENGINEER OF RECORD:
WILLIAM V. ANDERSON, P.E. NO.: 36682
11315 CORPORATE BLVD., SUITE 105
ORLANDO, FLORIDA 32817
(407) 823-8966
CERTIFICATE OF AUTHORIZATION NO. 27013

STATE OF FLORIDA
DEPARTMENT OF TRANSPORTATION

ROAD NO.	COUNTY	FINANCIAL PROJECT ID
SR400	VOLUSIA	408464-2-32-01

RHODE ISLAND AVE. CROSS SECTIONS

SHEET NO. 886

THE OFFICIAL RECORD OF THIS SHEET IS THE ELECTRONIC FILE DIGITALLY SIGNED AND SEALED UNDER RULE 61G15-23.004, F.A.C.

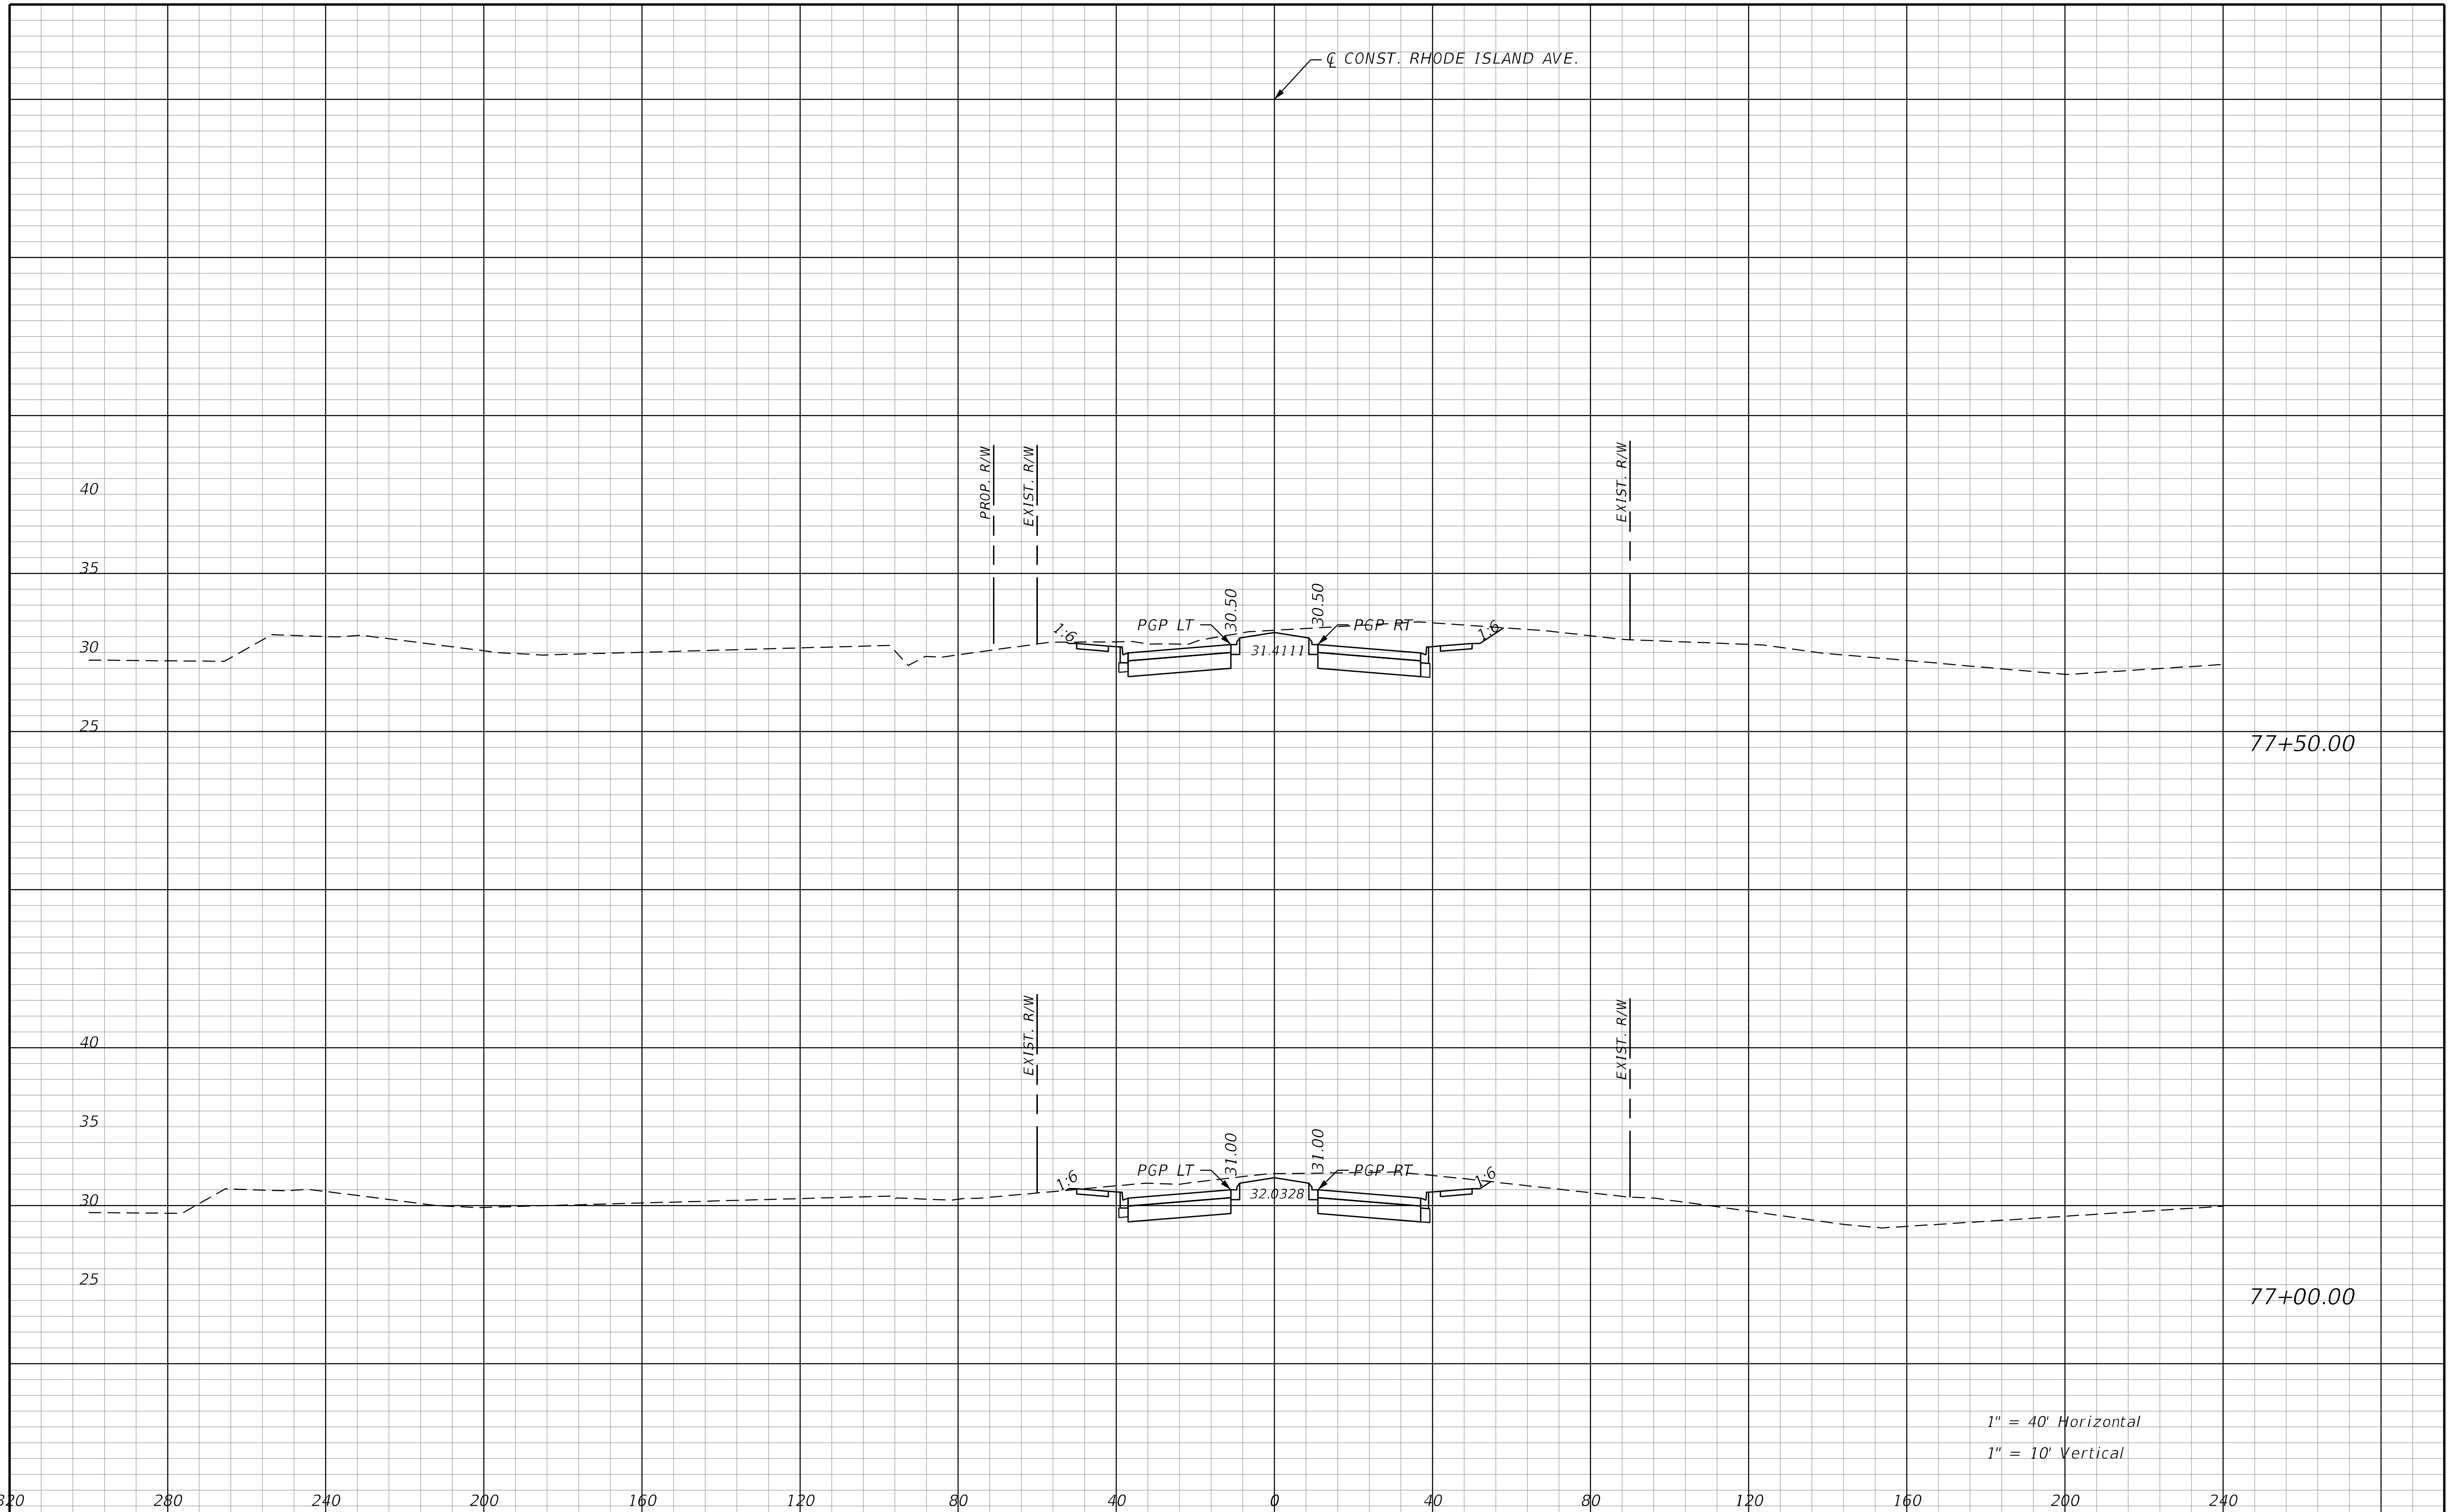

REVISIONS			
DATE	DESCRIPTION	DATE	DESCRIPTION

STANTEC CONSULTING SERVICES INC.
ENGINEER OF RECORD:
WILLIAM V. ANDERSON, P.E. NO.: 36682
11315 CORPORATE BLVD., SUITE 105
ORLANDO, FLORIDA 32817
(407) 823-8966
CERTIFICATE OF AUTHORIZATION NO. 27013

STATE OF FLORIDA
DEPARTMENT OF TRANSPORTATION

ROAD NO.	COUNTY	FINANCIAL PROJECT ID
SR400	VOLUSIA	408464-2-32-01

RHODE ISLAND AVE.
CROSS SECTIONS

SHEET NO.
887

THE OFFICIAL RECORD OF THIS SHEET IS THE ELECTRONIC FILE DIGITALLY SIGNED AND SEALED UNDER RULE 61G15-23.004, F.A.C.

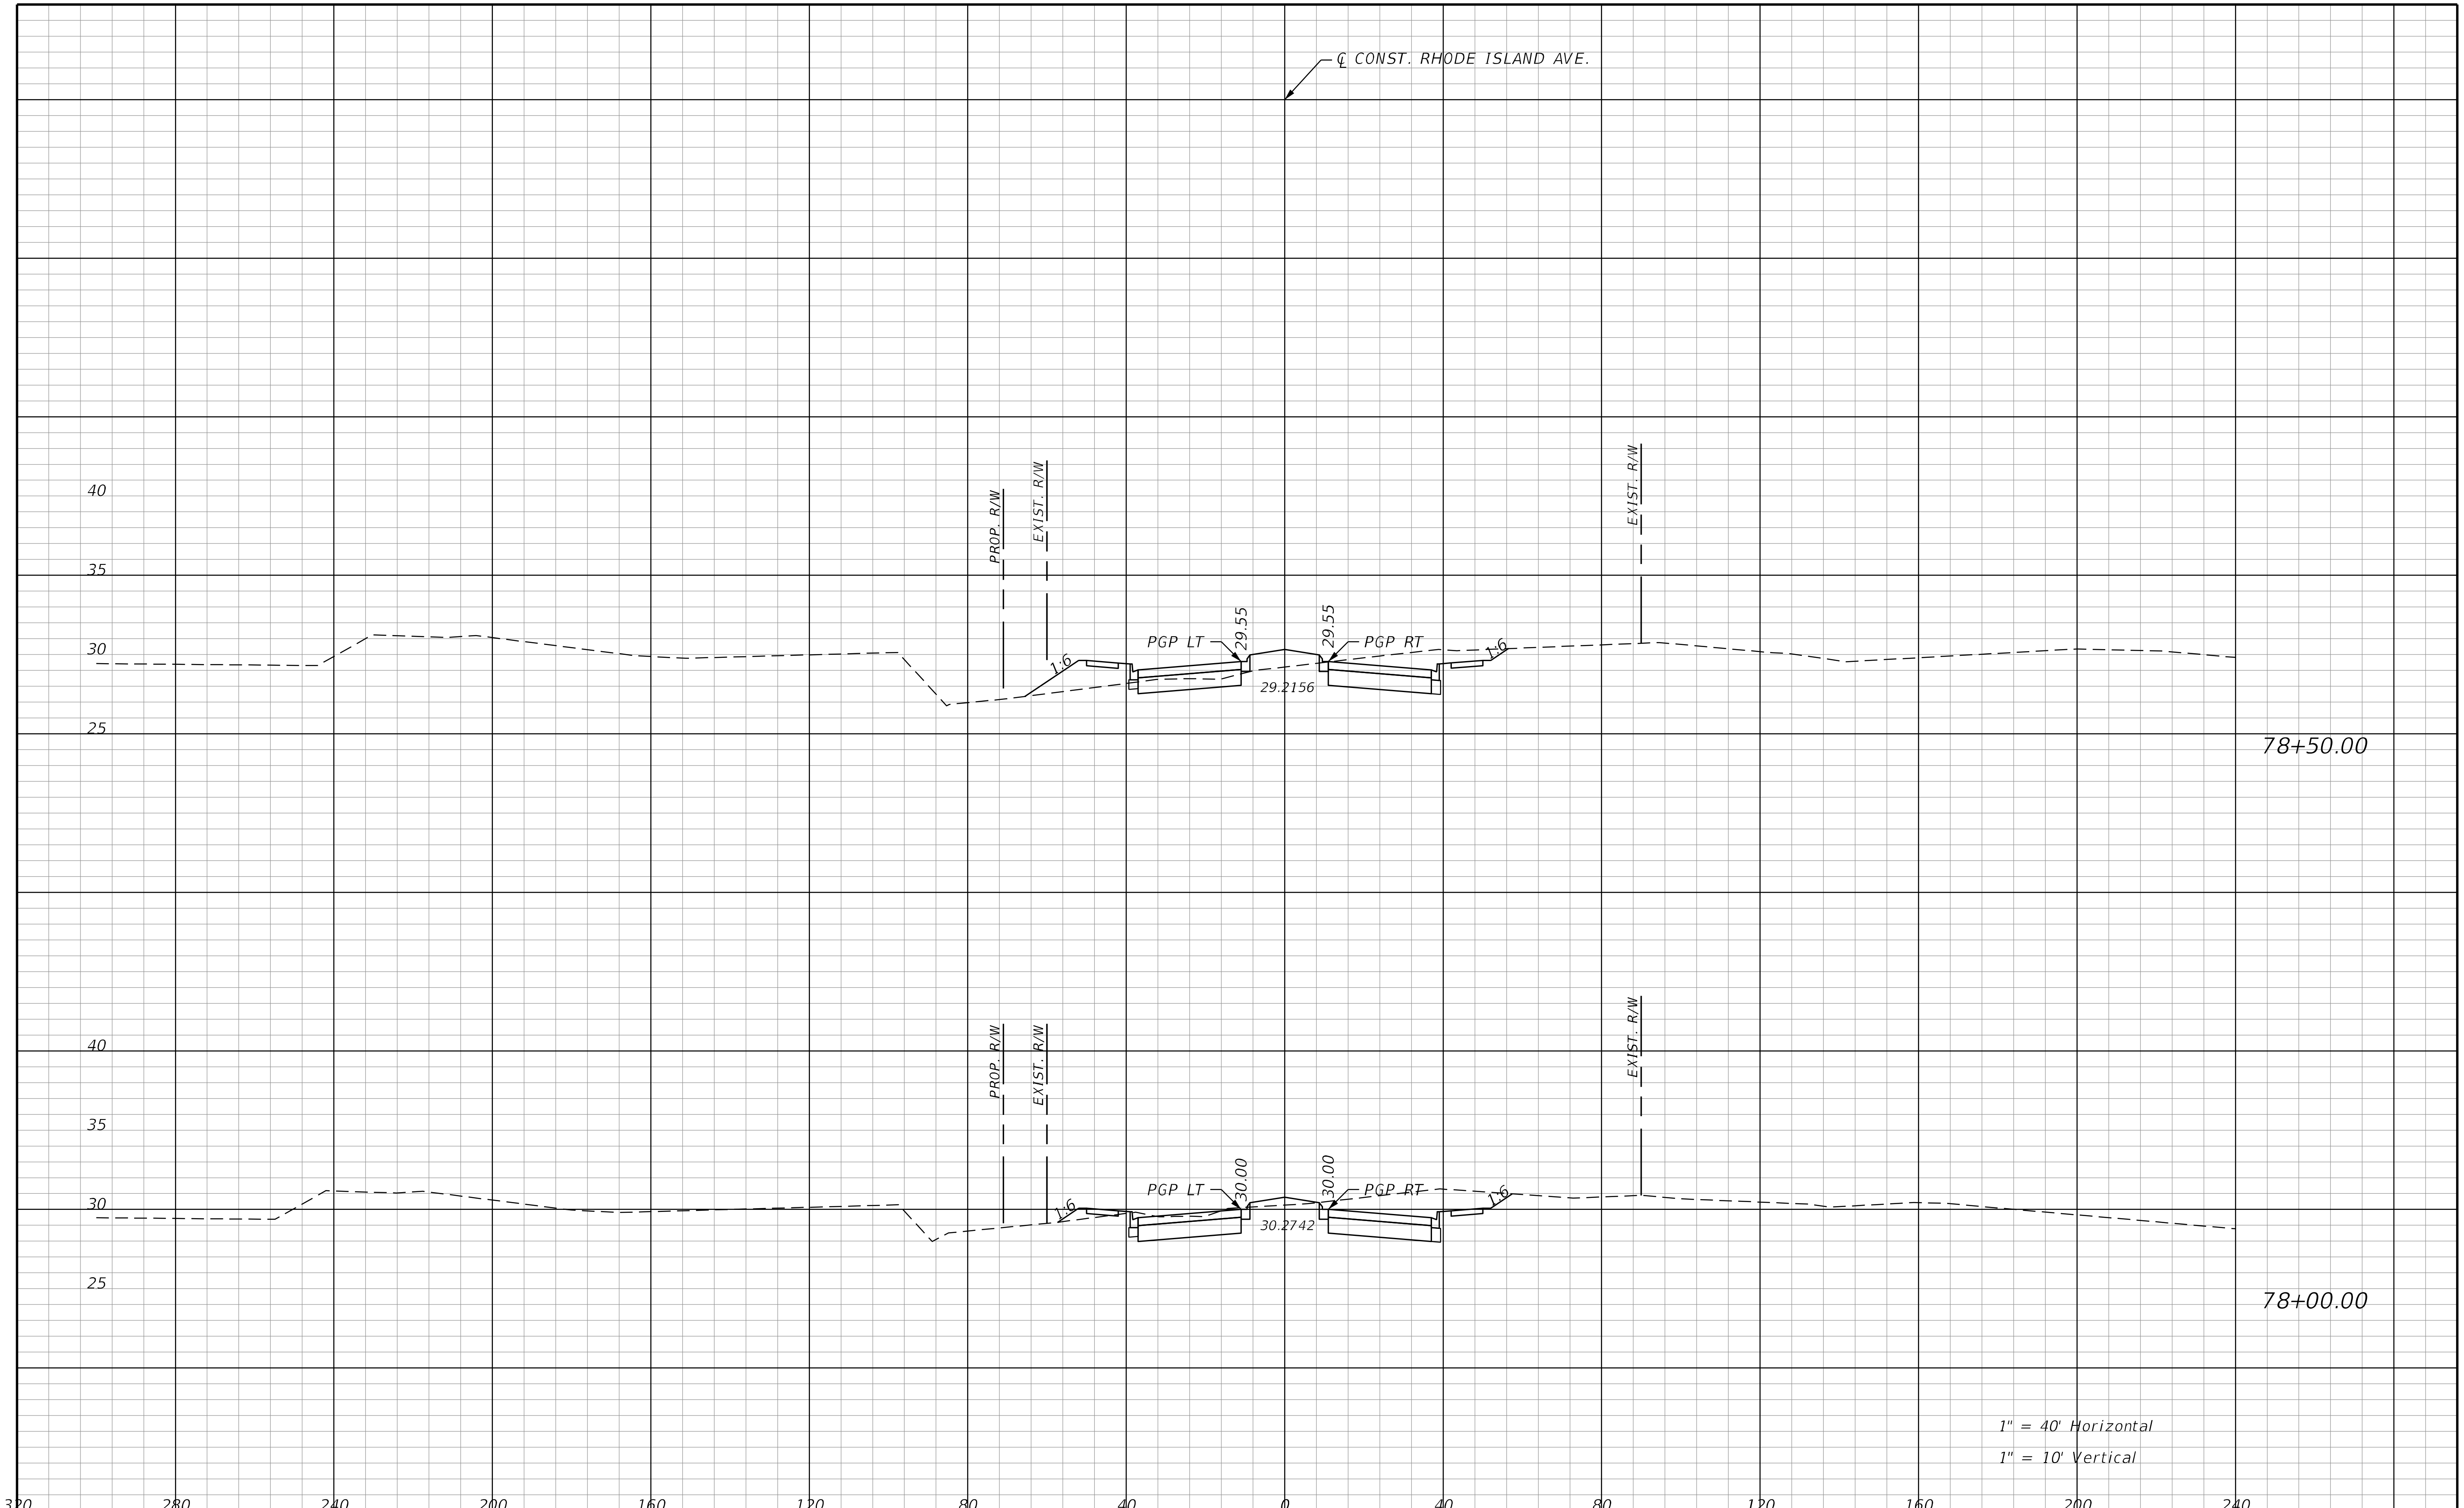

THE OFFICIAL RECORD OF THIS SHEET IS THE ELECTRONIC FILE DIGITALLY SIGNED AND SEALED UNDER RULE 61G15-23.004, F.A.C.

REVISIONS			
DATE	DESCRIPTION	DATE	DESCRIPTION

STANTEC CONSULTING SERVICES INC.
ENGINEER OF RECORD:
WILLIAM V. ANDERSON, P.E. NO.: 36682
11315 CORPORATE BLVD., SUITE 105
ORLANDO, FLORIDA 32817
(407) 823-8966
CERTIFICATE OF AUTHORIZATION NO. 27013

STATE OF FLORIDA
DEPARTMENT OF TRANSPORTATION

ROAD NO.	COUNTY	FINANCIAL PROJECT ID
SR400	VOLUSIA	408464-2-32-01

RHODE ISLAND AVE.
CROSS SECTIONS

SHEET NO.
888

jchassee 6/14/2019 4:27:48 PM Rdxsrd_shg V:\2158\active\CADD\408464232011\roadway\RDXSRD07.DGN

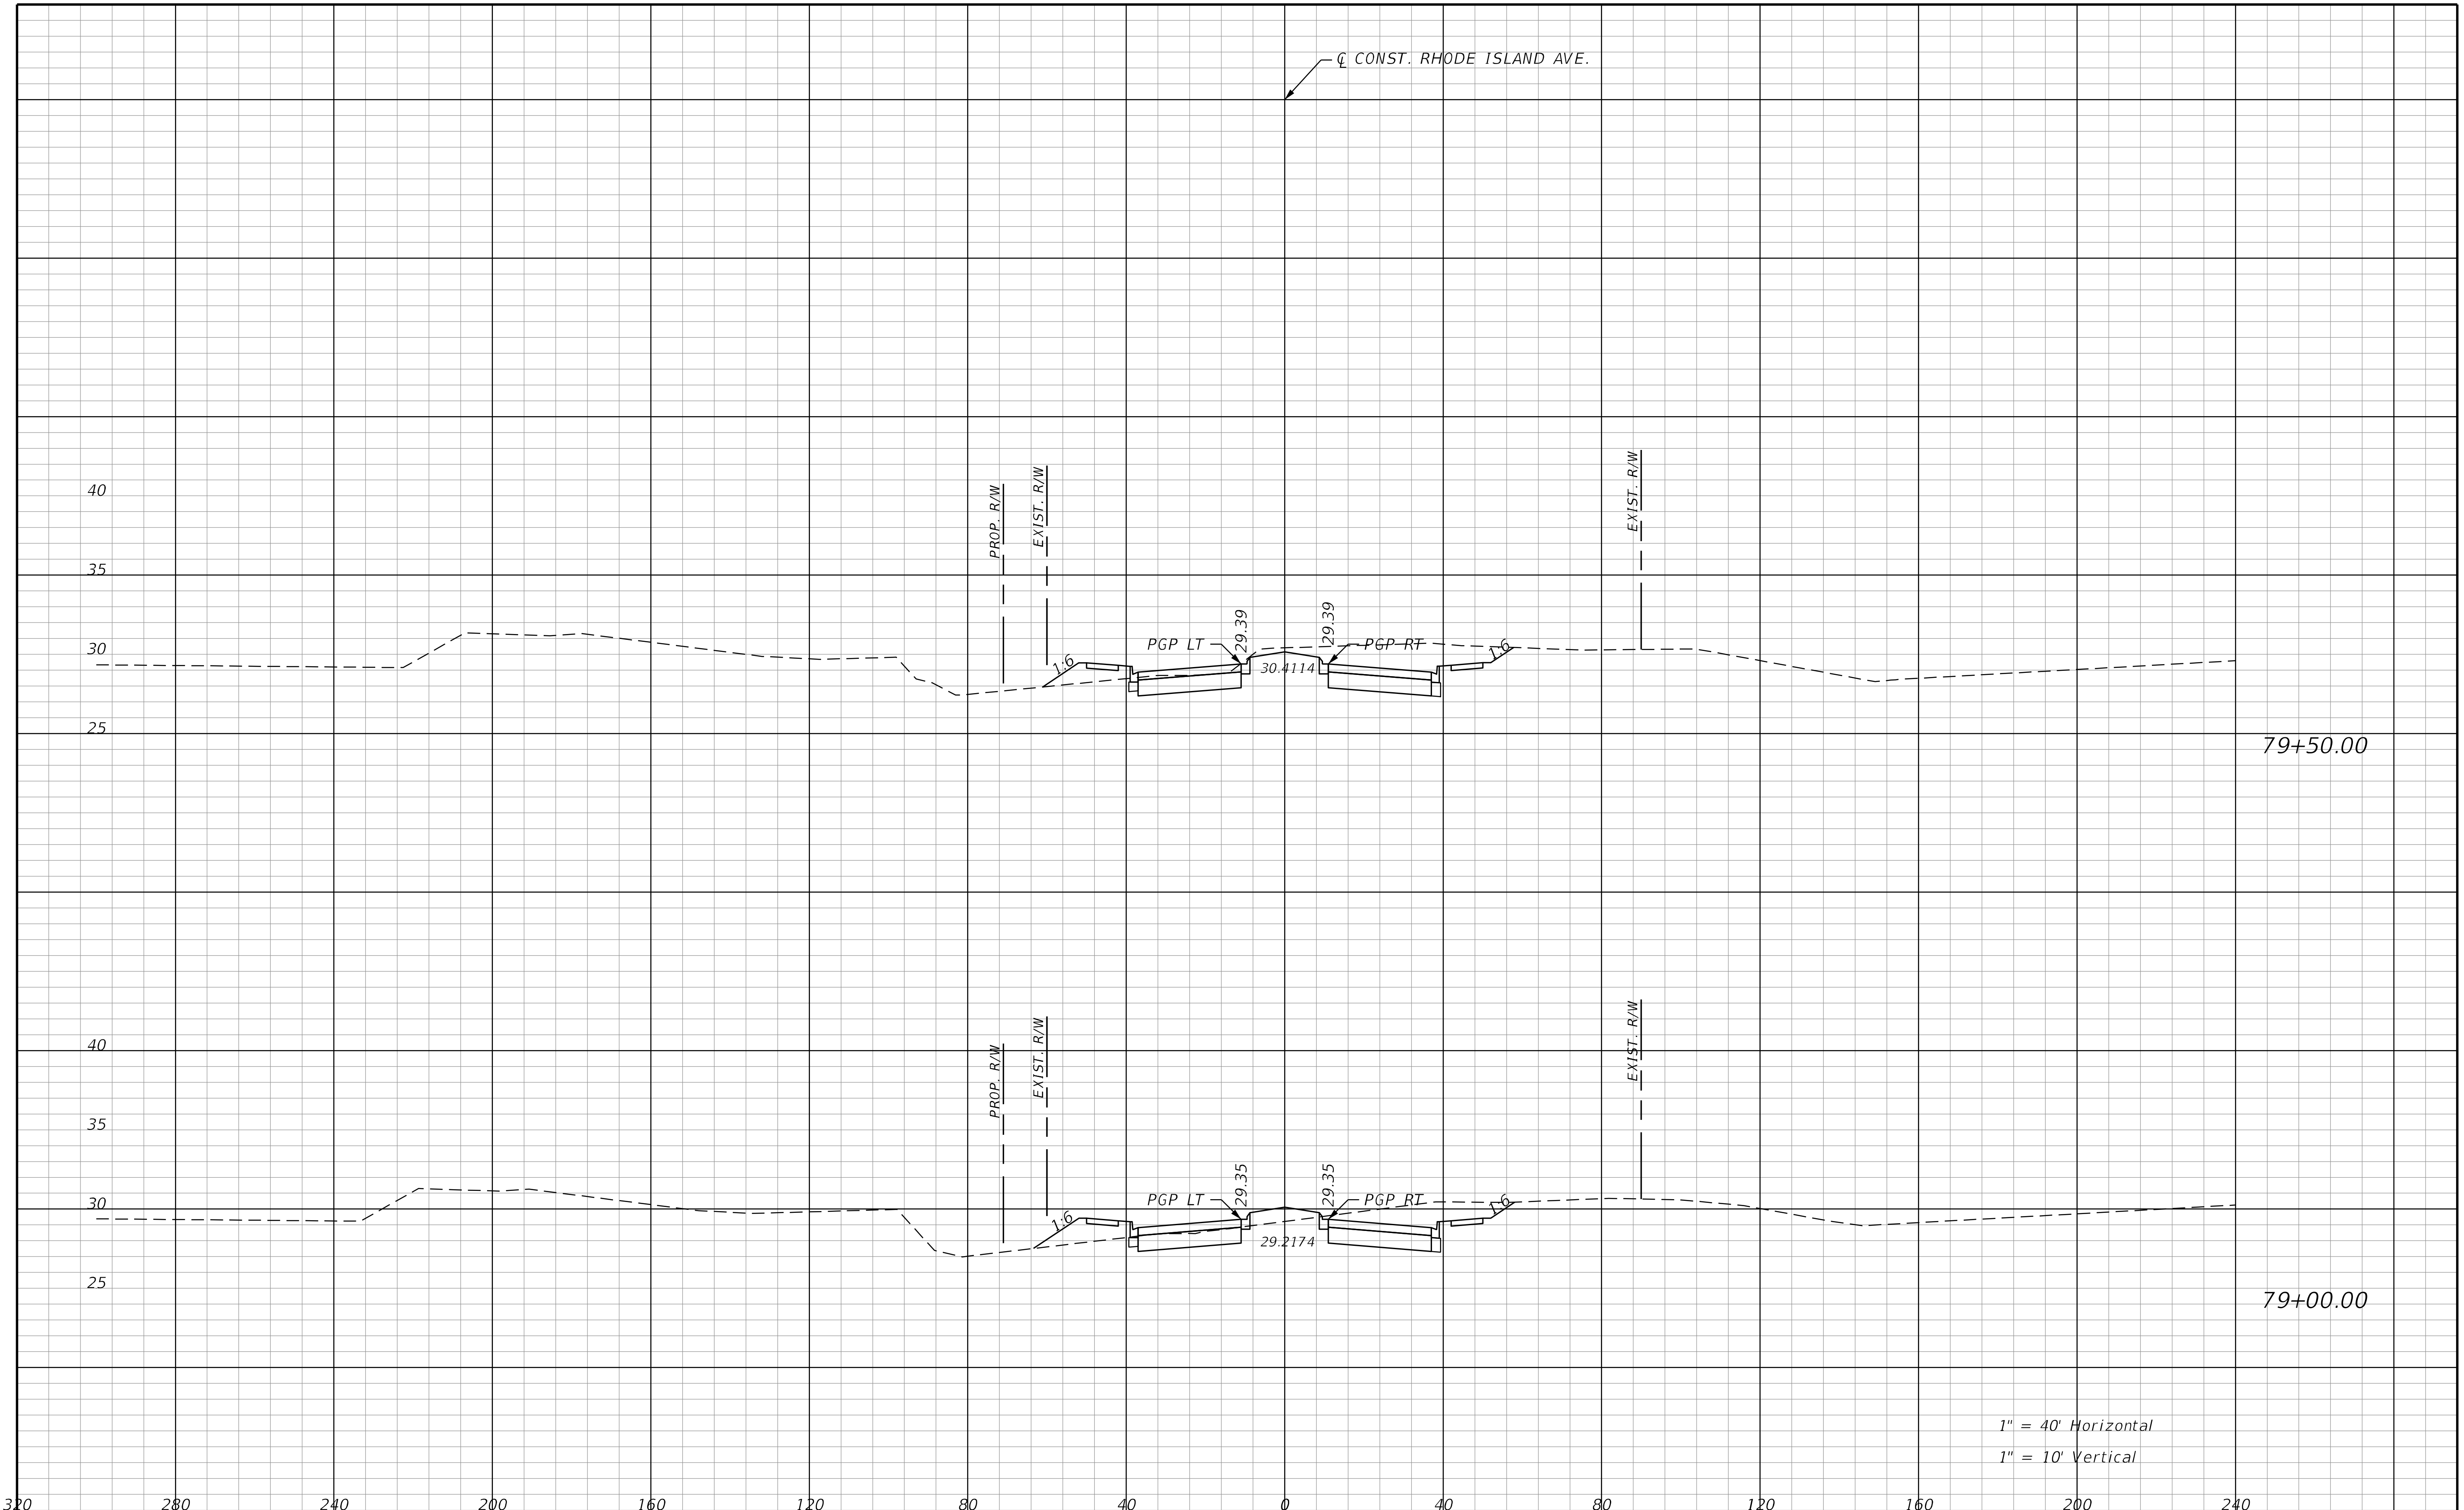

THE OFFICIAL RECORD OF THIS SHEET IS THE ELECTRONIC FILE DIGITALLY SIGNED AND SEALED UNDER RULE 61G15-23.004, F.A.C.

REVISIONS			
DATE	DESCRIPTION	DATE	DESCRIPTION

STANTEC CONSULTING SERVICES INC.
ENGINEER OF RECORD:
WILLIAM V. ANDERSON, P.E. NO.: 36682
11315 CORPORATE BLVD., SUITE 105
ORLANDO, FLORIDA 32817
(407) 823-8966
CERTIFICATE OF AUTHORIZATION NO. 27013

STATE OF FLORIDA
DEPARTMENT OF TRANSPORTATION

ROAD NO.	COUNTY	FINANCIAL PROJECT ID
SR400	VOLUSIA	408464-2-32-01

RHODE ISLAND AVE. CROSS SECTIONS

SHEET NO.
889

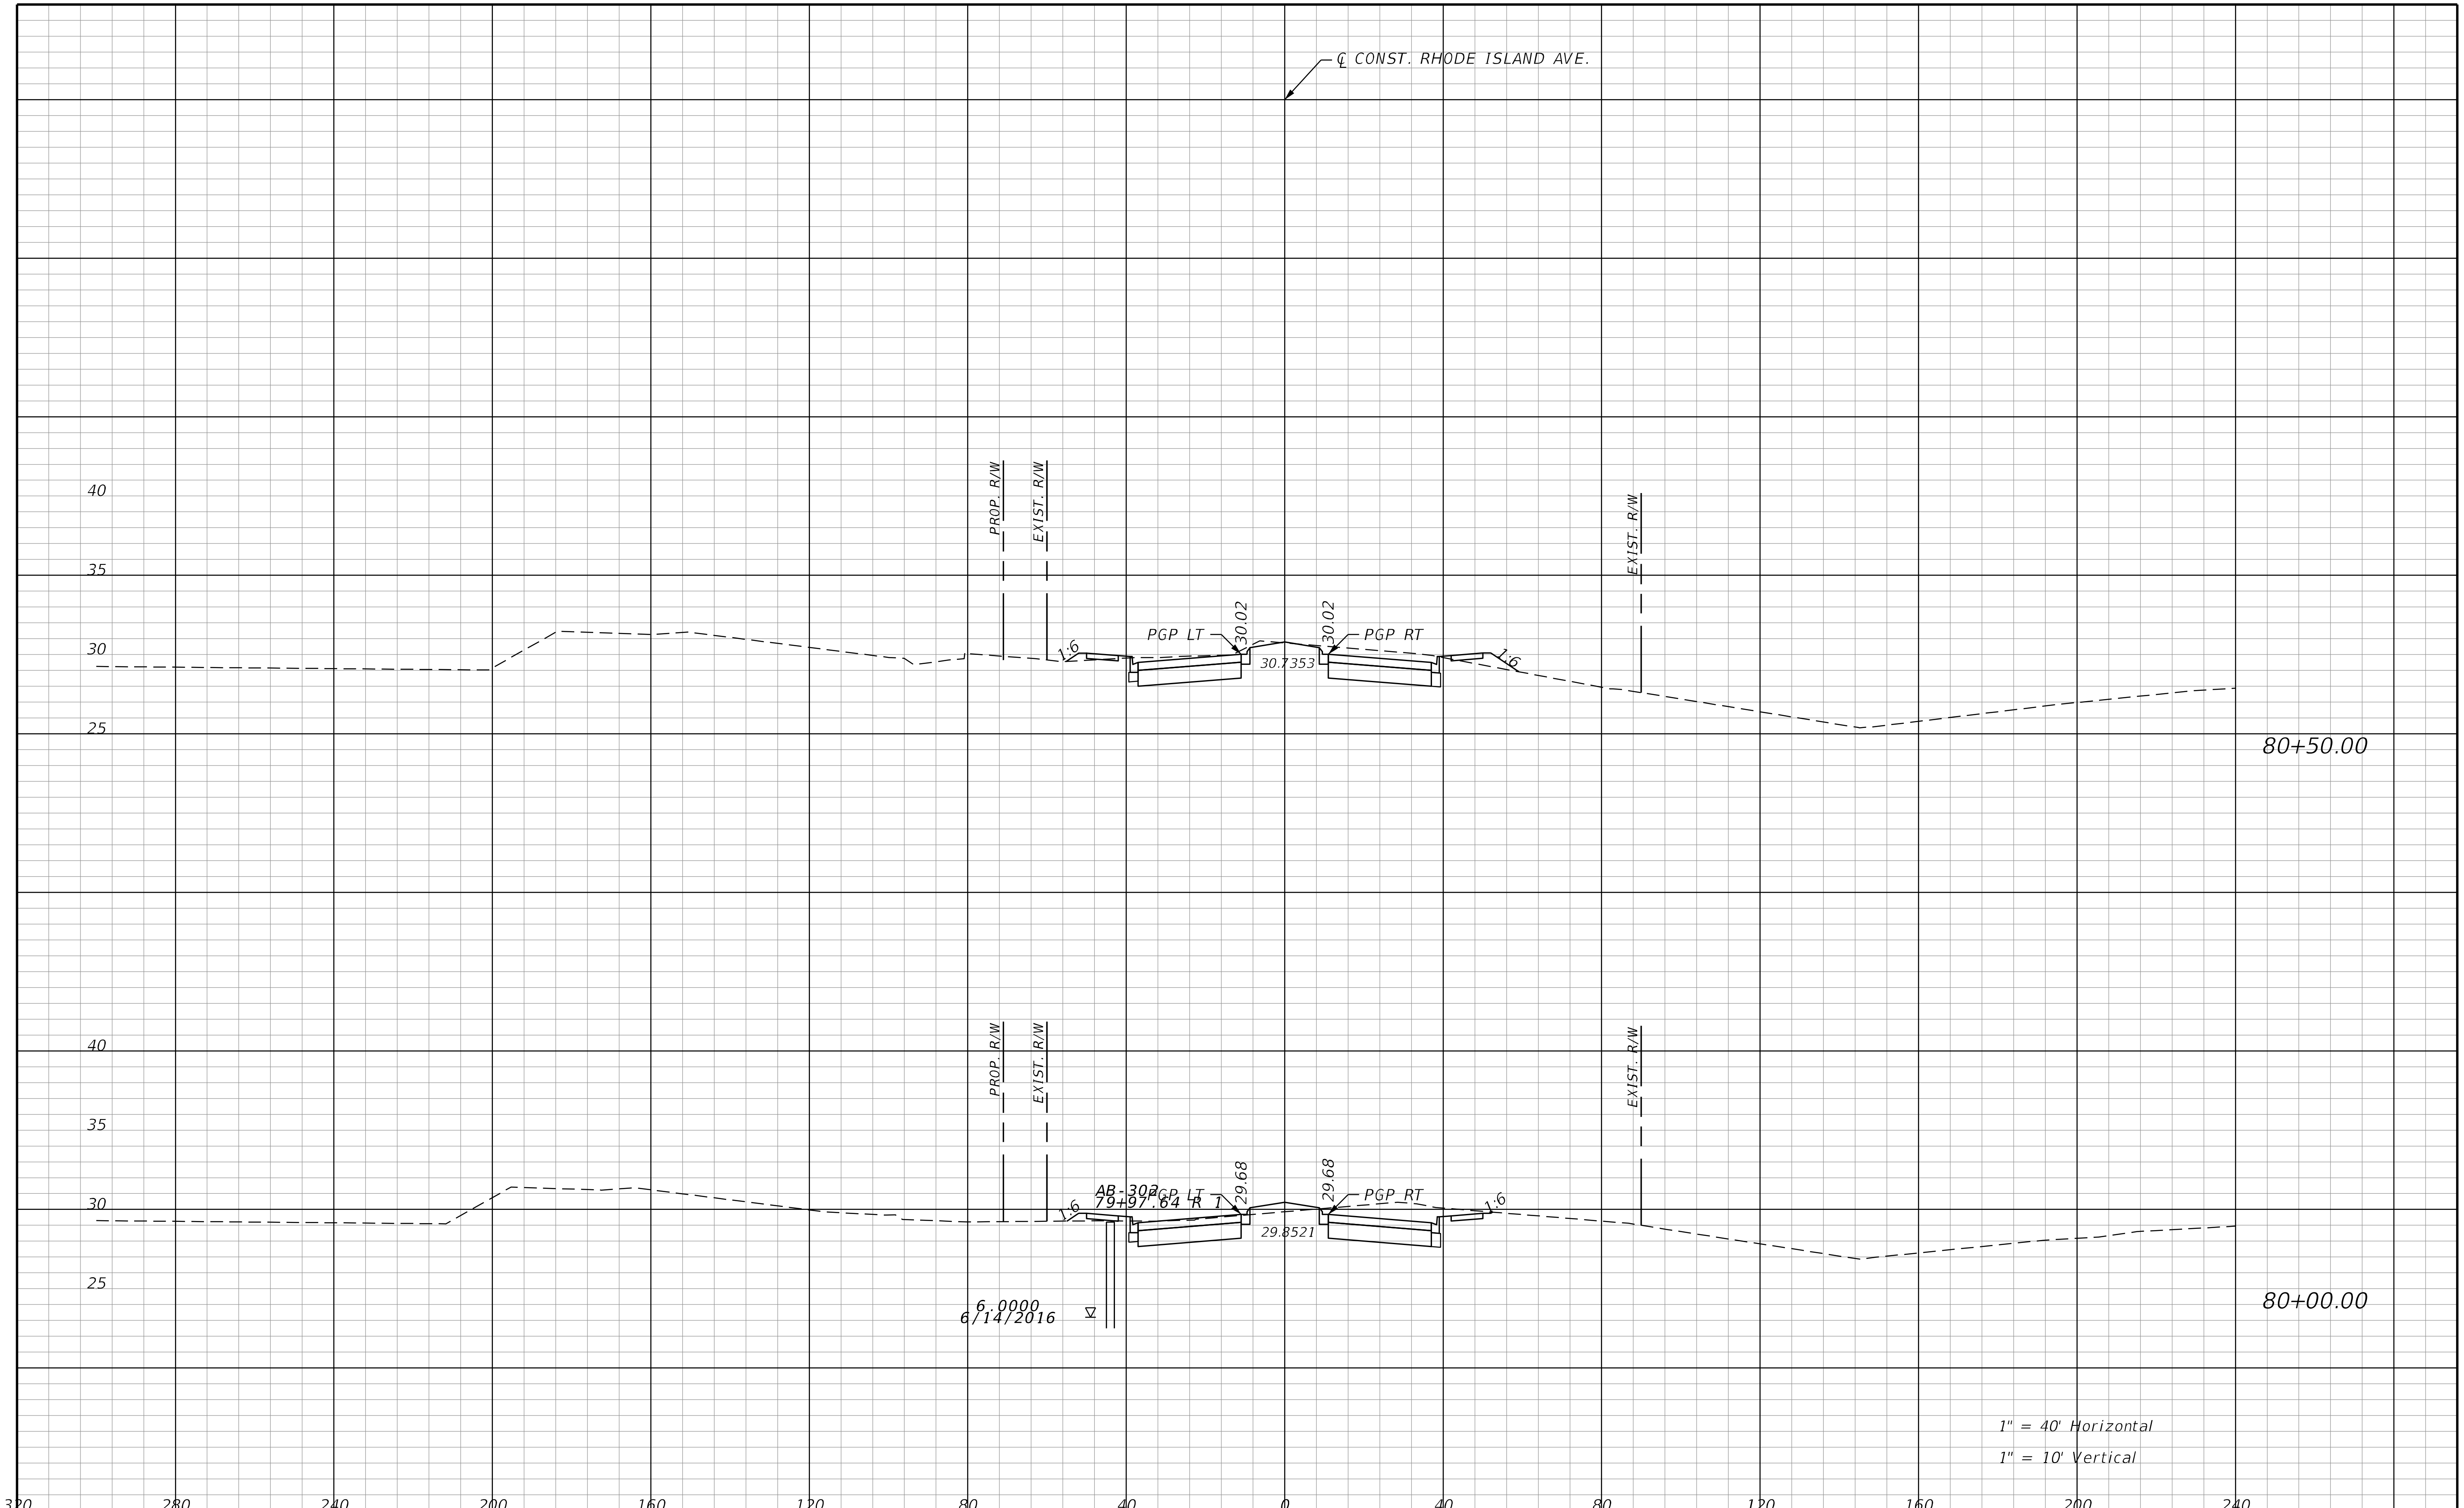

REVISIONS			
DATE	DESCRIPTION	DATE	DESCRIPTION

STANTEC CONSULTING SERVICES INC.
ENGINEER OF RECORD:
WILLIAM V. ANDERSON, P.E. NO.: 36682
11315 CORPORATE BLVD., SUITE 105
ORLANDO, FLORIDA 32817
(407) 823-8966
CERTIFICATE OF AUTHORIZATION NO. 27013

STATE OF FLORIDA
DEPARTMENT OF TRANSPORTATION

ROAD NO.	COUNTY	FINANCIAL PROJECT ID
SR400	VOLUSIA	408464-2-32-01

RHODE ISLAND AVE.
CROSS SECTIONS

SHEET NO.
890

THE OFFICIAL RECORD OF THIS SHEET IS THE ELECTRONIC FILE DIGITALLY SIGNED AND SEALED UNDER RULE 61G15-23.004, F.A.C.

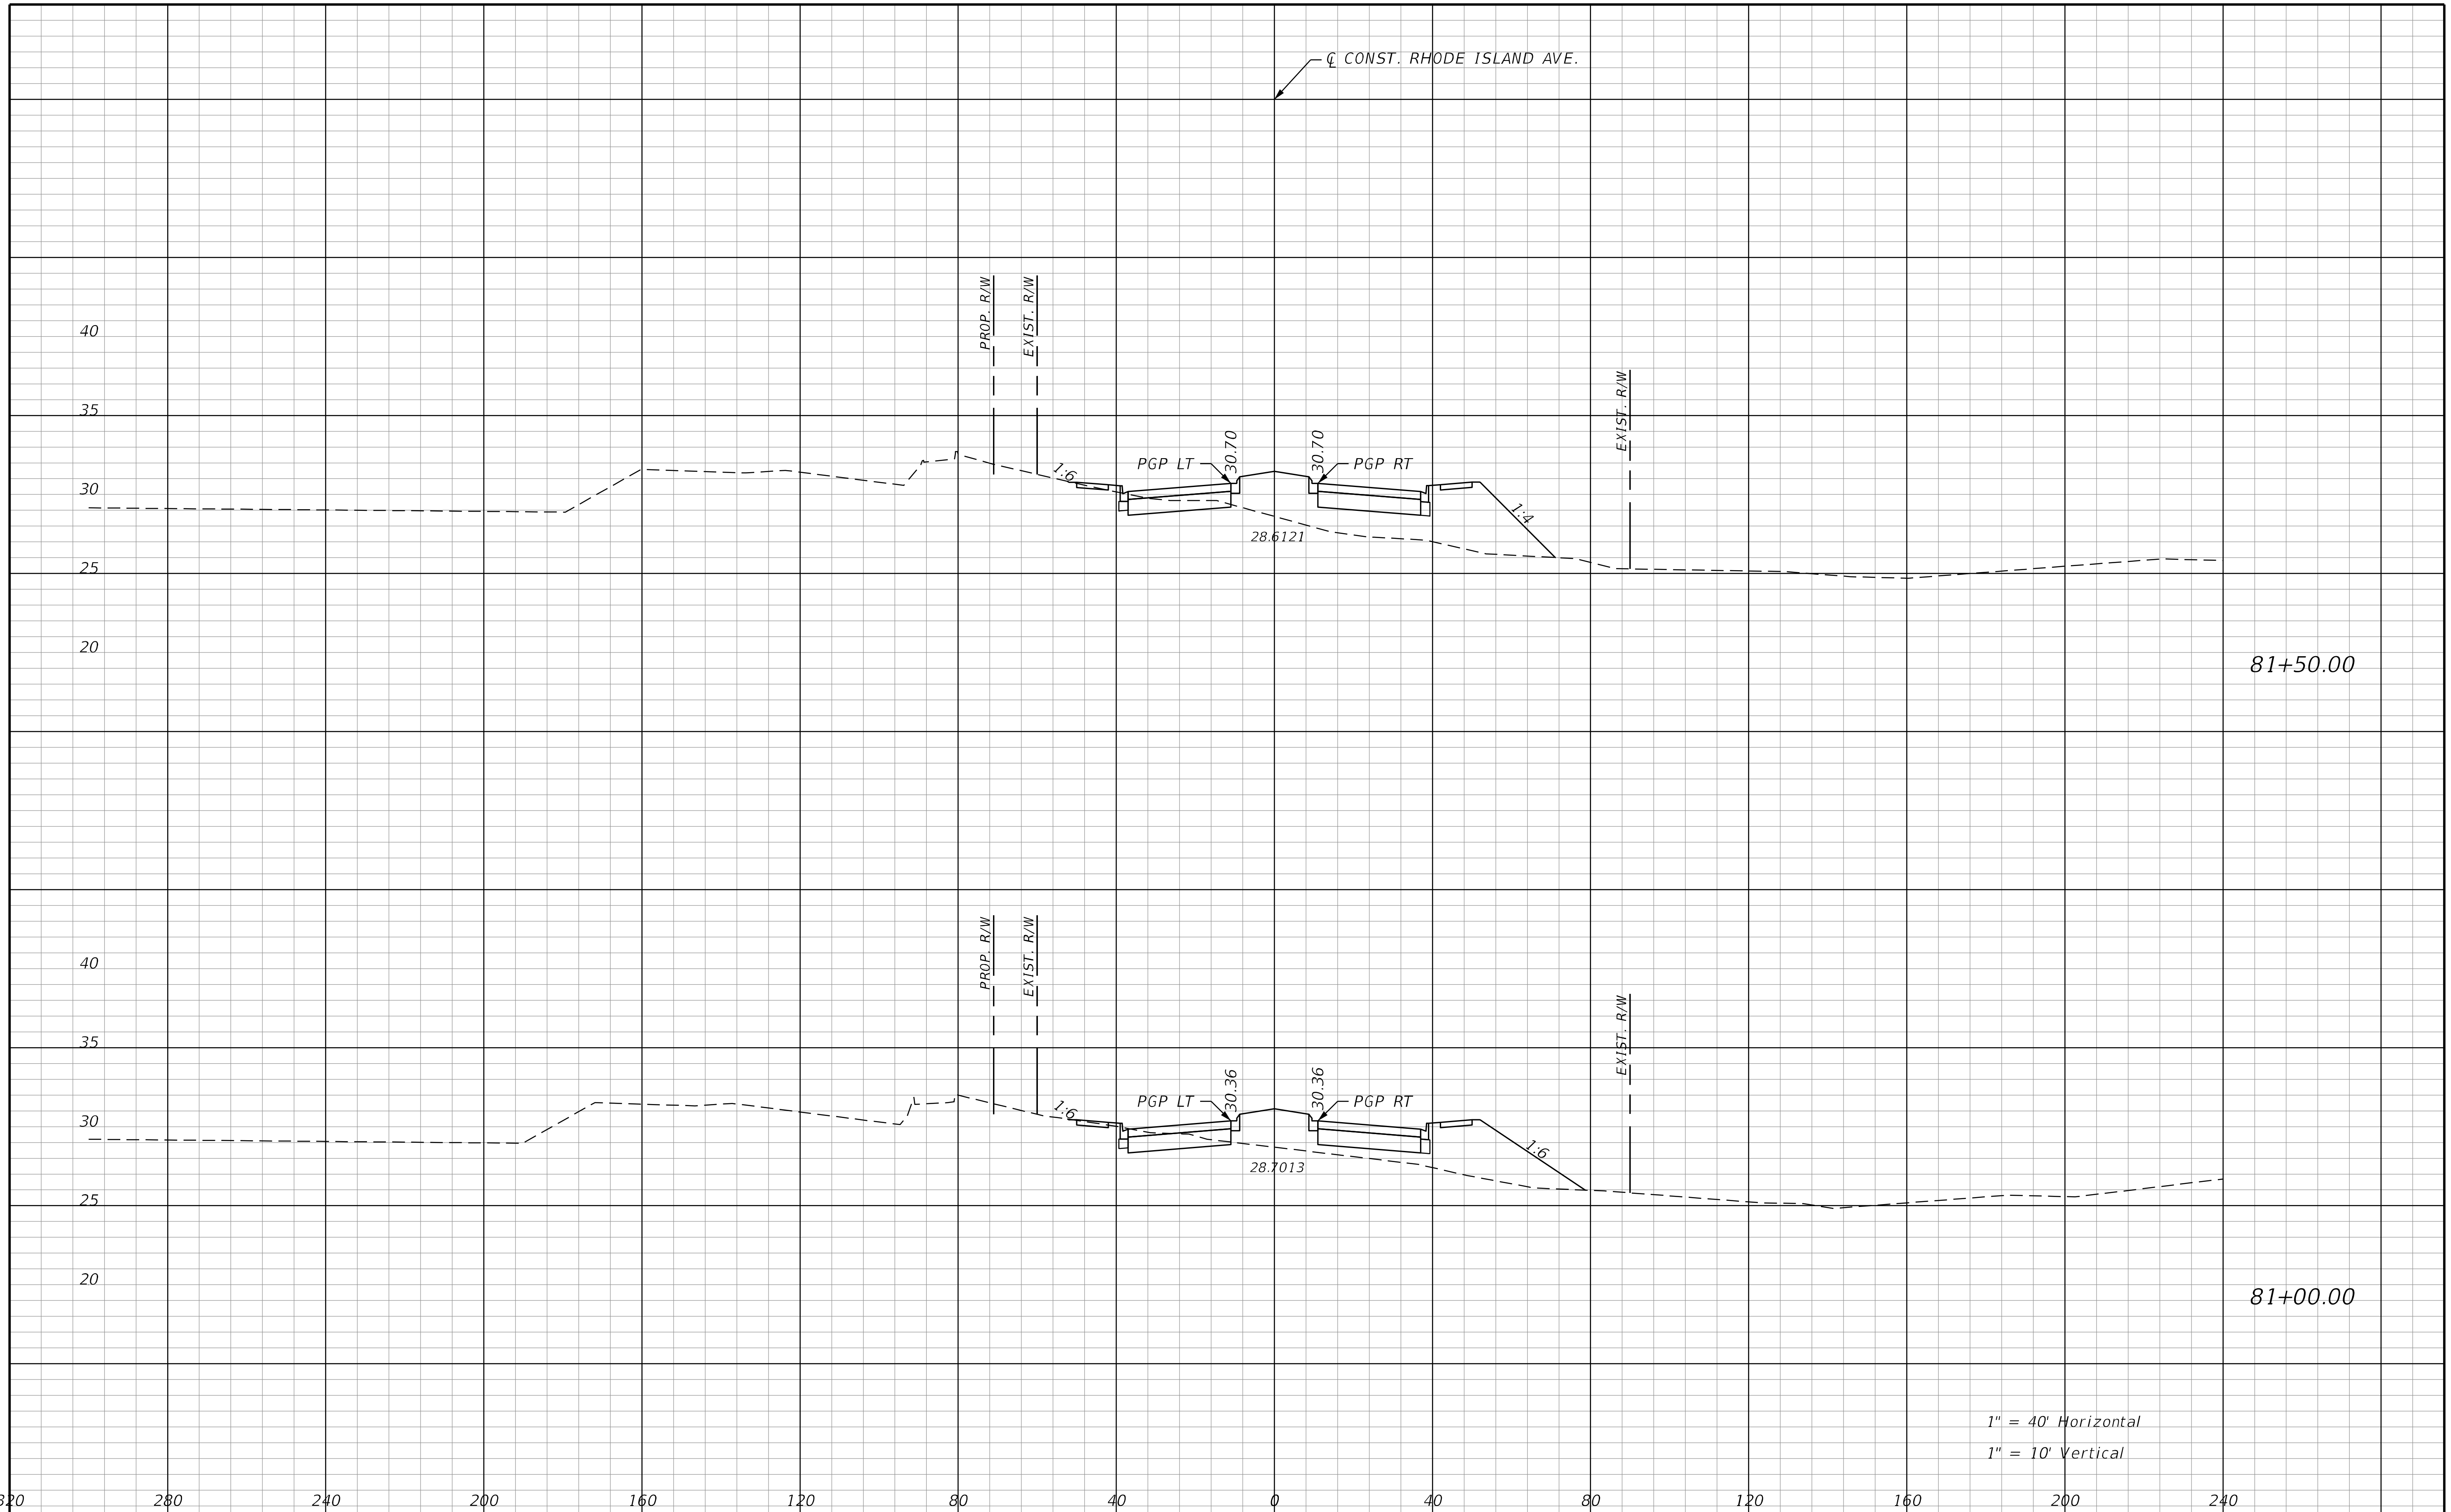

THE OFFICIAL RECORD OF THIS SHEET IS THE ELECTRONIC FILE DIGITALLY SIGNED AND SEALED UNDER RULE 61G15-23.004, F.A.C.

REVISIONS			
DATE	DESCRIPTION	DATE	DESCRIPTION

STANTEC CONSULTING SERVICES INC.
ENGINEER OF RECORD:
WILLIAM V. ANDERSON, P.E. NO.: 36682
11315 CORPORATE BLVD., SUITE 105
ORLANDO, FLORIDA 32817
(407) 823-8966
CERTIFICATE OF AUTHORIZATION NO. 27013

STATE OF FLORIDA
DEPARTMENT OF TRANSPORTATION

ROAD NO.	COUNTY	FINANCIAL PROJECT ID
SR400	VOLUSIA	408464-2-32-01

RHODE ISLAND AVE. CROSS SECTIONS

SHEET NO.
891

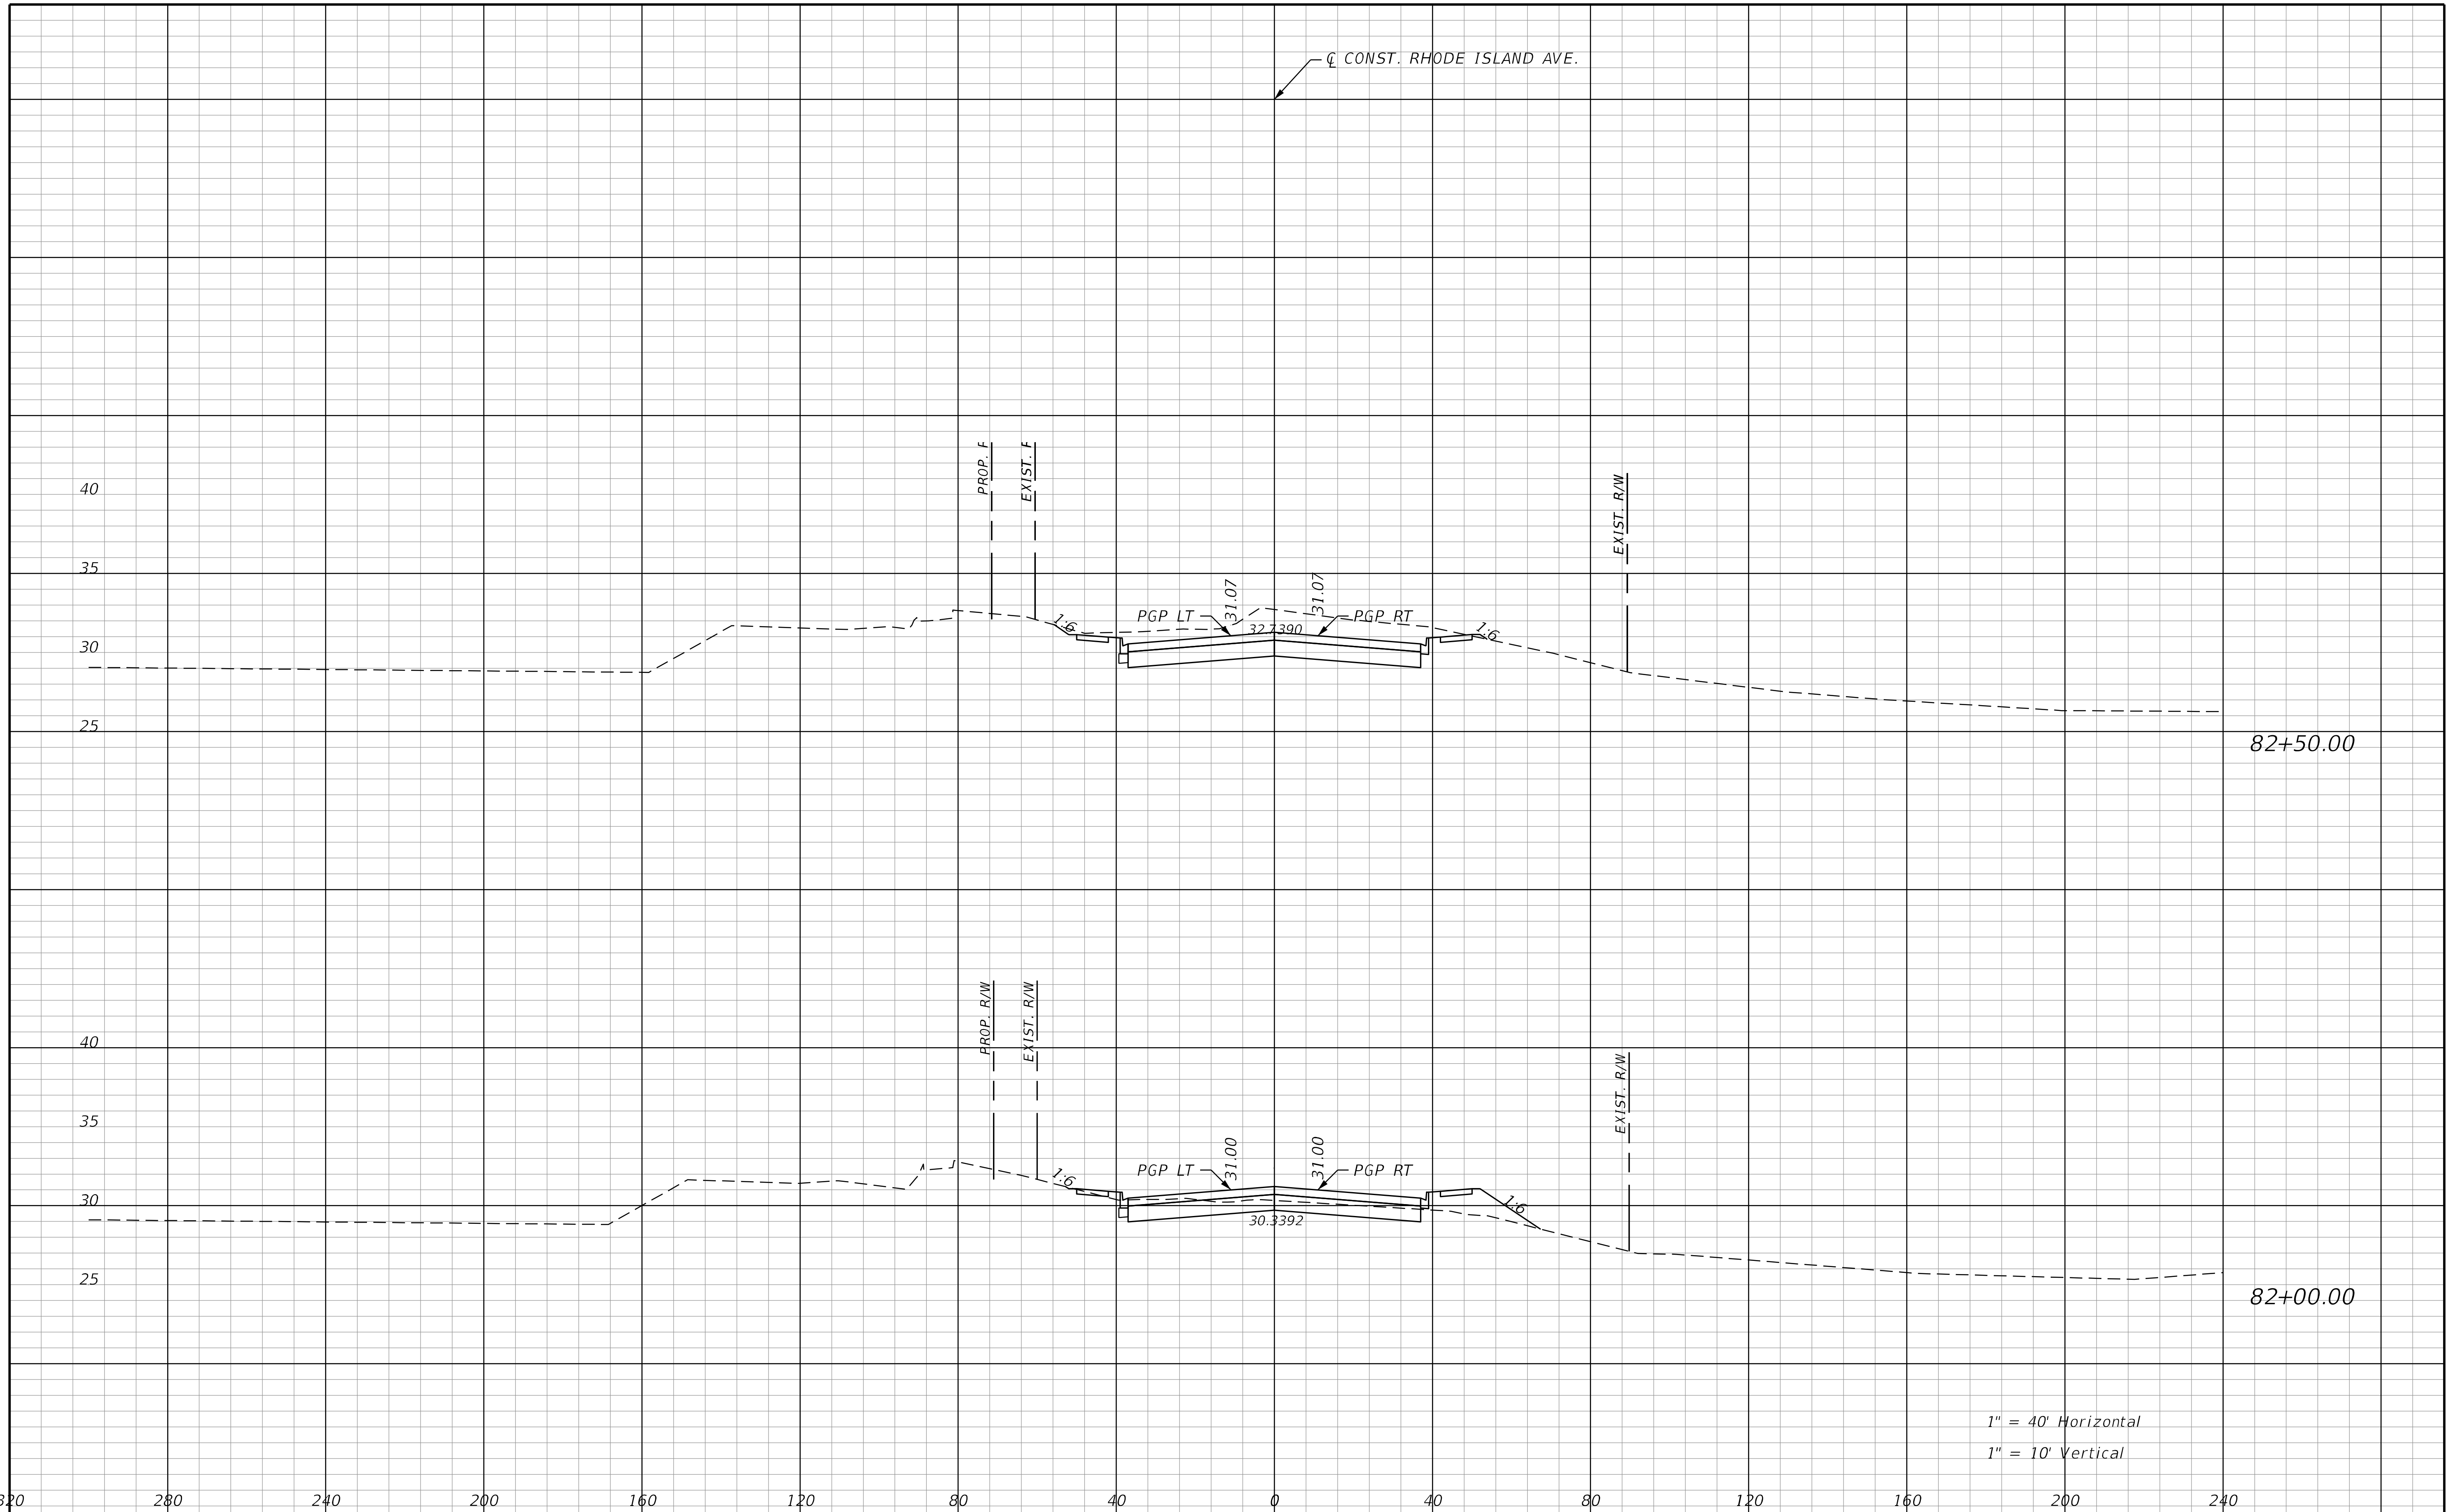

REVISIONS			
DATE	DESCRIPTION	DATE	DESCRIPTION

STANTEC CONSULTING SERVICES INC.
ENGINEER OF RECORD:
WILLIAM V. ANDERSON, P.E. NO.: 36682
11315 CORPORATE BLVD., SUITE 105
ORLANDO, FLORIDA 32817
(407) 823-8966
CERTIFICATE OF AUTHORIZATION NO. 27013

STATE OF FLORIDA
DEPARTMENT OF TRANSPORTATION

ROAD NO.	COUNTY	FINANCIAL PROJECT ID
SR400	VOLUSIA	408464-2-32-01

RHODE ISLAND AVE.
CROSS SECTIONS

SHEET NO.
892

jchassee 6/14/2019 4:27:49 PM Rdxsrd_shg V:\2158\active\CADD\40846423201\roadway\RDXSRD07.DGN

THE OFFICIAL RECORD OF THIS SHEET IS THE ELECTRONIC FILE DIGITALLY SIGNED AND SEALED UNDER RULE 61G15-23.004, F.A.C.

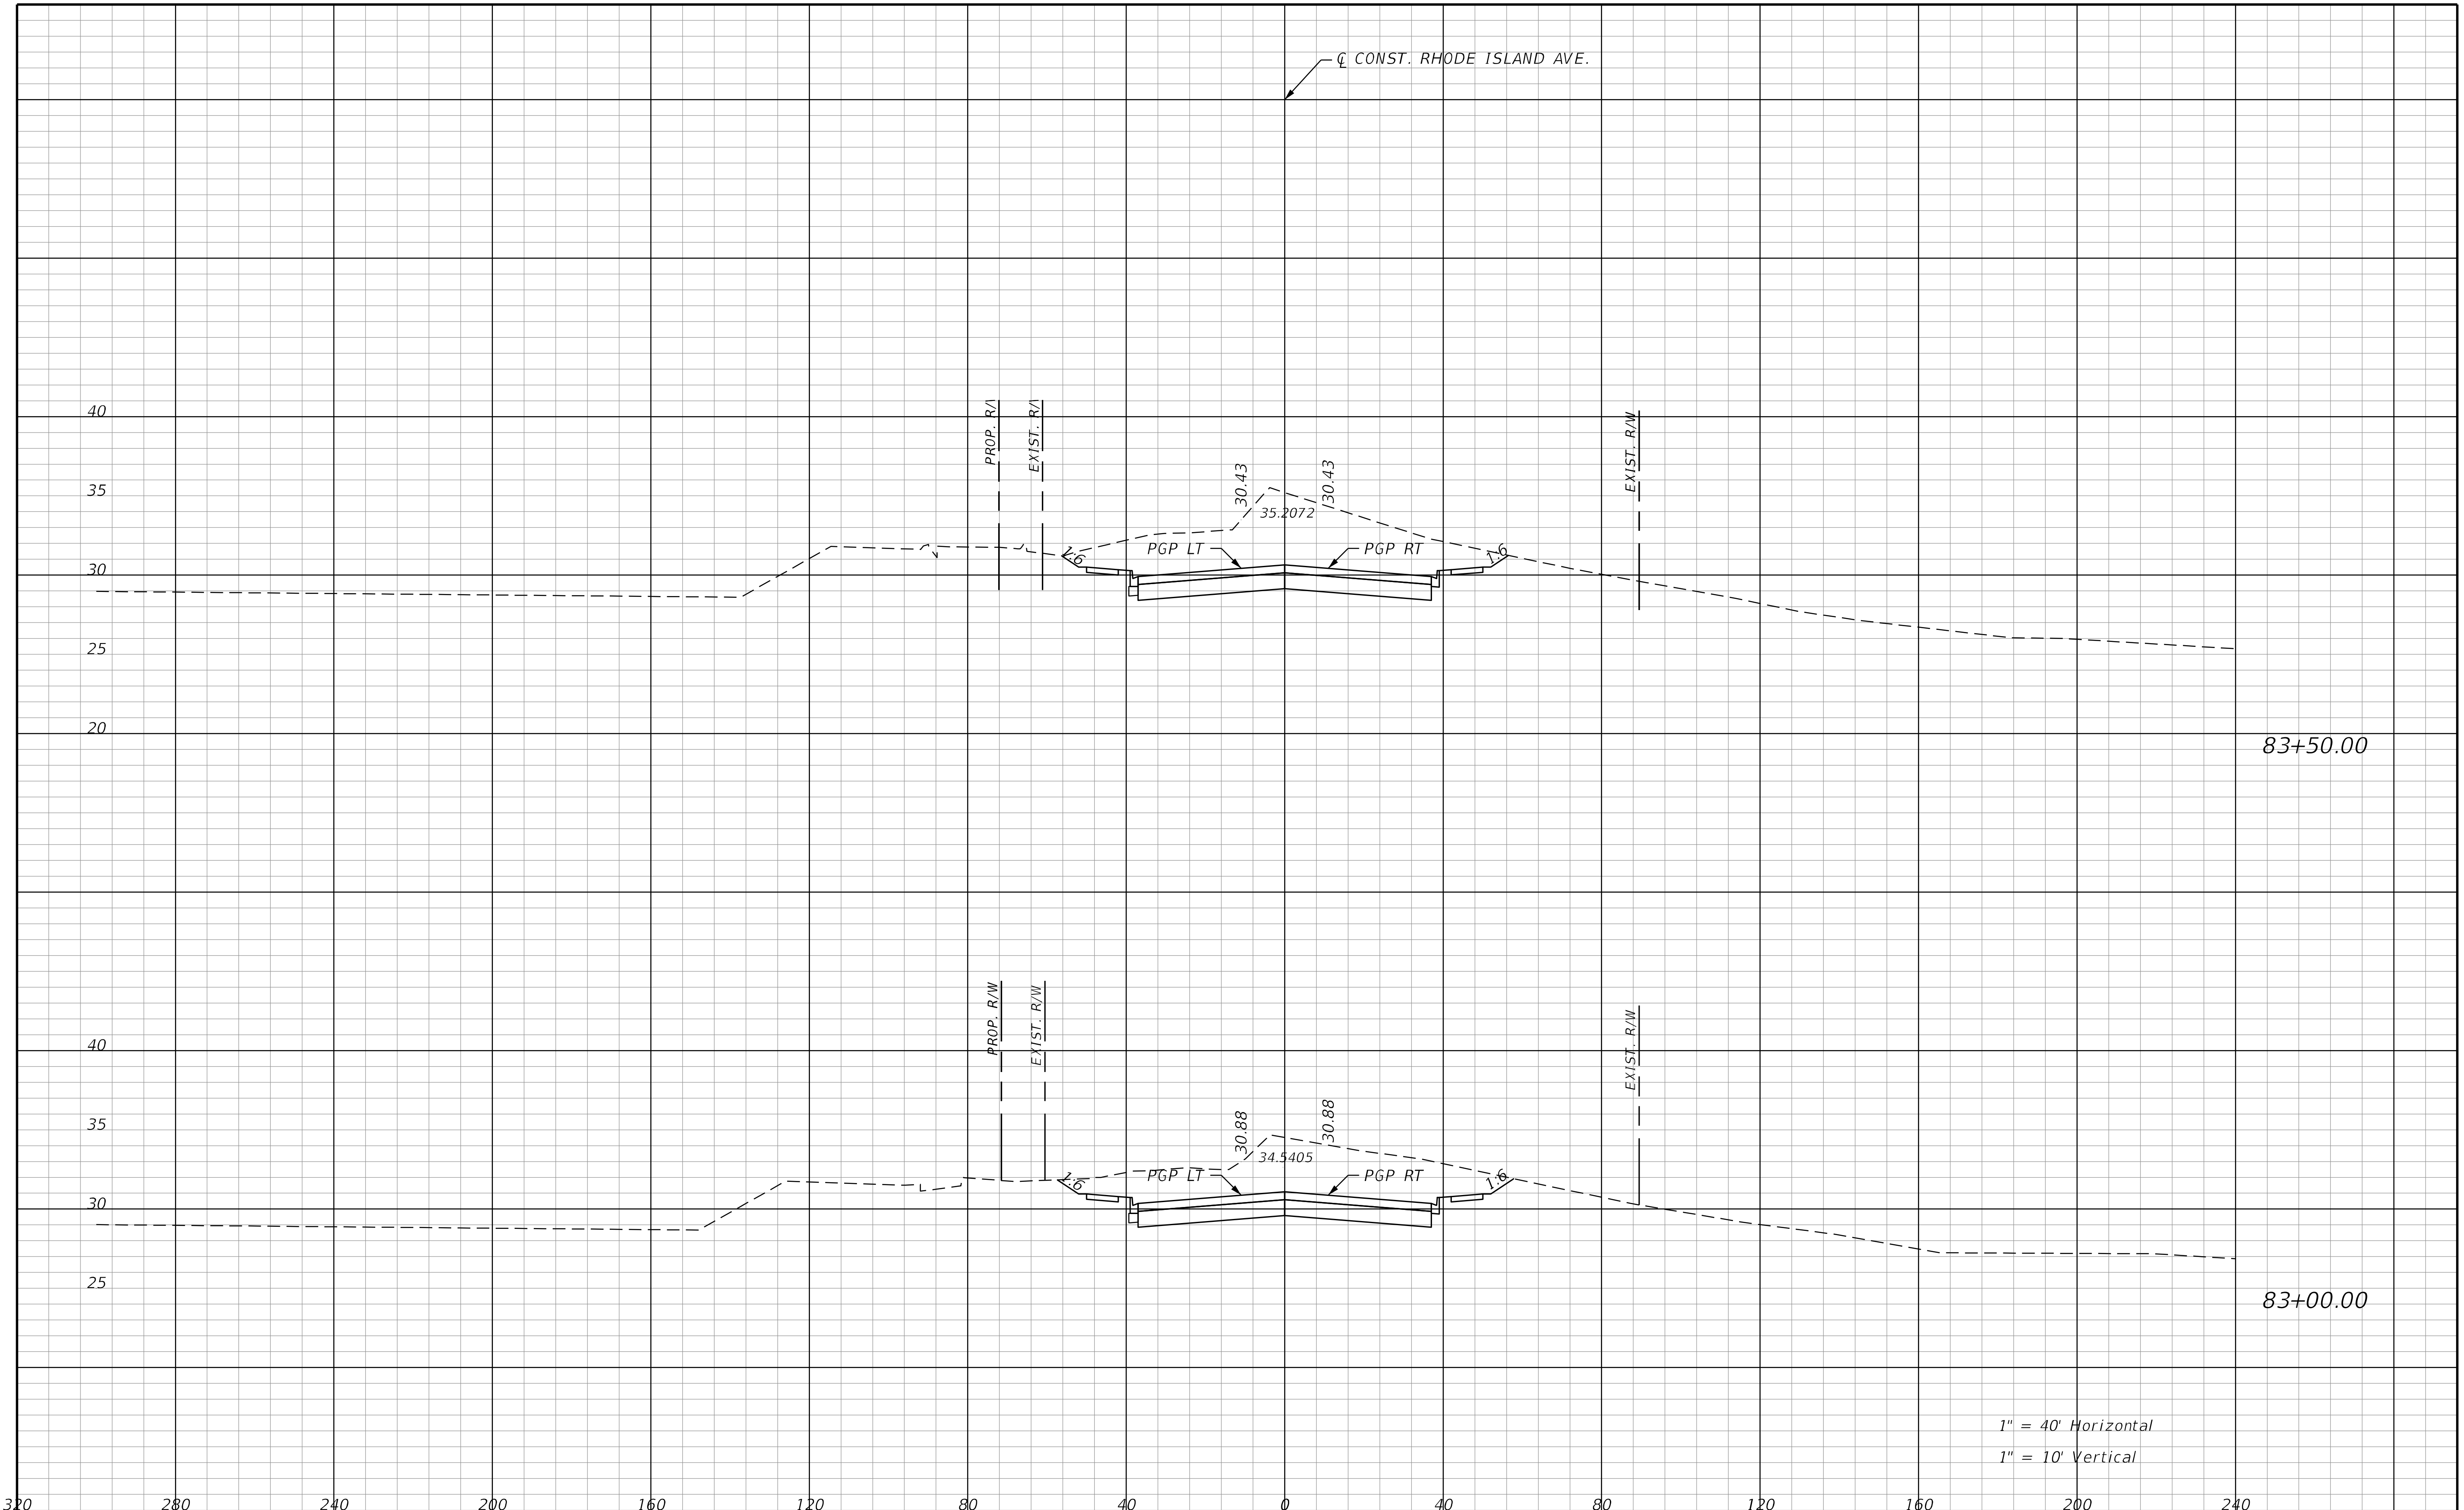

REVISIONS			
DATE	DESCRIPTION	DATE	DESCRIPTION

STANTEC CONSULTING SERVICES INC.
ENGINEER OF RECORD:
WILLIAM V. ANDERSON, P.E. NO.: 36682
11315 CORPORATE BLVD., SUITE 105
ORLANDO, FLORIDA 32817
(407) 823-8966
CERTIFICATE OF AUTHORIZATION NO. 27013

STATE OF FLORIDA
DEPARTMENT OF TRANSPORTATION

ROAD NO.	COUNTY	FINANCIAL PROJECT ID
SR400	VOLUSIA	408464-2-32-01

RHODE ISLAND AVE.
CROSS SECTIONS

SHEET NO.
893

THE OFFICIAL RECORD OF THIS SHEET IS THE ELECTRONIC FILE DIGITALLY SIGNED AND SEALED UNDER RULE 61G15-23.004, F.A.C.

jchassee 6/14/2019 4:27:49 PM Rdxsrd_shg V:\2158\active\CADD\40846423201\roadway\RDXSRD07.DGN

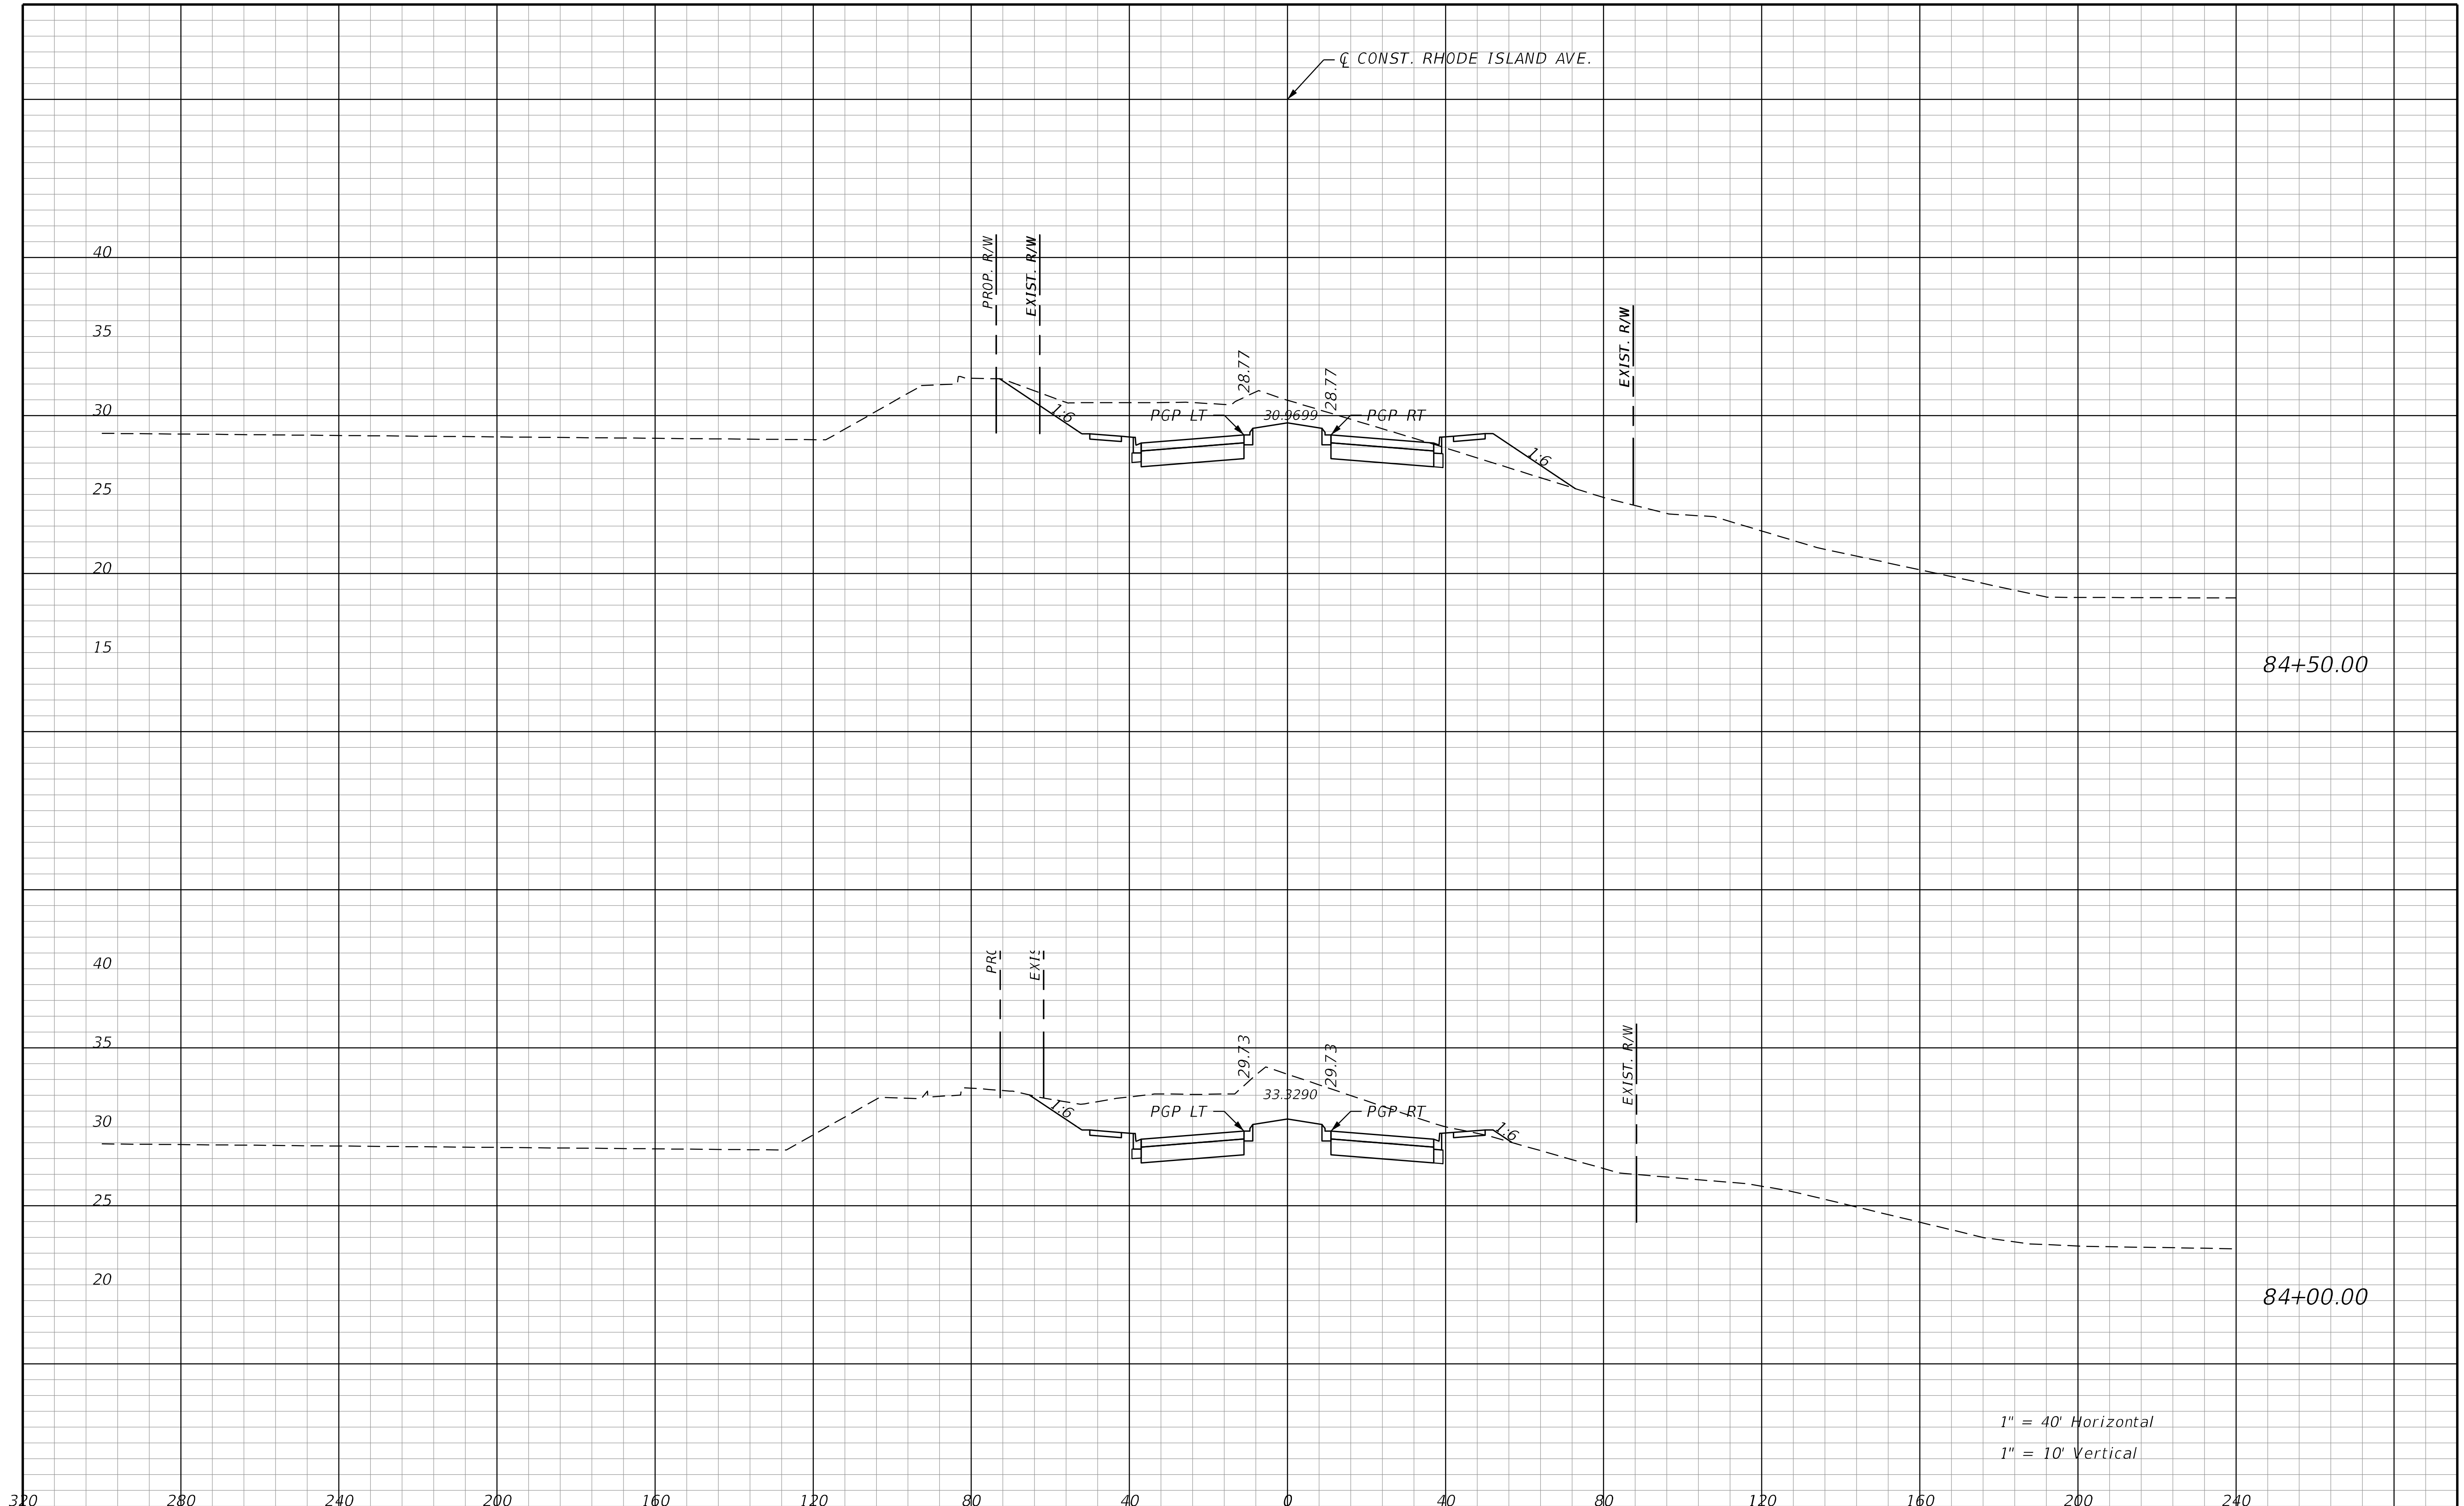

REVISIONS			
DATE	DESCRIPTION	DATE	DESCRIPTION

STANTEC CONSULTING SERVICES INC.
ENGINEER OF RECORD:
WILLIAM V. ANDERSON, P.E. NO.: 36682
11315 CORPORATE BLVD., SUITE 105
ORLANDO, FLORIDA 32817
(407) 823-8966
CERTIFICATE OF AUTHORIZATION NO. 27013

STATE OF FLORIDA
DEPARTMENT OF TRANSPORTATION

ROAD NO.	COUNTY	FINANCIAL PROJECT ID
SR400	VOLUSIA	408464-2-32-01

RHODE ISLAND AVE.
CROSS SECTIONS

SHEET NO. 894

THE OFFICIAL RECORD OF THIS SHEET IS THE ELECTRONIC FILE DIGITALLY SIGNED AND SEALED UNDER RULE 61G15-23.004, F.A.C.

jchassee 6/14/2019 4:27:49 PM Rdxsrd_shg V:\2158\active\CADD\40846423201\roadway\RDXSRD07.DGN

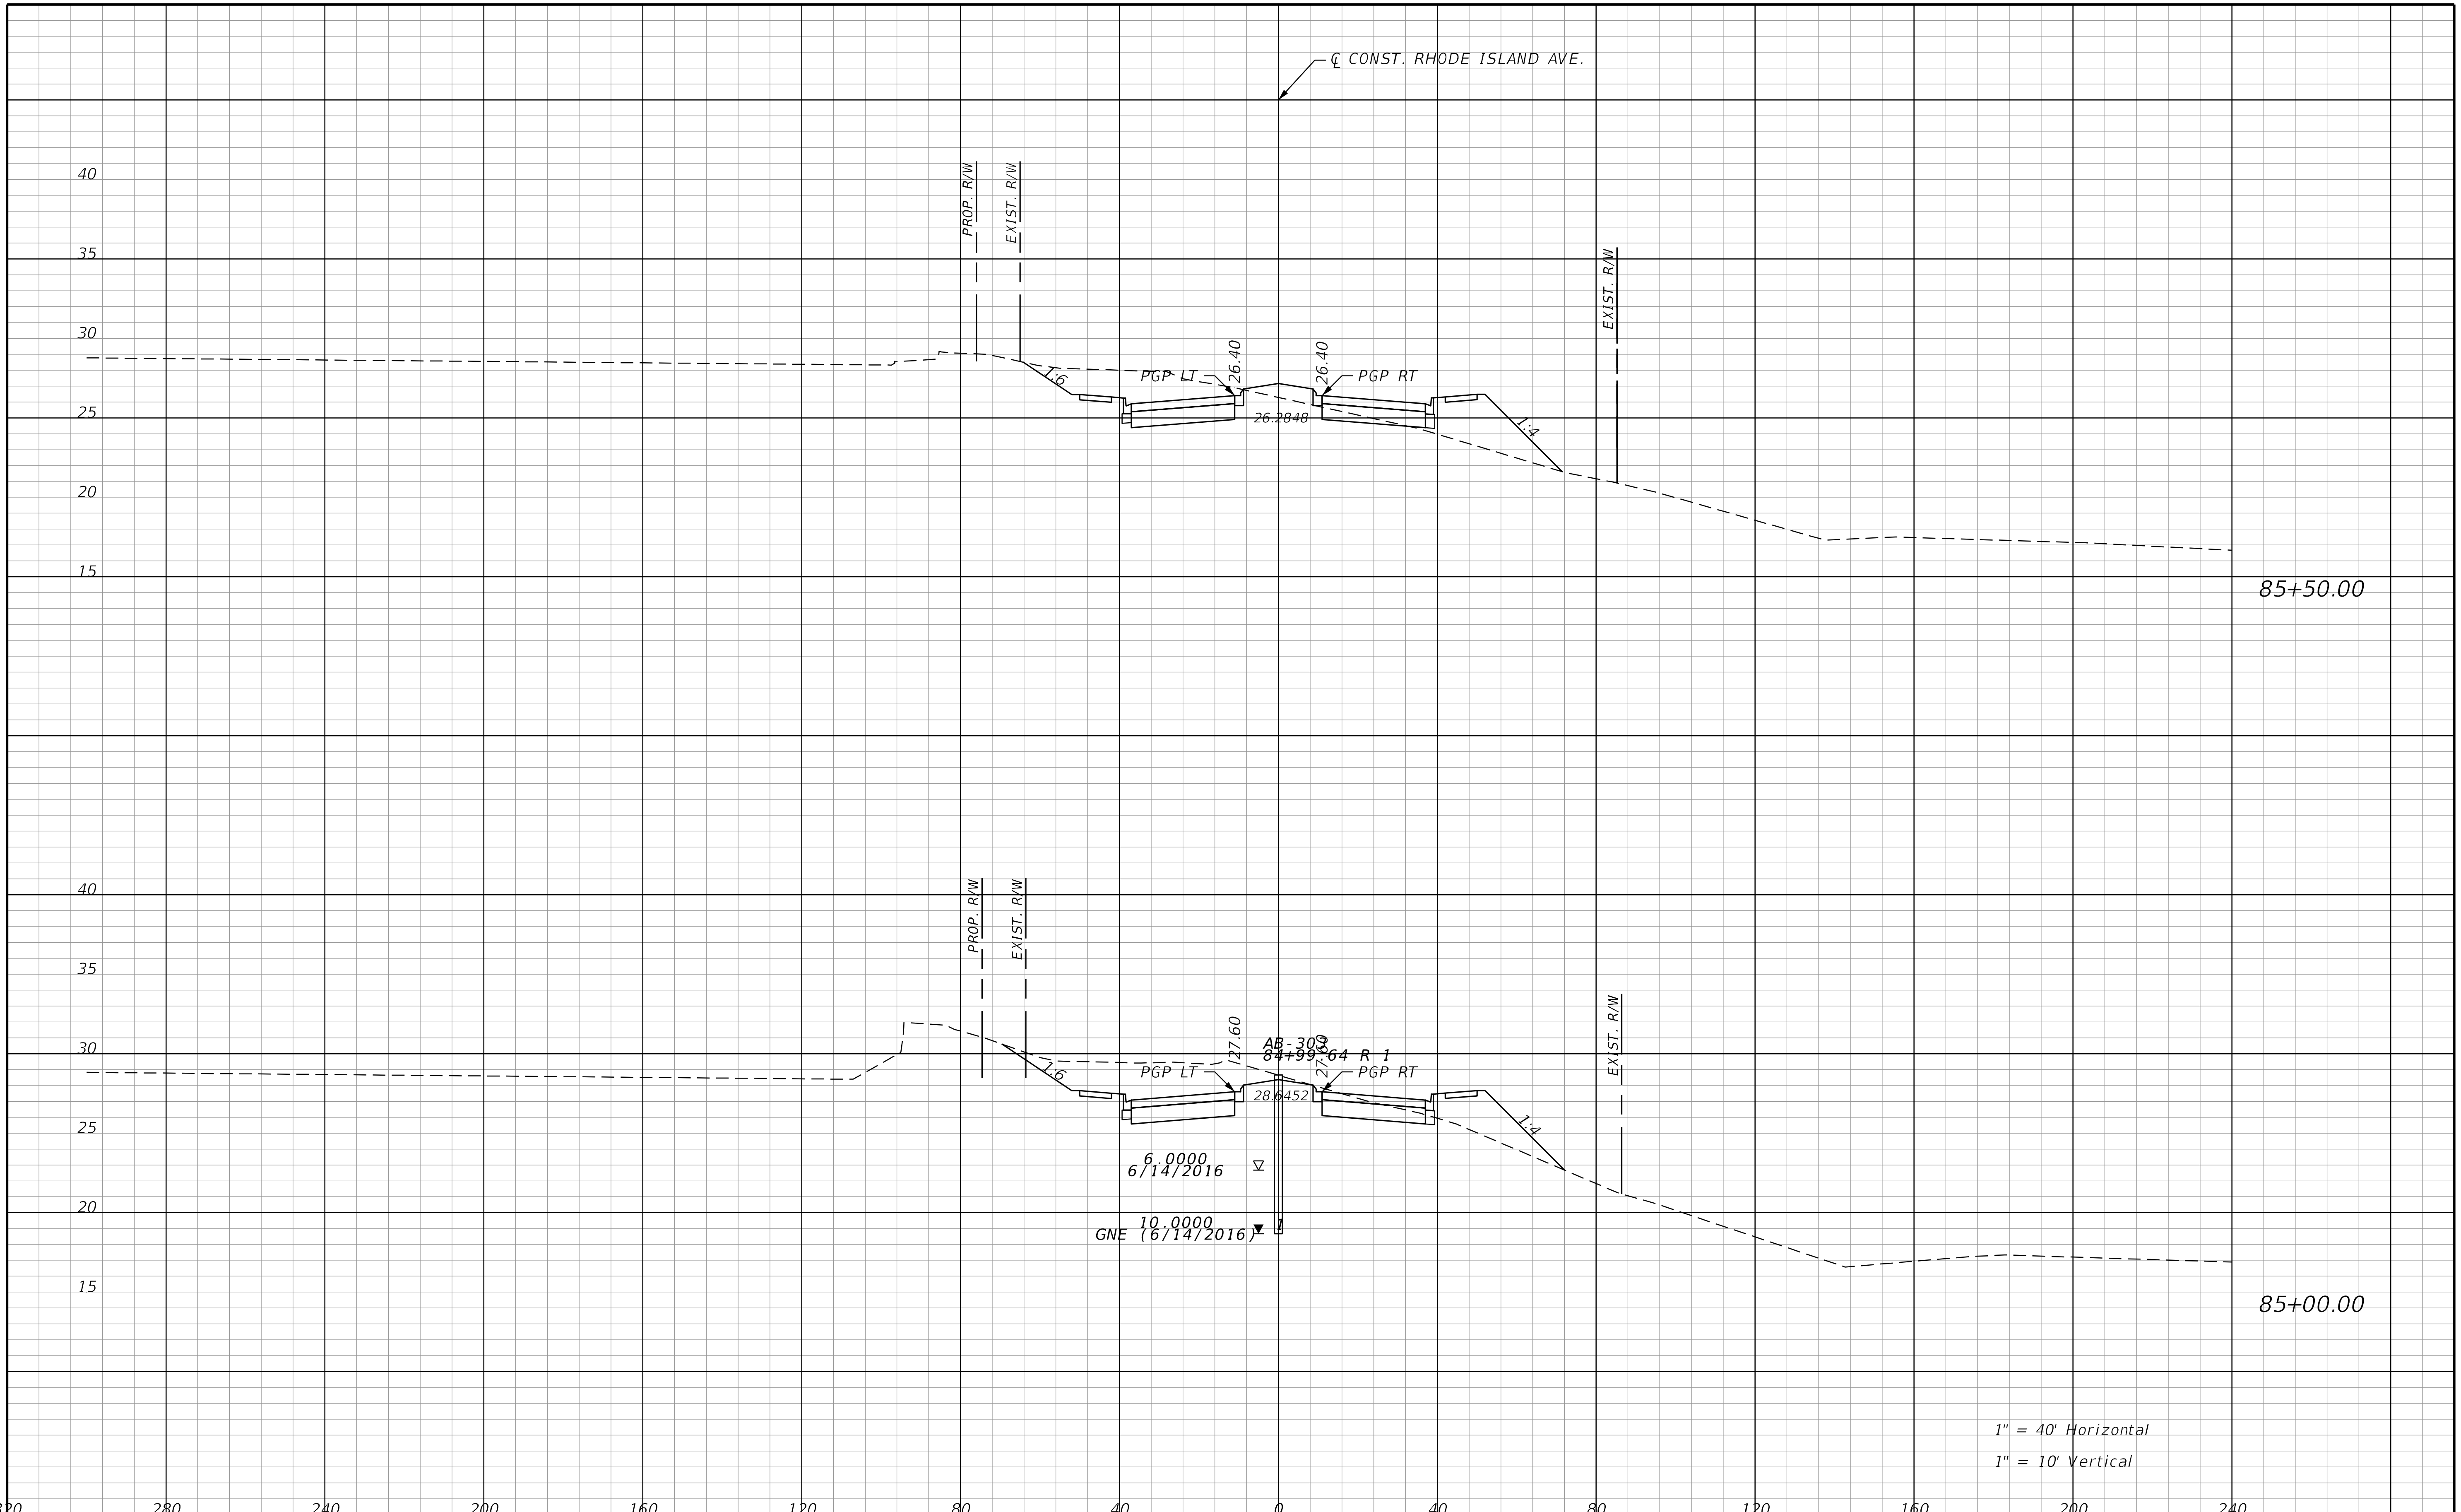

THE OFFICIAL RECORD OF THIS SHEET IS THE ELECTRONIC FILE DIGITALLY SIGNED AND SEALED UNDER RULE 61G15-23.004, F.A.C.

REVISIONS			
DATE	DESCRIPTION	DATE	DESCRIPTION

STANTEC CONSULTING SERVICES INC.
ENGINEER OF RECORD:
WILLIAM V. ANDERSON, P.E. NO.: 36682
11315 CORPORATE BLVD., SUITE 105
ORLANDO, FLORIDA 32817
(407) 823-8966
CERTIFICATE OF AUTHORIZATION NO. 27013

STATE OF FLORIDA
DEPARTMENT OF TRANSPORTATION

ROAD NO.	COUNTY	FINANCIAL PROJECT ID
SR400	VOLUSIA	408464-2-32-01

RHODE ISLAND AVE.
CROSS SECTIONS

SHEET NO.
895

jchassee 6/14/2019 4:27:49 PM Rdxsrd_shg V:\2158\active\CADD\40846423201\roadway\RDXSRD07.DGN

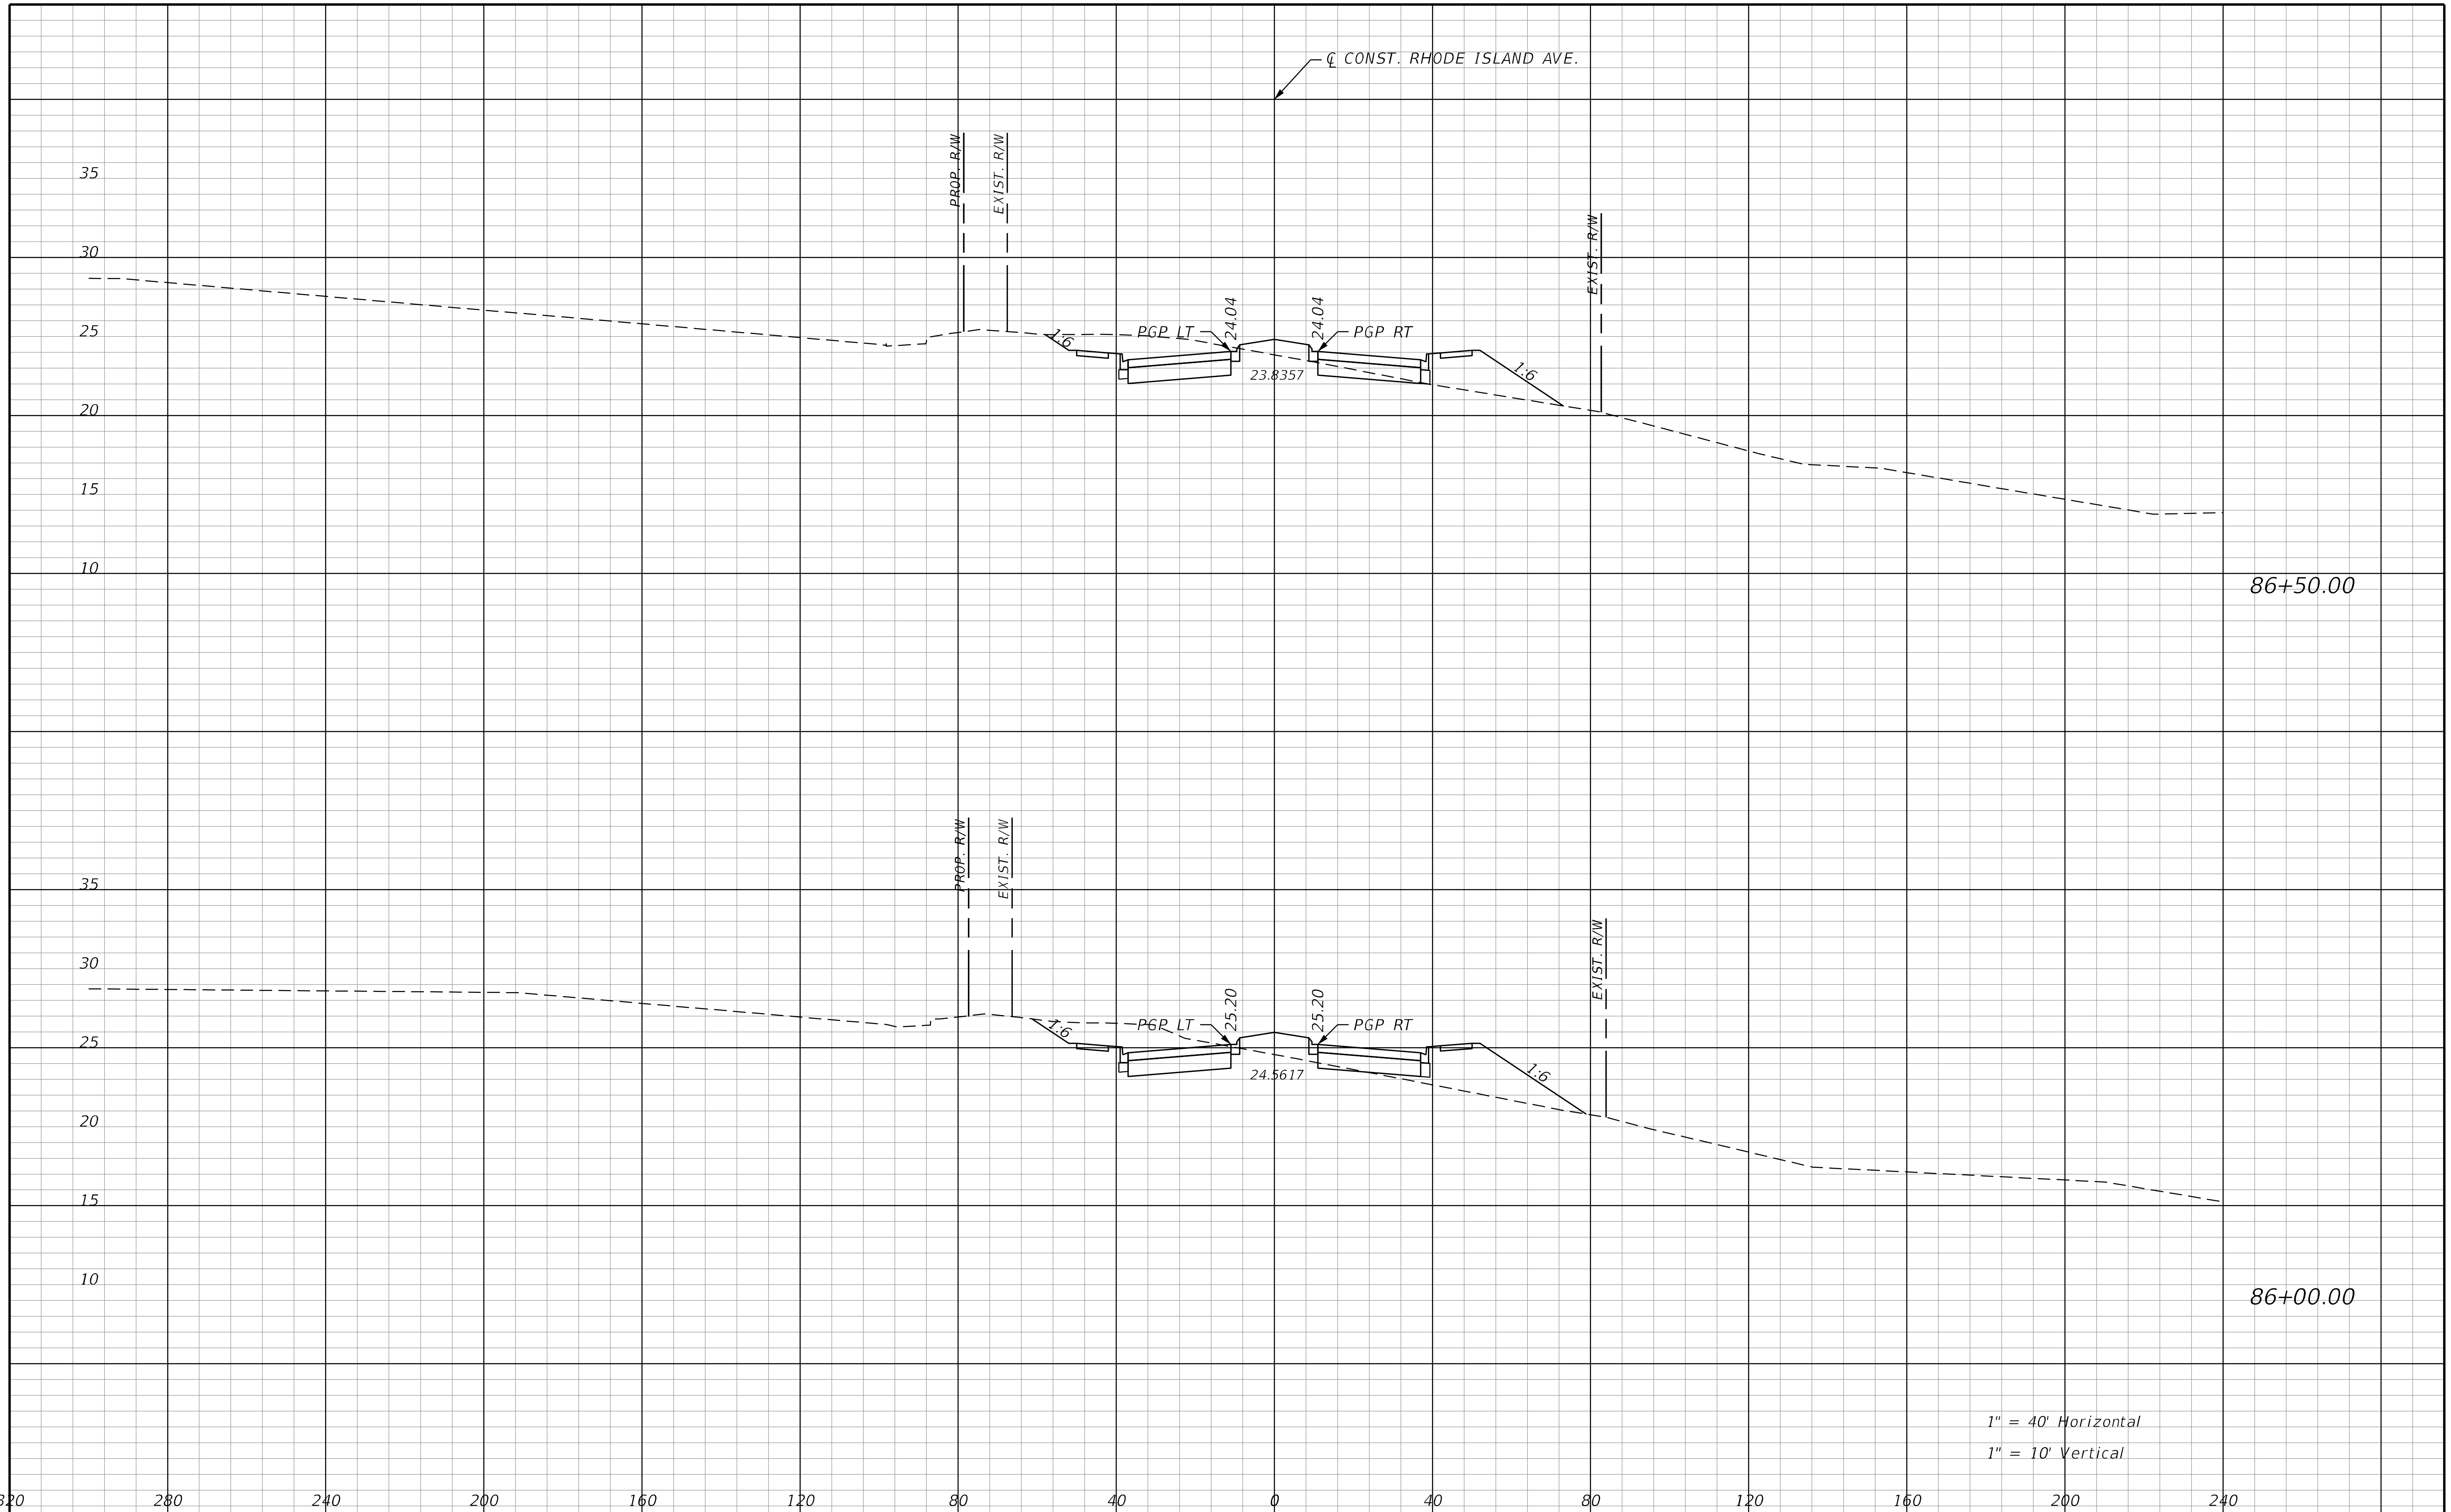

REVISIONS			
DATE	DESCRIPTION	DATE	DESCRIPTION

STANTEC CONSULTING SERVICES INC.
ENGINEER OF RECORD:
WILLIAM V. ANDERSON, P.E. NO.: 36682
11315 CORPORATE BLVD., SUITE 105
ORLANDO, FLORIDA 32817
(407) 823-8966
CERTIFICATE OF AUTHORIZATION NO. 27013

STATE OF FLORIDA
DEPARTMENT OF TRANSPORTATION

ROAD NO.	COUNTY	FINANCIAL PROJECT ID
SR400	VOLUSIA	408464-2-32-01

RHODE ISLAND AVE.
CROSS SECTIONS

SHEET NO.
896

THE OFFICIAL RECORD OF THIS SHEET IS THE ELECTRONIC FILE DIGITALLY SIGNED AND SEALED UNDER RULE 61G15-23.004, F.A.C.

jchassee 6/14/2019 4:27:50 PM Rdxsrd_shg V:\2158\active\CADD\40846423201\roadway\RDXSRD07.DGN

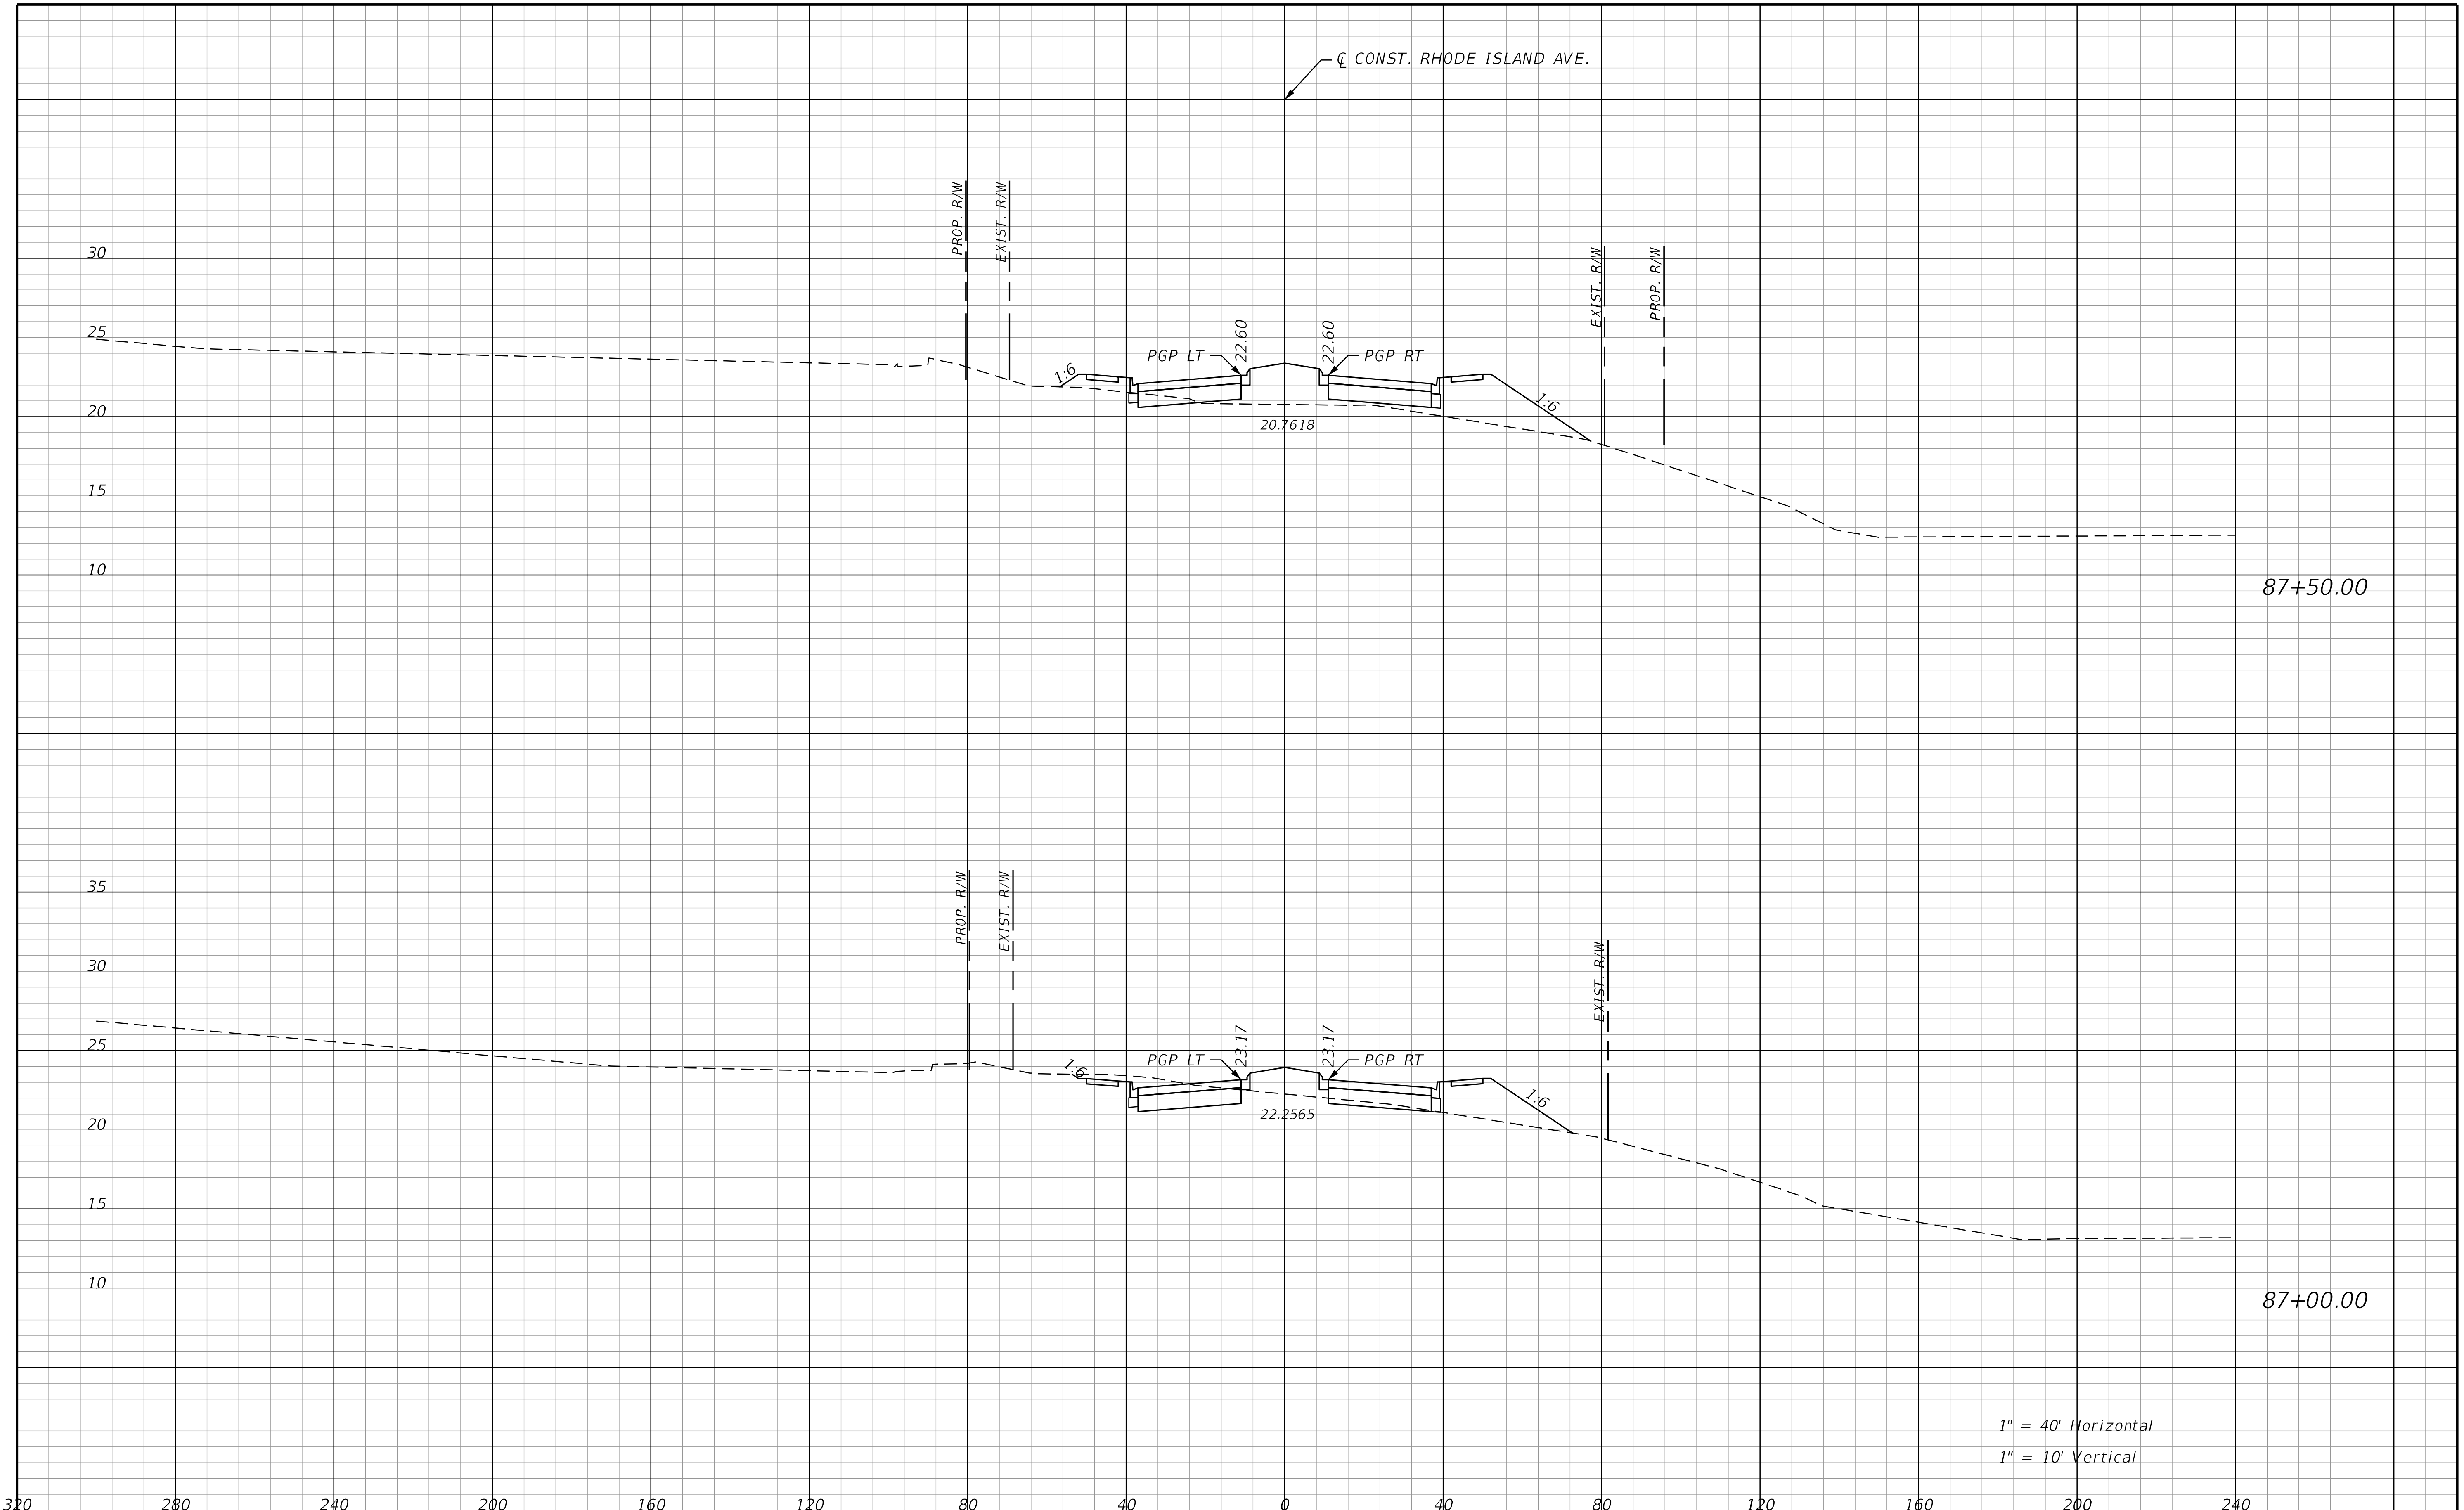

REVISIONS			
DATE	DESCRIPTION	DATE	DESCRIPTION

STANTEC CONSULTING SERVICES INC.
ENGINEER OF RECORD:
WILLIAM V. ANDERSON, P.E. NO.: 36682
11315 CORPORATE BLVD., SUITE 105
ORLANDO, FLORIDA 32817
(407) 823-8966
CERTIFICATE OF AUTHORIZATION NO. 27013

STATE OF FLORIDA
DEPARTMENT OF TRANSPORTATION

ROAD NO.	COUNTY	FINANCIAL PROJECT ID
SR400	VOLUSIA	408464-2-32-01

RHODE ISLAND AVE. CROSS SECTIONS

SHEET NO. 897

THE OFFICIAL RECORD OF THIS SHEET IS THE ELECTRONIC FILE DIGITALLY SIGNED AND SEALED UNDER RULE 61G15-23.004, F.A.C.

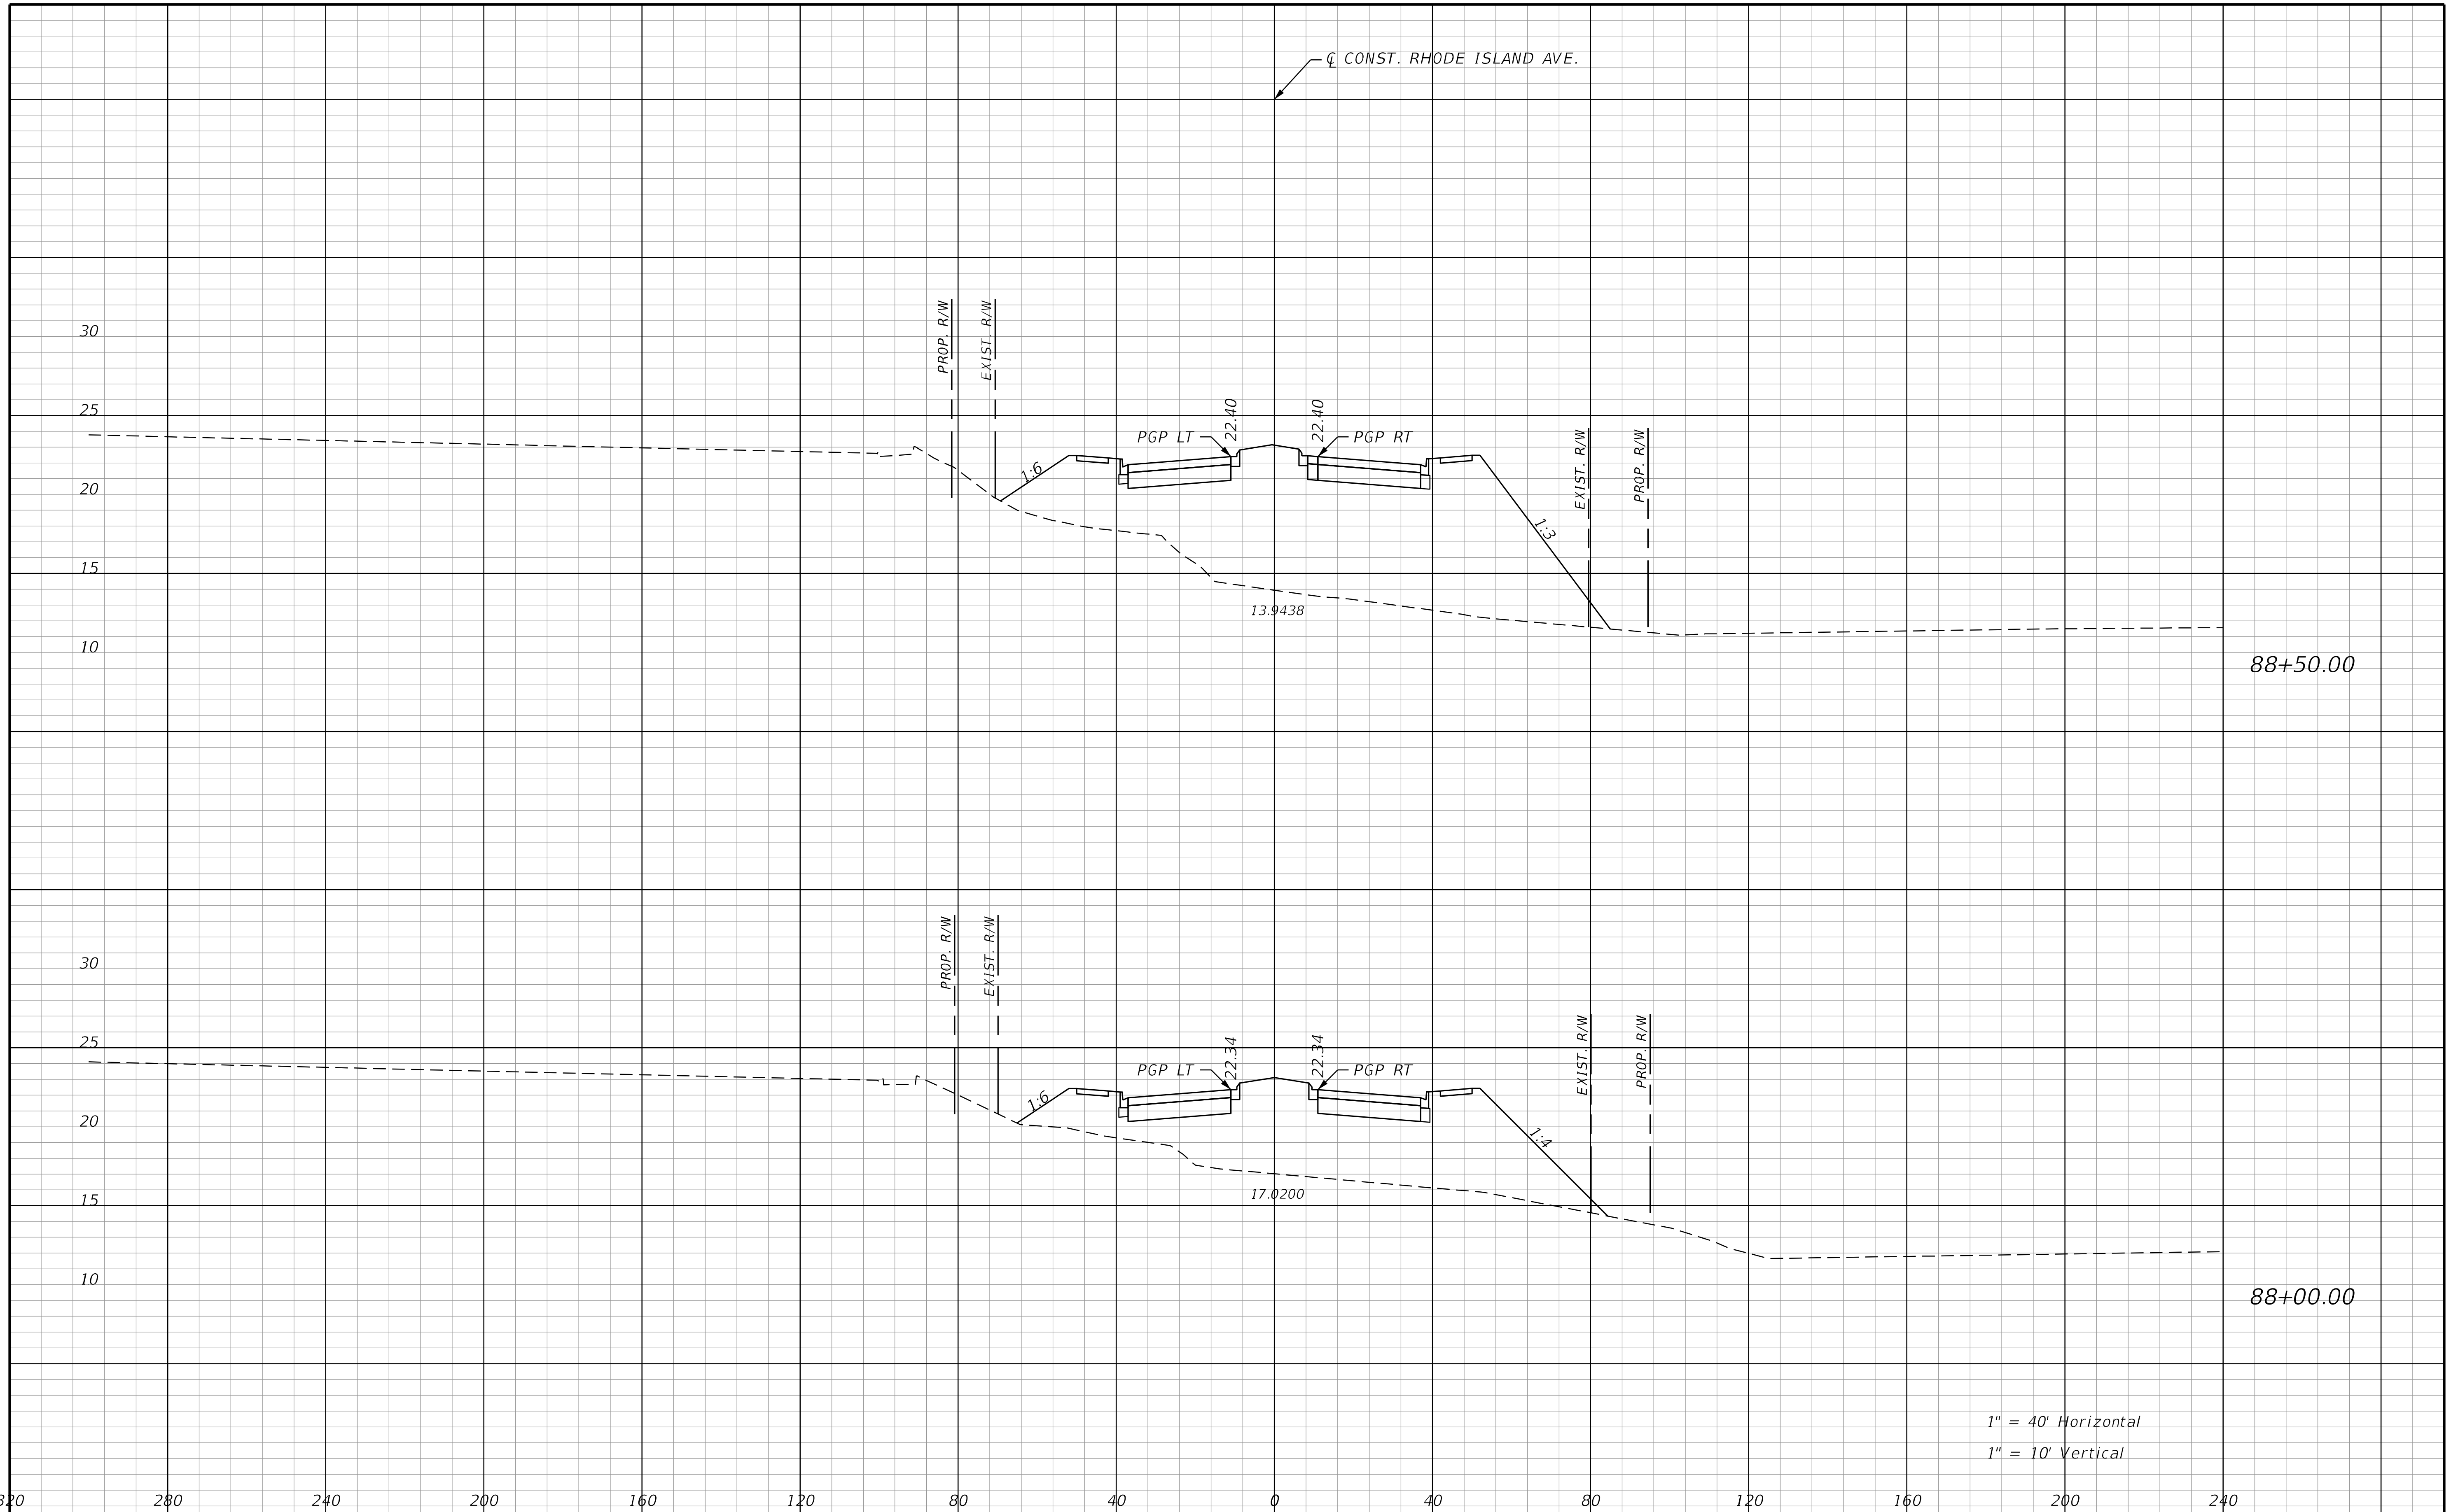

THE OFFICIAL RECORD OF THIS SHEET IS THE ELECTRONIC FILE DIGITALLY SIGNED AND SEALED UNDER RULE 61G15-23.004, F.A.C.

REVISIONS			
DATE	DESCRIPTION	DATE	DESCRIPTION

STANTEC CONSULTING SERVICES INC.
ENGINEER OF RECORD:
WILLIAM V. ANDERSON, P.E. NO.: 36682
11315 CORPORATE BLVD., SUITE 105
ORLANDO, FLORIDA 32817
(407) 823-8966
CERTIFICATE OF AUTHORIZATION NO. 27013

STATE OF FLORIDA
DEPARTMENT OF TRANSPORTATION

ROAD NO.	COUNTY	FINANCIAL PROJECT ID
SR400	VOLUSIA	408464-2-32-01

RHODE ISLAND AVE.
CROSS SECTIONS

SHEET NO.
898

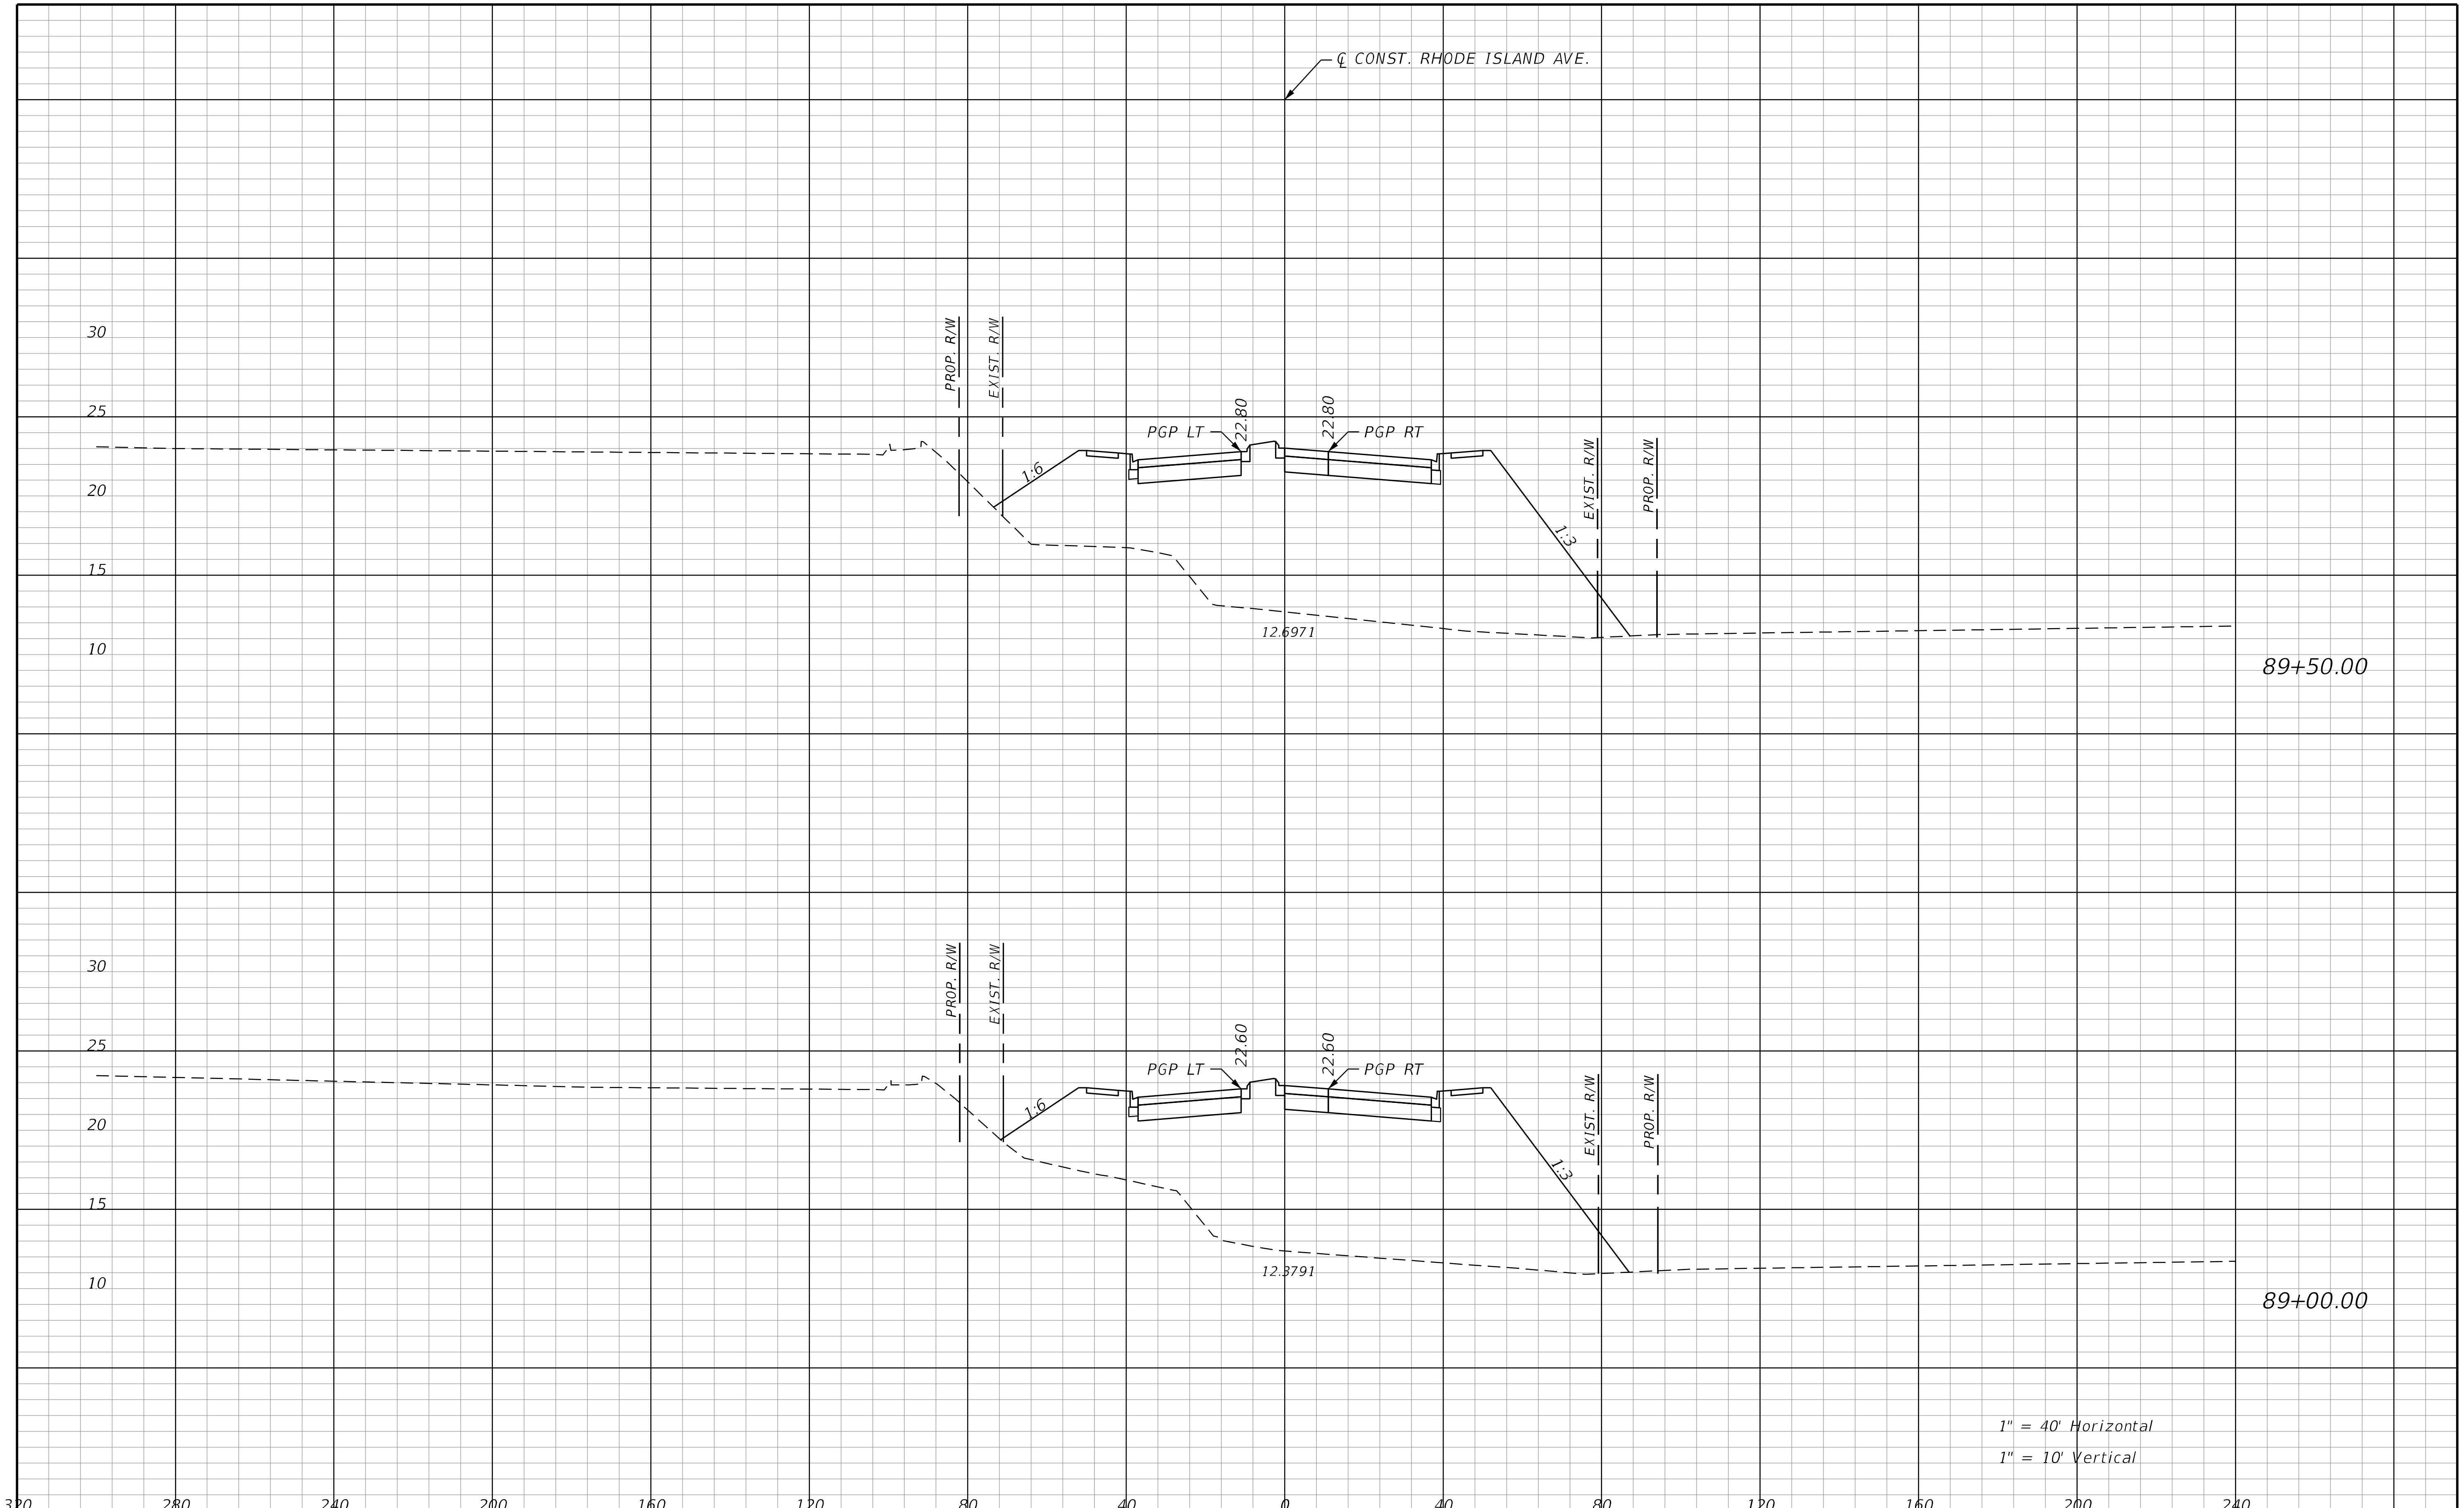

REVISIONS			
DATE	DESCRIPTION	DATE	DESCRIPTION

STANTEC CONSULTING SERVICES INC.
ENGINEER OF RECORD:
WILLIAM V. ANDERSON, P.E. NO.: 36682
11315 CORPORATE BLVD., SUITE 105
ORLANDO, FLORIDA 32817
(407) 823-8966
CERTIFICATE OF AUTHORIZATION NO. 27013

STATE OF FLORIDA
DEPARTMENT OF TRANSPORTATION

ROAD NO.	COUNTY	FINANCIAL PROJECT ID
SR400	VOLUSIA	408464-2-32-01

RHODE ISLAND AVE.
CROSS SECTIONS

SHEET NO. 899

jchassee 6/14/2019 4:27:50 PM Rdxsrd_shg V:\2158\active\CADD\40846423201\roadway\RDXSRD07.DGN

THE OFFICIAL RECORD OF THIS SHEET IS THE ELECTRONIC FILE DIGITALLY SIGNED AND SEALED UNDER RULE 61G15-23.004, F.A.C.

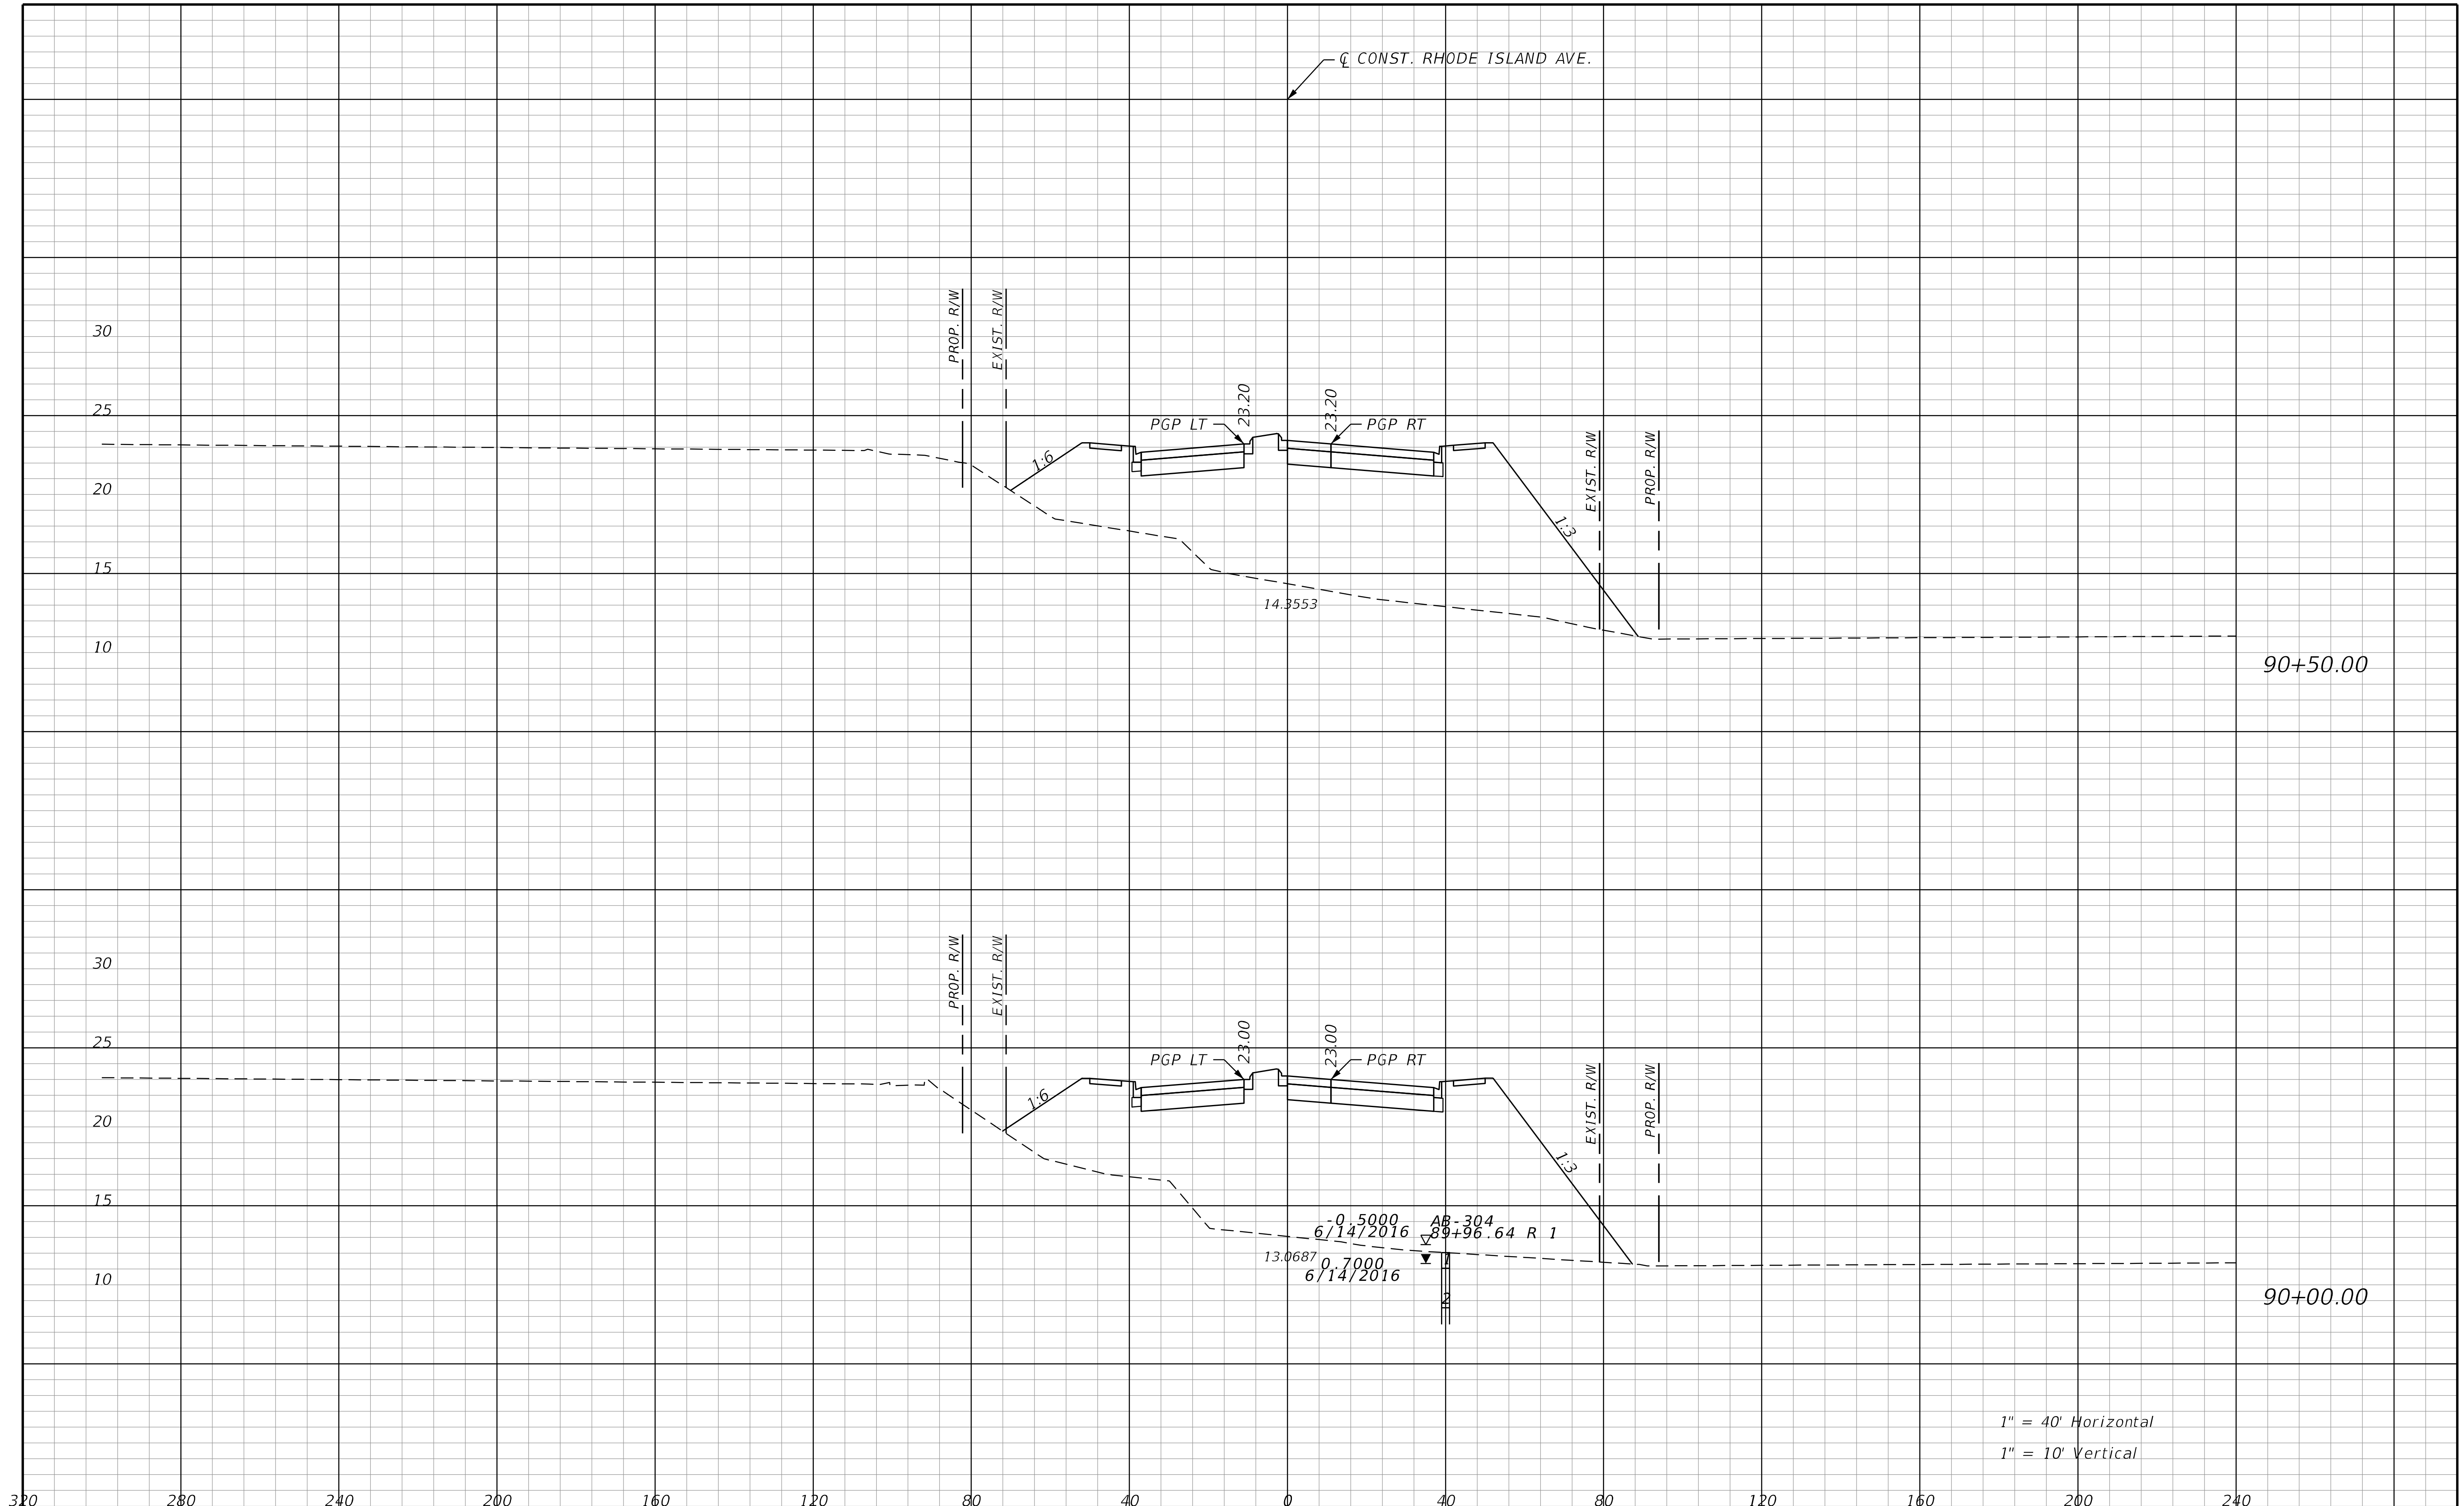

REVISIONS			
DATE	DESCRIPTION	DATE	DESCRIPTION

STANTEC CONSULTING SERVICES INC.
ENGINEER OF RECORD:
WILLIAM V. ANDERSON, P.E. NO.: 36682
11315 CORPORATE BLVD., SUITE 105
ORLANDO, FLORIDA 32817
(407) 823-8966
CERTIFICATE OF AUTHORIZATION NO. 27013

STATE OF FLORIDA
DEPARTMENT OF TRANSPORTATION

ROAD NO.	COUNTY	FINANCIAL PROJECT ID
SR400	VOLUSIA	408464-2-32-01

RHODE ISLAND AVE.
CROSS SECTIONS

SHEET NO.
900

jchassee 6/14/2019 4:27:51 PM Rdxsrd_shg V:\2158\active\CADD\40846423201\roadway\RDXSRD07.DGN

THE OFFICIAL RECORD OF THIS SHEET IS THE ELECTRONIC FILE DIGITALLY SIGNED AND SEALED UNDER RULE 61G15-23.004, F.A.C.

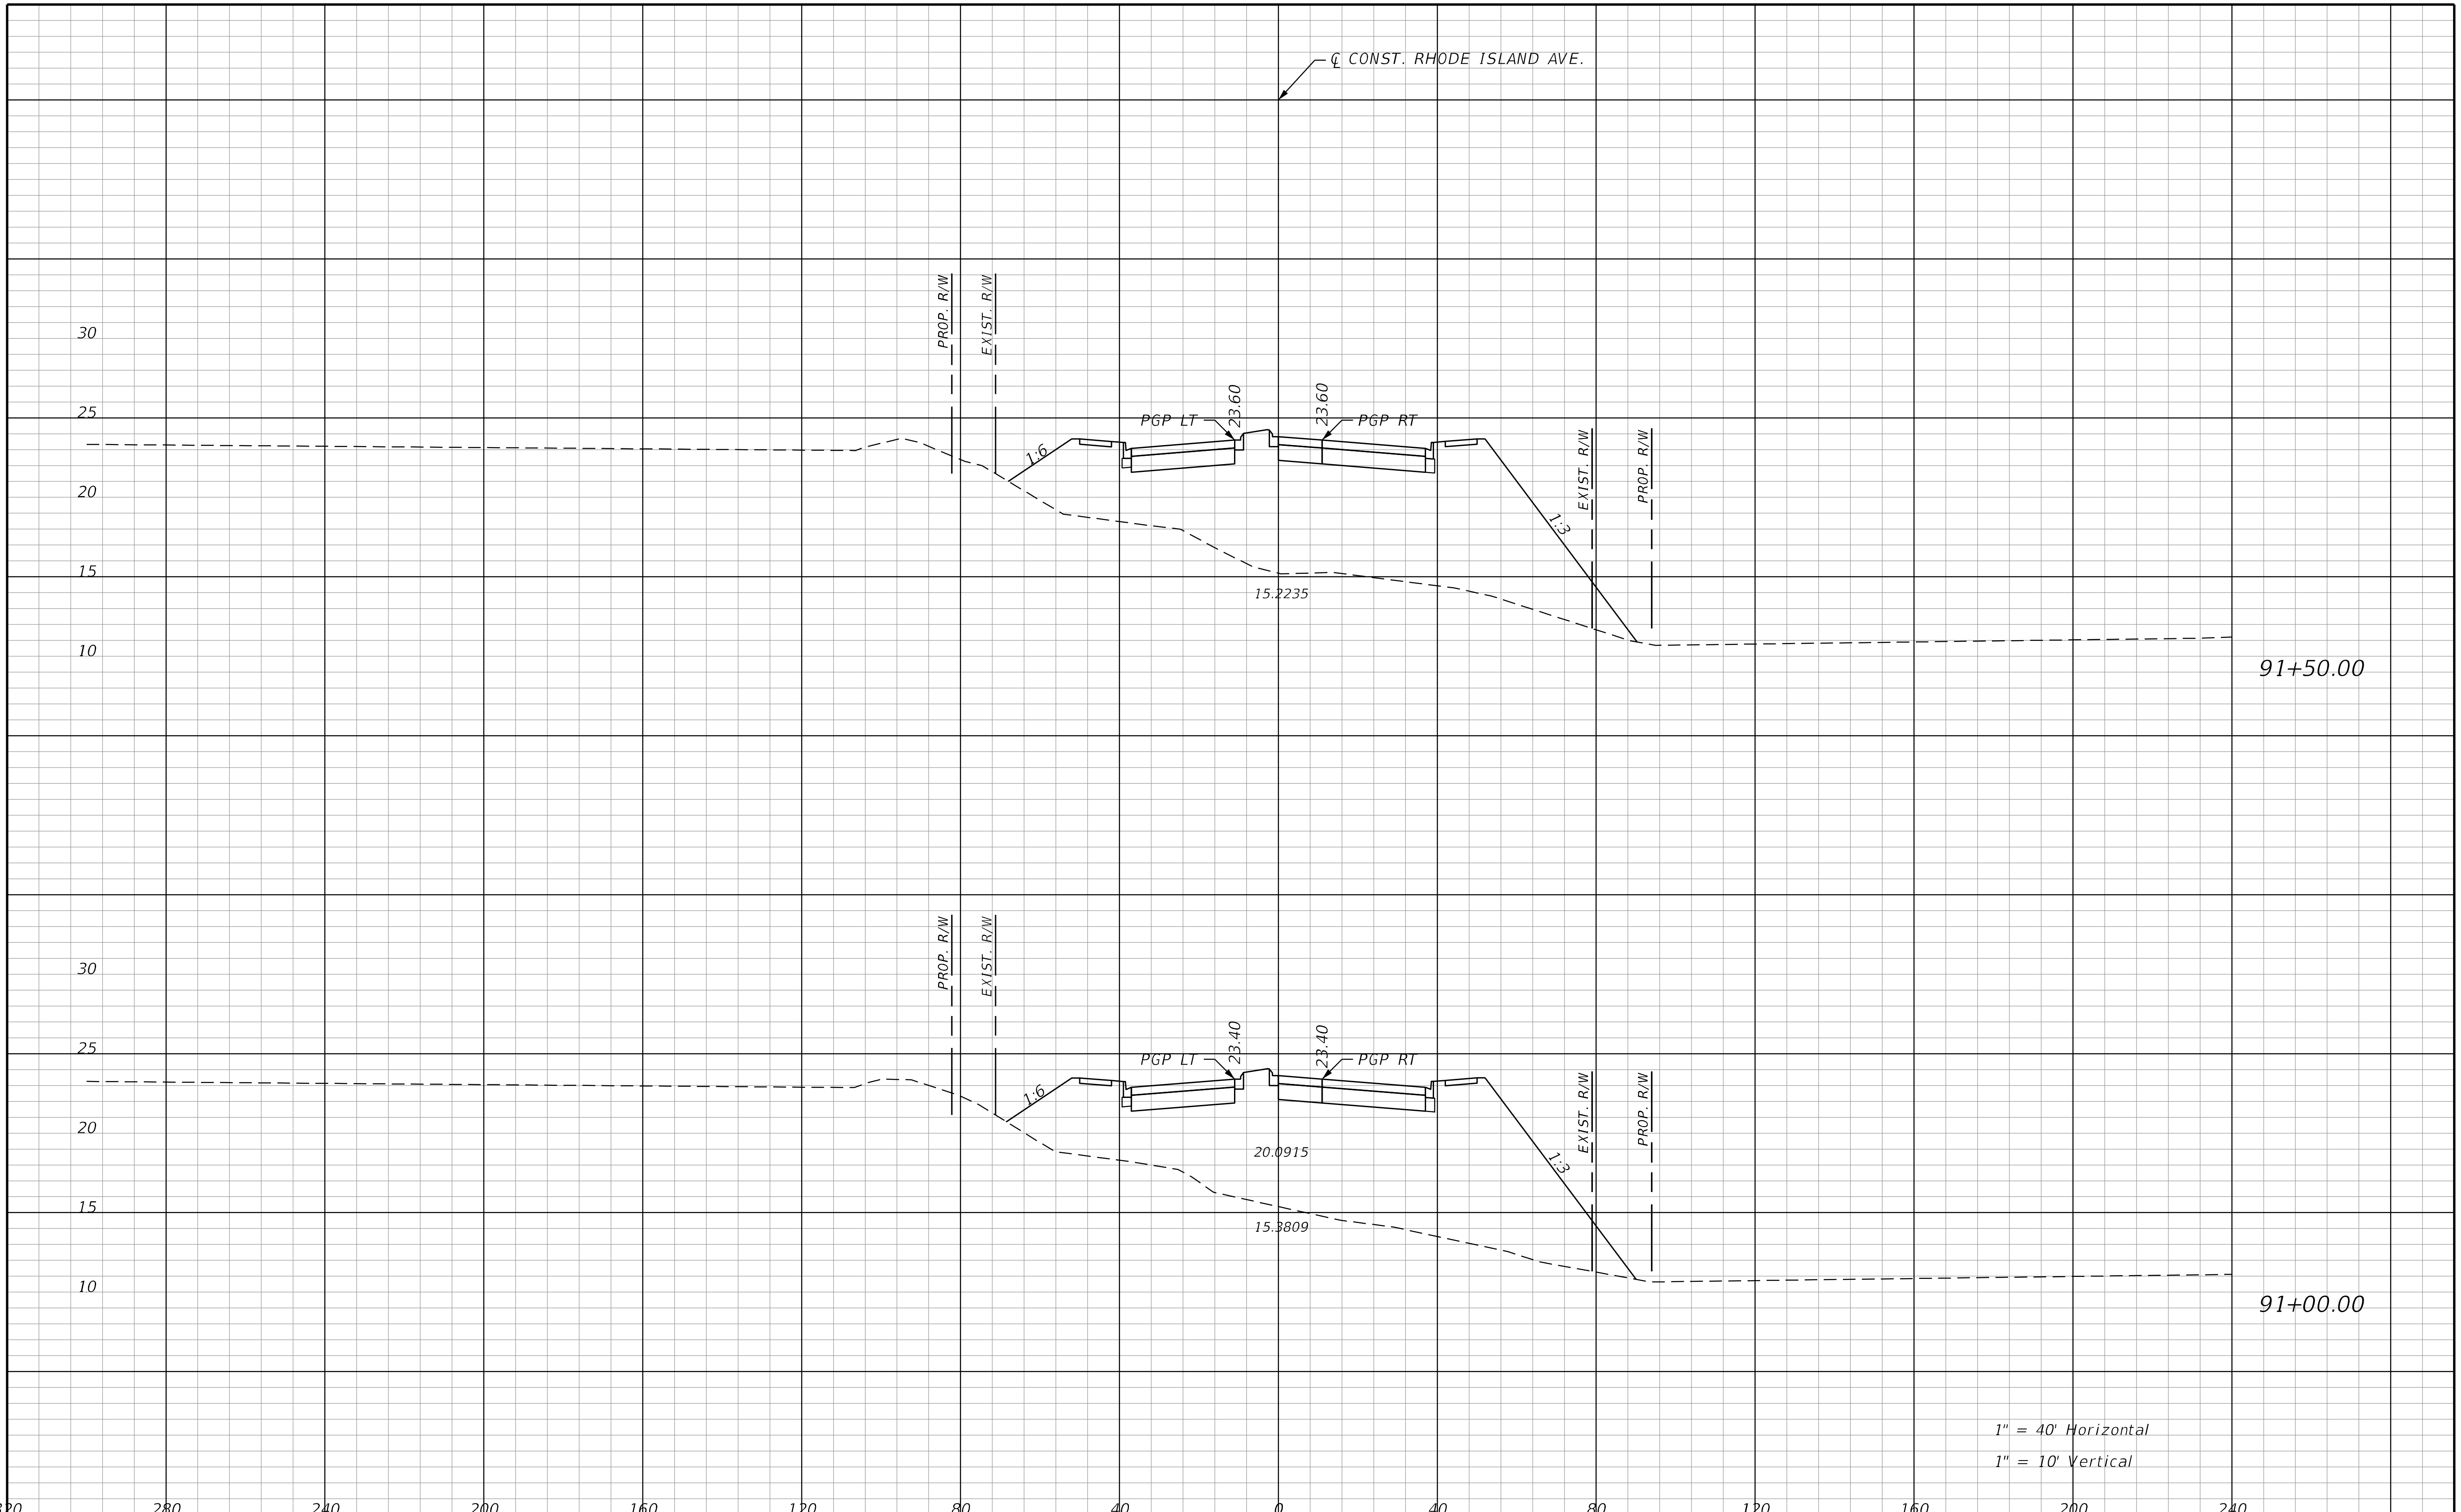

REVISIONS			
DATE	DESCRIPTION	DATE	DESCRIPTION

STANTEC CONSULTING SERVICES INC.
ENGINEER OF RECORD:
WILLIAM V. ANDERSON, P.E. NO.: 36682
11315 CORPORATE BLVD., SUITE 105
ORLANDO, FLORIDA 32817
(407) 823-8966
CERTIFICATE OF AUTHORIZATION NO. 27013

STATE OF FLORIDA
DEPARTMENT OF TRANSPORTATION

ROAD NO.	COUNTY	FINANCIAL PROJECT ID
SR400	VOLUSIA	408464-2-32-01

RHODE ISLAND AVE.
CROSS SECTIONS

SHEET NO.
901

THE OFFICIAL RECORD OF THIS SHEET IS THE ELECTRONIC FILE DIGITALLY SIGNED AND SEALED UNDER RULE 61G15-23.004, F.A.C.

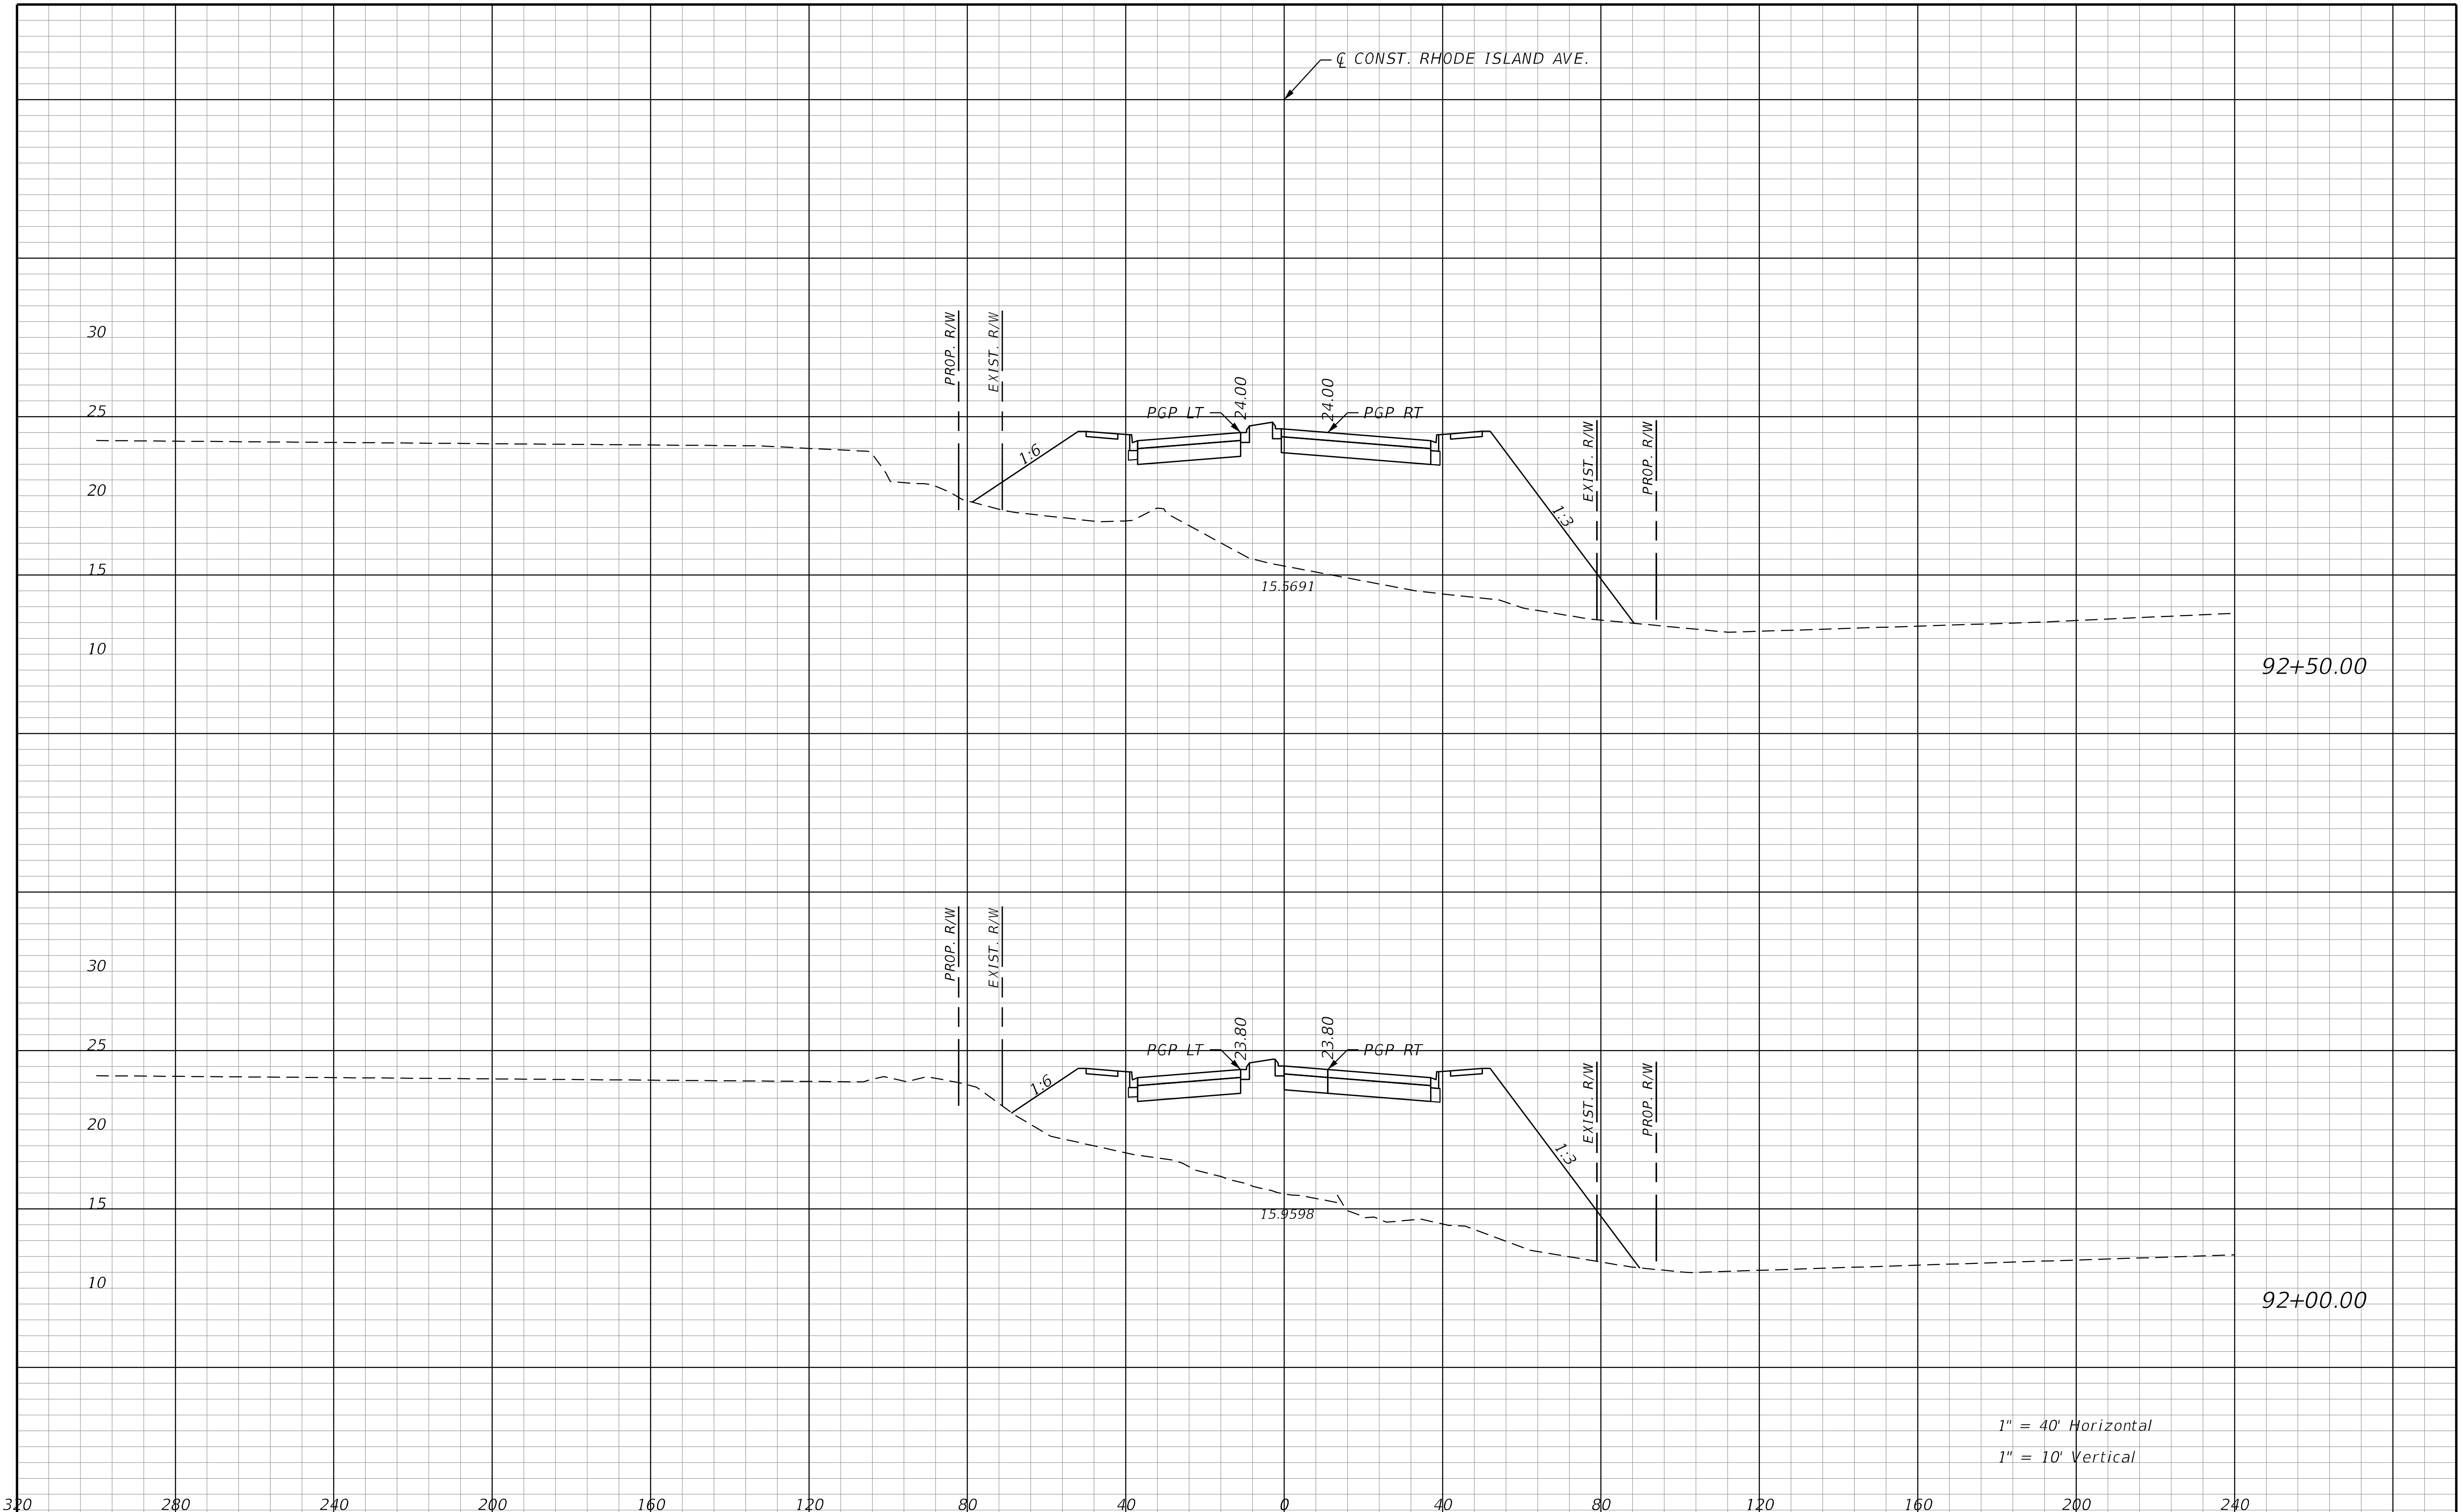

REVISIONS			
DATE	DESCRIPTION	DATE	DESCRIPTION

STANTEC CONSULTING SERVICES INC.
ENGINEER OF RECORD:
WILLIAM V. ANDERSON, P.E. NO.: 36682
11315 CORPORATE BLVD., SUITE 105
ORLANDO, FLORIDA 32817
(407) 823-8966
CERTIFICATE OF AUTHORIZATION NO. 27013

STATE OF FLORIDA
DEPARTMENT OF TRANSPORTATION

ROAD NO.	COUNTY	FINANCIAL PROJECT ID
SR400	VOLUSIA	408464-2-32-01

RHODE ISLAND AVE.
CROSS SECTIONS

SHEET NO.
902

jchassee 6/14/2019 4:27:51 PM Rdxsrd_shg V:\2158\active\CADD\40846423201\roadway\RDXSRD07.DGN

THE OFFICIAL RECORD OF THIS SHEET IS THE ELECTRONIC FILE DIGITALLY SIGNED AND SEALED UNDER RULE 61G15-23.004, F.A.C.

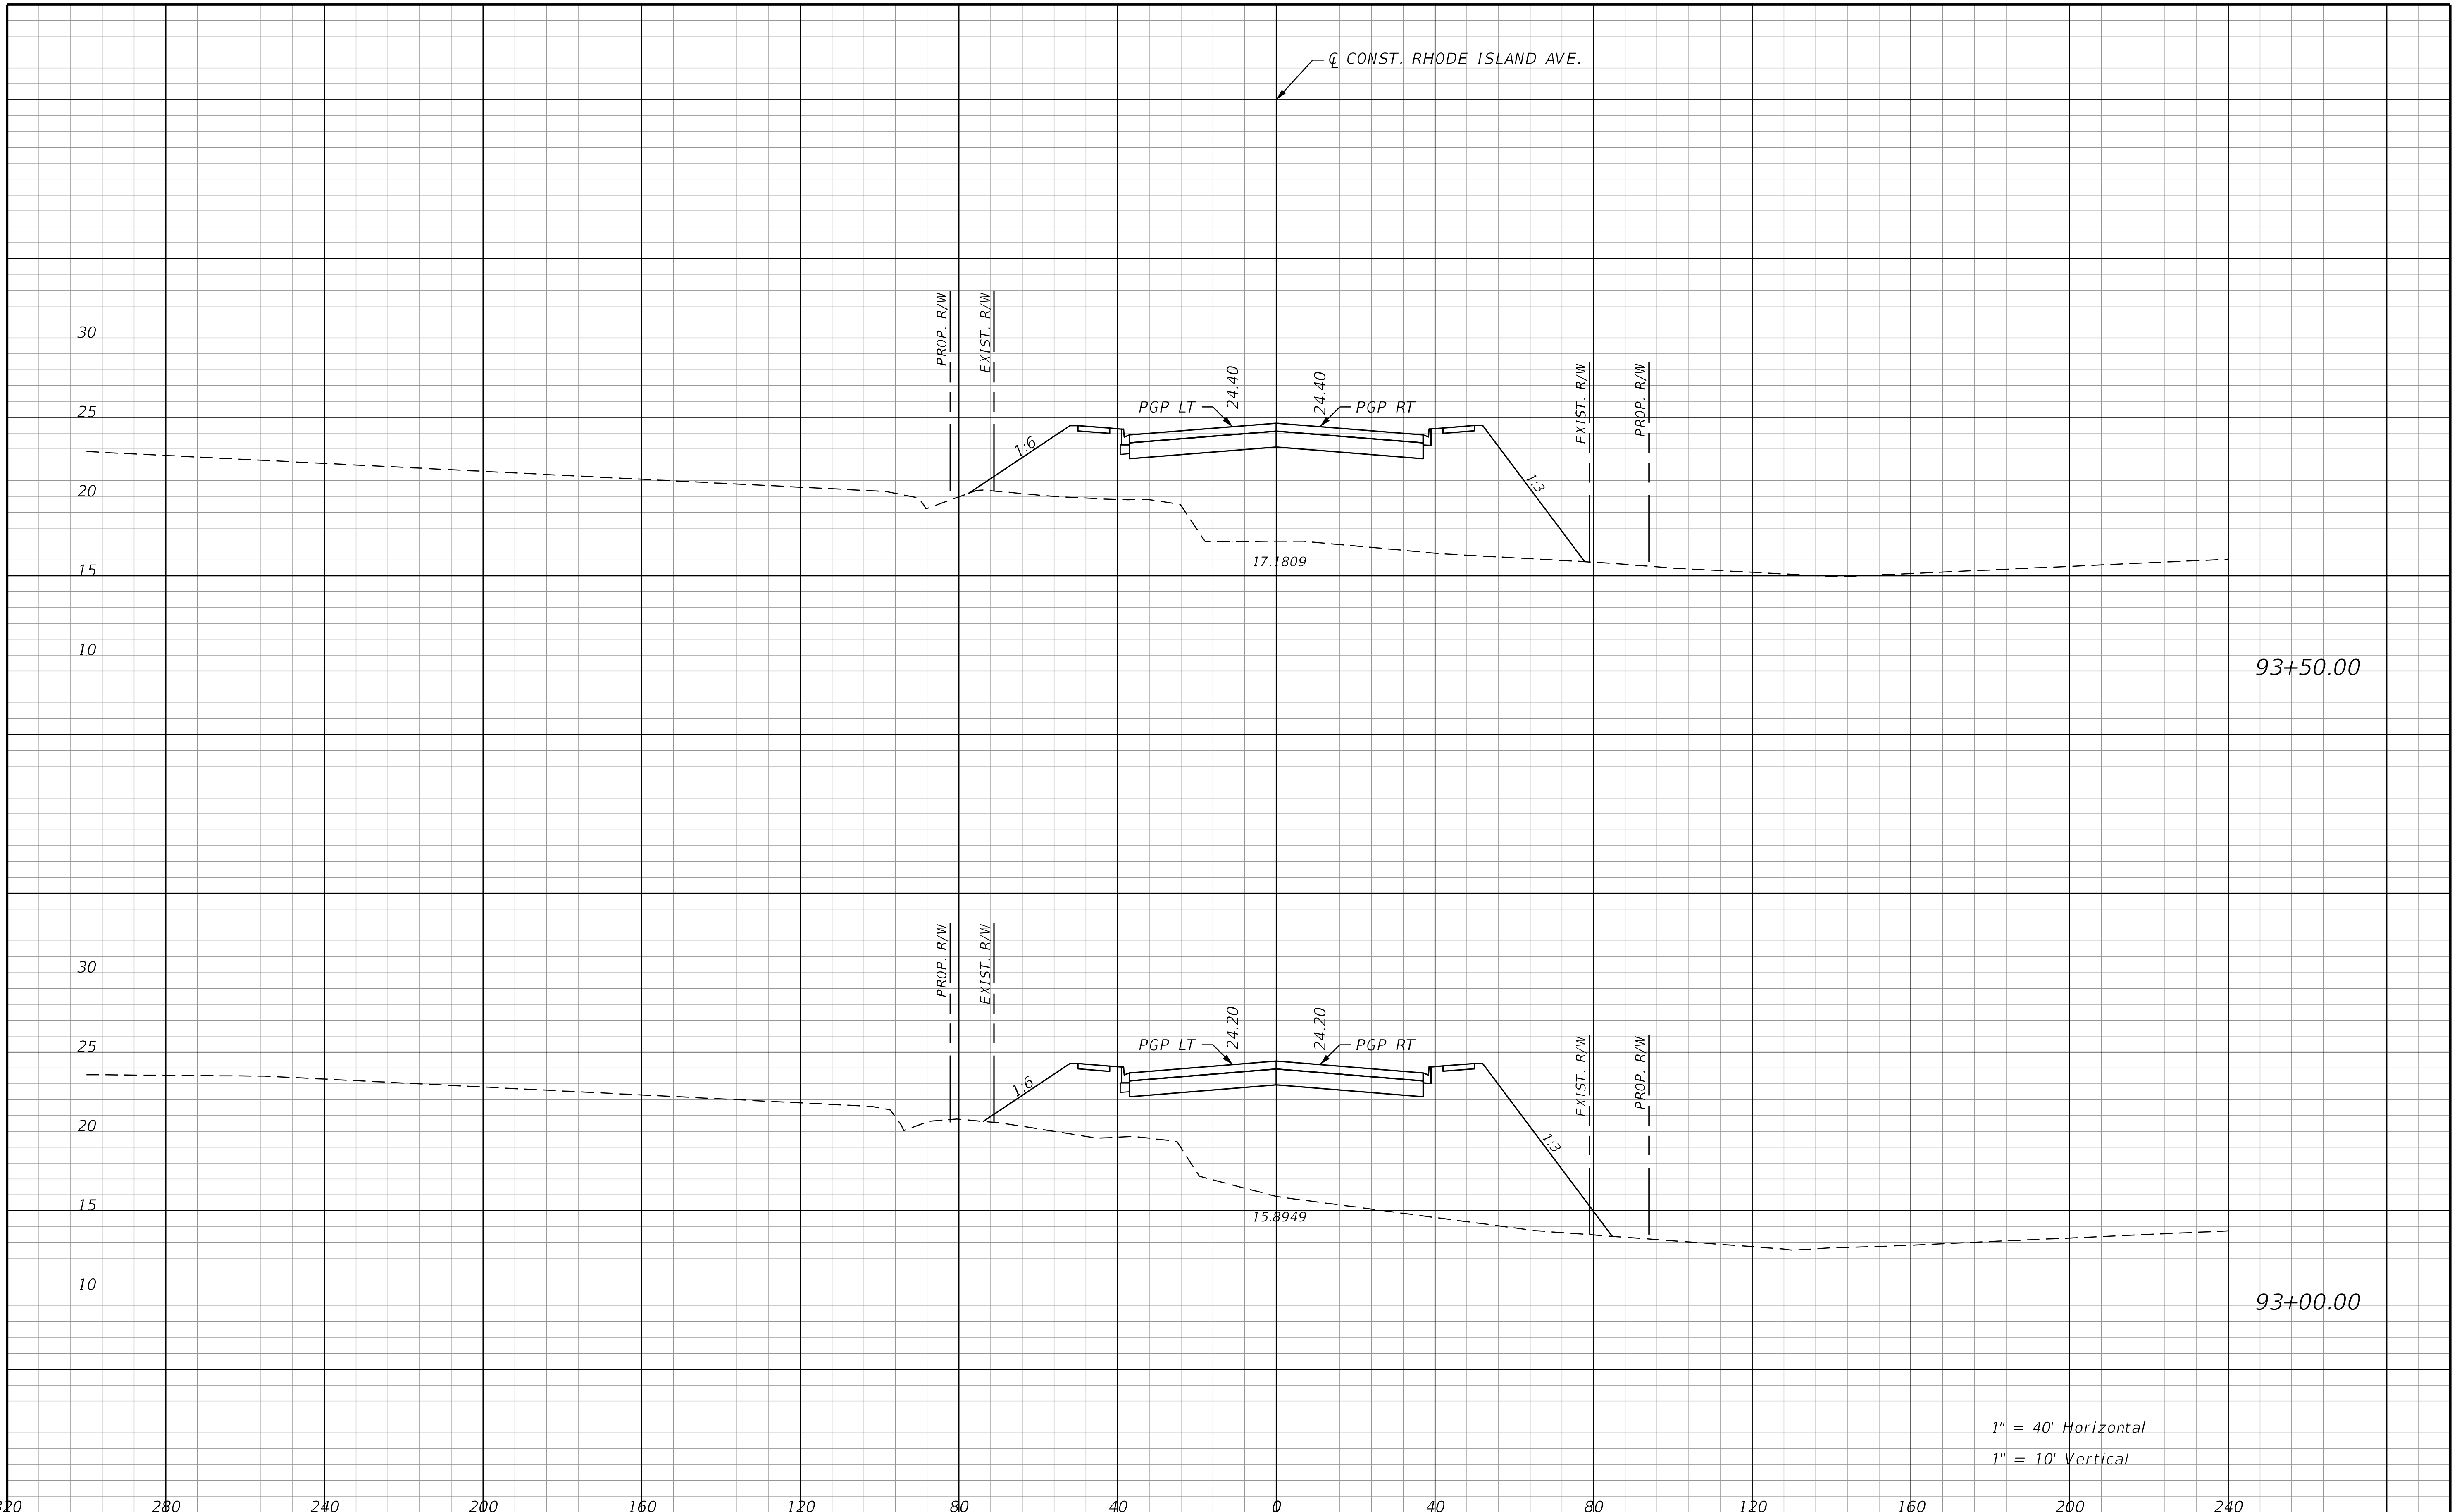

THE OFFICIAL RECORD OF THIS SHEET IS THE ELECTRONIC FILE DIGITALLY SIGNED AND SEALED UNDER RULE 61G15-23.004, F.A.C.

REVISIONS			
DATE	DESCRIPTION	DATE	DESCRIPTION

STANTEC CONSULTING SERVICES INC.
ENGINEER OF RECORD:
WILLIAM V. ANDERSON, P.E. NO.: 36682
11315 CORPORATE BLVD., SUITE 105
ORLANDO, FLORIDA 32817
(407) 823-8966
CERTIFICATE OF AUTHORIZATION NO. 27013

STATE OF FLORIDA
DEPARTMENT OF TRANSPORTATION

ROAD NO.	COUNTY	FINANCIAL PROJECT ID
SR400	VOLUSIA	408464-2-32-01

RHODE ISLAND AVE.
CROSS SECTIONS

SHEET NO.
903

jchassee 6/14/2019 4:27:51 PM Rdxsrd_shg V:\2158\active\CADD\40846423201\roadway\RDXSRD07.DGN

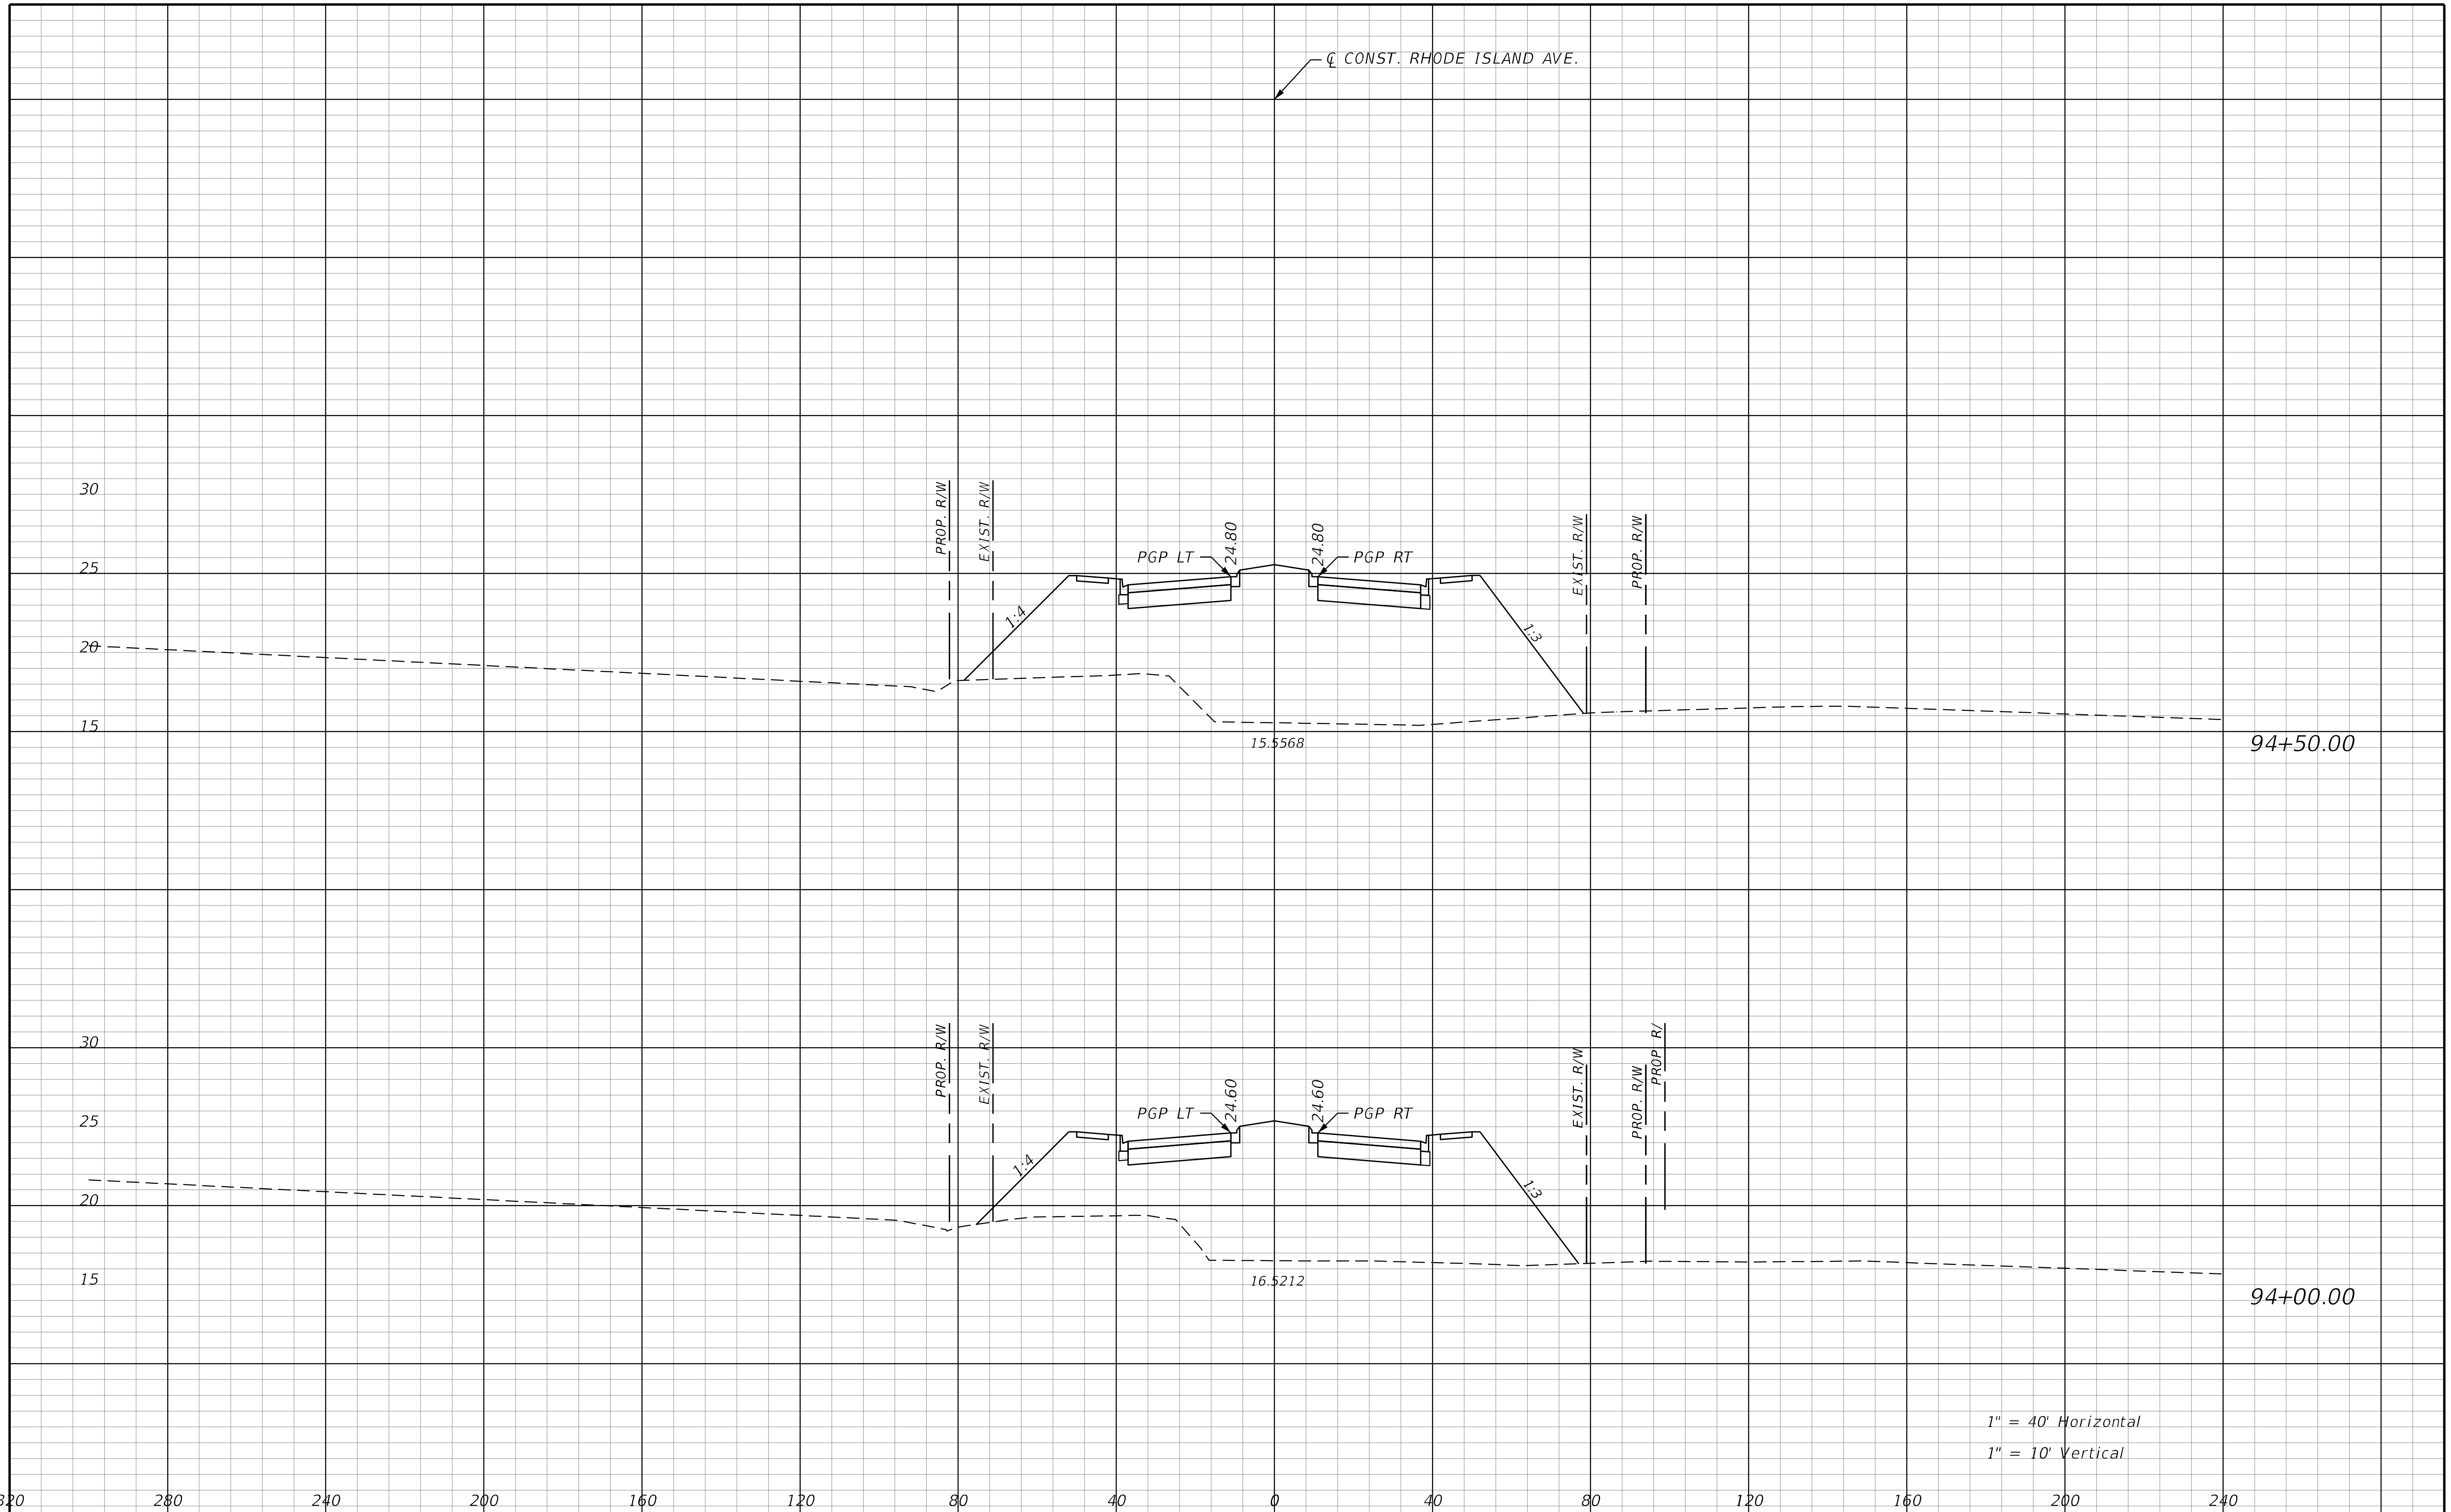

REVISIONS			
DATE	DESCRIPTION	DATE	DESCRIPTION

STANTEC CONSULTING SERVICES INC.
ENGINEER OF RECORD:
WILLIAM V. ANDERSON, P.E. NO.: 36682
11315 CORPORATE BLVD., SUITE 105
ORLANDO, FLORIDA 32817
(407) 823-8966
CERTIFICATE OF AUTHORIZATION NO. 27013

STATE OF FLORIDA
DEPARTMENT OF TRANSPORTATION

ROAD NO.	COUNTY	FINANCIAL PROJECT ID
SR400	VOLUSIA	408464-2-32-01

RHODE ISLAND AVE.
CROSS SECTIONS

SHEET NO.
904

THE OFFICIAL RECORD OF THIS SHEET IS THE ELECTRONIC FILE DIGITALLY SIGNED AND SEALED UNDER RULE 61G15-23.004, F.A.C.

jchassee 6/14/2019 4:27:51 PM Rdxsrd_shg V:\2158\active\CADD\40846423201\roadway\RDXSRD07.DGN

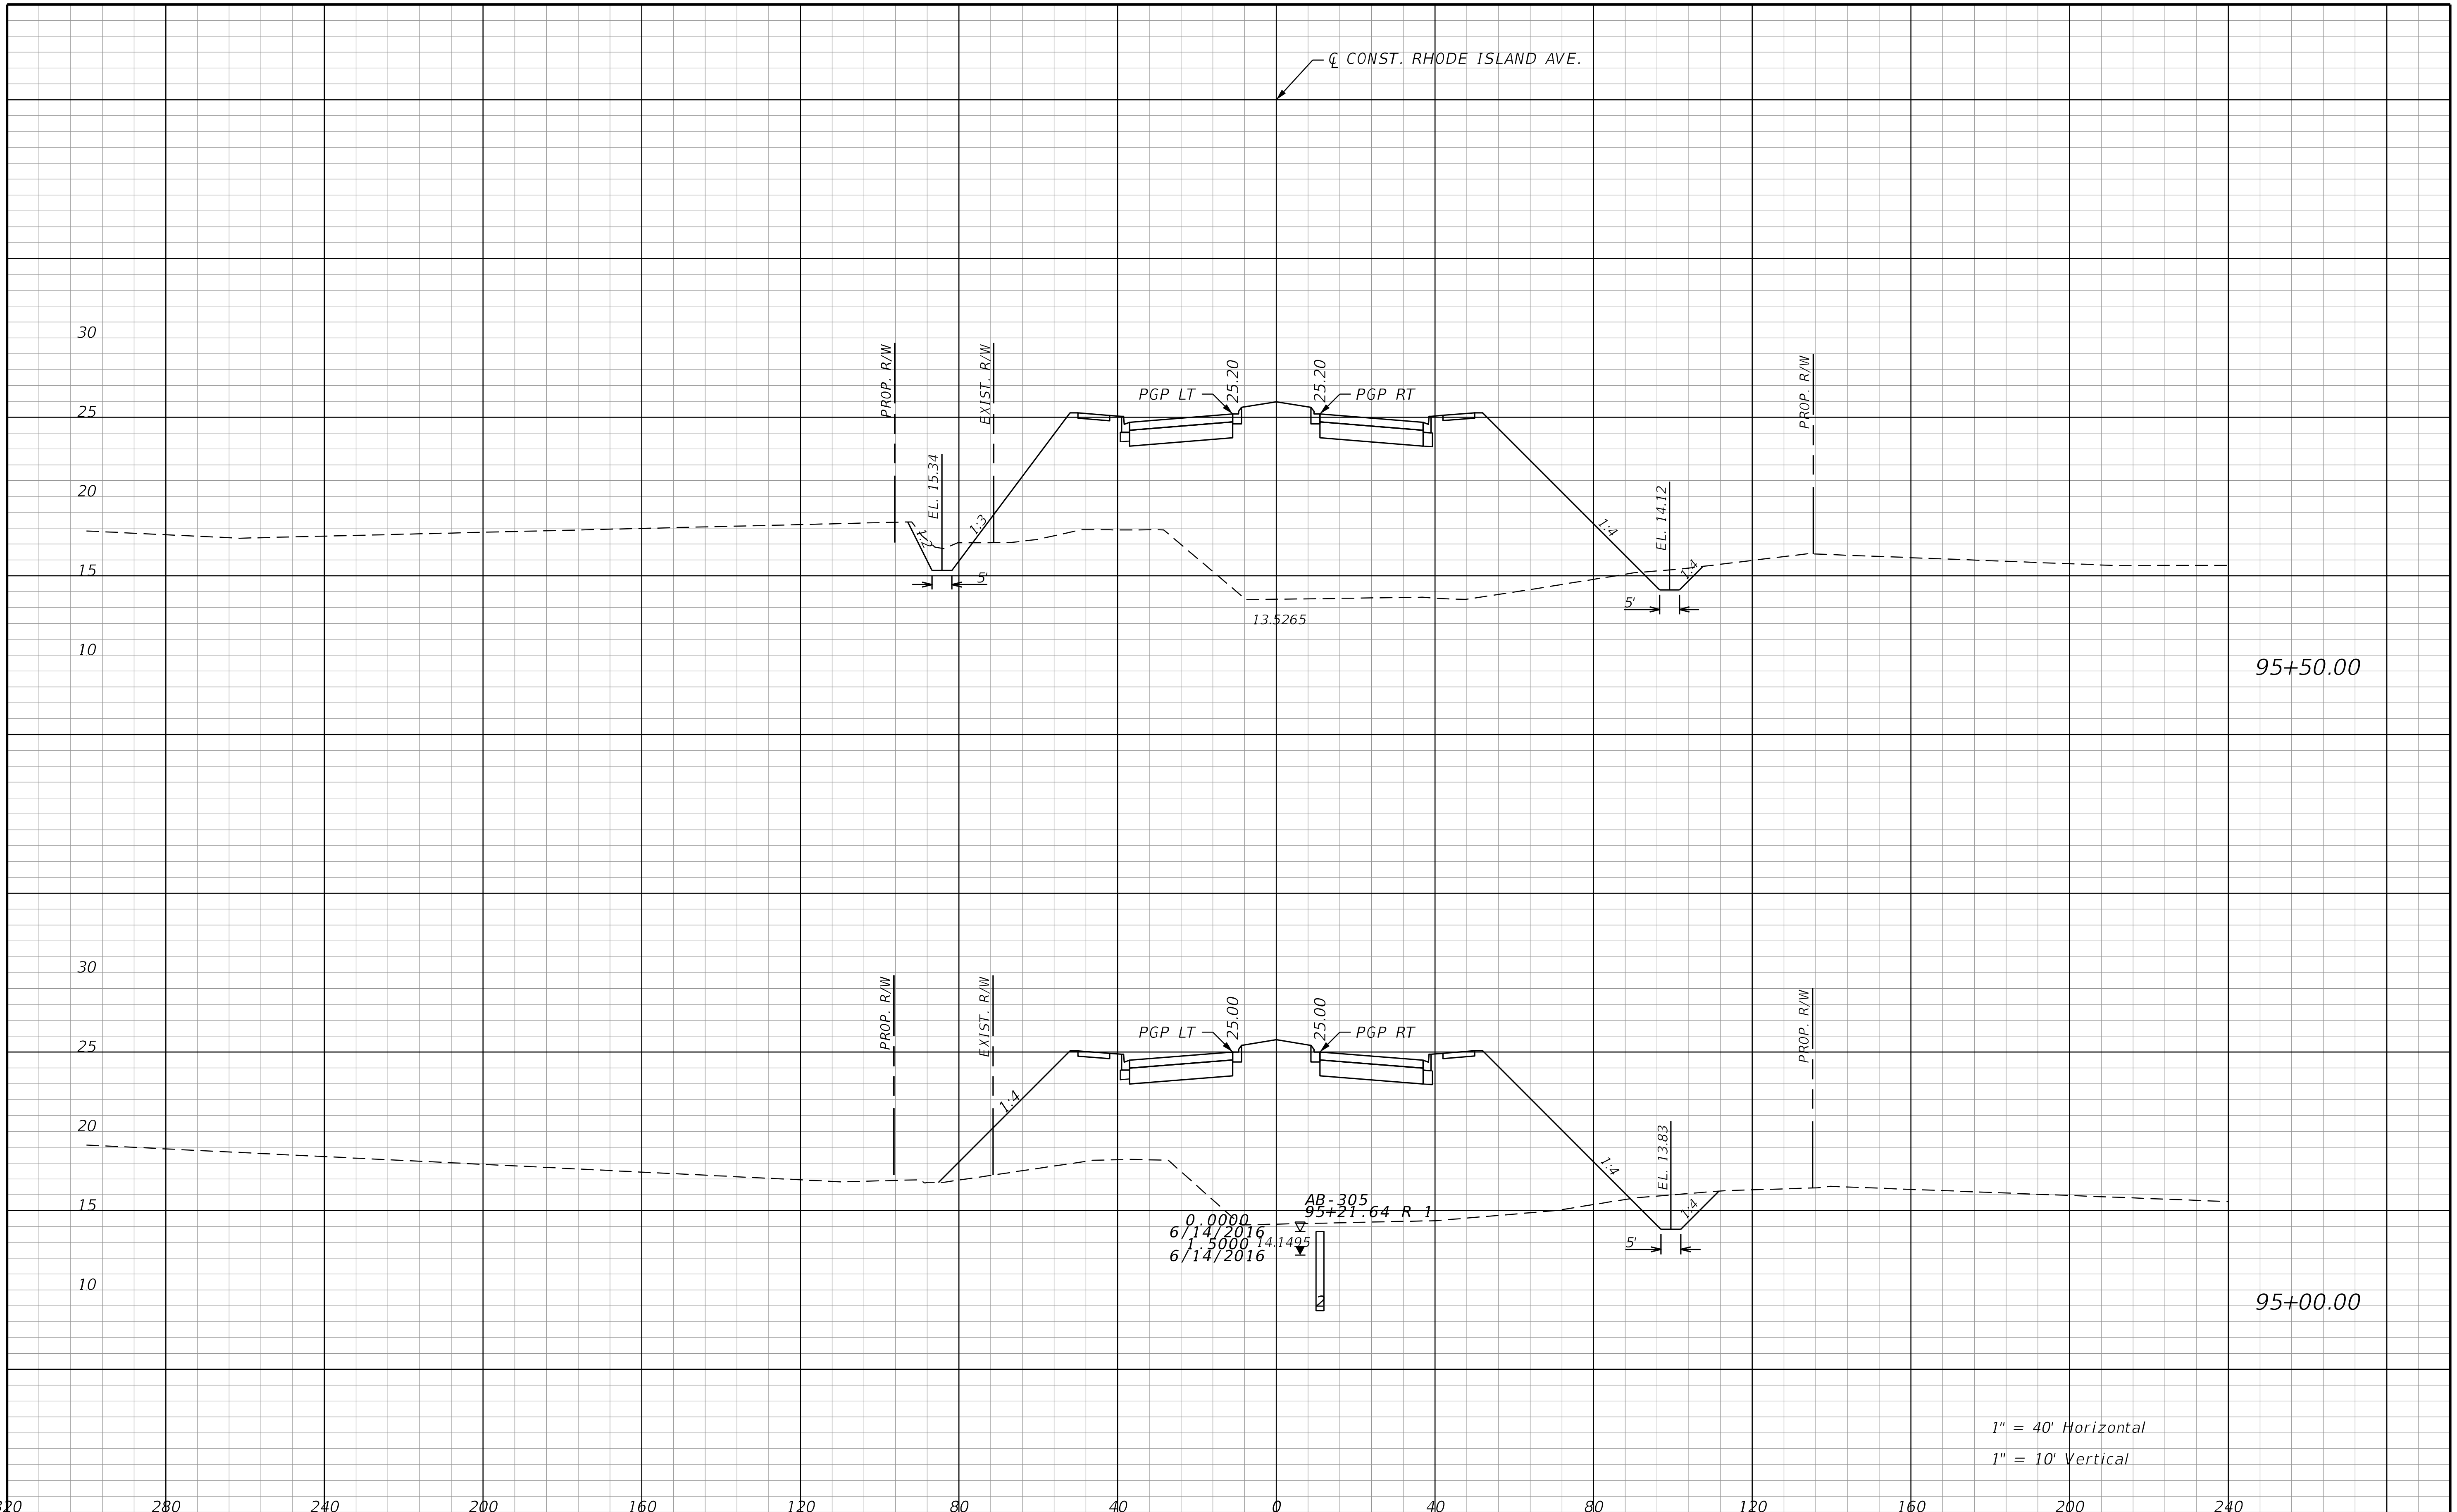

REVISIONS			
DATE	DESCRIPTION	DATE	DESCRIPTION

STANTEC CONSULTING SERVICES INC.
ENGINEER OF RECORD:
WILLIAM V. ANDERSON, P.E. NO.: 36682
11315 CORPORATE BLVD., SUITE 105
ORLANDO, FLORIDA 32817
(407) 823-8966
CERTIFICATE OF AUTHORIZATION NO. 27013

STATE OF FLORIDA
DEPARTMENT OF TRANSPORTATION

ROAD NO.	COUNTY	FINANCIAL PROJECT ID
SR400	VOLUSIA	408464-2-32-01

RHODE ISLAND AVE.
CROSS SECTIONS

SHEET NO.
905

THE OFFICIAL RECORD OF THIS SHEET IS THE ELECTRONIC FILE DIGITALLY SIGNED AND SEALED UNDER RULE 61G15-23.004, F.A.C.

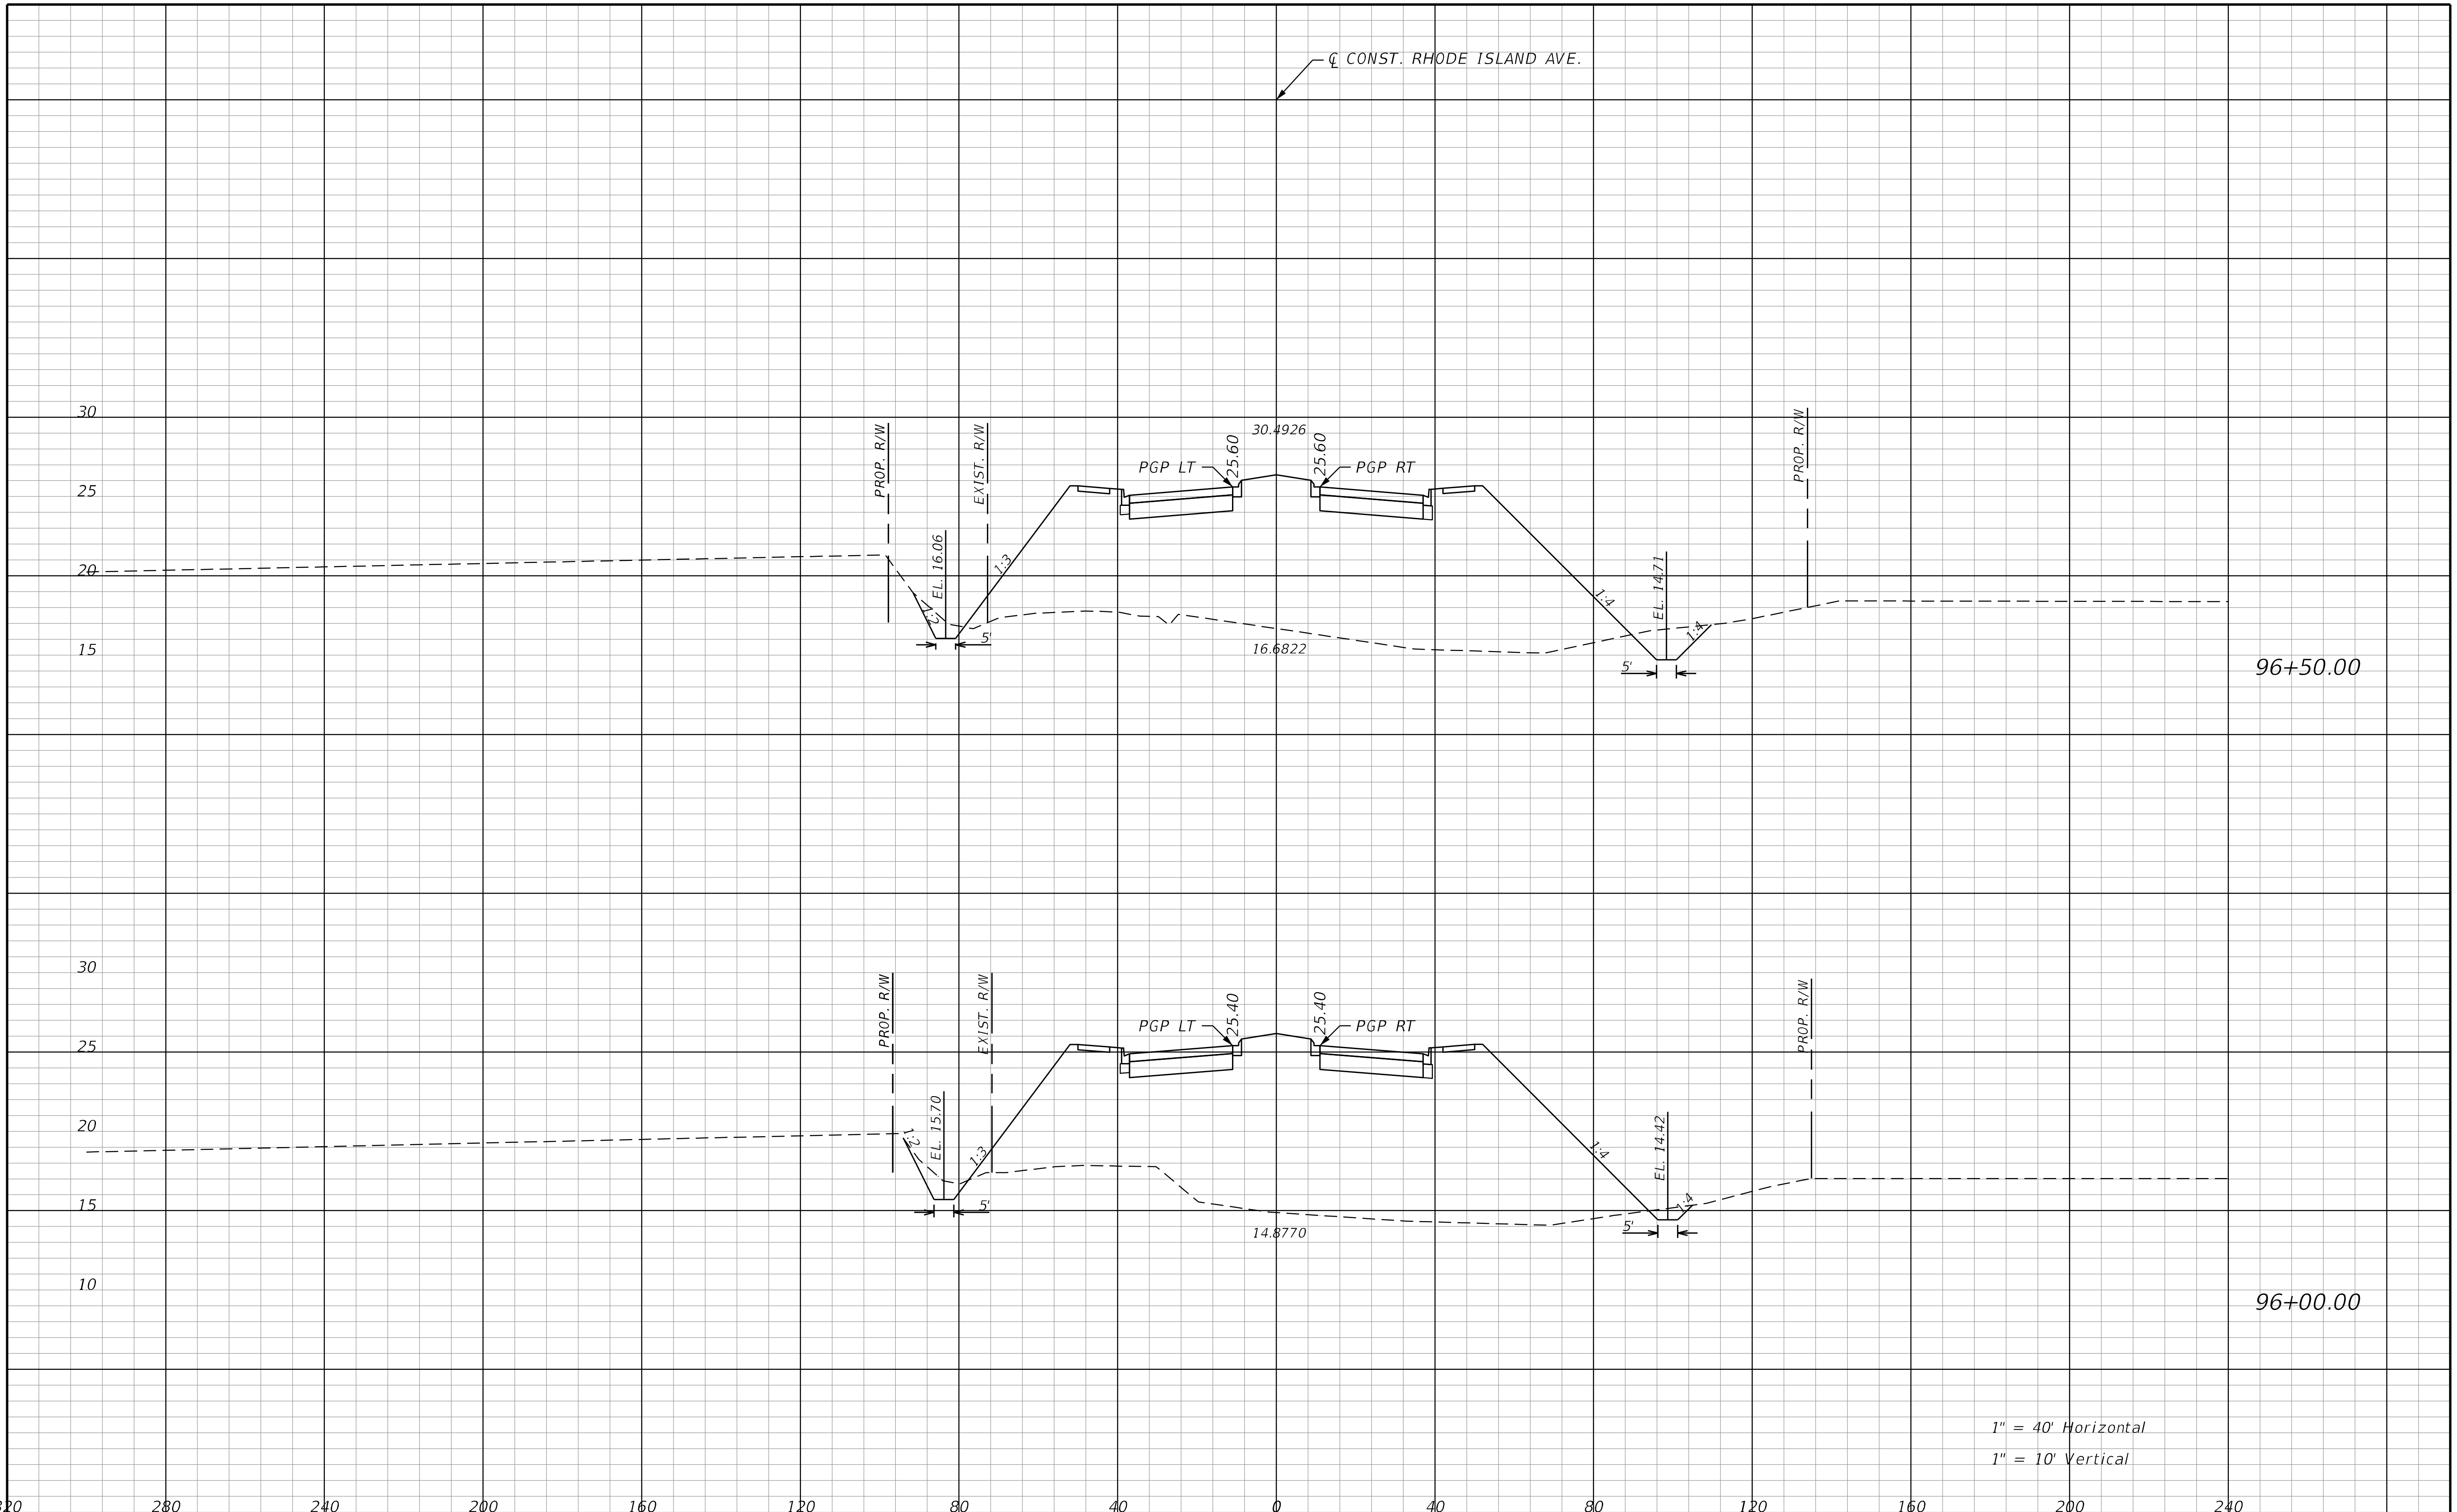

REVISIONS			
DATE	DESCRIPTION	DATE	DESCRIPTION

STANTEC CONSULTING SERVICES INC.
ENGINEER OF RECORD:
WILLIAM V. ANDERSON, P.E. NO.: 36682
11315 CORPORATE BLVD., SUITE 105
ORLANDO, FLORIDA 32817
(407) 823-8966
CERTIFICATE OF AUTHORIZATION NO. 27013

STATE OF FLORIDA
DEPARTMENT OF TRANSPORTATION

ROAD NO.	COUNTY	FINANCIAL PROJECT ID
SR400	VOLUSIA	408464-2-32-01

RHODE ISLAND AVE.
CROSS SECTIONS

SHEET NO.
906

THE OFFICIAL RECORD OF THIS SHEET IS THE ELECTRONIC FILE DIGITALLY SIGNED AND SEALED UNDER RULE 61G15-23.004, F.A.C.

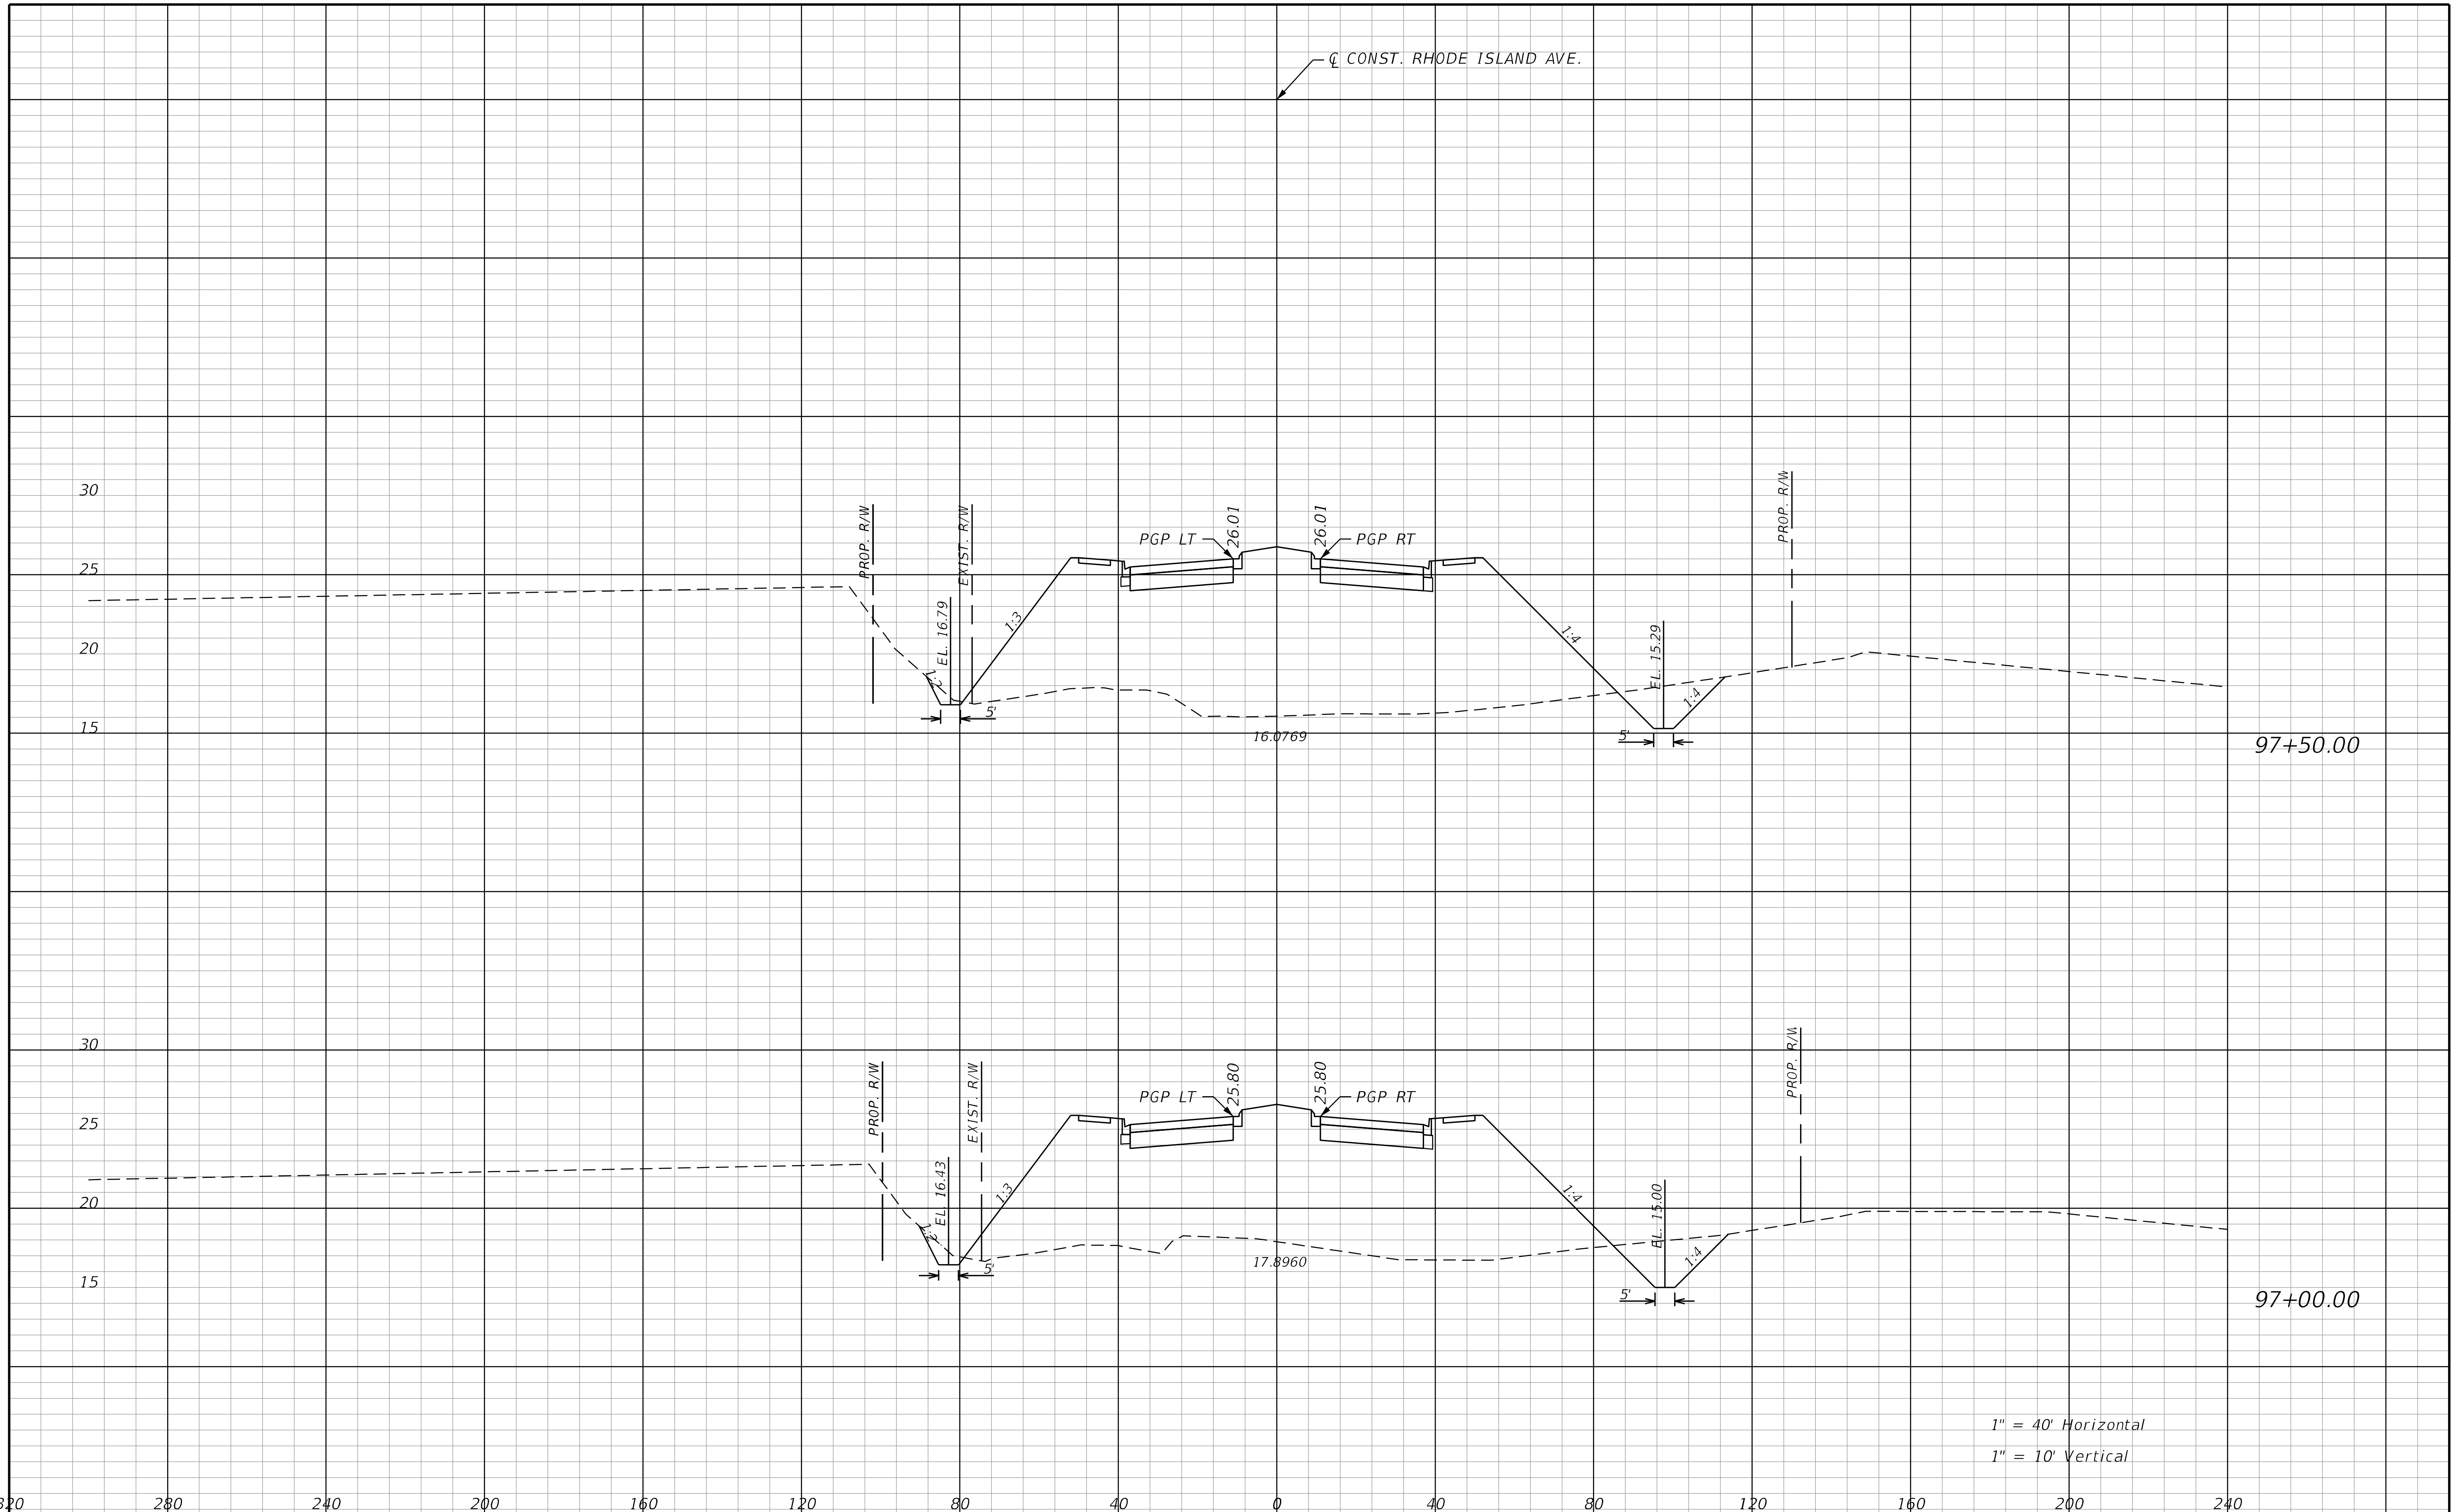

THE OFFICIAL RECORD OF THIS SHEET IS THE ELECTRONIC FILE DIGITALLY SIGNED AND SEALED UNDER RULE 61G15-23.004, F.A.C.

REVISIONS			
DATE	DESCRIPTION	DATE	DESCRIPTION

STANTEC CONSULTING SERVICES INC.
ENGINEER OF RECORD:
WILLIAM V. ANDERSON, P.E. NO.: 36682
11315 CORPORATE BLVD., SUITE 105
ORLANDO, FLORIDA 32817
(407) 823-8966
CERTIFICATE OF AUTHORIZATION NO. 27013

STATE OF FLORIDA
DEPARTMENT OF TRANSPORTATION

ROAD NO.	COUNTY	FINANCIAL PROJECT ID
SR400	VOLUSIA	408464-2-32-01

RHODE ISLAND AVE.
CROSS SECTIONS

SHEET NO. 907

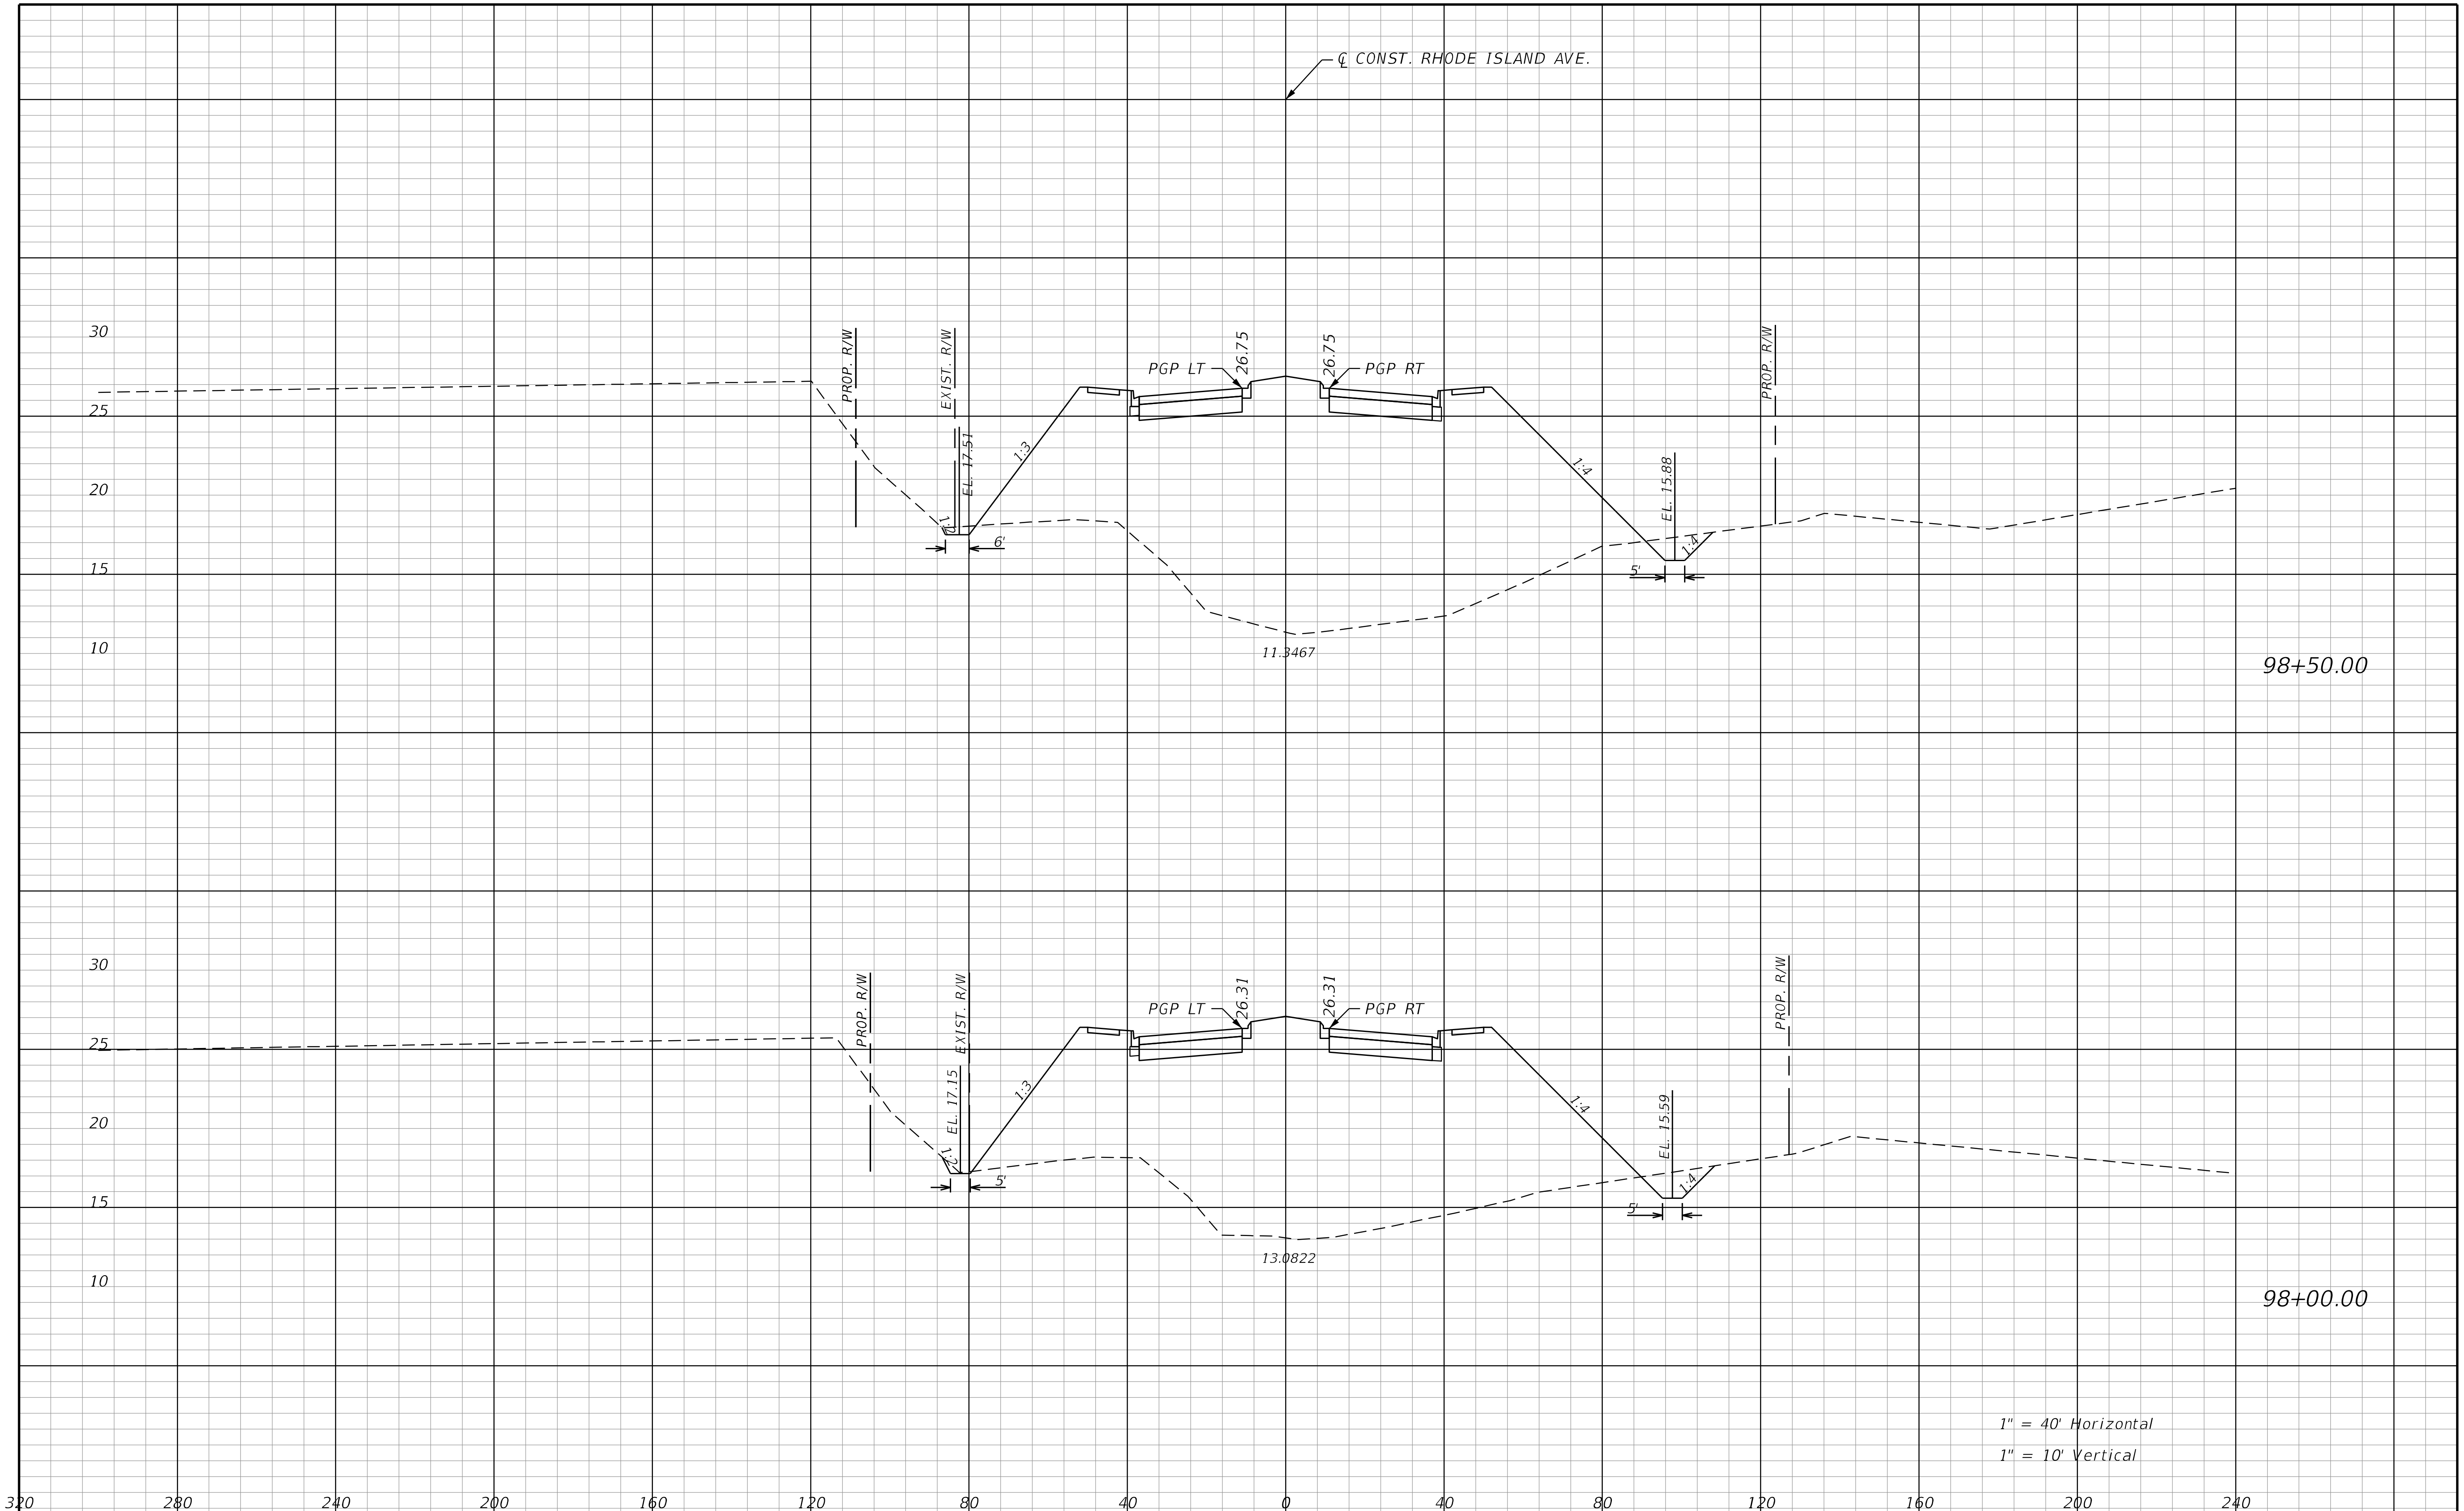

THE OFFICIAL RECORD OF THIS SHEET IS THE ELECTRONIC FILE DIGITALLY SIGNED AND SEALED UNDER RULE 61G15-23.004, F.A.C.

REVISIONS			
DATE	DESCRIPTION	DATE	DESCRIPTION

STANTEC CONSULTING SERVICES INC.
ENGINEER OF RECORD:
WILLIAM V. ANDERSON, P.E. NO.: 36682
11315 CORPORATE BLVD., SUITE 105
ORLANDO, FLORIDA 32817
(407) 823-8966
CERTIFICATE OF AUTHORIZATION NO. 27013

STATE OF FLORIDA
DEPARTMENT OF TRANSPORTATION

ROAD NO.	COUNTY	FINANCIAL PROJECT ID
SR400	VOLUSIA	408464-2-32-01

RHODE ISLAND AVE. CROSS SECTIONS

SHEET NO.
908

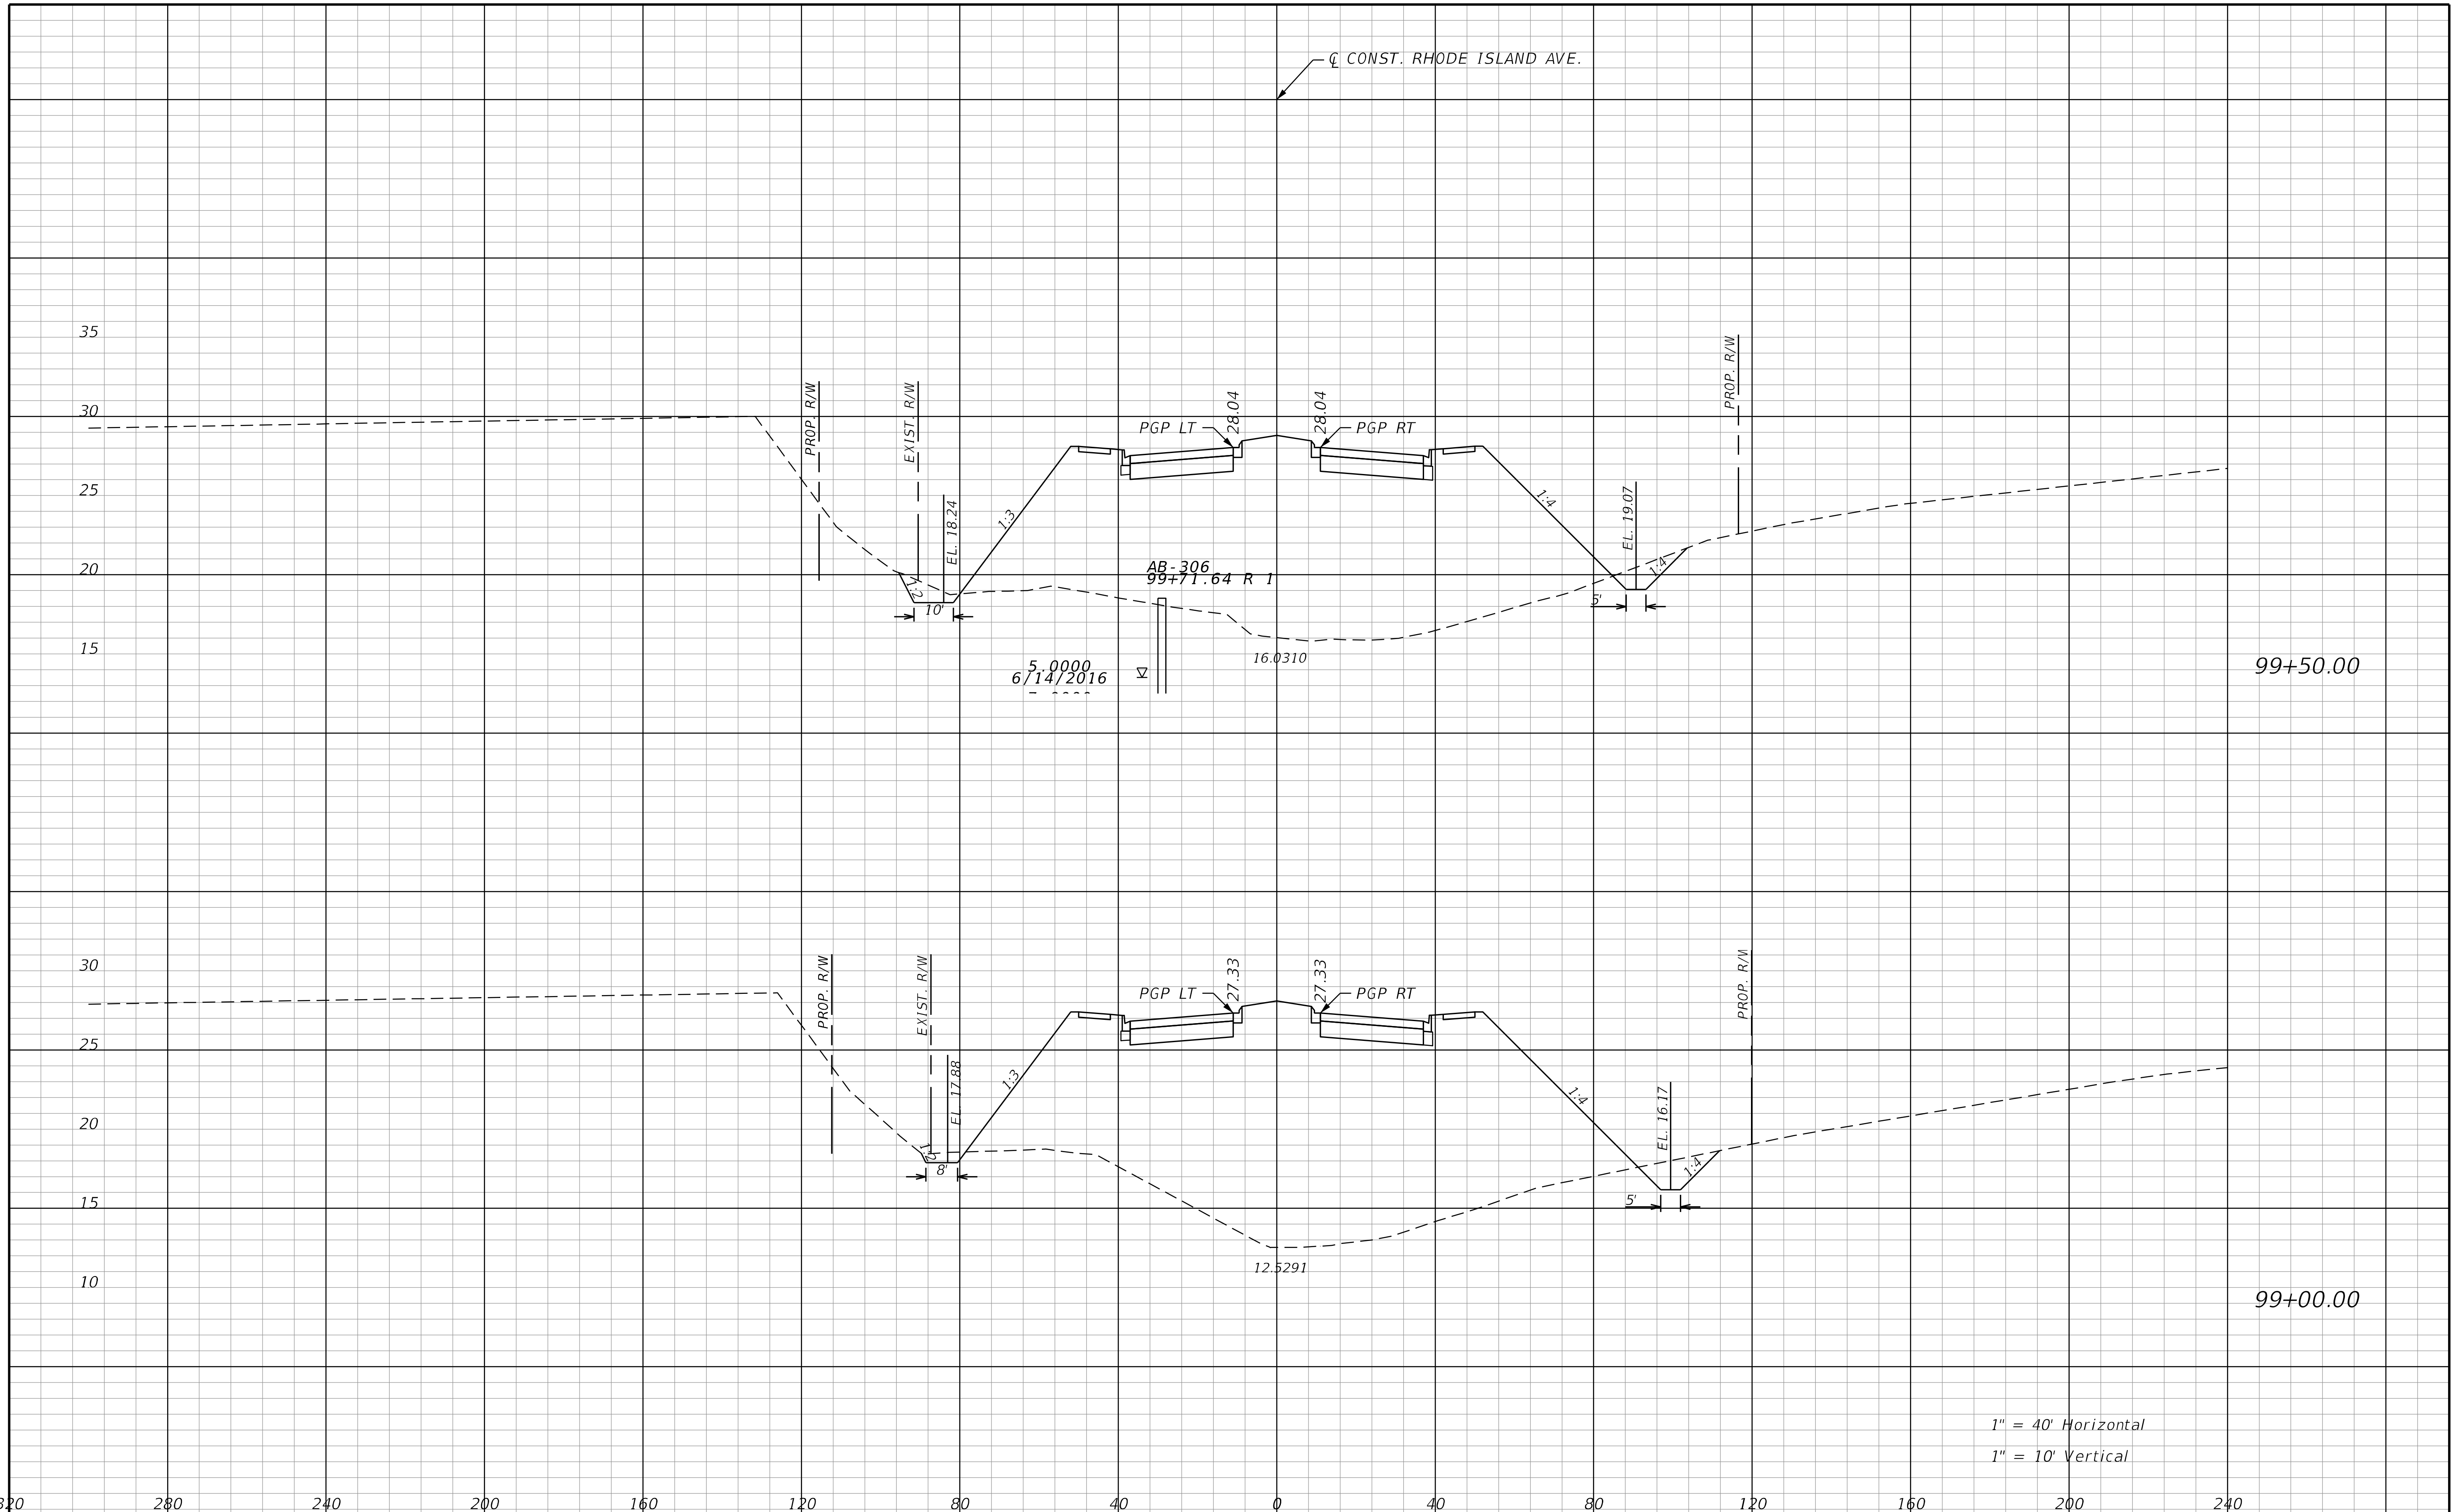

REVISIONS			
DATE	DESCRIPTION	DATE	DESCRIPTION

STANTEC CONSULTING SERVICES INC.
ENGINEER OF RECORD:
WILLIAM V. ANDERSON, P.E. NO.: 36682
11315 CORPORATE BLVD., SUITE 105
ORLANDO, FLORIDA 32817
(407) 823-8966
CERTIFICATE OF AUTHORIZATION NO. 27013

STATE OF FLORIDA
DEPARTMENT OF TRANSPORTATION

ROAD NO.	COUNTY	FINANCIAL PROJECT ID
SR400	VOLUSIA	408464-2-32-01

RHODE ISLAND AVE.
CROSS SECTIONS

SHEET NO.
909

THE OFFICIAL RECORD OF THIS SHEET IS THE ELECTRONIC FILE DIGITALLY SIGNED AND SEALED UNDER RULE 61G15-23.004, F.A.C.

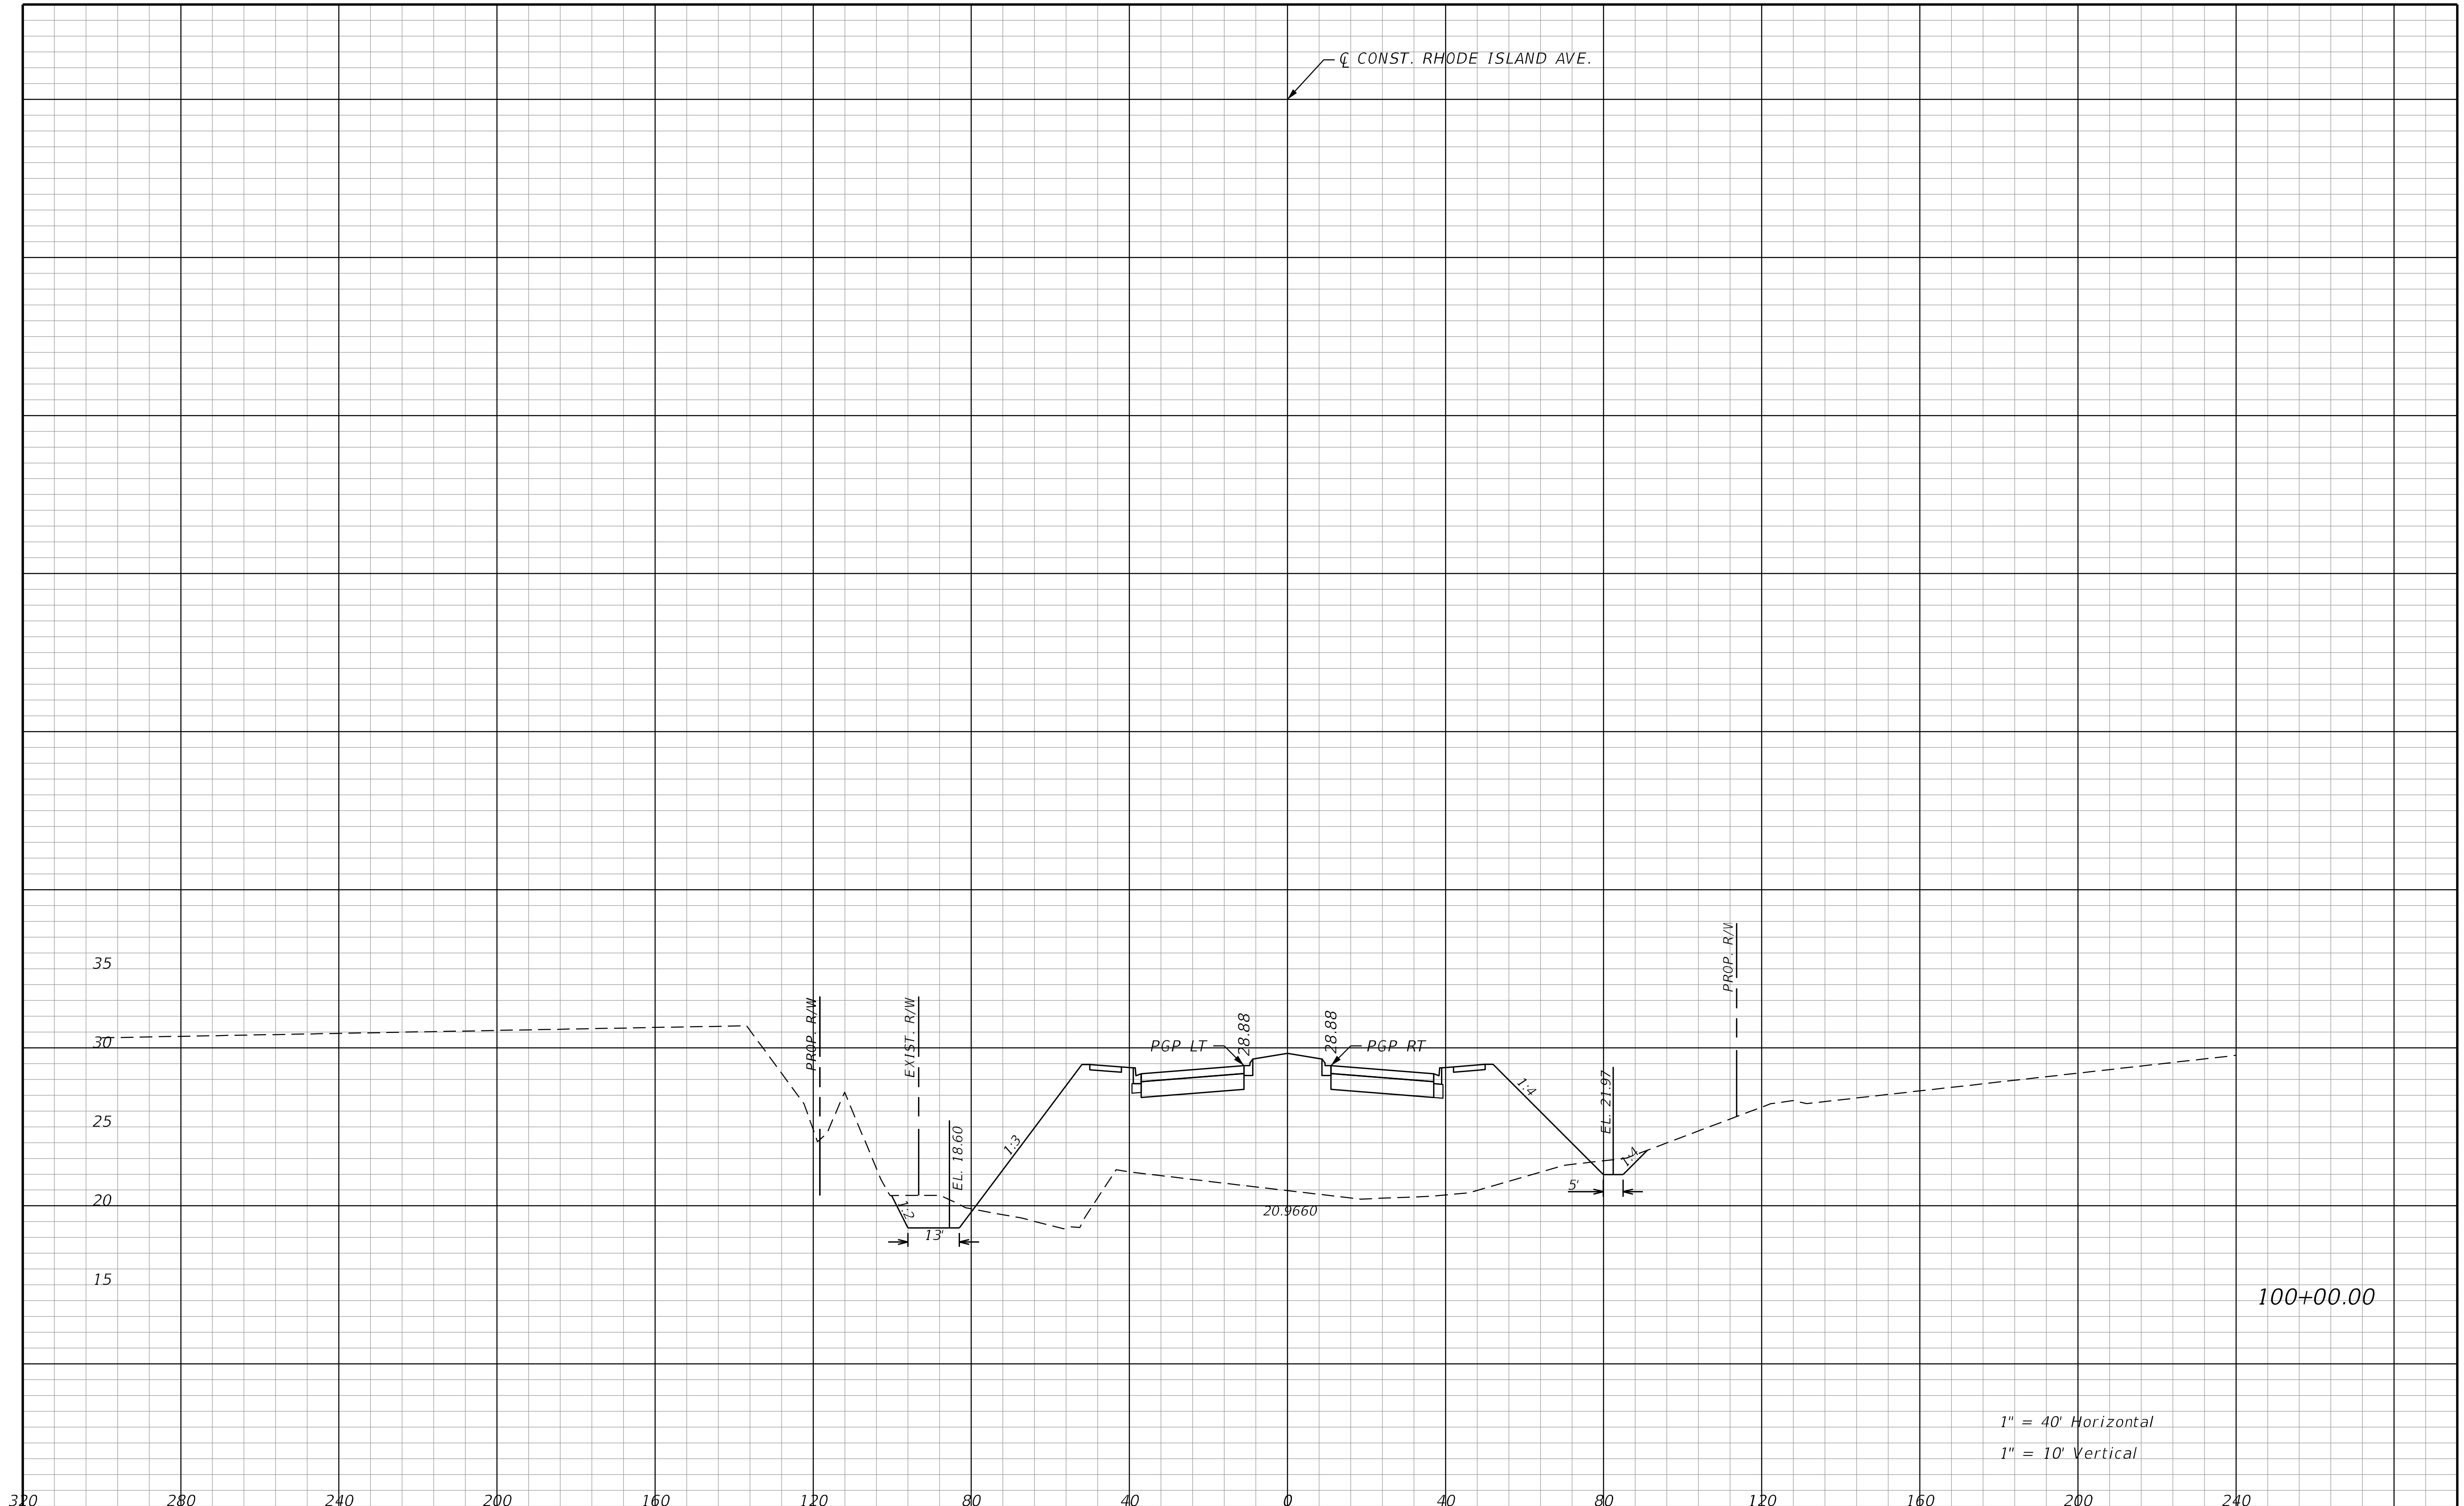

REVISIONS			
DATE	DESCRIPTION	DATE	DESCRIPTION

STANTEC CONSULTING SERVICES INC.
ENGINEER OF RECORD:
WILLIAM V. ANDERSON, P.E. NO.: 36682
11315 CORPORATE BLVD., SUITE 105
ORLANDO, FLORIDA 32817
(407) 823-8966
CERTIFICATE OF AUTHORIZATION NO. 27013

STATE OF FLORIDA
DEPARTMENT OF TRANSPORTATION

ROAD NO.	COUNTY	FINANCIAL PROJECT ID
SR400	VOLUSIA	408464-2-32-01

RHODE ISLAND AVE.
CROSS SECTIONS

SHEET NO.
910

THE OFFICIAL RECORD OF THIS SHEET IS THE ELECTRONIC FILE DIGITALLY SIGNED AND SEALED UNDER RULE 61G15-23.004, F.A.C.

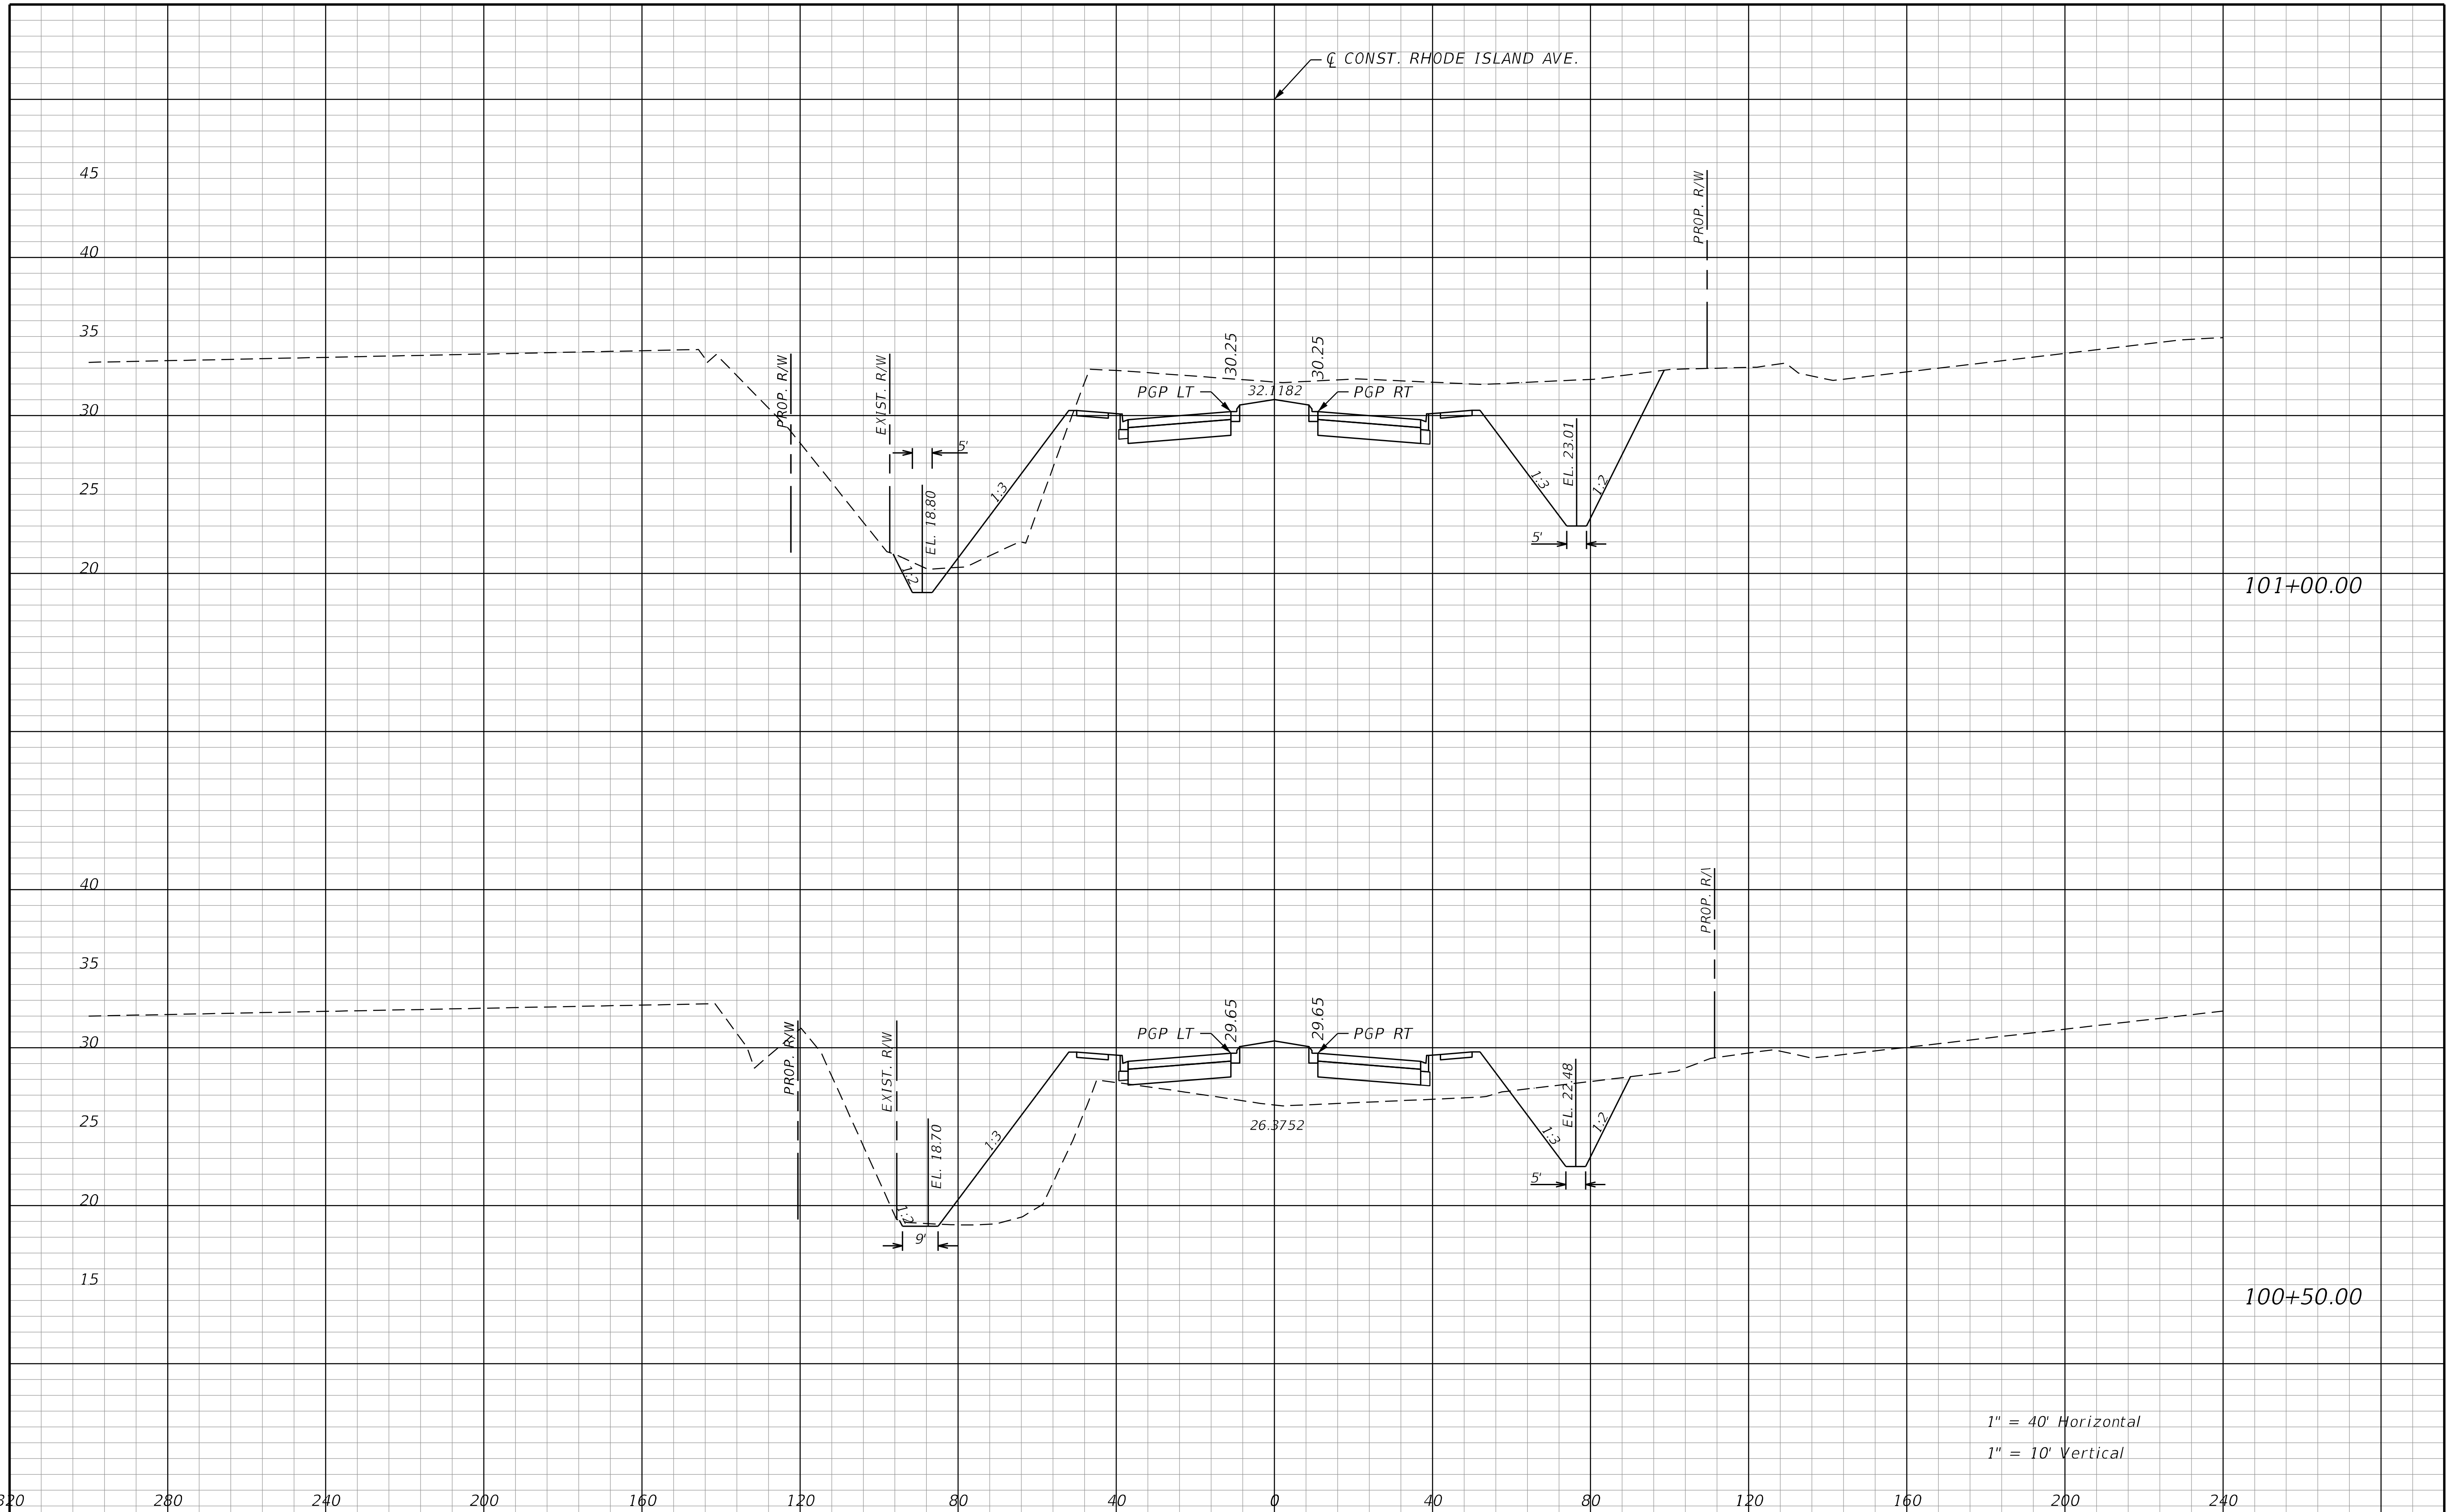

REVISIONS			
DATE	DESCRIPTION	DATE	DESCRIPTION

STANTEC CONSULTING SERVICES INC.
ENGINEER OF RECORD:
WILLIAM V. ANDERSON, P.E. NO.: 36682
11315 CORPORATE BLVD., SUITE 105
ORLANDO, FLORIDA 32817
(407) 823-8966
CERTIFICATE OF AUTHORIZATION NO. 27013

STATE OF FLORIDA
DEPARTMENT OF TRANSPORTATION

ROAD NO.	COUNTY	FINANCIAL PROJECT ID
SR400	VOLUSIA	408464-2-32-01

RHODE ISLAND AVE. CROSS SECTIONS

SHEET NO.
911

THE OFFICIAL RECORD OF THIS SHEET IS THE ELECTRONIC FILE DIGITALLY SIGNED AND SEALED UNDER RULE 61G15-23.004, F.A.C.

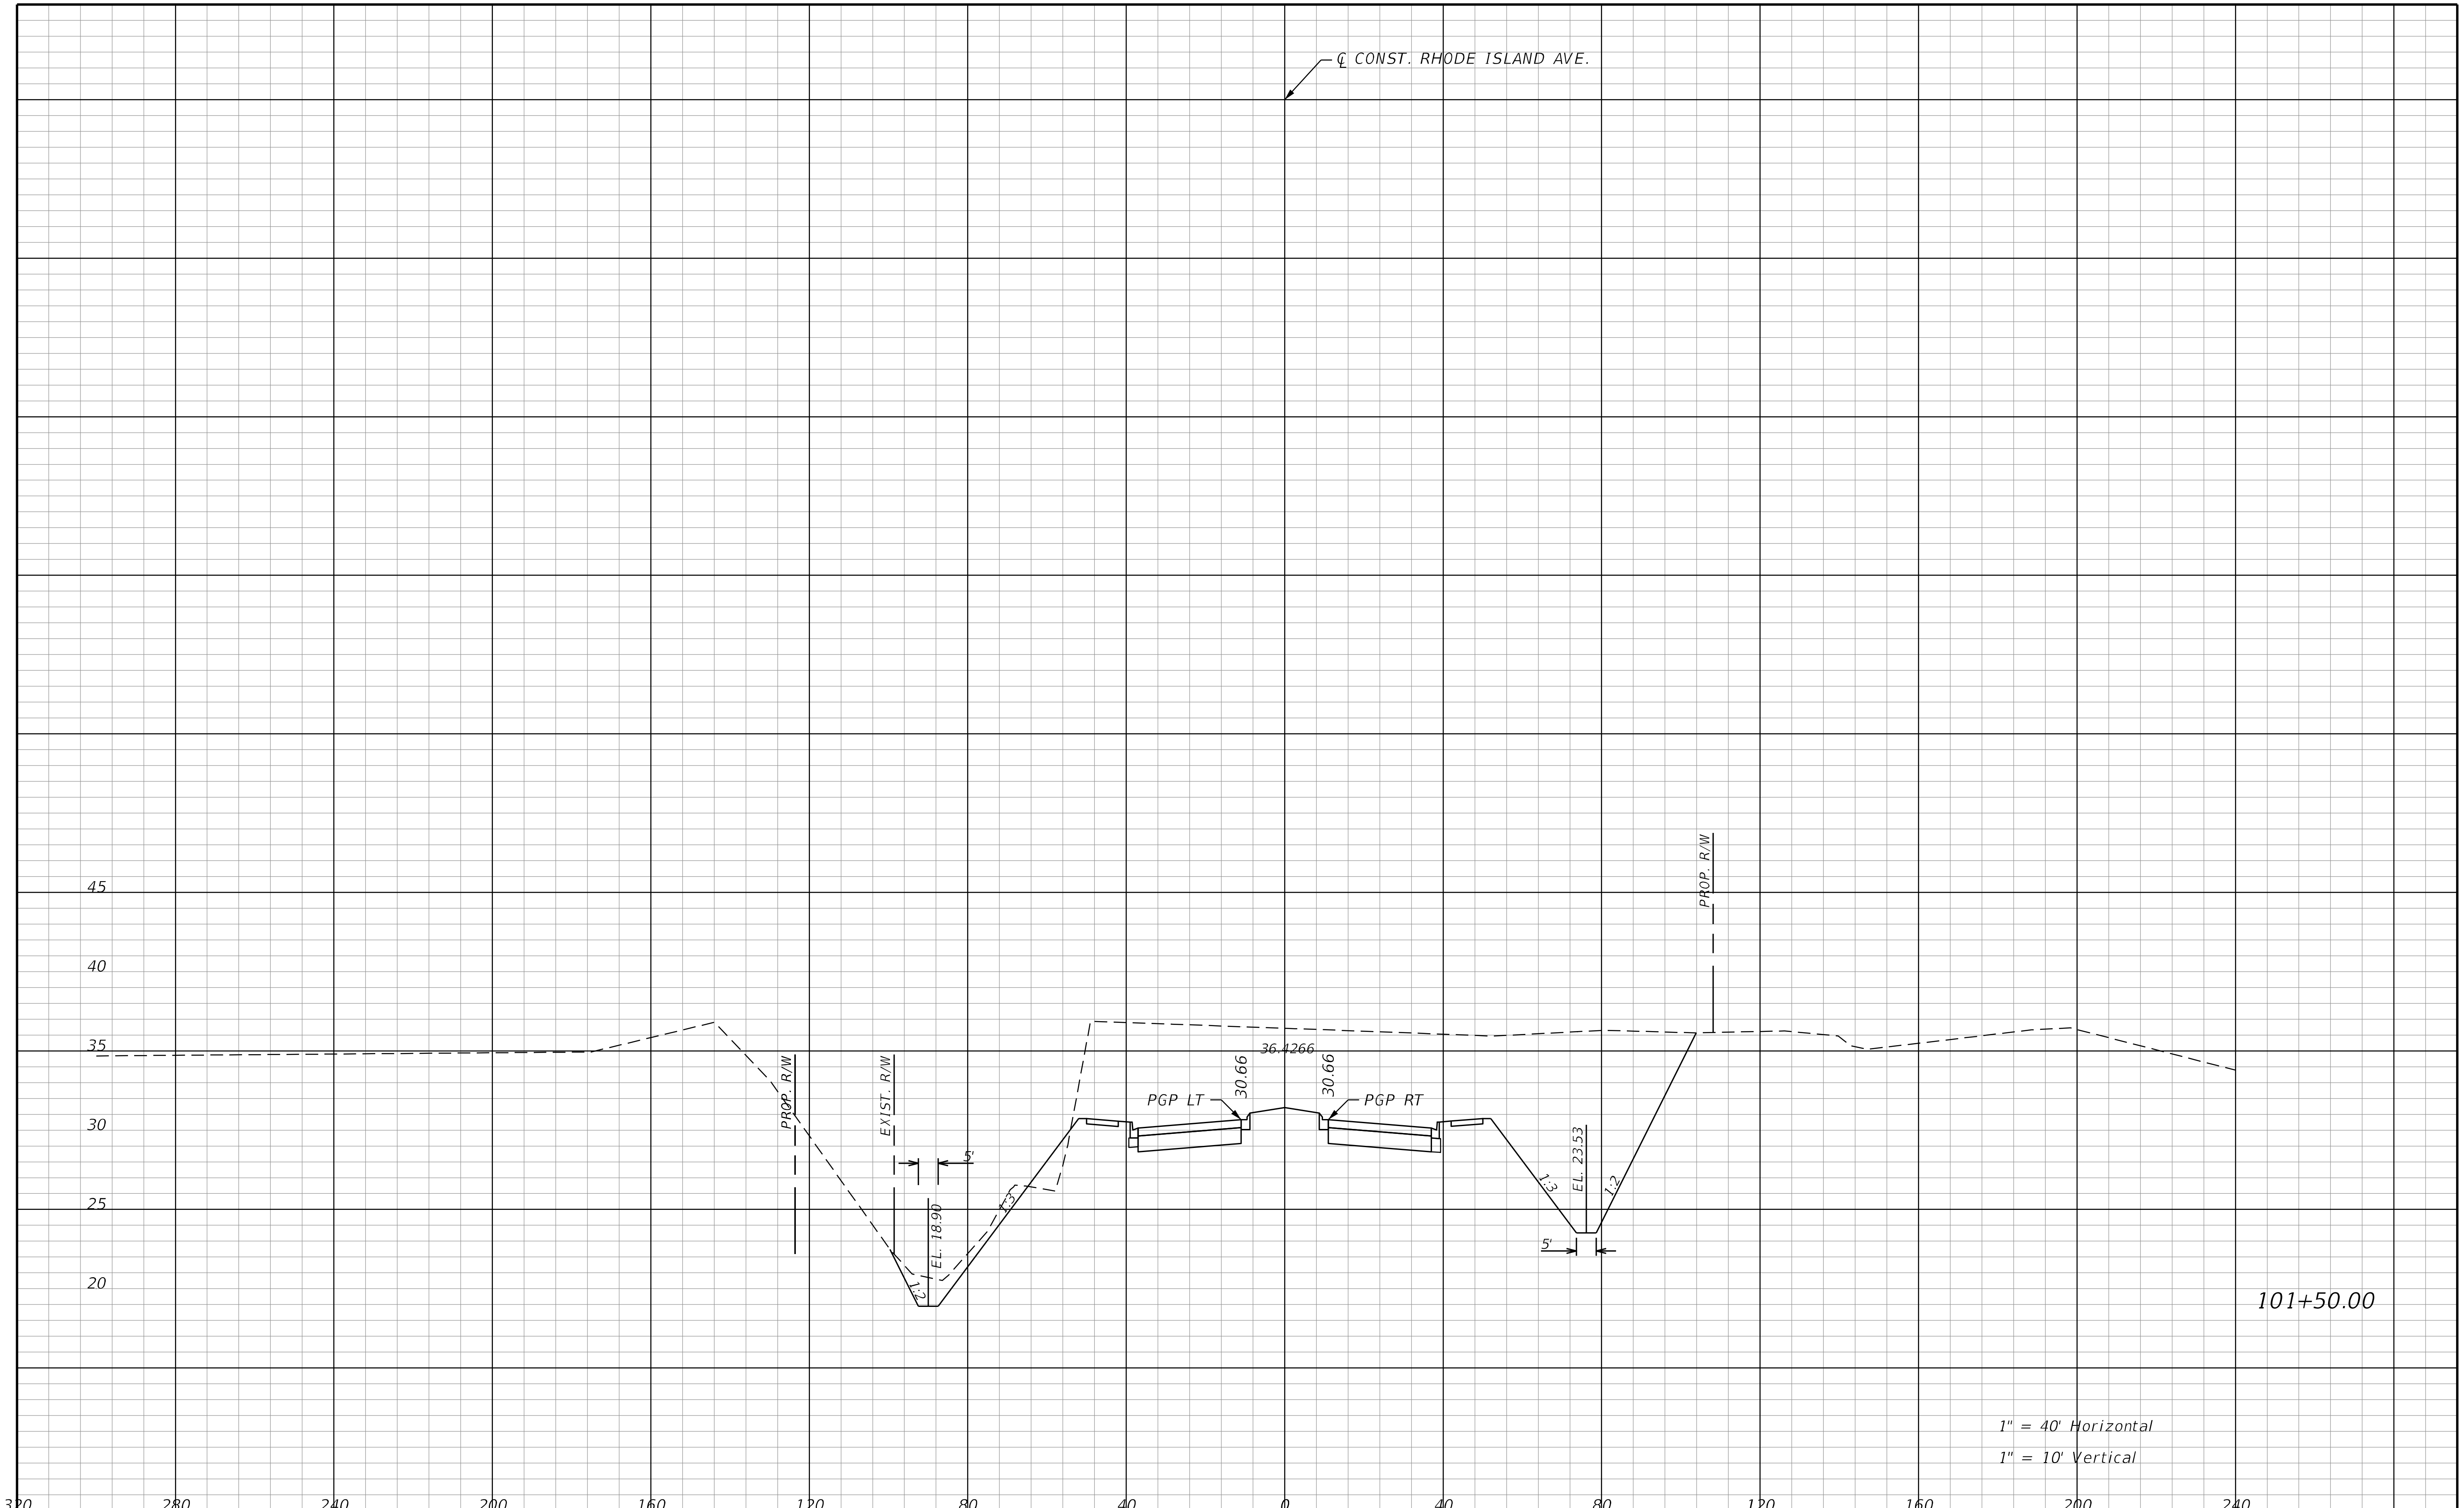

THE OFFICIAL RECORD OF THIS SHEET IS THE ELECTRONIC FILE DIGITALLY SIGNED AND SEALED UNDER RULE 61G15-23.004, F.A.C.

REVISIONS			
DATE	DESCRIPTION	DATE	DESCRIPTION

STANTEC CONSULTING SERVICES INC.
ENGINEER OF RECORD:
WILLIAM V. ANDERSON, P.E. NO.: 36682
11315 CORPORATE BLVD., SUITE 105
ORLANDO, FLORIDA 32817
(407) 823-8966
CERTIFICATE OF AUTHORIZATION NO. 27013

STATE OF FLORIDA
DEPARTMENT OF TRANSPORTATION

ROAD NO.	COUNTY	FINANCIAL PROJECT ID
SR400	VOLUSIA	408464-2-32-01

RHODE ISLAND AVE.
CROSS SECTIONS

SHEET NO.
912

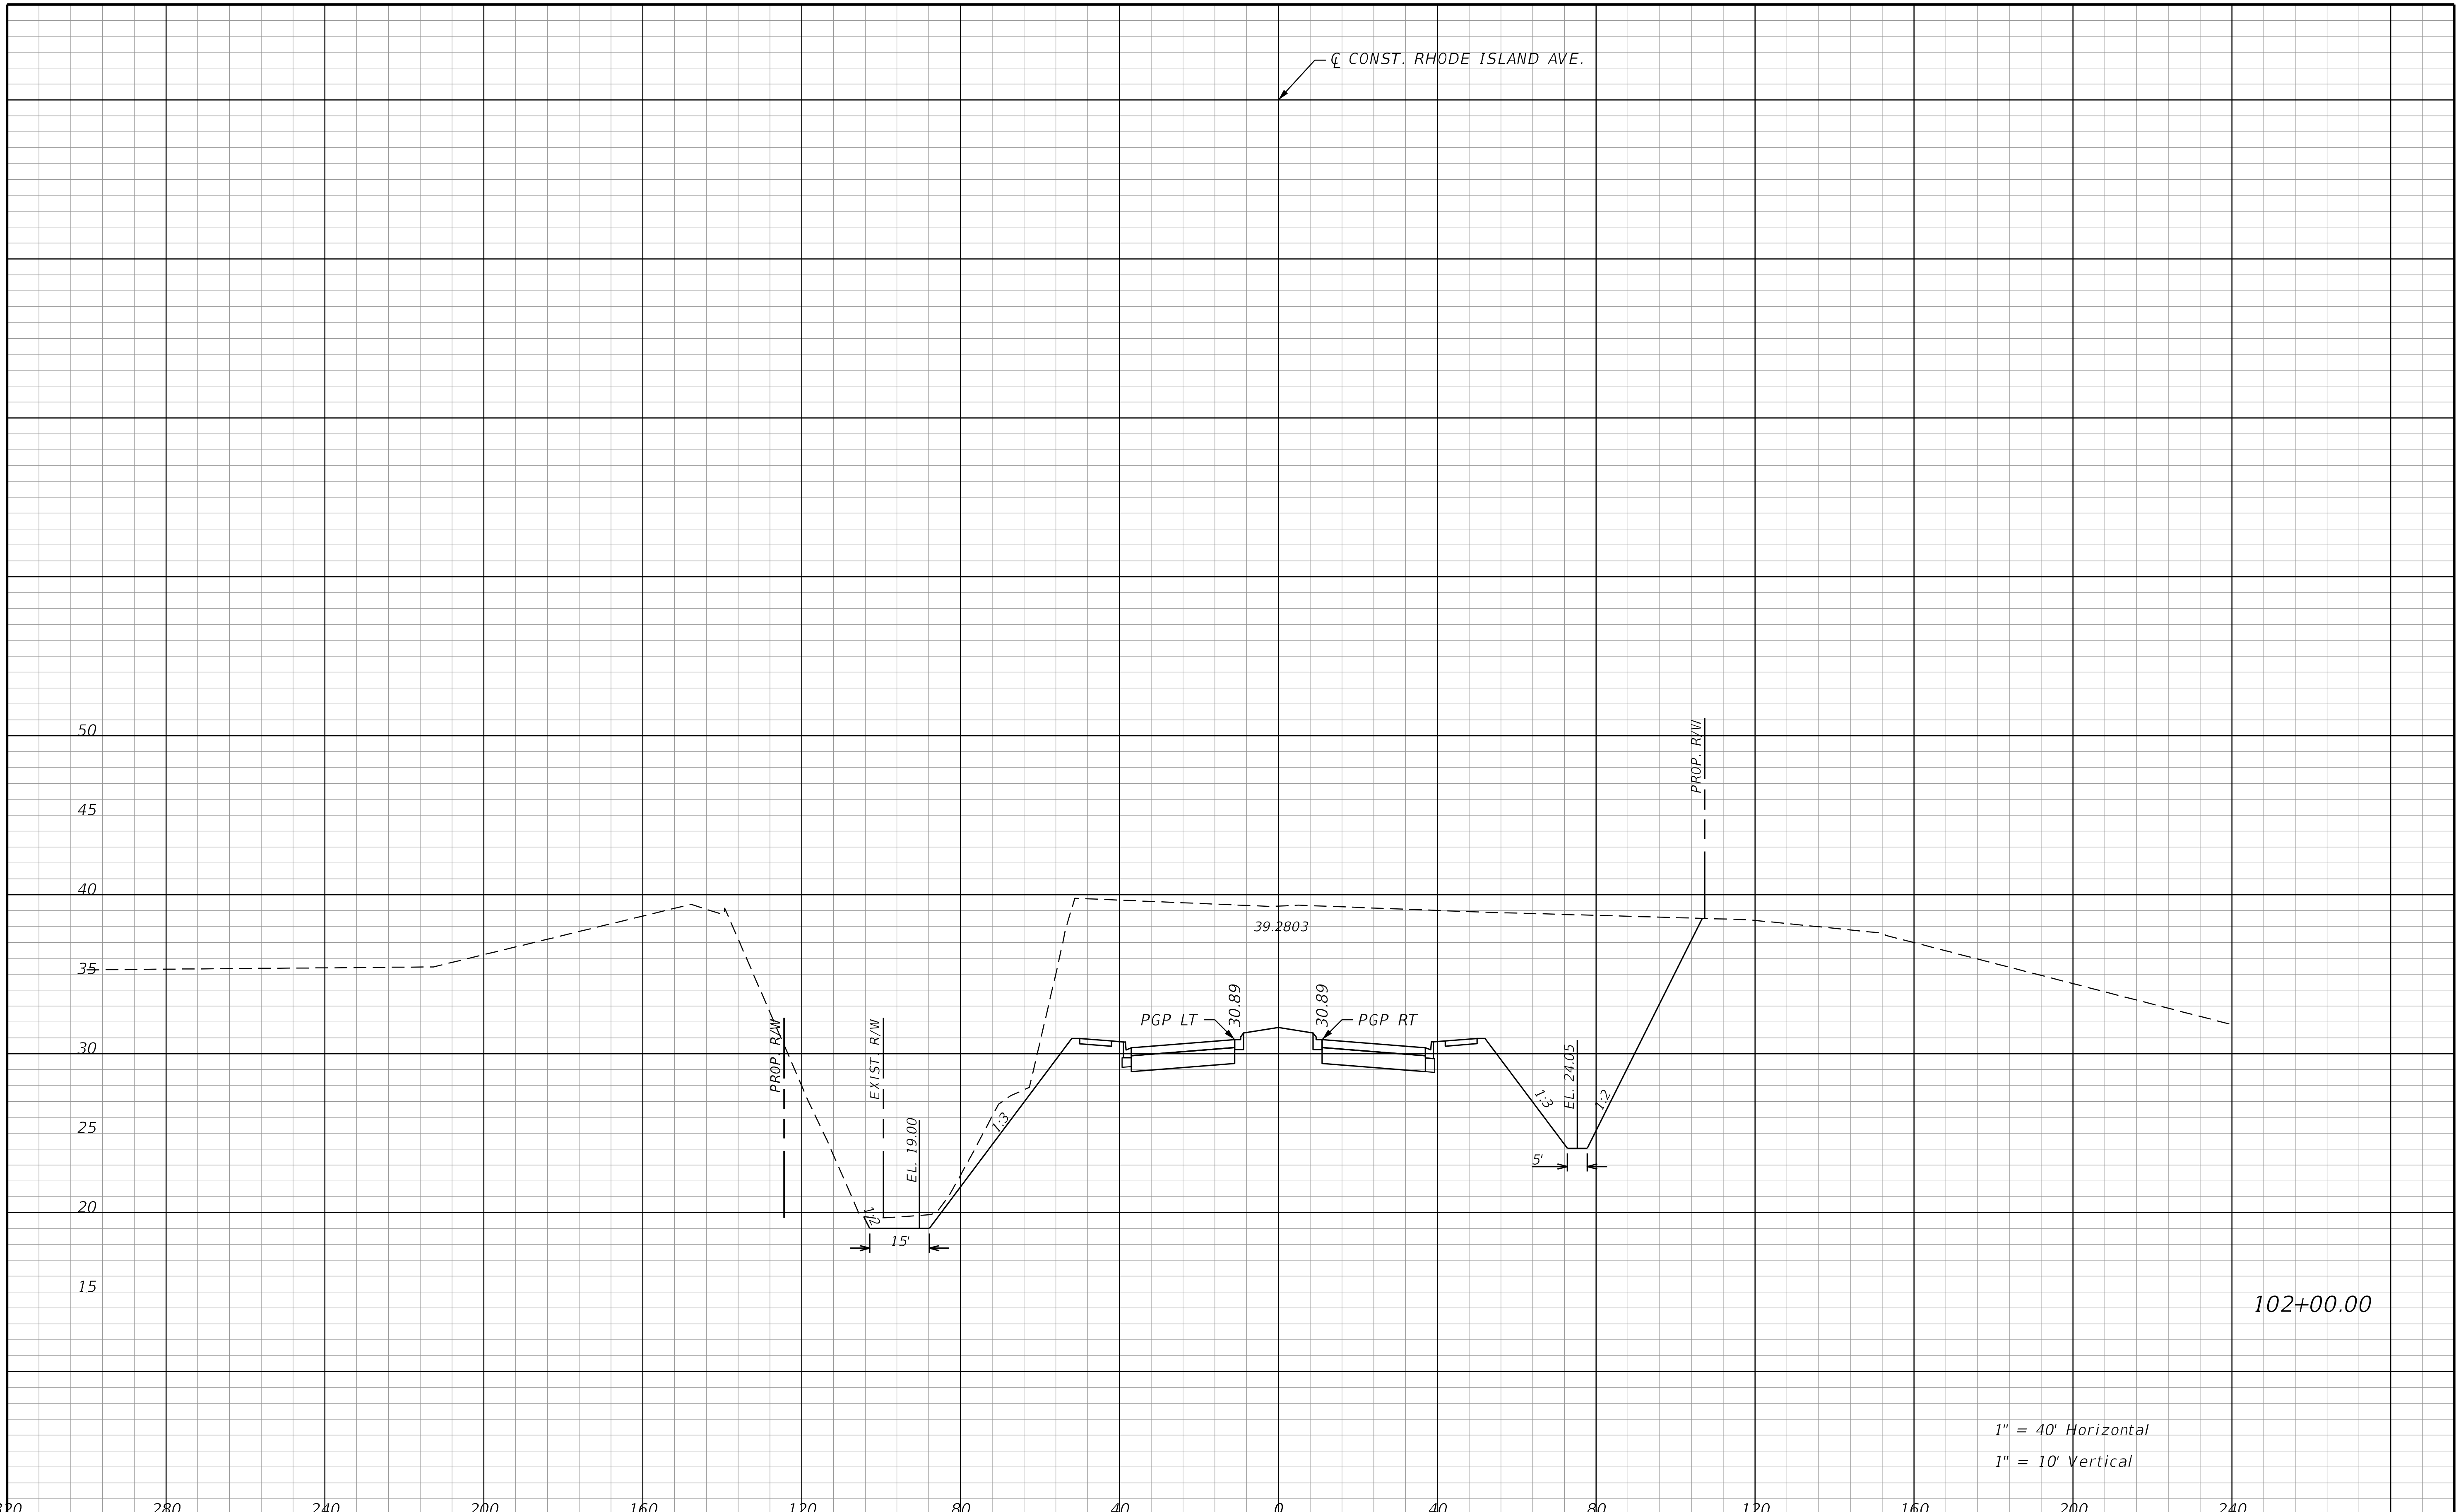

REVISIONS			
DATE	DESCRIPTION	DATE	DESCRIPTION

STANTEC CONSULTING SERVICES INC.
ENGINEER OF RECORD:
WILLIAM V. ANDERSON, P.E. NO.: 36682
11315 CORPORATE BLVD., SUITE 105
ORLANDO, FLORIDA 32817
(407) 823-8966
CERTIFICATE OF AUTHORIZATION NO. 27013

STATE OF FLORIDA
DEPARTMENT OF TRANSPORTATION

ROAD NO.	COUNTY	FINANCIAL PROJECT ID
SR400	VOLUSIA	408464-2-32-01

RHODE ISLAND AVE.
CROSS SECTIONS

SHEET NO.
913

THE OFFICIAL RECORD OF THIS SHEET IS THE ELECTRONIC FILE DIGITALLY SIGNED AND SEALED UNDER RULE 61G15-23.004, F.A.C.

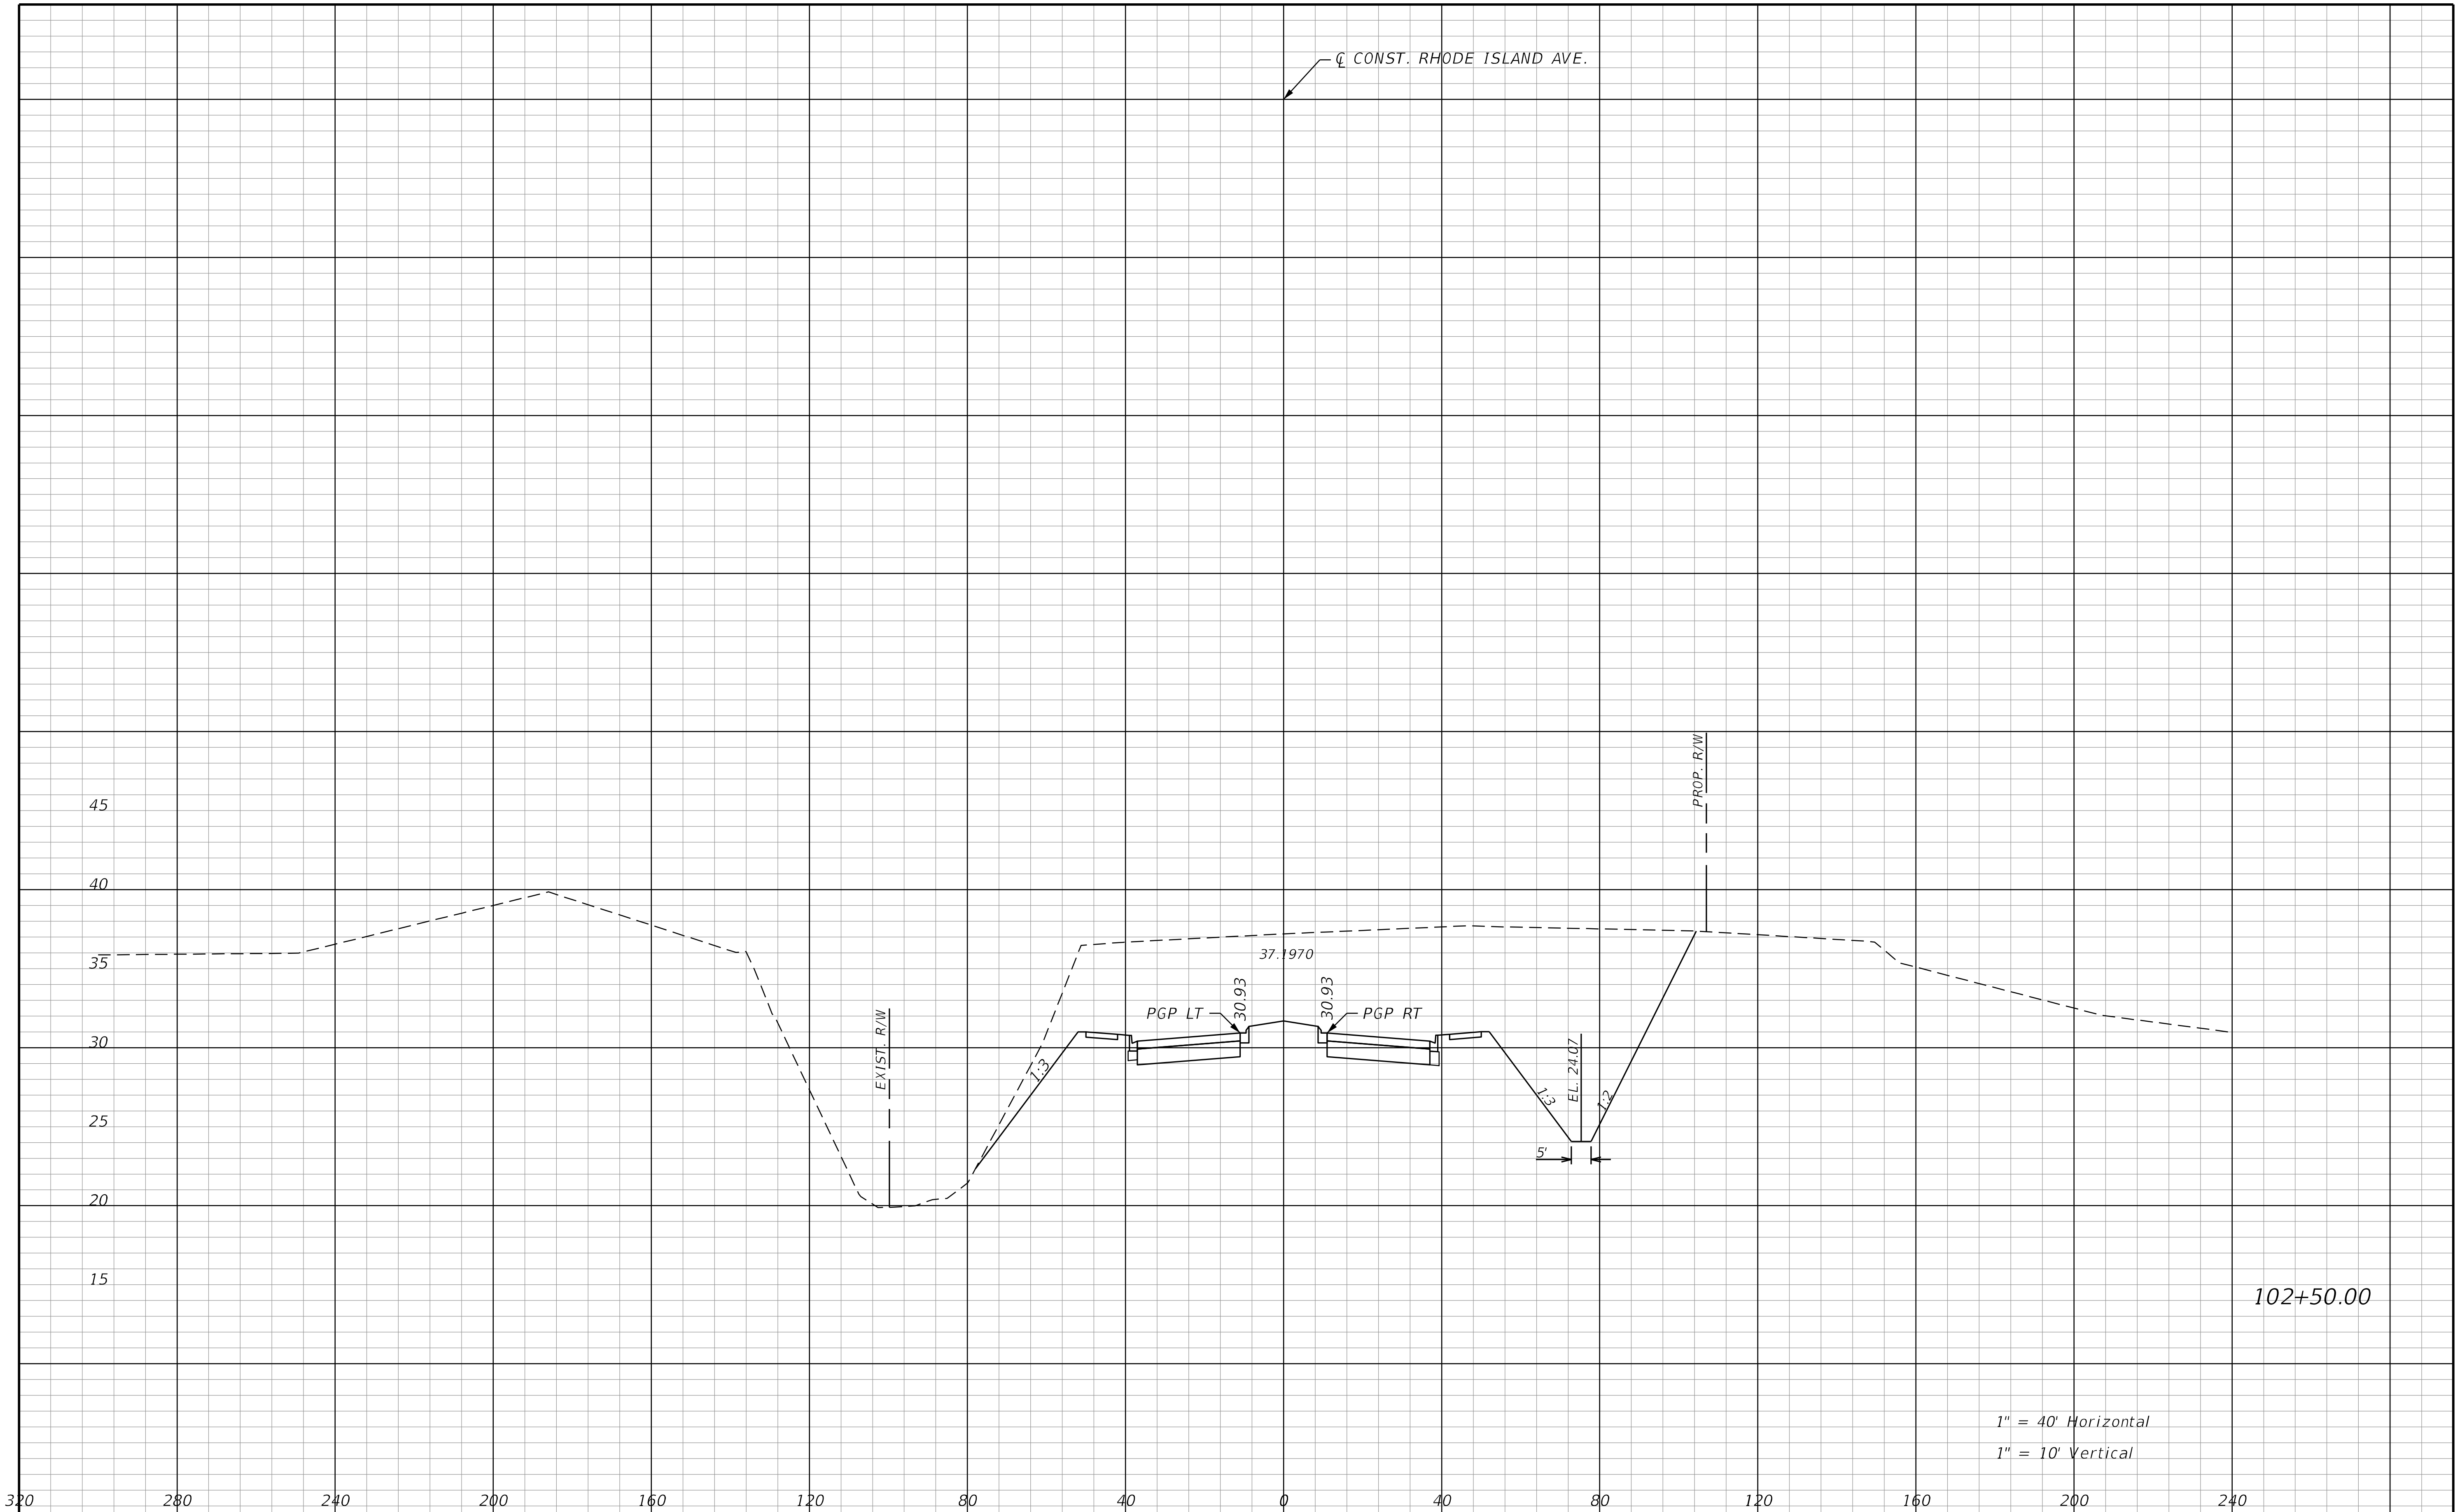

THE OFFICIAL RECORD OF THIS SHEET IS THE ELECTRONIC FILE DIGITALLY SIGNED AND SEALED UNDER RULE 61G15-23.004, F.A.C.

REVISIONS			
DATE	DESCRIPTION	DATE	DESCRIPTION

STANTEC CONSULTING SERVICES INC.
ENGINEER OF RECORD:
WILLIAM V. ANDERSON, P.E. NO.: 36682
11315 CORPORATE BLVD., SUITE 105
ORLANDO, FLORIDA 32817
(407) 823-8966
CERTIFICATE OF AUTHORIZATION NO. 27013

STATE OF FLORIDA
DEPARTMENT OF TRANSPORTATION

ROAD NO.	COUNTY	FINANCIAL PROJECT ID
SR400	VOLUSIA	408464-2-32-01

RHODE ISLAND AVE.
CROSS SECTIONS

SHEET NO.
914

jchassee 6/14/2019 4:27:53 PM Rdxsrd_shg V:\2158\active\CADD\40846423201\roadway\RDXSRD07.DGN

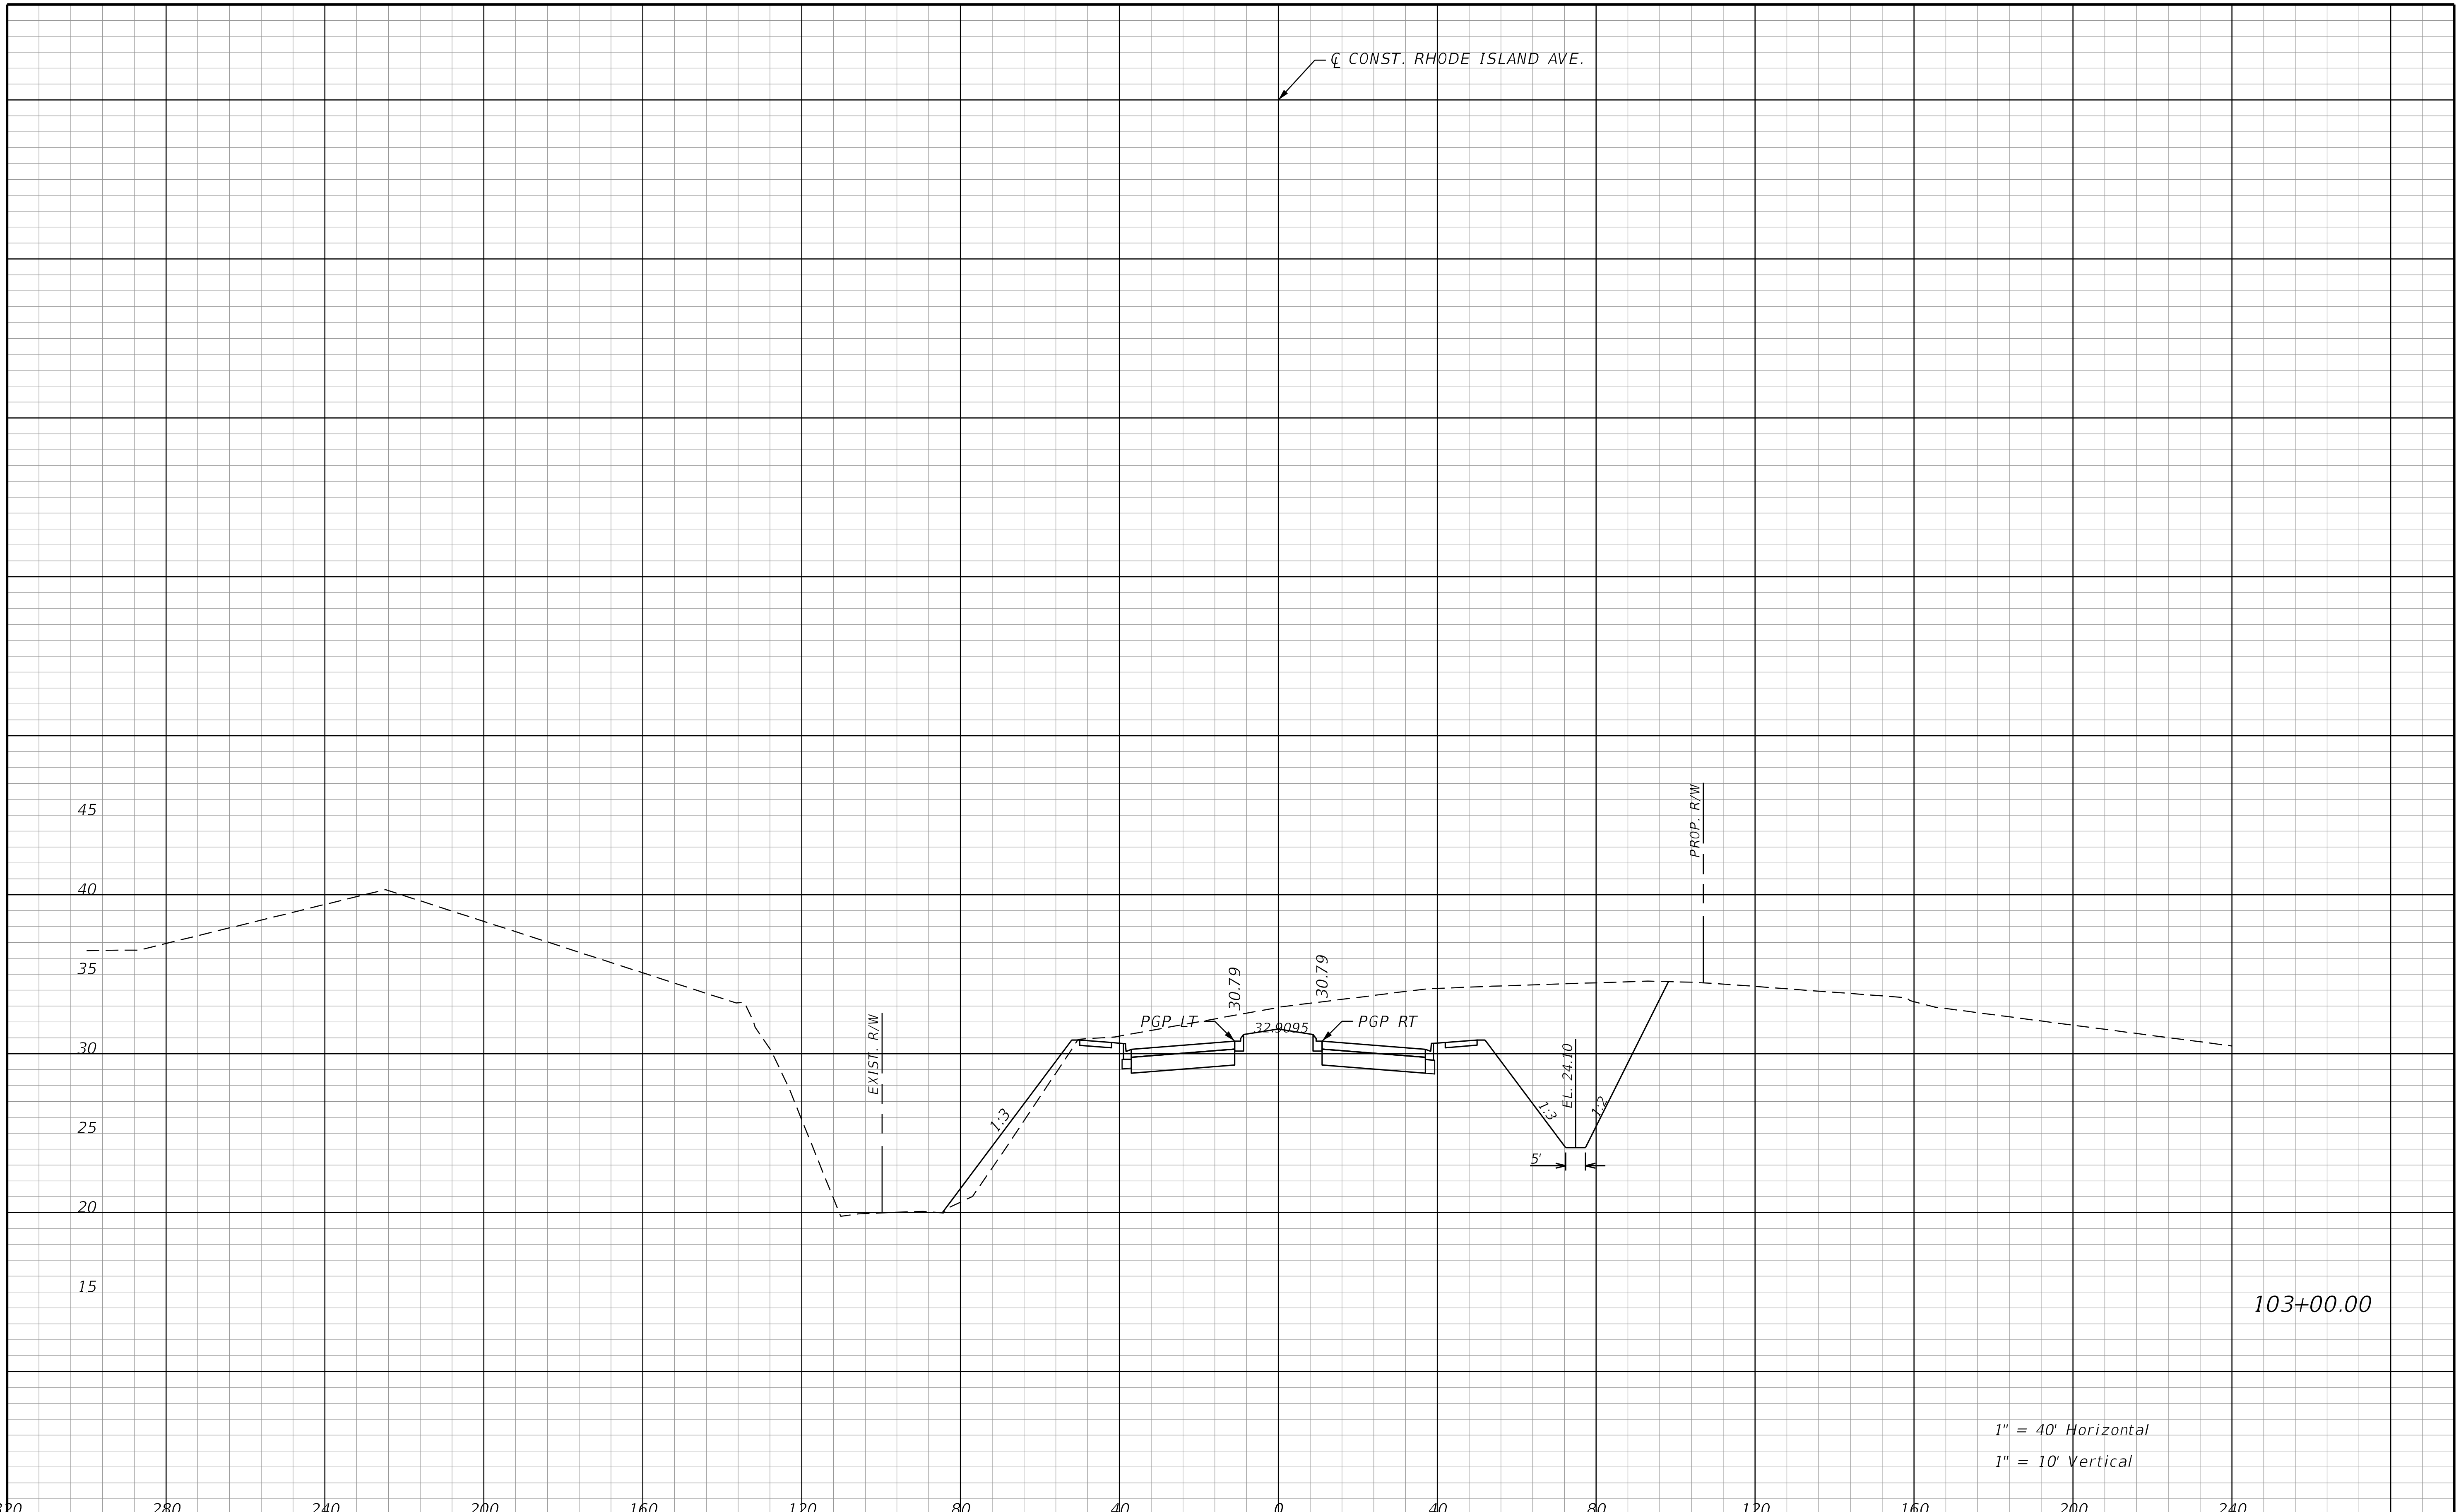

THE OFFICIAL RECORD OF THIS SHEET IS THE ELECTRONIC FILE DIGITALLY SIGNED AND SEALED UNDER RULE 61G15-23.004, F.A.C.

REVISIONS			
DATE	DESCRIPTION	DATE	DESCRIPTION

STANTEC CONSULTING SERVICES INC.
ENGINEER OF RECORD:
WILLIAM V. ANDERSON, P.E. NO.: 36682
11315 CORPORATE BLVD., SUITE 105
ORLANDO, FLORIDA 32817
(407) 823-8966
CERTIFICATE OF AUTHORIZATION NO. 27013

STATE OF FLORIDA
DEPARTMENT OF TRANSPORTATION

ROAD NO.	COUNTY	FINANCIAL PROJECT ID
SR400	VOLUSIA	408464-2-32-01

RHODE ISLAND AVE.
CROSS SECTIONS

SHEET NO.

jchassee
6/14/2019 4:27:54 PM Rdxsrd_shg
V:\2158\active\CADD\40846423201\roadway\RDXSRD07.DGN

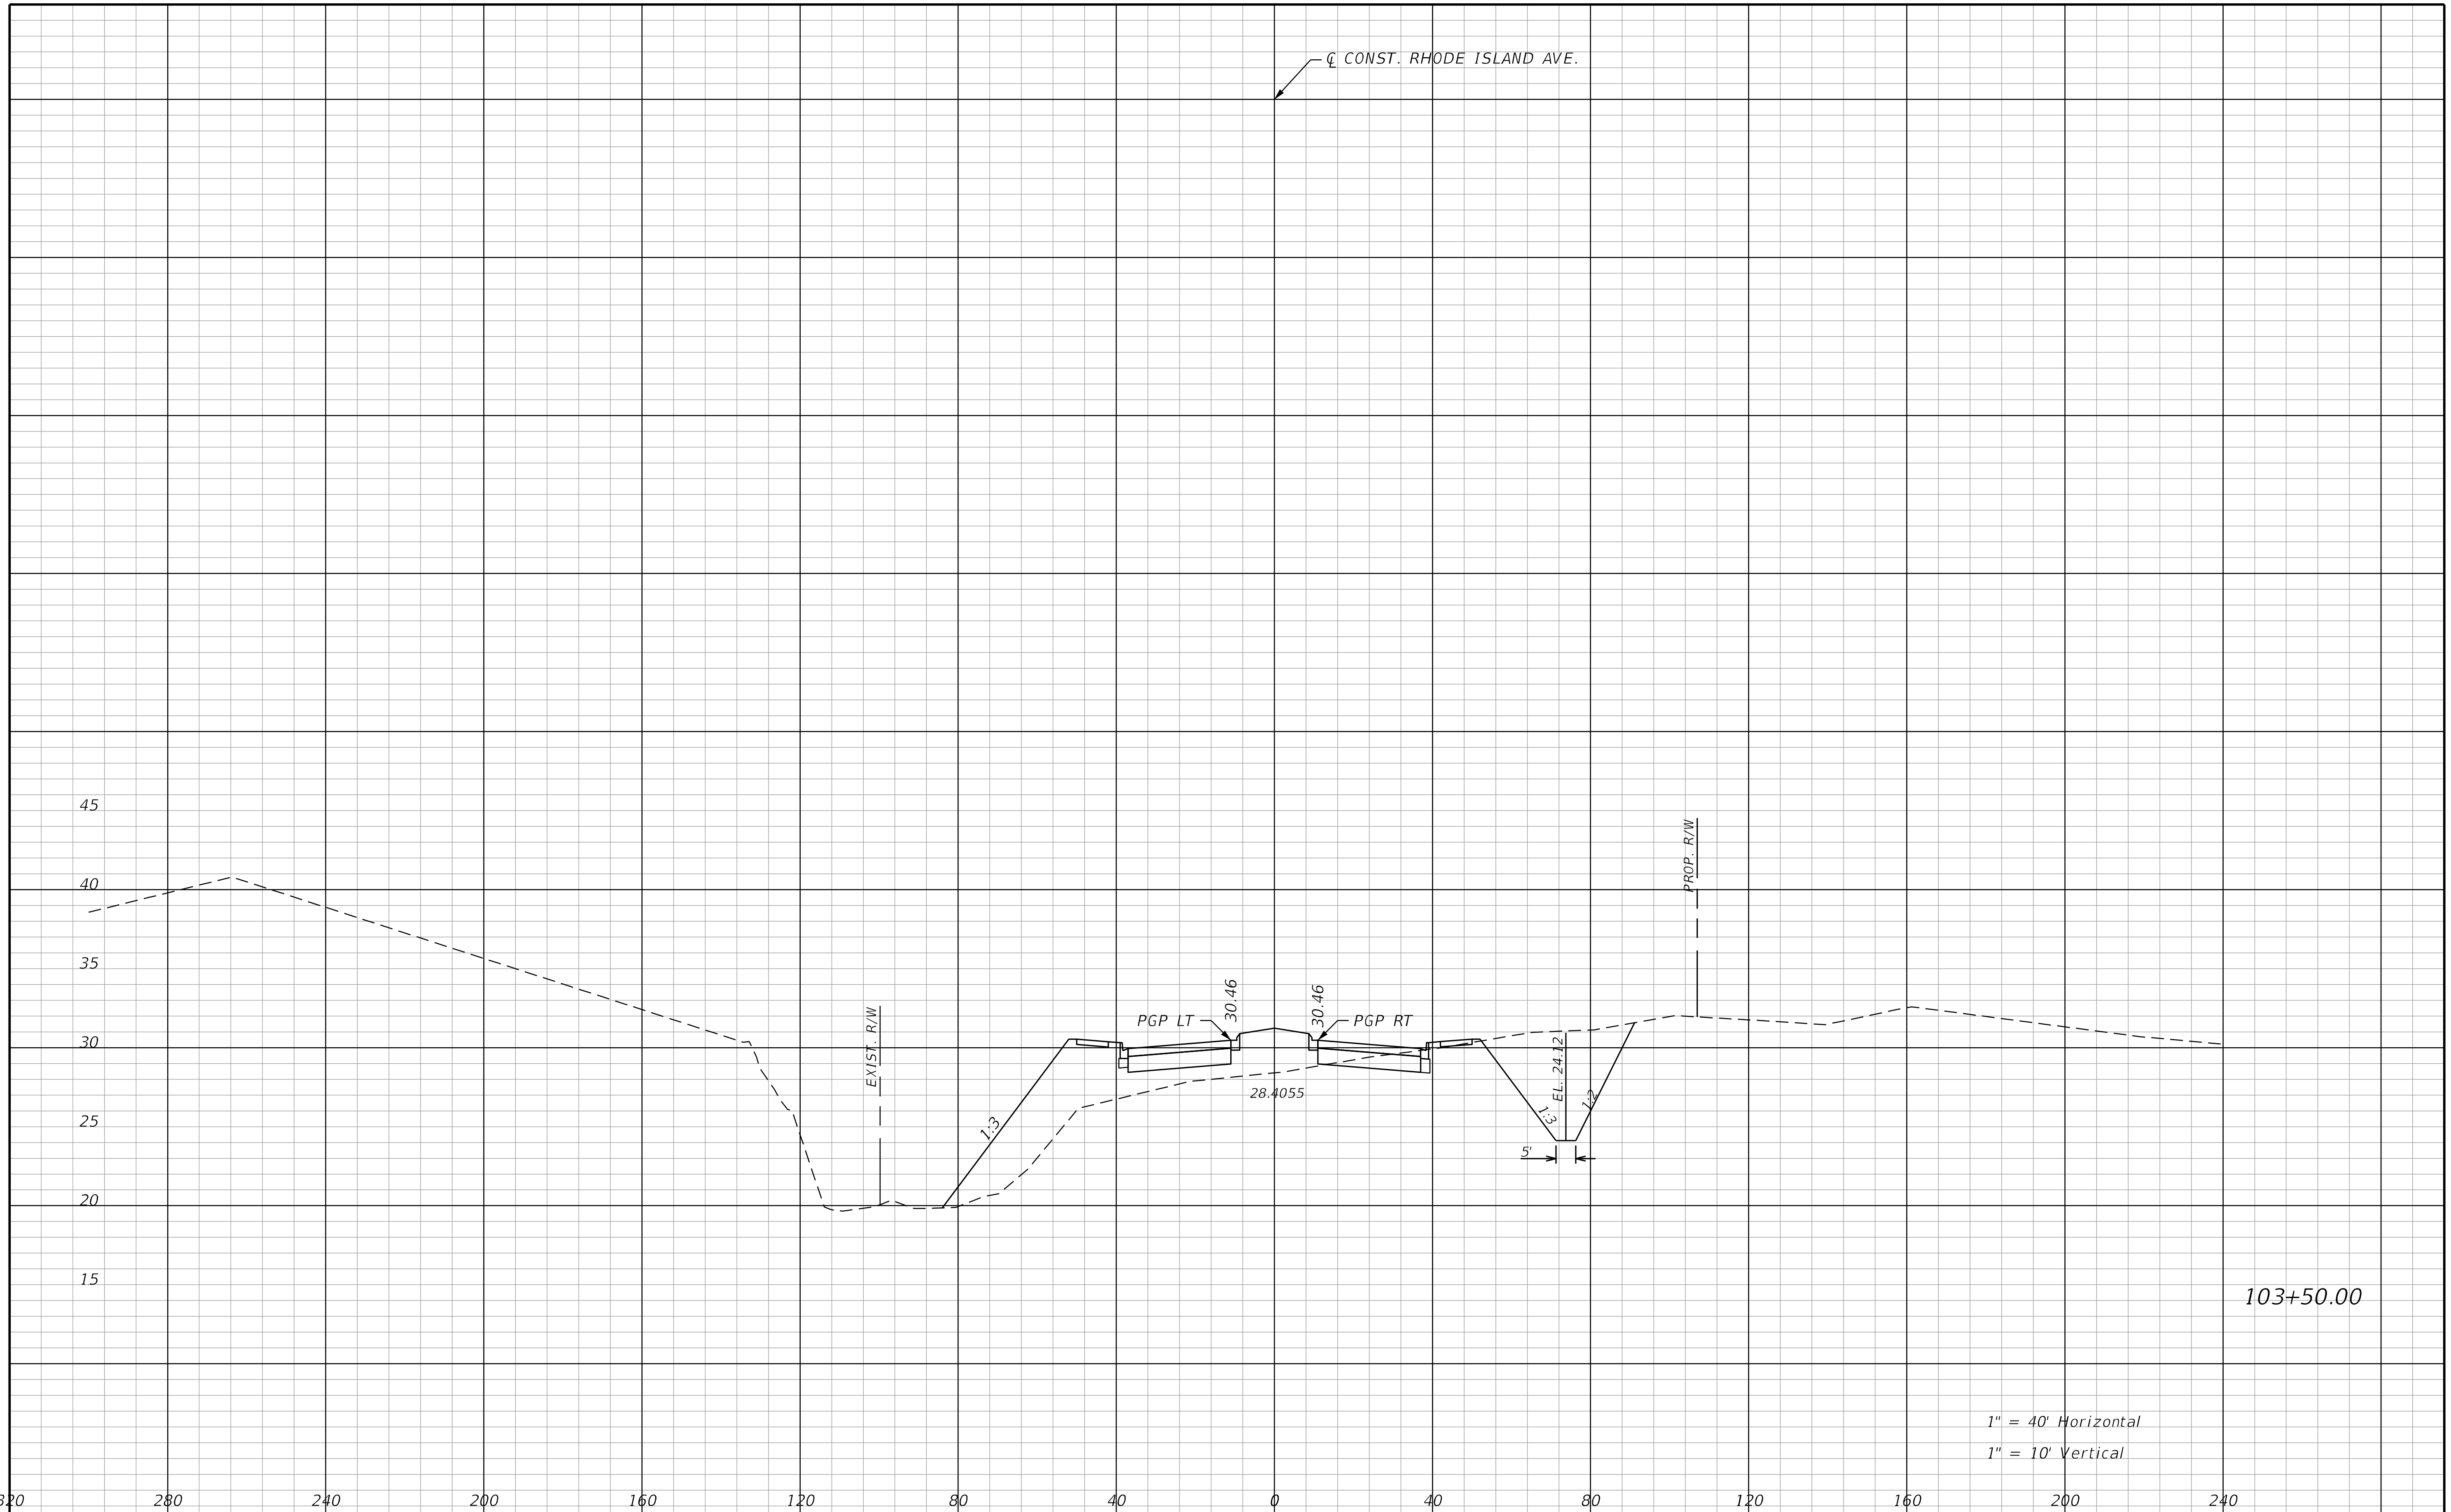

REVISIONS			
DATE	DESCRIPTION	DATE	DESCRIPTION

STANTEC CONSULTING SERVICES INC.
ENGINEER OF RECORD:
WILLIAM V. ANDERSON, P.E. NO.: 36682
11315 CORPORATE BLVD., SUITE 105
ORLANDO, FLORIDA 32817
(407) 823-8966
CERTIFICATE OF AUTHORIZATION NO. 27013

STATE OF FLORIDA
DEPARTMENT OF TRANSPORTATION

ROAD NO.	COUNTY	FINANCIAL PROJECT ID
SR400	VOLUSIA	408464-2-32-01

RHODE ISLAND AVE.
CROSS SECTIONS

SHEET NO.

916

jchassee 6/14/2019 4:27:54 PM Rdxsrd_shg V:\2158\active\CADD\40846423201\roadway\RDXSRD07.DGN

THE OFFICIAL RECORD OF THIS SHEET IS THE ELECTRONIC FILE DIGITALLY SIGNED AND SEALED UNDER RULE 61G15-23.004, F.A.C.

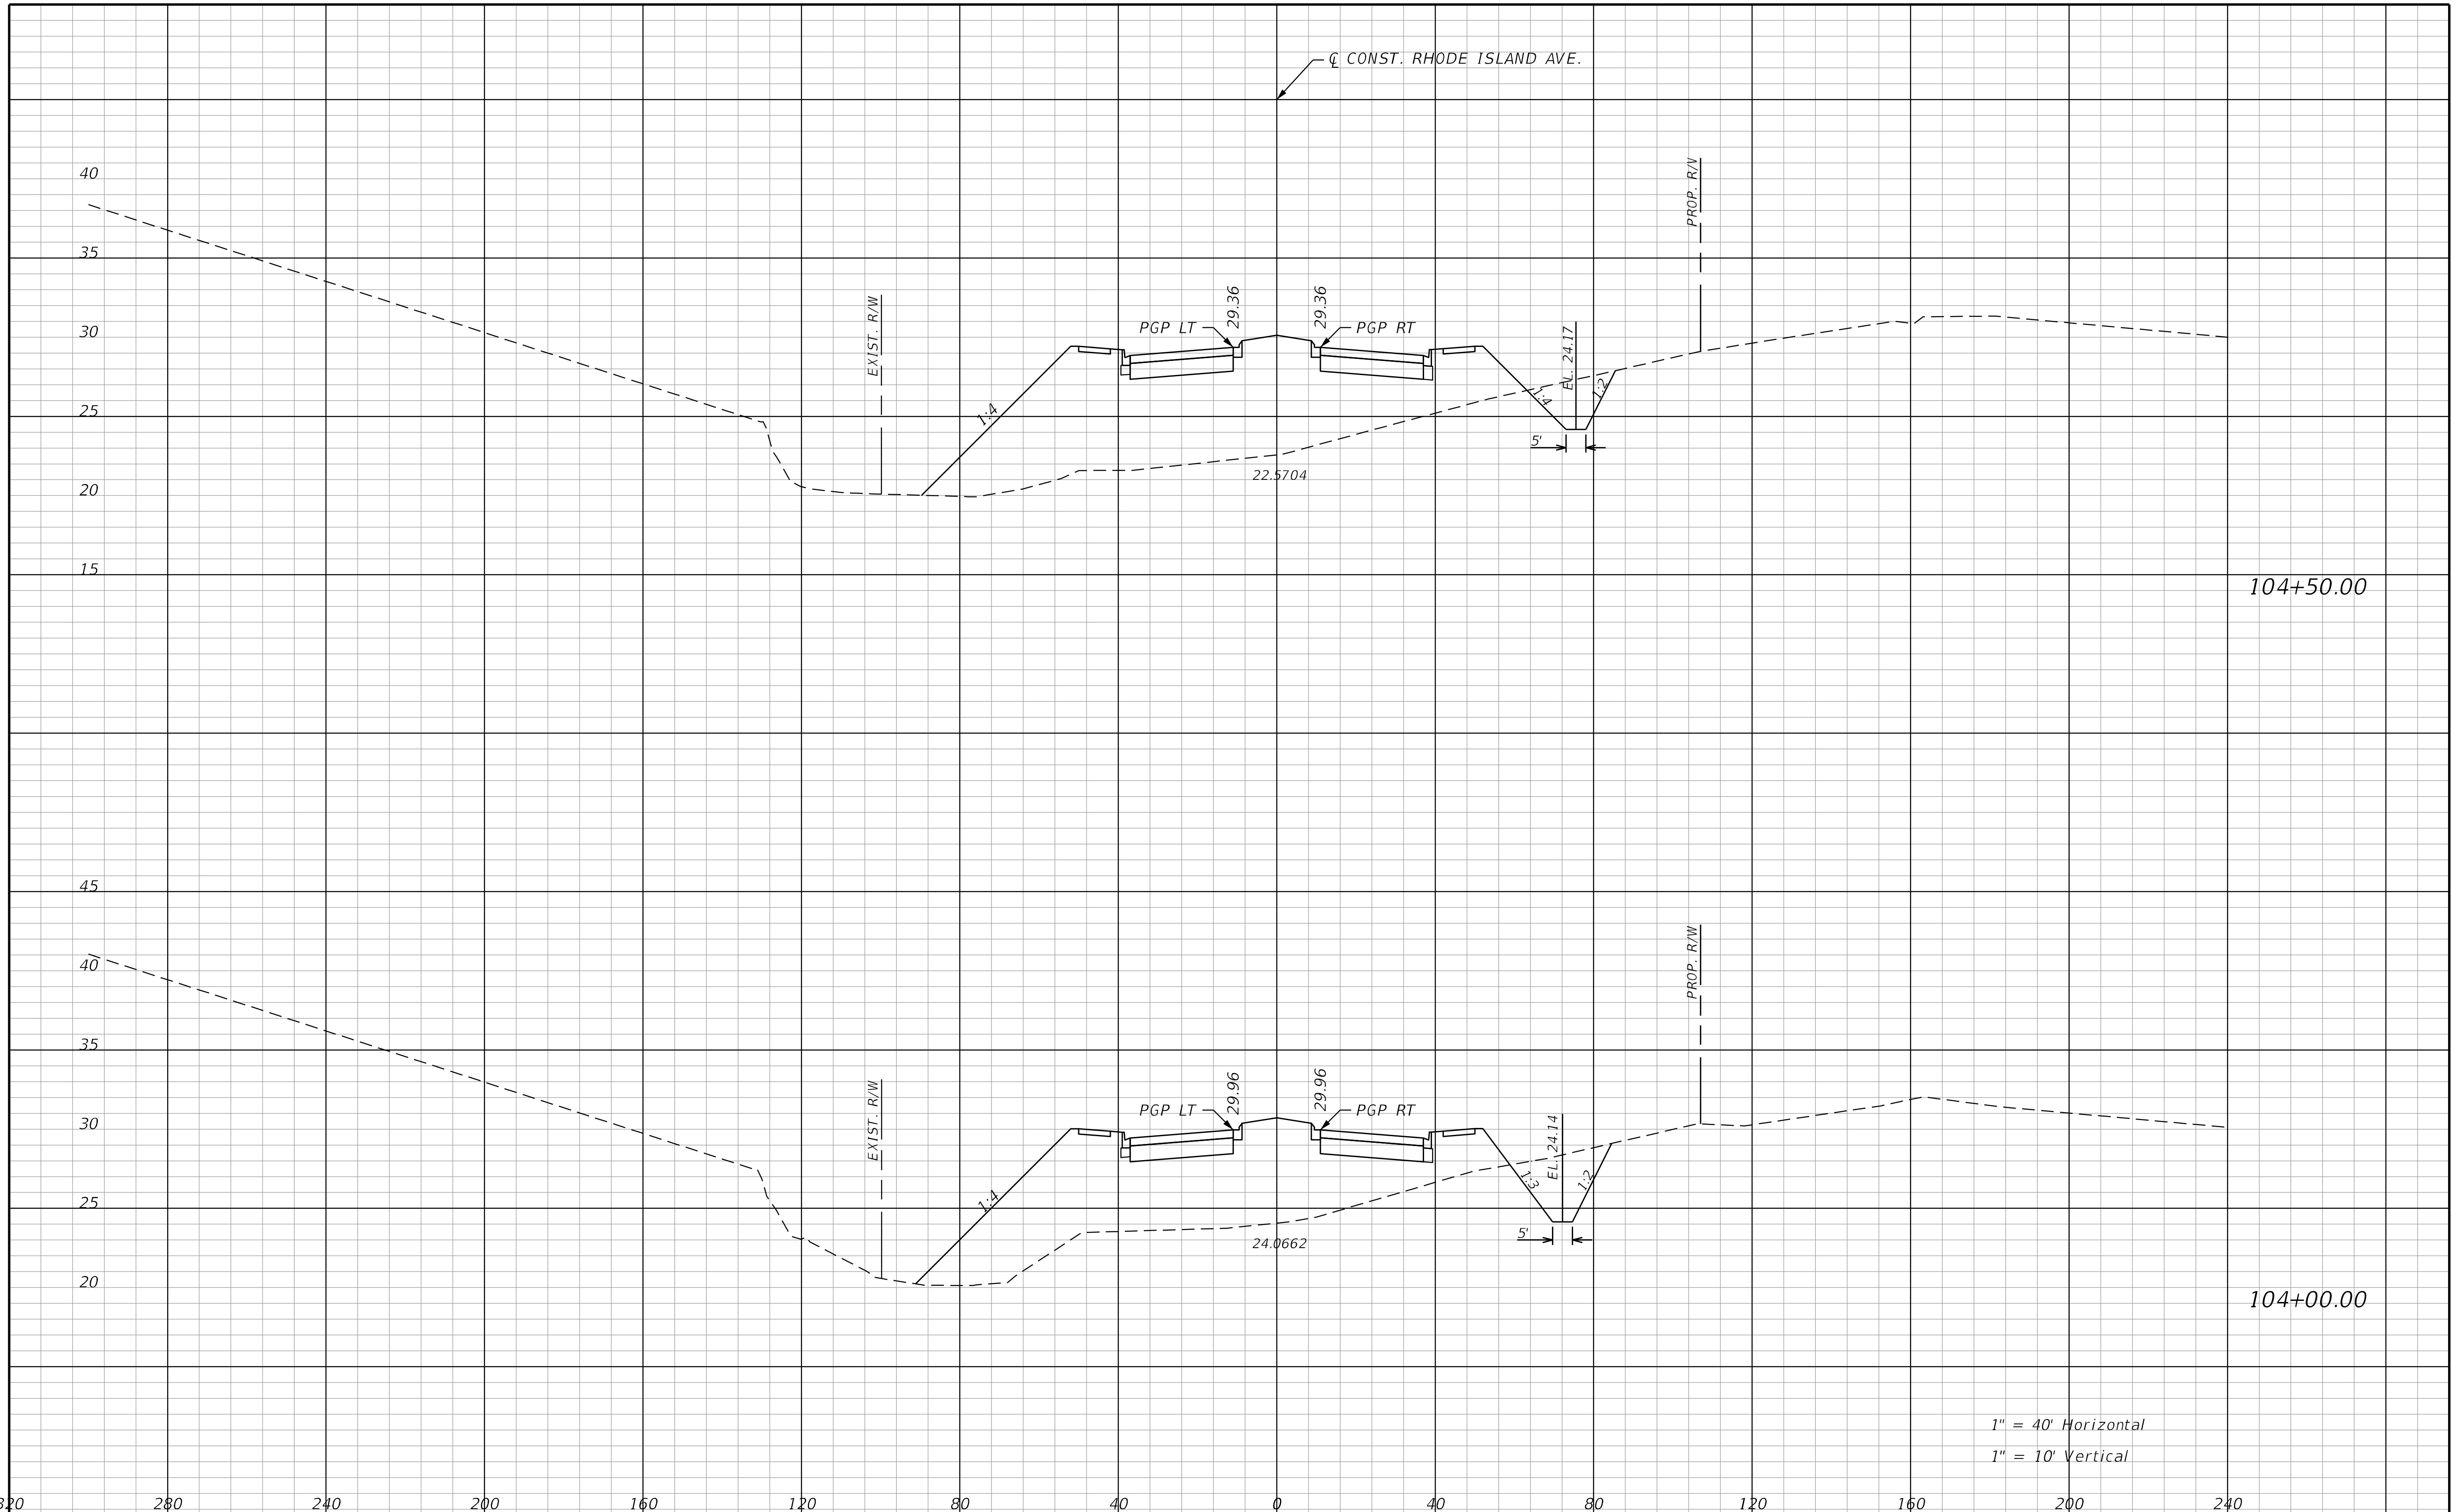

THE OFFICIAL RECORD OF THIS SHEET IS THE ELECTRONIC FILE DIGITALLY SIGNED AND SEALED UNDER RULE 61G15-23.004, F.A.C.

REVISIONS			
DATE	DESCRIPTION	DATE	DESCRIPTION

STANTEC CONSULTING SERVICES INC.
ENGINEER OF RECORD:
WILLIAM V. ANDERSON, P.E. NO.: 36682
11315 CORPORATE BLVD., SUITE 105
ORLANDO, FLORIDA 32817
(407) 823-8966
CERTIFICATE OF AUTHORIZATION NO. 27013

STATE OF FLORIDA
DEPARTMENT OF TRANSPORTATION

ROAD NO.	COUNTY	FINANCIAL PROJECT ID
SR400	VOLUSIA	408464-2-32-01

RHODE ISLAND AVE.
CROSS SECTIONS

SHEET NO.
917

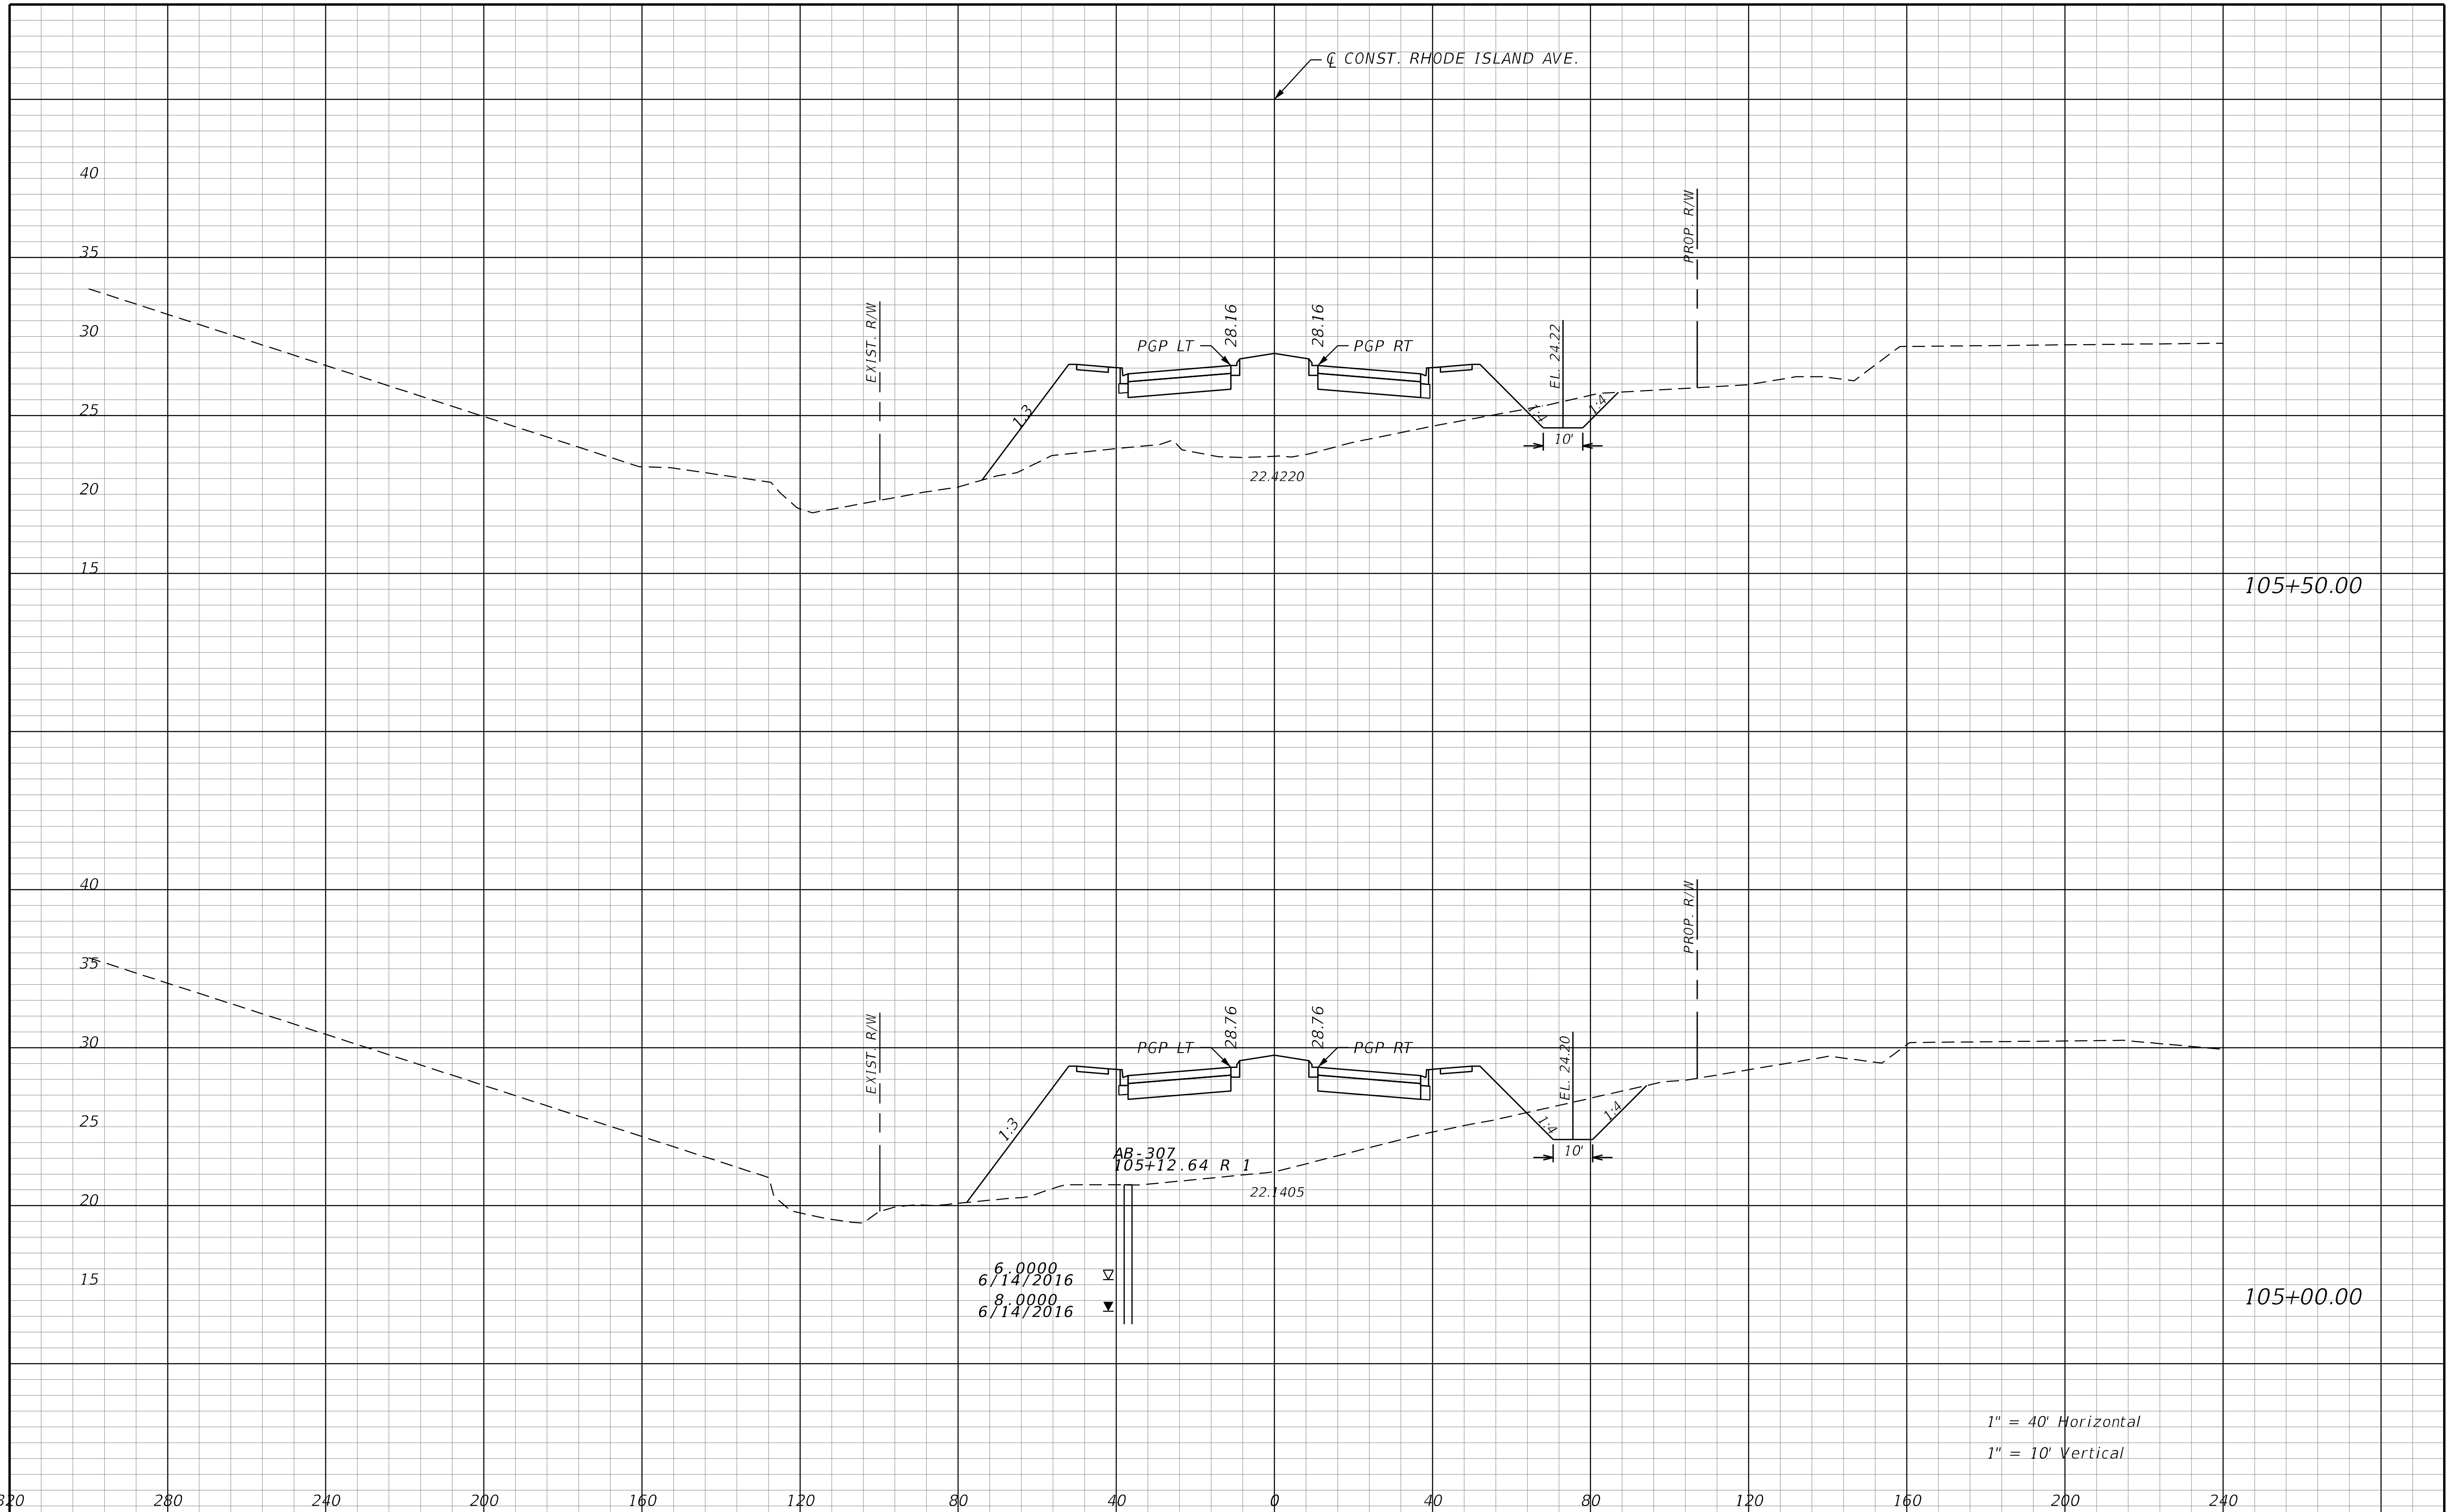

REVISIONS			
DATE	DESCRIPTION	DATE	DESCRIPTION

STANTEC CONSULTING SERVICES INC.
ENGINEER OF RECORD:
WILLIAM V. ANDERSON, P.E. NO.: 36682
11315 CORPORATE BLVD., SUITE 105
ORLANDO, FLORIDA 32817
(407) 823-8966
CERTIFICATE OF AUTHORIZATION NO. 27013

STATE OF FLORIDA
DEPARTMENT OF TRANSPORTATION

ROAD NO.	COUNTY	FINANCIAL PROJECT ID
SR400	VOLUSIA	408464-2-32-01

RHODE ISLAND AVE. CROSS SECTIONS

SHEET NO.
918

THE OFFICIAL RECORD OF THIS SHEET IS THE ELECTRONIC FILE DIGITALLY SIGNED AND SEALED UNDER RULE 61G15-23.004, F.A.C.

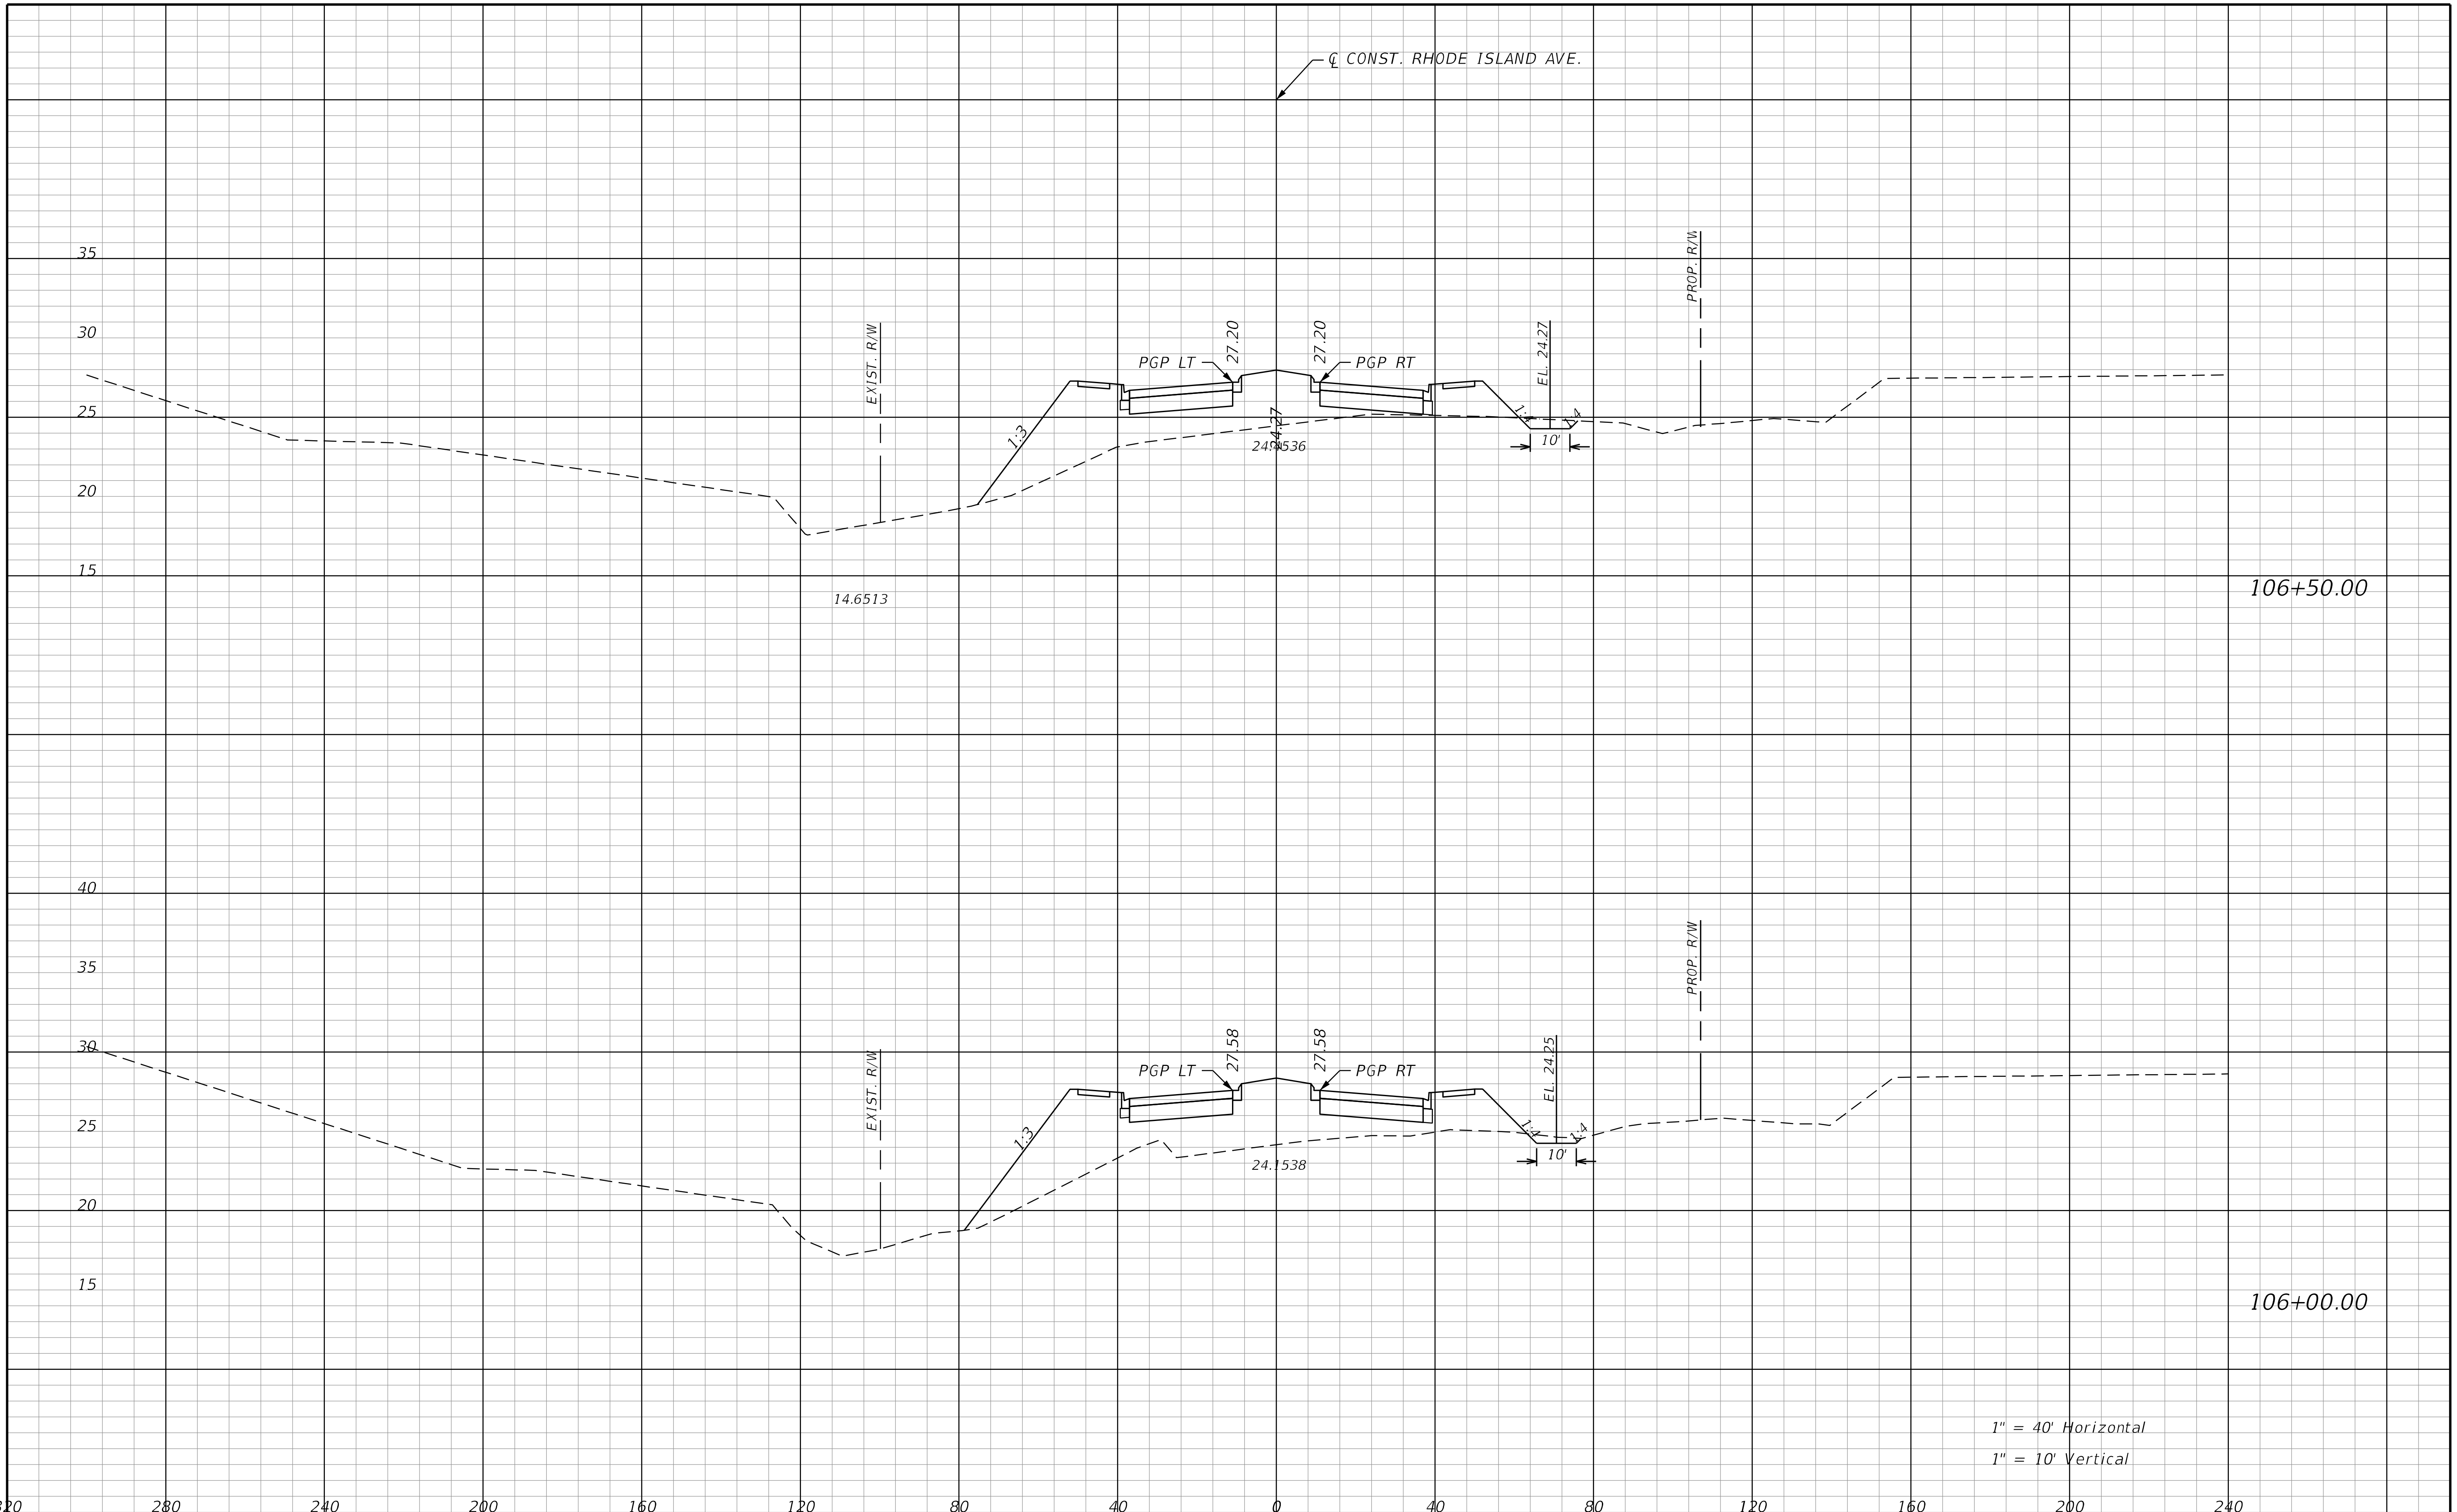

REVISIONS			
DATE	DESCRIPTION	DATE	DESCRIPTION

STANTEC CONSULTING SERVICES INC.
ENGINEER OF RECORD:
WILLIAM V. ANDERSON, P.E. NO.: 36682
11315 CORPORATE BLVD., SUITE 105
ORLANDO, FLORIDA 32817
(407) 823-8966
CERTIFICATE OF AUTHORIZATION NO. 27013

STATE OF FLORIDA
DEPARTMENT OF TRANSPORTATION

ROAD NO.	COUNTY	FINANCIAL PROJECT ID
SR400	VOLUSIA	408464-2-32-01

RHODE ISLAND AVE.
CROSS SECTIONS

SHEET NO.
919

jchassee 6/14/2019 4:27:54 PM Rdxsrd_shg V:\2158\active\CADD\40846423201\roadway\RDXSRD07.DGN

THE OFFICIAL RECORD OF THIS SHEET IS THE ELECTRONIC FILE DIGITALLY SIGNED AND SEALED UNDER RULE 61G15-23.004, F.A.C.

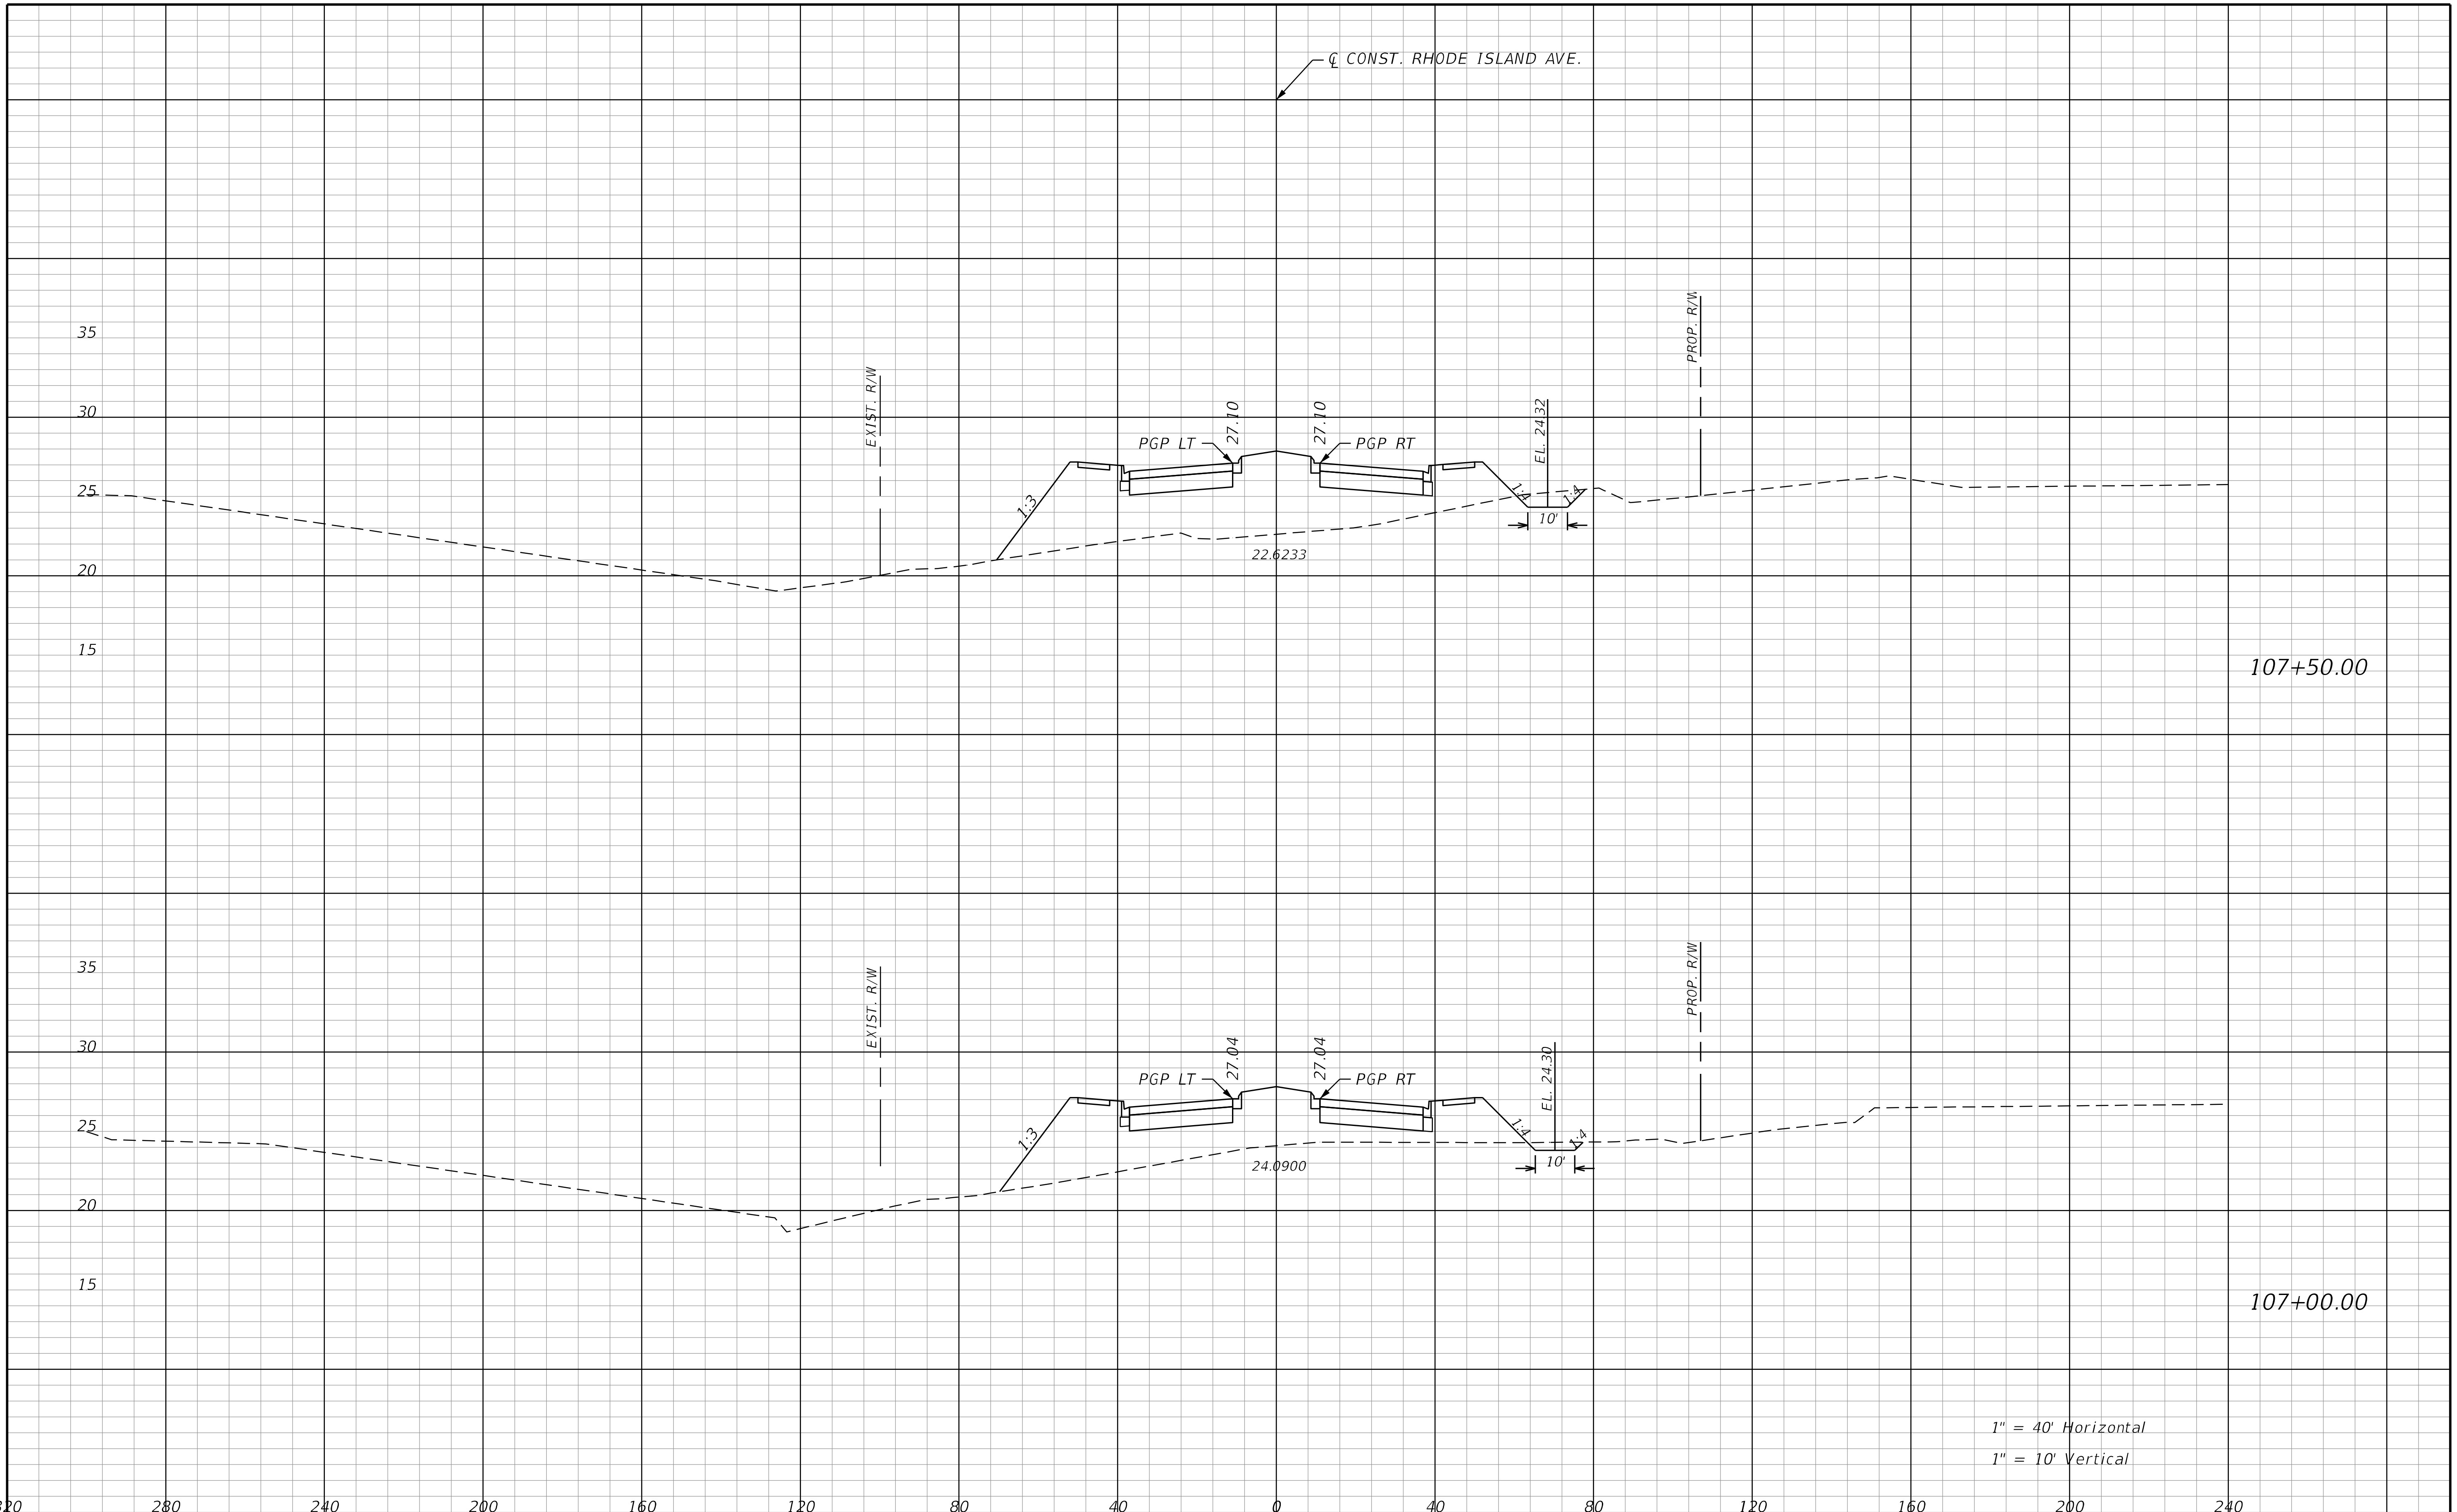

REVISIONS			
DATE	DESCRIPTION	DATE	DESCRIPTION

STANTEC CONSULTING SERVICES INC.
ENGINEER OF RECORD:
WILLIAM V. ANDERSON, P.E. NO.: 36682
11315 CORPORATE BLVD., SUITE 105
ORLANDO, FLORIDA 32817
(407) 823-8966
CERTIFICATE OF AUTHORIZATION NO. 27013

STATE OF FLORIDA
DEPARTMENT OF TRANSPORTATION

ROAD NO.	COUNTY	FINANCIAL PROJECT ID
SR400	VOLUSIA	408464-2-32-01

RHODE ISLAND AVE.
CROSS SECTIONS

SHEET NO.
920

THE OFFICIAL RECORD OF THIS SHEET IS THE ELECTRONIC FILE DIGITALLY SIGNED AND SEALED UNDER RULE 61G15-23.004, F.A.C.

jchassee 6/14/2019 4:27:55 PM Rdxsrd_shg V:\2158\active\CADD\40846423201\roadway\RDXSRD07.DGN

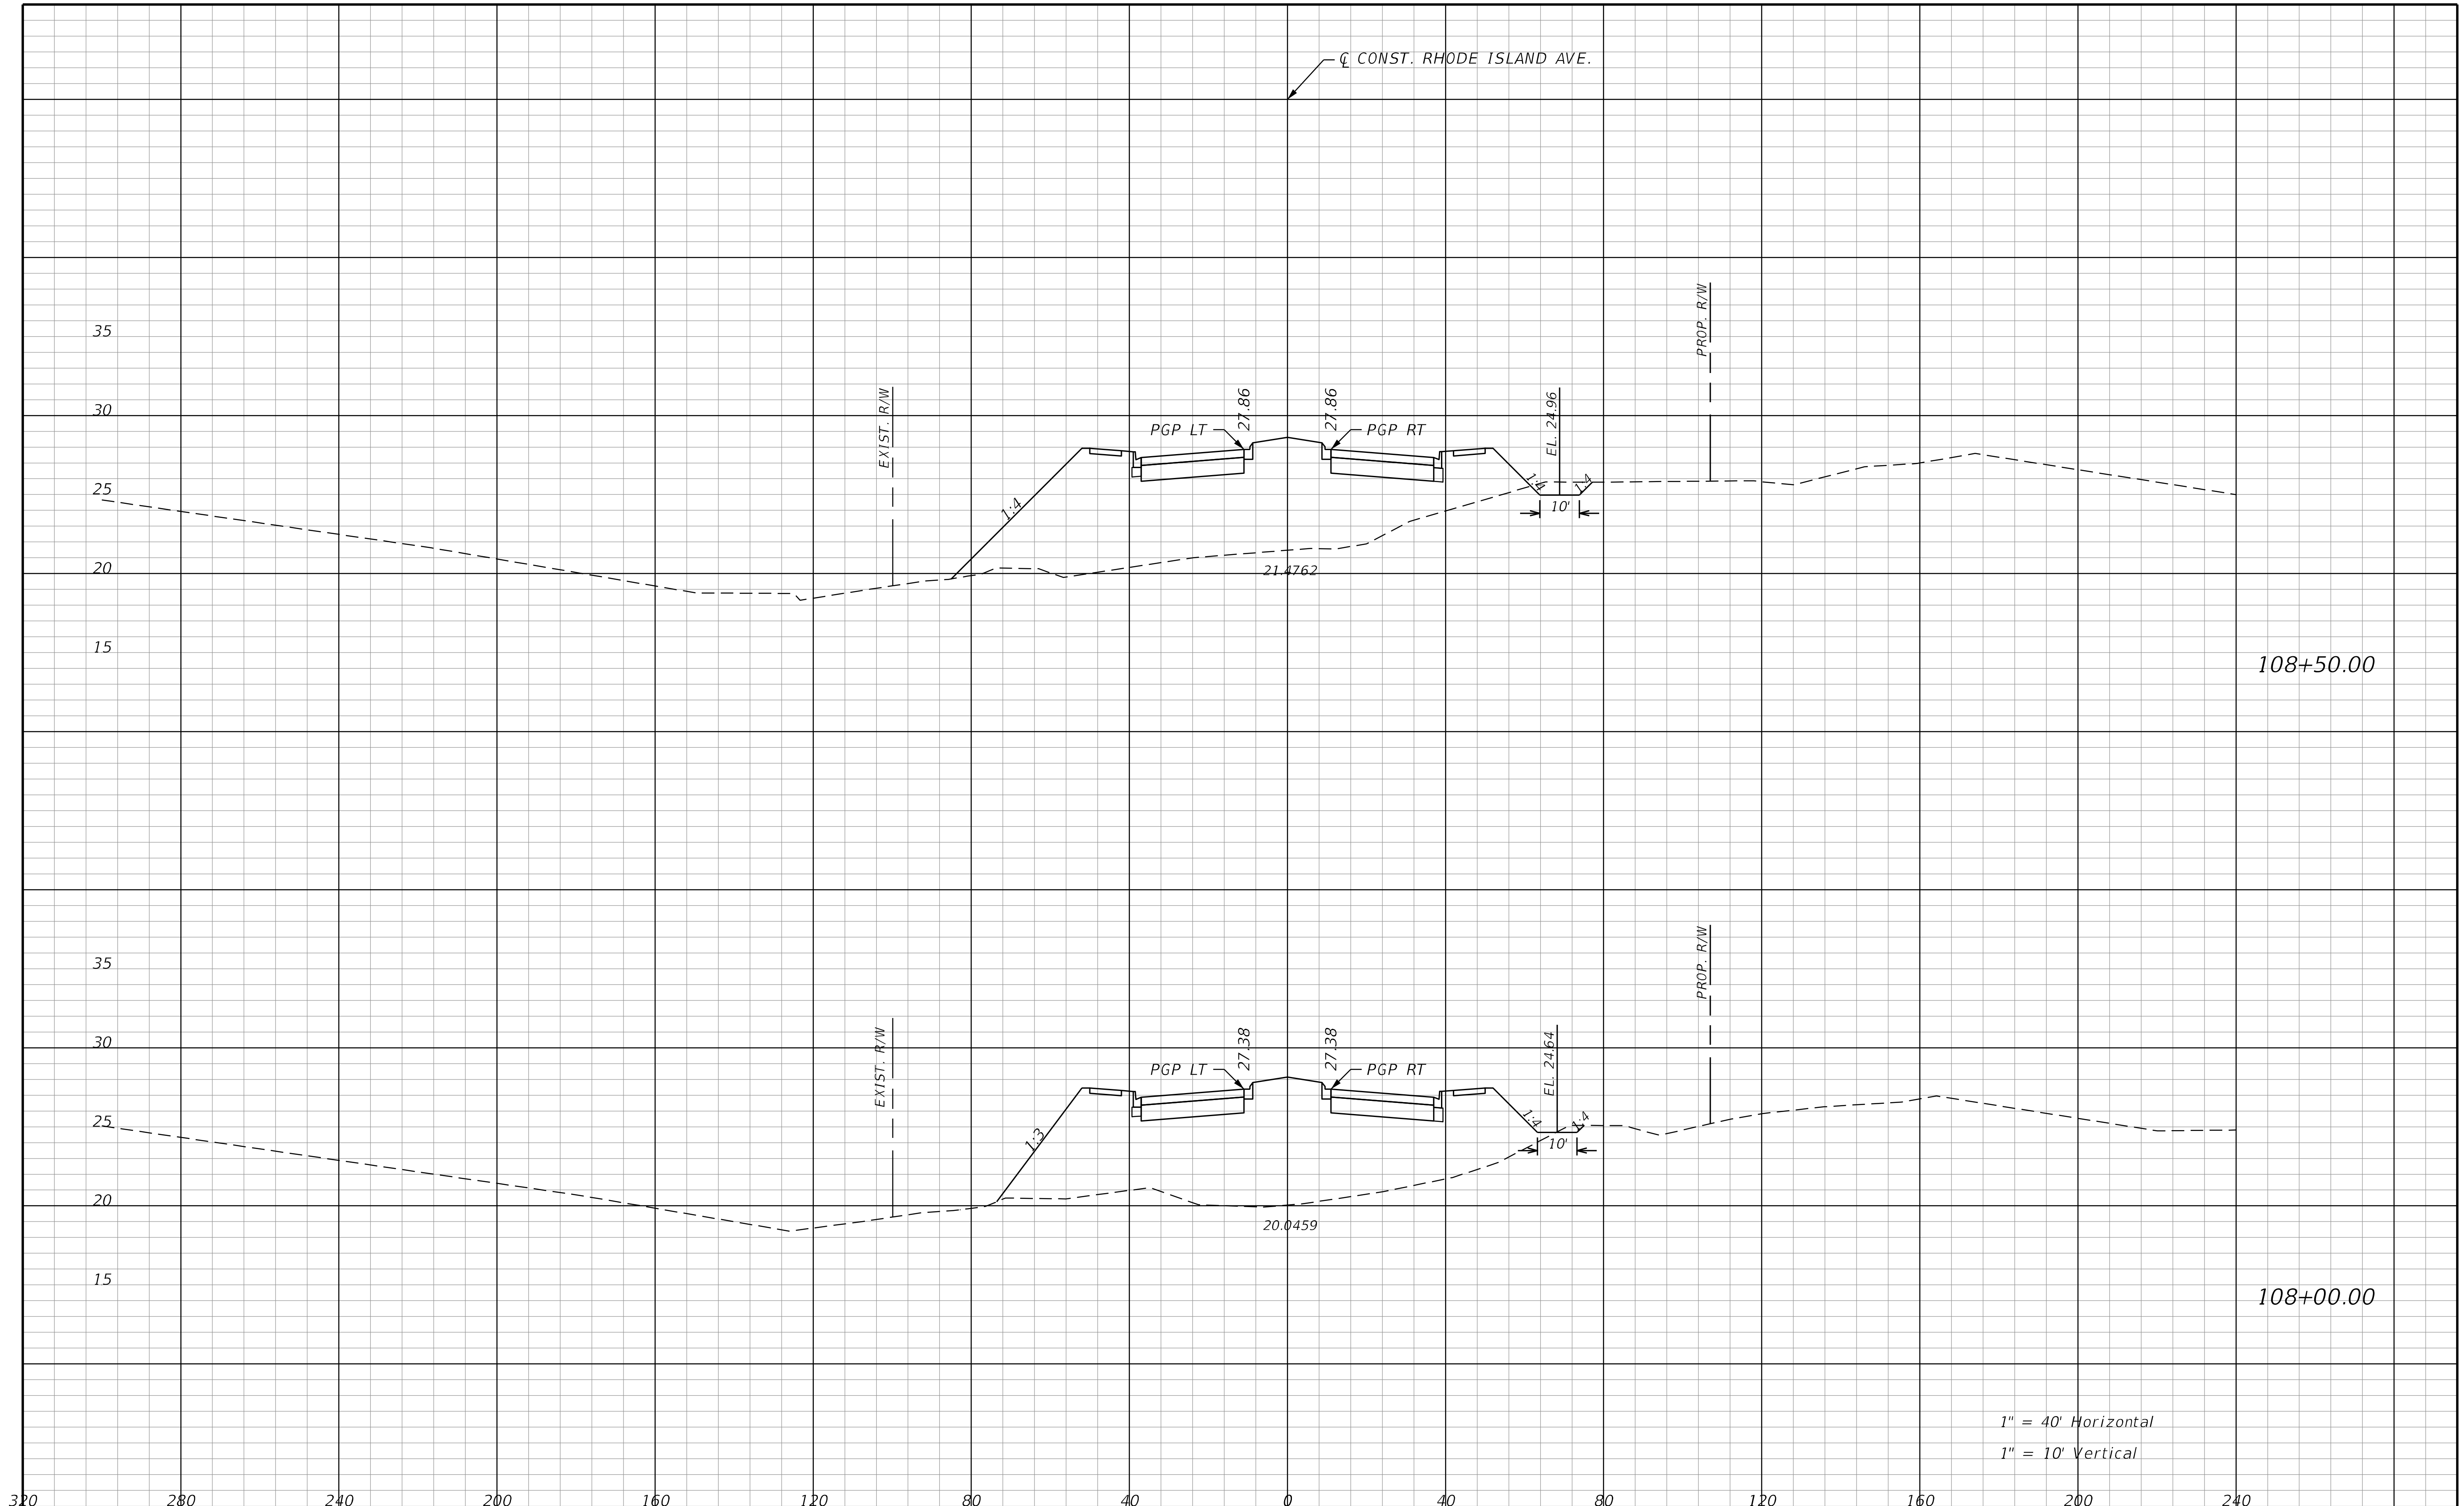

REVISIONS			
DATE	DESCRIPTION	DATE	DESCRIPTION

STANTEC CONSULTING SERVICES INC.
ENGINEER OF RECORD:
WILLIAM V. ANDERSON, P.E. NO.: 36682
11315 CORPORATE BLVD., SUITE 105
ORLANDO, FLORIDA 32817
(407) 823-8966
CERTIFICATE OF AUTHORIZATION NO. 27013

STATE OF FLORIDA
DEPARTMENT OF TRANSPORTATION

ROAD NO.	COUNTY	FINANCIAL PROJECT ID
SR400	VOLUSIA	408464-2-32-01

RHODE ISLAND AVE. CROSS SECTIONS

SHEET NO. 921

jchassee 6/14/2019 4:27:55 PM Rdxsrd_shg V:\2158\active\CADD\40846423201\roadway\RDXSRD07.DGN

THE OFFICIAL RECORD OF THIS SHEET IS THE ELECTRONIC FILE DIGITALLY SIGNED AND SEALED UNDER RULE 61G15-23.004, F.A.C.

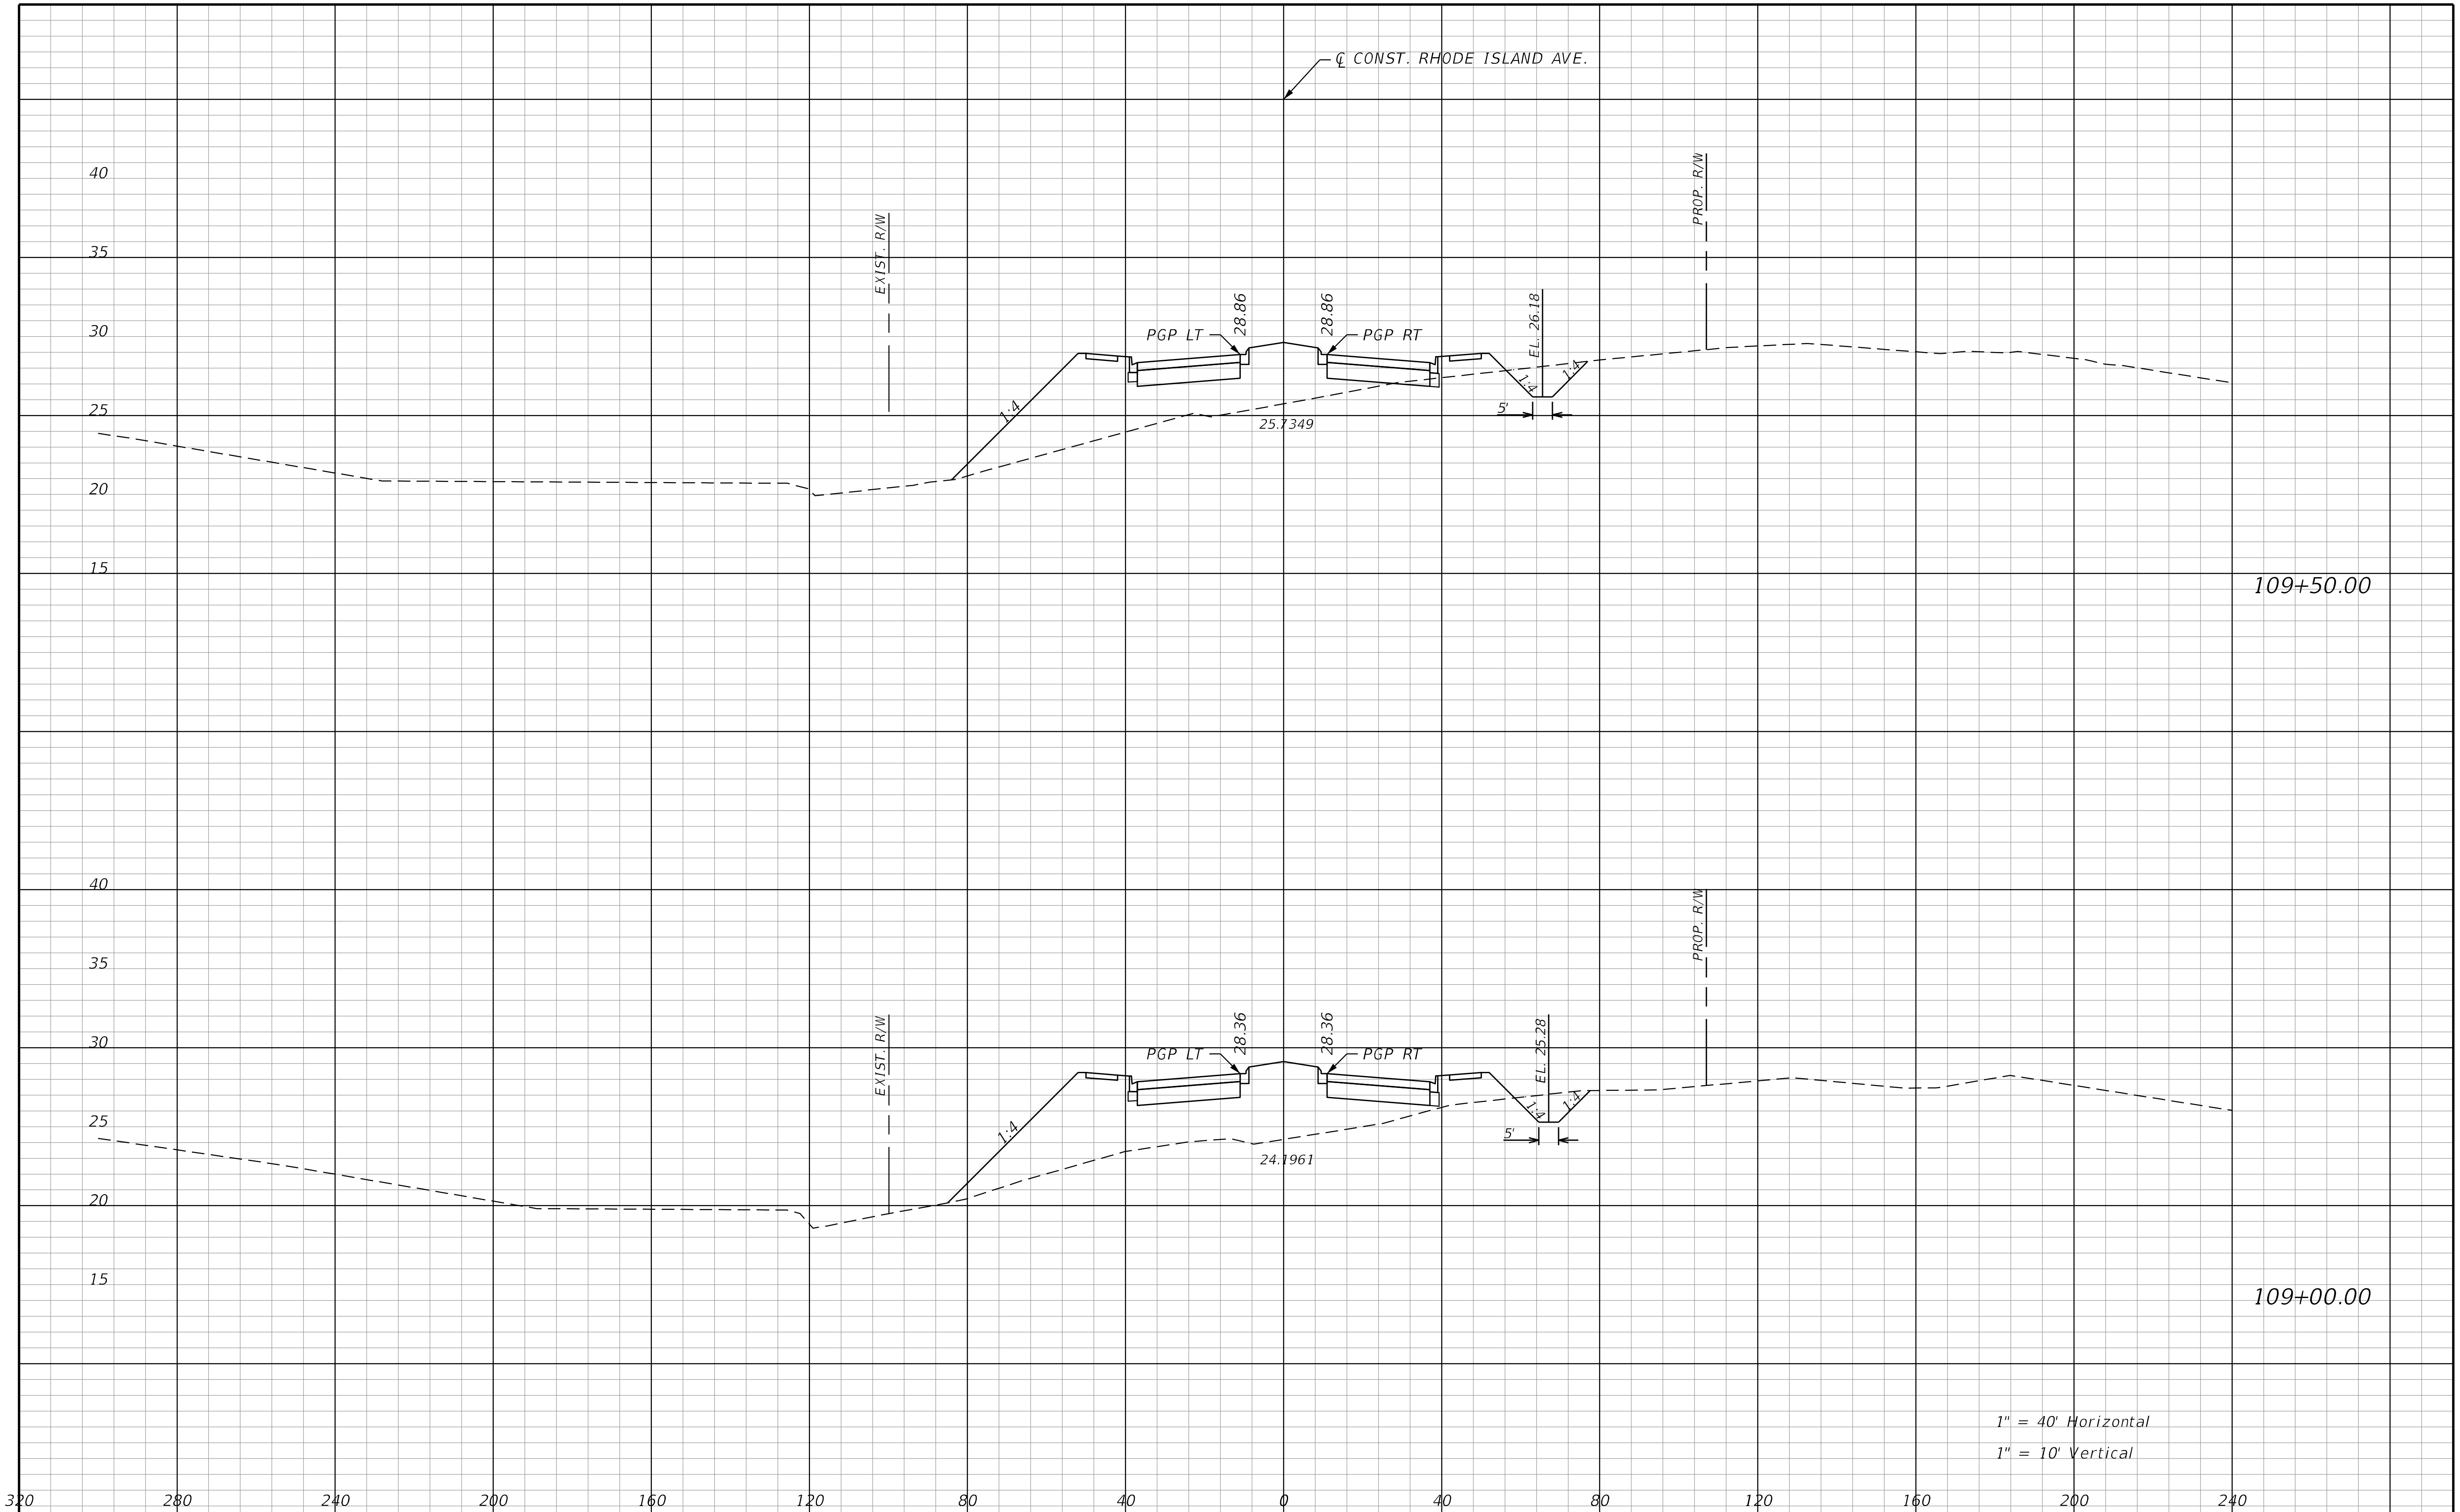

THE OFFICIAL RECORD OF THIS SHEET IS THE ELECTRONIC FILE DIGITALLY SIGNED AND SEALED UNDER RULE 61G15-23.004, F.A.C.

REVISIONS			
DATE	DESCRIPTION	DATE	DESCRIPTION

STANTEC CONSULTING SERVICES INC.
ENGINEER OF RECORD:
WILLIAM V. ANDERSON, P.E. NO.: 36682
11315 CORPORATE BLVD., SUITE 105
ORLANDO, FLORIDA 32817
(407) 823-8966
CERTIFICATE OF AUTHORIZATION NO. 27013

STATE OF FLORIDA
DEPARTMENT OF TRANSPORTATION

ROAD NO.	COUNTY	FINANCIAL PROJECT ID
SR400	VOLUSIA	408464-2-32-01

RHODE ISLAND AVE.
CROSS SECTIONS

SHEET NO.
922

jchassee 6/14/2019 4:27:55 PM Rdxsrd_shg V:\2158\active\CADD\40846423201\roadway\RDXSRD07.DGN

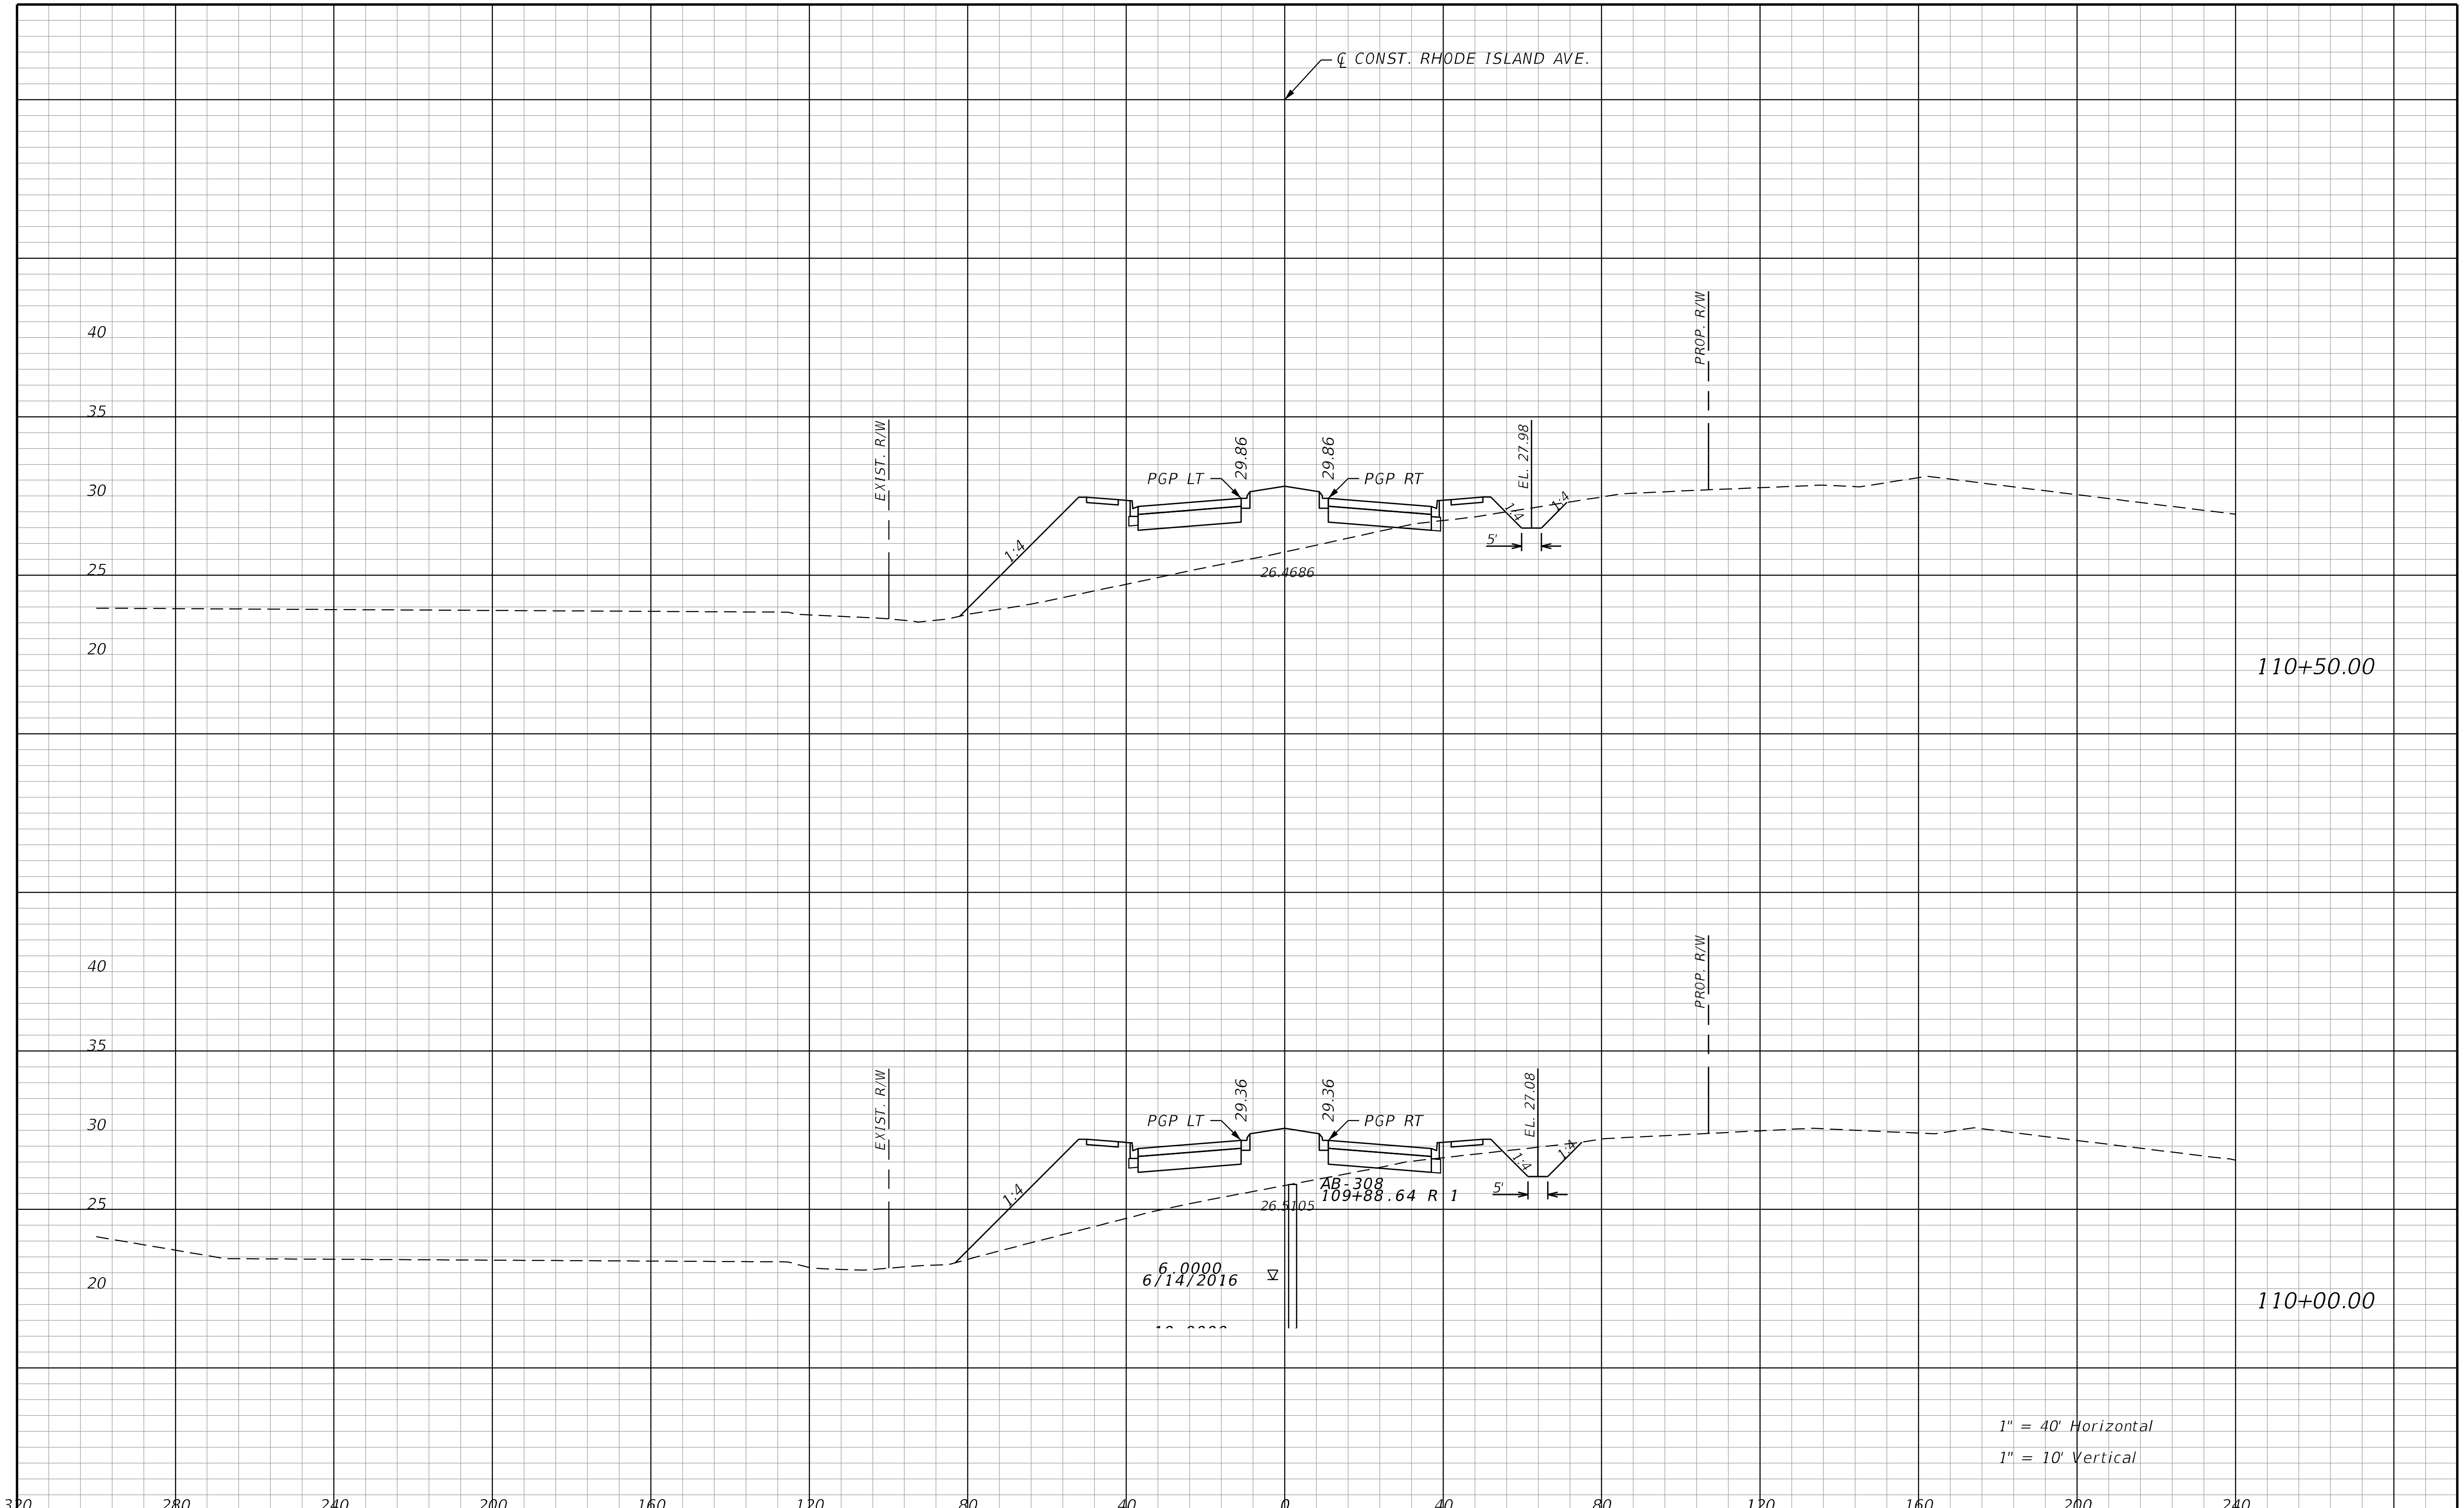

REVISIONS			
DATE	DESCRIPTION	DATE	DESCRIPTION

STANTEC CONSULTING SERVICES INC.
ENGINEER OF RECORD:
WILLIAM V. ANDERSON, P.E. NO.: 36682
11315 CORPORATE BLVD., SUITE 105
ORLANDO, FLORIDA 32817
(407) 823-8966
CERTIFICATE OF AUTHORIZATION NO. 27013

STATE OF FLORIDA
DEPARTMENT OF TRANSPORTATION

ROAD NO.	COUNTY	FINANCIAL PROJECT ID
SR400	VOLUSIA	408464-2-32-01

RHODE ISLAND AVE. CROSS SECTIONS

SHEET NO.
923

THE OFFICIAL RECORD OF THIS SHEET IS THE ELECTRONIC FILE DIGITALLY SIGNED AND SEALED UNDER RULE 61G15-23.004, F.A.C.

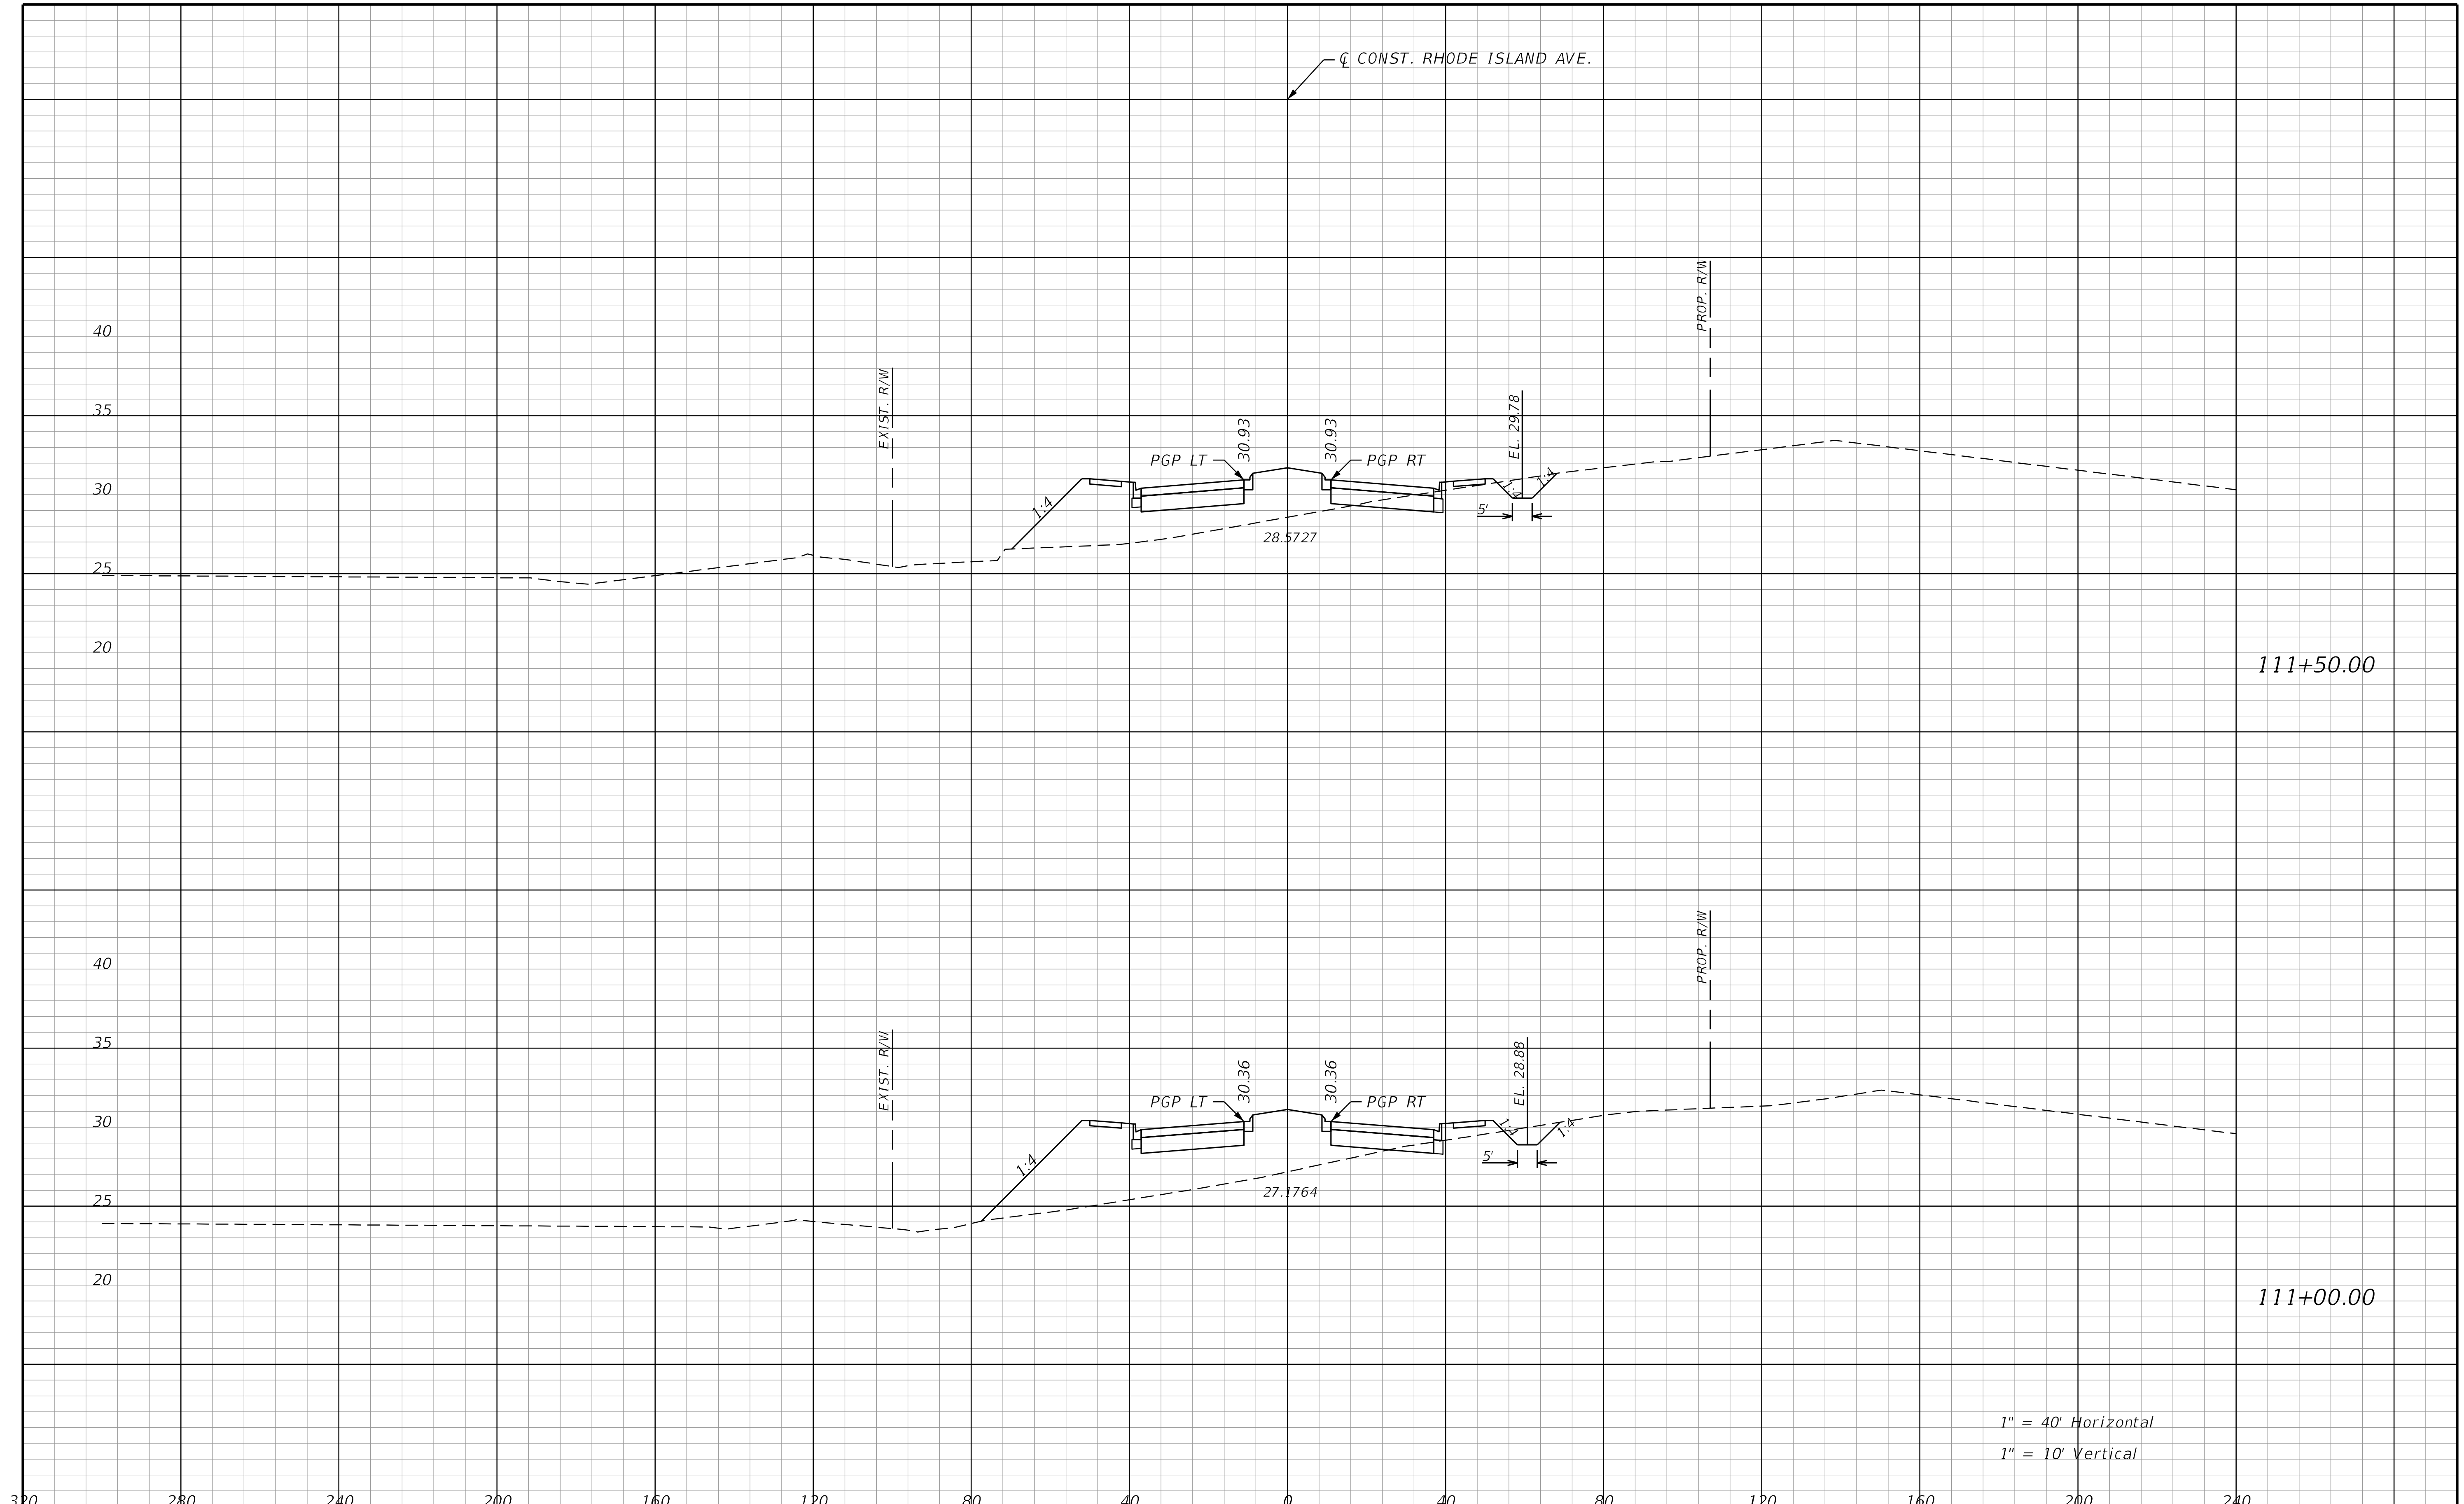

REVISIONS			
DATE	DESCRIPTION	DATE	DESCRIPTION

STANTEC CONSULTING SERVICES INC.
ENGINEER OF RECORD:
WILLIAM V. ANDERSON, P.E. NO.: 36682
11315 CORPORATE BLVD., SUITE 105
ORLANDO, FLORIDA 32817
(407) 823-8966
CERTIFICATE OF AUTHORIZATION NO. 27013

STATE OF FLORIDA
DEPARTMENT OF TRANSPORTATION

ROAD NO.	COUNTY	FINANCIAL PROJECT ID
SR400	VOLUSIA	408464-2-32-01

RHODE ISLAND AVE. CROSS SECTIONS

SHEET NO.
924

THE OFFICIAL RECORD OF THIS SHEET IS THE ELECTRONIC FILE DIGITALLY SIGNED AND SEALED UNDER RULE 61G15-23.004, F.A.C.

jchassee 6/14/2019 4:27:55 PM Rdxsrd_shg V:\2158\active\CADD\40846423201\roadway\RDXSRD07.DGN

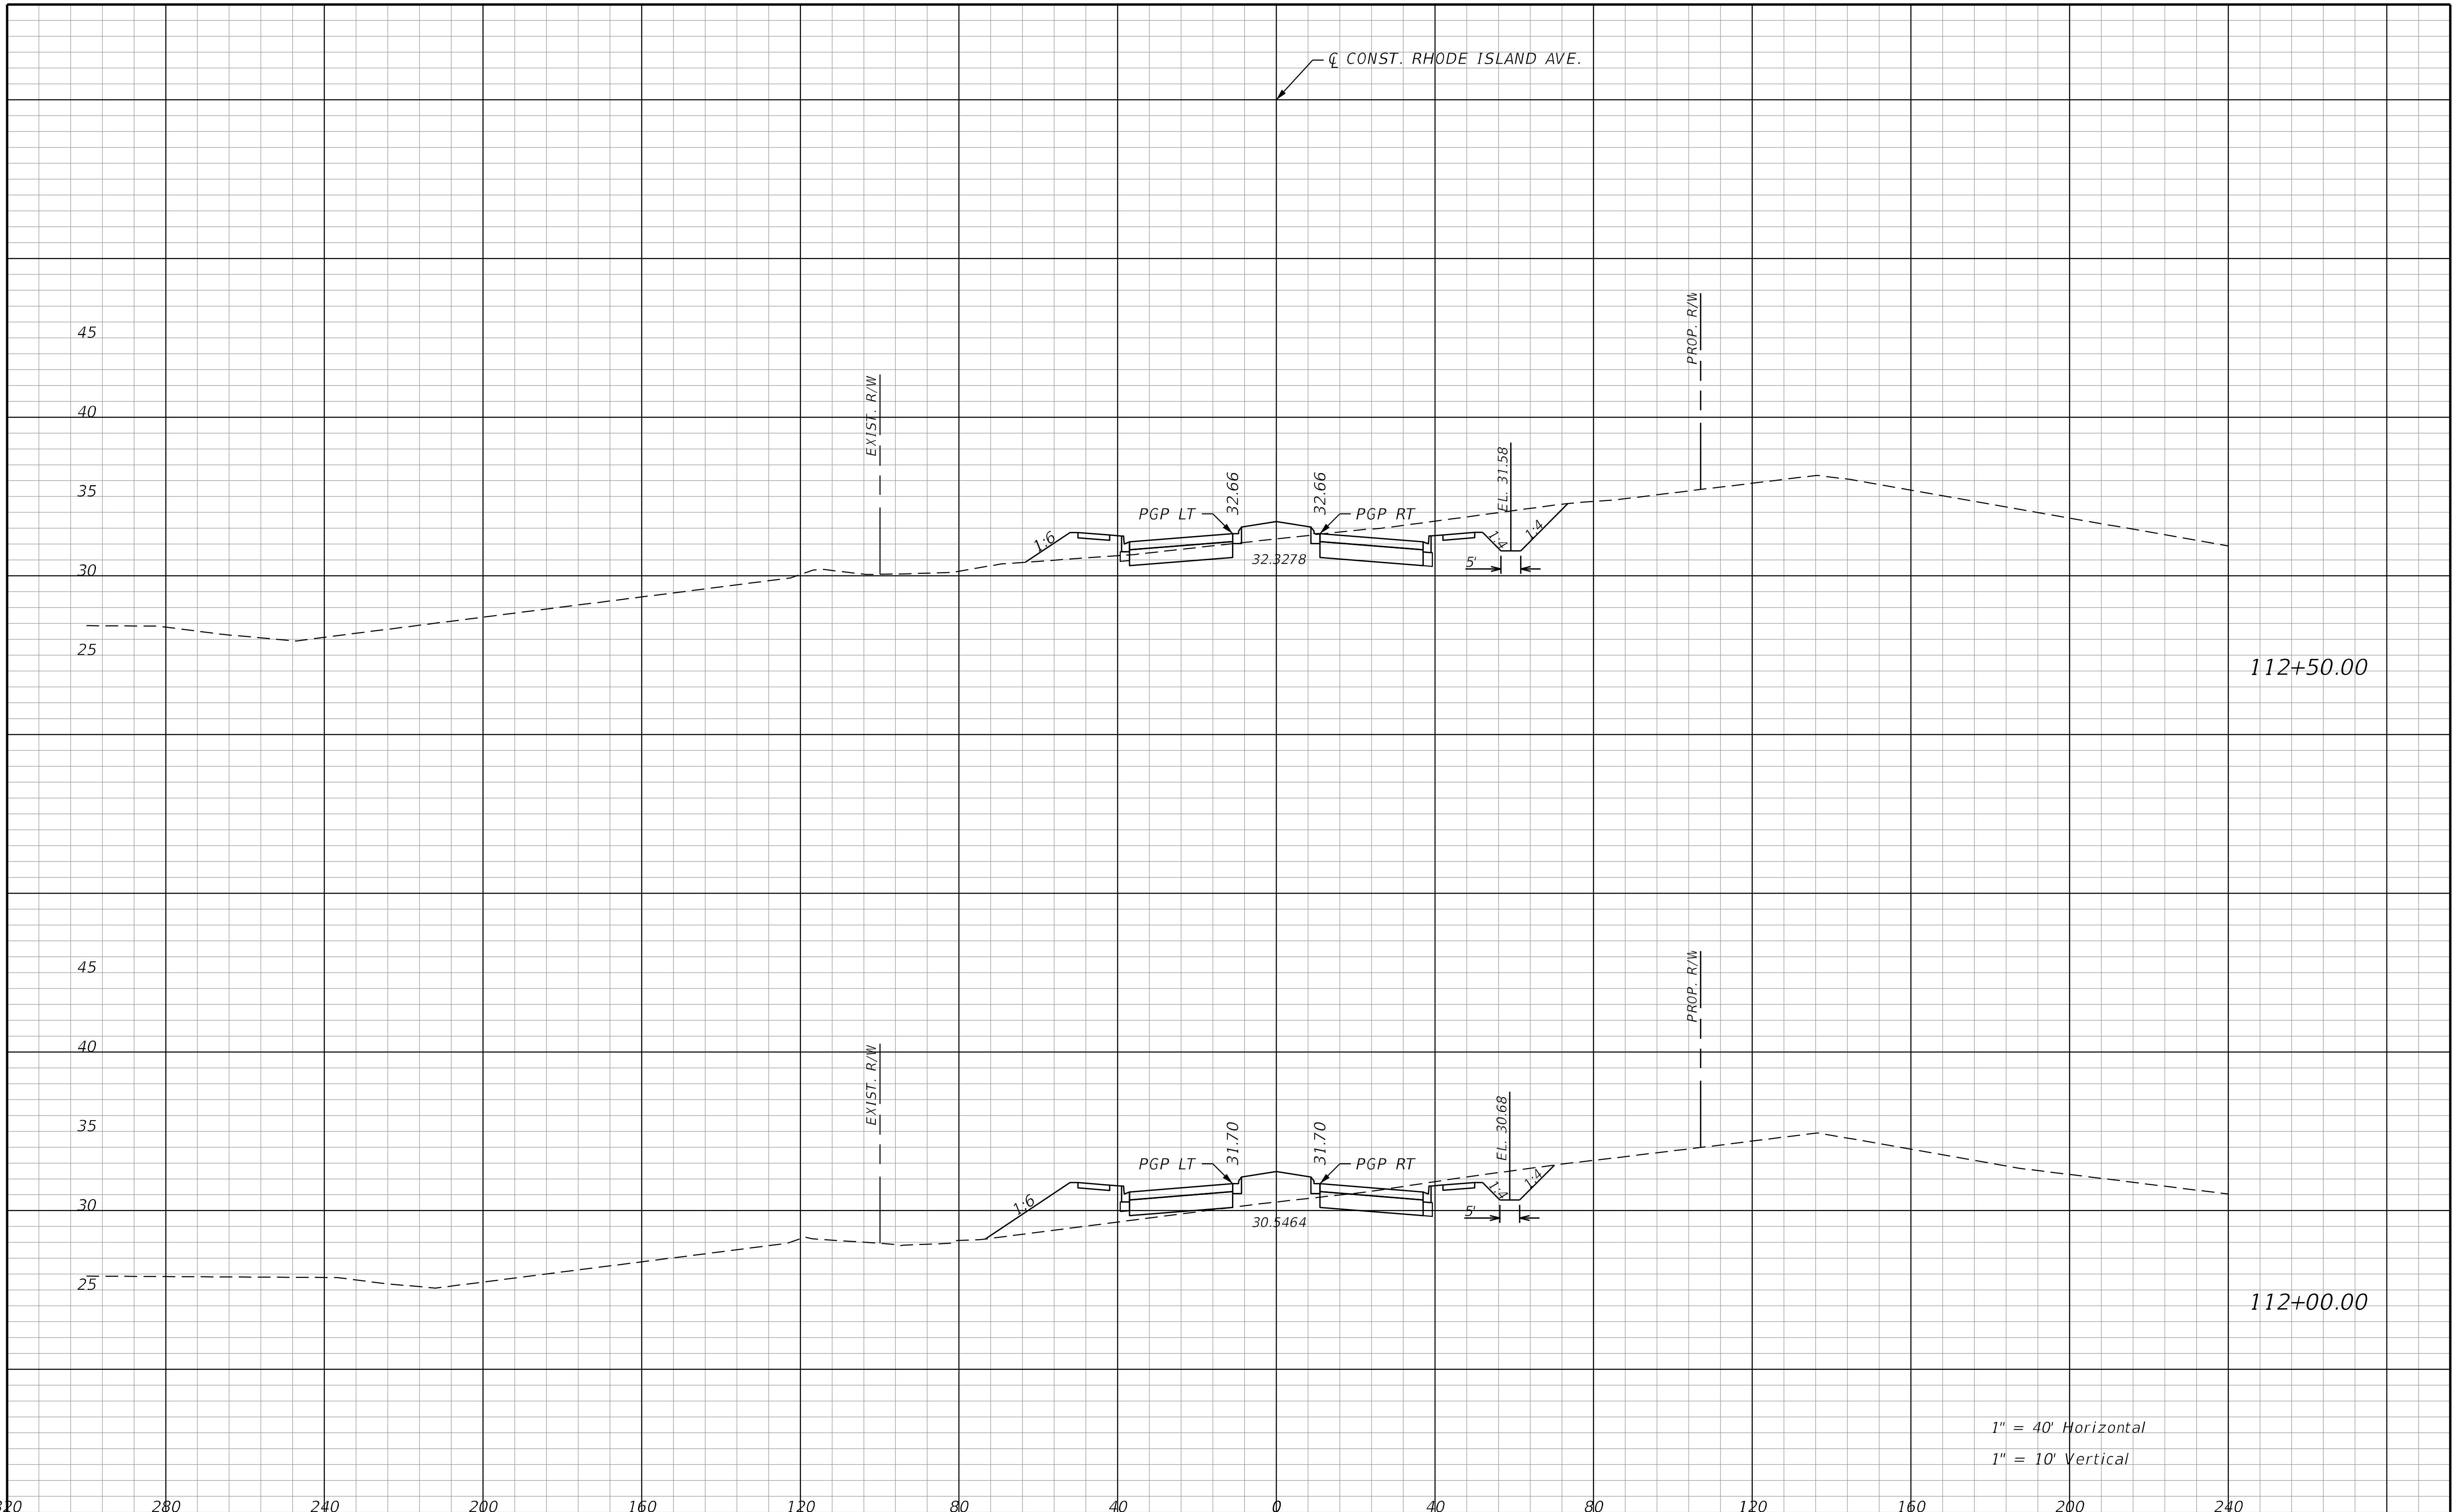

THE OFFICIAL RECORD OF THIS SHEET IS THE ELECTRONIC FILE DIGITALLY SIGNED AND SEALED UNDER RULE 61G15-23.004, F.A.C.

REVISIONS			
DATE	DESCRIPTION	DATE	DESCRIPTION

STANTEC CONSULTING SERVICES INC.
ENGINEER OF RECORD:
WILLIAM V. ANDERSON, P.E. NO.: 36682
11315 CORPORATE BLVD., SUITE 105
ORLANDO, FLORIDA 32817
(407) 823-8966
CERTIFICATE OF AUTHORIZATION NO. 27013

STATE OF FLORIDA
DEPARTMENT OF TRANSPORTATION

ROAD NO.	COUNTY	FINANCIAL PROJECT ID
SR400	VOLUSIA	408464-2-32-01

RHODE ISLAND AVE. CROSS SECTIONS

SHEET NO. 925

jchassee 6/14/2019 4:27:56 PM Rdxsrd_shg V:\2158\active\CADD\40846423201\roadway\RDXSRD07.DGN

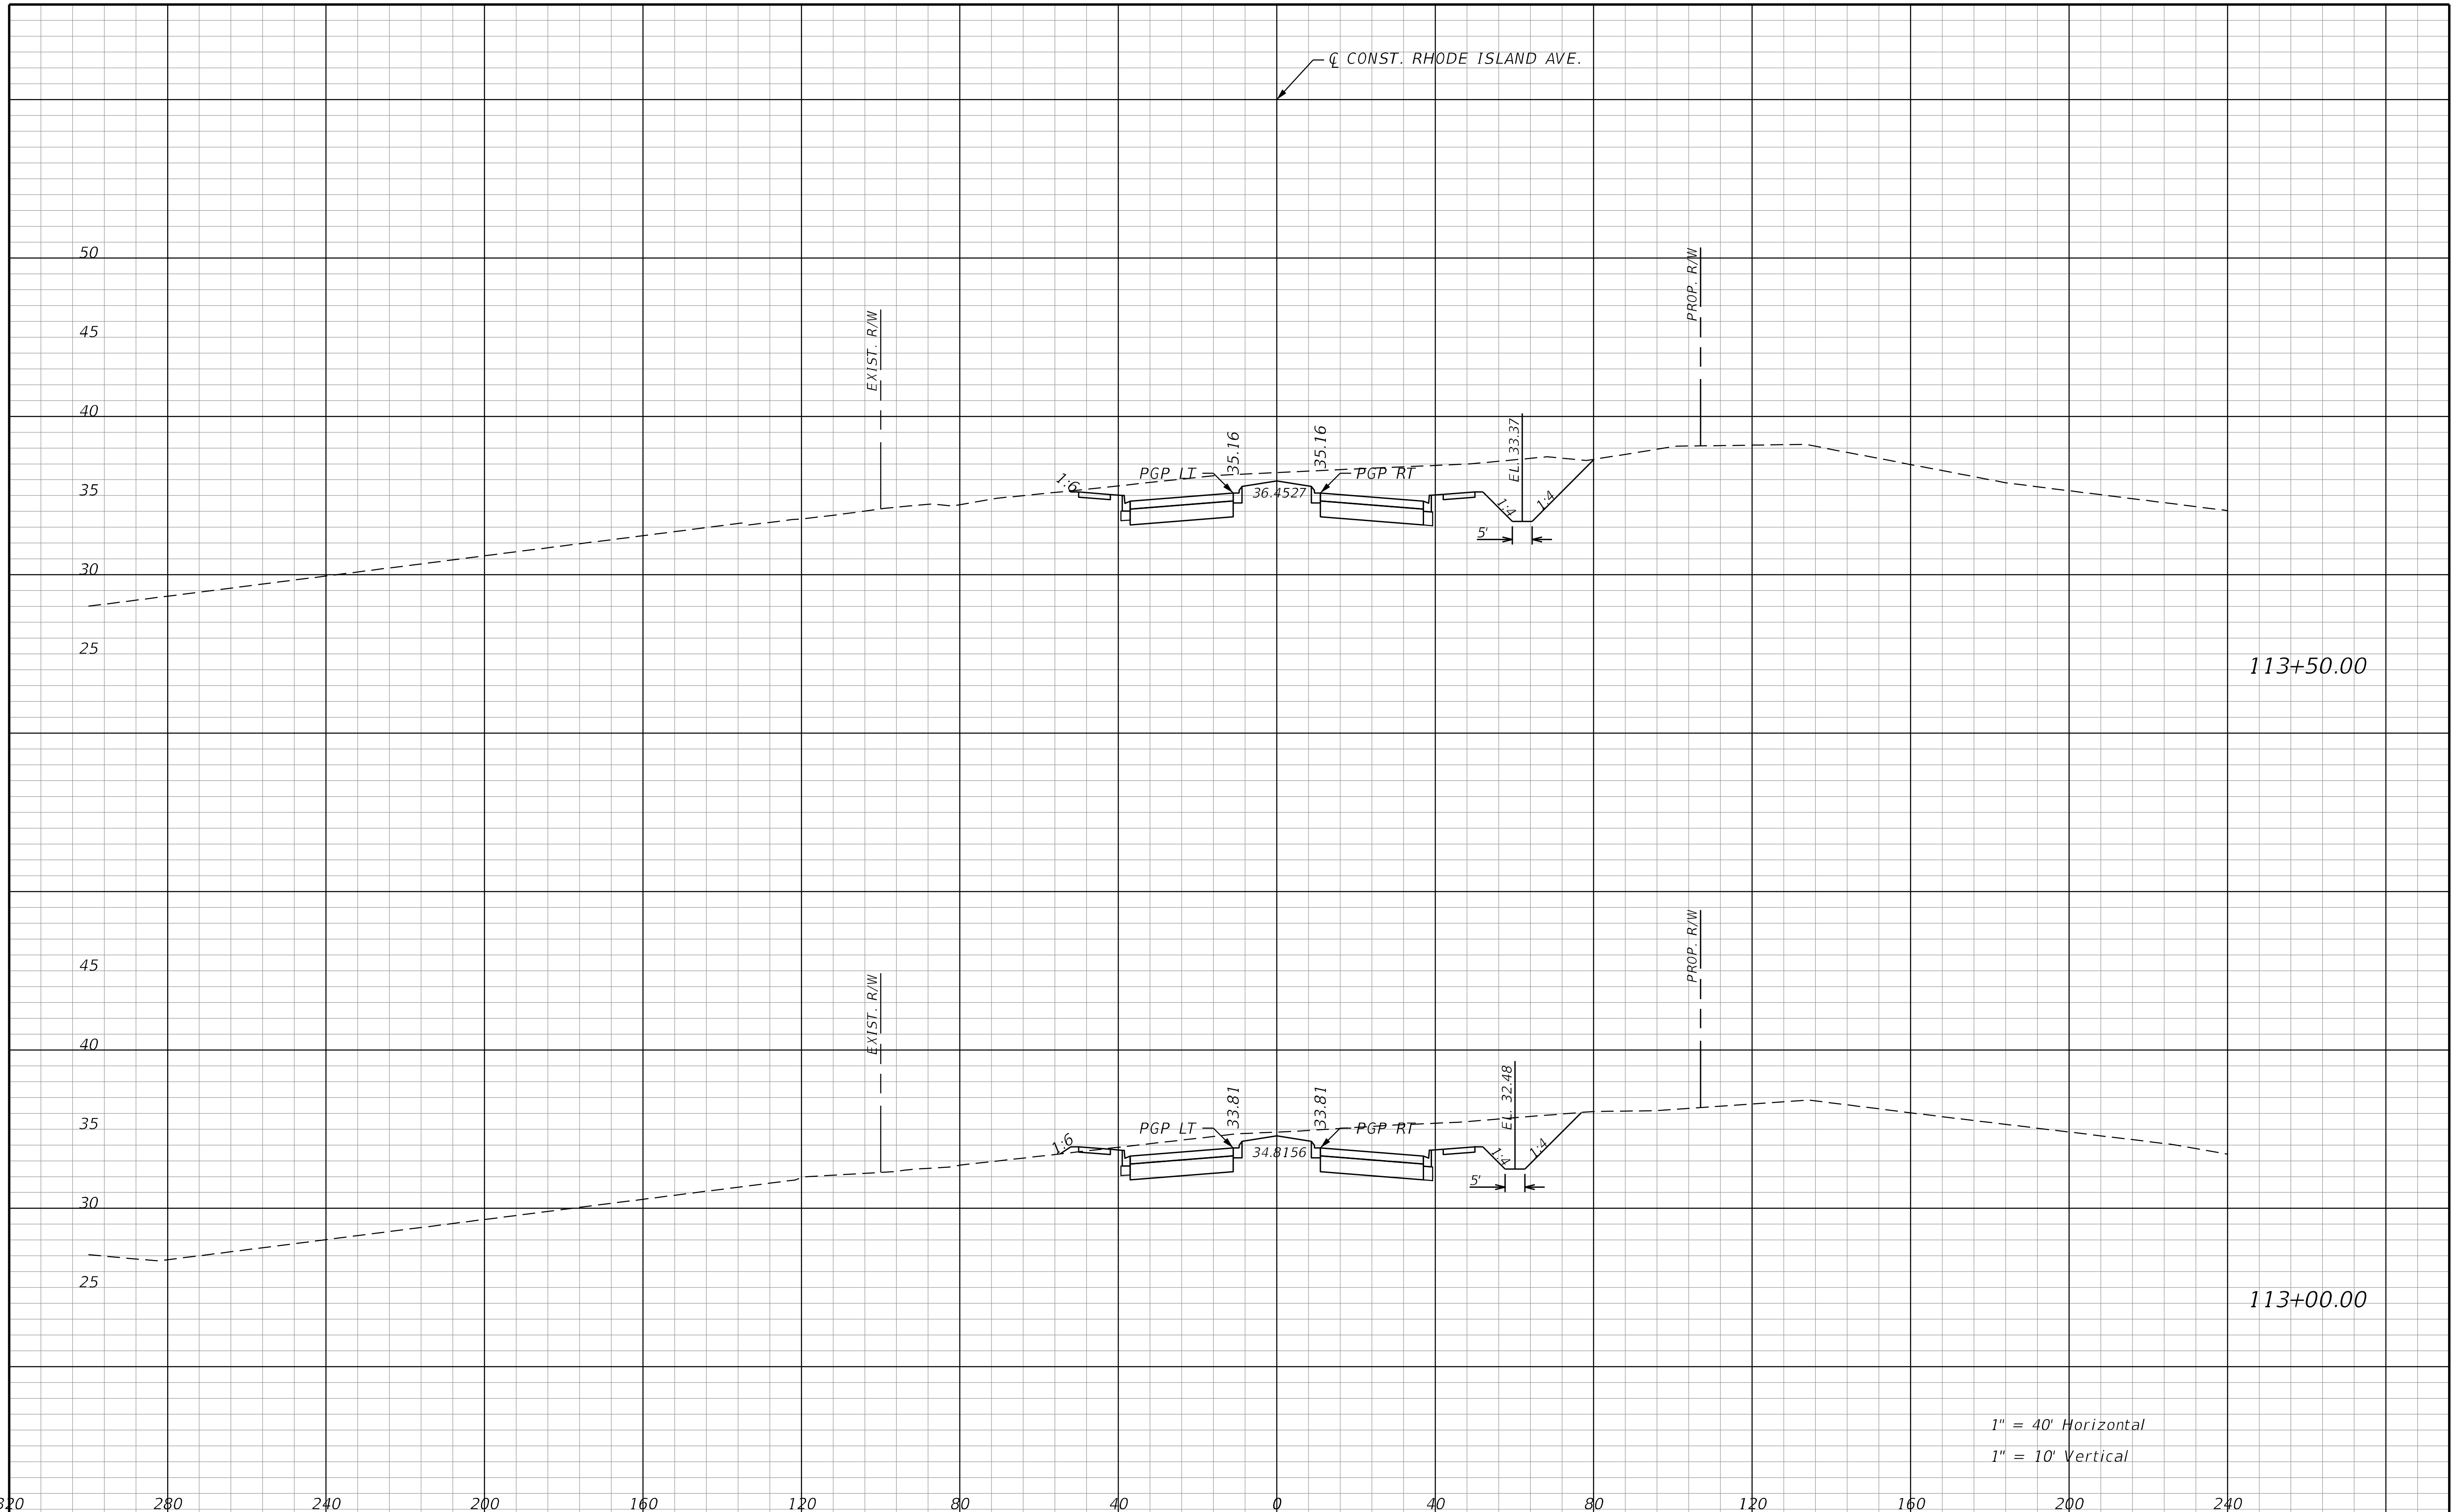

REVISIONS			
DATE	DESCRIPTION	DATE	DESCRIPTION

STANTEC CONSULTING SERVICES INC.
ENGINEER OF RECORD:
WILLIAM V. ANDERSON, P.E. NO.: 36682
11315 CORPORATE BLVD., SUITE 105
ORLANDO, FLORIDA 32817
(407) 823-8966
CERTIFICATE OF AUTHORIZATION NO. 27013

STATE OF FLORIDA
DEPARTMENT OF TRANSPORTATION

ROAD NO.	COUNTY	FINANCIAL PROJECT ID
SR400	VOLUSIA	408464-2-32-01

RHODE ISLAND AVE.
CROSS SECTIONS

SHEET NO.
926

THE OFFICIAL RECORD OF THIS SHEET IS THE ELECTRONIC FILE DIGITALLY SIGNED AND SEALED UNDER RULE 61G15-23.004, F.A.C.

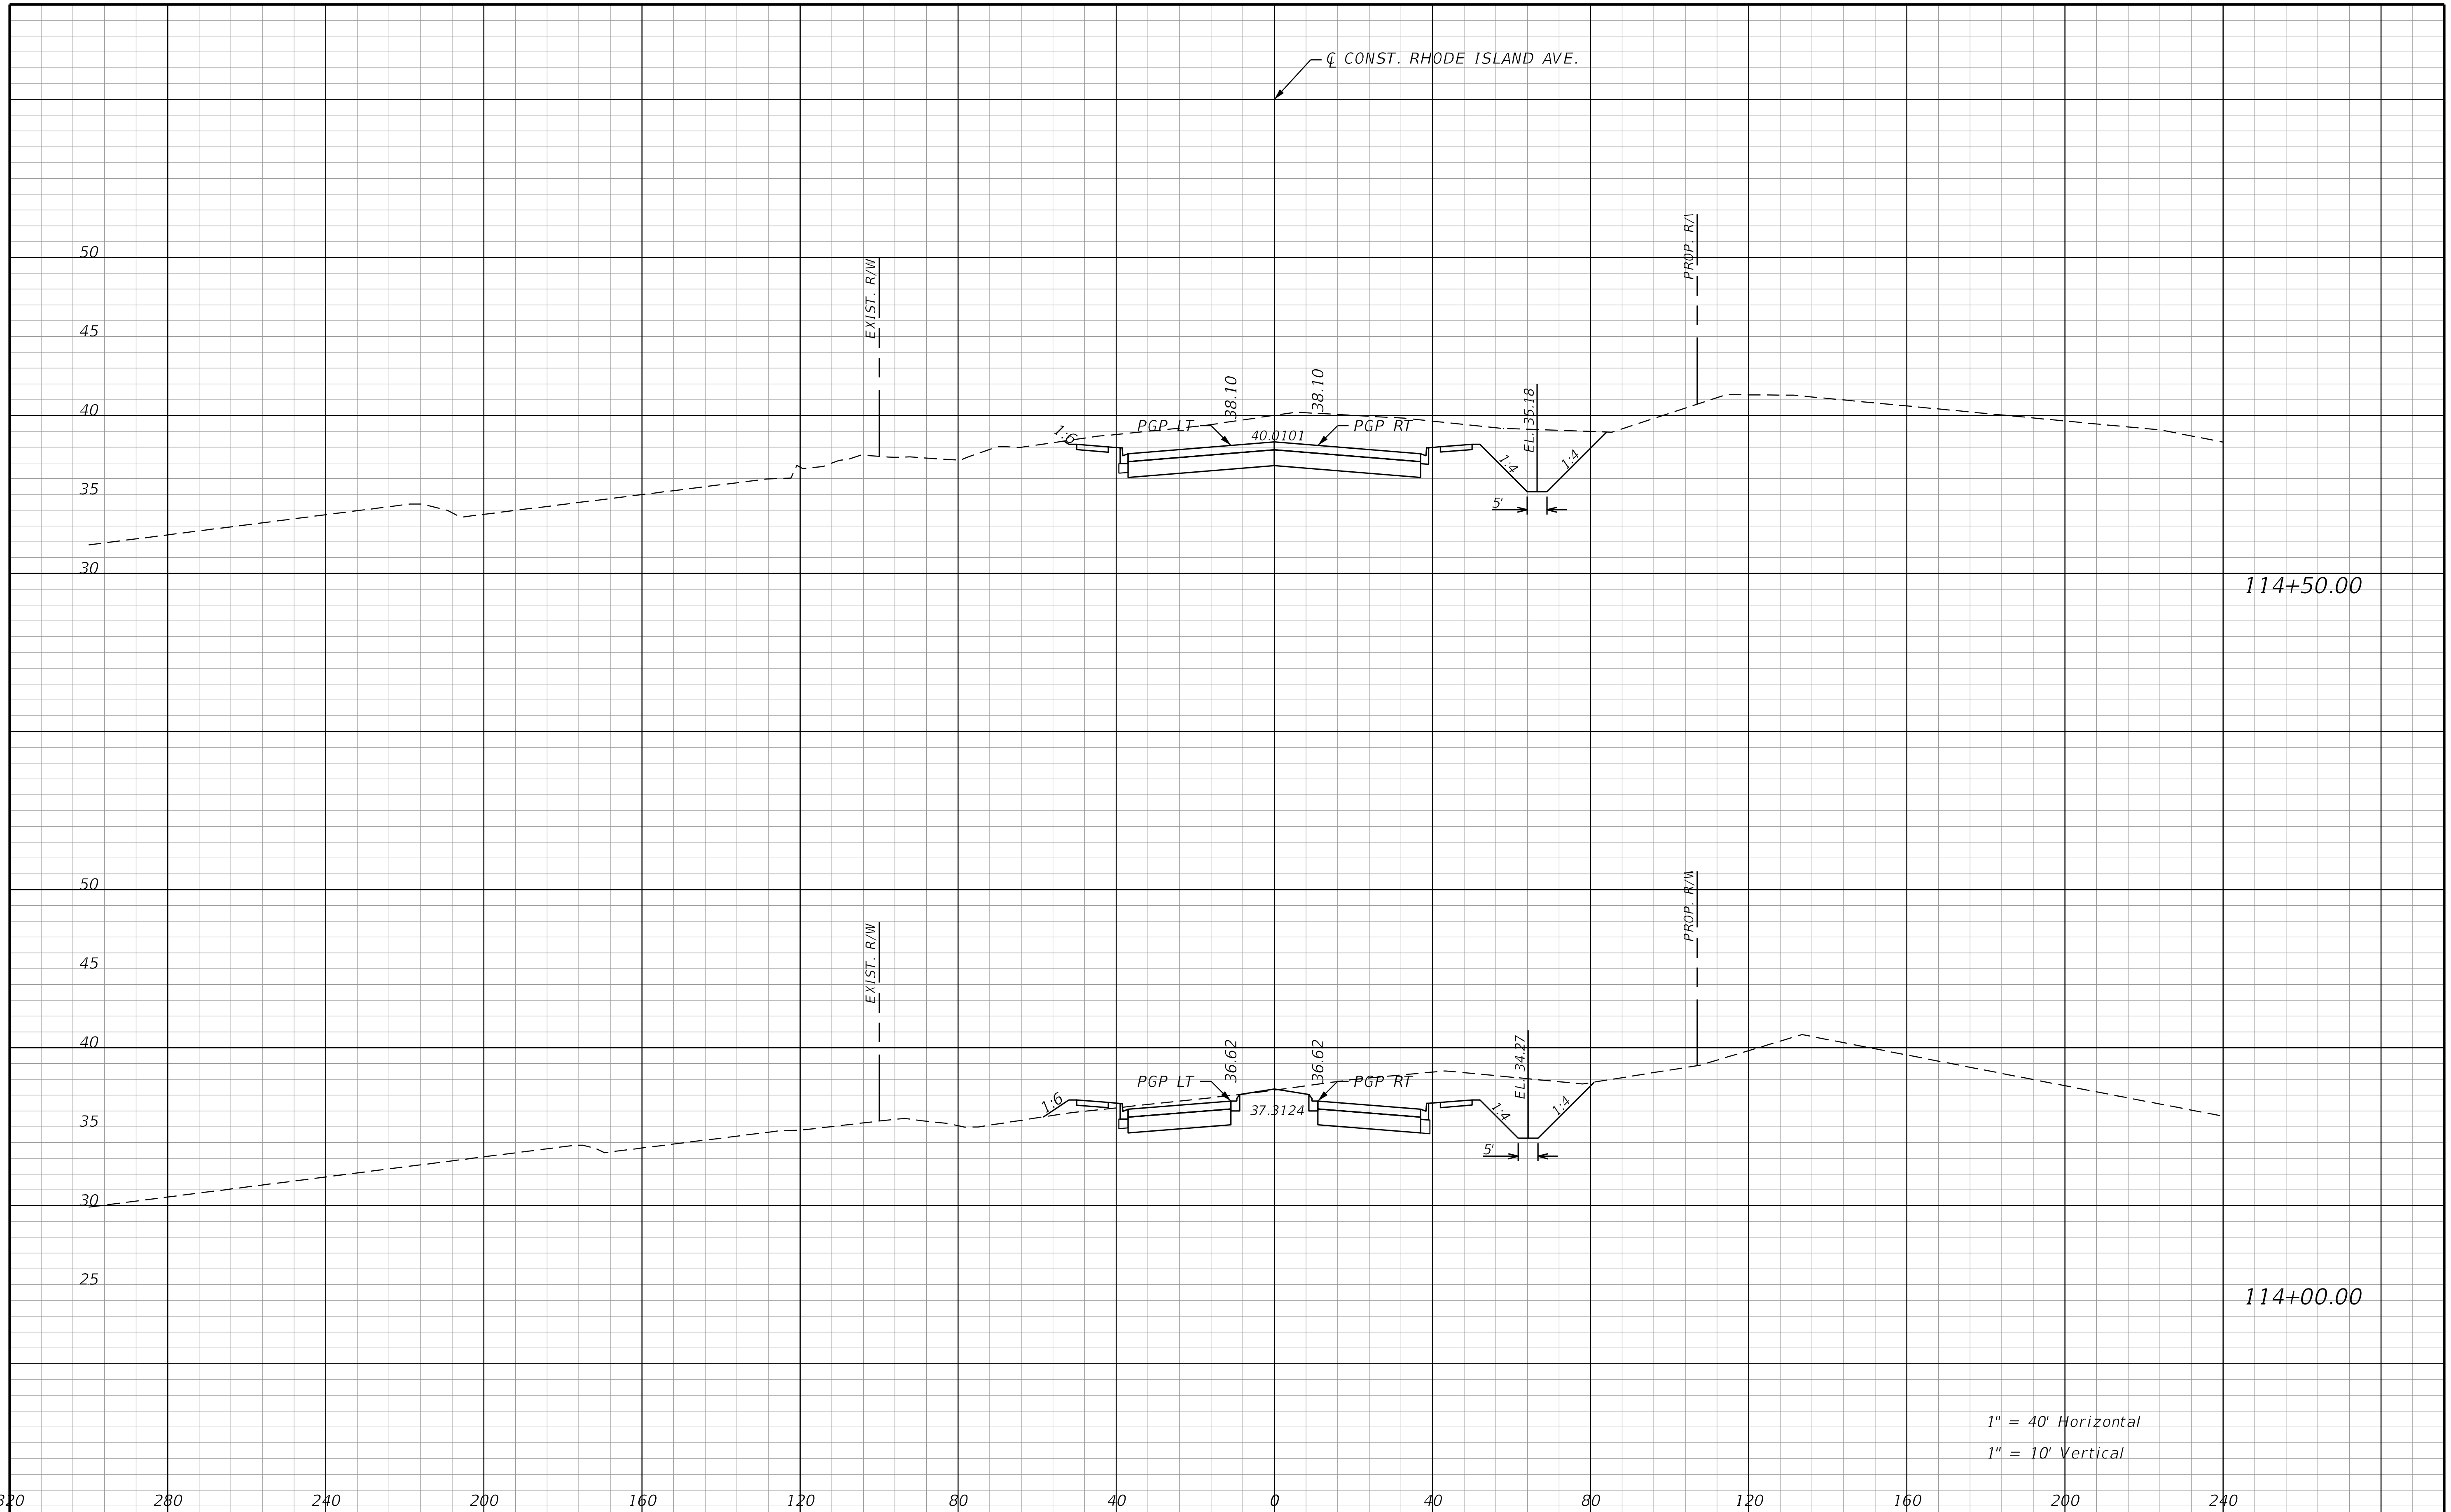

REVISIONS			
DATE	DESCRIPTION	DATE	DESCRIPTION

STANTEC CONSULTING SERVICES INC.
ENGINEER OF RECORD:
WILLIAM V. ANDERSON, P.E. NO.: 36682
11315 CORPORATE BLVD., SUITE 105
ORLANDO, FLORIDA 32817
(407) 823-8966
CERTIFICATE OF AUTHORIZATION NO. 27013

STATE OF FLORIDA
DEPARTMENT OF TRANSPORTATION

ROAD NO.	COUNTY	FINANCIAL PROJECT ID
SR400	VOLUSIA	408464-2-32-01

RHODE ISLAND AVE.
CROSS SECTIONS

SHEET NO.
927

THE OFFICIAL RECORD OF THIS SHEET IS THE ELECTRONIC FILE DIGITALLY SIGNED AND SEALED UNDER RULE 61G15-23.004, F.A.C.

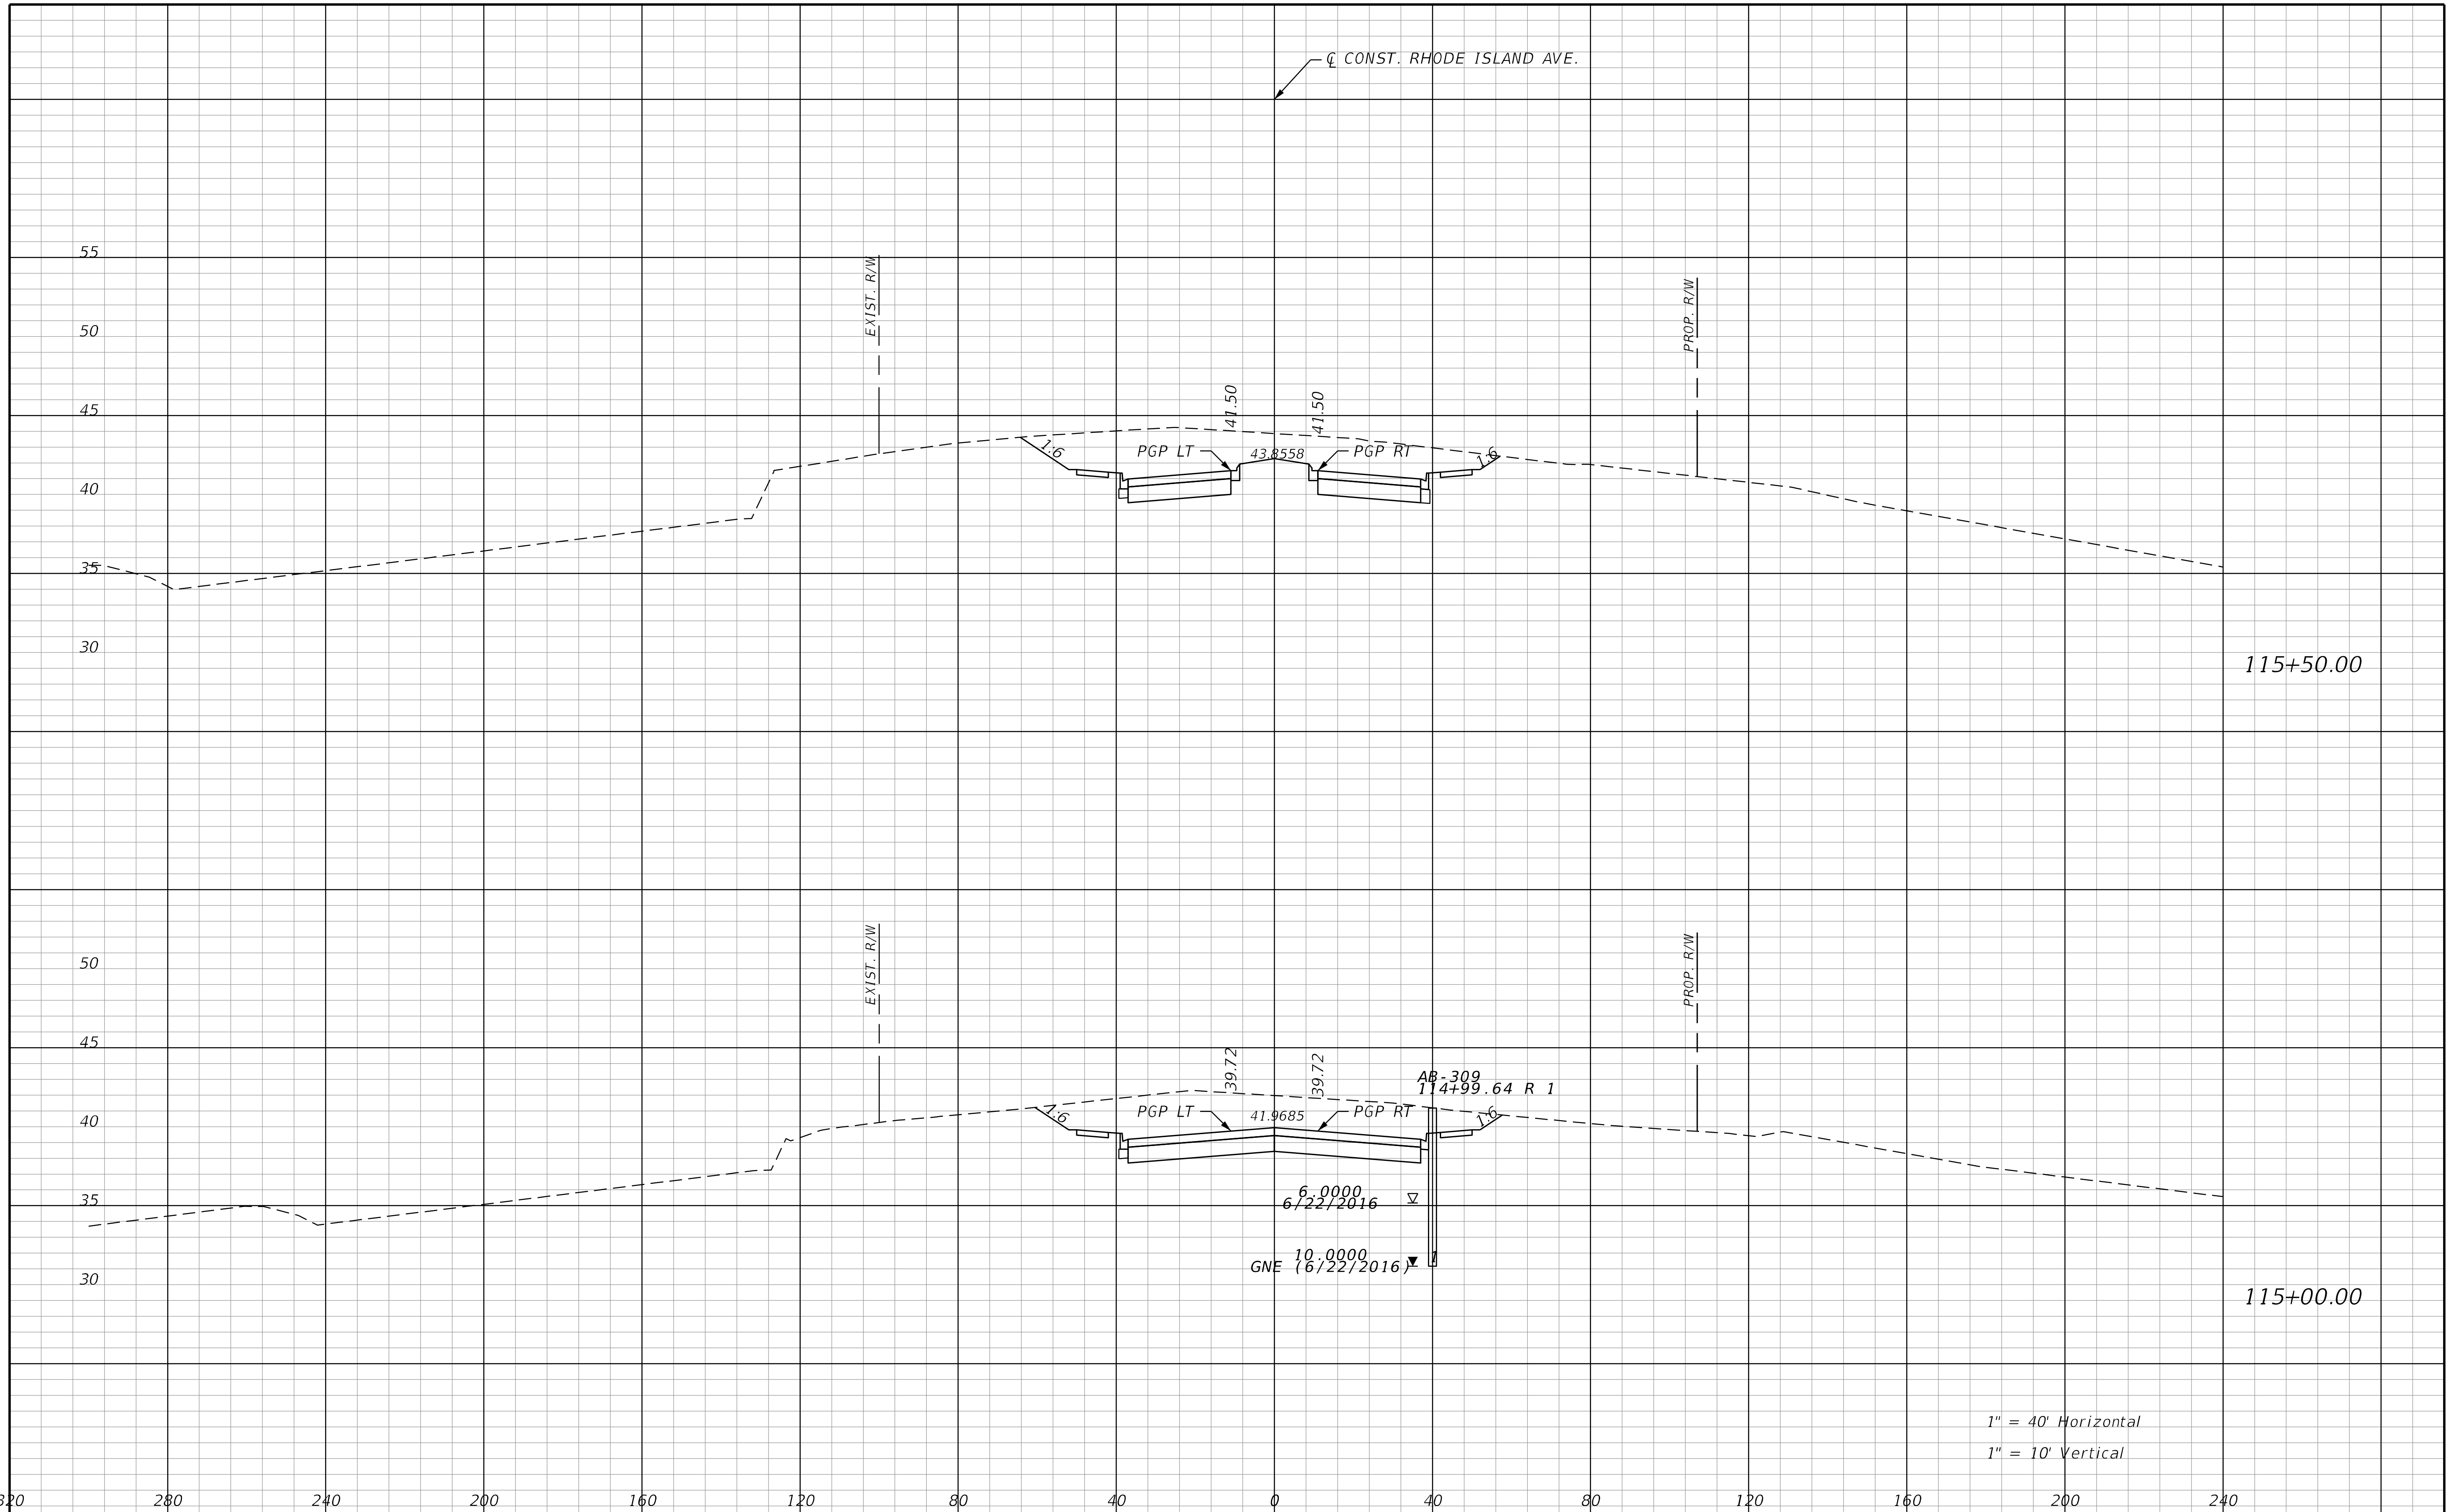

THE OFFICIAL RECORD OF THIS SHEET IS THE ELECTRONIC FILE DIGITALLY SIGNED AND SEALED UNDER RULE 61G15-23.004, F.A.C.

REVISIONS			
DATE	DESCRIPTION	DATE	DESCRIPTION

STANTEC CONSULTING SERVICES INC.
ENGINEER OF RECORD:
WILLIAM V. ANDERSON, P.E. NO.: 36682
11315 CORPORATE BLVD., SUITE 105
ORLANDO, FLORIDA 32817
(407) 823-8966
CERTIFICATE OF AUTHORIZATION NO. 27013

STATE OF FLORIDA
DEPARTMENT OF TRANSPORTATION

ROAD NO.	COUNTY	FINANCIAL PROJECT ID
SR400	VOLUSIA	408464-2-32-01

RHODE ISLAND AVE.
CROSS SECTIONS

SHEET NO.
928

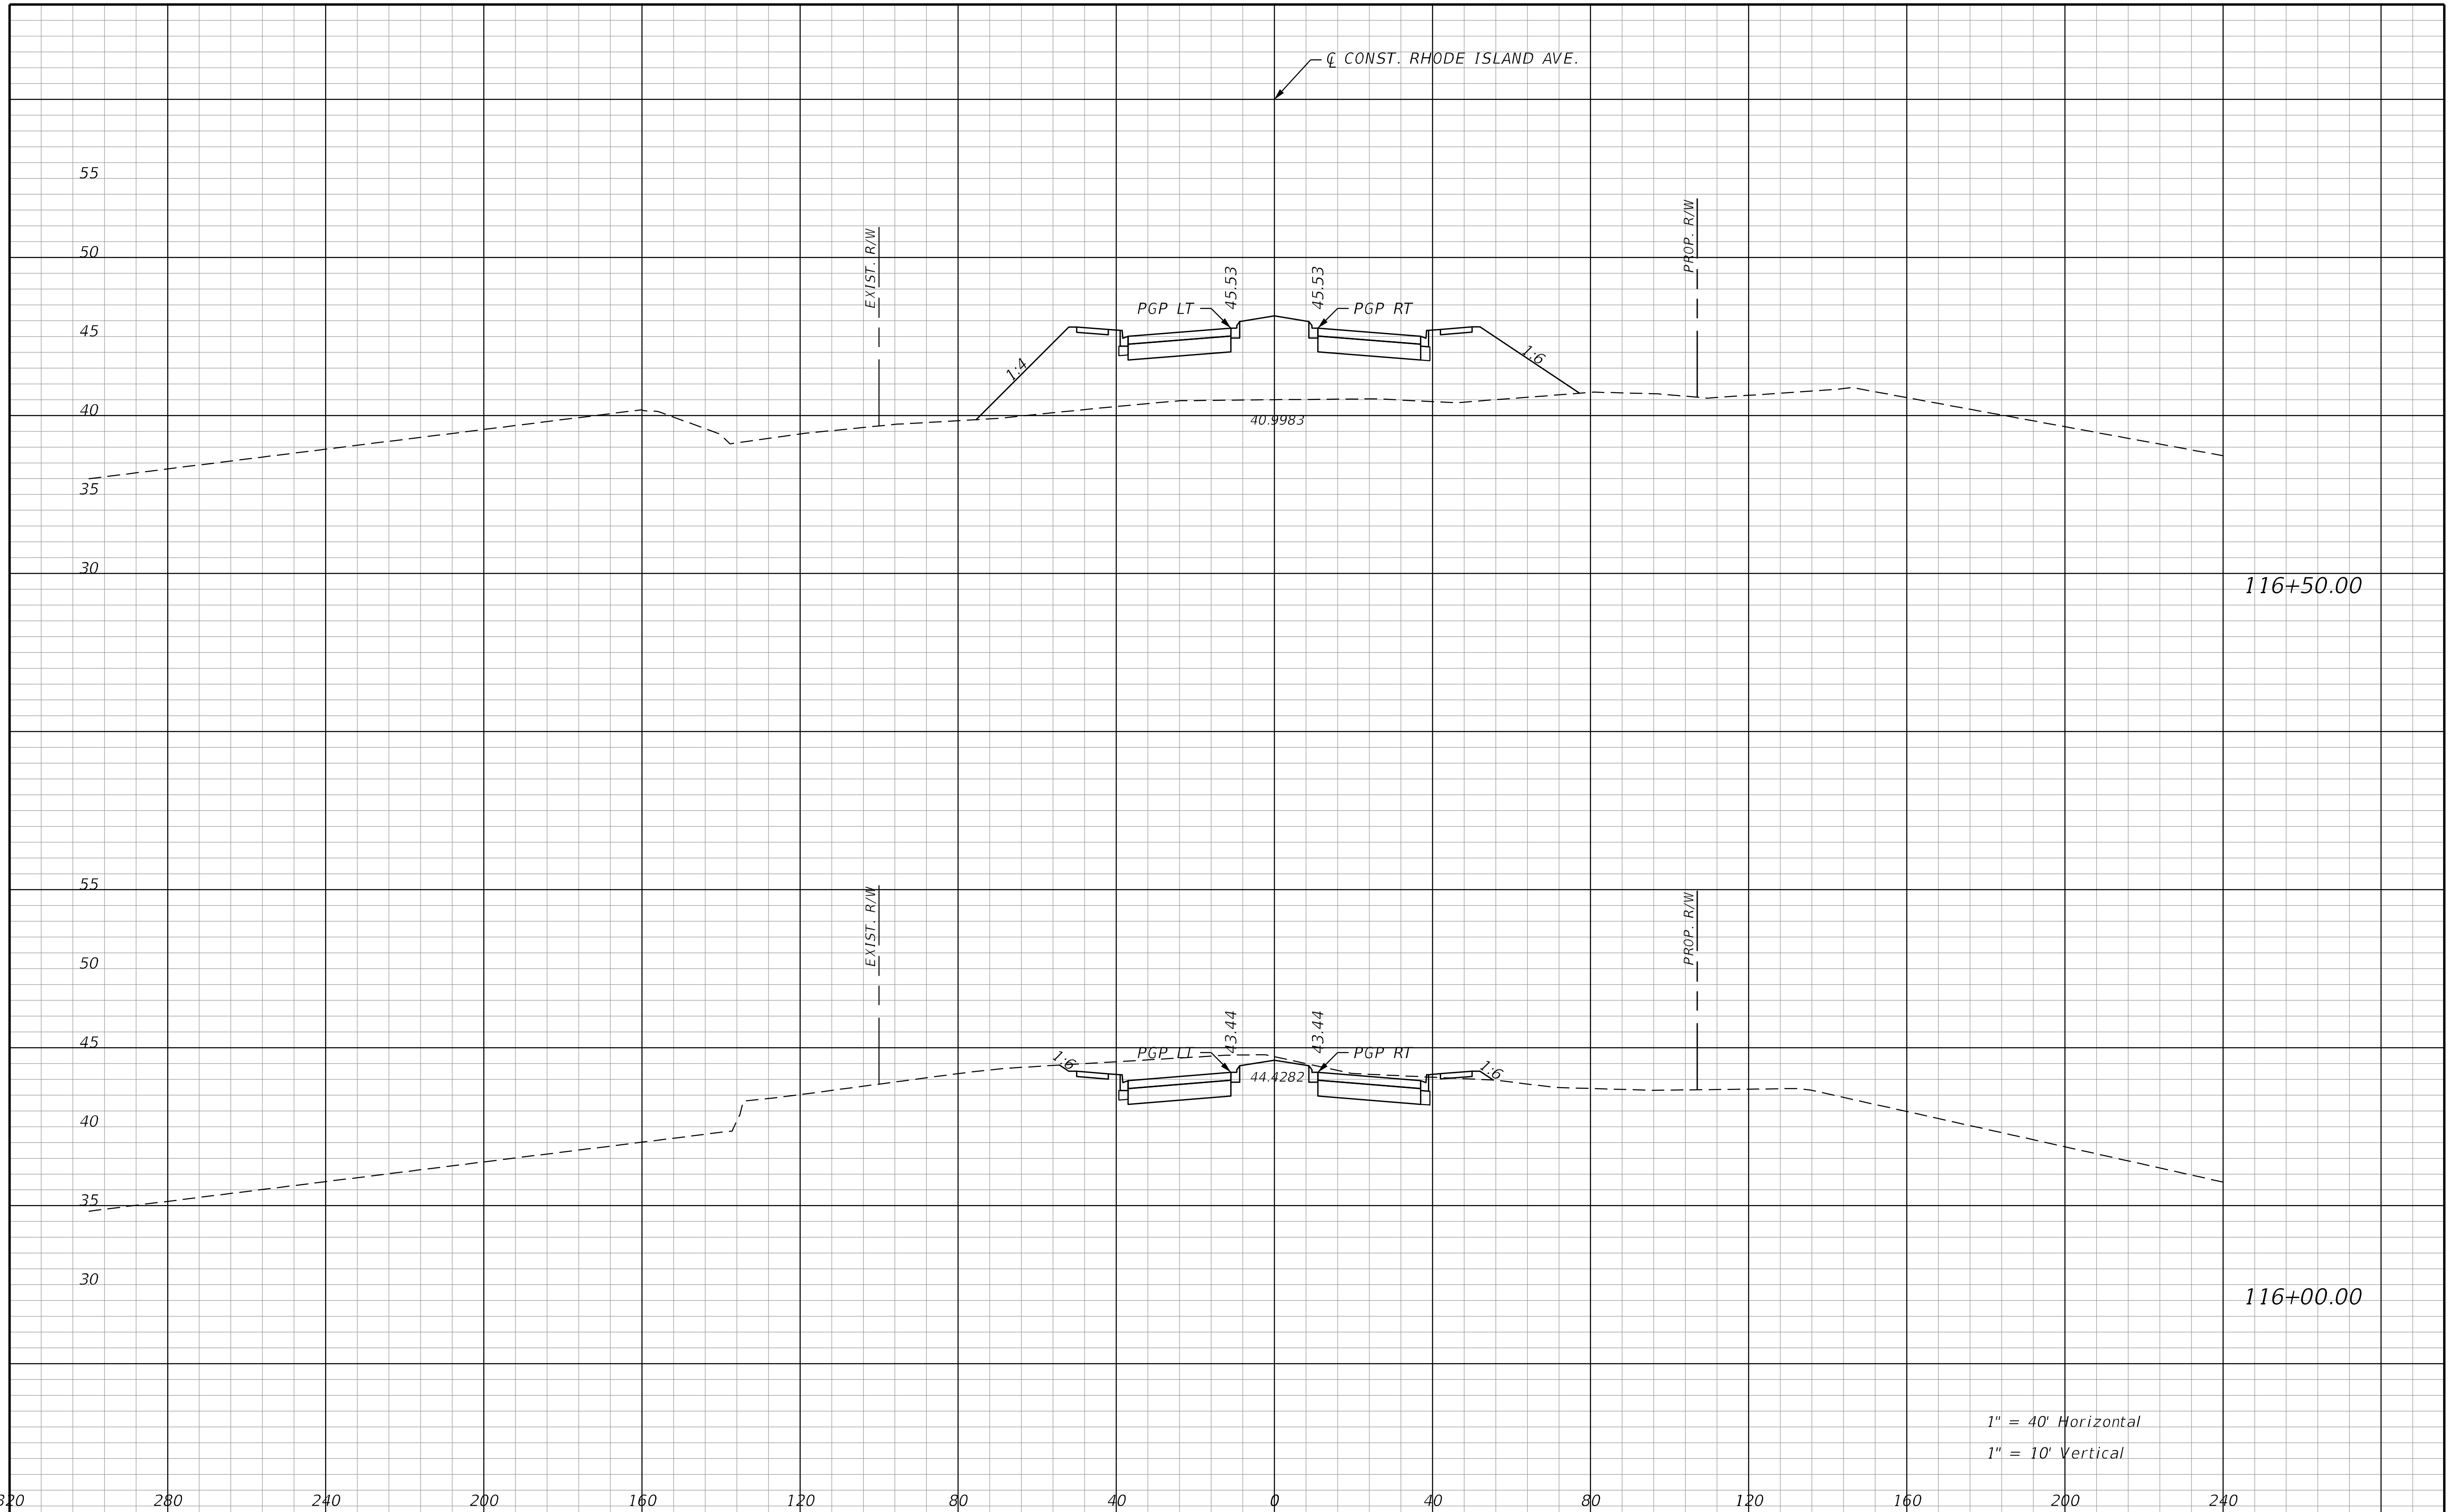

REVISIONS			
DATE	DESCRIPTION	DATE	DESCRIPTION

STANTEC CONSULTING SERVICES INC.
ENGINEER OF RECORD:
WILLIAM V. ANDERSON, P.E. NO.: 36682
11315 CORPORATE BLVD., SUITE 105
ORLANDO, FLORIDA 32817
(407) 823-8966
CERTIFICATE OF AUTHORIZATION NO. 27013

STATE OF FLORIDA
DEPARTMENT OF TRANSPORTATION

ROAD NO.	COUNTY	FINANCIAL PROJECT ID
SR400	VOLUSIA	408464-2-32-01

RHODE ISLAND AVE.
CROSS SECTIONS

SHEET NO.
929

THE OFFICIAL RECORD OF THIS SHEET IS THE ELECTRONIC FILE DIGITALLY SIGNED AND SEALED UNDER RULE 61G15-23.004, F.A.C.

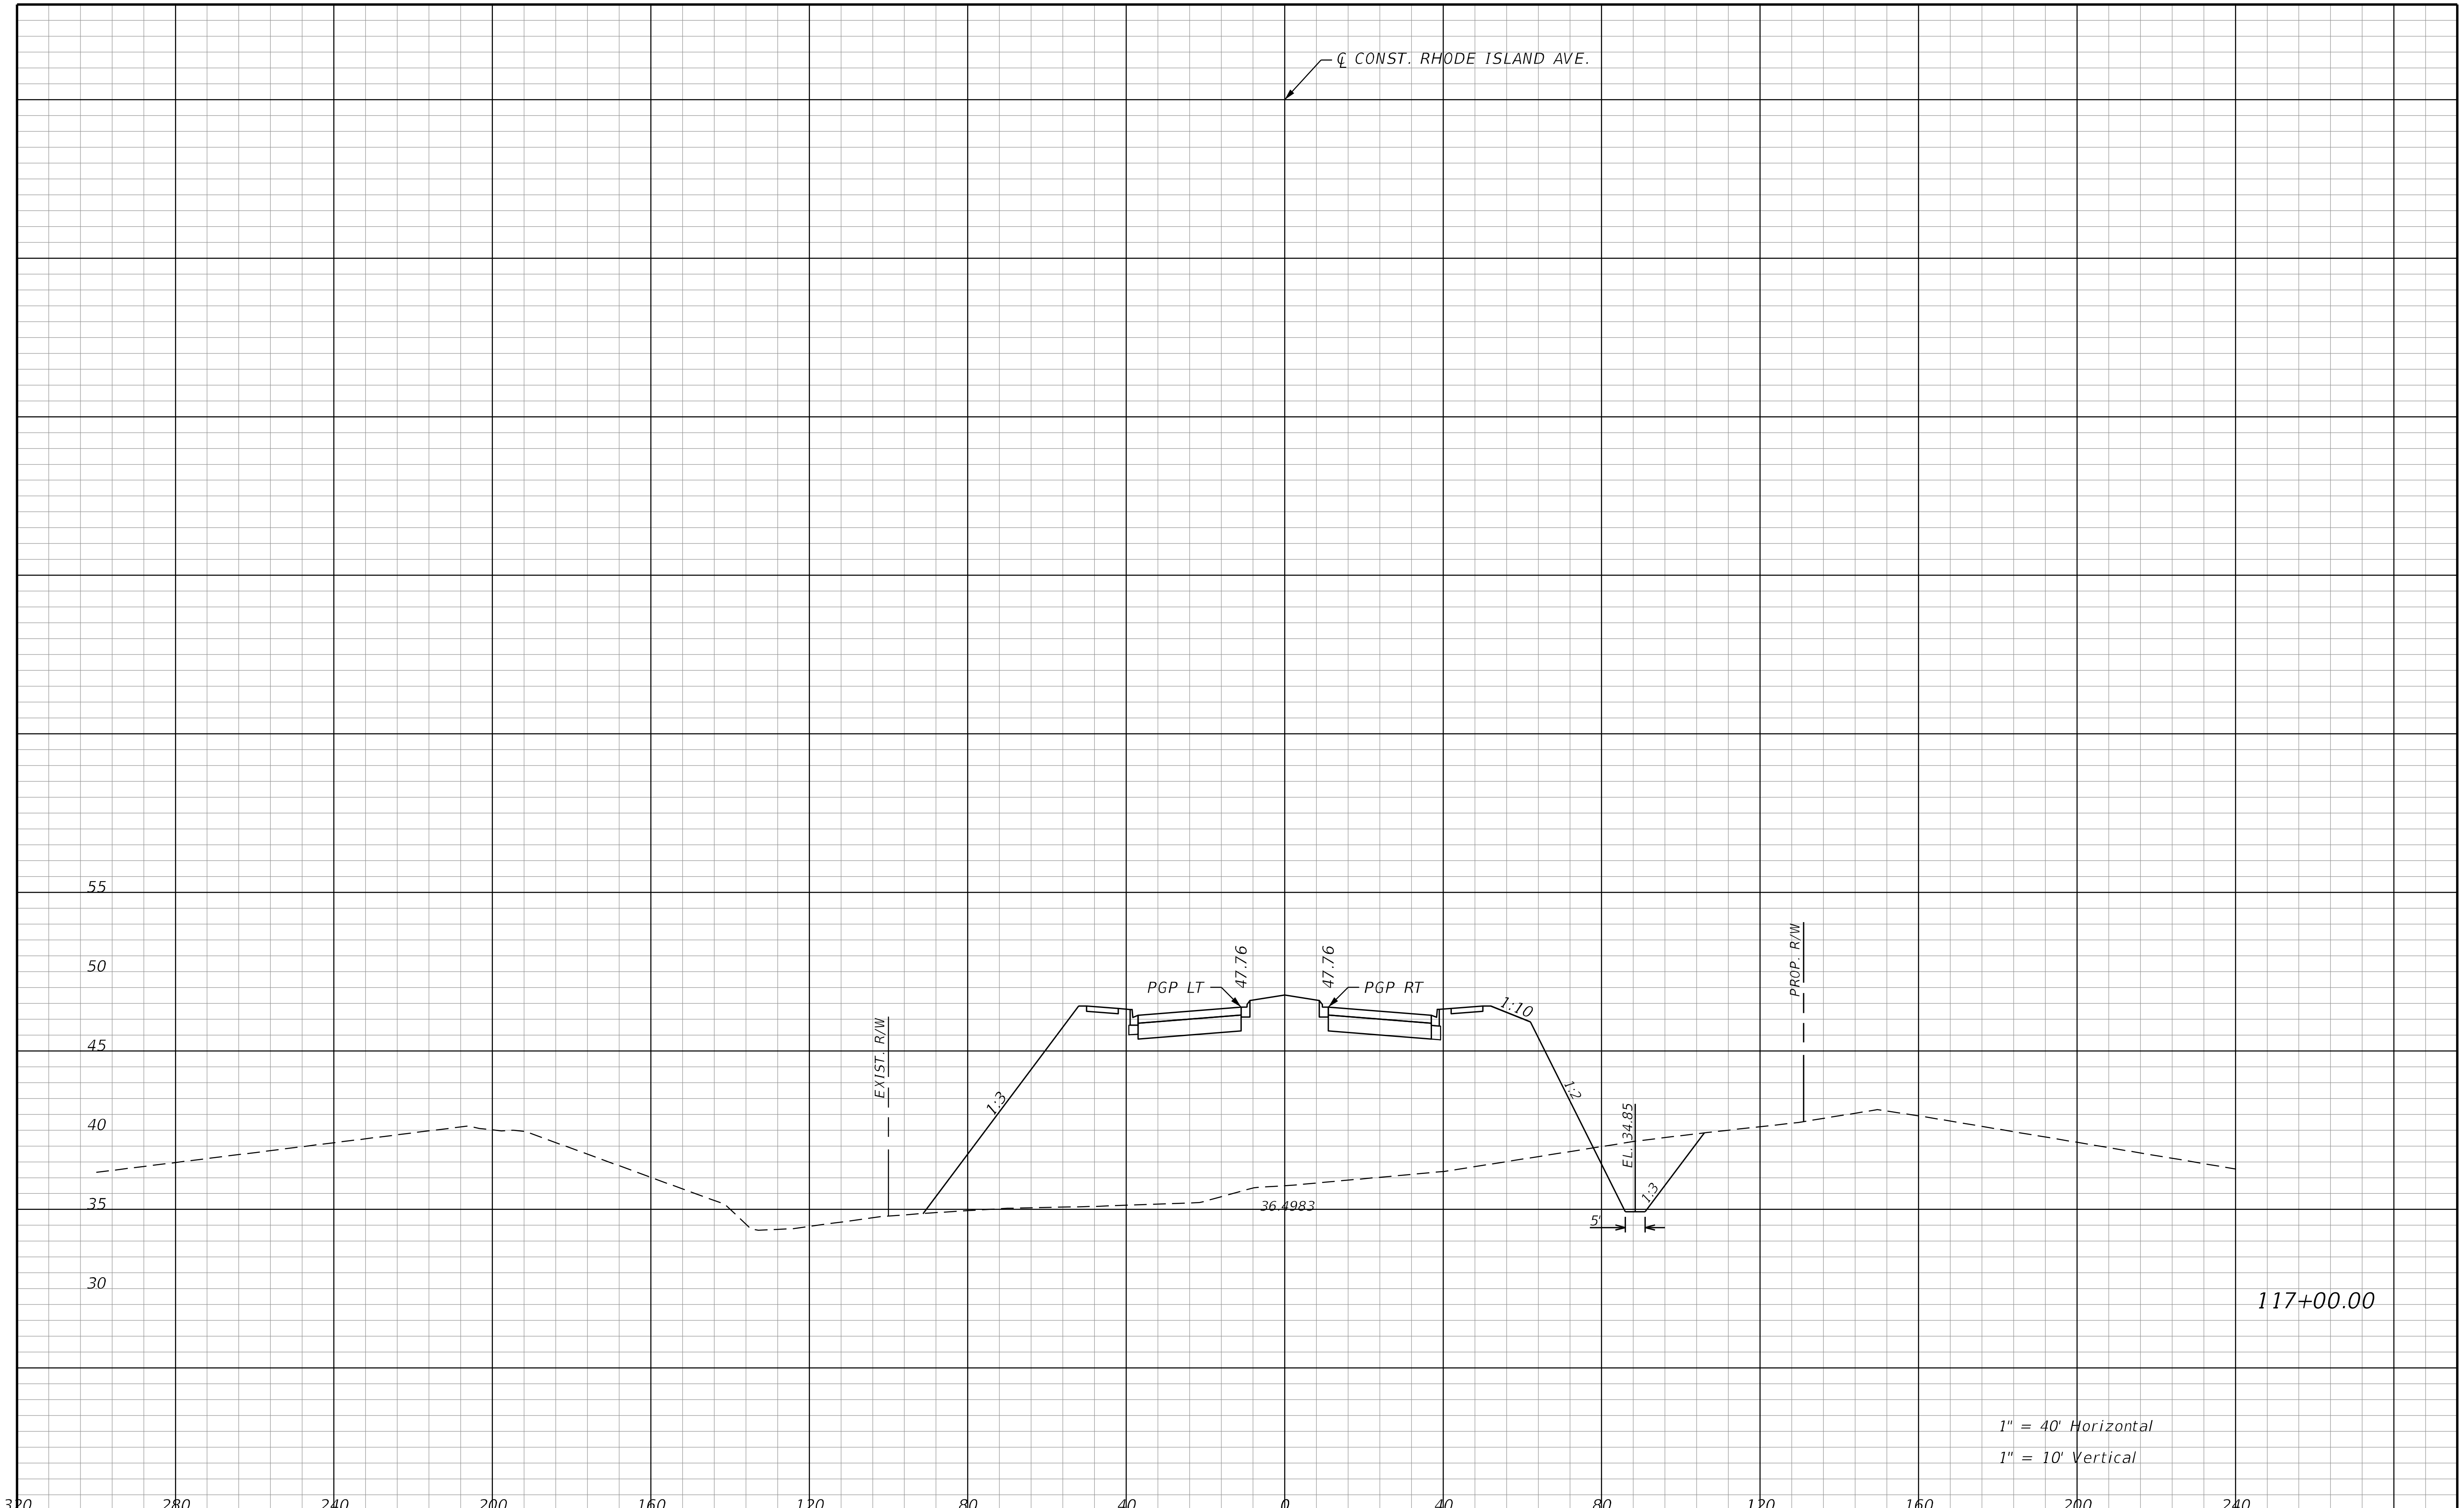

REVISIONS			
DATE	DESCRIPTION	DATE	DESCRIPTION

STANTEC CONSULTING SERVICES INC.
ENGINEER OF RECORD:
WILLIAM V. ANDERSON, P.E. NO.: 36682
11315 CORPORATE BLVD., SUITE 105
ORLANDO, FLORIDA 32817
(407) 823-8966
CERTIFICATE OF AUTHORIZATION NO. 27013

STATE OF FLORIDA
DEPARTMENT OF TRANSPORTATION

ROAD NO.	COUNTY	FINANCIAL PROJECT ID
SR400	VOLUSIA	408464-2-32-01

RHODE ISLAND AVE.
CROSS SECTIONS

SHEET NO.
930

THE OFFICIAL RECORD OF THIS SHEET IS THE ELECTRONIC FILE DIGITALLY SIGNED AND SEALED UNDER RULE 61G15-23.004, F.A.C.

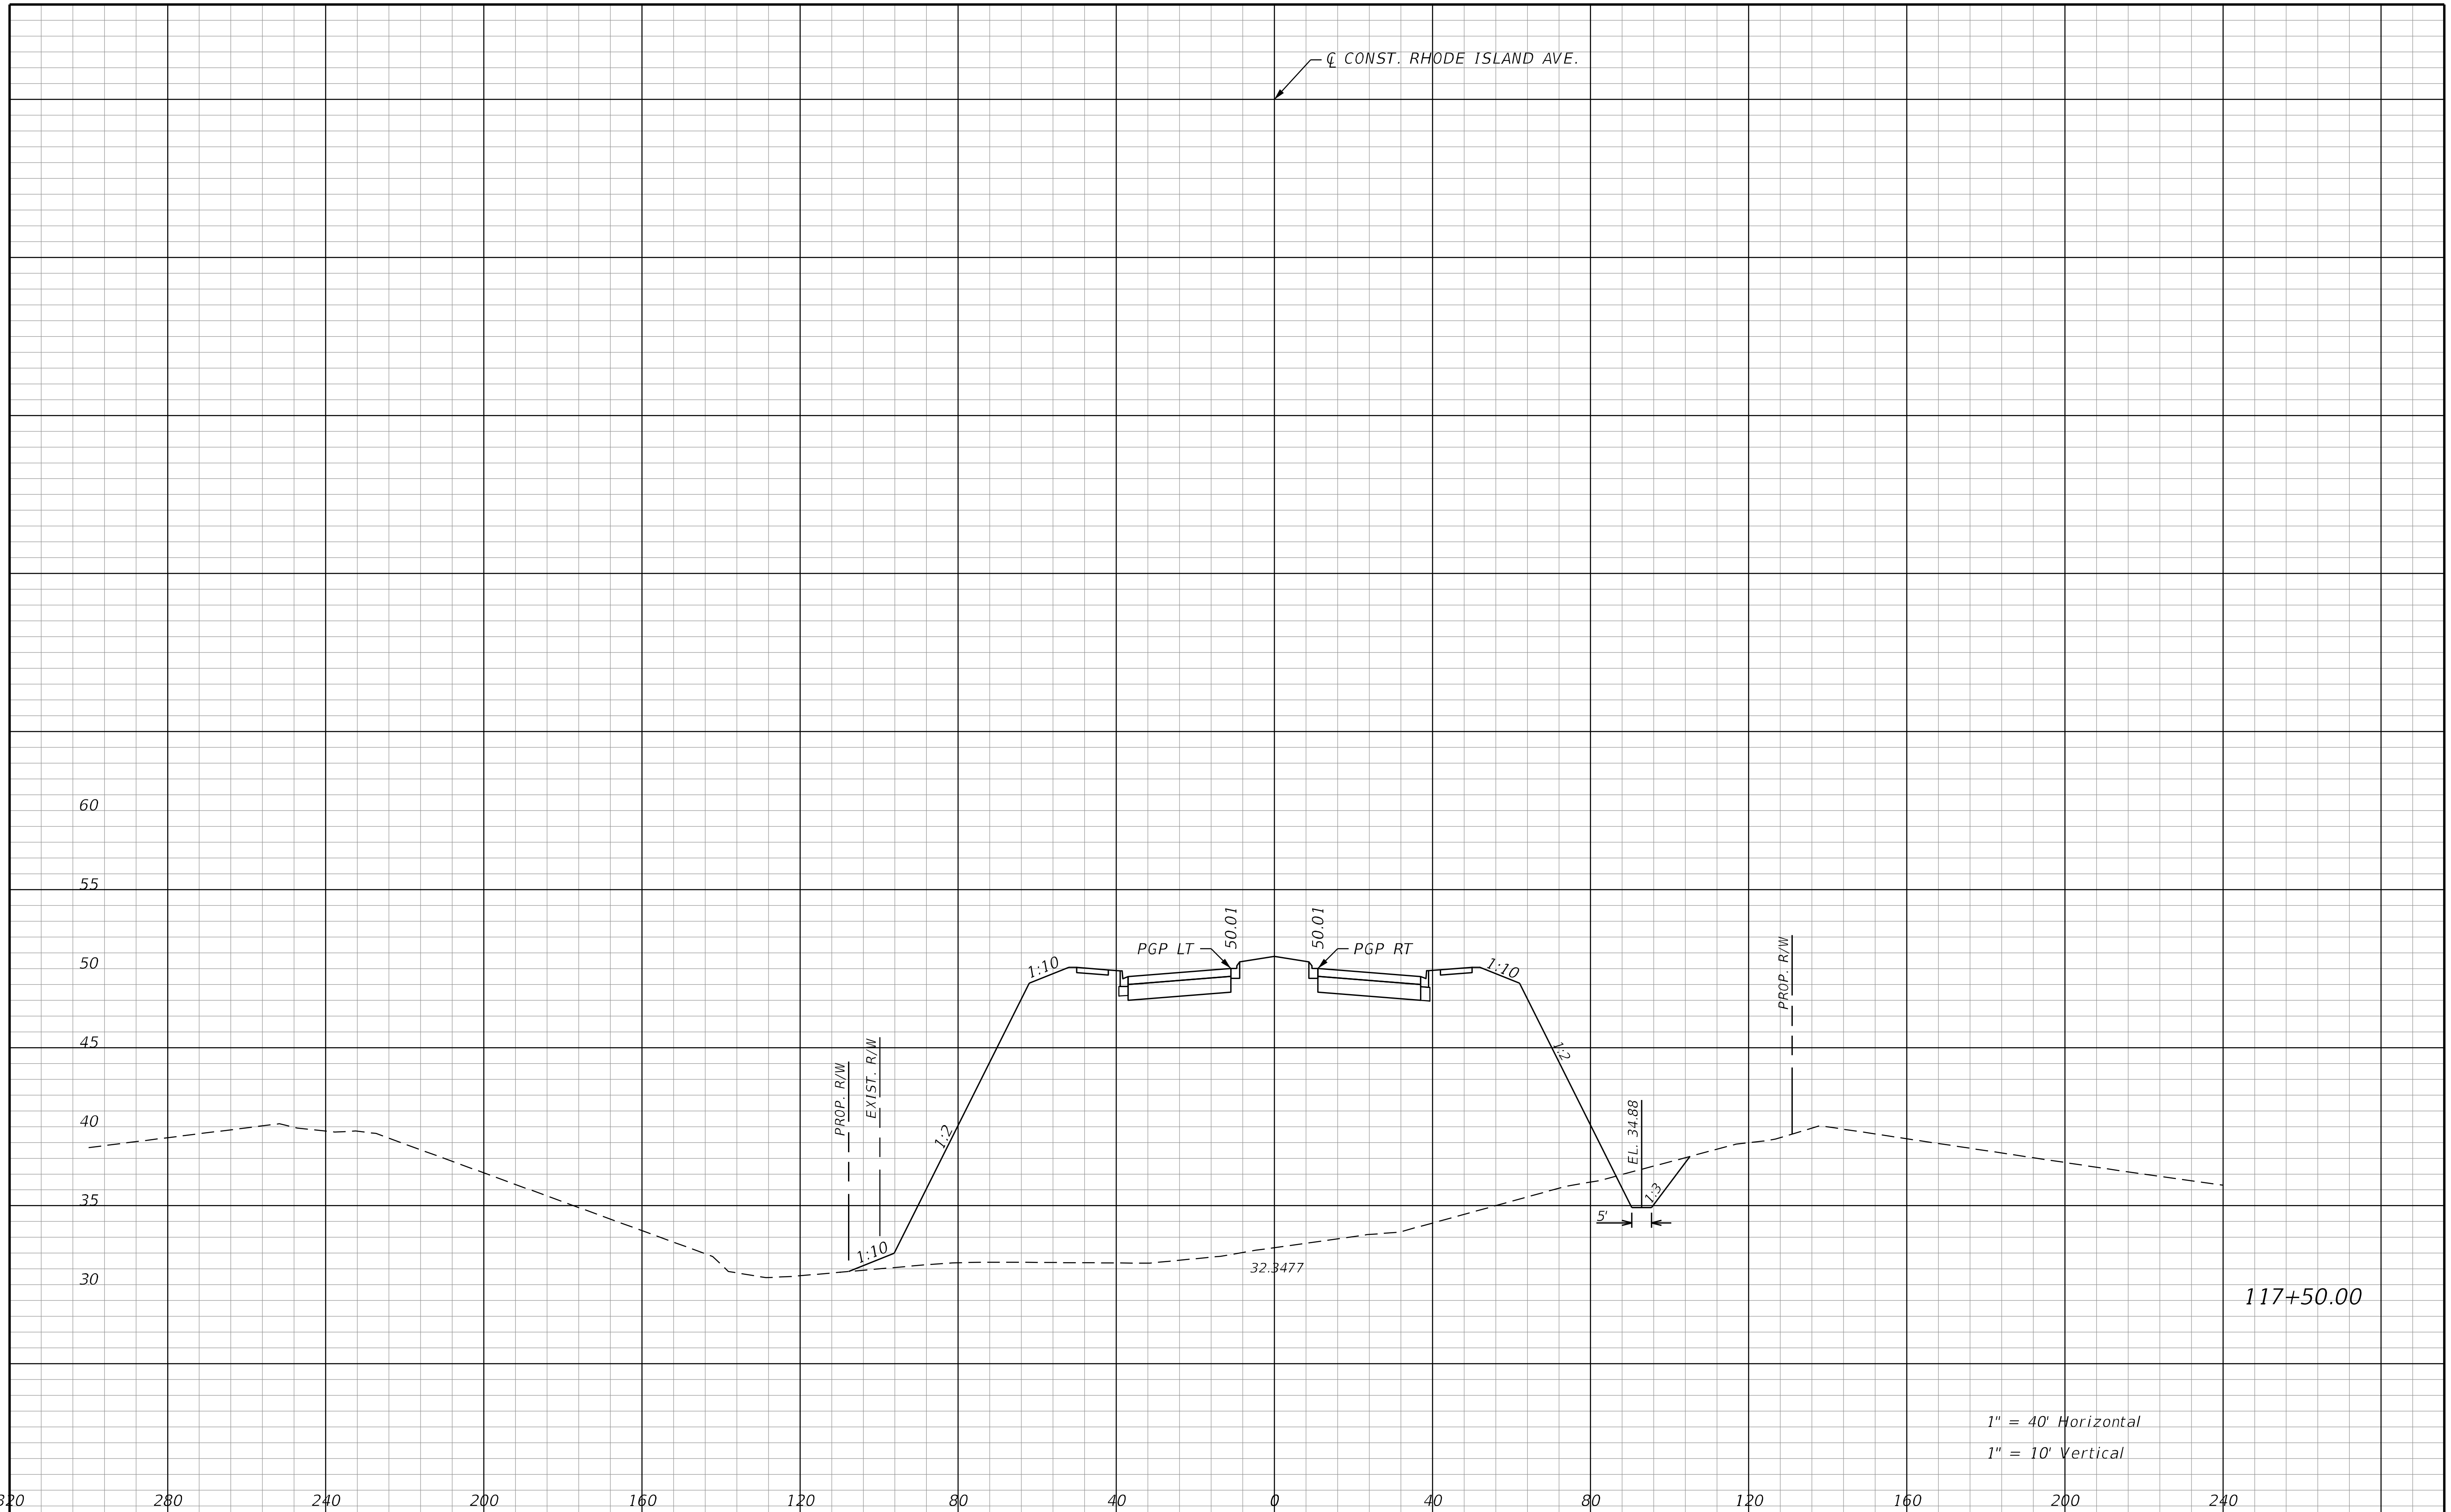

REVISIONS			
DATE	DESCRIPTION	DATE	DESCRIPTION

STANTEC CONSULTING SERVICES INC.
ENGINEER OF RECORD:
WILLIAM V. ANDERSON, P.E. NO.: 36682
11315 CORPORATE BLVD., SUITE 105
ORLANDO, FLORIDA 32817
(407) 823-8966
CERTIFICATE OF AUTHORIZATION NO. 27013

STATE OF FLORIDA
DEPARTMENT OF TRANSPORTATION

ROAD NO.	COUNTY	FINANCIAL PROJECT ID
SR400	VOLUSIA	408464-2-32-01

RHODE ISLAND AVE.
CROSS SECTIONS

SHEET NO.
931

THE OFFICIAL RECORD OF THIS SHEET IS THE ELECTRONIC FILE DIGITALLY SIGNED AND SEALED UNDER RULE 61G15-23.004, F.A.C.

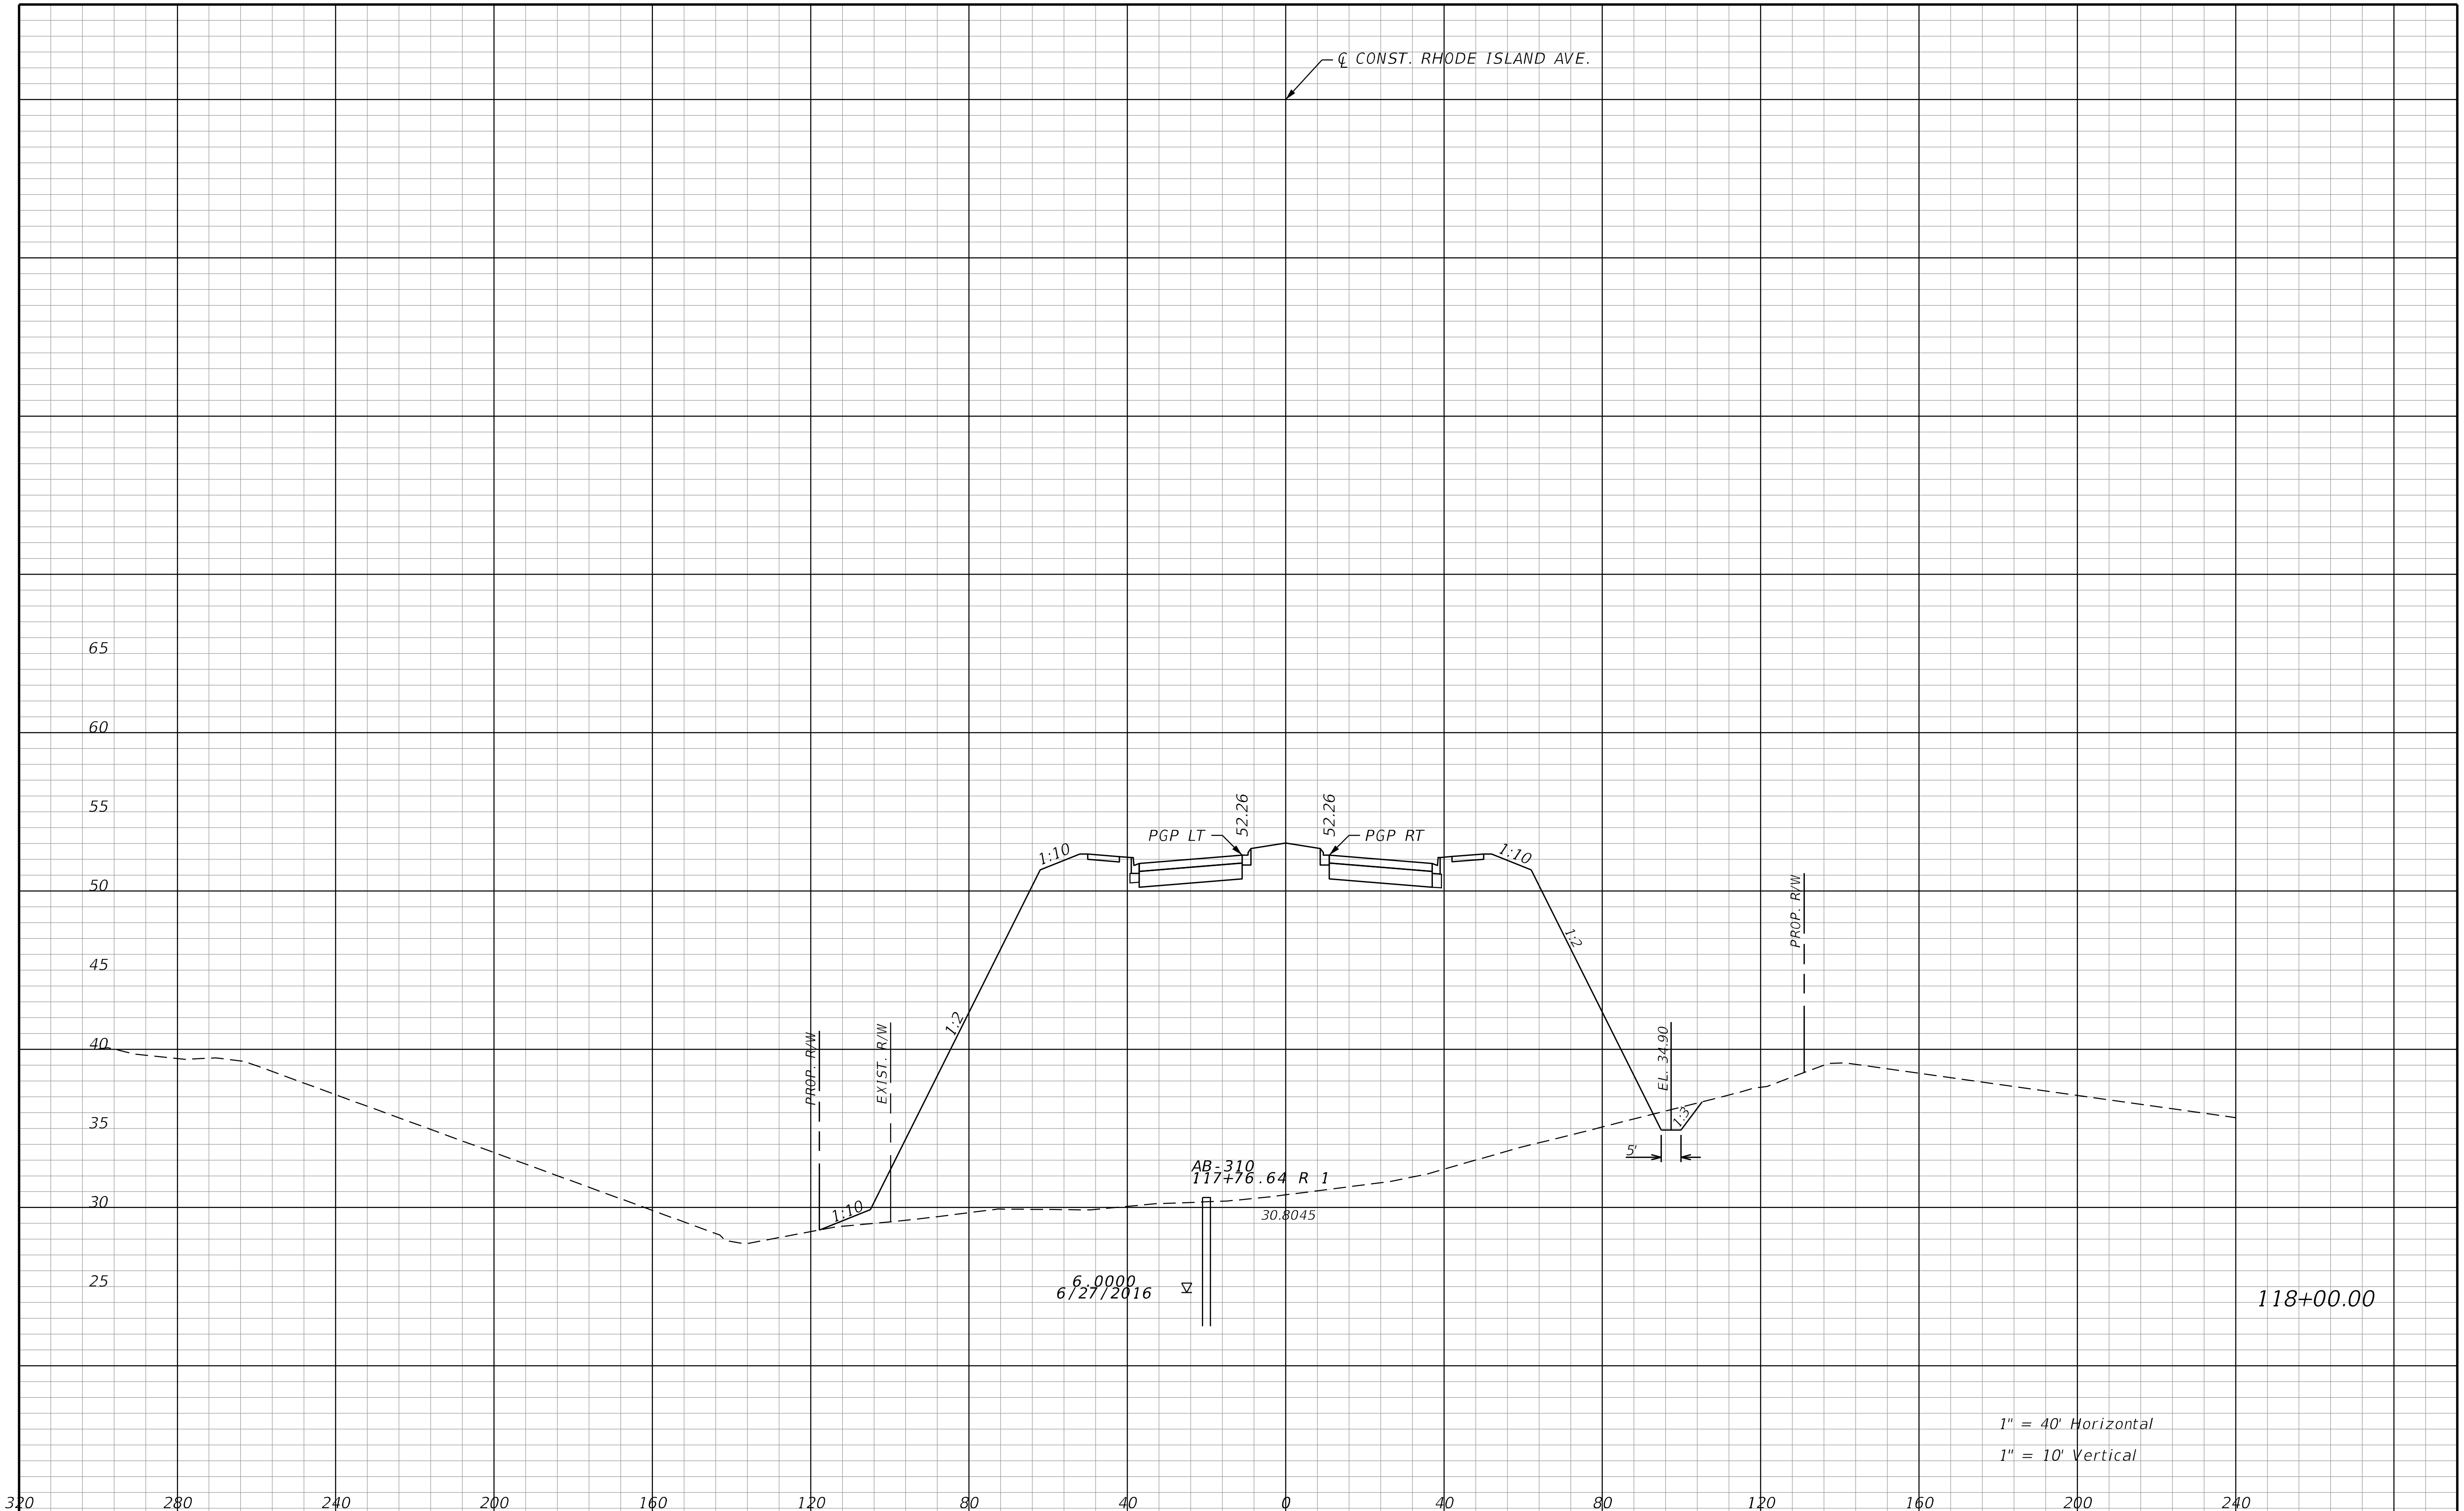

THE OFFICIAL RECORD OF THIS SHEET IS THE ELECTRONIC FILE DIGITALLY SIGNED AND SEALED UNDER RULE 61G15-23.004, F.A.C.

REVISIONS			
DATE	DESCRIPTION	DATE	DESCRIPTION

STANTEC CONSULTING SERVICES INC.
ENGINEER OF RECORD:
WILLIAM V. ANDERSON, P.E. NO.: 36682
11315 CORPORATE BLVD., SUITE 105
ORLANDO, FLORIDA 32817
(407) 823-8966
CERTIFICATE OF AUTHORIZATION NO. 27013

STATE OF FLORIDA
DEPARTMENT OF TRANSPORTATION

ROAD NO.	COUNTY	FINANCIAL PROJECT ID
SR400	VOLUSIA	408464-2-32-01

RHODE ISLAND AVE.
CROSS SECTIONS

SHEET NO.
932

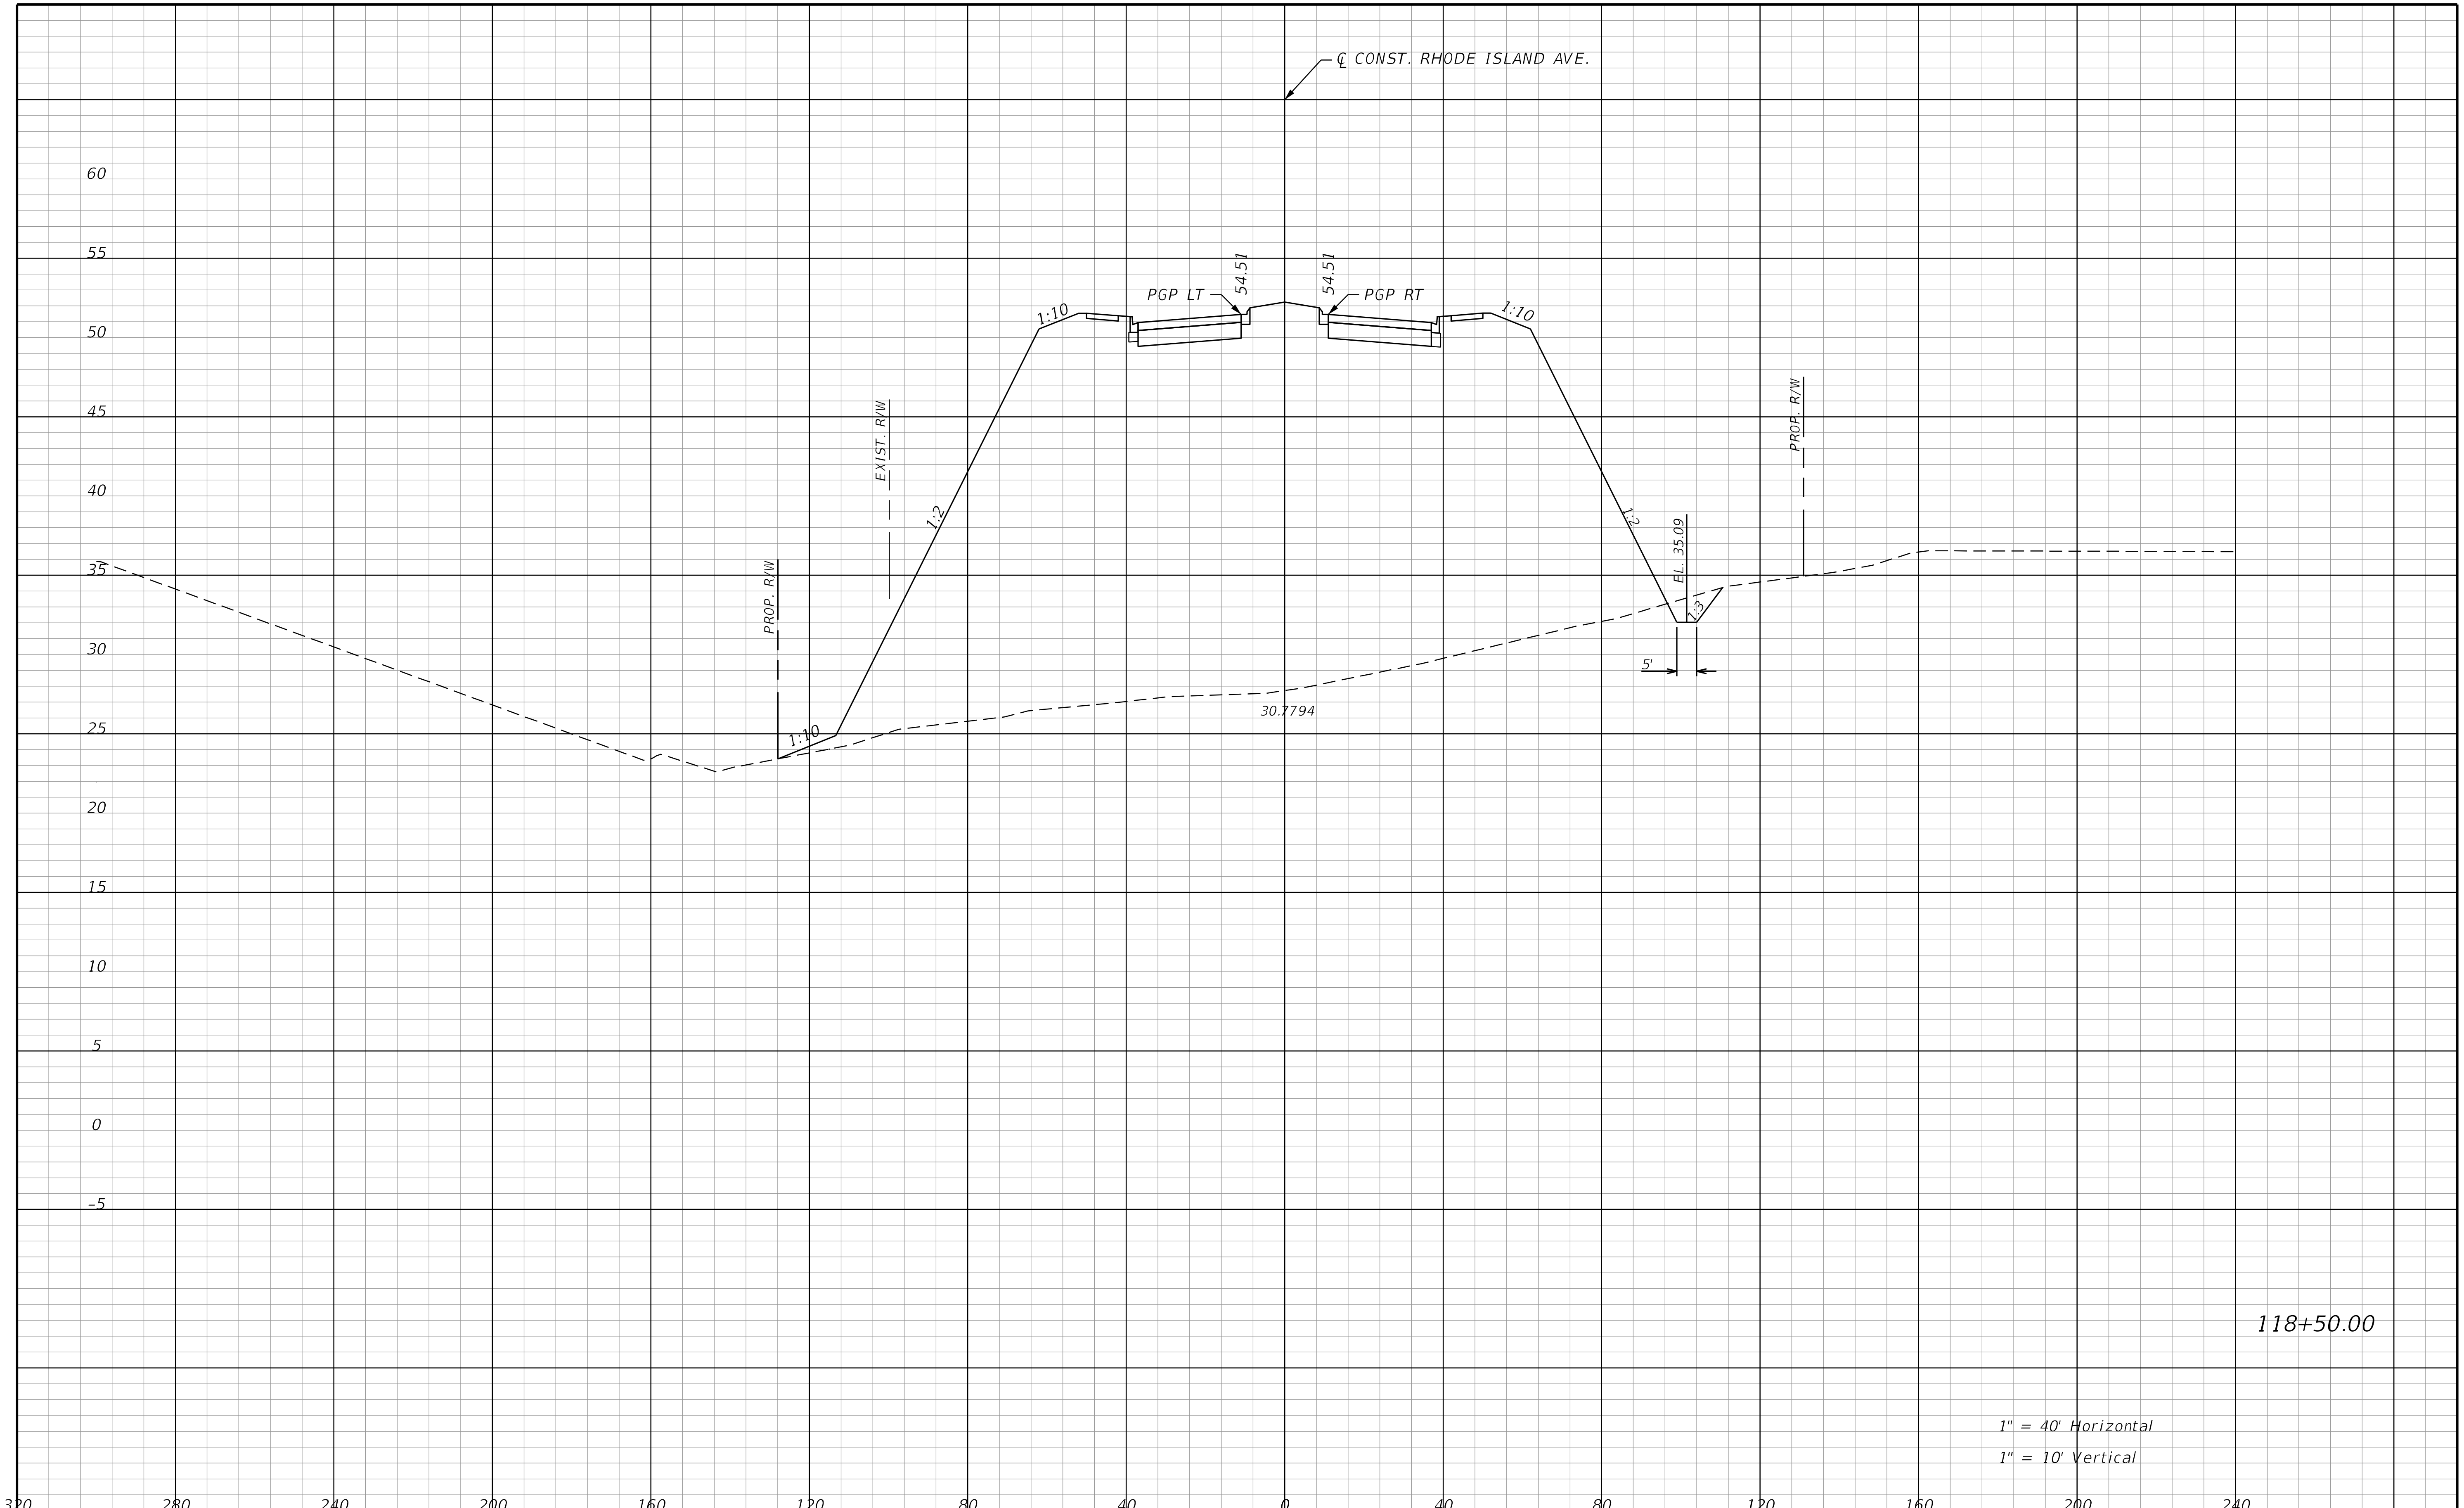

THE OFFICIAL RECORD OF THIS SHEET IS THE ELECTRONIC FILE DIGITALLY SIGNED AND SEALED UNDER RULE 61G15-23.004, F.A.C.

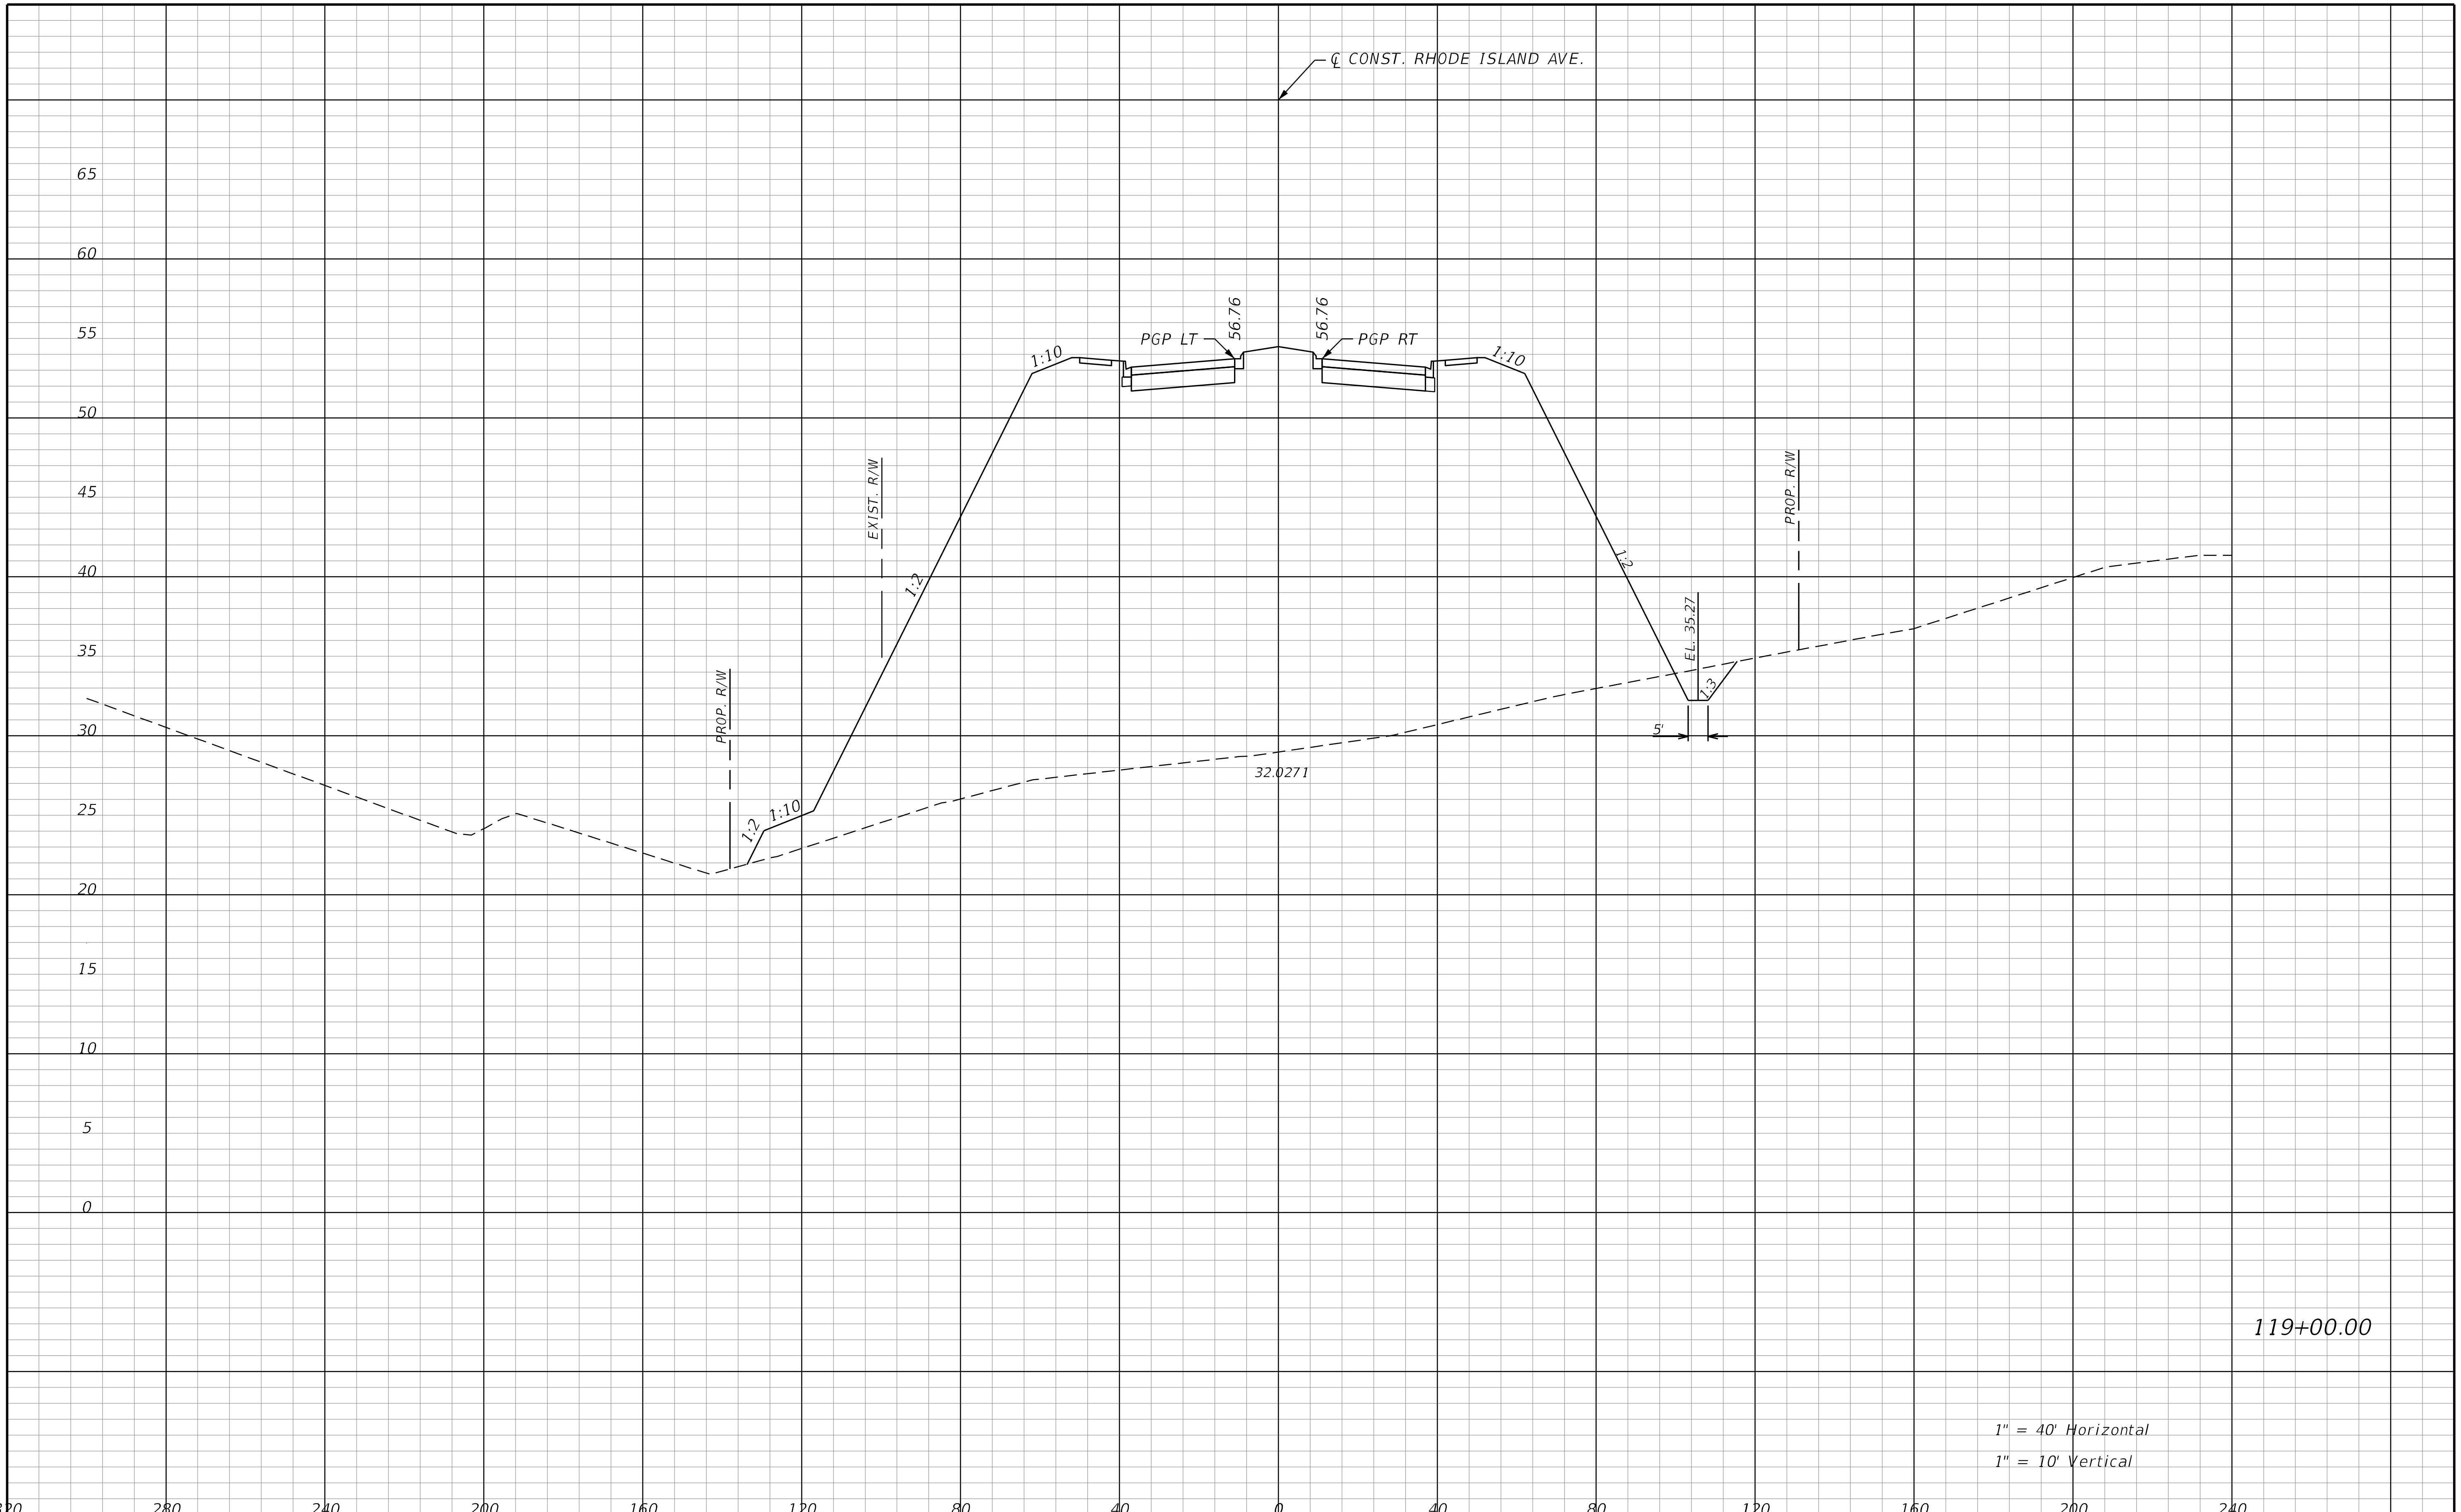

REVISIONS			
DATE	DESCRIPTION	DATE	DESCRIPTION

STANTEC CONSULTING SERVICES INC.
ENGINEER OF RECORD:
WILLIAM V. ANDERSON, P.E. NO.: 36682
11315 CORPORATE BLVD., SUITE 105
ORLANDO, FLORIDA 32817
(407) 823-8966
CERTIFICATE OF AUTHORIZATION NO. 27013

STATE OF FLORIDA
DEPARTMENT OF TRANSPORTATION

ROAD NO.	COUNTY	FINANCIAL PROJECT ID
SR400	VOLUSIA	408464-2-32-01

RHODE ISLAND AVE.
CROSS SECTIONS

SHEET NO.
934

THE OFFICIAL RECORD OF THIS SHEET IS THE ELECTRONIC FILE DIGITALLY SIGNED AND SEALED UNDER RULE 61G15-23.004, F.A.C.

jchassee 6/14/2019 4:27:57 PM Rdxsrd_shg V:\2158\active\CADD\40846423201\roadway\RDXSRD07.DGN

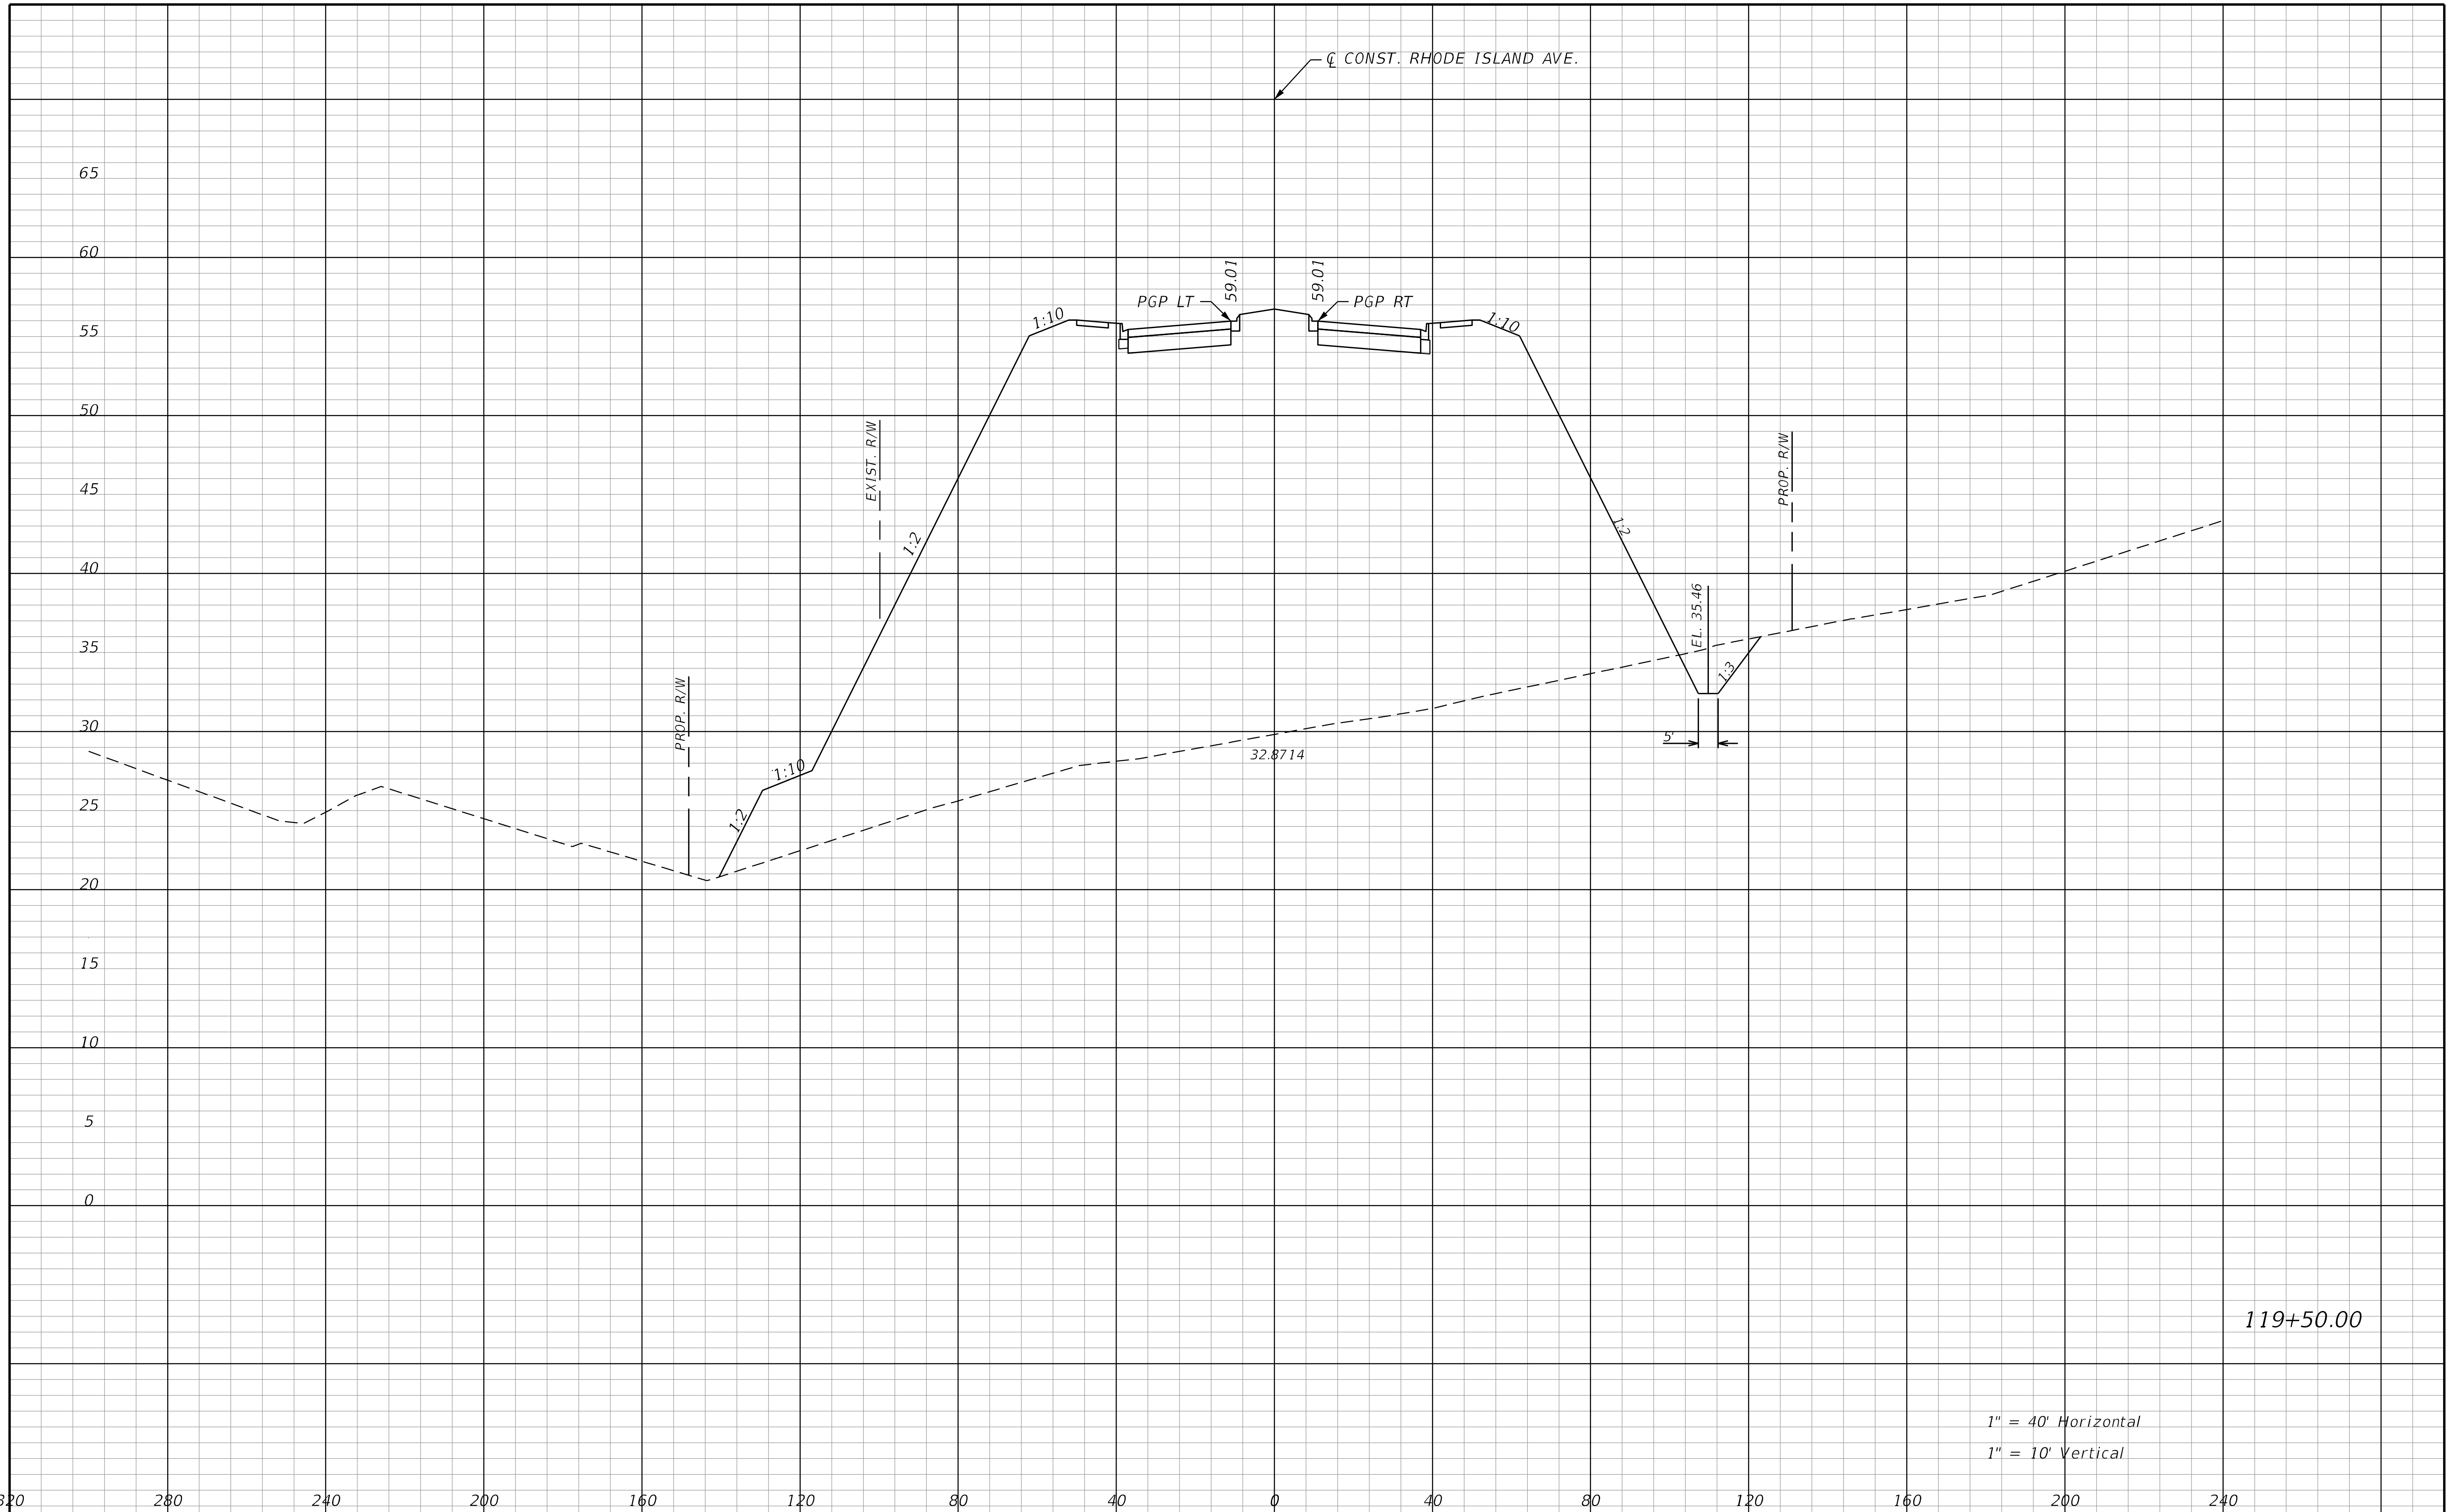

THE OFFICIAL RECORD OF THIS SHEET IS THE ELECTRONIC FILE DIGITALLY SIGNED AND SEALED UNDER RULE 61G15-23.004, F.A.C.

REVISIONS			
DATE	DESCRIPTION	DATE	DESCRIPTION

STANTEC CONSULTING SERVICES INC.
ENGINEER OF RECORD:
WILLIAM V. ANDERSON, P.E. NO.: 36682
11315 CORPORATE BLVD., SUITE 105
ORLANDO, FLORIDA 32817
(407) 823-8966
CERTIFICATE OF AUTHORIZATION NO. 27013

STATE OF FLORIDA
DEPARTMENT OF TRANSPORTATION

ROAD NO.	COUNTY	FINANCIAL PROJECT ID
SR400	VOLUSIA	408464-2-32-01

RHODE ISLAND AVE.
CROSS SECTIONS

SHEET NO.
935

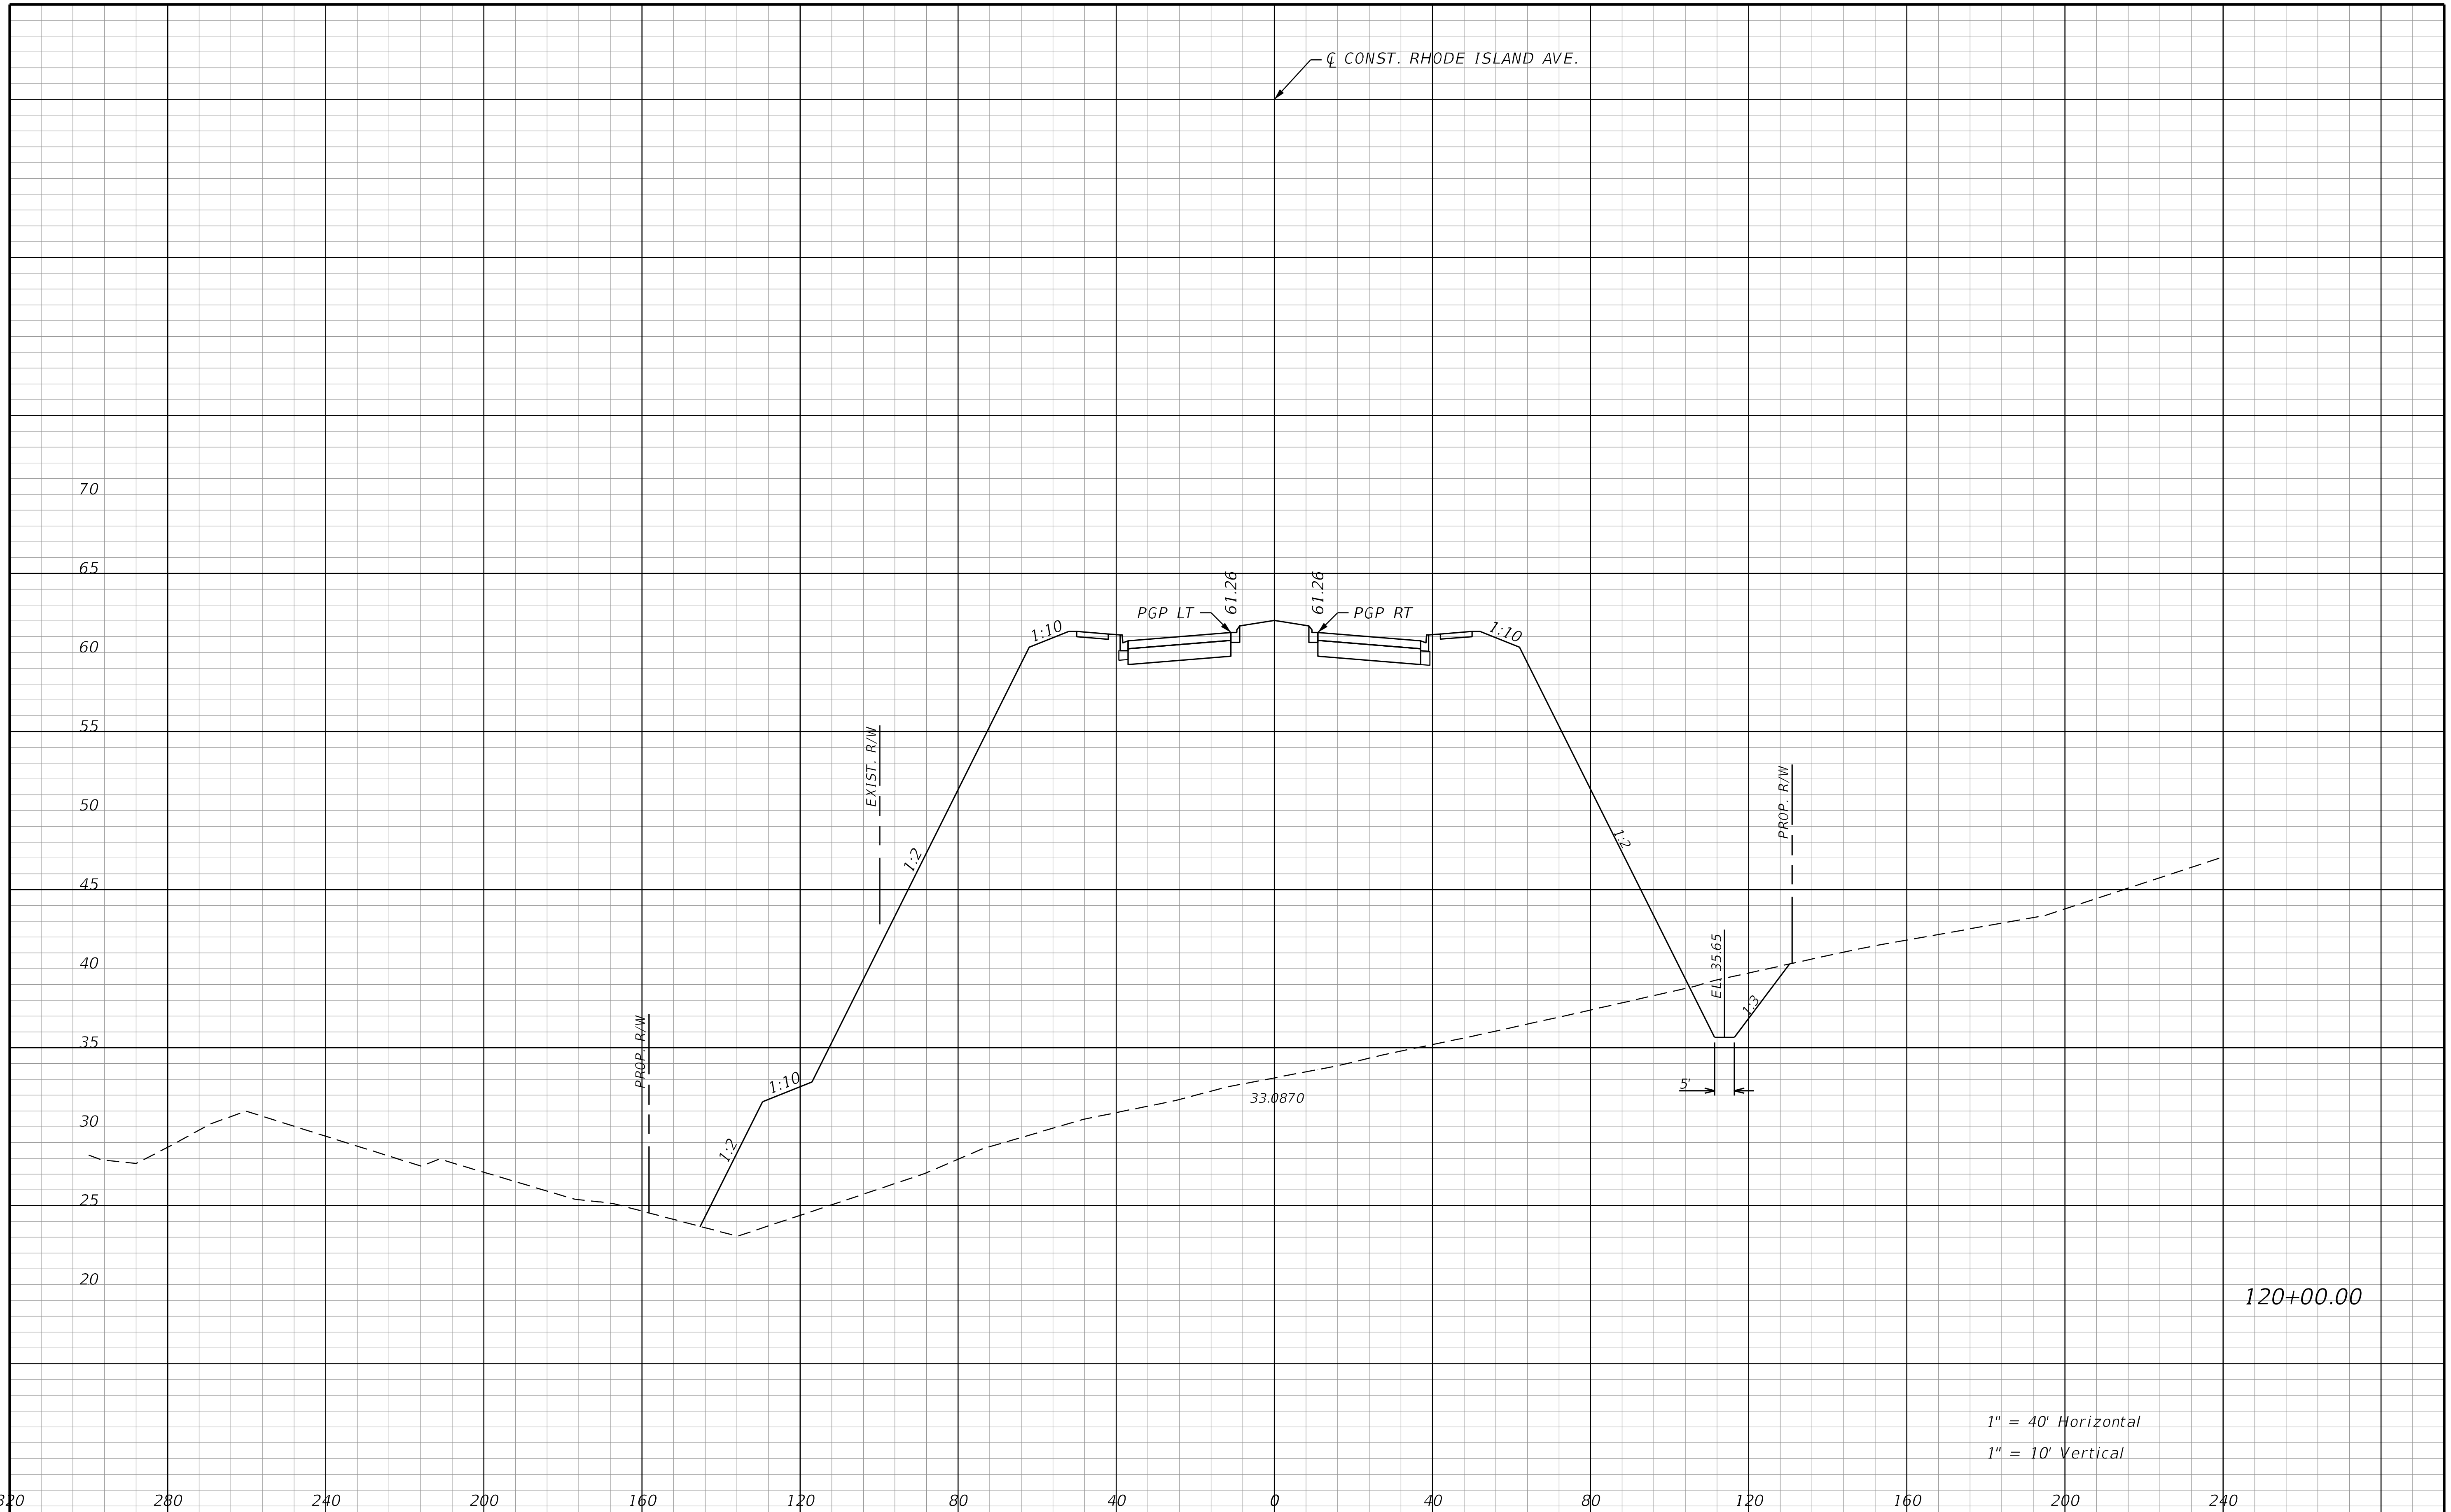

REVISIONS			
DATE	DESCRIPTION	DATE	DESCRIPTION

STANTEC CONSULTING SERVICES INC.
ENGINEER OF RECORD:
WILLIAM V. ANDERSON, P.E. NO.: 36682
11315 CORPORATE BLVD., SUITE 105
ORLANDO, FLORIDA 32817
(407) 823-8966
CERTIFICATE OF AUTHORIZATION NO. 27013

STATE OF FLORIDA
DEPARTMENT OF TRANSPORTATION

ROAD NO.	COUNTY	FINANCIAL PROJECT ID
SR400	VOLUSIA	408464-2-32-01

RHODE ISLAND AVE.
CROSS SECTIONS

SHEET NO.
936

THE OFFICIAL RECORD OF THIS SHEET IS THE ELECTRONIC FILE DIGITALLY SIGNED AND SEALED UNDER RULE 61G15-23.004, F.A.C.

jchassee 6/14/2019 4:27:58 PM Rdxsrd_shg V:\2158\active\CADD\40846423201\roadway\RDXSRD07.DGN

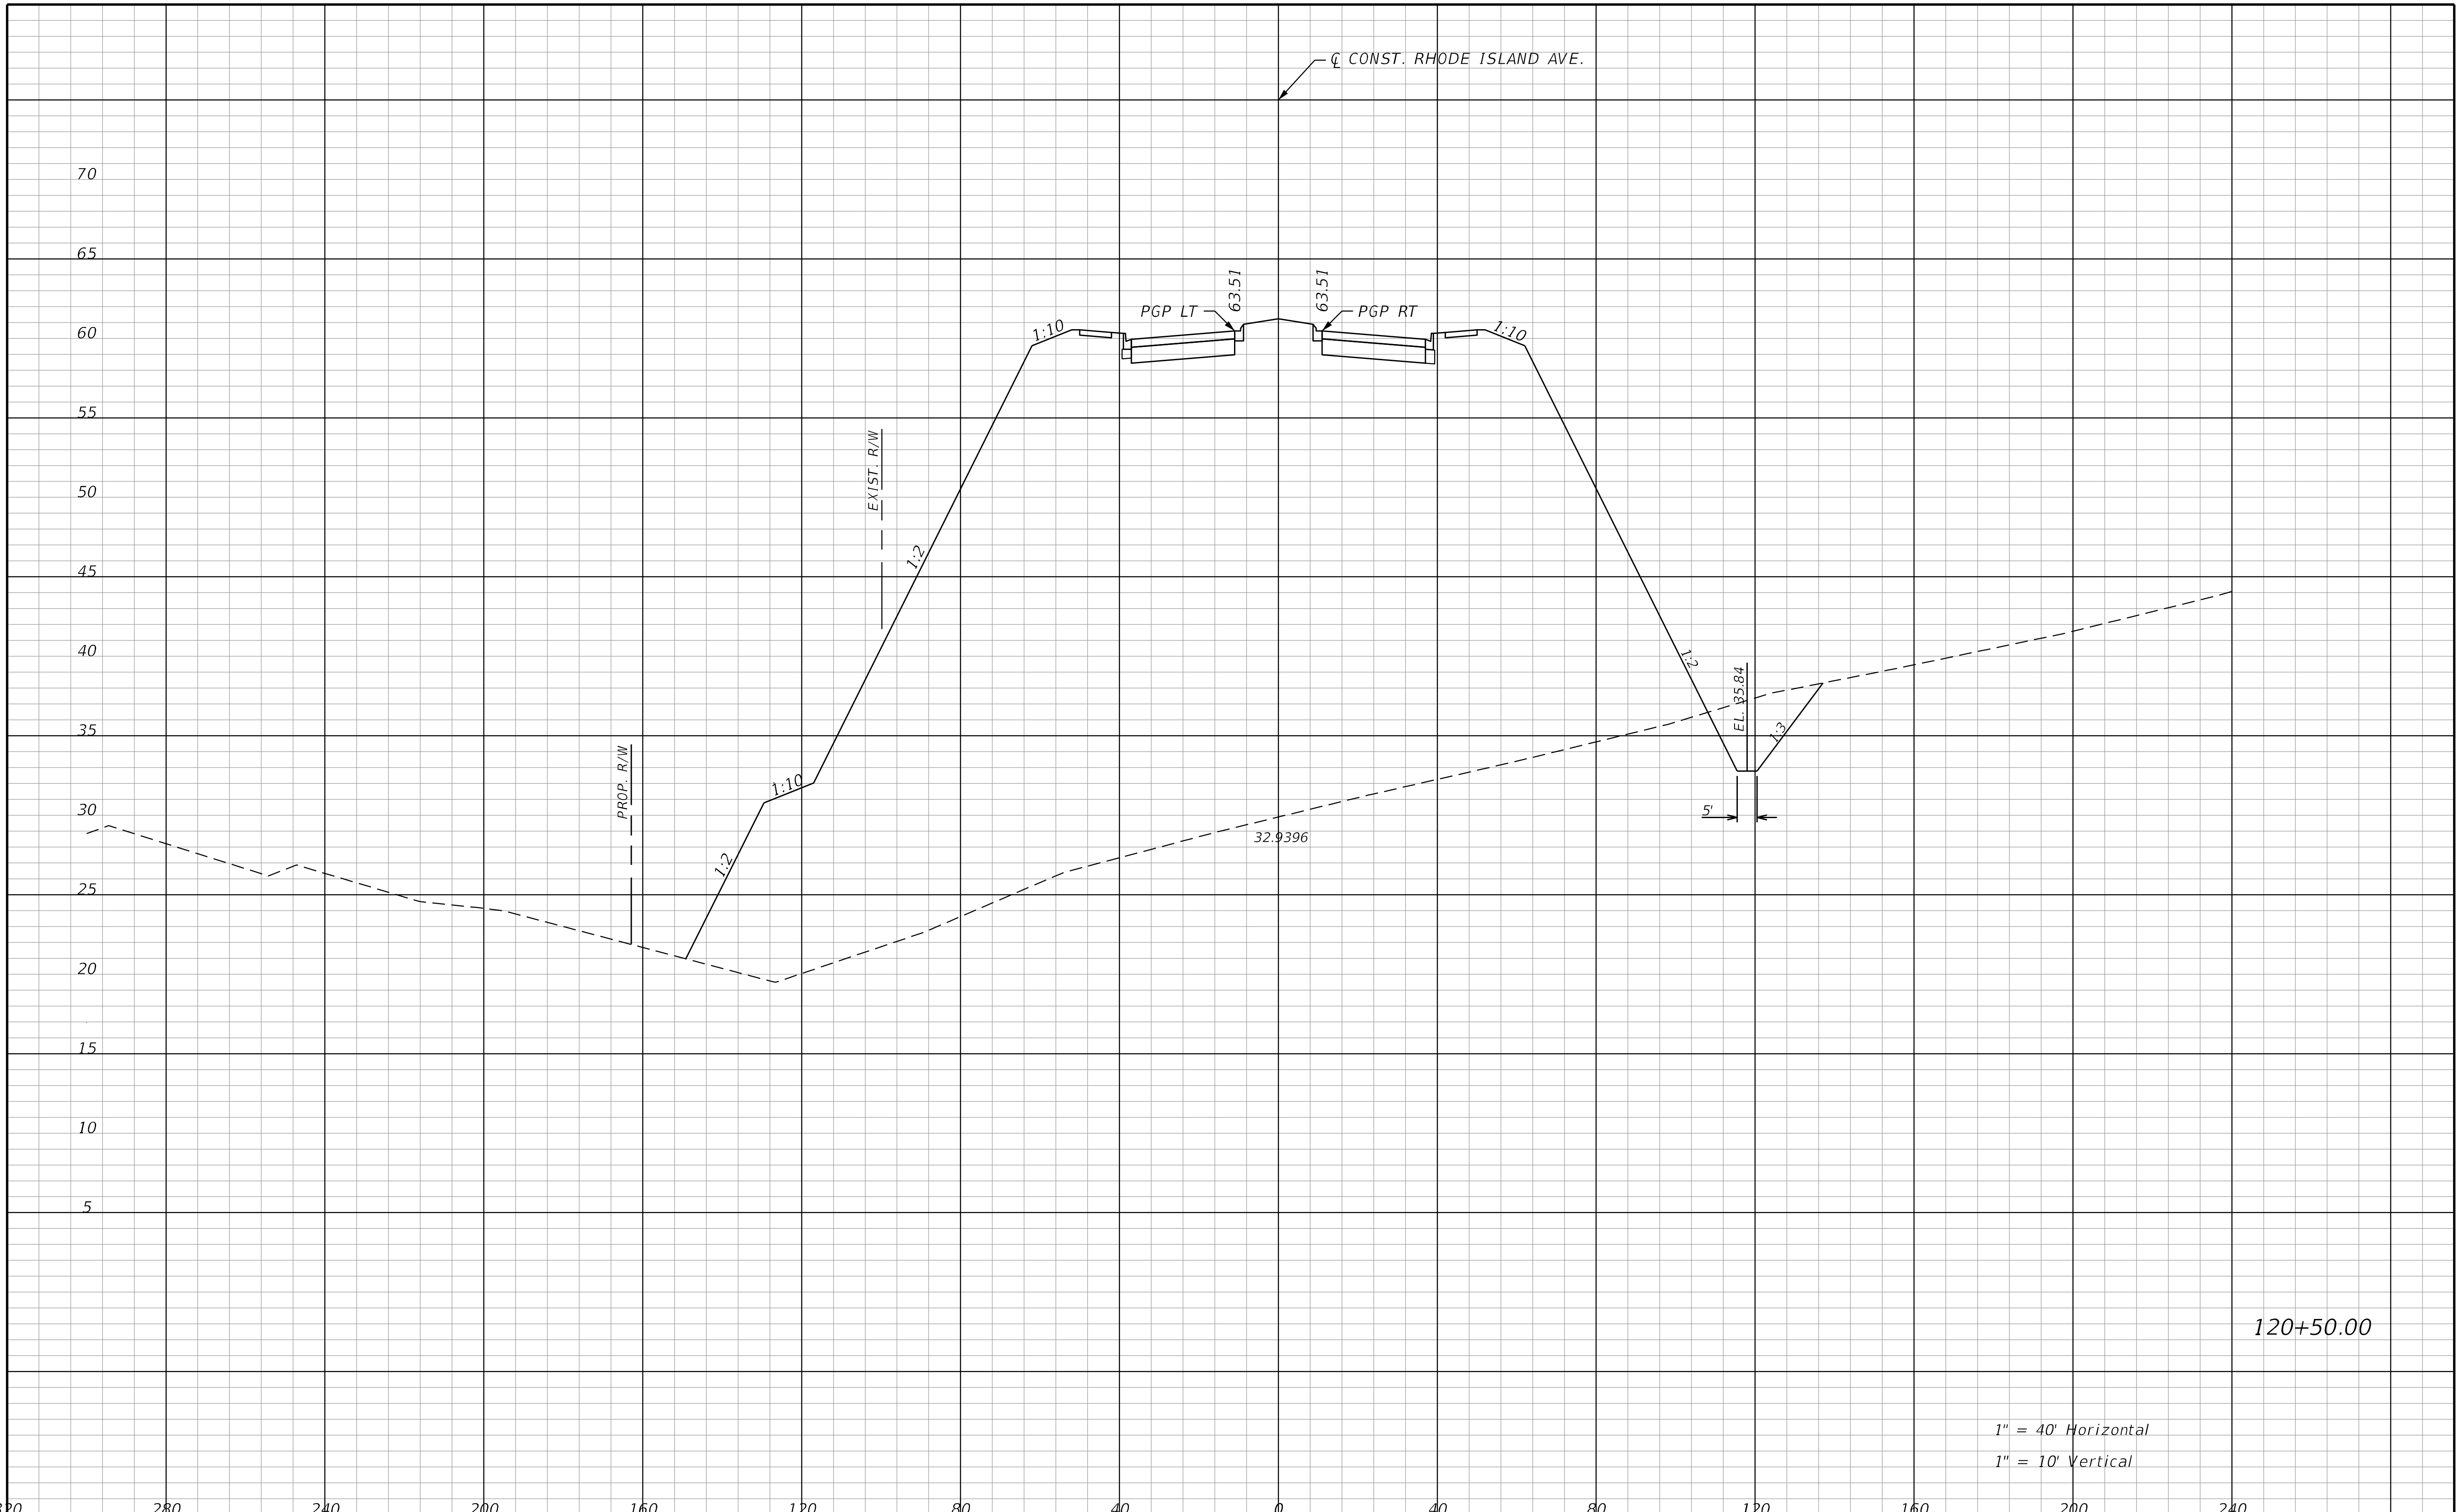

120+50.00

1" = 40' Horizontal

1" = 10' Vertical

REVISIONS			
DATE	DESCRIPTION	DATE	DESCRIPTION

STANTEC CONSULTING SERVICES INC.
ENGINEER OF RECORD:
WILLIAM V. ANDERSON, P.E. NO.: 36682
11315 CORPORATE BLVD., SUITE 105
ORLANDO, FLORIDA 32817
(407) 823-8966
CERTIFICATE OF AUTHORIZATION NO. 27013

STATE OF FLORIDA
DEPARTMENT OF TRANSPORTATION

ROAD NO.	COUNTY	FINANCIAL PROJECT ID
SR400	VOLUSIA	408464-2-32-01

RHODE ISLAND AVE.
CROSS SECTIONS

SHEET NO.
937

THE OFFICIAL RECORD OF THIS SHEET IS THE ELECTRONIC FILE DIGITALLY SIGNED AND SEALED UNDER RULE 61G15-23.004, F.A.C.

jchassee 6/14/2019 4:27:58 PM Rdxsrd_shg V:\2158\active\CADD\40846423201\roadway\RDXSRD07.DGN

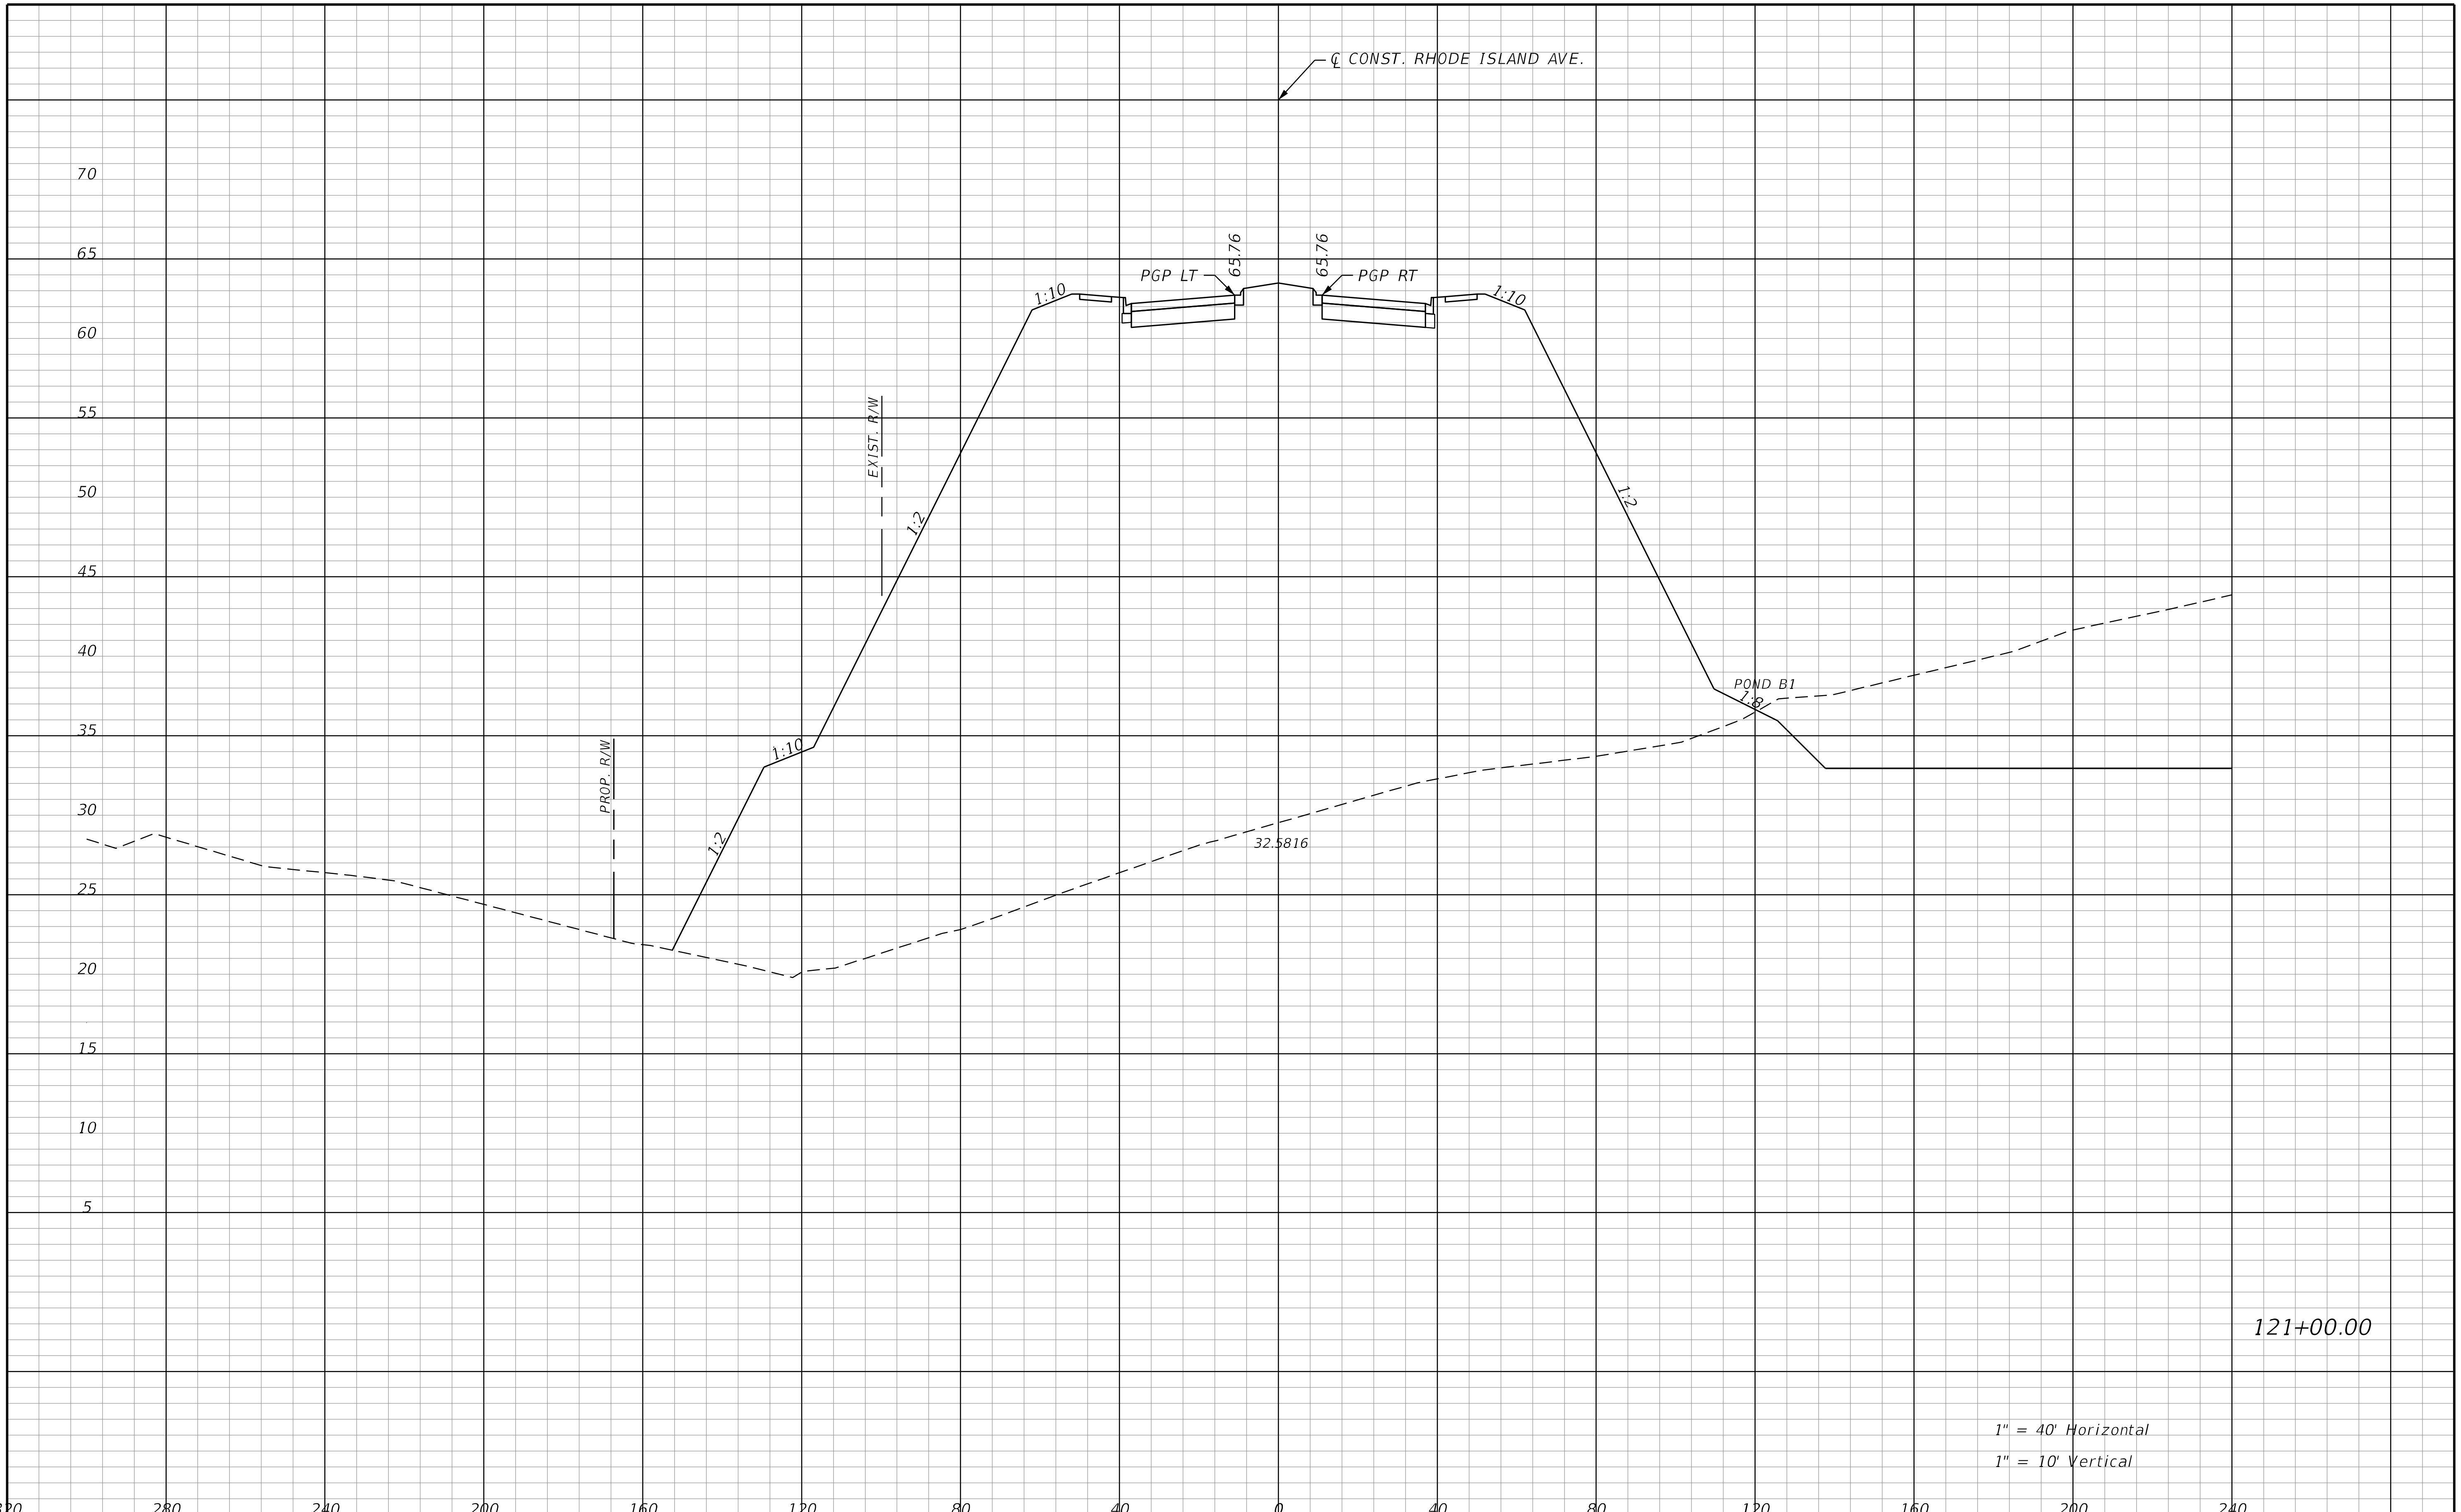

THE OFFICIAL RECORD OF THIS SHEET IS THE ELECTRONIC FILE DIGITALLY SIGNED AND SEALED UNDER RULE 61G15-23.004, F.A.C.

REVISIONS			
DATE	DESCRIPTION	DATE	DESCRIPTION

STANTEC CONSULTING SERVICES INC.
ENGINEER OF RECORD:
WILLIAM V. ANDERSON, P.E. NO.: 36682
11315 CORPORATE BLVD., SUITE 105
ORLANDO, FLORIDA 32817
(407) 823-8966
CERTIFICATE OF AUTHORIZATION NO. 27013

STATE OF FLORIDA
DEPARTMENT OF TRANSPORTATION

ROAD NO.	COUNTY	FINANCIAL PROJECT ID
SR400	VOLUSIA	408464-2-32-01

RHODE ISLAND AVE.
CROSS SECTIONS

SHEET NO.
938

jchassee 6/14/2019 4:27:58 PM Rdxsrd_shg V:\2158\active\CADD\40846423201\roadway\RDXSRD07.DGN

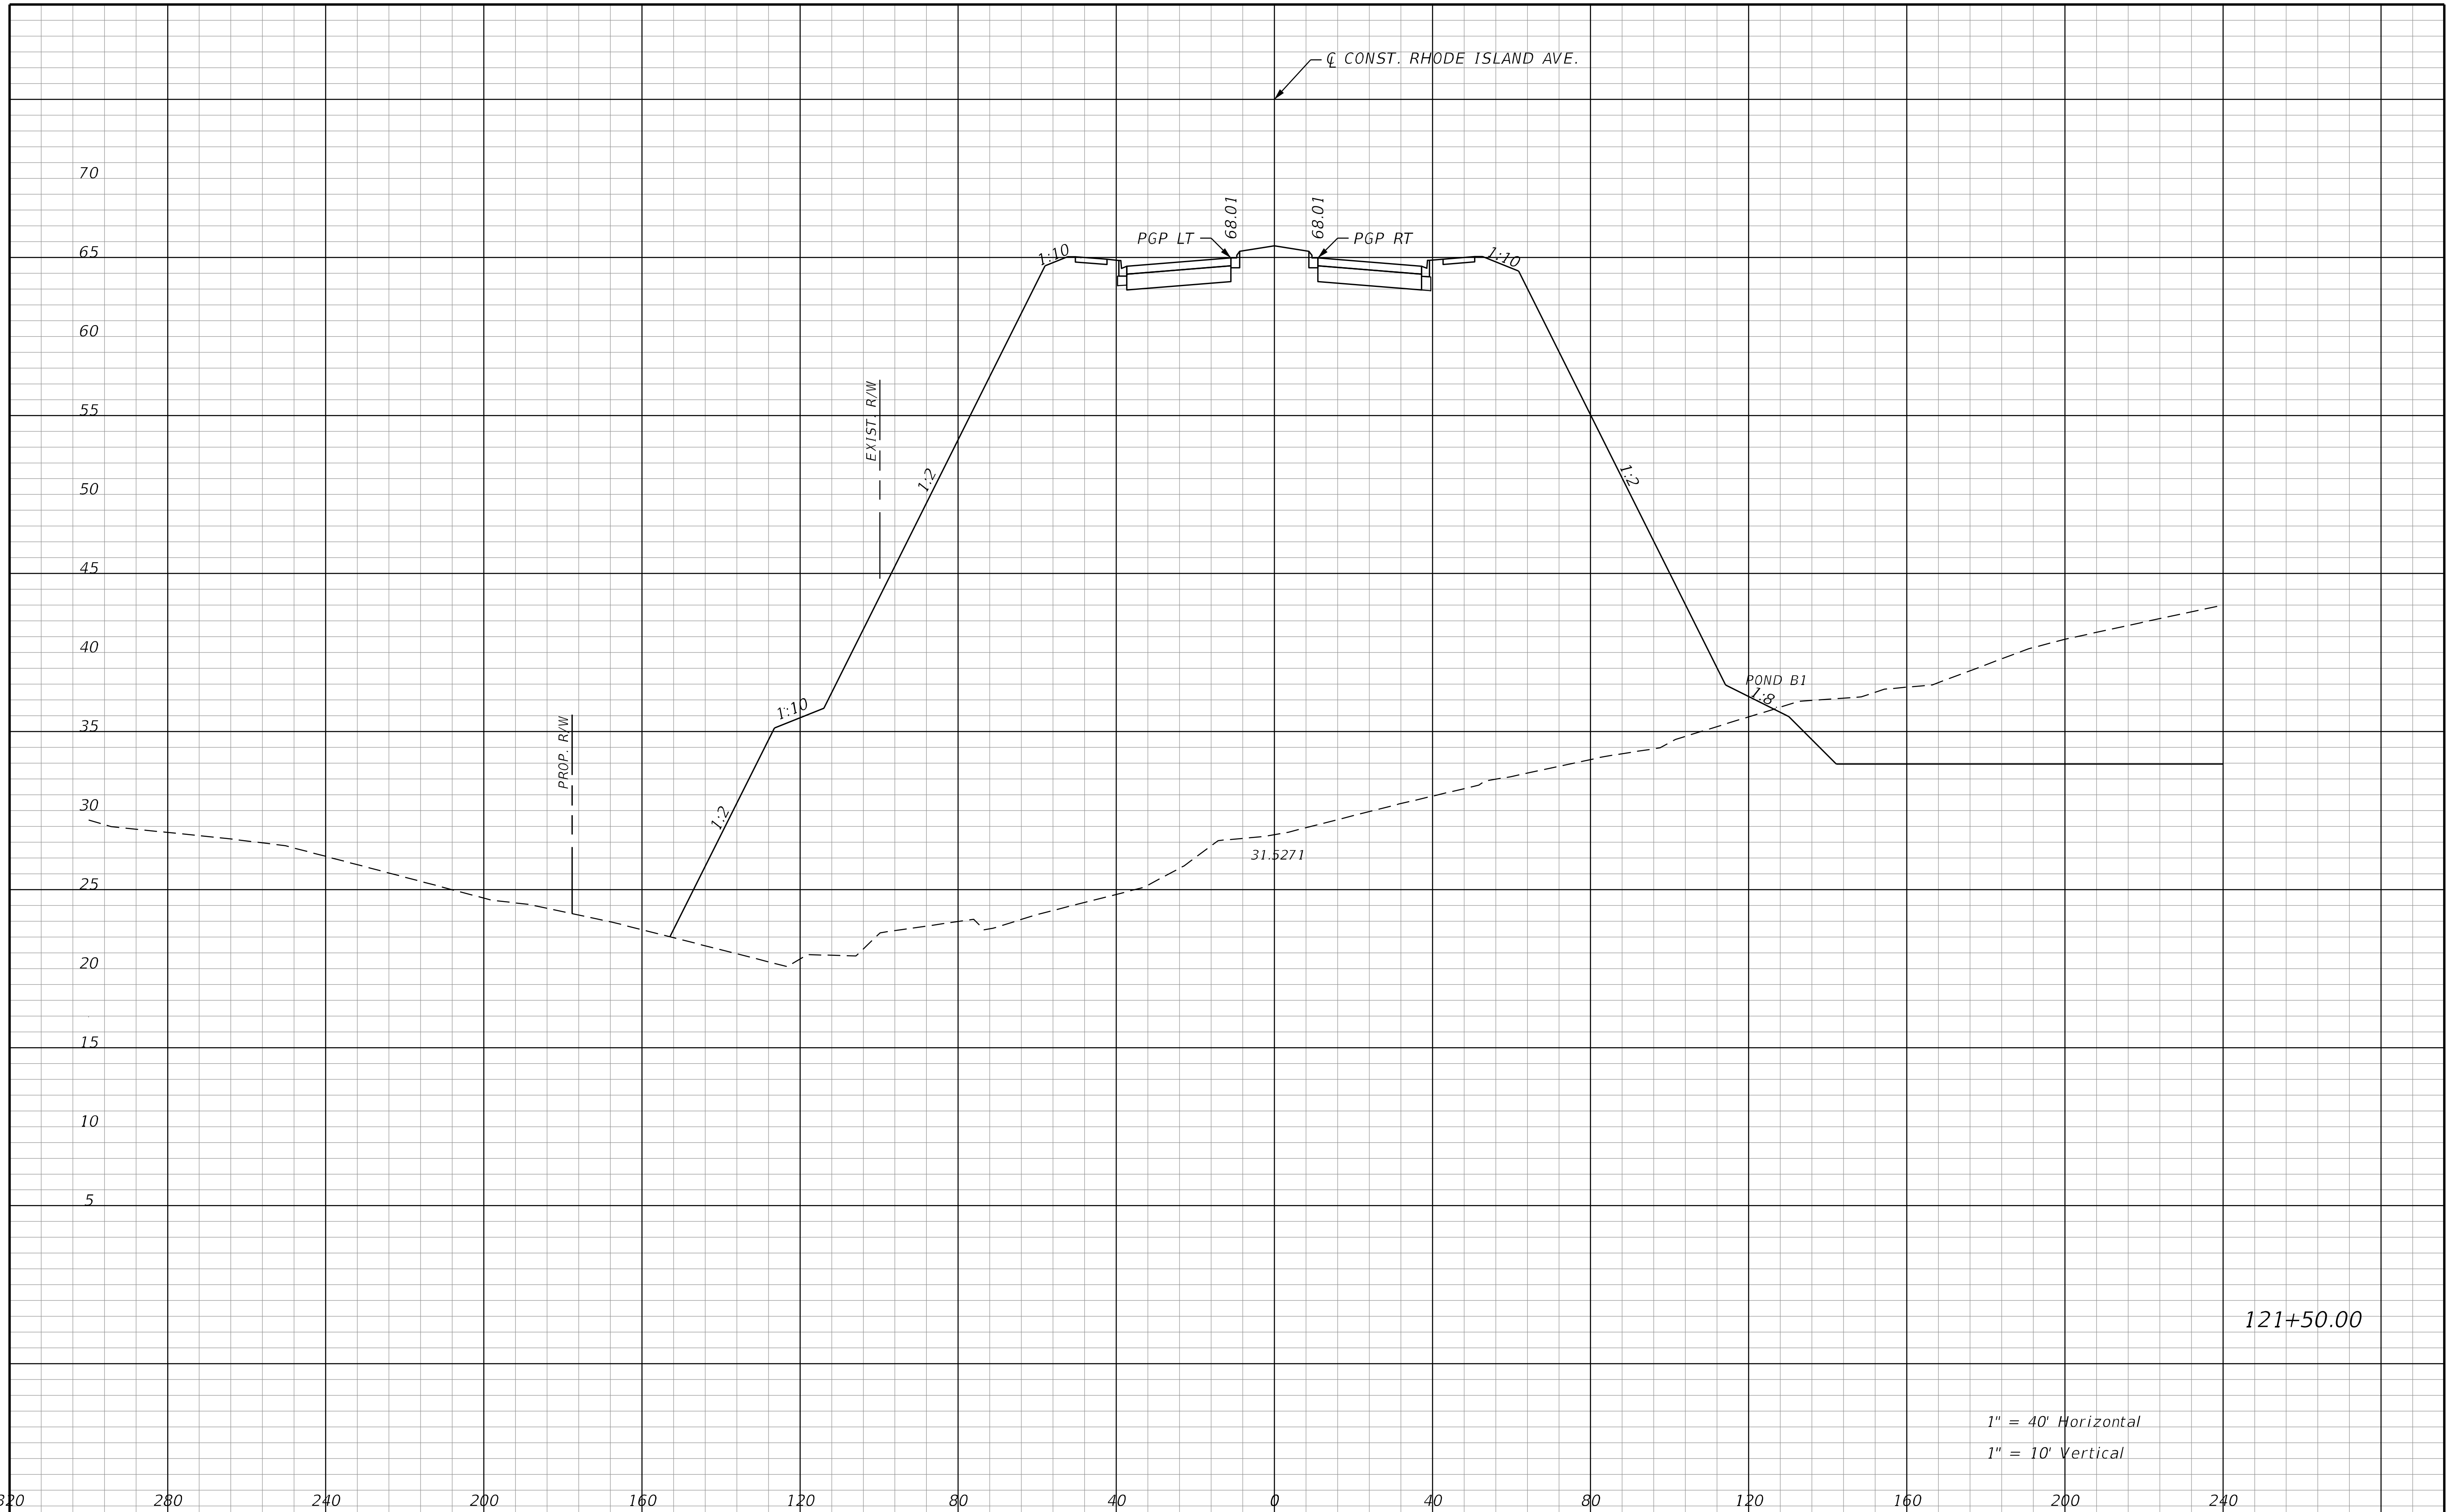

THE OFFICIAL RECORD OF THIS SHEET IS THE ELECTRONIC FILE DIGITALLY SIGNED AND SEALED UNDER RULE 61G15-23.004, F.A.C.

REVISIONS

DATE	DESCRIPTION	DATE	DESCRIPTION

STANTEC CONSULTING SERVICES INC.
ENGINEER OF RECORD:
WILLIAM V. ANDERSON, P.E. NO.: 36682
11315 CORPORATE BLVD., SUITE 105
ORLANDO, FLORIDA 32817
(407) 823-8966
CERTIFICATE OF AUTHORIZATION NO. 27013

STATE OF FLORIDA
DEPARTMENT OF TRANSPORTATION

ROAD NO.	COUNTY	FINANCIAL PROJECT ID
SR400	VOLUSIA	408464-2-32-01

RHODE ISLAND AVE.
CROSS SECTIONS

SHEET NO.
939

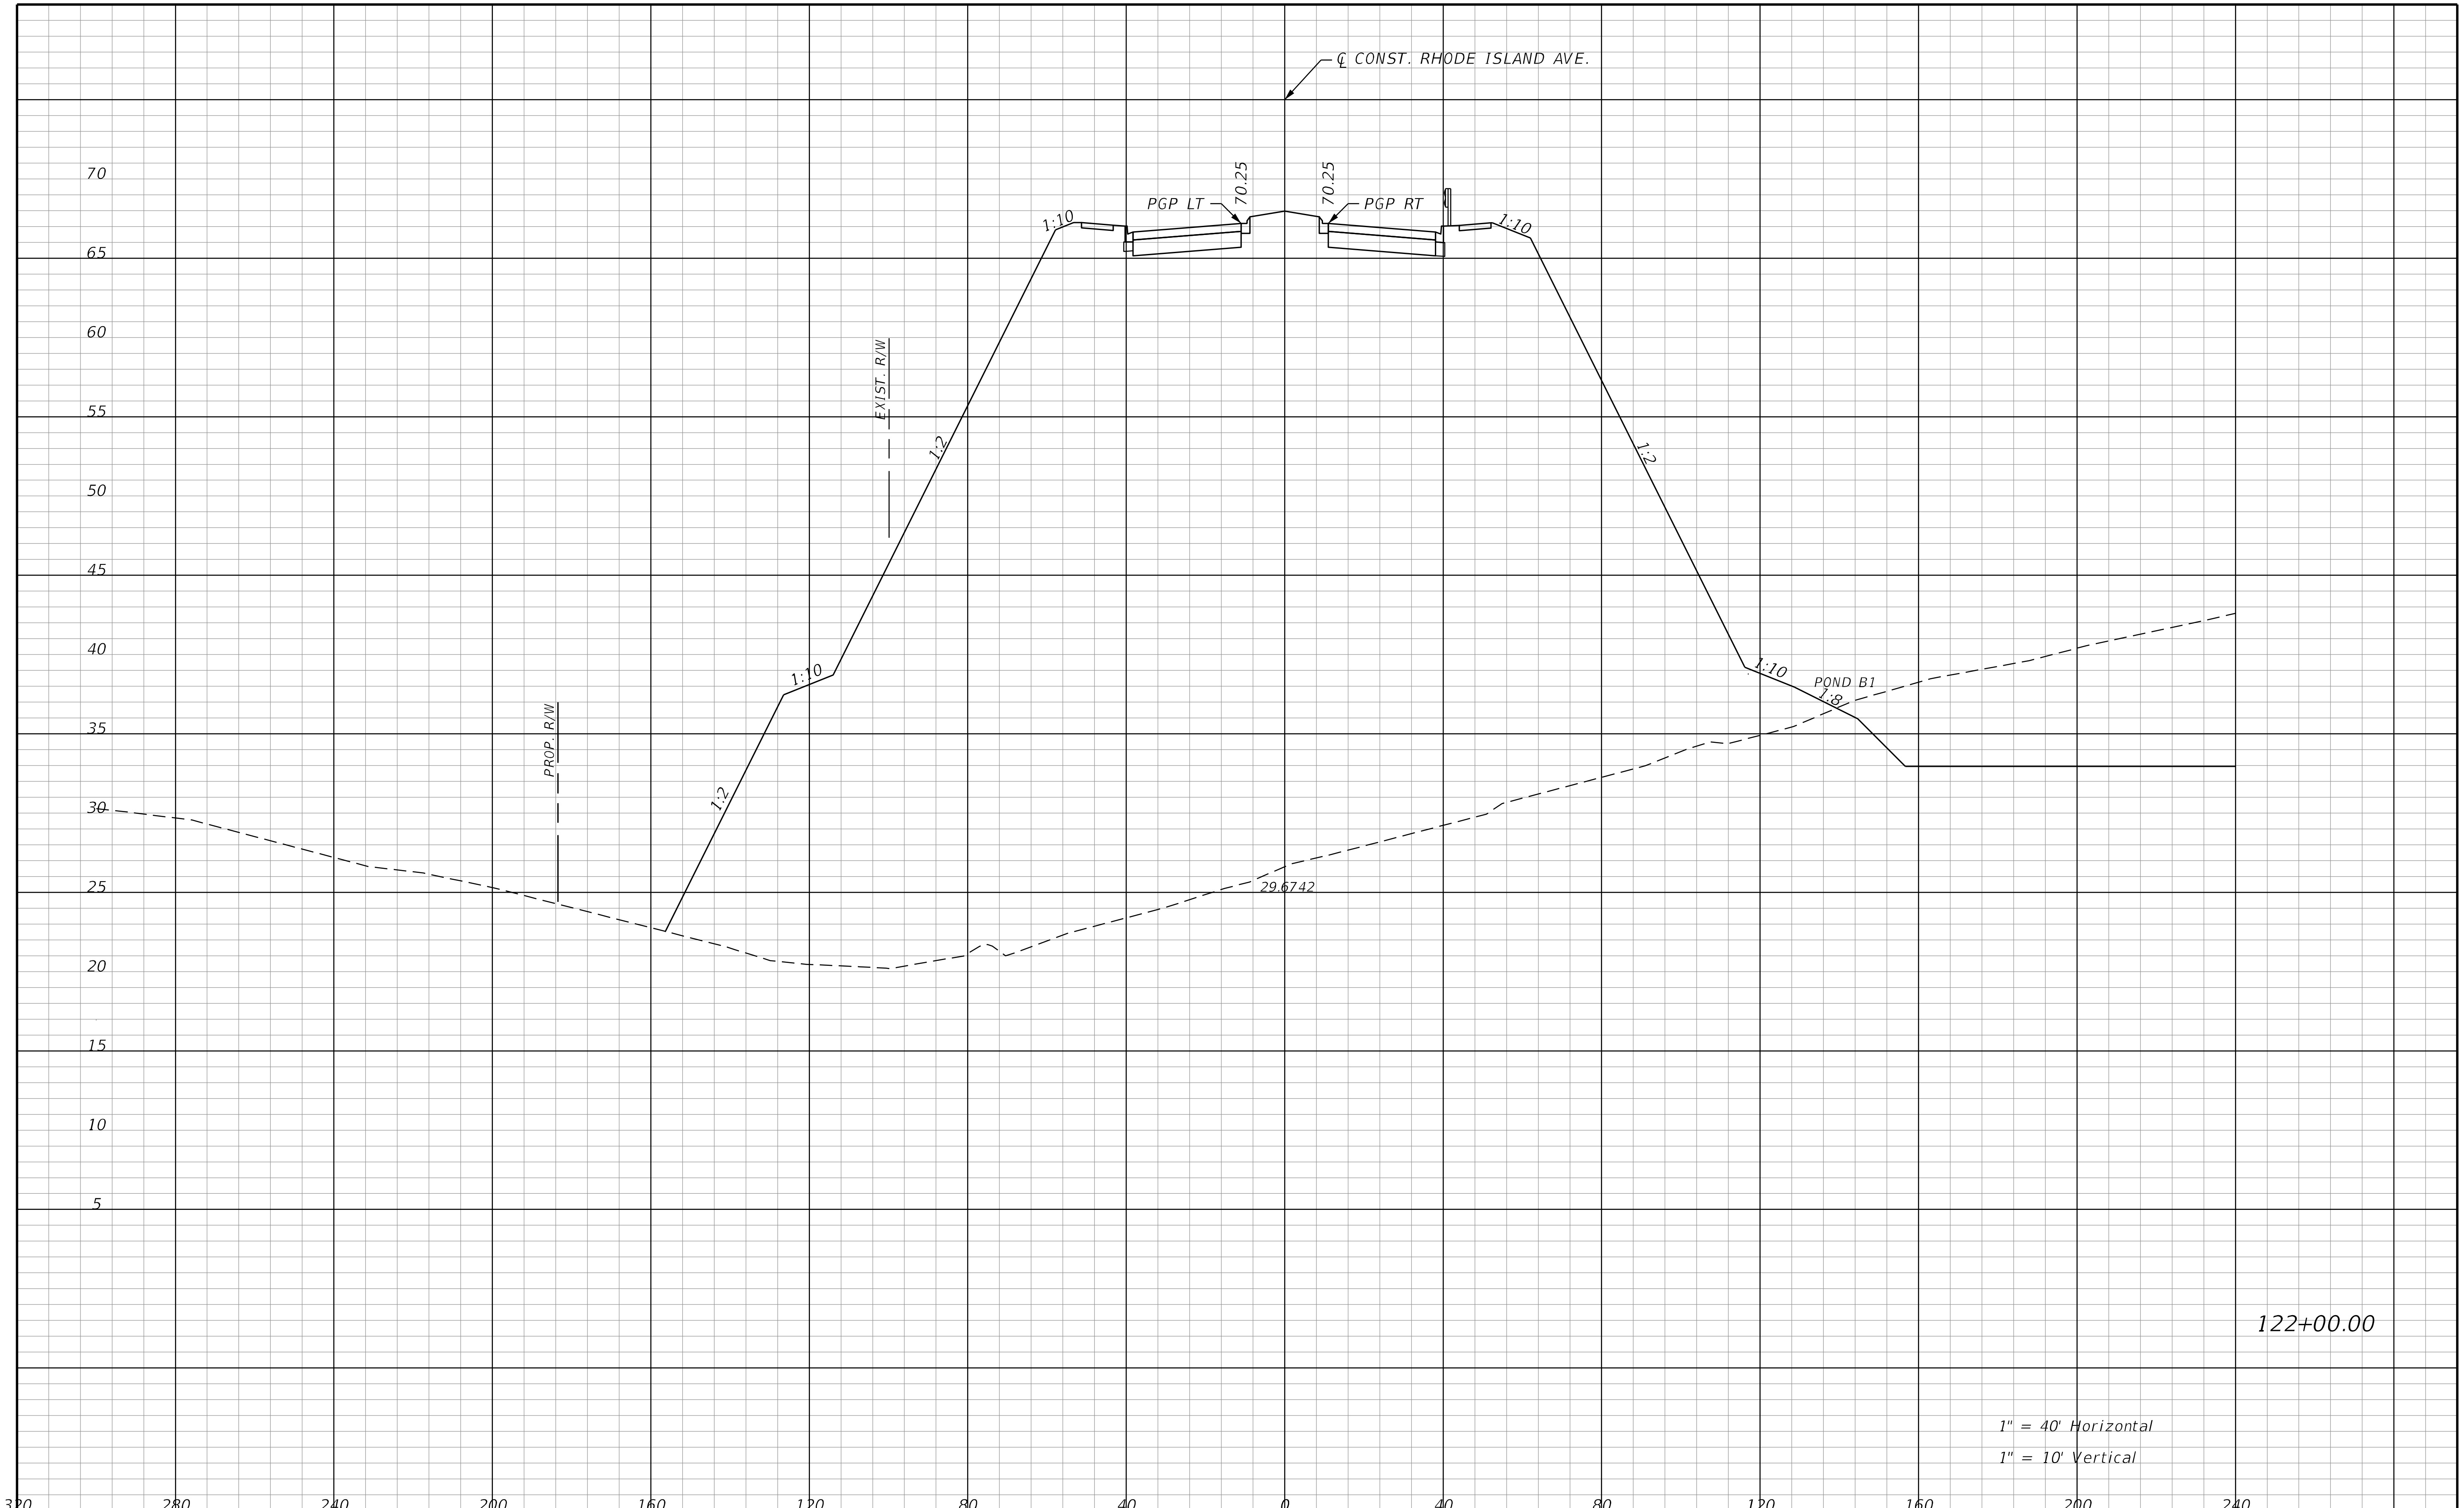

REVISIONS			
DATE	DESCRIPTION	DATE	DESCRIPTION

STANTEC CONSULTING SERVICES INC.
ENGINEER OF RECORD:
WILLIAM V. ANDERSON, P.E. NO.: 36682
11315 CORPORATE BLVD., SUITE 105
ORLANDO, FLORIDA 32817
(407) 823-8966
CERTIFICATE OF AUTHORIZATION NO. 27013

STATE OF FLORIDA
DEPARTMENT OF TRANSPORTATION

ROAD NO.	COUNTY	FINANCIAL PROJECT ID
SR400	VOLUSIA	408464-2-32-01

RHODE ISLAND AVE.
CROSS SECTIONS

SHEET NO.
940

jchassee
6/14/2019 4:27:59 PM Rdxsrd_shg
V:\2158\active\CADD\40846423201\roadway\RDXSRD07.DGN

THE OFFICIAL RECORD OF THIS SHEET IS THE ELECTRONIC FILE DIGITALLY SIGNED AND SEALED UNDER RULE 61G15-23.004, F.A.C.

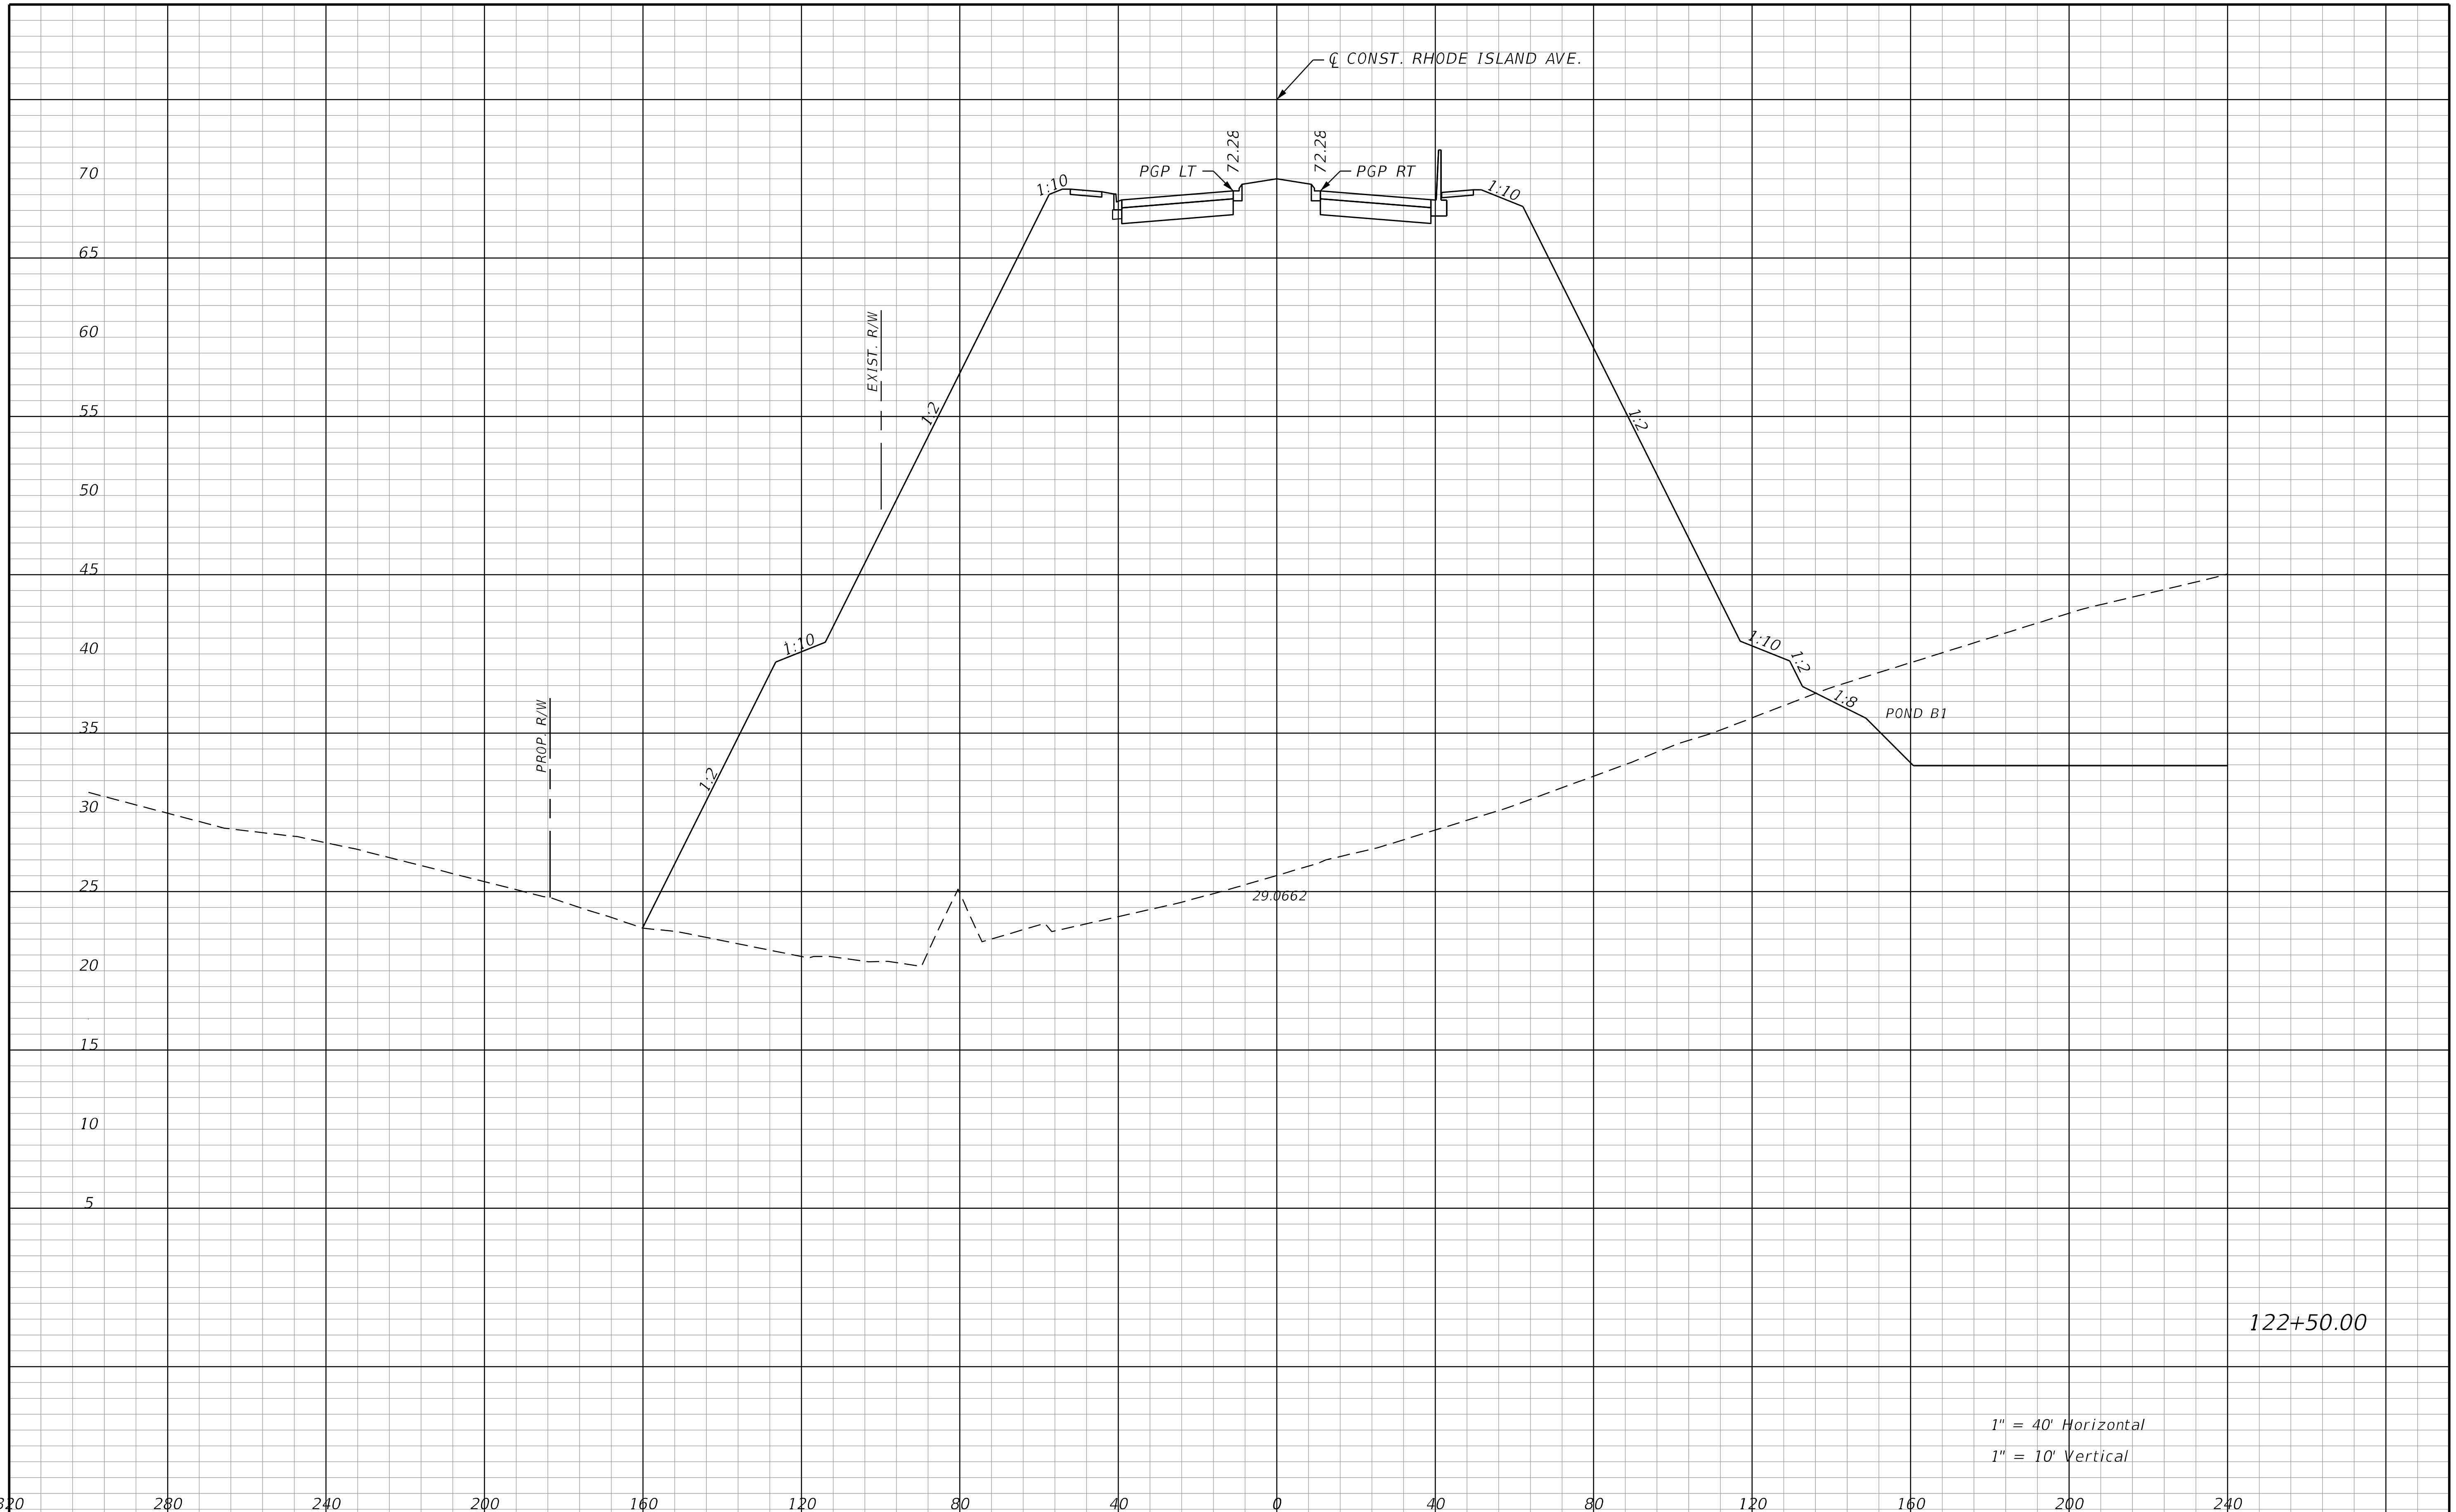

REVISIONS			
DATE	DESCRIPTION	DATE	DESCRIPTION

STANTEC CONSULTING SERVICES INC.
ENGINEER OF RECORD:
WILLIAM V. ANDERSON, P.E. NO.: 36682
11315 CORPORATE BLVD., SUITE 105
ORLANDO, FLORIDA 32817
(407) 823-8966
CERTIFICATE OF AUTHORIZATION NO. 27013

STATE OF FLORIDA
DEPARTMENT OF TRANSPORTATION

ROAD NO.	COUNTY	FINANCIAL PROJECT ID
SR400	VOLUSIA	408464-2-32-01

RHODE ISLAND AVE.
CROSS SECTIONS

SHEET NO.
941

jchassee 6/14/2019 4:27:59 PM Rdxsrd_shg V:\2158\active\CADD\40846423201\roadway\RDXSRD07.DGN

THE OFFICIAL RECORD OF THIS SHEET IS THE ELECTRONIC FILE DIGITALLY SIGNED AND SEALED UNDER RULE 61G15-23.004, F.A.C.

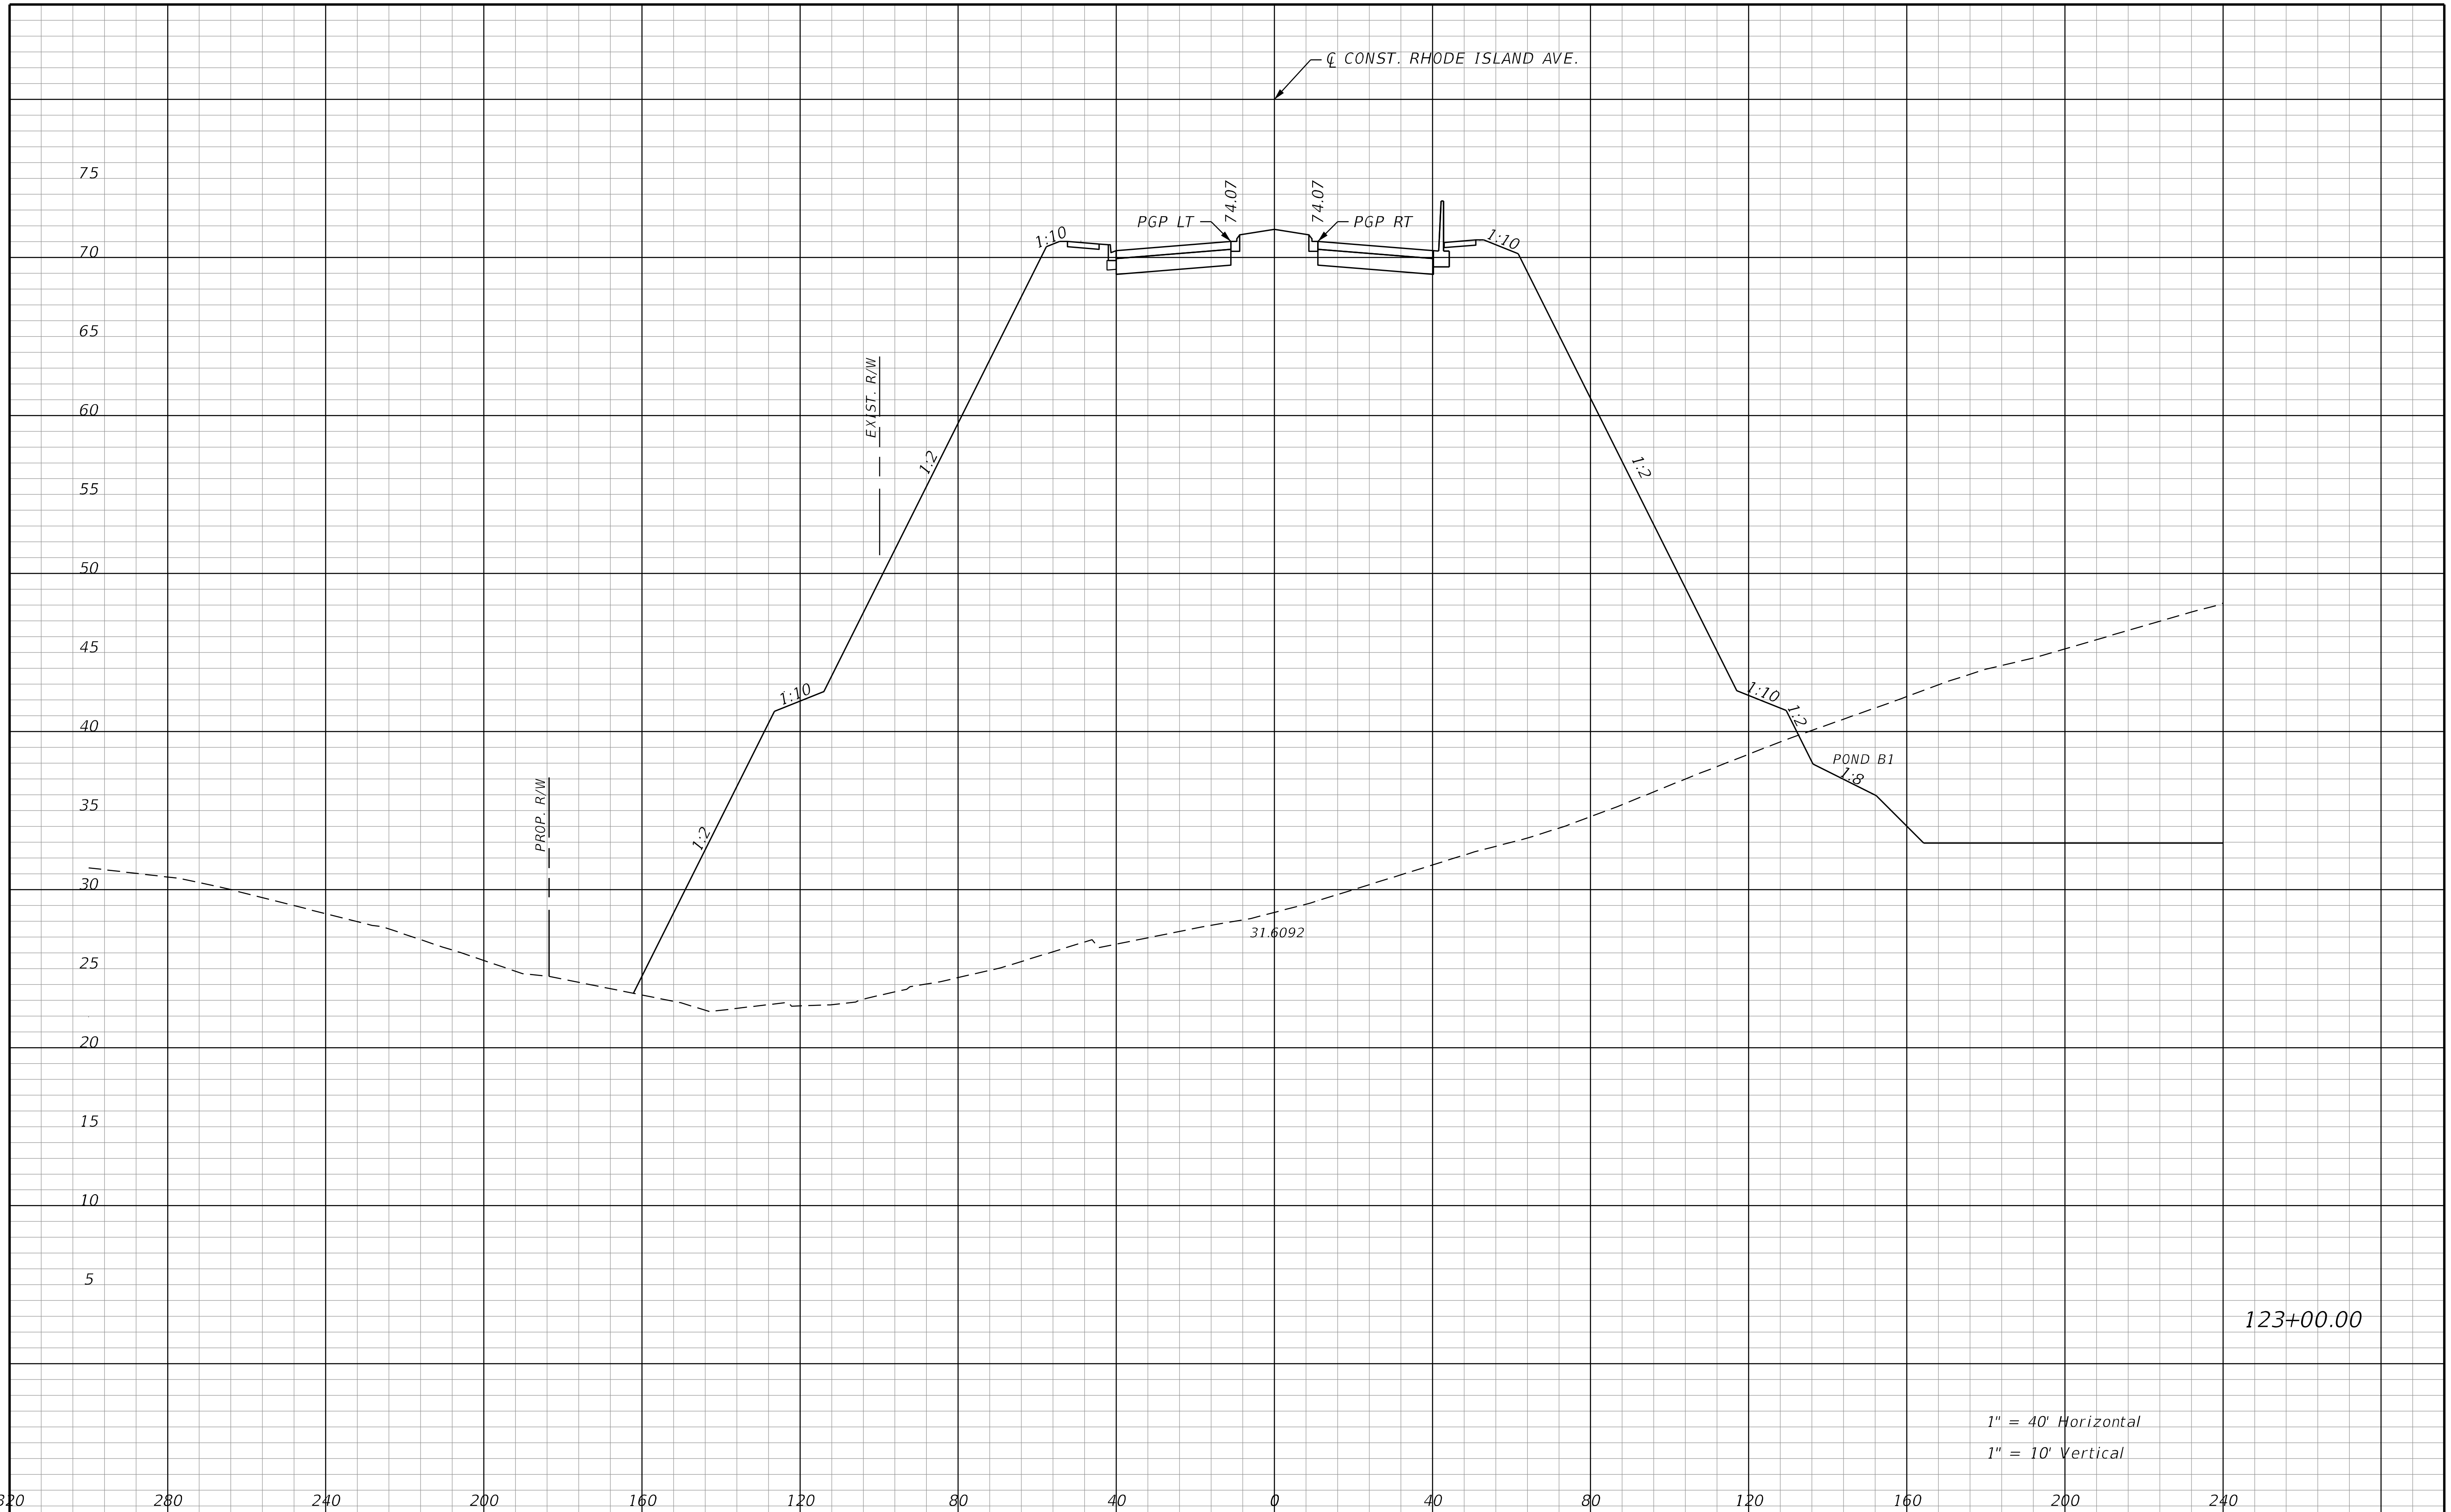

REVISIONS			
DATE	DESCRIPTION	DATE	DESCRIPTION

STANTEC CONSULTING SERVICES INC.
ENGINEER OF RECORD:
WILLIAM V. ANDERSON, P.E. NO.: 36682
11315 CORPORATE BLVD., SUITE 105
ORLANDO, FLORIDA 32817
(407) 823-8966
CERTIFICATE OF AUTHORIZATION NO. 27013

STATE OF FLORIDA
DEPARTMENT OF TRANSPORTATION

ROAD NO.	COUNTY	FINANCIAL PROJECT ID
SR400	VOLUSIA	408464-2-32-01

RHODE ISLAND AVE.
CROSS SECTIONS

SHEET NO.
942

jchassee 6/14/2019 4:27:59 PM Rdxsrd_shg V:\2158\active\CADD\40846423201\roadway\RDXSRD07.DGN

THE OFFICIAL RECORD OF THIS SHEET IS THE ELECTRONIC FILE DIGITALLY SIGNED AND SEALED UNDER RULE 61G15-23.004, F.A.C.

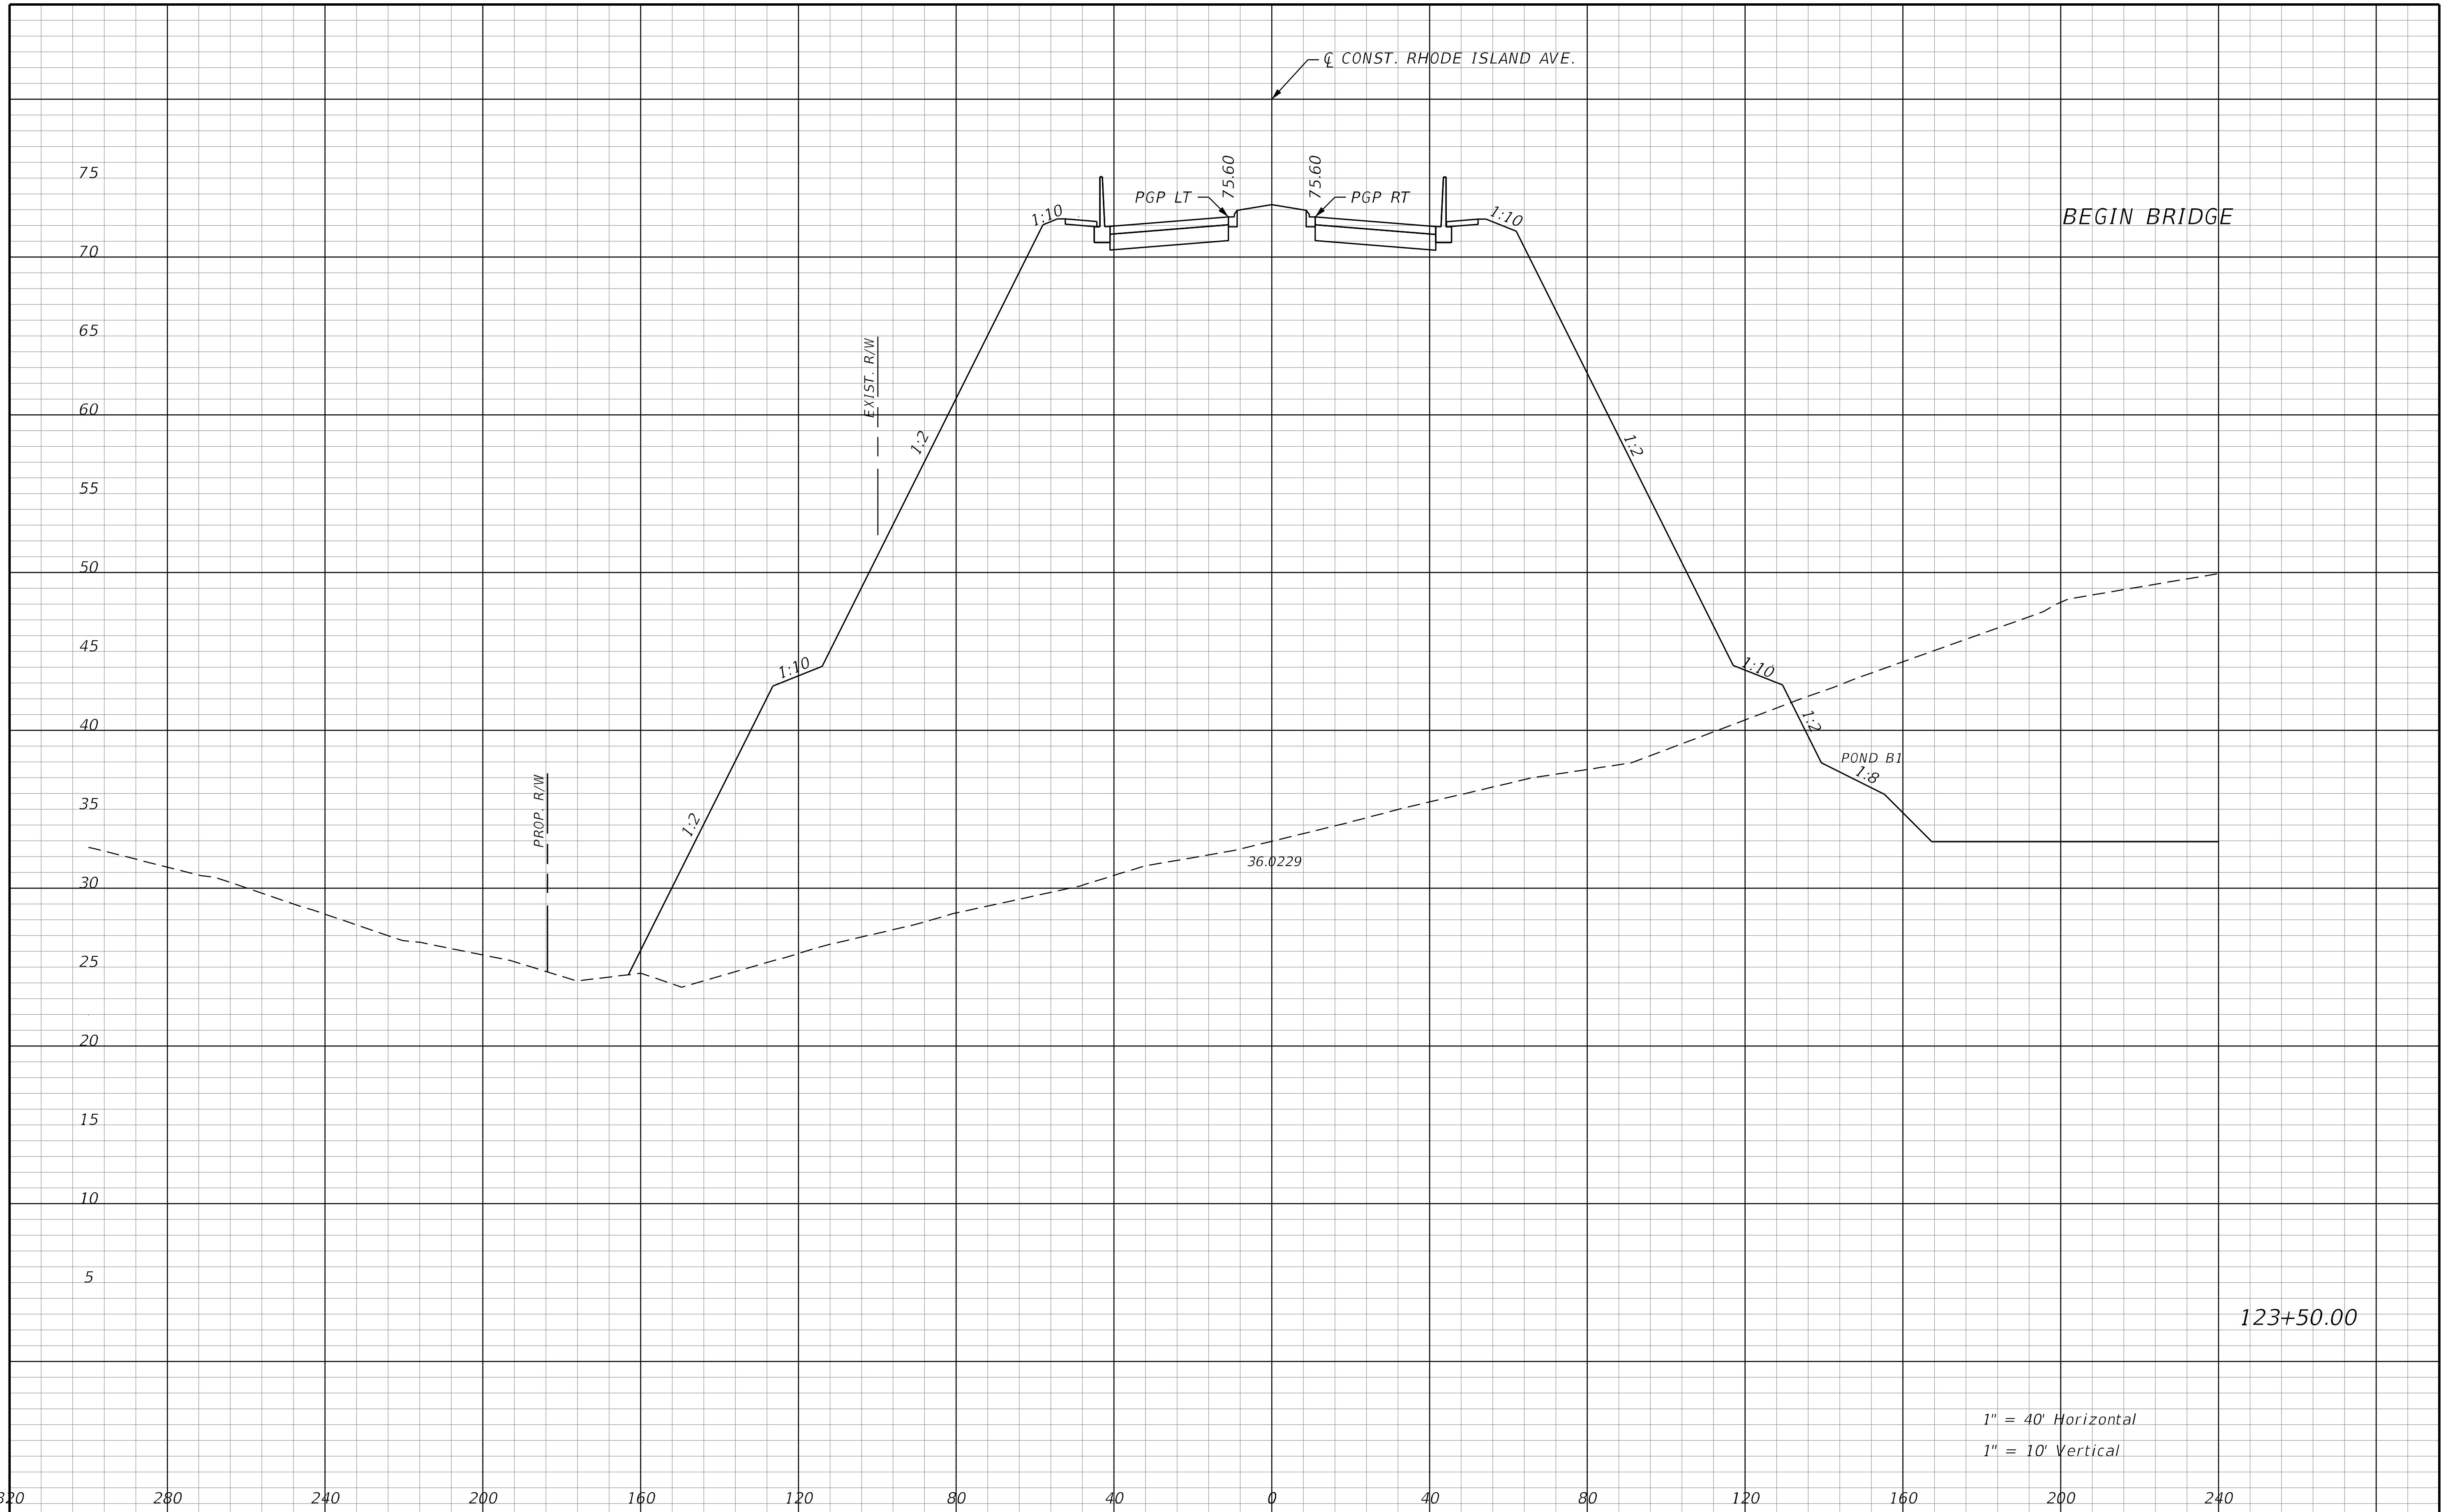

REVISIONS			
DATE	DESCRIPTION	DATE	DESCRIPTION

STANTEC CONSULTING SERVICES INC.
ENGINEER OF RECORD:
WILLIAM V. ANDERSON, P.E. NO.: 36682
11315 CORPORATE BLVD., SUITE 105
ORLANDO, FLORIDA 32817
(407) 823-8966
CERTIFICATE OF AUTHORIZATION NO. 27013

STATE OF FLORIDA
DEPARTMENT OF TRANSPORTATION

ROAD NO.	COUNTY	FINANCIAL PROJECT ID
SR400	VOLUSIA	408464-2-32-01

RHODE ISLAND AVE. CROSS SECTIONS

SHEET NO.
943

THE OFFICIAL RECORD OF THIS SHEET IS THE ELECTRONIC FILE DIGITALLY SIGNED AND SEALED UNDER RULE 61G15-23.004, F.A.C.

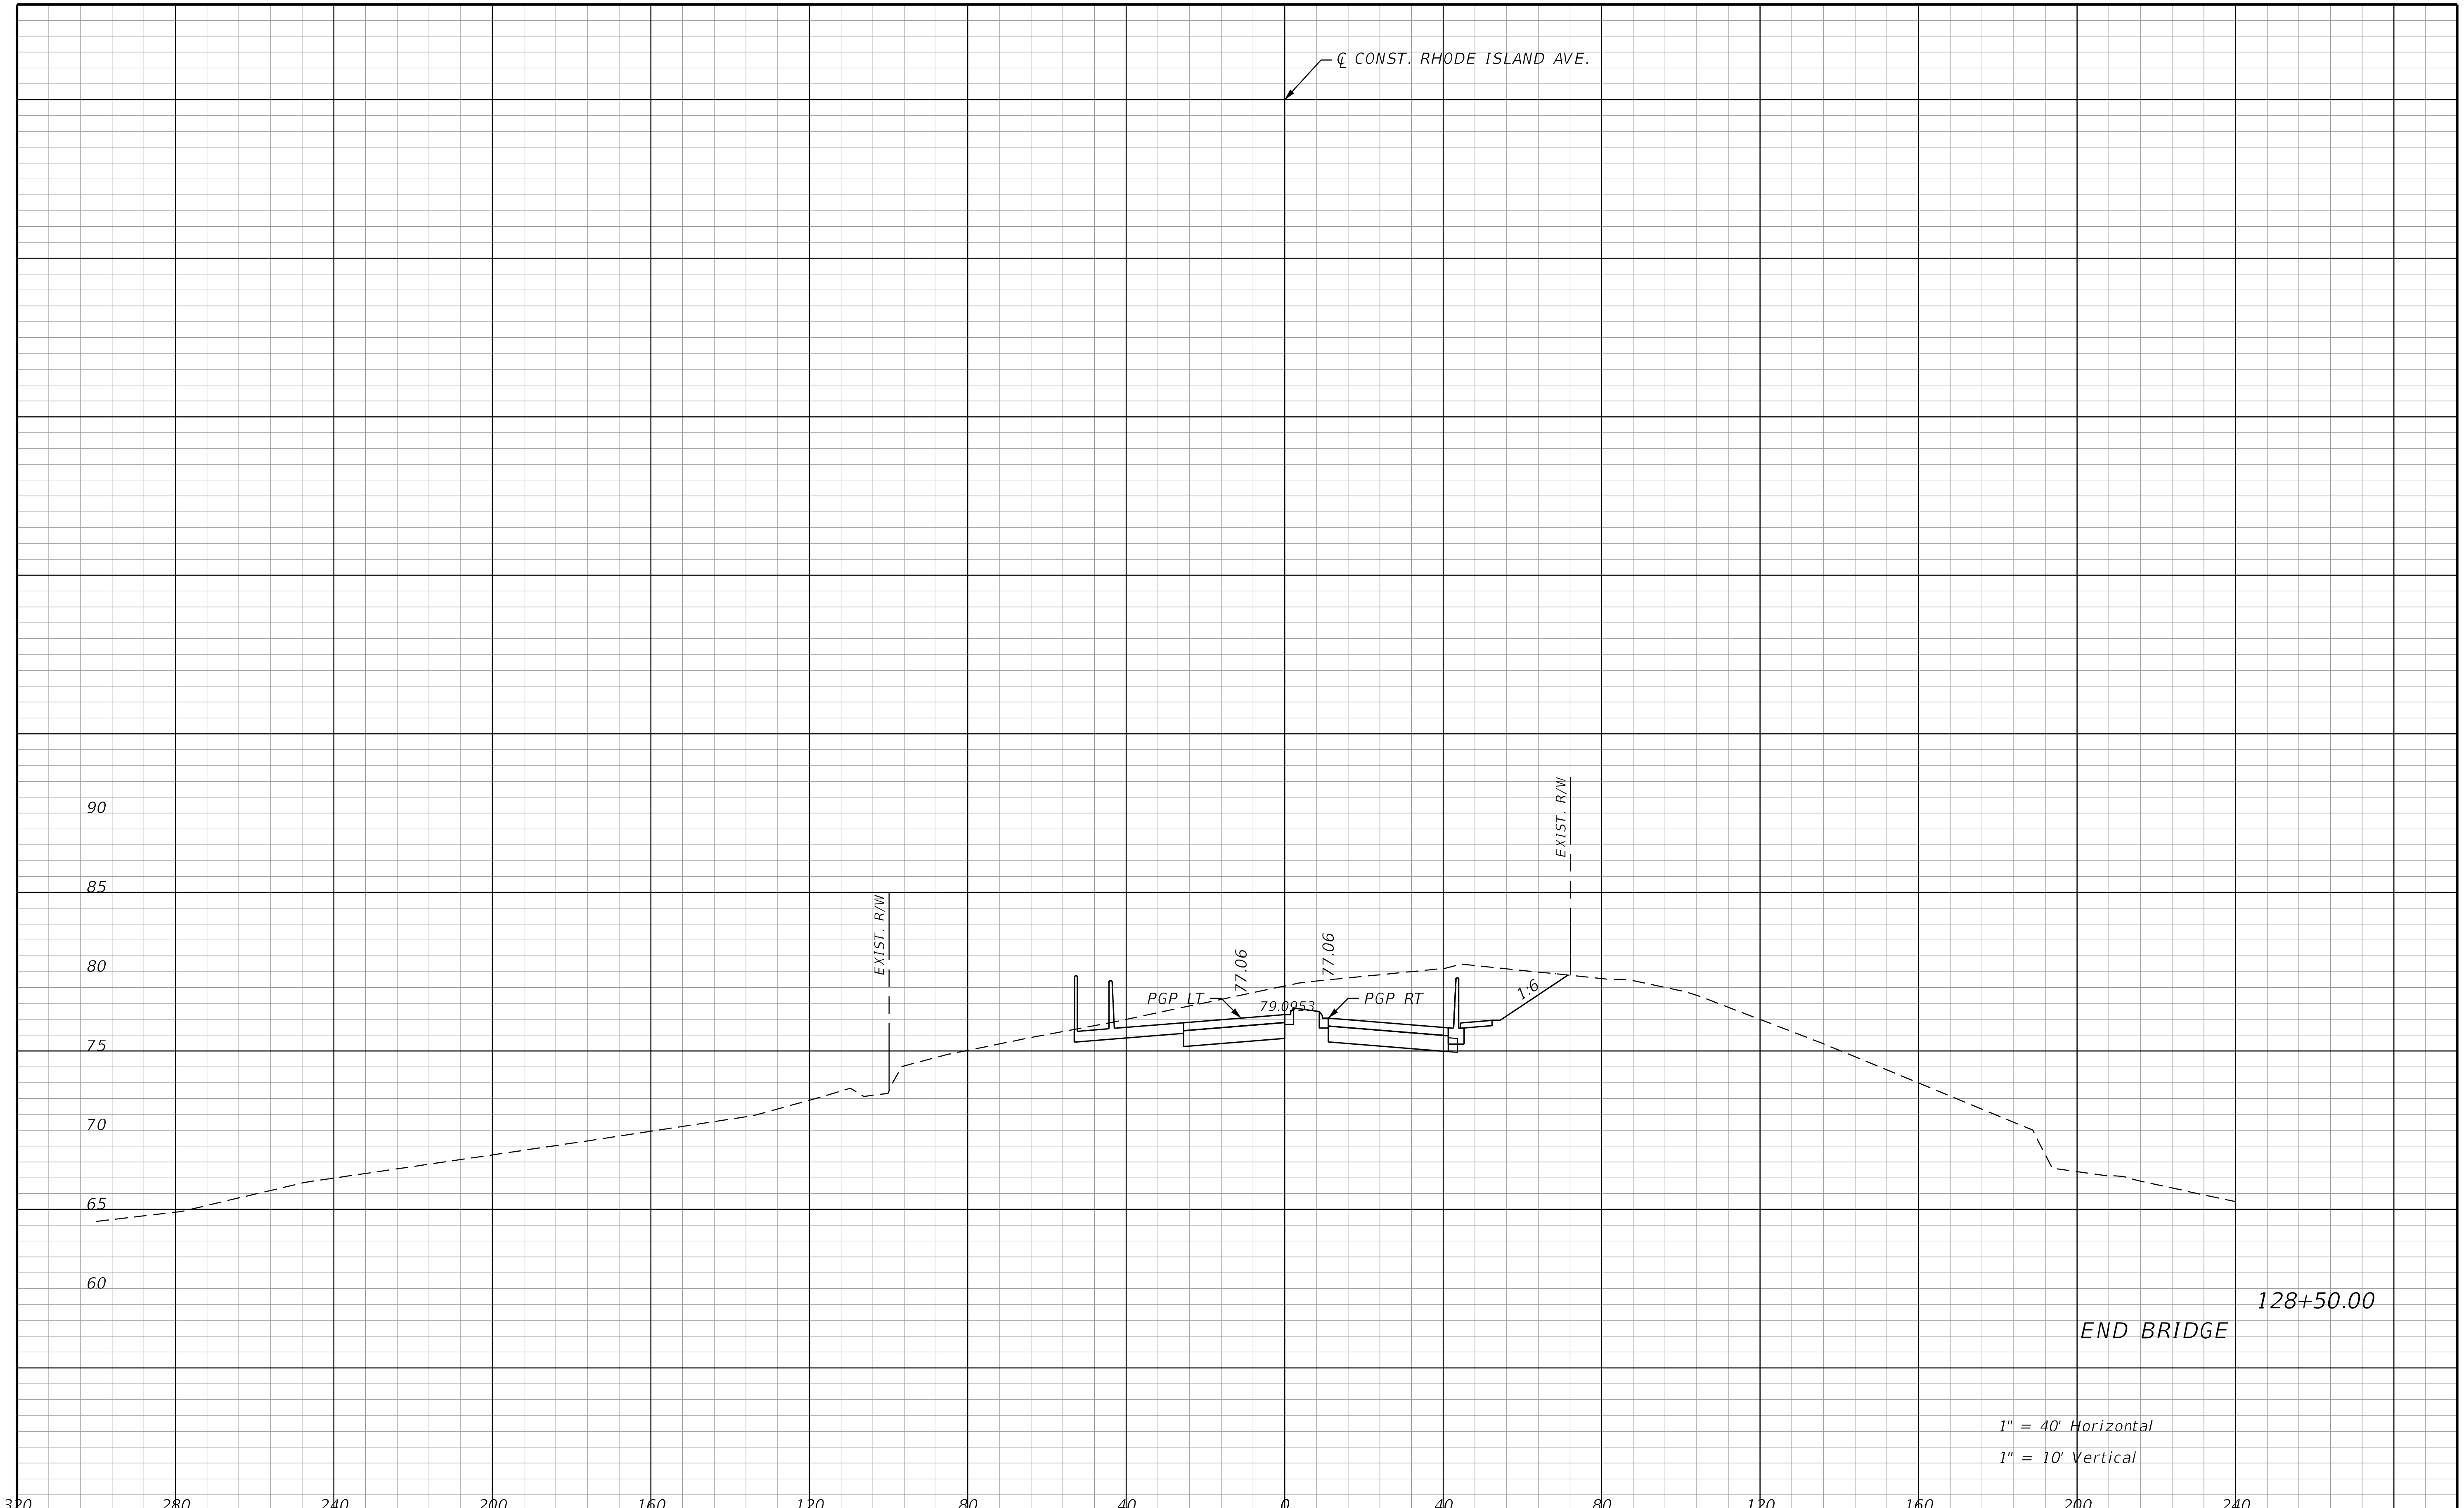

128+50.00

END BRIDGE

1" = 40' Horizontal

1" = 10' Vertical

REVISIONS			
DATE	DESCRIPTION	DATE	DESCRIPTION

STANTEC CONSULTING SERVICES INC.
ENGINEER OF RECORD:
WILLIAM V. ANDERSON, P.E. NO.: 36682
11315 CORPORATE BLVD., SUITE 105
ORLANDO, FLORIDA 32817
(407) 823-8966
CERTIFICATE OF AUTHORIZATION NO. 27013

STATE OF FLORIDA
DEPARTMENT OF TRANSPORTATION

ROAD NO.	COUNTY	FINANCIAL PROJECT ID
SR400	VOLUSIA	408464-2-32-01

RHODE ISLAND AVE.
CROSS SECTIONS

SHEET NO.
944

THE OFFICIAL RECORD OF THIS SHEET IS THE ELECTRONIC FILE DIGITALLY SIGNED AND SEALED UNDER RULE 61G15-23.004, F.A.C.

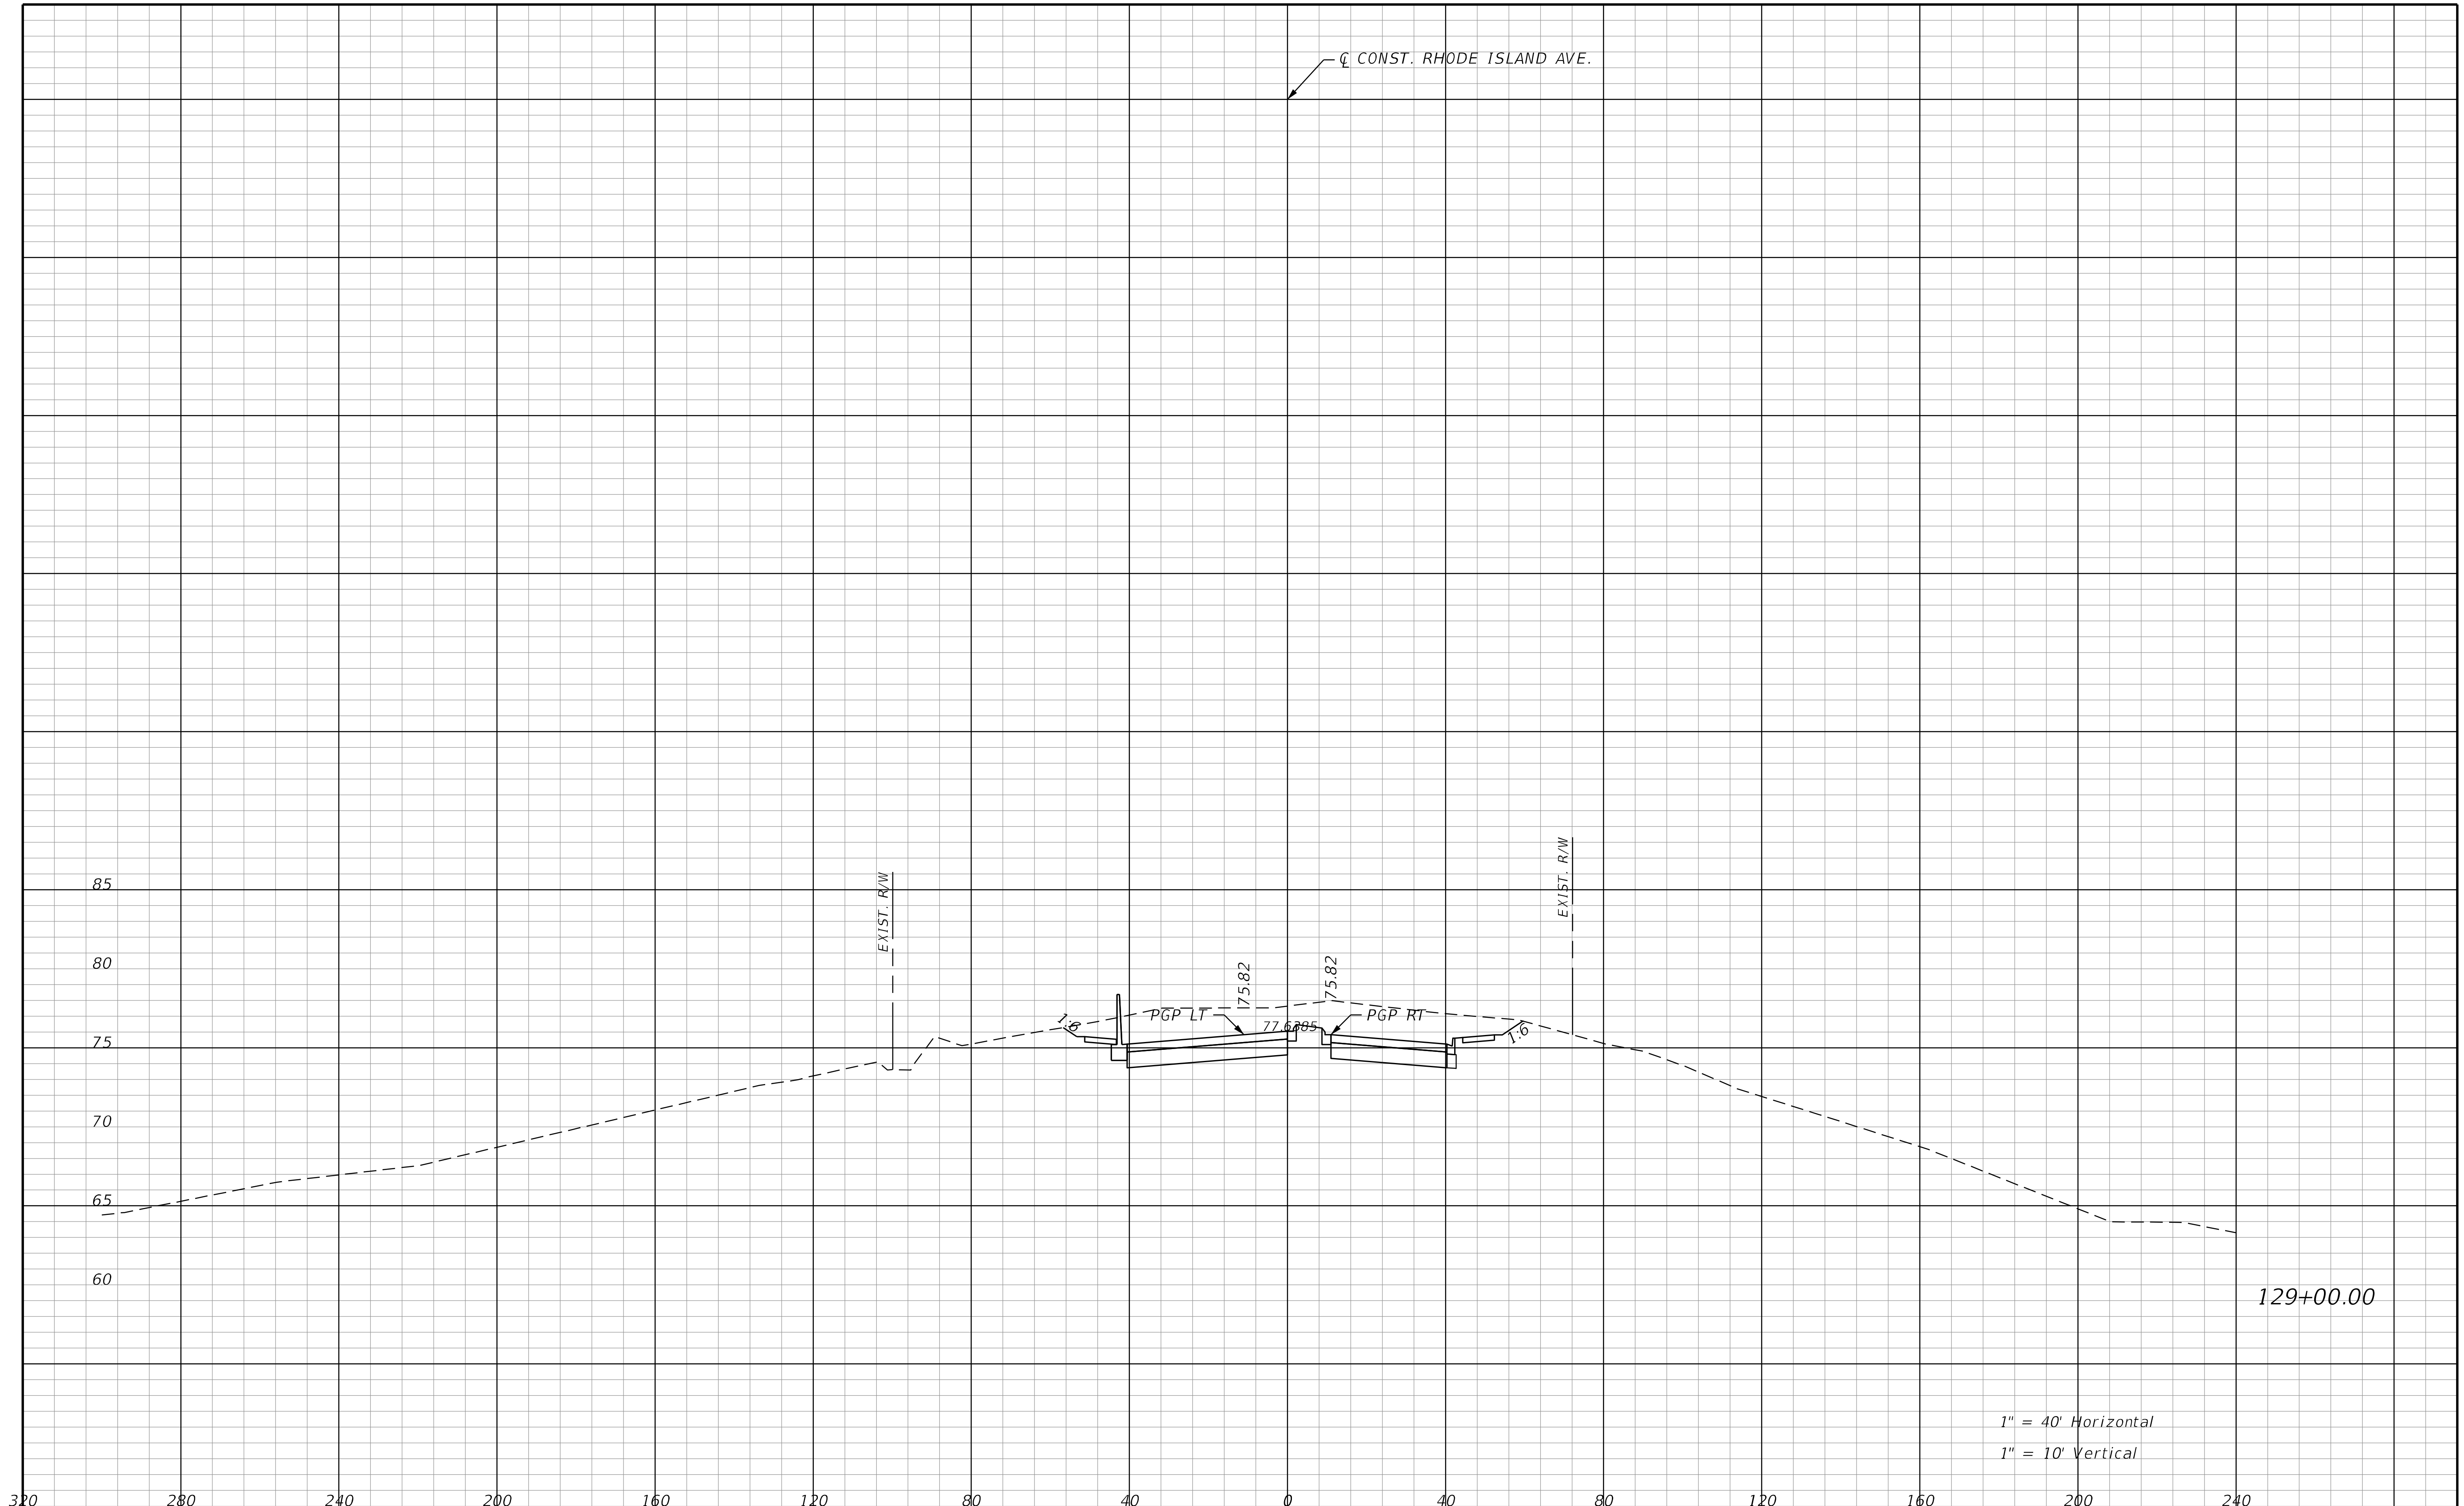

REVISIONS			
DATE	DESCRIPTION	DATE	DESCRIPTION

STANTEC CONSULTING SERVICES INC.
ENGINEER OF RECORD:
WILLIAM V. ANDERSON, P.E. NO.: 36682
11315 CORPORATE BLVD., SUITE 105
ORLANDO, FLORIDA 32817
(407) 823-8966
CERTIFICATE OF AUTHORIZATION NO. 27013

STATE OF FLORIDA
DEPARTMENT OF TRANSPORTATION

ROAD NO.	COUNTY	FINANCIAL PROJECT ID
SR400	VOLUSIA	408464-2-32-01

RHODE ISLAND AVE.
CROSS SECTIONS

SHEET NO.
945

THE OFFICIAL RECORD OF THIS SHEET IS THE ELECTRONIC FILE DIGITALLY SIGNED AND SEALED UNDER RULE 61G15-23.004, F.A.C.

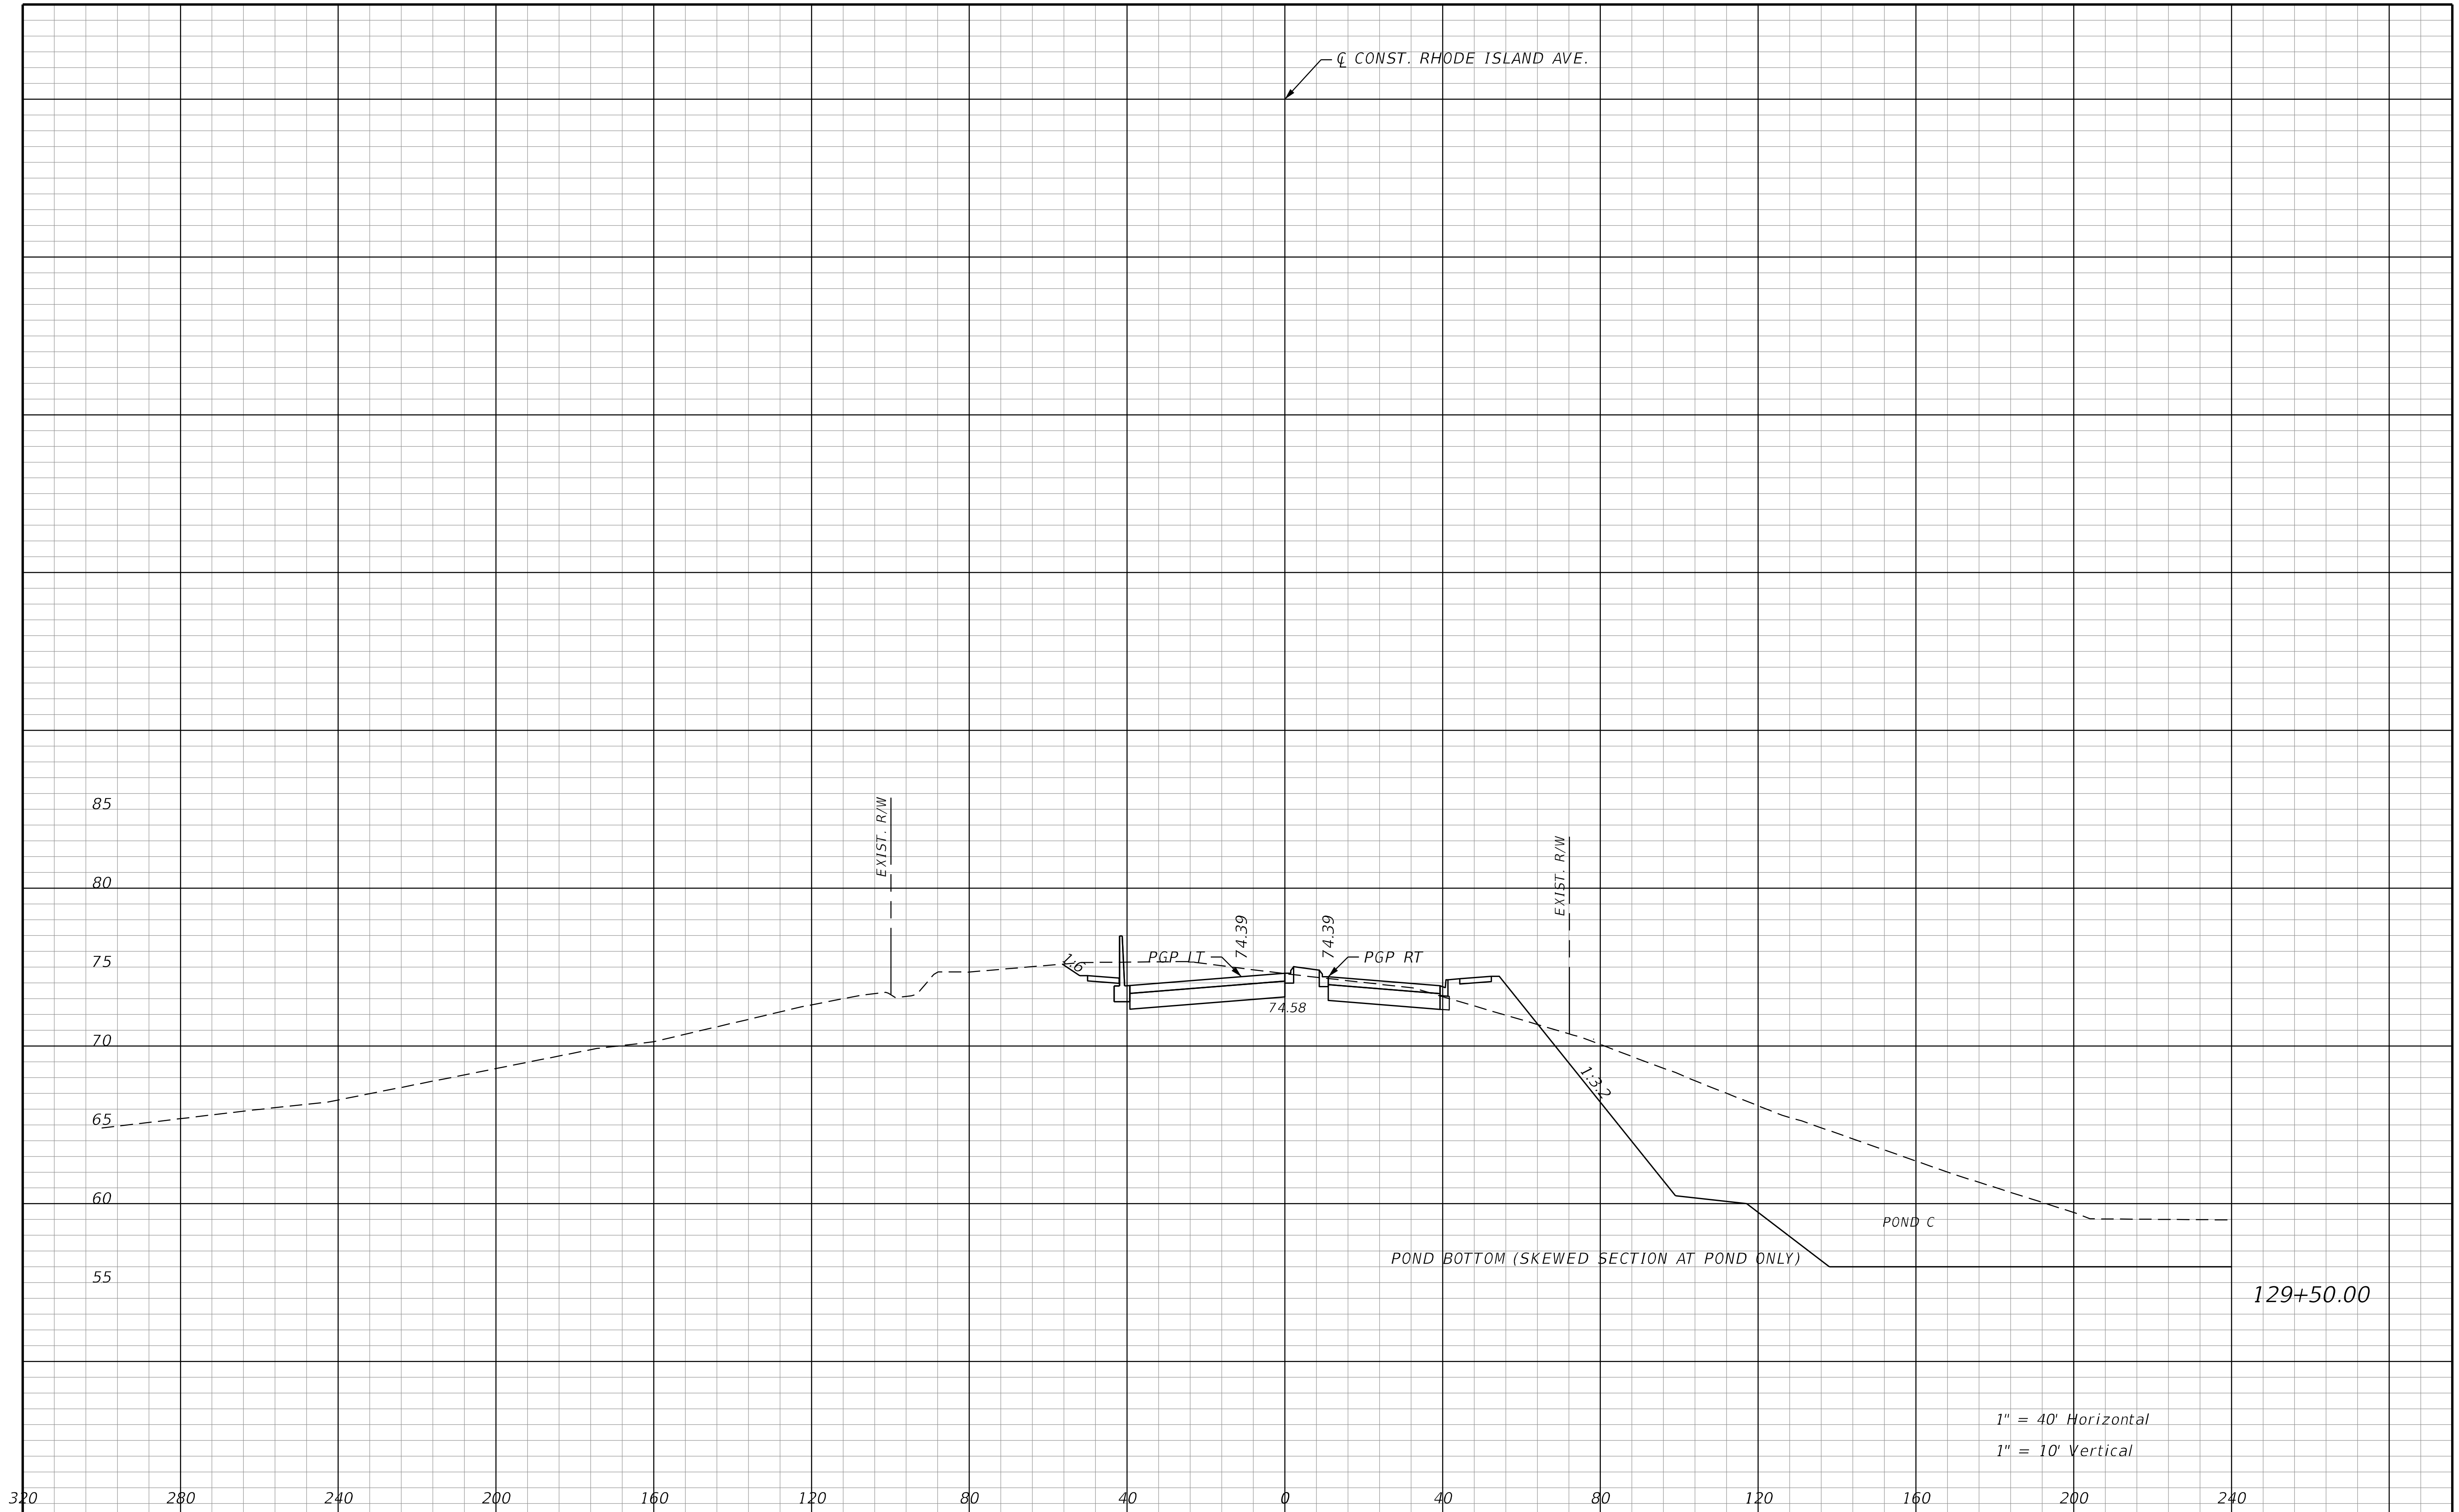

THE OFFICIAL RECORD OF THIS SHEET IS THE ELECTRONIC FILE DIGITALLY SIGNED AND SEALED UNDER RULE 61G15-23.004, F.A.C.

REVISIONS			
DATE	DESCRIPTION	DATE	DESCRIPTION

STANTEC CONSULTING SERVICES INC.
ENGINEER OF RECORD:
WILLIAM V. ANDERSON, P.E. NO.: 36682
11315 CORPORATE BLVD., SUITE 105
ORLANDO, FLORIDA 32817
(407) 823-8966
CERTIFICATE OF AUTHORIZATION NO. 27013

STATE OF FLORIDA
DEPARTMENT OF TRANSPORTATION

ROAD NO.	COUNTY	FINANCIAL PROJECT ID
SR400	VOLUSIA	408464-2-32-01

RHODE ISLAND AVE. CROSS SECTIONS

SHEET NO. 946

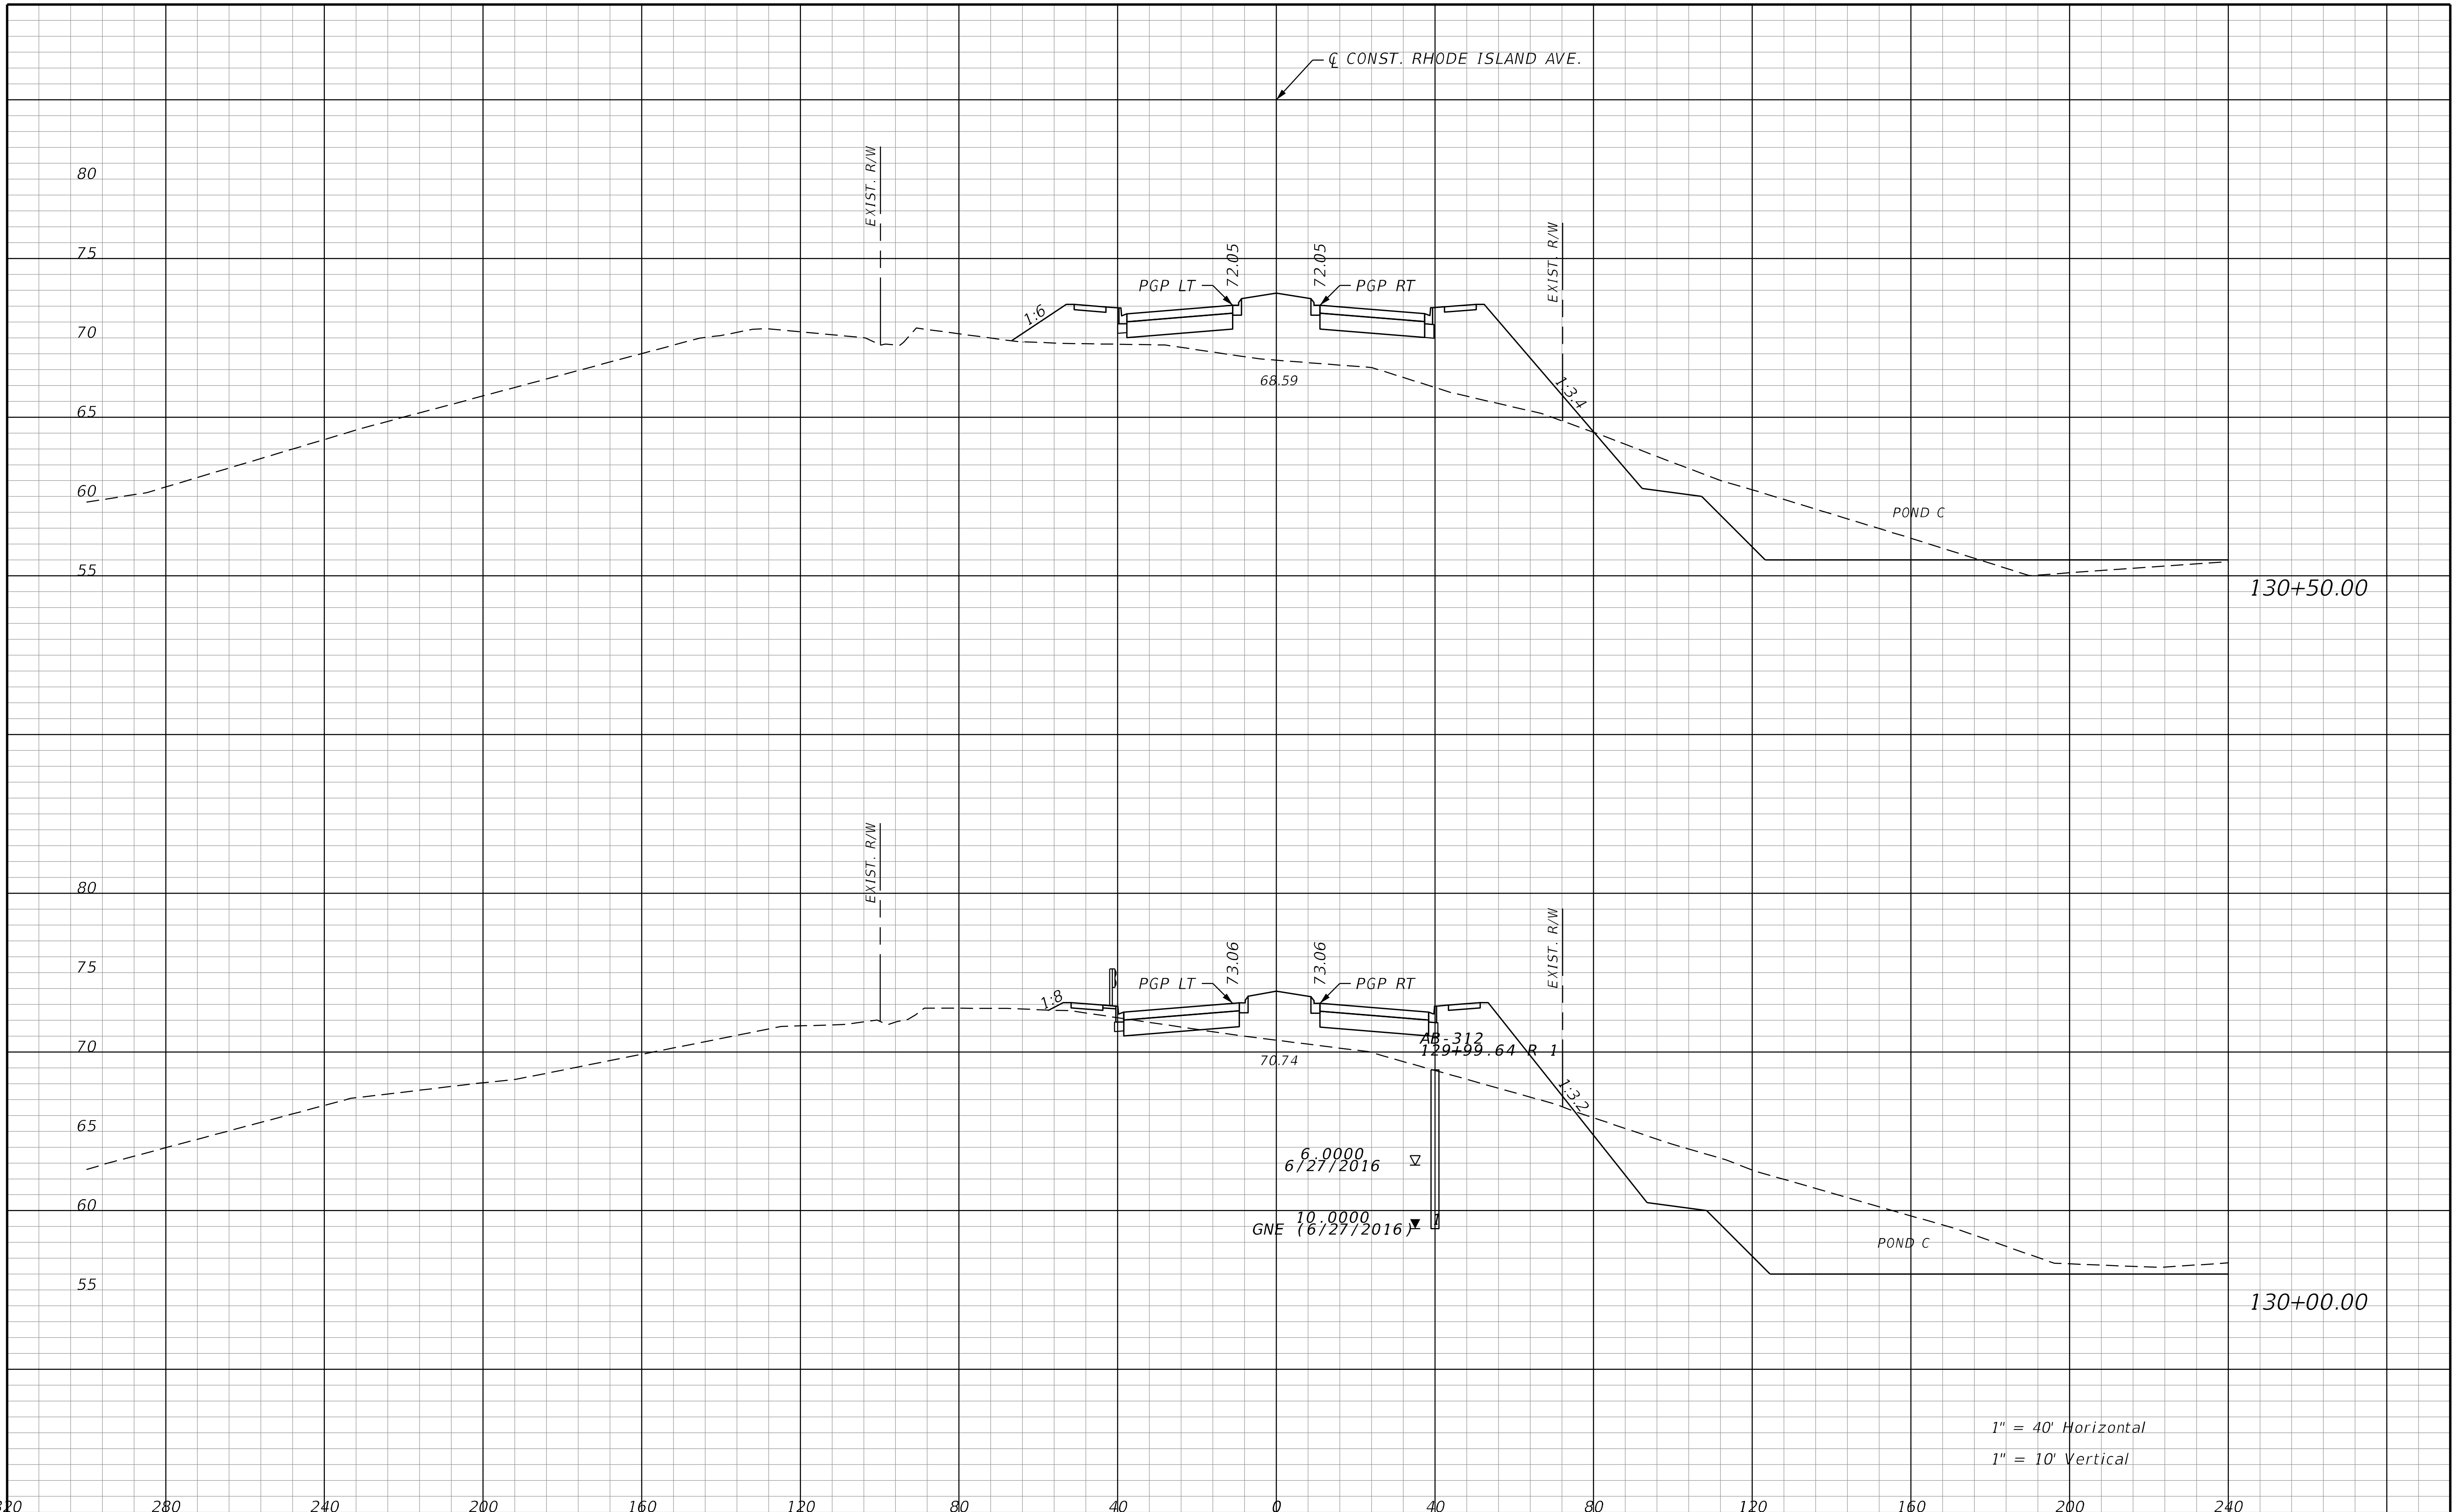

REVISIONS			
DATE	DESCRIPTION	DATE	DESCRIPTION

STANTEC CONSULTING SERVICES INC.
ENGINEER OF RECORD:
WILLIAM V. ANDERSON, P.E. NO.: 36682
11315 CORPORATE BLVD., SUITE 105
ORLANDO, FLORIDA 32817
(407) 823-8966
CERTIFICATE OF AUTHORIZATION NO. 27013

STATE OF FLORIDA
DEPARTMENT OF TRANSPORTATION

ROAD NO.	COUNTY	FINANCIAL PROJECT ID
SR400	VOLUSIA	408464-2-32-01

RHODE ISLAND AVE.
CROSS SECTIONS

SHEET NO. 947

THE OFFICIAL RECORD OF THIS SHEET IS THE ELECTRONIC FILE DIGITALLY SIGNED AND SEALED UNDER RULE 61G15-23.004, F.A.C.

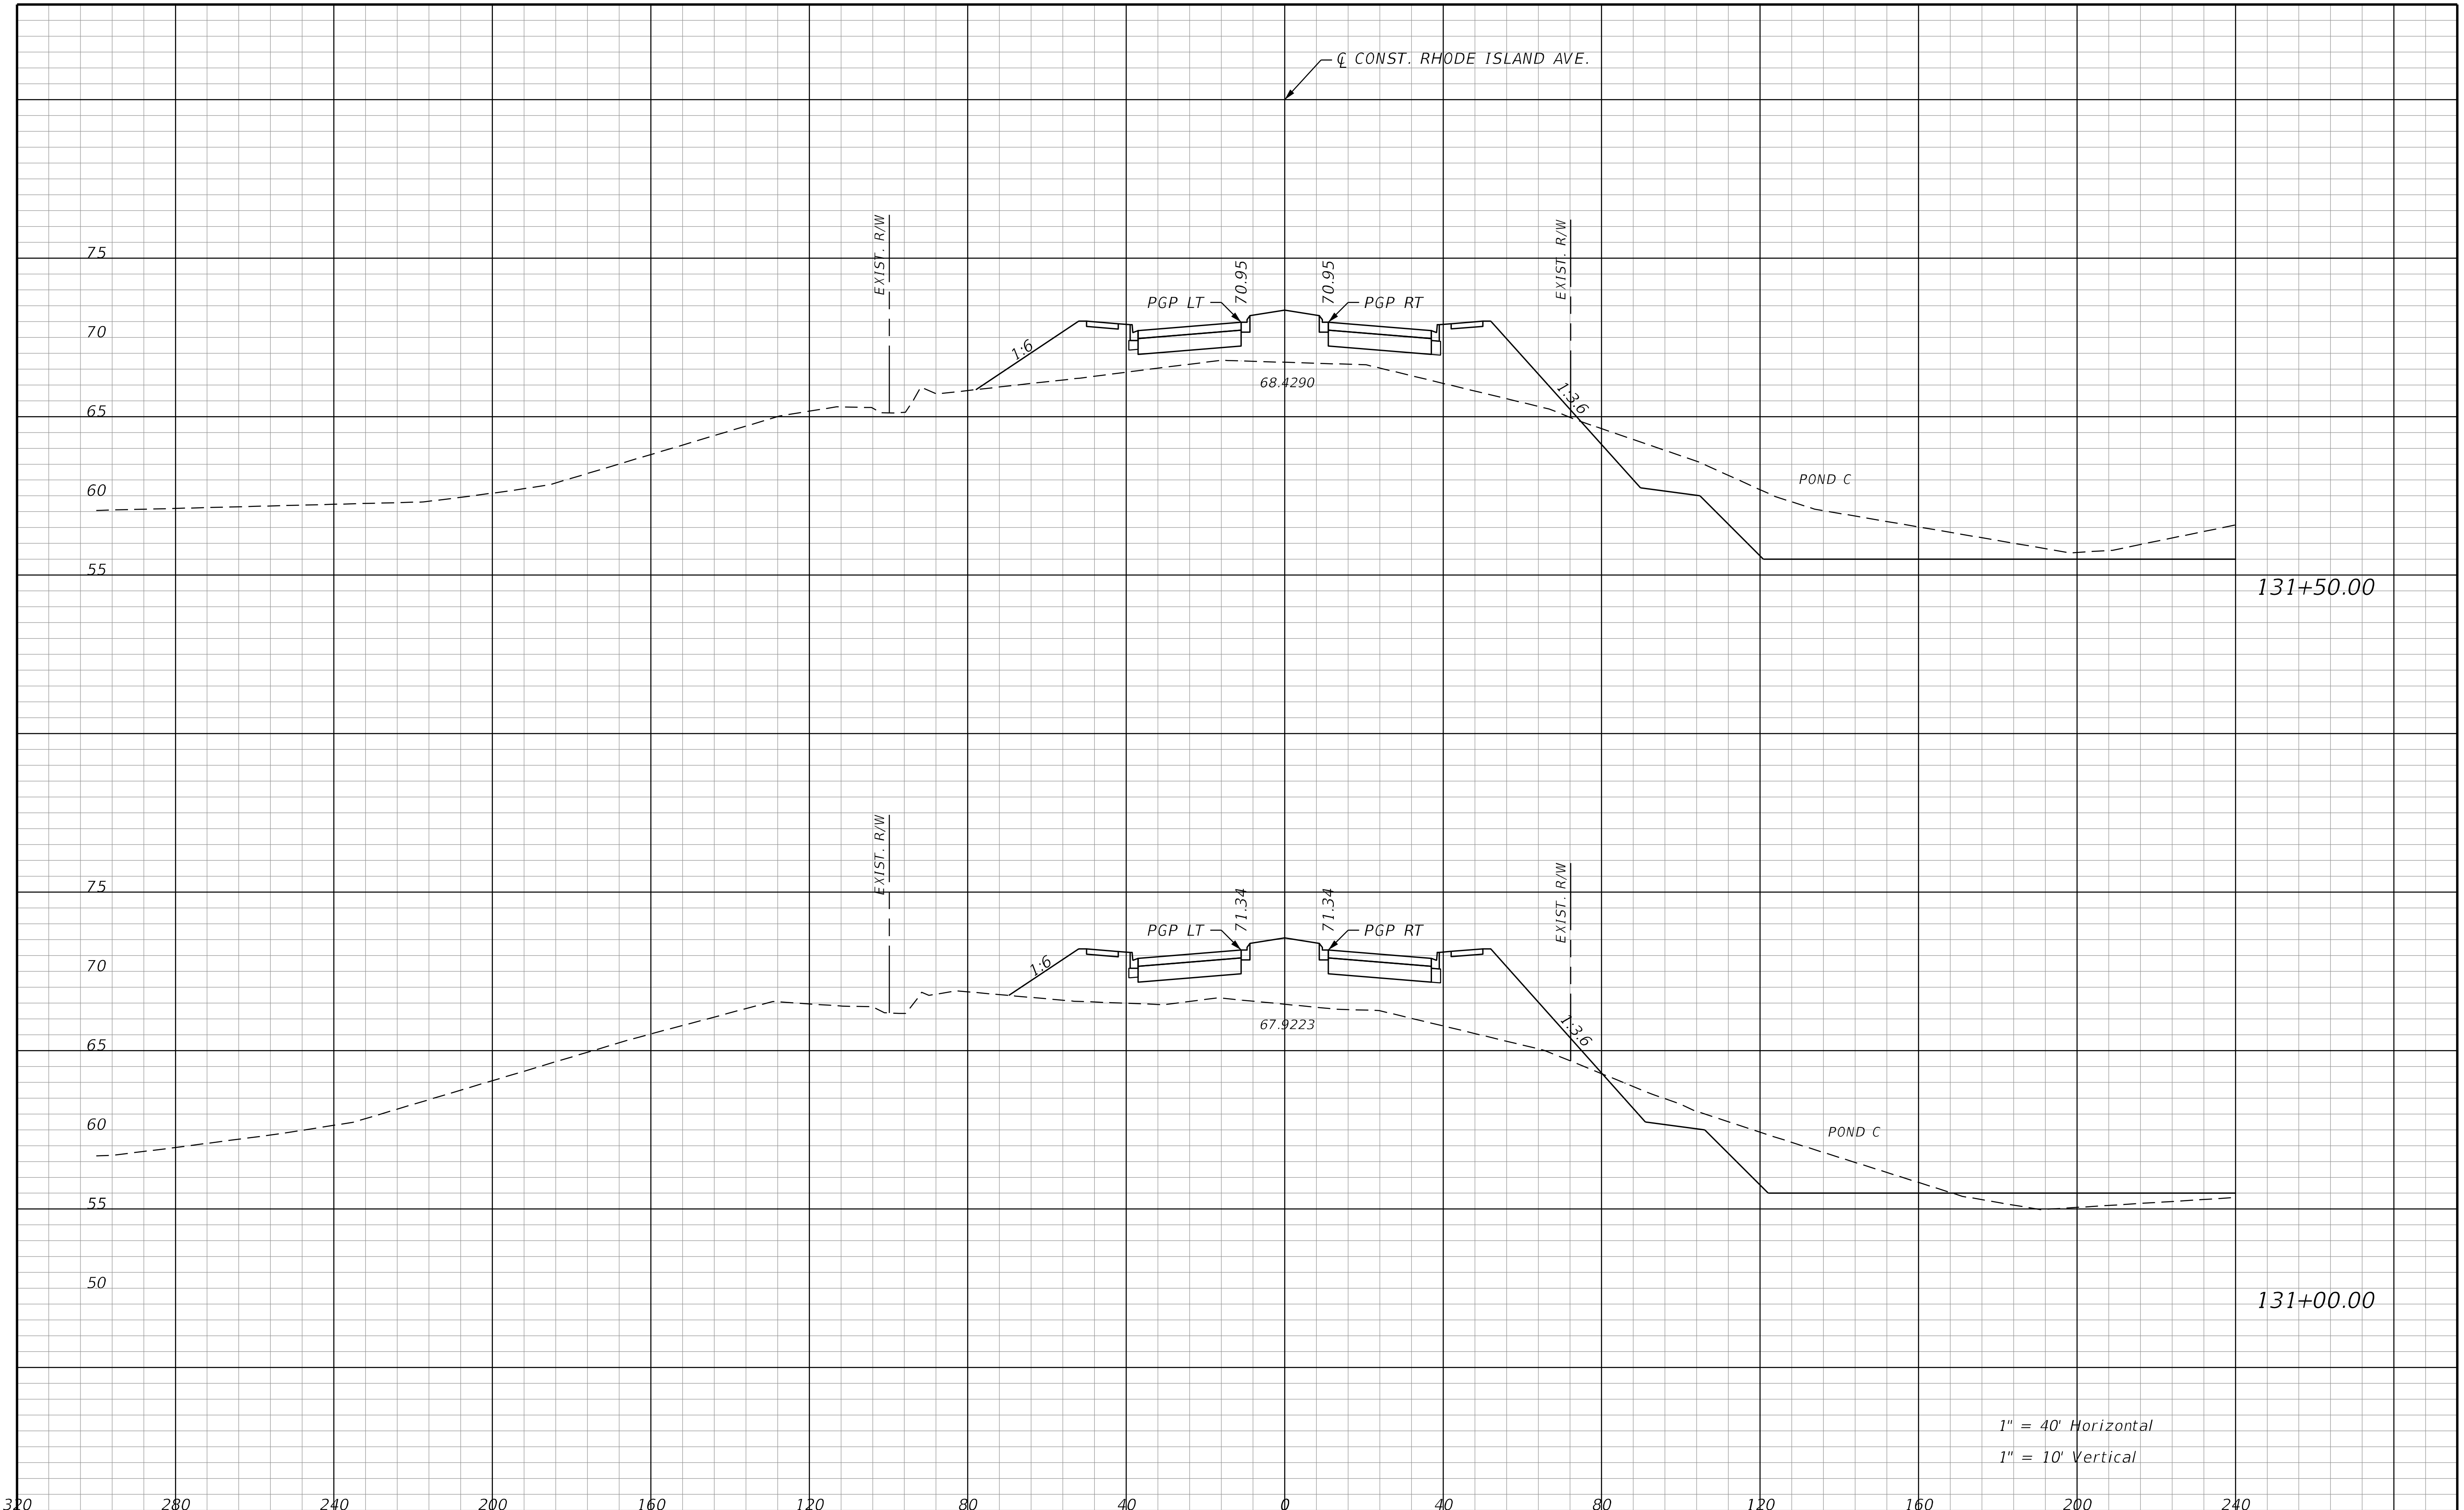

REVISIONS			
DATE	DESCRIPTION	DATE	DESCRIPTION

STANTEC CONSULTING SERVICES INC.
ENGINEER OF RECORD:
WILLIAM V. ANDERSON, P.E. NO.: 36682
11315 CORPORATE BLVD., SUITE 105
ORLANDO, FLORIDA 32817
(407) 823-8966
CERTIFICATE OF AUTHORIZATION NO. 27013

STATE OF FLORIDA
DEPARTMENT OF TRANSPORTATION

ROAD NO.	COUNTY	FINANCIAL PROJECT ID
SR400	VOLUSIA	408464-2-32-01

RHODE ISLAND AVE. CROSS SECTIONS

SHEET NO. 948

THE OFFICIAL RECORD OF THIS SHEET IS THE ELECTRONIC FILE DIGITALLY SIGNED AND SEALED UNDER RULE 61G15-23.004, F.A.C.

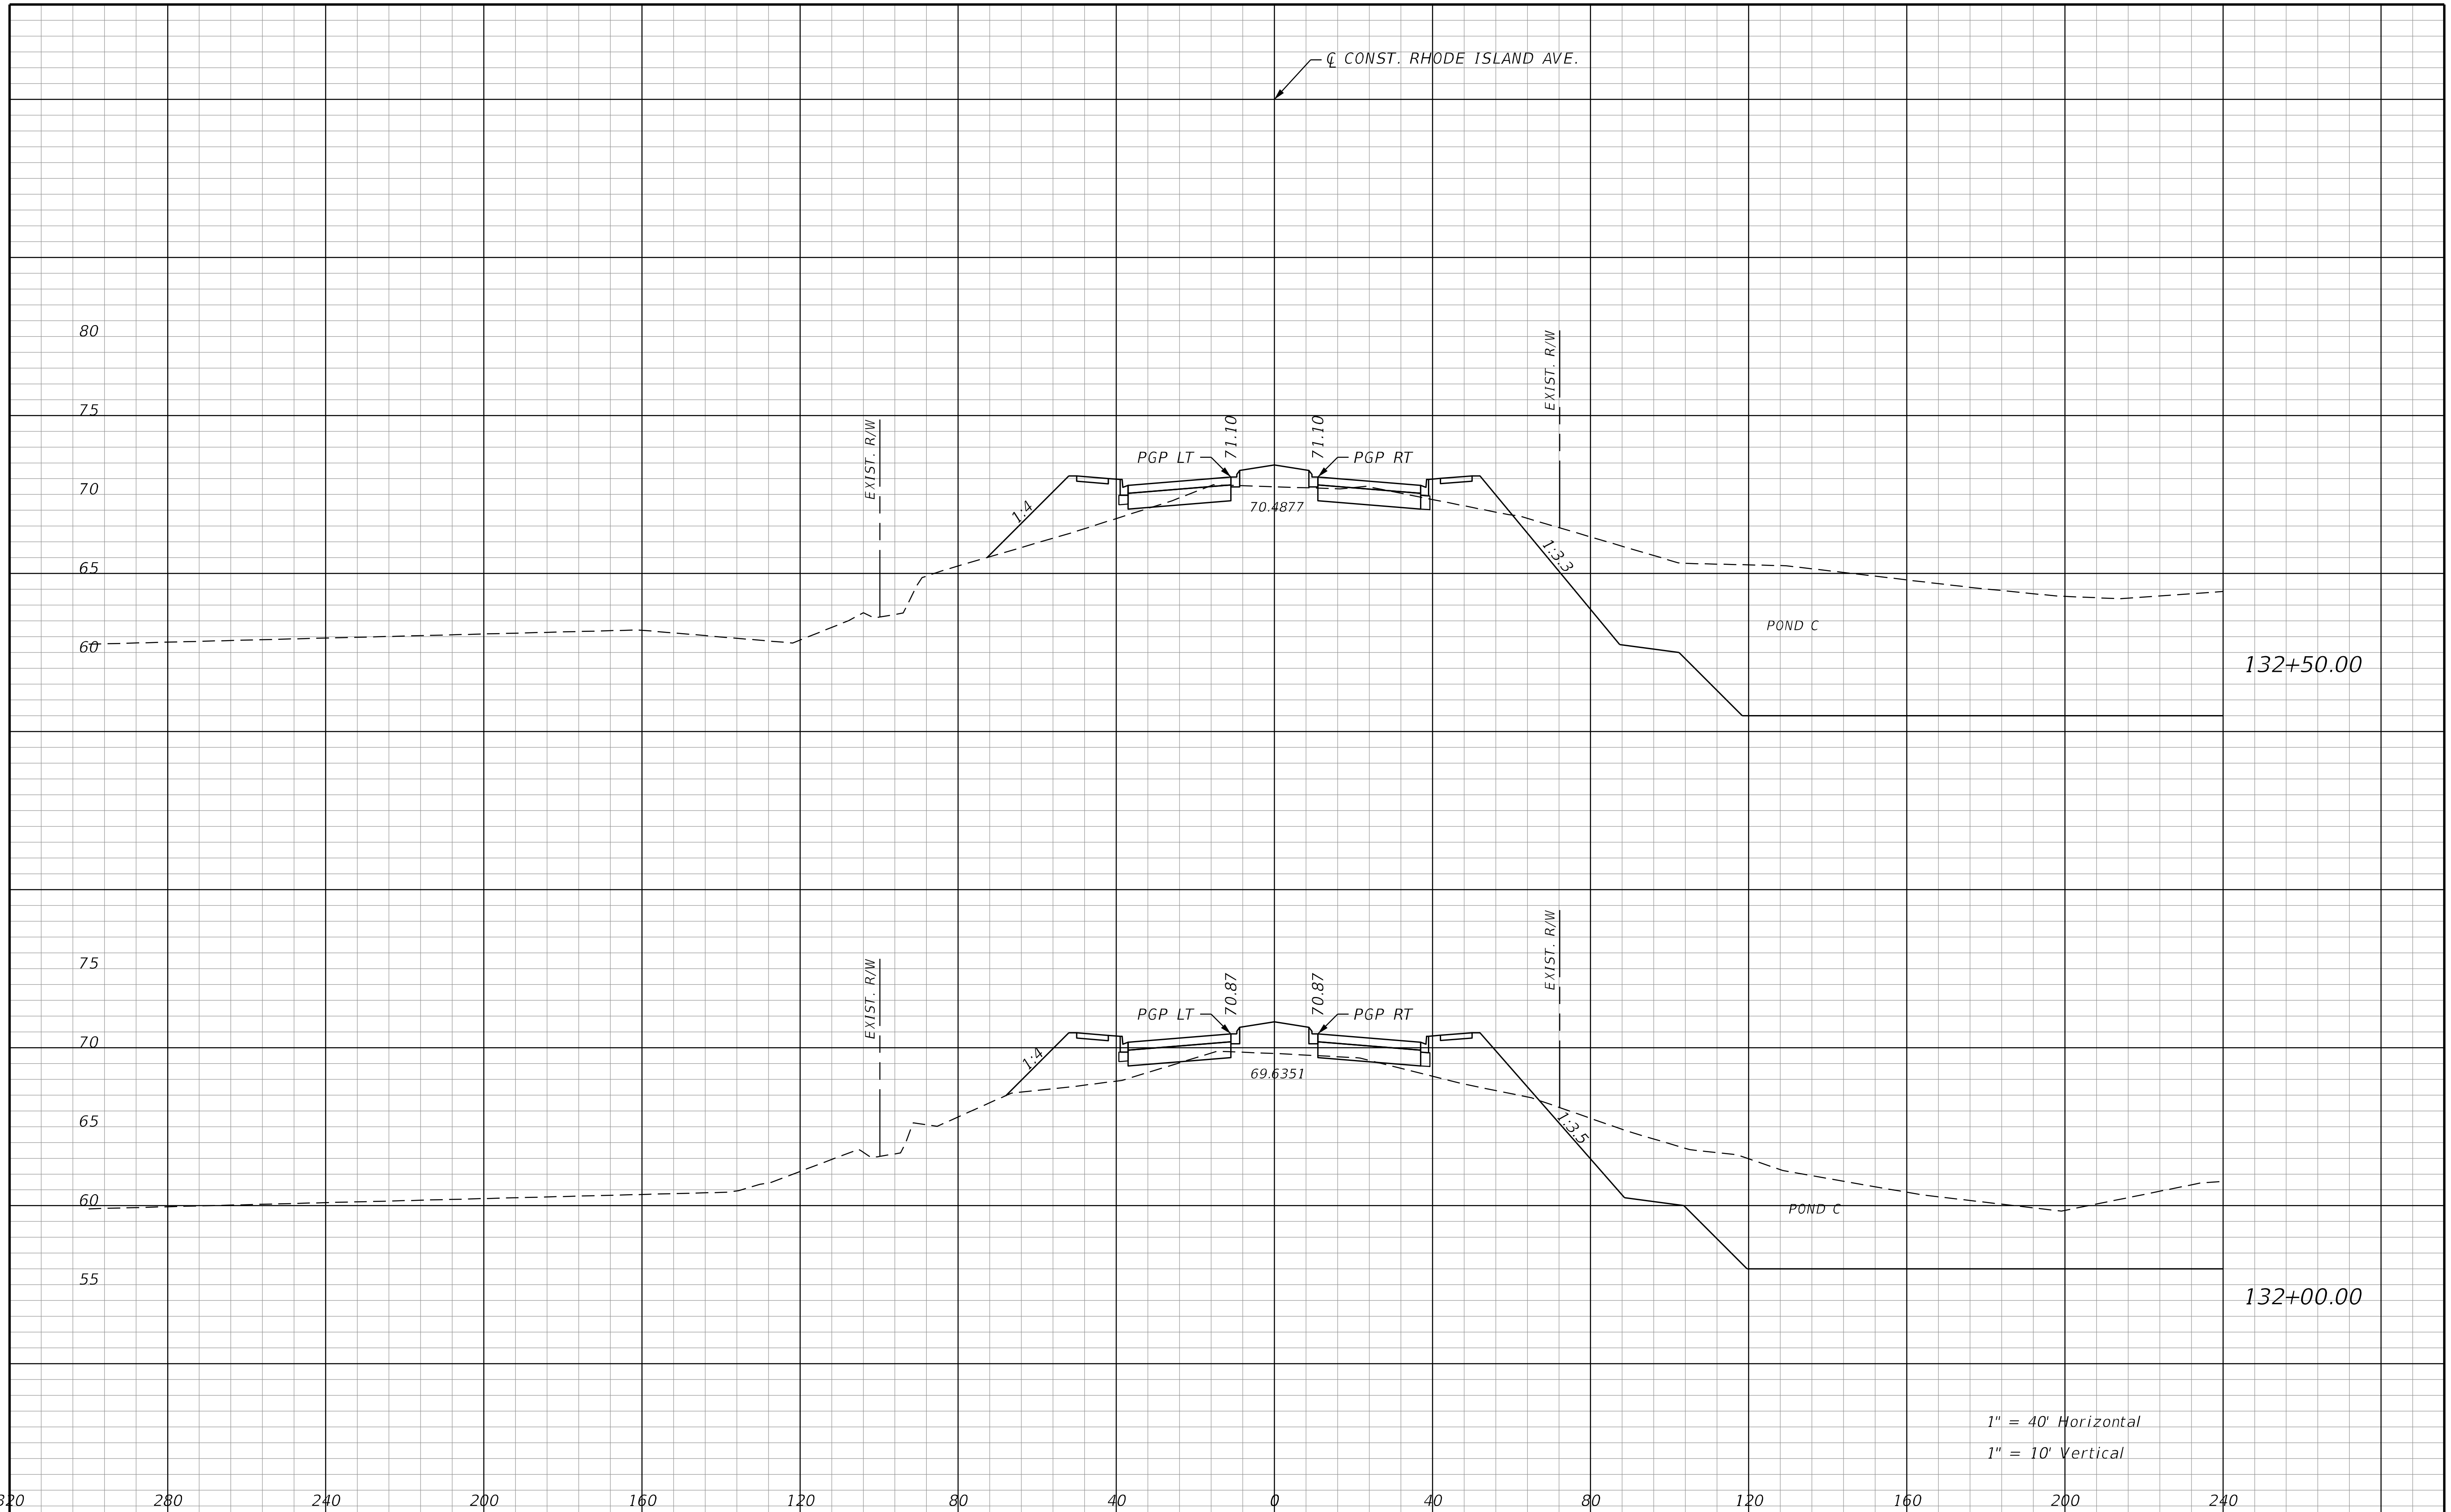

THE OFFICIAL RECORD OF THIS SHEET IS THE ELECTRONIC FILE DIGITALLY SIGNED AND SEALED UNDER RULE 61G15-23.004, F.A.C.

REVISIONS			
DATE	DESCRIPTION	DATE	DESCRIPTION

STANTEC CONSULTING SERVICES INC.
ENGINEER OF RECORD:
WILLIAM V. ANDERSON, P.E. NO.: 36682
11315 CORPORATE BLVD., SUITE 105
ORLANDO, FLORIDA 32817
(407) 823-8966
CERTIFICATE OF AUTHORIZATION NO. 27013

STATE OF FLORIDA
DEPARTMENT OF TRANSPORTATION

ROAD NO.	COUNTY	FINANCIAL PROJECT ID
SR400	VOLUSIA	408464-2-32-01

RHODE ISLAND AVE.
CROSS SECTIONS

SHEET NO.
949

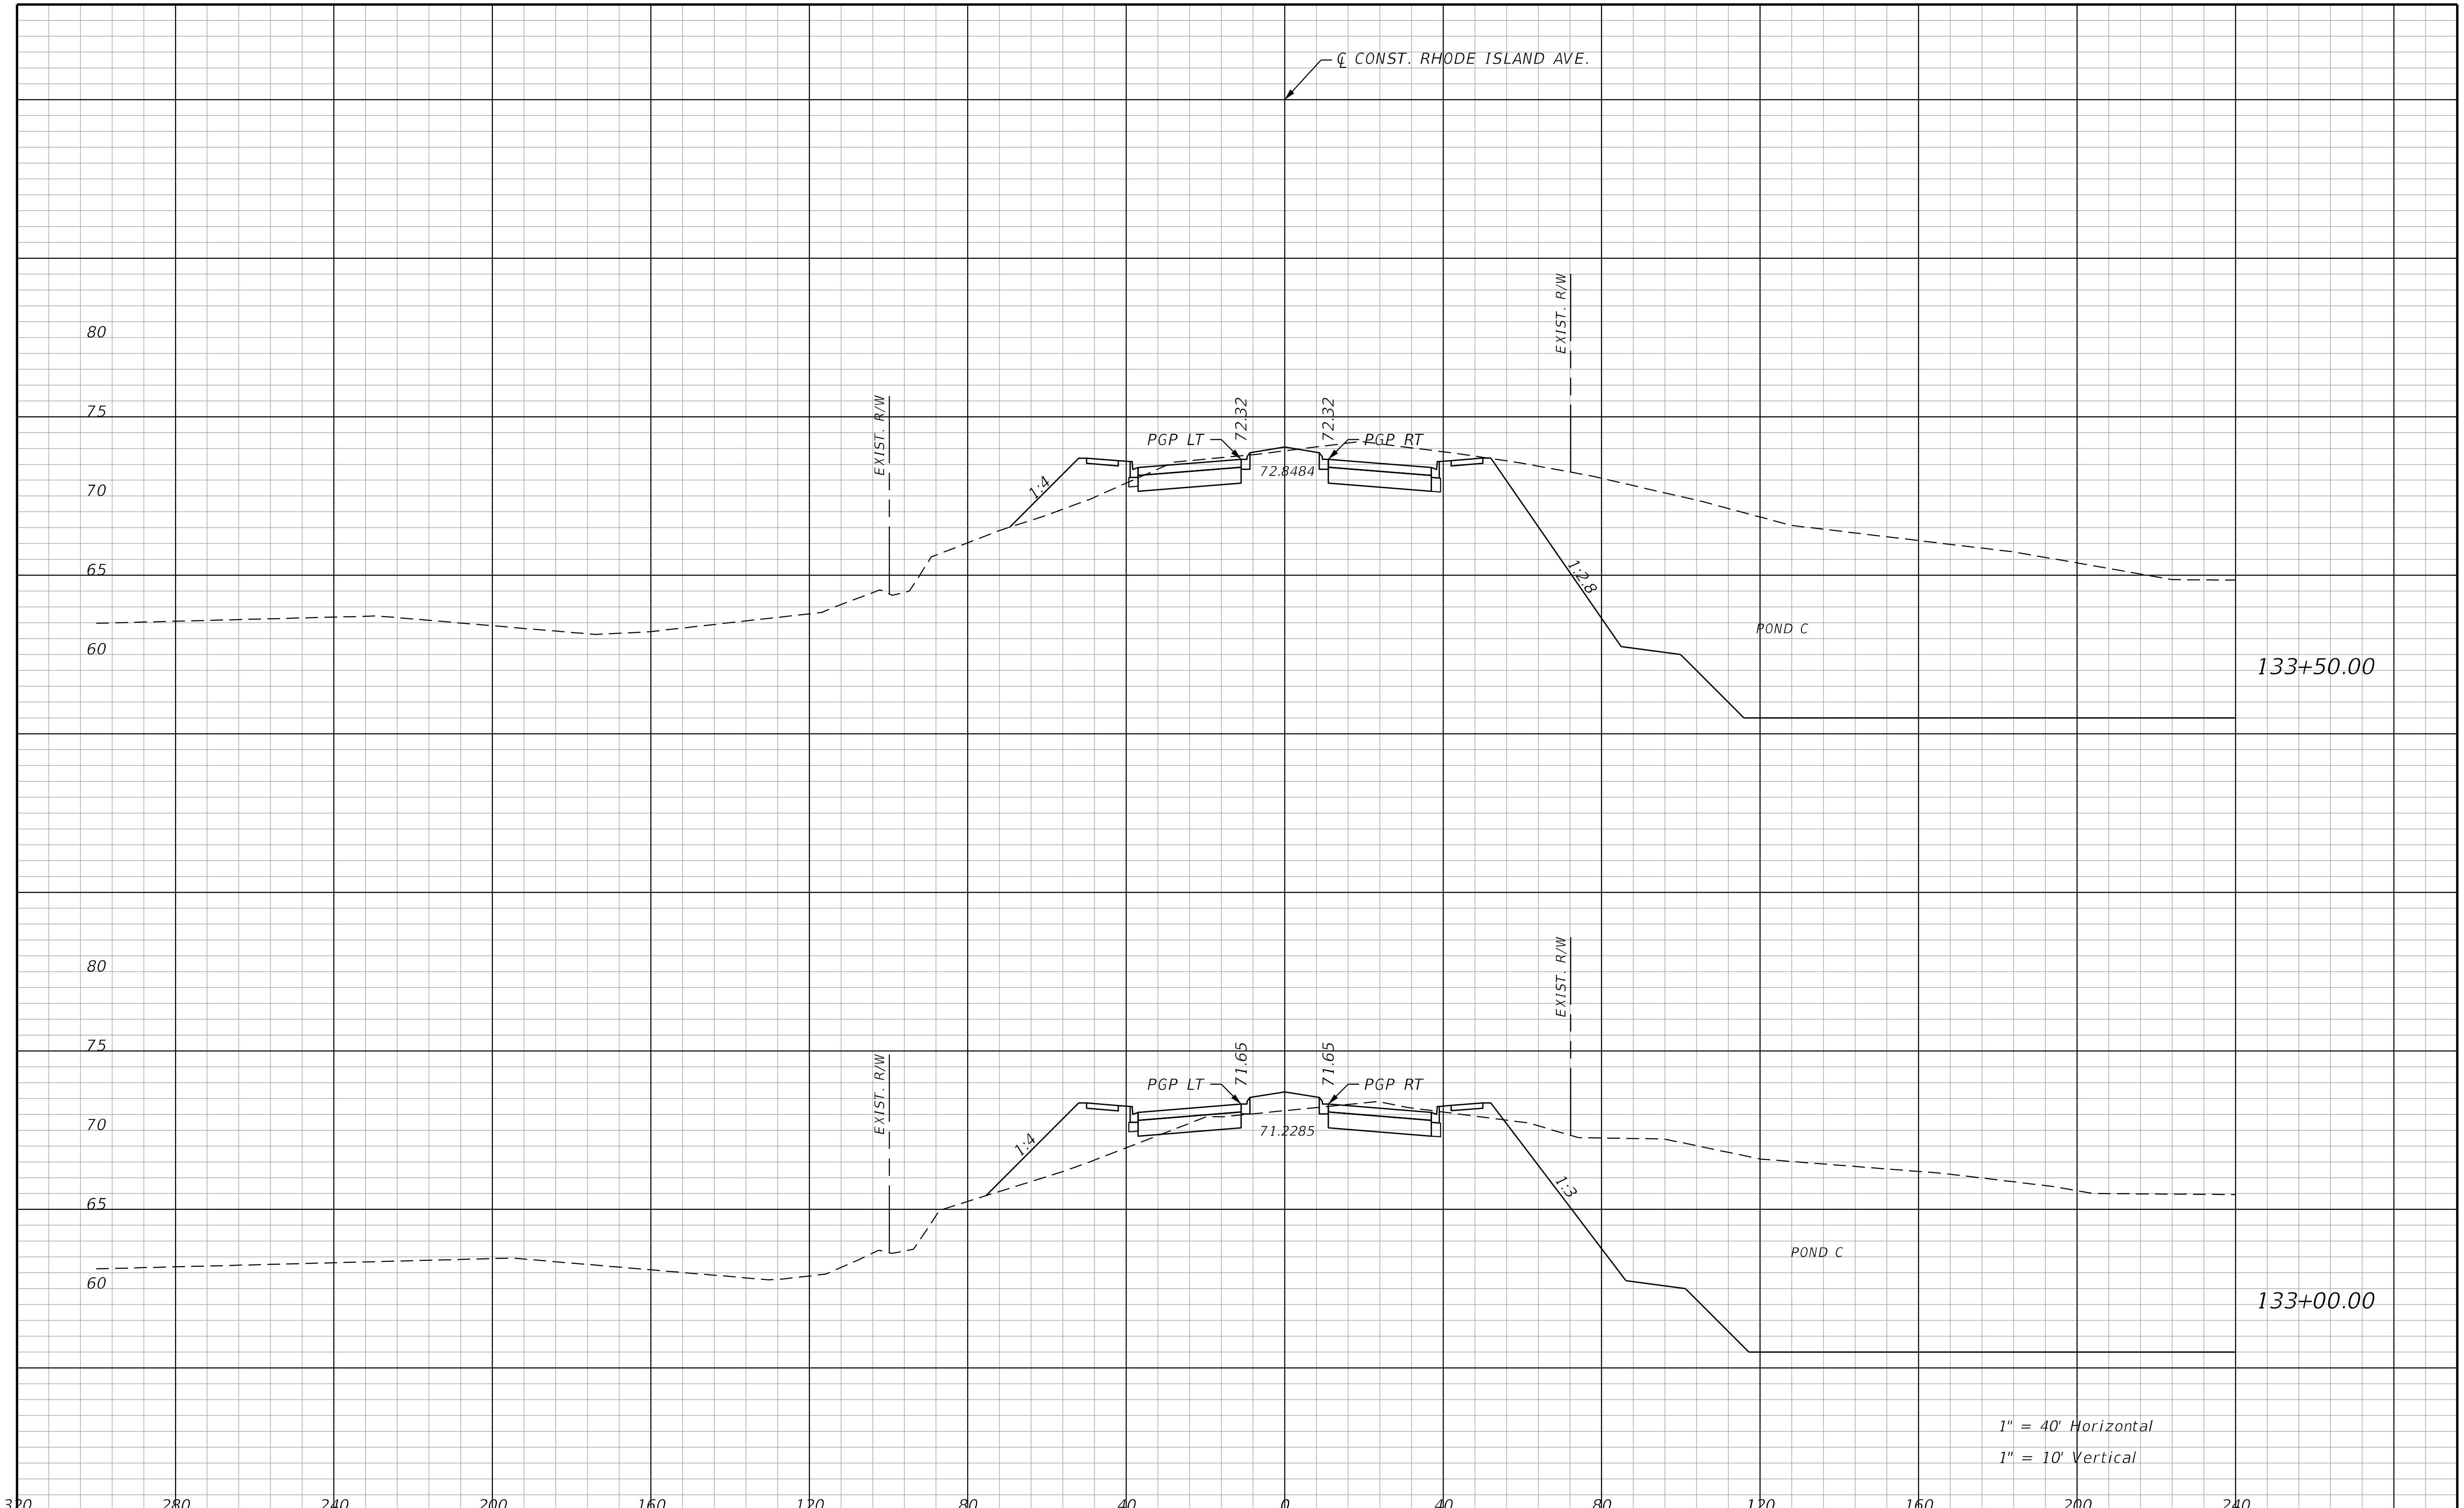

REVISIONS			
DATE	DESCRIPTION	DATE	DESCRIPTION

STANTEC CONSULTING SERVICES INC.
ENGINEER OF RECORD:
WILLIAM V. ANDERSON, P.E. NO.: 36682
11315 CORPORATE BLVD., SUITE 105
ORLANDO, FLORIDA 32817
(407) 823-8966
CERTIFICATE OF AUTHORIZATION NO. 27013

STATE OF FLORIDA
DEPARTMENT OF TRANSPORTATION

ROAD NO.	COUNTY	FINANCIAL PROJECT ID
SR400	VOLUSIA	408464-2-32-01

RHODE ISLAND AVE.
CROSS SECTIONS

SHEET NO.
950

THE OFFICIAL RECORD OF THIS SHEET IS THE ELECTRONIC FILE DIGITALLY SIGNED AND SEALED UNDER RULE 61G15-23.004, F.A.C.

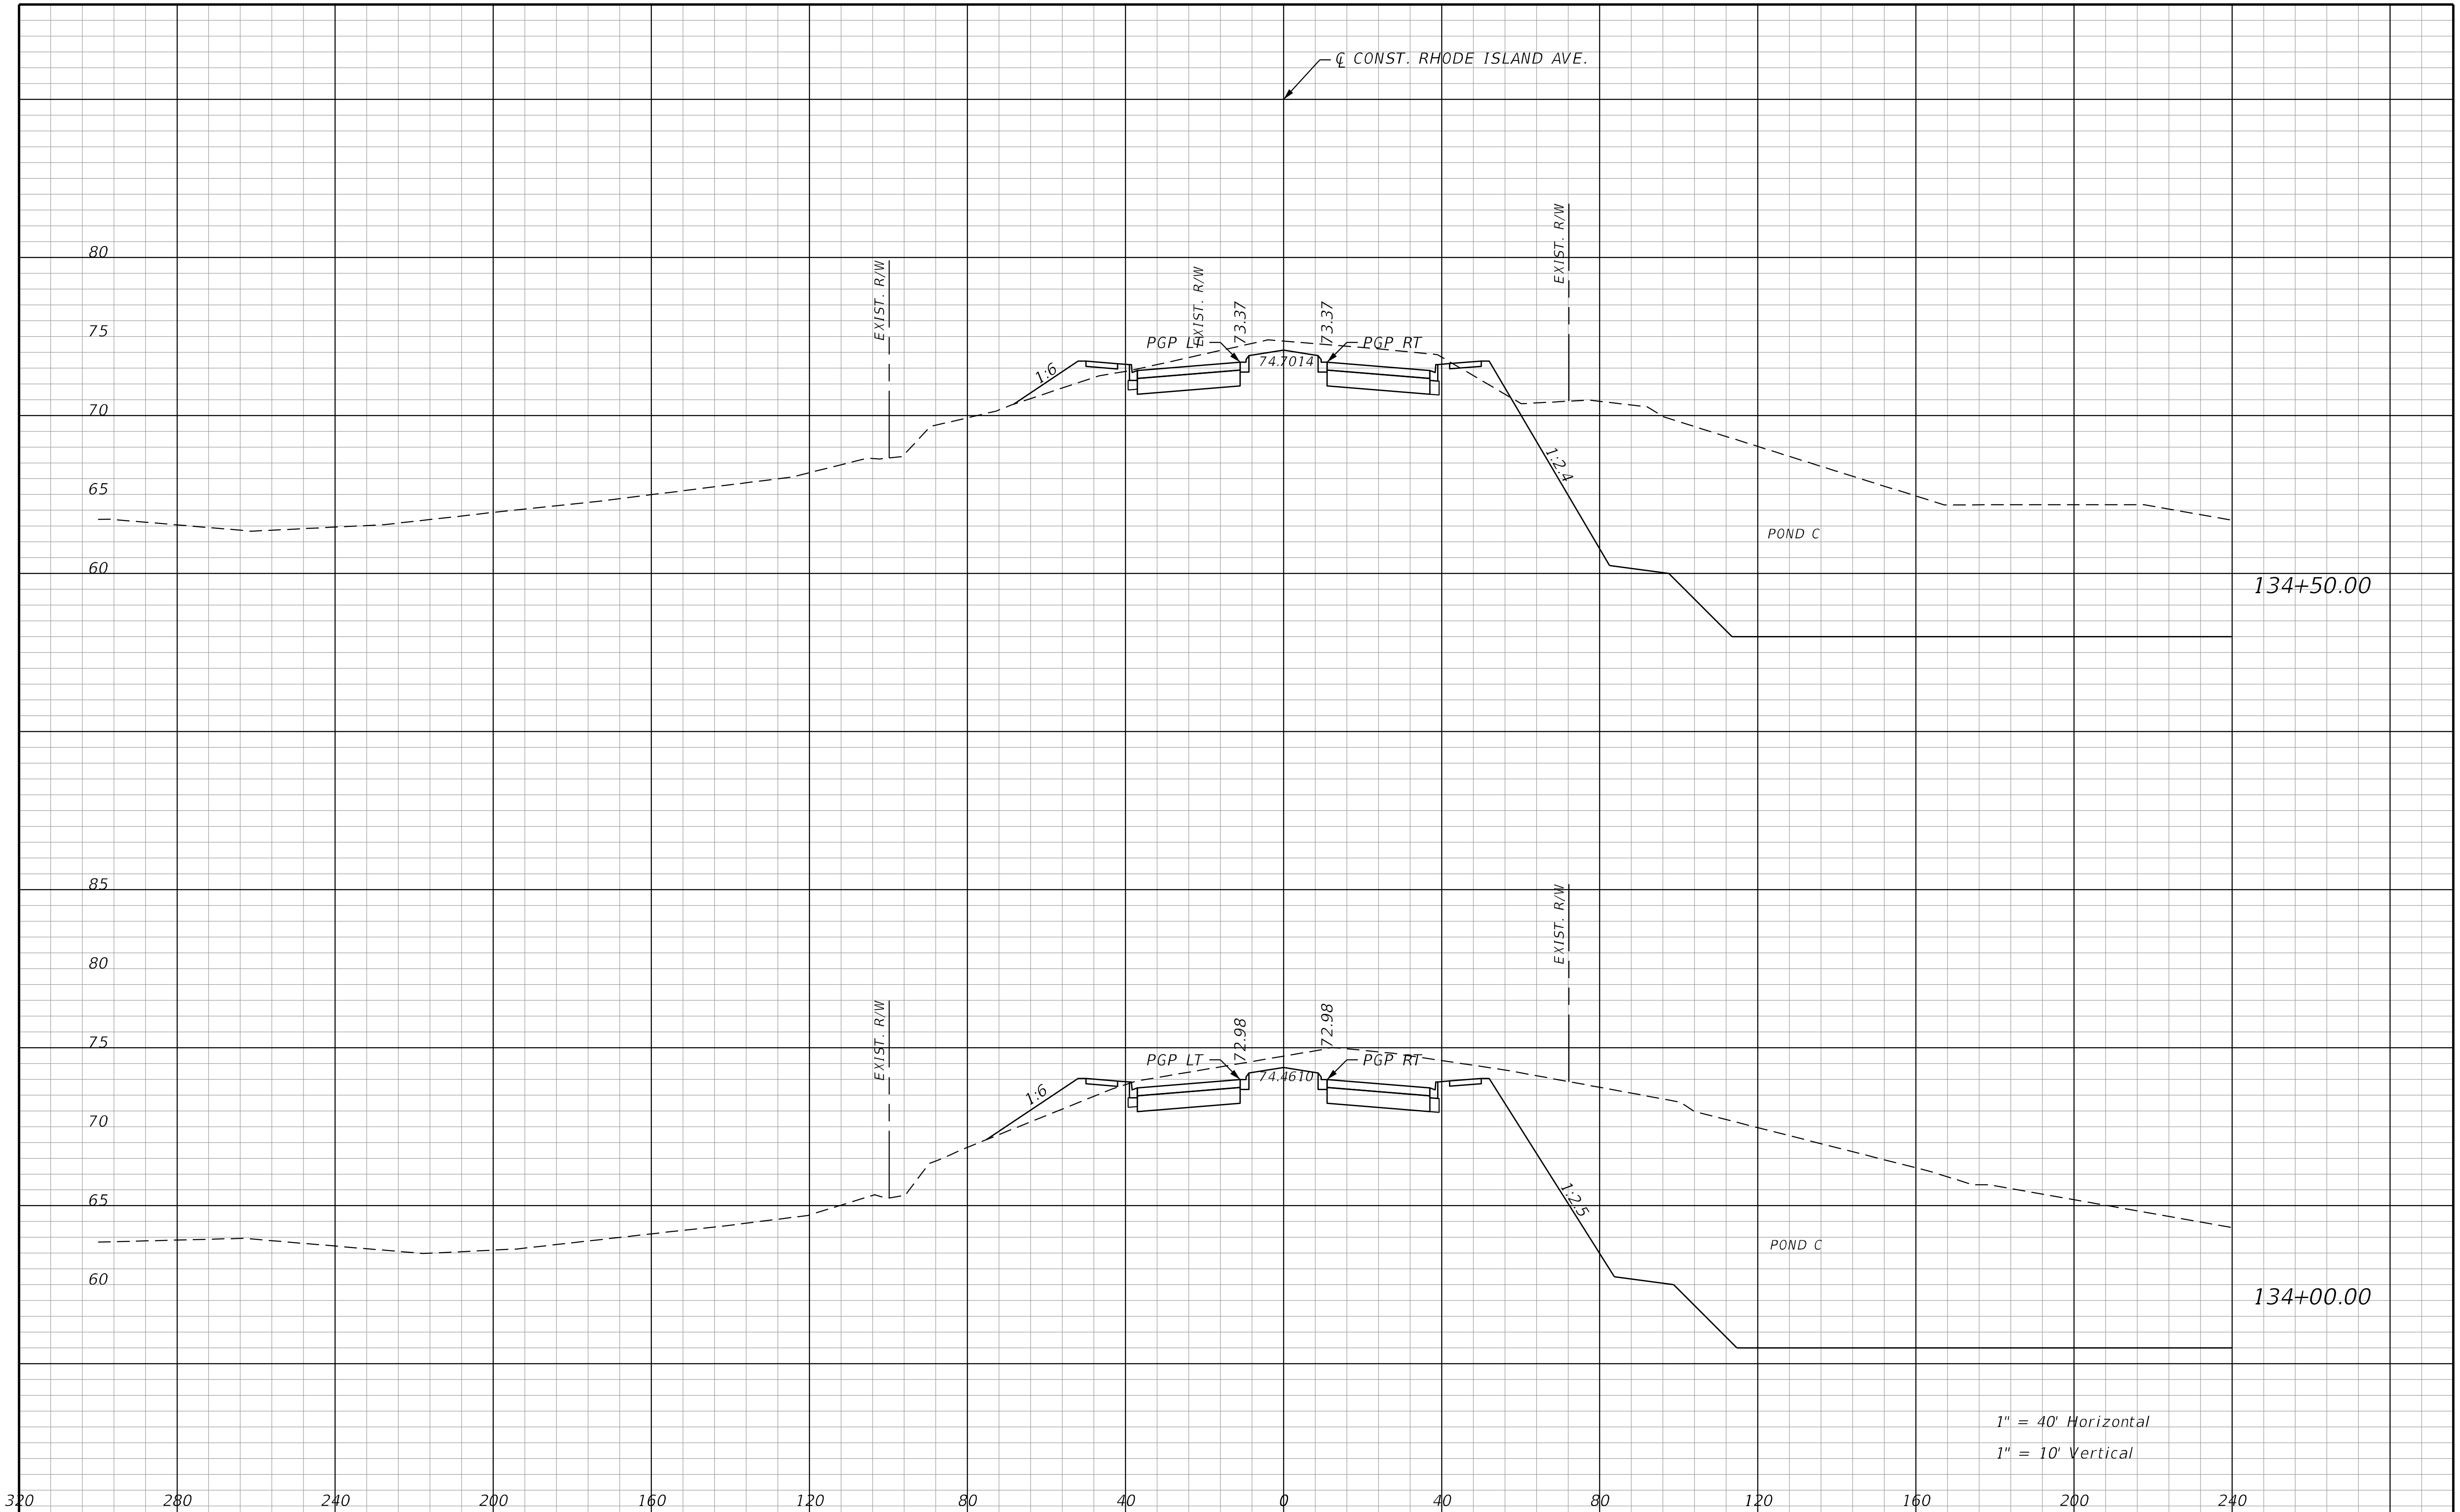

REVISIONS			
DATE	DESCRIPTION	DATE	DESCRIPTION

STANTEC CONSULTING SERVICES INC.
ENGINEER OF RECORD:
WILLIAM V. ANDERSON, P.E. NO.: 36682
11315 CORPORATE BLVD., SUITE 105
ORLANDO, FLORIDA 32817
(407) 823-8966
CERTIFICATE OF AUTHORIZATION NO. 27013

STATE OF FLORIDA
DEPARTMENT OF TRANSPORTATION

ROAD NO.	COUNTY	FINANCIAL PROJECT ID
SR400	VOLUSIA	408464-2-32-01

RHODE ISLAND AVE.
CROSS SECTIONS

SHEET NO.
951

THE OFFICIAL RECORD OF THIS SHEET IS THE ELECTRONIC FILE DIGITALLY SIGNED AND SEALED UNDER RULE 61G15-23.004, F.A.C.

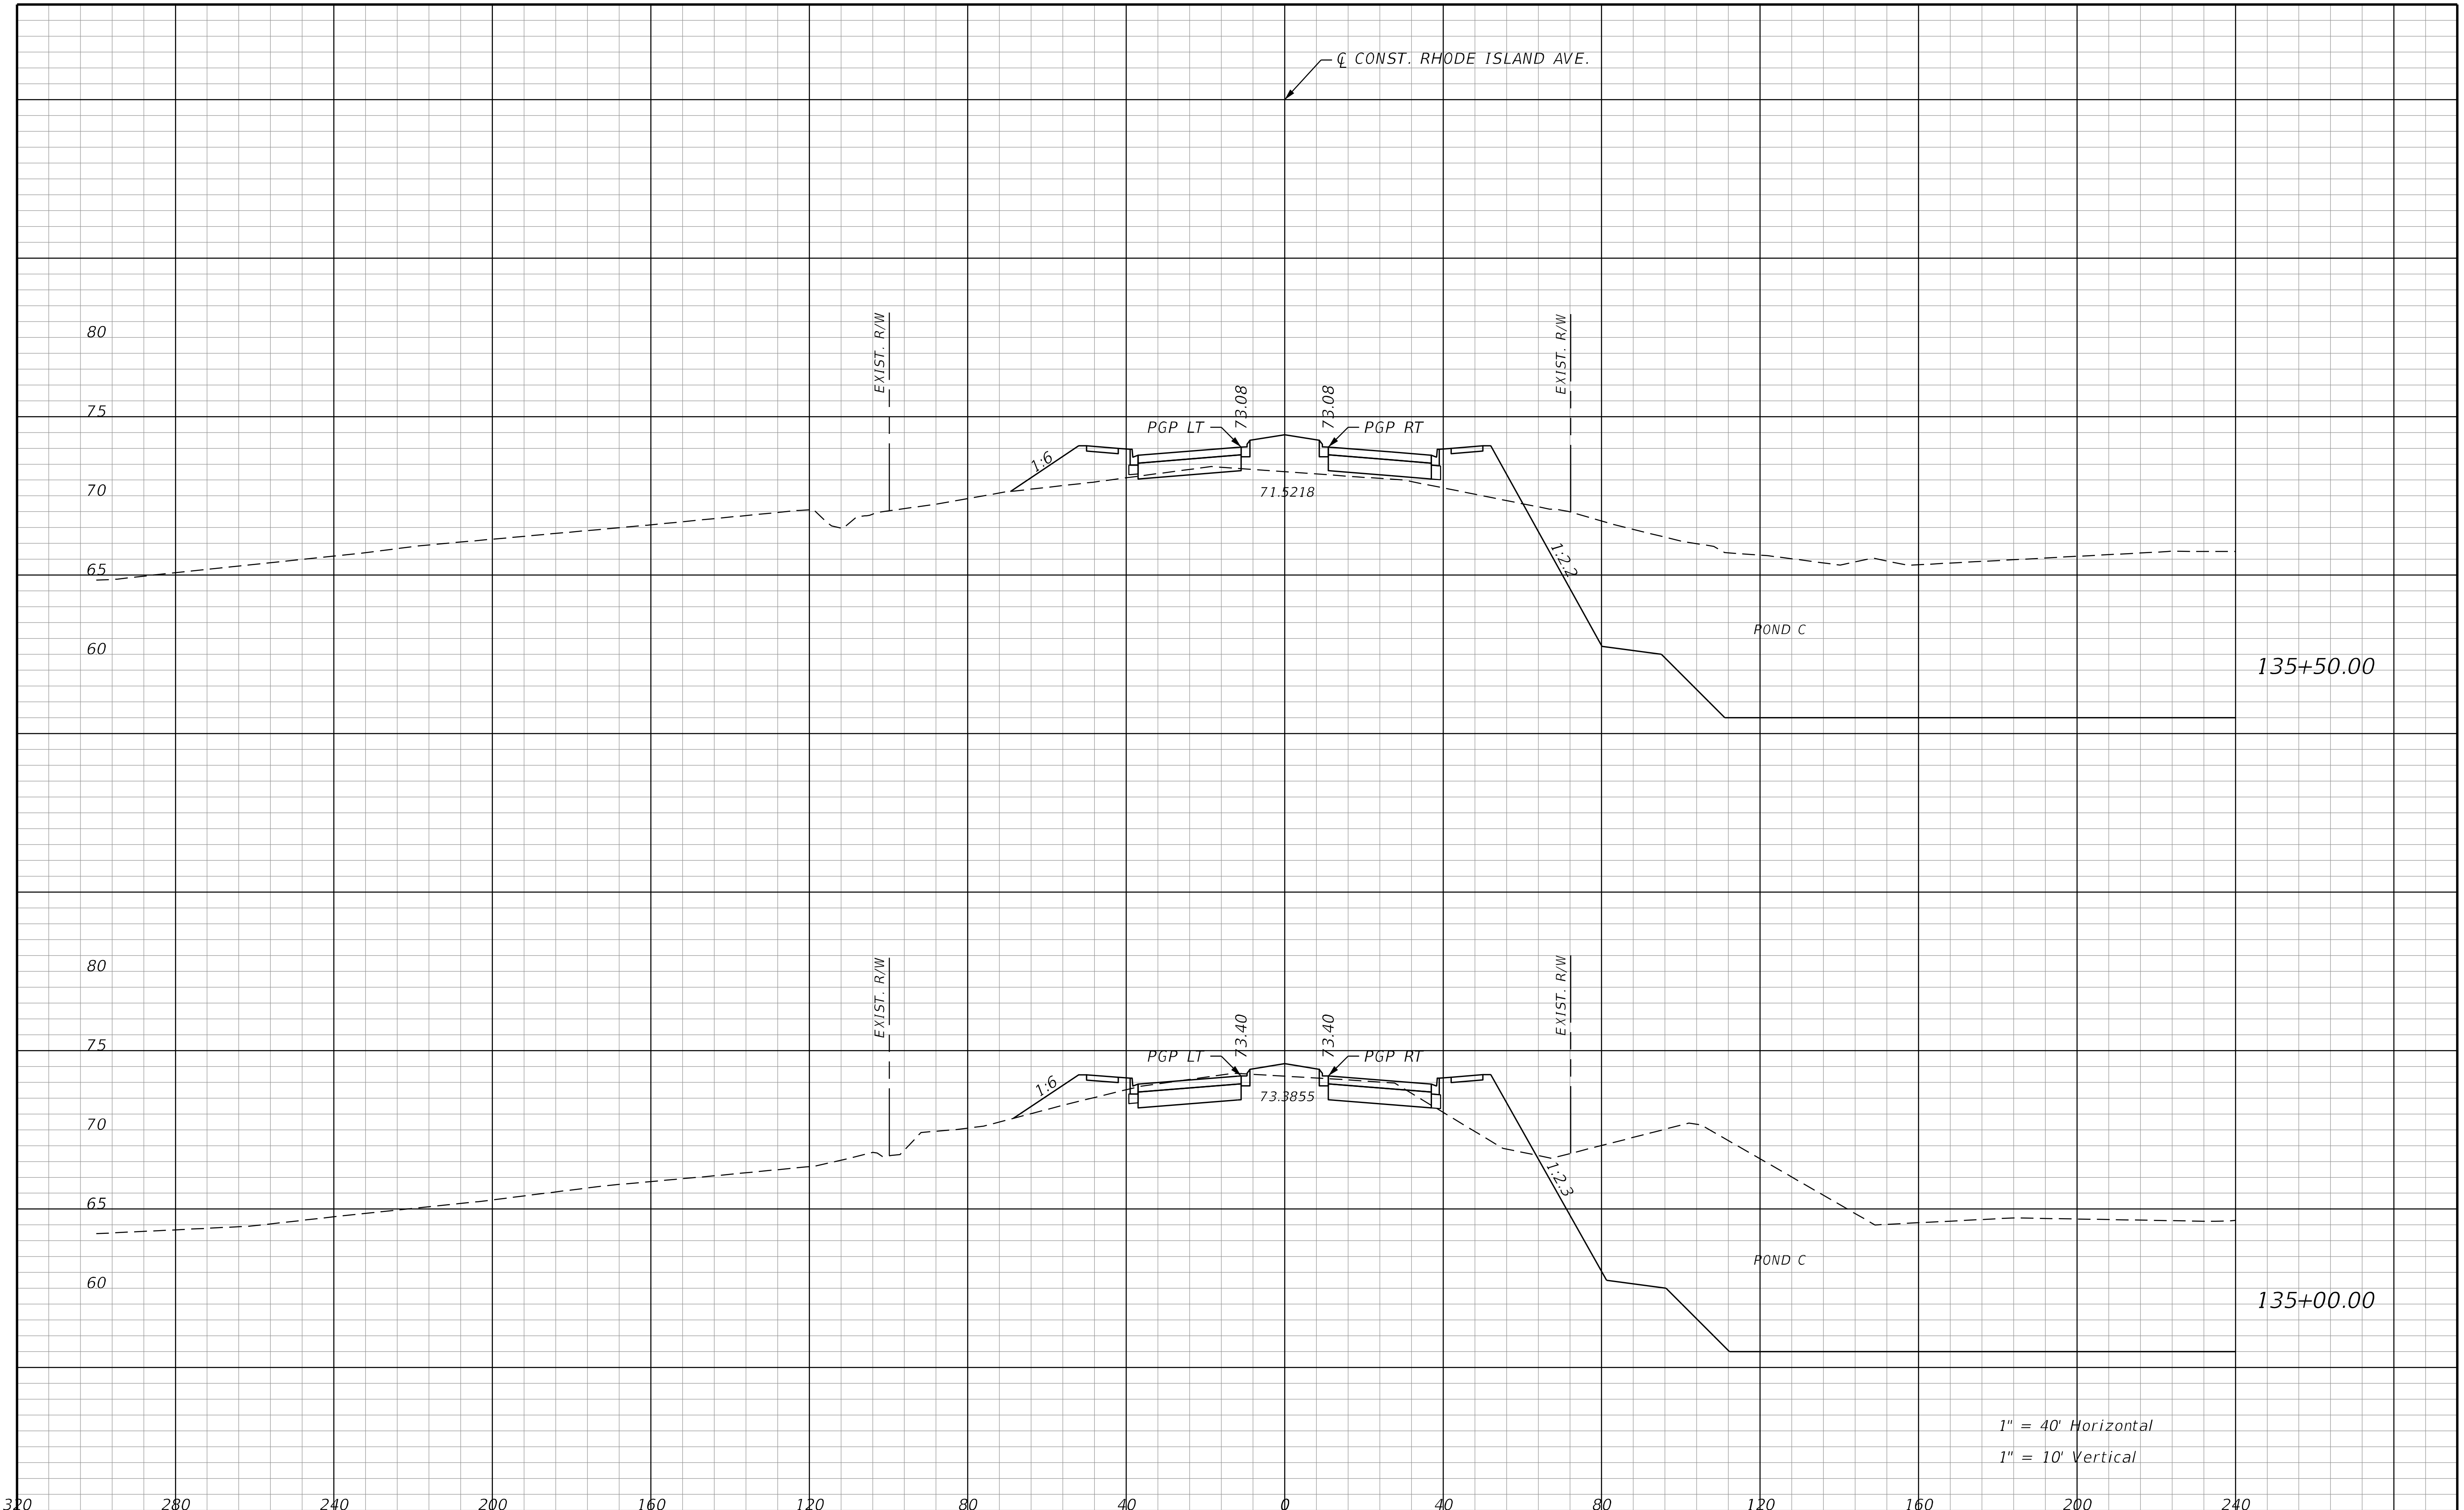

REVISIONS			
DATE	DESCRIPTION	DATE	DESCRIPTION

STANTEC CONSULTING SERVICES INC.
ENGINEER OF RECORD:
WILLIAM V. ANDERSON, P.E. NO.: 36682
11315 CORPORATE BLVD., SUITE 105
ORLANDO, FLORIDA 32817
(407) 823-8966
CERTIFICATE OF AUTHORIZATION NO. 27013

STATE OF FLORIDA
DEPARTMENT OF TRANSPORTATION

ROAD NO.	COUNTY	FINANCIAL PROJECT ID
SR400	VOLUSIA	408464-2-32-01

RHODE ISLAND AVE.
CROSS SECTIONS

SHEET NO.
952

THE OFFICIAL RECORD OF THIS SHEET IS THE ELECTRONIC FILE DIGITALLY SIGNED AND SEALED UNDER RULE 61G15-23.004, F.A.C.

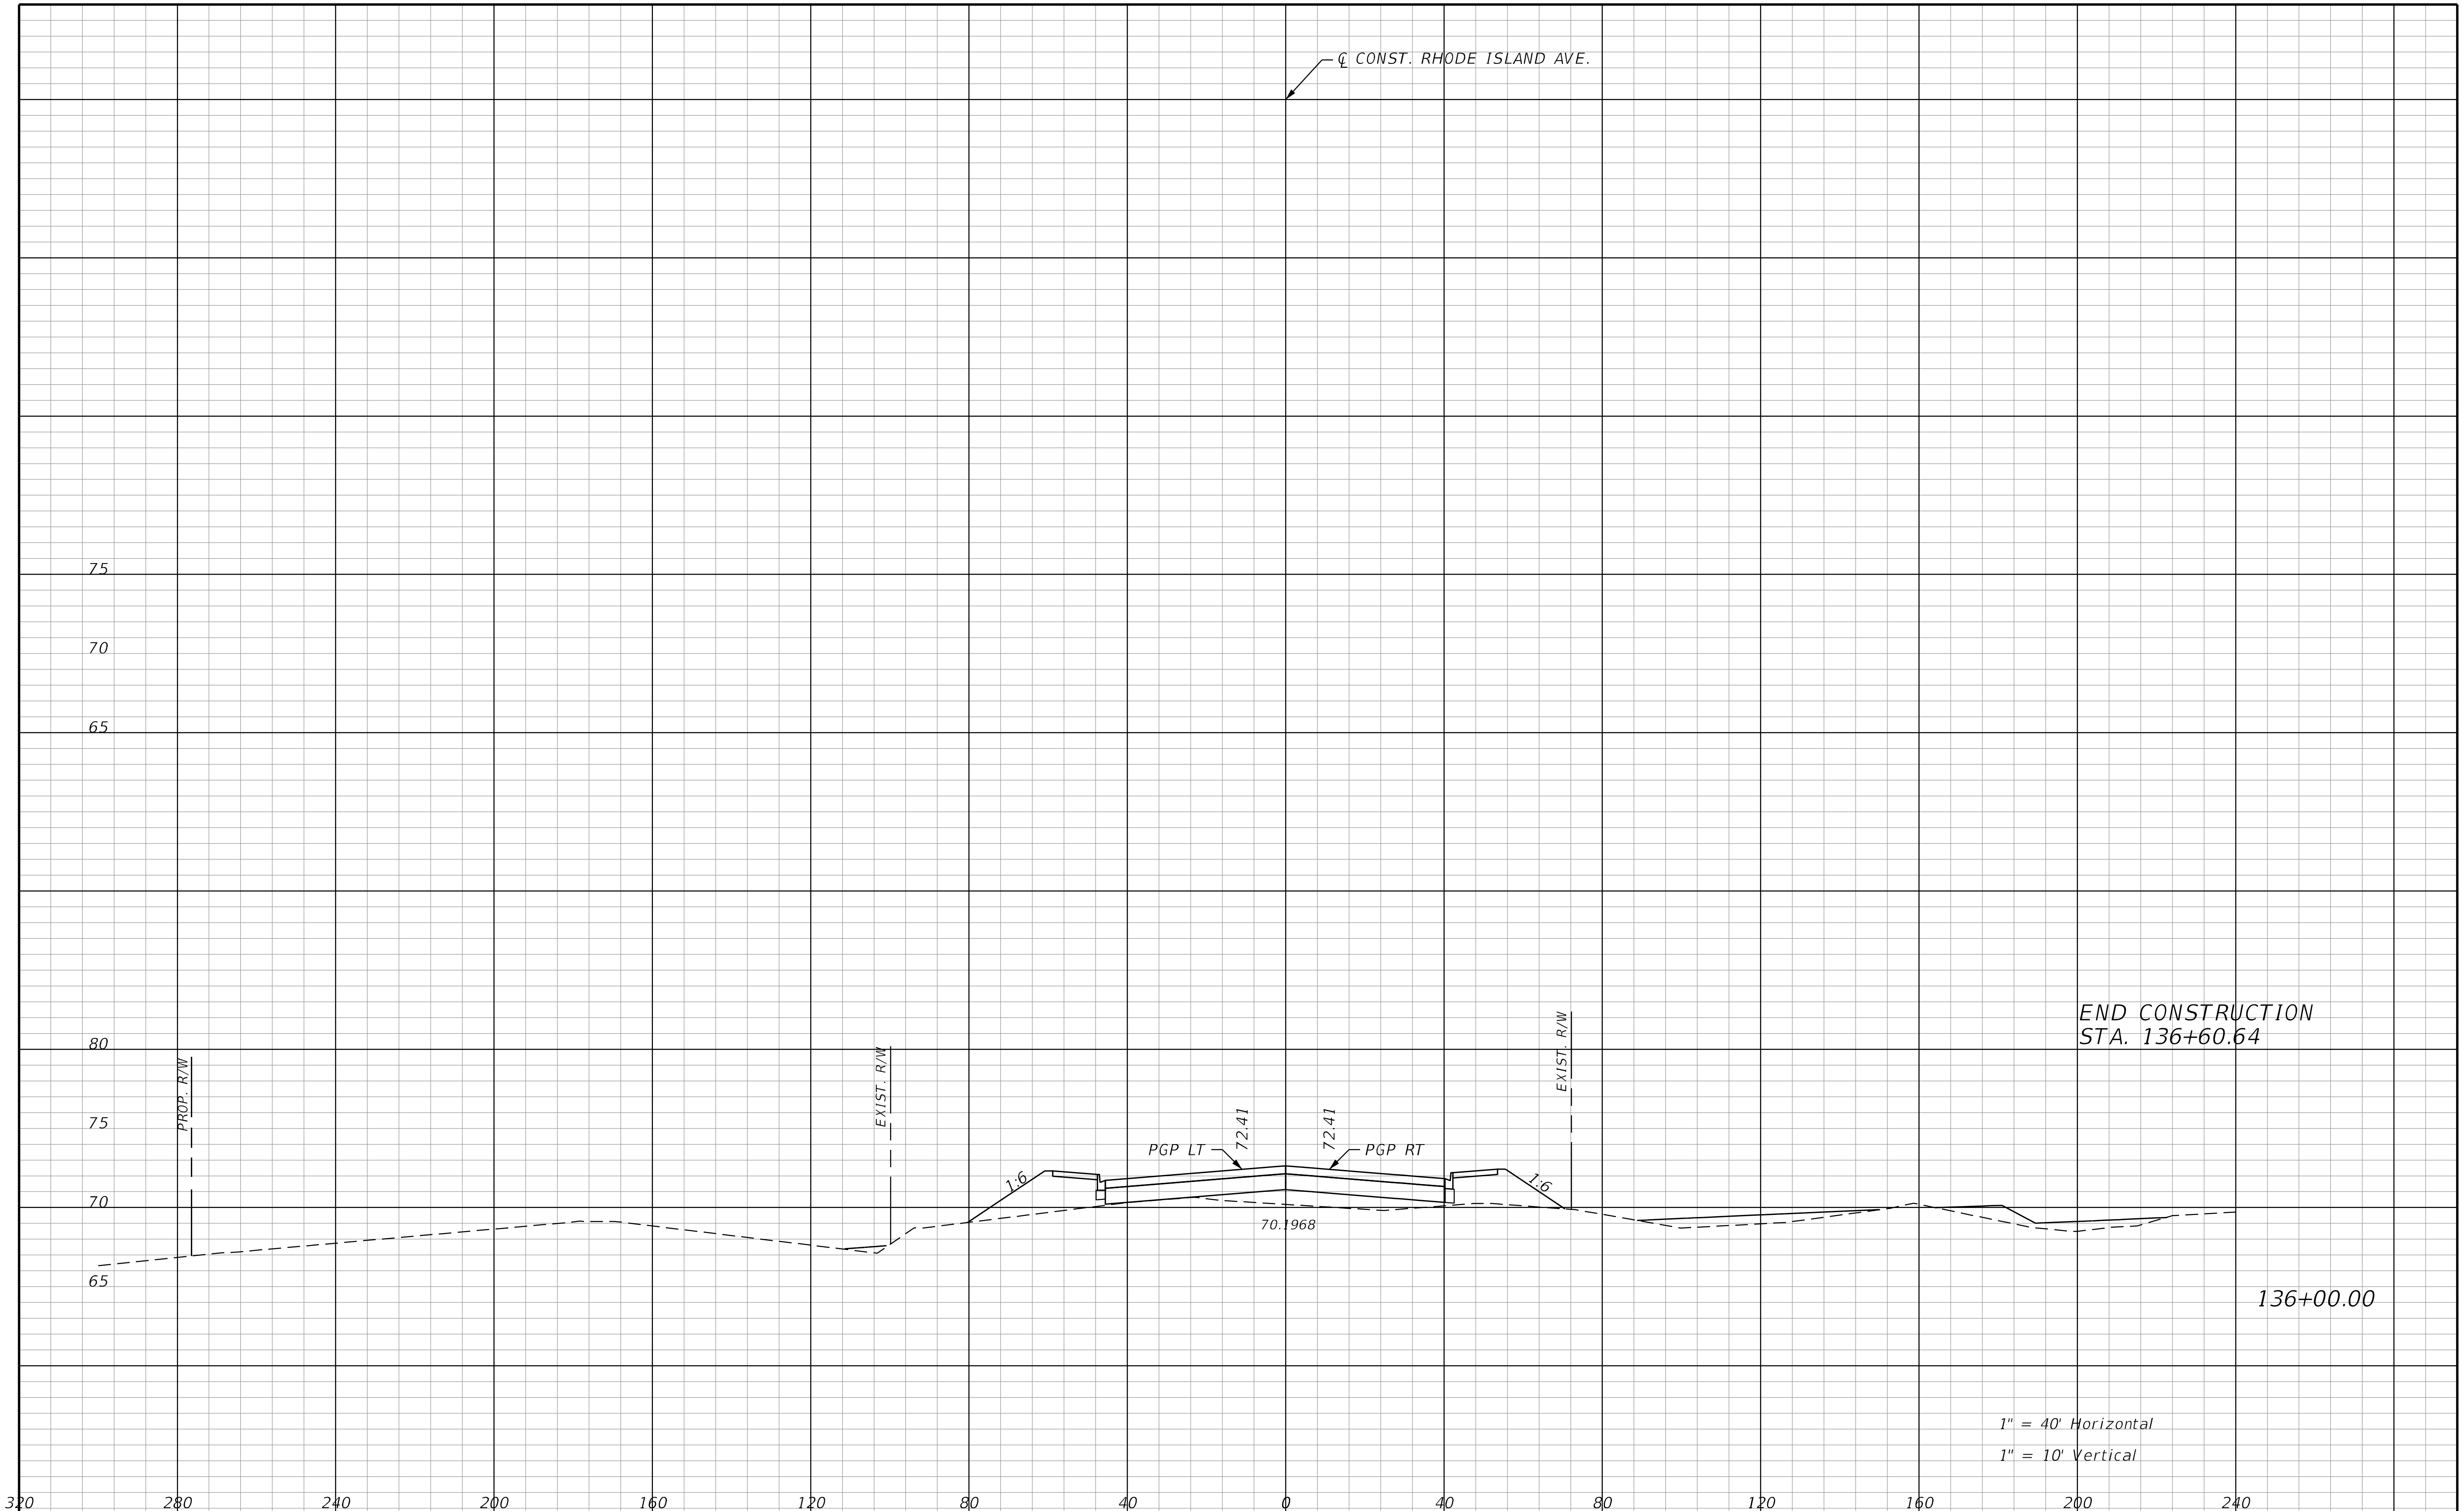

REVISIONS			
DATE	DESCRIPTION	DATE	DESCRIPTION

STANTEC CONSULTING SERVICES INC.
ENGINEER OF RECORD:
WILLIAM V. ANDERSON, P.E. NO.: 36682
11315 CORPORATE BLVD., SUITE 105
ORLANDO, FLORIDA 32817
(407) 823-8966
CERTIFICATE OF AUTHORIZATION NO. 27013

STATE OF FLORIDA
DEPARTMENT OF TRANSPORTATION

ROAD NO.	COUNTY	FINANCIAL PROJECT ID
SR400	VOLUSIA	408464-2-32-01

RHODE ISLAND AVE.
CROSS SECTIONS

SHEET NO.
953

THE OFFICIAL RECORD OF THIS SHEET IS THE ELECTRONIC FILE DIGITALLY SIGNED AND SEALED UNDER RULE 61G15-23.004, F.A.C.

jchassee 6/14/2019 4:28:09 PM Rdxsrd_shg V:\2158\active\CADD\40846423201\roadway\RDXSRD07.DGN

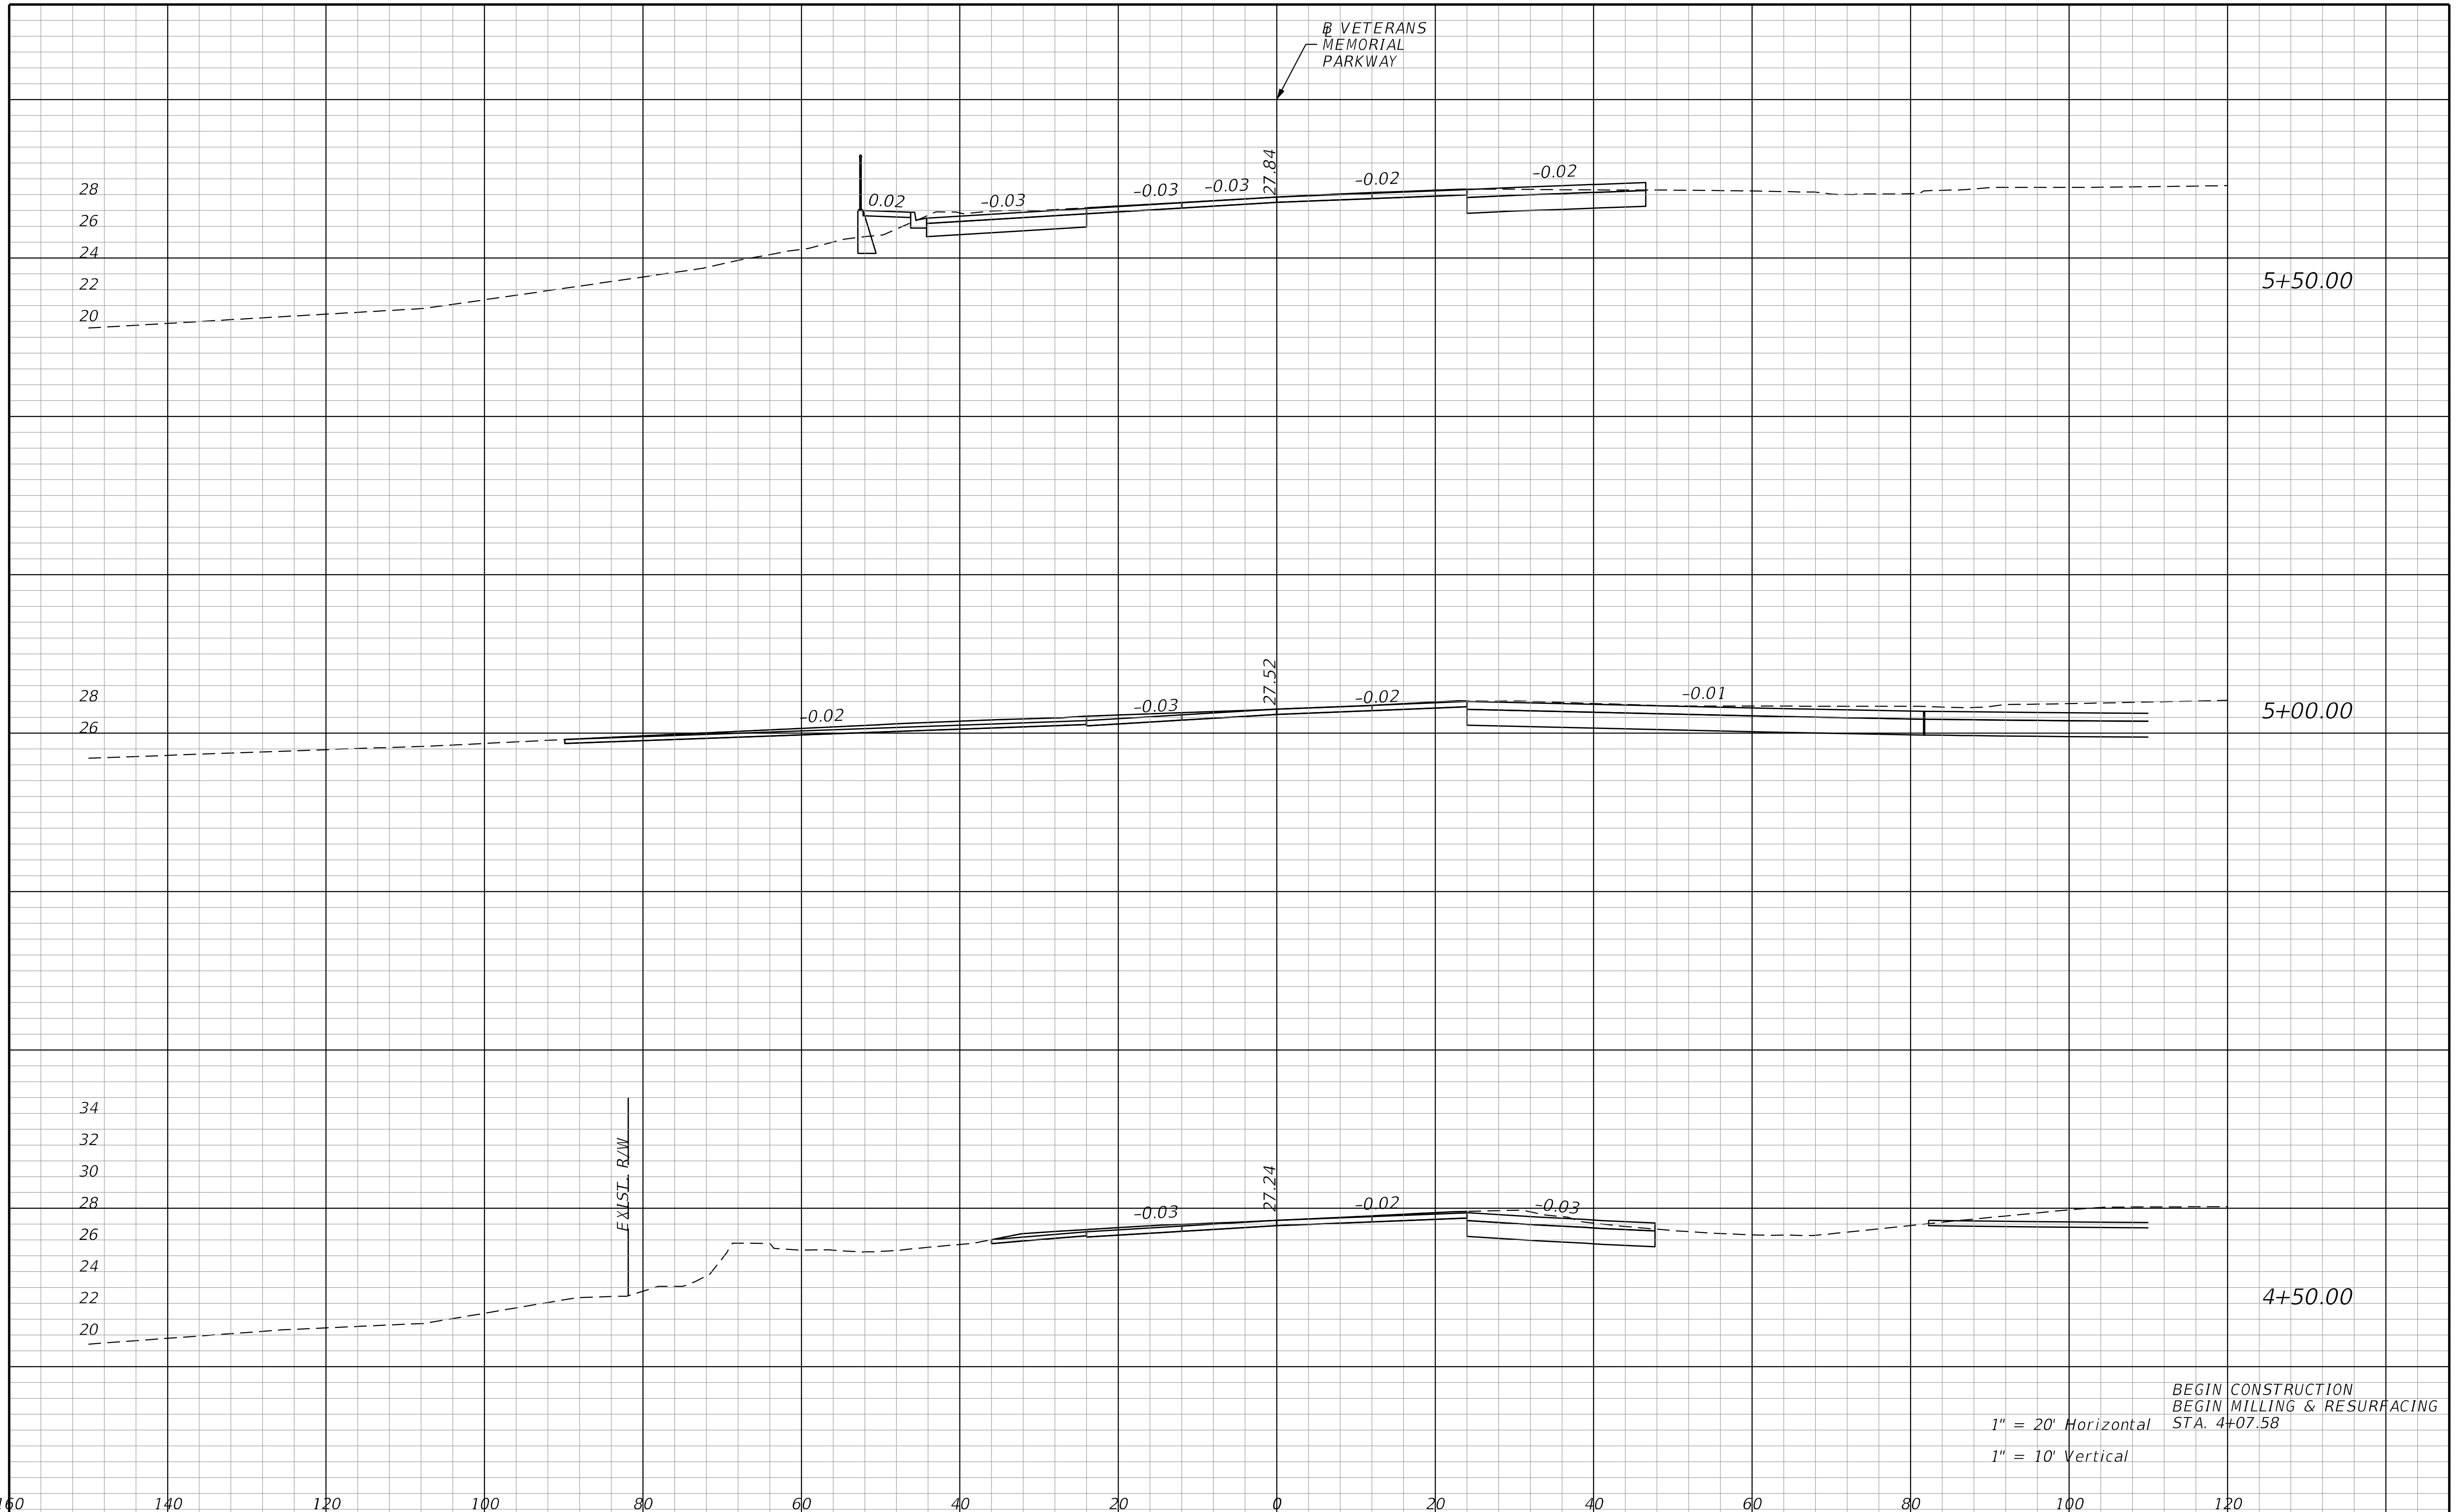

REVISIONS			
DATE	DESCRIPTION	DATE	DESCRIPTION

STANTEC CONSULTING SERVICES INC.
ENGINEER OF RECORD:
WILLIAM V. ANDERSON, P.E. NO.: 36682
11315 CORPORATE BLVD., SUITE 105
ORLANDO, FLORIDA 32817
(407) 823-8966
CERTIFICATE OF AUTHORIZATION NO. 27013

STATE OF FLORIDA
DEPARTMENT OF TRANSPORTATION

ROAD NO.	COUNTY	FINANCIAL PROJECT ID

VETERAN'S MEMORIAL PARKWAY

SHEET NO.
954

THE OFFICIAL RECORD OF THIS SHEET IS THE ELECTRONIC FILE DIGITALLY SIGNED AND SEALED UNDER RULE 61G15-23.004, F.A.C.

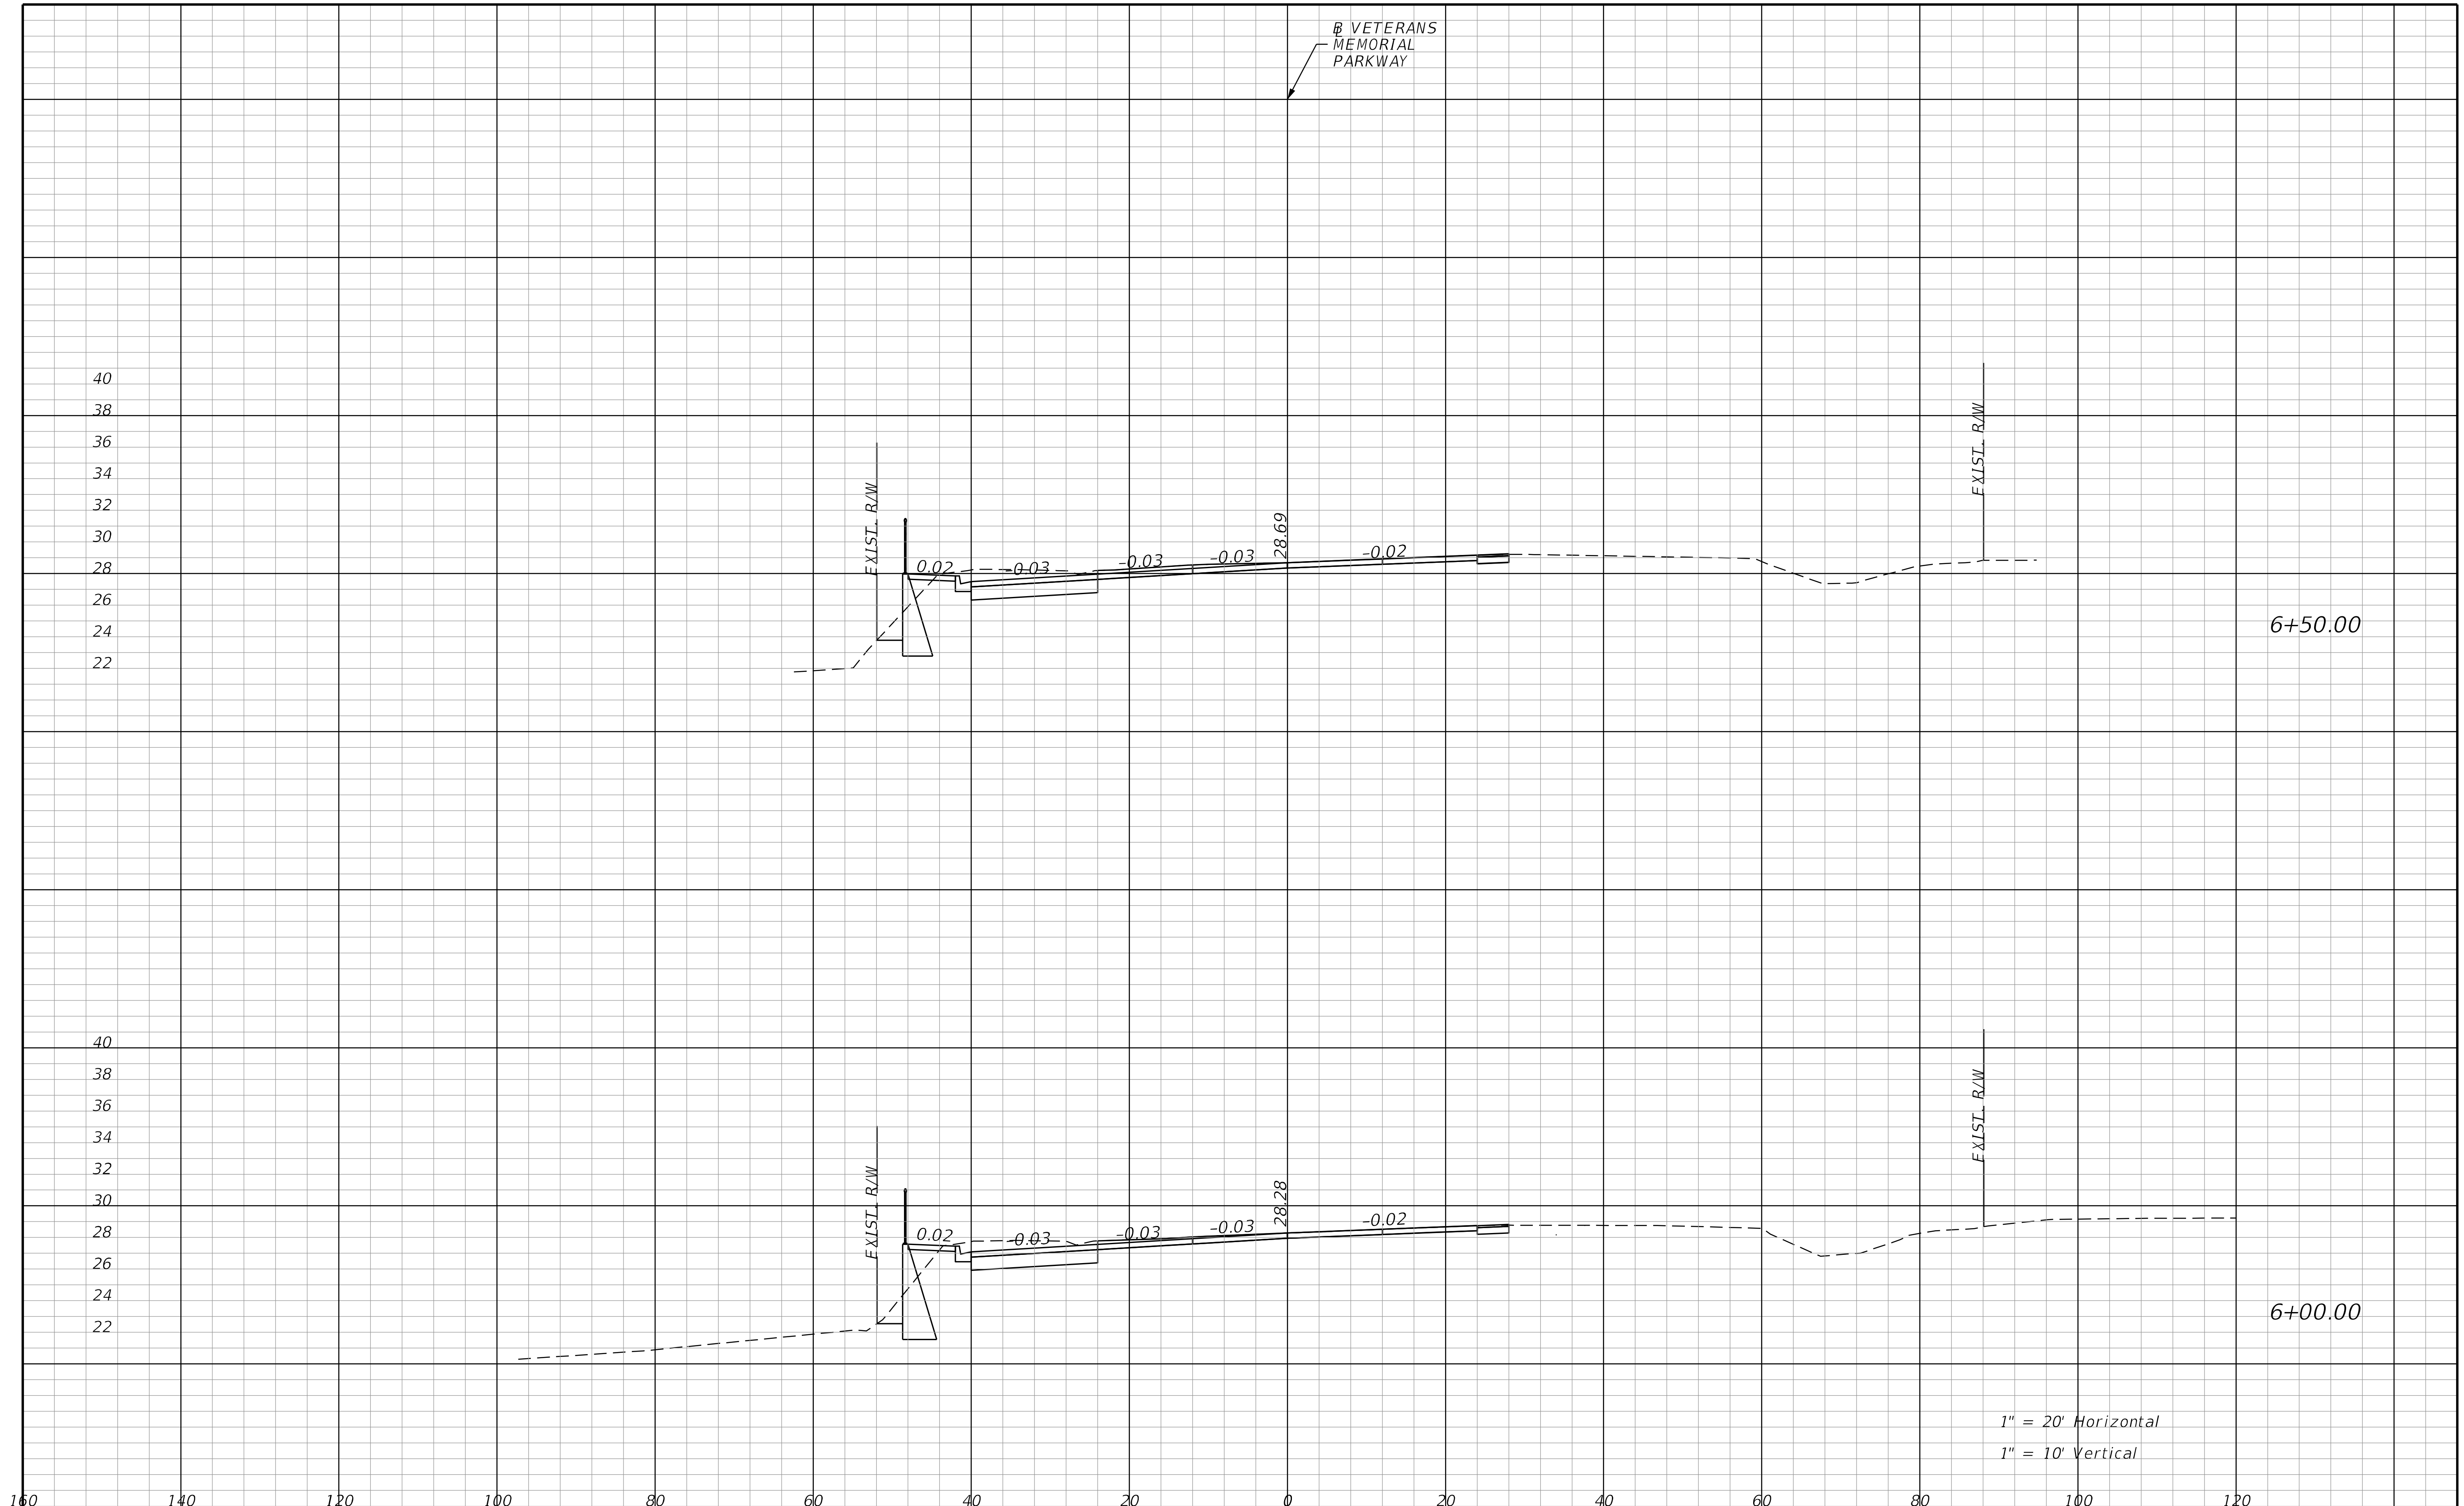

REVISIONS			
DATE	DESCRIPTION	DATE	DESCRIPTION

STANTEC CONSULTING SERVICES INC.
ENGINEER OF RECORD:
WILLIAM V. ANDERSON, P.E. NO.: 36682
11315 CORPORATE BLVD., SUITE 105
ORLANDO, FLORIDA 32817
(407) 823-8966
CERTIFICATE OF AUTHORIZATION NO. 27013

STATE OF FLORIDA
DEPARTMENT OF TRANSPORTATION

ROAD NO.	COUNTY	FINANCIAL PROJECT ID

VETERAN'S MEMORIAL PARKWAY

SHEET NO. 955

THE OFFICIAL RECORD OF THIS SHEET IS THE ELECTRONIC FILE DIGITALLY SIGNED AND SEALED UNDER RULE 61G15-23.004, F.A.C.

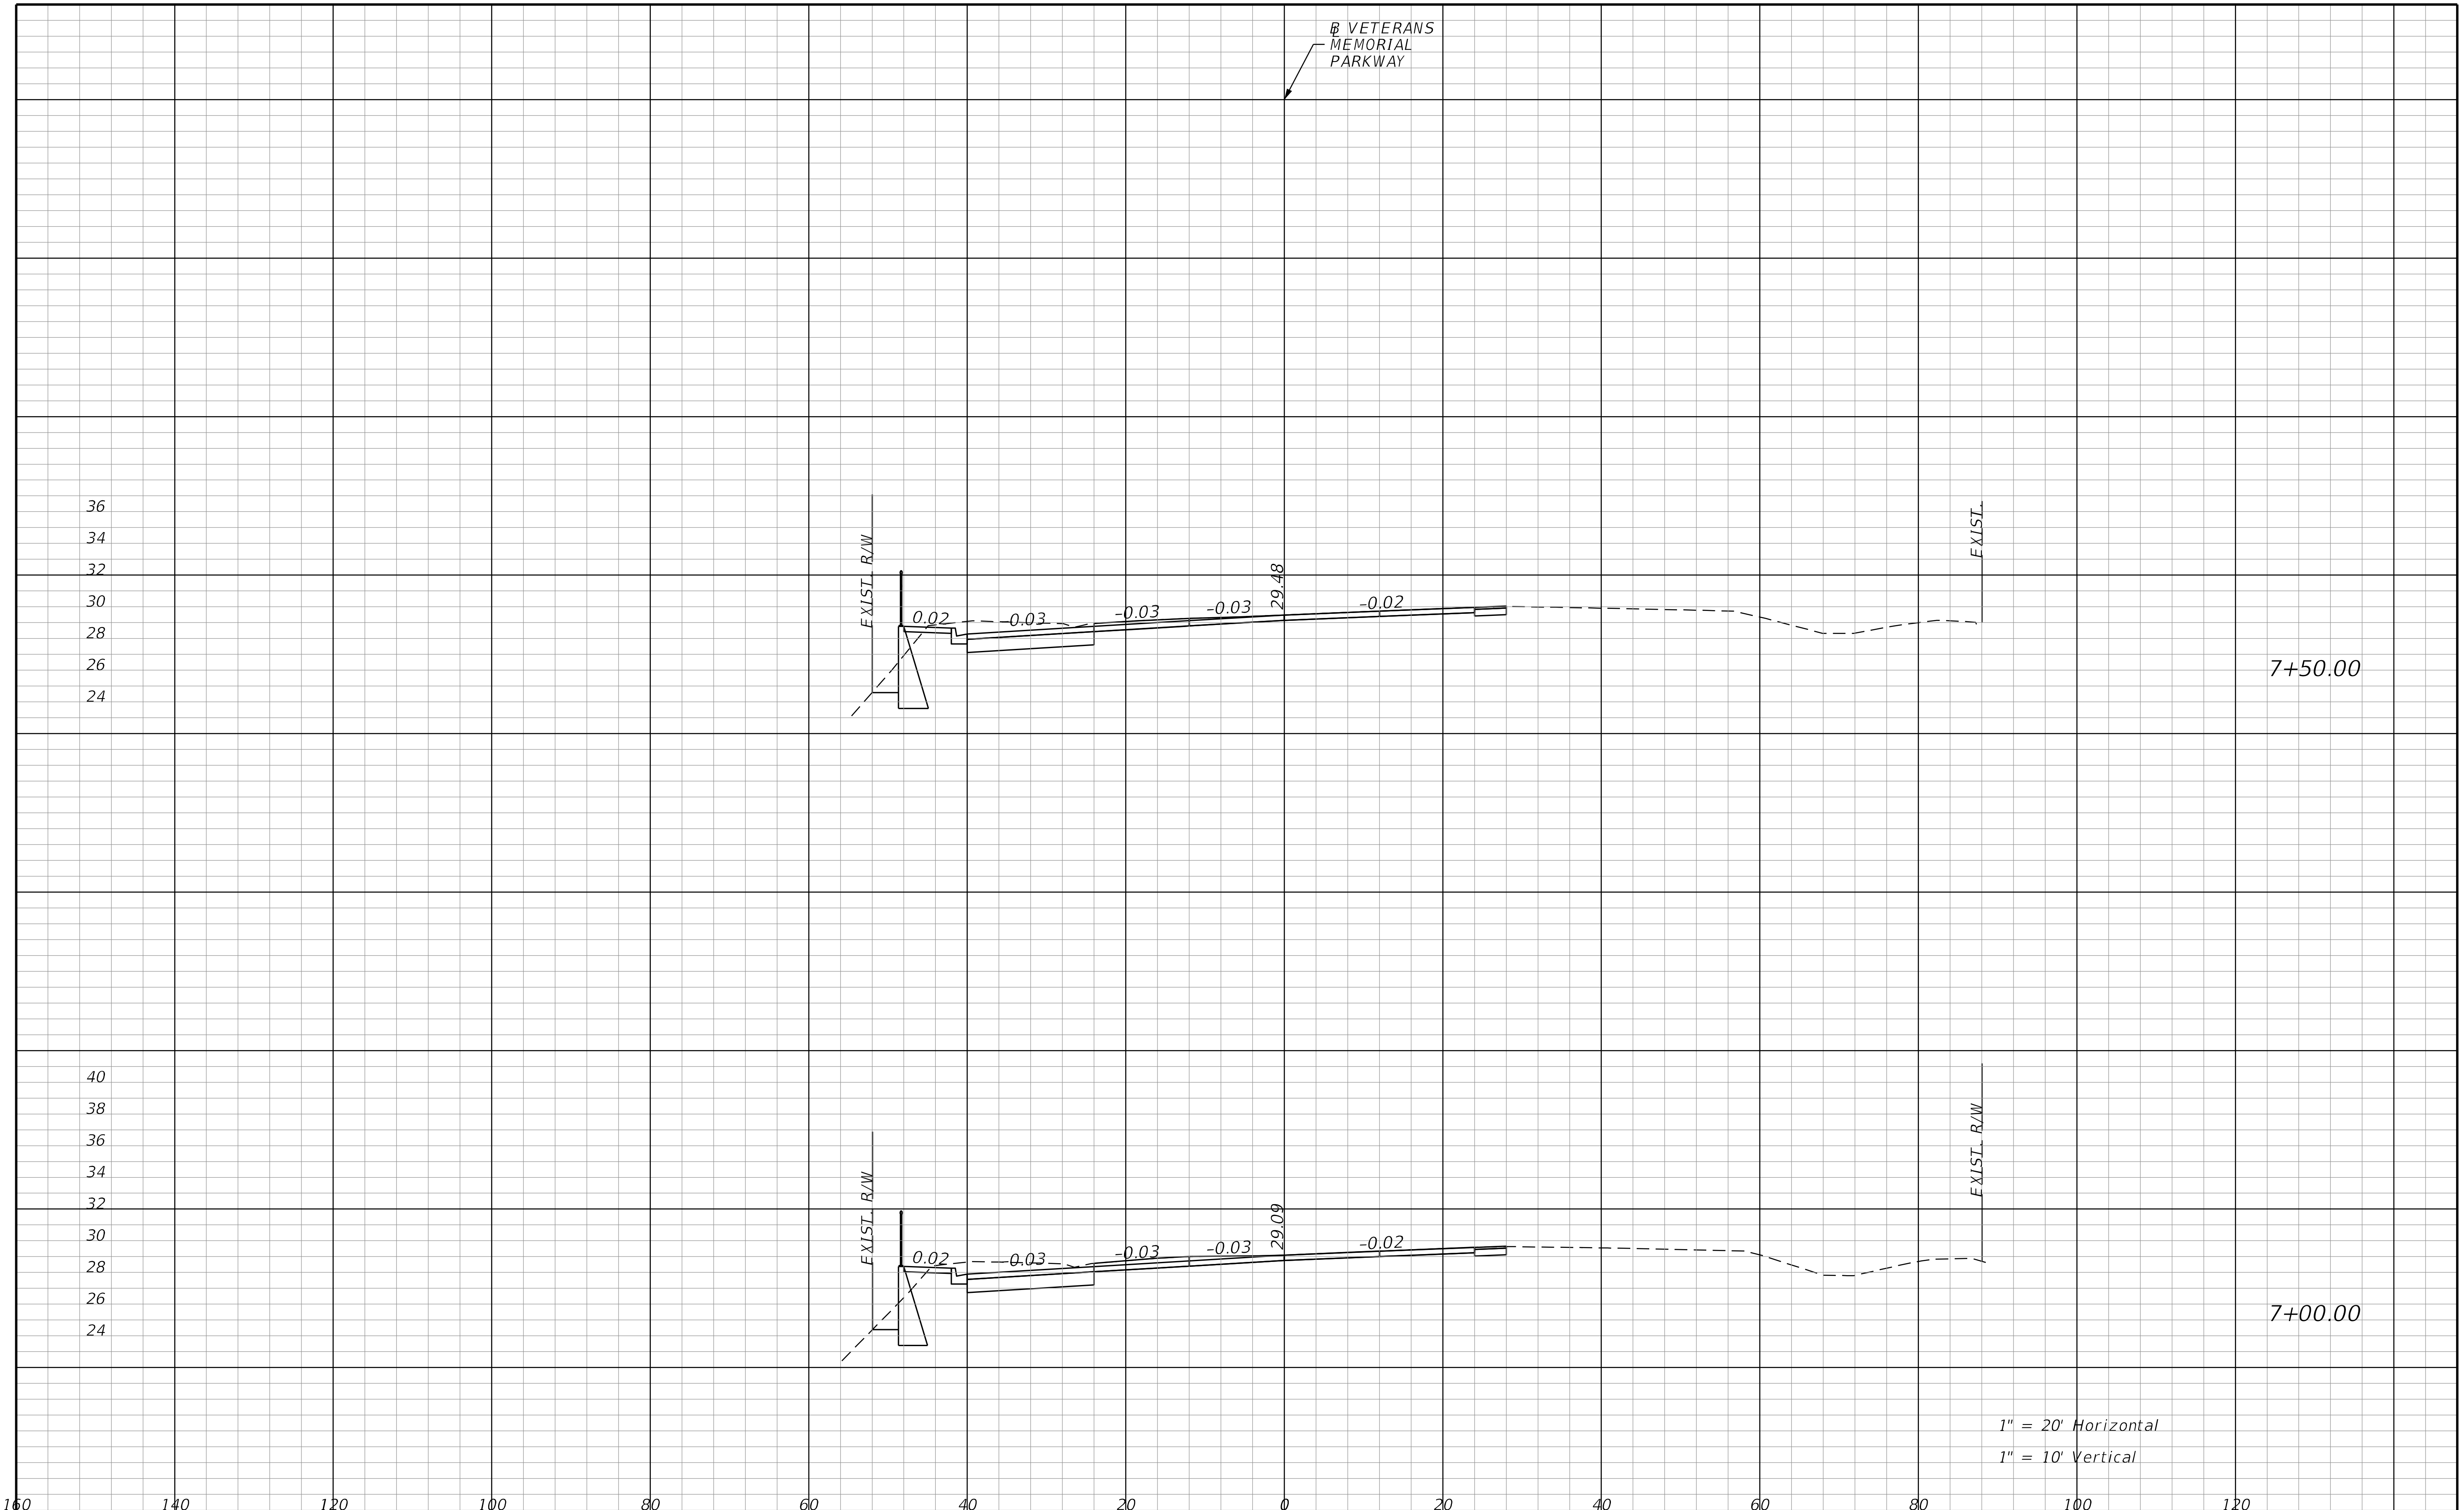

REVISIONS			
DATE	DESCRIPTION	DATE	DESCRIPTION

STANTEC CONSULTING SERVICES INC.
ENGINEER OF RECORD:
WILLIAM V. ANDERSON, P.E. NO.: 36682
11315 CORPORATE BLVD., SUITE 105
ORLANDO, FLORIDA 32817
(407) 823-8966
CERTIFICATE OF AUTHORIZATION NO. 27013

STATE OF FLORIDA
DEPARTMENT OF TRANSPORTATION

ROAD NO.	COUNTY	FINANCIAL PROJECT ID

VETERAN'S MEMORIAL PARKWAY

SHEET NO.
956

THE OFFICIAL RECORD OF THIS SHEET IS THE ELECTRONIC FILE DIGITALLY SIGNED AND SEALED UNDER RULE 61G15-23.004, F.A.C.

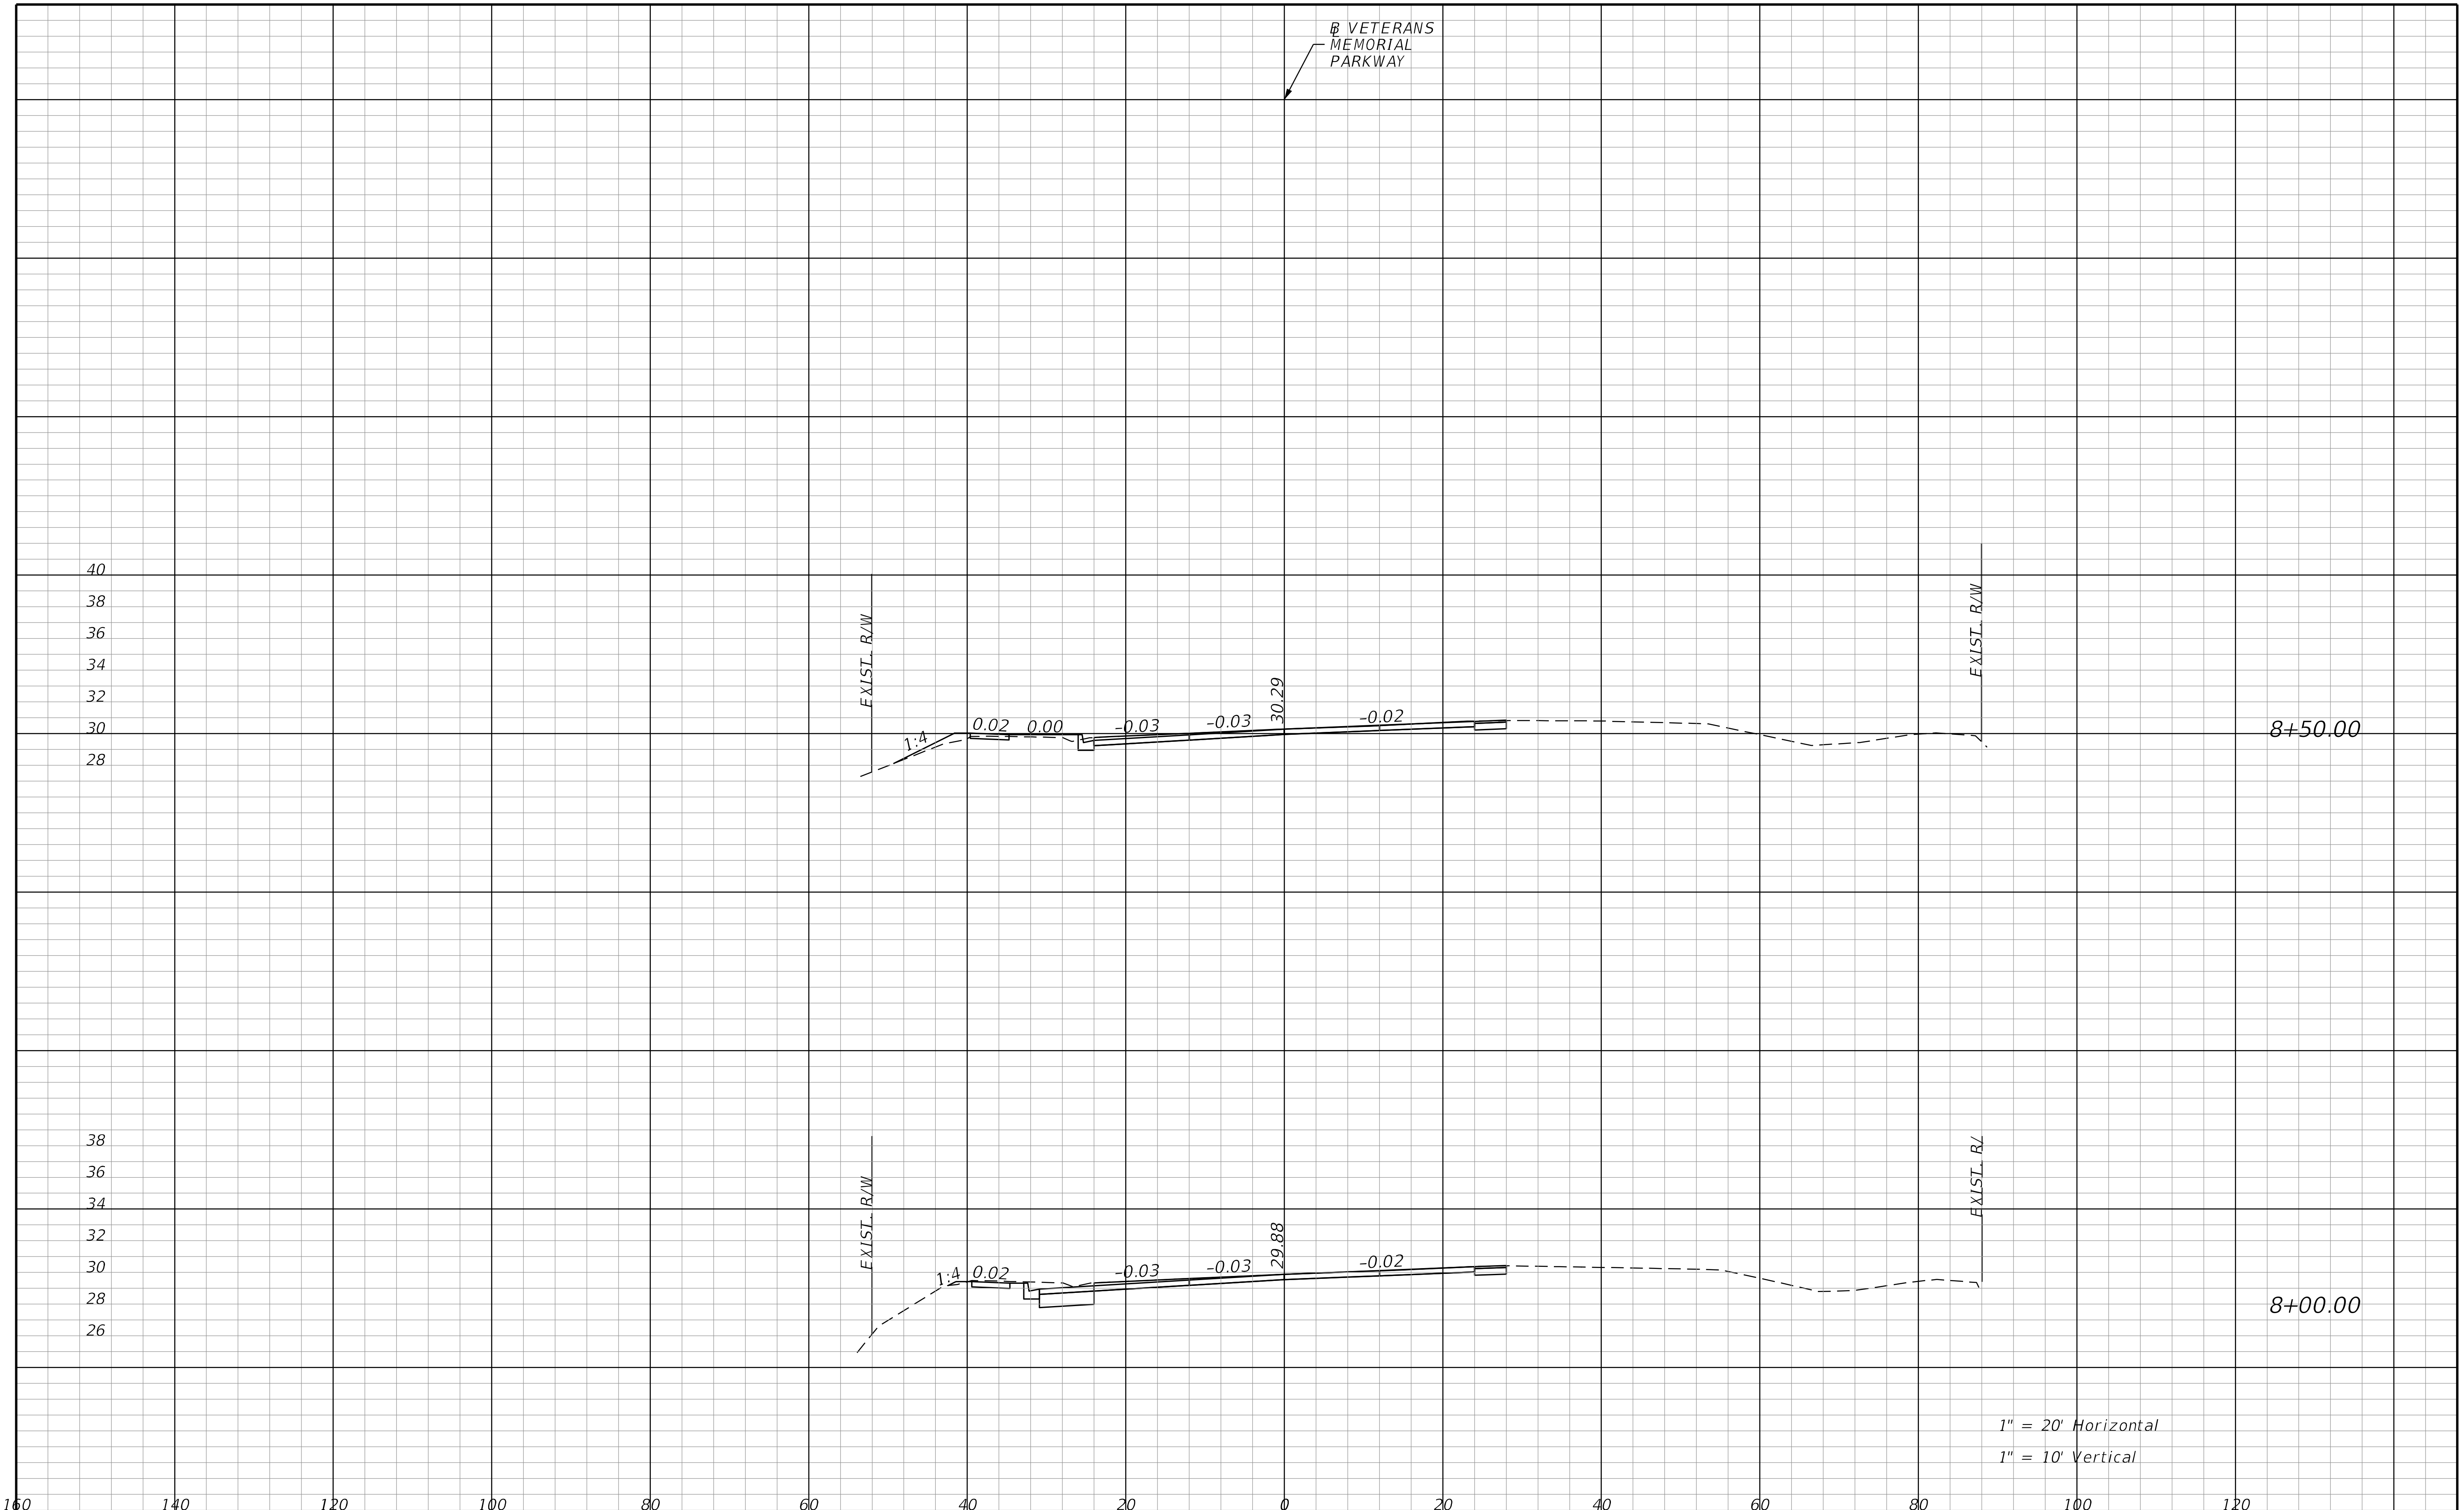

THE OFFICIAL RECORD OF THIS SHEET IS THE ELECTRONIC FILE DIGITALLY SIGNED AND SEALED UNDER RULE 61G15-23.004, F.A.C.

REVISIONS			
DATE	DESCRIPTION	DATE	DESCRIPTION

STANTEC CONSULTING SERVICES INC.
ENGINEER OF RECORD:
WILLIAM V. ANDERSON, P.E. NO.: 36682
11315 CORPORATE BLVD., SUITE 105
ORLANDO, FLORIDA 32817
(407) 823-8966
CERTIFICATE OF AUTHORIZATION NO. 27013

STATE OF FLORIDA
DEPARTMENT OF TRANSPORTATION

ROAD NO.	COUNTY	FINANCIAL PROJECT ID

VETERAN'S MEMORIAL PARKWAY

SHEET NO.
957

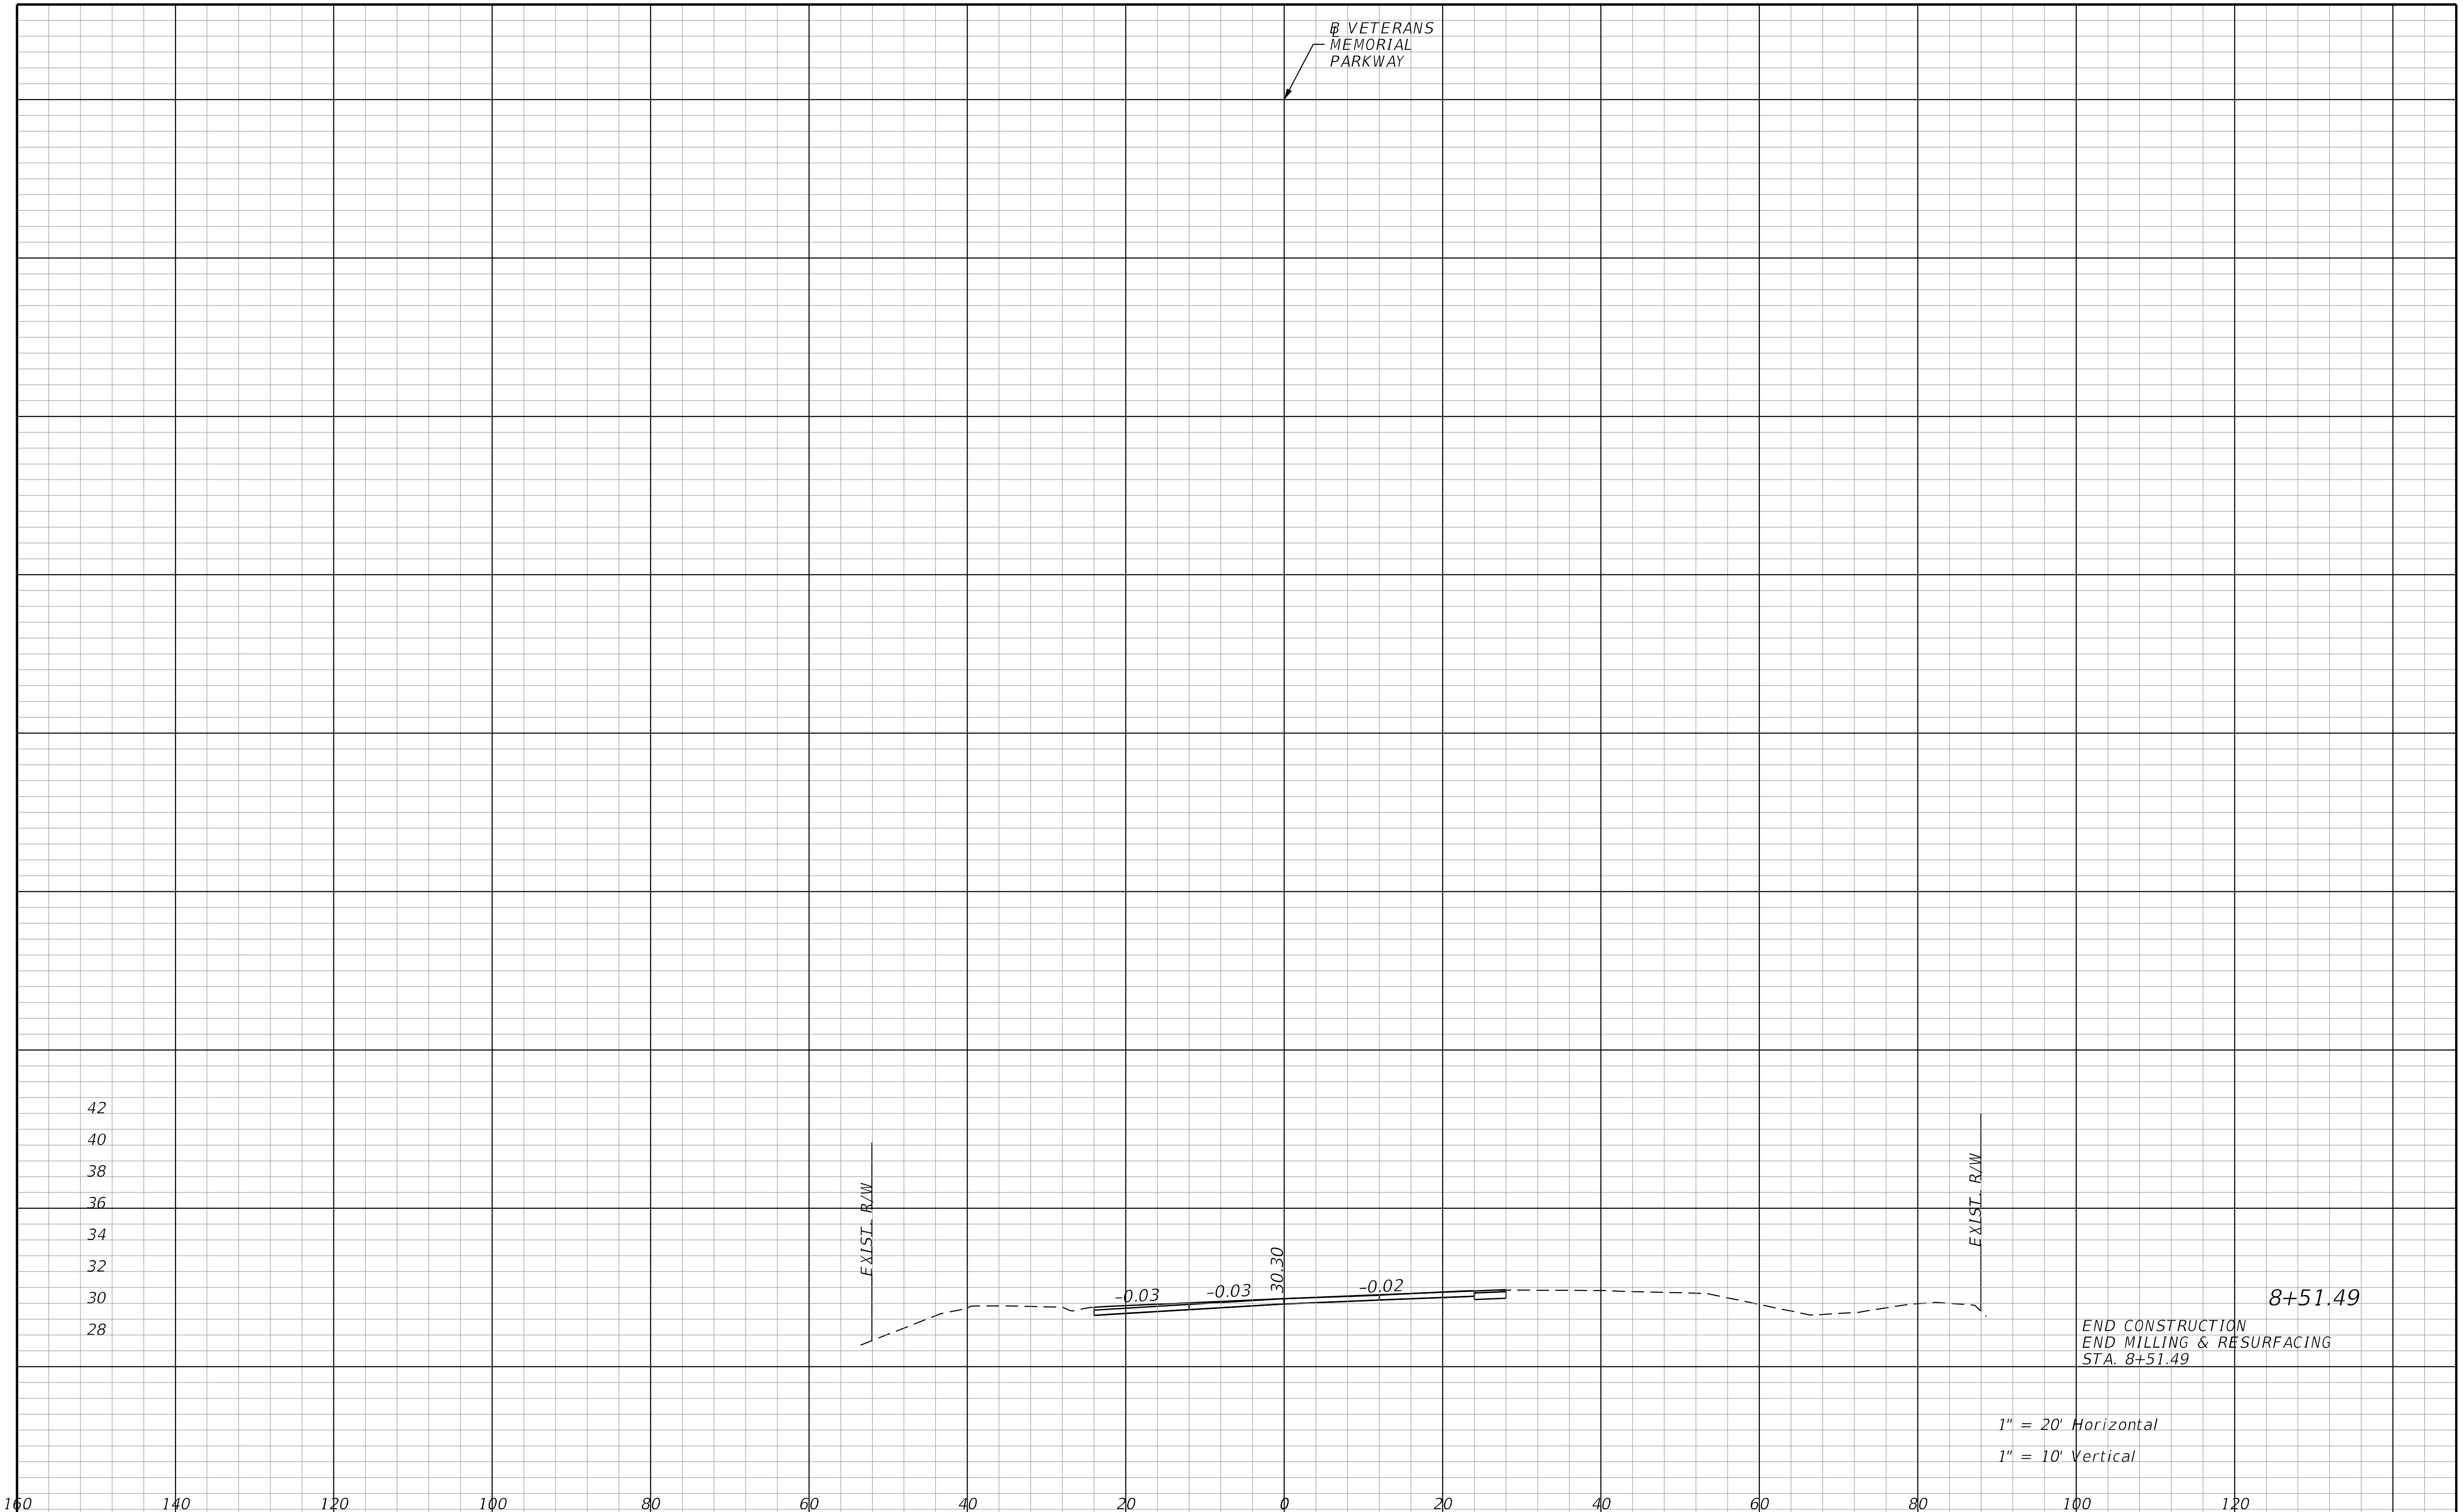

REVISIONS			
DATE	DESCRIPTION	DATE	DESCRIPTION

STANTEC CONSULTING SERVICES INC.
ENGINEER OF RECORD:
WILLIAM V. ANDERSON, P.E. NO.: 36682
11315 CORPORATE BLVD., SUITE 105
ORLANDO, FLORIDA 32817
(407) 823-8966
CERTIFICATE OF AUTHORIZATION NO. 27013

STATE OF FLORIDA
DEPARTMENT OF TRANSPORTATION

ROAD NO.	COUNTY	FINANCIAL PROJECT ID

VETERAN'S MEMORIAL PARKWAY

SHEET NO. 958

jchassee 6/14/2019 5:00:05 PM BLSVETMEMO V:\2158\active\CADD\40846423201\roadway\RDXSRD07.DGN

THE OFFICIAL RECORD OF THIS SHEET IS THE ELECTRONIC FILE DIGITALLY SIGNED AND SEALED UNDER RULE 61G15-23.004, F.A.C.

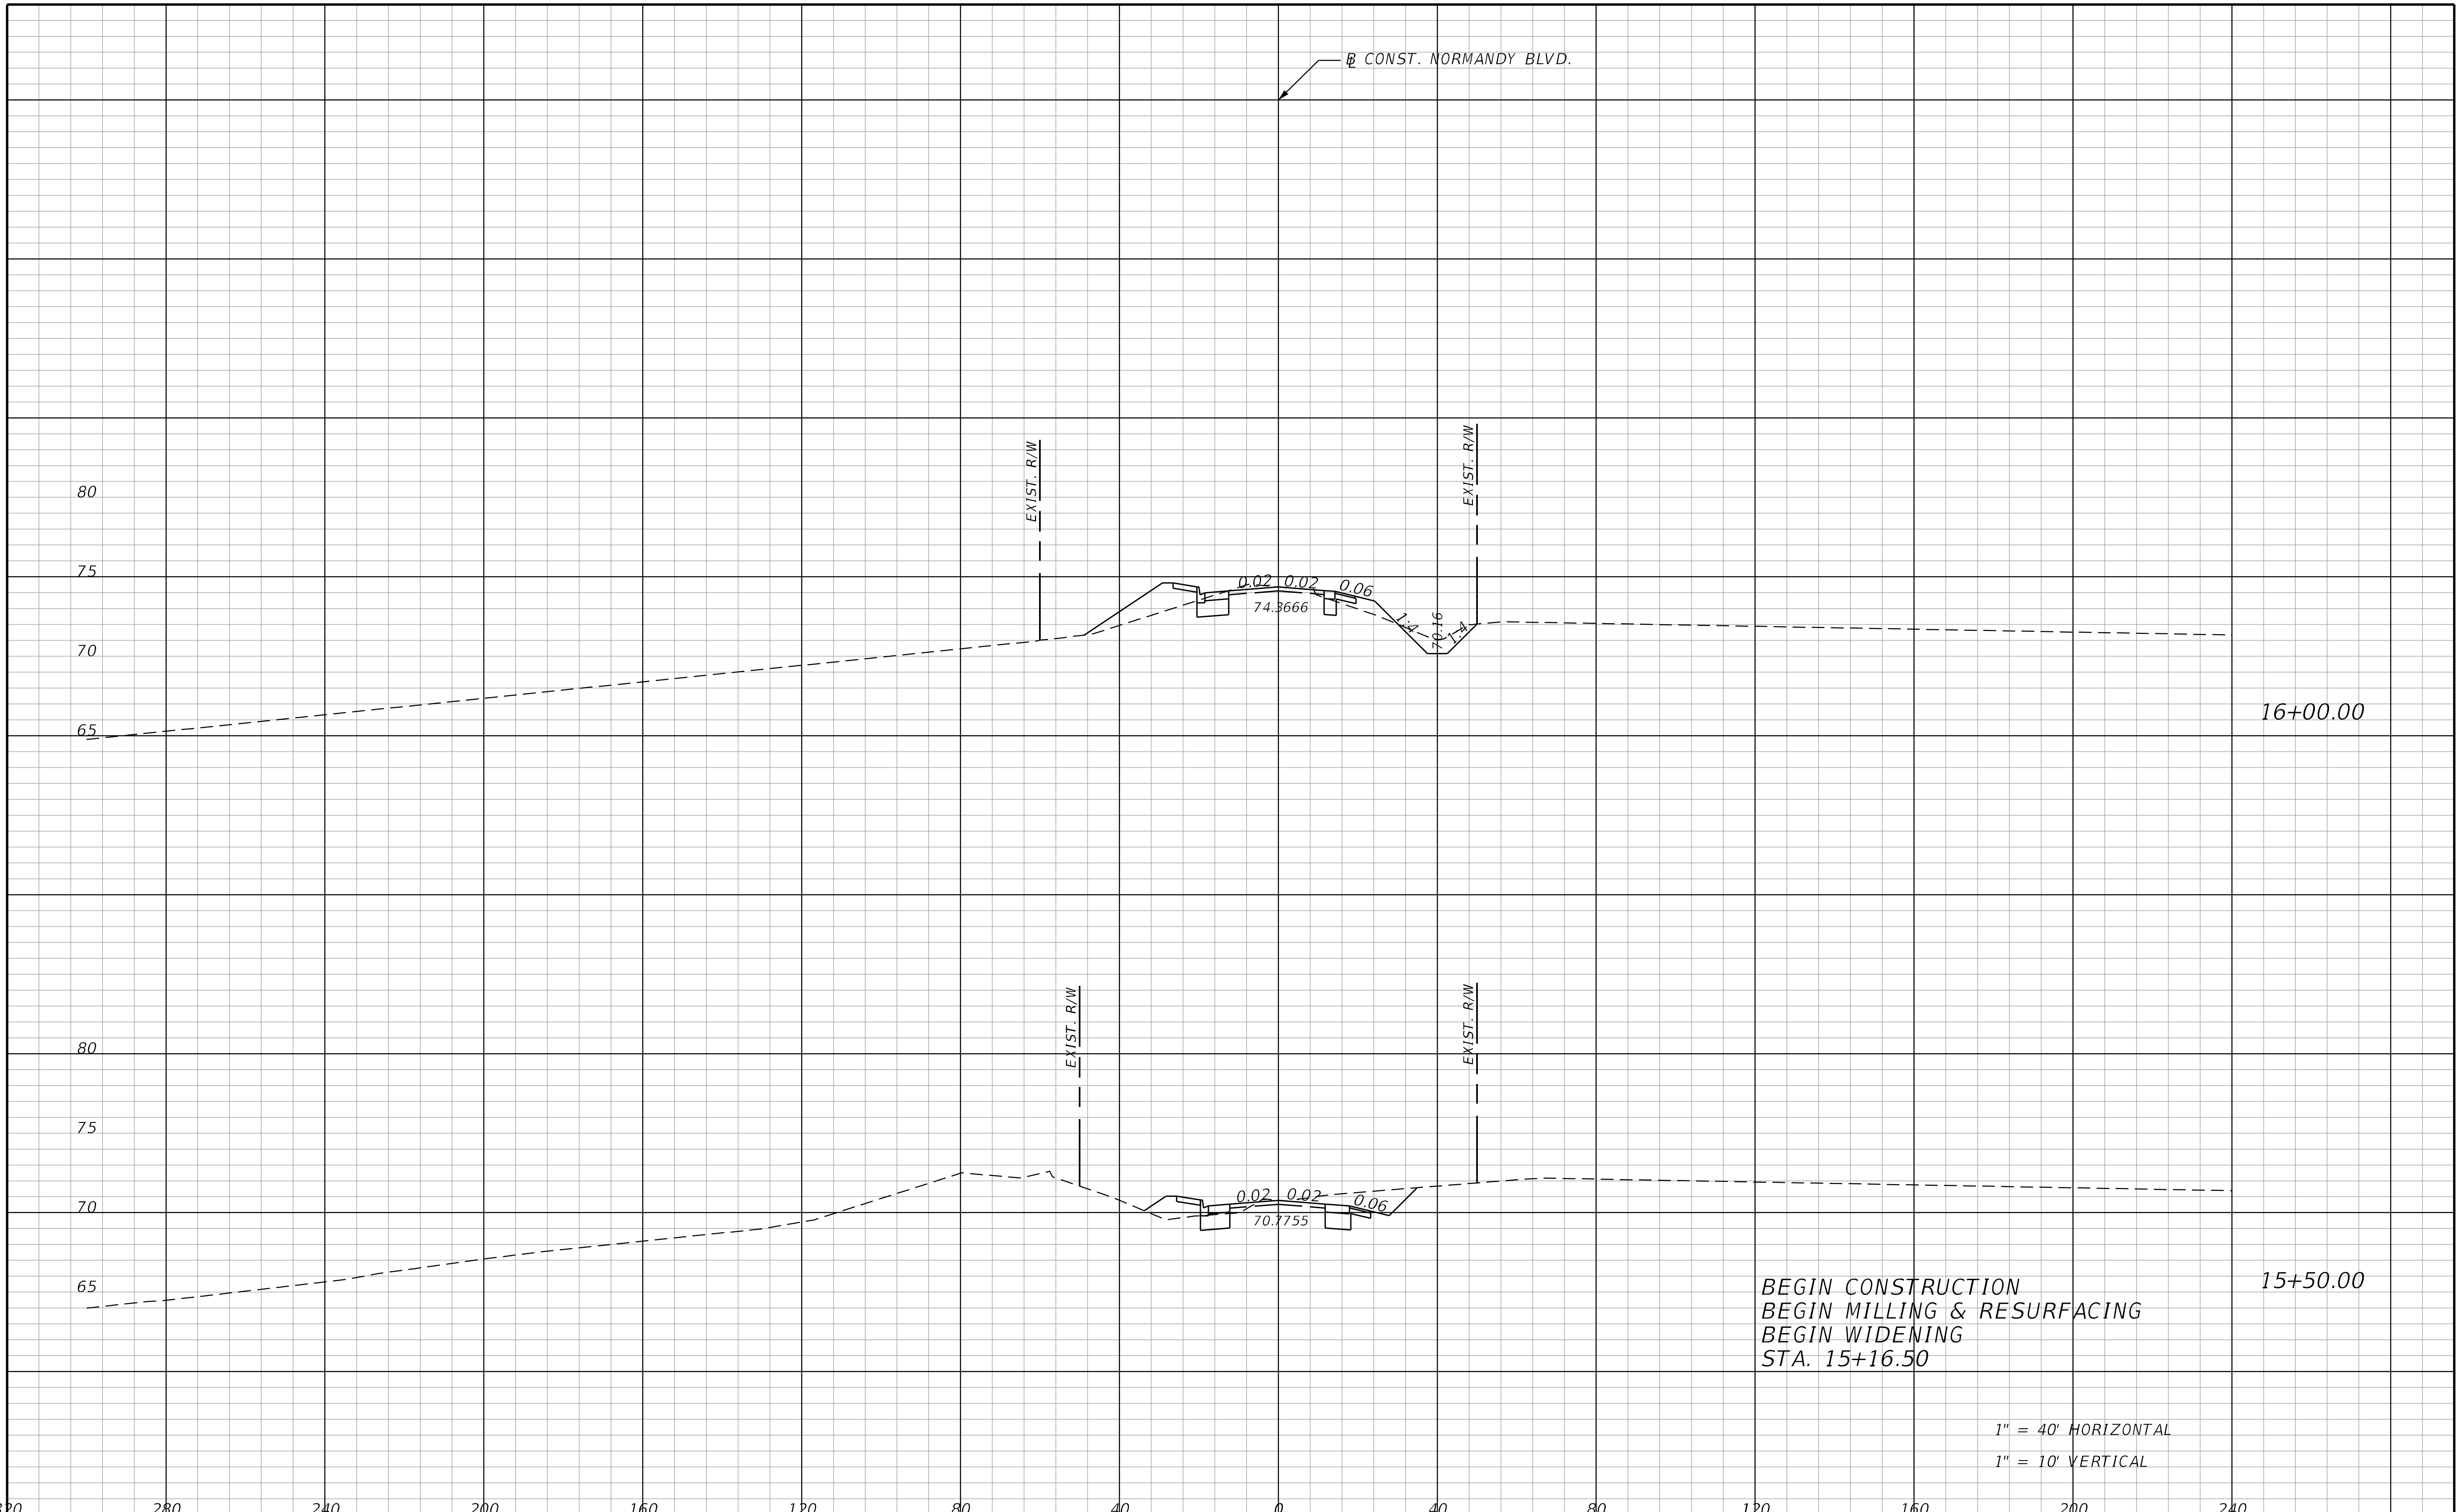

THE OFFICIAL RECORD OF THIS SHEET IS THE ELECTRONIC FILE DIGITALLY SIGNED AND SEALED UNDER RULE 61G15-23.004, F.A.C.

REVISIONS			
DATE	DESCRIPTION	DATE	DESCRIPTION

STANTEC CONSULTING SERVICES INC.
ENGINEER OF RECORD:
WILLIAM V. ANDERSON, P.E. NO.: 36682
11315 CORPORATE BLVD., SUITE 105
ORLANDO, FLORIDA 32817
(407) 823-8966
CERTIFICATE OF AUTHORIZATION NO. 27013

STATE OF FLORIDA
DEPARTMENT OF TRANSPORTATION

ROAD NO.	COUNTY	FINANCIAL PROJECT ID
SR400	VOLUSIA	408464-2-32-01

CROSS SECTIONS NORMANDY BLVD.

SHEET NO. 959

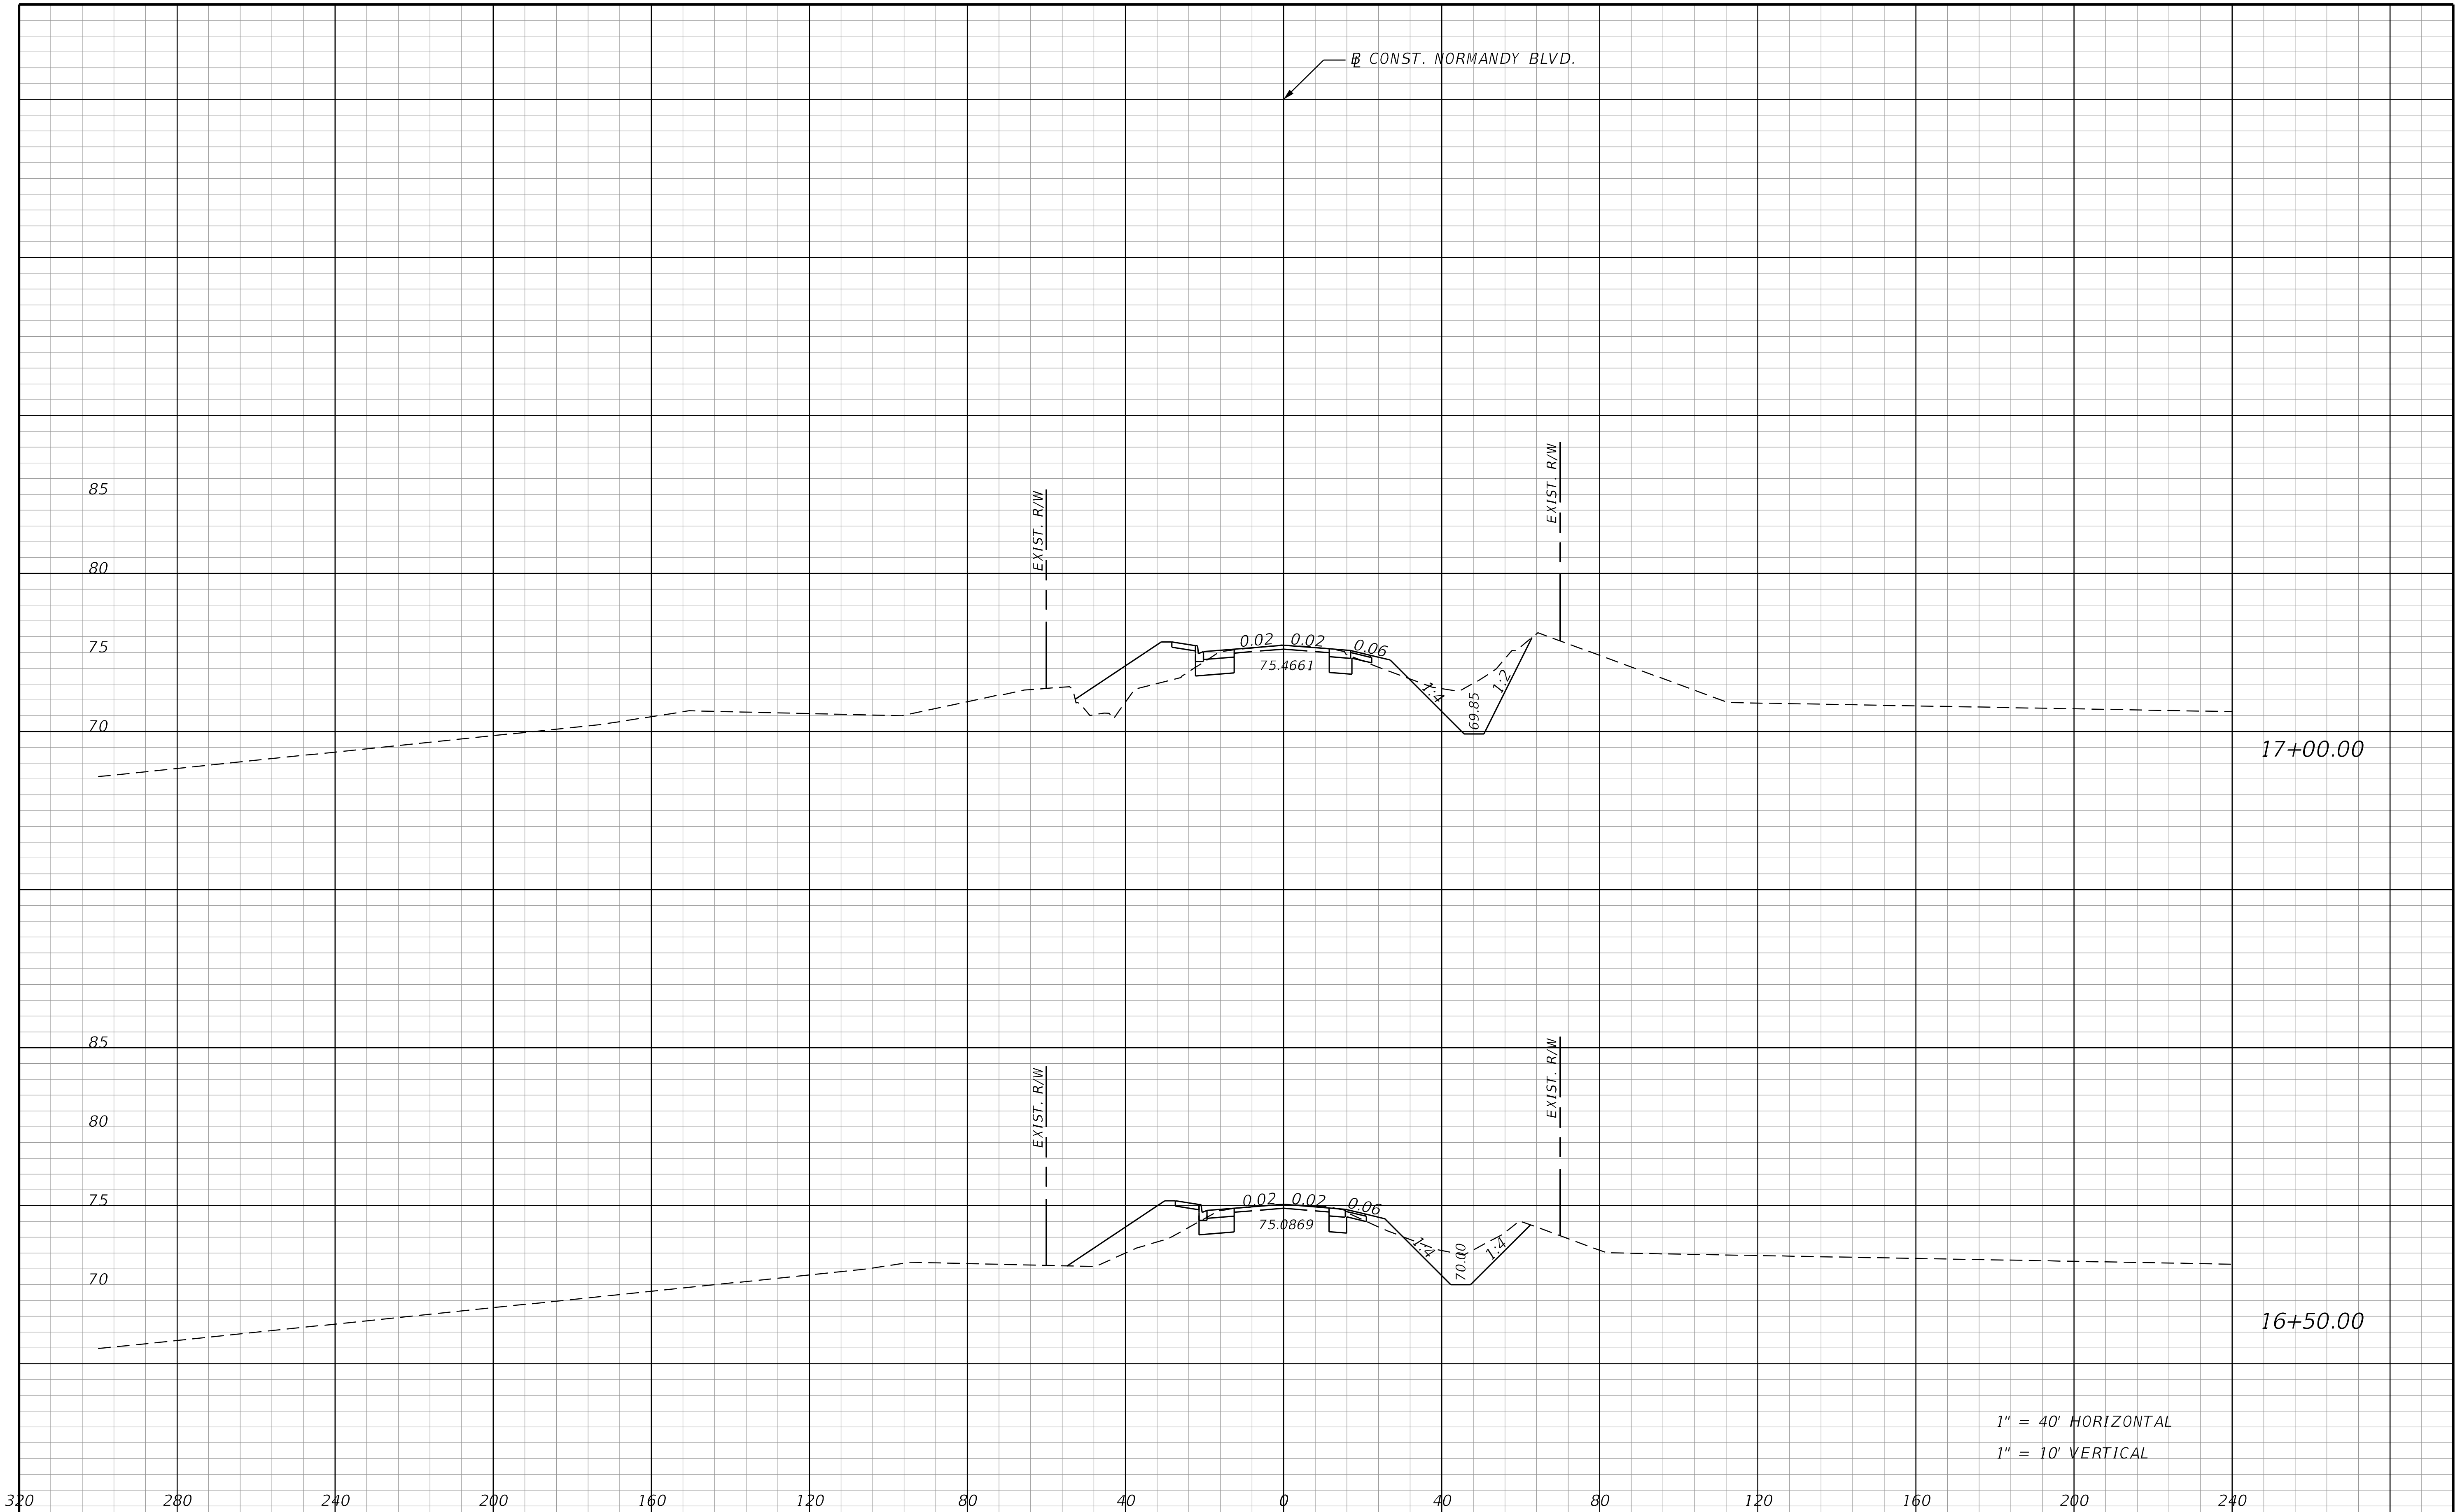

REVISIONS			
DATE	DESCRIPTION	DATE	DESCRIPTION

STANTEC CONSULTING SERVICES INC.
ENGINEER OF RECORD:
WILLIAM V. ANDERSON, P.E. NO.: 36682
11315 CORPORATE BLVD., SUITE 105
ORLANDO, FLORIDA 32817
(407) 823-8966
CERTIFICATE OF AUTHORIZATION NO. 27013

STATE OF FLORIDA
DEPARTMENT OF TRANSPORTATION

ROAD NO.	COUNTY	FINANCIAL PROJECT ID
SR400	VOLUSIA	408464-2-32-01

CROSS SECTIONS
NORMANDY BLVD.

SHEET NO.
960

THE OFFICIAL RECORD OF THIS SHEET IS THE ELECTRONIC FILE DIGITALLY SIGNED AND SEALED UNDER RULE 61G15-23.004, F.A.C.

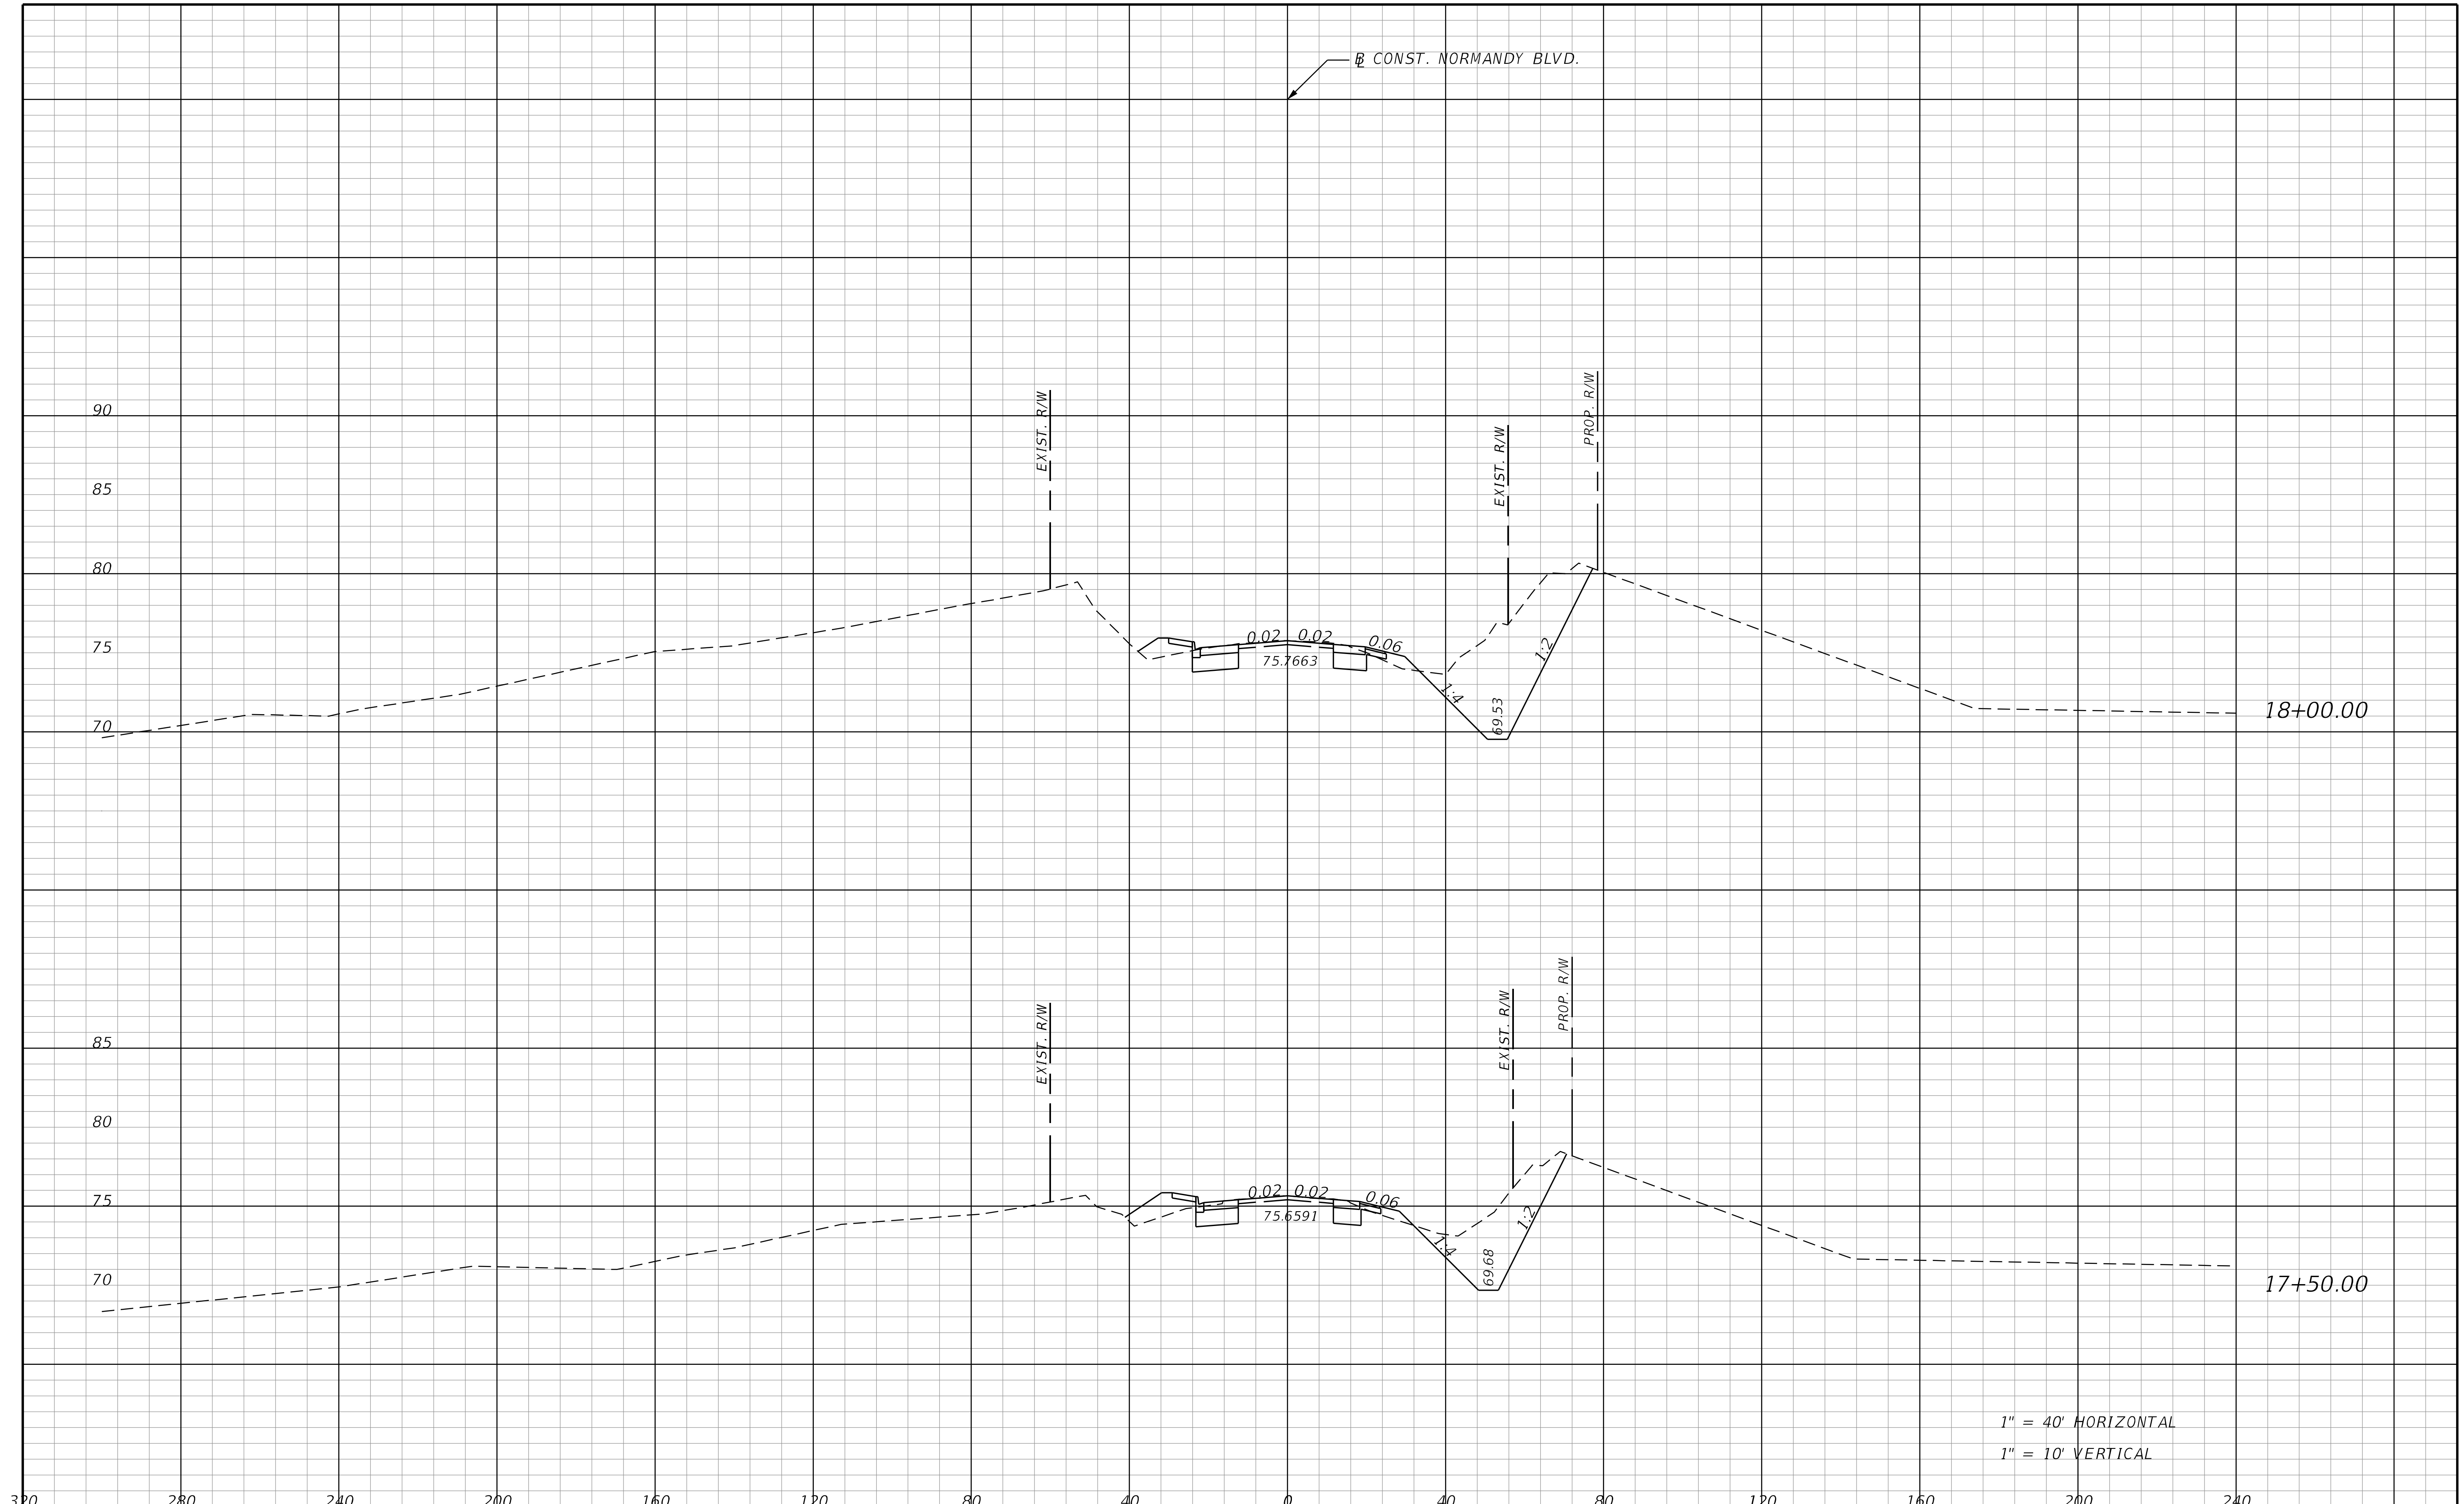

THE OFFICIAL RECORD OF THIS SHEET IS THE ELECTRONIC FILE DIGITALLY SIGNED AND SEALED UNDER RULE 61G15-23.004, F.A.C.

REVISIONS			
DATE	DESCRIPTION	DATE	DESCRIPTION

STANTEC CONSULTING SERVICES INC.
ENGINEER OF RECORD:
WILLIAM V. ANDERSON, P.E. NO.: 36682
11315 CORPORATE BLVD., SUITE 105
ORLANDO, FLORIDA 32817
(407) 823-8966
CERTIFICATE OF AUTHORIZATION NO. 27013

STATE OF FLORIDA
DEPARTMENT OF TRANSPORTATION

ROAD NO.	COUNTY	FINANCIAL PROJECT ID
SR400	VOLUSIA	408464-2-32-01

CROSS SECTIONS
NORMANDY BLVD.

SHEET NO.
961

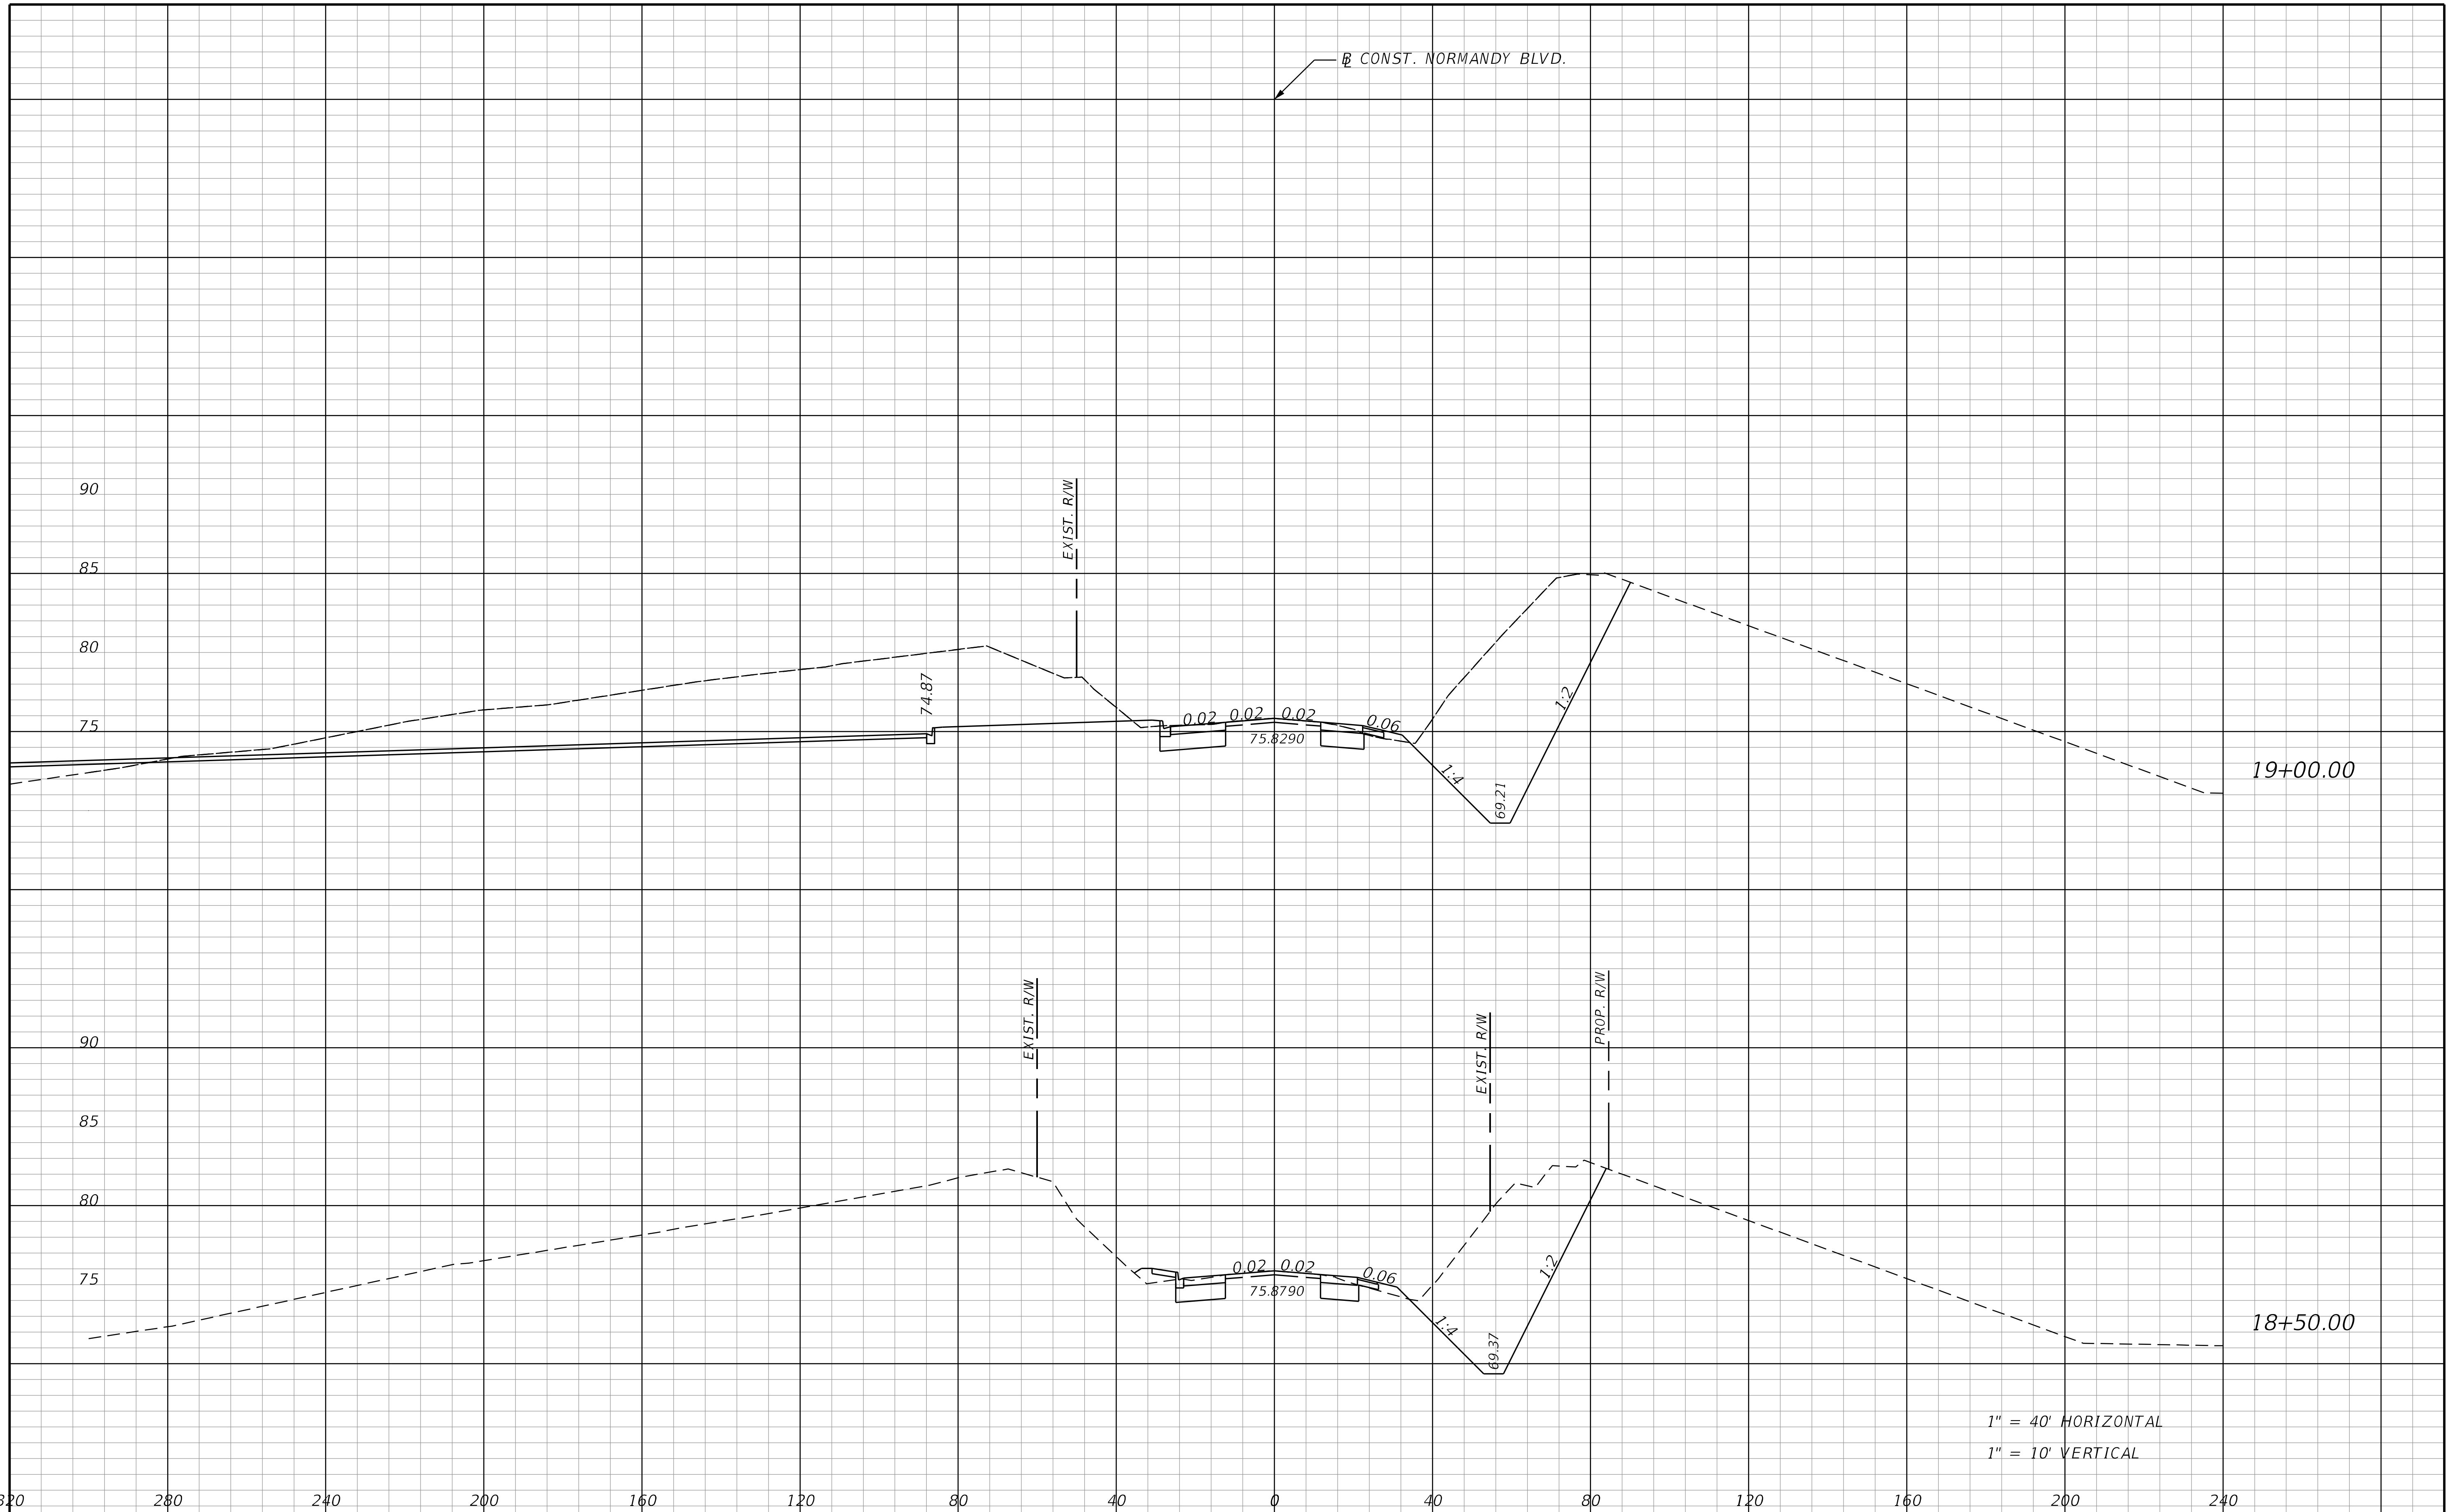

REVISIONS			
DATE	DESCRIPTION	DATE	DESCRIPTION

STANTEC CONSULTING SERVICES INC.
ENGINEER OF RECORD:
WILLIAM V. ANDERSON, P.E. NO.: 36682
11315 CORPORATE BLVD., SUITE 105
ORLANDO, FLORIDA 32817
(407) 823-8966
CERTIFICATE OF AUTHORIZATION NO. 27013

STATE OF FLORIDA
DEPARTMENT OF TRANSPORTATION

ROAD NO.	COUNTY	FINANCIAL PROJECT ID
SR400	VOLUSIA	408464-2-32-01

CROSS SECTIONS
NORMANDY BLVD.

SHEET NO.
962

jchassee 6/14/2019 4:28:13 PM Rdxsrd_shg V:\2158\active\CADD\40846423201\roadway\RDXSRD07_Normandy.dgn

THE OFFICIAL RECORD OF THIS SHEET IS THE ELECTRONIC FILE DIGITALLY SIGNED AND SEALED UNDER RULE 61G15-23.004, F.A.C.

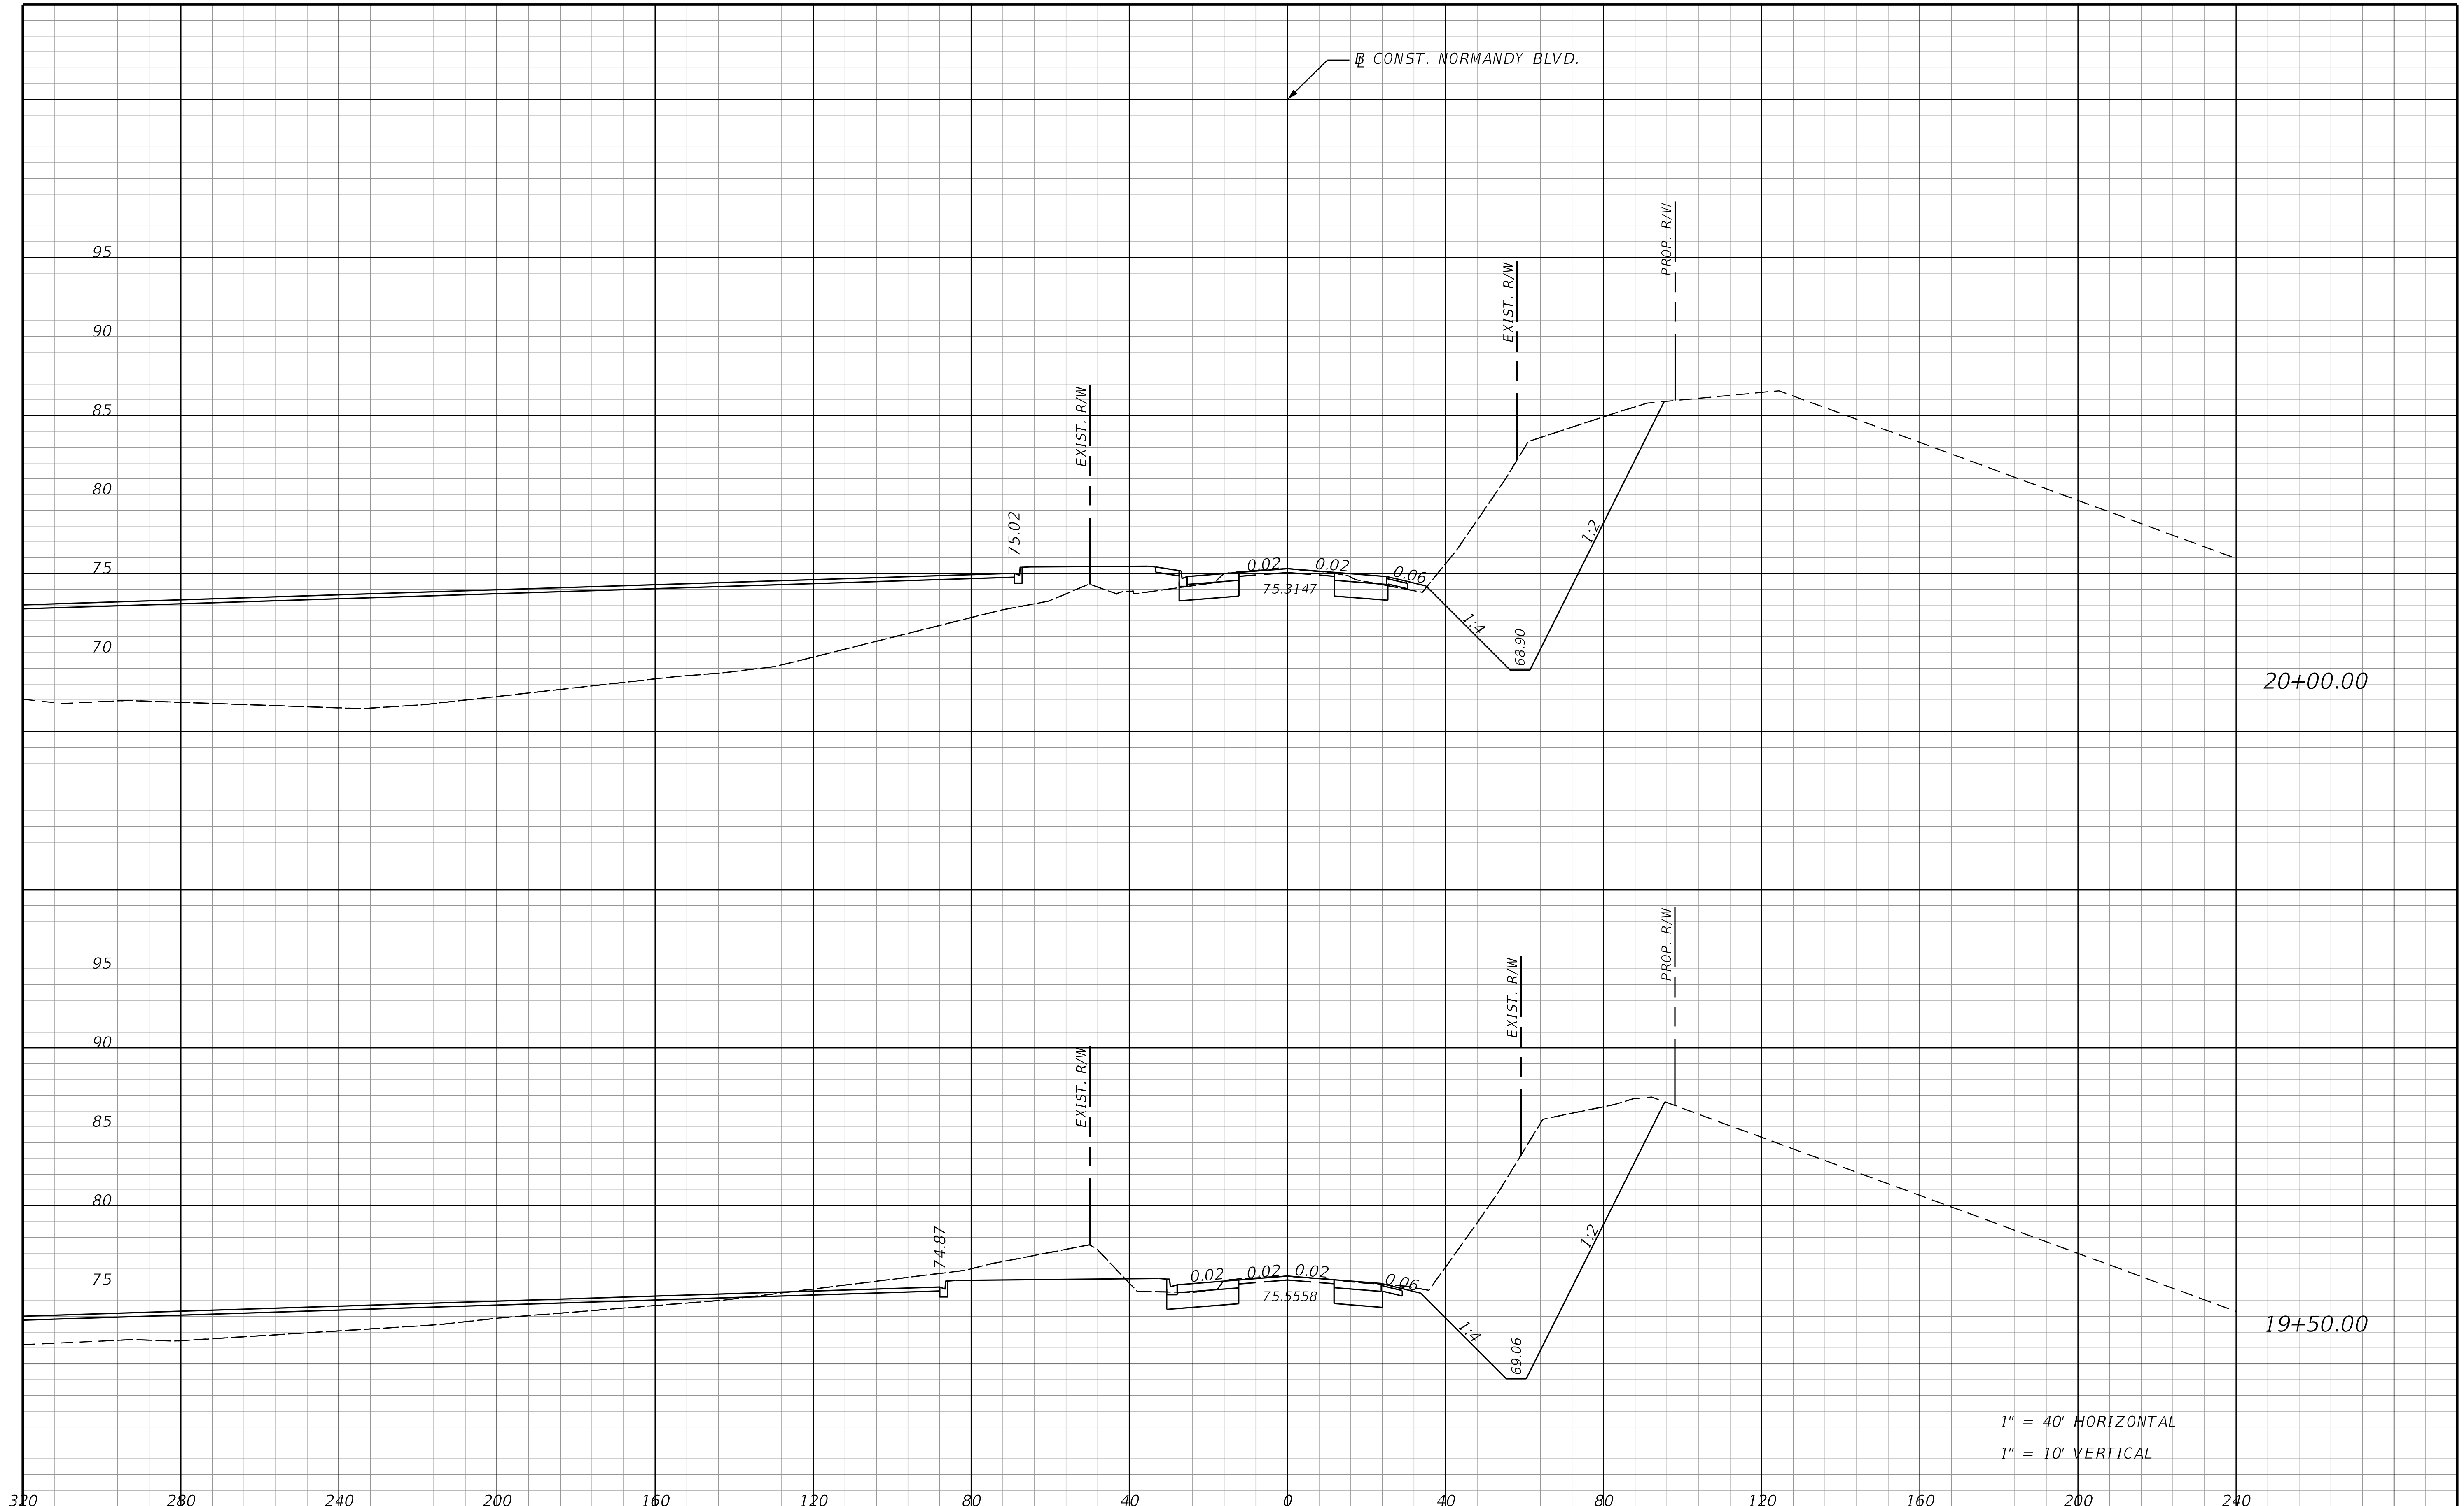

REVISIONS			
DATE	DESCRIPTION	DATE	DESCRIPTION

STANTEC CONSULTING SERVICES INC.
ENGINEER OF RECORD:
WILLIAM V. ANDERSON, P.E. NO.: 36682
11315 CORPORATE BLVD., SUITE 105
ORLANDO, FLORIDA 32817
(407) 823-8966
CERTIFICATE OF AUTHORIZATION NO. 27013

STATE OF FLORIDA
DEPARTMENT OF TRANSPORTATION

ROAD NO.	COUNTY	FINANCIAL PROJECT ID
SR400	VOLUSIA	408464-2-32-01

CROSS SECTIONS NORMANDY BLVD.

SHEET NO. 963

THE OFFICIAL RECORD OF THIS SHEET IS THE ELECTRONIC FILE DIGITALLY SIGNED AND SEALED UNDER RULE 61G15-23.004, F.A.C.

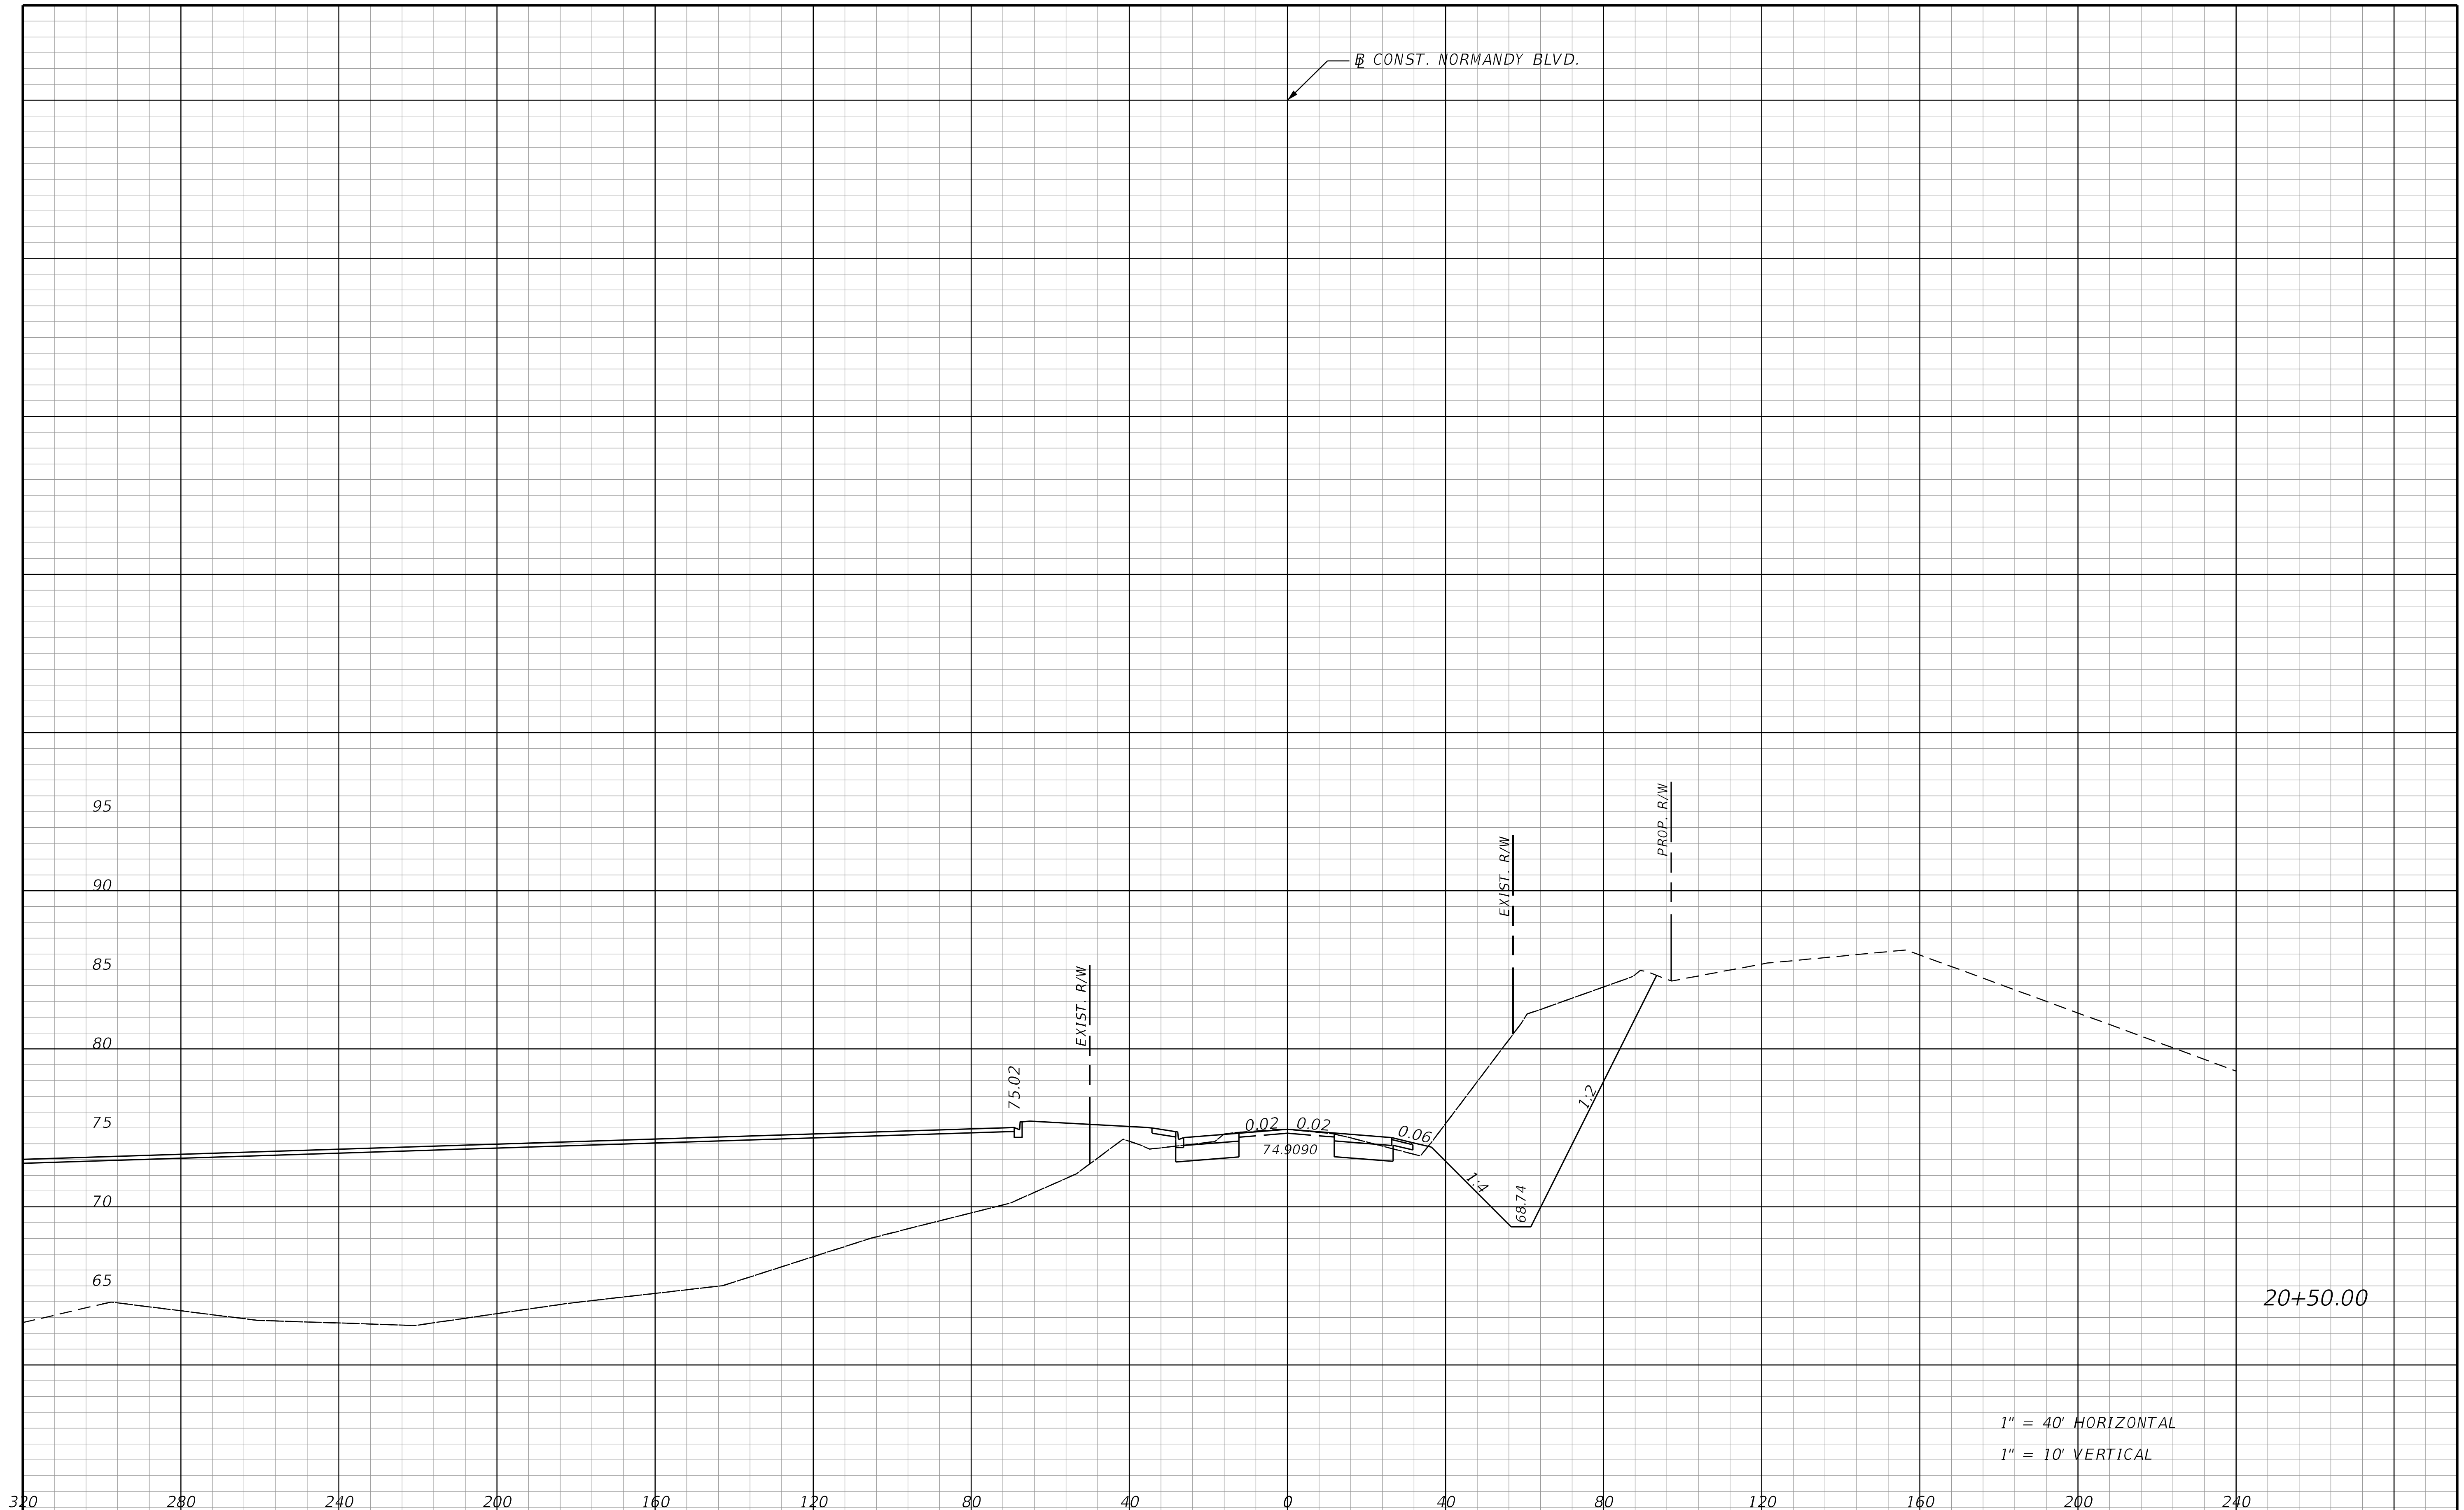

REVISIONS			
DATE	DESCRIPTION	DATE	DESCRIPTION

STANTEC CONSULTING SERVICES INC.
ENGINEER OF RECORD:
WILLIAM V. ANDERSON, P.E. NO.: 36682
11315 CORPORATE BLVD., SUITE 105
ORLANDO, FLORIDA 32817
(407) 823-8966
CERTIFICATE OF AUTHORIZATION NO. 27013

STATE OF FLORIDA
DEPARTMENT OF TRANSPORTATION

ROAD NO.	COUNTY	FINANCIAL PROJECT ID
SR400	VOLUSIA	408464-2-32-01

CROSS SECTIONS
NORMANDY BLVD.

SHEET NO.
964

jchassee 6/14/2019 4:28:13 PM Rdxsrd_shg V:\2158\active\CADD\40846423201\roadway\RDXSRD07_Normandy.dgn

THE OFFICIAL RECORD OF THIS SHEET IS THE ELECTRONIC FILE DIGITALLY SIGNED AND SEALED UNDER RULE 61G15-23.004, F.A.C.

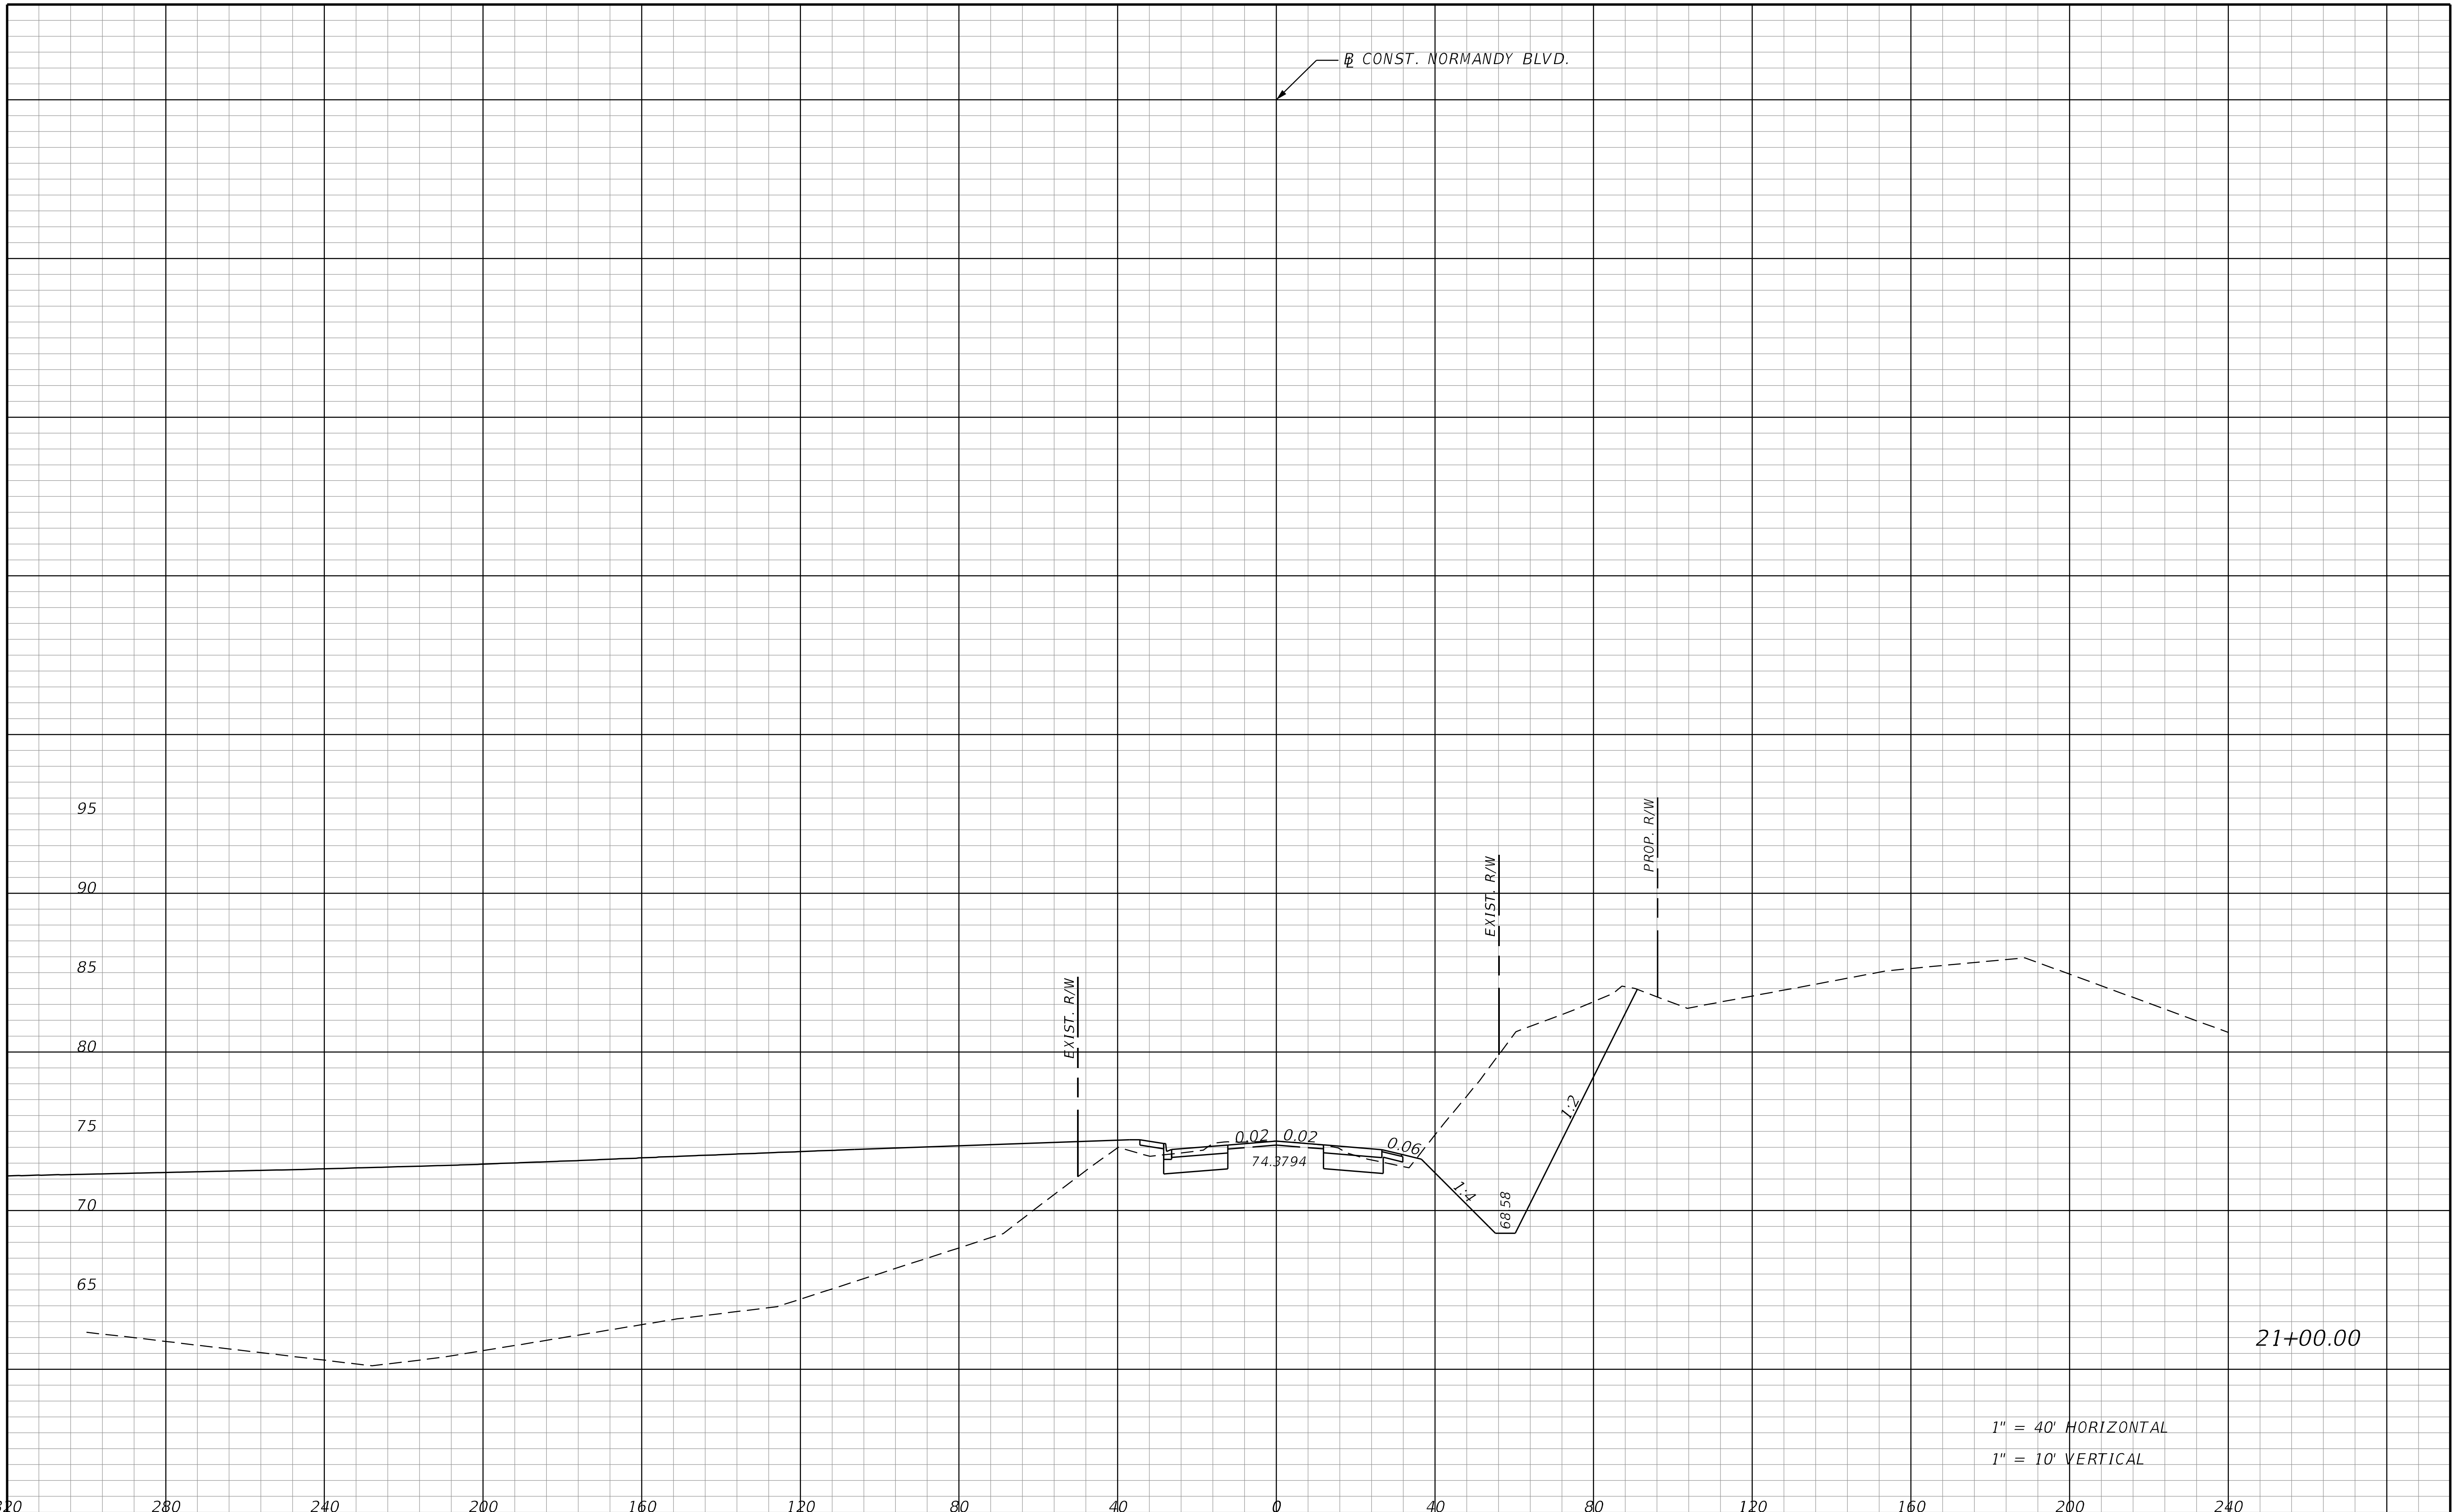

REVISIONS			
DATE	DESCRIPTION	DATE	DESCRIPTION

STANTEC CONSULTING SERVICES INC.
ENGINEER OF RECORD:
WILLIAM V. ANDERSON, P.E. NO.: 36682
11315 CORPORATE BLVD., SUITE 105
ORLANDO, FLORIDA 32817
(407) 823-8966
CERTIFICATE OF AUTHORIZATION NO. 27013

STATE OF FLORIDA
DEPARTMENT OF TRANSPORTATION

ROAD NO.	COUNTY	FINANCIAL PROJECT ID
SR400	VOLUSIA	408464-2-32-01

CROSS SECTIONS
NORMANDY BLVD.

SHEET NO.
965

THE OFFICIAL RECORD OF THIS SHEET IS THE ELECTRONIC FILE DIGITALLY SIGNED AND SEALED UNDER RULE 61G15-23.004, F.A.C.

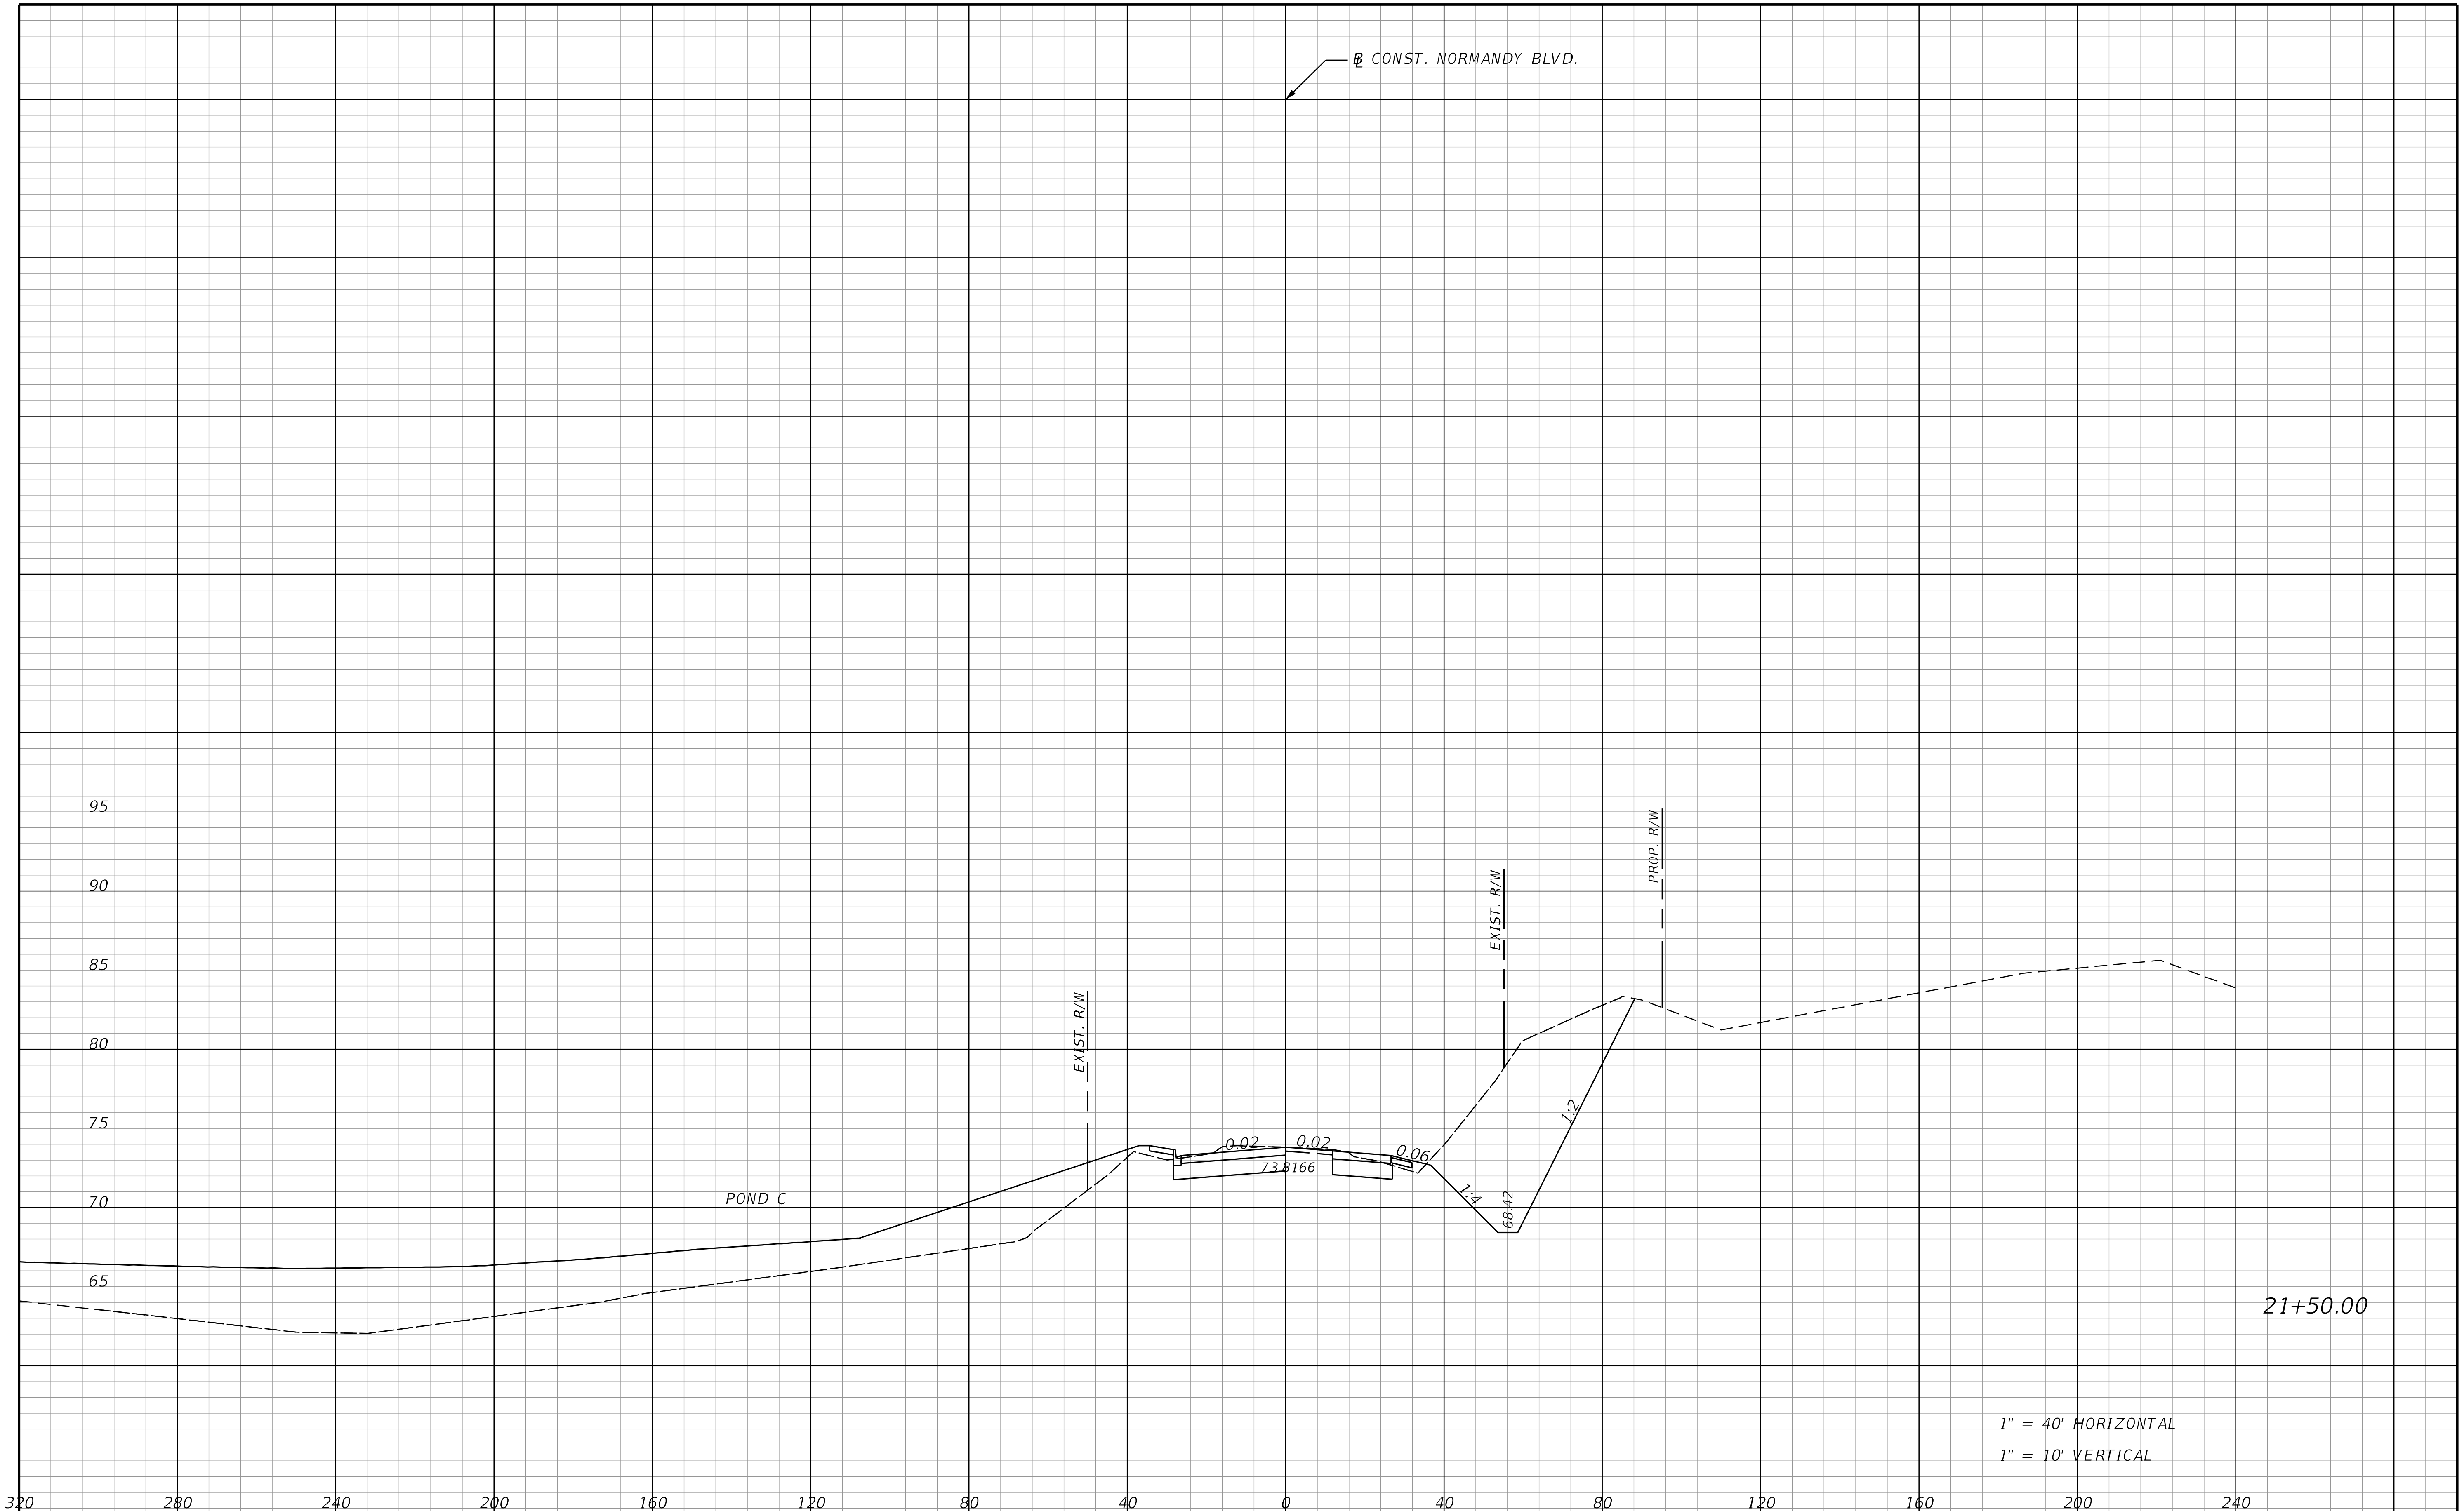

THE OFFICIAL RECORD OF THIS SHEET IS THE ELECTRONIC FILE DIGITALLY SIGNED AND SEALED UNDER RULE 61G15-23.004, F.A.C.

REVISIONS			
DATE	DESCRIPTION	DATE	DESCRIPTION

STANTEC CONSULTING SERVICES INC.
ENGINEER OF RECORD:
WILLIAM V. ANDERSON, P.E. NO.: 36682
11315 CORPORATE BLVD., SUITE 105
ORLANDO, FLORIDA 32817
(407) 823-8966
CERTIFICATE OF AUTHORIZATION NO. 27013

STATE OF FLORIDA
DEPARTMENT OF TRANSPORTATION

ROAD NO.	COUNTY	FINANCIAL PROJECT ID
SR400	VOLUSIA	408464-2-32-01

CROSS SECTIONS
NORMANDY BLVD.

SHEET NO.
966

jchassee 6/14/2019 4:28:14 PM Rdxsrd_shg V:\2158\active\CADD\40846423201\roadway\RDXSRD07_Normandy.dgn

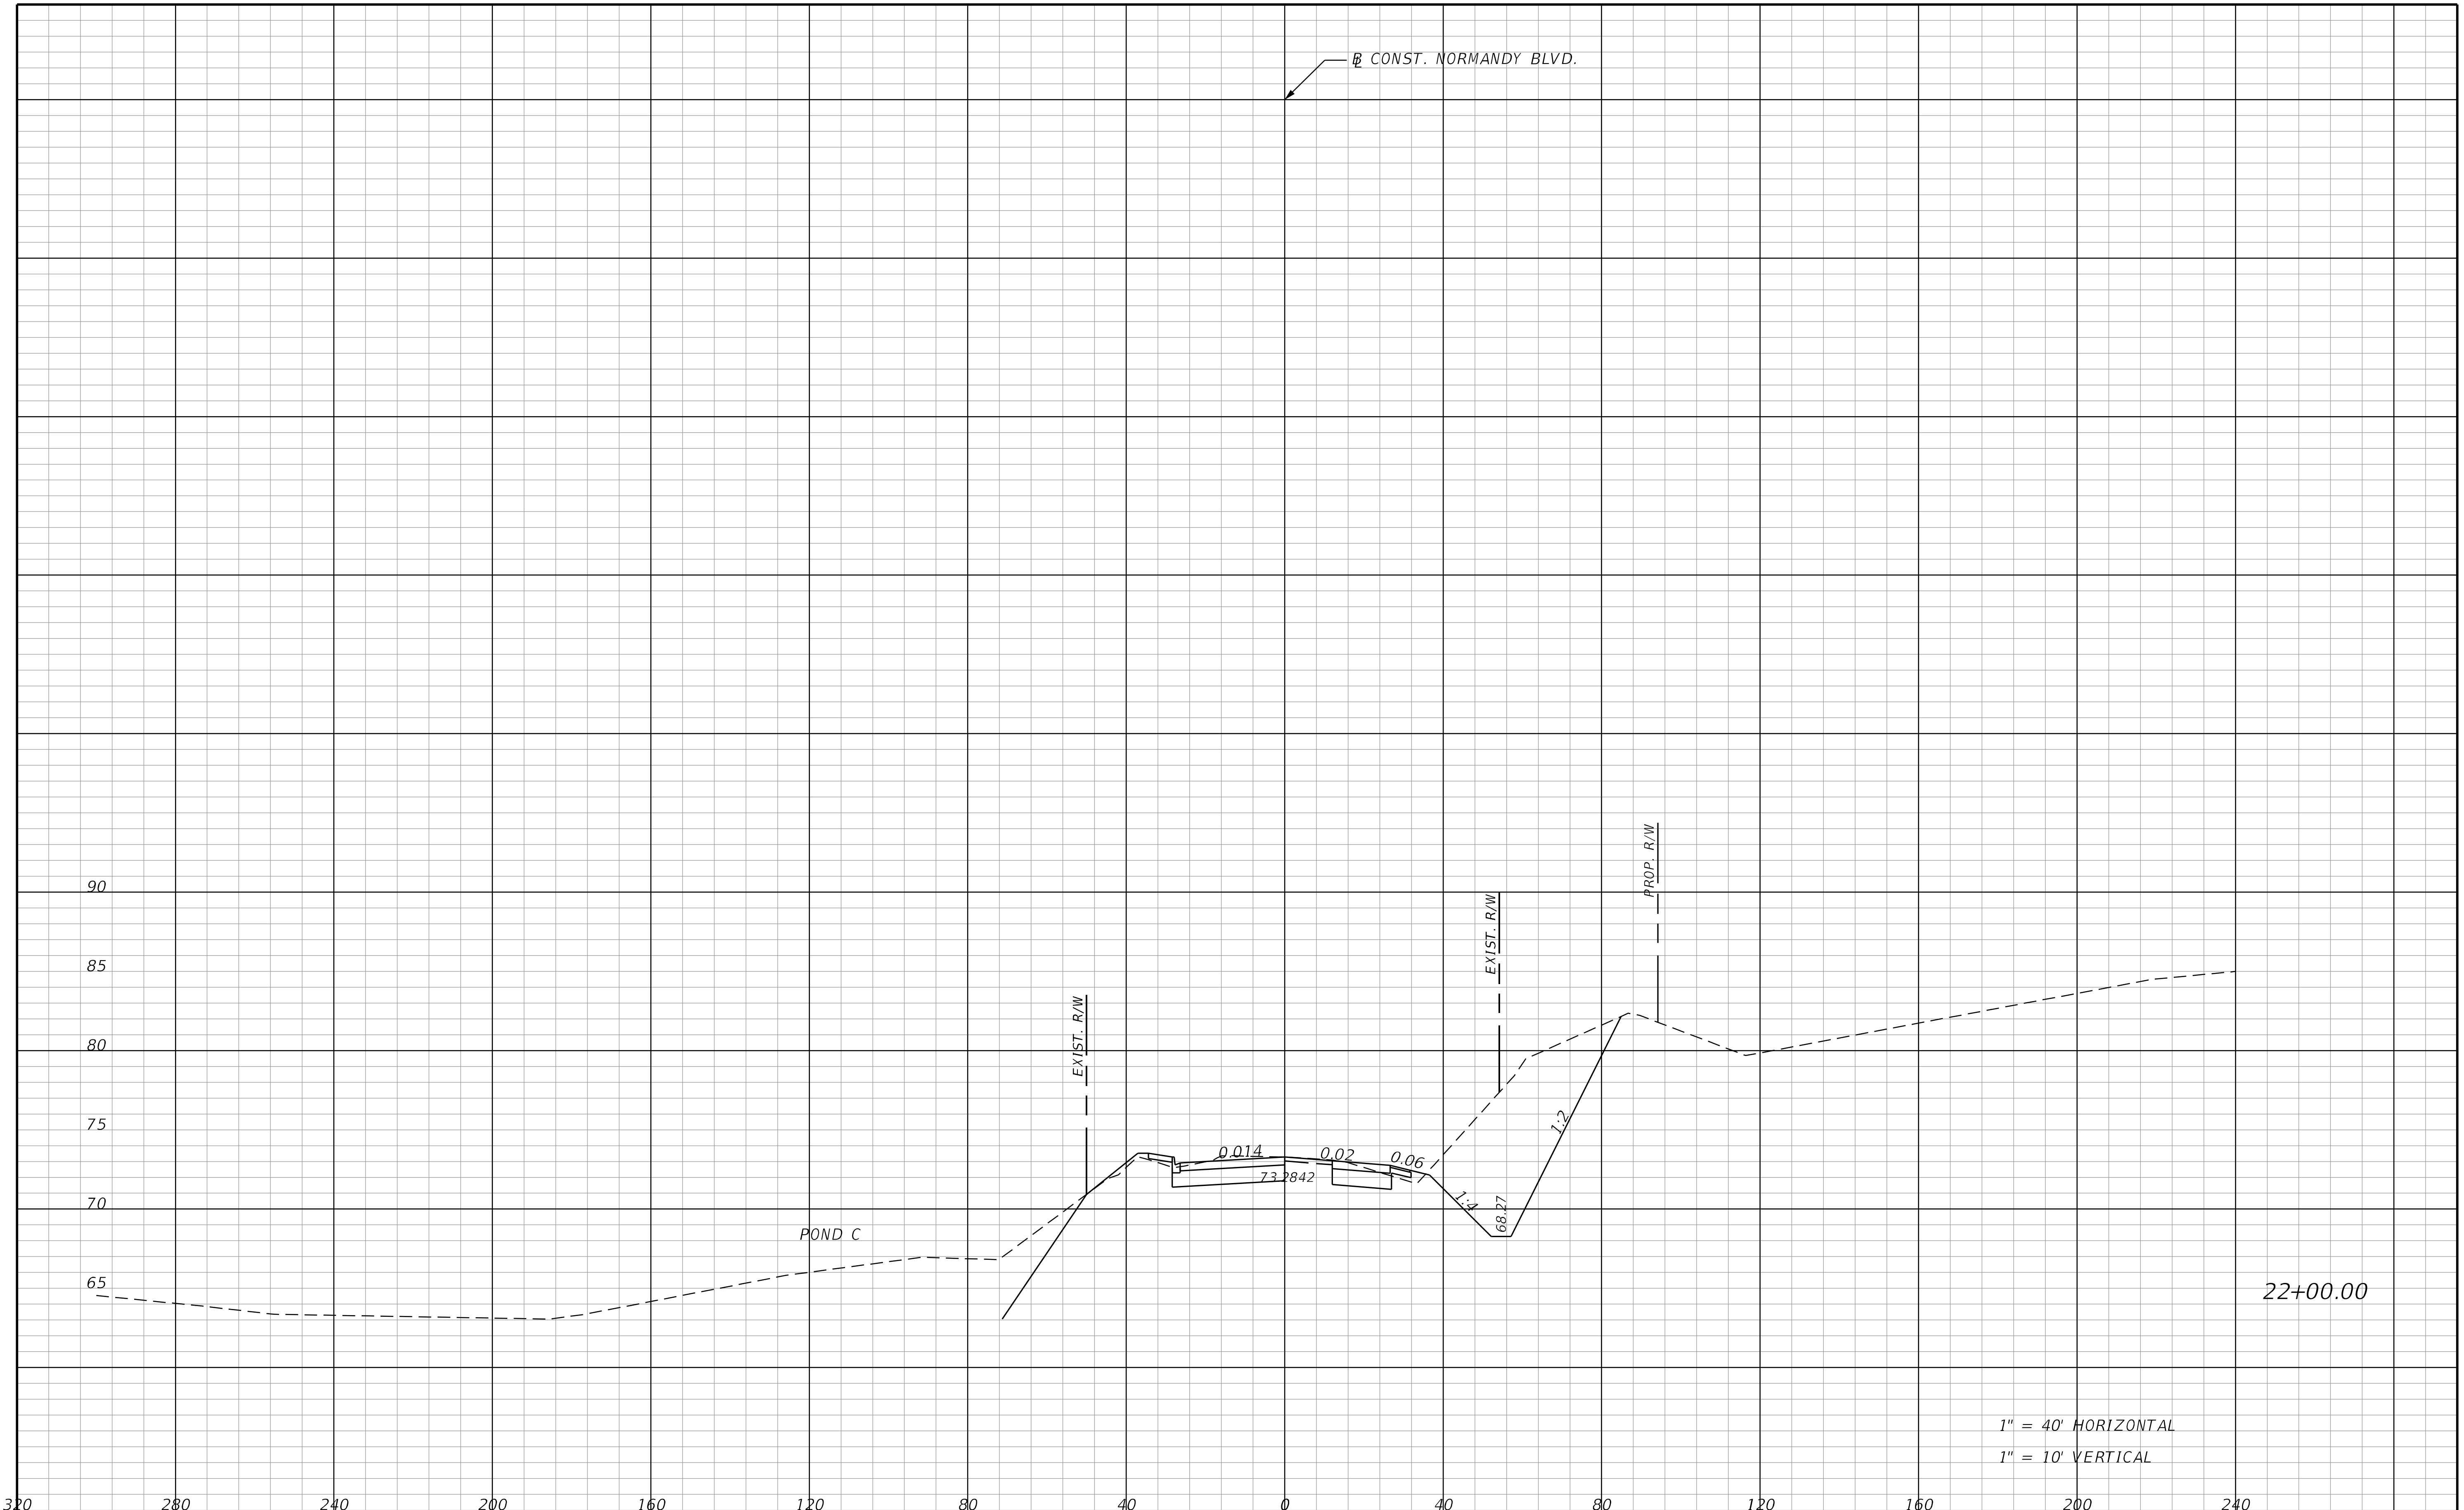

THE OFFICIAL RECORD OF THIS SHEET IS THE ELECTRONIC FILE DIGITALLY SIGNED AND SEALED UNDER RULE 61G15-23.004, F.A.C.

REVISIONS			
DATE	DESCRIPTION	DATE	DESCRIPTION

STANTEC CONSULTING SERVICES INC.
ENGINEER OF RECORD:
WILLIAM V. ANDERSON, P.E. NO.: 36682
11315 CORPORATE BLVD., SUITE 105
ORLANDO, FLORIDA 32817
(407) 823-8966
CERTIFICATE OF AUTHORIZATION NO. 27013

STATE OF FLORIDA
DEPARTMENT OF TRANSPORTATION

ROAD NO.	COUNTY	FINANCIAL PROJECT ID
SR400	VOLUSIA	408464-2-32-01

CROSS SECTIONS
NORMANDY BLVD.

SHEET NO.
967

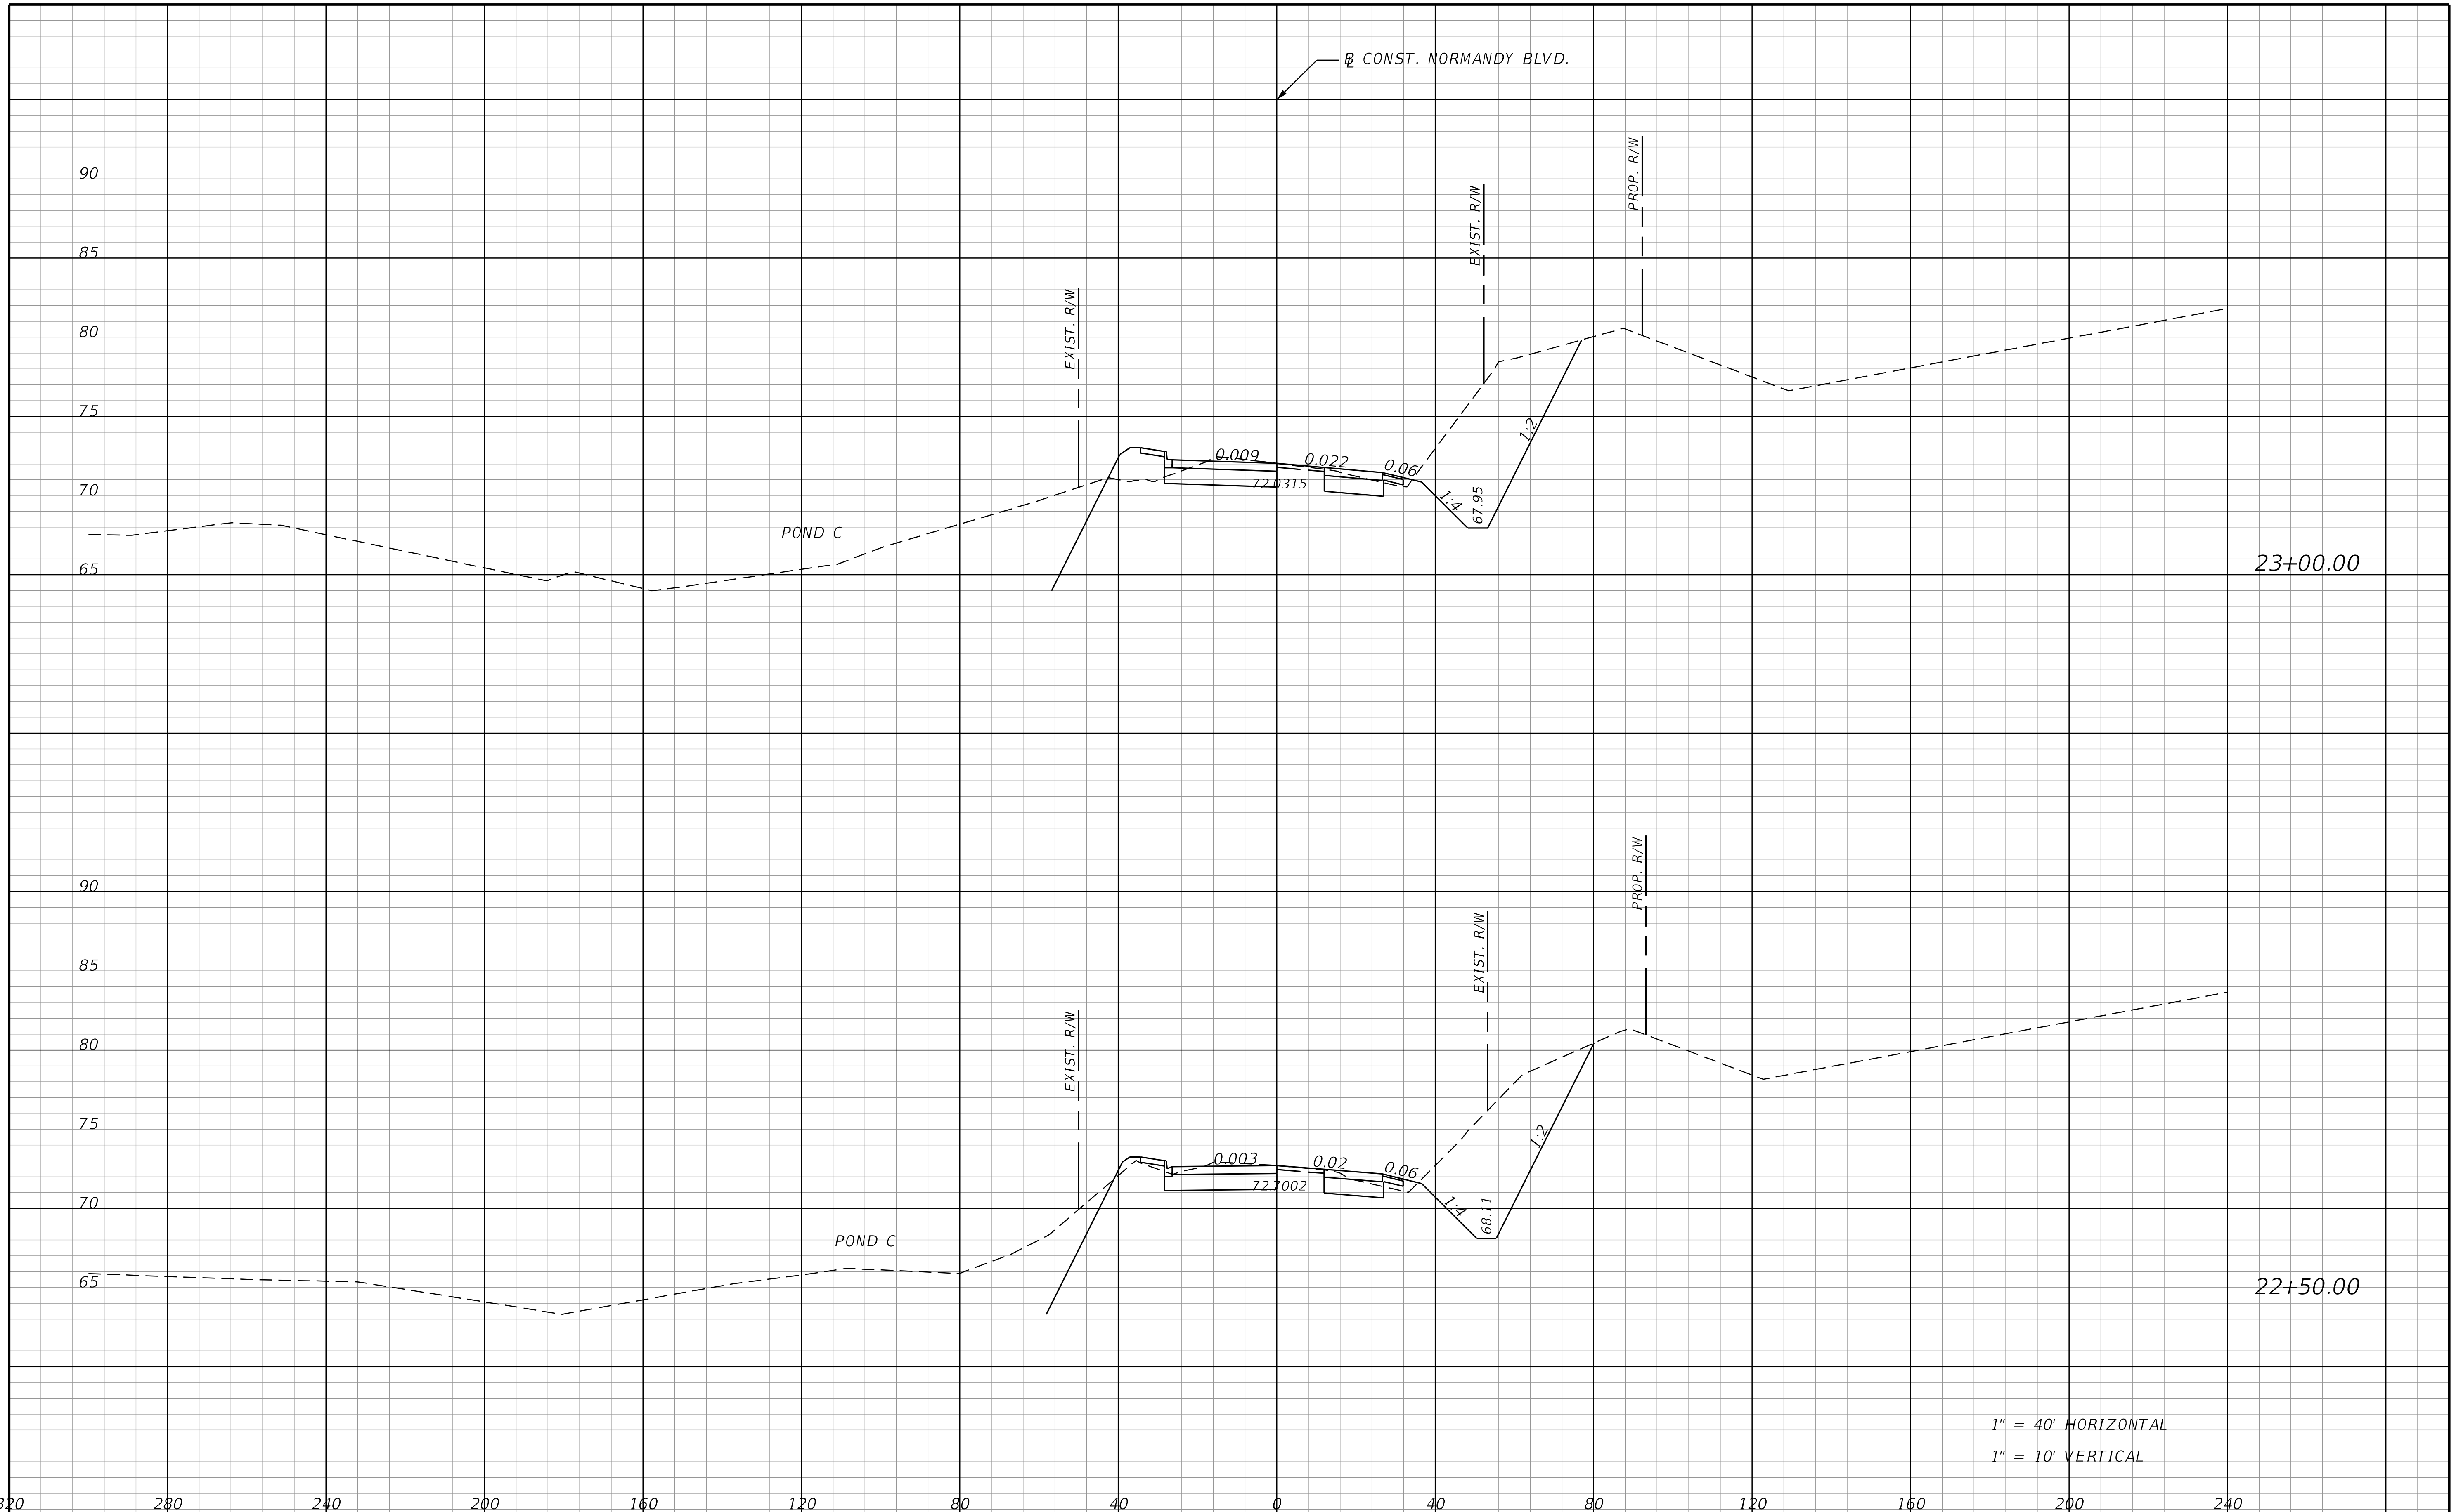

THE OFFICIAL RECORD OF THIS SHEET IS THE ELECTRONIC FILE DIGITALLY SIGNED AND SEALED UNDER RULE 61G15-23.004, F.A.C.

REVISIONS			
DATE	DESCRIPTION	DATE	DESCRIPTION

STANTEC CONSULTING SERVICES INC.
ENGINEER OF RECORD:
WILLIAM V. ANDERSON, P.E. NO.: 36682
11315 CORPORATE BLVD., SUITE 105
ORLANDO, FLORIDA 32817
(407) 823-8966
CERTIFICATE OF AUTHORIZATION NO. 27013

STATE OF FLORIDA
DEPARTMENT OF TRANSPORTATION

ROAD NO.	COUNTY	FINANCIAL PROJECT ID
SR400	VOLUSIA	408464-2-32-01

CROSS SECTIONS
NORMANDY BLVD.

SHEET NO.
968

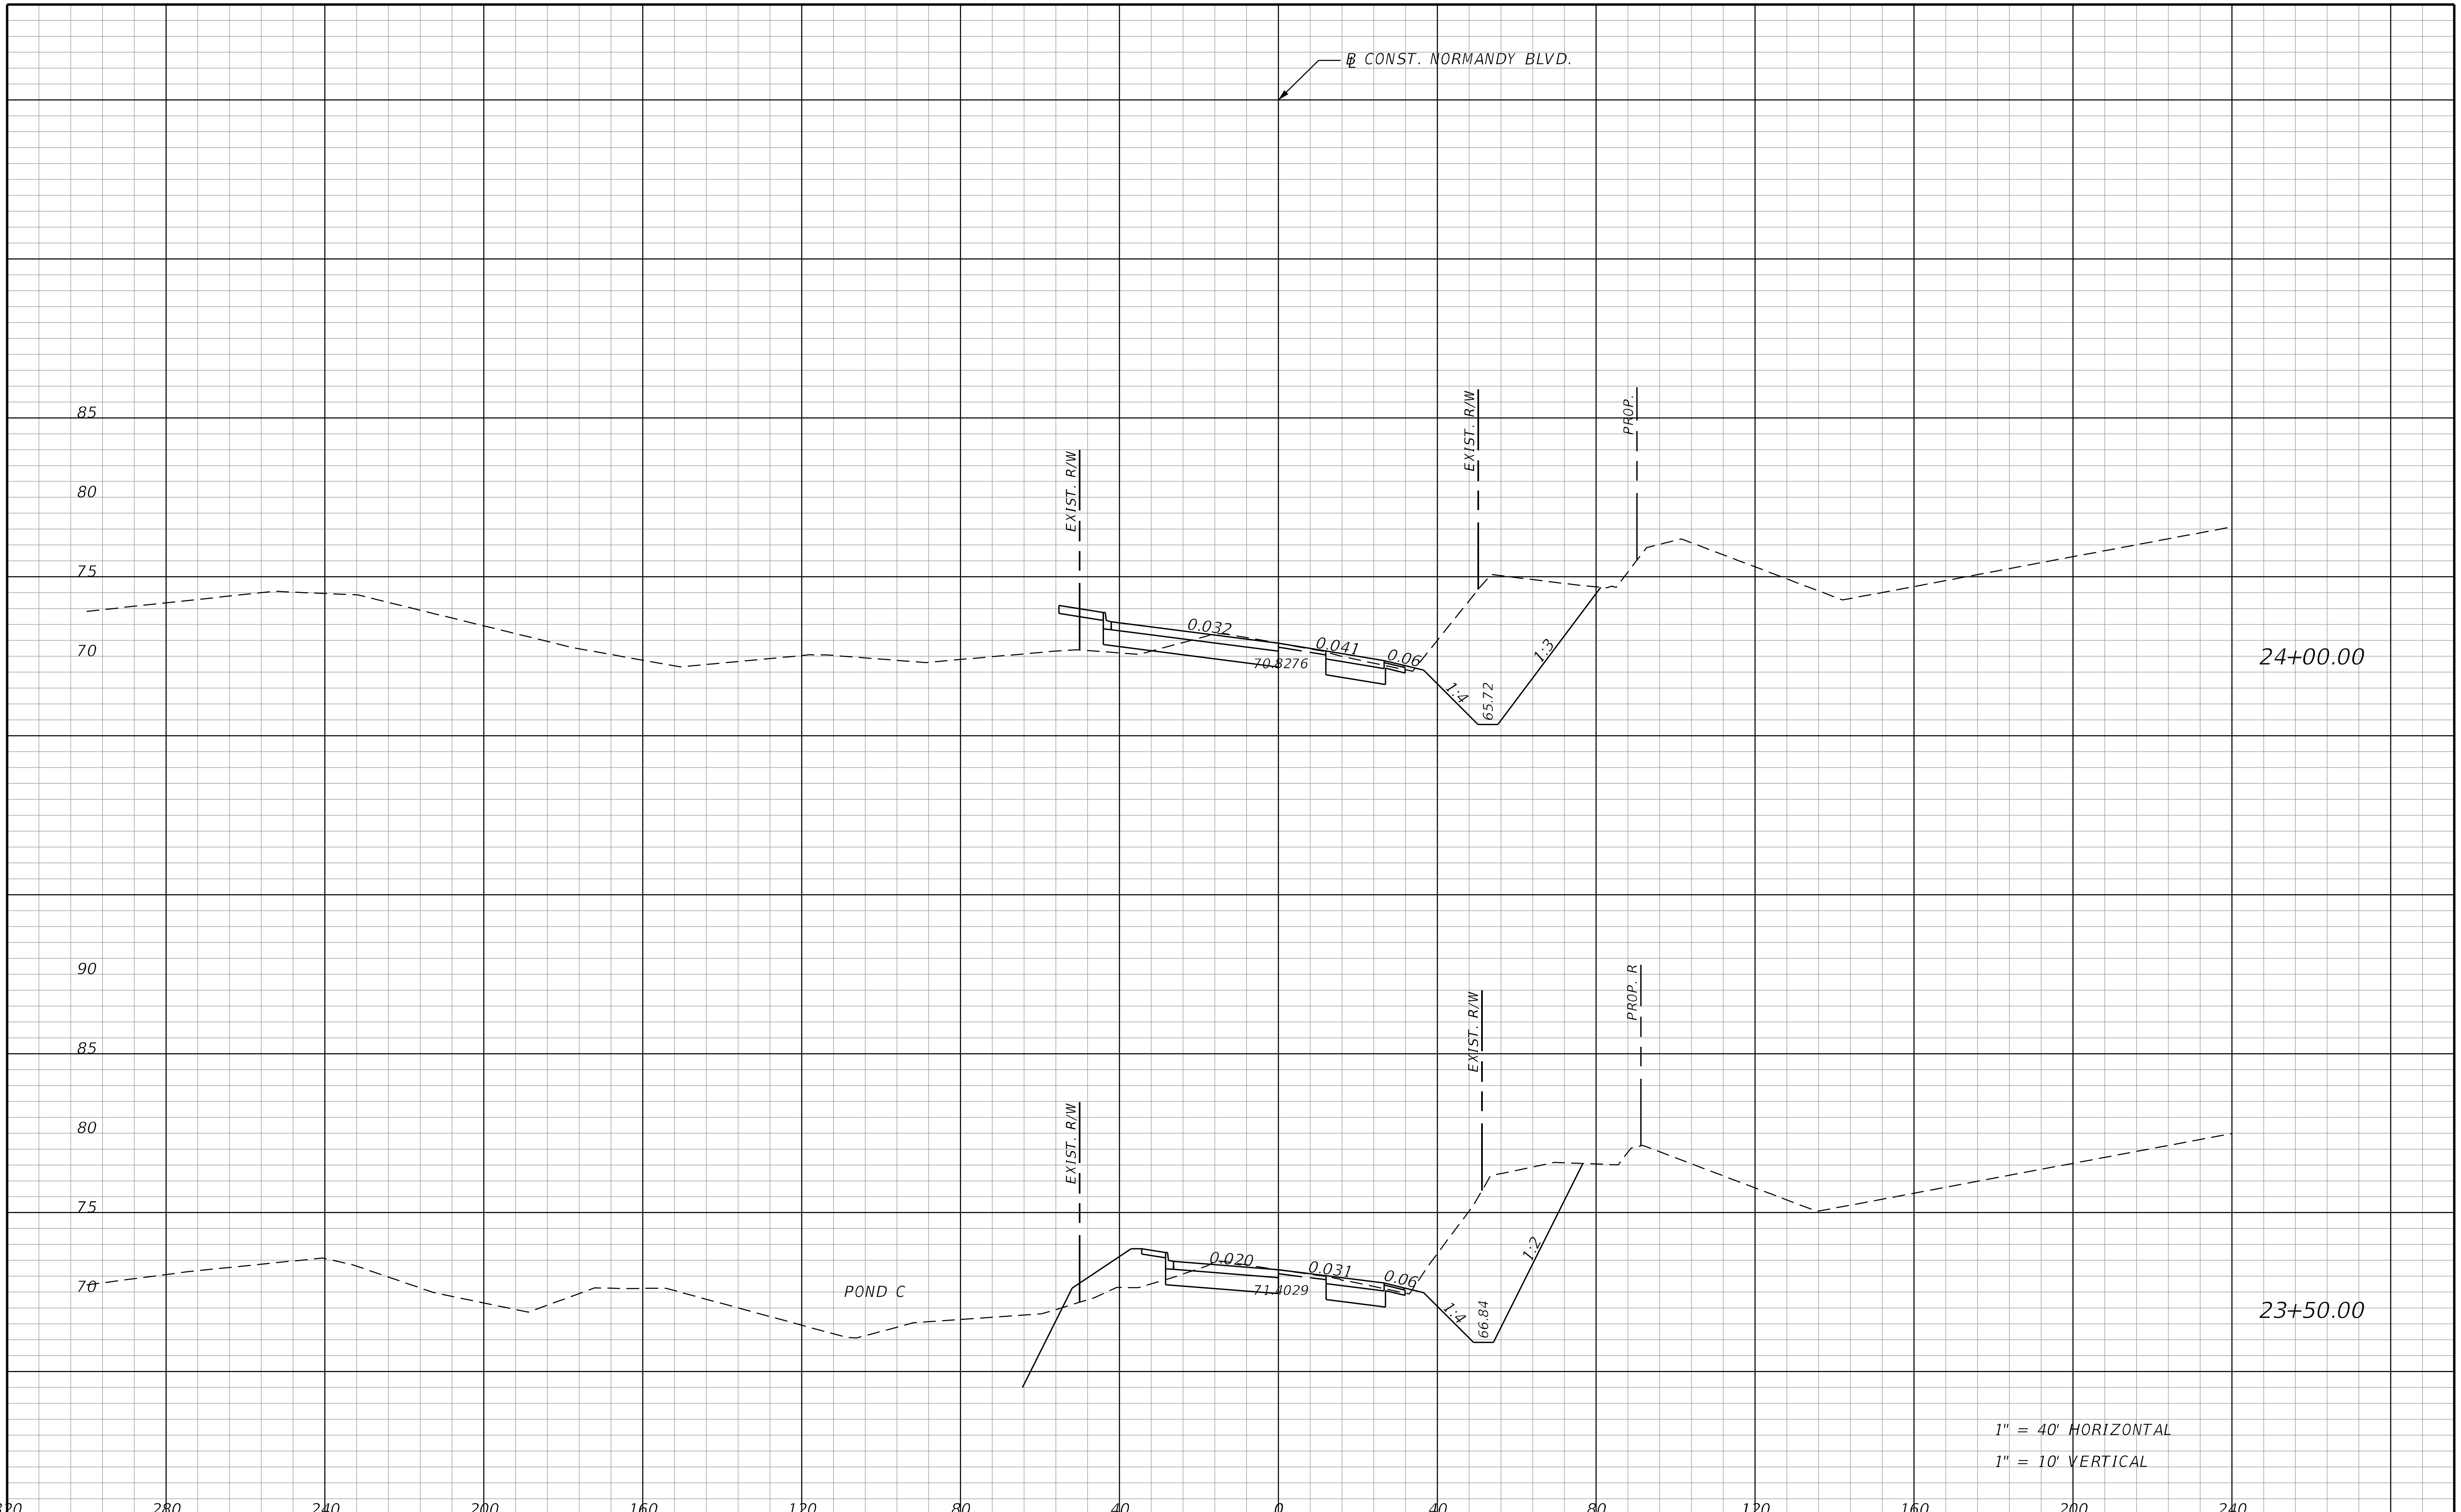

REVISIONS			
DATE	DESCRIPTION	DATE	DESCRIPTION

STANTEC CONSULTING SERVICES INC.
ENGINEER OF RECORD:
WILLIAM V. ANDERSON, P.E. NO.: 36682
11315 CORPORATE BLVD., SUITE 105
ORLANDO, FLORIDA 32817
(407) 823-8966
CERTIFICATE OF AUTHORIZATION NO. 27013

STATE OF FLORIDA
DEPARTMENT OF TRANSPORTATION

ROAD NO.	COUNTY	FINANCIAL PROJECT ID
SR400	VOLUSIA	408464-2-32-01

CROSS SECTIONS
NORMANDY BLVD.

SHEET NO.
969

THE OFFICIAL RECORD OF THIS SHEET IS THE ELECTRONIC FILE DIGITALLY SIGNED AND SEALED UNDER RULE 61G15-23.004, F.A.C.

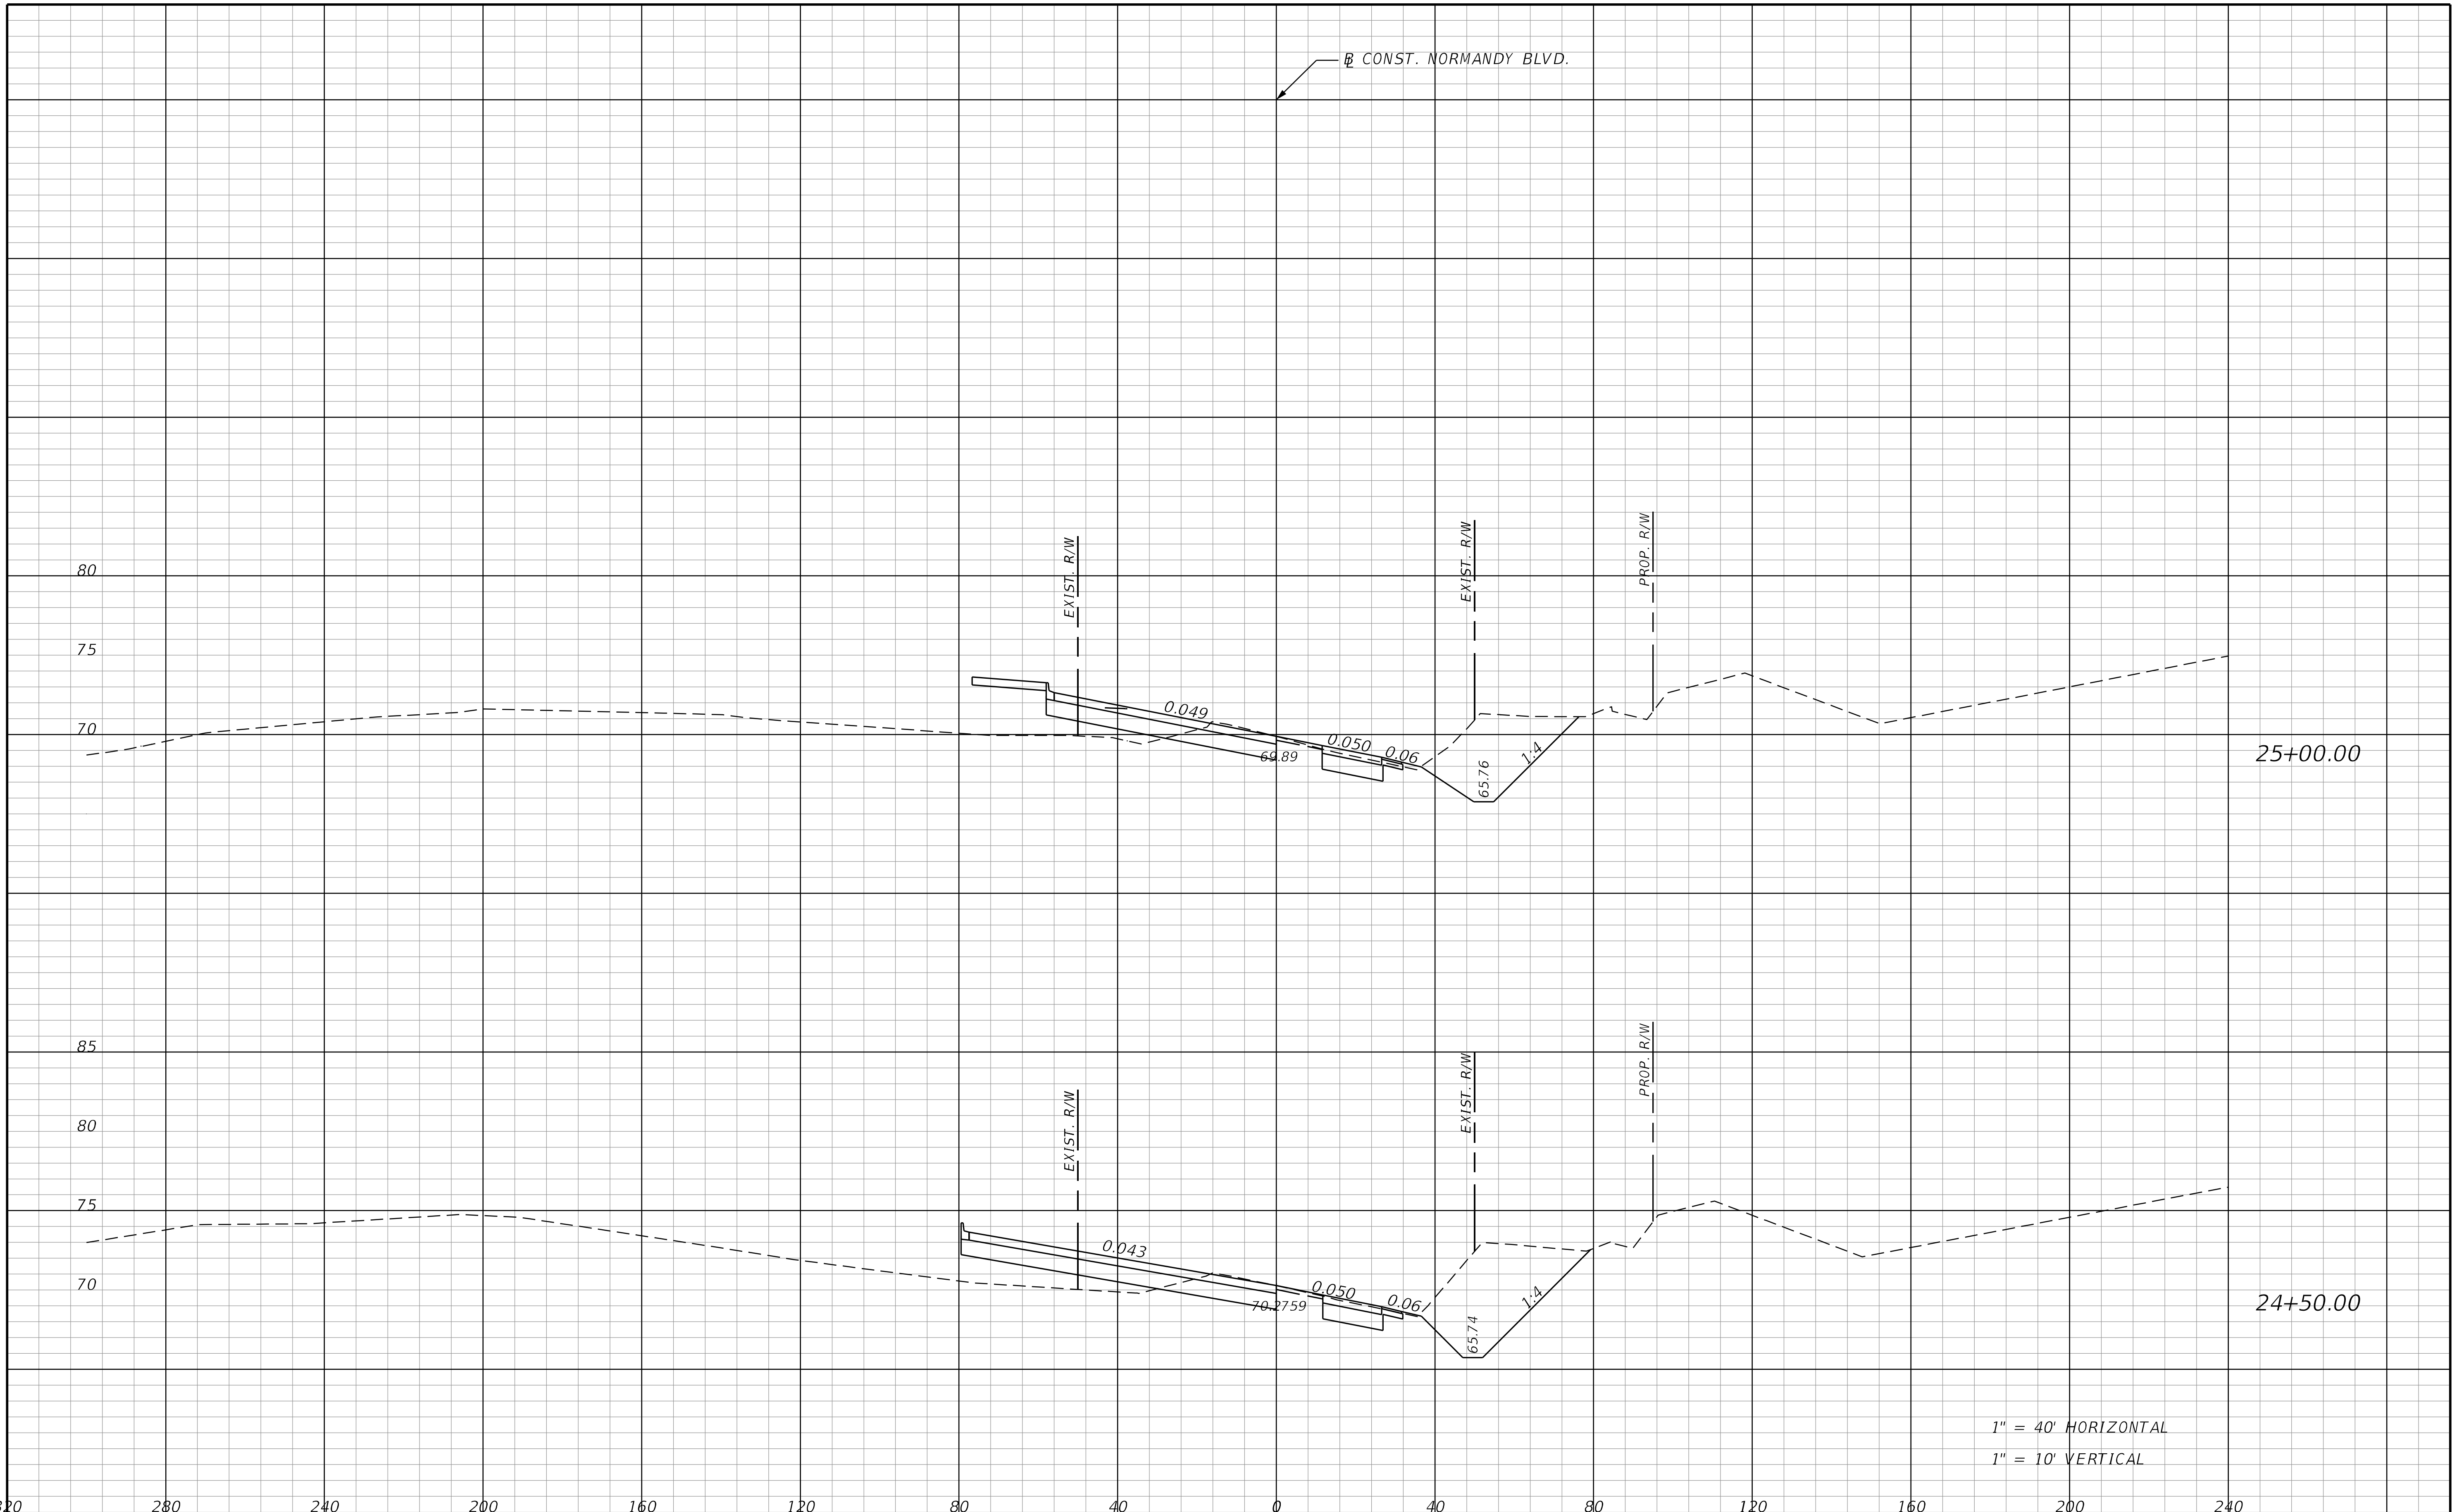

REVISIONS			
DATE	DESCRIPTION	DATE	DESCRIPTION

STANTEC CONSULTING SERVICES INC.
ENGINEER OF RECORD:
WILLIAM V. ANDERSON, P.E. NO.: 36682
11315 CORPORATE BLVD., SUITE 105
ORLANDO, FLORIDA 32817
(407) 823-8966
CERTIFICATE OF AUTHORIZATION NO. 27013

STATE OF FLORIDA
DEPARTMENT OF TRANSPORTATION

ROAD NO.	COUNTY	FINANCIAL PROJECT ID
SR400	VOLUSIA	408464-2-32-01

CROSS SECTIONS
NORMANDY BLVD.

SHEET NO.
970

THE OFFICIAL RECORD OF THIS SHEET IS THE ELECTRONIC FILE DIGITALLY SIGNED AND SEALED UNDER RULE 61G15-23.004, F.A.C.

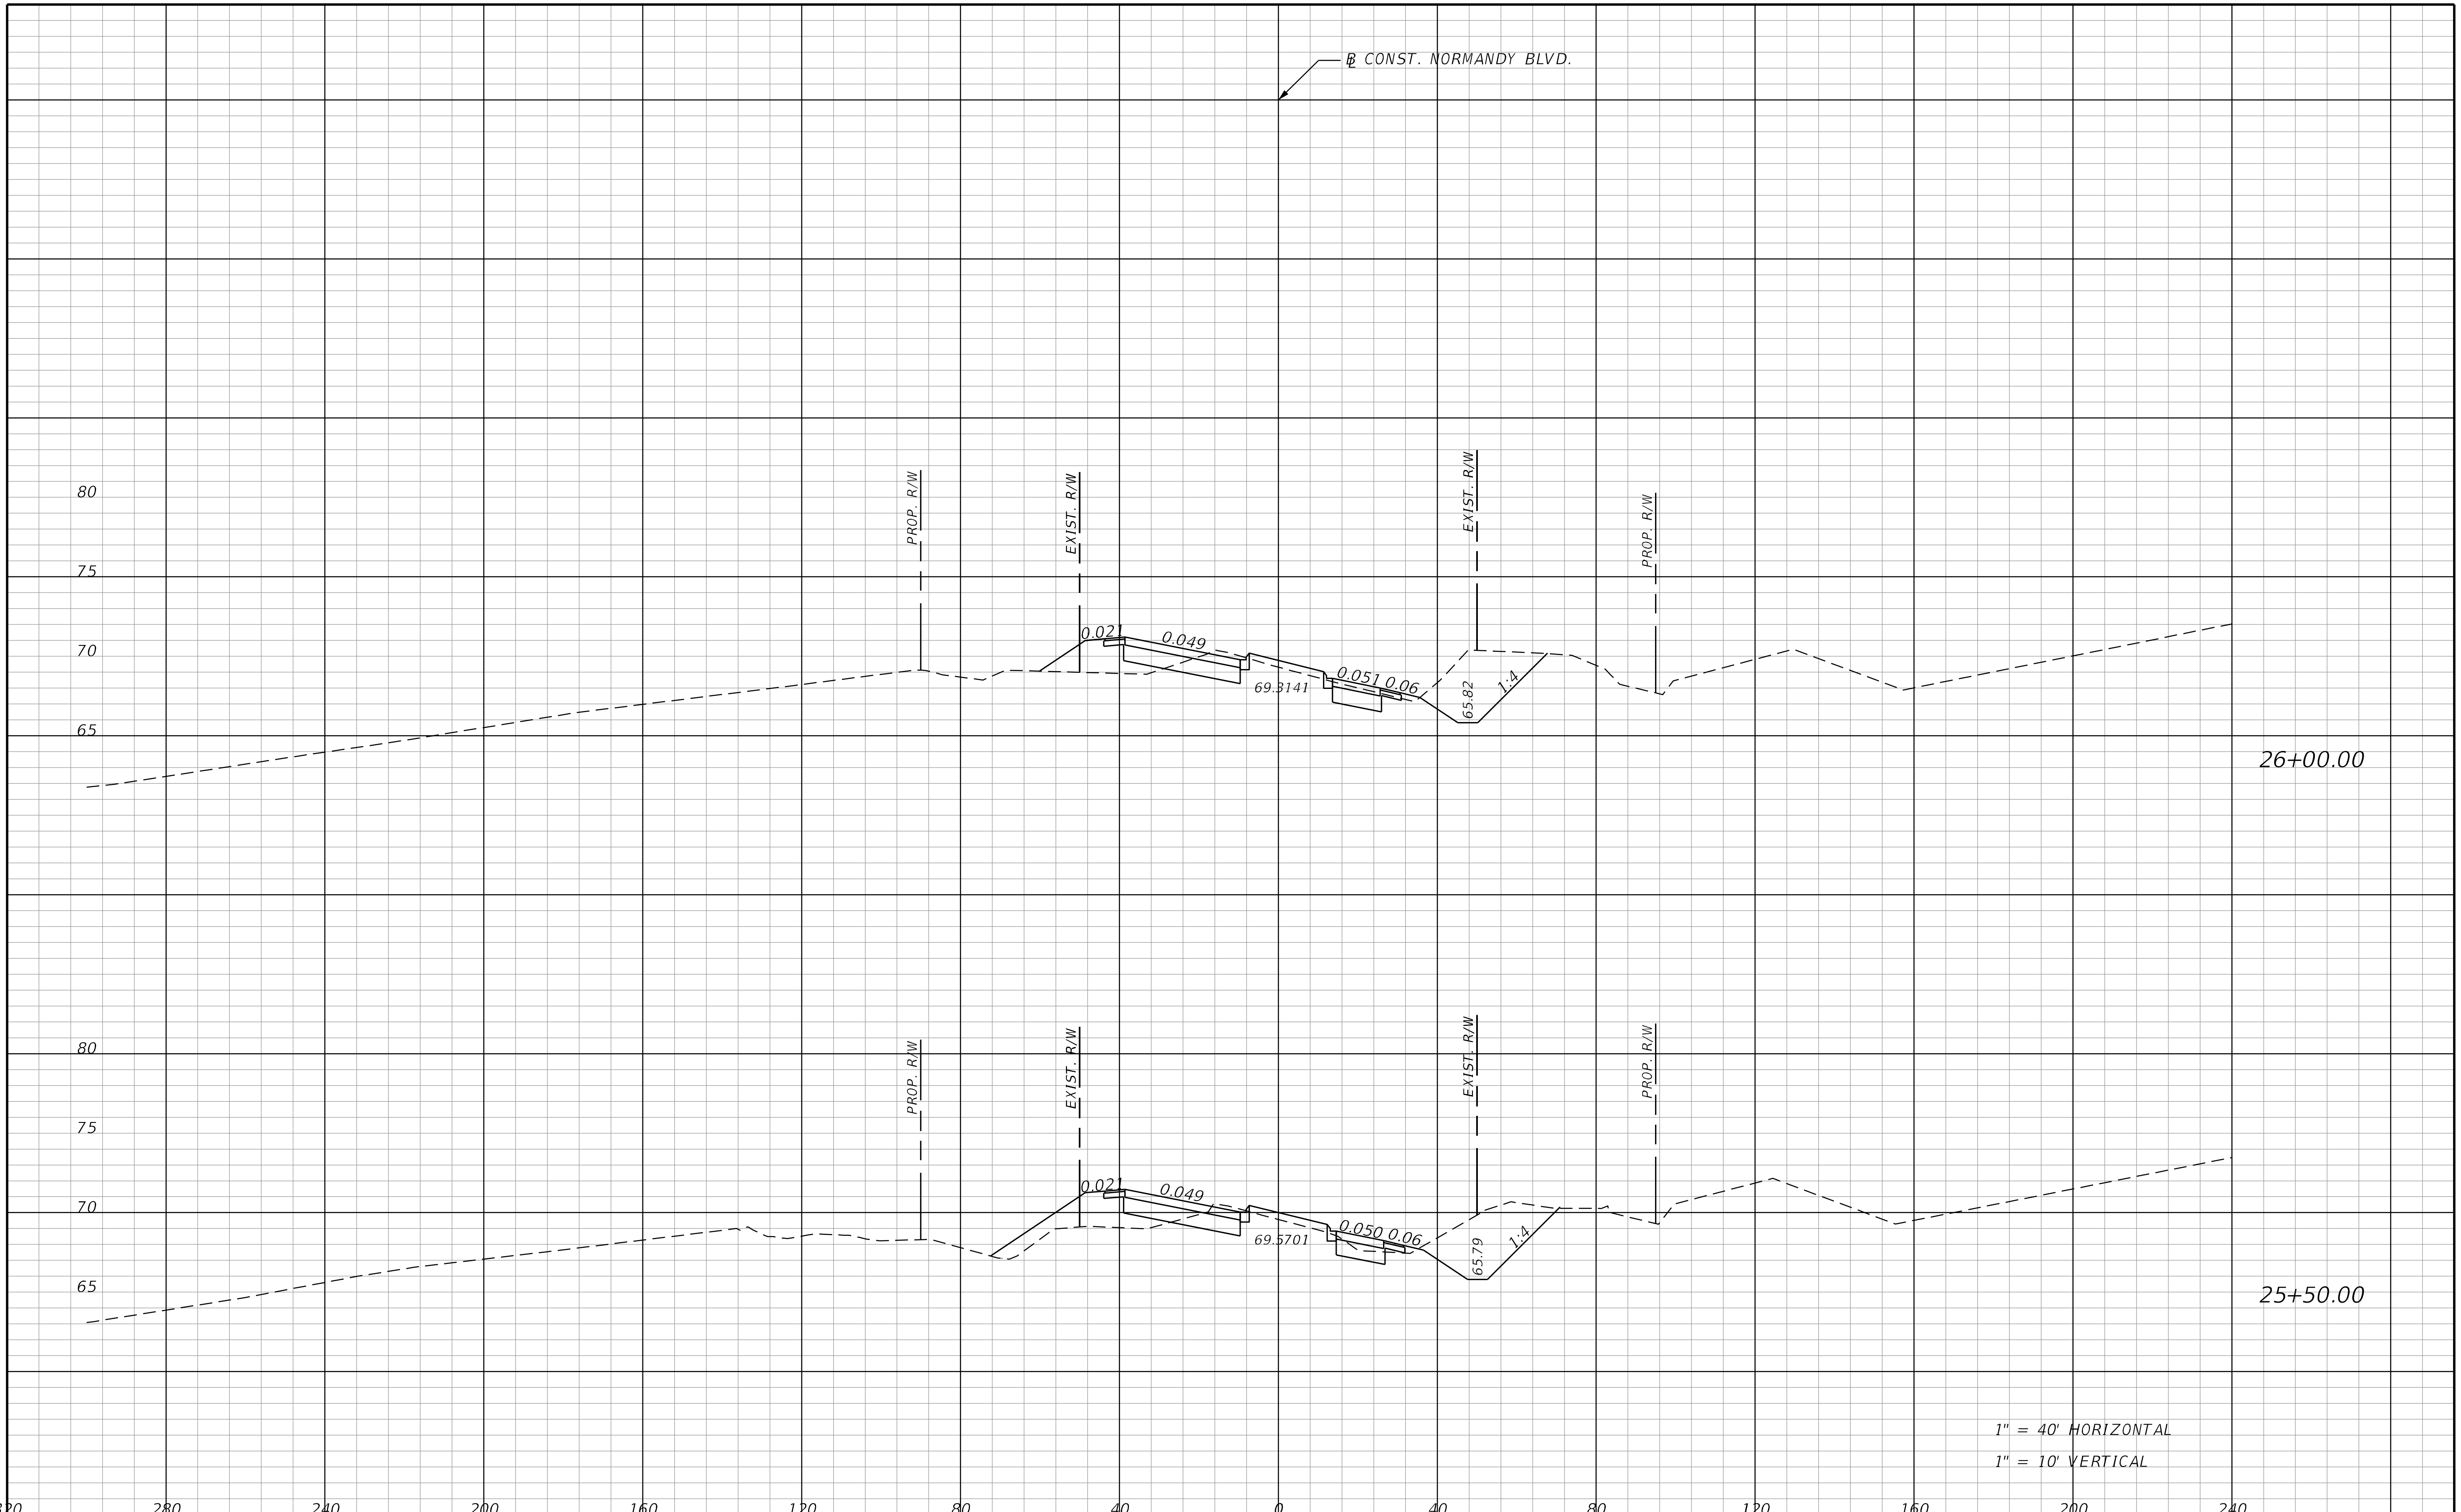

THE OFFICIAL RECORD OF THIS SHEET IS THE ELECTRONIC FILE DIGITALLY SIGNED AND SEALED UNDER RULE 61G15-23.004, F.A.C.

REVISIONS			
DATE	DESCRIPTION	DATE	DESCRIPTION

STANTEC CONSULTING SERVICES INC.
ENGINEER OF RECORD:
WILLIAM V. ANDERSON, P.E. NO.: 36682
11315 CORPORATE BLVD., SUITE 105
ORLANDO, FLORIDA 32817
(407) 823-8966
CERTIFICATE OF AUTHORIZATION NO. 27013

STATE OF FLORIDA
DEPARTMENT OF TRANSPORTATION

ROAD NO.	COUNTY	FINANCIAL PROJECT ID
SR400	VOLUSIA	408464-2-32-01

CROSS SECTIONS
NORMANDY BLVD.

SHEET NO.
971

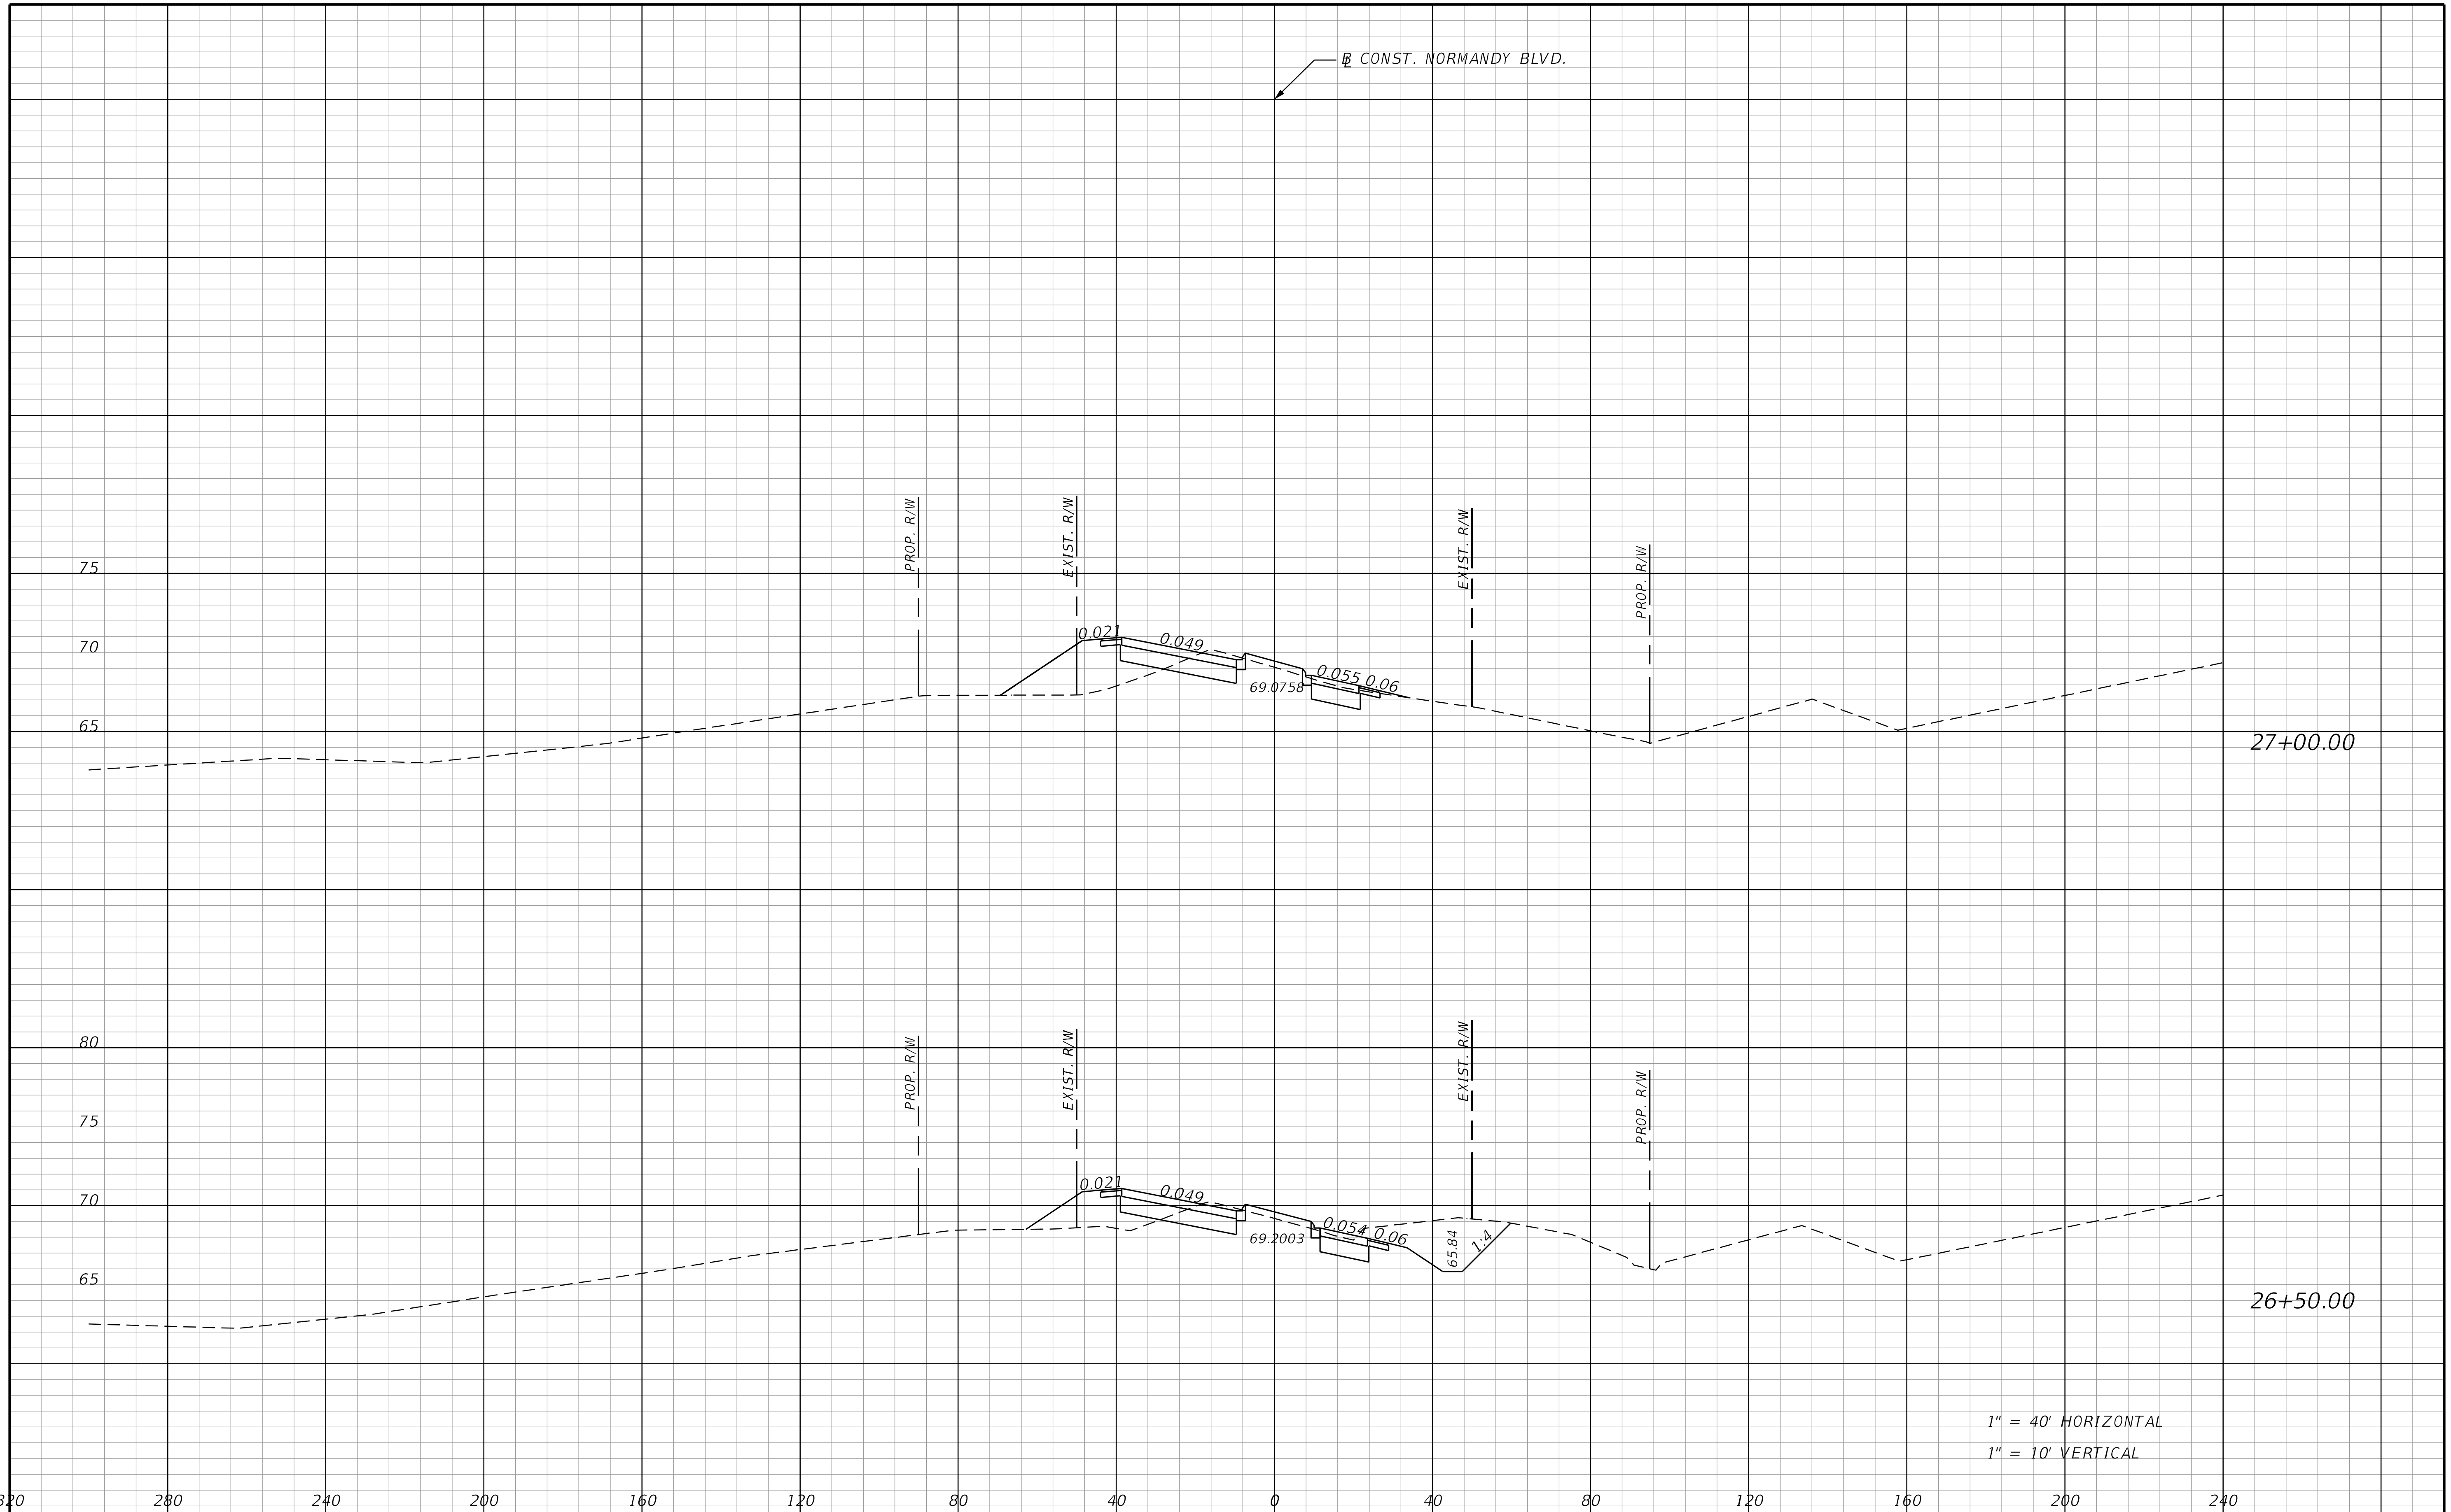

THE OFFICIAL RECORD OF THIS SHEET IS THE ELECTRONIC FILE DIGITALLY SIGNED AND SEALED UNDER RULE 61G15-23.004, F.A.C.

REVISIONS			
DATE	DESCRIPTION	DATE	DESCRIPTION

STANTEC CONSULTING SERVICES INC.
ENGINEER OF RECORD:
WILLIAM V. ANDERSON, P.E. NO.: 36682
11315 CORPORATE BLVD., SUITE 105
ORLANDO, FLORIDA 32817
(407) 823-8966
CERTIFICATE OF AUTHORIZATION NO. 27013

STATE OF FLORIDA
DEPARTMENT OF TRANSPORTATION

ROAD NO.	COUNTY	FINANCIAL PROJECT ID
SR400	VOLUSIA	408464-2-32-01

CROSS SECTIONS
NORMANDY BLVD.

SHEET NO.
972

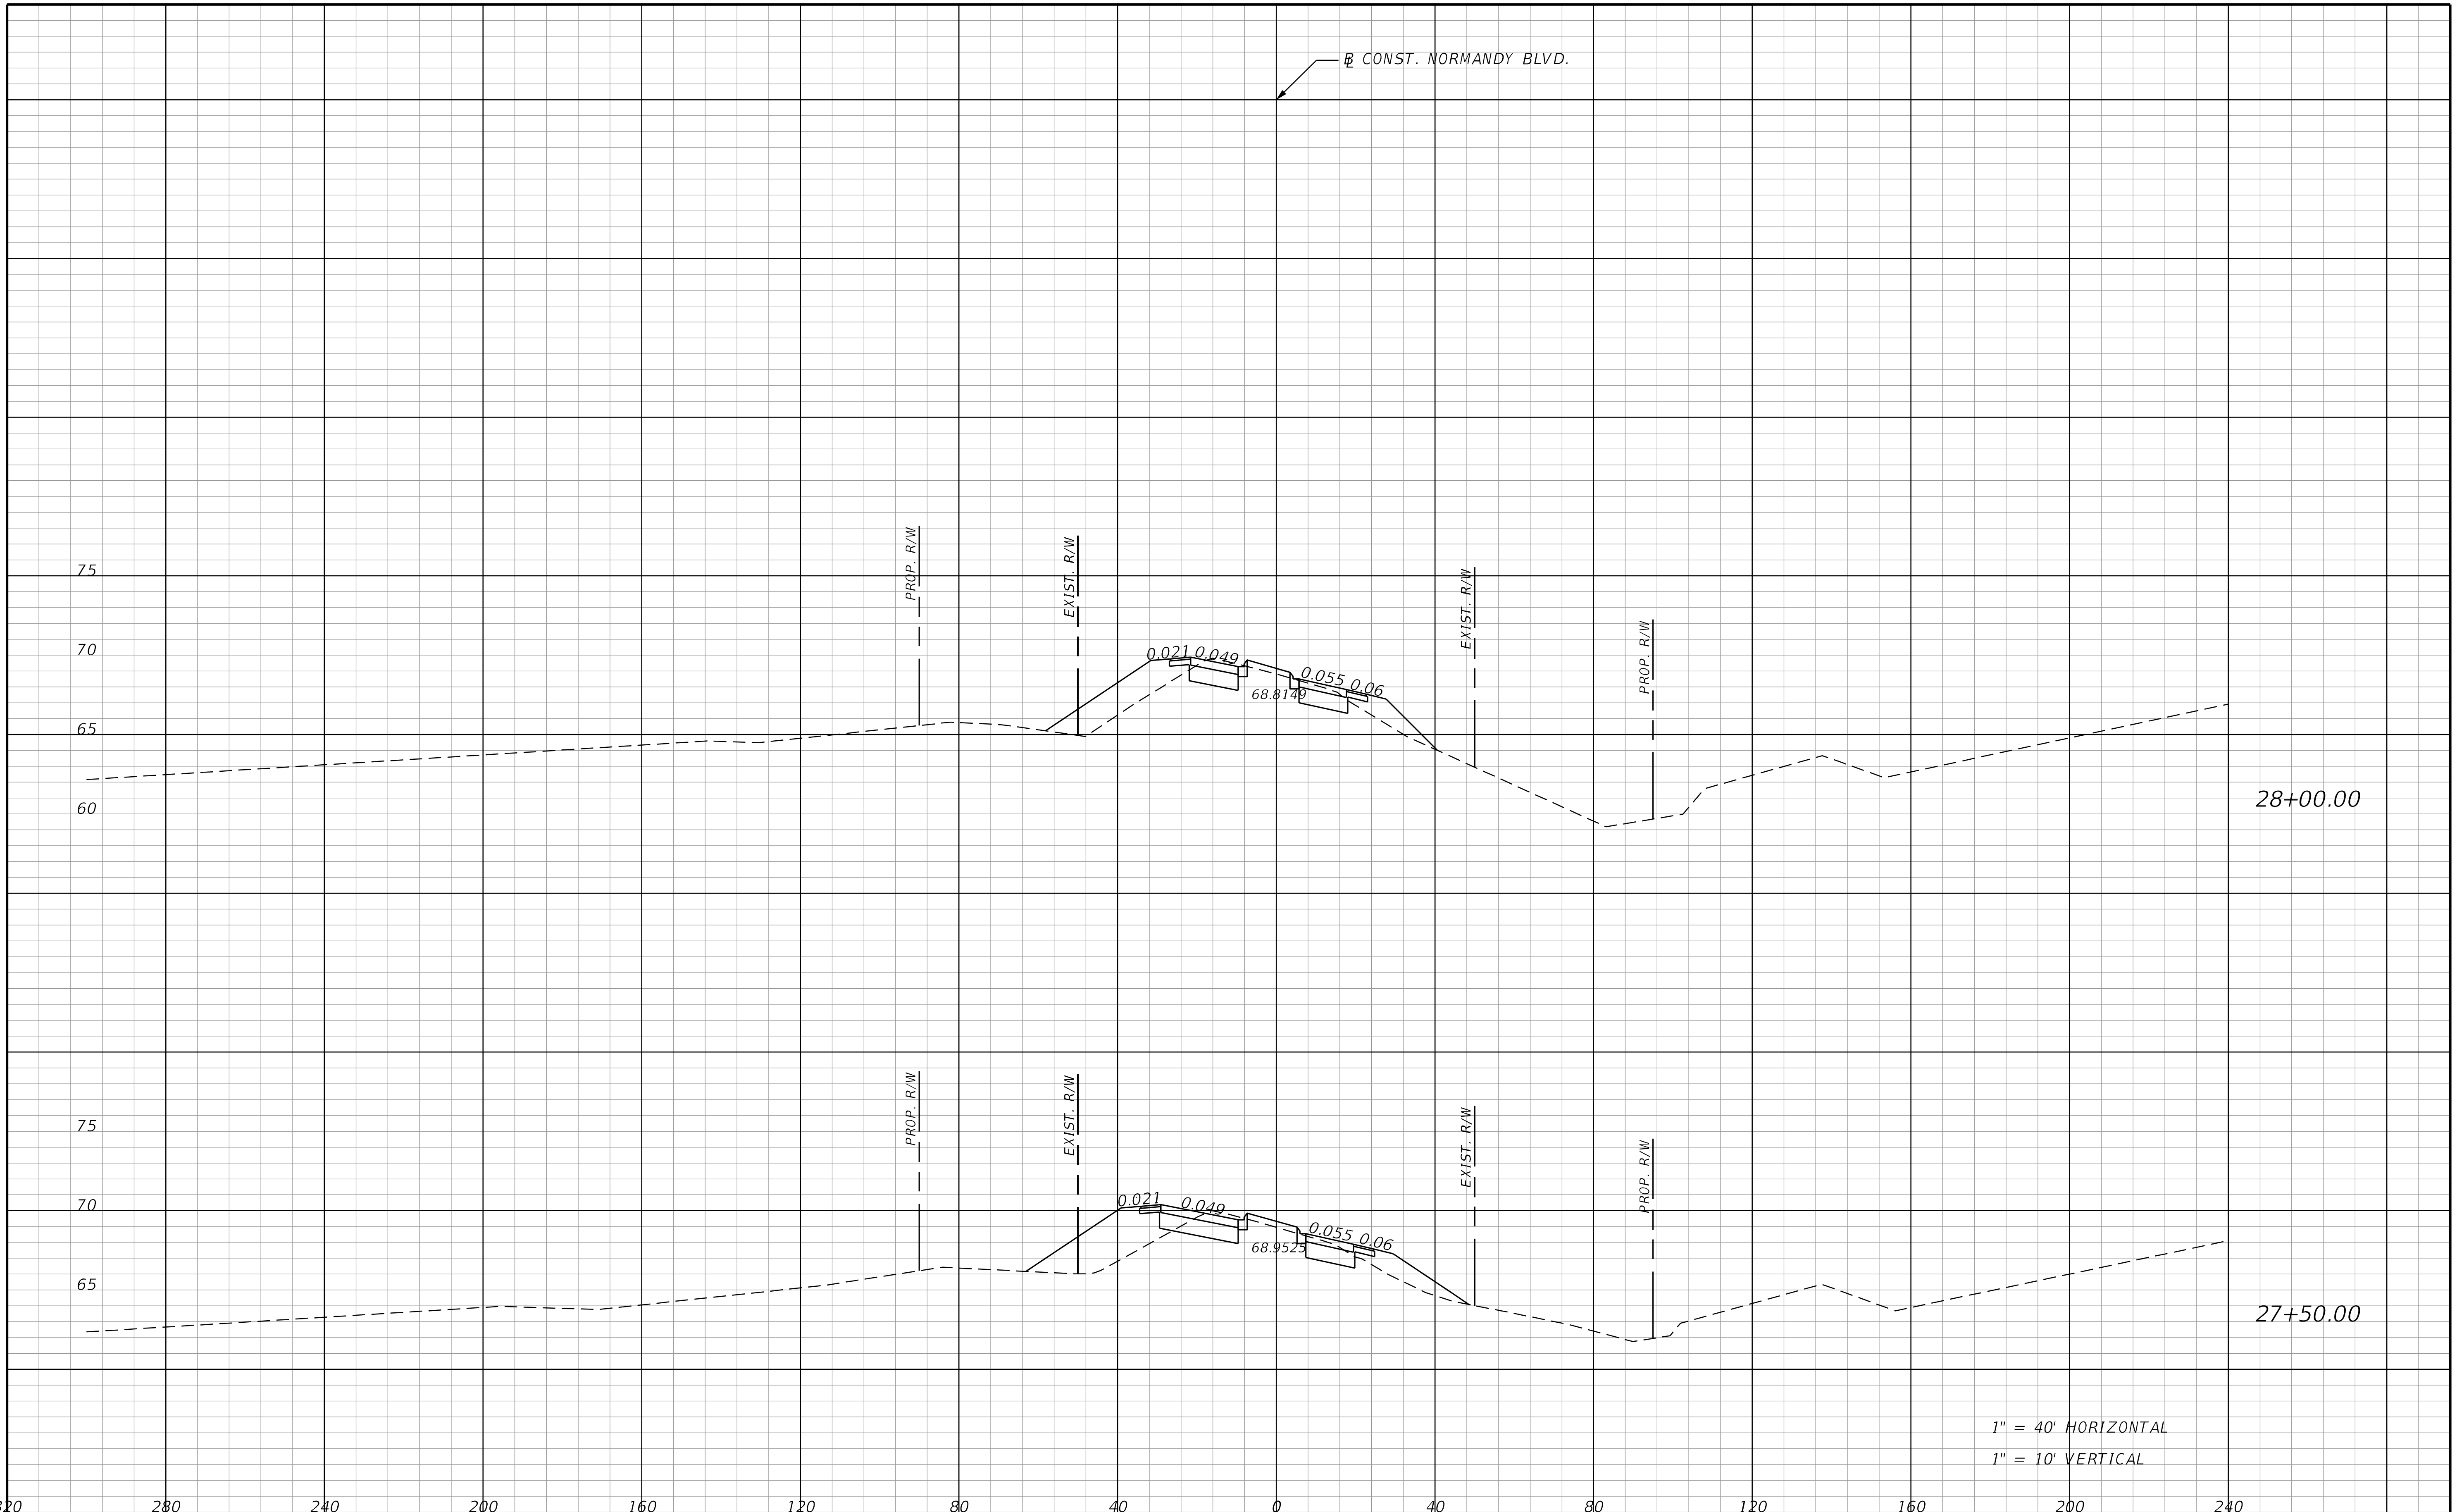

REVISIONS			
DATE	DESCRIPTION	DATE	DESCRIPTION

STANTEC CONSULTING SERVICES INC.
ENGINEER OF RECORD:
WILLIAM V. ANDERSON, P.E. NO.: 36682
11315 CORPORATE BLVD., SUITE 105
ORLANDO, FLORIDA 32817
(407) 823-8966
CERTIFICATE OF AUTHORIZATION NO. 27013

STATE OF FLORIDA
DEPARTMENT OF TRANSPORTATION

ROAD NO.	COUNTY	FINANCIAL PROJECT ID
SR400	VOLUSIA	408464-2-32-01

CROSS SECTIONS
NORMANDY BLVD.

SHEET NO.
973

THE OFFICIAL RECORD OF THIS SHEET IS THE ELECTRONIC FILE DIGITALLY SIGNED AND SEALED UNDER RULE 61G15-23.004, F.A.C.

jchassee 6/14/2019 4:28:15 PM Rdxsrd_shg V:\2158\active\CADD\40846423201\roadway\RDXSRD07_Normandy.dgn

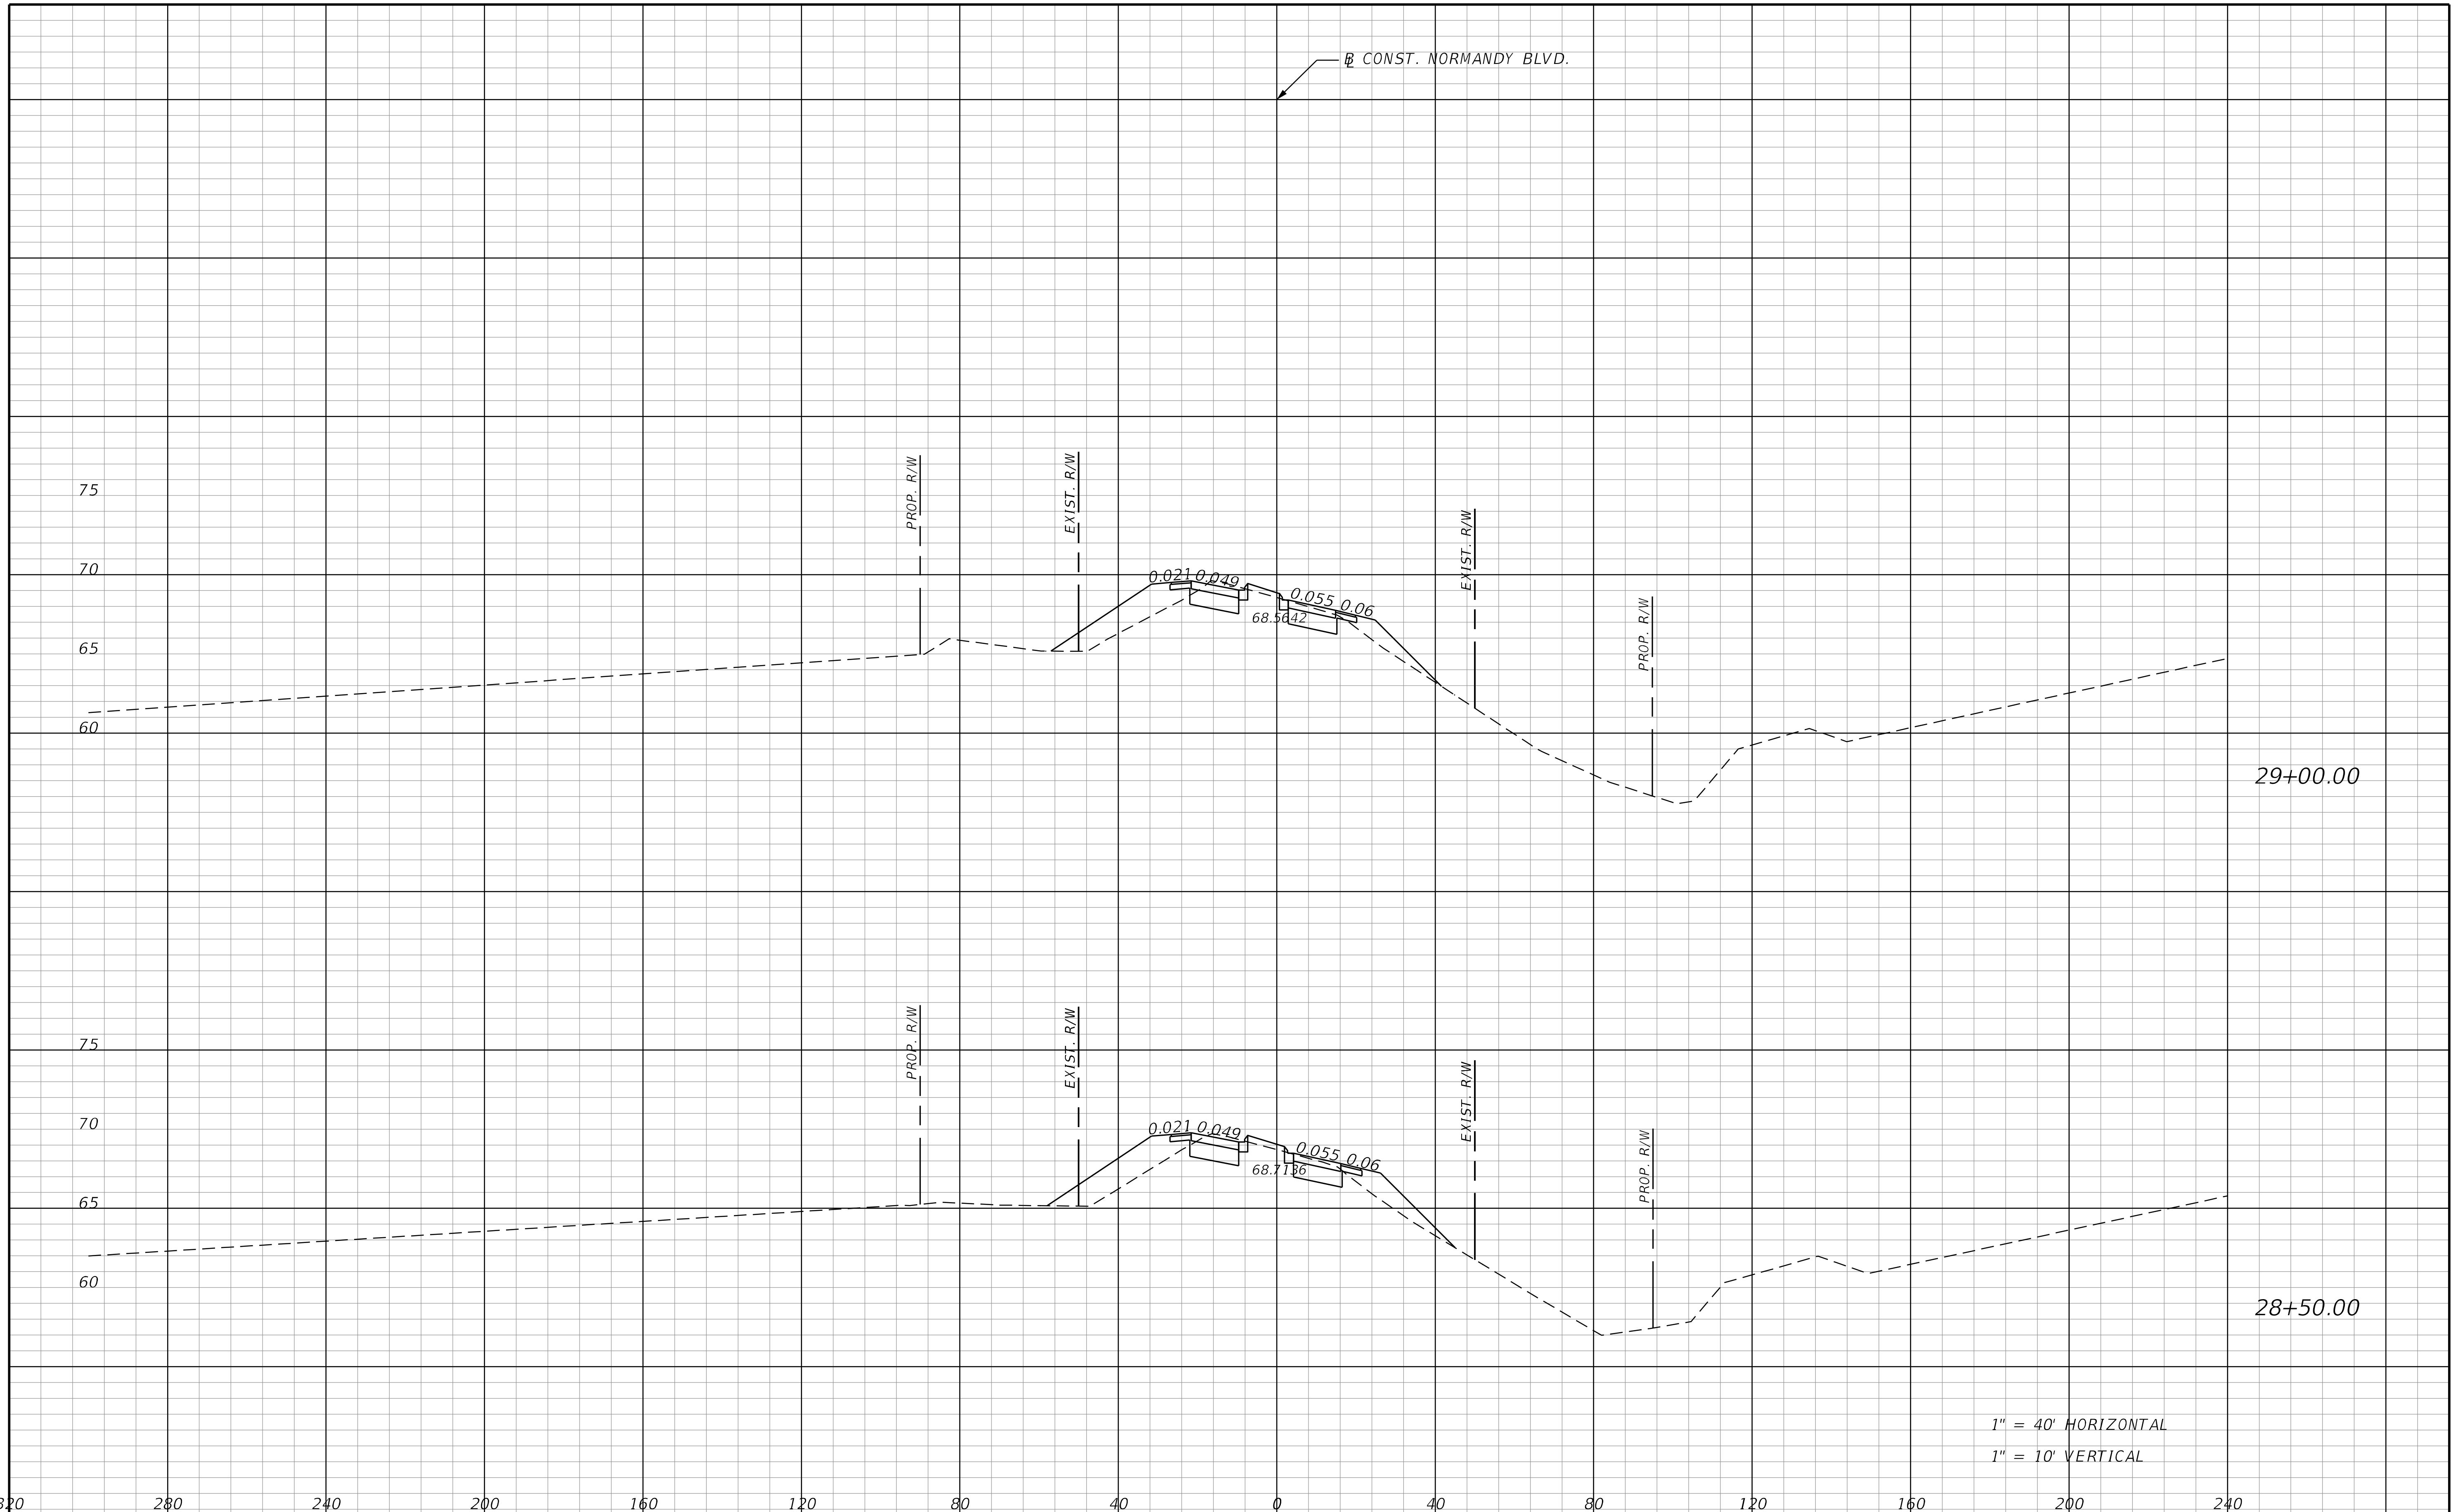

REVISIONS			
DATE	DESCRIPTION	DATE	DESCRIPTION

STANTEC CONSULTING SERVICES INC.
ENGINEER OF RECORD:
WILLIAM V. ANDERSON, P.E. NO.: 36682
11315 CORPORATE BLVD., SUITE 105
ORLANDO, FLORIDA 32817
(407) 823-8966
CERTIFICATE OF AUTHORIZATION NO. 27013

STATE OF FLORIDA
DEPARTMENT OF TRANSPORTATION

ROAD NO.	COUNTY	FINANCIAL PROJECT ID
SR400	VOLUSIA	408464-2-32-01

CROSS SECTIONS
NORMANDY BLVD.

SHEET NO.
974

THE OFFICIAL RECORD OF THIS SHEET IS THE ELECTRONIC FILE DIGITALLY SIGNED AND SEALED UNDER RULE 61G15-23.004, F.A.C.

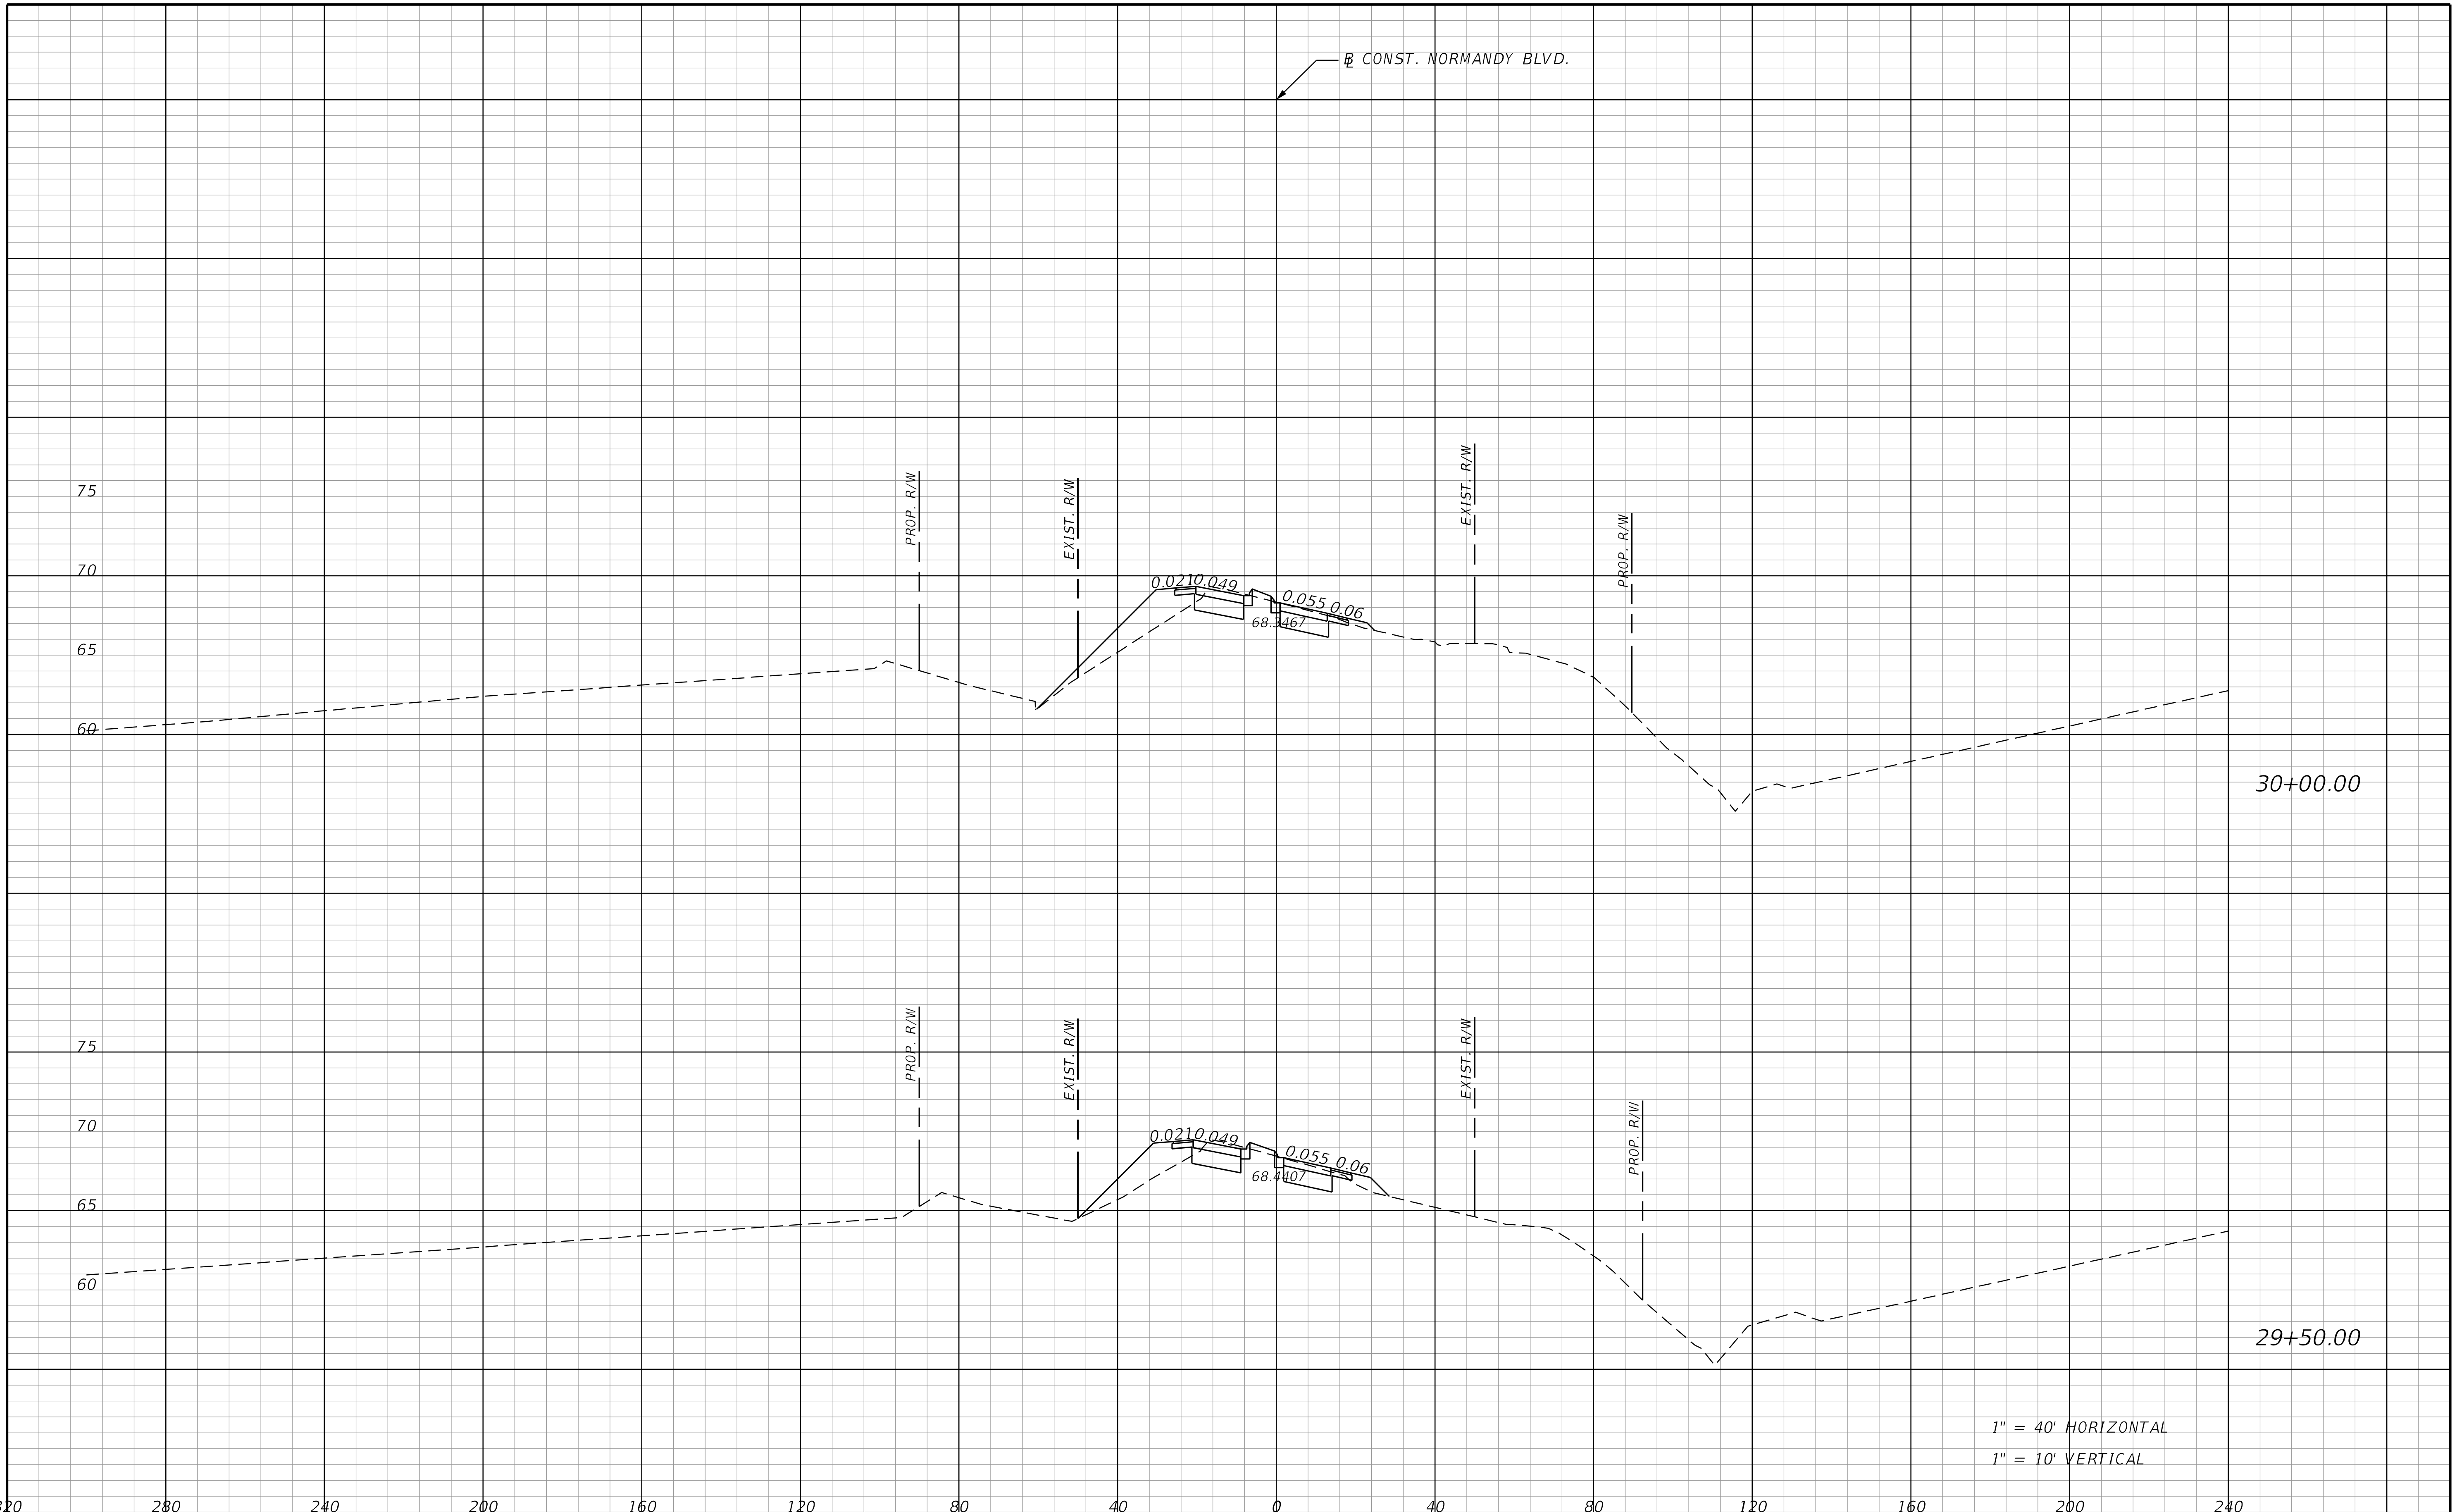

REVISIONS			
DATE	DESCRIPTION	DATE	DESCRIPTION

STANTEC CONSULTING SERVICES INC.
ENGINEER OF RECORD:
WILLIAM V. ANDERSON, P.E. NO.: 36682
11315 CORPORATE BLVD., SUITE 105
ORLANDO, FLORIDA 32817
(407) 823-8966
CERTIFICATE OF AUTHORIZATION NO. 27013

STATE OF FLORIDA
DEPARTMENT OF TRANSPORTATION

ROAD NO.	COUNTY	FINANCIAL PROJECT ID
SR400	VOLUSIA	408464-2-32-01

CROSS SECTIONS
NORMANDY BLVD.

SHEET NO.
975

THE OFFICIAL RECORD OF THIS SHEET IS THE ELECTRONIC FILE DIGITALLY SIGNED AND SEALED UNDER RULE 61G15-23.004, F.A.C.

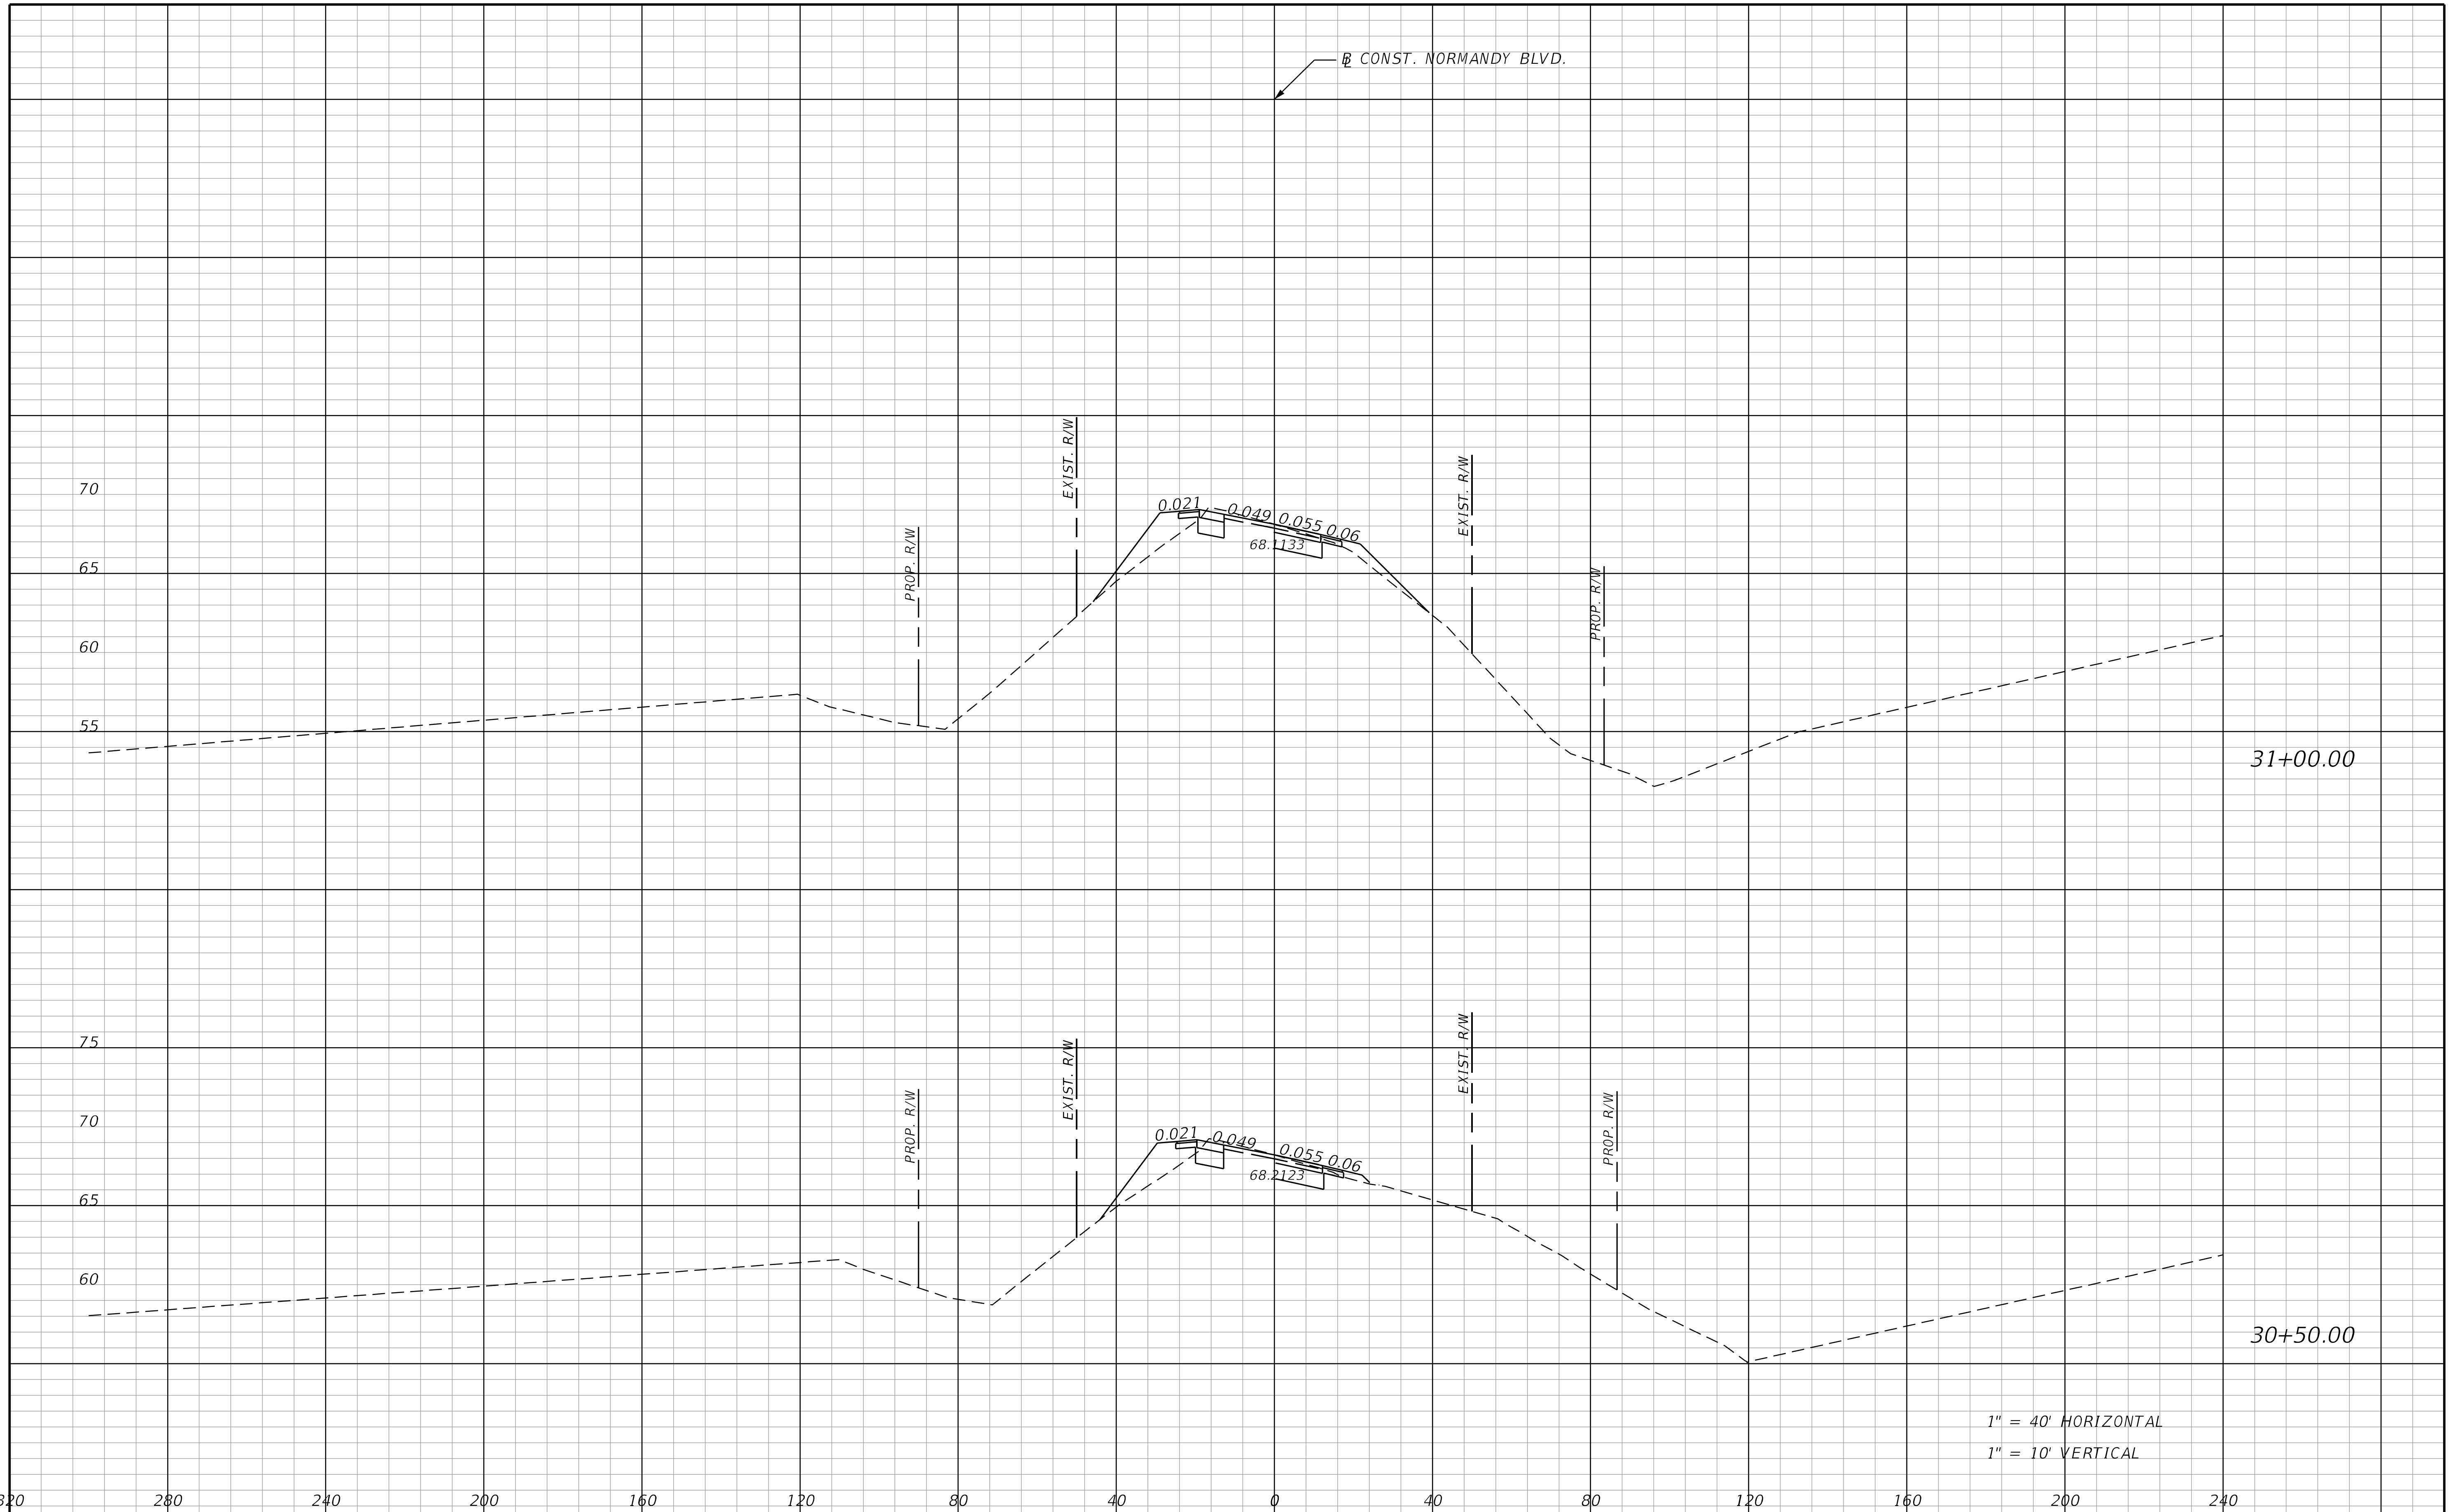

REVISIONS			
DATE	DESCRIPTION	DATE	DESCRIPTION

STANTEC CONSULTING SERVICES INC.
ENGINEER OF RECORD:
WILLIAM V. ANDERSON, P.E. NO.: 36682
11315 CORPORATE BLVD., SUITE 105
ORLANDO, FLORIDA 32817
(407) 823-8966
CERTIFICATE OF AUTHORIZATION NO. 27013

STATE OF FLORIDA
DEPARTMENT OF TRANSPORTATION

ROAD NO.	COUNTY	FINANCIAL PROJECT ID
SR400	VOLUSIA	408464-2-32-01

CROSS SECTIONS
NORMANDY BLVD.

SHEET NO.
976

THE OFFICIAL RECORD OF THIS SHEET IS THE ELECTRONIC FILE DIGITALLY SIGNED AND SEALED UNDER RULE 61G15-23.004, F.A.C.

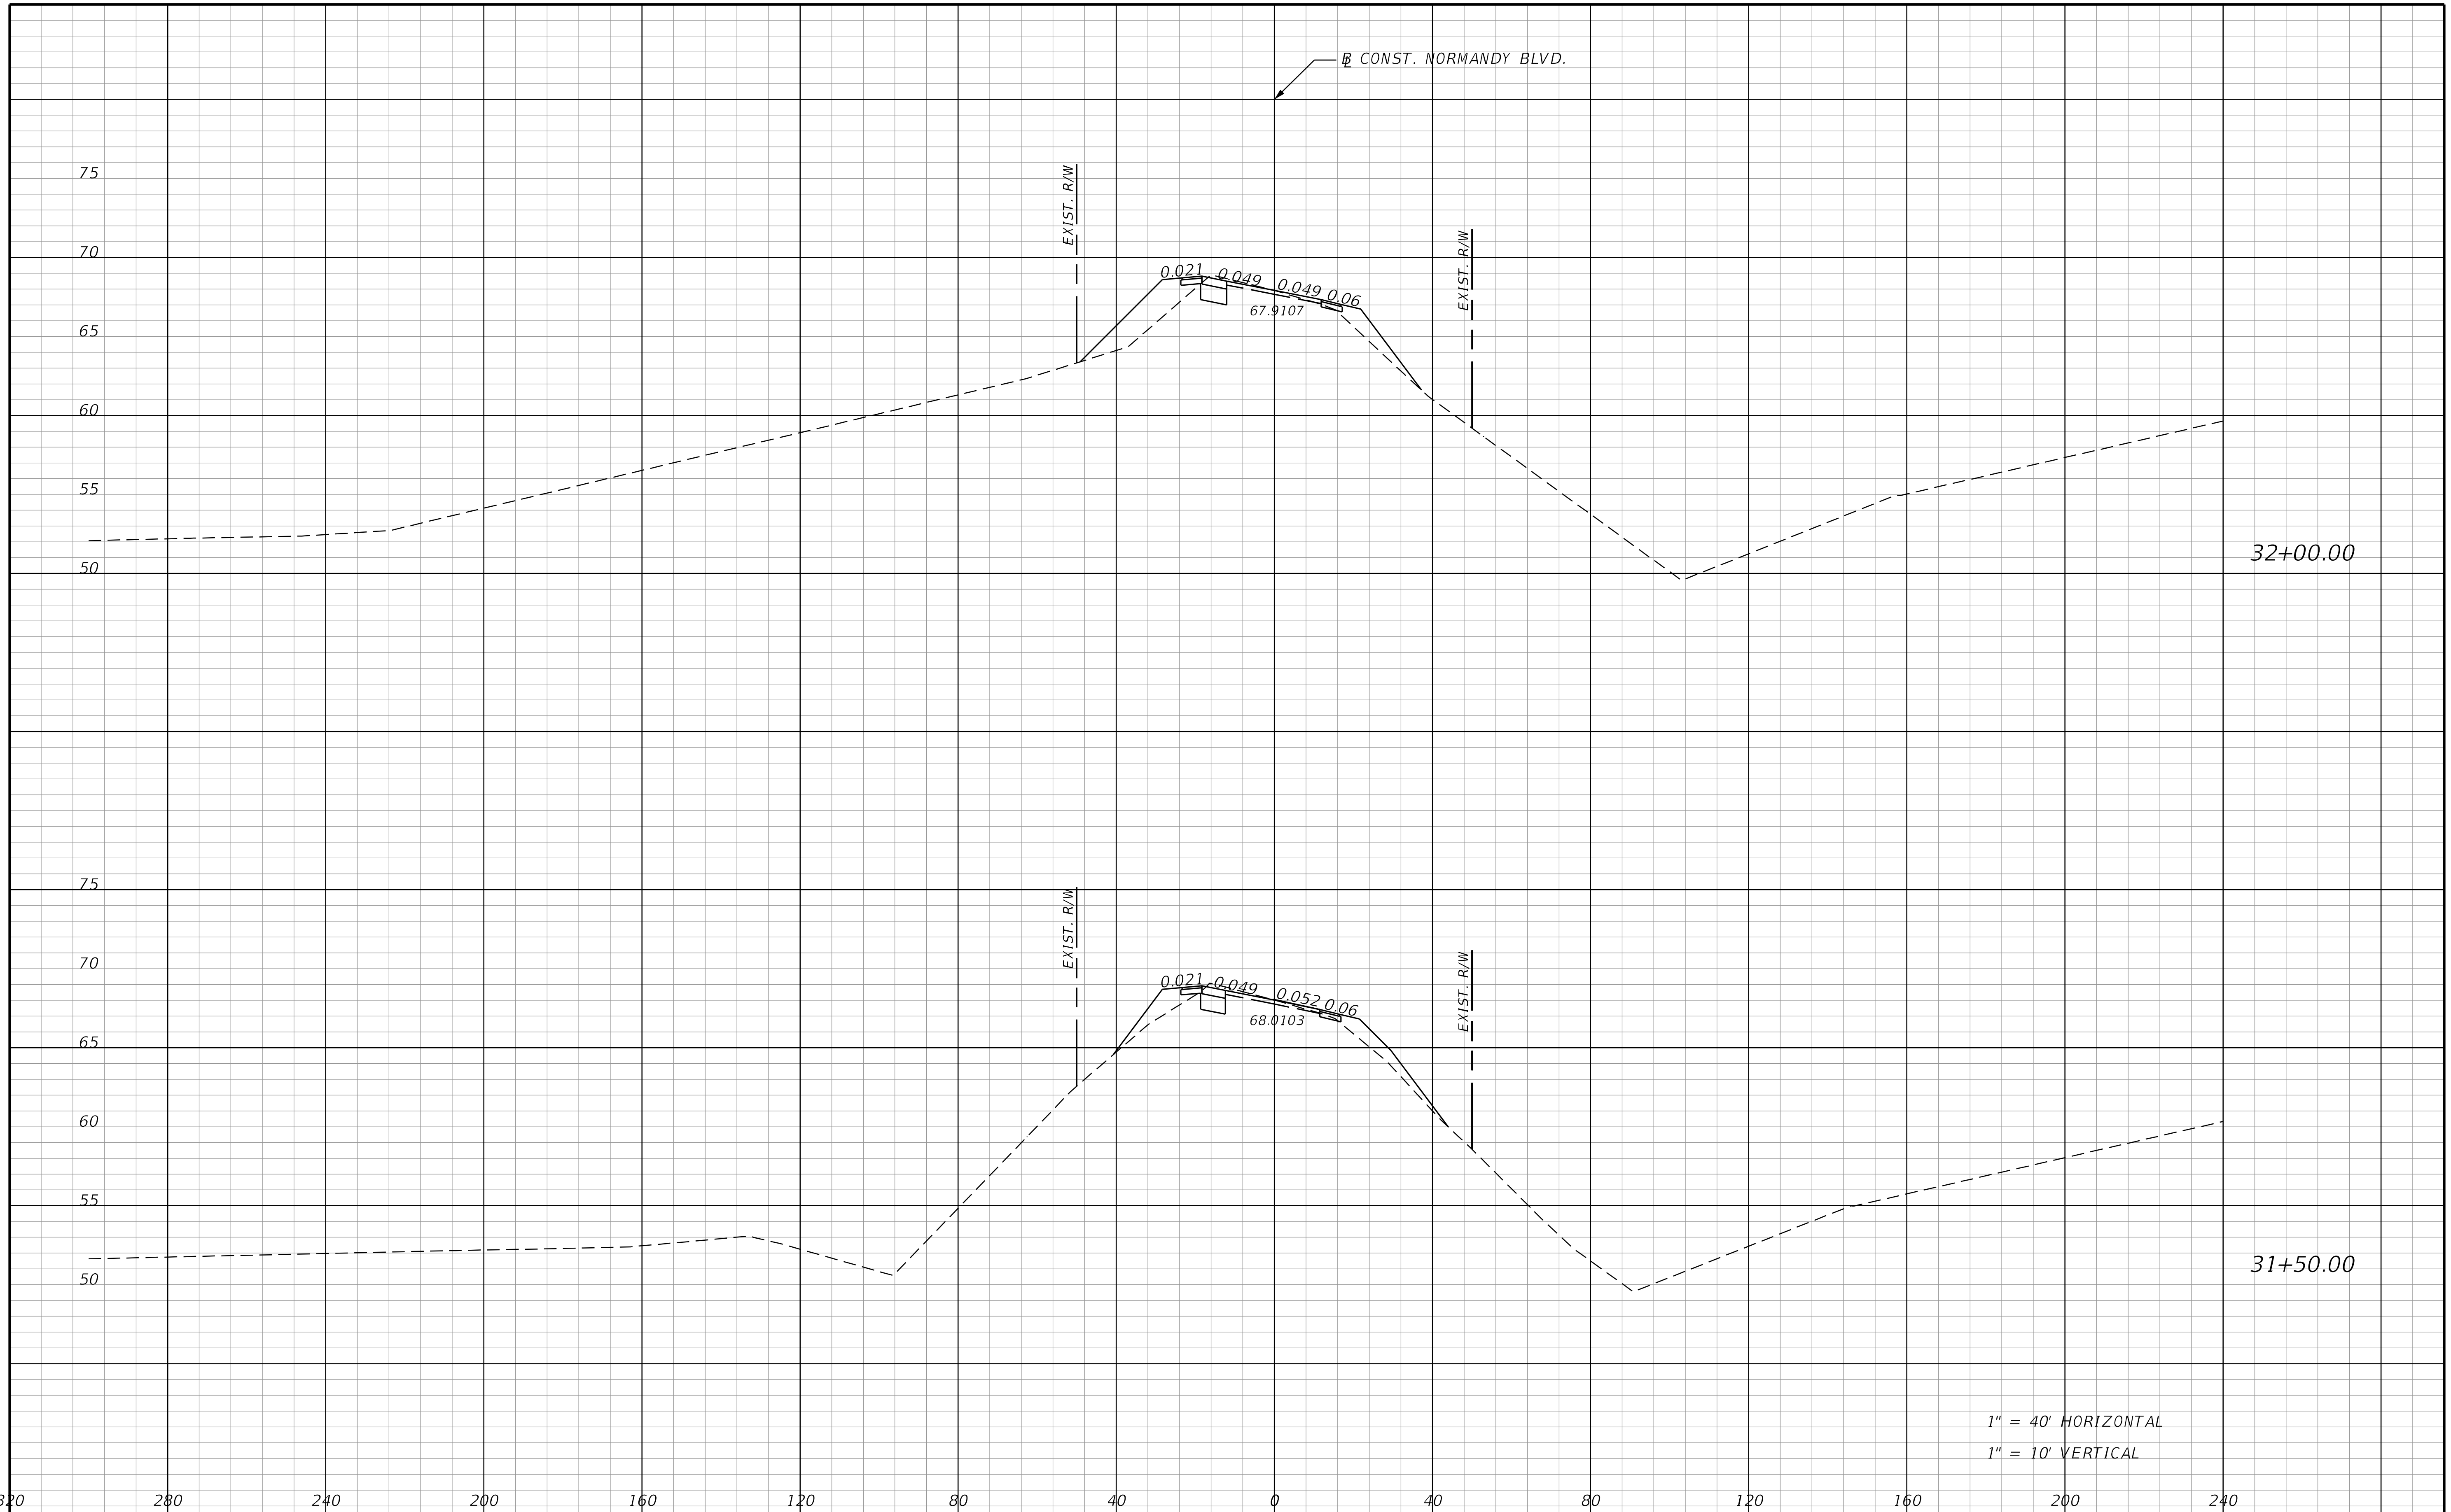

REVISIONS			
DATE	DESCRIPTION	DATE	DESCRIPTION

STANTEC CONSULTING SERVICES INC.
ENGINEER OF RECORD:
WILLIAM V. ANDERSON, P.E. NO.: 36682
11315 CORPORATE BLVD., SUITE 105
ORLANDO, FLORIDA 32817
(407) 823-8966
CERTIFICATE OF AUTHORIZATION NO. 27013

STATE OF FLORIDA
DEPARTMENT OF TRANSPORTATION

ROAD NO.	COUNTY	FINANCIAL PROJECT ID
SR400	VOLUSIA	408464-2-32-01

CROSS SECTIONS
NORMANDY BLVD.

SHEET NO.
977

jchassee 6/14/2019 4:28:16 PM Rdxsrd_shg V:\2158\active\CADD\40846423201\roadway\RDXSRD07_Normandy.dgn

THE OFFICIAL RECORD OF THIS SHEET IS THE ELECTRONIC FILE DIGITALLY SIGNED AND SEALED UNDER RULE 61G15-23.004, F.A.C.

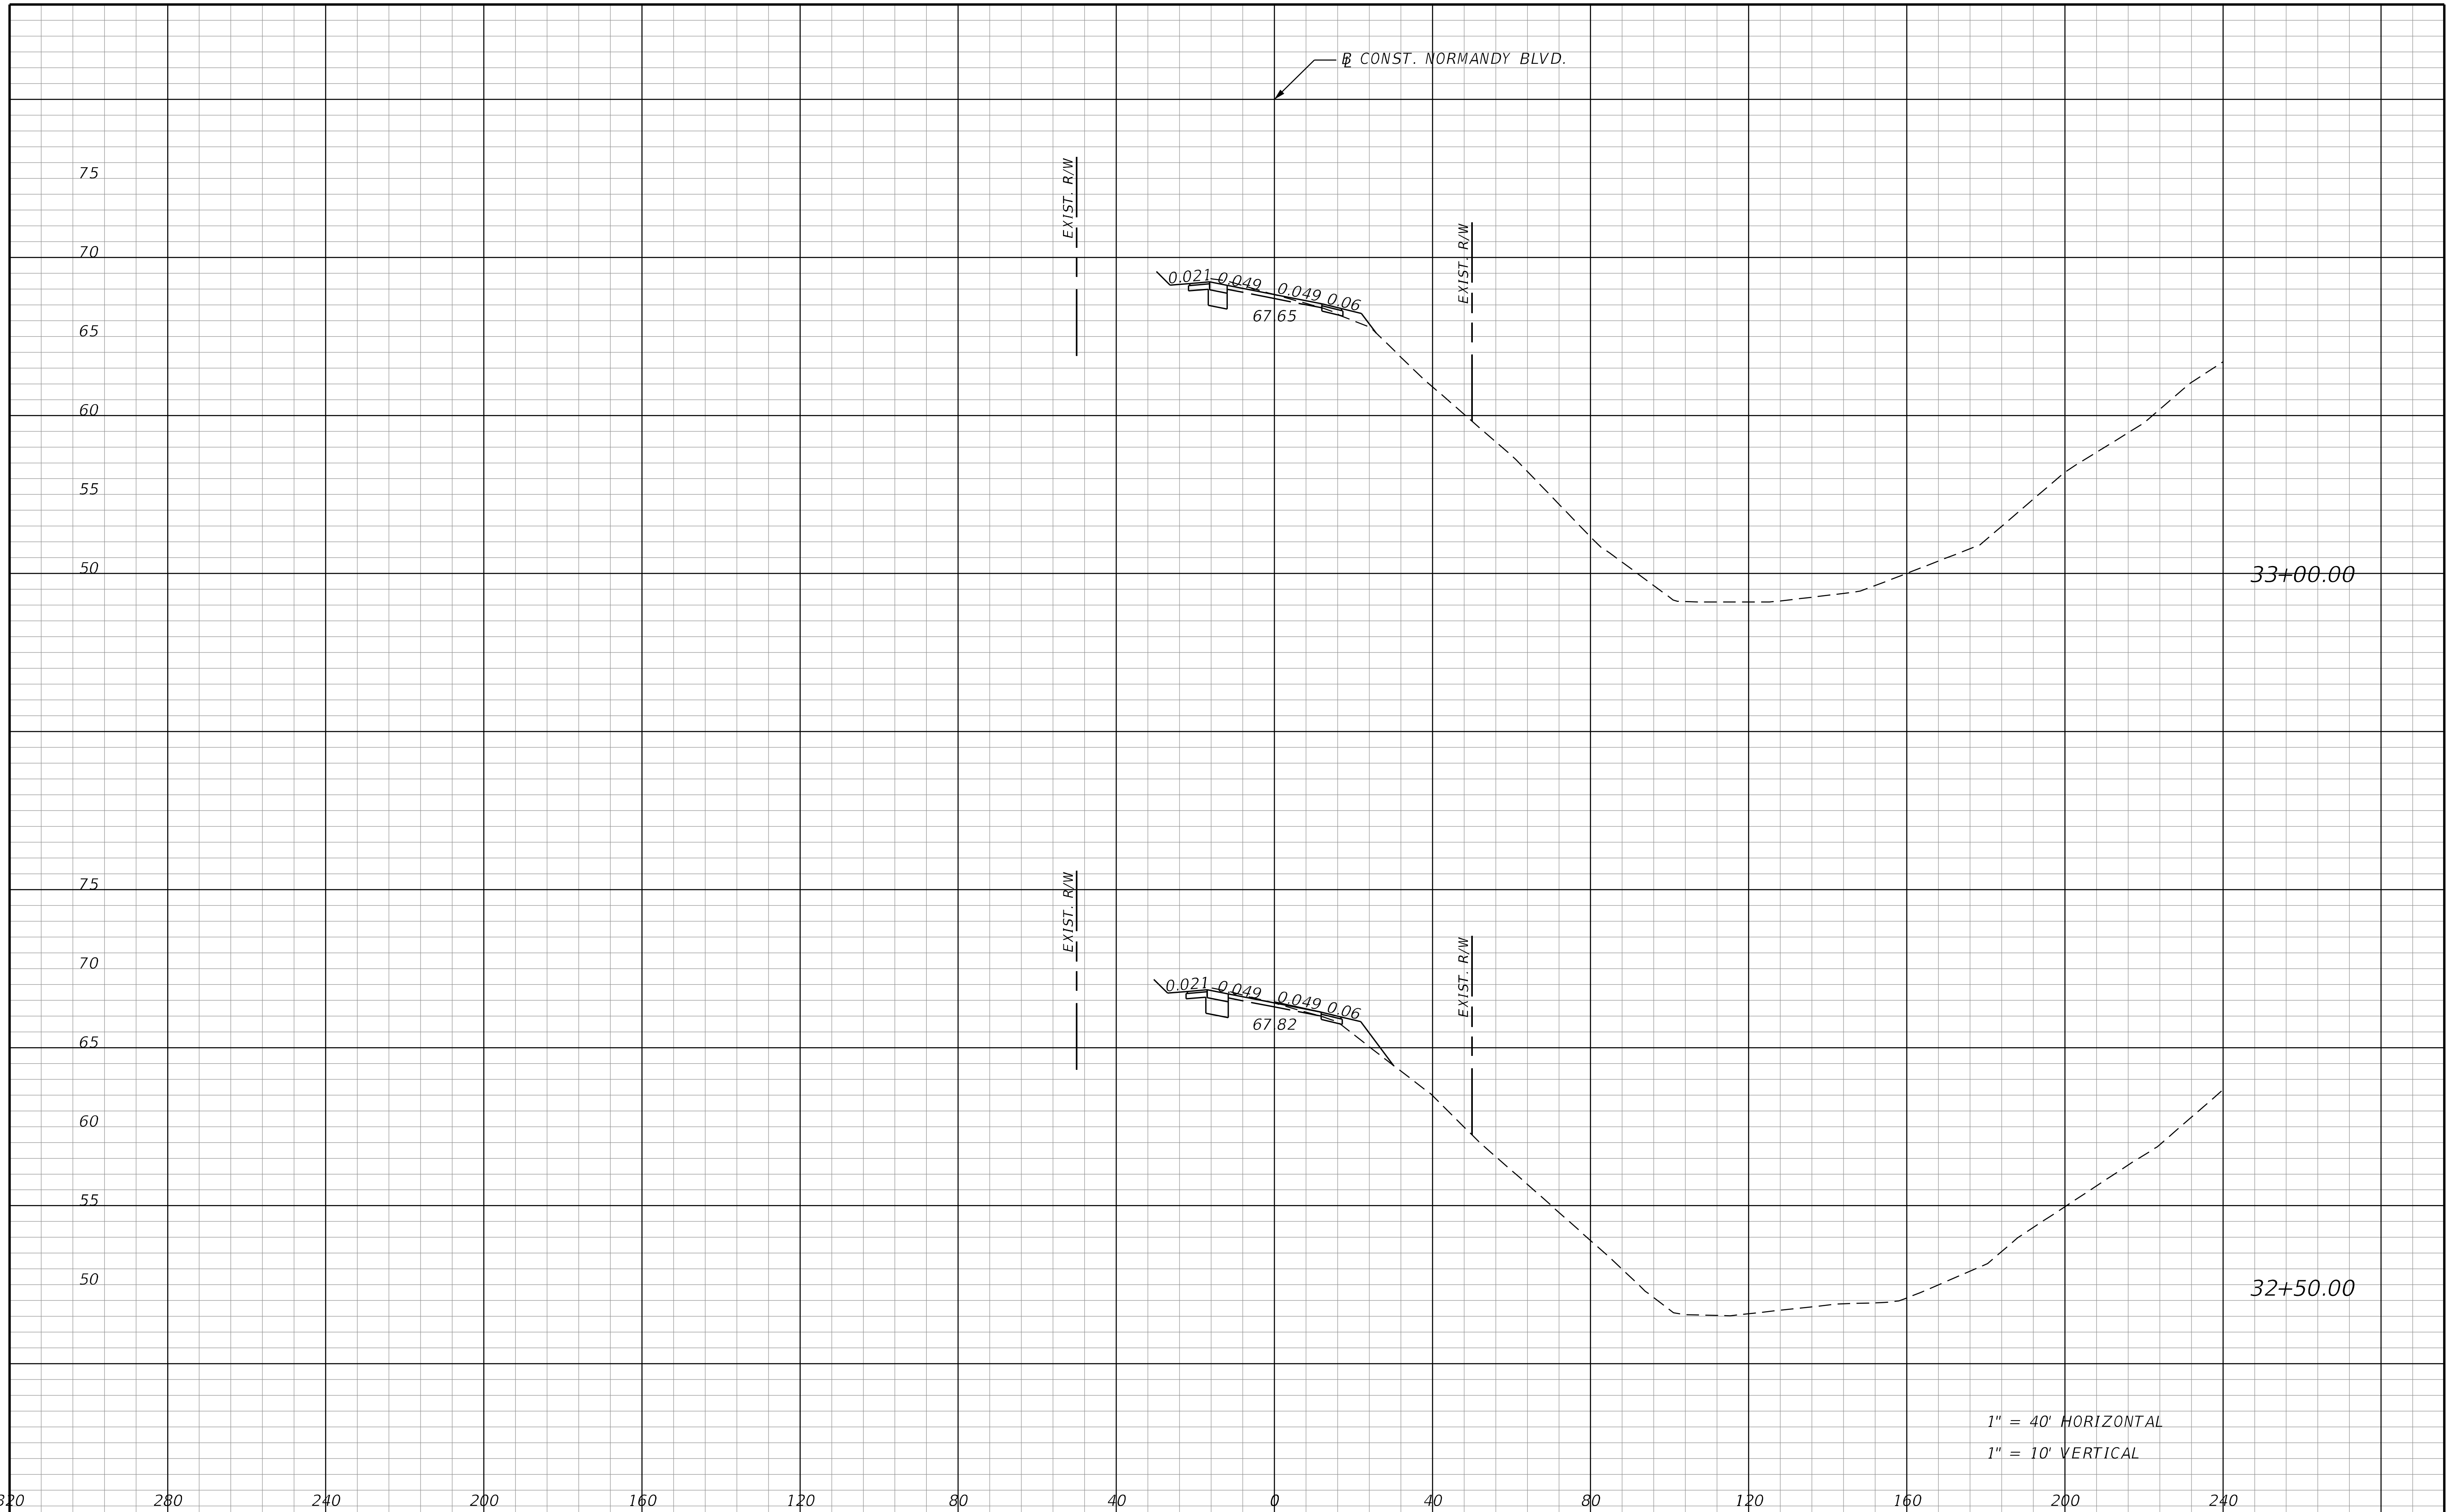

REVISIONS			
DATE	DESCRIPTION	DATE	DESCRIPTION

STANTEC CONSULTING SERVICES INC.
ENGINEER OF RECORD:
WILLIAM V. ANDERSON, P.E. NO.: 36682
11315 CORPORATE BLVD., SUITE 105
ORLANDO, FLORIDA 32817
(407) 823-8966
CERTIFICATE OF AUTHORIZATION NO. 27013

STATE OF FLORIDA
DEPARTMENT OF TRANSPORTATION

ROAD NO.	COUNTY	FINANCIAL PROJECT ID
SR400	VOLUSIA	408464-2-32-01

CROSS SECTIONS
NORMANDY BLVD.

SHEET NO. 978

THE OFFICIAL RECORD OF THIS SHEET IS THE ELECTRONIC FILE DIGITALLY SIGNED AND SEALED UNDER RULE 61G15-23.004, F.A.C.

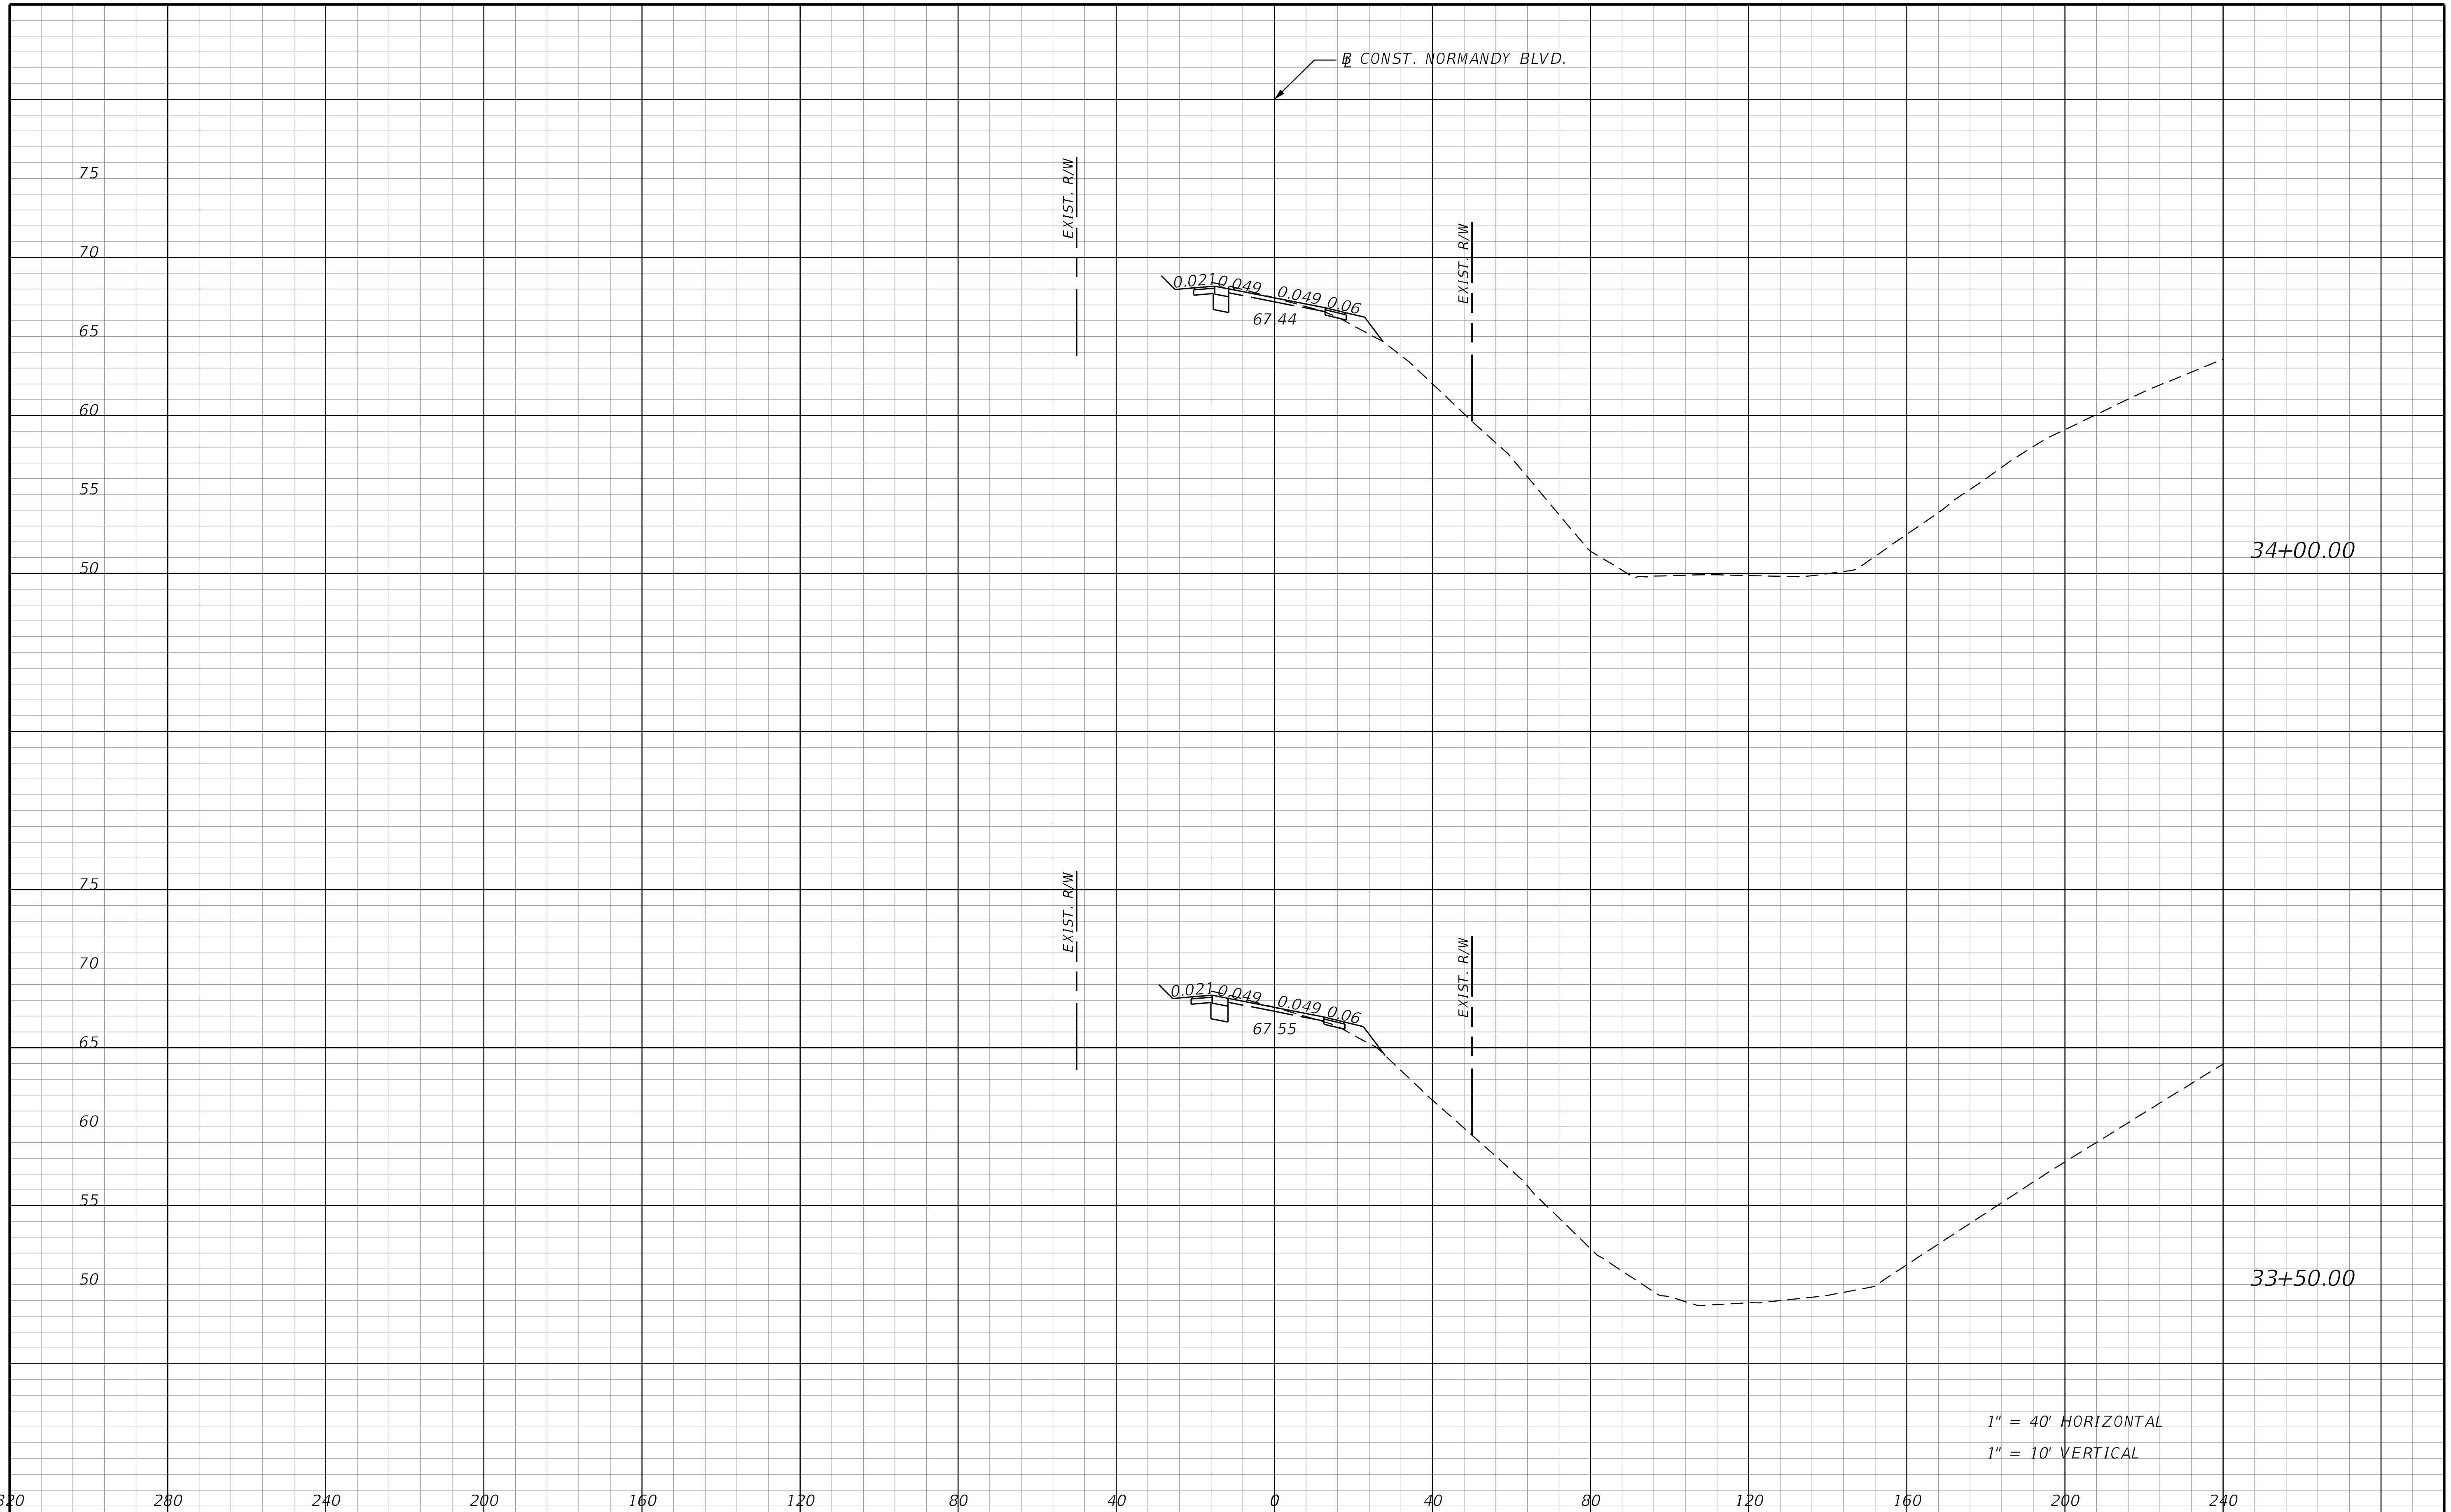

REVISIONS			
DATE	DESCRIPTION	DATE	DESCRIPTION

STANTEC CONSULTING SERVICES INC.
ENGINEER OF RECORD:
WILLIAM V. ANDERSON, P.E. NO.: 36682
11315 CORPORATE BLVD., SUITE 105
ORLANDO, FLORIDA 32817
(407) 823-8966
CERTIFICATE OF AUTHORIZATION NO. 27013

STATE OF FLORIDA
DEPARTMENT OF TRANSPORTATION

ROAD NO.	COUNTY	FINANCIAL PROJECT ID
SR400	VOLUSIA	408464-2-32-01

CROSS SECTIONS
NORMANDY BLVD.

SHEET NO.
979

THE OFFICIAL RECORD OF THIS SHEET IS THE ELECTRONIC FILE DIGITALLY SIGNED AND SEALED UNDER RULE 61G15-23.004, F.A.C.

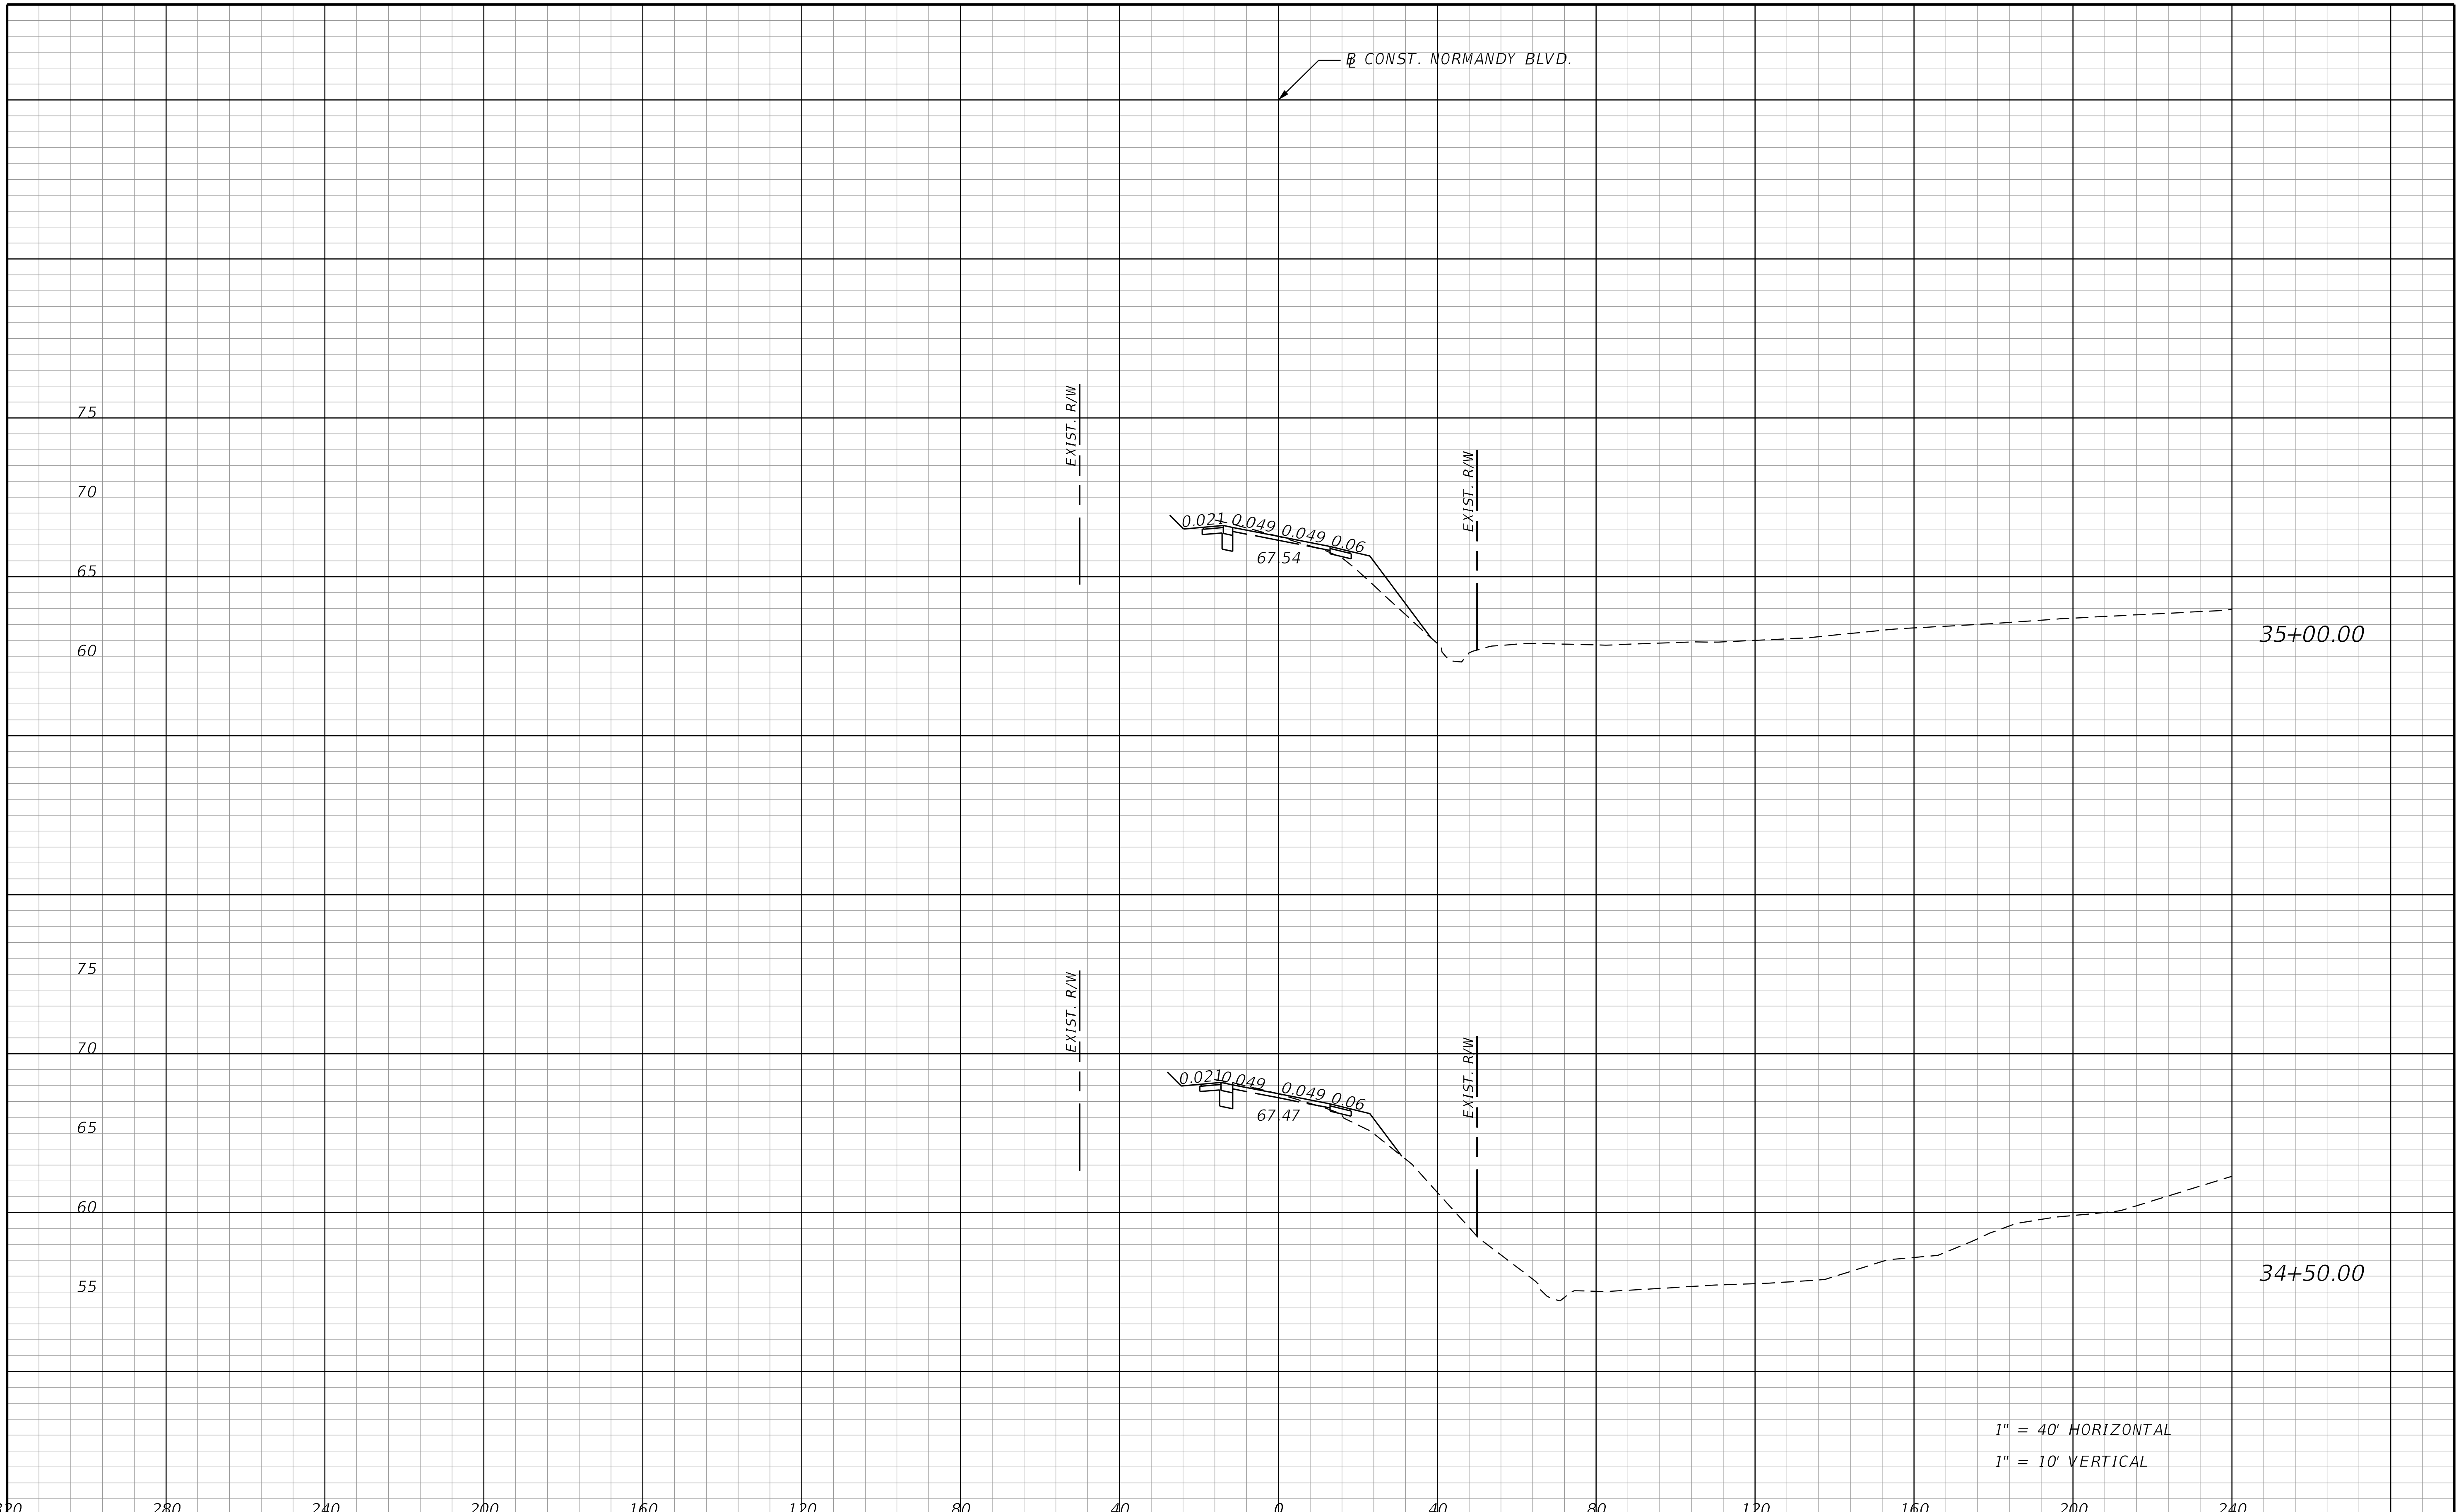

REVISIONS			
DATE	DESCRIPTION	DATE	DESCRIPTION

STANTEC CONSULTING SERVICES INC.
ENGINEER OF RECORD:
WILLIAM V. ANDERSON, P.E. NO.: 36682
11315 CORPORATE BLVD., SUITE 105
ORLANDO, FLORIDA 32817
(407) 823-8966
CERTIFICATE OF AUTHORIZATION NO. 27013

STATE OF FLORIDA
DEPARTMENT OF TRANSPORTATION

ROAD NO.	COUNTY	FINANCIAL PROJECT ID
SR400	VOLUSIA	408464-2-32-01

CROSS SECTIONS
NORMANDY BLVD.

SHEET NO.
980

THE OFFICIAL RECORD OF THIS SHEET IS THE ELECTRONIC FILE DIGITALLY SIGNED AND SEALED UNDER RULE 61G15-23.004, F.A.C.

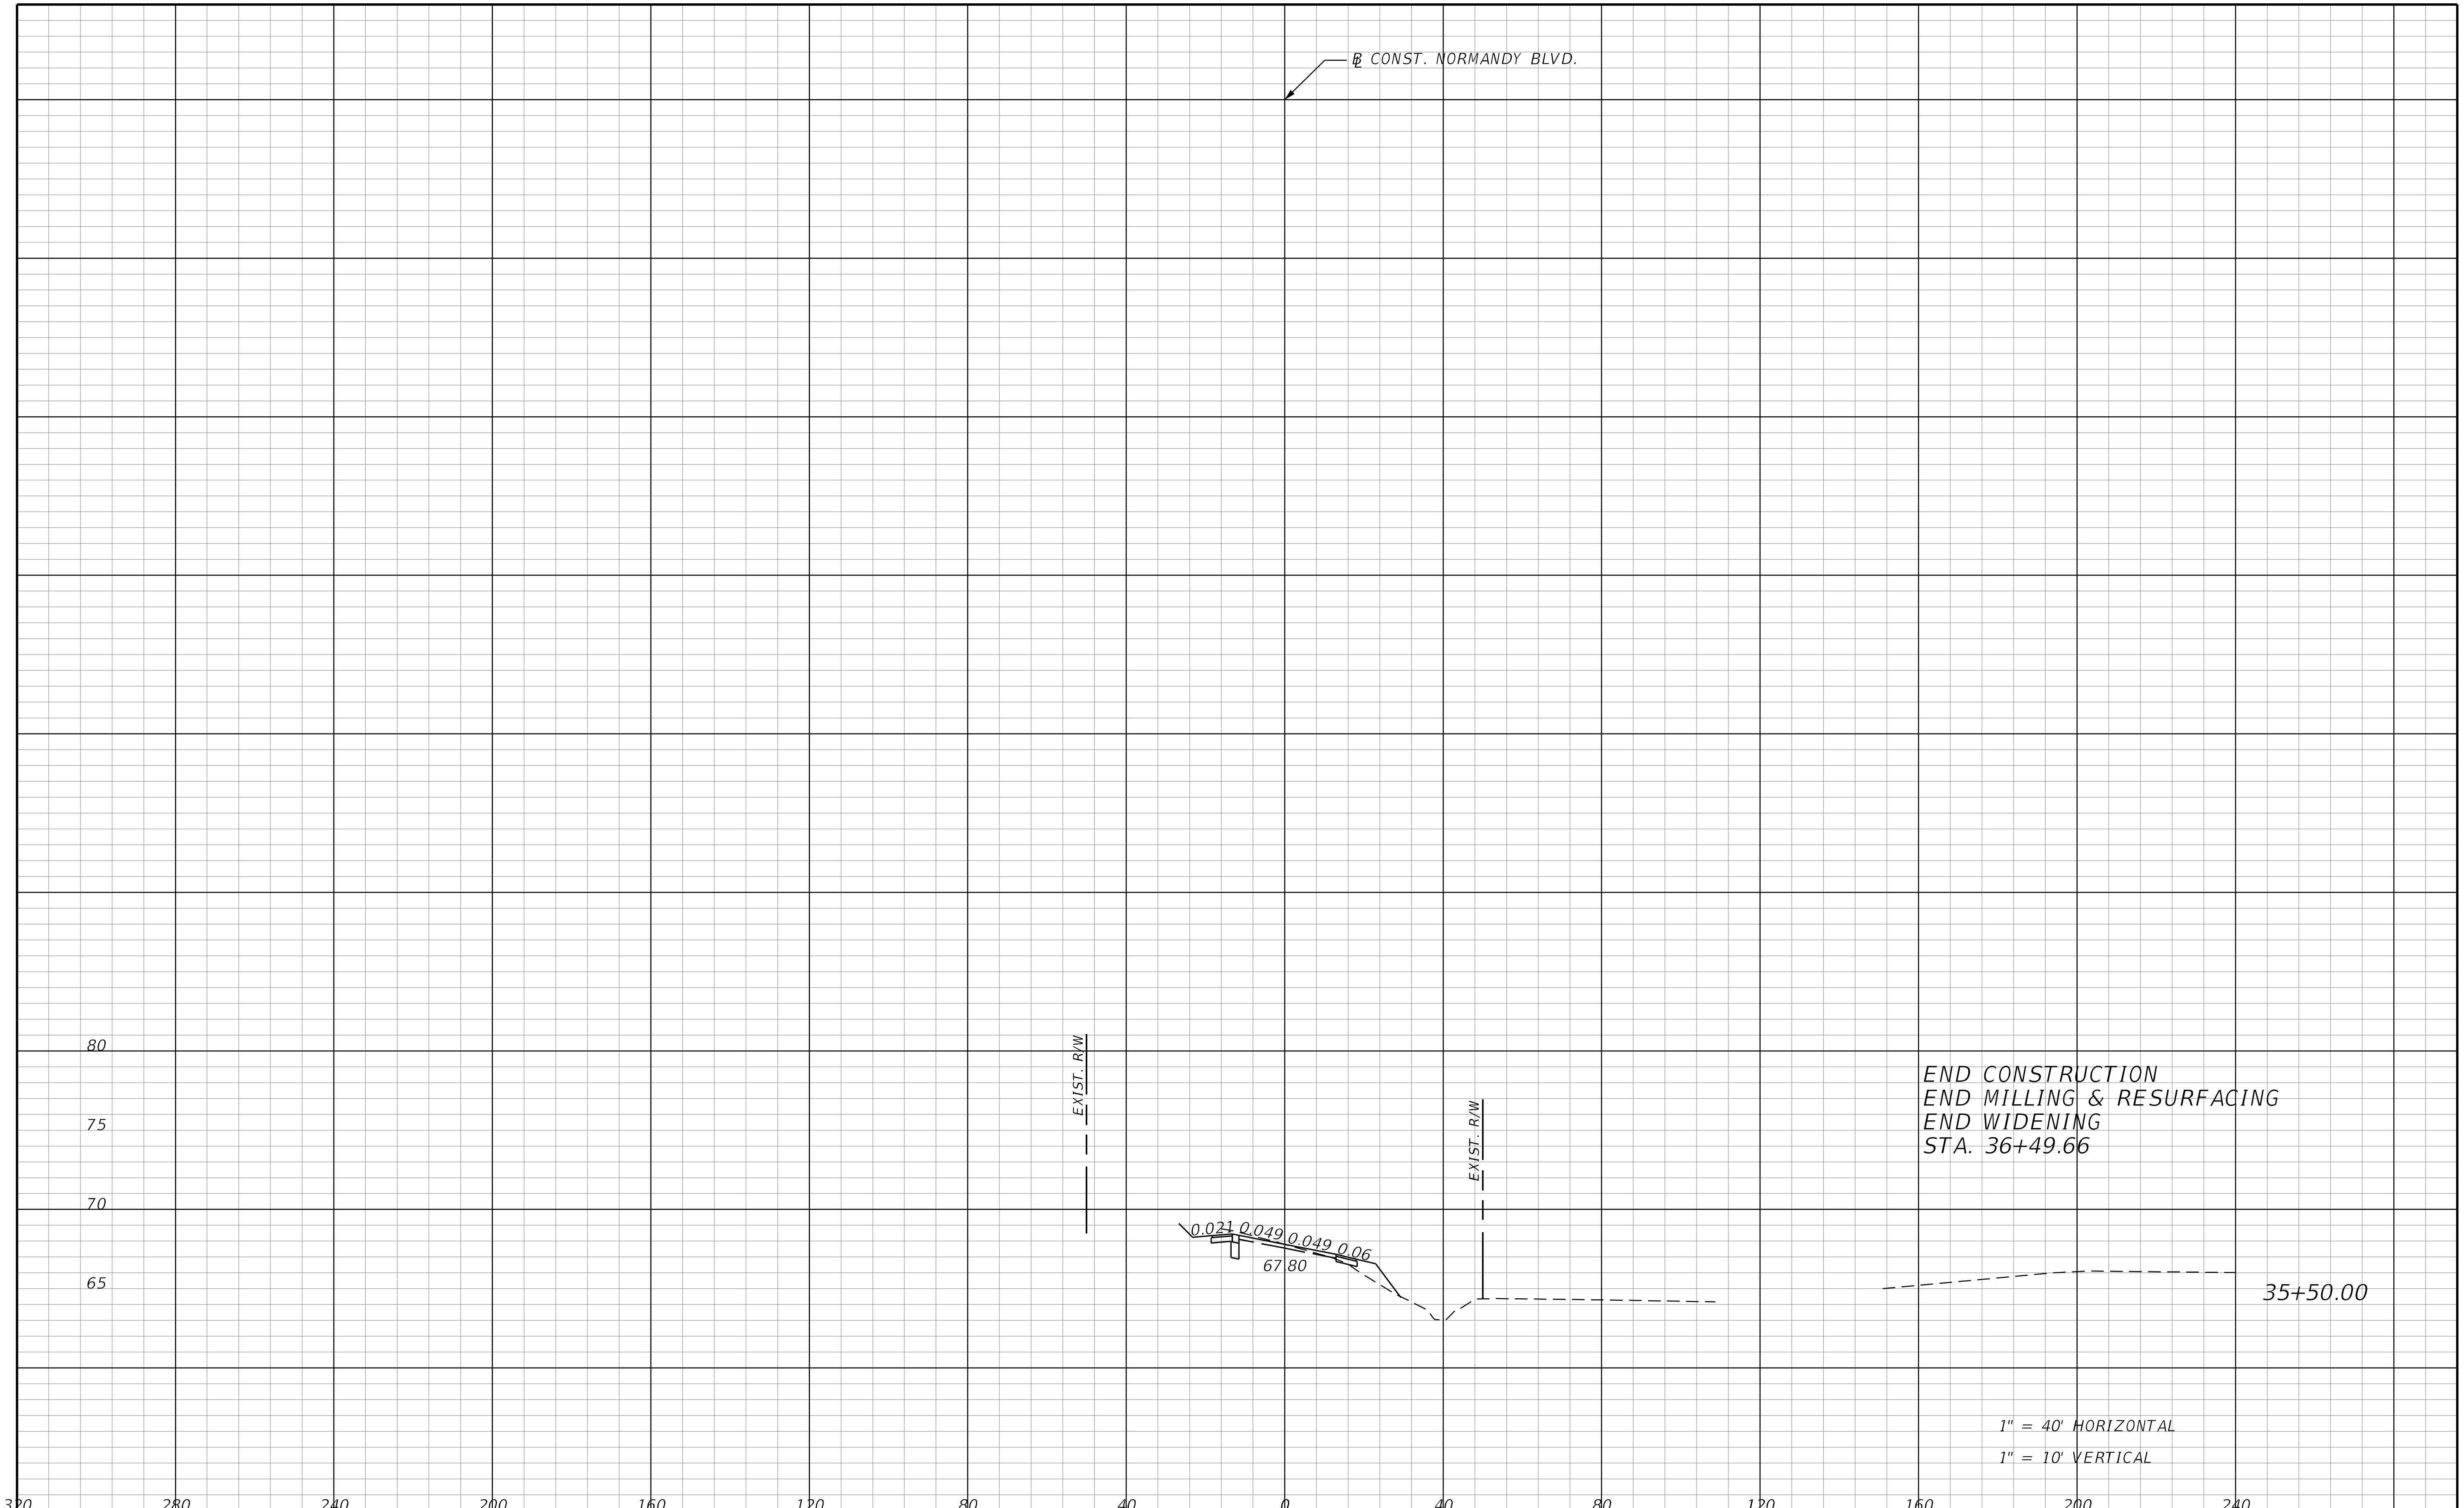

REVISIONS			
DATE	DESCRIPTION	DATE	DESCRIPTION

STANTEC CONSULTING SERVICES INC.
ENGINEER OF RECORD:
WILLIAM V. ANDERSON, P.E. NO.: 36682
11315 CORPORATE BLVD., SUITE 105
ORLANDO, FLORIDA 32817
(407) 823-8966
CERTIFICATE OF AUTHORIZATION NO. 27013

STATE OF FLORIDA
DEPARTMENT OF TRANSPORTATION

ROAD NO.	COUNTY	FINANCIAL PROJECT ID
SR400	VOLUSIA	408464-2-32-01

CROSS SECTIONS
NORMANDY BLVD.

SHEET NO. 981

THE OFFICIAL RECORD OF THIS SHEET IS THE ELECTRONIC FILE DIGITALLY SIGNED AND SEALED UNDER RULE 61G15-23.004, F.A.C.

jchassee 6/14/2019 4:28:17 PM Rdxsrd_shg V:\2158\active\CADD\40846423201\roadway\RDXSRD07_Normandy.dgn

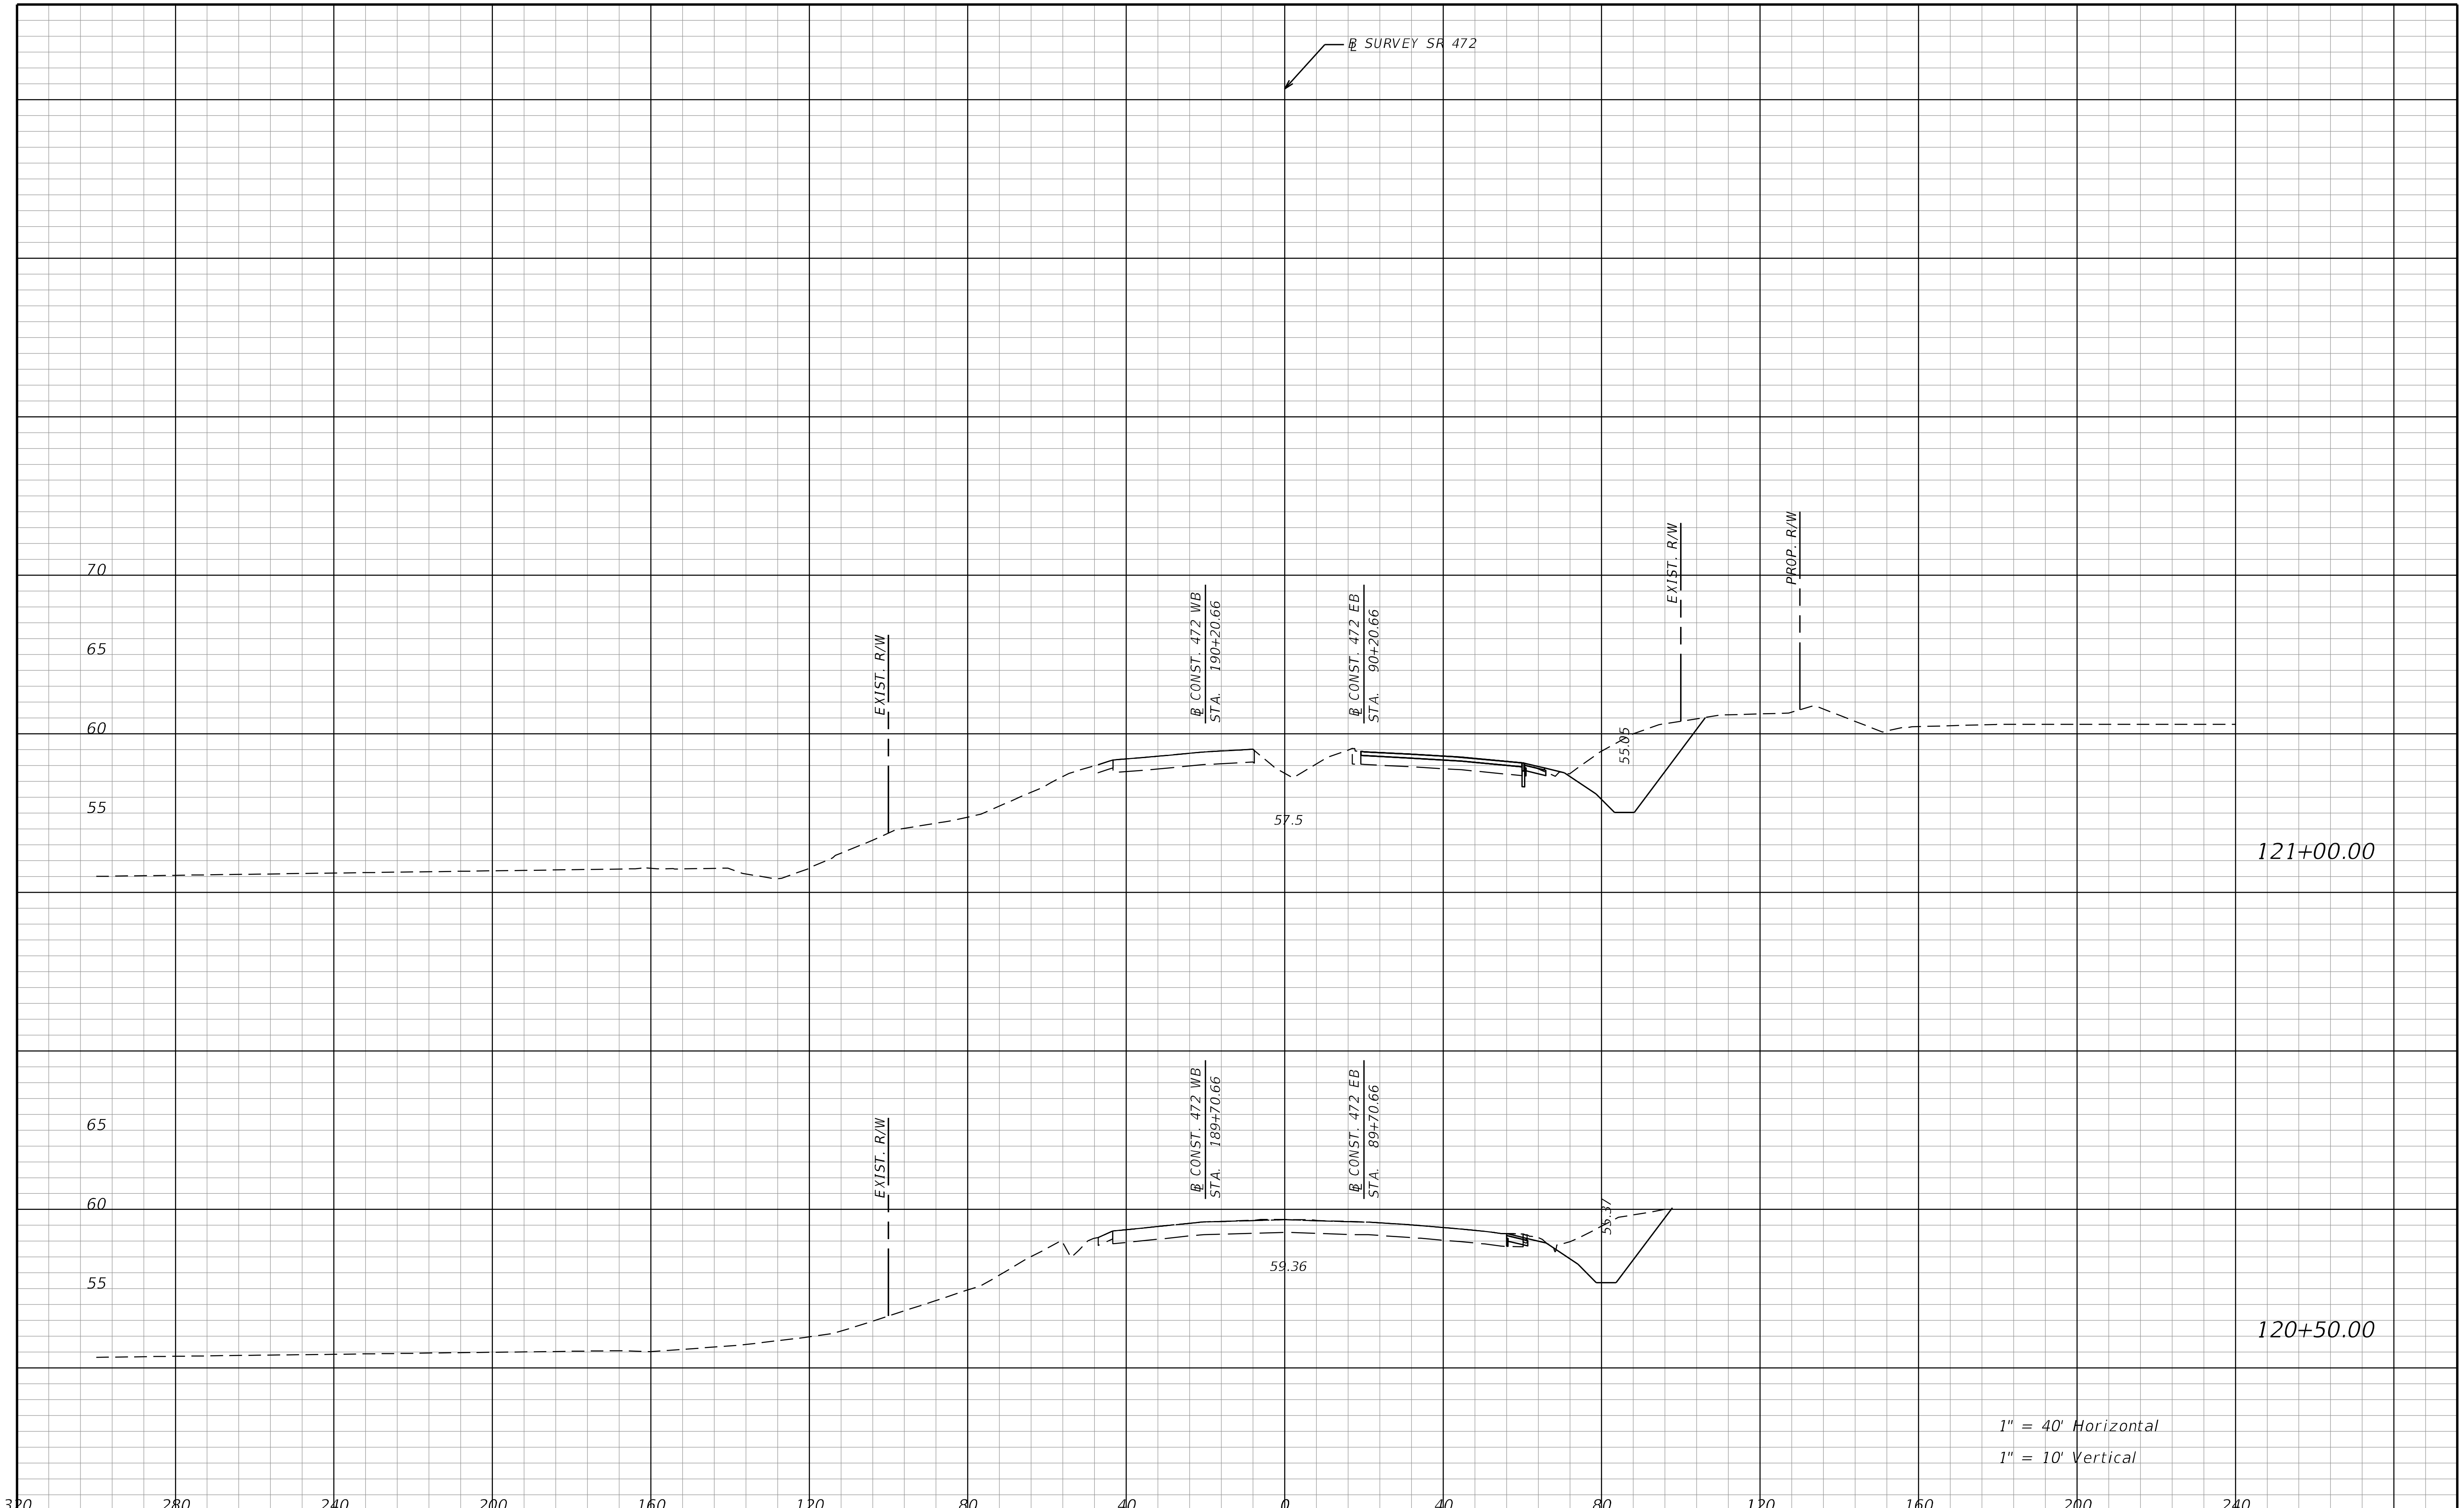

REVISIONS			
DATE	DESCRIPTION	DATE	DESCRIPTION

STANTEC CONSULTING SERVICES INC.
ENGINEER OF RECORD:
WILLIAM V. ANDERSON, P.E. NO.: 36682
11315 CORPORATE BLVD., SUITE 105
ORLANDO, FLORIDA 32817
(407) 823-8966
CERTIFICATE OF AUTHORIZATION NO. 27013

STATE OF FLORIDA
DEPARTMENT OF TRANSPORTATION

ROAD NO.	COUNTY	FINANCIAL PROJECT ID
SR400	VOLUSIA	408464-2-32-01

CROSS SECTIONS
SR 472

SHEET NO.
982

THE OFFICIAL RECORD OF THIS SHEET IS THE ELECTRONIC FILE DIGITALLY SIGNED AND SEALED UNDER RULE 61G15-23.004, F.A.C.

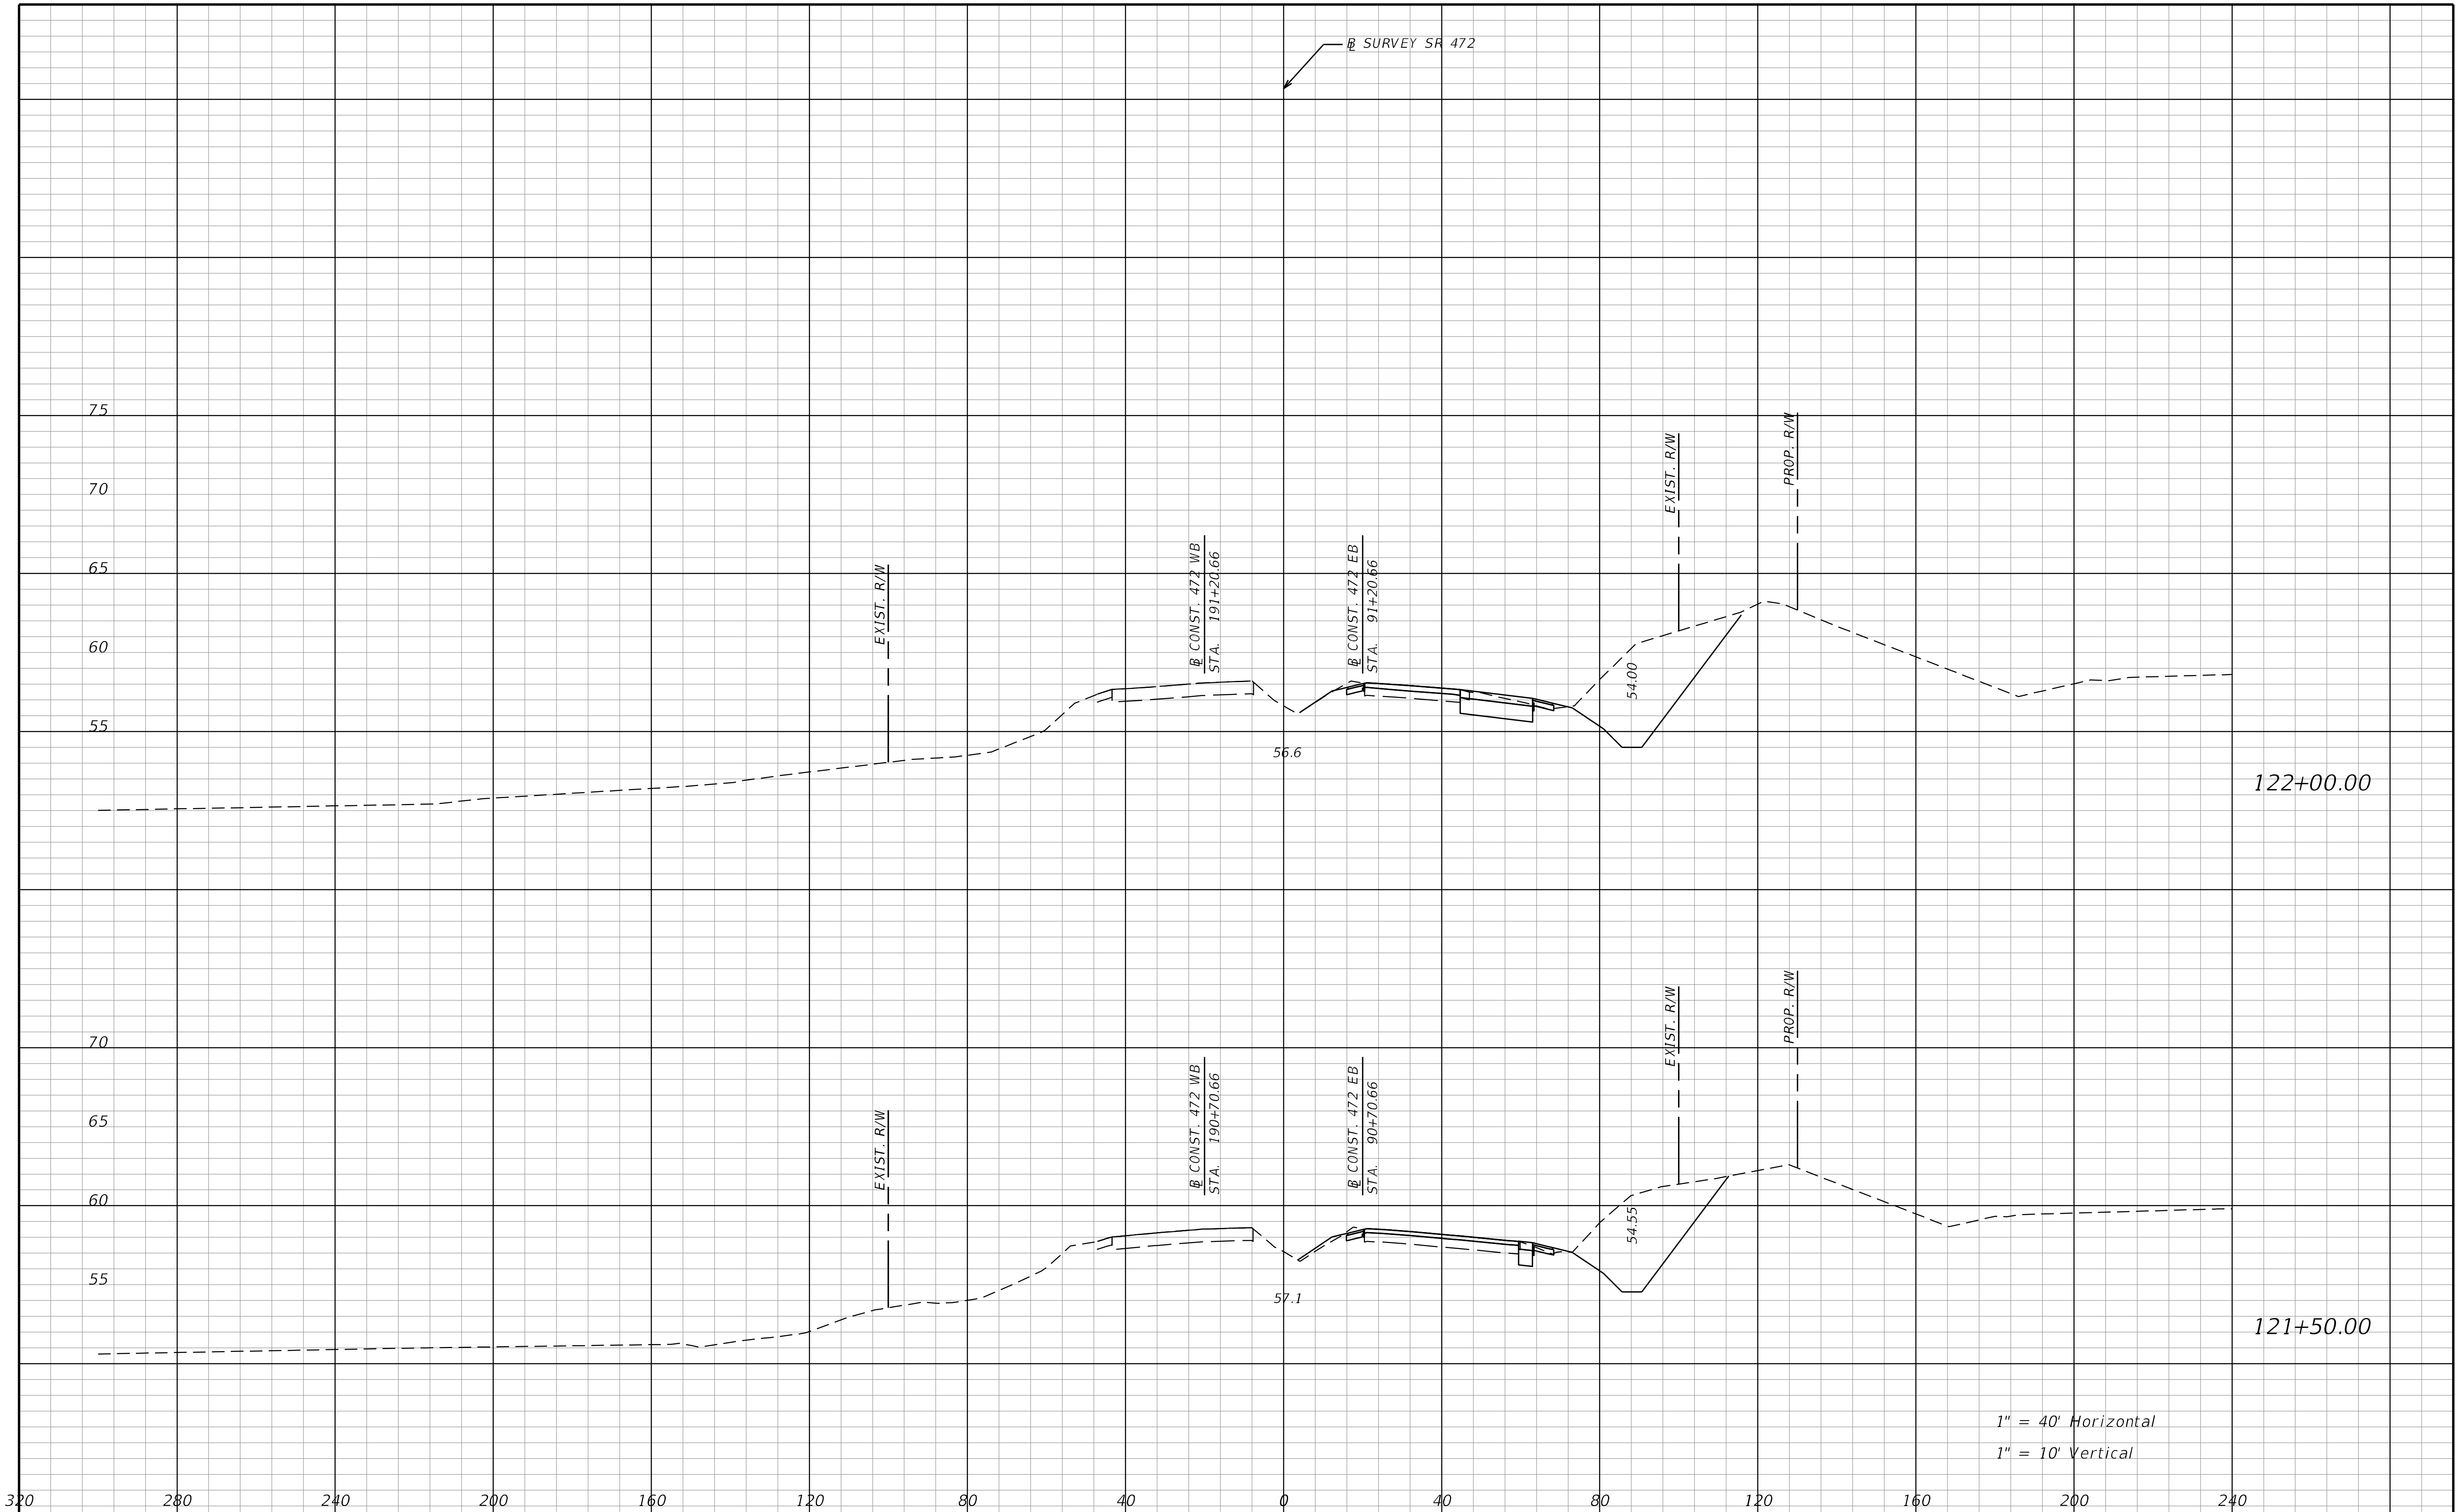

THE OFFICIAL RECORD OF THIS SHEET IS THE ELECTRONIC FILE DIGITALLY SIGNED AND SEALED UNDER RULE 61G15-23.004, F.A.C.

REVISIONS			
DATE	DESCRIPTION	DATE	DESCRIPTION

STANTEC CONSULTING SERVICES INC.
ENGINEER OF RECORD:
WILLIAM V. ANDERSON, P.E. NO.: 36682
11315 CORPORATE BLVD., SUITE 105
ORLANDO, FLORIDA 32817
(407) 823-8966
CERTIFICATE OF AUTHORIZATION NO. 27013

STATE OF FLORIDA
DEPARTMENT OF TRANSPORTATION

ROAD NO.	COUNTY	FINANCIAL PROJECT ID
SR400	VOLUSIA	408464-2-32-01

CROSS SECTIONS
SR 472

SHEET NO.
983

jchassee 6/14/2019 4:28:30 PM Rdxsrd_shg V:\2158\active\CADD\40846423201\roadway\RDXSRD08_472.DGN

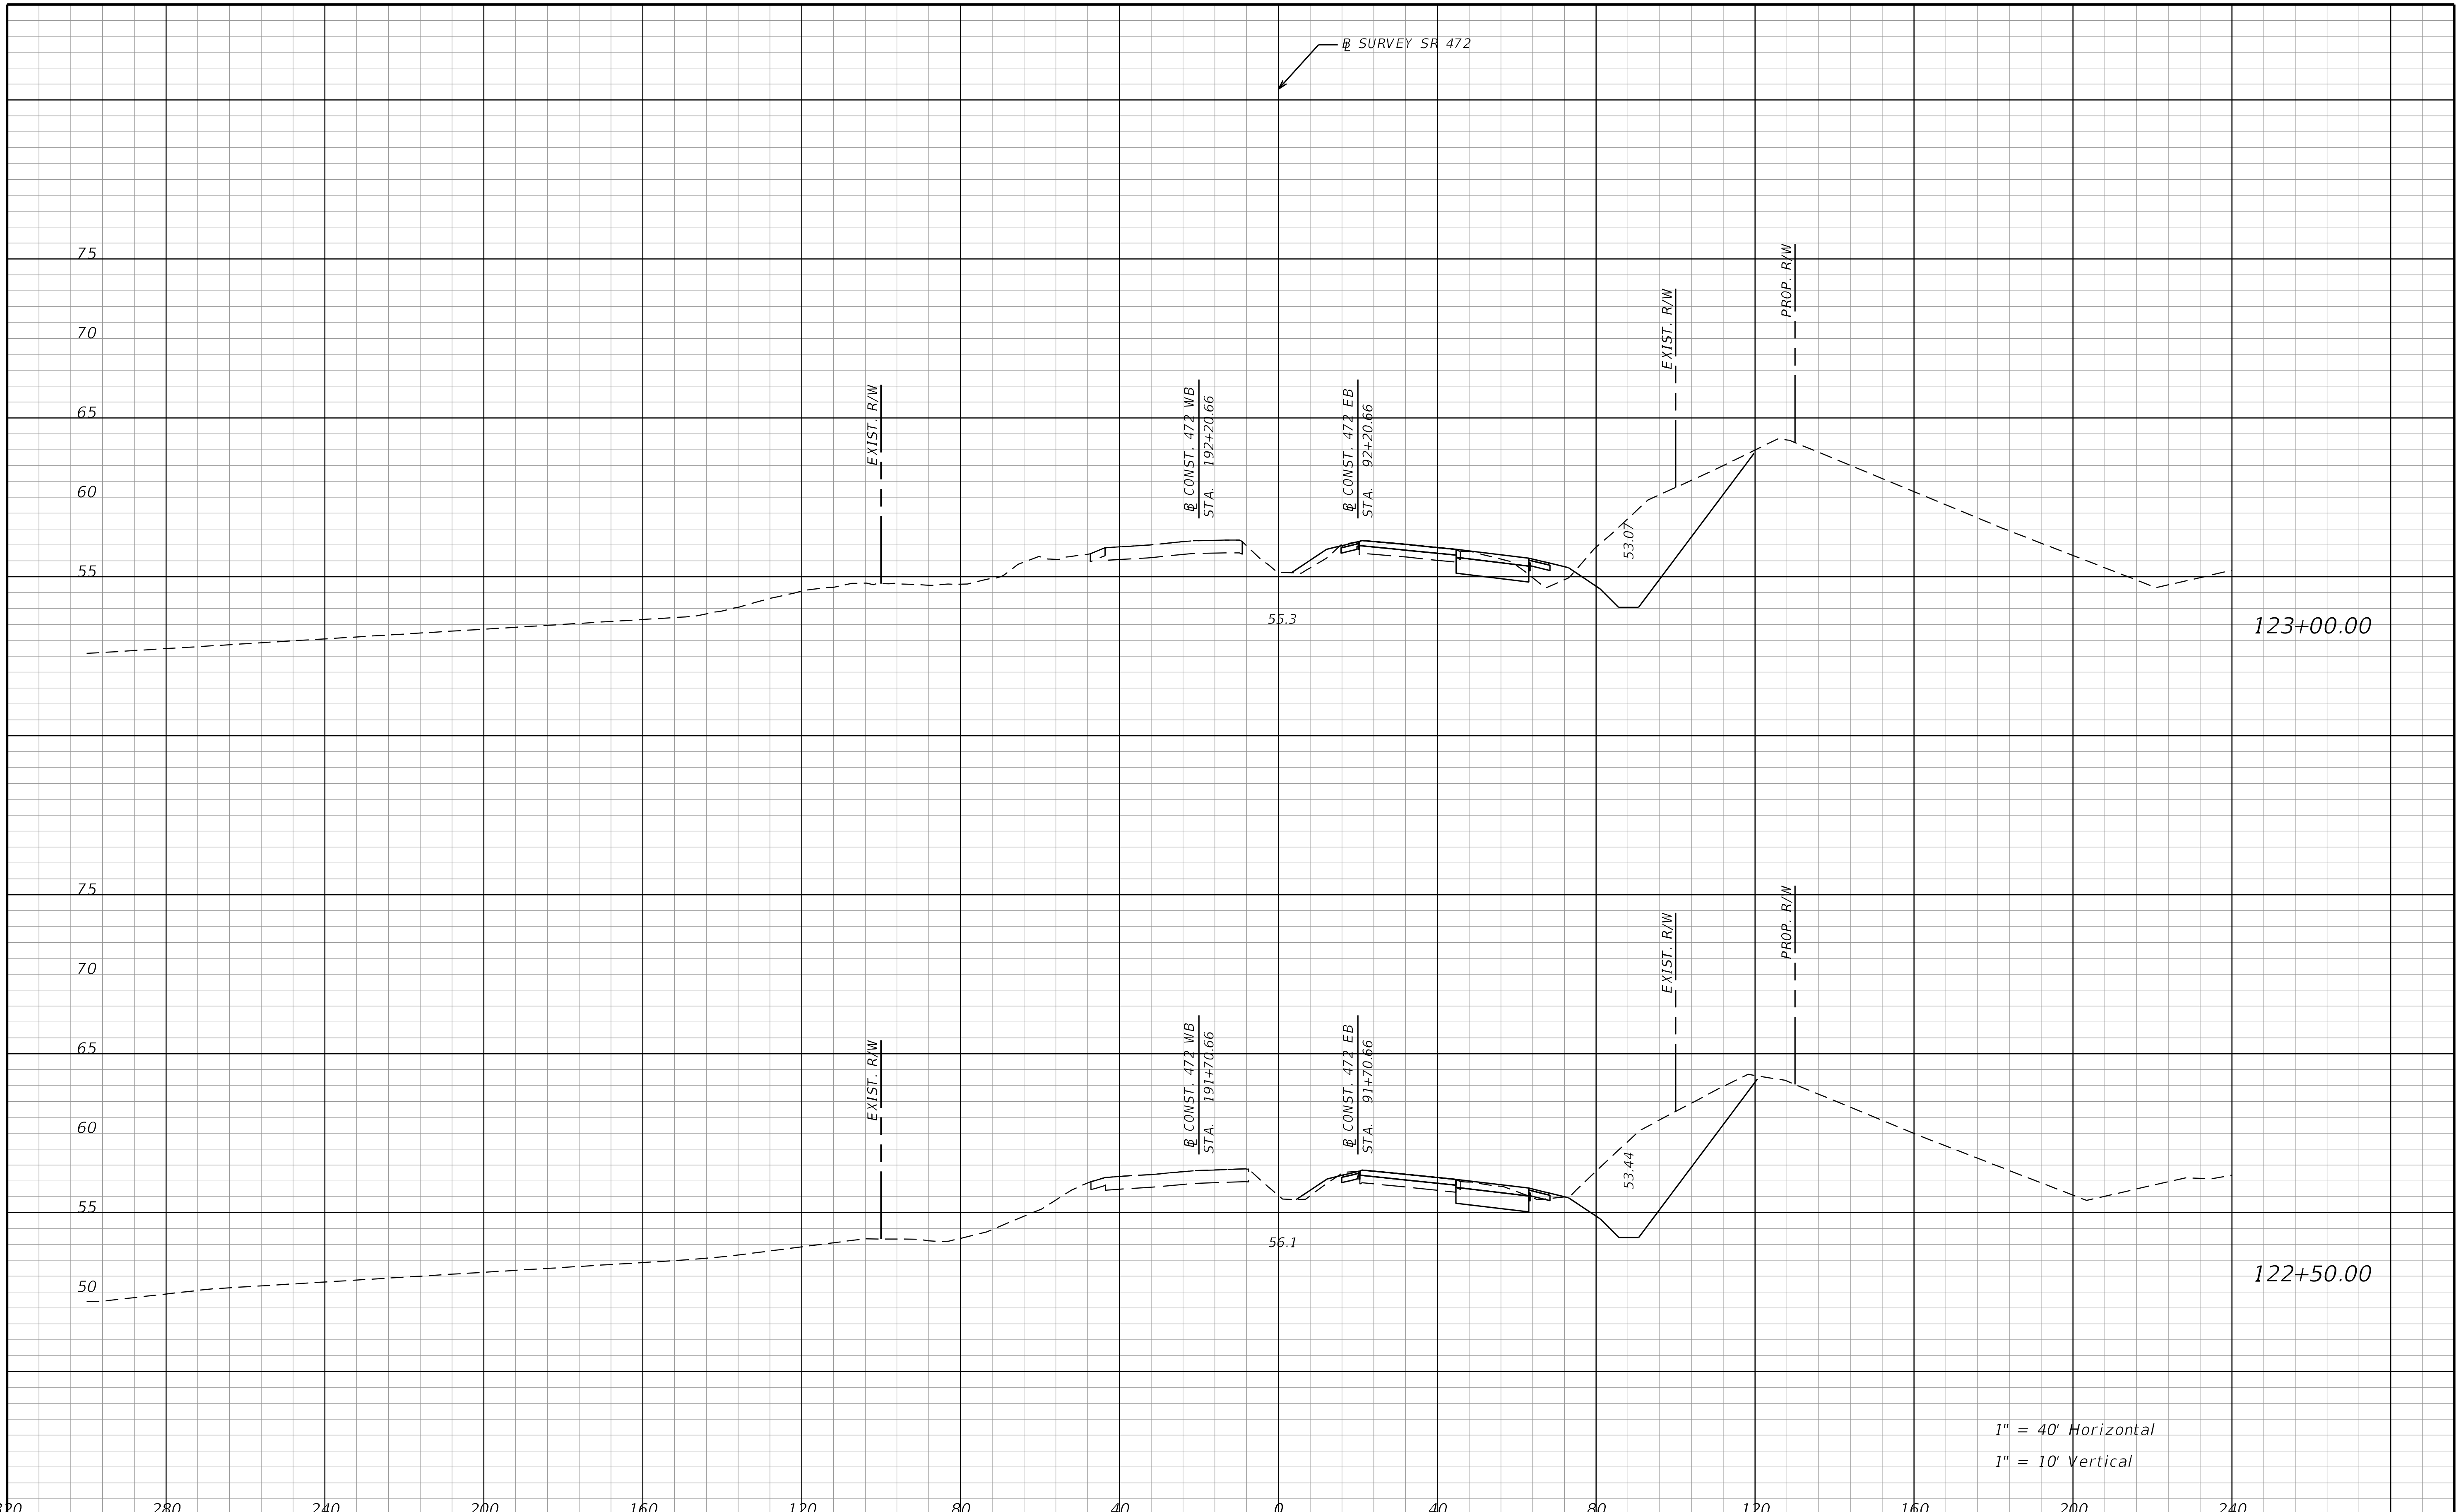

REVISIONS			
DATE	DESCRIPTION	DATE	DESCRIPTION

STANTEC CONSULTING SERVICES INC.
ENGINEER OF RECORD:
WILLIAM V. ANDERSON, P.E. NO.: 36682
11315 CORPORATE BLVD., SUITE 105
ORLANDO, FLORIDA 32817
(407) 823-8966
CERTIFICATE OF AUTHORIZATION NO. 27013

STATE OF FLORIDA
DEPARTMENT OF TRANSPORTATION

ROAD NO.	COUNTY	FINANCIAL PROJECT ID
SR400	VOLUSIA	408464-2-32-01

CROSS SECTIONS
SR 472

SHEET NO.
984

THE OFFICIAL RECORD OF THIS SHEET IS THE ELECTRONIC FILE DIGITALLY SIGNED AND SEALED UNDER RULE 61G15-23.004, F.A.C.

jchassee 6/14/2019 4:28:30 PM Rdxsrd_shg V:\2158\active\CADD\40846423201\roadway\RDXSRD08_472.DGN

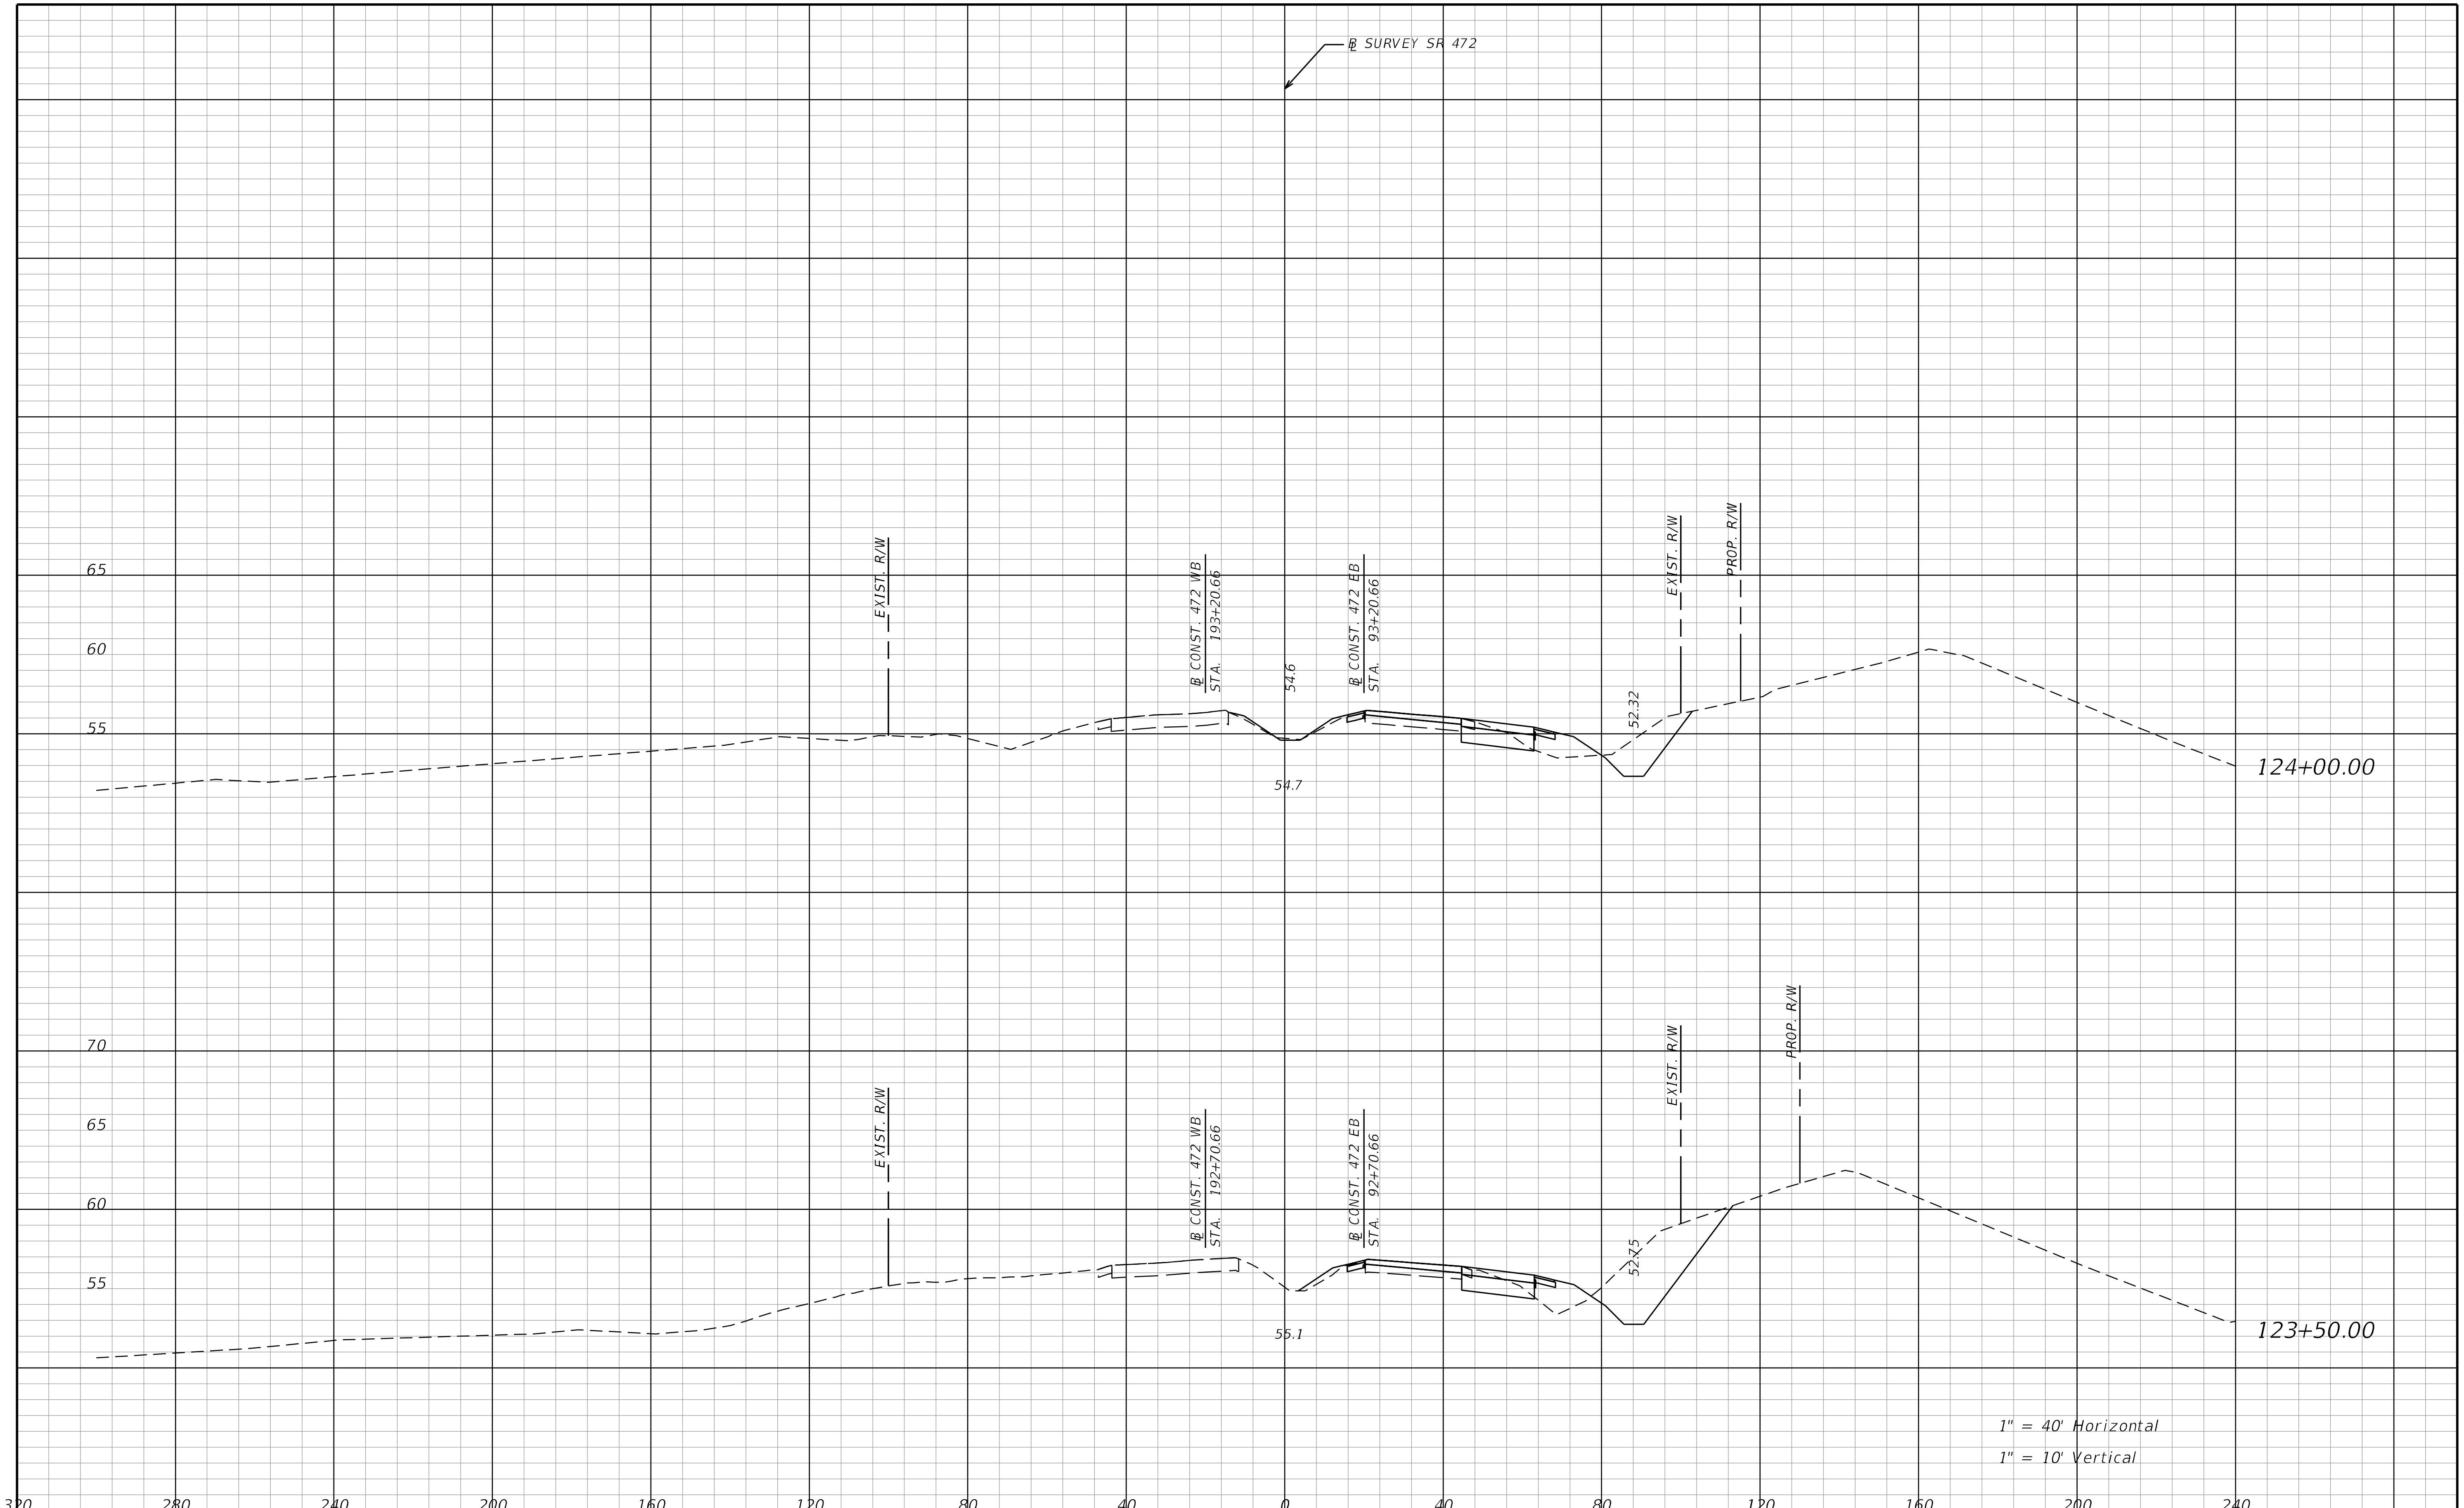

THE OFFICIAL RECORD OF THIS SHEET IS THE ELECTRONIC FILE DIGITALLY SIGNED AND SEALED UNDER RULE 61G15-23.004, F.A.C.

REVISIONS			
DATE	DESCRIPTION	DATE	DESCRIPTION

STANTEC CONSULTING SERVICES INC.
ENGINEER OF RECORD:
WILLIAM V. ANDERSON, P.E. NO.: 36682
11315 CORPORATE BLVD., SUITE 105
ORLANDO, FLORIDA 32817
(407) 823-8966
CERTIFICATE OF AUTHORIZATION NO. 27013

STATE OF FLORIDA
DEPARTMENT OF TRANSPORTATION

ROAD NO.	COUNTY	FINANCIAL PROJECT ID
SR400	VOLUSIA	408464-2-32-01

CROSS SECTIONS
SR 472

SHEET NO.
985

jchassee 6/14/2019 4:28:30 PM Rdxsrd_shg V:\2158\active\CADD\40846423201\roadway\RDXSRD08_472.DGN

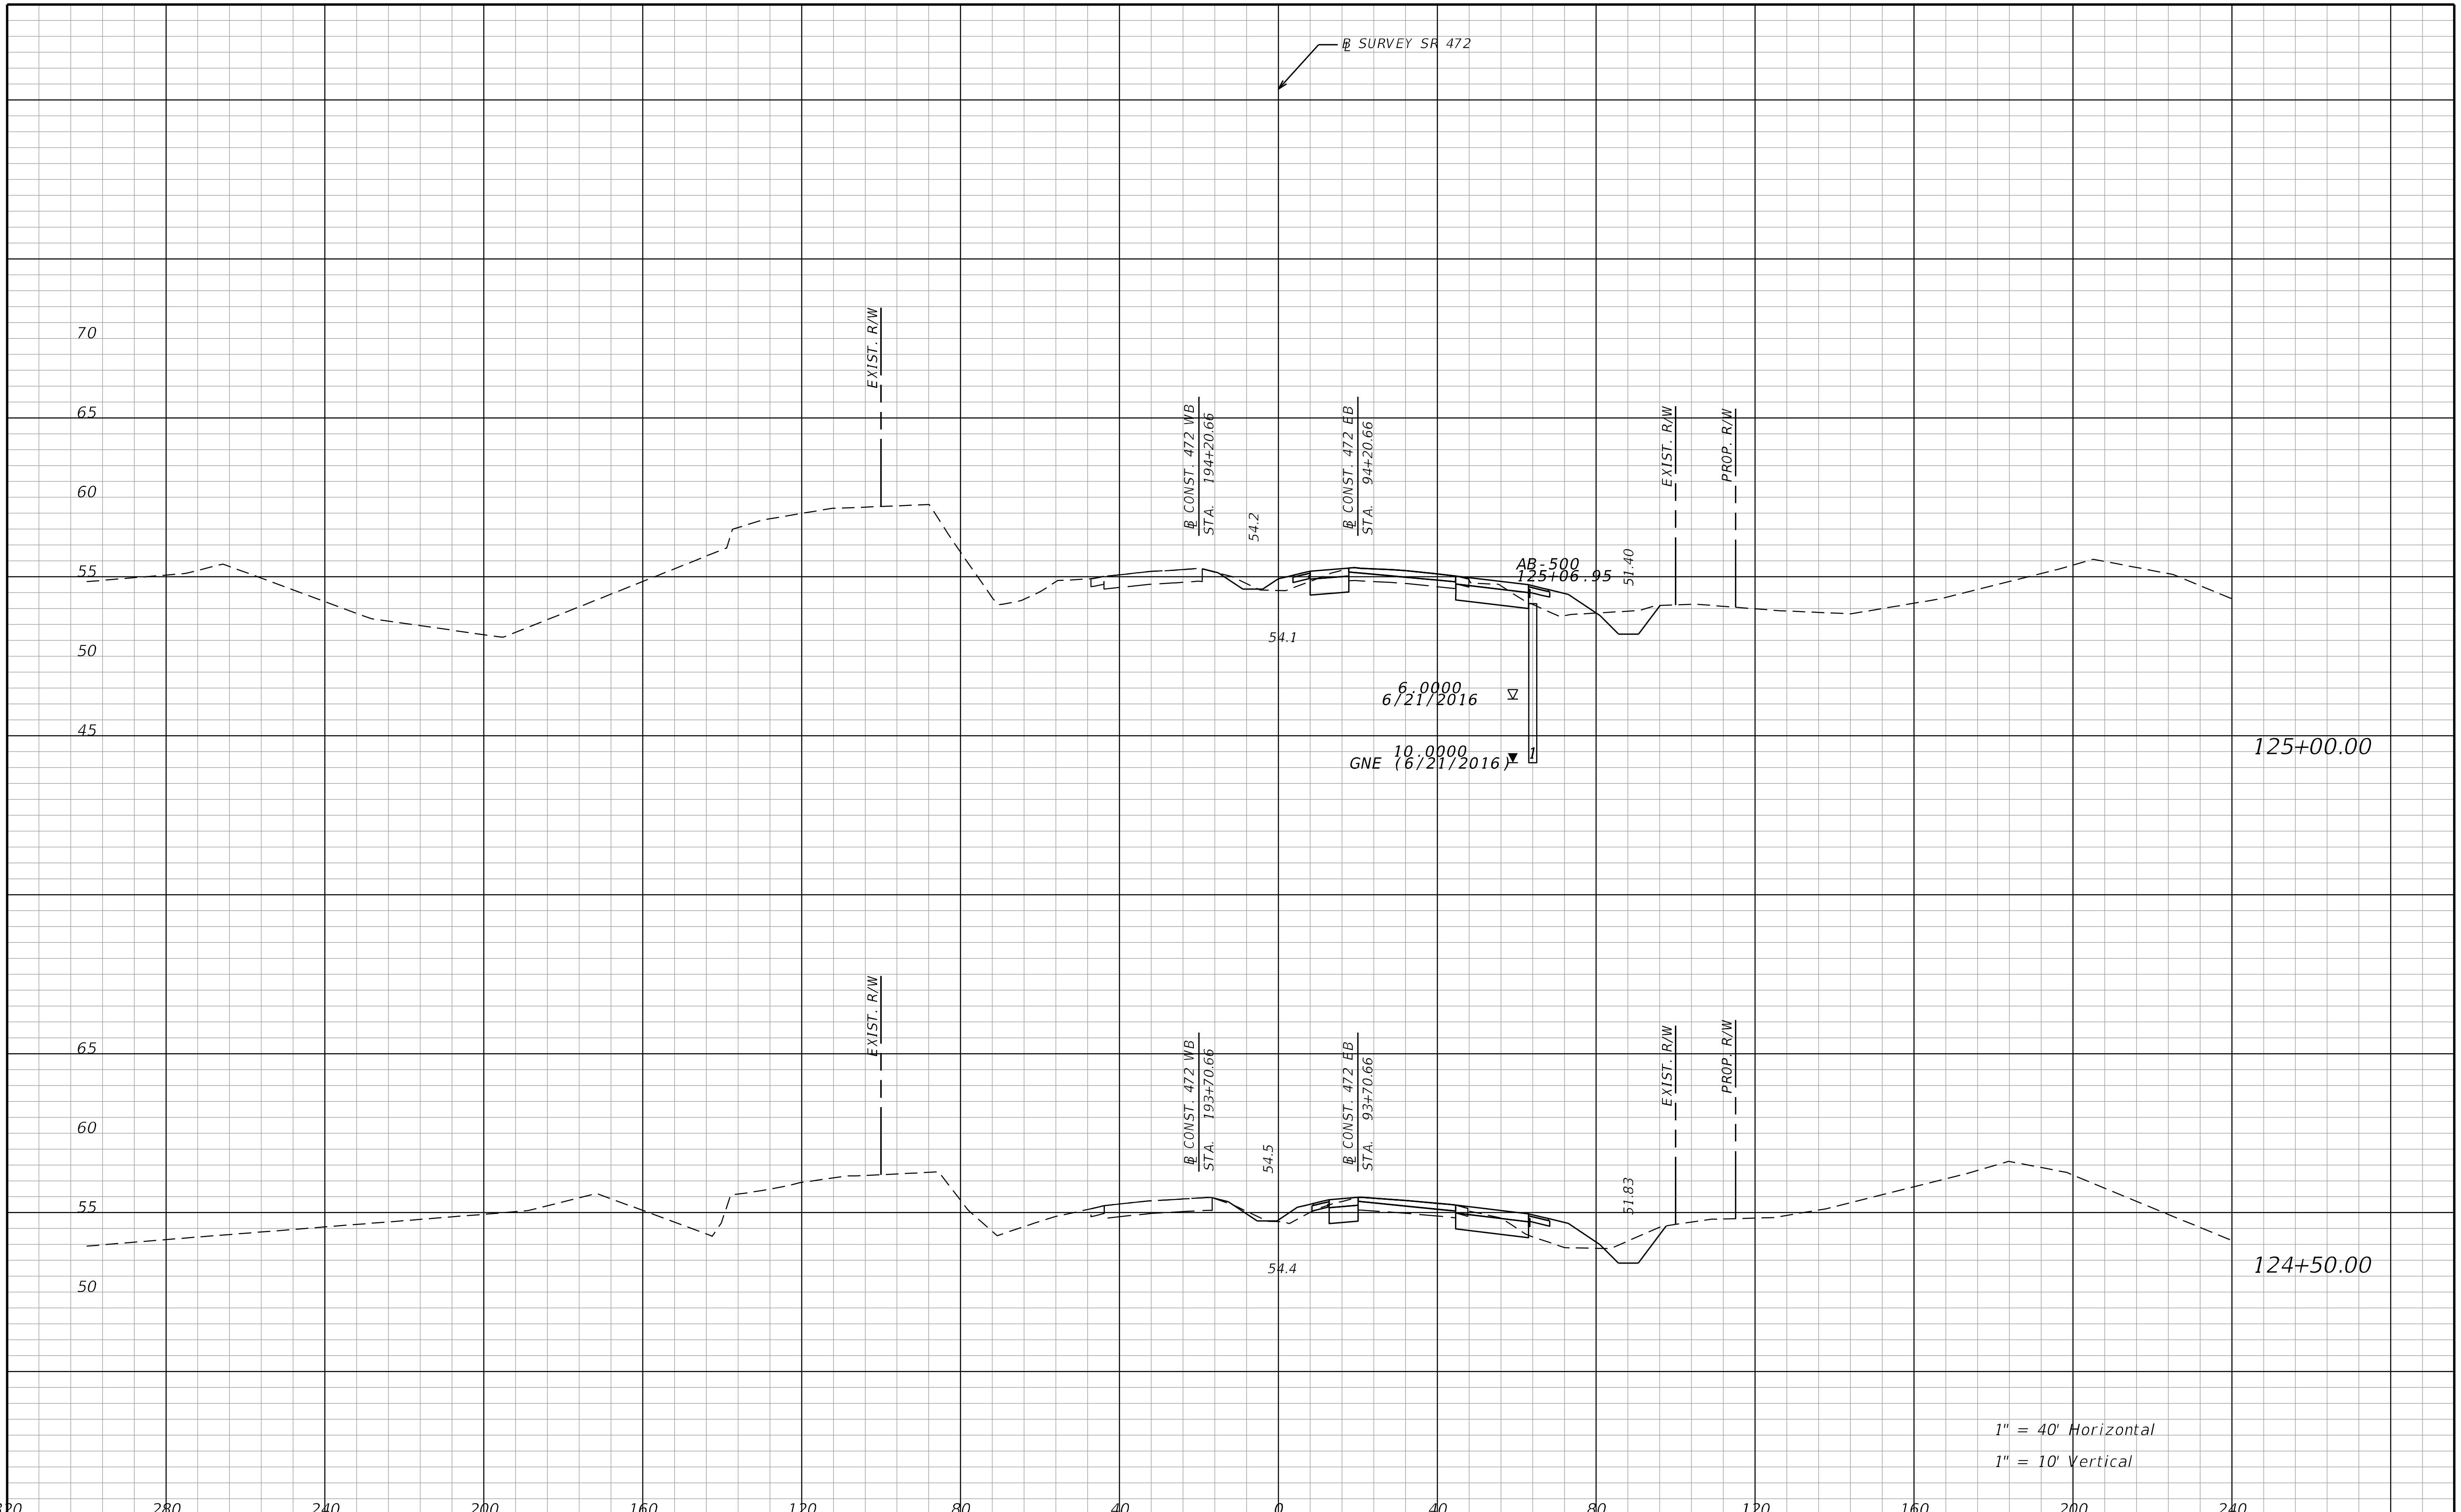

THE OFFICIAL RECORD OF THIS SHEET IS THE ELECTRONIC FILE DIGITALLY SIGNED AND SEALED UNDER RULE 61G15-23.004, F.A.C.

REVISIONS			
DATE	DESCRIPTION	DATE	DESCRIPTION

STANTEC CONSULTING SERVICES INC.
ENGINEER OF RECORD:
WILLIAM V. ANDERSON, P.E. NO.: 36682
11315 CORPORATE BLVD., SUITE 105
ORLANDO, FLORIDA 32817
(407) 823-8966
CERTIFICATE OF AUTHORIZATION NO. 27013

STATE OF FLORIDA
DEPARTMENT OF TRANSPORTATION

ROAD NO.	COUNTY	FINANCIAL PROJECT ID
SR400	VOLUSIA	408464-2-32-01

CROSS SECTIONS
SR 472

SHEET NO.
986

jchassee 6/14/2019 4:28:31 PM Rdxsrd_shg V:\2158\active\CADD\40846423201\roadway\RDXSRD08_472.DGN

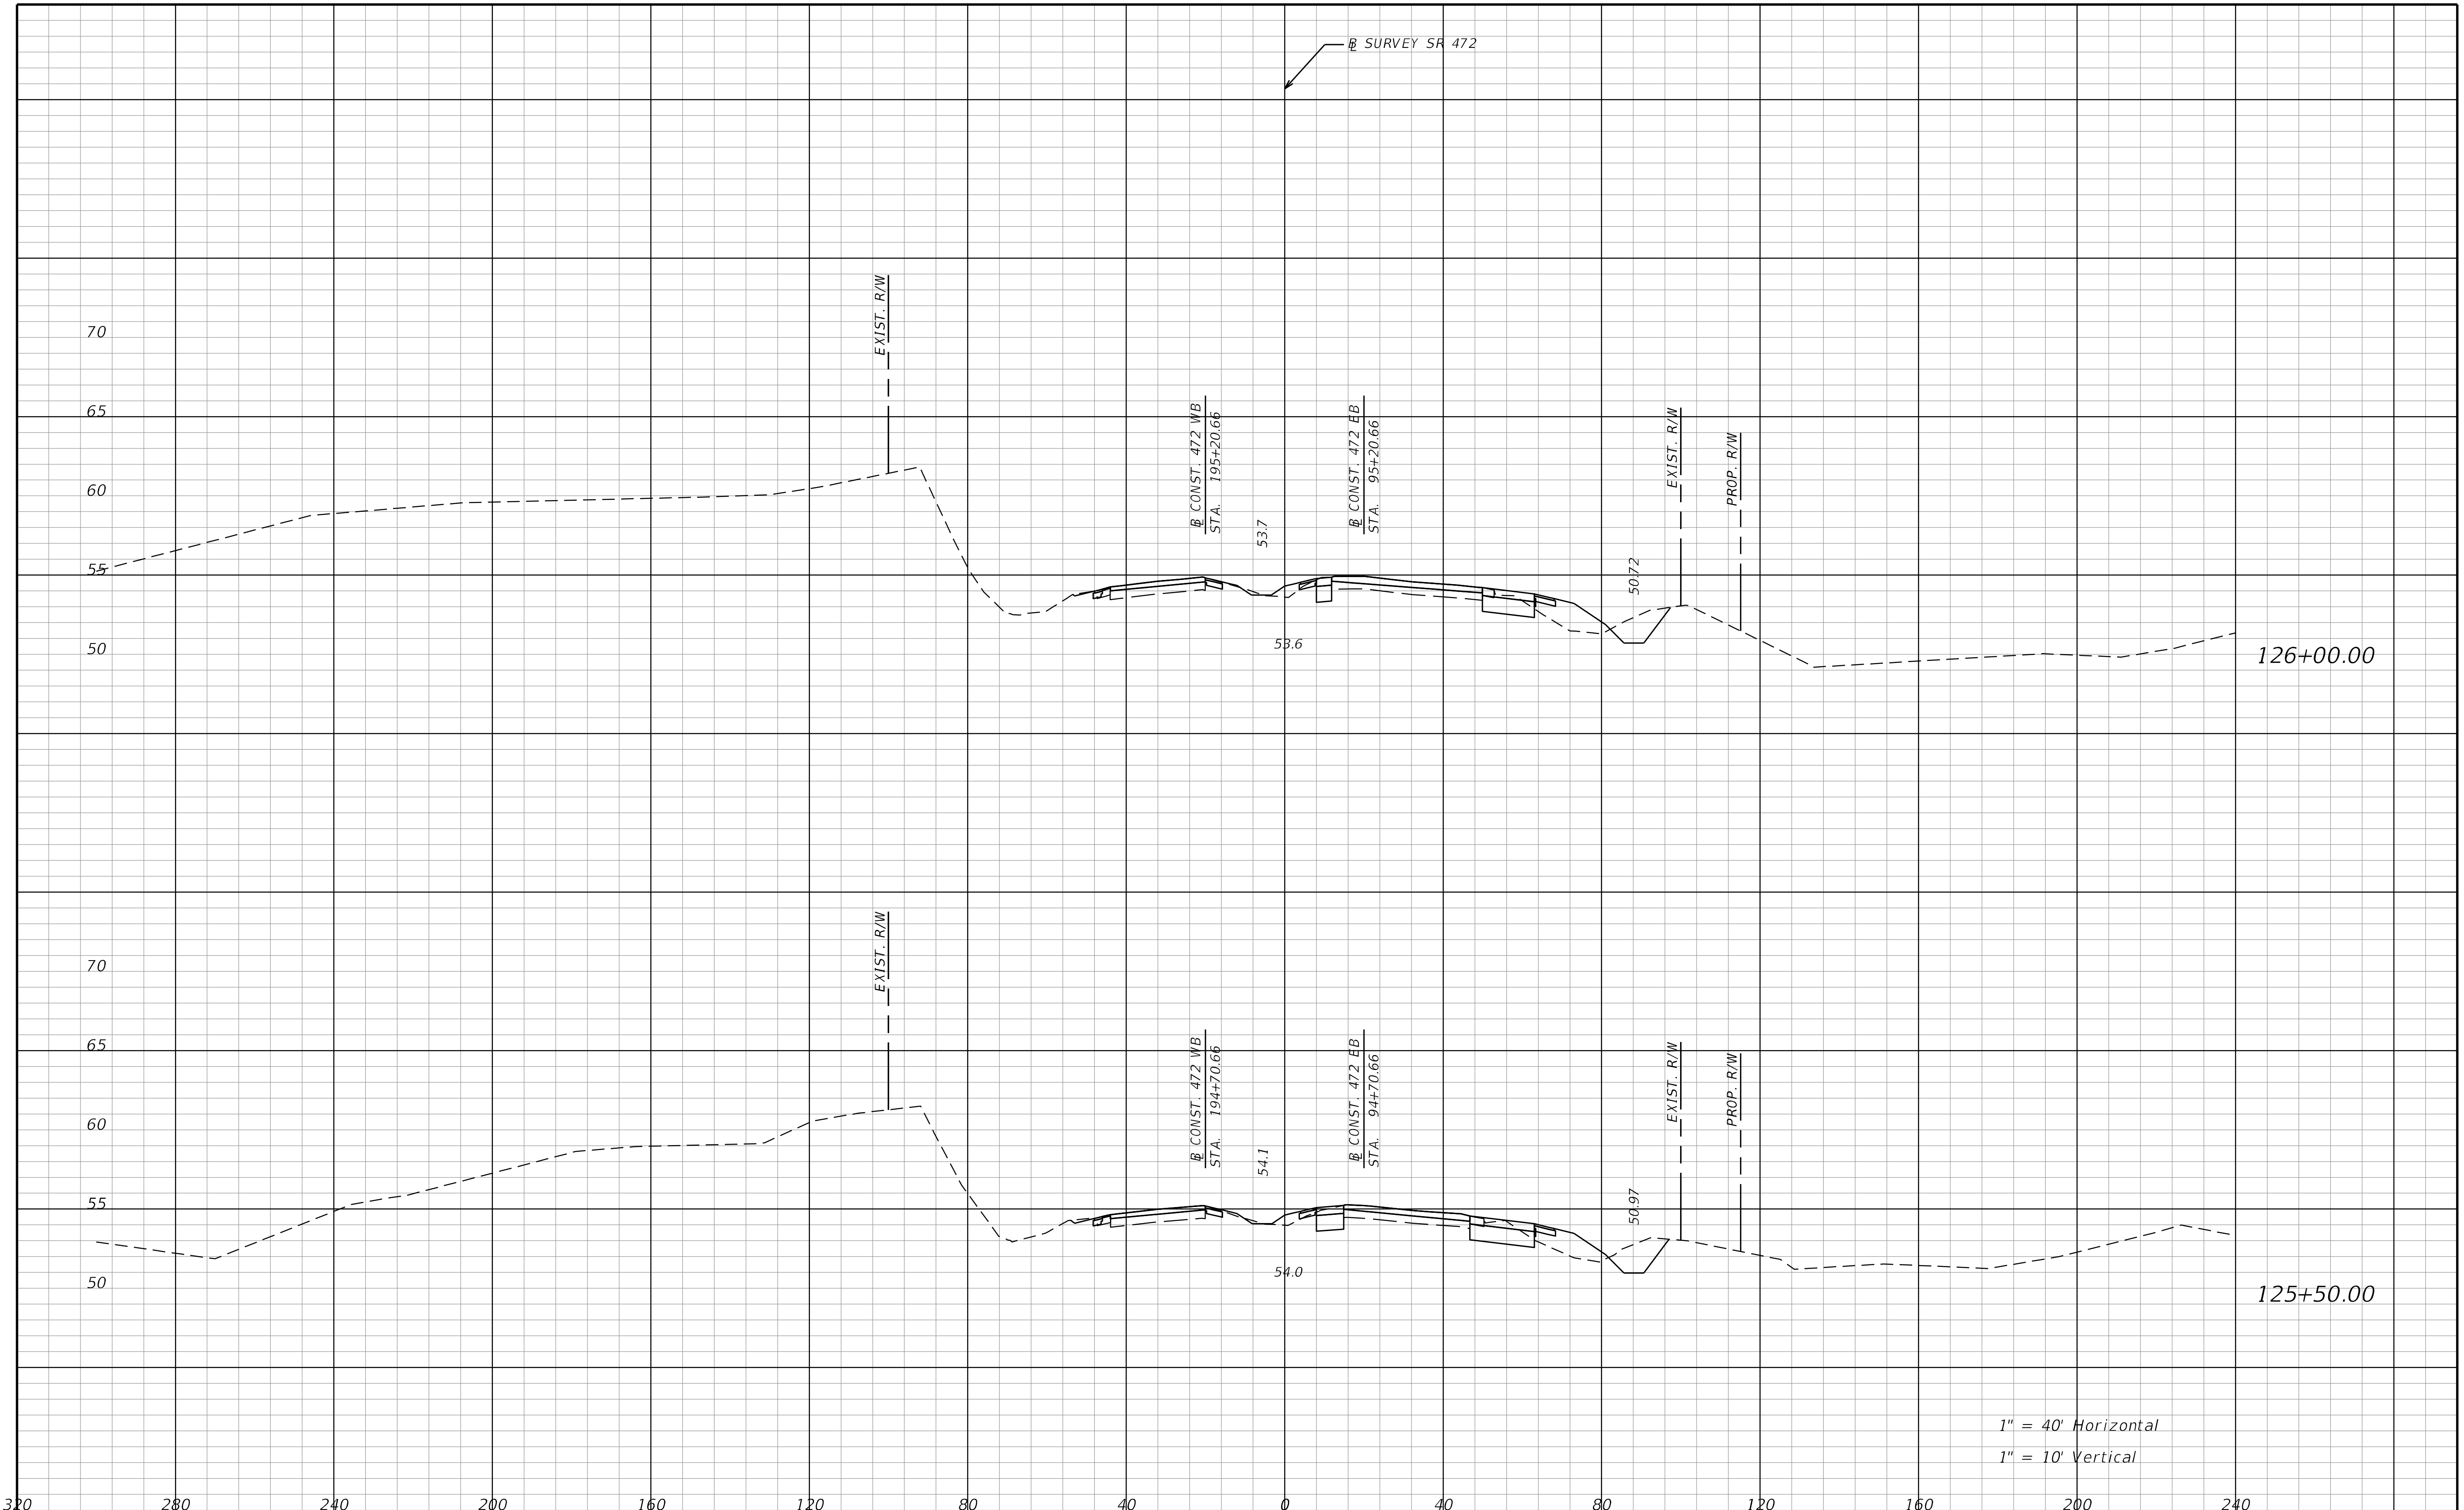

THE OFFICIAL RECORD OF THIS SHEET IS THE ELECTRONIC FILE DIGITALLY SIGNED AND SEALED UNDER RULE 61G15-23.004, F.A.C.

REVISIONS			
DATE	DESCRIPTION	DATE	DESCRIPTION

STANTEC CONSULTING SERVICES INC.
ENGINEER OF RECORD:
WILLIAM V. ANDERSON, P.E. NO.: 36682
11315 CORPORATE BLVD., SUITE 105
ORLANDO, FLORIDA 32817
(407) 823-8966
CERTIFICATE OF AUTHORIZATION NO. 27013

STATE OF FLORIDA
DEPARTMENT OF TRANSPORTATION

ROAD NO.	COUNTY	FINANCIAL PROJECT ID
SR400	VOLUSIA	408464-2-32-01

CROSS SECTIONS
SR 472

SHEET NO.
987

jchassee 6/14/2019 4:28:31 PM Rdxsrd_shg V:\2158\active\CADD\40846423201\roadway\RDXSRD08_472.DGN

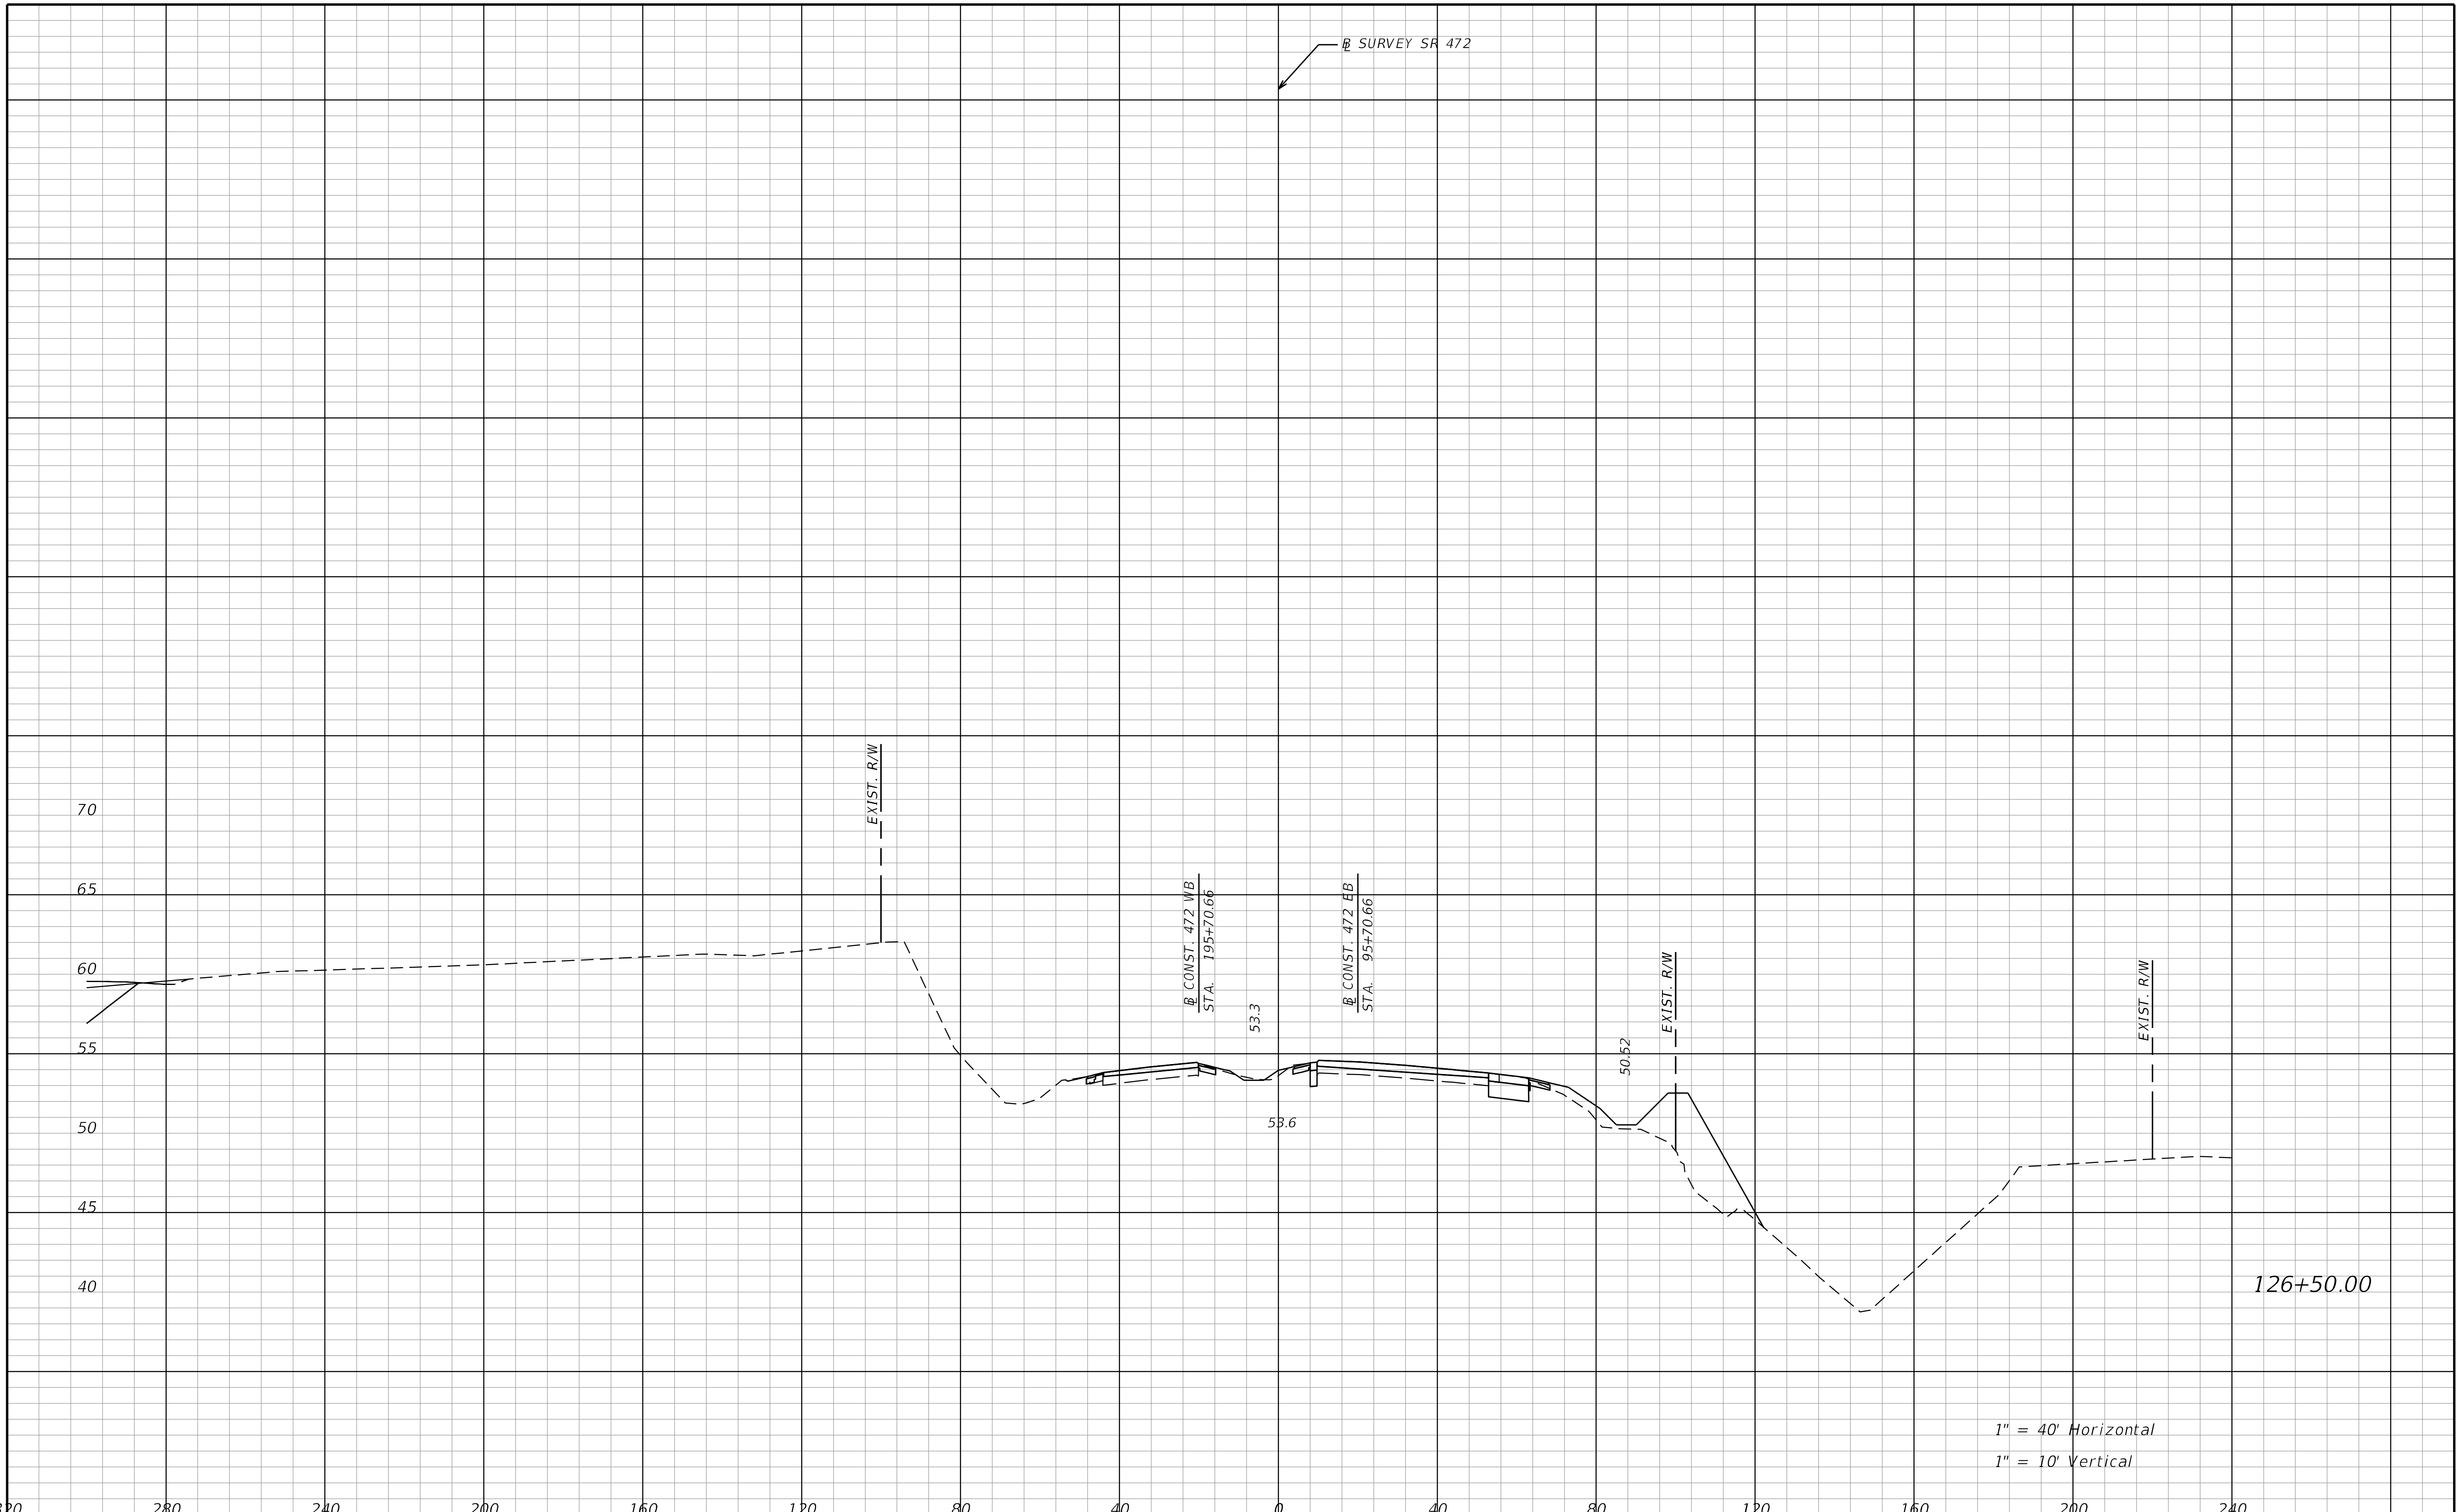

THE OFFICIAL RECORD OF THIS SHEET IS THE ELECTRONIC FILE DIGITALLY SIGNED AND SEALED UNDER RULE 61G15-23.004, F.A.C.

REVISIONS			
DATE	DESCRIPTION	DATE	DESCRIPTION

STANTEC CONSULTING SERVICES INC.
ENGINEER OF RECORD:
WILLIAM V. ANDERSON, P.E. NO.: 36682
11315 CORPORATE BLVD., SUITE 105
ORLANDO, FLORIDA 32817
(407) 823-8966
CERTIFICATE OF AUTHORIZATION NO. 27013

STATE OF FLORIDA
DEPARTMENT OF TRANSPORTATION

ROAD NO.	COUNTY	FINANCIAL PROJECT ID
SR400	VOLUSIA	408464-2-32-01

CROSS SECTIONS
SR 472

SHEET NO.
988

jchassee 6/14/2019 4:28:31 PM Rdxsrd_shg V:\2158\active\CADD\40846423201\roadway\RDXSRD08_472.DGN

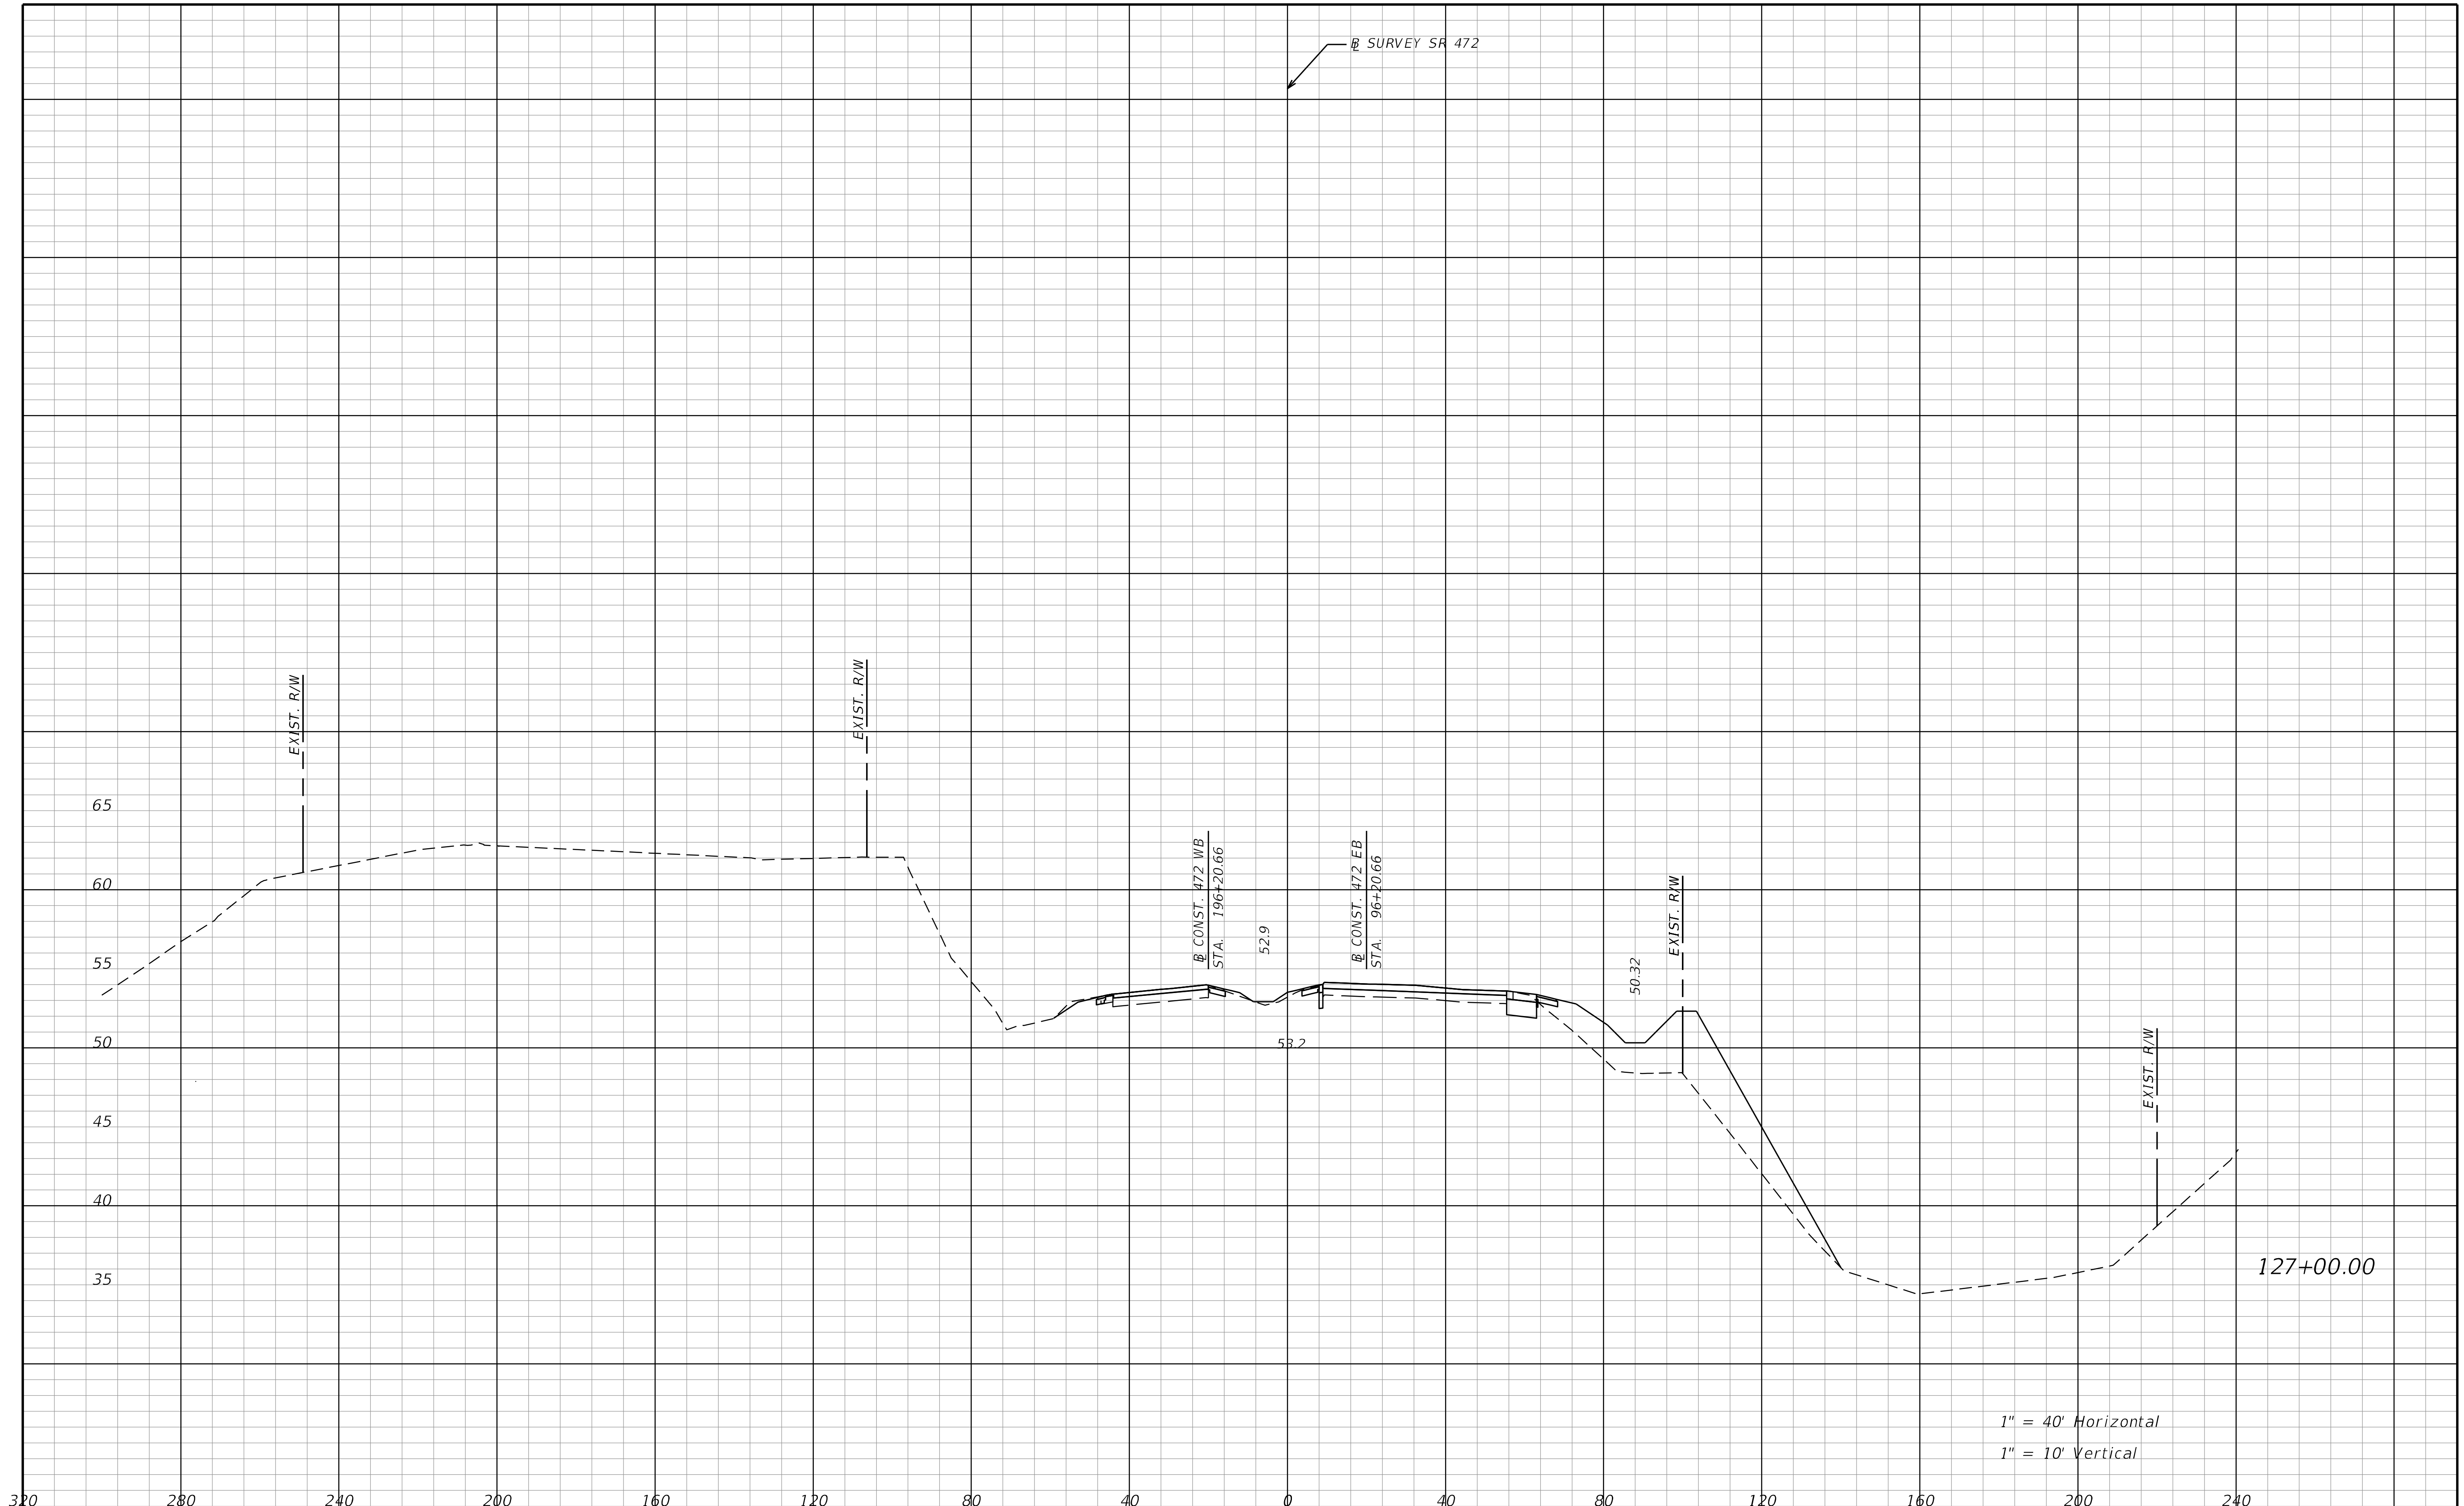

REVISIONS			
DATE	DESCRIPTION	DATE	DESCRIPTION

STANTEC CONSULTING SERVICES INC.
ENGINEER OF RECORD:
WILLIAM V. ANDERSON, P.E. NO.: 36682
11315 CORPORATE BLVD., SUITE 105
ORLANDO, FLORIDA 32817
(407) 823-8966
CERTIFICATE OF AUTHORIZATION NO. 27013

STATE OF FLORIDA
DEPARTMENT OF TRANSPORTATION

ROAD NO.	COUNTY	FINANCIAL PROJECT ID
SR400	VOLUSIA	408464-2-32-01

CROSS SECTIONS
SR 472

SHEET NO.
989

THE OFFICIAL RECORD OF THIS SHEET IS THE ELECTRONIC FILE DIGITALLY SIGNED AND SEALED UNDER RULE 61G15-23.004, F.A.C.

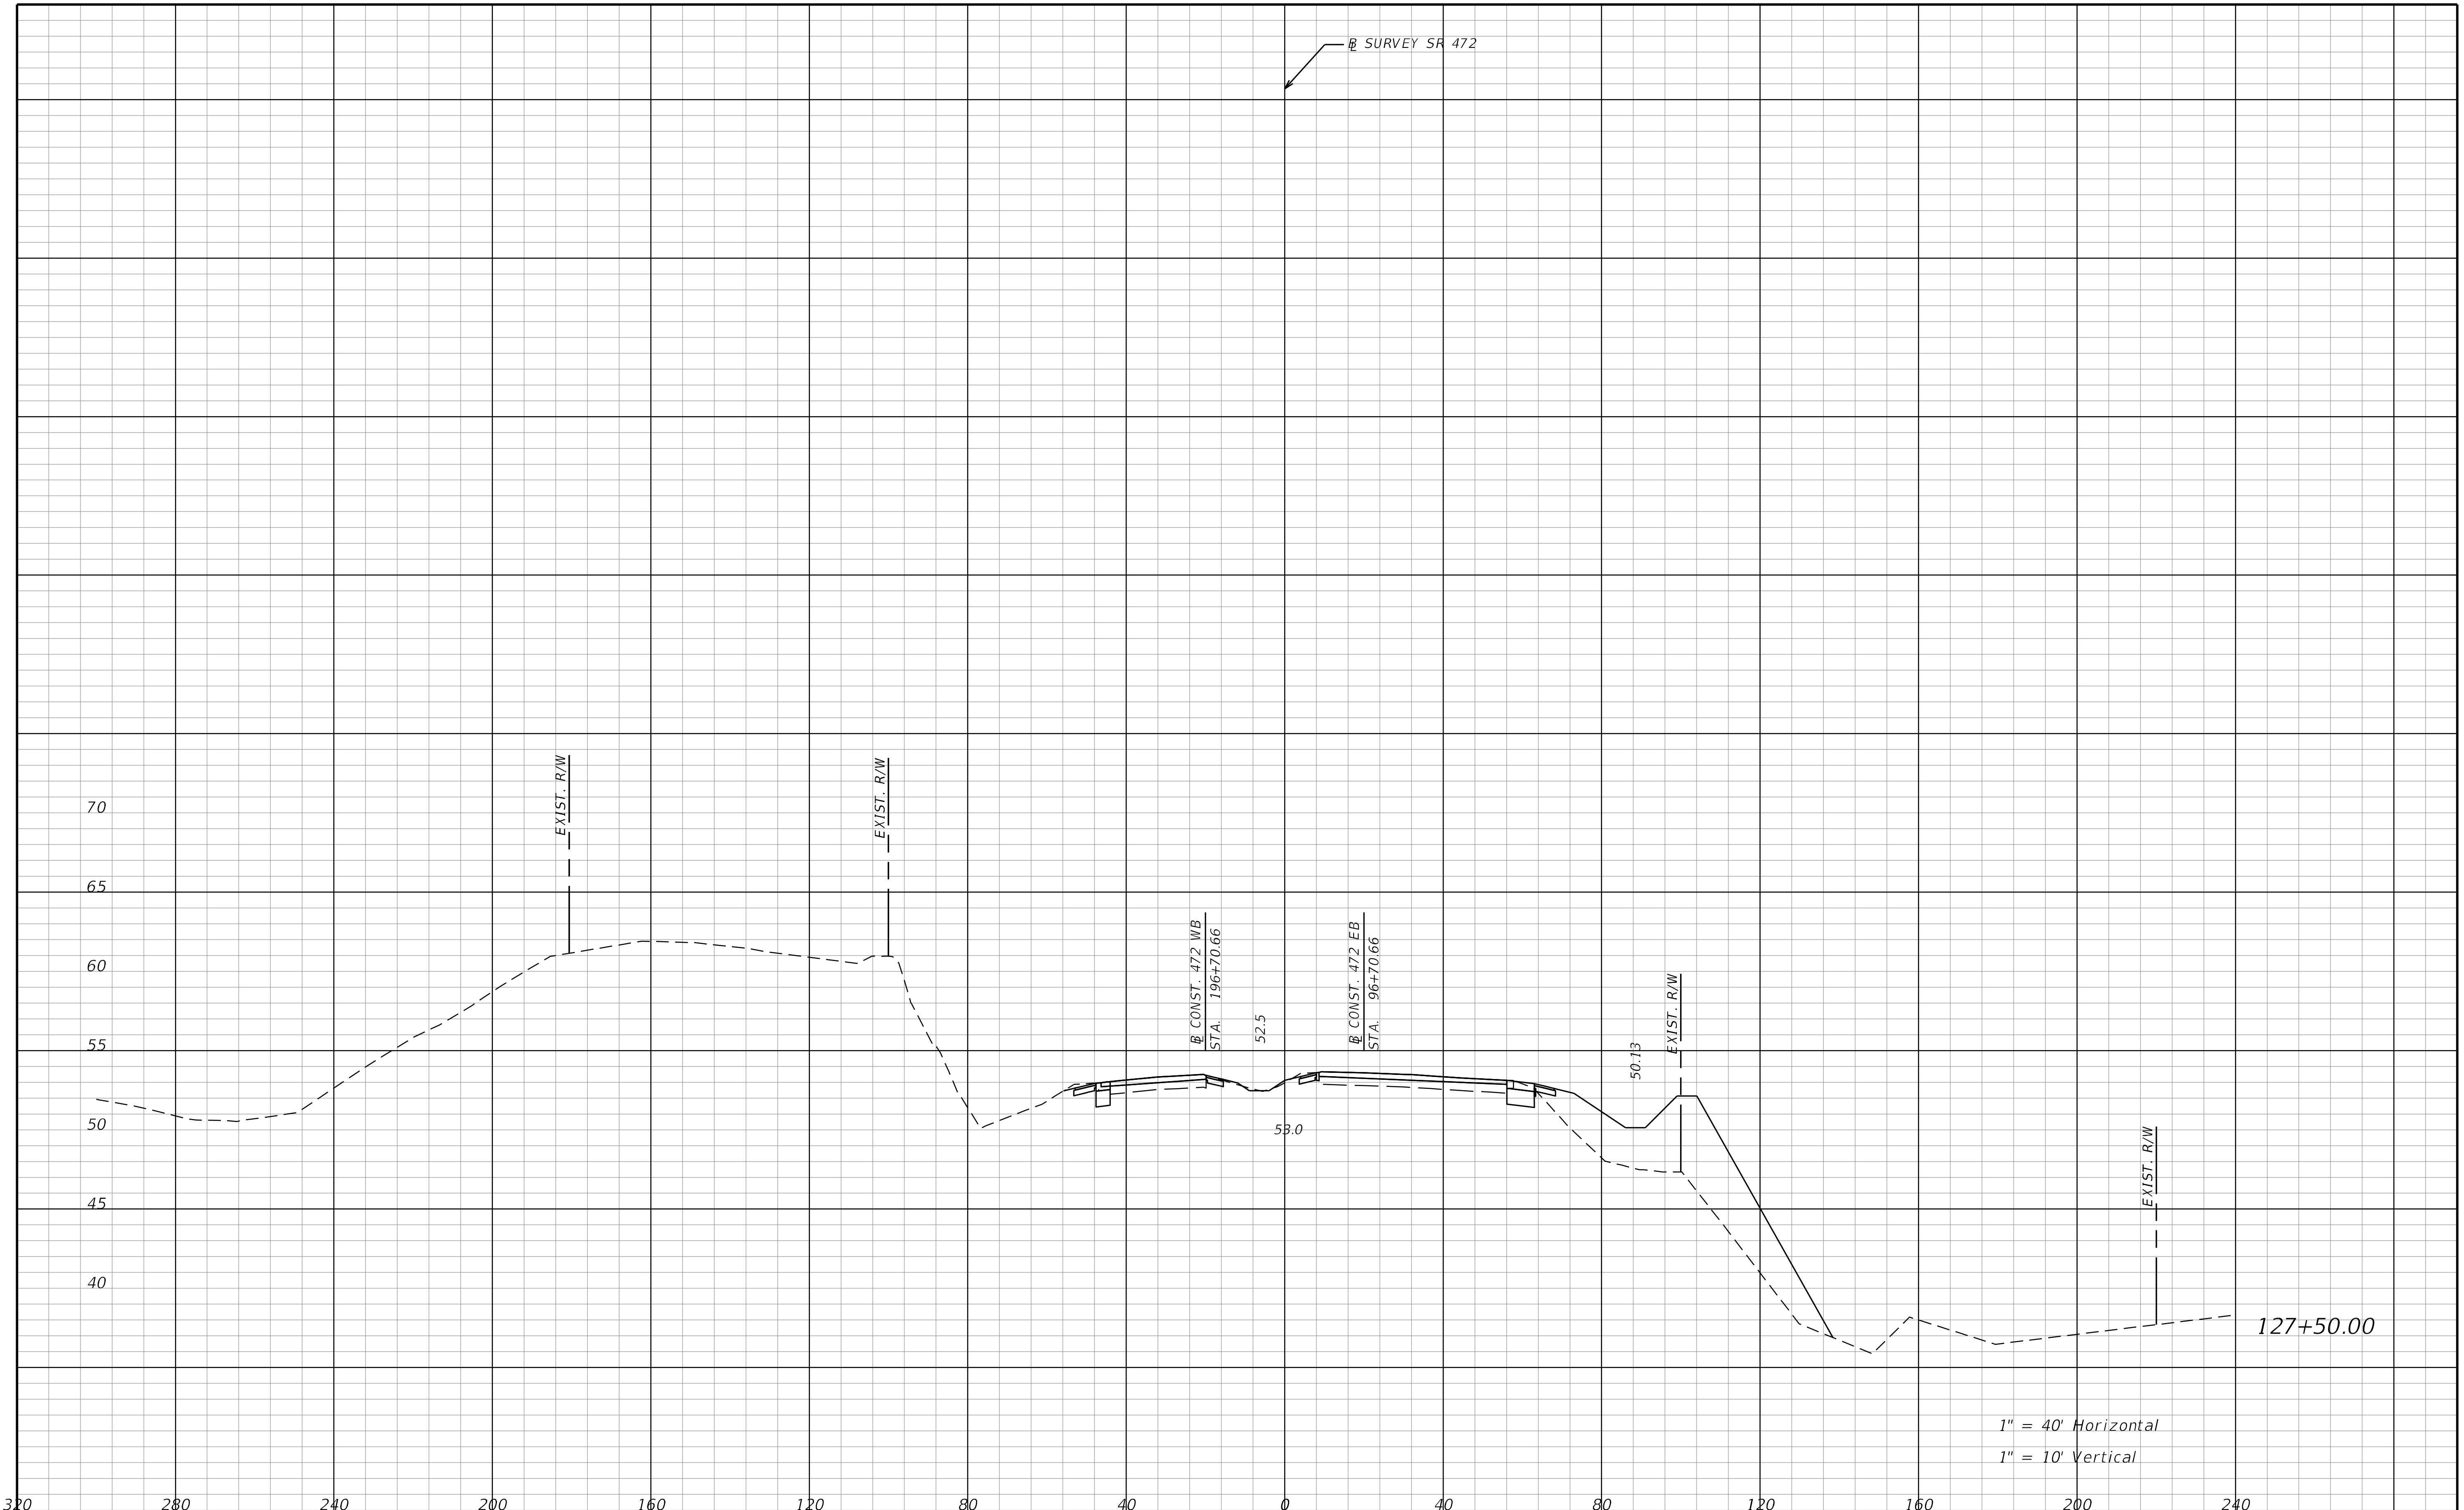

THE OFFICIAL RECORD OF THIS SHEET IS THE ELECTRONIC FILE DIGITALLY SIGNED AND SEALED UNDER RULE 61G15-23.004, F.A.C.

REVISIONS			
DATE	DESCRIPTION	DATE	DESCRIPTION

STANTEC CONSULTING SERVICES INC.
ENGINEER OF RECORD:
WILLIAM V. ANDERSON, P.E. NO.: 36682
11315 CORPORATE BLVD., SUITE 105
ORLANDO, FLORIDA 32817
(407) 823-8966
CERTIFICATE OF AUTHORIZATION NO. 27013

STATE OF FLORIDA
DEPARTMENT OF TRANSPORTATION

ROAD NO.	COUNTY	FINANCIAL PROJECT ID
SR400	VOLUSIA	408464-2-32-01

CROSS SECTIONS
SR 472

SHEET NO.
990

jchassee 6/14/2019 4:28:32 PM Rdxsrd_shg V:\2158\active\CADD\40846423201\roadway\RDXSRD08_472.DGN

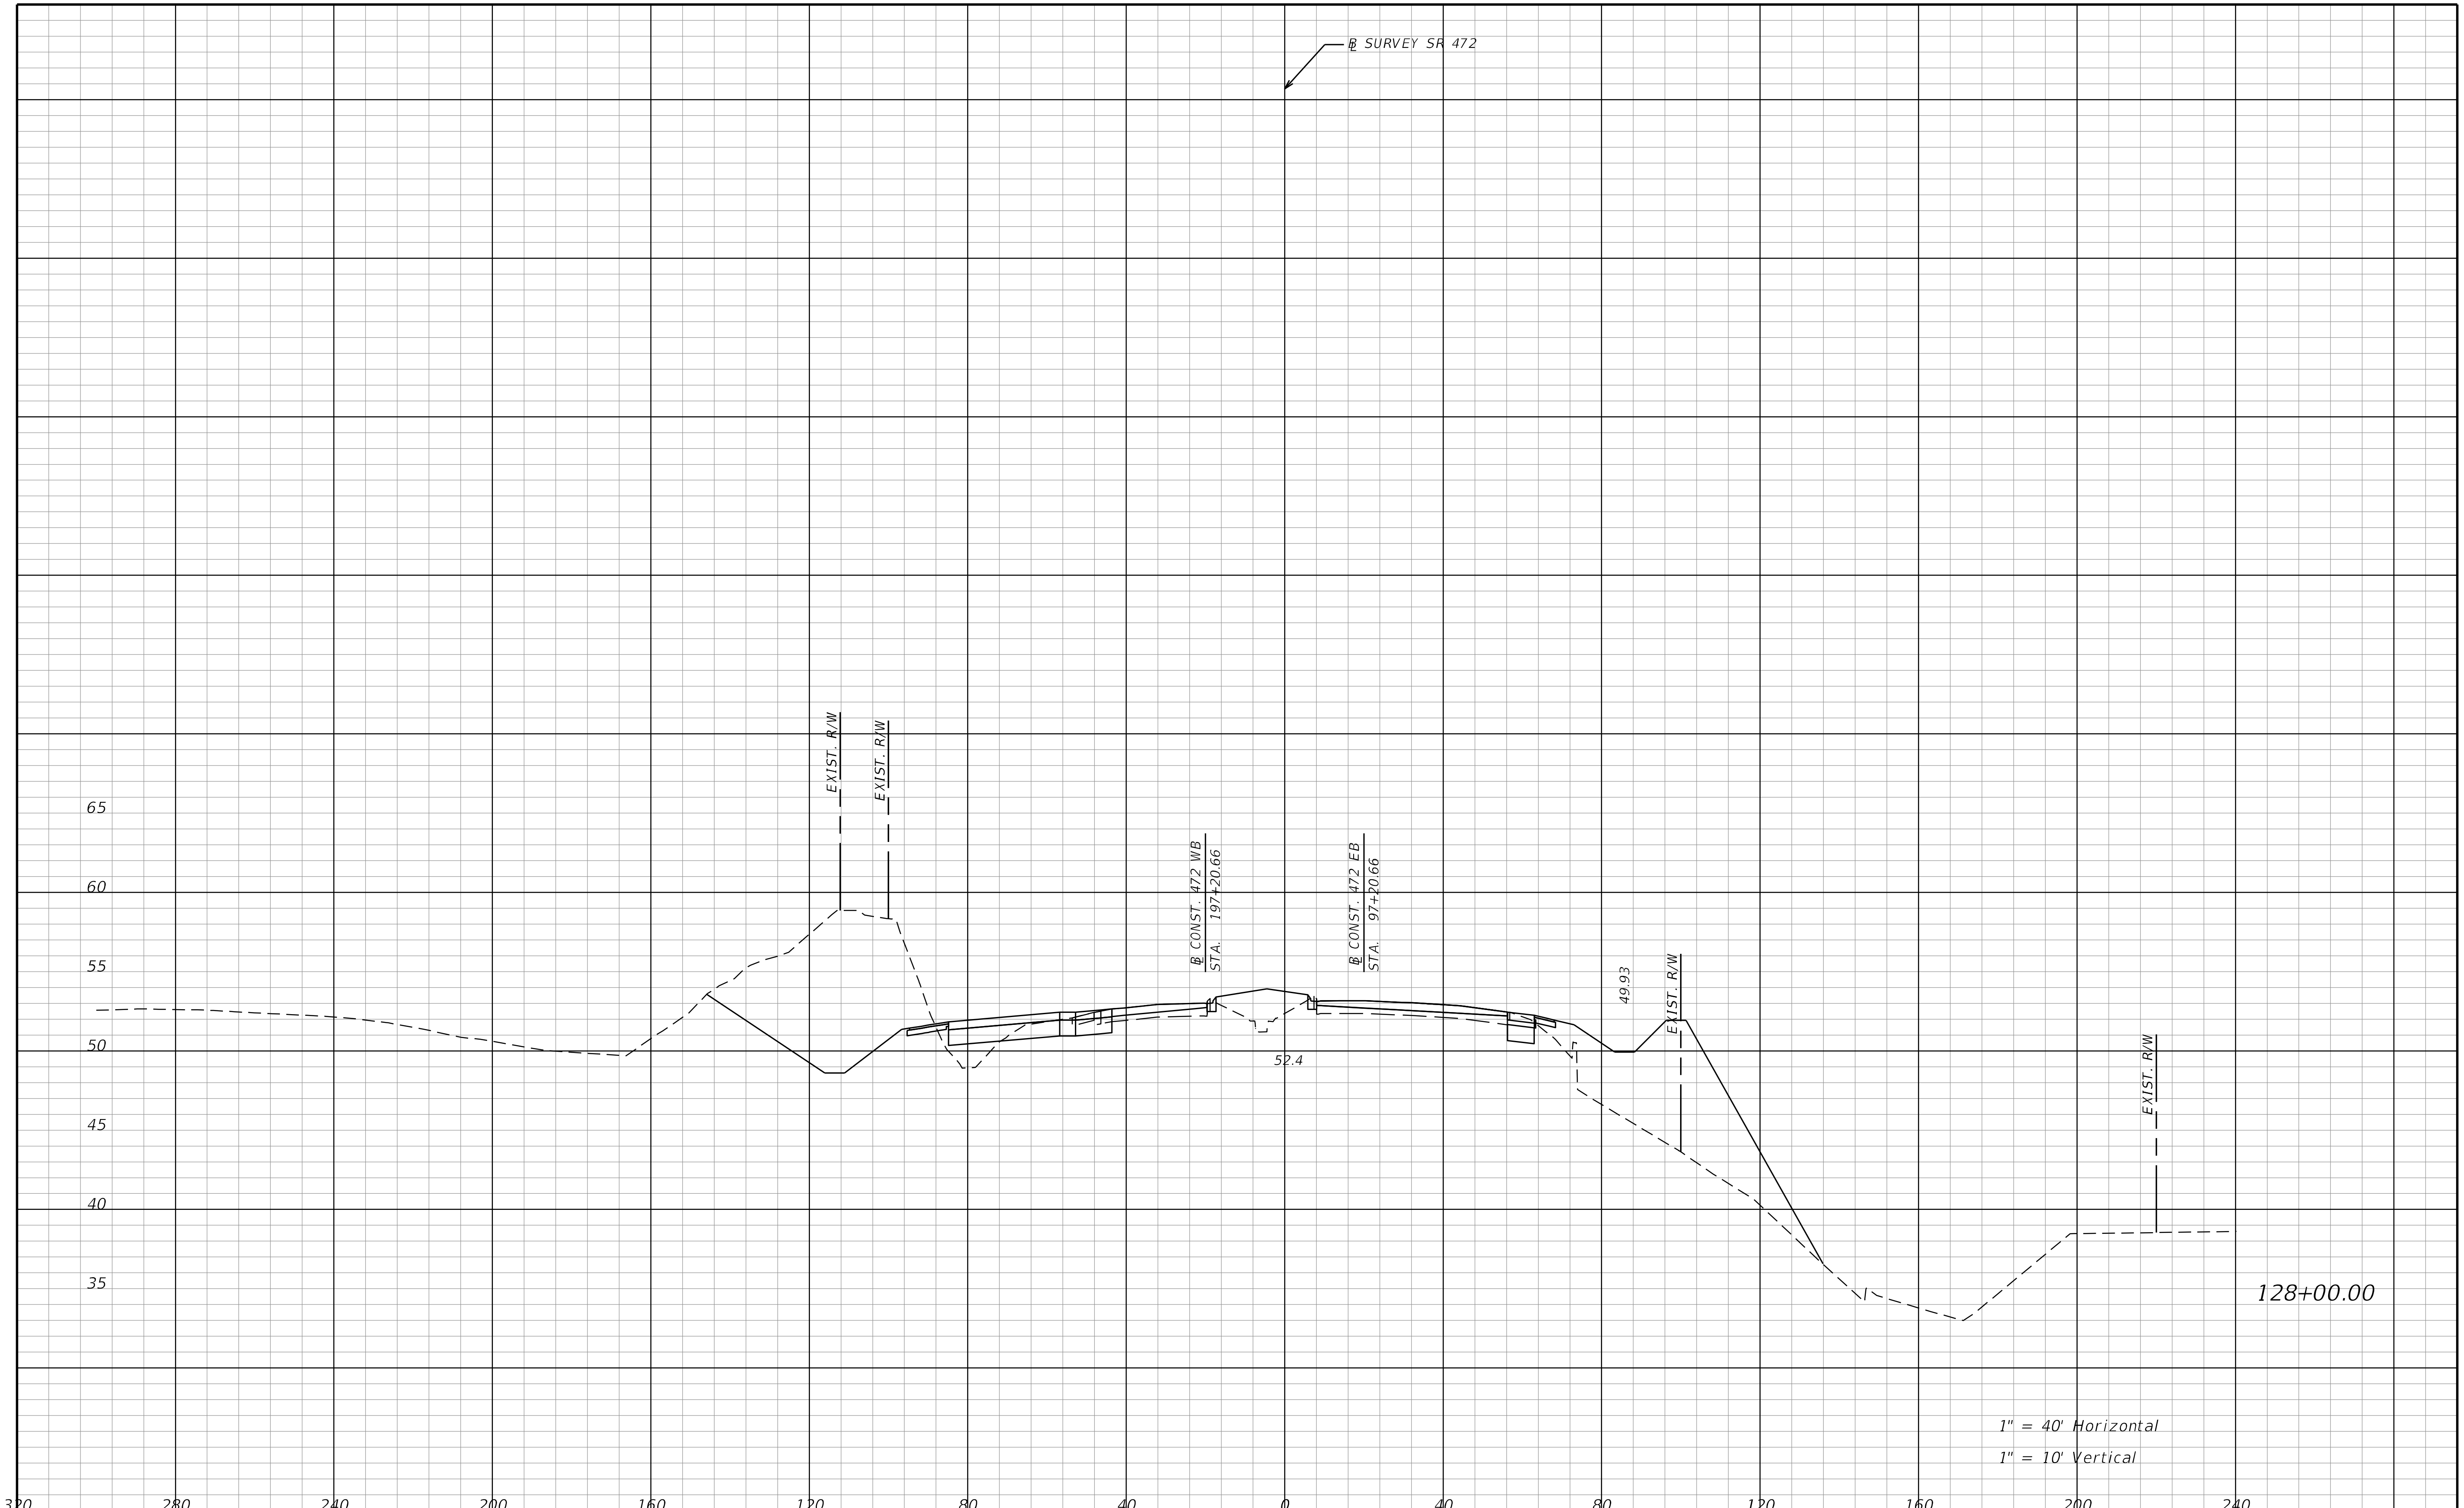

REVISIONS			
DATE	DESCRIPTION	DATE	DESCRIPTION

STANTEC CONSULTING SERVICES INC.
ENGINEER OF RECORD:
WILLIAM V. ANDERSON, P.E. NO.: 36682
11315 CORPORATE BLVD., SUITE 105
ORLANDO, FLORIDA 32817
(407) 823-8966
CERTIFICATE OF AUTHORIZATION NO. 27013

STATE OF FLORIDA
DEPARTMENT OF TRANSPORTATION

ROAD NO.	COUNTY	FINANCIAL PROJECT ID
SR400	VOLUSIA	408464-2-32-01

CROSS SECTIONS
SR 472

SHEET NO.
991

THE OFFICIAL RECORD OF THIS SHEET IS THE ELECTRONIC FILE DIGITALLY SIGNED AND SEALED UNDER RULE 61G15-23.004, F.A.C.

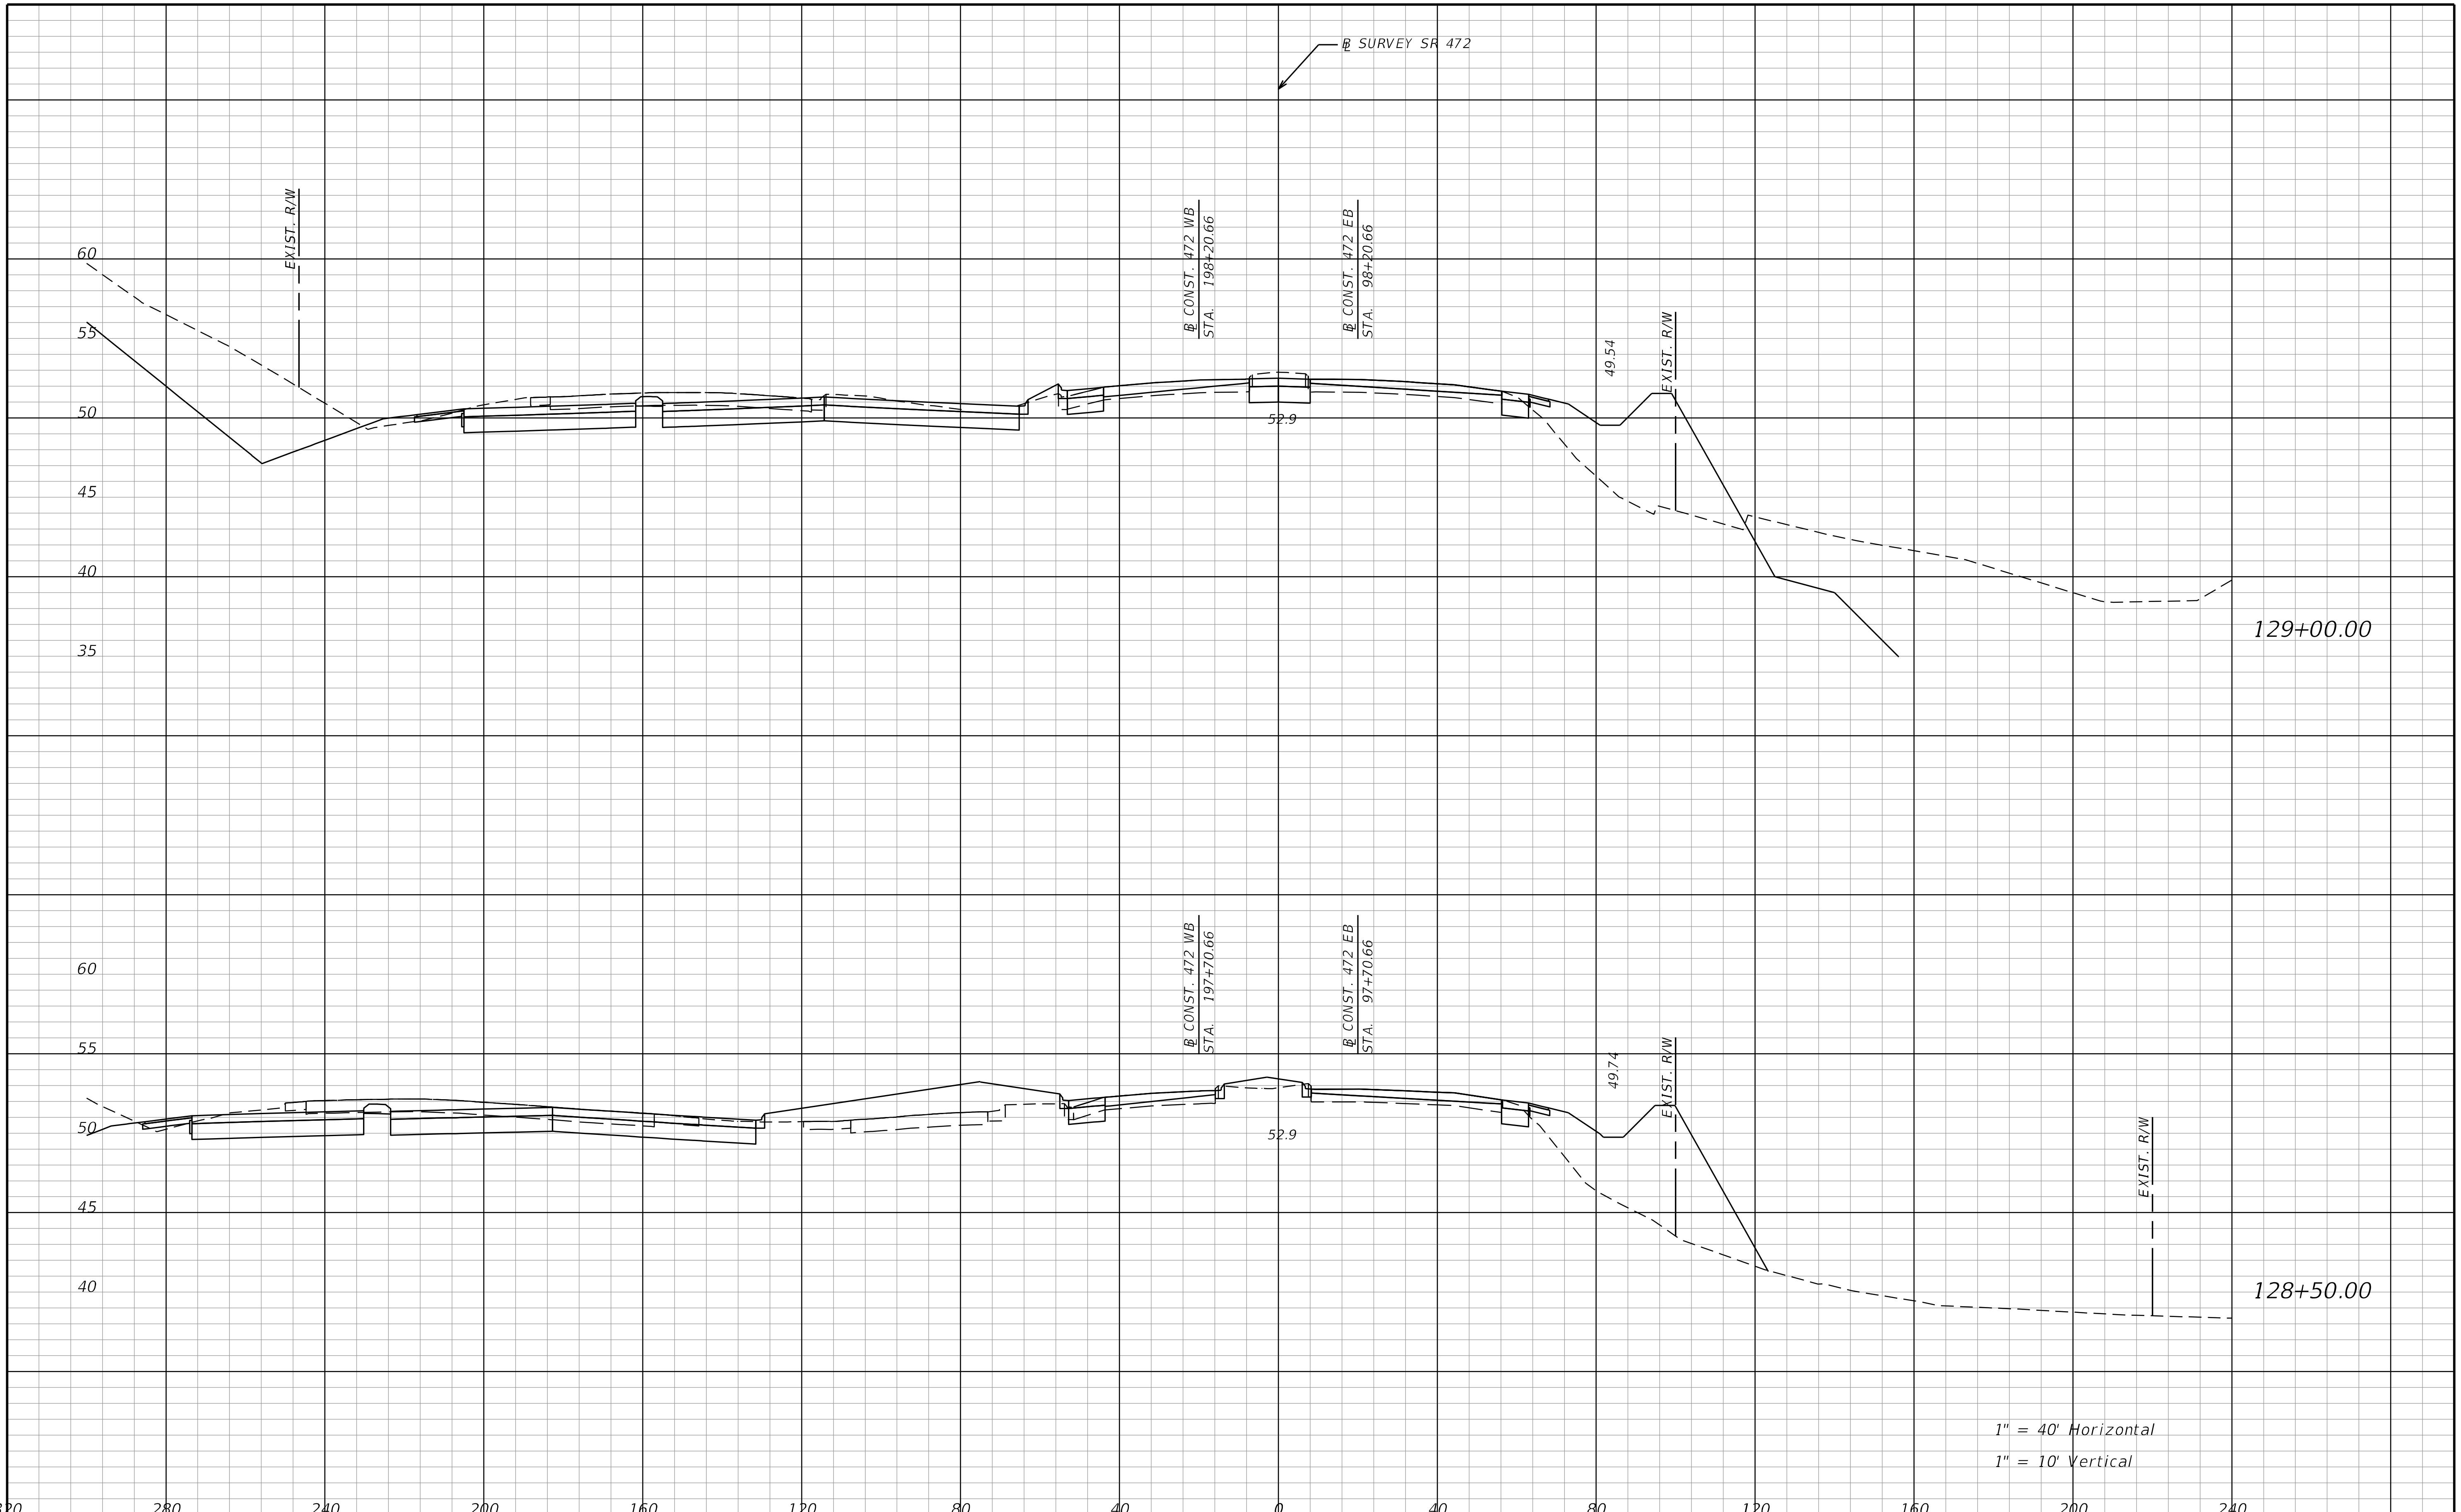

REVISIONS

DATE	DESCRIPTION	DATE	DESCRIPTION

STANTEC CONSULTING SERVICES INC.
ENGINEER OF RECORD:
WILLIAM V. ANDERSON, P.E. NO.: 36682
11315 CORPORATE BLVD., SUITE 105
ORLANDO, FLORIDA 32817
(407) 823-8966
CERTIFICATE OF AUTHORIZATION NO. 27013

STATE OF FLORIDA
DEPARTMENT OF TRANSPORTATION

ROAD NO.	COUNTY	FINANCIAL PROJECT ID
SR400	VOLUSIA	408464-2-32-01

CROSS SECTIONS
SR 472

SHEET NO.
992

jchassee 6/14/2019 4:28:32 PM Rdxsrd_shg V:\2158\active\CADD\40846423201\roadway\RDXSRD08_472.DGN

THE OFFICIAL RECORD OF THIS SHEET IS THE ELECTRONIC FILE DIGITALLY SIGNED AND SEALED UNDER RULE 61G15-23.004, F.A.C.

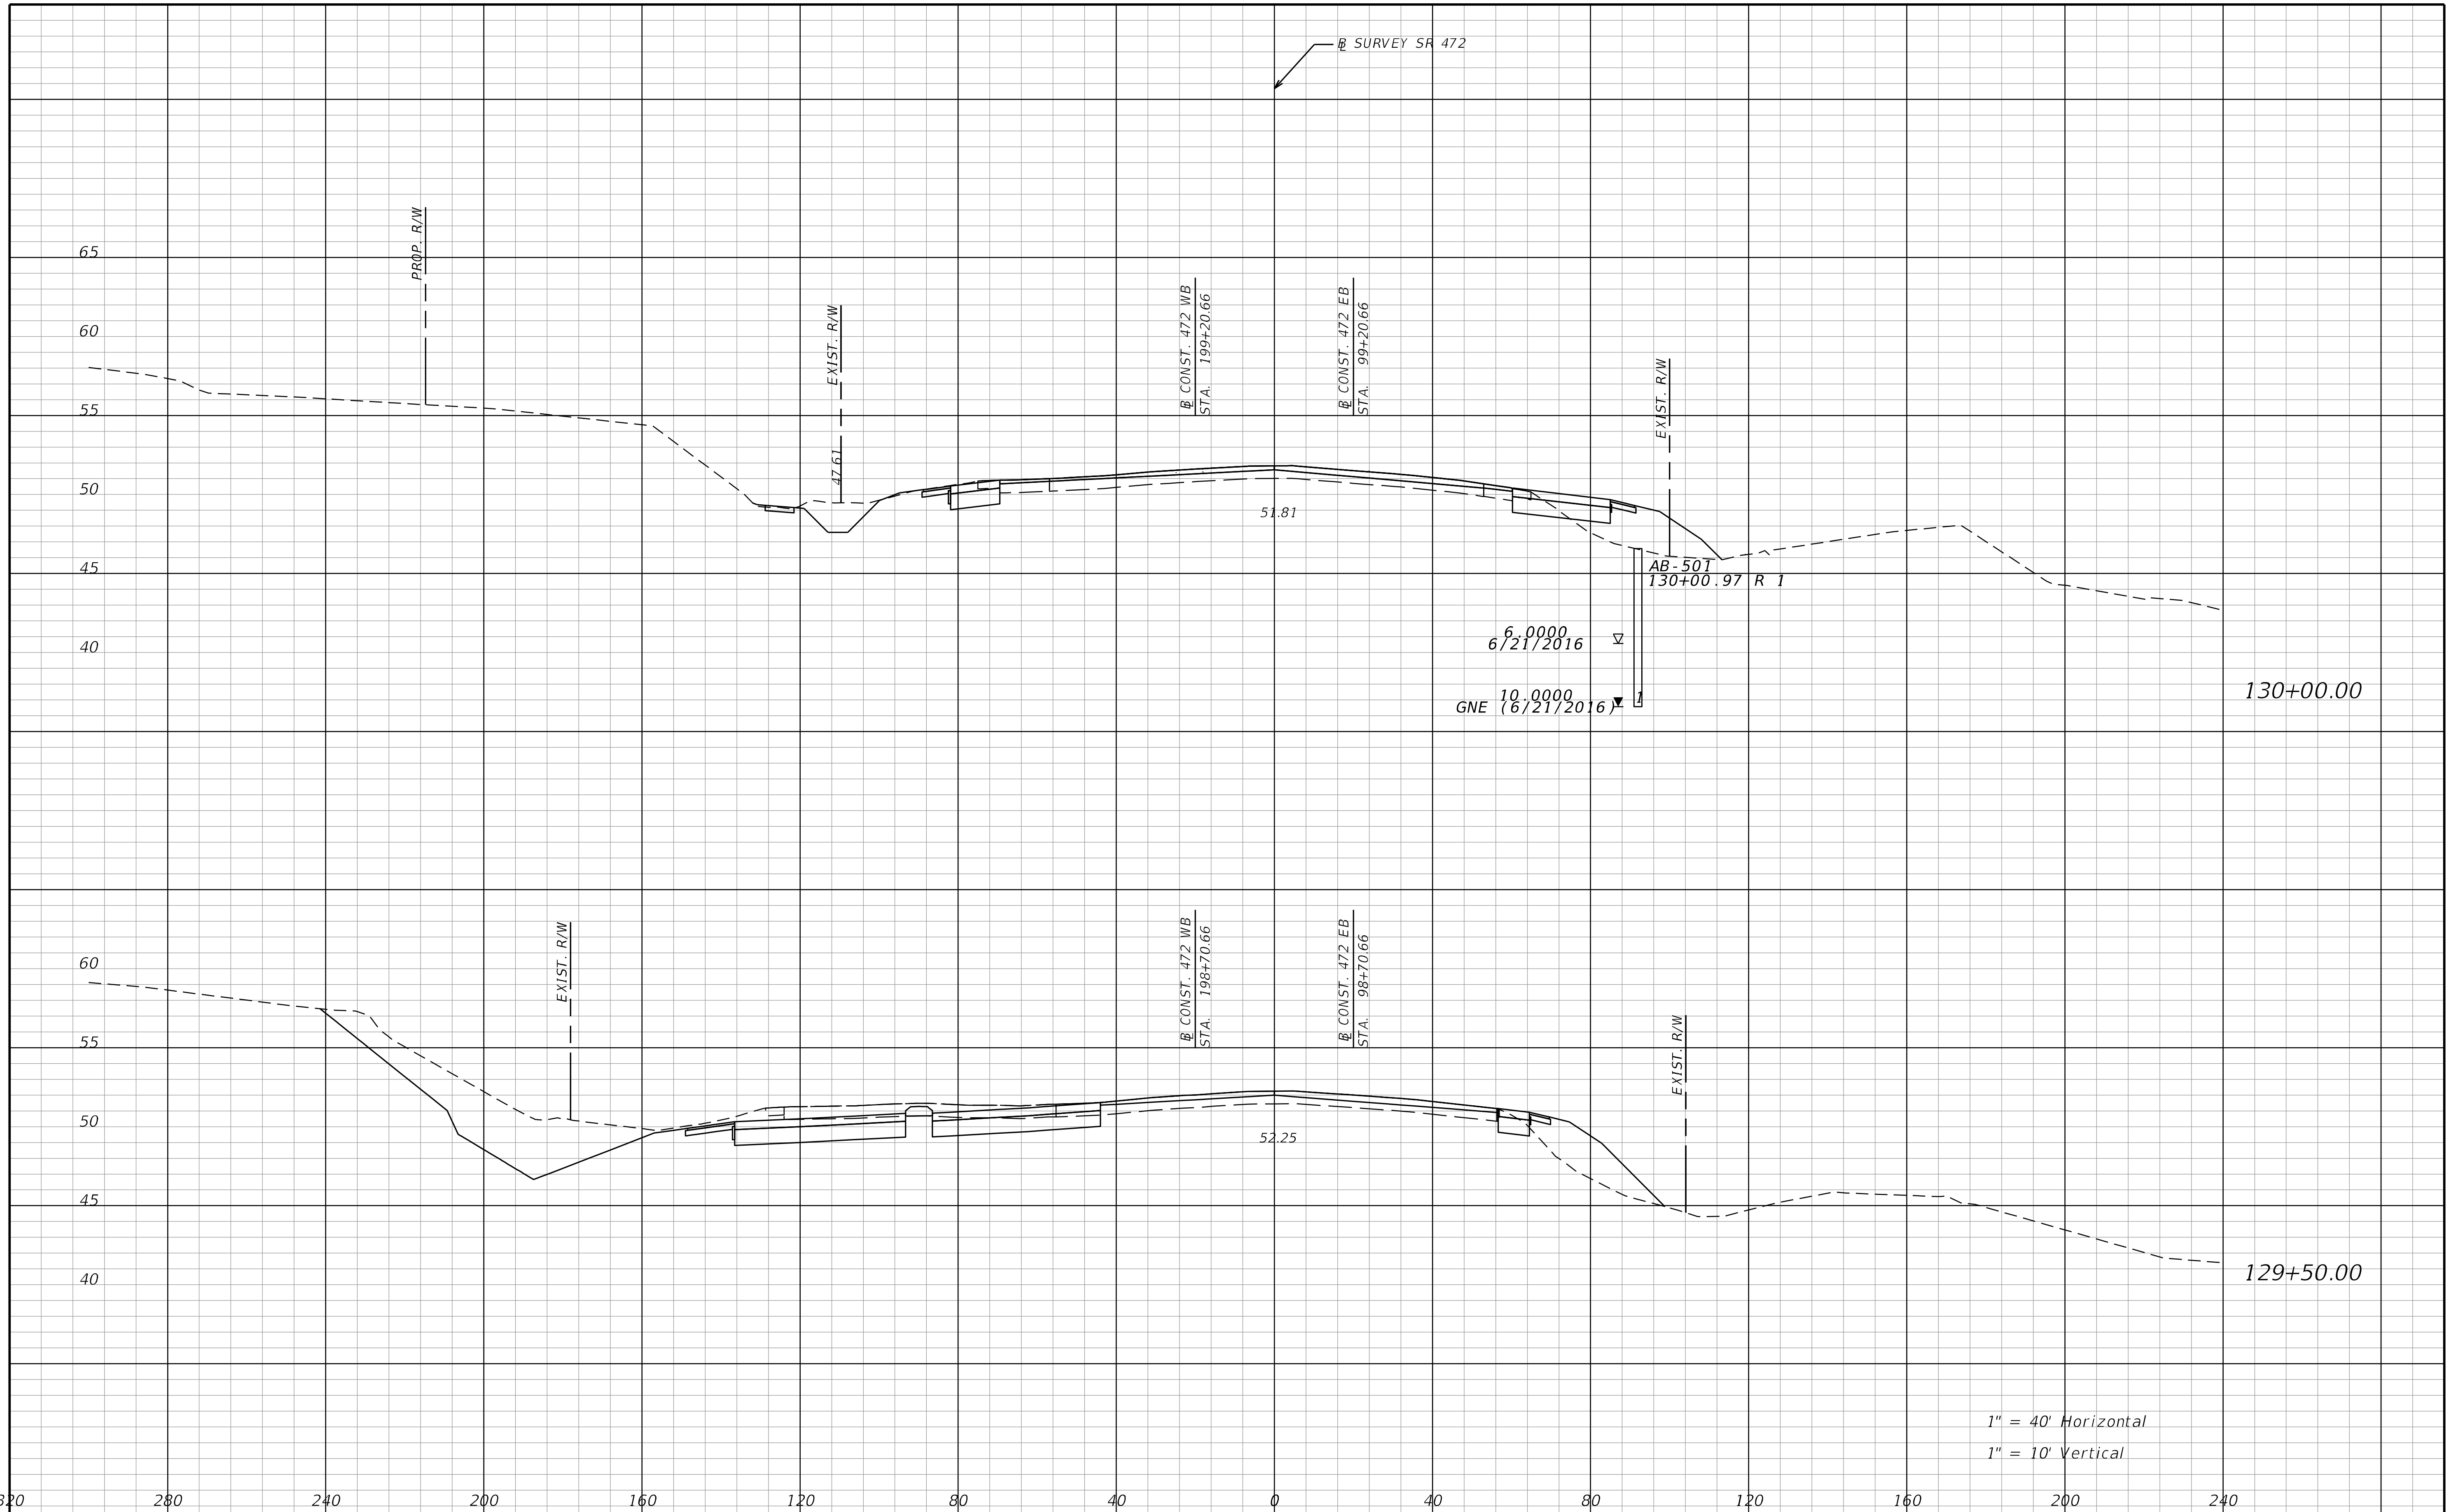

THE OFFICIAL RECORD OF THIS SHEET IS THE ELECTRONIC FILE DIGITALLY SIGNED AND SEALED UNDER RULE 61G15-23.004, F.A.C.

REVISIONS			
DATE	DESCRIPTION	DATE	DESCRIPTION

STANTEC CONSULTING SERVICES INC.
ENGINEER OF RECORD:
WILLIAM V. ANDERSON, P.E. NO.: 36682
11315 CORPORATE BLVD., SUITE 105
ORLANDO, FLORIDA 32817
(407) 823-8966
CERTIFICATE OF AUTHORIZATION NO. 27013

STATE OF FLORIDA
DEPARTMENT OF TRANSPORTATION

ROAD NO.	COUNTY	FINANCIAL PROJECT ID
SR400	VOLUSIA	408464-2-32-01

CROSS SECTIONS
SR 472

SHEET NO.
993

jchassee 6/14/2019 4:28:32 PM Rdxsrd_shg V:\2158\active\CADD\40846423201\roadway\RDXSRD08_472.DGN

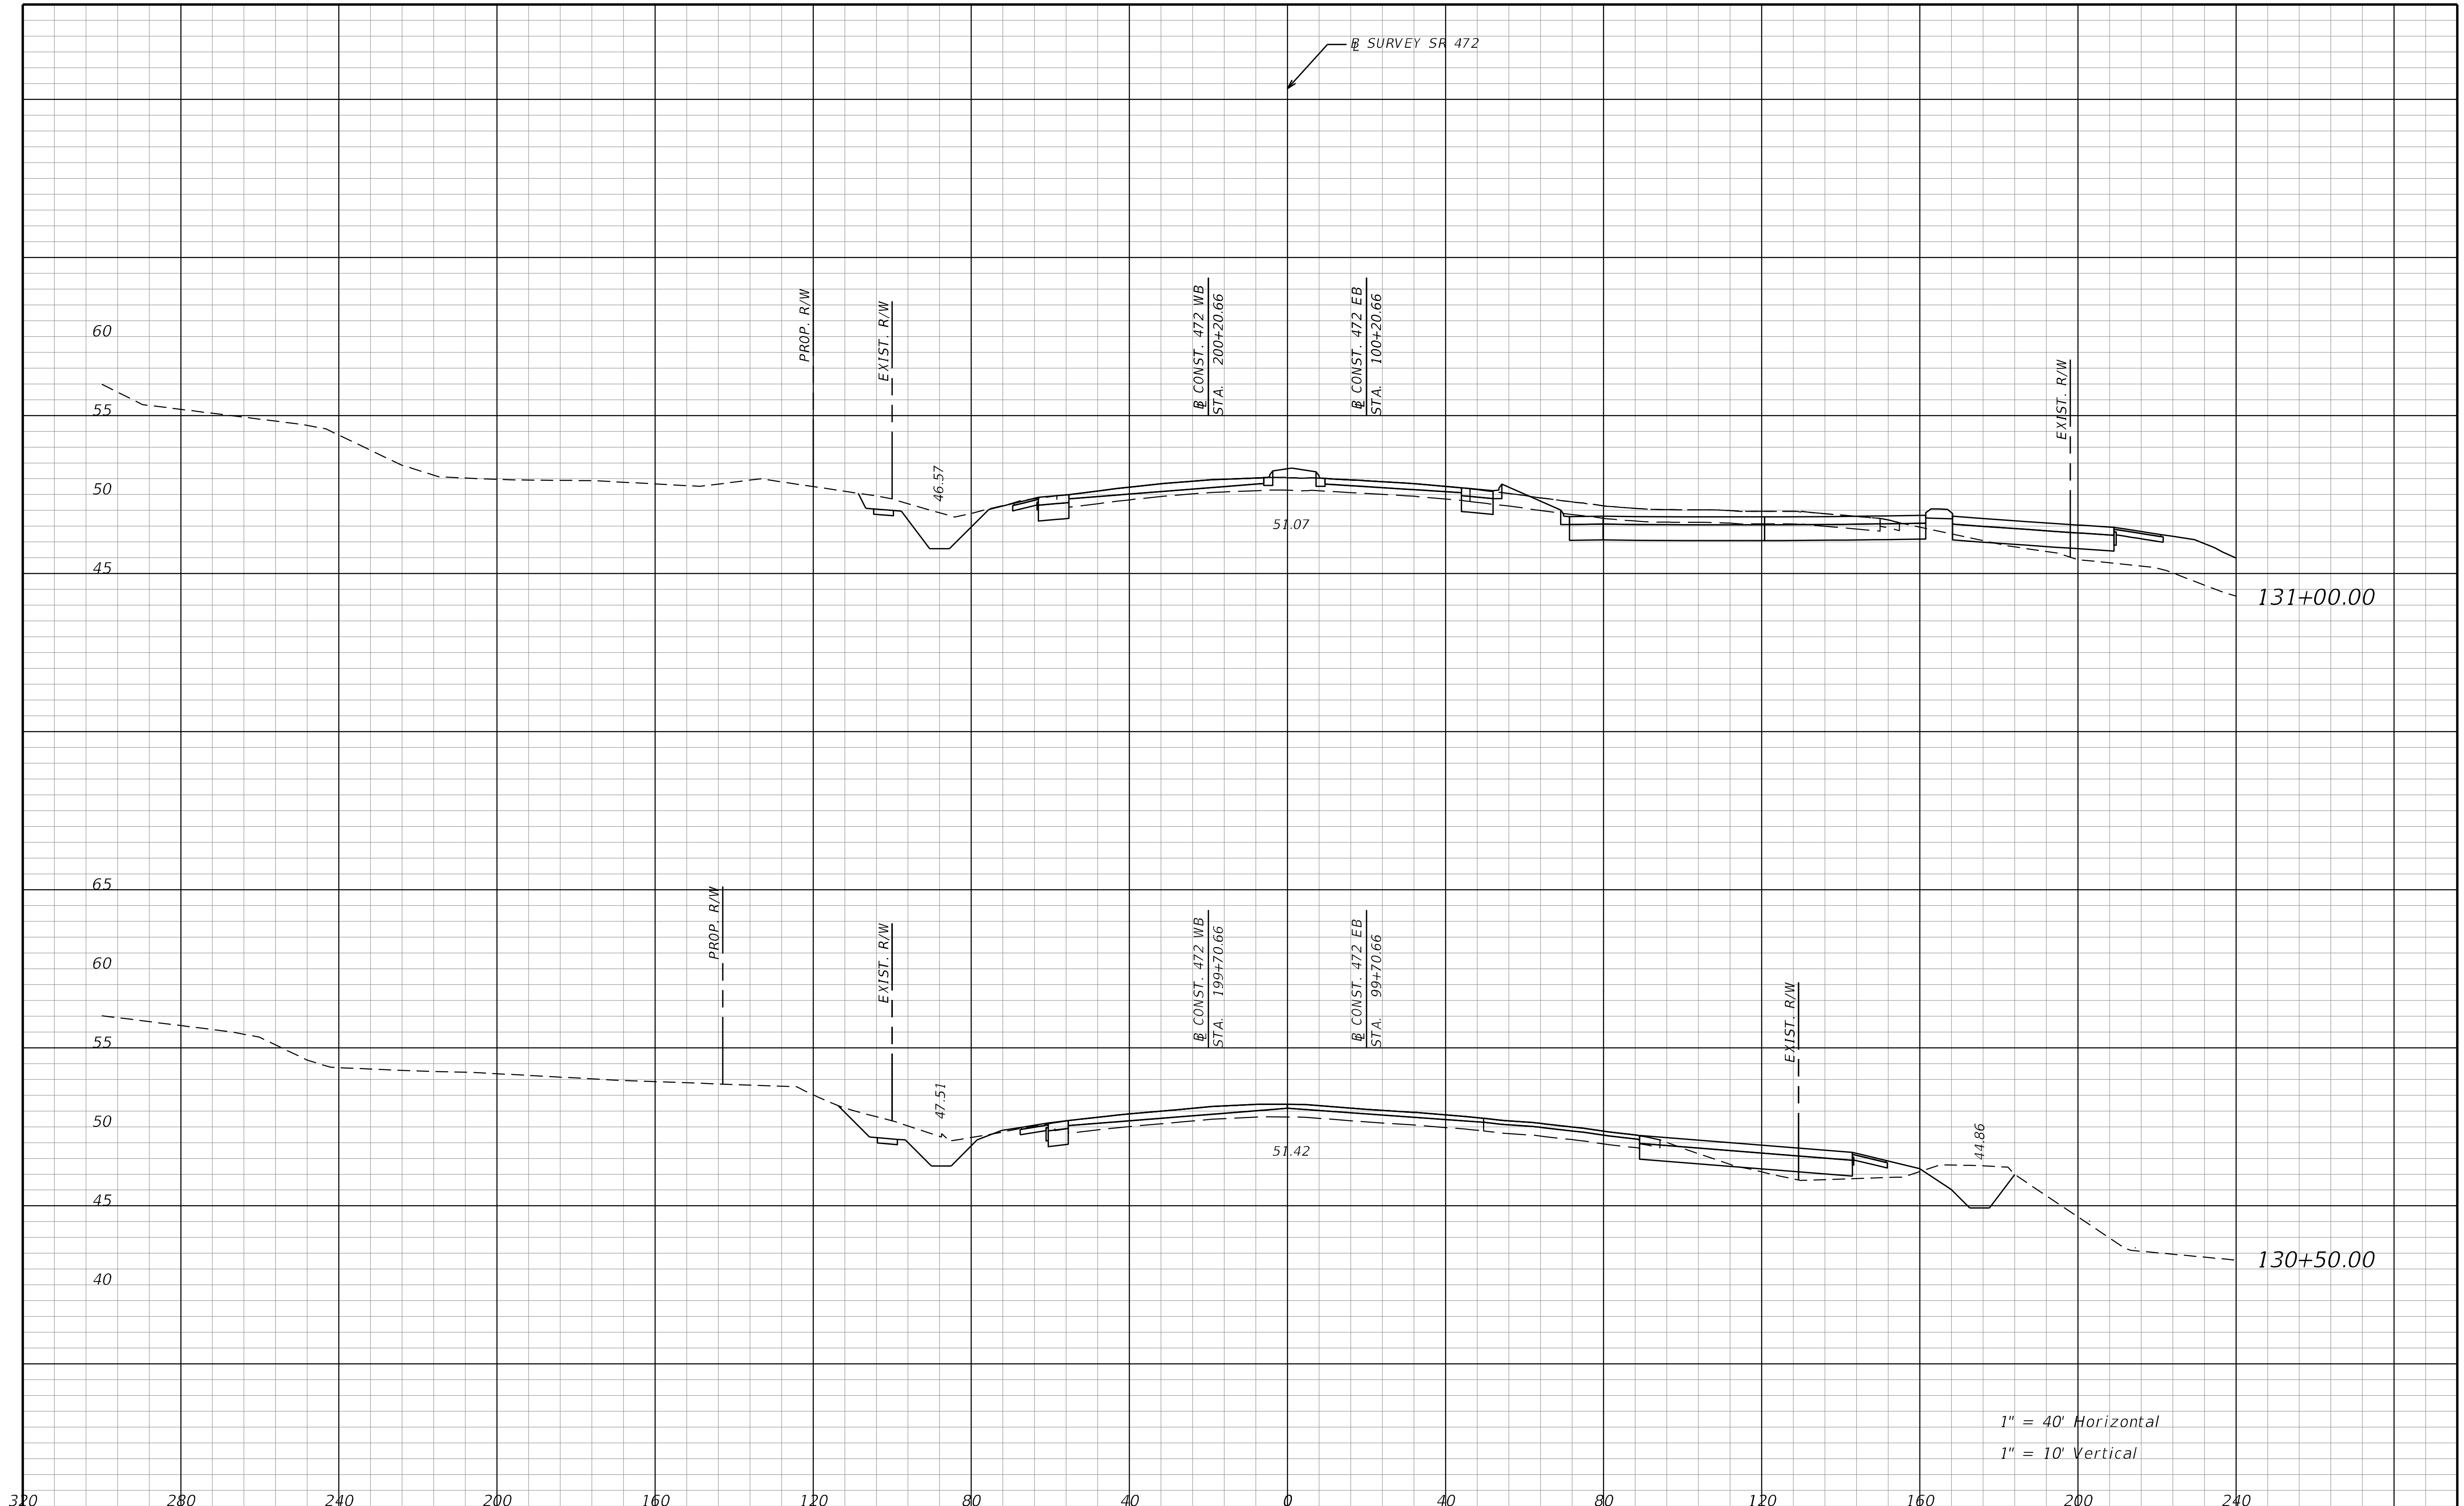

REVISIONS			
DATE	DESCRIPTION	DATE	DESCRIPTION

STANTEC CONSULTING SERVICES INC.
ENGINEER OF RECORD:
WILLIAM V. ANDERSON, P.E. NO.: 36682
11315 CORPORATE BLVD., SUITE 105
ORLANDO, FLORIDA 32817
(407) 823-8966
CERTIFICATE OF AUTHORIZATION NO. 27013

STATE OF FLORIDA
DEPARTMENT OF TRANSPORTATION

ROAD NO.	COUNTY	FINANCIAL PROJECT ID
SR400	VOLUSIA	408464-2-32-01

CROSS SECTIONS
SR 472

SHEET NO.
994

THE OFFICIAL RECORD OF THIS SHEET IS THE ELECTRONIC FILE DIGITALLY SIGNED AND SEALED UNDER RULE 61G15-23.004, F.A.C.

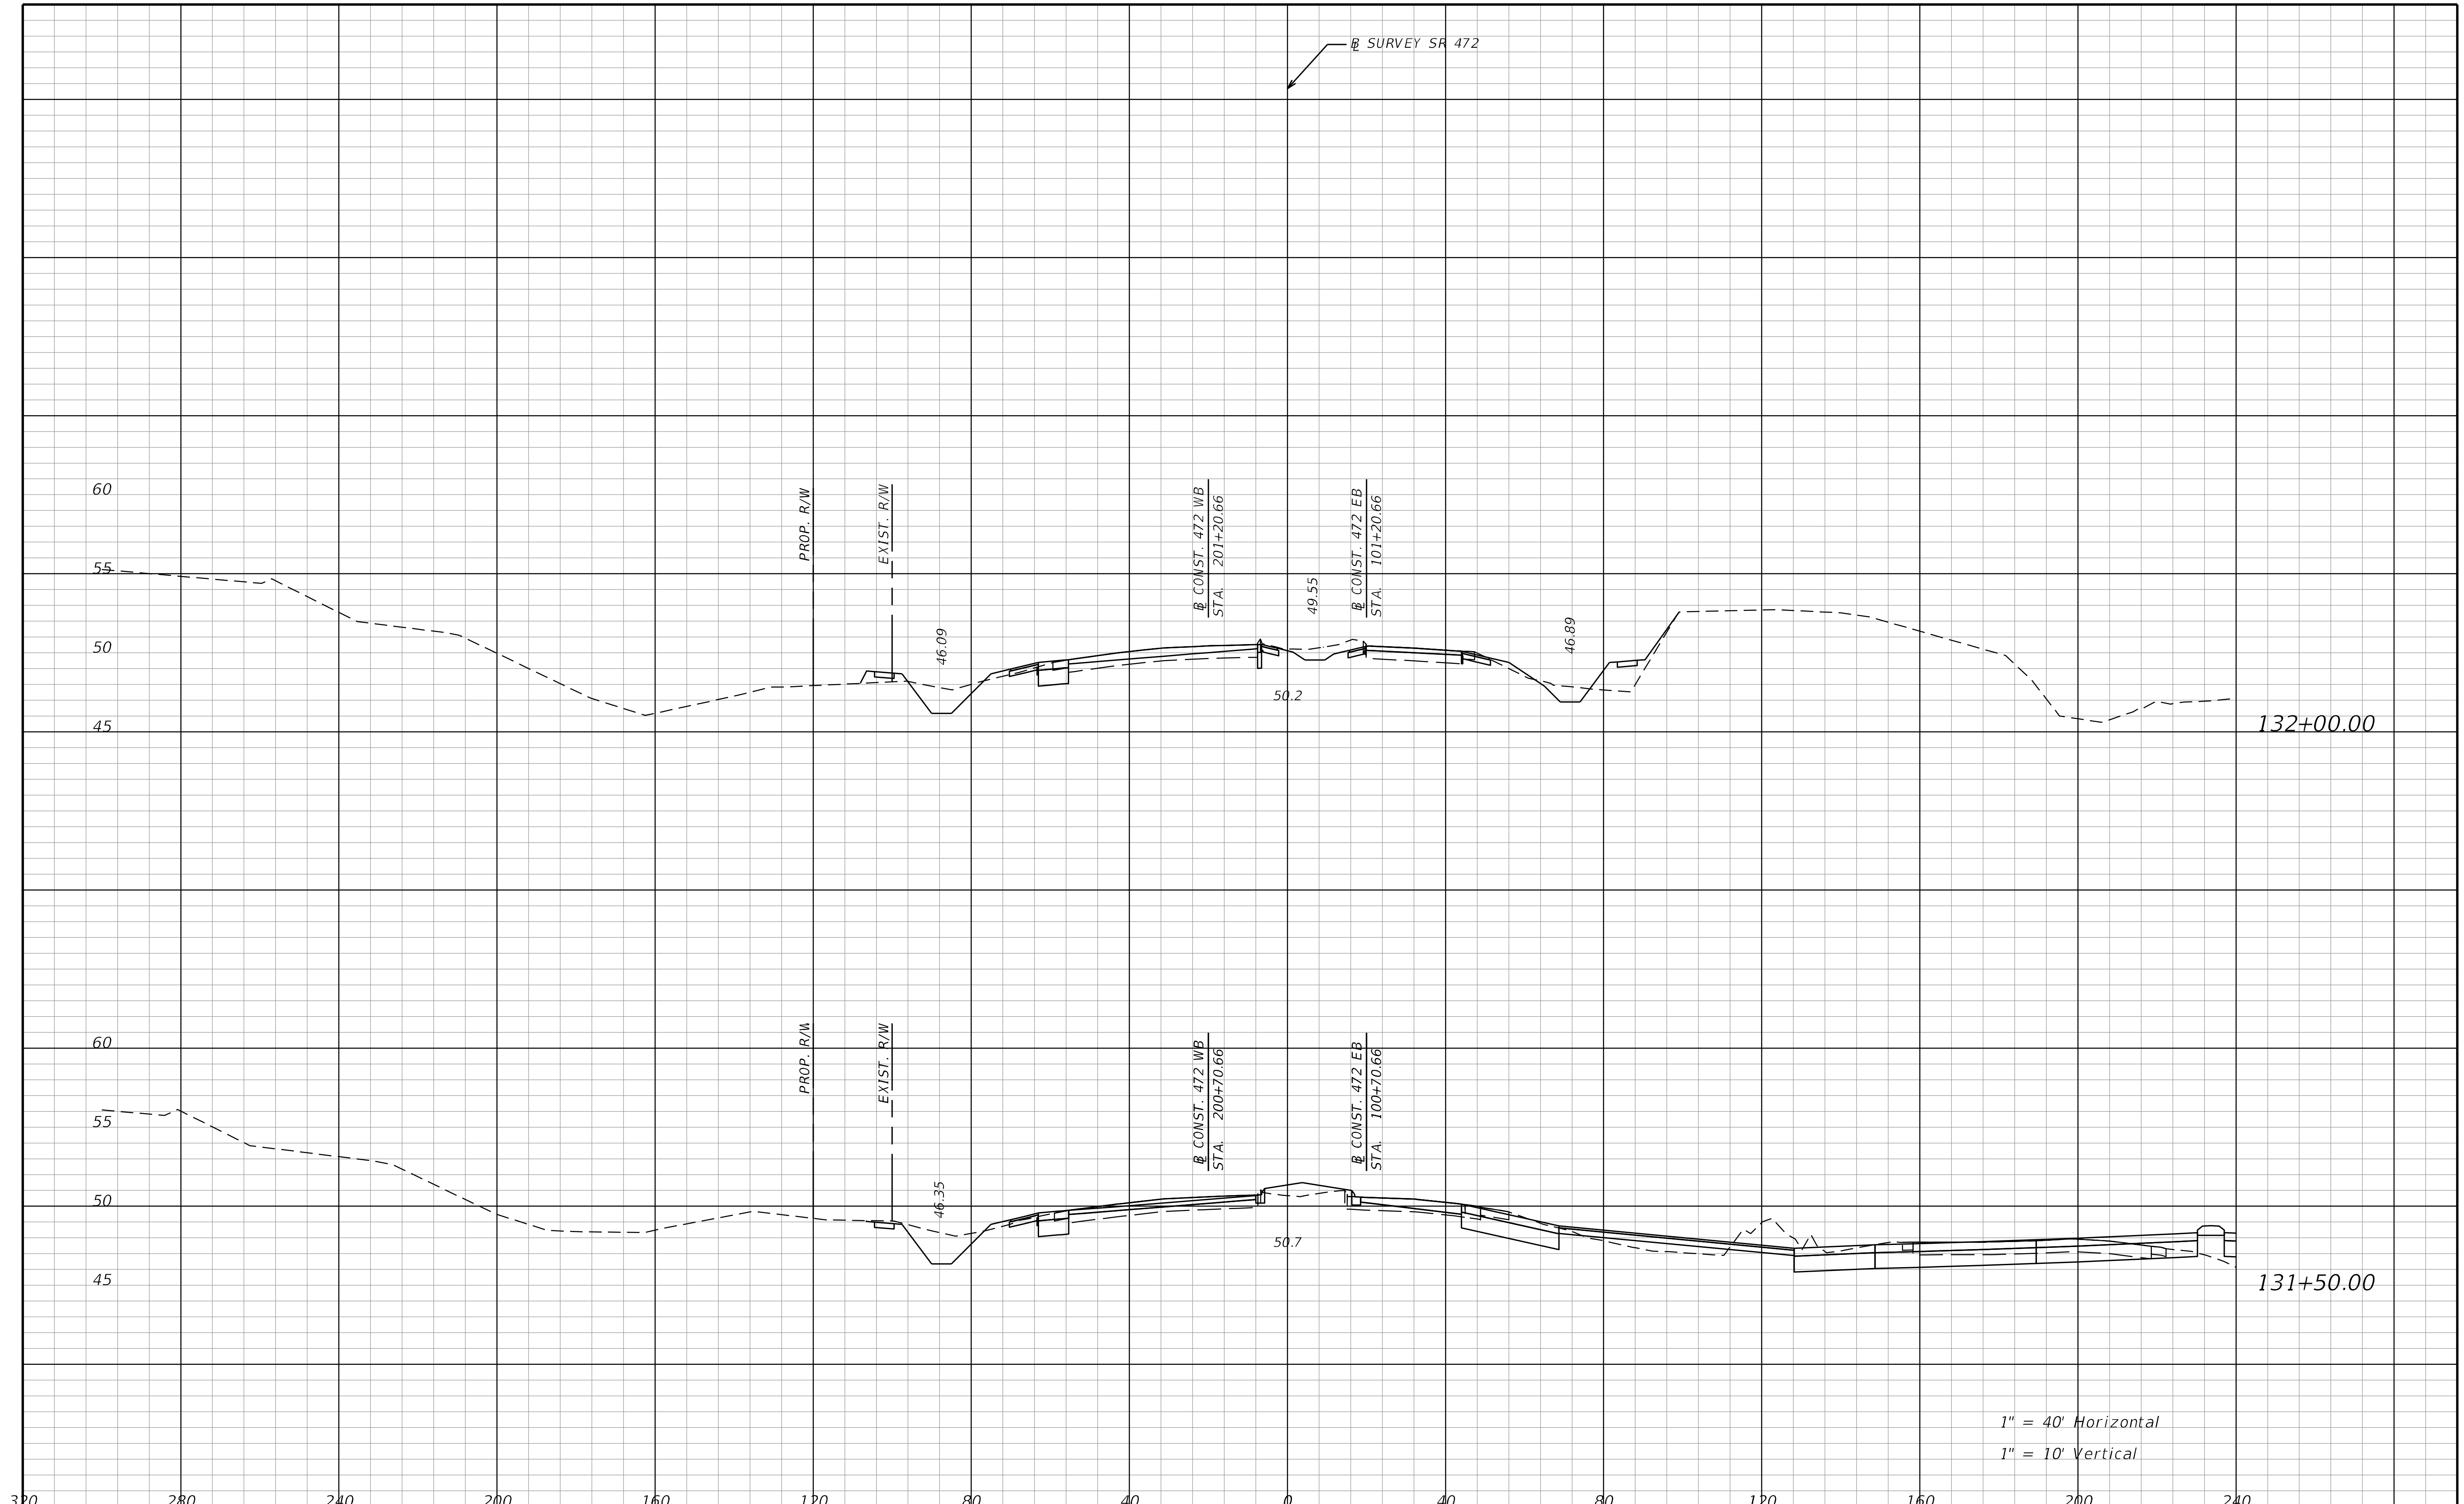

REVISIONS			
DATE	DESCRIPTION	DATE	DESCRIPTION

STANTEC CONSULTING SERVICES INC.
ENGINEER OF RECORD:
WILLIAM V. ANDERSON, P.E. NO.: 36682
11315 CORPORATE BLVD., SUITE 105
ORLANDO, FLORIDA 32817
(407) 823-8966
CERTIFICATE OF AUTHORIZATION NO. 27013

STATE OF FLORIDA
DEPARTMENT OF TRANSPORTATION

ROAD NO.	COUNTY	FINANCIAL PROJECT ID
SR400	VOLUSIA	408464-2-32-01

CROSS SECTIONS
SR 472

SHEET NO.
995

THE OFFICIAL RECORD OF THIS SHEET IS THE ELECTRONIC FILE DIGITALLY SIGNED AND SEALED UNDER RULE 61G15-23.004, F.A.C.

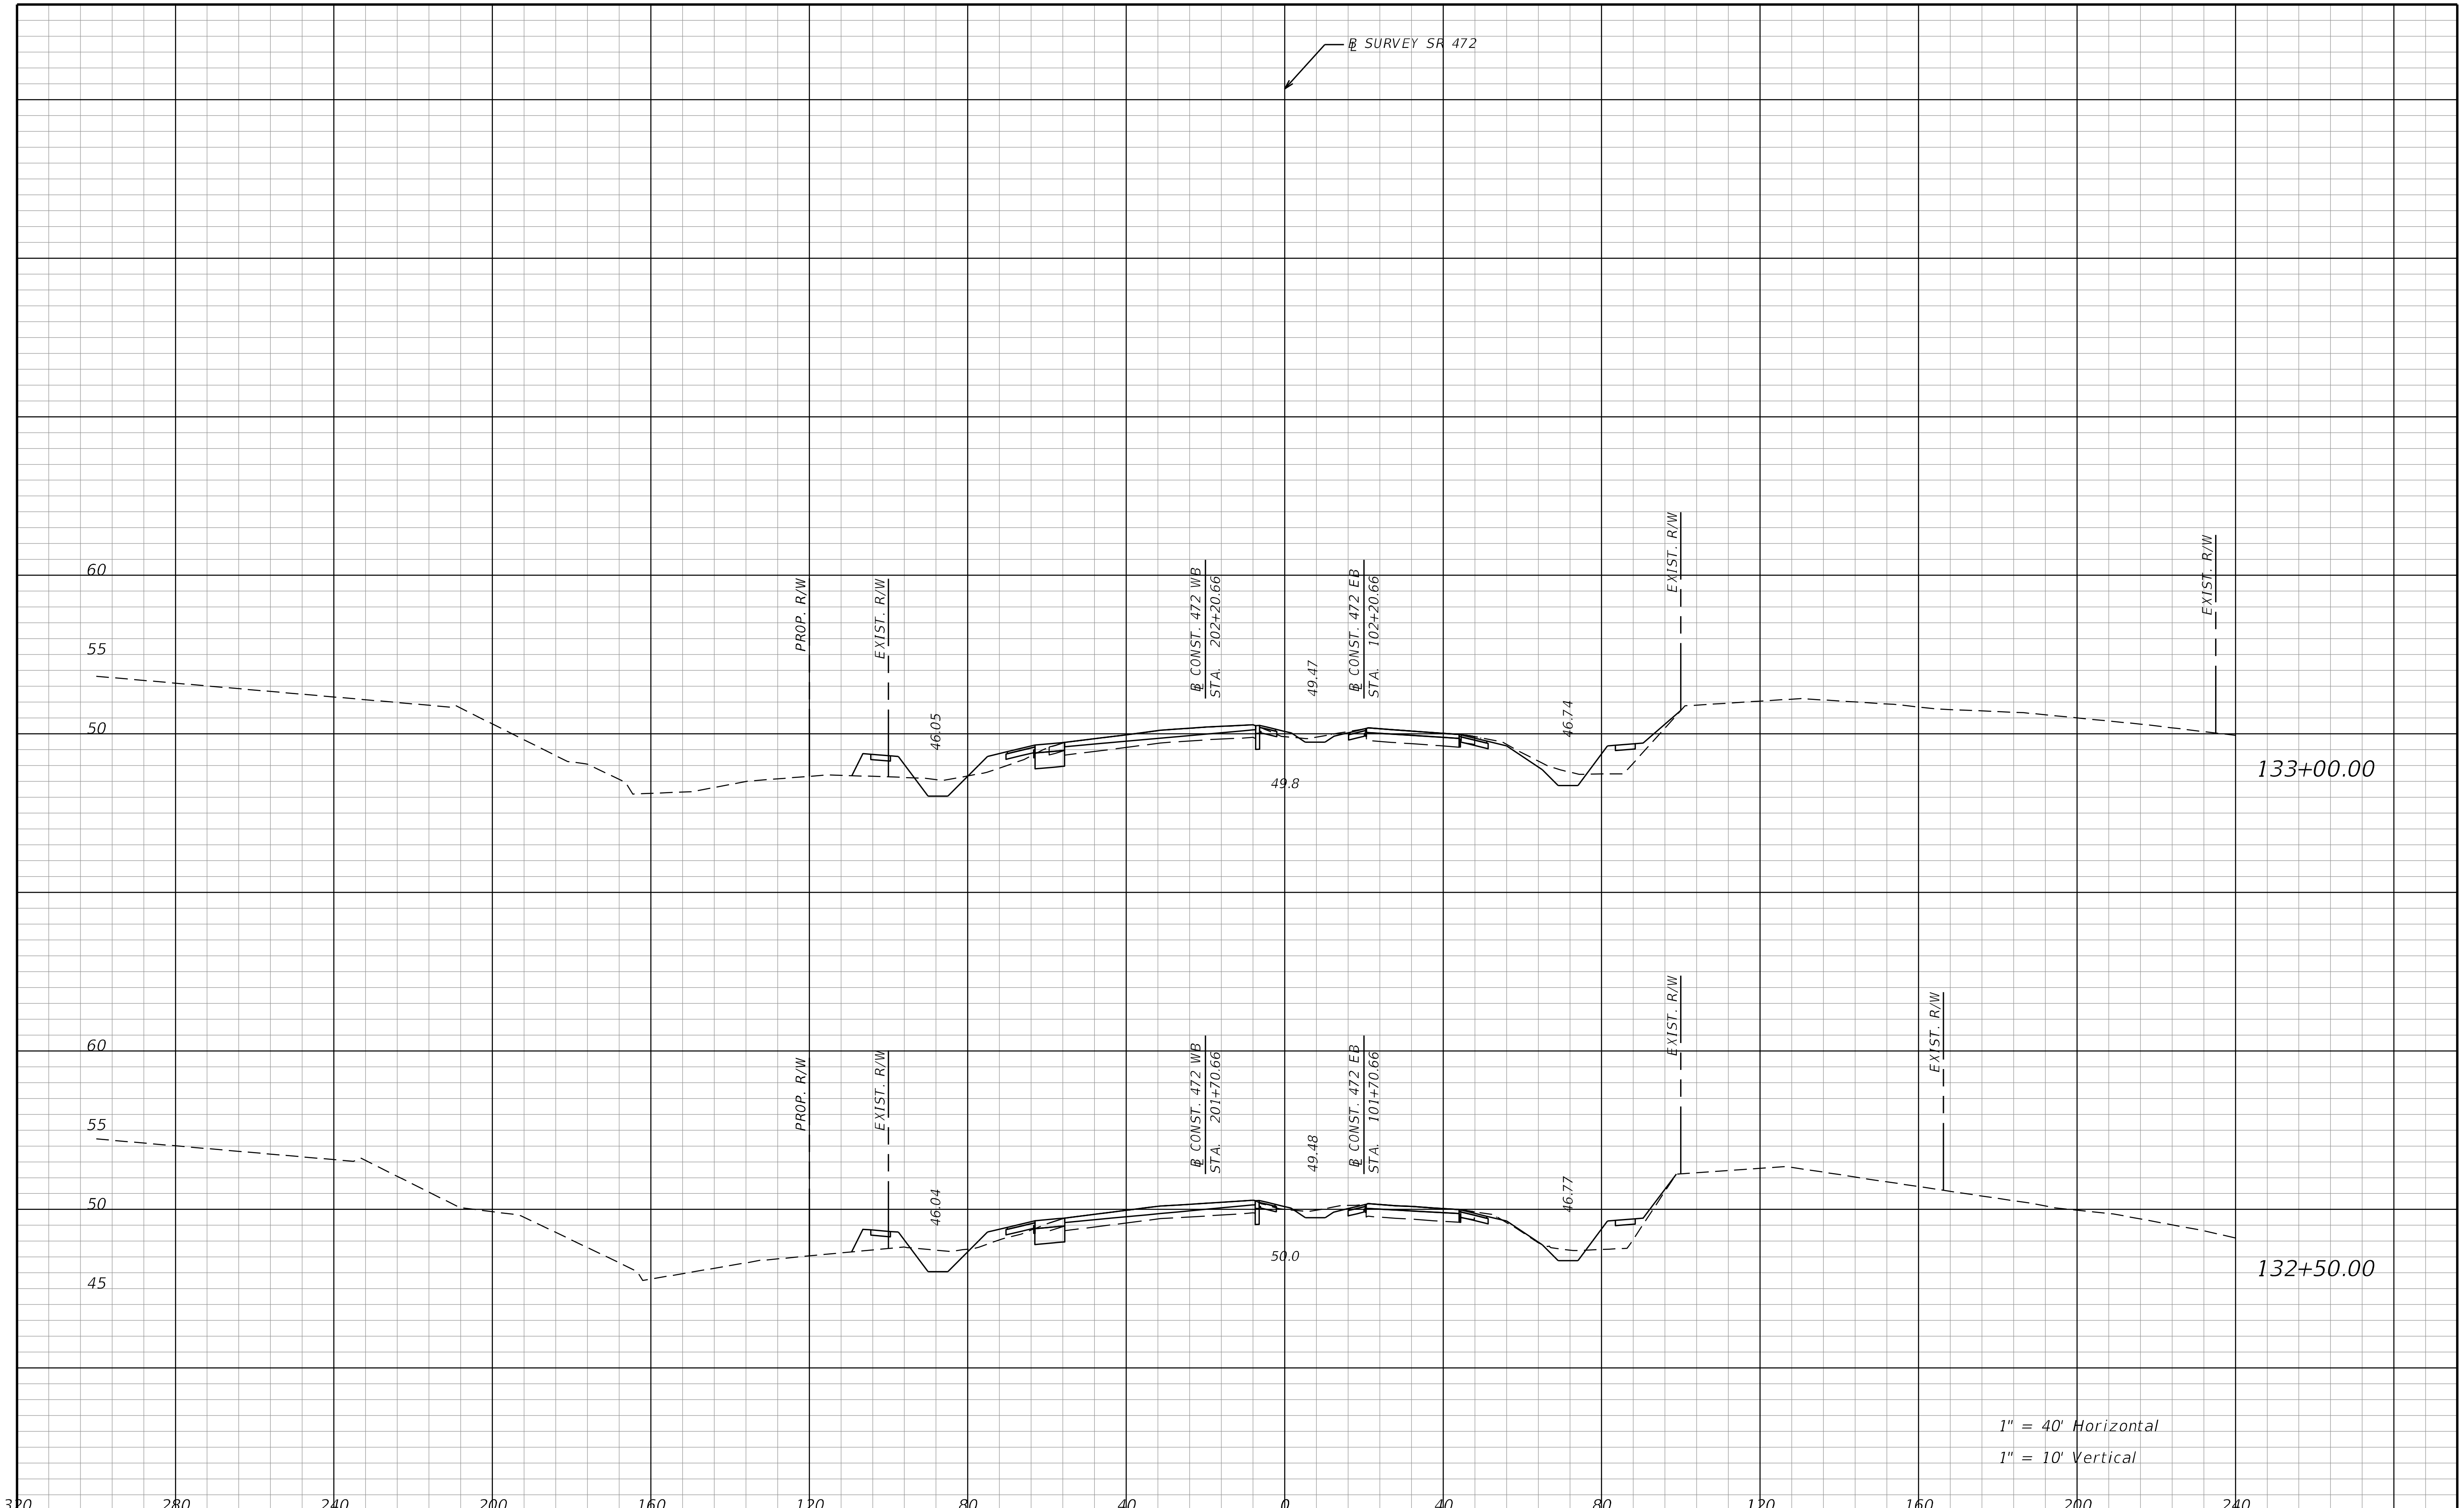

REVISIONS			
DATE	DESCRIPTION	DATE	DESCRIPTION

STANTEC CONSULTING SERVICES INC.
ENGINEER OF RECORD:
WILLIAM V. ANDERSON, P.E. NO.: 36682
11315 CORPORATE BLVD., SUITE 105
ORLANDO, FLORIDA 32817
(407) 823-8966
CERTIFICATE OF AUTHORIZATION NO. 27013

STATE OF FLORIDA
DEPARTMENT OF TRANSPORTATION

ROAD NO.	COUNTY	FINANCIAL PROJECT ID
SR400	VOLUSIA	408464-2-32-01

CROSS SECTIONS
SR 472

SHEET NO.
996

THE OFFICIAL RECORD OF THIS SHEET IS THE ELECTRONIC FILE DIGITALLY SIGNED AND SEALED UNDER RULE 61G15-23.004, F.A.C.

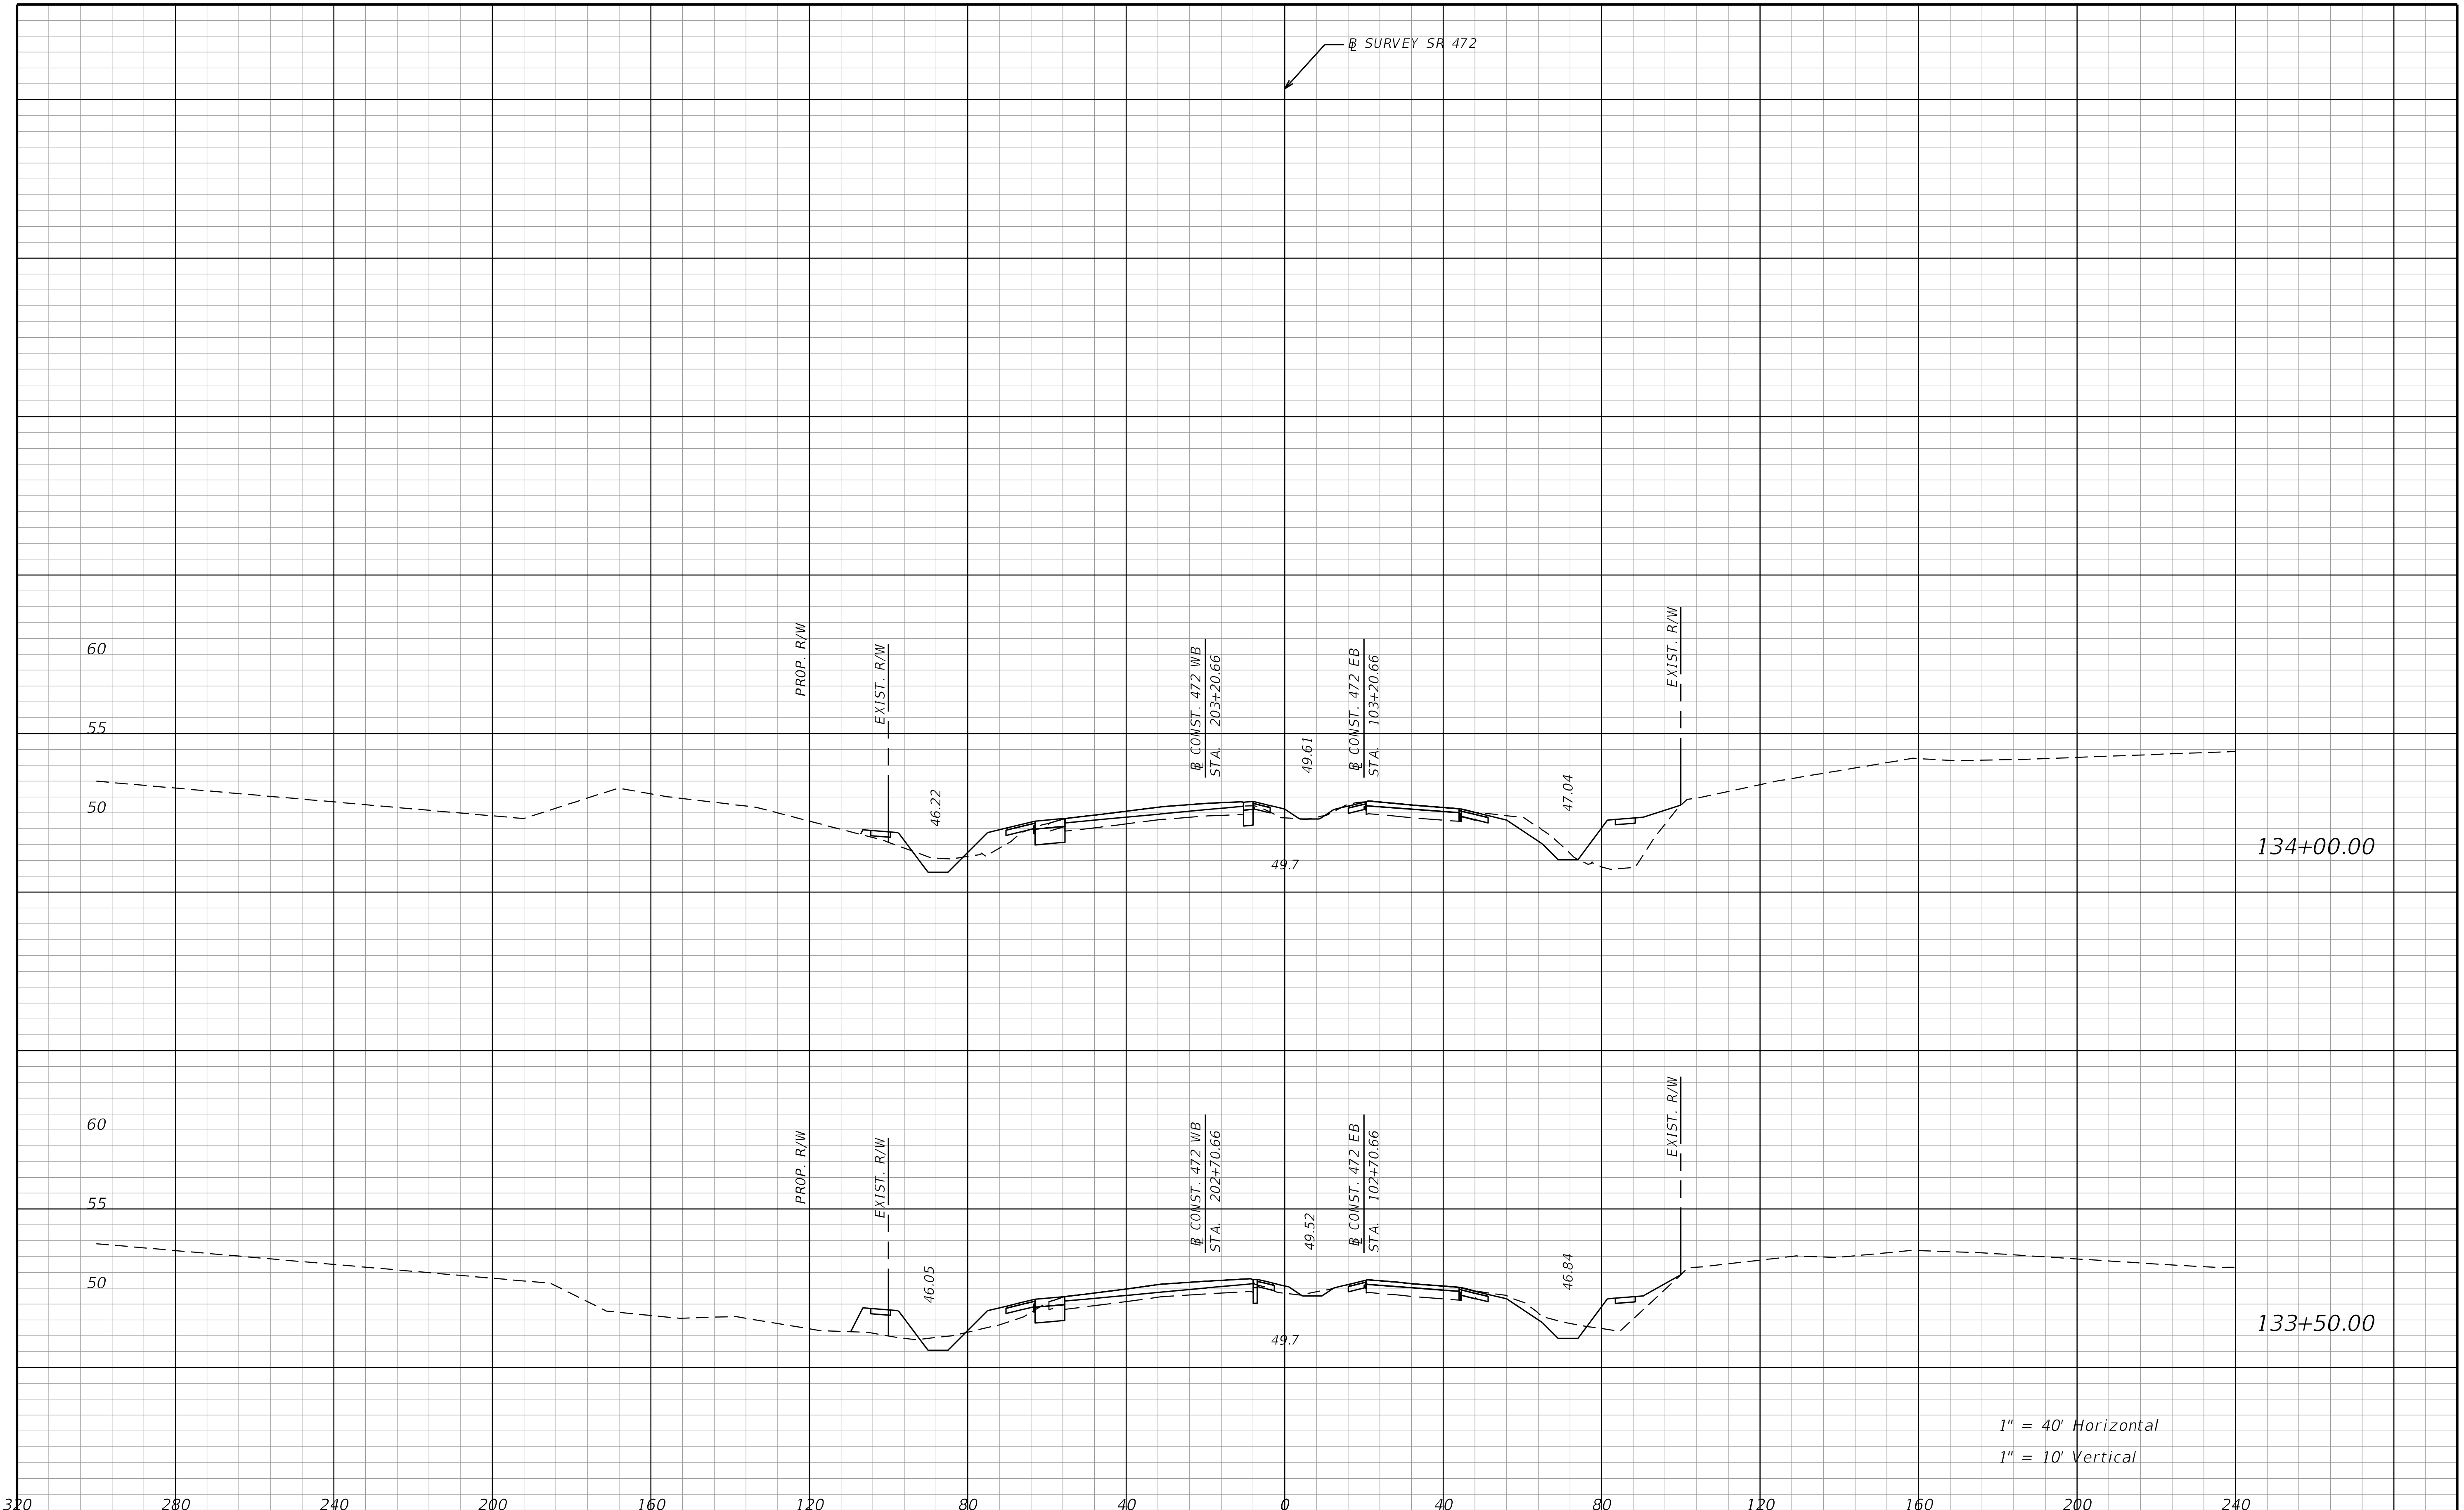

REVISIONS			
DATE	DESCRIPTION	DATE	DESCRIPTION

STANTEC CONSULTING SERVICES INC.
ENGINEER OF RECORD:
WILLIAM V. ANDERSON, P.E. NO.: 36682
11315 CORPORATE BLVD., SUITE 105
ORLANDO, FLORIDA 32817
(407) 823-8966
CERTIFICATE OF AUTHORIZATION NO. 27013

STATE OF FLORIDA
DEPARTMENT OF TRANSPORTATION

ROAD NO.	COUNTY	FINANCIAL PROJECT ID
SR400	VOLUSIA	408464-2-32-01

CROSS SECTIONS
SR 472

SHEET NO.
997

THE OFFICIAL RECORD OF THIS SHEET IS THE ELECTRONIC FILE DIGITALLY SIGNED AND SEALED UNDER RULE 61G15-23.004, F.A.C.

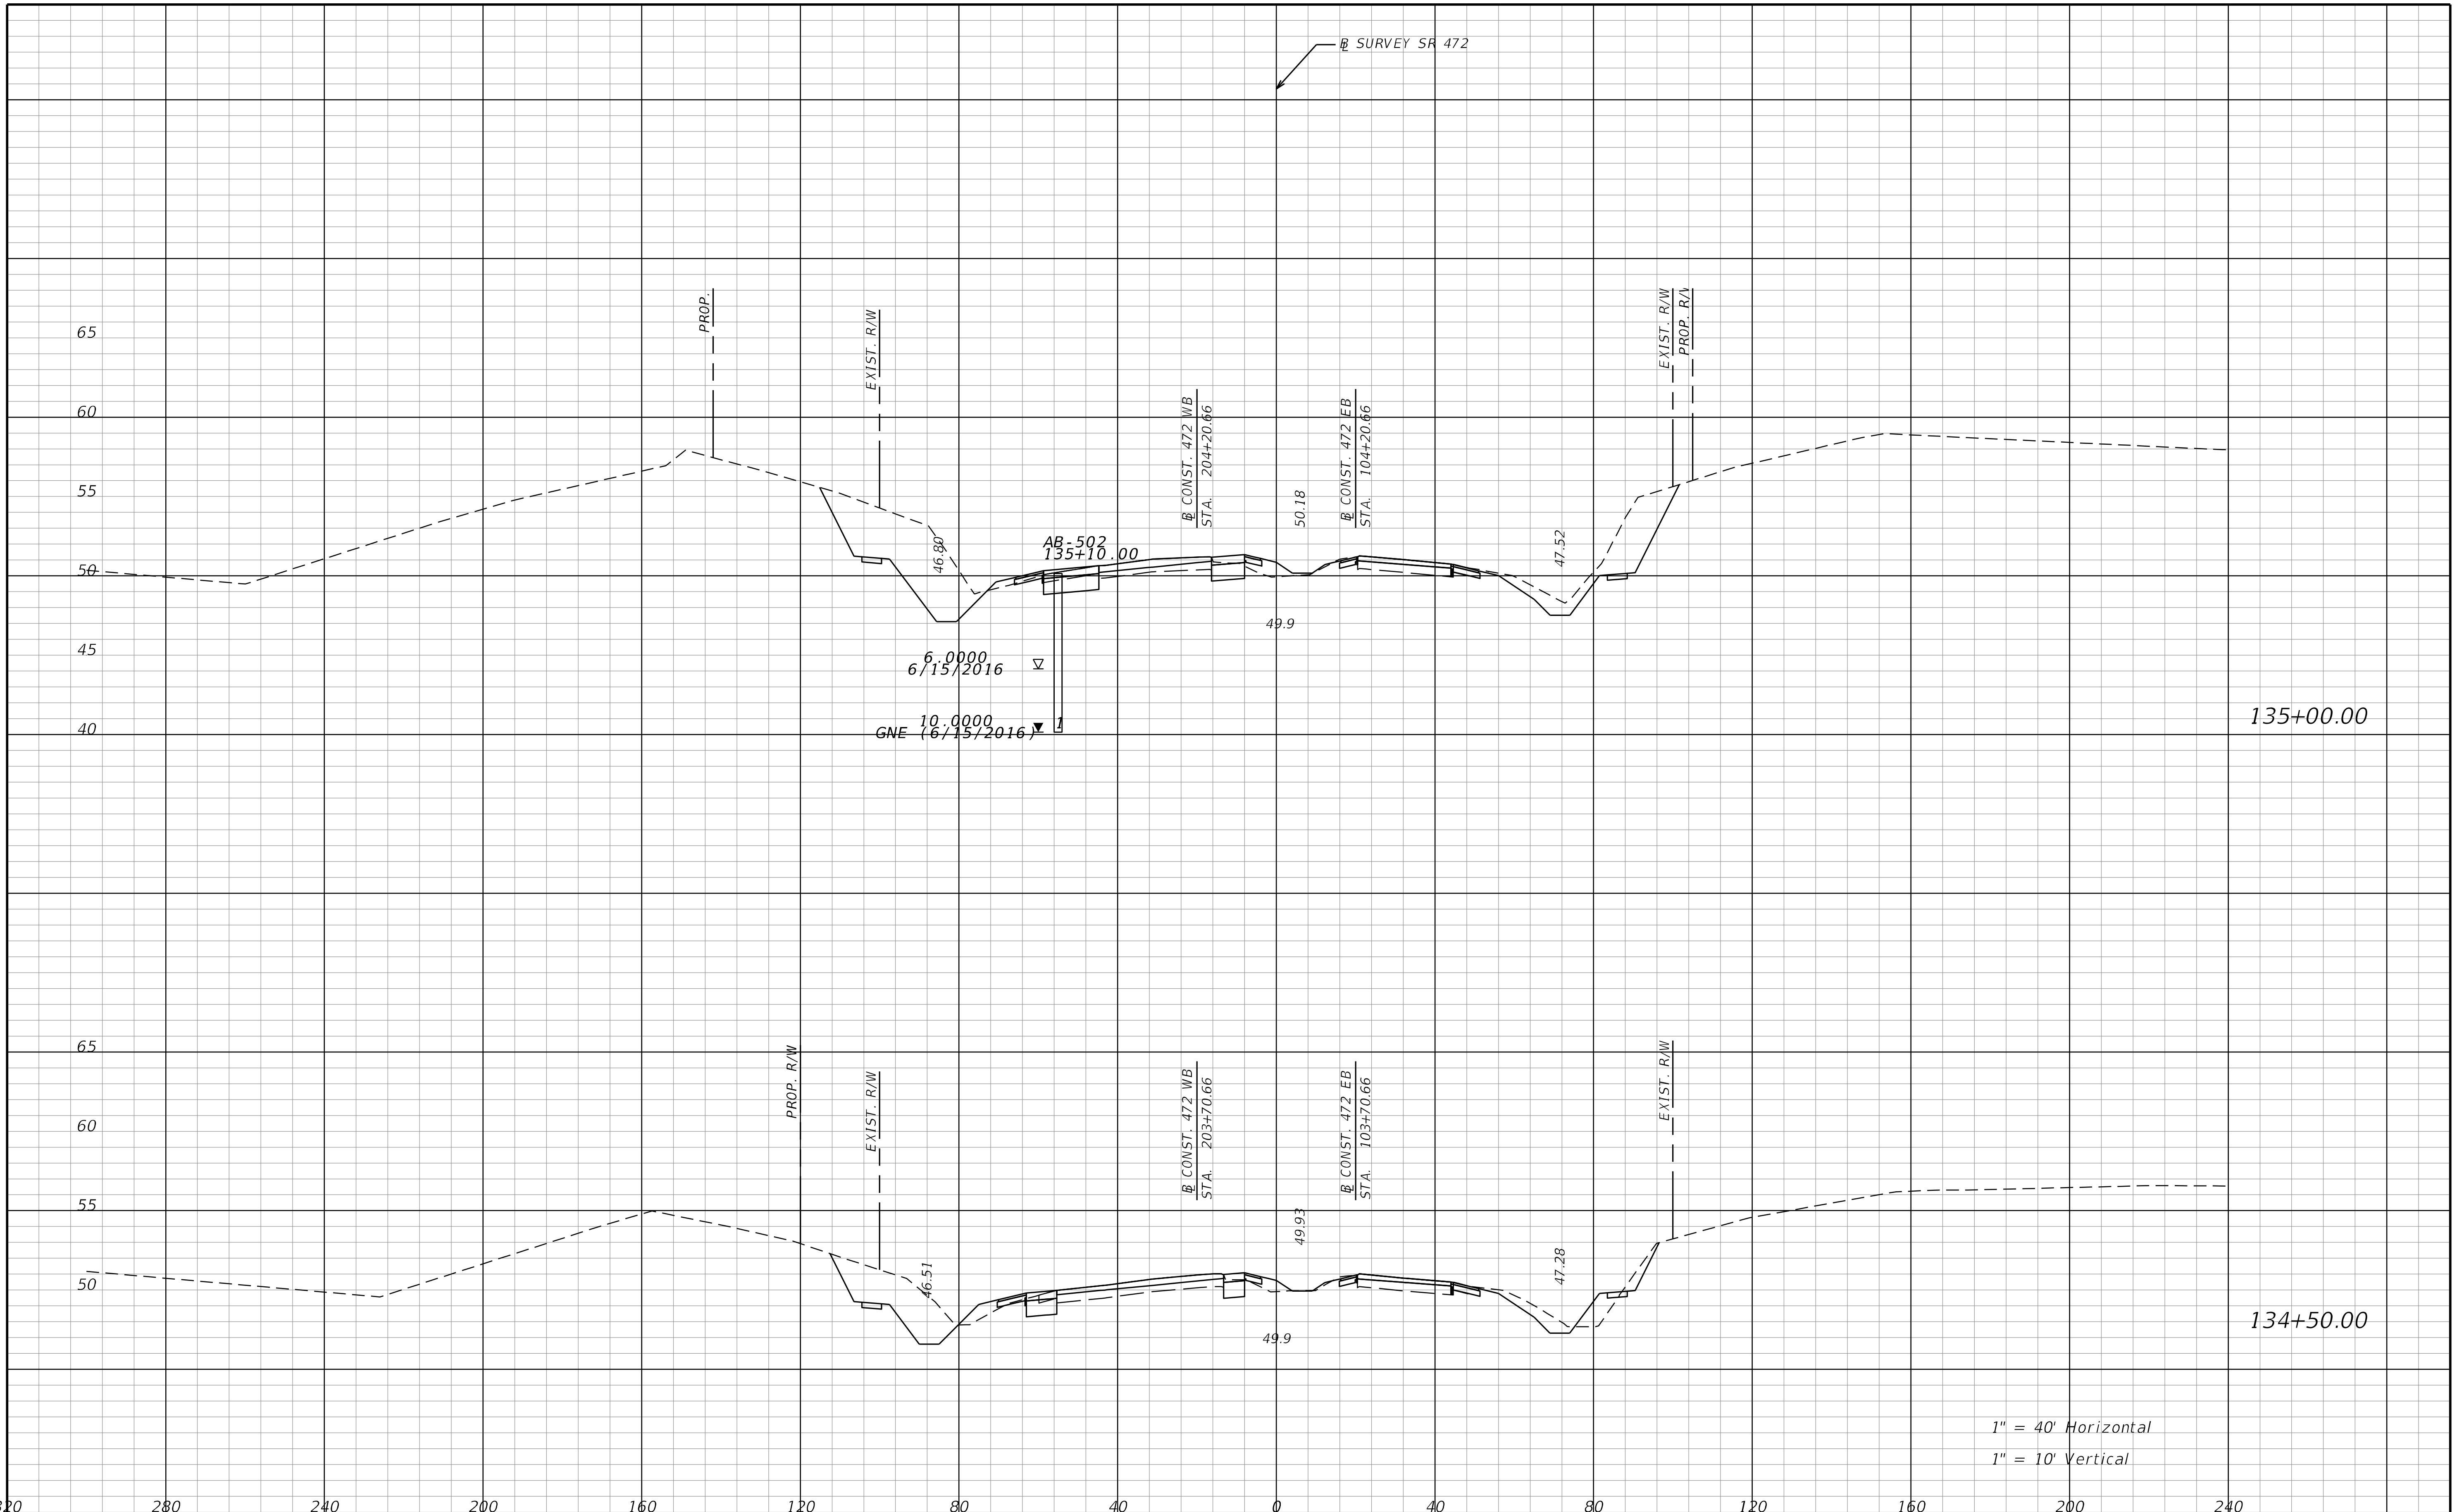

REVISIONS			
DATE	DESCRIPTION	DATE	DESCRIPTION

STANTEC CONSULTING SERVICES INC.
ENGINEER OF RECORD:
WILLIAM V. ANDERSON, P.E. NO.: 36682
11315 CORPORATE BLVD., SUITE 105
ORLANDO, FLORIDA 32817
(407) 823-8966
CERTIFICATE OF AUTHORIZATION NO. 27013

STATE OF FLORIDA
DEPARTMENT OF TRANSPORTATION

ROAD NO.	COUNTY	FINANCIAL PROJECT ID
SR400	VOLUSIA	408464-2-32-01

CROSS SECTIONS
SR 472

SHEET NO.
998

jchassee   6/14/2019 4:28:34 PM Rdxsrd_shg   V:\2158\active\CADD\40846423201\roadway\RDXSRD08_472.DGN

THE OFFICIAL RECORD OF THIS SHEET IS THE ELECTRONIC FILE DIGITALLY SIGNED AND SEALED UNDER RULE 61G15-23.004, F.A.C.

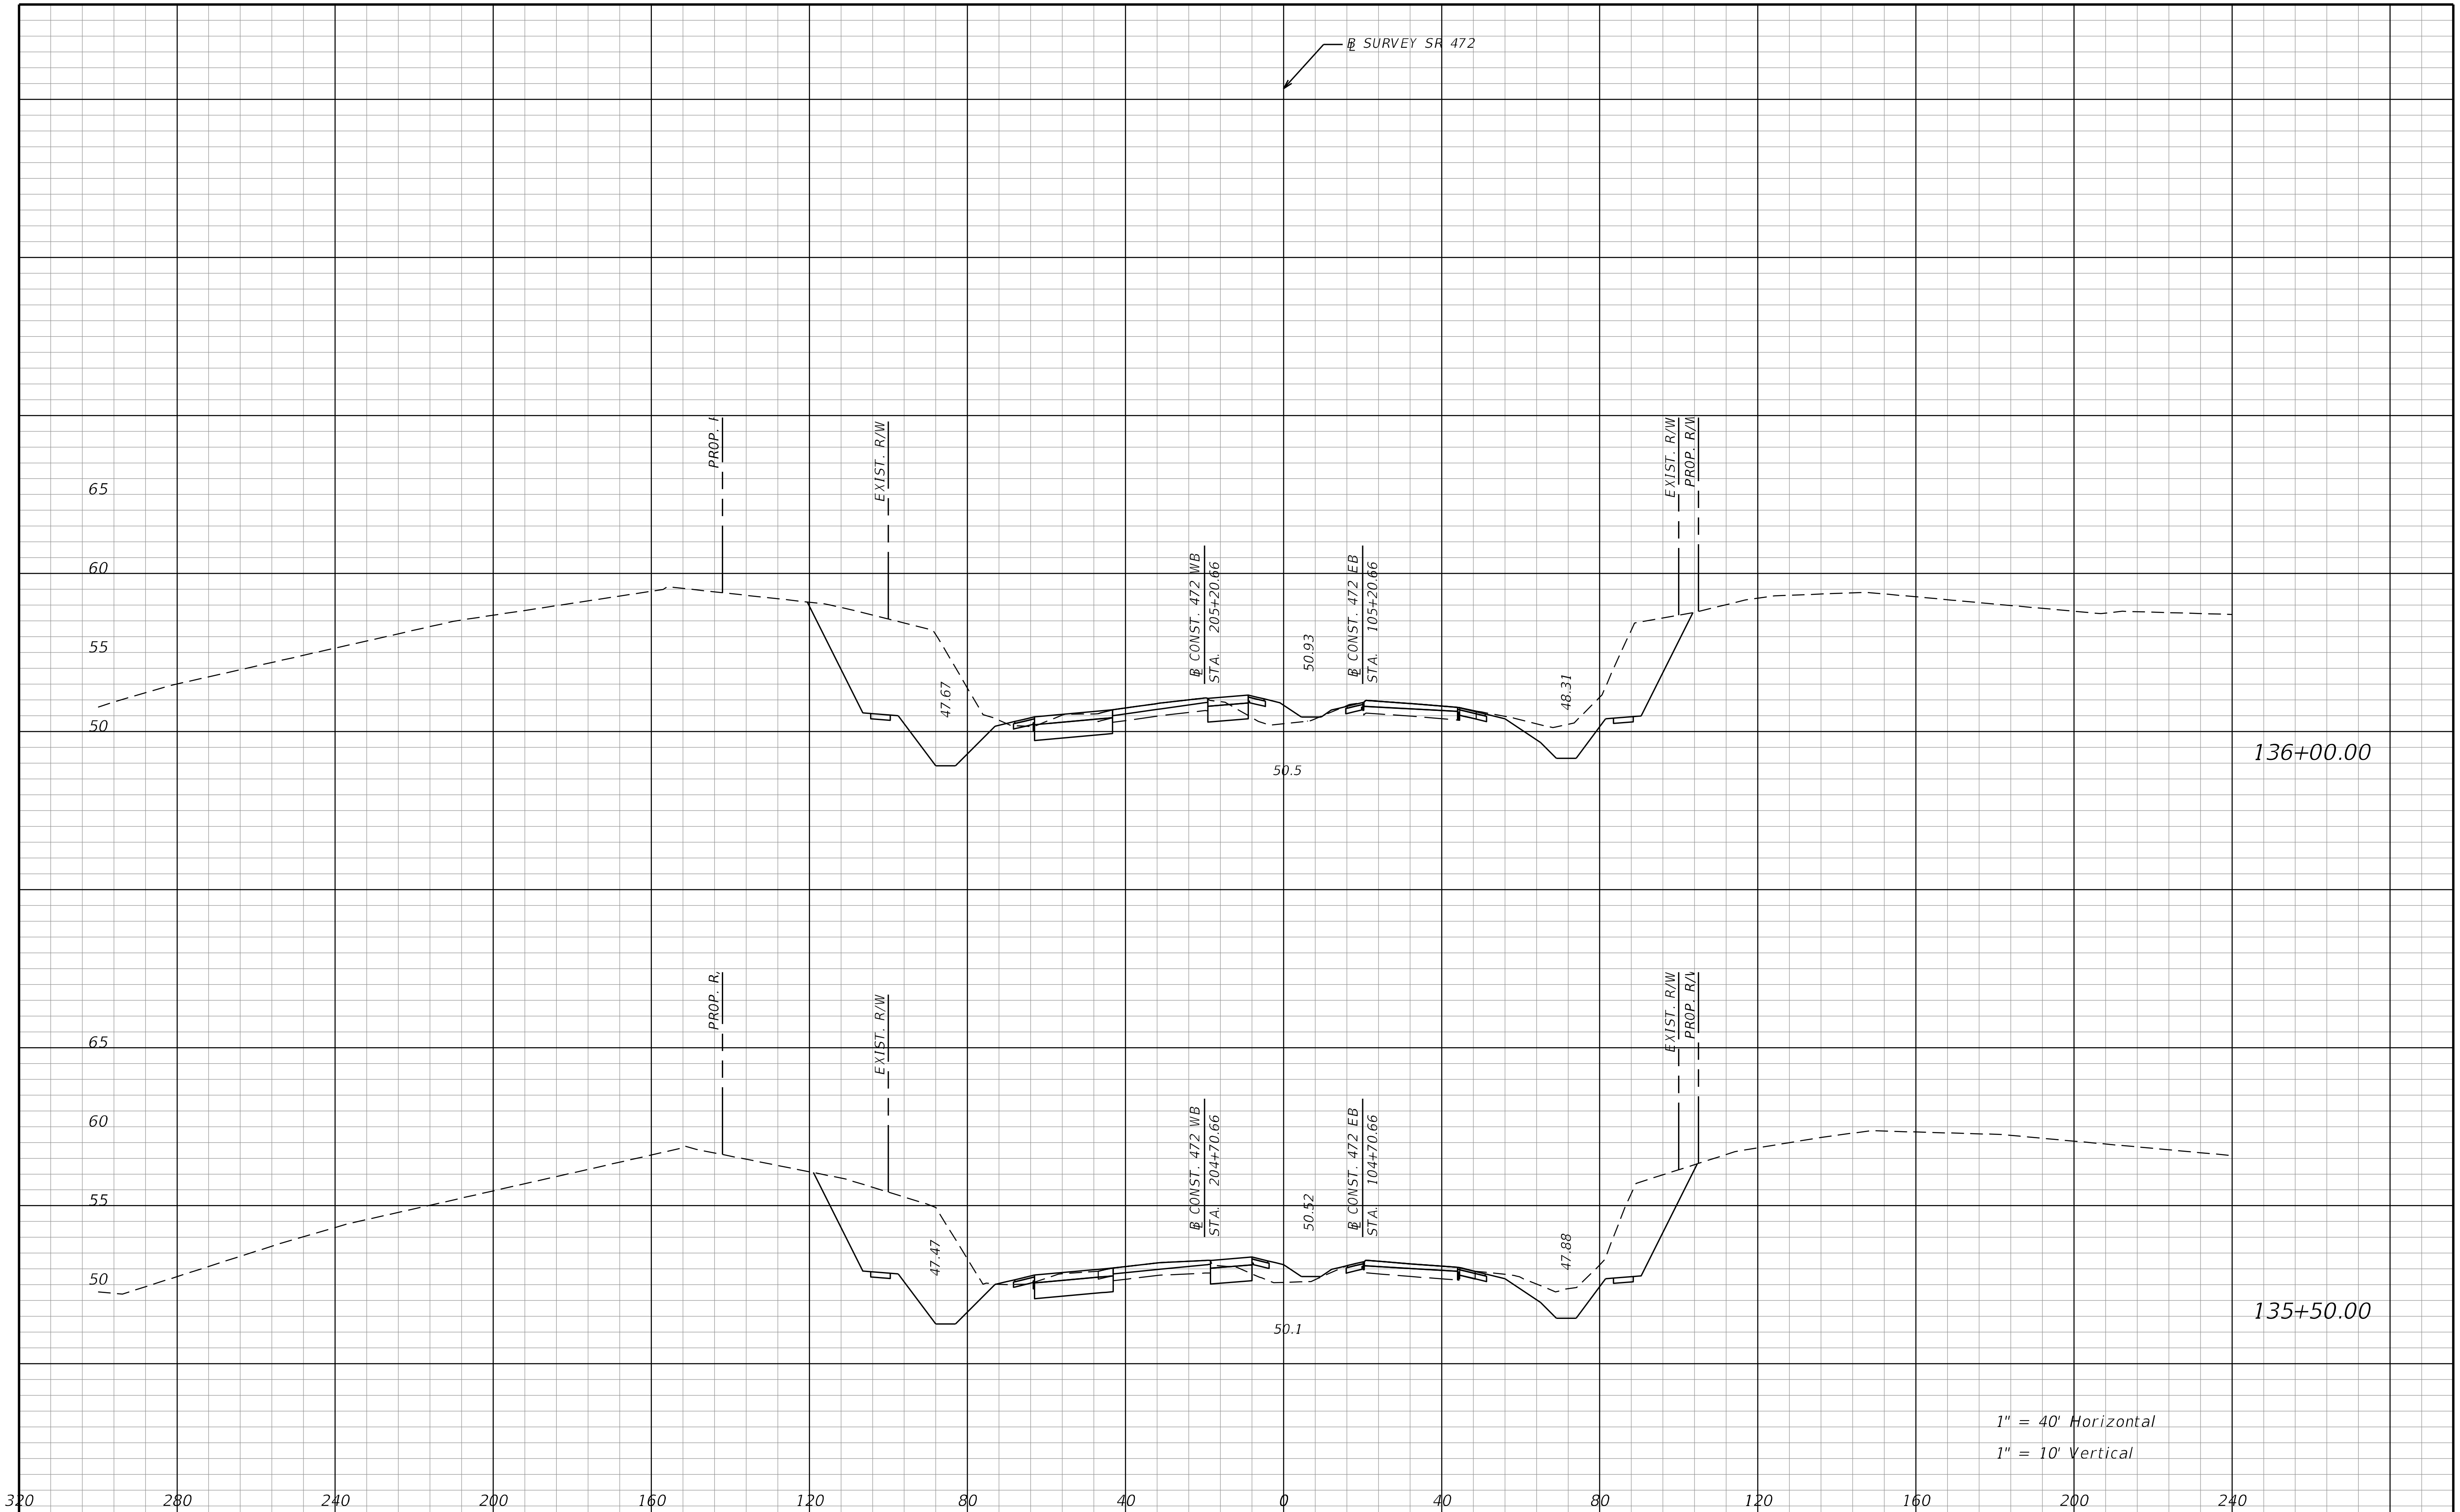

REVISIONS			
DATE	DESCRIPTION	DATE	DESCRIPTION

STANTEC CONSULTING SERVICES INC.
ENGINEER OF RECORD:
WILLIAM V. ANDERSON, P.E. NO.: 36682
11315 CORPORATE BLVD., SUITE 105
ORLANDO, FLORIDA 32817
(407) 823-8966
CERTIFICATE OF AUTHORIZATION NO. 27013

STATE OF FLORIDA
DEPARTMENT OF TRANSPORTATION

ROAD NO.	COUNTY	FINANCIAL PROJECT ID
SR400	VOLUSIA	408464-2-32-01

CROSS SECTIONS
SR 472

SHEET NO.
999

THE OFFICIAL RECORD OF THIS SHEET IS THE ELECTRONIC FILE DIGITALLY SIGNED AND SEALED UNDER RULE 61G15-23.004, F.A.C.

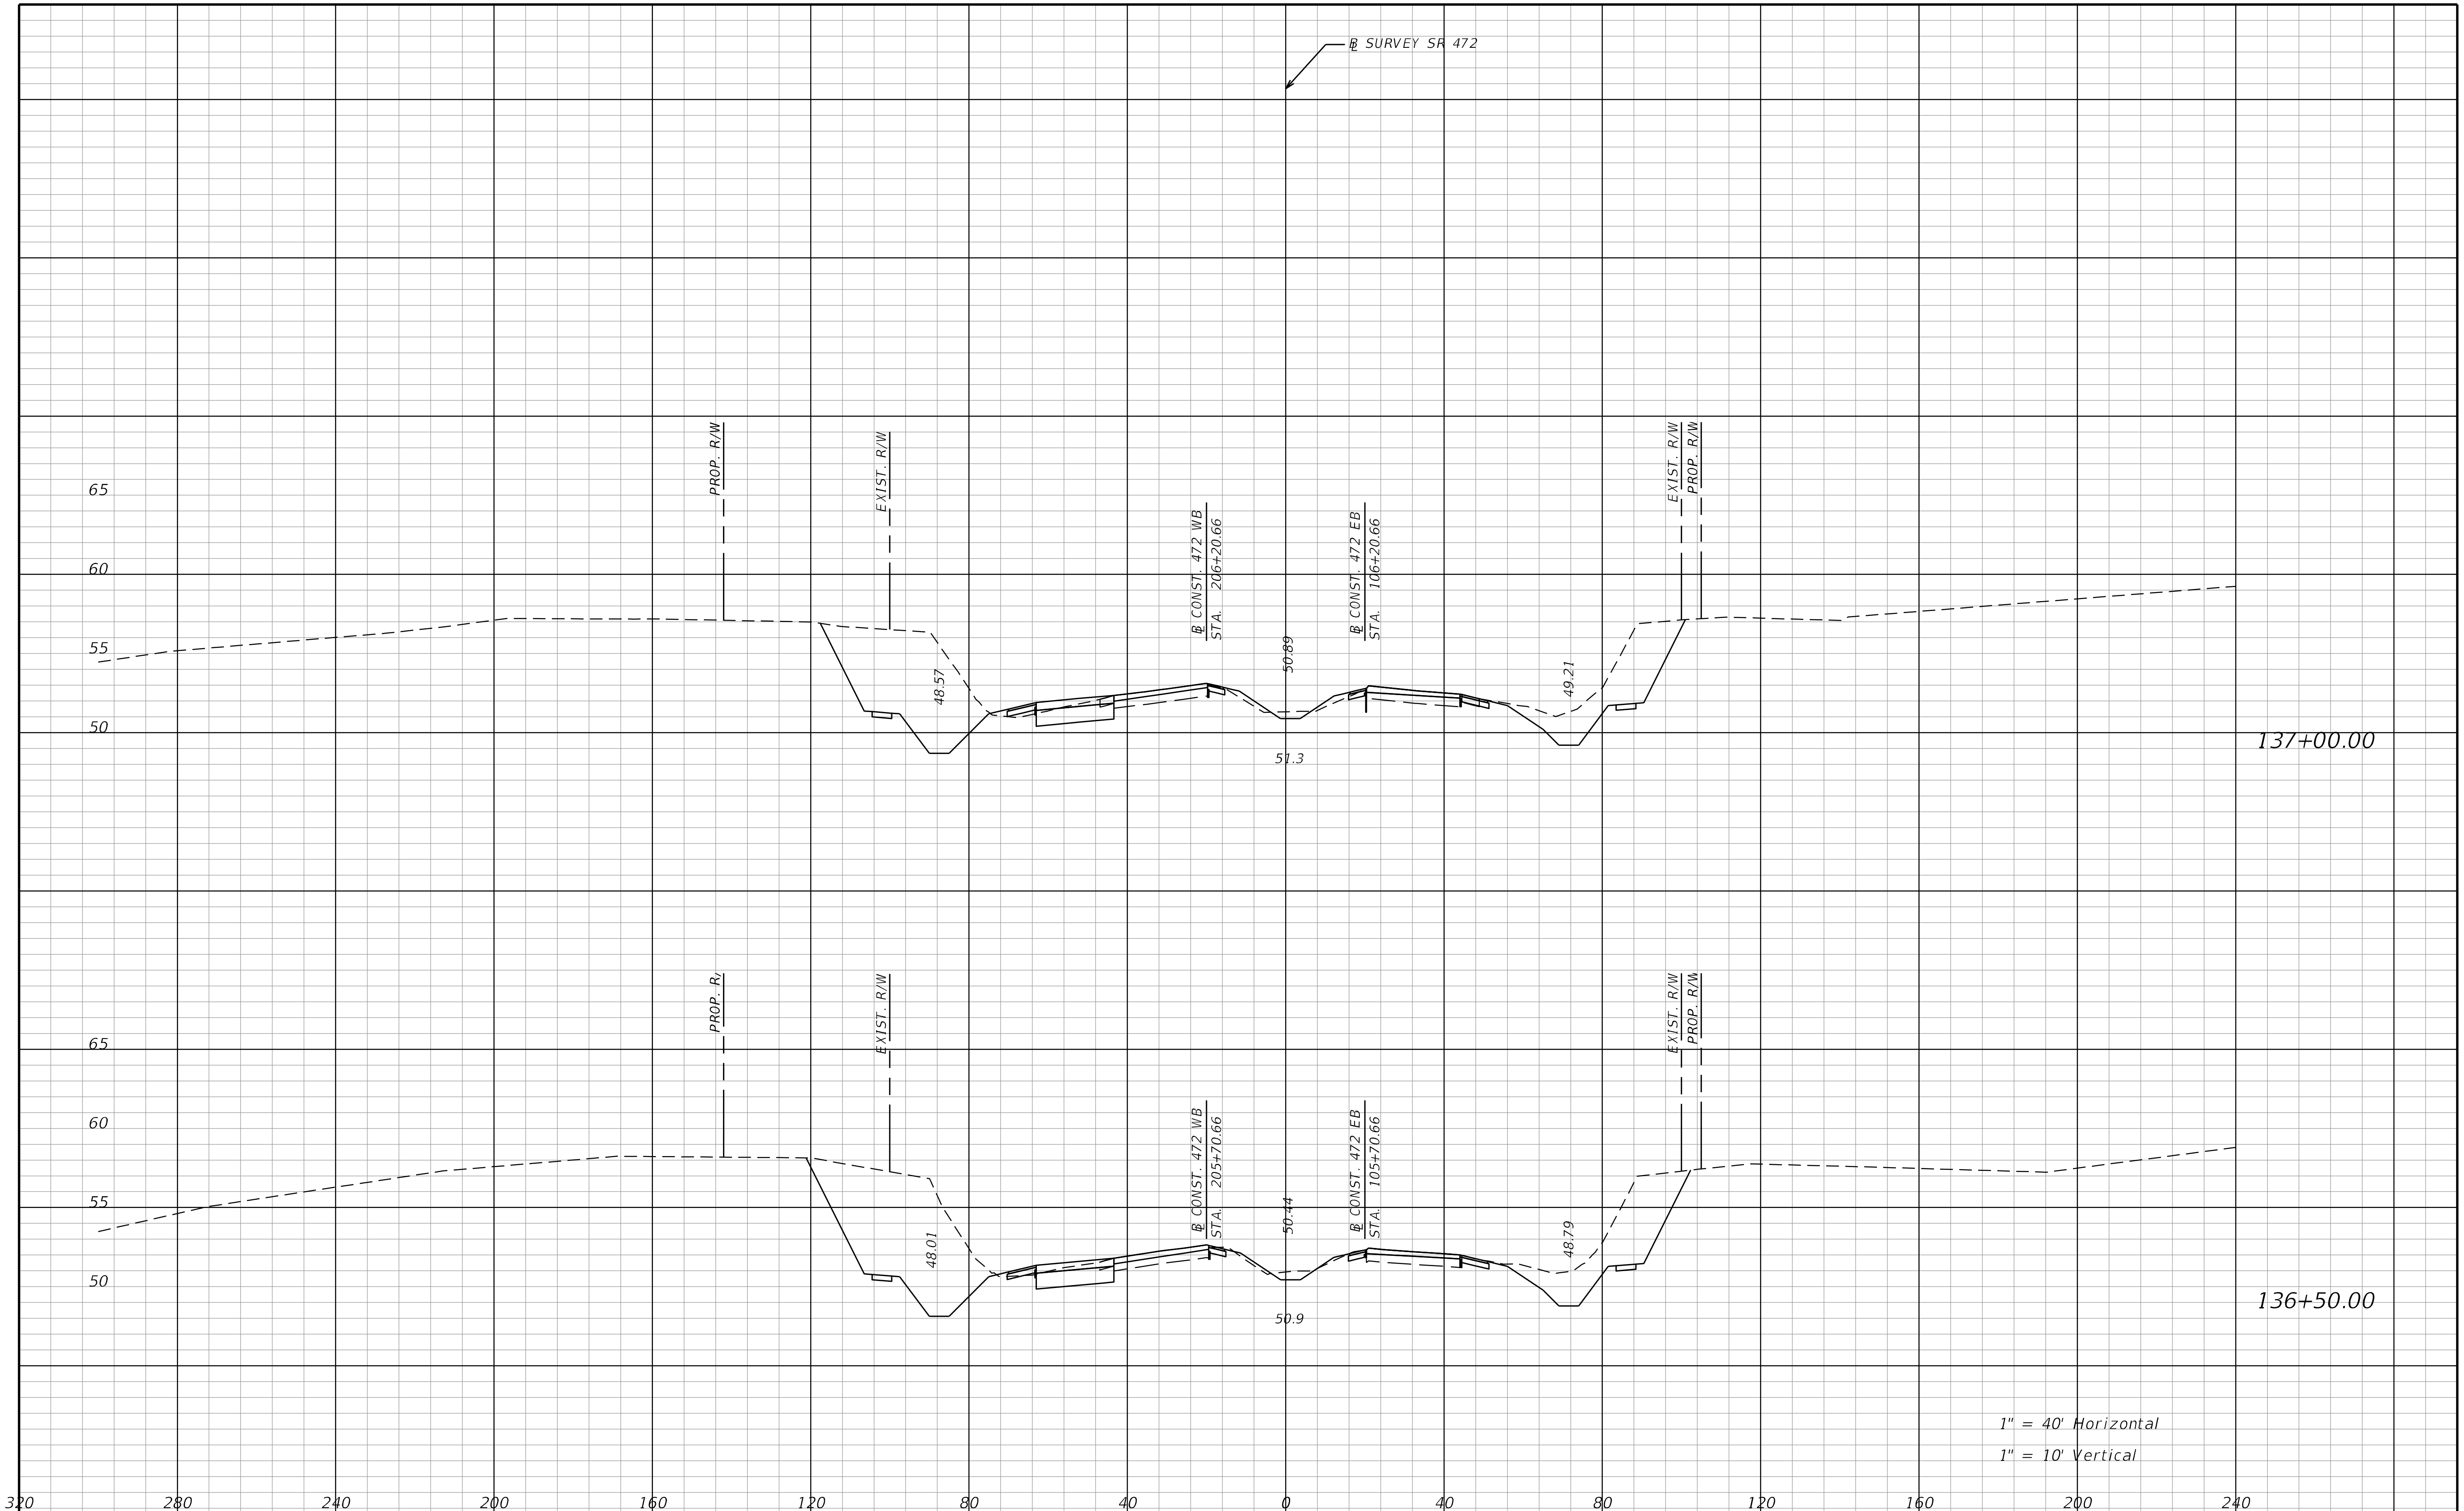

THE OFFICIAL RECORD OF THIS SHEET IS THE ELECTRONIC FILE DIGITALLY SIGNED AND SEALED UNDER RULE 61G15-23.004, F.A.C.

REVISIONS			
DATE	DESCRIPTION	DATE	DESCRIPTION

STANTEC CONSULTING SERVICES INC.
ENGINEER OF RECORD:
WILLIAM V. ANDERSON, P.E. NO.: 36682
11315 CORPORATE BLVD., SUITE 105
ORLANDO, FLORIDA 32817
(407) 823-8966
CERTIFICATE OF AUTHORIZATION NO. 27013

STATE OF FLORIDA
DEPARTMENT OF TRANSPORTATION

ROAD NO.	COUNTY	FINANCIAL PROJECT ID
SR400	VOLUSIA	408464-2-32-01

CROSS SECTIONS
SR 472

SHEET NO.
1000

jchassee 6/14/2019 4:28:34 PM Rdxsrd_shg V:\2158\active\CADD\40846423201\roadway\RDXSRD08_472.DGN

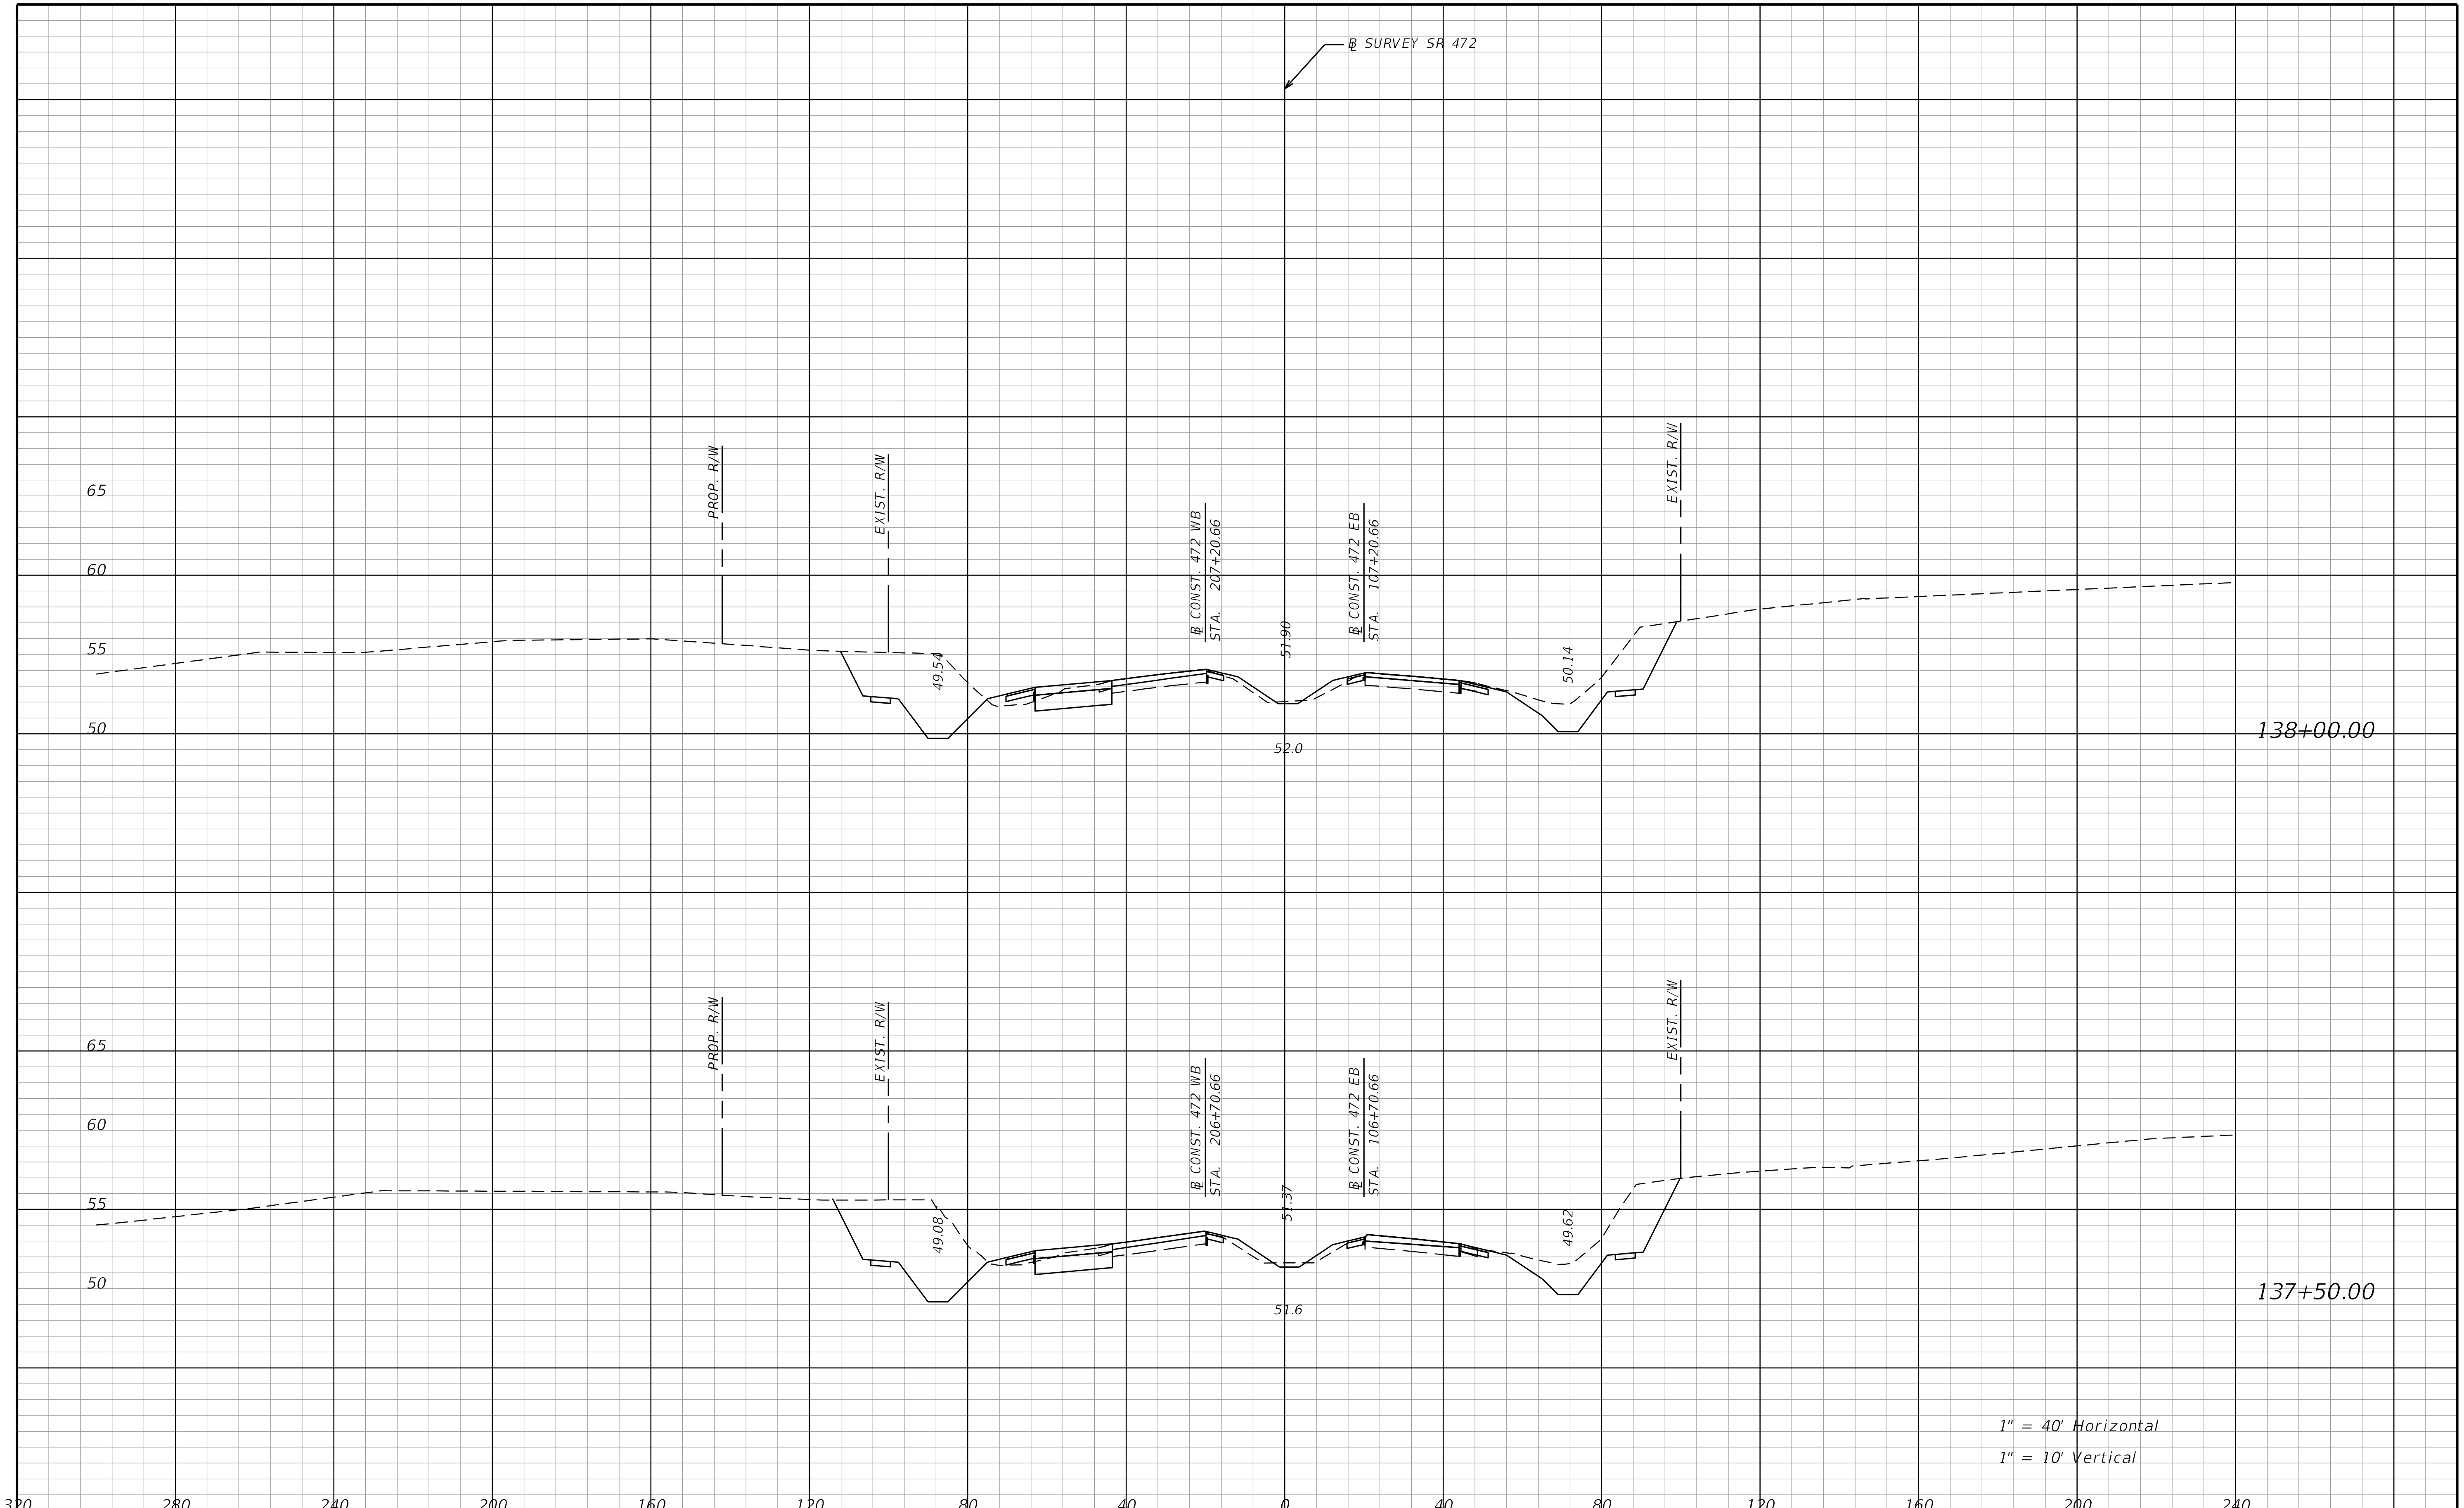

REVISIONS			
DATE	DESCRIPTION	DATE	DESCRIPTION

STANTEC CONSULTING SERVICES INC.
ENGINEER OF RECORD:
WILLIAM V. ANDERSON, P.E. NO.: 36682
11315 CORPORATE BLVD., SUITE 105
ORLANDO, FLORIDA 32817
(407) 823-8966
CERTIFICATE OF AUTHORIZATION NO. 27013

STATE OF FLORIDA
DEPARTMENT OF TRANSPORTATION

ROAD NO.	COUNTY	FINANCIAL PROJECT ID
SR400	VOLUSIA	408464-2-32-01

CROSS SECTIONS
SR 472

SHEET NO. 1001

THE OFFICIAL RECORD OF THIS SHEET IS THE ELECTRONIC FILE DIGITALLY SIGNED AND SEALED UNDER RULE 61G15-23.004, F.A.C.

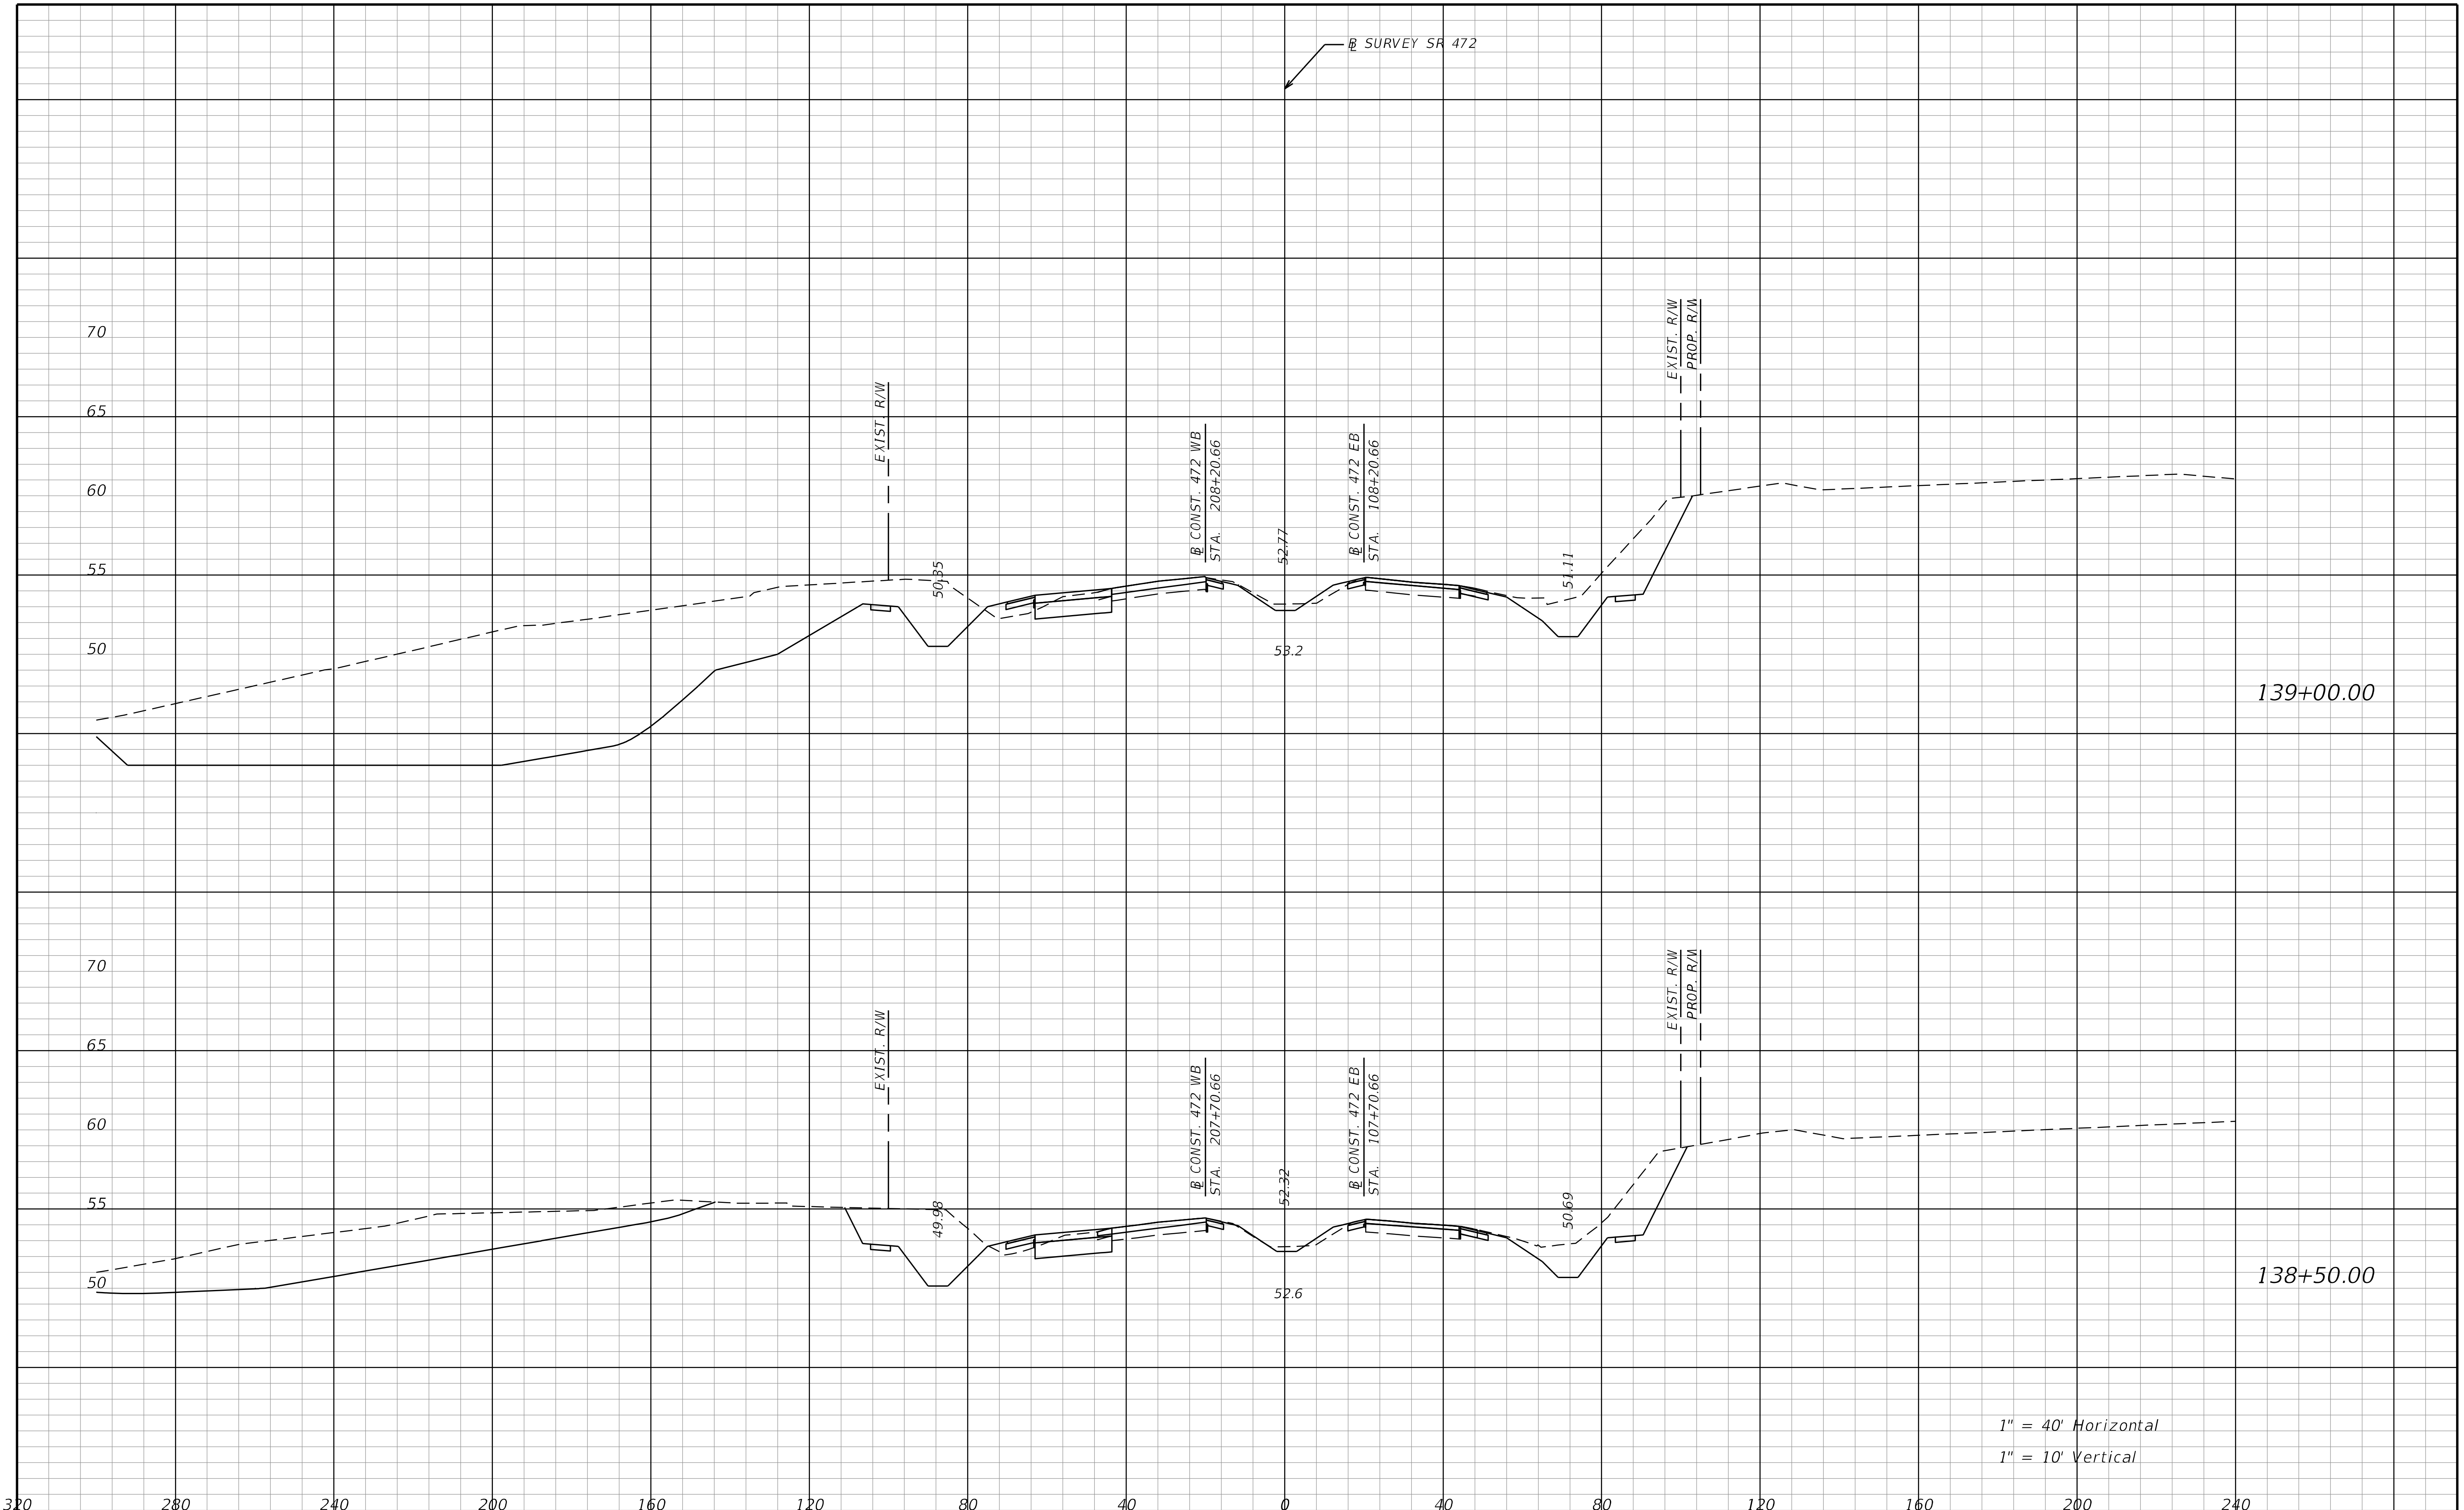

REVISIONS			
DATE	DESCRIPTION	DATE	DESCRIPTION

STANTEC CONSULTING SERVICES INC.
ENGINEER OF RECORD:
WILLIAM V. ANDERSON, P.E. NO.: 36682
11315 CORPORATE BLVD., SUITE 105
ORLANDO, FLORIDA 32817
(407) 823-8966
CERTIFICATE OF AUTHORIZATION NO. 27013

STATE OF FLORIDA
DEPARTMENT OF TRANSPORTATION

ROAD NO.	COUNTY	FINANCIAL PROJECT ID
SR400	VOLUSIA	408464-2-32-01

CROSS SECTIONS
SR 472

SHEET NO.
1002

THE OFFICIAL RECORD OF THIS SHEET IS THE ELECTRONIC FILE DIGITALLY SIGNED AND SEALED UNDER RULE 61G15-23.004, F.A.C.

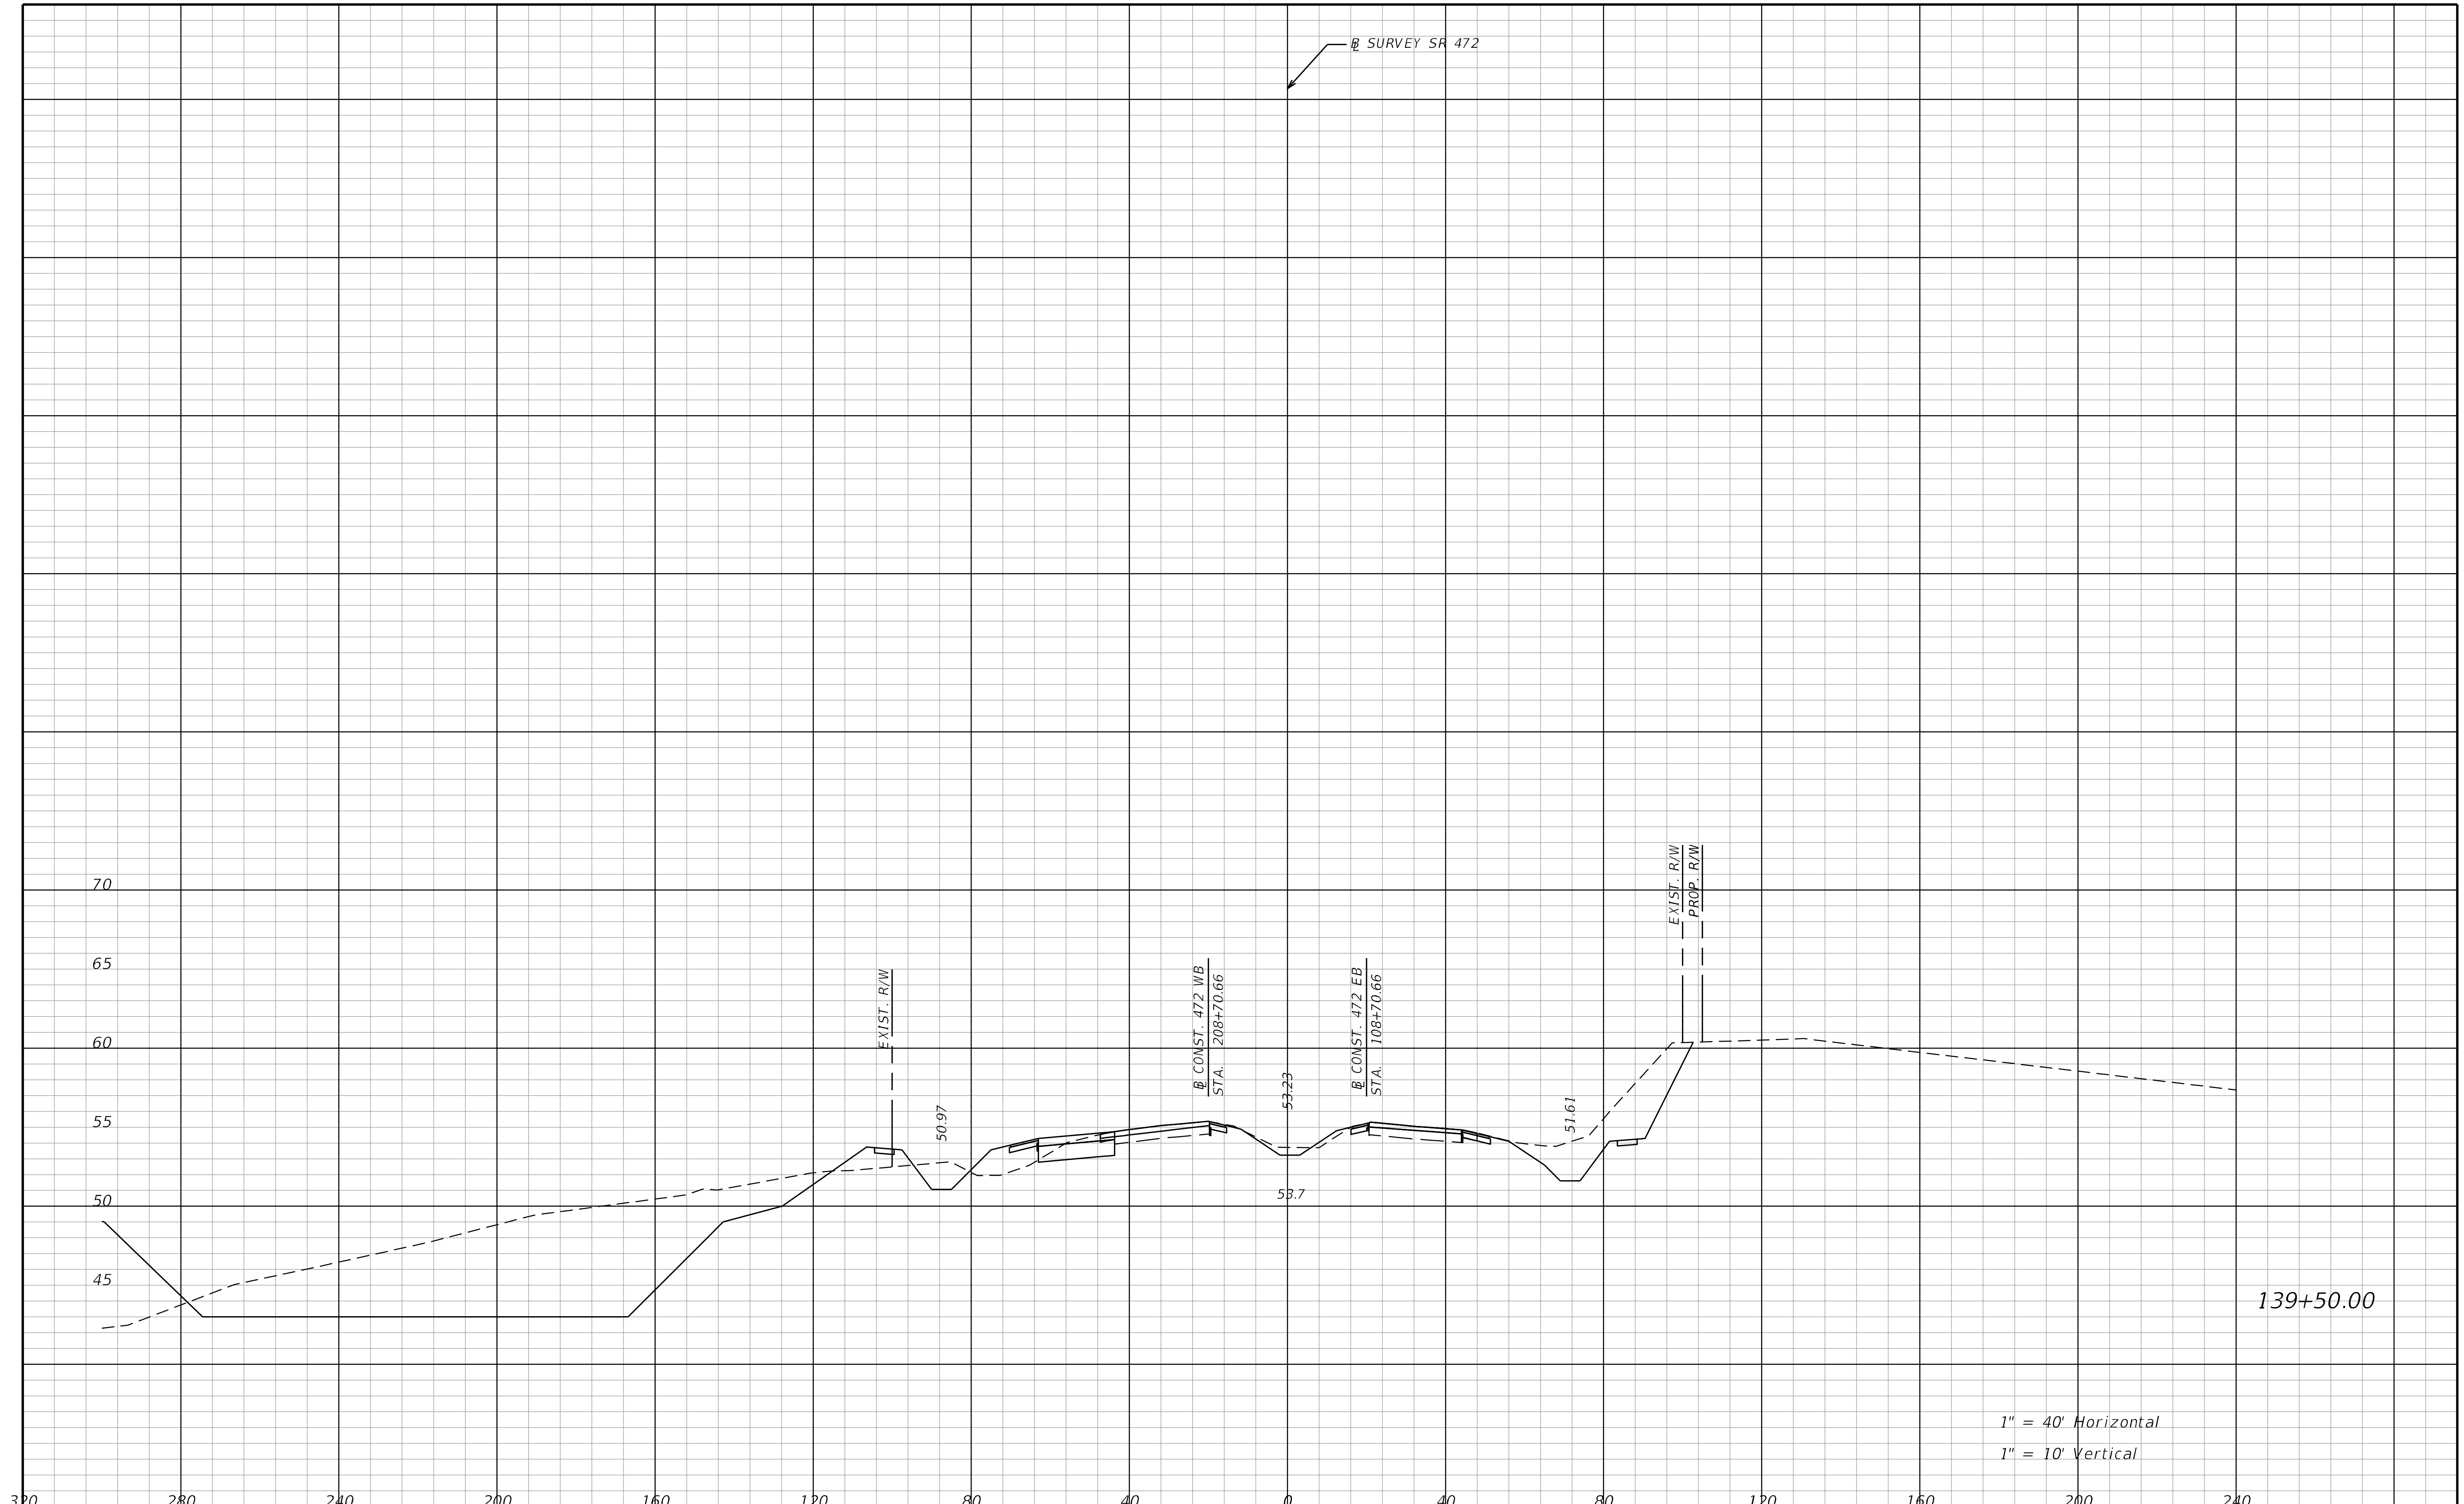

THE OFFICIAL RECORD OF THIS SHEET IS THE ELECTRONIC FILE DIGITALLY SIGNED AND SEALED UNDER RULE 61G15-23.004, F.A.C.

REVISIONS			
DATE	DESCRIPTION	DATE	DESCRIPTION

STANTEC CONSULTING SERVICES INC.
ENGINEER OF RECORD:
WILLIAM V. ANDERSON, P.E. NO.: 36682
11315 CORPORATE BLVD., SUITE 105
ORLANDO, FLORIDA 32817
(407) 823-8966
CERTIFICATE OF AUTHORIZATION NO. 27013

STATE OF FLORIDA
DEPARTMENT OF TRANSPORTATION

ROAD NO.	COUNTY	FINANCIAL PROJECT ID
SR400	VOLUSIA	408464-2-32-01

CROSS SECTIONS
SR 472

SHEET NO.
1003

jchassee 6/14/2019 4:28:35 PM Rdxsrd_shg V:\2158\active\CADD\40846423201\roadway\RDXSRD08_472.DGN

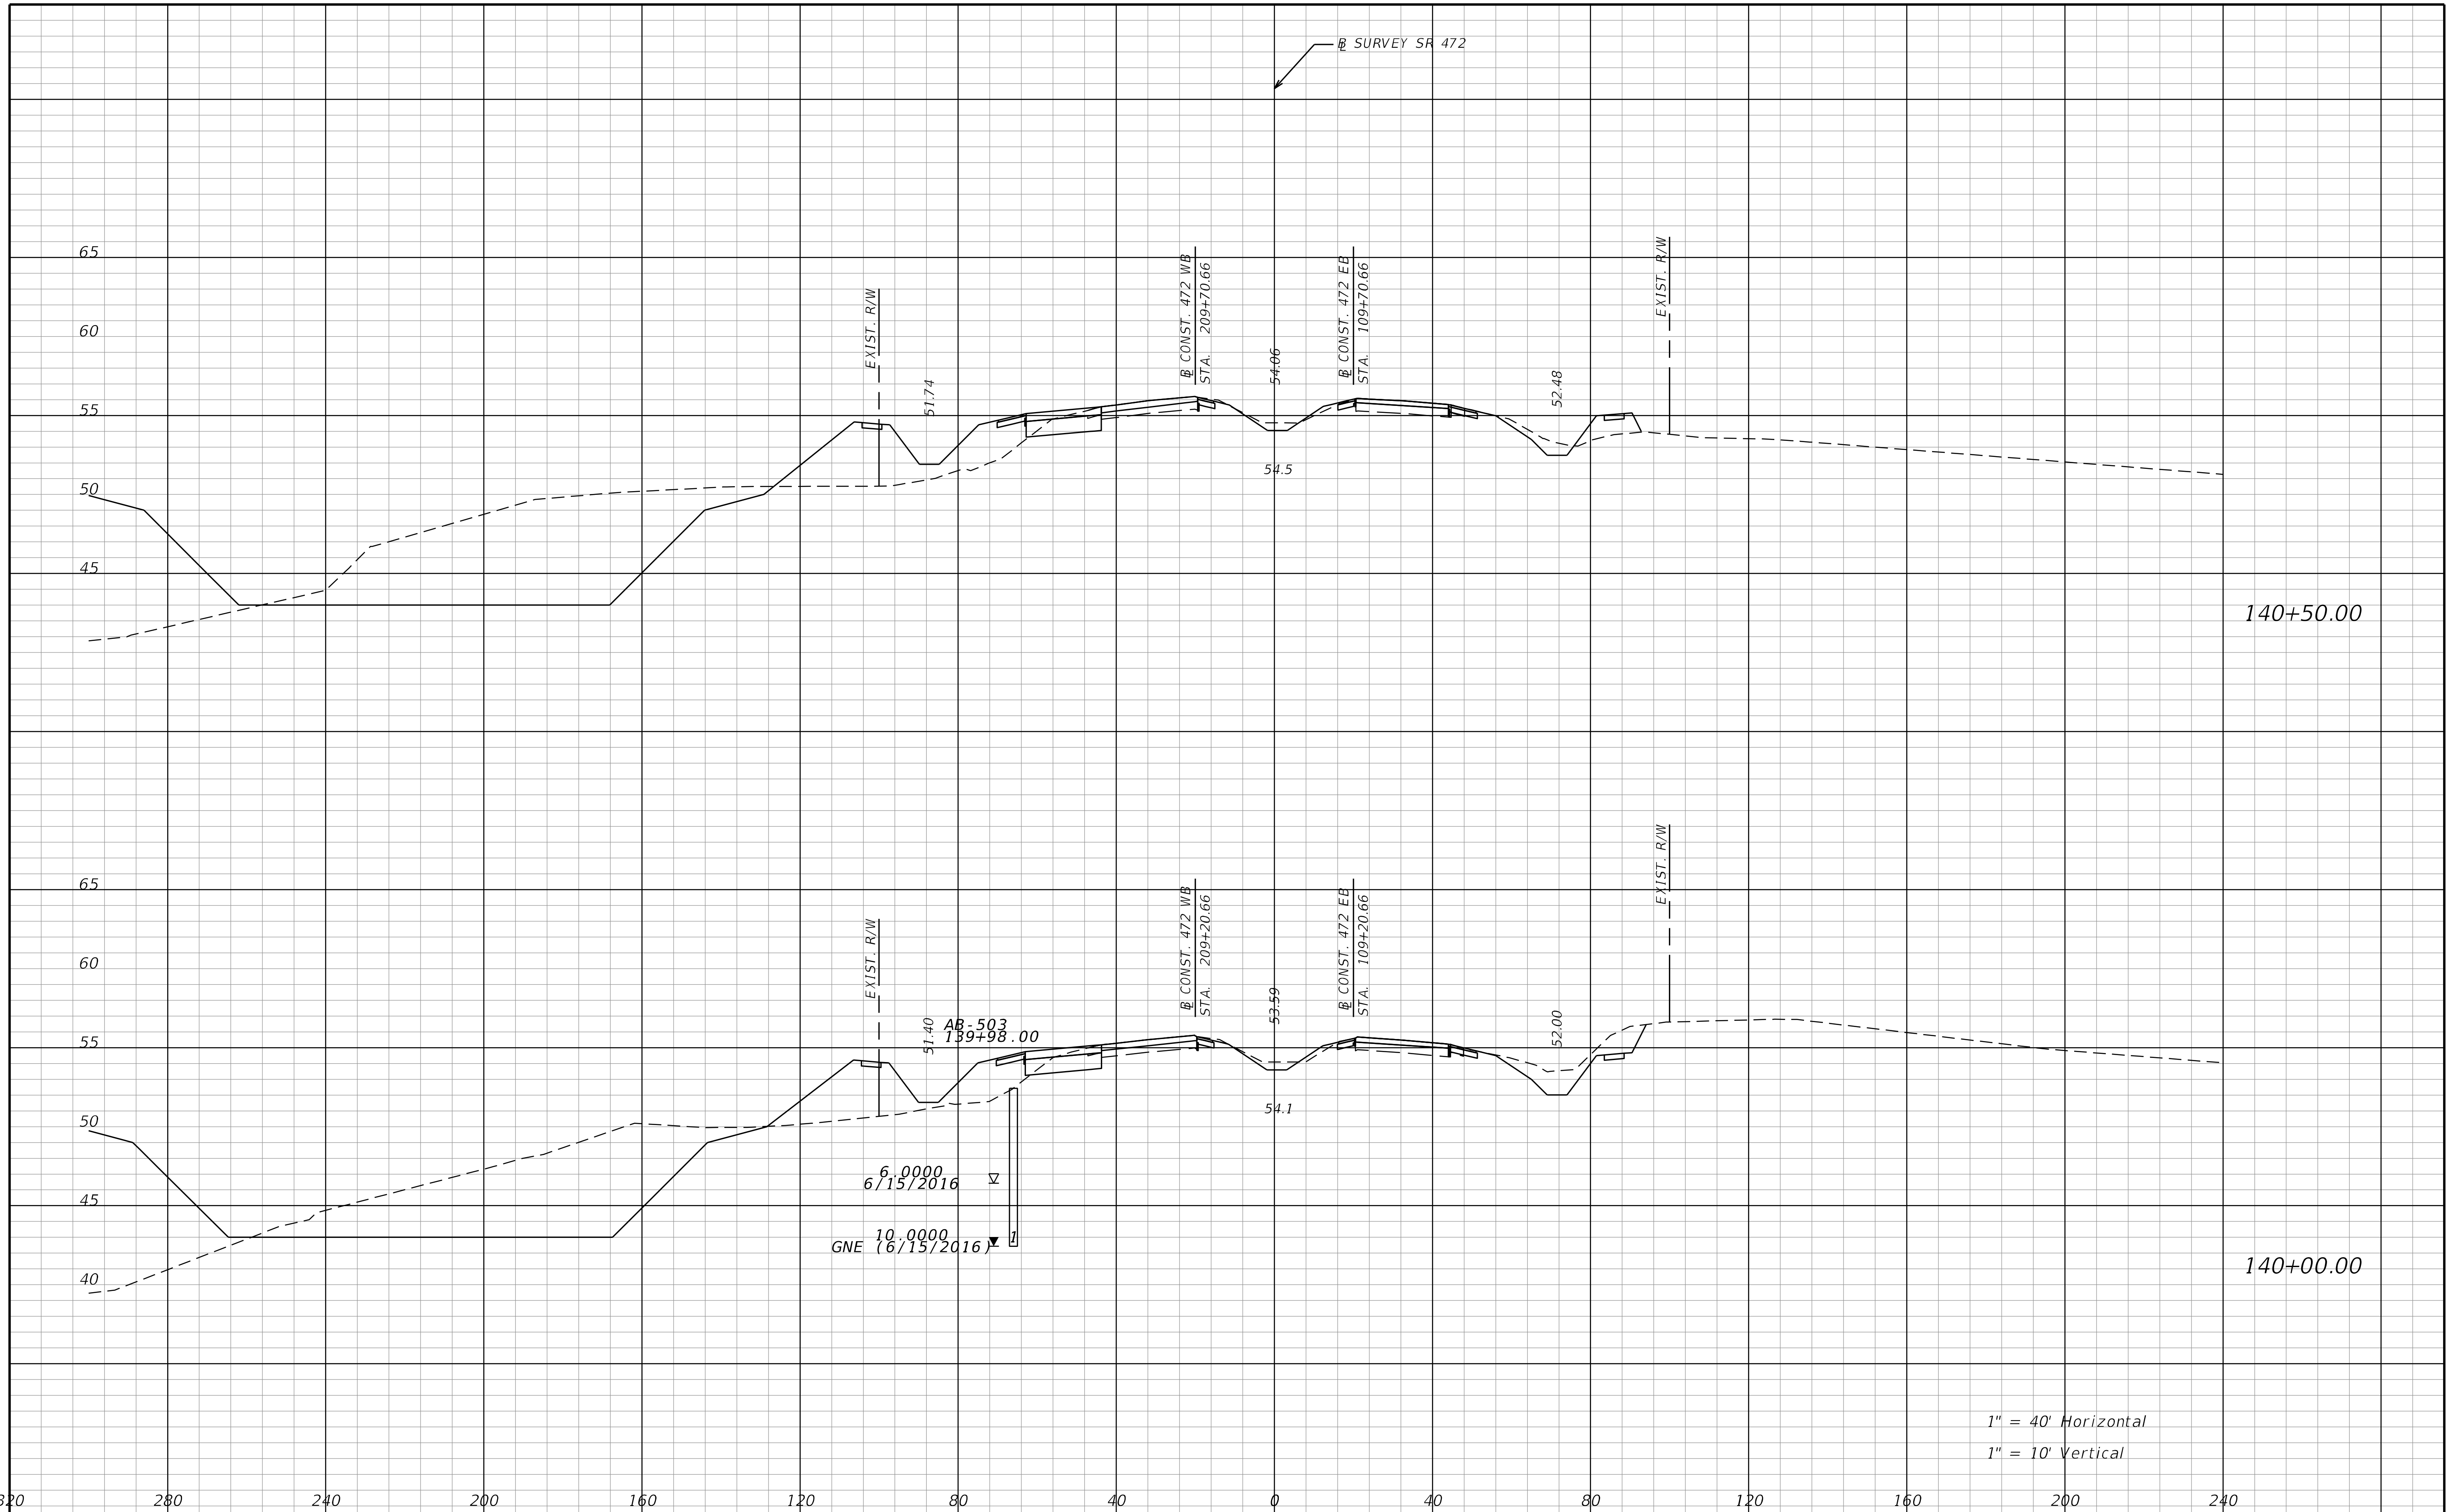

REVISIONS			
DATE	DESCRIPTION	DATE	DESCRIPTION

STANTEC CONSULTING SERVICES INC.
ENGINEER OF RECORD:
WILLIAM V. ANDERSON, P.E. NO.: 36682
11315 CORPORATE BLVD., SUITE 105
ORLANDO, FLORIDA 32817
(407) 823-8966
CERTIFICATE OF AUTHORIZATION NO. 27013

STATE OF FLORIDA
DEPARTMENT OF TRANSPORTATION

ROAD NO.	COUNTY	FINANCIAL PROJECT ID
SR400	VOLUSIA	408464-2-32-01

CROSS SECTIONS
SR 472

SHEET NO.
1004

jchassee
6/14/2019 4:28:35 PM Rdxsrd_shg
V:\2158\active\CADD\40846423201\roadway\RDXSRD08_472.DGN

THE OFFICIAL RECORD OF THIS SHEET IS THE ELECTRONIC FILE DIGITALLY SIGNED AND SEALED UNDER RULE 61G15-23.004, F.A.C.

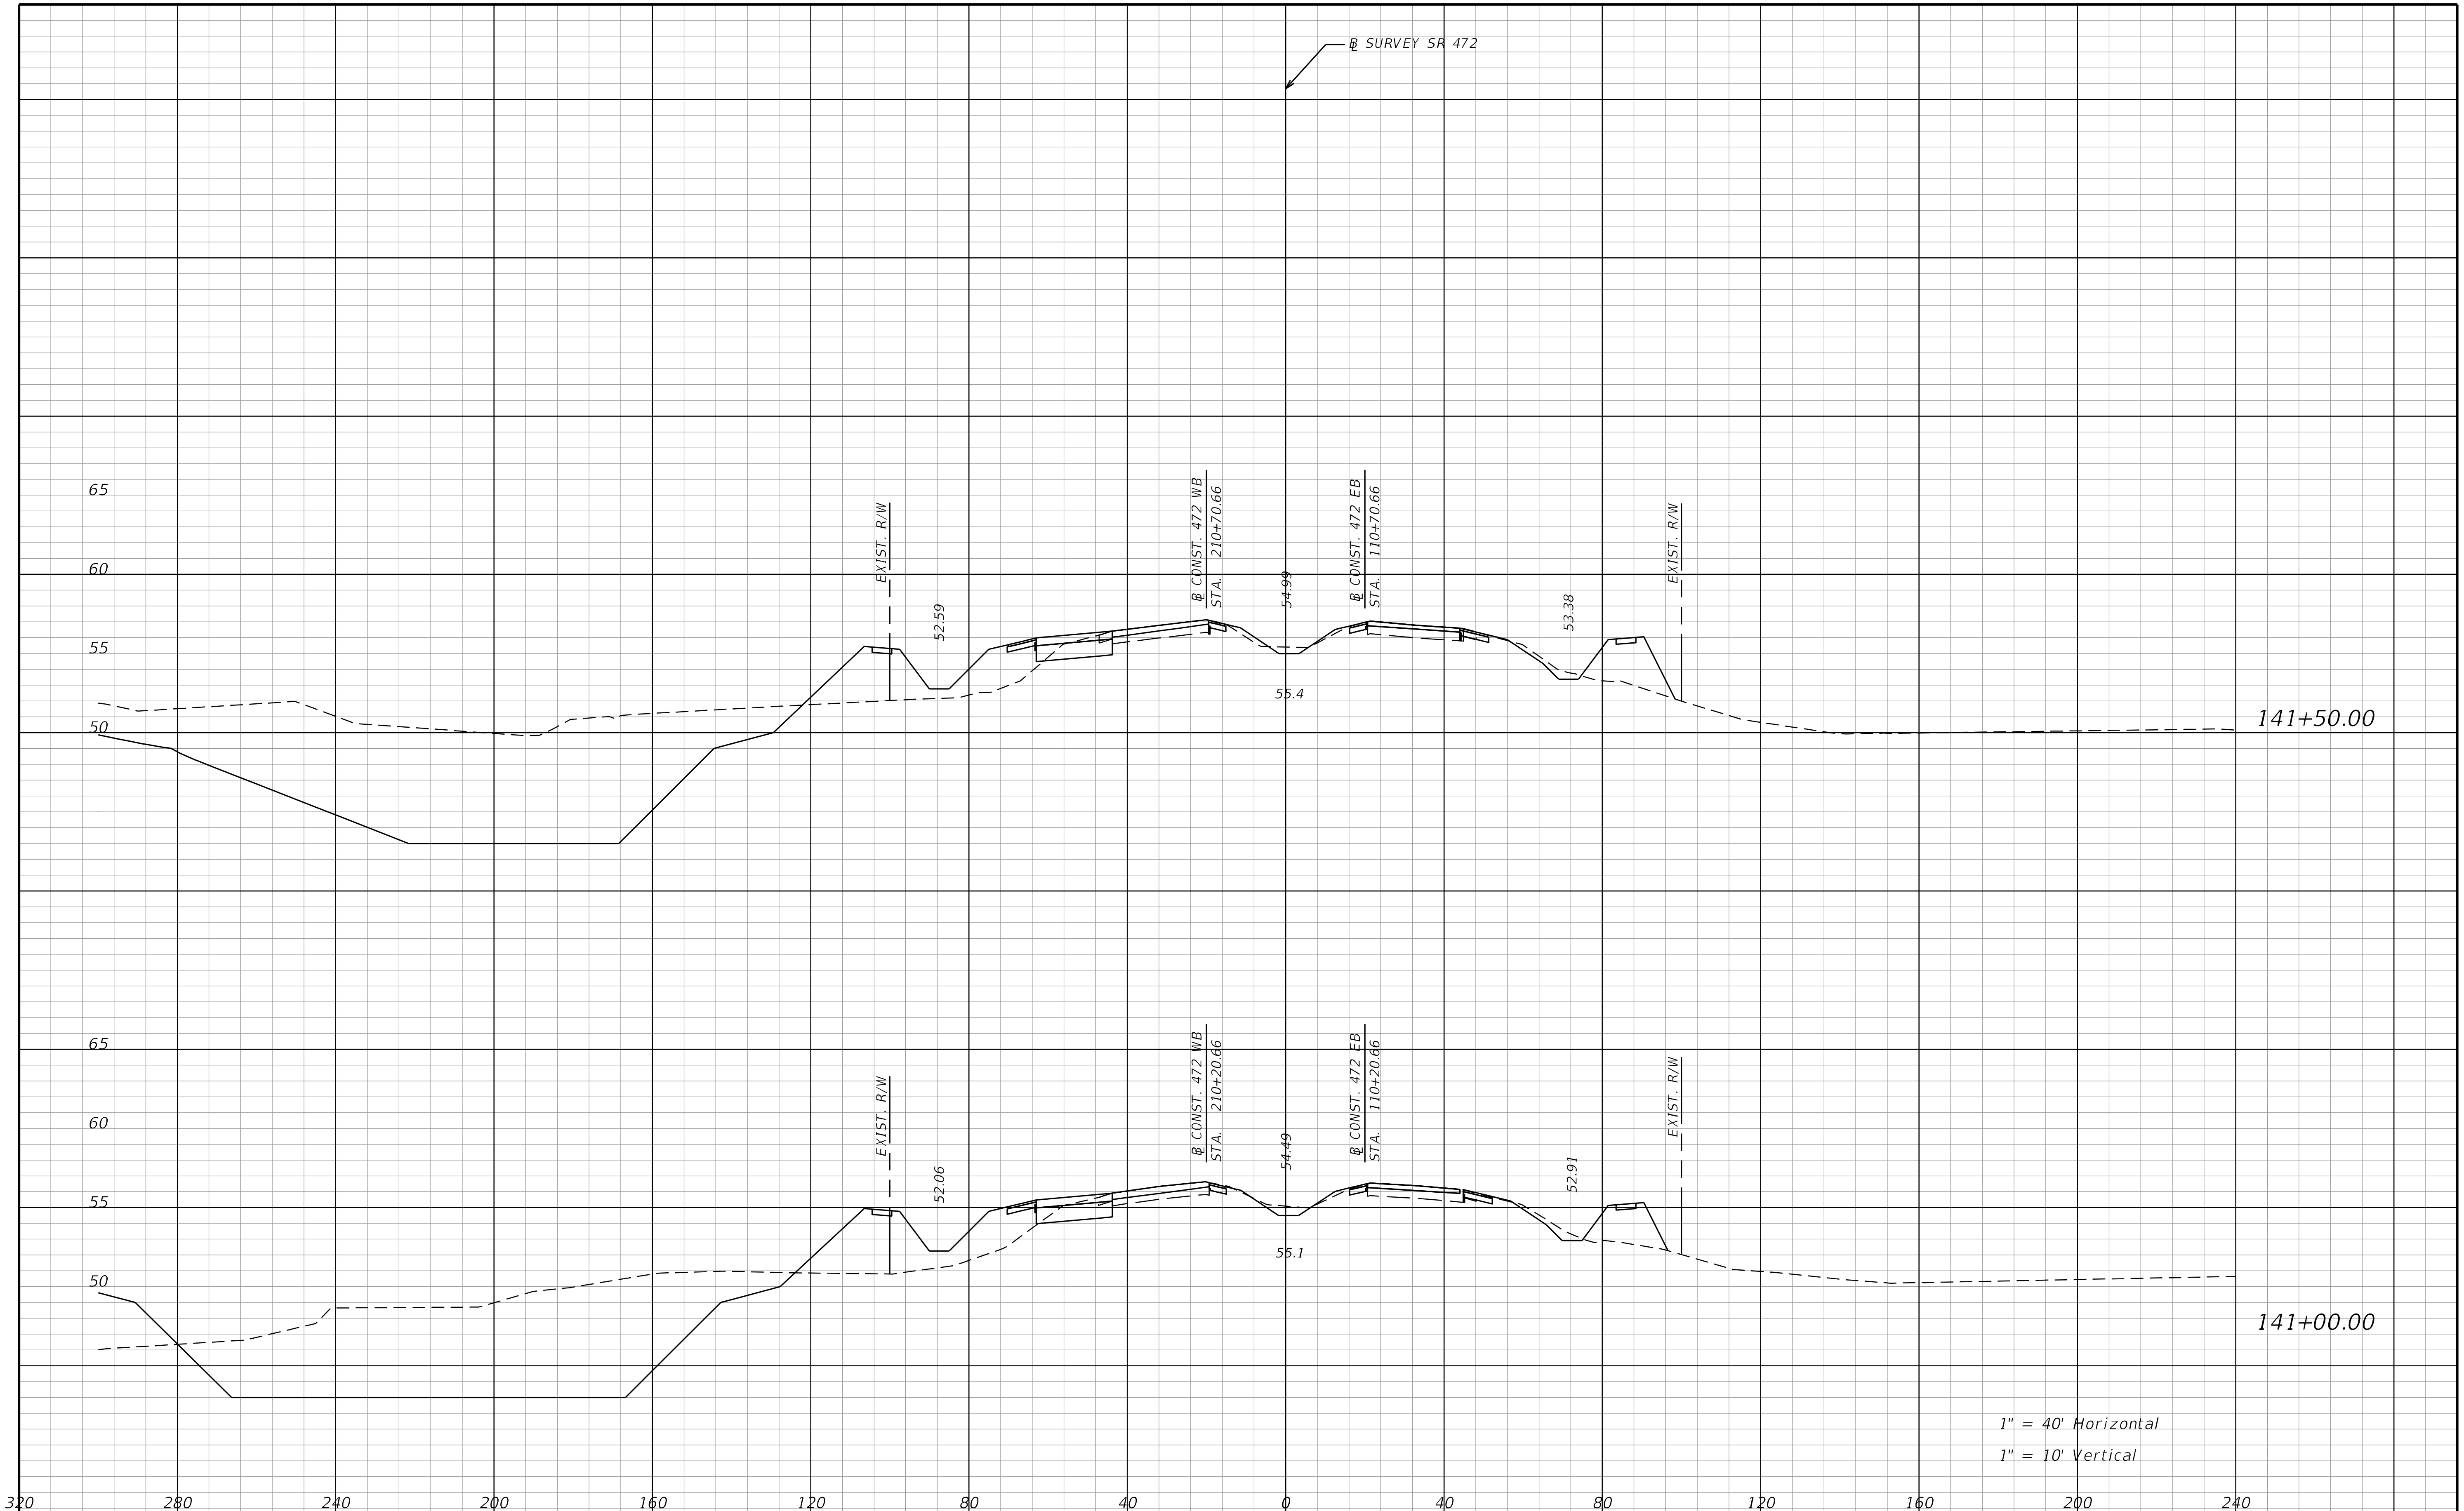

THE OFFICIAL RECORD OF THIS SHEET IS THE ELECTRONIC FILE DIGITALLY SIGNED AND SEALED UNDER RULE 61G15-23.004, F.A.C.

REVISIONS			
DATE	DESCRIPTION	DATE	DESCRIPTION

STANTEC CONSULTING SERVICES INC.
ENGINEER OF RECORD:
WILLIAM V. ANDERSON, P.E. NO.: 36682
11315 CORPORATE BLVD., SUITE 105
ORLANDO, FLORIDA 32817
(407) 823-8966
CERTIFICATE OF AUTHORIZATION NO. 27013

STATE OF FLORIDA
DEPARTMENT OF TRANSPORTATION

ROAD NO.	COUNTY	FINANCIAL PROJECT ID
SR400	VOLUSIA	408464-2-32-01

CROSS SECTIONS
SR 472

SHEET NO.
1005

REVISIONS			
DATE	DESCRIPTION	DATE	DESCRIPTION

STANTEC CONSULTING SERVICES INC.
ENGINEER OF RECORD:
WILLIAM V. ANDERSON, P.E. NO.: 36682
11315 CORPORATE BLVD., SUITE 105
ORLANDO, FLORIDA 32817
(407) 823-8966
CERTIFICATE OF AUTHORIZATION NO. 27013

STATE OF FLORIDA
DEPARTMENT OF TRANSPORTATION

ROAD NO.	COUNTY	FINANCIAL PROJECT ID
SR400	VOLUSIA	408464-2-32-01

CROSS SECTIONS
SR 472

SHEET NO.
1006

THE OFFICIAL RECORD OF THIS SHEET IS THE ELECTRONIC FILE DIGITALLY SIGNED AND SEALED UNDER RULE 61G15-23.004, F.A.C.

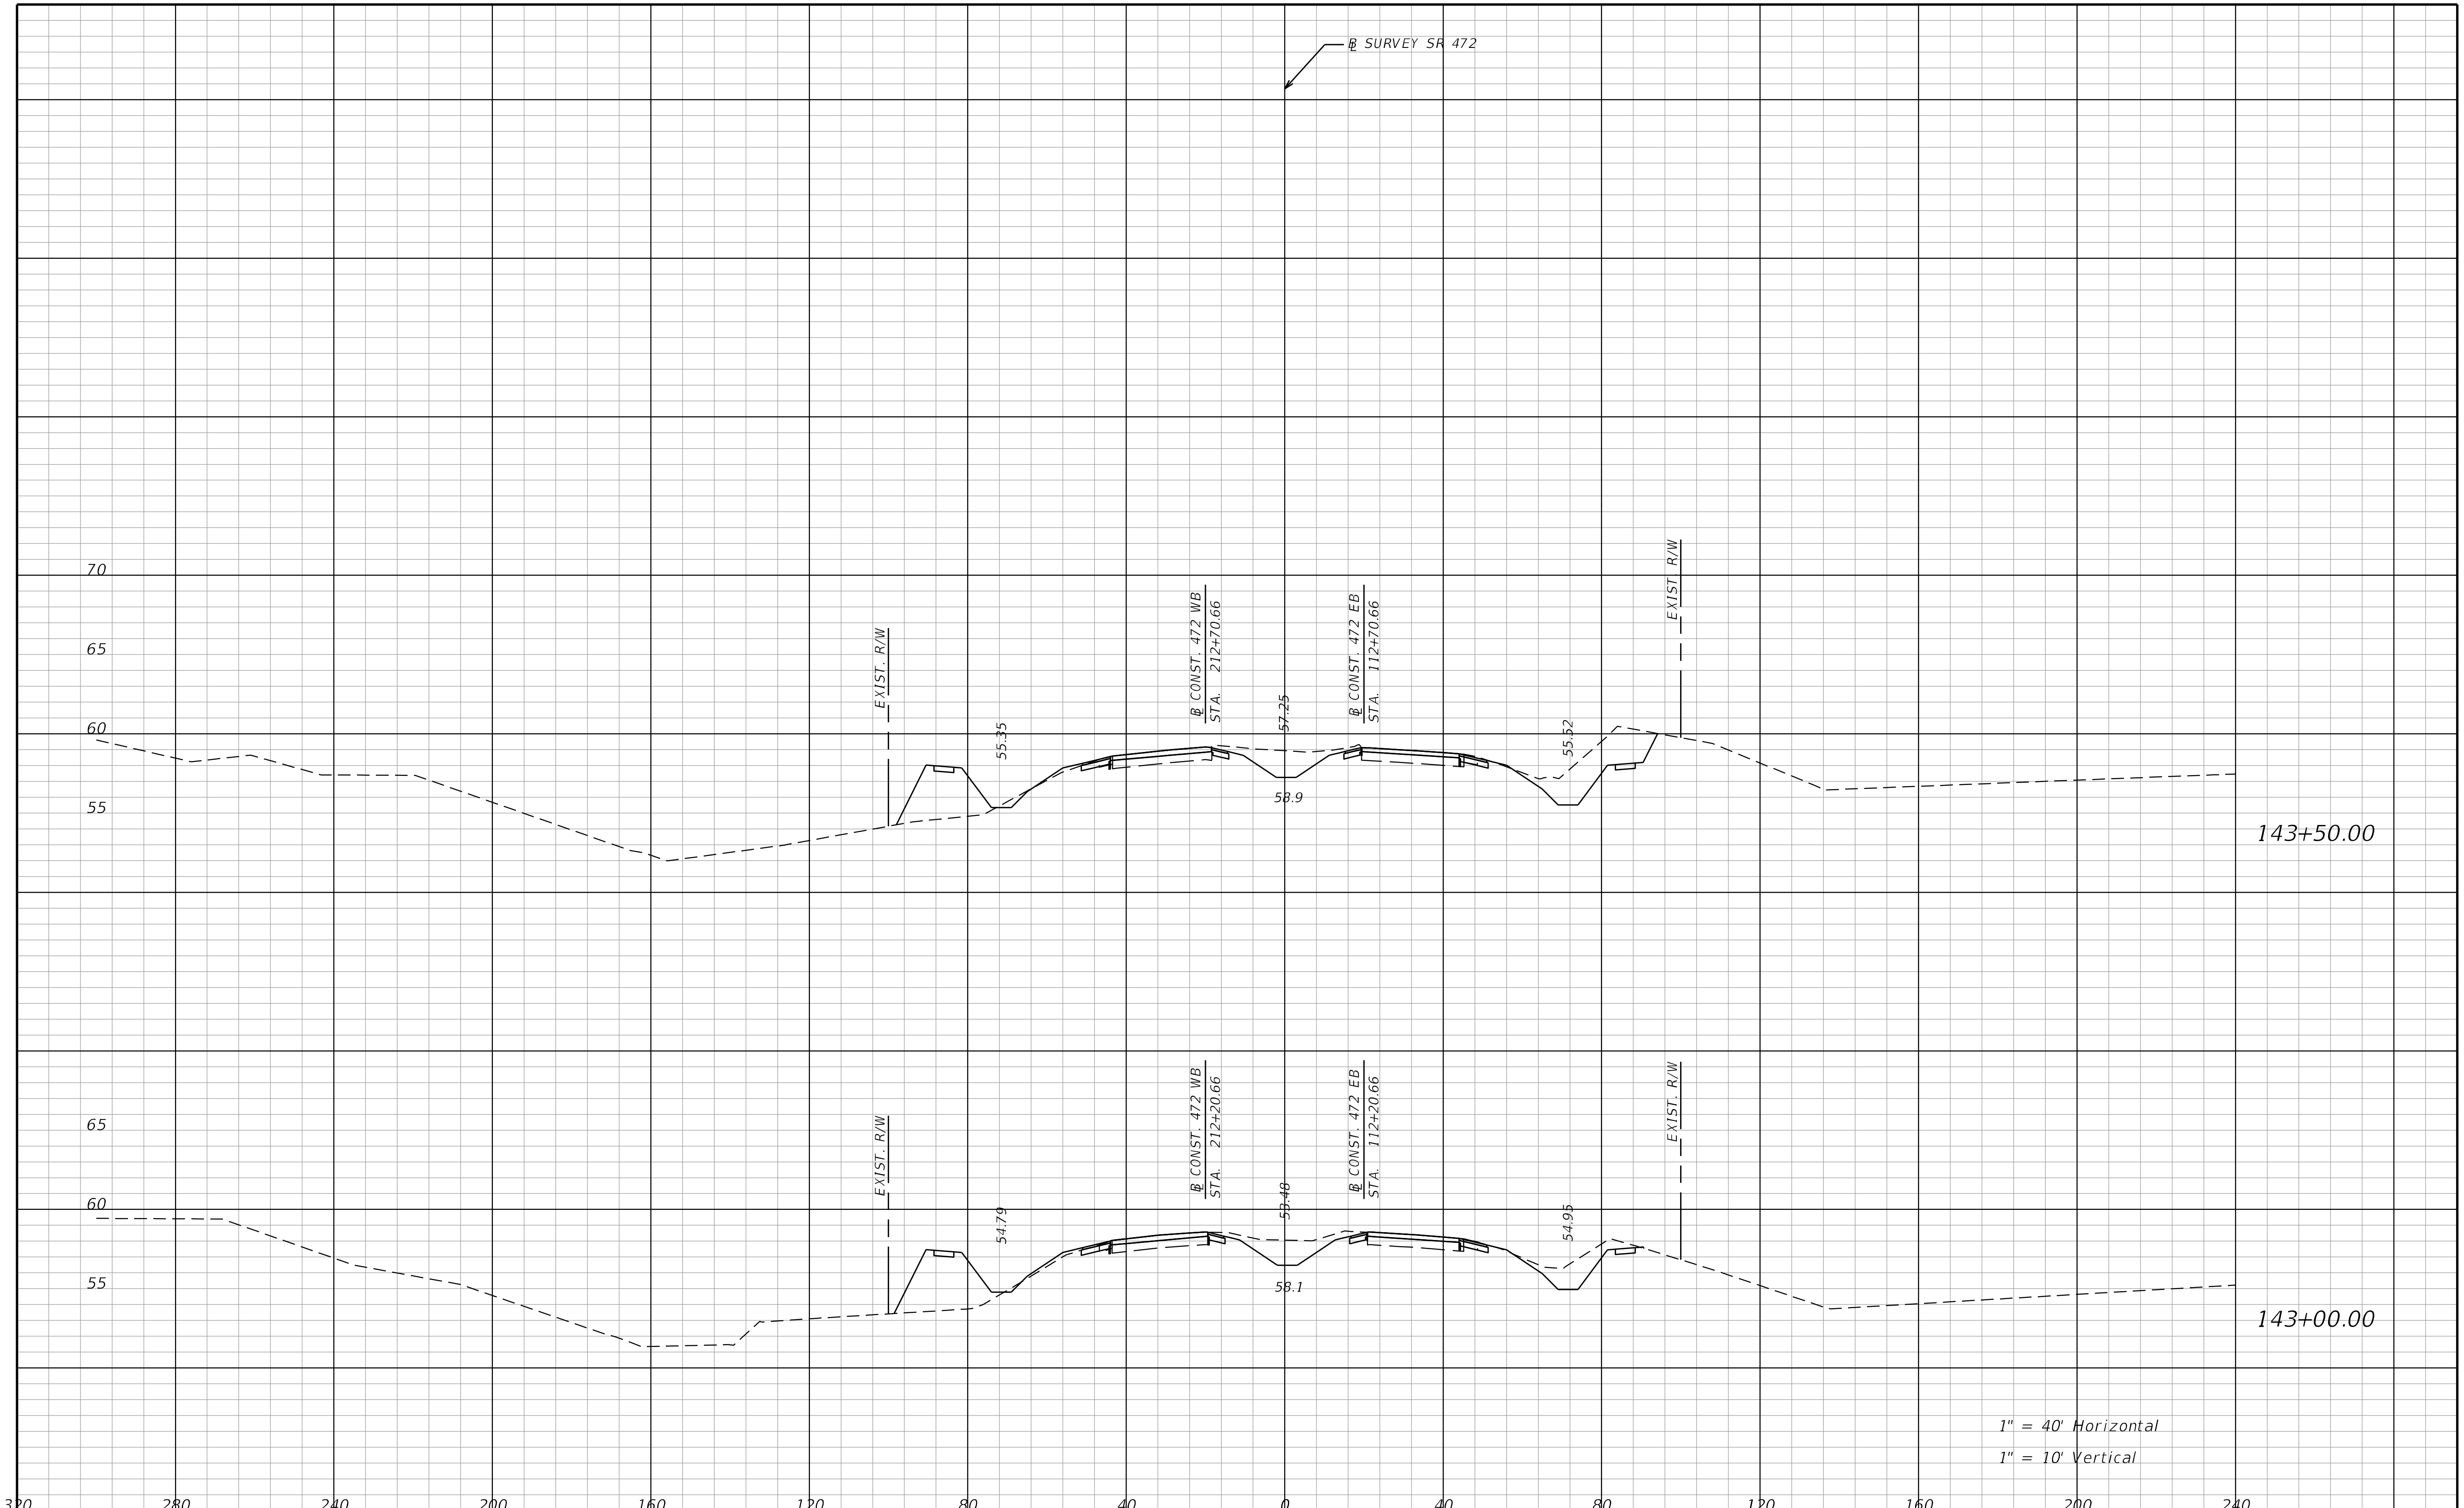

REVISIONS			
DATE	DESCRIPTION	DATE	DESCRIPTION

STANTEC CONSULTING SERVICES INC.
ENGINEER OF RECORD:
WILLIAM V. ANDERSON, P.E. NO.: 36682
11315 CORPORATE BLVD., SUITE 105
ORLANDO, FLORIDA 32817
(407) 823-8966
CERTIFICATE OF AUTHORIZATION NO. 27013

STATE OF FLORIDA
DEPARTMENT OF TRANSPORTATION

ROAD NO.	COUNTY	FINANCIAL PROJECT ID
SR400	VOLUSIA	408464-2-32-01

CROSS SECTIONS
SR 472

SHEET NO.
1007

jchassee 6/14/2019 4:28:36 PM Rdxsrd_shg V:\2158\active\CADD\40846423201\roadway\RDXSRD08_472.DGN

THE OFFICIAL RECORD OF THIS SHEET IS THE ELECTRONIC FILE DIGITALLY SIGNED AND SEALED UNDER RULE 61G15-23.004, F.A.C.

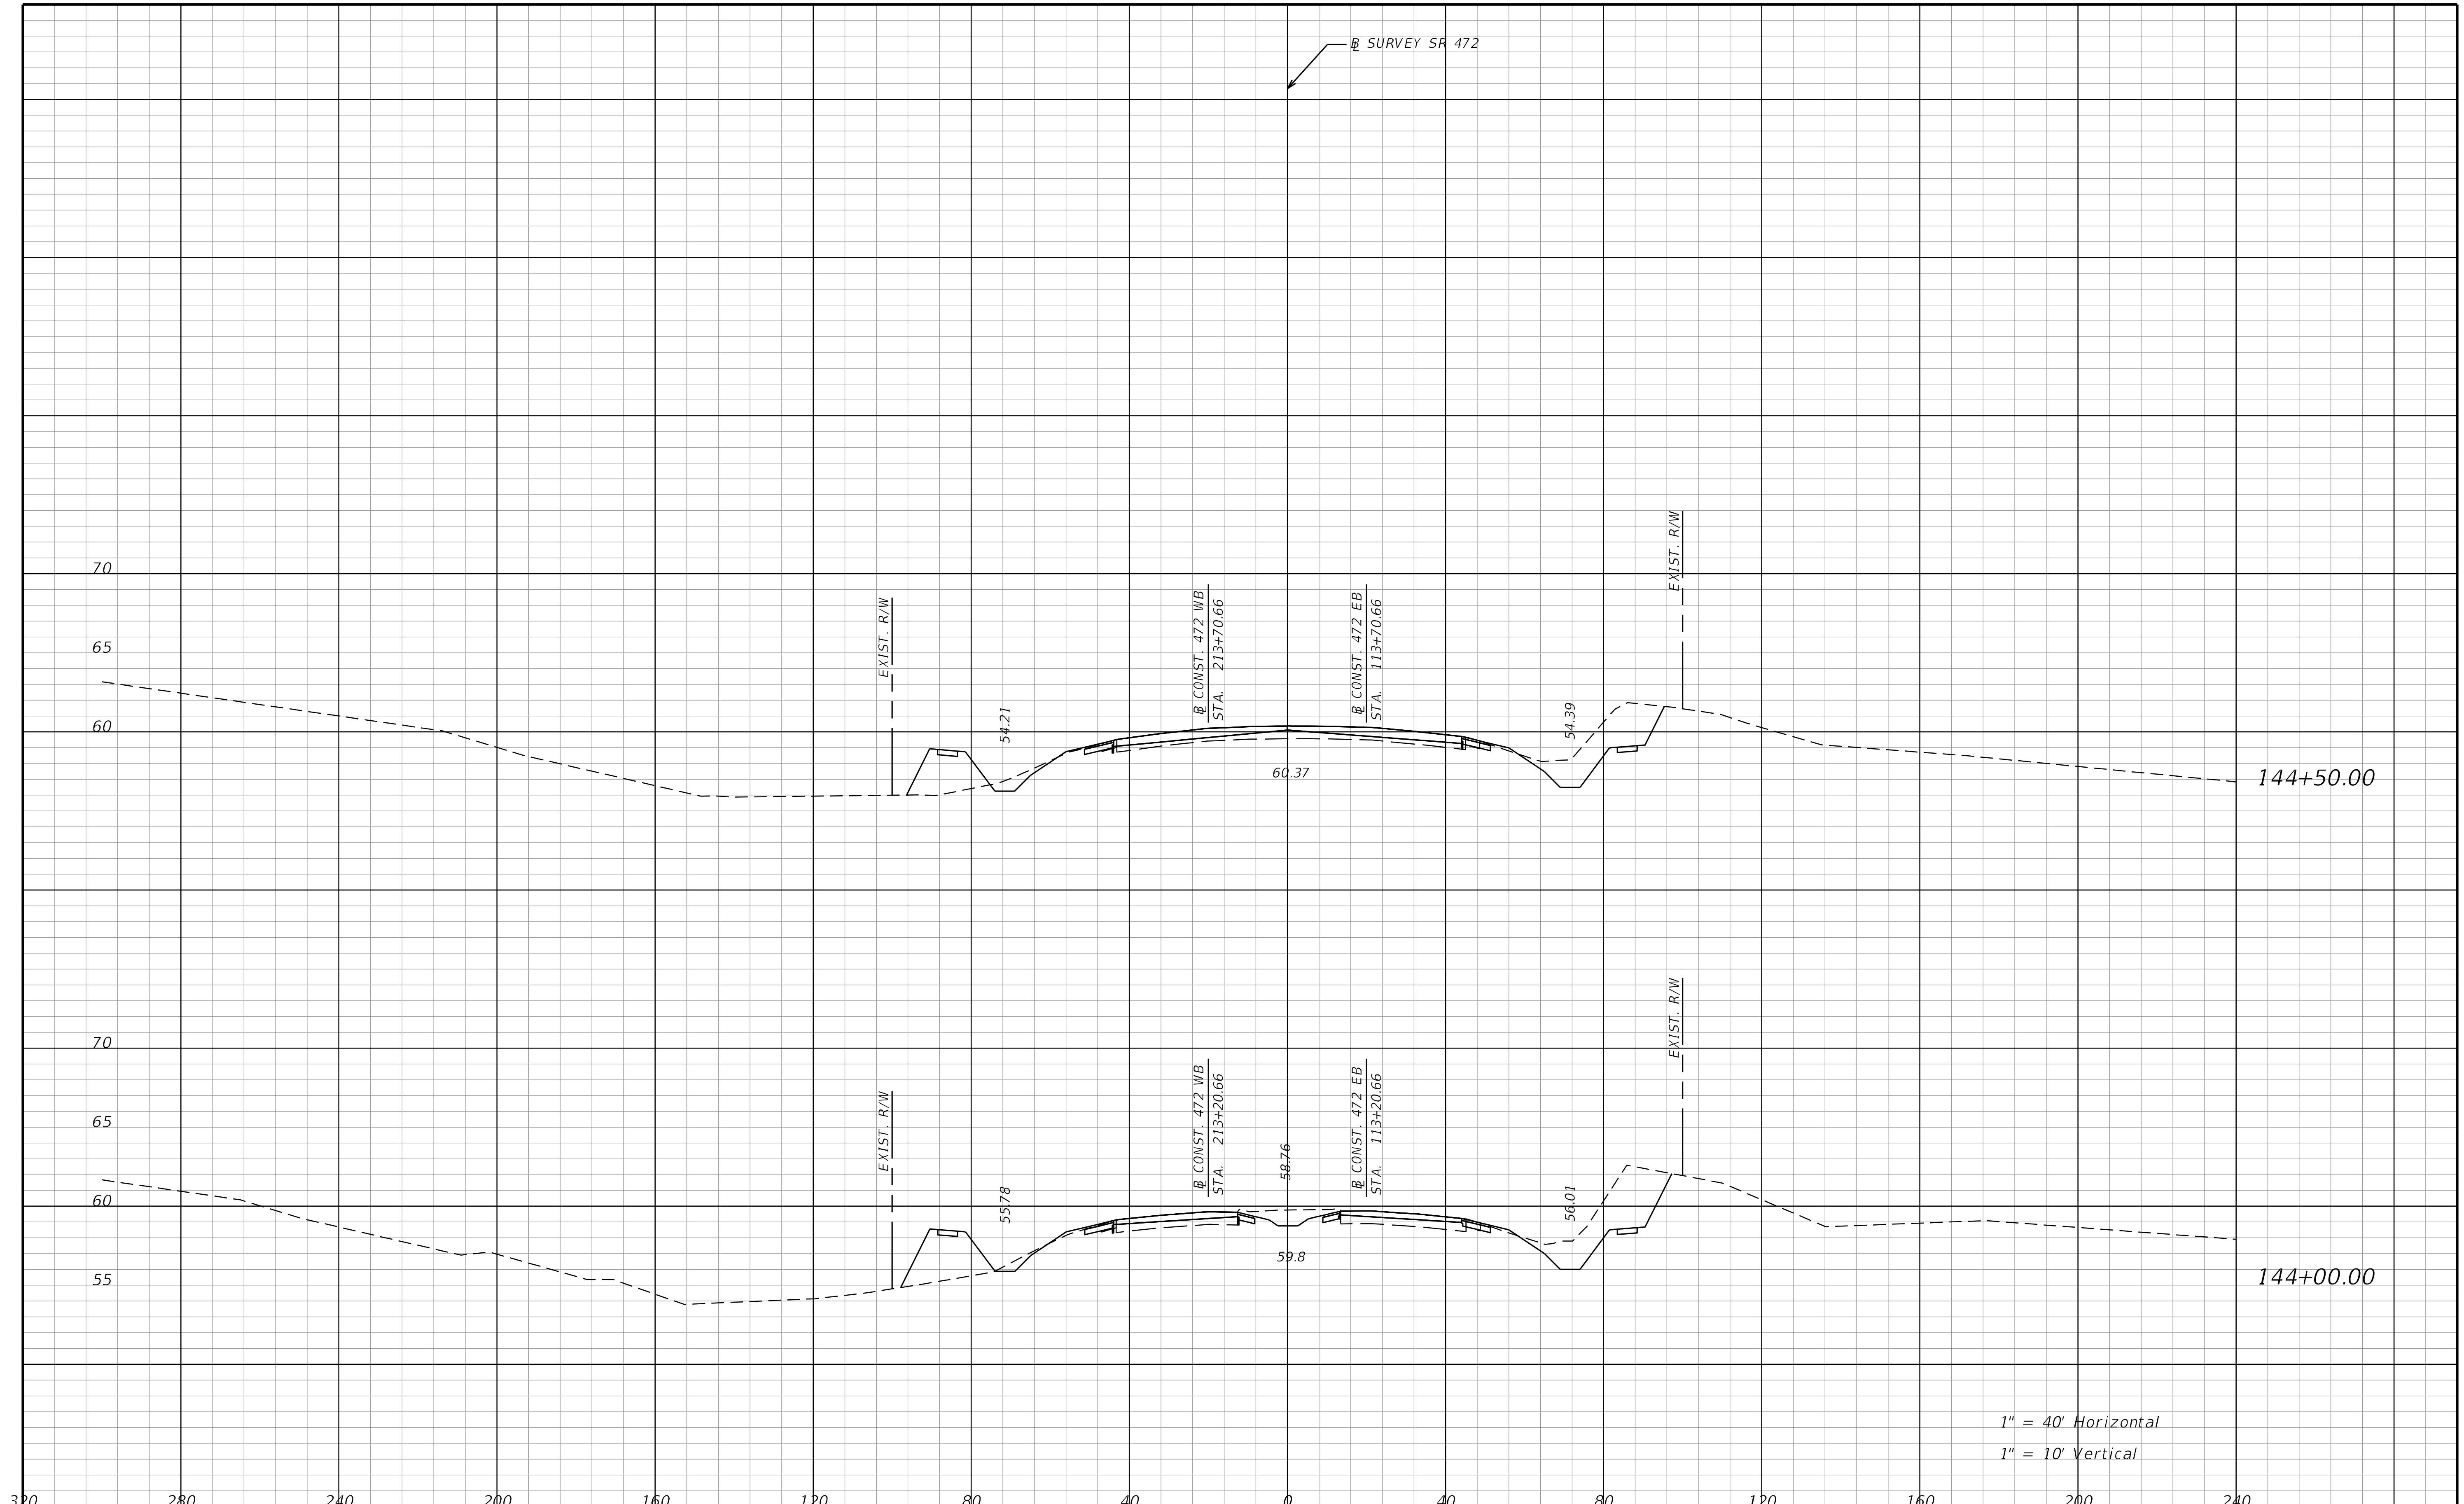

THE OFFICIAL RECORD OF THIS SHEET IS THE ELECTRONIC FILE DIGITALLY SIGNED AND SEALED UNDER RULE 61G15-23.004, F.A.C.

REVISIONS			
DATE	DESCRIPTION	DATE	DESCRIPTION

STANTEC CONSULTING SERVICES INC.
ENGINEER OF RECORD:
WILLIAM V. ANDERSON, P.E. NO.: 36682
11315 CORPORATE BLVD., SUITE 105
ORLANDO, FLORIDA 32817
(407) 823-8966
CERTIFICATE OF AUTHORIZATION NO. 27013

STATE OF FLORIDA
DEPARTMENT OF TRANSPORTATION

ROAD NO.	COUNTY	FINANCIAL PROJECT ID
SR400	VOLUSIA	408464-2-32-01

CROSS SECTIONS
SR 472

SHEET NO.
1008

jchassee 6/14/2019 4:28:36 PM Rdxsrd_shg V:\2158\active\CADD\40846423201\roadway\RDXSRD08_472.DGN

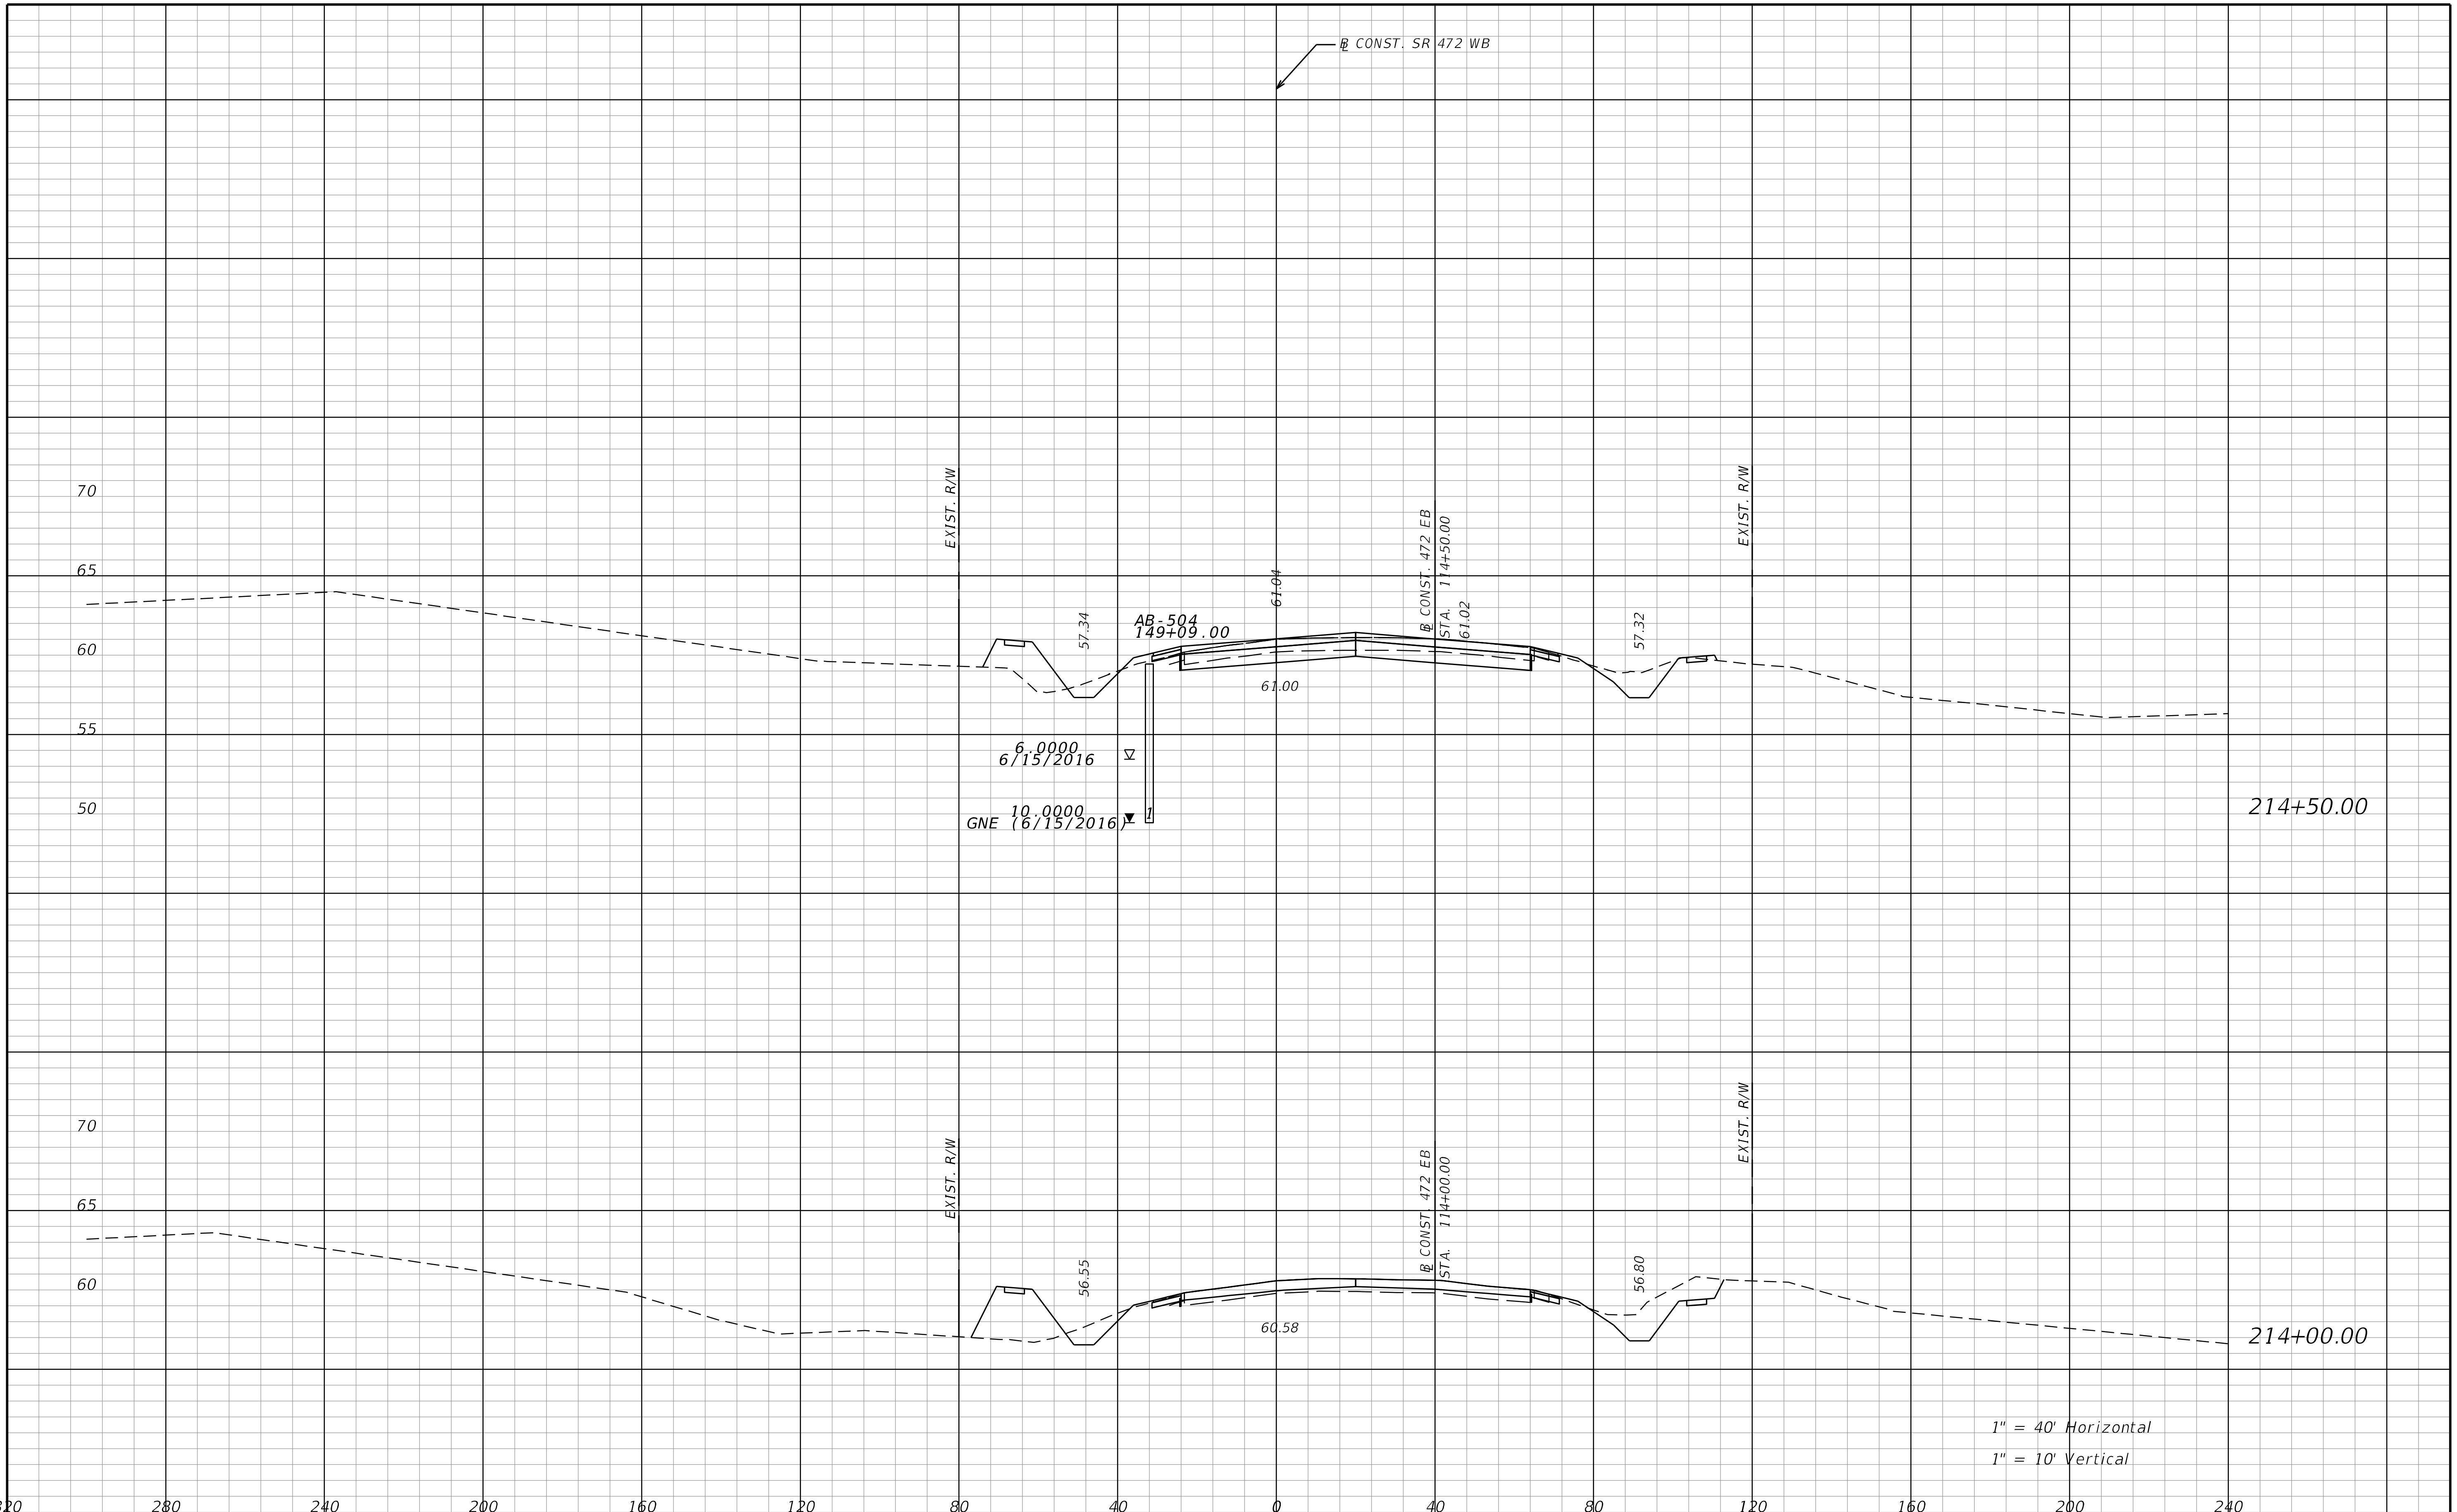

REVISIONS			
DATE	DESCRIPTION	DATE	DESCRIPTION

STANTEC CONSULTING SERVICES INC.
ENGINEER OF RECORD:
WILLIAM V. ANDERSON, P.E. NO.: 36682
11315 CORPORATE BLVD., SUITE 105
ORLANDO, FLORIDA 32817
(407) 823-8966
CERTIFICATE OF AUTHORIZATION NO. 27013

STATE OF FLORIDA
DEPARTMENT OF TRANSPORTATION

ROAD NO.	COUNTY	FINANCIAL PROJECT ID
SR400	VOLUSIA	408464-2-32-01

CROSS SECTIONS
SR 472

SHEET NO.
1009

THE OFFICIAL RECORD OF THIS SHEET IS THE ELECTRONIC FILE DIGITALLY SIGNED AND SEALED UNDER RULE 61G15-23.004, F.A.C.

jchassee 6/14/2019 4:28:37 PM Rdxsrd_shg V:\2158\active\CADD\40846423201\roadway\RDXSRD08_472.DGN

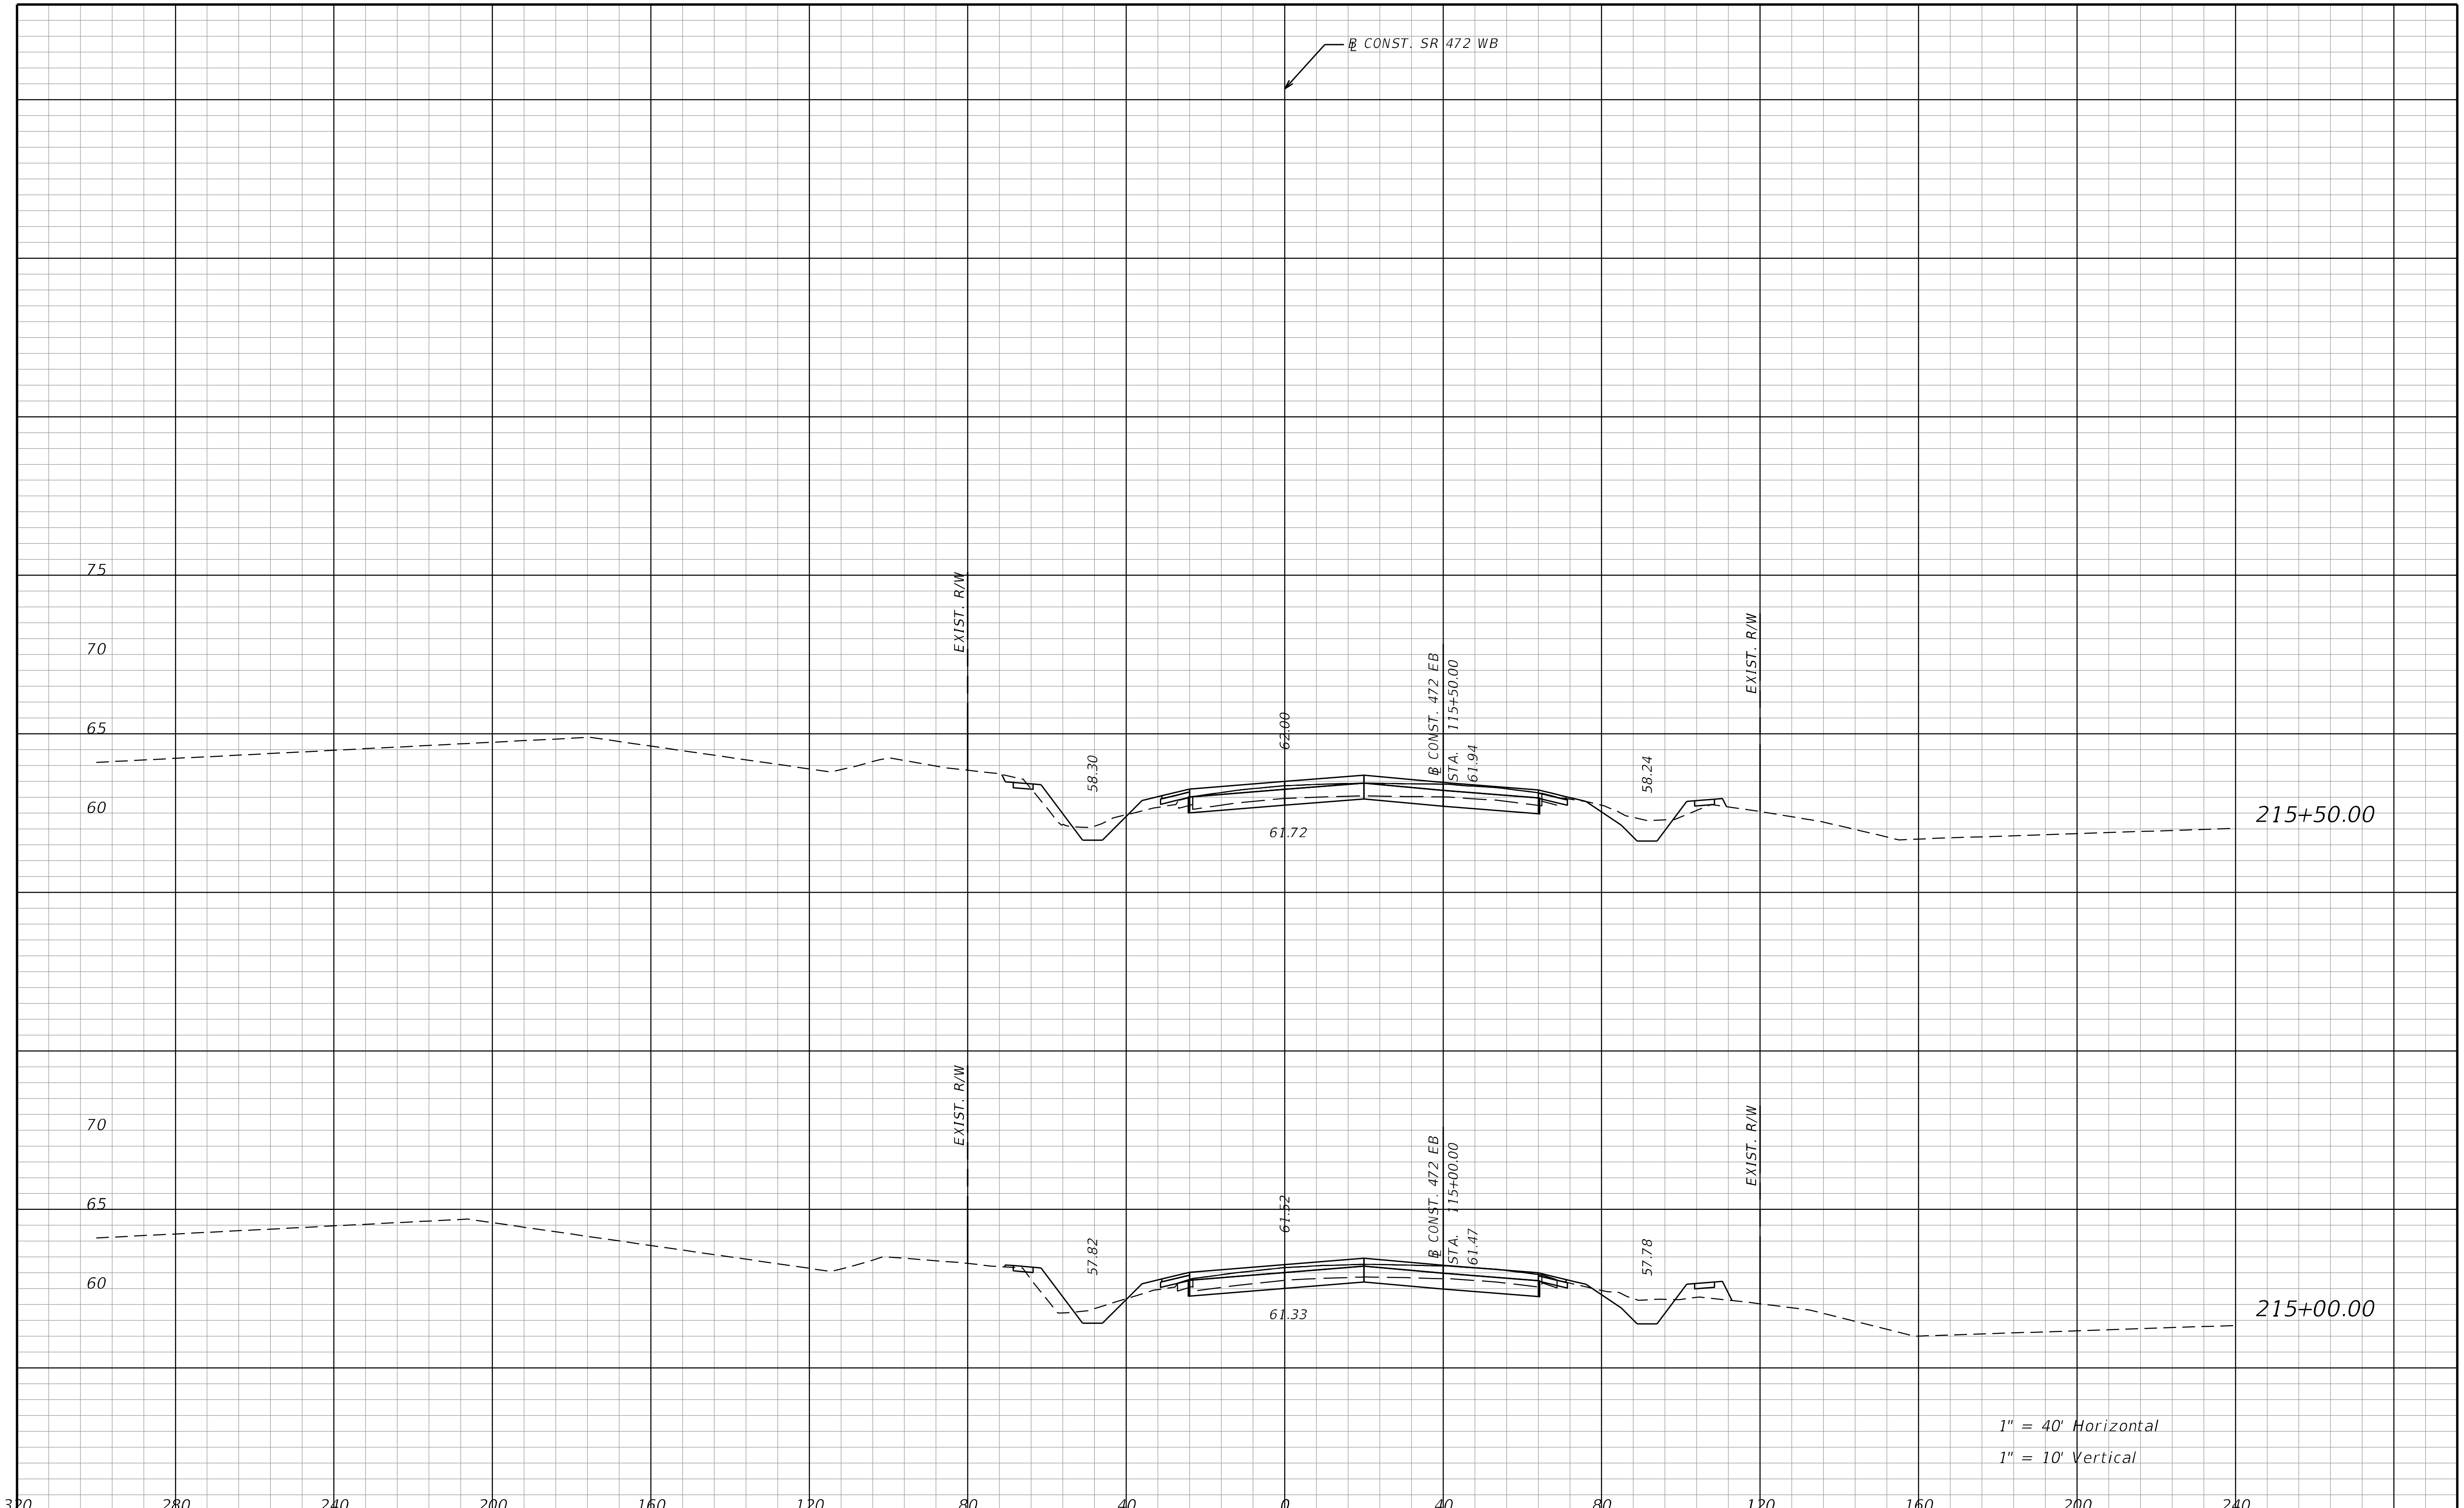

THE OFFICIAL RECORD OF THIS SHEET IS THE ELECTRONIC FILE DIGITALLY SIGNED AND SEALED UNDER RULE 61G15-23.004, F.A.C.

REVISIONS			
DATE	DESCRIPTION	DATE	DESCRIPTION

STANTEC CONSULTING SERVICES INC.
ENGINEER OF RECORD:
WILLIAM V. ANDERSON, P.E. NO.: 36682
11315 CORPORATE BLVD., SUITE 105
ORLANDO, FLORIDA 32817
(407) 823-8966
CERTIFICATE OF AUTHORIZATION NO. 27013

STATE OF FLORIDA
DEPARTMENT OF TRANSPORTATION

ROAD NO.	COUNTY	FINANCIAL PROJECT ID
SR400	VOLUSIA	408464-2-32-01

CROSS SECTIONS
SR 472

SHEET NO.
1010

jchassee 6/14/2019 4:28:37 PM Rdxsrd_shg V:\2158\active\CADD\40846423201\roadway\RDXSRD08_472.DGN

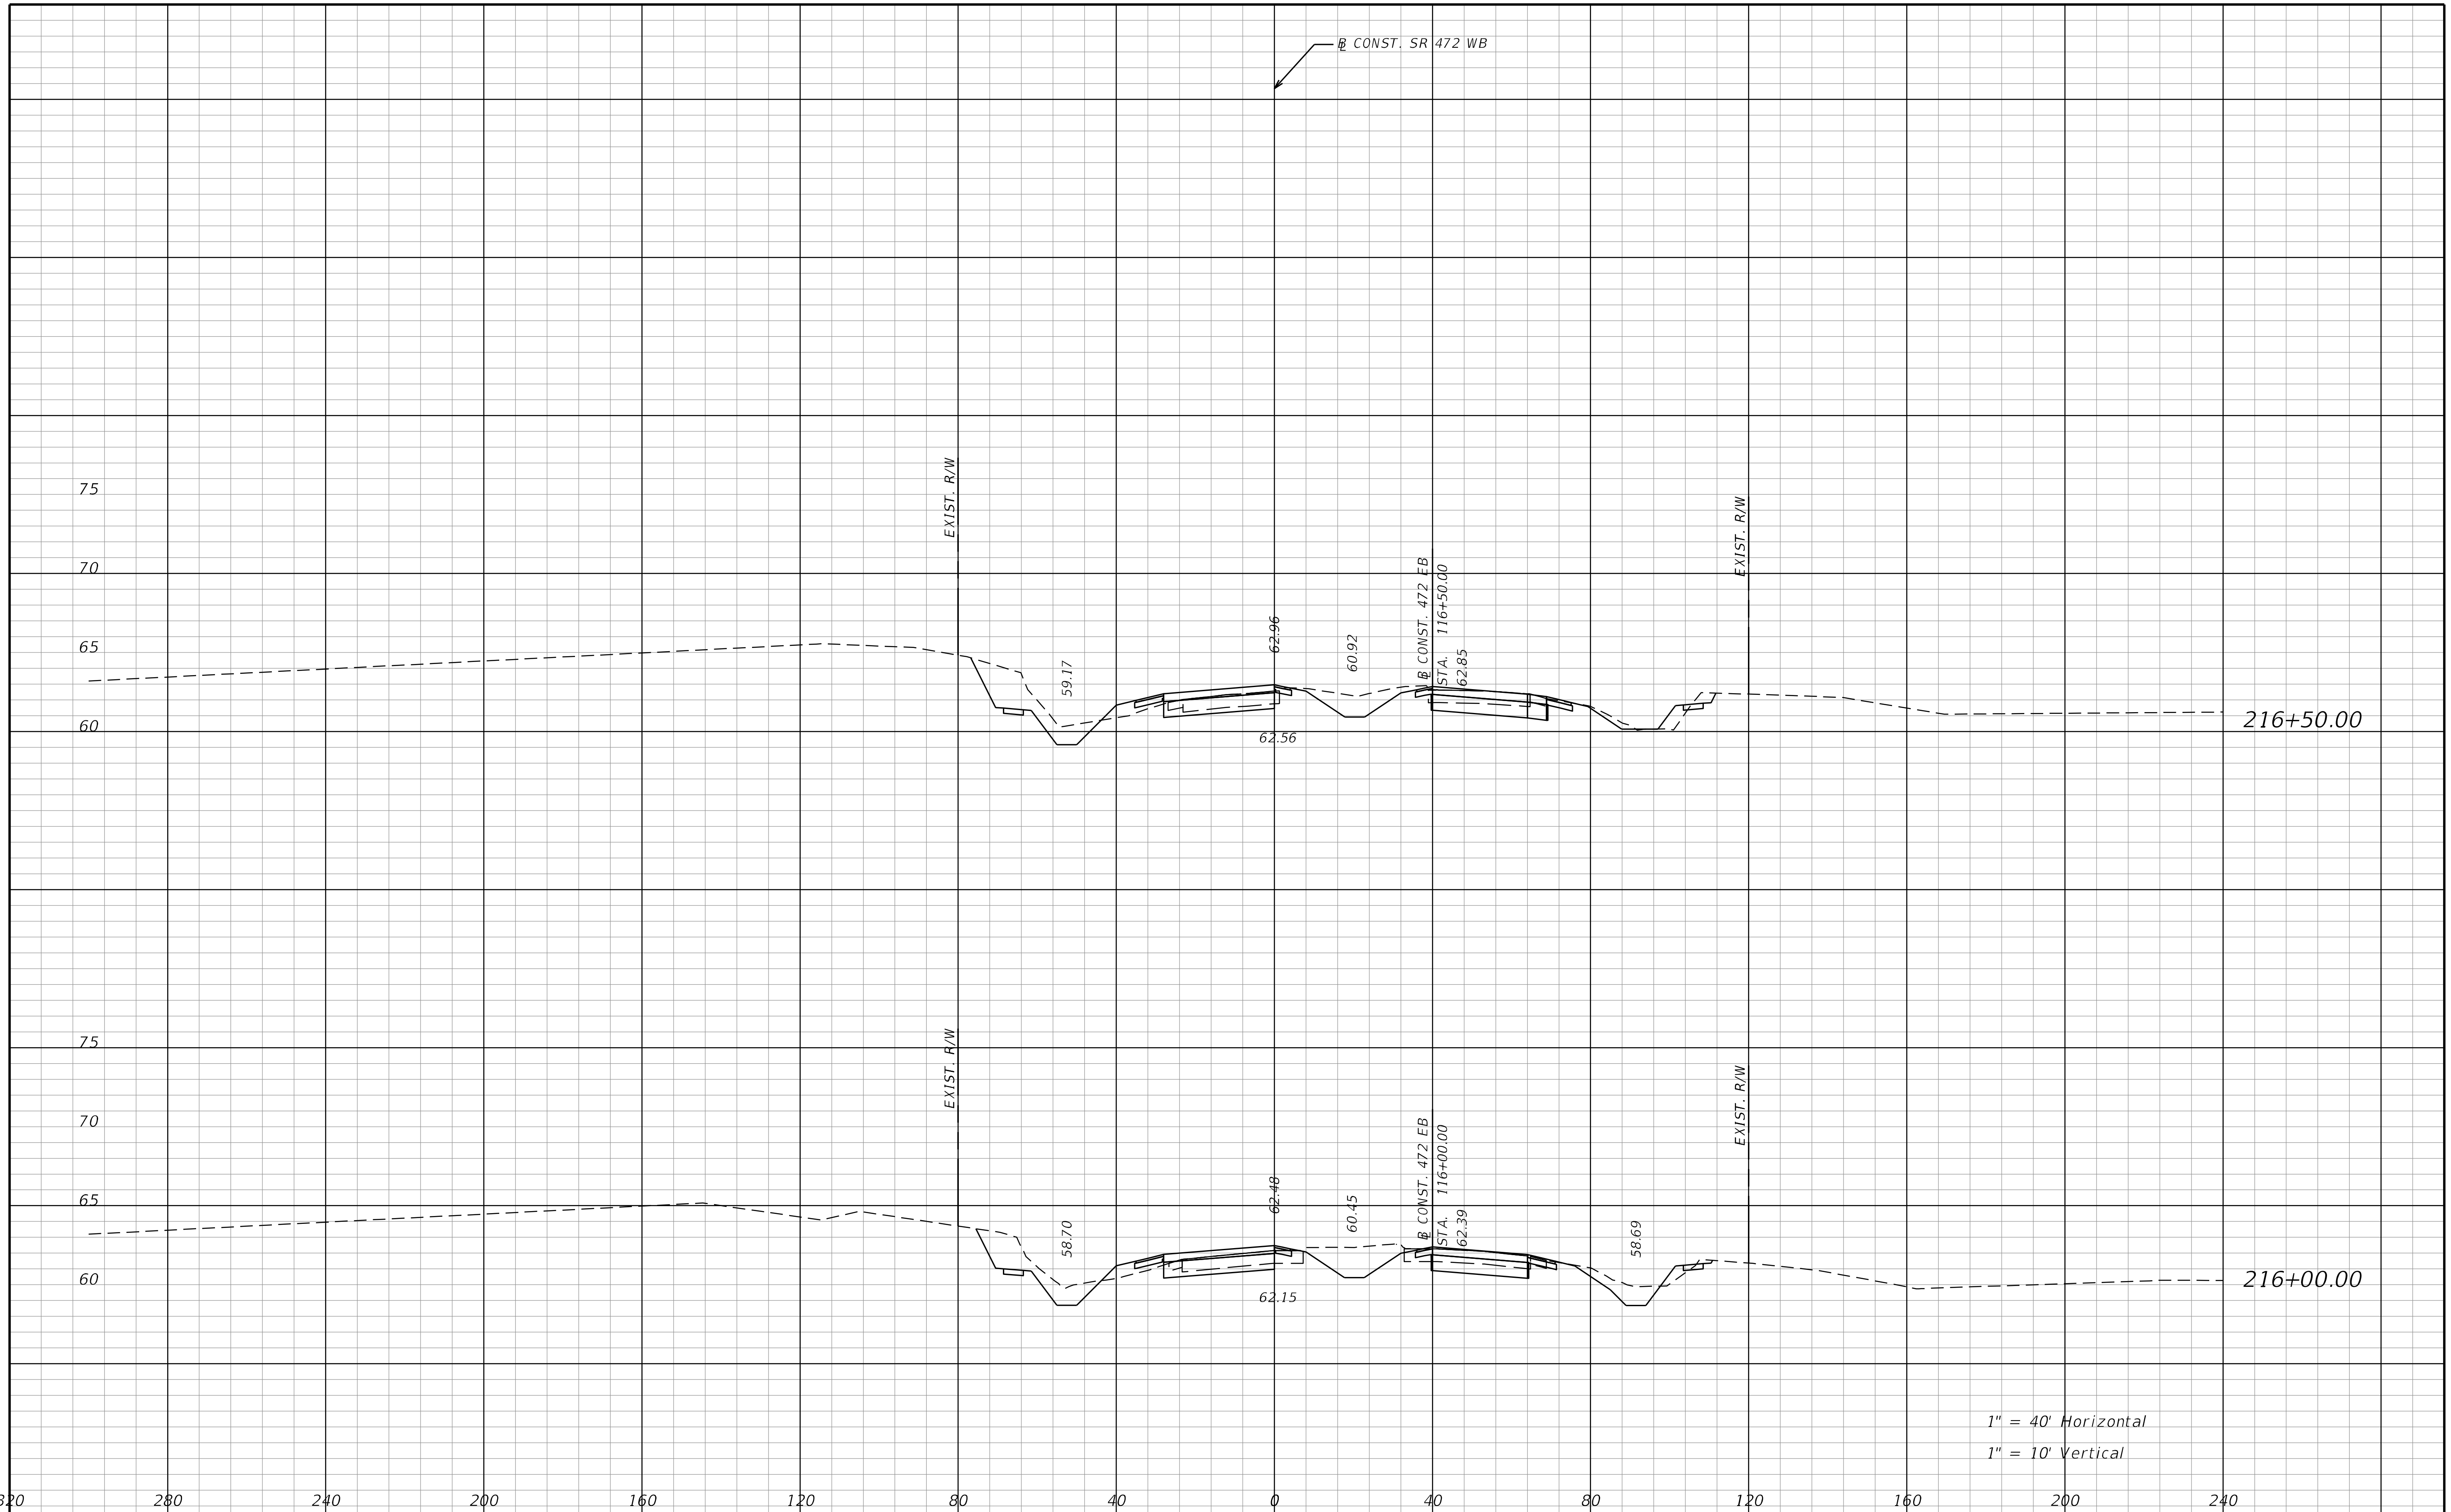

REVISIONS			
DATE	DESCRIPTION	DATE	DESCRIPTION

STANTEC CONSULTING SERVICES INC.
ENGINEER OF RECORD:
WILLIAM V. ANDERSON, P.E. NO.: 36682
11315 CORPORATE BLVD., SUITE 105
ORLANDO, FLORIDA 32817
(407) 823-8966
CERTIFICATE OF AUTHORIZATION NO. 27013

STATE OF FLORIDA
DEPARTMENT OF TRANSPORTATION

ROAD NO.	COUNTY	FINANCIAL PROJECT ID
SR400	VOLUSIA	408464-2-32-01

CROSS SECTIONS
SR 472

SHEET NO.
1011

THE OFFICIAL RECORD OF THIS SHEET IS THE ELECTRONIC FILE DIGITALLY SIGNED AND SEALED UNDER RULE 61G15-23.004, F.A.C.

jchassee 6/14/2019 4:28:37 PM Rdxsrd_shg V:\2158\active\CADD\40846423201\roadway\RDXSRD08_472.DGN

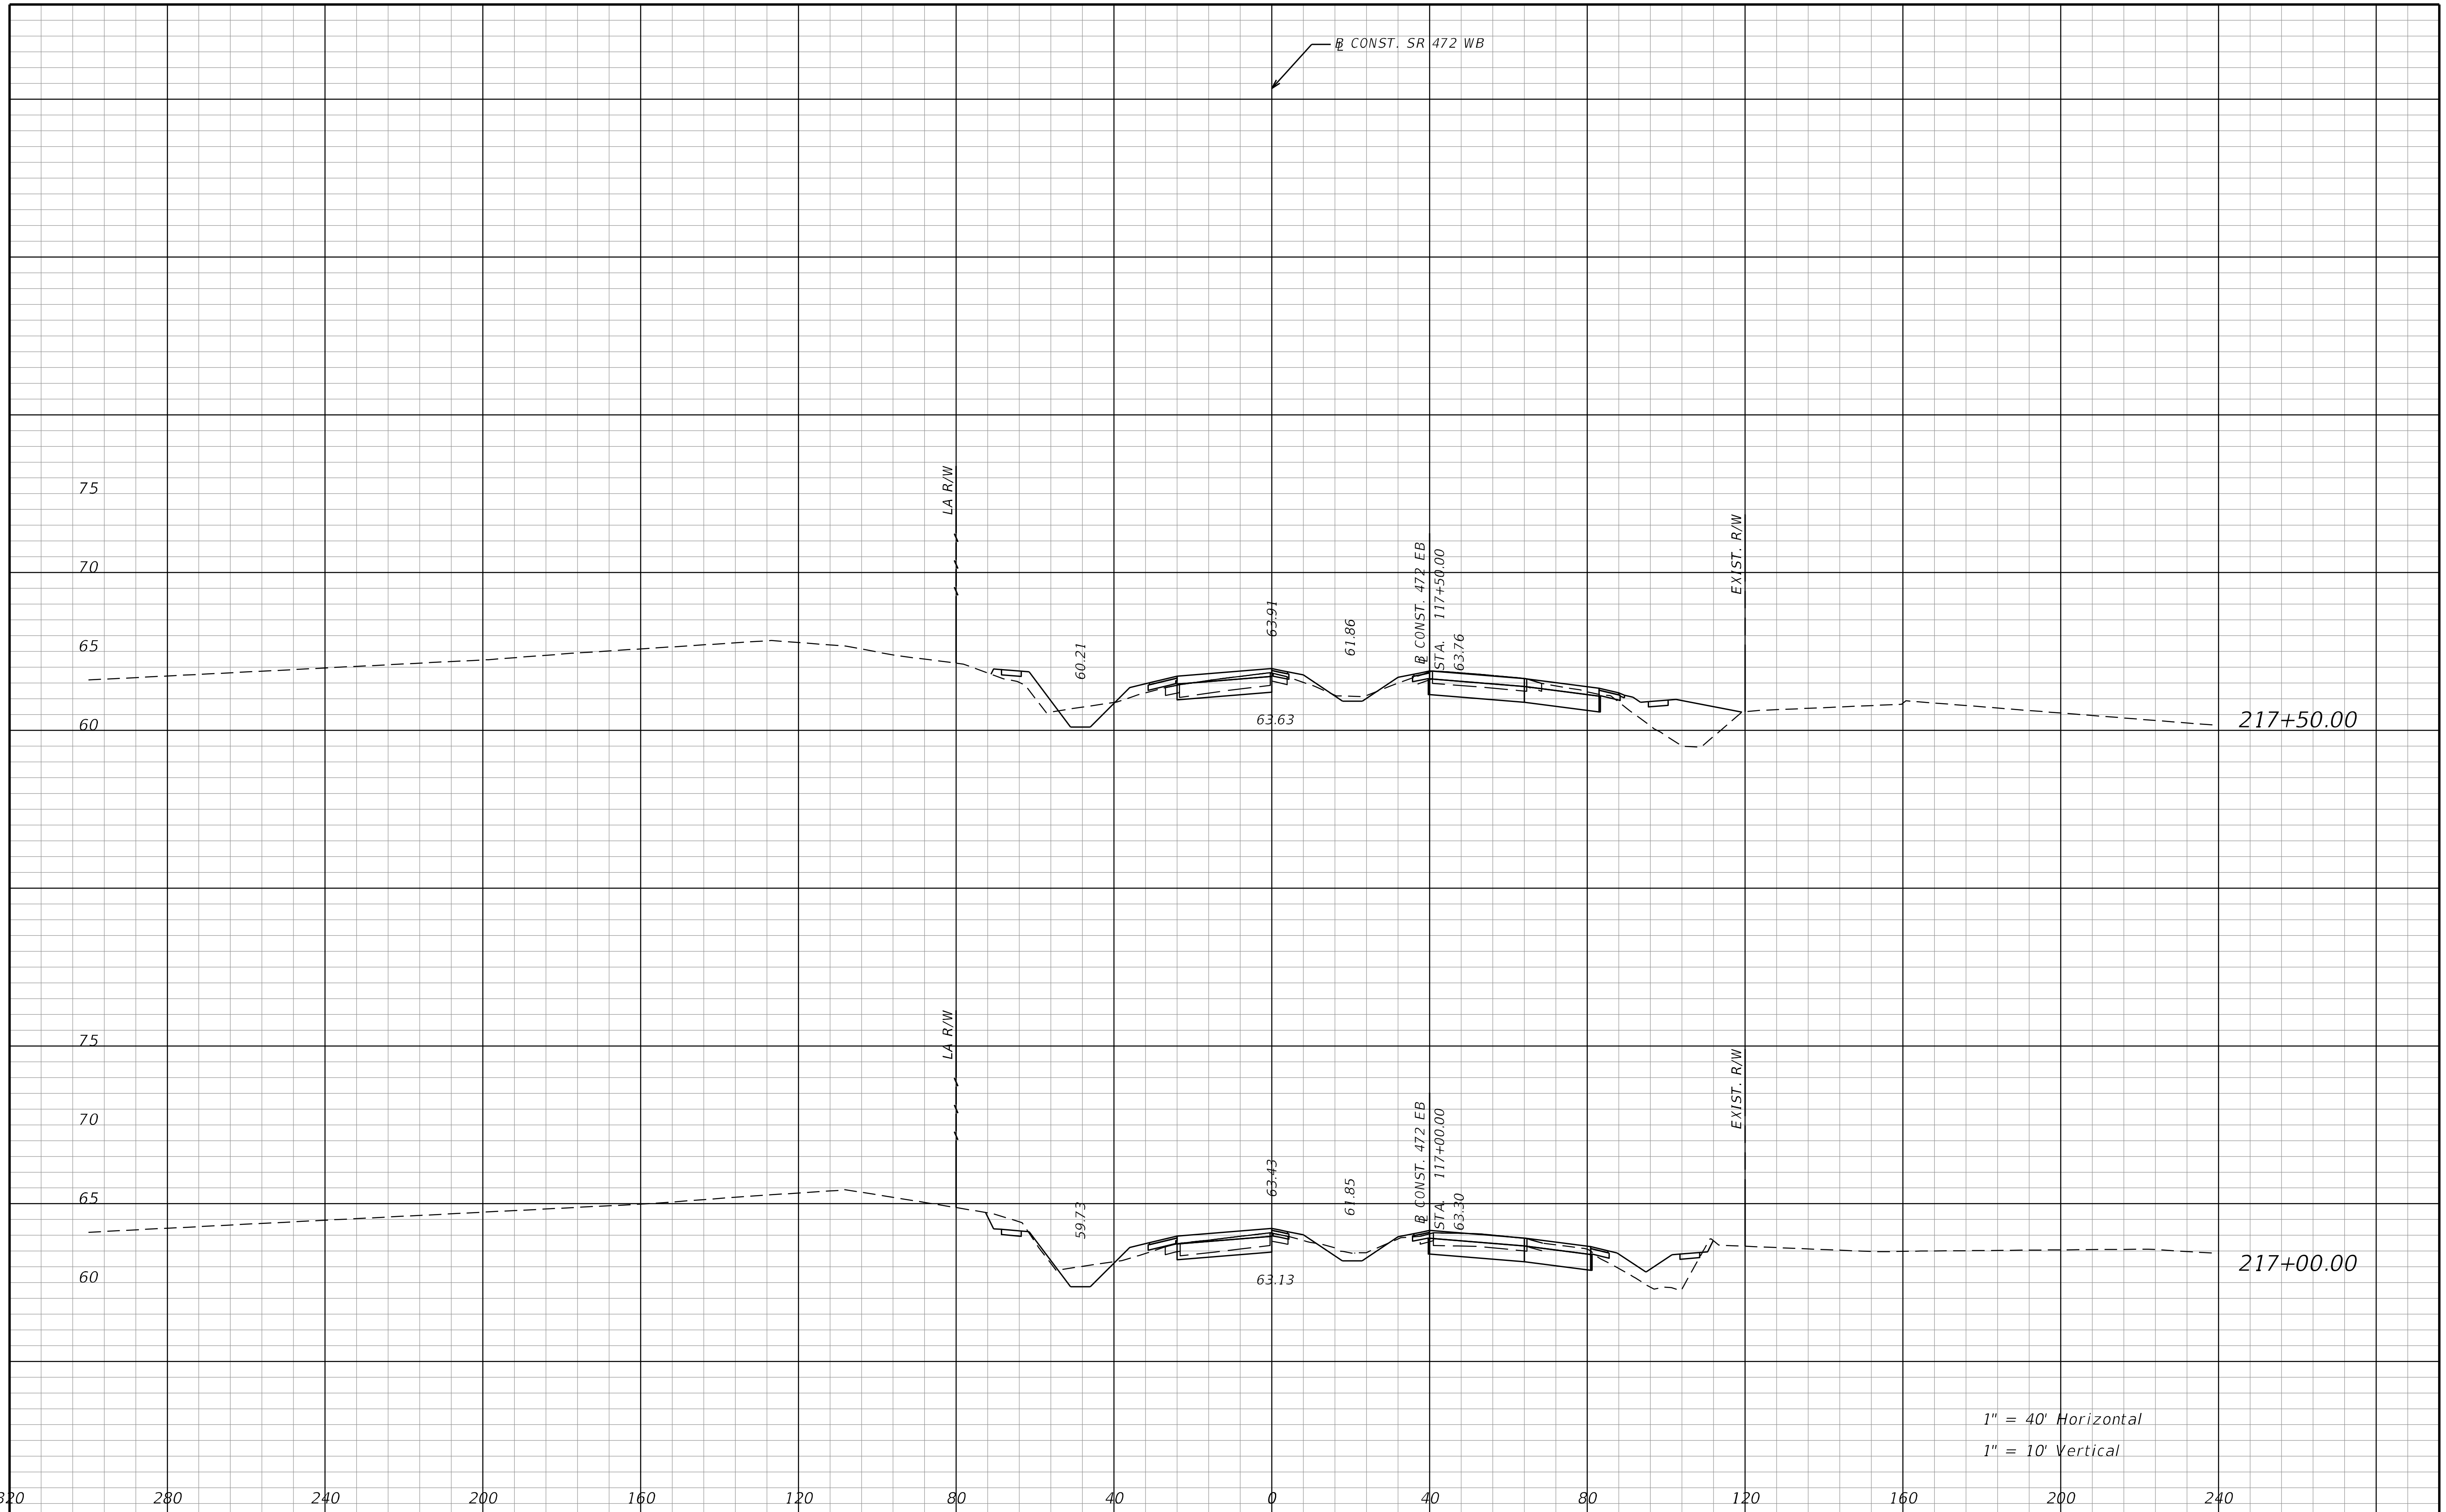

REVISIONS			
DATE	DESCRIPTION	DATE	DESCRIPTION

STANTEC CONSULTING SERVICES INC.
ENGINEER OF RECORD:
WILLIAM V. ANDERSON, P.E. NO.: 36682
11315 CORPORATE BLVD., SUITE 105
ORLANDO, FLORIDA 32817
(407) 823-8966
CERTIFICATE OF AUTHORIZATION NO. 27013

STATE OF FLORIDA
DEPARTMENT OF TRANSPORTATION

ROAD NO.	COUNTY	FINANCIAL PROJECT ID
SR400	VOLUSIA	408464-2-32-01

CROSS SECTIONS
SR 472

SHEET NO.
1012

THE OFFICIAL RECORD OF THIS SHEET IS THE ELECTRONIC FILE DIGITALLY SIGNED AND SEALED UNDER RULE 61G15-23.004, F.A.C.

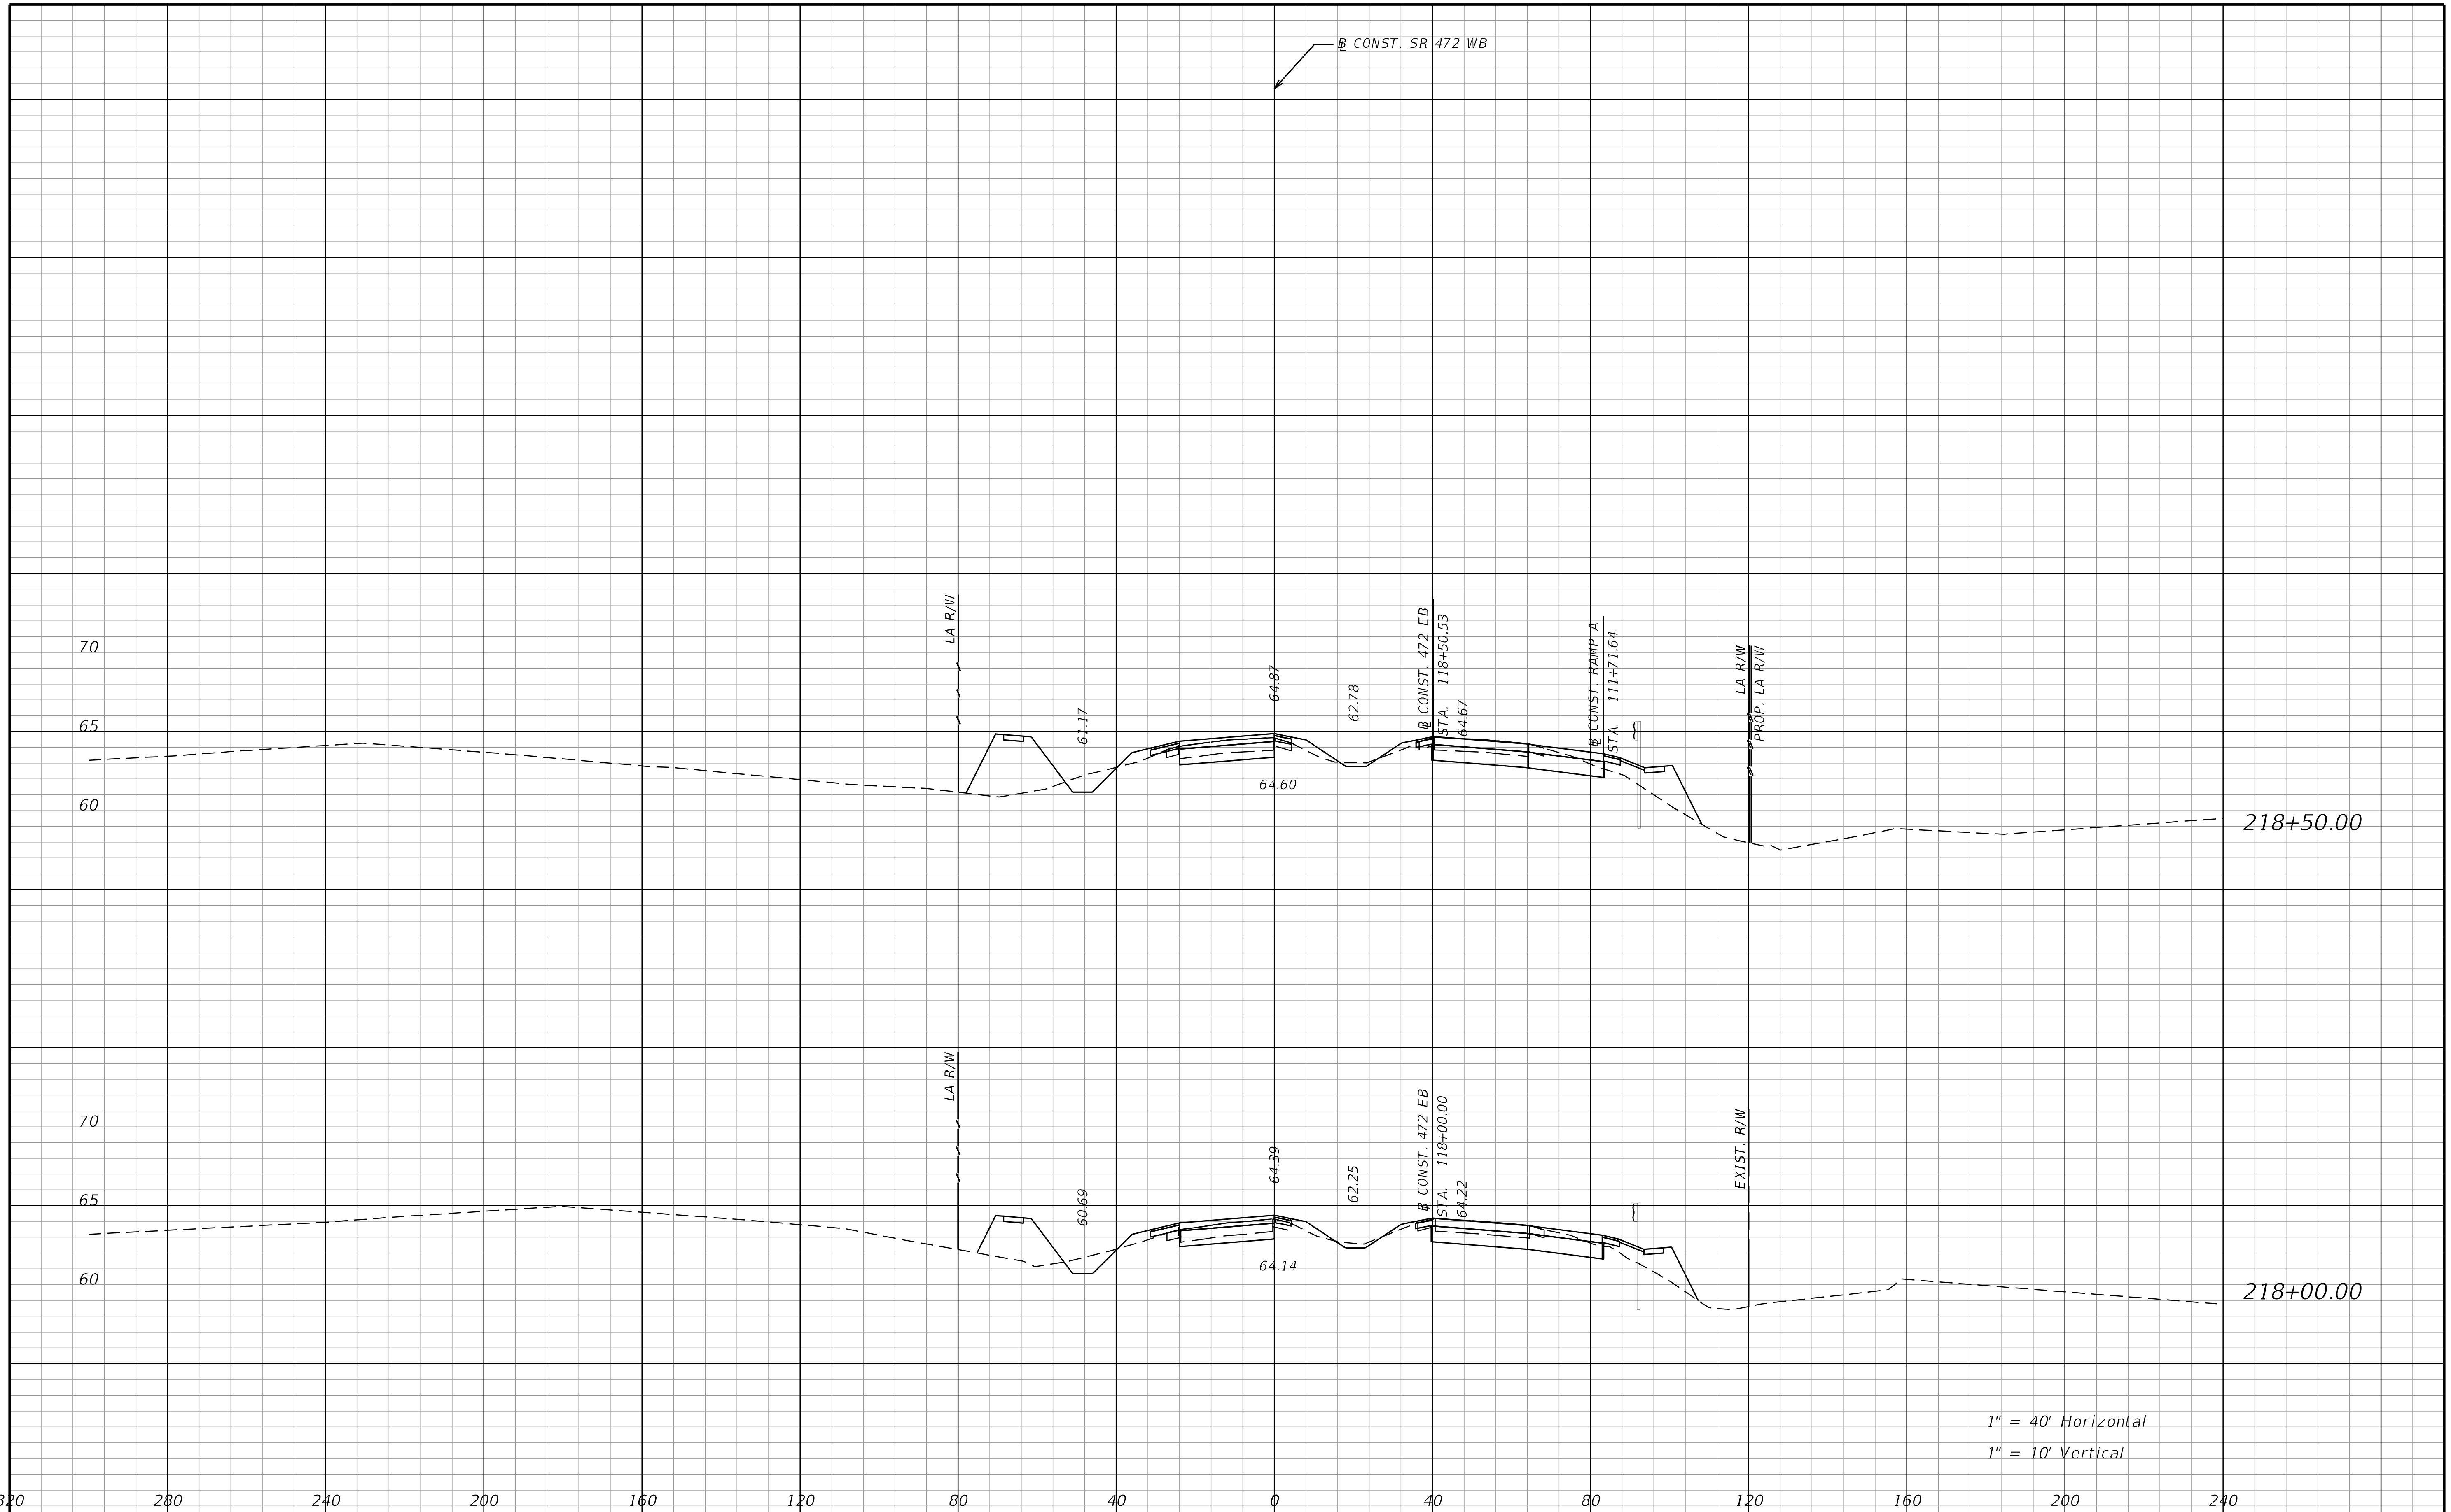

REVISIONS			
DATE	DESCRIPTION	DATE	DESCRIPTION

STANTEC CONSULTING SERVICES INC.
ENGINEER OF RECORD:
WILLIAM V. ANDERSON, P.E. NO.: 36682
11315 CORPORATE BLVD., SUITE 105
ORLANDO, FLORIDA 32817
(407) 823-8966
CERTIFICATE OF AUTHORIZATION NO. 27013

STATE OF FLORIDA
DEPARTMENT OF TRANSPORTATION

ROAD NO.	COUNTY	FINANCIAL PROJECT ID
SR400	VOLUSIA	408464-2-32-01

CROSS SECTIONS
SR 472

SHEET NO.
1013

THE OFFICIAL RECORD OF THIS SHEET IS THE ELECTRONIC FILE DIGITALLY SIGNED AND SEALED UNDER RULE 61G15-23.004, F.A.C.

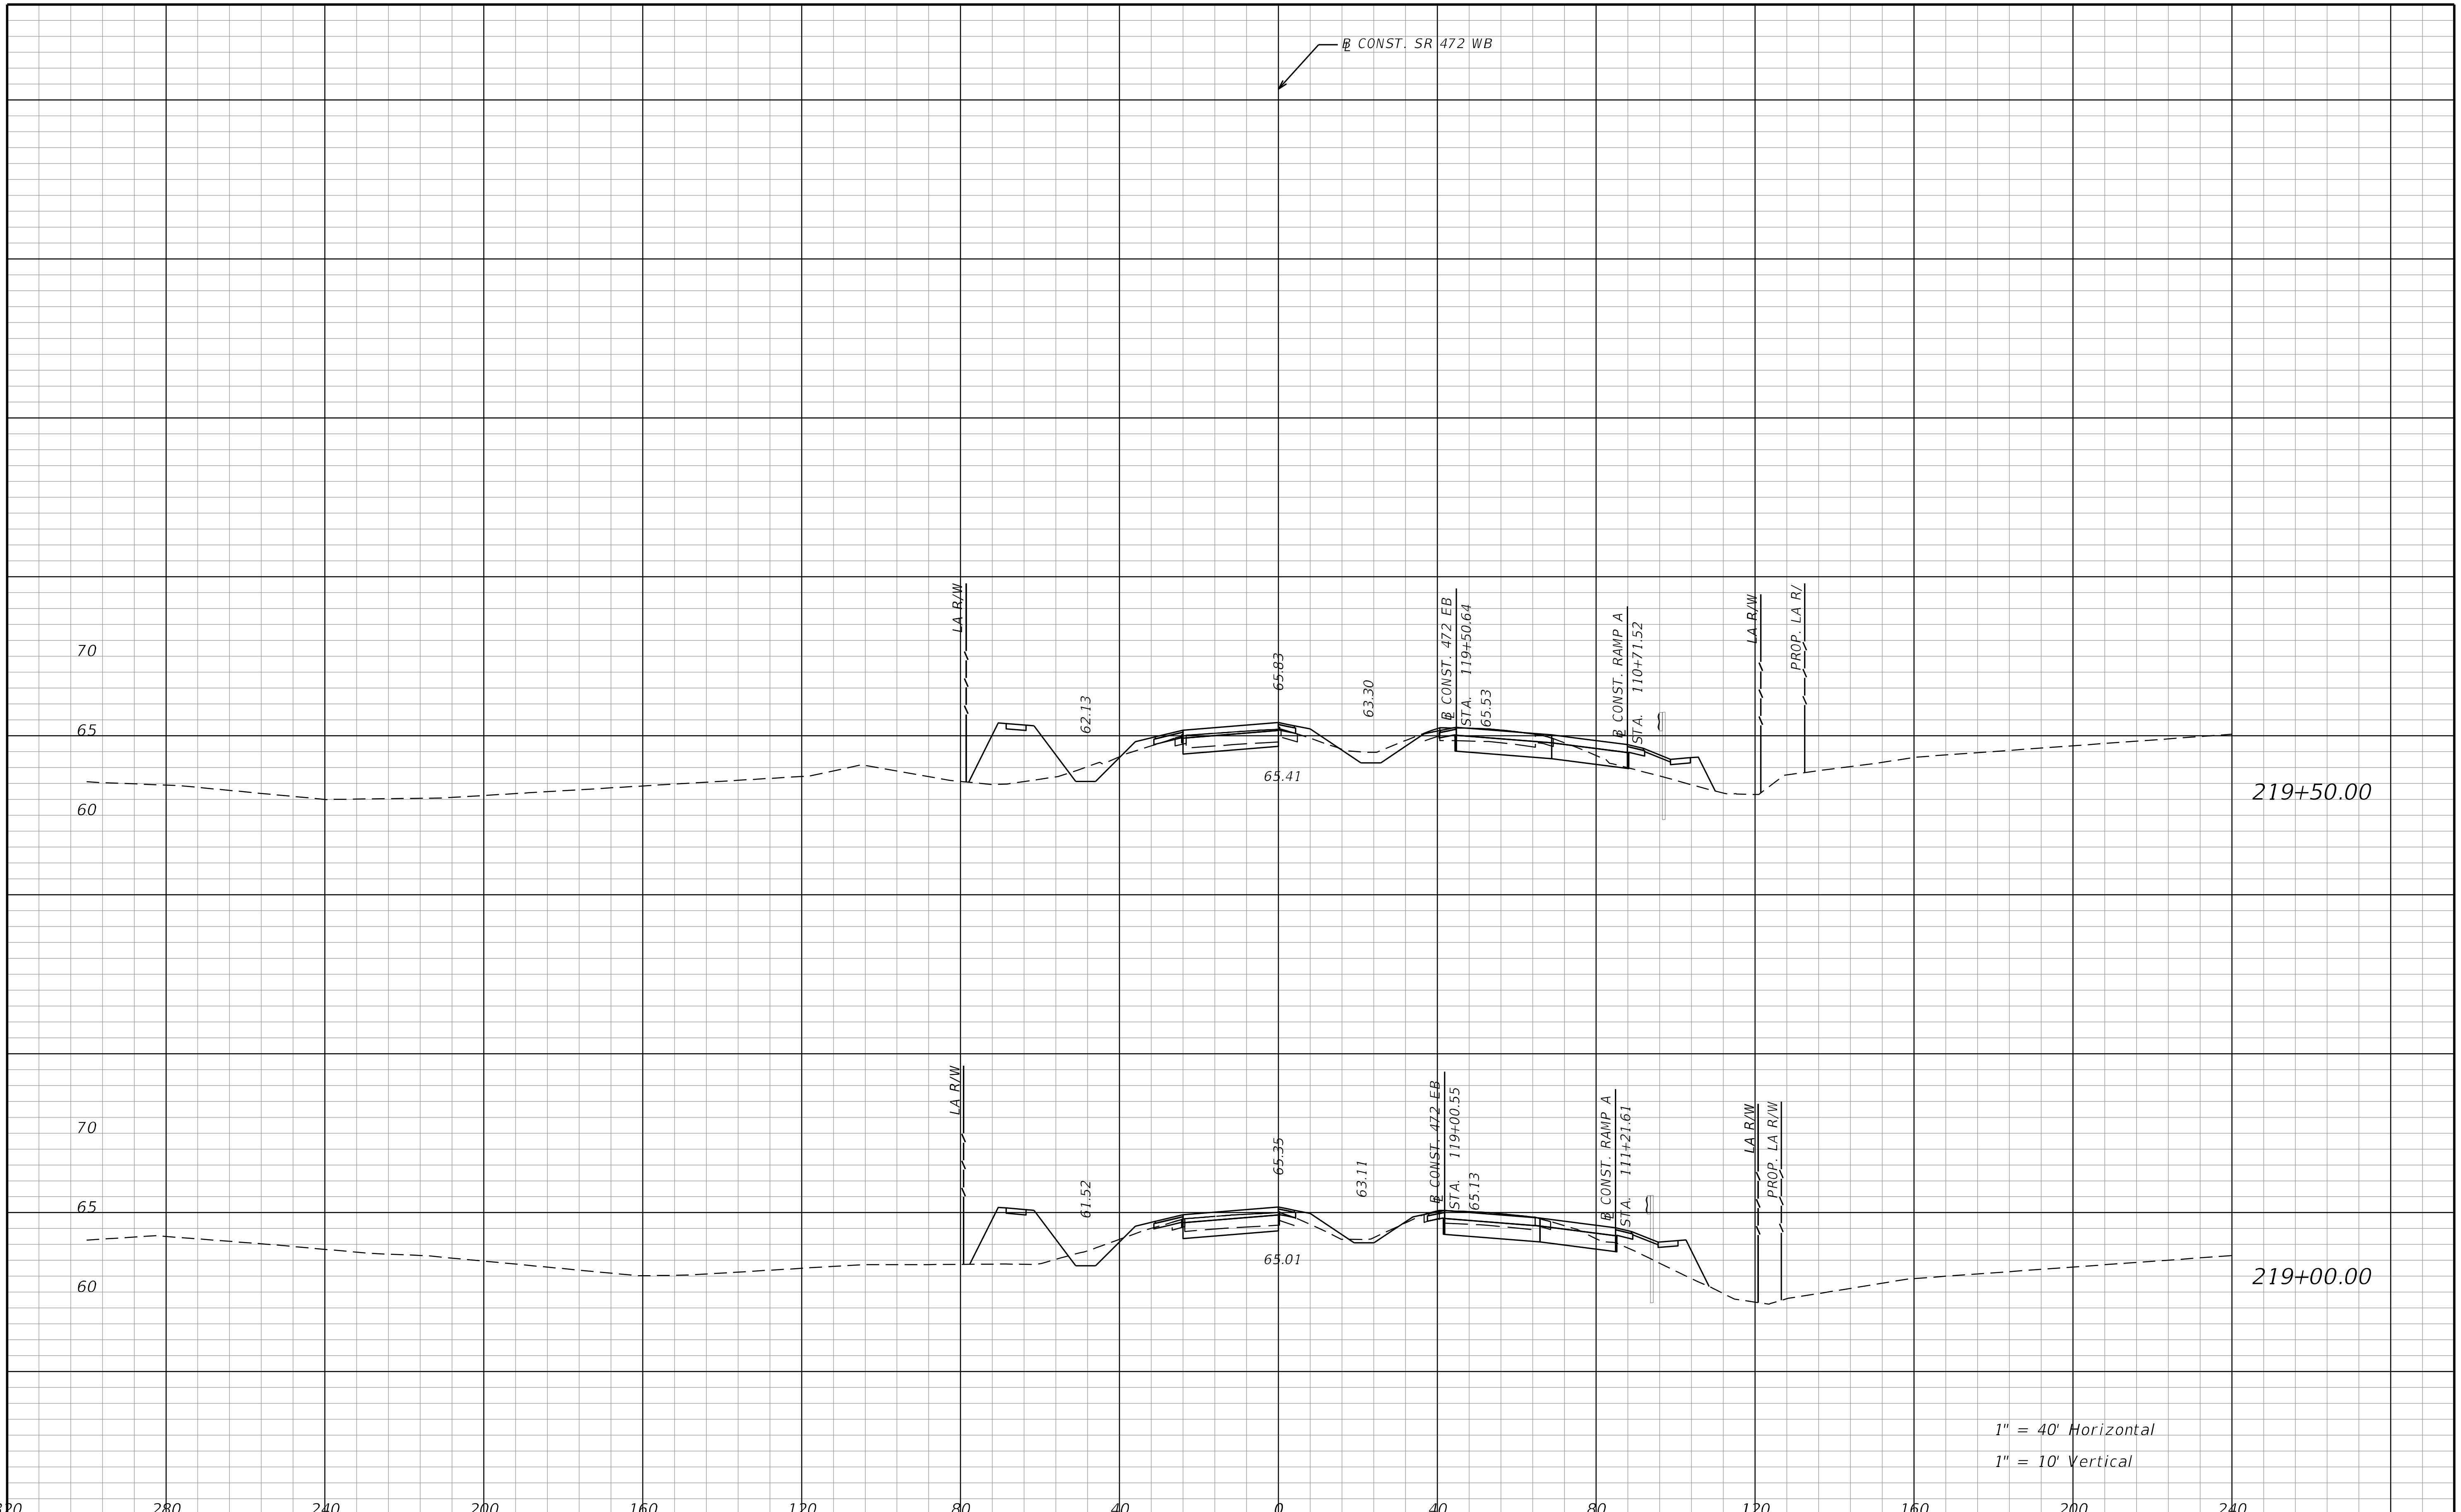

REVISIONS			
DATE	DESCRIPTION	DATE	DESCRIPTION

STANTEC CONSULTING SERVICES INC.
ENGINEER OF RECORD:
WILLIAM V. ANDERSON, P.E. NO.: 36682
11315 CORPORATE BLVD., SUITE 105
ORLANDO, FLORIDA 32817
(407) 823-8966
CERTIFICATE OF AUTHORIZATION NO. 27013

STATE OF FLORIDA
DEPARTMENT OF TRANSPORTATION

ROAD NO.	COUNTY	FINANCIAL PROJECT ID
SR400	VOLUSIA	408464-2-32-01

CROSS SECTIONS
SR 472

SHEET NO.
1014

THE OFFICIAL RECORD OF THIS SHEET IS THE ELECTRONIC FILE DIGITALLY SIGNED AND SEALED UNDER RULE 61G15-23.004, F.A.C.

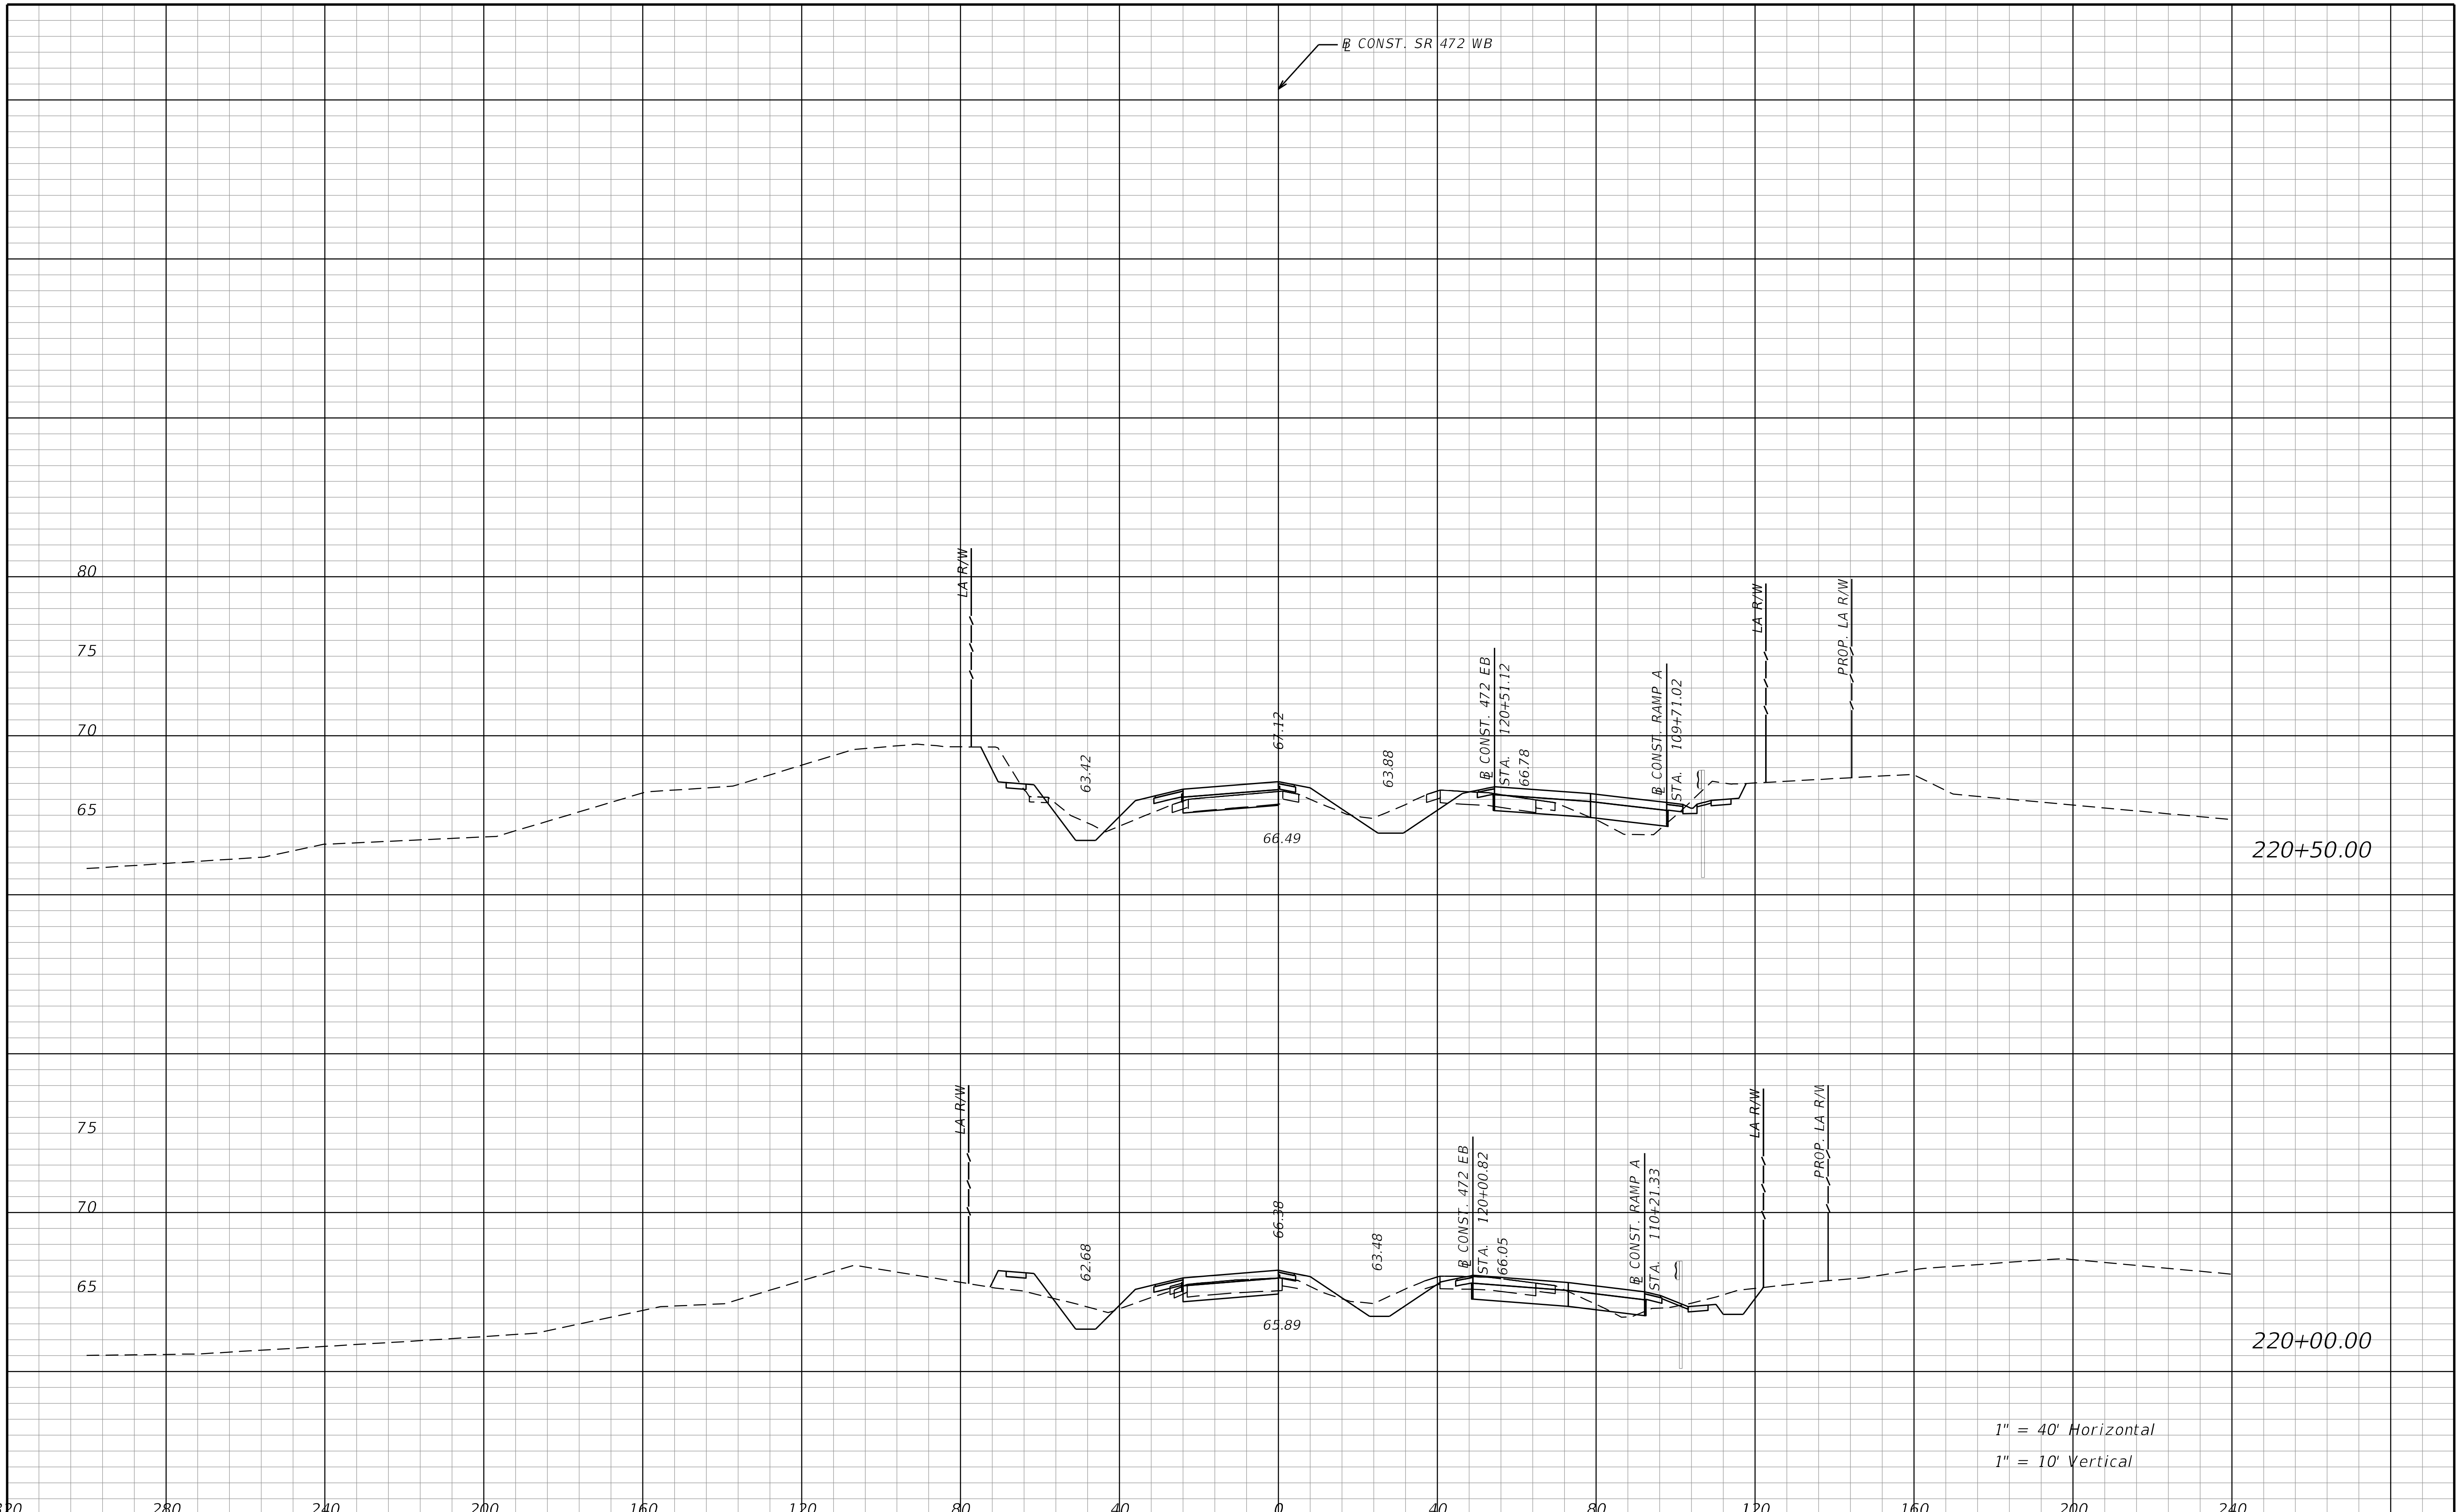

REVISIONS			
DATE	DESCRIPTION	DATE	DESCRIPTION

STANTEC CONSULTING SERVICES INC.
ENGINEER OF RECORD:
WILLIAM V. ANDERSON, P.E. NO.: 36682
11315 CORPORATE BLVD., SUITE 105
ORLANDO, FLORIDA 32817
(407) 823-8966
CERTIFICATE OF AUTHORIZATION NO. 27013

STATE OF FLORIDA
DEPARTMENT OF TRANSPORTATION

ROAD NO.	COUNTY	FINANCIAL PROJECT ID
SR400	VOLUSIA	408464-2-32-01

CROSS SECTIONS
SR 472

SHEET NO.
1015

THE OFFICIAL RECORD OF THIS SHEET IS THE ELECTRONIC FILE DIGITALLY SIGNED AND SEALED UNDER RULE 61G15-23.004, F.A.C.

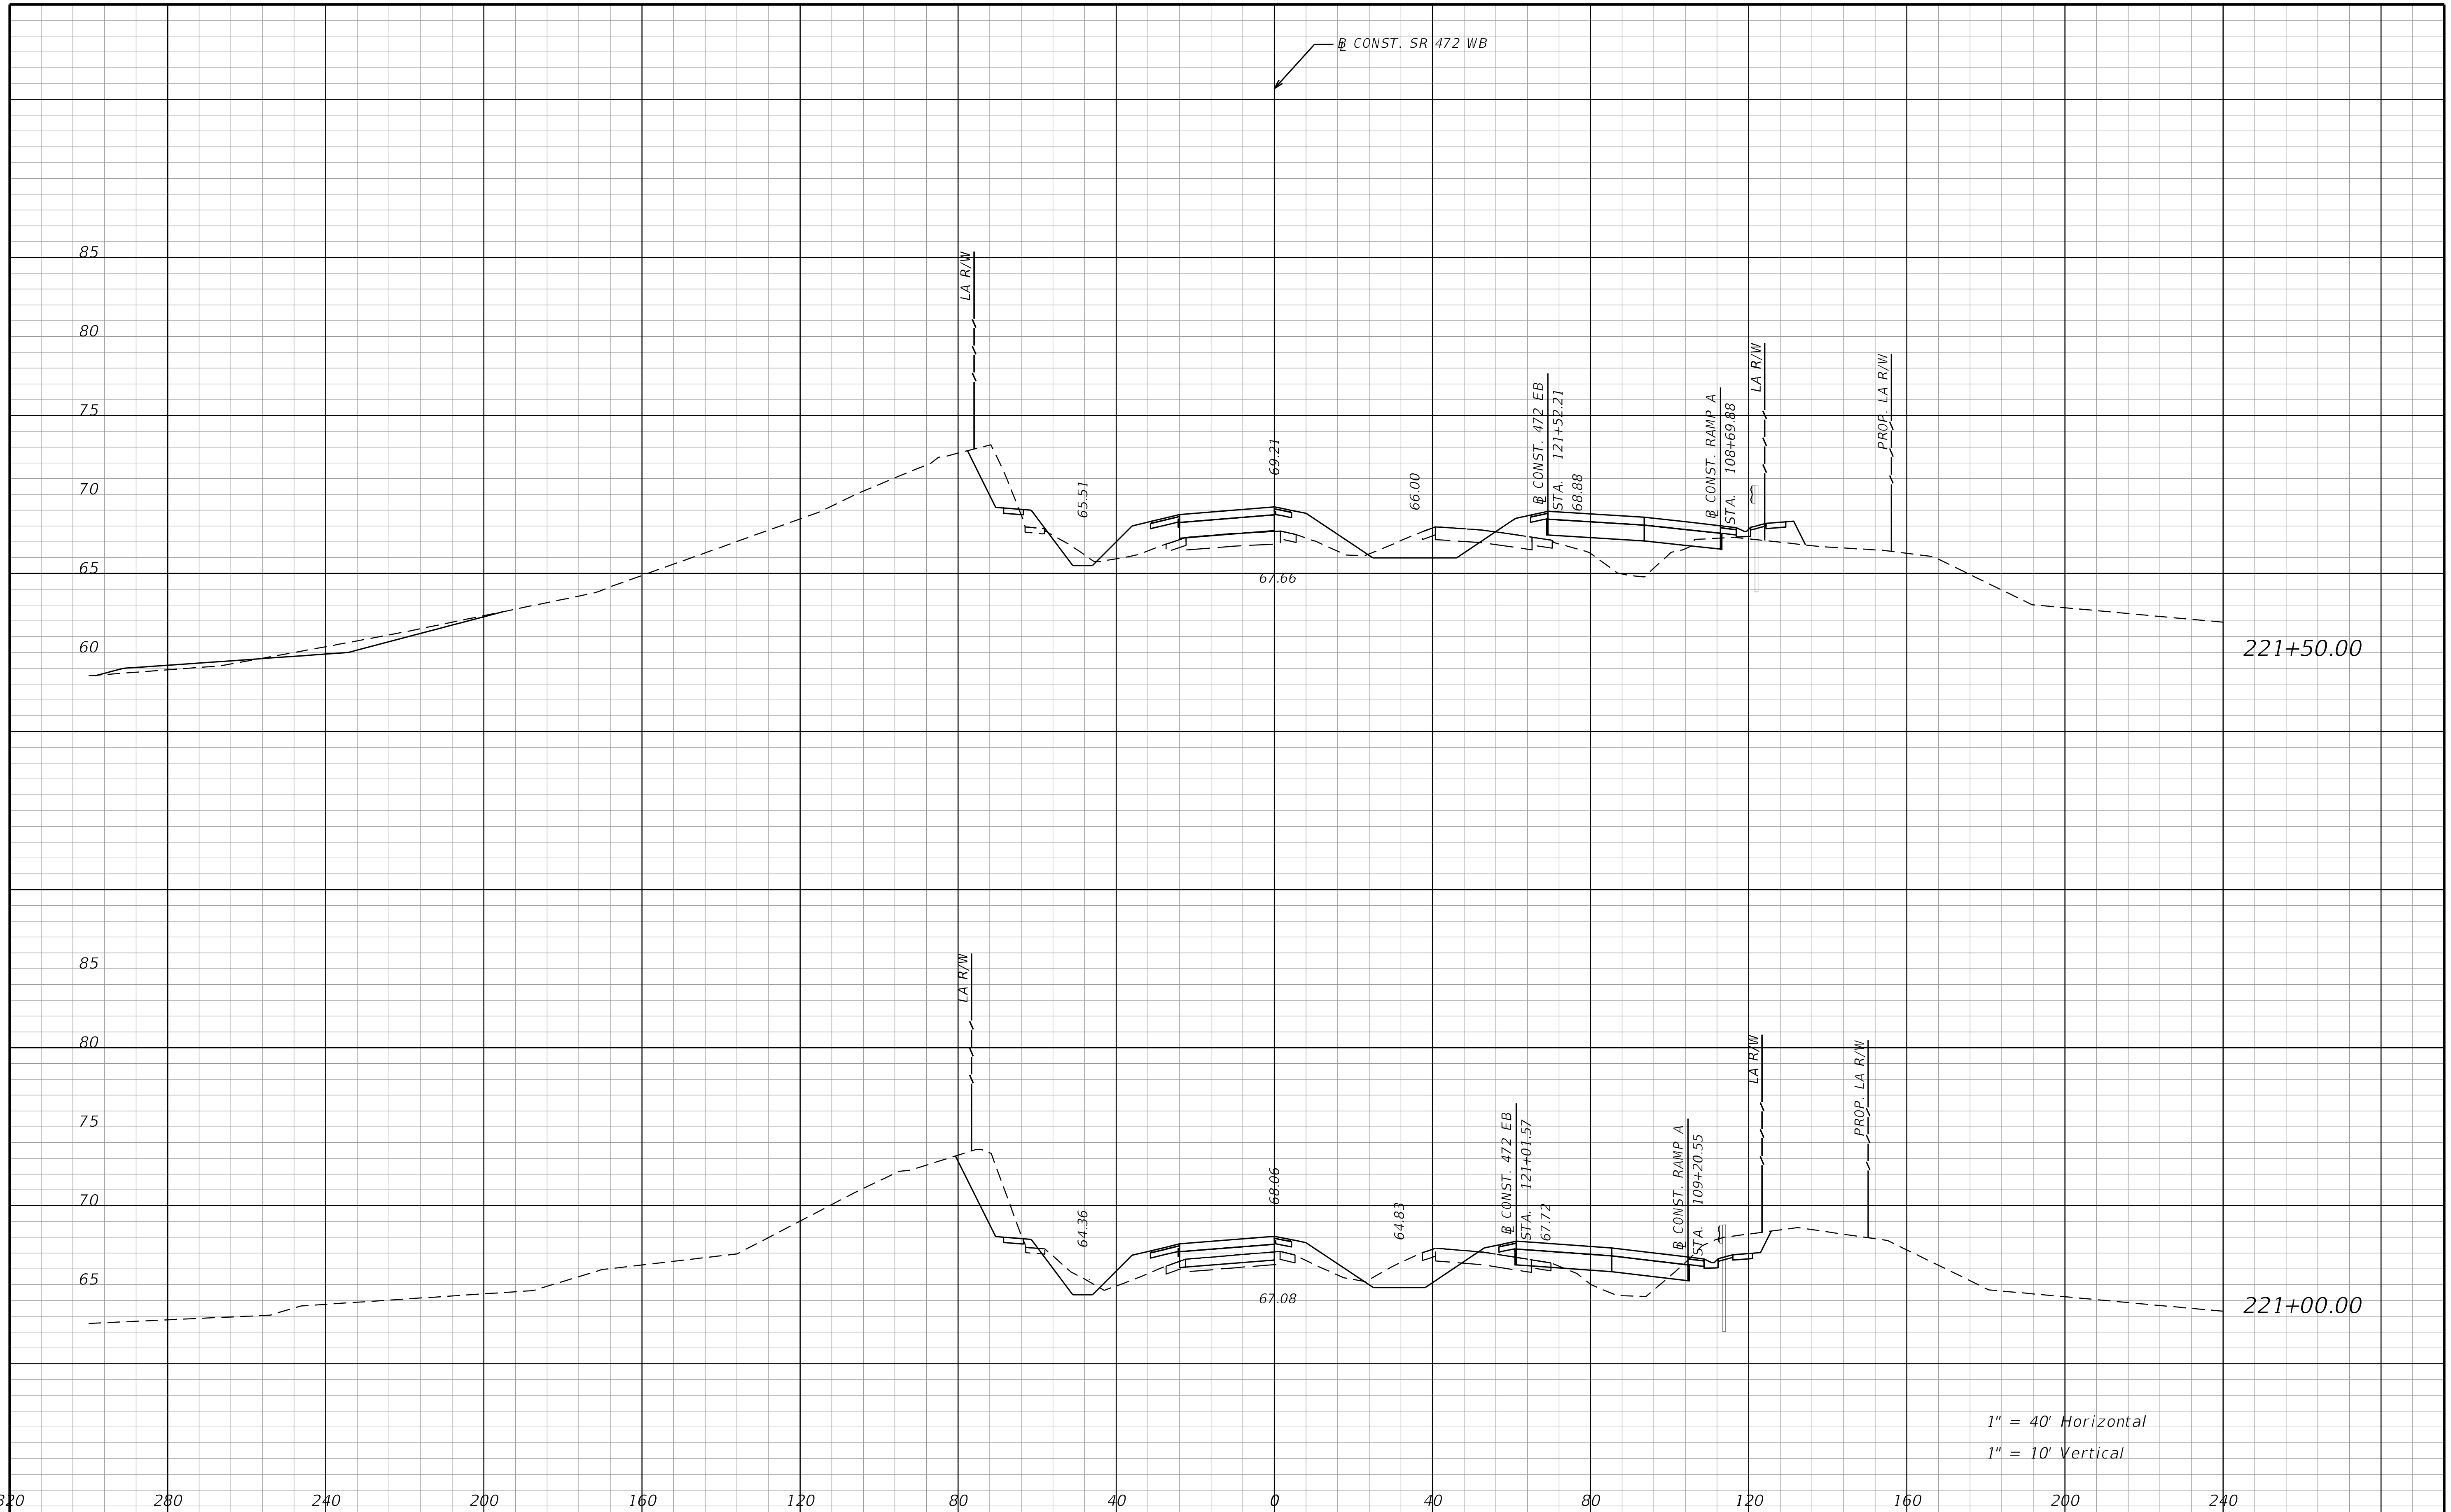

REVISIONS			
DATE	DESCRIPTION	DATE	DESCRIPTION

STANTEC CONSULTING SERVICES INC.
ENGINEER OF RECORD:
WILLIAM V. ANDERSON, P.E. NO.: 36682
11315 CORPORATE BLVD., SUITE 105
ORLANDO, FLORIDA 32817
(407) 823-8966
CERTIFICATE OF AUTHORIZATION NO. 27013

STATE OF FLORIDA
DEPARTMENT OF TRANSPORTATION

ROAD NO.	COUNTY	FINANCIAL PROJECT ID
SR400	VOLUSIA	408464-2-32-01

CROSS SECTIONS
SR 472

SHEET NO.
1016

THE OFFICIAL RECORD OF THIS SHEET IS THE ELECTRONIC FILE DIGITALLY SIGNED AND SEALED UNDER RULE 61G15-23.004, F.A.C.

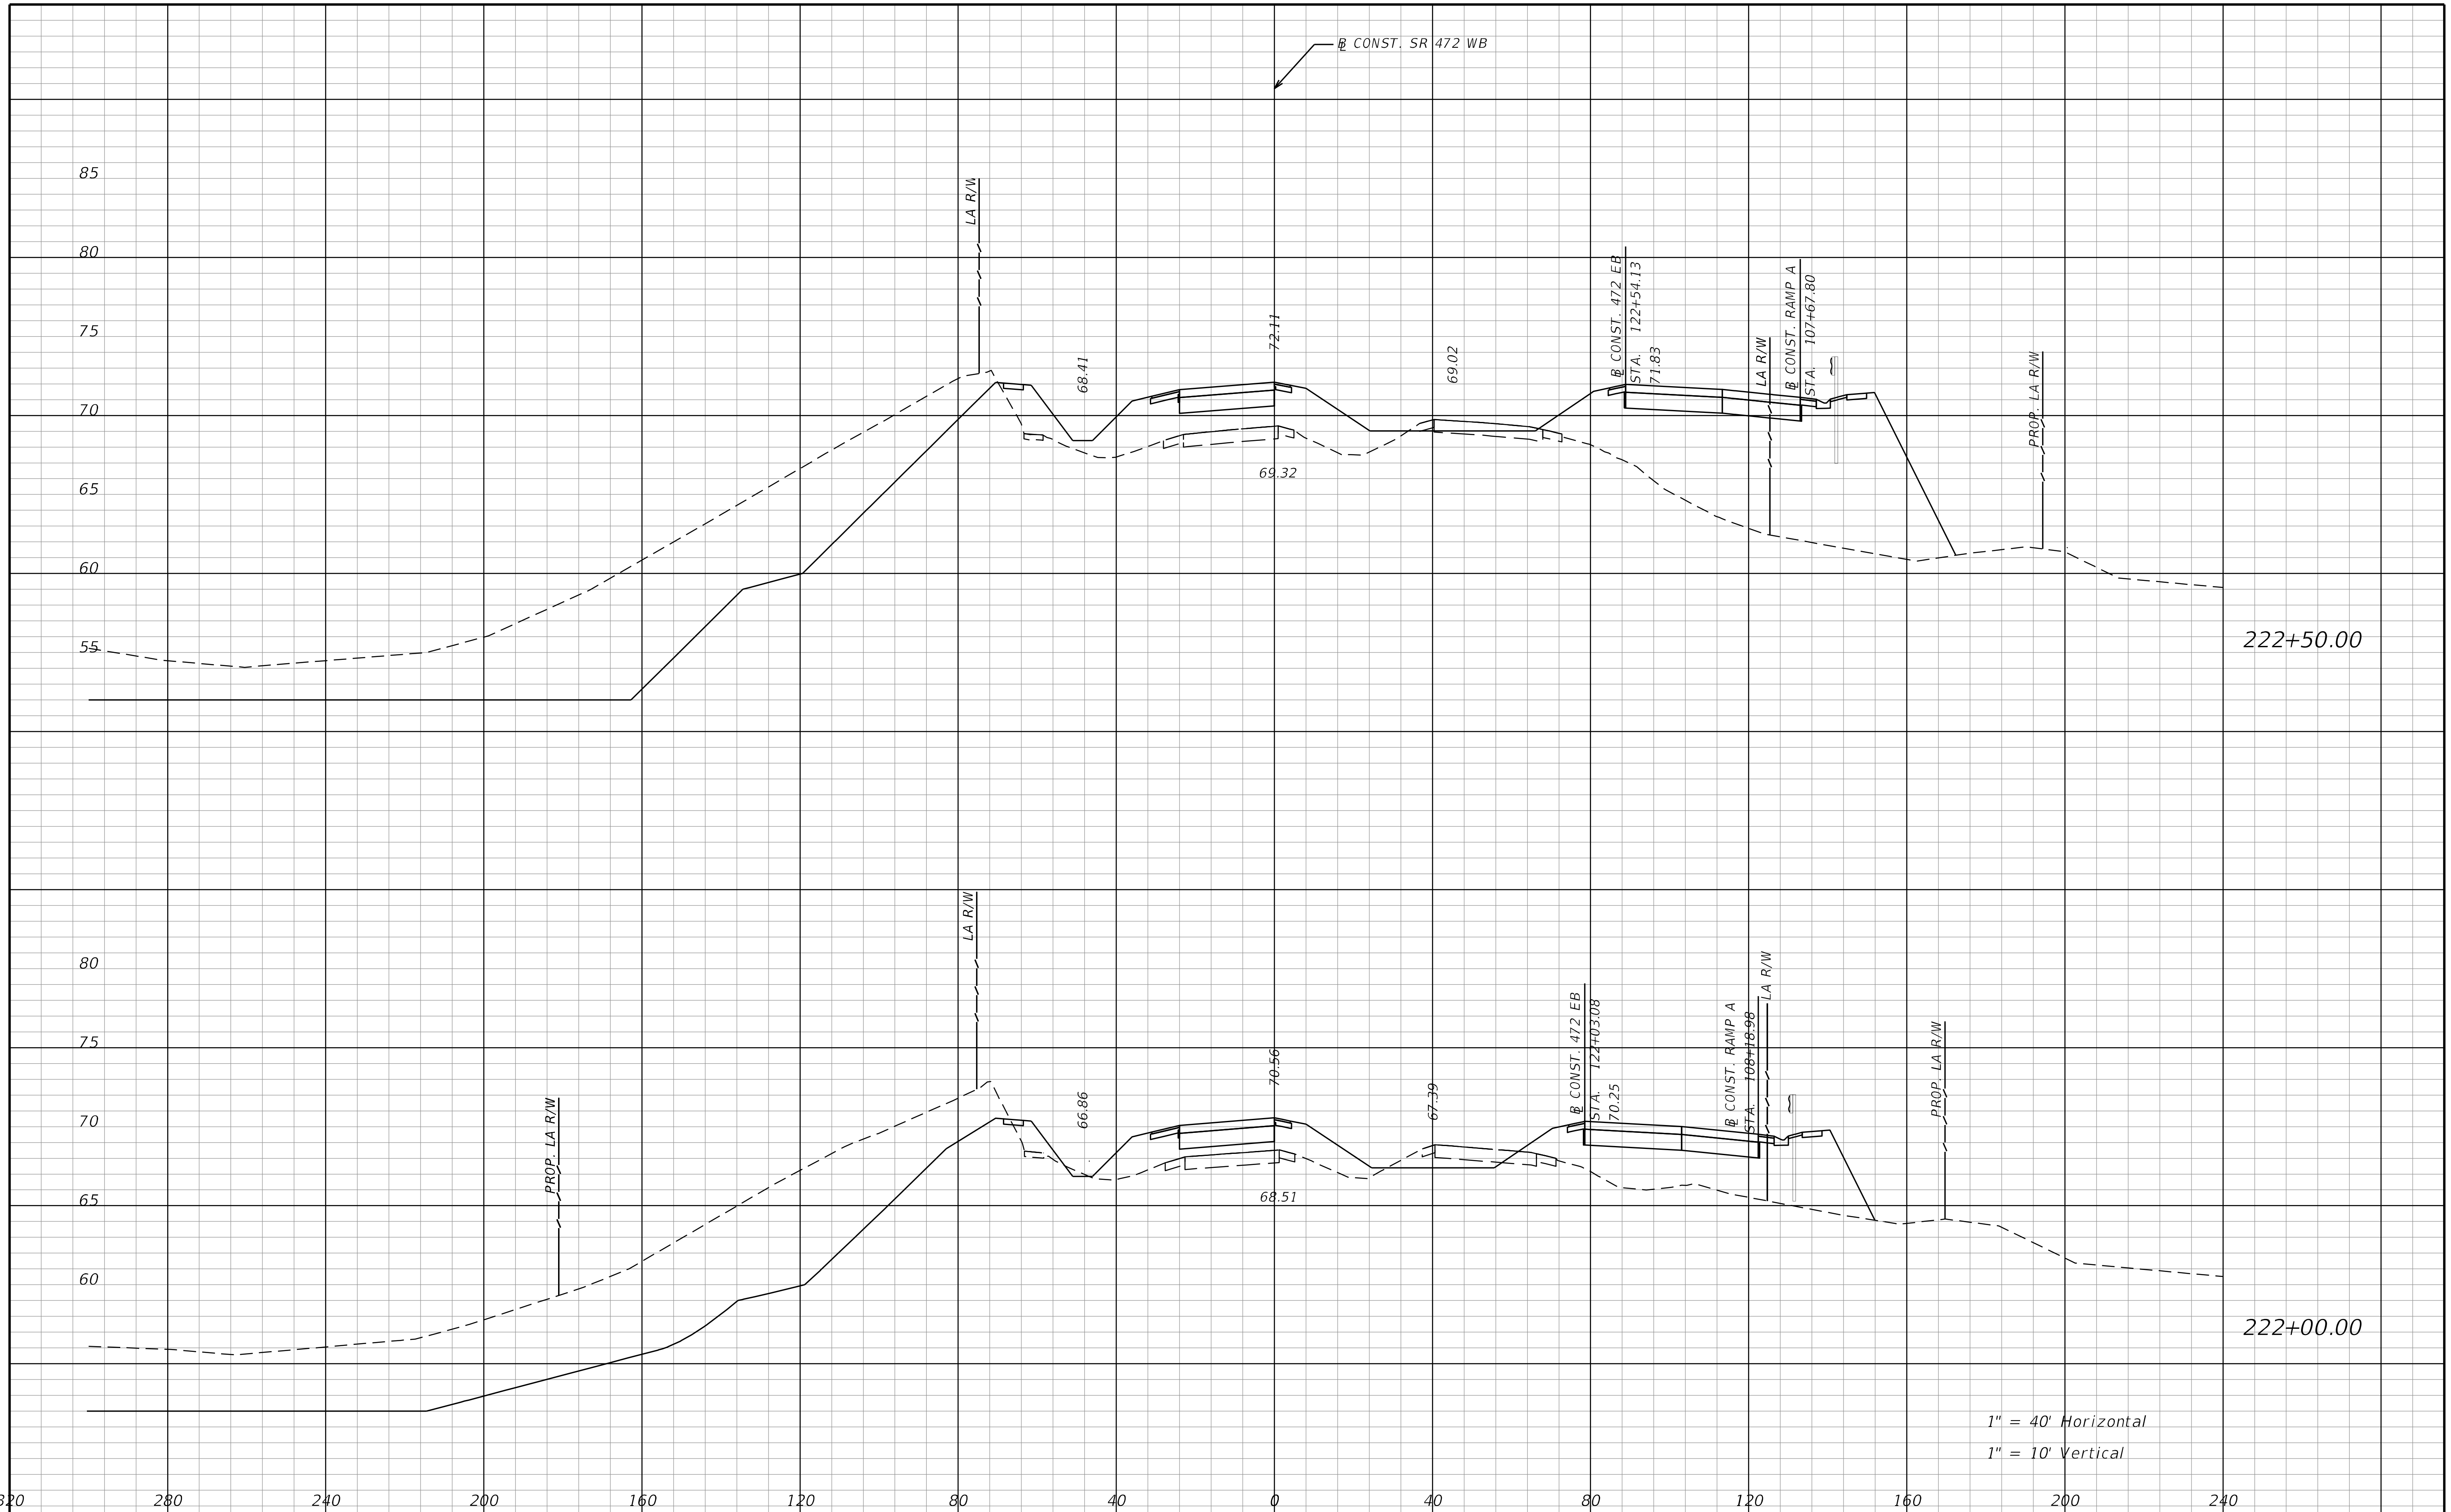

REVISIONS			
DATE	DESCRIPTION	DATE	DESCRIPTION

STANTEC CONSULTING SERVICES INC.
ENGINEER OF RECORD:
WILLIAM V. ANDERSON, P.E. NO.: 36682
11315 CORPORATE BLVD., SUITE 105
ORLANDO, FLORIDA 32817
(407) 823-8966
CERTIFICATE OF AUTHORIZATION NO. 27013

STATE OF FLORIDA
DEPARTMENT OF TRANSPORTATION

ROAD NO.	COUNTY	FINANCIAL PROJECT ID
SR400	VOLUSIA	408464-2-32-01

CROSS SECTIONS
SR 472

SHEET NO.
1017

THE OFFICIAL RECORD OF THIS SHEET IS THE ELECTRONIC FILE DIGITALLY SIGNED AND SEALED UNDER RULE 61G15-23.004, F.A.C.

jchassee 6/14/2019 4:28:39 PM Rdxsrd_shg V:\2158\active\CADD\40846423201\roadway\RDXSRD08_472.DGN

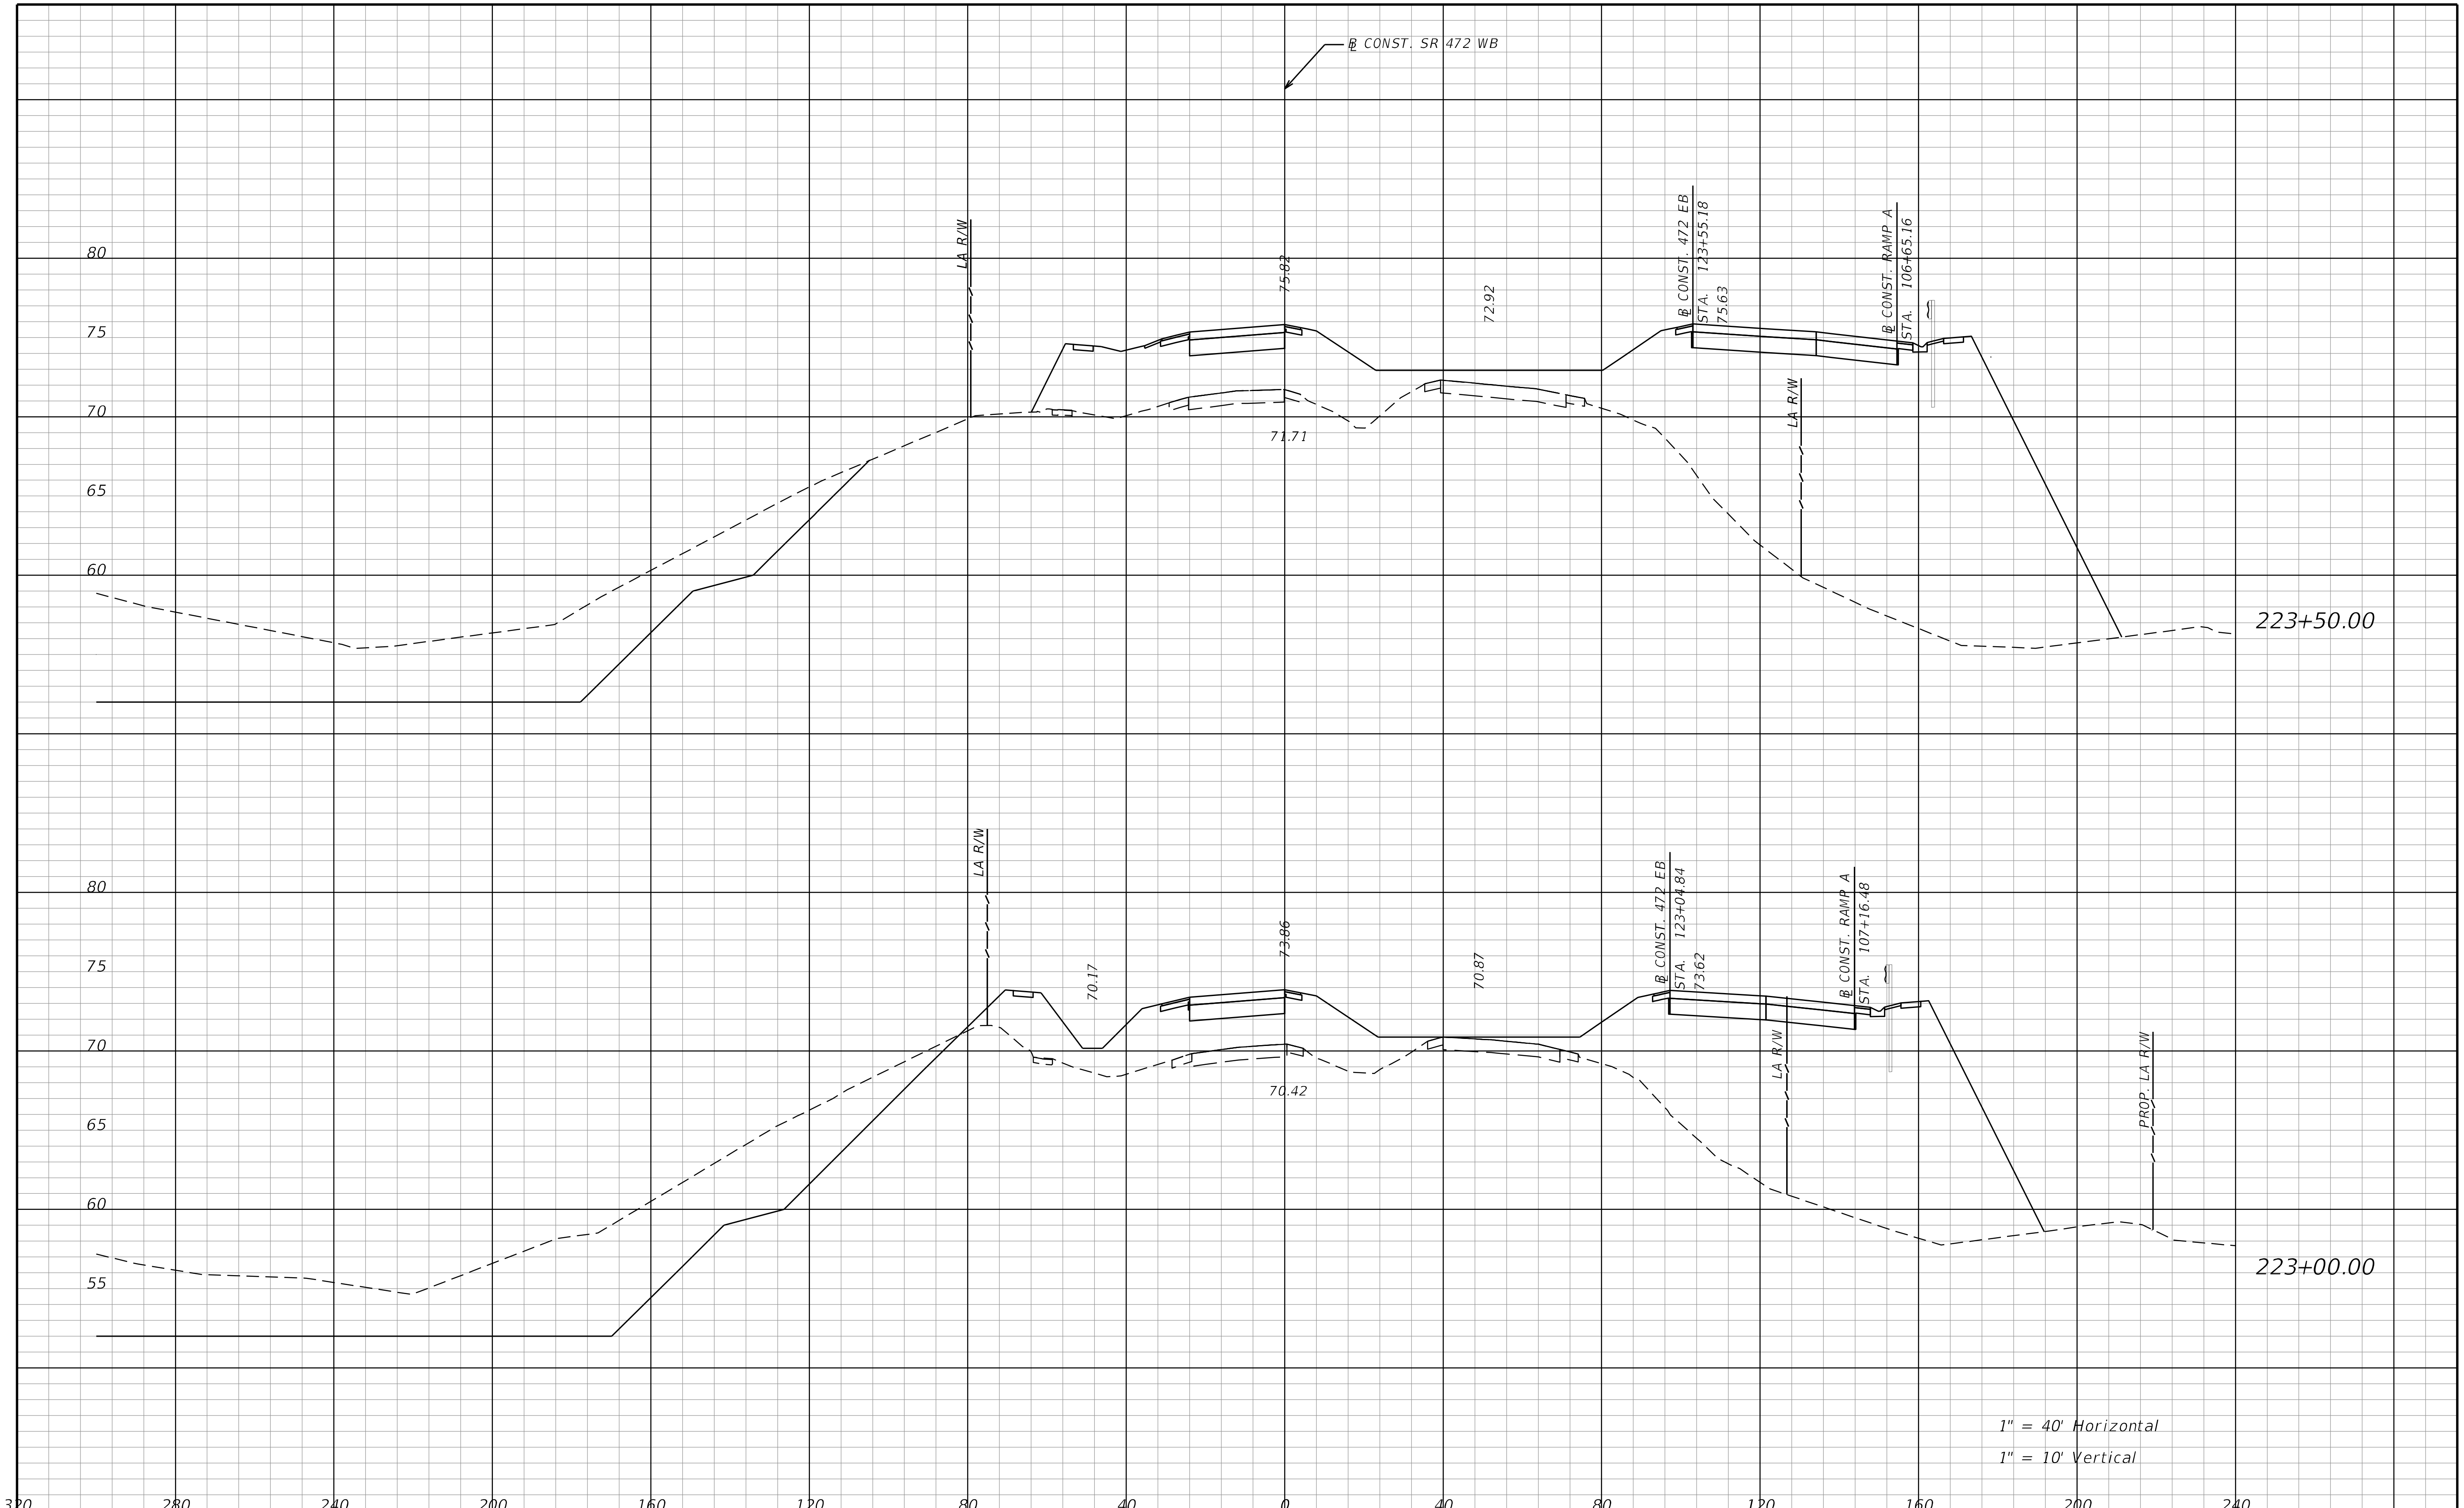

THE OFFICIAL RECORD OF THIS SHEET IS THE ELECTRONIC FILE DIGITALLY SIGNED AND SEALED UNDER RULE 61G15-23.004, F.A.C.

REVISIONS			
DATE	DESCRIPTION	DATE	DESCRIPTION

STANTEC CONSULTING SERVICES INC.
ENGINEER OF RECORD:
WILLIAM V. ANDERSON, P.E. NO.: 36682
11315 CORPORATE BLVD., SUITE 105
ORLANDO, FLORIDA 32817
(407) 823-8966
CERTIFICATE OF AUTHORIZATION NO. 27013

STATE OF FLORIDA
DEPARTMENT OF TRANSPORTATION

ROAD NO.	COUNTY	FINANCIAL PROJECT ID
SR400	VOLUSIA	408464-2-32-01

CROSS SECTIONS
SR 472

SHEET NO.
1018

jchassee 6/14/2019 4:28:39 PM Rdxsrd_shg V:\2158\active\CADD\40846423201\roadway\RDXSRD08_472.DGN

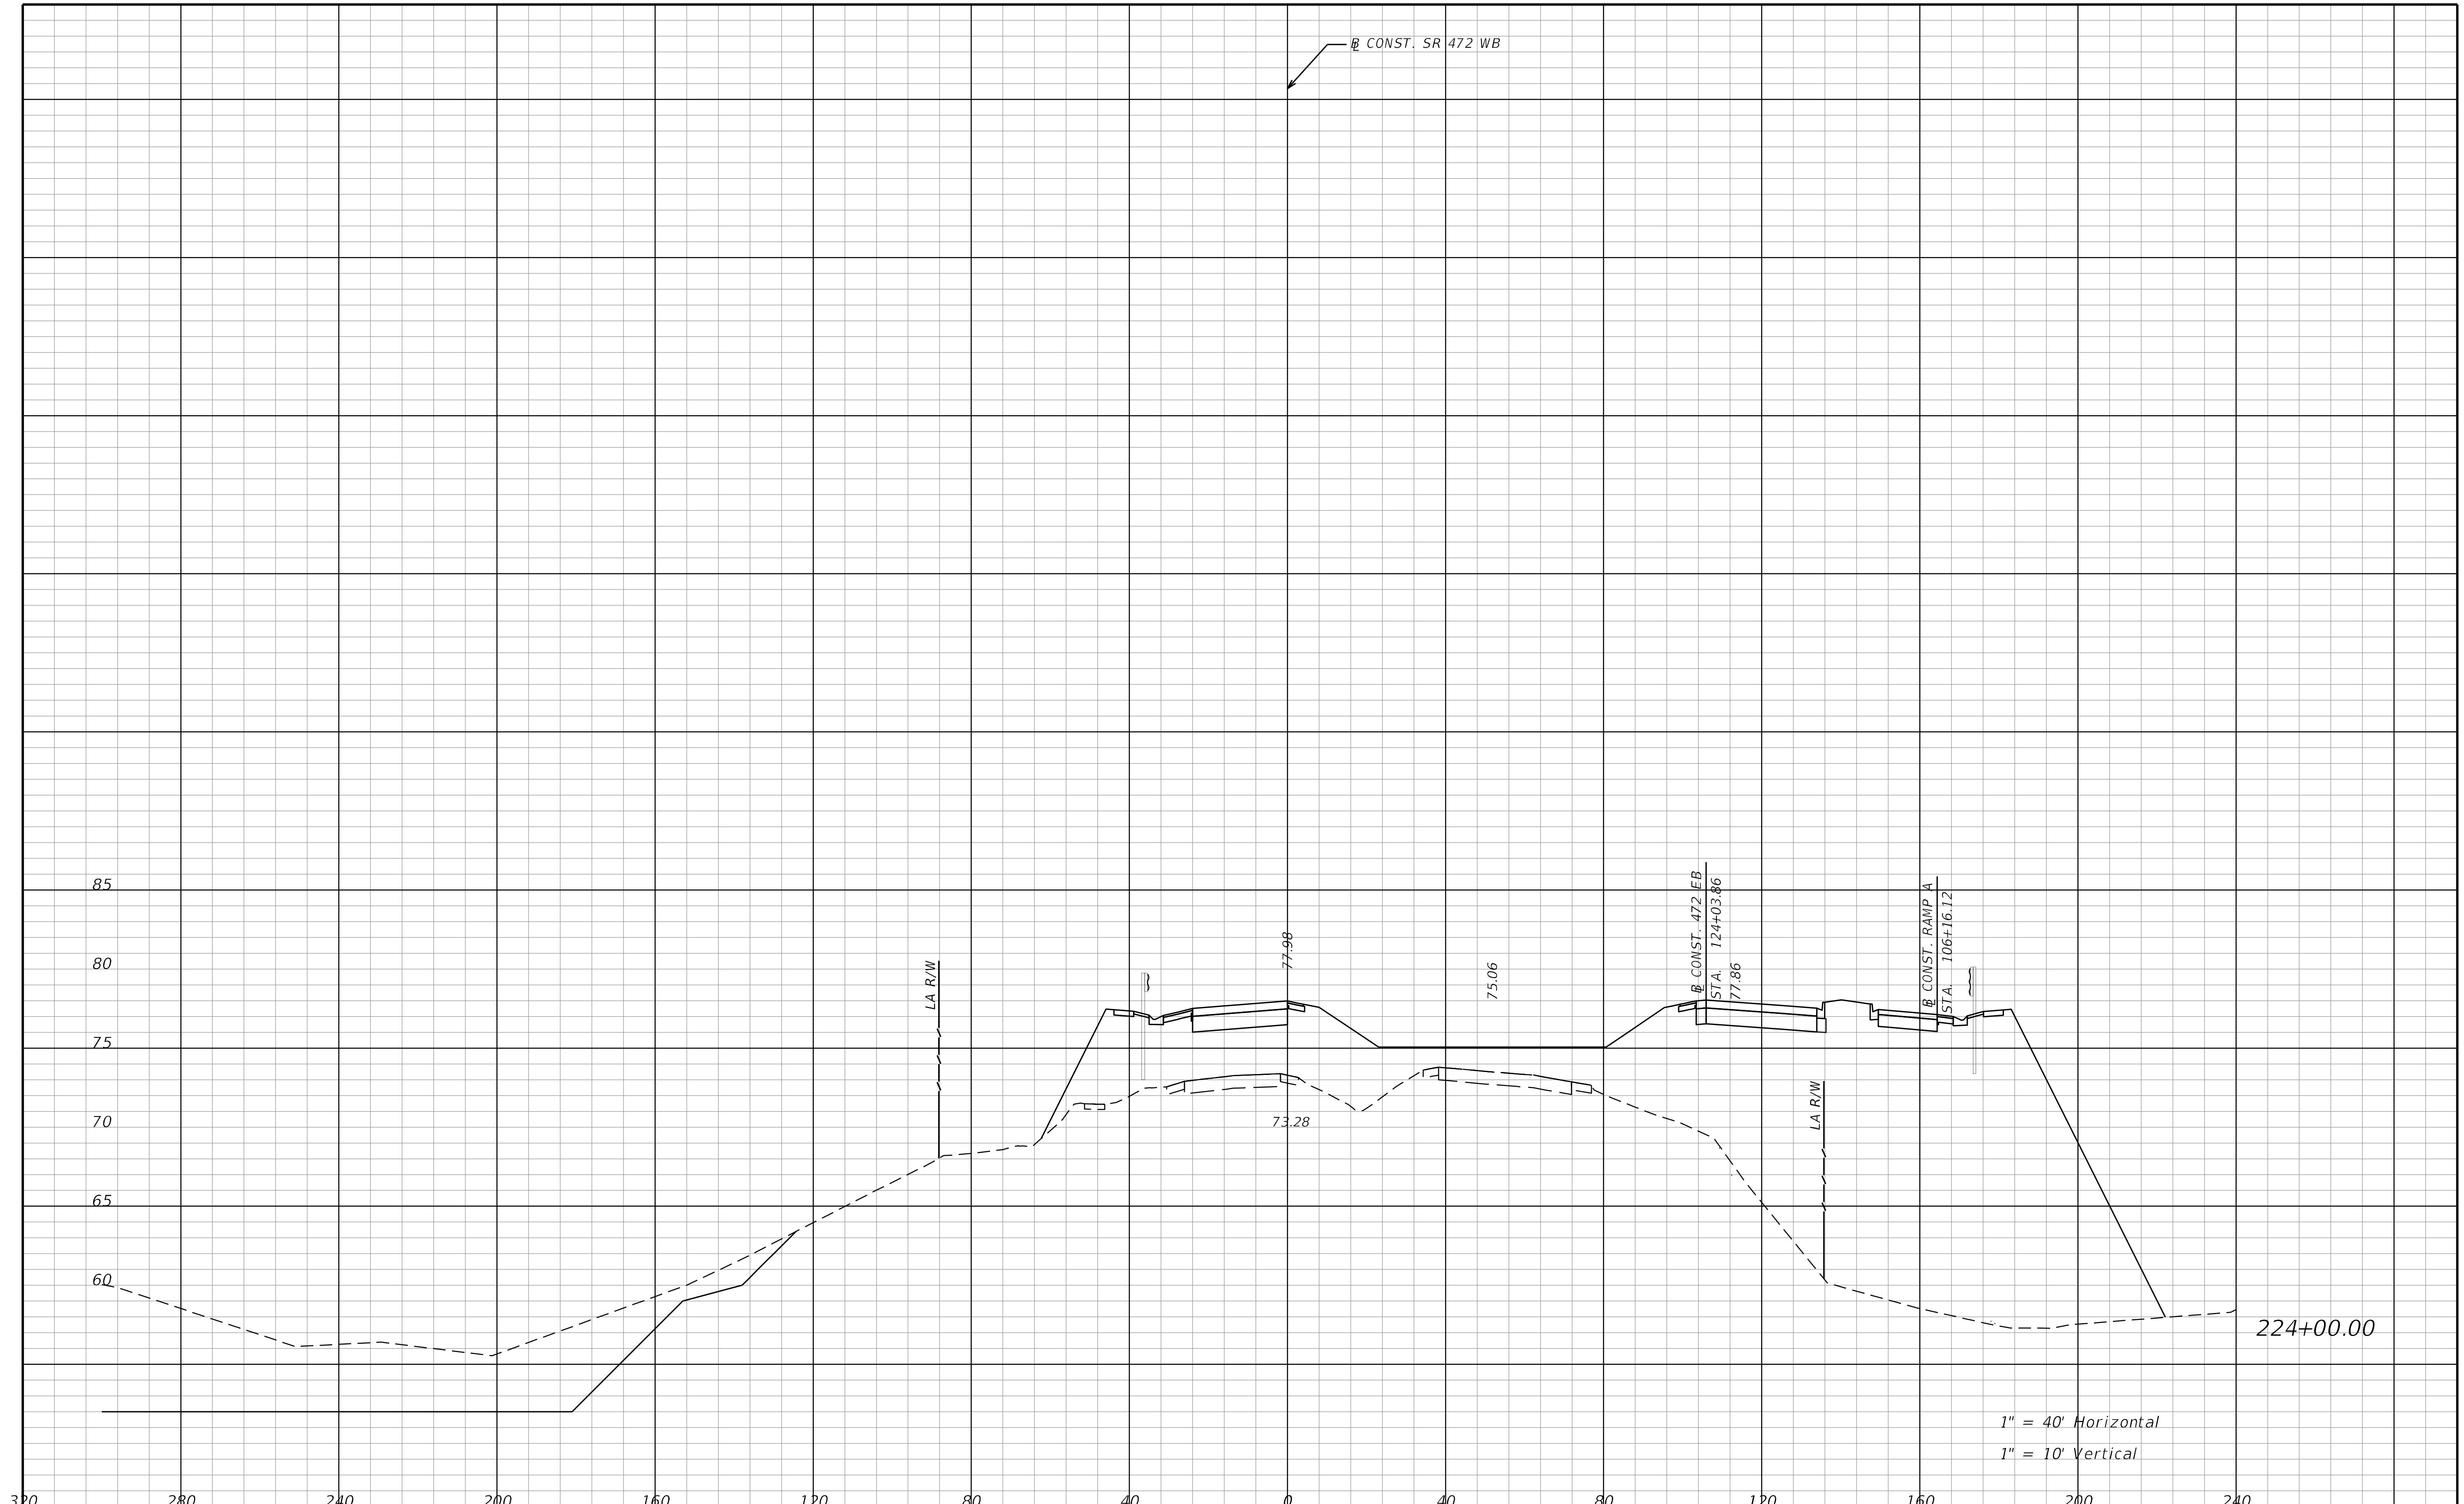

REVISIONS			
DATE	DESCRIPTION	DATE	DESCRIPTION

STANTEC CONSULTING SERVICES INC.
ENGINEER OF RECORD:
WILLIAM V. ANDERSON, P.E. NO.: 36682
11315 CORPORATE BLVD., SUITE 105
ORLANDO, FLORIDA 32817
(407) 823-8966
CERTIFICATE OF AUTHORIZATION NO. 27013

STATE OF FLORIDA
DEPARTMENT OF TRANSPORTATION

ROAD NO.	COUNTY	FINANCIAL PROJECT ID
SR400	VOLUSIA	408464-2-32-01

CROSS SECTIONS
SR 472

SHEET NO.
1019

THE OFFICIAL RECORD OF THIS SHEET IS THE ELECTRONIC FILE DIGITALLY SIGNED AND SEALED UNDER RULE 61G15-23.004, F.A.C.

jchassee   6/14/2019 4:28:39 PM Rdxsrd_shg   V:\2158\active\CADD\40846423201\roadway\RDXSRD08_472.DGN

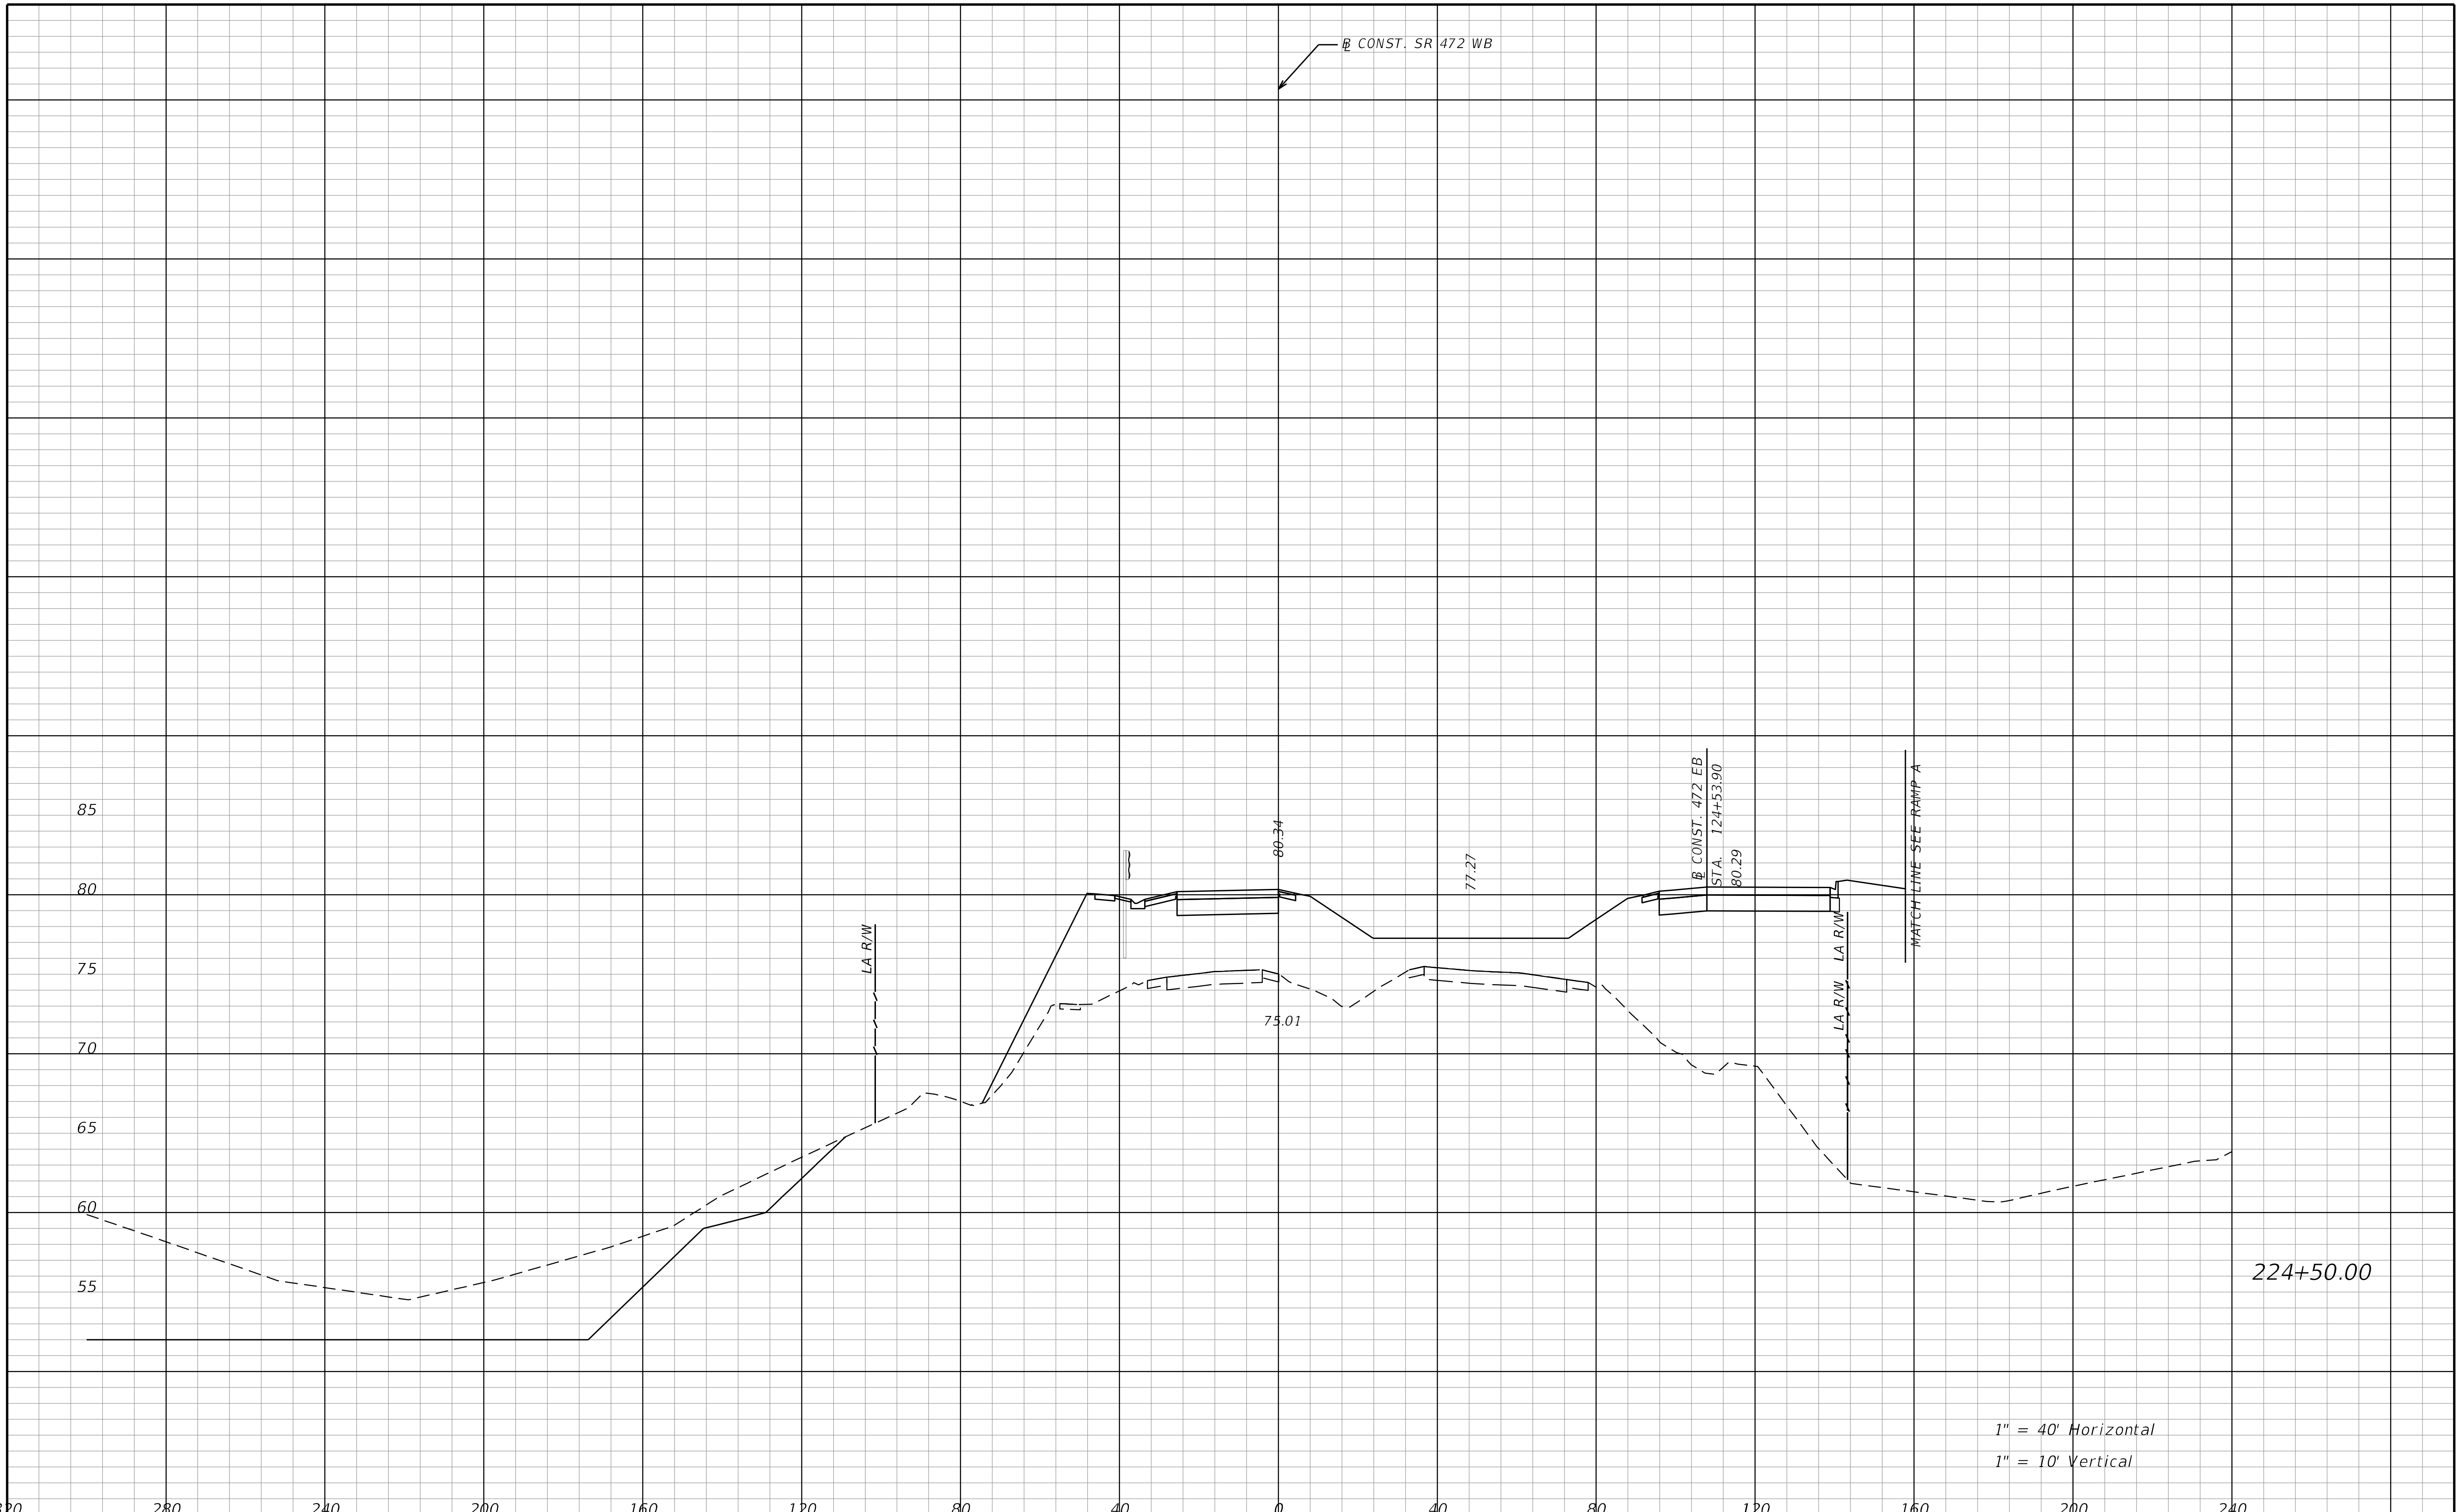

THE OFFICIAL RECORD OF THIS SHEET IS THE ELECTRONIC FILE DIGITALLY SIGNED AND SEALED UNDER RULE 61G15-23.004, F.A.C.

REVISIONS			
DATE	DESCRIPTION	DATE	DESCRIPTION

STANTEC CONSULTING SERVICES INC.
ENGINEER OF RECORD:
WILLIAM V. ANDERSON, P.E. NO.: 36682
11315 CORPORATE BLVD., SUITE 105
ORLANDO, FLORIDA 32817
(407) 823-8966
CERTIFICATE OF AUTHORIZATION NO. 27013

STATE OF FLORIDA
DEPARTMENT OF TRANSPORTATION

ROAD NO.	COUNTY	FINANCIAL PROJECT ID
SR400	VOLUSIA	408464-2-32-01

CROSS SECTIONS
SR 472

SHEET NO.
1020

jchassee 6/14/2019 4:28:39 PM Rdxsrd_shg V:\2158\active\CADD\40846423201\roadway\RDXSRD08_472.DGN

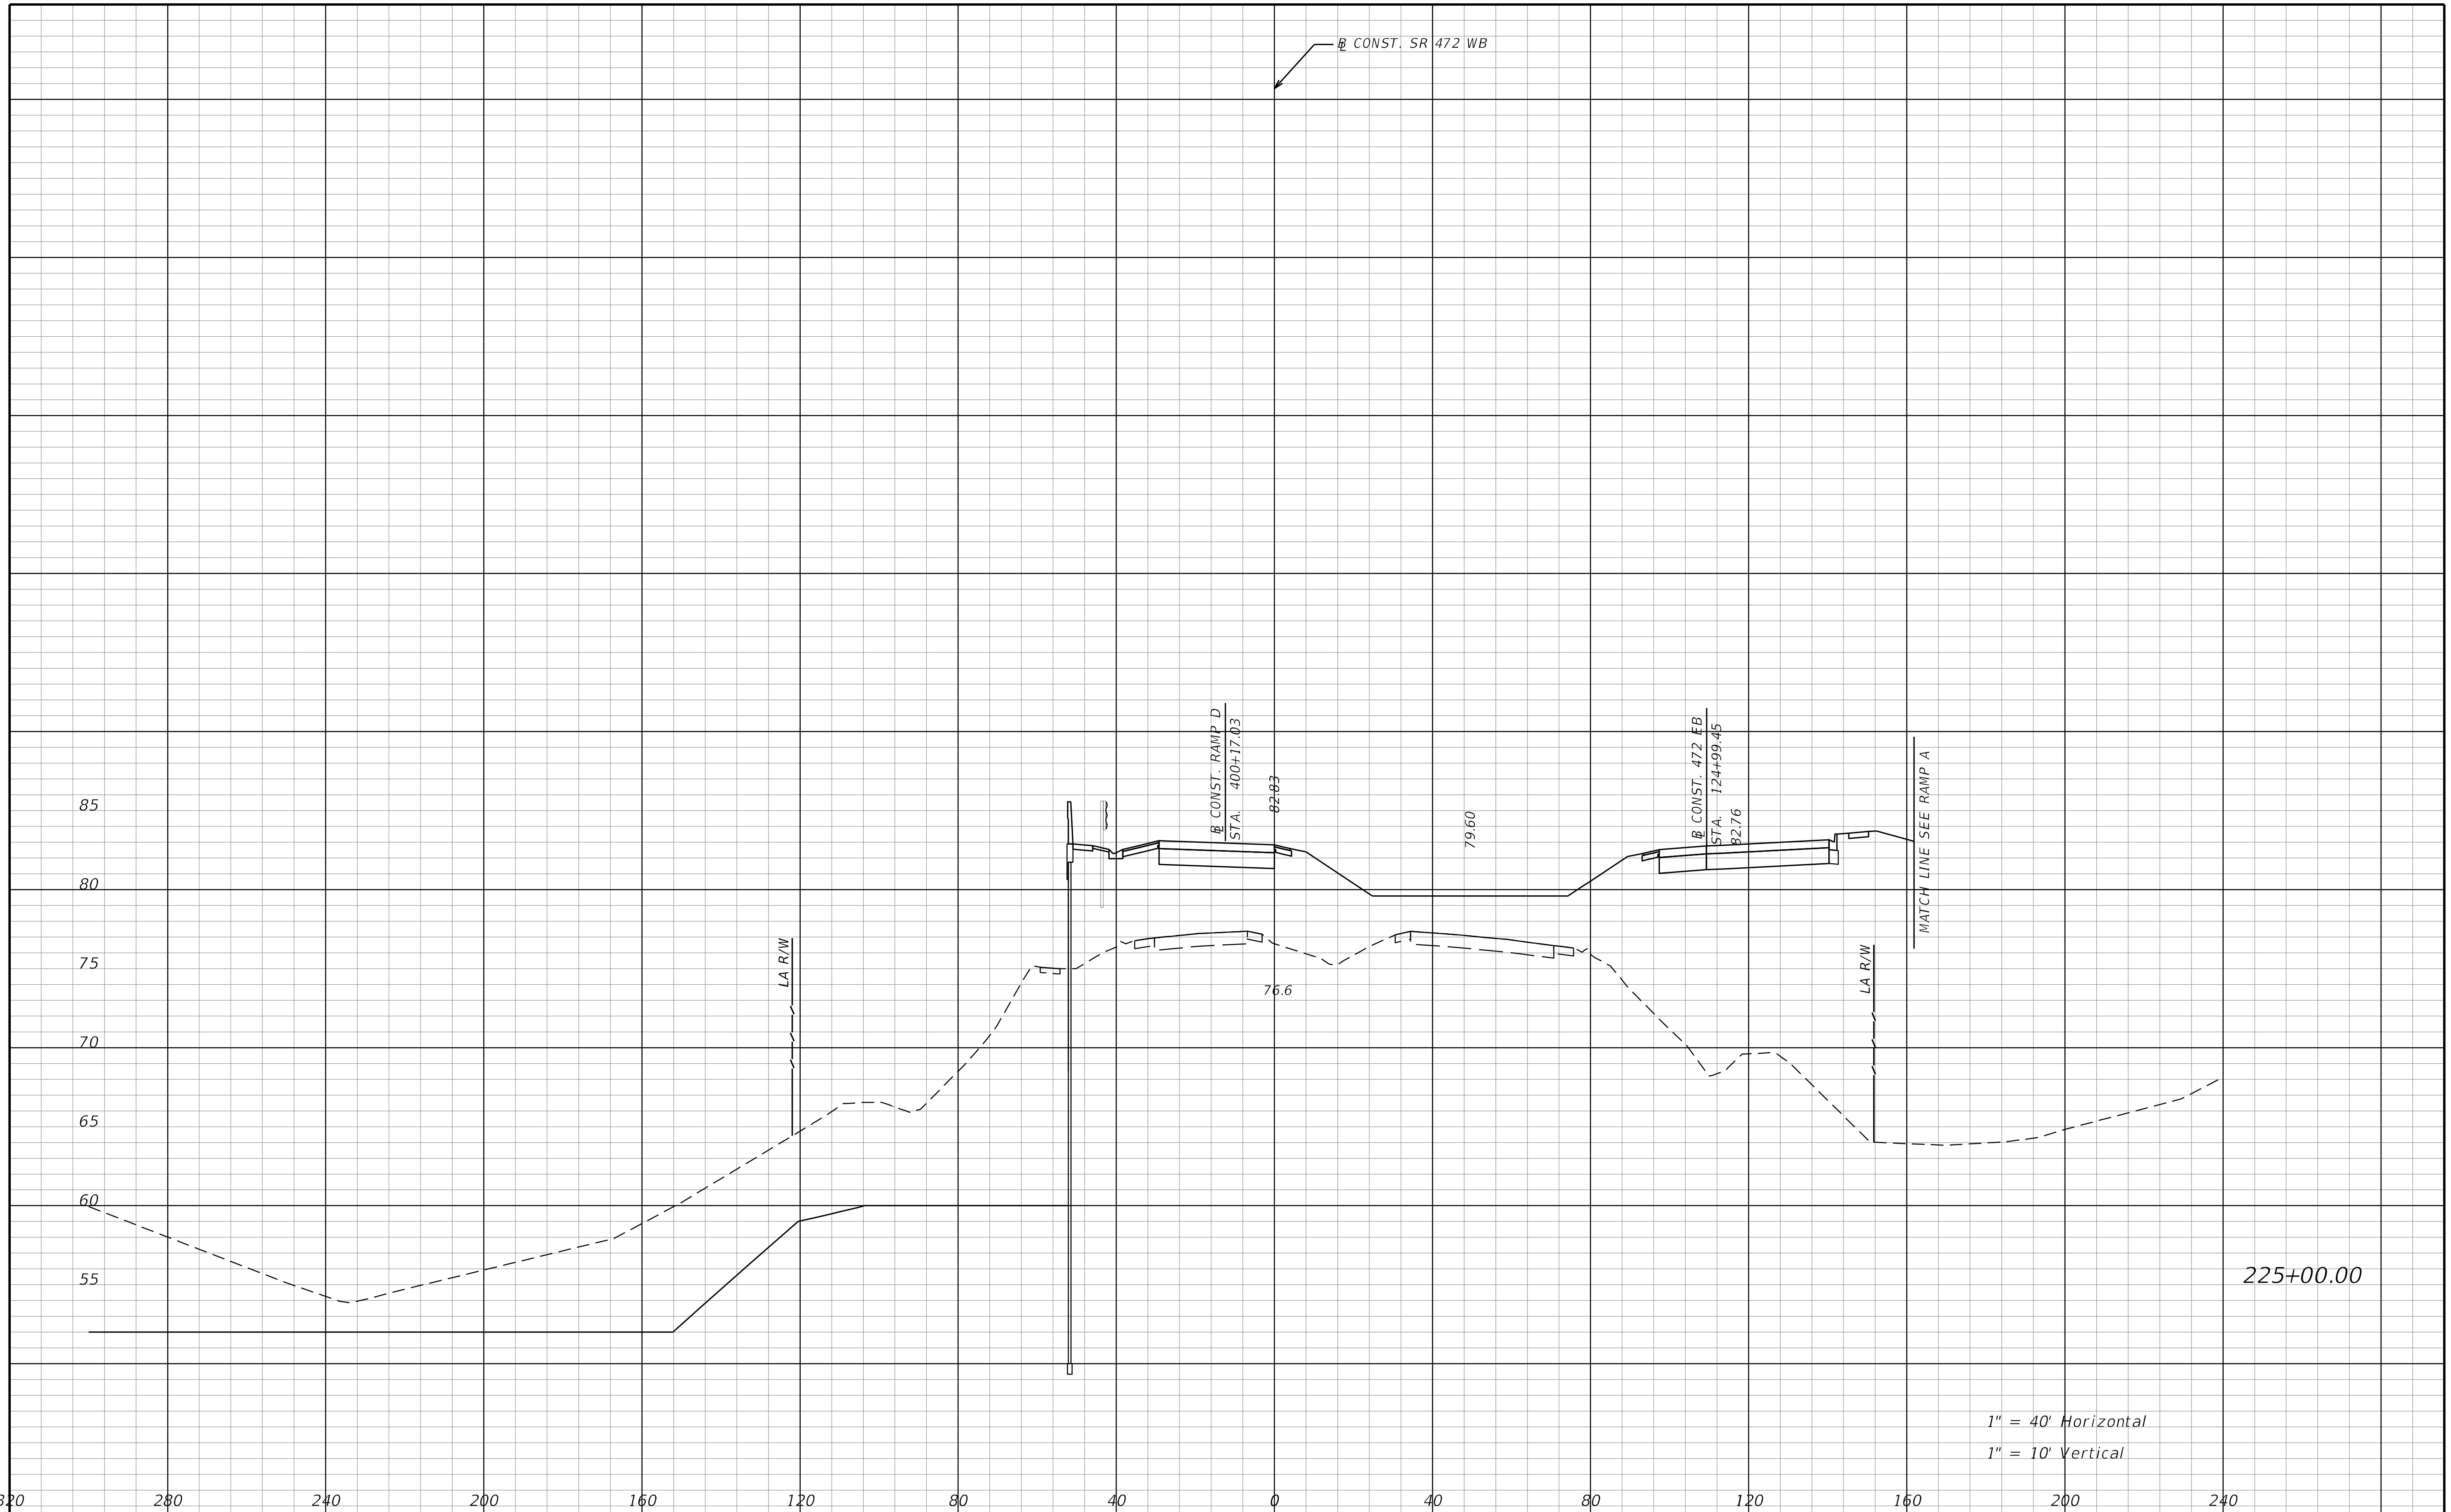

THE OFFICIAL RECORD OF THIS SHEET IS THE ELECTRONIC FILE DIGITALLY SIGNED AND SEALED UNDER RULE 61G15-23.004, F.A.C.

REVISIONS			
DATE	DESCRIPTION	DATE	DESCRIPTION

STANTEC CONSULTING SERVICES INC.
ENGINEER OF RECORD:
WILLIAM V. ANDERSON, P.E. NO.: 36682
11315 CORPORATE BLVD., SUITE 105
ORLANDO, FLORIDA 32817
(407) 823-8966
CERTIFICATE OF AUTHORIZATION NO. 27013

STATE OF FLORIDA
DEPARTMENT OF TRANSPORTATION

ROAD NO.	COUNTY	FINANCIAL PROJECT ID
SR400	VOLUSIA	408464-2-32-01

CROSS SECTIONS
SR 472

SHEET NO.
1021

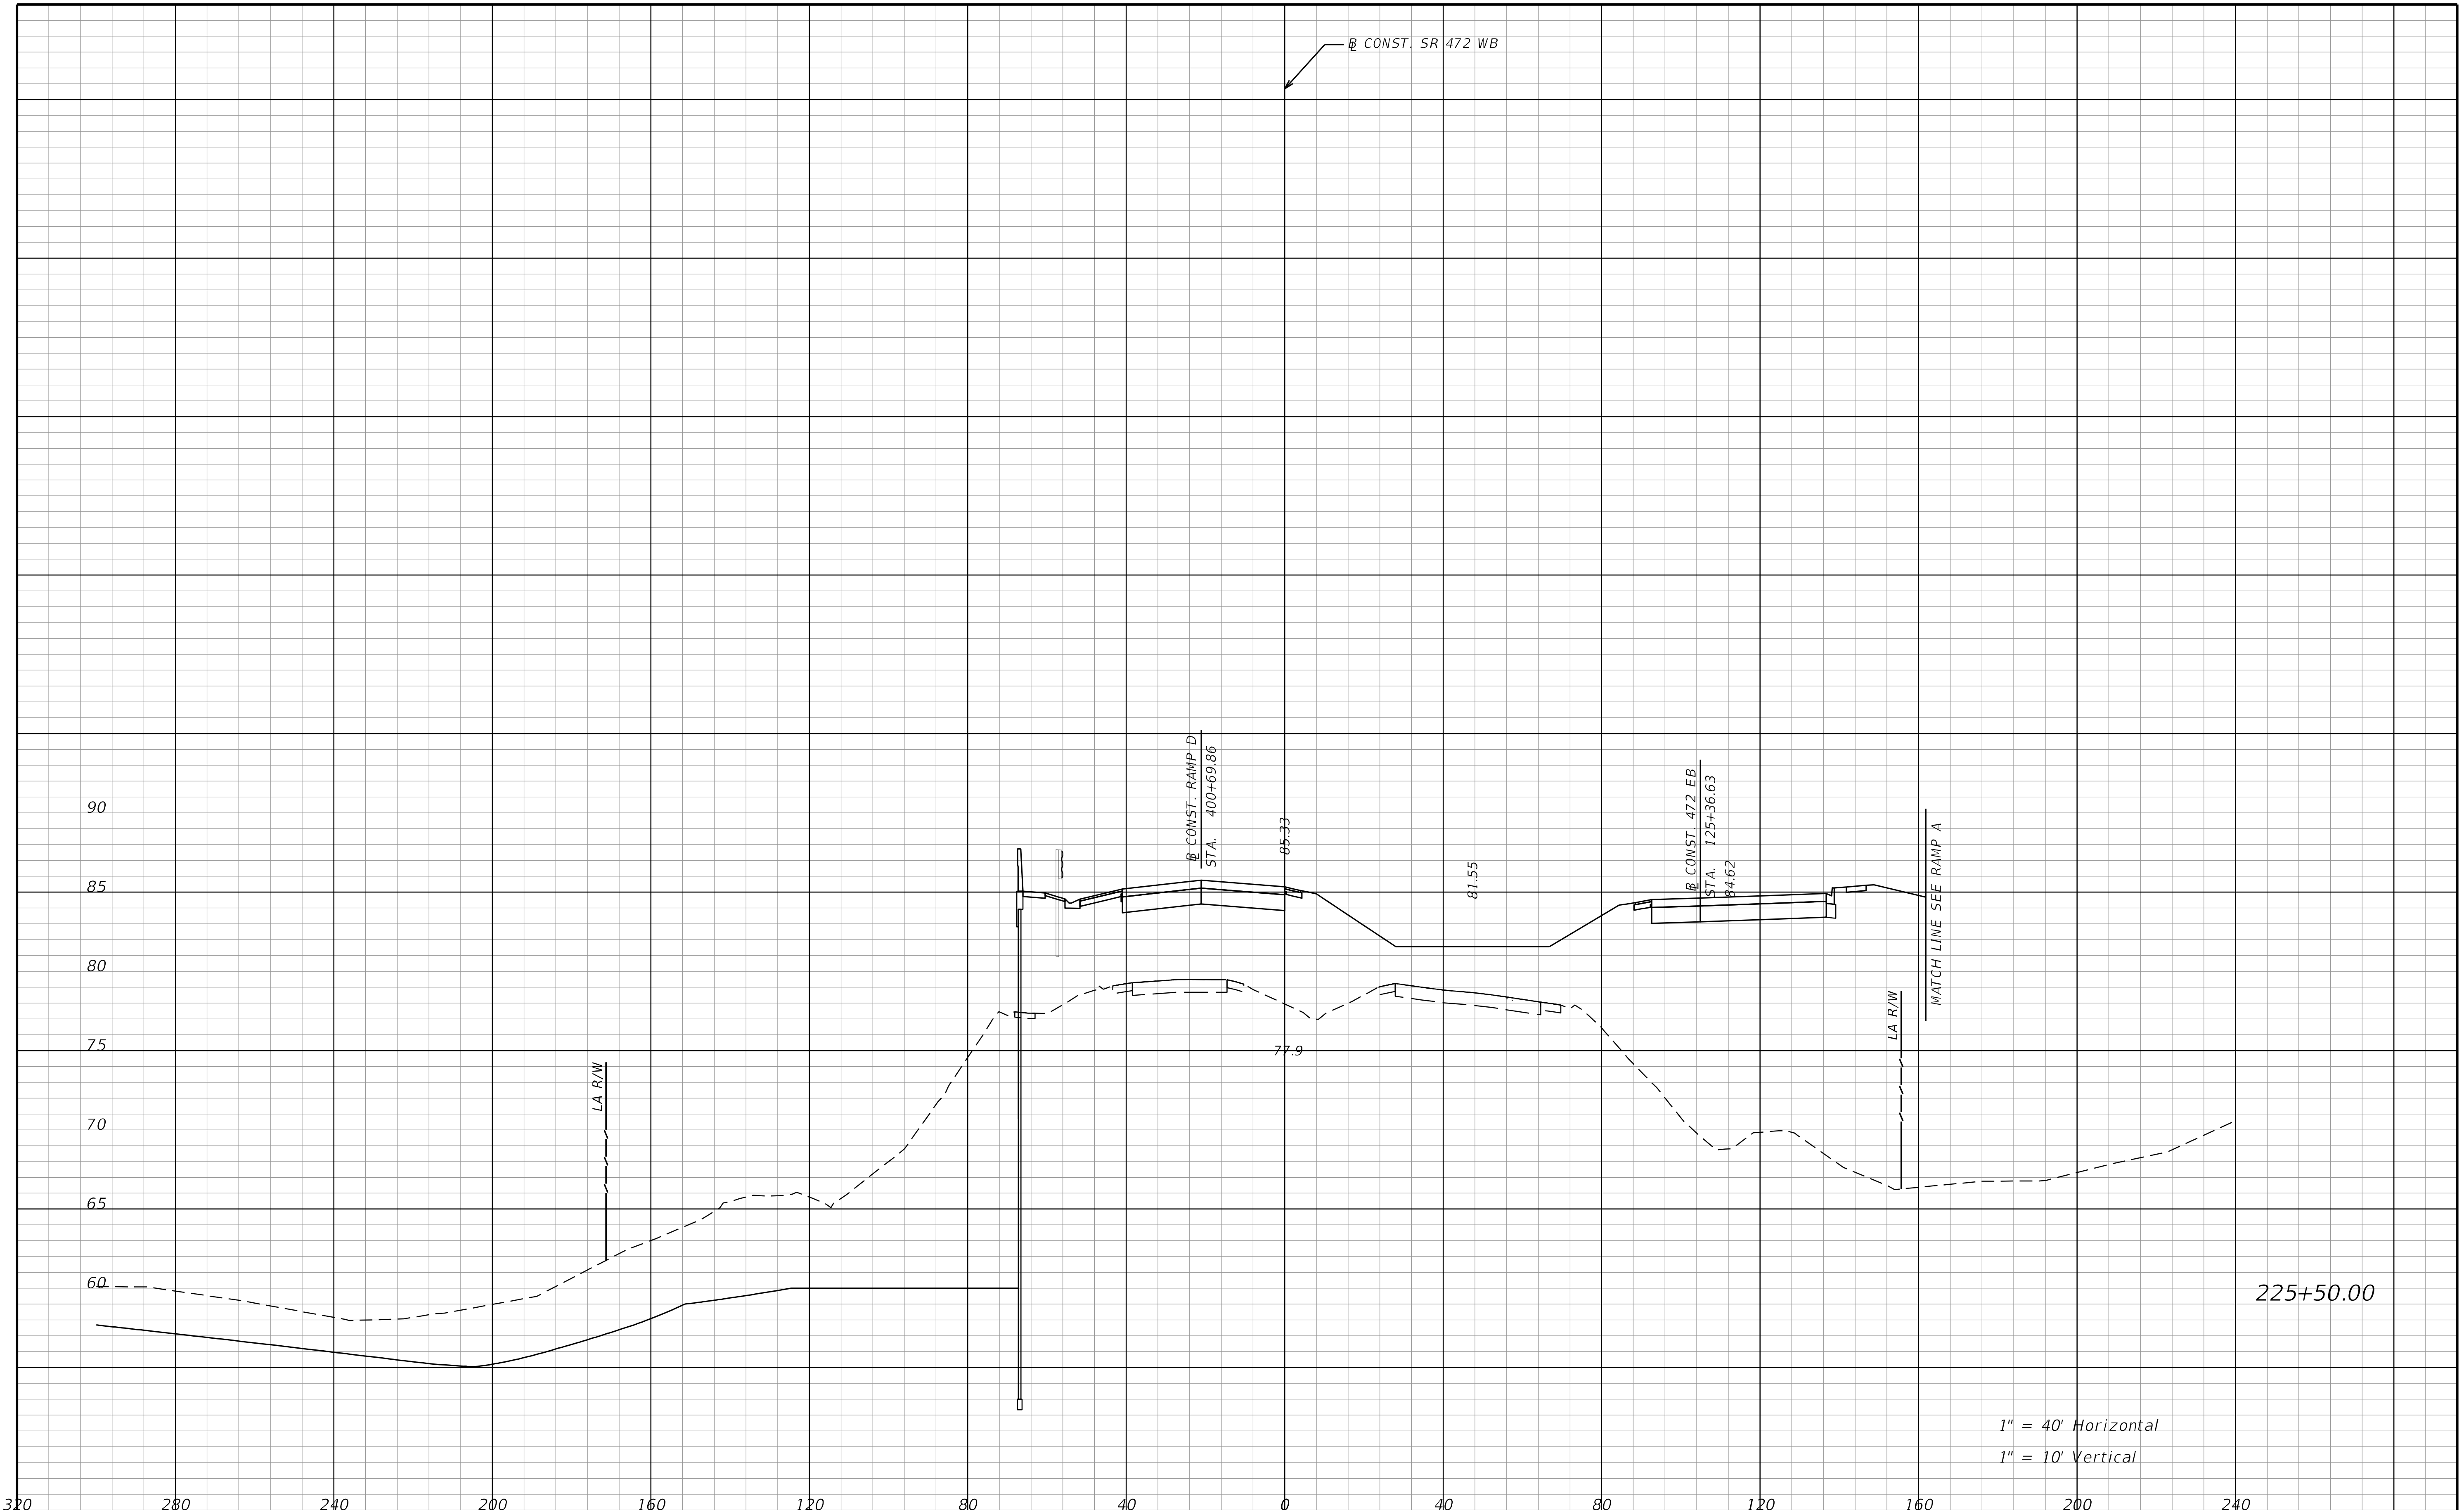

REVISIONS			
DATE	DESCRIPTION	DATE	DESCRIPTION

STANTEC CONSULTING SERVICES INC.
ENGINEER OF RECORD:
WILLIAM V. ANDERSON, P.E. NO.: 36682
11315 CORPORATE BLVD., SUITE 105
ORLANDO, FLORIDA 32817
(407) 823-8966
CERTIFICATE OF AUTHORIZATION NO. 27013

STATE OF FLORIDA
DEPARTMENT OF TRANSPORTATION

ROAD NO.	COUNTY	FINANCIAL PROJECT ID
SR400	VOLUSIA	408464-2-32-01

CROSS SECTIONS
SR 472

SHEET NO.
1022

THE OFFICIAL RECORD OF THIS SHEET IS THE ELECTRONIC FILE DIGITALLY SIGNED AND SEALED UNDER RULE 61G15-23.004, F.A.C.

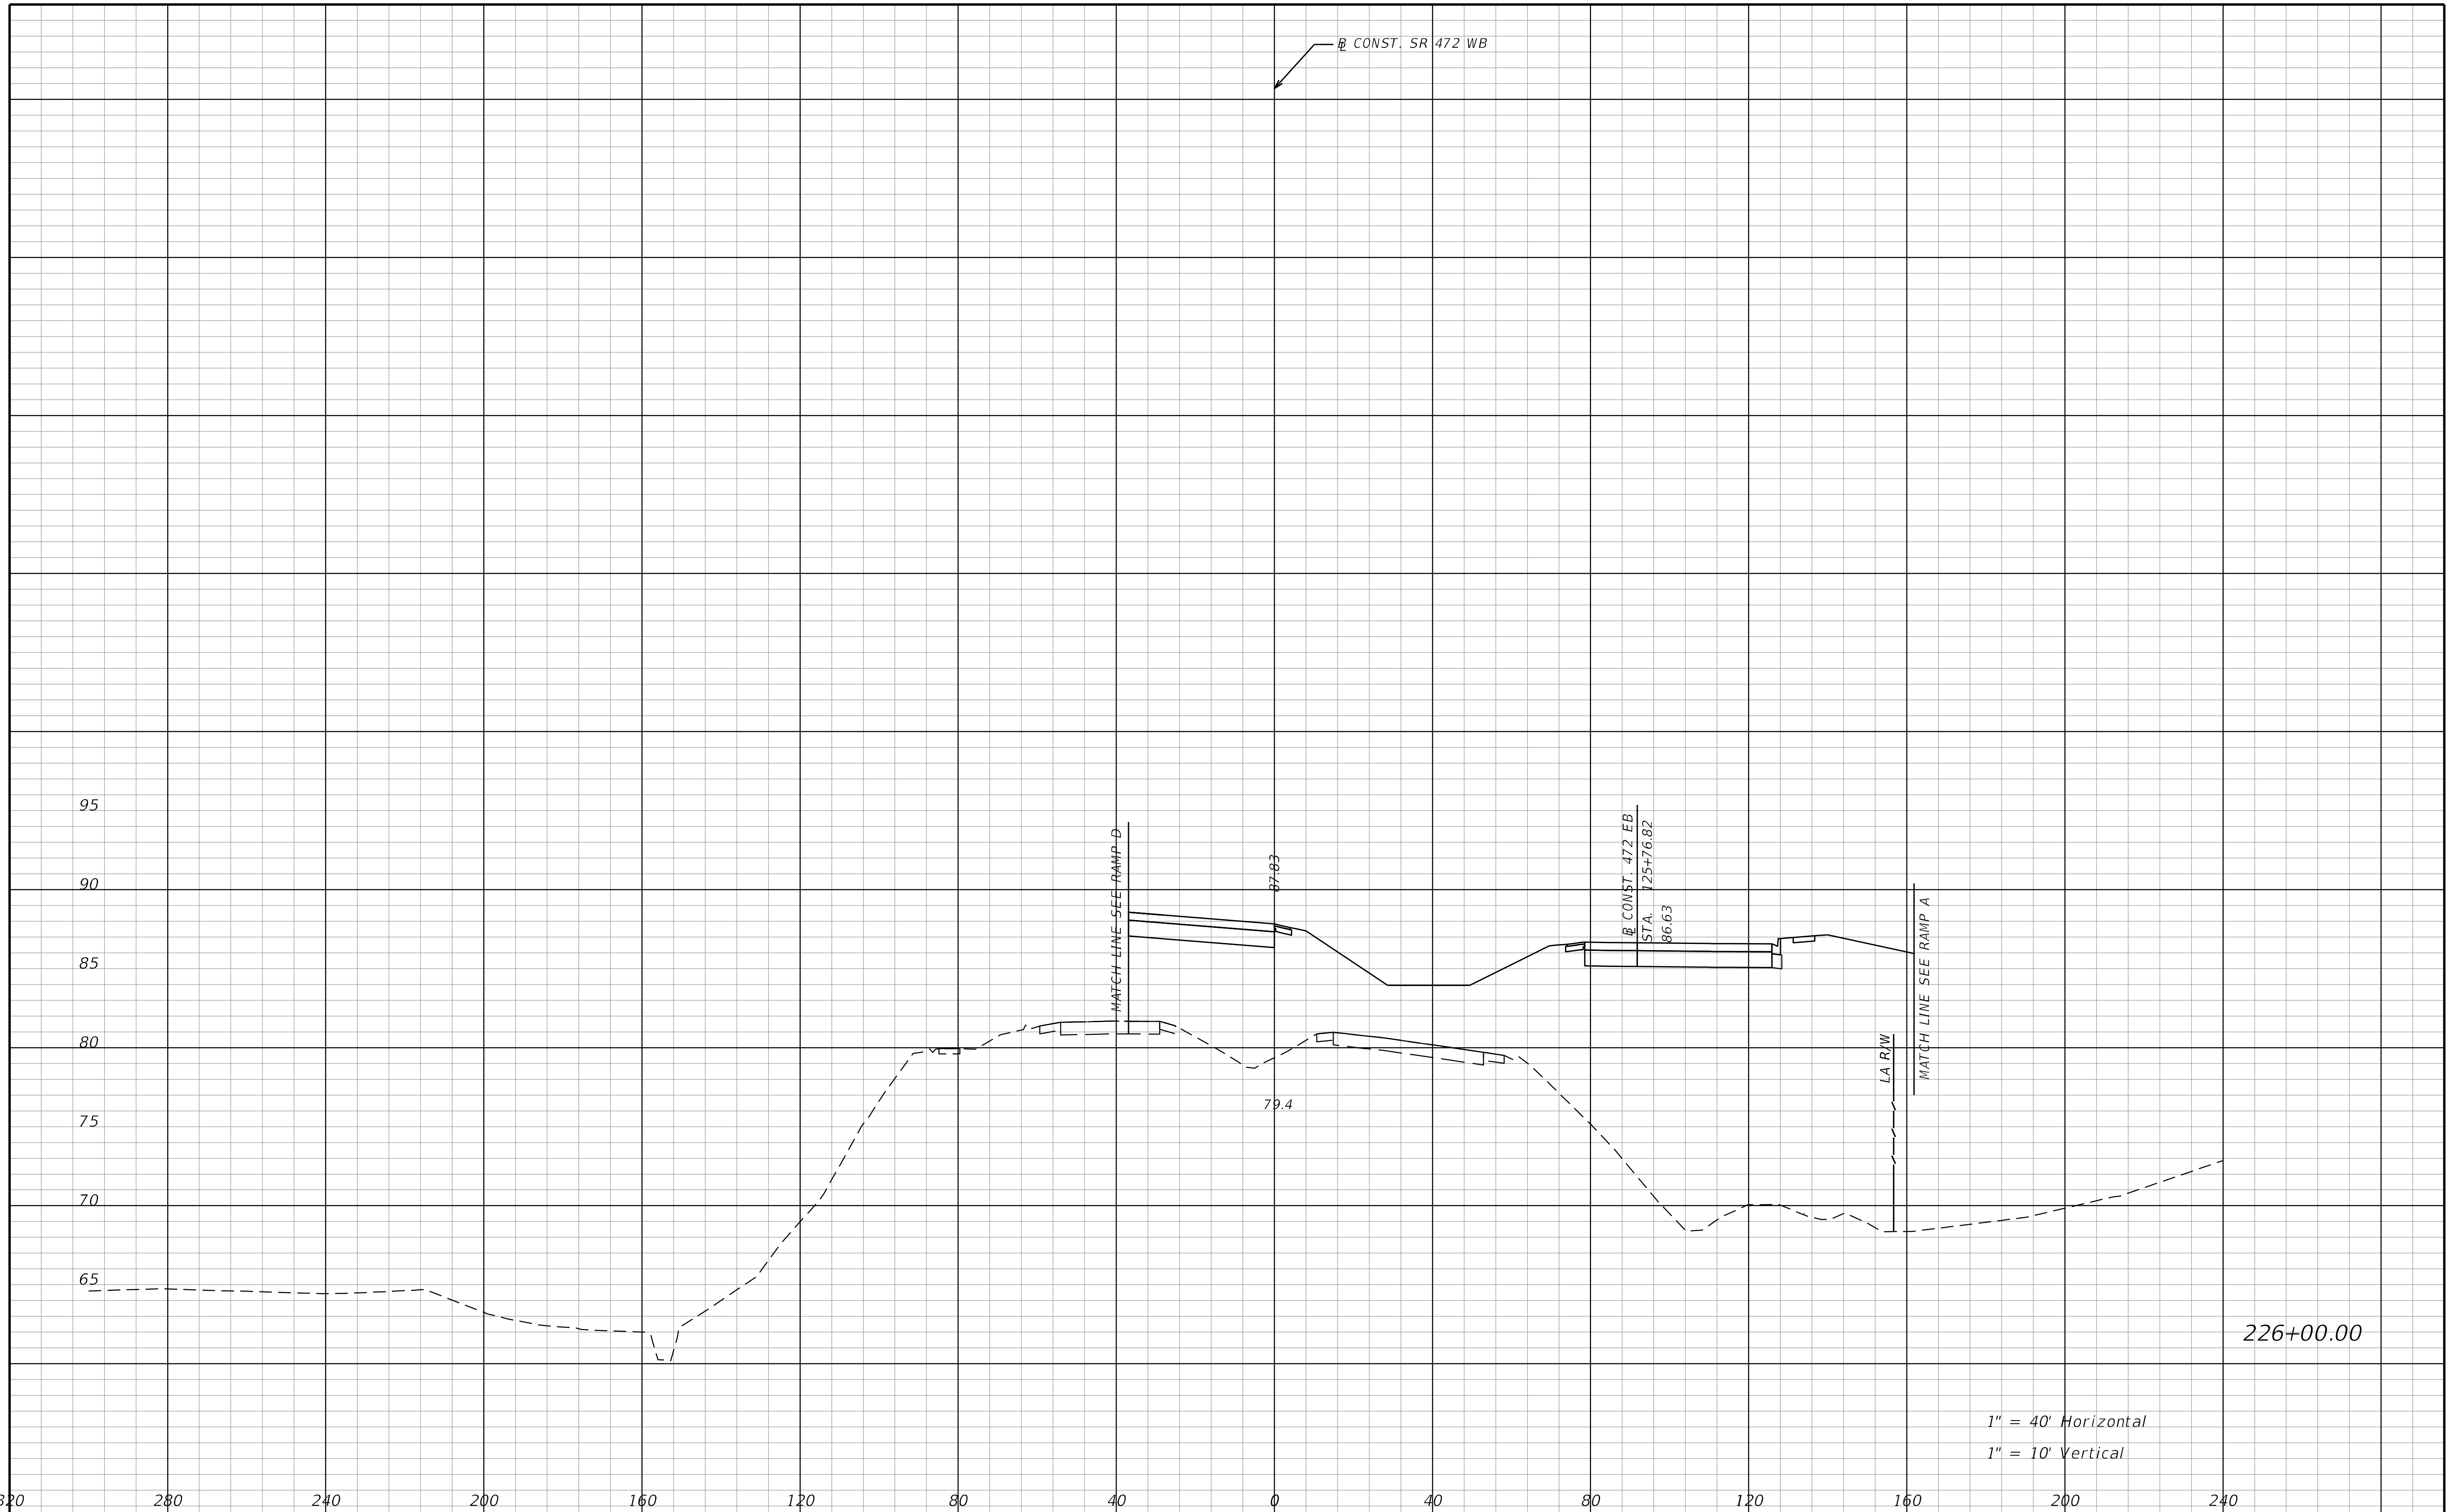

REVISIONS			
DATE	DESCRIPTION	DATE	DESCRIPTION

STANTEC CONSULTING SERVICES INC.
ENGINEER OF RECORD:
WILLIAM V. ANDERSON, P.E. NO.: 36682
11315 CORPORATE BLVD., SUITE 105
ORLANDO, FLORIDA 32817
(407) 823-8966
CERTIFICATE OF AUTHORIZATION NO. 27013

STATE OF FLORIDA
DEPARTMENT OF TRANSPORTATION

ROAD NO.	COUNTY	FINANCIAL PROJECT ID
SR400	VOLUSIA	408464-2-32-01

CROSS SECTIONS
SR 472

SHEET NO.
1023

THE OFFICIAL RECORD OF THIS SHEET IS THE ELECTRONIC FILE DIGITALLY SIGNED AND SEALED UNDER RULE 61G15-23.004, F.A.C.

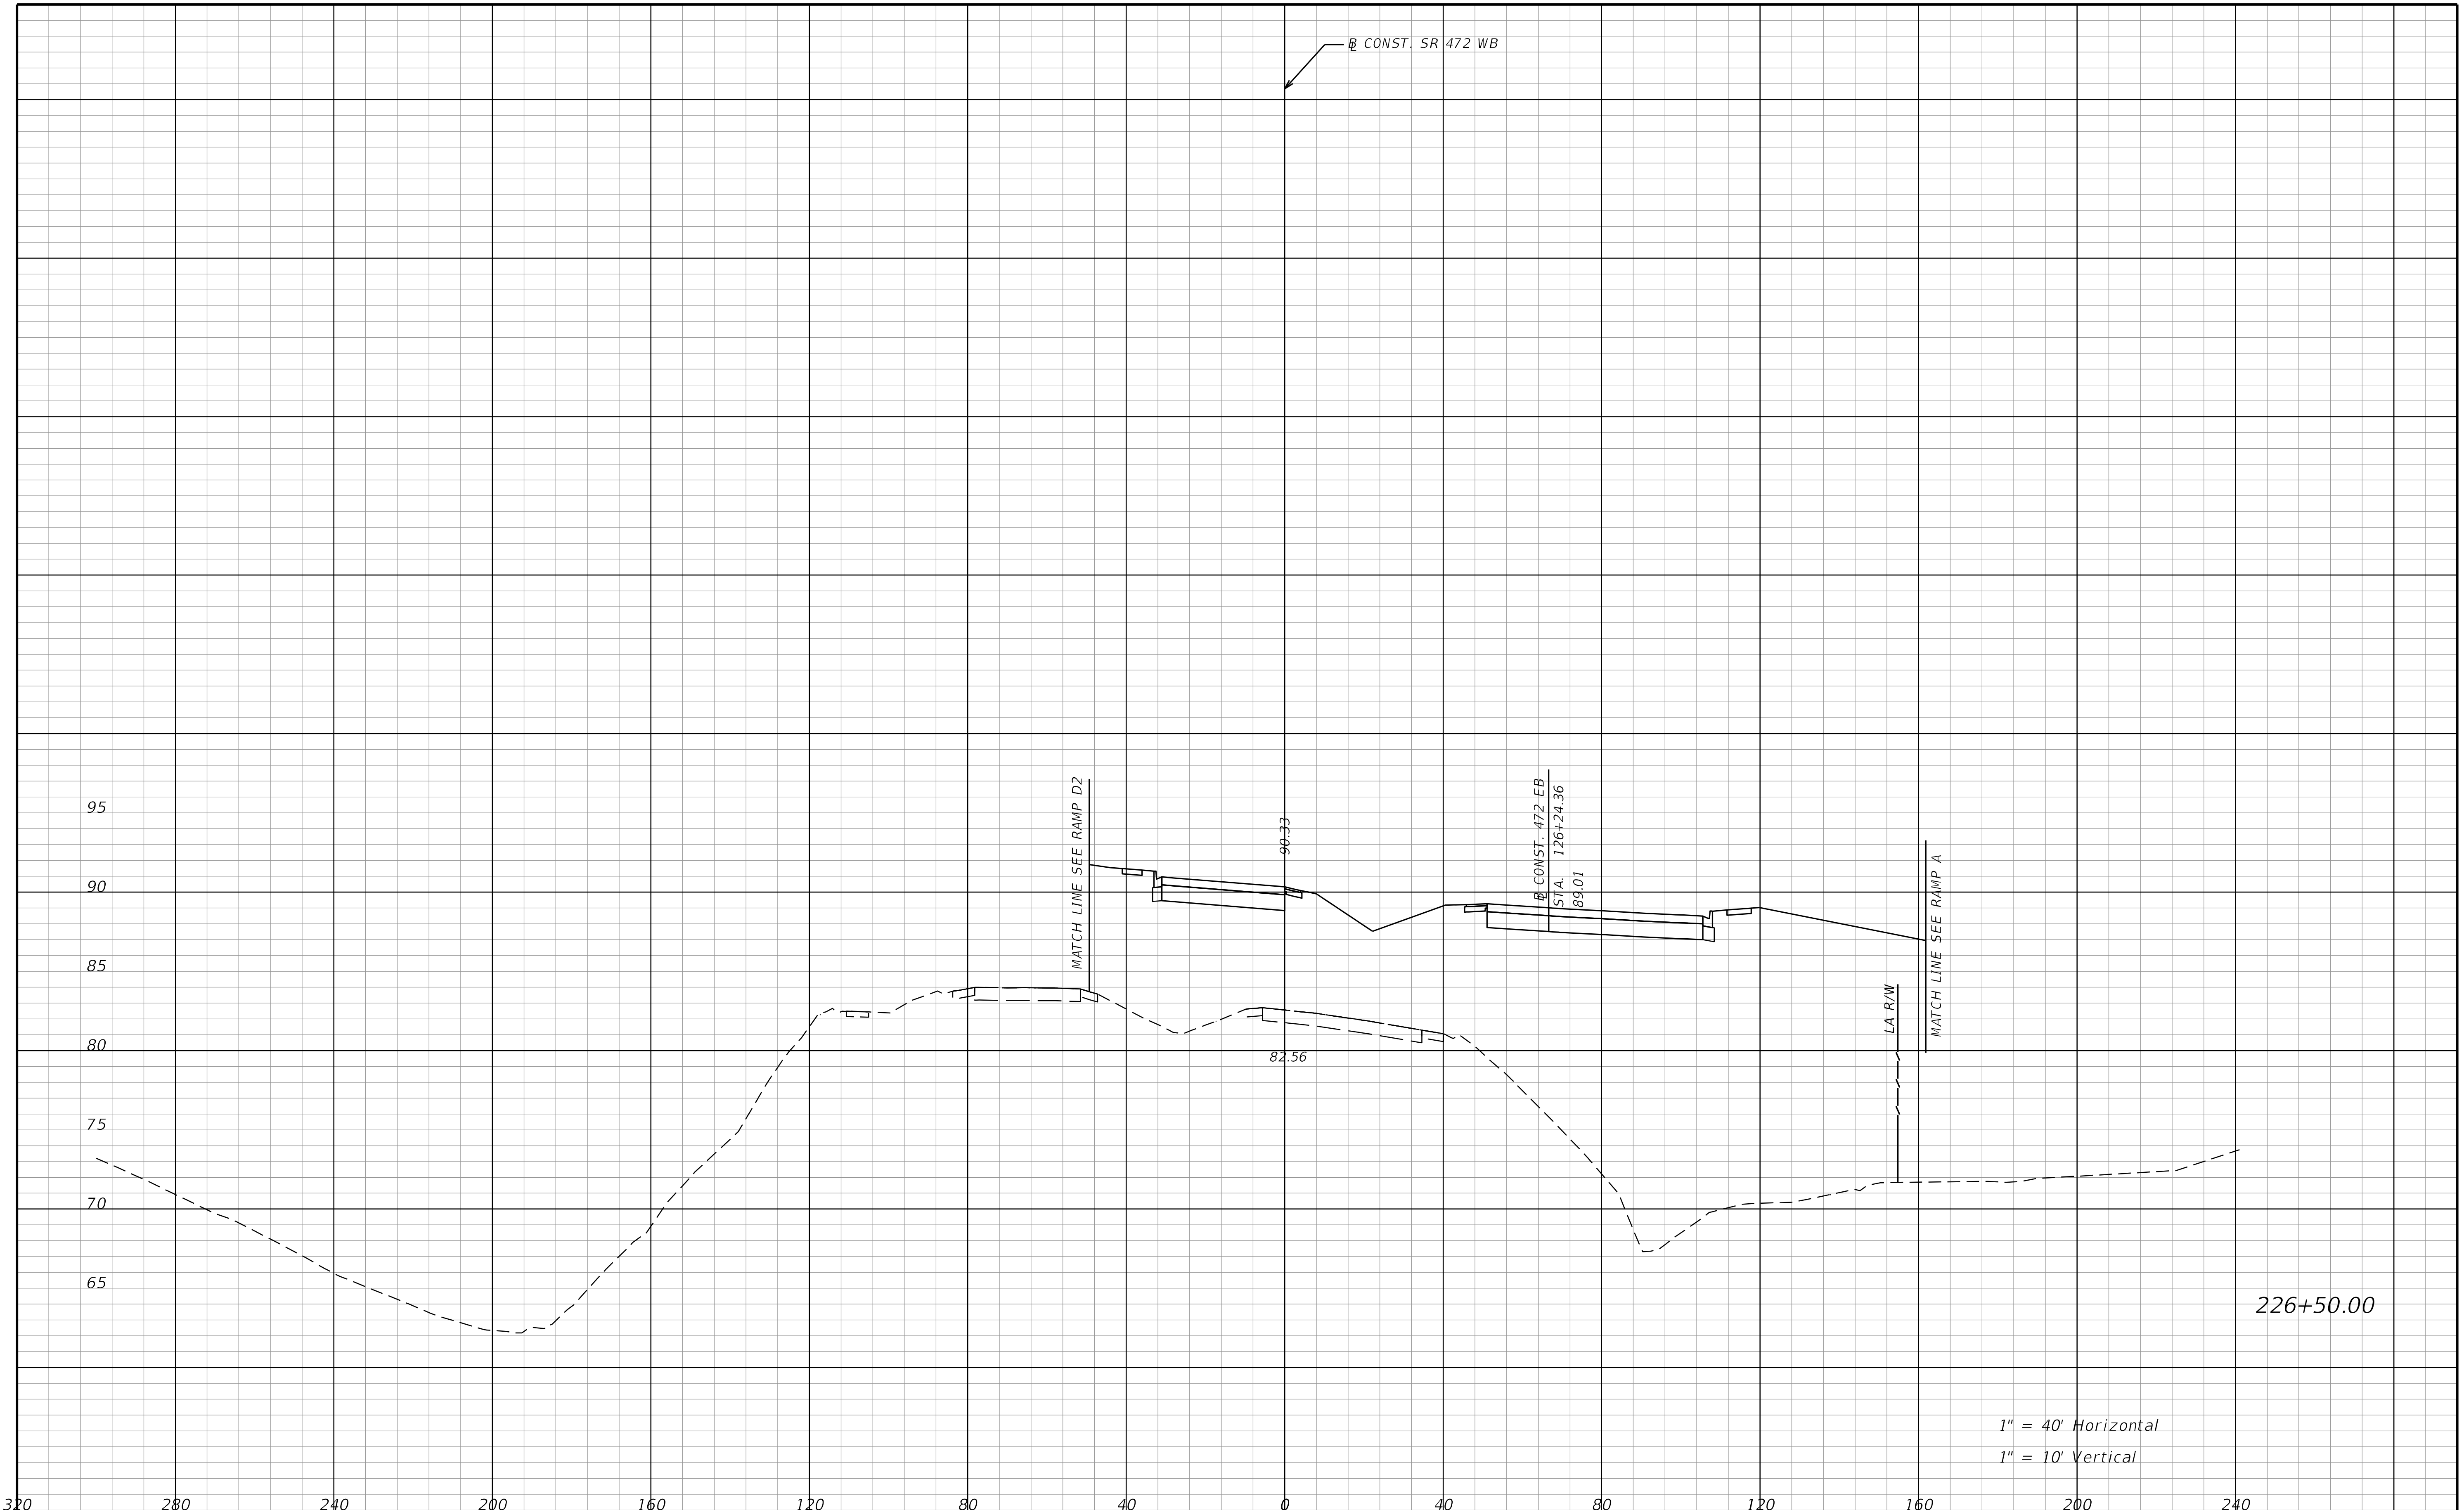

THE OFFICIAL RECORD OF THIS SHEET IS THE ELECTRONIC FILE DIGITALLY SIGNED AND SEALED UNDER RULE 61G15-23.004, F.A.C.

REVISIONS			
DATE	DESCRIPTION	DATE	DESCRIPTION

STANTEC CONSULTING SERVICES INC.
ENGINEER OF RECORD:
WILLIAM V. ANDERSON, P.E. NO.: 36682
11315 CORPORATE BLVD., SUITE 105
ORLANDO, FLORIDA 32817
(407) 823-8966
CERTIFICATE OF AUTHORIZATION NO. 27013

STATE OF FLORIDA
DEPARTMENT OF TRANSPORTATION

ROAD NO.	COUNTY	FINANCIAL PROJECT ID
SR400	VOLUSIA	408464-2-32-01

CROSS SECTIONS
SR 472

SHEET NO.
1024

jchassee 6/14/2019 4:28:40 PM Rdxsrd_shg V:\2158\active\CADD\40846423201\roadway\RDXSRD08_472.DGN

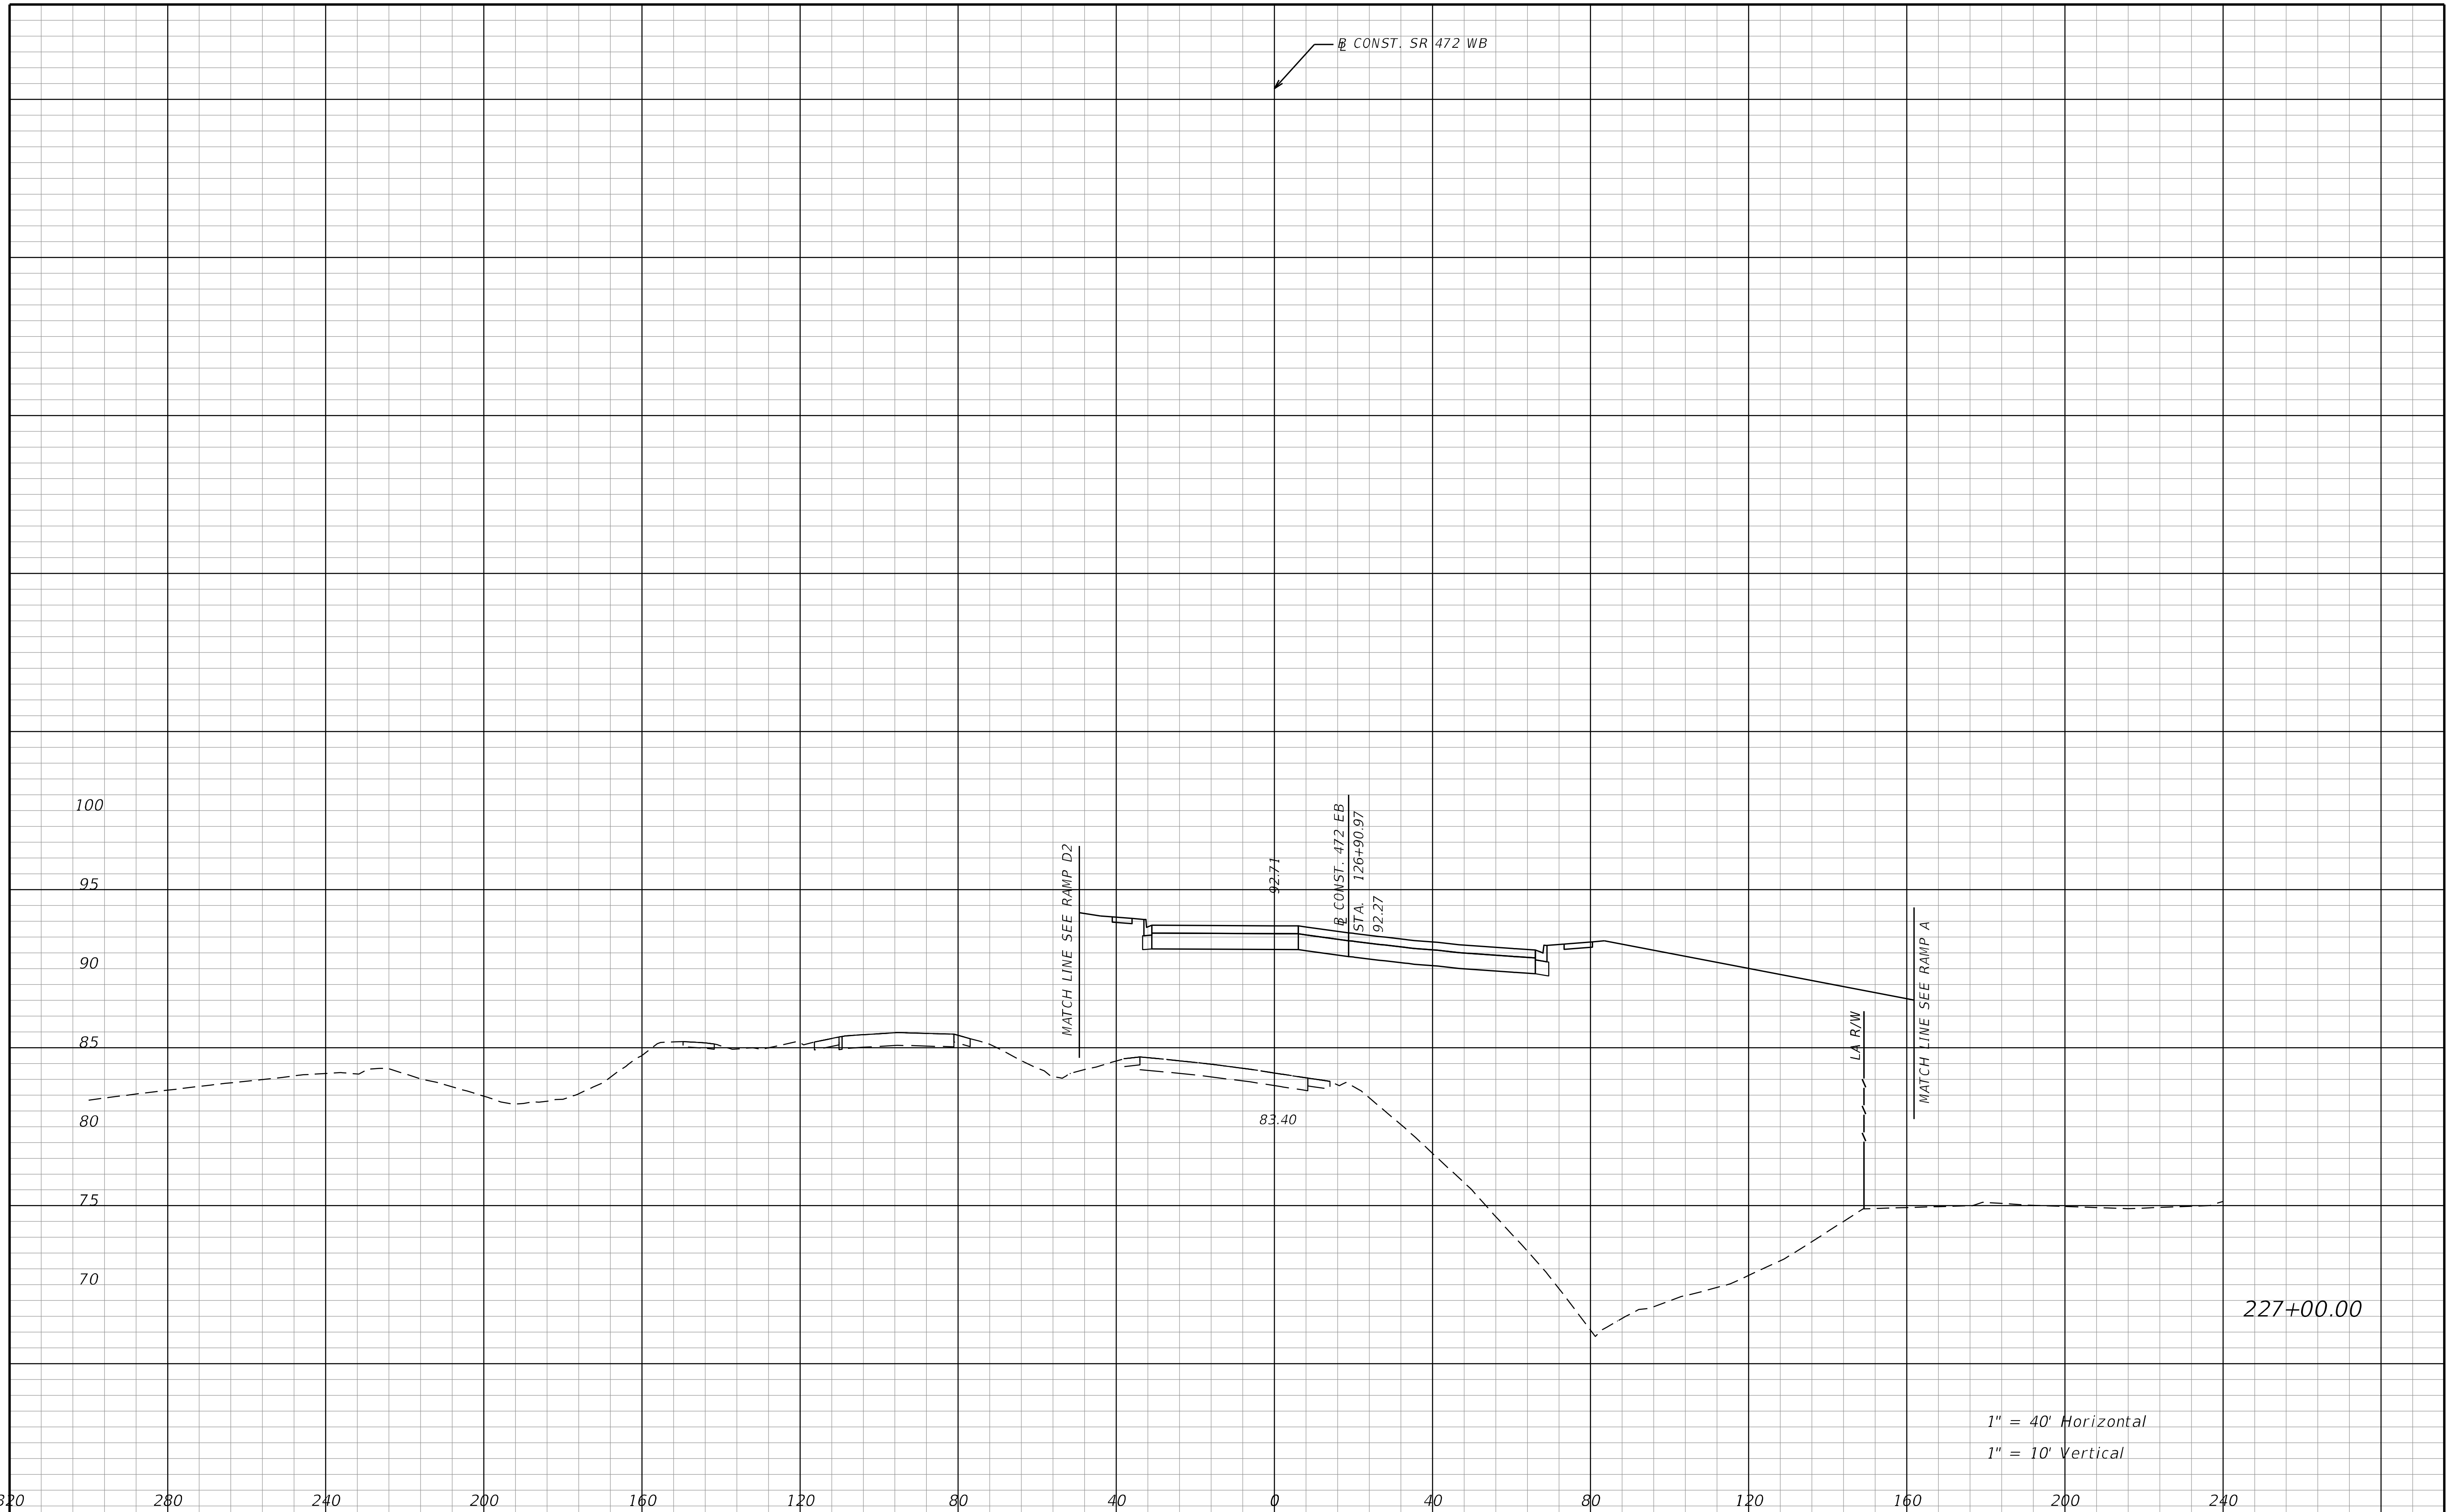

REVISIONS			
DATE	DESCRIPTION	DATE	DESCRIPTION

STANTEC CONSULTING SERVICES INC.
ENGINEER OF RECORD:
WILLIAM V. ANDERSON, P.E. NO.: 36682
11315 CORPORATE BLVD., SUITE 105
ORLANDO, FLORIDA 32817
(407) 823-8966
CERTIFICATE OF AUTHORIZATION NO. 27013

STATE OF FLORIDA
DEPARTMENT OF TRANSPORTATION

ROAD NO.	COUNTY	FINANCIAL PROJECT ID
SR400	VOLUSIA	408464-2-32-01

CROSS SECTIONS
SR 472

SHEET NO.
1025

THE OFFICIAL RECORD OF THIS SHEET IS THE ELECTRONIC FILE DIGITALLY SIGNED AND SEALED UNDER RULE 61G15-23.004, F.A.C.

jchassee 6/14/2019 4:28:41 PM Rdxsrd_shg V:\2158\active\CADD\40846423201\roadway\RDXSRD08_472.DGN

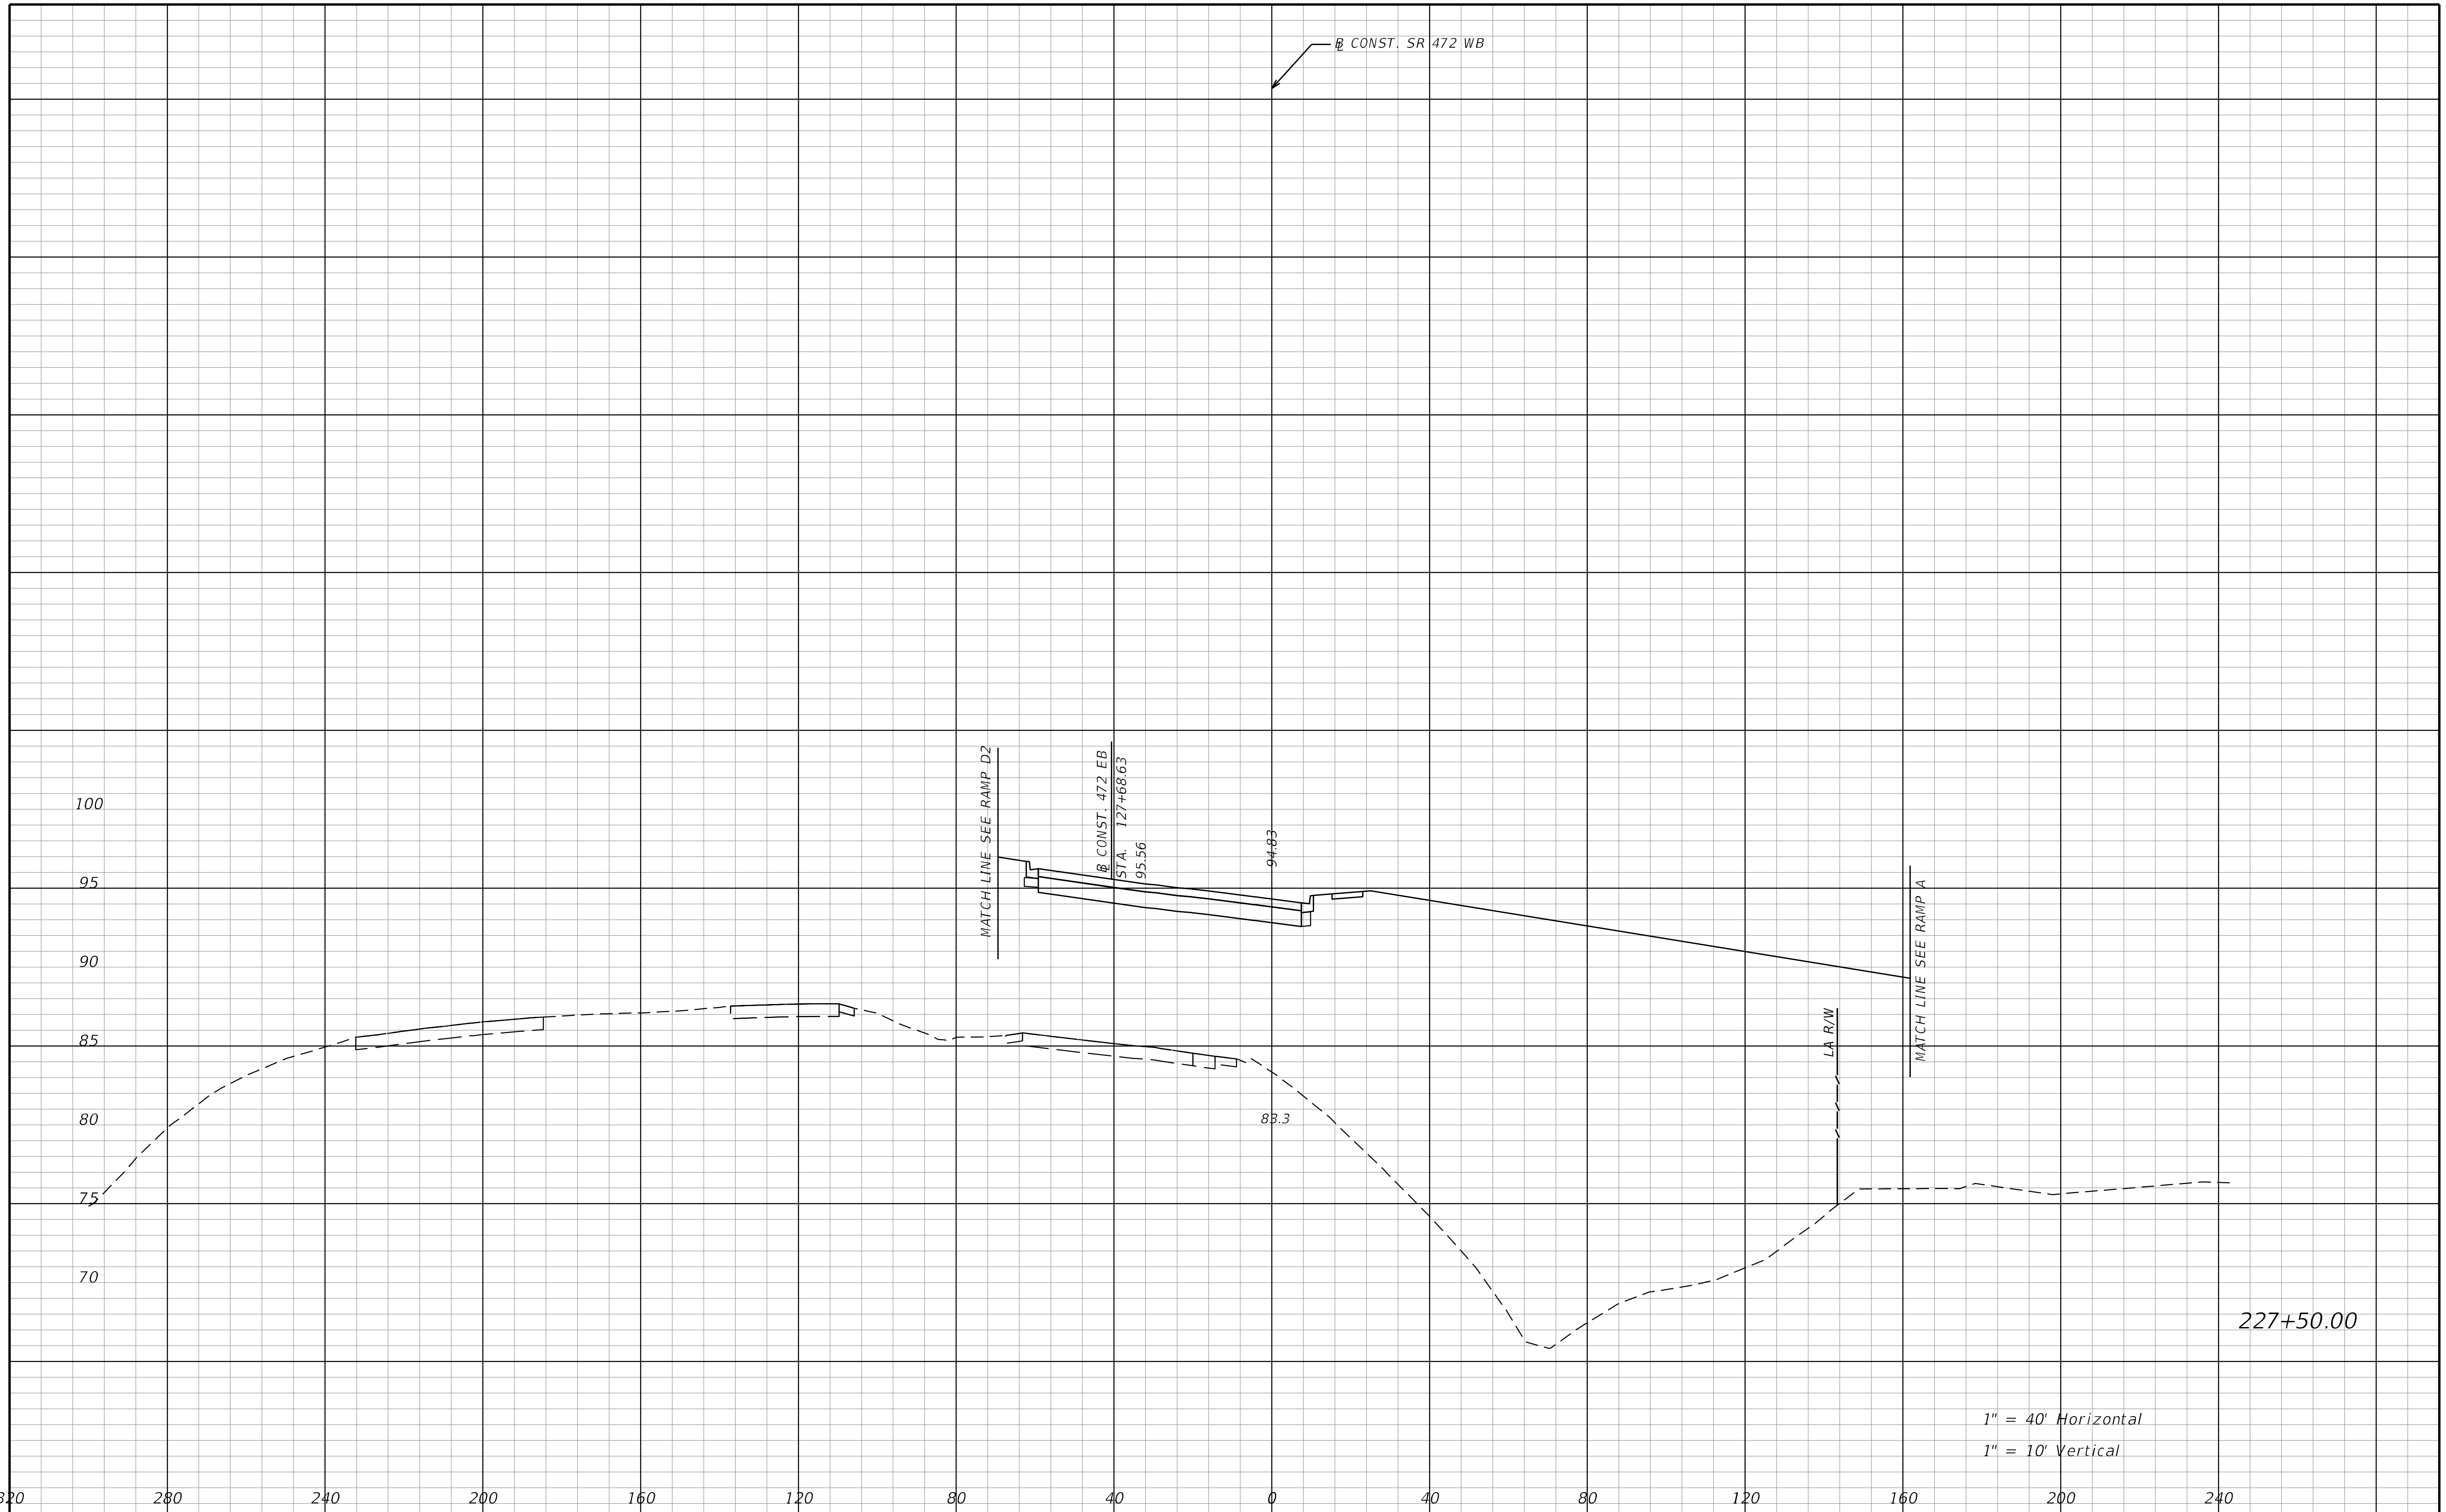

THE OFFICIAL RECORD OF THIS SHEET IS THE ELECTRONIC FILE DIGITALLY SIGNED AND SEALED UNDER RULE 61G15-23.004, F.A.C.

REVISIONS			
DATE	DESCRIPTION	DATE	DESCRIPTION

STANTEC CONSULTING SERVICES INC.
ENGINEER OF RECORD:
WILLIAM V. ANDERSON, P.E. NO.: 36682
11315 CORPORATE BLVD., SUITE 105
ORLANDO, FLORIDA 32817
(407) 823-8966
CERTIFICATE OF AUTHORIZATION NO. 27013

STATE OF FLORIDA
DEPARTMENT OF TRANSPORTATION

ROAD NO.	COUNTY	FINANCIAL PROJECT ID
SR400	VOLUSIA	408464-2-32-01

CROSS SECTIONS
SR 472

SHEET NO.
1026

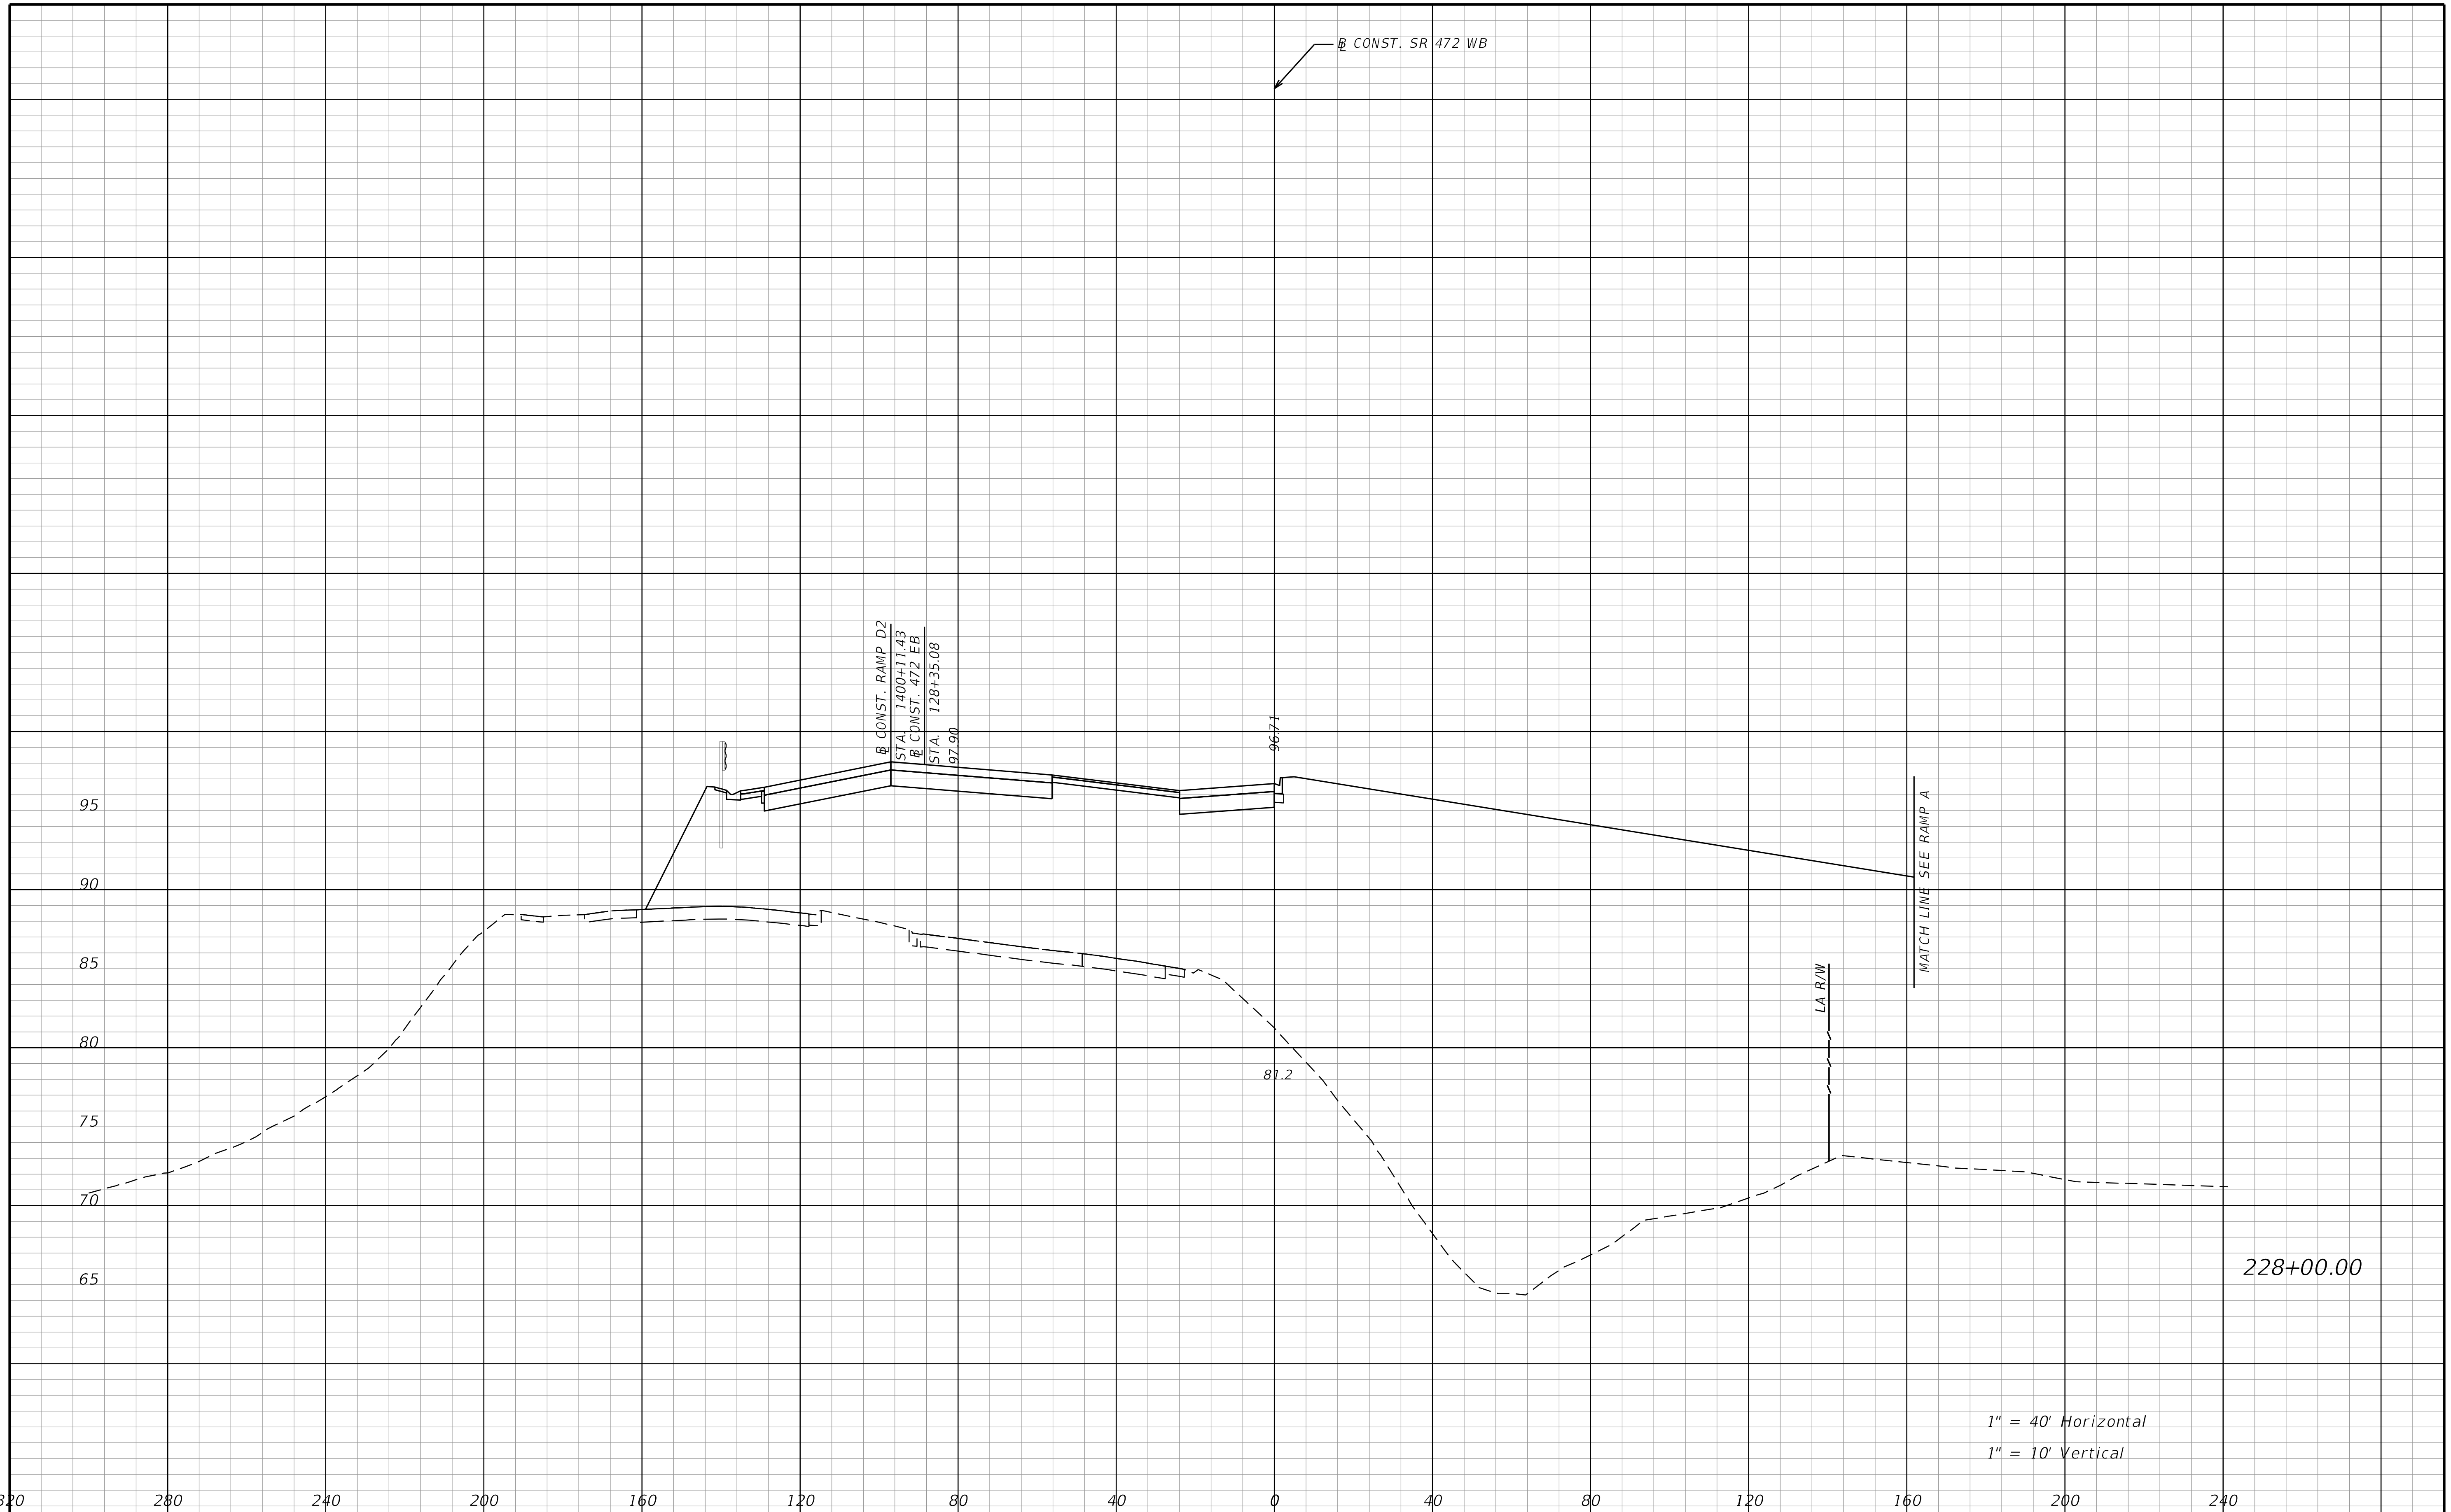

THE OFFICIAL RECORD OF THIS SHEET IS THE ELECTRONIC FILE DIGITALLY SIGNED AND SEALED UNDER RULE 61G15-23.004, F.A.C.

REVISIONS			
DATE	DESCRIPTION	DATE	DESCRIPTION

STANTEC CONSULTING SERVICES INC.
ENGINEER OF RECORD:
WILLIAM V. ANDERSON, P.E. NO.: 36682
11315 CORPORATE BLVD., SUITE 105
ORLANDO, FLORIDA 32817
(407) 823-8966
CERTIFICATE OF AUTHORIZATION NO. 27013

STATE OF FLORIDA
DEPARTMENT OF TRANSPORTATION

ROAD NO.	COUNTY	FINANCIAL PROJECT ID
SR400	VOLUSIA	408464-2-32-01

CROSS SECTIONS
SR 472

SHEET NO.
1027

jchassee 6/14/2019 4:28:41 PM Rdxsrd_shg V:\2158\active\CADD\40846423201\roadway\RDXSRD08_472.DGN

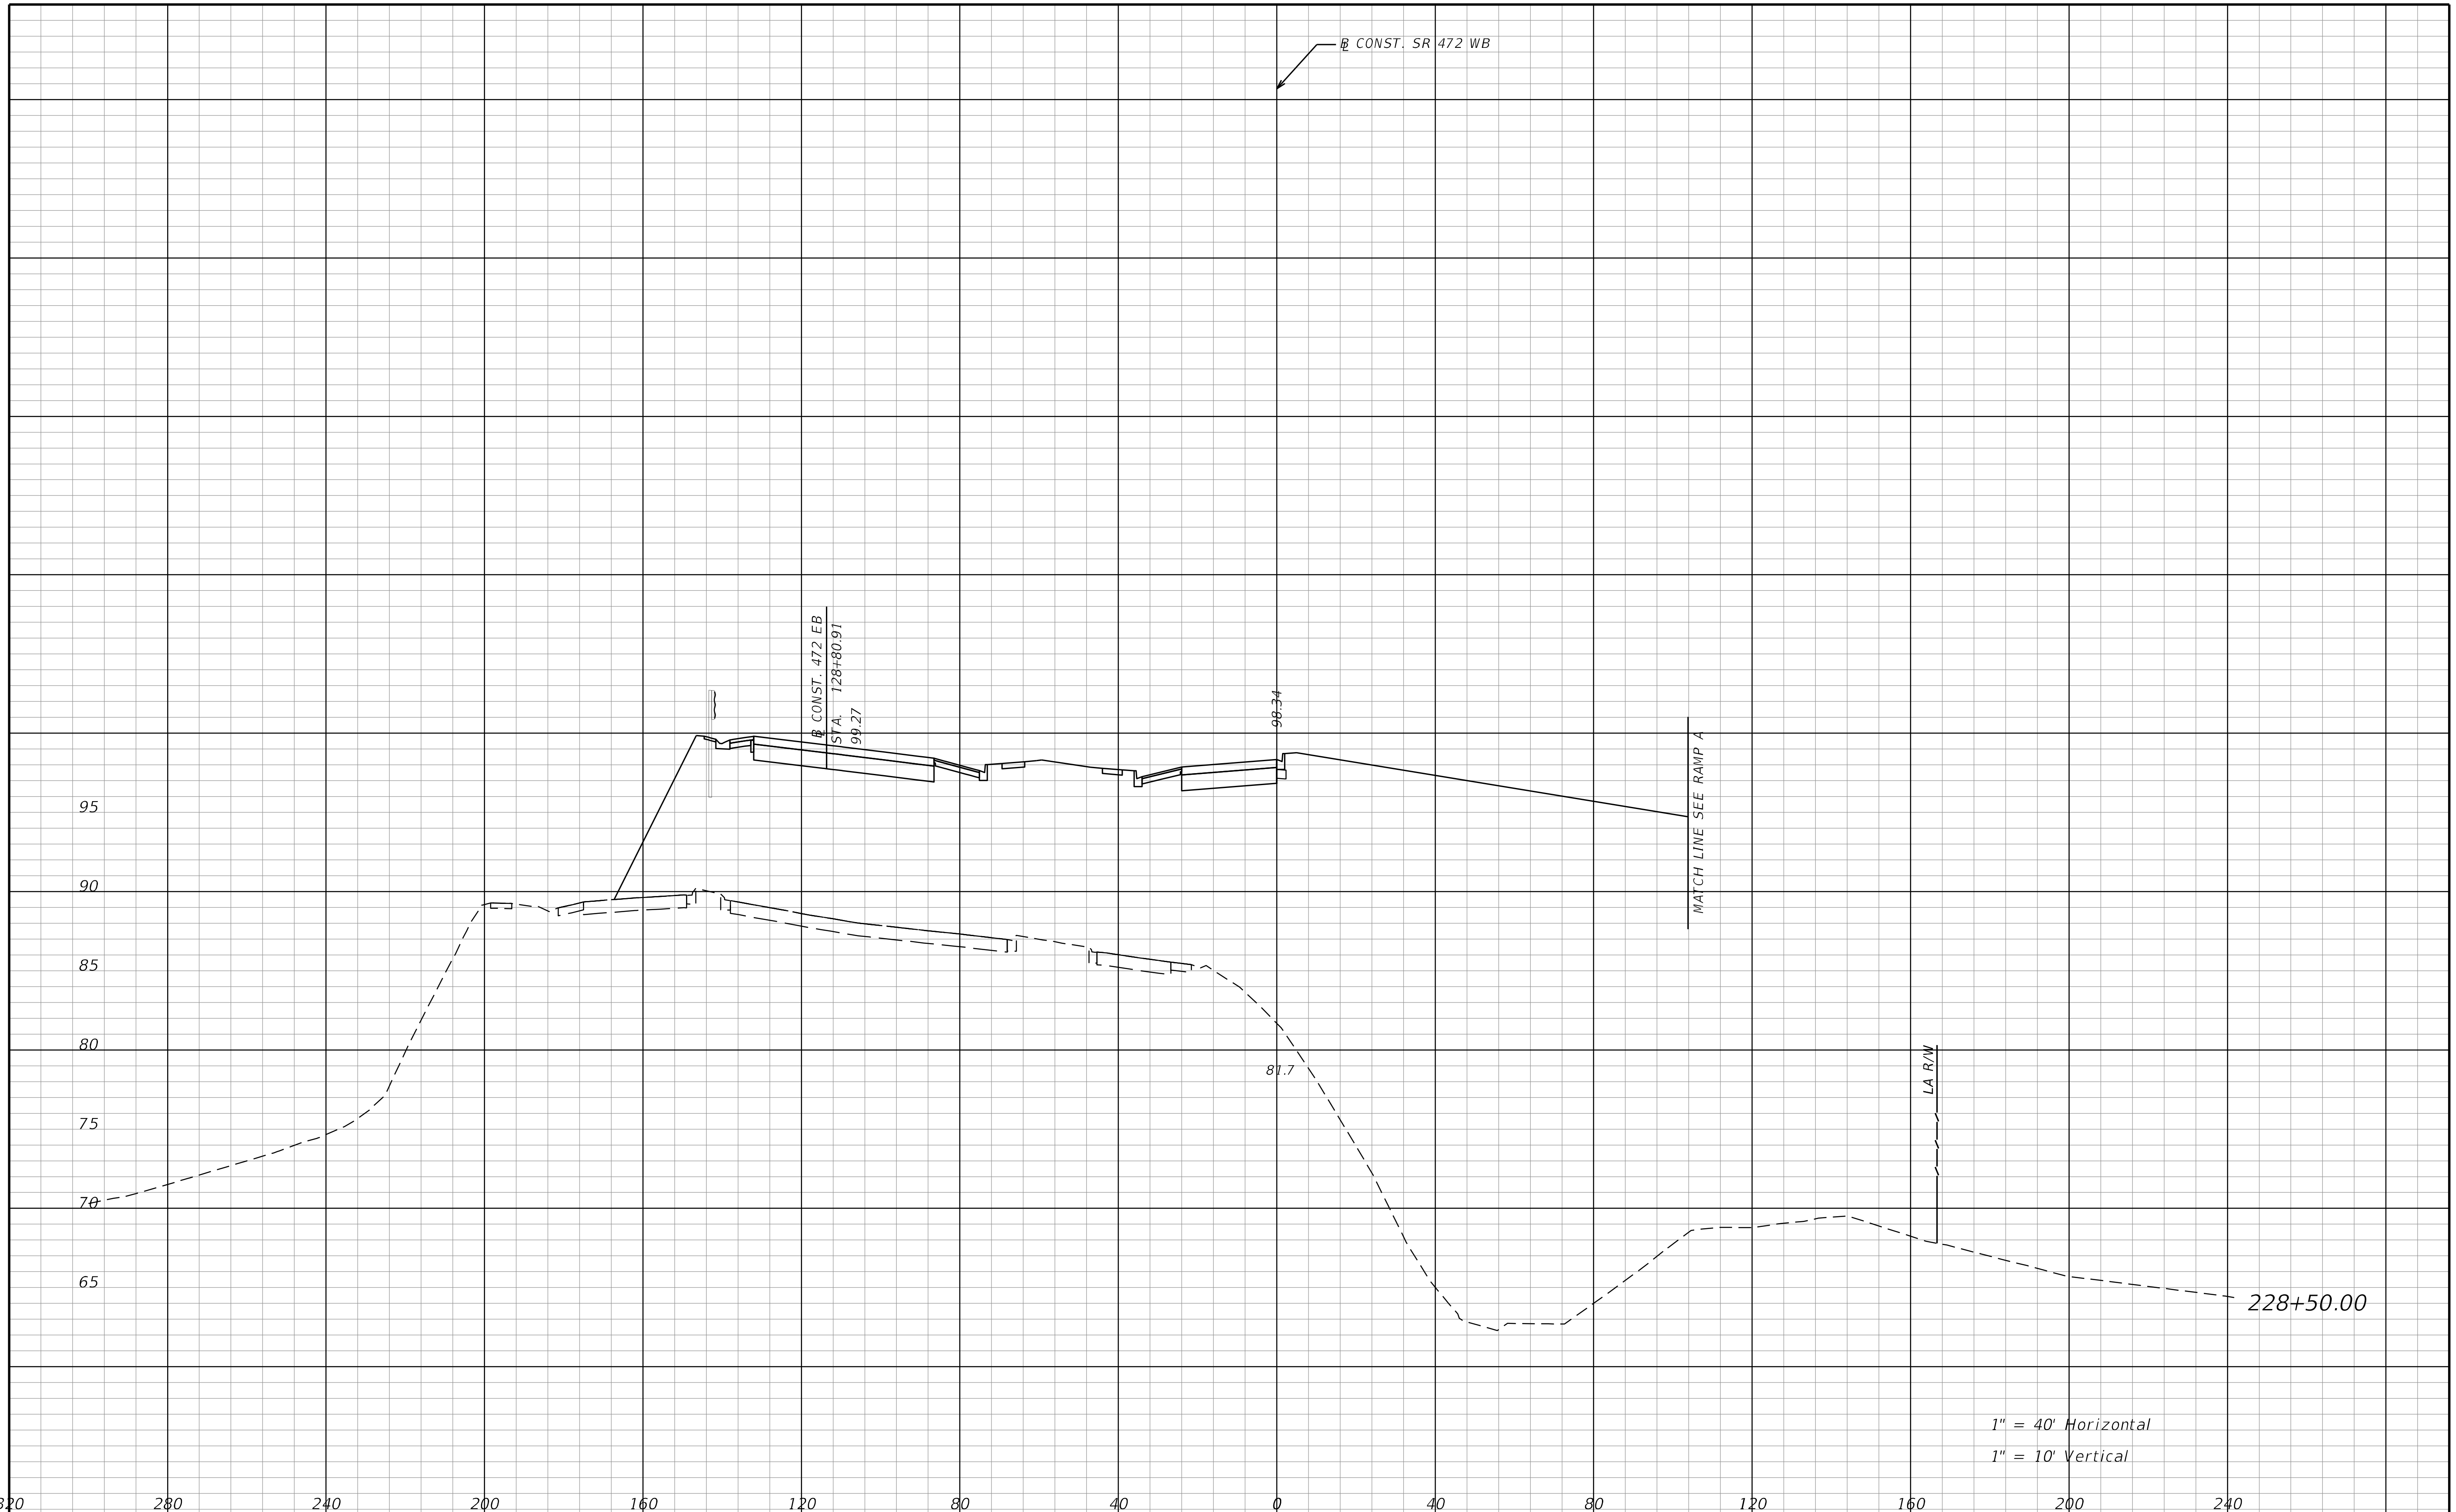

REVISIONS			
DATE	DESCRIPTION	DATE	DESCRIPTION

STANTEC CONSULTING SERVICES INC.
ENGINEER OF RECORD:
WILLIAM V. ANDERSON, P.E. NO.: 36682
11315 CORPORATE BLVD., SUITE 105
ORLANDO, FLORIDA 32817
(407) 823-8966
CERTIFICATE OF AUTHORIZATION NO. 27013

STATE OF FLORIDA
DEPARTMENT OF TRANSPORTATION

ROAD NO.	COUNTY	FINANCIAL PROJECT ID
SR400	VOLUSIA	408464-2-32-01

CROSS SECTIONS
SR 472

SHEET NO.
1028

THE OFFICIAL RECORD OF THIS SHEET IS THE ELECTRONIC FILE DIGITALLY SIGNED AND SEALED UNDER RULE 61G15-23.004, F.A.C.

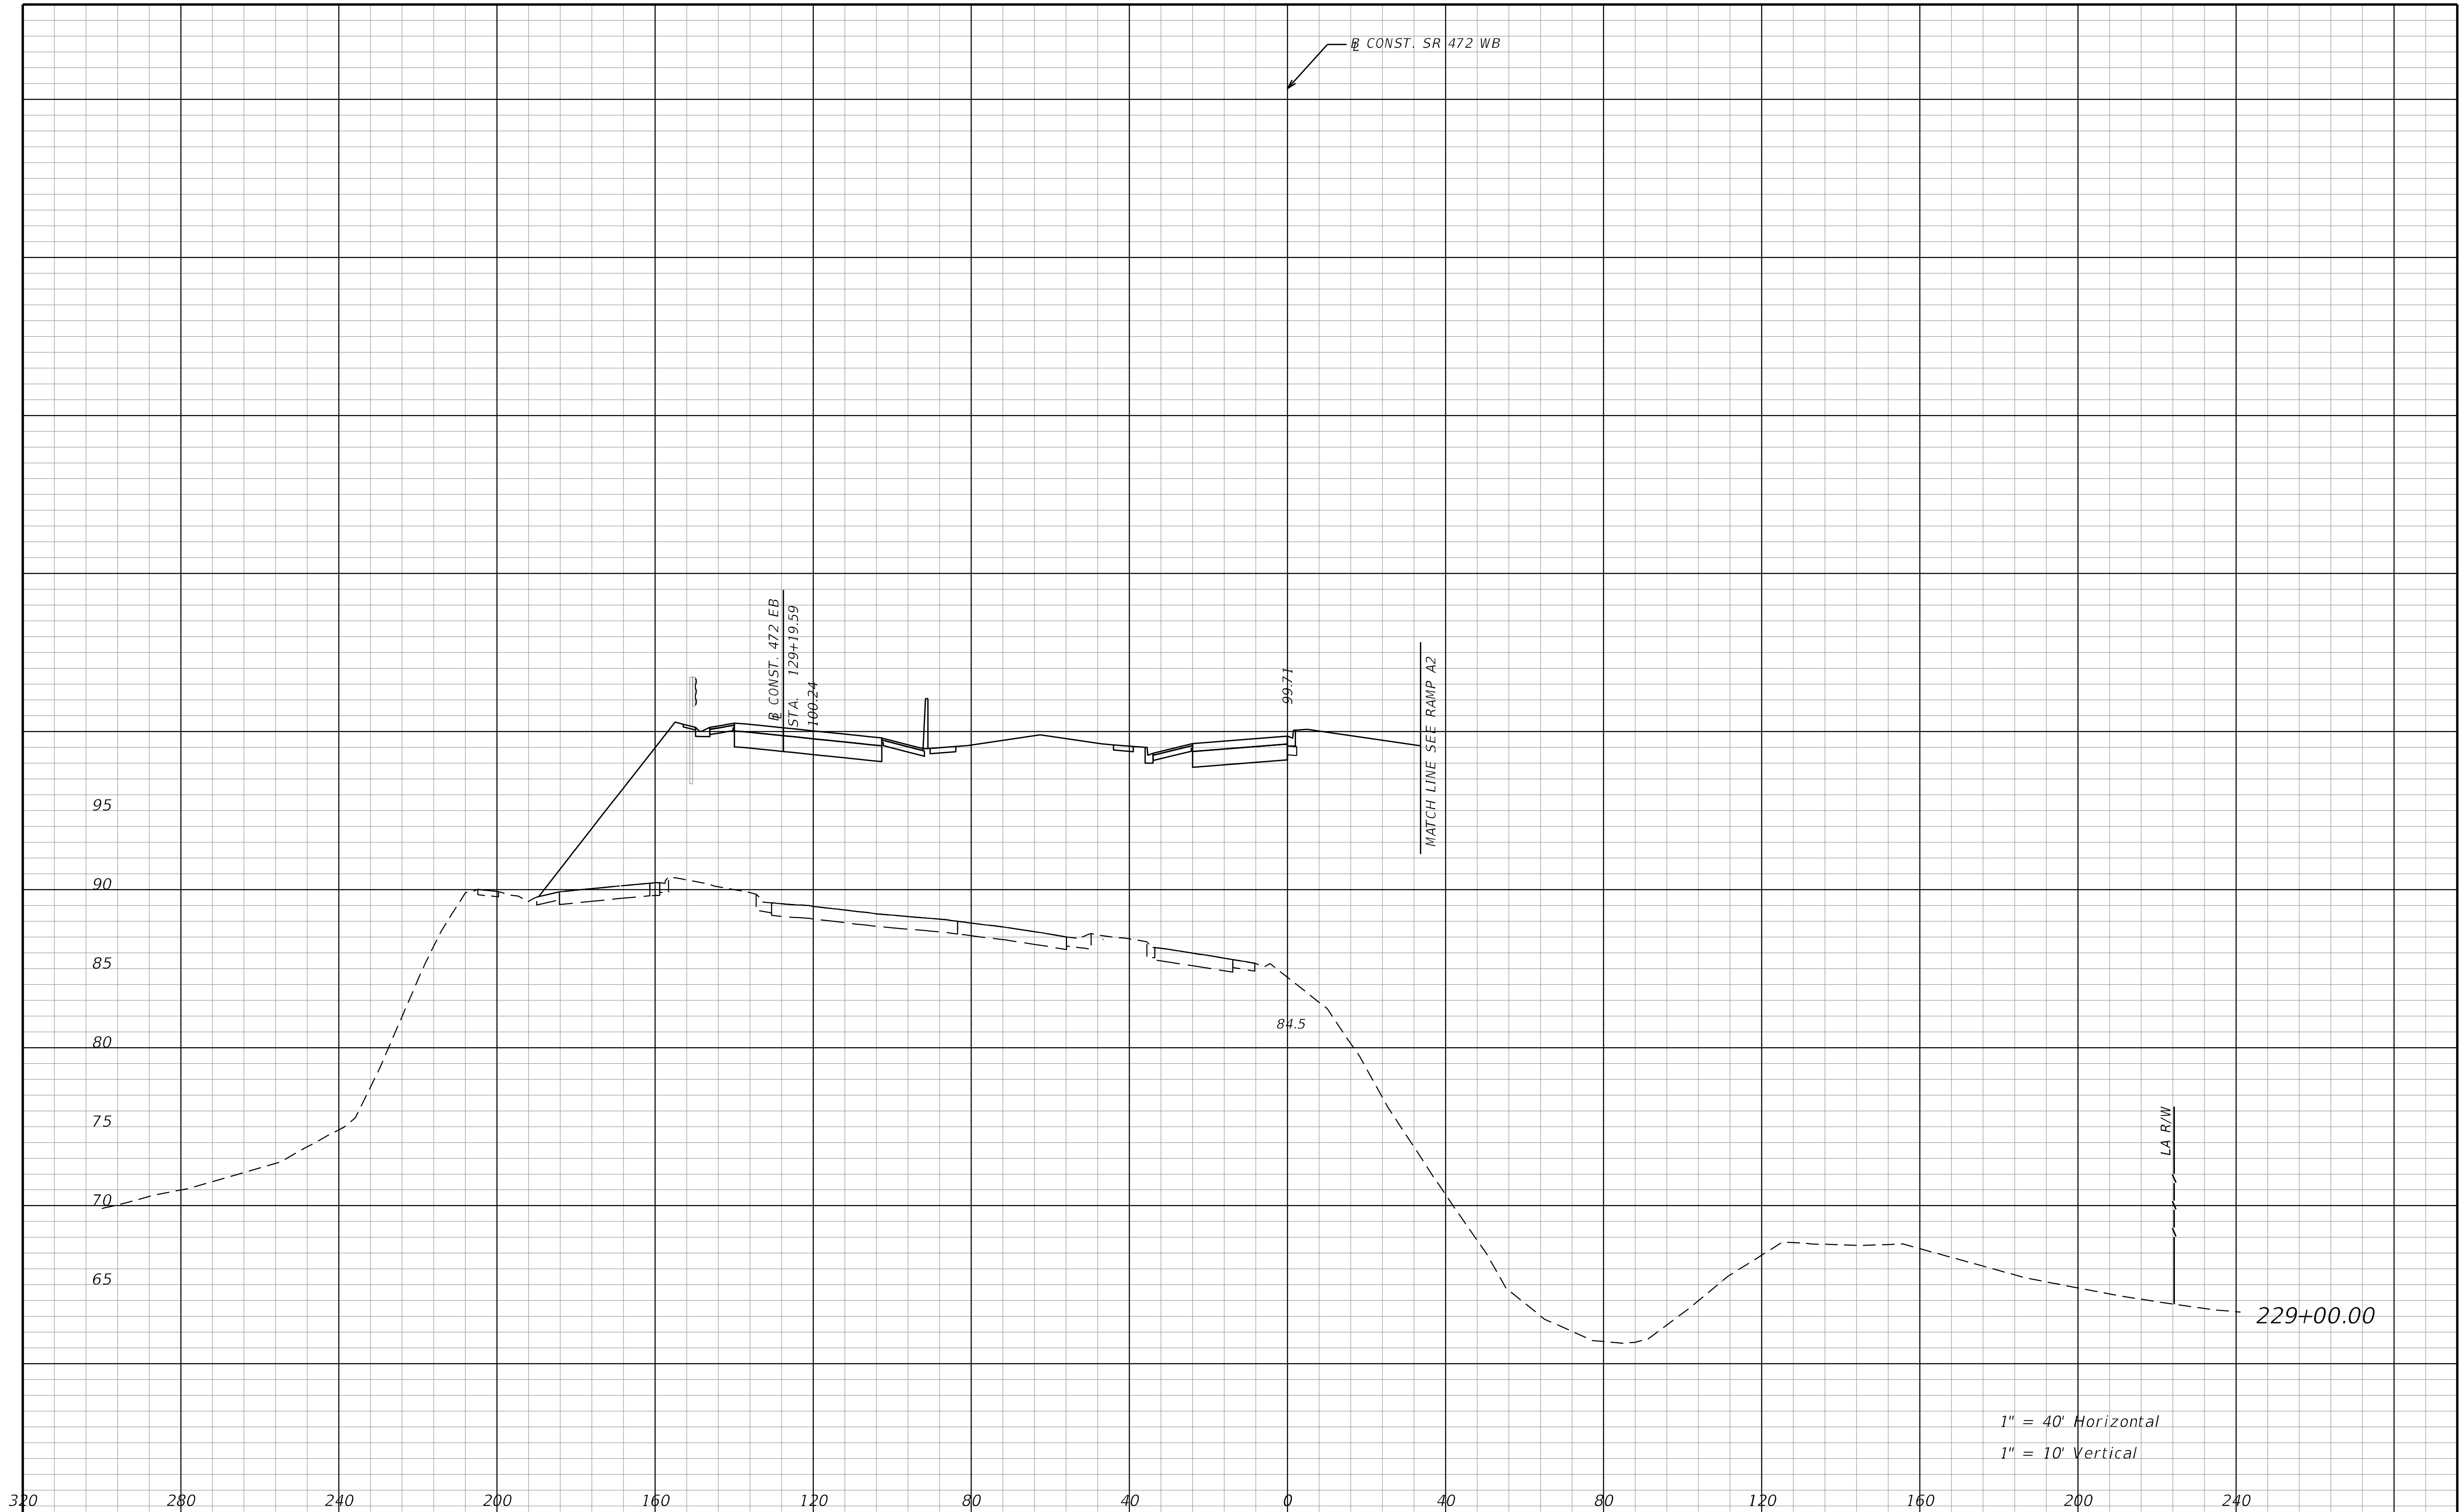

REVISIONS			
DATE	DESCRIPTION	DATE	DESCRIPTION

STANTEC CONSULTING SERVICES INC.
ENGINEER OF RECORD:
WILLIAM V. ANDERSON, P.E. NO.: 36682
11315 CORPORATE BLVD., SUITE 105
ORLANDO, FLORIDA 32817
(407) 823-8966
CERTIFICATE OF AUTHORIZATION NO. 27013

STATE OF FLORIDA
DEPARTMENT OF TRANSPORTATION

ROAD NO.	COUNTY	FINANCIAL PROJECT ID
SR400	VOLUSIA	408464-2-32-01

CROSS SECTIONS
SR 472

SHEET NO.
1029

THE OFFICIAL RECORD OF THIS SHEET IS THE ELECTRONIC FILE DIGITALLY SIGNED AND SEALED UNDER RULE 61G15-23.004, F.A.C.

REVISIONS			
DATE	DESCRIPTION	DATE	DESCRIPTION

STANTEC CONSULTING SERVICES INC.
ENGINEER OF RECORD:
WILLIAM V. ANDERSON, P.E. NO.: 36682
11315 CORPORATE BLVD., SUITE 105
ORLANDO, FLORIDA 32817
(407) 823-8966
CERTIFICATE OF AUTHORIZATION NO. 27013

STATE OF FLORIDA
DEPARTMENT OF TRANSPORTATION

ROAD NO.	COUNTY	FINANCIAL PROJECT ID
SR400	VOLUSIA	408464-2-32-01

CROSS SECTIONS
SR 472

SHEET NO.
1030

THE OFFICIAL RECORD OF THIS SHEET IS THE ELECTRONIC FILE DIGITALLY SIGNED AND SEALED UNDER RULE 61G15-23.004, F.A.C.

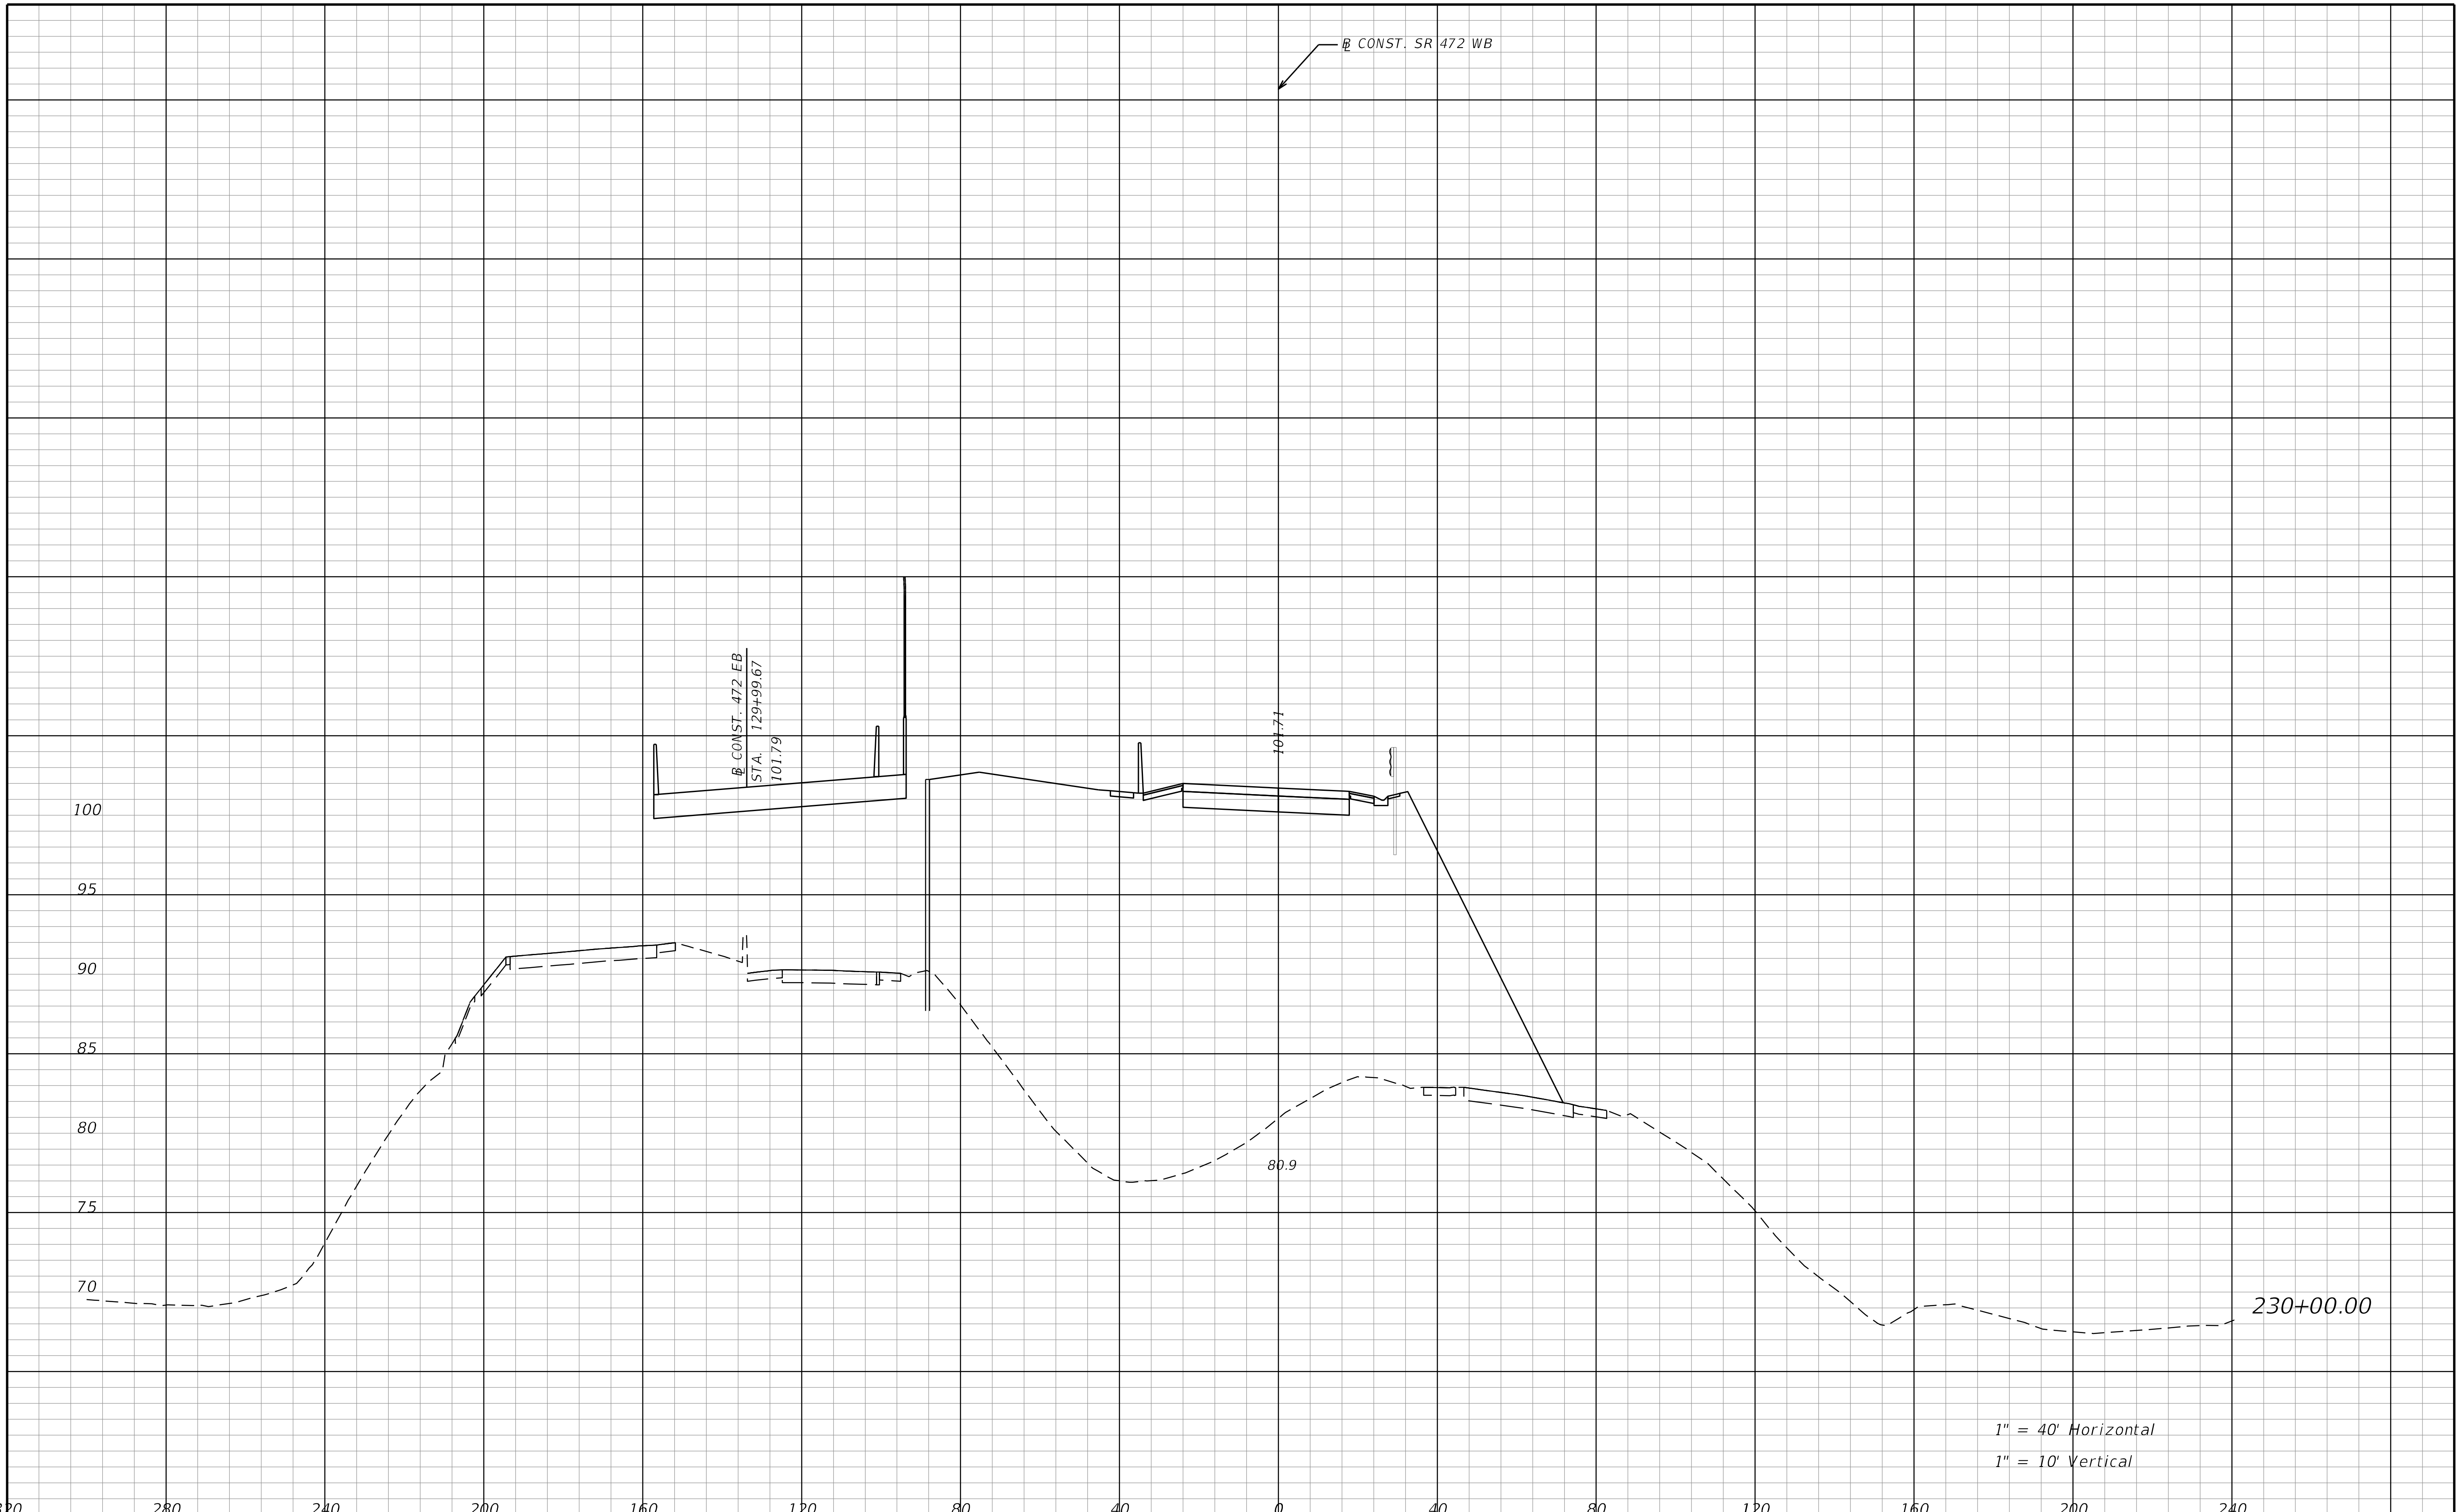

THE OFFICIAL RECORD OF THIS SHEET IS THE ELECTRONIC FILE DIGITALLY SIGNED AND SEALED UNDER RULE 61G15-23.004, F.A.C.

REVISIONS			
DATE	DESCRIPTION	DATE	DESCRIPTION

STANTEC CONSULTING SERVICES INC.
ENGINEER OF RECORD:
WILLIAM V. ANDERSON, P.E. NO.: 36682
11315 CORPORATE BLVD., SUITE 105
ORLANDO, FLORIDA 32817
(407) 823-8966
CERTIFICATE OF AUTHORIZATION NO. 27013

STATE OF FLORIDA
DEPARTMENT OF TRANSPORTATION

ROAD NO.	COUNTY	FINANCIAL PROJECT ID
SR400	VOLUSIA	408464-2-32-01

CROSS SECTIONS
SR 472

SHEET NO.
1031

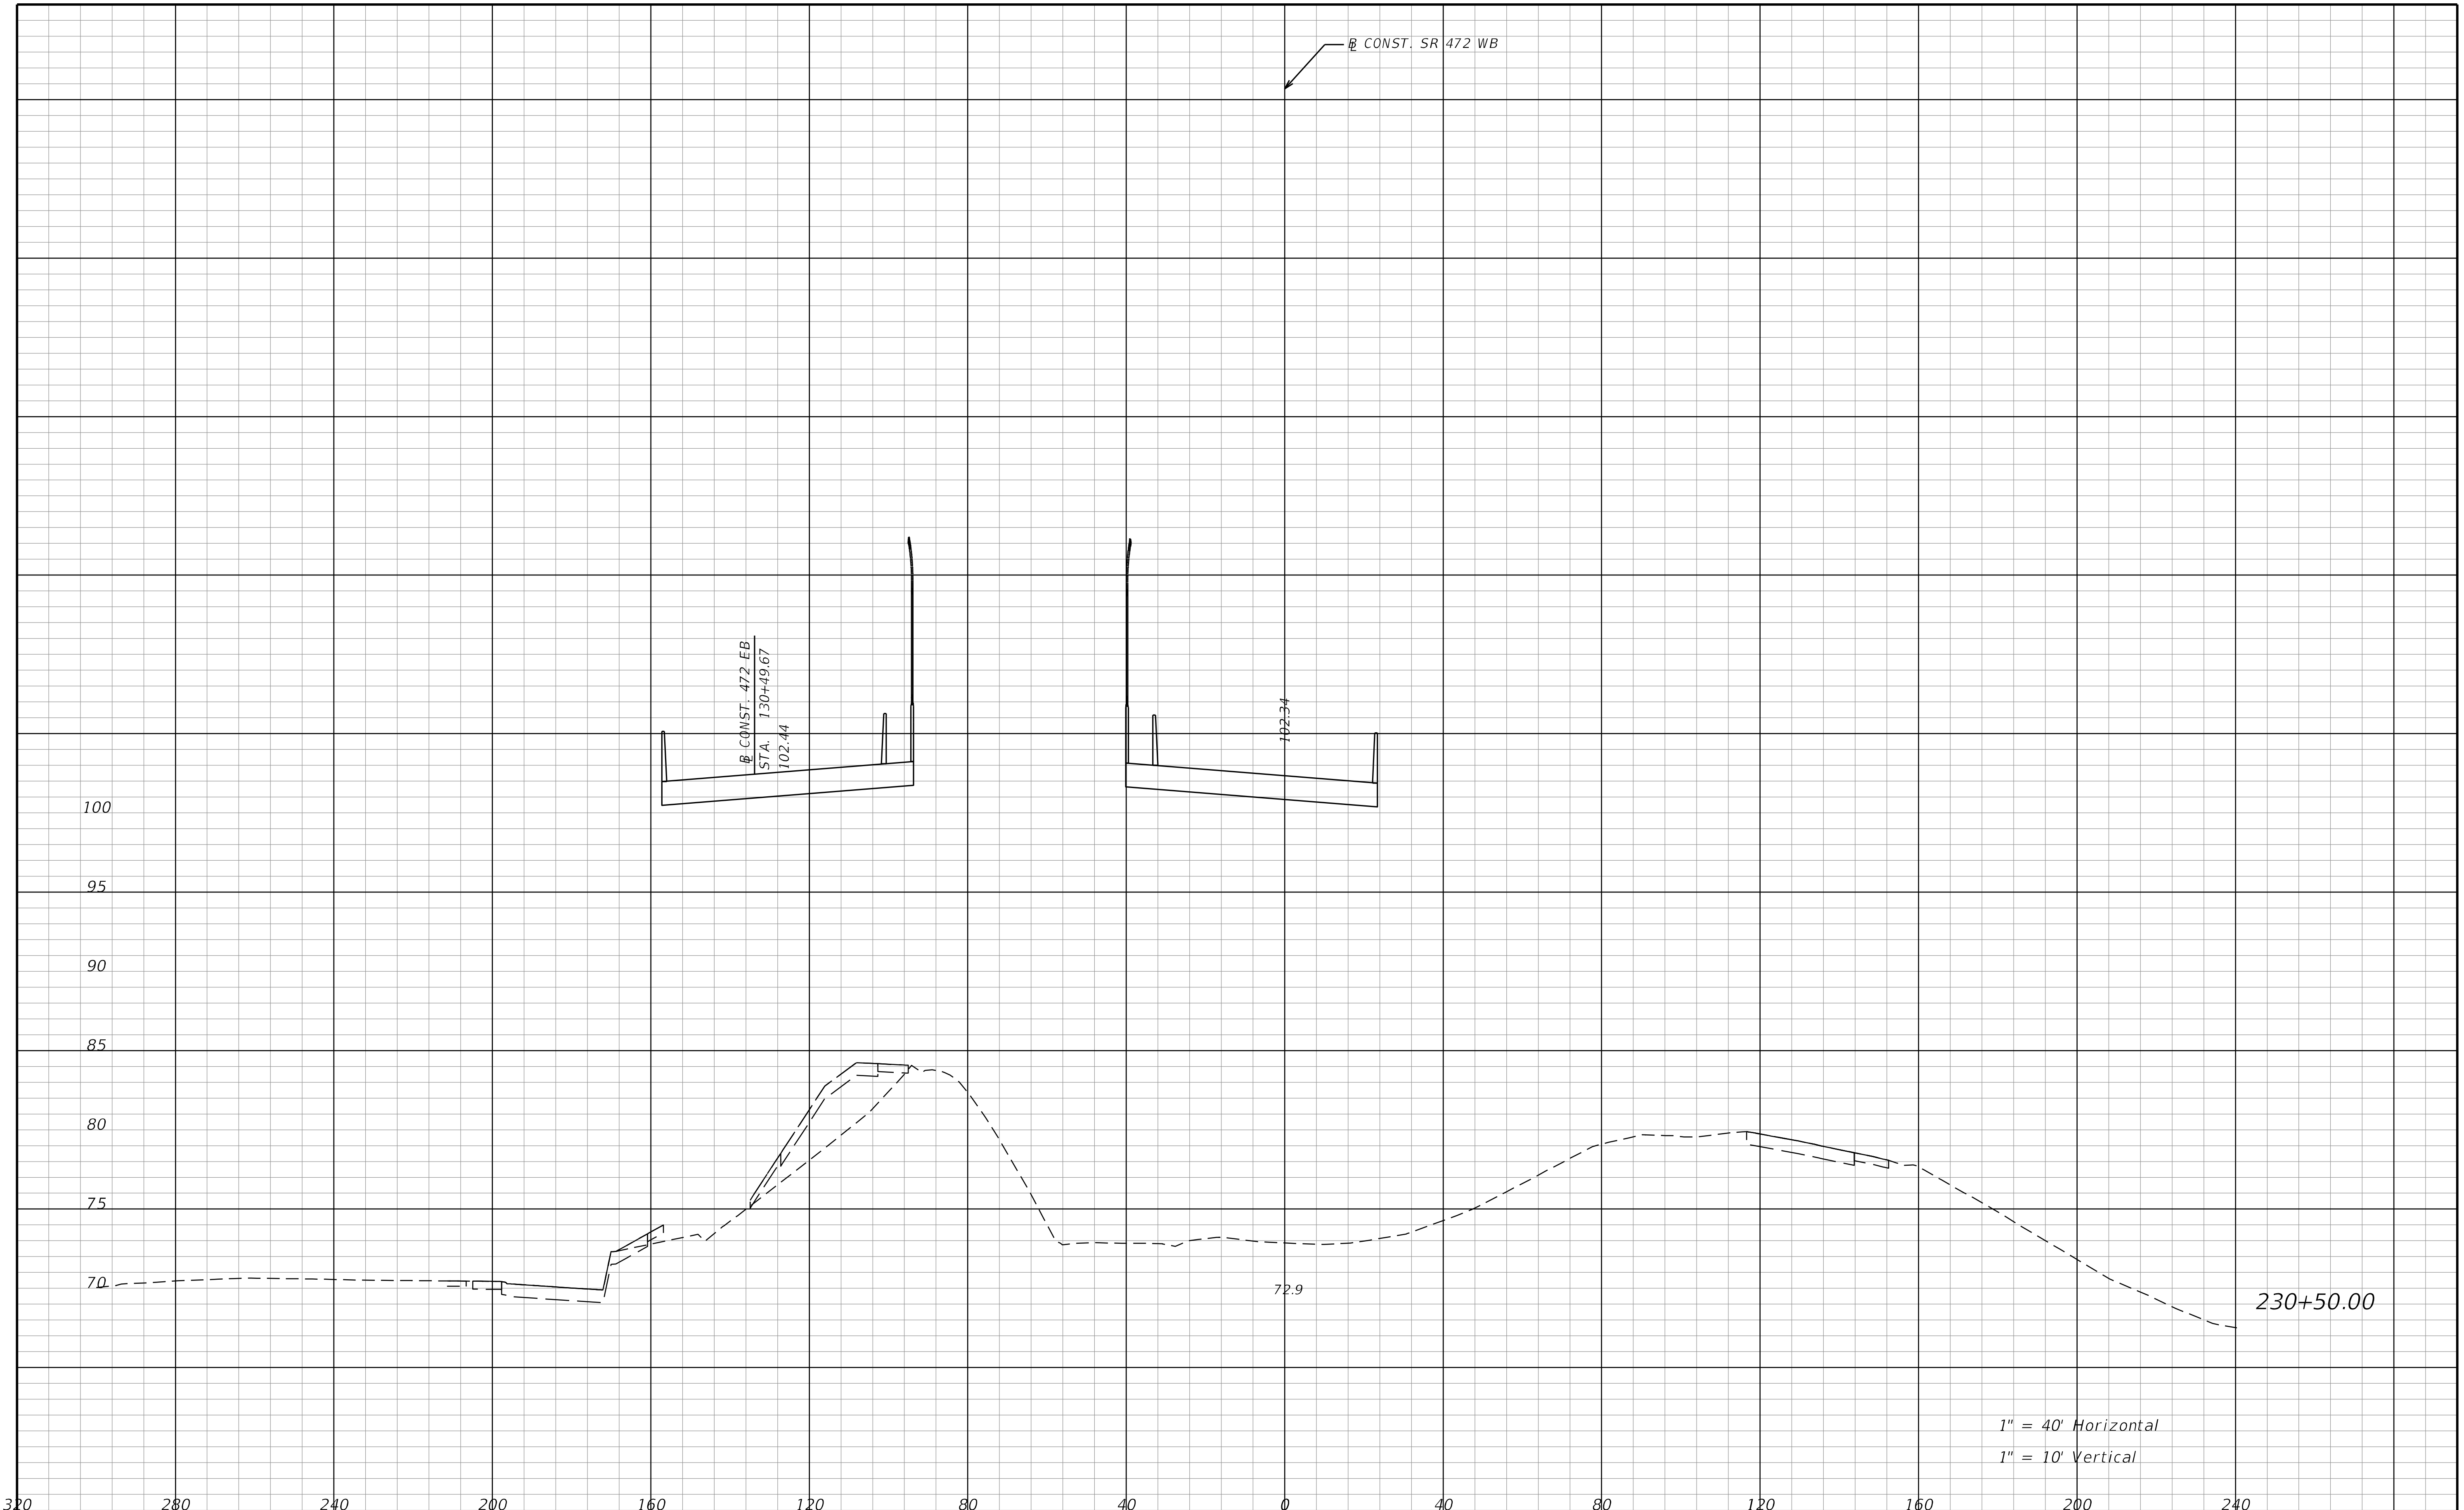

THE OFFICIAL RECORD OF THIS SHEET IS THE ELECTRONIC FILE DIGITALLY SIGNED AND SEALED UNDER RULE 61G15-23.004, F.A.C.

REVISIONS			
DATE	DESCRIPTION	DATE	DESCRIPTION

STANTEC CONSULTING SERVICES INC.
ENGINEER OF RECORD:
WILLIAM V. ANDERSON, P.E. NO.: 36682
11315 CORPORATE BLVD., SUITE 105
ORLANDO, FLORIDA 32817
(407) 823-8966
CERTIFICATE OF AUTHORIZATION NO. 27013

STATE OF FLORIDA
DEPARTMENT OF TRANSPORTATION

ROAD NO.	COUNTY	FINANCIAL PROJECT ID
SR400	VOLUSIA	408464-2-32-01

CROSS SECTIONS
SR 472

SHEET NO.
1032

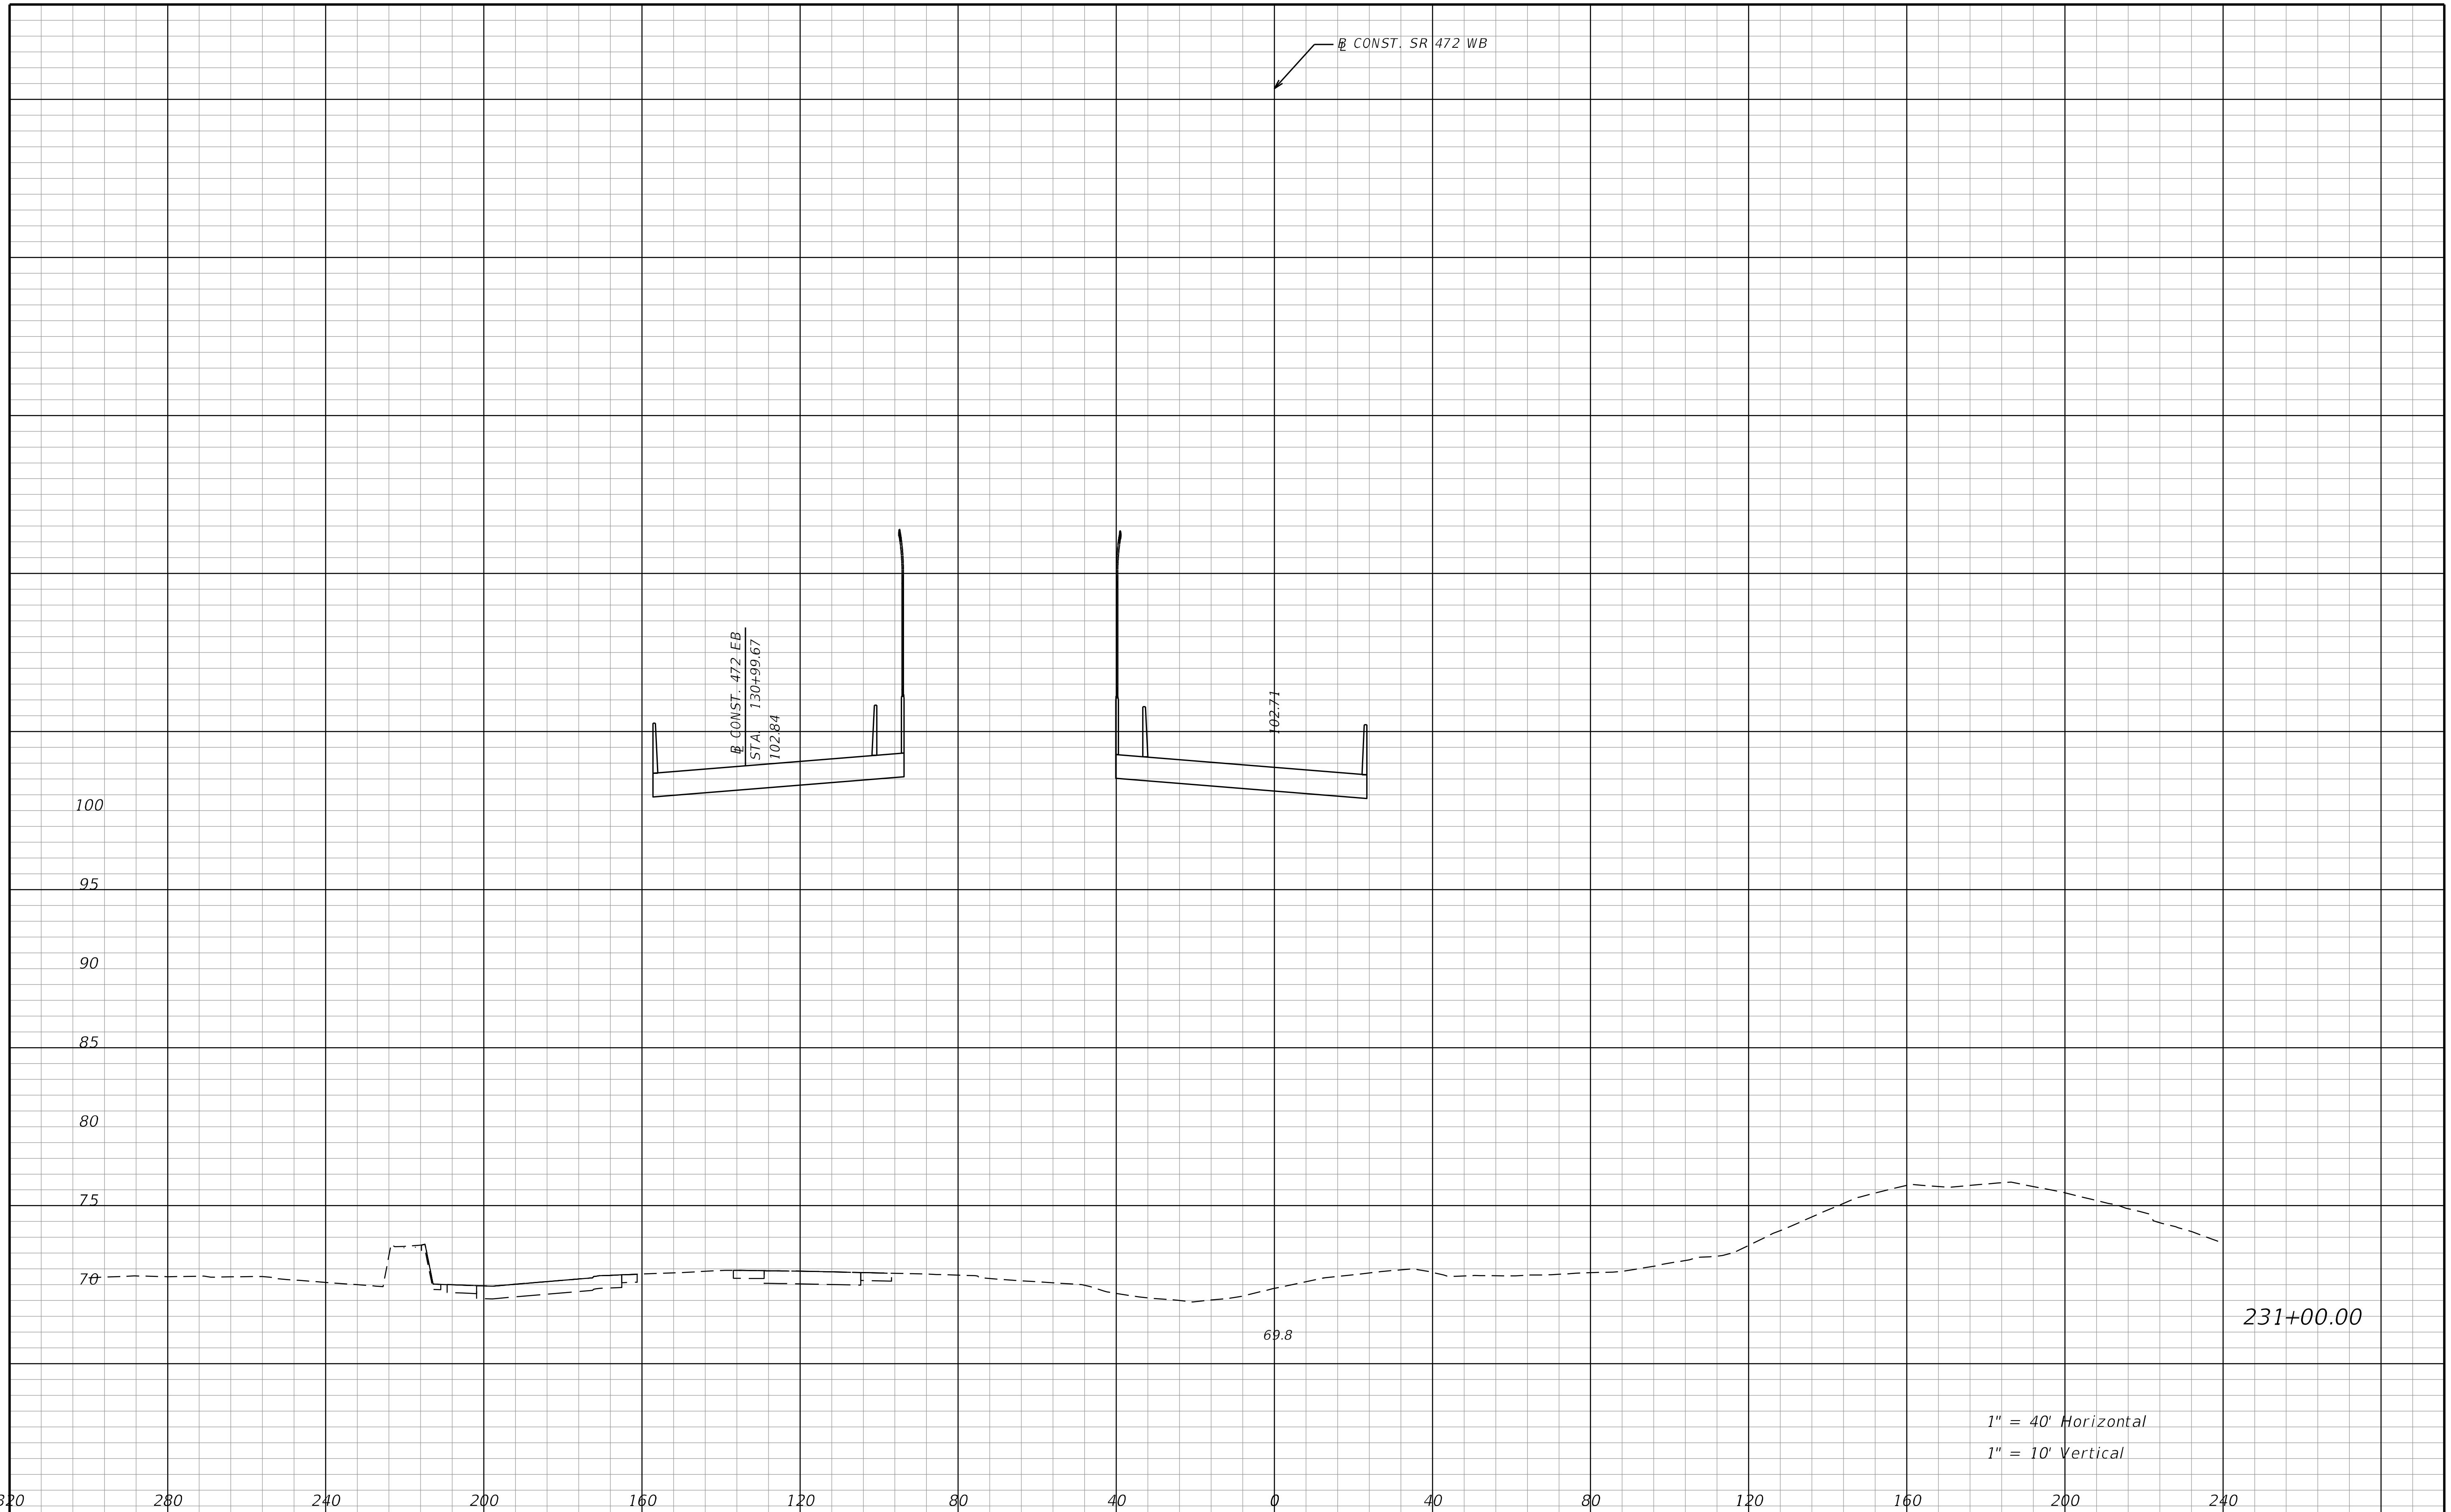

THE OFFICIAL RECORD OF THIS SHEET IS THE ELECTRONIC FILE DIGITALLY SIGNED AND SEALED UNDER RULE 61G15-23.004, F.A.C.

REVISIONS			
DATE	DESCRIPTION	DATE	DESCRIPTION

STANTEC CONSULTING SERVICES INC.
ENGINEER OF RECORD:
WILLIAM V. ANDERSON, P.E. NO.: 36682
11315 CORPORATE BLVD., SUITE 105
ORLANDO, FLORIDA 32817
(407) 823-8966
CERTIFICATE OF AUTHORIZATION NO. 27013

STATE OF FLORIDA
DEPARTMENT OF TRANSPORTATION

ROAD NO.	COUNTY	FINANCIAL PROJECT ID
SR400	VOLUSIA	408464-2-32-01

CROSS SECTIONS
SR 472

SHEET NO.
1033

jchassee 6/14/2019 4:28:43 PM Rdxsrd_shg V:\2158\active\CADD\40846423201\roadway\RDXSRD08_472.DGN

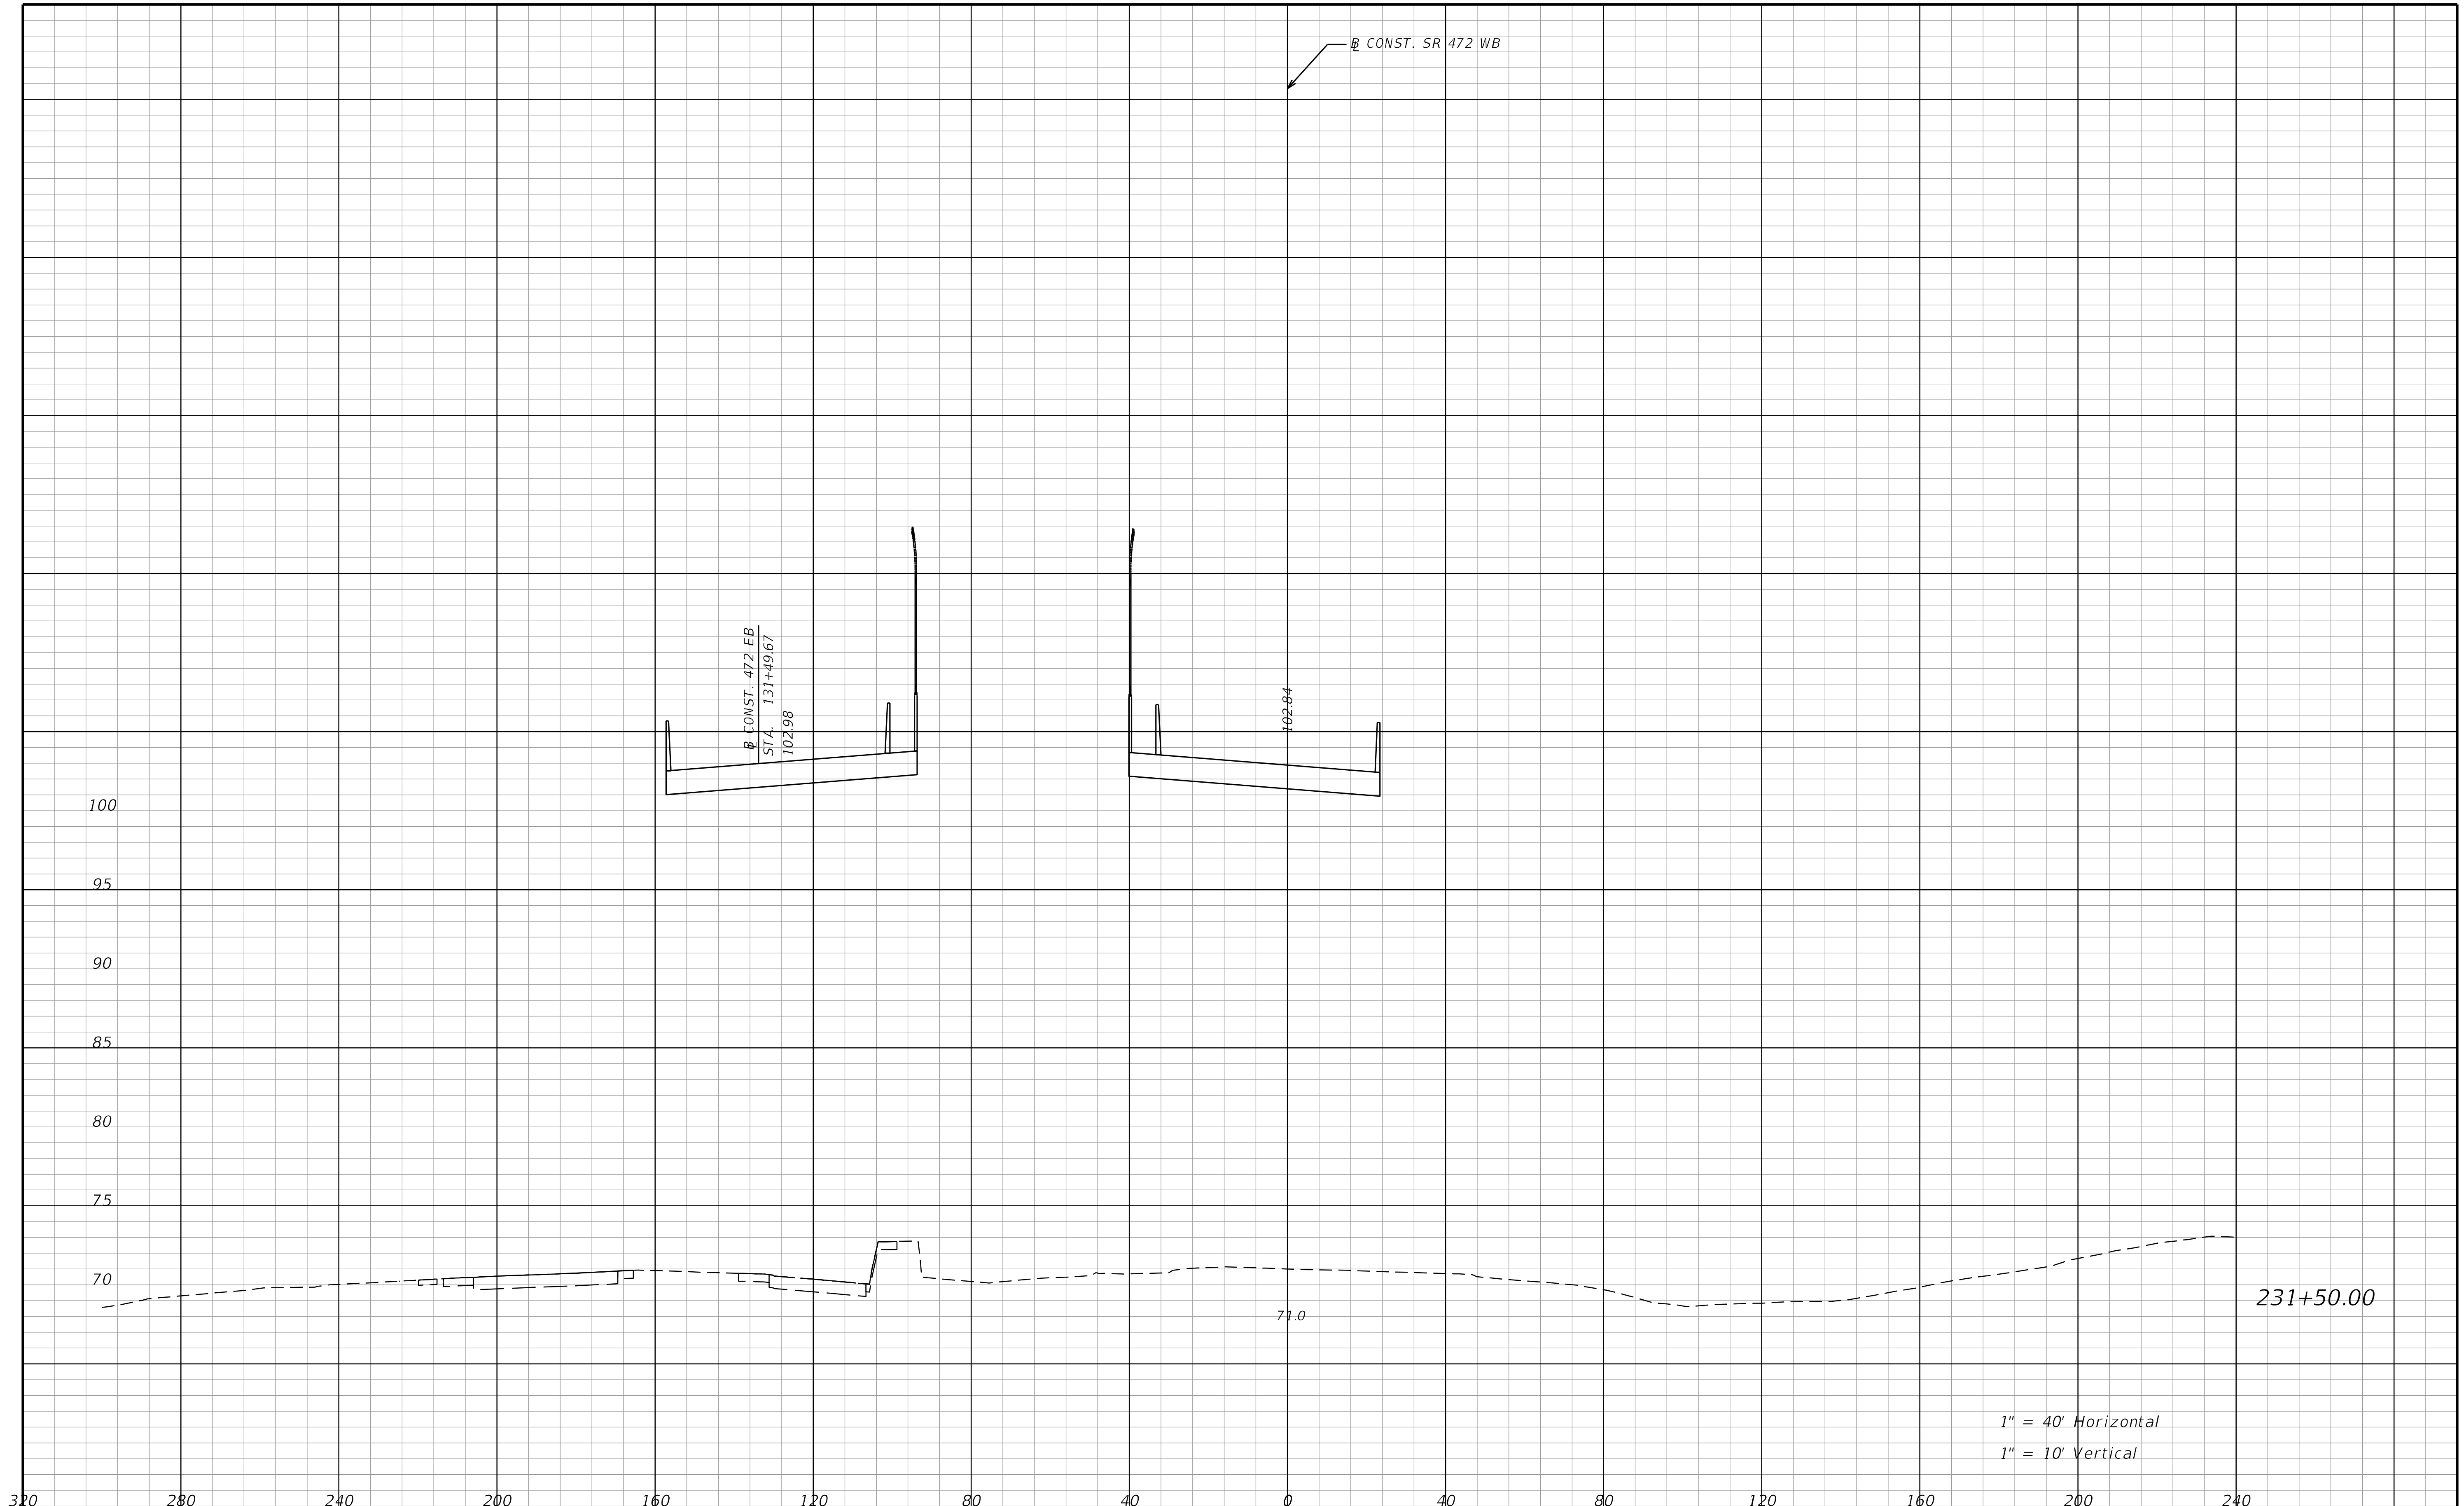

REVISIONS			
DATE	DESCRIPTION	DATE	DESCRIPTION

STANTEC CONSULTING SERVICES INC.
ENGINEER OF RECORD:
WILLIAM V. ANDERSON, P.E. NO.: 36682
11315 CORPORATE BLVD., SUITE 105
ORLANDO, FLORIDA 32817
(407) 823-8966
CERTIFICATE OF AUTHORIZATION NO. 27013

STATE OF FLORIDA
DEPARTMENT OF TRANSPORTATION

ROAD NO.	COUNTY	FINANCIAL PROJECT ID
SR400	VOLUSIA	408464-2-32-01

CROSS SECTIONS
SR 472

SHEET NO.
1034

THE OFFICIAL RECORD OF THIS SHEET IS THE ELECTRONIC FILE DIGITALLY SIGNED AND SEALED UNDER RULE 61G15-23.004, F.A.C.

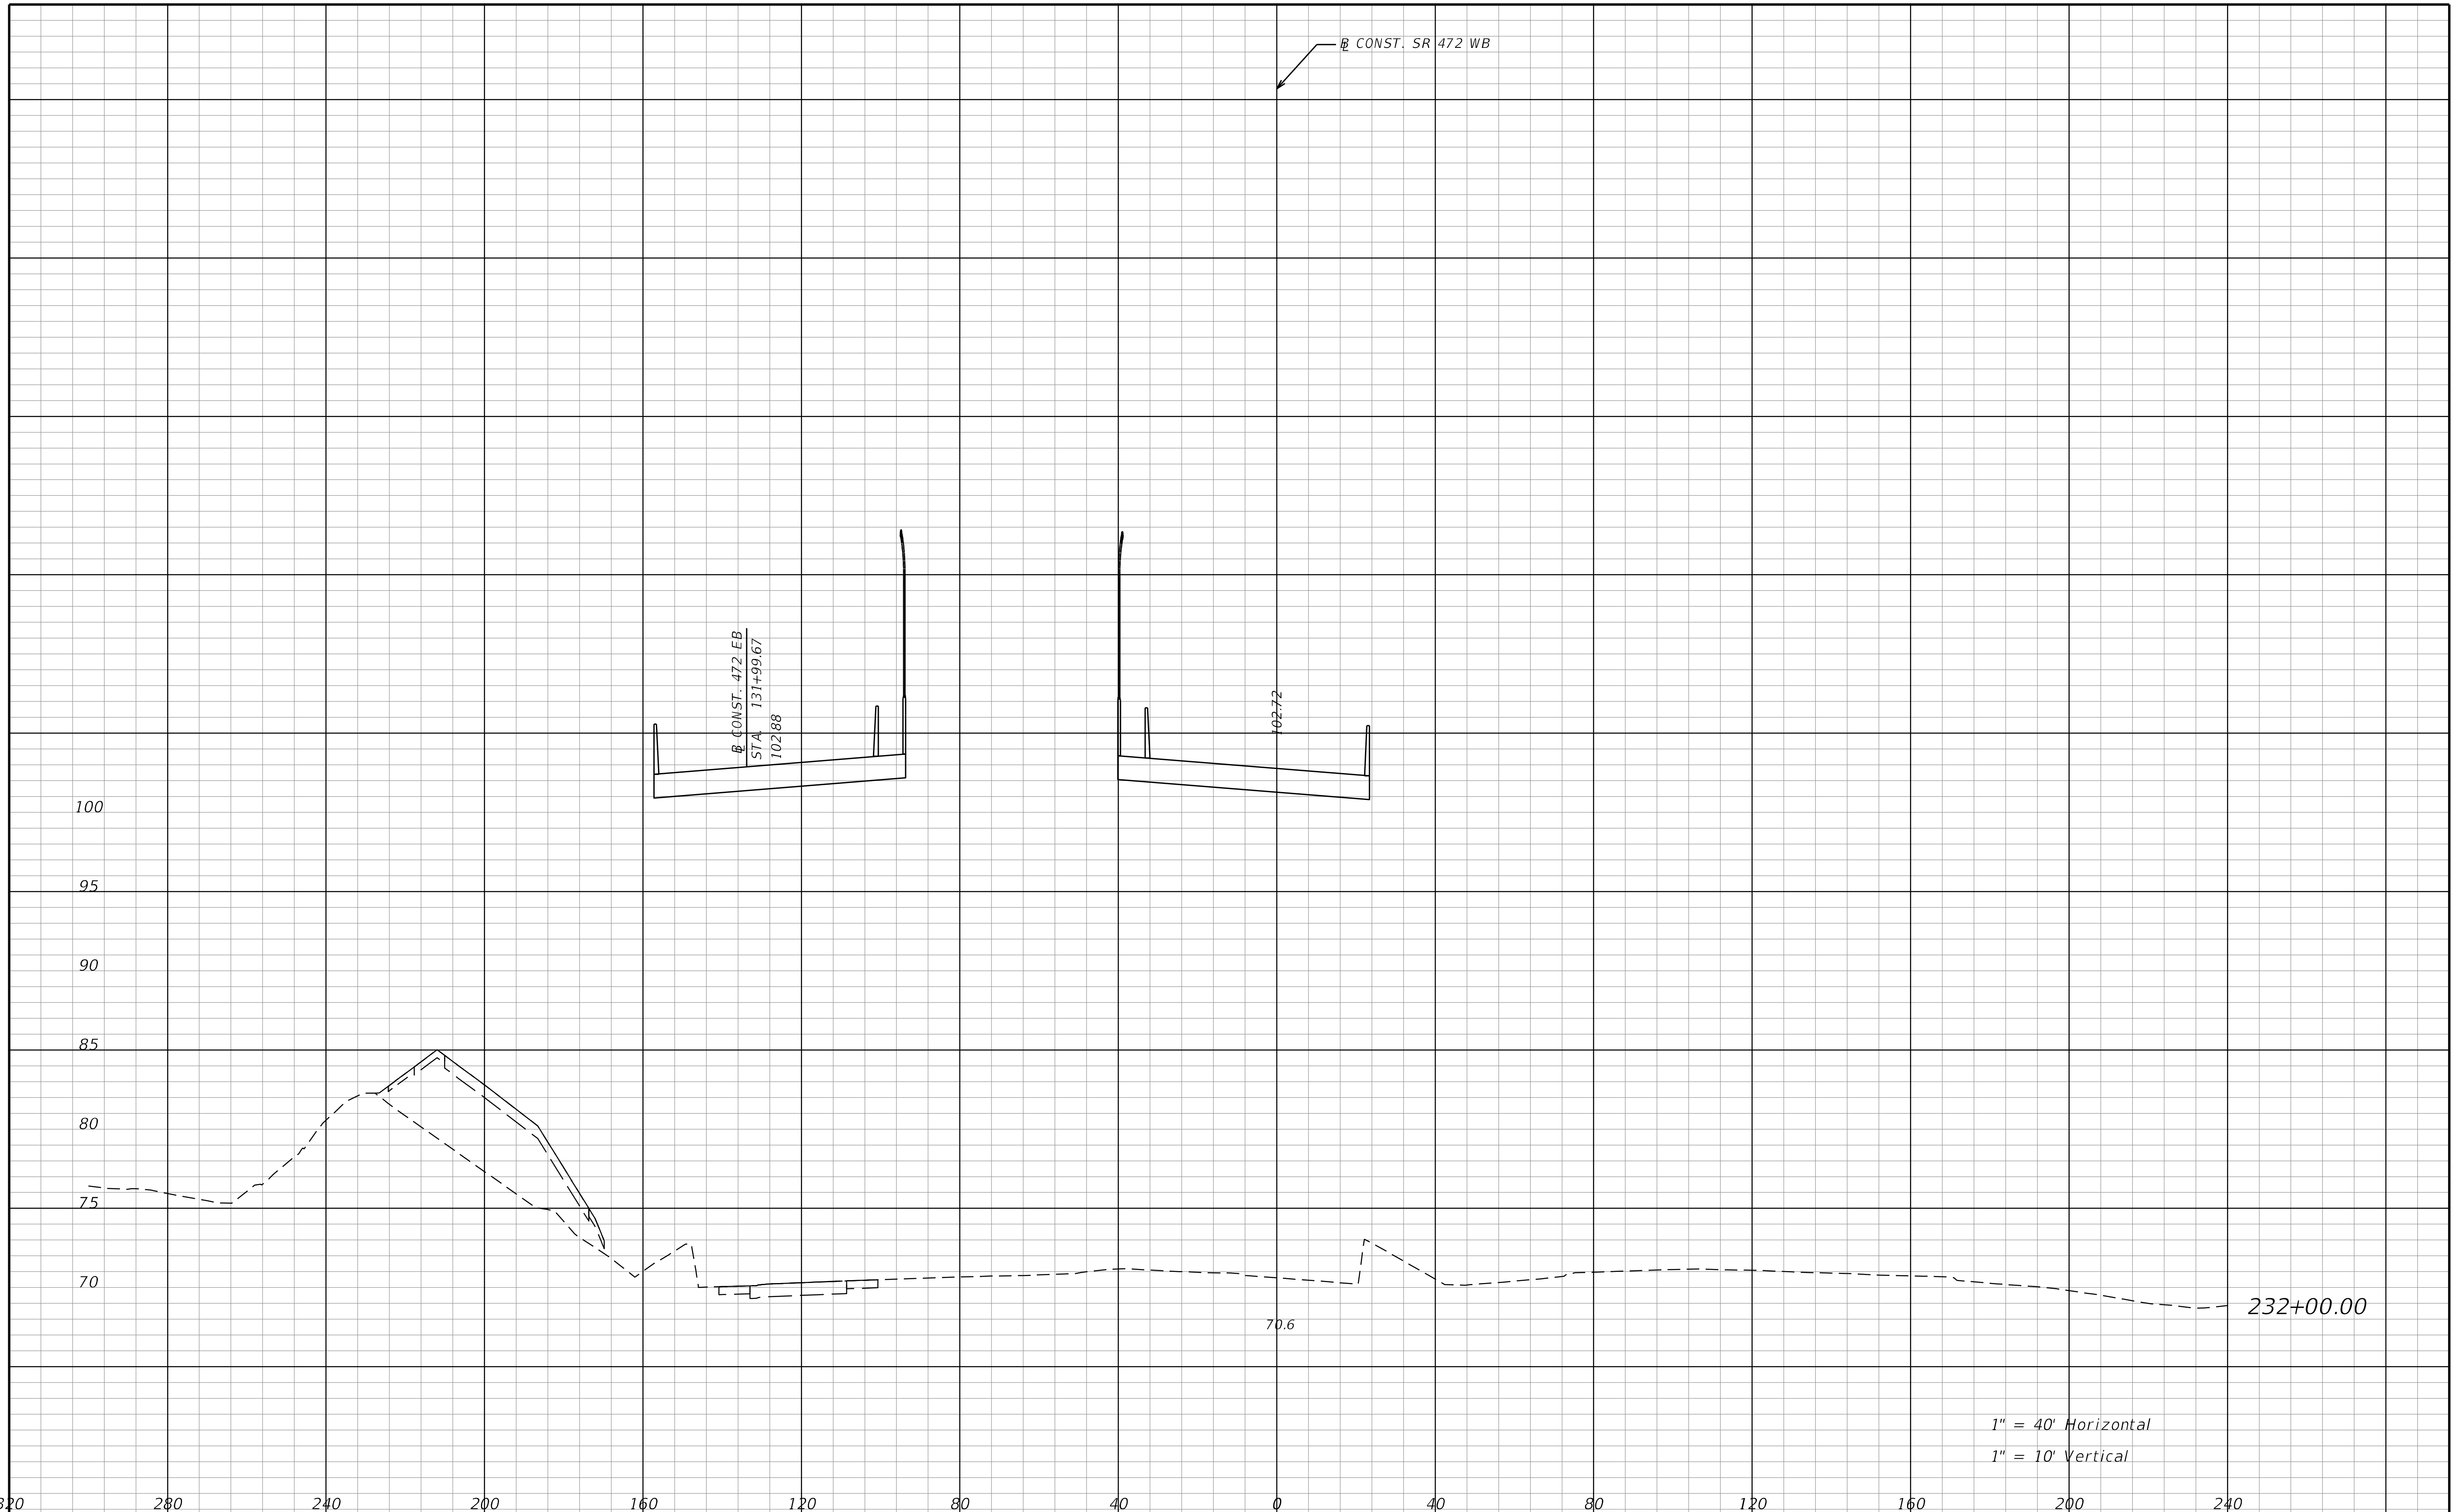

THE OFFICIAL RECORD OF THIS SHEET IS THE ELECTRONIC FILE DIGITALLY SIGNED AND SEALED UNDER RULE 61G15-23.004, F.A.C.

REVISIONS			
DATE	DESCRIPTION	DATE	DESCRIPTION

STANTEC CONSULTING SERVICES INC.
ENGINEER OF RECORD:
WILLIAM V. ANDERSON, P.E. NO.: 36682
11315 CORPORATE BLVD., SUITE 105
ORLANDO, FLORIDA 32817
(407) 823-8966
CERTIFICATE OF AUTHORIZATION NO. 27013

STATE OF FLORIDA
DEPARTMENT OF TRANSPORTATION

ROAD NO.	COUNTY	FINANCIAL PROJECT ID
SR400	VOLUSIA	408464-2-32-01

CROSS SECTIONS
SR 472

SHEET NO.
1035

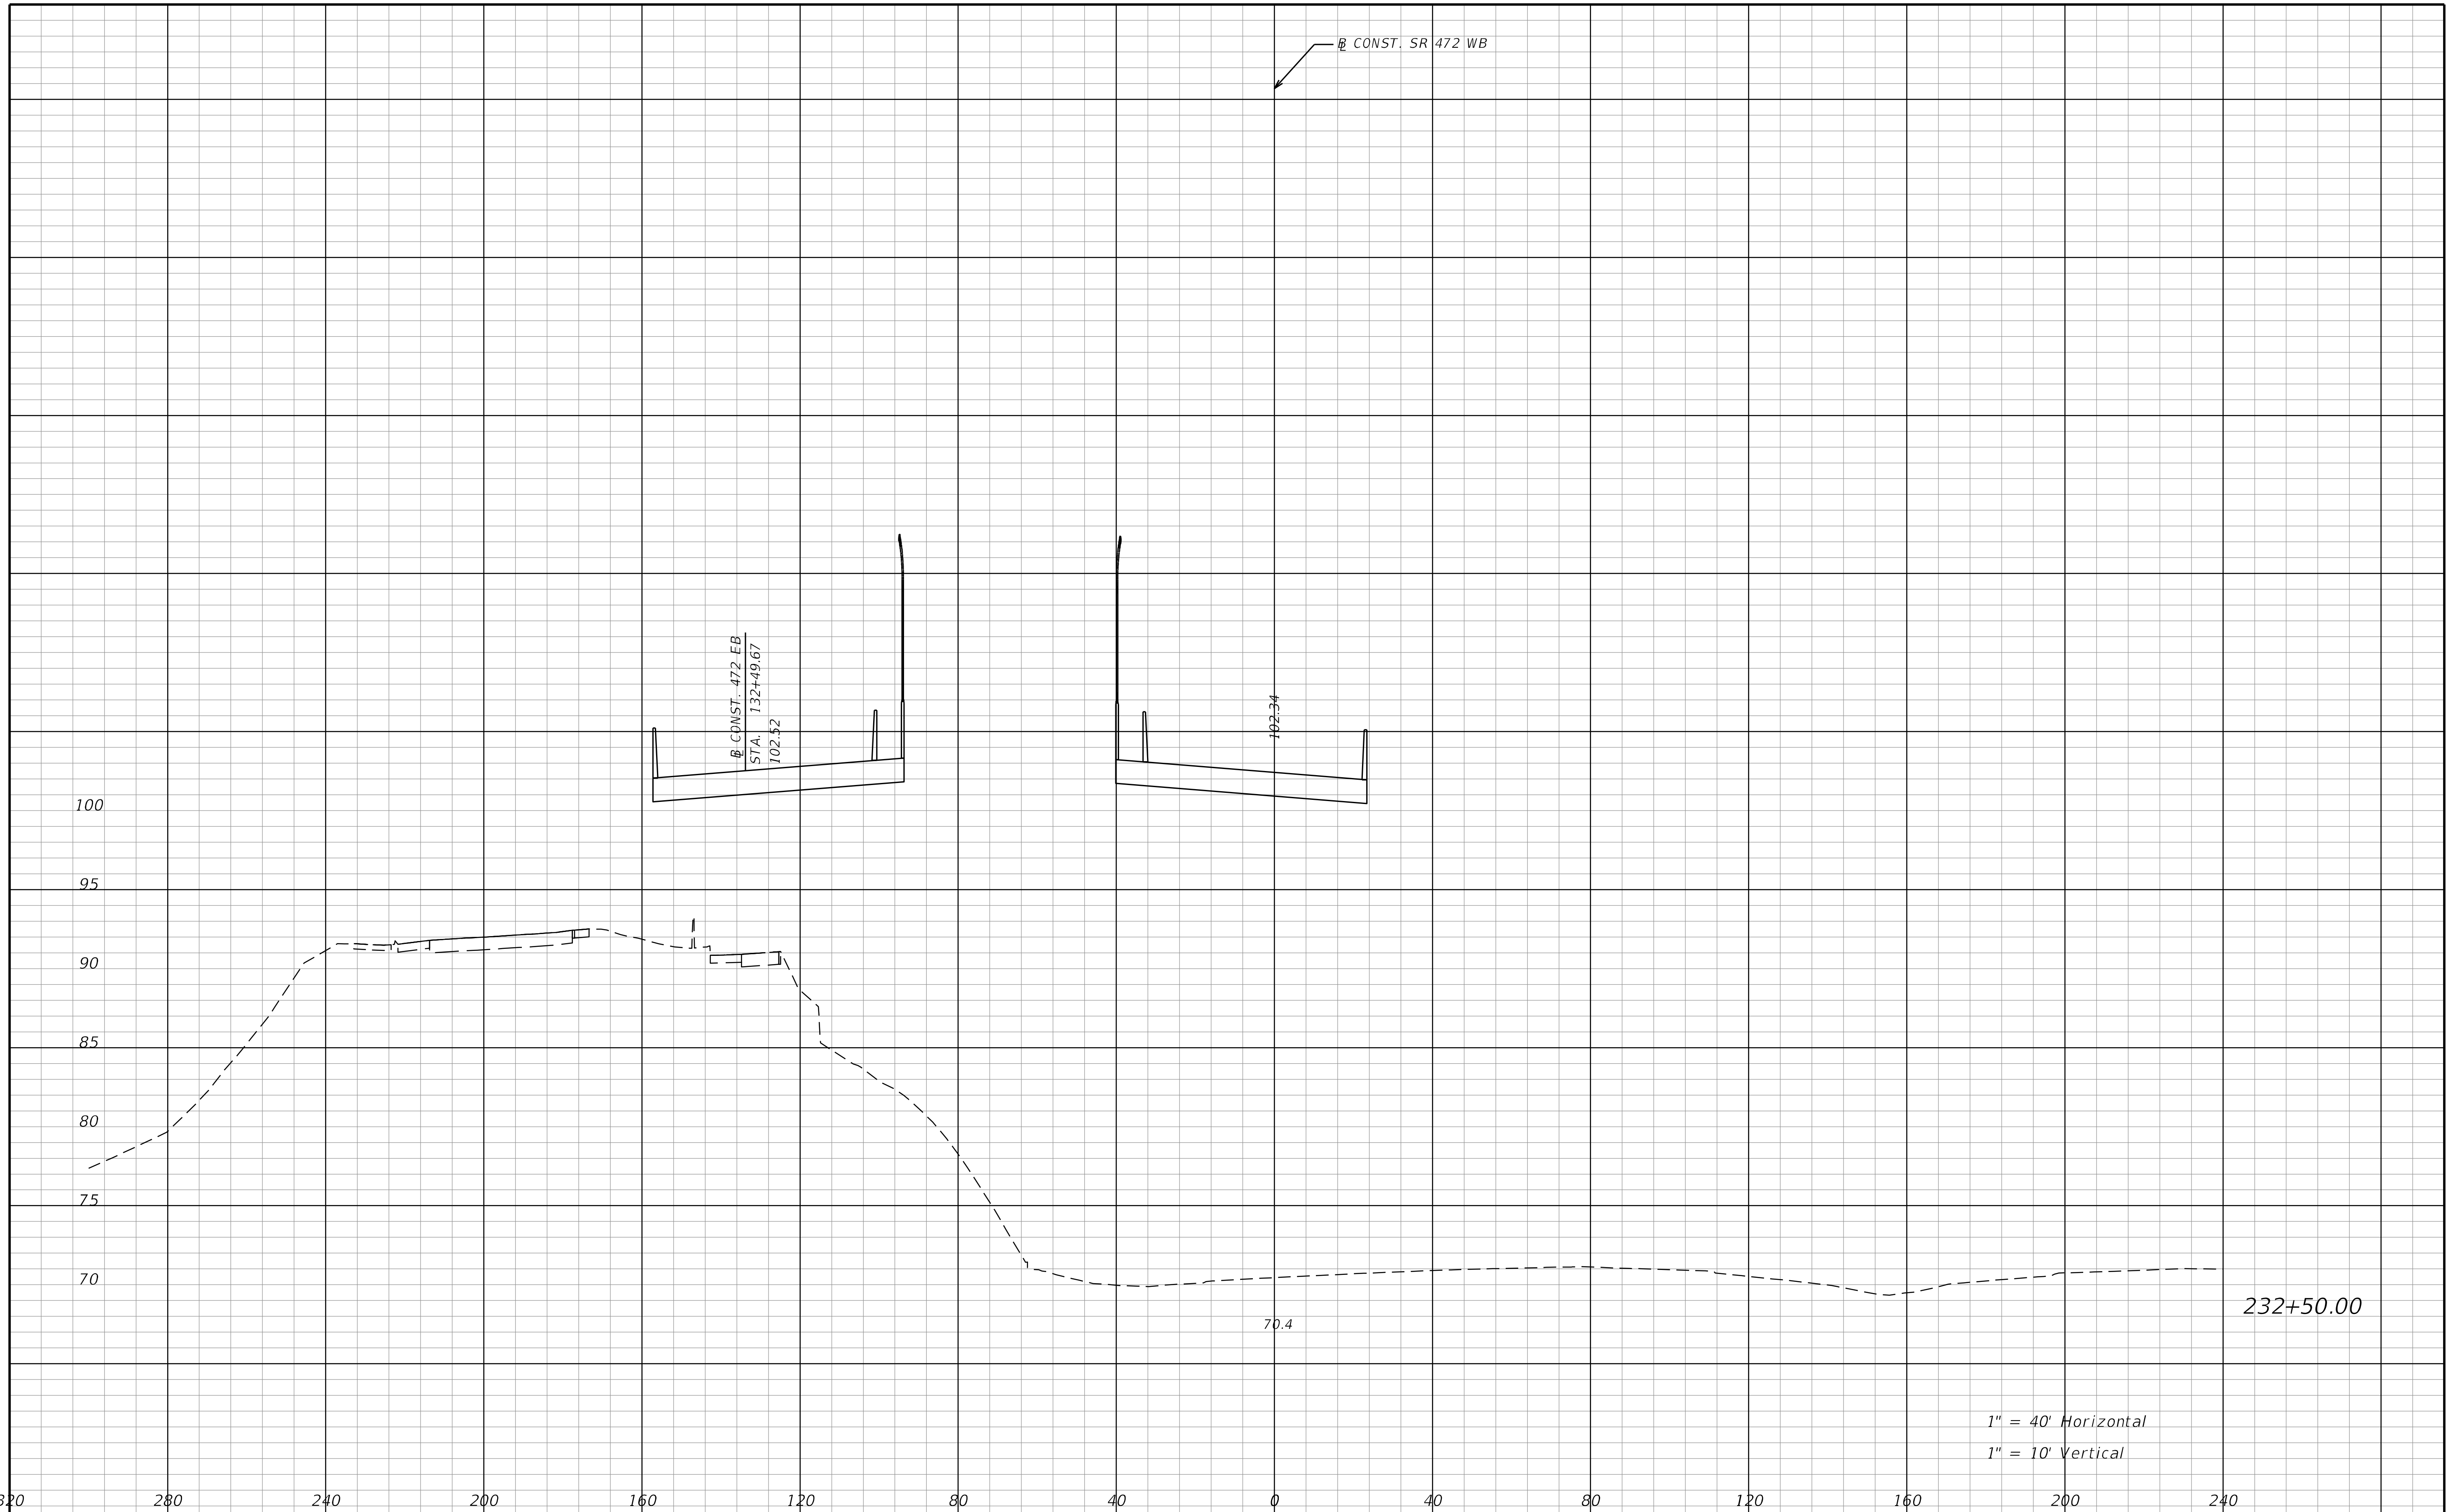

REVISIONS			
DATE	DESCRIPTION	DATE	DESCRIPTION

STANTEC CONSULTING SERVICES INC.
ENGINEER OF RECORD:
WILLIAM V. ANDERSON, P.E. NO.: 36682
11315 CORPORATE BLVD., SUITE 105
ORLANDO, FLORIDA 32817
(407) 823-8966
CERTIFICATE OF AUTHORIZATION NO. 27013

STATE OF FLORIDA
DEPARTMENT OF TRANSPORTATION

ROAD NO.	COUNTY	FINANCIAL PROJECT ID
SR400	VOLUSIA	408464-2-32-01

CROSS SECTIONS
SR 472

SHEET NO.
1036

THE OFFICIAL RECORD OF THIS SHEET IS THE ELECTRONIC FILE DIGITALLY SIGNED AND SEALED UNDER RULE 61G15-23.004, F.A.C.

jchassee 6/14/2019 4:28:43 PM Rdxsrd_shg V:\2158\active\CADD\40846423201\roadway\RDXSRD08_472.DGN

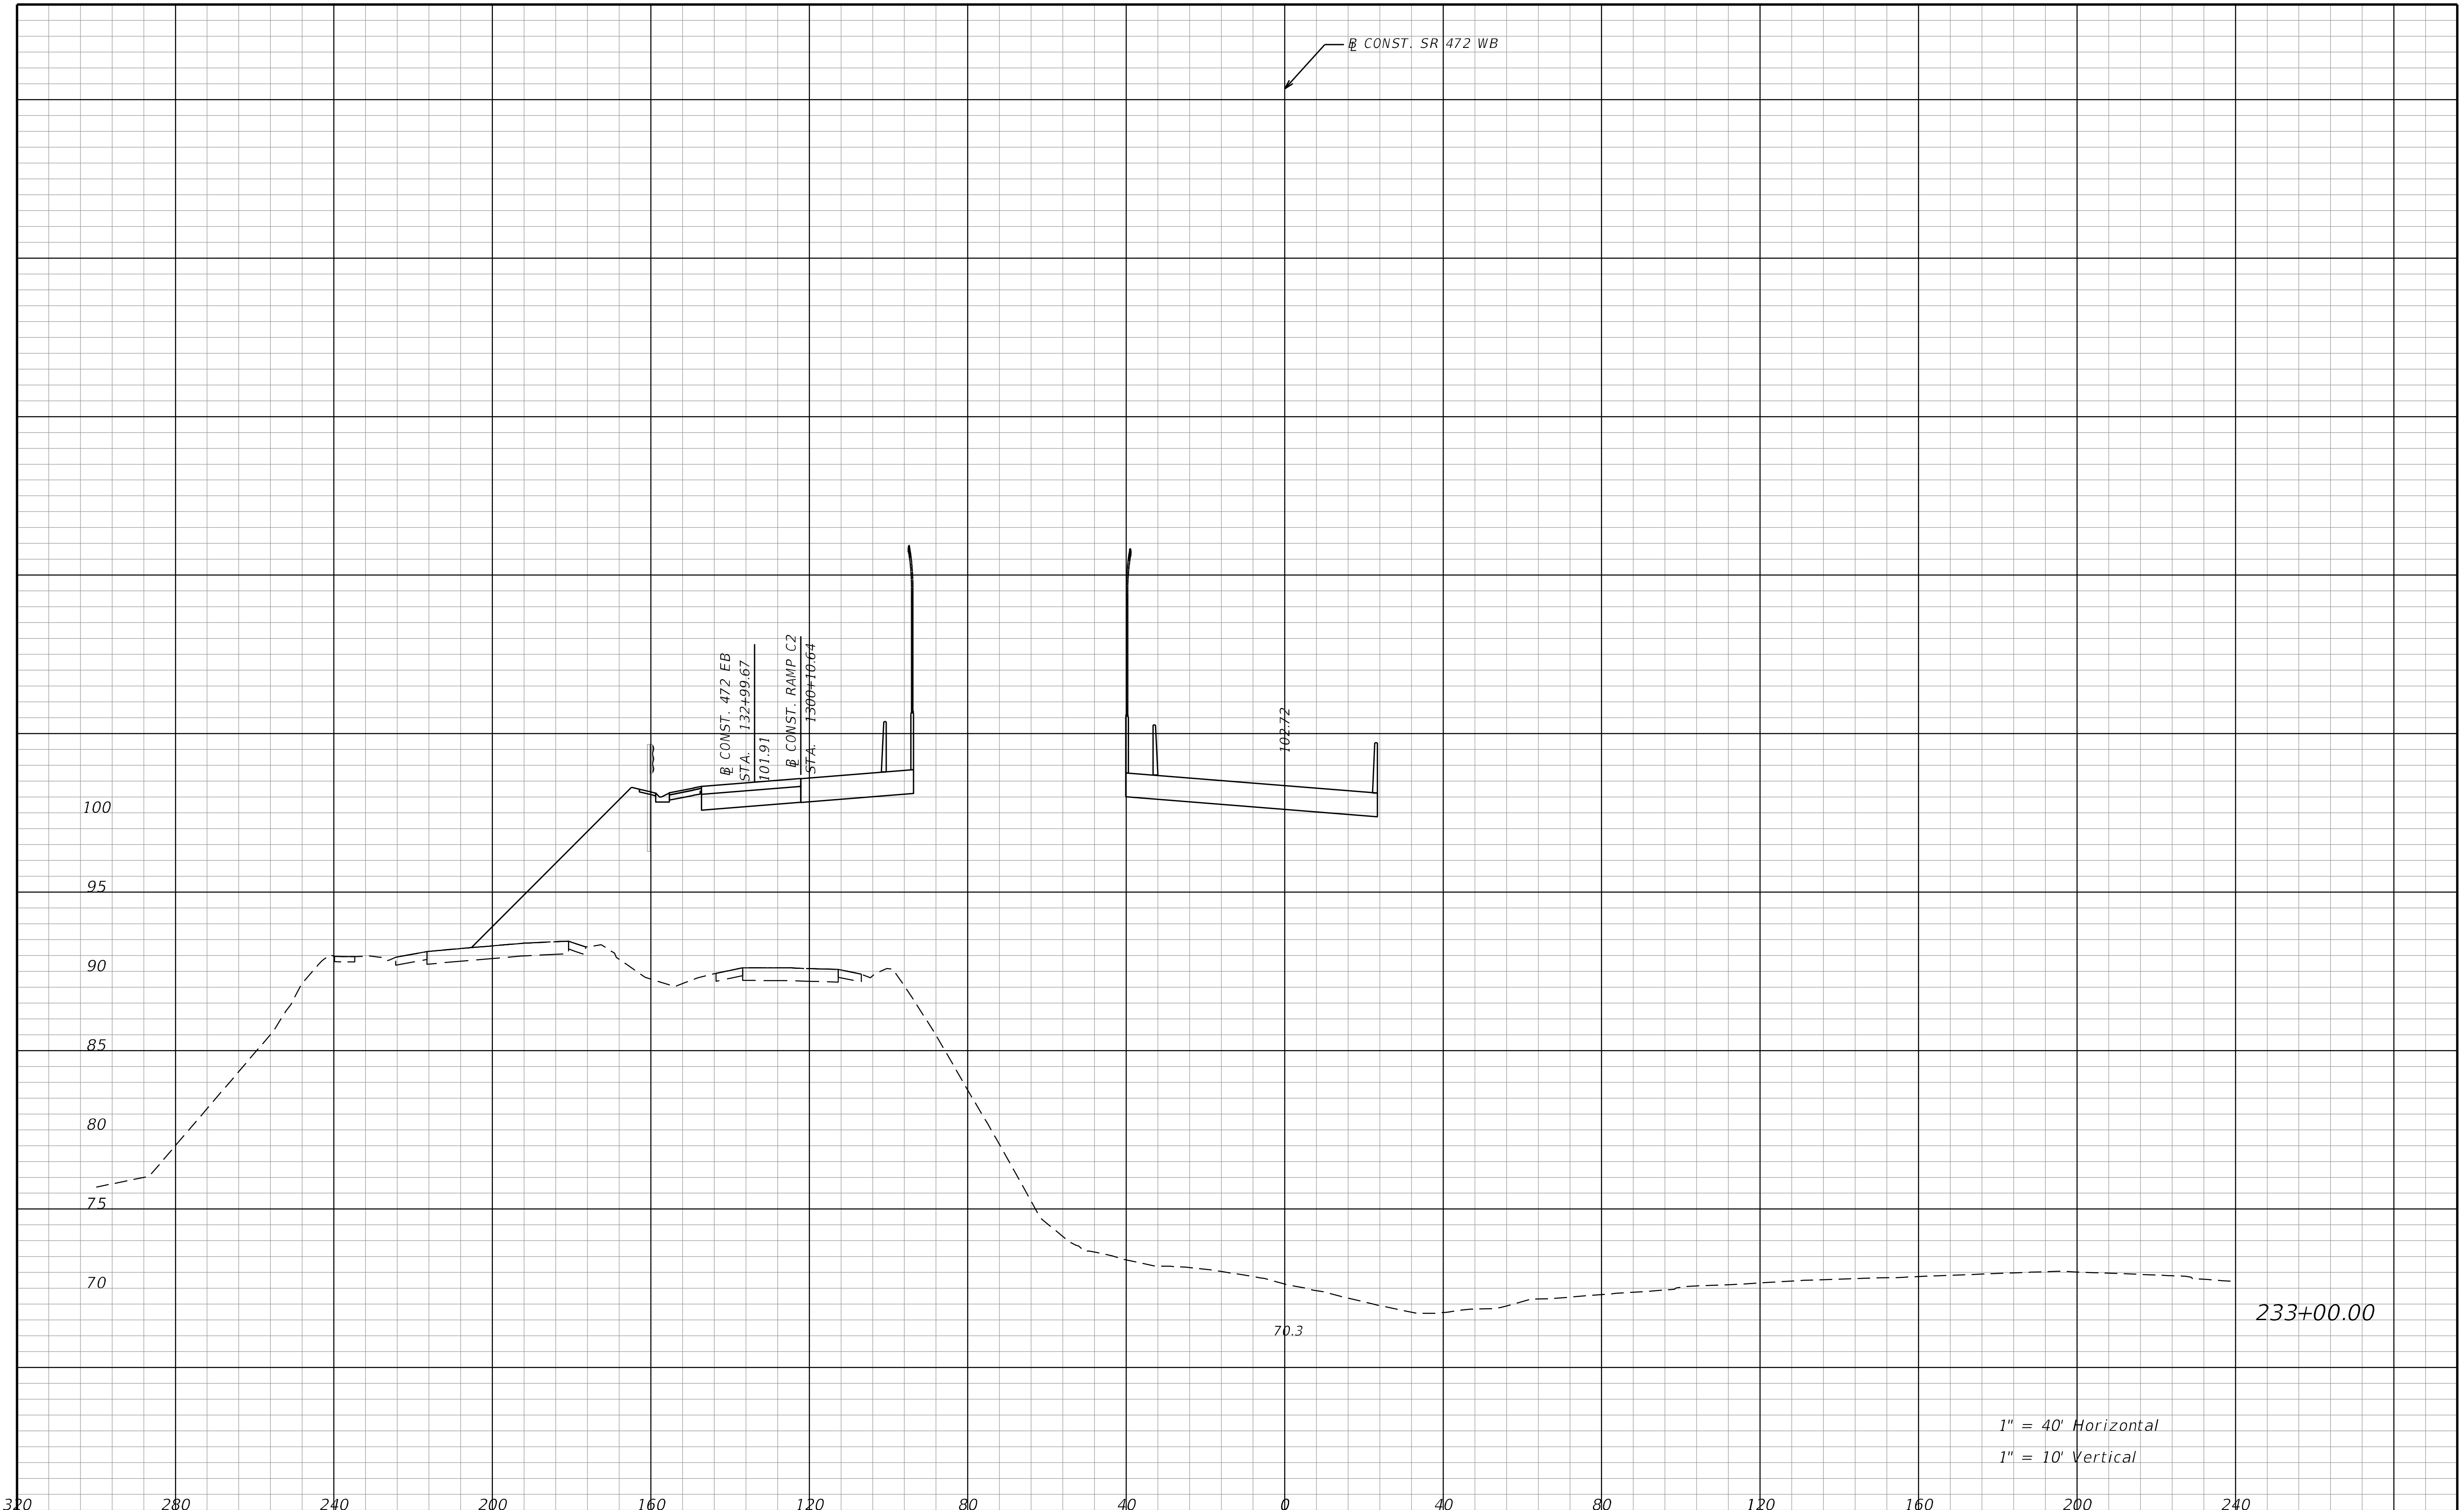

REVISIONS			
DATE	DESCRIPTION	DATE	DESCRIPTION

STANTEC CONSULTING SERVICES INC.
ENGINEER OF RECORD:
WILLIAM V. ANDERSON, P.E. NO.: 36682
11315 CORPORATE BLVD., SUITE 105
ORLANDO, FLORIDA 32817
(407) 823-8966
CERTIFICATE OF AUTHORIZATION NO. 27013

STATE OF FLORIDA
DEPARTMENT OF TRANSPORTATION

ROAD NO.	COUNTY	FINANCIAL PROJECT ID
SR400	VOLUSIA	408464-2-32-01

CROSS SECTIONS
SR 472

SHEET NO.
1037

THE OFFICIAL RECORD OF THIS SHEET IS THE ELECTRONIC FILE DIGITALLY SIGNED AND SEALED UNDER RULE 61G15-23.004, F.A.C.

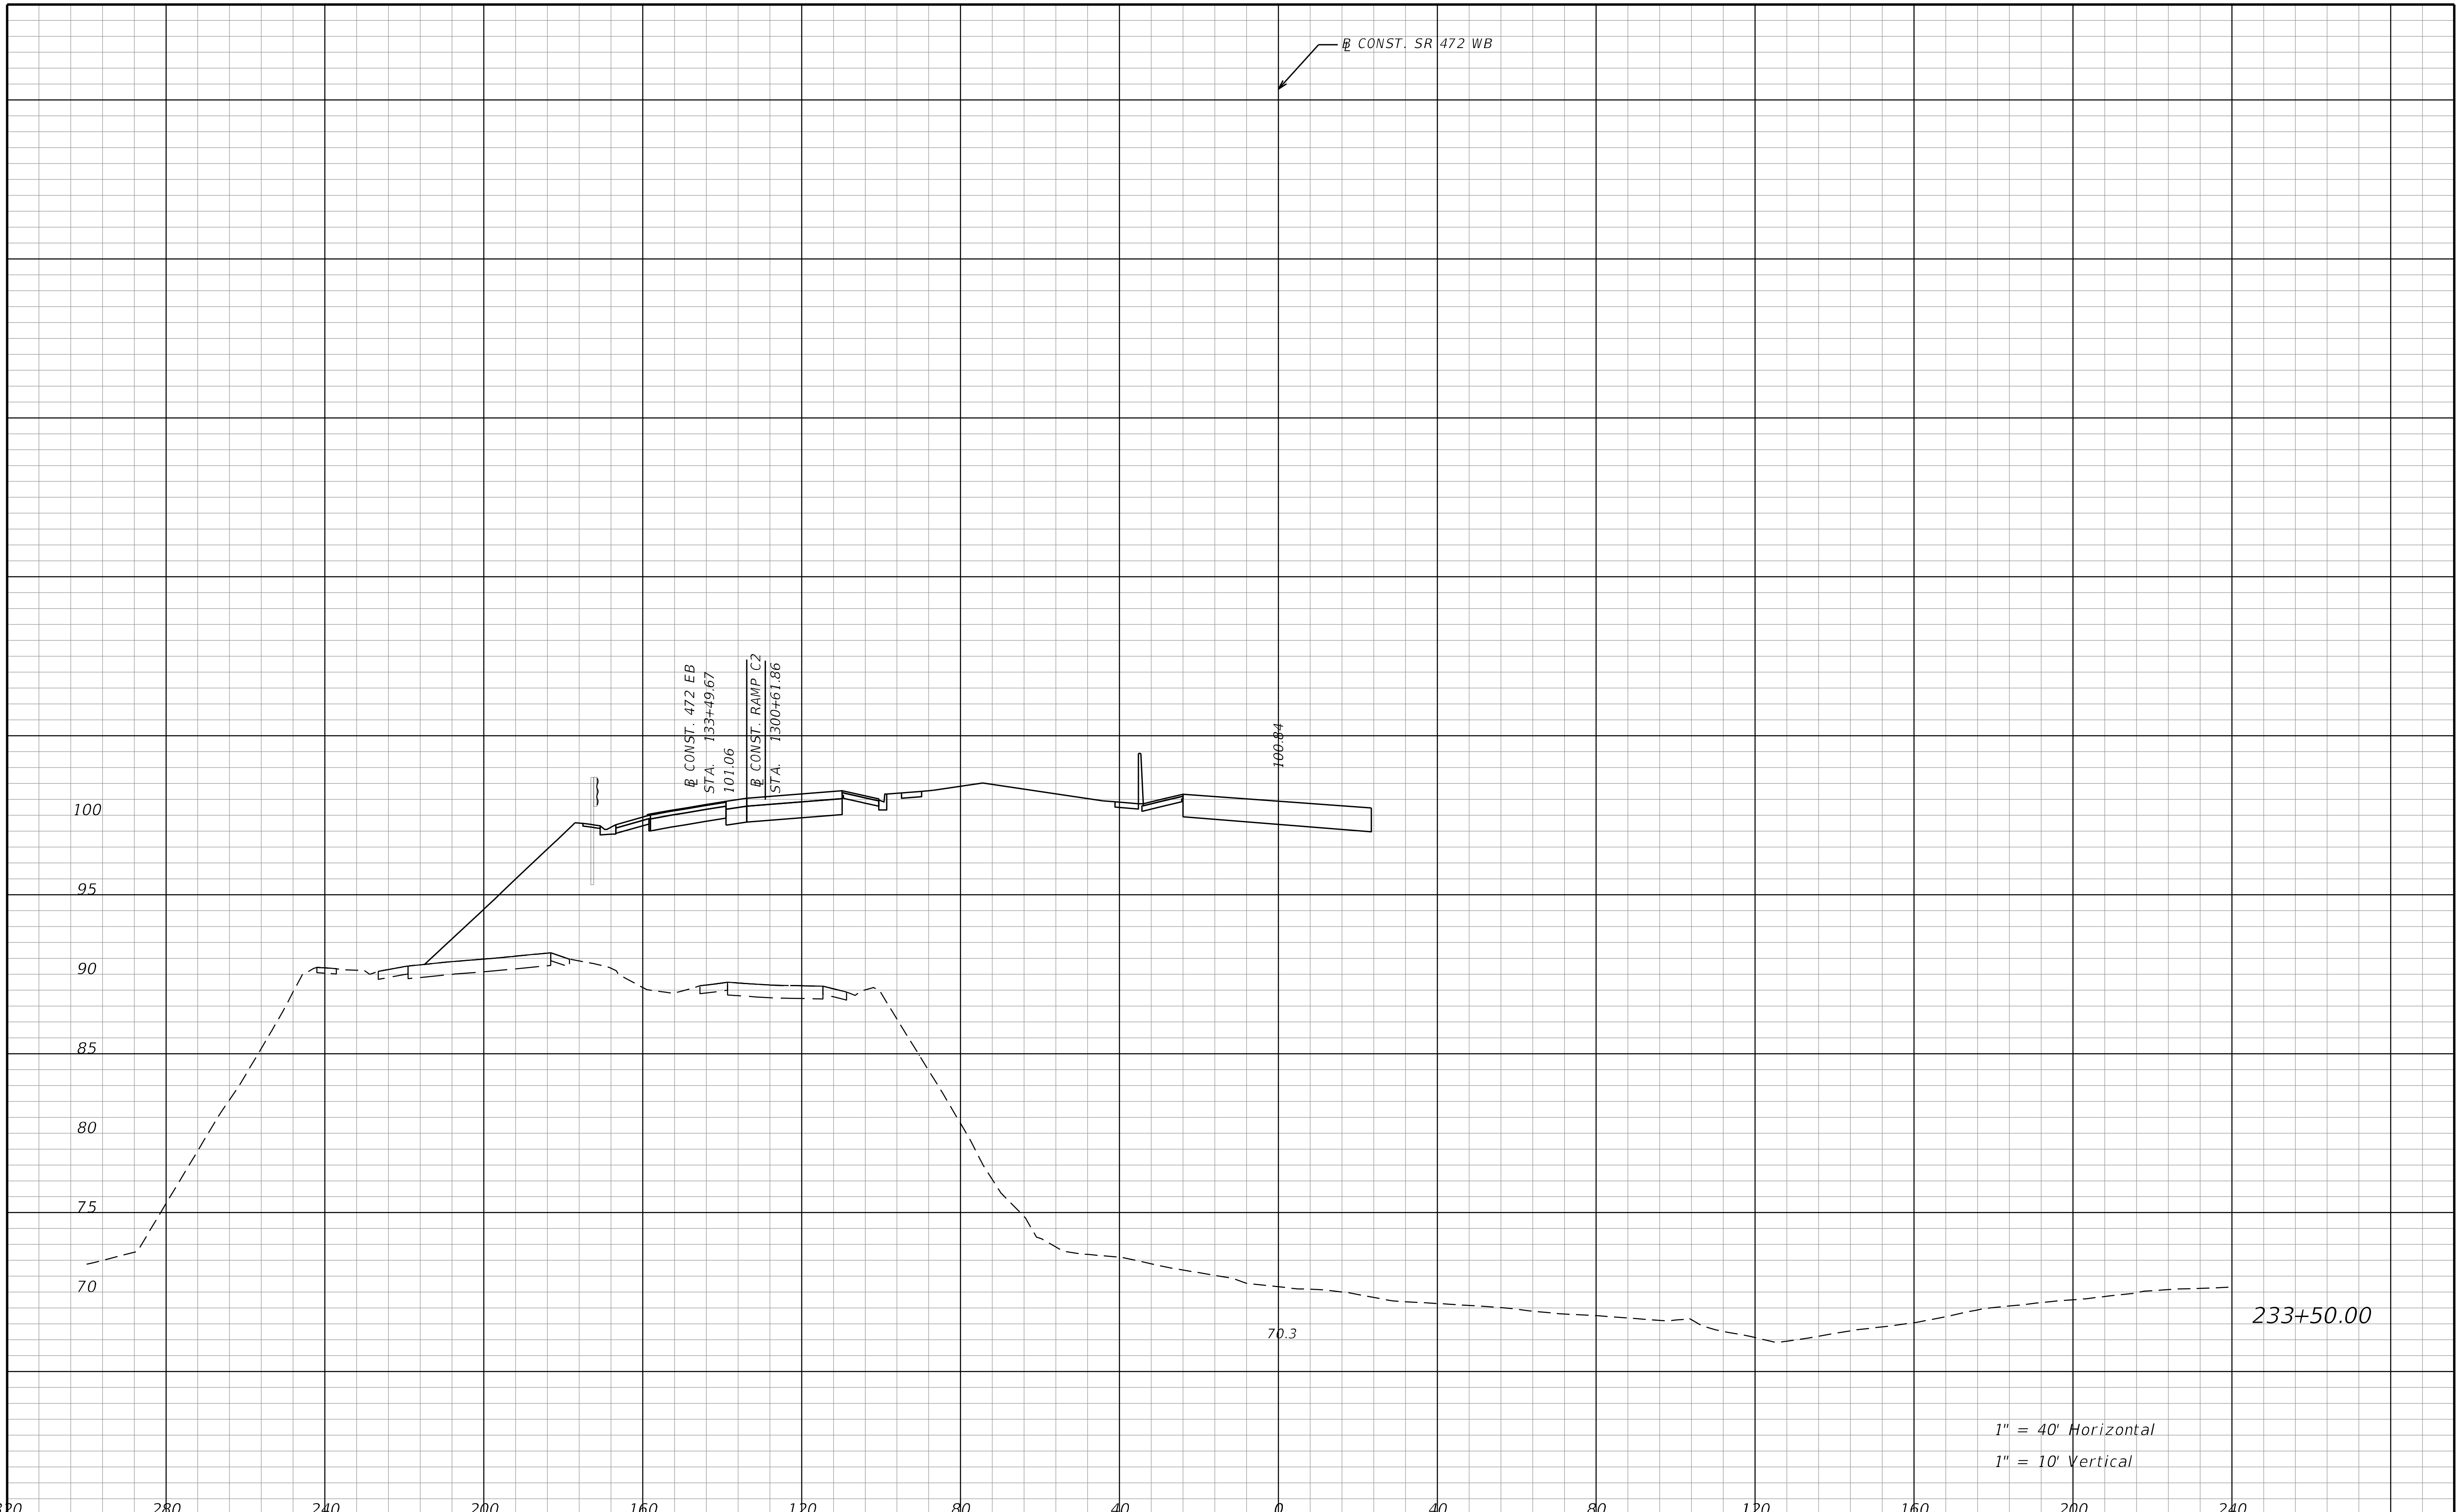

REVISIONS			
DATE	DESCRIPTION	DATE	DESCRIPTION

STANTEC CONSULTING SERVICES INC.
ENGINEER OF RECORD:
WILLIAM V. ANDERSON, P.E. NO.: 36682
11315 CORPORATE BLVD., SUITE 105
ORLANDO, FLORIDA 32817
(407) 823-8966
CERTIFICATE OF AUTHORIZATION NO. 27013

STATE OF FLORIDA
DEPARTMENT OF TRANSPORTATION

ROAD NO.	COUNTY	FINANCIAL PROJECT ID
SR400	VOLUSIA	408464-2-32-01

CROSS SECTIONS
SR 472

SHEET NO.
1038

jchassee 6/14/2019 4:28:44 PM Rdxsrd_shg V:\2158\active\CADD\40846423201\roadway\RDXSRD08_472.DGN

THE OFFICIAL RECORD OF THIS SHEET IS THE ELECTRONIC FILE DIGITALLY SIGNED AND SEALED UNDER RULE 61G15-23.004, F.A.C.

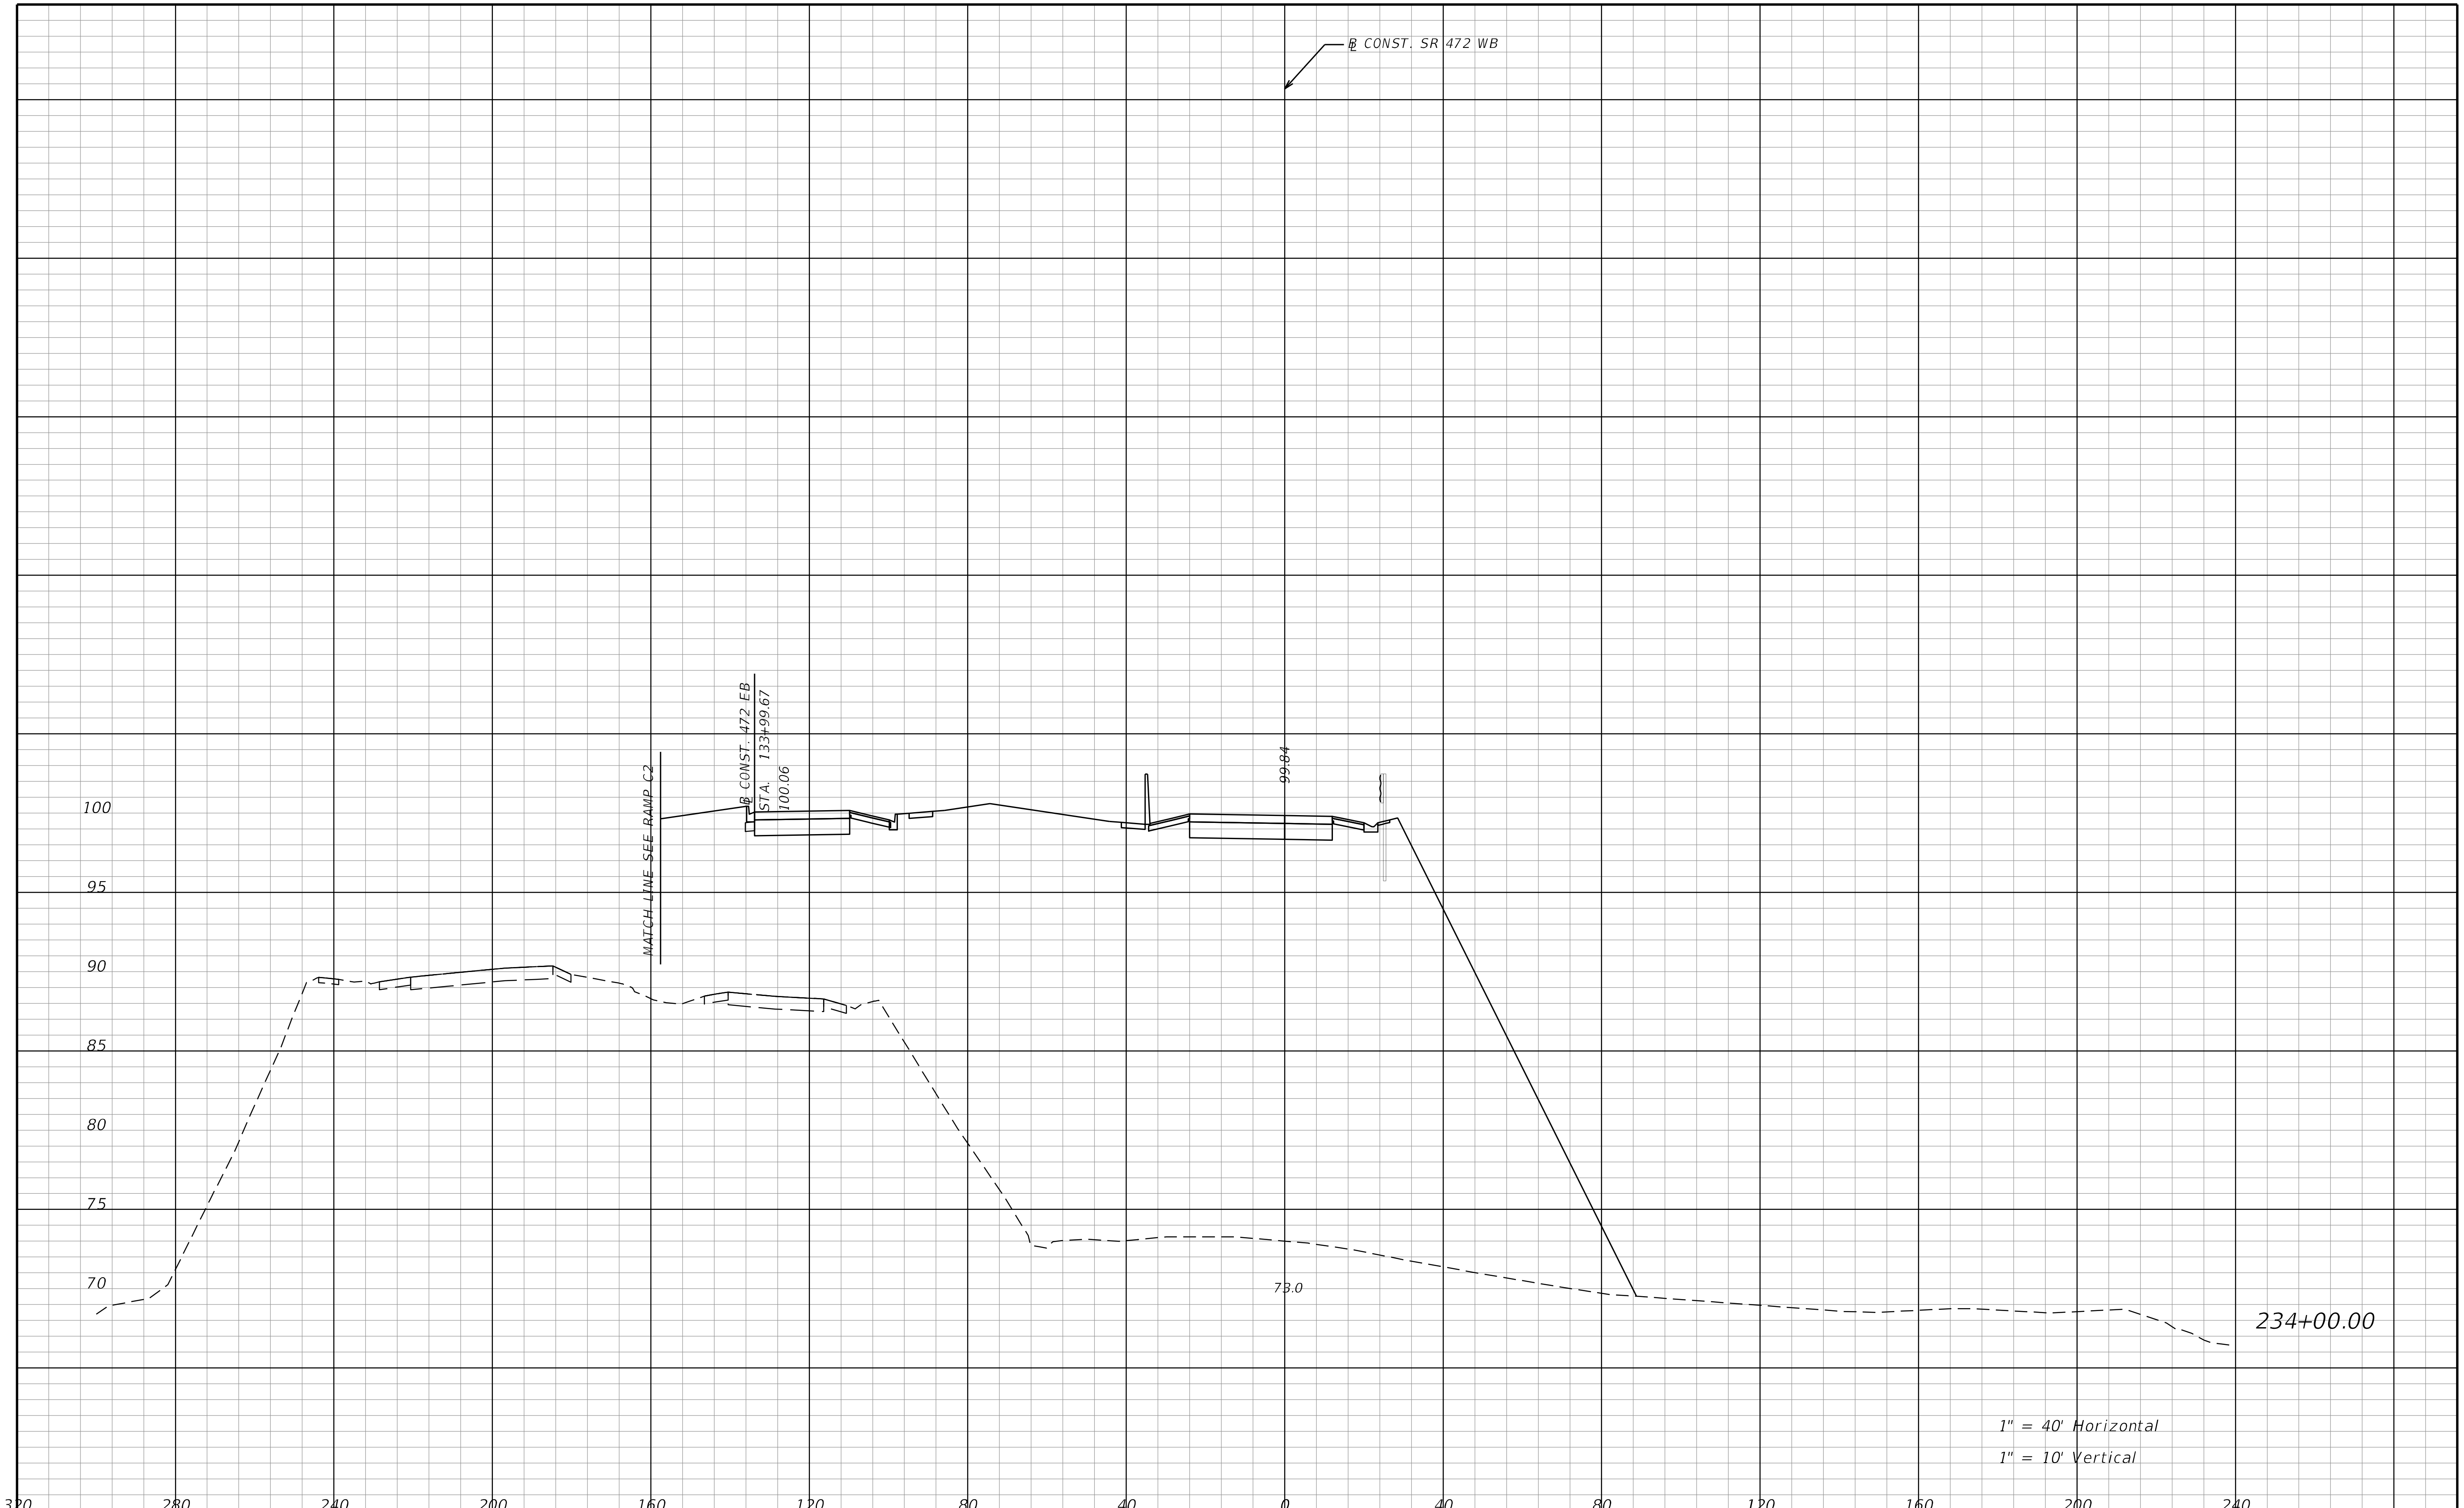

REVISIONS			
DATE	DESCRIPTION	DATE	DESCRIPTION

STANTEC CONSULTING SERVICES INC.
ENGINEER OF RECORD:
WILLIAM V. ANDERSON, P.E. NO.: 36682
11315 CORPORATE BLVD., SUITE 105
ORLANDO, FLORIDA 32817
(407) 823-8966
CERTIFICATE OF AUTHORIZATION NO. 27013

STATE OF FLORIDA
DEPARTMENT OF TRANSPORTATION

ROAD NO.	COUNTY	FINANCIAL PROJECT ID
SR400	VOLUSIA	408464-2-32-01

CROSS SECTIONS
SR 472

SHEET NO.
1039

THE OFFICIAL RECORD OF THIS SHEET IS THE ELECTRONIC FILE DIGITALLY SIGNED AND SEALED UNDER RULE 61G15-23.004, F.A.C.

REVISIONS			
DATE	DESCRIPTION	DATE	DESCRIPTION

STANTEC CONSULTING SERVICES INC.
ENGINEER OF RECORD:
WILLIAM V. ANDERSON, P.E. NO.: 36682
11315 CORPORATE BLVD., SUITE 105
ORLANDO, FLORIDA 32817
(407) 823-8966
CERTIFICATE OF AUTHORIZATION NO. 27013

STATE OF FLORIDA
DEPARTMENT OF TRANSPORTATION

ROAD NO.	COUNTY	FINANCIAL PROJECT ID
SR400	VOLUSIA	408464-2-32-01

CROSS SECTIONS
SR 472

SHEET NO.
1040

THE OFFICIAL RECORD OF THIS SHEET IS THE ELECTRONIC FILE DIGITALLY SIGNED AND SEALED UNDER RULE 61G15-23.004, F.A.C.

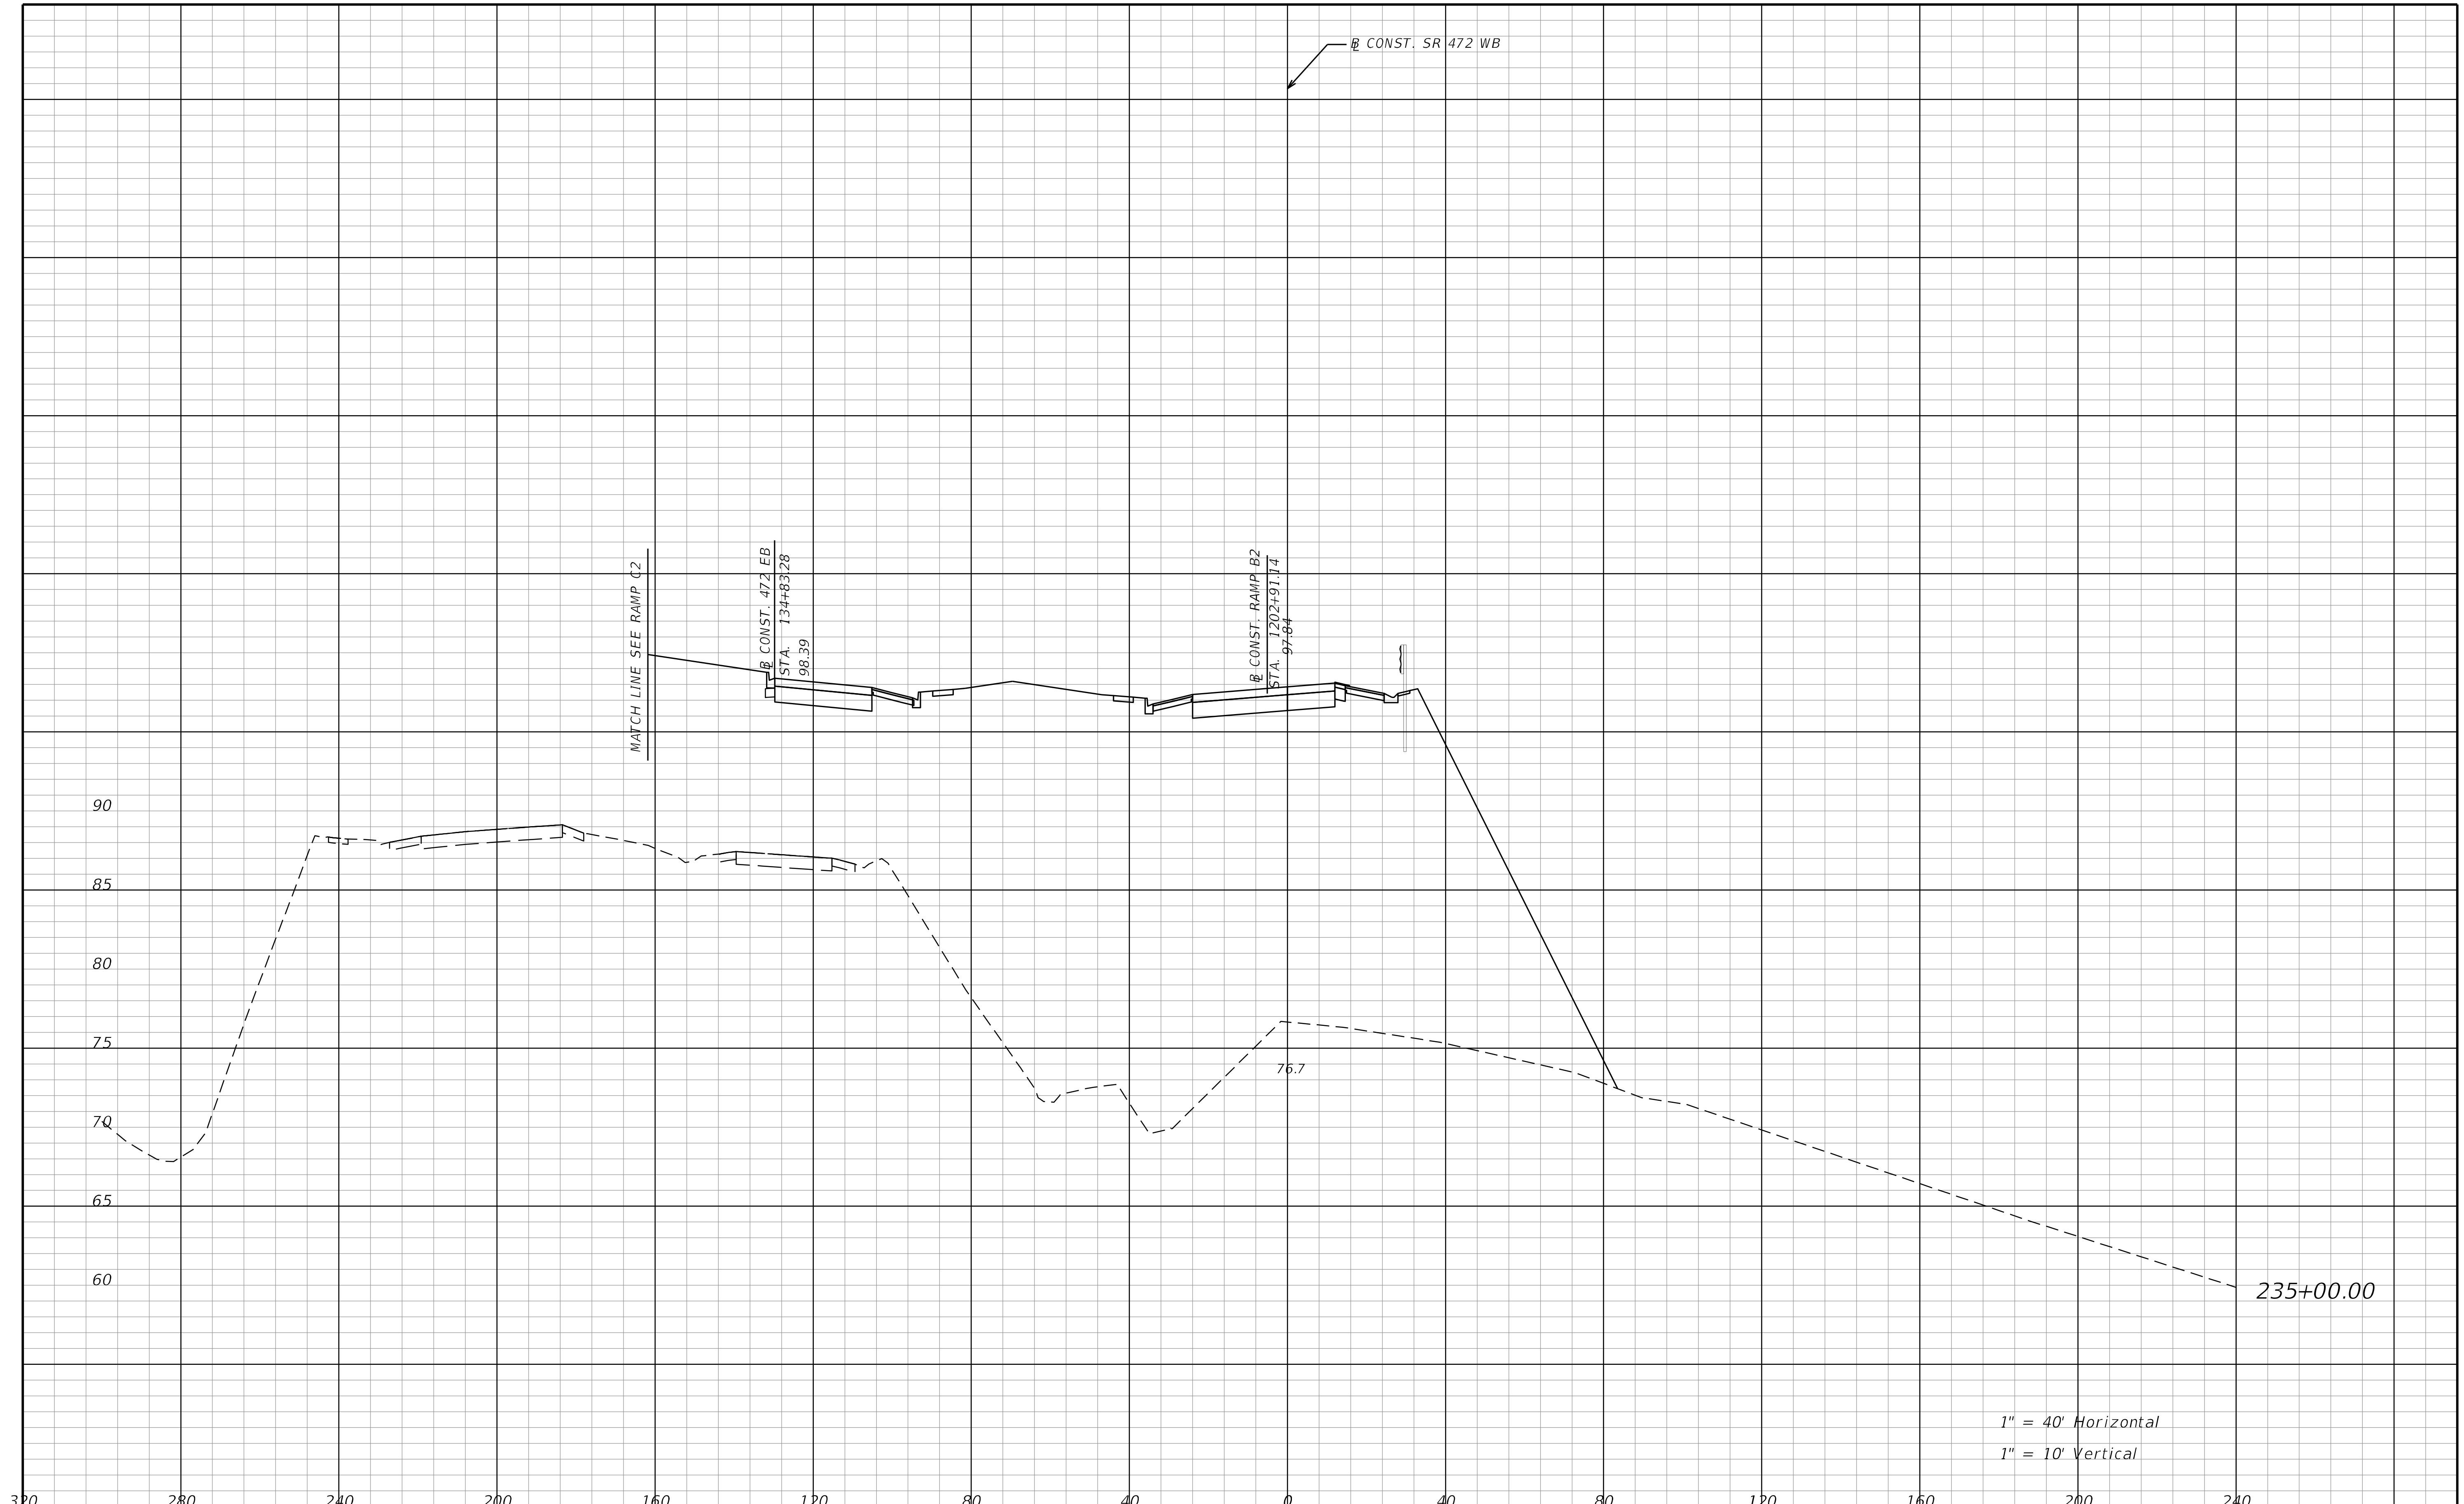

THE OFFICIAL RECORD OF THIS SHEET IS THE ELECTRONIC FILE DIGITALLY SIGNED AND SEALED UNDER RULE 61G15-23.004, F.A.C.

REVISIONS			
DATE	DESCRIPTION	DATE	DESCRIPTION

STANTEC CONSULTING SERVICES INC.
ENGINEER OF RECORD:
WILLIAM V. ANDERSON, P.E. NO.: 36682
11315 CORPORATE BLVD., SUITE 105
ORLANDO, FLORIDA 32817
(407) 823-8966
CERTIFICATE OF AUTHORIZATION NO. 27013

STATE OF FLORIDA
DEPARTMENT OF TRANSPORTATION

ROAD NO.	COUNTY	FINANCIAL PROJECT ID
SR400	VOLUSIA	408464-2-32-01

CROSS SECTIONS
SR 472

SHEET NO.
1041

jchassee 6/14/2019 4:28:44 PM Rdxsrd_shg V:\2158\active\CADD\40846423201\roadway\RDXSRD08_472.DGN

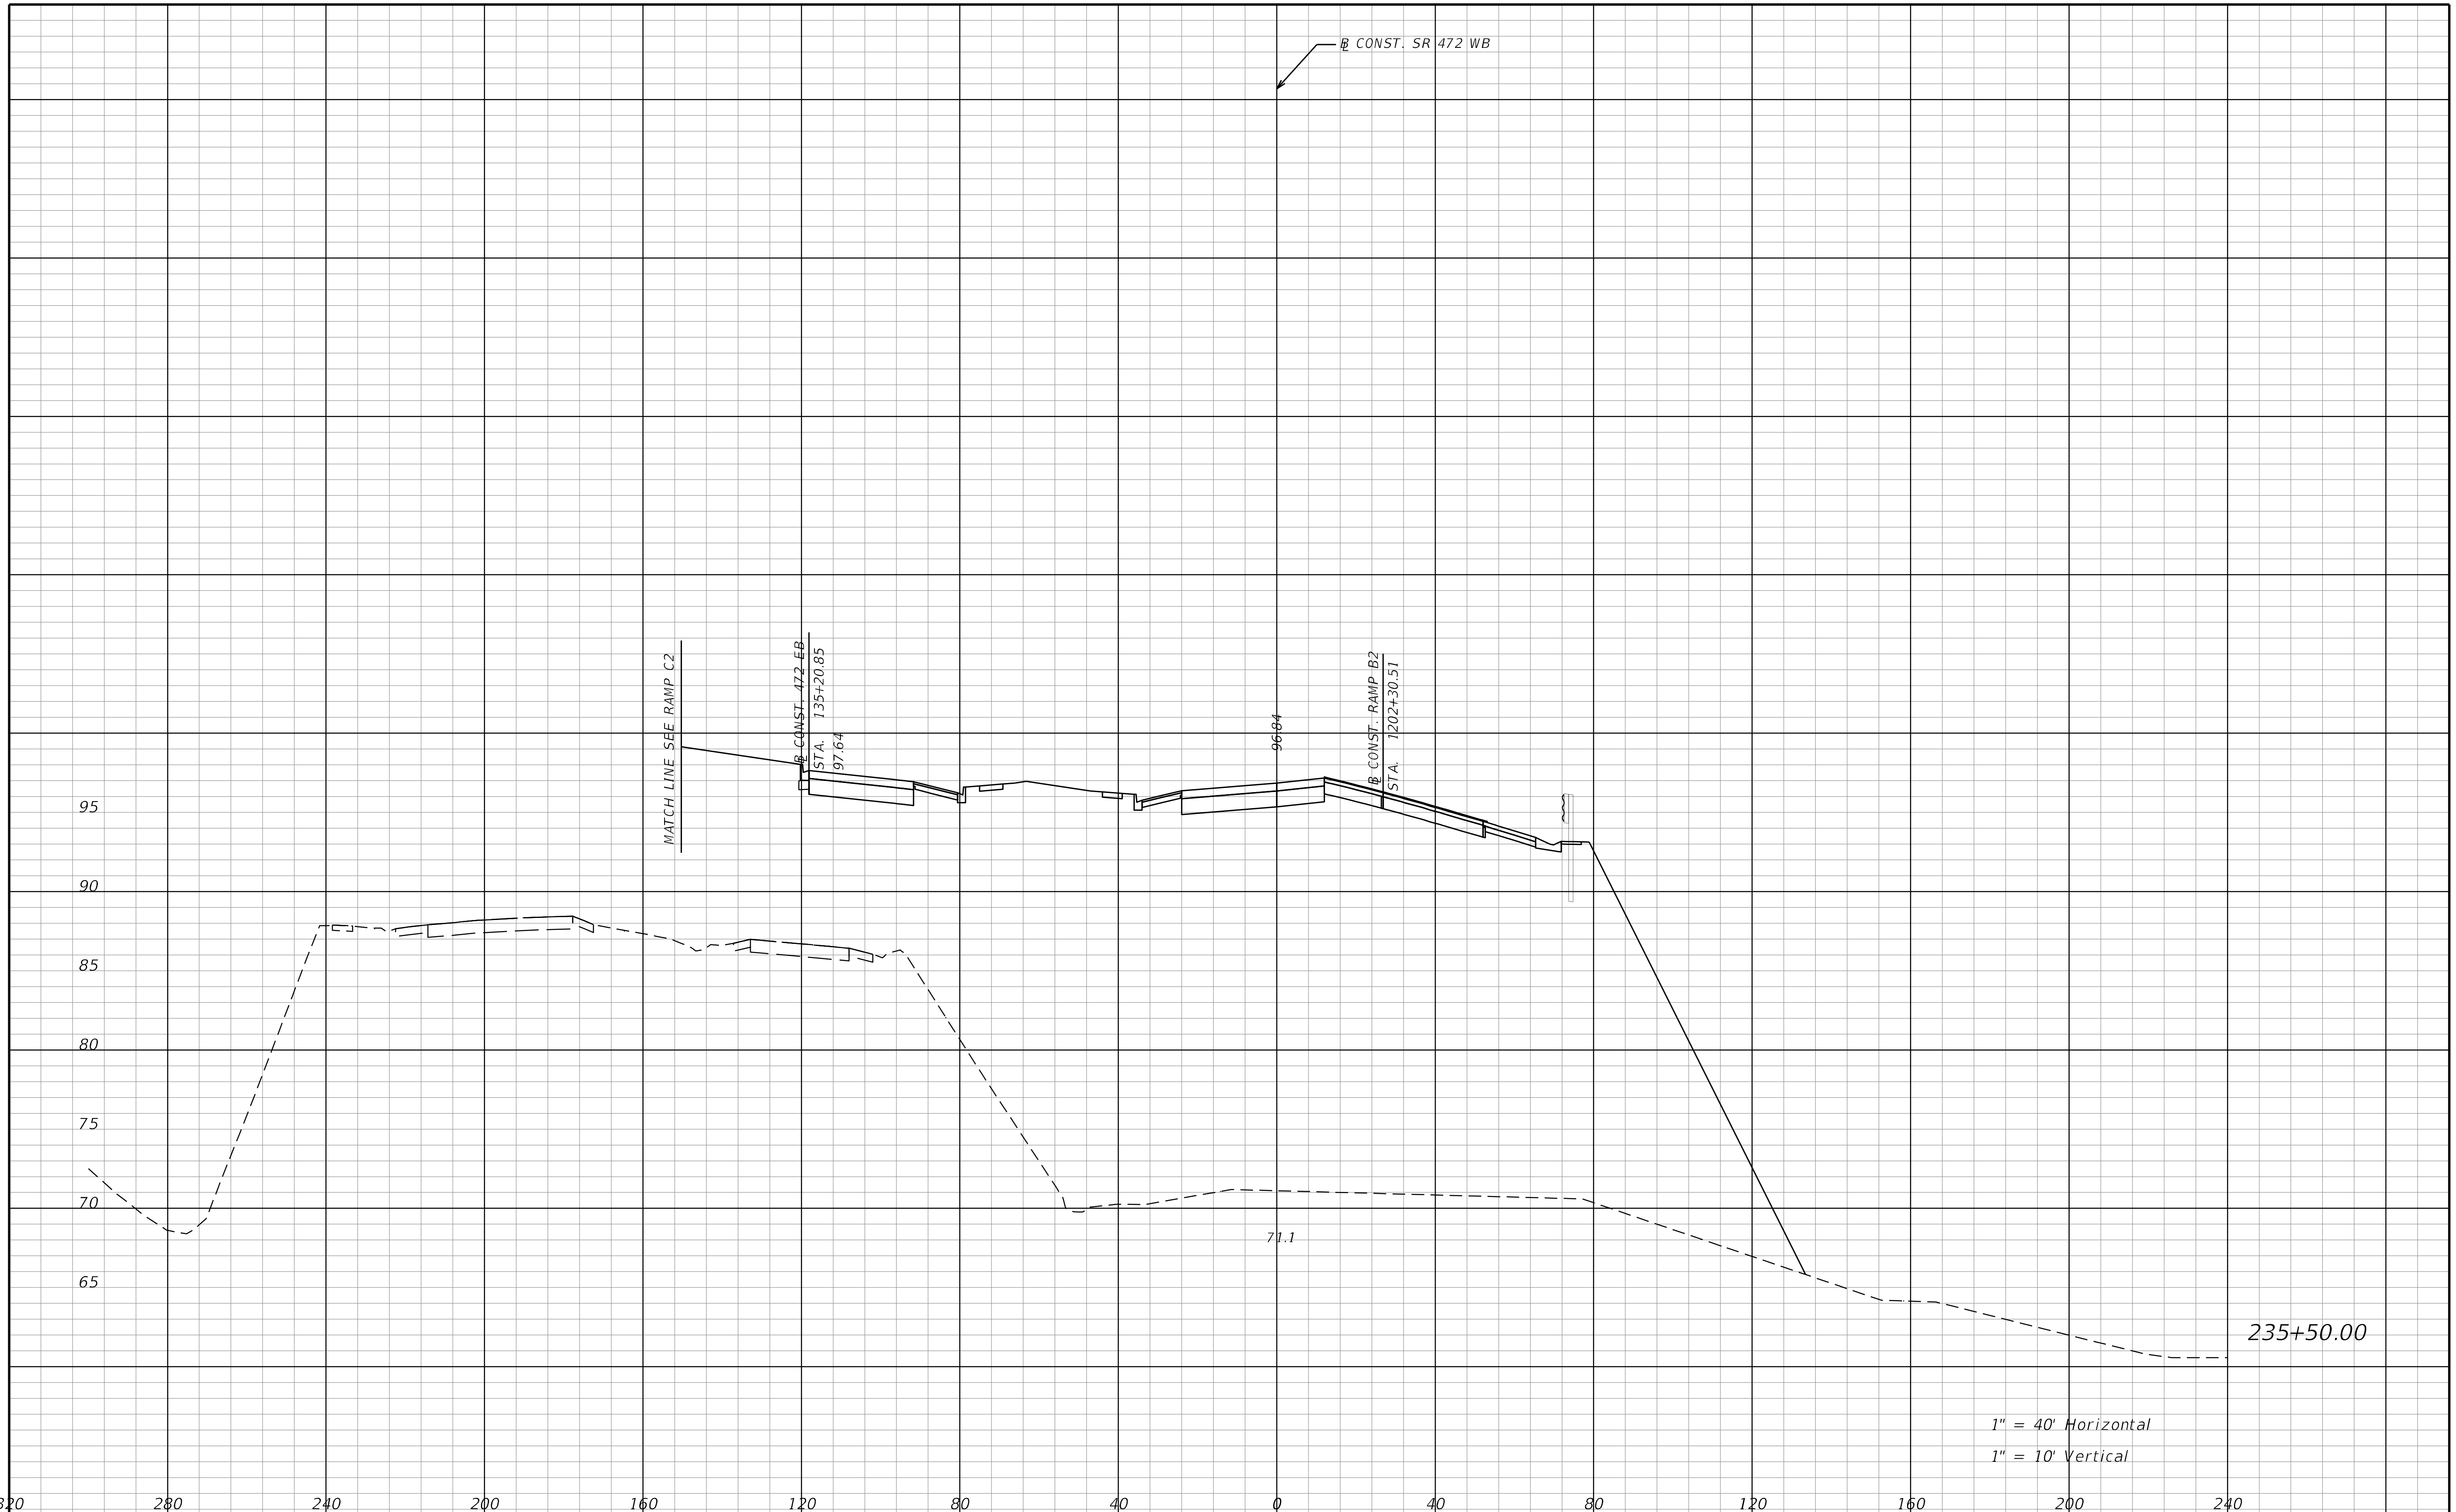

REVISIONS			
DATE	DESCRIPTION	DATE	DESCRIPTION

STANTEC CONSULTING SERVICES INC.
ENGINEER OF RECORD:
WILLIAM V. ANDERSON, P.E. NO.: 36682
11315 CORPORATE BLVD., SUITE 105
ORLANDO, FLORIDA 32817
(407) 823-8966
CERTIFICATE OF AUTHORIZATION NO. 27013

STATE OF FLORIDA
DEPARTMENT OF TRANSPORTATION

ROAD NO.	COUNTY	FINANCIAL PROJECT ID
SR400	VOLUSIA	408464-2-32-01

CROSS SECTIONS
SR 472

SHEET NO.
1042

THE OFFICIAL RECORD OF THIS SHEET IS THE ELECTRONIC FILE DIGITALLY SIGNED AND SEALED UNDER RULE 61G15-23.004, F.A.C.

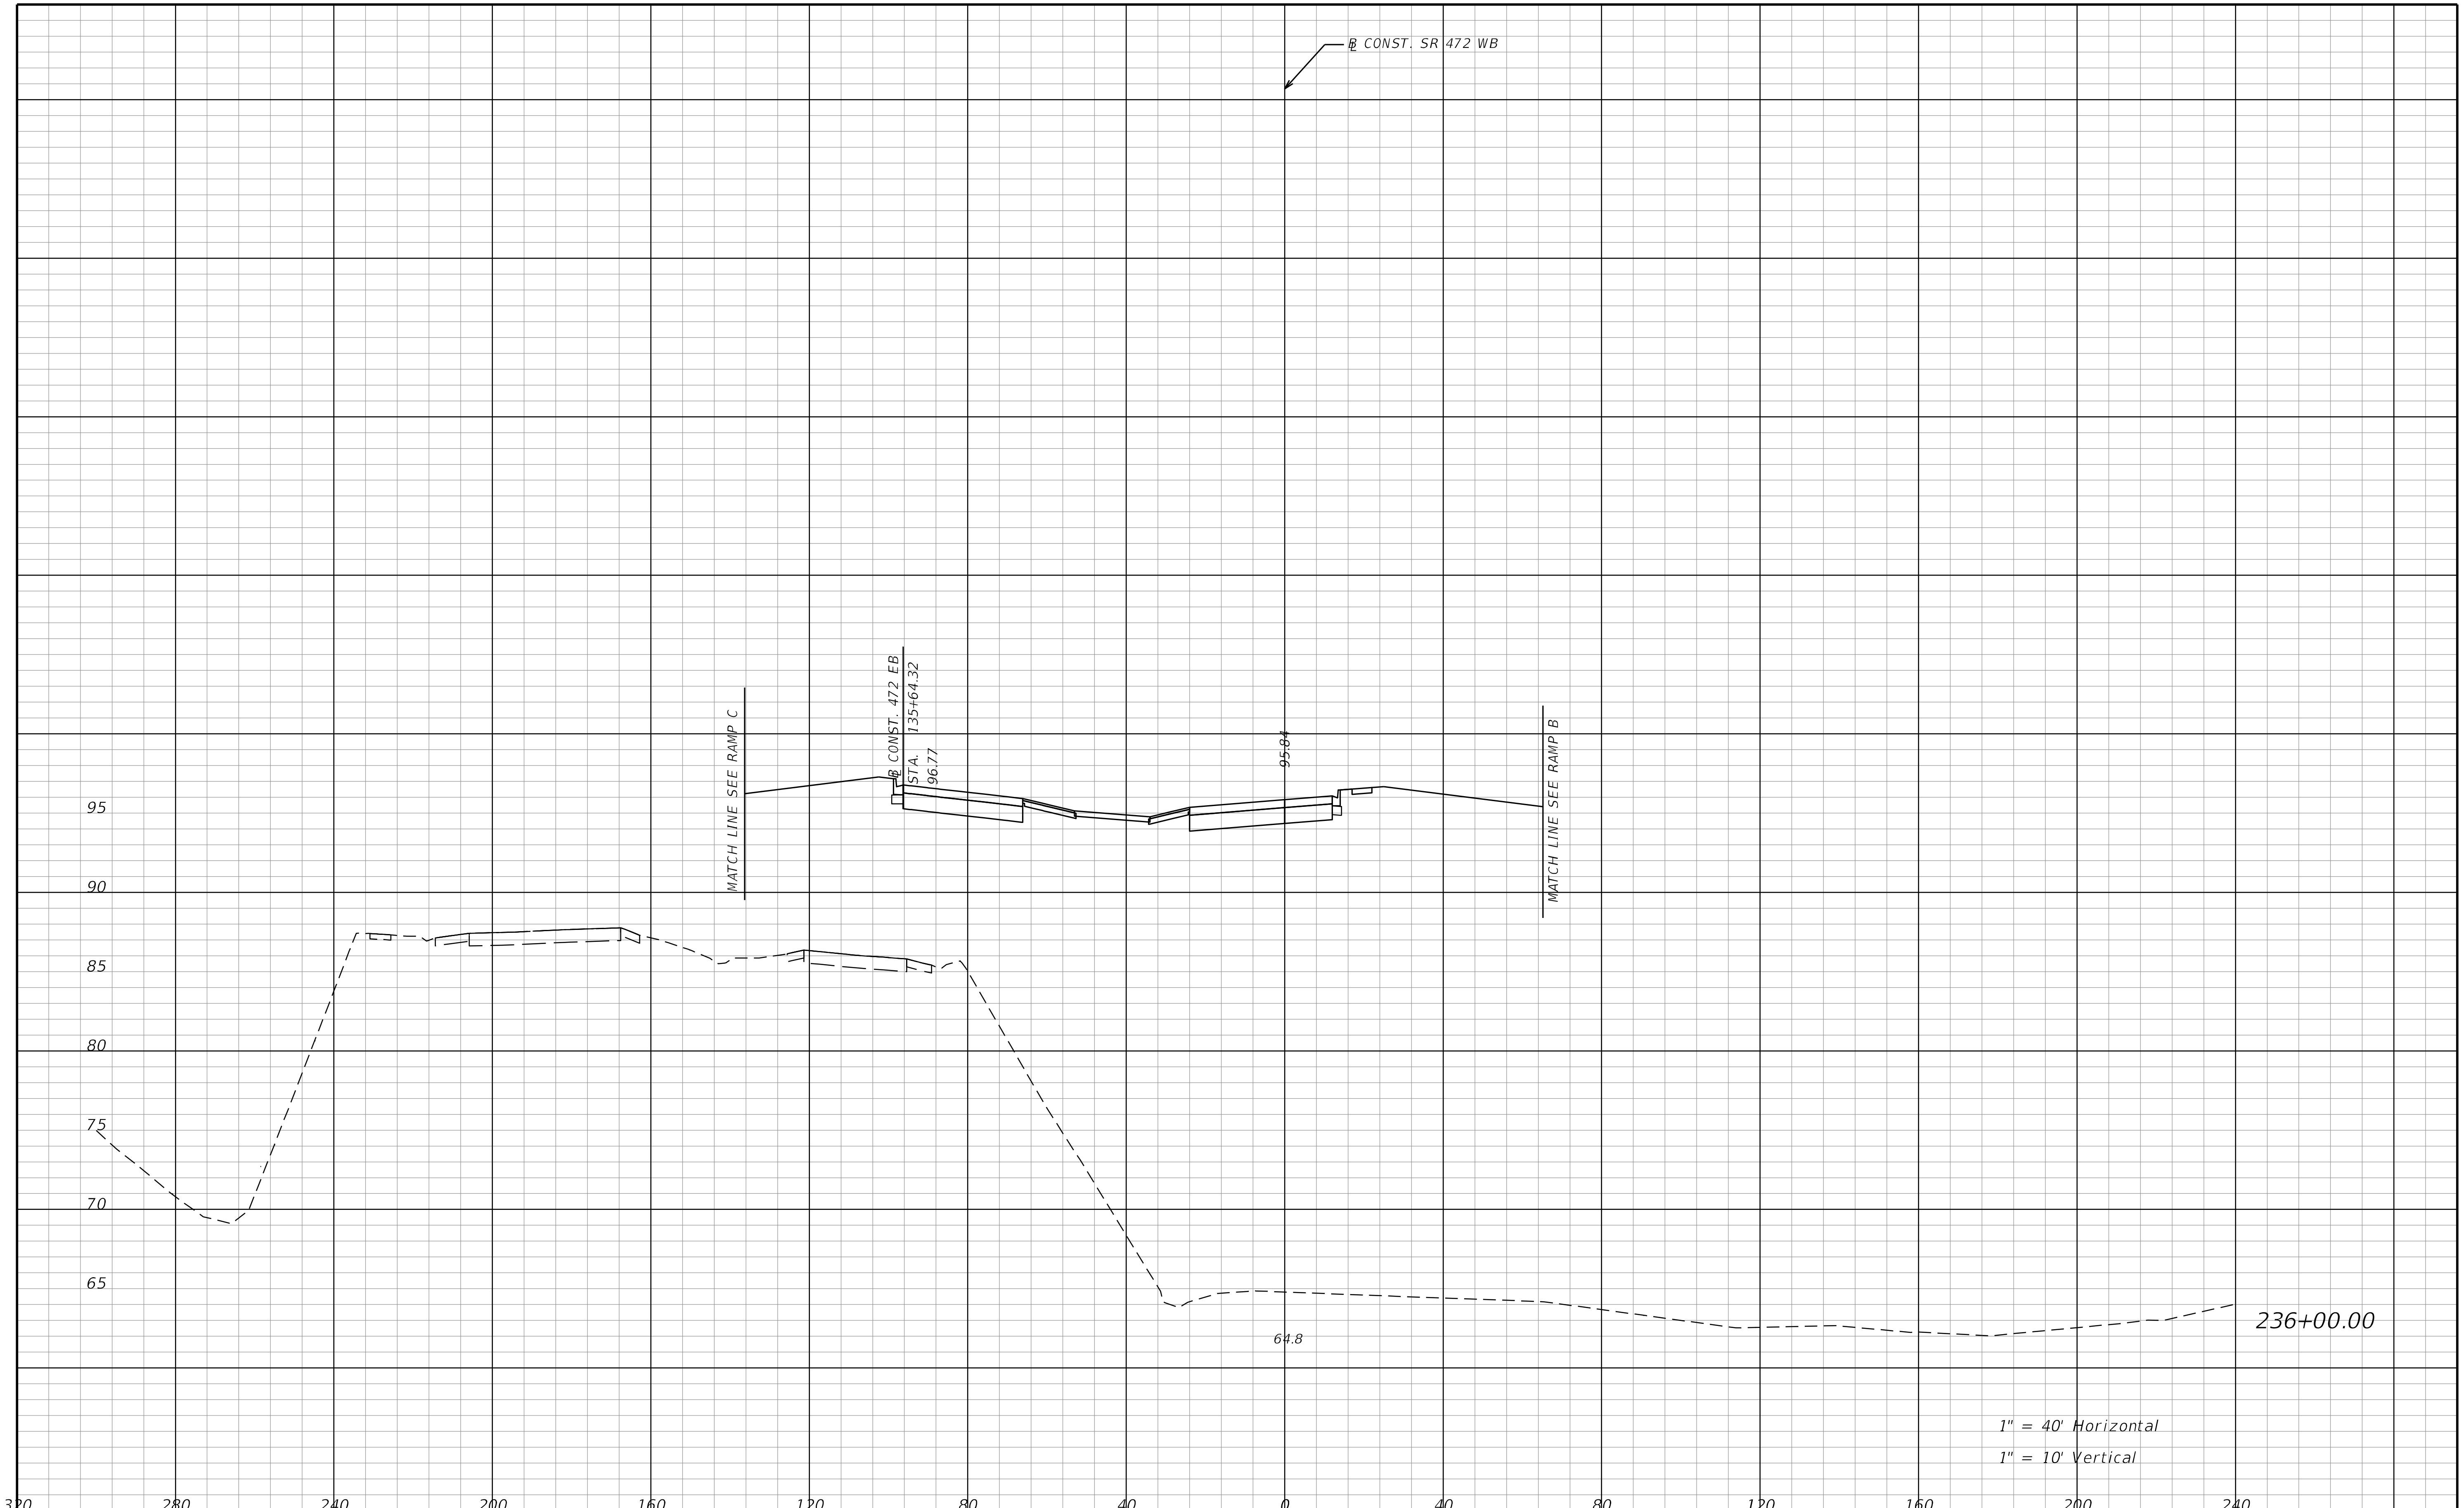

THE OFFICIAL RECORD OF THIS SHEET IS THE ELECTRONIC FILE DIGITALLY SIGNED AND SEALED UNDER RULE 61G15-23.004, F.A.C.

REVISIONS			
DATE	DESCRIPTION	DATE	DESCRIPTION

STANTEC CONSULTING SERVICES INC.
ENGINEER OF RECORD:
WILLIAM V. ANDERSON, P.E. NO.: 36682
11315 CORPORATE BLVD., SUITE 105
ORLANDO, FLORIDA 32817
(407) 823-8966
CERTIFICATE OF AUTHORIZATION NO. 27013

STATE OF FLORIDA
DEPARTMENT OF TRANSPORTATION

ROAD NO.	COUNTY	FINANCIAL PROJECT ID
SR400	VOLUSIA	408464-2-32-01

CROSS SECTIONS
SR 472

SHEET NO.
1043

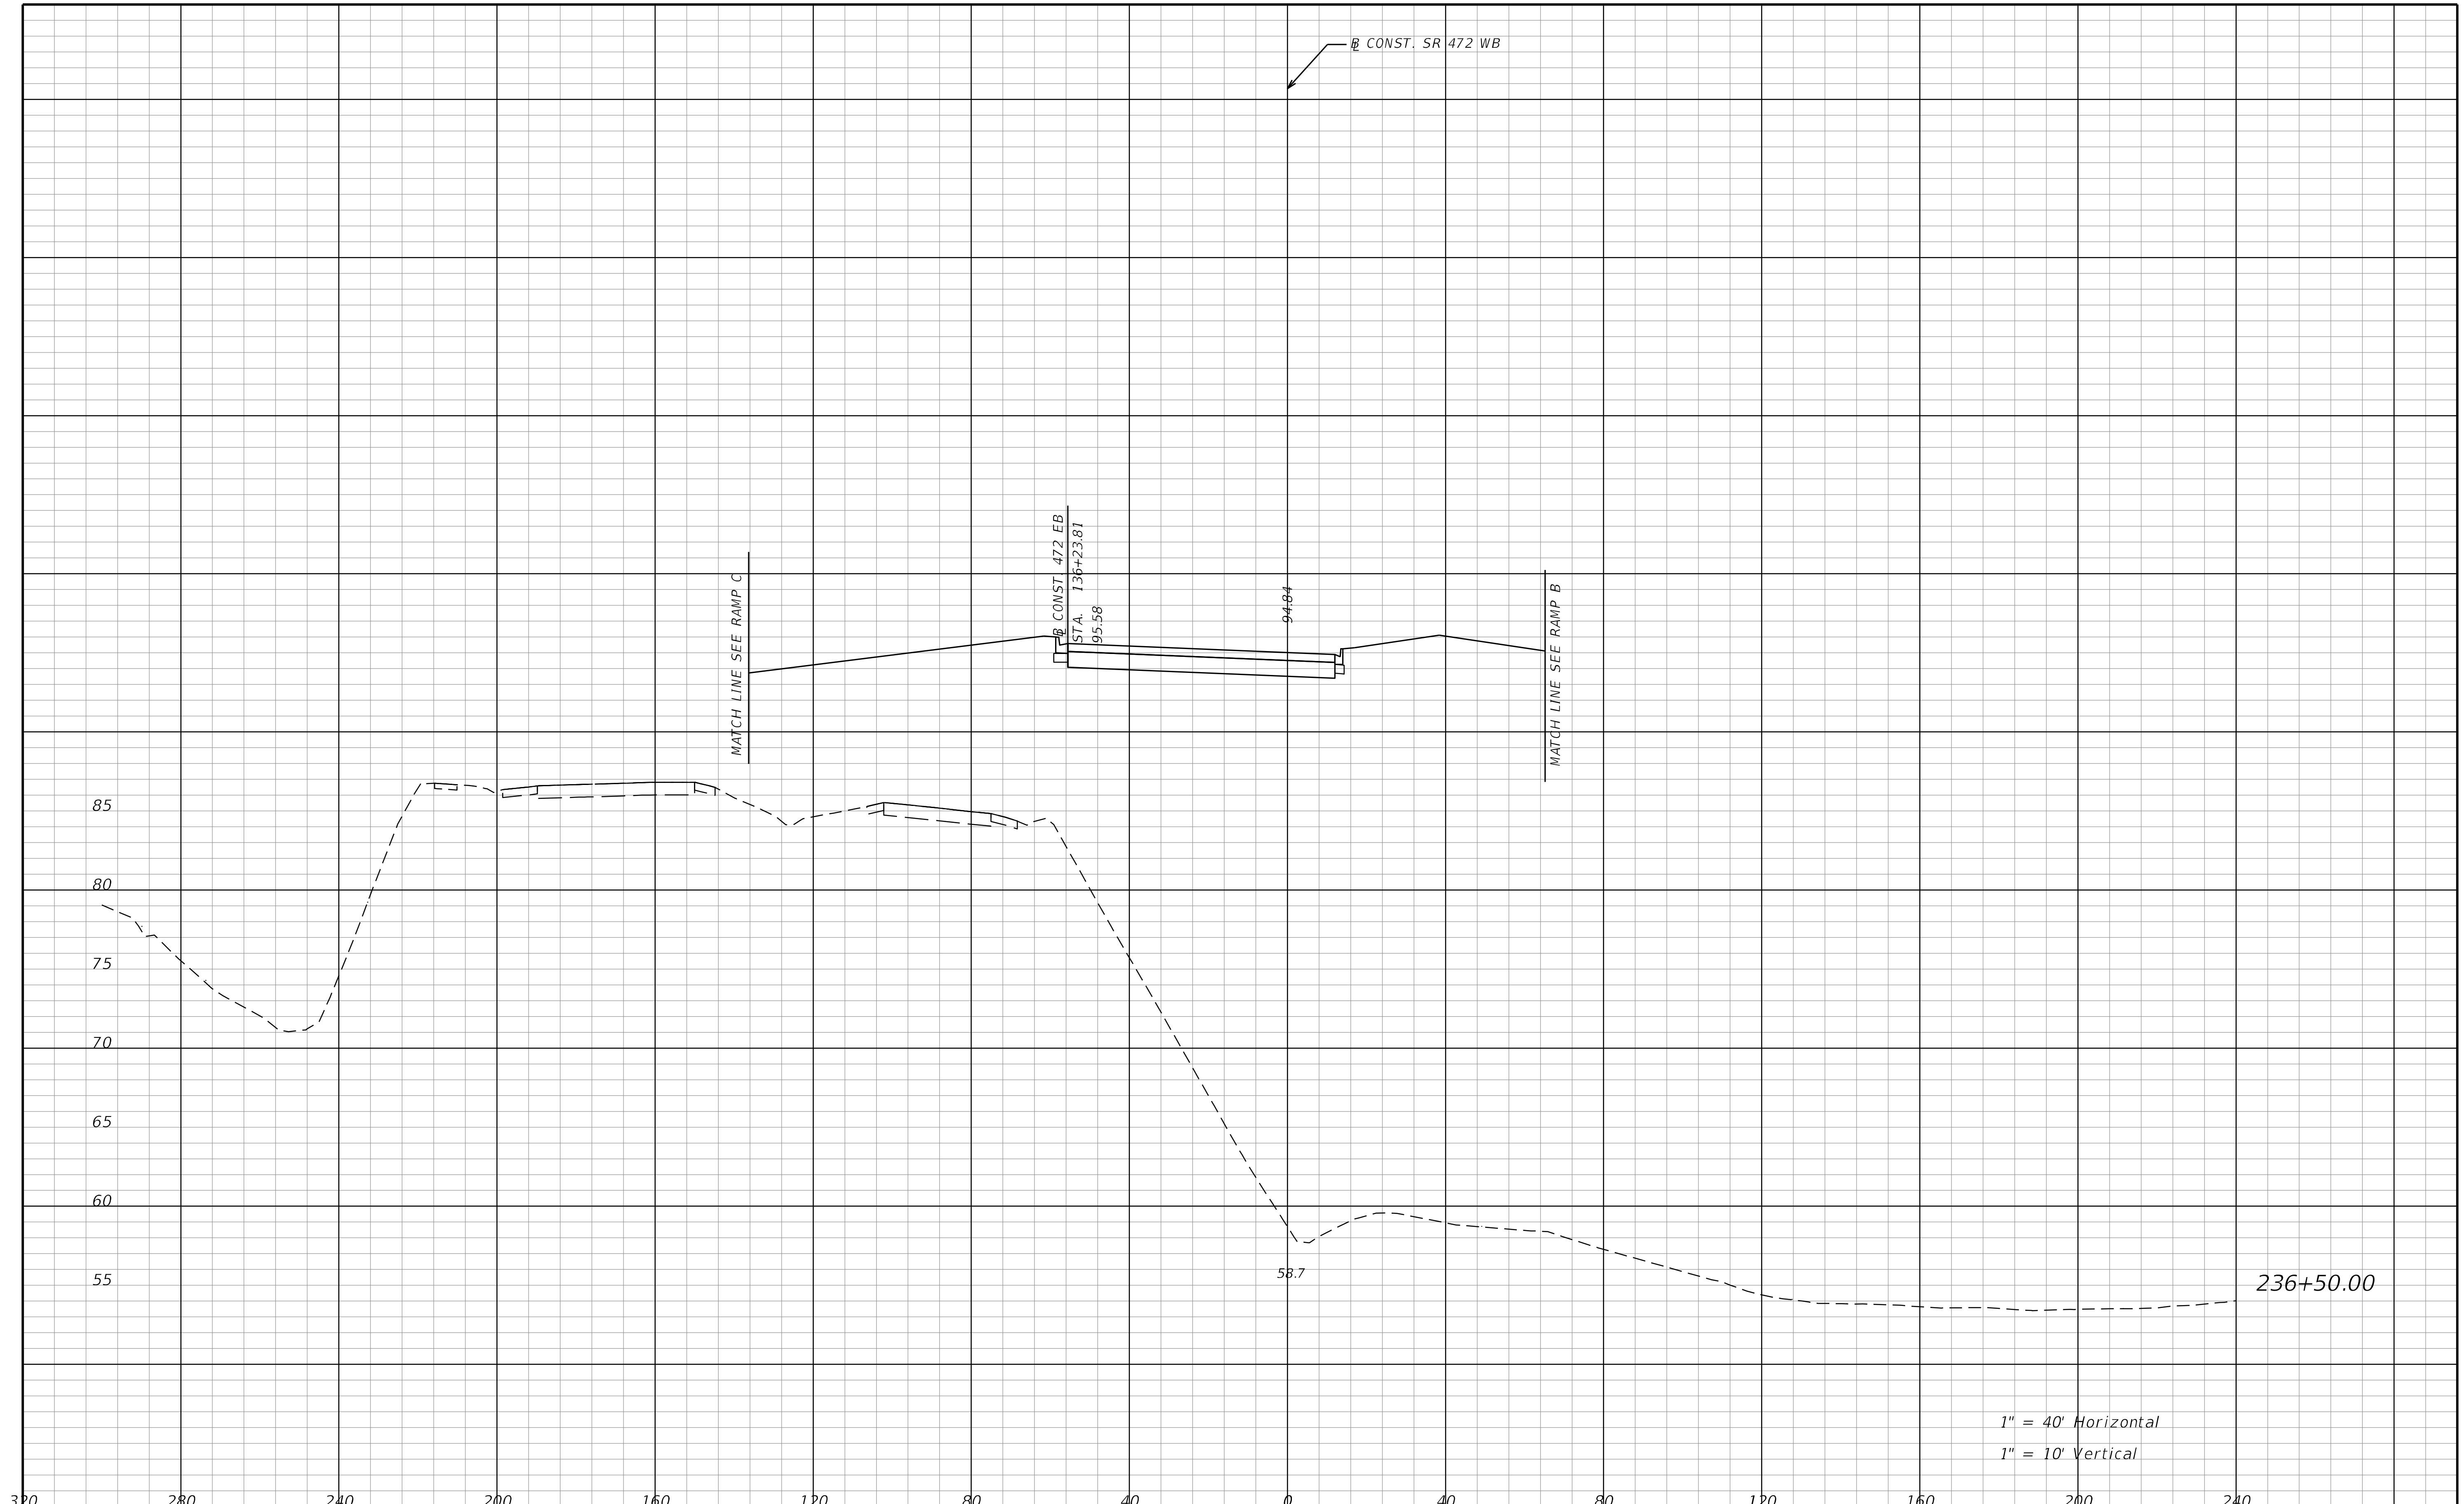

REVISIONS			
DATE	DESCRIPTION	DATE	DESCRIPTION

STANTEC CONSULTING SERVICES INC.
ENGINEER OF RECORD:
WILLIAM V. ANDERSON, P.E. NO.: 36682
11315 CORPORATE BLVD., SUITE 105
ORLANDO, FLORIDA 32817
(407) 823-8966
CERTIFICATE OF AUTHORIZATION NO. 27013

STATE OF FLORIDA
DEPARTMENT OF TRANSPORTATION

ROAD NO.	COUNTY	FINANCIAL PROJECT ID
SR400	VOLUSIA	408464-2-32-01

CROSS SECTIONS
SR 472

SHEET NO.
1044

jchassee 6/14/2019 4:28:45 PM Rdxsrd_shg V:\2158\active\CADD\40846423201\roadway\RDXSRD08_472.DGN

THE OFFICIAL RECORD OF THIS SHEET IS THE ELECTRONIC FILE DIGITALLY SIGNED AND SEALED UNDER RULE 61G15-23.004, F.A.C.

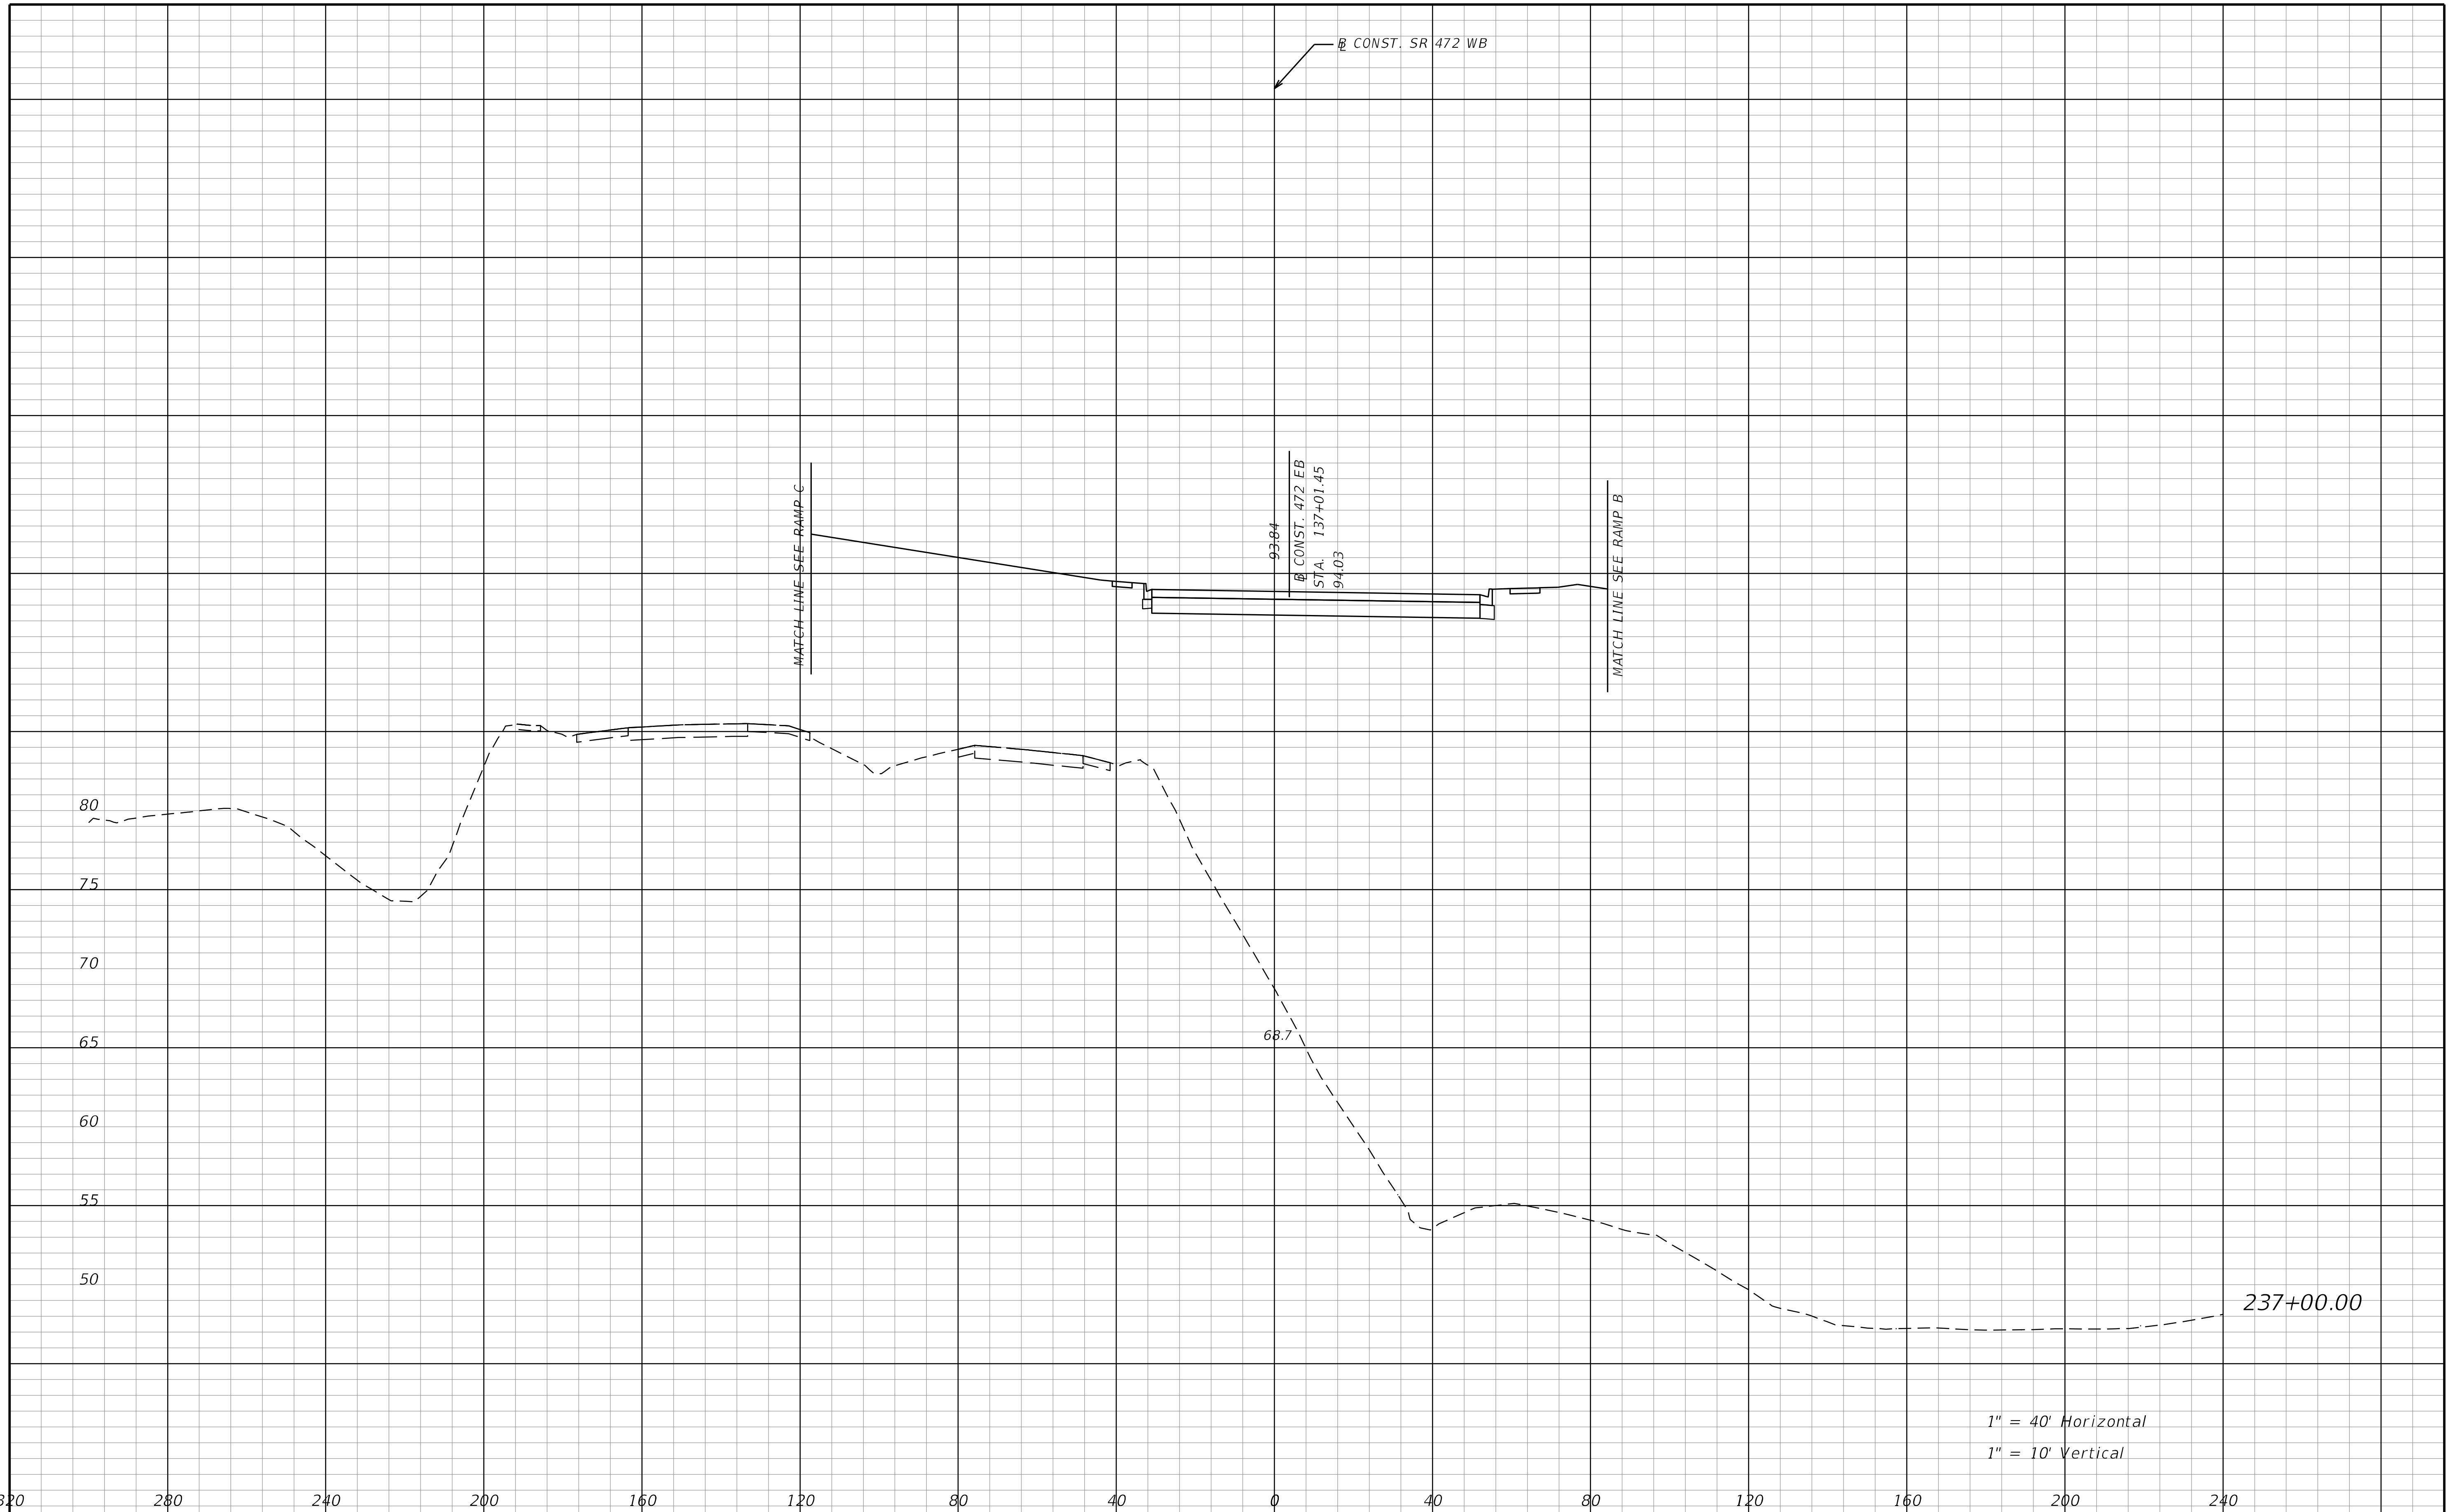

REVISIONS			
DATE	DESCRIPTION	DATE	DESCRIPTION

STANTEC CONSULTING SERVICES INC.
ENGINEER OF RECORD:
WILLIAM V. ANDERSON, P.E. NO.: 36682
11315 CORPORATE BLVD., SUITE 105
ORLANDO, FLORIDA 32817
(407) 823-8966
CERTIFICATE OF AUTHORIZATION NO. 27013

STATE OF FLORIDA
DEPARTMENT OF TRANSPORTATION

ROAD NO.	COUNTY	FINANCIAL PROJECT ID
SR400	VOLUSIA	408464-2-32-01

CROSS SECTIONS
SR 472

SHEET NO.
1045

THE OFFICIAL RECORD OF THIS SHEET IS THE ELECTRONIC FILE DIGITALLY SIGNED AND SEALED UNDER RULE 61G15-23.004, F.A.C.

jchassee 6/14/2019 4:28:45 PM Rdxsrd_shg V:\2158\active\CADD\40846423201\roadway\RDXSRD08_472.DGN

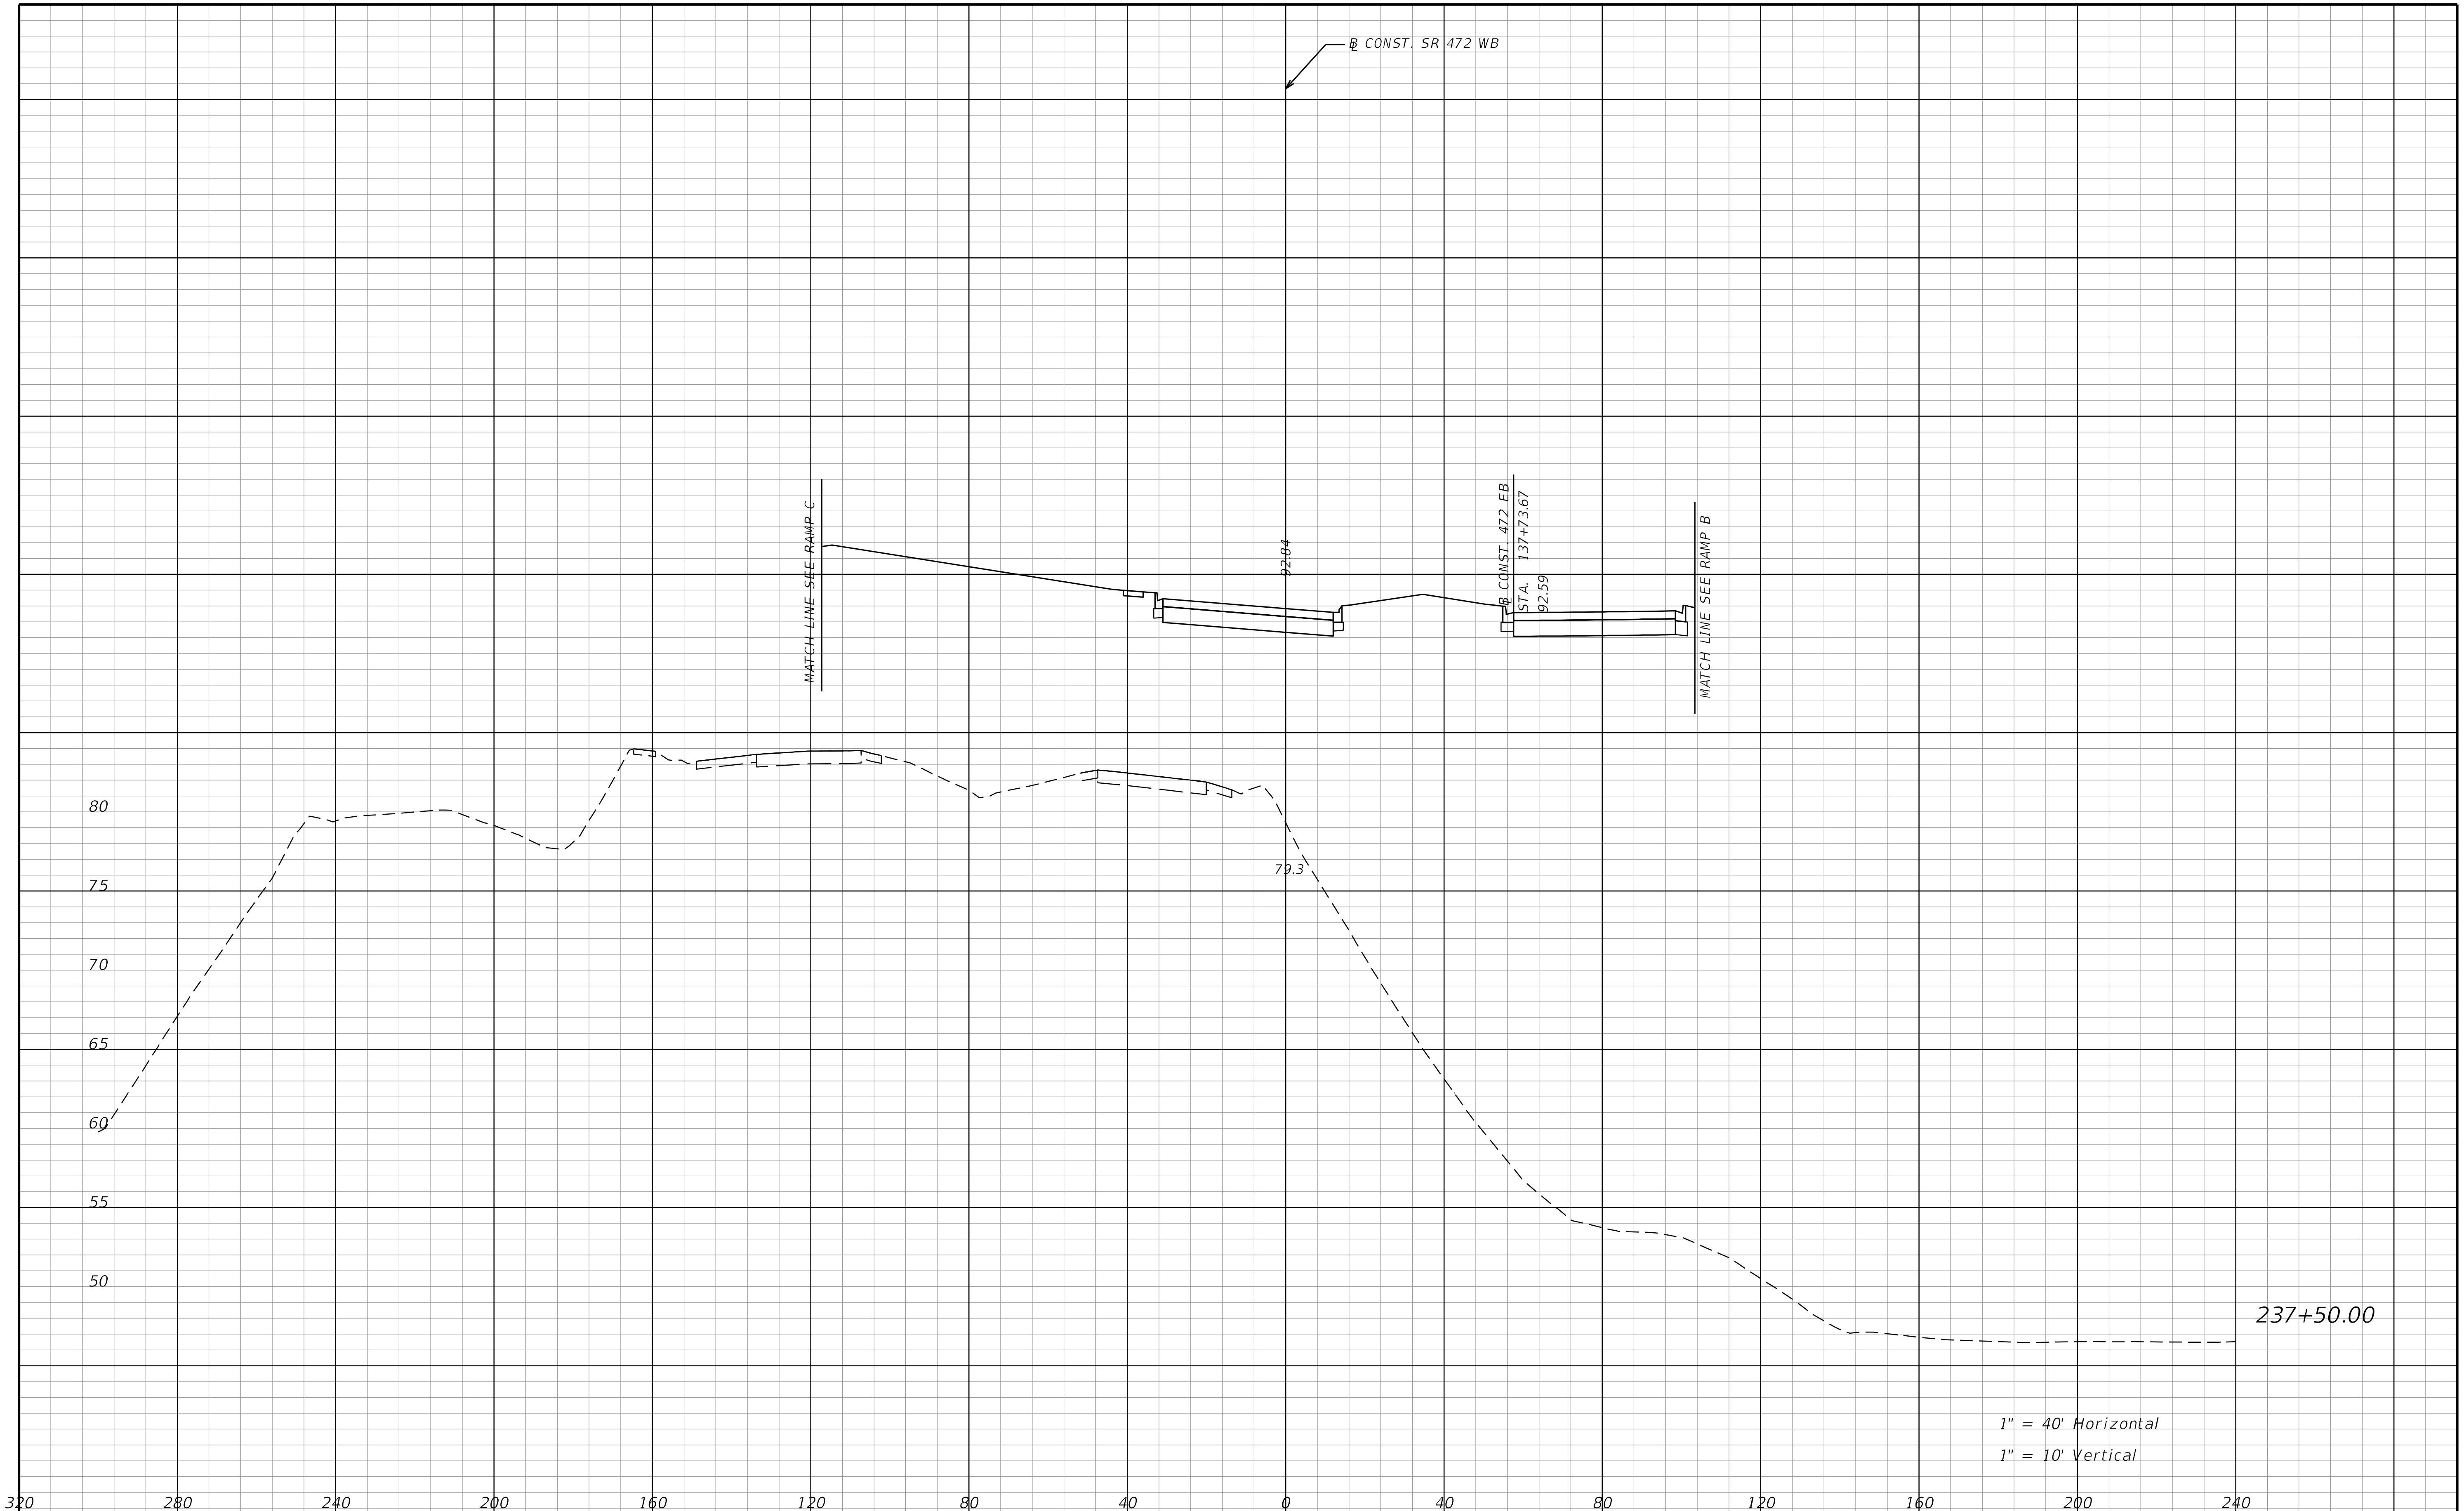

REVISIONS			
DATE	DESCRIPTION	DATE	DESCRIPTION

STANTEC CONSULTING SERVICES INC.
ENGINEER OF RECORD:
WILLIAM V. ANDERSON, P.E. NO.: 36682
11315 CORPORATE BLVD., SUITE 105
ORLANDO, FLORIDA 32817
(407) 823-8966
CERTIFICATE OF AUTHORIZATION NO. 27013

STATE OF FLORIDA
DEPARTMENT OF TRANSPORTATION

ROAD NO.	COUNTY	FINANCIAL PROJECT ID
SR400	VOLUSIA	408464-2-32-01

CROSS SECTIONS
SR 472

SHEET NO.
1046

THE OFFICIAL RECORD OF THIS SHEET IS THE ELECTRONIC FILE DIGITALLY SIGNED AND SEALED UNDER RULE 61G15-23.004, F.A.C.

REVISIONS			
DATE	DESCRIPTION	DATE	DESCRIPTION

STANTEC CONSULTING SERVICES INC.
ENGINEER OF RECORD:
WILLIAM V. ANDERSON, P.E. NO.: 36682
11315 CORPORATE BLVD., SUITE 105
ORLANDO, FLORIDA 32817
(407) 823-8966
CERTIFICATE OF AUTHORIZATION NO. 27013

STATE OF FLORIDA
DEPARTMENT OF TRANSPORTATION

ROAD NO.	COUNTY	FINANCIAL PROJECT ID
SR400	VOLUSIA	408464-2-32-01

CROSS SECTIONS
SR 472

SHEET NO.
1047

THE OFFICIAL RECORD OF THIS SHEET IS THE ELECTRONIC FILE DIGITALLY SIGNED AND SEALED UNDER RULE 61G15-23.004, F.A.C.

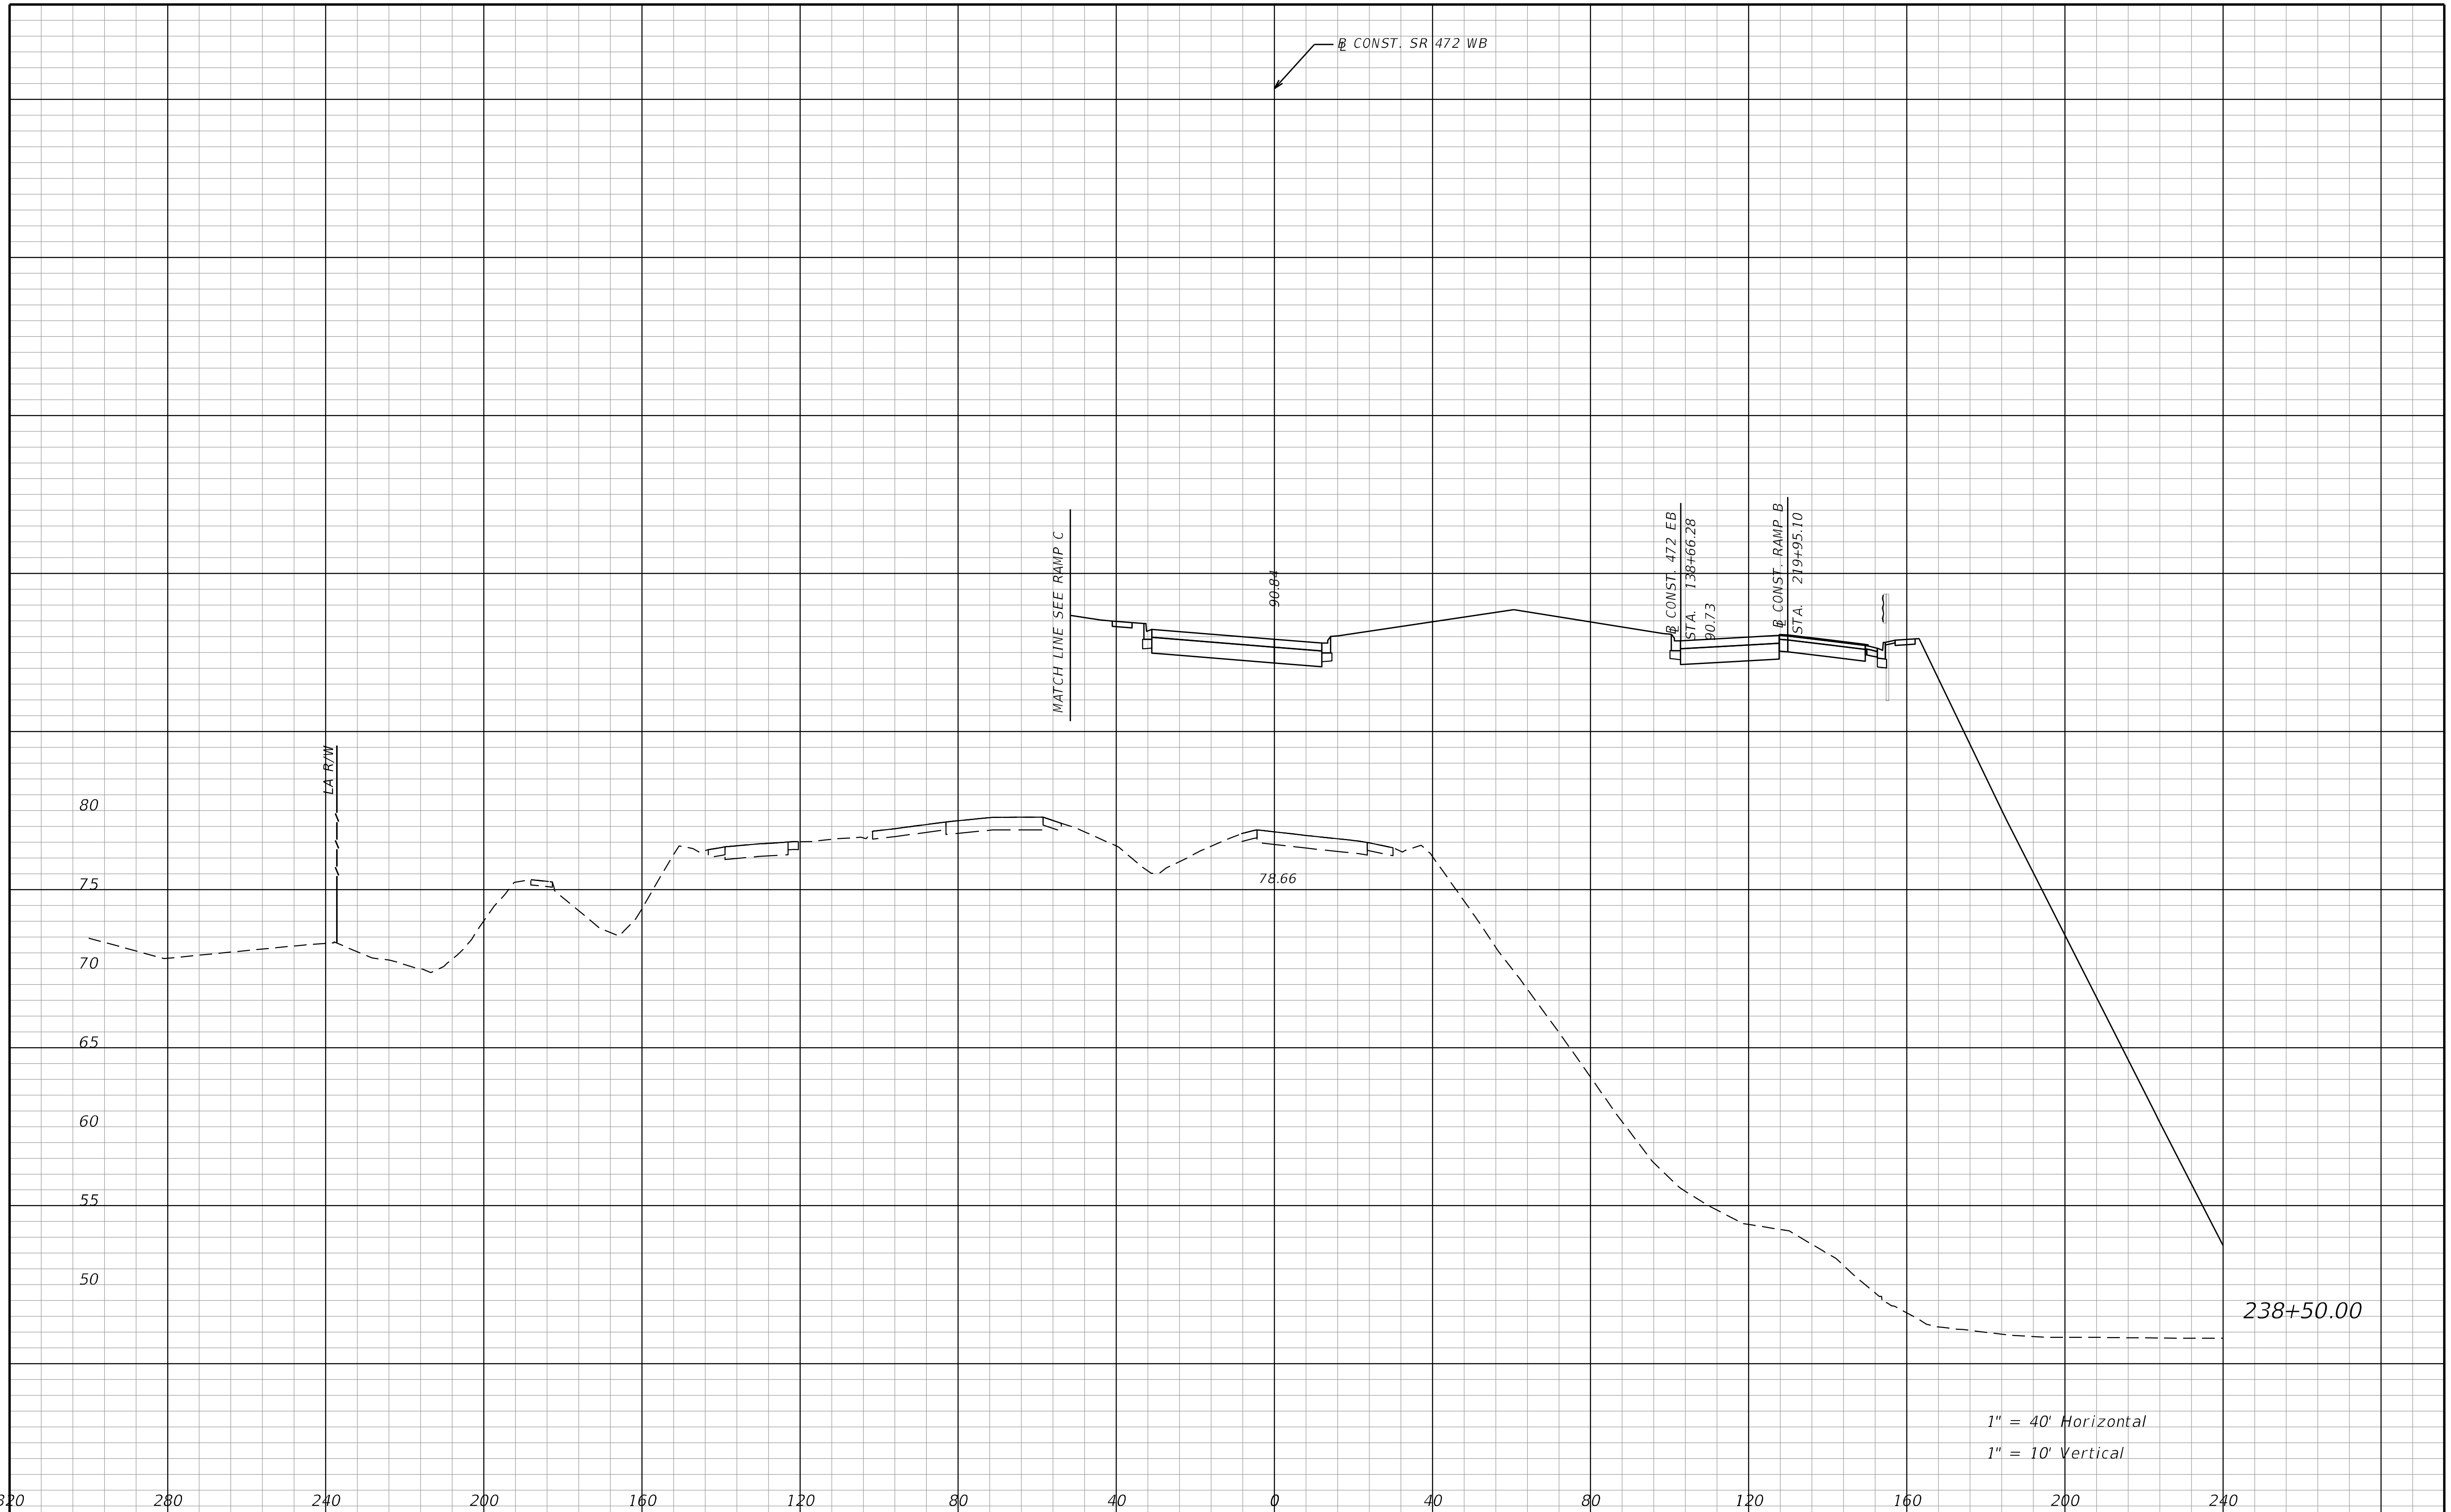

REVISIONS			
DATE	DESCRIPTION	DATE	DESCRIPTION

STANTEC CONSULTING SERVICES INC.
ENGINEER OF RECORD:
WILLIAM V. ANDERSON, P.E. NO.: 36682
11315 CORPORATE BLVD., SUITE 105
ORLANDO, FLORIDA 32817
(407) 823-8966
CERTIFICATE OF AUTHORIZATION NO. 27013

STATE OF FLORIDA
DEPARTMENT OF TRANSPORTATION

ROAD NO.	COUNTY	FINANCIAL PROJECT ID
SR400	VOLUSIA	408464-2-32-01

CROSS SECTIONS
SR 472

SHEET NO.
1048

THE OFFICIAL RECORD OF THIS SHEET IS THE ELECTRONIC FILE DIGITALLY SIGNED AND SEALED UNDER RULE 61G15-23.004, F.A.C.

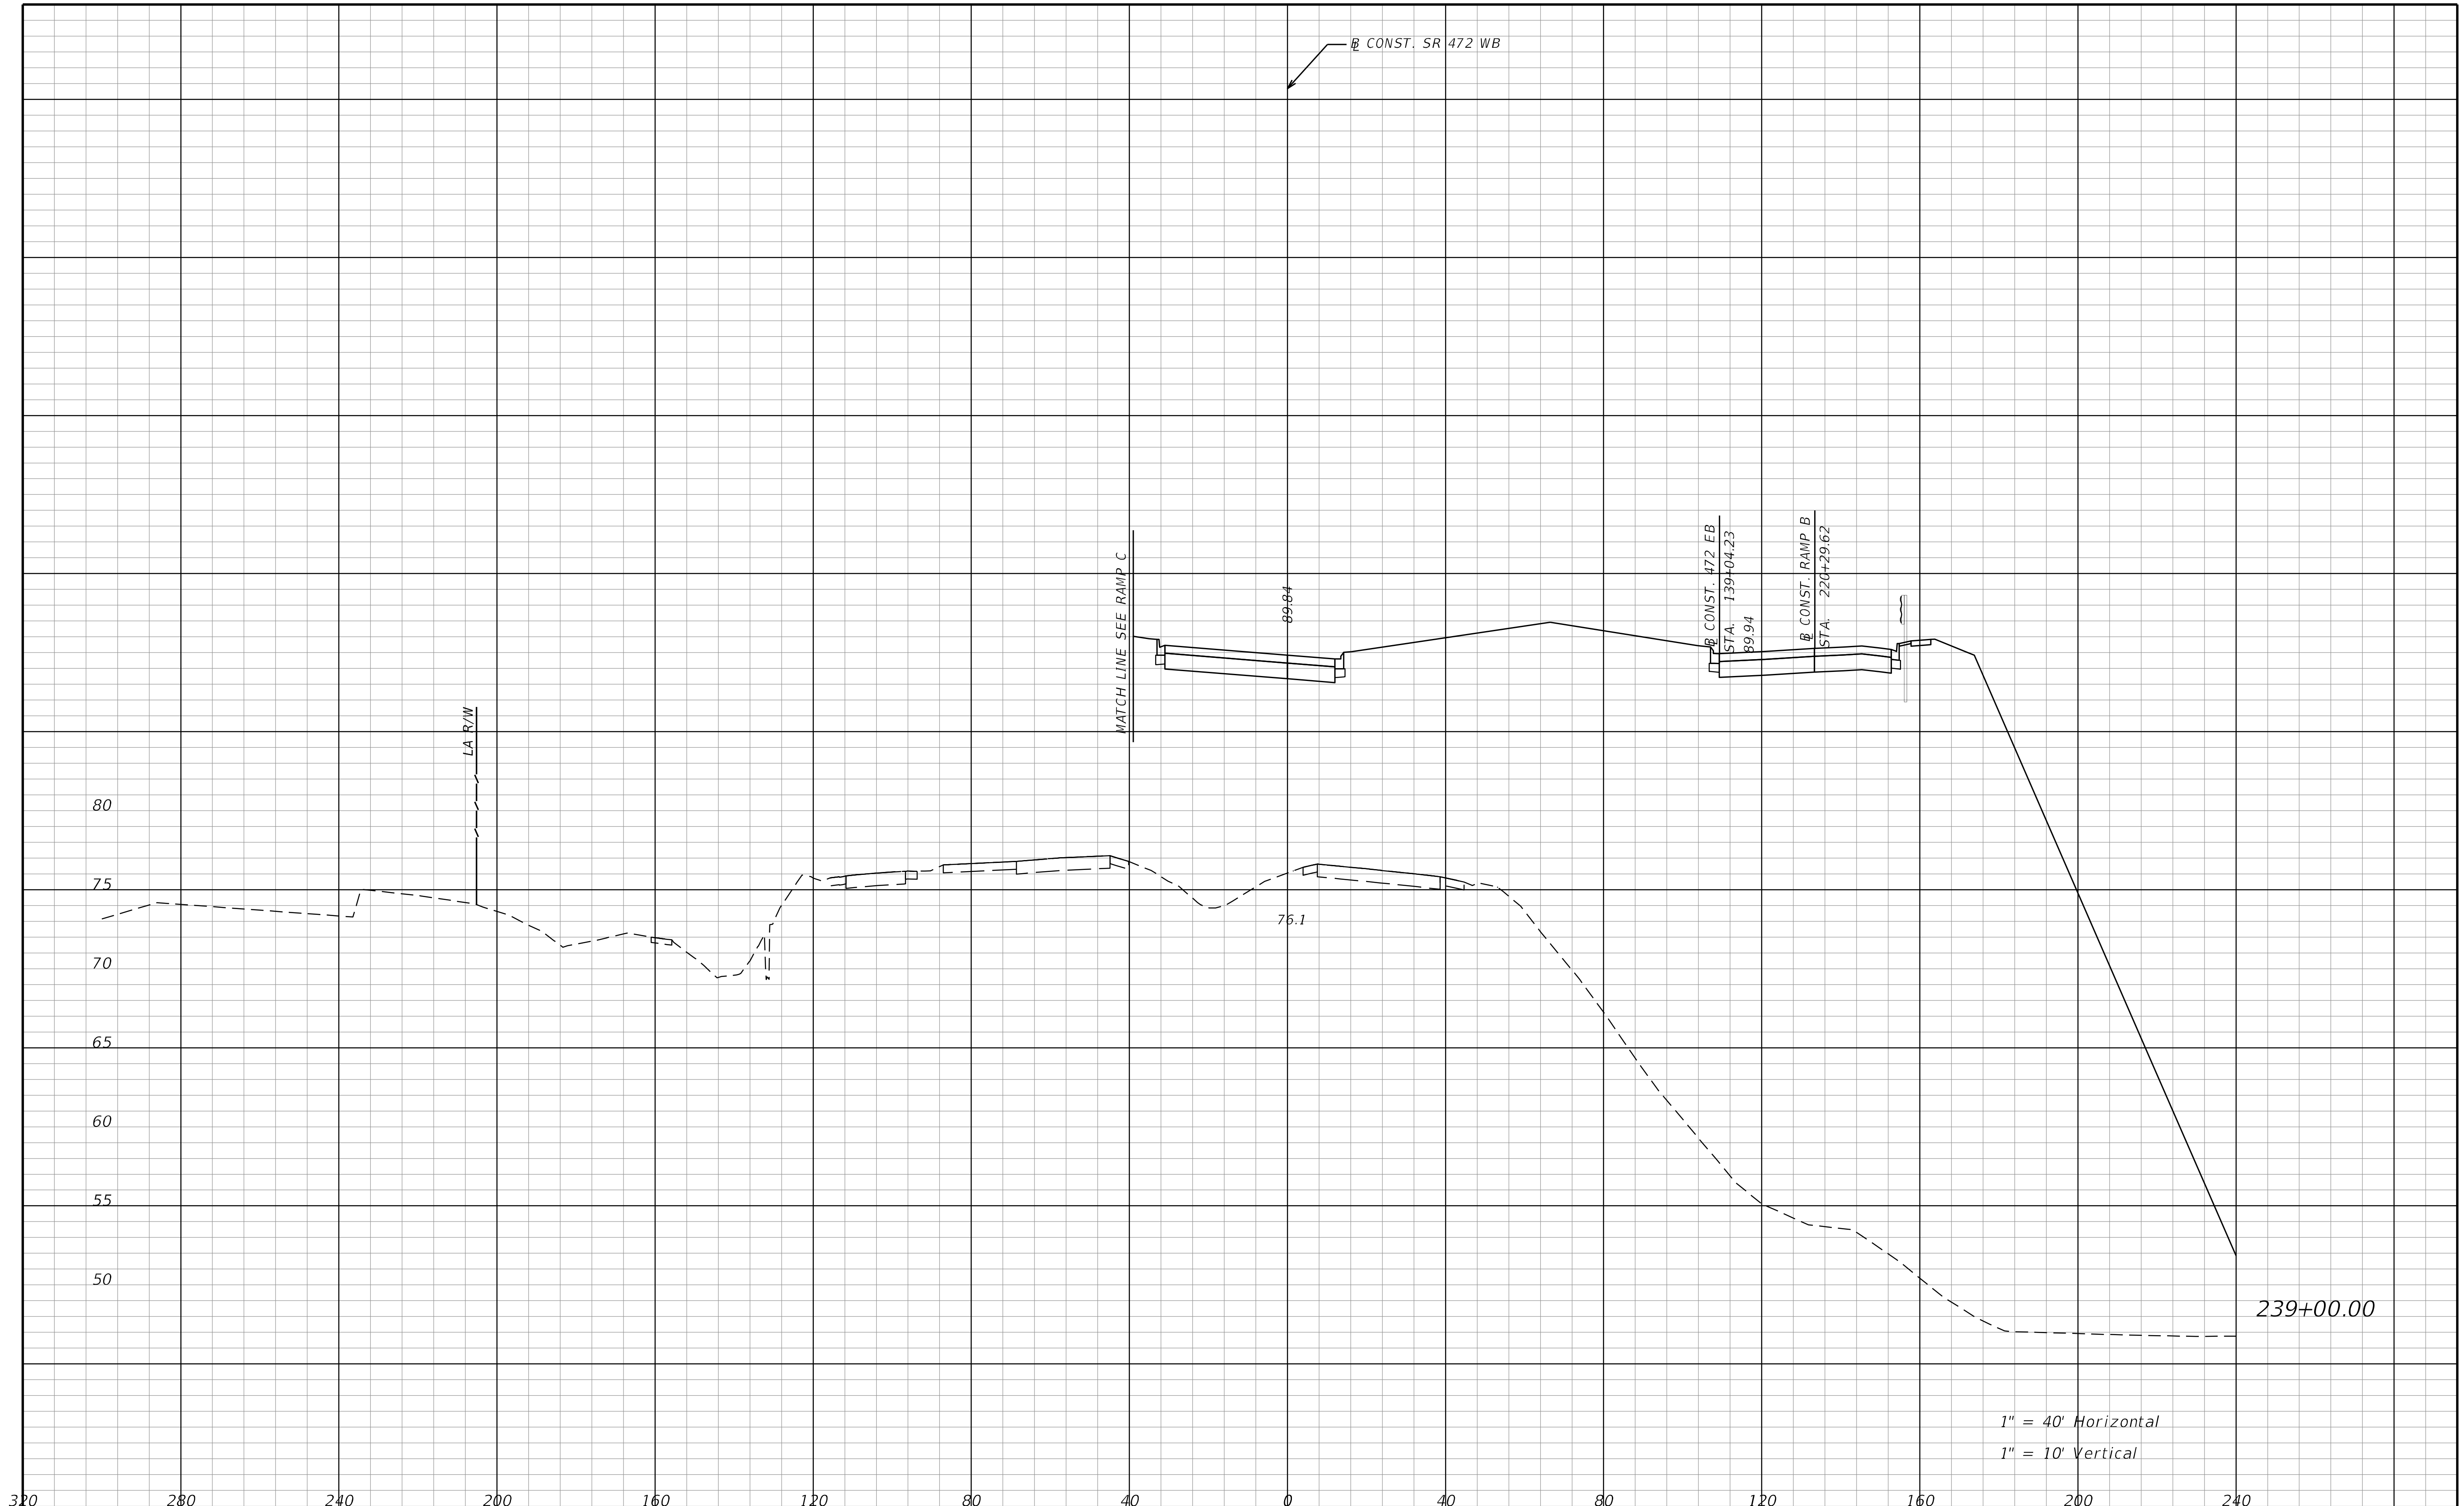

REVISIONS			
DATE	DESCRIPTION	DATE	DESCRIPTION

STANTEC CONSULTING SERVICES INC.
ENGINEER OF RECORD:
WILLIAM V. ANDERSON, P.E. NO.: 36682
11315 CORPORATE BLVD., SUITE 105
ORLANDO, FLORIDA 32817
(407) 823-8966
CERTIFICATE OF AUTHORIZATION NO. 27013

STATE OF FLORIDA
DEPARTMENT OF TRANSPORTATION

ROAD NO.	COUNTY	FINANCIAL PROJECT ID
SR400	VOLUSIA	408464-2-32-01

CROSS SECTIONS
SR 472

SHEET NO.
1049

THE OFFICIAL RECORD OF THIS SHEET IS THE ELECTRONIC FILE DIGITALLY SIGNED AND SEALED UNDER RULE 61G15-23.004, F.A.C.

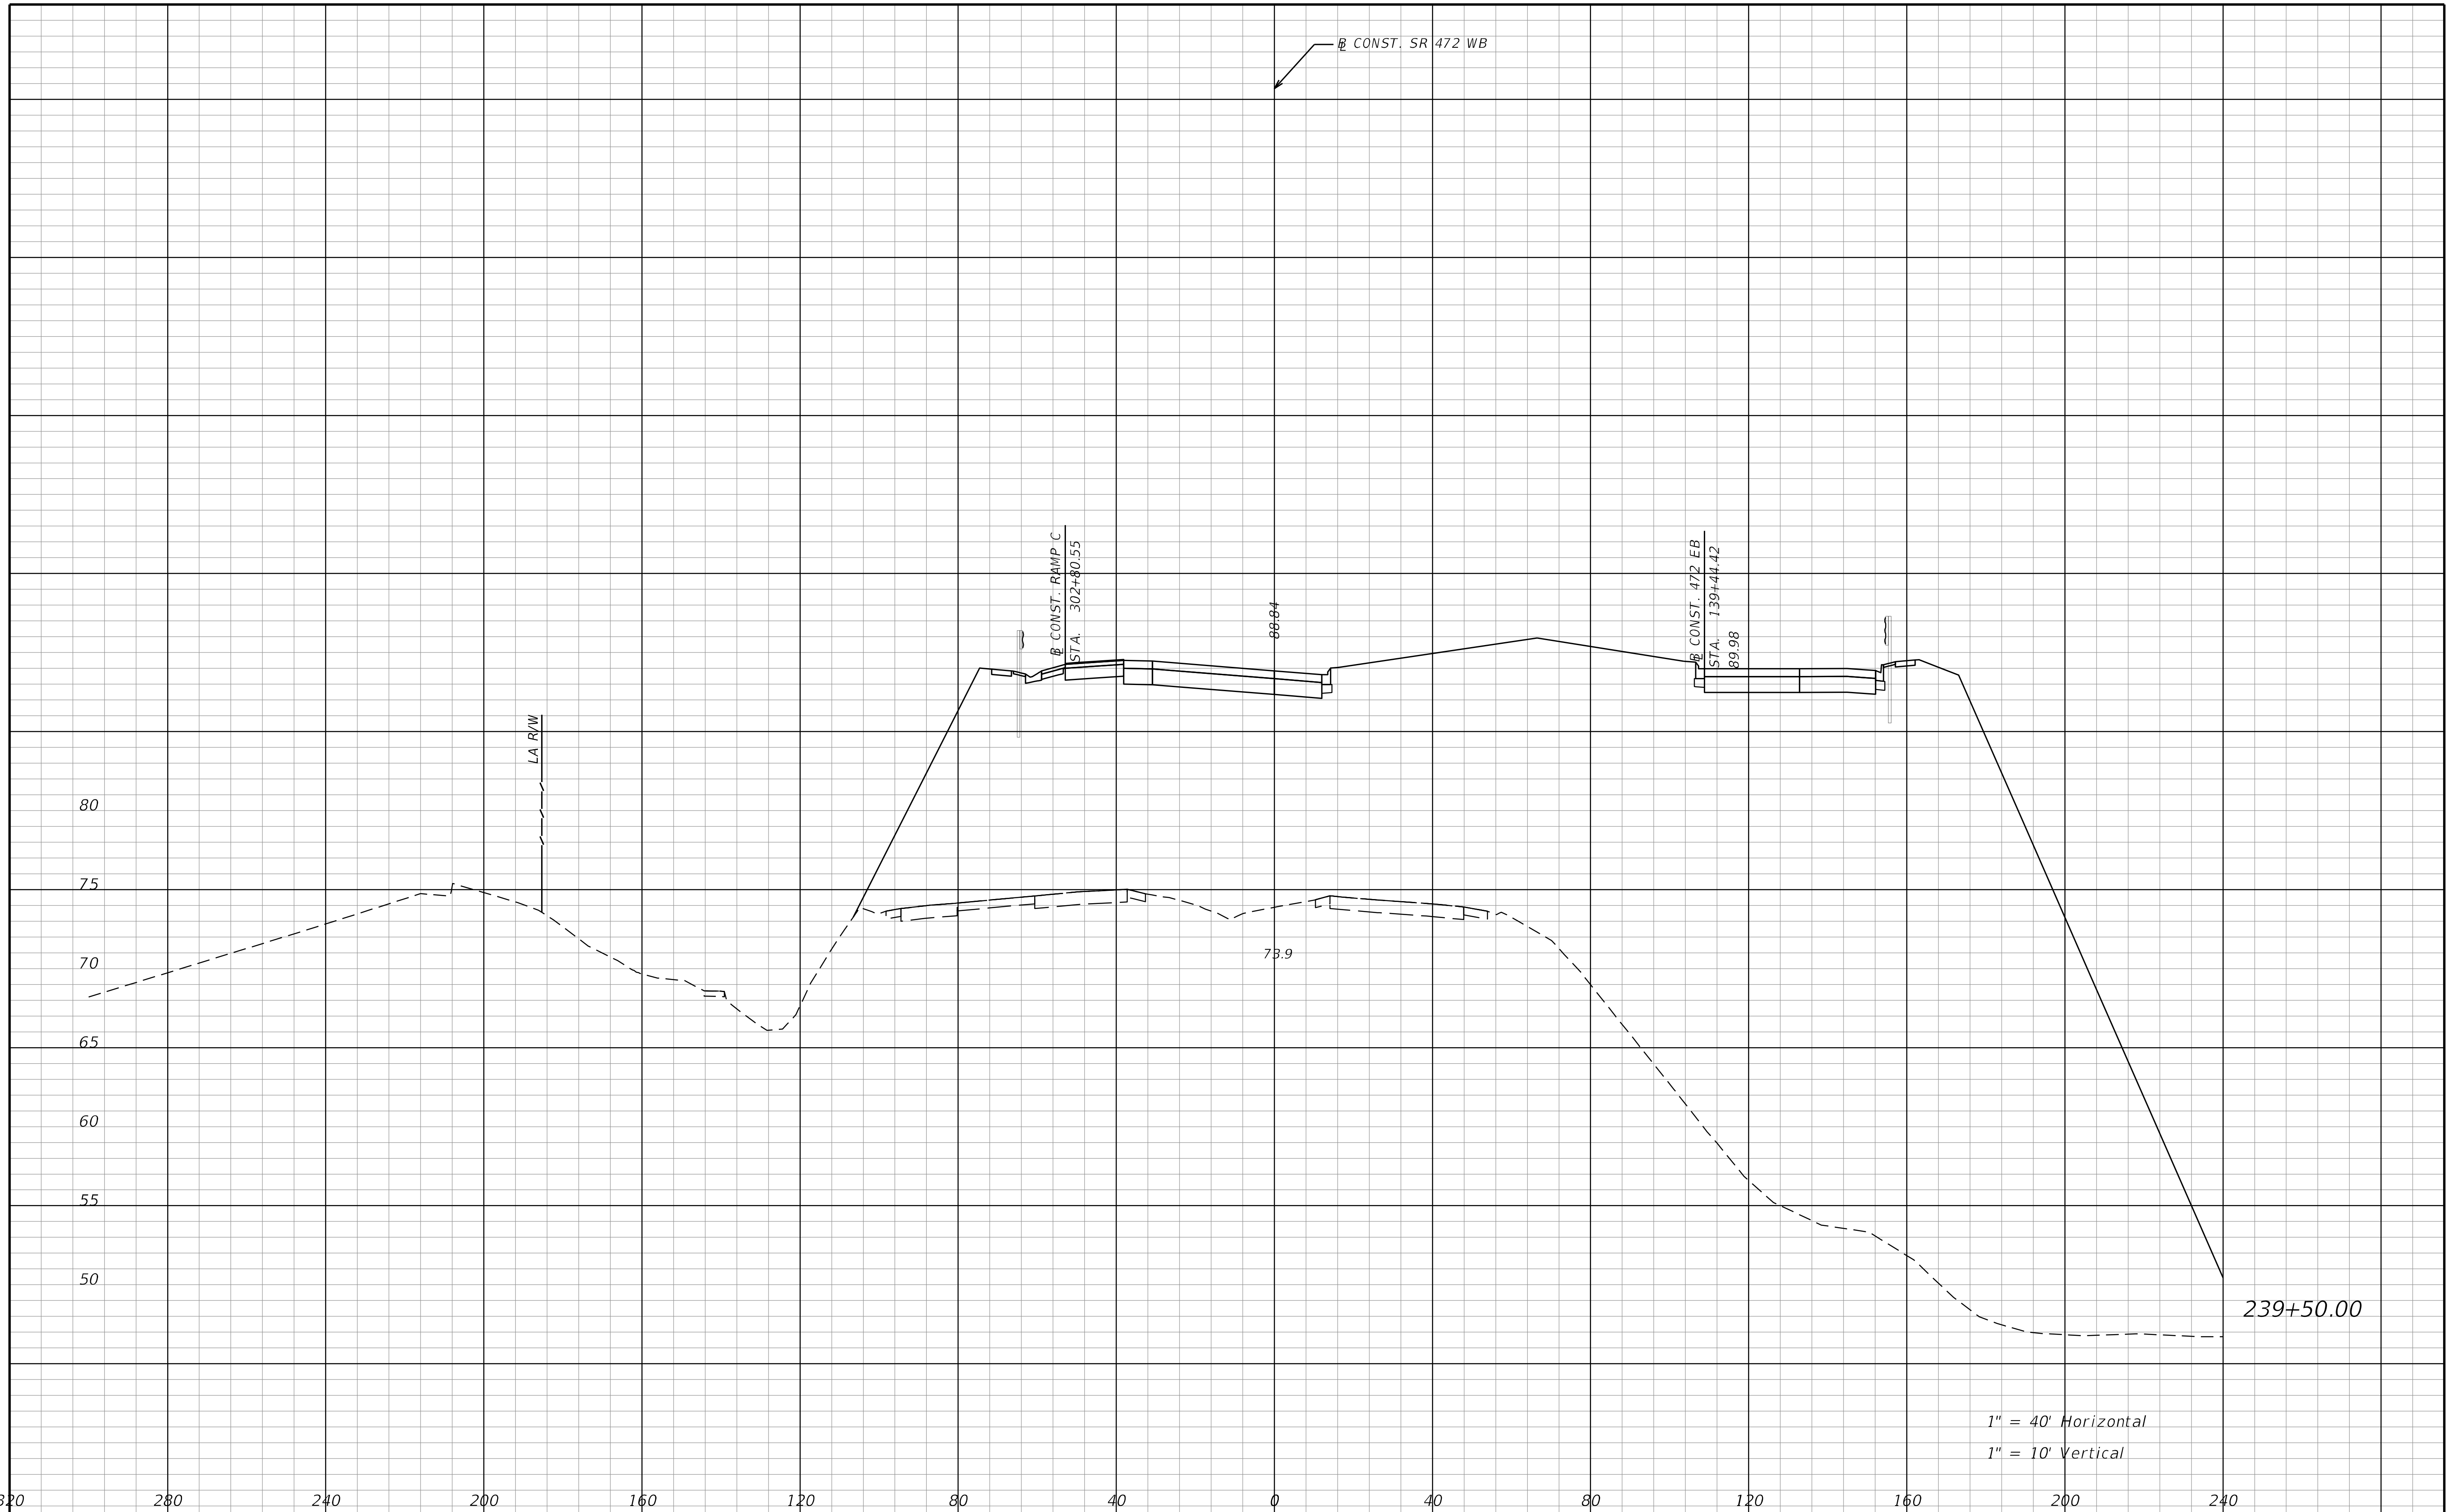

REVISIONS			
DATE	DESCRIPTION	DATE	DESCRIPTION

STANTEC CONSULTING SERVICES INC.
ENGINEER OF RECORD:
WILLIAM V. ANDERSON, P.E. NO.: 36682
11315 CORPORATE BLVD., SUITE 105
ORLANDO, FLORIDA 32817
(407) 823-8966
CERTIFICATE OF AUTHORIZATION NO. 27013

STATE OF FLORIDA
DEPARTMENT OF TRANSPORTATION

ROAD NO.	COUNTY	FINANCIAL PROJECT ID
SR400	VOLUSIA	408464-2-32-01

CROSS SECTIONS
SR 472

SHEET NO.
1050

THE OFFICIAL RECORD OF THIS SHEET IS THE ELECTRONIC FILE DIGITALLY SIGNED AND SEALED UNDER RULE 61G15-23.004, F.A.C.

jchassee 6/14/2019 4:28:47 PM Rdxsrd_shg V:\2158\active\CADD\40846423201\roadway\RDXSRD08_472.DGN

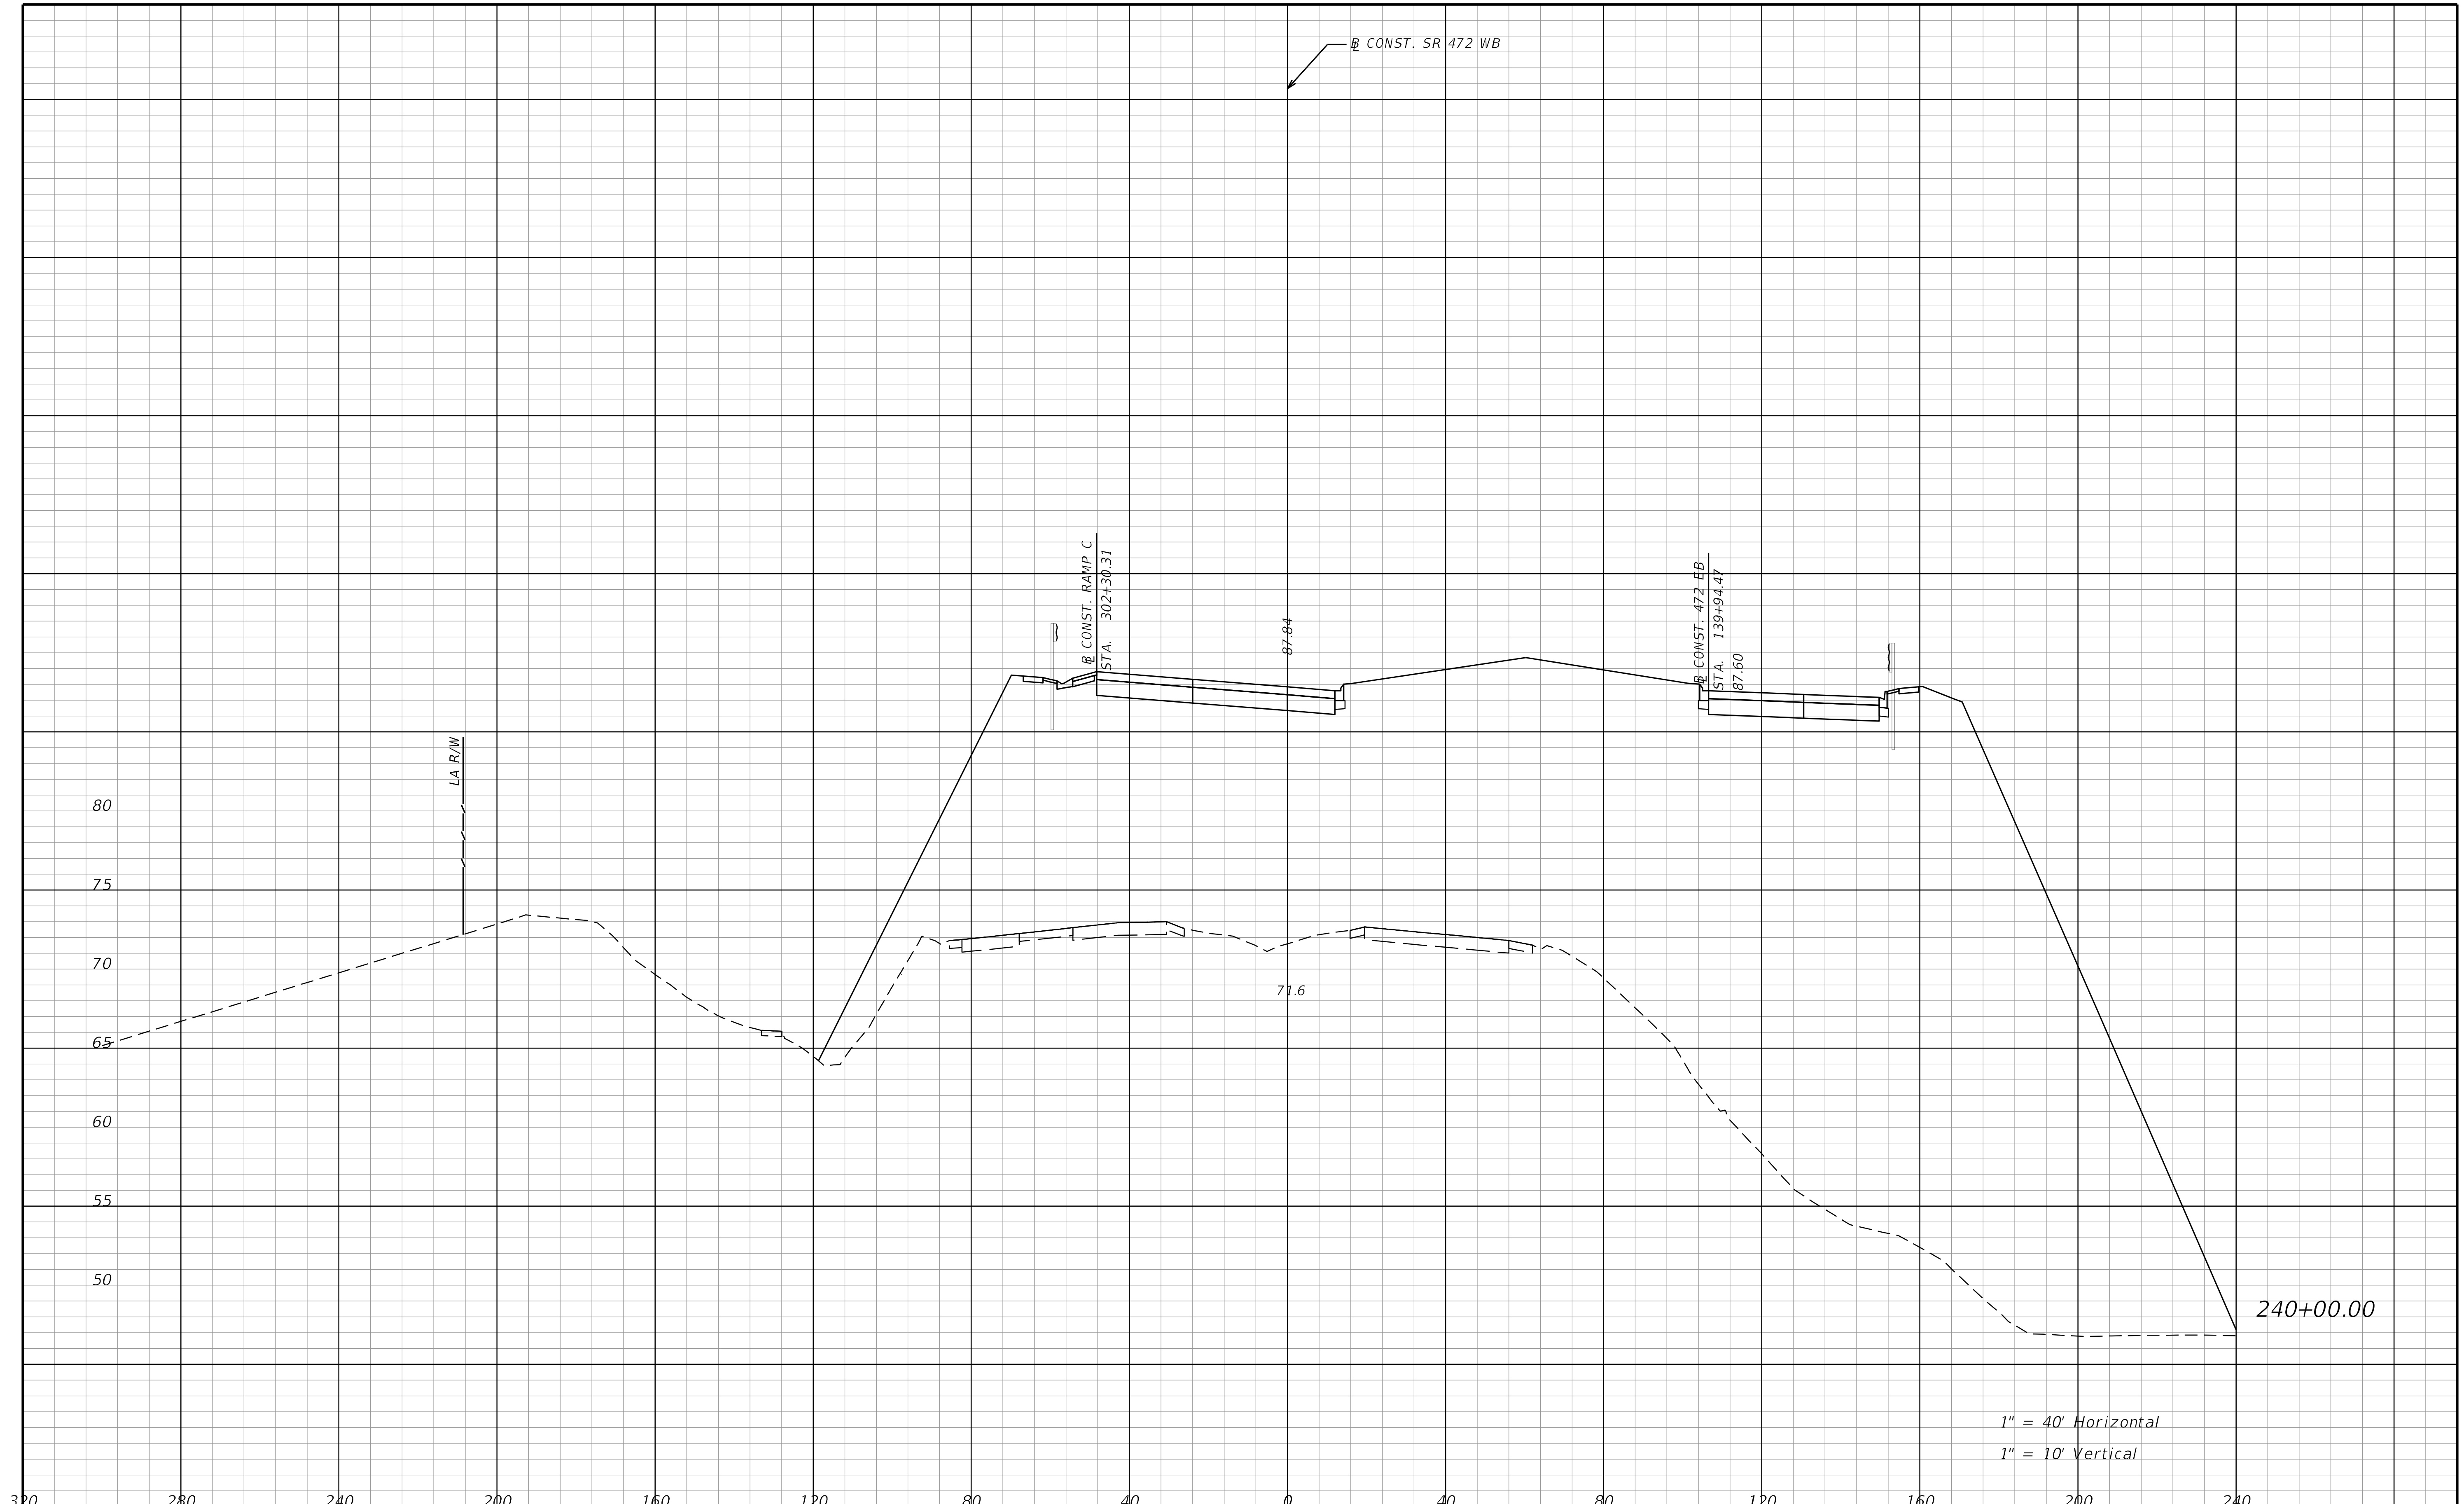

THE OFFICIAL RECORD OF THIS SHEET IS THE ELECTRONIC FILE DIGITALLY SIGNED AND SEALED UNDER RULE 61G15-23.004, F.A.C.

REVISIONS			
DATE	DESCRIPTION	DATE	DESCRIPTION

STANTEC CONSULTING SERVICES INC.
ENGINEER OF RECORD:
WILLIAM V. ANDERSON, P.E. NO.: 36682
11315 CORPORATE BLVD., SUITE 105
ORLANDO, FLORIDA 32817
(407) 823-8966
CERTIFICATE OF AUTHORIZATION NO. 27013

STATE OF FLORIDA
DEPARTMENT OF TRANSPORTATION

ROAD NO.	COUNTY	FINANCIAL PROJECT ID
SR400	VOLUSIA	408464-2-32-01

CROSS SECTIONS
SR 472

SHEET NO.
1051

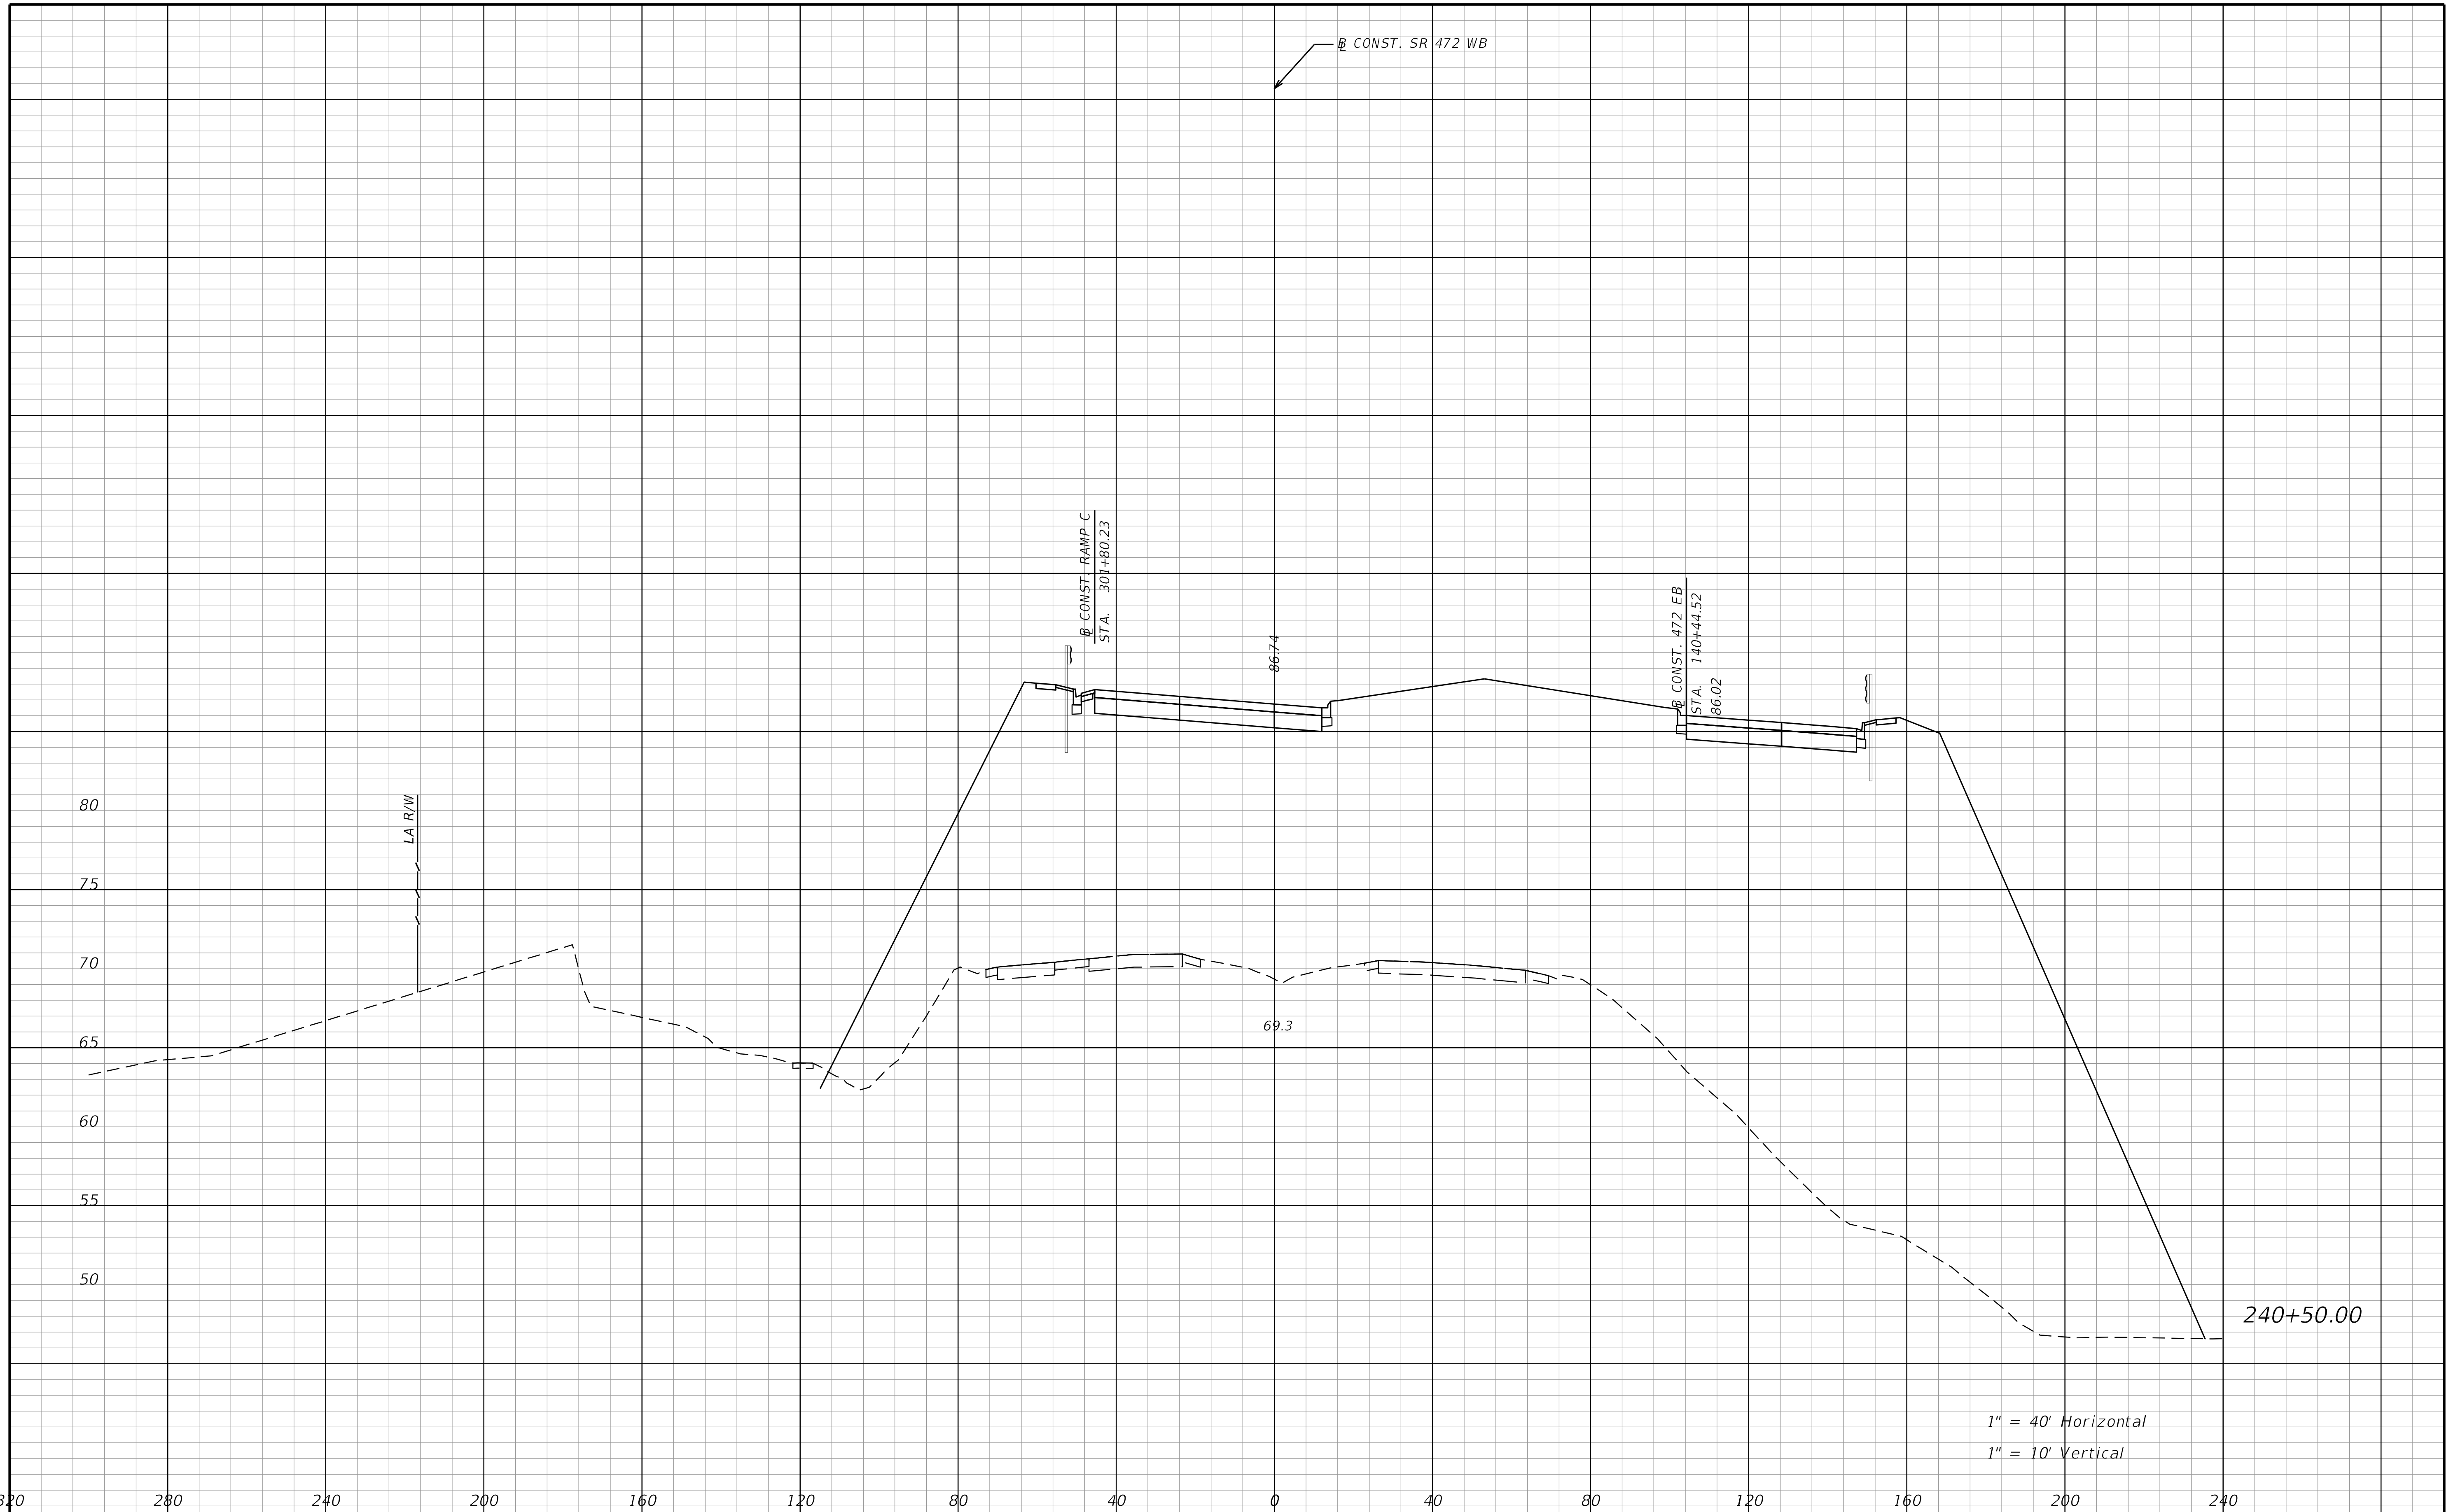

THE OFFICIAL RECORD OF THIS SHEET IS THE ELECTRONIC FILE DIGITALLY SIGNED AND SEALED UNDER RULE 61G15-23.004, F.A.C.

REVISIONS			
DATE	DESCRIPTION	DATE	DESCRIPTION

STANTEC CONSULTING SERVICES INC.
ENGINEER OF RECORD:
WILLIAM V. ANDERSON, P.E. NO.: 36682
11315 CORPORATE BLVD., SUITE 105
ORLANDO, FLORIDA 32817
(407) 823-8966
CERTIFICATE OF AUTHORIZATION NO. 27013

STATE OF FLORIDA
DEPARTMENT OF TRANSPORTATION

ROAD NO.	COUNTY	FINANCIAL PROJECT ID
SR400	VOLUSIA	408464-2-32-01

CROSS SECTIONS
SR 472

SHEET NO.
1052

jchassee 6/14/2019 4:29:06 PM Rdxsrd_shg V:\2158\active\CADD\40846423201\roadway\RDXSRD08_472.DGN

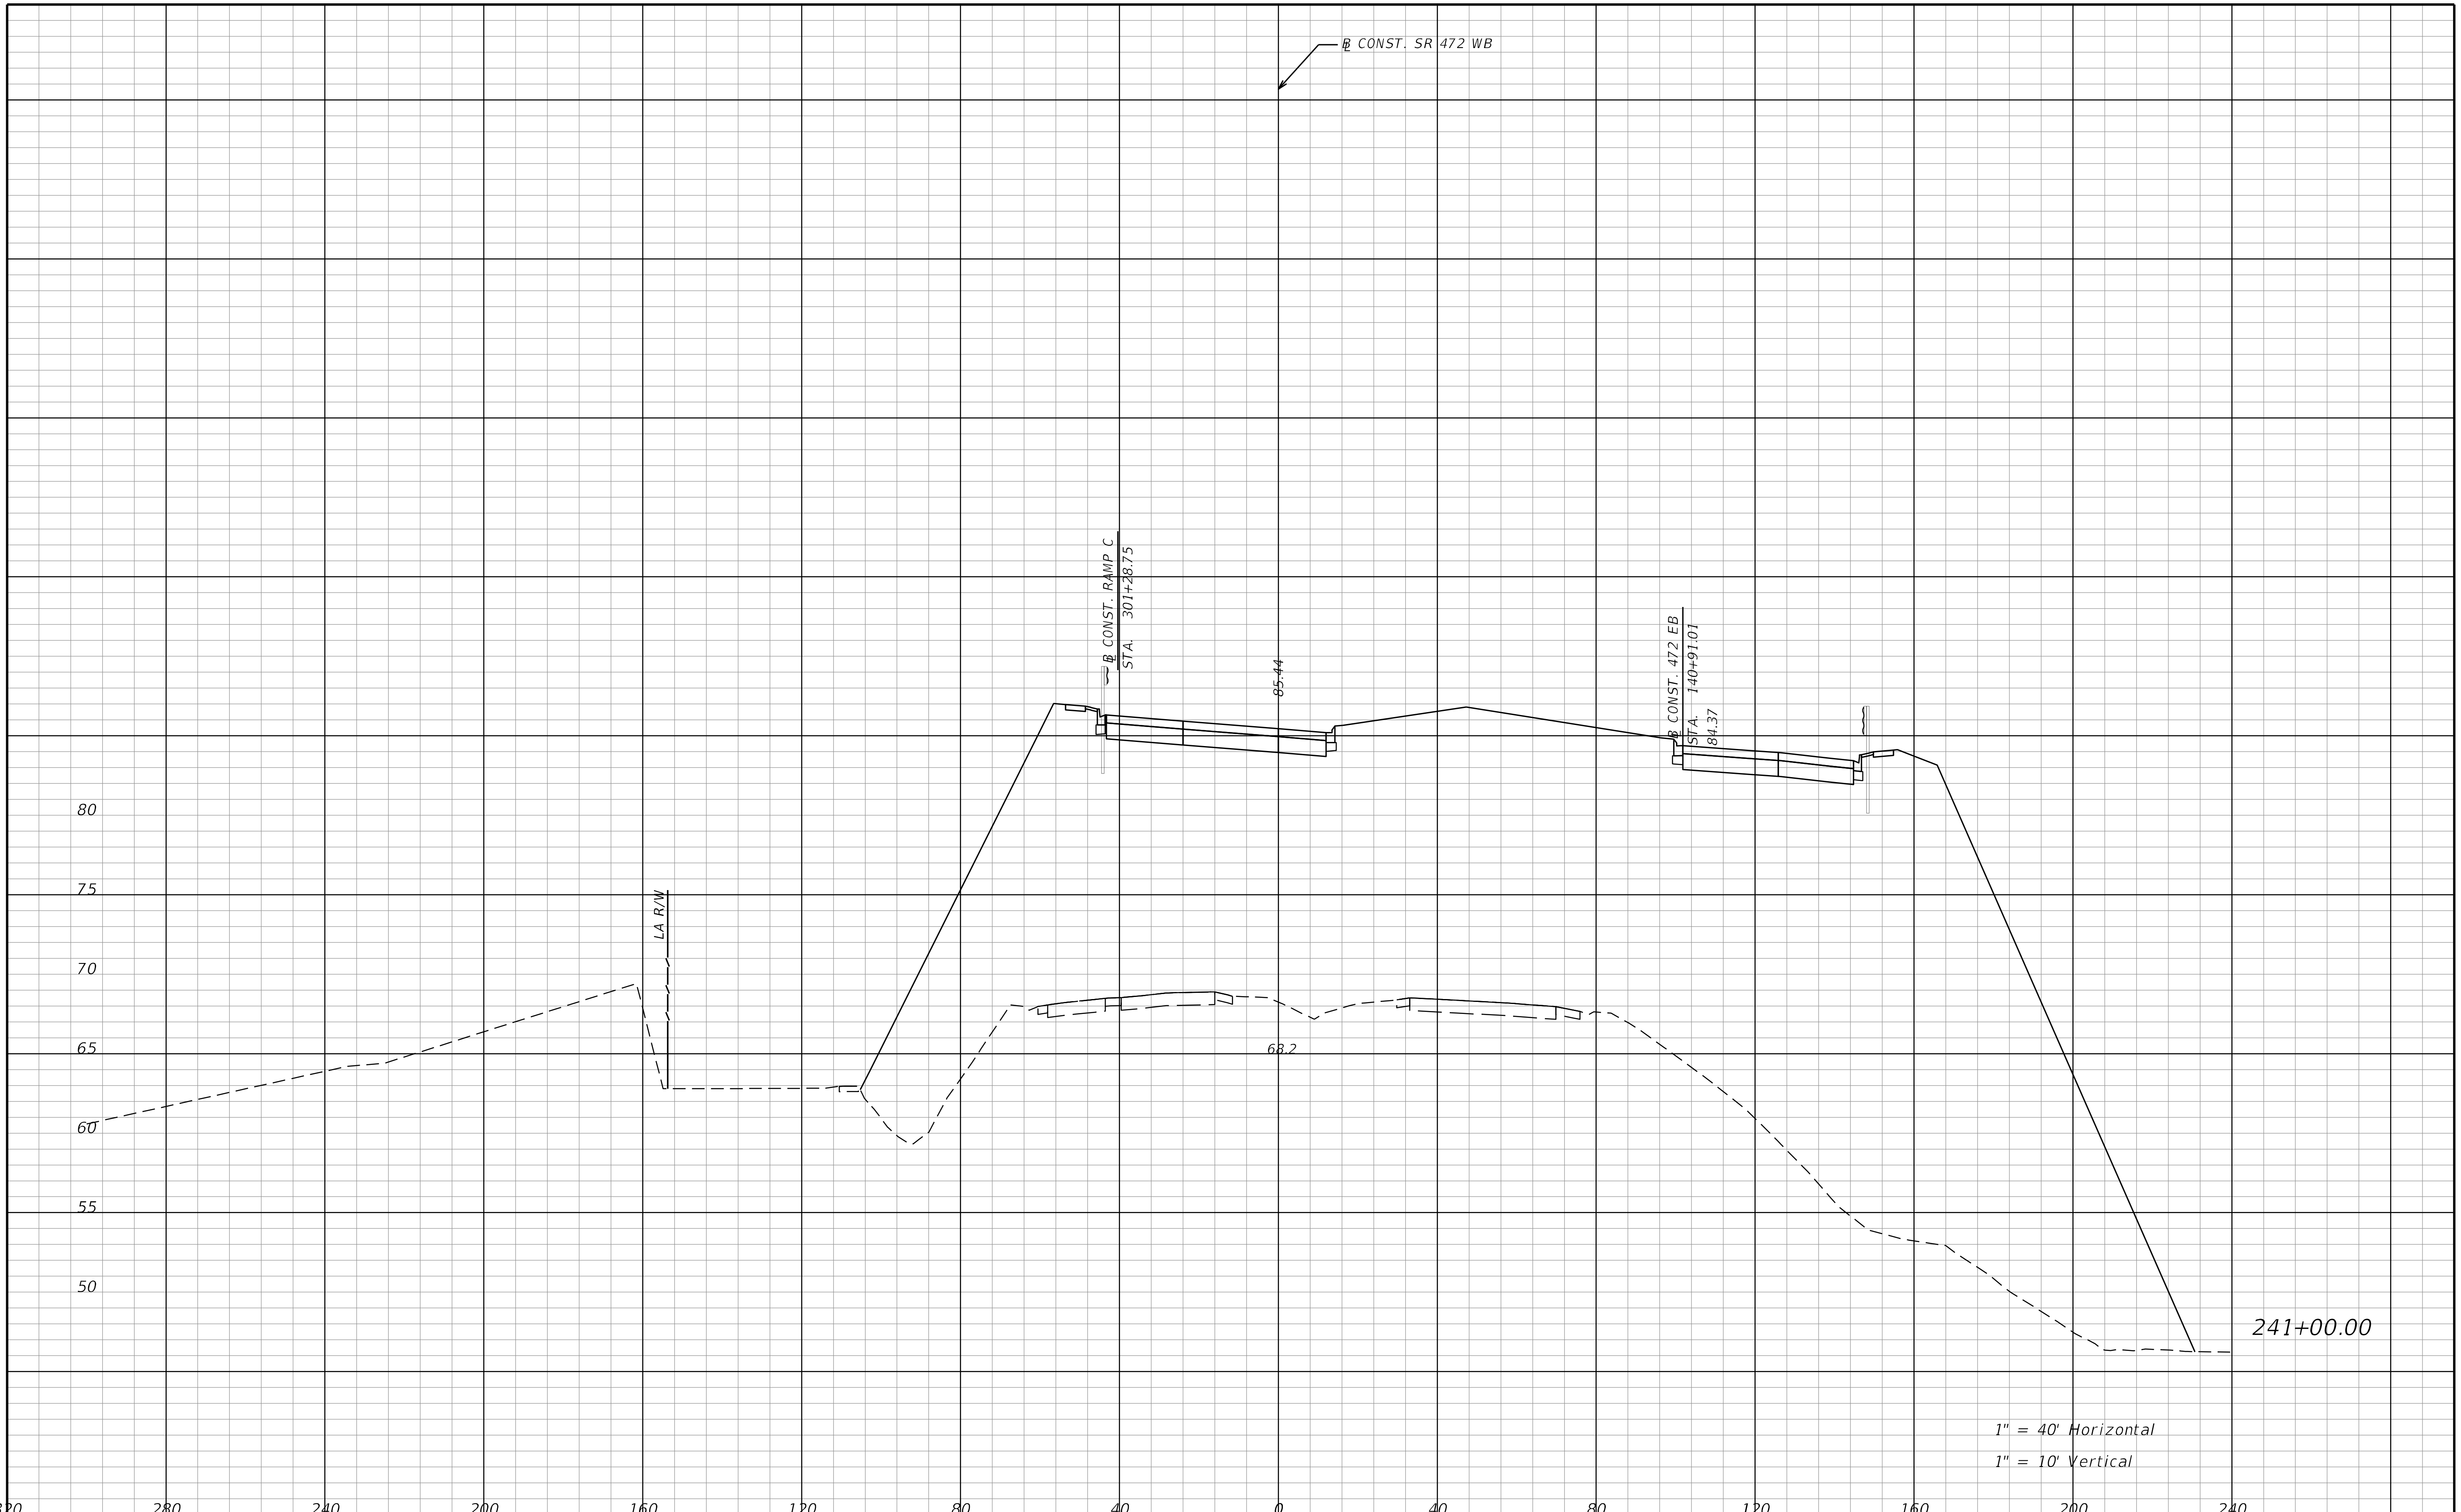

THE OFFICIAL RECORD OF THIS SHEET IS THE ELECTRONIC FILE DIGITALLY SIGNED AND SEALED UNDER RULE 61G15-23.004, F.A.C.

REVISIONS			
DATE	DESCRIPTION	DATE	DESCRIPTION

STANTEC CONSULTING SERVICES INC.
ENGINEER OF RECORD:
WILLIAM V. ANDERSON, P.E. NO.: 36682
11315 CORPORATE BLVD., SUITE 105
ORLANDO, FLORIDA 32817
(407) 823-8966
CERTIFICATE OF AUTHORIZATION NO. 27013

STATE OF FLORIDA
DEPARTMENT OF TRANSPORTATION

ROAD NO.	COUNTY	FINANCIAL PROJECT ID
SR400	VOLUSIA	408464-2-32-01

CROSS SECTIONS
SR 472

SHEET NO.
1053

THE OFFICIAL RECORD OF THIS SHEET IS THE ELECTRONIC FILE DIGITALLY SIGNED AND SEALED UNDER RULE 61G15-23.004, F.A.C.

REVISIONS			
DATE	DESCRIPTION	DATE	DESCRIPTION

STANTEC CONSULTING SERVICES INC.
ENGINEER OF RECORD:
WILLIAM V. ANDERSON, P.E. NO.: 36682
11315 CORPORATE BLVD., SUITE 105
ORLANDO, FLORIDA 32817
(407) 823-8966
CERTIFICATE OF AUTHORIZATION NO. 27013

STATE OF FLORIDA
DEPARTMENT OF TRANSPORTATION

ROAD NO.	COUNTY	FINANCIAL PROJECT ID
SR400	VOLUSIA	408464-2-32-01

CROSS SECTIONS
SR 472

SHEET NO.
1054

jchassee 6/14/2019 4:29:07 PM Rdxsrd_shg V:\2158\active\CADD\40846423201\roadway\RDXSRD08_472.DGN

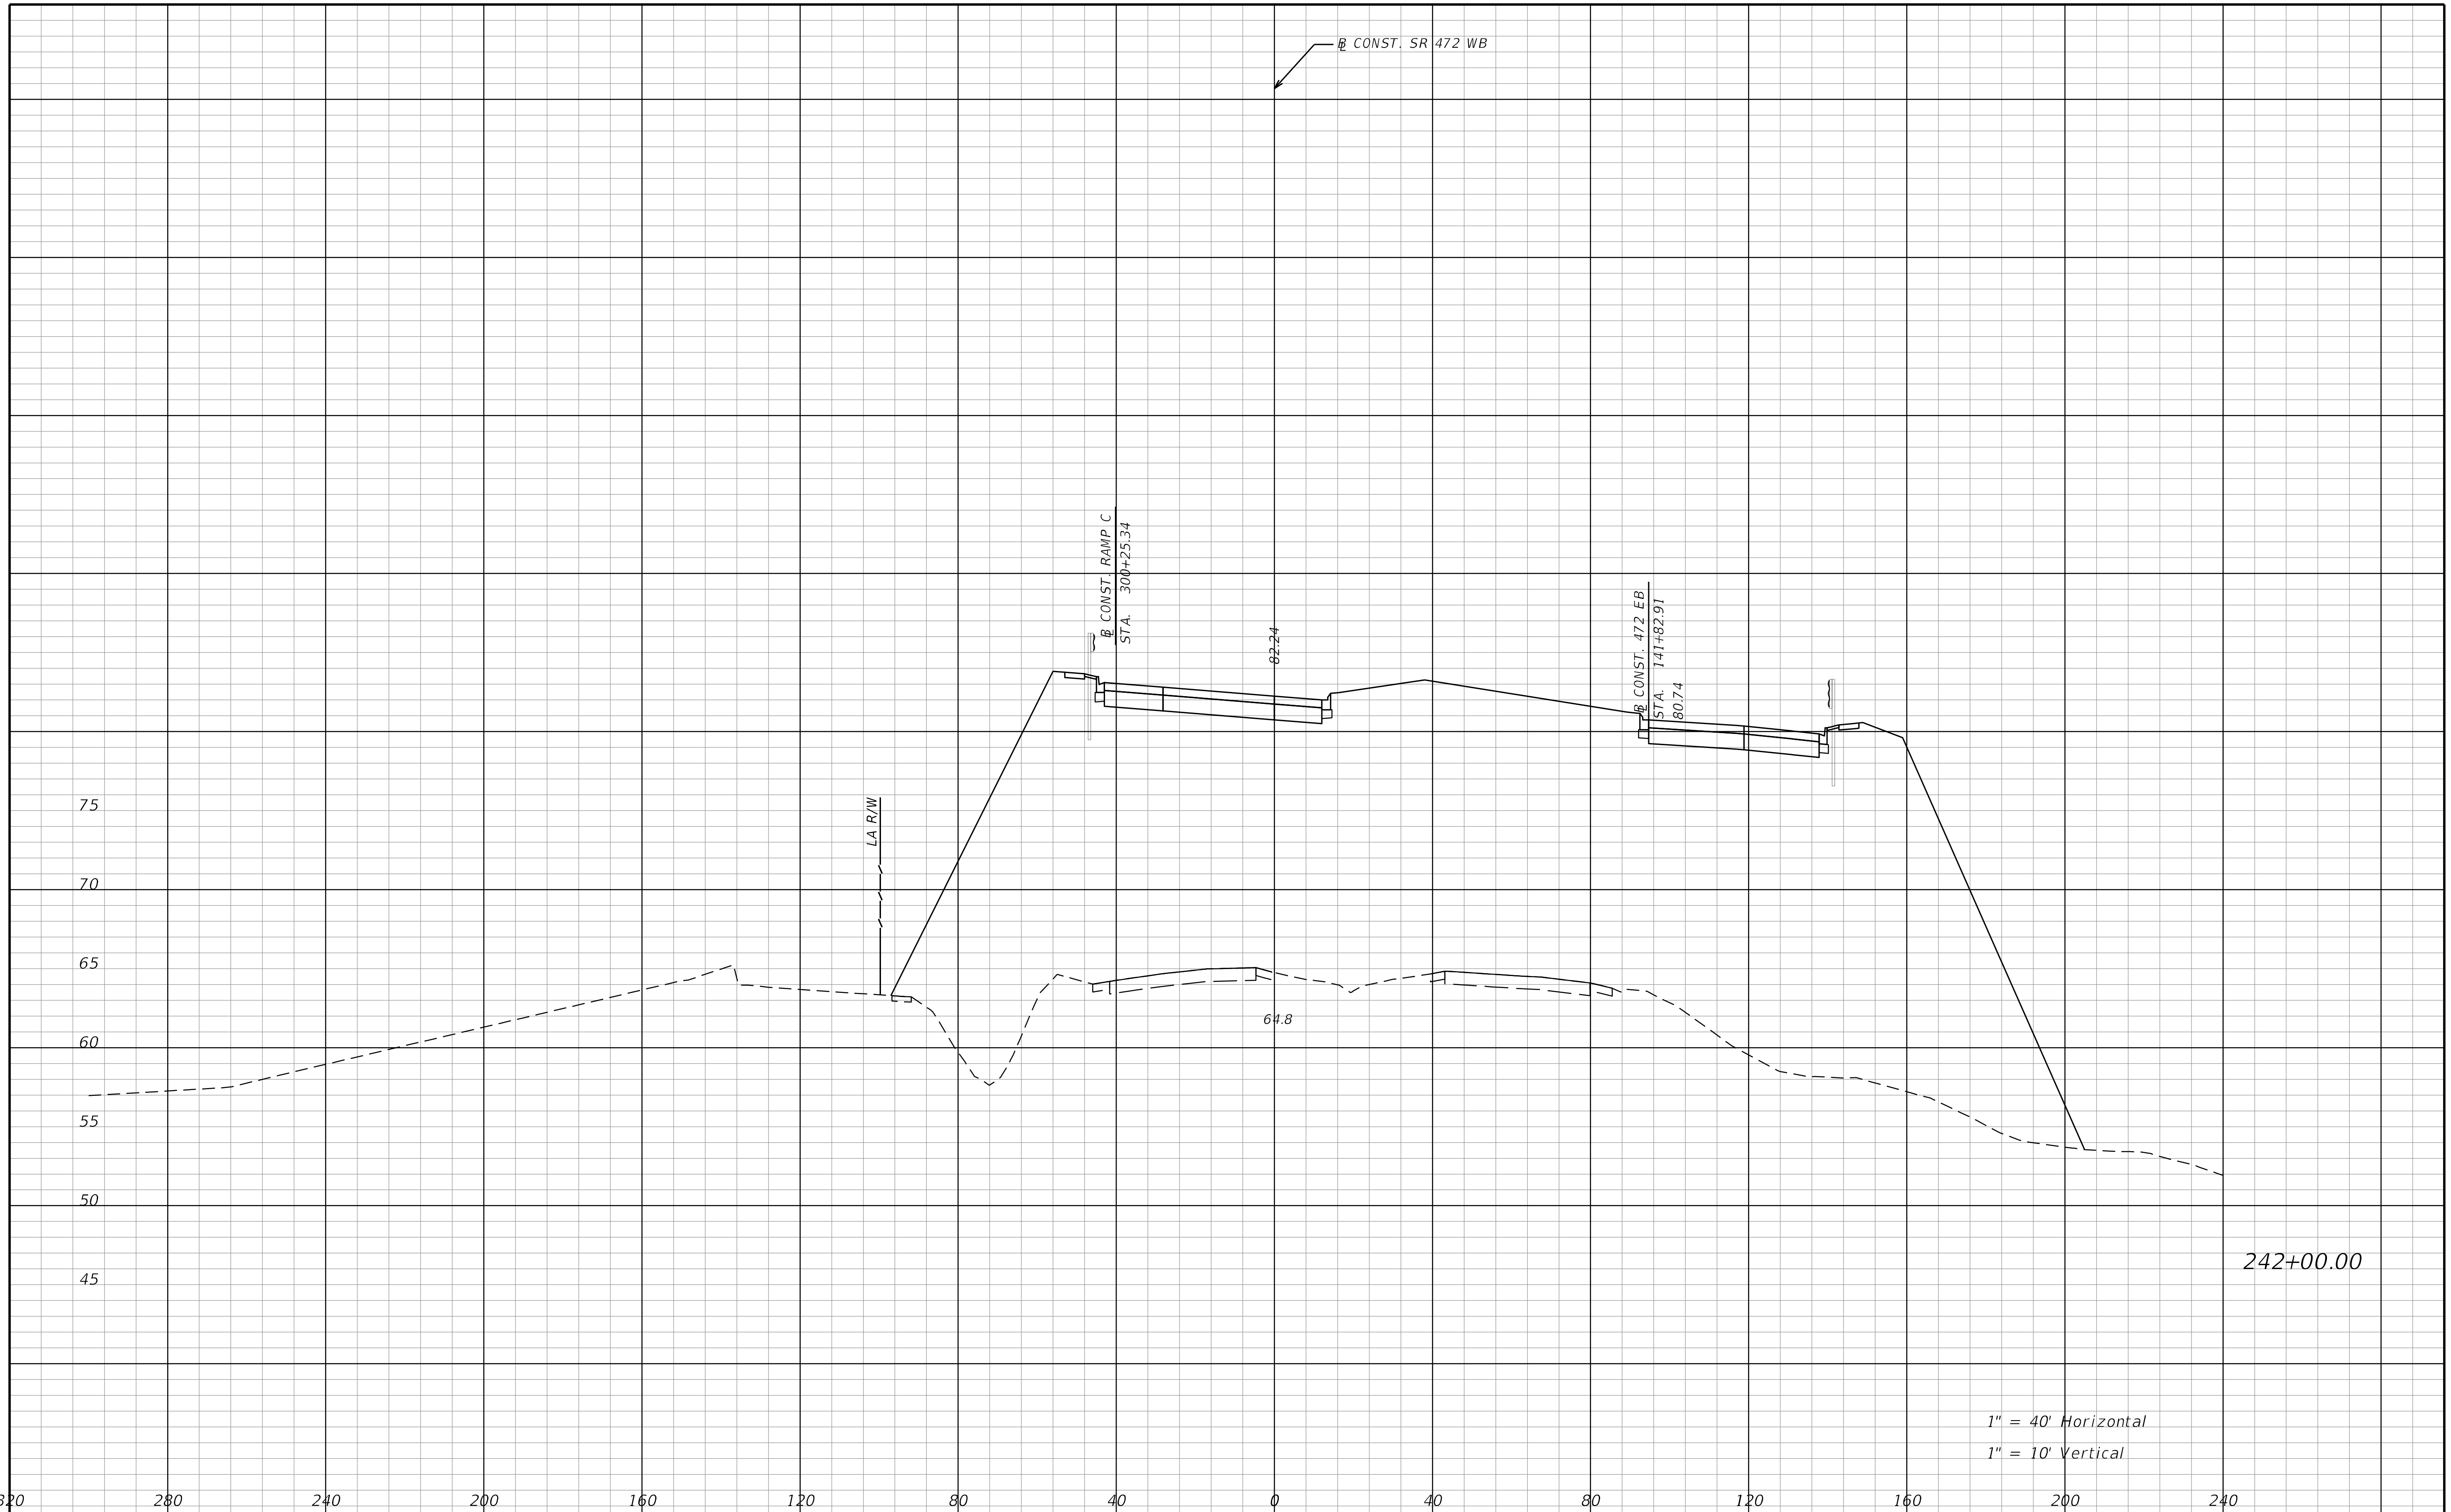

REVISIONS			
DATE	DESCRIPTION	DATE	DESCRIPTION

STANTEC CONSULTING SERVICES INC.
ENGINEER OF RECORD:
WILLIAM V. ANDERSON, P.E. NO.: 36682
11315 CORPORATE BLVD., SUITE 105
ORLANDO, FLORIDA 32817
(407) 823-8966
CERTIFICATE OF AUTHORIZATION NO. 27013

STATE OF FLORIDA
DEPARTMENT OF TRANSPORTATION

ROAD NO.	COUNTY	FINANCIAL PROJECT ID
SR400	VOLUSIA	408464-2-32-01

CROSS SECTIONS
SR 472

SHEET NO.
1055

THE OFFICIAL RECORD OF THIS SHEET IS THE ELECTRONIC FILE DIGITALLY SIGNED AND SEALED UNDER RULE 61G15-23.004, F.A.C.

jchassee 6/14/2019 4:29:07 PM Rdxsrd_shg V:\2158\active\CADD\40846423201\roadway\RDXSRD08_472.DGN

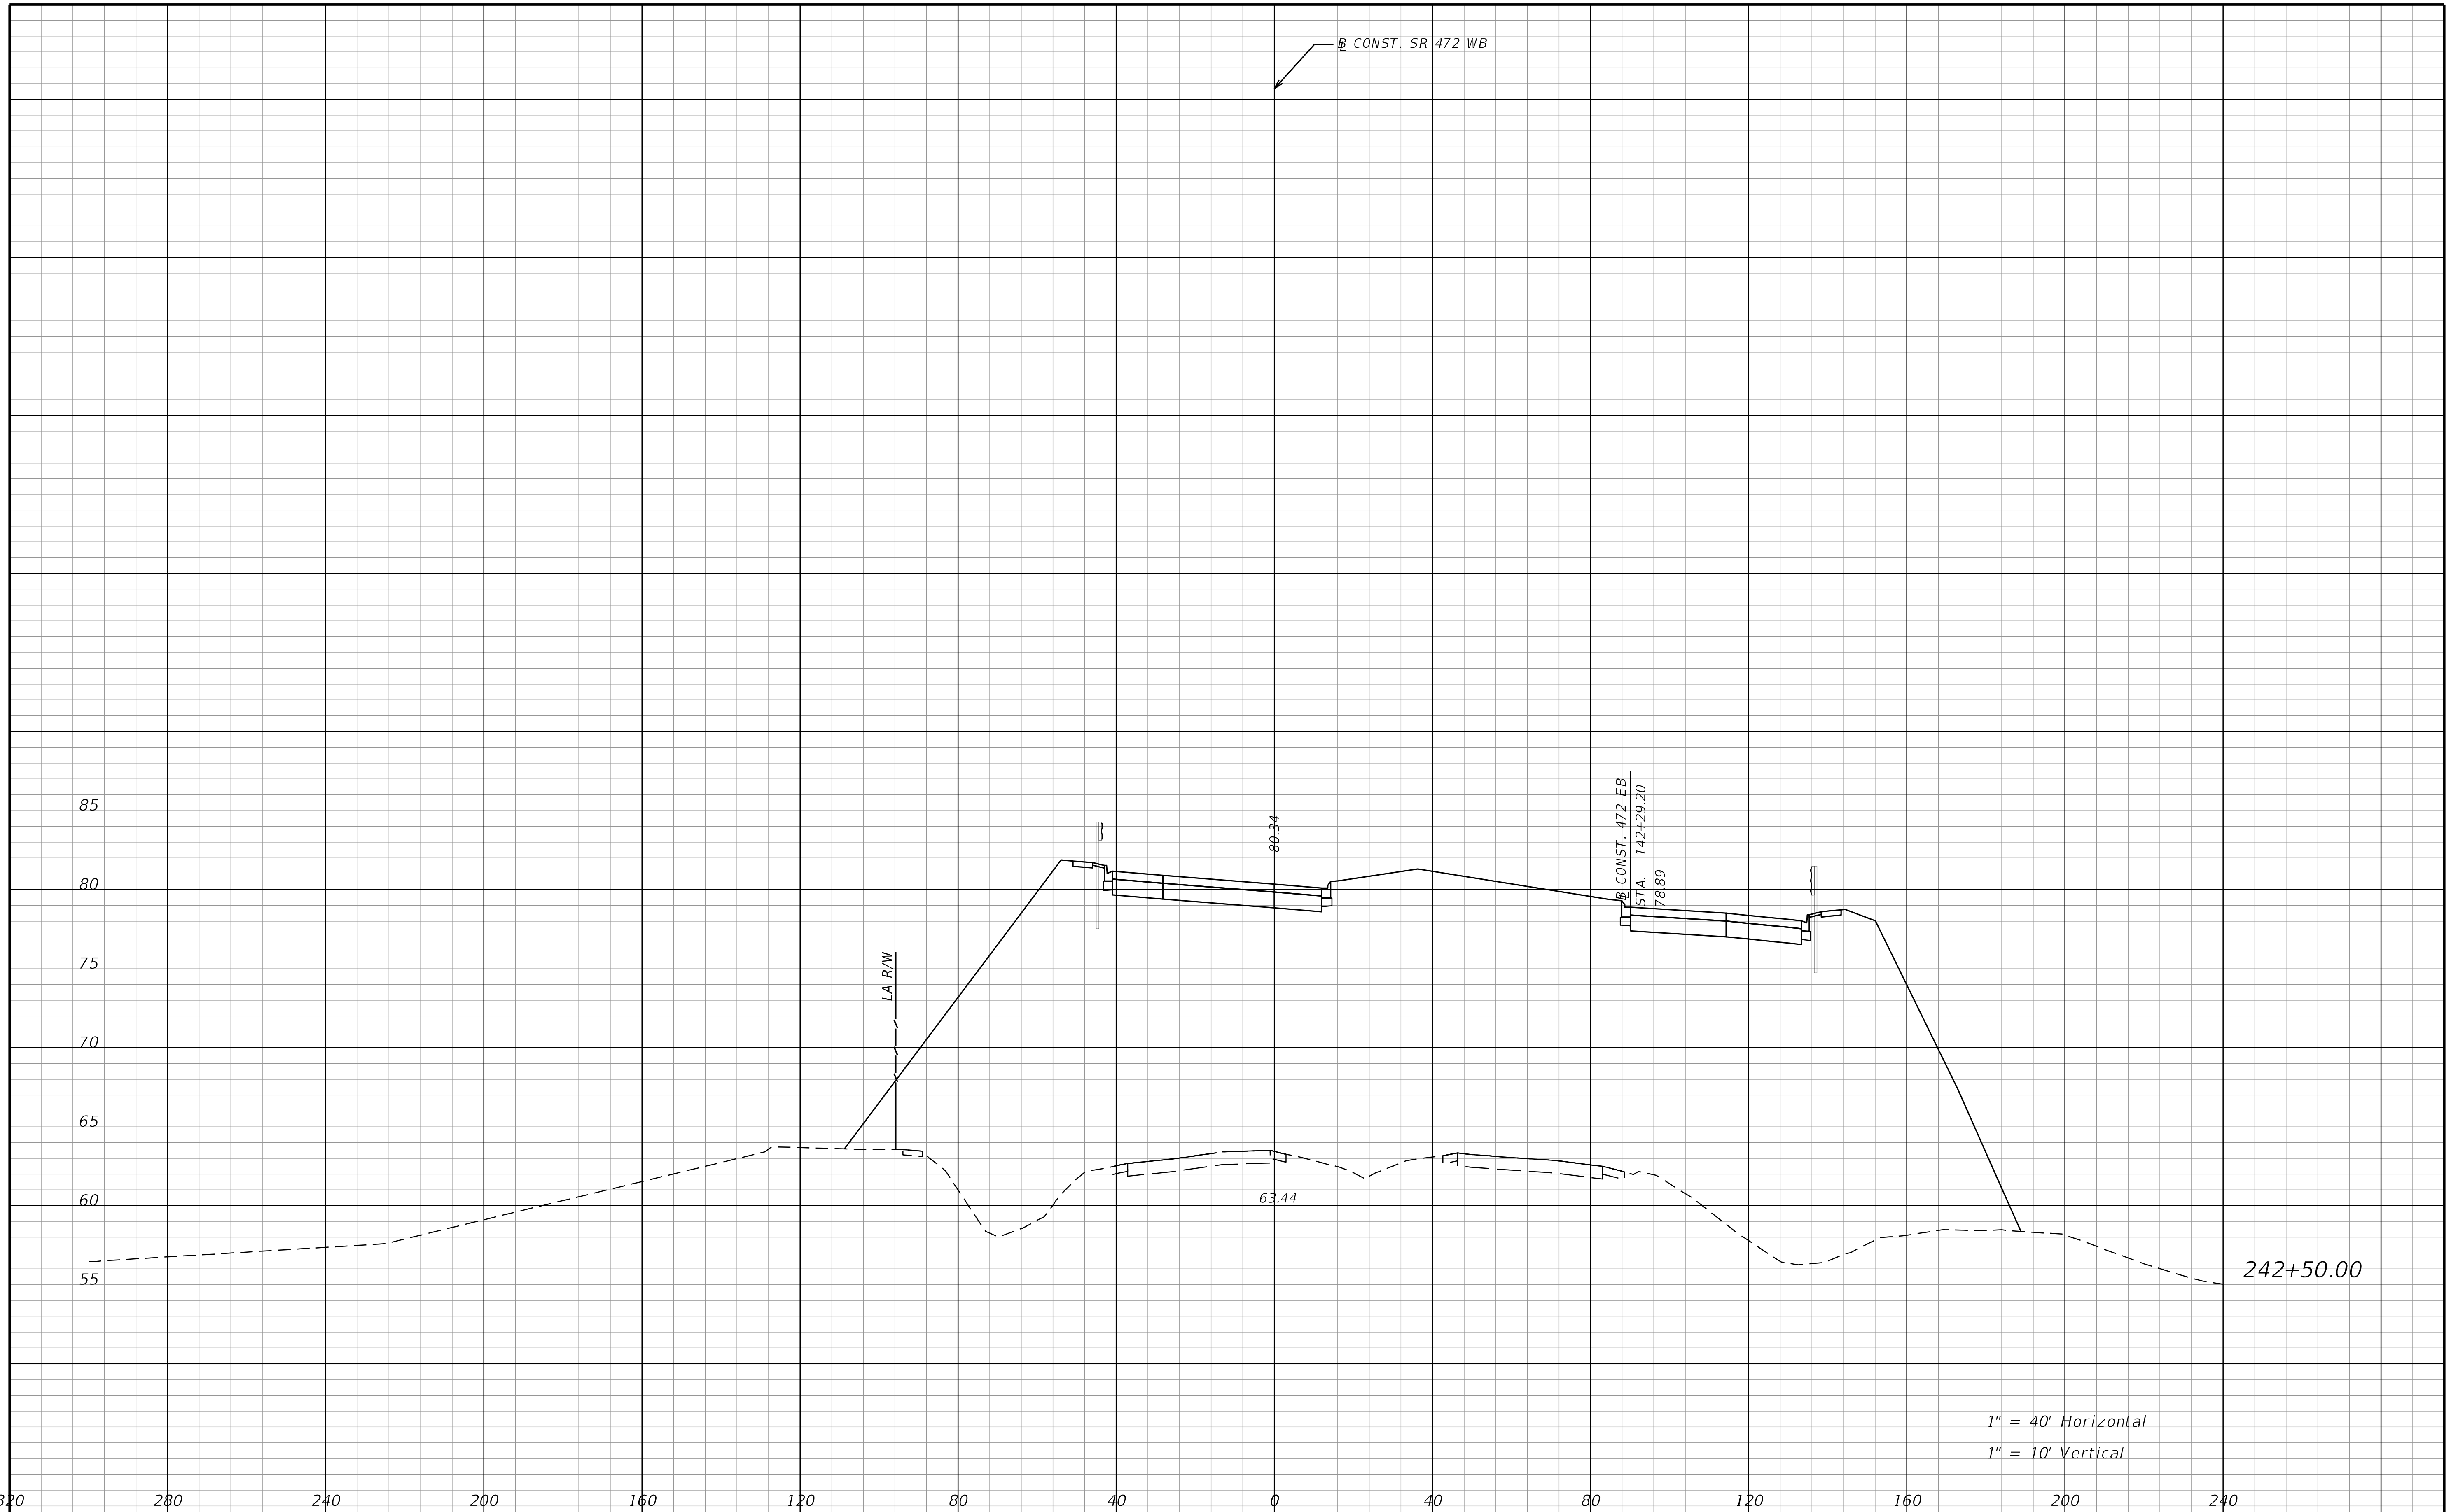

REVISIONS			
DATE	DESCRIPTION	DATE	DESCRIPTION

STANTEC CONSULTING SERVICES INC.
ENGINEER OF RECORD:
WILLIAM V. ANDERSON, P.E. NO.: 36682
11315 CORPORATE BLVD., SUITE 105
ORLANDO, FLORIDA 32817
(407) 823-8966
CERTIFICATE OF AUTHORIZATION NO. 27013

STATE OF FLORIDA
DEPARTMENT OF TRANSPORTATION

ROAD NO.	COUNTY	FINANCIAL PROJECT ID
SR400	VOLUSIA	408464-2-32-01

CROSS SECTIONS
SR 472

SHEET NO.
1056

jchassee 6/14/2019 4:29:07 PM Rdxsrd_shg V:\2158\active\CADD\40846423201\roadway\RDXSRD08_472.DGN

THE OFFICIAL RECORD OF THIS SHEET IS THE ELECTRONIC FILE DIGITALLY SIGNED AND SEALED UNDER RULE 61G15-23.004, F.A.C.

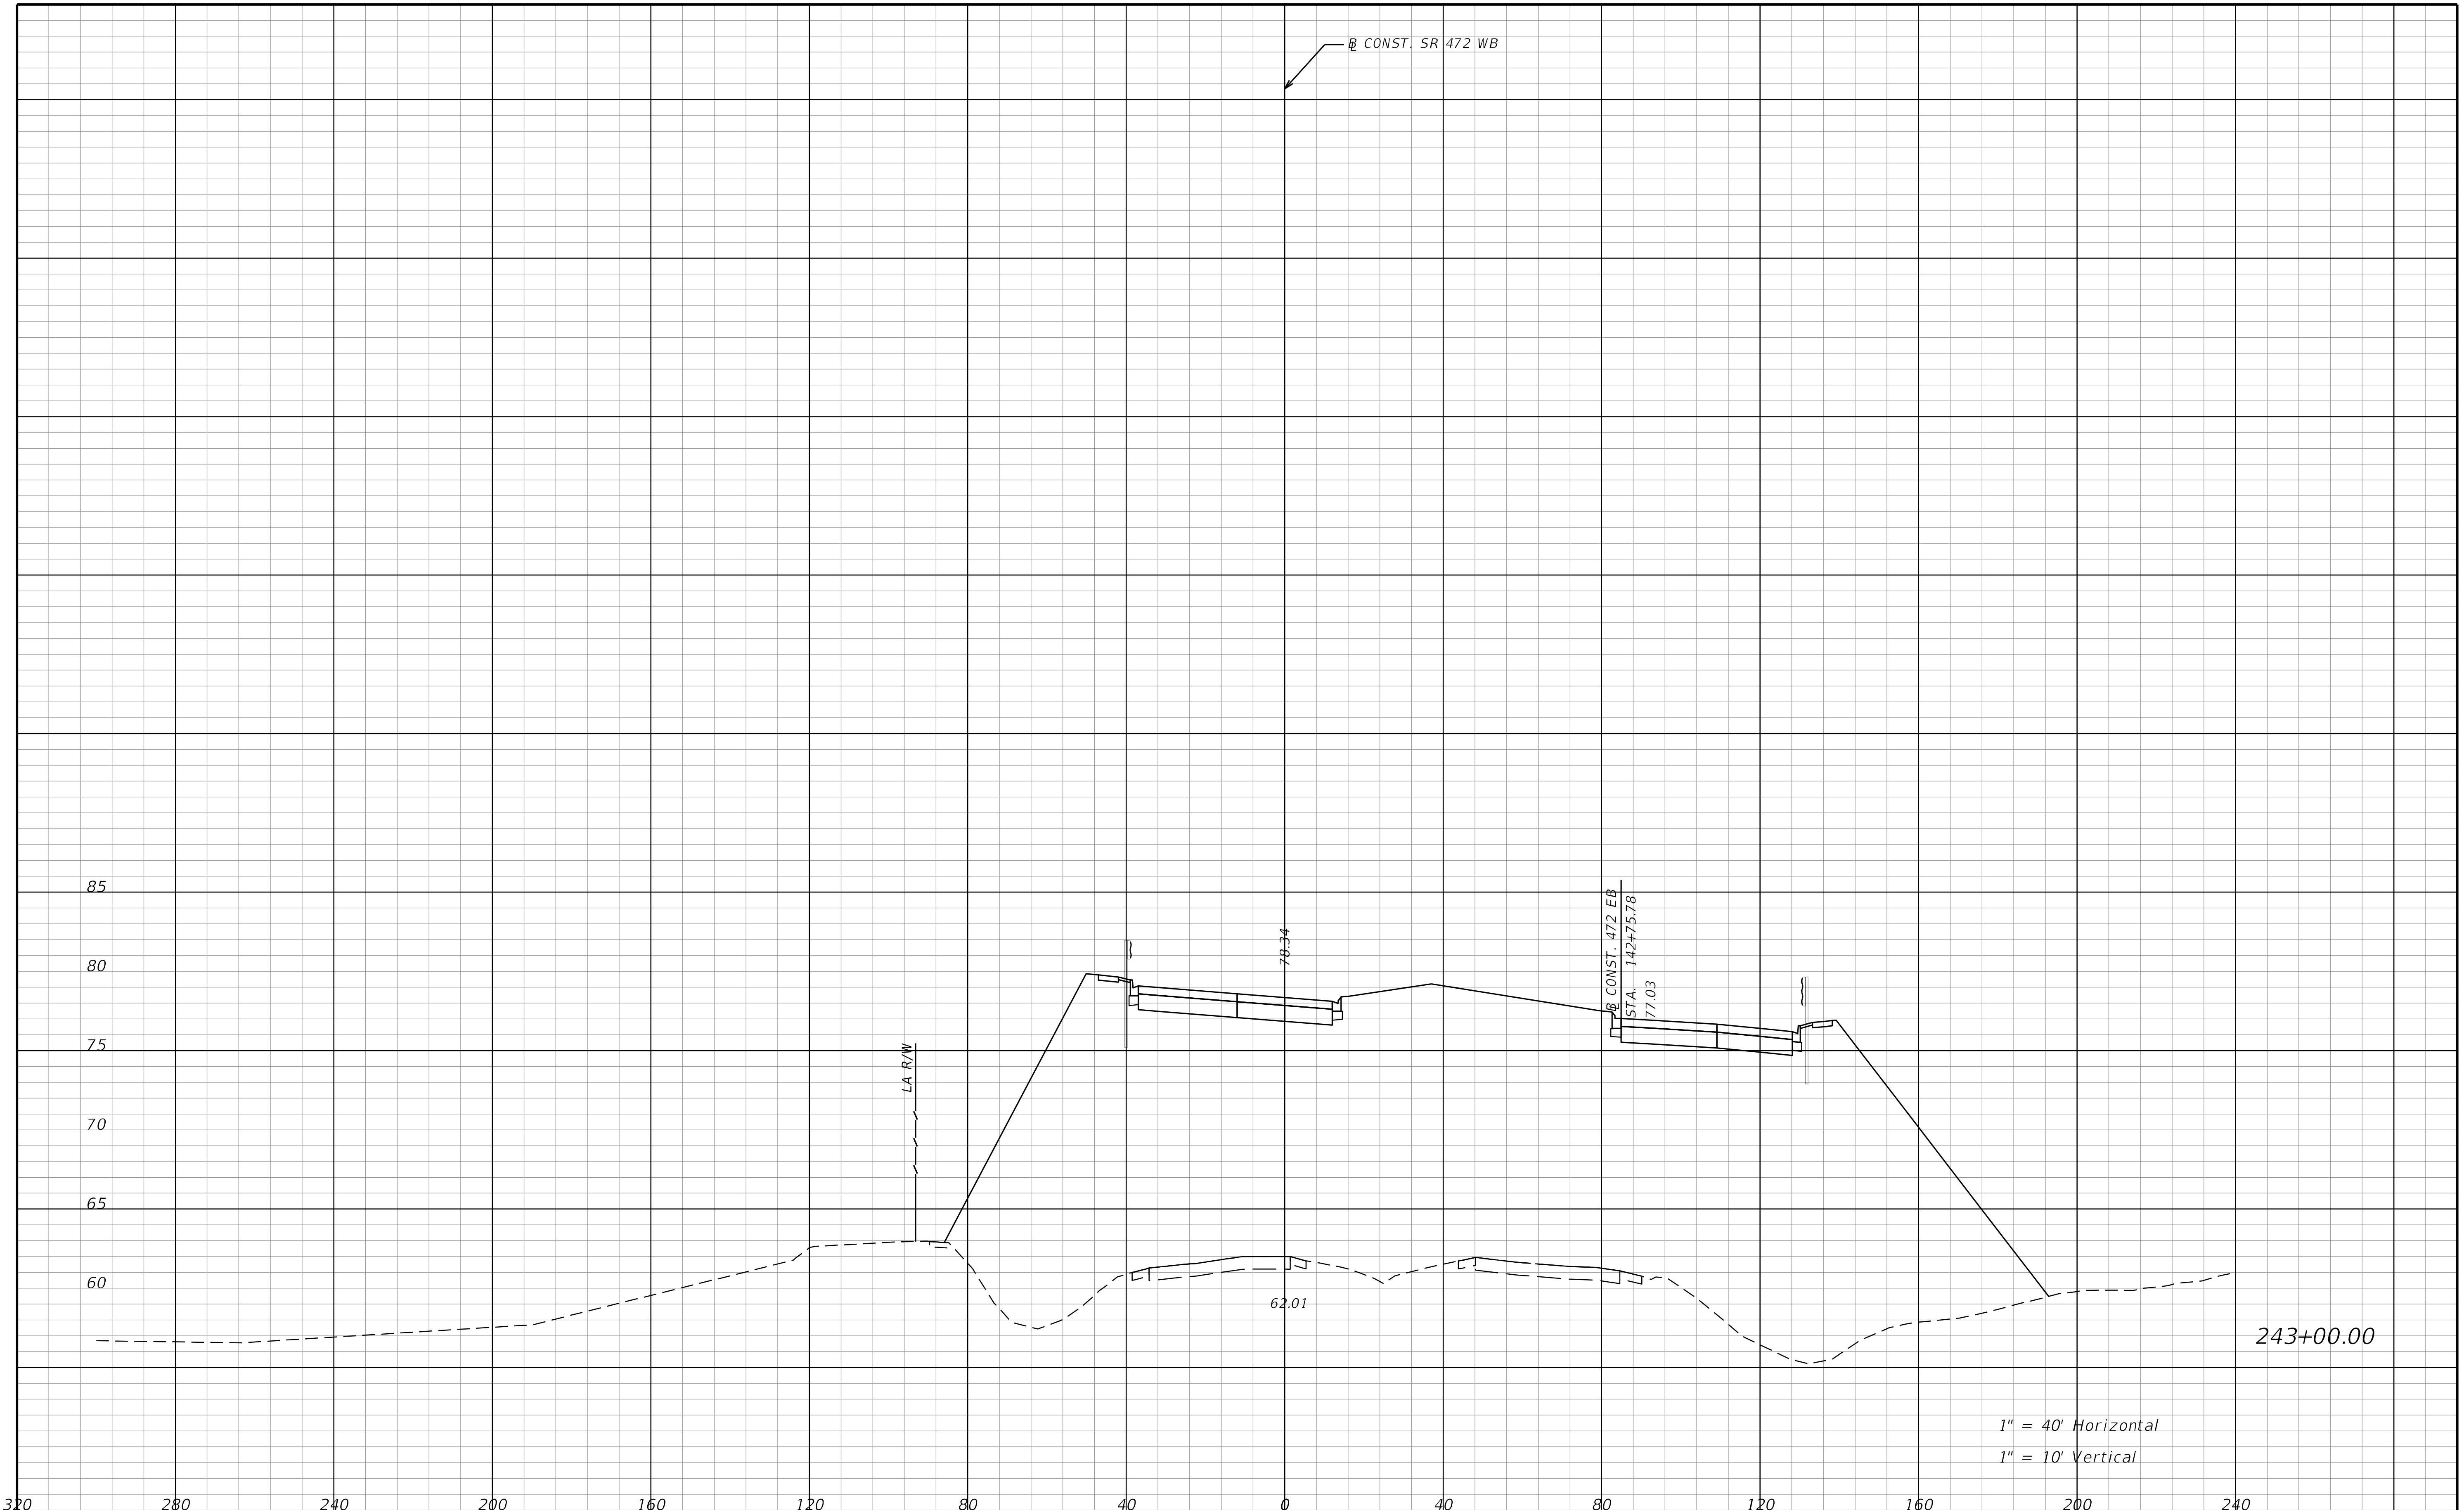

REVISIONS			
DATE	DESCRIPTION	DATE	DESCRIPTION

STANTEC CONSULTING SERVICES INC.
ENGINEER OF RECORD:
WILLIAM V. ANDERSON, P.E. NO.: 36682
11315 CORPORATE BLVD., SUITE 105
ORLANDO, FLORIDA 32817
(407) 823-8966
CERTIFICATE OF AUTHORIZATION NO. 27013

STATE OF FLORIDA
DEPARTMENT OF TRANSPORTATION

ROAD NO.	COUNTY	FINANCIAL PROJECT ID
SR400	VOLUSIA	408464-2-32-01

CROSS SECTIONS
SR 472

SHEET NO.
1057

THE OFFICIAL RECORD OF THIS SHEET IS THE ELECTRONIC FILE DIGITALLY SIGNED AND SEALED UNDER RULE 61G15-23.004, F.A.C.

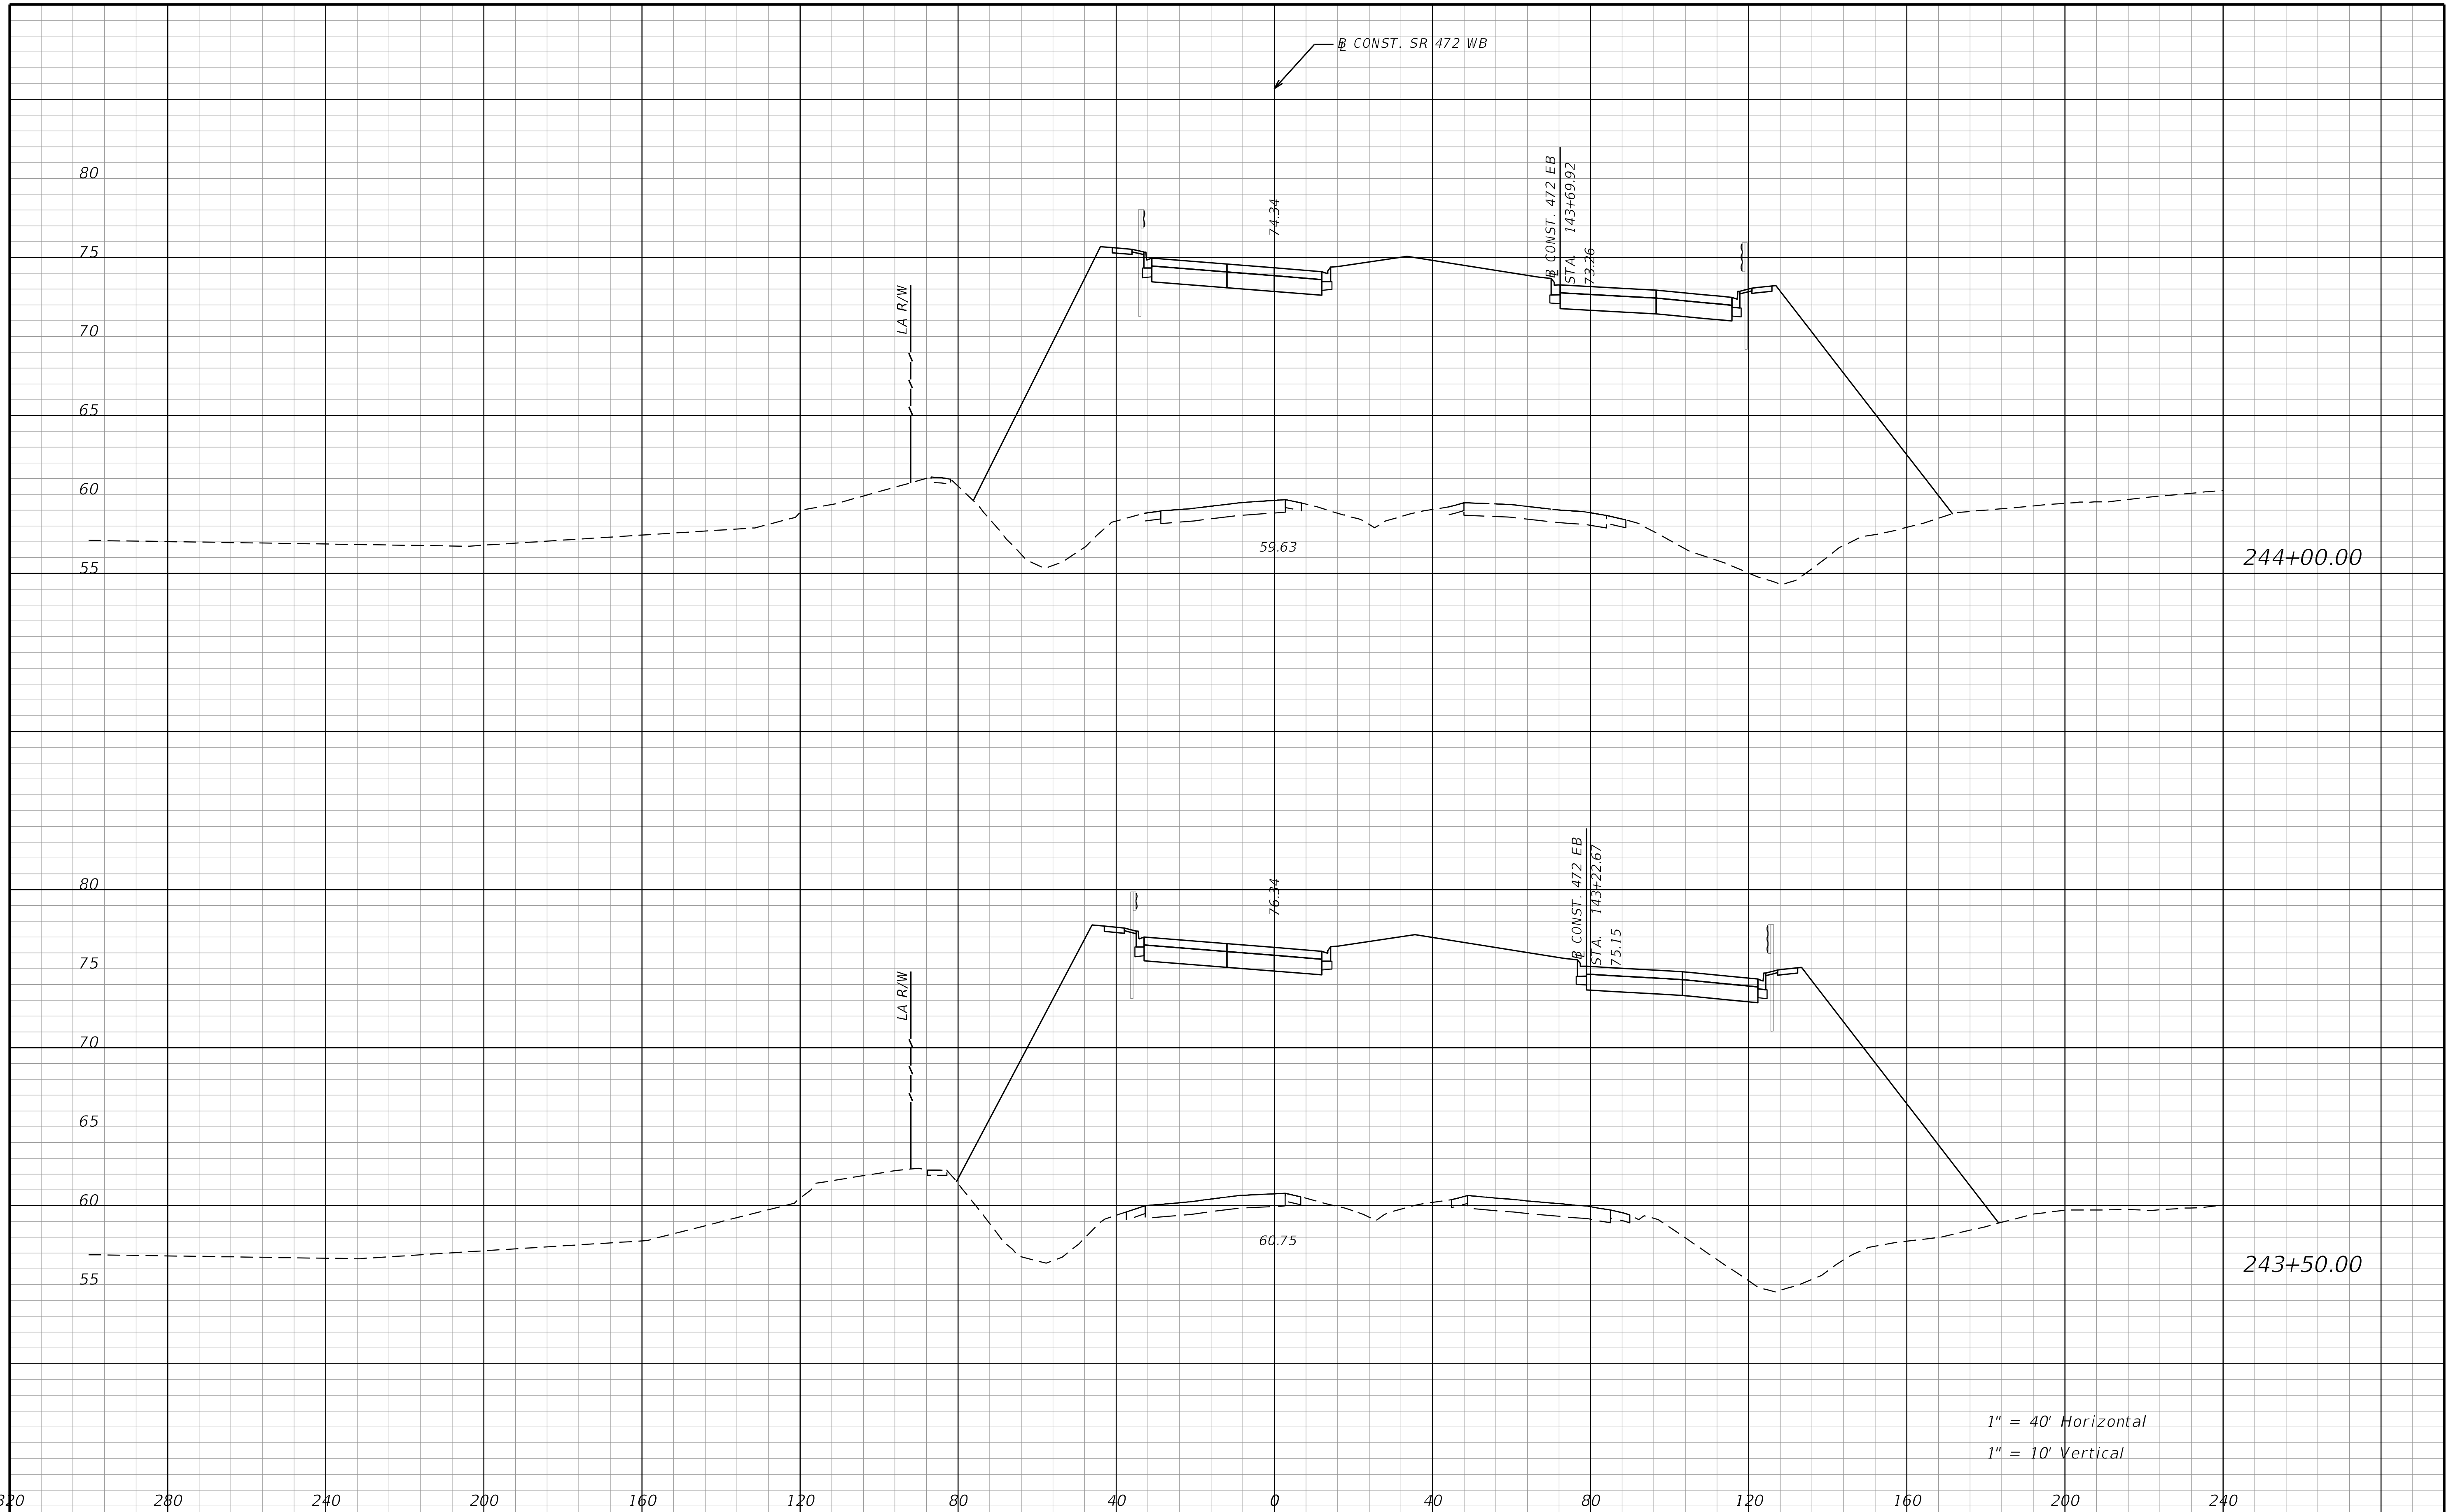

REVISIONS			
DATE	DESCRIPTION	DATE	DESCRIPTION

STANTEC CONSULTING SERVICES INC.
ENGINEER OF RECORD:
WILLIAM V. ANDERSON, P.E. NO.: 36682
11315 CORPORATE BLVD., SUITE 105
ORLANDO, FLORIDA 32817
(407) 823-8966
CERTIFICATE OF AUTHORIZATION NO. 27013

STATE OF FLORIDA
DEPARTMENT OF TRANSPORTATION

ROAD NO.	COUNTY	FINANCIAL PROJECT ID
SR400	VOLUSIA	408464-2-32-01

CROSS SECTIONS
SR 472

SHEET NO.
1058

THE OFFICIAL RECORD OF THIS SHEET IS THE ELECTRONIC FILE DIGITALLY SIGNED AND SEALED UNDER RULE 61G15-23.004, F.A.C.

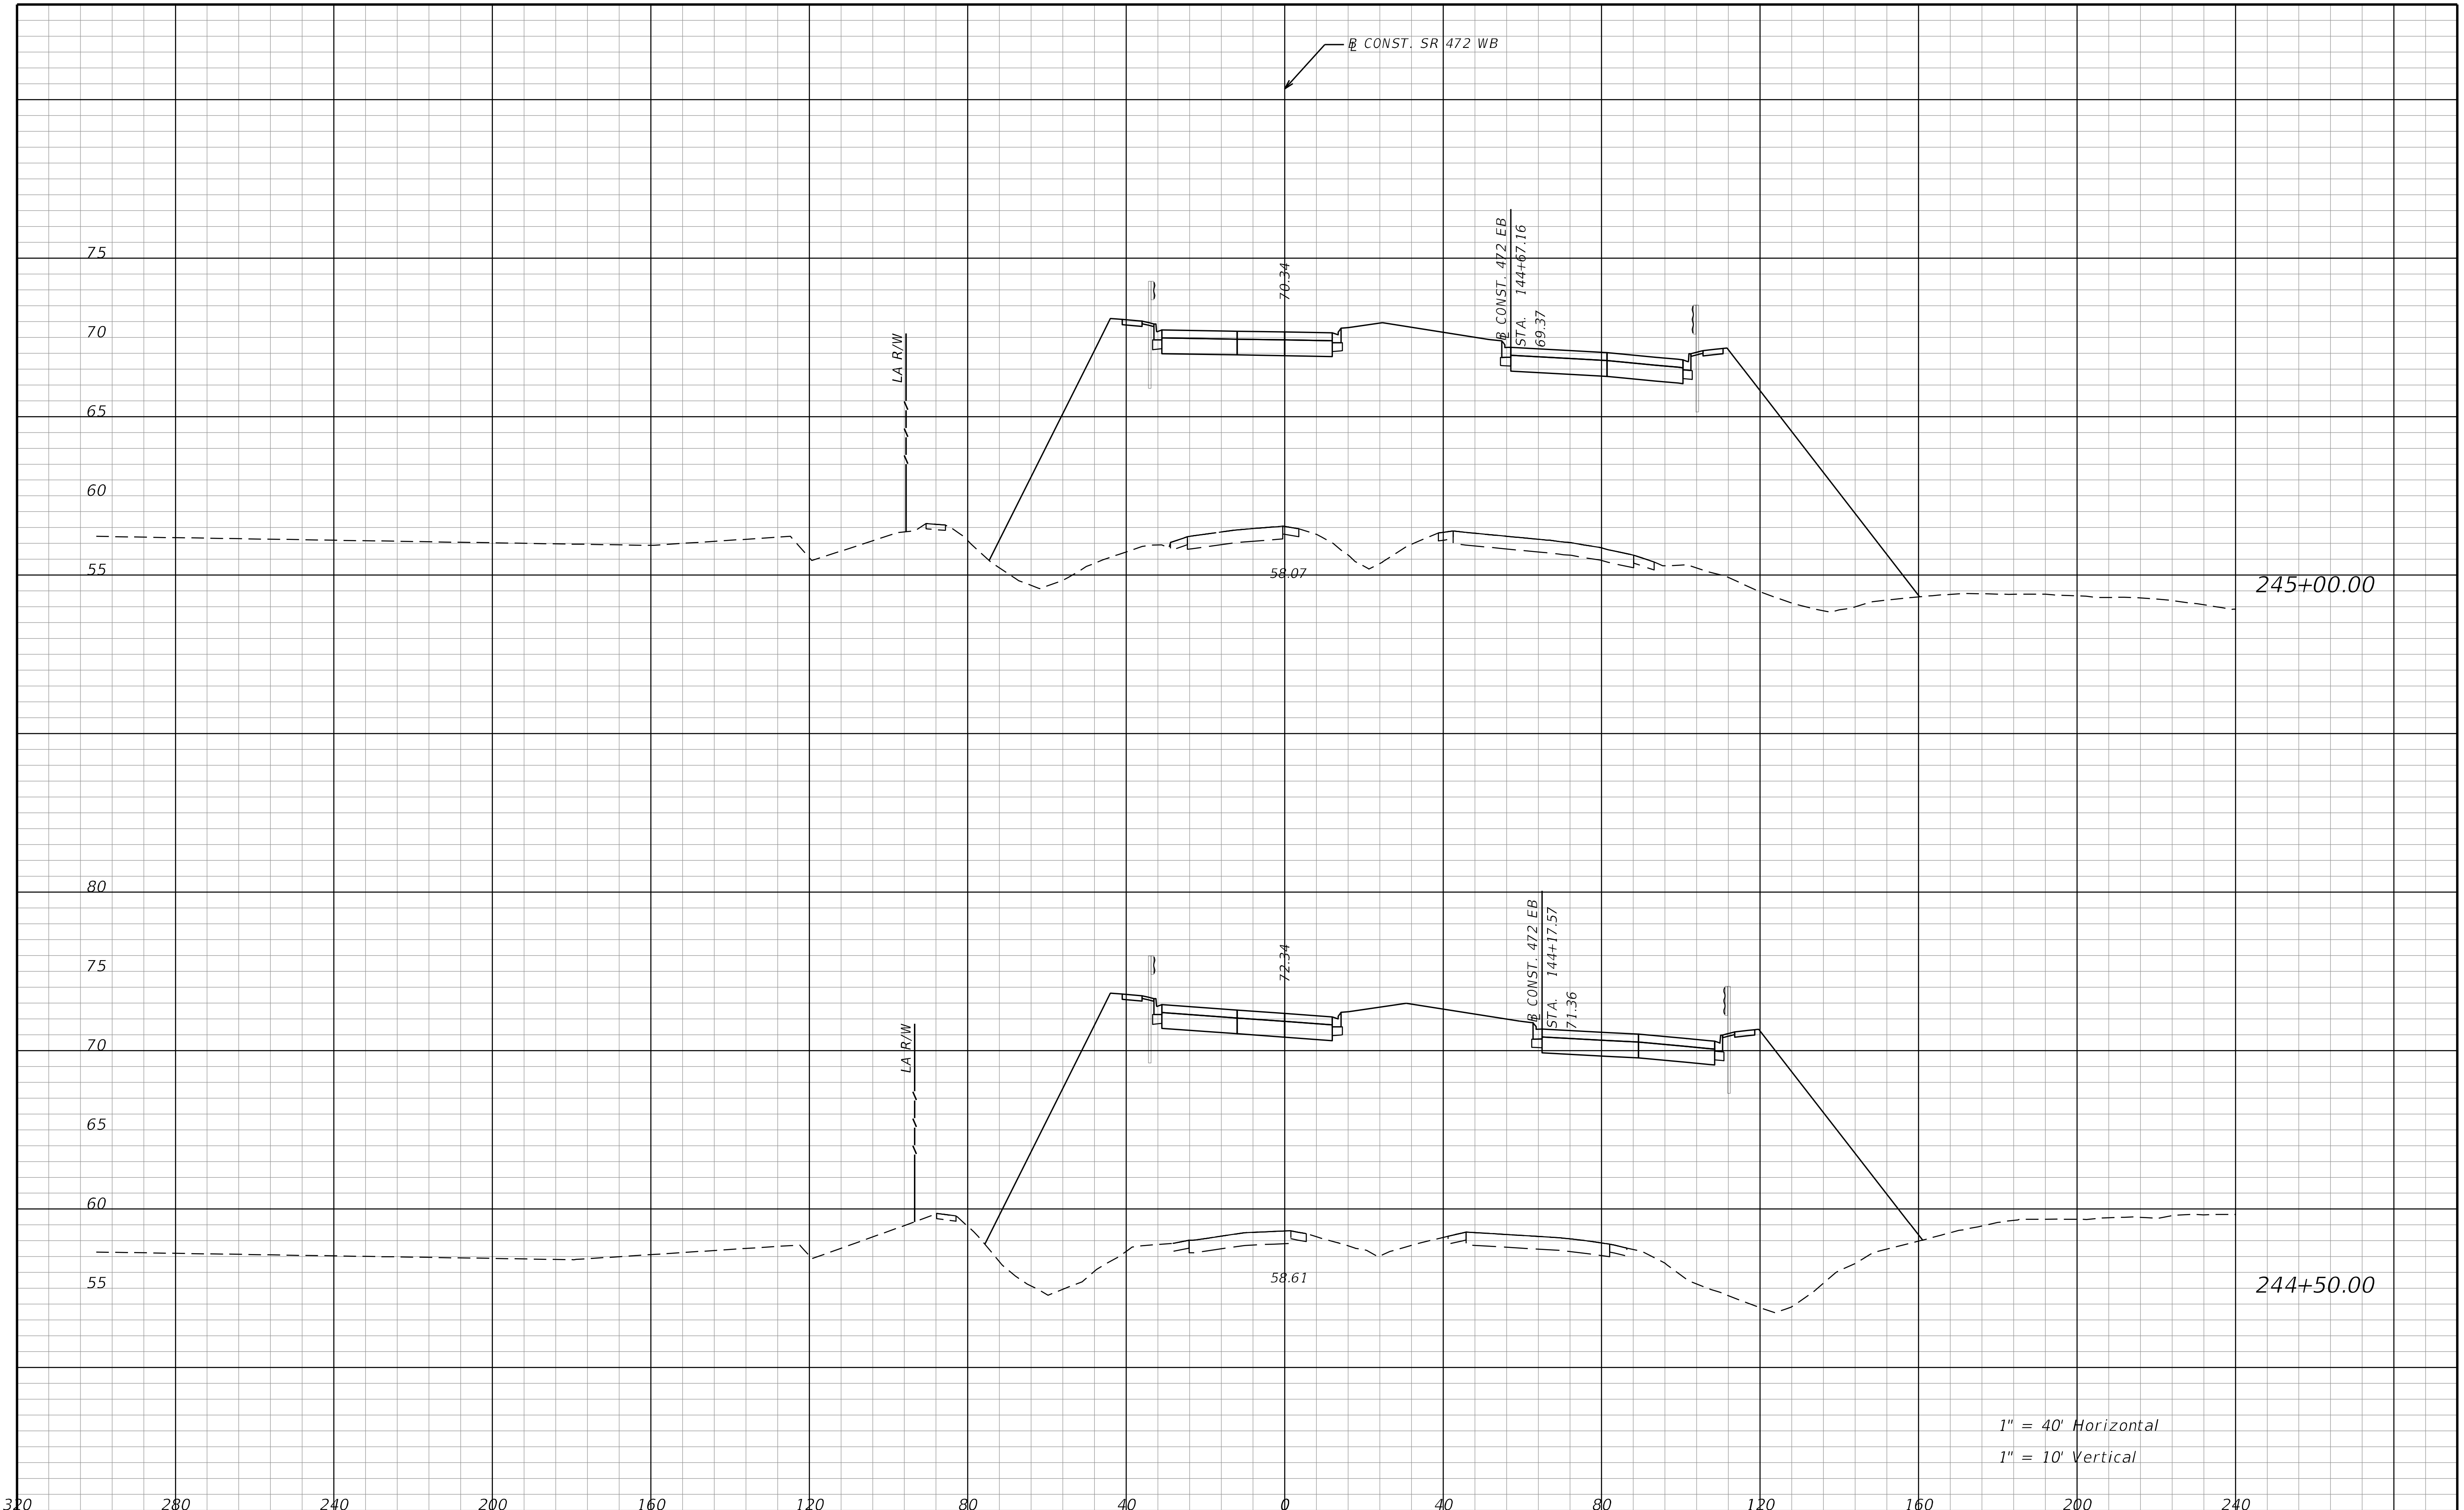

REVISIONS			
DATE	DESCRIPTION	DATE	DESCRIPTION

STANTEC CONSULTING SERVICES INC.
ENGINEER OF RECORD:
WILLIAM V. ANDERSON, P.E. NO.: 36682
11315 CORPORATE BLVD., SUITE 105
ORLANDO, FLORIDA 32817
(407) 823-8966
CERTIFICATE OF AUTHORIZATION NO. 27013

STATE OF FLORIDA
DEPARTMENT OF TRANSPORTATION

ROAD NO.	COUNTY	FINANCIAL PROJECT ID
SR400	VOLUSIA	408464-2-32-01

CROSS SECTIONS
SR 472

SHEET NO.
1059

THE OFFICIAL RECORD OF THIS SHEET IS THE ELECTRONIC FILE DIGITALLY SIGNED AND SEALED UNDER RULE 61G15-23.004, F.A.C.

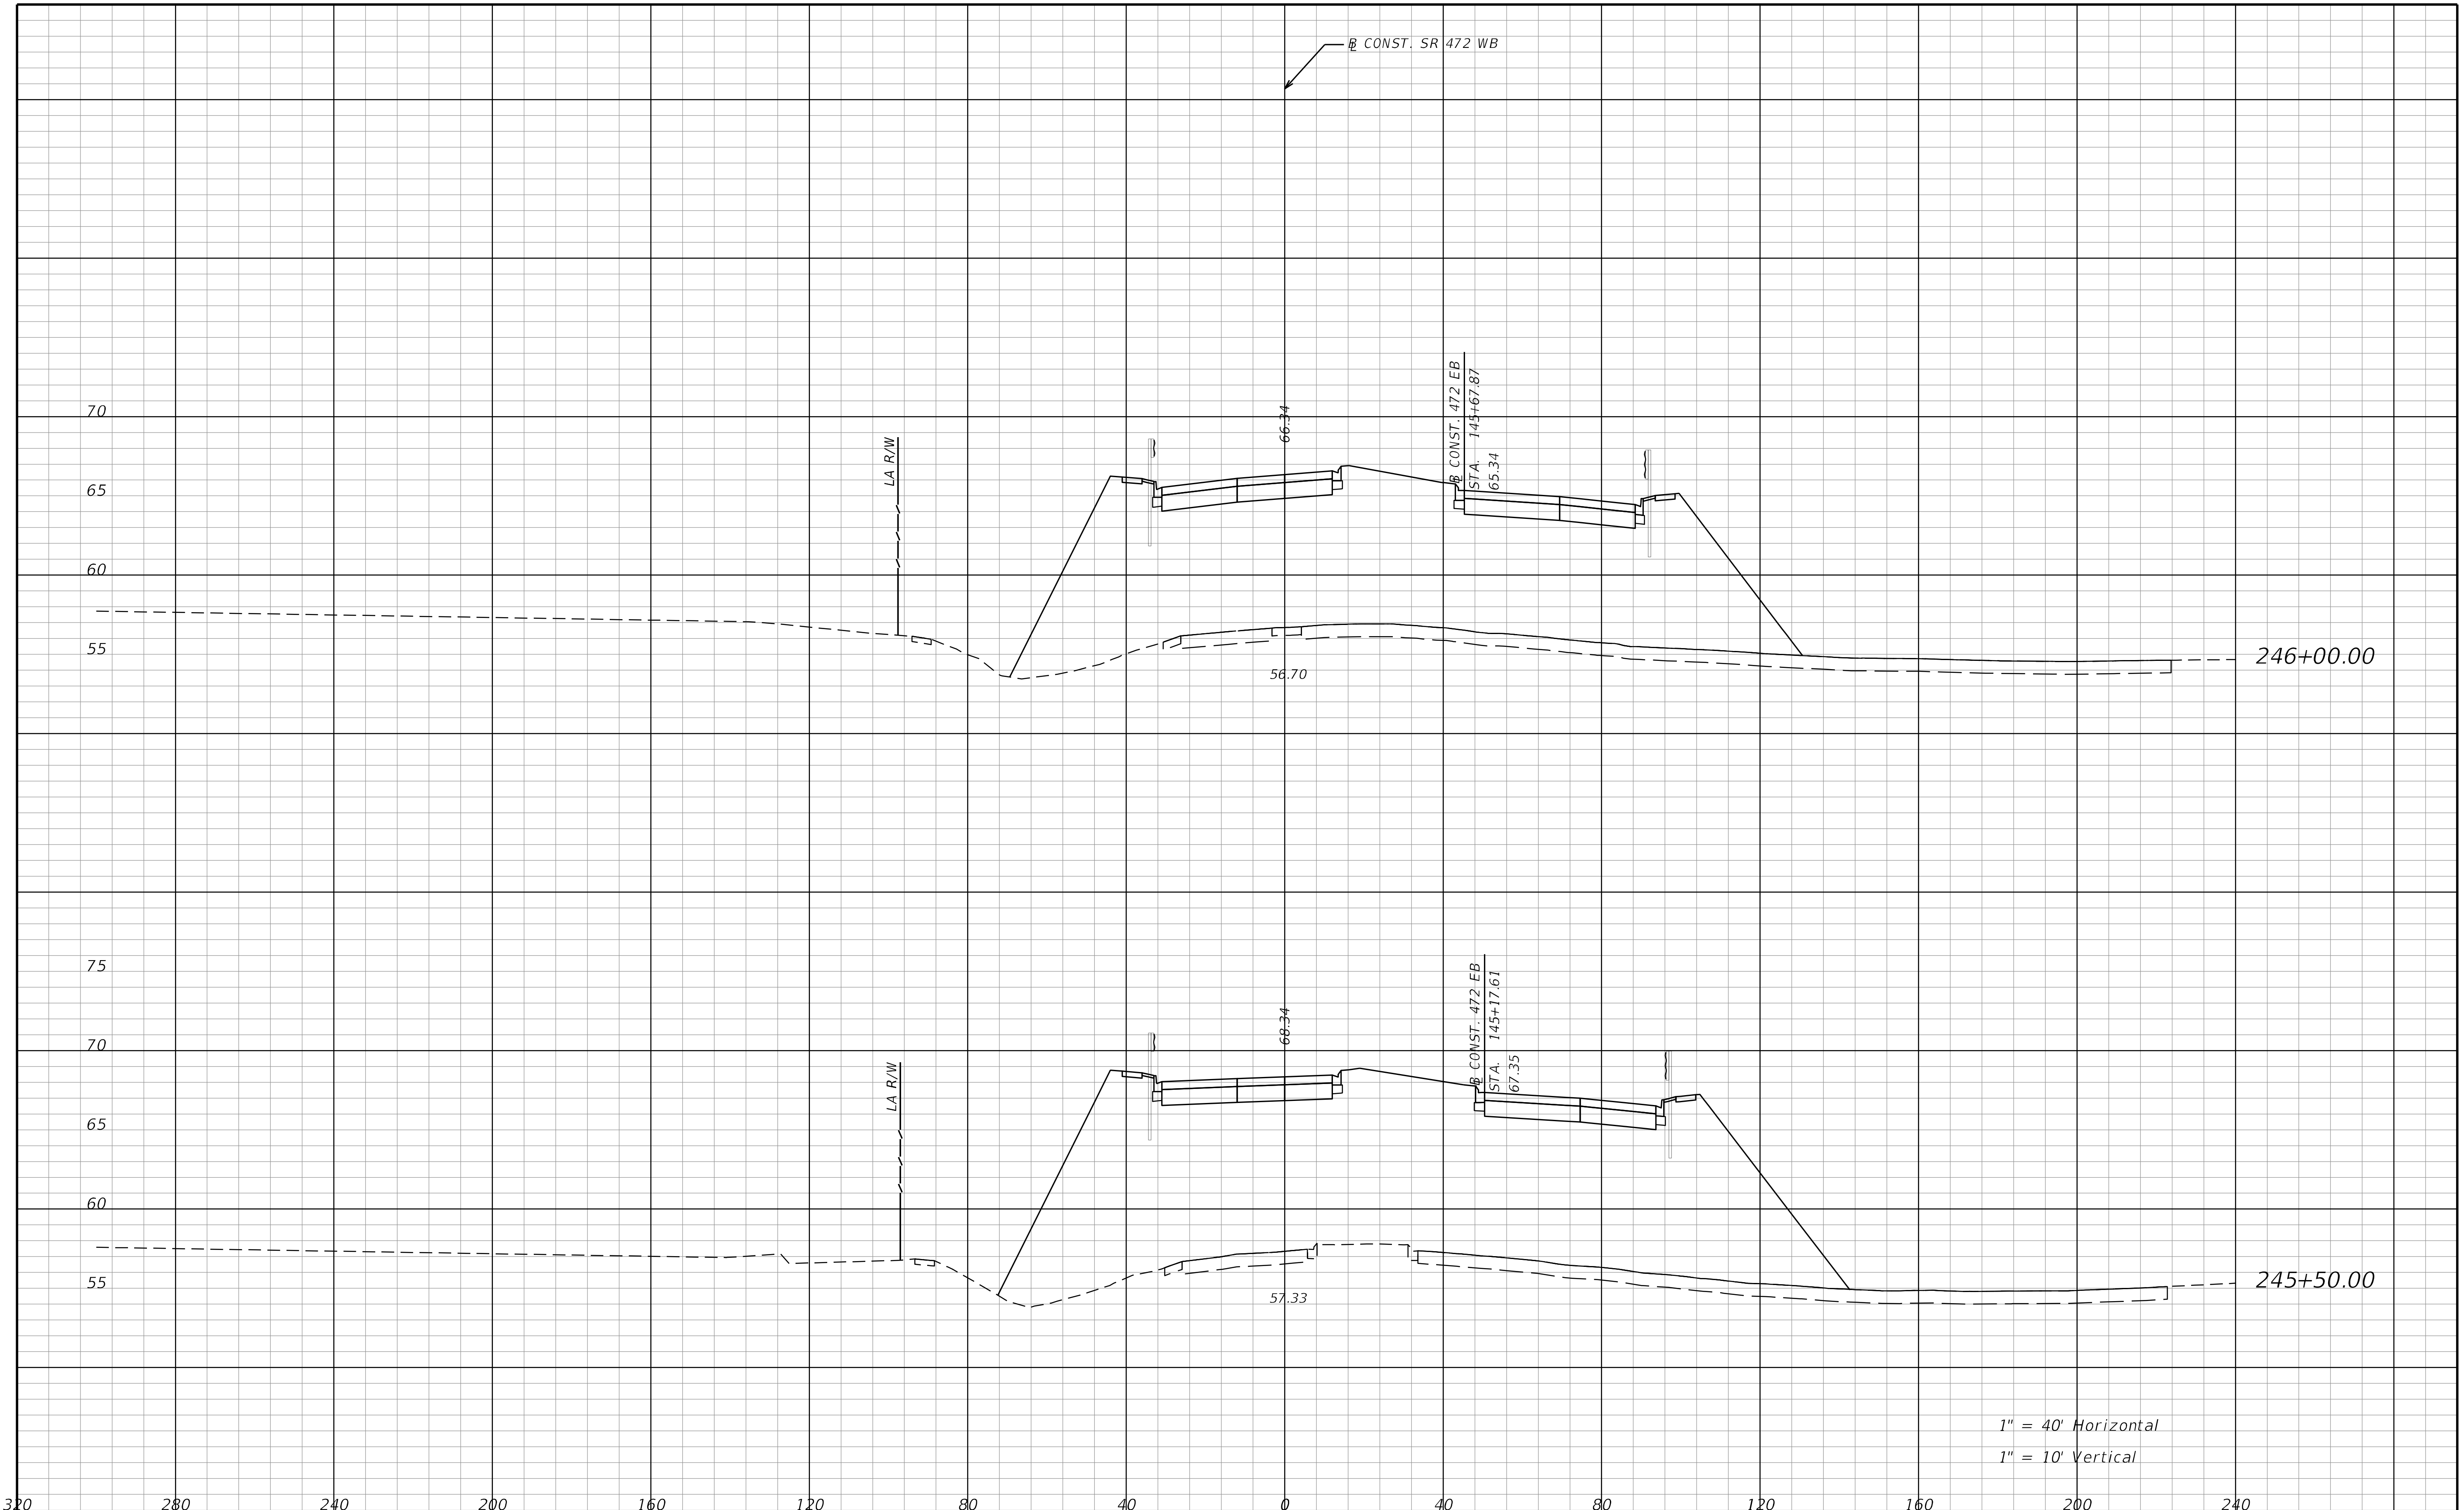

REVISIONS			
DATE	DESCRIPTION	DATE	DESCRIPTION

STANTEC CONSULTING SERVICES INC.
ENGINEER OF RECORD:
WILLIAM V. ANDERSON, P.E. NO.: 36682
11315 CORPORATE BLVD., SUITE 105
ORLANDO, FLORIDA 32817
(407) 823-8966
CERTIFICATE OF AUTHORIZATION NO. 27013

STATE OF FLORIDA
DEPARTMENT OF TRANSPORTATION

ROAD NO.	COUNTY	FINANCIAL PROJECT ID
SR400	VOLUSIA	408464-2-32-01

CROSS SECTIONS
SR 472

SHEET NO.
1060

THE OFFICIAL RECORD OF THIS SHEET IS THE ELECTRONIC FILE DIGITALLY SIGNED AND SEALED UNDER RULE 61G15-23.004, F.A.C.

jchassee 6/14/2019 4:29:08 PM Rdxsrd_shg V:\2158\active\CADD\408464232O1\roadway\RDXSRD08_472.DGN

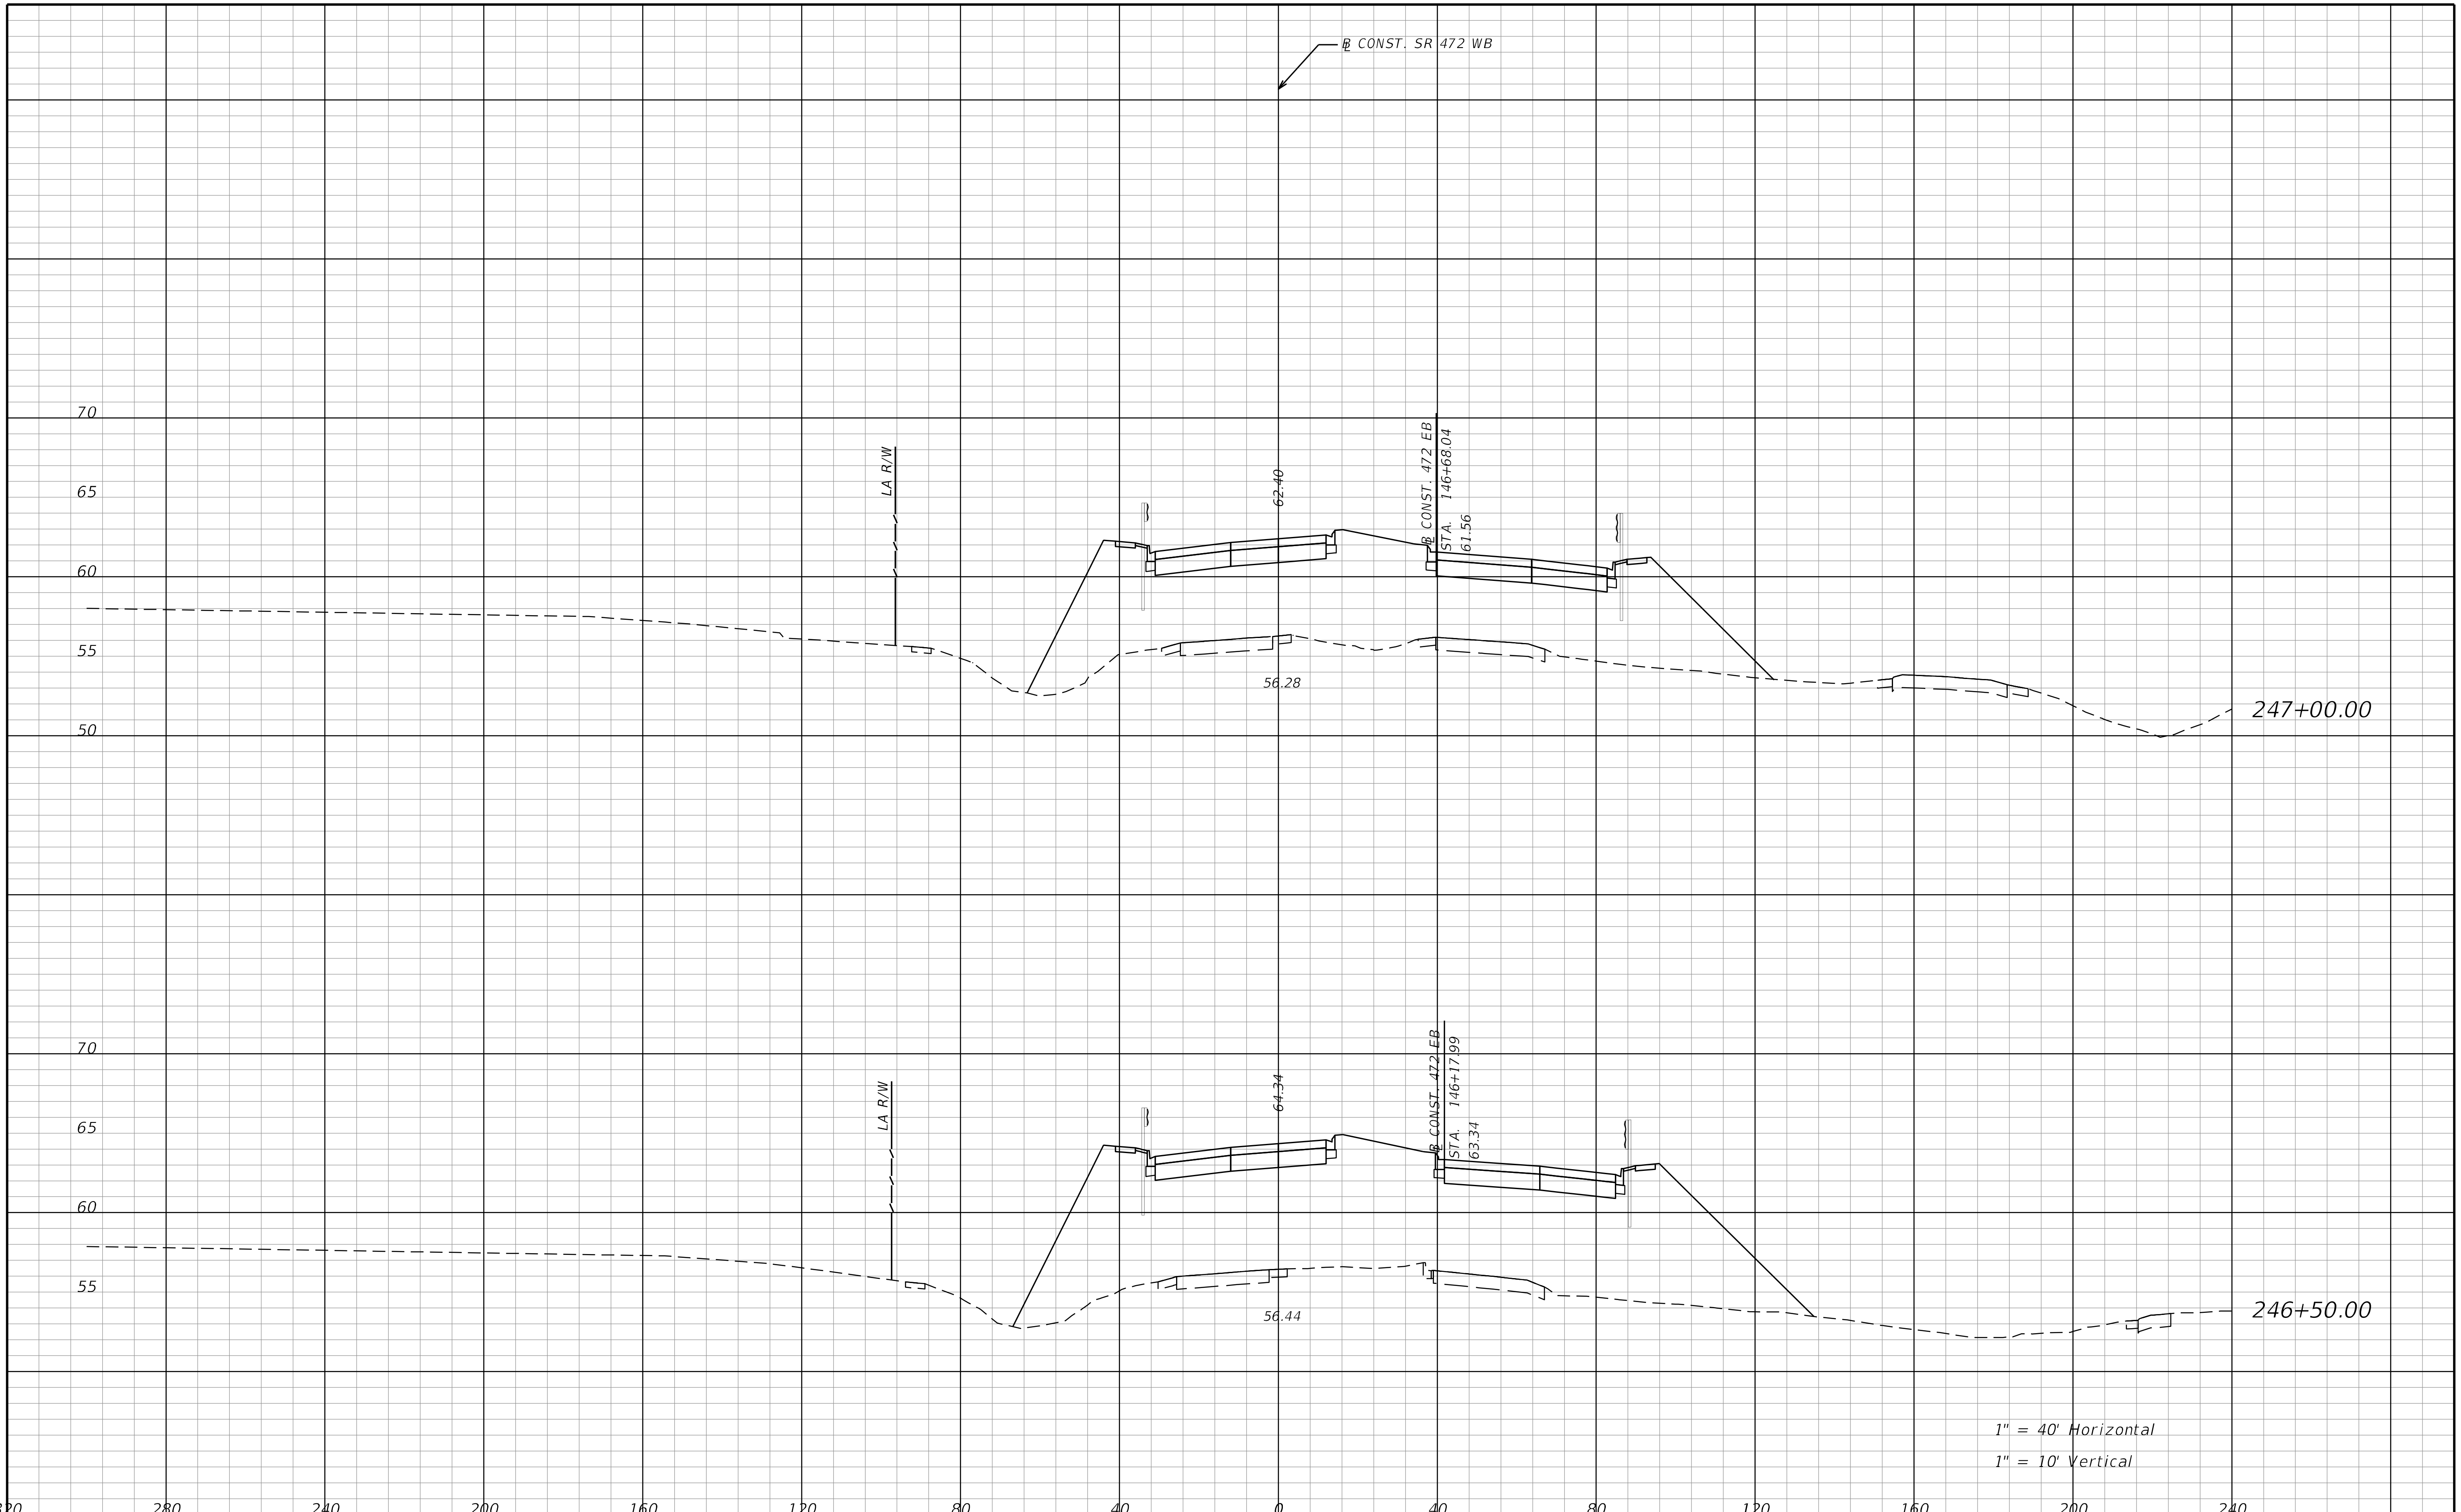

THE OFFICIAL RECORD OF THIS SHEET IS THE ELECTRONIC FILE DIGITALLY SIGNED AND SEALED UNDER RULE 61G15-23.004, F.A.C.

REVISIONS			
DATE	DESCRIPTION	DATE	DESCRIPTION

STANTEC CONSULTING SERVICES INC.
ENGINEER OF RECORD:
WILLIAM V. ANDERSON, P.E. NO.: 36682
11315 CORPORATE BLVD., SUITE 105
ORLANDO, FLORIDA 32817
(407) 823-8966
CERTIFICATE OF AUTHORIZATION NO. 27013

STATE OF FLORIDA
DEPARTMENT OF TRANSPORTATION

ROAD NO.	COUNTY	FINANCIAL PROJECT ID
SR400	VOLUSIA	408464-2-32-01

CROSS SECTIONS
SR 472

SHEET NO.
1061

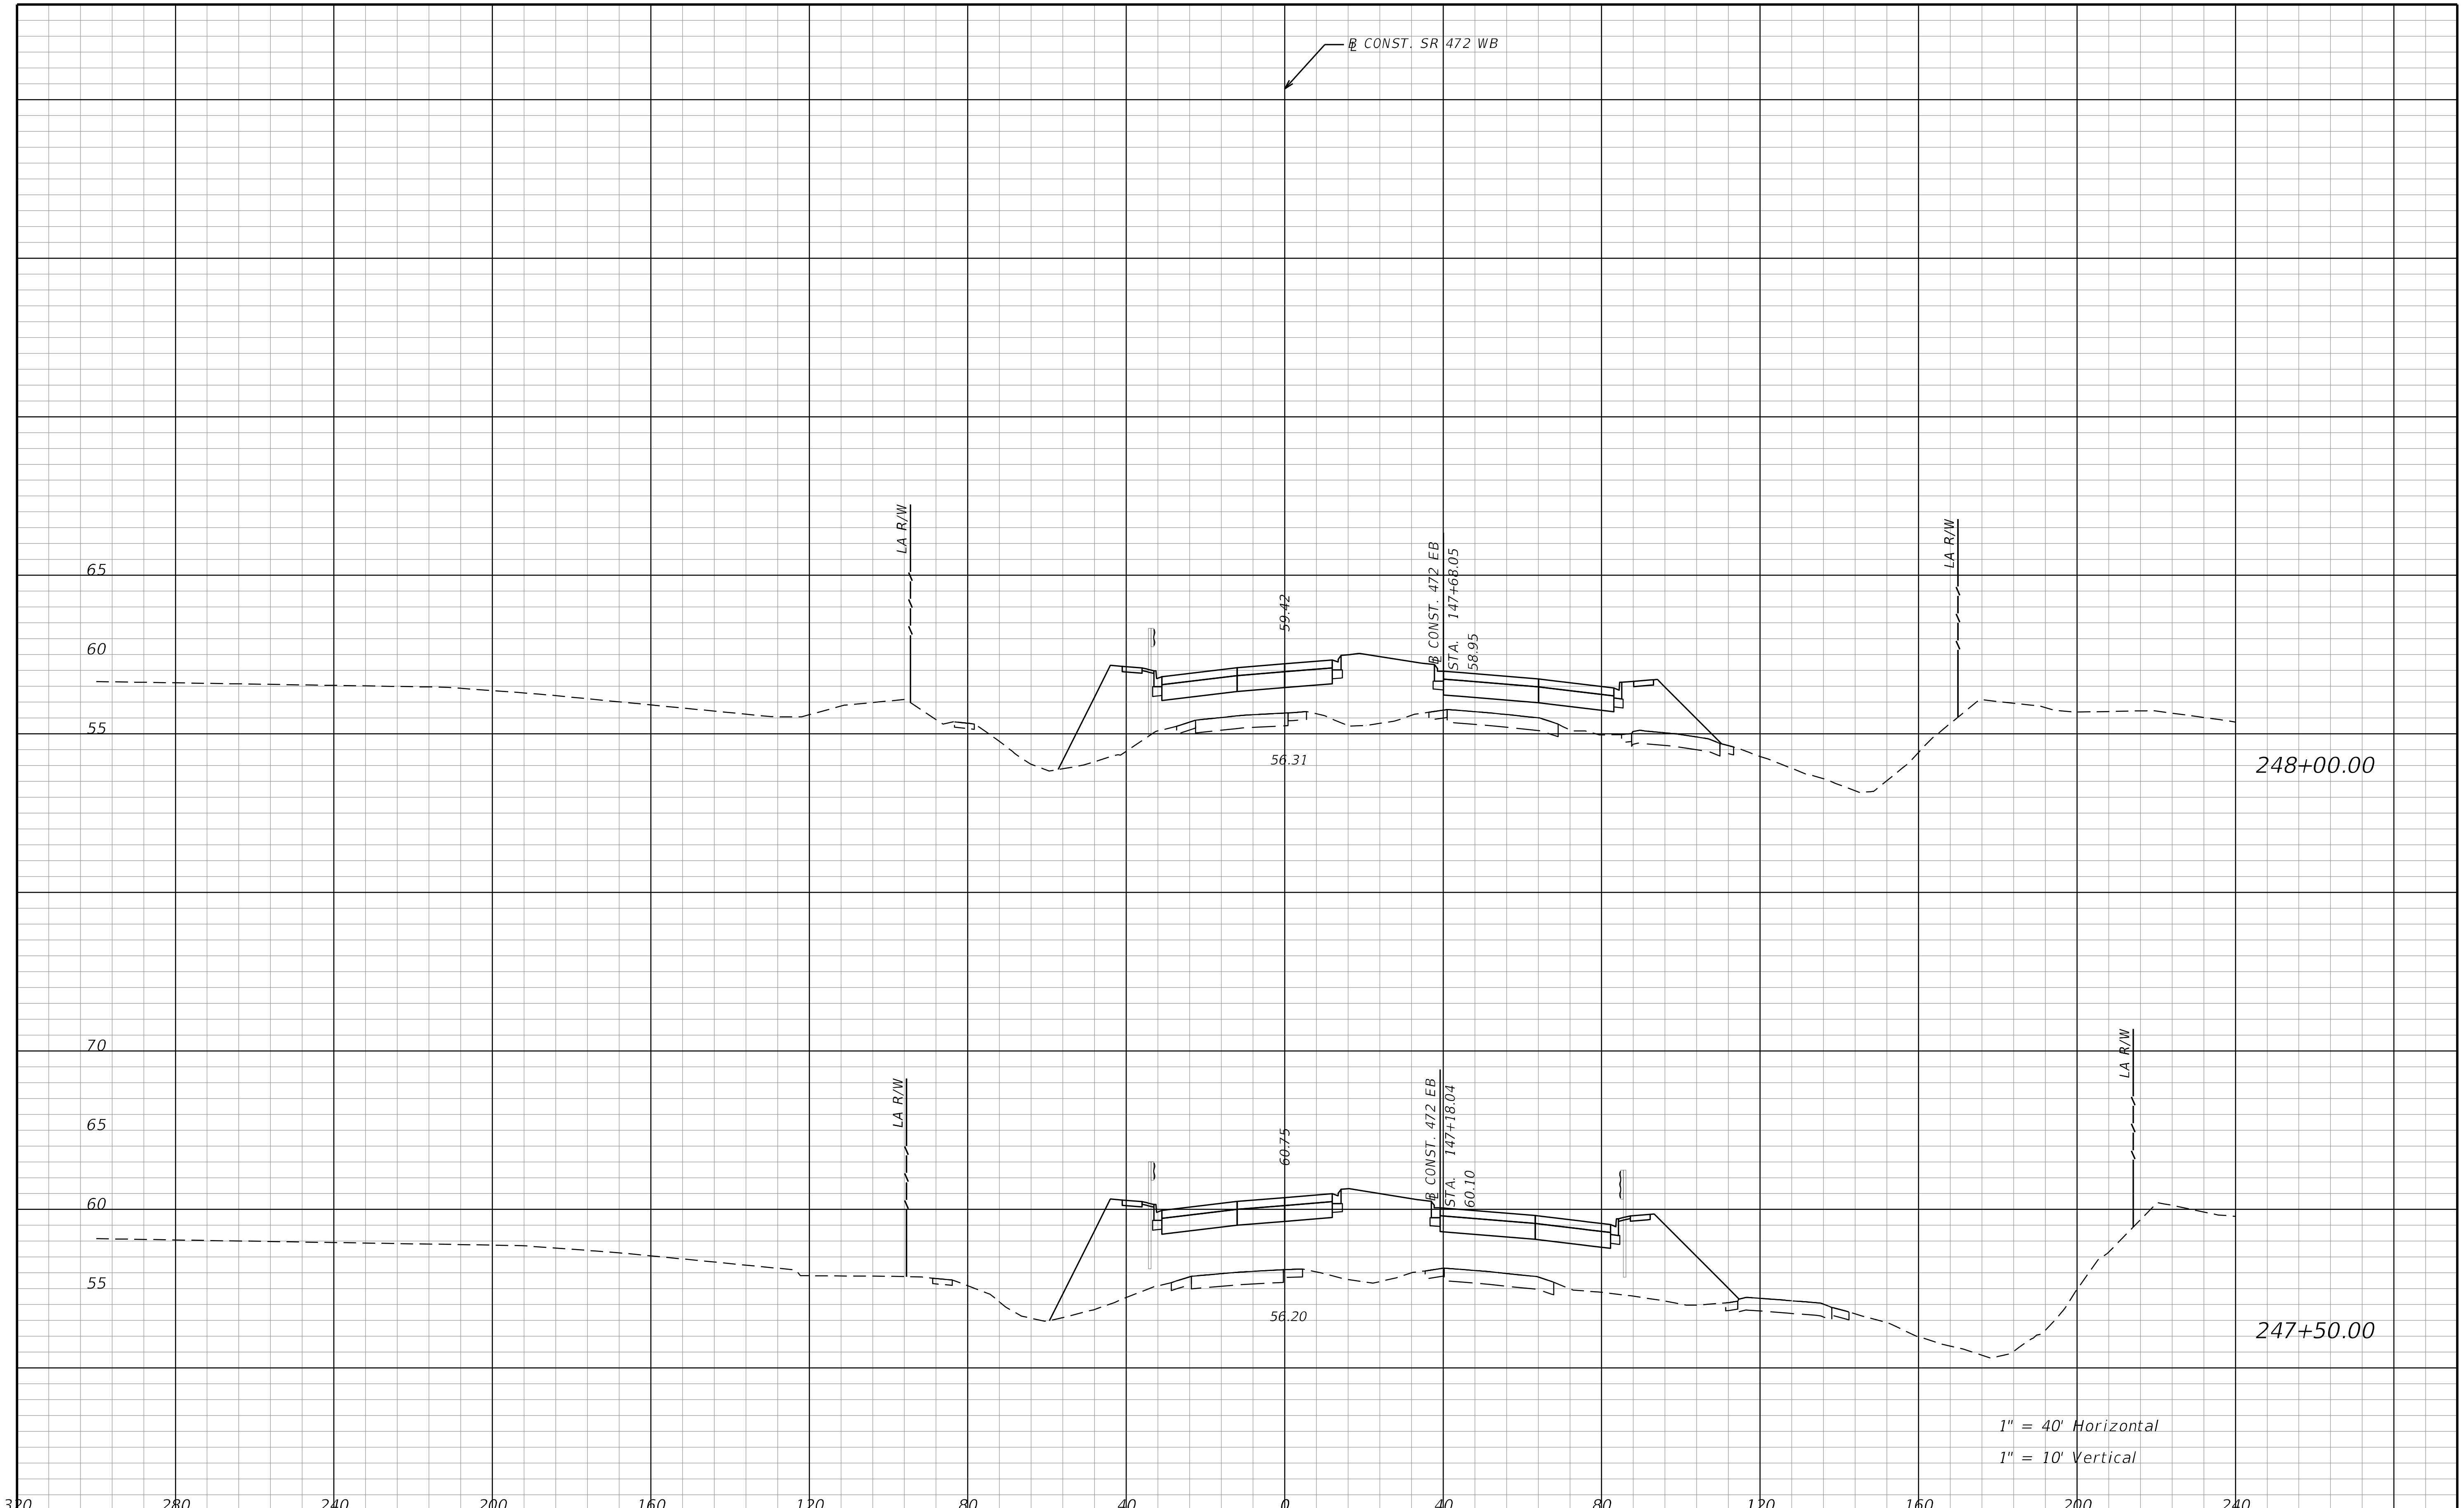

THE OFFICIAL RECORD OF THIS SHEET IS THE ELECTRONIC FILE DIGITALLY SIGNED AND SEALED UNDER RULE 61G15-23.004, F.A.C.

REVISIONS			
DATE	DESCRIPTION	DATE	DESCRIPTION

STANTEC CONSULTING SERVICES INC.
ENGINEER OF RECORD:
WILLIAM V. ANDERSON, P.E. NO.: 36682
11315 CORPORATE BLVD., SUITE 105
ORLANDO, FLORIDA 32817
(407) 823-8966
CERTIFICATE OF AUTHORIZATION NO. 27013

STATE OF FLORIDA
DEPARTMENT OF TRANSPORTATION

ROAD NO.	COUNTY	FINANCIAL PROJECT ID
SR400	VOLUSIA	408464-2-32-01

CROSS SECTIONS
SR 472

SHEET NO.
1062

jchassee 6/14/2019 4:29:09 PM Rdxsrd_shg V:\2158\active\CADD\40846423201\roadway\RDXSRD08_472.DGN

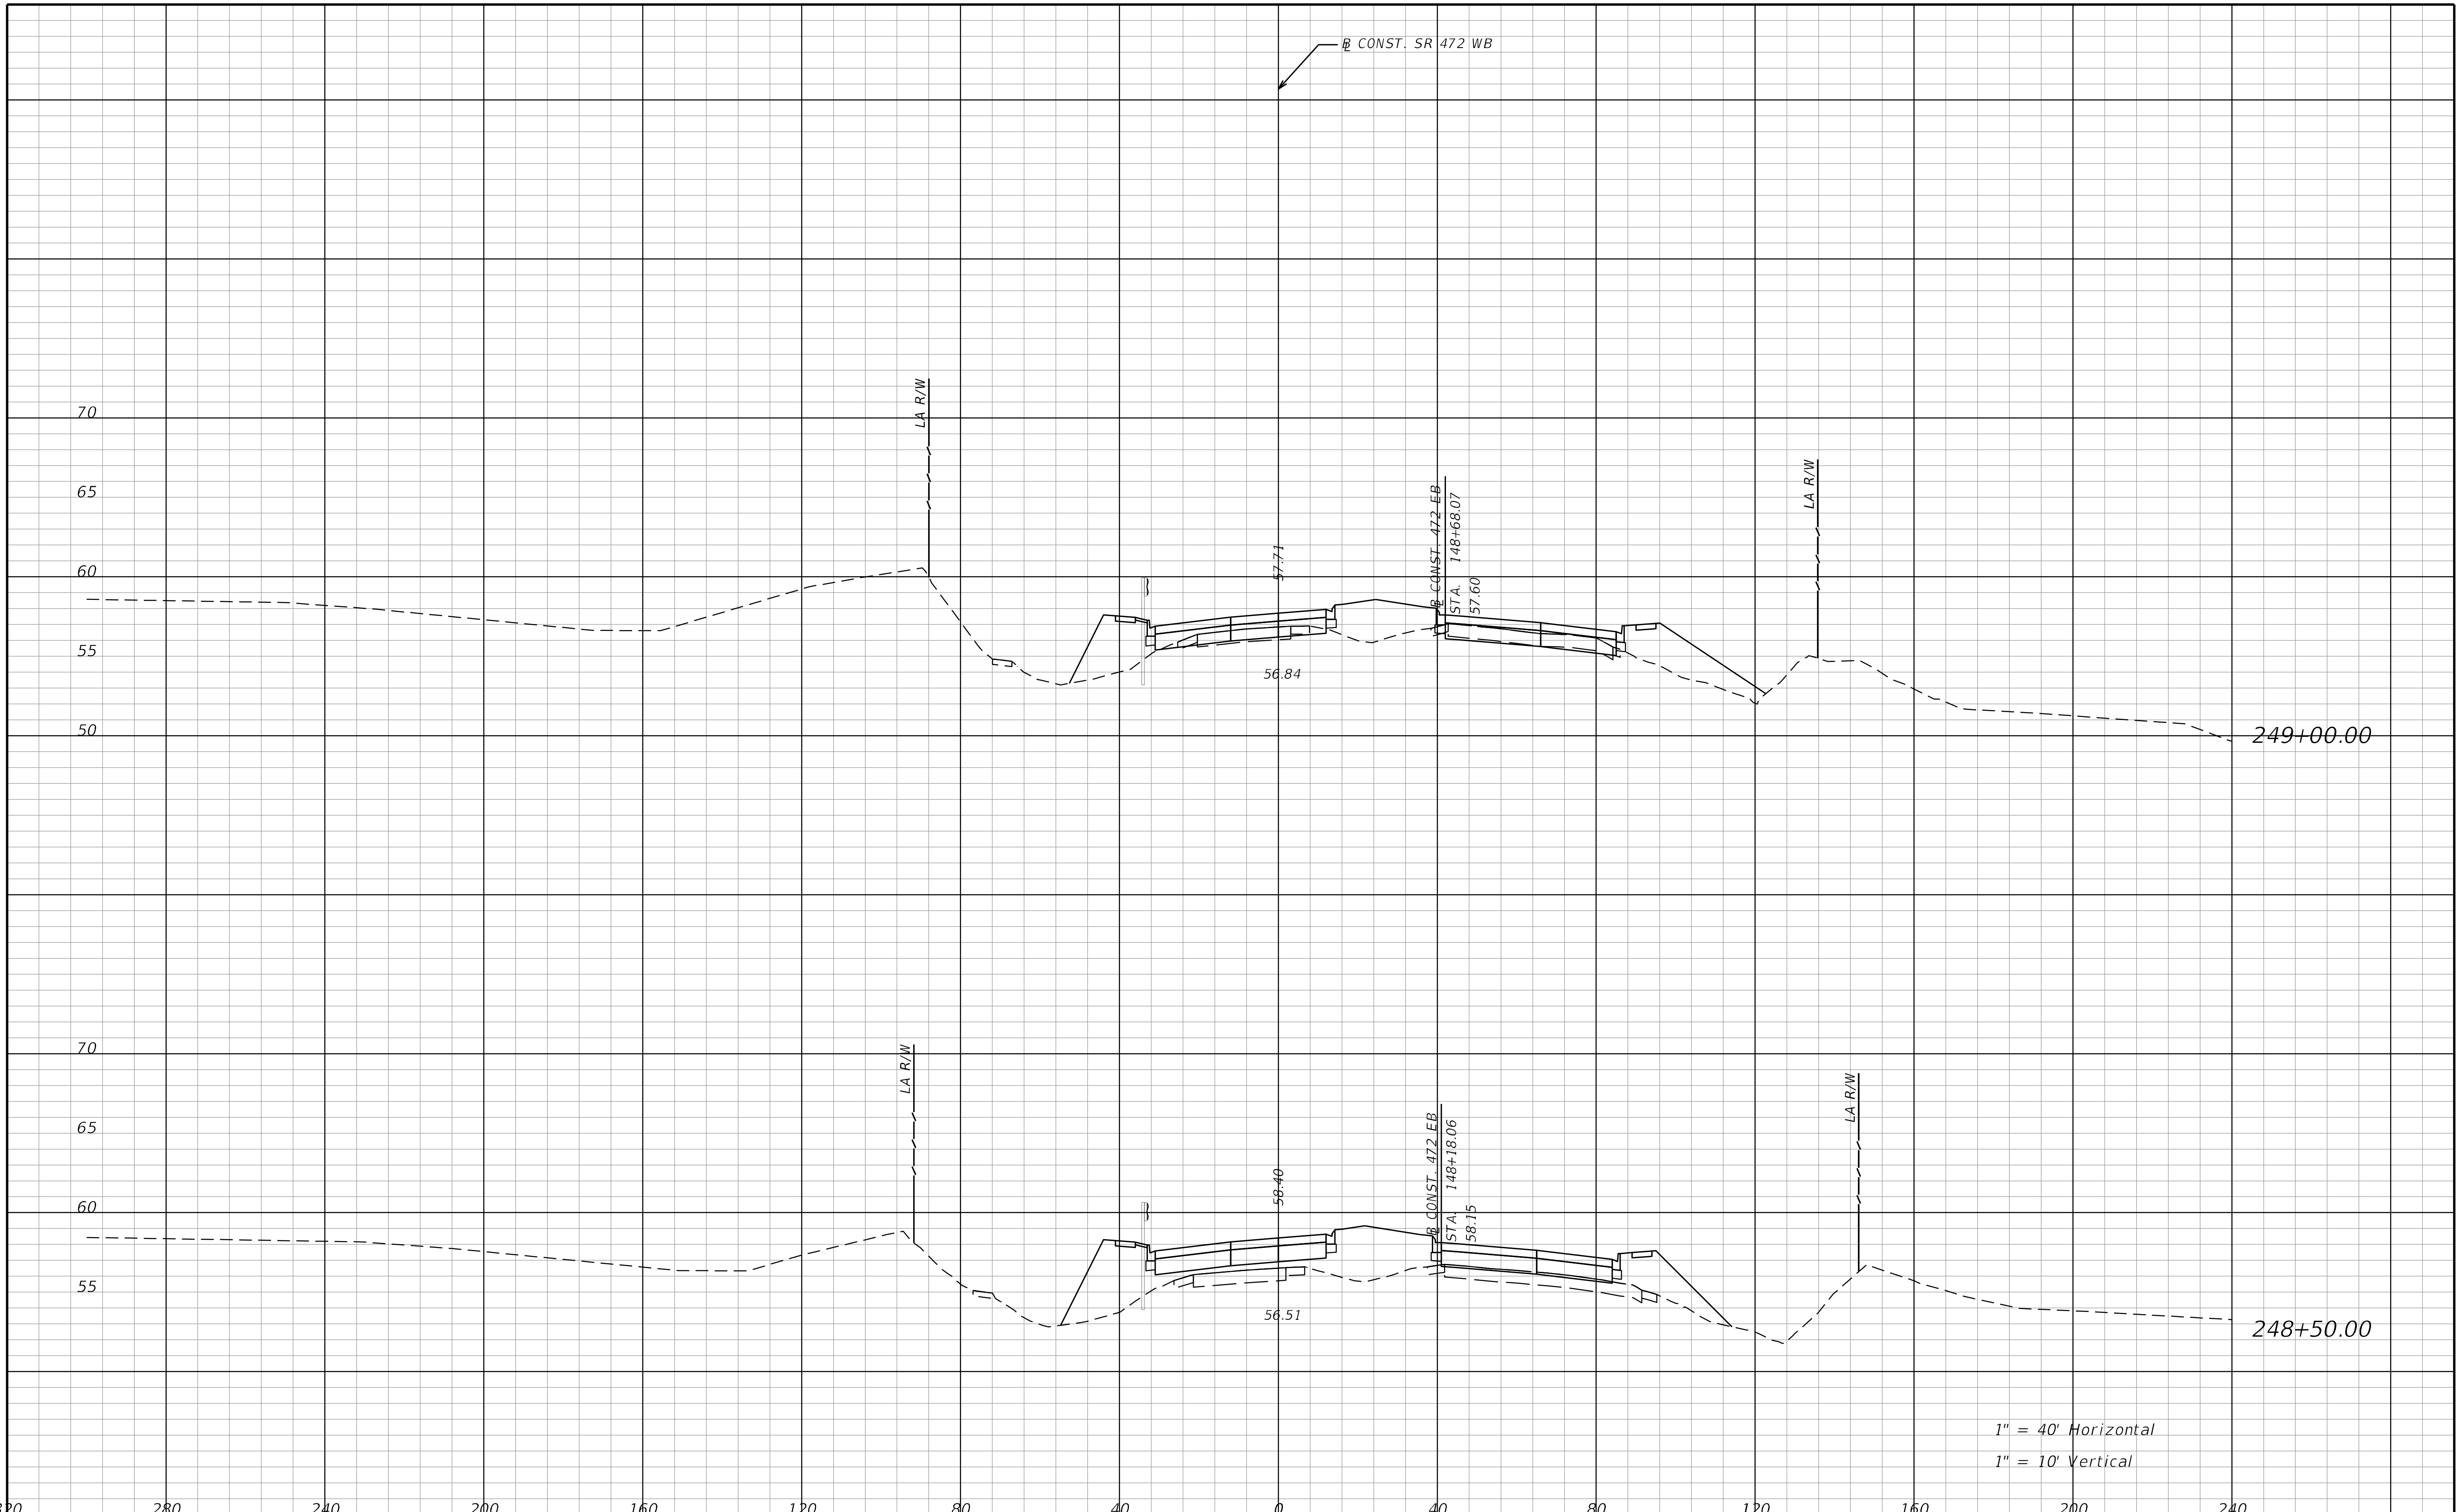

THE OFFICIAL RECORD OF THIS SHEET IS THE ELECTRONIC FILE DIGITALLY SIGNED AND SEALED UNDER RULE 61G15-23.004, F.A.C.

REVISIONS			
DATE	DESCRIPTION	DATE	DESCRIPTION

STANTEC CONSULTING SERVICES INC.
ENGINEER OF RECORD:
WILLIAM V. ANDERSON, P.E. NO.: 36682
11315 CORPORATE BLVD., SUITE 105
ORLANDO, FLORIDA 32817
(407) 823-8966
CERTIFICATE OF AUTHORIZATION NO. 27013

STATE OF FLORIDA
DEPARTMENT OF TRANSPORTATION

ROAD NO.	COUNTY	FINANCIAL PROJECT ID
SR400	VOLUSIA	408464-2-32-01

CROSS SECTIONS
SR 472

SHEET NO. 1063

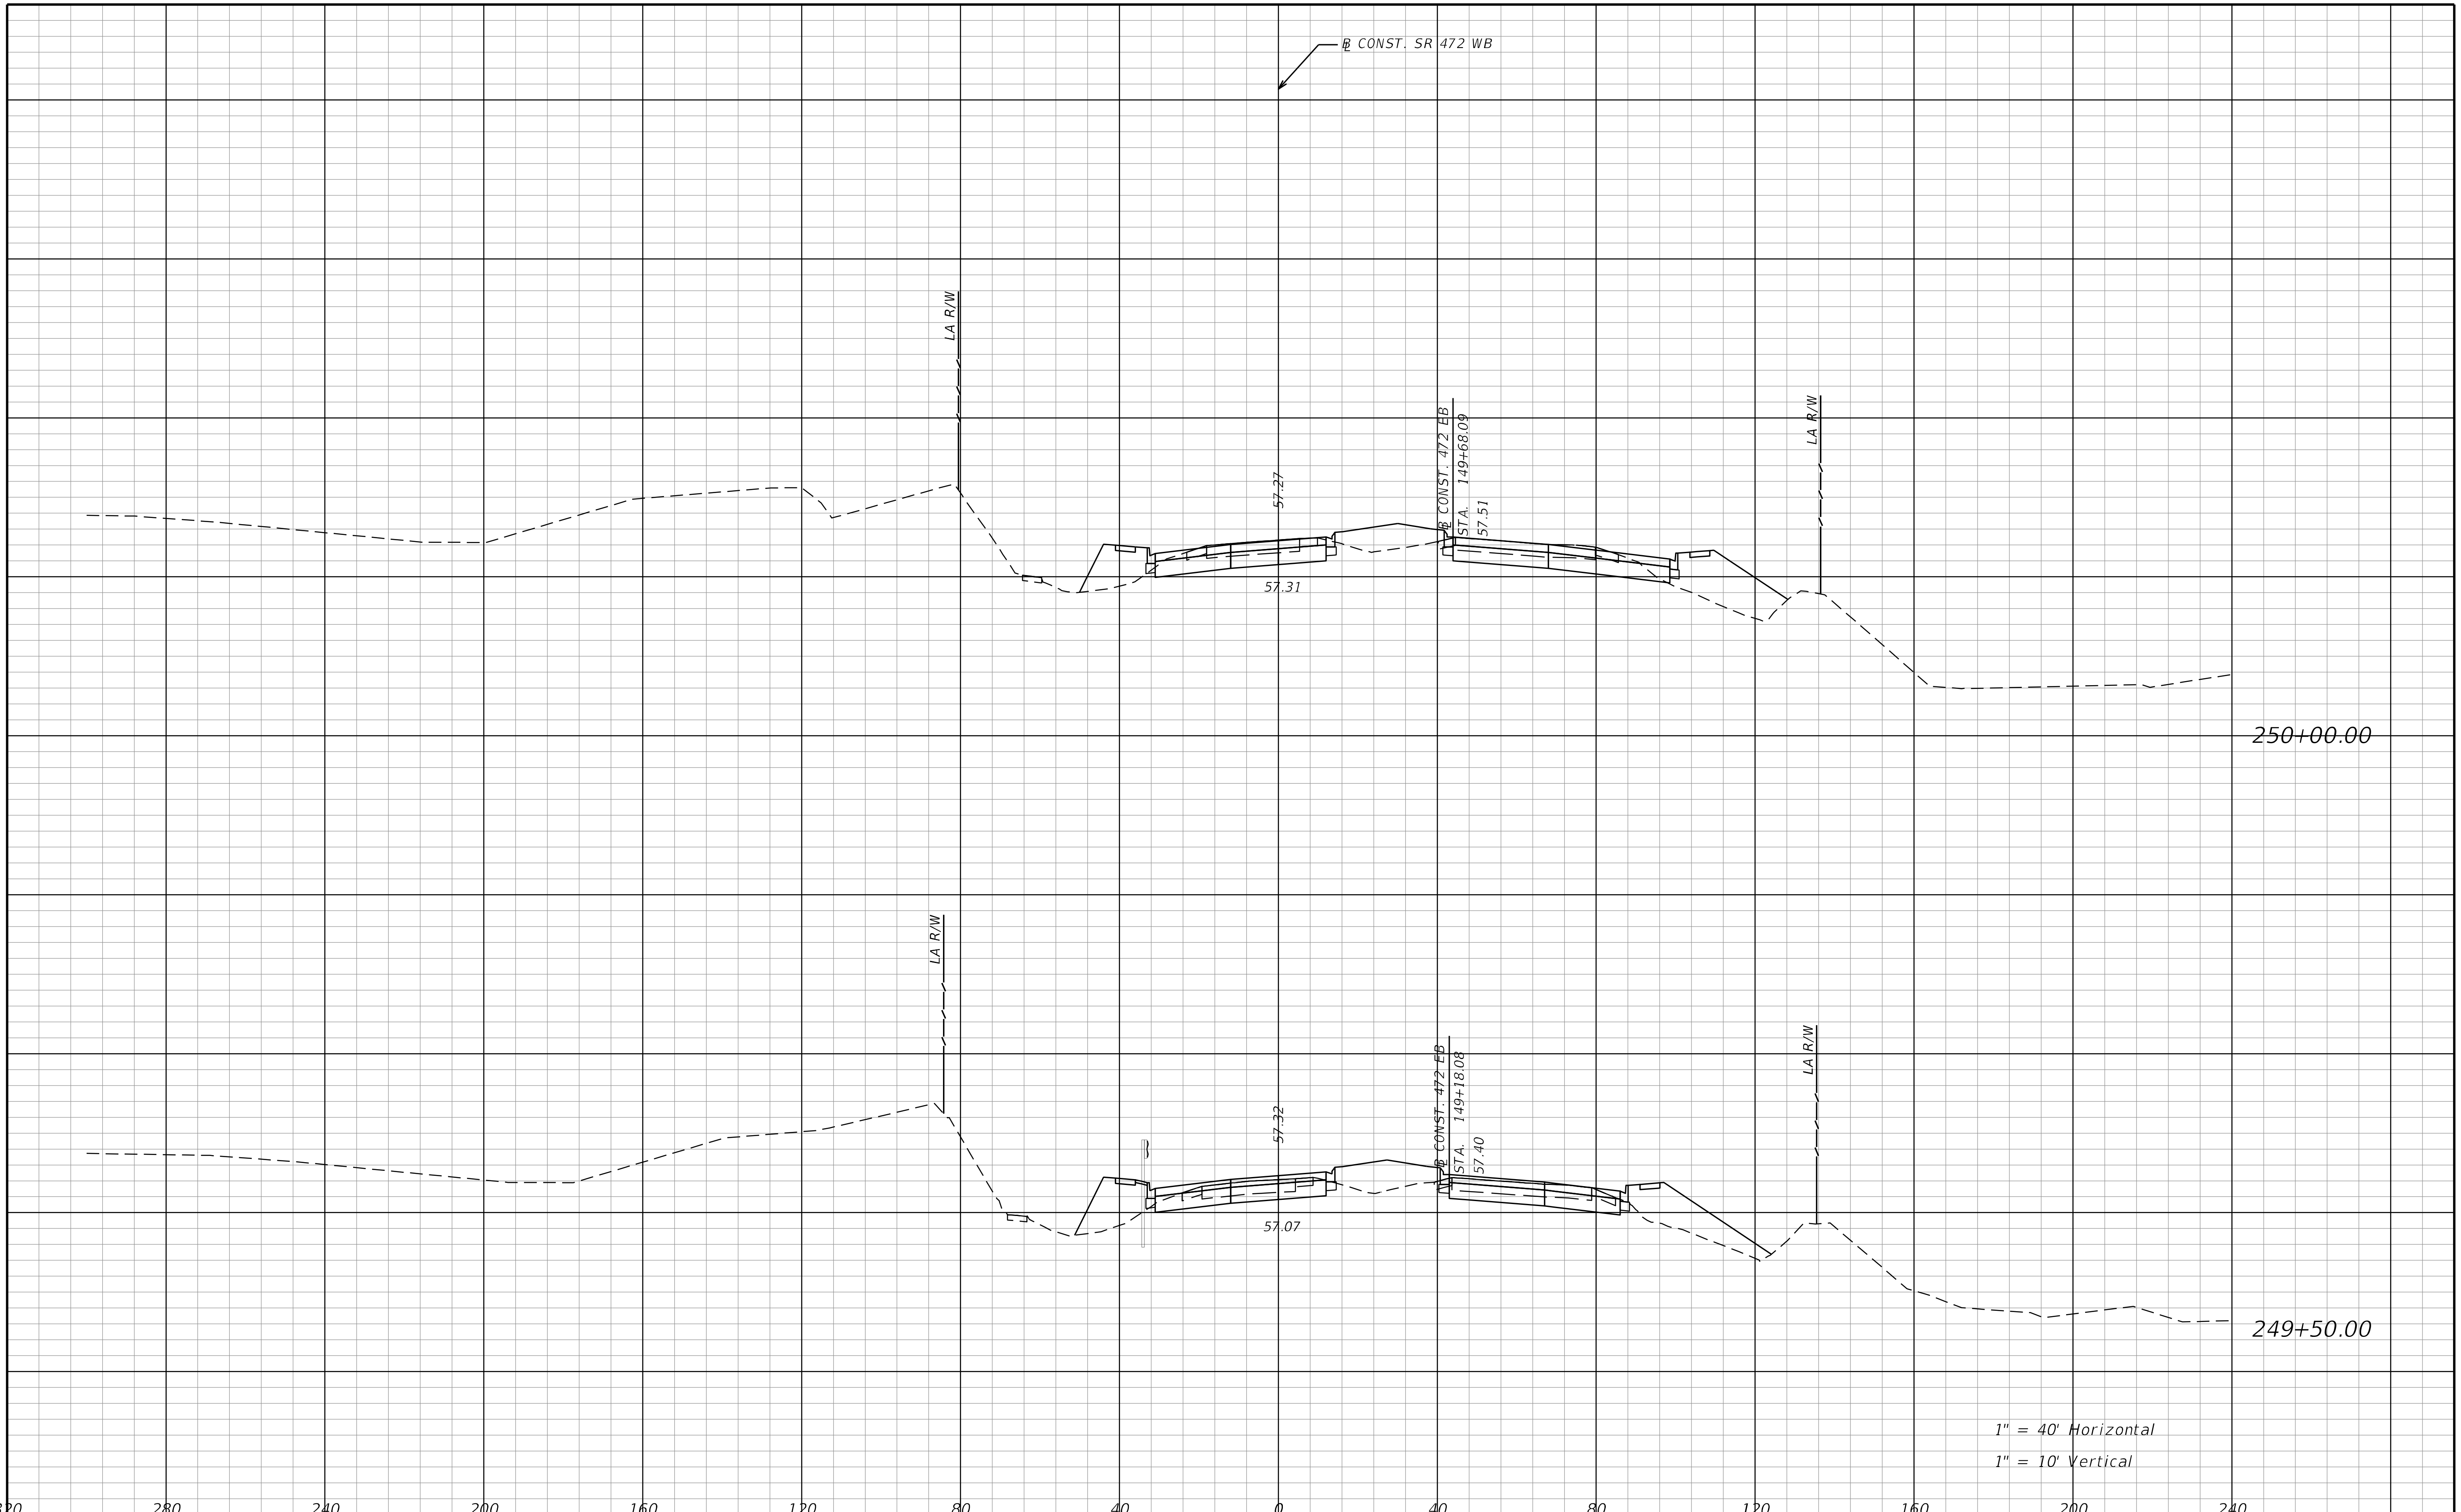

REVISIONS			
DATE	DESCRIPTION	DATE	DESCRIPTION

STANTEC CONSULTING SERVICES INC.
ENGINEER OF RECORD:
WILLIAM V. ANDERSON, P.E. NO.: 36682
11315 CORPORATE BLVD., SUITE 105
ORLANDO, FLORIDA 32817
(407) 823-8966
CERTIFICATE OF AUTHORIZATION NO. 27013

STATE OF FLORIDA
DEPARTMENT OF TRANSPORTATION

ROAD NO.	COUNTY	FINANCIAL PROJECT ID
SR400	VOLUSIA	408464-2-32-01

CROSS SECTIONS
SR 472

SHEET NO.
1064

THE OFFICIAL RECORD OF THIS SHEET IS THE ELECTRONIC FILE DIGITALLY SIGNED AND SEALED UNDER RULE 61G15-23.004, F.A.C.

jchassee 6/14/2019 4:29:10 PM Rdxsrd_shg V:\2158\active\CADD\40846423201\roadway\RDXSRD08_472.DGN

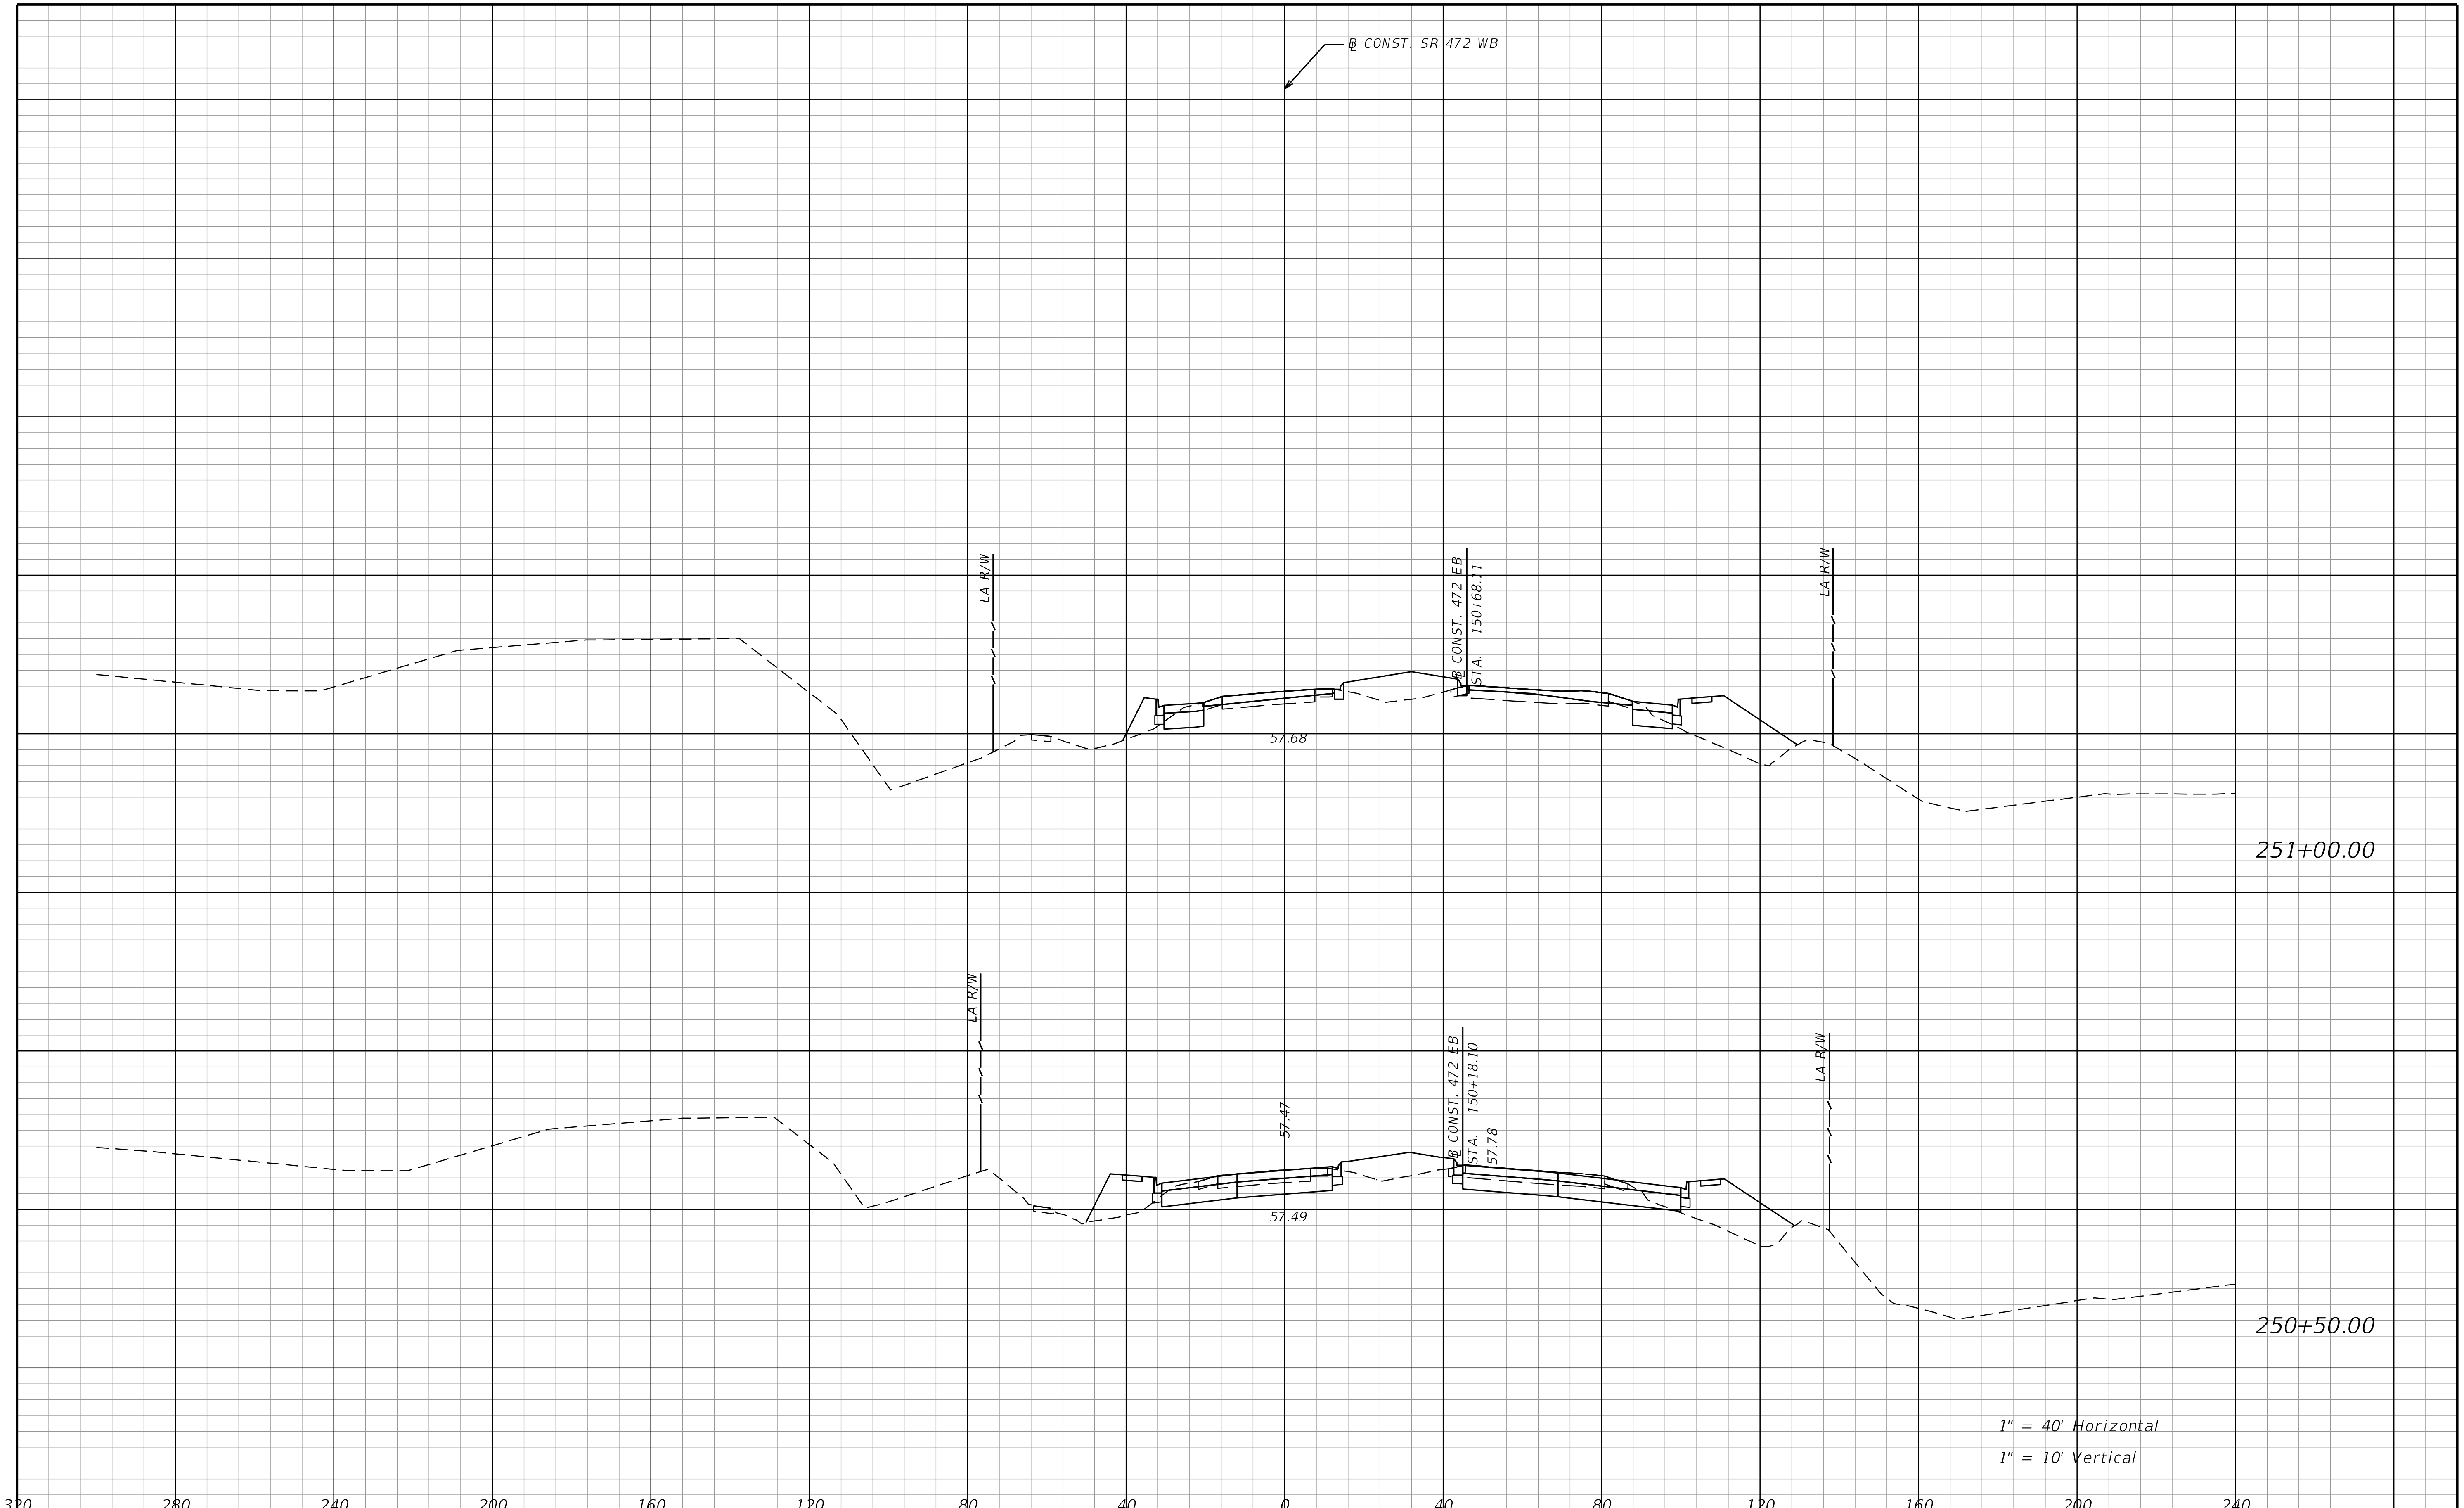

THE OFFICIAL RECORD OF THIS SHEET IS THE ELECTRONIC FILE DIGITALLY SIGNED AND SEALED UNDER RULE 61G15-23.004, F.A.C.

REVISIONS			
DATE	DESCRIPTION	DATE	DESCRIPTION

STANTEC CONSULTING SERVICES INC.
ENGINEER OF RECORD:
WILLIAM V. ANDERSON, P.E. NO.: 36682
11315 CORPORATE BLVD., SUITE 105
ORLANDO, FLORIDA 32817
(407) 823-8966
CERTIFICATE OF AUTHORIZATION NO. 27013

STATE OF FLORIDA
DEPARTMENT OF TRANSPORTATION

ROAD NO.	COUNTY	FINANCIAL PROJECT ID
SR400	VOLUSIA	408464-2-32-01

CROSS SECTIONS
SR 472

SHEET NO.
1065

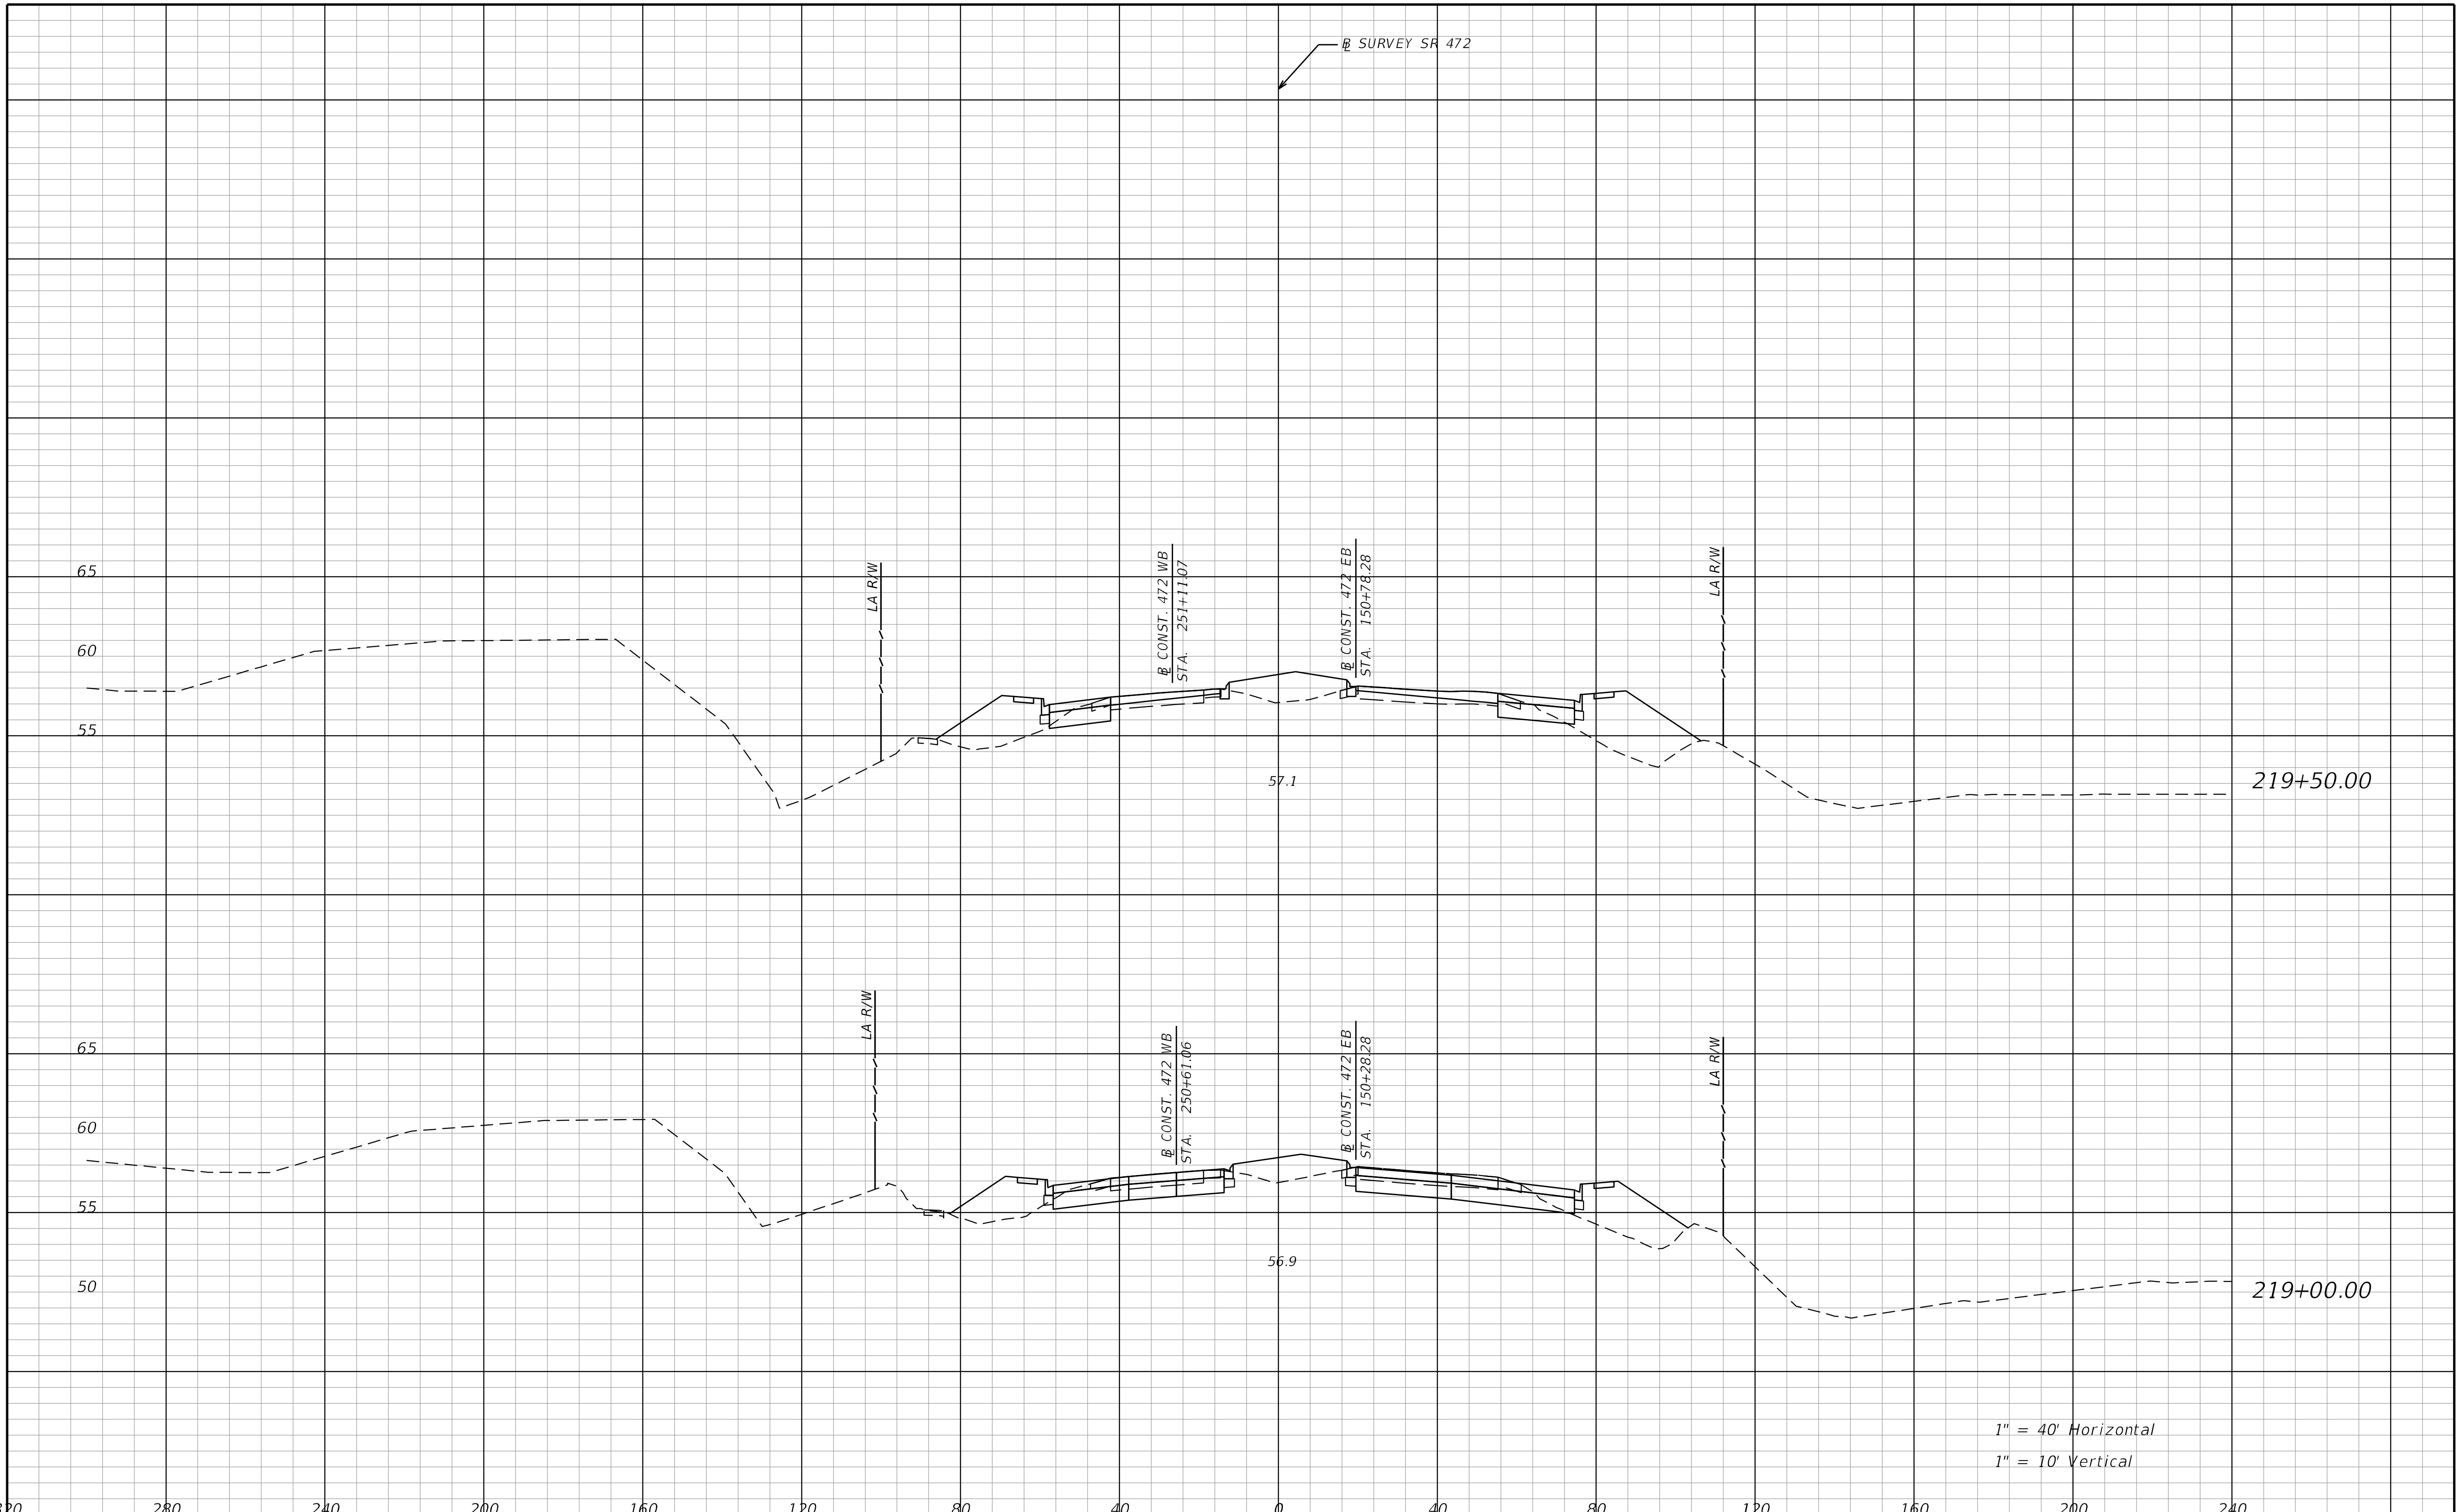

REVISIONS			
DATE	DESCRIPTION	DATE	DESCRIPTION

STANTEC CONSULTING SERVICES INC.
ENGINEER OF RECORD:
WILLIAM V. ANDERSON, P.E. NO.: 36682
11315 CORPORATE BLVD., SUITE 105
ORLANDO, FLORIDA 32817
(407) 823-8966
CERTIFICATE OF AUTHORIZATION NO. 27013

STATE OF FLORIDA
DEPARTMENT OF TRANSPORTATION

ROAD NO.	COUNTY	FINANCIAL PROJECT ID
SR400	VOLUSIA	408464-2-32-01

CROSS SECTIONS
SR 472

SHEET NO.
1066

jchassee 6/14/2019 4:29:10 PM Rdxsrd_shg V:\2158\active\CADD\40846423201\roadway\RDXSRD08_472.DGN

THE OFFICIAL RECORD OF THIS SHEET IS THE ELECTRONIC FILE DIGITALLY SIGNED AND SEALED UNDER RULE 61G15-23.004, F.A.C.

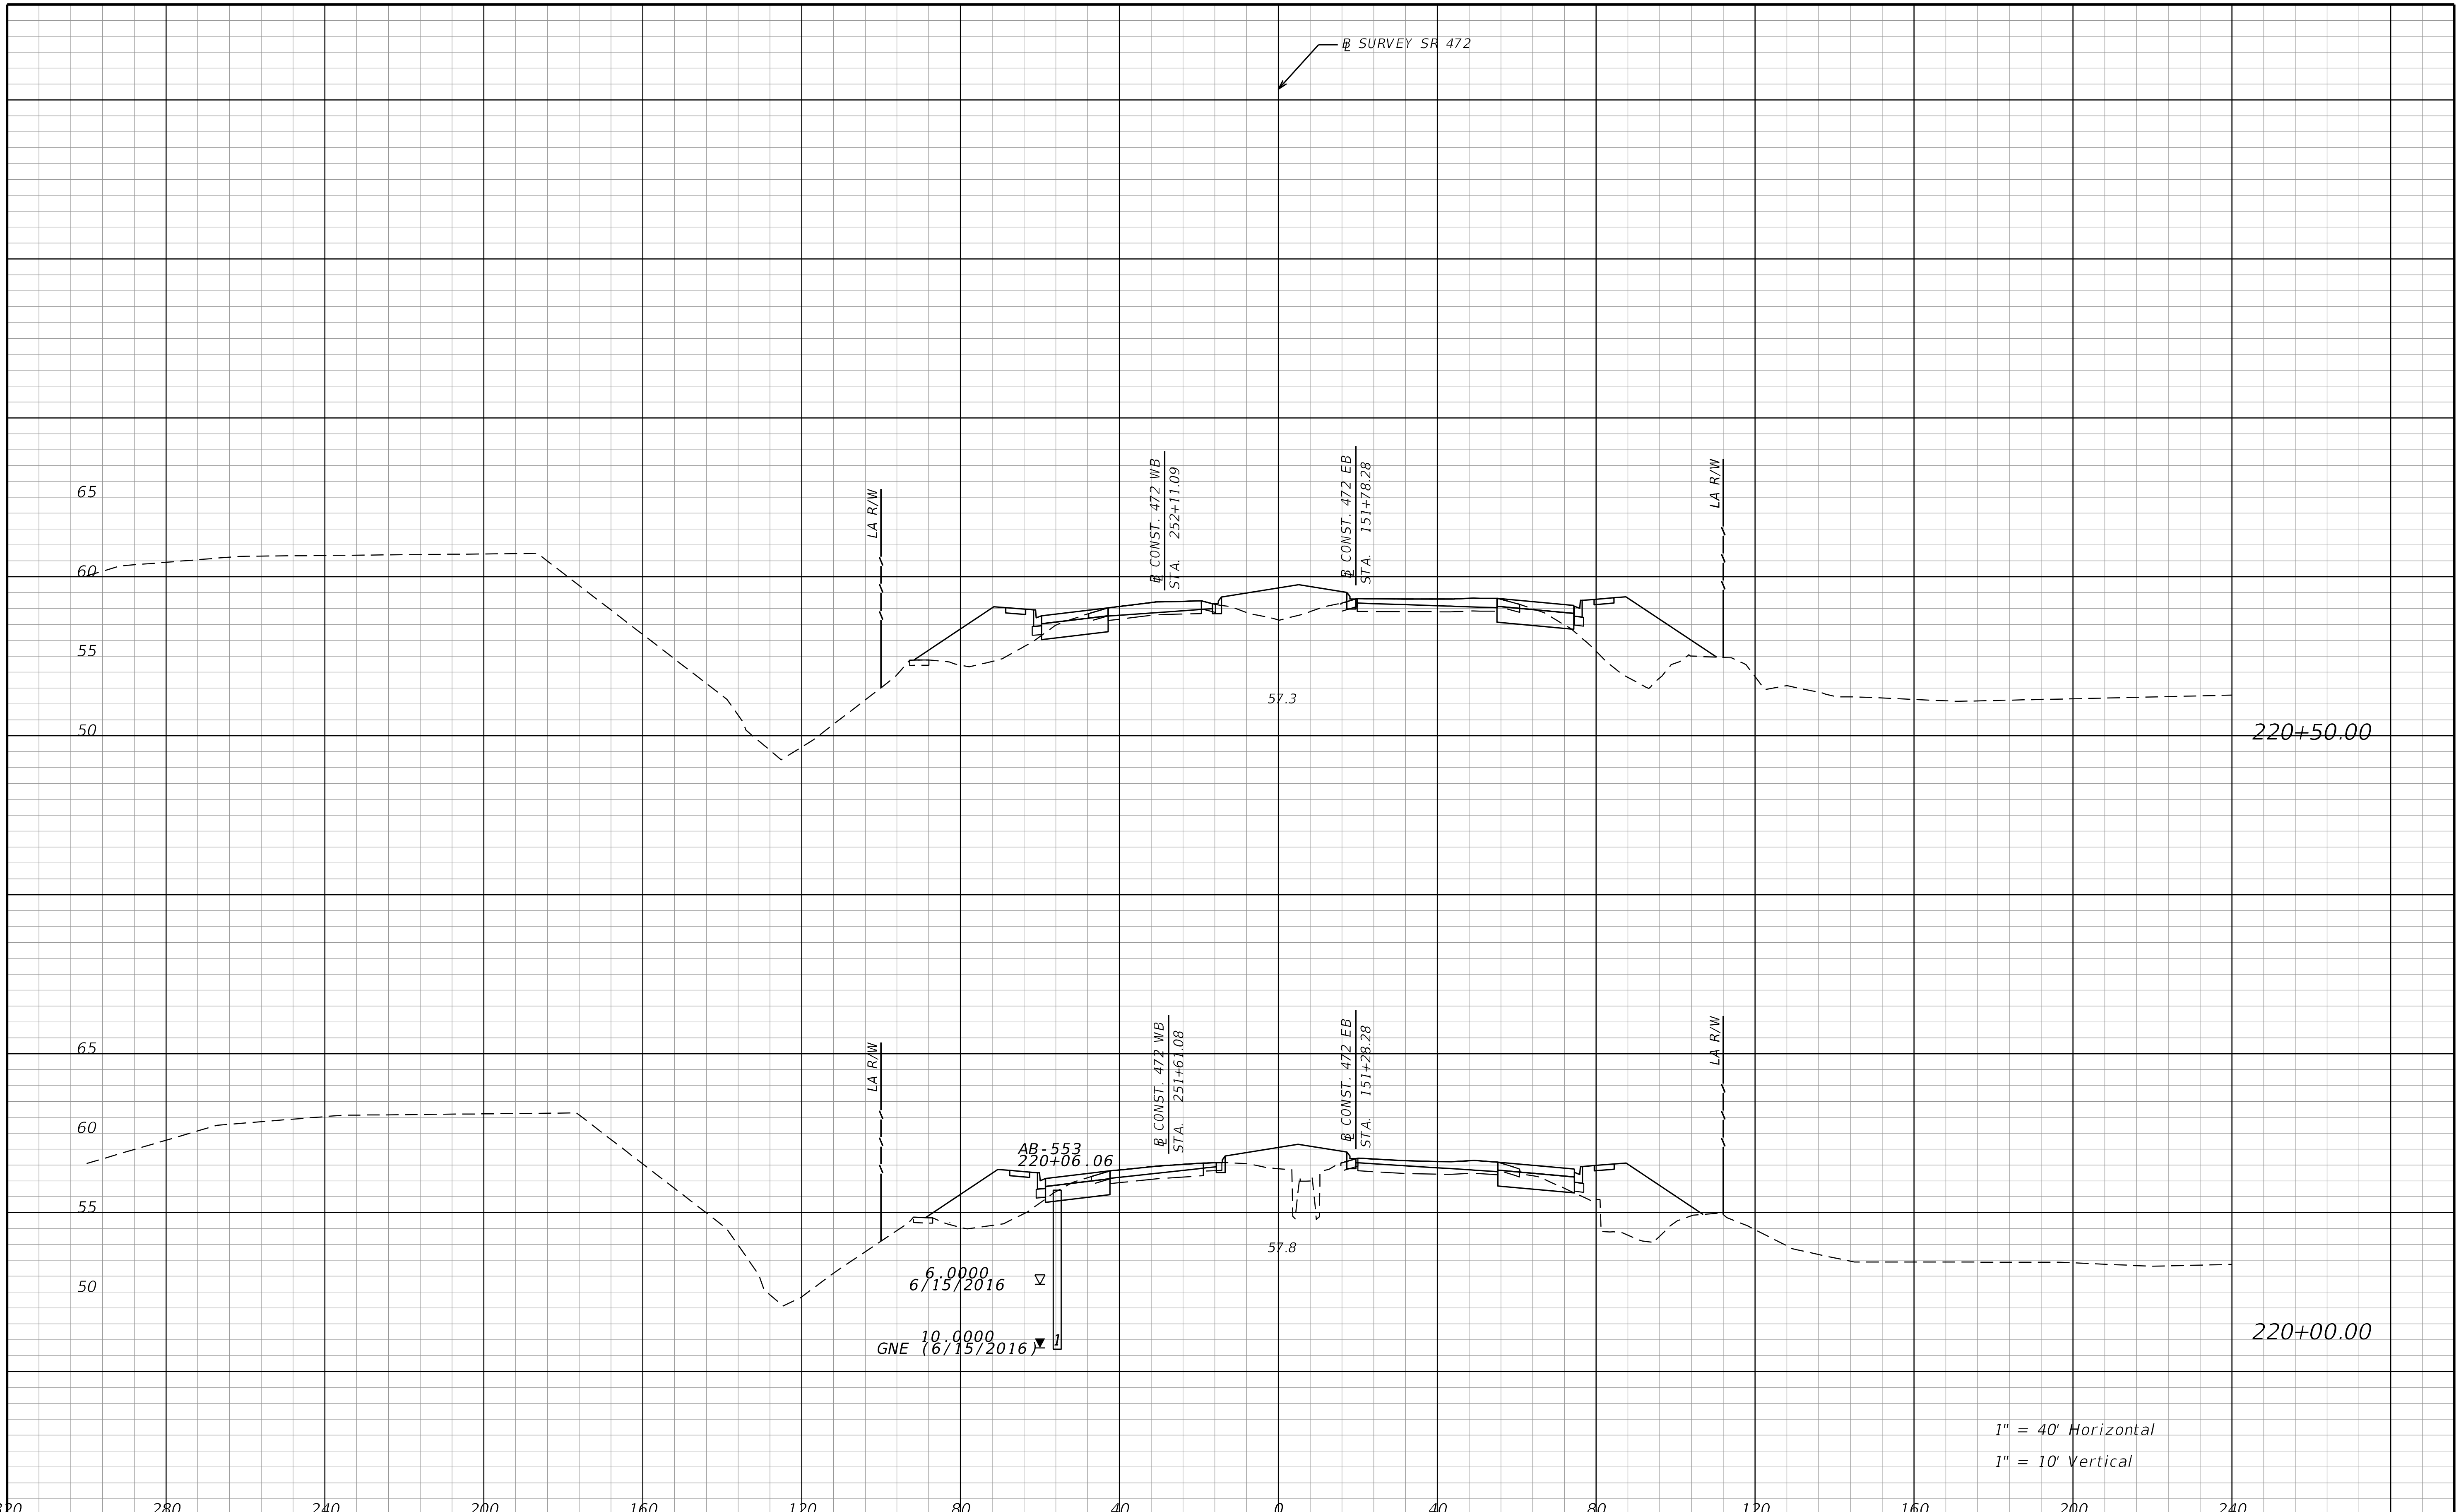

THE OFFICIAL RECORD OF THIS SHEET IS THE ELECTRONIC FILE DIGITALLY SIGNED AND SEALED UNDER RULE 61G15-23.004, F.A.C.

REVISIONS			
DATE	DESCRIPTION	DATE	DESCRIPTION

STANTEC CONSULTING SERVICES INC.
ENGINEER OF RECORD:
WILLIAM V. ANDERSON, P.E. NO.: 36682
11315 CORPORATE BLVD., SUITE 105
ORLANDO, FLORIDA 32817
(407) 823-8966
CERTIFICATE OF AUTHORIZATION NO. 27013

STATE OF FLORIDA
DEPARTMENT OF TRANSPORTATION

ROAD NO.	COUNTY	FINANCIAL PROJECT ID
SR400	VOLUSIA	408464-2-32-01

CROSS SECTIONS
SR 472

SHEET NO.
1067

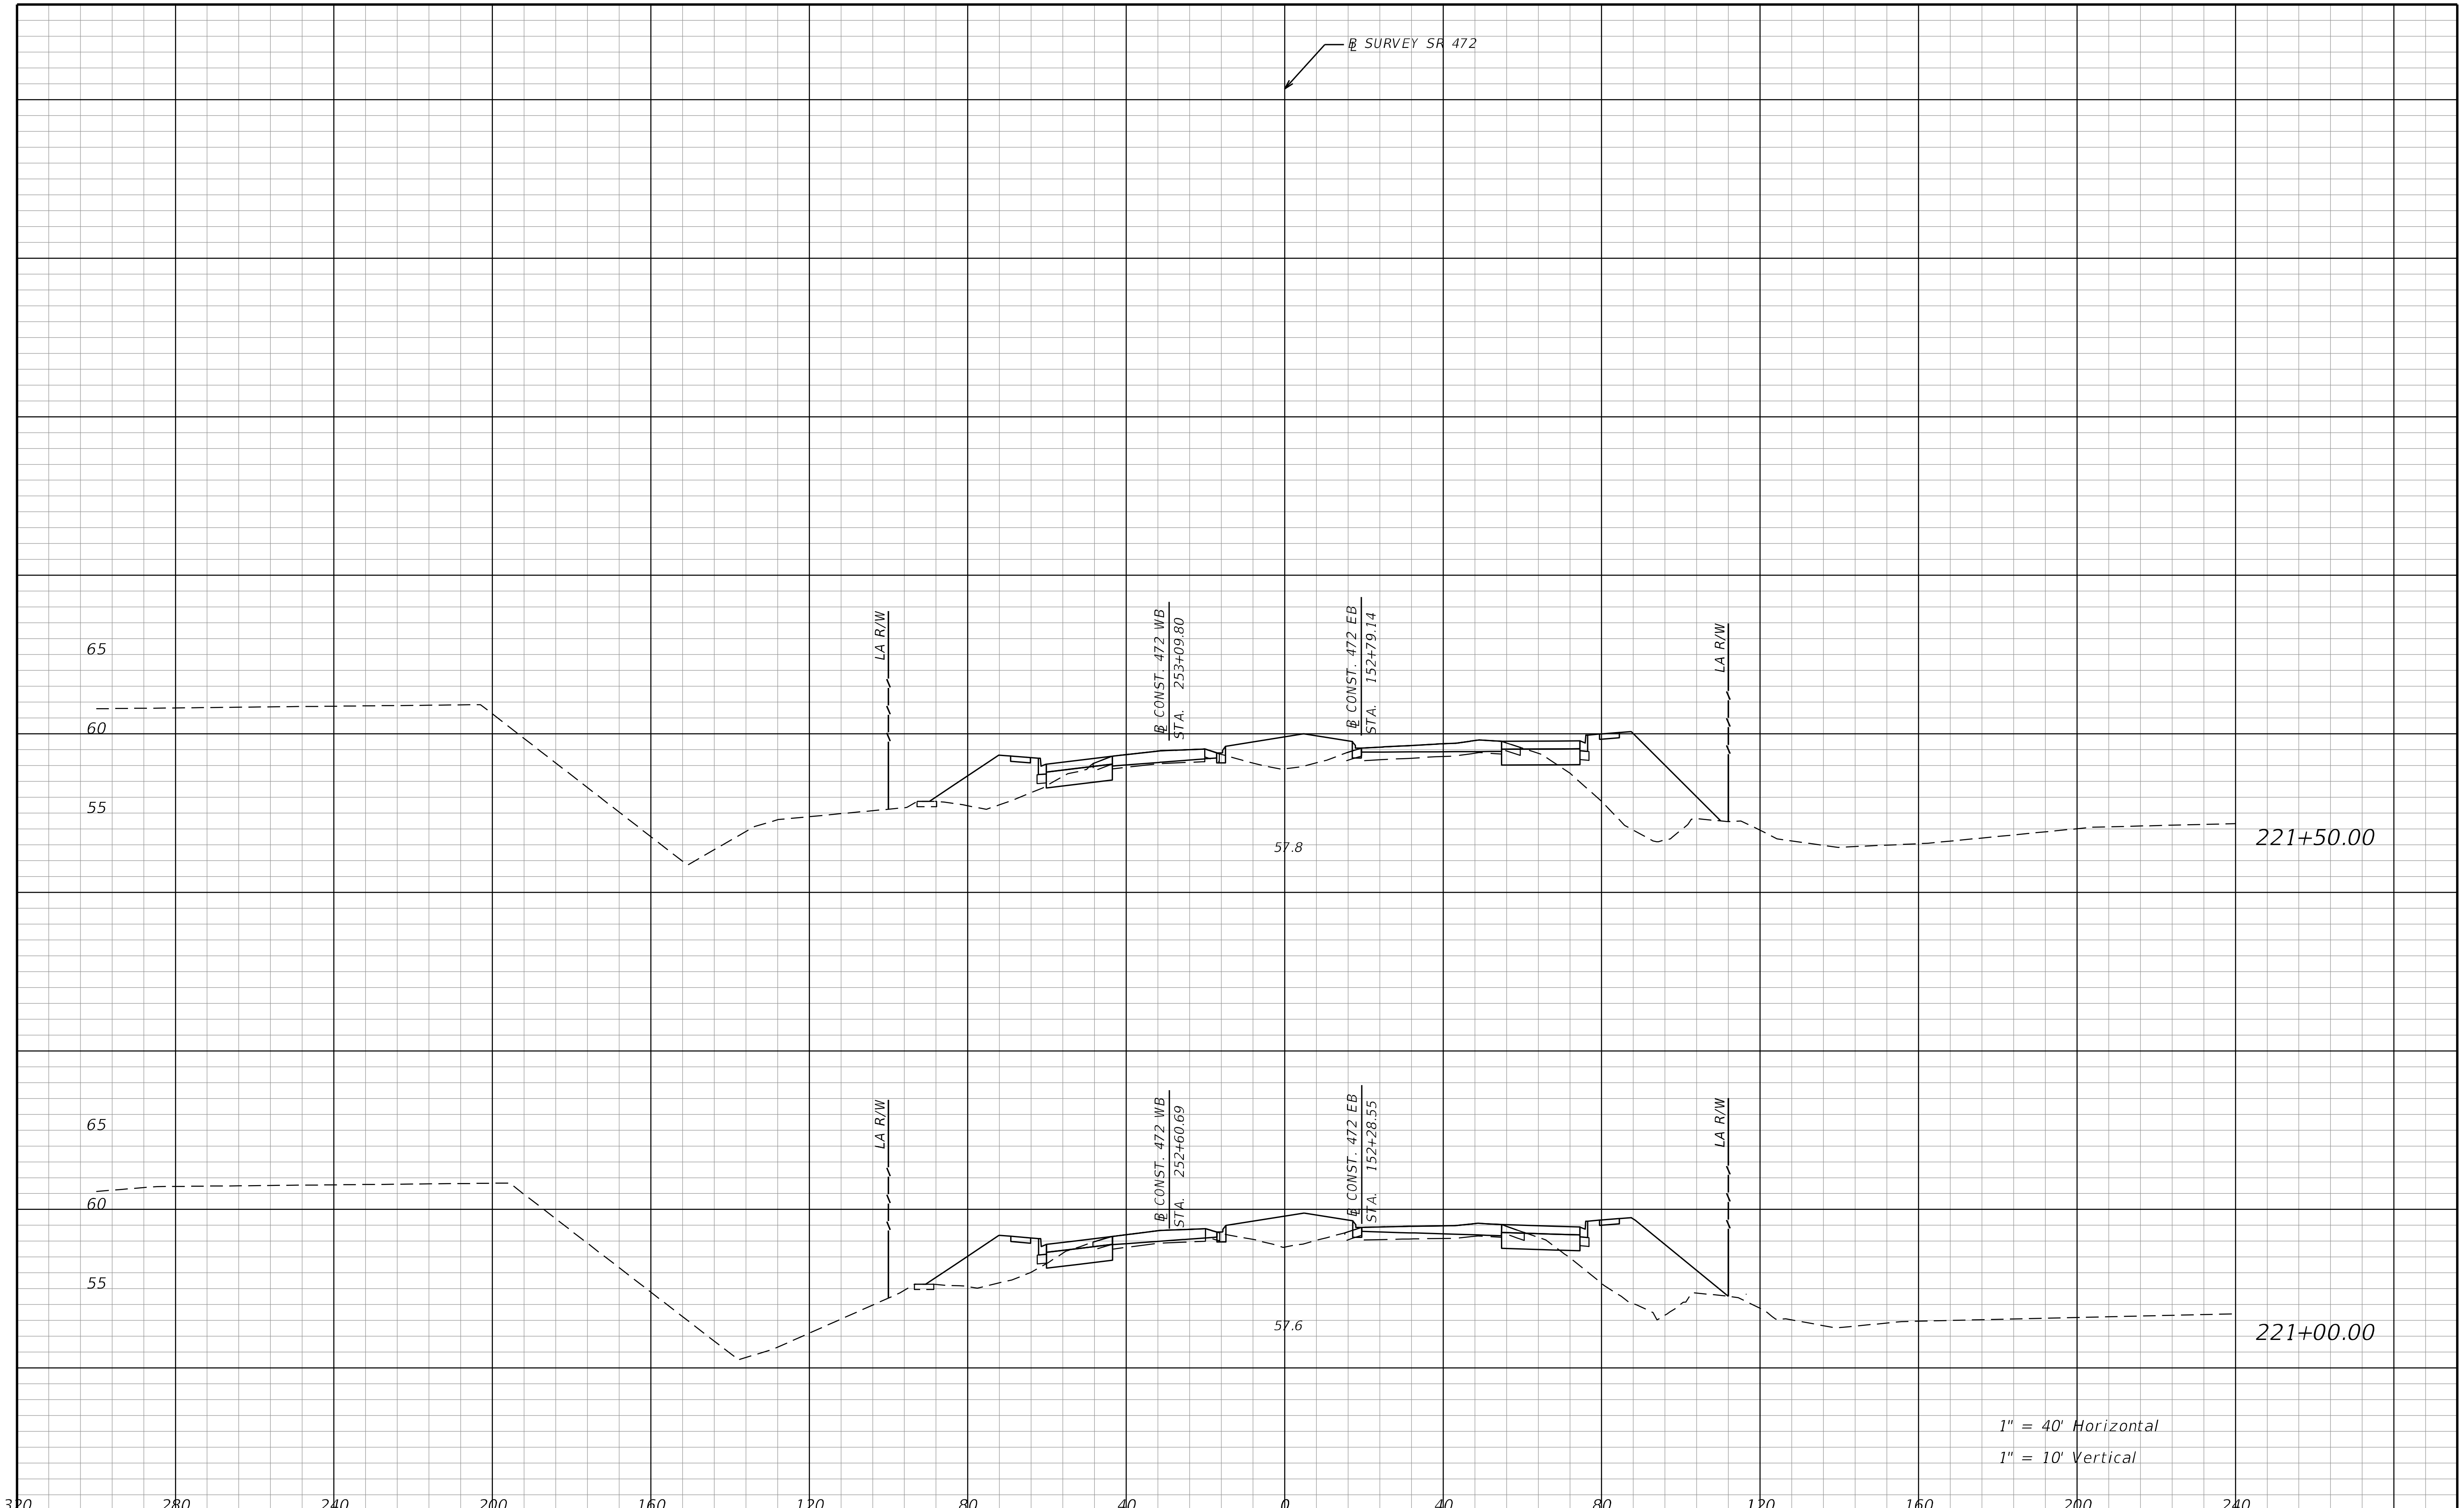

REVISIONS			
DATE	DESCRIPTION	DATE	DESCRIPTION

STANTEC CONSULTING SERVICES INC.
ENGINEER OF RECORD:
WILLIAM V. ANDERSON, P.E. NO.: 36682
11315 CORPORATE BLVD., SUITE 105
ORLANDO, FLORIDA 32817
(407) 823-8966
CERTIFICATE OF AUTHORIZATION NO. 27013

STATE OF FLORIDA
DEPARTMENT OF TRANSPORTATION

ROAD NO.	COUNTY	FINANCIAL PROJECT ID
SR400	VOLUSIA	408464-2-32-01

CROSS SECTIONS
SR 472

SHEET NO.
1068

THE OFFICIAL RECORD OF THIS SHEET IS THE ELECTRONIC FILE DIGITALLY SIGNED AND SEALED UNDER RULE 61G15-23.004, F.A.C.

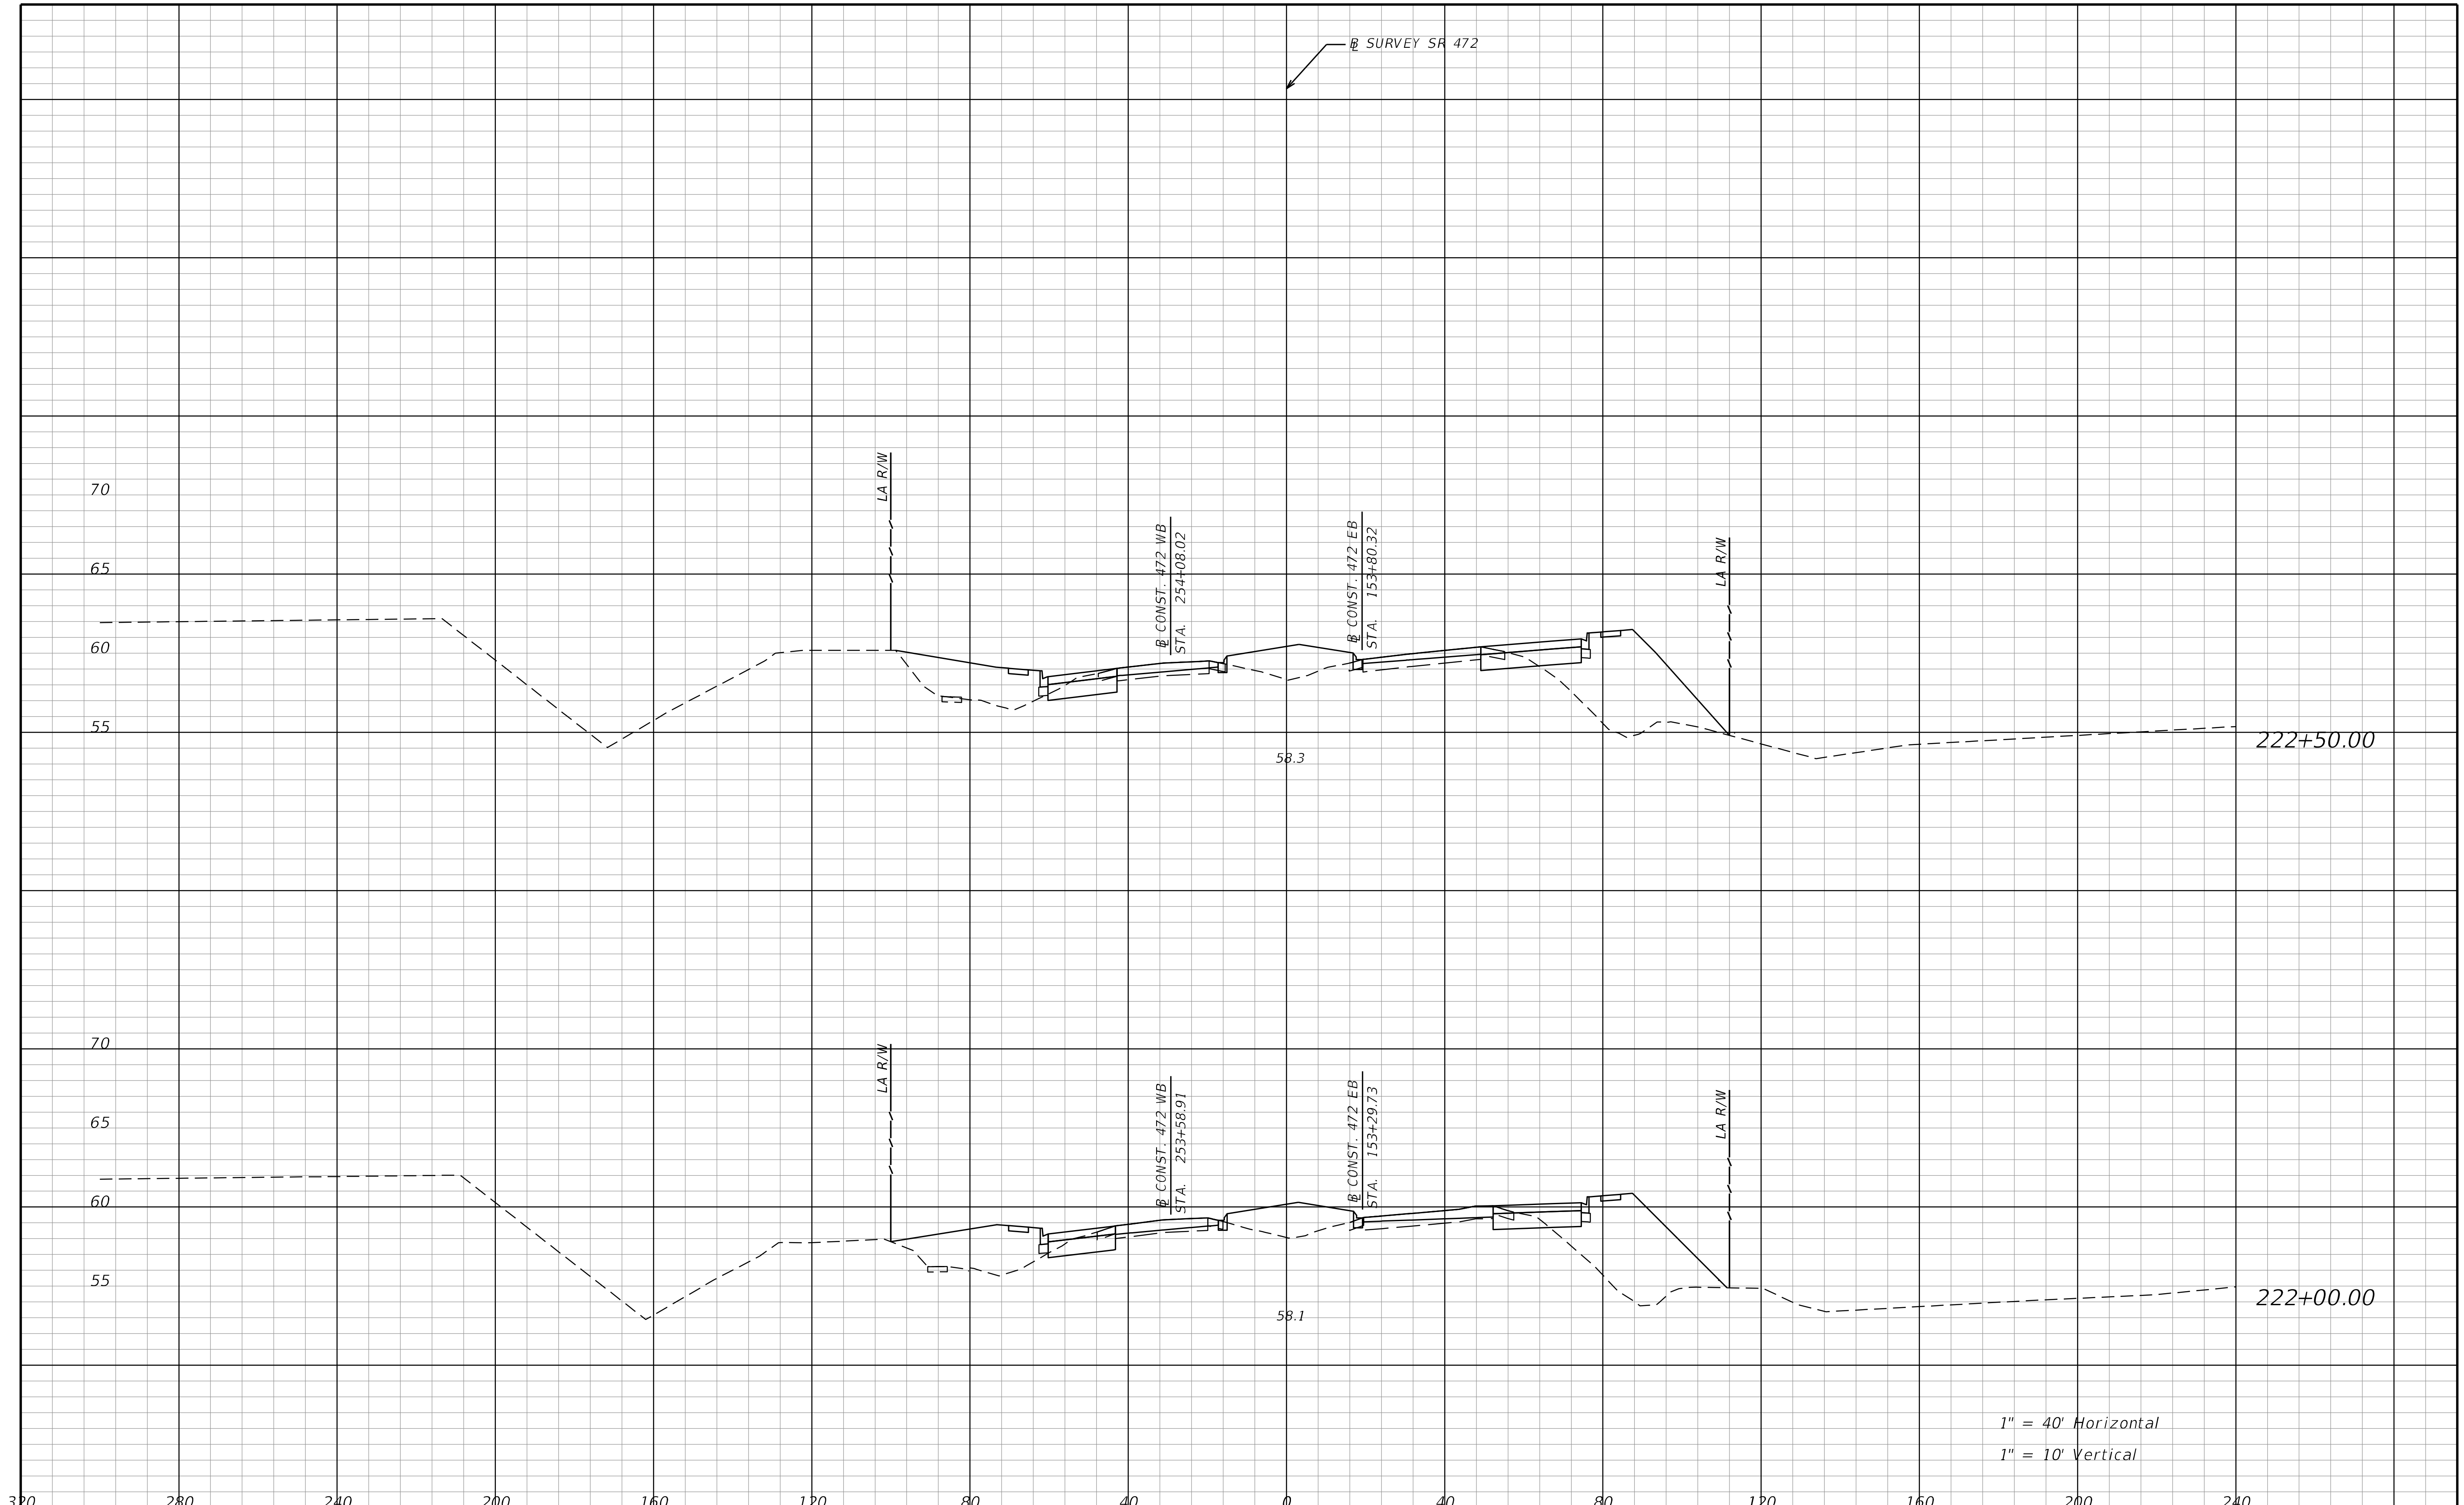

THE OFFICIAL RECORD OF THIS SHEET IS THE ELECTRONIC FILE DIGITALLY SIGNED AND SEALED UNDER RULE 61G15-23.004, F.A.C.

REVISIONS			
DATE	DESCRIPTION	DATE	DESCRIPTION

STANTEC CONSULTING SERVICES INC.
ENGINEER OF RECORD:
WILLIAM V. ANDERSON, P.E. NO.: 36682
11315 CORPORATE BLVD., SUITE 105
ORLANDO, FLORIDA 32817
(407) 823-8966
CERTIFICATE OF AUTHORIZATION NO. 27013

STATE OF FLORIDA
DEPARTMENT OF TRANSPORTATION

ROAD NO.	COUNTY	FINANCIAL PROJECT ID
SR400	VOLUSIA	408464-2-32-01

CROSS SECTIONS
SR 472

SHEET NO.
1069

jchassee 6/14/2019 4:29:11 PM Rdxsrd_shg V:\2158\active\CADD\40846423201\roadway\RDXSRD08_472.DGN

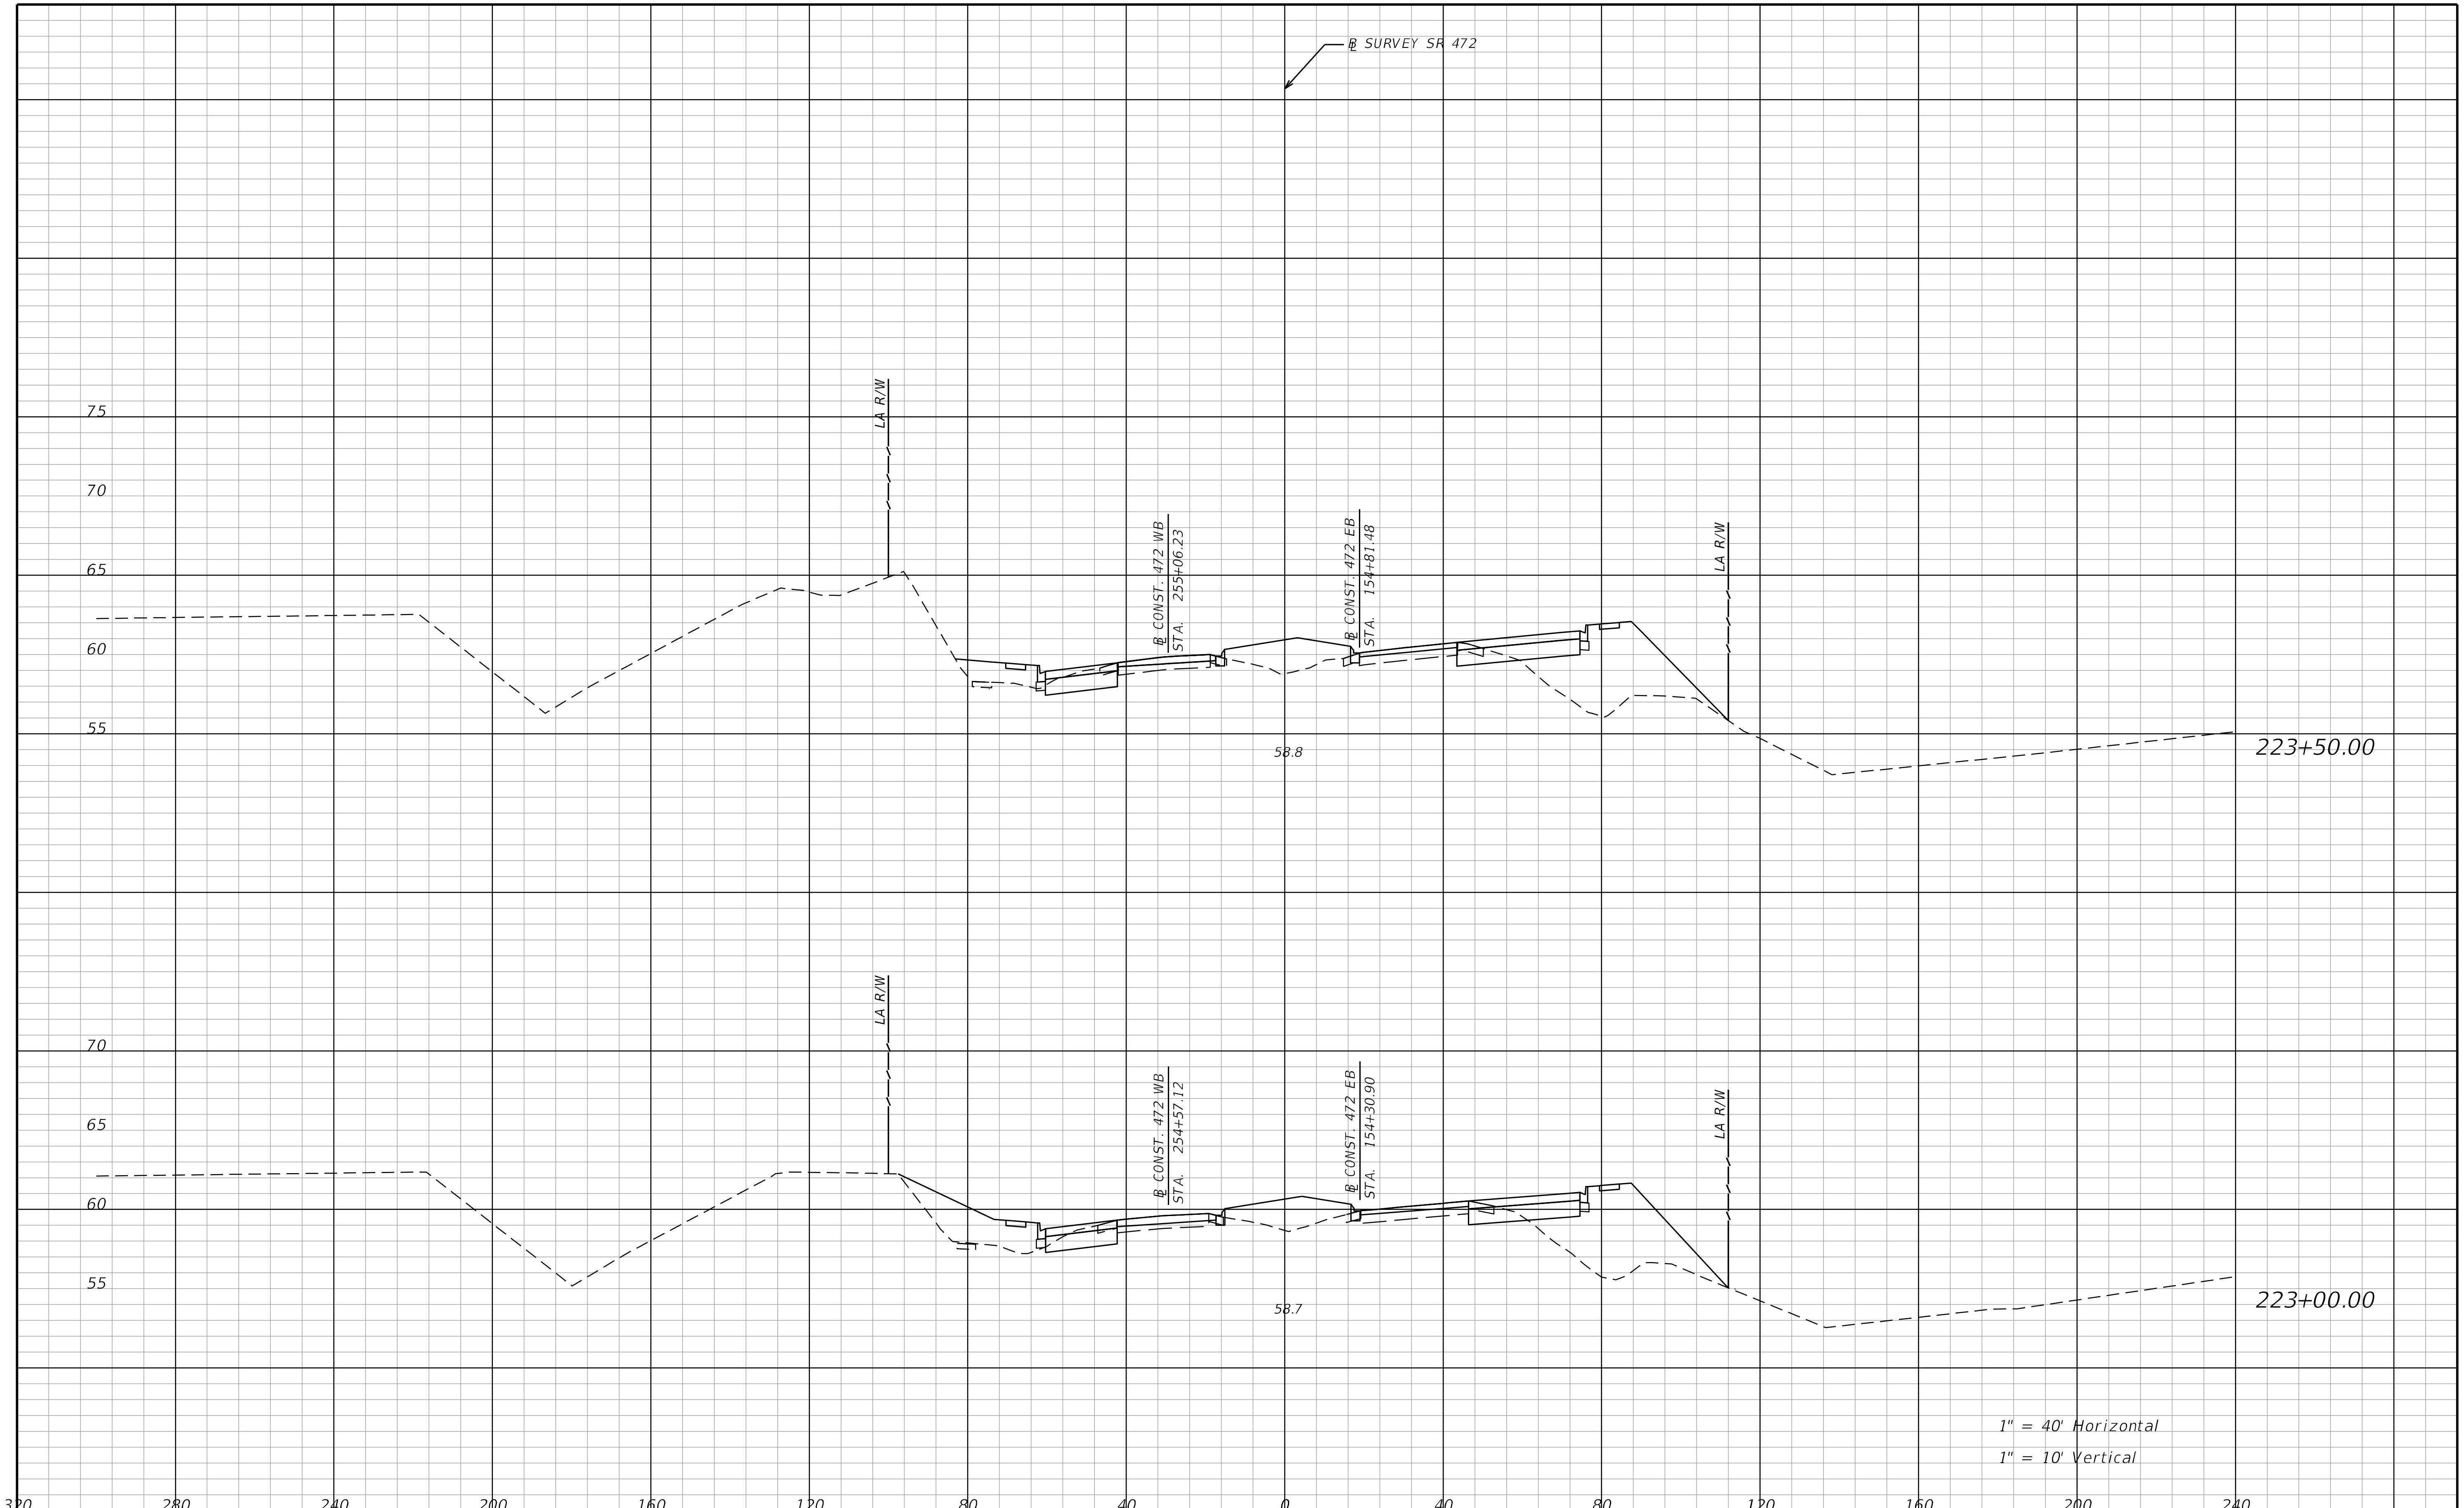

THE OFFICIAL RECORD OF THIS SHEET IS THE ELECTRONIC FILE DIGITALLY SIGNED AND SEALED UNDER RULE 61G15-23.004, F.A.C.

REVISIONS			
DATE	DESCRIPTION	DATE	DESCRIPTION

STANTEC CONSULTING SERVICES INC.
ENGINEER OF RECORD:
WILLIAM V. ANDERSON, P.E. NO.: 36682
11315 CORPORATE BLVD., SUITE 105
ORLANDO, FLORIDA 32817
(407) 823-8966
CERTIFICATE OF AUTHORIZATION NO. 27013

STATE OF FLORIDA
DEPARTMENT OF TRANSPORTATION

ROAD NO.	COUNTY	FINANCIAL PROJECT ID
SR400	VOLUSIA	408464-2-32-01

CROSS SECTIONS
SR 472

SHEET NO.
1070

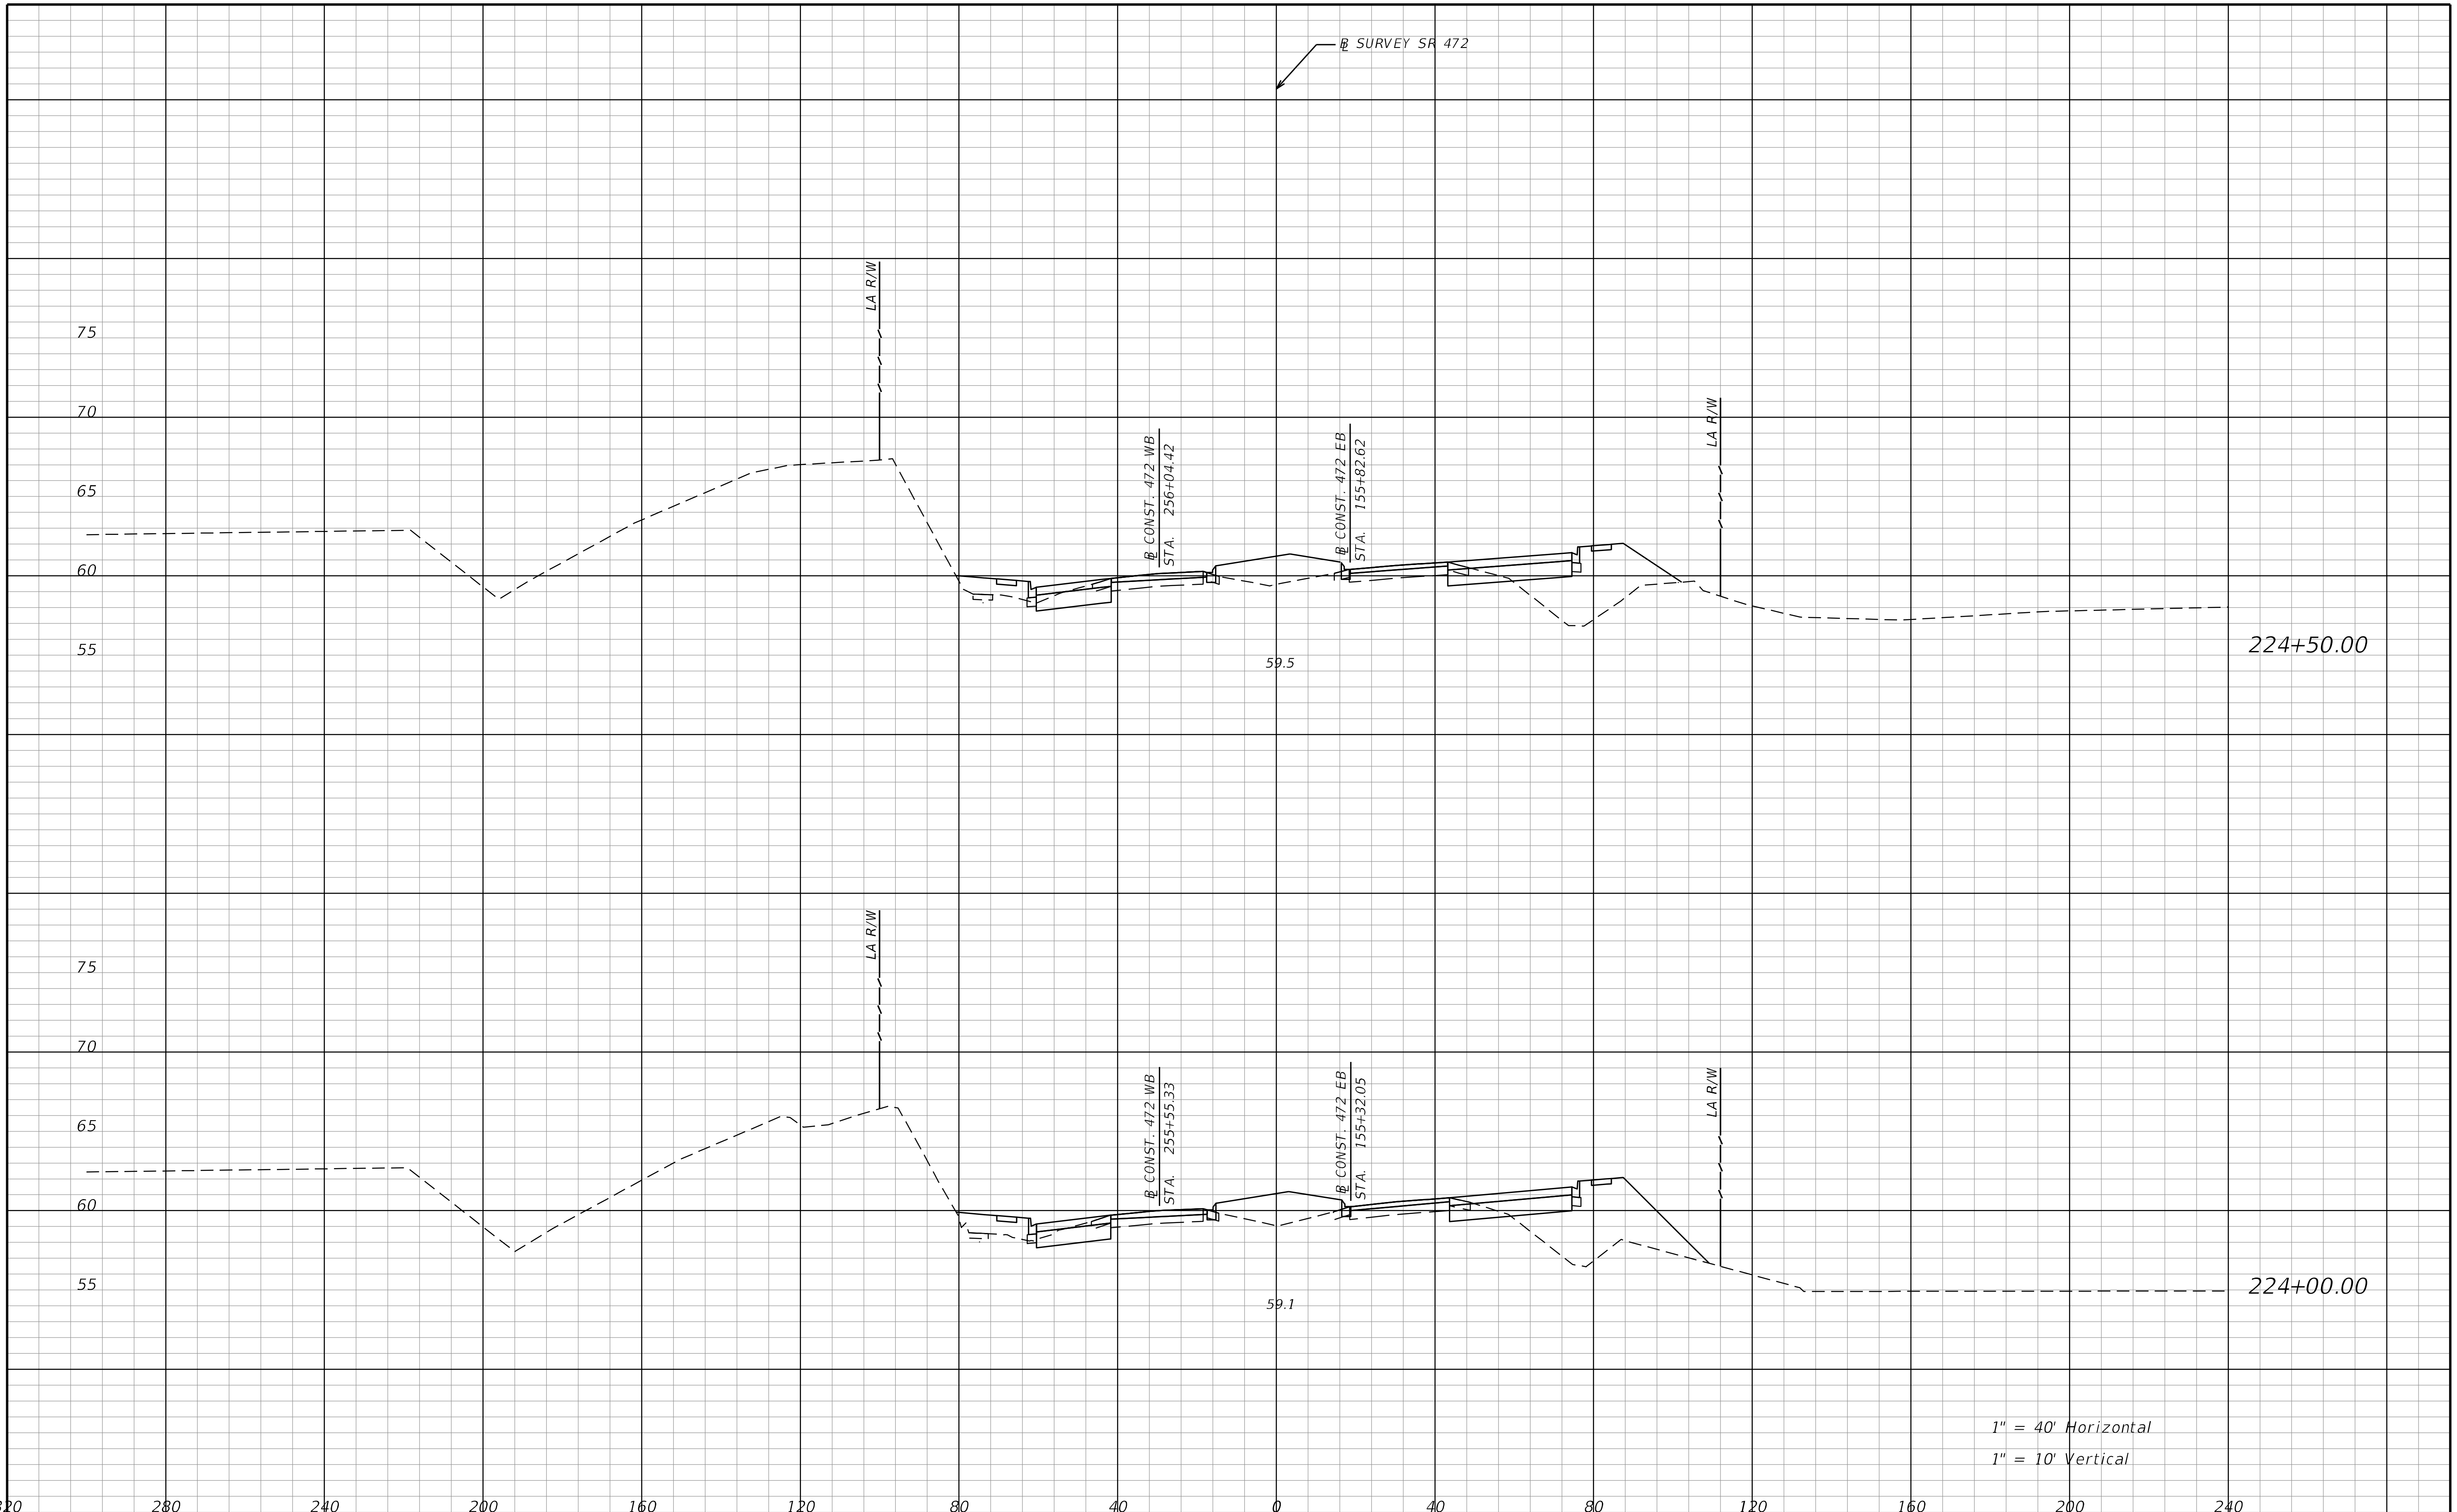

THE OFFICIAL RECORD OF THIS SHEET IS THE ELECTRONIC FILE DIGITALLY SIGNED AND SEALED UNDER RULE 61G15-23.004, F.A.C.

REVISIONS			
DATE	DESCRIPTION	DATE	DESCRIPTION

STANTEC CONSULTING SERVICES INC.
ENGINEER OF RECORD:
WILLIAM V. ANDERSON, P.E. NO.: 36682
11315 CORPORATE BLVD., SUITE 105
ORLANDO, FLORIDA 32817
(407) 823-8966
CERTIFICATE OF AUTHORIZATION NO. 27013

STATE OF FLORIDA
DEPARTMENT OF TRANSPORTATION

ROAD NO.	COUNTY	FINANCIAL PROJECT ID
SR400	VOLUSIA	408464-2-32-01

CROSS SECTIONS
SR 472

SHEET NO.
1071

jchassee 6/14/2019 4:29:11 PM Rdxsrd_shg V:\2158\active\CADD\40846423201\roadway\RDXSRD08_472.DGN

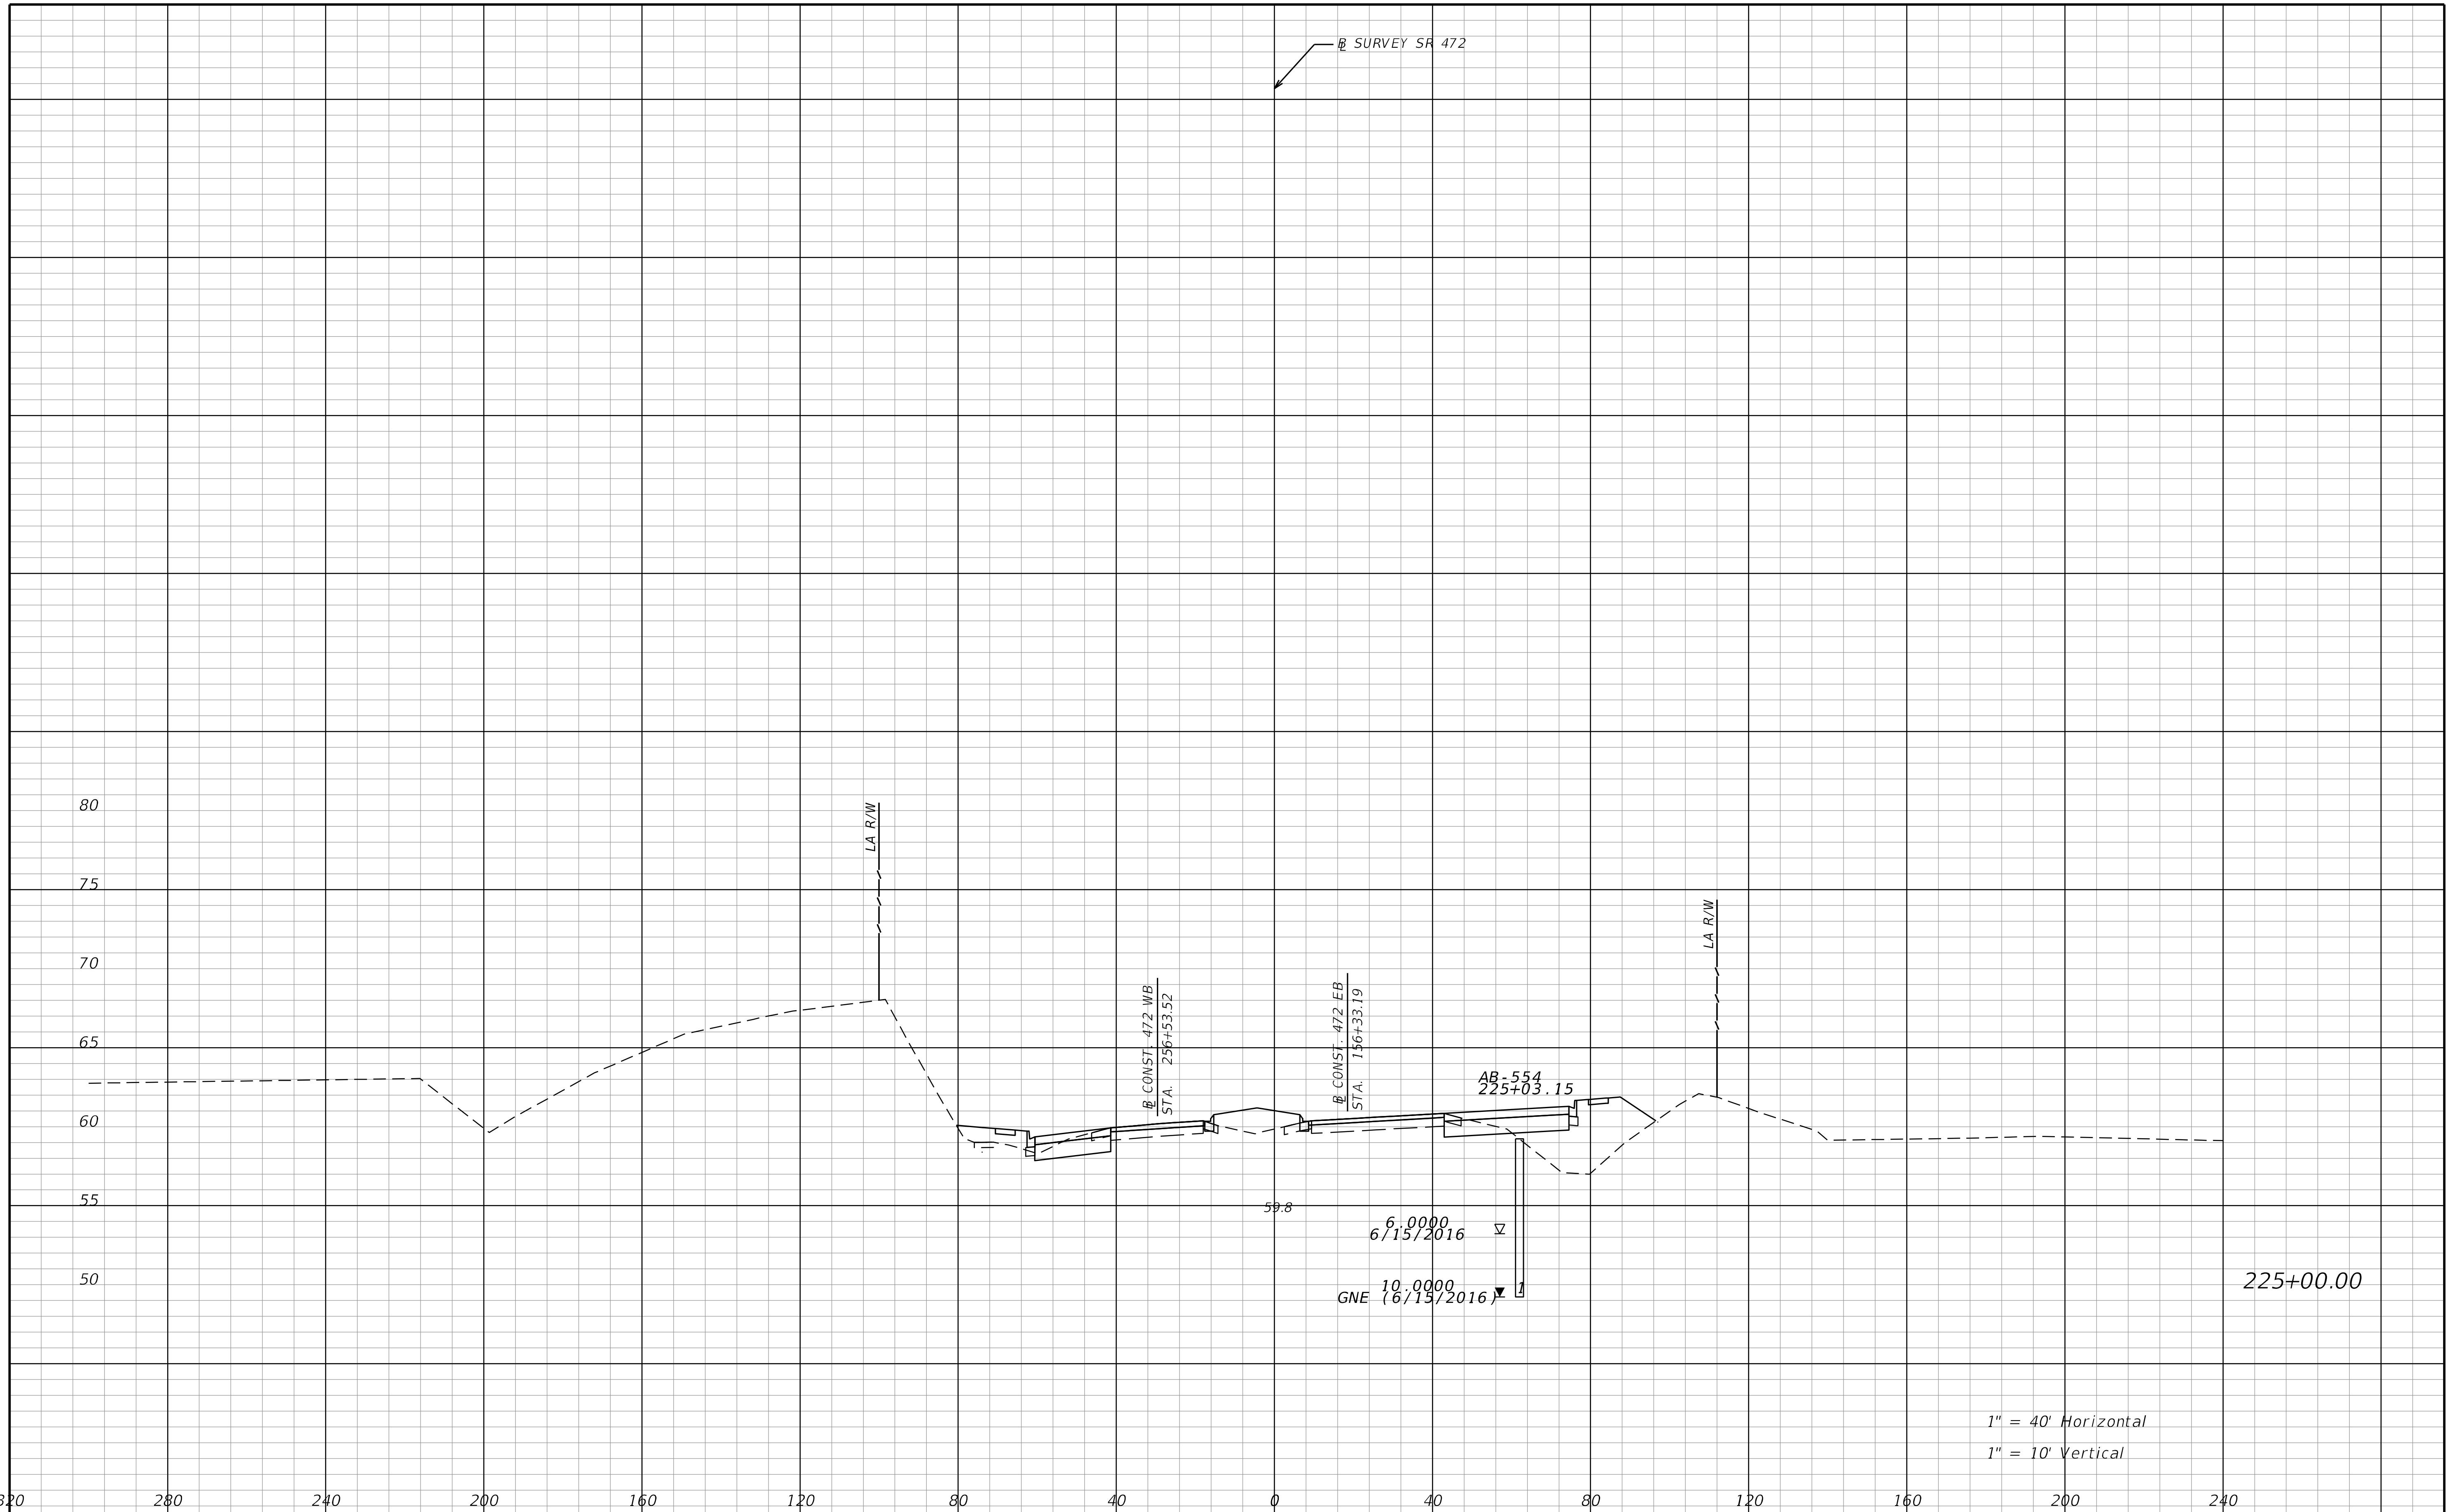

REVISIONS			
DATE	DESCRIPTION	DATE	DESCRIPTION

STANTEC CONSULTING SERVICES INC.
ENGINEER OF RECORD:
WILLIAM V. ANDERSON, P.E. NO.: 36682
11315 CORPORATE BLVD., SUITE 105
ORLANDO, FLORIDA 32817
(407) 823-8966
CERTIFICATE OF AUTHORIZATION NO. 27013

STATE OF FLORIDA
DEPARTMENT OF TRANSPORTATION

ROAD NO.	COUNTY	FINANCIAL PROJECT ID
SR400	VOLUSIA	408464-2-32-01

CROSS SECTIONS
SR 472

SHEET NO.
1072

jchassee 6/14/2019 4:29:12 PM Rdxsrd_shg V:\2158\active\CADD\40846423201\roadway\RDXSRD08_472.DGN

THE OFFICIAL RECORD OF THIS SHEET IS THE ELECTRONIC FILE DIGITALLY SIGNED AND SEALED UNDER RULE 61G15-23.004, F.A.C.

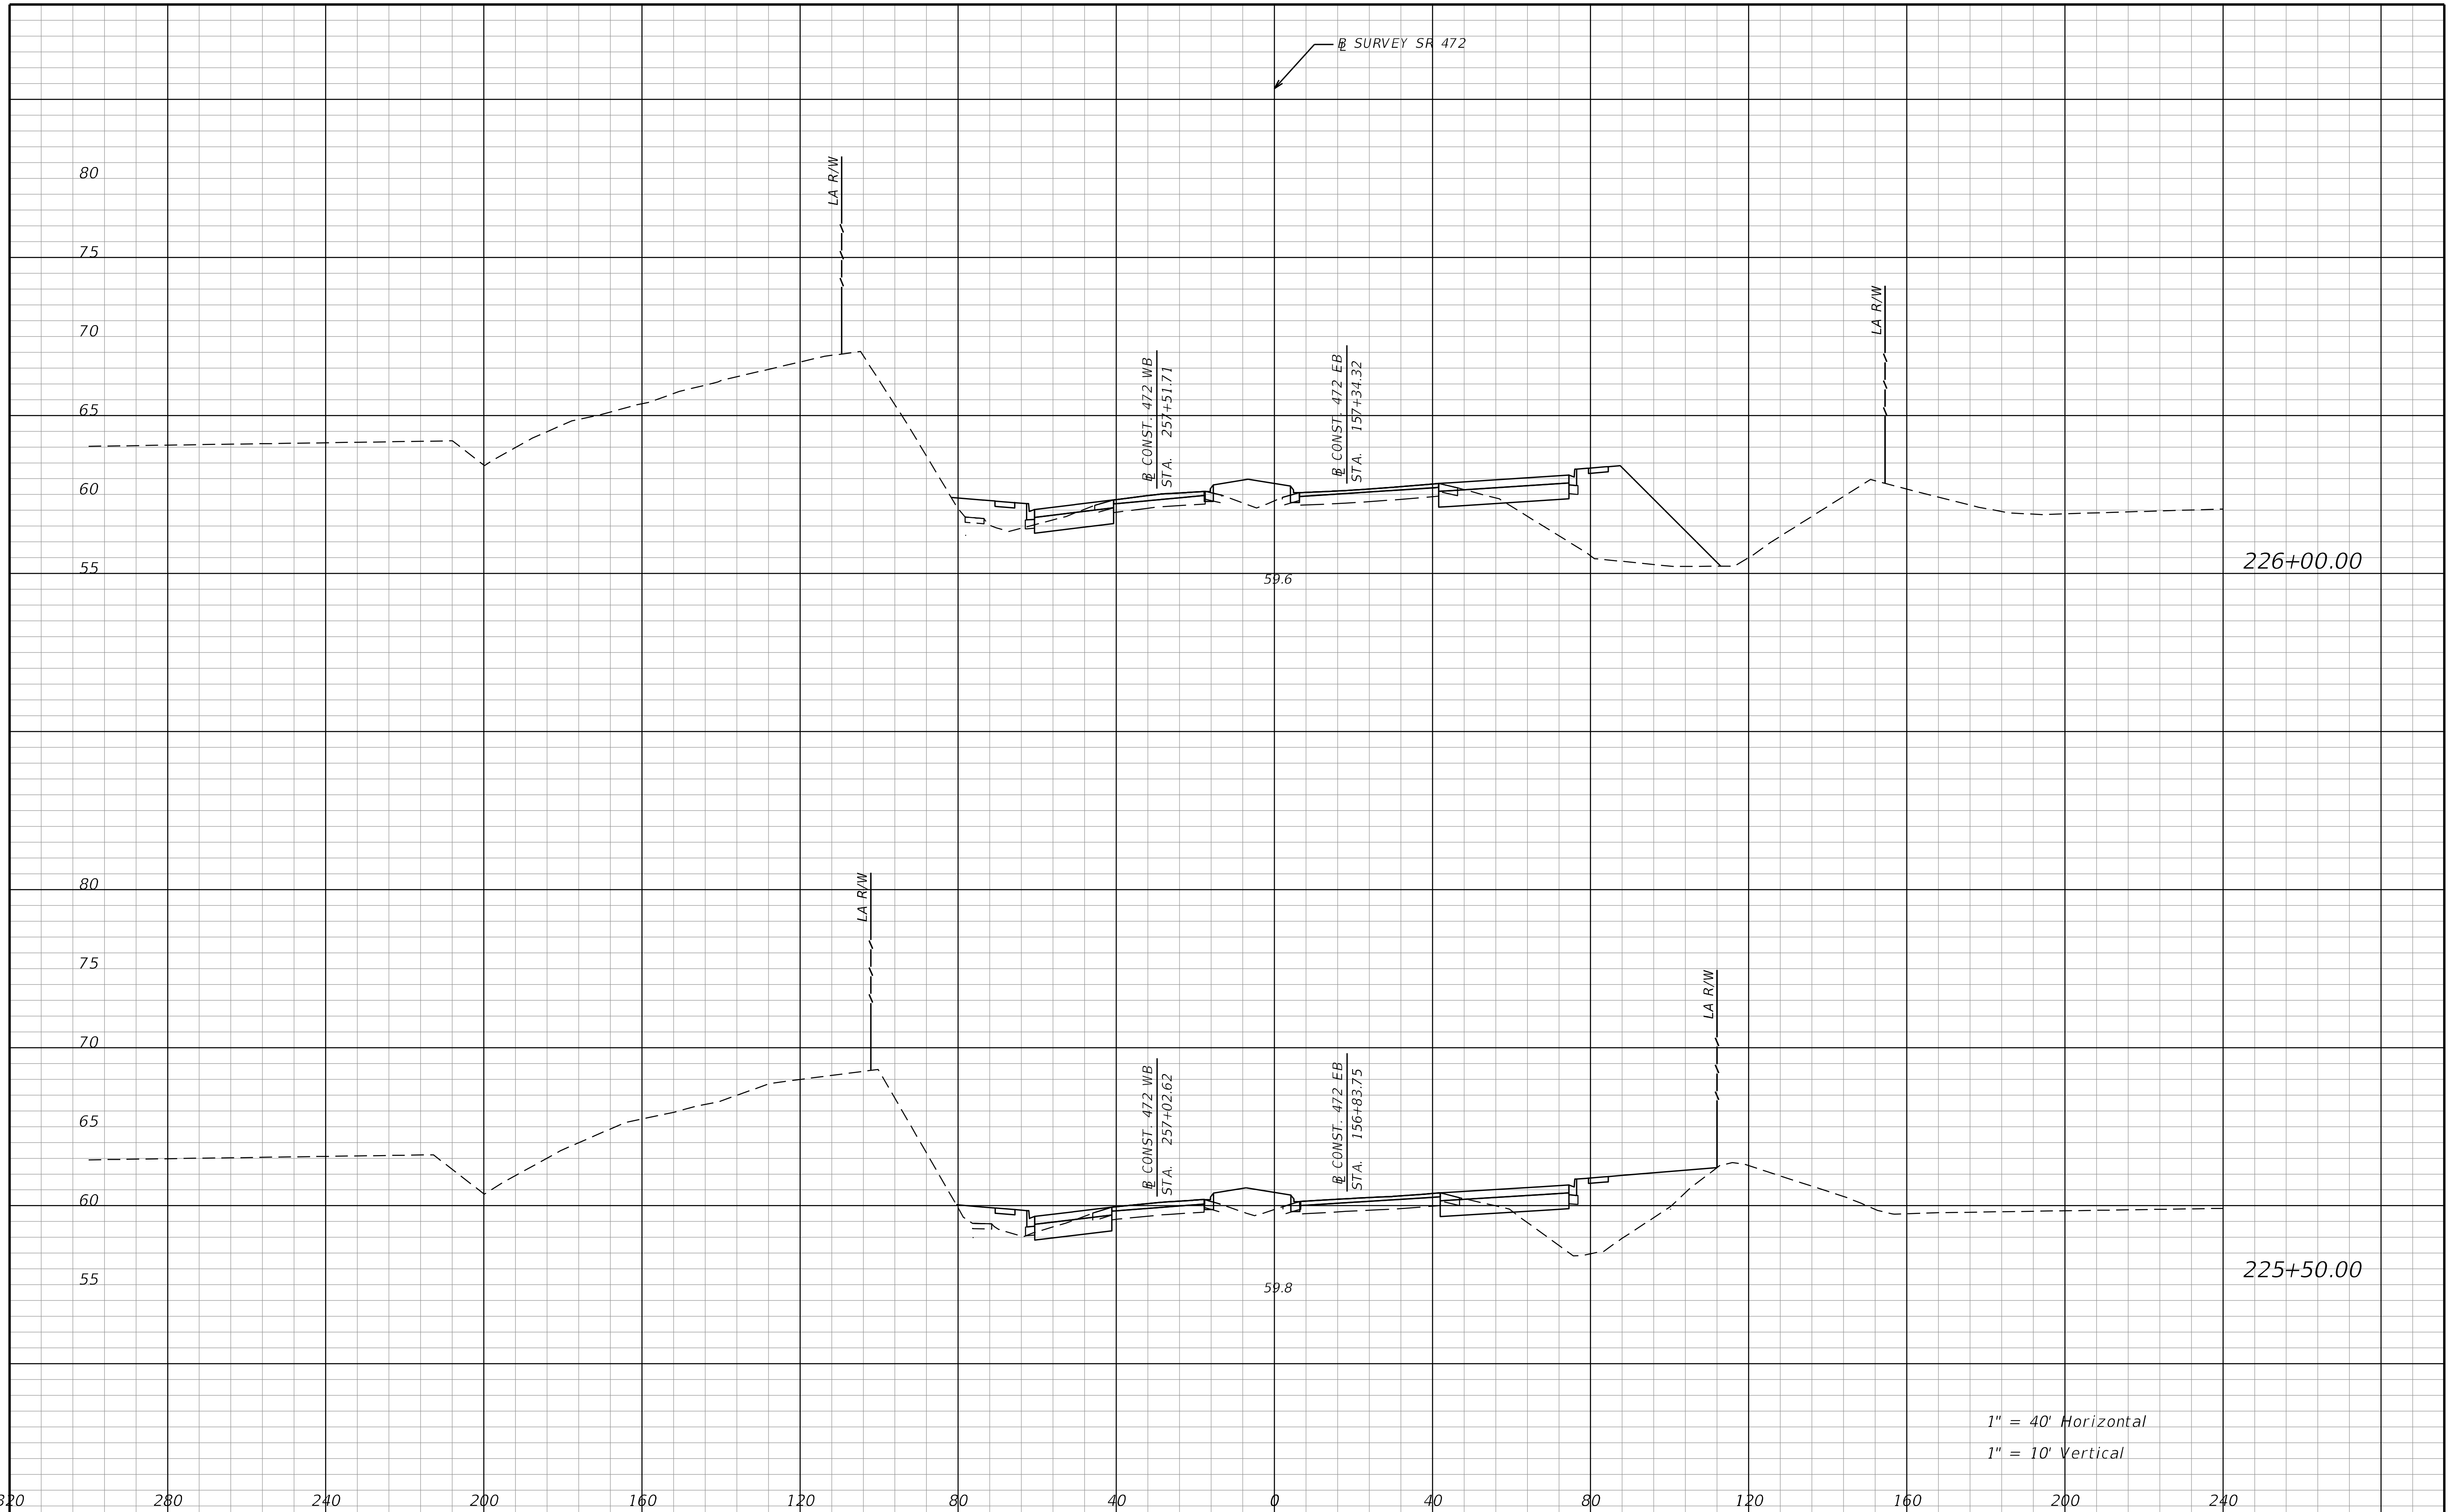

THE OFFICIAL RECORD OF THIS SHEET IS THE ELECTRONIC FILE DIGITALLY SIGNED AND SEALED UNDER RULE 61G15-23.004, F.A.C.

REVISIONS			
DATE	DESCRIPTION	DATE	DESCRIPTION

STANTEC CONSULTING SERVICES INC.
ENGINEER OF RECORD:
WILLIAM V. ANDERSON, P.E. NO.: 36682
11315 CORPORATE BLVD., SUITE 105
ORLANDO, FLORIDA 32817
(407) 823-8966
CERTIFICATE OF AUTHORIZATION NO. 27013

STATE OF FLORIDA
DEPARTMENT OF TRANSPORTATION

ROAD NO.	COUNTY	FINANCIAL PROJECT ID
SR400	VOLUSIA	408464-2-32-01

CROSS SECTIONS
SR 472

SHEET NO.
1073

jchassee 6/14/2019 4:29:12 PM Rdxsrd_shg V:\2158\active\CADD\40846423201\roadway\RDXSRD08_472.DGN

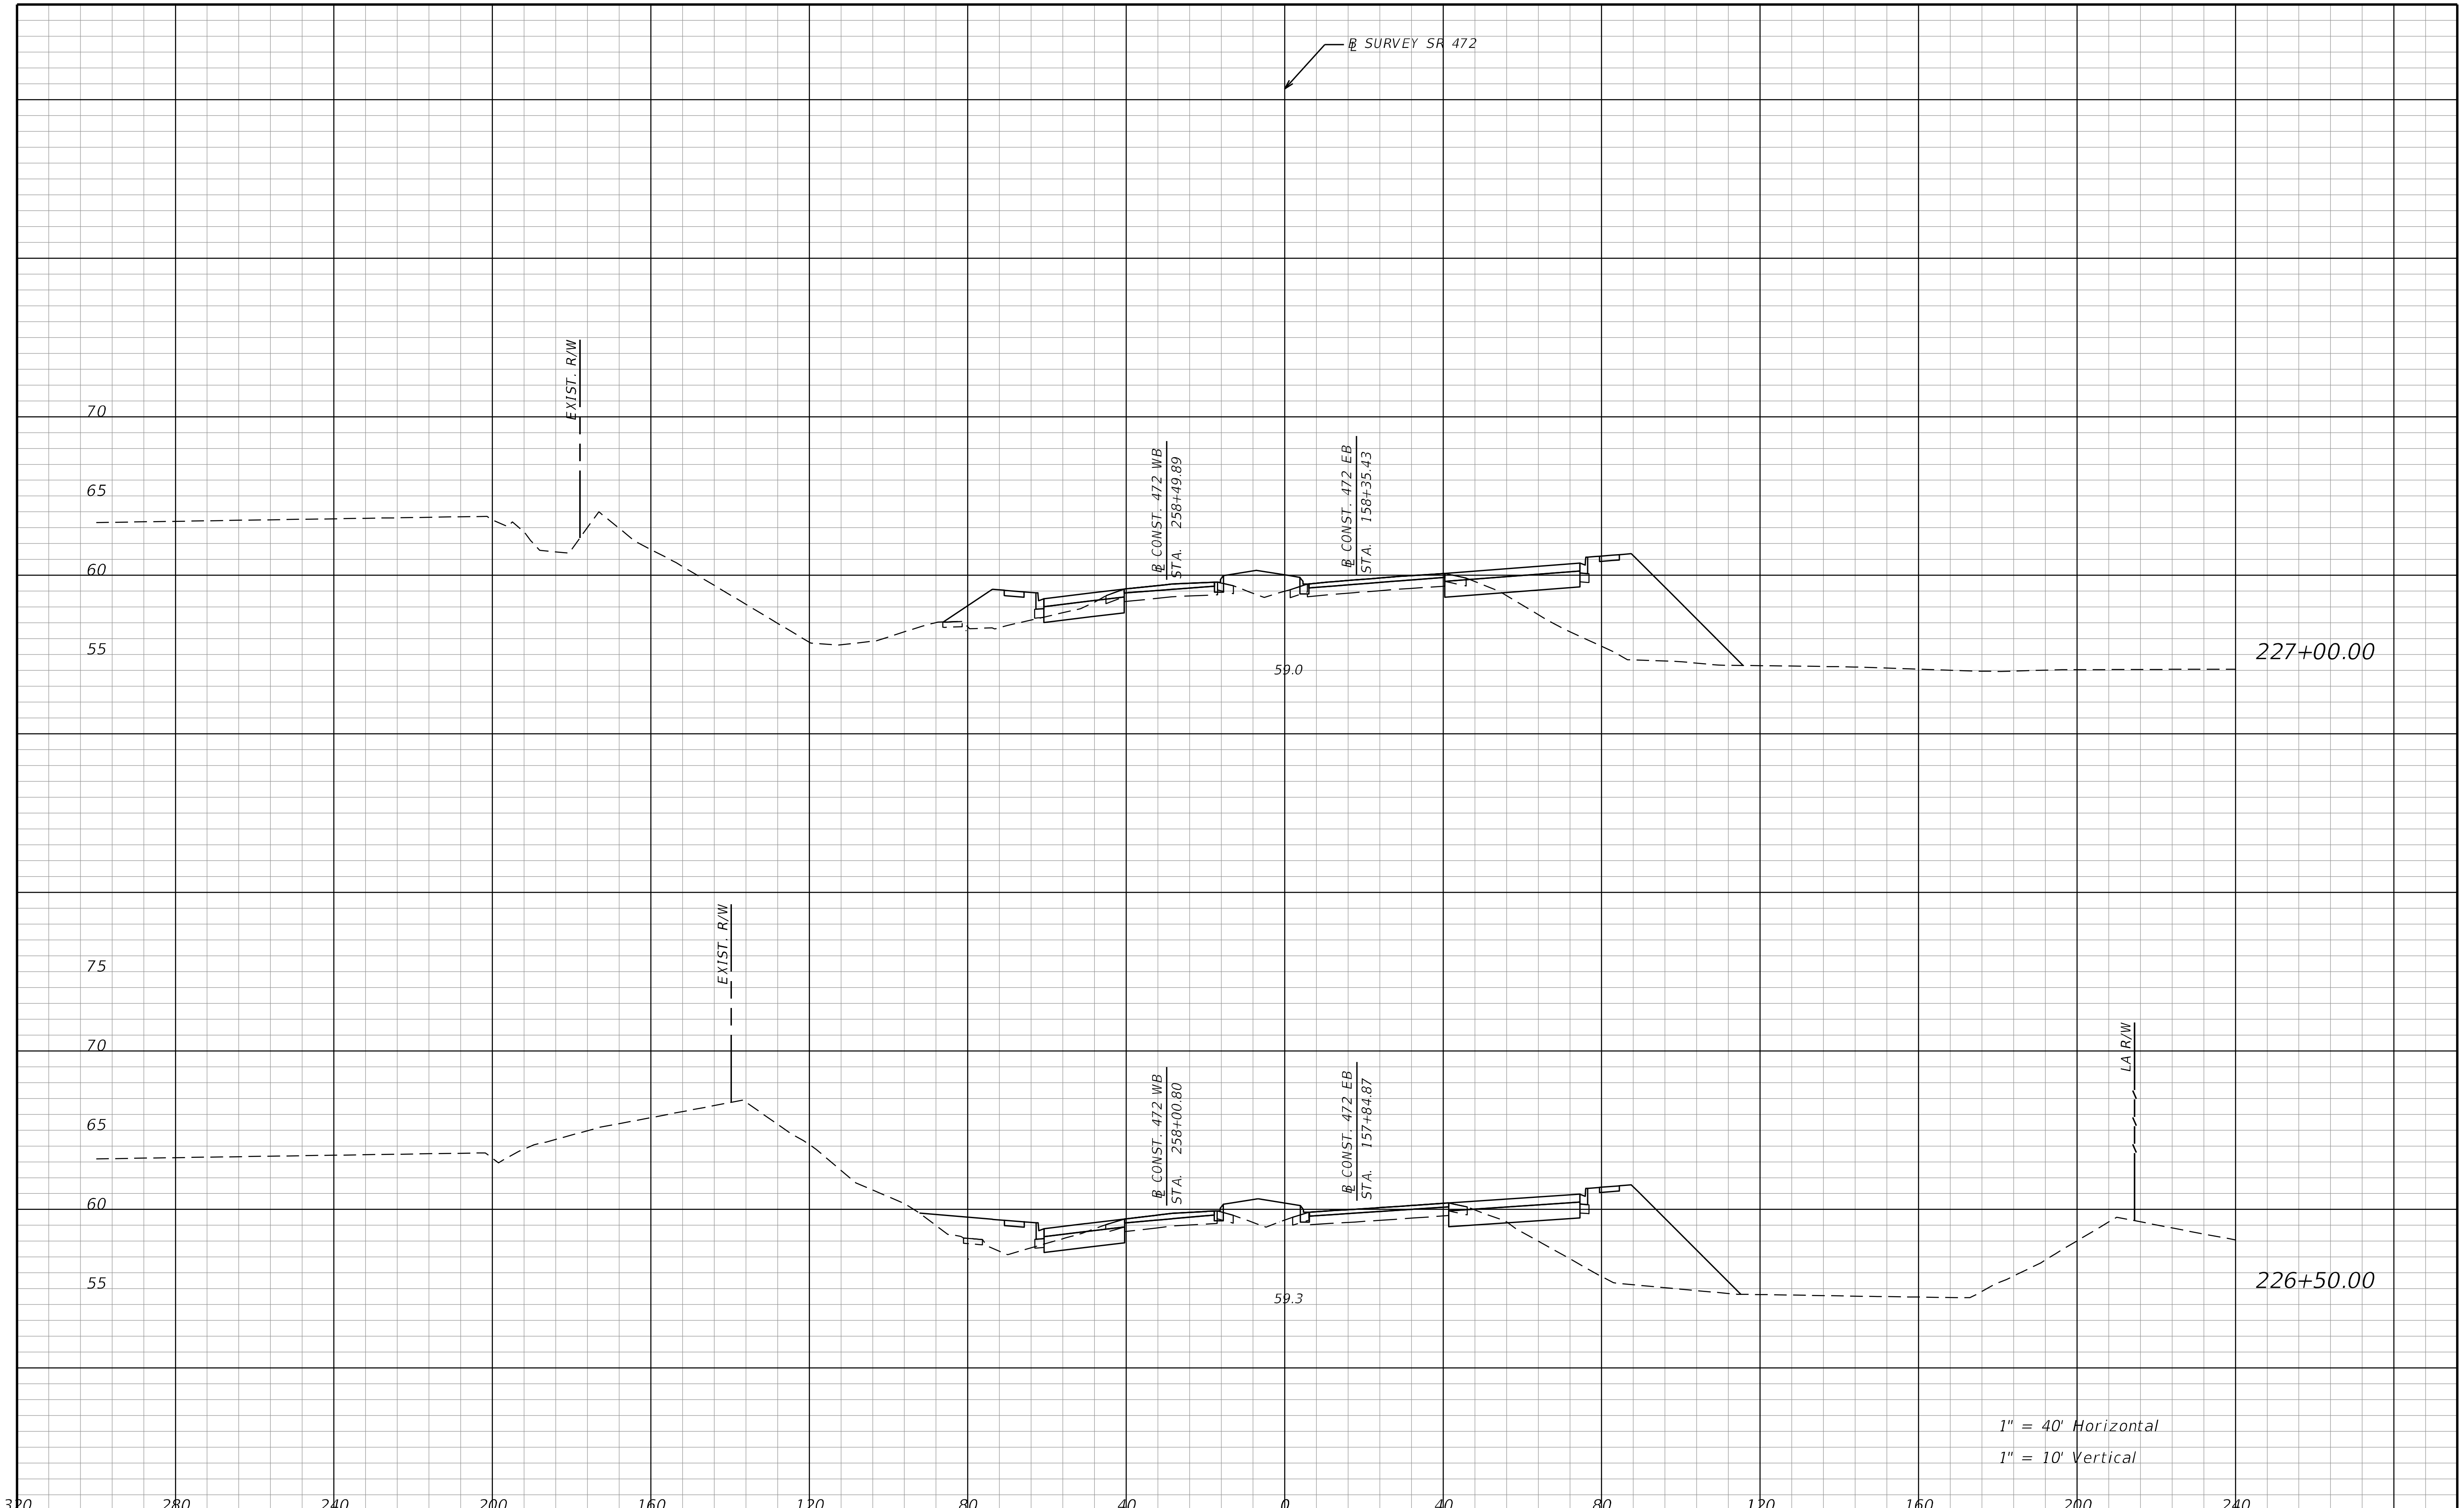

REVISIONS			
DATE	DESCRIPTION	DATE	DESCRIPTION

STANTEC CONSULTING SERVICES INC.
ENGINEER OF RECORD:
WILLIAM V. ANDERSON, P.E. NO.: 36682
11315 CORPORATE BLVD., SUITE 105
ORLANDO, FLORIDA 32817
(407) 823-8966
CERTIFICATE OF AUTHORIZATION NO. 27013

STATE OF FLORIDA
DEPARTMENT OF TRANSPORTATION

ROAD NO.	COUNTY	FINANCIAL PROJECT ID
SR400	VOLUSIA	408464-2-32-01

CROSS SECTIONS
SR 472

SHEET NO.
1074

THE OFFICIAL RECORD OF THIS SHEET IS THE ELECTRONIC FILE DIGITALLY SIGNED AND SEALED UNDER RULE 61G15-23.004, F.A.C.

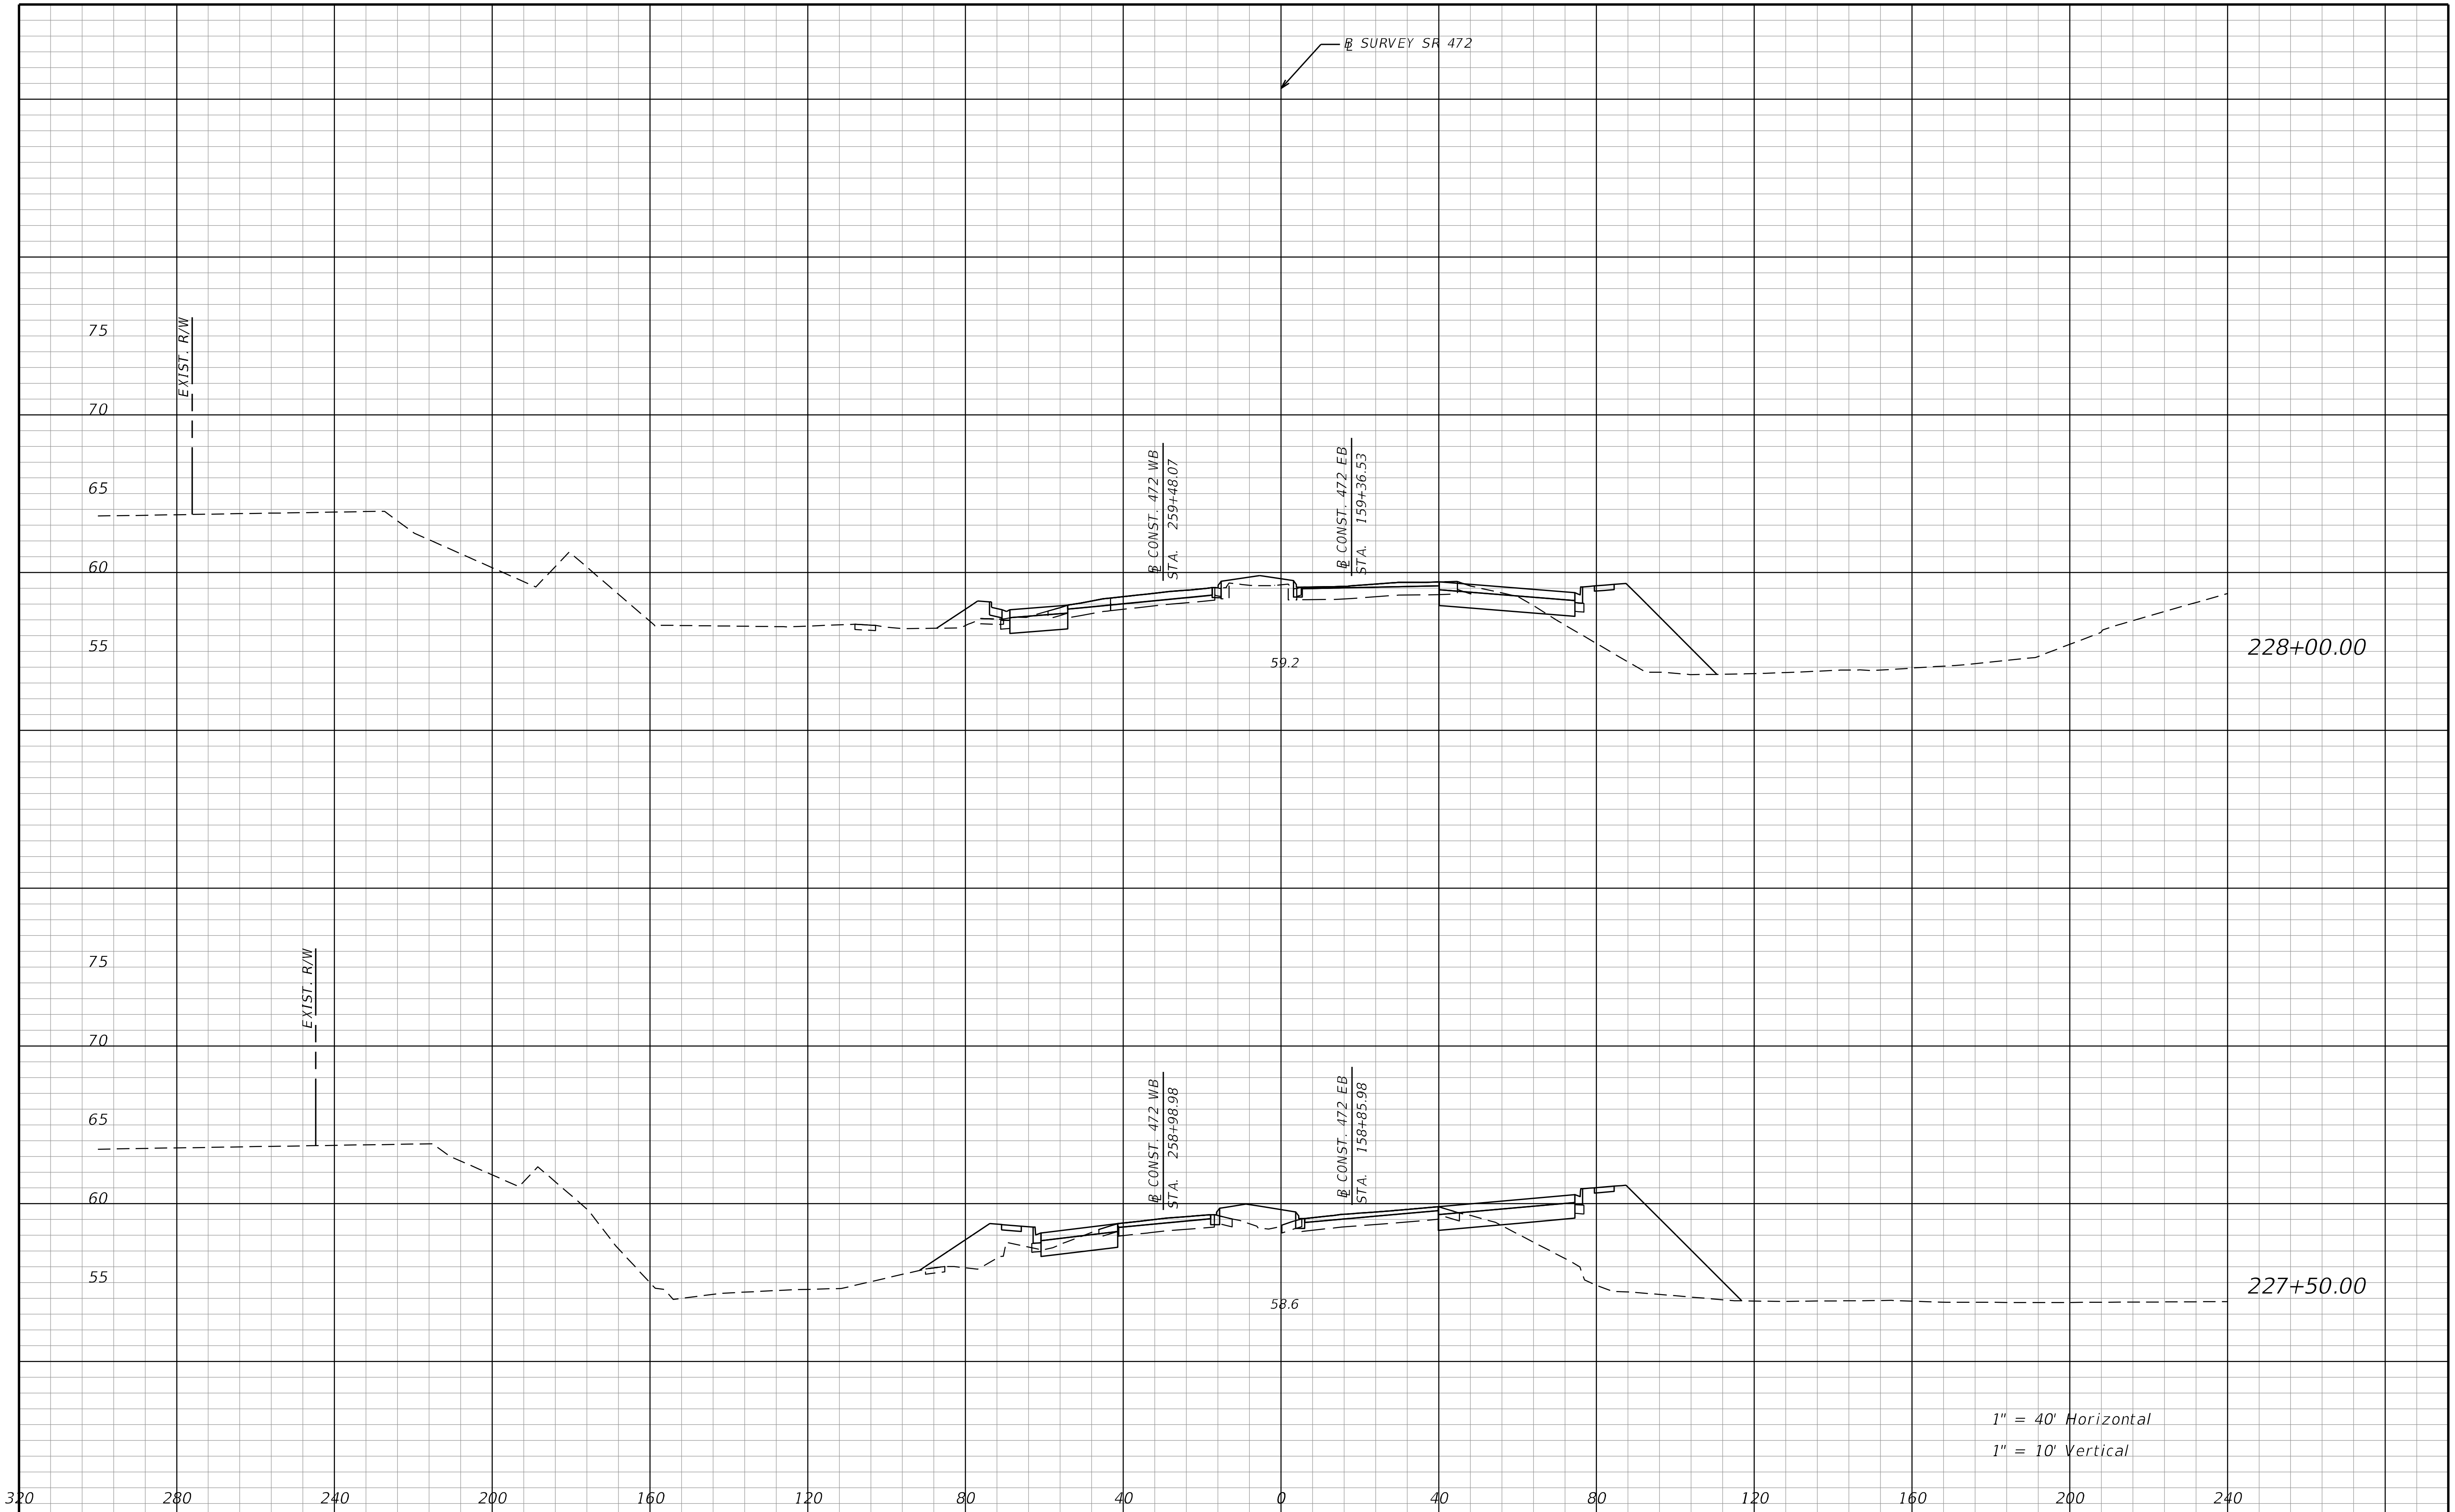

THE OFFICIAL RECORD OF THIS SHEET IS THE ELECTRONIC FILE DIGITALLY SIGNED AND SEALED UNDER RULE 61G15-23.004, F.A.C.

REVISIONS			
DATE	DESCRIPTION	DATE	DESCRIPTION

STANTEC CONSULTING SERVICES INC.
ENGINEER OF RECORD:
WILLIAM V. ANDERSON, P.E. NO.: 36682
11315 CORPORATE BLVD., SUITE 105
ORLANDO, FLORIDA 32817
(407) 823-8966
CERTIFICATE OF AUTHORIZATION NO. 27013

STATE OF FLORIDA
DEPARTMENT OF TRANSPORTATION

ROAD NO.	COUNTY	FINANCIAL PROJECT ID
SR400	VOLUSIA	408464-2-32-01

CROSS SECTIONS
SR 472

SHEET NO.
1075

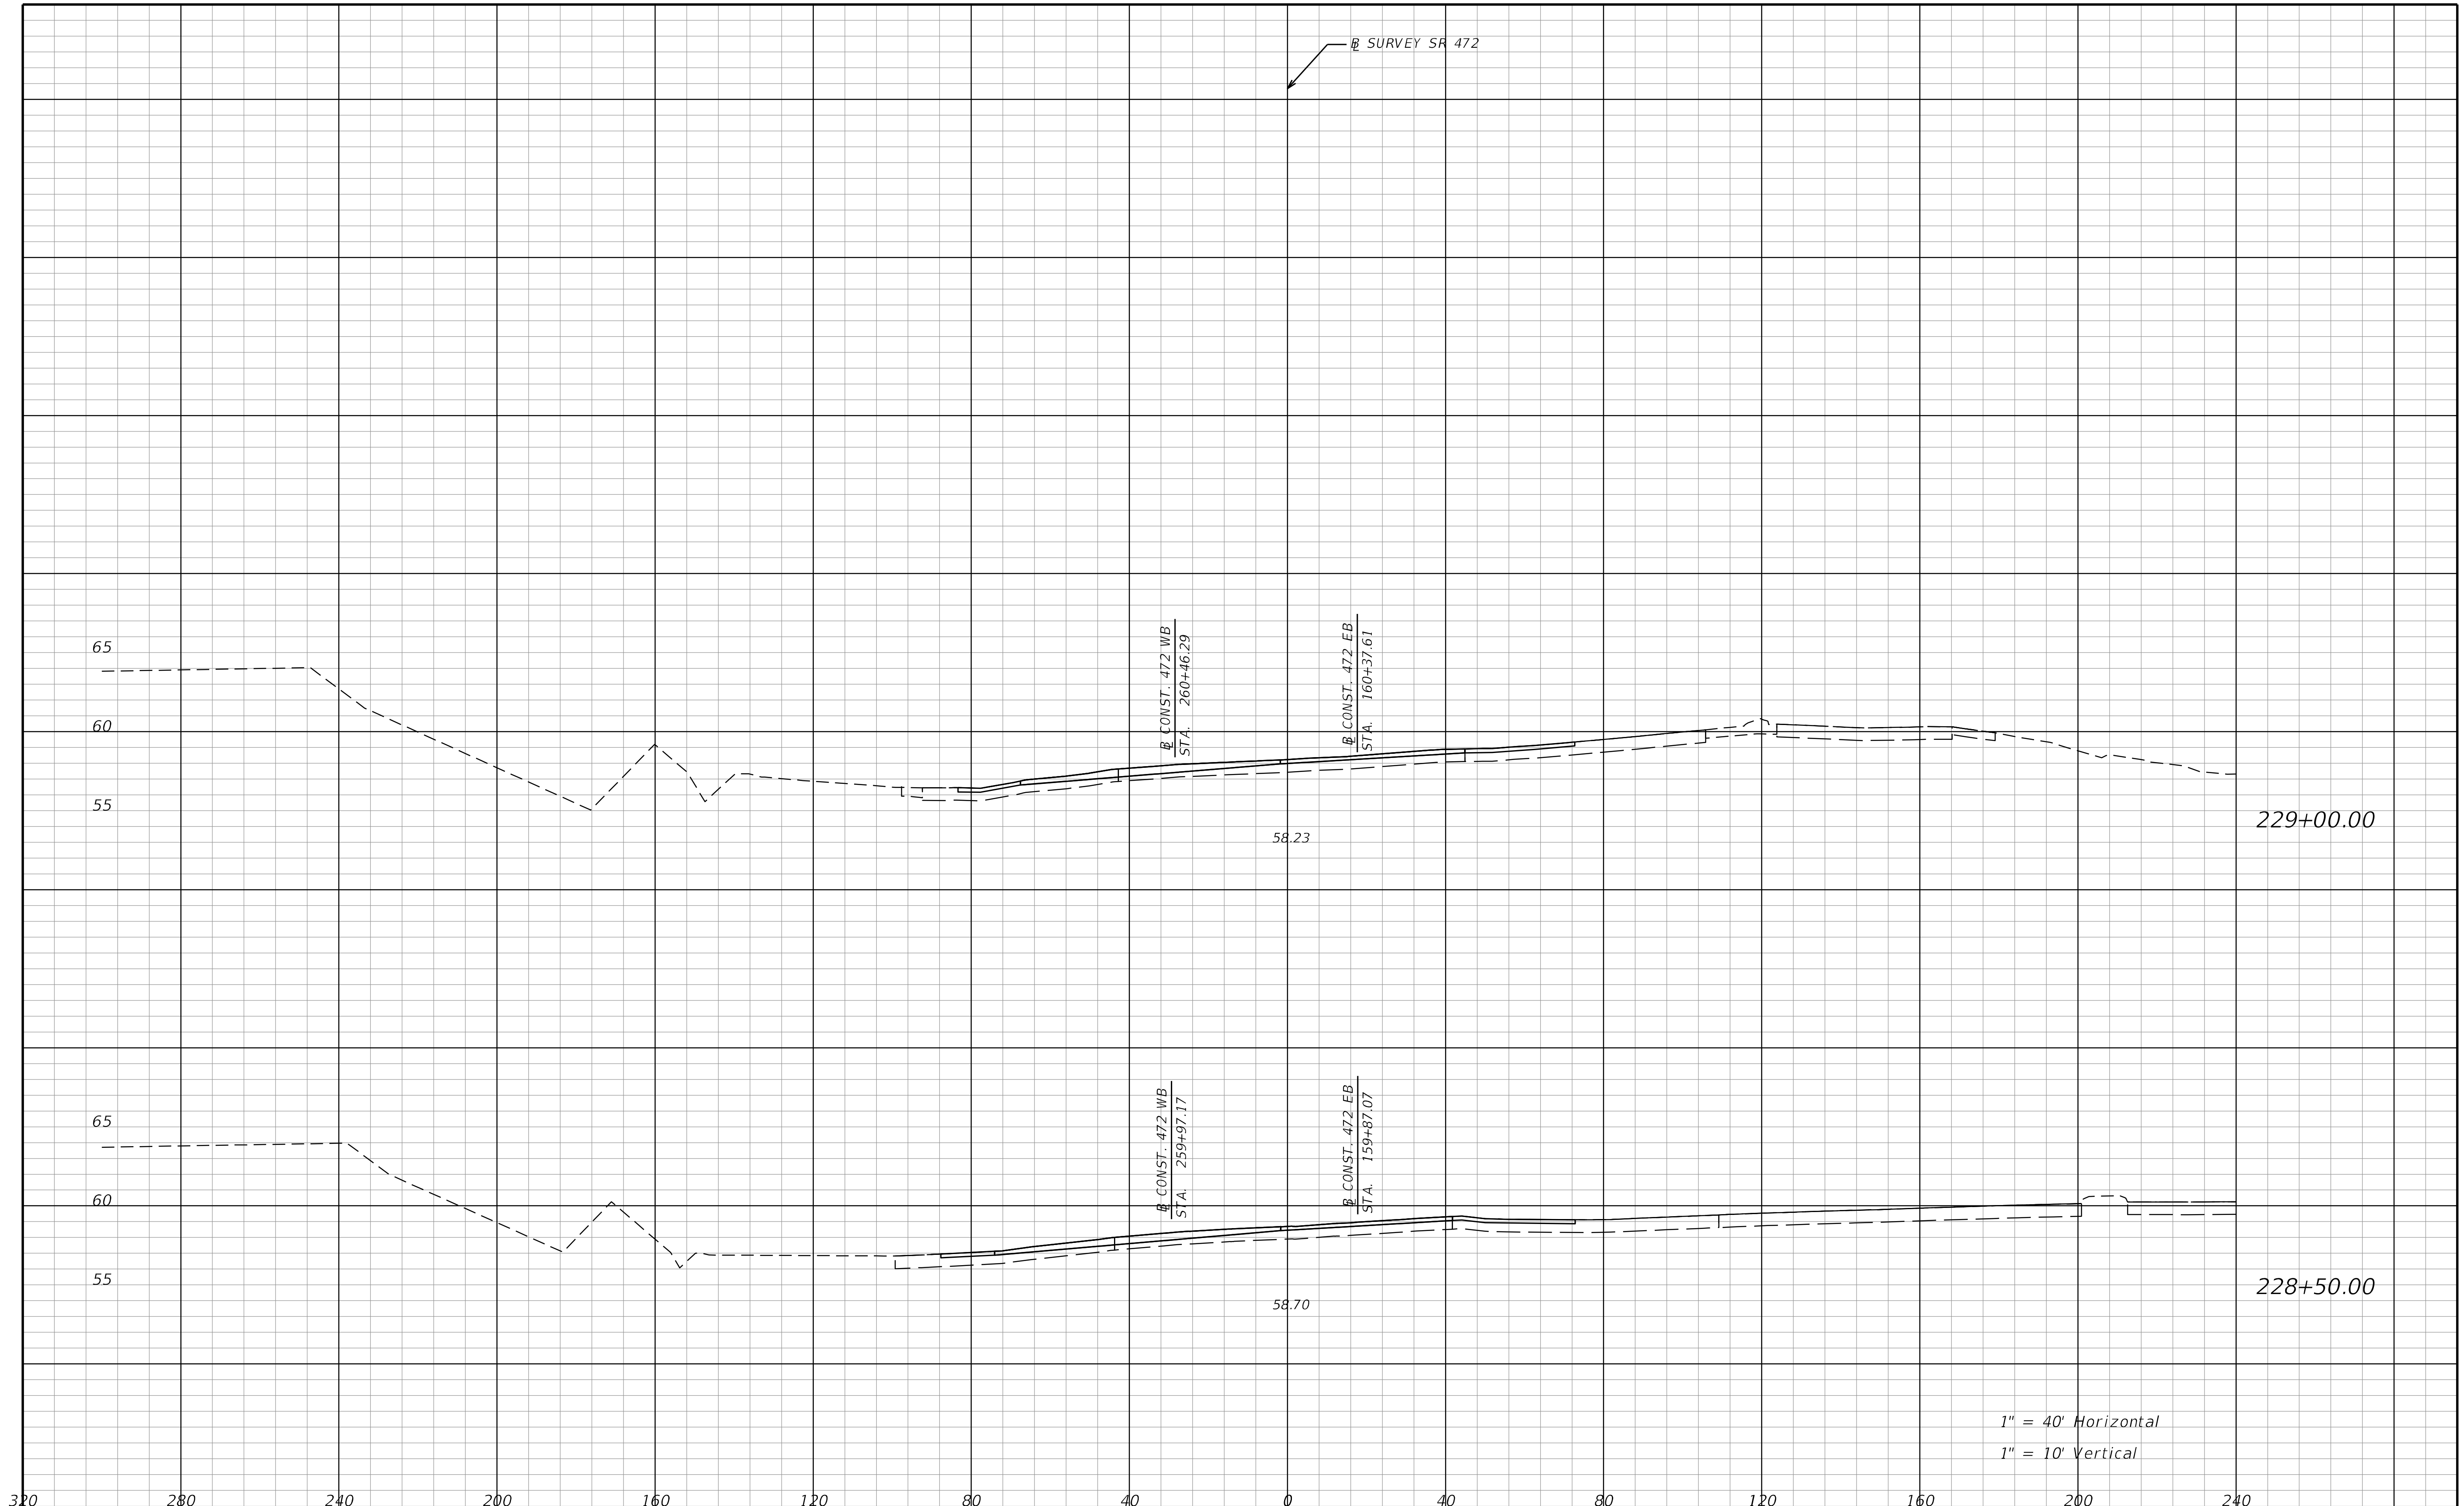

REVISIONS			
DATE	DESCRIPTION	DATE	DESCRIPTION

STANTEC CONSULTING SERVICES INC.
ENGINEER OF RECORD:
WILLIAM V. ANDERSON, P.E. NO.: 36682
11315 CORPORATE BLVD., SUITE 105
ORLANDO, FLORIDA 32817
(407) 823-8966
CERTIFICATE OF AUTHORIZATION NO. 27013

STATE OF FLORIDA
DEPARTMENT OF TRANSPORTATION

ROAD NO.	COUNTY	FINANCIAL PROJECT ID
SR400	VOLUSIA	408464-2-32-01

CROSS SECTIONS
SR 472

SHEET NO. 1076

jchassee 6/14/2019 4:29:13 PM Rdxsrd_shg V:\2158\active\CADD\40846423201\roadway\RDXSRD08_472.DGN

THE OFFICIAL RECORD OF THIS SHEET IS THE ELECTRONIC FILE DIGITALLY SIGNED AND SEALED UNDER RULE 61G15-23.004, F.A.C.

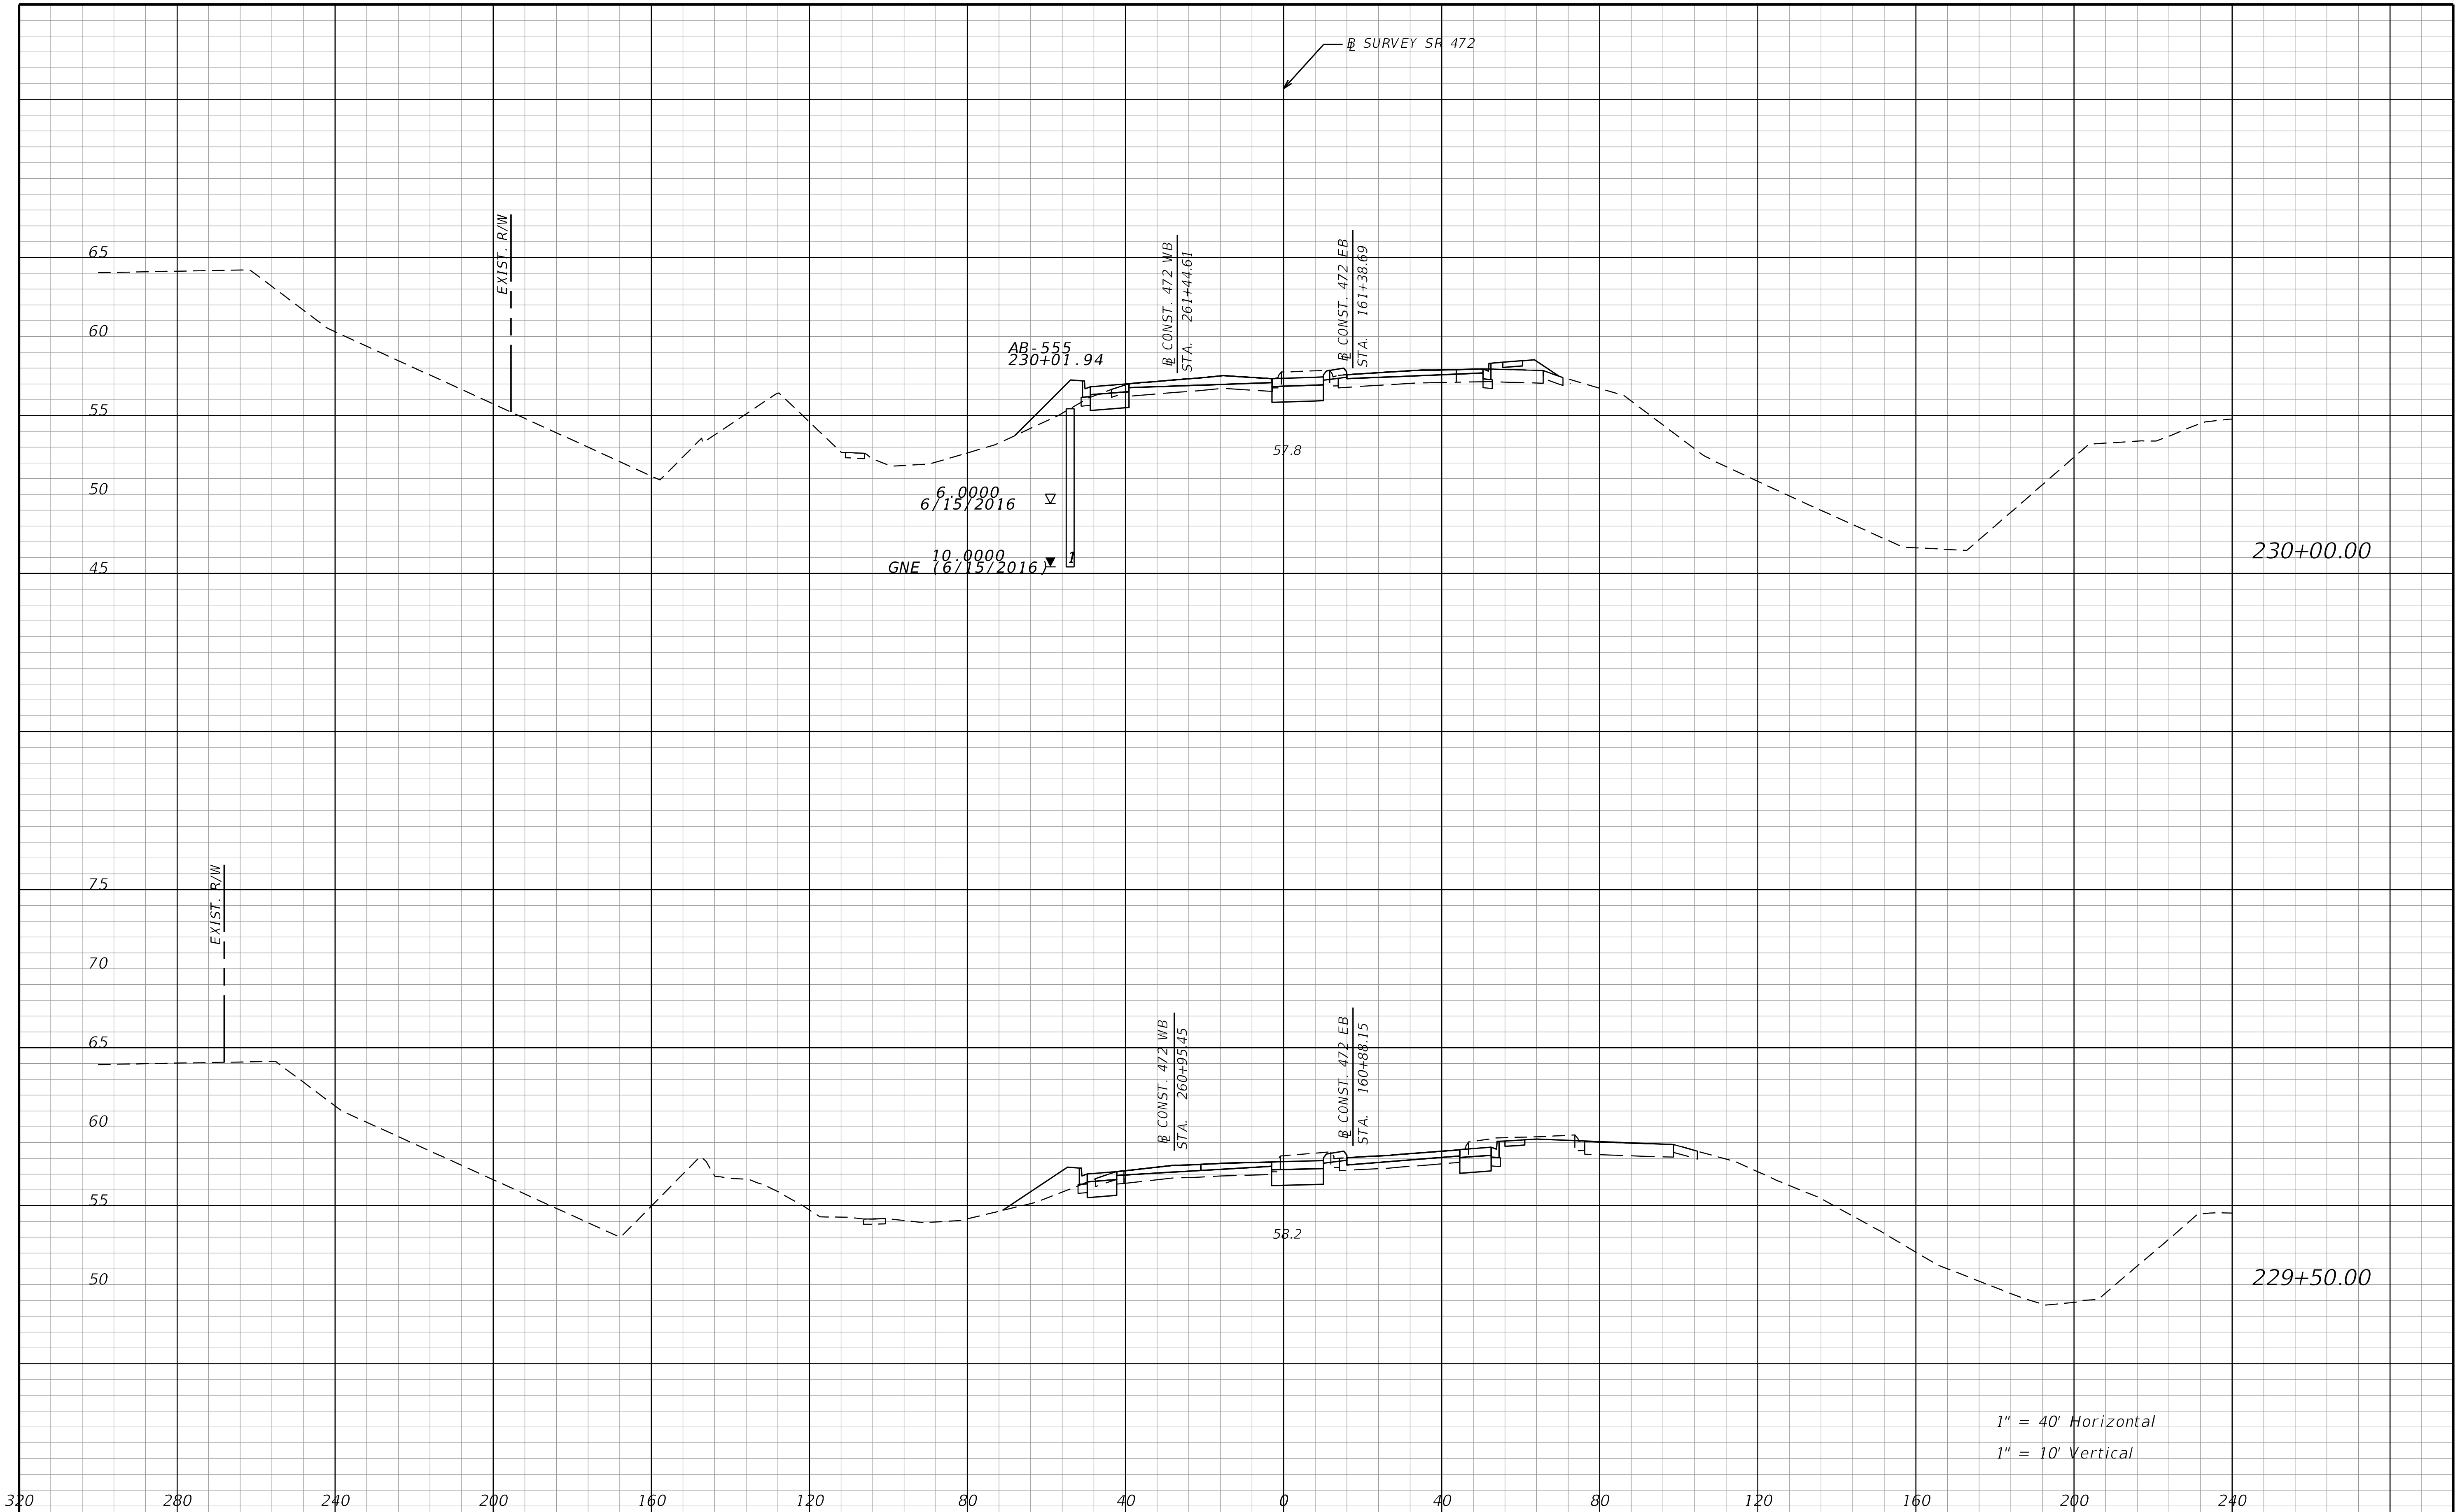

THE OFFICIAL RECORD OF THIS SHEET IS THE ELECTRONIC FILE DIGITALLY SIGNED AND SEALED UNDER RULE 61G15-23.004, F.A.C.

REVISIONS			
DATE	DESCRIPTION	DATE	DESCRIPTION

STANTEC CONSULTING SERVICES INC.
ENGINEER OF RECORD:
WILLIAM V. ANDERSON, P.E. NO.: 36682
11315 CORPORATE BLVD., SUITE 105
ORLANDO, FLORIDA 32817
(407) 823-8966
CERTIFICATE OF AUTHORIZATION NO. 27013

STATE OF FLORIDA
DEPARTMENT OF TRANSPORTATION

ROAD NO.	COUNTY	FINANCIAL PROJECT ID
SR400	VOLUSIA	408464-2-32-01

CROSS SECTIONS
SR 472

jchassee 6/14/2019 4:29:13 PM Rdxsrd_shg V:\2158\active\CADD\40846423201\roadway\RDXSRD08_472.DGN

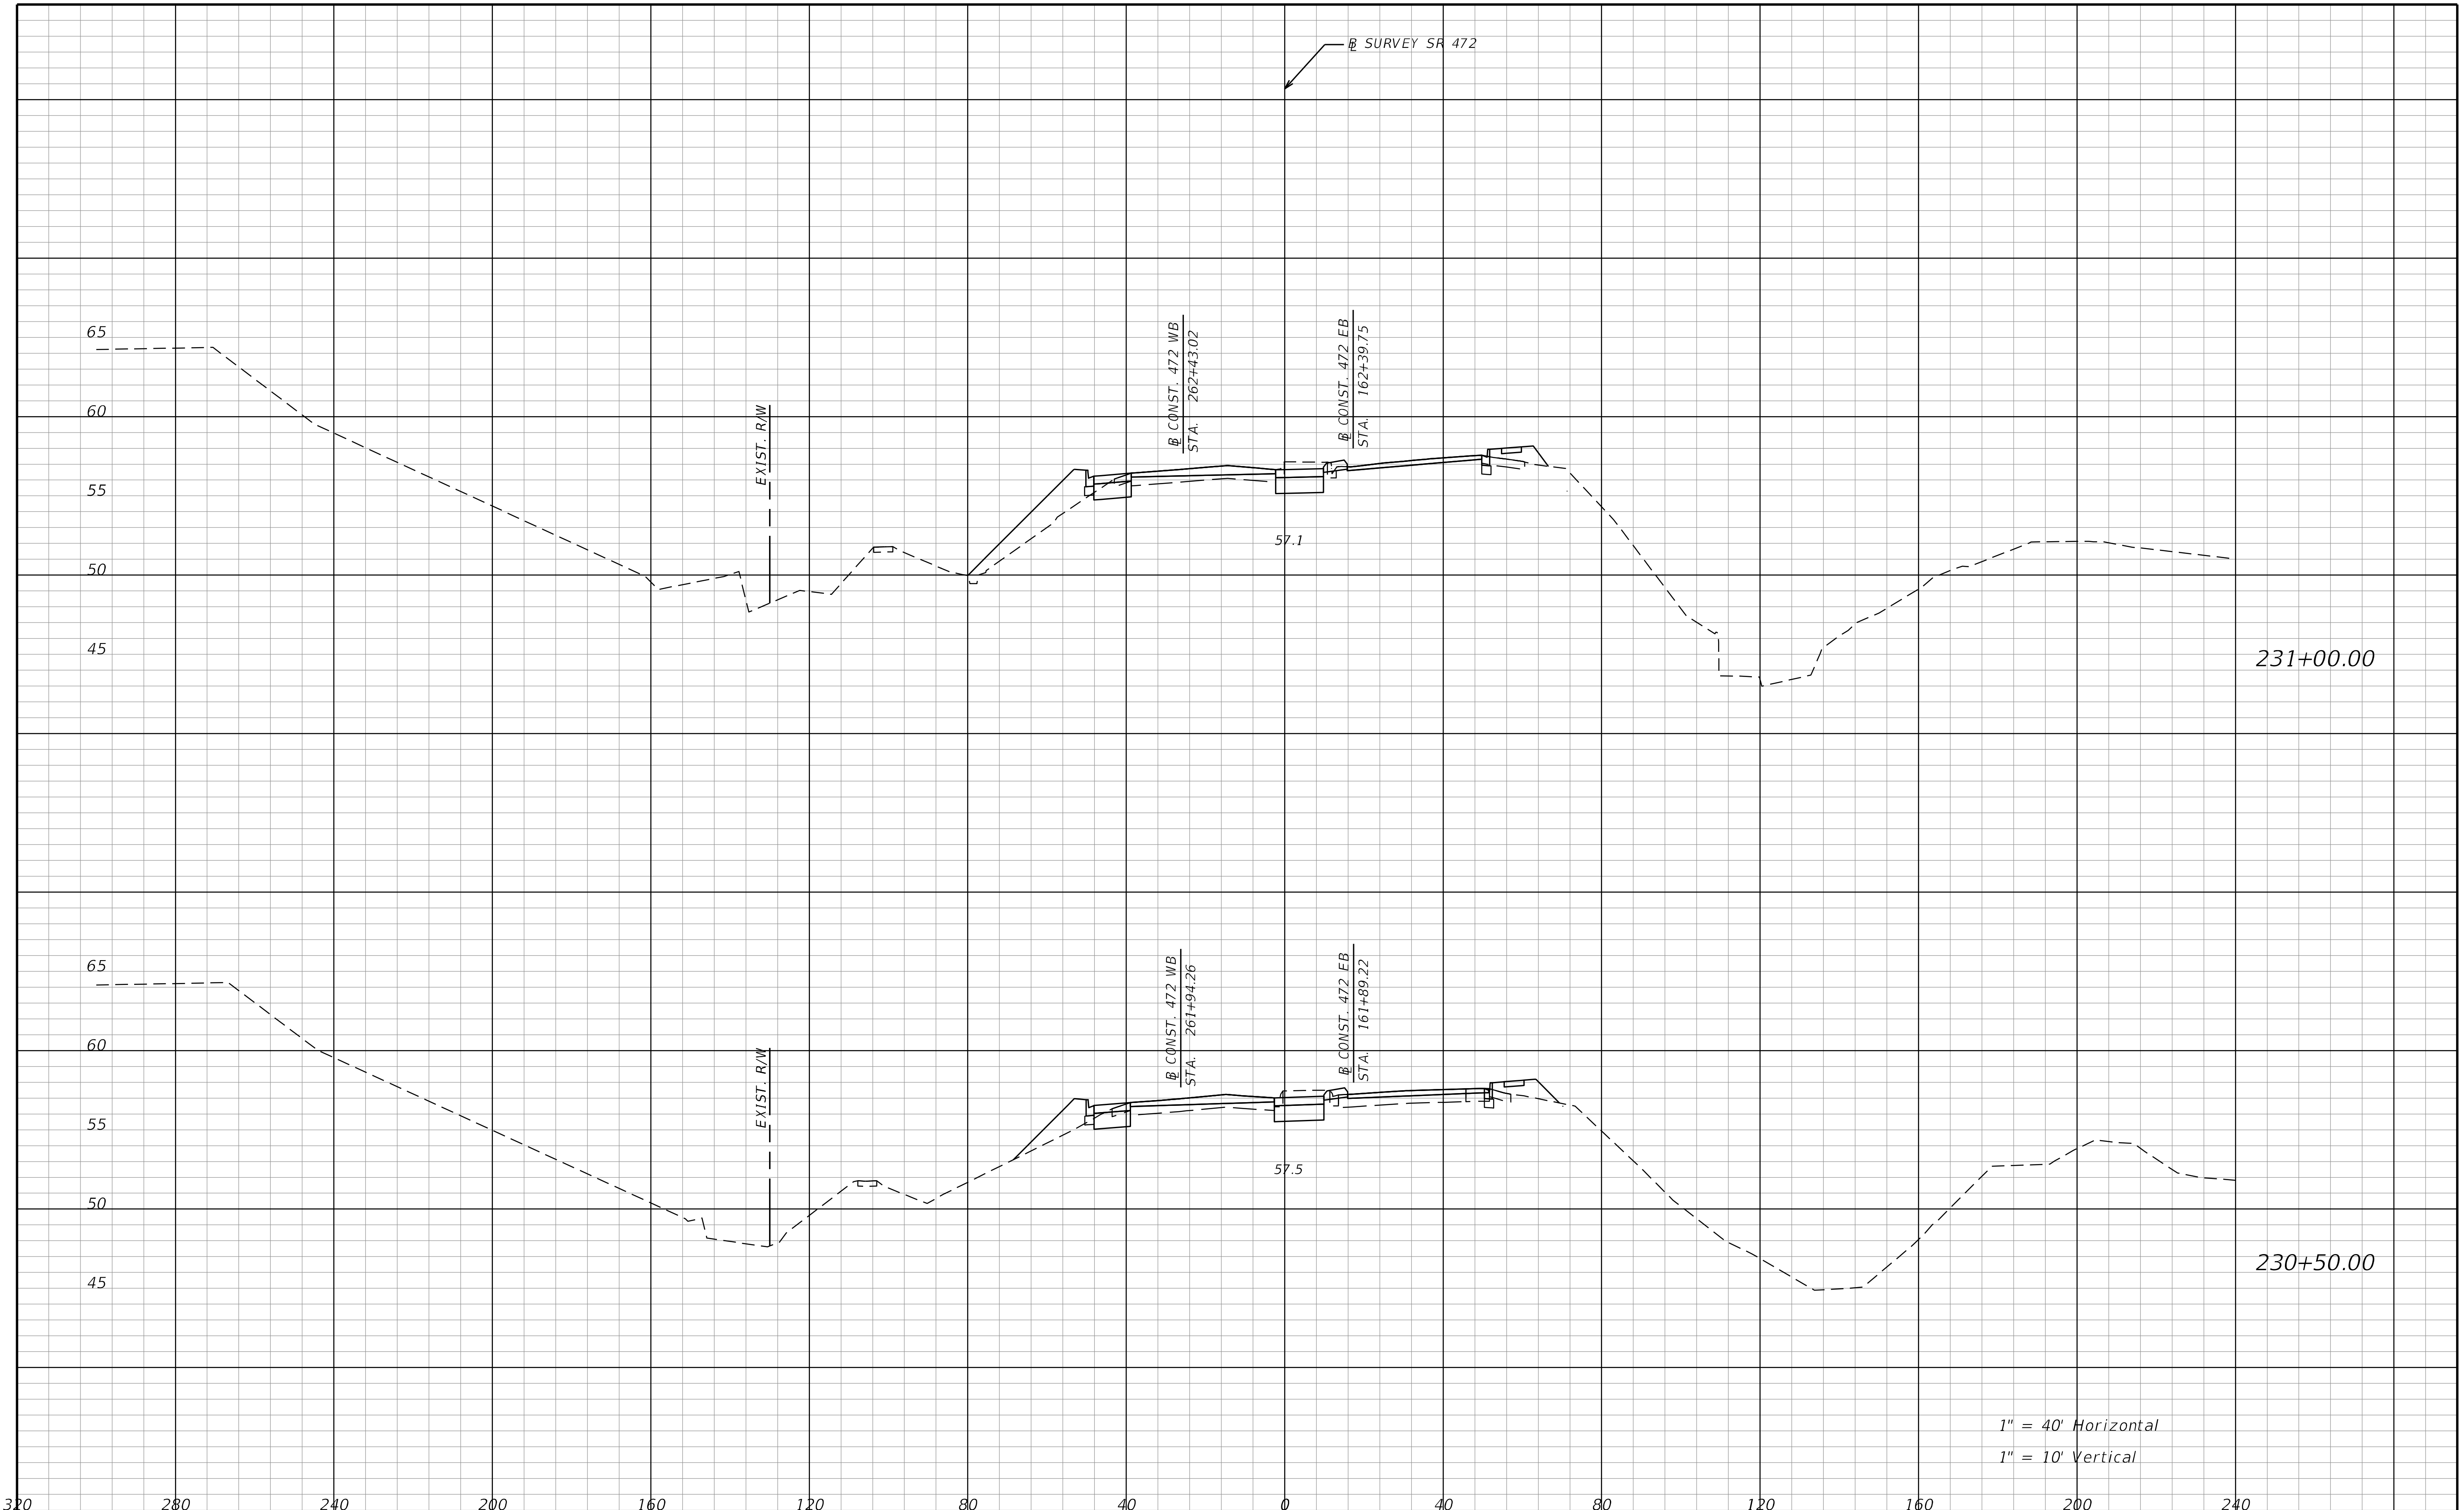

REVISIONS			
DATE	DESCRIPTION	DATE	DESCRIPTION

STANTEC CONSULTING SERVICES INC.
ENGINEER OF RECORD:
WILLIAM V. ANDERSON, P.E. NO.: 36682
11315 CORPORATE BLVD., SUITE 105
ORLANDO, FLORIDA 32817
(407) 823-8966
CERTIFICATE OF AUTHORIZATION NO. 27013

STATE OF FLORIDA
DEPARTMENT OF TRANSPORTATION

ROAD NO.	COUNTY	FINANCIAL PROJECT ID
SR400	VOLUSIA	408464-2-32-01

CROSS SECTIONS
SR 472

SHEET NO. 1078

THE OFFICIAL RECORD OF THIS SHEET IS THE ELECTRONIC FILE DIGITALLY SIGNED AND SEALED UNDER RULE 61G15-23.004, F.A.C.

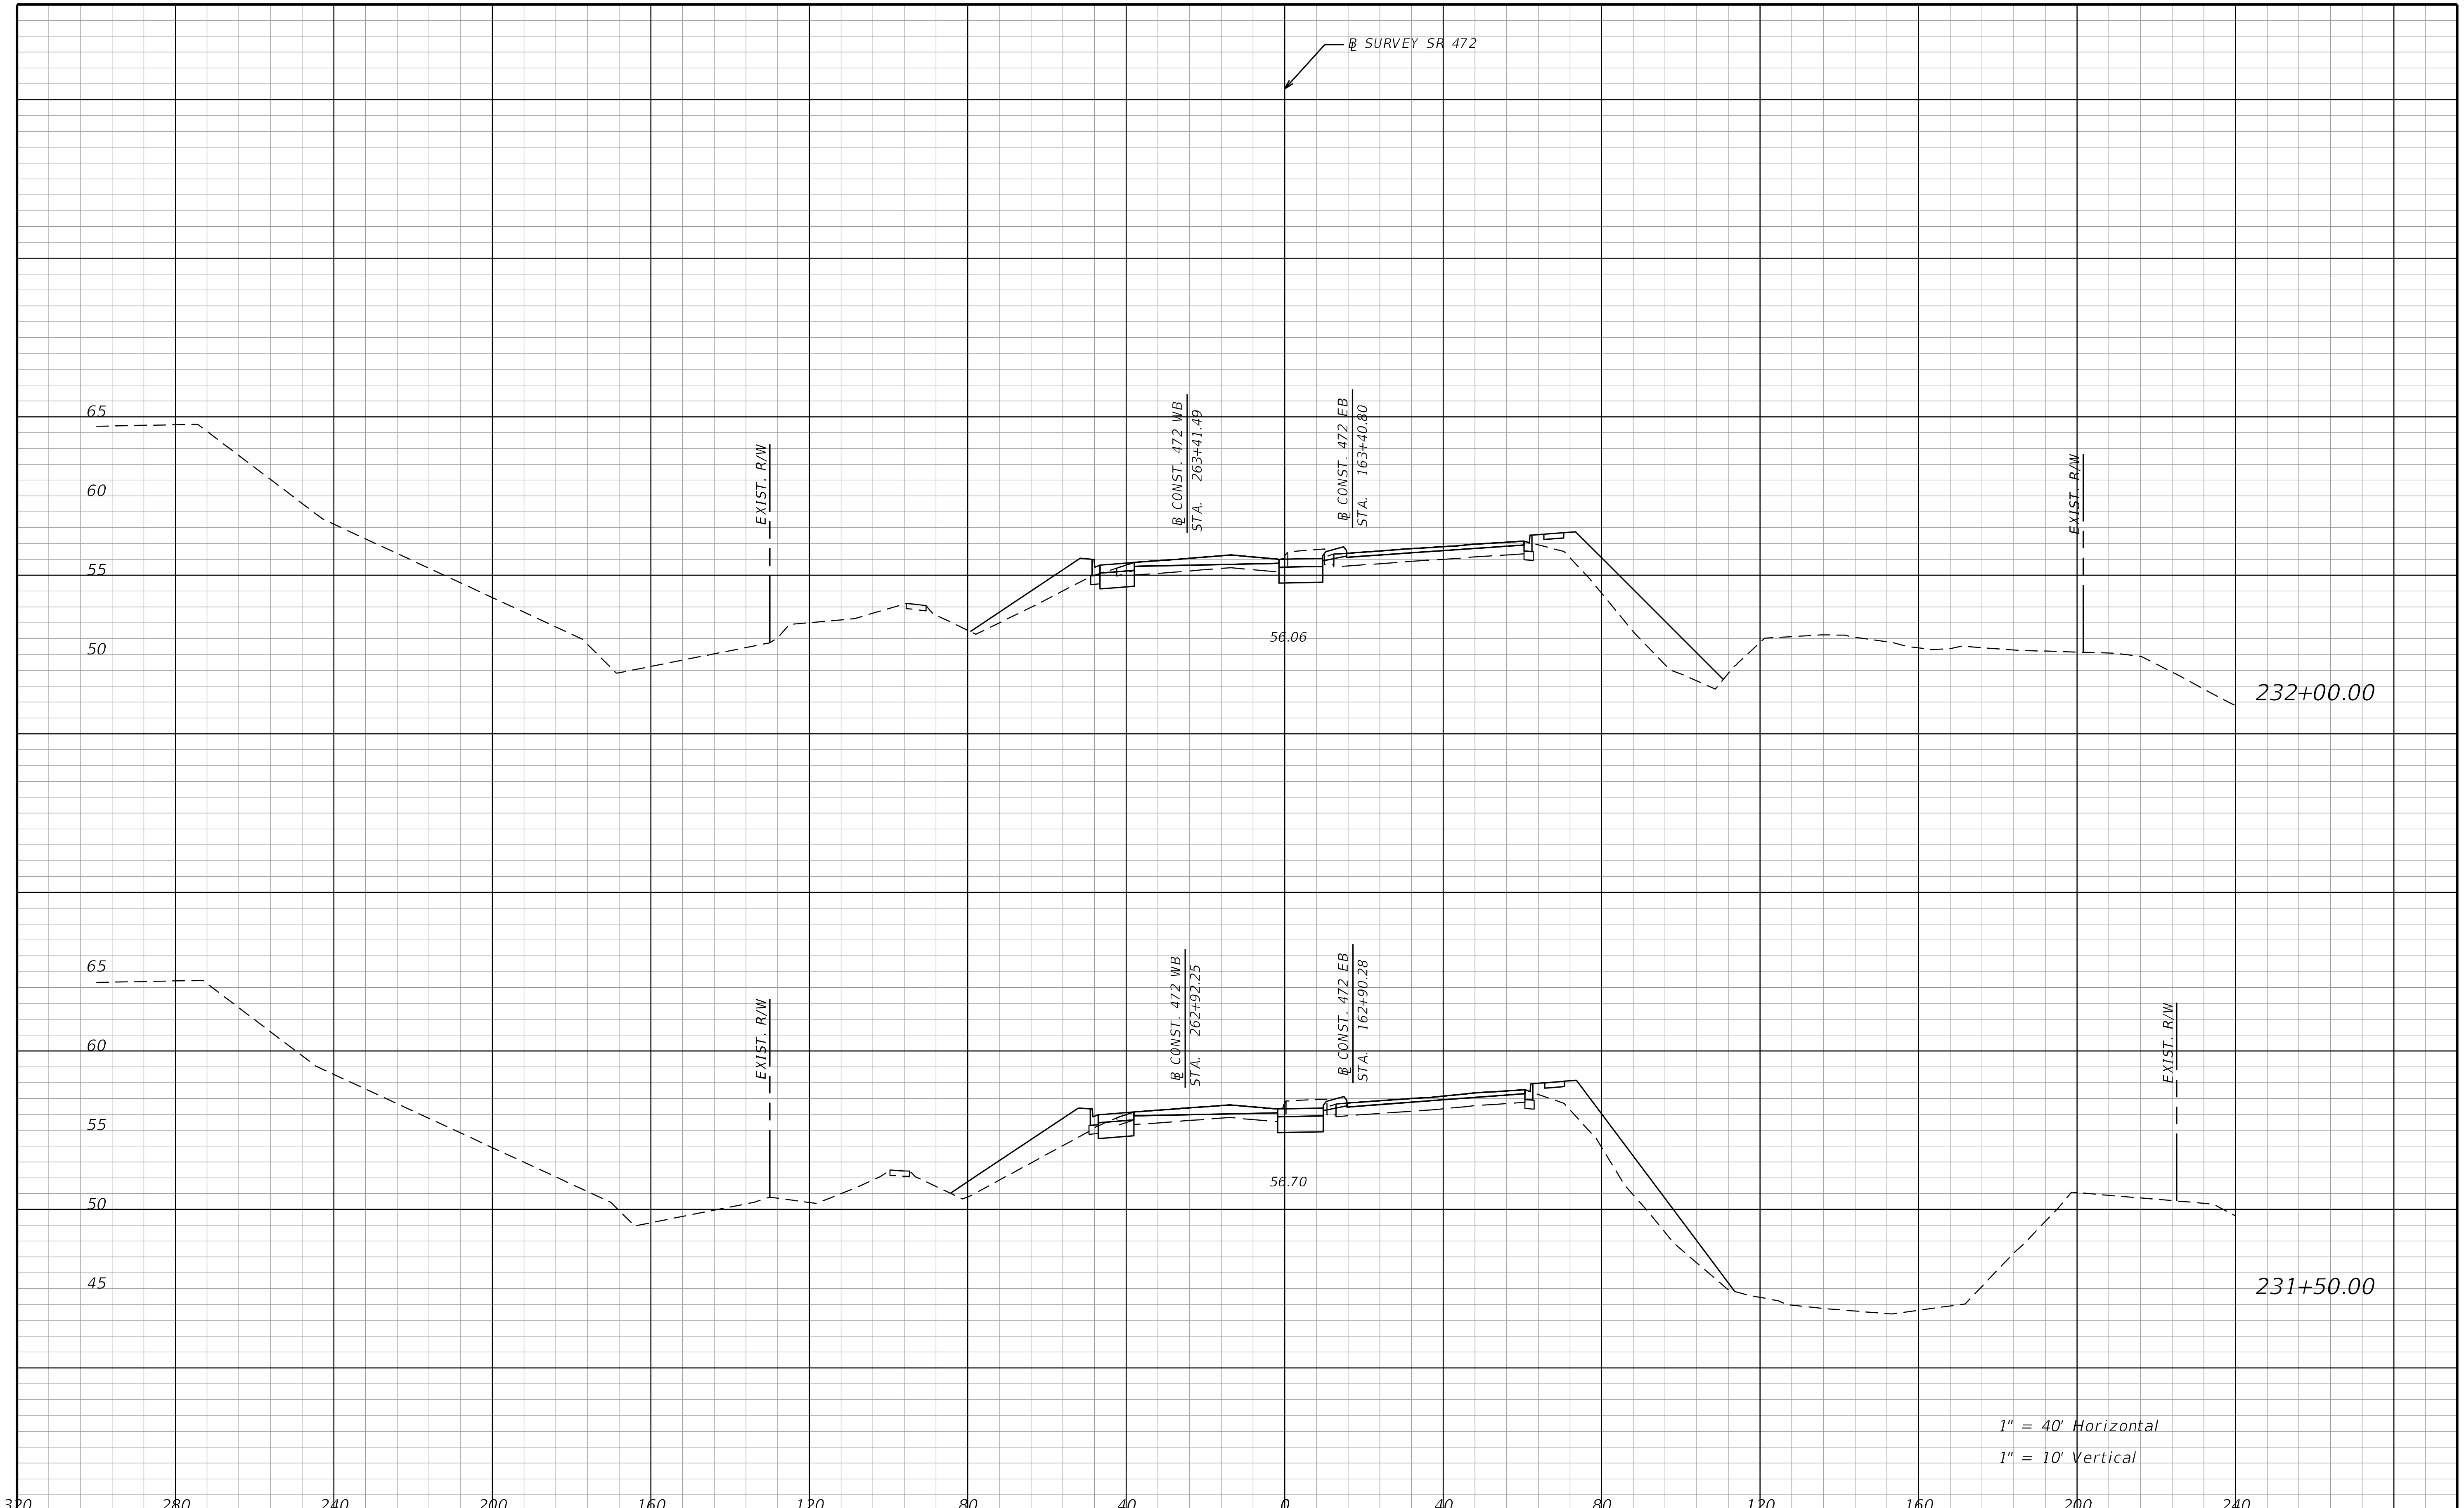

REVISIONS			
DATE	DESCRIPTION	DATE	DESCRIPTION

STANTEC CONSULTING SERVICES INC.
ENGINEER OF RECORD:
WILLIAM V. ANDERSON, P.E. NO.: 36682
11315 CORPORATE BLVD., SUITE 105
ORLANDO, FLORIDA 32817
(407) 823-8966
CERTIFICATE OF AUTHORIZATION NO. 27013

STATE OF FLORIDA
DEPARTMENT OF TRANSPORTATION

ROAD NO.	COUNTY	FINANCIAL PROJECT ID
SR400	VOLUSIA	408464-2-32-01

CROSS SECTIONS
SR 472

SHEET NO.
1079

THE OFFICIAL RECORD OF THIS SHEET IS THE ELECTRONIC FILE DIGITALLY SIGNED AND SEALED UNDER RULE 61G15-23.004, F.A.C.

jchassee 6/14/2019 4:29:13 PM Rdxsrd_shg V:\2158\active\CADD\40846423201\roadway\RDXSRD08_472.DGN

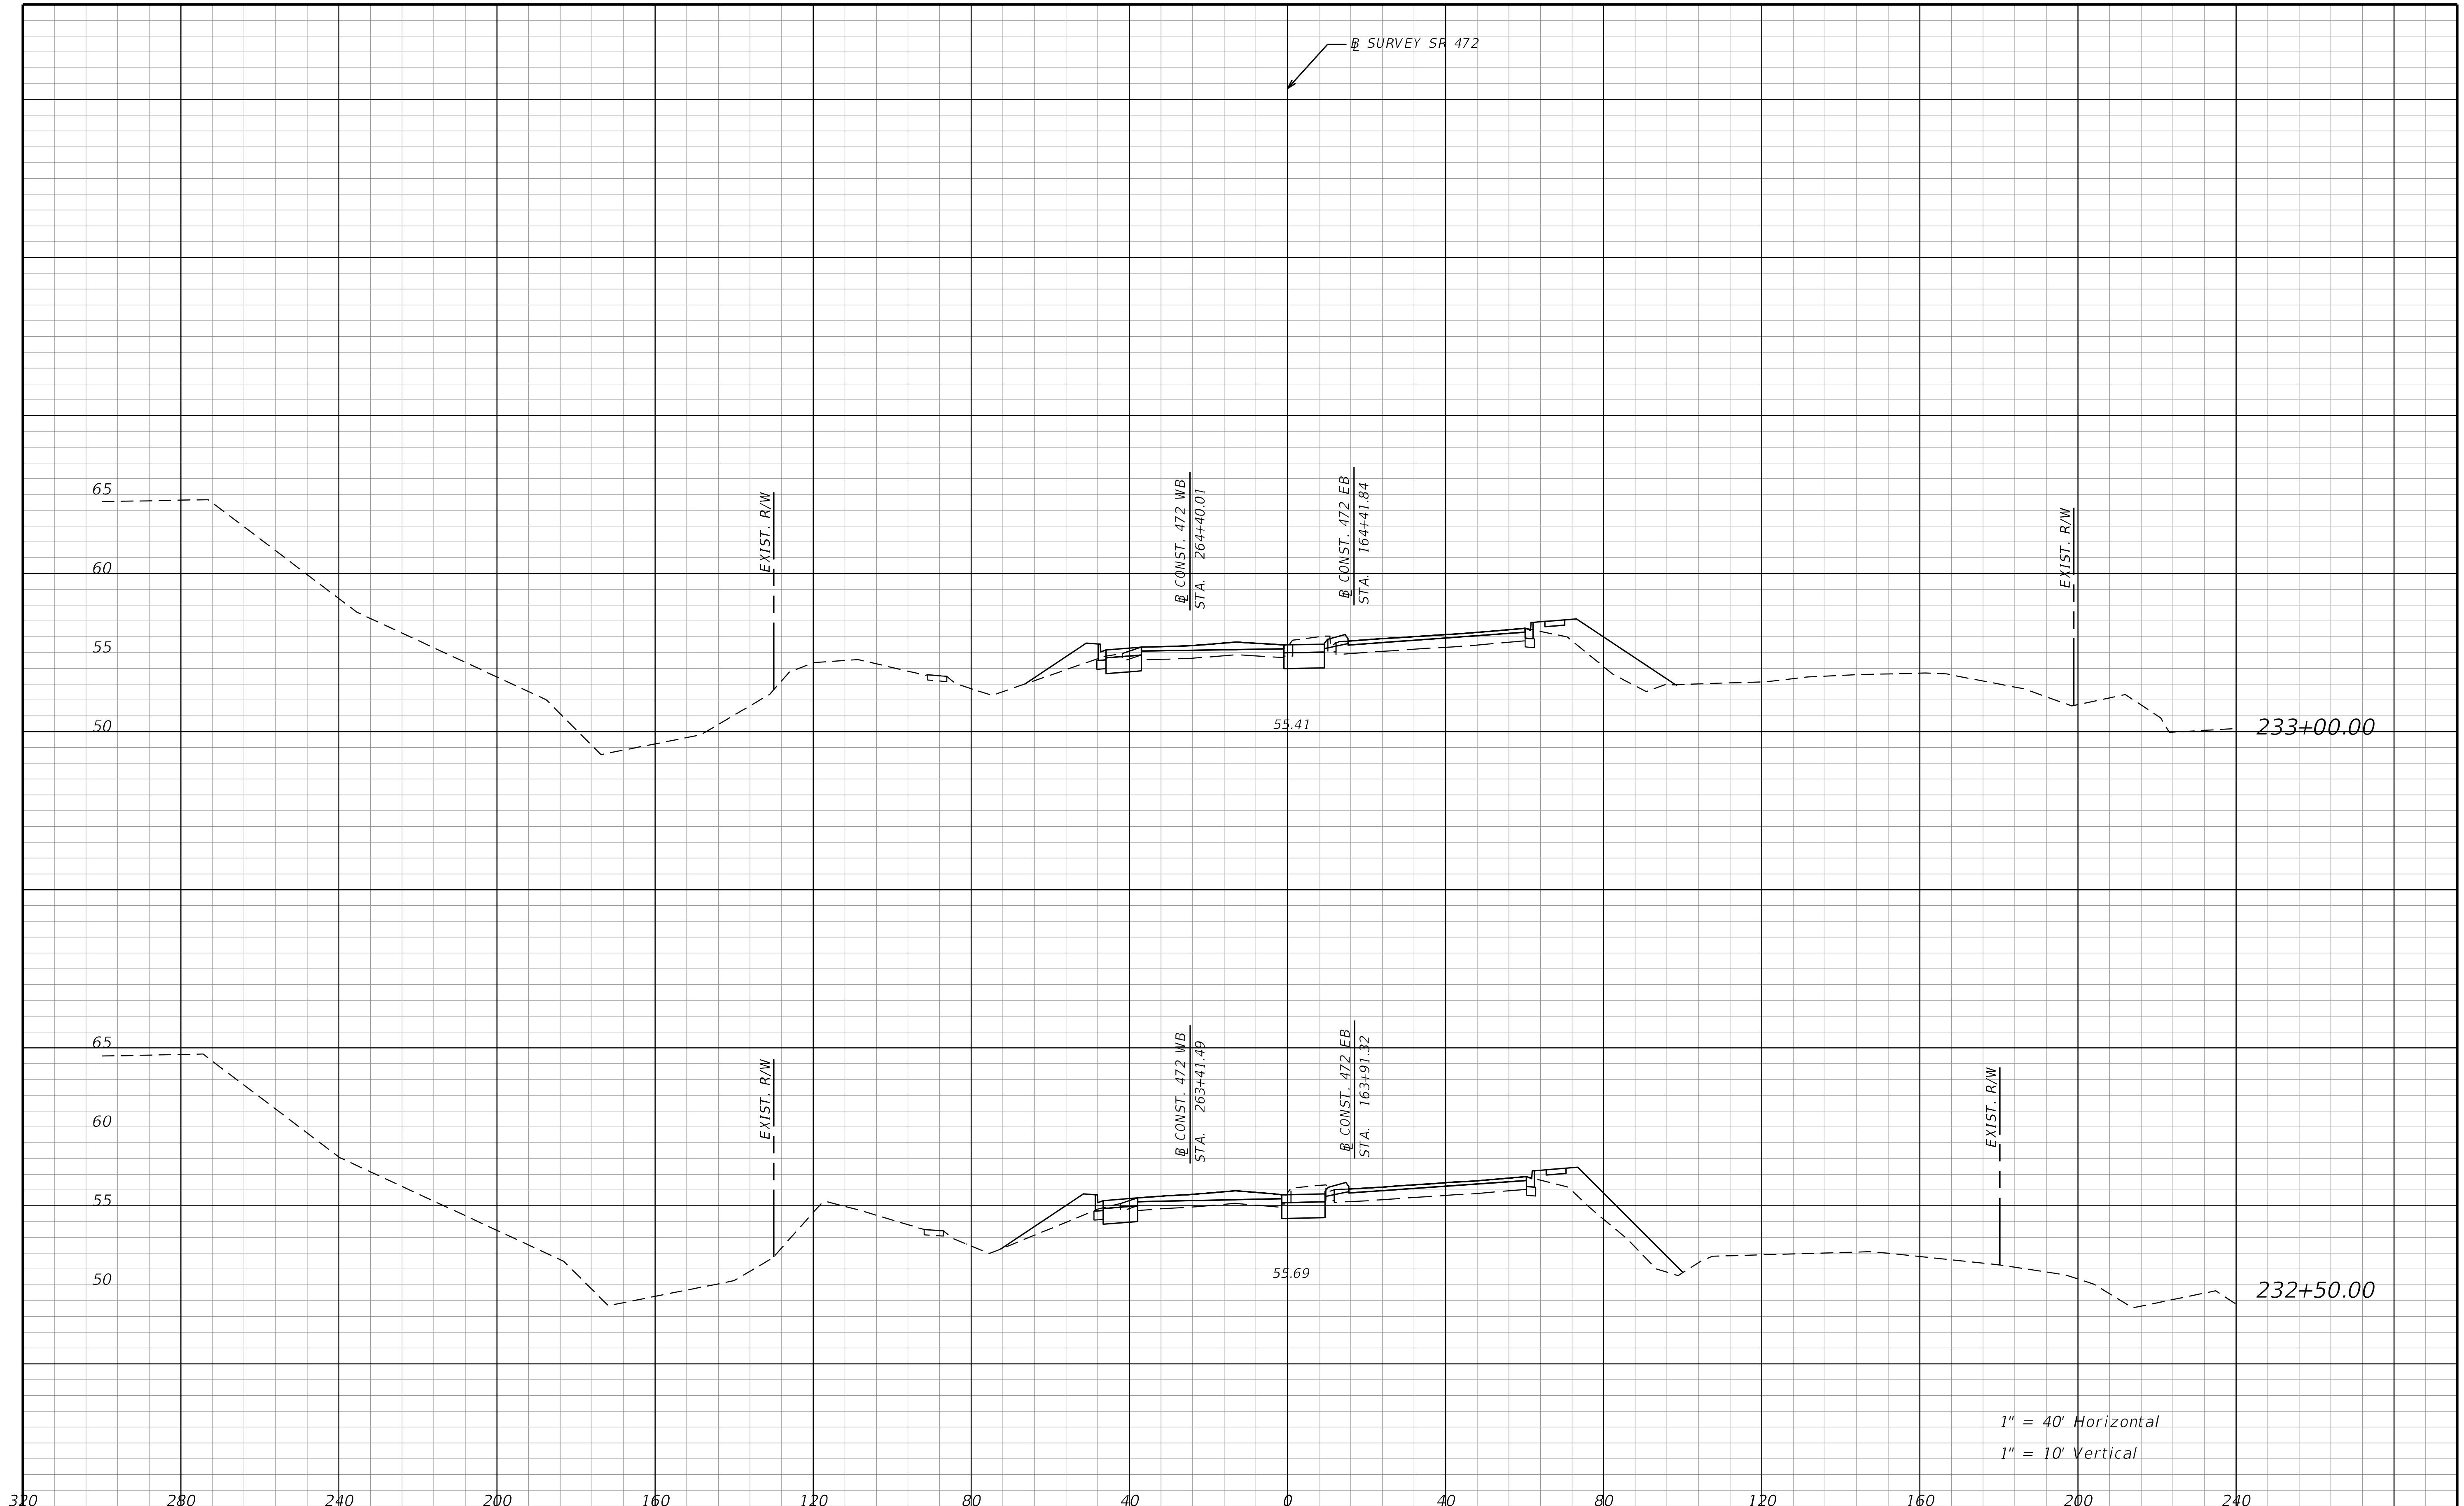

THE OFFICIAL RECORD OF THIS SHEET IS THE ELECTRONIC FILE DIGITALLY SIGNED AND SEALED UNDER RULE 61G15-23.004, F.A.C.

REVISIONS			
DATE	DESCRIPTION	DATE	DESCRIPTION

STANTEC CONSULTING SERVICES INC.
ENGINEER OF RECORD:
WILLIAM V. ANDERSON, P.E. NO.: 36682
11315 CORPORATE BLVD., SUITE 105
ORLANDO, FLORIDA 32817
(407) 823-8966
CERTIFICATE OF AUTHORIZATION NO. 27013

STATE OF FLORIDA
DEPARTMENT OF TRANSPORTATION

ROAD NO.	COUNTY	FINANCIAL PROJECT ID
SR400	VOLUSIA	408464-2-32-01

CROSS SECTIONS
SR 472

SHEET NO.
1080

jchassee 6/14/2019 4:29:14 PM Rdxsrd_shg V:\2158\active\CADD\40846423201\roadway\RDXSRD08_472.DGN

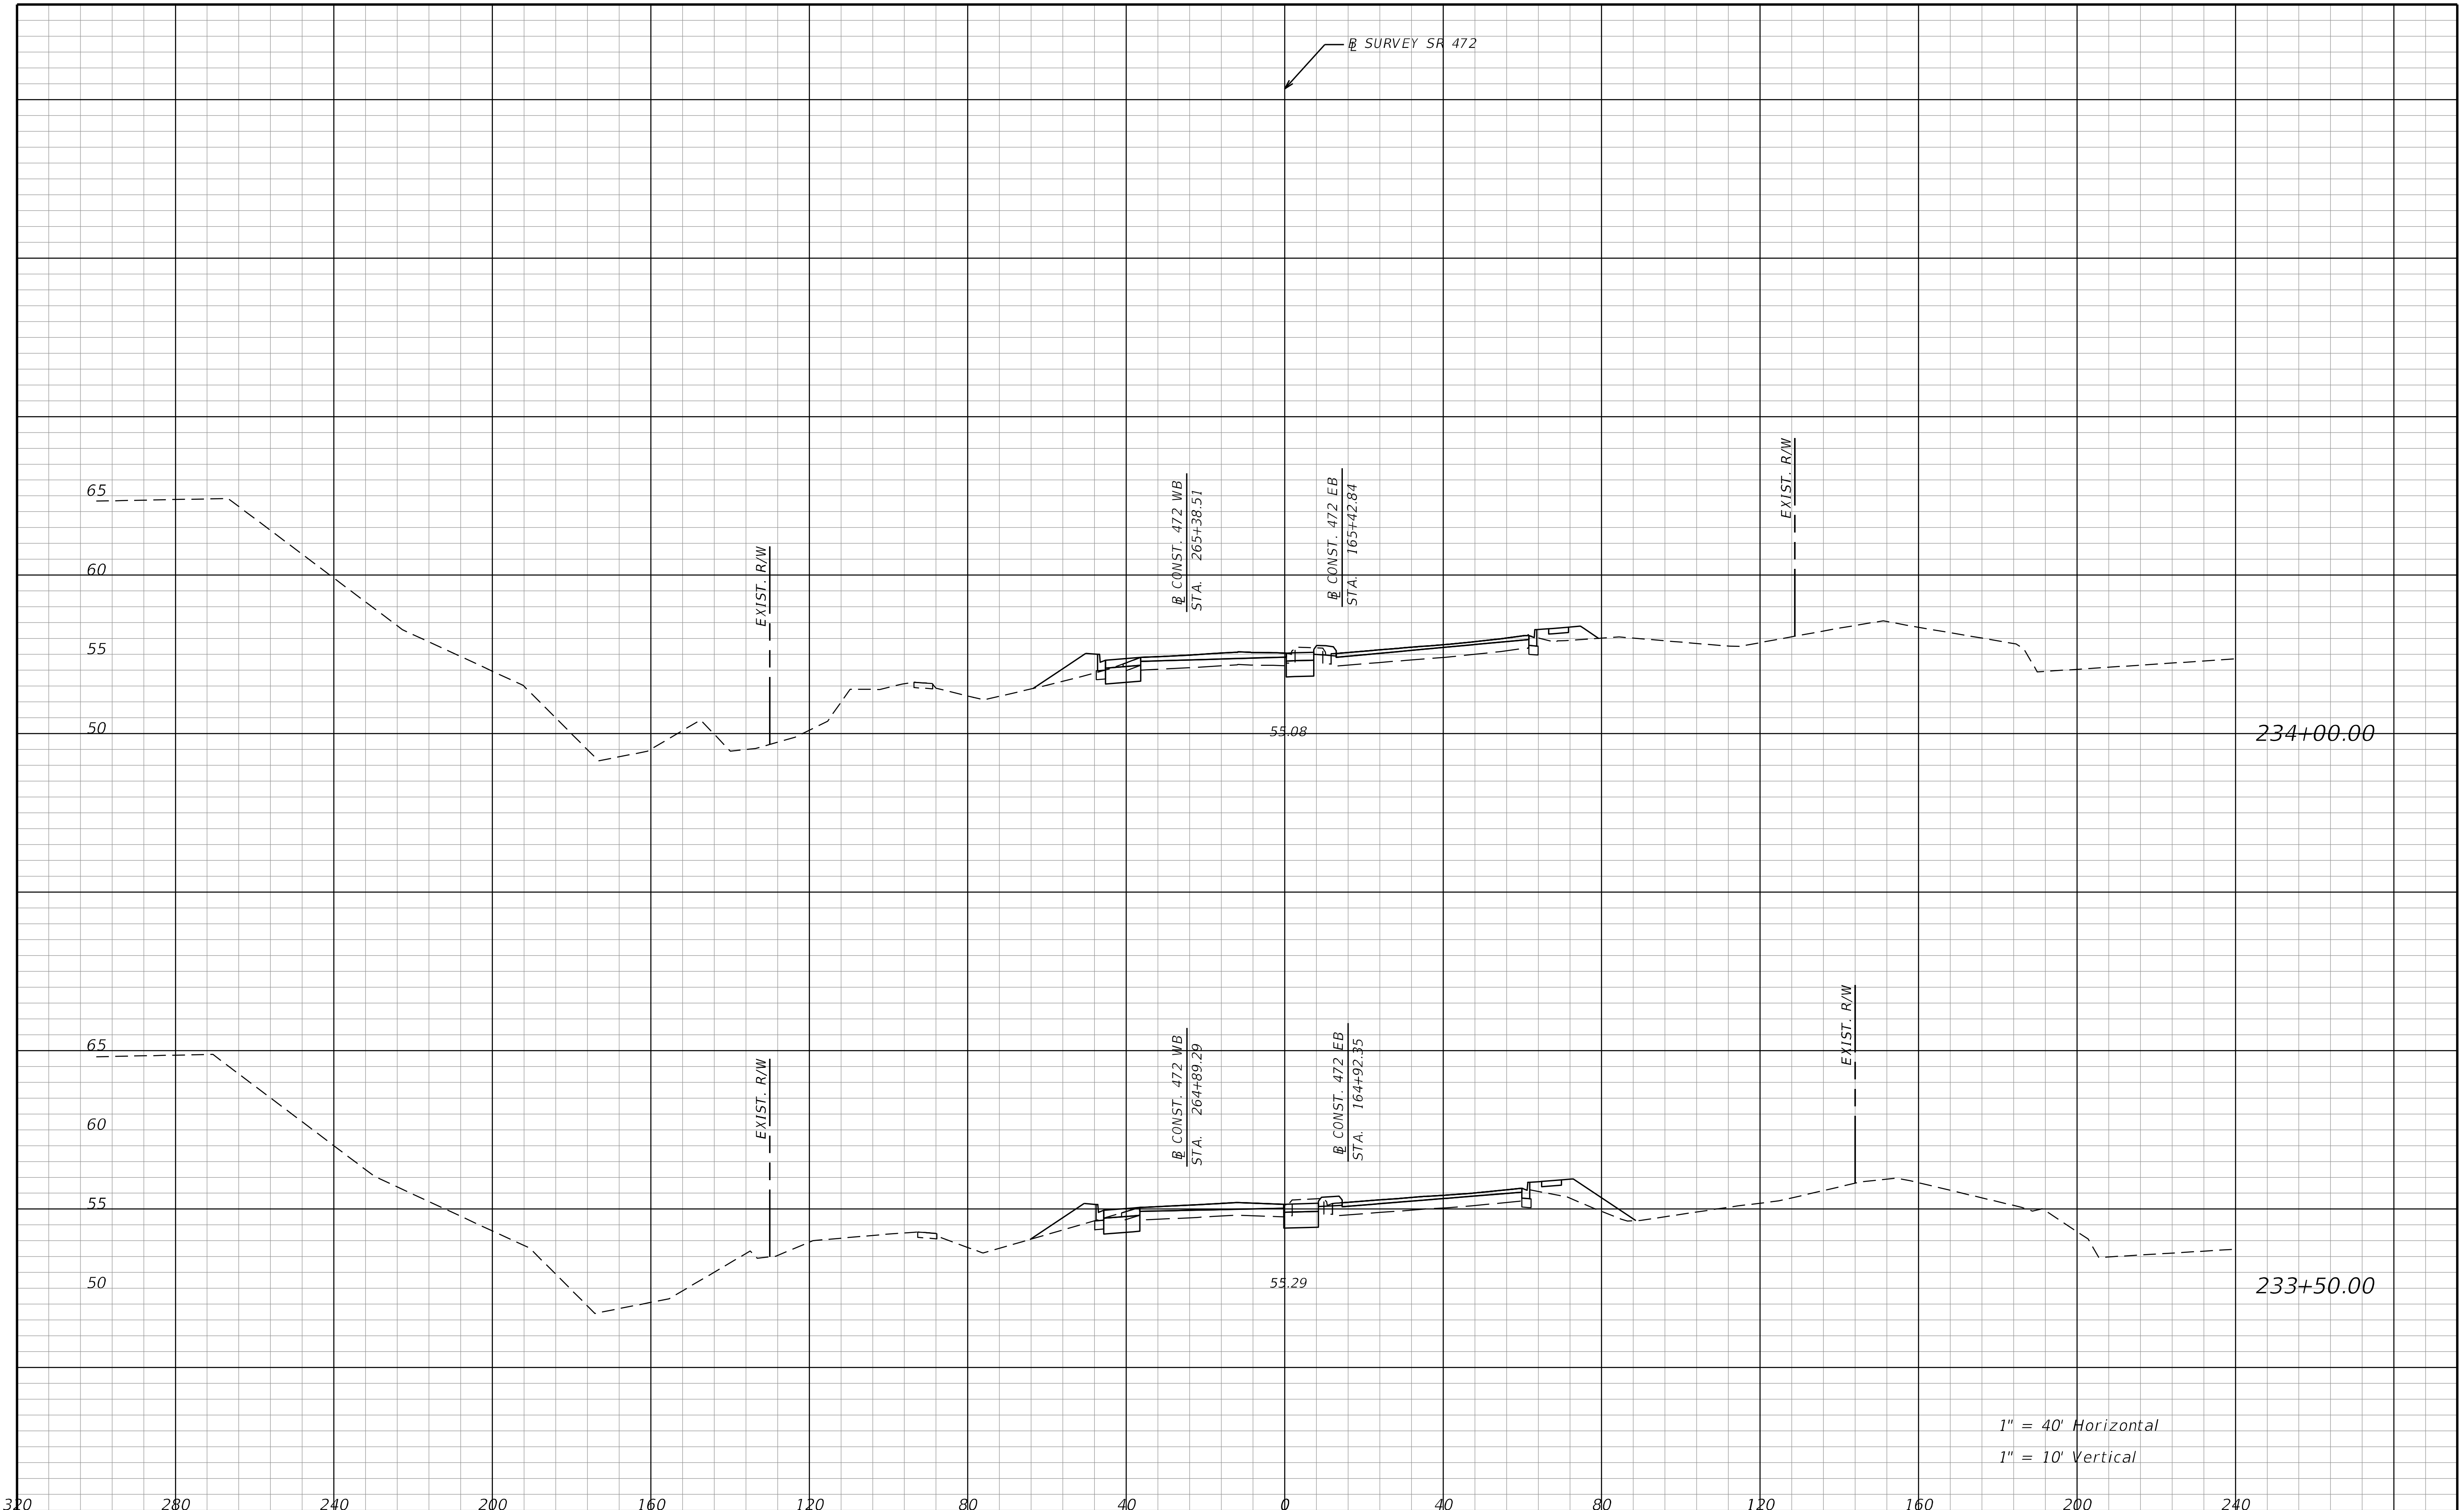

THE OFFICIAL RECORD OF THIS SHEET IS THE ELECTRONIC FILE DIGITALLY SIGNED AND SEALED UNDER RULE 61G15-23.004, F.A.C.

REVISIONS			
DATE	DESCRIPTION	DATE	DESCRIPTION

STANTEC CONSULTING SERVICES INC.
ENGINEER OF RECORD:
WILLIAM V. ANDERSON, P.E. NO.: 36682
11315 CORPORATE BLVD., SUITE 105
ORLANDO, FLORIDA 32817
(407) 823-8966
CERTIFICATE OF AUTHORIZATION NO. 27013

STATE OF FLORIDA
DEPARTMENT OF TRANSPORTATION

ROAD NO.	COUNTY	FINANCIAL PROJECT ID
SR400	VOLUSIA	408464-2-32-01

CROSS SECTIONS
SR 472

SHEET NO.
1081

jchassee 6/14/2019 4:29:14 PM Rdxsrd_shg V:\2158\active\CADD\40846423201\roadway\RDXSRD08_472.DGN

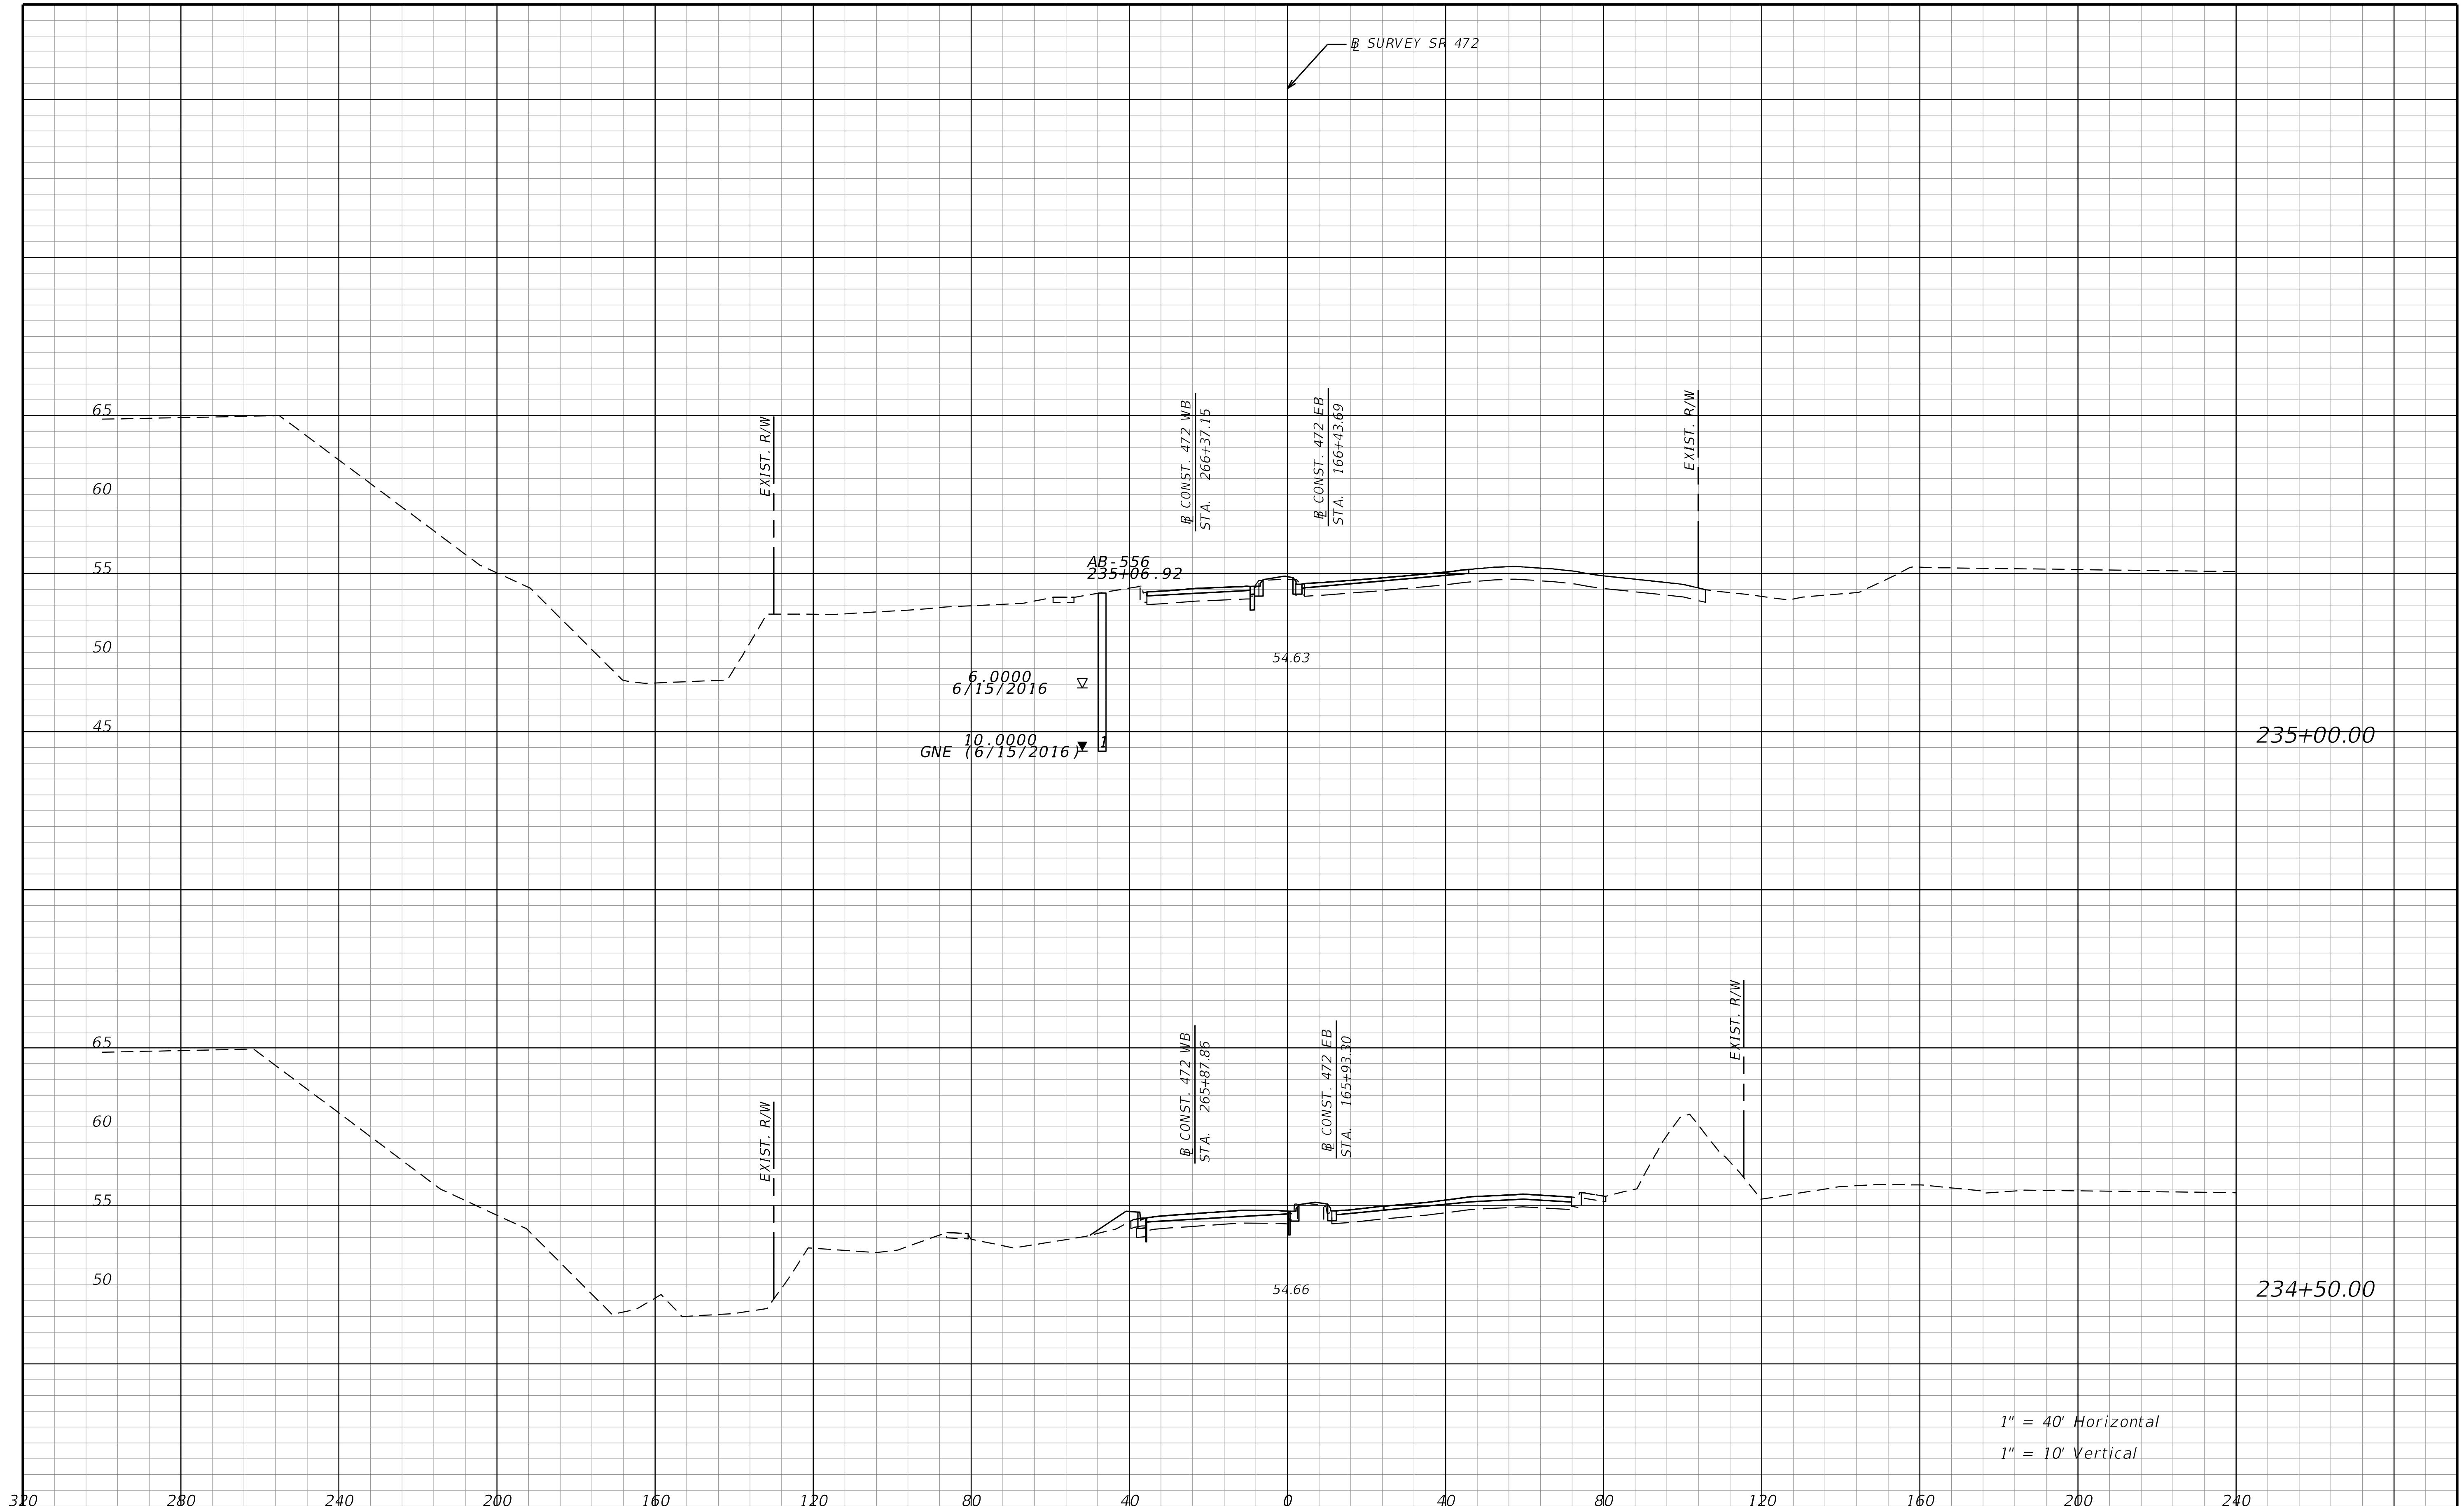

THE OFFICIAL RECORD OF THIS SHEET IS THE ELECTRONIC FILE DIGITALLY SIGNED AND SEALED UNDER RULE 61G15-23.004, F.A.C.

REVISIONS			
DATE	DESCRIPTION	DATE	DESCRIPTION

STANTEC CONSULTING SERVICES INC.
ENGINEER OF RECORD:
WILLIAM V. ANDERSON, P.E. NO.: 36682
11315 CORPORATE BLVD., SUITE 105
ORLANDO, FLORIDA 32817
(407) 823-8966
CERTIFICATE OF AUTHORIZATION NO. 27013

STATE OF FLORIDA
DEPARTMENT OF TRANSPORTATION

ROAD NO.	COUNTY	FINANCIAL PROJECT ID
SR400	VOLUSIA	408464-2-32-01

CROSS SECTIONS
SR 472

SHEET NO.
1082

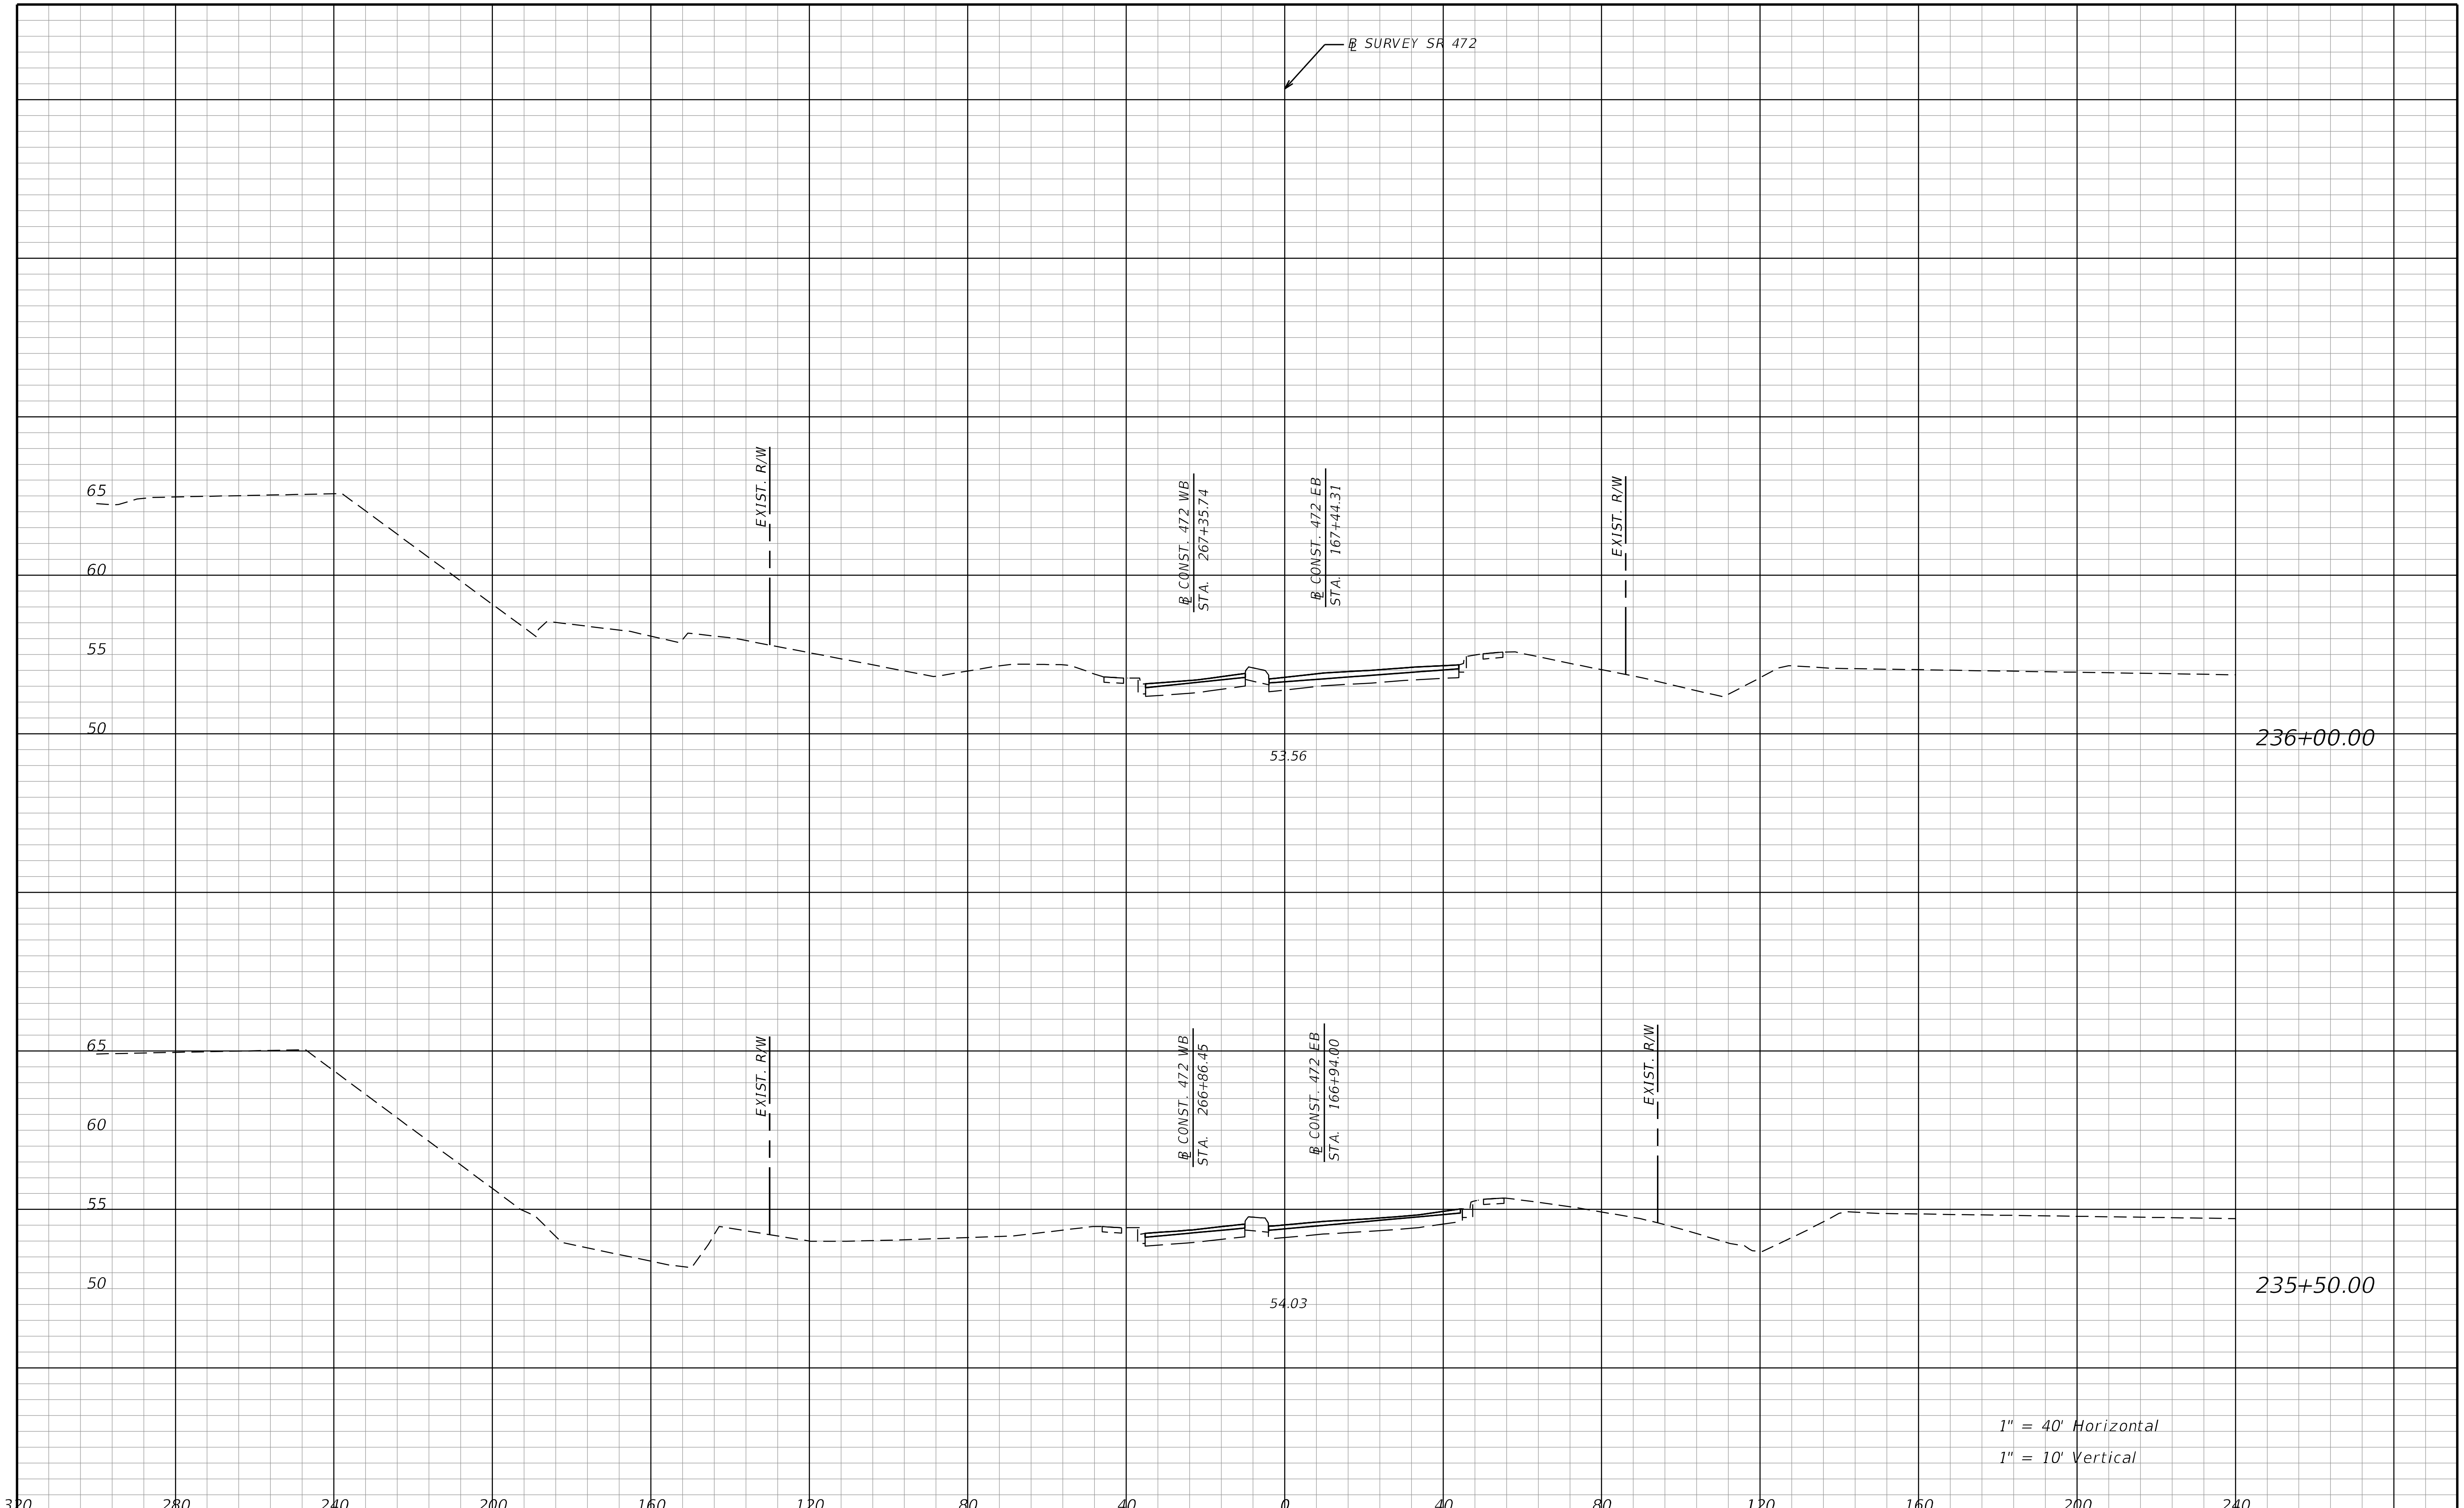

REVISIONS			
DATE	DESCRIPTION	DATE	DESCRIPTION

STANTEC CONSULTING SERVICES INC.
ENGINEER OF RECORD:
WILLIAM V. ANDERSON, P.E. NO.: 36682
11315 CORPORATE BLVD., SUITE 105
ORLANDO, FLORIDA 32817
(407) 823-8966
CERTIFICATE OF AUTHORIZATION NO. 27013

STATE OF FLORIDA
DEPARTMENT OF TRANSPORTATION

ROAD NO.	COUNTY	FINANCIAL PROJECT ID
SR400	VOLUSIA	408464-2-32-01

CROSS SECTIONS
SR 472

SHEET NO.
1083

jchassee 6/14/2019 4:29:14 PM Rdxsrd_shg V:\2158\active\CADD\40846423201\roadway\RDXSRD08_472.DGN

THE OFFICIAL RECORD OF THIS SHEET IS THE ELECTRONIC FILE DIGITALLY SIGNED AND SEALED UNDER RULE 61G15-23.004, F.A.C.

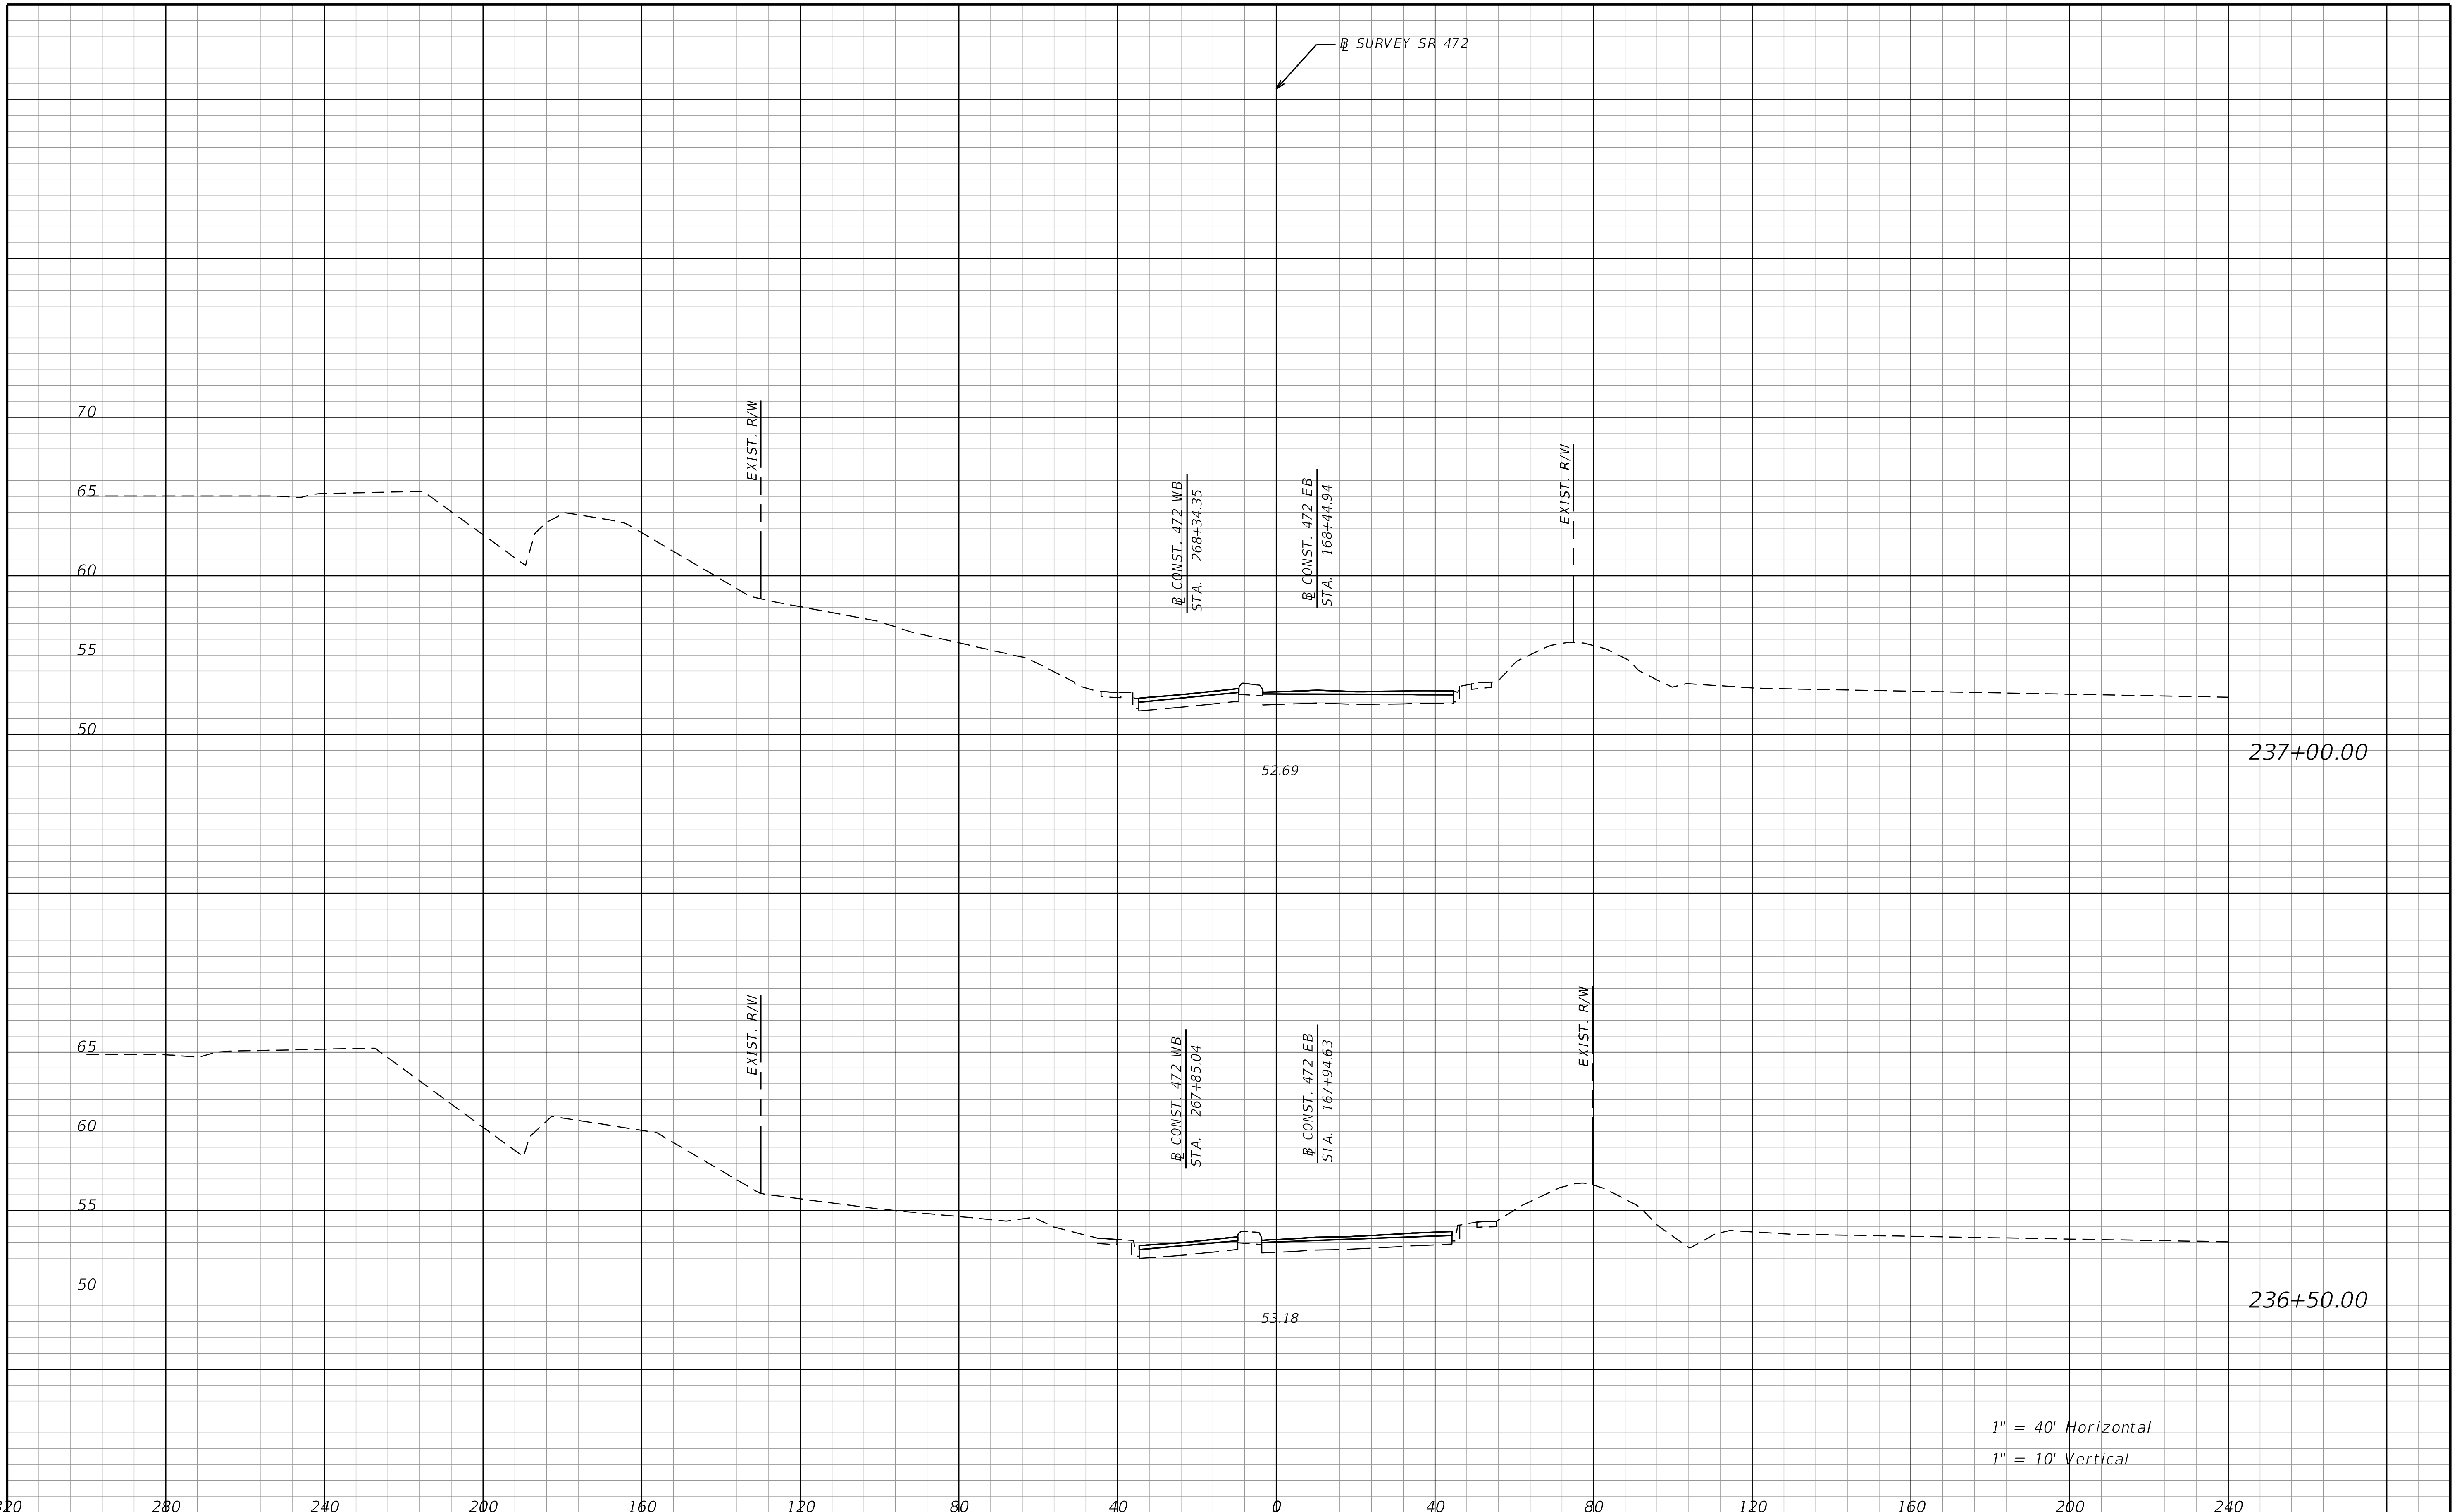

THE OFFICIAL RECORD OF THIS SHEET IS THE ELECTRONIC FILE DIGITALLY SIGNED AND SEALED UNDER RULE 61G15-23.004, F.A.C.

REVISIONS			
DATE	DESCRIPTION	DATE	DESCRIPTION

STANTEC CONSULTING SERVICES INC.
ENGINEER OF RECORD:
WILLIAM V. ANDERSON, P.E. NO.: 36682
11315 CORPORATE BLVD., SUITE 105
ORLANDO, FLORIDA 32817
(407) 823-8966
CERTIFICATE OF AUTHORIZATION NO. 27013

STATE OF FLORIDA
DEPARTMENT OF TRANSPORTATION

ROAD NO.	COUNTY	FINANCIAL PROJECT ID
SR400	VOLUSIA	408464-2-32-01

CROSS SECTIONS
SR 472

SHEET NO.
1084

jchassee 6/14/2019 4:29:15 PM Rdxsrd_shg V:\2158\active\CADD\40846423201\roadway\RDXSRD08_472.DGN

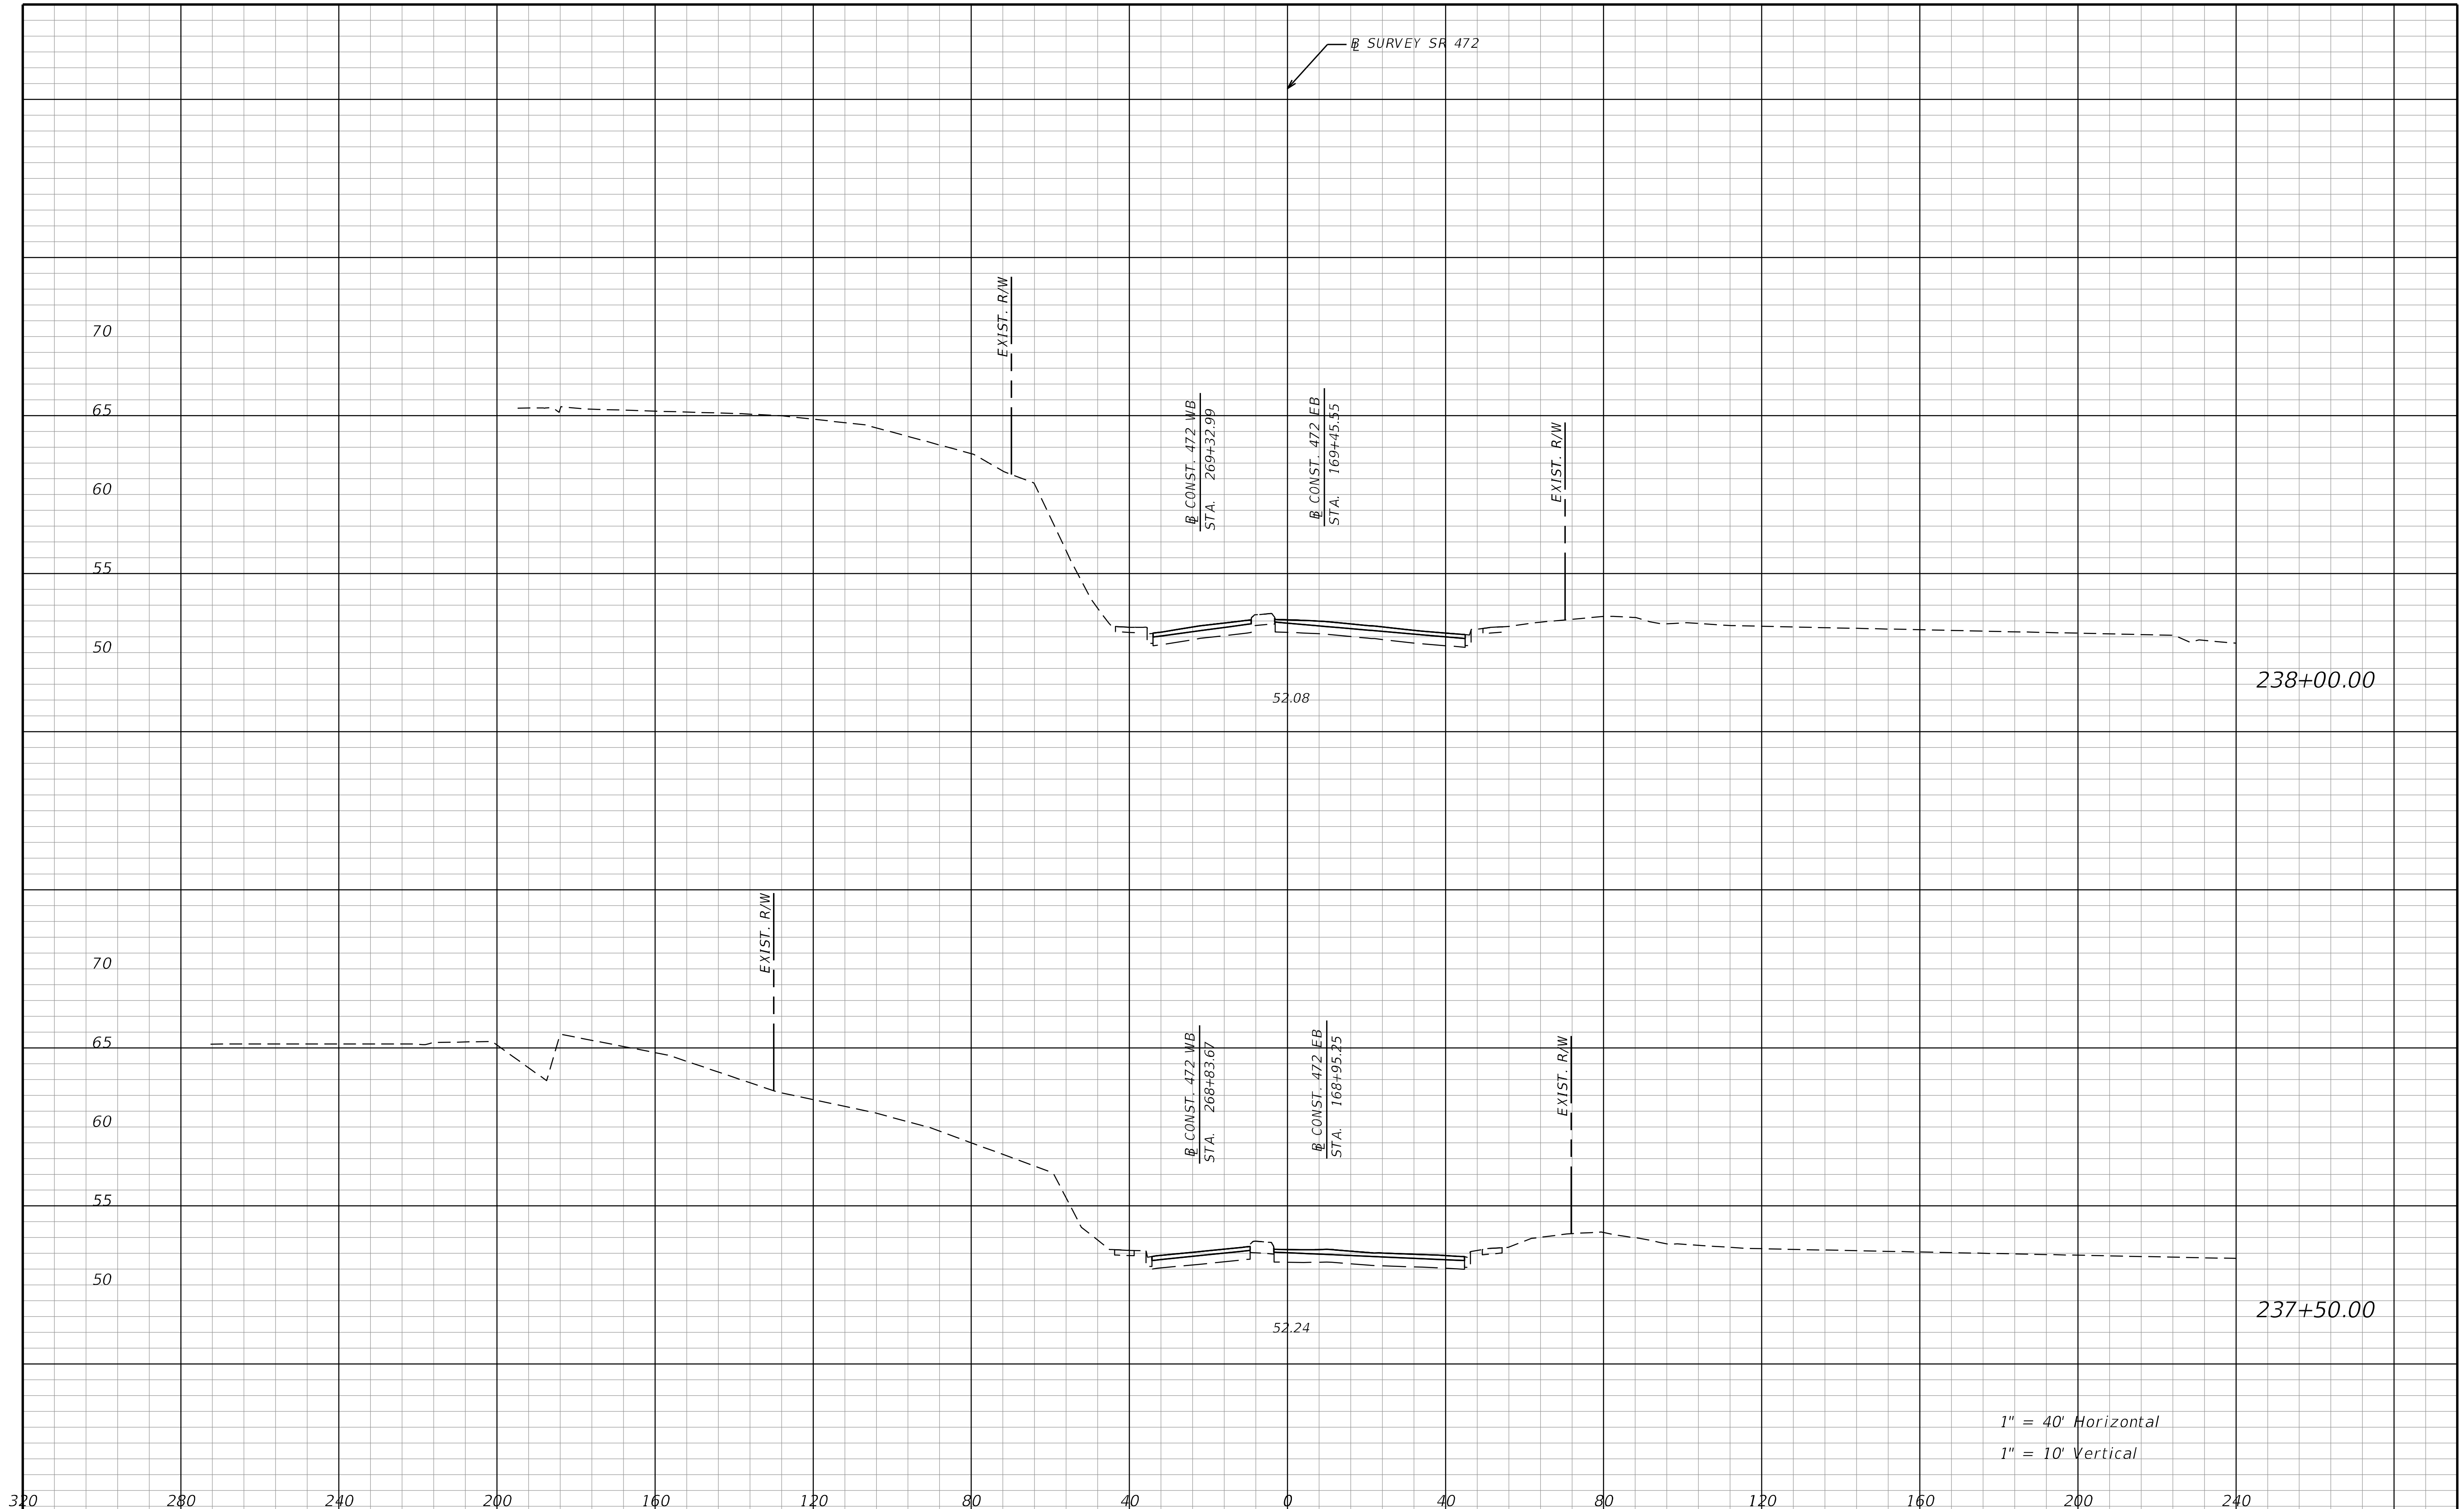

REVISIONS			
DATE	DESCRIPTION	DATE	DESCRIPTION

STANTEC CONSULTING SERVICES INC.
ENGINEER OF RECORD:
WILLIAM V. ANDERSON, P.E. NO.: 36682
11315 CORPORATE BLVD., SUITE 105
ORLANDO, FLORIDA 32817
(407) 823-8966
CERTIFICATE OF AUTHORIZATION NO. 27013

STATE OF FLORIDA
DEPARTMENT OF TRANSPORTATION

ROAD NO.	COUNTY	FINANCIAL PROJECT ID
SR400	VOLUSIA	408464-2-32-01

CROSS SECTIONS
SR 472

SHEET NO.
1085

THE OFFICIAL RECORD OF THIS SHEET IS THE ELECTRONIC FILE DIGITALLY SIGNED AND SEALED UNDER RULE 61G15-23.004, F.A.C.

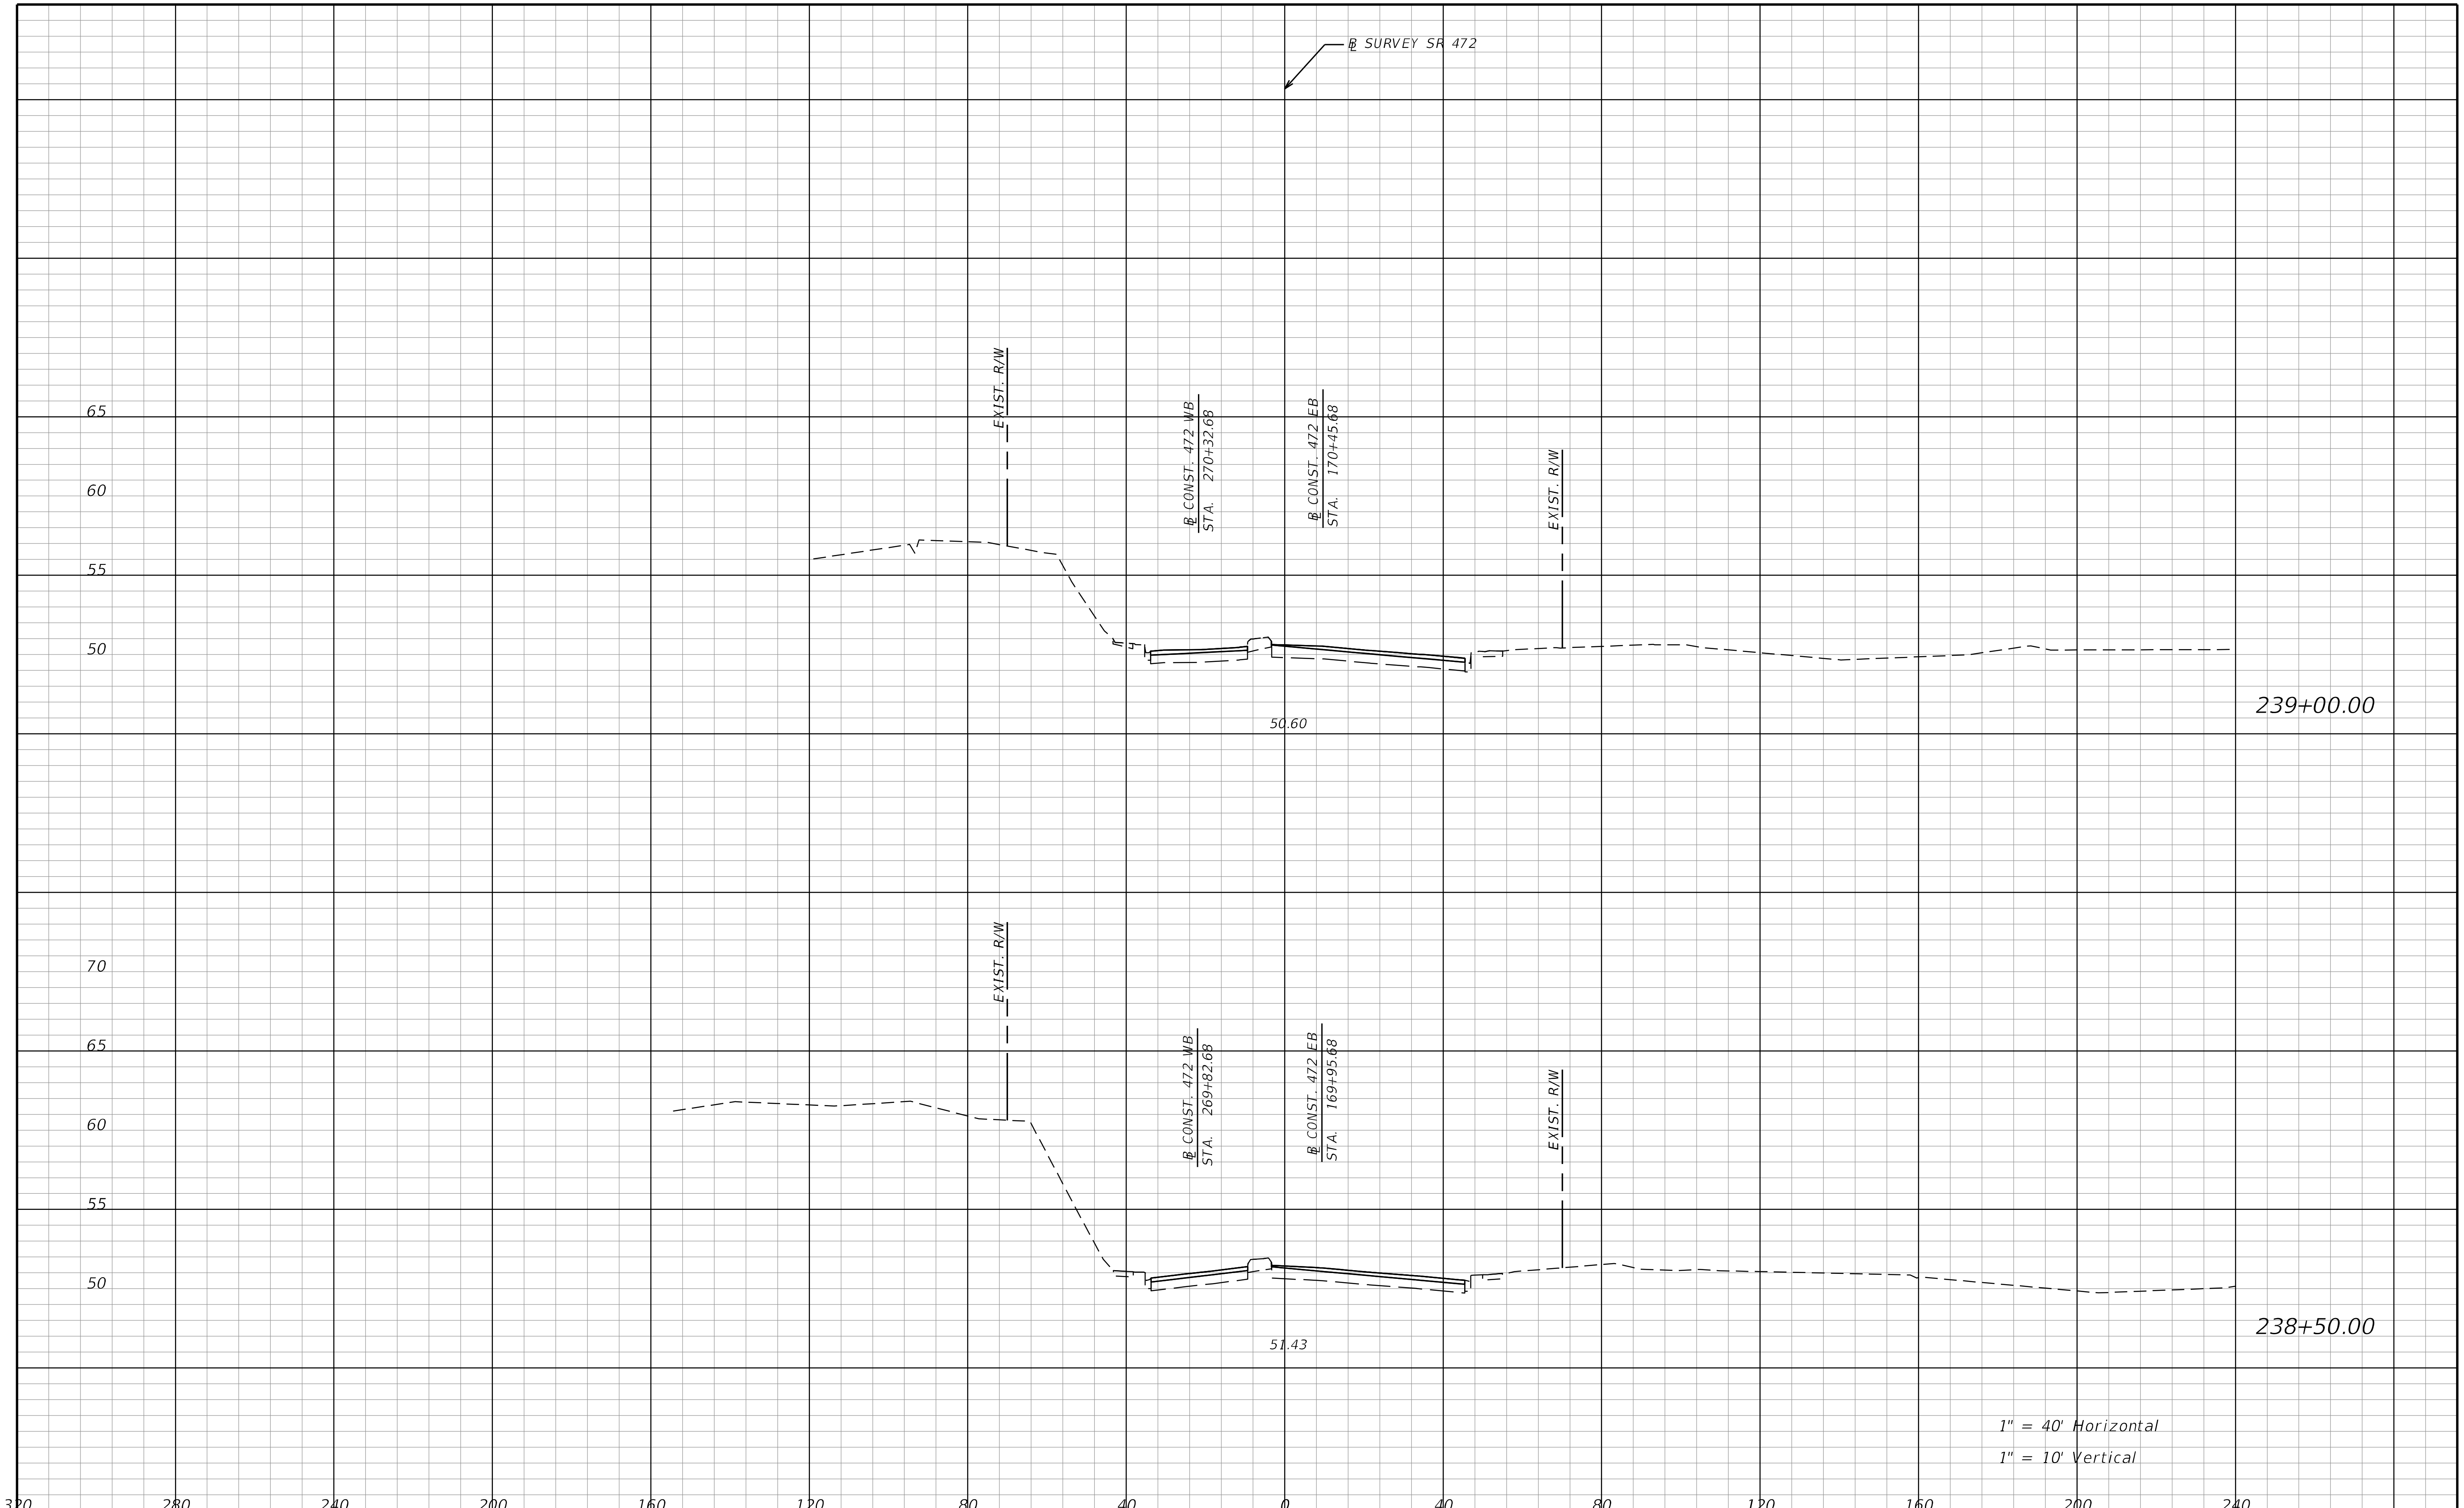

REVISIONS			
DATE	DESCRIPTION	DATE	DESCRIPTION

STANTEC CONSULTING SERVICES INC.
ENGINEER OF RECORD:
WILLIAM V. ANDERSON, P.E. NO.: 36682
11315 CORPORATE BLVD., SUITE 105
ORLANDO, FLORIDA 32817
(407) 823-8966
CERTIFICATE OF AUTHORIZATION NO. 27013

STATE OF FLORIDA
DEPARTMENT OF TRANSPORTATION

ROAD NO.	COUNTY	FINANCIAL PROJECT ID
SR400	VOLUSIA	408464-2-32-01

CROSS SECTIONS
SR 472

SHEET NO.
1086

jchassee 6/14/2019 4:29:15 PM Rdxsrd_shg V:\2158\active\CADD\40846423201\roadway\RDXSRD08_472.DGN

THE OFFICIAL RECORD OF THIS SHEET IS THE ELECTRONIC FILE DIGITALLY SIGNED AND SEALED UNDER RULE 61G15-23.004, F.A.C.

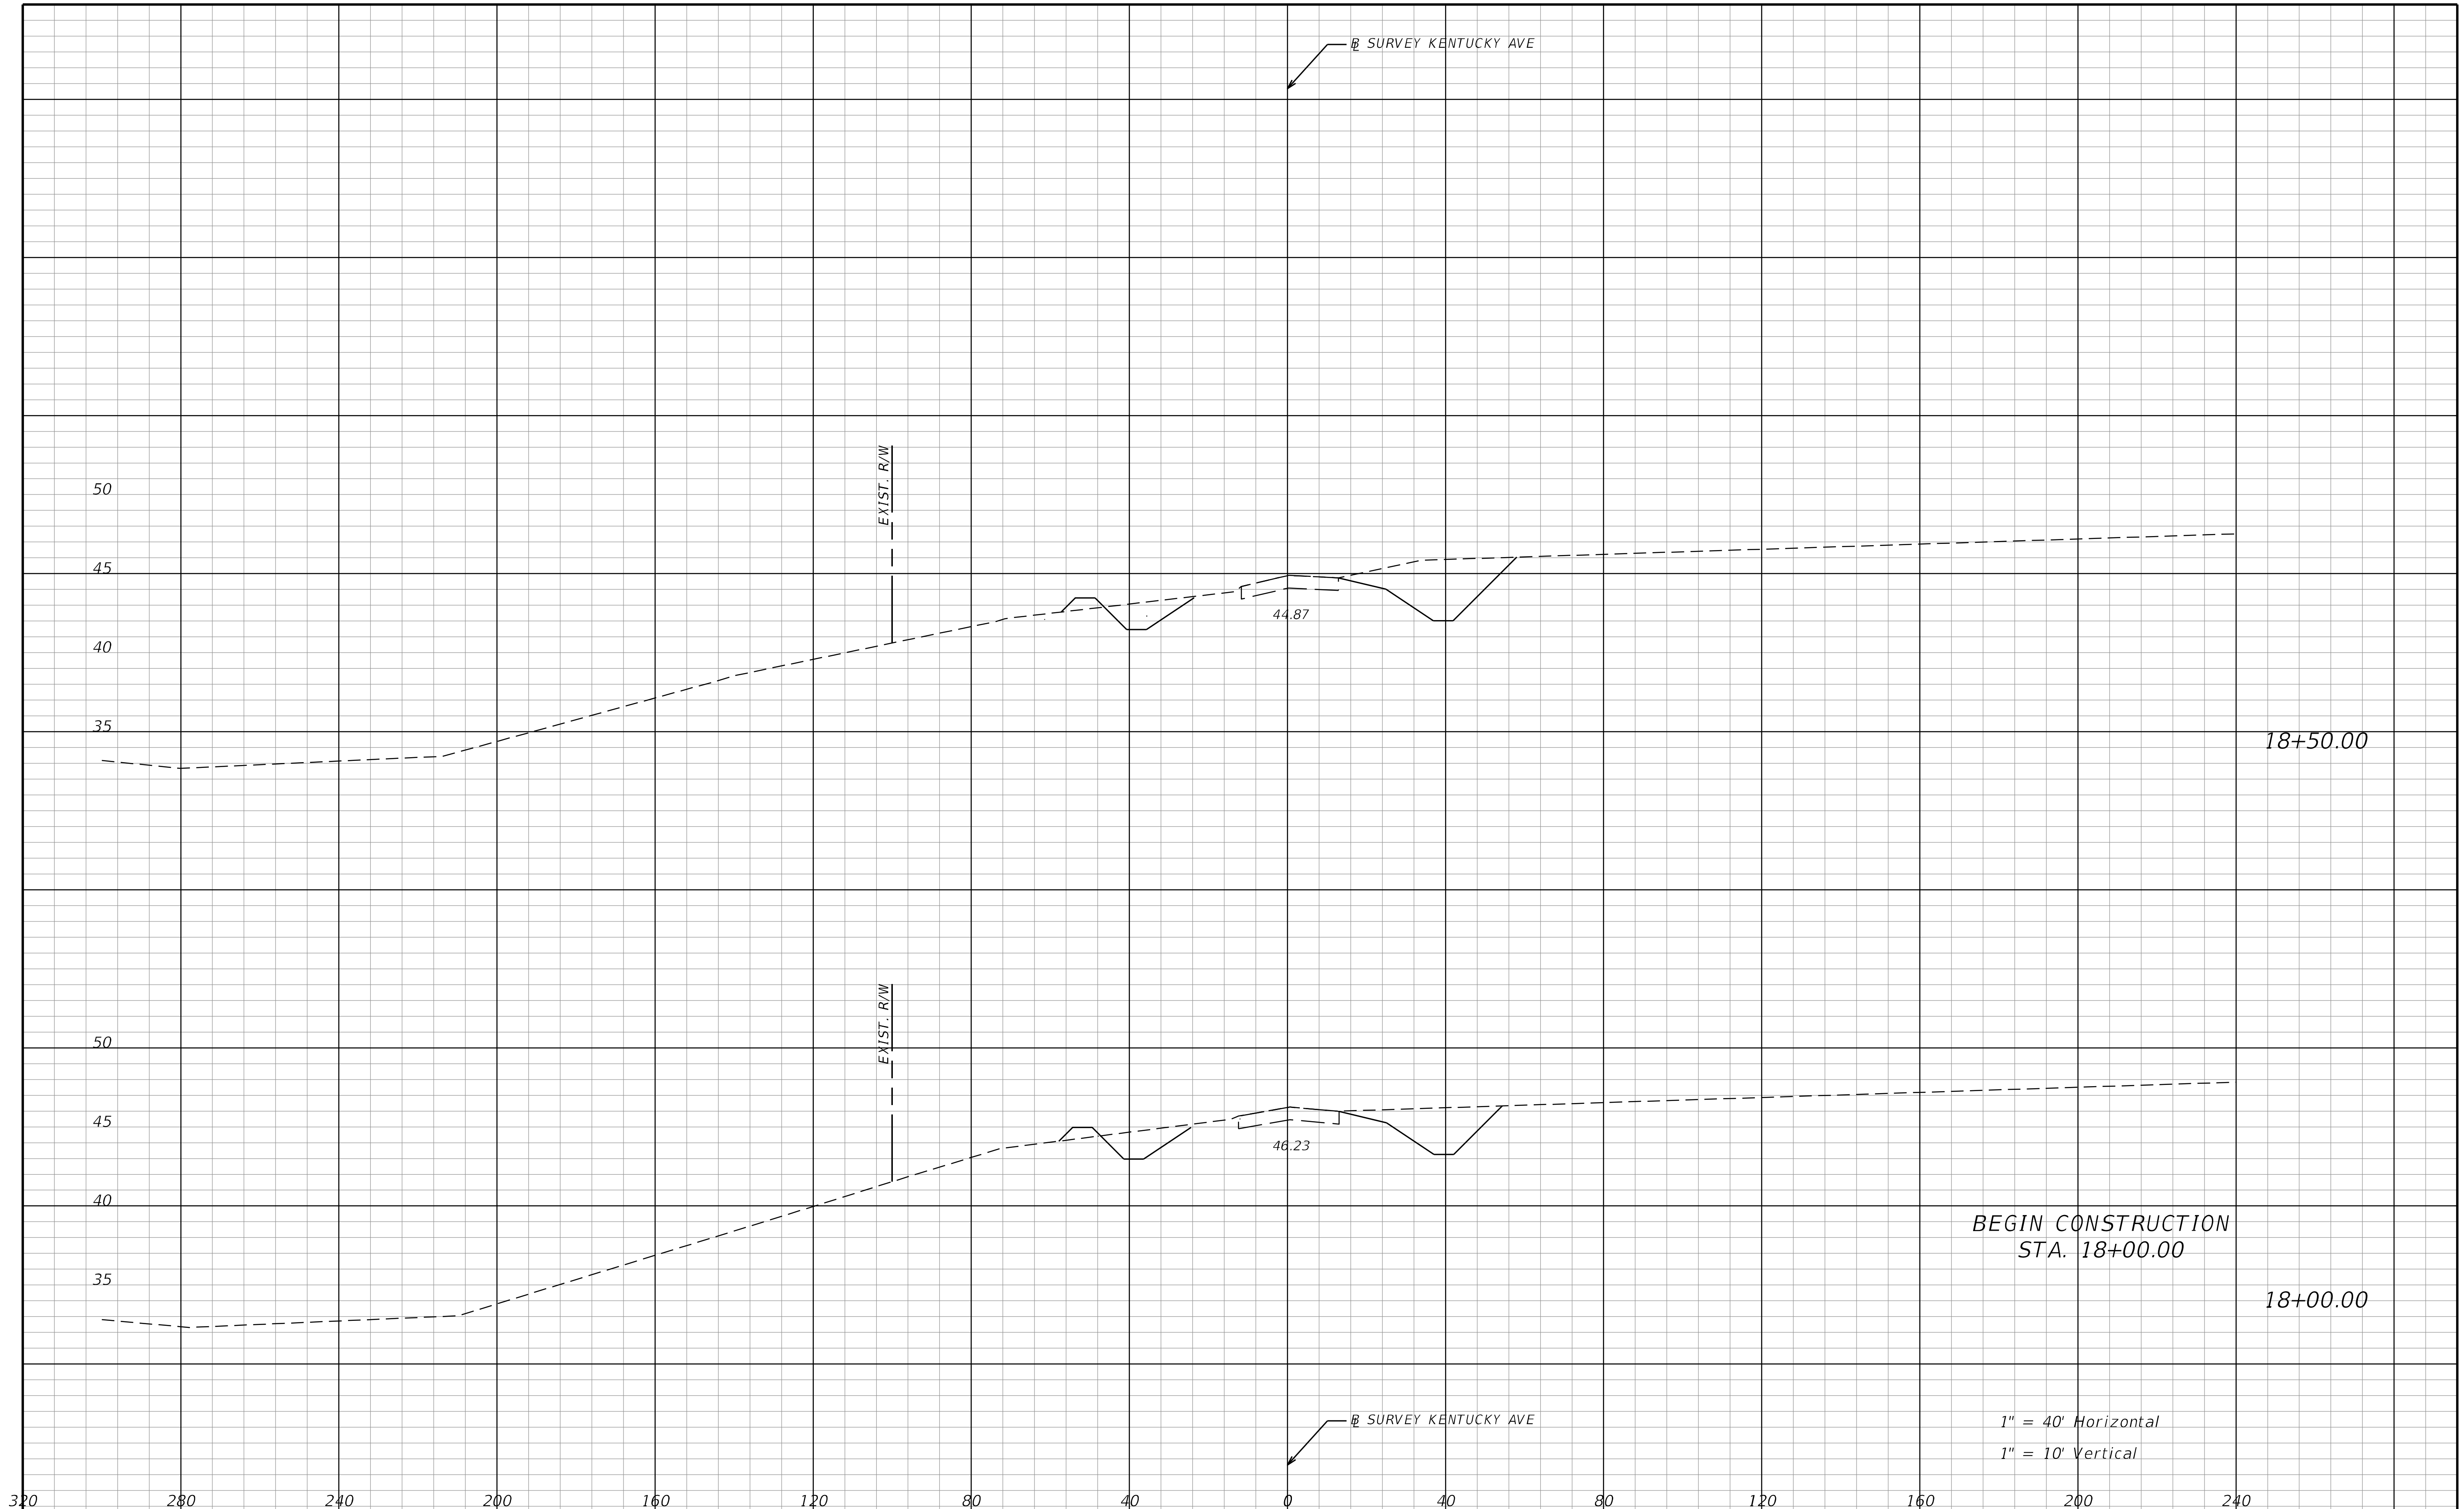

REVISIONS			
DATE	DESCRIPTION	DATE	DESCRIPTION

STANTEC CONSULTING SERVICES INC.
ENGINEER OF RECORD:
WILLIAM V. ANDERSON, P.E. NO.: 36682
11315 CORPORATE BLVD., SUITE 105
ORLANDO, FLORIDA 32817
(407) 823-8966
CERTIFICATE OF AUTHORIZATION NO. 27013

STATE OF FLORIDA
DEPARTMENT OF TRANSPORTATION

ROAD NO.	COUNTY	FINANCIAL PROJECT ID
SR400	VOLUSIA	408464-2-32-01

CROSS SECTIONS
KENTUCKY AVE

SHEET NO.
1087

THE OFFICIAL RECORD OF THIS SHEET IS THE ELECTRONIC FILE DIGITALLY SIGNED AND SEALED UNDER RULE 61G15-23.004, F.A.C.

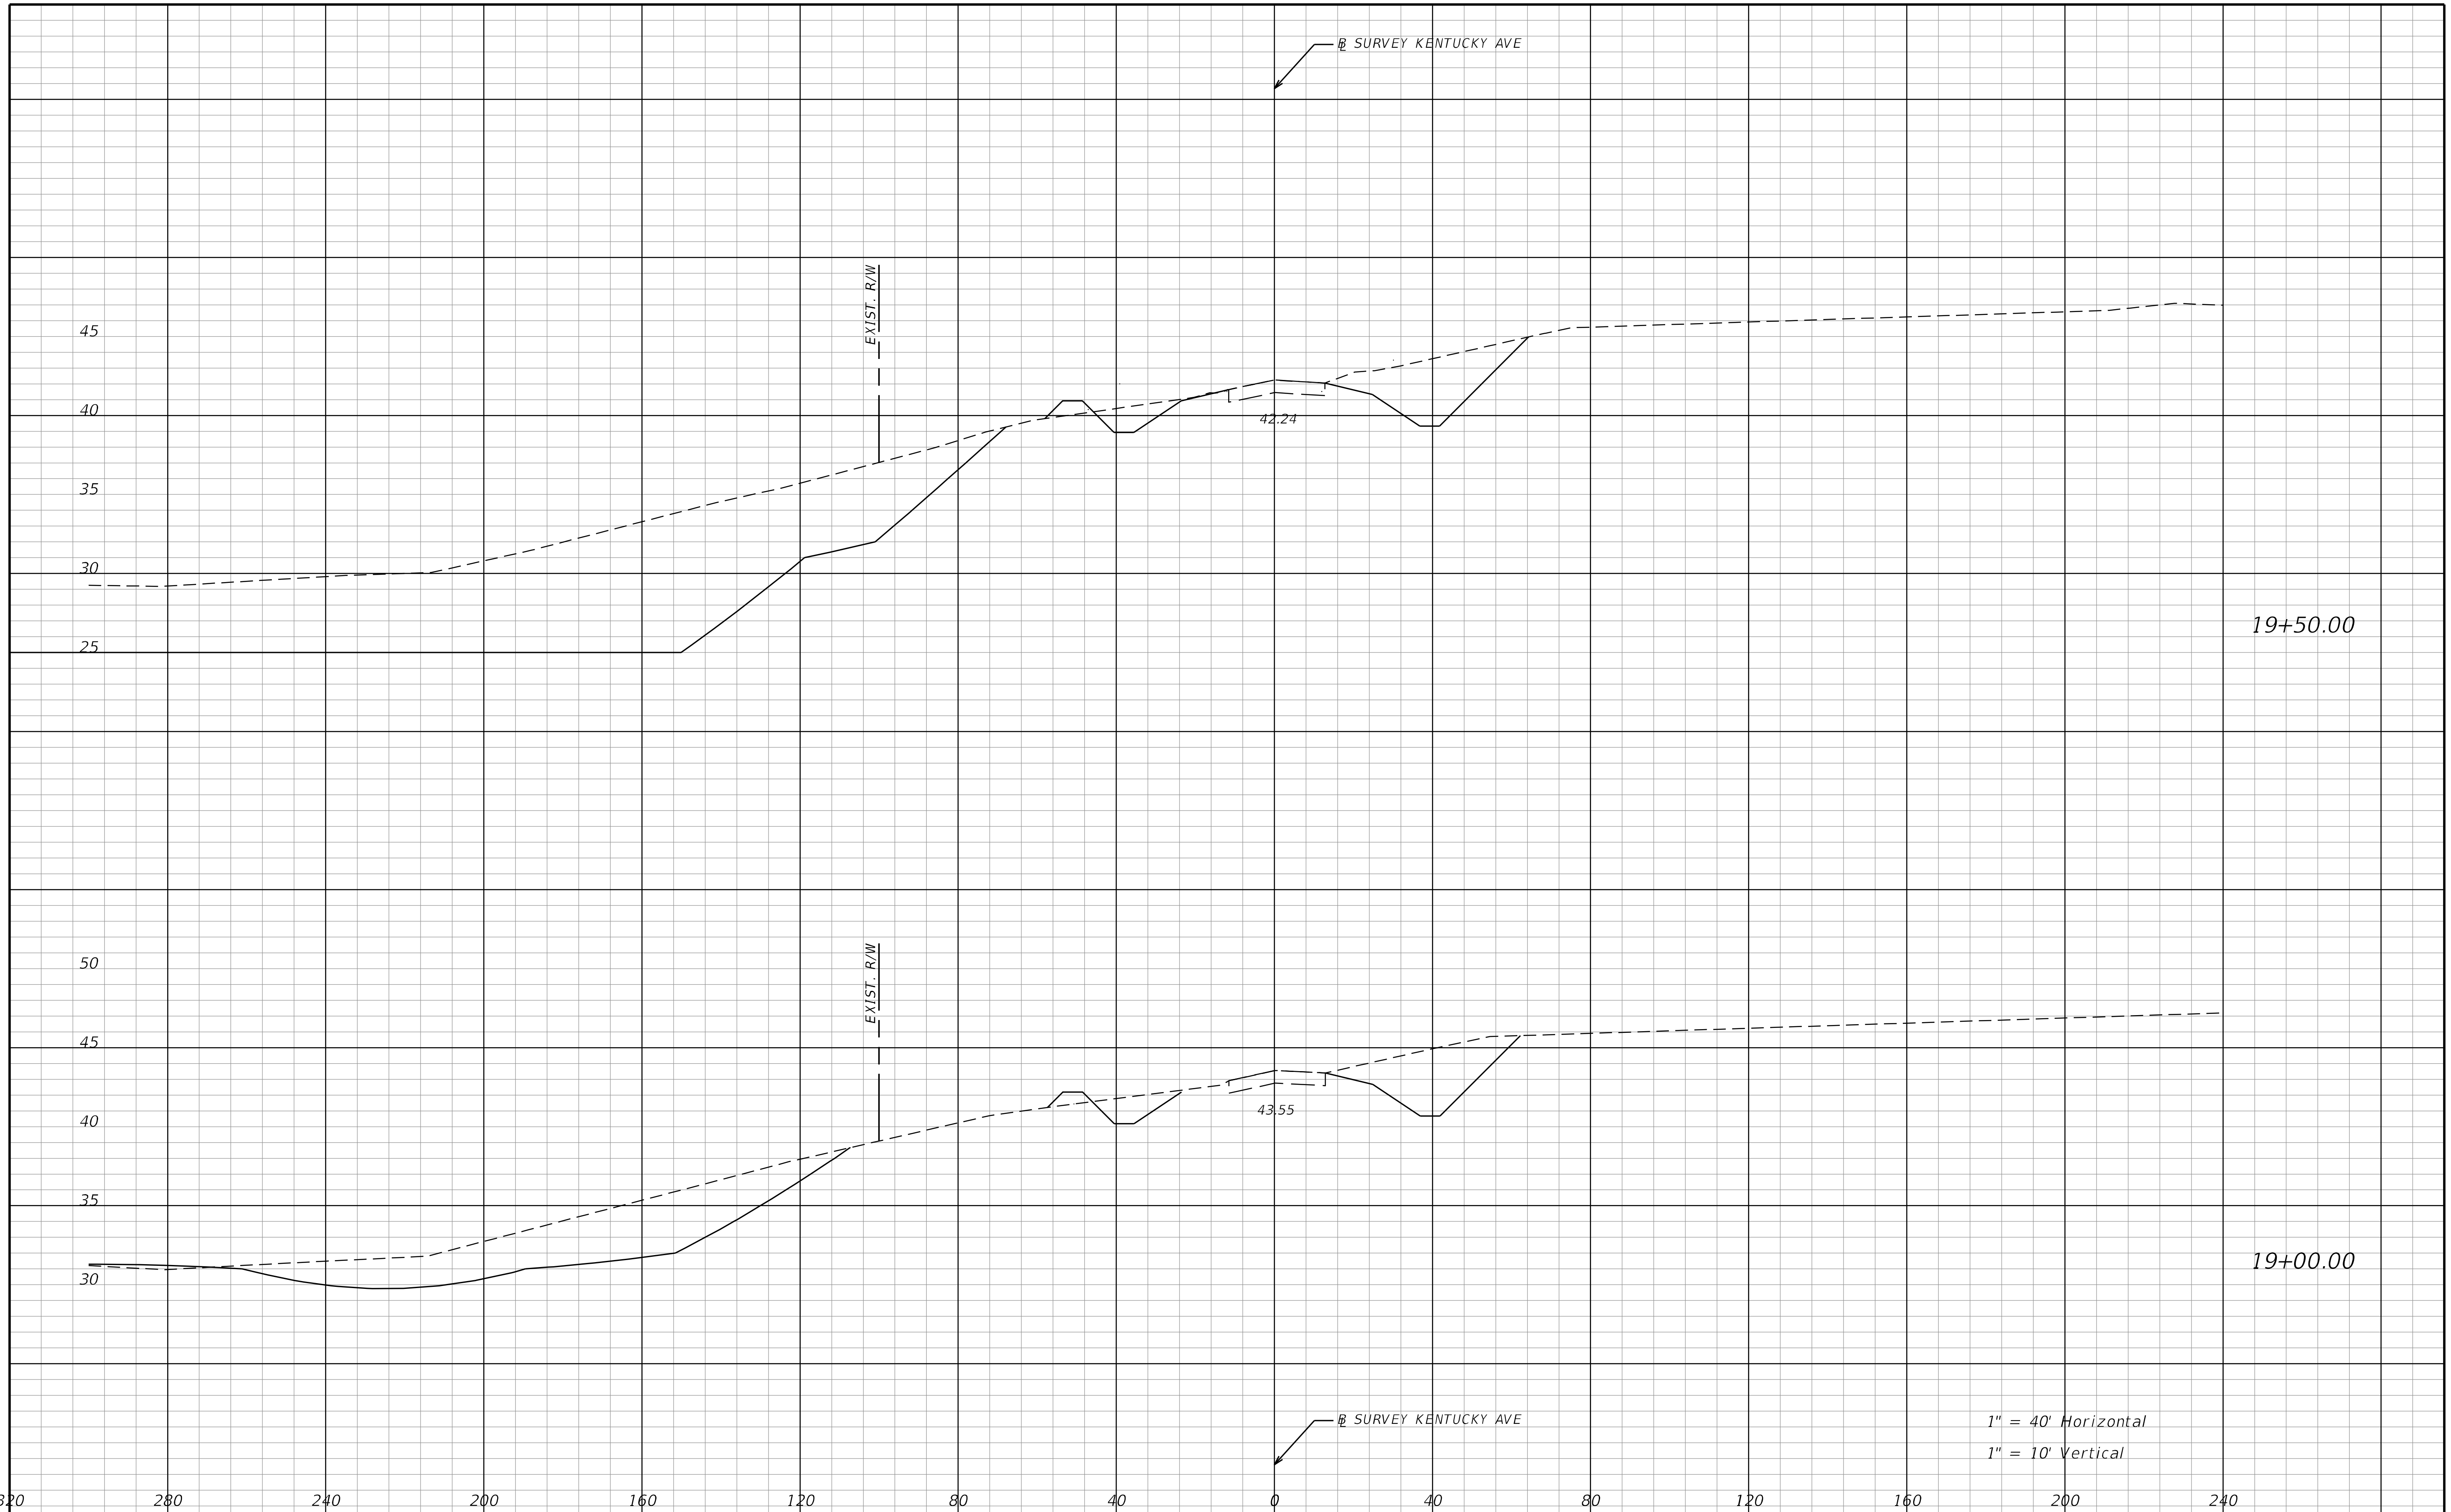

REVISIONS			
DATE	DESCRIPTION	DATE	DESCRIPTION

STANTEC CONSULTING SERVICES INC.
ENGINEER OF RECORD:
WILLIAM V. ANDERSON, P.E. NO.: 36682
11315 CORPORATE BLVD., SUITE 105
ORLANDO, FLORIDA 32817
(407) 823-8966
CERTIFICATE OF AUTHORIZATION NO. 27013

STATE OF FLORIDA
DEPARTMENT OF TRANSPORTATION

ROAD NO.	COUNTY	FINANCIAL PROJECT ID
SR400	VOLUSIA	408464-2-32-01

CROSS SECTIONS
KENTUCKY AVE

SHEET NO.
1088

THE OFFICIAL RECORD OF THIS SHEET IS THE ELECTRONIC FILE DIGITALLY SIGNED AND SEALED UNDER RULE 61G15-23.004, F.A.C.

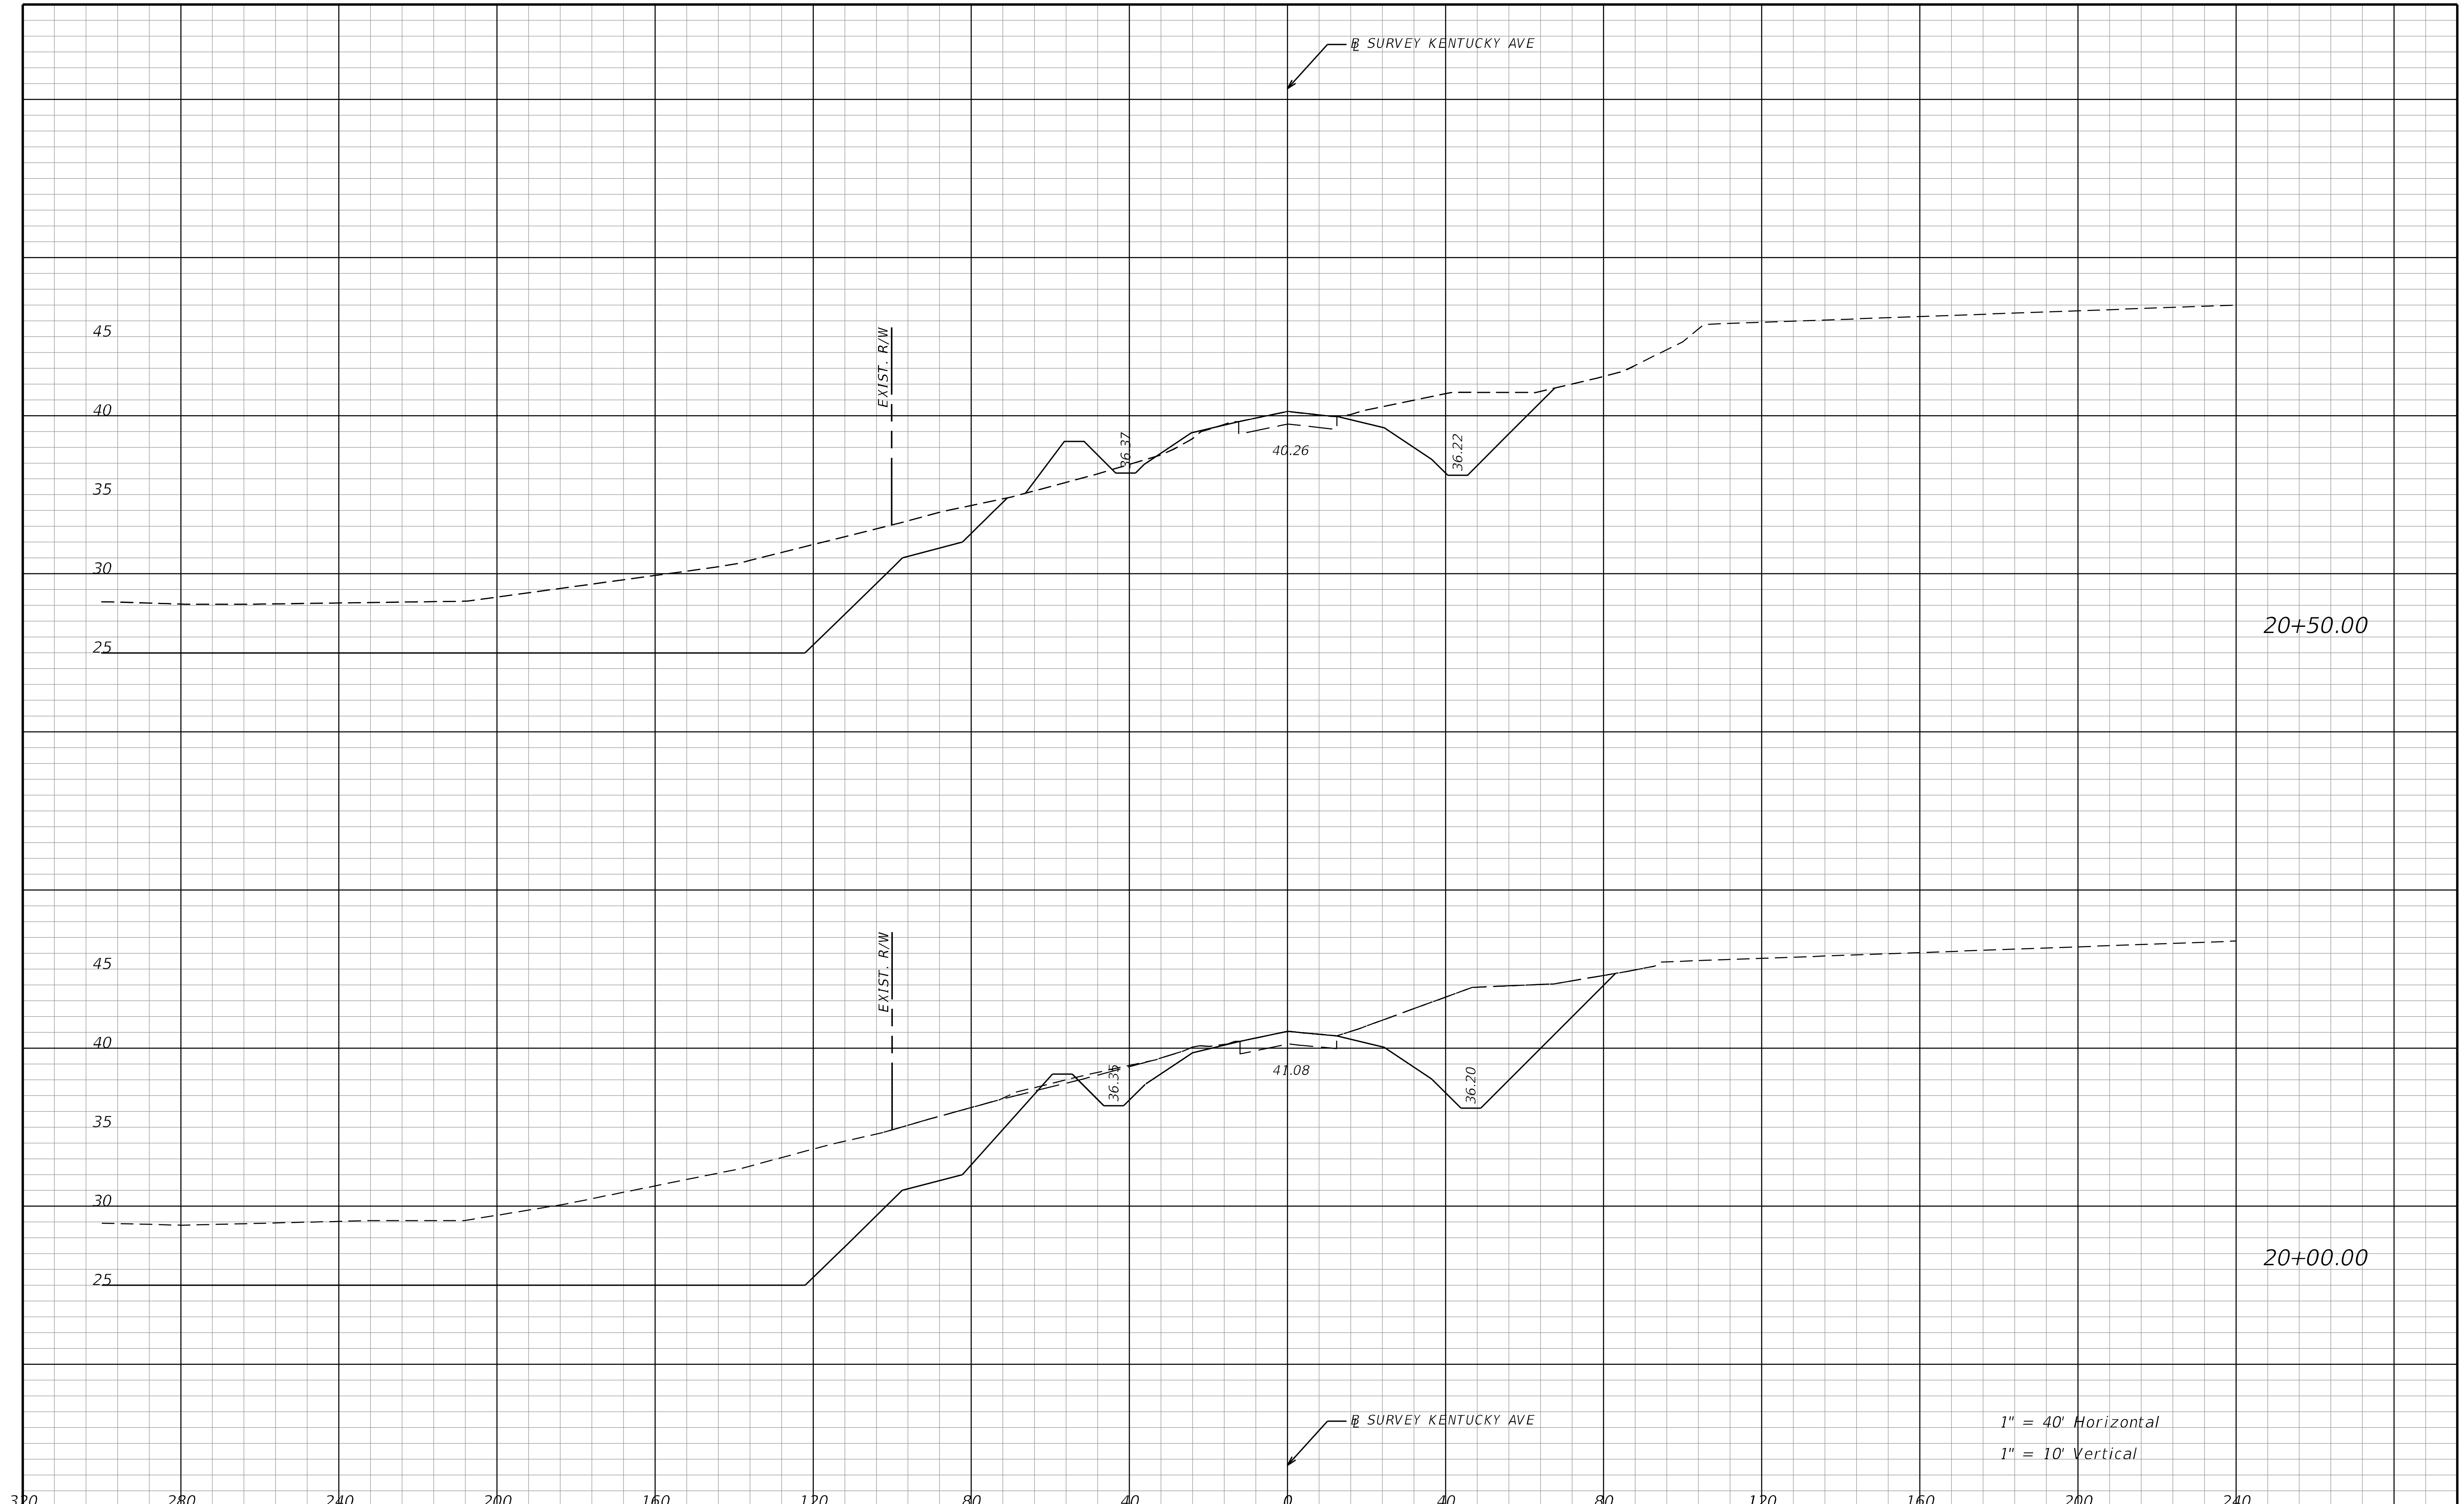

REVISIONS			
DATE	DESCRIPTION	DATE	DESCRIPTION

STANTEC CONSULTING SERVICES INC.
ENGINEER OF RECORD:
WILLIAM V. ANDERSON, P.E. NO.: 36682
11315 CORPORATE BLVD., SUITE 105
ORLANDO, FLORIDA 32817
(407) 823-8966
CERTIFICATE OF AUTHORIZATION NO. 27013

STATE OF FLORIDA
DEPARTMENT OF TRANSPORTATION

ROAD NO.	COUNTY	FINANCIAL PROJECT ID
SR400	VOLUSIA	408464-2-32-01

CROSS SECTIONS
KENTUCKY AVE

SHEET NO.
1089

THE OFFICIAL RECORD OF THIS SHEET IS THE ELECTRONIC FILE DIGITALLY SIGNED AND SEALED UNDER RULE 61G15-23.004, F.A.C.

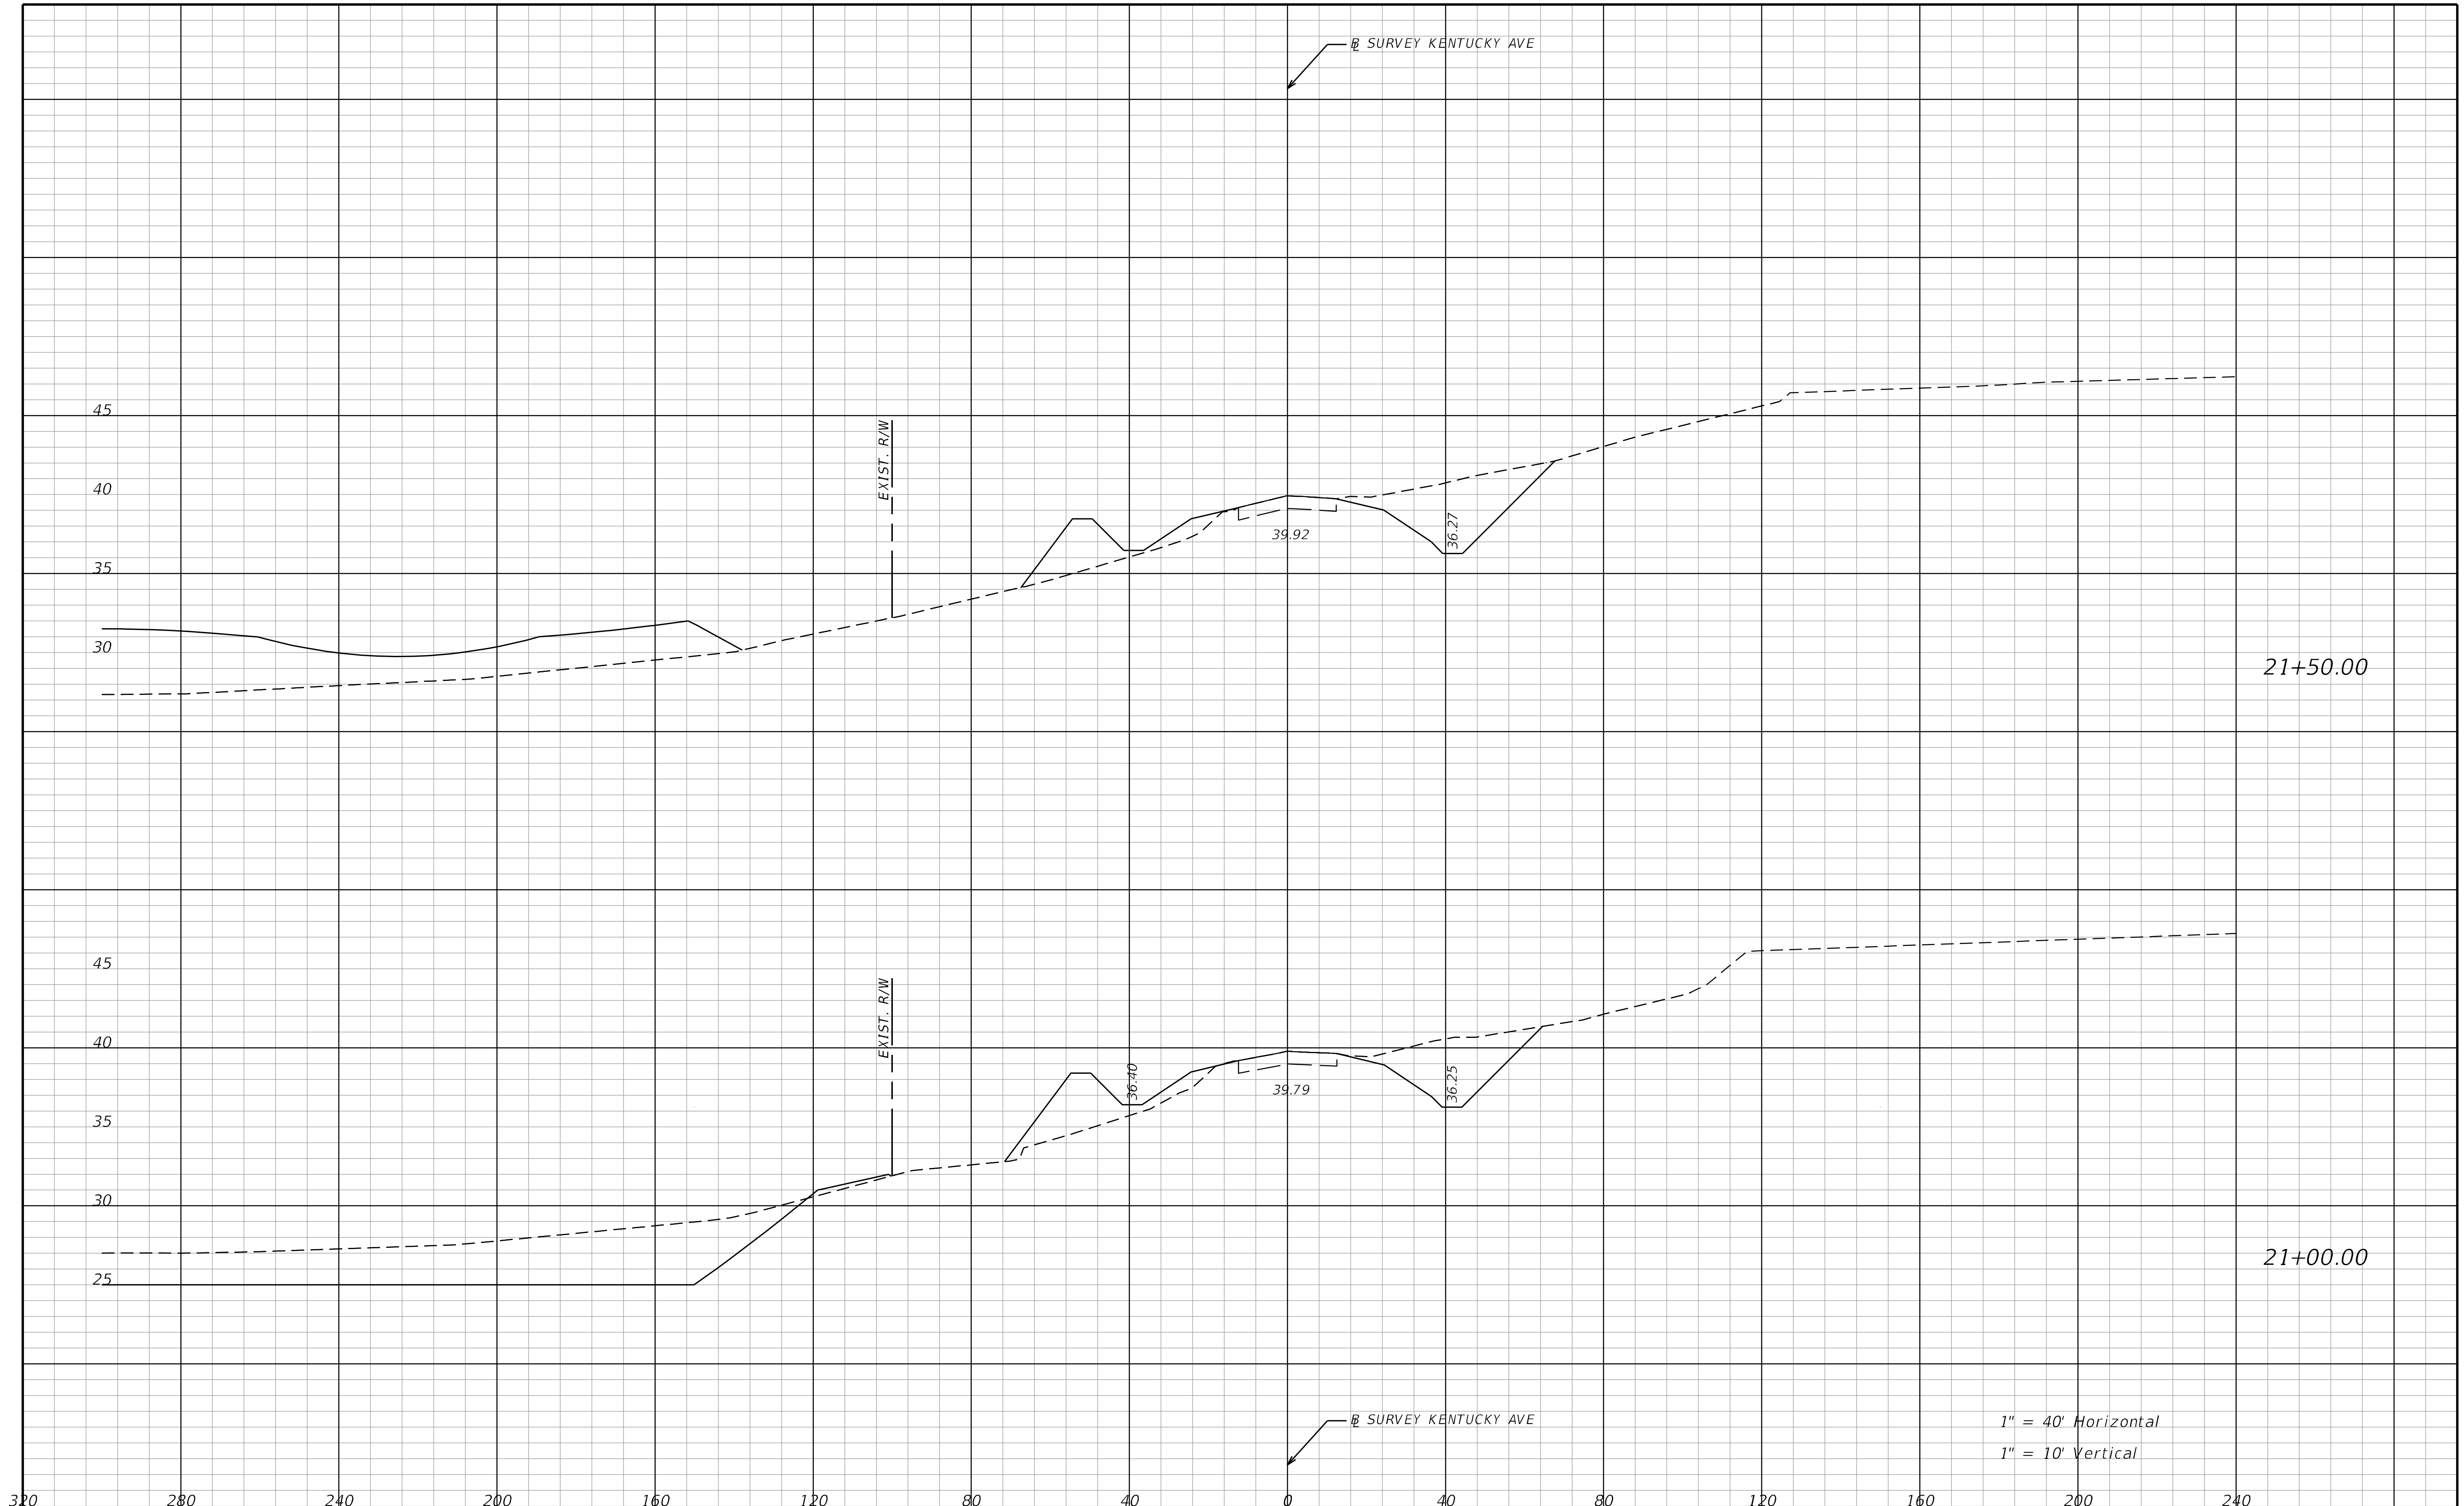

REVISIONS			
DATE	DESCRIPTION	DATE	DESCRIPTION

STANTEC CONSULTING SERVICES INC.
ENGINEER OF RECORD:
WILLIAM V. ANDERSON, P.E. NO.: 36682
11315 CORPORATE BLVD., SUITE 105
ORLANDO, FLORIDA 32817
(407) 823-8966
CERTIFICATE OF AUTHORIZATION NO. 27013

STATE OF FLORIDA
DEPARTMENT OF TRANSPORTATION

ROAD NO.	COUNTY	FINANCIAL PROJECT ID
SR400	VOLUSIA	408464-2-32-01

CROSS SECTIONS
KENTUCKY AVE

SHEET NO.
1090

jchassee 6/14/2019 4:29:20 PM Rdxsrd_shg V:\2158\active\CADD\40846423201\roadway\RDXSRD08_Kent.DGN

THE OFFICIAL RECORD OF THIS SHEET IS THE ELECTRONIC FILE DIGITALLY SIGNED AND SEALED UNDER RULE 61G15-23.004, F.A.C.

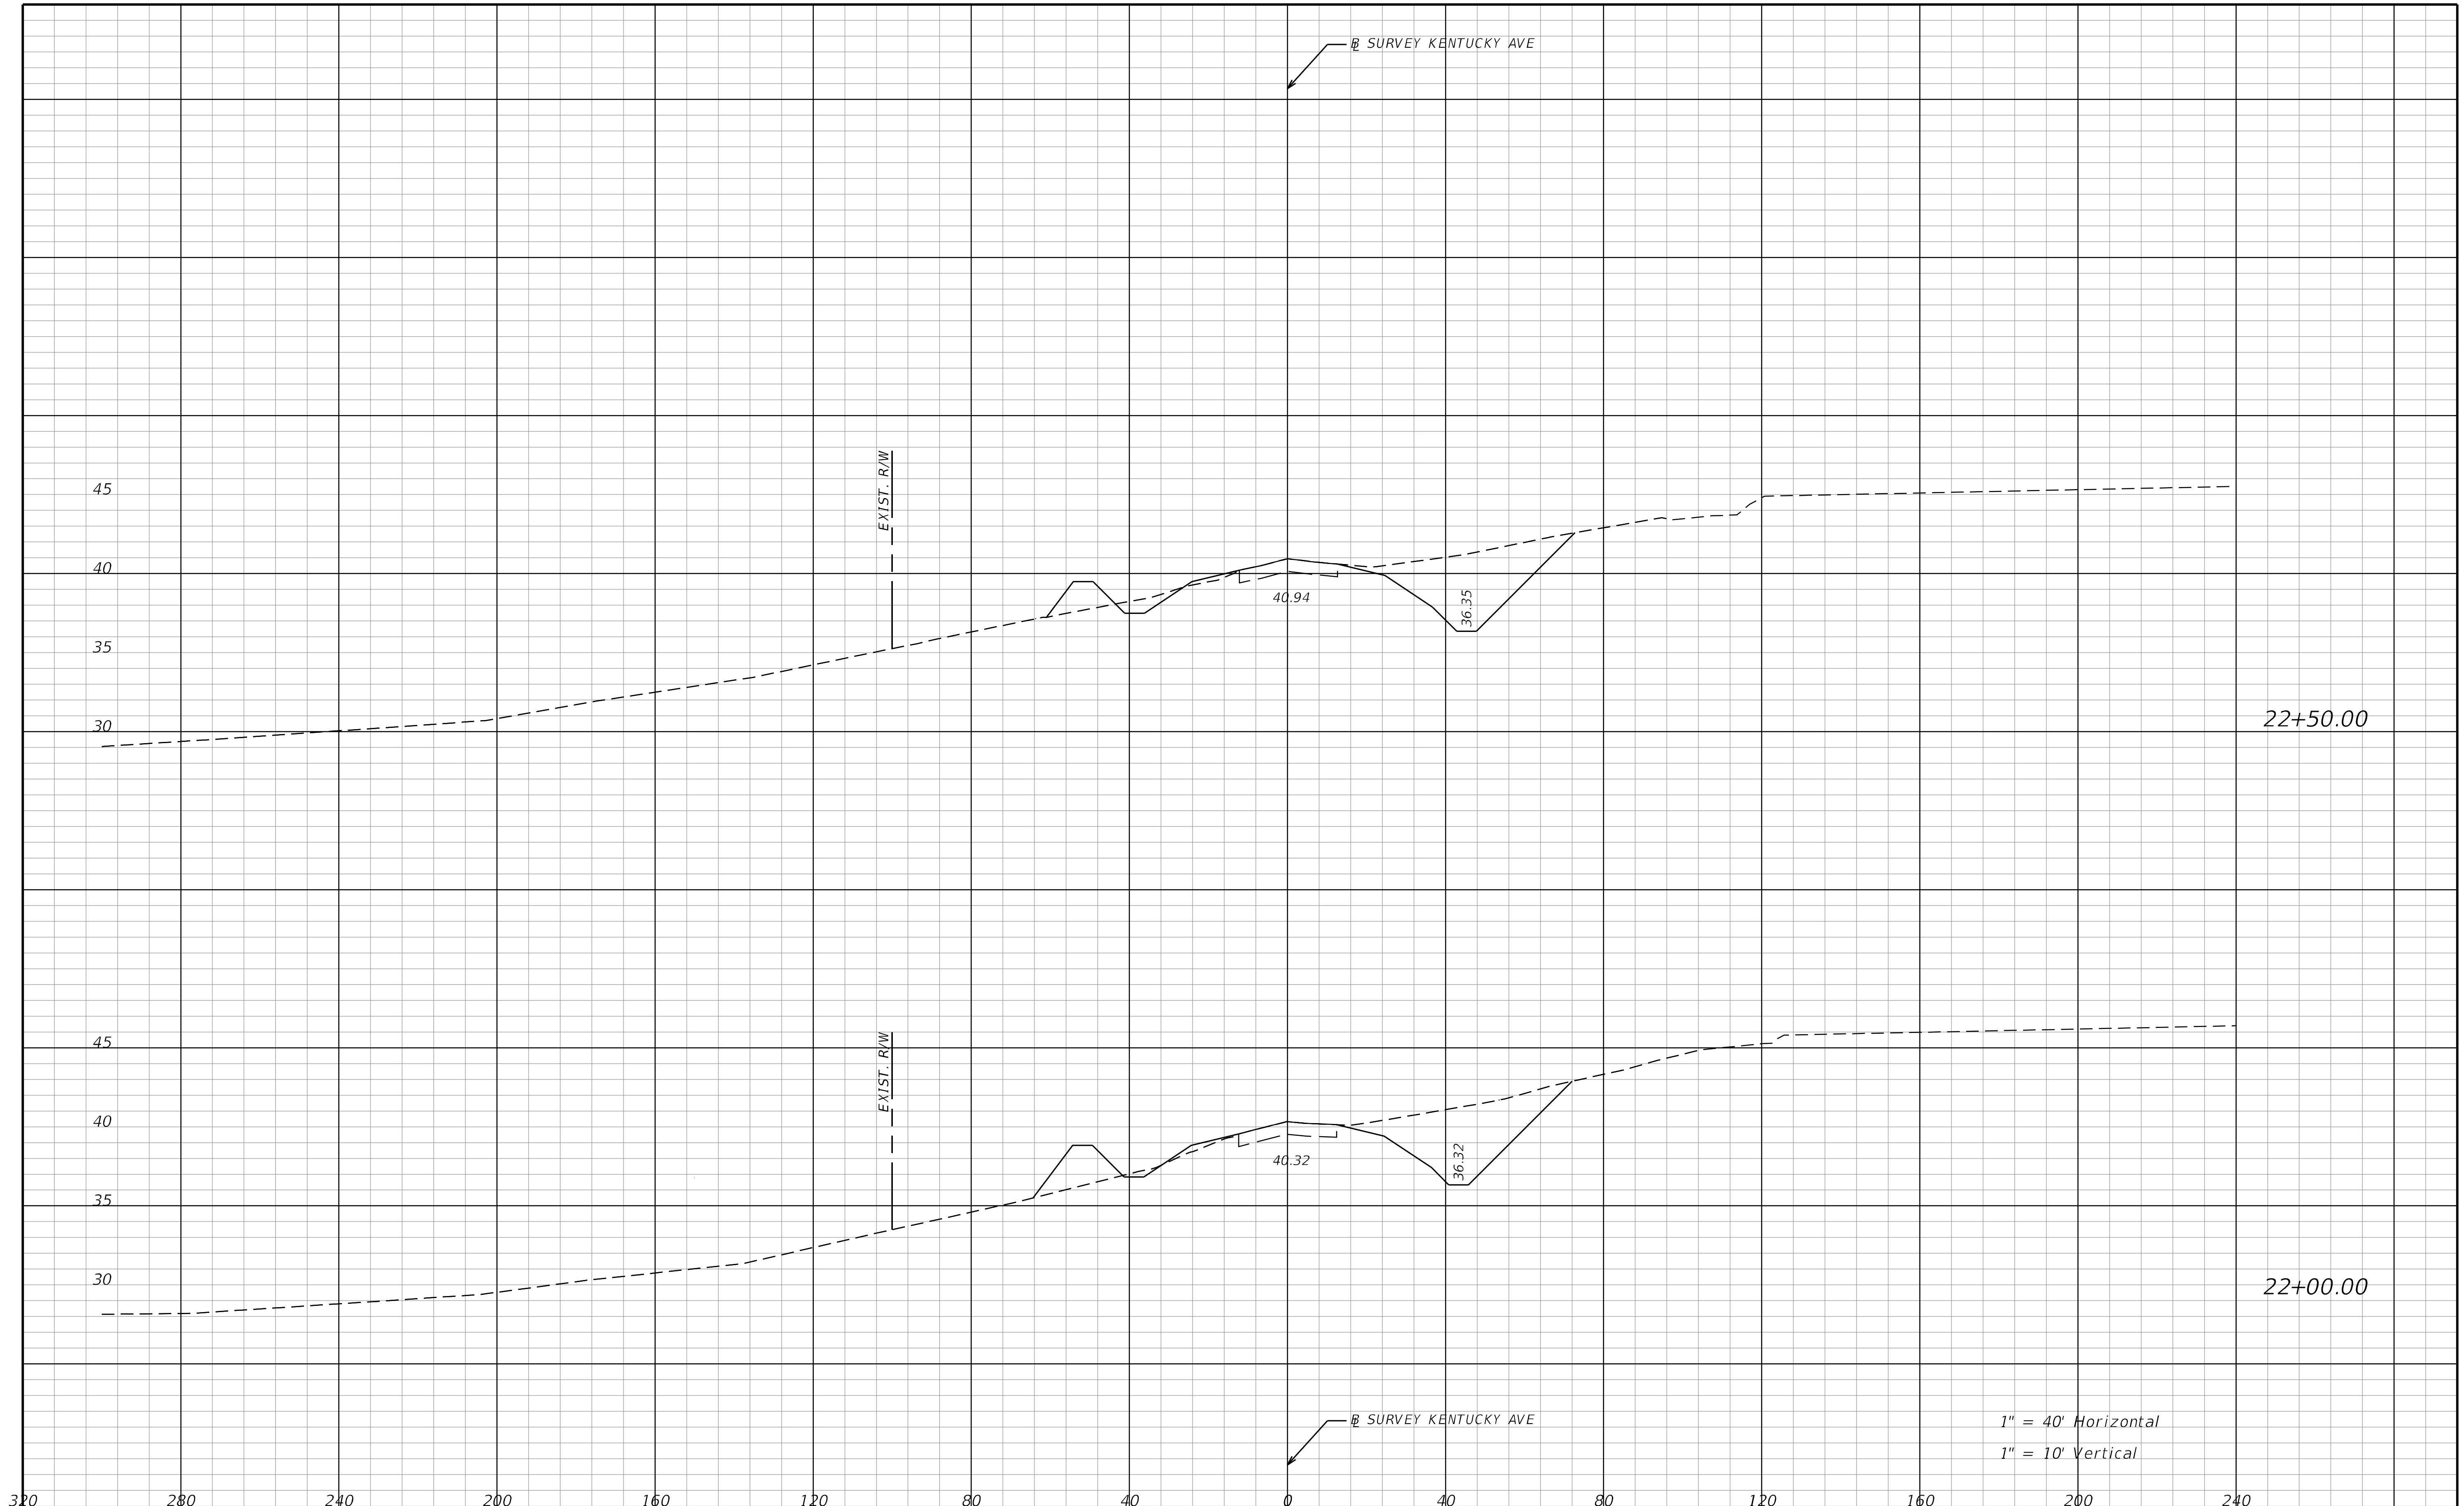

THE OFFICIAL RECORD OF THIS SHEET IS THE ELECTRONIC FILE DIGITALLY SIGNED AND SEALED UNDER RULE 61G15-23.004, F.A.C.

REVISIONS			
DATE	DESCRIPTION	DATE	DESCRIPTION

STANTEC CONSULTING SERVICES INC.
ENGINEER OF RECORD:
WILLIAM V. ANDERSON, P.E. NO.: 36682
11315 CORPORATE BLVD., SUITE 105
ORLANDO, FLORIDA 32817
(407) 823-8966
CERTIFICATE OF AUTHORIZATION NO. 27013

STATE OF FLORIDA
DEPARTMENT OF TRANSPORTATION

ROAD NO.	COUNTY	FINANCIAL PROJECT ID
SR400	VOLUSIA	408464-2-32-01

CROSS SECTIONS
KENTUCKY AVE

SHEET NO.
1091

jchassee 6/14/2019 4:29:20 PM Rdxsrd_shg V:\2158\active\CADD\40846423201\roadway\RDXSRD08_Kent.DGN

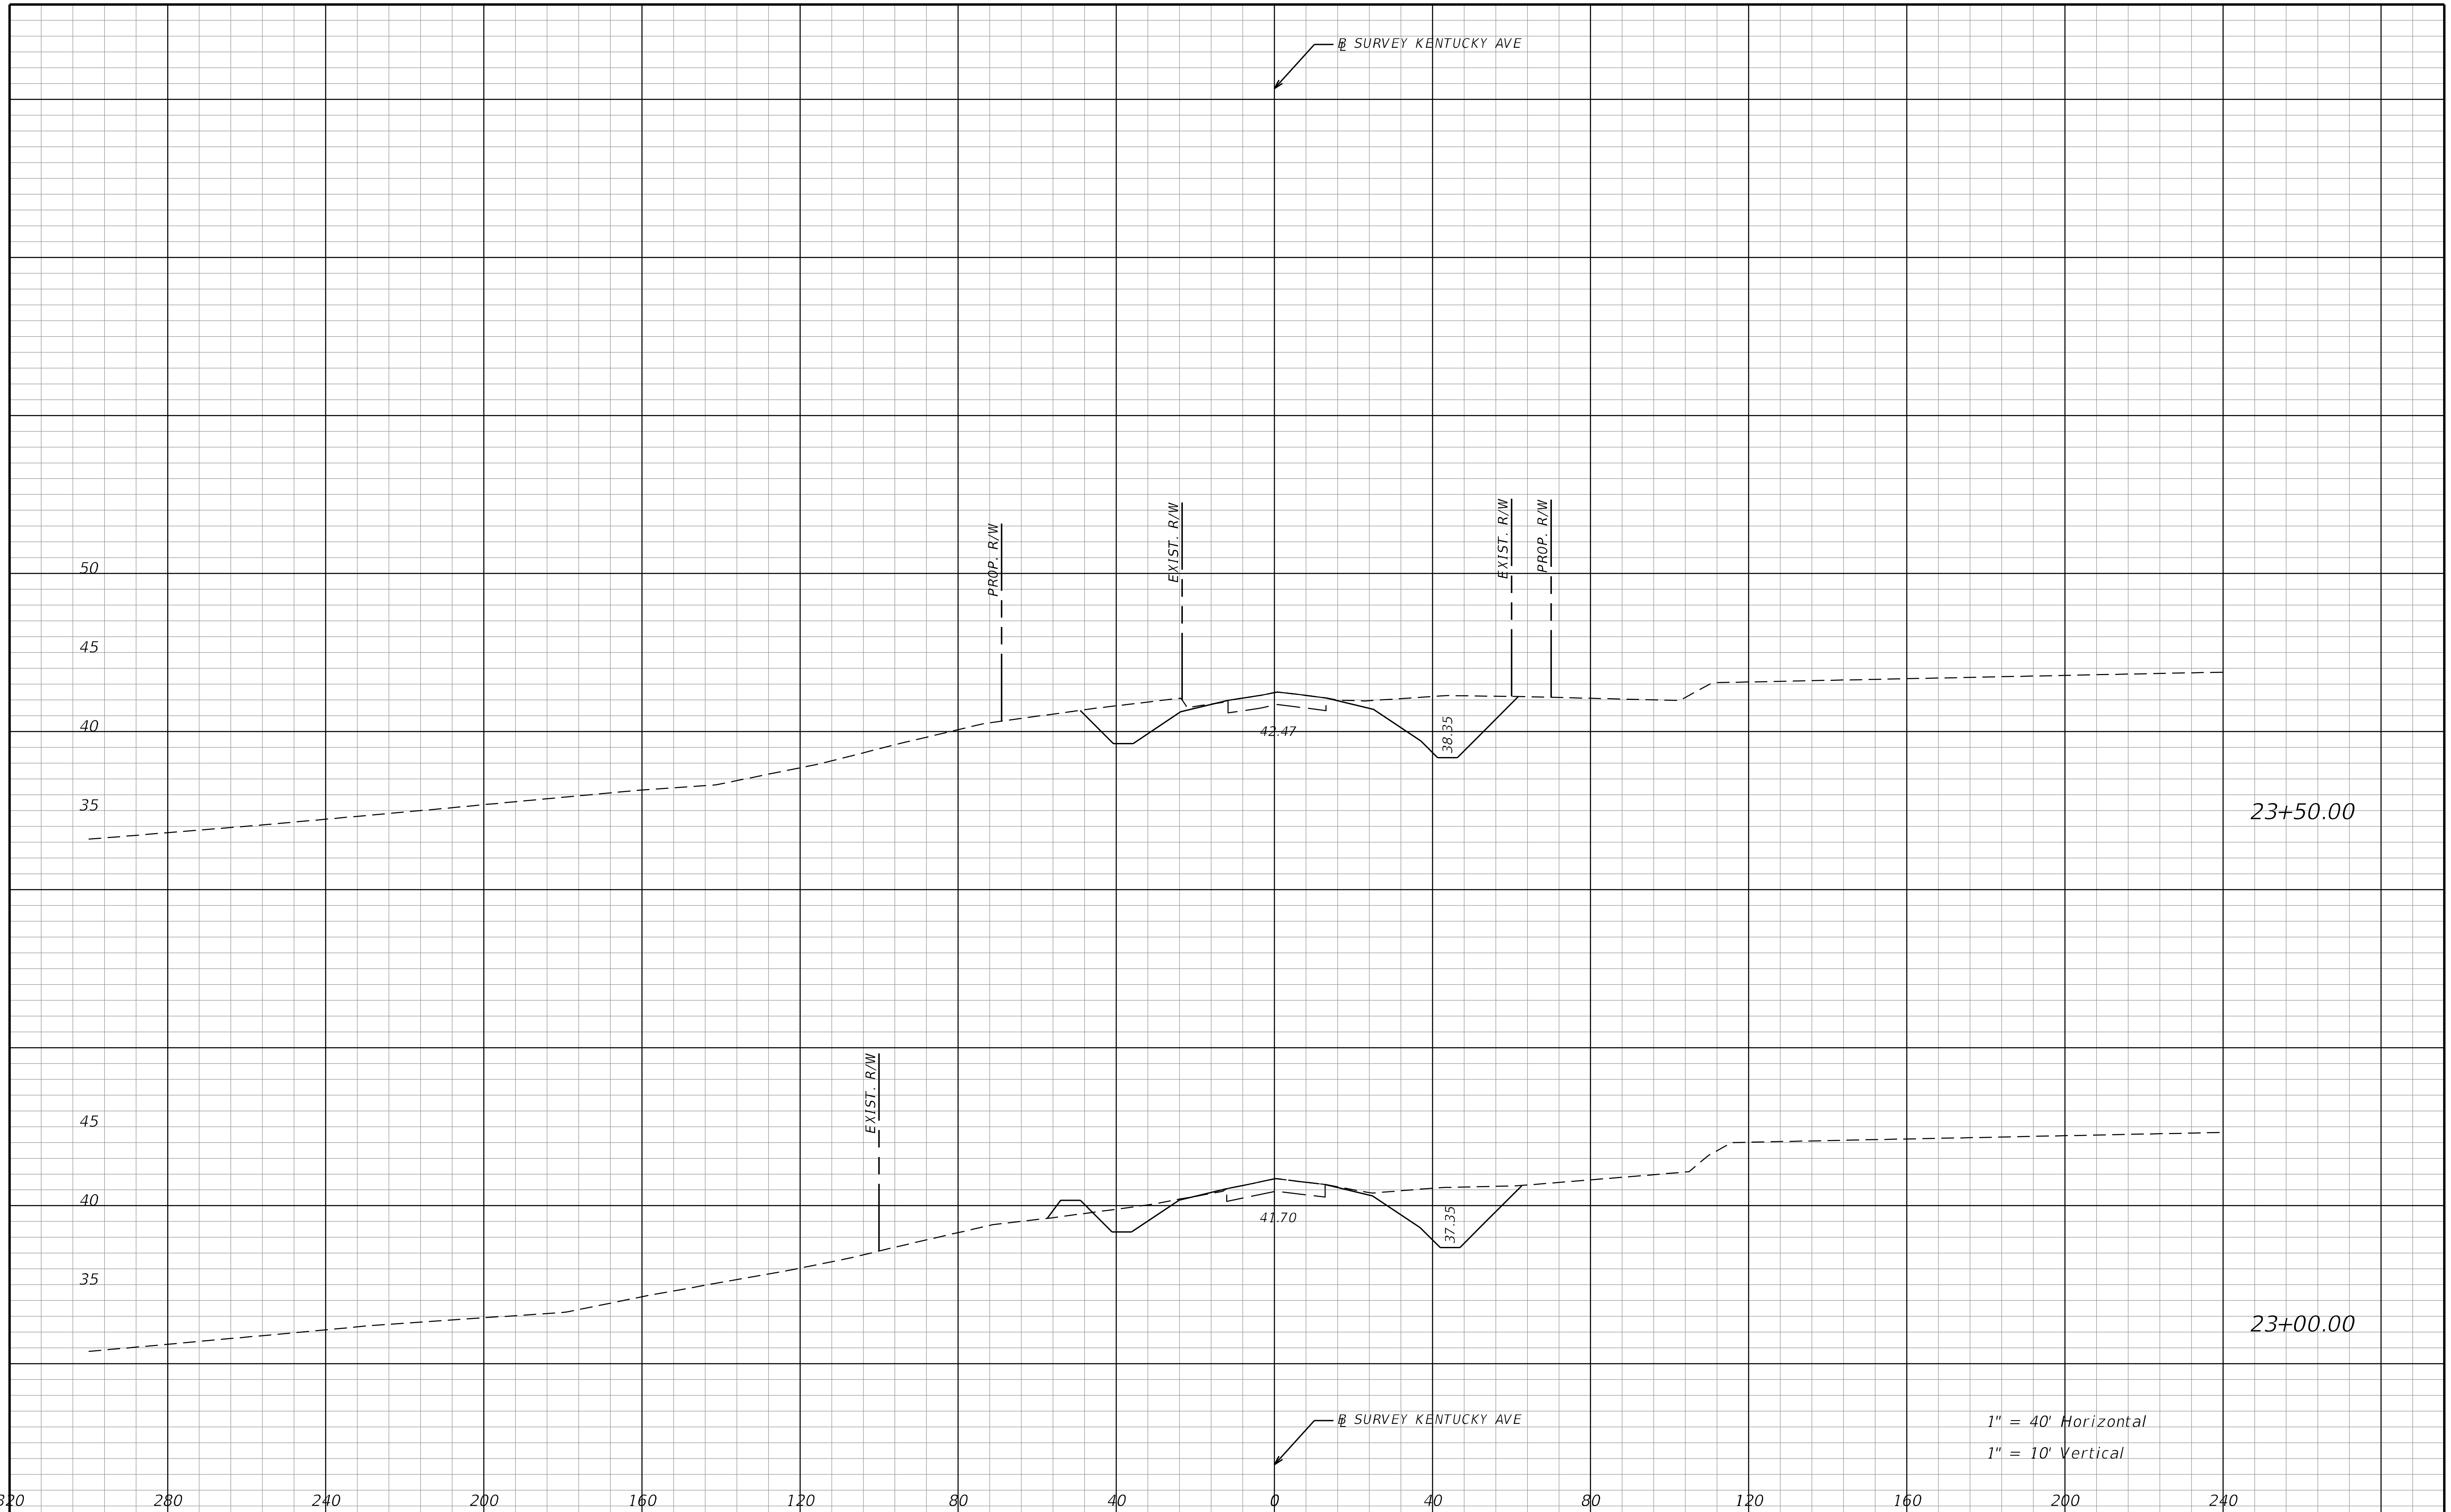

THE OFFICIAL RECORD OF THIS SHEET IS THE ELECTRONIC FILE DIGITALLY SIGNED AND SEALED UNDER RULE 61G15-23.004, F.A.C.

REVISIONS			
DATE	DESCRIPTION	DATE	DESCRIPTION

STANTEC CONSULTING SERVICES INC.
ENGINEER OF RECORD:
WILLIAM V. ANDERSON, P.E. NO.: 36682
11315 CORPORATE BLVD., SUITE 105
ORLANDO, FLORIDA 32817
(407) 823-8966
CERTIFICATE OF AUTHORIZATION NO. 27013

STATE OF FLORIDA
DEPARTMENT OF TRANSPORTATION

ROAD NO.	COUNTY	FINANCIAL PROJECT ID
SR400	VOLUSIA	408464-2-32-01

CROSS SECTIONS
KENTUCKY AVE

SHEET NO.
1092

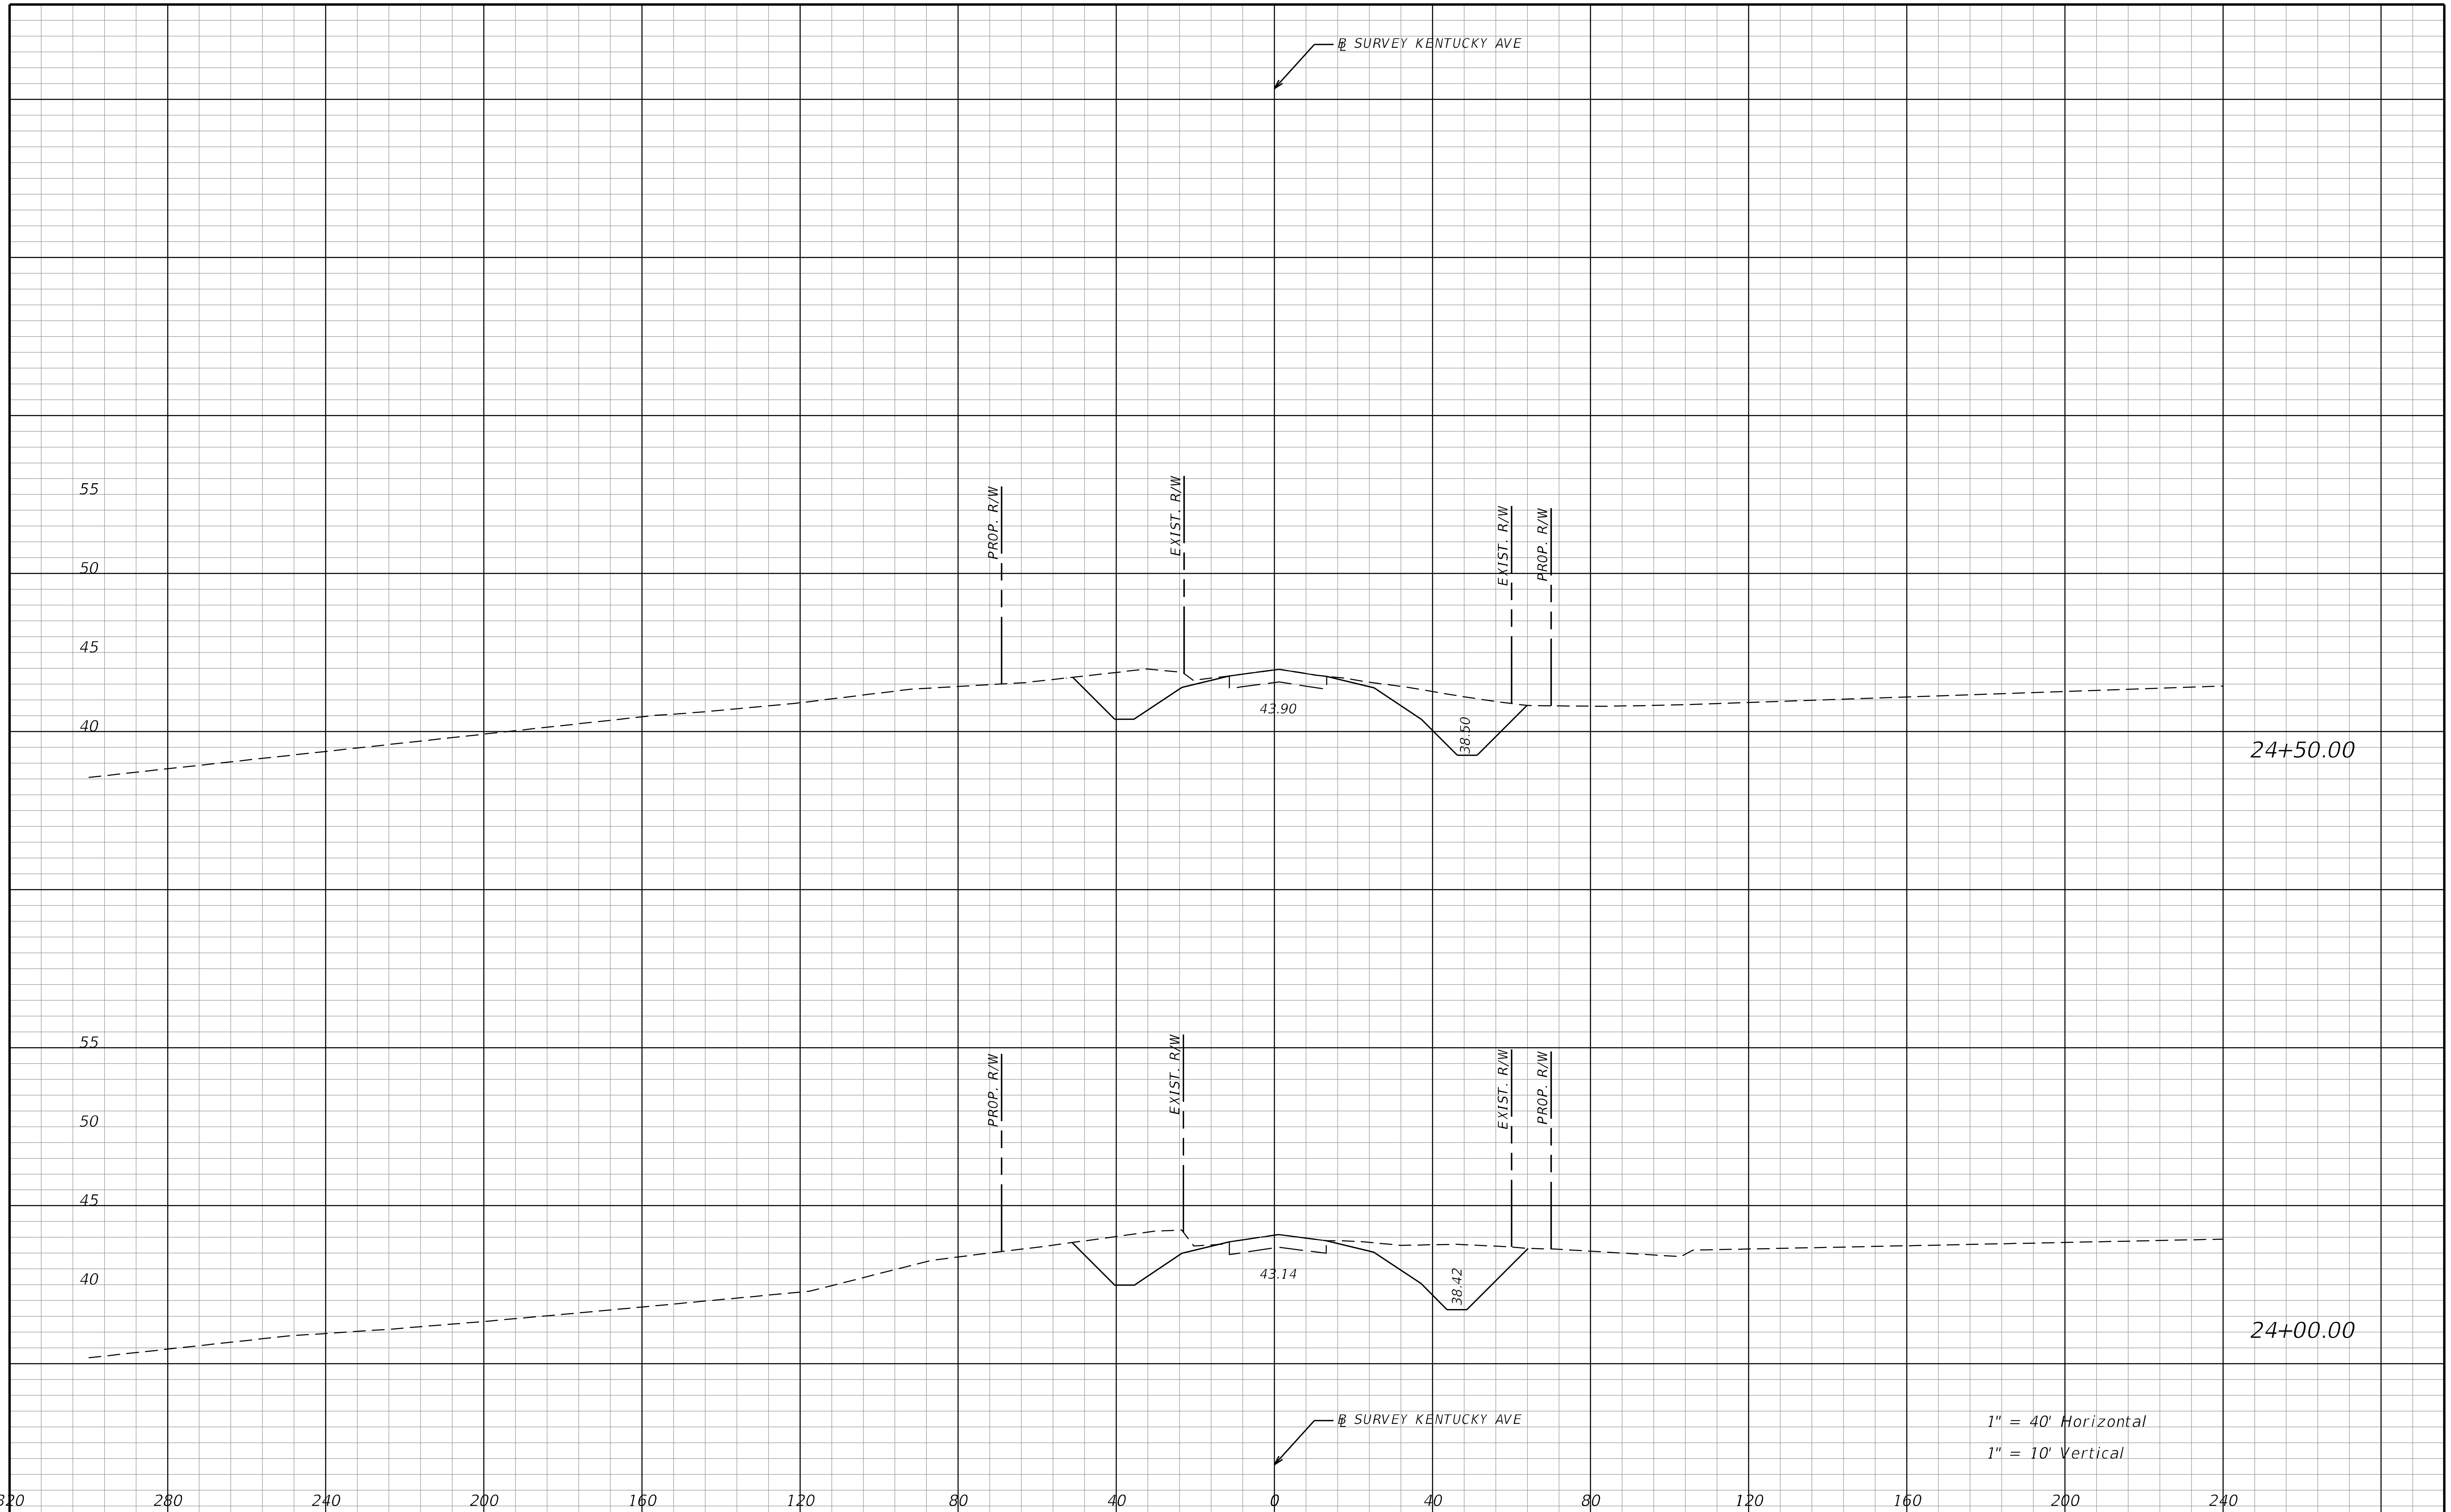

THE OFFICIAL RECORD OF THIS SHEET IS THE ELECTRONIC FILE DIGITALLY SIGNED AND SEALED UNDER RULE 61G15-23.004, F.A.C.

REVISIONS			
DATE	DESCRIPTION	DATE	DESCRIPTION

STANTEC CONSULTING SERVICES INC.
ENGINEER OF RECORD:
WILLIAM V. ANDERSON, P.E. NO.: 36682
11315 CORPORATE BLVD., SUITE 105
ORLANDO, FLORIDA 32817
(407) 823-8966
CERTIFICATE OF AUTHORIZATION NO. 27013

STATE OF FLORIDA
DEPARTMENT OF TRANSPORTATION

ROAD NO.	COUNTY	FINANCIAL PROJECT ID
SR400	VOLUSIA	408464-2-32-01

CROSS SECTIONS
KENTUCKY AVE

SHEET NO.
1093

jchassee 6/14/2019 4:29:21 PM Rdxsrd_shg V:\2158\active\CADD\40846423201\roadway\RDXSRD08_Kent.DGN

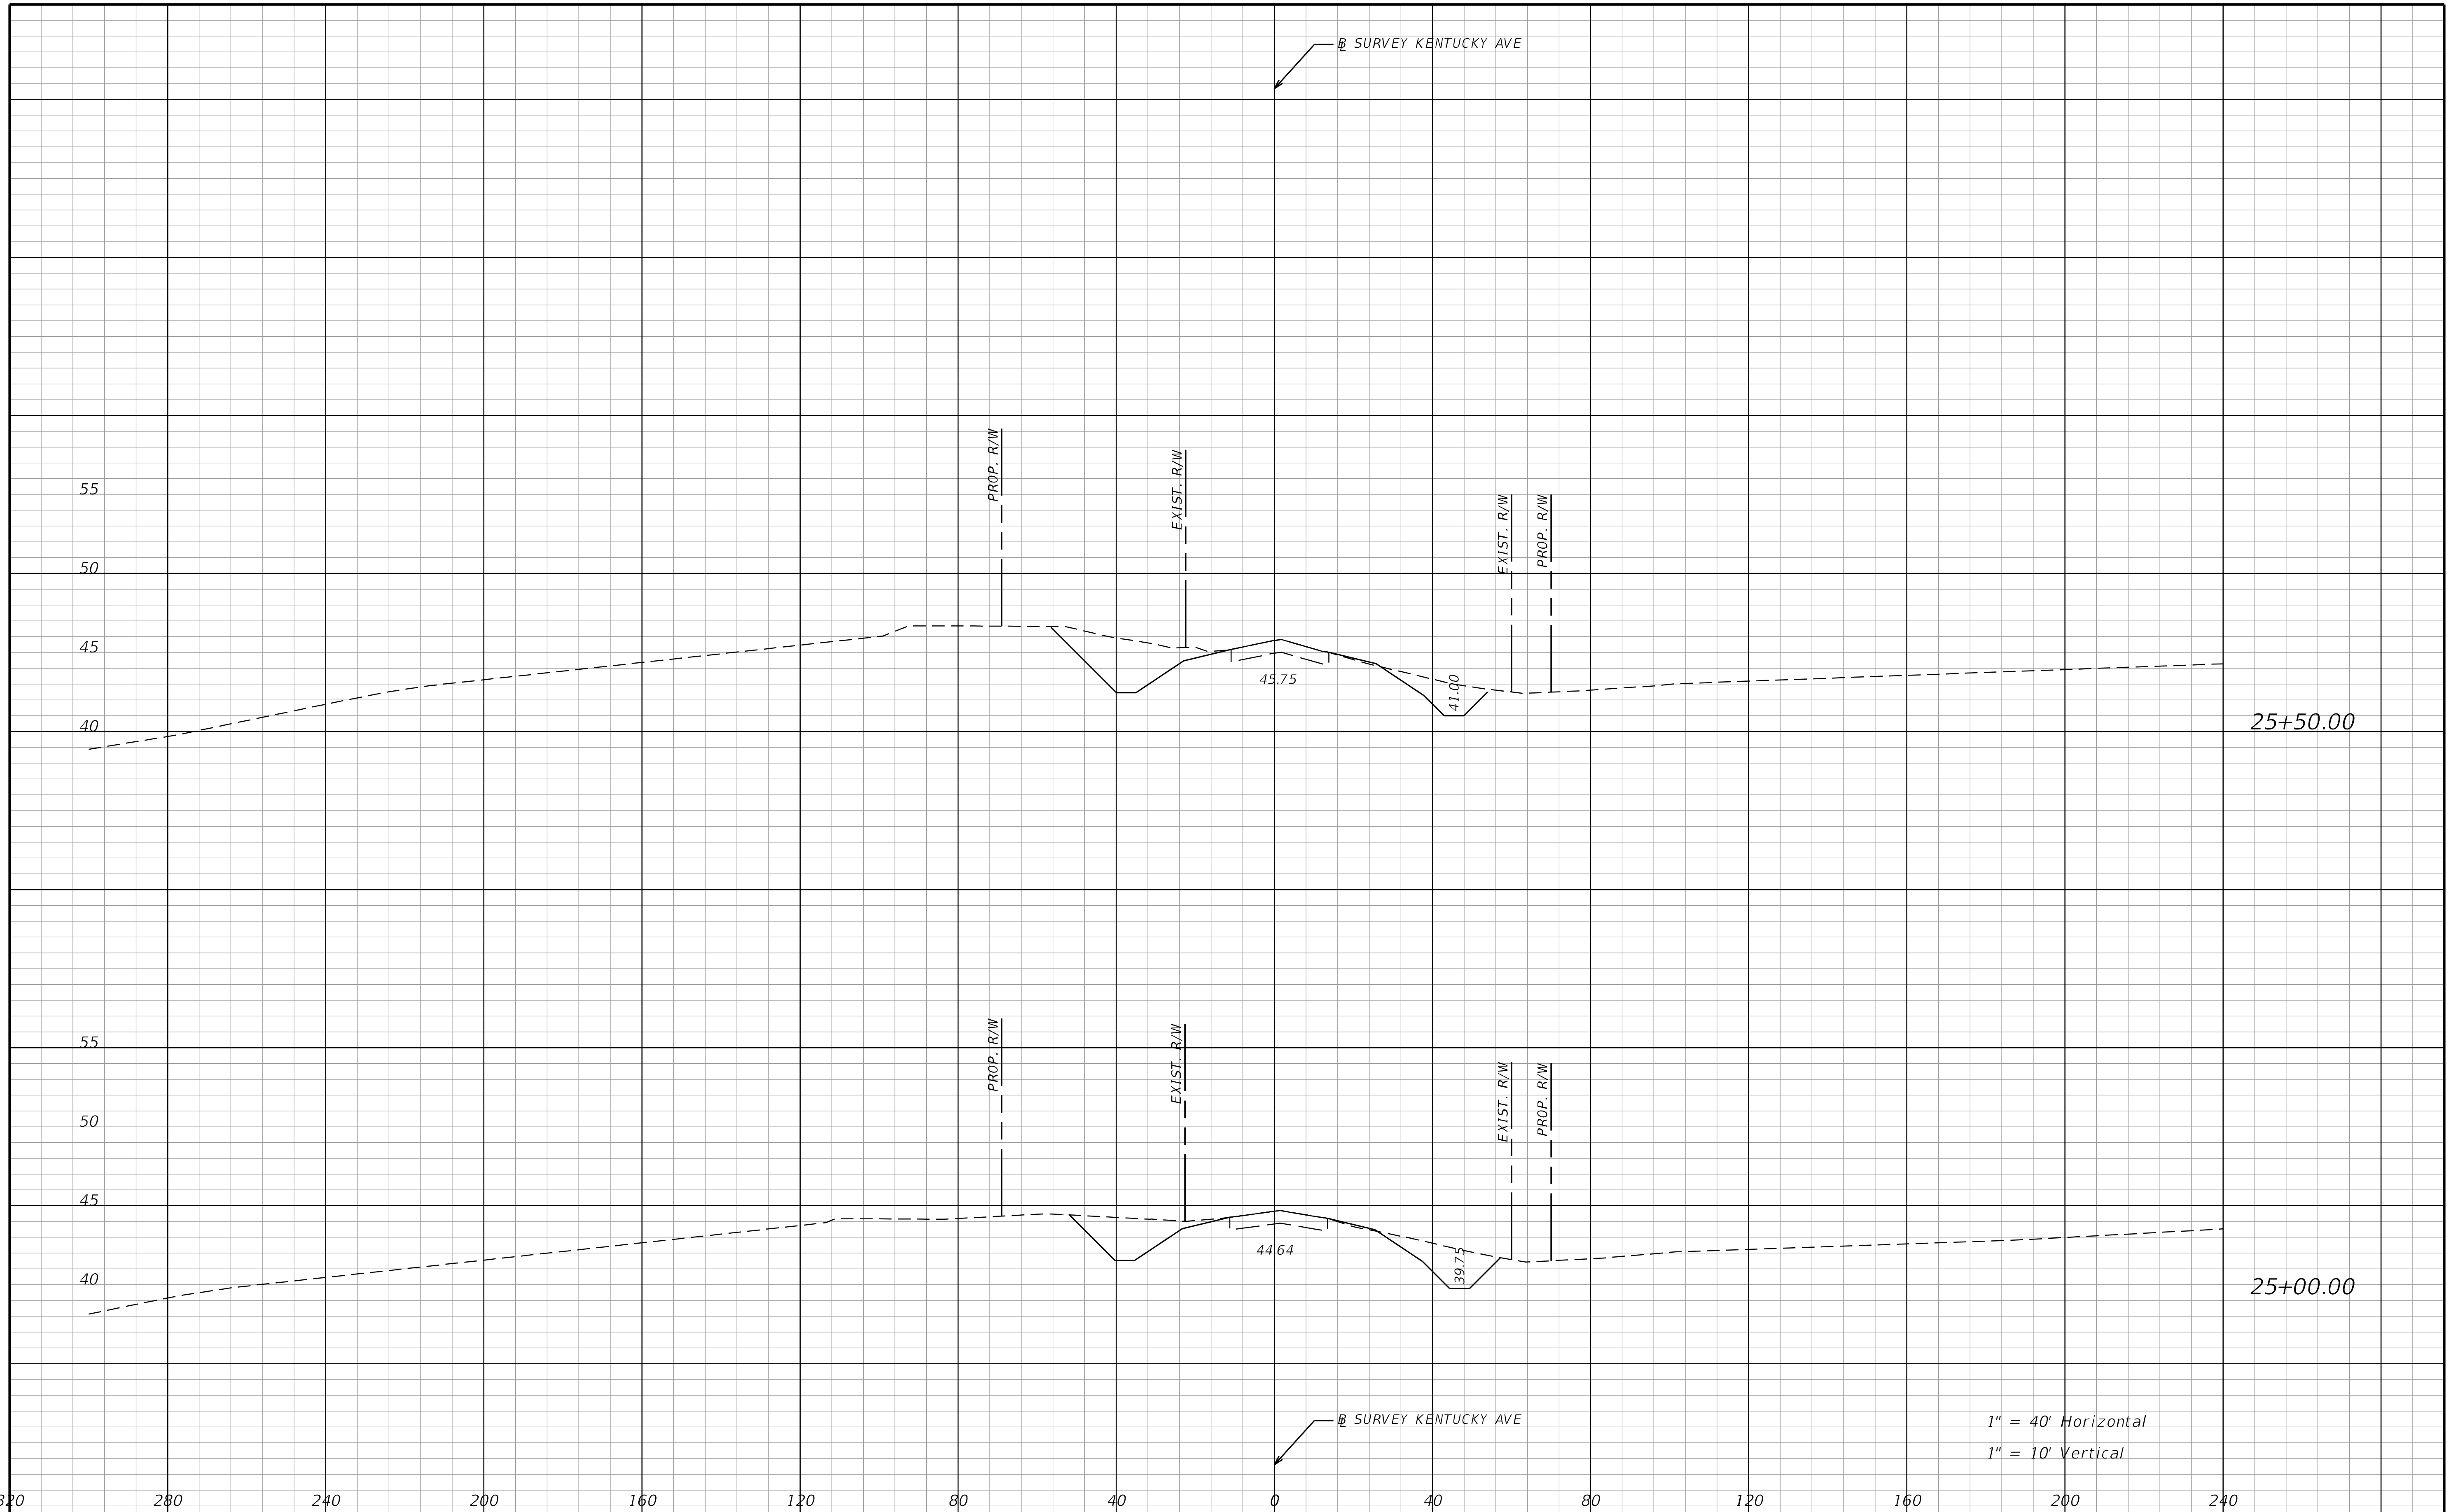

THE OFFICIAL RECORD OF THIS SHEET IS THE ELECTRONIC FILE DIGITALLY SIGNED AND SEALED UNDER RULE 61G15-23.004, F.A.C.

REVISIONS			
DATE	DESCRIPTION	DATE	DESCRIPTION

STANTEC CONSULTING SERVICES INC.
ENGINEER OF RECORD:
WILLIAM V. ANDERSON, P.E. NO.: 36682
11315 CORPORATE BLVD., SUITE 105
ORLANDO, FLORIDA 32817
(407) 823-8966
CERTIFICATE OF AUTHORIZATION NO. 27013

STATE OF FLORIDA
DEPARTMENT OF TRANSPORTATION

ROAD NO.	COUNTY	FINANCIAL PROJECT ID
SR400	VOLUSIA	408464-2-32-01

CROSS SECTIONS
KENTUCKY AVE

SHEET NO.
1094

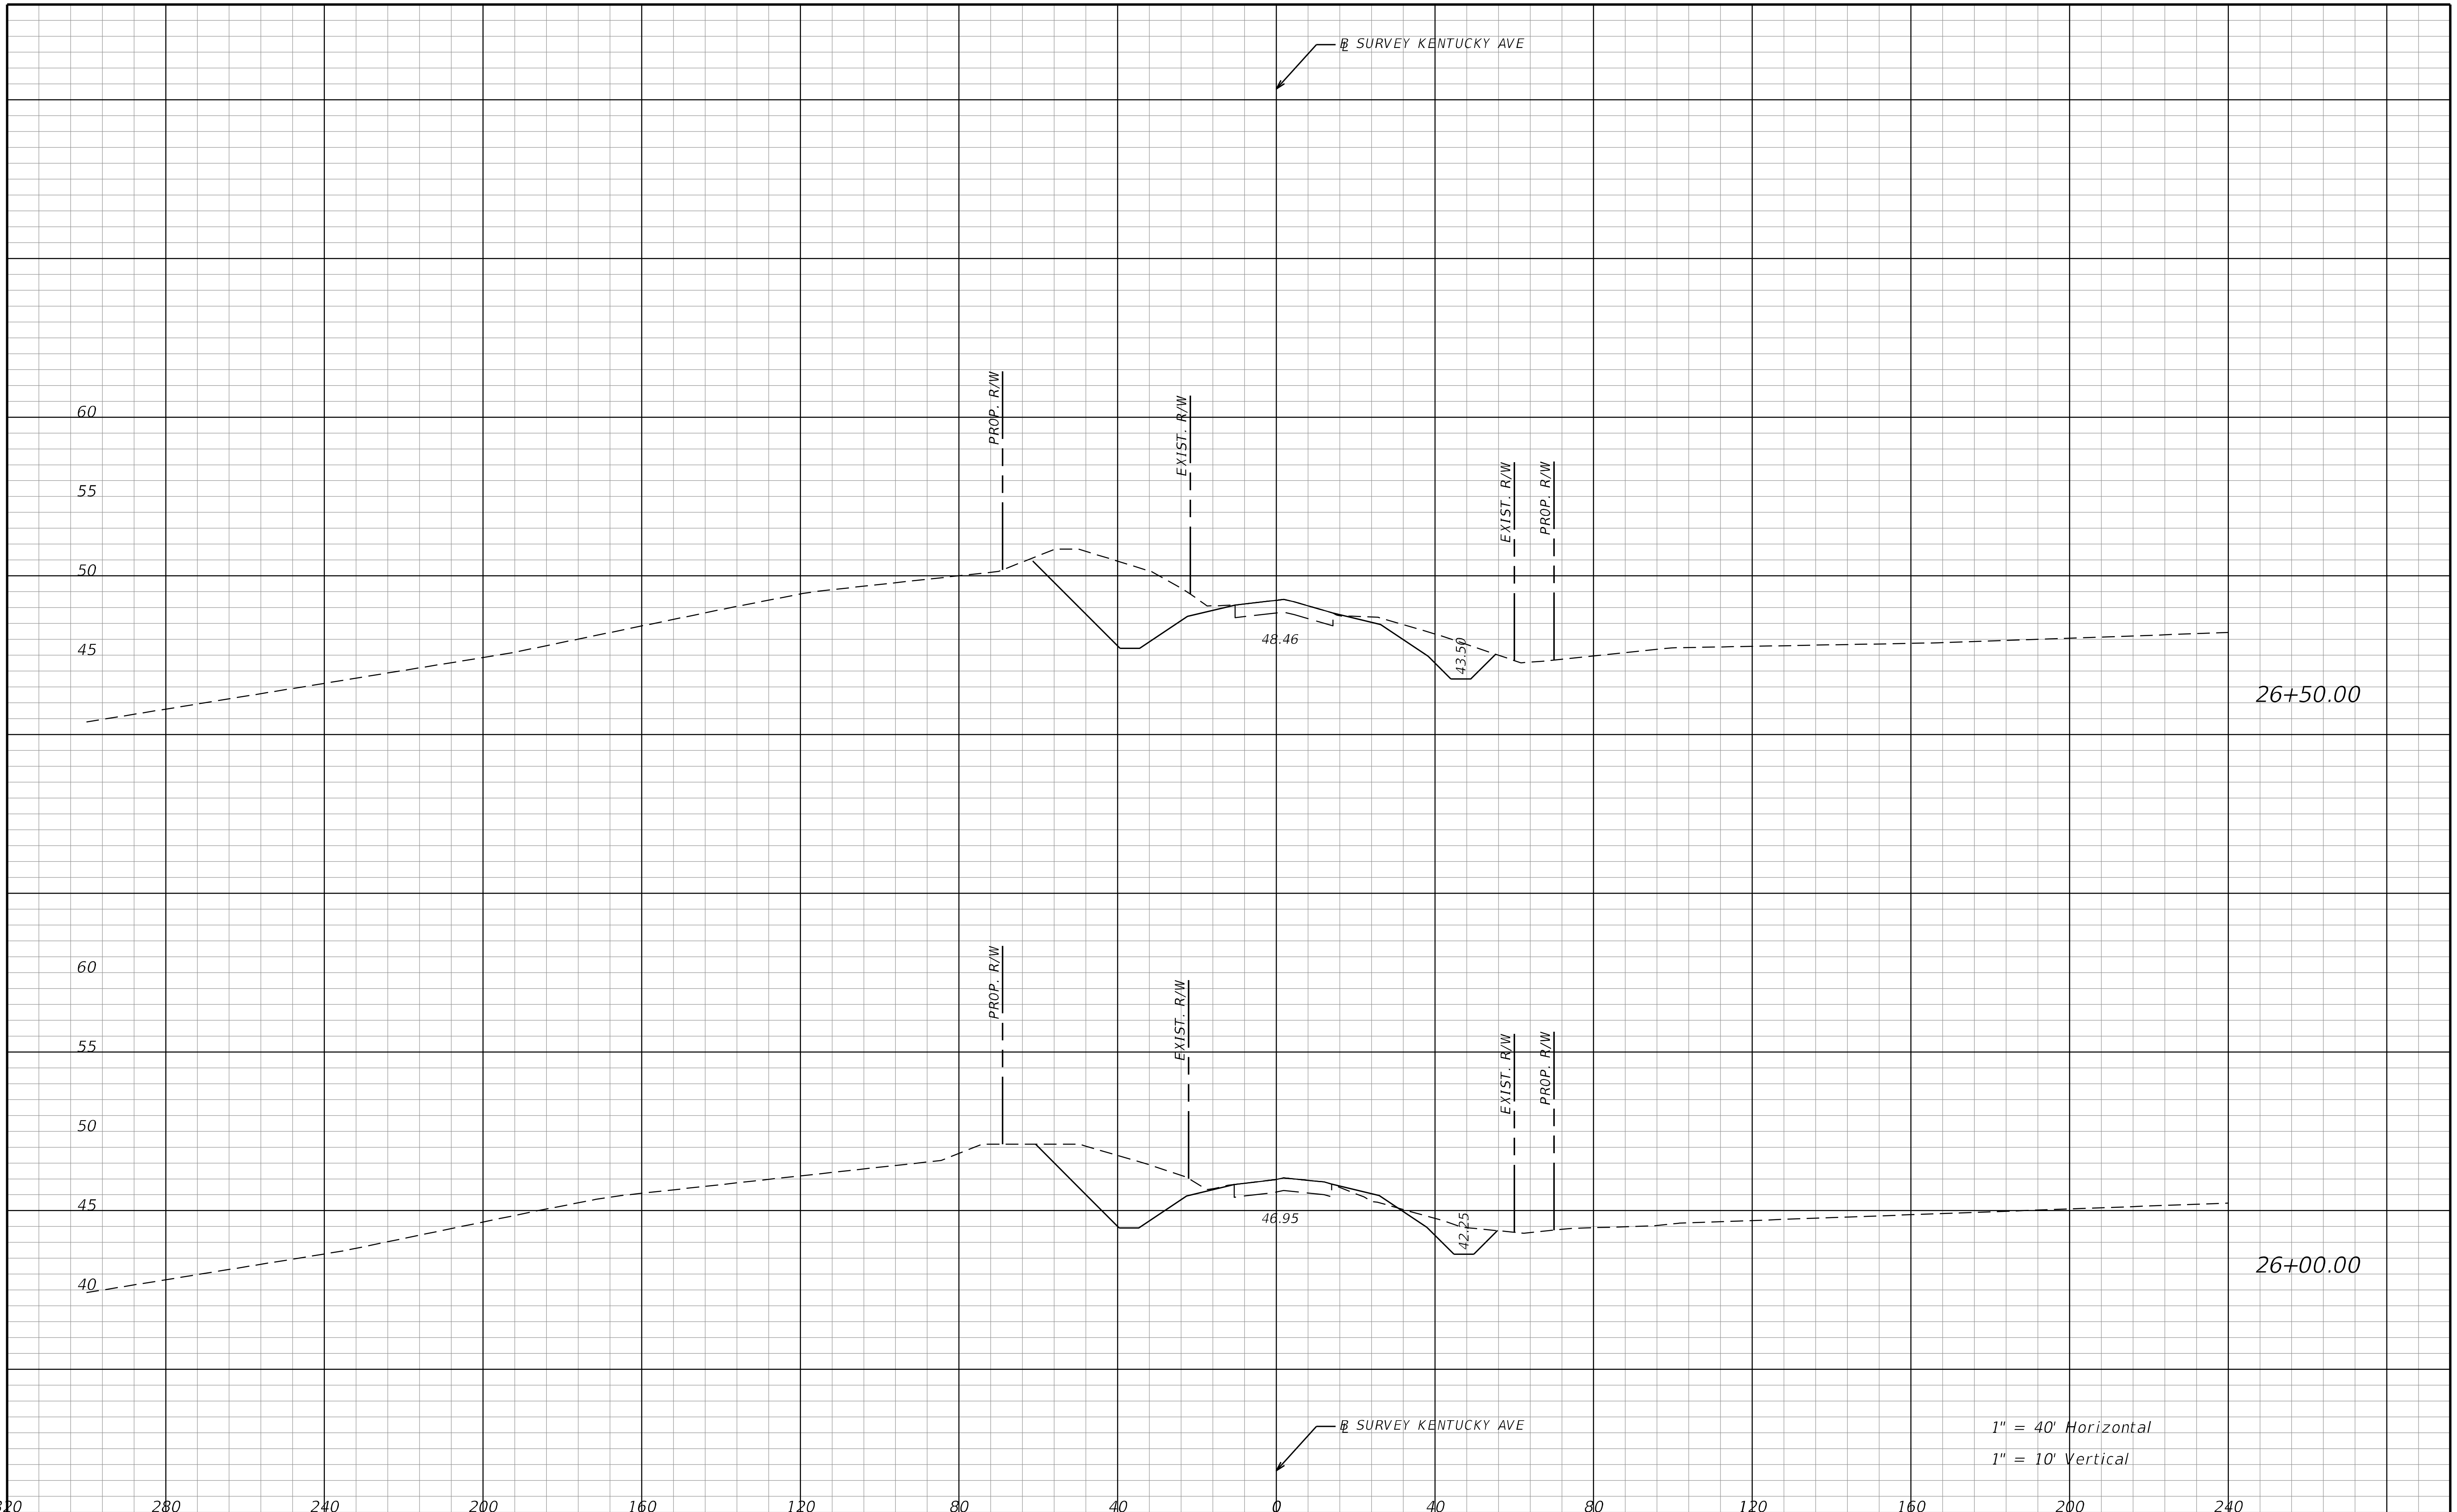

REVISIONS			
DATE	DESCRIPTION	DATE	DESCRIPTION

STANTEC CONSULTING SERVICES INC.
ENGINEER OF RECORD:
WILLIAM V. ANDERSON, P.E. NO.: 36682
11315 CORPORATE BLVD., SUITE 105
ORLANDO, FLORIDA 32817
(407) 823-8966
CERTIFICATE OF AUTHORIZATION NO. 27013

STATE OF FLORIDA
DEPARTMENT OF TRANSPORTATION

ROAD NO.	COUNTY	FINANCIAL PROJECT ID
SR400	VOLUSIA	408464-2-32-01

CROSS SECTIONS
KENTUCKY AVE

SHEET NO.
1095

THE OFFICIAL RECORD OF THIS SHEET IS THE ELECTRONIC FILE DIGITALLY SIGNED AND SEALED UNDER RULE 61G15-23.004, F.A.C.

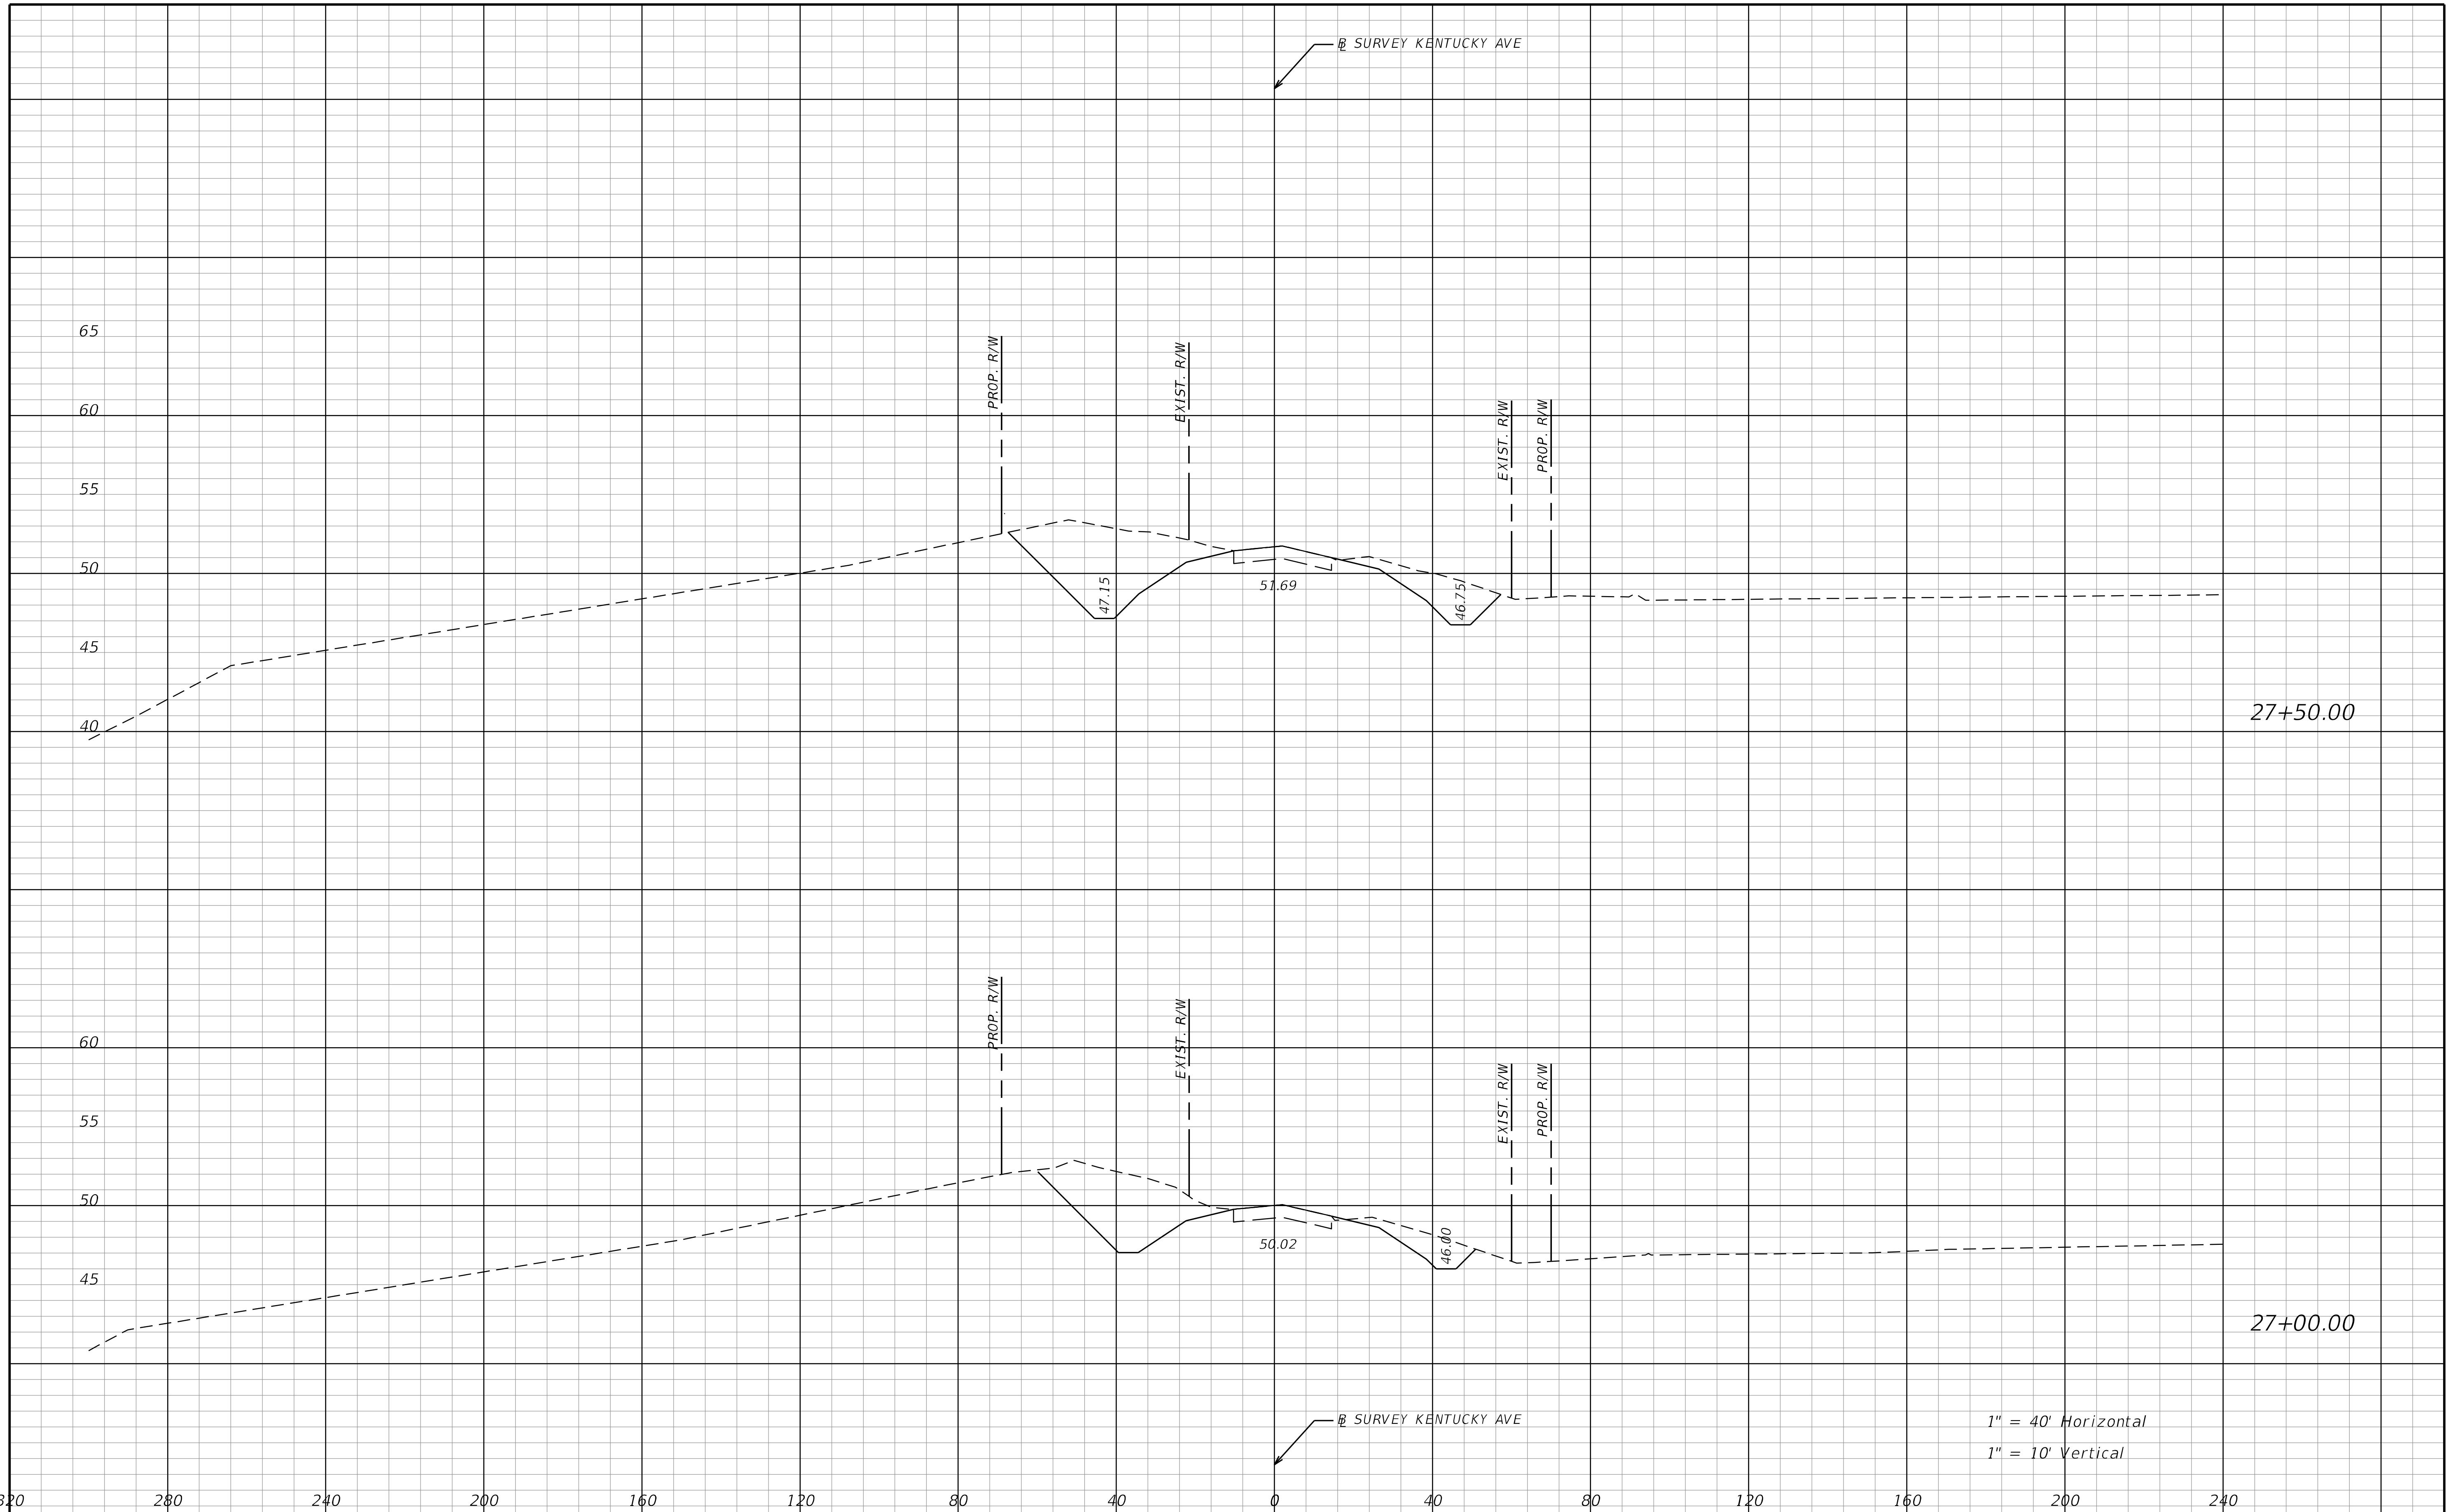

REVISIONS			
DATE	DESCRIPTION	DATE	DESCRIPTION

STANTEC CONSULTING SERVICES INC.
ENGINEER OF RECORD:
WILLIAM V. ANDERSON, P.E. NO.: 36682
11315 CORPORATE BLVD., SUITE 105
ORLANDO, FLORIDA 32817
(407) 823-8966
CERTIFICATE OF AUTHORIZATION NO. 27013

STATE OF FLORIDA
DEPARTMENT OF TRANSPORTATION

ROAD NO.	COUNTY	FINANCIAL PROJECT ID
SR400	VOLUSIA	408464-2-32-01

CROSS SECTIONS
KENTUCKY AVE

SHEET NO.
1096

THE OFFICIAL RECORD OF THIS SHEET IS THE ELECTRONIC FILE DIGITALLY SIGNED AND SEALED UNDER RULE 61G15-23.004, F.A.C.

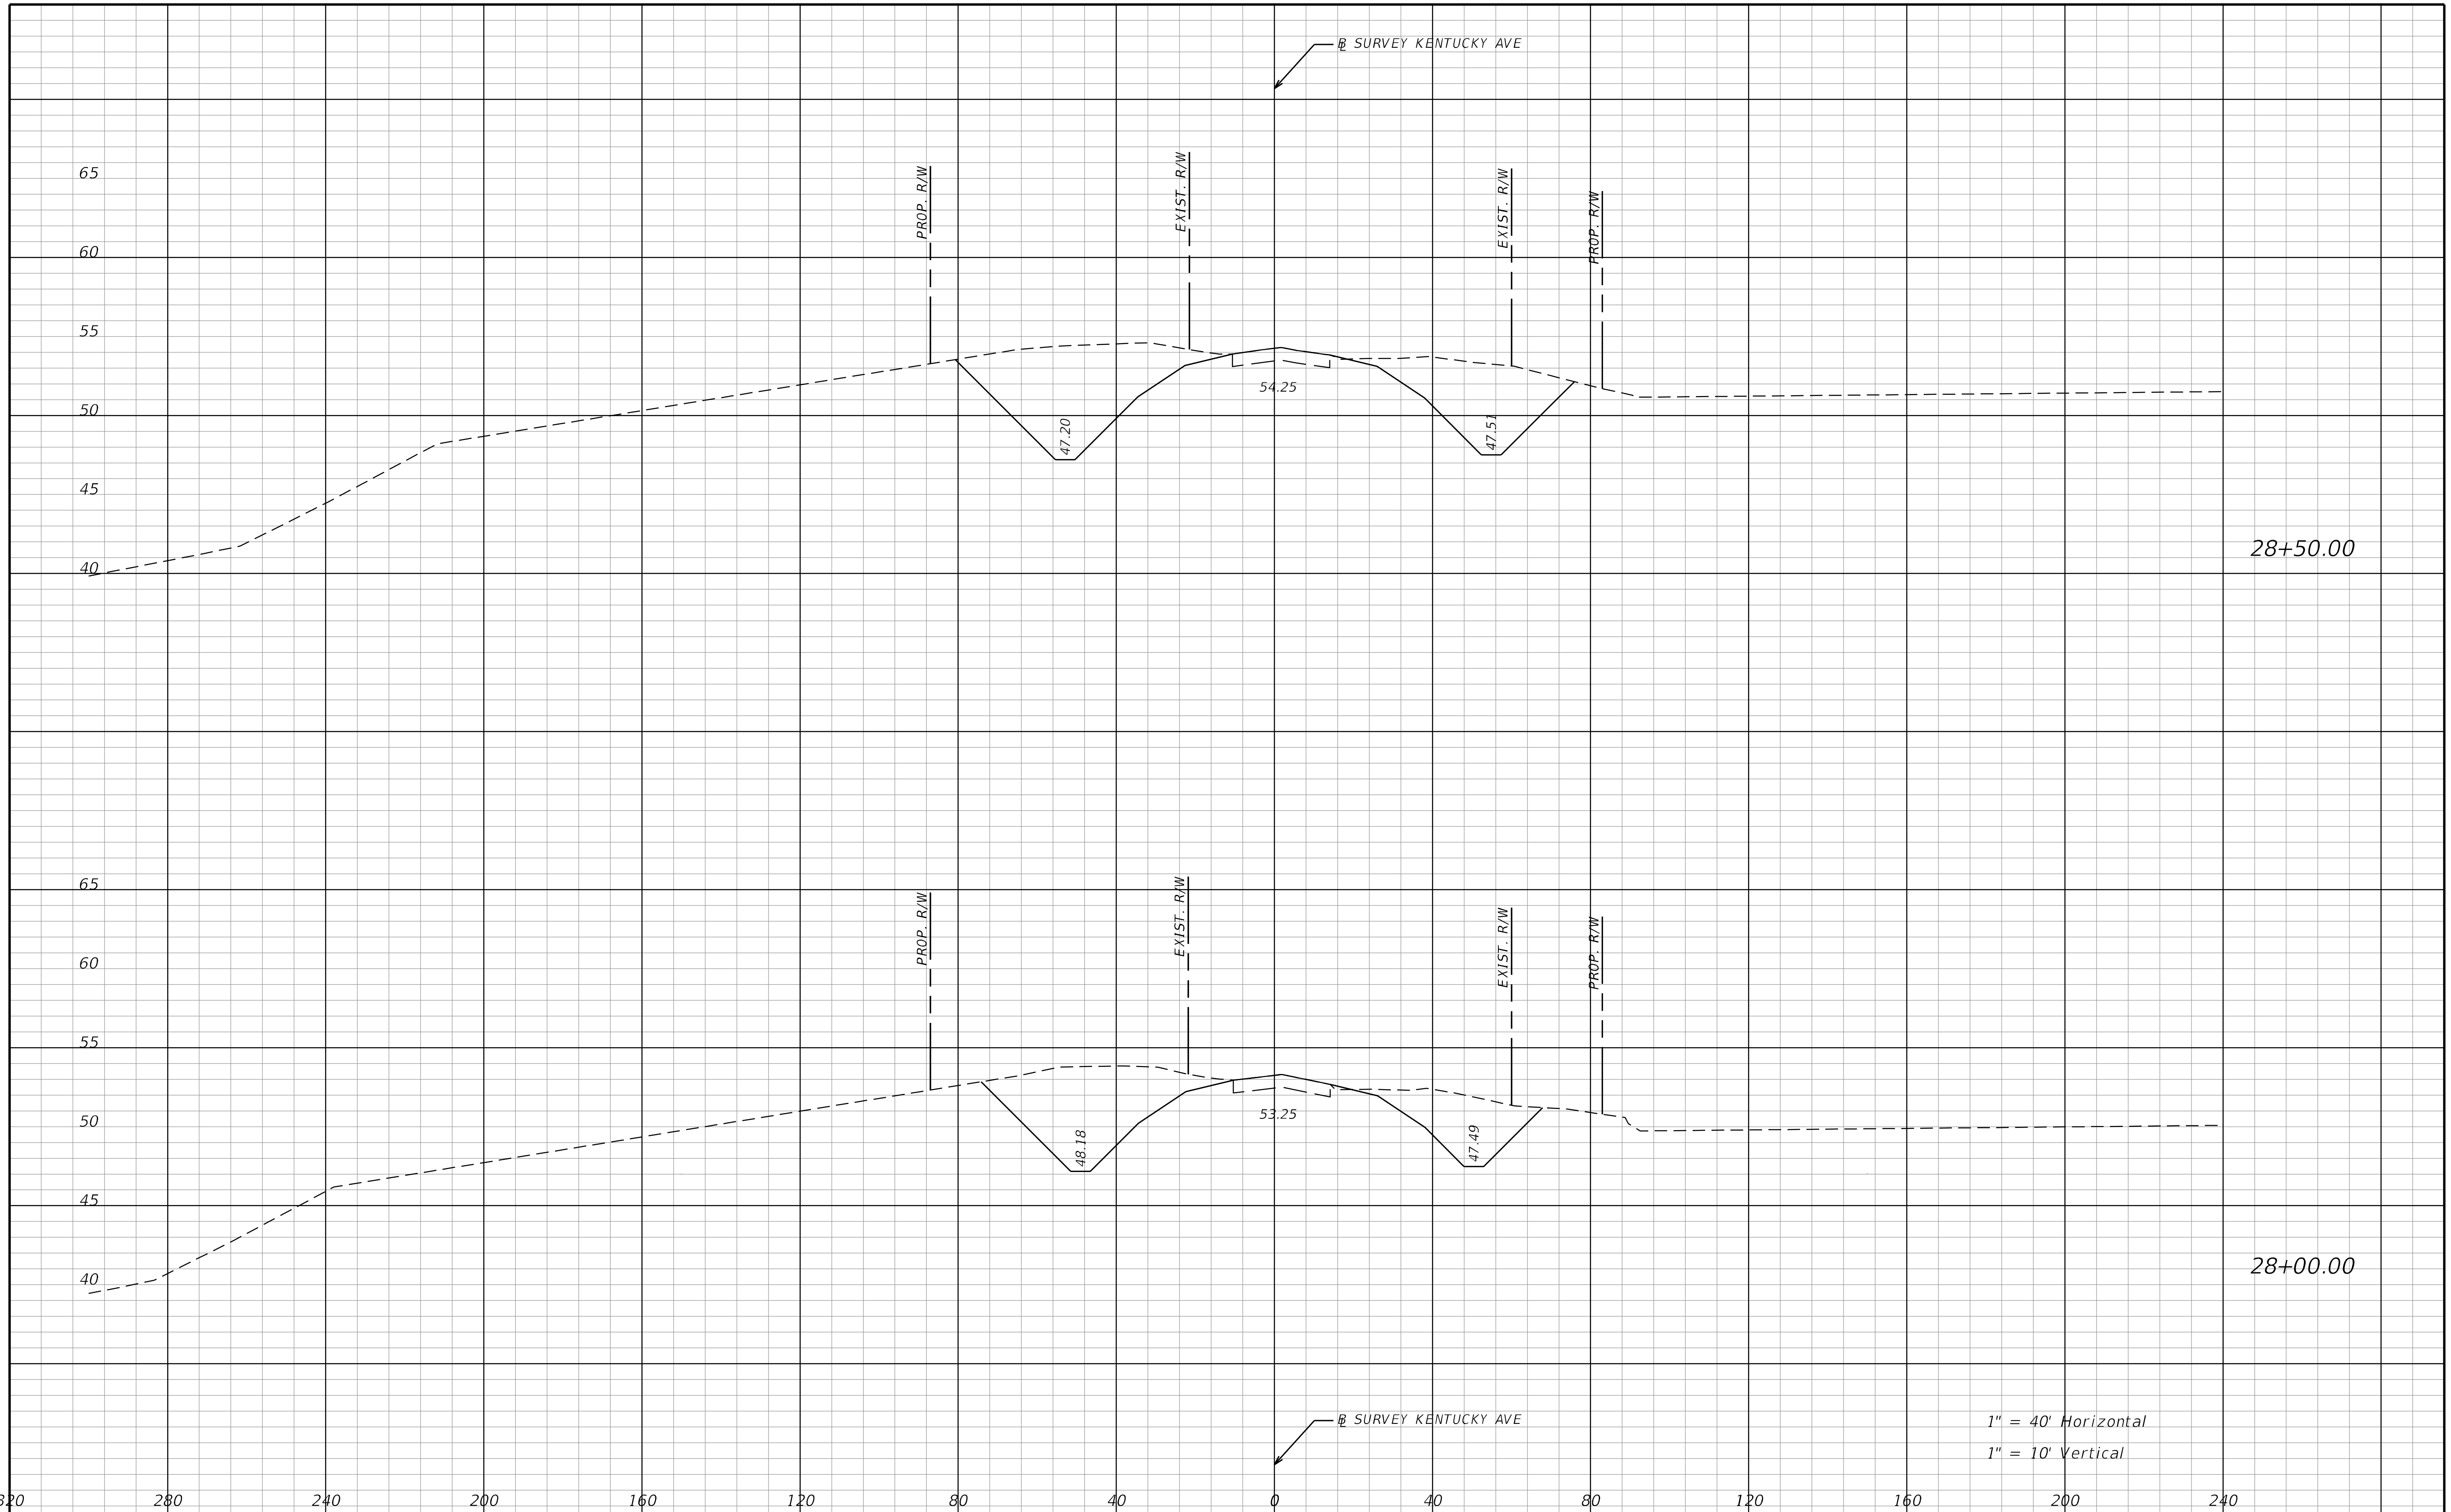

REVISIONS			
DATE	DESCRIPTION	DATE	DESCRIPTION

STANTEC CONSULTING SERVICES INC.
ENGINEER OF RECORD:
WILLIAM V. ANDERSON, P.E. NO.: 36682
11315 CORPORATE BLVD., SUITE 105
ORLANDO, FLORIDA 32817
(407) 823-8966
CERTIFICATE OF AUTHORIZATION NO. 27013

STATE OF FLORIDA
DEPARTMENT OF TRANSPORTATION

ROAD NO.	COUNTY	FINANCIAL PROJECT ID
SR400	VOLUSIA	408464-2-32-01

CROSS SECTIONS
KENTUCKY AVE

SHEET NO.
1097

THE OFFICIAL RECORD OF THIS SHEET IS THE ELECTRONIC FILE DIGITALLY SIGNED AND SEALED UNDER RULE 61G15-23.004, F.A.C.

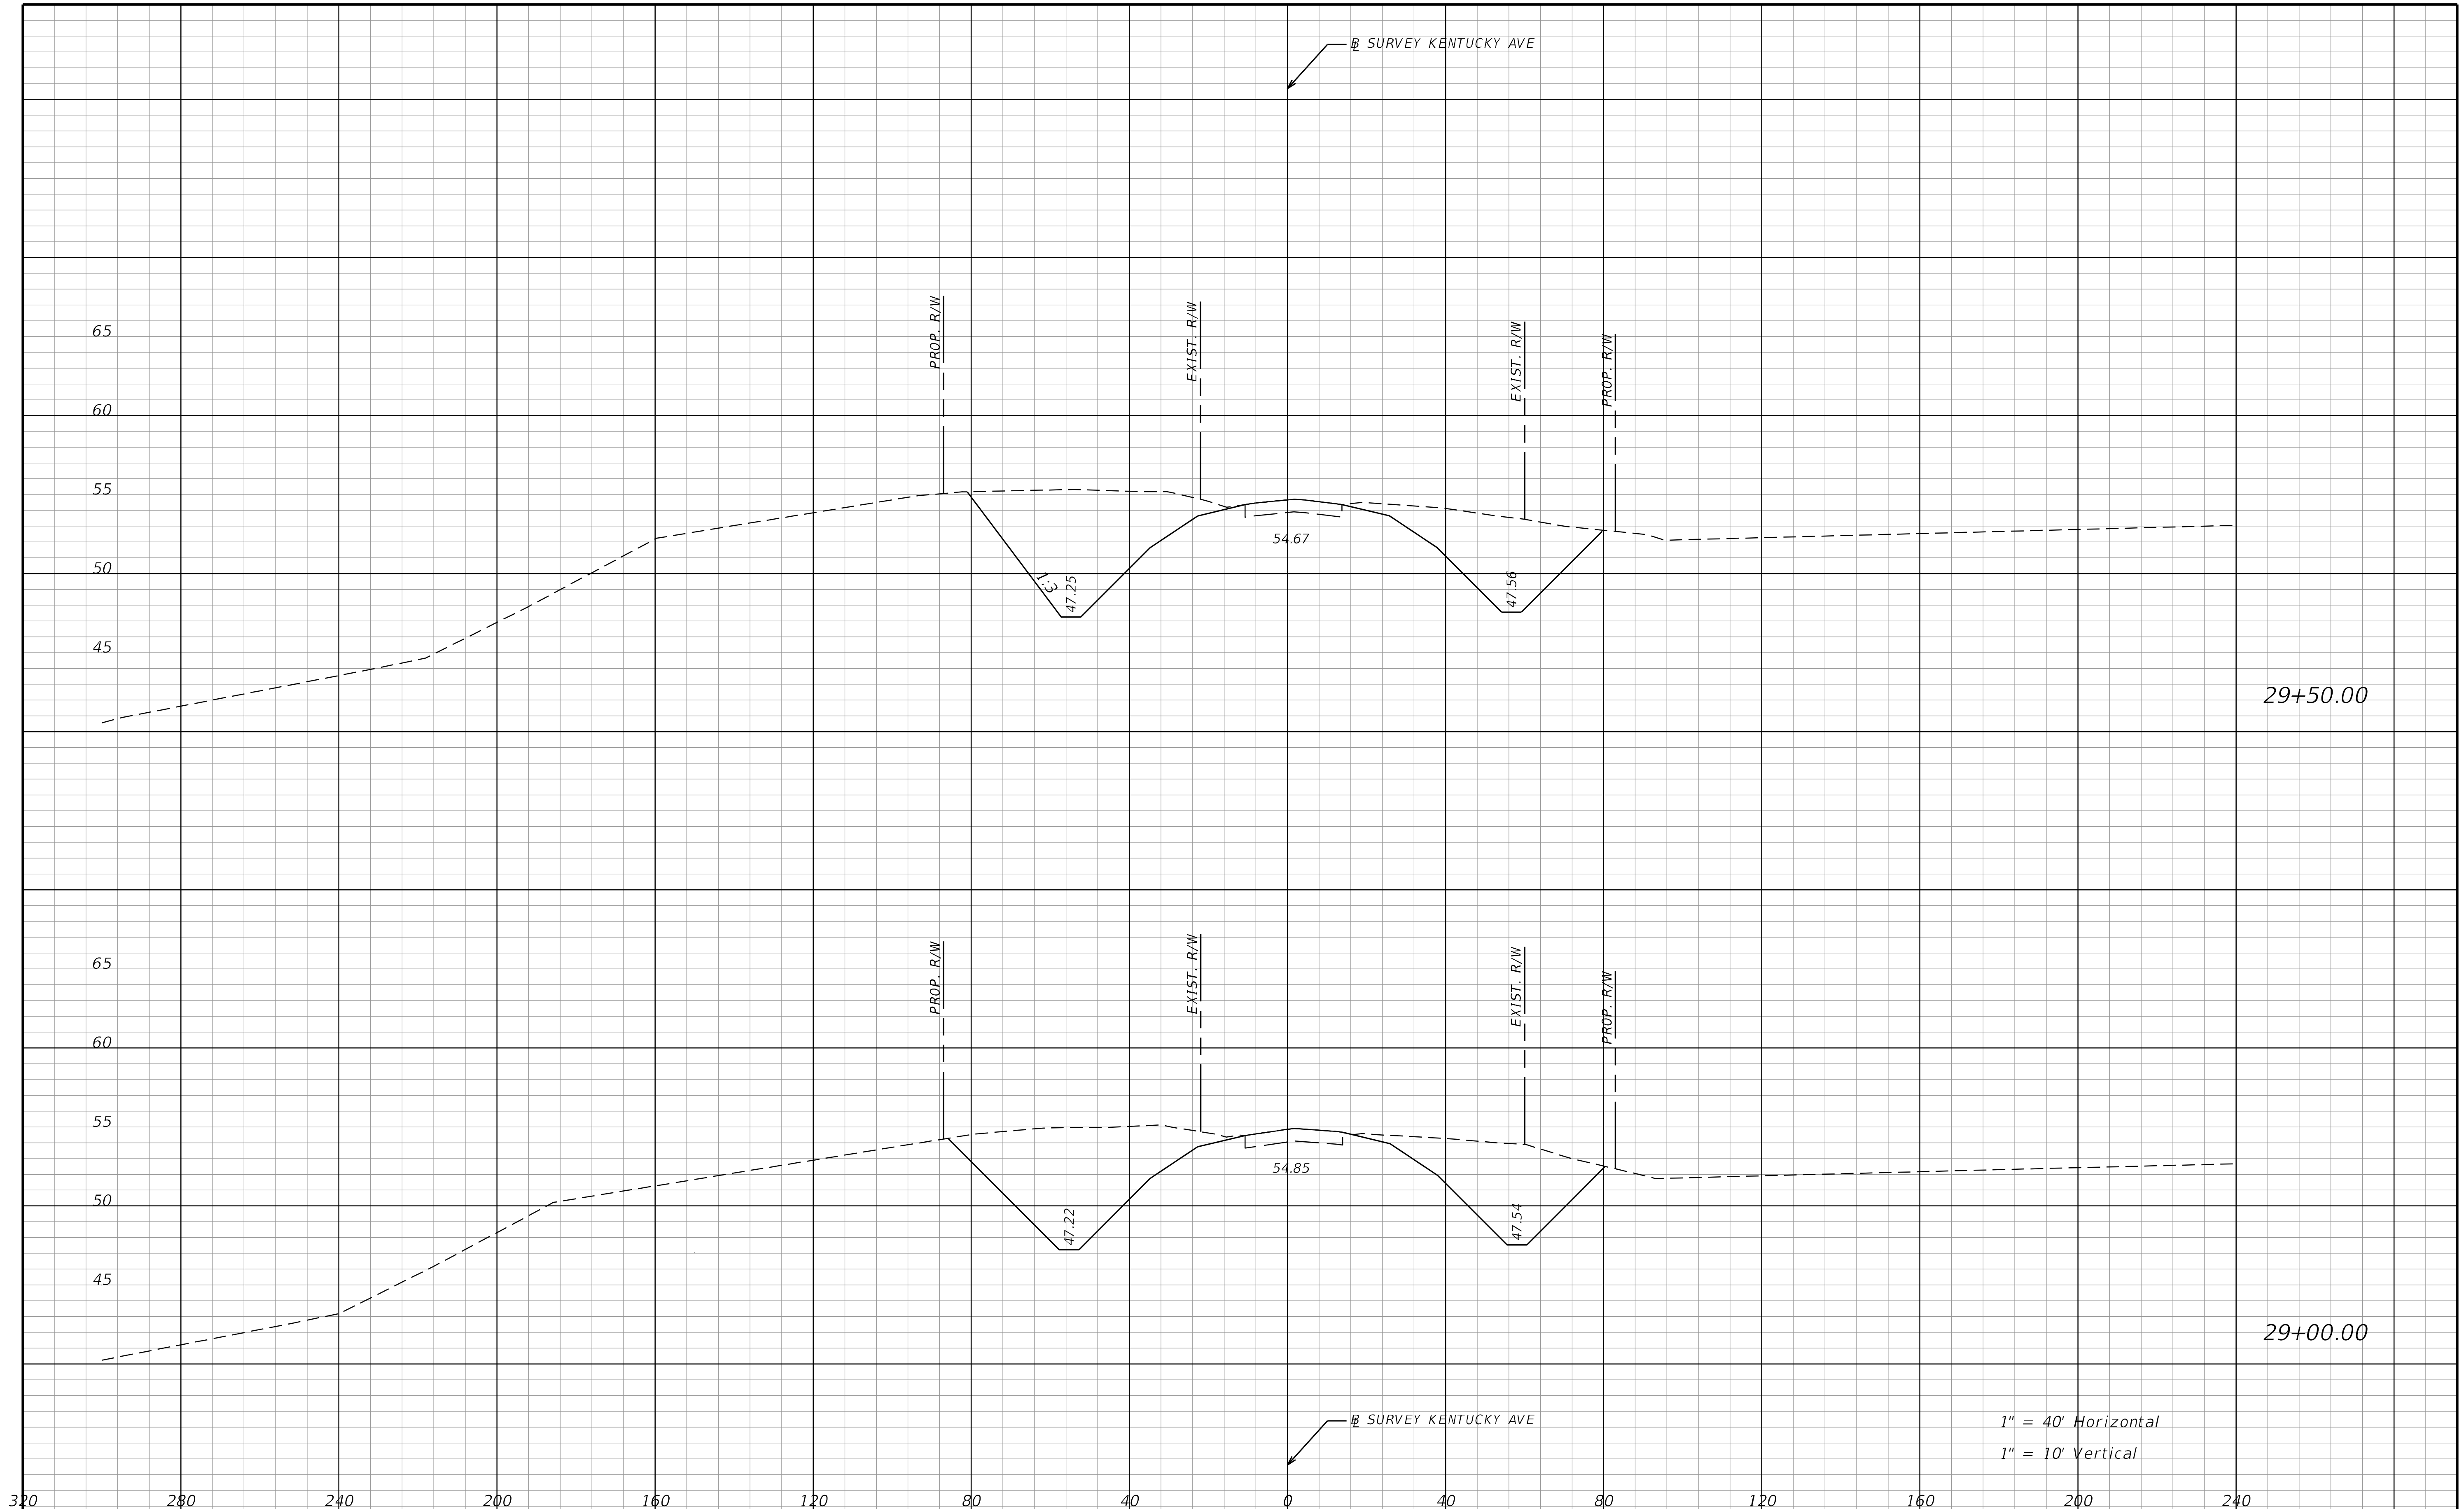

REVISIONS			
DATE	DESCRIPTION	DATE	DESCRIPTION

STANTEC CONSULTING SERVICES INC.
ENGINEER OF RECORD:
WILLIAM V. ANDERSON, P.E. NO.: 36682
11315 CORPORATE BLVD., SUITE 105
ORLANDO, FLORIDA 32817
(407) 823-8966
CERTIFICATE OF AUTHORIZATION NO. 27013

STATE OF FLORIDA
DEPARTMENT OF TRANSPORTATION

ROAD NO.	COUNTY	FINANCIAL PROJECT ID
SR400	VOLUSIA	408464-2-32-01

CROSS SECTIONS
KENTUCKY AVE

SHEET NO. 1098

THE OFFICIAL RECORD OF THIS SHEET IS THE ELECTRONIC FILE DIGITALLY SIGNED AND SEALED UNDER RULE 61G15-23.004, F.A.C.

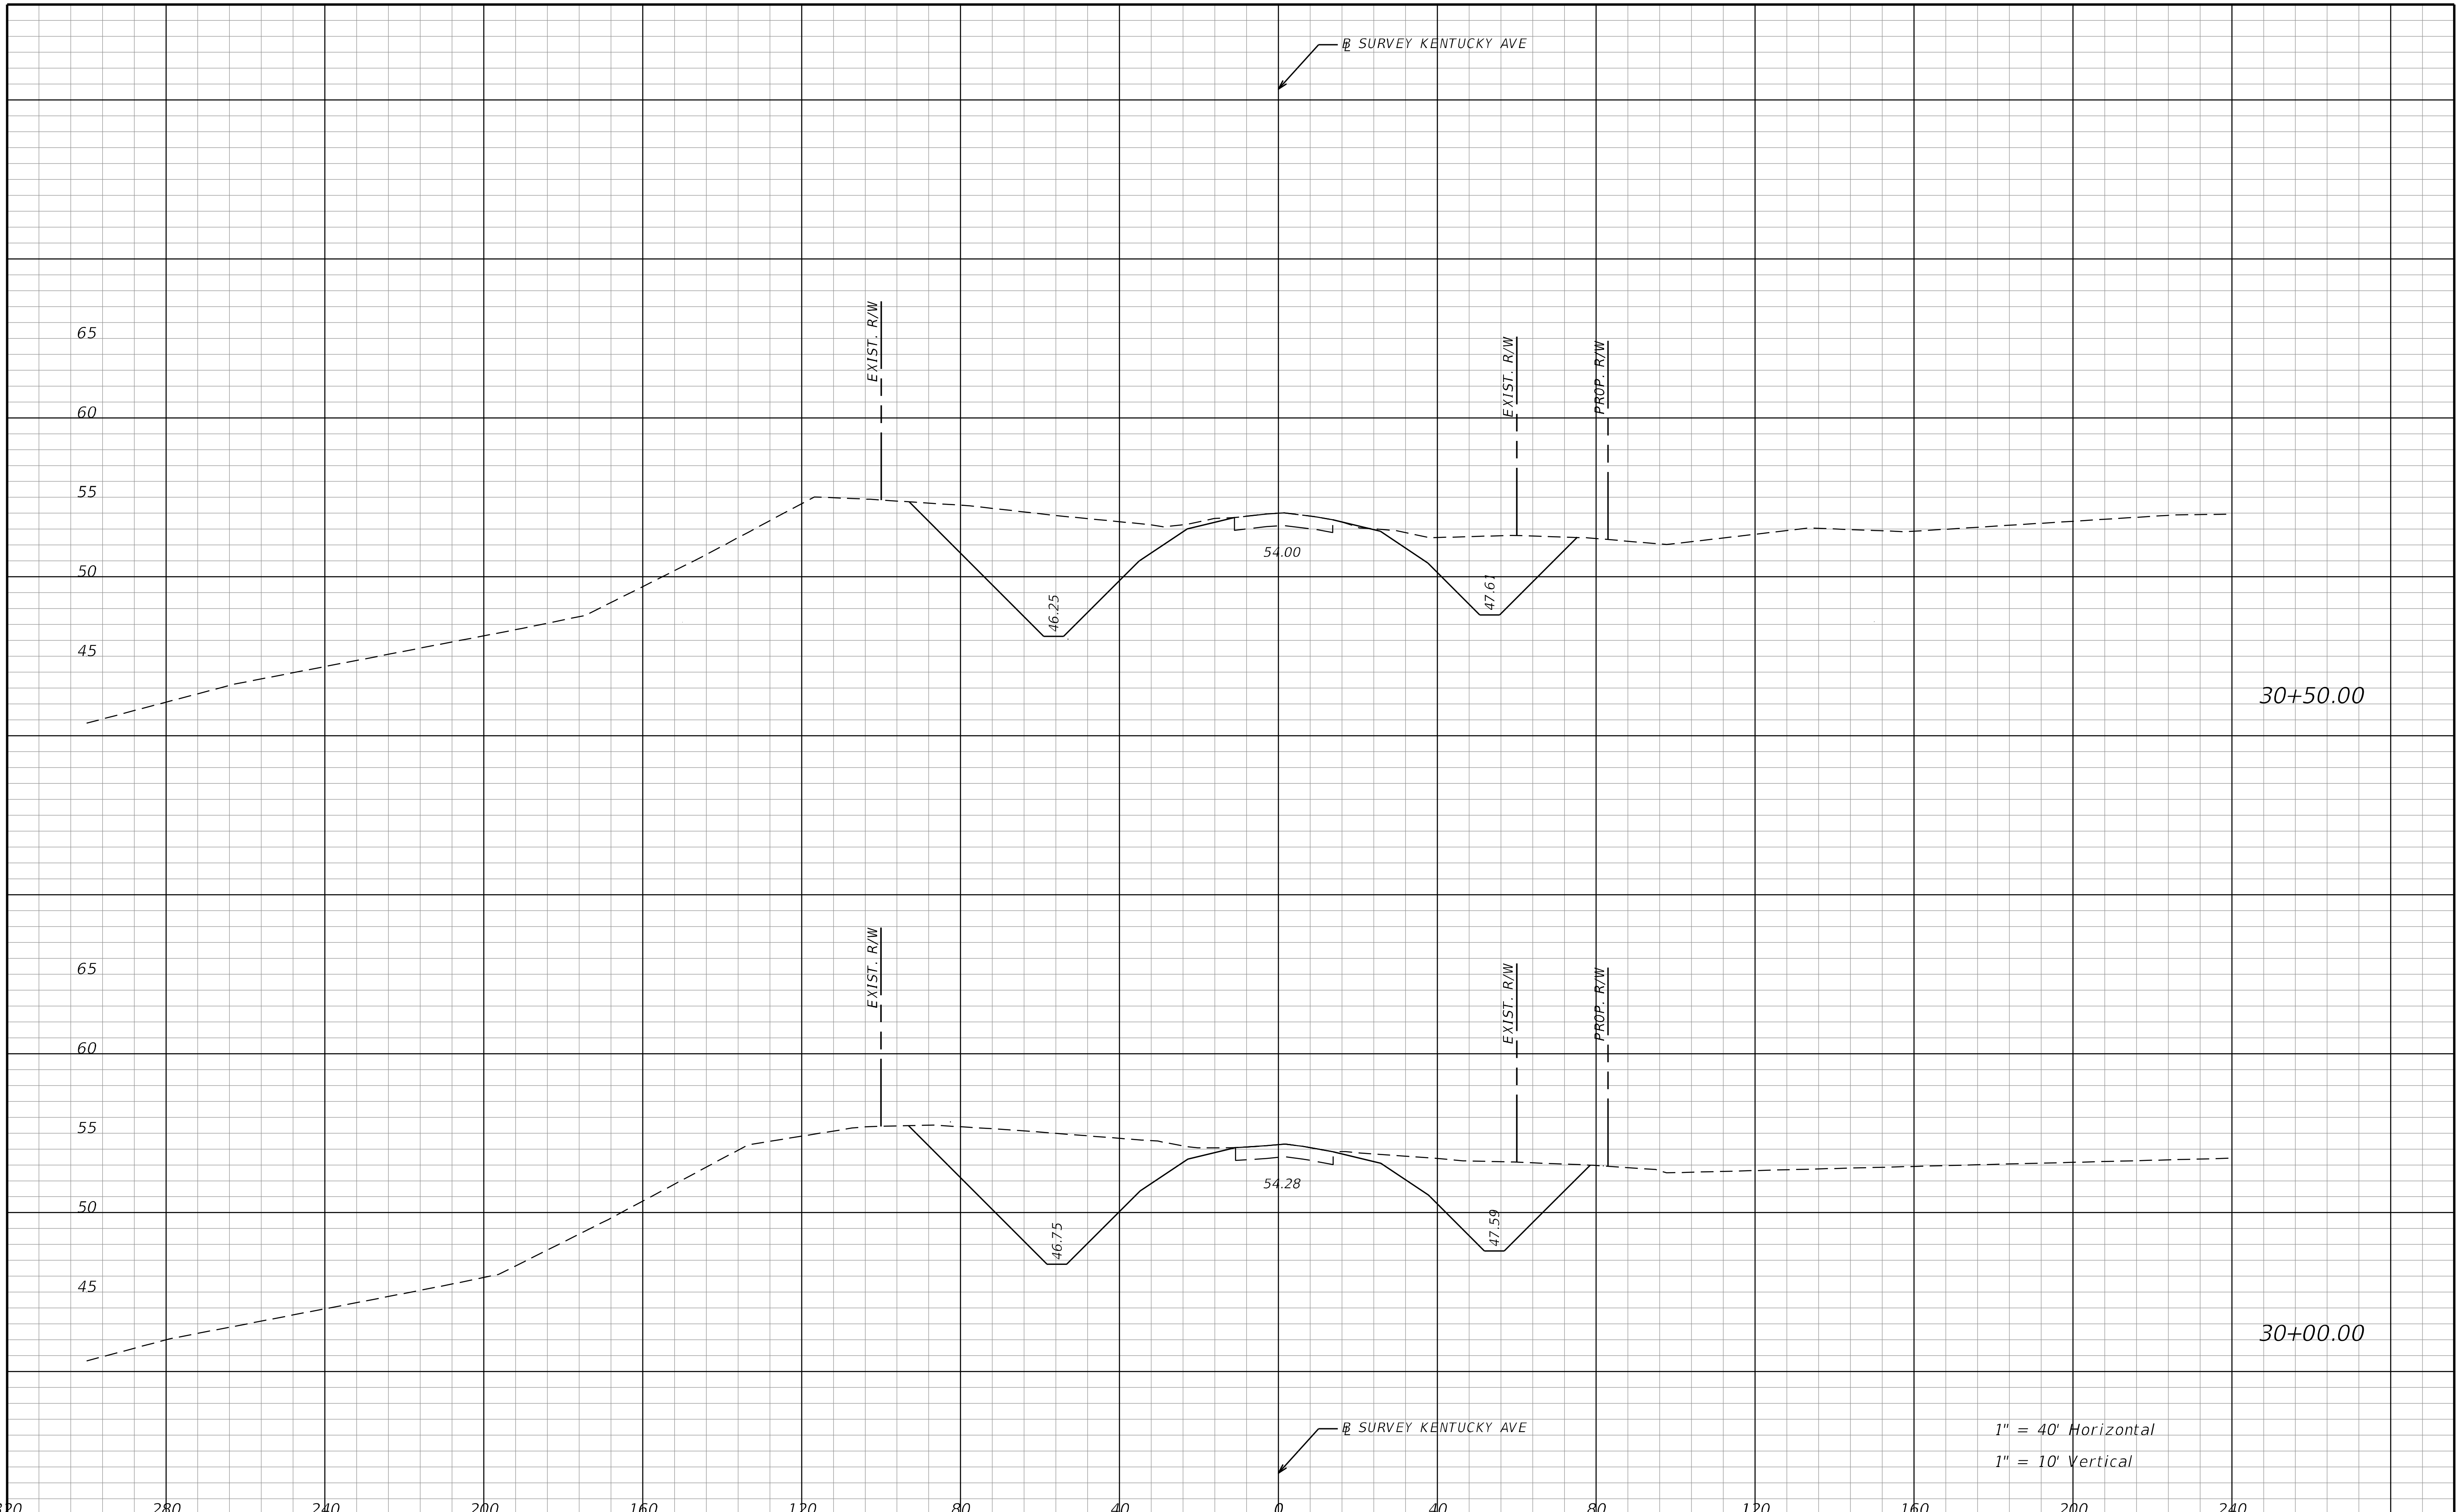

REVISIONS			
DATE	DESCRIPTION	DATE	DESCRIPTION

STANTEC CONSULTING SERVICES INC.
ENGINEER OF RECORD:
WILLIAM V. ANDERSON, P.E. NO.: 36682
11315 CORPORATE BLVD., SUITE 105
ORLANDO, FLORIDA 32817
(407) 823-8966
CERTIFICATE OF AUTHORIZATION NO. 27013

STATE OF FLORIDA
DEPARTMENT OF TRANSPORTATION

ROAD NO.	COUNTY	FINANCIAL PROJECT ID
SR400	VOLUSIA	408464-2-32-01

CROSS SECTIONS
KENTUCKY AVE

SHEET NO.
1099

THE OFFICIAL RECORD OF THIS SHEET IS THE ELECTRONIC FILE DIGITALLY SIGNED AND SEALED UNDER RULE 61G15-23.004, F.A.C.

REVISIONS			
DATE	DESCRIPTION	DATE	DESCRIPTION

STANTEC CONSULTING SERVICES INC.
ENGINEER OF RECORD:
WILLIAM V. ANDERSON, P.E. NO.: 36682
11315 CORPORATE BLVD., SUITE 105
ORLANDO, FLORIDA 32817
(407) 823-8966
CERTIFICATE OF AUTHORIZATION NO. 27013

STATE OF FLORIDA
DEPARTMENT OF TRANSPORTATION

ROAD NO.	COUNTY	FINANCIAL PROJECT ID
SR400	VOLUSIA	408464-2-32-01

CROSS SECTIONS
KENTUCKY AVE

SHEET NO.
1100

THE OFFICIAL RECORD OF THIS SHEET IS THE ELECTRONIC FILE DIGITALLY SIGNED AND SEALED UNDER RULE 61G15-23.004, F.A.C.

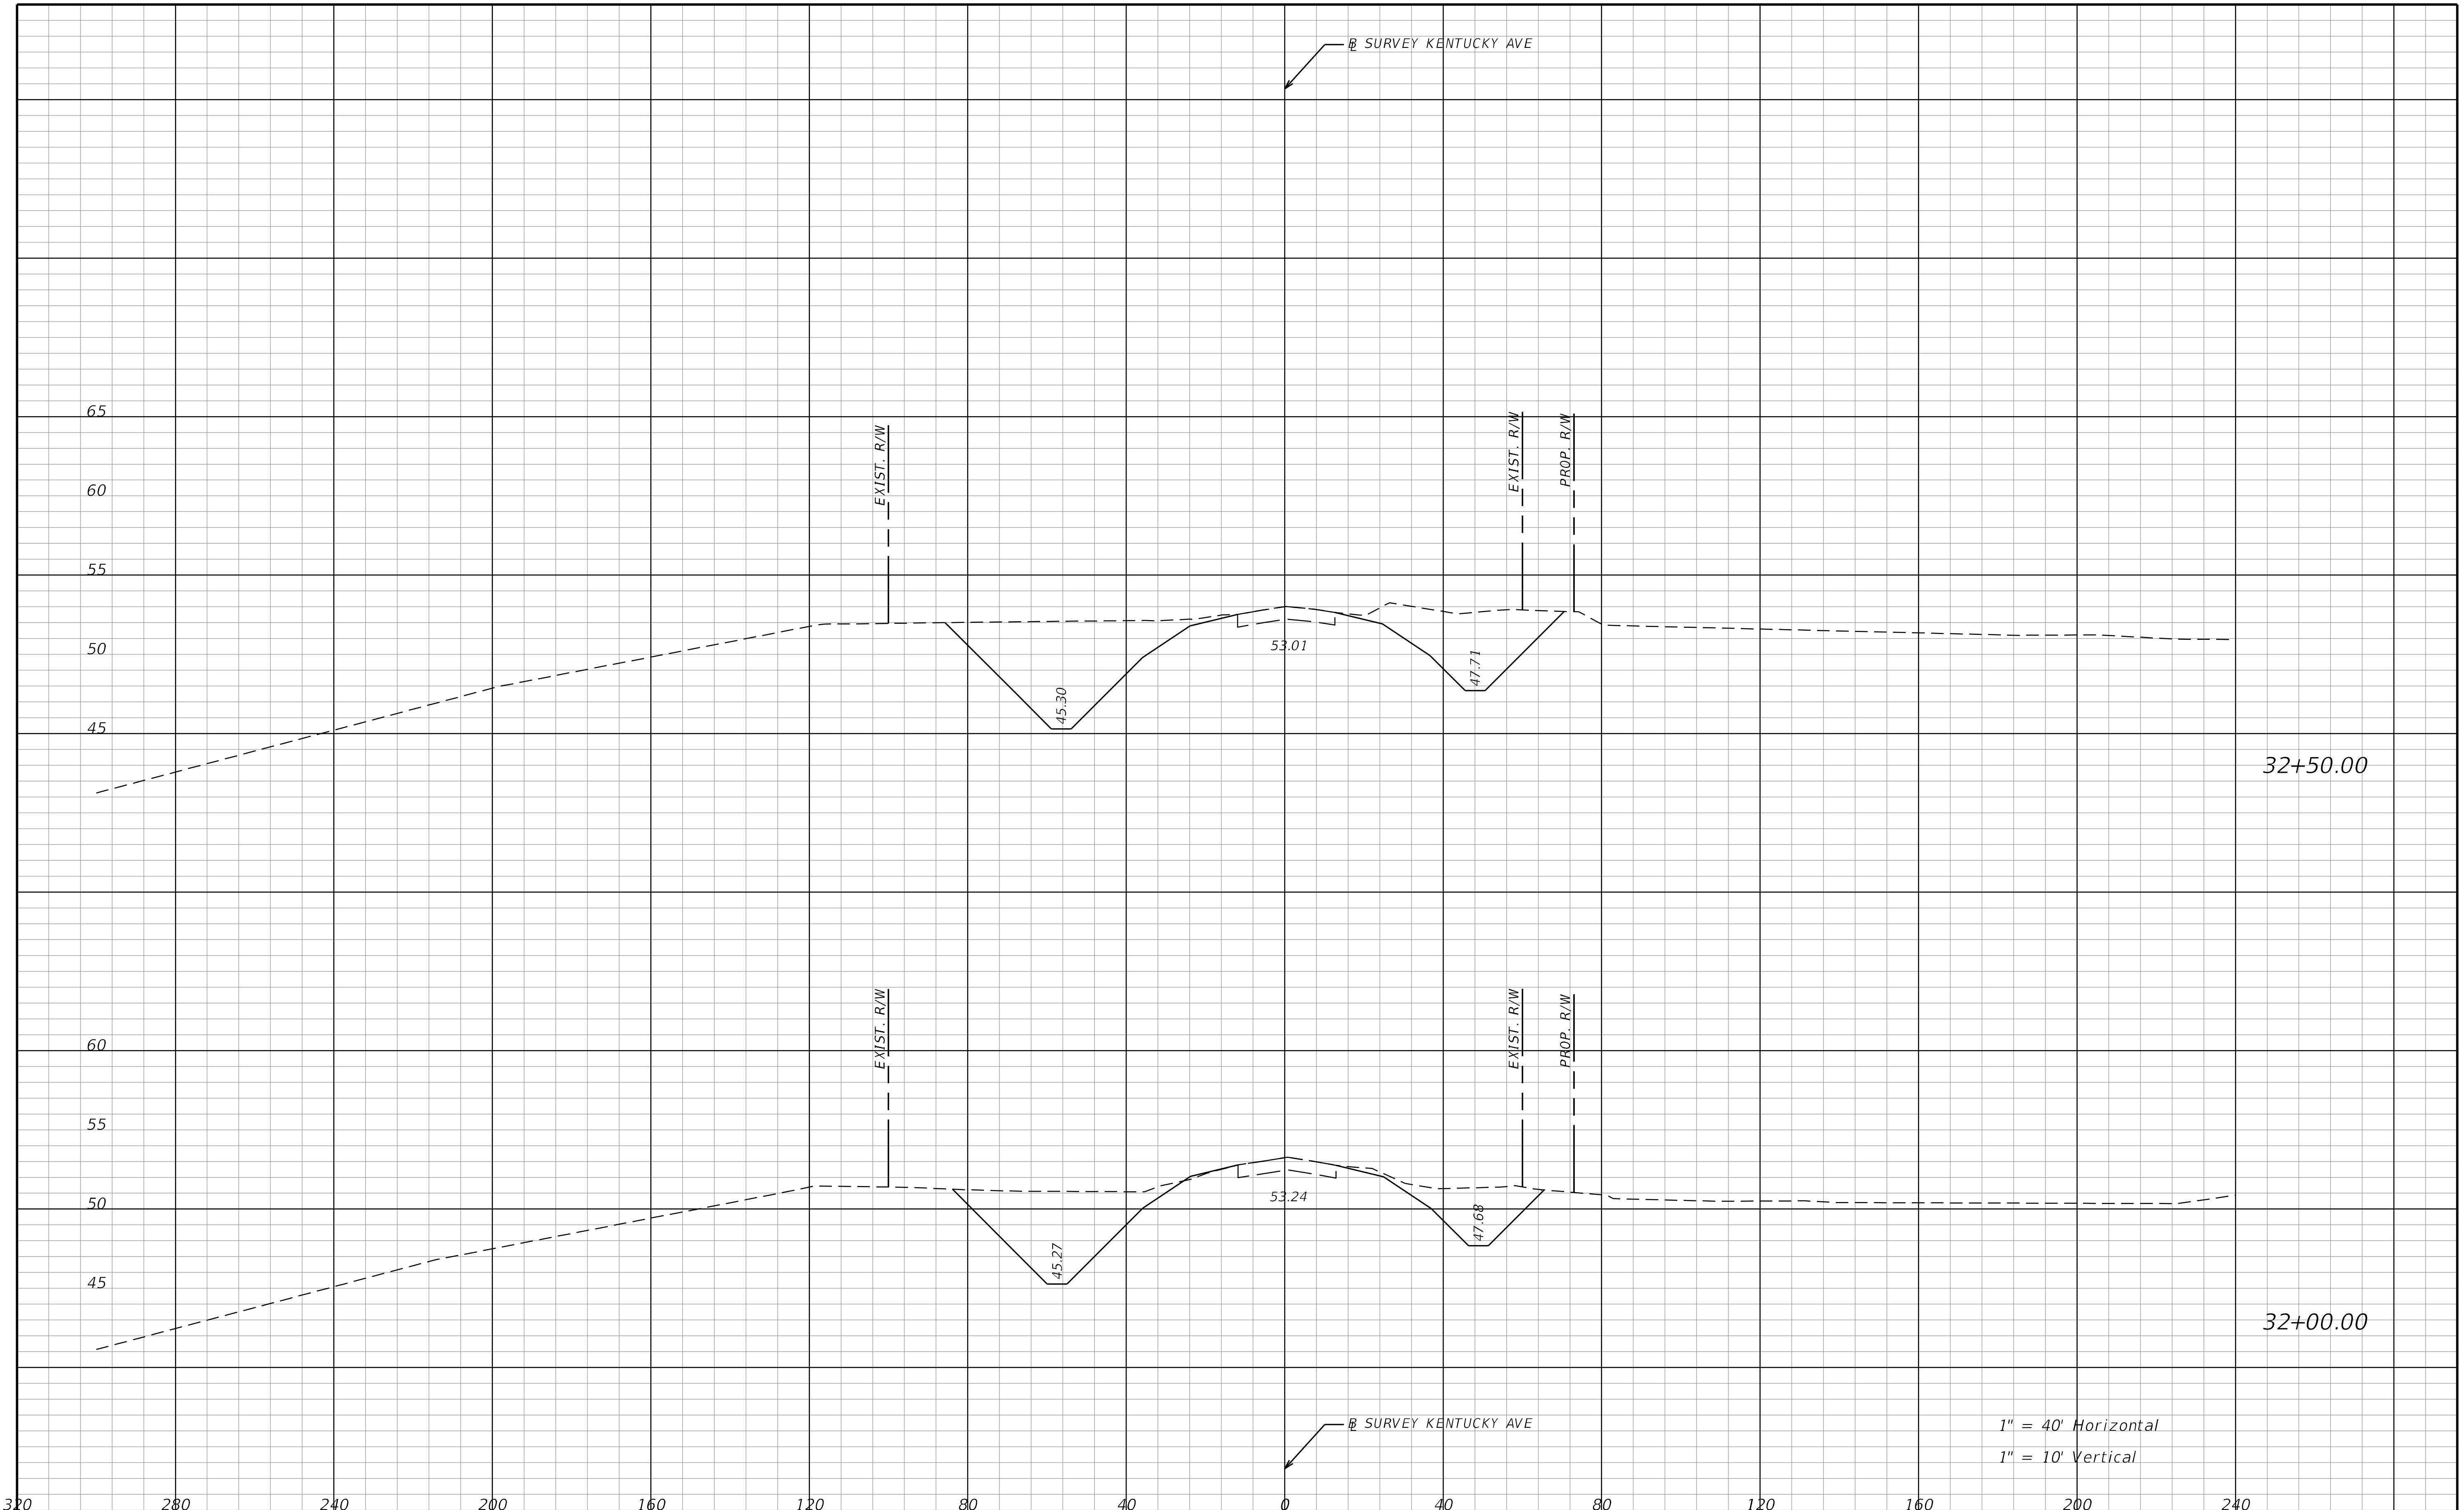

REVISIONS			
DATE	DESCRIPTION	DATE	DESCRIPTION

STANTEC CONSULTING SERVICES INC.
ENGINEER OF RECORD:
WILLIAM V. ANDERSON, P.E. NO.: 36682
11315 CORPORATE BLVD., SUITE 105
ORLANDO, FLORIDA 32817
(407) 823-8966
CERTIFICATE OF AUTHORIZATION NO. 27013

STATE OF FLORIDA
DEPARTMENT OF TRANSPORTATION

ROAD NO.	COUNTY	FINANCIAL PROJECT ID
SR400	VOLUSIA	408464-2-32-01

CROSS SECTIONS
KENTUCKY AVE

SHEET NO.
1101

THE OFFICIAL RECORD OF THIS SHEET IS THE ELECTRONIC FILE DIGITALLY SIGNED AND SEALED UNDER RULE 61G15-23.004, F.A.C.

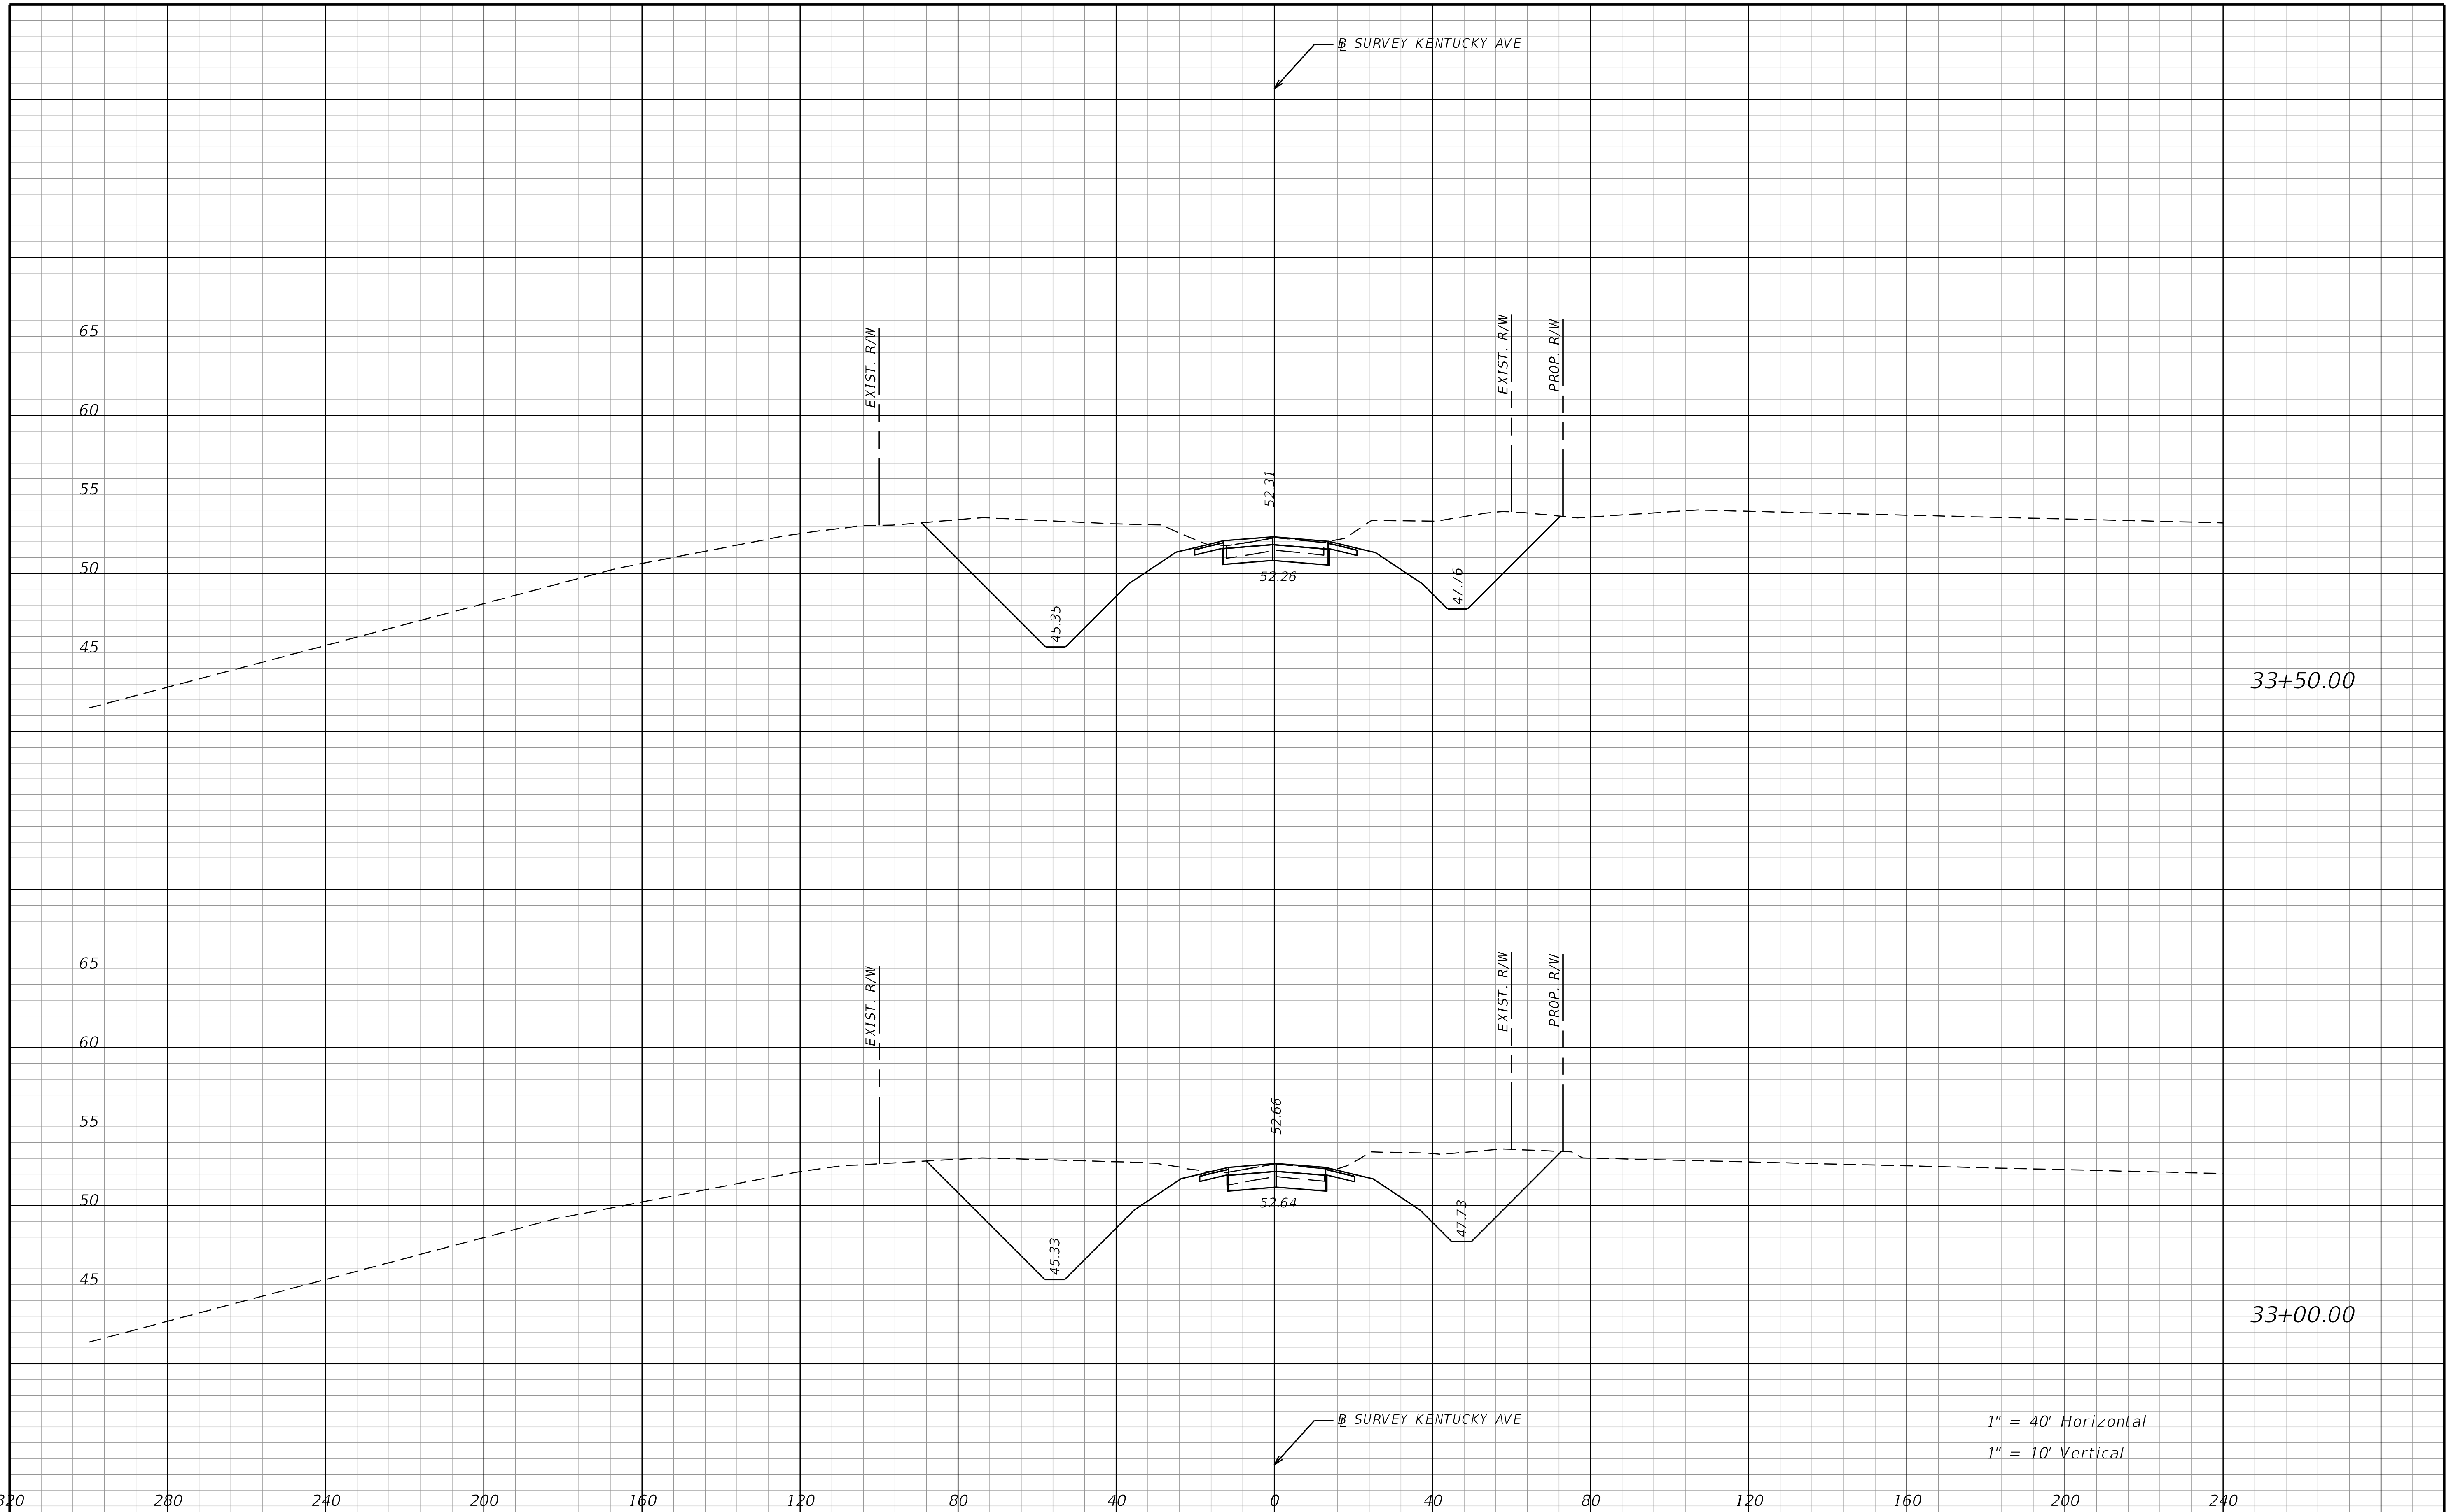

REVISIONS			
DATE	DESCRIPTION	DATE	DESCRIPTION

STANTEC CONSULTING SERVICES INC.
ENGINEER OF RECORD:
WILLIAM V. ANDERSON, P.E. NO.: 36682
11315 CORPORATE BLVD., SUITE 105
ORLANDO, FLORIDA 32817
(407) 823-8966
CERTIFICATE OF AUTHORIZATION NO. 27013

STATE OF FLORIDA
DEPARTMENT OF TRANSPORTATION

ROAD NO.	COUNTY	FINANCIAL PROJECT ID
SR400	VOLUSIA	408464-2-32-01

CROSS SECTIONS
KENTUCKY AVE

SHEET NO.
1102

THE OFFICIAL RECORD OF THIS SHEET IS THE ELECTRONIC FILE DIGITALLY SIGNED AND SEALED UNDER RULE 61G15-23.004, F.A.C.

jchassee 6/14/2019 4:29:22 PM Rdxsrd_shg V:\2158\active\CADD\40846423201\roadway\RDXSRD08_Kent.DGN

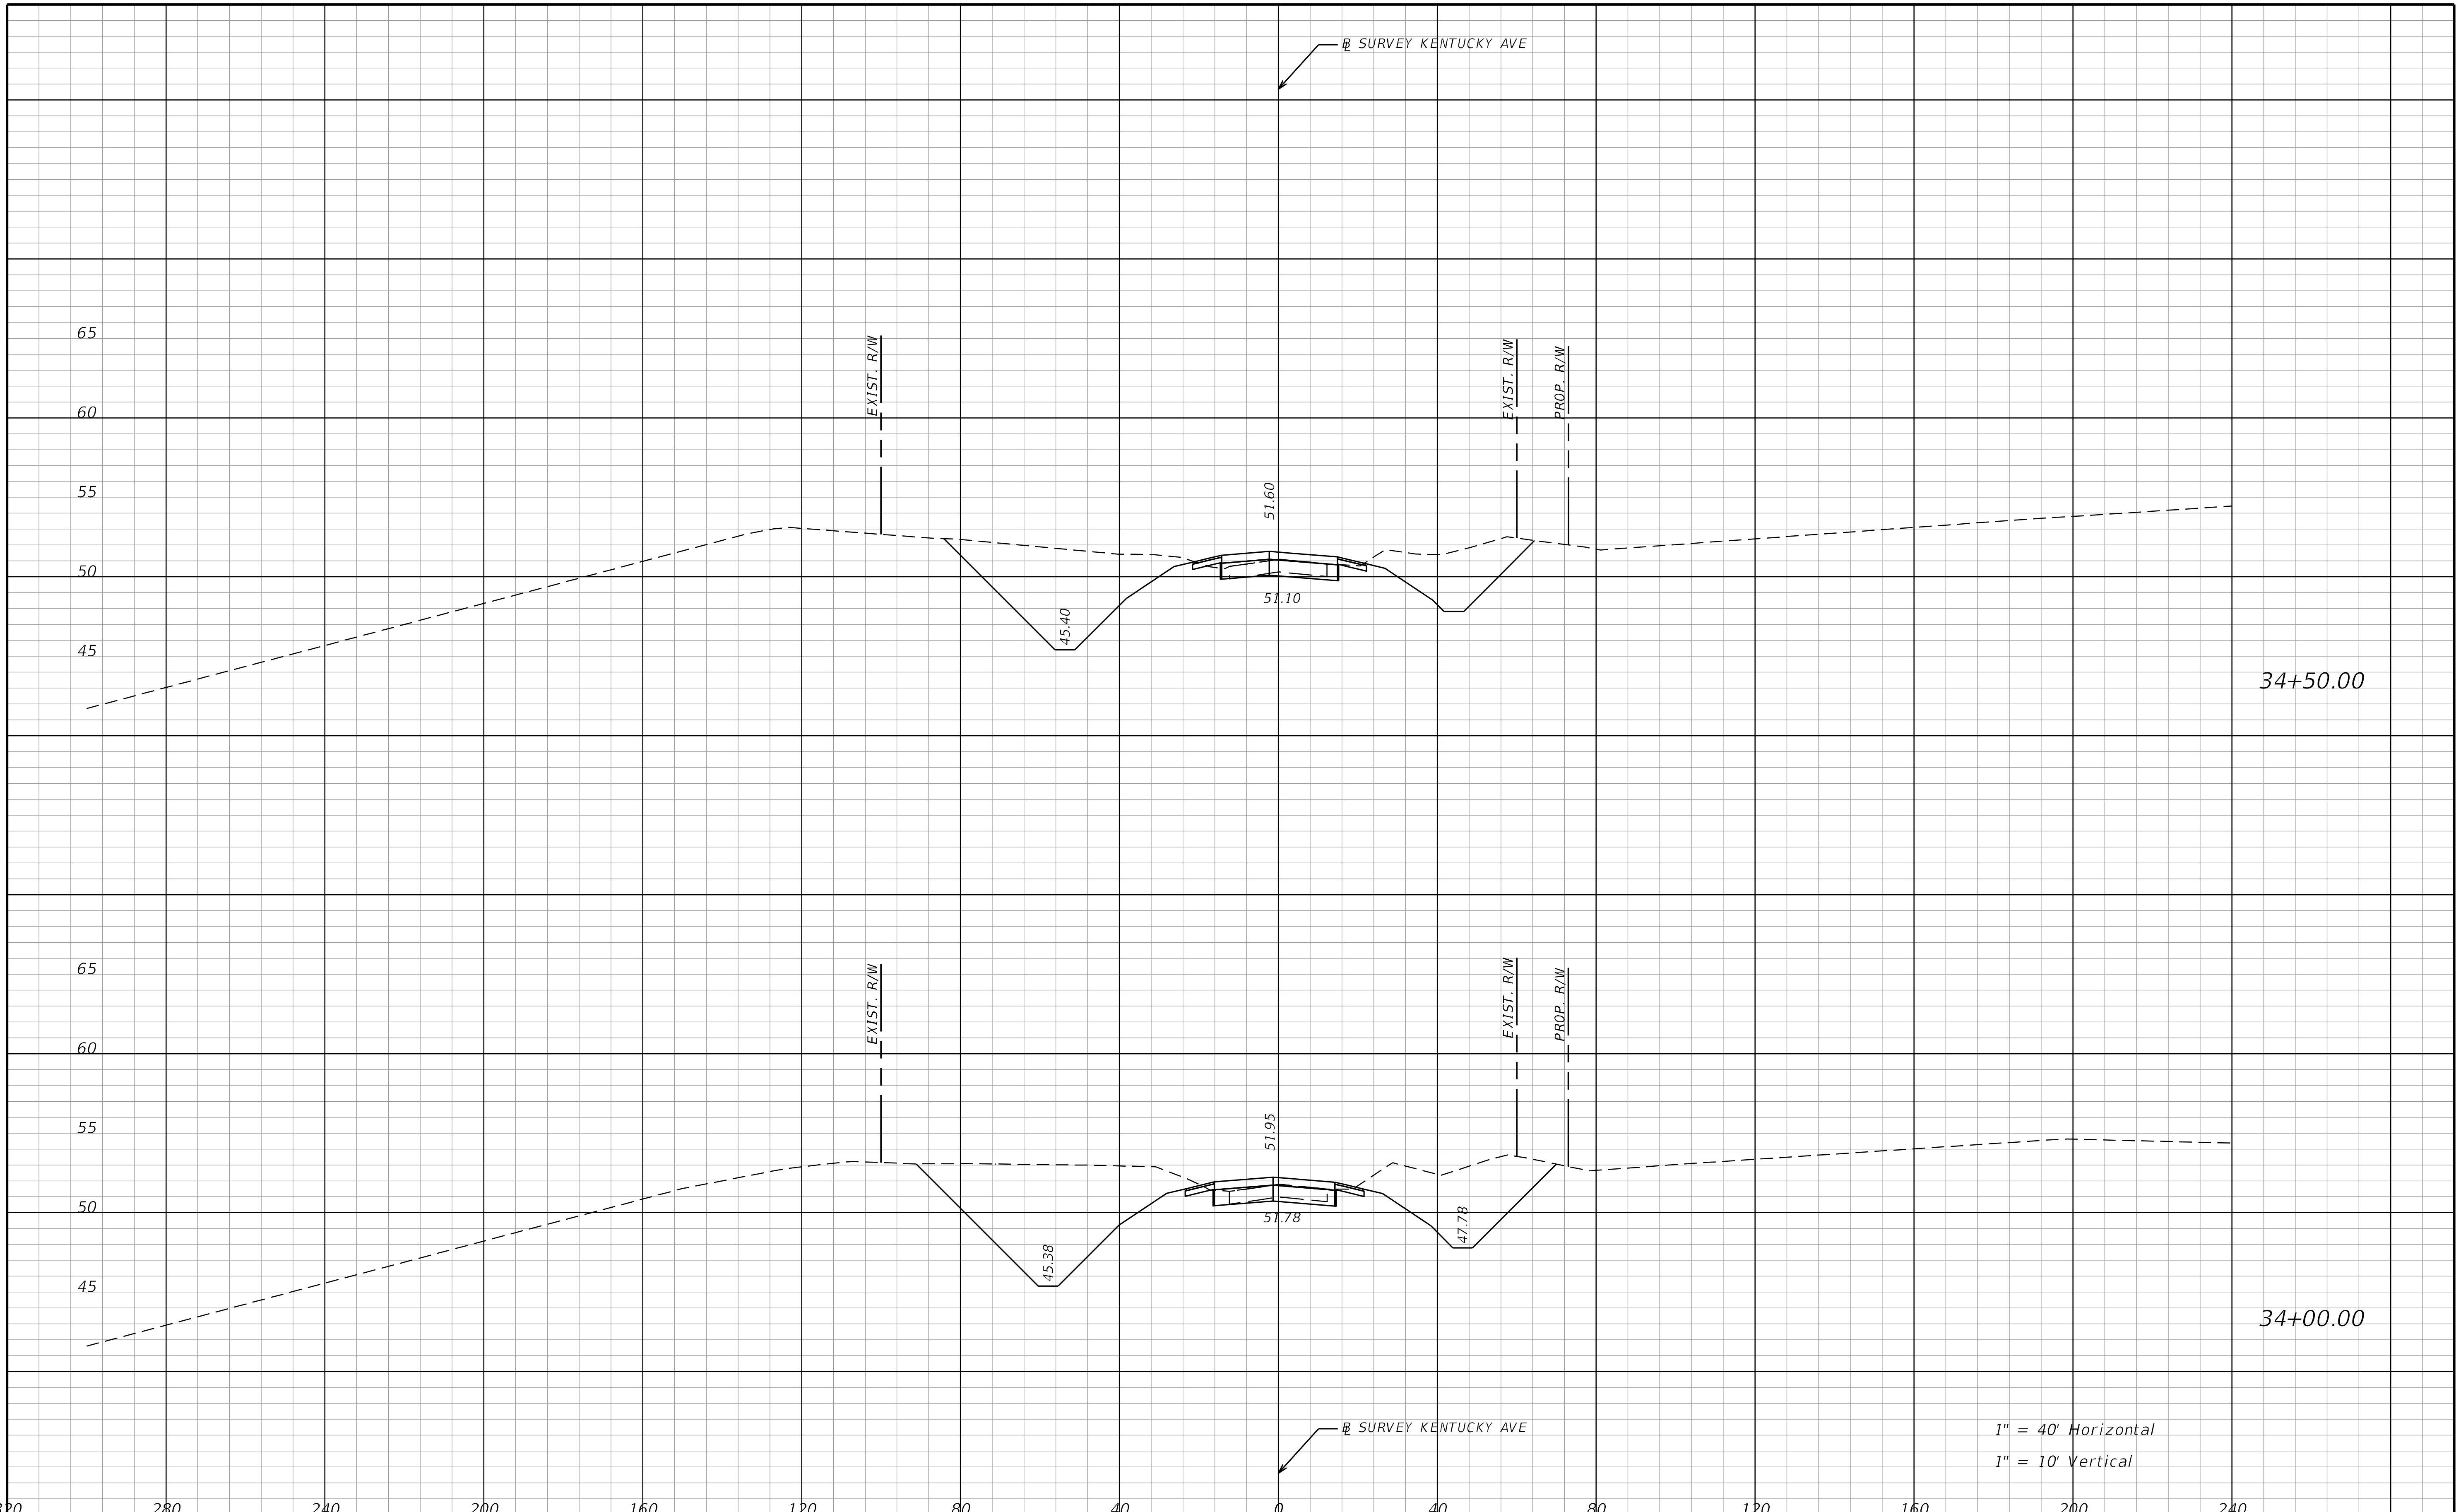

REVISIONS			
DATE	DESCRIPTION	DATE	DESCRIPTION

STANTEC CONSULTING SERVICES INC.
ENGINEER OF RECORD:
WILLIAM V. ANDERSON, P.E. NO.: 36682
11315 CORPORATE BLVD., SUITE 105
ORLANDO, FLORIDA 32817
(407) 823-8966
CERTIFICATE OF AUTHORIZATION NO. 27013

STATE OF FLORIDA
DEPARTMENT OF TRANSPORTATION

ROAD NO.	COUNTY	FINANCIAL PROJECT ID
SR400	VOLUSIA	408464-2-32-01

CROSS SECTIONS
KENTUCKY AVE

SHEET NO.
1103

THE OFFICIAL RECORD OF THIS SHEET IS THE ELECTRONIC FILE DIGITALLY SIGNED AND SEALED UNDER RULE 61G15-23.004, F.A.C.

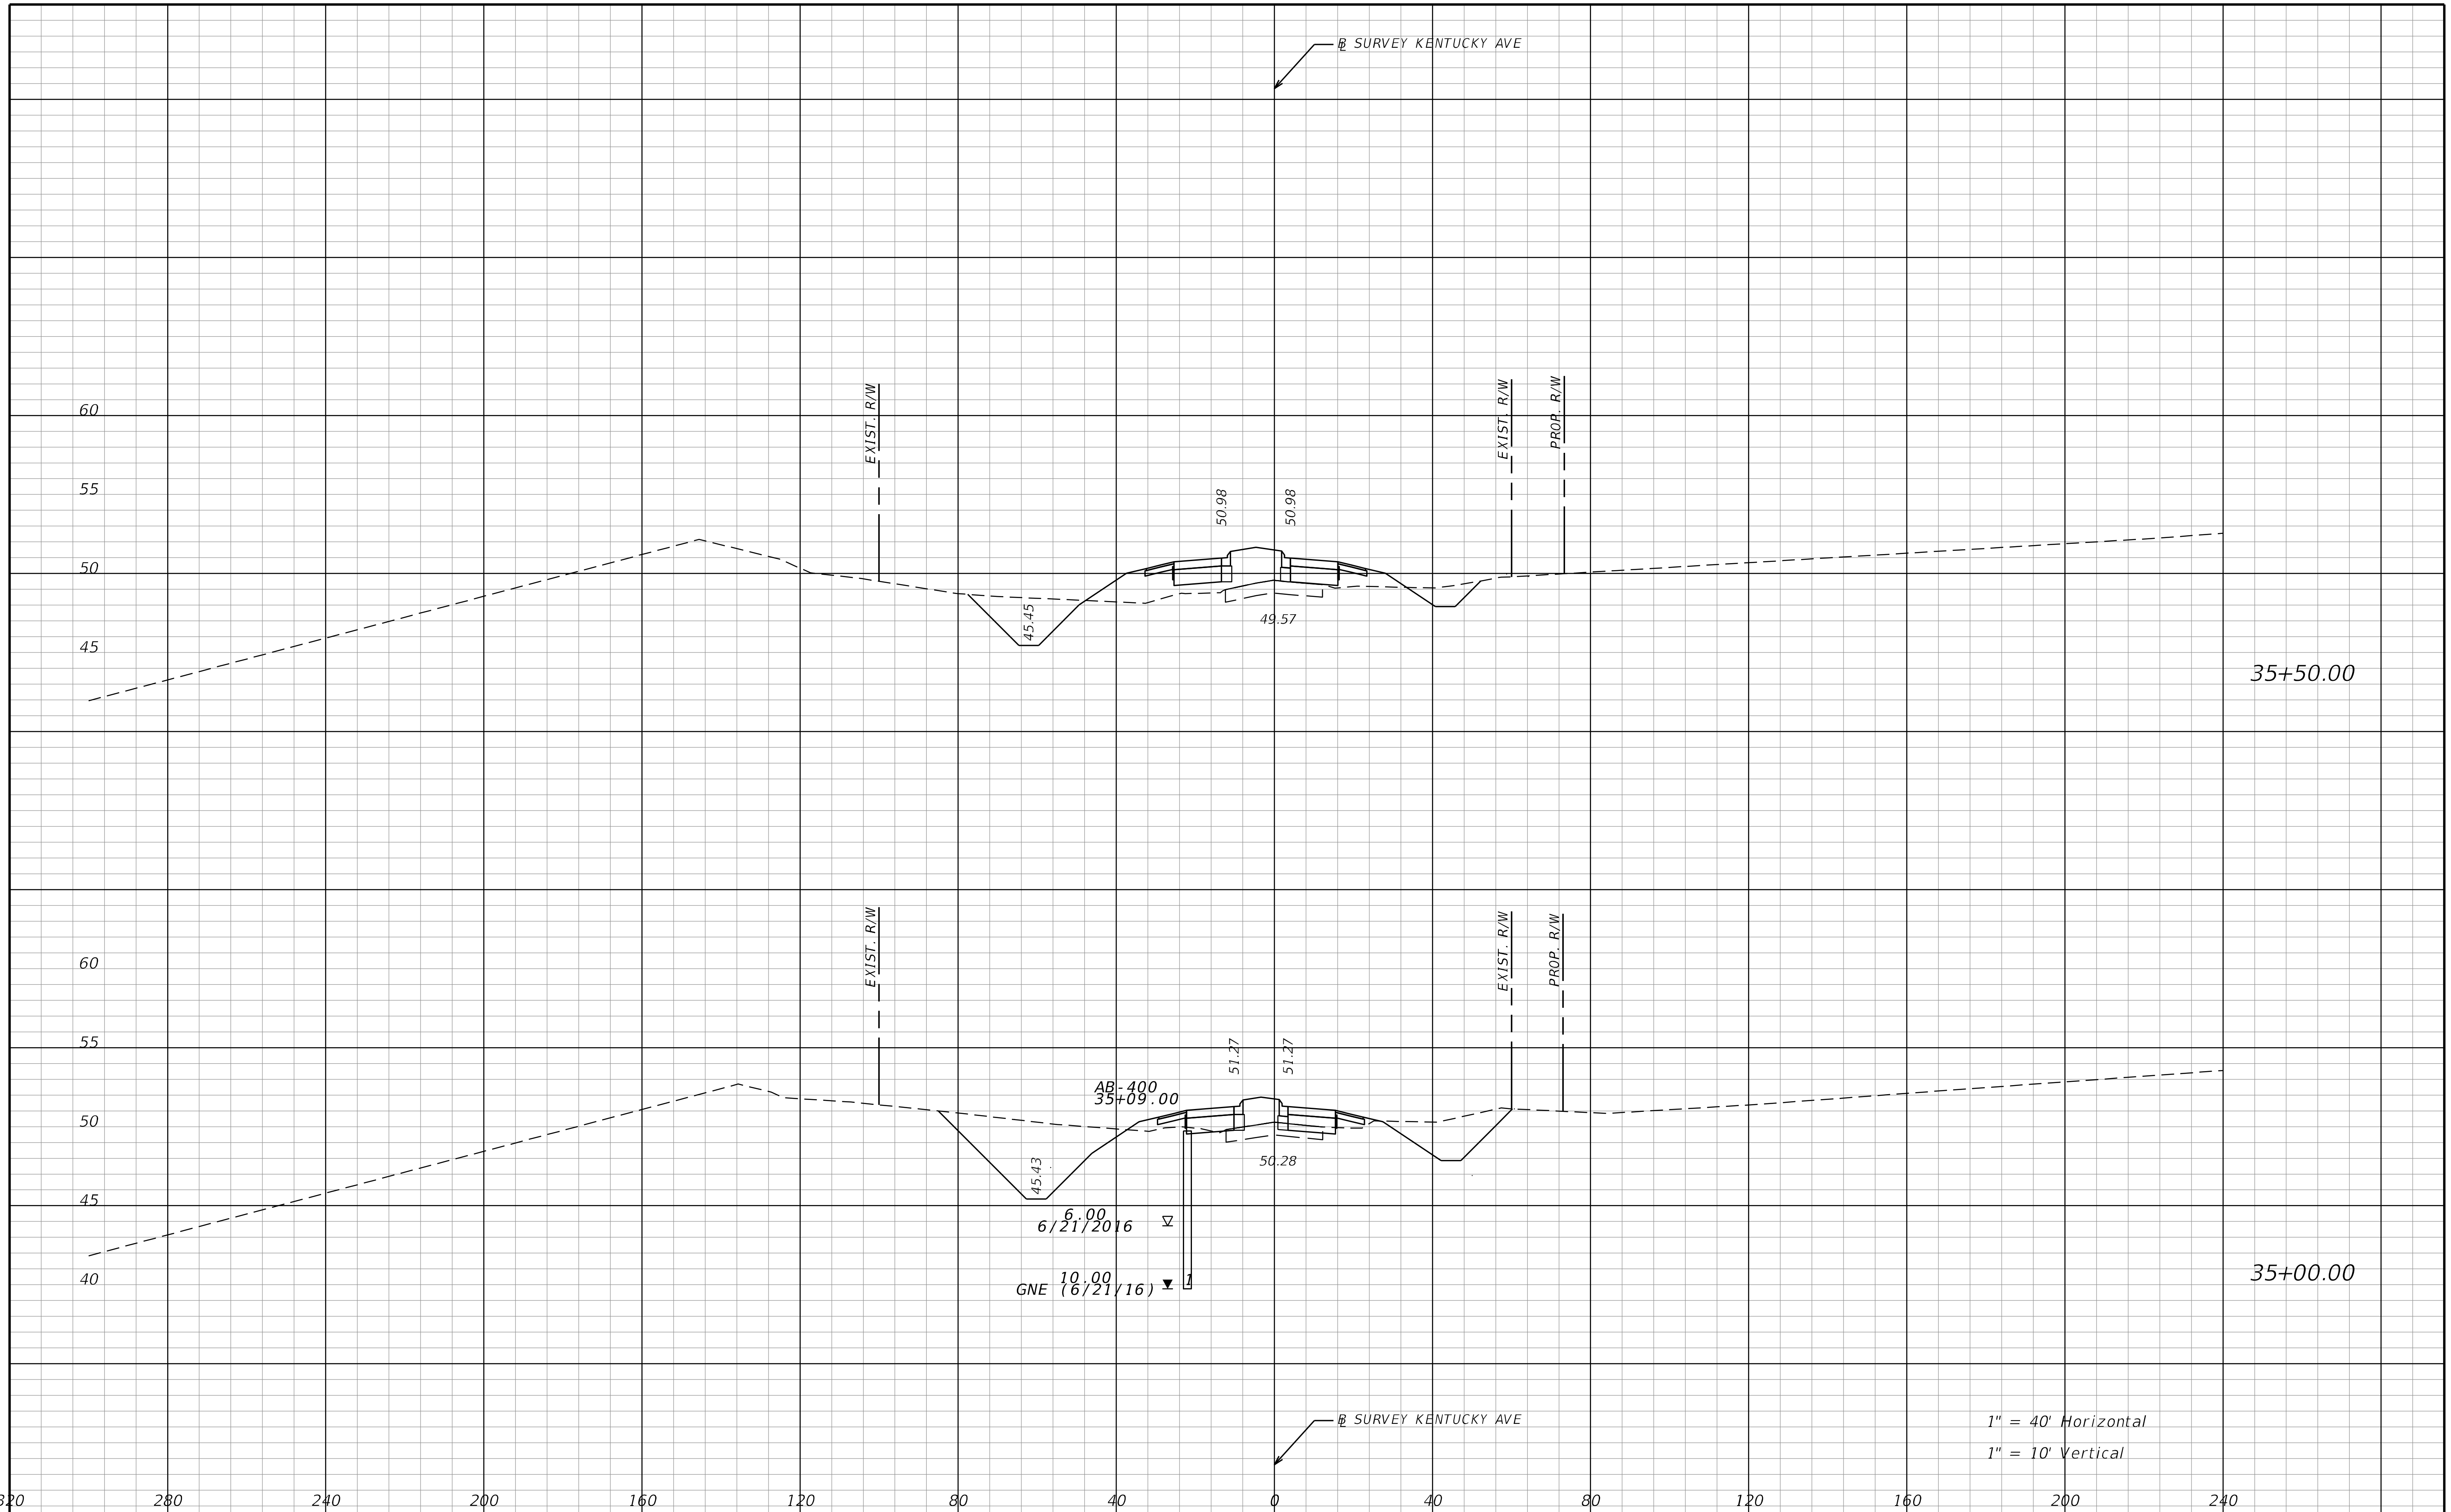

THE OFFICIAL RECORD OF THIS SHEET IS THE ELECTRONIC FILE DIGITALLY SIGNED AND SEALED UNDER RULE 61G15-23.004, F.A.C.

REVISIONS			
DATE	DESCRIPTION	DATE	DESCRIPTION

STANTEC CONSULTING SERVICES INC.
ENGINEER OF RECORD:
WILLIAM V. ANDERSON, P.E. NO.: 36682
11315 CORPORATE BLVD., SUITE 105
ORLANDO, FLORIDA 32817
(407) 823-8966
CERTIFICATE OF AUTHORIZATION NO. 27013

STATE OF FLORIDA
DEPARTMENT OF TRANSPORTATION

ROAD NO.	COUNTY	FINANCIAL PROJECT ID
SR400	VOLUSIA	408464-2-32-01

CROSS SECTIONS
KENTUCKY AVE

SHEET NO.
1104

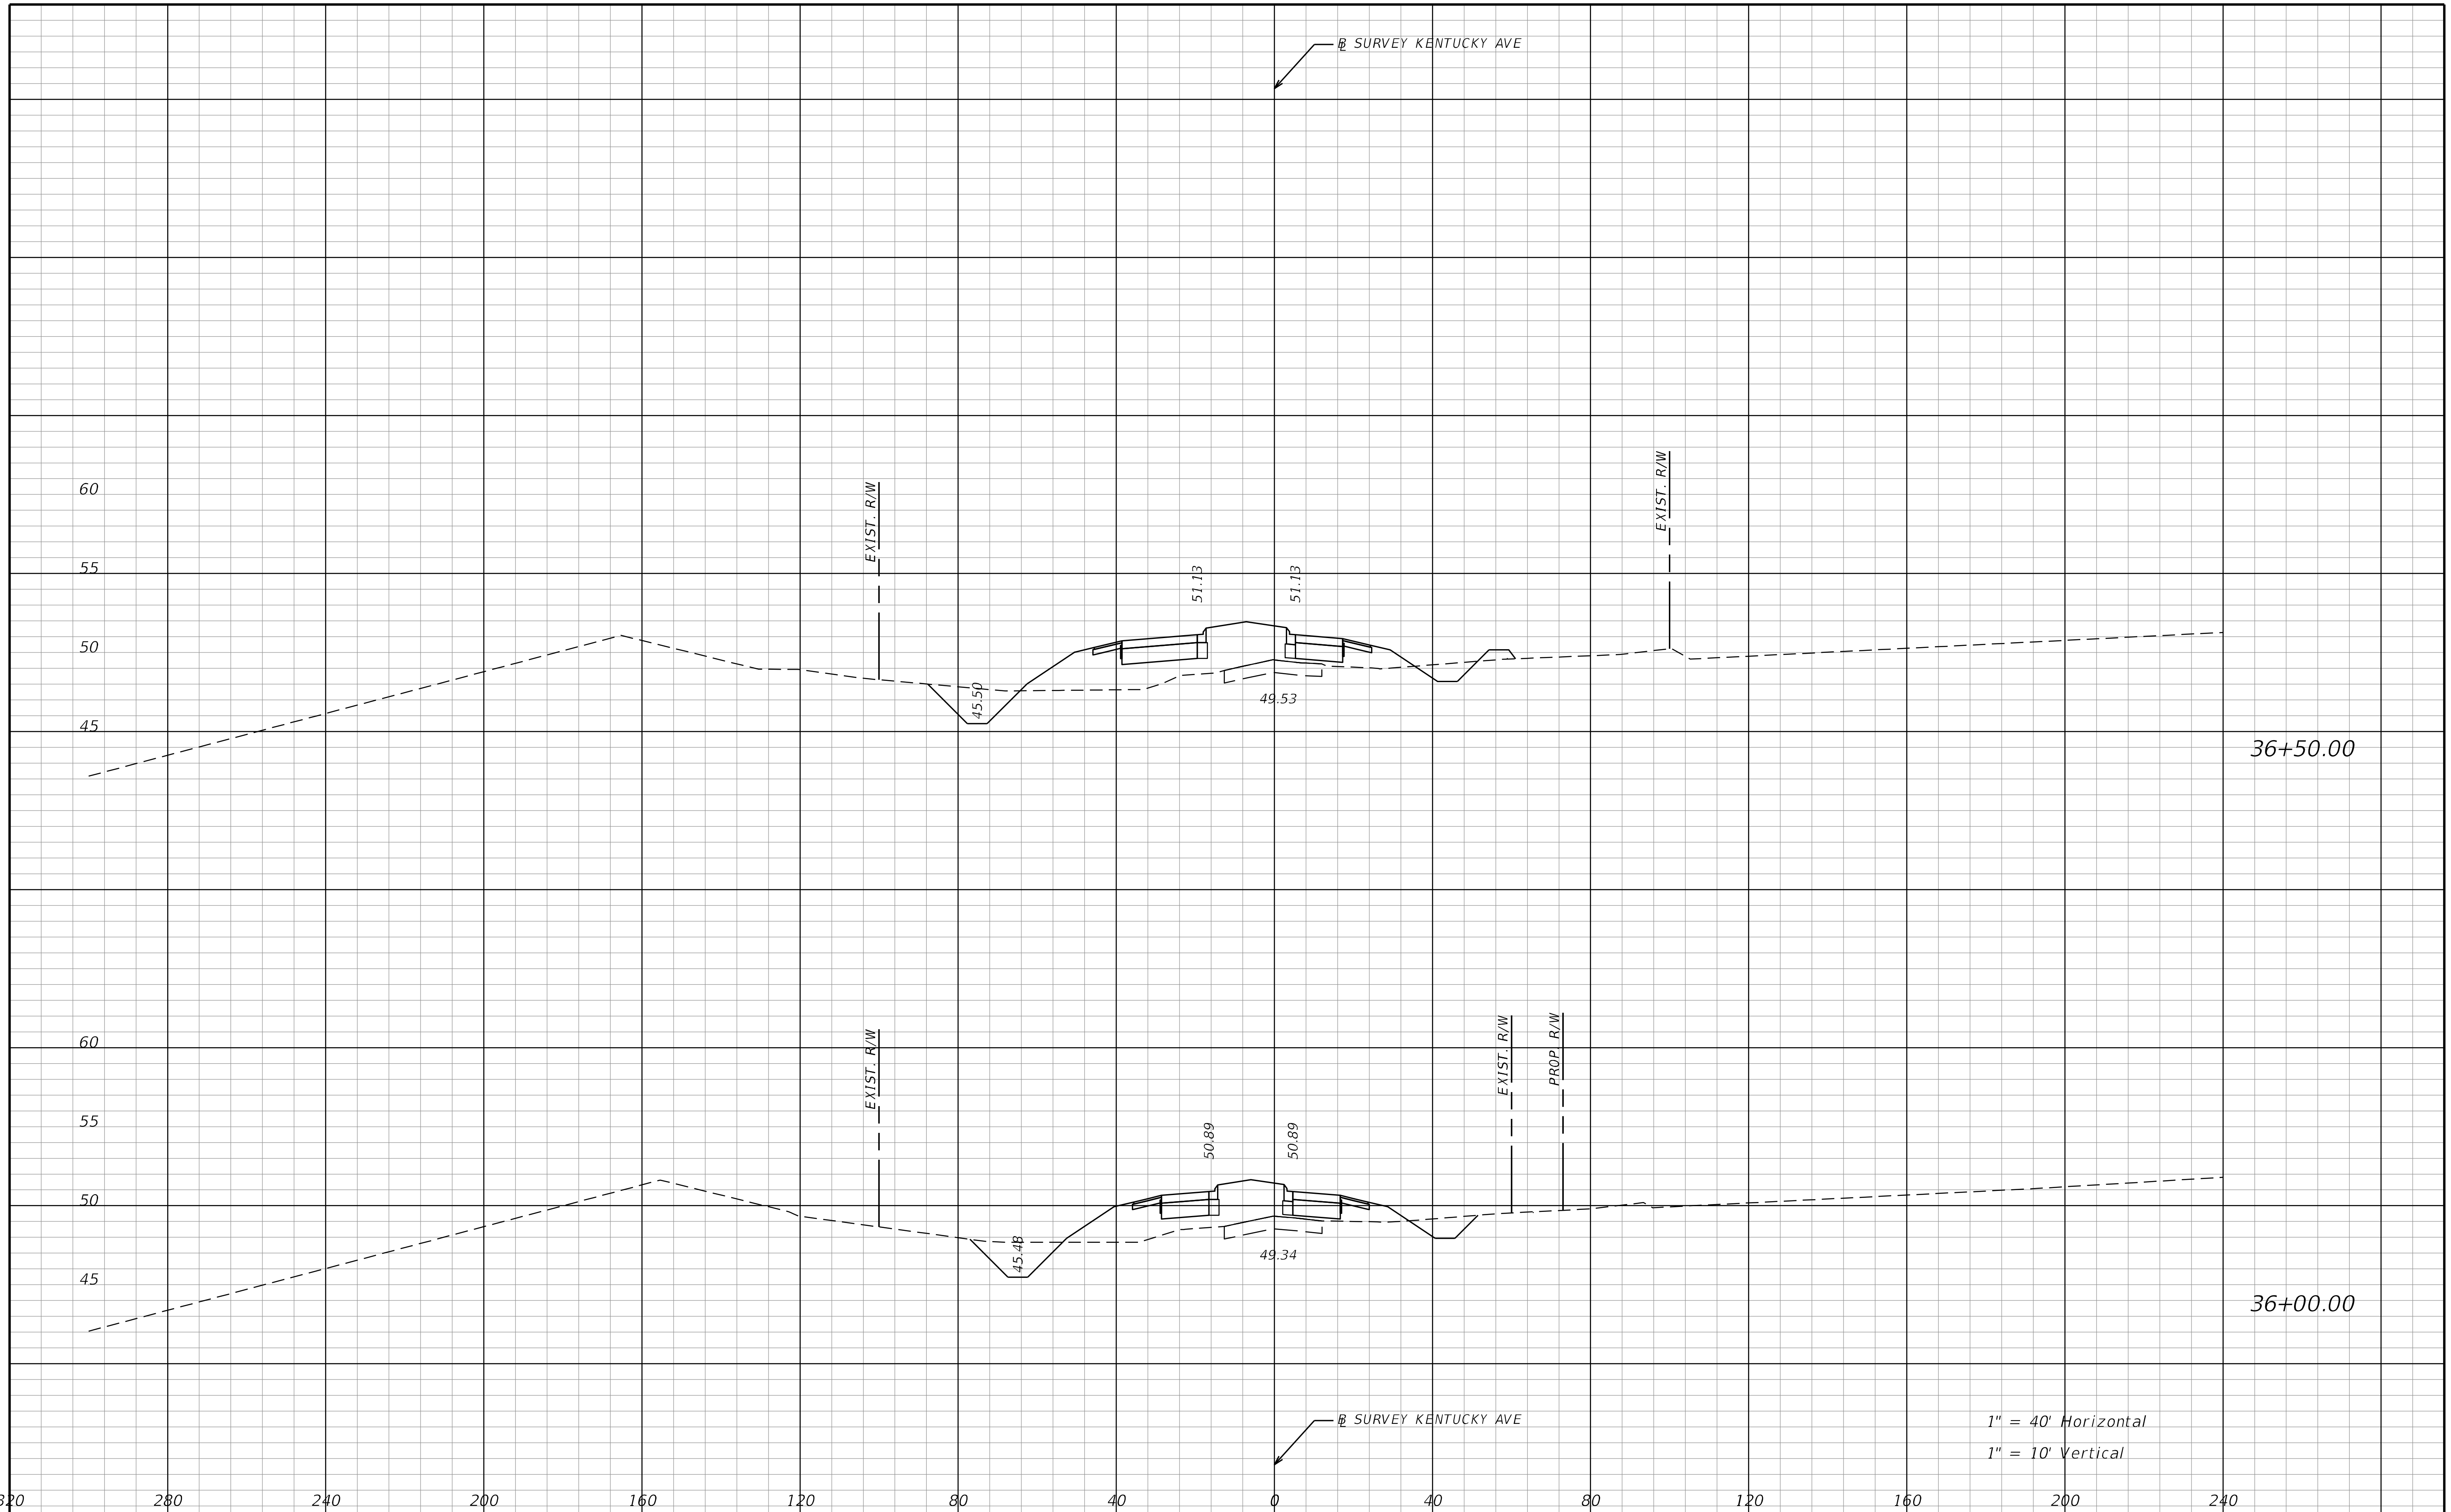

REVISIONS			
DATE	DESCRIPTION	DATE	DESCRIPTION

STANTEC CONSULTING SERVICES INC.
ENGINEER OF RECORD:
WILLIAM V. ANDERSON, P.E. NO.: 36682
11315 CORPORATE BLVD., SUITE 105
ORLANDO, FLORIDA 32817
(407) 823-8966
CERTIFICATE OF AUTHORIZATION NO. 27013

STATE OF FLORIDA
DEPARTMENT OF TRANSPORTATION

ROAD NO.	COUNTY	FINANCIAL PROJECT ID
SR400	VOLUSIA	408464-2-32-01

CROSS SECTIONS
KENTUCKY AVE

SHEET NO.
1105

THE OFFICIAL RECORD OF THIS SHEET IS THE ELECTRONIC FILE DIGITALLY SIGNED AND SEALED UNDER RULE 61G15-23.004, F.A.C.

REVISIONS			
DATE	DESCRIPTION	DATE	DESCRIPTION

STANTEC CONSULTING SERVICES INC.
ENGINEER OF RECORD:
WILLIAM V. ANDERSON, P.E. NO.: 36682
11315 CORPORATE BLVD., SUITE 105
ORLANDO, FLORIDA 32817
(407) 823-8966
CERTIFICATE OF AUTHORIZATION NO. 27013

STATE OF FLORIDA
DEPARTMENT OF TRANSPORTATION

ROAD NO.	COUNTY	FINANCIAL PROJECT ID
SR400	VOLUSIA	408464-2-32-01

CROSS SECTIONS
KENTUCKY AVE

SHEET NO.
1106

jchassee 6/14/2019 4:29:23 PM Rdxsrd_shg V:\2158\active\CADD\40846423201\roadway\RDXSRD08_Kent.DGN

THE OFFICIAL RECORD OF THIS SHEET IS THE ELECTRONIC FILE DIGITALLY SIGNED AND SEALED UNDER RULE 61G15-23.004, F.A.C.

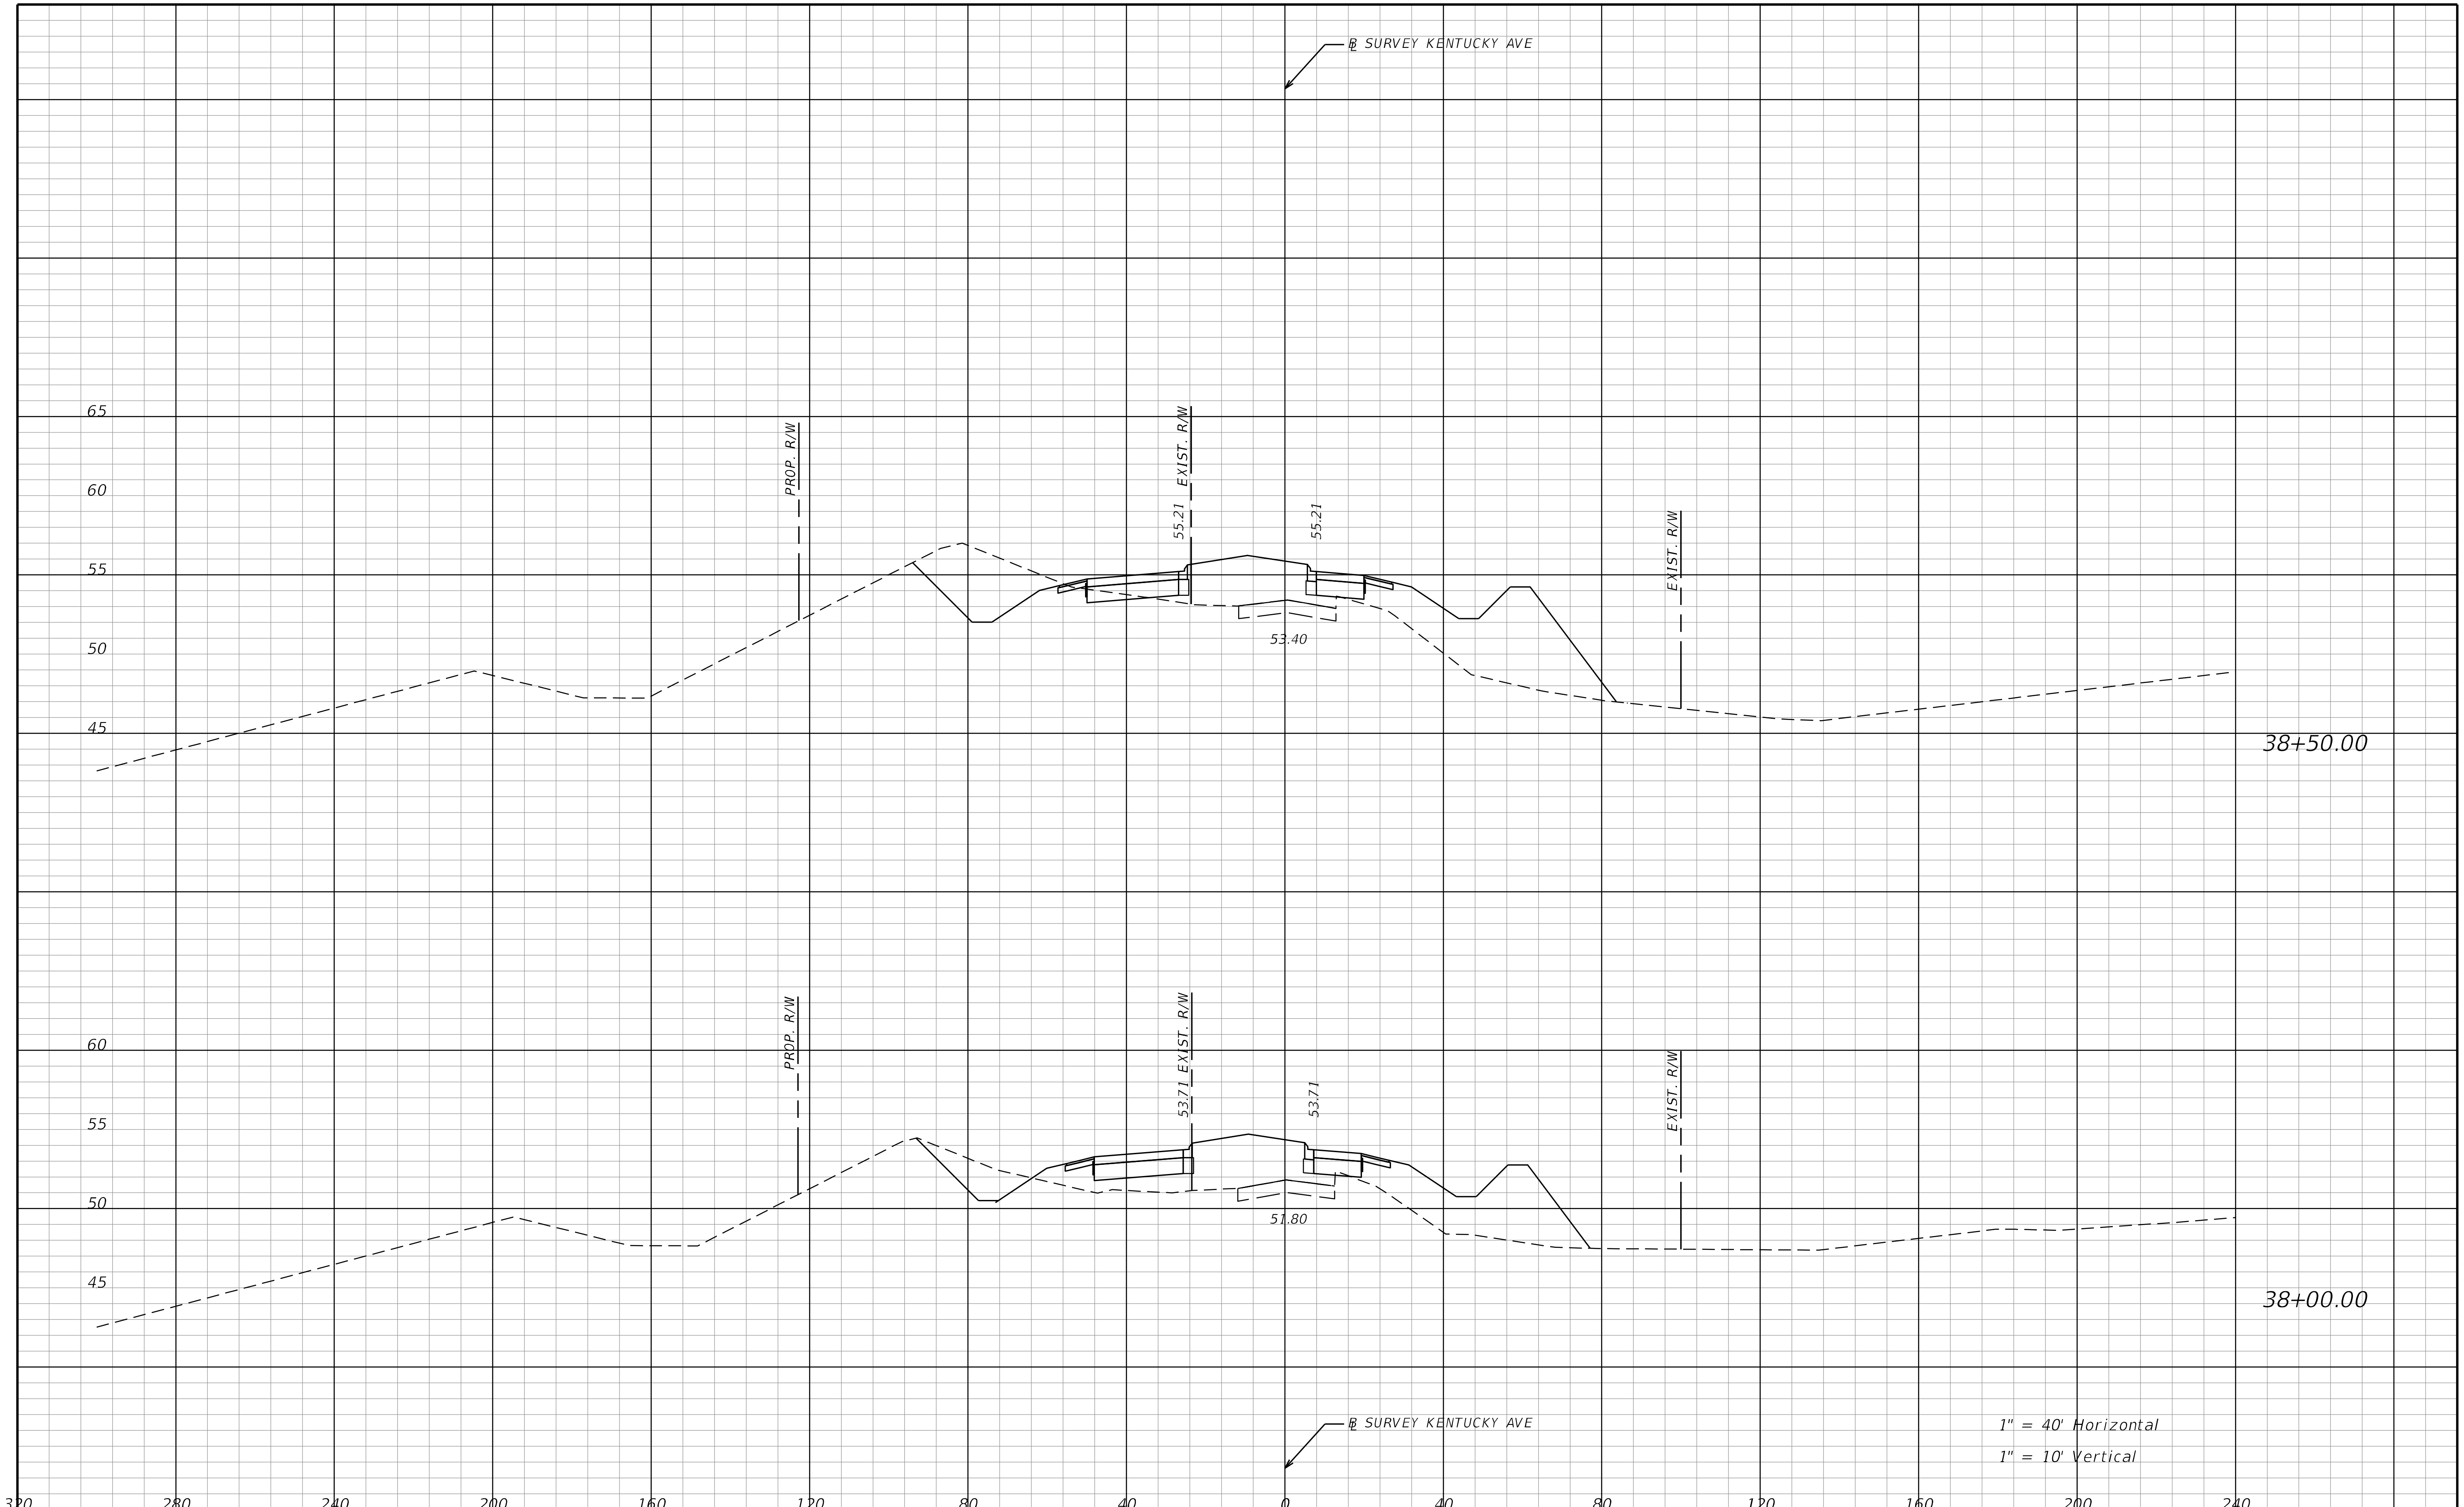

REVISIONS			
DATE	DESCRIPTION	DATE	DESCRIPTION

STANTEC CONSULTING SERVICES INC.
ENGINEER OF RECORD:
WILLIAM V. ANDERSON, P.E. NO.: 36682
11315 CORPORATE BLVD., SUITE 105
ORLANDO, FLORIDA 32817
(407) 823-8966
CERTIFICATE OF AUTHORIZATION NO. 27013

STATE OF FLORIDA
DEPARTMENT OF TRANSPORTATION

ROAD NO.	COUNTY	FINANCIAL PROJECT ID
SR400	VOLUSIA	408464-2-32-01

CROSS SECTIONS
KENTUCKY AVE

SHEET NO.
1107

THE OFFICIAL RECORD OF THIS SHEET IS THE ELECTRONIC FILE DIGITALLY SIGNED AND SEALED UNDER RULE 61G15-23.004, F.A.C.

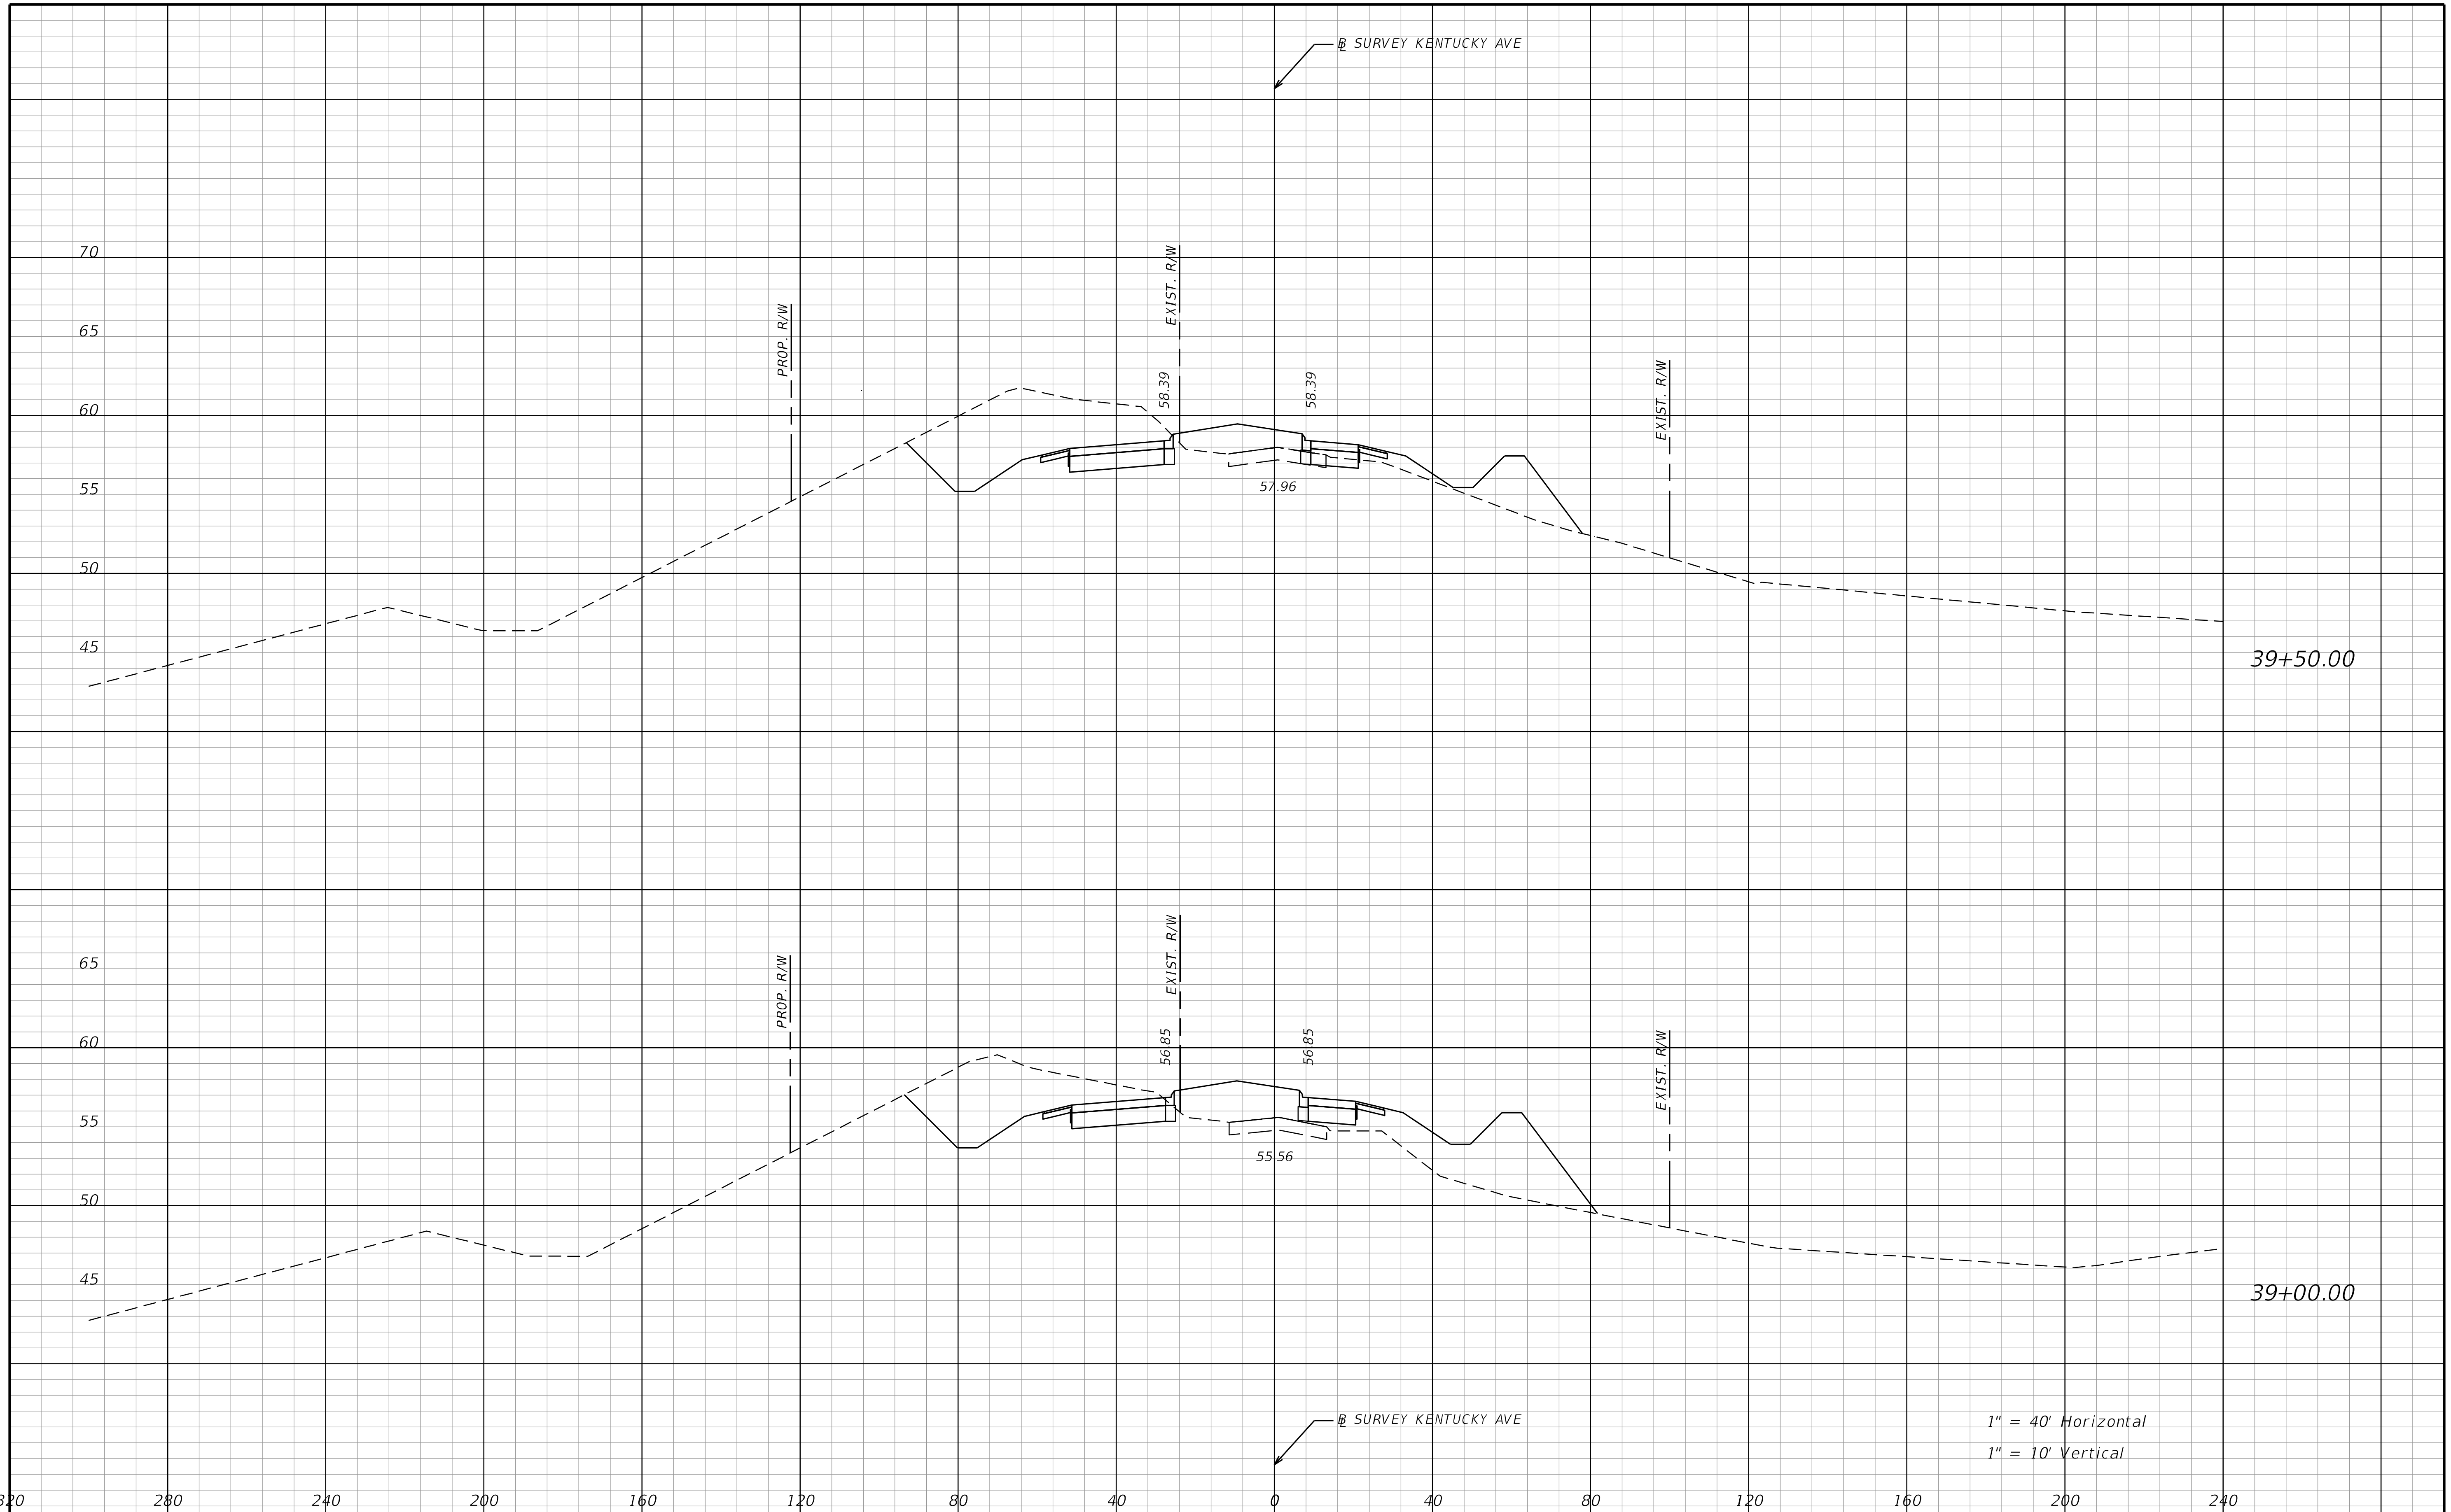

REVISIONS			
DATE	DESCRIPTION	DATE	DESCRIPTION

STANTEC CONSULTING SERVICES INC.
ENGINEER OF RECORD:
WILLIAM V. ANDERSON, P.E. NO.: 36682
11315 CORPORATE BLVD., SUITE 105
ORLANDO, FLORIDA 32817
(407) 823-8966
CERTIFICATE OF AUTHORIZATION NO. 27013

STATE OF FLORIDA
DEPARTMENT OF TRANSPORTATION

ROAD NO.	COUNTY	FINANCIAL PROJECT ID
SR400	VOLUSIA	408464-2-32-01

CROSS SECTIONS
KENTUCKY AVE

SHEET NO.
1108

THE OFFICIAL RECORD OF THIS SHEET IS THE ELECTRONIC FILE DIGITALLY SIGNED AND SEALED UNDER RULE 61G15-23.004, F.A.C.

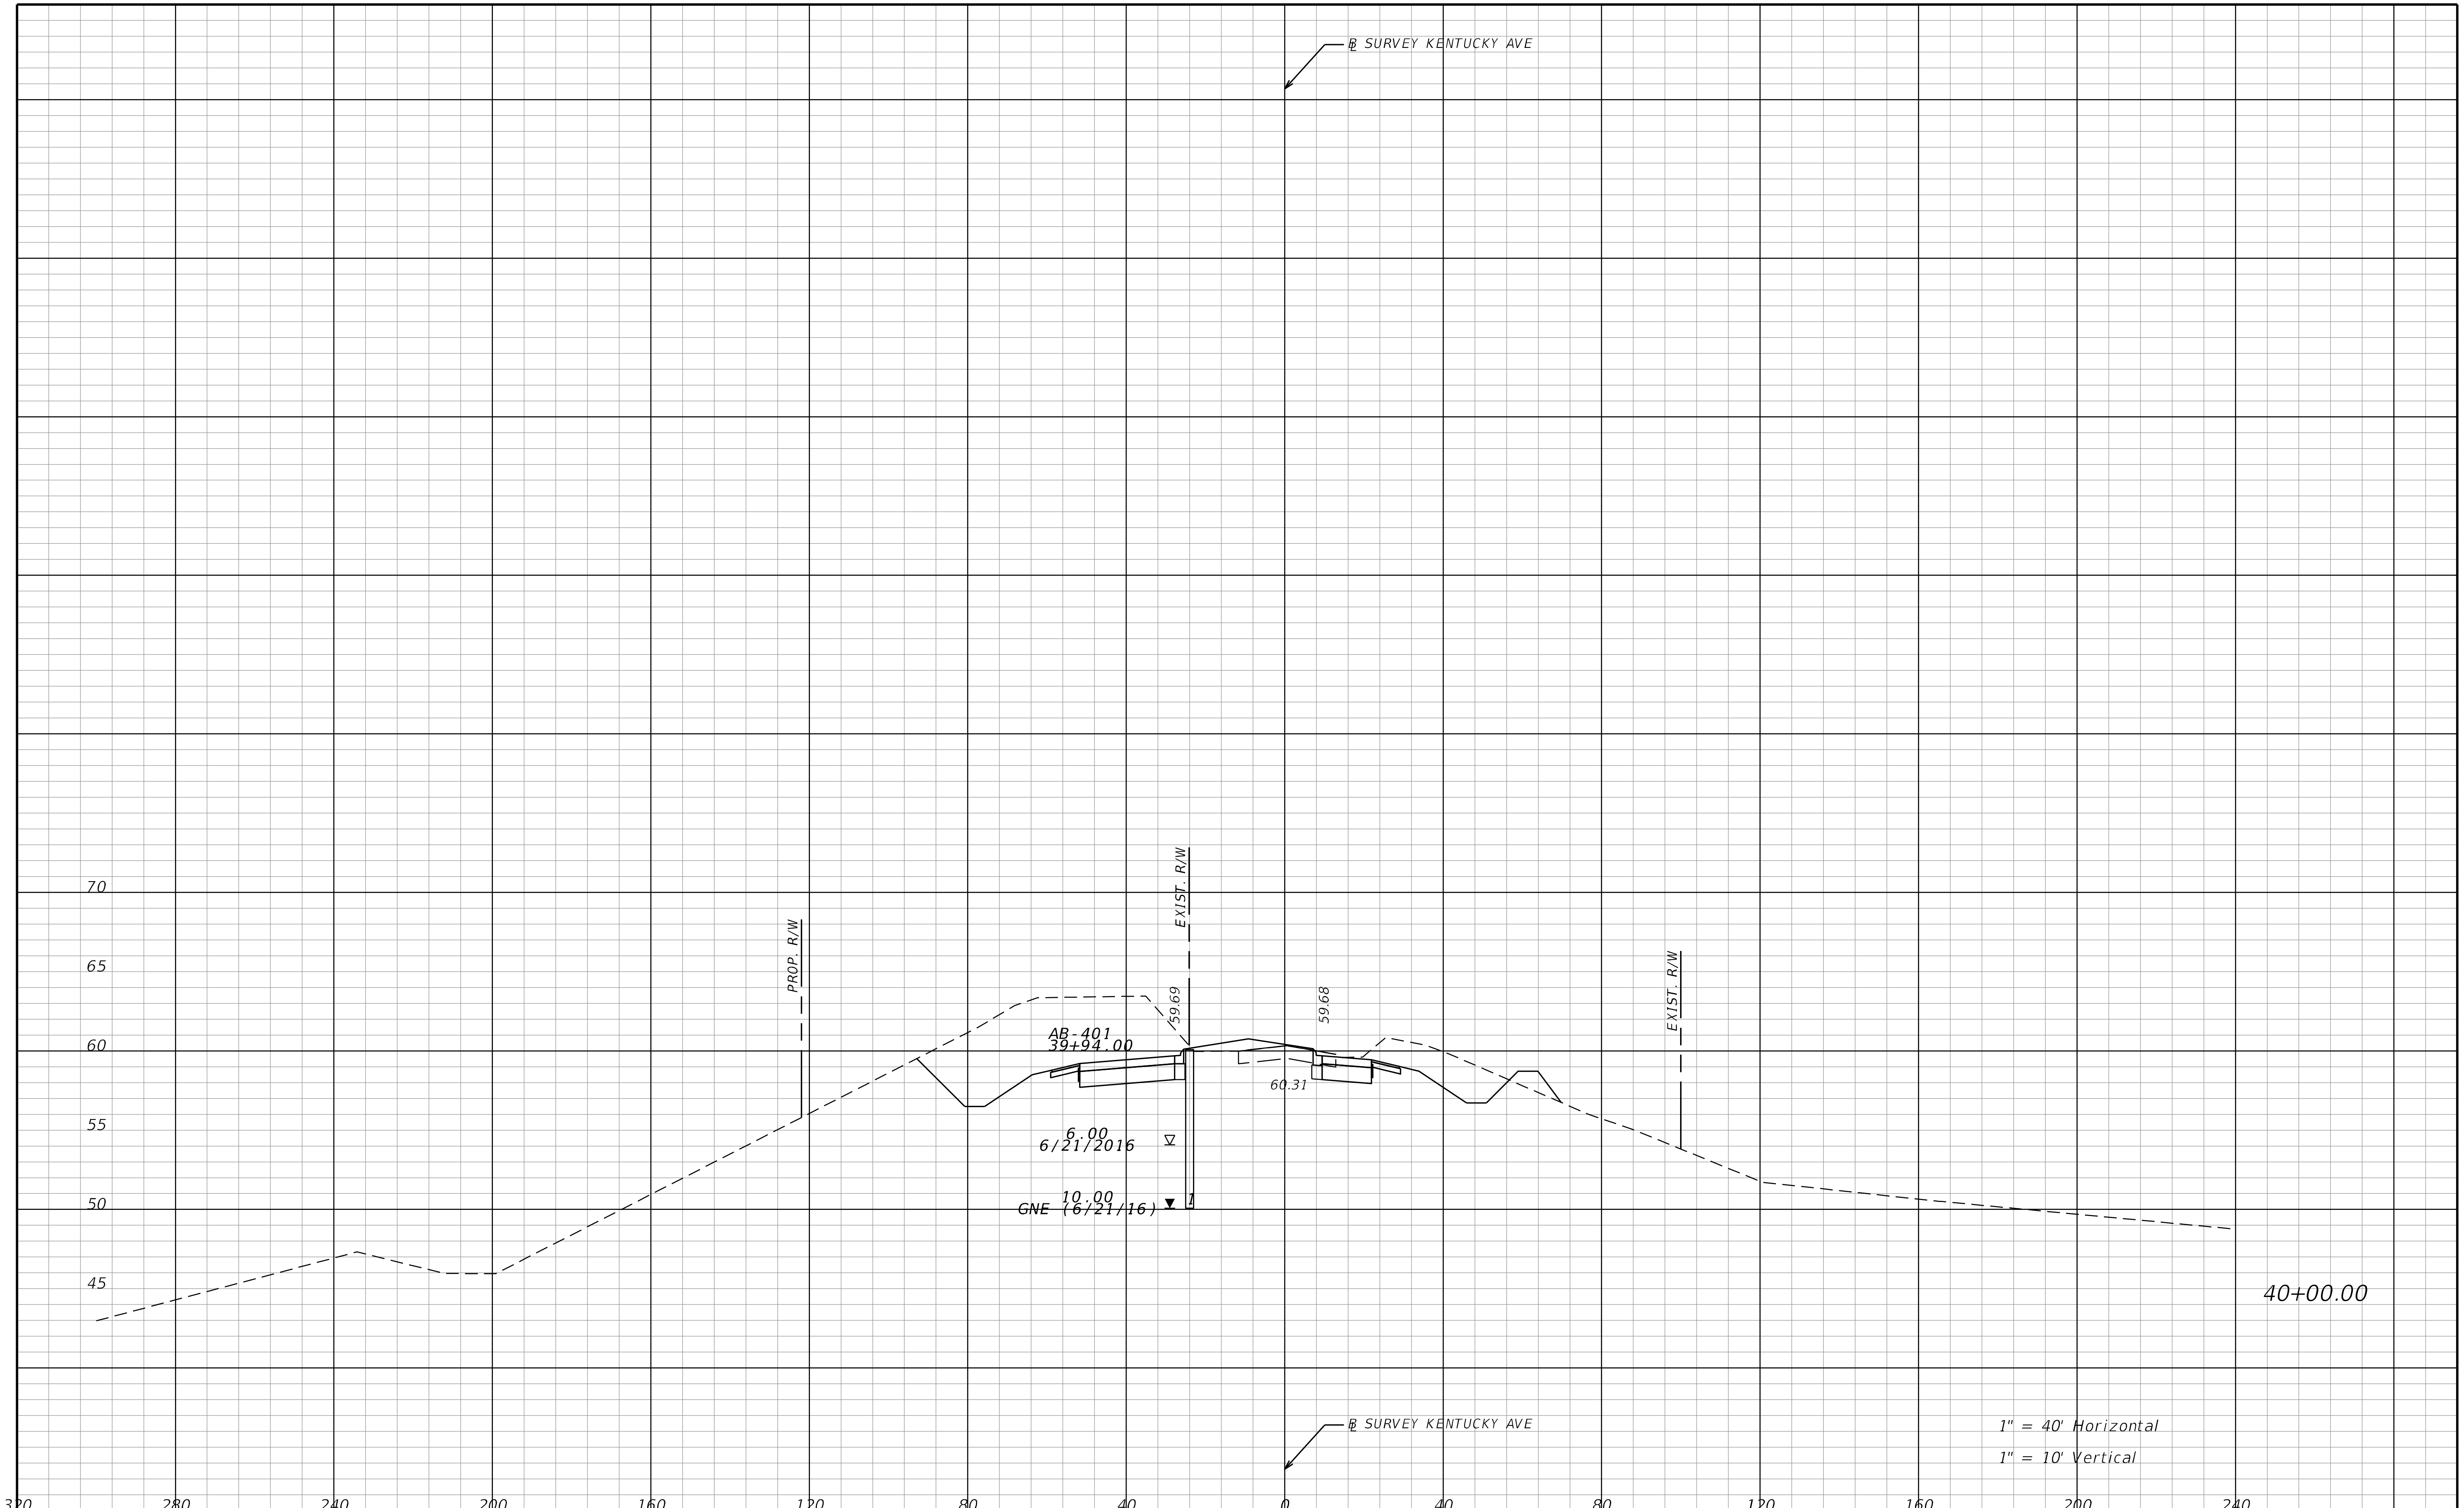

REVISIONS			
DATE	DESCRIPTION	DATE	DESCRIPTION

STANTEC CONSULTING SERVICES INC.
ENGINEER OF RECORD:
WILLIAM V. ANDERSON, P.E. NO.: 36682
11315 CORPORATE BLVD., SUITE 105
ORLANDO, FLORIDA 32817
(407) 823-8966
CERTIFICATE OF AUTHORIZATION NO. 27013

STATE OF FLORIDA
DEPARTMENT OF TRANSPORTATION

ROAD NO.	COUNTY	FINANCIAL PROJECT ID
SR400	VOLUSIA	408464-2-32-01

CROSS SECTIONS
KENTUCKY AVE

SHEET NO. 1109

THE OFFICIAL RECORD OF THIS SHEET IS THE ELECTRONIC FILE DIGITALLY SIGNED AND SEALED UNDER RULE 61G15-23.004, F.A.C.

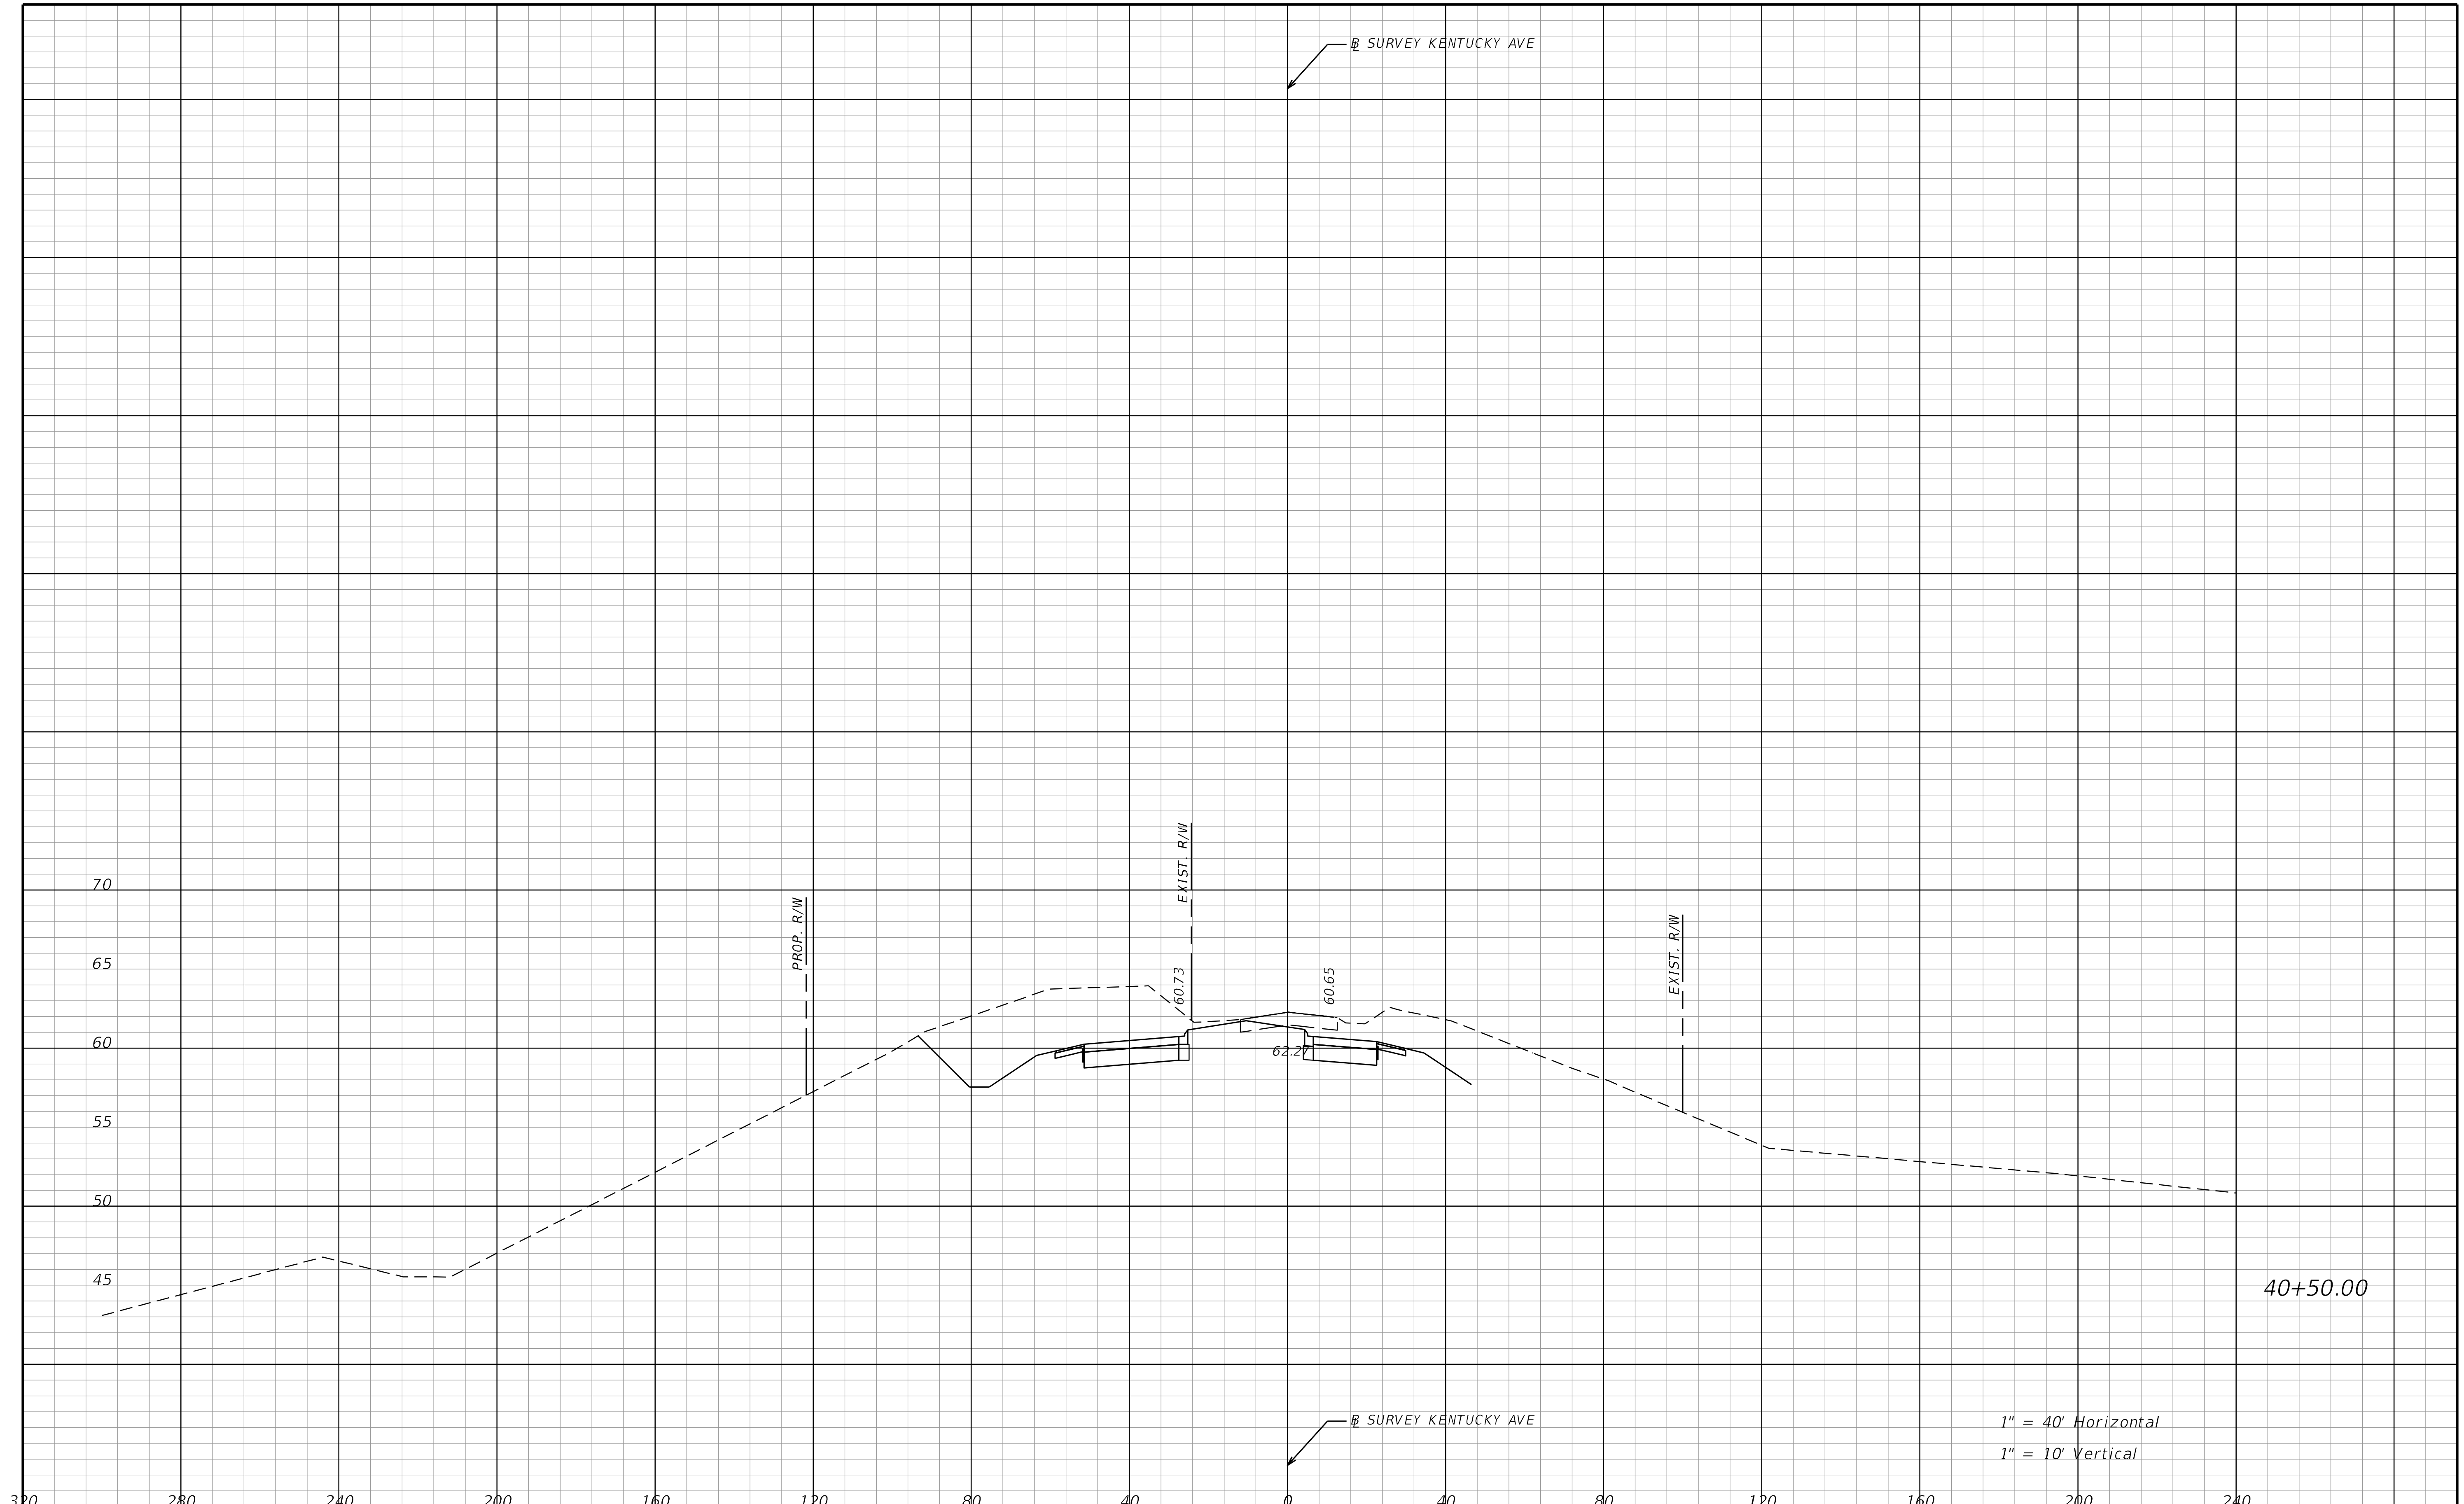

REVISIONS			
DATE	DESCRIPTION	DATE	DESCRIPTION

STANTEC CONSULTING SERVICES INC.
ENGINEER OF RECORD:
WILLIAM V. ANDERSON, P.E. NO.: 36682
11315 CORPORATE BLVD., SUITE 105
ORLANDO, FLORIDA 32817
(407) 823-8966
CERTIFICATE OF AUTHORIZATION NO. 27013

STATE OF FLORIDA
DEPARTMENT OF TRANSPORTATION

ROAD NO.	COUNTY	FINANCIAL PROJECT ID
SR400	VOLUSIA	408464-2-32-01

CROSS SECTIONS
KENTUCKY AVE

SHEET NO.
1110

THE OFFICIAL RECORD OF THIS SHEET IS THE ELECTRONIC FILE DIGITALLY SIGNED AND SEALED UNDER RULE 61G15-23.004, F.A.C.

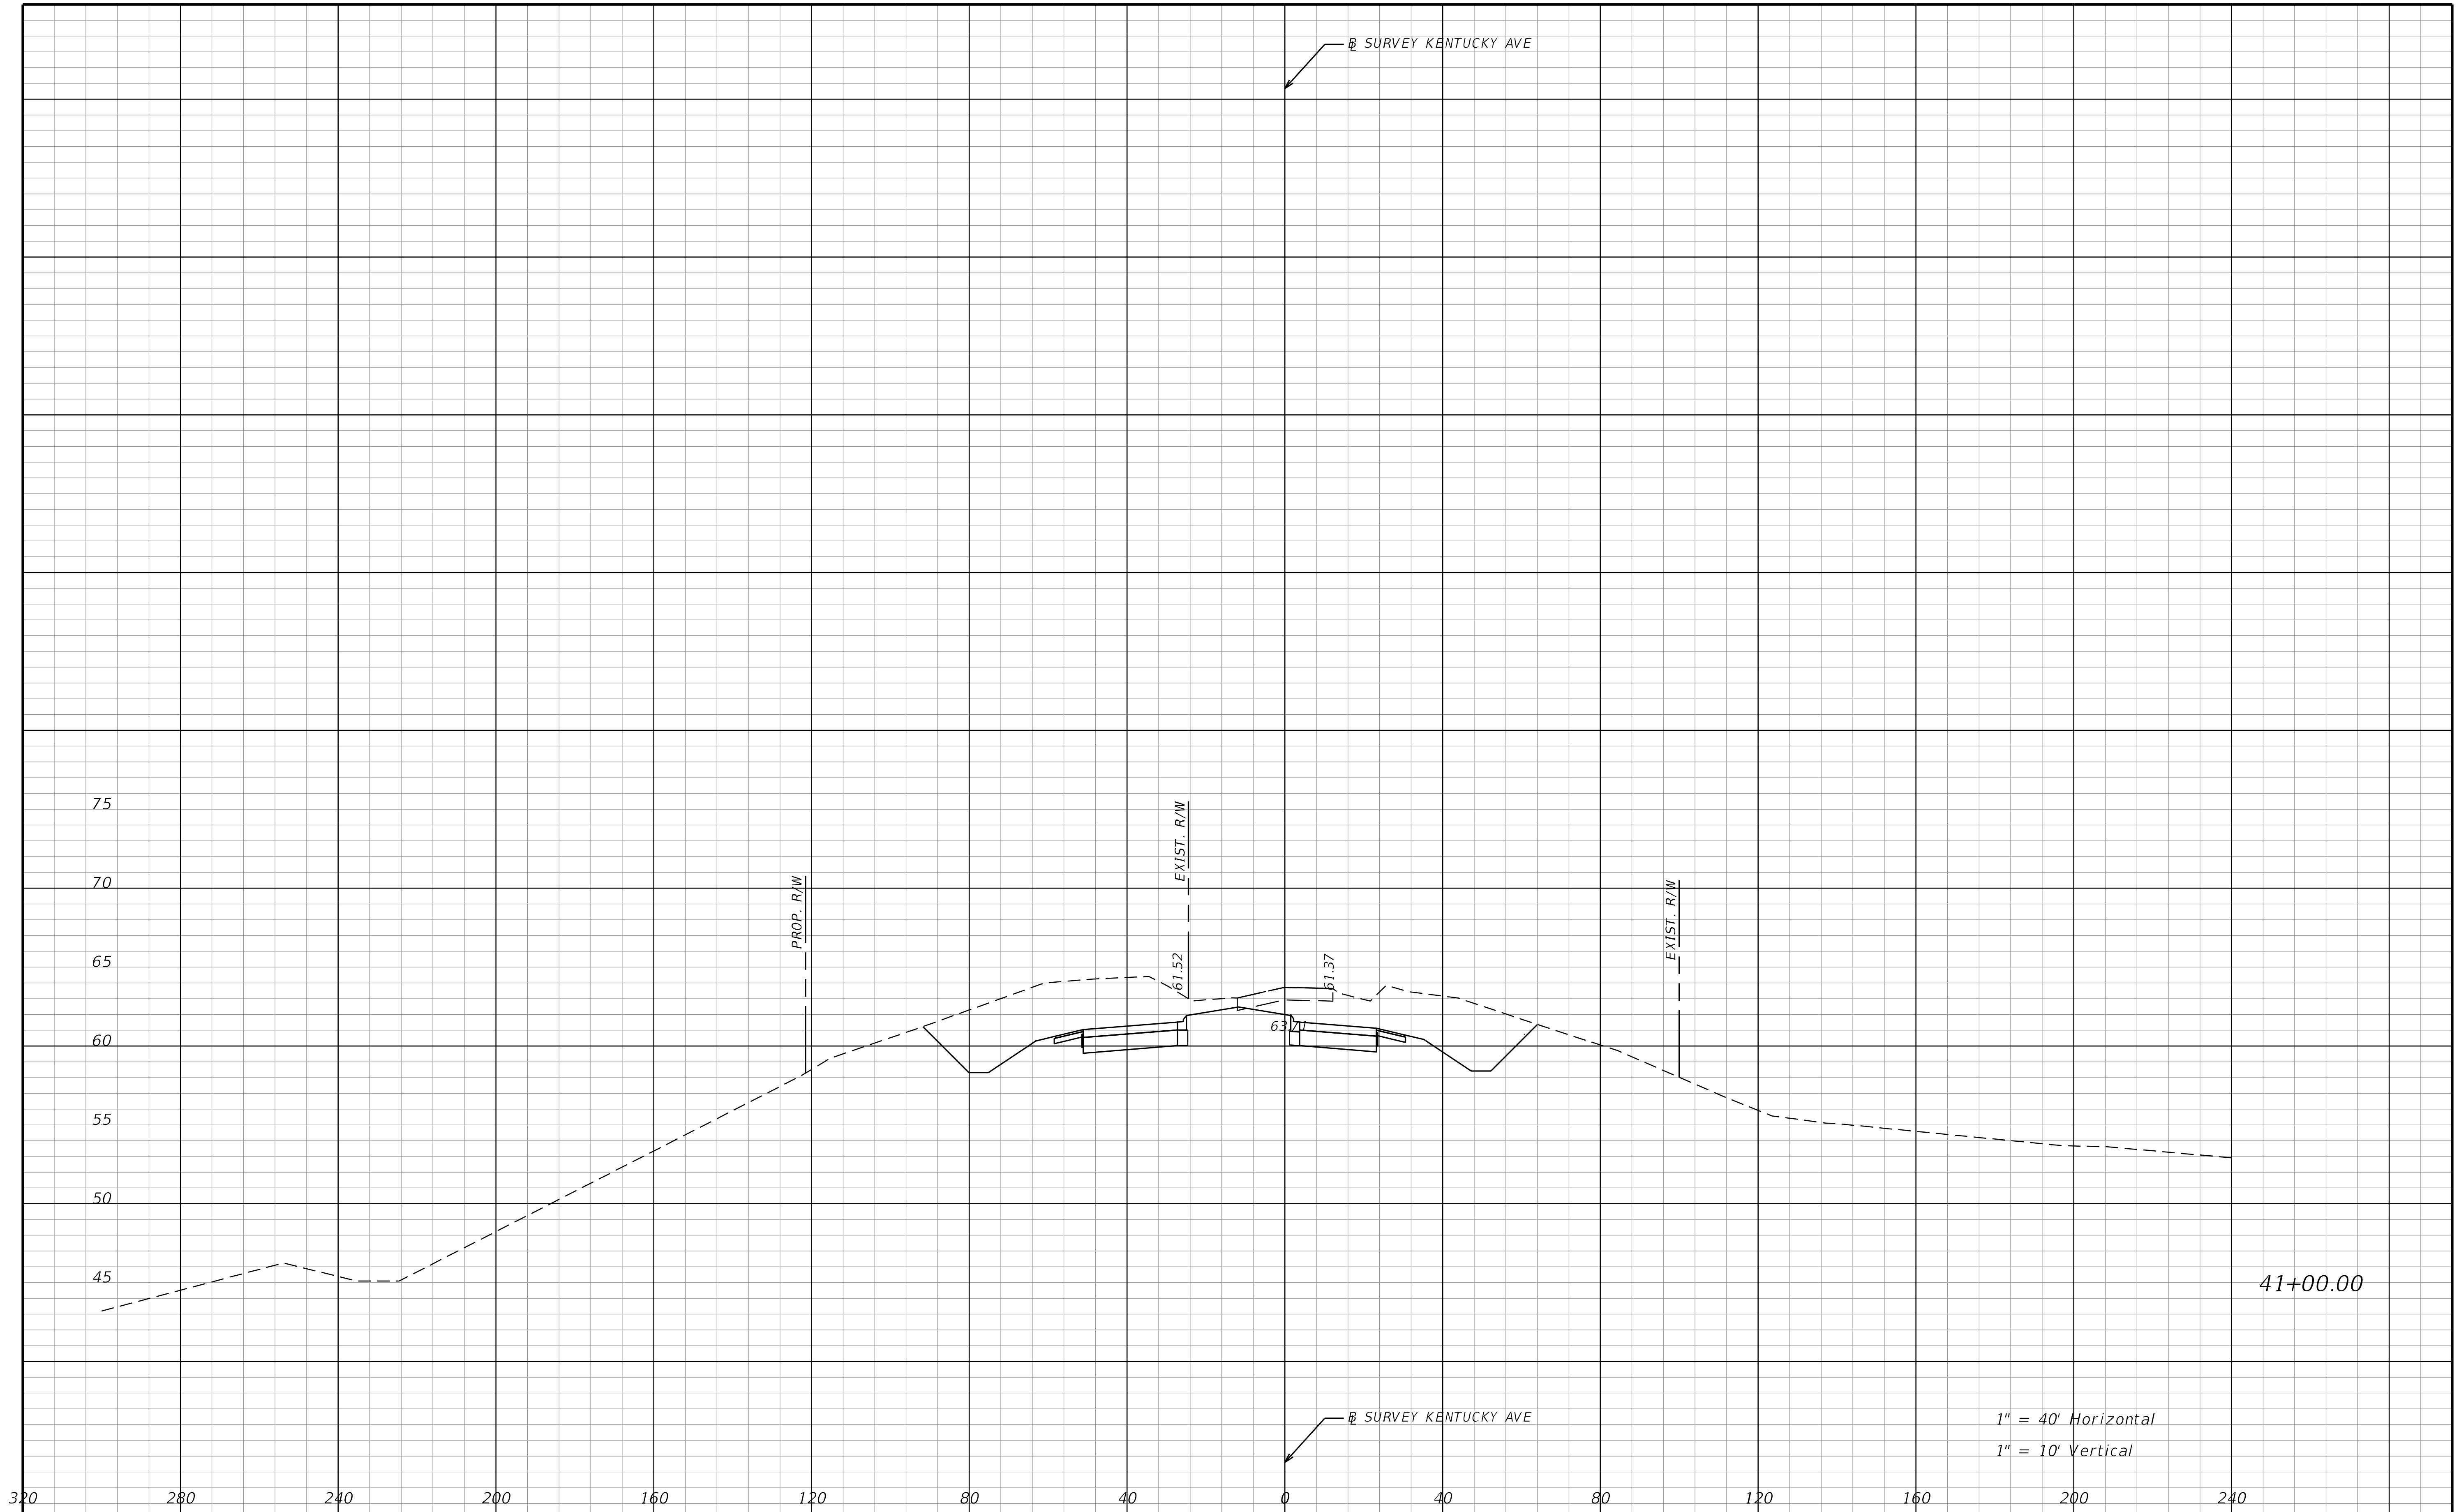

THE OFFICIAL RECORD OF THIS SHEET IS THE ELECTRONIC FILE DIGITALLY SIGNED AND SEALED UNDER RULE 61G15-23.004, F.A.C.

REVISIONS			
DATE	DESCRIPTION	DATE	DESCRIPTION

STANTEC CONSULTING SERVICES INC.
ENGINEER OF RECORD:
WILLIAM V. ANDERSON, P.E. NO.: 36682
11315 CORPORATE BLVD., SUITE 105
ORLANDO, FLORIDA 32817
(407) 823-8966
CERTIFICATE OF AUTHORIZATION NO. 27013

STATE OF FLORIDA
DEPARTMENT OF TRANSPORTATION

ROAD NO.	COUNTY	FINANCIAL PROJECT ID
SR400	VOLUSIA	408464-2-32-01

CROSS SECTIONS
KENTUCKY AVE

SHEET NO.
1111

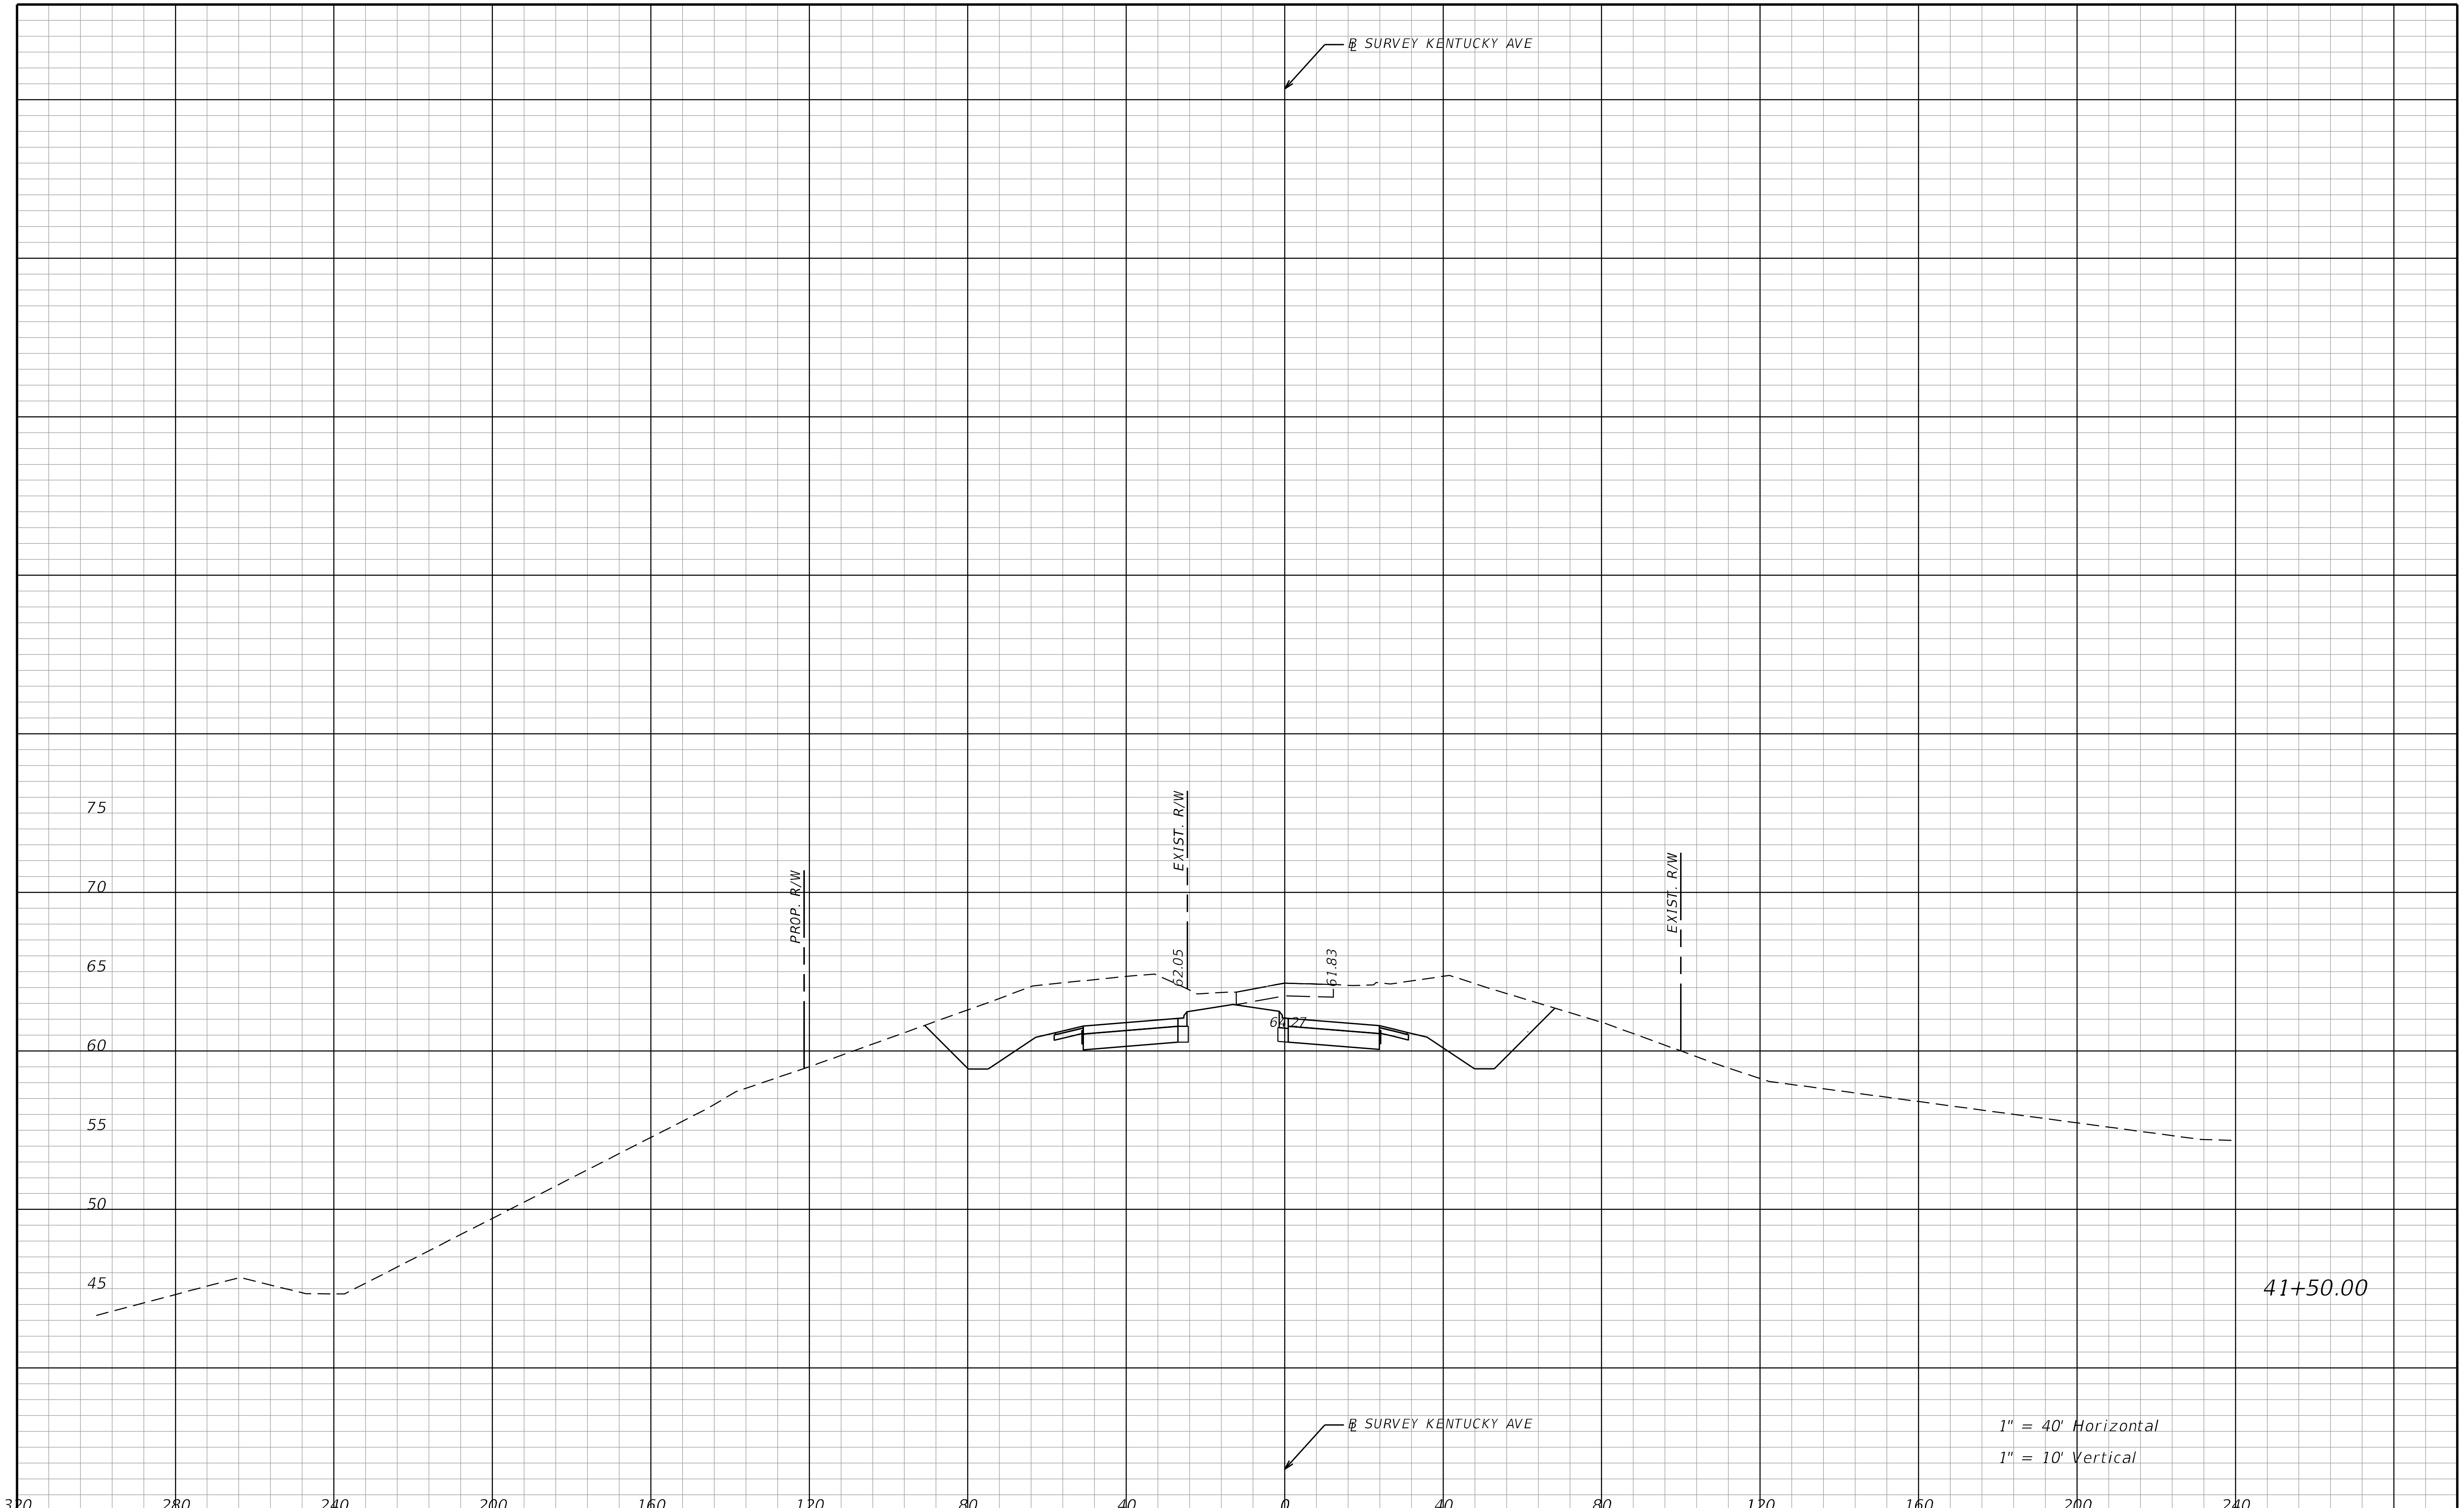

REVISIONS			
DATE	DESCRIPTION	DATE	DESCRIPTION

STANTEC CONSULTING SERVICES INC.
ENGINEER OF RECORD:
WILLIAM V. ANDERSON, P.E. NO.: 36682
11315 CORPORATE BLVD., SUITE 105
ORLANDO, FLORIDA 32817
(407) 823-8966
CERTIFICATE OF AUTHORIZATION NO. 27013

STATE OF FLORIDA
DEPARTMENT OF TRANSPORTATION

ROAD NO.	COUNTY	FINANCIAL PROJECT ID
SR400	VOLUSIA	408464-2-32-01

CROSS SECTIONS
KENTUCKY AVE

SHEET NO.
1112

THE OFFICIAL RECORD OF THIS SHEET IS THE ELECTRONIC FILE DIGITALLY SIGNED AND SEALED UNDER RULE 61G15-23.004, F.A.C.

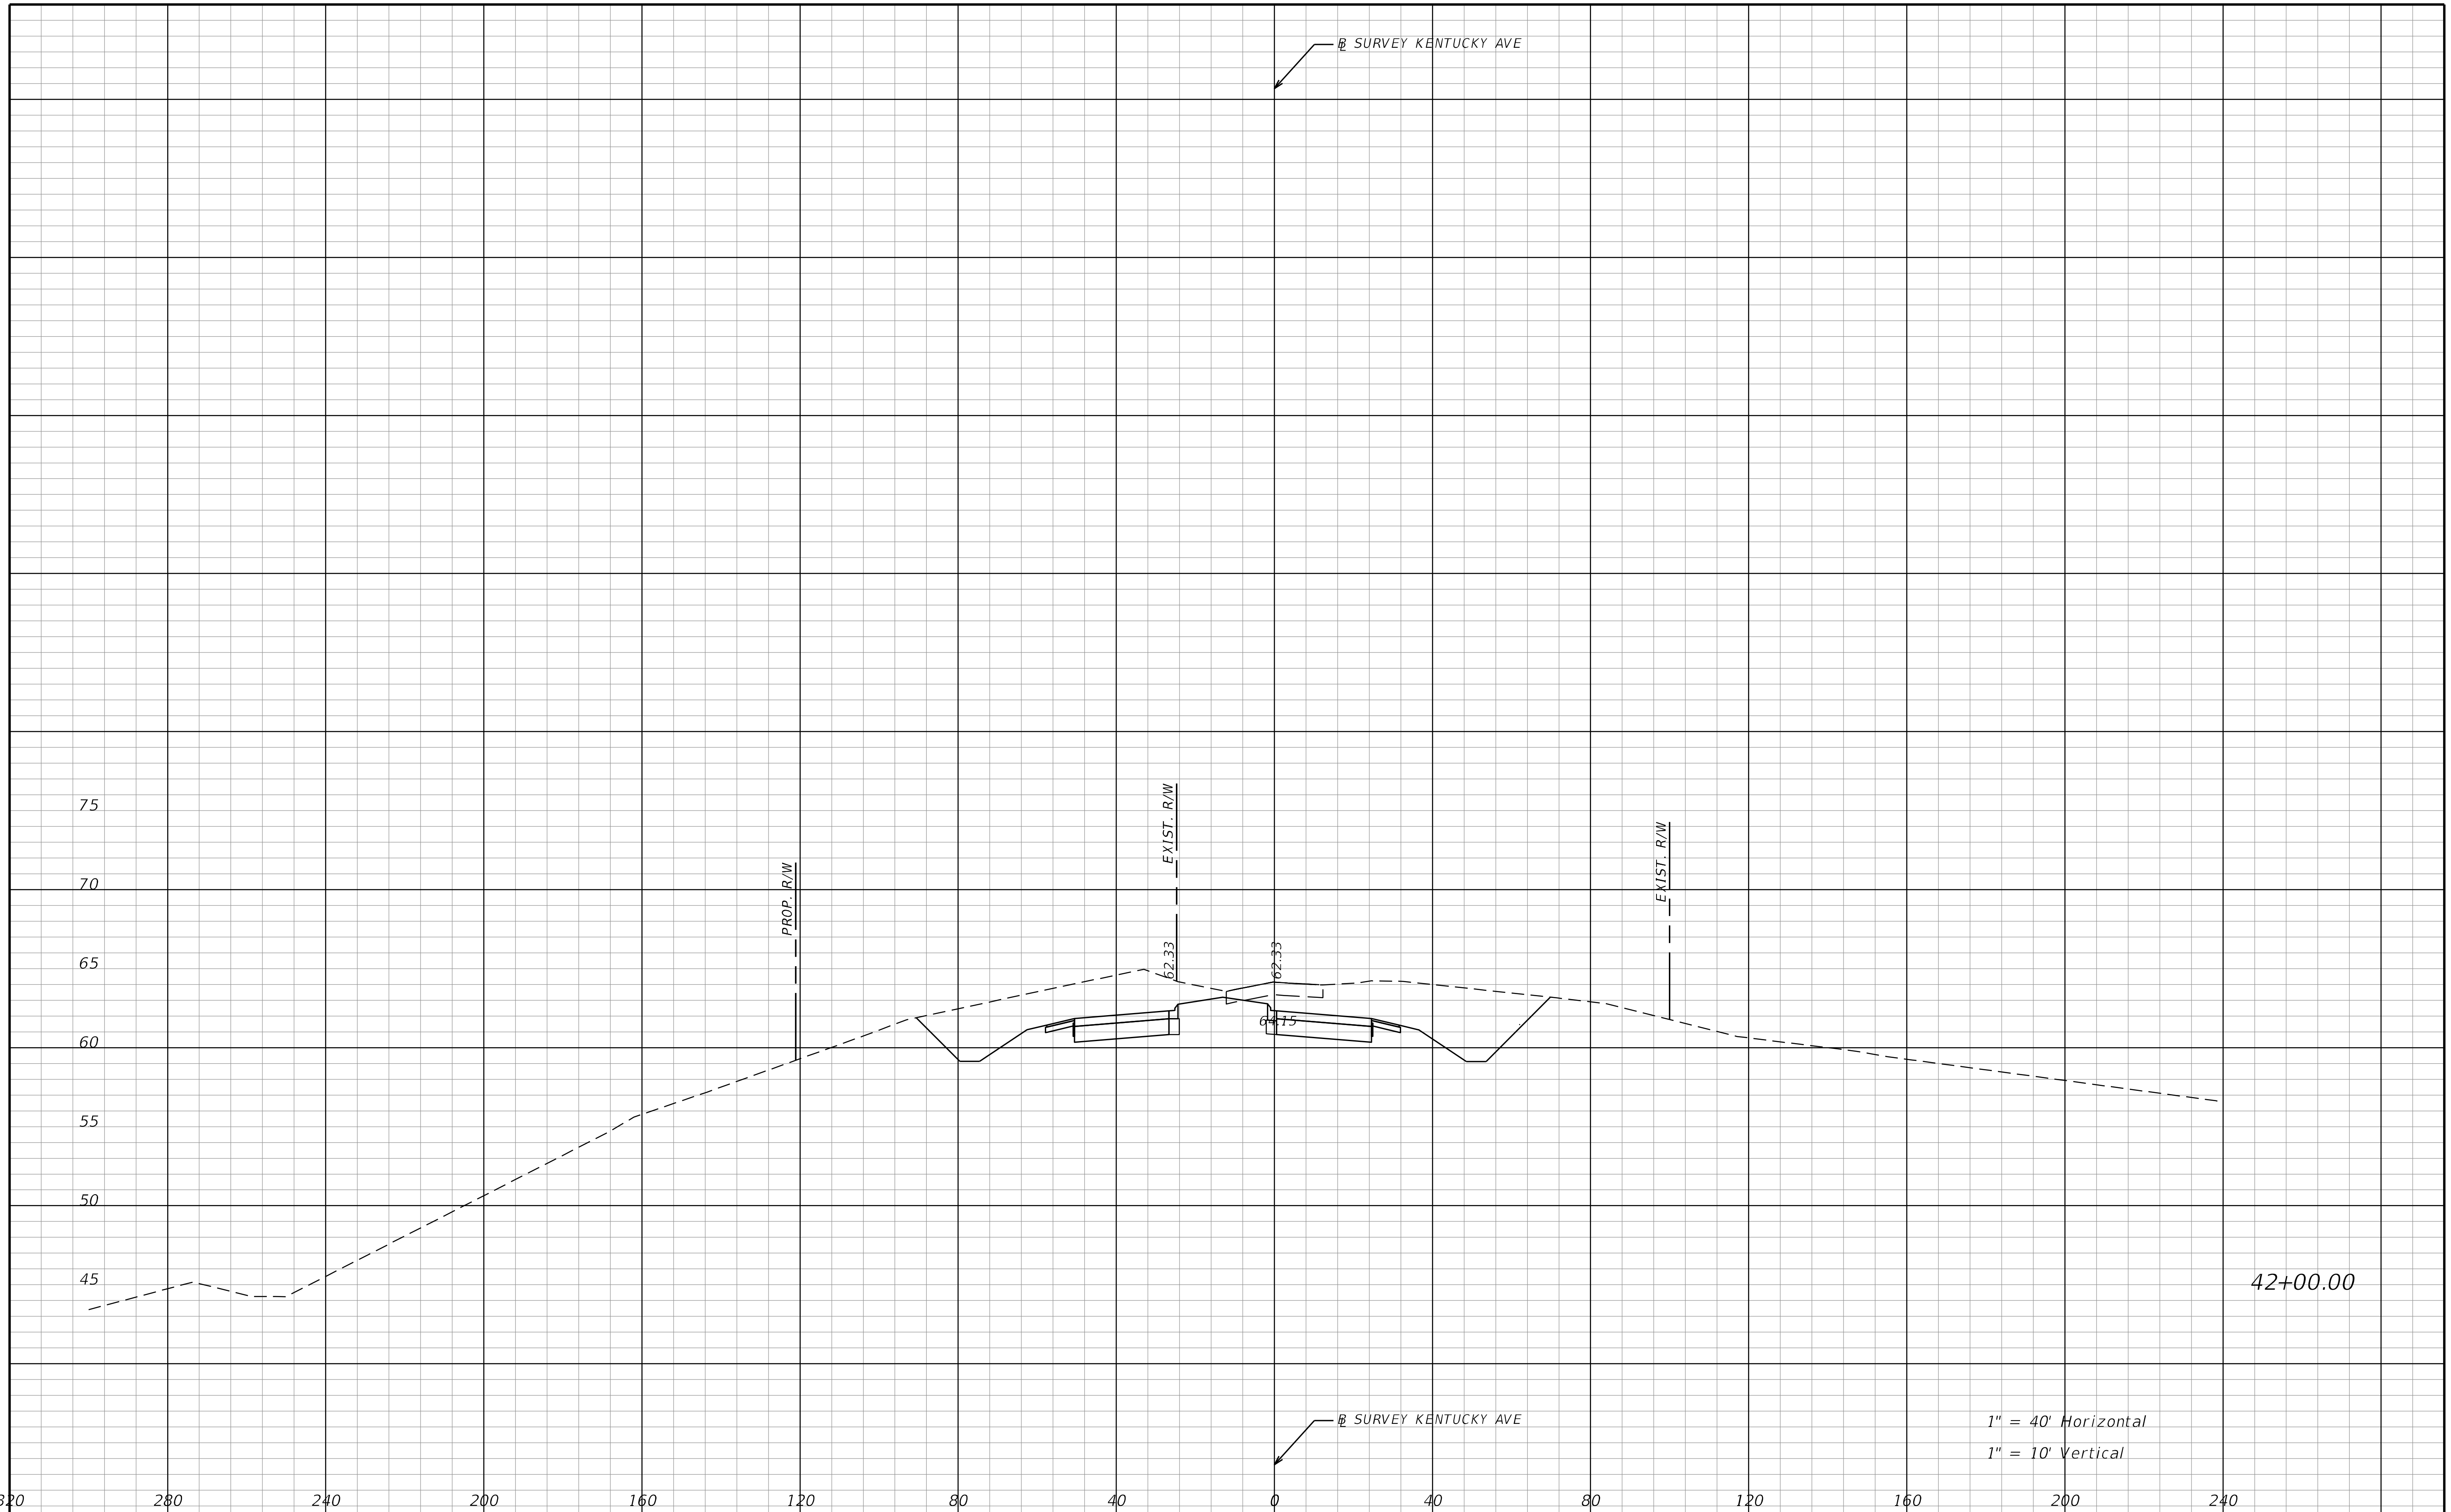

REVISIONS			
DATE	DESCRIPTION	DATE	DESCRIPTION

STANTEC CONSULTING SERVICES INC.
ENGINEER OF RECORD:
WILLIAM V. ANDERSON, P.E. NO.: 36682
11315 CORPORATE BLVD., SUITE 105
ORLANDO, FLORIDA 32817
(407) 823-8966
CERTIFICATE OF AUTHORIZATION NO. 27013

STATE OF FLORIDA
DEPARTMENT OF TRANSPORTATION

ROAD NO.	COUNTY	FINANCIAL PROJECT ID
SR400	VOLUSIA	408464-2-32-01

CROSS SECTIONS
KENTUCKY AVE

SHEET NO.
1113

THE OFFICIAL RECORD OF THIS SHEET IS THE ELECTRONIC FILE DIGITALLY SIGNED AND SEALED UNDER RULE 61G15-23.004, F.A.C.

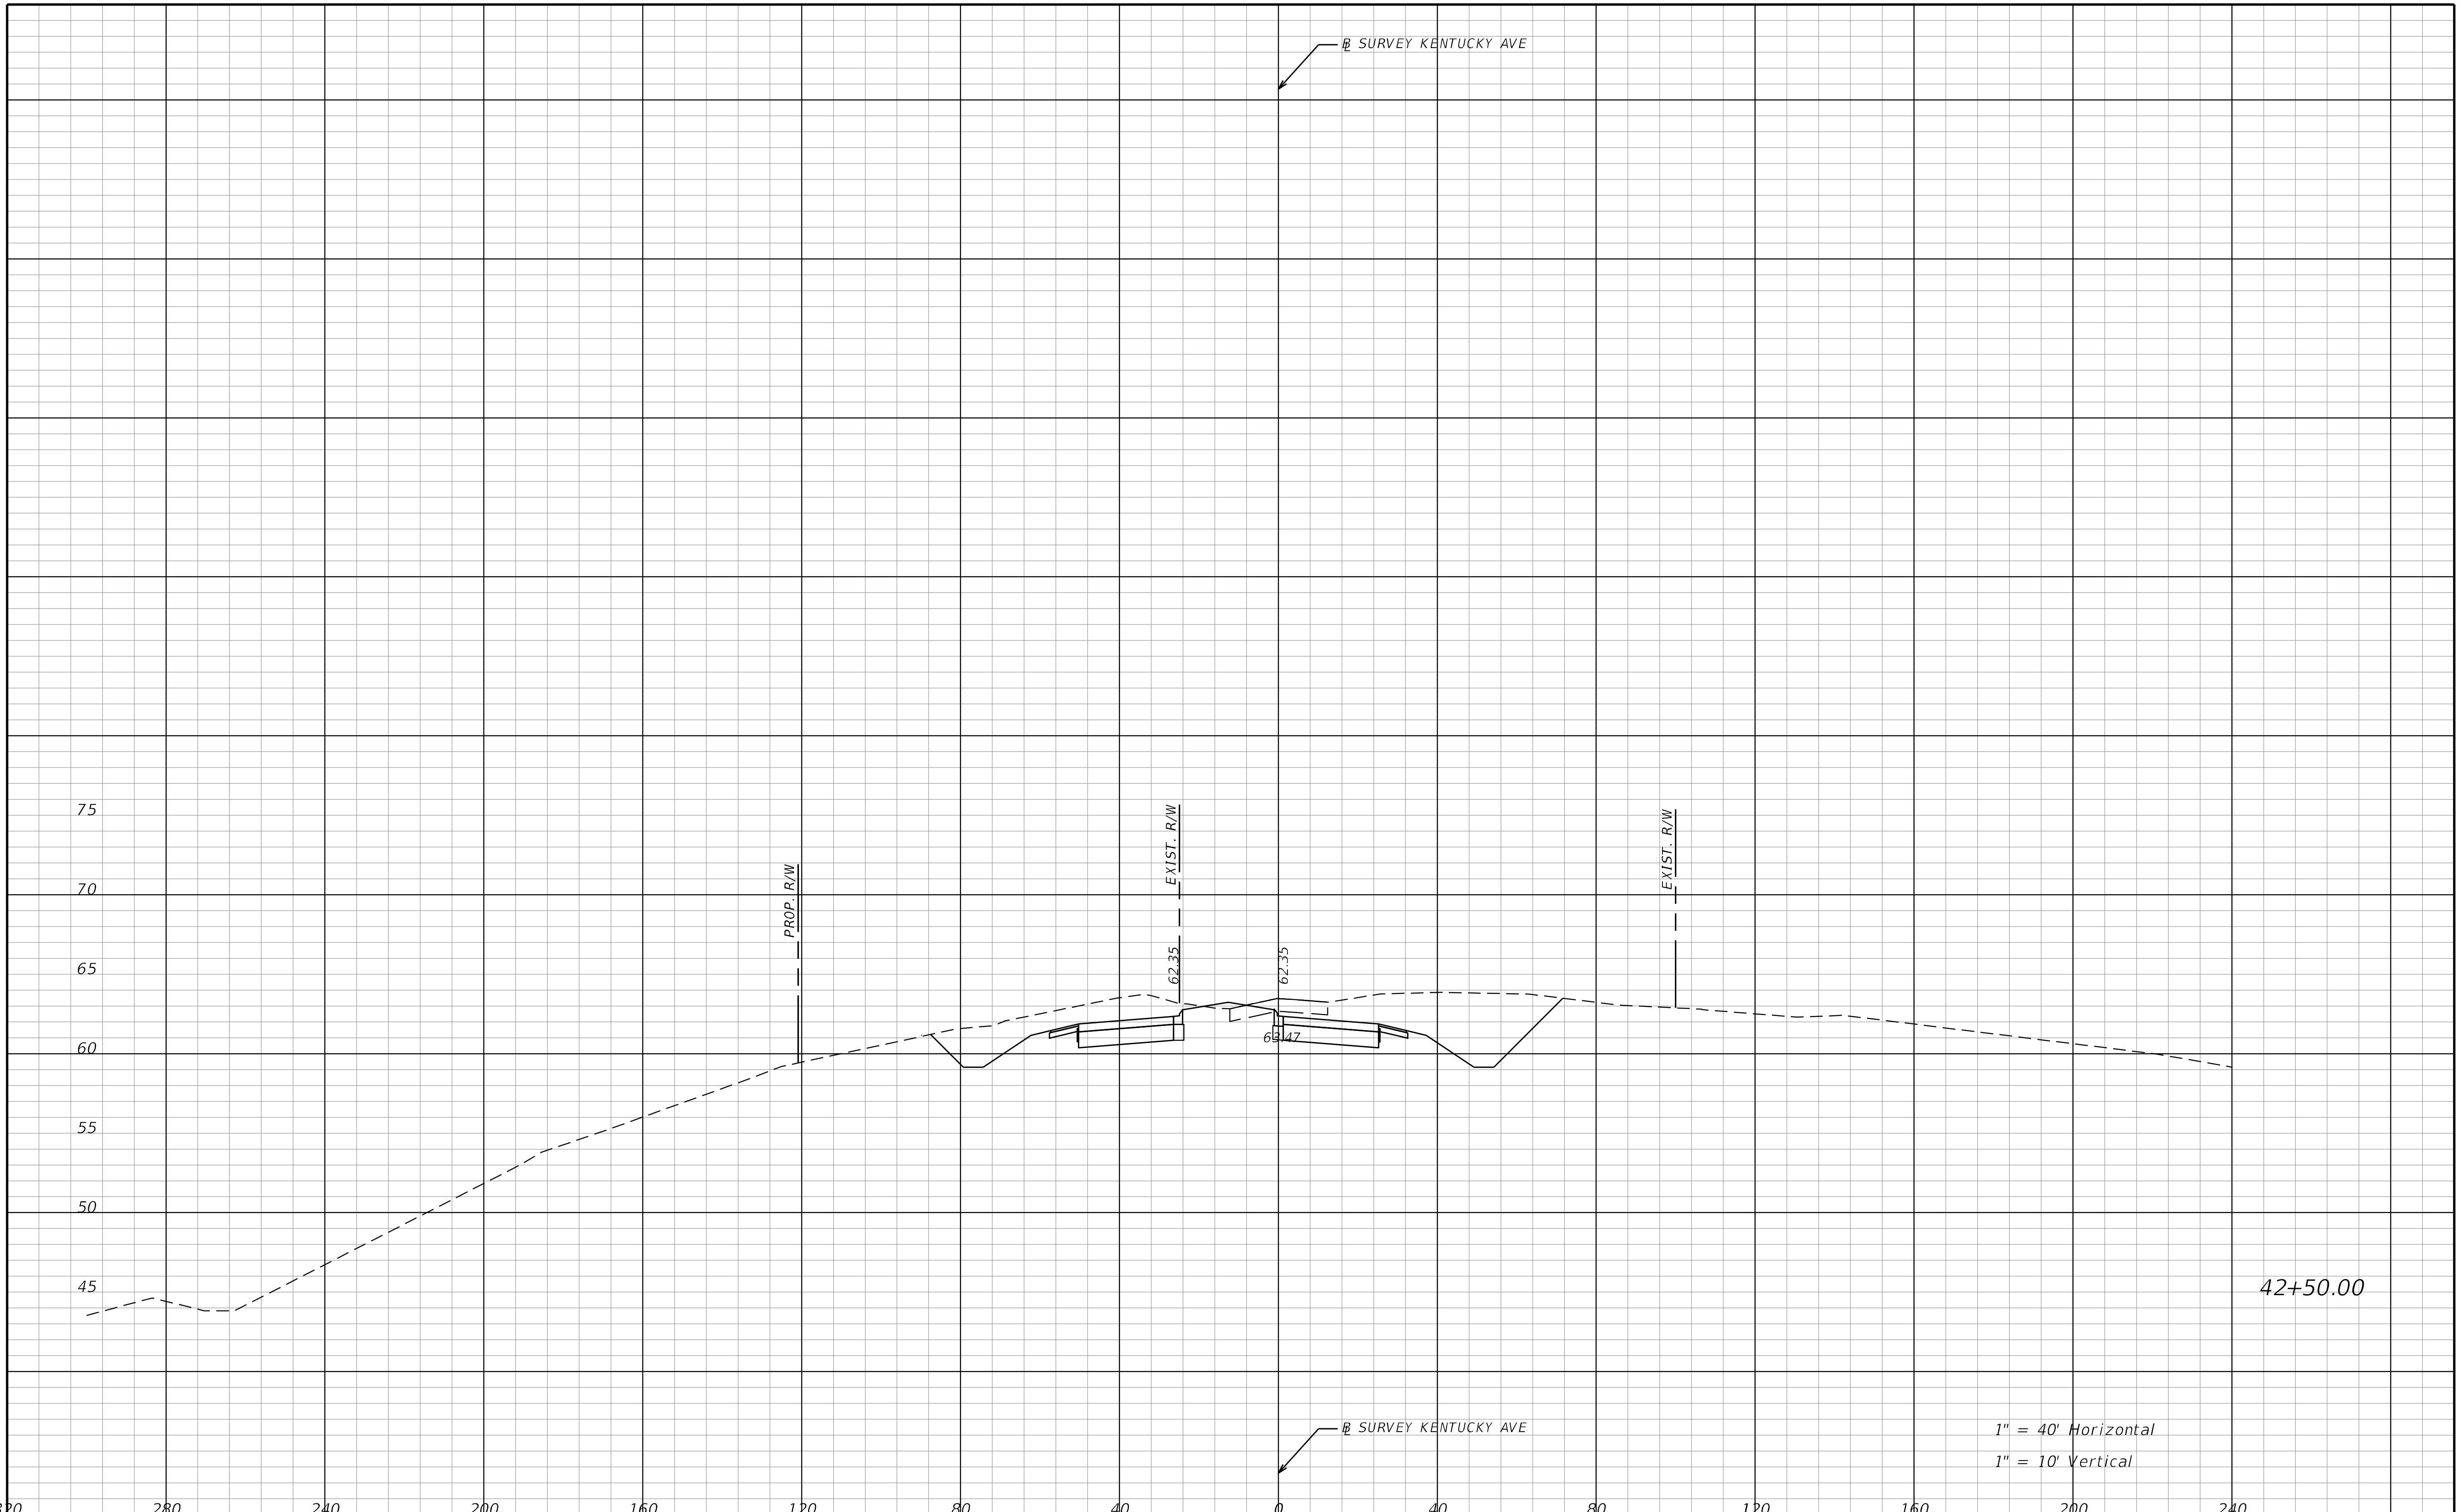

REVISIONS			
DATE	DESCRIPTION	DATE	DESCRIPTION

STANTEC CONSULTING SERVICES INC.
ENGINEER OF RECORD:
WILLIAM V. ANDERSON, P.E. NO.: 36682
11315 CORPORATE BLVD., SUITE 105
ORLANDO, FLORIDA 32817
(407) 823-8966
CERTIFICATE OF AUTHORIZATION NO. 27013

STATE OF FLORIDA
DEPARTMENT OF TRANSPORTATION

ROAD NO.	COUNTY	FINANCIAL PROJECT ID
SR400	VOLUSIA	408464-2-32-01

CROSS SECTIONS
KENTUCKY AVE

SHEET NO. 1114

THE OFFICIAL RECORD OF THIS SHEET IS THE ELECTRONIC FILE DIGITALLY SIGNED AND SEALED UNDER RULE 61G15-23.004, F.A.C.

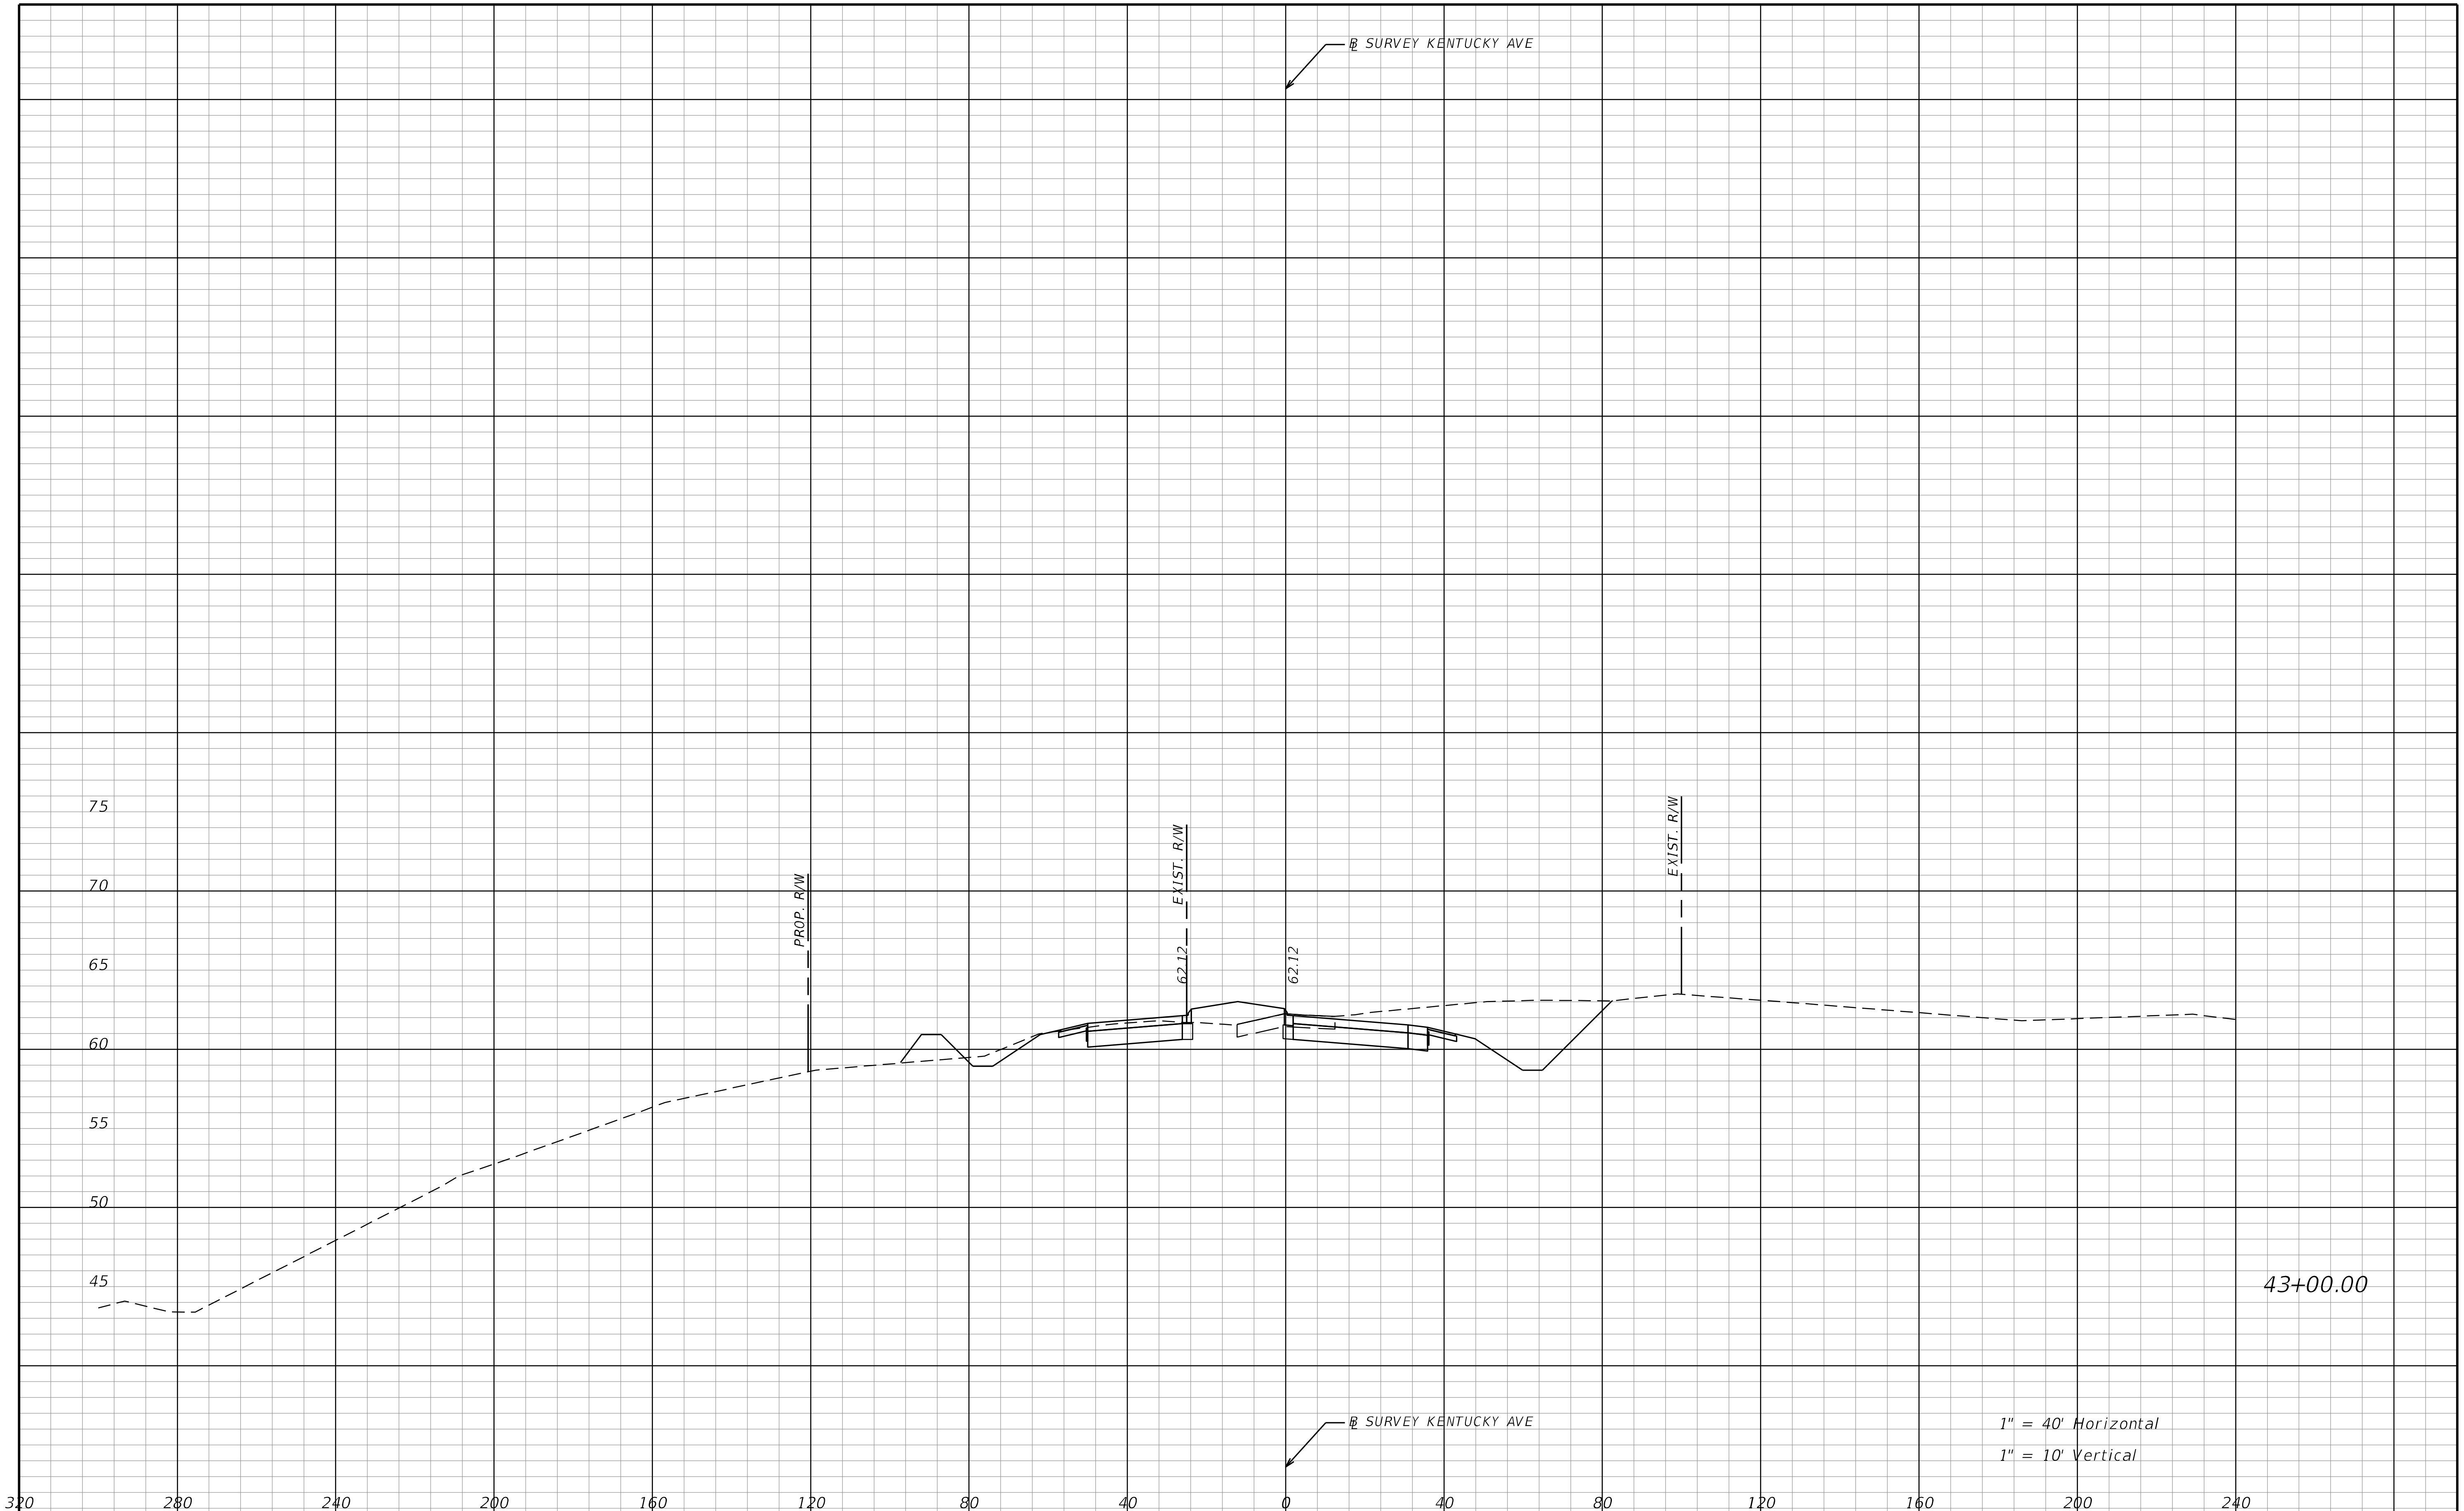

REVISIONS			
DATE	DESCRIPTION	DATE	DESCRIPTION

STANTEC CONSULTING SERVICES INC.
ENGINEER OF RECORD:
WILLIAM V. ANDERSON, P.E. NO.: 36682
11315 CORPORATE BLVD., SUITE 105
ORLANDO, FLORIDA 32817
(407) 823-8966
CERTIFICATE OF AUTHORIZATION NO. 27013

STATE OF FLORIDA
DEPARTMENT OF TRANSPORTATION

ROAD NO.	COUNTY	FINANCIAL PROJECT ID
SR400	VOLUSIA	408464-2-32-01

CROSS SECTIONS
KENTUCKY AVE

SHEET NO.
1115

THE OFFICIAL RECORD OF THIS SHEET IS THE ELECTRONIC FILE DIGITALLY SIGNED AND SEALED UNDER RULE 61G15-23.004, F.A.C.

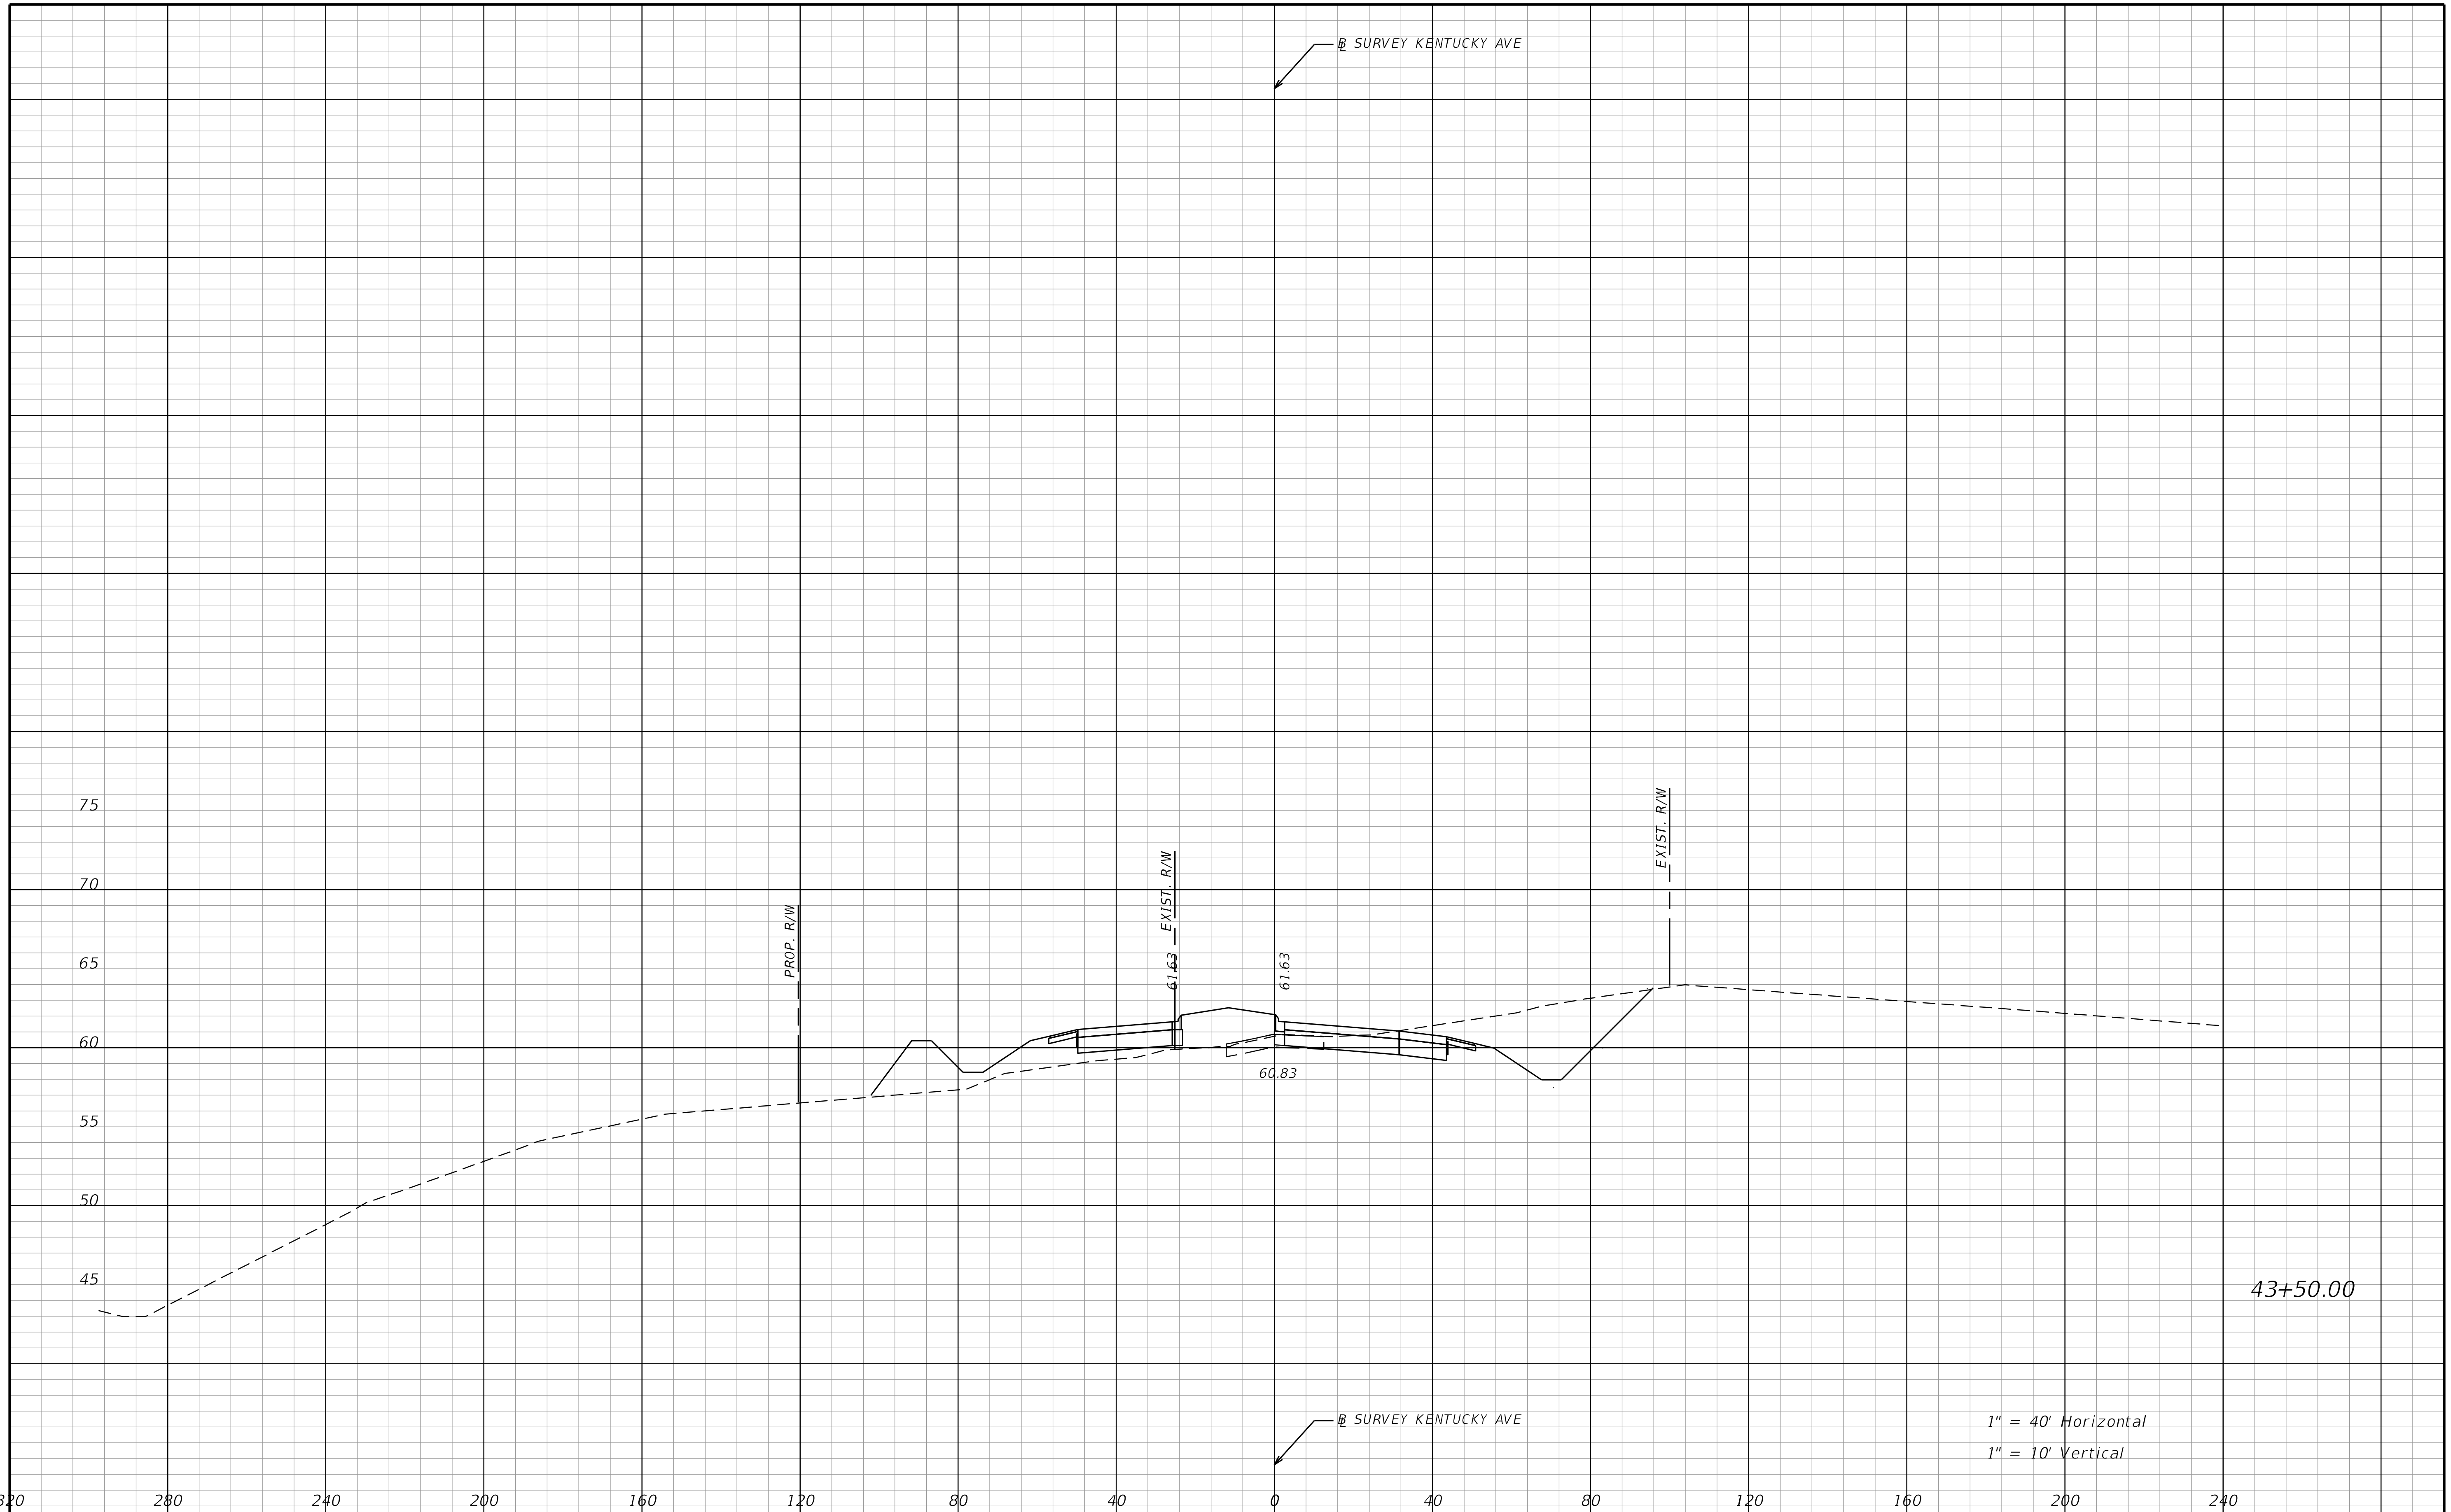

THE OFFICIAL RECORD OF THIS SHEET IS THE ELECTRONIC FILE DIGITALLY SIGNED AND SEALED UNDER RULE 61G15-23.004, F.A.C.

REVISIONS			
DATE	DESCRIPTION	DATE	DESCRIPTION

STANTEC CONSULTING SERVICES INC.
ENGINEER OF RECORD:
WILLIAM V. ANDERSON, P.E. NO.: 36682
11315 CORPORATE BLVD., SUITE 105
ORLANDO, FLORIDA 32817
(407) 823-8966
CERTIFICATE OF AUTHORIZATION NO. 27013

STATE OF FLORIDA
DEPARTMENT OF TRANSPORTATION

ROAD NO.	COUNTY	FINANCIAL PROJECT ID
SR400	VOLUSIA	408464-2-32-01

CROSS SECTIONS
KENTUCKY AVE

SHEET NO.
1116

jchassee 6/14/2019 4:29:25 PM Rdxsrd_shg V:\2158\active\CADD\40846423201\roadway\RDXSRD08_Kent.DGN

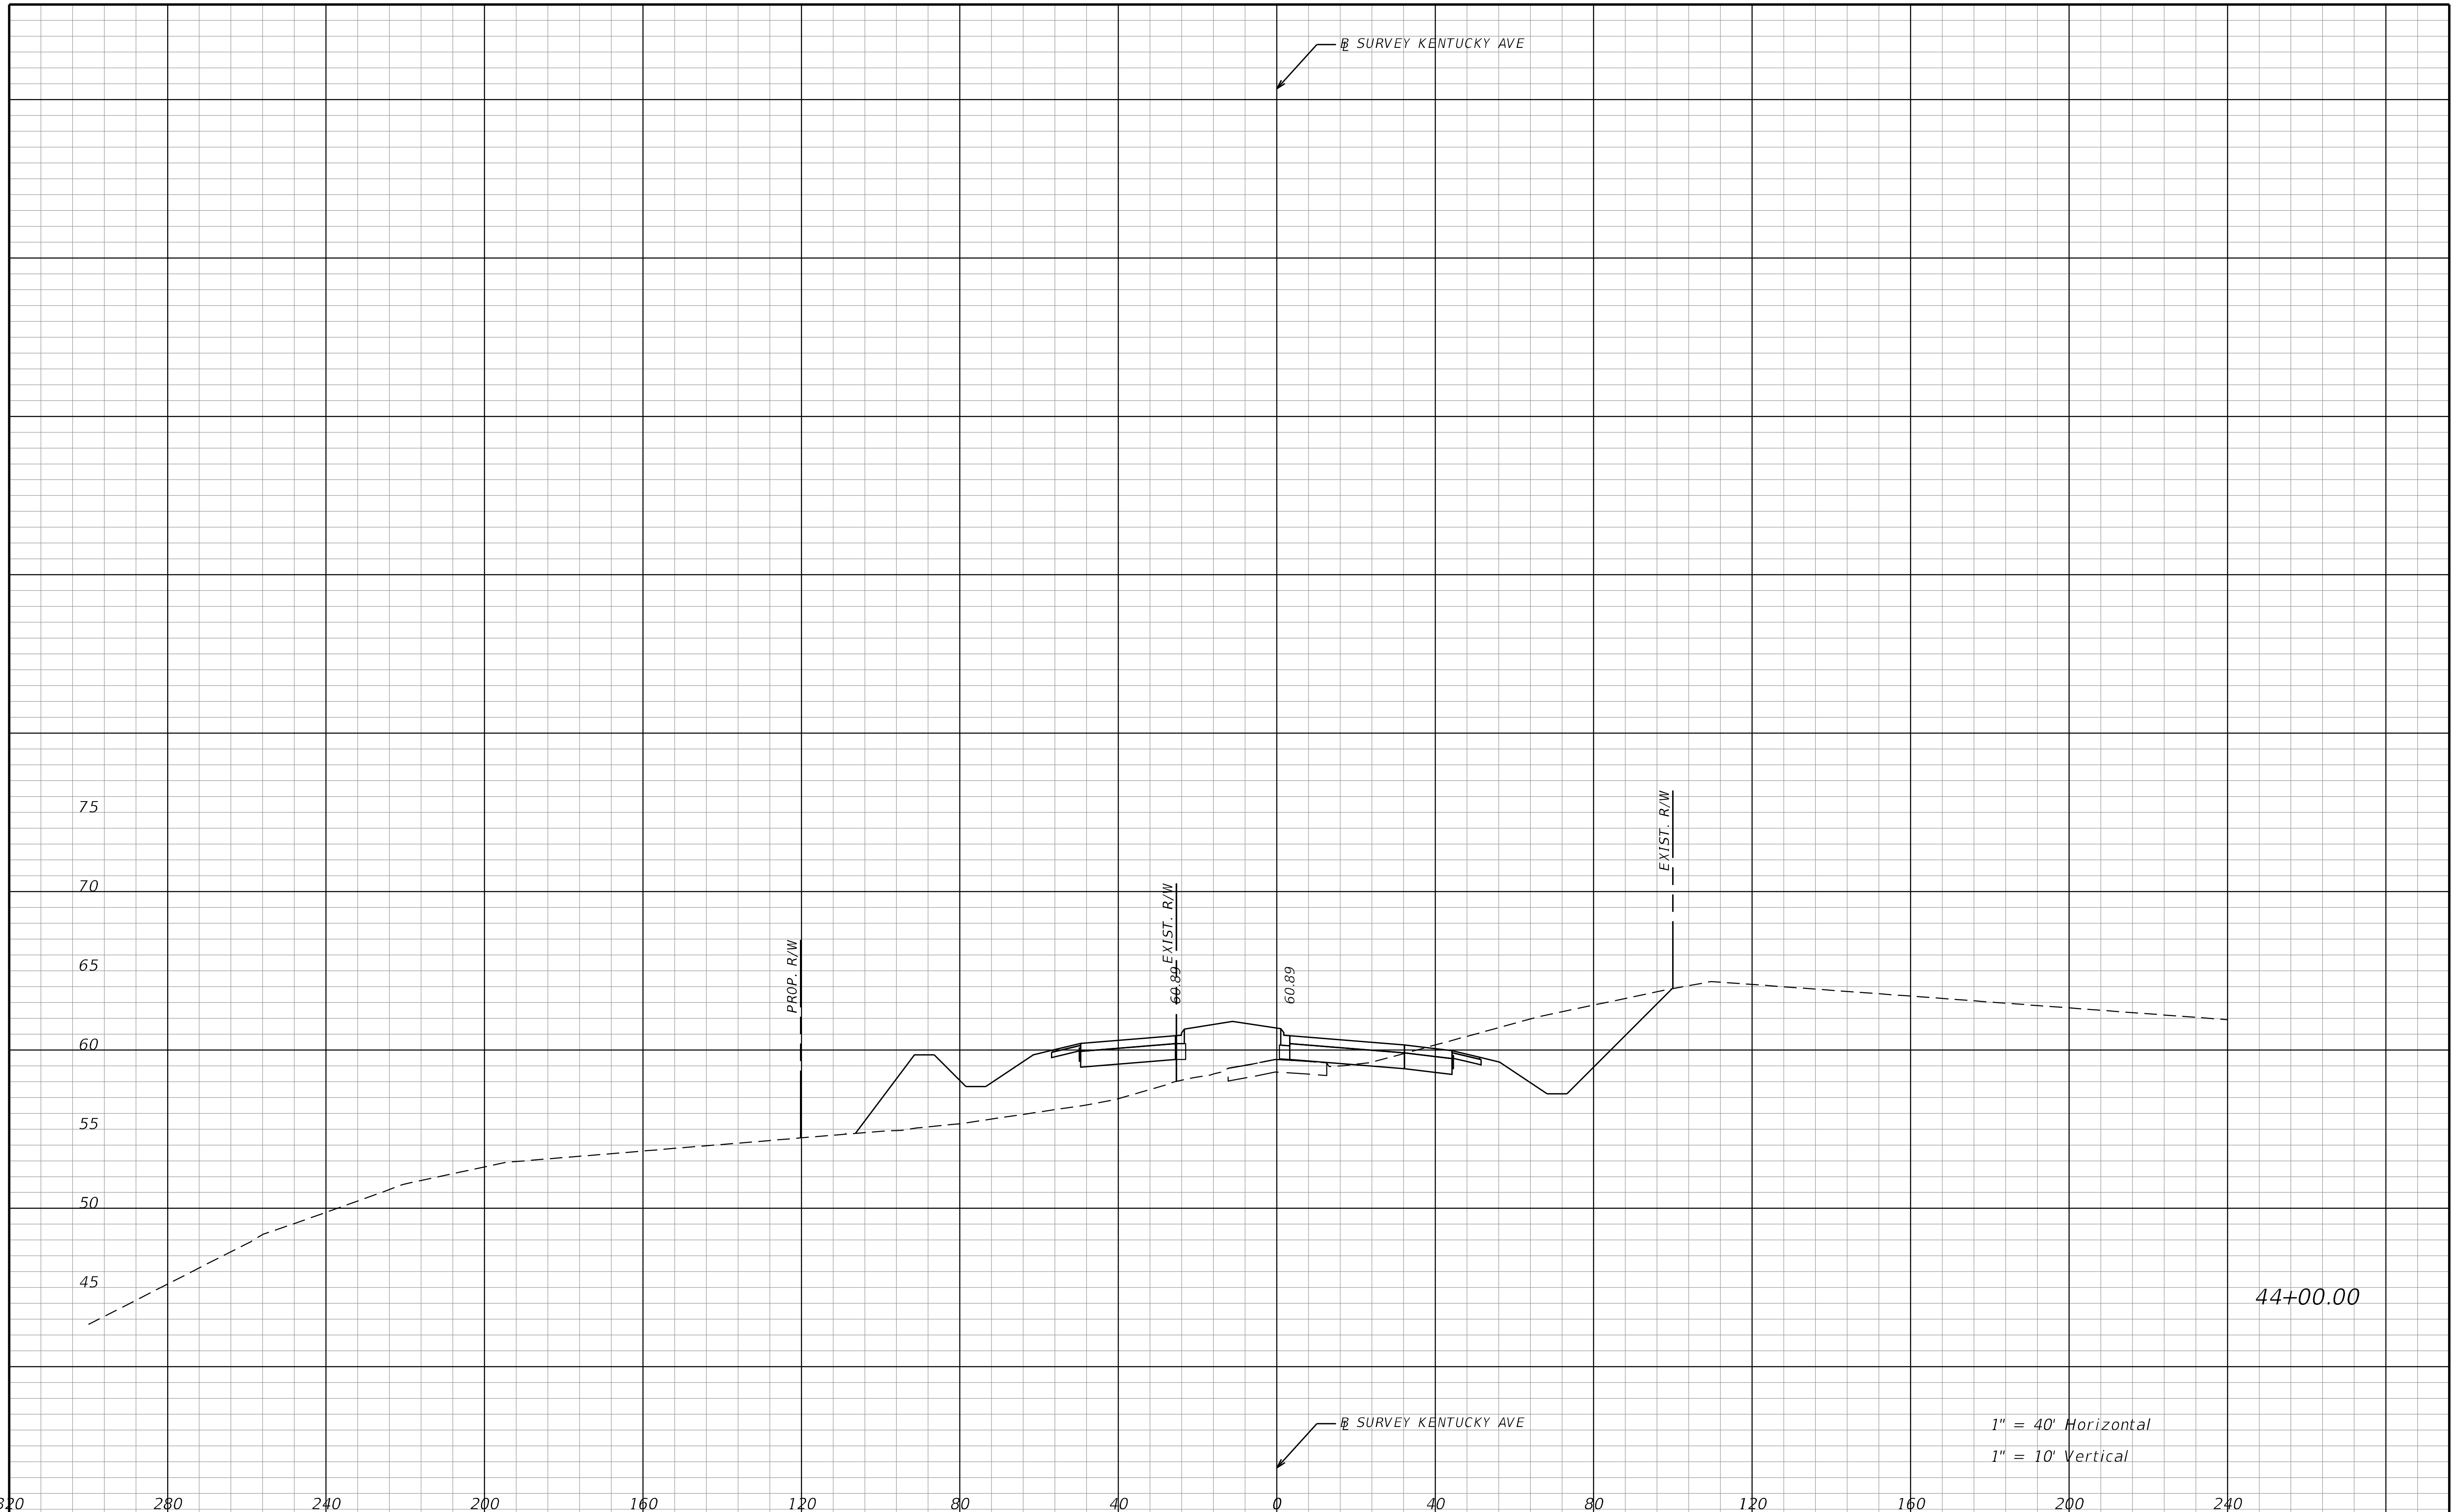

THE OFFICIAL RECORD OF THIS SHEET IS THE ELECTRONIC FILE DIGITALLY SIGNED AND SEALED UNDER RULE 61G15-23.004, F.A.C.

REVISIONS			
DATE	DESCRIPTION	DATE	DESCRIPTION

STANTEC CONSULTING SERVICES INC.
ENGINEER OF RECORD:
WILLIAM V. ANDERSON, P.E. NO.: 36682
11315 CORPORATE BLVD., SUITE 105
ORLANDO, FLORIDA 32817
(407) 823-8966
CERTIFICATE OF AUTHORIZATION NO. 27013

STATE OF FLORIDA
DEPARTMENT OF TRANSPORTATION

ROAD NO.	COUNTY	FINANCIAL PROJECT ID
SR400	VOLUSIA	408464-2-32-01

CROSS SECTIONS
KENTUCKY AVE

SHEET NO.
1117

jchassee 6/14/2019 4:29:25 PM Rdxsrd_shg V:\2158\active\CADD\40846423201\roadway\RDXSRD08_Kent.DGN

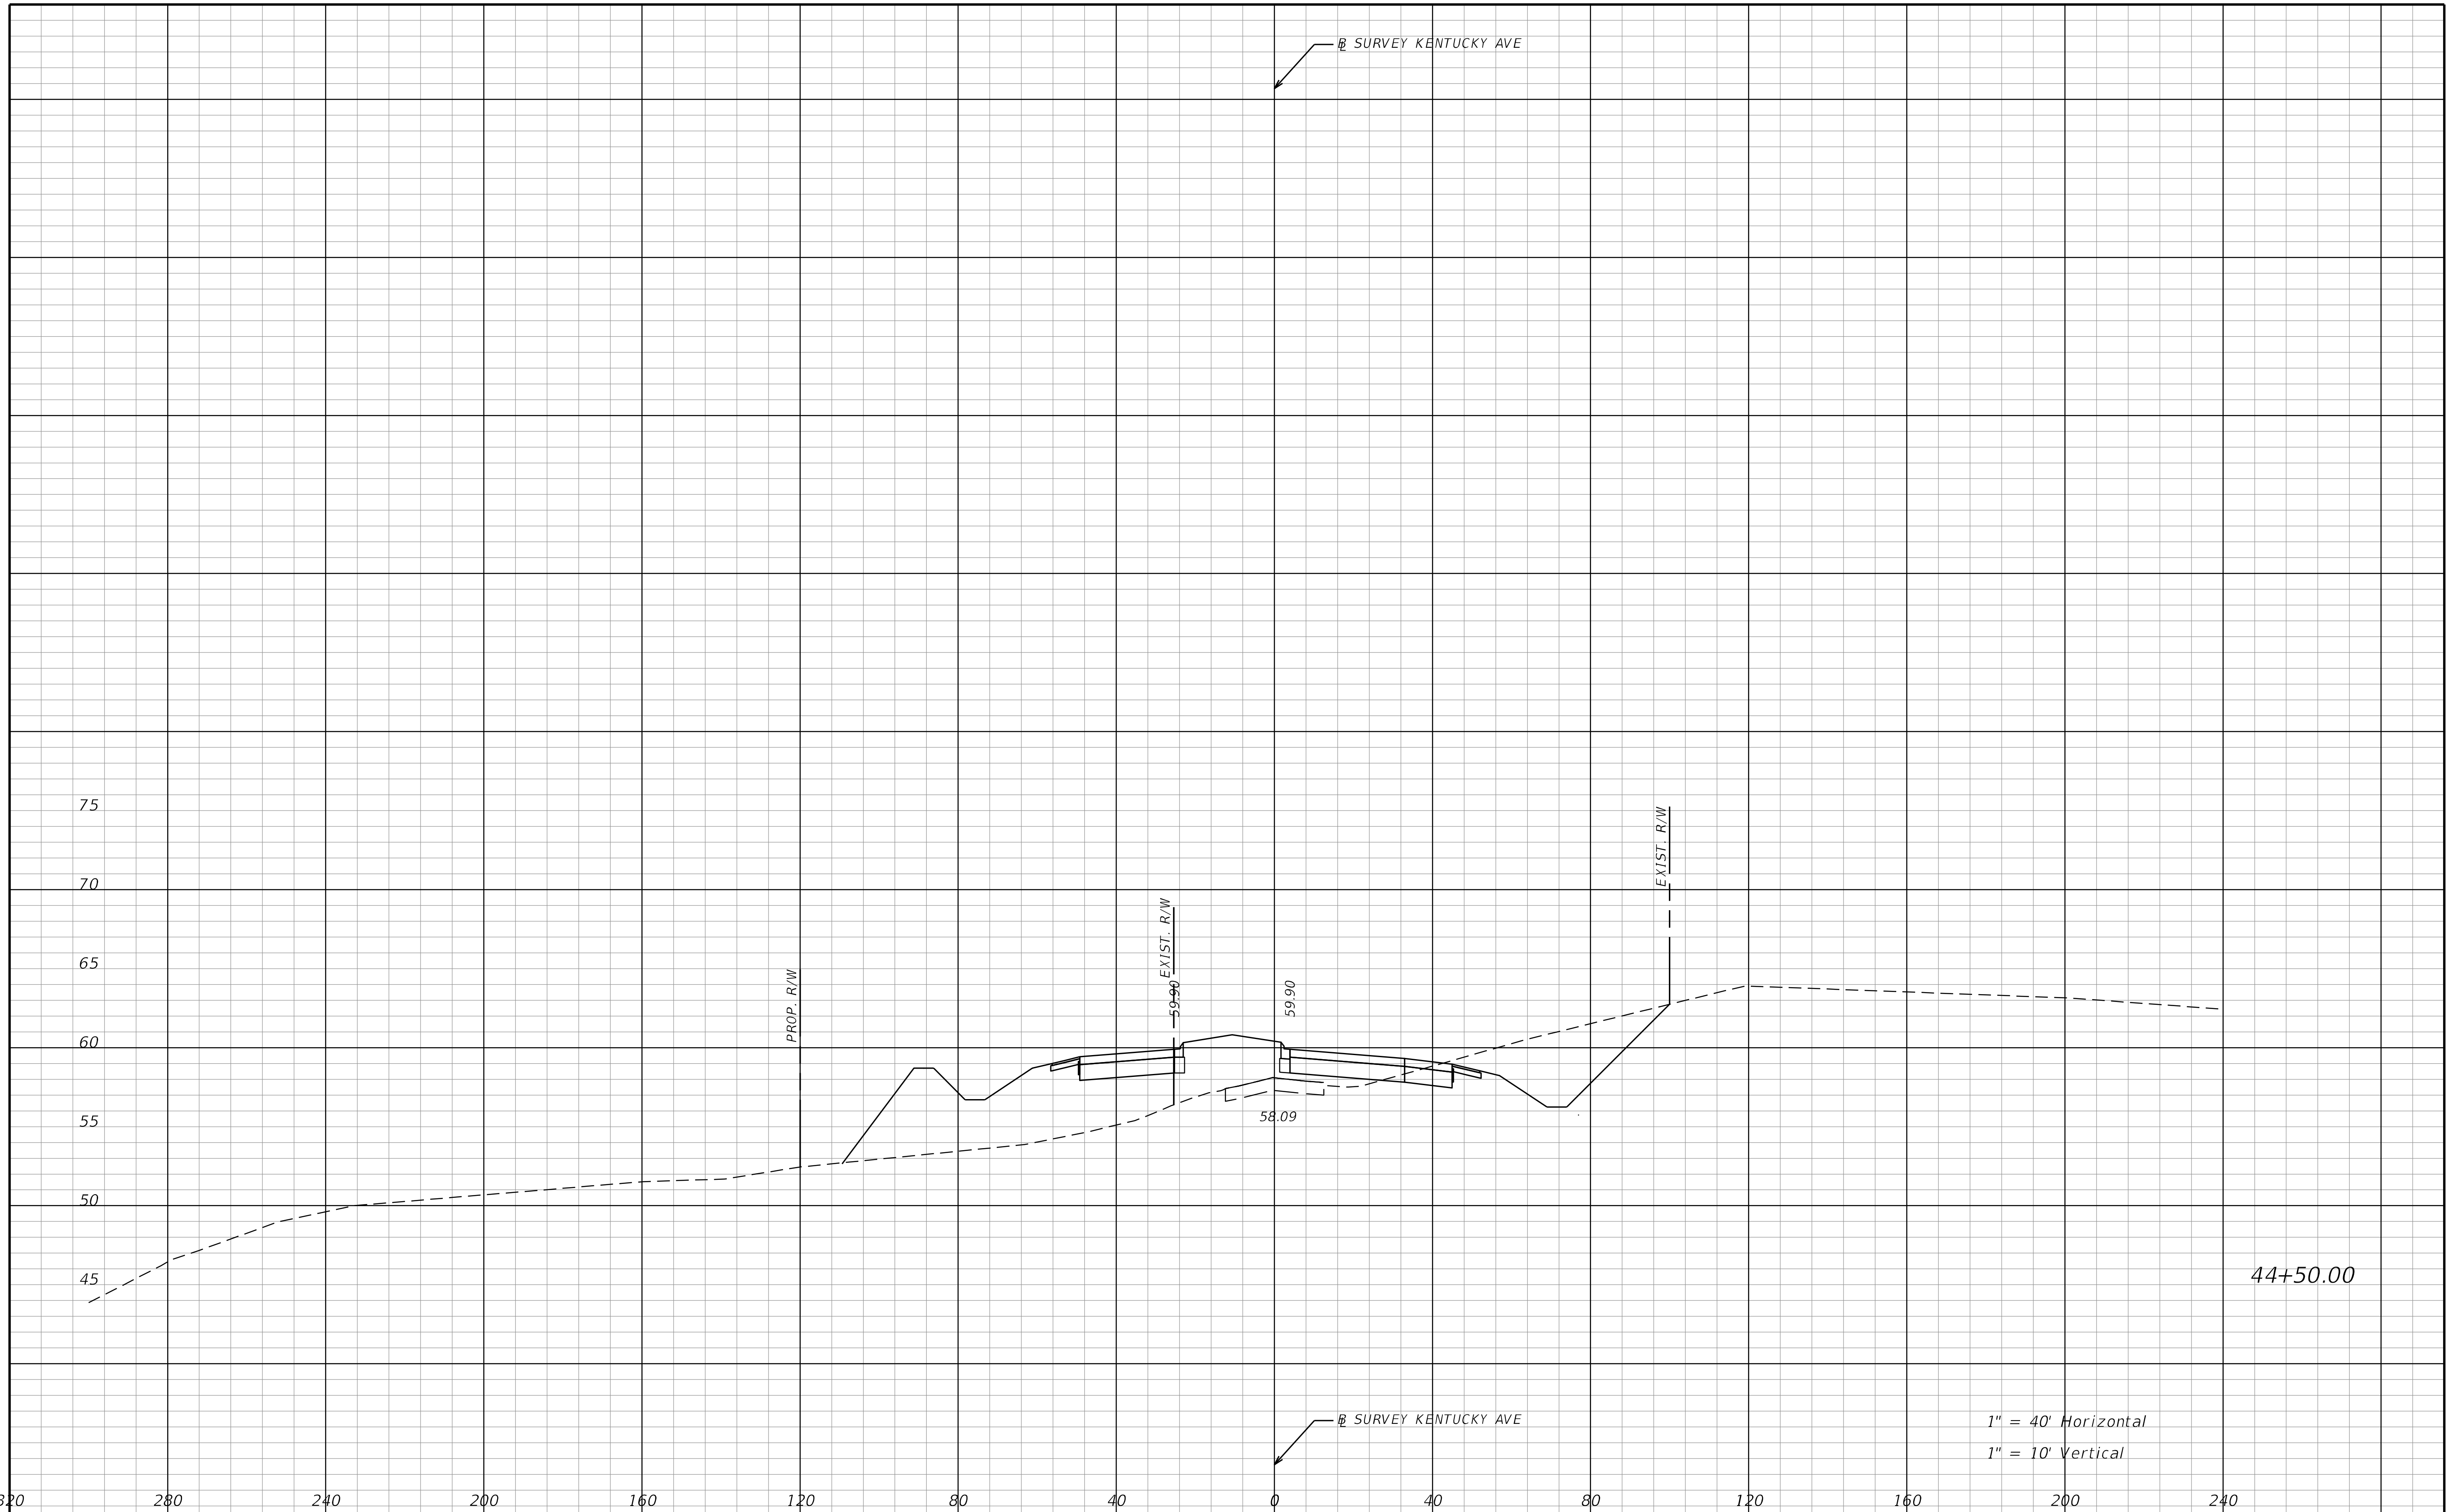

REVISIONS			
DATE	DESCRIPTION	DATE	DESCRIPTION

STANTEC CONSULTING SERVICES INC.
ENGINEER OF RECORD:
WILLIAM V. ANDERSON, P.E. NO.: 36682
11315 CORPORATE BLVD., SUITE 105
ORLANDO, FLORIDA 32817
(407) 823-8966
CERTIFICATE OF AUTHORIZATION NO. 27013

STATE OF FLORIDA
DEPARTMENT OF TRANSPORTATION

ROAD NO.	COUNTY	FINANCIAL PROJECT ID
SR400	VOLUSIA	408464-2-32-01

CROSS SECTIONS
KENTUCKY AVE

SHEET NO.
1118

THE OFFICIAL RECORD OF THIS SHEET IS THE ELECTRONIC FILE DIGITALLY SIGNED AND SEALED UNDER RULE 61G15-23.004, F.A.C.

jchassee 6/14/2019 4:29:25 PM Rdxsrd_shg V:\2158\active\CADD\40846423201\roadway\RDXSRD08_Kent.DGN

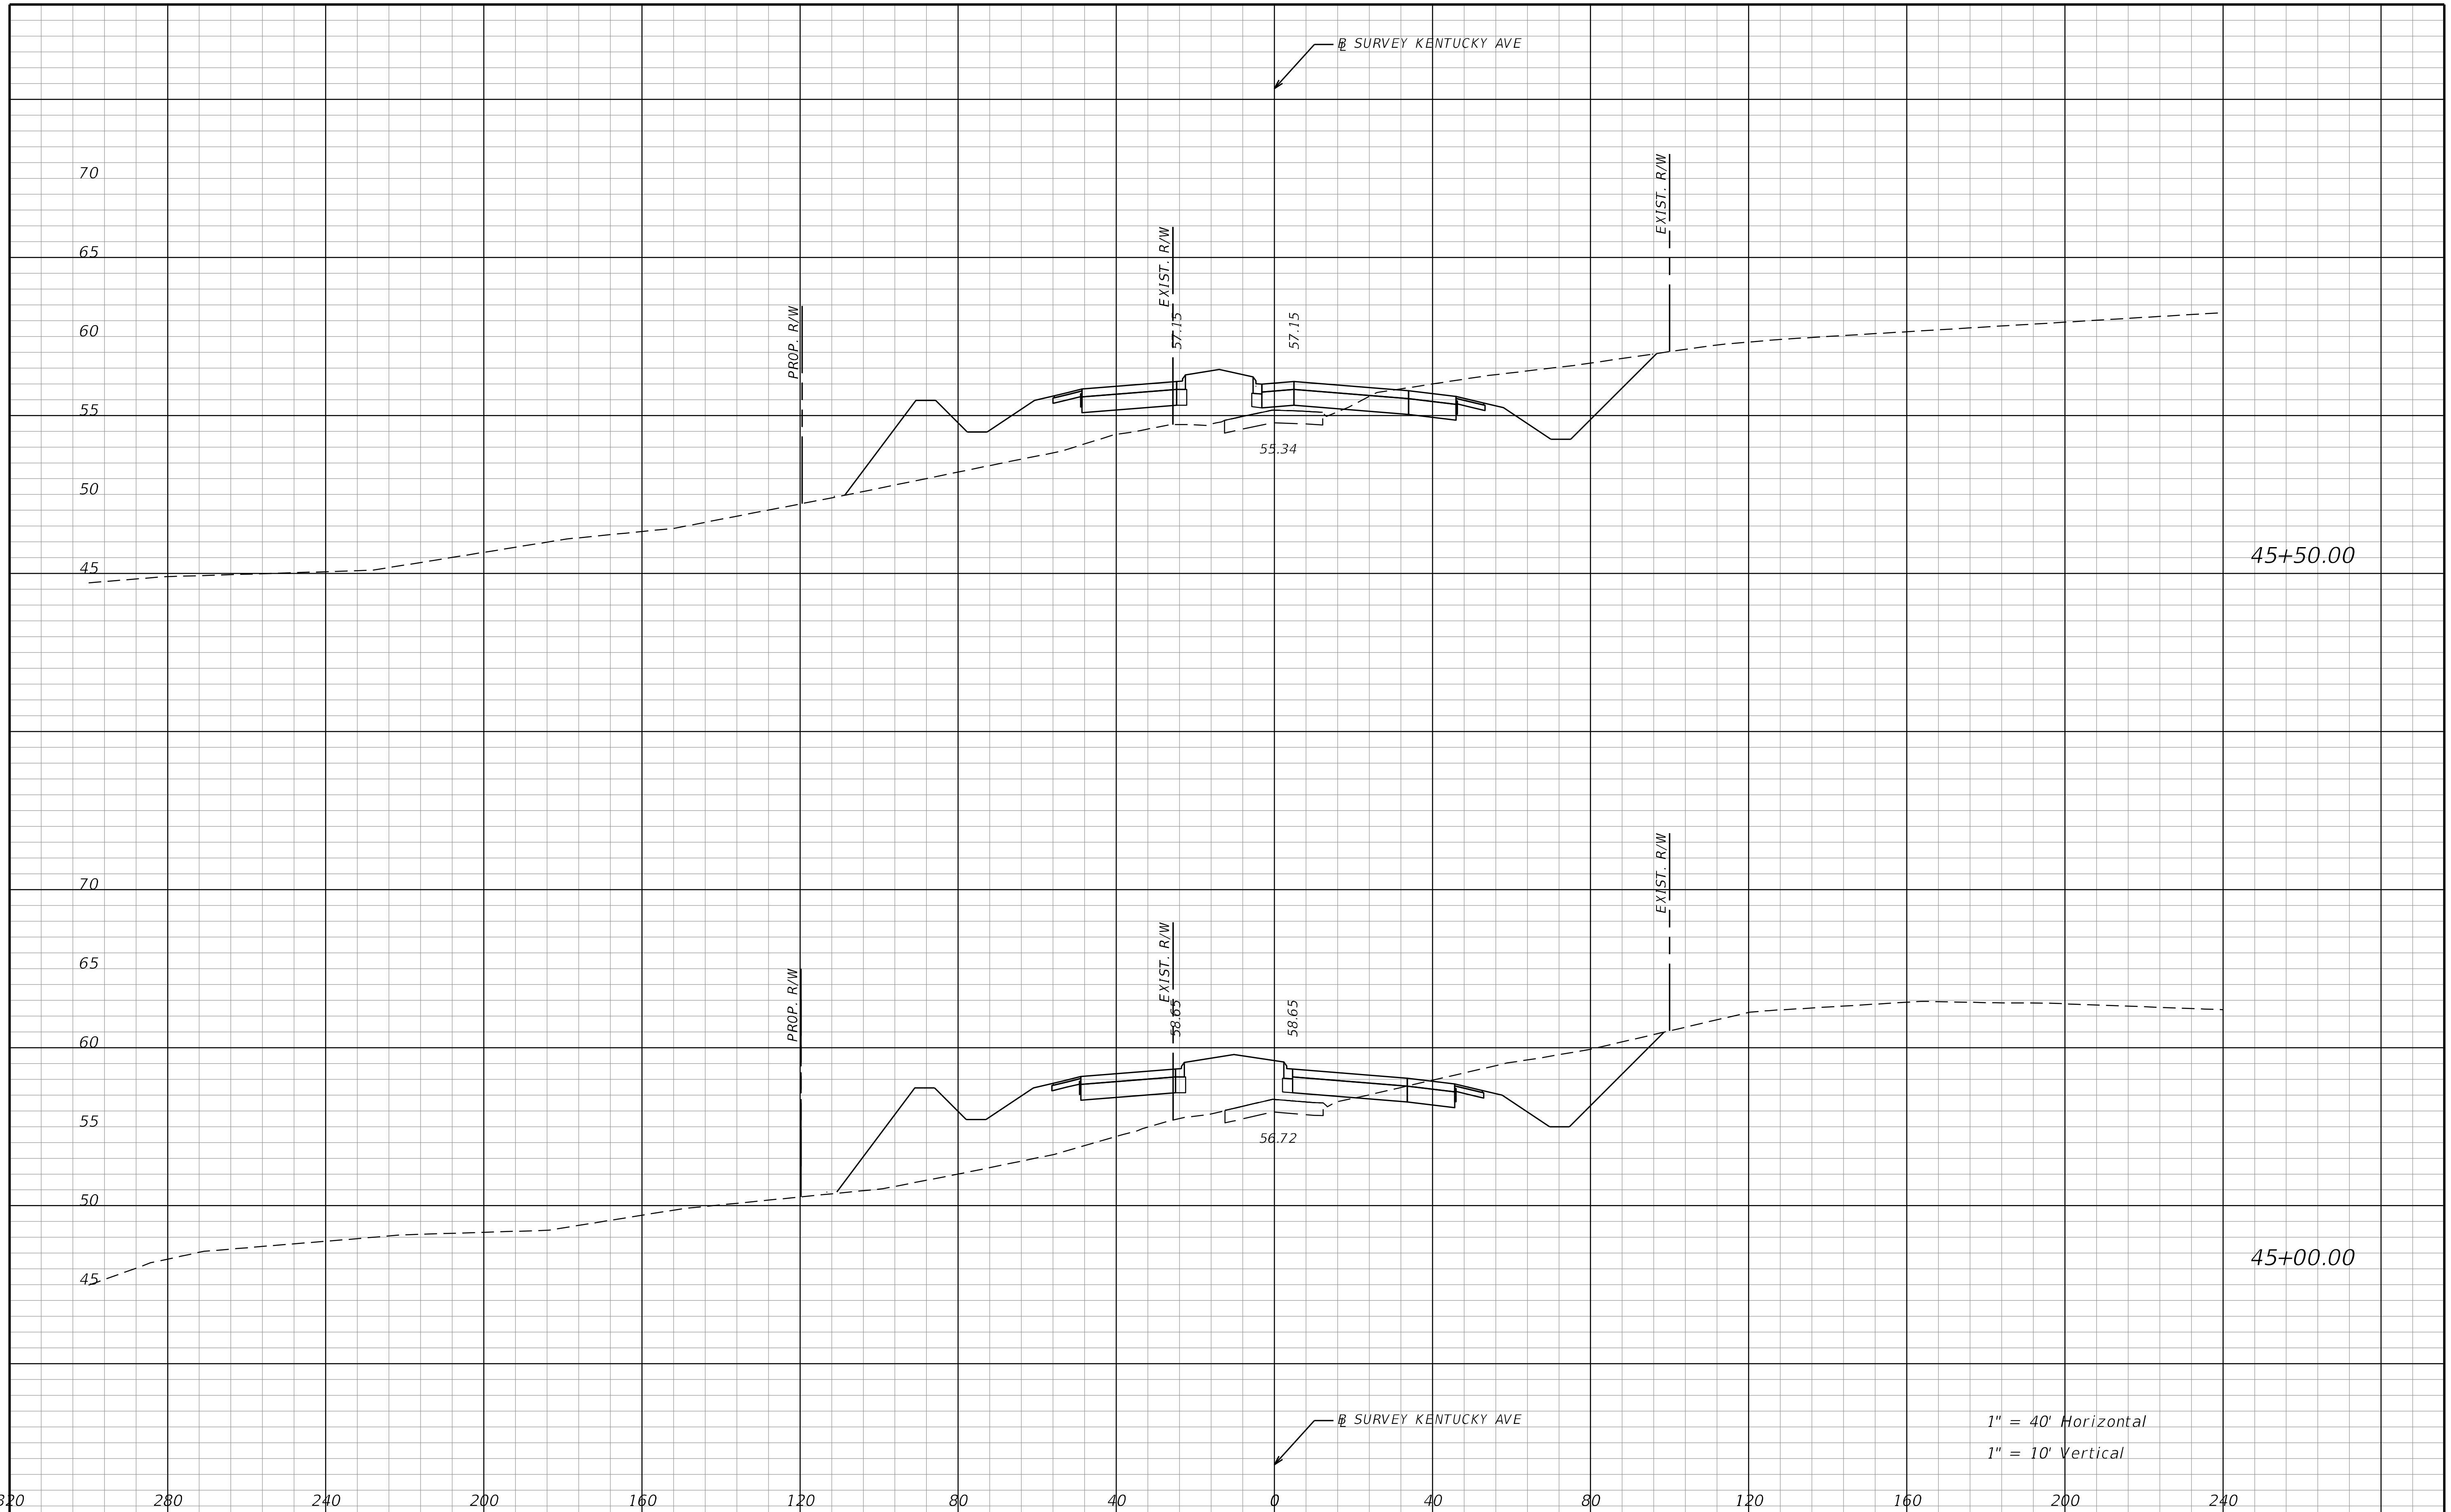

THE OFFICIAL RECORD OF THIS SHEET IS THE ELECTRONIC FILE DIGITALLY SIGNED AND SEALED UNDER RULE 61G15-23.004, F.A.C.

REVISIONS			
DATE	DESCRIPTION	DATE	DESCRIPTION

STANTEC CONSULTING SERVICES INC.
ENGINEER OF RECORD:
WILLIAM V. ANDERSON, P.E. NO.: 36682
11315 CORPORATE BLVD., SUITE 105
ORLANDO, FLORIDA 32817
(407) 823-8966
CERTIFICATE OF AUTHORIZATION NO. 27013

STATE OF FLORIDA
DEPARTMENT OF TRANSPORTATION

ROAD NO.	COUNTY	FINANCIAL PROJECT ID
SR400	VOLUSIA	408464-2-32-01

CROSS SECTIONS
KENTUCKY AVE

SHEET NO.
1119

jchassee
6/14/2019 4:29:26 PM Rdxsrd_shg
V:\2158\active\CADD\40846423201\roadway\RDXSRD08_Kent.DGN

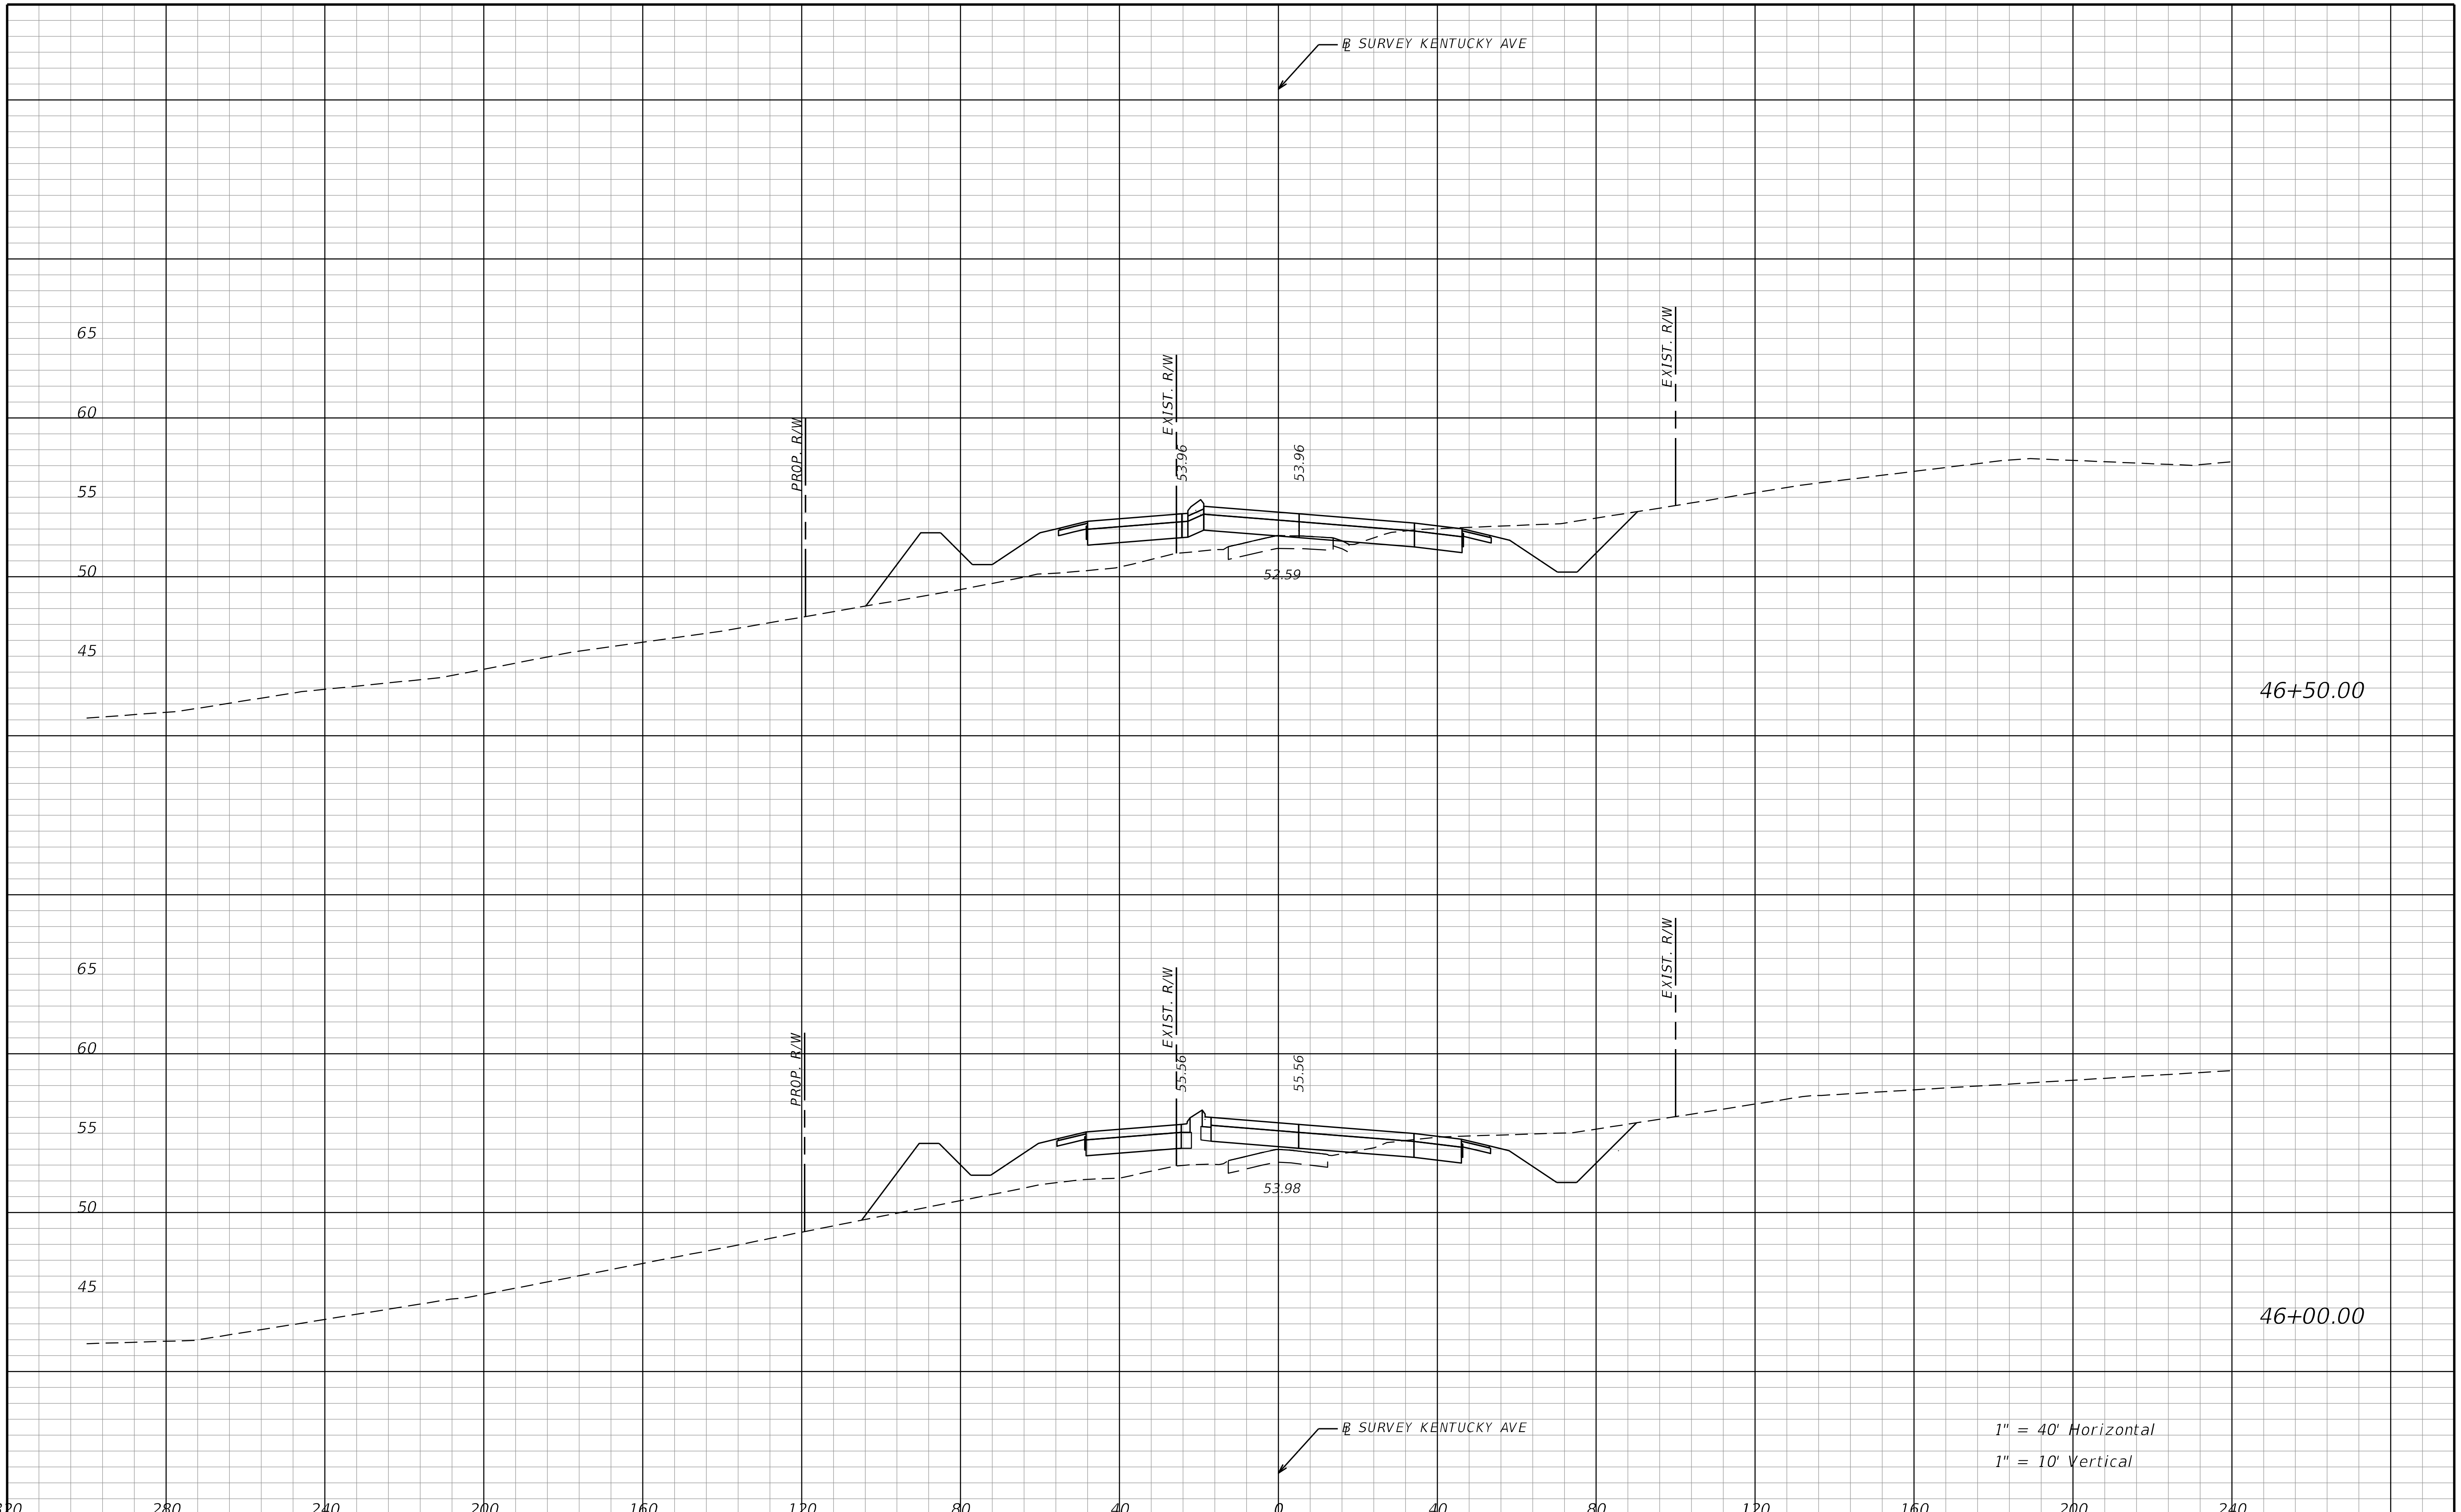

THE OFFICIAL RECORD OF THIS SHEET IS THE ELECTRONIC FILE DIGITALLY SIGNED AND SEALED UNDER RULE 61G15-23.004, F.A.C.

REVISIONS			
DATE	DESCRIPTION	DATE	DESCRIPTION

STANTEC CONSULTING SERVICES INC.
ENGINEER OF RECORD:
WILLIAM V. ANDERSON, P.E. NO.: 36682
11315 CORPORATE BLVD., SUITE 105
ORLANDO, FLORIDA 32817
(407) 823-8966
CERTIFICATE OF AUTHORIZATION NO. 27013

STATE OF FLORIDA
DEPARTMENT OF TRANSPORTATION

ROAD NO.	COUNTY	FINANCIAL PROJECT ID
SR400	VOLUSIA	408464-2-32-01

CROSS SECTIONS
KENTUCKY AVE

SHEET NO.
1120

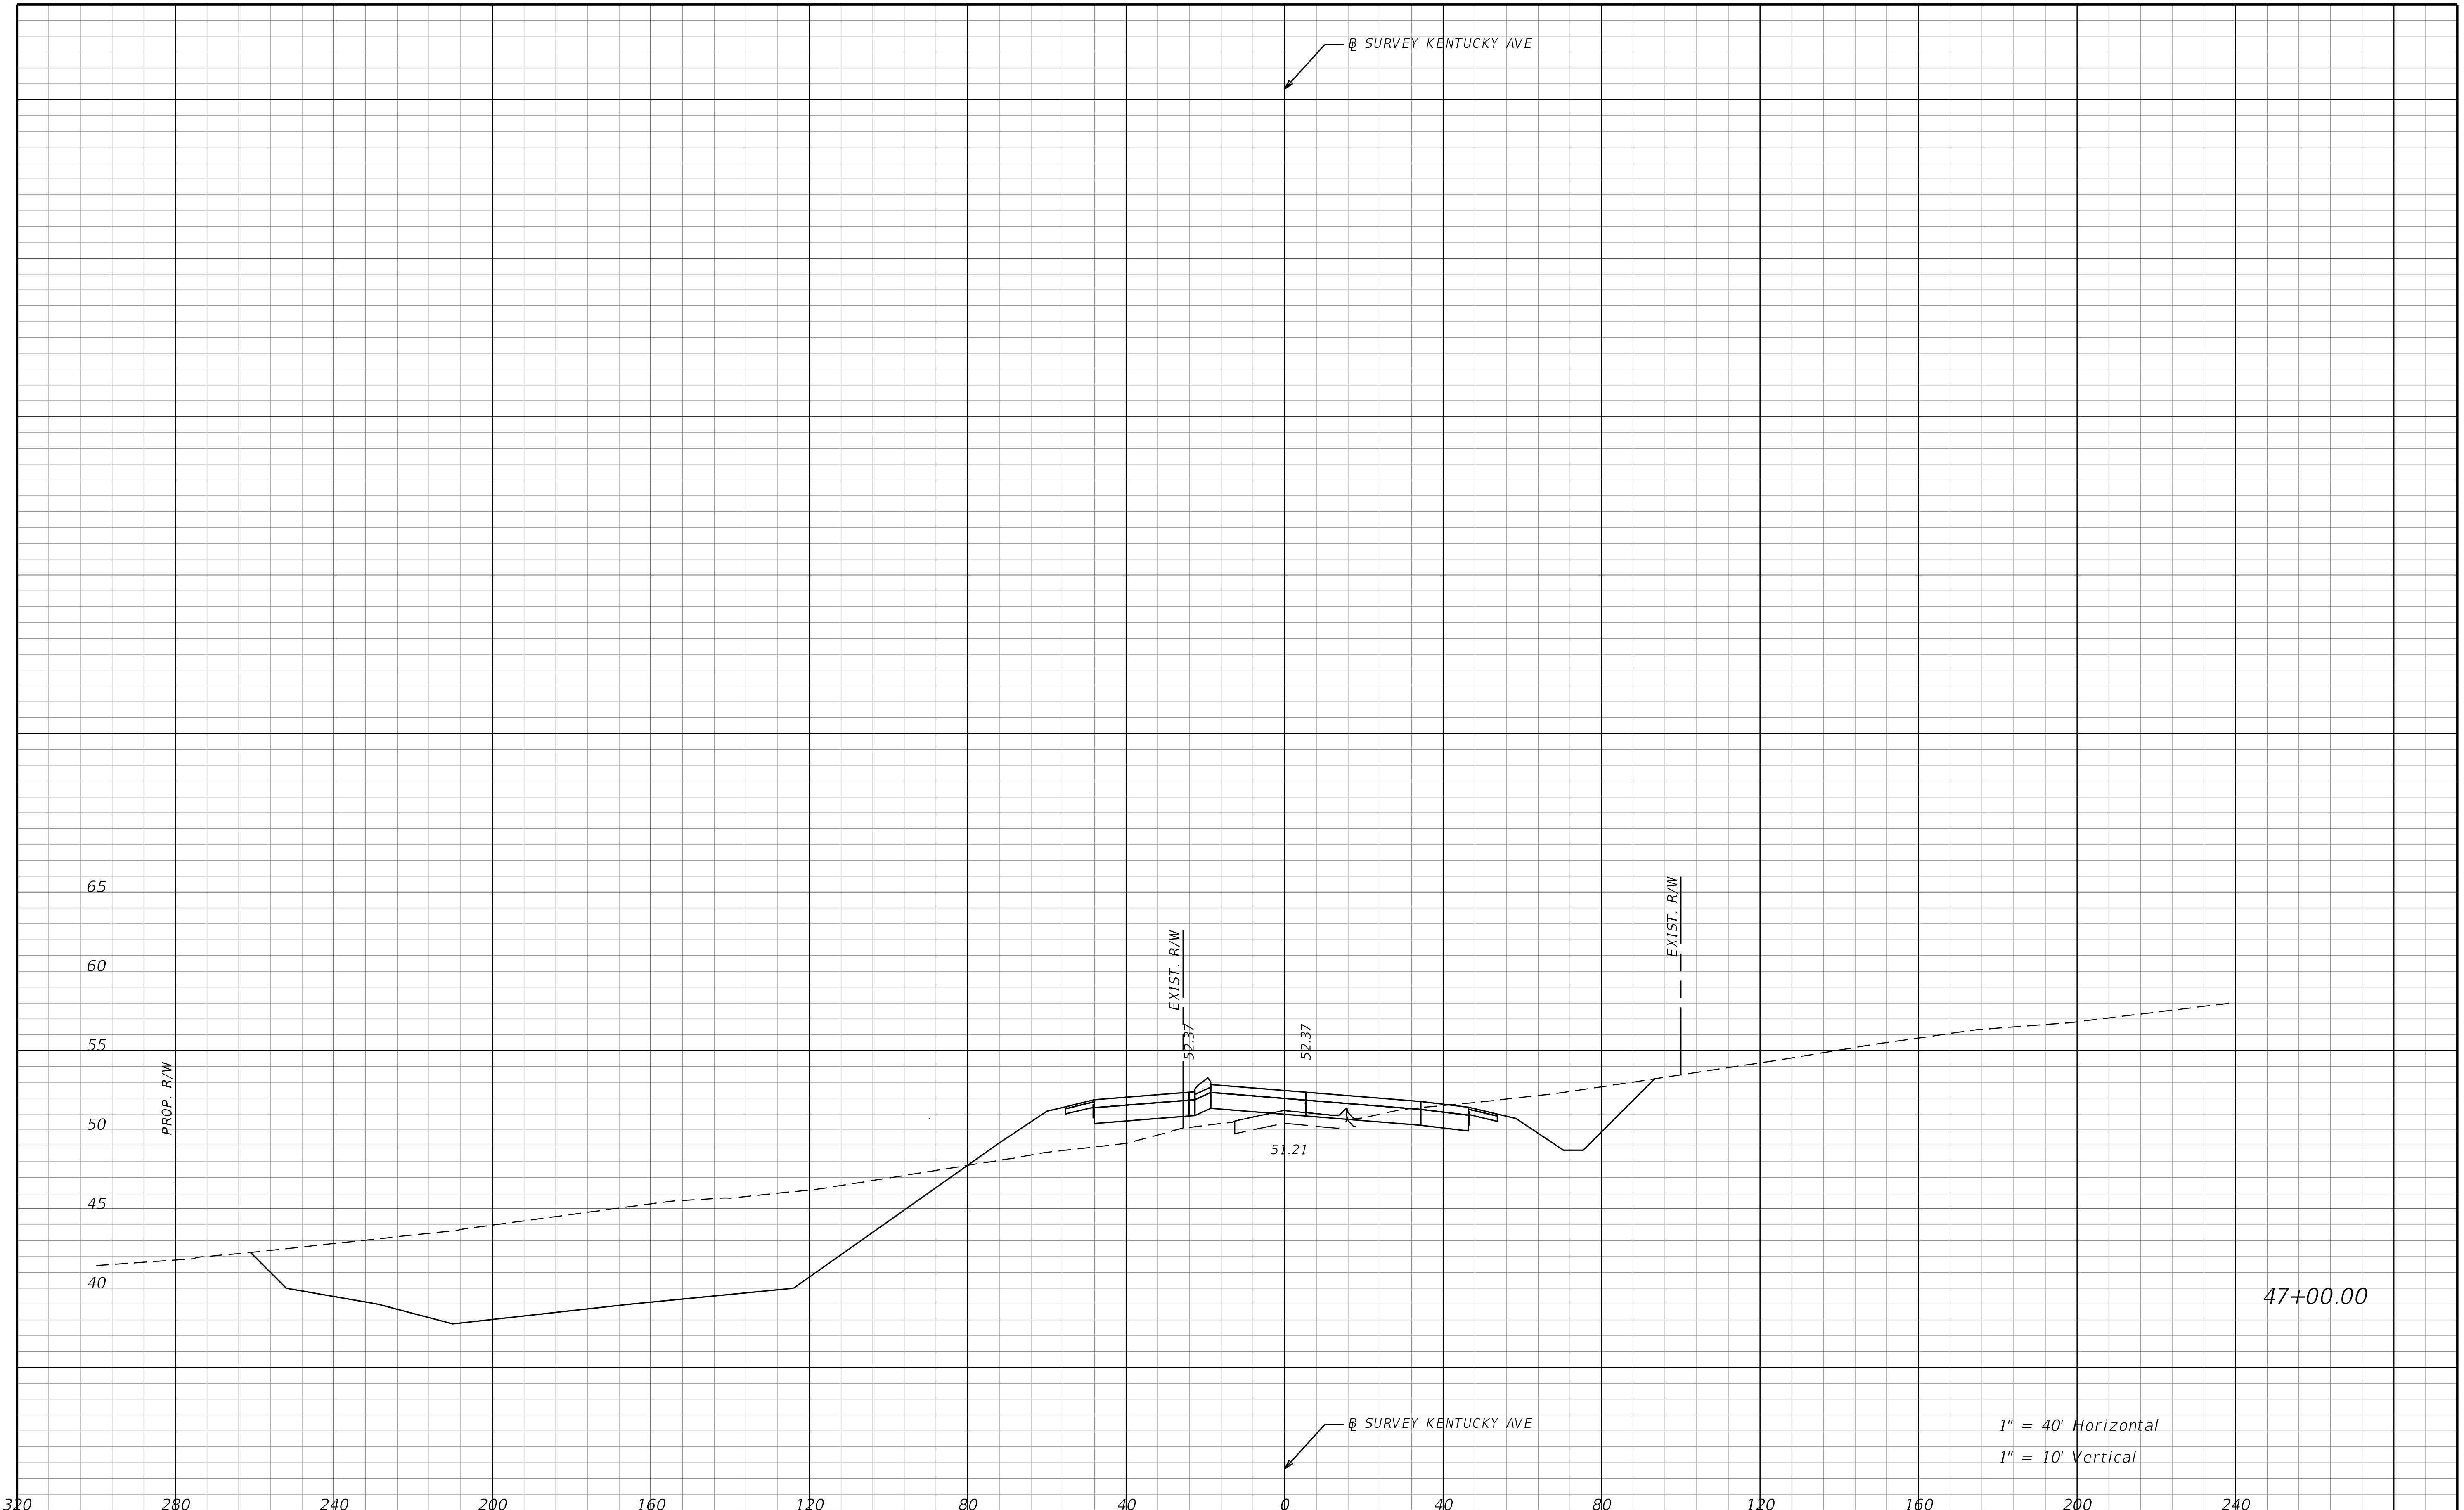

THE OFFICIAL RECORD OF THIS SHEET IS THE ELECTRONIC FILE DIGITALLY SIGNED AND SEALED UNDER RULE 61G15-23.004, F.A.C.

REVISIONS			
DATE	DESCRIPTION	DATE	DESCRIPTION

STANTEC CONSULTING SERVICES INC.
ENGINEER OF RECORD:
WILLIAM V. ANDERSON, P.E. NO.: 36682
11315 CORPORATE BLVD., SUITE 105
ORLANDO, FLORIDA 32817
(407) 823-8966
CERTIFICATE OF AUTHORIZATION NO. 27013

STATE OF FLORIDA
DEPARTMENT OF TRANSPORTATION

ROAD NO.	COUNTY	FINANCIAL PROJECT ID
SR400	VOLUSIA	408464-2-32-01

CROSS SECTIONS
KENTUCKY AVE

SHEET NO.
1121

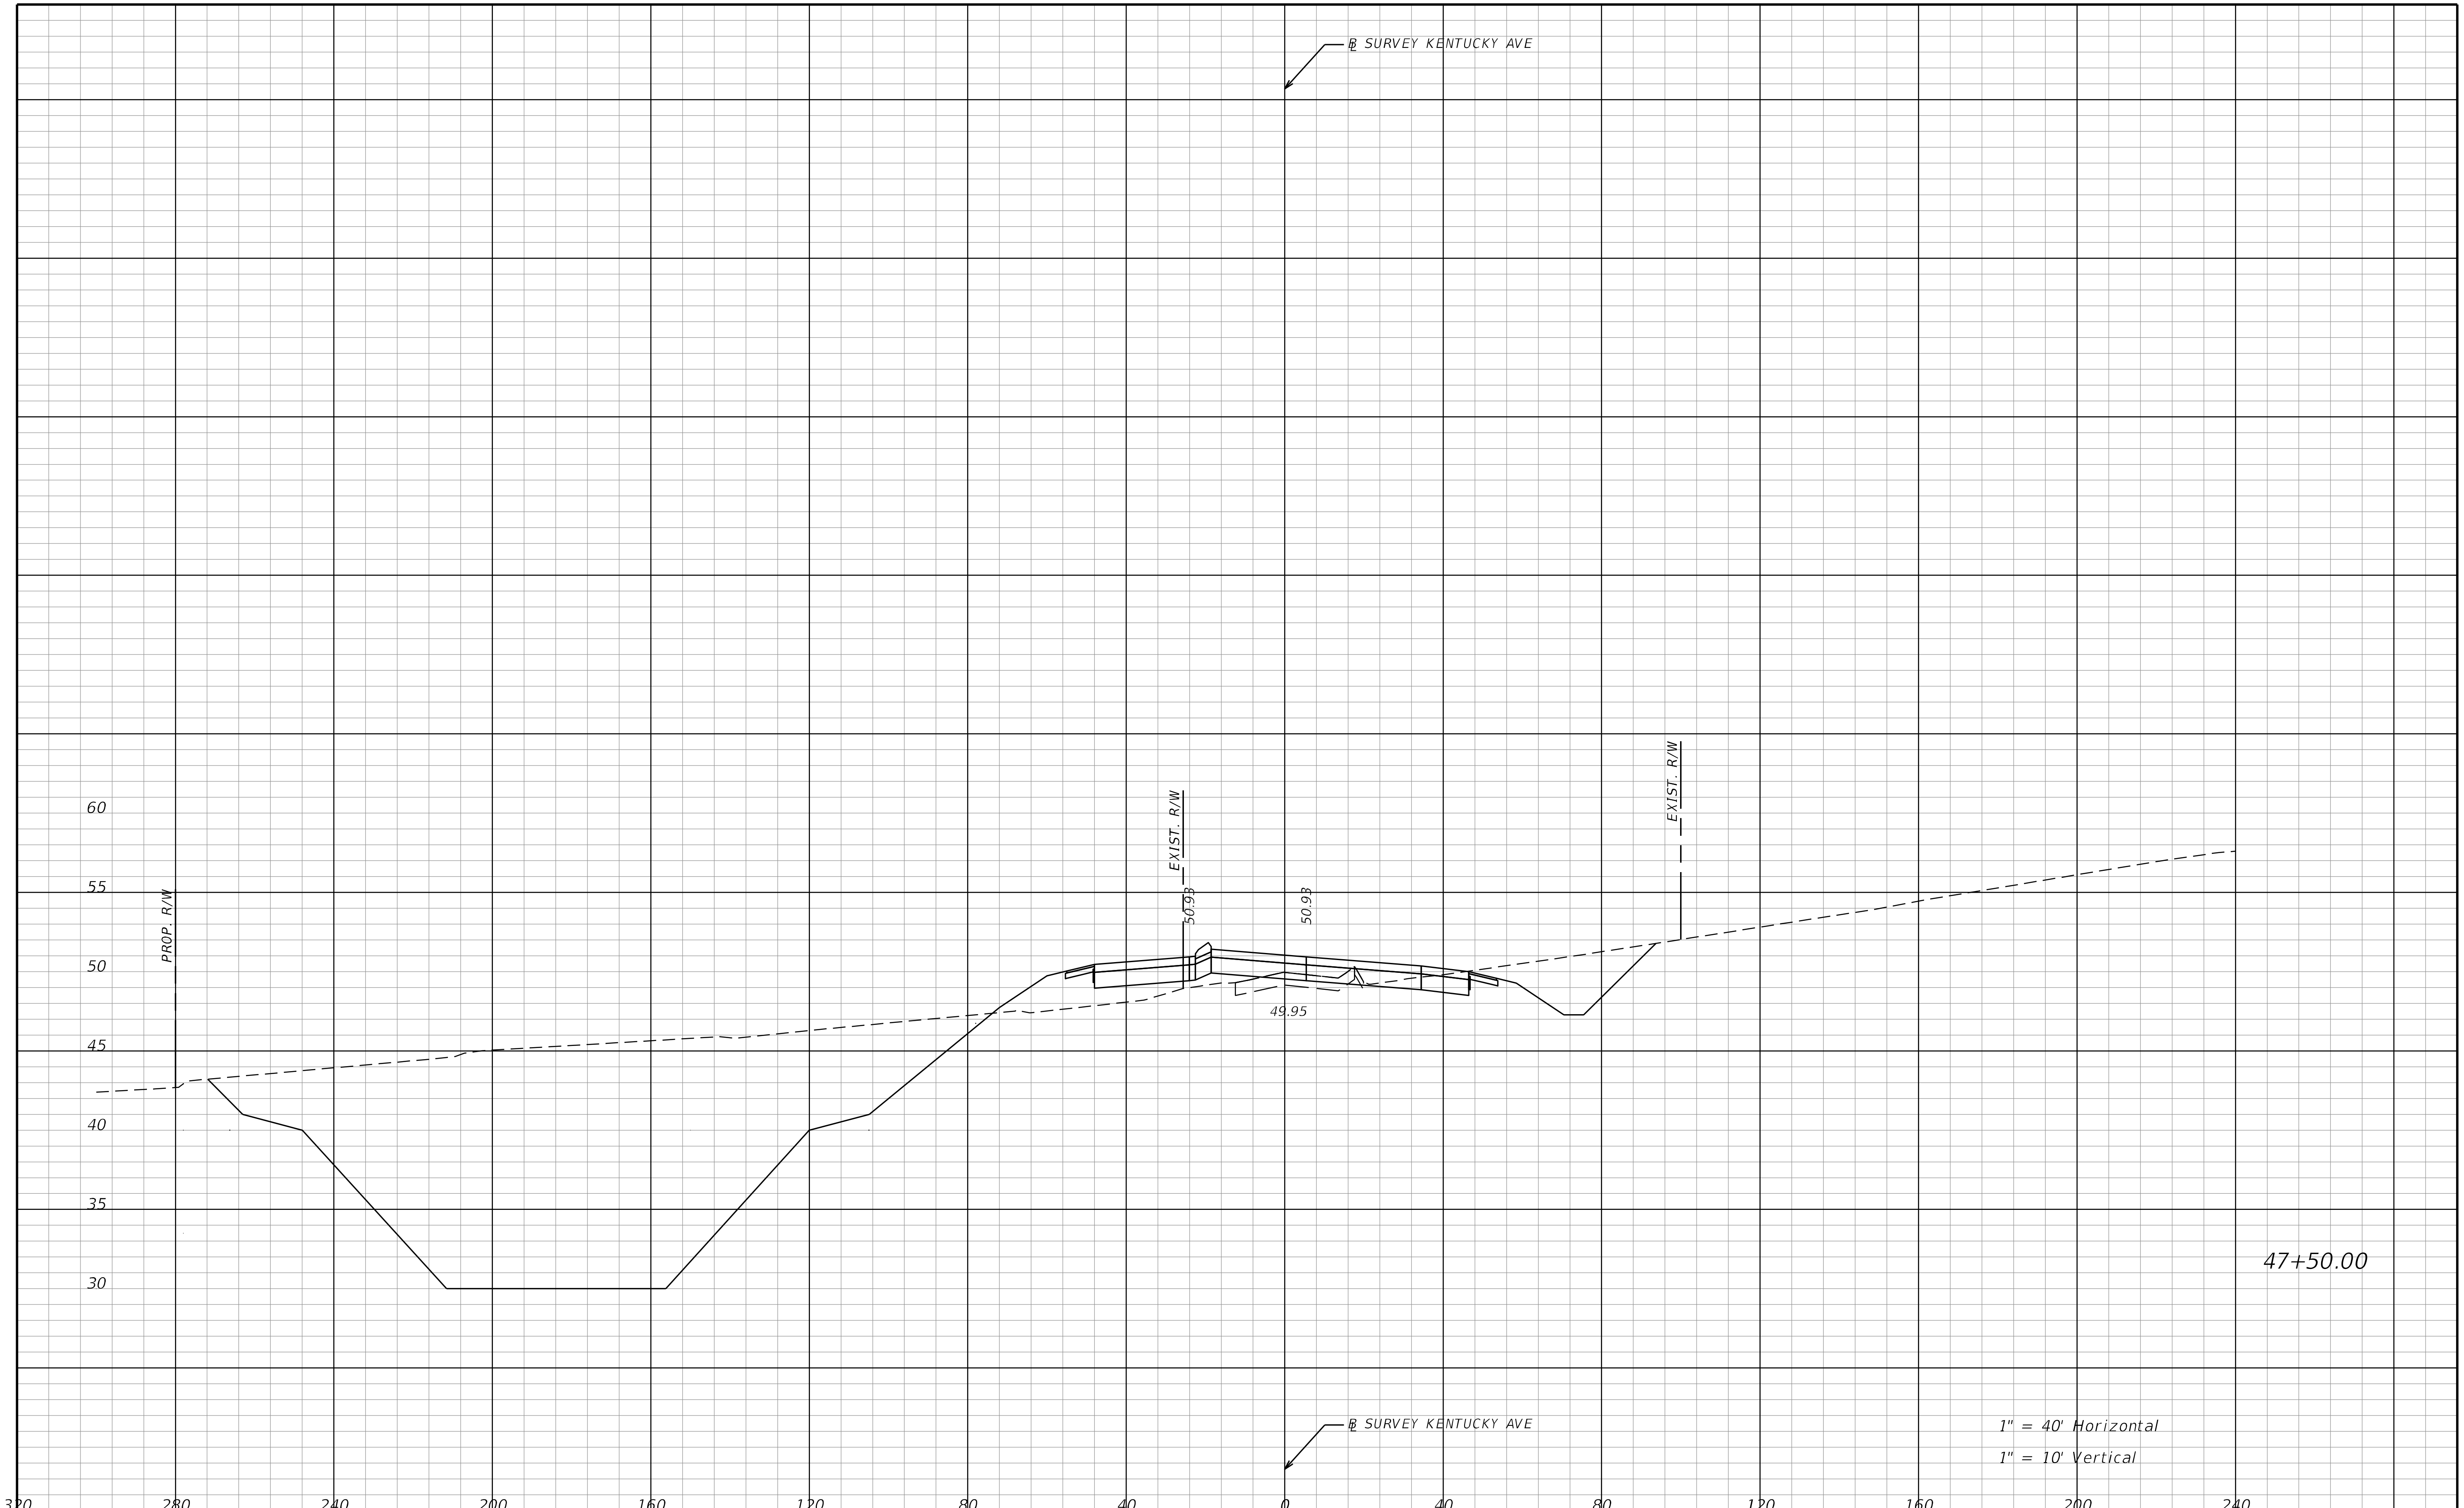

REVISIONS			
DATE	DESCRIPTION	DATE	DESCRIPTION

STANTEC CONSULTING SERVICES INC.
ENGINEER OF RECORD:
WILLIAM V. ANDERSON, P.E. NO.: 36682
11315 CORPORATE BLVD., SUITE 105
ORLANDO, FLORIDA 32817
(407) 823-8966
CERTIFICATE OF AUTHORIZATION NO. 27013

STATE OF FLORIDA
DEPARTMENT OF TRANSPORTATION

ROAD NO.	COUNTY	FINANCIAL PROJECT ID
SR400	VOLUSIA	408464-2-32-01

CROSS SECTIONS
KENTUCKY AVE

SHEET NO.
1122

jchassee 6/14/2019 4:29:26 PM Rdxsrd_shg V:\2158\active\CADD\40846423201\roadway\RDXSRD08_Kent.DGN

THE OFFICIAL RECORD OF THIS SHEET IS THE ELECTRONIC FILE DIGITALLY SIGNED AND SEALED UNDER RULE 61G15-23.004, F.A.C.

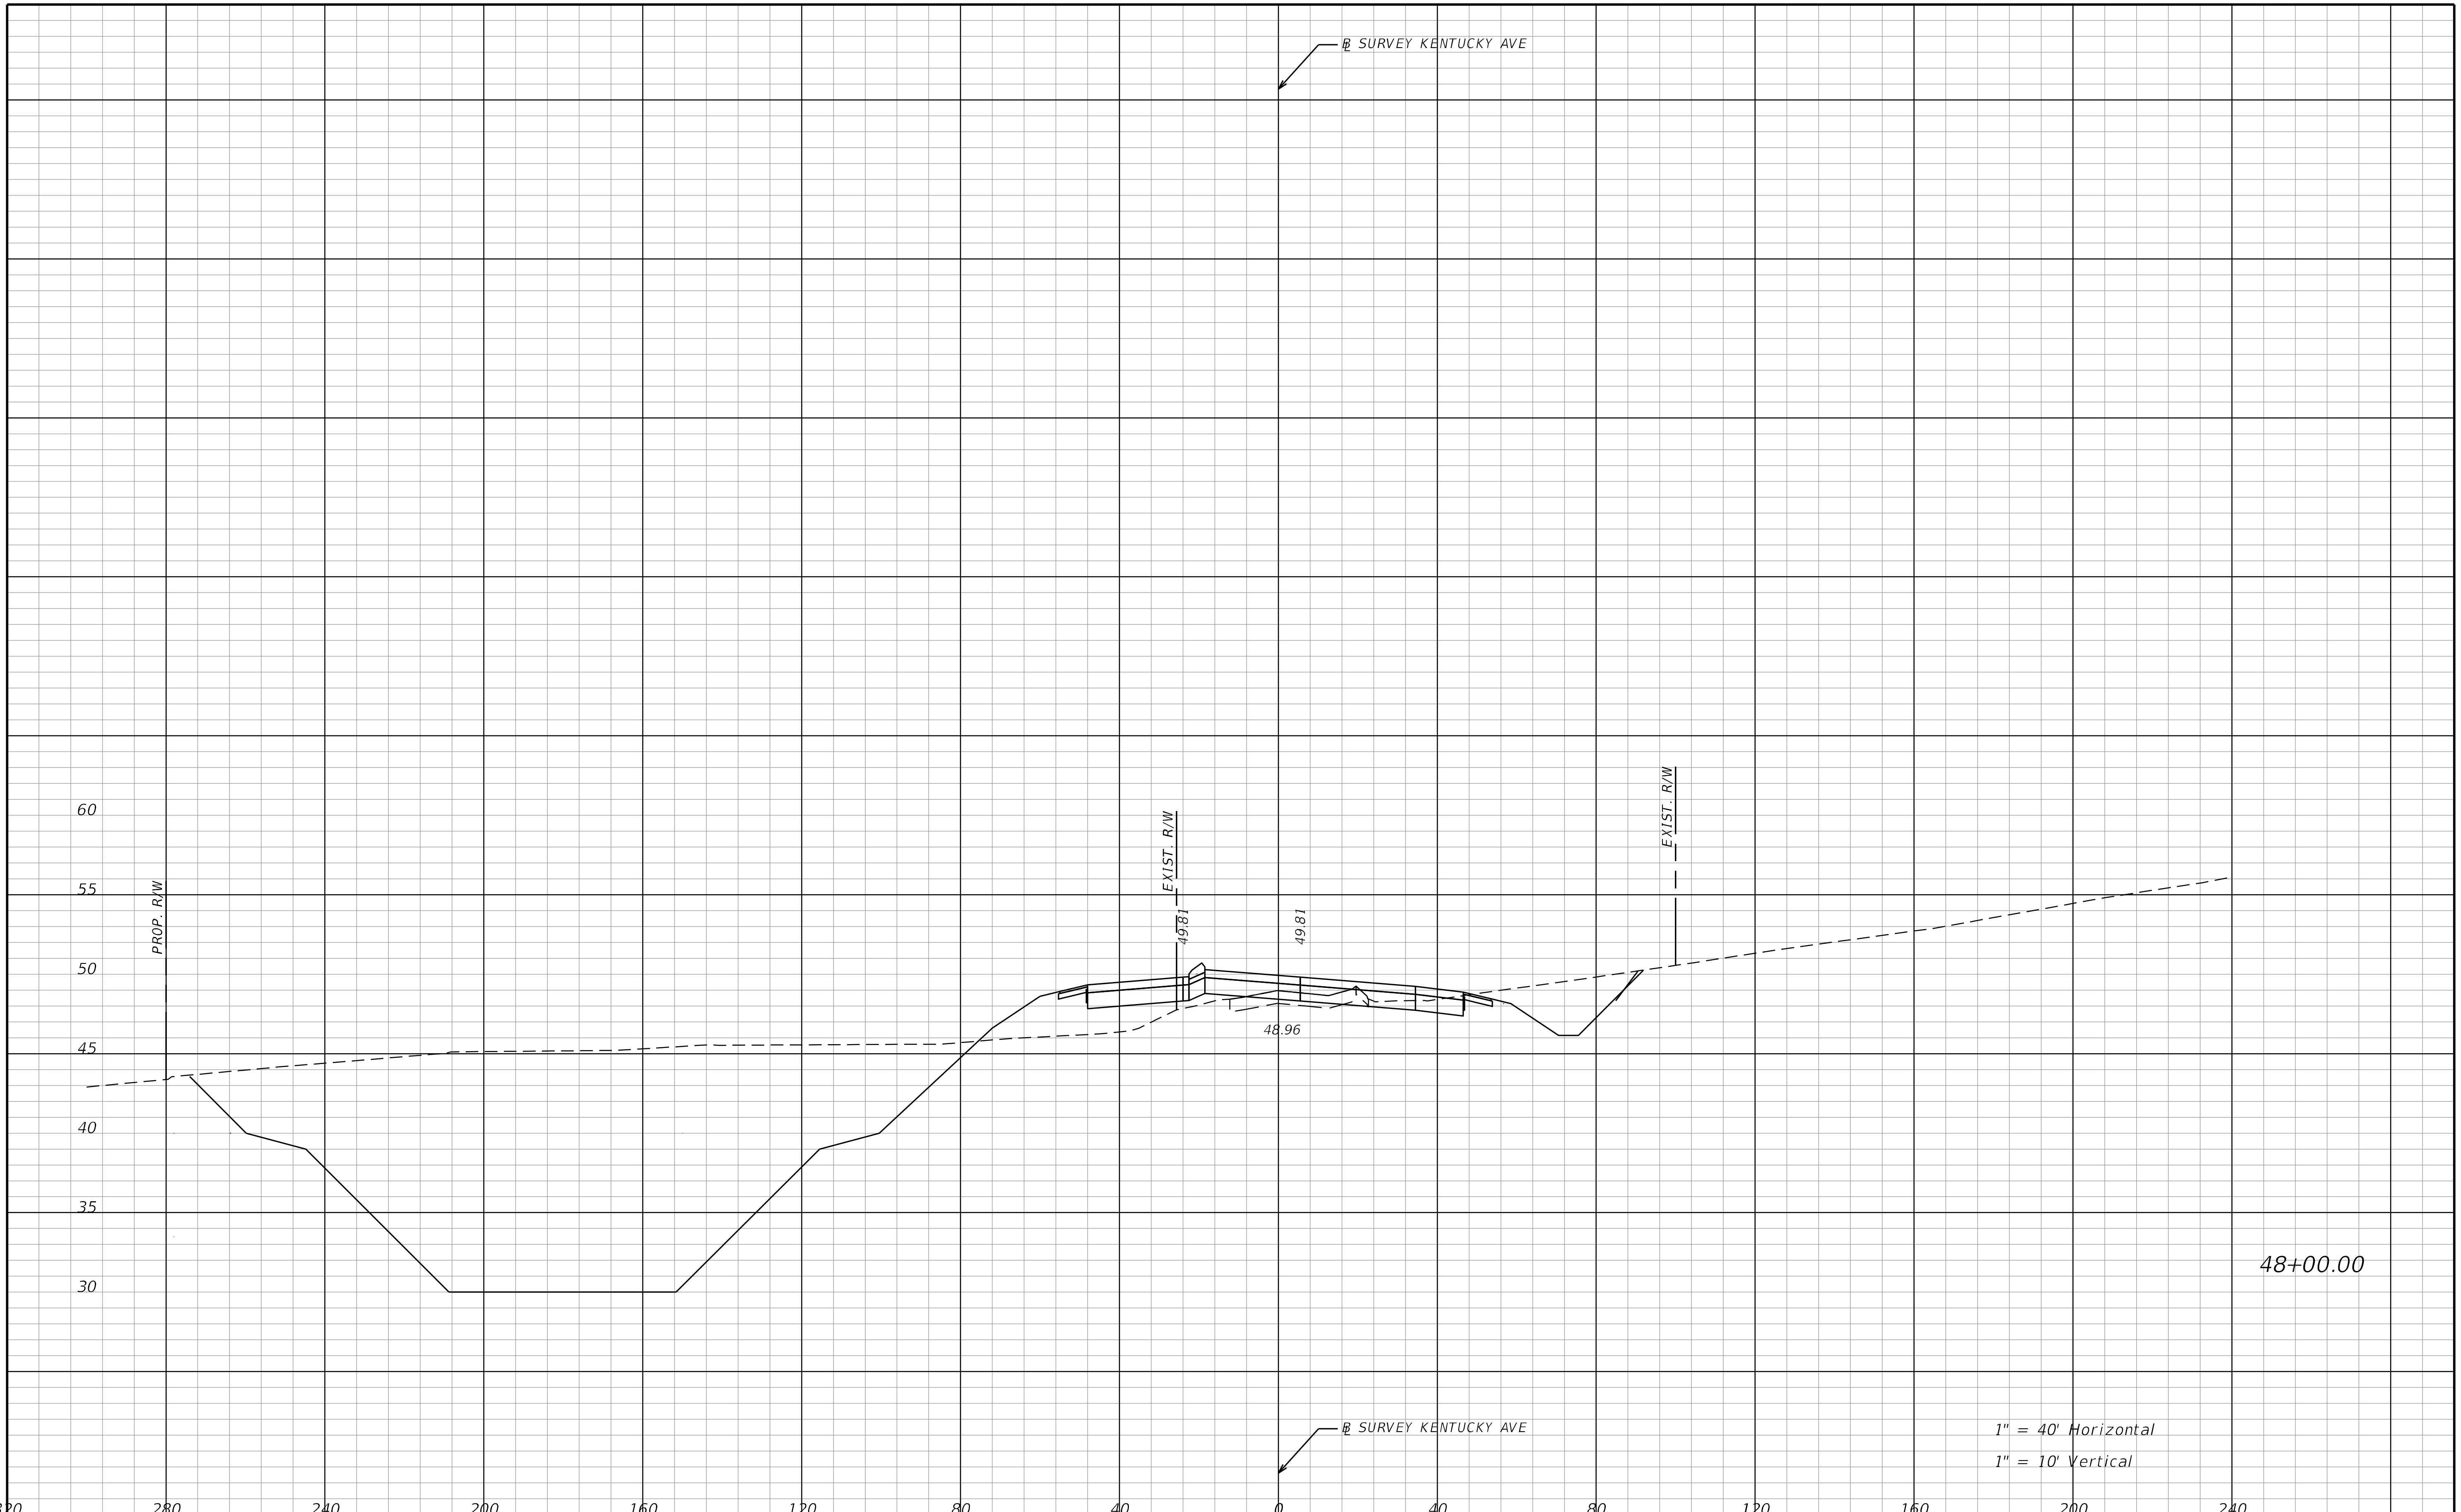

THE OFFICIAL RECORD OF THIS SHEET IS THE ELECTRONIC FILE DIGITALLY SIGNED AND SEALED UNDER RULE 61G15-23.004, F.A.C.

REVISIONS			
DATE	DESCRIPTION	DATE	DESCRIPTION

STANTEC CONSULTING SERVICES INC.
ENGINEER OF RECORD:
WILLIAM V. ANDERSON, P.E. NO.: 36682
11315 CORPORATE BLVD., SUITE 105
ORLANDO, FLORIDA 32817
(407) 823-8966
CERTIFICATE OF AUTHORIZATION NO. 27013

STATE OF FLORIDA
DEPARTMENT OF TRANSPORTATION

ROAD NO.	COUNTY	FINANCIAL PROJECT ID
SR400	VOLUSIA	408464-2-32-01

CROSS SECTIONS
KENTUCKY AVE

SHEET NO.
1123

jchassee 6/14/2019 4:29:26 PM Rdxsrd_shg V:\2158\active\CADD\40846423201\roadway\RDXSRD08_Kent.DGN

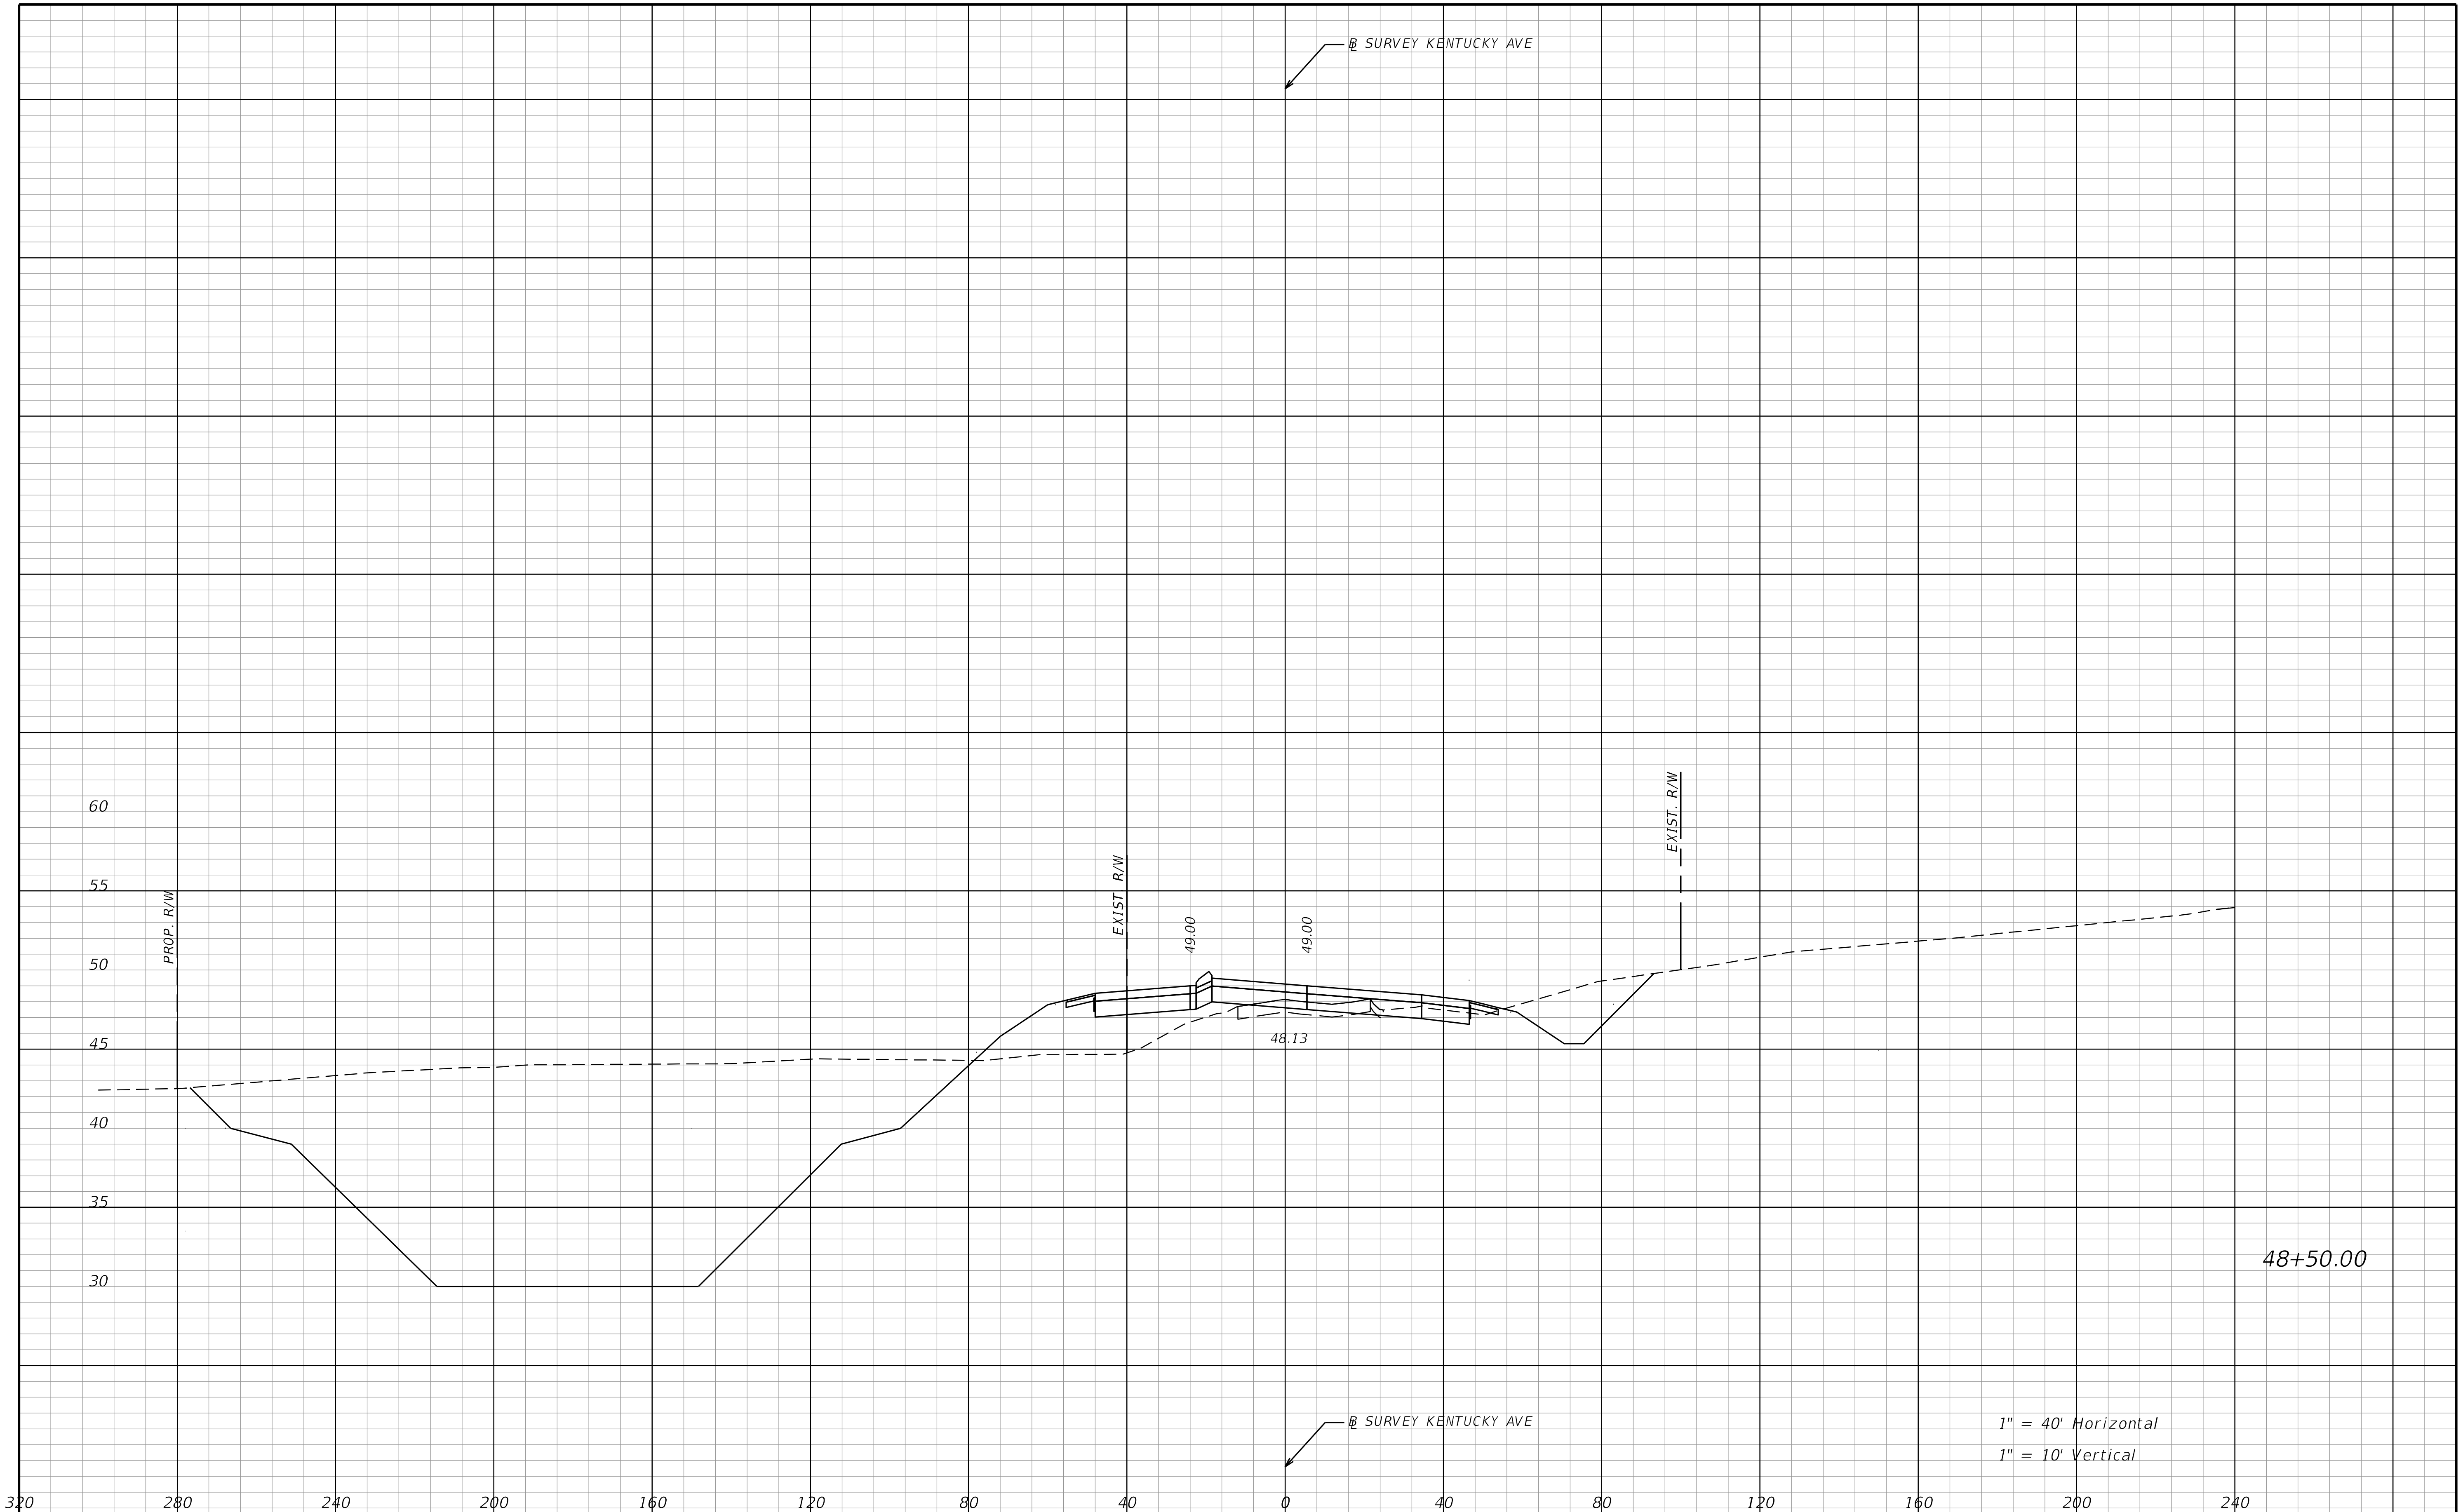

REVISIONS			
DATE	DESCRIPTION	DATE	DESCRIPTION

STANTEC CONSULTING SERVICES INC.
ENGINEER OF RECORD:
WILLIAM V. ANDERSON, P.E. NO.: 36682
11315 CORPORATE BLVD., SUITE 105
ORLANDO, FLORIDA 32817
(407) 823-8966
CERTIFICATE OF AUTHORIZATION NO. 27013

STATE OF FLORIDA
DEPARTMENT OF TRANSPORTATION

ROAD NO.	COUNTY	FINANCIAL PROJECT ID
SR400	VOLUSIA	408464-2-32-01

CROSS SECTIONS
KENTUCKY AVE

SHEET NO.
1124

THE OFFICIAL RECORD OF THIS SHEET IS THE ELECTRONIC FILE DIGITALLY SIGNED AND SEALED UNDER RULE 61G15-23.004, F.A.C.

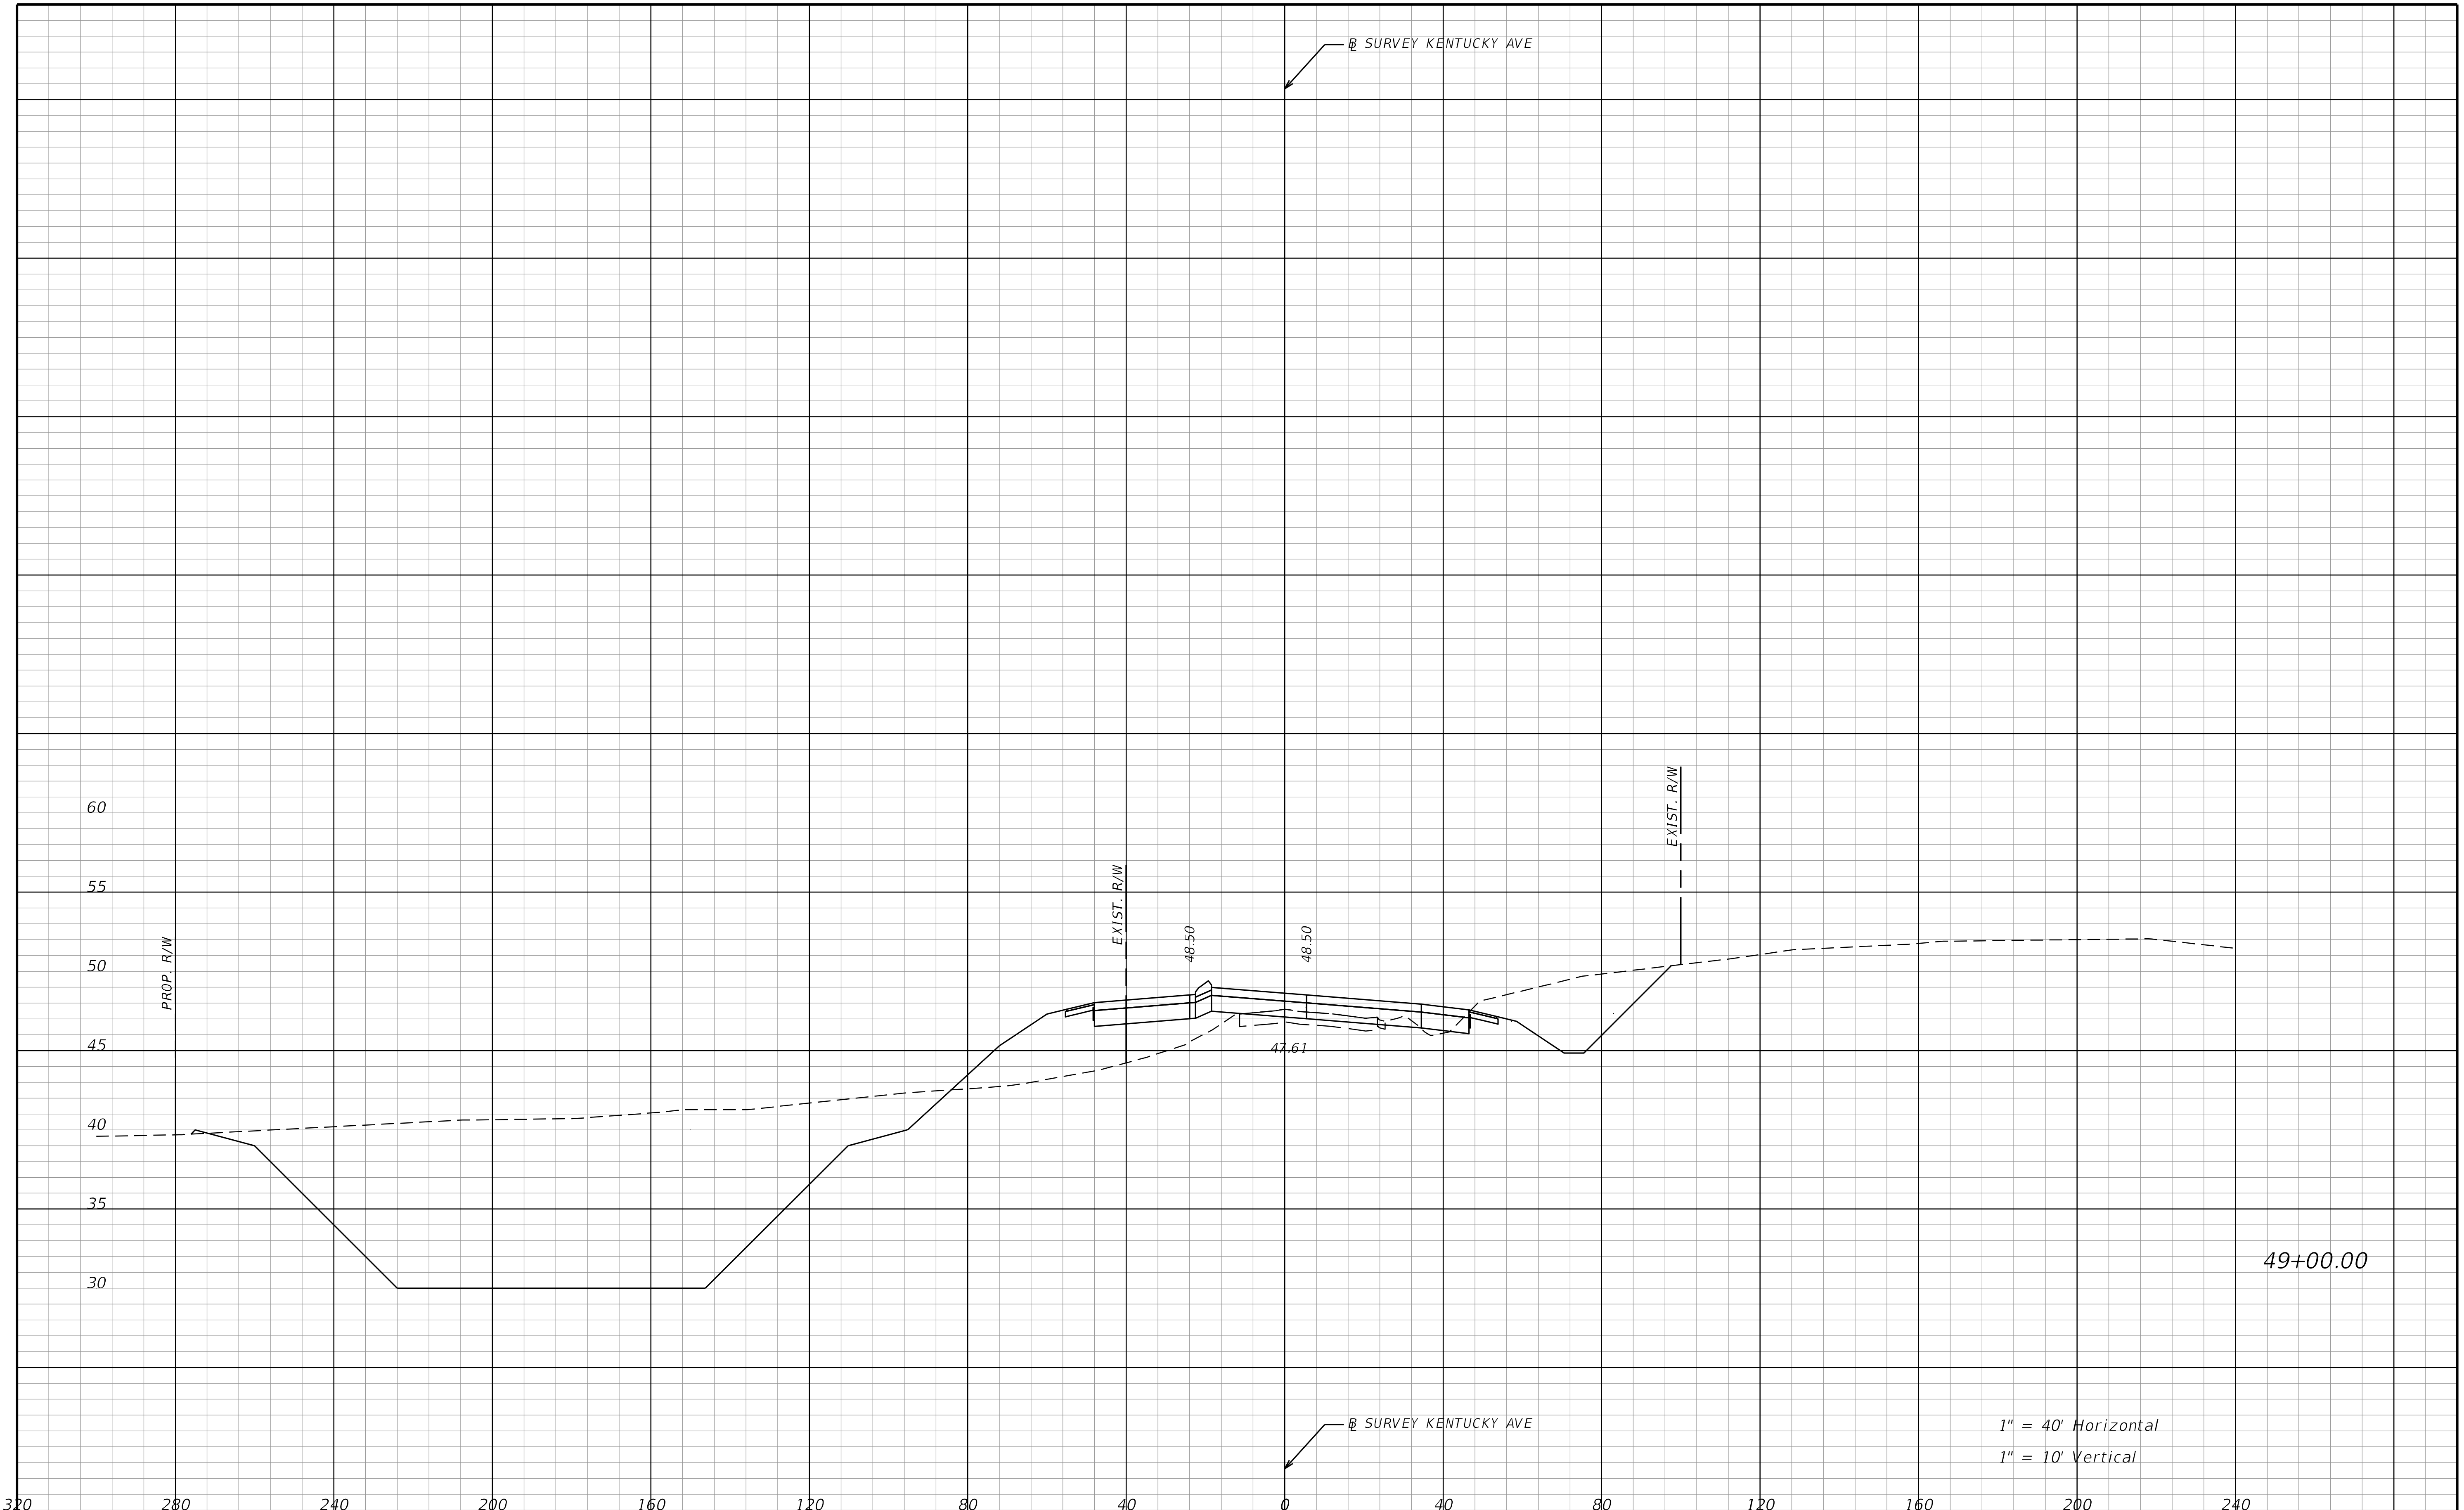

REVISIONS			
DATE	DESCRIPTION	DATE	DESCRIPTION

STANTEC CONSULTING SERVICES INC.
ENGINEER OF RECORD:
WILLIAM V. ANDERSON, P.E. NO.: 36682
11315 CORPORATE BLVD., SUITE 105
ORLANDO, FLORIDA 32817
(407) 823-8966
CERTIFICATE OF AUTHORIZATION NO. 27013

STATE OF FLORIDA
DEPARTMENT OF TRANSPORTATION

ROAD NO.	COUNTY	FINANCIAL PROJECT ID
SR400	VOLUSIA	408464-2-32-01

CROSS SECTIONS
KENTUCKY AVE

SHEET NO.
1125

THE OFFICIAL RECORD OF THIS SHEET IS THE ELECTRONIC FILE DIGITALLY SIGNED AND SEALED UNDER RULE 61G15-23.004, F.A.C.

jchassee 6/14/2019 4:29:27 PM Rdxsrd_shg V:\2158\active\CADD\40846423201\roadway\RDXSRD08_Kent.DGN

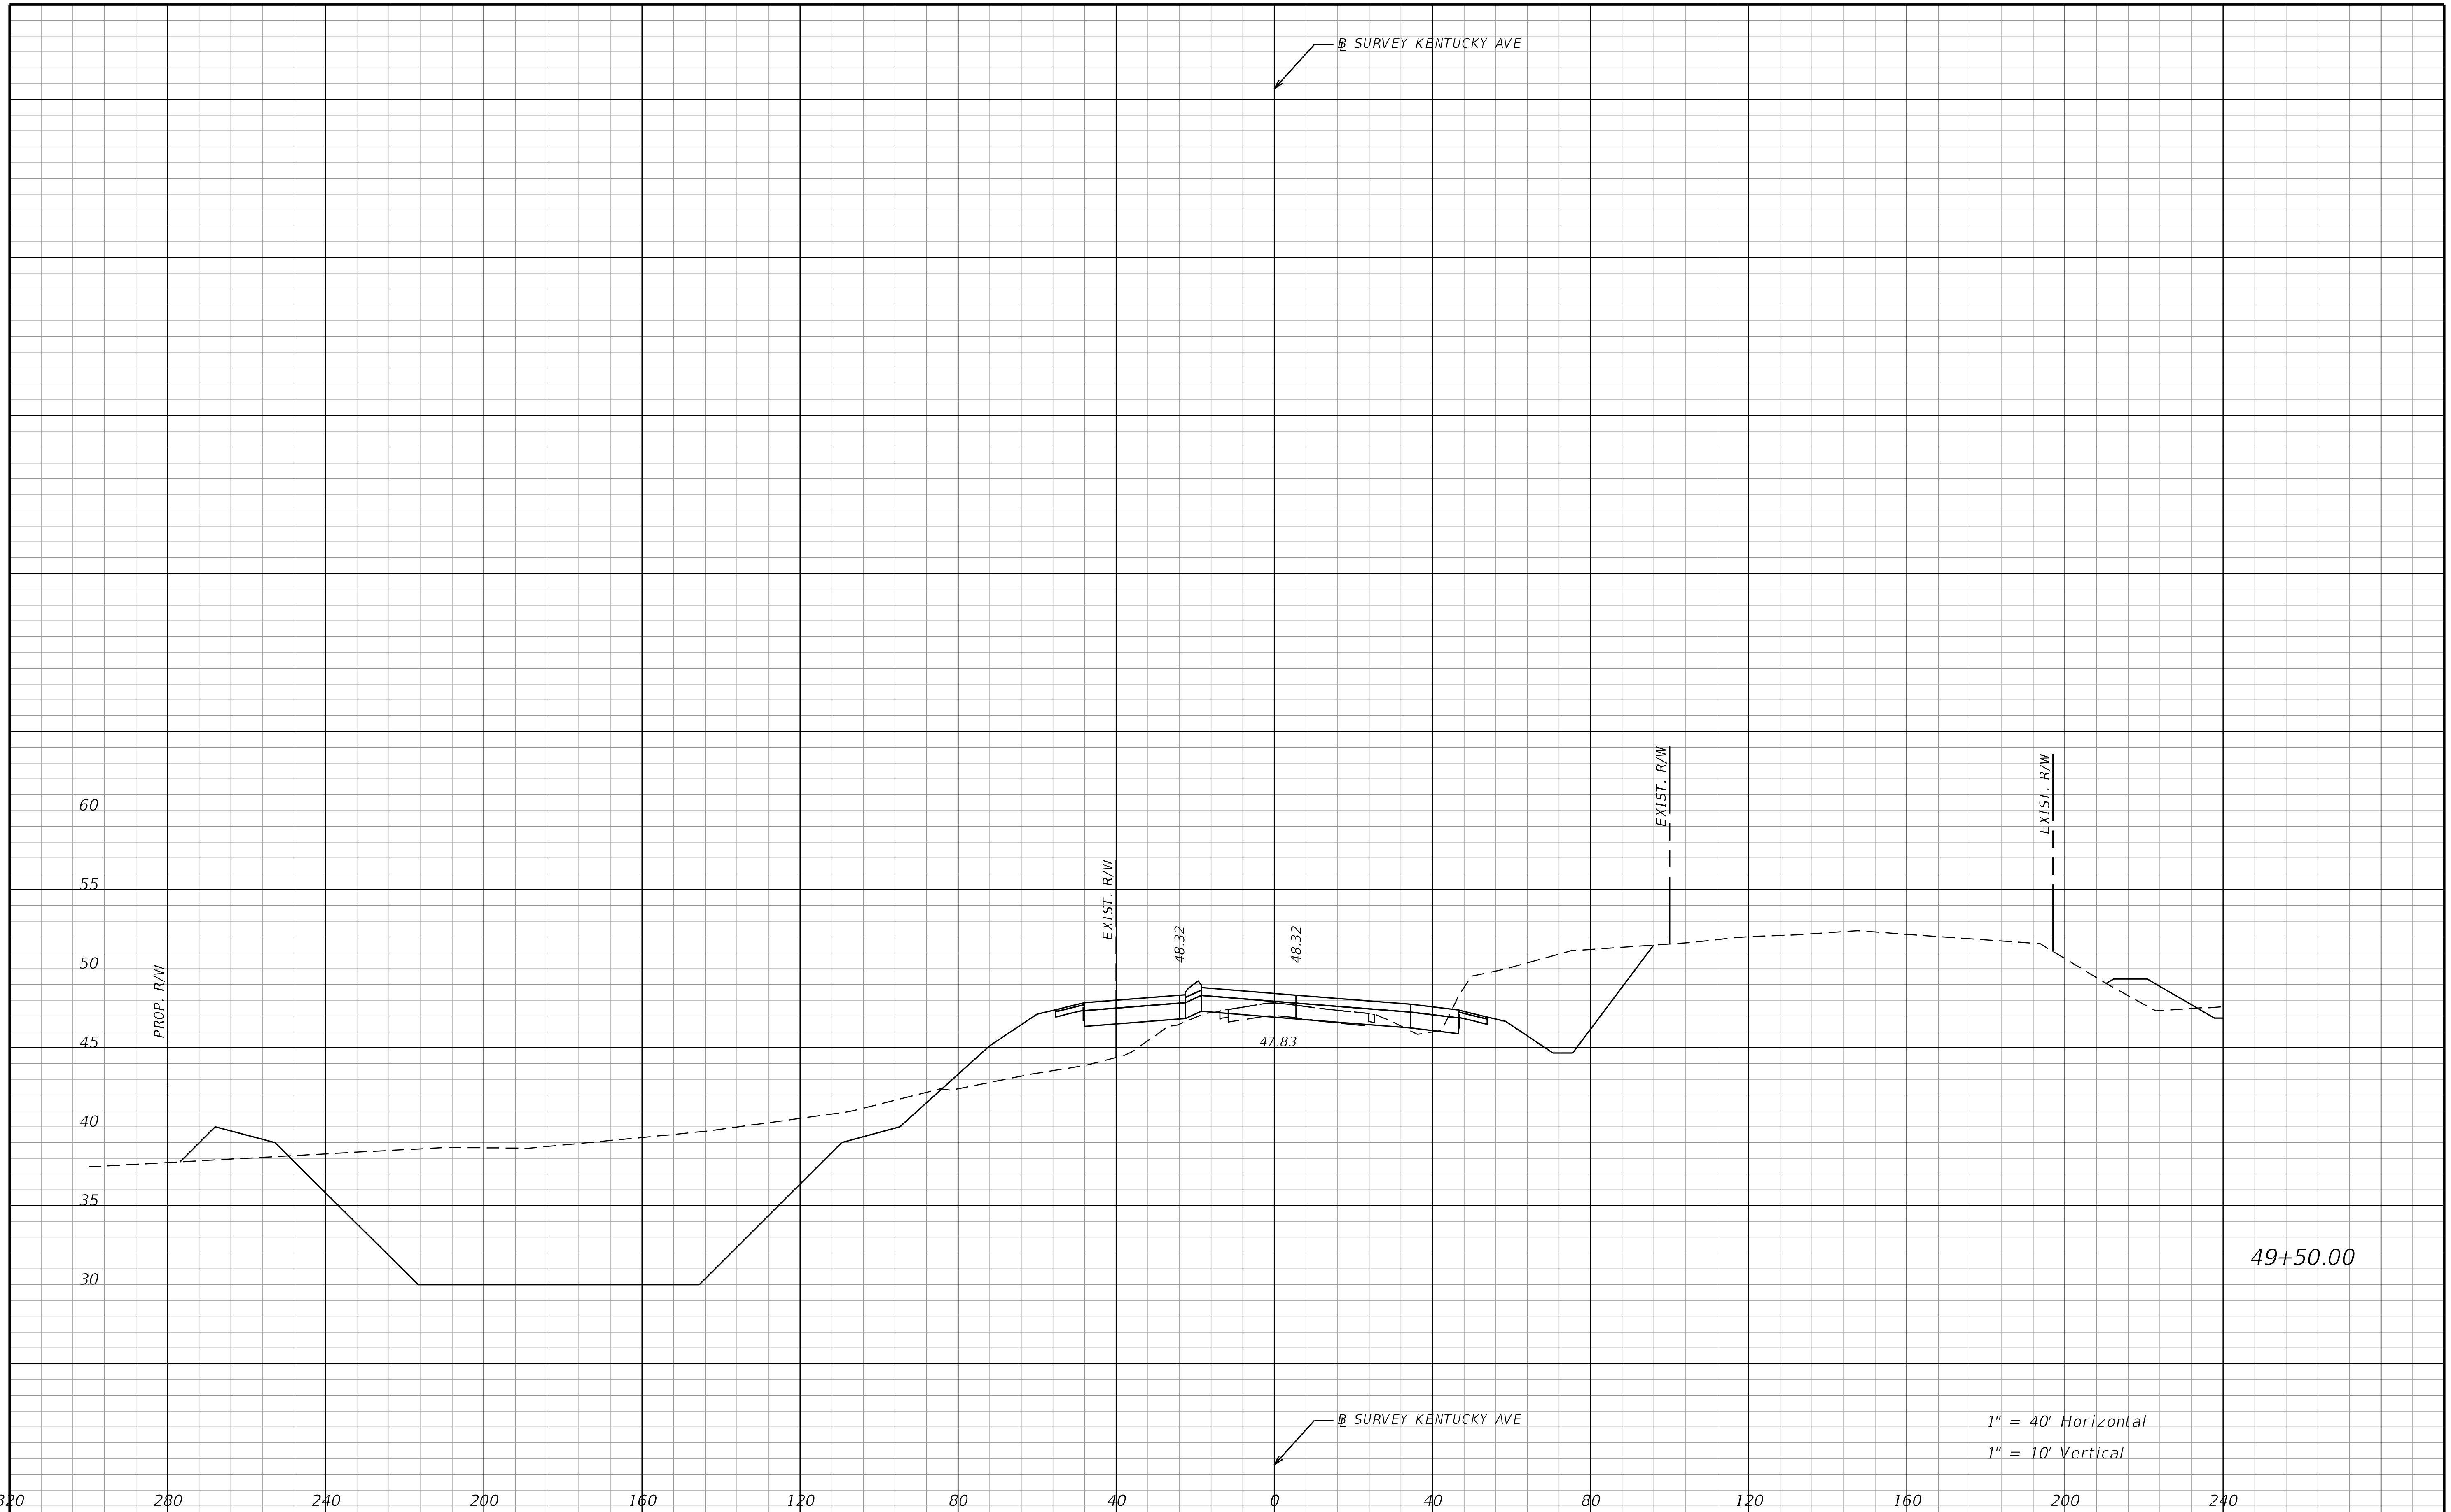

REVISIONS			
DATE	DESCRIPTION	DATE	DESCRIPTION

STANTEC CONSULTING SERVICES INC.
ENGINEER OF RECORD:
WILLIAM V. ANDERSON, P.E. NO.: 36682
11315 CORPORATE BLVD., SUITE 105
ORLANDO, FLORIDA 32817
(407) 823-8966
CERTIFICATE OF AUTHORIZATION NO. 27013

STATE OF FLORIDA
DEPARTMENT OF TRANSPORTATION

ROAD NO.	COUNTY	FINANCIAL PROJECT ID
SR400	VOLUSIA	408464-2-32-01

CROSS SECTIONS
KENTUCKY AVE

SHEET NO.
1126

THE OFFICIAL RECORD OF THIS SHEET IS THE ELECTRONIC FILE DIGITALLY SIGNED AND SEALED UNDER RULE 61G15-23.004, F.A.C.

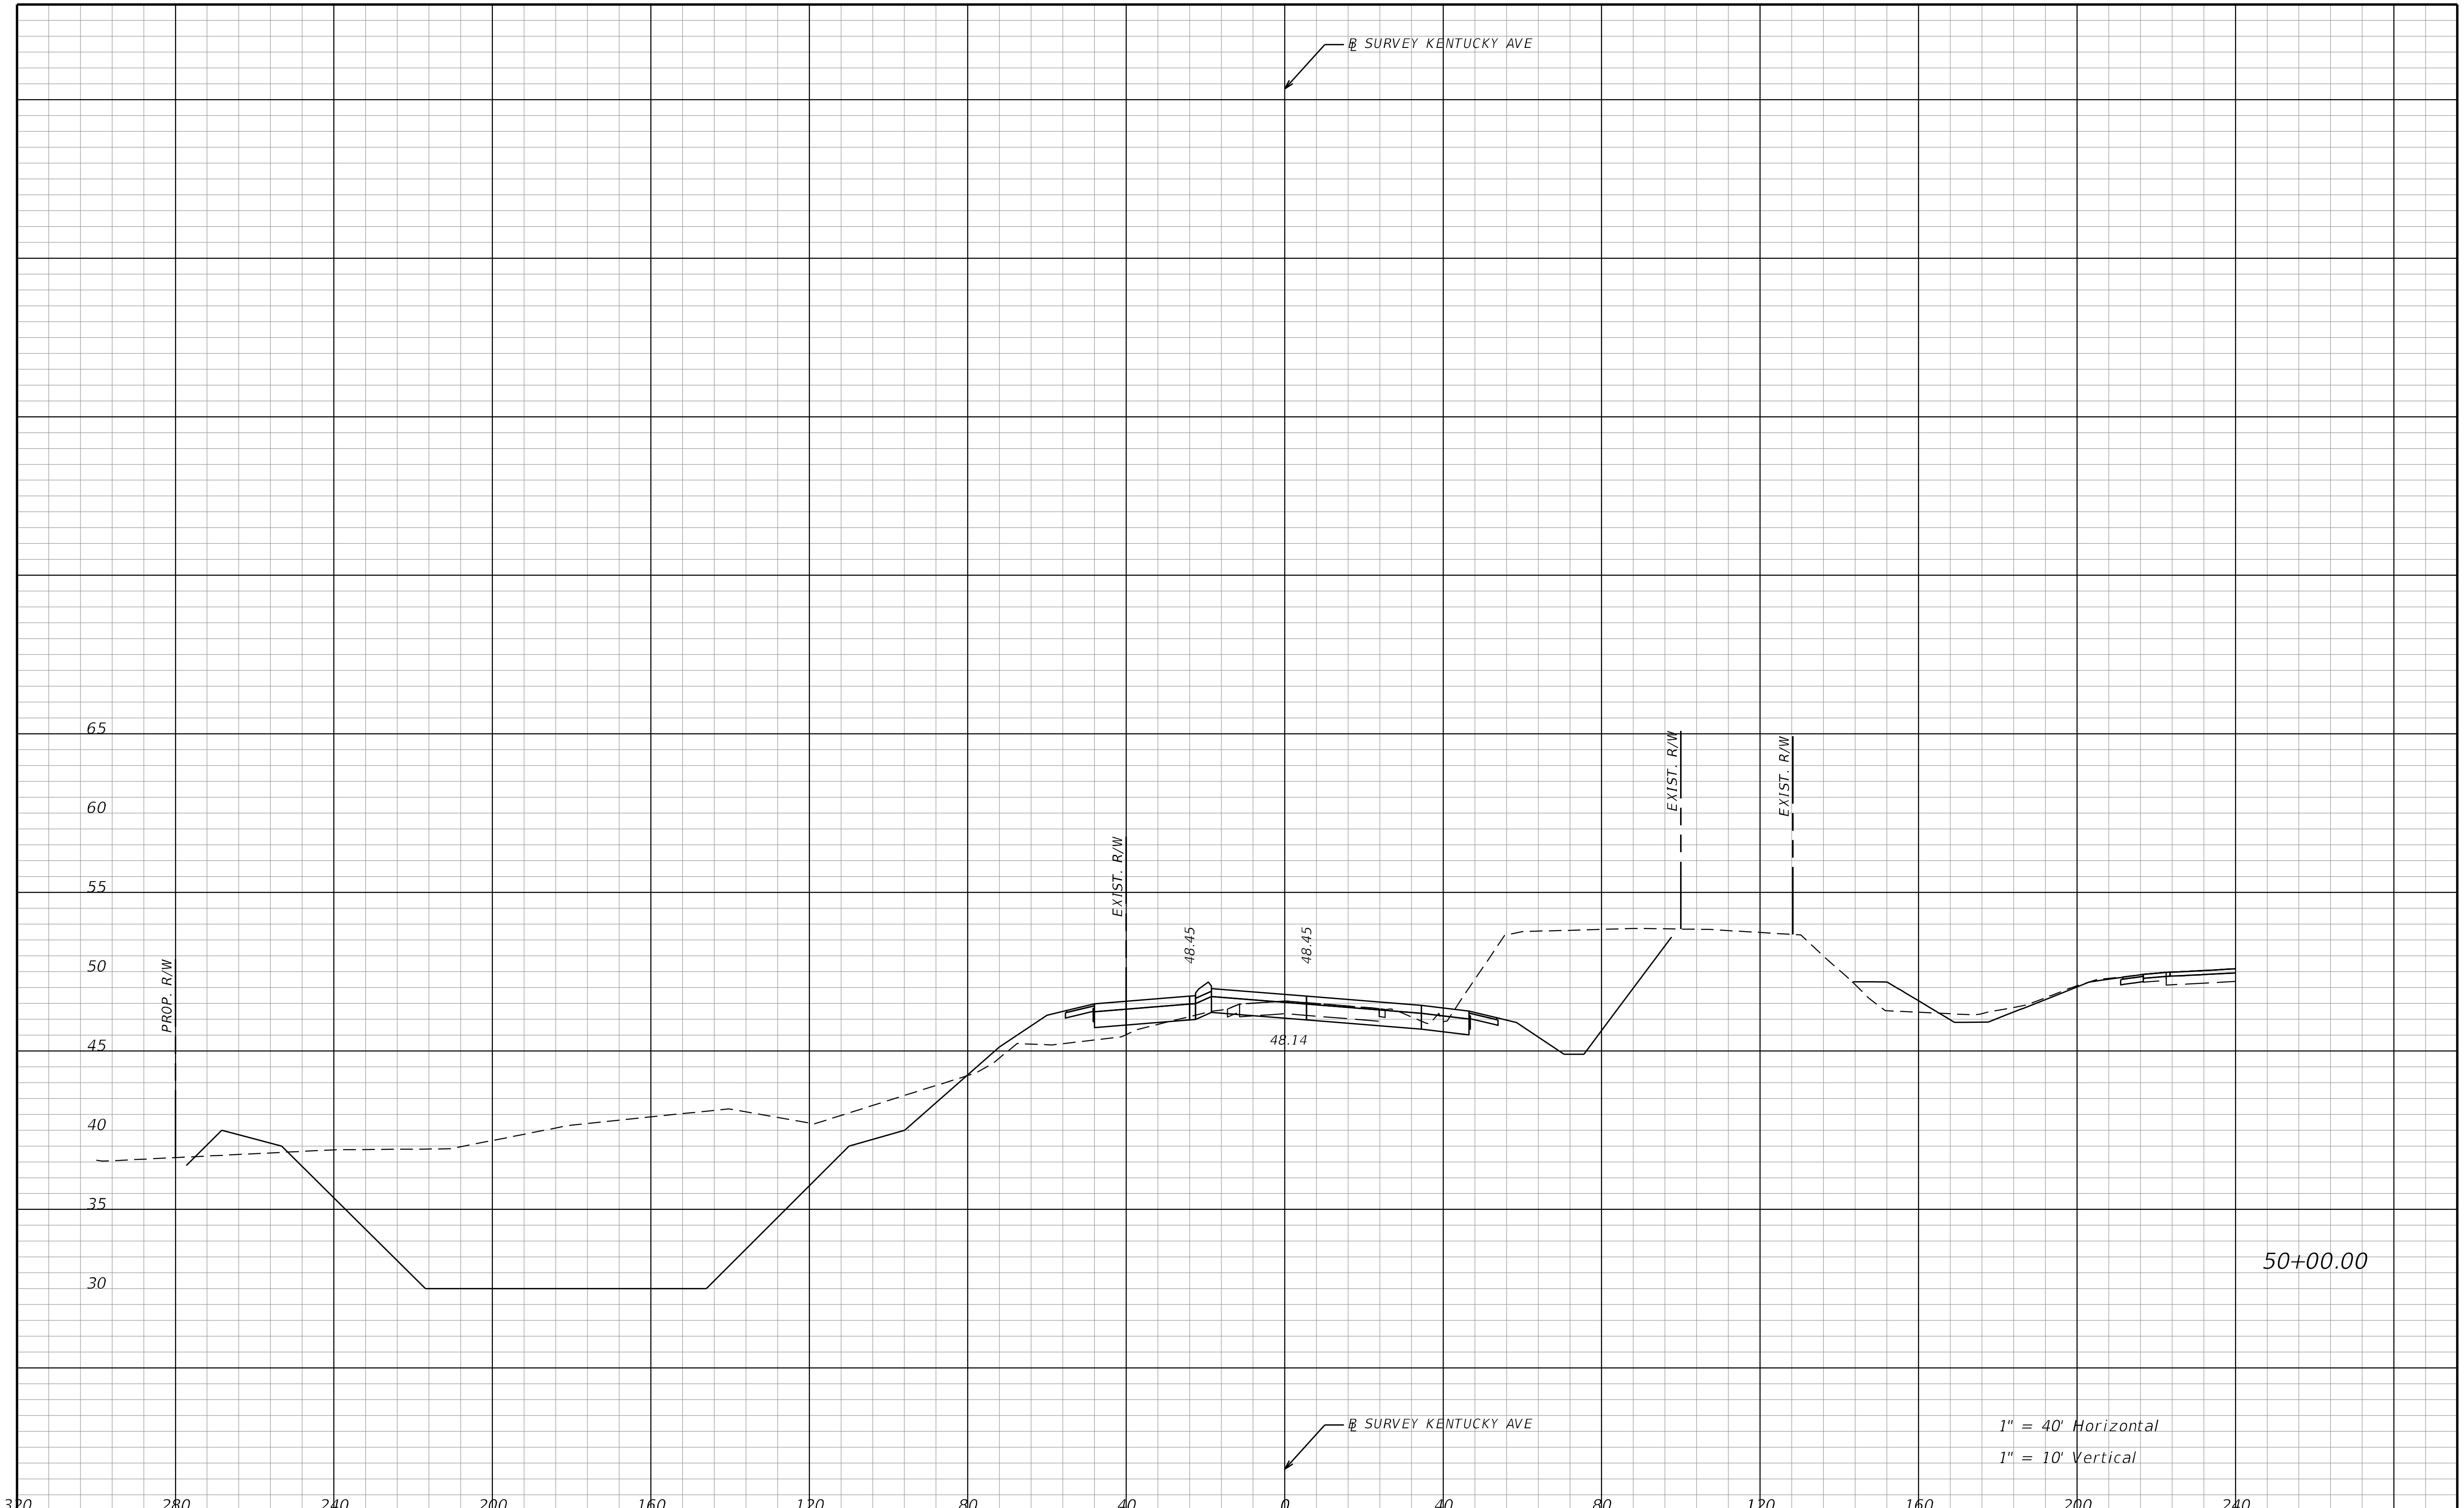

REVISIONS			
DATE	DESCRIPTION	DATE	DESCRIPTION

STANTEC CONSULTING SERVICES INC.
ENGINEER OF RECORD:
WILLIAM V. ANDERSON, P.E. NO.: 36682
11315 CORPORATE BLVD., SUITE 105
ORLANDO, FLORIDA 32817
(407) 823-8966
CERTIFICATE OF AUTHORIZATION NO. 27013

STATE OF FLORIDA
DEPARTMENT OF TRANSPORTATION

ROAD NO.	COUNTY	FINANCIAL PROJECT ID
SR400	VOLUSIA	408464-2-32-01

CROSS SECTIONS
KENTUCKY AVE

SHEET NO.
1127

THE OFFICIAL RECORD OF THIS SHEET IS THE ELECTRONIC FILE DIGITALLY SIGNED AND SEALED UNDER RULE 61G15-23.004, F.A.C.

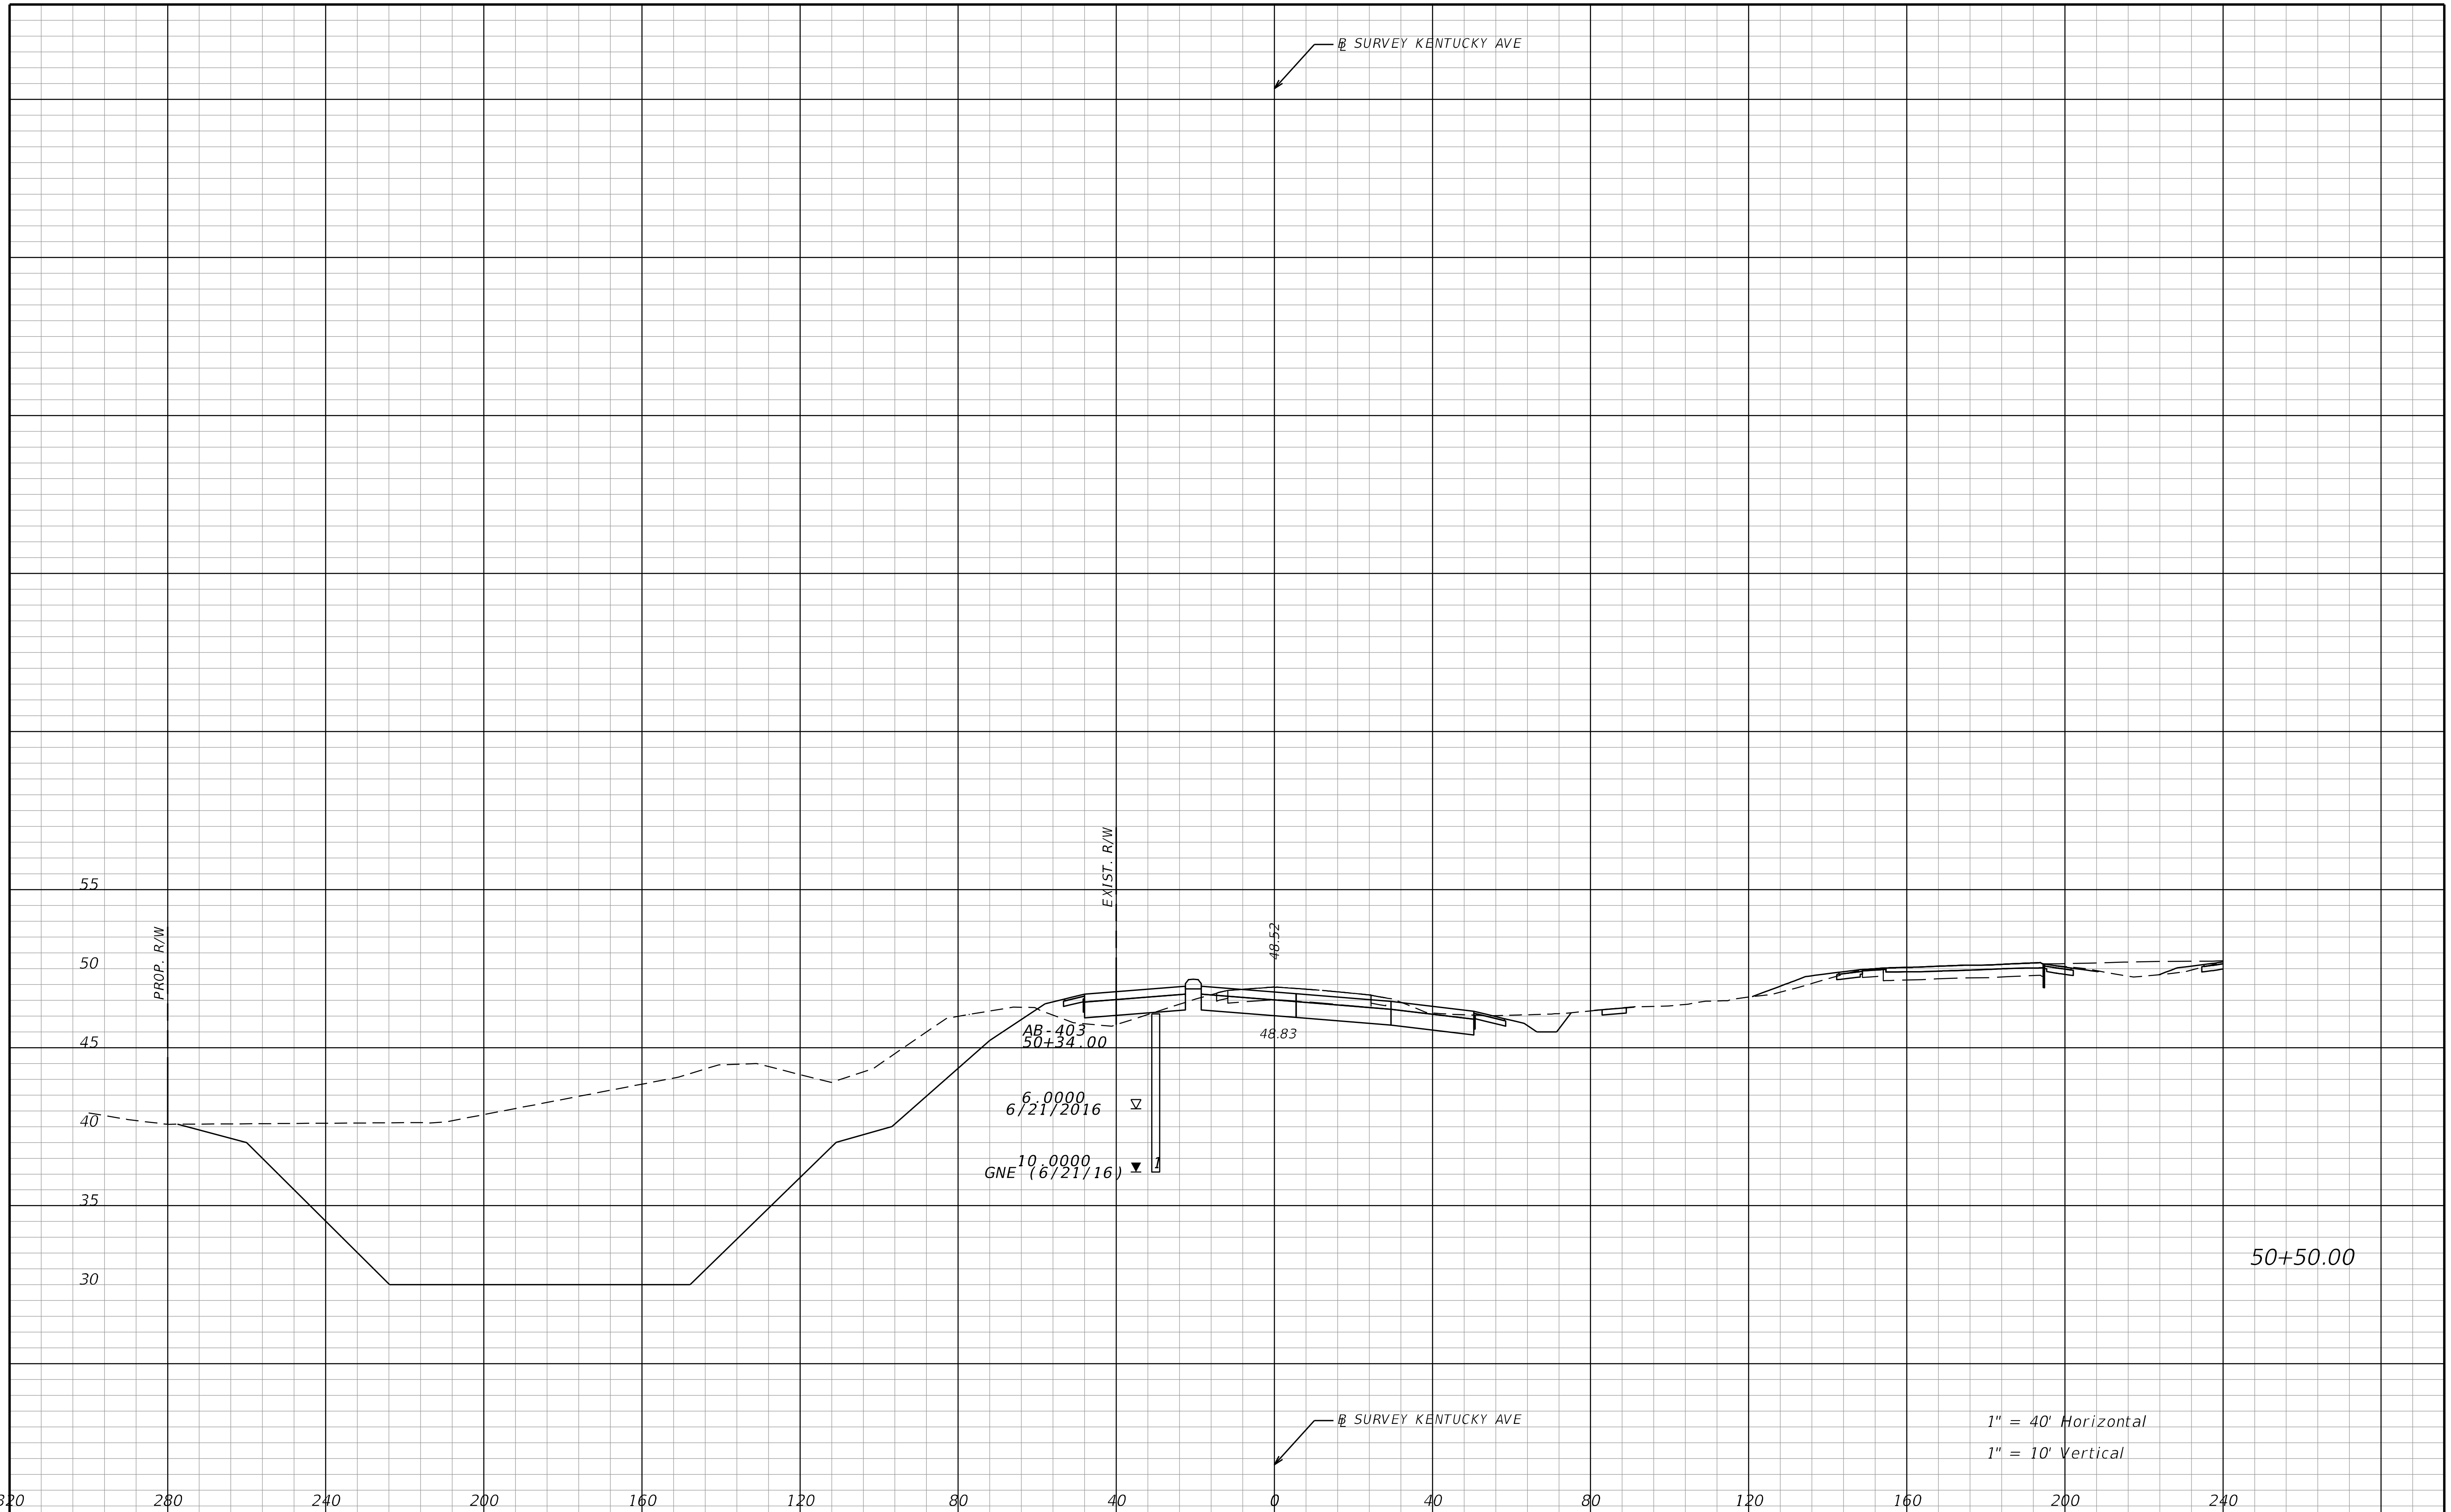

REVISIONS			
DATE	DESCRIPTION	DATE	DESCRIPTION

STANTEC CONSULTING SERVICES INC.
ENGINEER OF RECORD:
WILLIAM V. ANDERSON, P.E. NO.: 36682
11315 CORPORATE BLVD., SUITE 105
ORLANDO, FLORIDA 32817
(407) 823-8966
CERTIFICATE OF AUTHORIZATION NO. 27013

STATE OF FLORIDA
DEPARTMENT OF TRANSPORTATION

ROAD NO.	COUNTY	FINANCIAL PROJECT ID
SR400	VOLUSIA	408464-2-32-01

CROSS SECTIONS
KENTUCKY AVE

SHEET NO.
1128

THE OFFICIAL RECORD OF THIS SHEET IS THE ELECTRONIC FILE DIGITALLY SIGNED AND SEALED UNDER RULE 61G15-23.004, F.A.C.

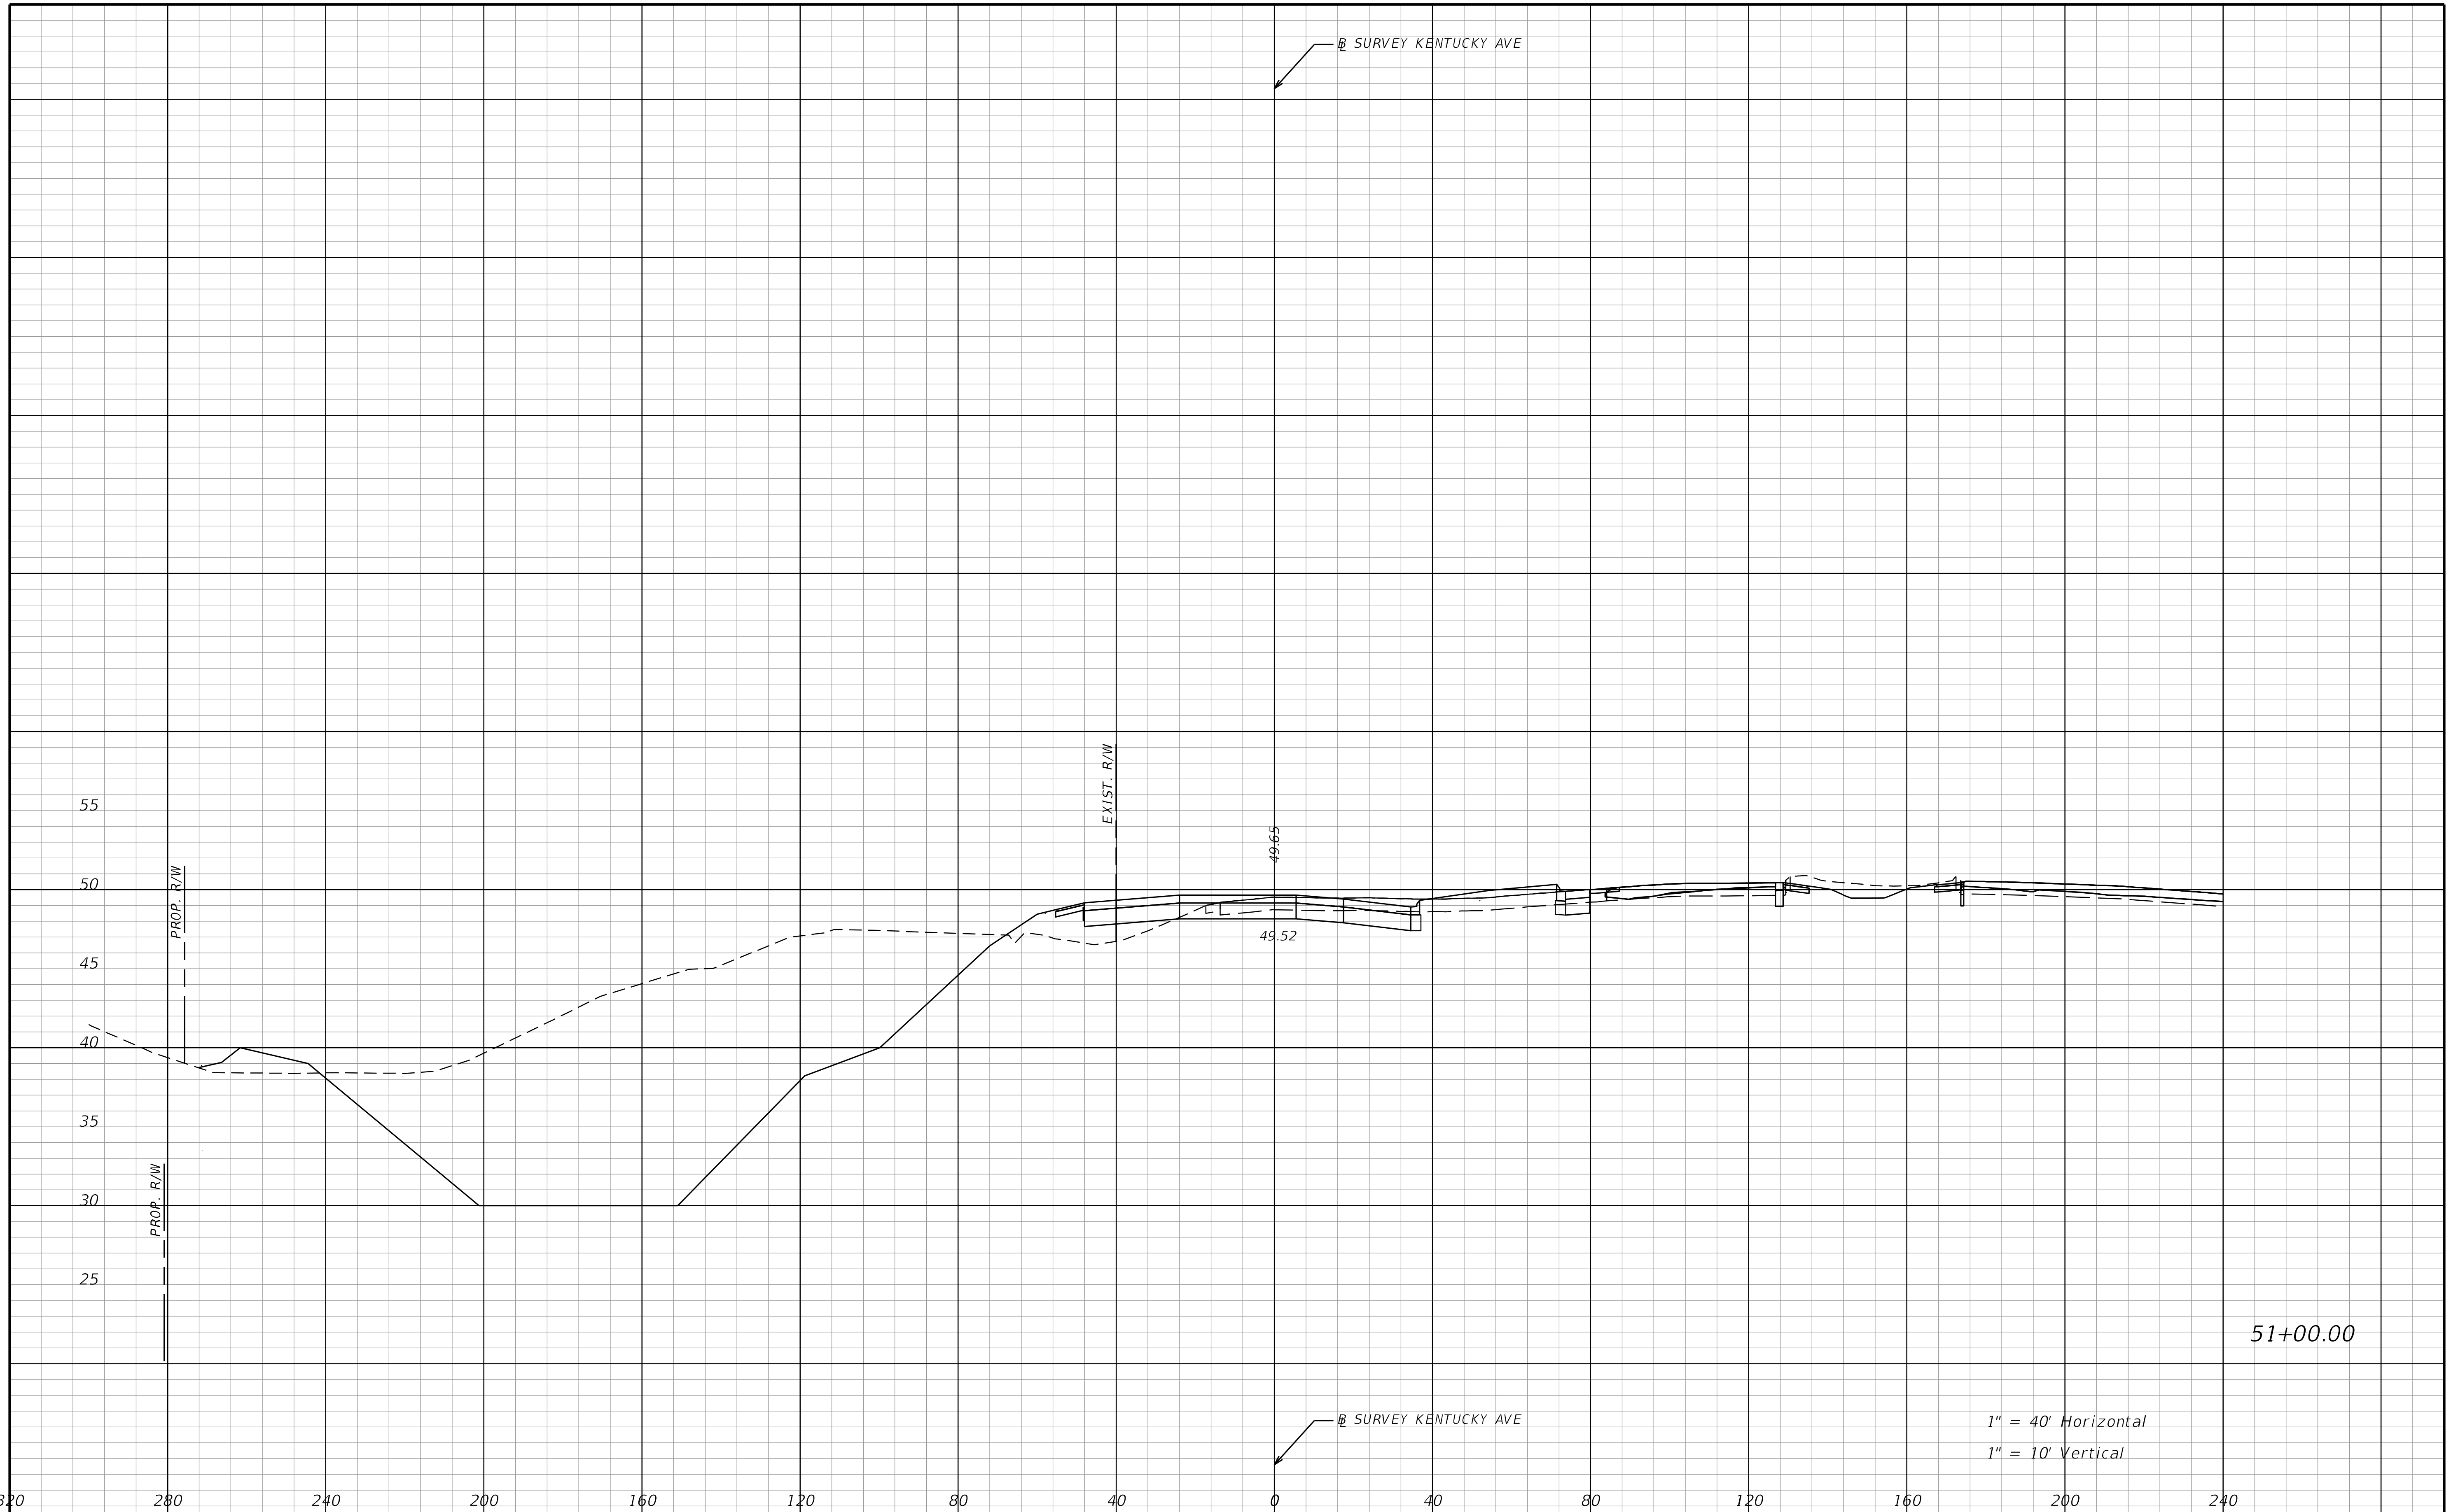

REVISIONS			
DATE	DESCRIPTION	DATE	DESCRIPTION

STANTEC CONSULTING SERVICES INC.
ENGINEER OF RECORD:
WILLIAM V. ANDERSON, P.E. NO.: 36682
11315 CORPORATE BLVD., SUITE 105
ORLANDO, FLORIDA 32817
(407) 823-8966
CERTIFICATE OF AUTHORIZATION NO. 27013

STATE OF FLORIDA
DEPARTMENT OF TRANSPORTATION

ROAD NO.	COUNTY	FINANCIAL PROJECT ID
SR400	VOLUSIA	408464-2-32-01

CROSS SECTIONS
KENTUCKY AVE

SHEET NO.
1129

THE OFFICIAL RECORD OF THIS SHEET IS THE ELECTRONIC FILE DIGITALLY SIGNED AND SEALED UNDER RULE 61G15-23.004, F.A.C.

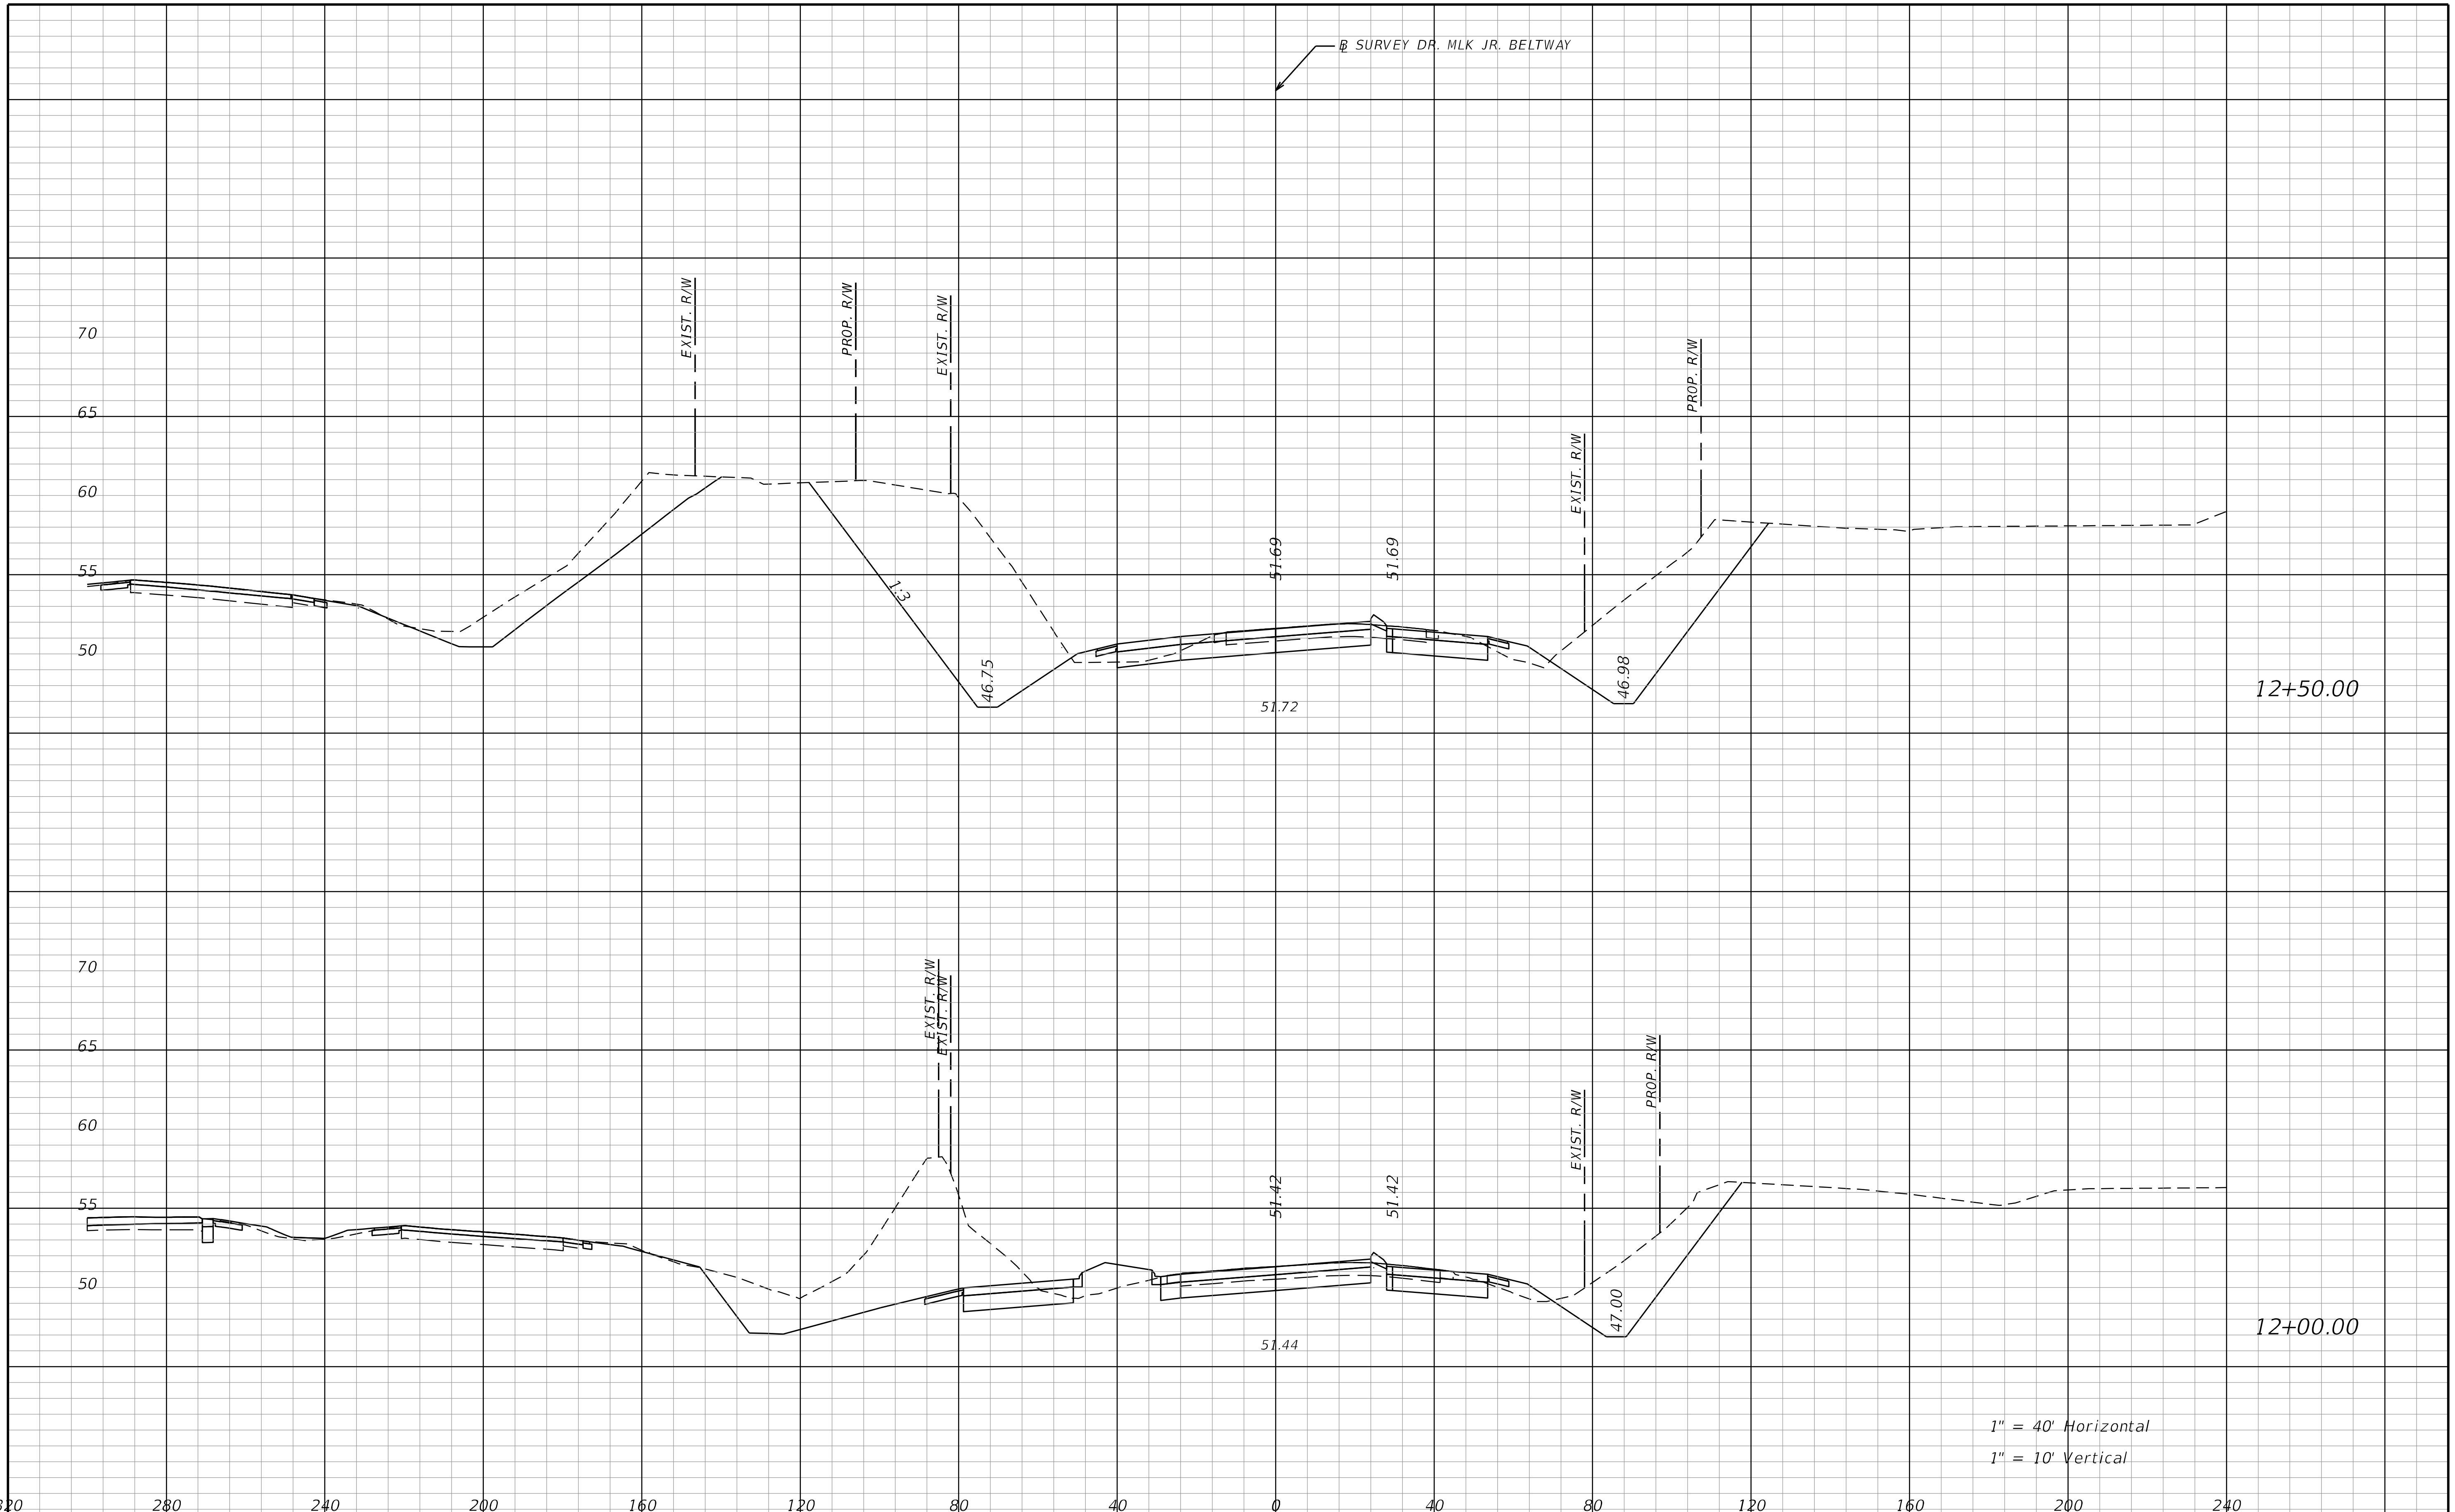

REVISIONS			
DATE	DESCRIPTION	DATE	DESCRIPTION

STANTEC CONSULTING SERVICES INC.
ENGINEER OF RECORD:
WILLIAM V. ANDERSON, P.E. NO.: 36682
11315 CORPORATE BLVD., SUITE 105
ORLANDO, FLORIDA 32817
(407) 823-8966
CERTIFICATE OF AUTHORIZATION NO. 27013

STATE OF FLORIDA
DEPARTMENT OF TRANSPORTATION

ROAD NO.	COUNTY	FINANCIAL PROJECT ID
SR400	VOLUSIA	408464-2-32-01

CROSS SECTIONS
DR. MLK JR. BELTWAY

SHEET NO.
1130

jchassee 6/14/2019 4:29:29 PM Rdxsrd_shg V:\2158\active\CADD\408464232O1\roadway\RDXSRD08_MLK.DGN

THE OFFICIAL RECORD OF THIS SHEET IS THE ELECTRONIC FILE DIGITALLY SIGNED AND SEALED UNDER RULE 61G15-23.004, F.A.C.

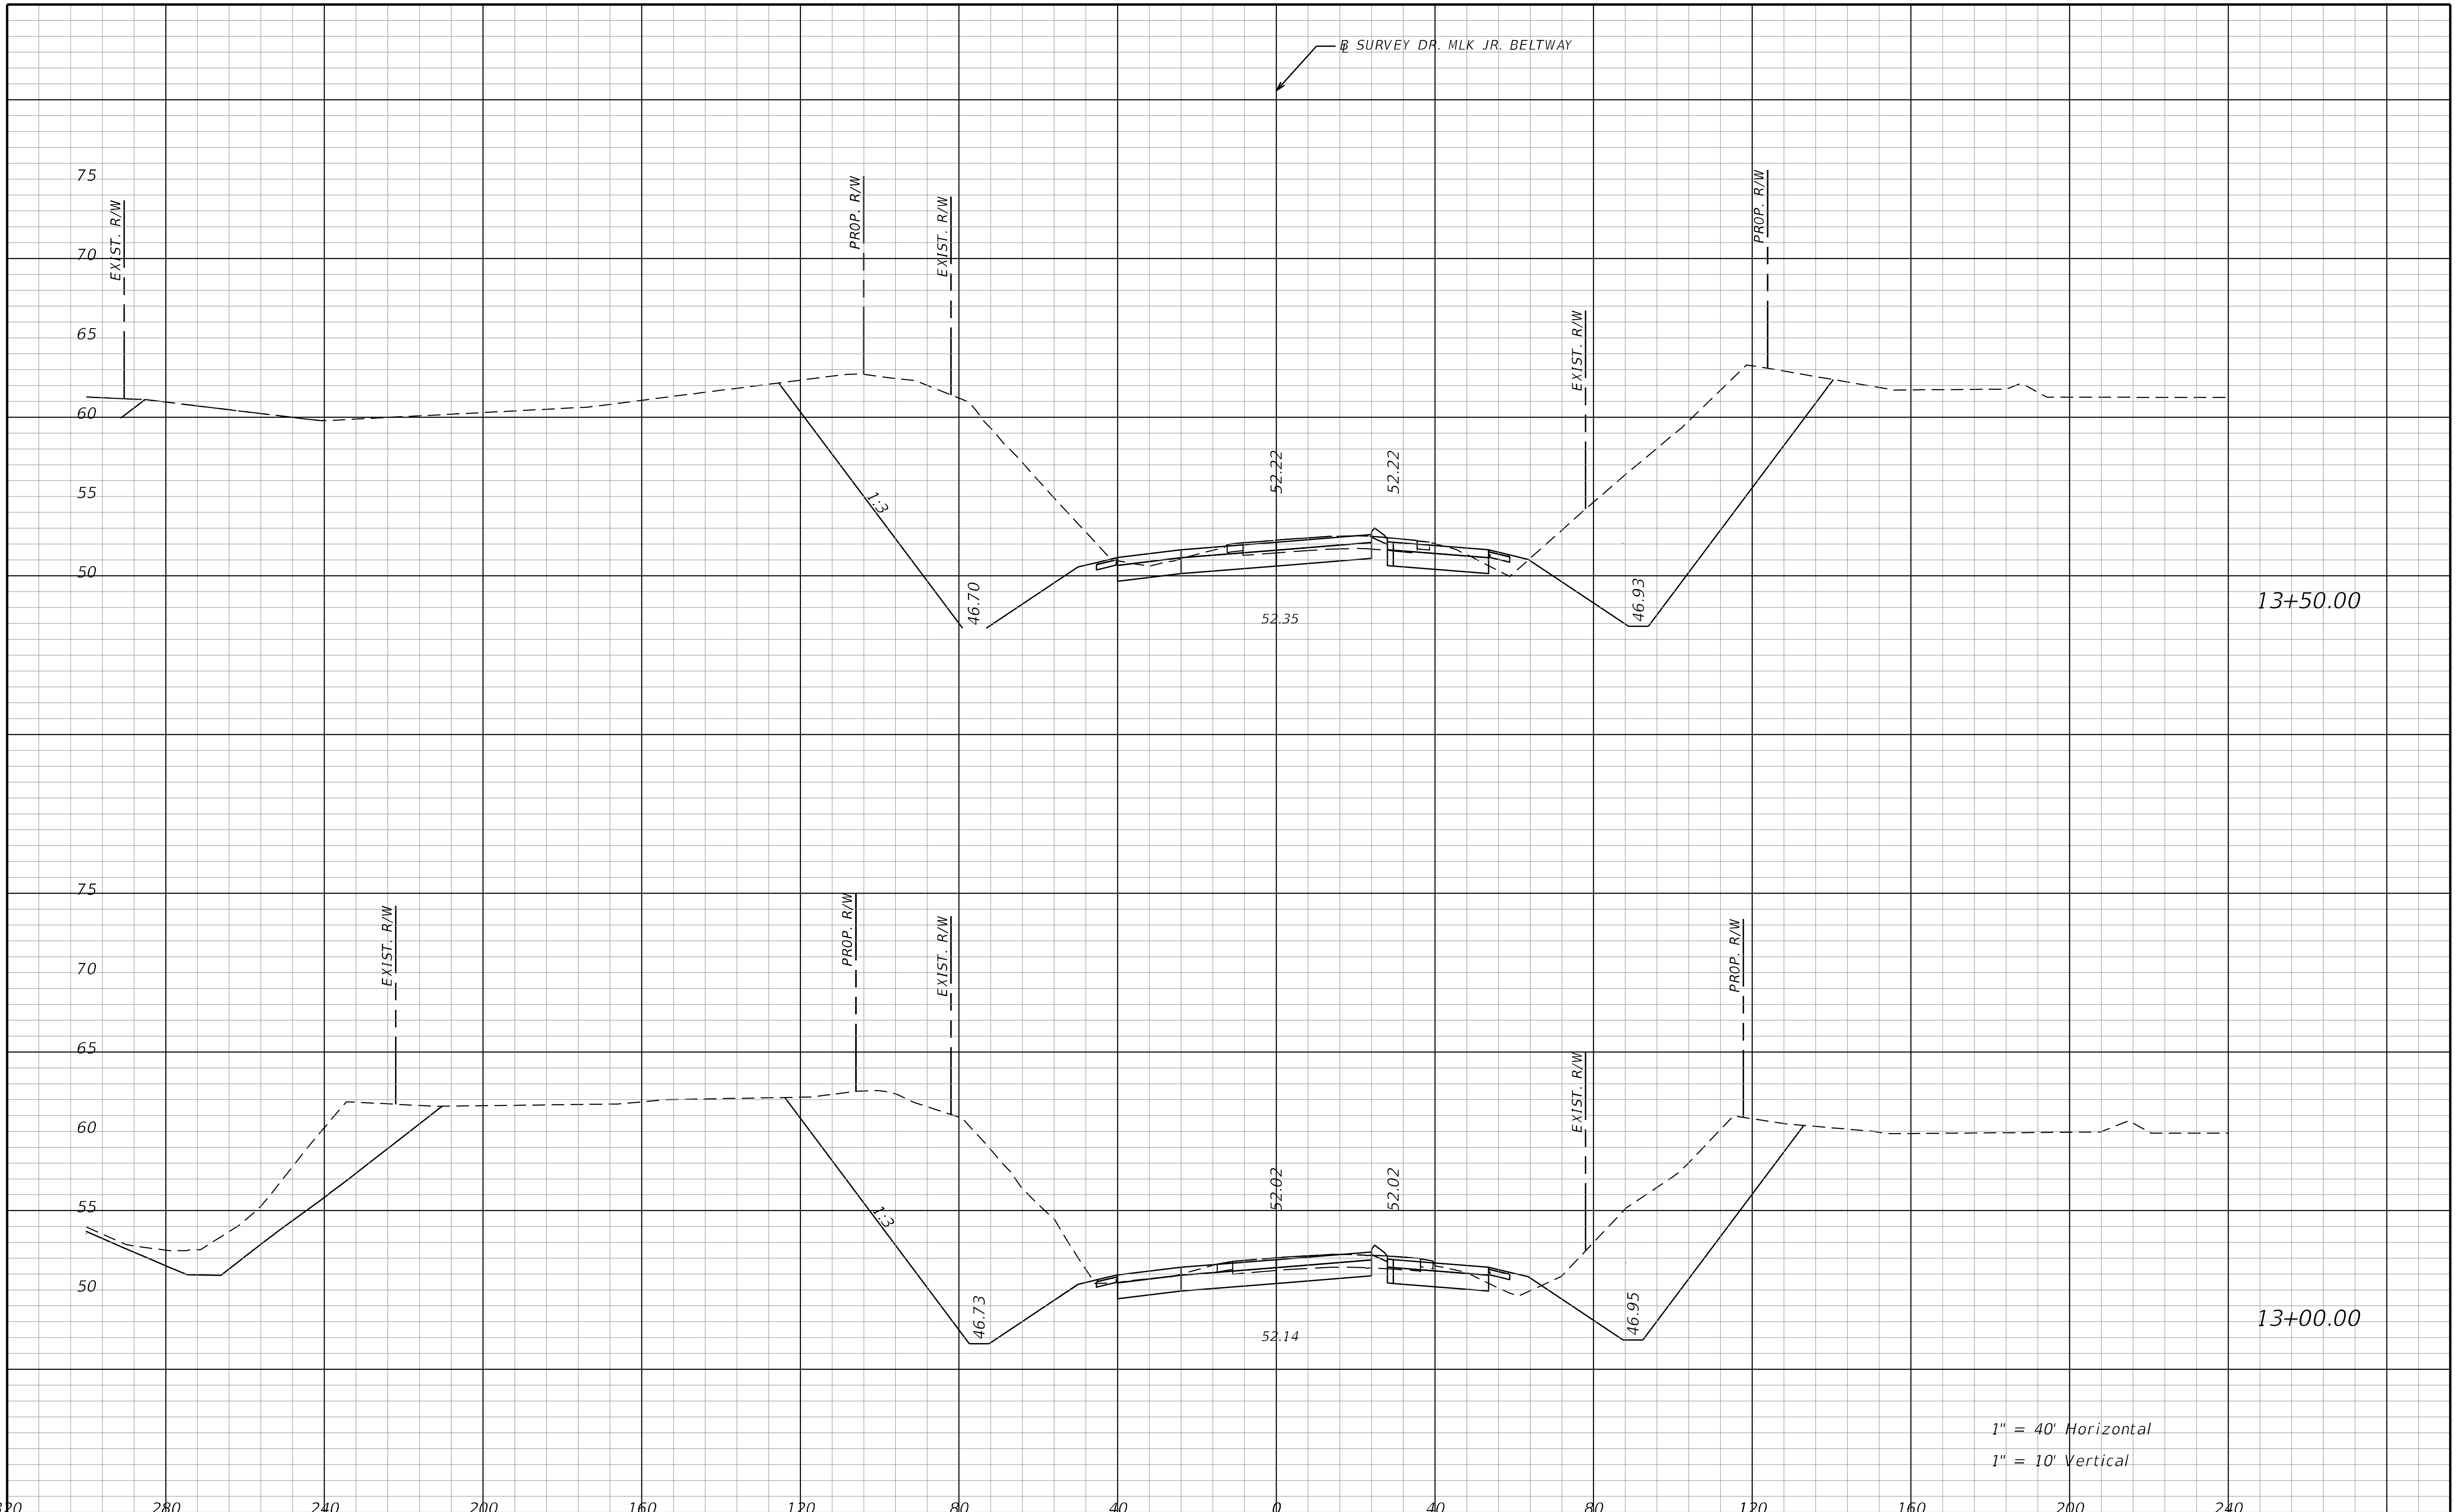

THE OFFICIAL RECORD OF THIS SHEET IS THE ELECTRONIC FILE DIGITALLY SIGNED AND SEALED UNDER RULE 61G15-23.004, F.A.C.

REVISIONS			
DATE	DESCRIPTION	DATE	DESCRIPTION

STANTEC CONSULTING SERVICES INC.
ENGINEER OF RECORD:
WILLIAM V. ANDERSON, P.E. NO.: 36682
11315 CORPORATE BLVD., SUITE 105
ORLANDO, FLORIDA 32817
(407) 823-8966
CERTIFICATE OF AUTHORIZATION NO. 27013

STATE OF FLORIDA
DEPARTMENT OF TRANSPORTATION

ROAD NO.	COUNTY	FINANCIAL PROJECT ID
SR400	VOLUSIA	408464-2-32-01

CROSS SECTIONS
DR. MLK JR. BELTWAY

SHEET NO.
1131

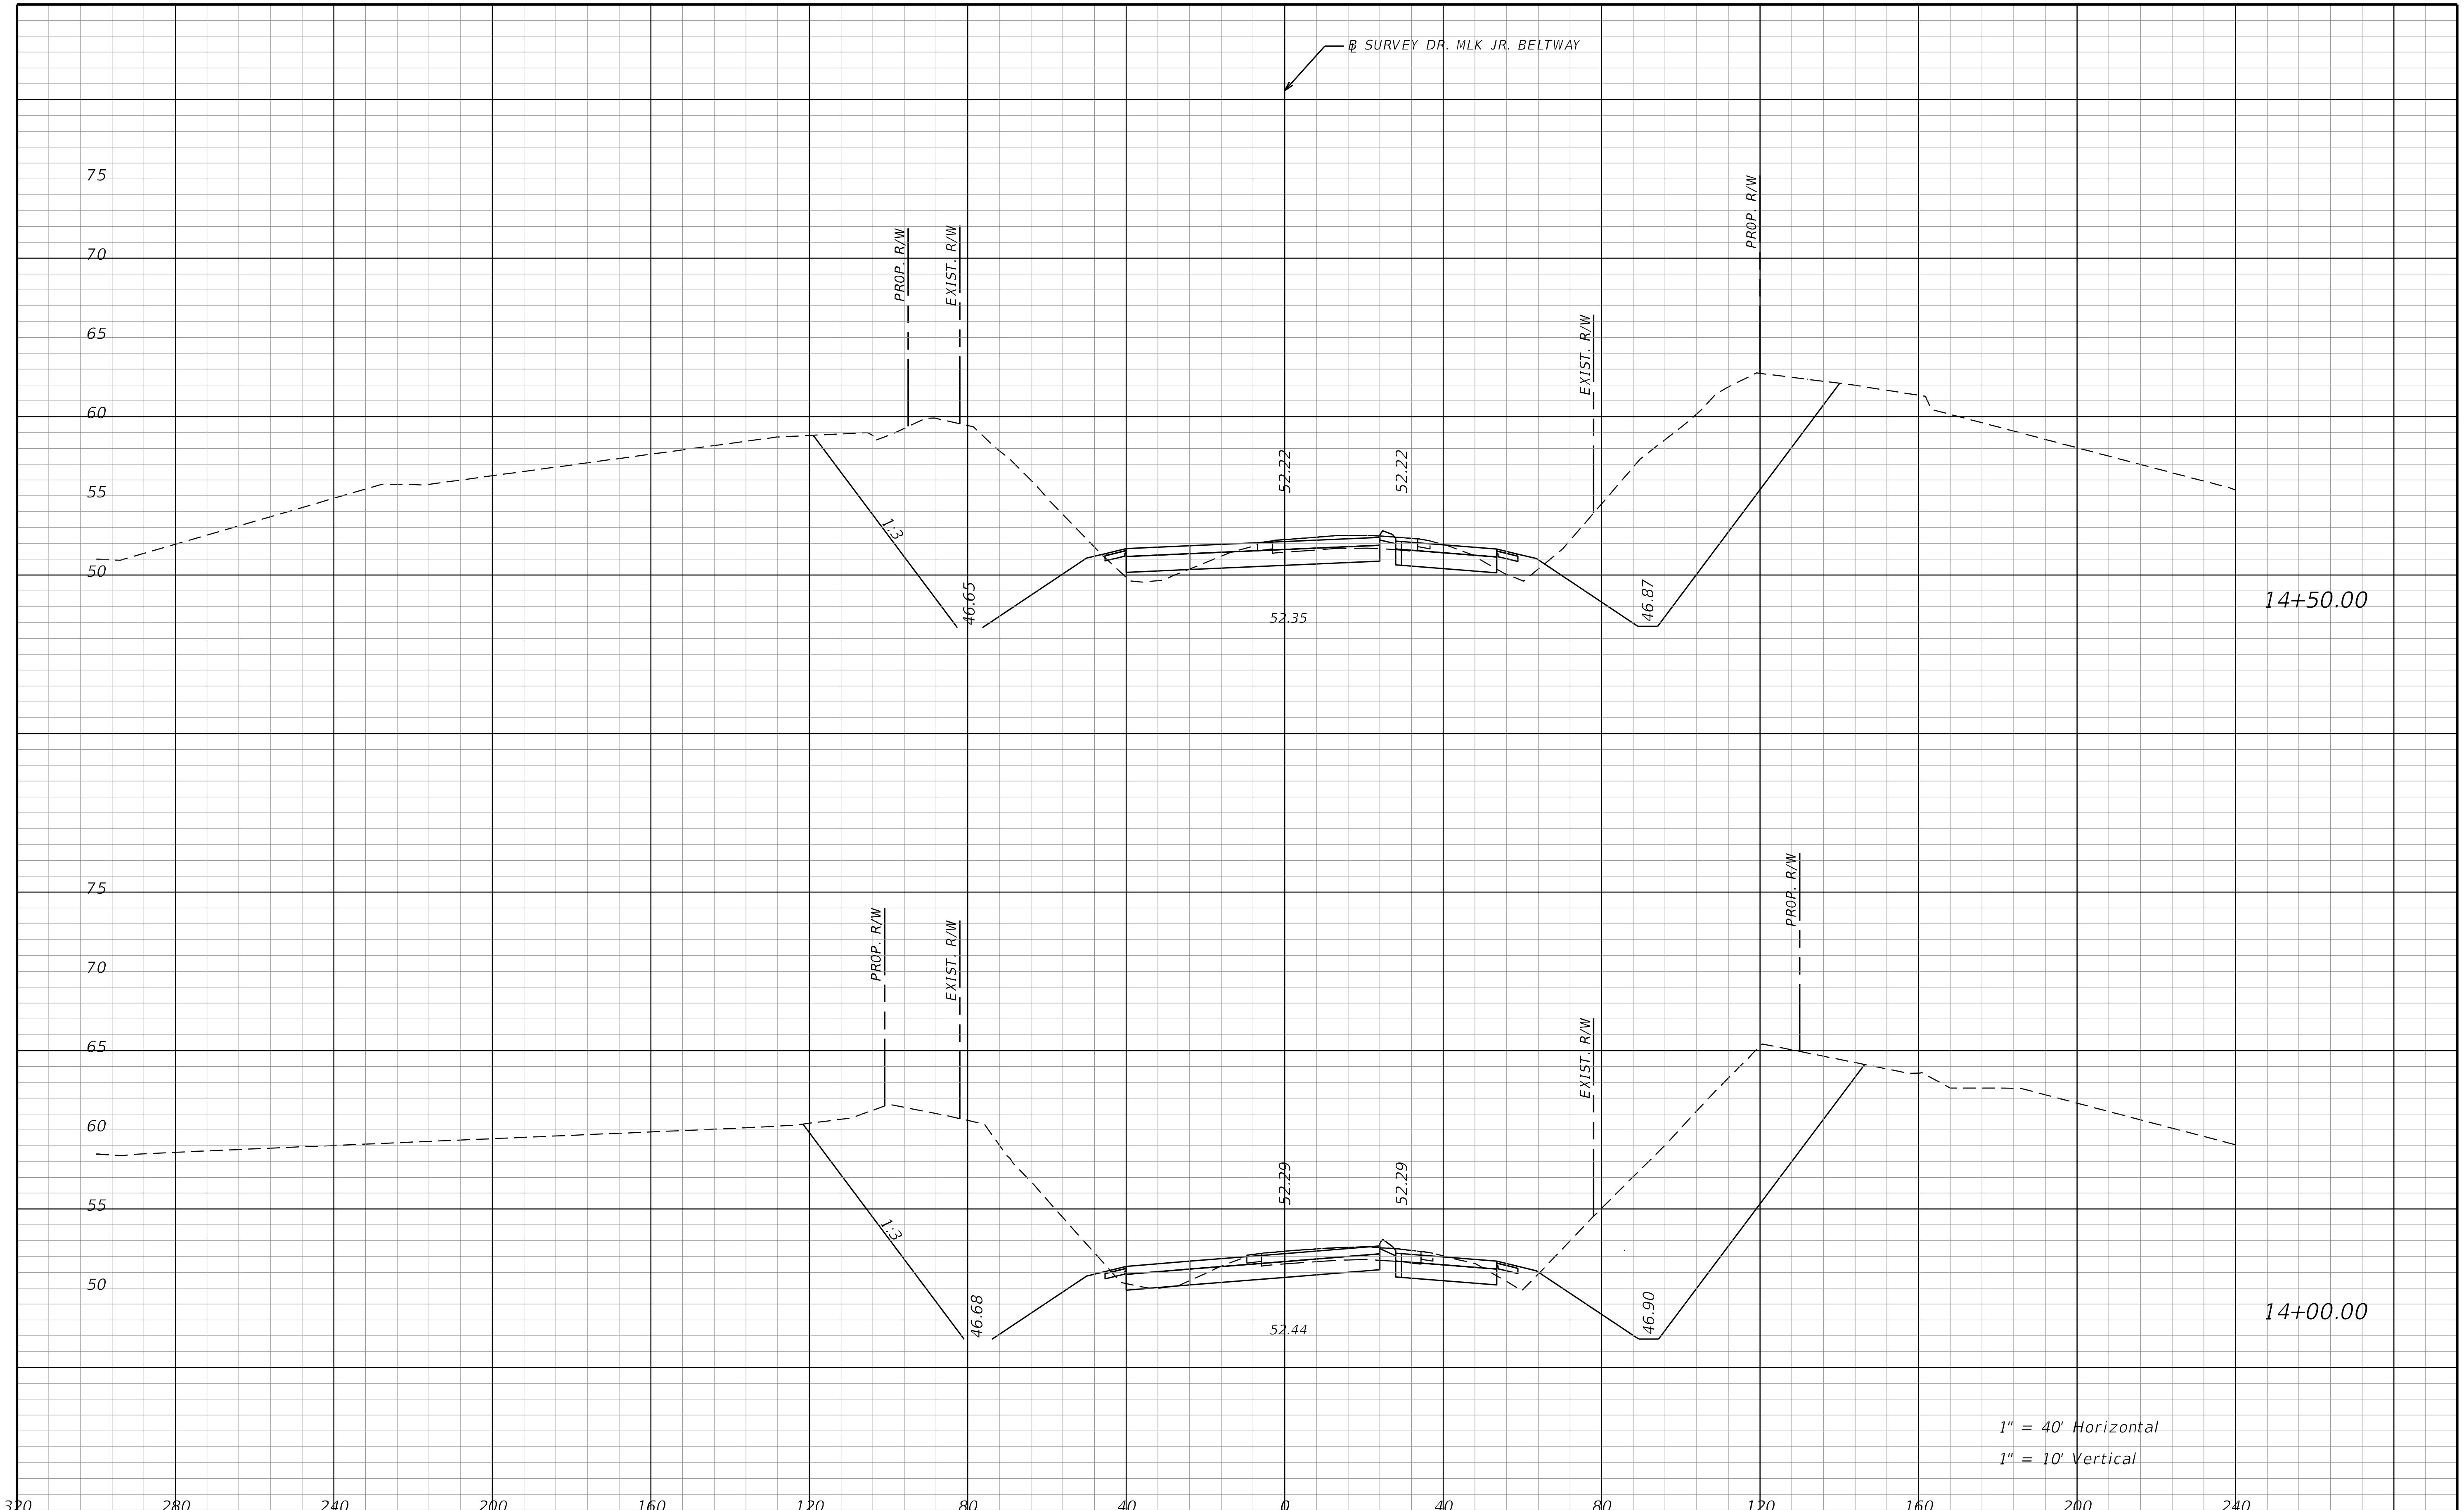

THE OFFICIAL RECORD OF THIS SHEET IS THE ELECTRONIC FILE DIGITALLY SIGNED AND SEALED UNDER RULE 61G15-23.004, F.A.C.

REVISIONS			
DATE	DESCRIPTION	DATE	DESCRIPTION

STANTEC CONSULTING SERVICES INC.
ENGINEER OF RECORD:
WILLIAM V. ANDERSON, P.E. NO.: 36682
11315 CORPORATE BLVD., SUITE 105
ORLANDO, FLORIDA 32817
(407) 823-8966
CERTIFICATE OF AUTHORIZATION NO. 27013

STATE OF FLORIDA
DEPARTMENT OF TRANSPORTATION

ROAD NO.	COUNTY	FINANCIAL PROJECT ID
SR400	VOLUSIA	408464-2-32-01

CROSS SECTIONS
DR. MLK JR. BELTWAY

SHEET NO.
1132

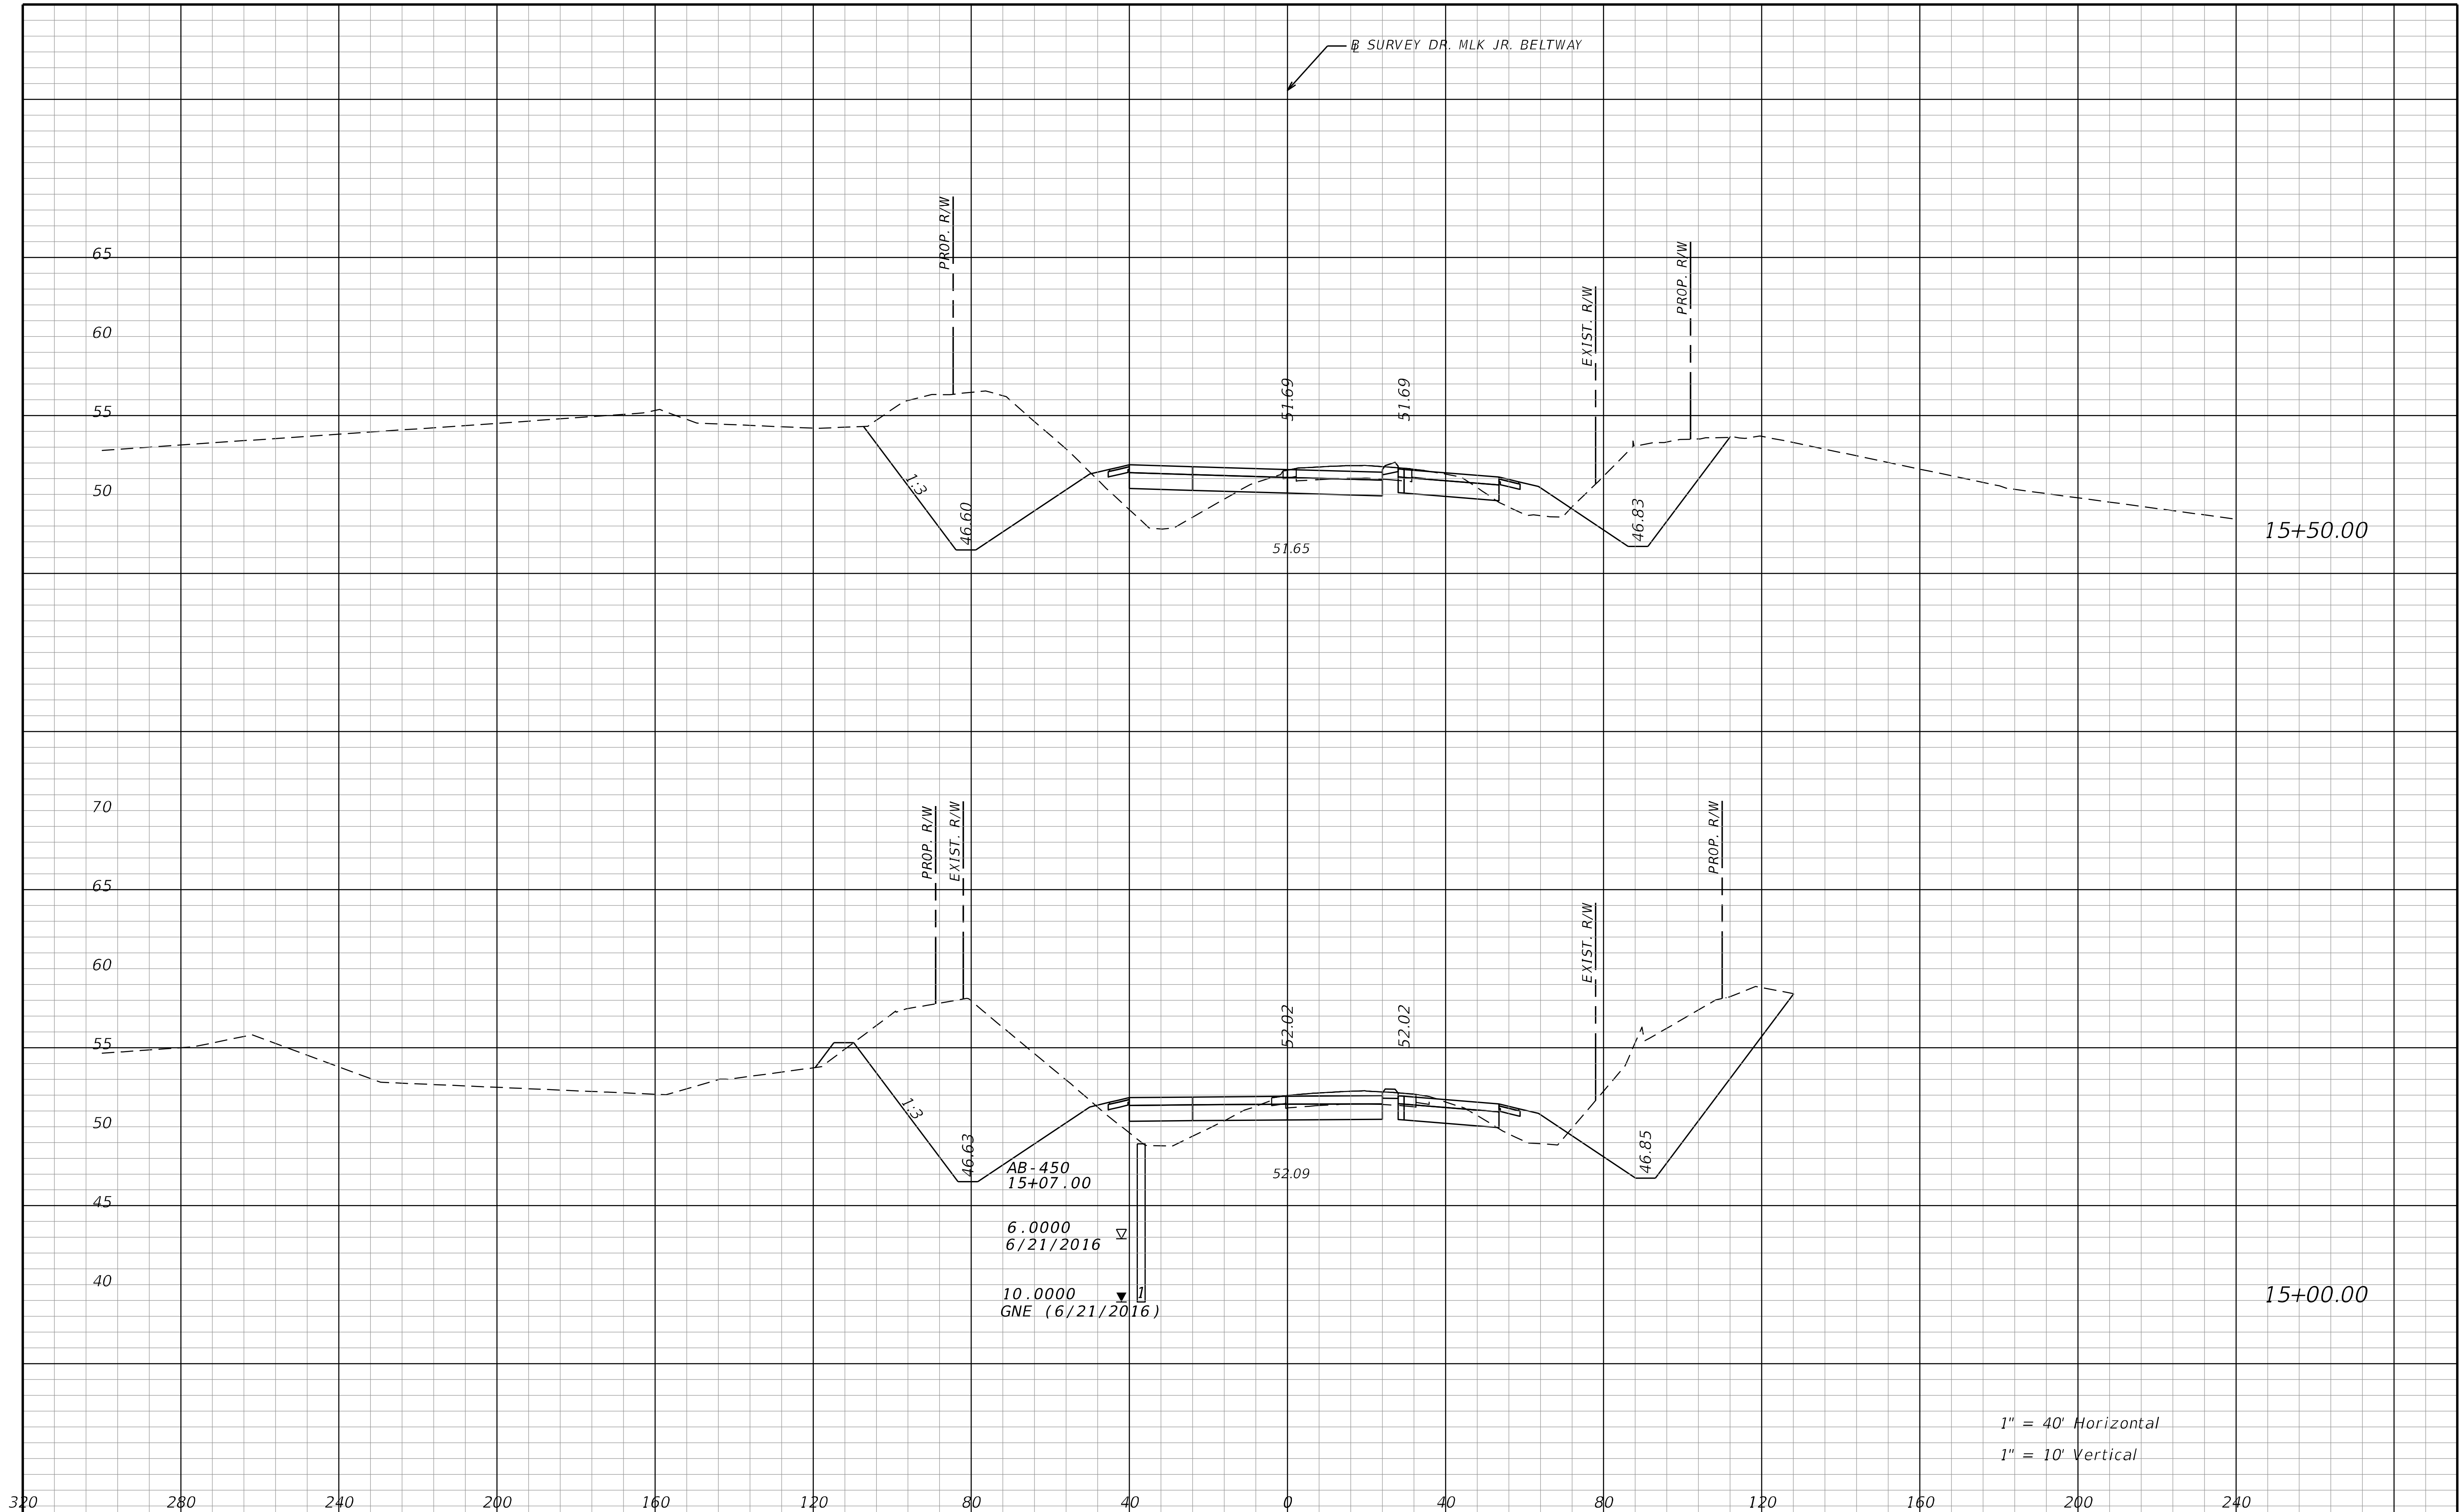

REVISIONS			
DATE	DESCRIPTION	DATE	DESCRIPTION

STANTEC CONSULTING SERVICES INC.
ENGINEER OF RECORD:
WILLIAM V. ANDERSON, P.E. NO.: 36682
11315 CORPORATE BLVD., SUITE 105
ORLANDO, FLORIDA 32817
(407) 823-8966
CERTIFICATE OF AUTHORIZATION NO. 27013

STATE OF FLORIDA
DEPARTMENT OF TRANSPORTATION

ROAD NO.	COUNTY	FINANCIAL PROJECT ID
SR400	VOLUSIA	408464-2-32-01

CROSS SECTIONS
DR. MLK JR. BELTWAY

SHEET NO.
1133

THE OFFICIAL RECORD OF THIS SHEET IS THE ELECTRONIC FILE DIGITALLY SIGNED AND SEALED UNDER RULE 61G15-23.004, F.A.C.

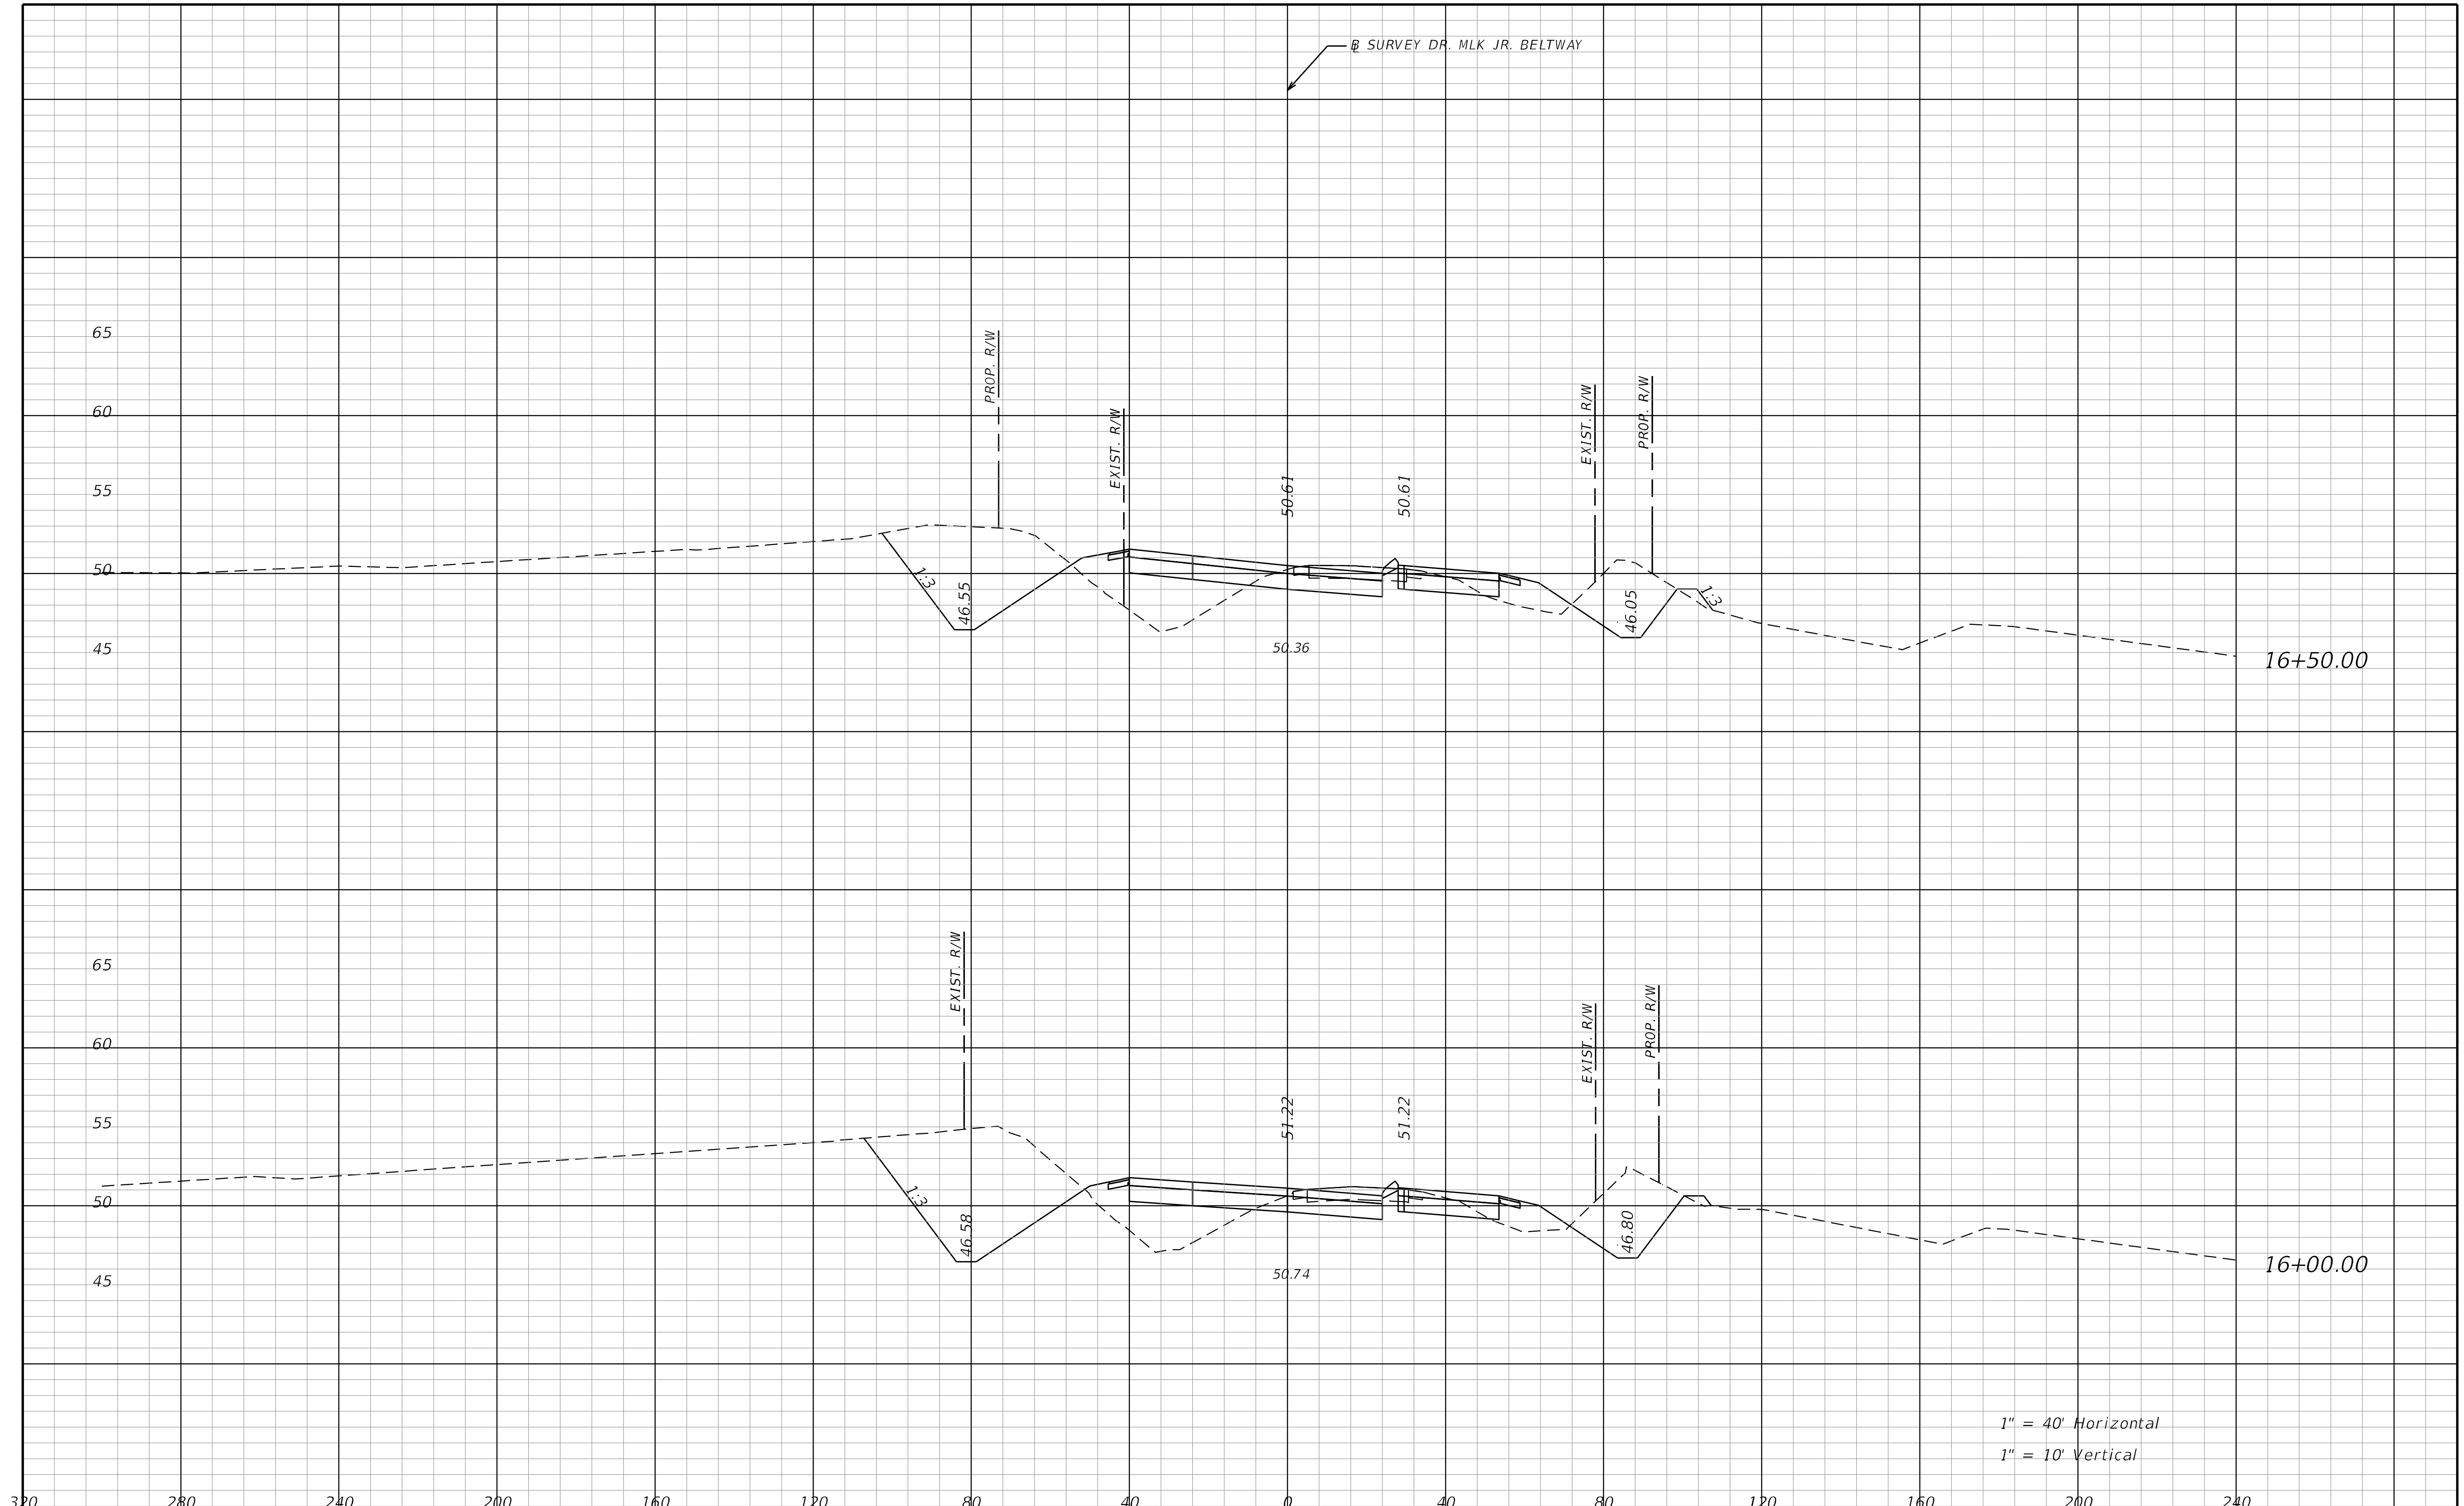

THE OFFICIAL RECORD OF THIS SHEET IS THE ELECTRONIC FILE DIGITALLY SIGNED AND SEALED UNDER RULE 61G15-23.004, F.A.C.

REVISIONS			
DATE	DESCRIPTION	DATE	DESCRIPTION

STANTEC CONSULTING SERVICES INC.
ENGINEER OF RECORD:
WILLIAM V. ANDERSON, P.E. NO.: 36682
11315 CORPORATE BLVD., SUITE 105
ORLANDO, FLORIDA 32817
(407) 823-8966
CERTIFICATE OF AUTHORIZATION NO. 27013

STATE OF FLORIDA
DEPARTMENT OF TRANSPORTATION

ROAD NO.	COUNTY	FINANCIAL PROJECT ID
SR400	VOLUSIA	408464-2-32-01

CROSS SECTIONS
DR. MLK JR. BELTWAY

SHEET NO.
1134

jchassee 6/14/2019 4:29:30 PM Rdxsrd_shg V:\2158\active\CADD\40846423201\roadway\RDXSRD08_MLK.DGN

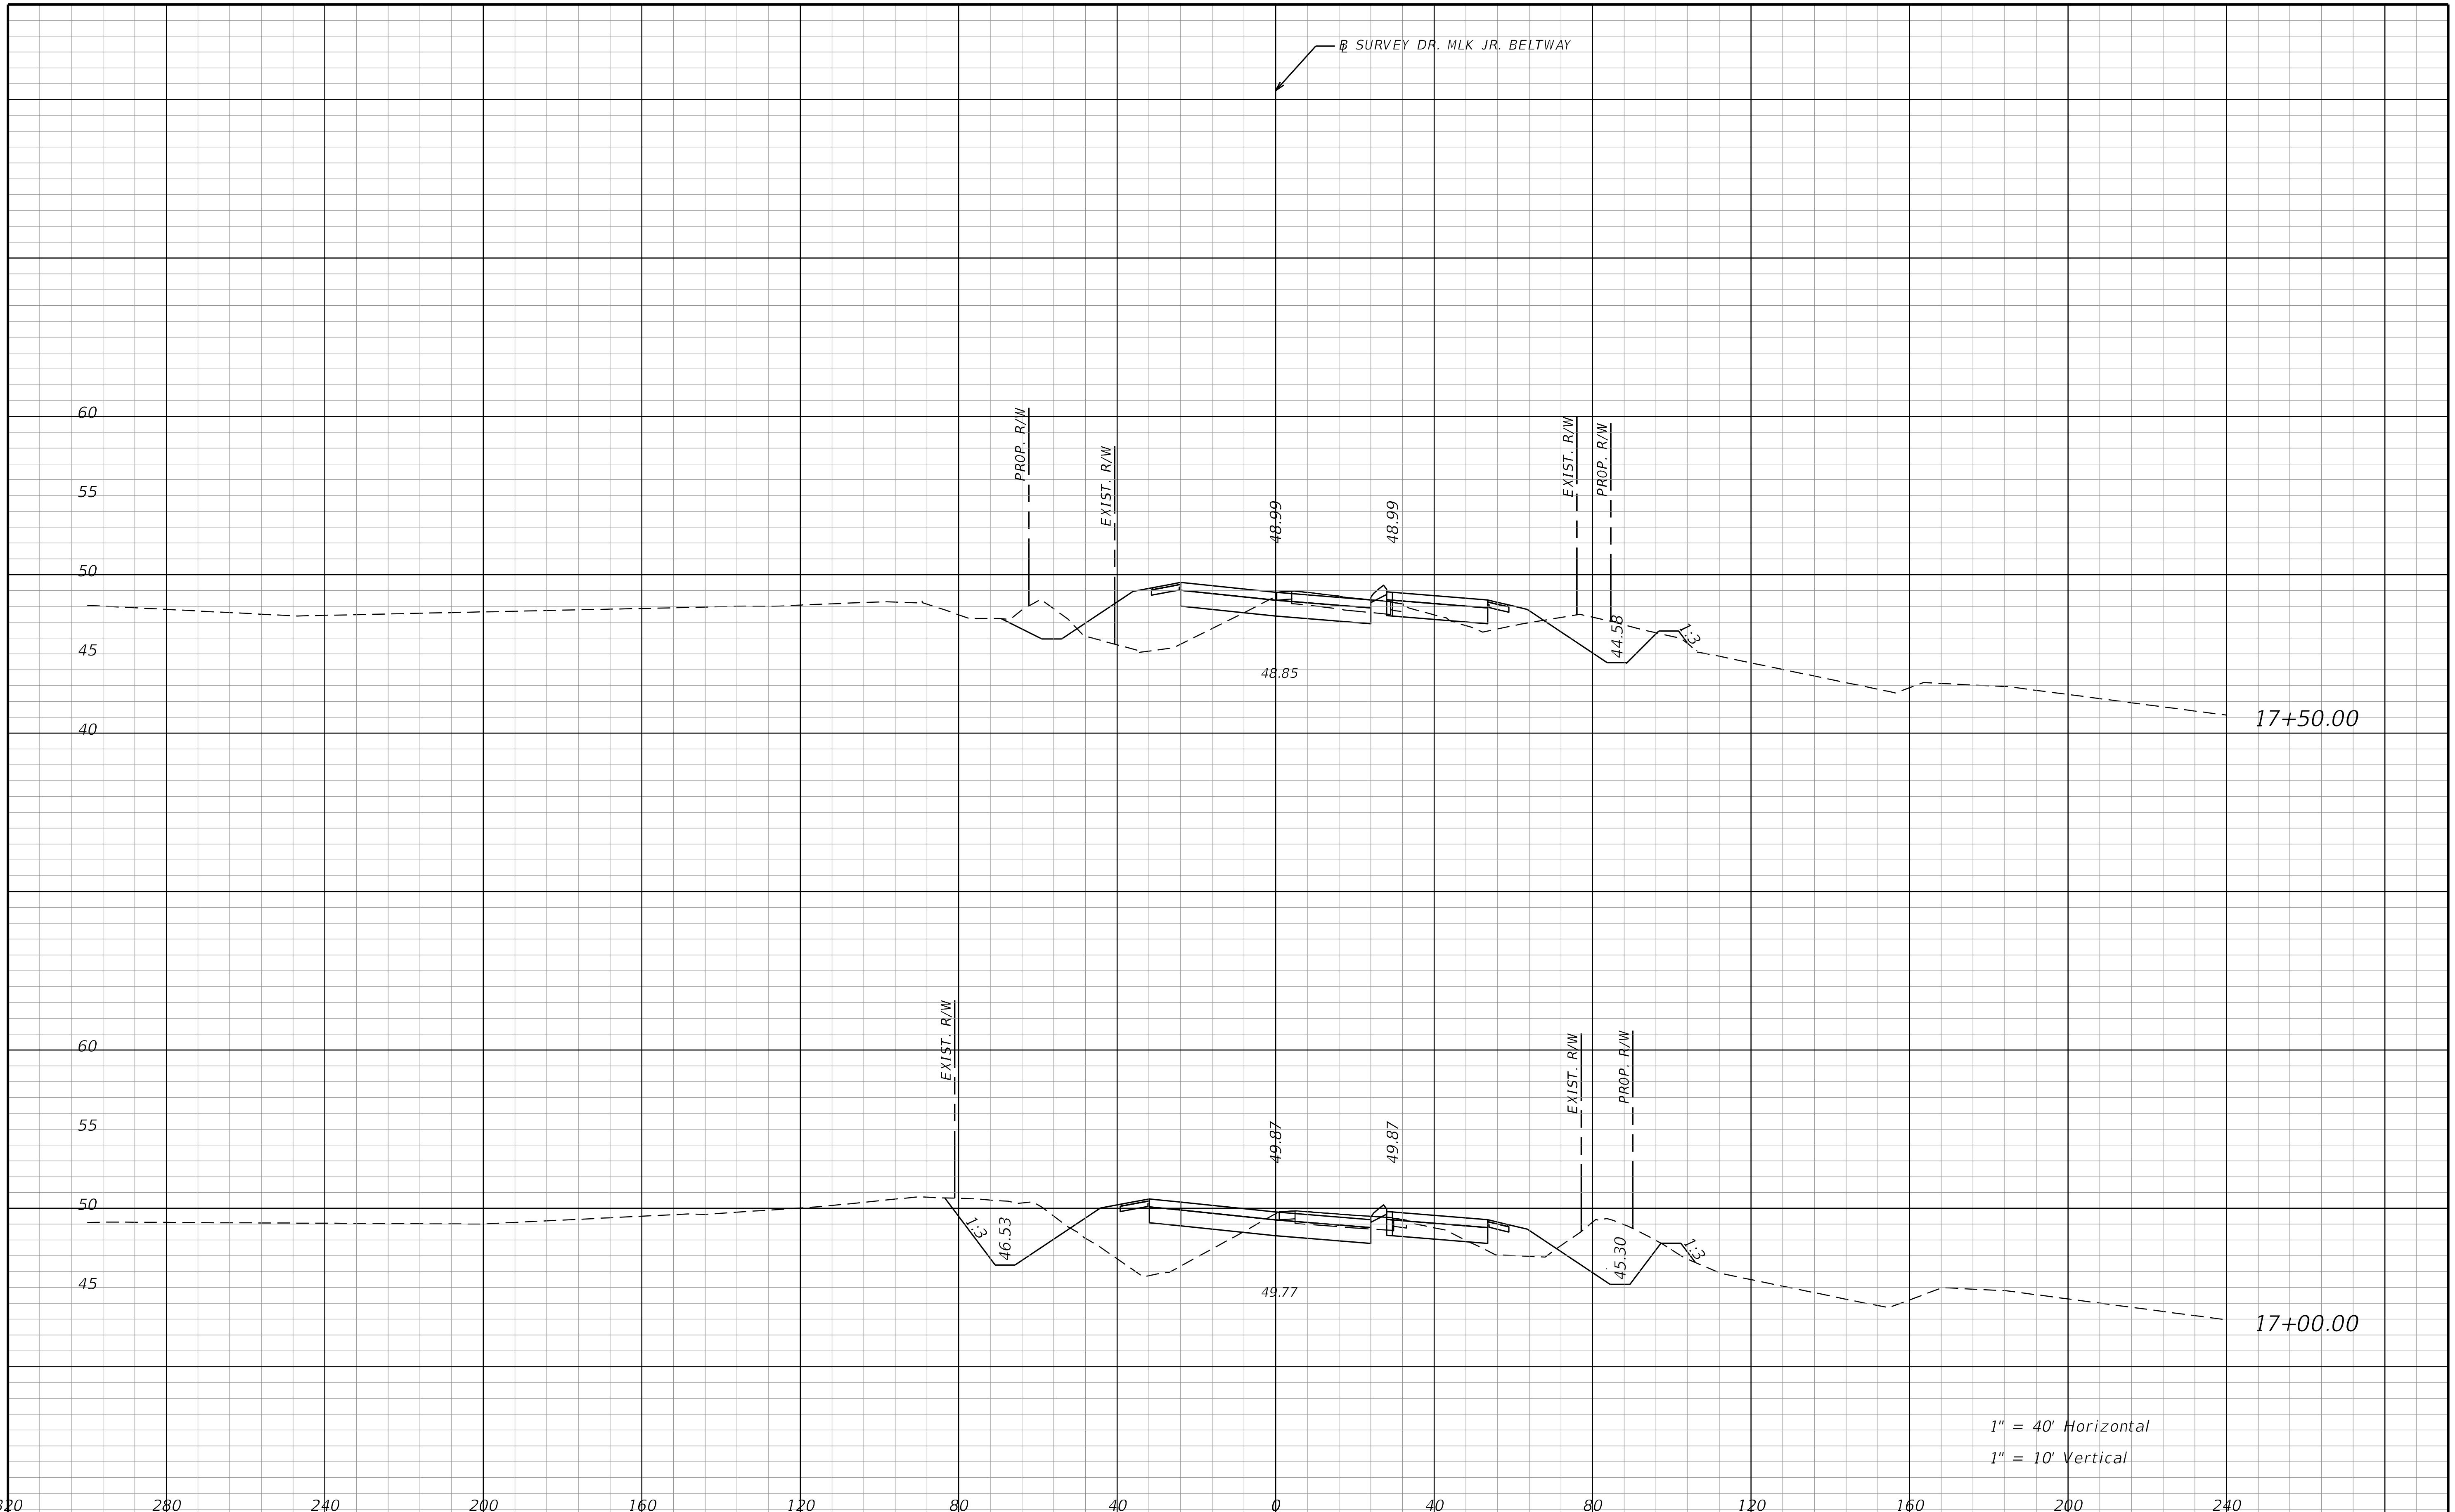

REVISIONS			
DATE	DESCRIPTION	DATE	DESCRIPTION

STANTEC CONSULTING SERVICES INC.
ENGINEER OF RECORD:
WILLIAM V. ANDERSON, P.E. NO.: 36682
11315 CORPORATE BLVD., SUITE 105
ORLANDO, FLORIDA 32817
(407) 823-8966
CERTIFICATE OF AUTHORIZATION NO. 27013

STATE OF FLORIDA
DEPARTMENT OF TRANSPORTATION

ROAD NO.	COUNTY	FINANCIAL PROJECT ID
SR400	VOLUSIA	408464-2-32-01

CROSS SECTIONS
DR. MLK JR. BELTWAY

SHEET NO.
1135

THE OFFICIAL RECORD OF THIS SHEET IS THE ELECTRONIC FILE DIGITALLY SIGNED AND SEALED UNDER RULE 61G15-23.004, F.A.C.

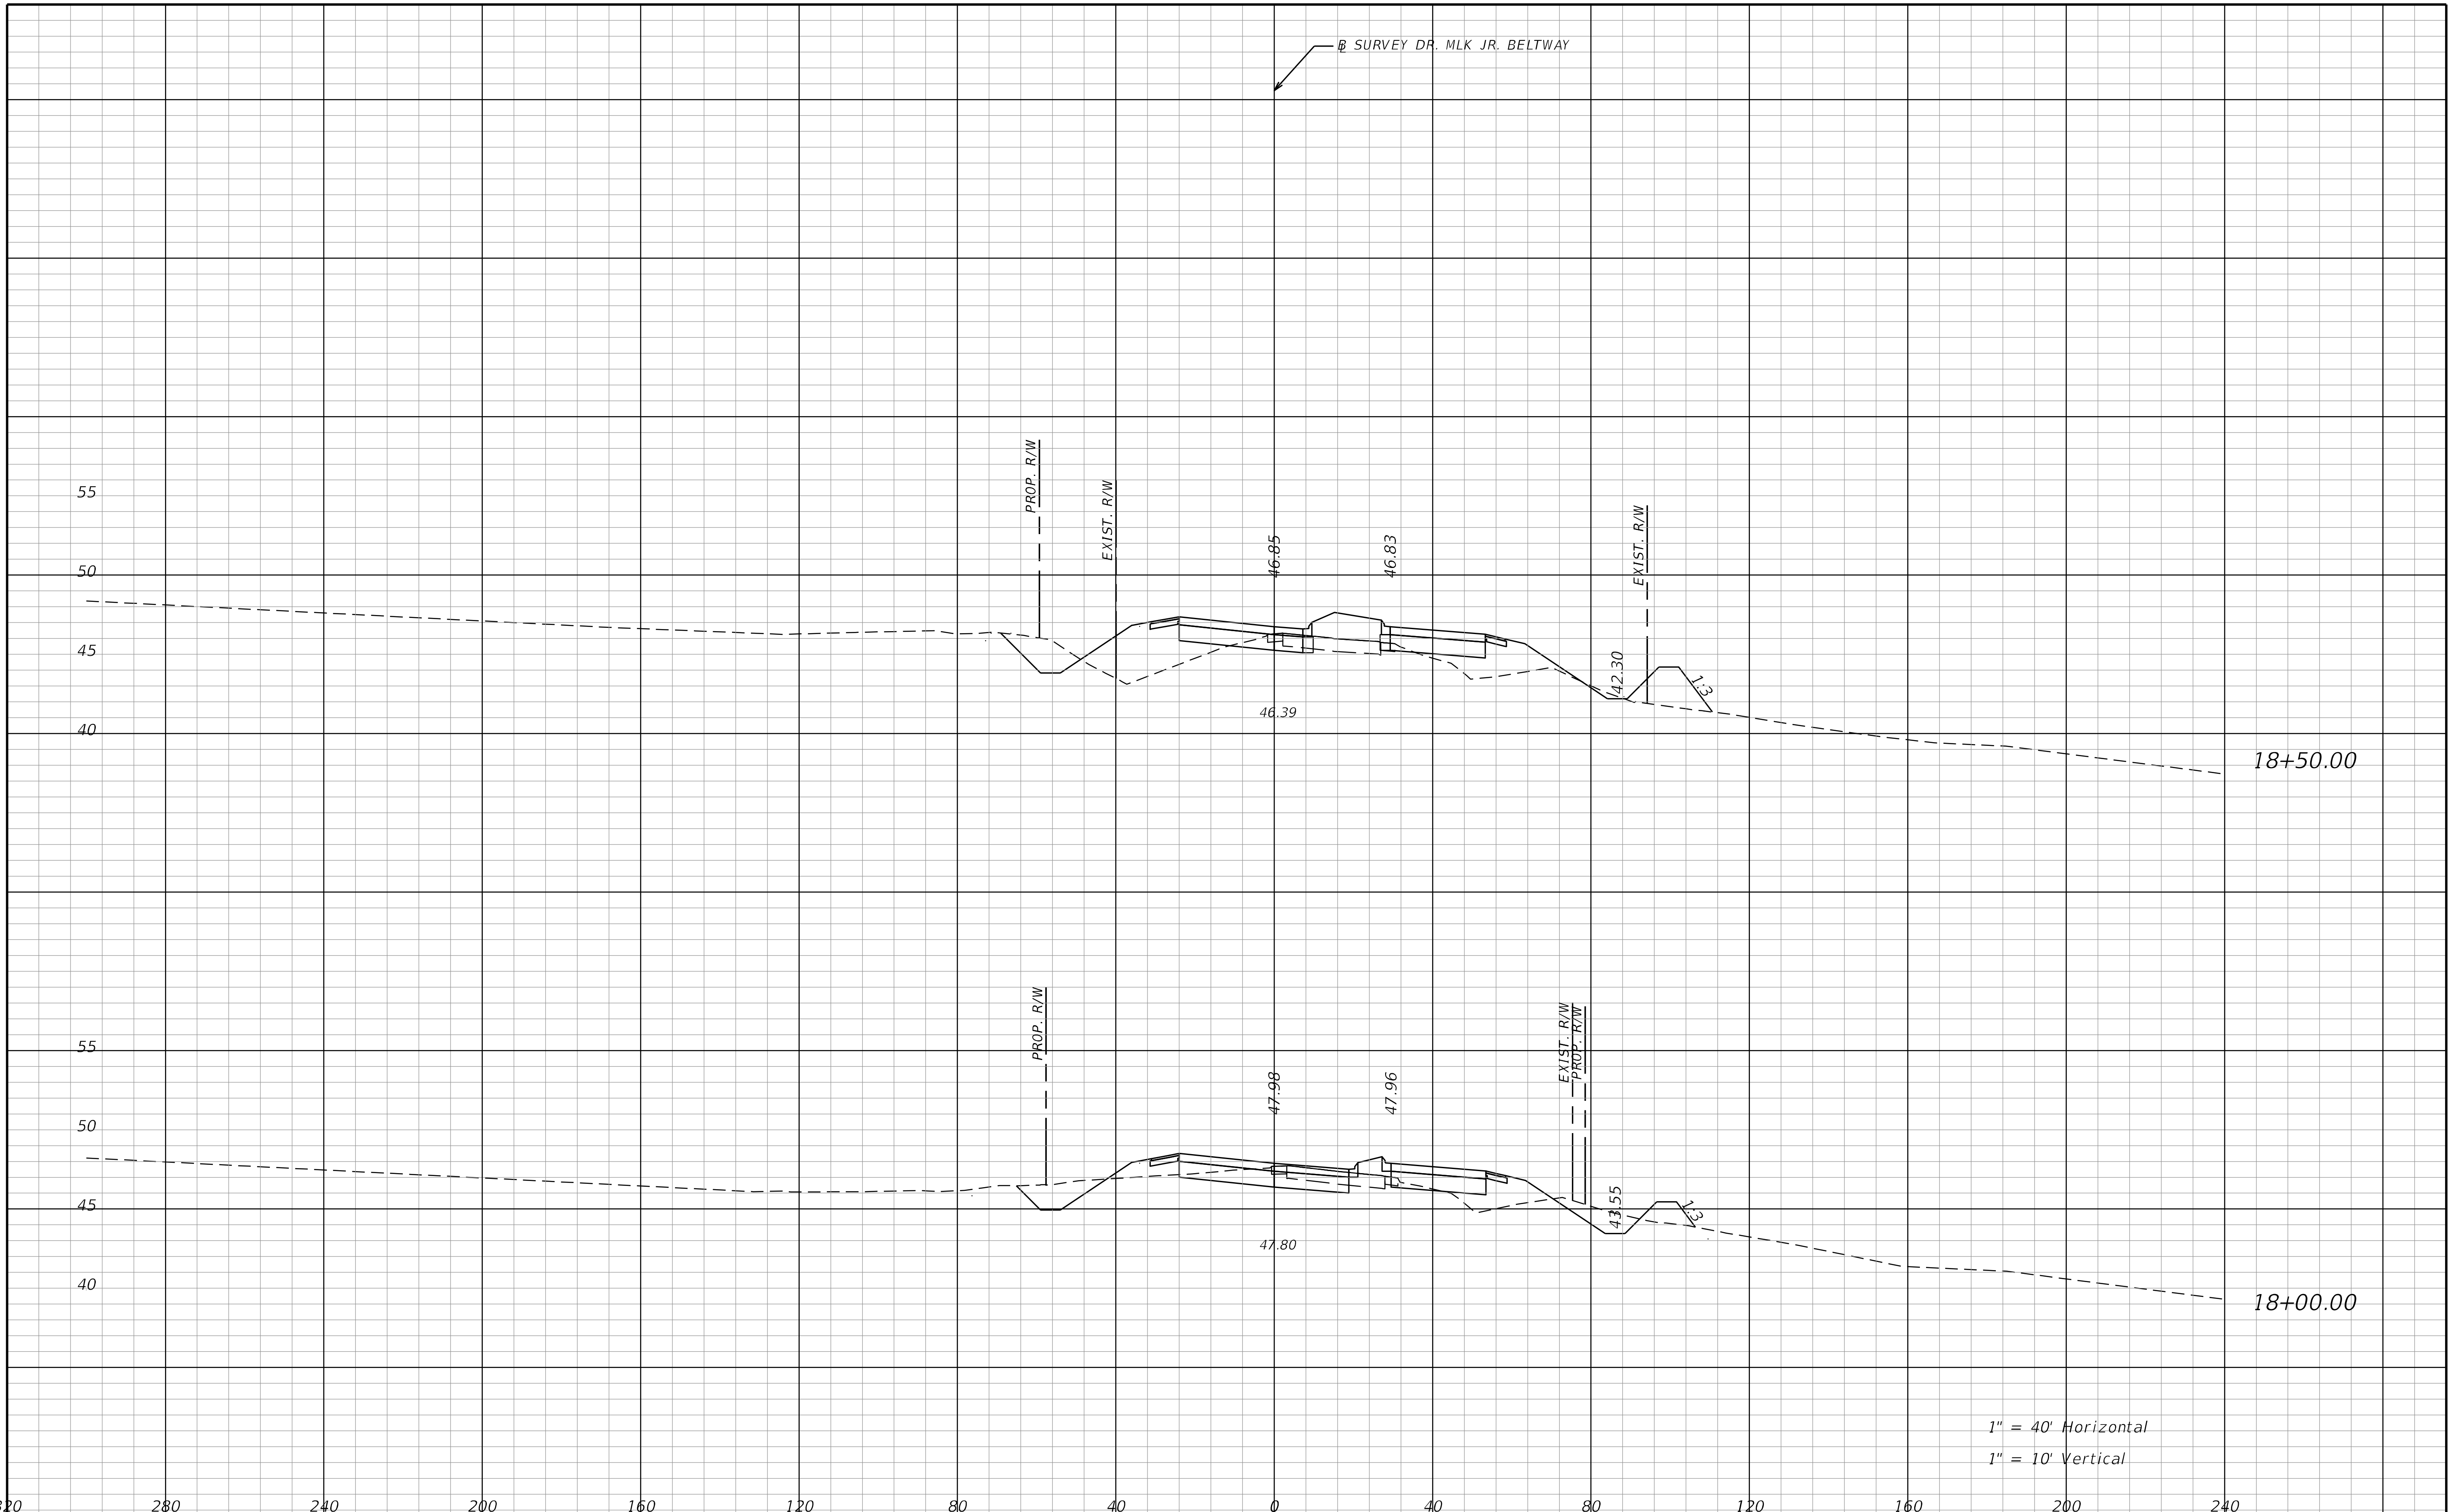

REVISIONS			
DATE	DESCRIPTION	DATE	DESCRIPTION

STANTEC CONSULTING SERVICES INC.
ENGINEER OF RECORD:
WILLIAM V. ANDERSON, P.E. NO.: 36682
11315 CORPORATE BLVD., SUITE 105
ORLANDO, FLORIDA 32817
(407) 823-8966
CERTIFICATE OF AUTHORIZATION NO. 27013

STATE OF FLORIDA
DEPARTMENT OF TRANSPORTATION

ROAD NO.	COUNTY	FINANCIAL PROJECT ID
SR400	VOLUSIA	408464-2-32-01

CROSS SECTIONS
DR. MLK JR. BELTWAY

SHEET NO.
1136

THE OFFICIAL RECORD OF THIS SHEET IS THE ELECTRONIC FILE DIGITALLY SIGNED AND SEALED UNDER RULE 61G15-23.004, F.A.C.

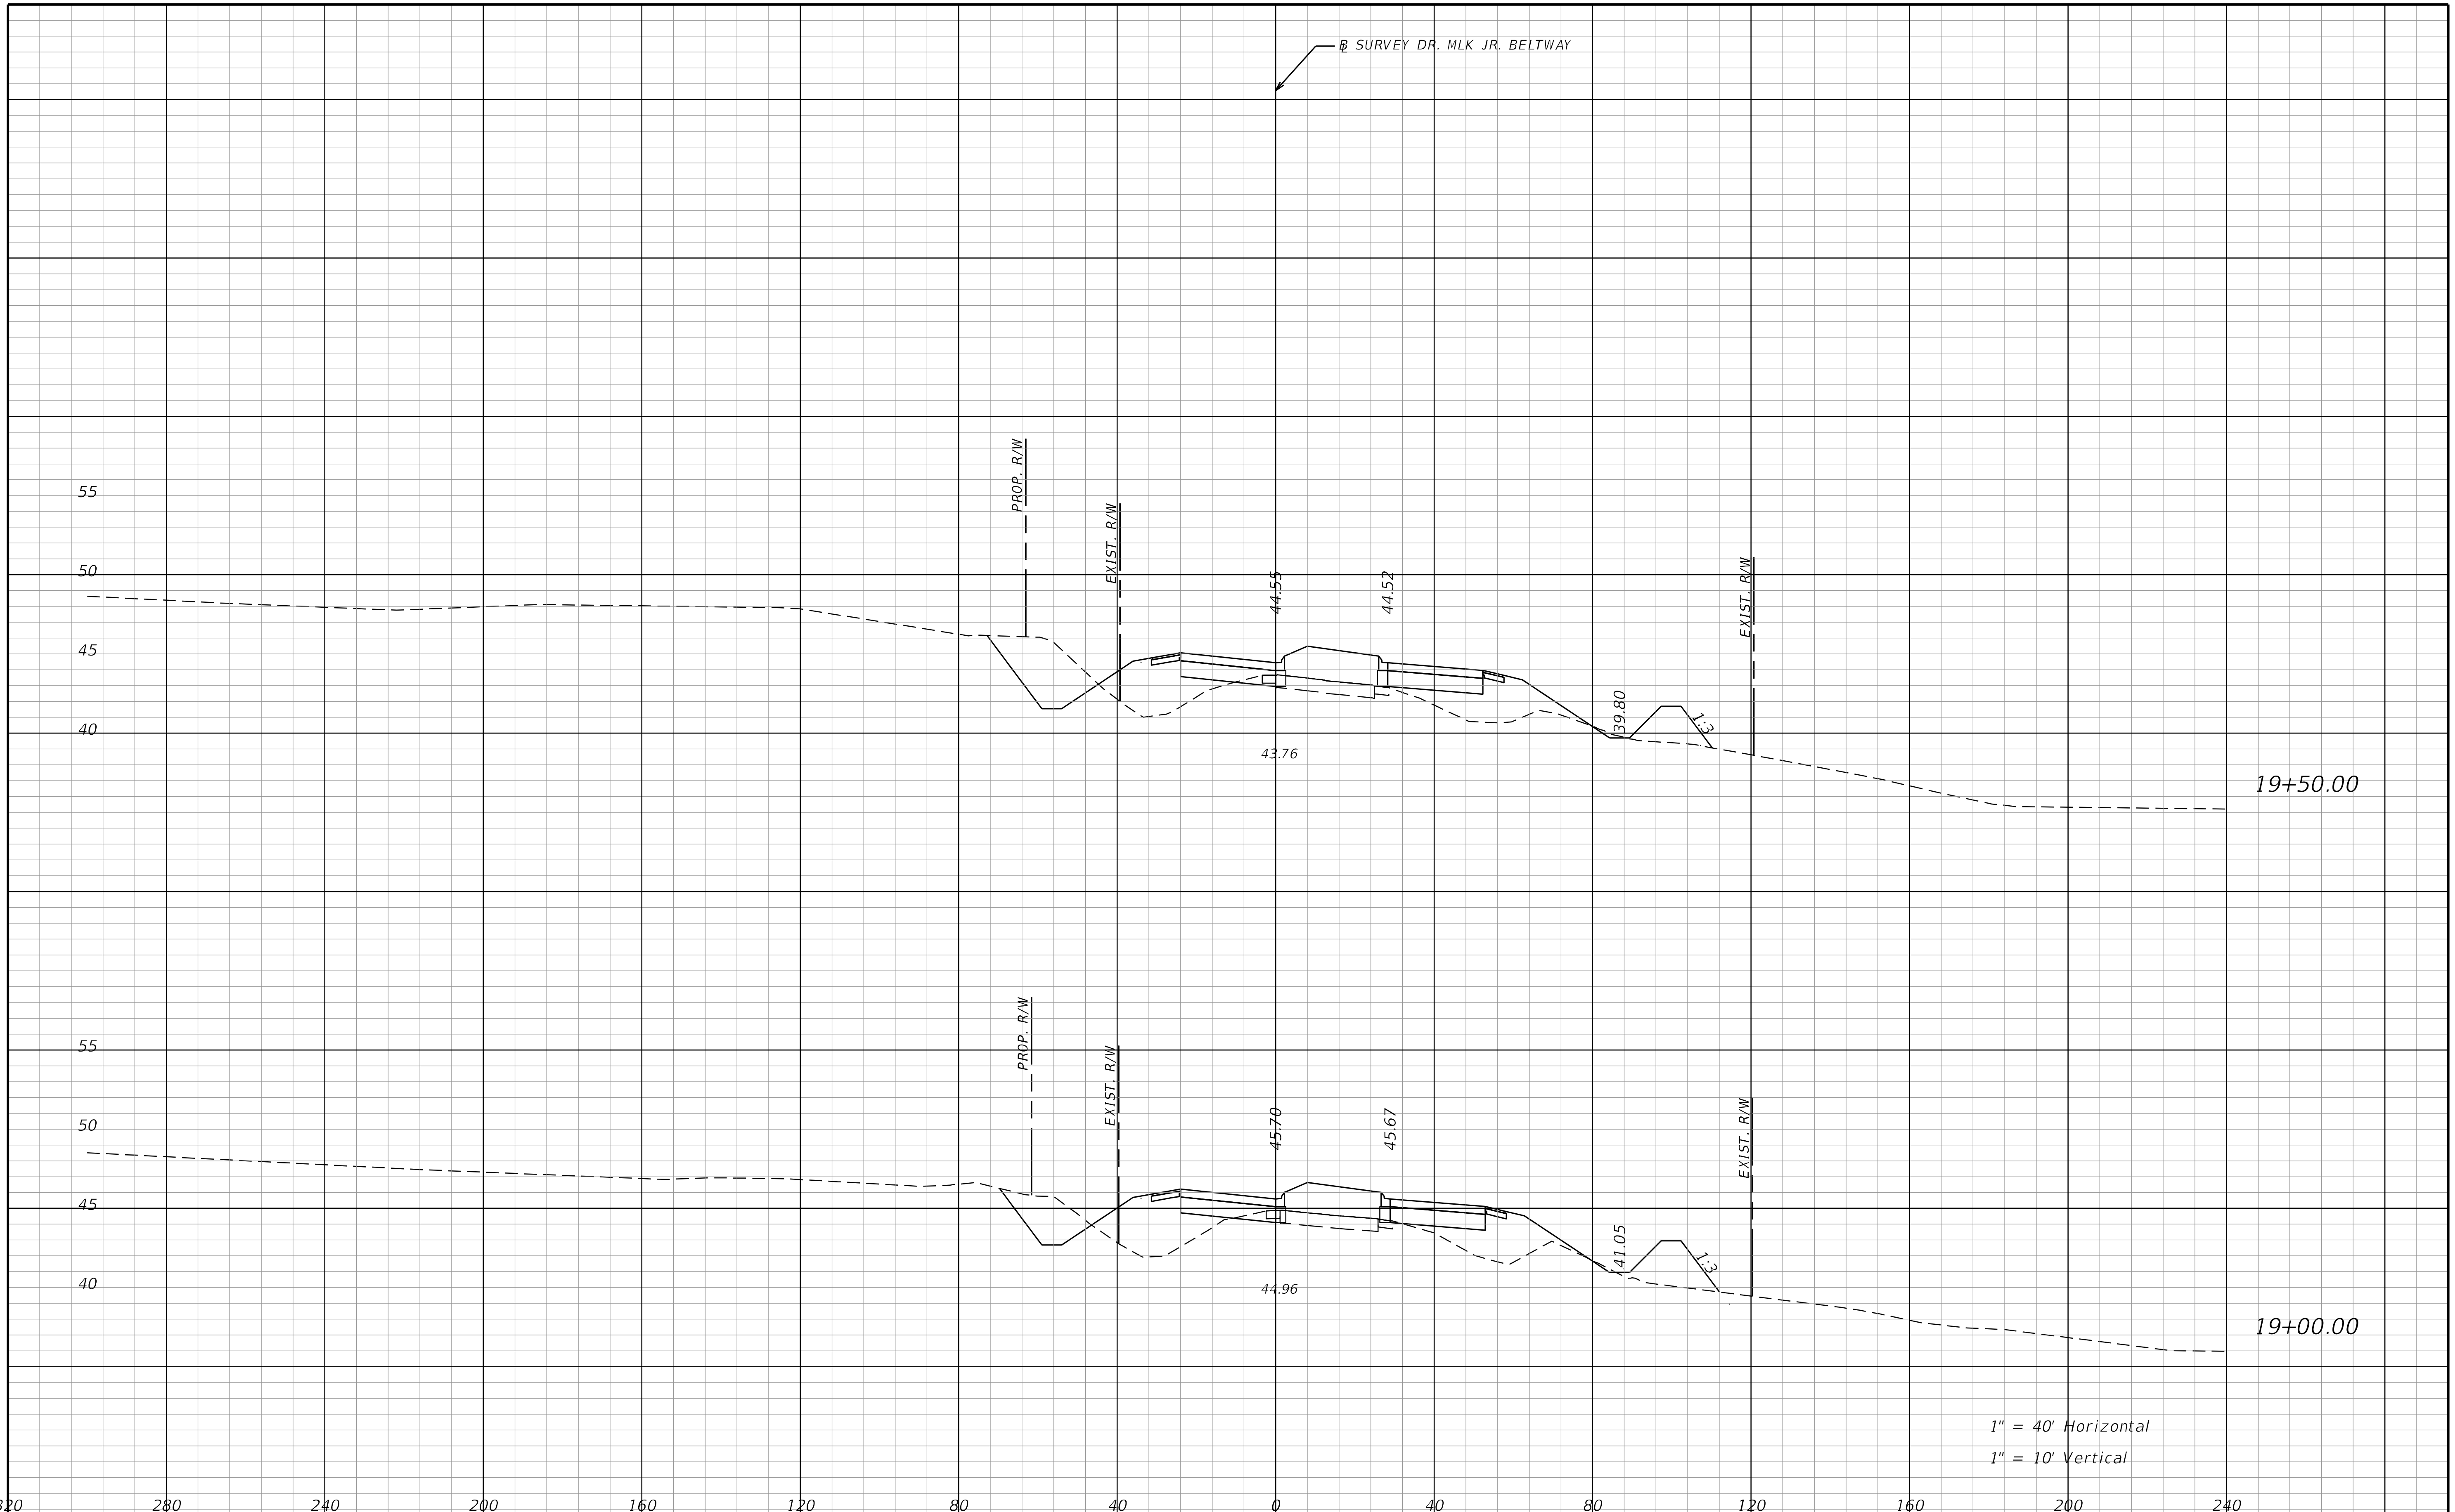

REVISIONS			
DATE	DESCRIPTION	DATE	DESCRIPTION

STANTEC CONSULTING SERVICES INC.
ENGINEER OF RECORD:
WILLIAM V. ANDERSON, P.E. NO.: 36682
11315 CORPORATE BLVD., SUITE 105
ORLANDO, FLORIDA 32817
(407) 823-8966
CERTIFICATE OF AUTHORIZATION NO. 27013

STATE OF FLORIDA
DEPARTMENT OF TRANSPORTATION

ROAD NO.	COUNTY	FINANCIAL PROJECT ID
SR400	VOLUSIA	408464-2-32-01

CROSS SECTIONS
DR. MLK JR. BELTWAY

SHEET NO.
1137

THE OFFICIAL RECORD OF THIS SHEET IS THE ELECTRONIC FILE DIGITALLY SIGNED AND SEALED UNDER RULE 61G15-23.004, F.A.C.

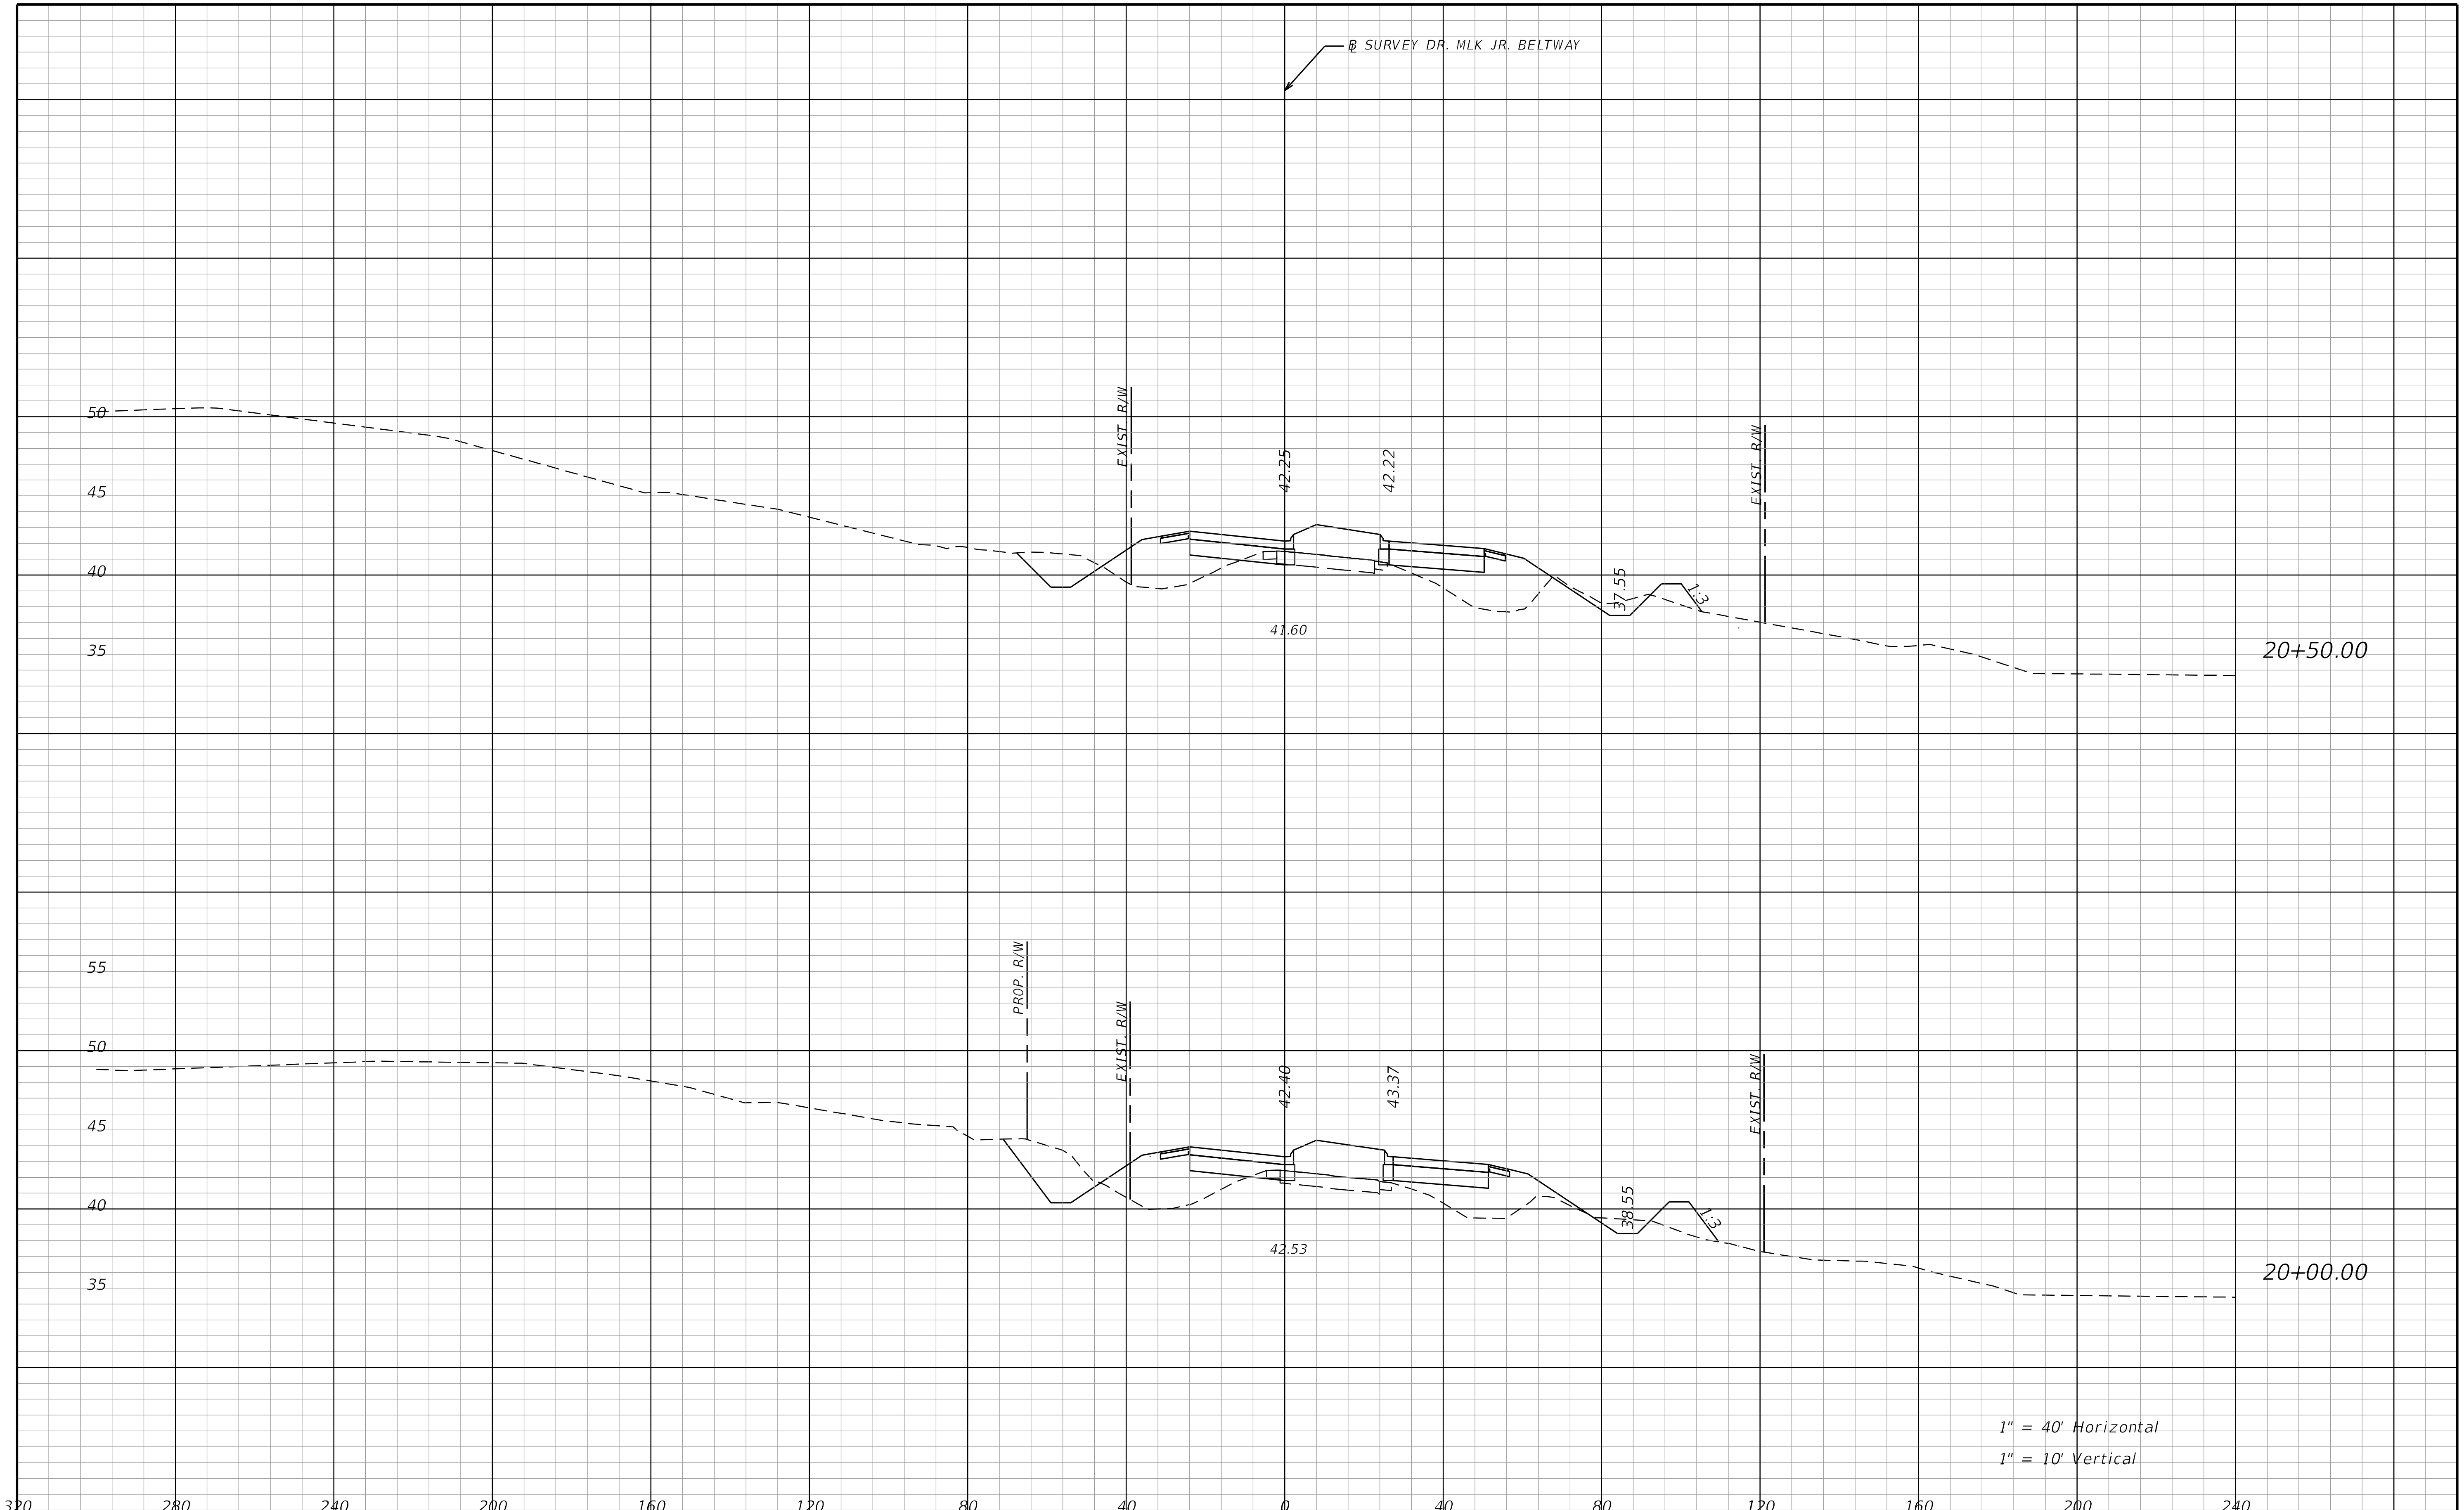

THE OFFICIAL RECORD OF THIS SHEET IS THE ELECTRONIC FILE DIGITALLY SIGNED AND SEALED UNDER RULE 61G15-23.004, F.A.C.

REVISIONS			
DATE	DESCRIPTION	DATE	DESCRIPTION

STANTEC CONSULTING SERVICES INC.
ENGINEER OF RECORD:
WILLIAM V. ANDERSON, P.E. NO.: 36682
11315 CORPORATE BLVD., SUITE 105
ORLANDO, FLORIDA 32817
(407) 823-8966
CERTIFICATE OF AUTHORIZATION NO. 27013

STATE OF FLORIDA
DEPARTMENT OF TRANSPORTATION

ROAD NO.	COUNTY	FINANCIAL PROJECT ID
SR400	VOLUSIA	408464-2-32-01

CROSS SECTIONS
DR. MLK JR. BELTWAY

SHEET NO.
1138

jchassee 6/14/2019 4:29:31 PM Rdxsrd_shg V:\2158\active\CADD\40846423201\roadway\RDXSRD08_MLK.DGN

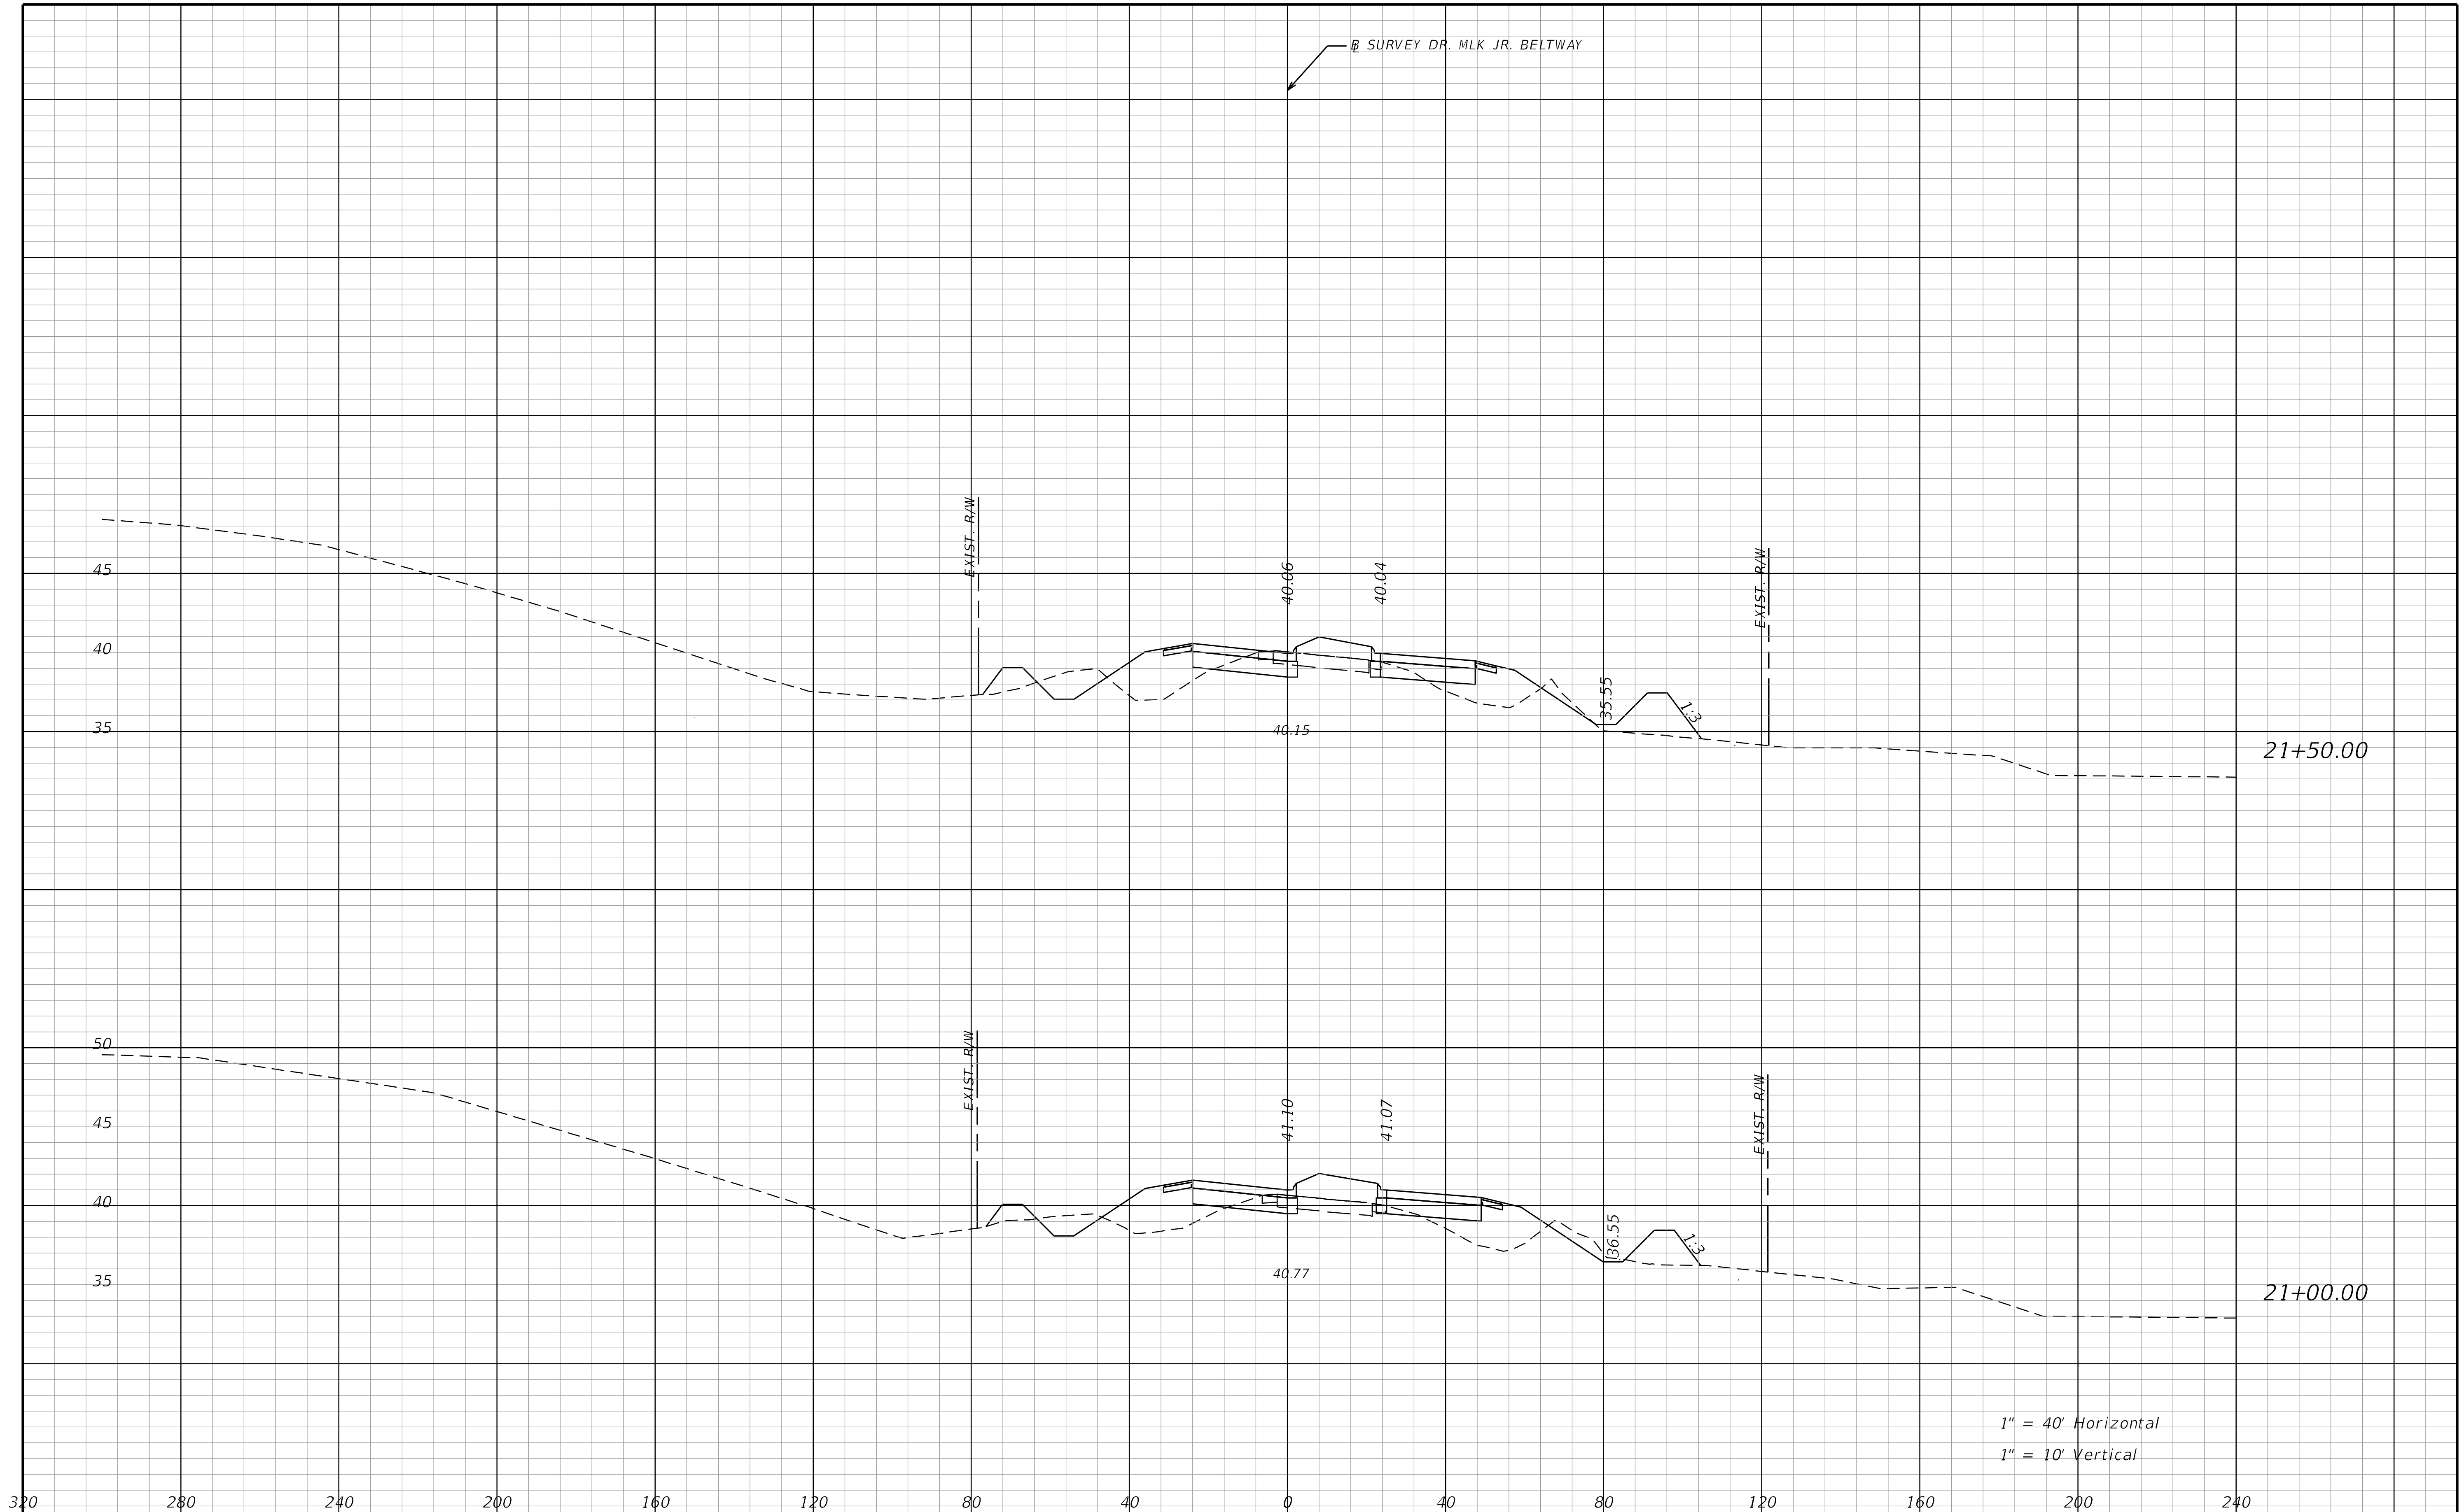

REVISIONS			
DATE	DESCRIPTION	DATE	DESCRIPTION

STANTEC CONSULTING SERVICES INC.
ENGINEER OF RECORD:
WILLIAM V. ANDERSON, P.E. NO.: 36682
11315 CORPORATE BLVD., SUITE 105
ORLANDO, FLORIDA 32817
(407) 823-8966
CERTIFICATE OF AUTHORIZATION NO. 27013

STATE OF FLORIDA
DEPARTMENT OF TRANSPORTATION

ROAD NO.	COUNTY	FINANCIAL PROJECT ID
SR400	VOLUSIA	408464-2-32-01

CROSS SECTIONS
DR. MLK JR. BELTWAY

SHEET NO.
1139

THE OFFICIAL RECORD OF THIS SHEET IS THE ELECTRONIC FILE DIGITALLY SIGNED AND SEALED UNDER RULE 61G15-23.004, F.A.C.

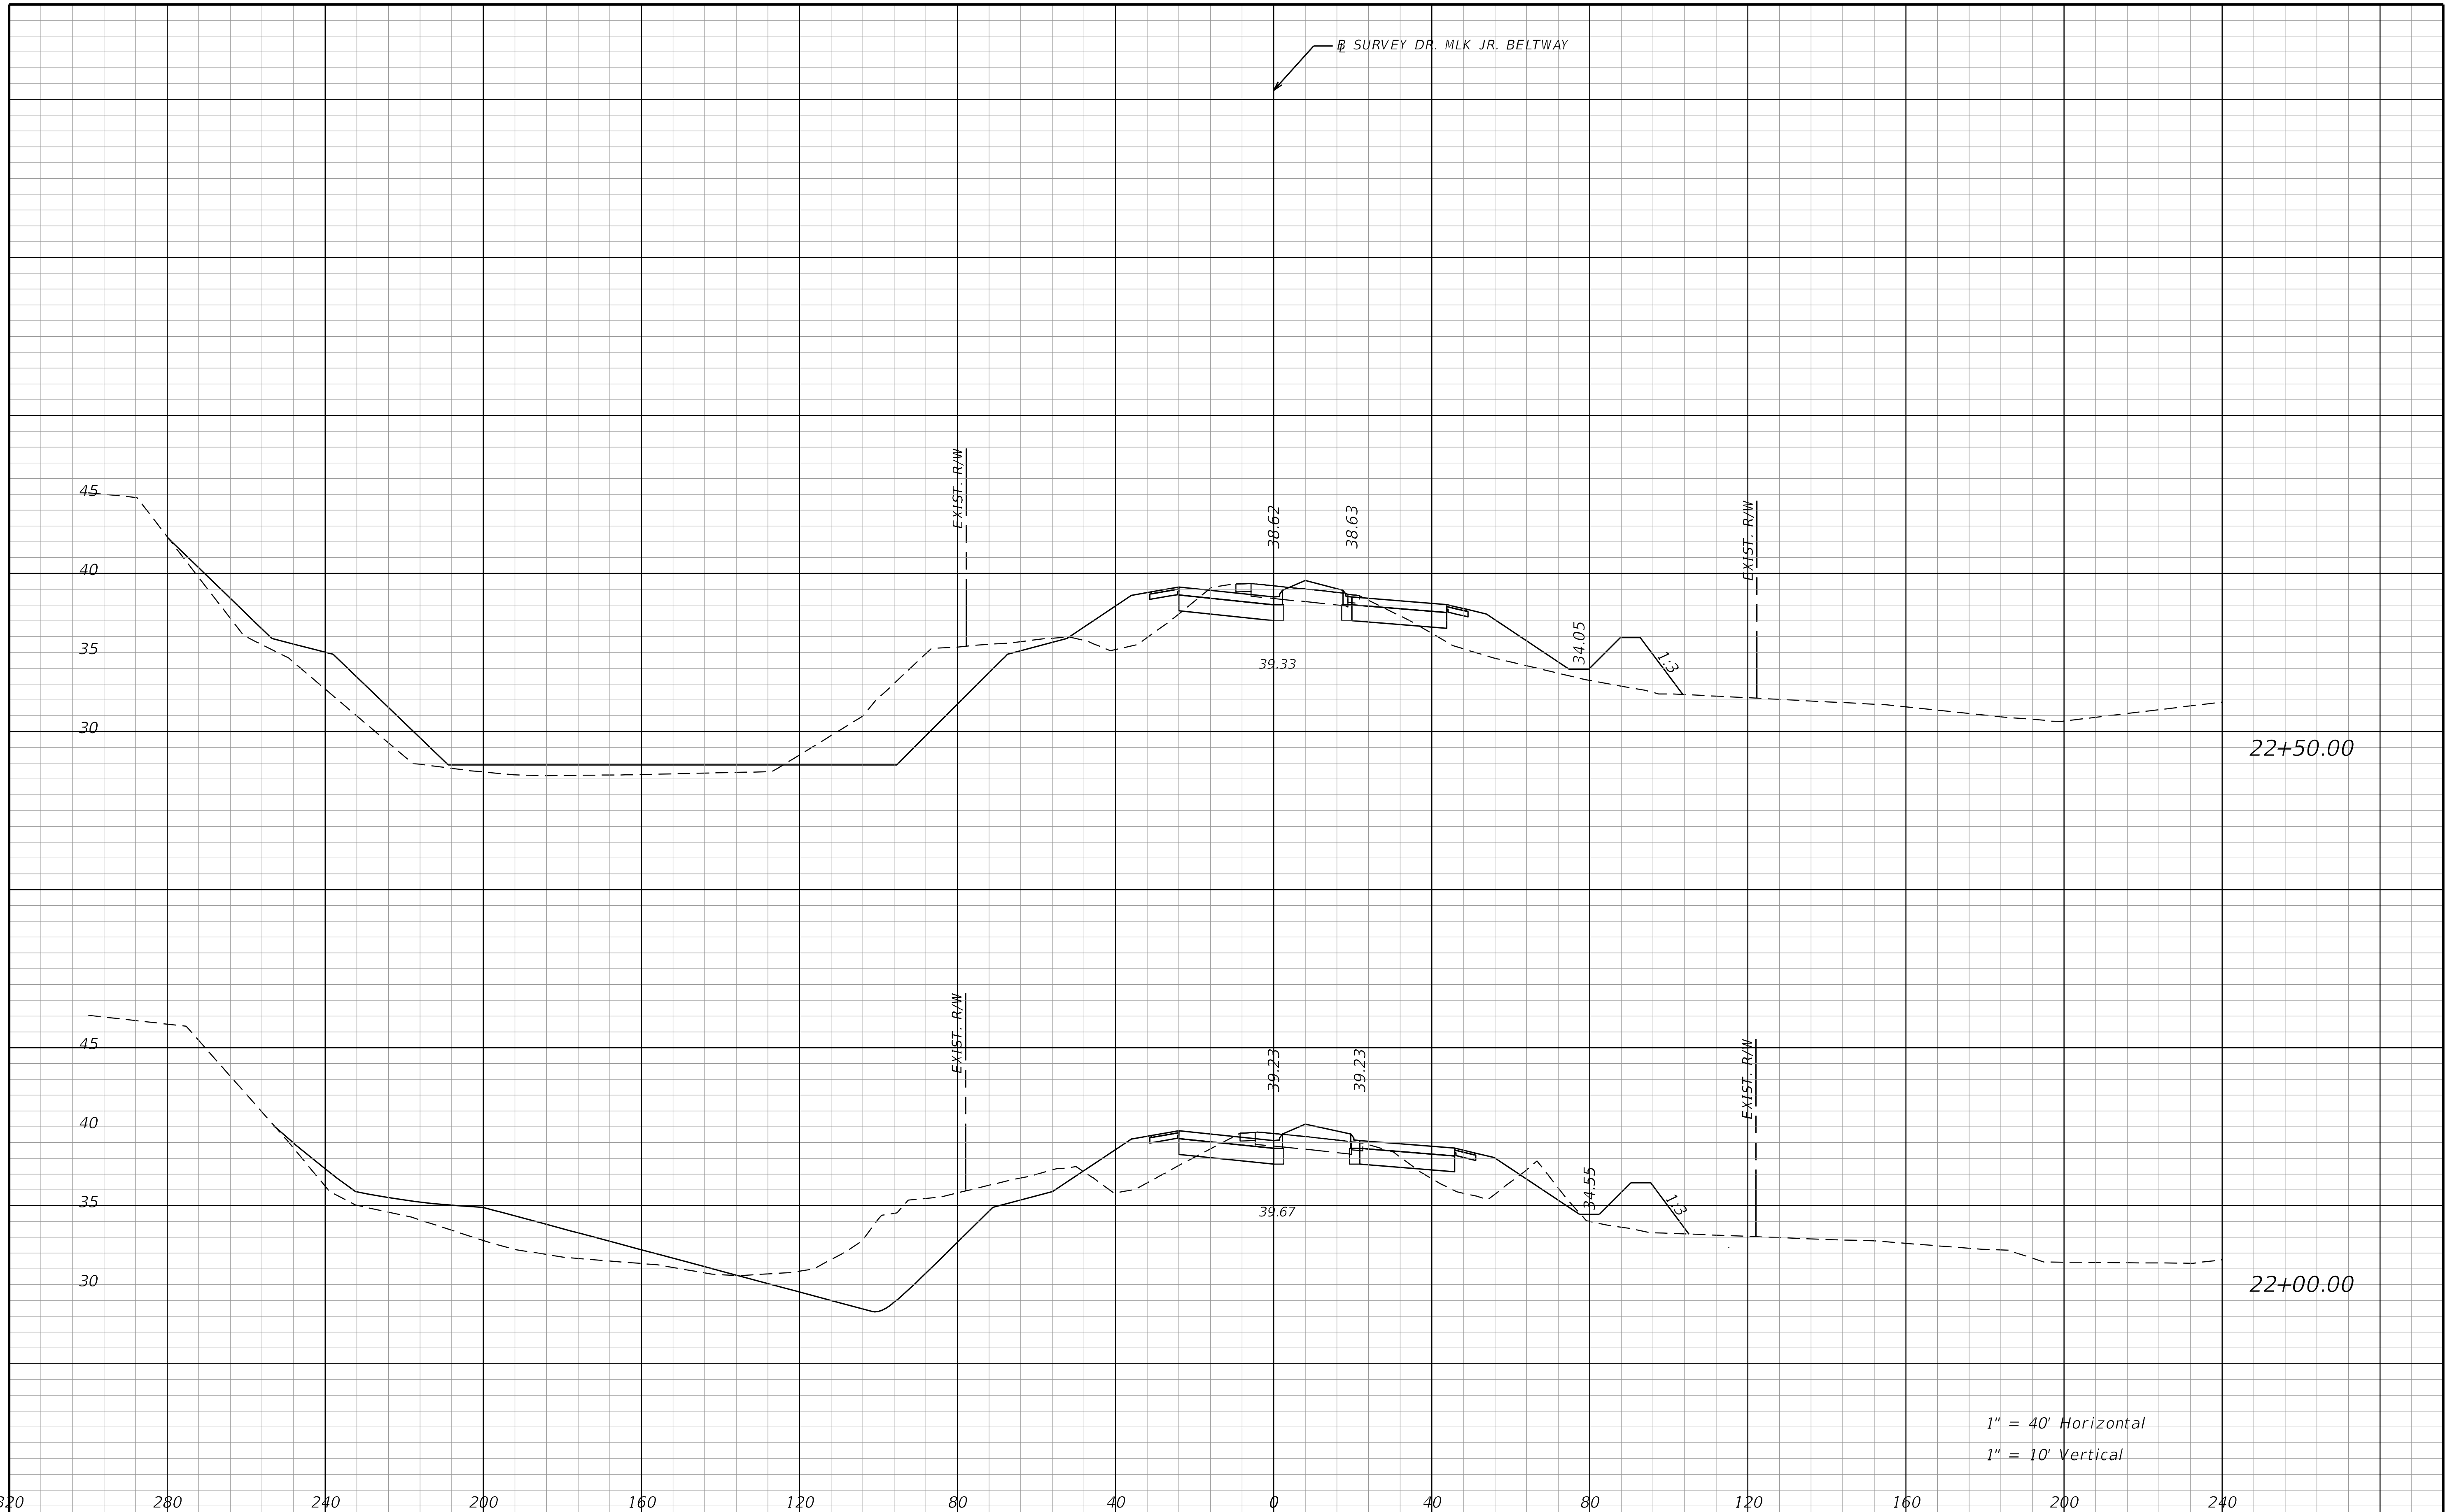

REVISIONS			
DATE	DESCRIPTION	DATE	DESCRIPTION

STANTEC CONSULTING SERVICES INC.
ENGINEER OF RECORD:
WILLIAM V. ANDERSON, P.E. NO.: 36682
11315 CORPORATE BLVD., SUITE 105
ORLANDO, FLORIDA 32817
(407) 823-8966
CERTIFICATE OF AUTHORIZATION NO. 27013

STATE OF FLORIDA
DEPARTMENT OF TRANSPORTATION

ROAD NO.	COUNTY	FINANCIAL PROJECT ID
SR400	VOLUSIA	408464-2-32-01

CROSS SECTIONS
DR. MLK JR. BELTWAY

SHEET NO.
1140

jchassee 6/14/2019 4:29:31 PM Rdxsrd_shg V:\2158\active\CADD\40846423201\roadway\RDXSRD08_MLK.DGN

THE OFFICIAL RECORD OF THIS SHEET IS THE ELECTRONIC FILE DIGITALLY SIGNED AND SEALED UNDER RULE 61G15-23.004, F.A.C.

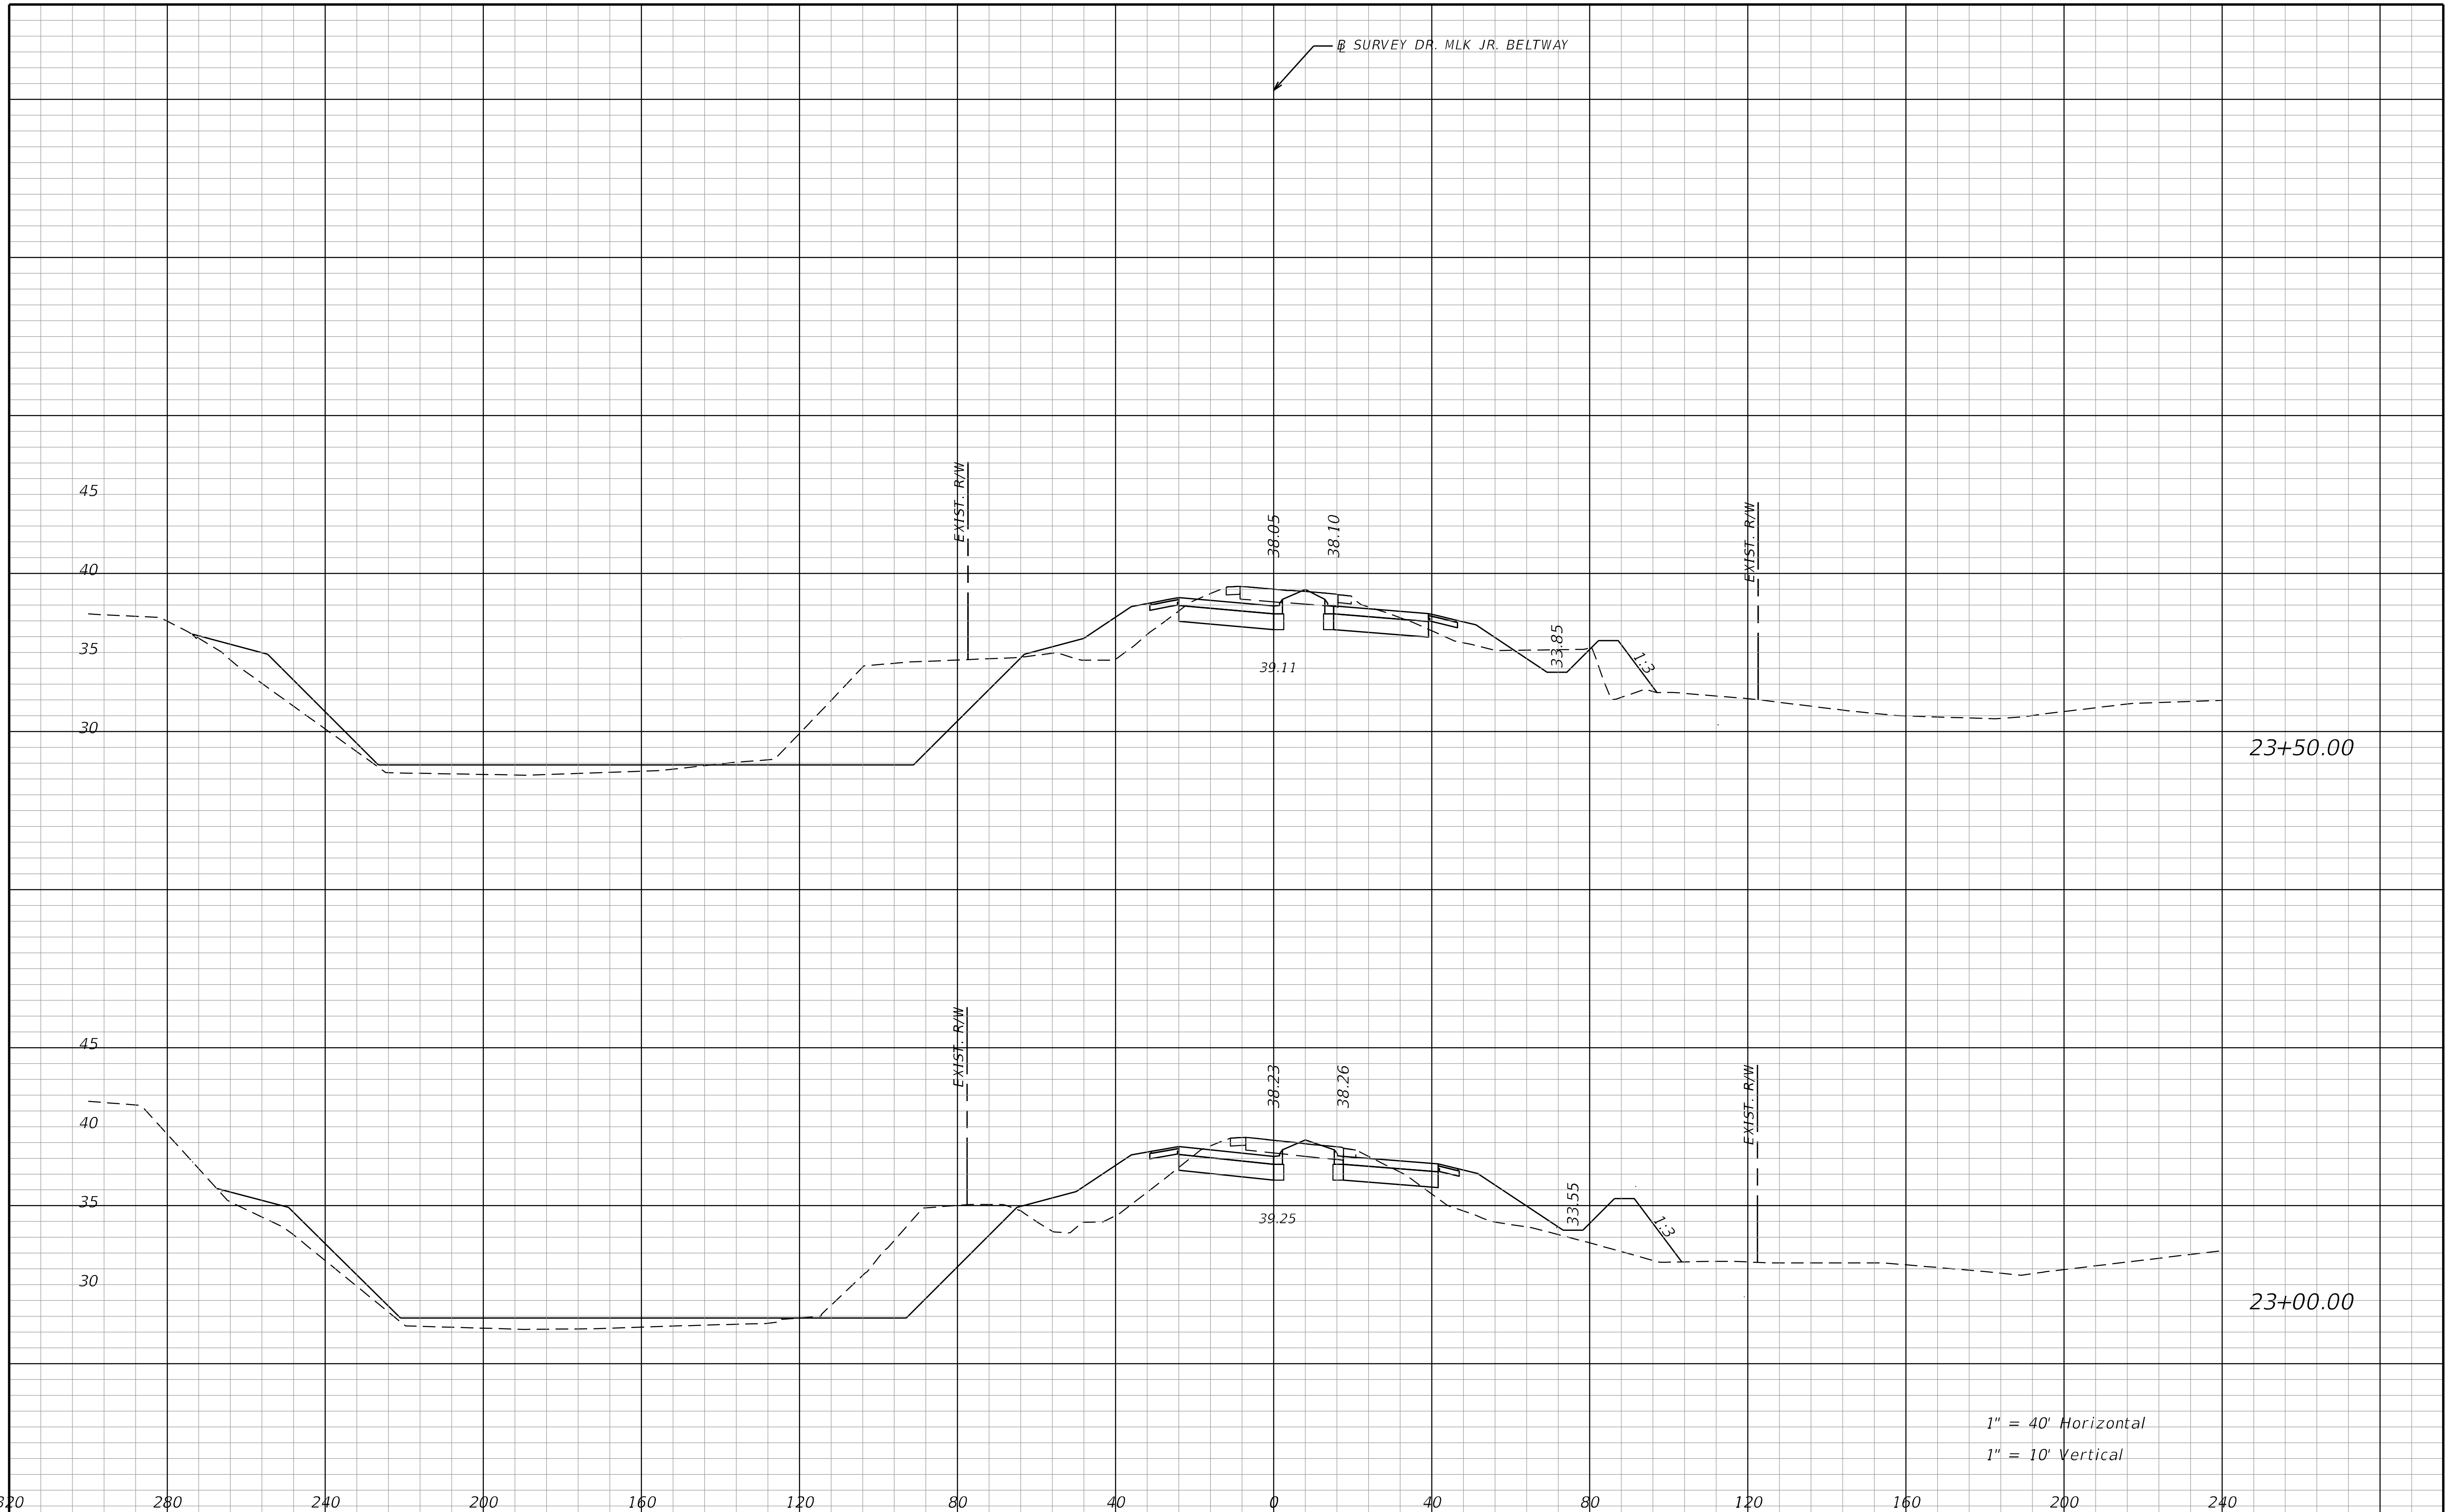

THE OFFICIAL RECORD OF THIS SHEET IS THE ELECTRONIC FILE DIGITALLY SIGNED AND SEALED UNDER RULE 61G15-23.004, F.A.C.

REVISIONS			
DATE	DESCRIPTION	DATE	DESCRIPTION

STANTEC CONSULTING SERVICES INC.
ENGINEER OF RECORD:
WILLIAM V. ANDERSON, P.E. NO.: 36682
11315 CORPORATE BLVD., SUITE 105
ORLANDO, FLORIDA 32817
(407) 823-8966
CERTIFICATE OF AUTHORIZATION NO. 27013

STATE OF FLORIDA
DEPARTMENT OF TRANSPORTATION

ROAD NO.	COUNTY	FINANCIAL PROJECT ID
SR400	VOLUSIA	408464-2-32-01

CROSS SECTIONS
DR. MLK JR. BELTWAY

SHEET NO. 1141

jchassee 6/14/2019 4:29:31 PM Rdxsrd_shg V:\2158\active\CADD\40846423201\roadway\RDXSRD08_MLK.DGN

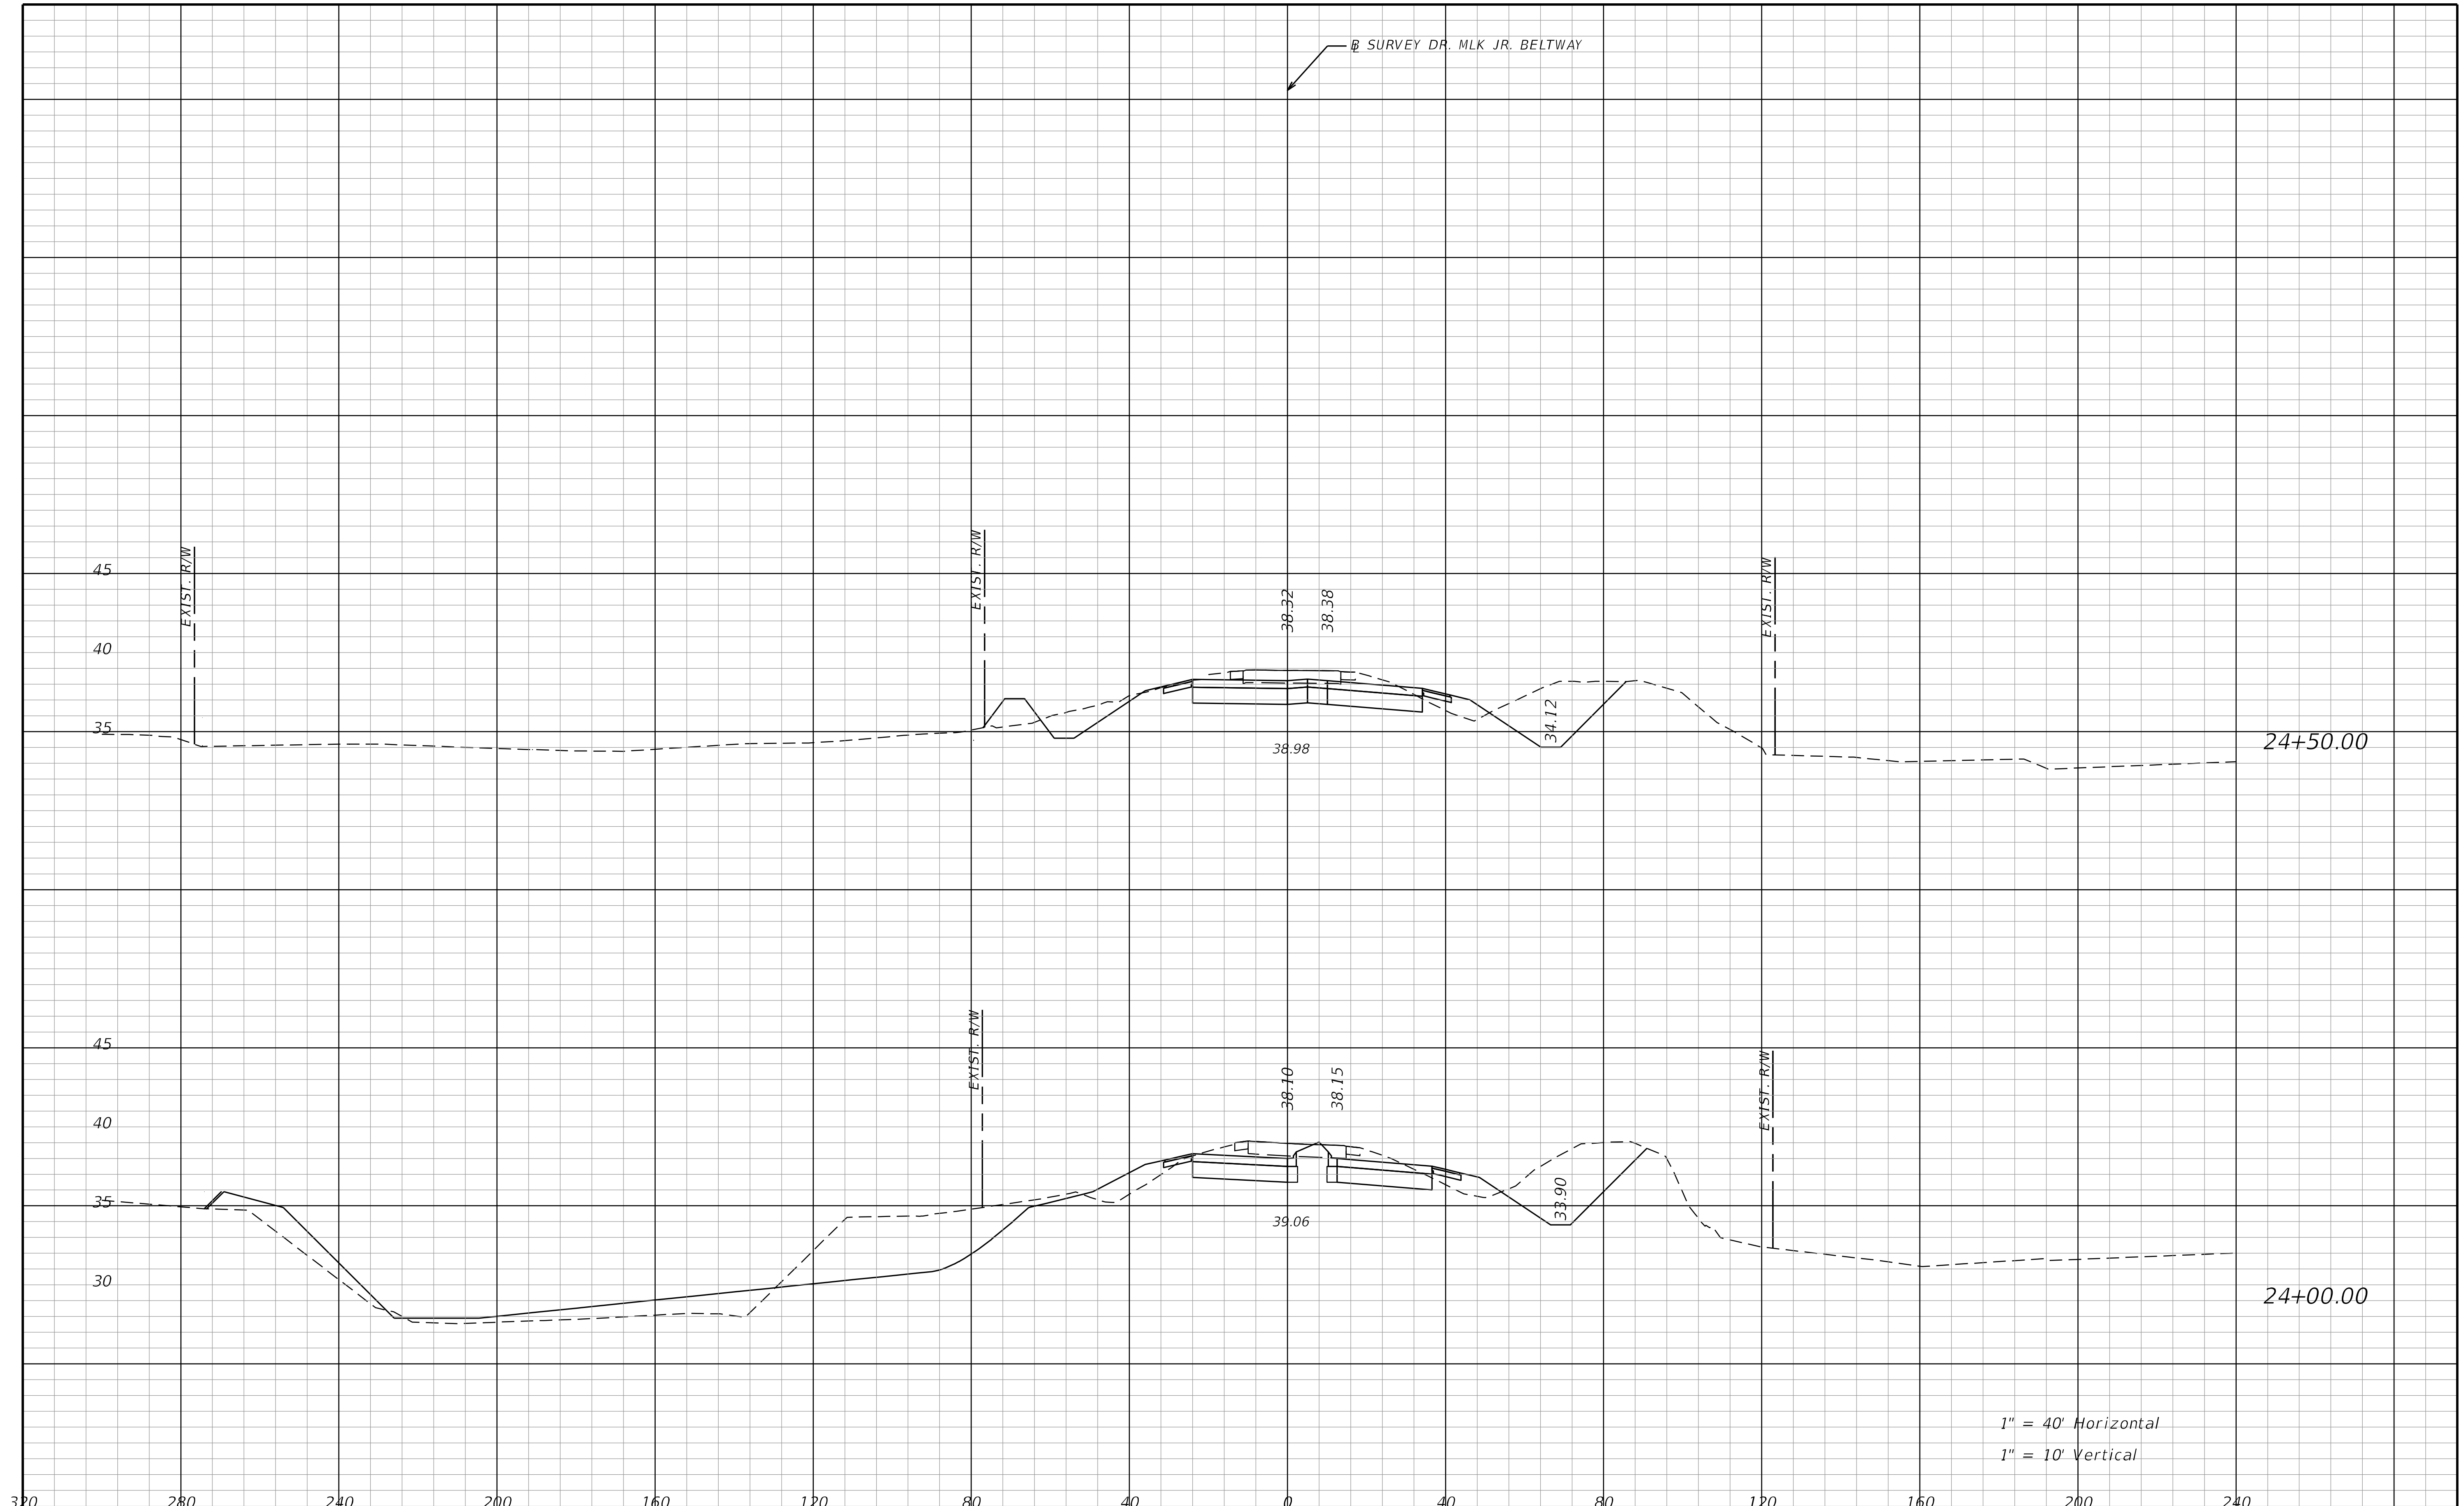

REVISIONS			
DATE	DESCRIPTION	DATE	DESCRIPTION

STANTEC CONSULTING SERVICES INC.
ENGINEER OF RECORD:
WILLIAM V. ANDERSON, P.E. NO.: 36682
11315 CORPORATE BLVD., SUITE 105
ORLANDO, FLORIDA 32817
(407) 823-8966
CERTIFICATE OF AUTHORIZATION NO. 27013

STATE OF FLORIDA
DEPARTMENT OF TRANSPORTATION

ROAD NO.	COUNTY	FINANCIAL PROJECT ID
SR400	VOLUSIA	408464-2-32-01

CROSS SECTIONS
DR. MLK JR. BELTWAY

SHEET NO.
1142

THE OFFICIAL RECORD OF THIS SHEET IS THE ELECTRONIC FILE DIGITALLY SIGNED AND SEALED UNDER RULE 61G15-23.004, F.A.C.

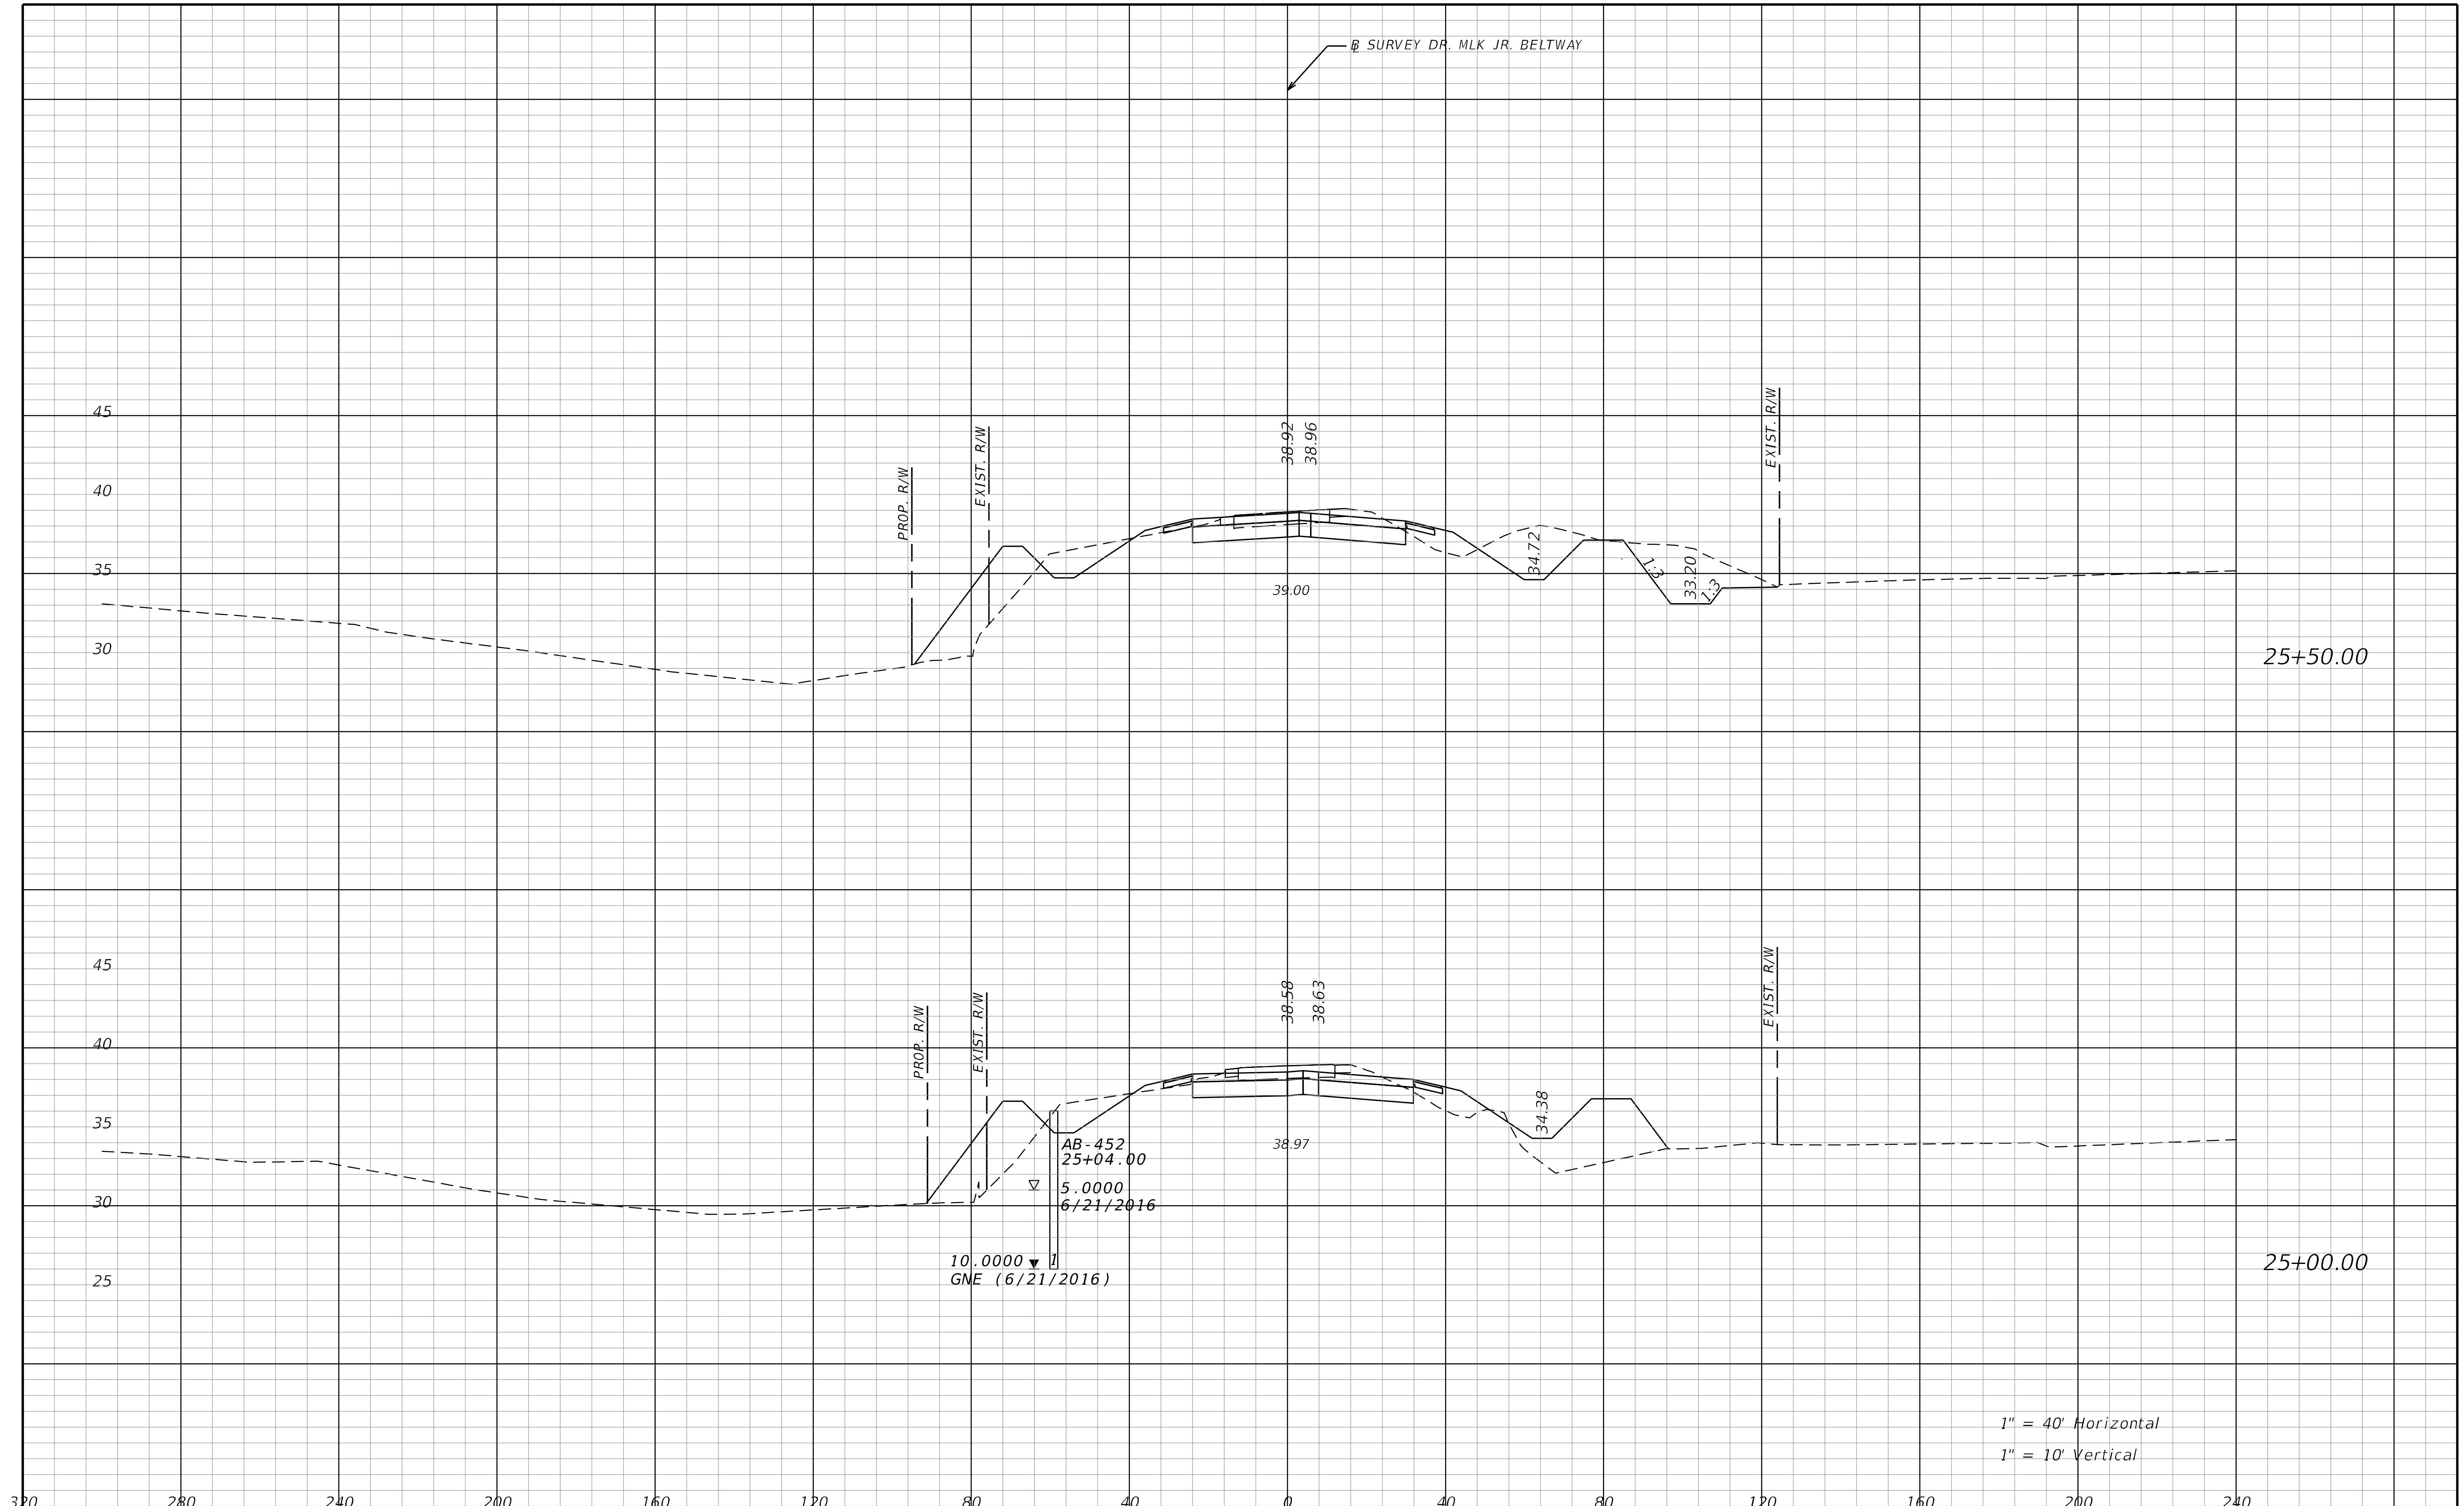

THE OFFICIAL RECORD OF THIS SHEET IS THE ELECTRONIC FILE DIGITALLY SIGNED AND SEALED UNDER RULE 61G15-23.004, F.A.C.

REVISIONS			
DATE	DESCRIPTION	DATE	DESCRIPTION

STANTEC CONSULTING SERVICES INC.
ENGINEER OF RECORD:
WILLIAM V. ANDERSON, P.E. NO.: 36682
11315 CORPORATE BLVD., SUITE 105
ORLANDO, FLORIDA 32817
(407) 823-8966
CERTIFICATE OF AUTHORIZATION NO. 27013

STATE OF FLORIDA
DEPARTMENT OF TRANSPORTATION

ROAD NO.	COUNTY	FINANCIAL PROJECT ID
SR400	VOLUSIA	408464-2-32-01

CROSS SECTIONS
DR. MLK JR. BELTWAY

SHEET NO.
1143

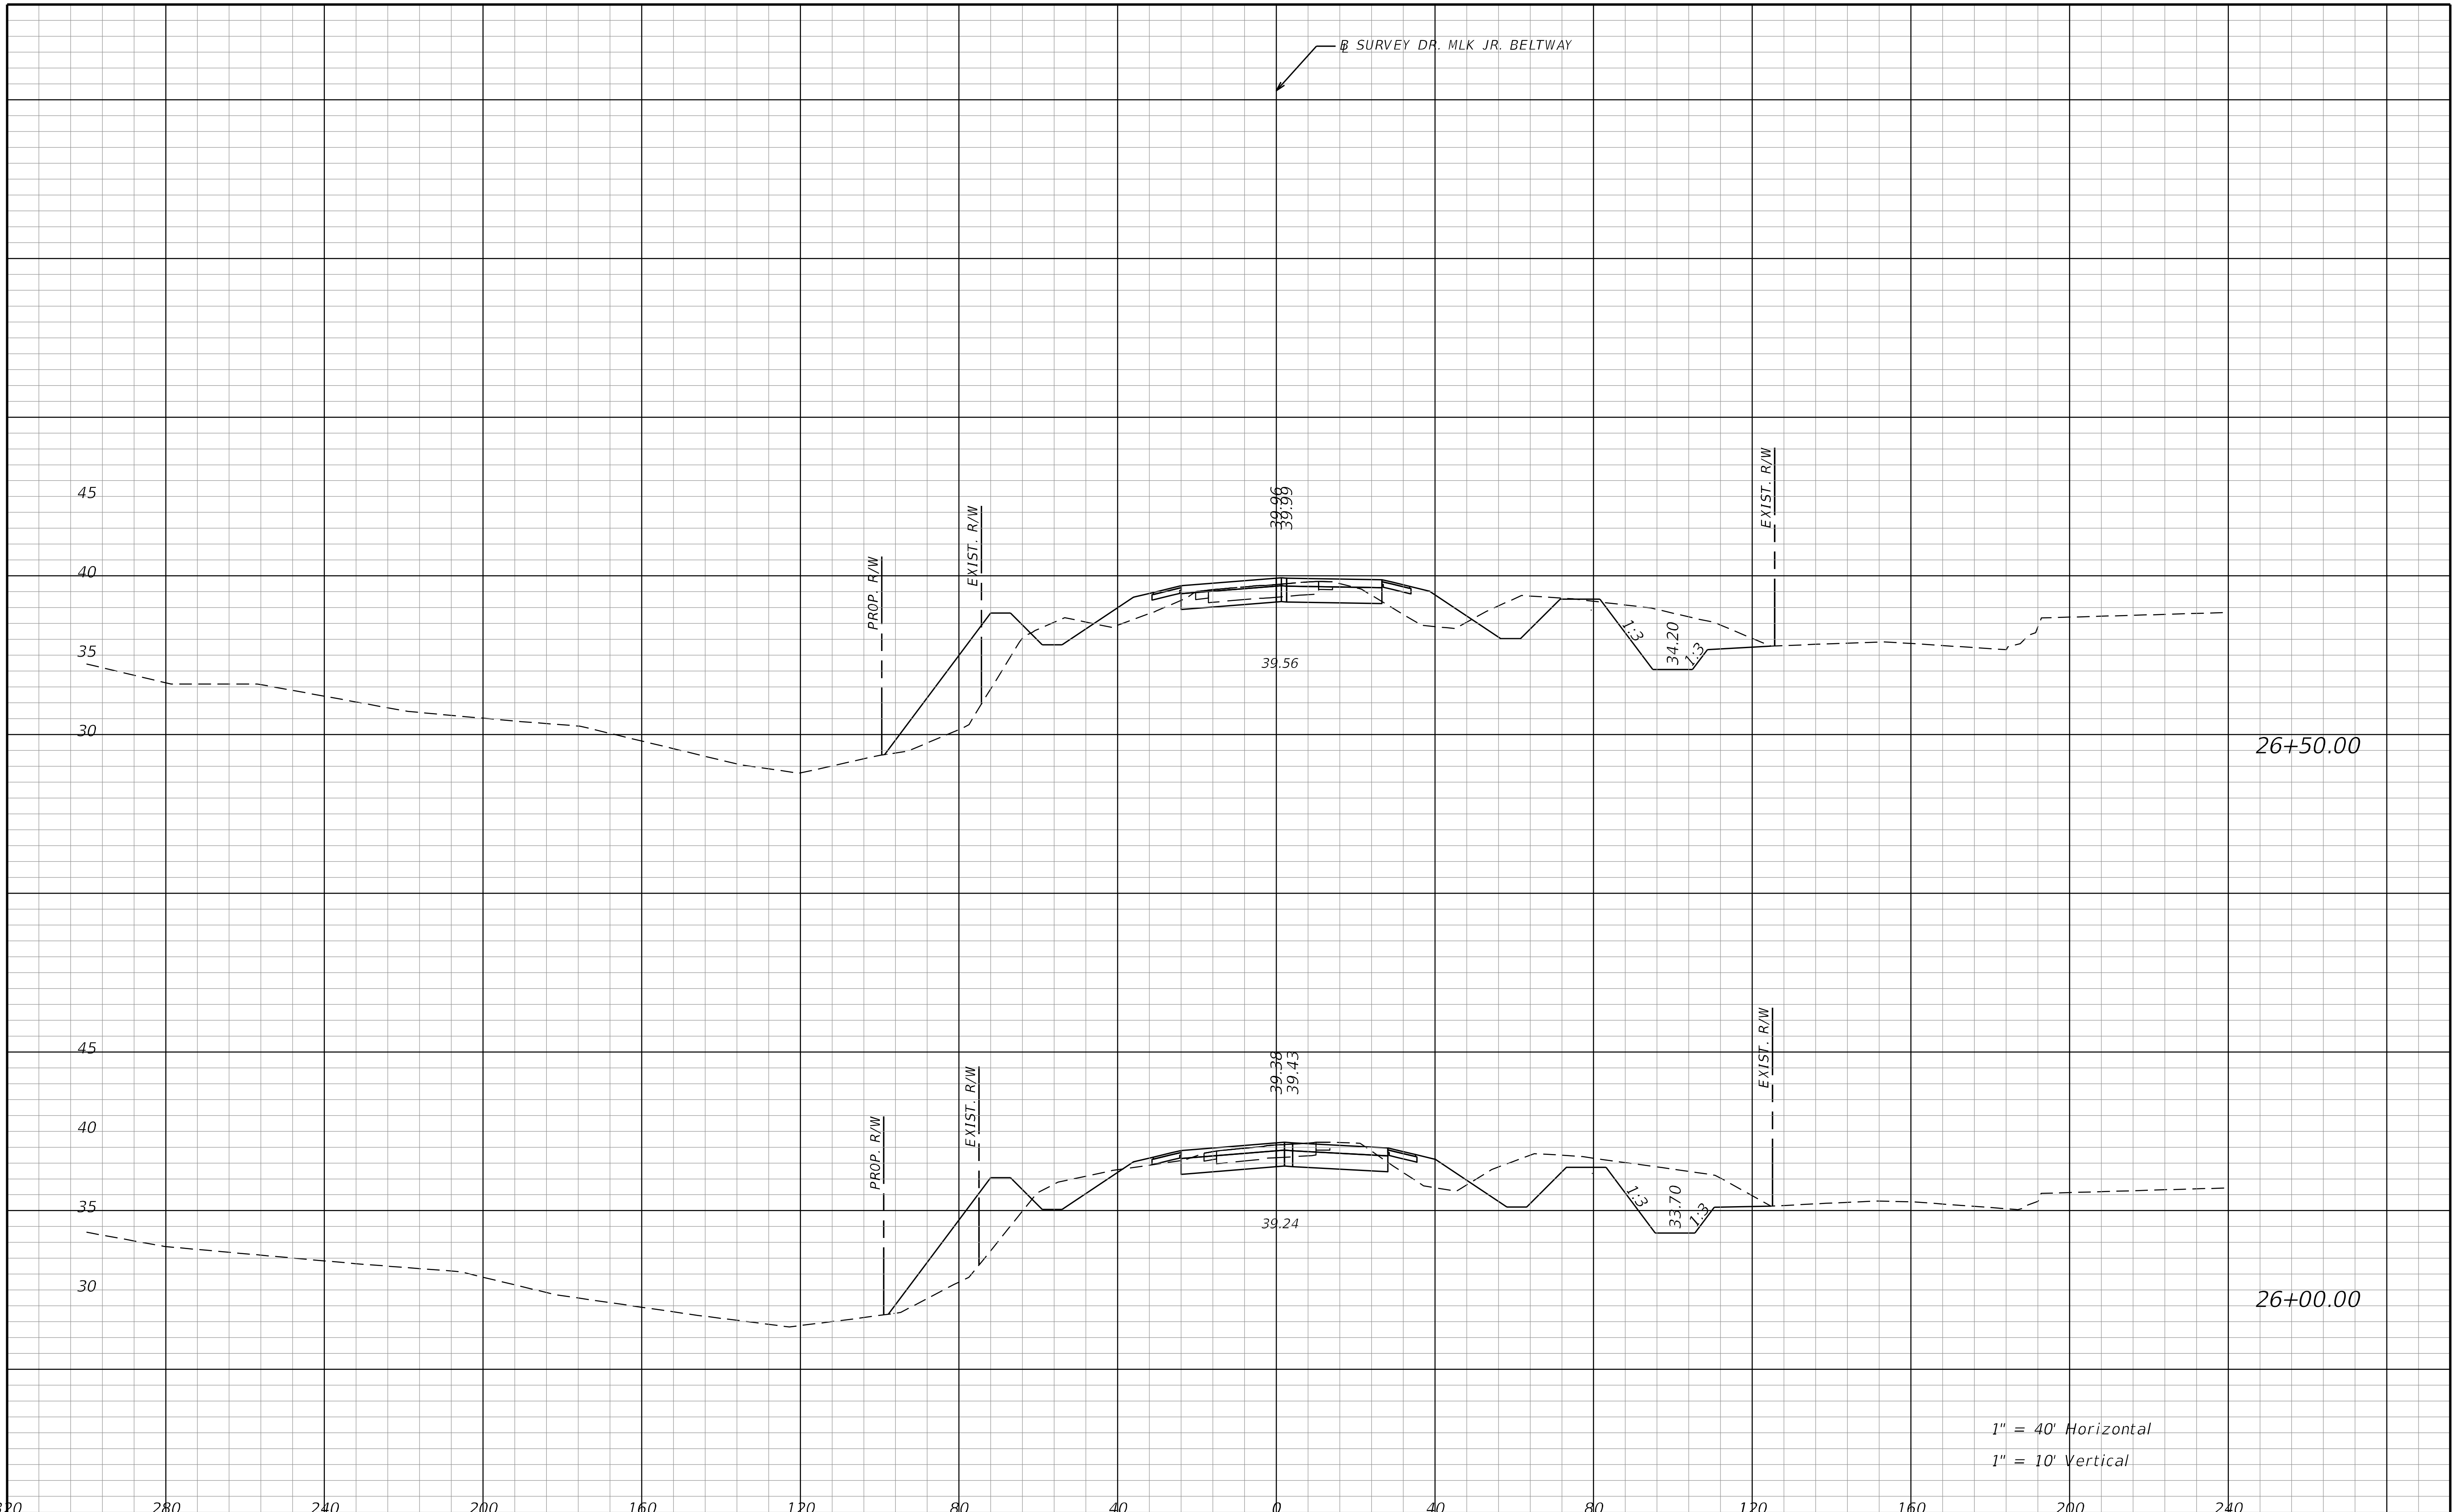

THE OFFICIAL RECORD OF THIS SHEET IS THE ELECTRONIC FILE DIGITALLY SIGNED AND SEALED UNDER RULE 61G15-23.004, F.A.C.

REVISIONS			
DATE	DESCRIPTION	DATE	DESCRIPTION

STANTEC CONSULTING SERVICES INC.
ENGINEER OF RECORD:
WILLIAM V. ANDERSON, P.E. NO.: 36682
11315 CORPORATE BLVD., SUITE 105
ORLANDO, FLORIDA 32817
(407) 823-8966
CERTIFICATE OF AUTHORIZATION NO. 27013

STATE OF FLORIDA
DEPARTMENT OF TRANSPORTATION

ROAD NO.	COUNTY	FINANCIAL PROJECT ID
SR400	VOLUSIA	408464-2-32-01

CROSS SECTIONS
DR. MLK JR. BELTWAY

SHEET NO.
1144

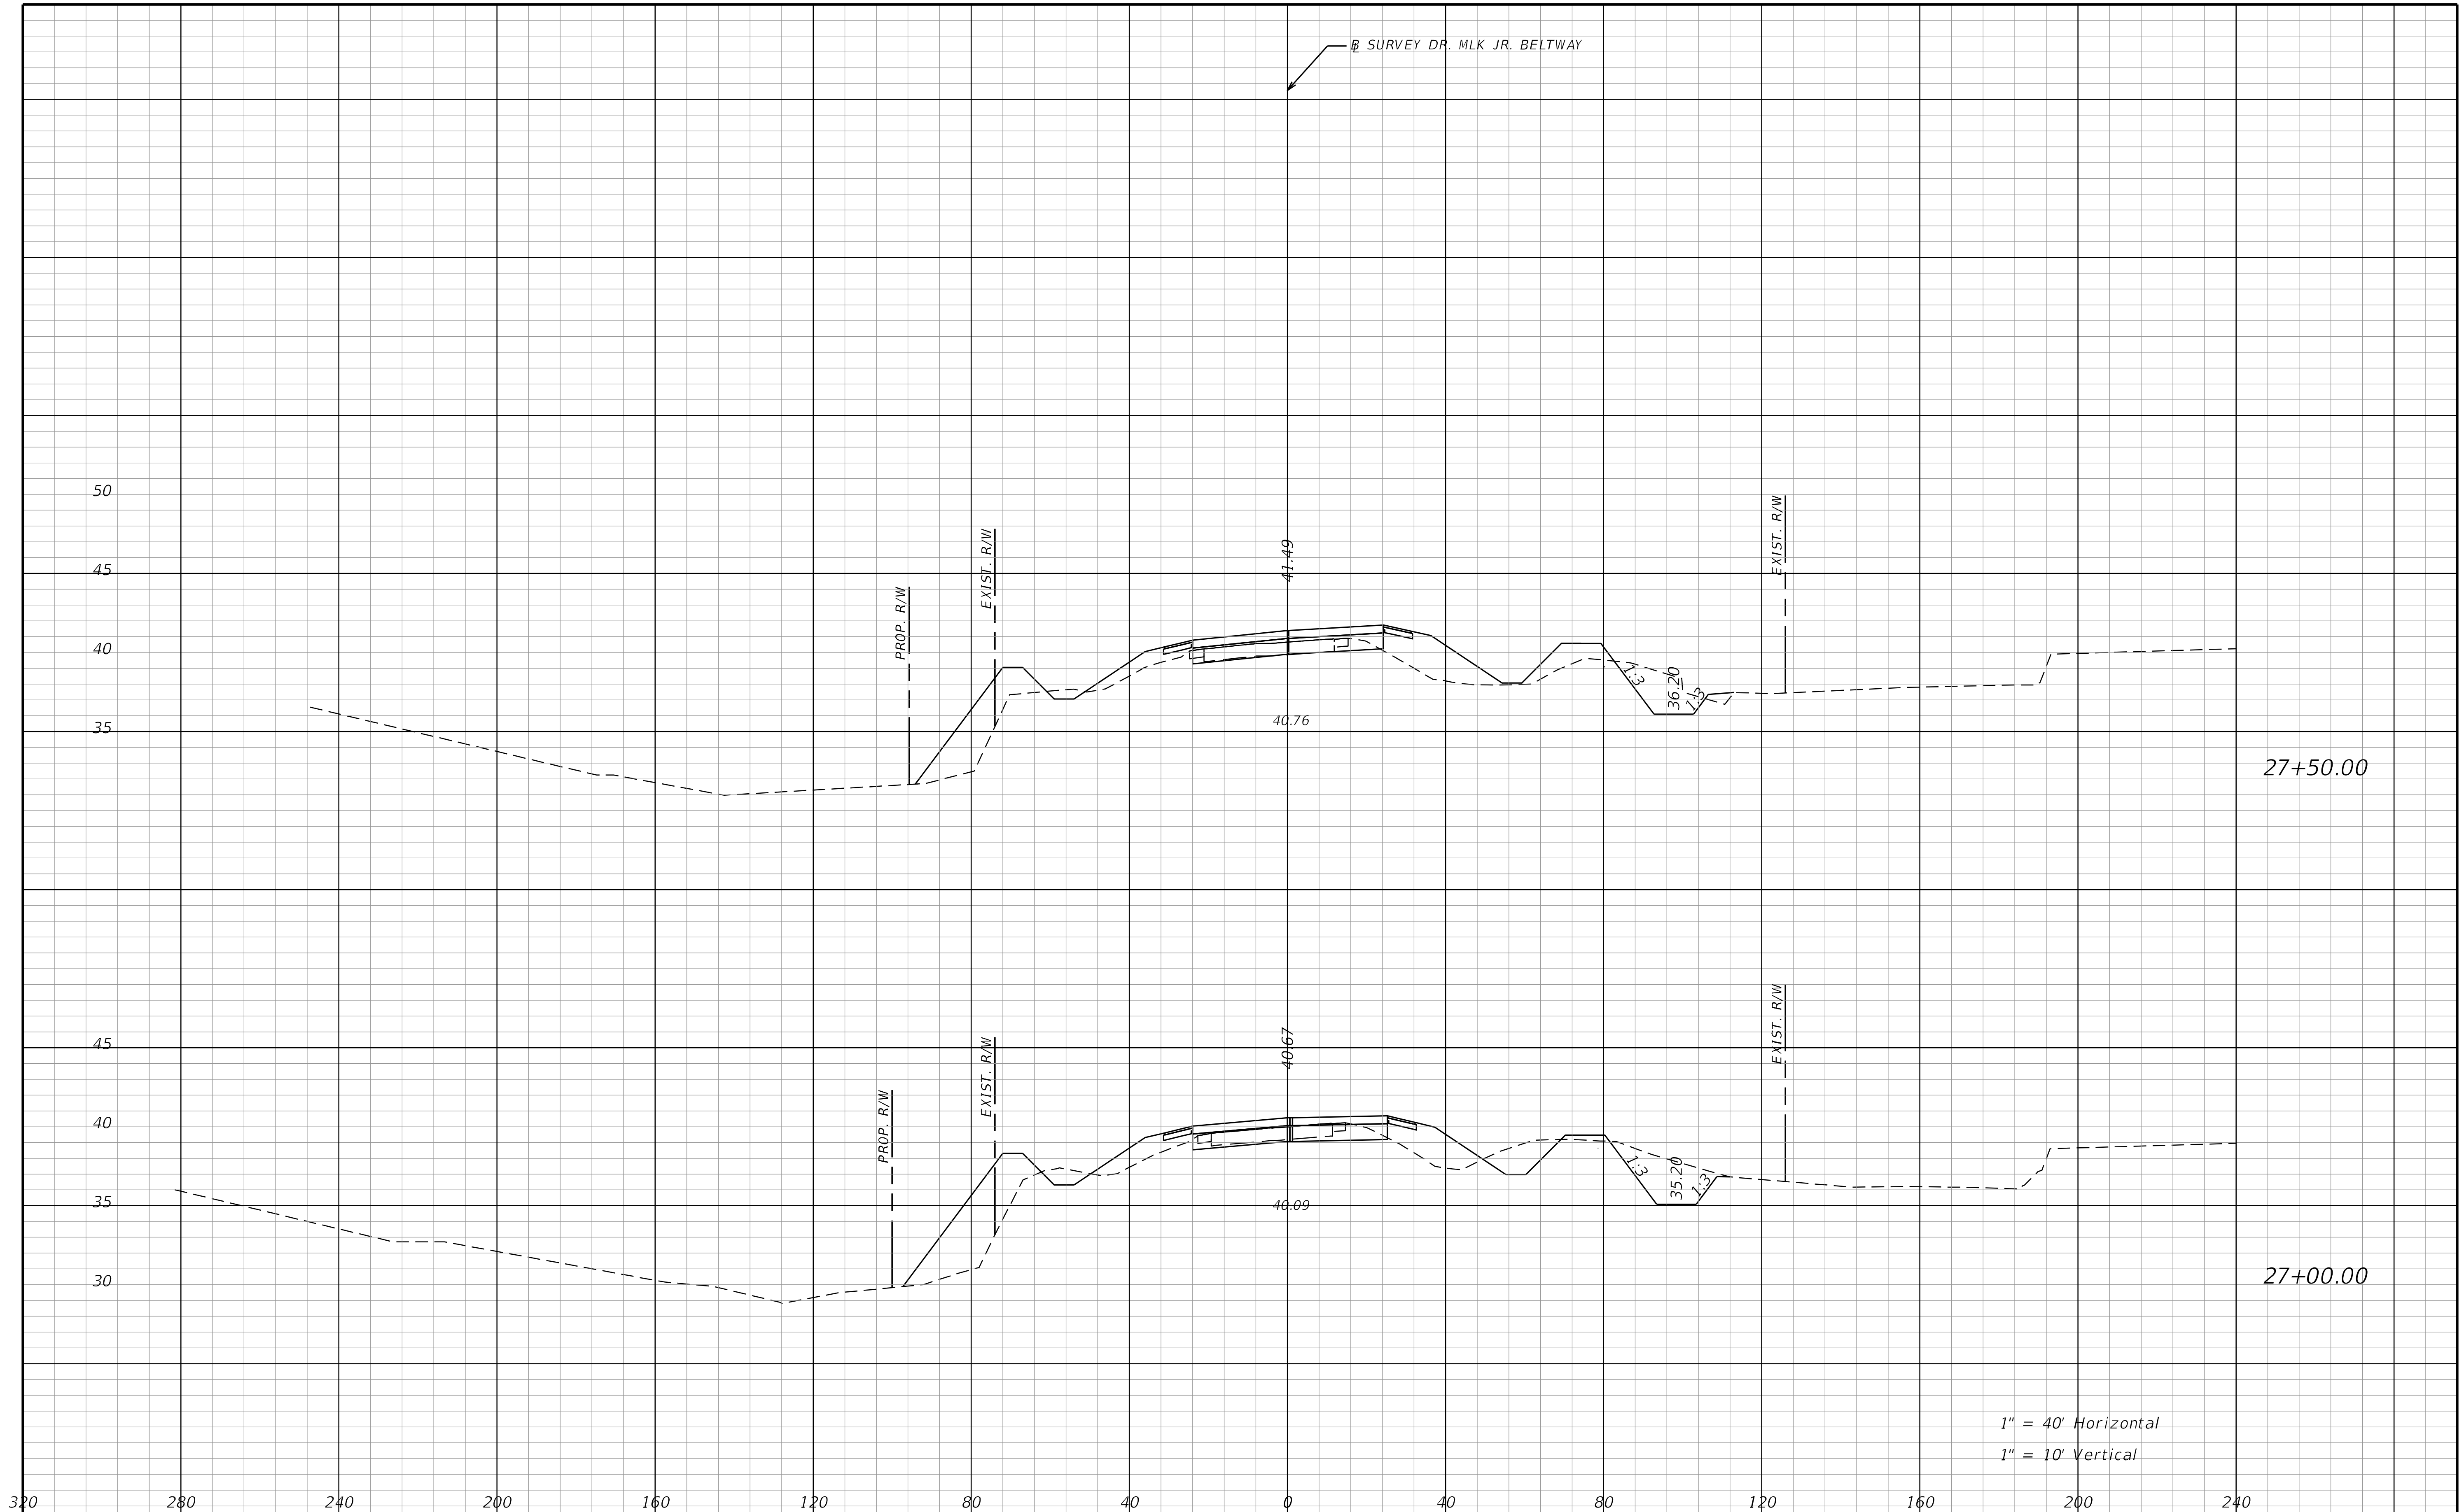

REVISIONS			
DATE	DESCRIPTION	DATE	DESCRIPTION

STANTEC CONSULTING SERVICES INC.
ENGINEER OF RECORD:
WILLIAM V. ANDERSON, P.E. NO.: 36682
11315 CORPORATE BLVD., SUITE 105
ORLANDO, FLORIDA 32817
(407) 823-8966
CERTIFICATE OF AUTHORIZATION NO. 27013

STATE OF FLORIDA
DEPARTMENT OF TRANSPORTATION

ROAD NO.	COUNTY	FINANCIAL PROJECT ID
SR400	VOLUSIA	408464-2-32-01

CROSS SECTIONS
DR. MLK JR. BELTWAY

SHEET NO.
1145

THE OFFICIAL RECORD OF THIS SHEET IS THE ELECTRONIC FILE DIGITALLY SIGNED AND SEALED UNDER RULE 61G15-23.004, F.A.C.

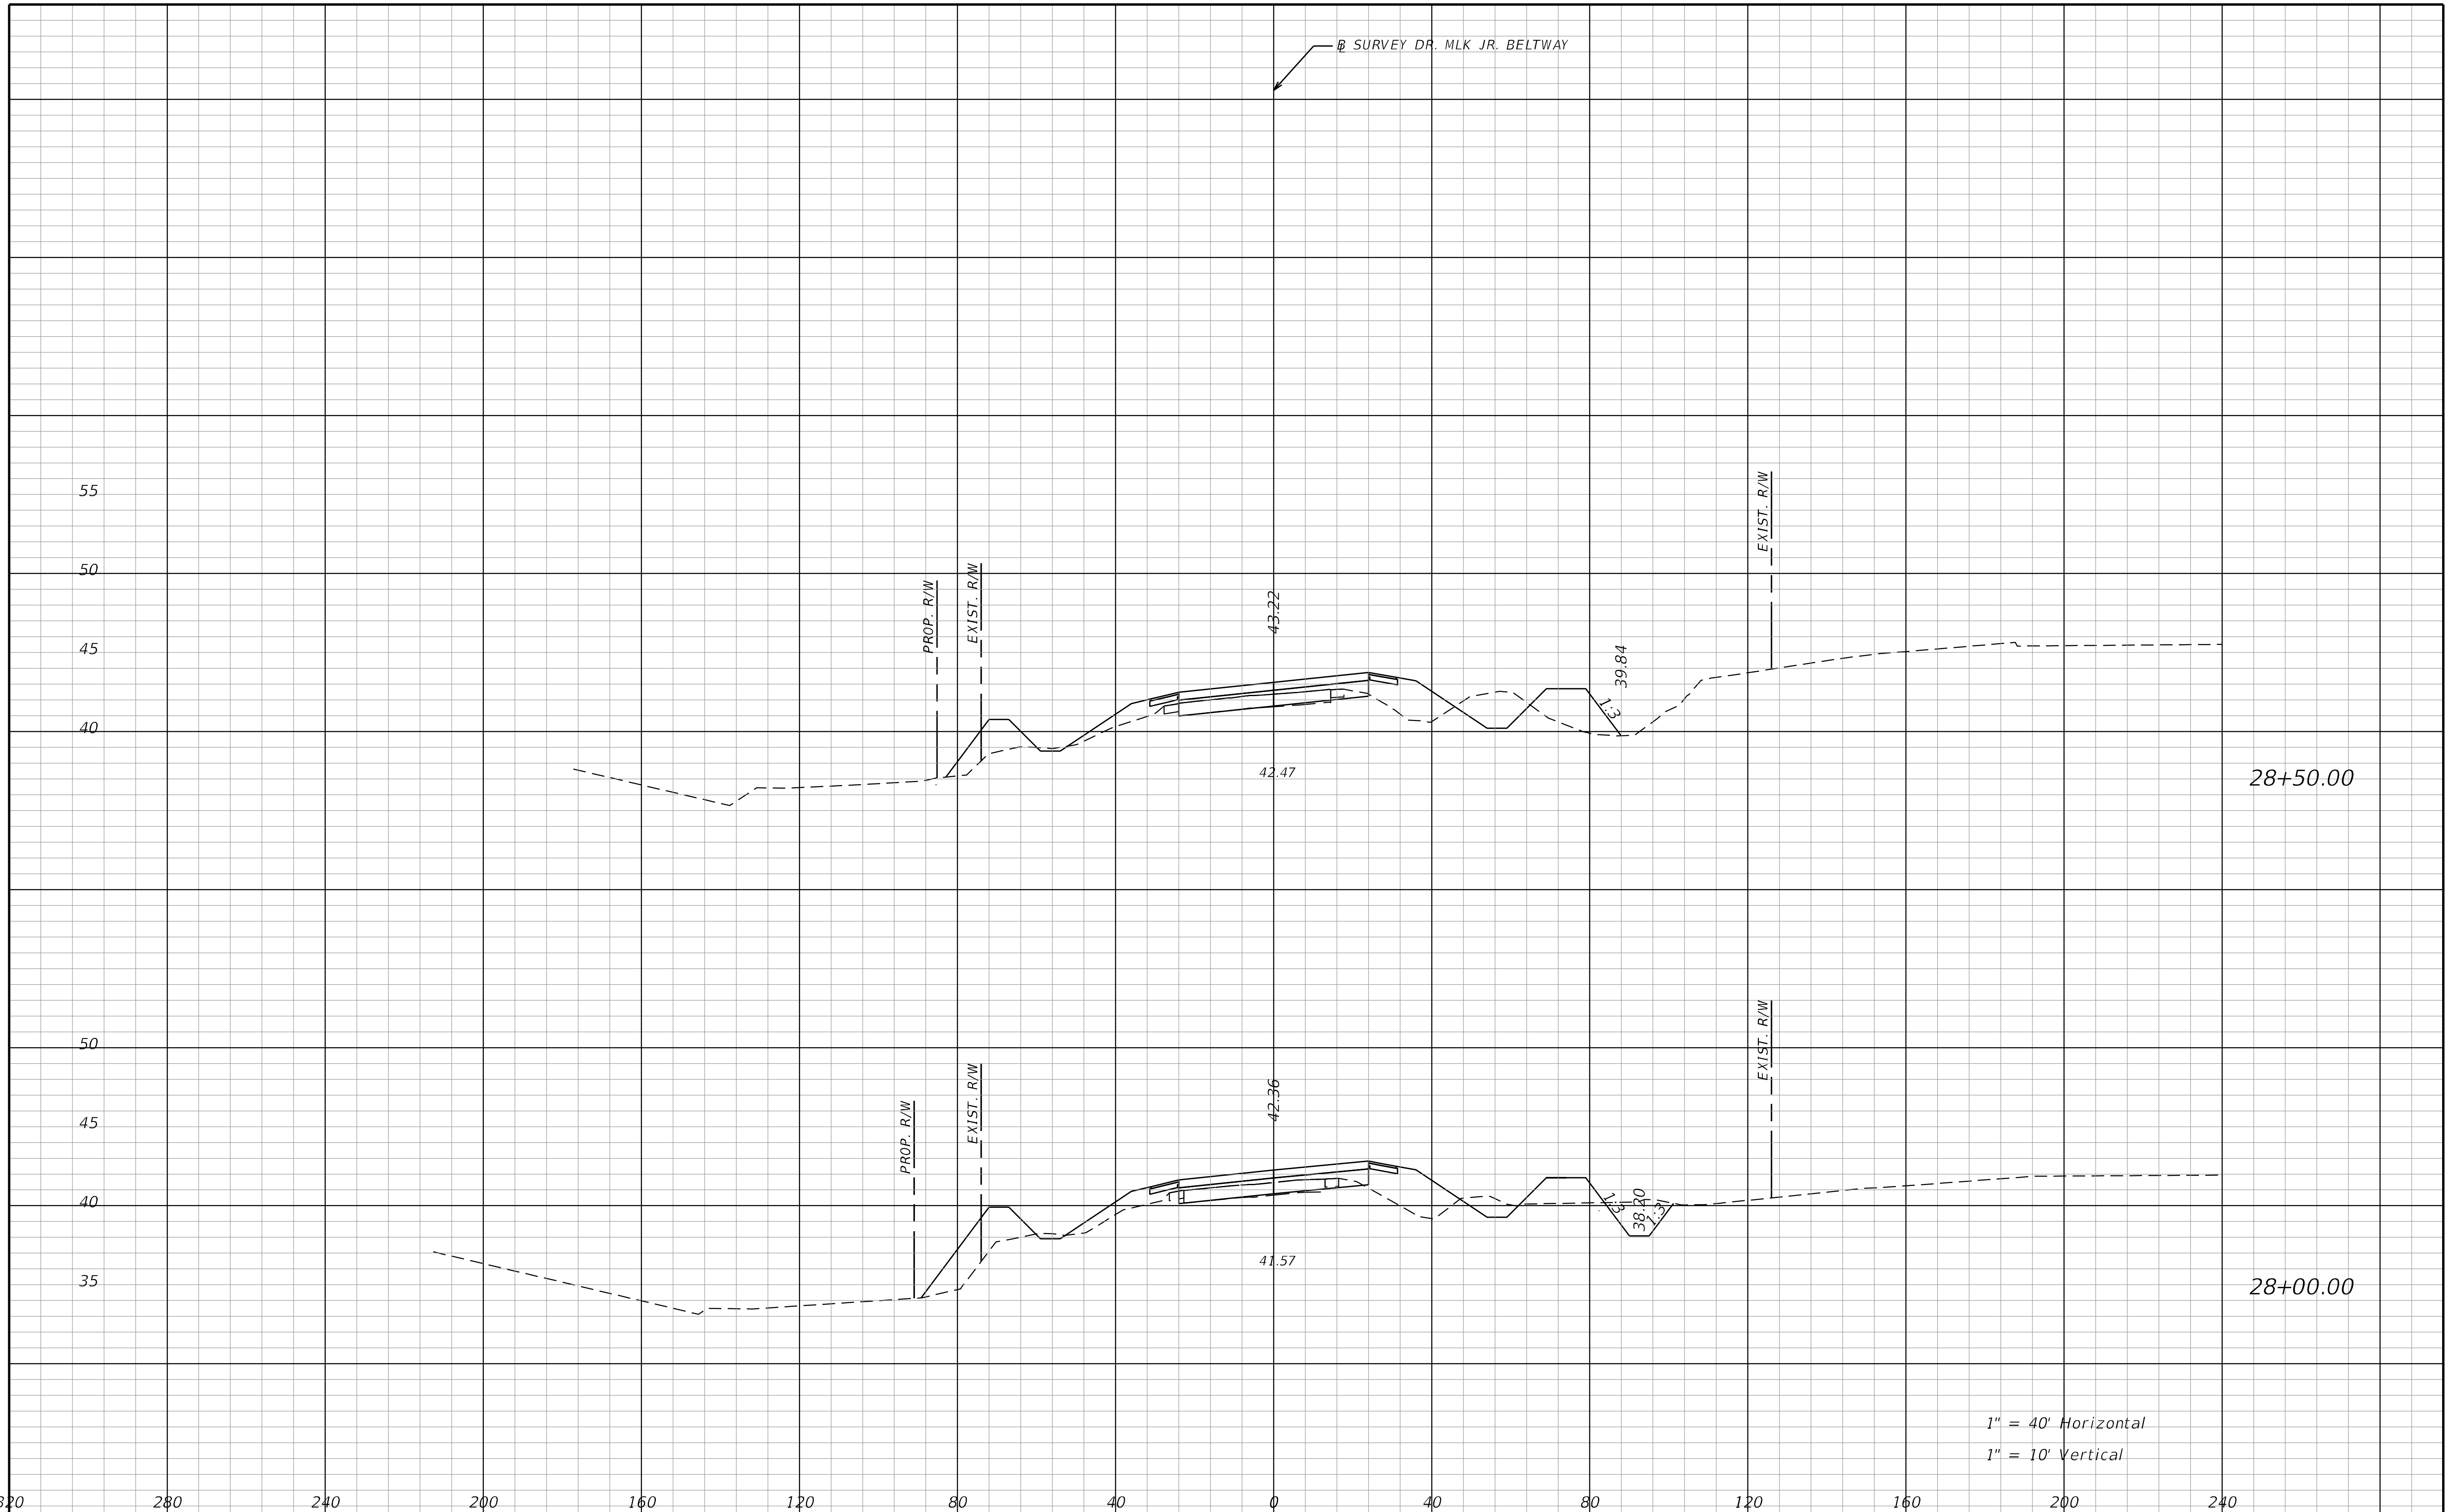

THE OFFICIAL RECORD OF THIS SHEET IS THE ELECTRONIC FILE DIGITALLY SIGNED AND SEALED UNDER RULE 61G15-23.004, F.A.C.

REVISIONS			
DATE	DESCRIPTION	DATE	DESCRIPTION

STANTEC CONSULTING SERVICES INC.
ENGINEER OF RECORD:
WILLIAM V. ANDERSON, P.E. NO.: 36682
11315 CORPORATE BLVD., SUITE 105
ORLANDO, FLORIDA 32817
(407) 823-8966
CERTIFICATE OF AUTHORIZATION NO. 27013

STATE OF FLORIDA
DEPARTMENT OF TRANSPORTATION

ROAD NO.	COUNTY	FINANCIAL PROJECT ID
SR400	VOLUSIA	408464-2-32-01

CROSS SECTIONS
DR. MLK JR. BELTWAY

SHEET NO.
1146

jchassee 6/14/2019 4:29:32 PM Rdxsrd_shg V:\2158\active\CADD\40846423201\roadway\RDXSRD08_MLK.DGN

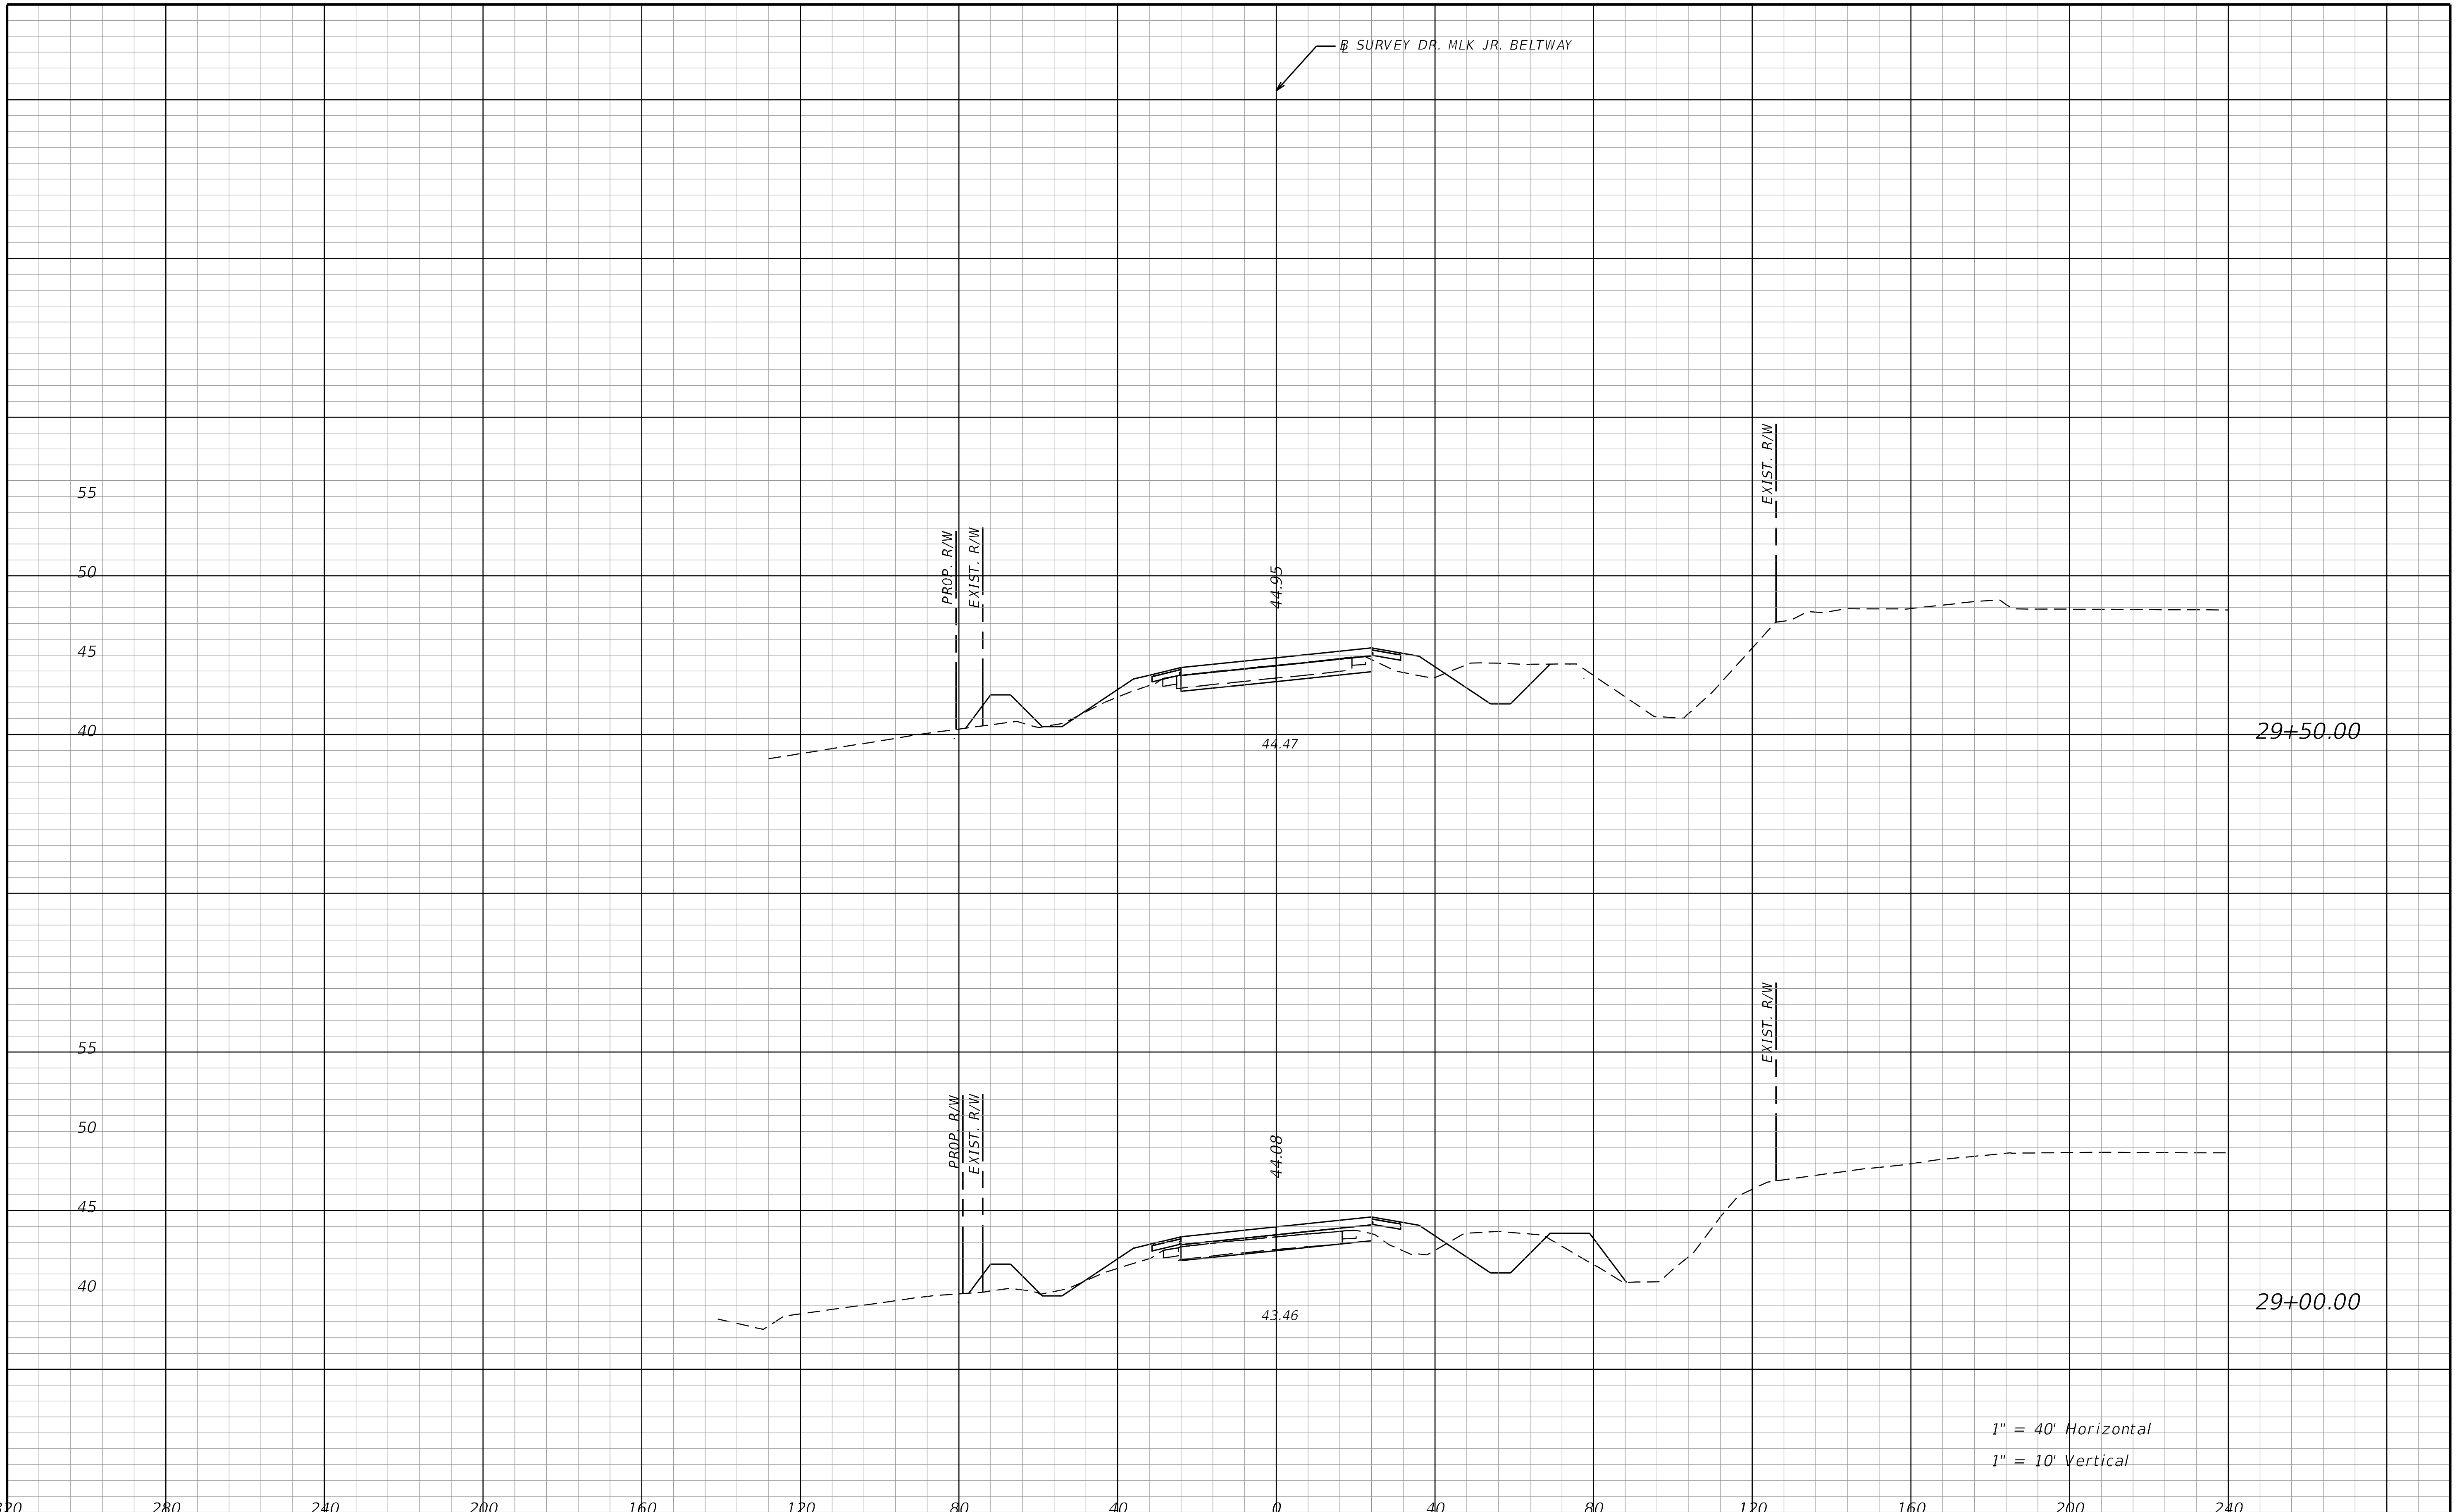

THE OFFICIAL RECORD OF THIS SHEET IS THE ELECTRONIC FILE DIGITALLY SIGNED AND SEALED UNDER RULE 61G15-23.004, F.A.C.

REVISIONS			
DATE	DESCRIPTION	DATE	DESCRIPTION

STANTEC CONSULTING SERVICES INC.
ENGINEER OF RECORD:
WILLIAM V. ANDERSON, P.E. NO.: 36682
11315 CORPORATE BLVD., SUITE 105
ORLANDO, FLORIDA 32817
(407) 823-8966
CERTIFICATE OF AUTHORIZATION NO. 27013

STATE OF FLORIDA
DEPARTMENT OF TRANSPORTATION

ROAD NO.	COUNTY	FINANCIAL PROJECT ID
SR400	VOLUSIA	408464-2-32-01

CROSS SECTIONS
DR. MLK JR. BELTWAY

SHEET NO.
1147

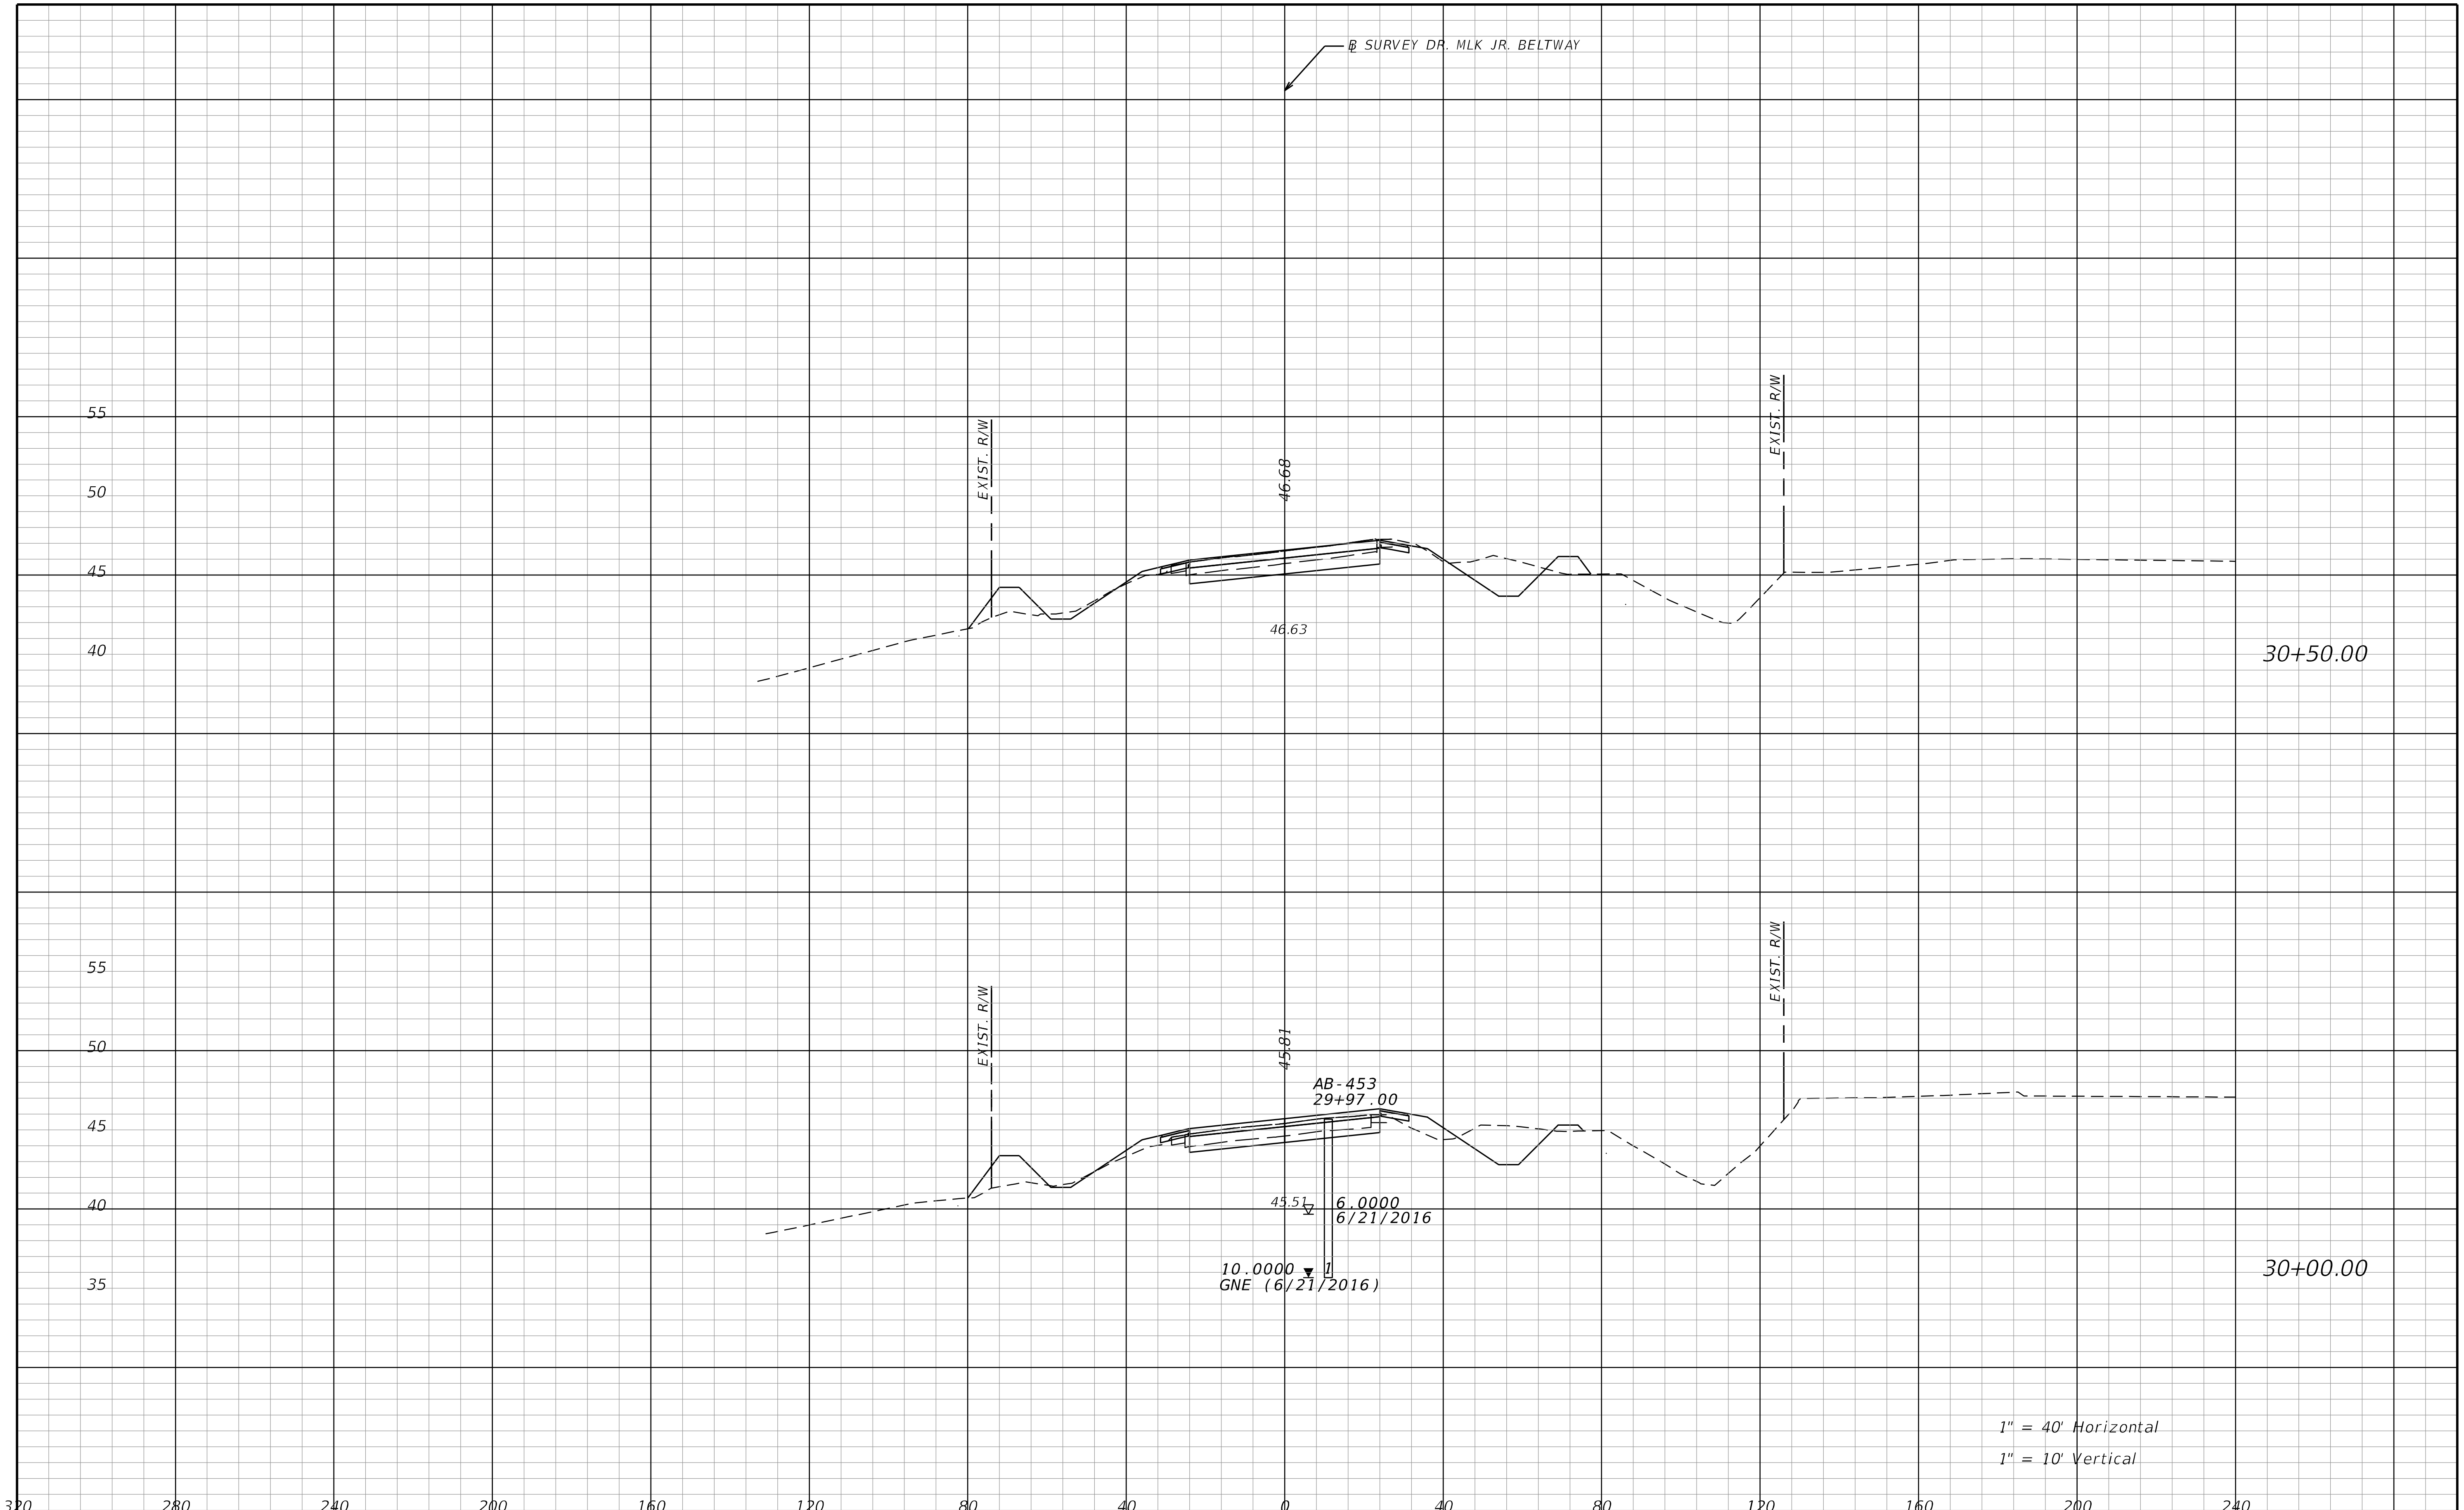

REVISIONS

DATE	DESCRIPTION	DATE	DESCRIPTION

STANTEC CONSULTING SERVICES INC.
ENGINEER OF RECORD:
WILLIAM V. ANDERSON, P.E. NO.: 36682
11315 CORPORATE BLVD., SUITE 105
ORLANDO, FLORIDA 32817
(407) 823-8966
CERTIFICATE OF AUTHORIZATION NO. 27013

STATE OF FLORIDA
DEPARTMENT OF TRANSPORTATION

ROAD NO.	COUNTY	FINANCIAL PROJECT ID
SR400	VOLUSIA	408464-2-32-01

CROSS SECTIONS
DR. MLK JR. BELTWAY

SHEET NO.
1148

THE OFFICIAL RECORD OF THIS SHEET IS THE ELECTRONIC FILE DIGITALLY SIGNED AND SEALED UNDER RULE 61G15-23.004, F.A.C.

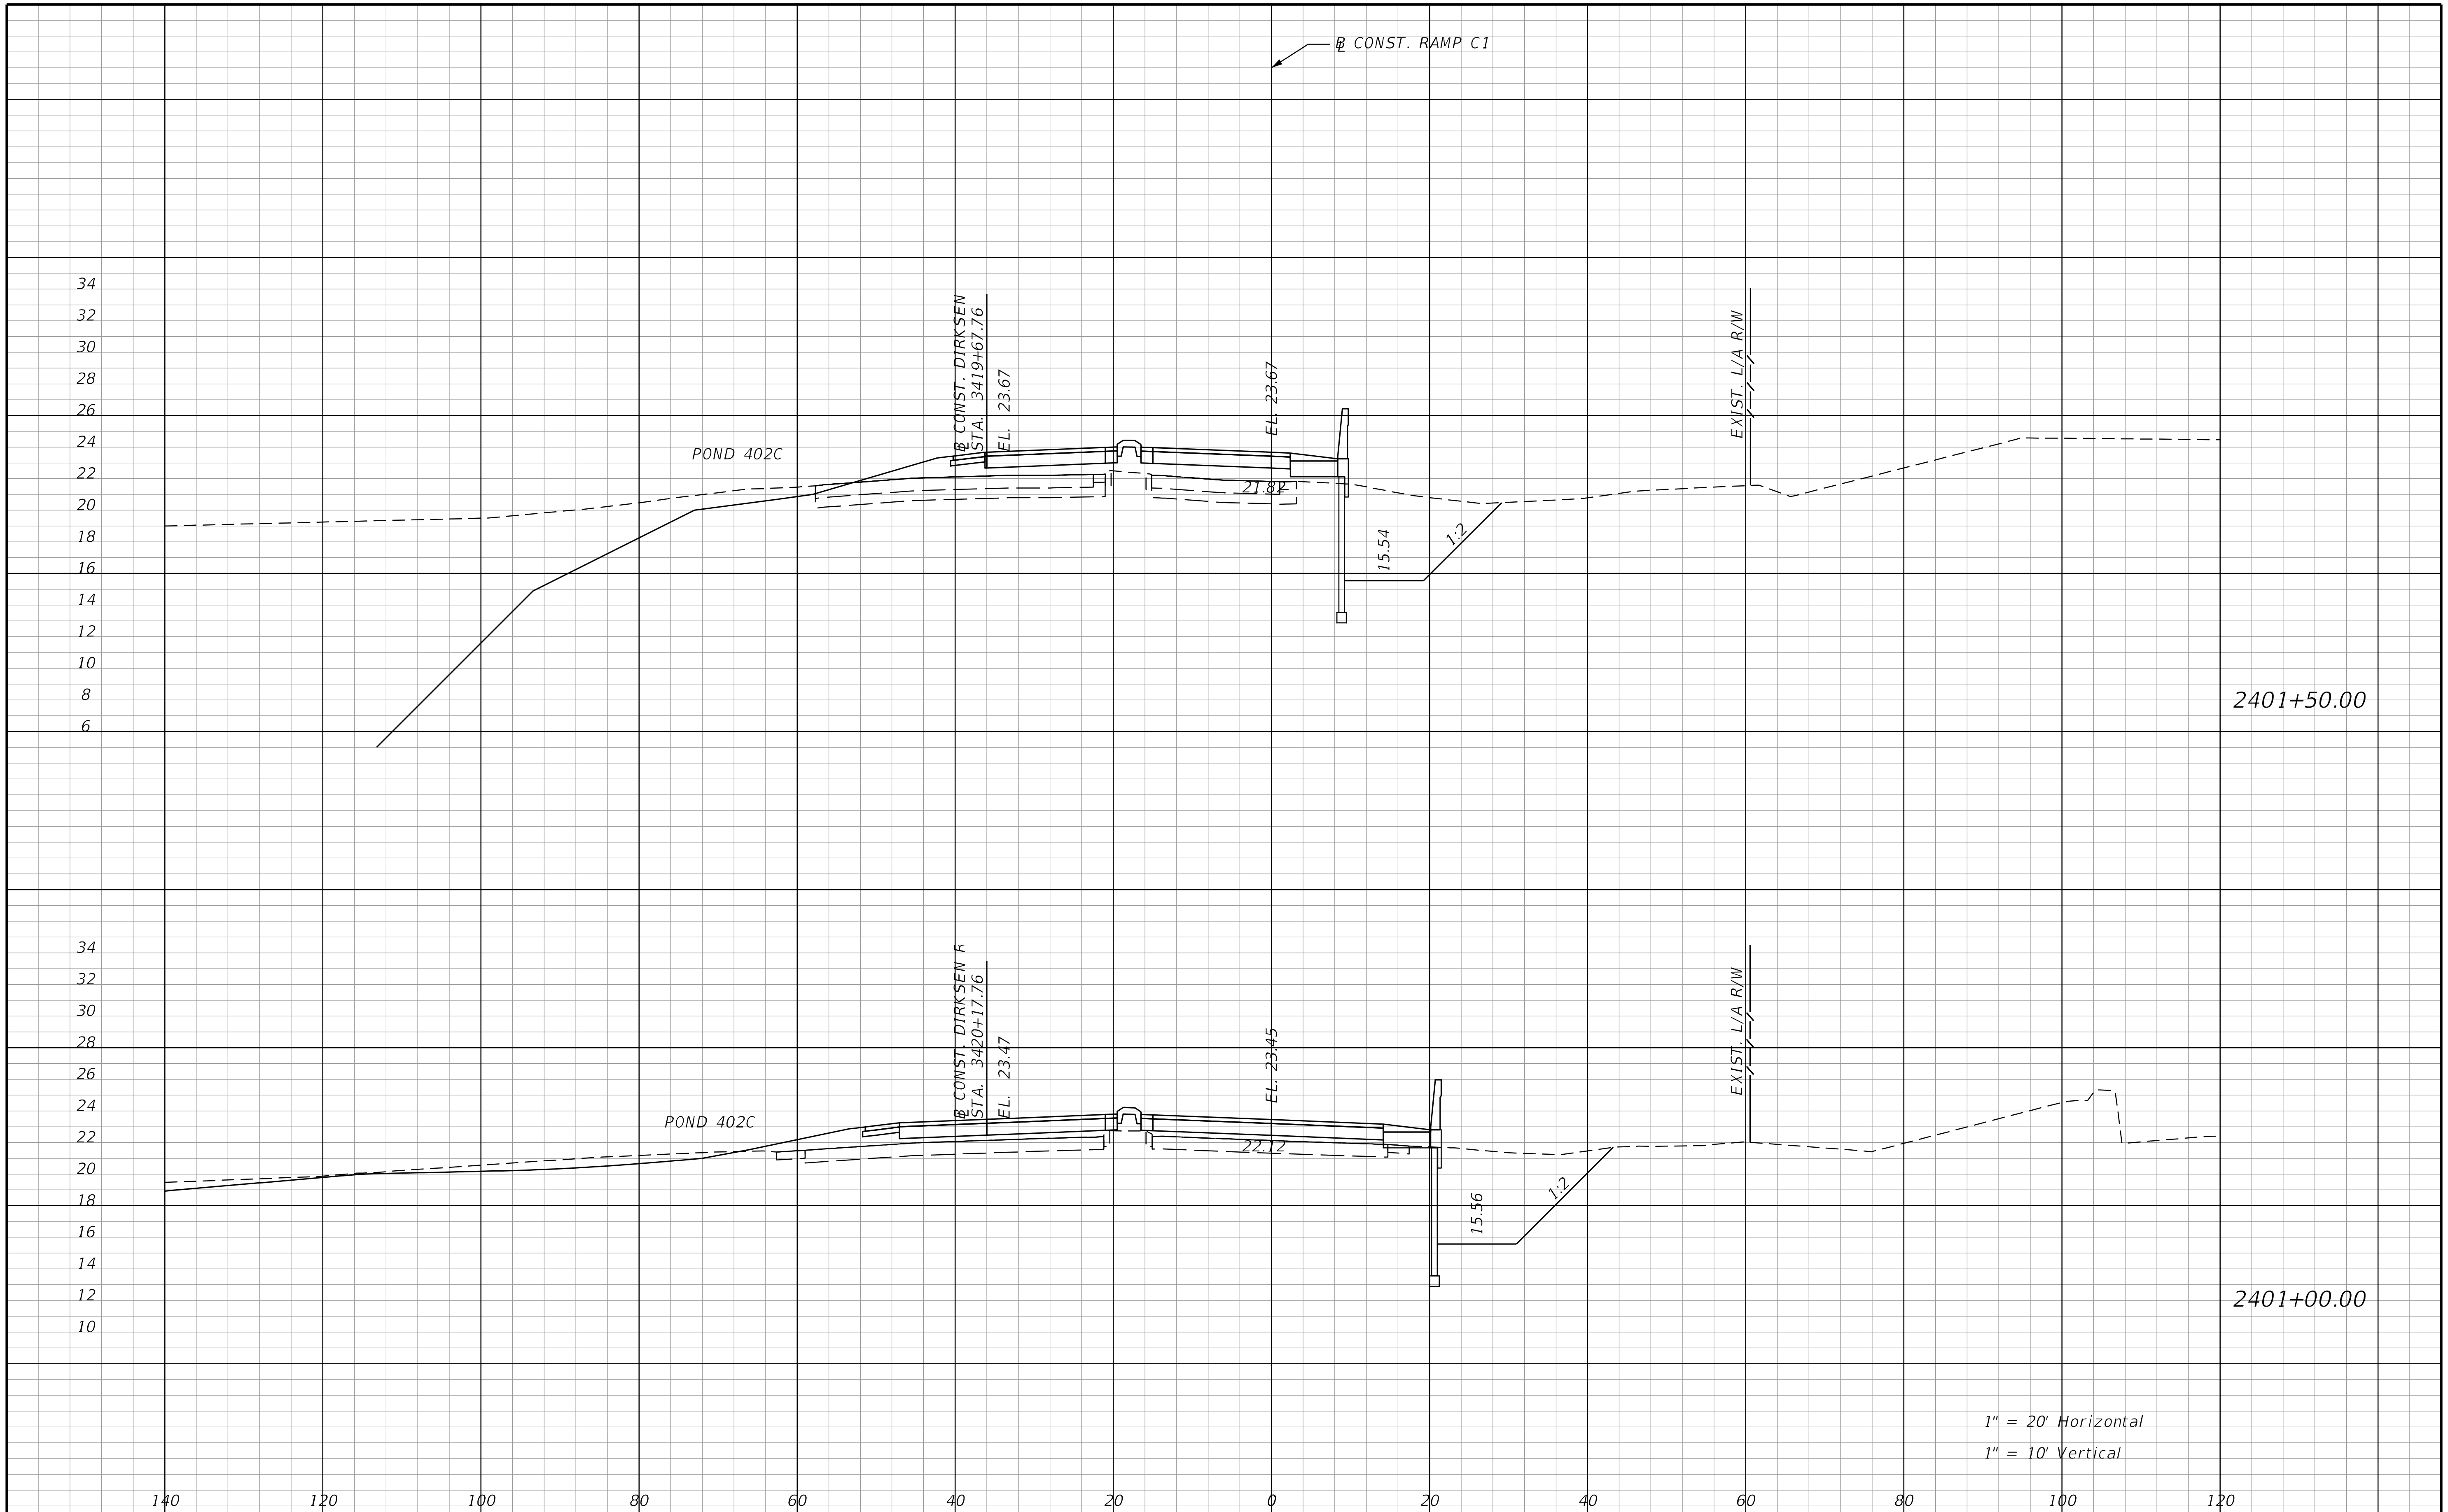

REVISIONS			
DATE	DESCRIPTION	DATE	DESCRIPTION

STANTEC CONSULTING SERVICES INC.
ENGINEER OF RECORD:
WILLIAM V. ANDERSON, P.E. NO.: 36682
11315 CORPORATE BLVD., SUITE 105
ORLANDO, FLORIDA 32817
(407) 823-8966
CERTIFICATE OF AUTHORIZATION NO. 27013

STATE OF FLORIDA
DEPARTMENT OF TRANSPORTATION

ROAD NO.	COUNTY	FINANCIAL PROJECT ID
SR400	VOLUSIA	408464-2-32-01

CROSS SECTION
DIRKSEN DR. RAMP C1

SHEET NO.
1149

THE OFFICIAL RECORD OF THIS SHEET IS THE ELECTRONIC FILE DIGITALLY SIGNED AND SEALED UNDER RULE 61G15-23.004, F.A.C.

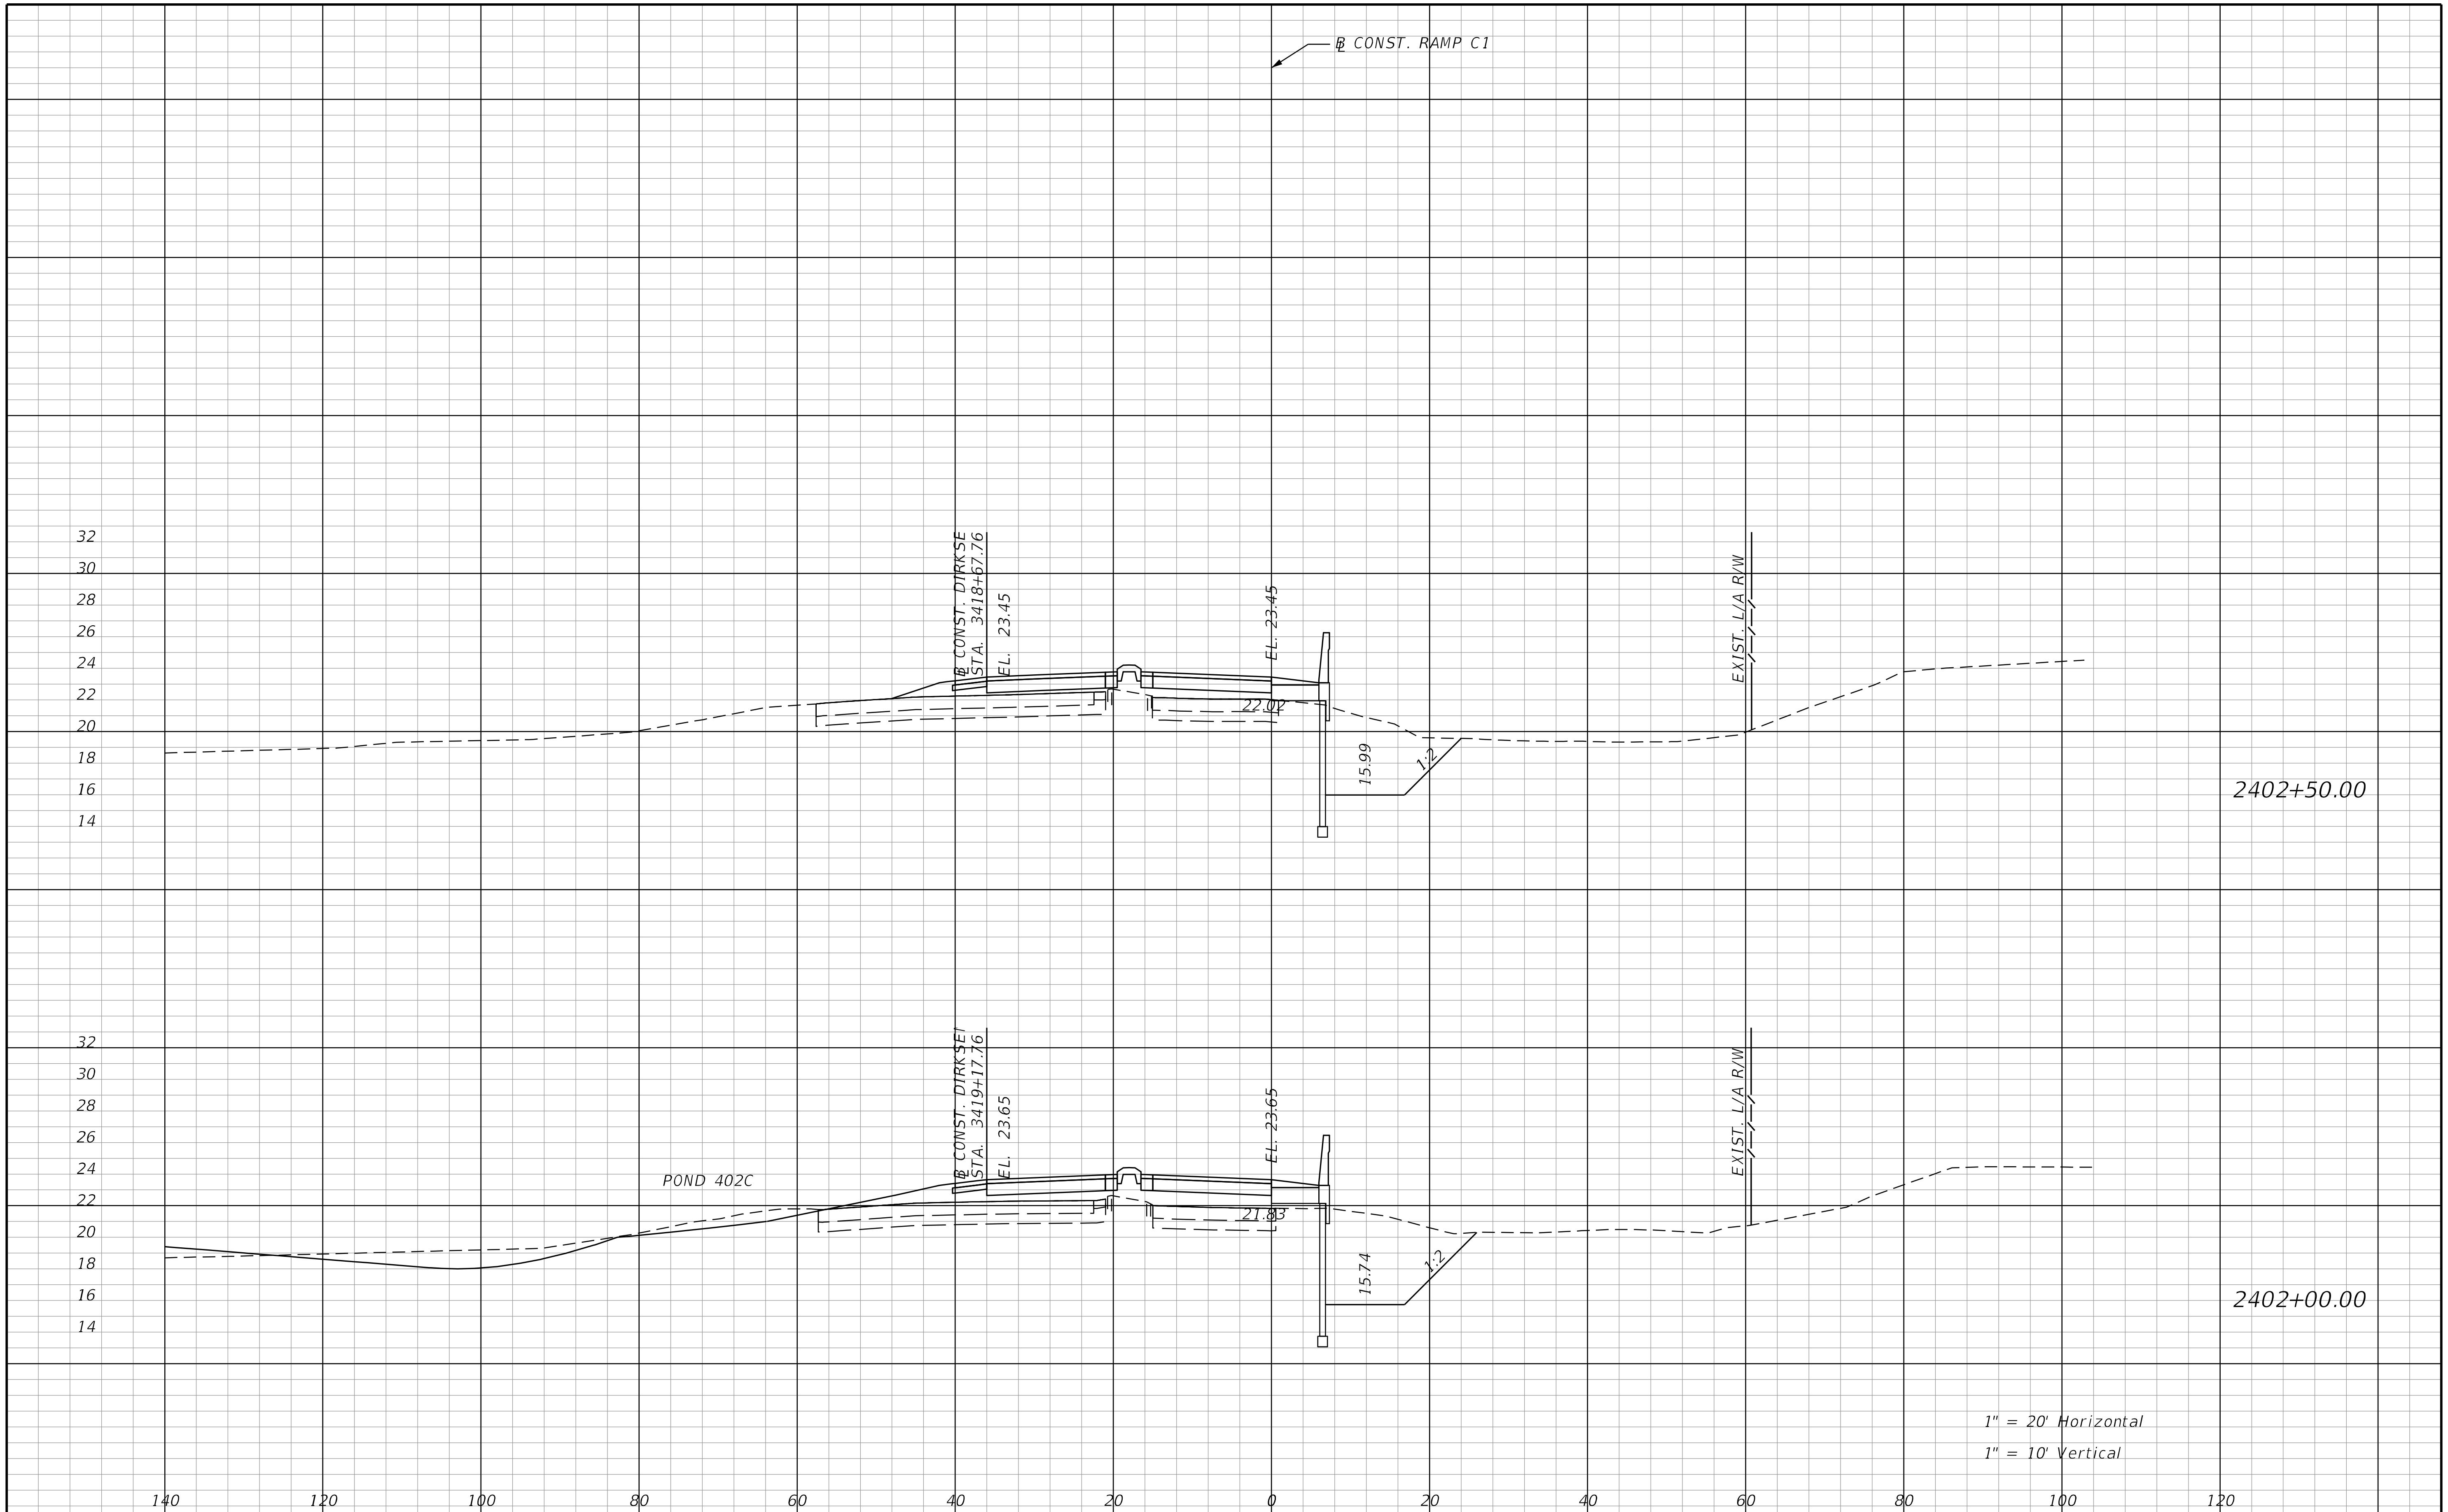

REVISIONS			
DATE	DESCRIPTION	DATE	DESCRIPTION

STANTEC CONSULTING SERVICES INC.
ENGINEER OF RECORD:
WILLIAM V. ANDERSON, P.E. NO.: 36682
11315 CORPORATE BLVD., SUITE 105
ORLANDO, FLORIDA 32817
(407) 823-8966
CERTIFICATE OF AUTHORIZATION NO. 27013

STATE OF FLORIDA
DEPARTMENT OF TRANSPORTATION

ROAD NO.	COUNTY	FINANCIAL PROJECT ID
SR400	VOLUSIA	408464-2-32-01

CROSS SECTION
DIRKSEN DR. RAMP C1

SHEET NO.
1150

THE OFFICIAL RECORD OF THIS SHEET IS THE ELECTRONIC FILE DIGITALLY SIGNED AND SEALED UNDER RULE 61G15-23.004, F.A.C.

jchassee 6/14/2019 4:29:35 PM Rdxsrd_shg V:\2158\active\CADD\40846423201\roadway\RDXSRD-RAMP-04.dgn

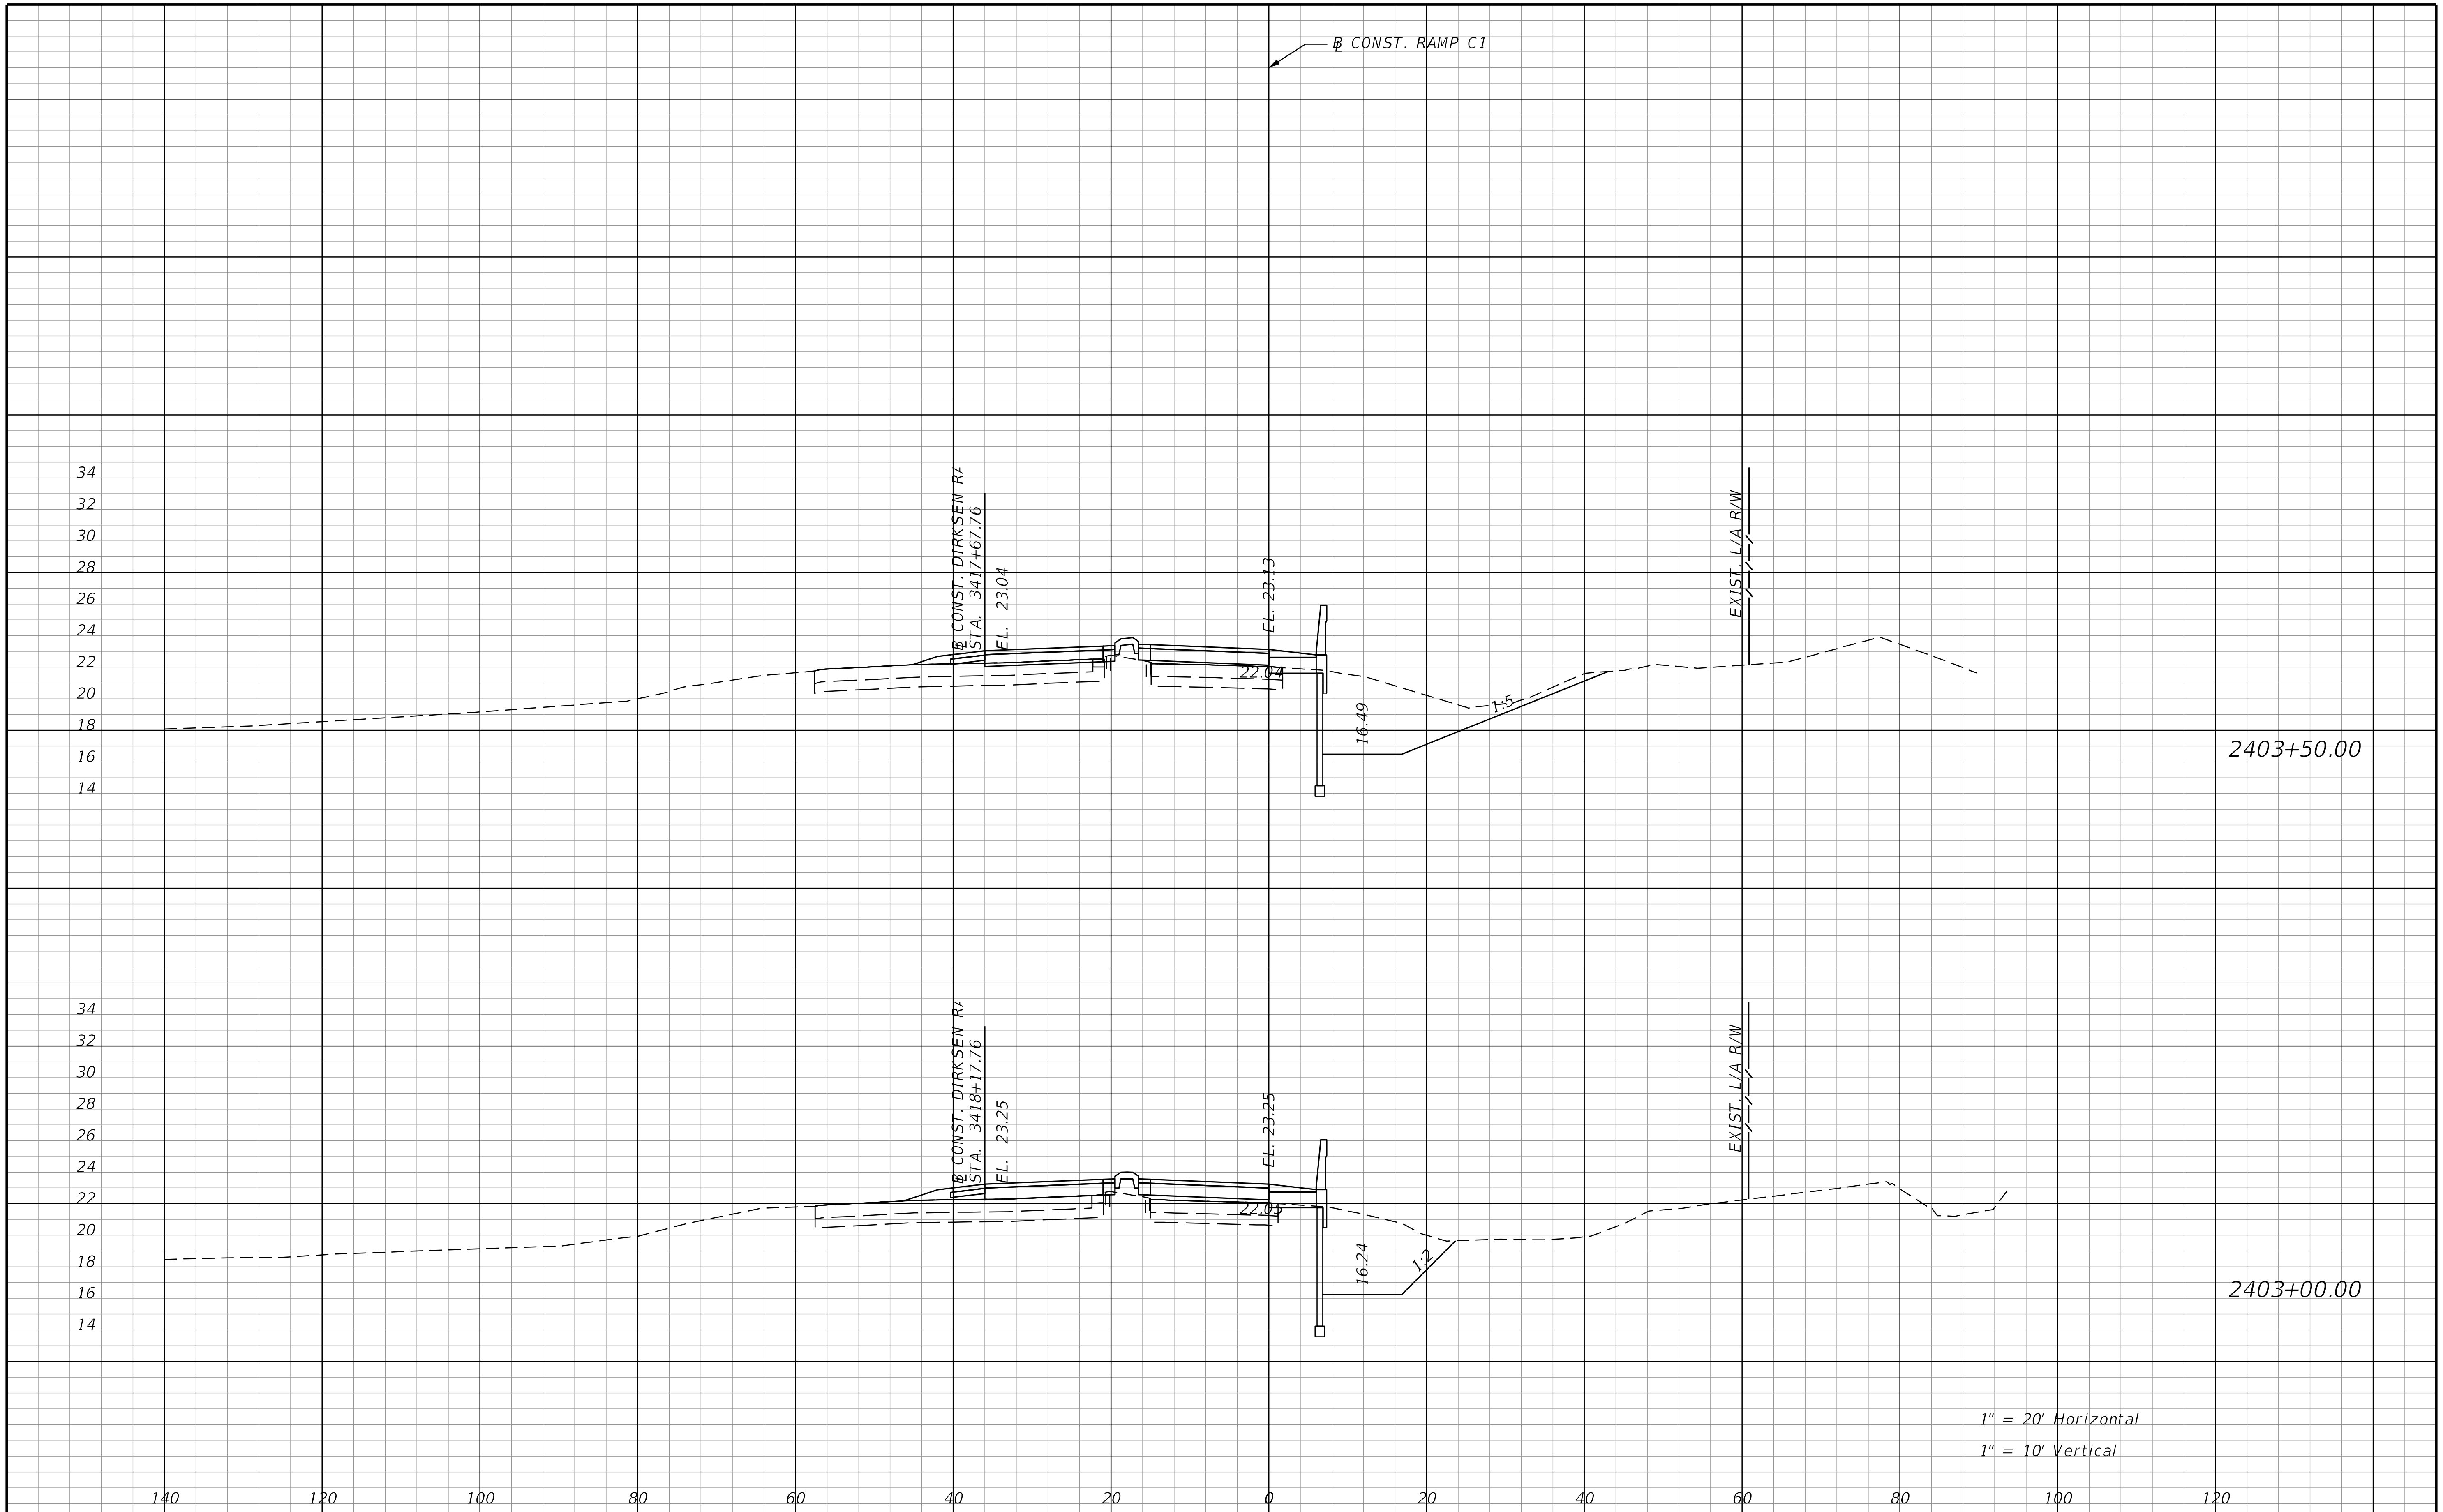

THE OFFICIAL RECORD OF THIS SHEET IS THE ELECTRONIC FILE DIGITALLY SIGNED AND SEALED UNDER RULE 61G15-23.004, F.A.C.

REVISIONS			
DATE	DESCRIPTION	DATE	DESCRIPTION

STANTEC CONSULTING SERVICES INC.
ENGINEER OF RECORD:
WILLIAM V. ANDERSON, P.E. NO.: 36682
11315 CORPORATE BLVD., SUITE 105
ORLANDO, FLORIDA 32817
(407) 823-8966
CERTIFICATE OF AUTHORIZATION NO. 27013

STATE OF FLORIDA
DEPARTMENT OF TRANSPORTATION

ROAD NO.	COUNTY	FINANCIAL PROJECT ID
SR400	VOLUSIA	408464-2-32-01

CROSS SECTION
DIRKSEN DR. RAMP C1

SHEET NO.
1151

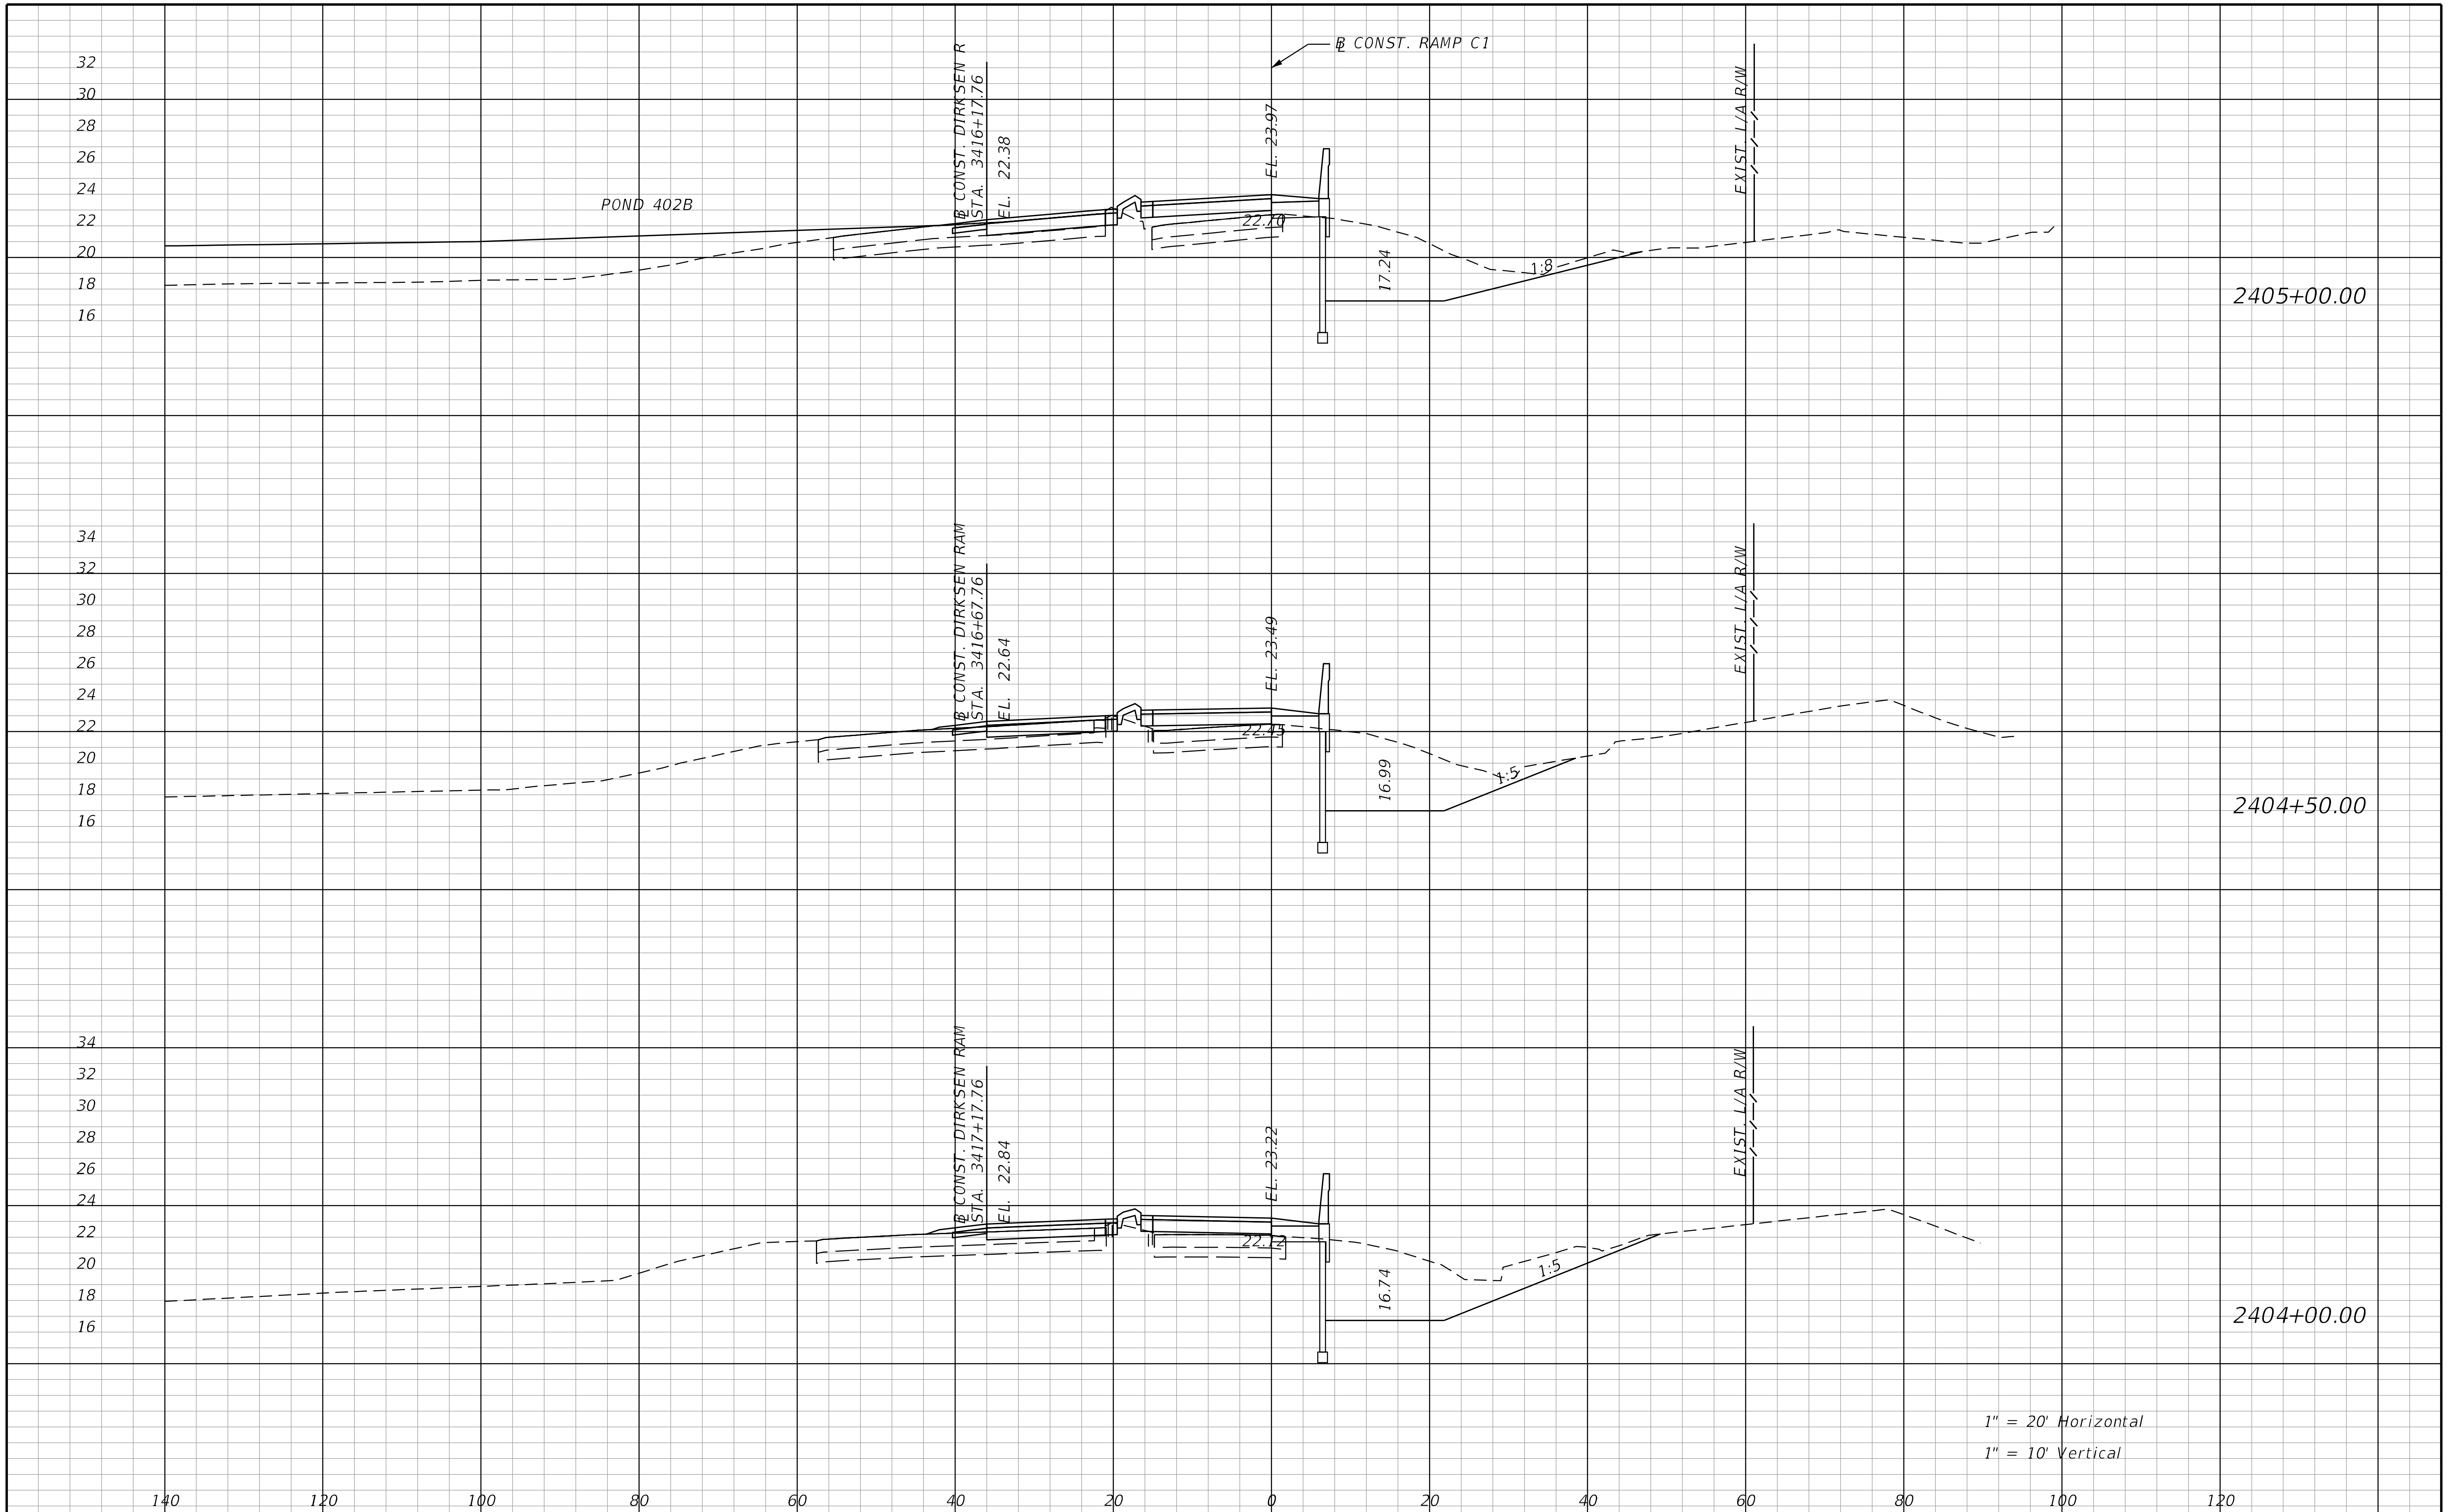

THE OFFICIAL RECORD OF THIS SHEET IS THE ELECTRONIC FILE DIGITALLY SIGNED AND SEALED UNDER RULE 61G15-23.004, F.A.C.

REVISIONS			
DATE	DESCRIPTION	DATE	DESCRIPTION

STANTEC CONSULTING SERVICES INC.
ENGINEER OF RECORD:
WILLIAM V. ANDERSON, P.E. NO.: 36682
11315 CORPORATE BLVD., SUITE 105
ORLANDO, FLORIDA 32817
(407) 823-8966
CERTIFICATE OF AUTHORIZATION NO. 27013

STATE OF FLORIDA
DEPARTMENT OF TRANSPORTATION

ROAD NO.	COUNTY	FINANCIAL PROJECT ID
SR400	VOLUSIA	408464-2-32-01

CROSS SECTION
DIRKSEN DR. RAMP C1

SHEET NO.
1152

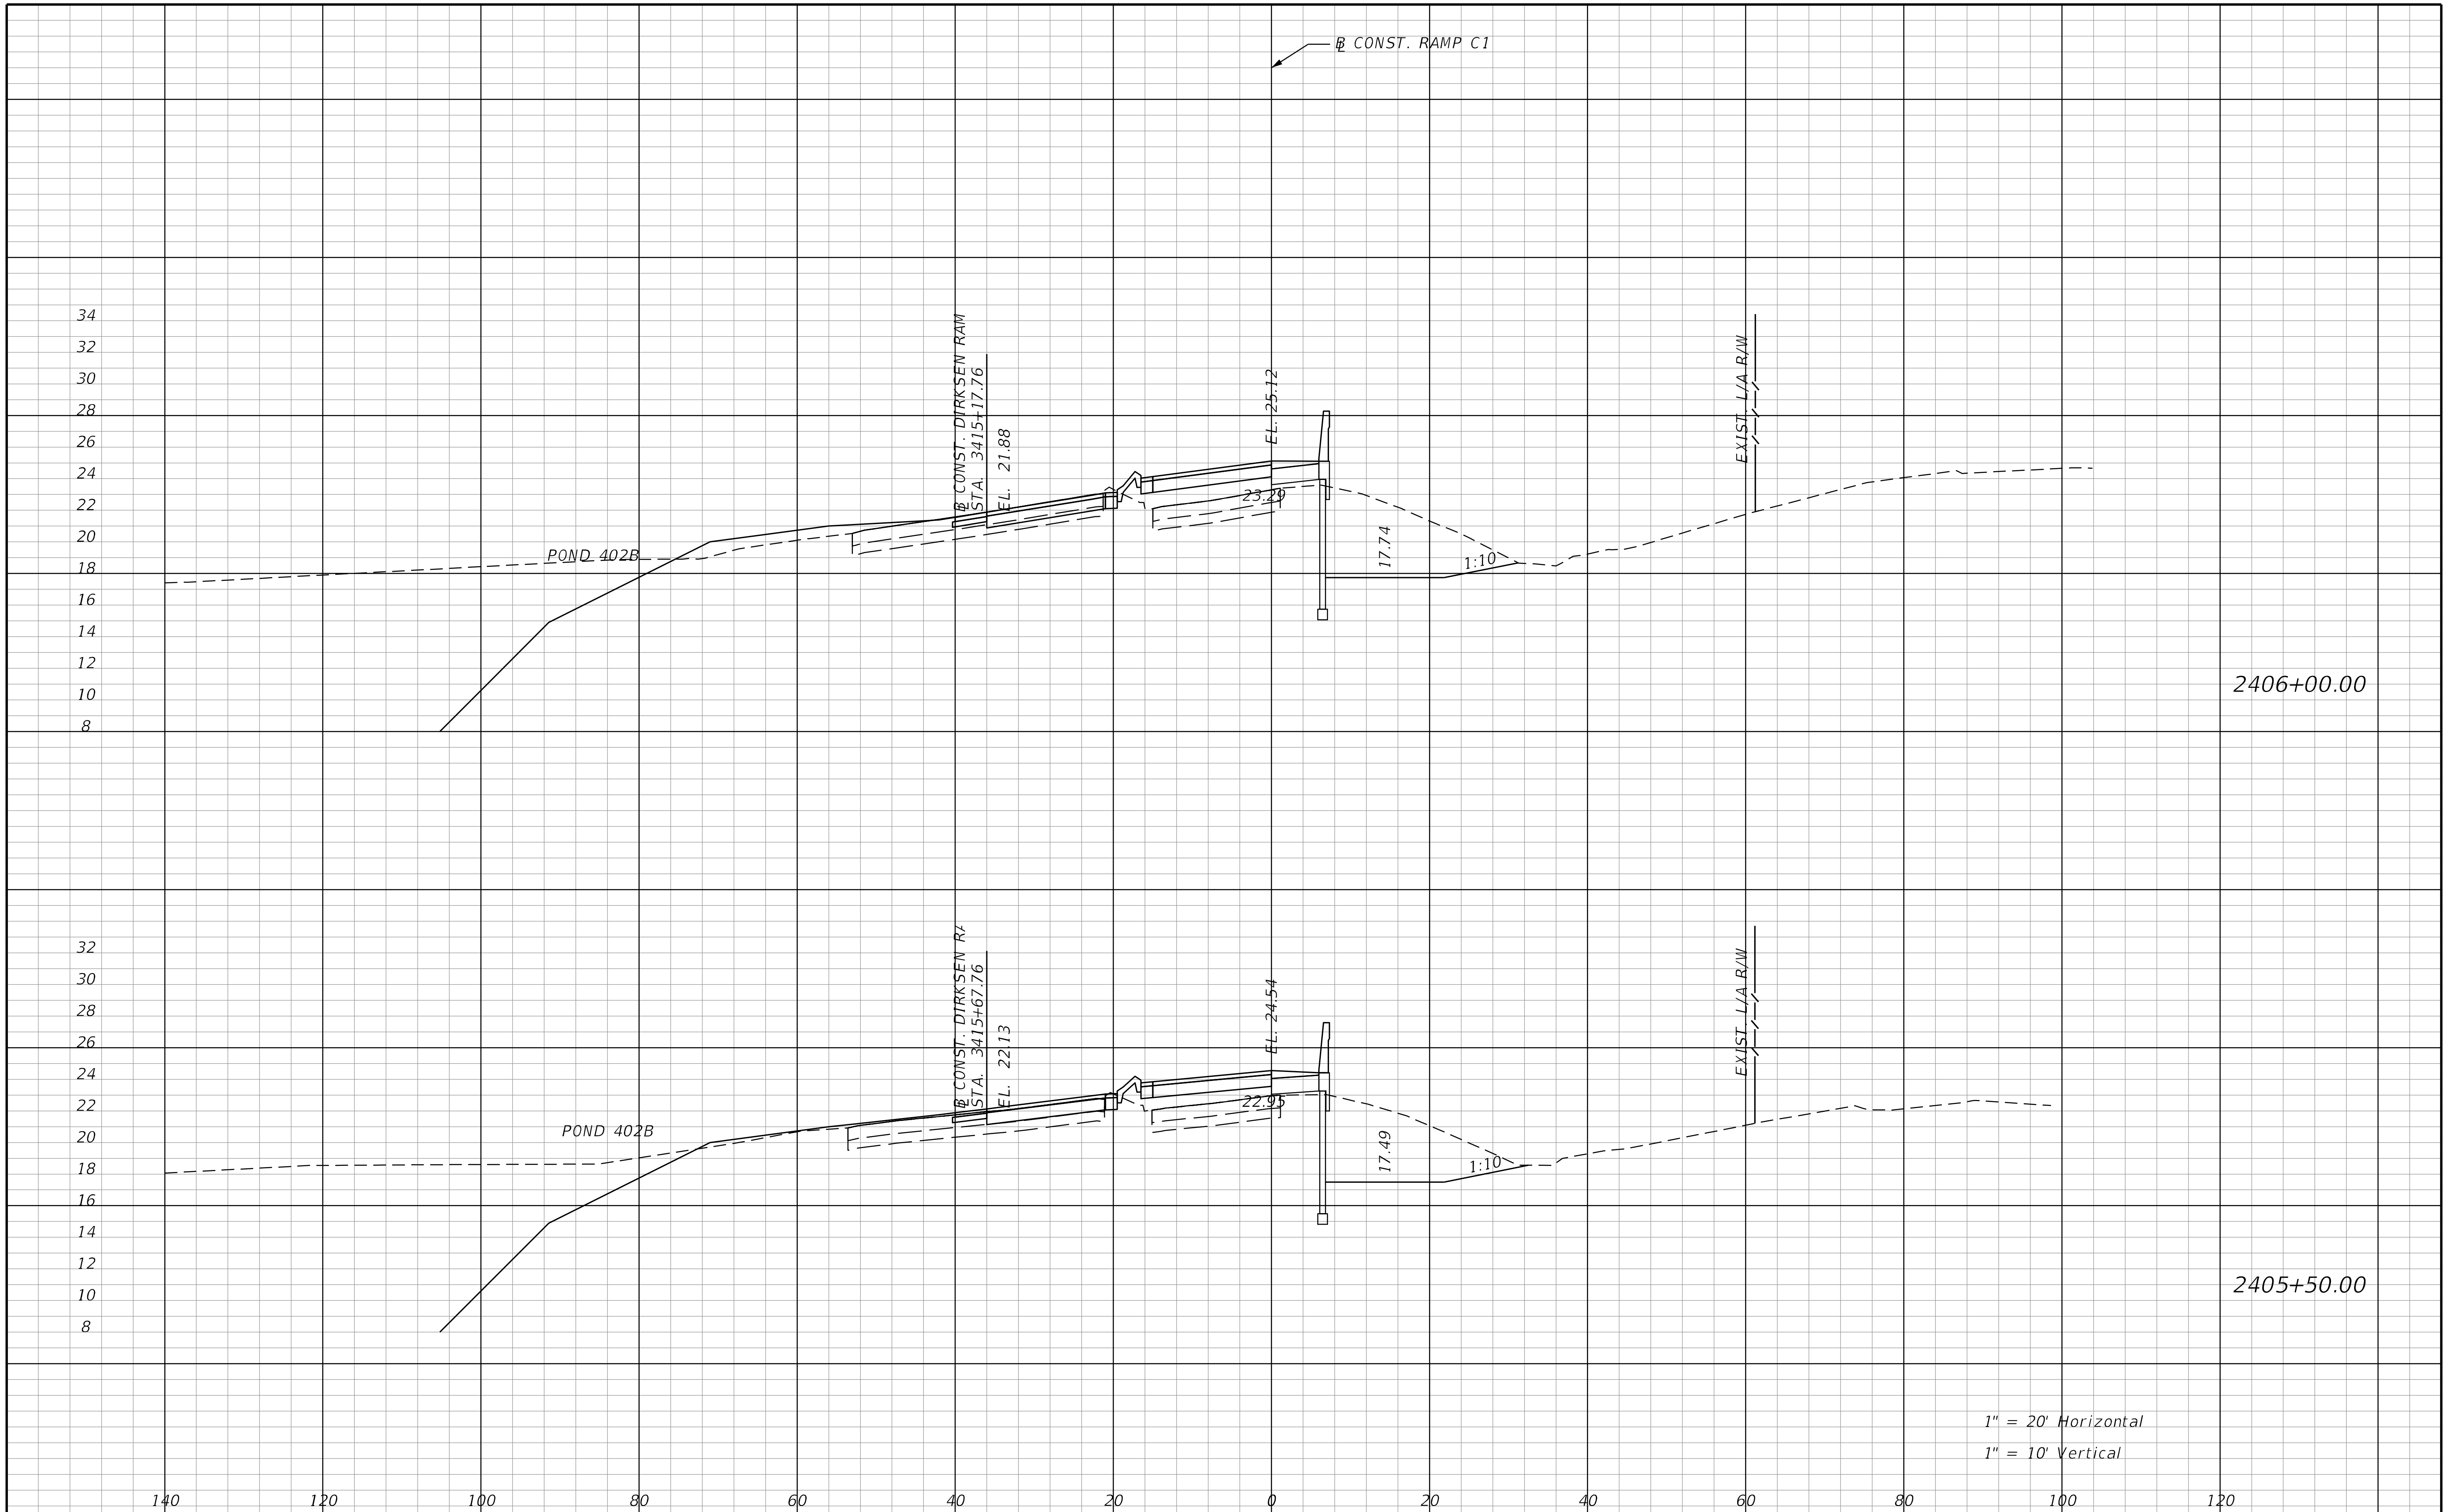

REVISIONS			
DATE	DESCRIPTION	DATE	DESCRIPTION

STANTEC CONSULTING SERVICES INC.
ENGINEER OF RECORD:
WILLIAM V. ANDERSON, P.E. NO.: 36682
11315 CORPORATE BLVD., SUITE 105
ORLANDO, FLORIDA 32817
(407) 823-8966
CERTIFICATE OF AUTHORIZATION NO. 27013

STATE OF FLORIDA
DEPARTMENT OF TRANSPORTATION

ROAD NO.	COUNTY	FINANCIAL PROJECT ID
SR400	VOLUSIA	408464-2-32-01

CROSS SECTION
DIRKSEN DR. RAMP C1

SHEET NO.
1153

THE OFFICIAL RECORD OF THIS SHEET IS THE ELECTRONIC FILE DIGITALLY SIGNED AND SEALED UNDER RULE 61G15-23.004, F.A.C.

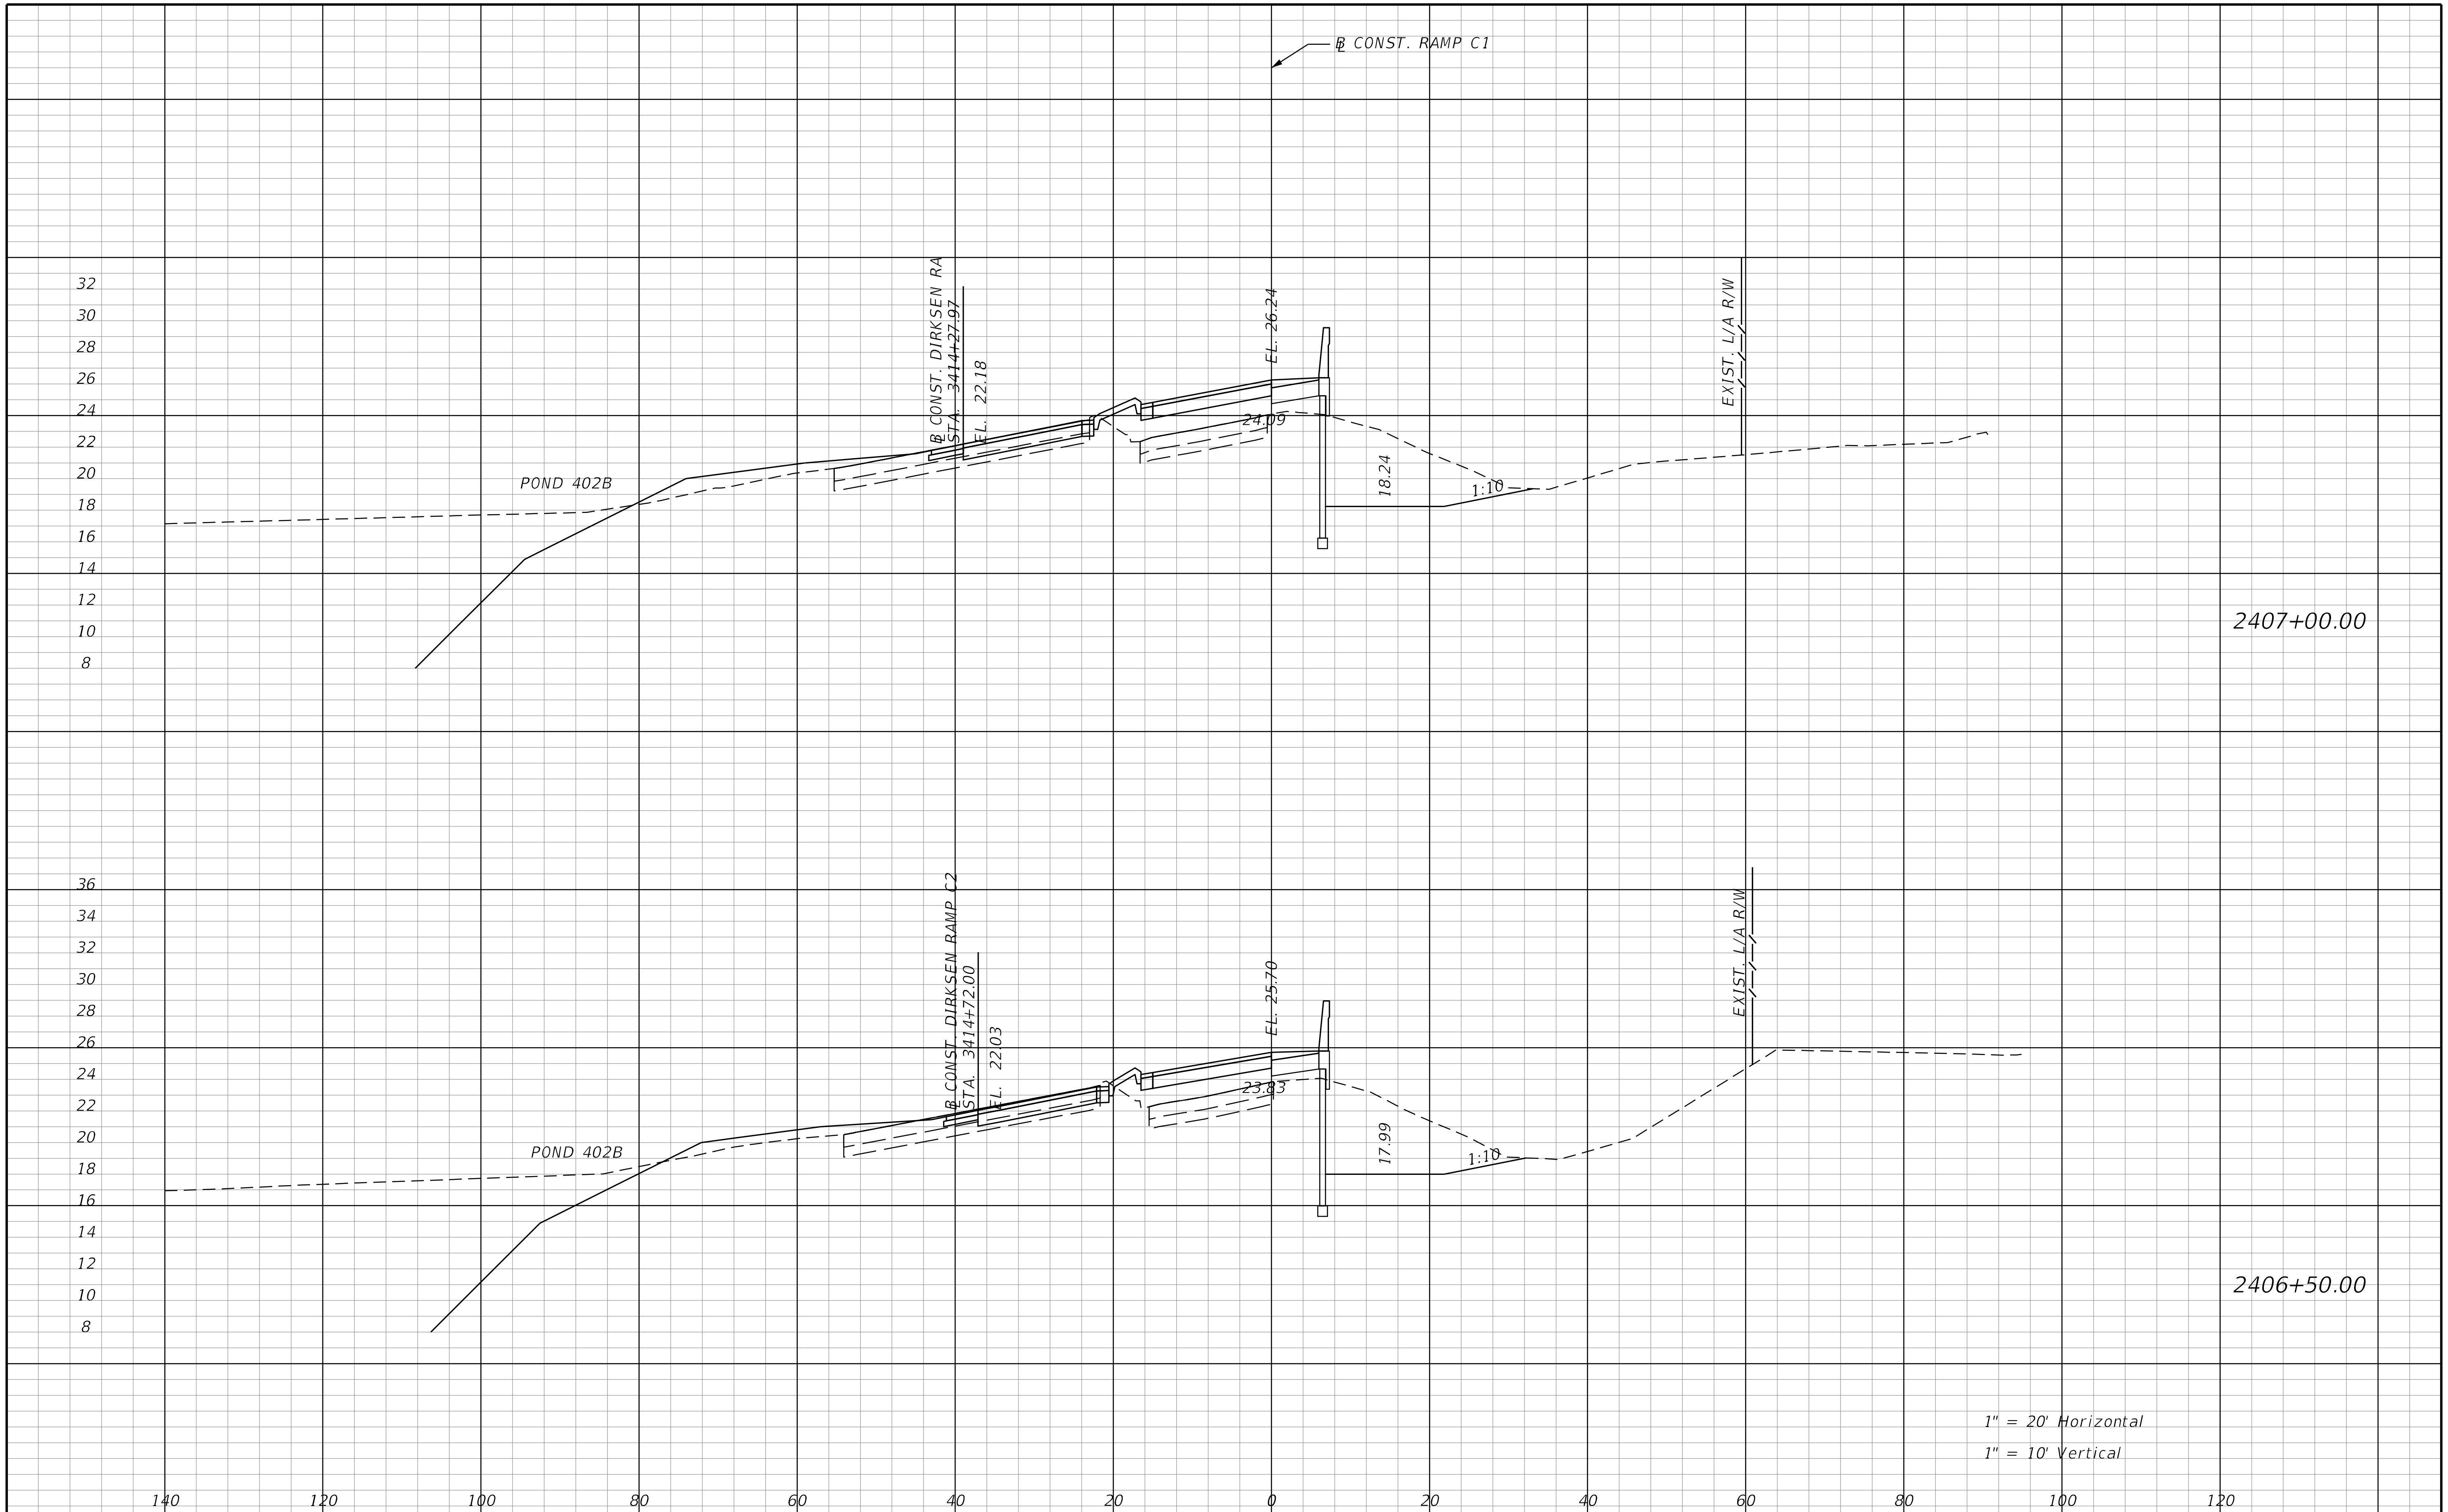

THE OFFICIAL RECORD OF THIS SHEET IS THE ELECTRONIC FILE DIGITALLY SIGNED AND SEALED UNDER RULE 61G15-23.004, F.A.C.

REVISIONS			
DATE	DESCRIPTION	DATE	DESCRIPTION

STANTEC CONSULTING SERVICES INC.
ENGINEER OF RECORD:
WILLIAM V. ANDERSON, P.E. NO.: 36682
11315 CORPORATE BLVD., SUITE 105
ORLANDO, FLORIDA 32817
(407) 823-8966
CERTIFICATE OF AUTHORIZATION NO. 27013

STATE OF FLORIDA
DEPARTMENT OF TRANSPORTATION

ROAD NO.	COUNTY	FINANCIAL PROJECT ID
SR400	VOLUSIA	408464-2-32-01

CROSS SECTION
DIRKSEN DR. RAMP C1

SHEET NO.
1154

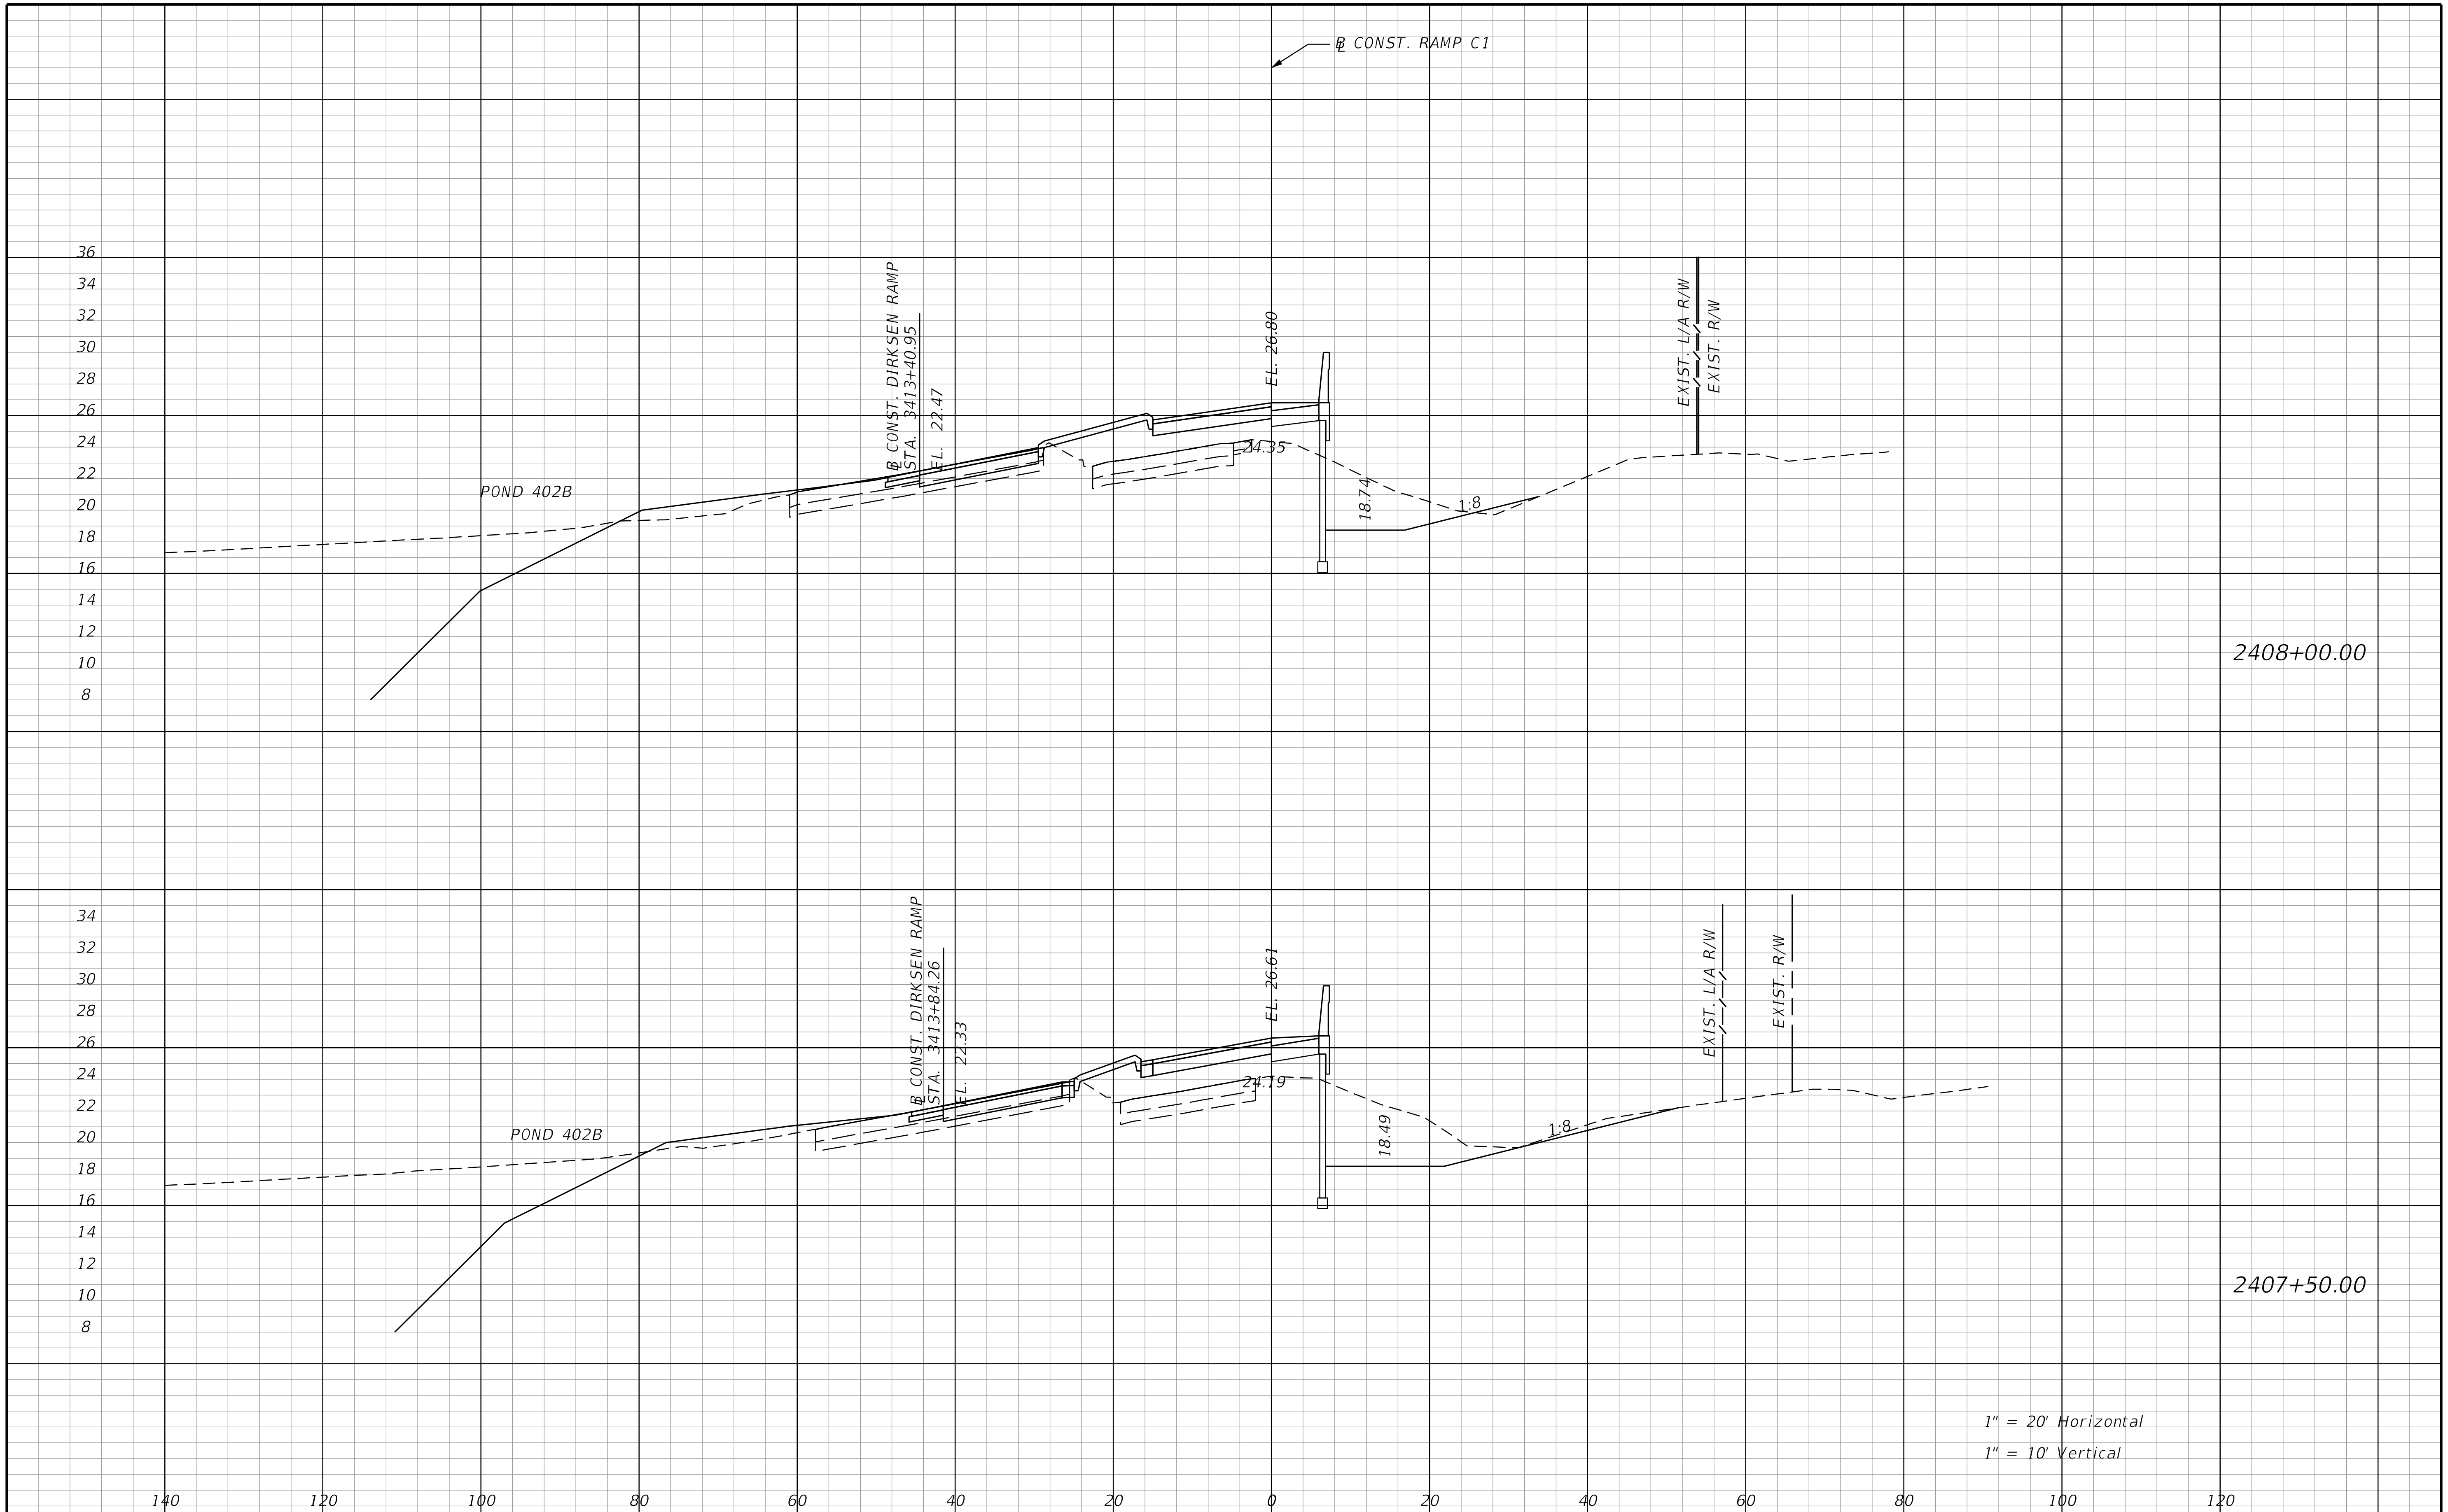

THE OFFICIAL RECORD OF THIS SHEET IS THE ELECTRONIC FILE DIGITALLY SIGNED AND SEALED UNDER RULE 61G15-23.004, F.A.C.

REVISIONS			
DATE	DESCRIPTION	DATE	DESCRIPTION

STANTEC CONSULTING SERVICES INC.
ENGINEER OF RECORD:
WILLIAM V. ANDERSON, P.E. NO.: 36682
11315 CORPORATE BLVD., SUITE 105
ORLANDO, FLORIDA 32817
(407) 823-8966
CERTIFICATE OF AUTHORIZATION NO. 27013

STATE OF FLORIDA
DEPARTMENT OF TRANSPORTATION

ROAD NO.	COUNTY	FINANCIAL PROJECT ID
SR400	VOLUSIA	408464-2-32-01

CROSS SECTION
DIRKSEN DR. RAMP C1

SHEET NO.
1155

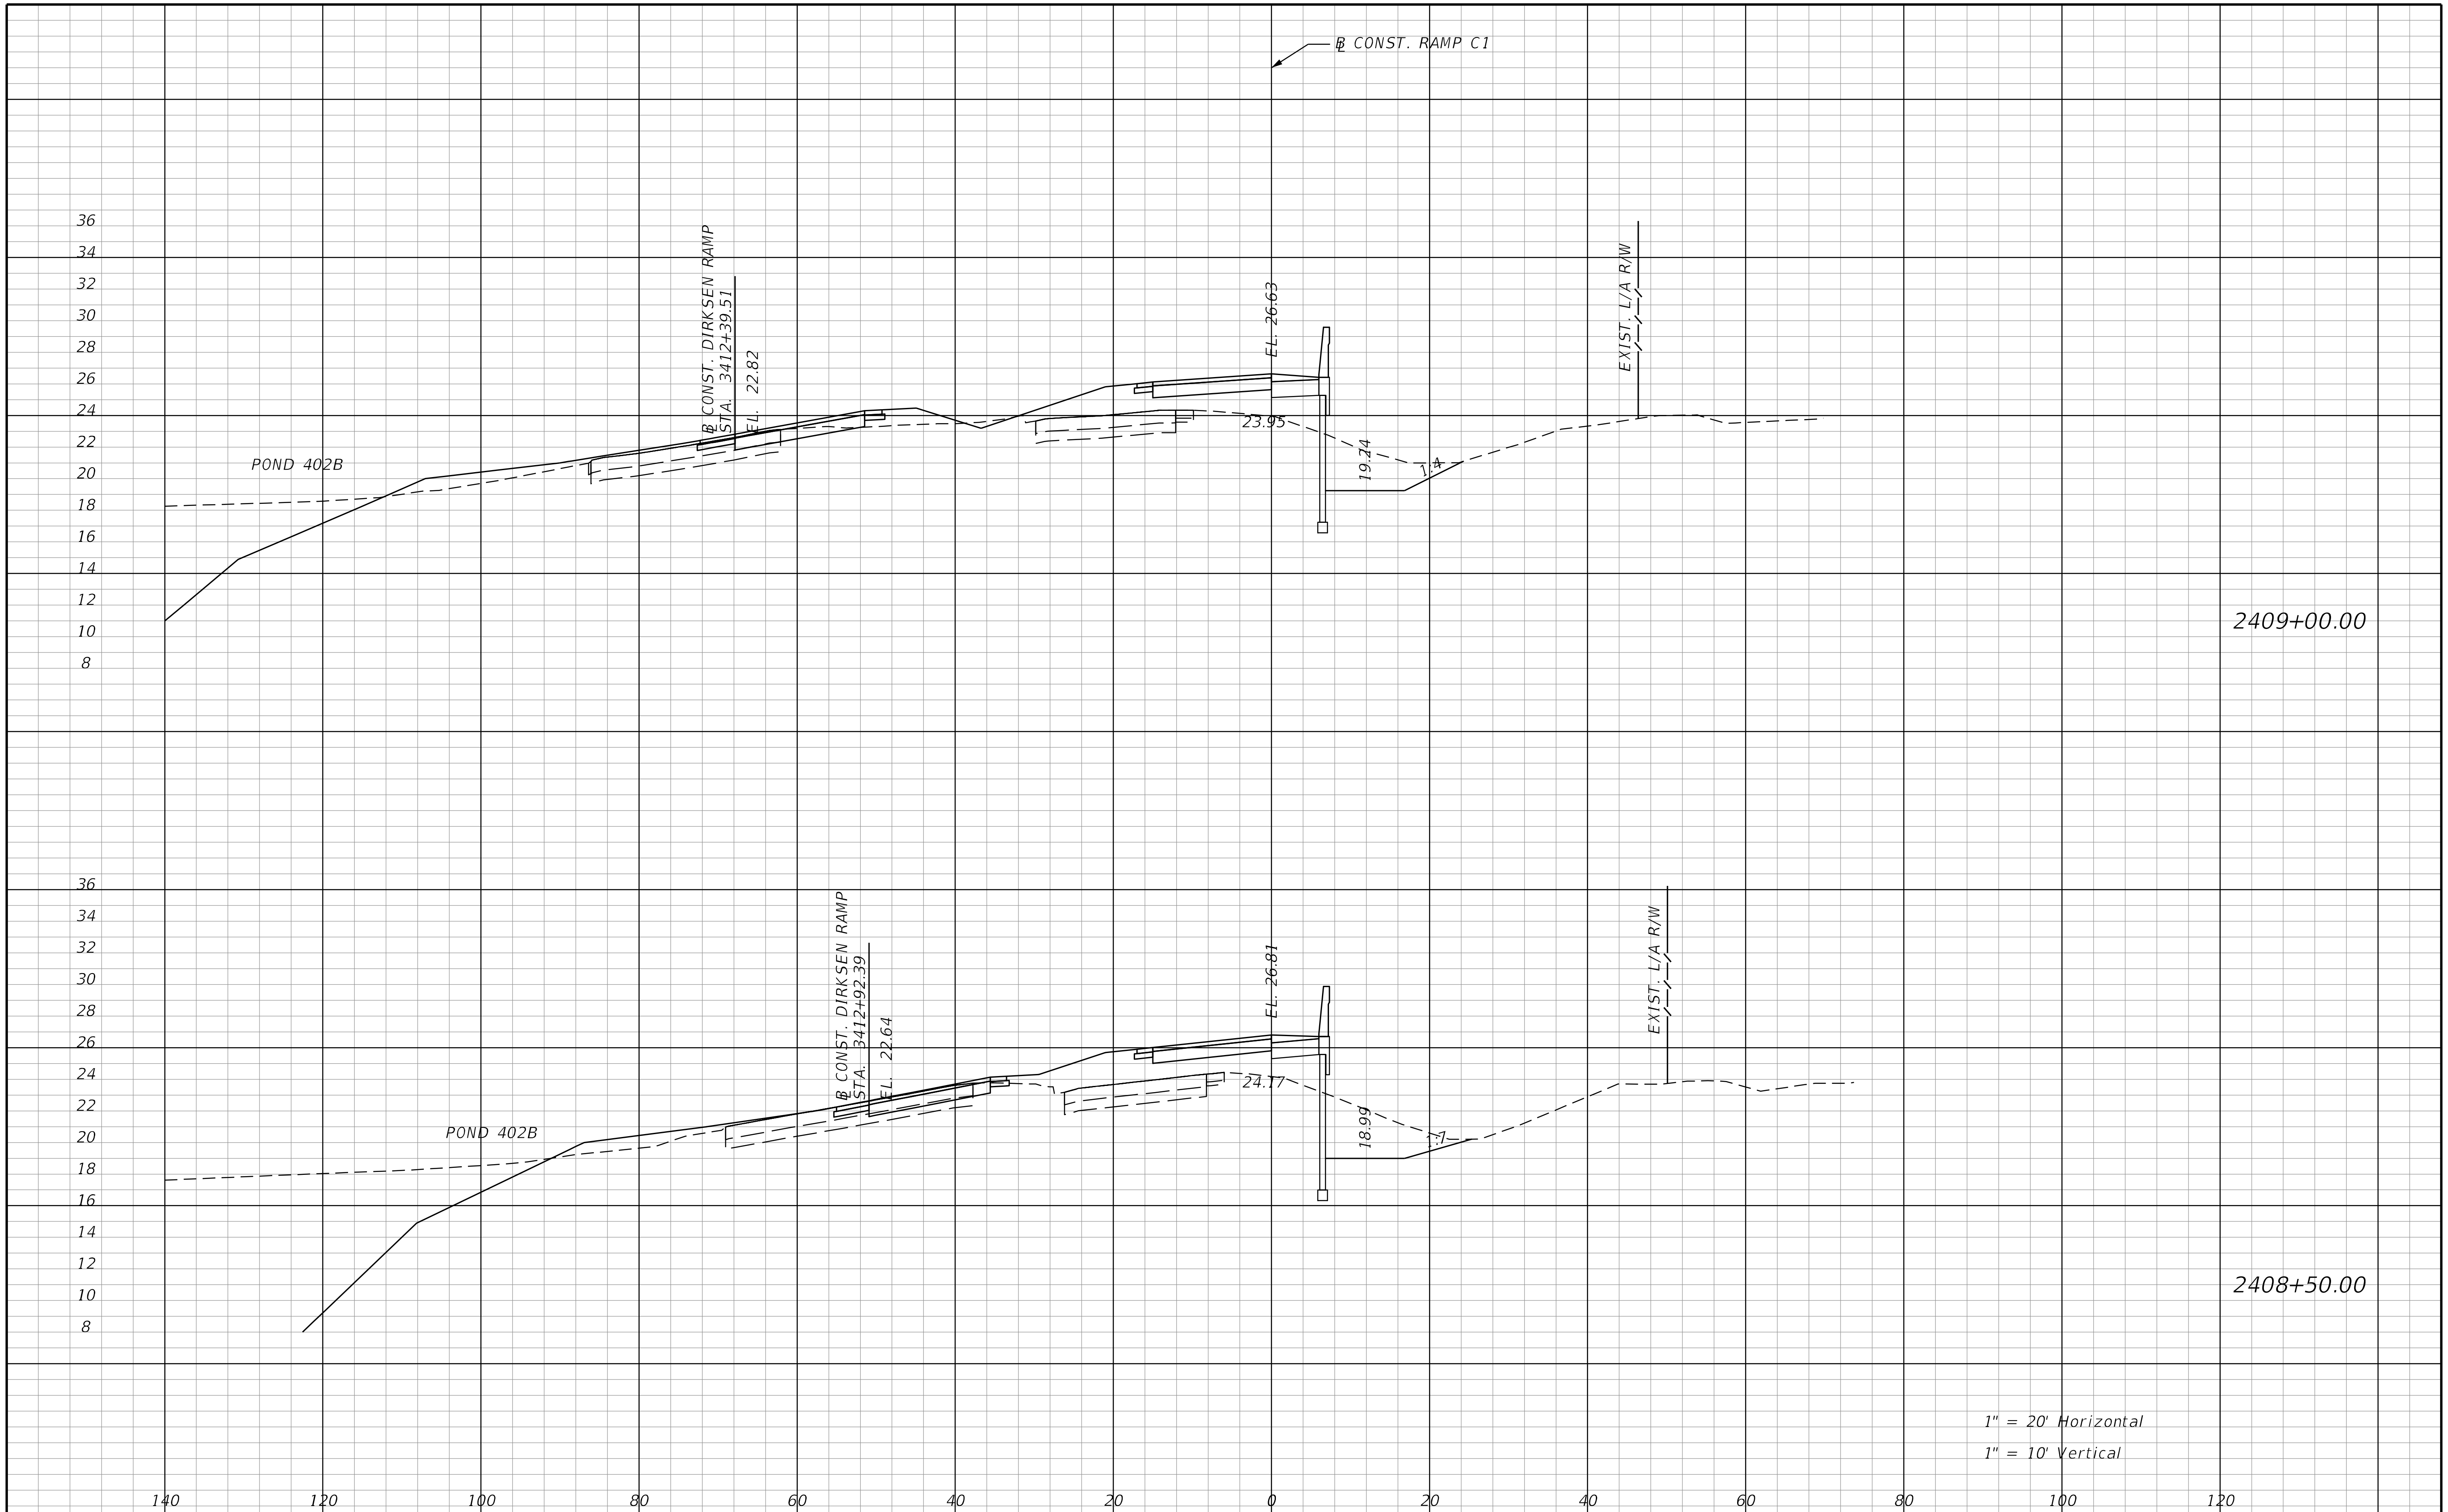

REVISIONS			
DATE	DESCRIPTION	DATE	DESCRIPTION

STANTEC CONSULTING SERVICES INC.
ENGINEER OF RECORD:
WILLIAM V. ANDERSON, P.E. NO.: 36682
11315 CORPORATE BLVD., SUITE 105
ORLANDO, FLORIDA 32817
(407) 823-8966
CERTIFICATE OF AUTHORIZATION NO. 27013

STATE OF FLORIDA
DEPARTMENT OF TRANSPORTATION

ROAD NO.	COUNTY	FINANCIAL PROJECT ID
SR400	VOLUSIA	408464-2-32-01

CROSS SECTION
DIRKSEN DR. RAMP C1

SHEET NO.
1156

THE OFFICIAL RECORD OF THIS SHEET IS THE ELECTRONIC FILE DIGITALLY SIGNED AND SEALED UNDER RULE 61G15-23.004, F.A.C.

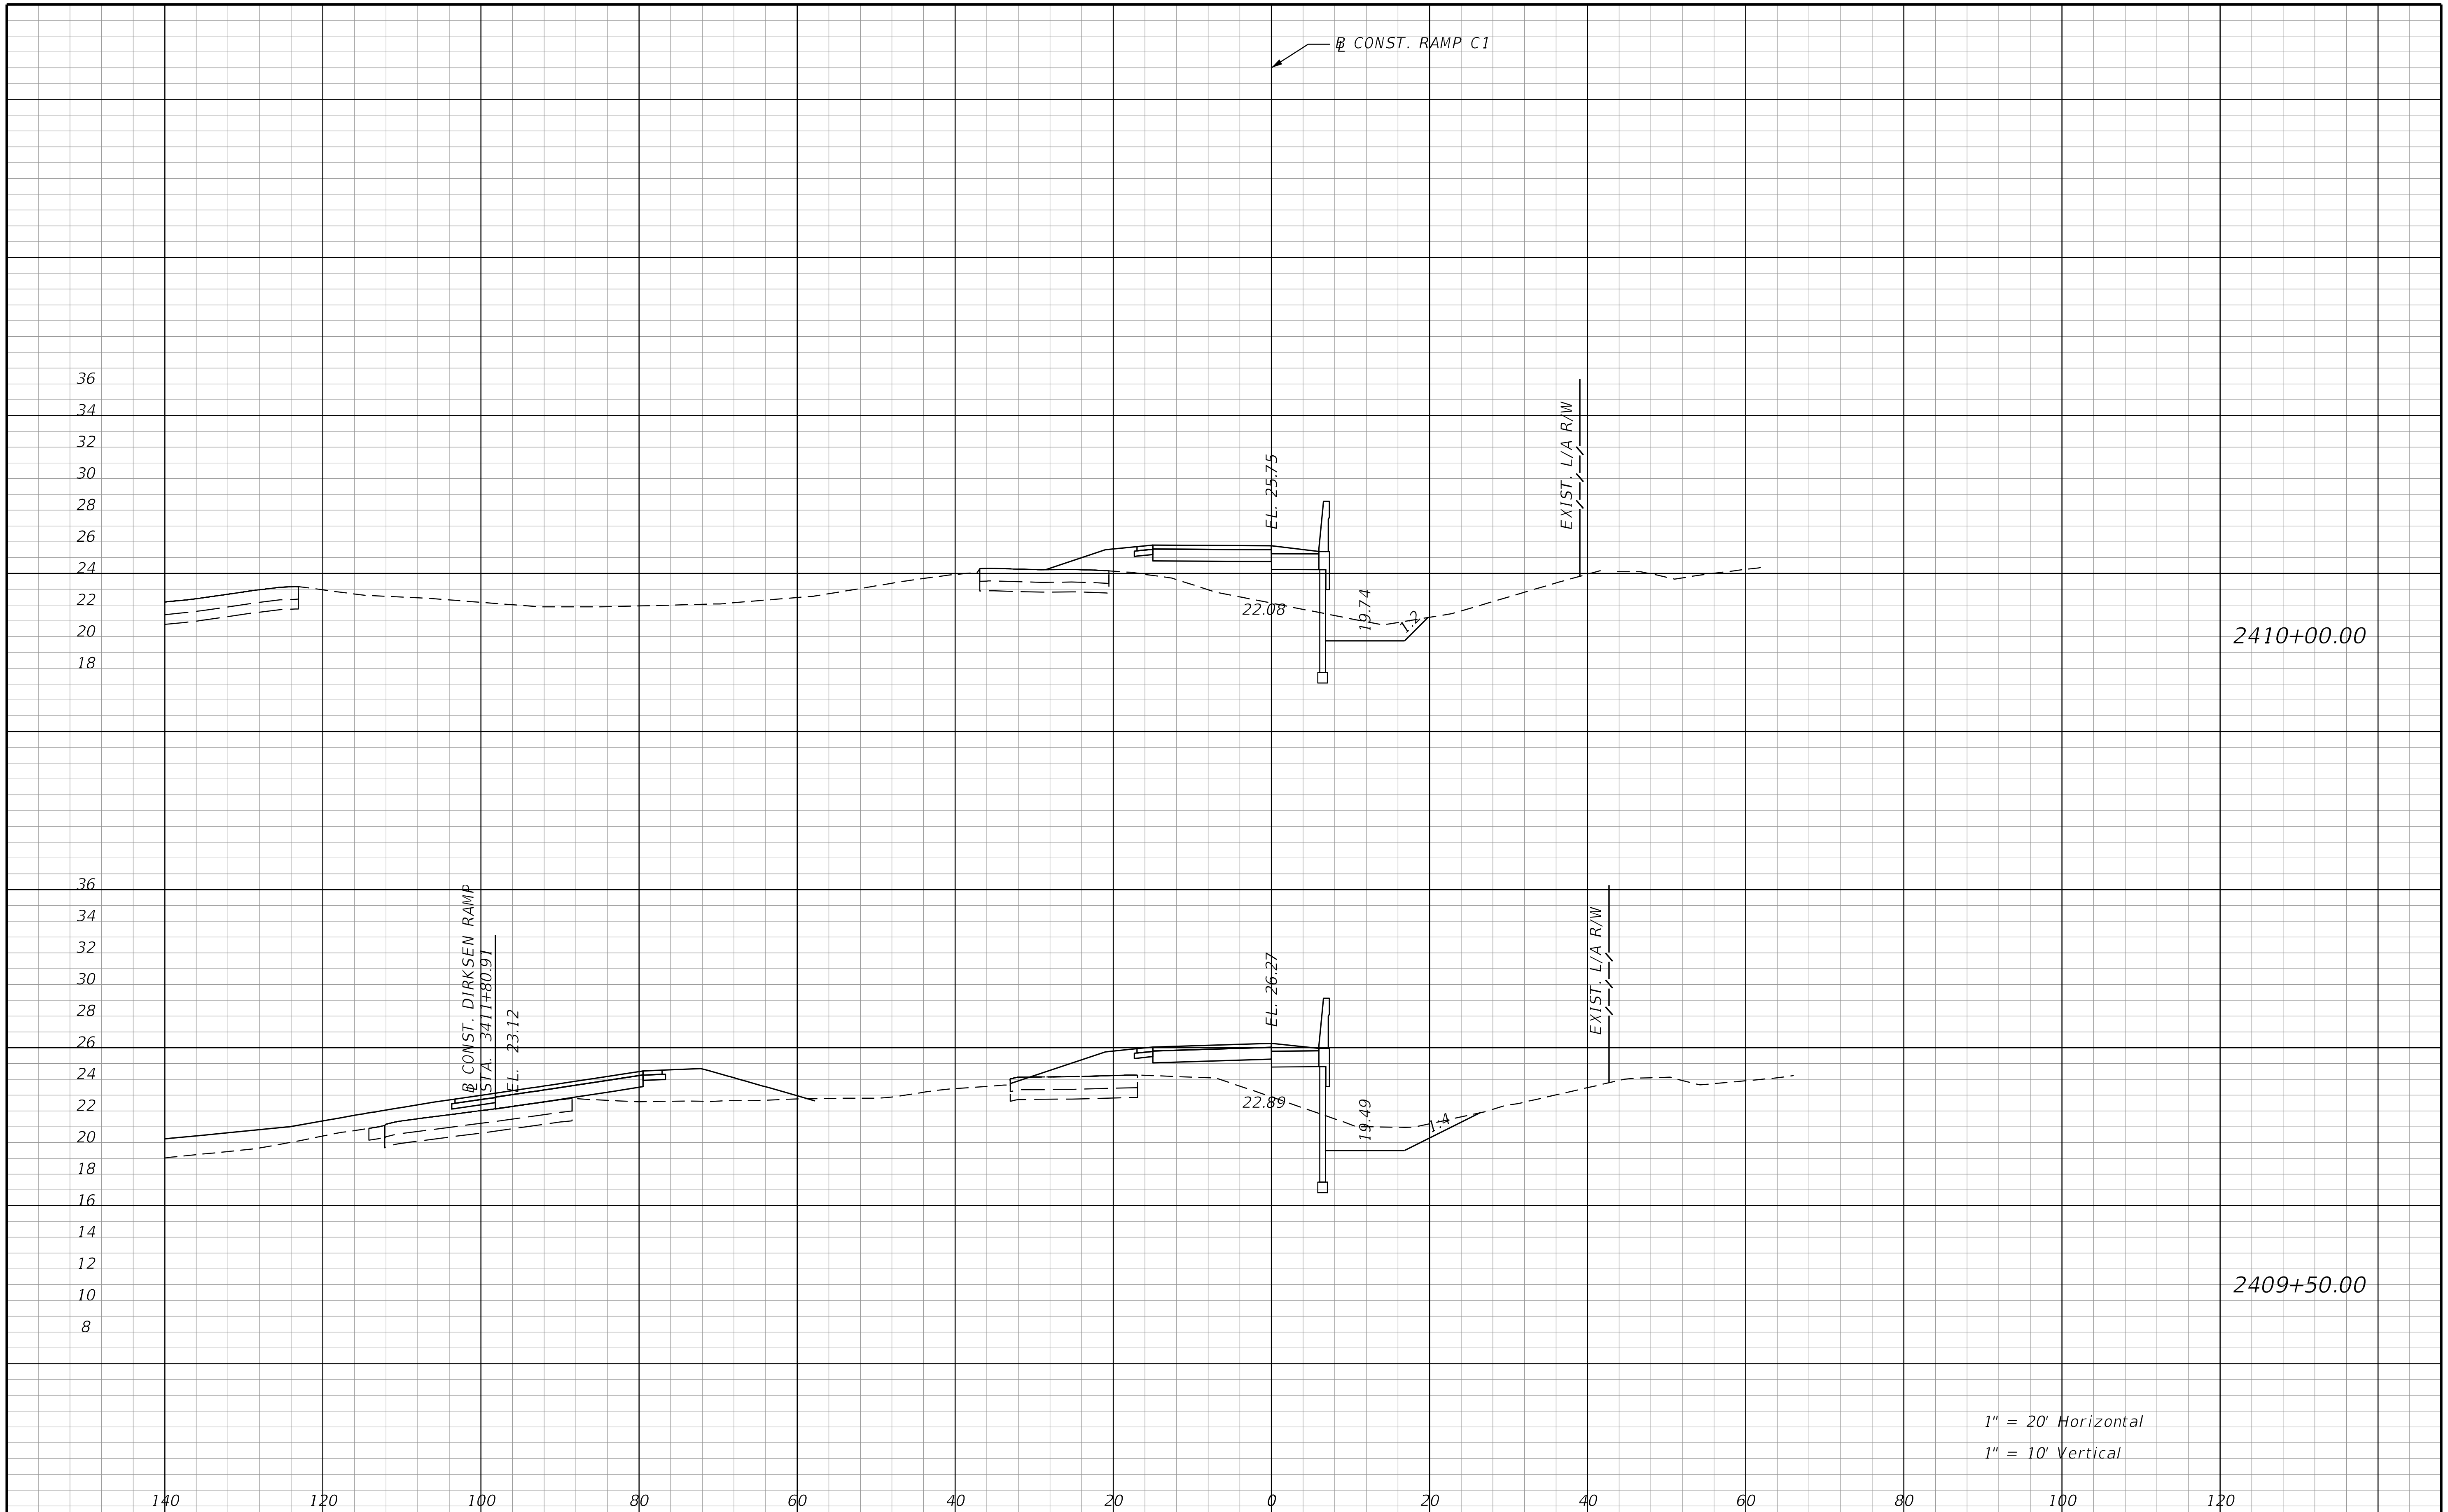

REVISIONS			
DATE	DESCRIPTION	DATE	DESCRIPTION

STANTEC CONSULTING SERVICES INC.
ENGINEER OF RECORD:
WILLIAM V. ANDERSON, P.E. NO.: 36682
11315 CORPORATE BLVD., SUITE 105
ORLANDO, FLORIDA 32817
(407) 823-8966
CERTIFICATE OF AUTHORIZATION NO. 27013

STATE OF FLORIDA
DEPARTMENT OF TRANSPORTATION

ROAD NO.	COUNTY	FINANCIAL PROJECT ID
SR400	VOLUSIA	408464-2-32-01

CROSS SECTION
DIRKSEN DR. RAMP C1

SHEET NO.
1157

THE OFFICIAL RECORD OF THIS SHEET IS THE ELECTRONIC FILE DIGITALLY SIGNED AND SEALED UNDER RULE 61G15-23.004, F.A.C.

jchassee 6/14/2019 4:29:45 PM Rdxsrd_shg V:\2158\active\CADD\40846423201\roadway\RDXSRD-RAMP-04.dgn

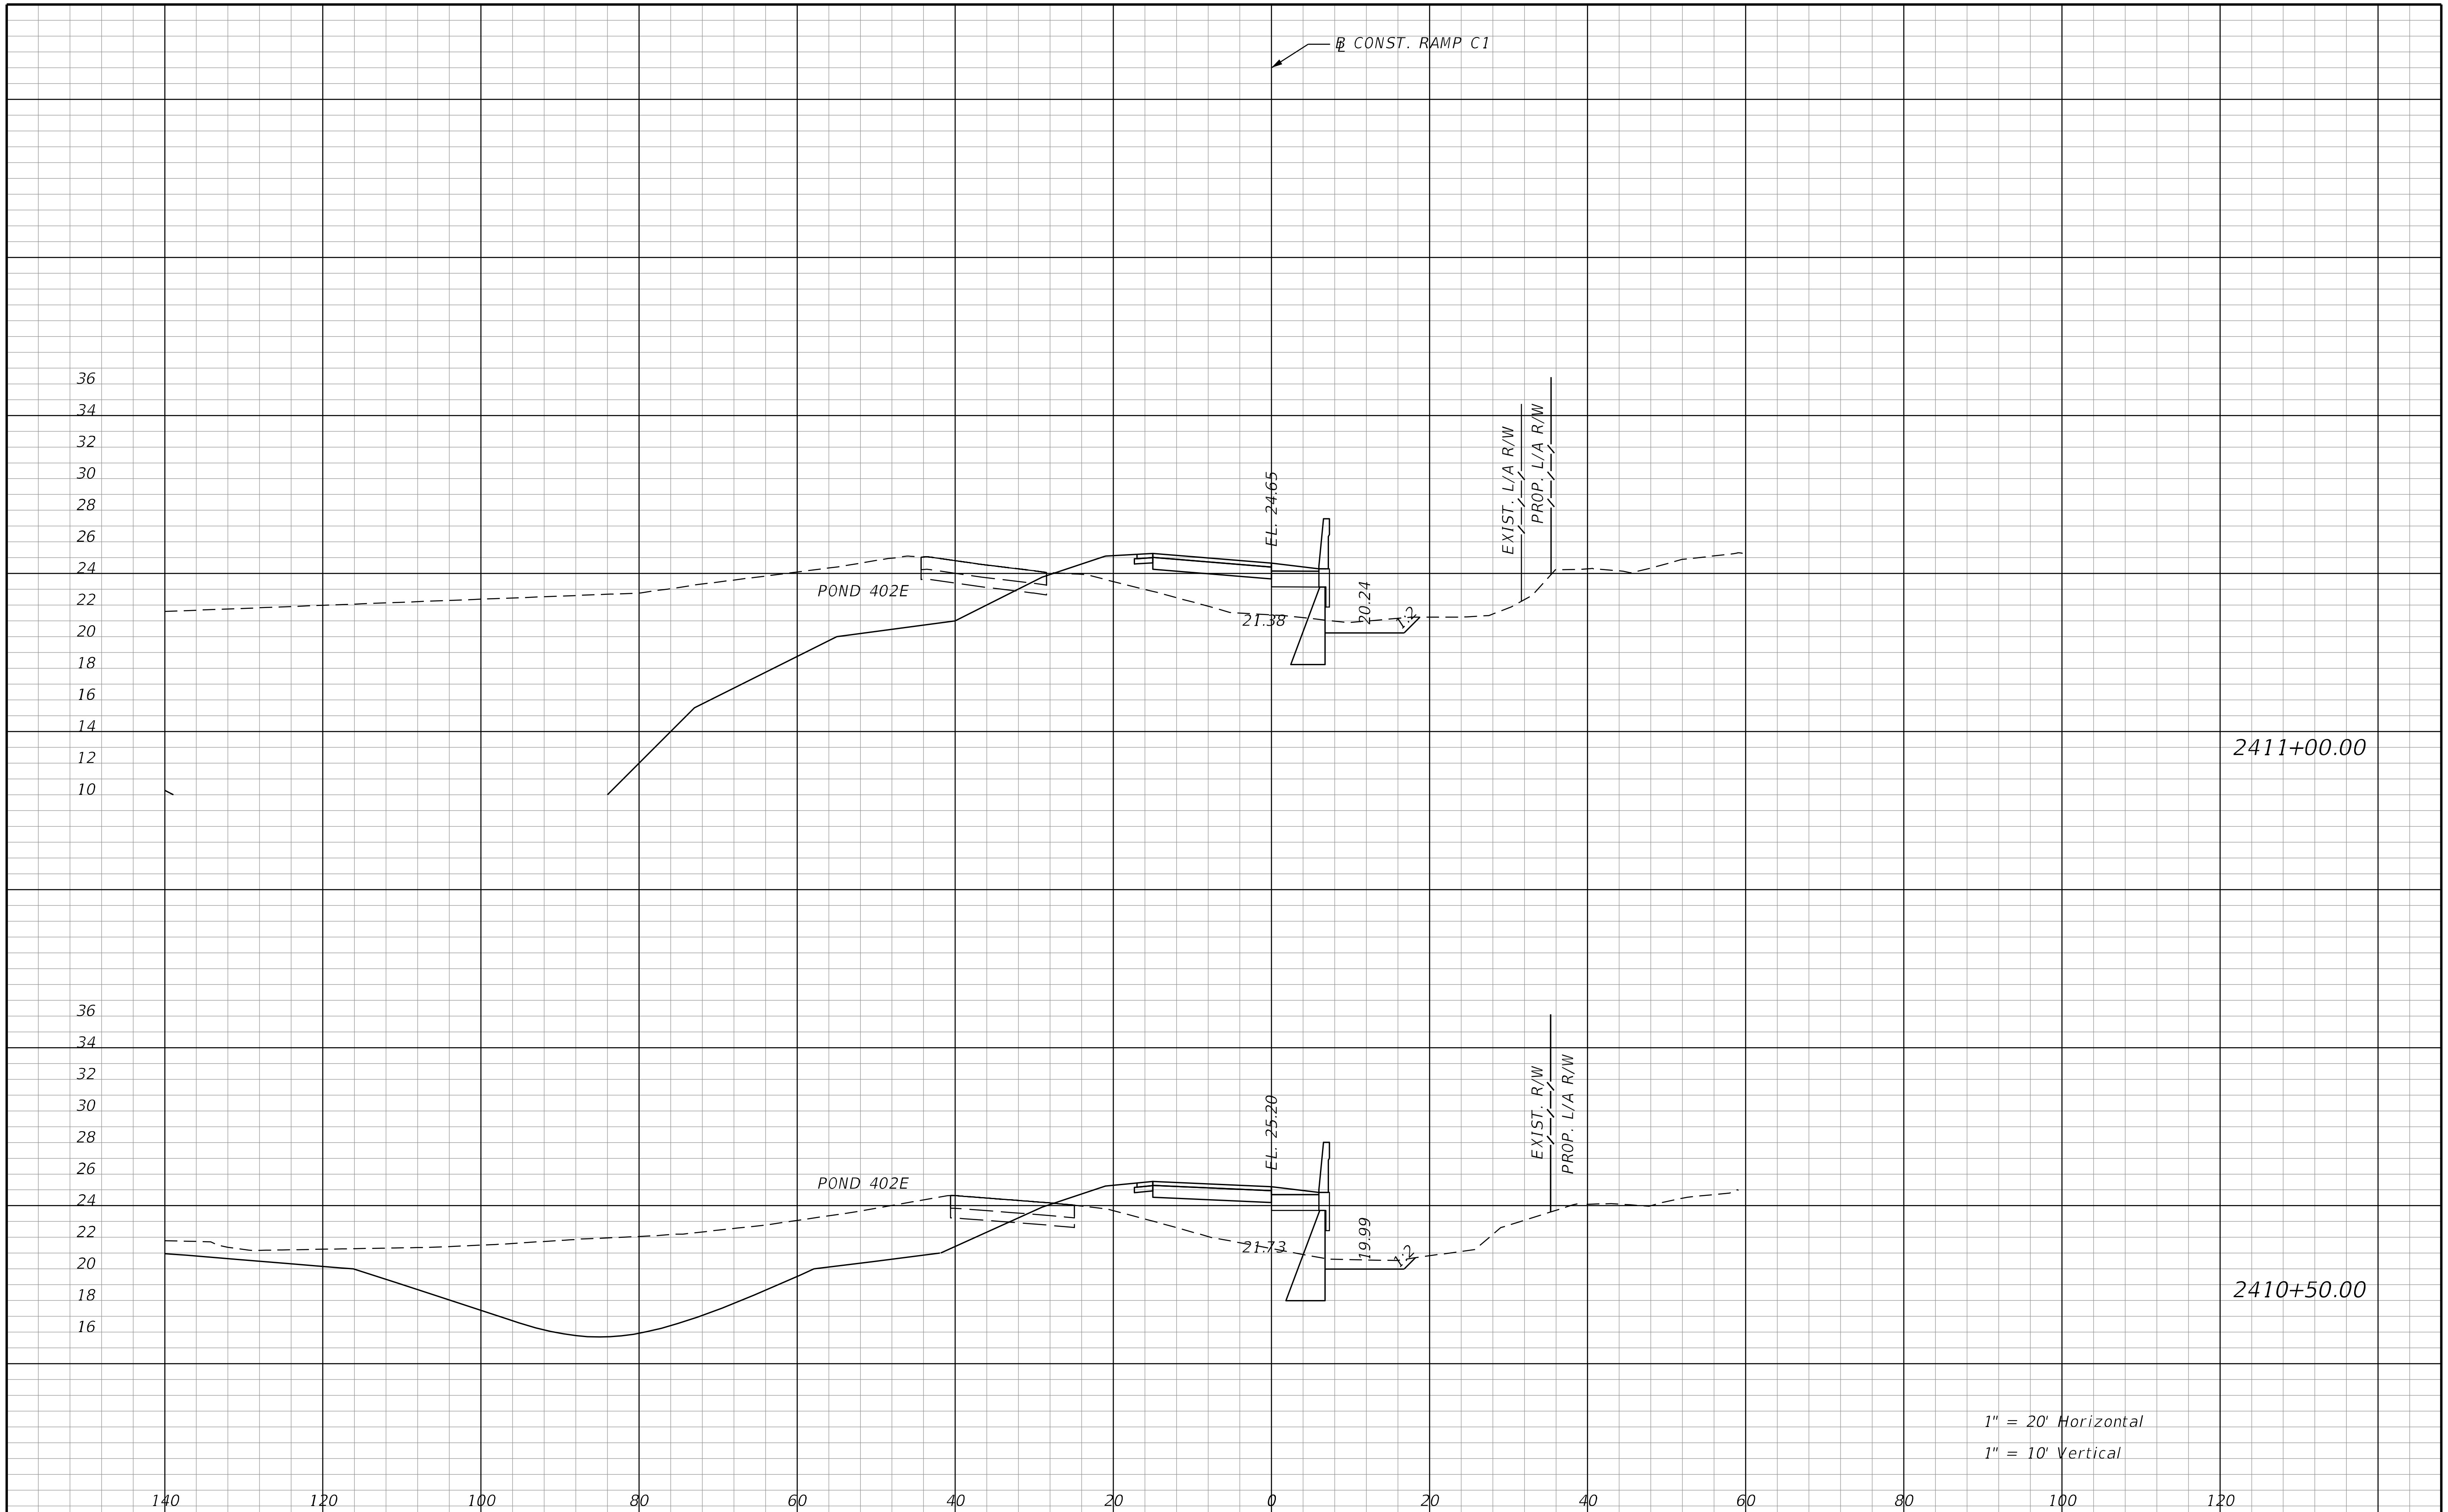

REVISIONS			
DATE	DESCRIPTION	DATE	DESCRIPTION

STANTEC CONSULTING SERVICES INC.
ENGINEER OF RECORD:
WILLIAM V. ANDERSON, P.E. NO.: 36682
11315 CORPORATE BLVD., SUITE 105
ORLANDO, FLORIDA 32817
(407) 823-8966
CERTIFICATE OF AUTHORIZATION NO. 27013

STATE OF FLORIDA
DEPARTMENT OF TRANSPORTATION

ROAD NO.	COUNTY	FINANCIAL PROJECT ID
SR400	VOLUSIA	408464-2-32-01

CROSS SECTION
DIRKSEN DR. RAMP C1

SHEET NO.
1158

THE OFFICIAL RECORD OF THIS SHEET IS THE ELECTRONIC FILE DIGITALLY SIGNED AND SEALED UNDER RULE 61G15-23.004, F.A.C.

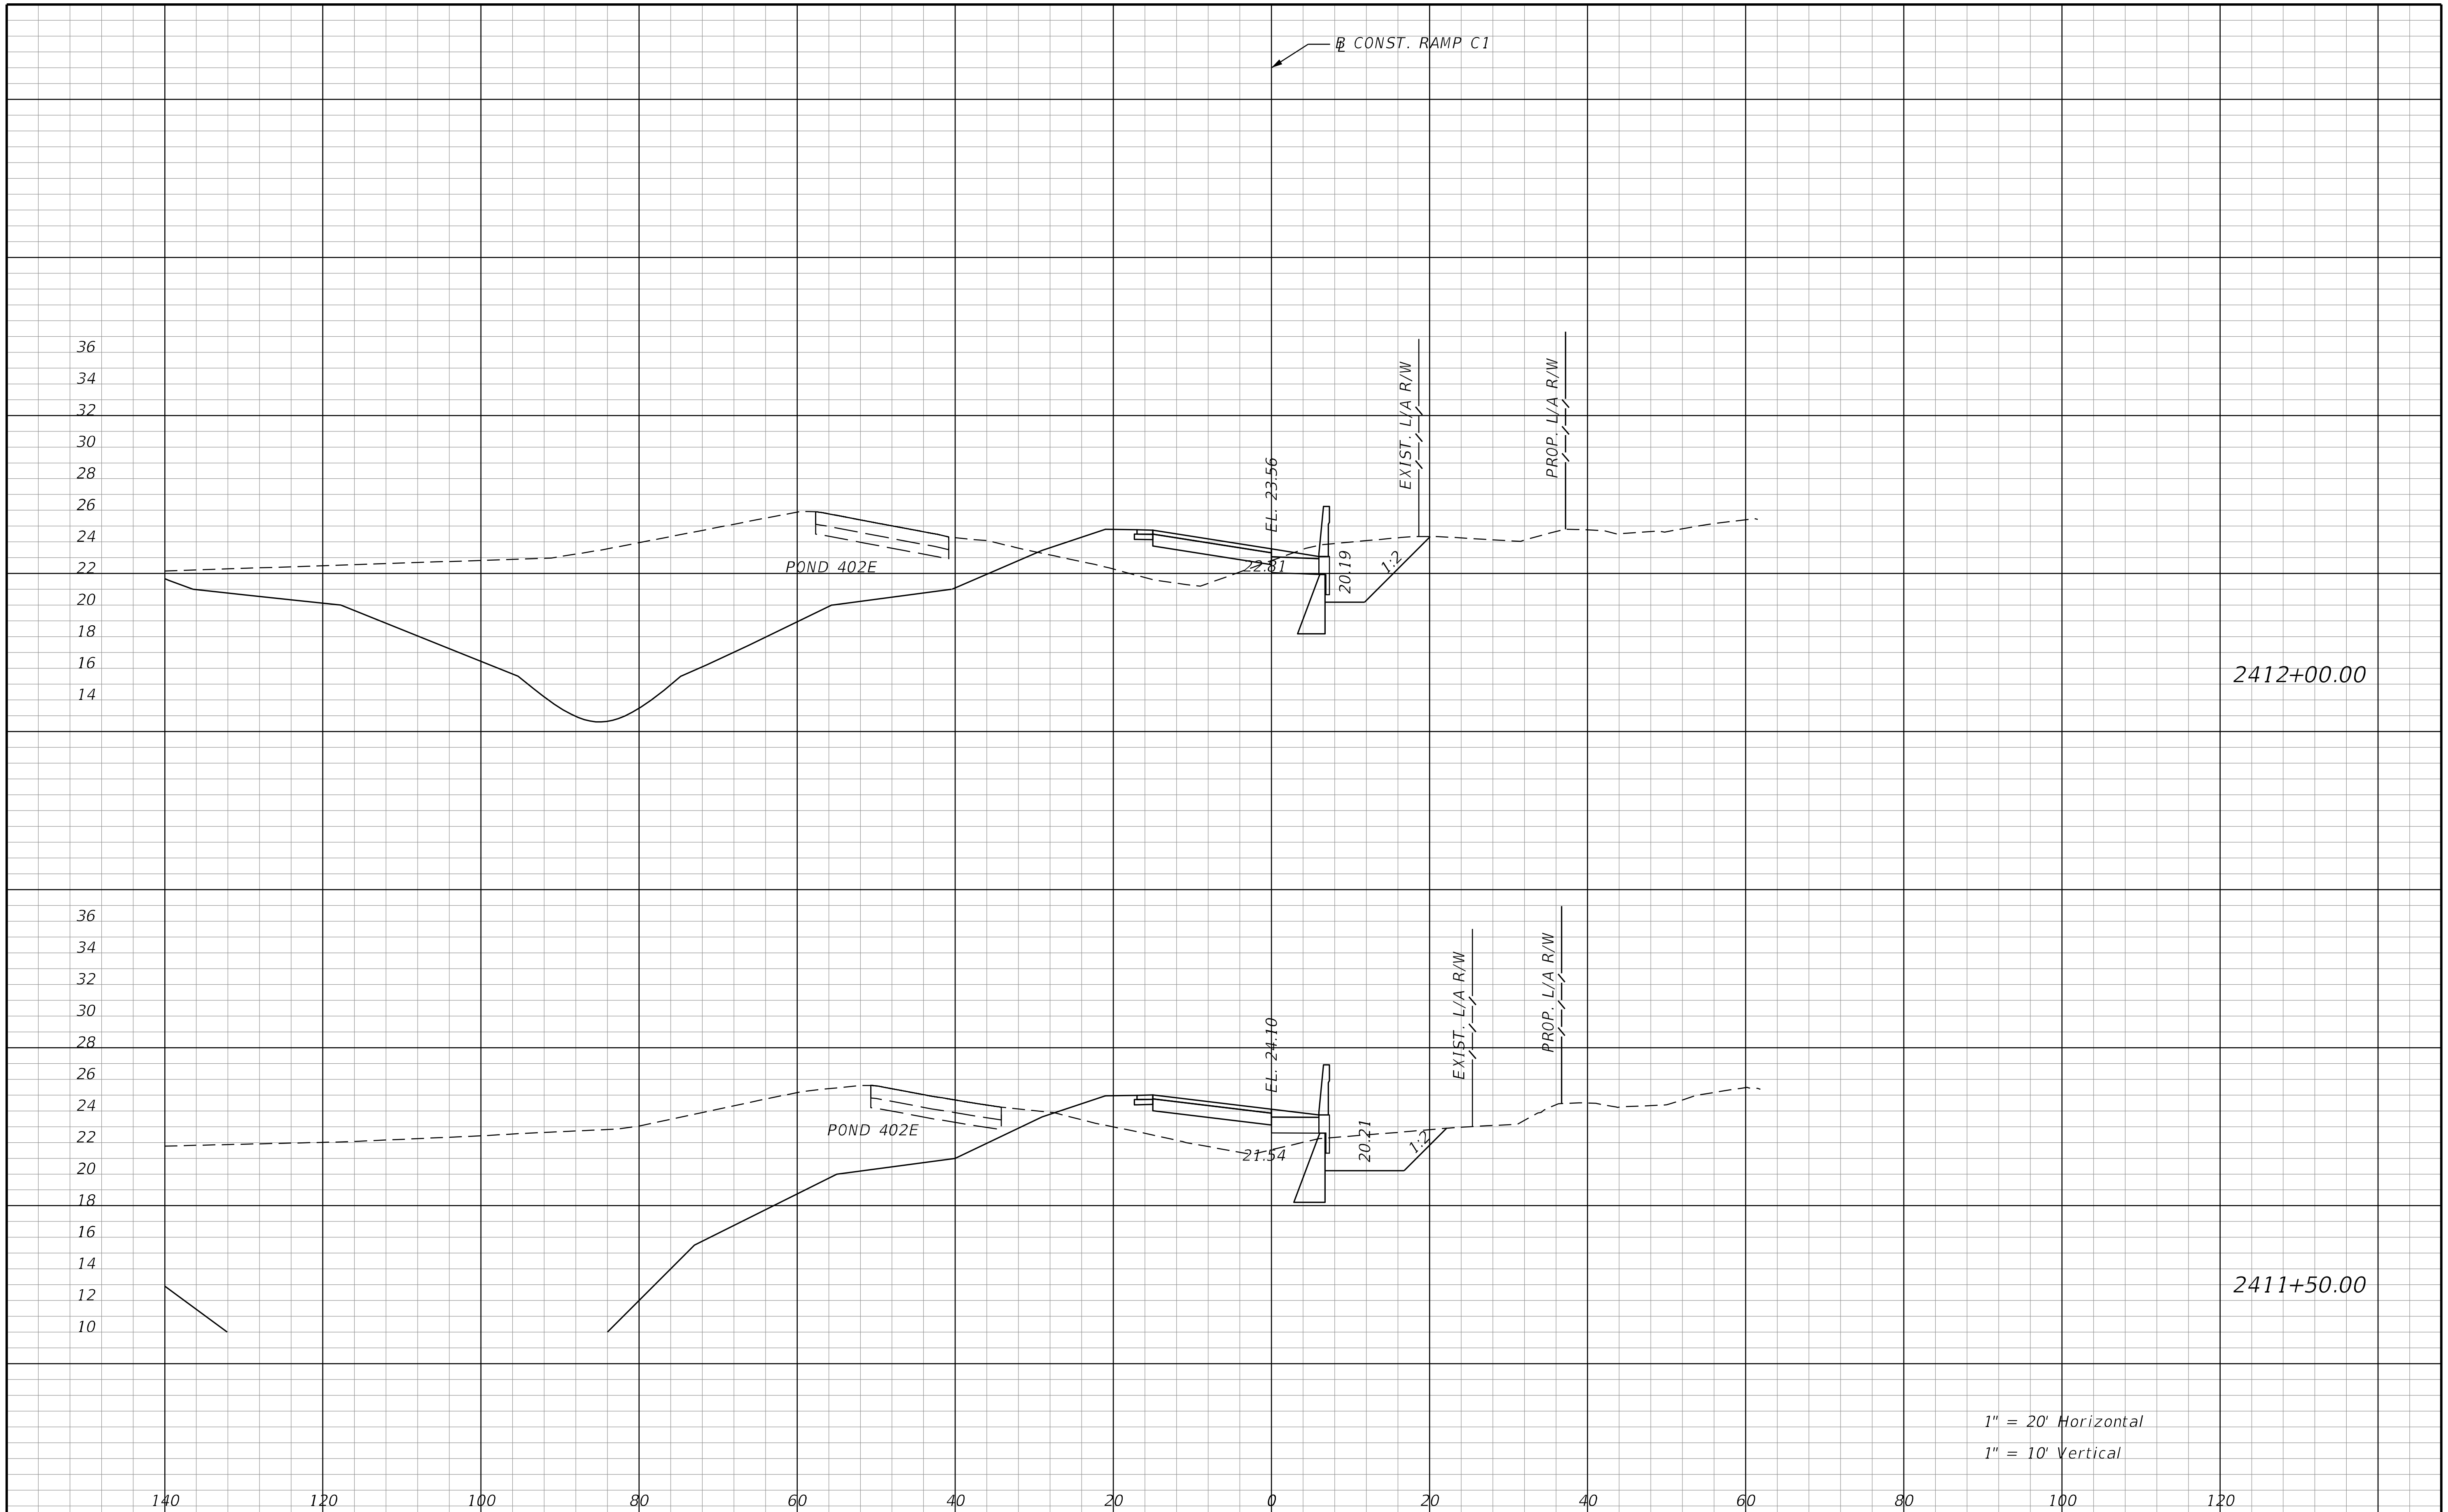

REVISIONS			
DATE	DESCRIPTION	DATE	DESCRIPTION

STANTEC CONSULTING SERVICES INC.
ENGINEER OF RECORD:
WILLIAM V. ANDERSON, P.E. NO.: 36682
11315 CORPORATE BLVD., SUITE 105
ORLANDO, FLORIDA 32817
(407) 823-8966
CERTIFICATE OF AUTHORIZATION NO. 27013

STATE OF FLORIDA
DEPARTMENT OF TRANSPORTATION

ROAD NO.	COUNTY	FINANCIAL PROJECT ID
SR400	VOLUSIA	408464-2-32-01

CROSS SECTION
DIRKSEN DR. RAMP C1

SHEET NO.
1159

THE OFFICIAL RECORD OF THIS SHEET IS THE ELECTRONIC FILE DIGITALLY SIGNED AND SEALED UNDER RULE 61G15-23.004, F.A.C.

jchassee 6/14/2019 4:29:45 PM Rdxsrd_shg V:\2158\active\CADD\40846423201\roadway\RDXSRD-RAMP-04.dgn

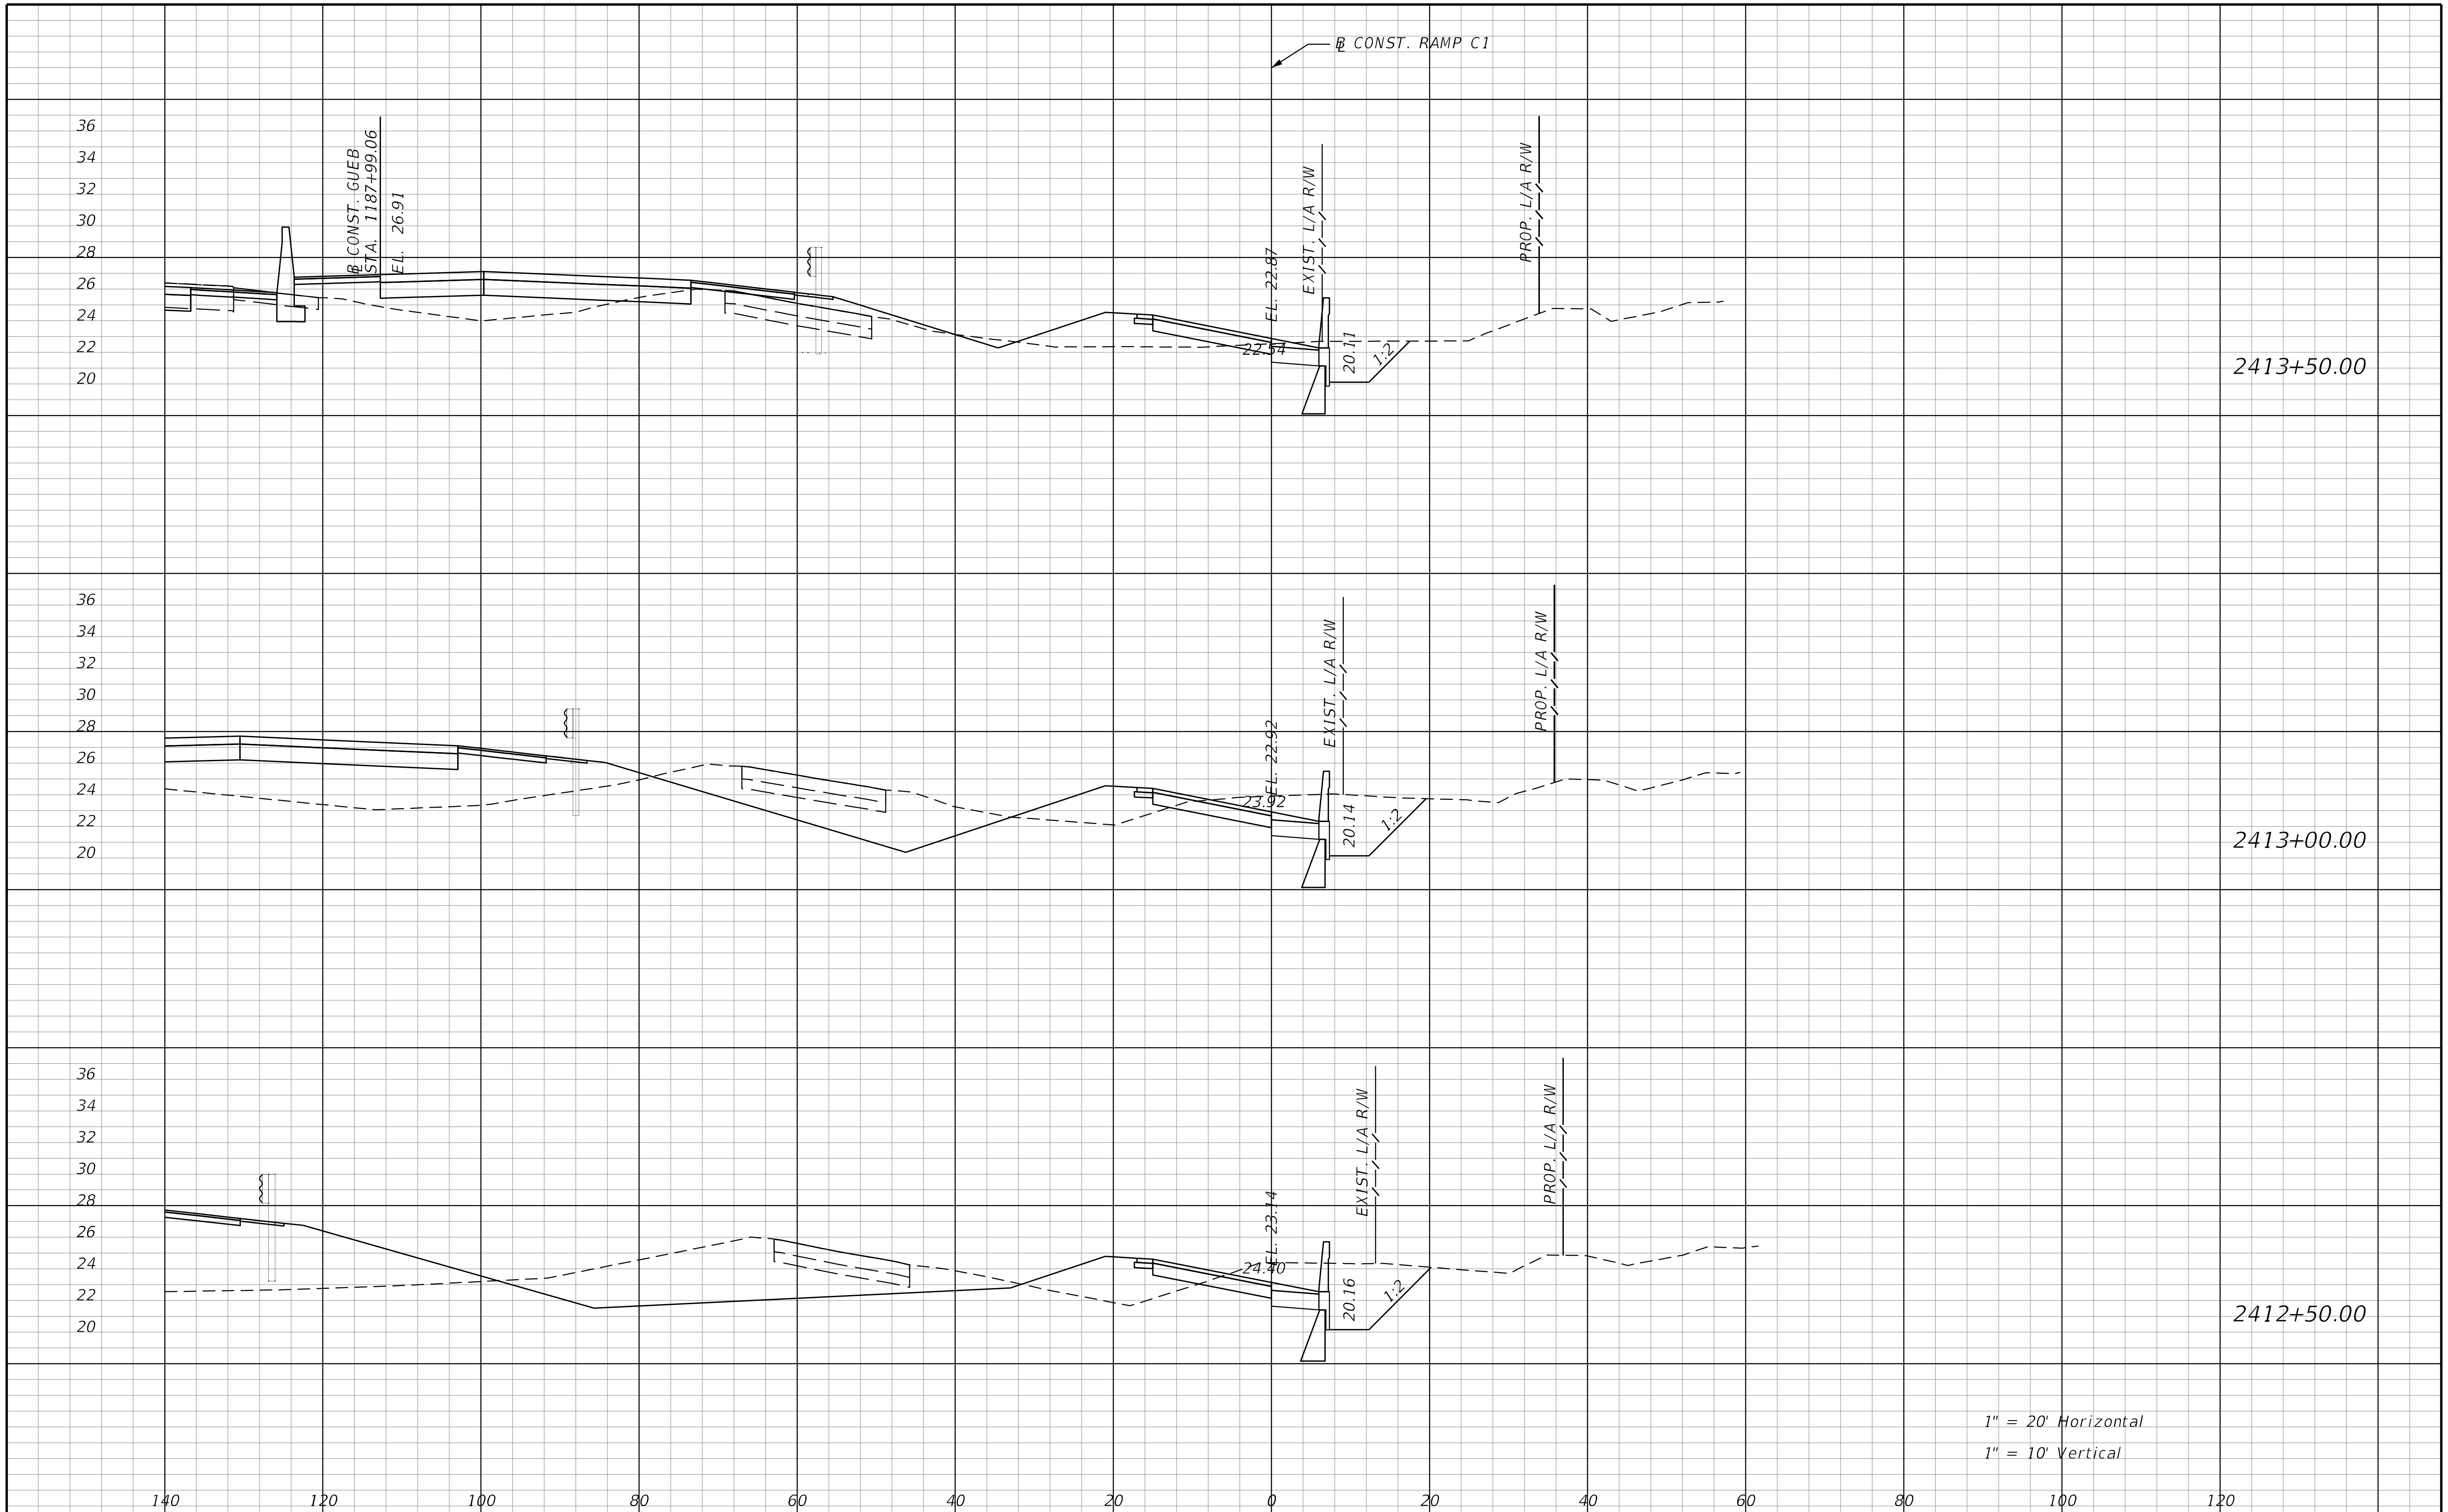

THE OFFICIAL RECORD OF THIS SHEET IS THE ELECTRONIC FILE DIGITALLY SIGNED AND SEALED UNDER RULE 61G15-23.004, F.A.C.

REVISIONS			
DATE	DESCRIPTION	DATE	DESCRIPTION

STANTEC CONSULTING SERVICES INC.
ENGINEER OF RECORD:
WILLIAM V. ANDERSON, P.E. NO.: 36682
11315 CORPORATE BLVD., SUITE 105
ORLANDO, FLORIDA 32817
(407) 823-8966
CERTIFICATE OF AUTHORIZATION NO. 27013

STATE OF FLORIDA
DEPARTMENT OF TRANSPORTATION

ROAD NO.	COUNTY	FINANCIAL PROJECT ID
SR400	VOLUSIA	408464-2-32-01

CROSS SECTION
DIRKSEN DR. RAMP C1

SHEET NO.
1160

jchassee 6/14/2019 4:29:45 PM Rdxsrd_shg V:\2158\active\CADD\40846423201\roadway\RDXSRD-RAMP-04.dgn

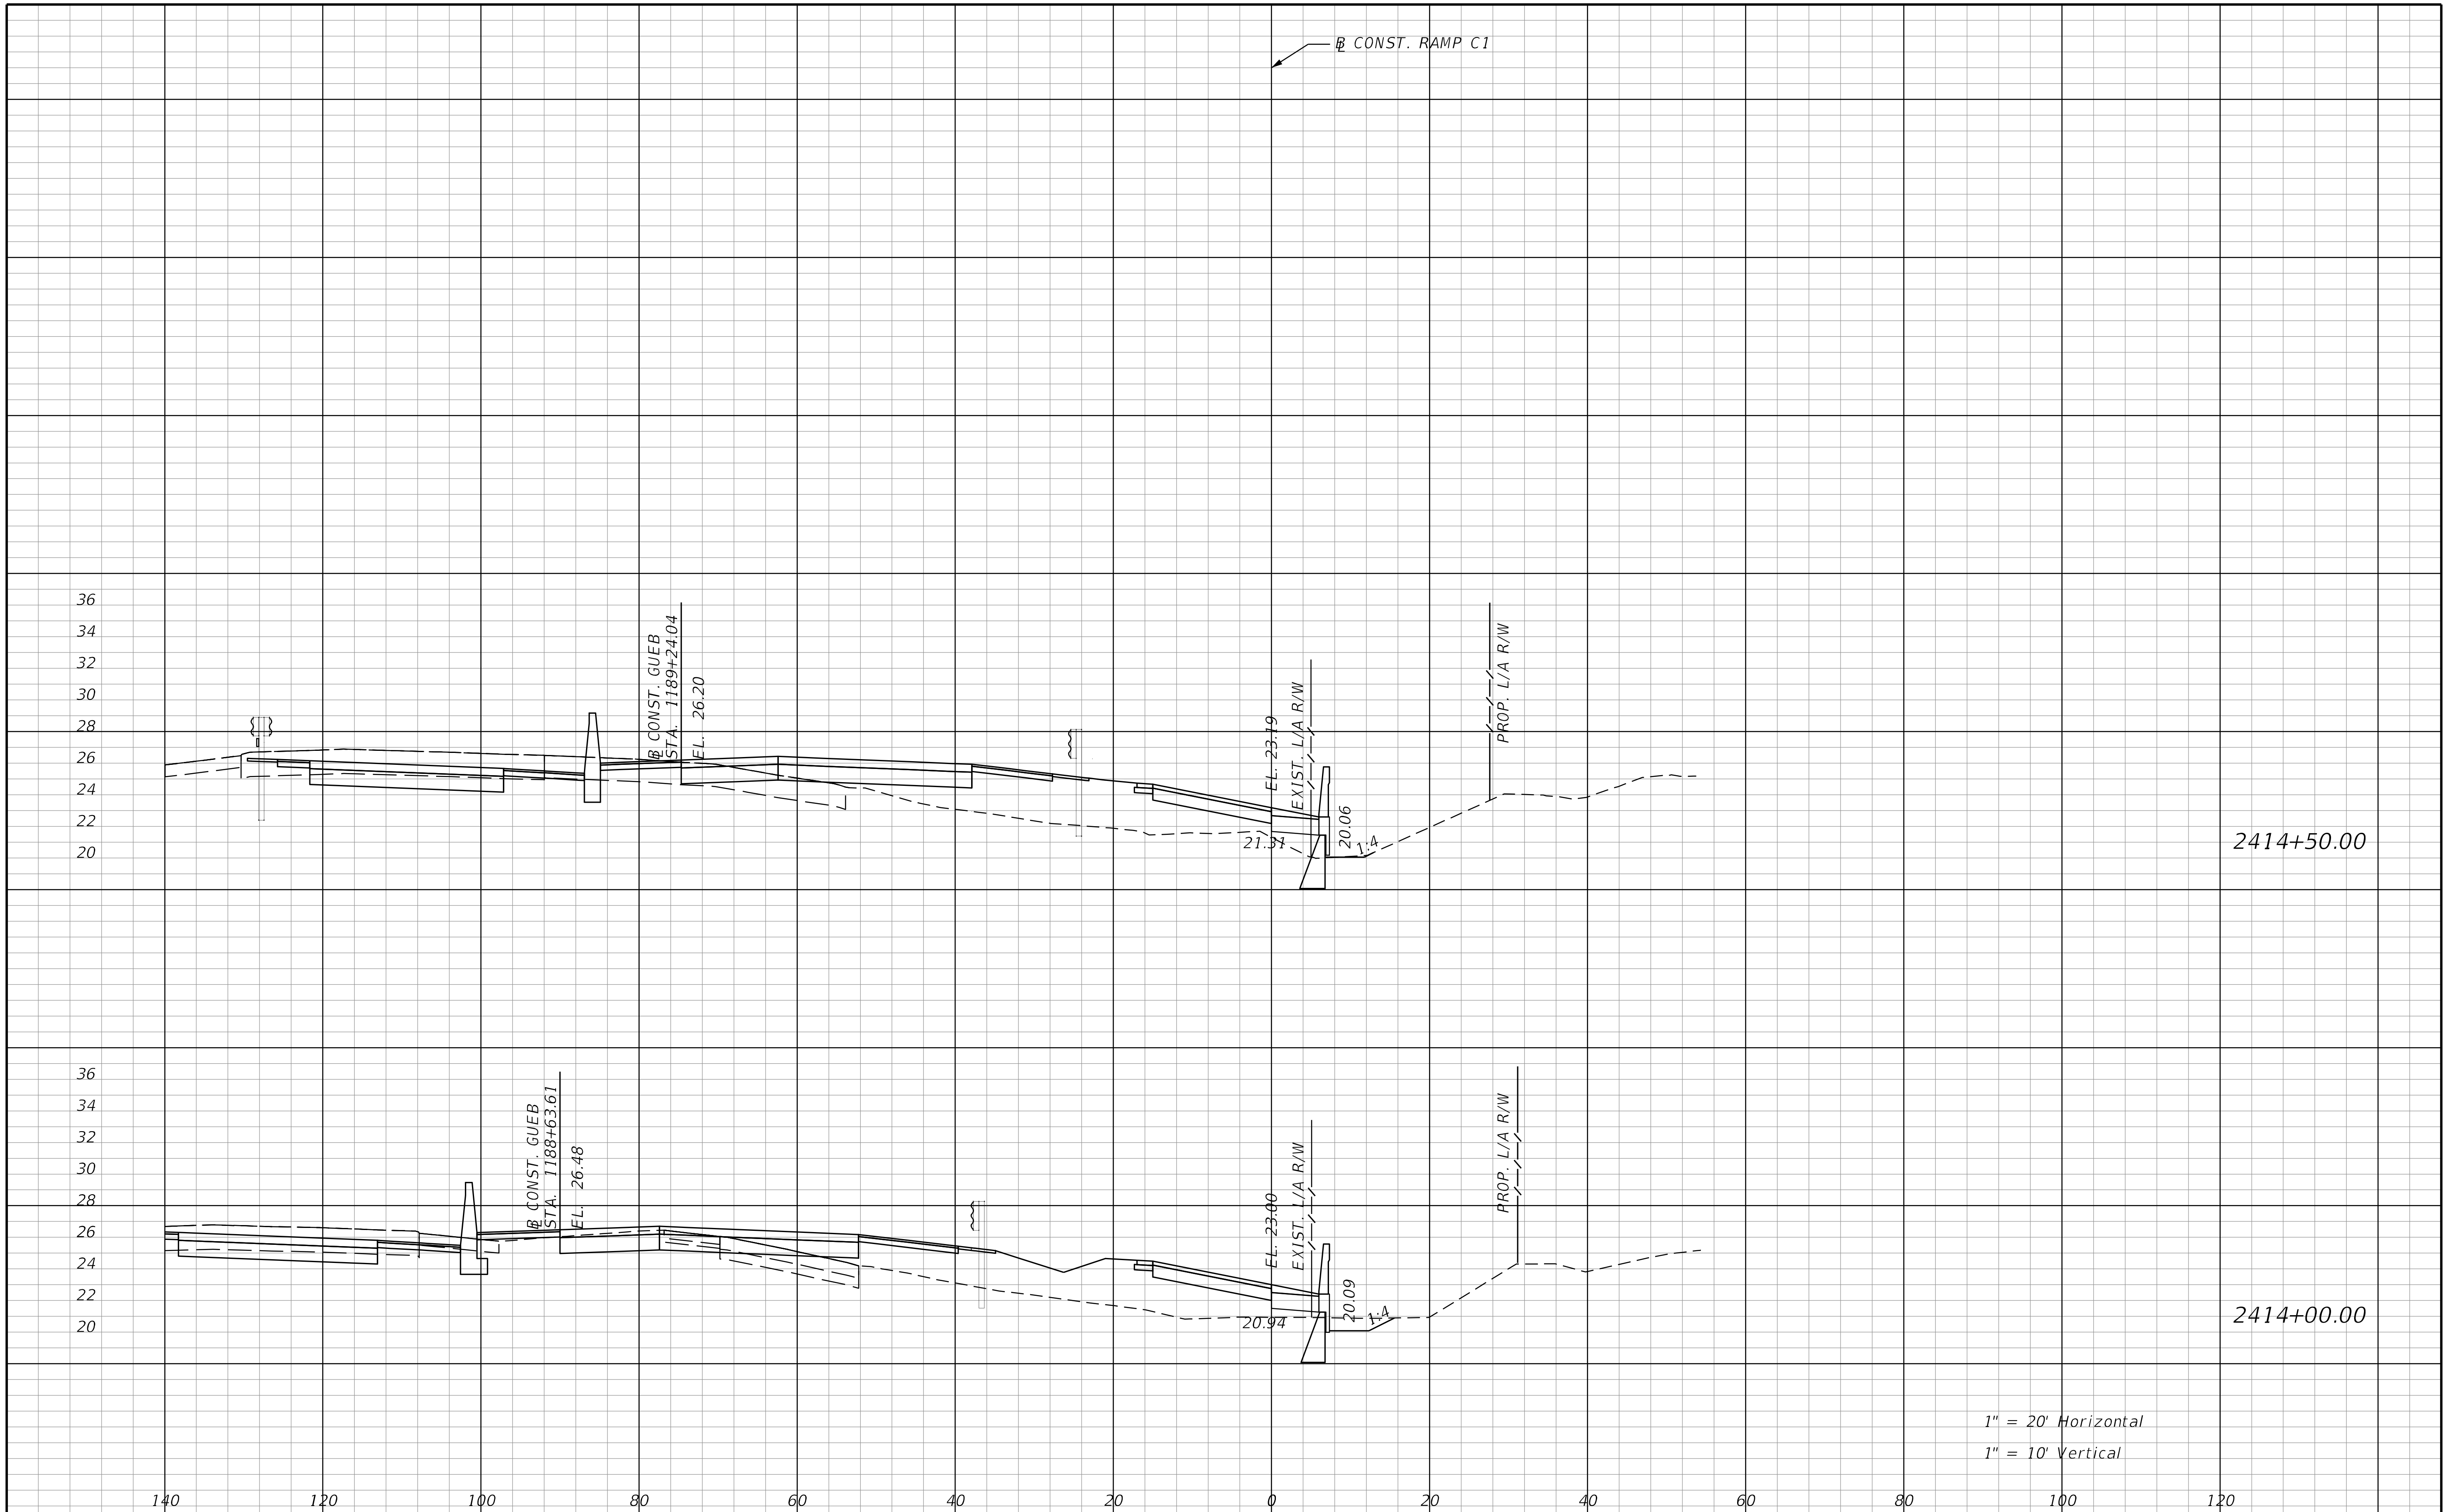

REVISIONS			
DATE	DESCRIPTION	DATE	DESCRIPTION

STANTEC CONSULTING SERVICES INC.
ENGINEER OF RECORD:
WILLIAM V. ANDERSON, P.E. NO.: 36682
11315 CORPORATE BLVD., SUITE 105
ORLANDO, FLORIDA 32817
(407) 823-8966
CERTIFICATE OF AUTHORIZATION NO. 27013

STATE OF FLORIDA
DEPARTMENT OF TRANSPORTATION

ROAD NO.	COUNTY	FINANCIAL PROJECT ID
SR400	VOLUSIA	408464-2-32-01

CROSS SECTION
DIRKSEN DR. RAMP C1

SHEET NO.
1161

THE OFFICIAL RECORD OF THIS SHEET IS THE ELECTRONIC FILE DIGITALLY SIGNED AND SEALED UNDER RULE 61G15-23.004, F.A.C.

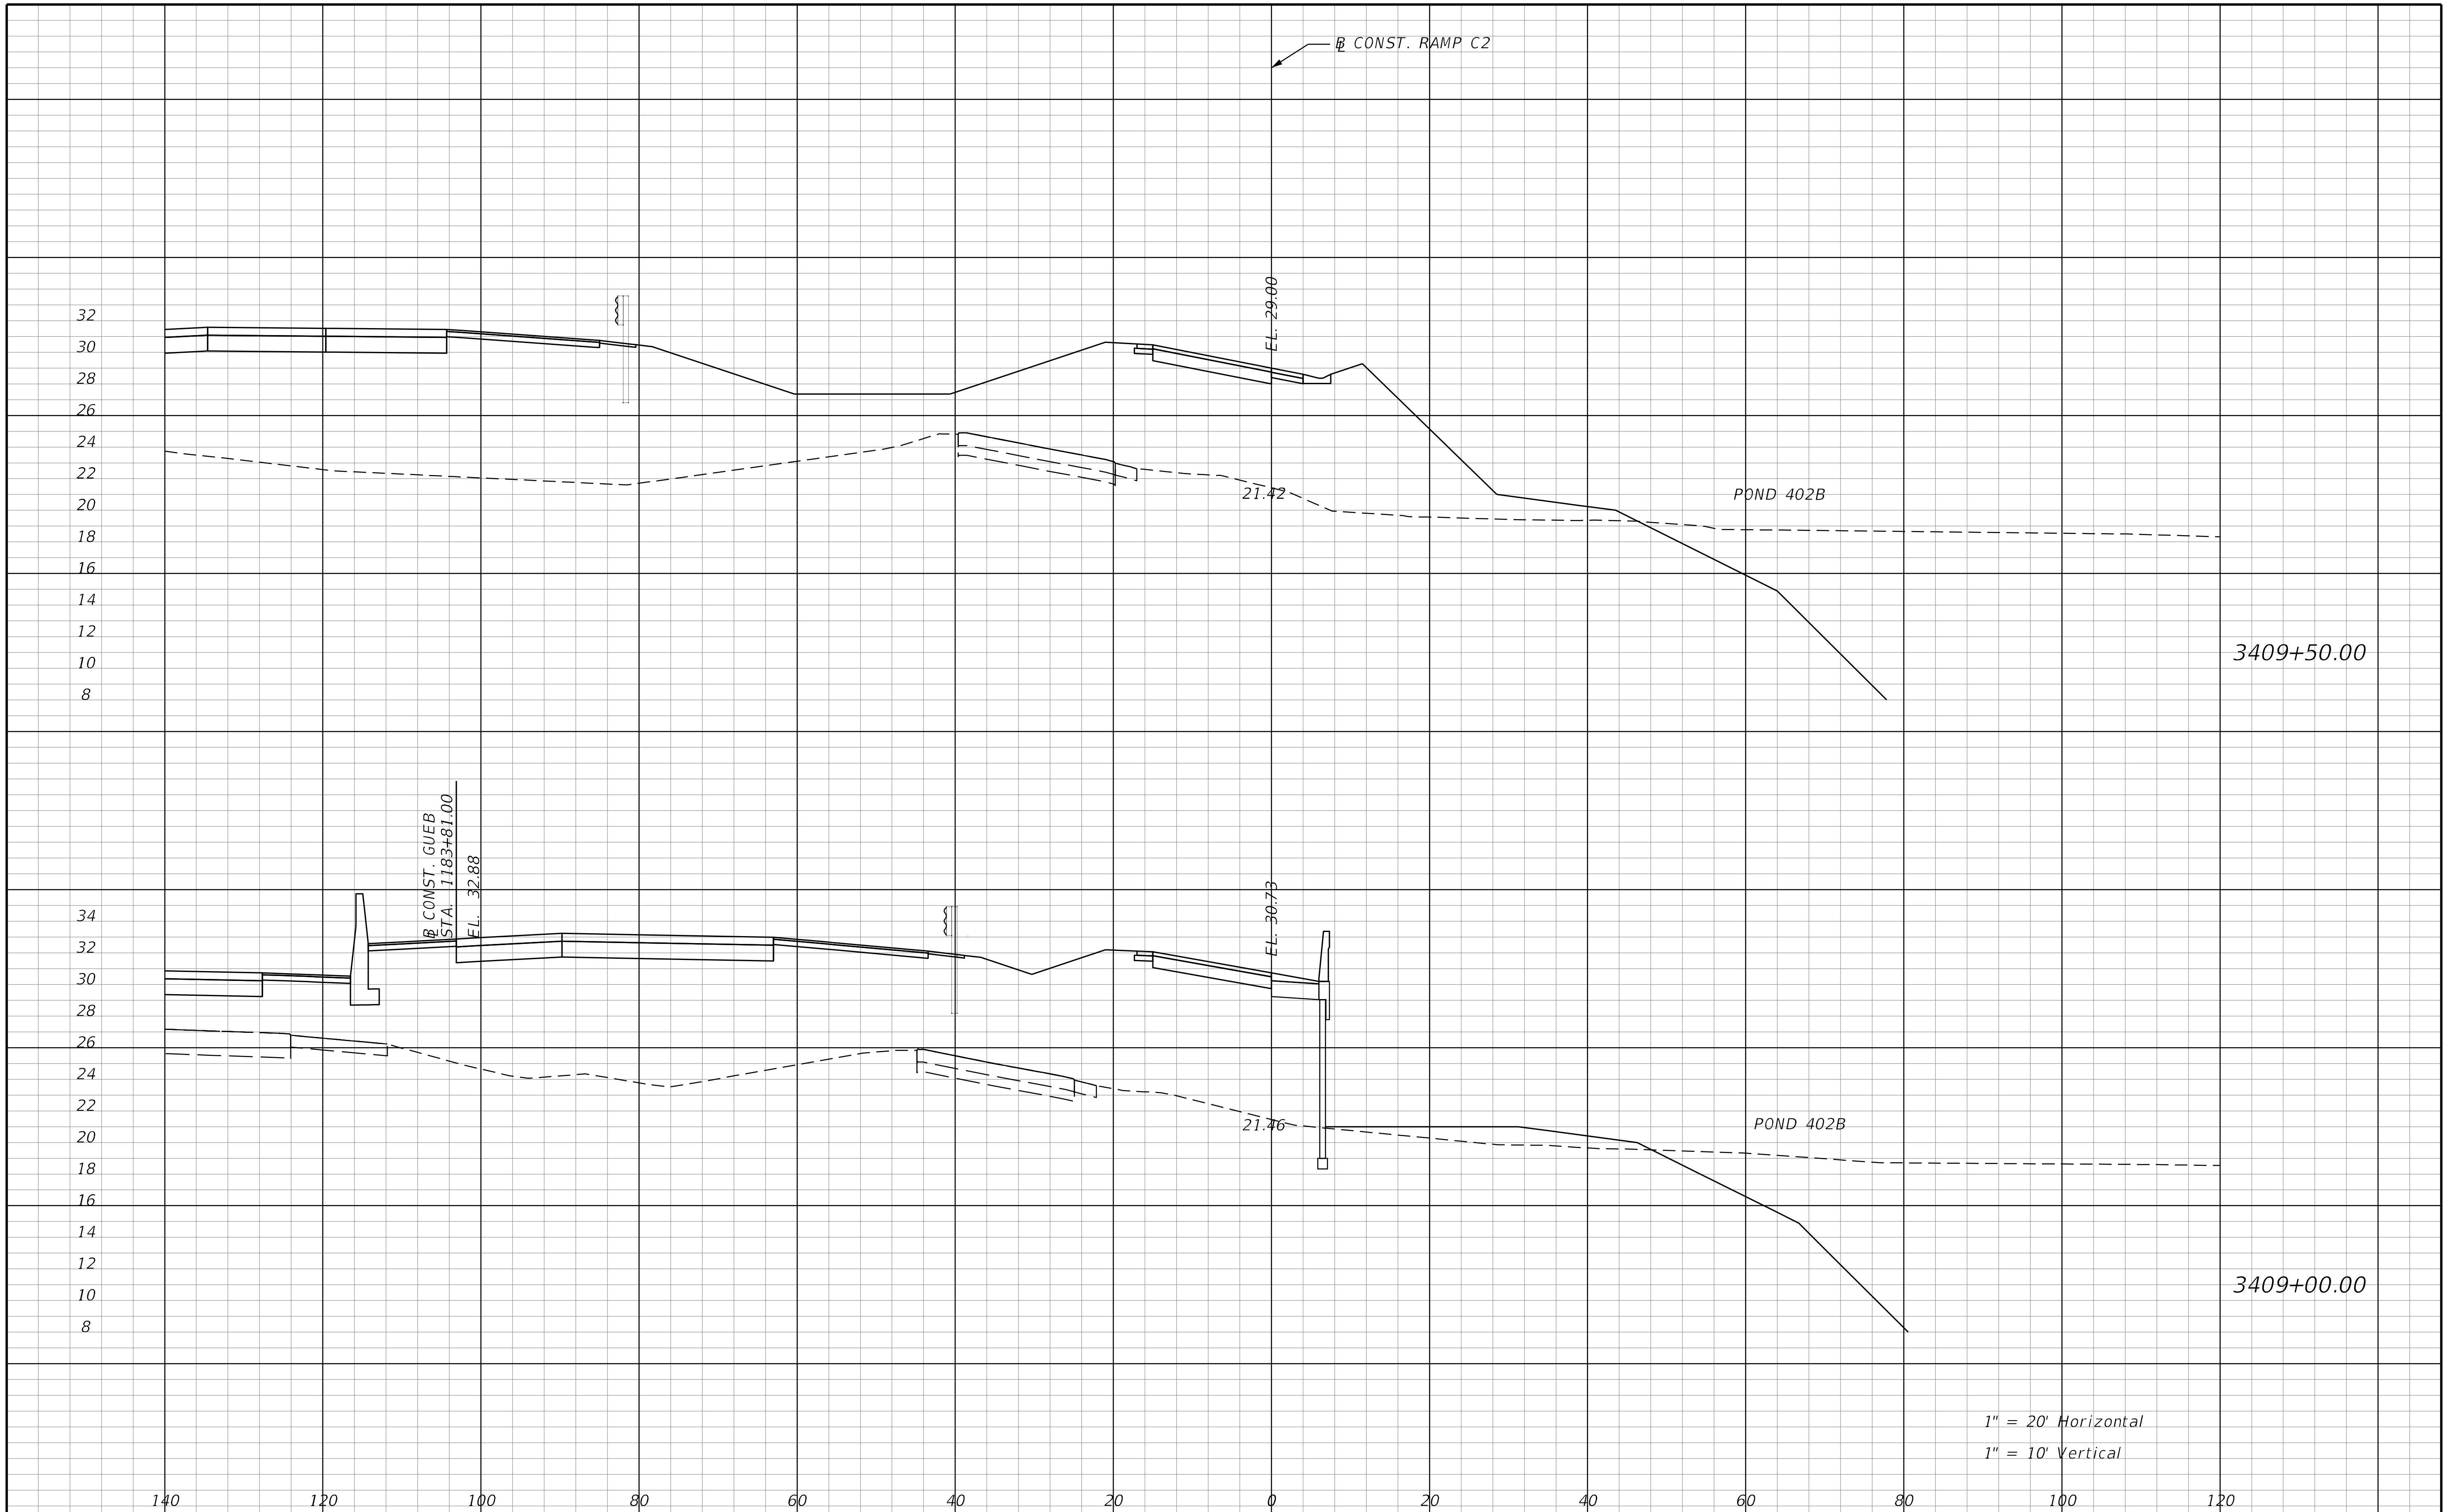

THE OFFICIAL RECORD OF THIS SHEET IS THE ELECTRONIC FILE DIGITALLY SIGNED AND SEALED UNDER RULE 61G15-23.004, F.A.C.

REVISIONS			
DATE	DESCRIPTION	DATE	DESCRIPTION

STANTEC CONSULTING SERVICES INC.
ENGINEER OF RECORD:
WILLIAM V. ANDERSON, P.E. NO.: 36682
11315 CORPORATE BLVD., SUITE 105
ORLANDO, FLORIDA 32817
(407) 823-8966
CERTIFICATE OF AUTHORIZATION NO. 27013

STATE OF FLORIDA
DEPARTMENT OF TRANSPORTATION

ROAD NO.	COUNTY	FINANCIAL PROJECT ID
SR400	VOLUSIA	408464-2-32-01

CROSS SECTION
DIRKSEN DR. RAMP C2

SHEET NO.
1162

jchassee   6/14/2019 4:29:46 PM   Rdxsrd_shg   V:\2158\active\CADD\40846423201\roadway\RDXSRD-RAMP-04.dgn

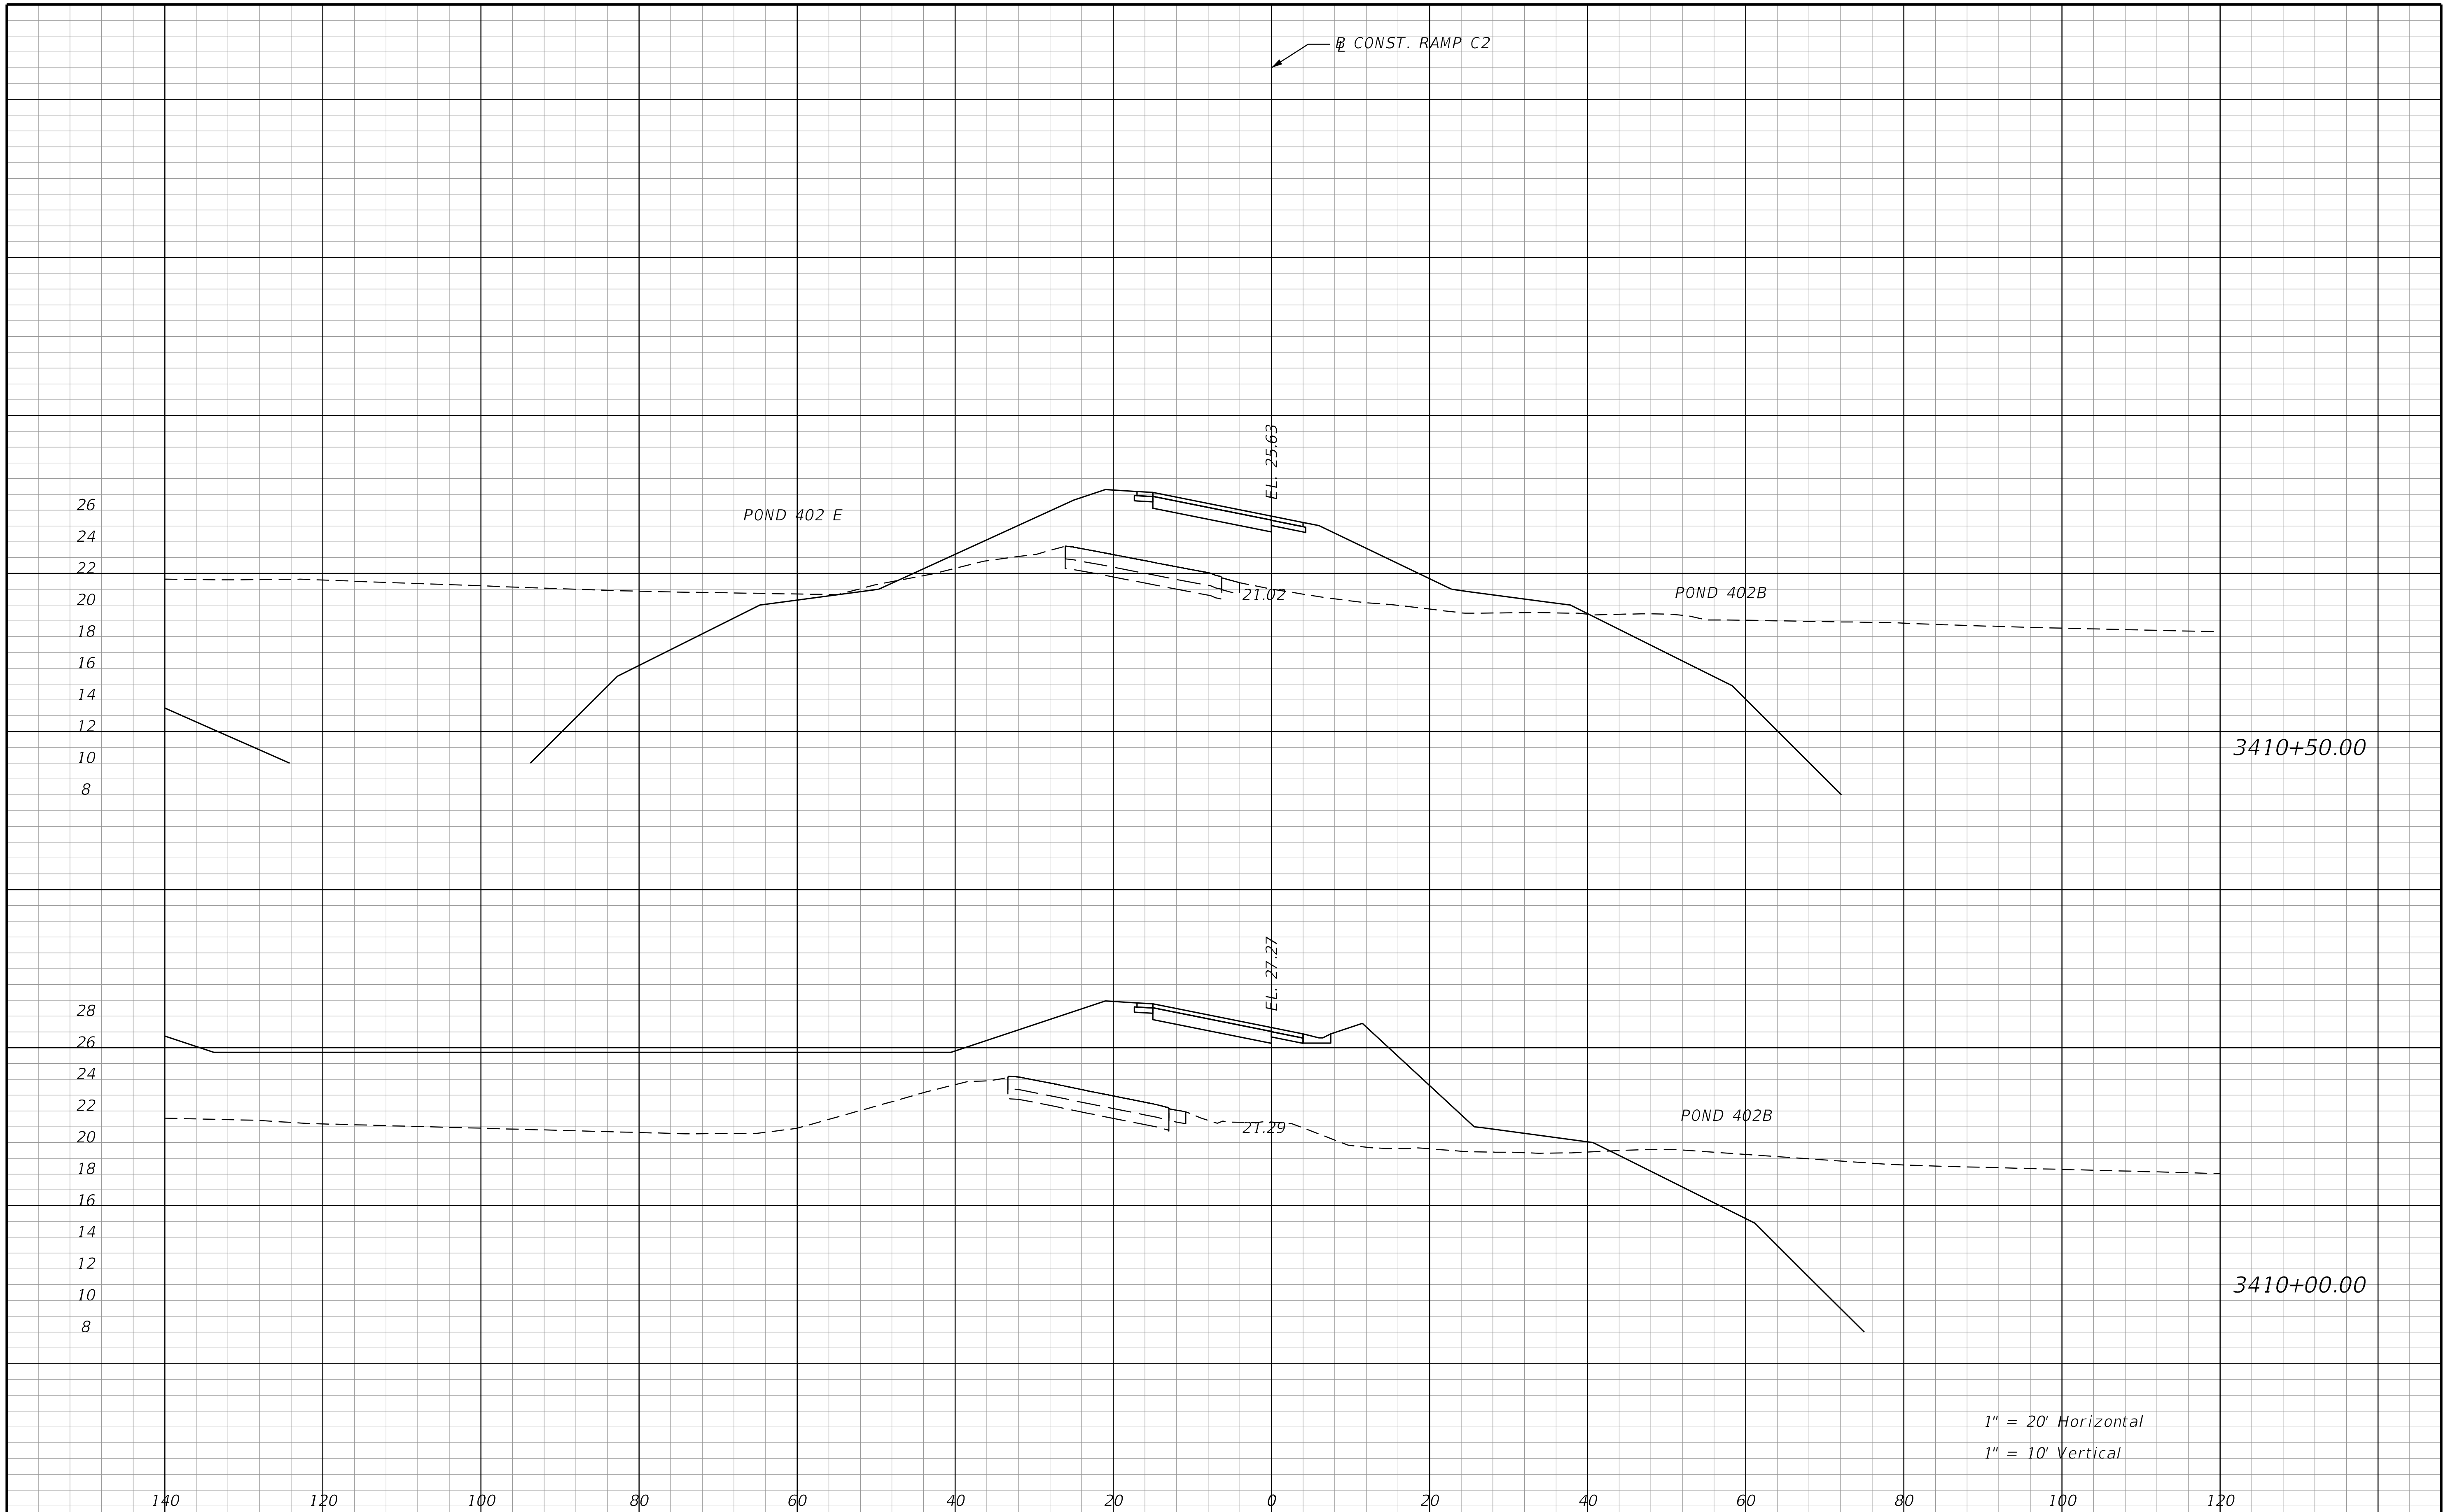

REVISIONS			
DATE	DESCRIPTION	DATE	DESCRIPTION

STANTEC CONSULTING SERVICES INC.
ENGINEER OF RECORD:
WILLIAM V. ANDERSON, P.E. NO.: 36682
11315 CORPORATE BLVD., SUITE 105
ORLANDO, FLORIDA 32817
(407) 823-8966
CERTIFICATE OF AUTHORIZATION NO. 27013

STATE OF FLORIDA
DEPARTMENT OF TRANSPORTATION

ROAD NO.	COUNTY	FINANCIAL PROJECT ID
SR400	VOLUSIA	408464-2-32-01

CROSS SECTION
DIRKSEN DR. RAMP C2

SHEET NO.
1163

THE OFFICIAL RECORD OF THIS SHEET IS THE ELECTRONIC FILE DIGITALLY SIGNED AND SEALED UNDER RULE 61G15-23.004, F.A.C.

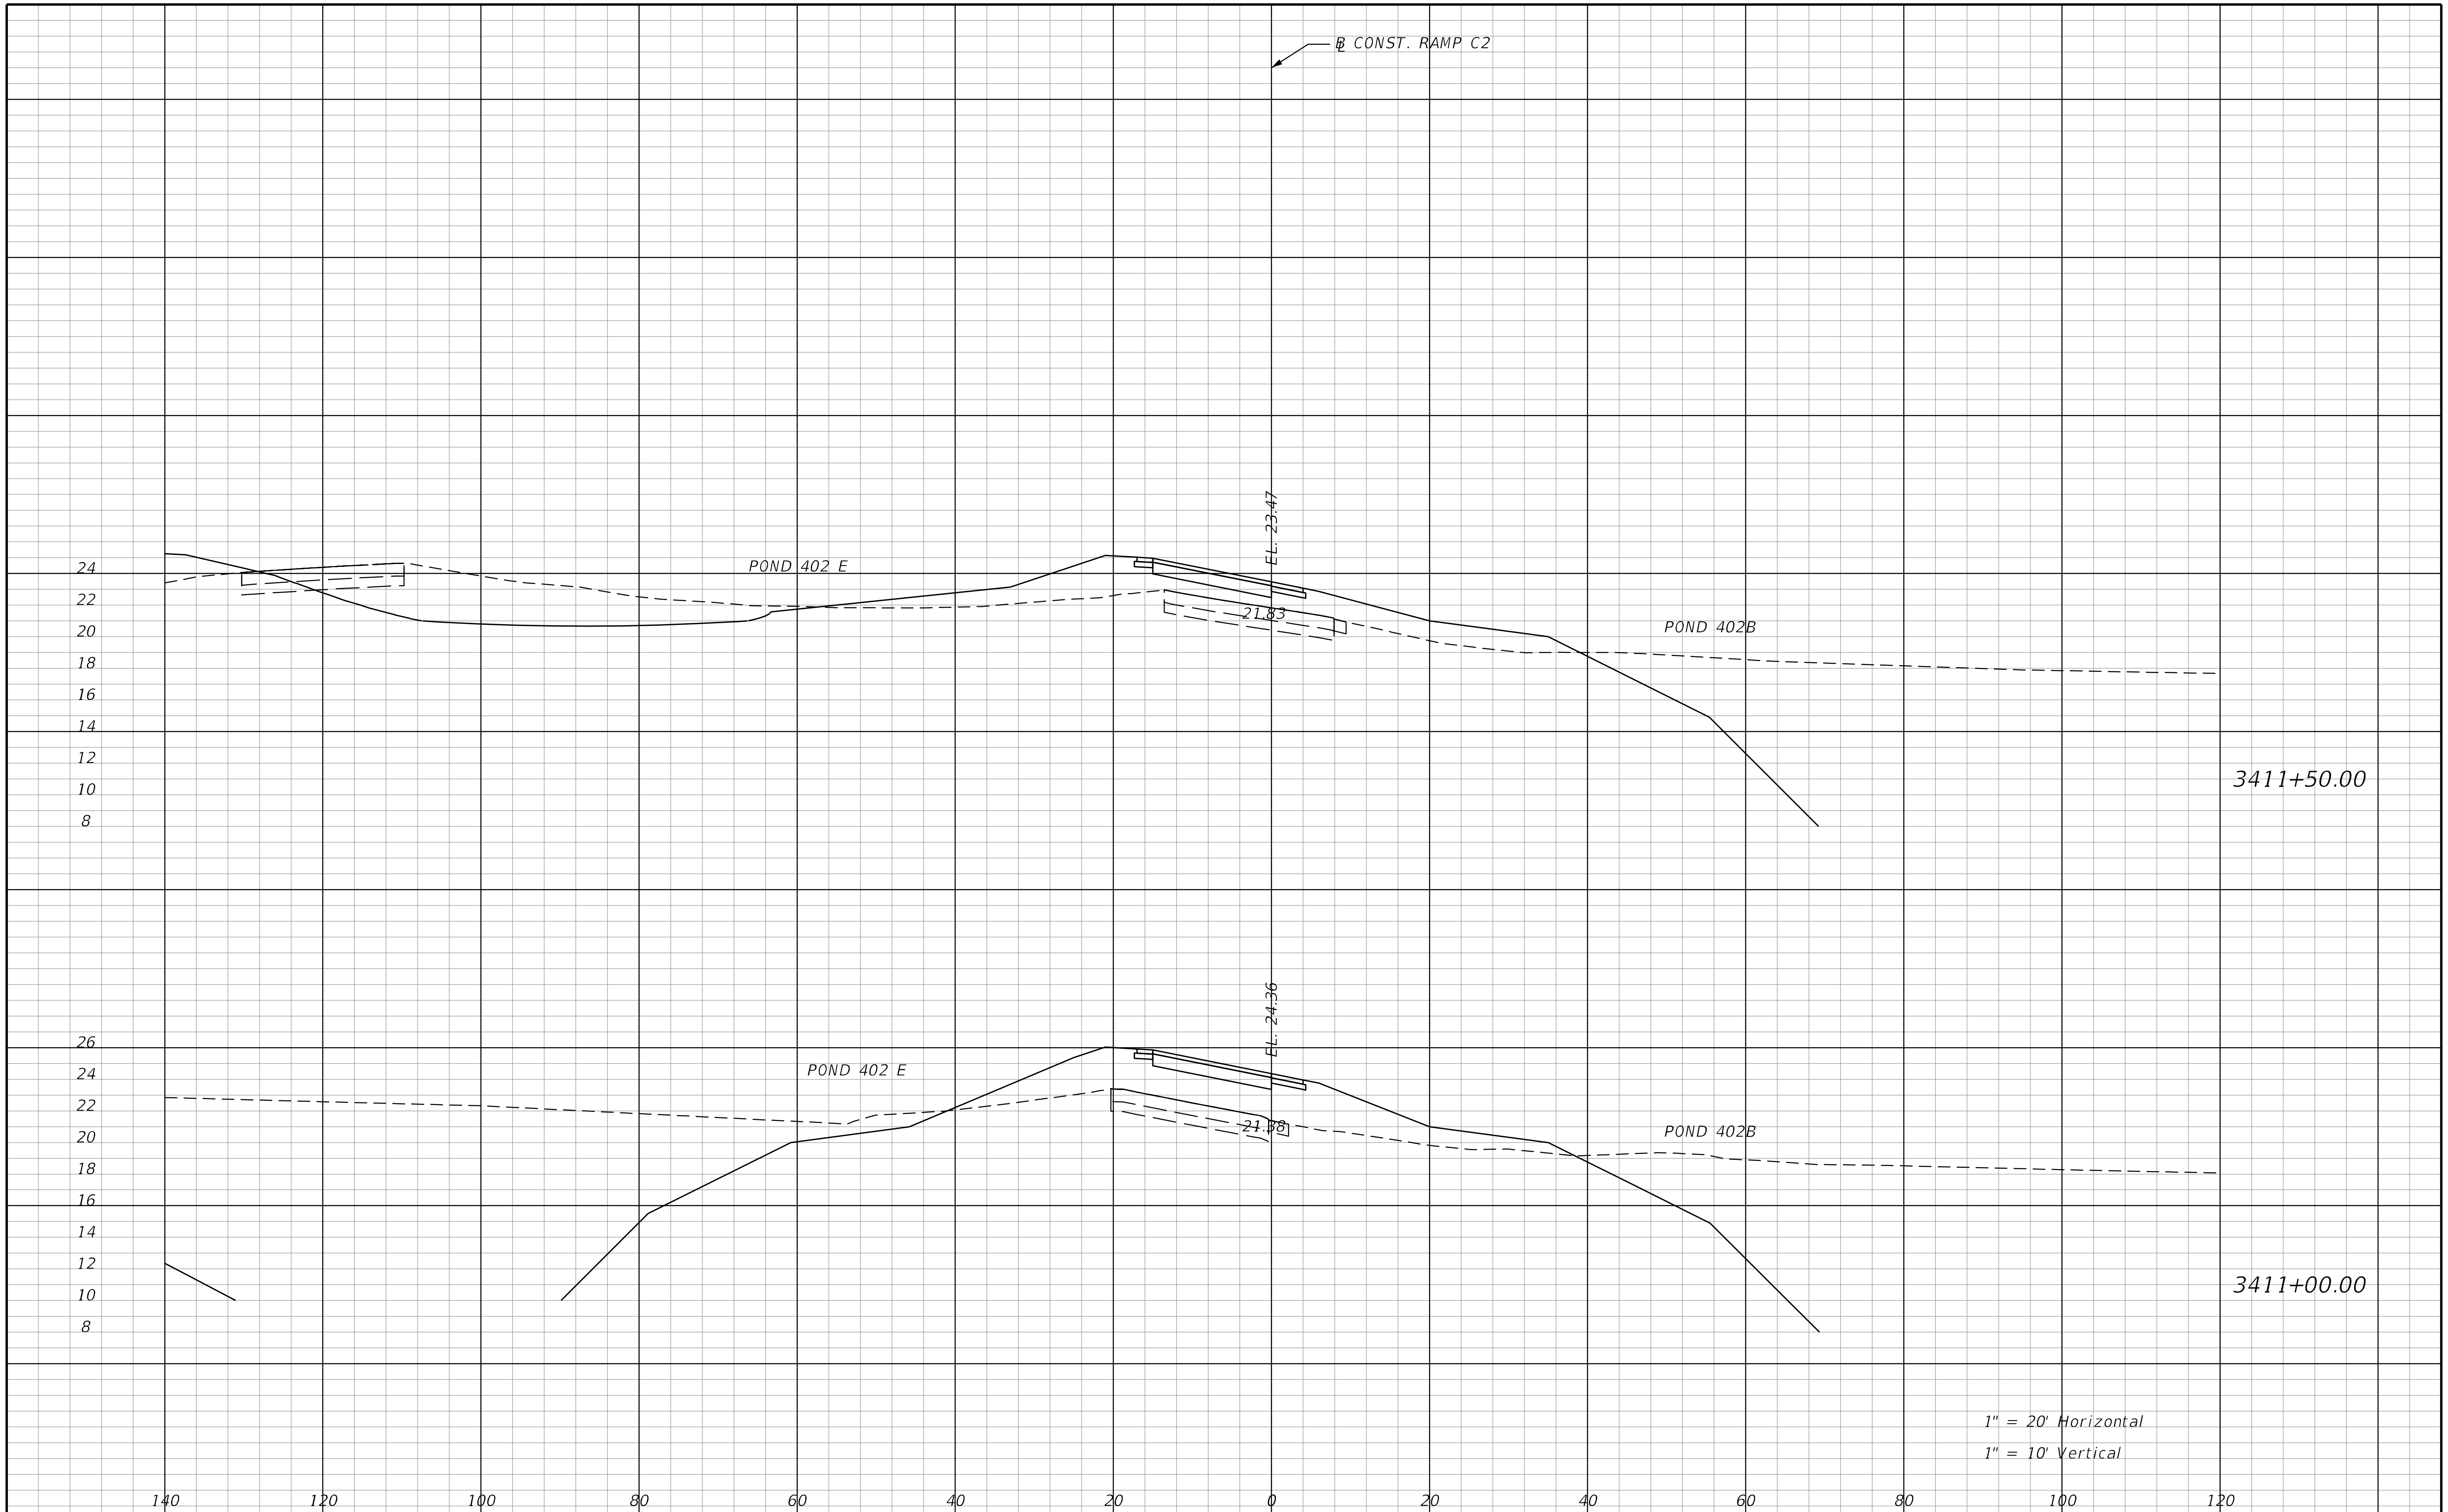

REVISIONS			
DATE	DESCRIPTION	DATE	DESCRIPTION

STANTEC CONSULTING SERVICES INC.
ENGINEER OF RECORD:
WILLIAM V. ANDERSON, P.E. NO.: 36682
11315 CORPORATE BLVD., SUITE 105
ORLANDO, FLORIDA 32817
(407) 823-8966
CERTIFICATE OF AUTHORIZATION NO. 27013

STATE OF FLORIDA
DEPARTMENT OF TRANSPORTATION

ROAD NO.	COUNTY	FINANCIAL PROJECT ID
SR400	VOLUSIA	408464-2-32-01

CROSS SECTION
DIRKSEN DR. RAMP C2

SHEET NO.
1164

THE OFFICIAL RECORD OF THIS SHEET IS THE ELECTRONIC FILE DIGITALLY SIGNED AND SEALED UNDER RULE 61G15-23.004, F.A.C.

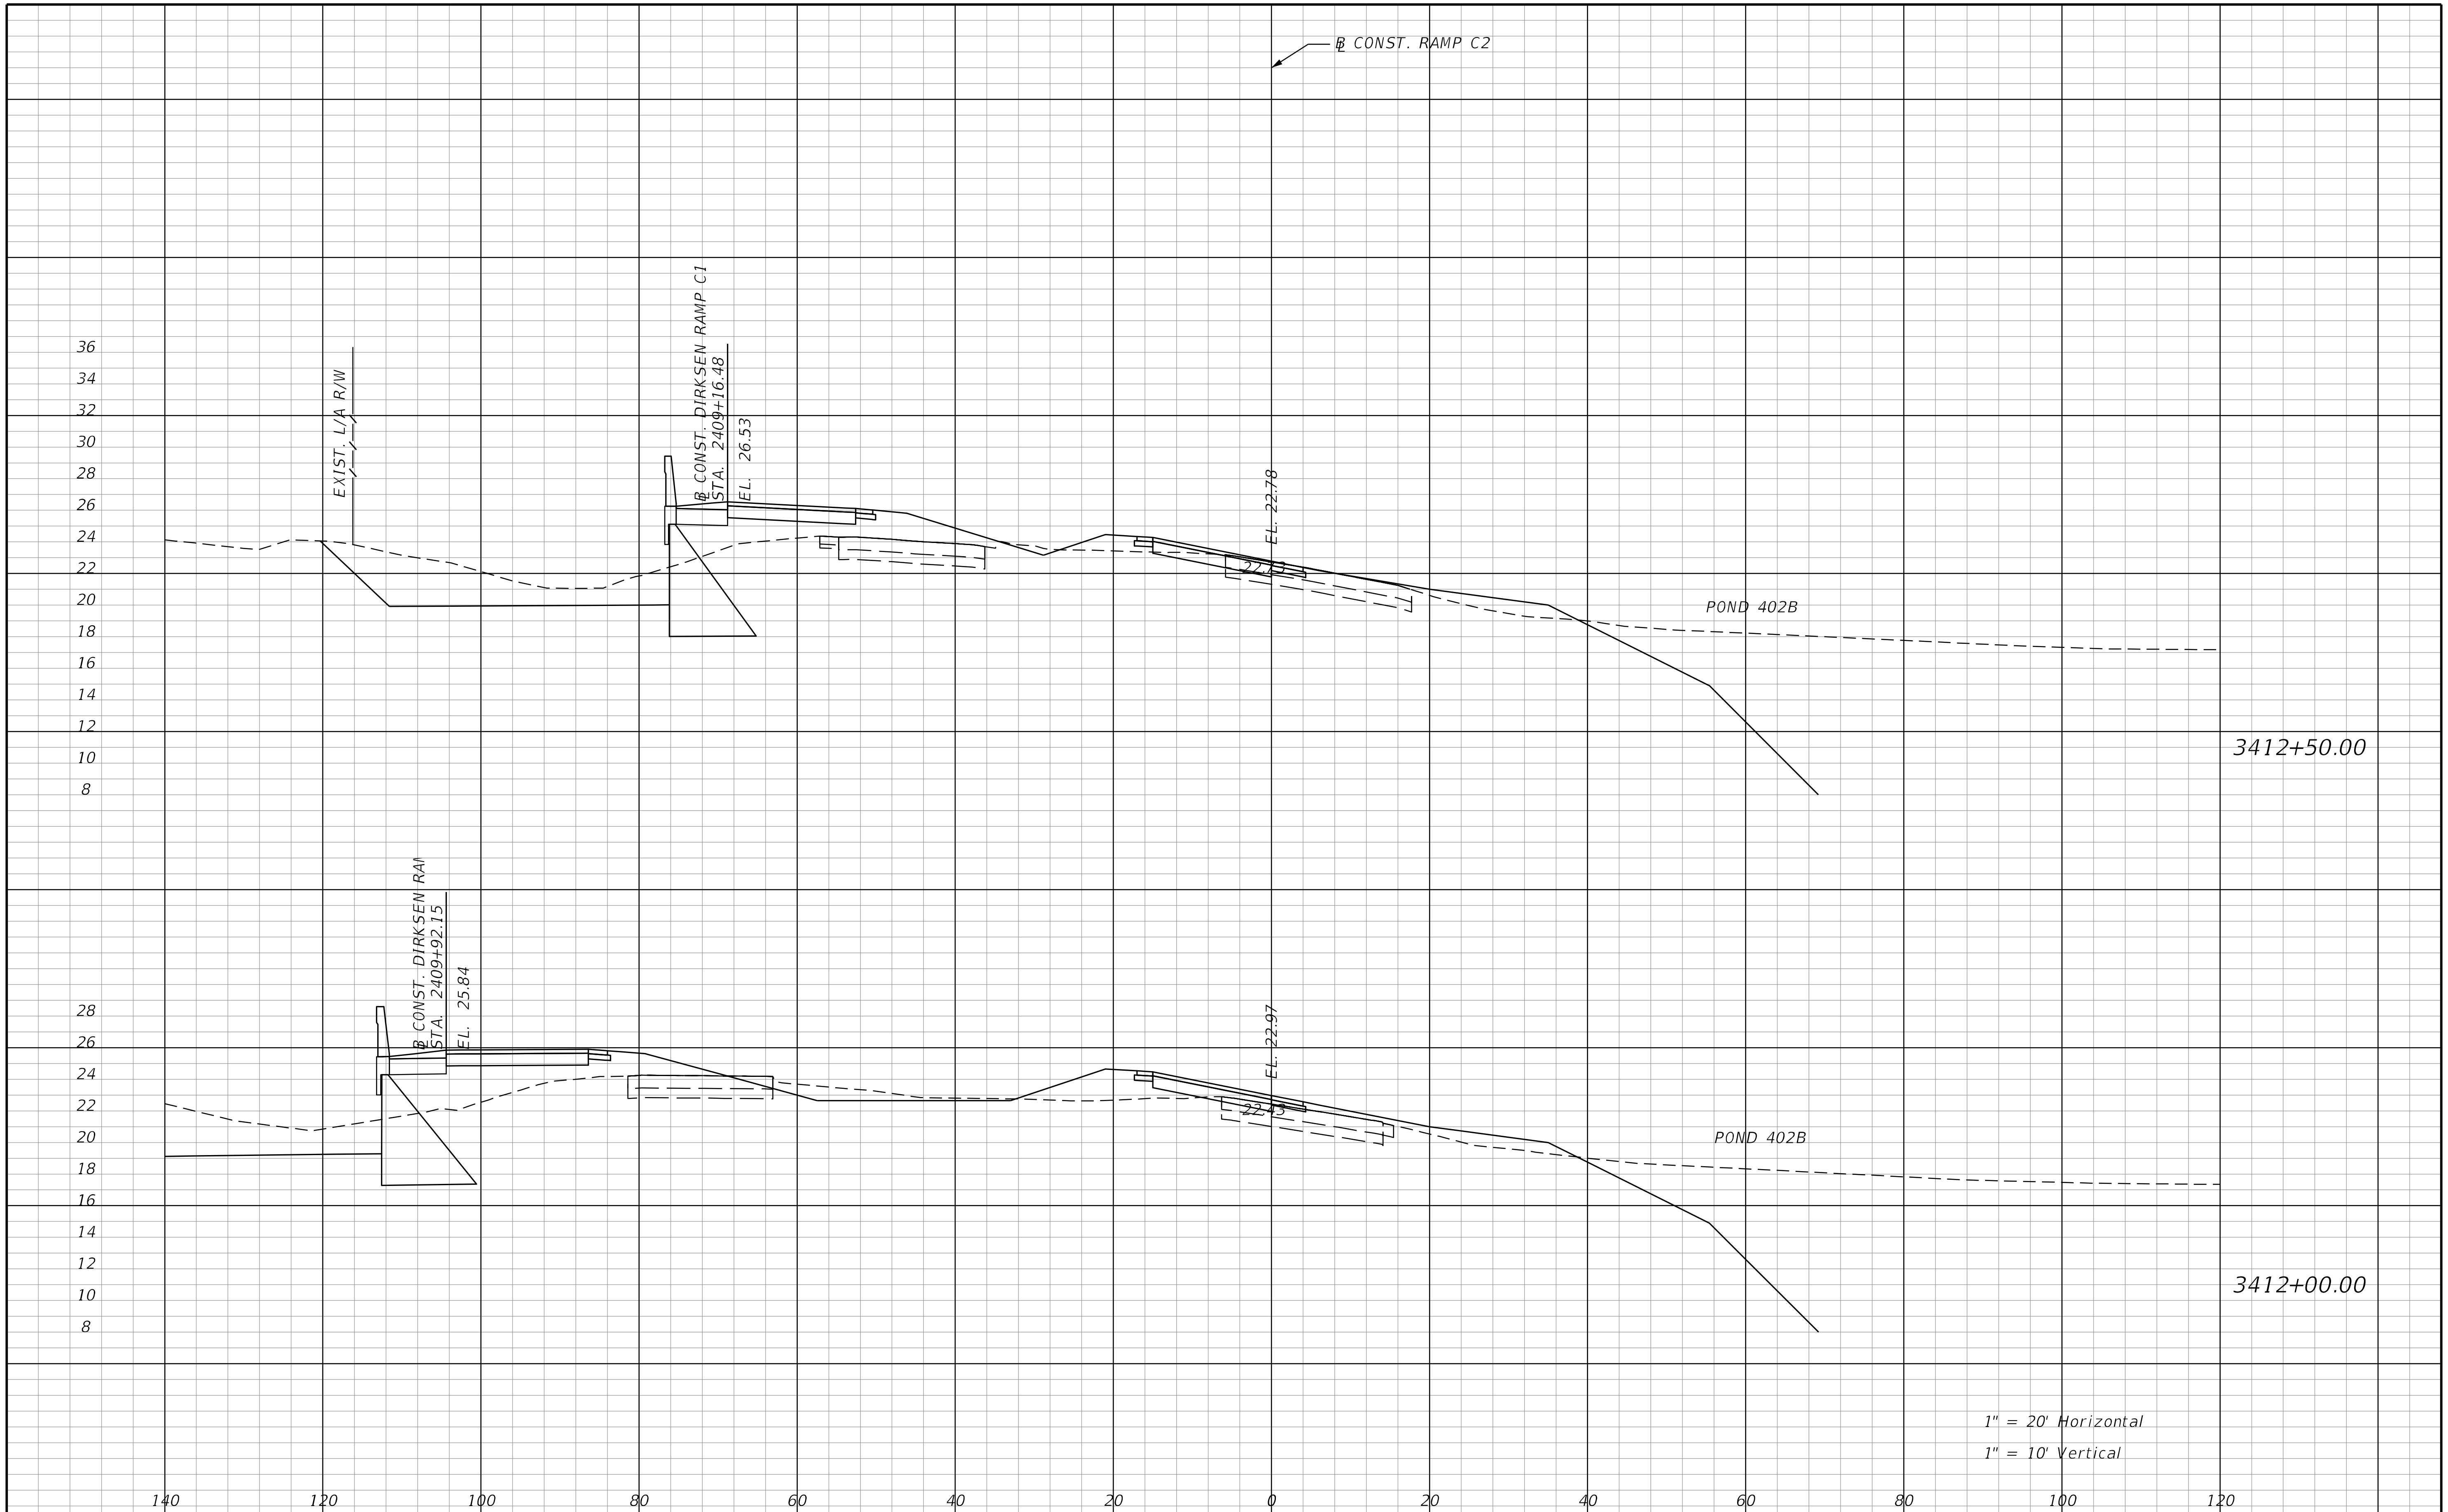

REVISIONS			
DATE	DESCRIPTION	DATE	DESCRIPTION

STANTEC CONSULTING SERVICES INC.
ENGINEER OF RECORD:
WILLIAM V. ANDERSON, P.E. NO.: 36682
11315 CORPORATE BLVD., SUITE 105
ORLANDO, FLORIDA 32817
(407) 823-8966
CERTIFICATE OF AUTHORIZATION NO. 27013

STATE OF FLORIDA
DEPARTMENT OF TRANSPORTATION

ROAD NO.	COUNTY	FINANCIAL PROJECT ID
SR400	VOLUSIA	408464-2-32-01

CROSS SECTION
DIRKSEN DR. RAMP C2

SHEET NO.
1165

THE OFFICIAL RECORD OF THIS SHEET IS THE ELECTRONIC FILE DIGITALLY SIGNED AND SEALED UNDER RULE 61G15-23.004, F.A.C.

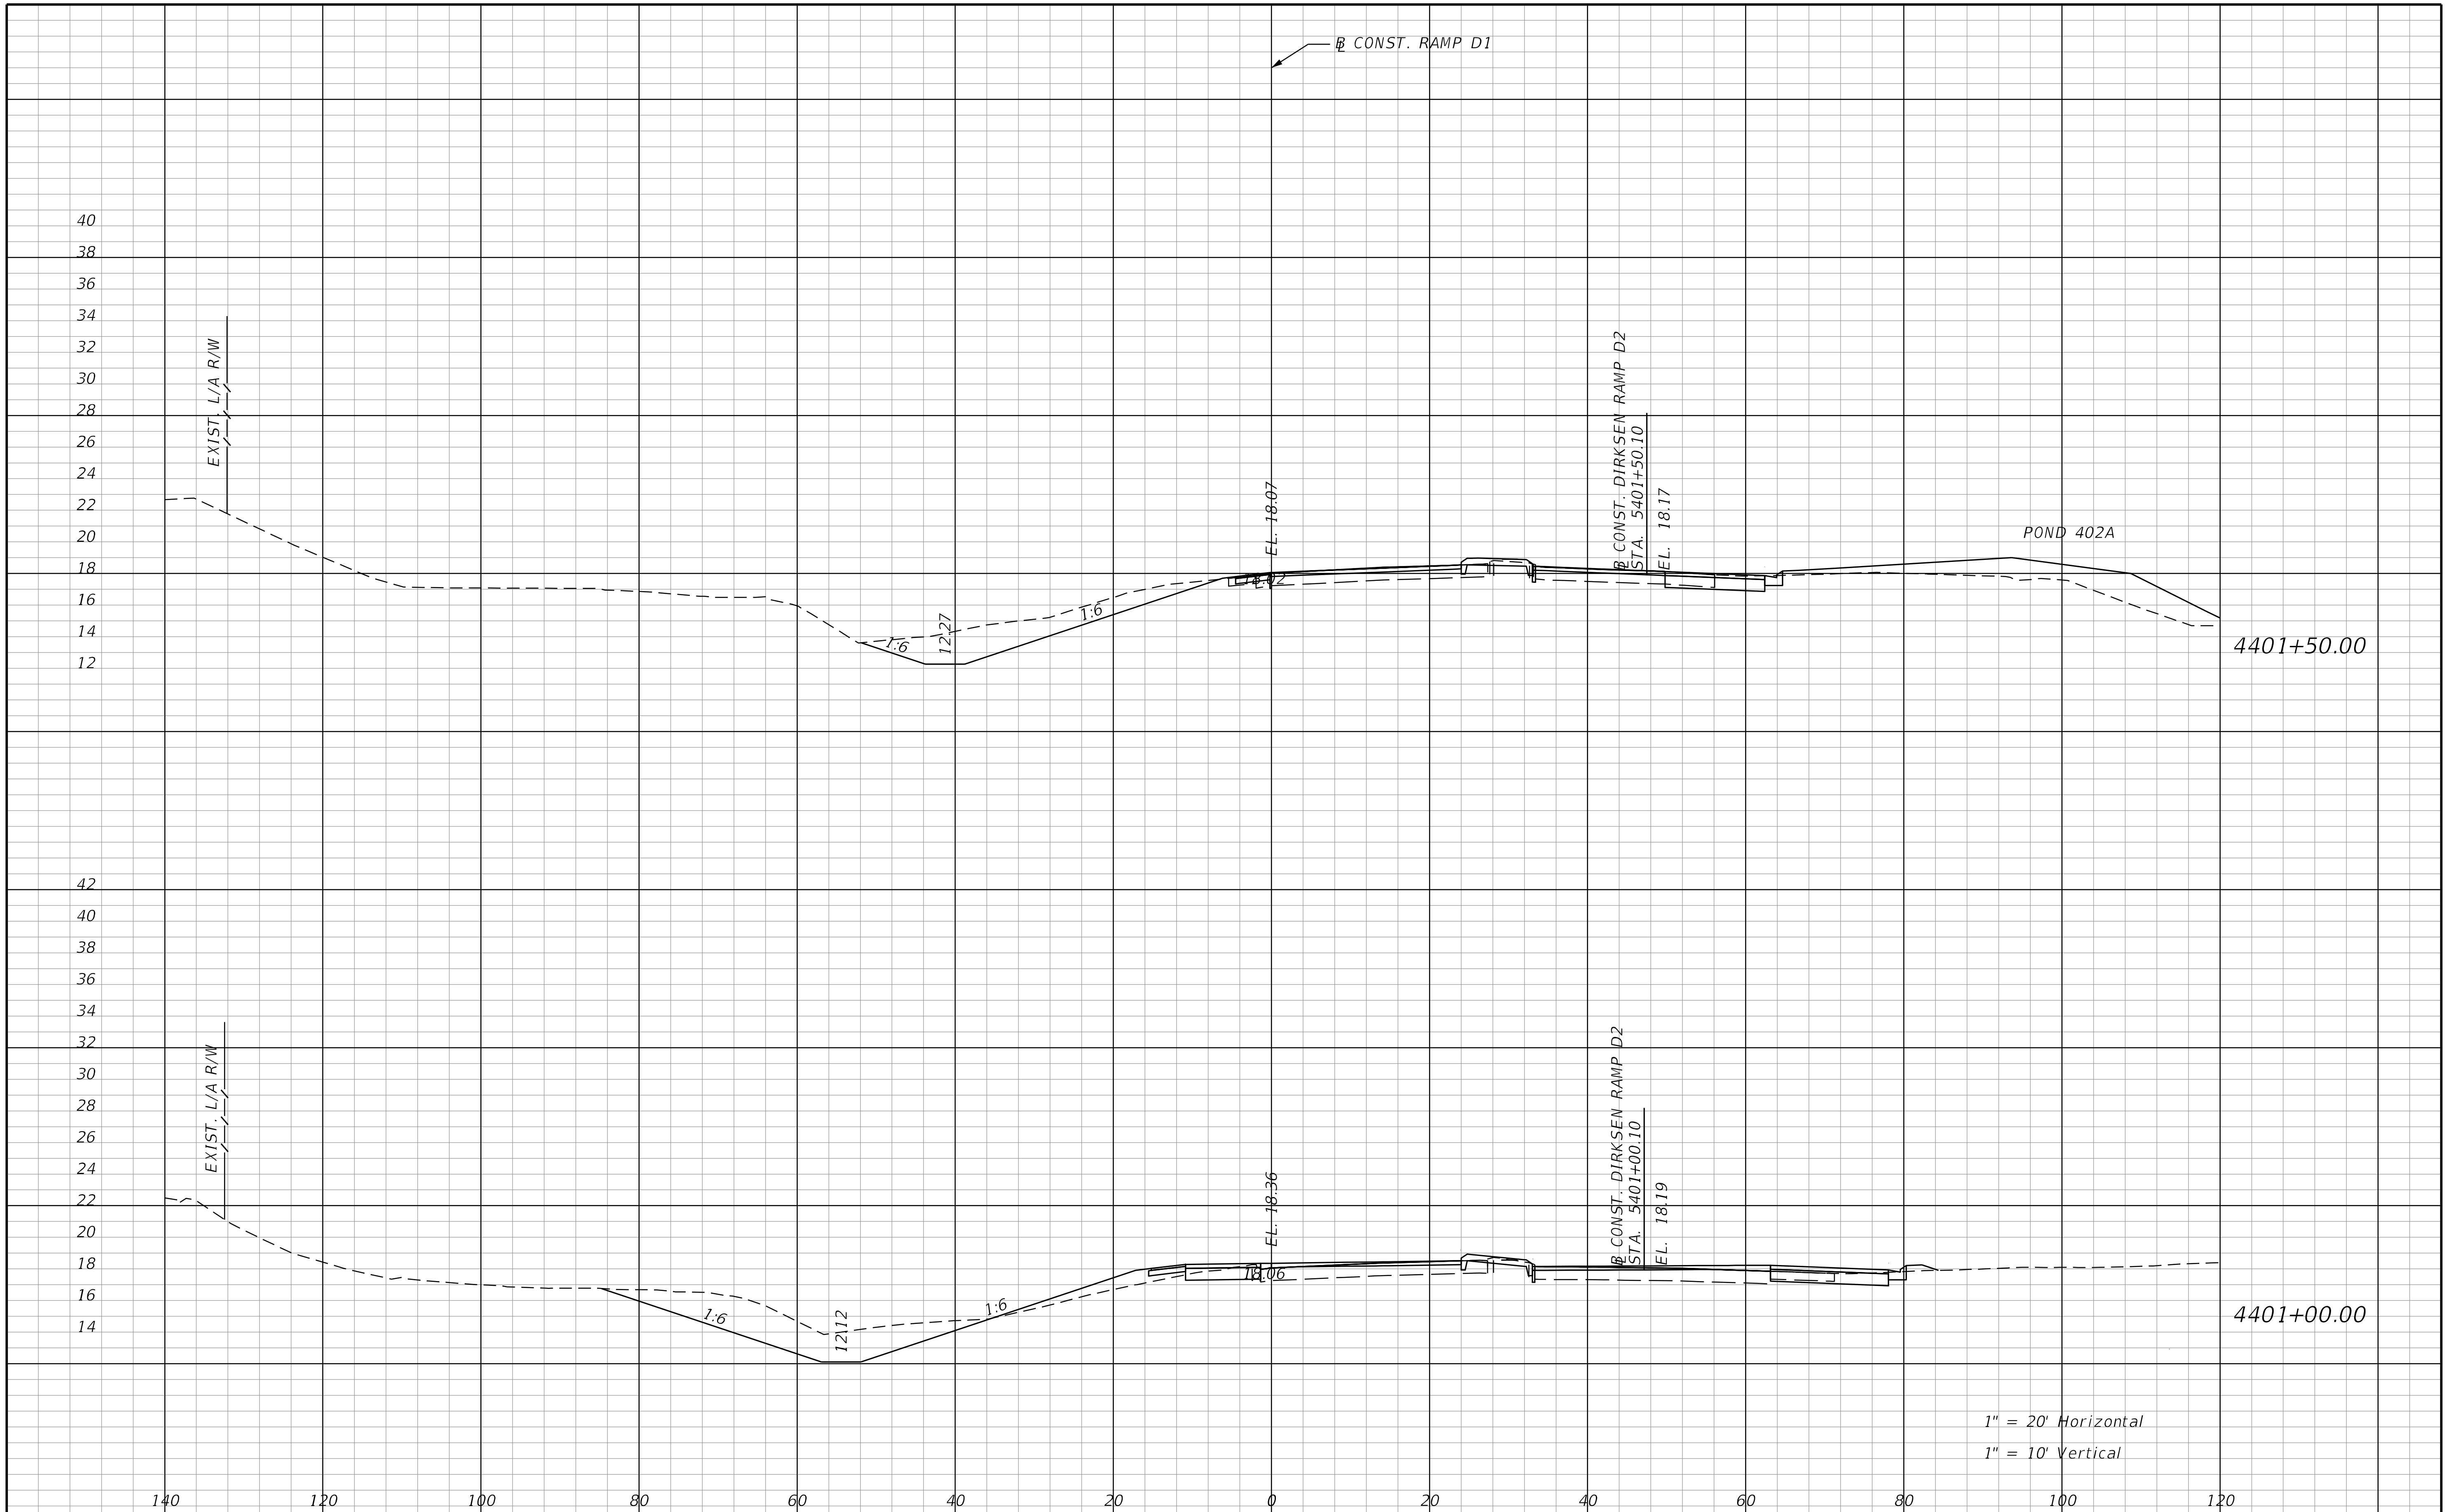

REVISIONS			
DATE	DESCRIPTION	DATE	DESCRIPTION

STANTEC CONSULTING SERVICES INC.
ENGINEER OF RECORD:
WILLIAM V. ANDERSON, P.E. NO.: 36682
11315 CORPORATE BLVD., SUITE 105
ORLANDO, FLORIDA 32817
(407) 823-8966
CERTIFICATE OF AUTHORIZATION NO. 27013

STATE OF FLORIDA
DEPARTMENT OF TRANSPORTATION

ROAD NO.	COUNTY	FINANCIAL PROJECT ID
SR400	VOLUSIA	408464-2-32-01

CROSS SECTION
DIRKSEN DR. RAMP D1

SHEET NO.
1166

THE OFFICIAL RECORD OF THIS SHEET IS THE ELECTRONIC FILE DIGITALLY SIGNED AND SEALED UNDER RULE 61G15-23.004, F.A.C.

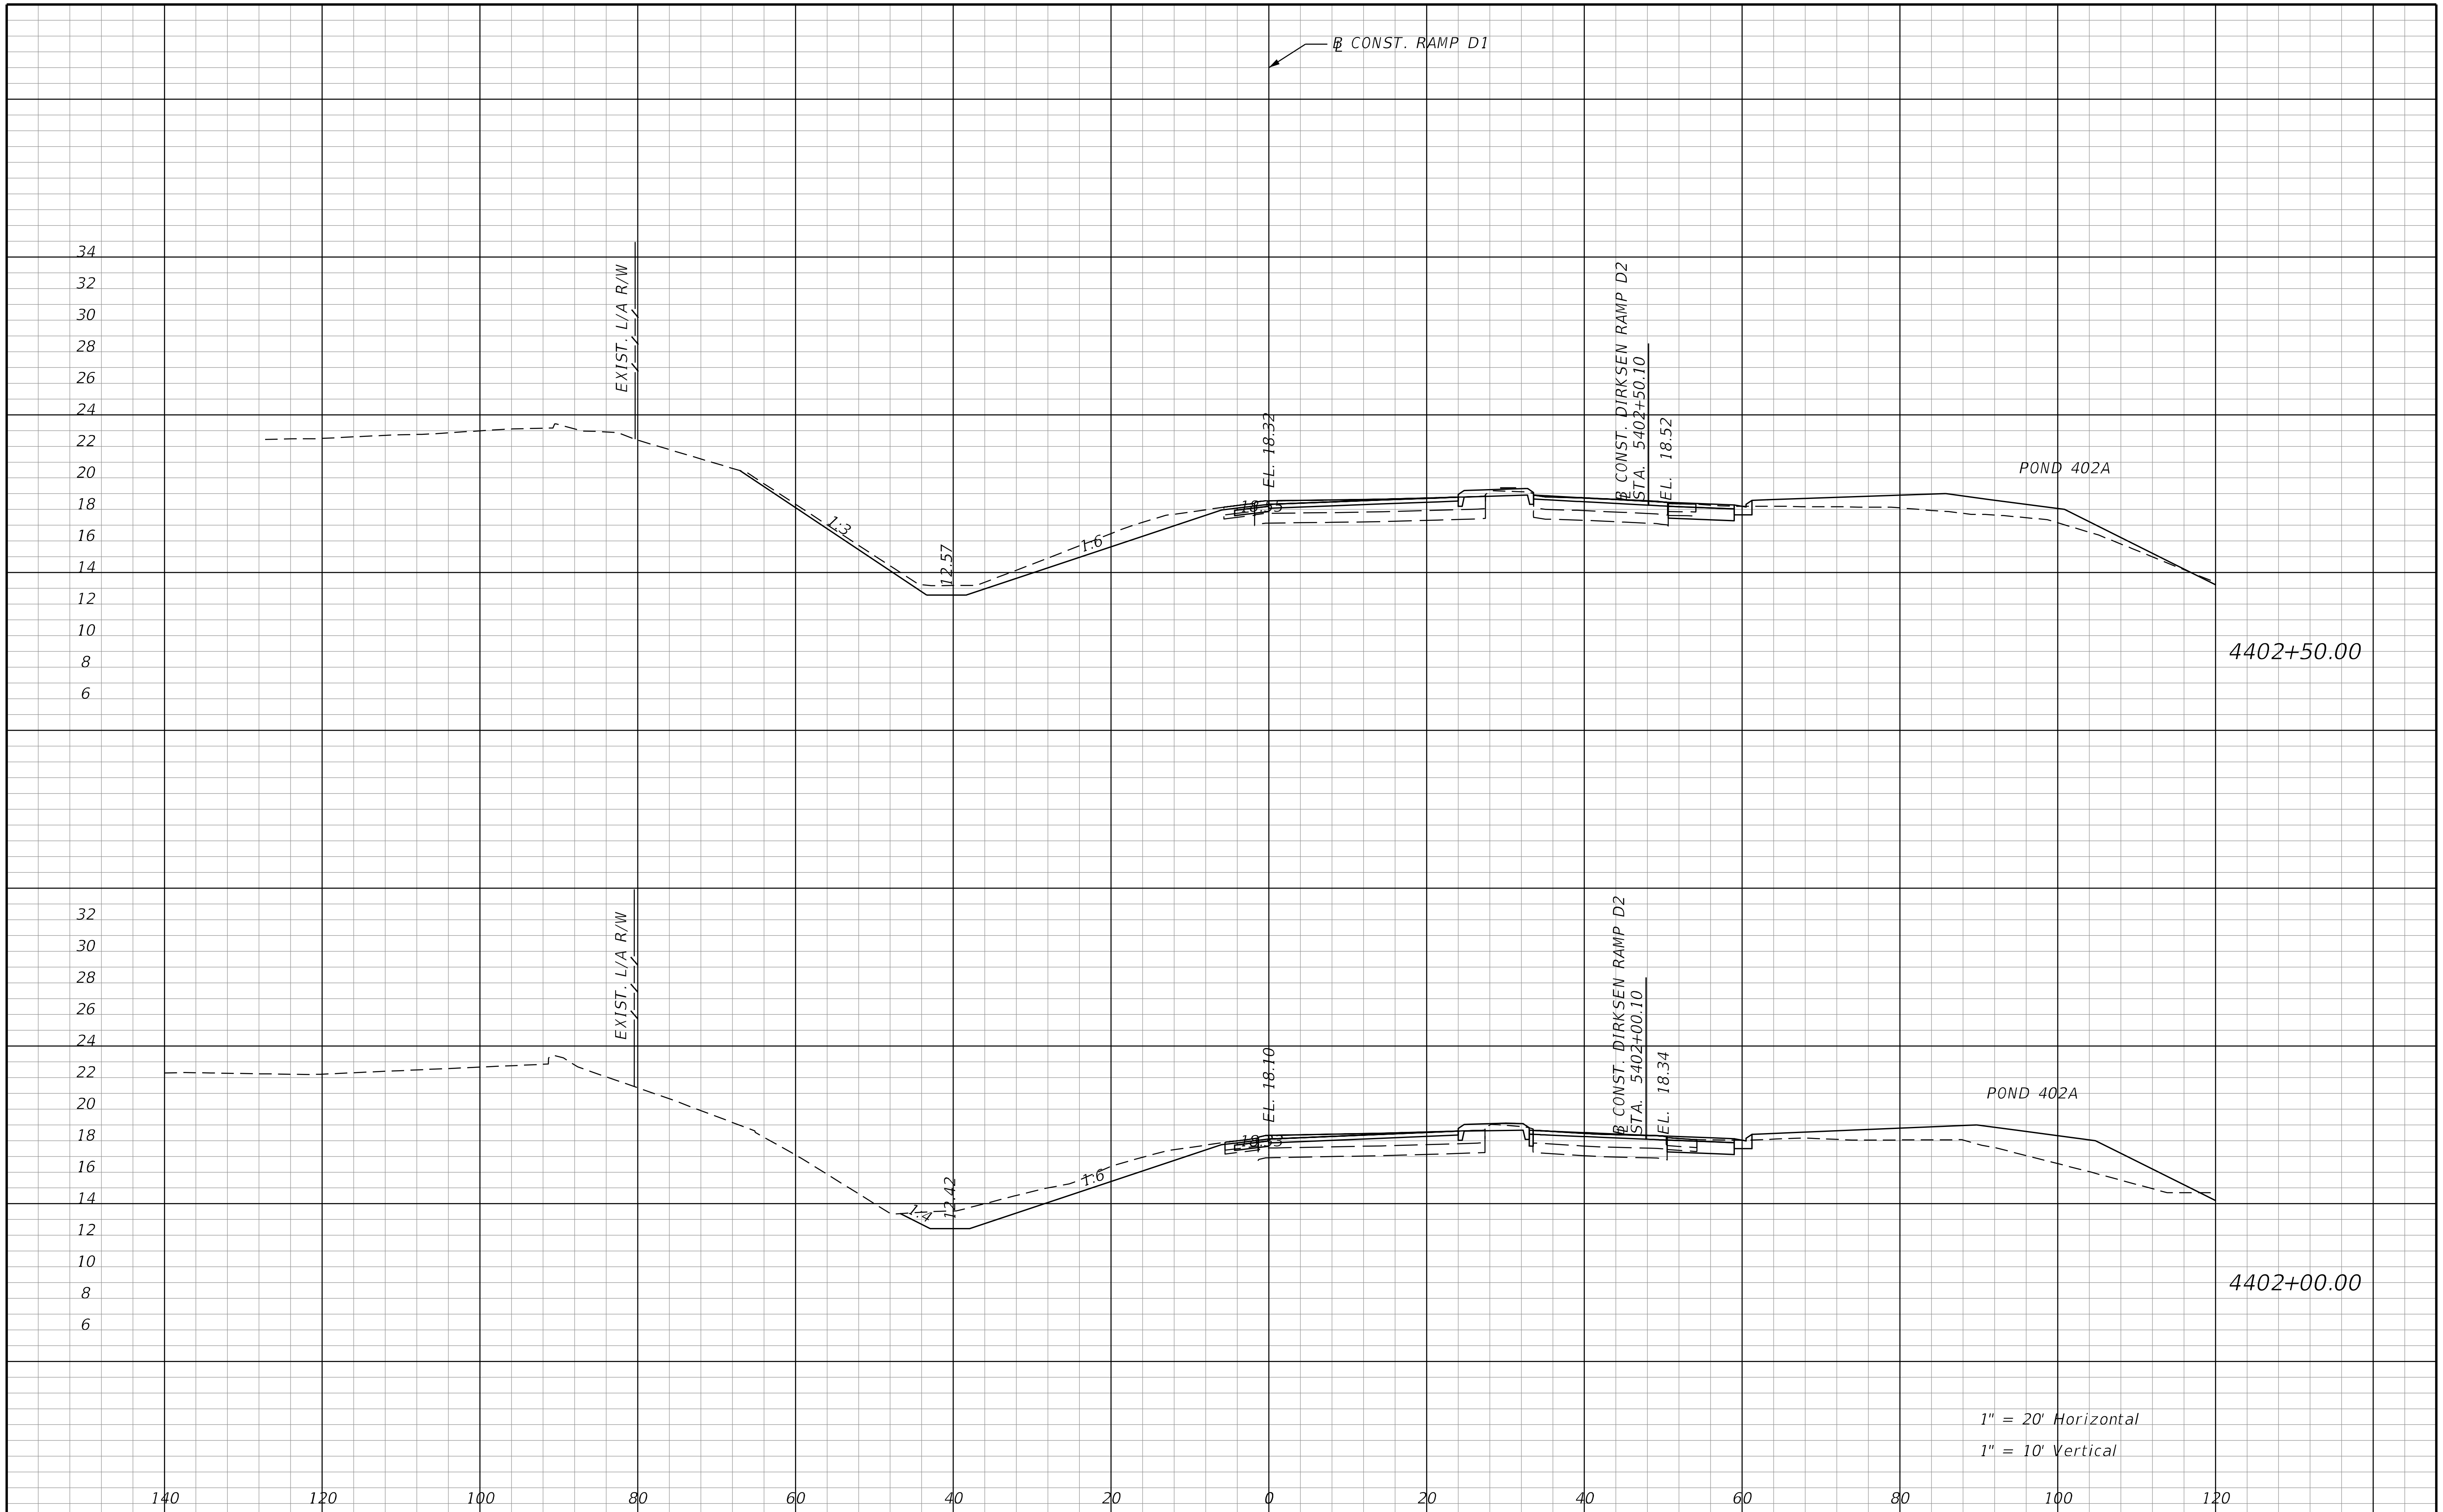

THE OFFICIAL RECORD OF THIS SHEET IS THE ELECTRONIC FILE DIGITALLY SIGNED AND SEALED UNDER RULE 61G15-23.004, F.A.C.

REVISIONS			
DATE	DESCRIPTION	DATE	DESCRIPTION

STANTEC CONSULTING SERVICES INC.
ENGINEER OF RECORD:
WILLIAM V. ANDERSON, P.E. NO.: 36682
11315 CORPORATE BLVD., SUITE 105
ORLANDO, FLORIDA 32817
(407) 823-8966
CERTIFICATE OF AUTHORIZATION NO. 27013

STATE OF FLORIDA
DEPARTMENT OF TRANSPORTATION

ROAD NO.	COUNTY	FINANCIAL PROJECT ID
SR400	VOLUSIA	408464-2-32-01

CROSS SECTION
DIRKSEN DR. RAMP D1

SHEET NO.
1167

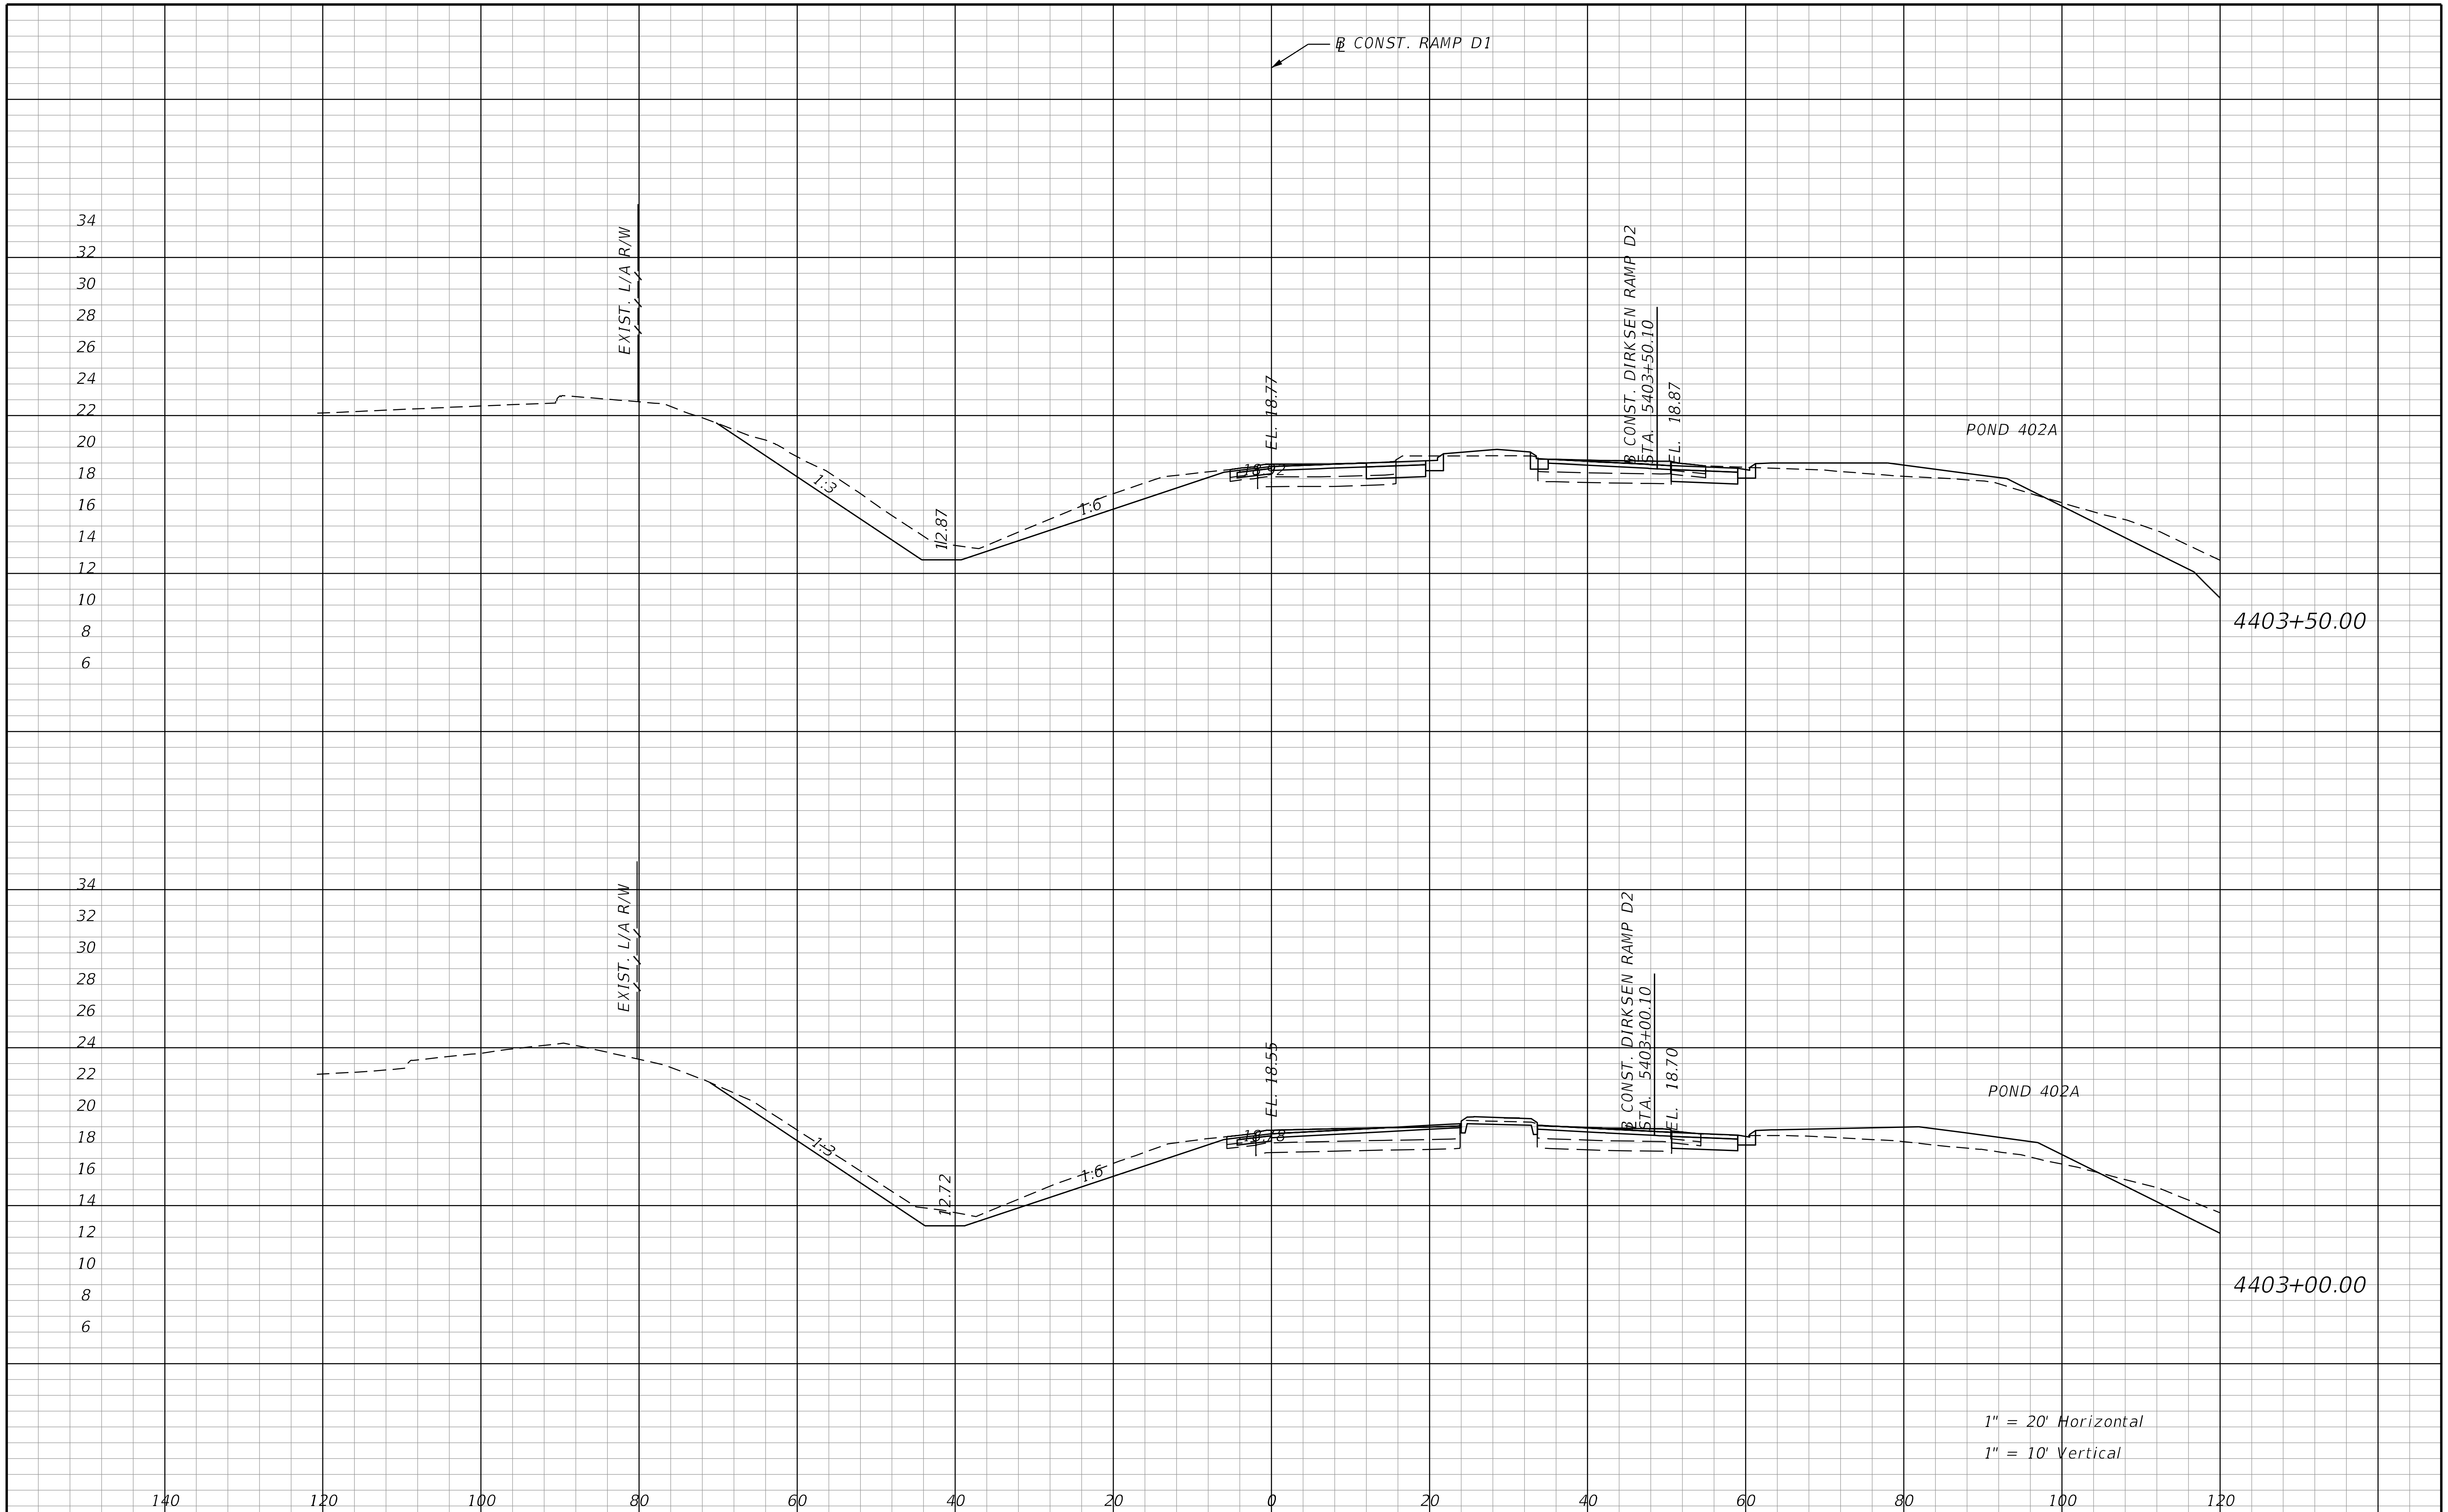

THE OFFICIAL RECORD OF THIS SHEET IS THE ELECTRONIC FILE DIGITALLY SIGNED AND SEALED UNDER RULE 61G15-23.004, F.A.C.

REVISIONS			
DATE	DESCRIPTION	DATE	DESCRIPTION

STANTEC CONSULTING SERVICES INC.
ENGINEER OF RECORD:
WILLIAM V. ANDERSON, P.E. NO.: 36682
11315 CORPORATE BLVD., SUITE 105
ORLANDO, FLORIDA 32817
(407) 823-8966
CERTIFICATE OF AUTHORIZATION NO. 27013

STATE OF FLORIDA
DEPARTMENT OF TRANSPORTATION

ROAD NO.	COUNTY	FINANCIAL PROJECT ID
SR400	VOLUSIA	408464-2-32-01

CROSS SECTION
DIRKSEN DR. RAMP D1

SHEET NO.
1168

jchassee 6/14/2019 4:29:47 PM Rdxsrd_shg V:\2158\active\CADD\40846423201\roadway\RDXSRD-RAMP-04.dgn

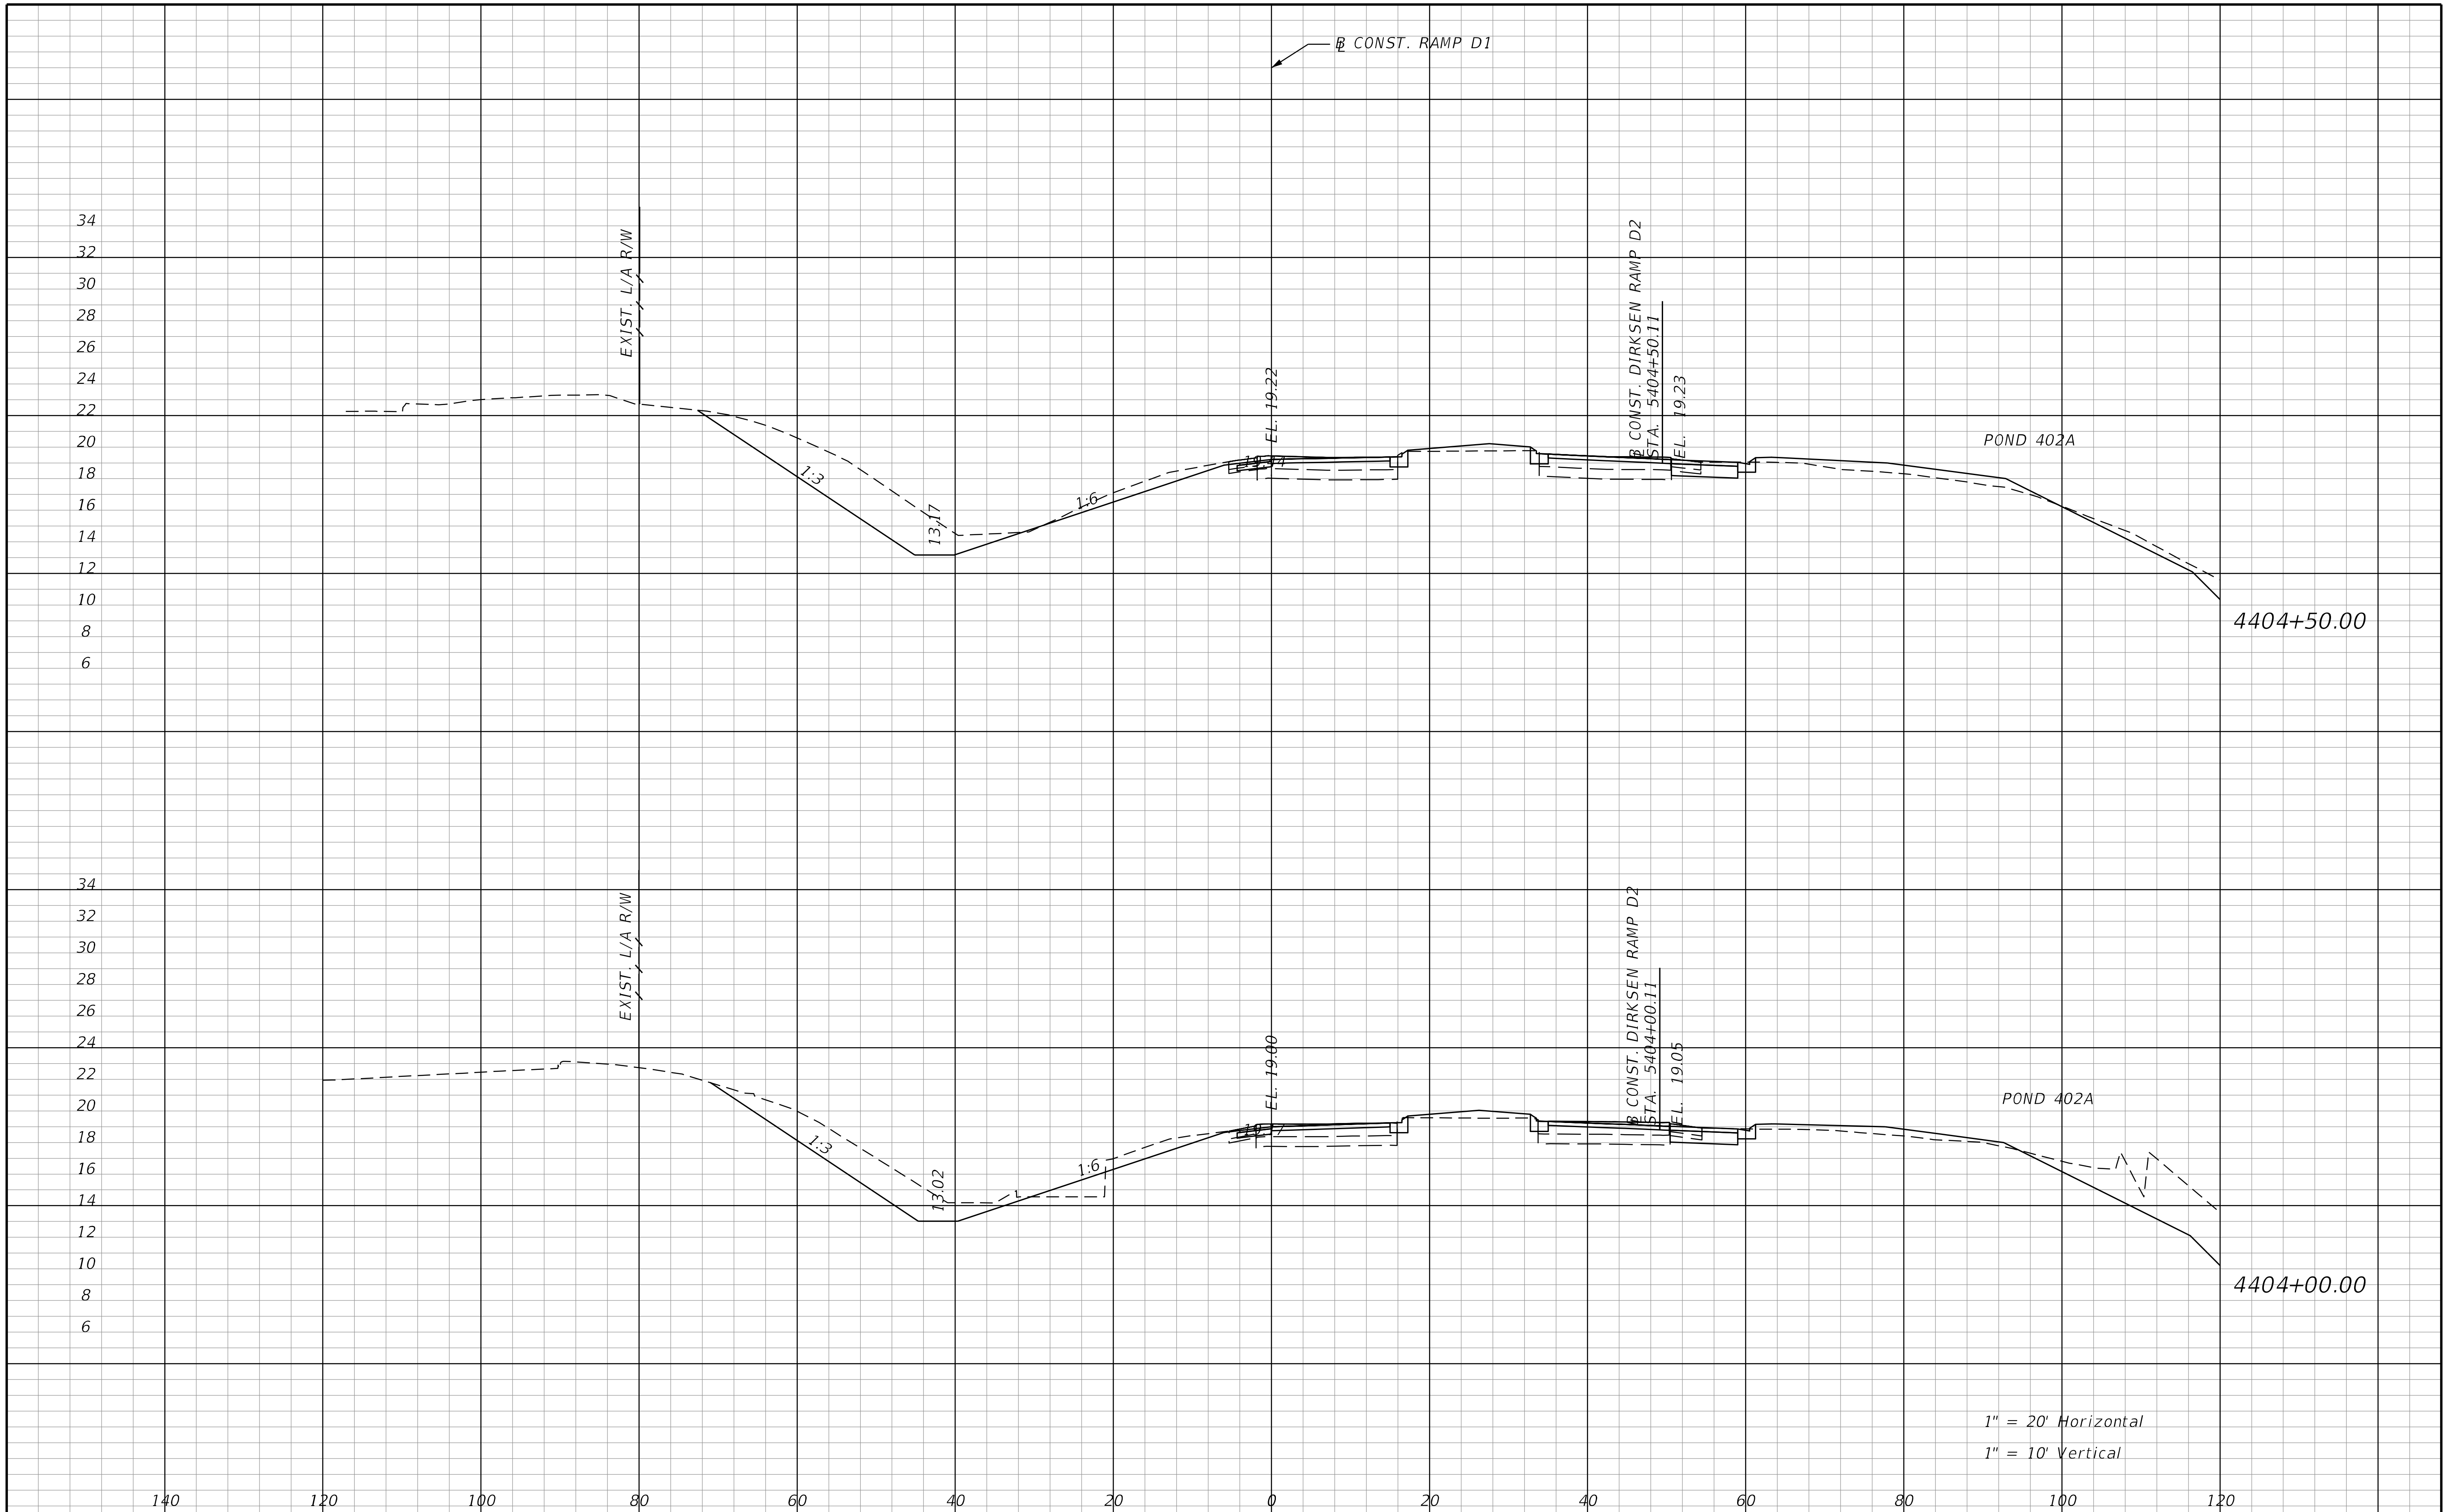

REVISIONS			
DATE	DESCRIPTION	DATE	DESCRIPTION

STANTEC CONSULTING SERVICES INC.
ENGINEER OF RECORD:
WILLIAM V. ANDERSON, P.E. NO.: 36682
11315 CORPORATE BLVD., SUITE 105
ORLANDO, FLORIDA 32817
(407) 823-8966
CERTIFICATE OF AUTHORIZATION NO. 27013

STATE OF FLORIDA
DEPARTMENT OF TRANSPORTATION

ROAD NO.	COUNTY	FINANCIAL PROJECT ID
SR400	VOLUSIA	408464-2-32-01

CROSS SECTION
DIRKSEN DR. RAMP D1

SHEET NO.
1169

THE OFFICIAL RECORD OF THIS SHEET IS THE ELECTRONIC FILE DIGITALLY SIGNED AND SEALED UNDER RULE 61G15-23.004, F.A.C.

jchassee 6/14/2019 4:29:47 PM Rdxsrd_shg V:\2158\active\CADD\40846423201\roadway\RDXSRD-RAMP-04.dgn

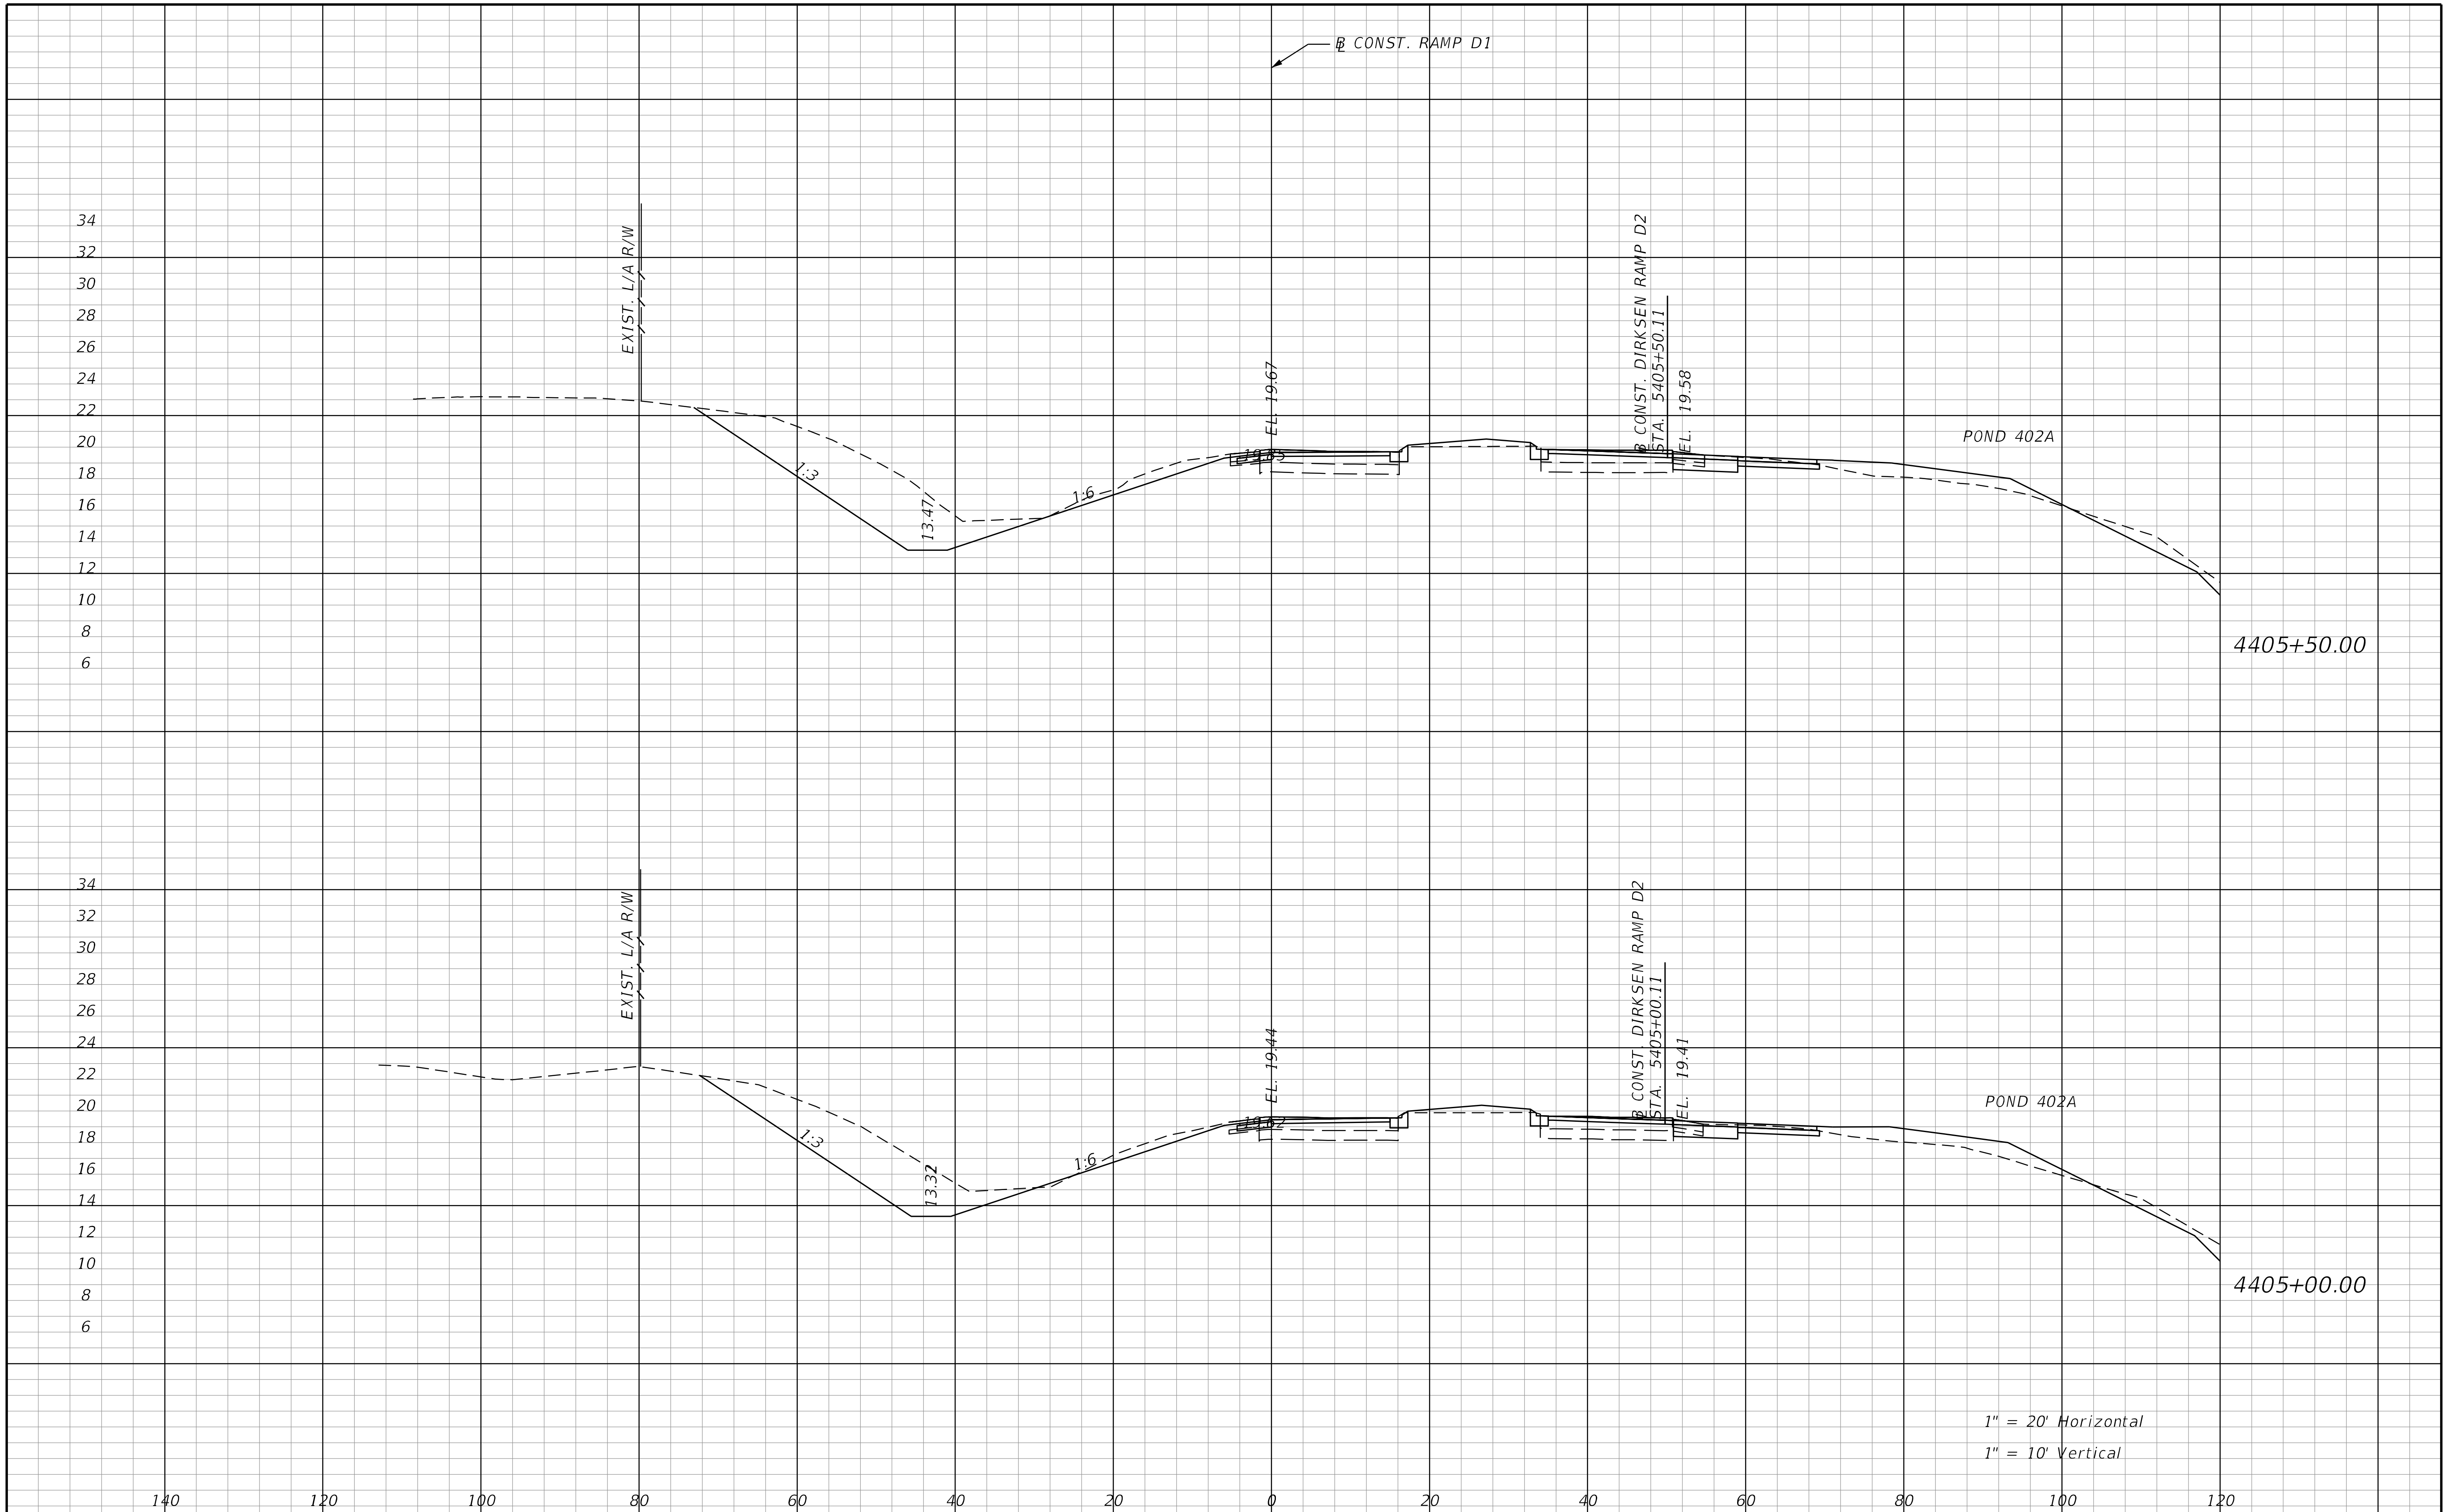

THE OFFICIAL RECORD OF THIS SHEET IS THE ELECTRONIC FILE DIGITALLY SIGNED AND SEALED UNDER RULE 61G15-23.004, F.A.C.

REVISIONS			
DATE	DESCRIPTION	DATE	DESCRIPTION

STANTEC CONSULTING SERVICES INC.
ENGINEER OF RECORD:
WILLIAM V. ANDERSON, P.E. NO.: 36682
11315 CORPORATE BLVD., SUITE 105
ORLANDO, FLORIDA 32817
(407) 823-8966
CERTIFICATE OF AUTHORIZATION NO. 27013

STATE OF FLORIDA
DEPARTMENT OF TRANSPORTATION

ROAD NO.	COUNTY	FINANCIAL PROJECT ID
SR400	VOLUSIA	408464-2-32-01

CROSS SECTION
DIRKSEN DR. RAMP D1

SHEET NO.
1170

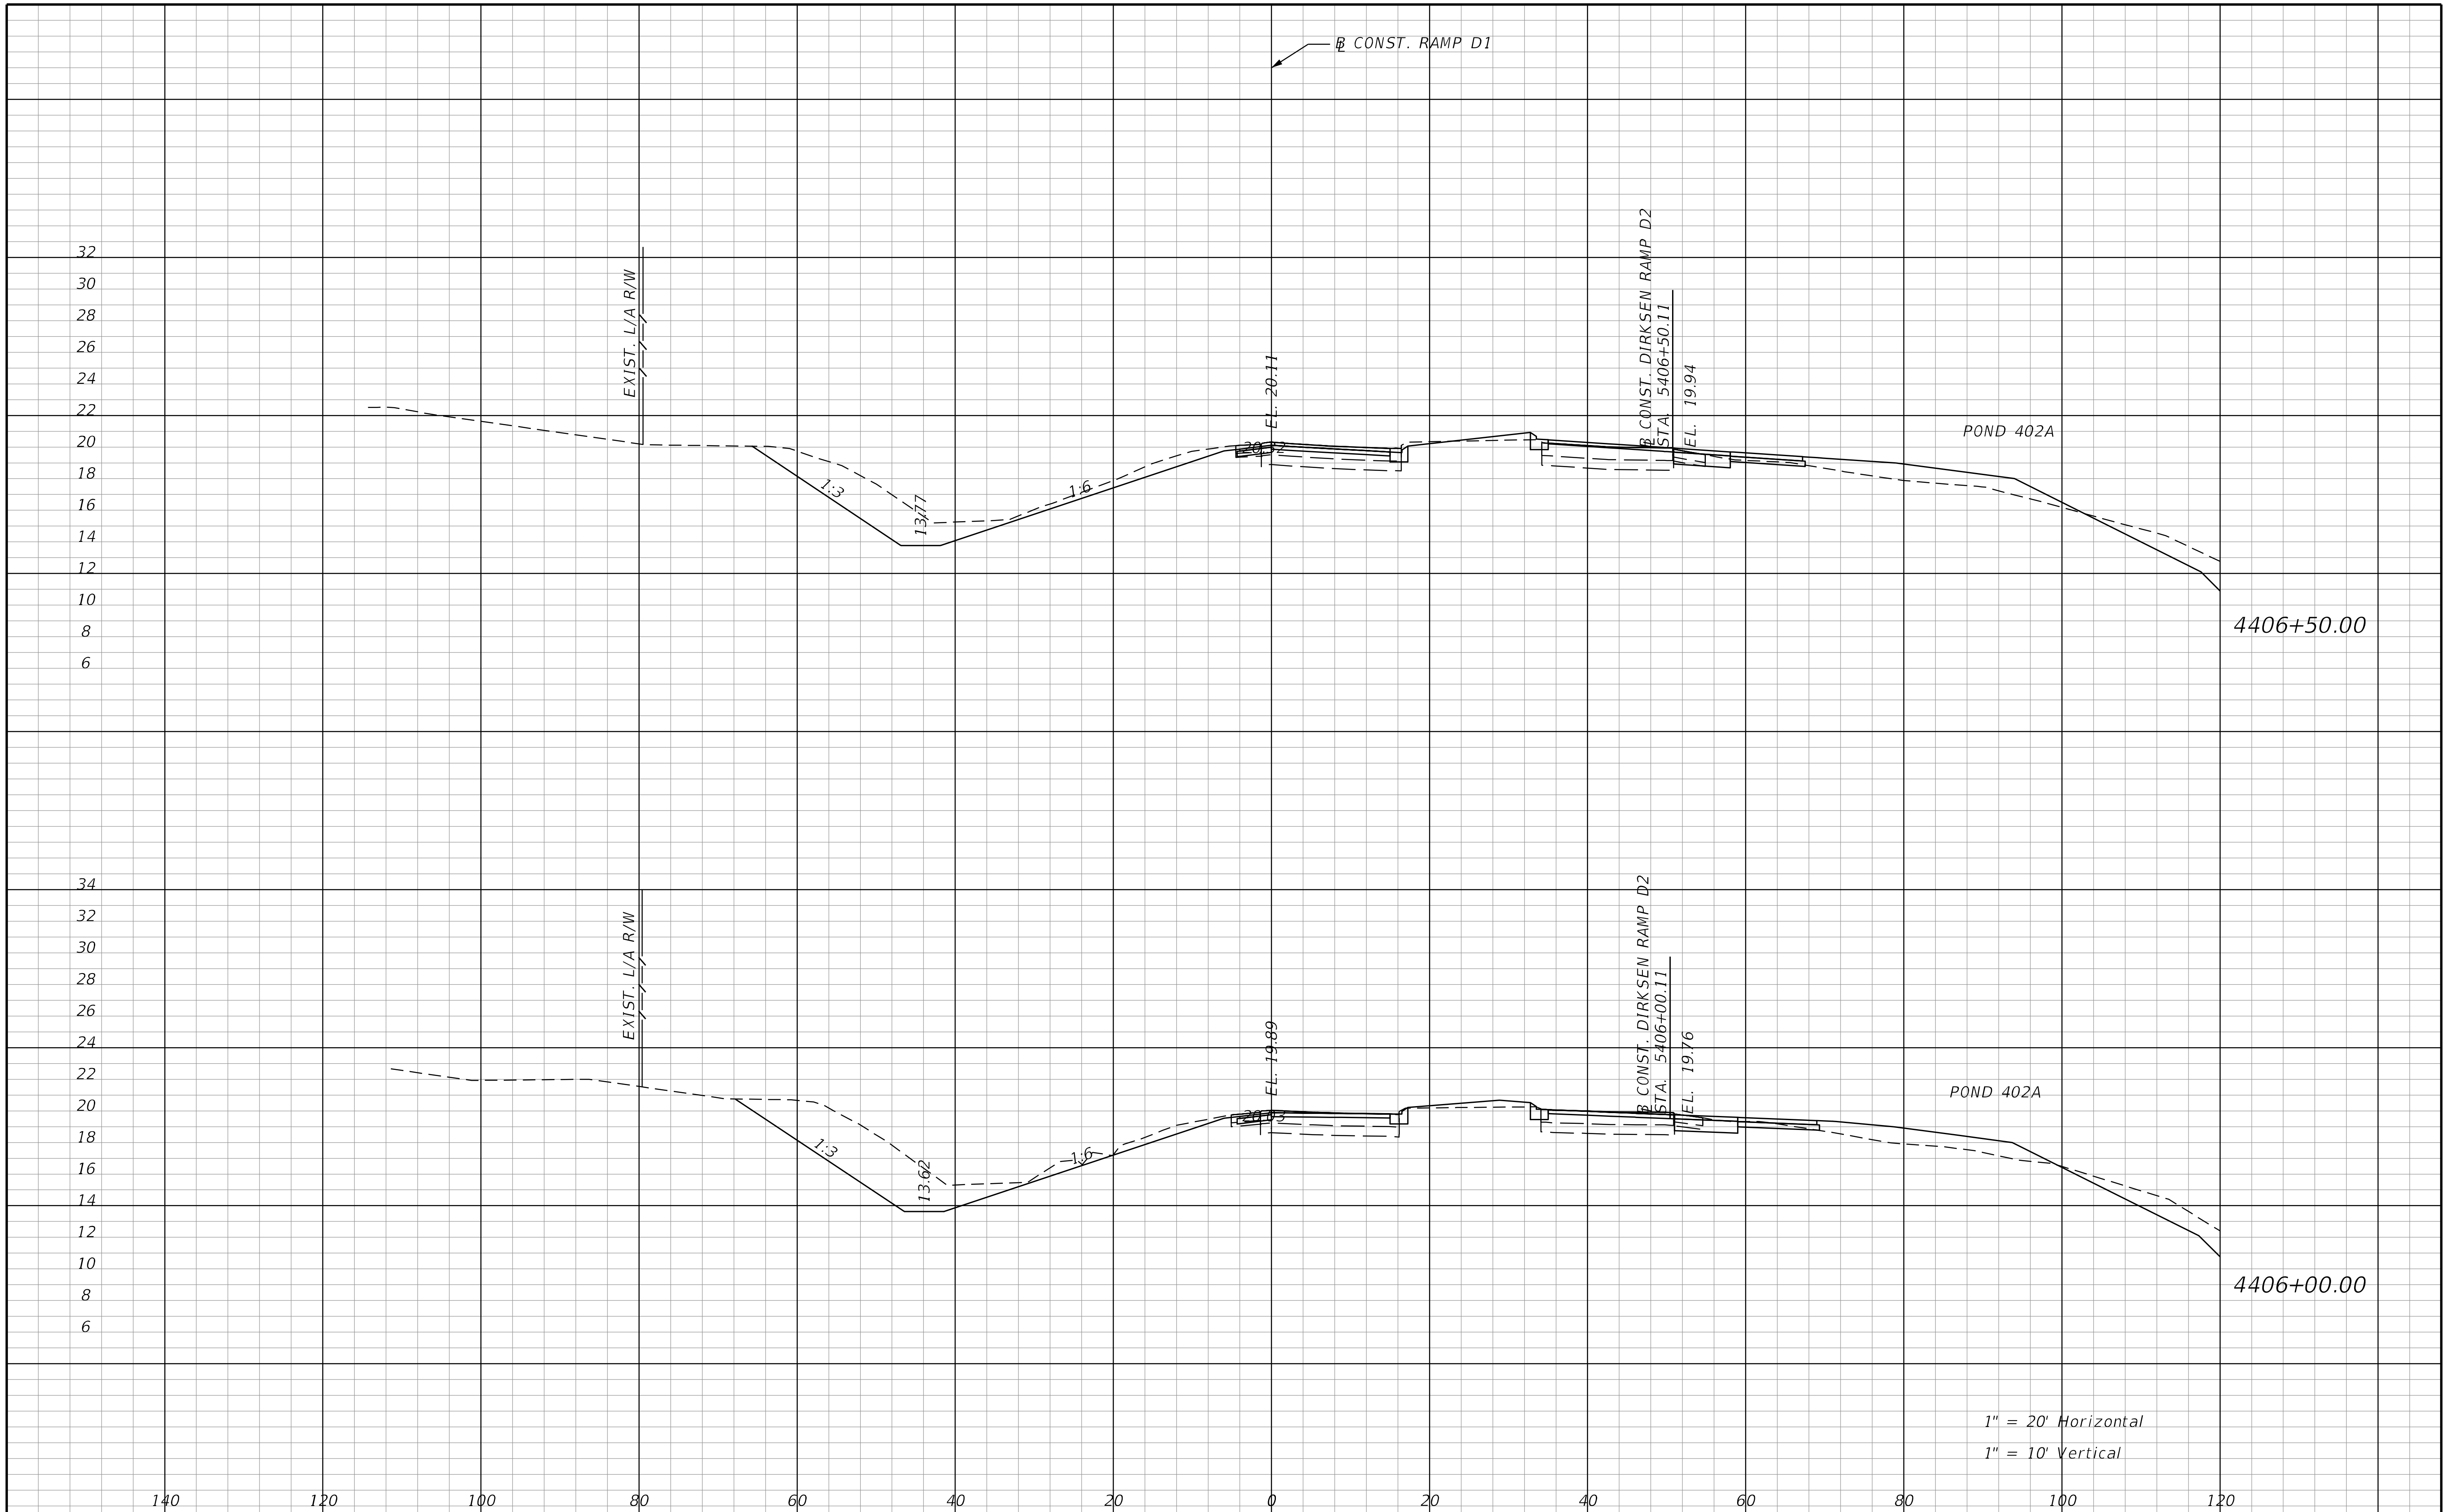

REVISIONS			
DATE	DESCRIPTION	DATE	DESCRIPTION

STANTEC CONSULTING SERVICES INC.
ENGINEER OF RECORD:
WILLIAM V. ANDERSON, P.E. NO.: 36682
11315 CORPORATE BLVD., SUITE 105
ORLANDO, FLORIDA 32817
(407) 823-8966
CERTIFICATE OF AUTHORIZATION NO. 27013

STATE OF FLORIDA
DEPARTMENT OF TRANSPORTATION

ROAD NO.	COUNTY	FINANCIAL PROJECT ID
SR400	VOLUSIA	408464-2-32-01

CROSS SECTION
DIRKSEN DR. RAMP D1

SHEET NO.
1171

jchassee 6/14/2019 4:29:48 PM Rdxsrd_shg V:\2158\active\CADD\40846423201\roadway\RDXSRD-RAMP-04.dgn

THE OFFICIAL RECORD OF THIS SHEET IS THE ELECTRONIC FILE DIGITALLY SIGNED AND SEALED UNDER RULE 61G15-23.004, F.A.C.

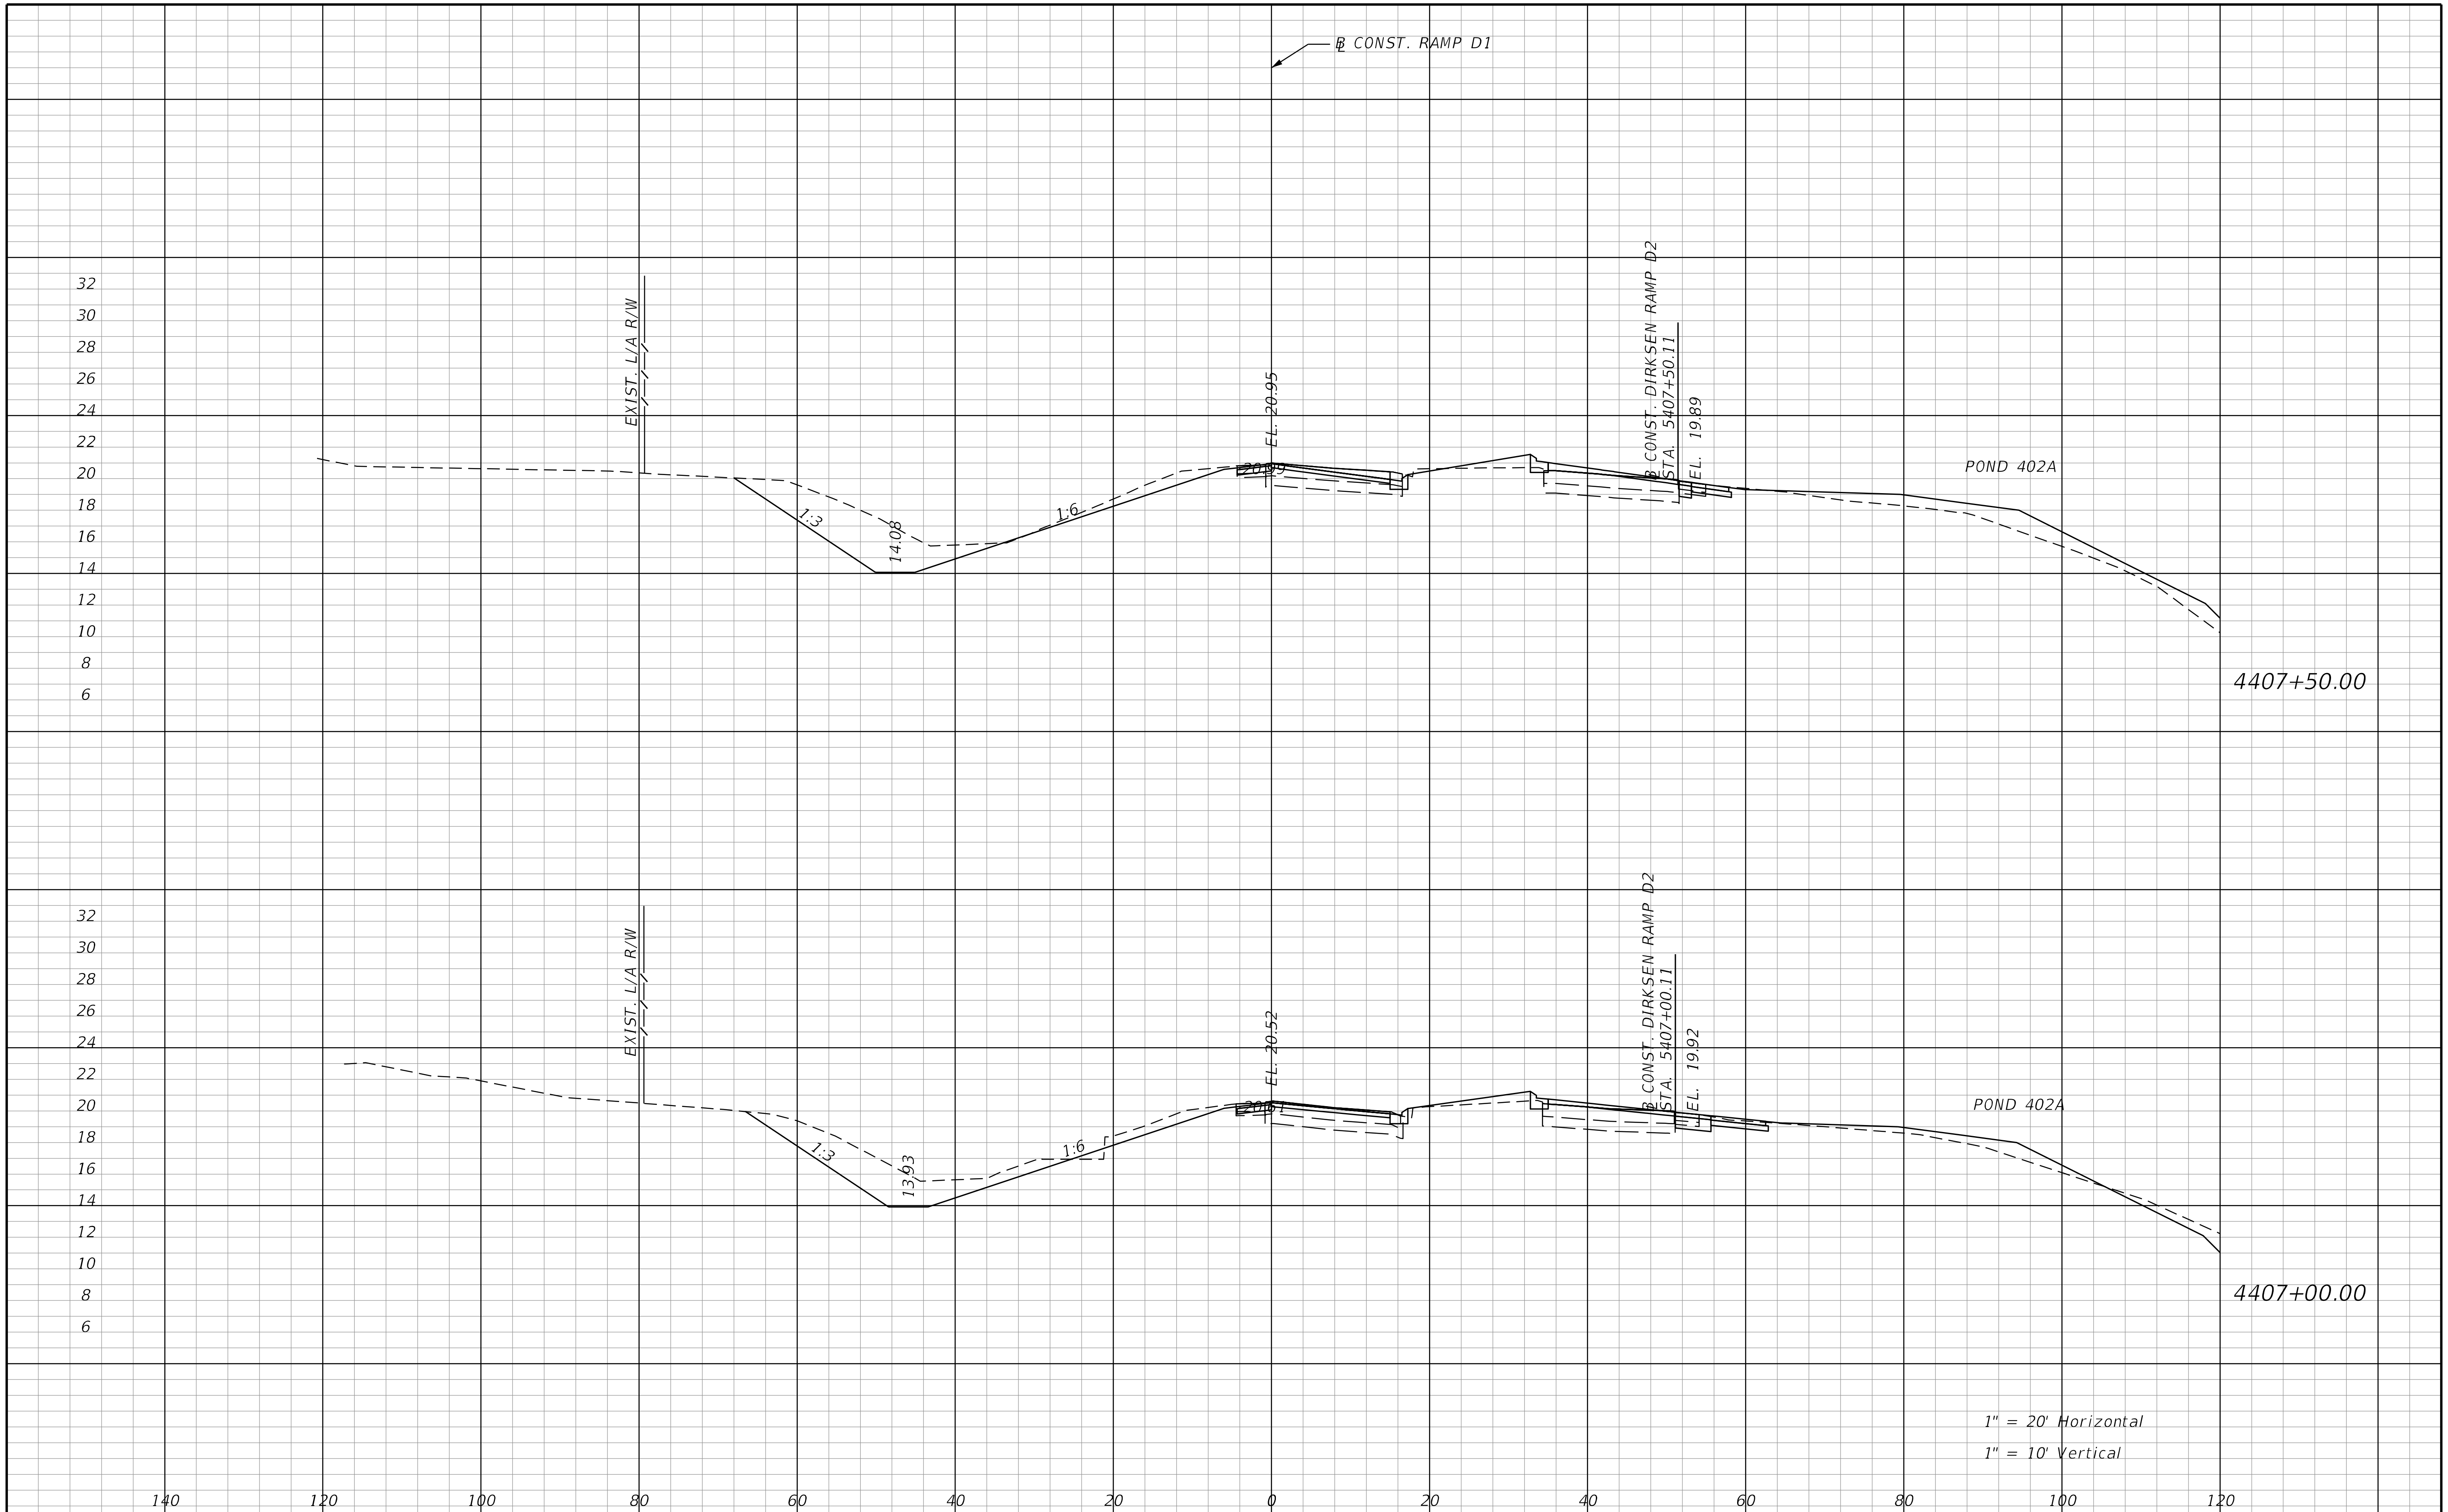

THE OFFICIAL RECORD OF THIS SHEET IS THE ELECTRONIC FILE DIGITALLY SIGNED AND SEALED UNDER RULE 61G15-23.004, F.A.C.

REVISIONS			
DATE	DESCRIPTION	DATE	DESCRIPTION

STANTEC CONSULTING SERVICES INC.
ENGINEER OF RECORD:
WILLIAM V. ANDERSON, P.E. NO.: 36682
11315 CORPORATE BLVD., SUITE 105
ORLANDO, FLORIDA 32817
(407) 823-8966
CERTIFICATE OF AUTHORIZATION NO. 27013

STATE OF FLORIDA
DEPARTMENT OF TRANSPORTATION

ROAD NO.	COUNTY	FINANCIAL PROJECT ID
SR400	VOLUSIA	408464-2-32-01

CROSS SECTION
DIRKSEN DR. RAMP D1

SHEET NO. 1172

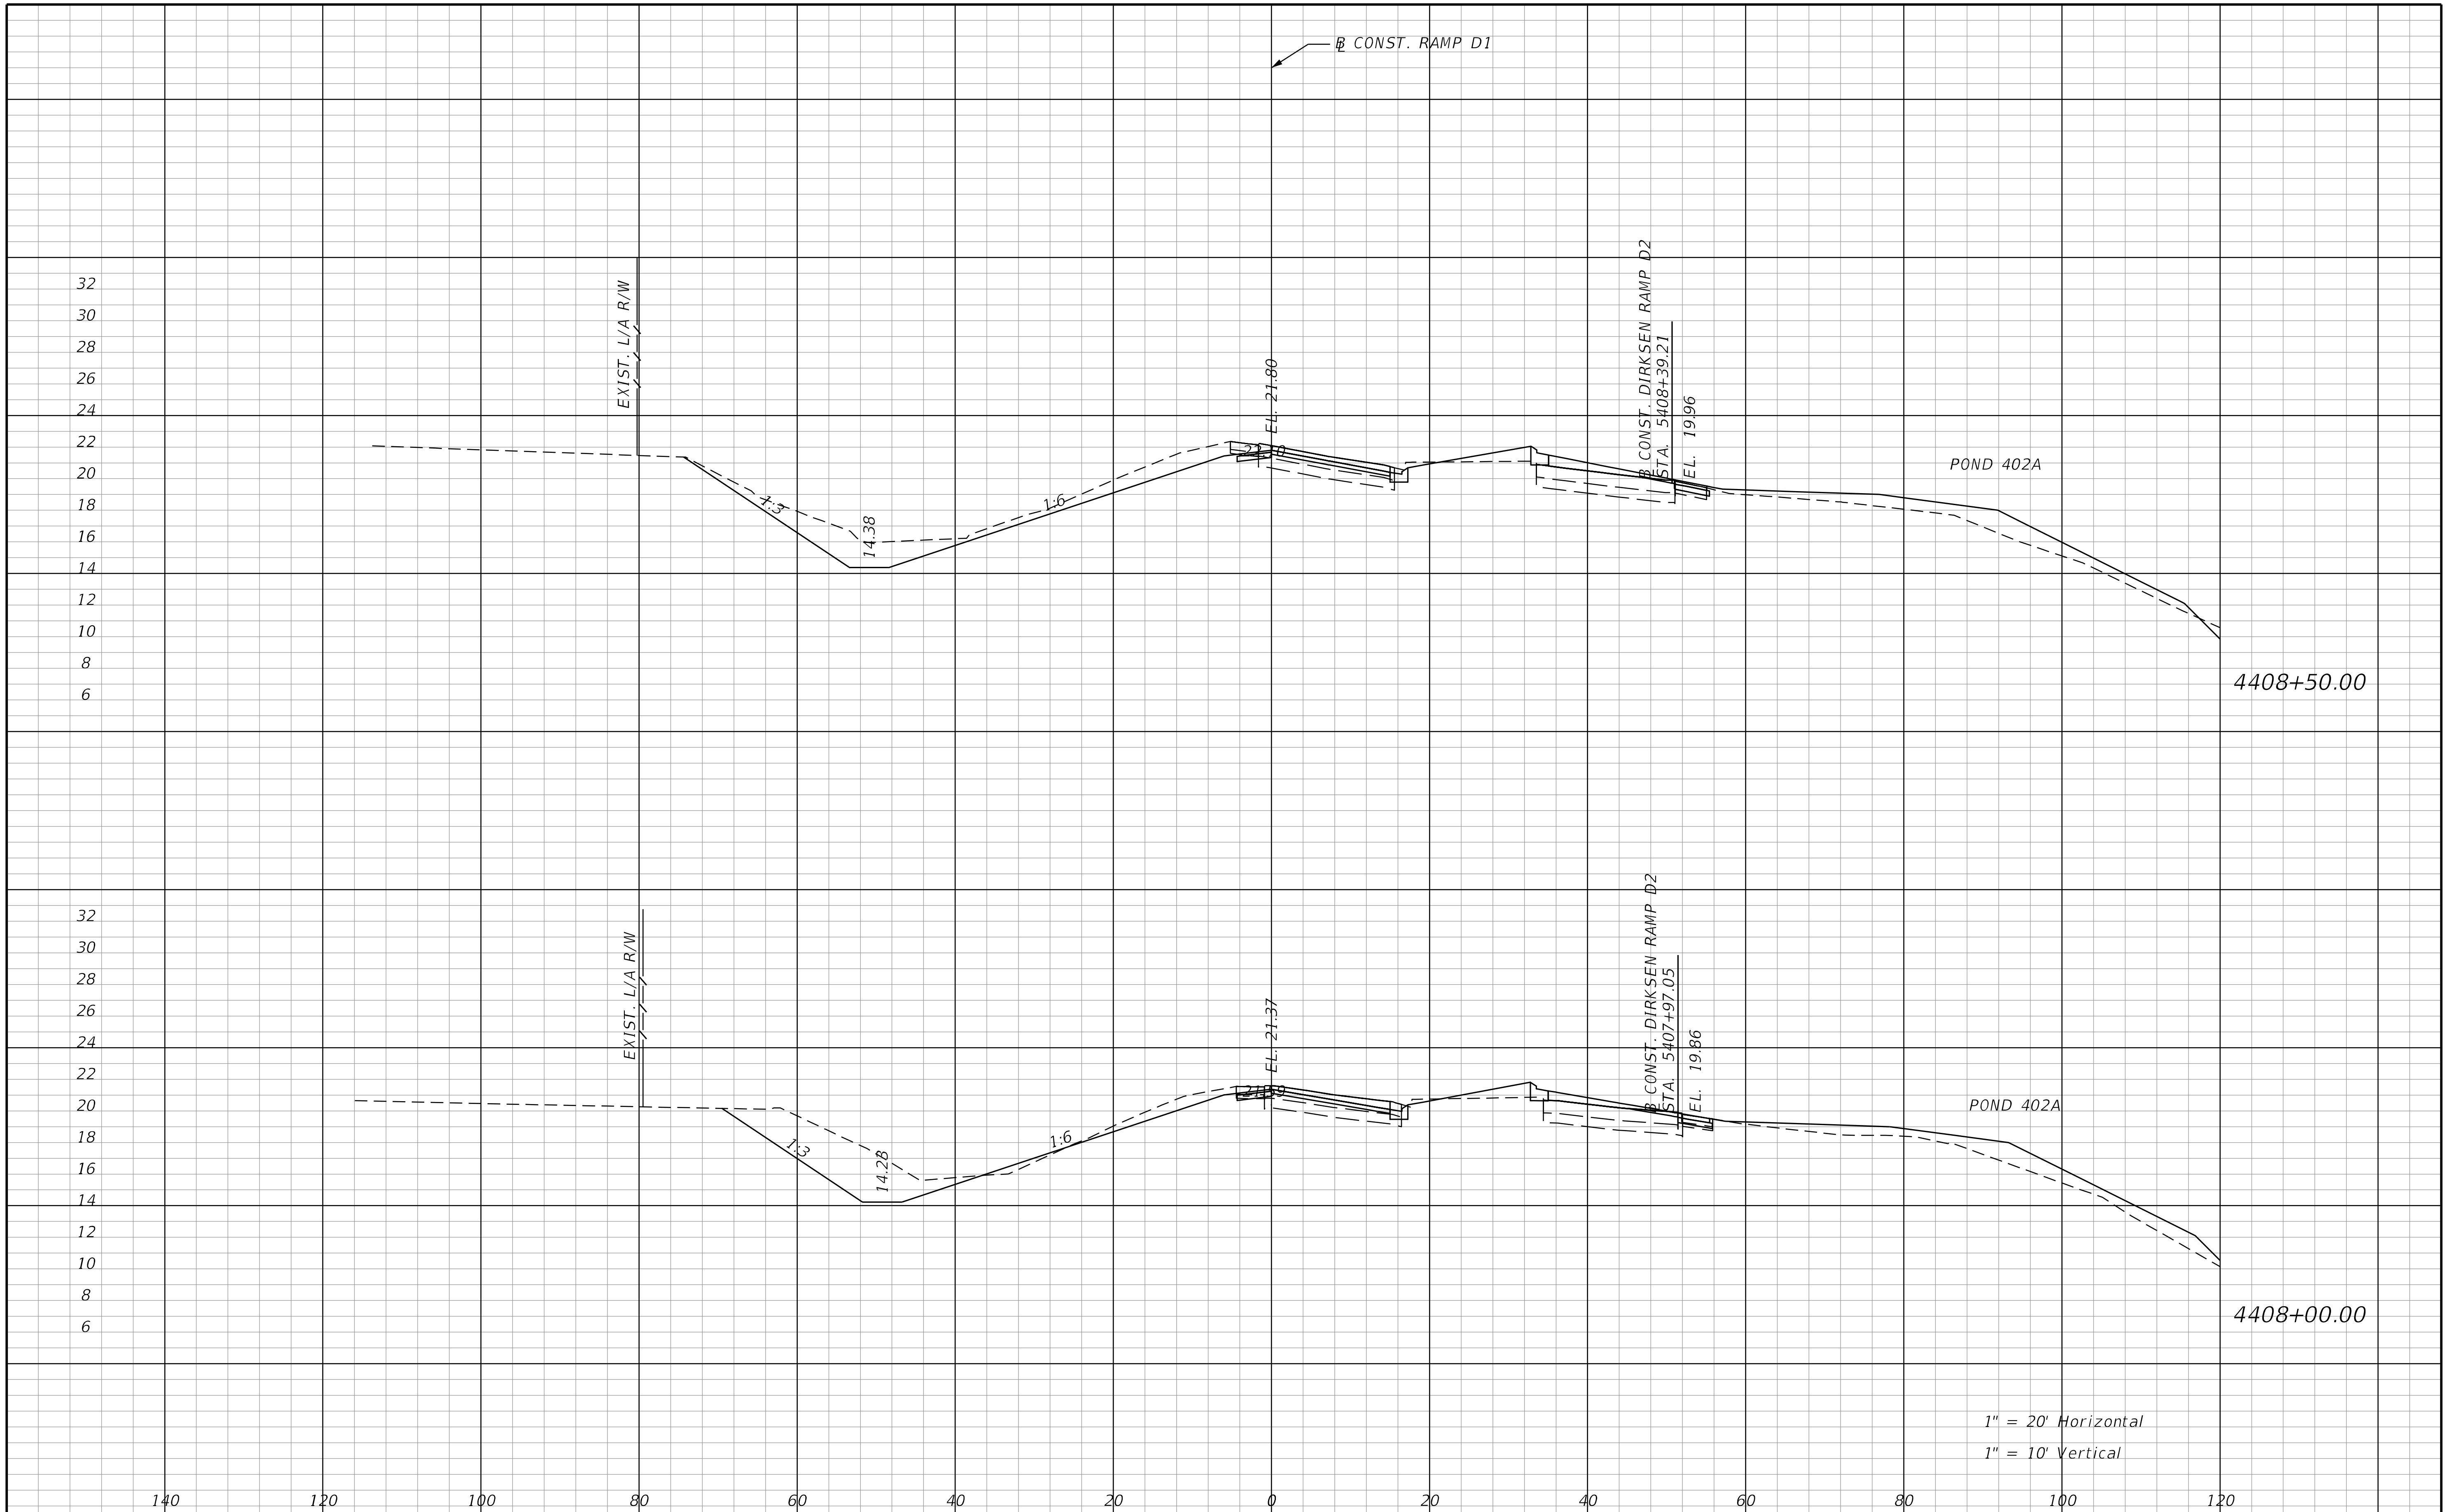

THE OFFICIAL RECORD OF THIS SHEET IS THE ELECTRONIC FILE DIGITALLY SIGNED AND SEALED UNDER RULE 61G15-23.004, F.A.C.

REVISIONS			
DATE	DESCRIPTION	DATE	DESCRIPTION

STANTEC CONSULTING SERVICES INC.
ENGINEER OF RECORD:
WILLIAM V. ANDERSON, P.E. NO.: 36682
11315 CORPORATE BLVD., SUITE 105
ORLANDO, FLORIDA 32817
(407) 823-8966
CERTIFICATE OF AUTHORIZATION NO. 27013

STATE OF FLORIDA
DEPARTMENT OF TRANSPORTATION

ROAD NO.	COUNTY	FINANCIAL PROJECT ID
SR400	VOLUSIA	408464-2-32-01

CROSS SECTION
DIRKSEN DR. RAMP D1

SHEET NO.
1173

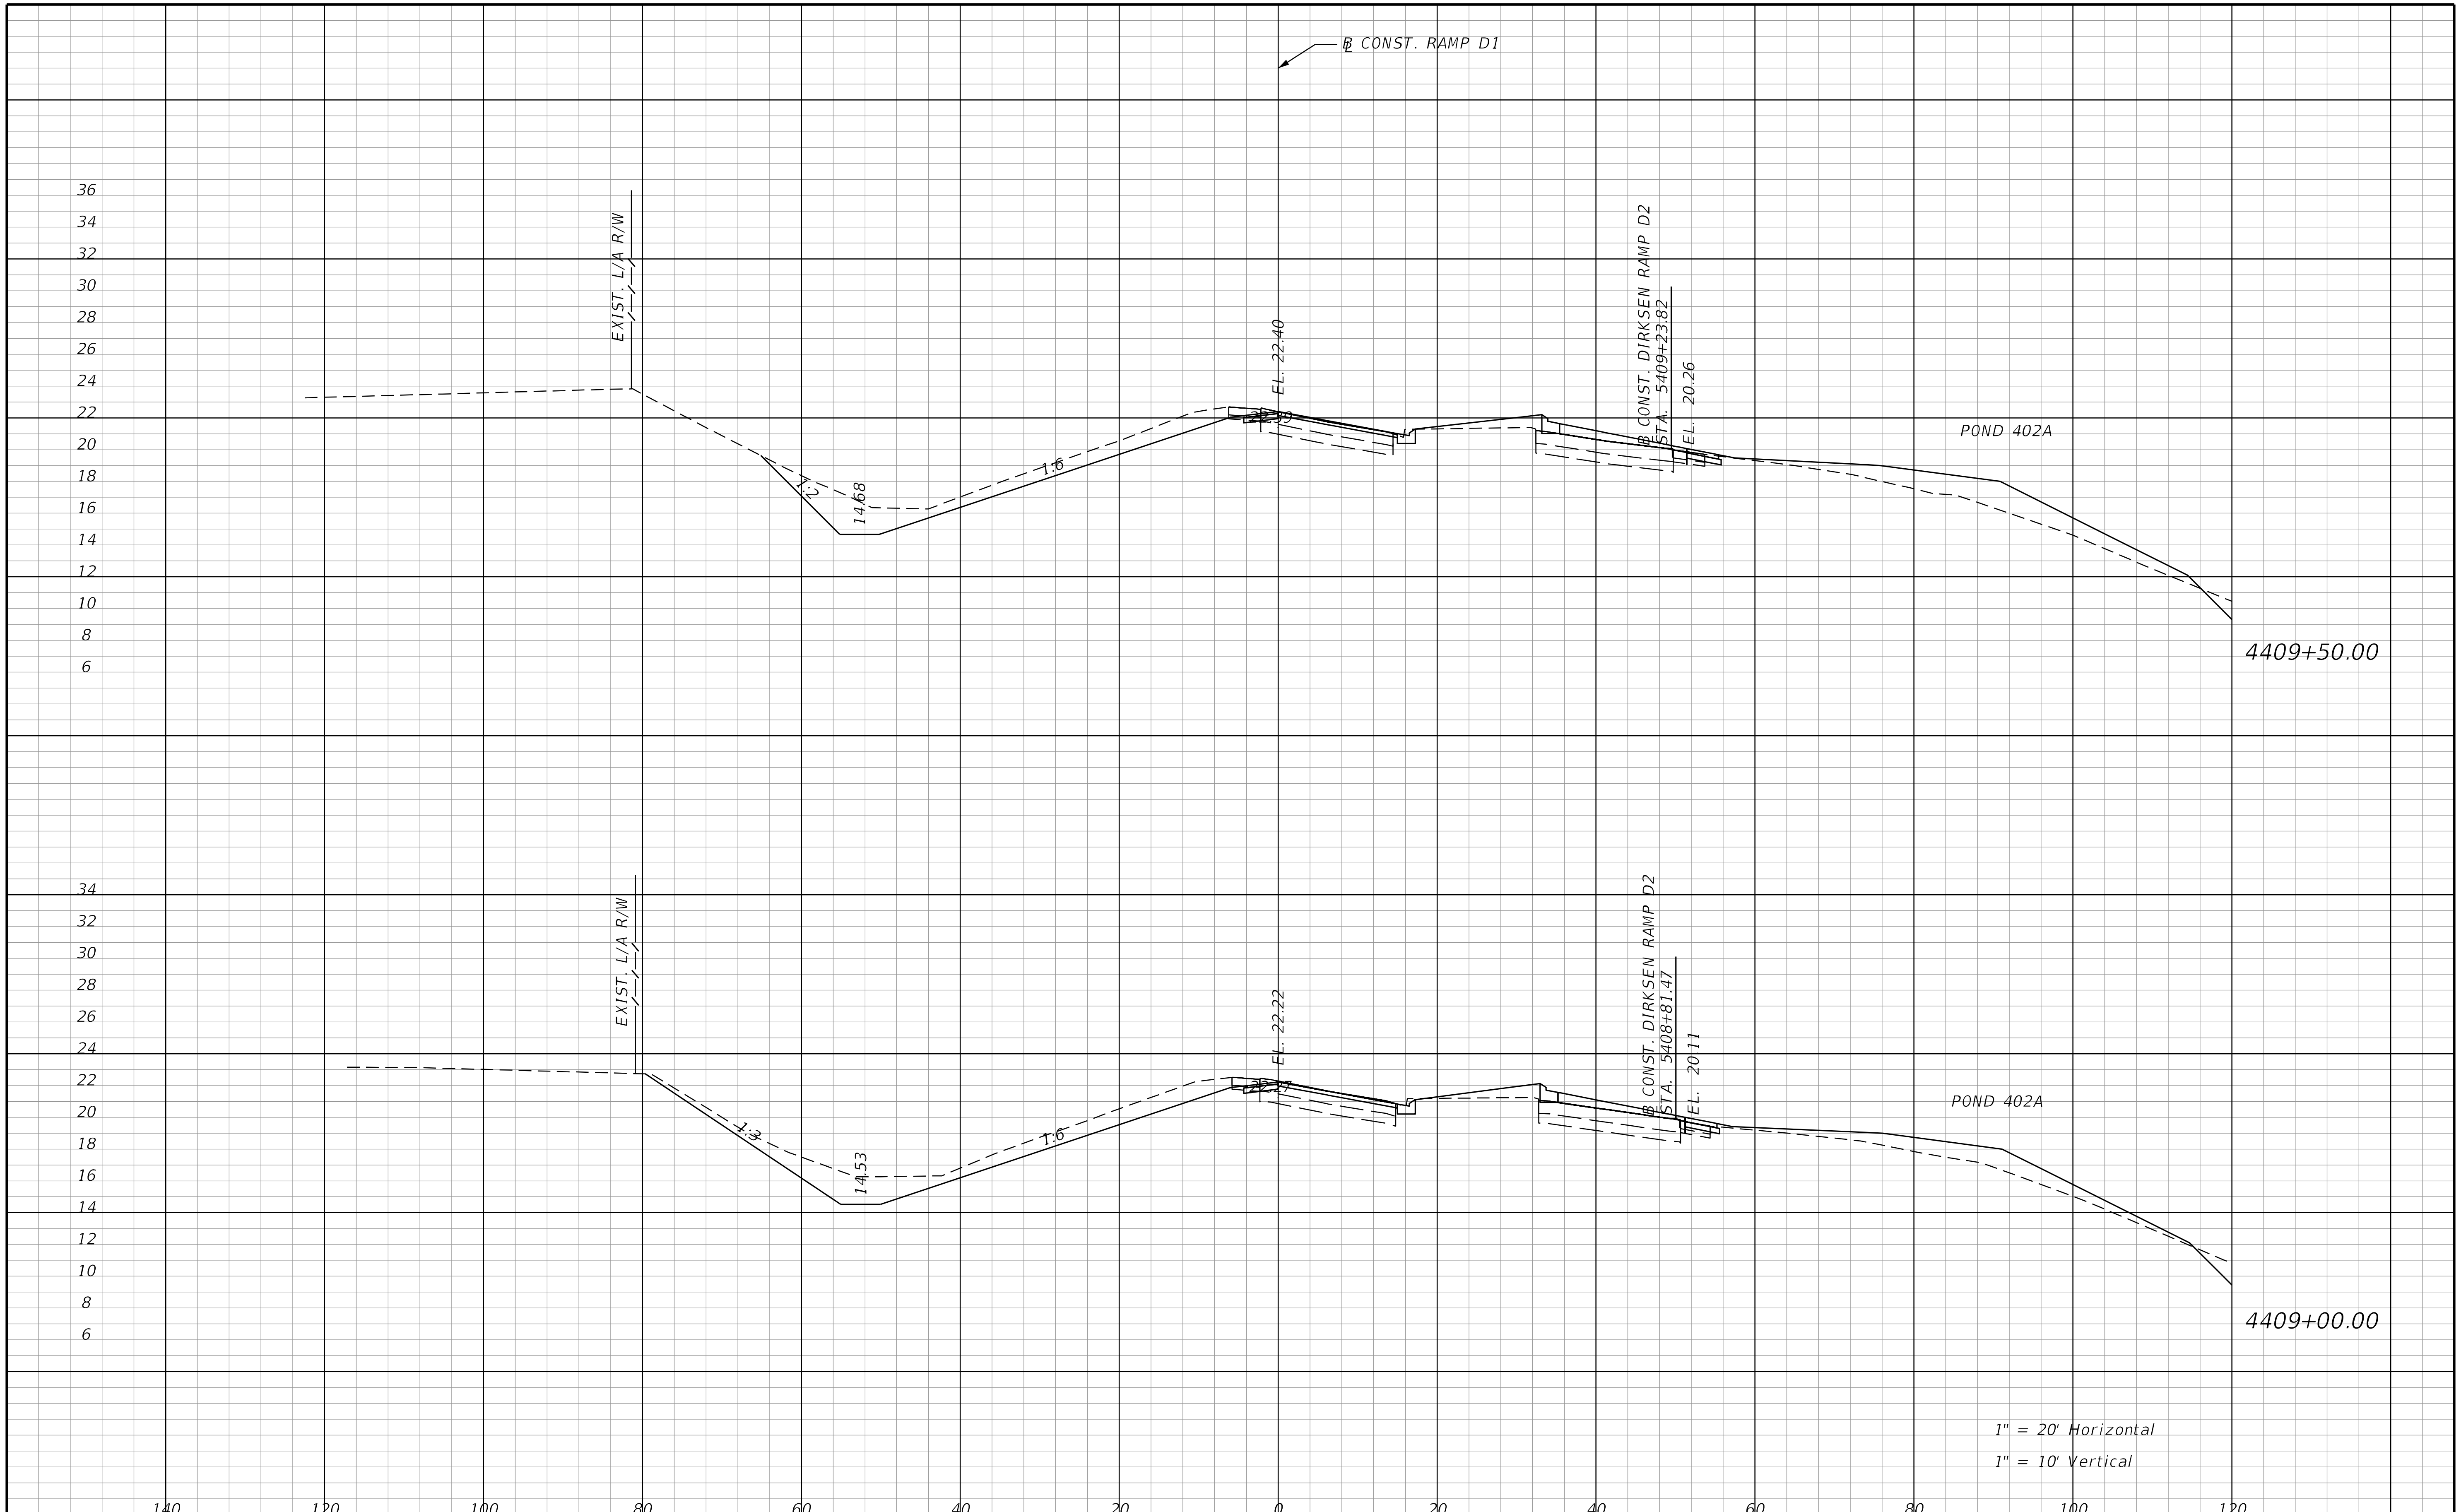

THE OFFICIAL RECORD OF THIS SHEET IS THE ELECTRONIC FILE DIGITALLY SIGNED AND SEALED UNDER RULE 61G15-23.004, F.A.C.

REVISIONS			
DATE	DESCRIPTION	DATE	DESCRIPTION

STANTEC CONSULTING SERVICES INC.
ENGINEER OF RECORD:
WILLIAM V. ANDERSON, P.E. NO.: 36682
11315 CORPORATE BLVD., SUITE 105
ORLANDO, FLORIDA 32817
(407) 823-8966
CERTIFICATE OF AUTHORIZATION NO. 27013

STATE OF FLORIDA
DEPARTMENT OF TRANSPORTATION

ROAD NO.	COUNTY	FINANCIAL PROJECT ID
SR400	VOLUSIA	408464-2-32-01

CROSS SECTION
DIRKSEN DR. RAMP D1

SHEET NO. 1174

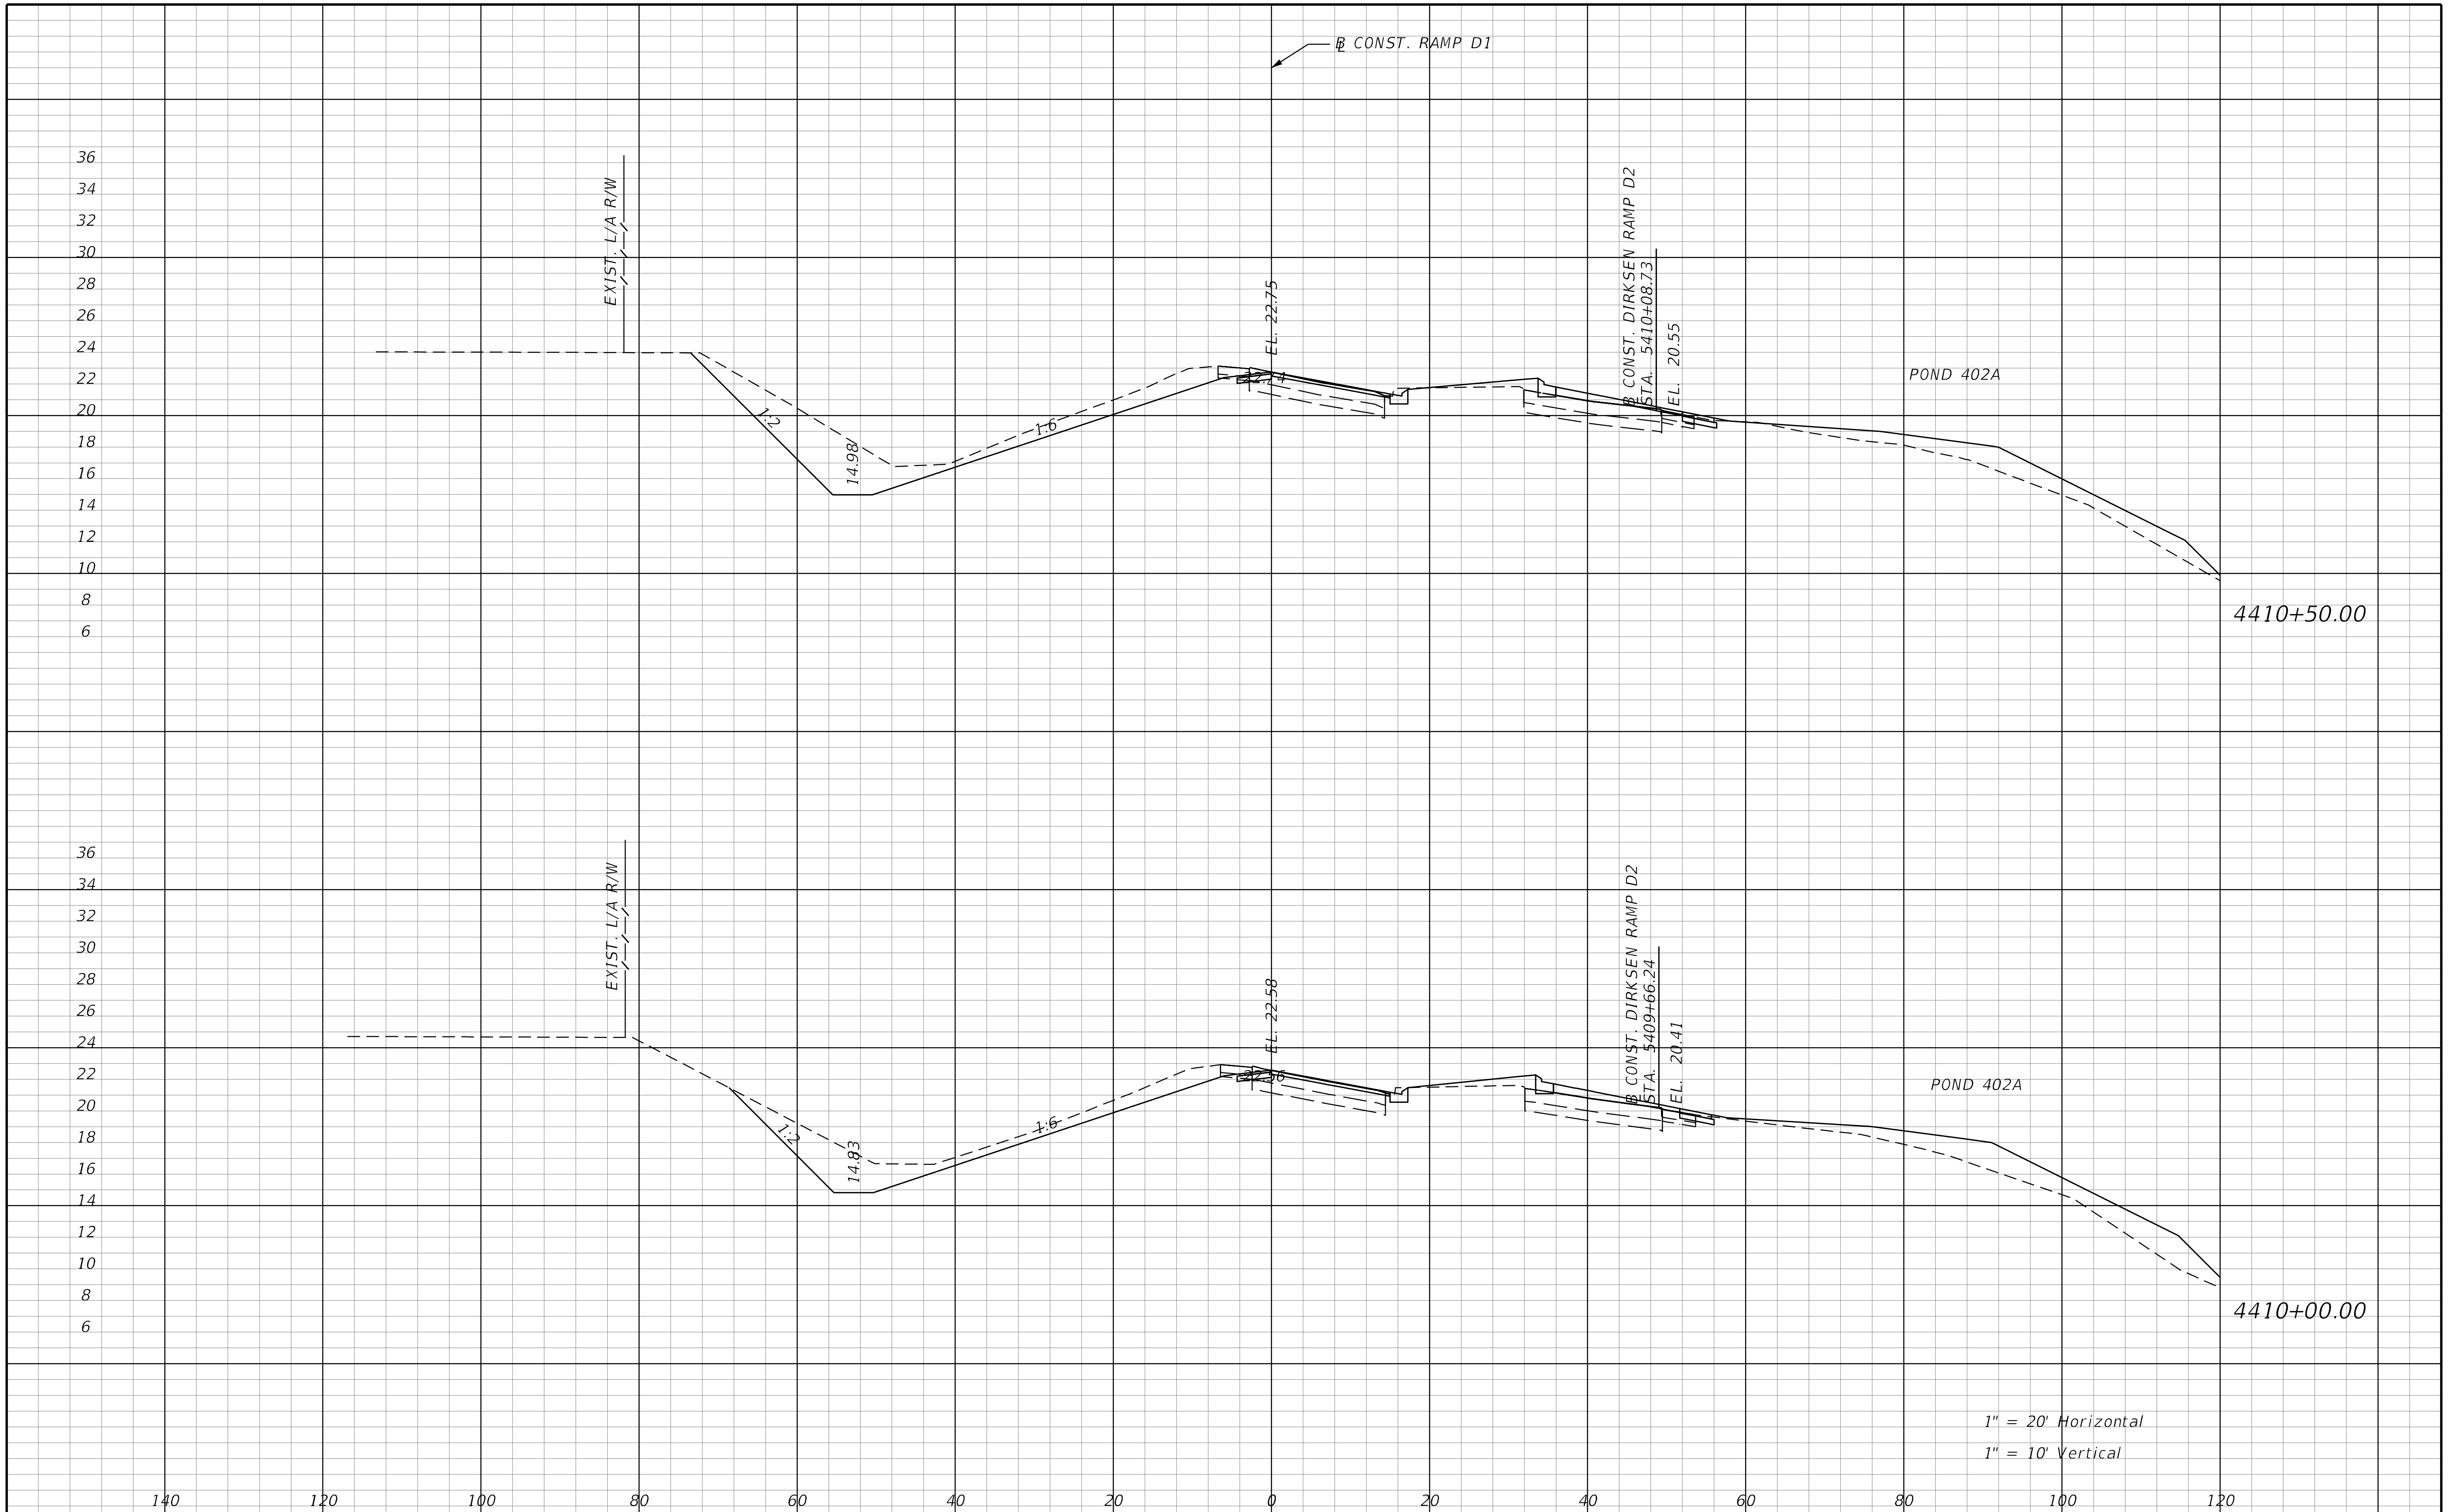

REVISIONS			
DATE	DESCRIPTION	DATE	DESCRIPTION

STANTEC CONSULTING SERVICES INC.
ENGINEER OF RECORD:
WILLIAM V. ANDERSON, P.E. NO.: 36682
11315 CORPORATE BLVD., SUITE 105
ORLANDO, FLORIDA 32817
(407) 823-8966
CERTIFICATE OF AUTHORIZATION NO. 27013

STATE OF FLORIDA
DEPARTMENT OF TRANSPORTATION

ROAD NO.	COUNTY	FINANCIAL PROJECT ID
SR400	VOLUSIA	408464-2-32-01

CROSS SECTION
DIRKSEN DR. RAMP D1

SHEET NO.
1175

THE OFFICIAL RECORD OF THIS SHEET IS THE ELECTRONIC FILE DIGITALLY SIGNED AND SEALED UNDER RULE 61G15-23.004, F.A.C.

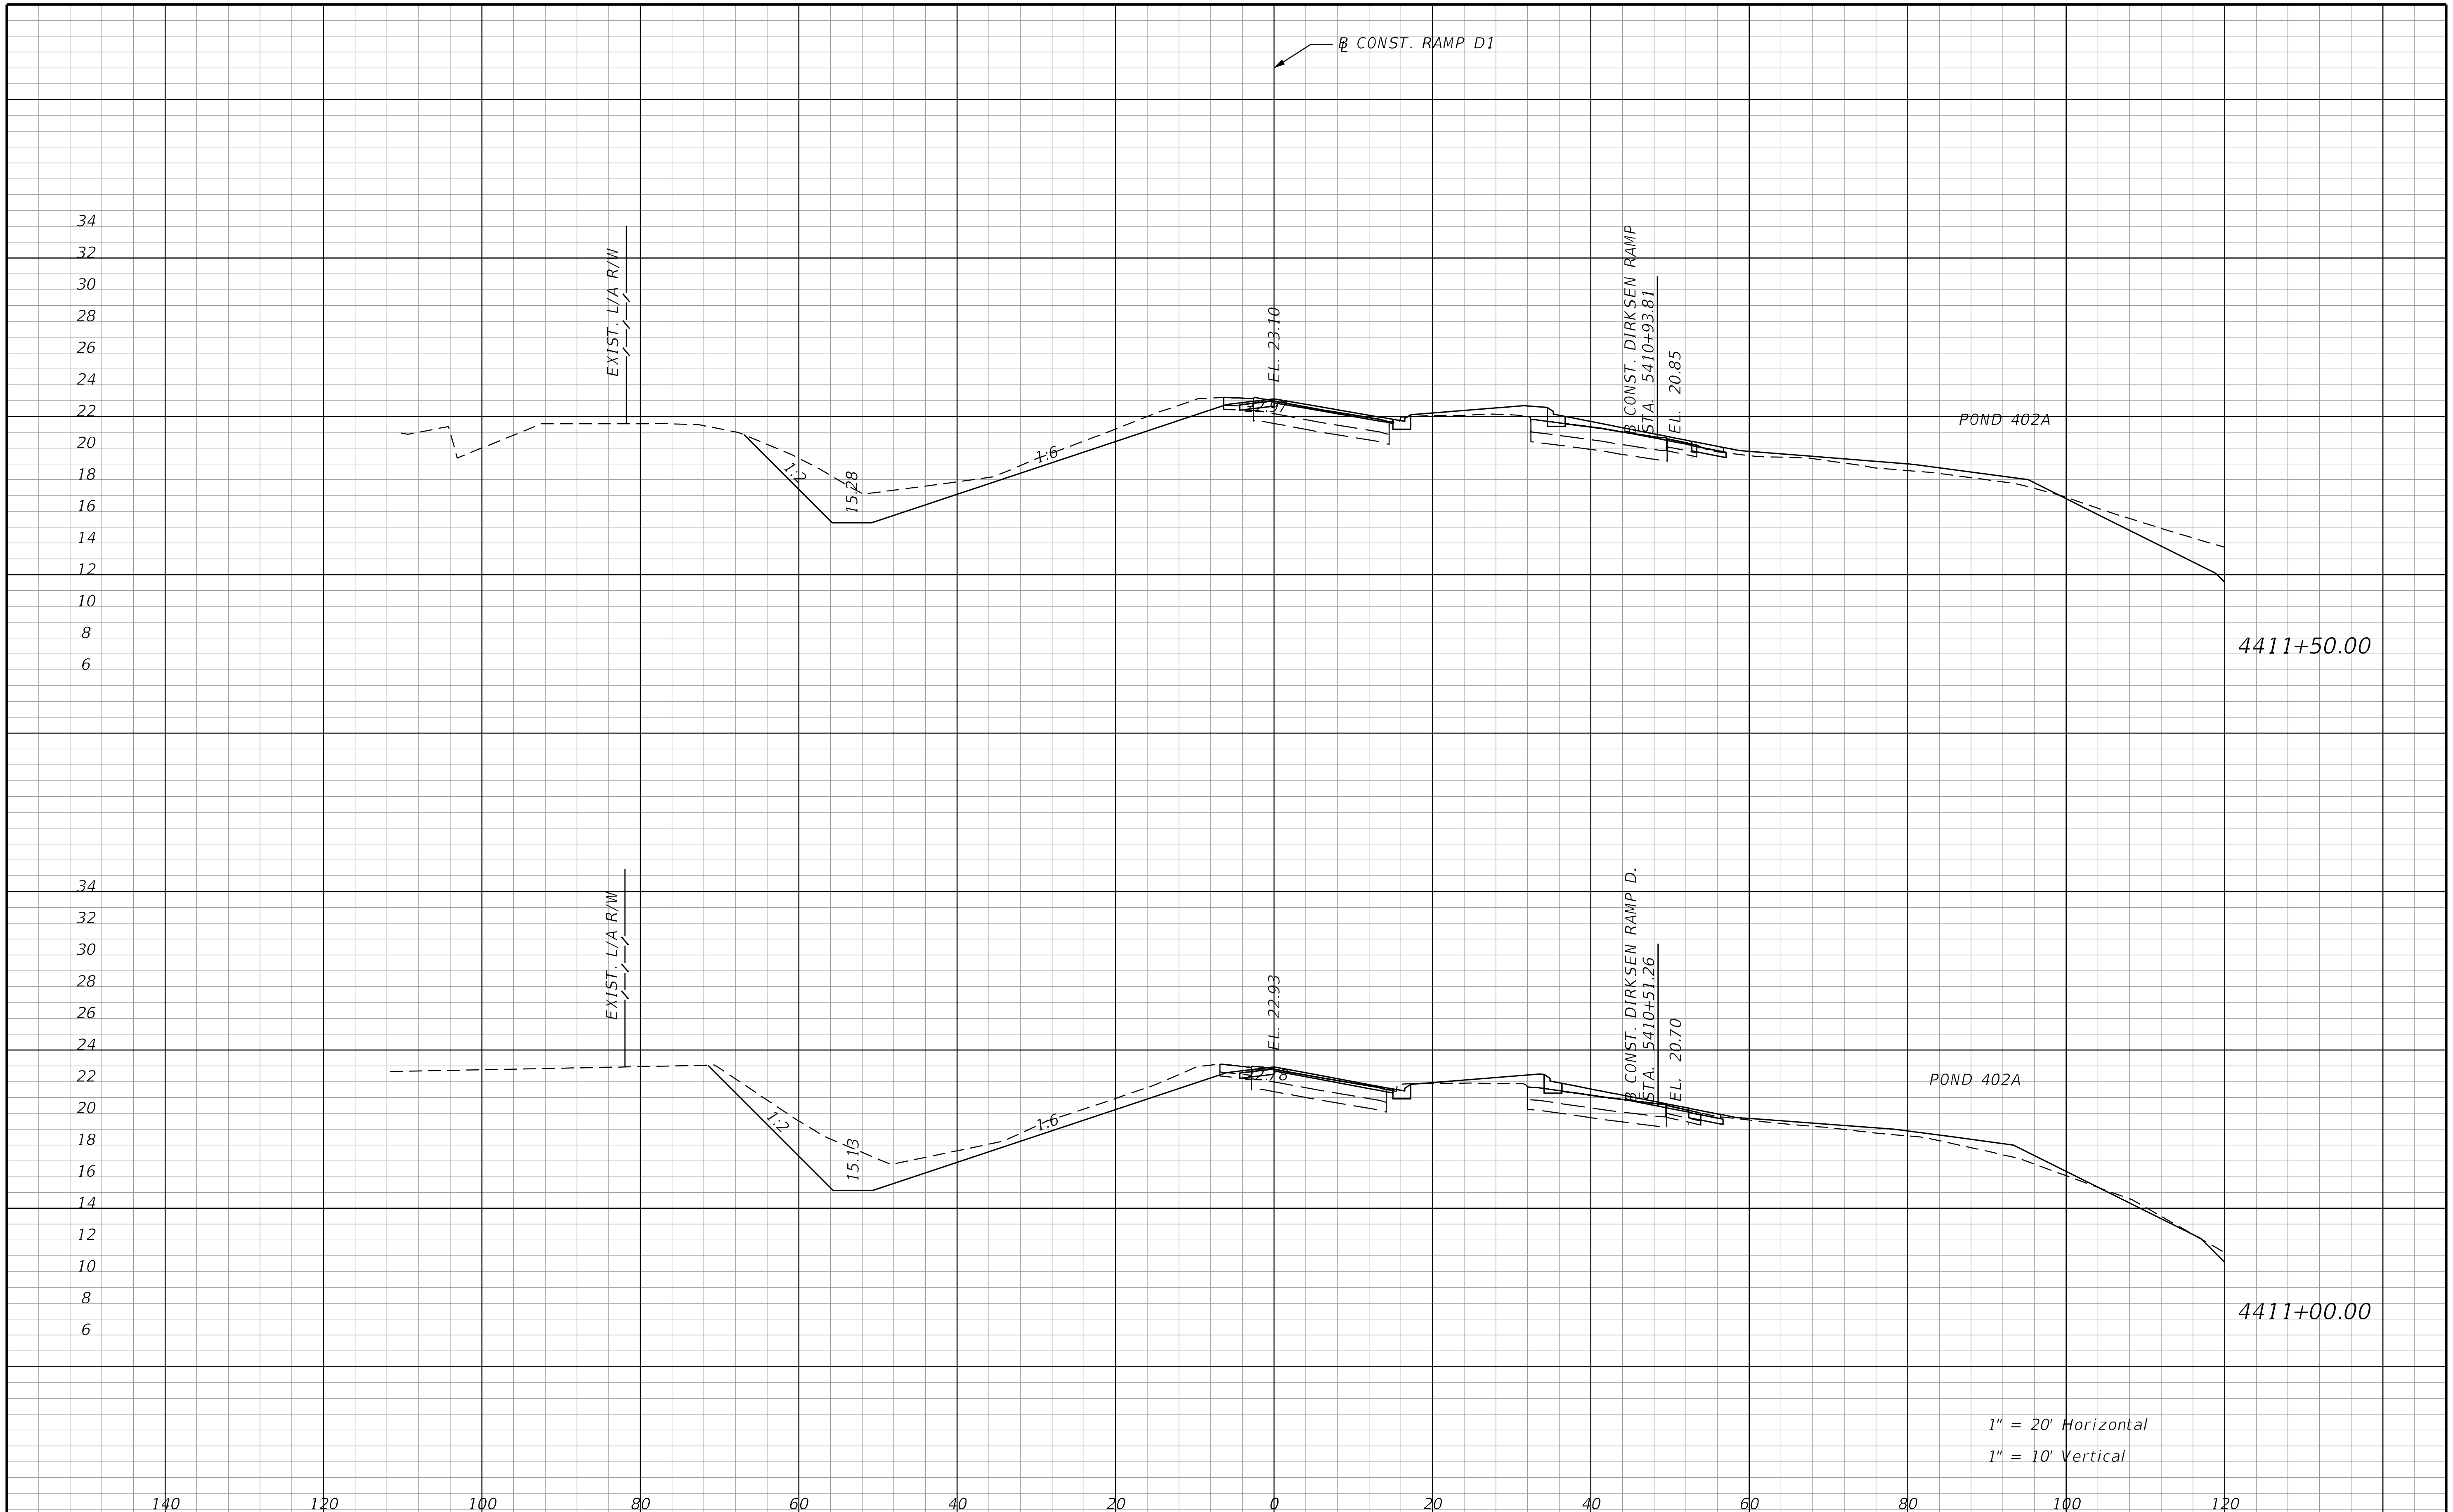

REVISIONS			
DATE	DESCRIPTION	DATE	DESCRIPTION

STANTEC CONSULTING SERVICES INC.
ENGINEER OF RECORD:
WILLIAM V. ANDERSON, P.E. NO.: 36682
11315 CORPORATE BLVD., SUITE 105
ORLANDO, FLORIDA 32817
(407) 823-8966
CERTIFICATE OF AUTHORIZATION NO. 27013

STATE OF FLORIDA
DEPARTMENT OF TRANSPORTATION

ROAD NO.	COUNTY	FINANCIAL PROJECT ID
SR400	VOLUSIA	408464-2-32-01

CROSS SECTION
DIRKSEN DR. RAMP D1

SHEET NO.
1176

THE OFFICIAL RECORD OF THIS SHEET IS THE ELECTRONIC FILE DIGITALLY SIGNED AND SEALED UNDER RULE 61G15-23.004, F.A.C.

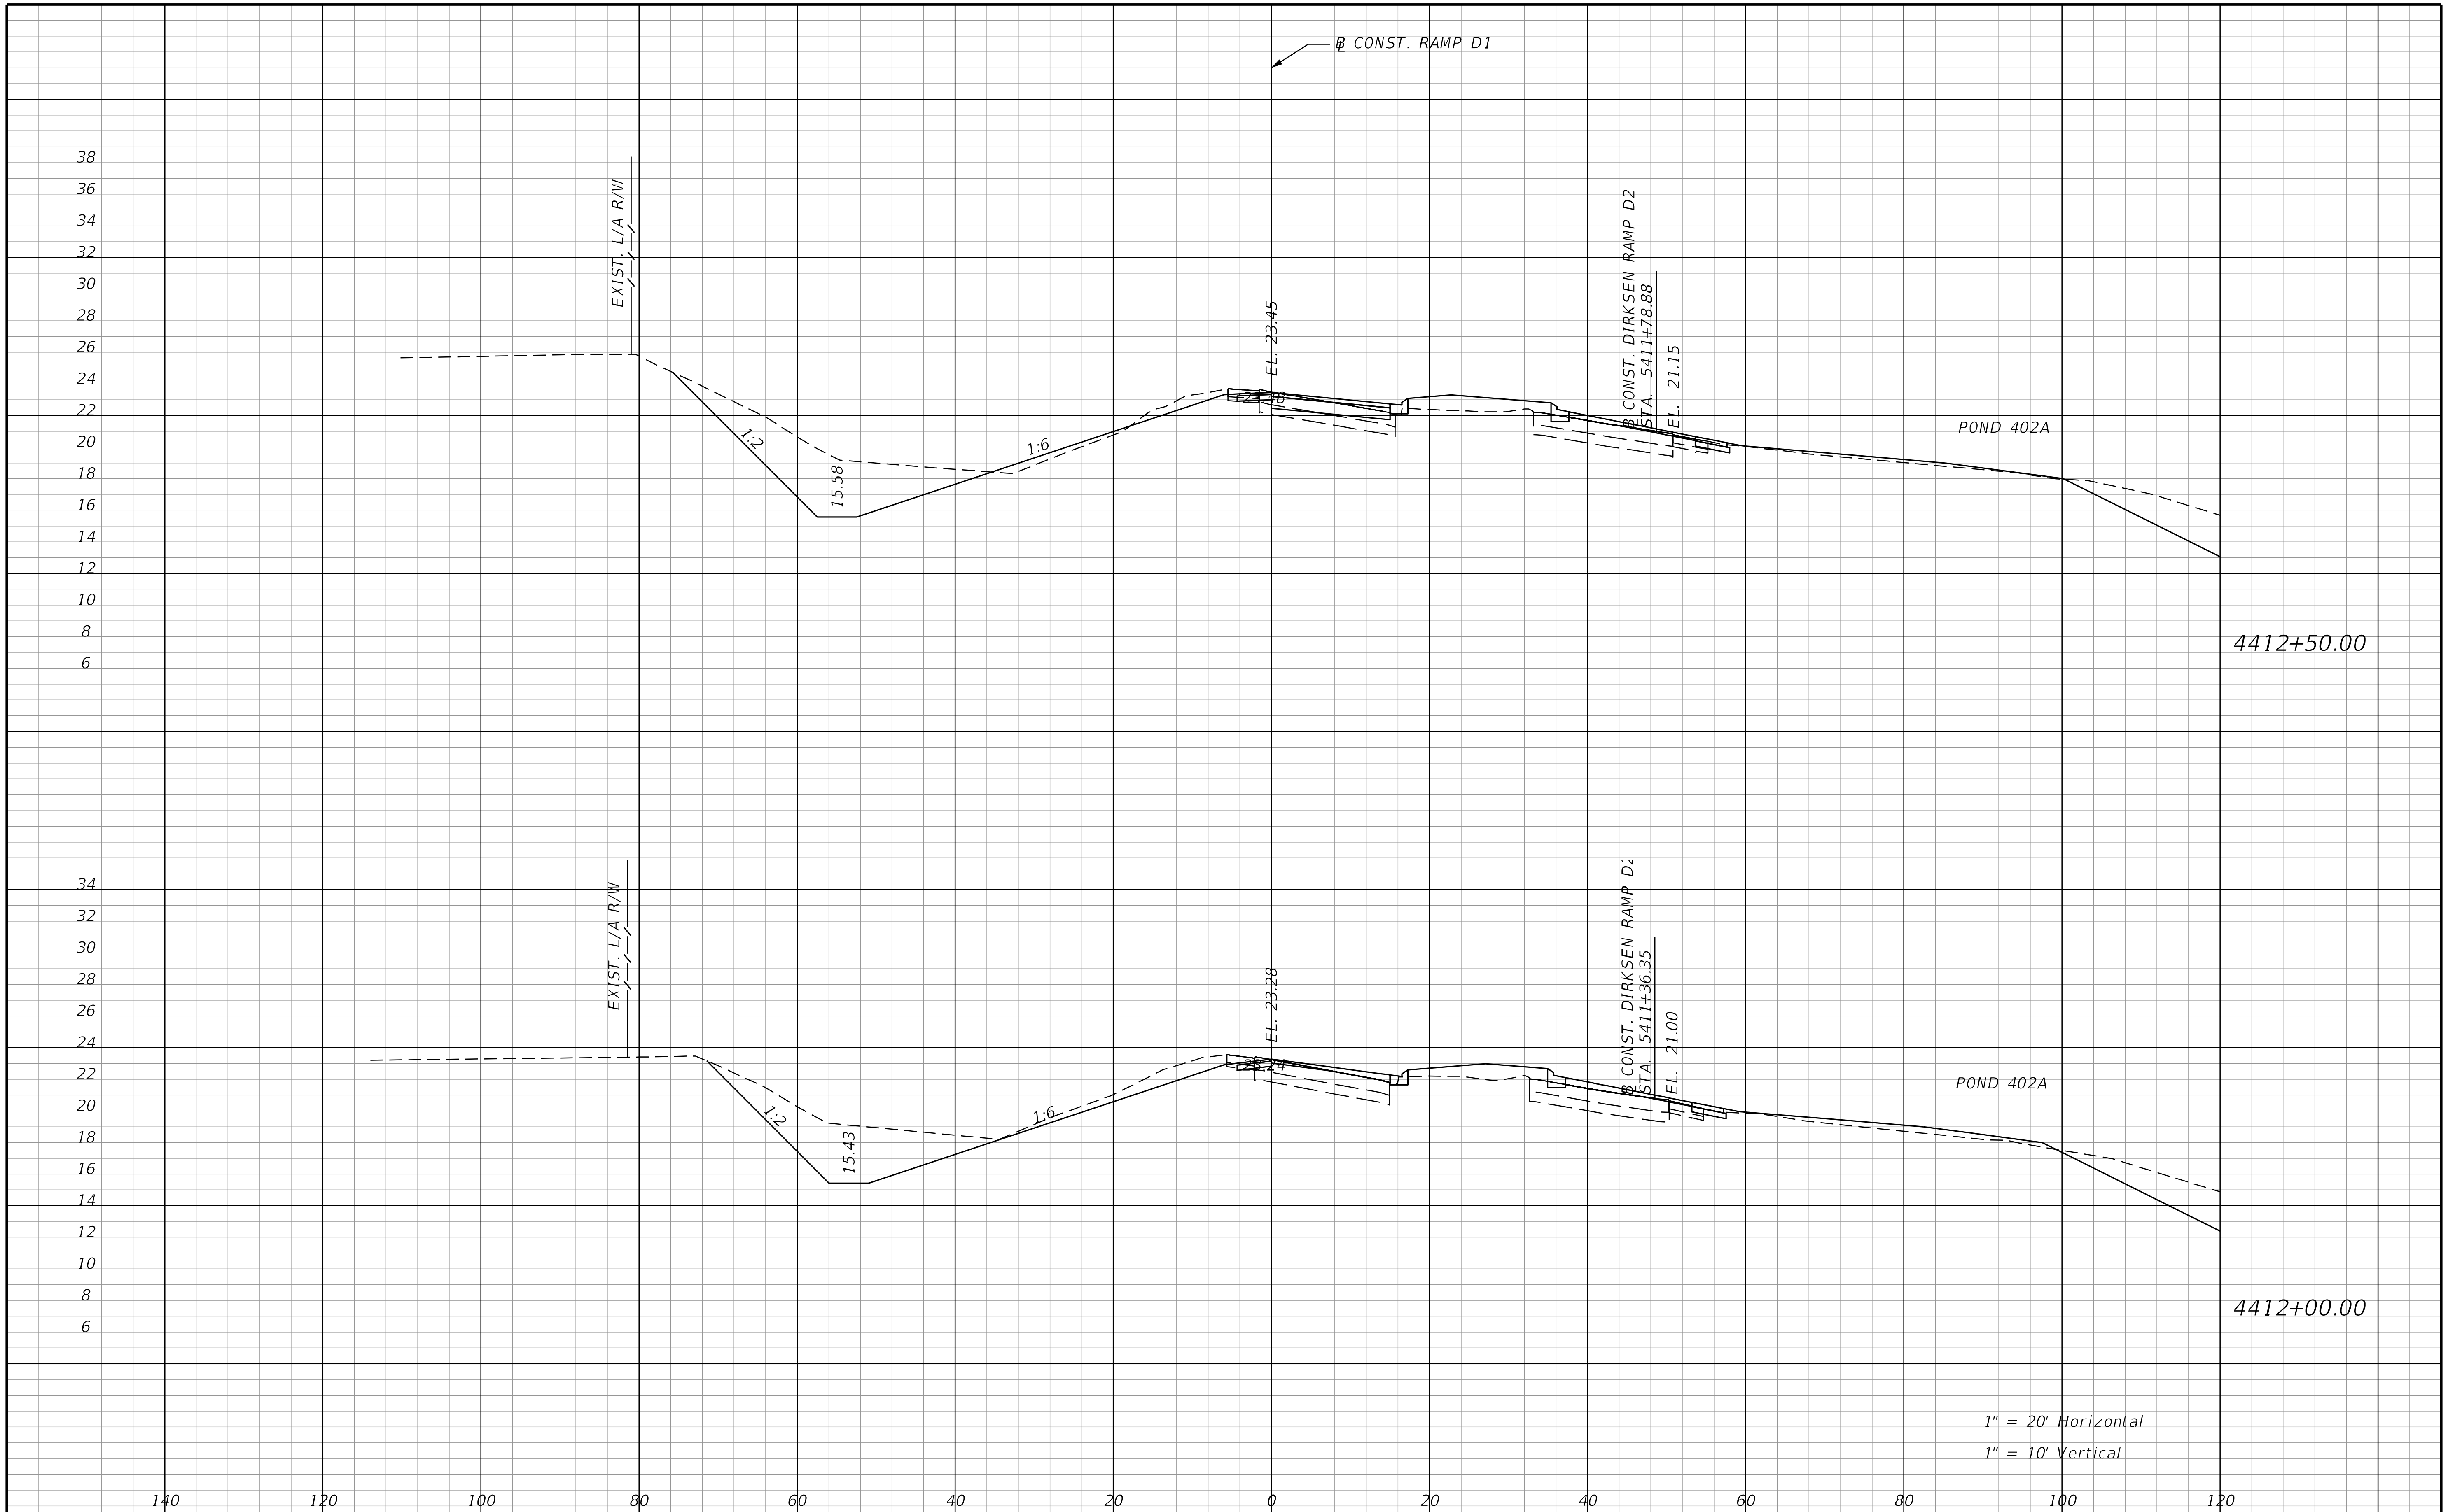

REVISIONS			
DATE	DESCRIPTION	DATE	DESCRIPTION

STANTEC CONSULTING SERVICES INC.
ENGINEER OF RECORD:
WILLIAM V. ANDERSON, P.E. NO.: 36682
11315 CORPORATE BLVD., SUITE 105
ORLANDO, FLORIDA 32817
(407) 823-8966
CERTIFICATE OF AUTHORIZATION NO. 27013

STATE OF FLORIDA
DEPARTMENT OF TRANSPORTATION

ROAD NO.	COUNTY	FINANCIAL PROJECT ID
SR400	VOLUSIA	408464-2-32-01

CROSS SECTION
DIRKSEN DR. RAMP D1

SHEET NO.
1177

jchassee 6/14/2019 4:29:49 PM Rdxsrd_shg V:\2158\active\CADD\40846423201\roadway\RDXSRD-RAMP-04.dgn

THE OFFICIAL RECORD OF THIS SHEET IS THE ELECTRONIC FILE DIGITALLY SIGNED AND SEALED UNDER RULE 61G15-23.004, F.A.C.

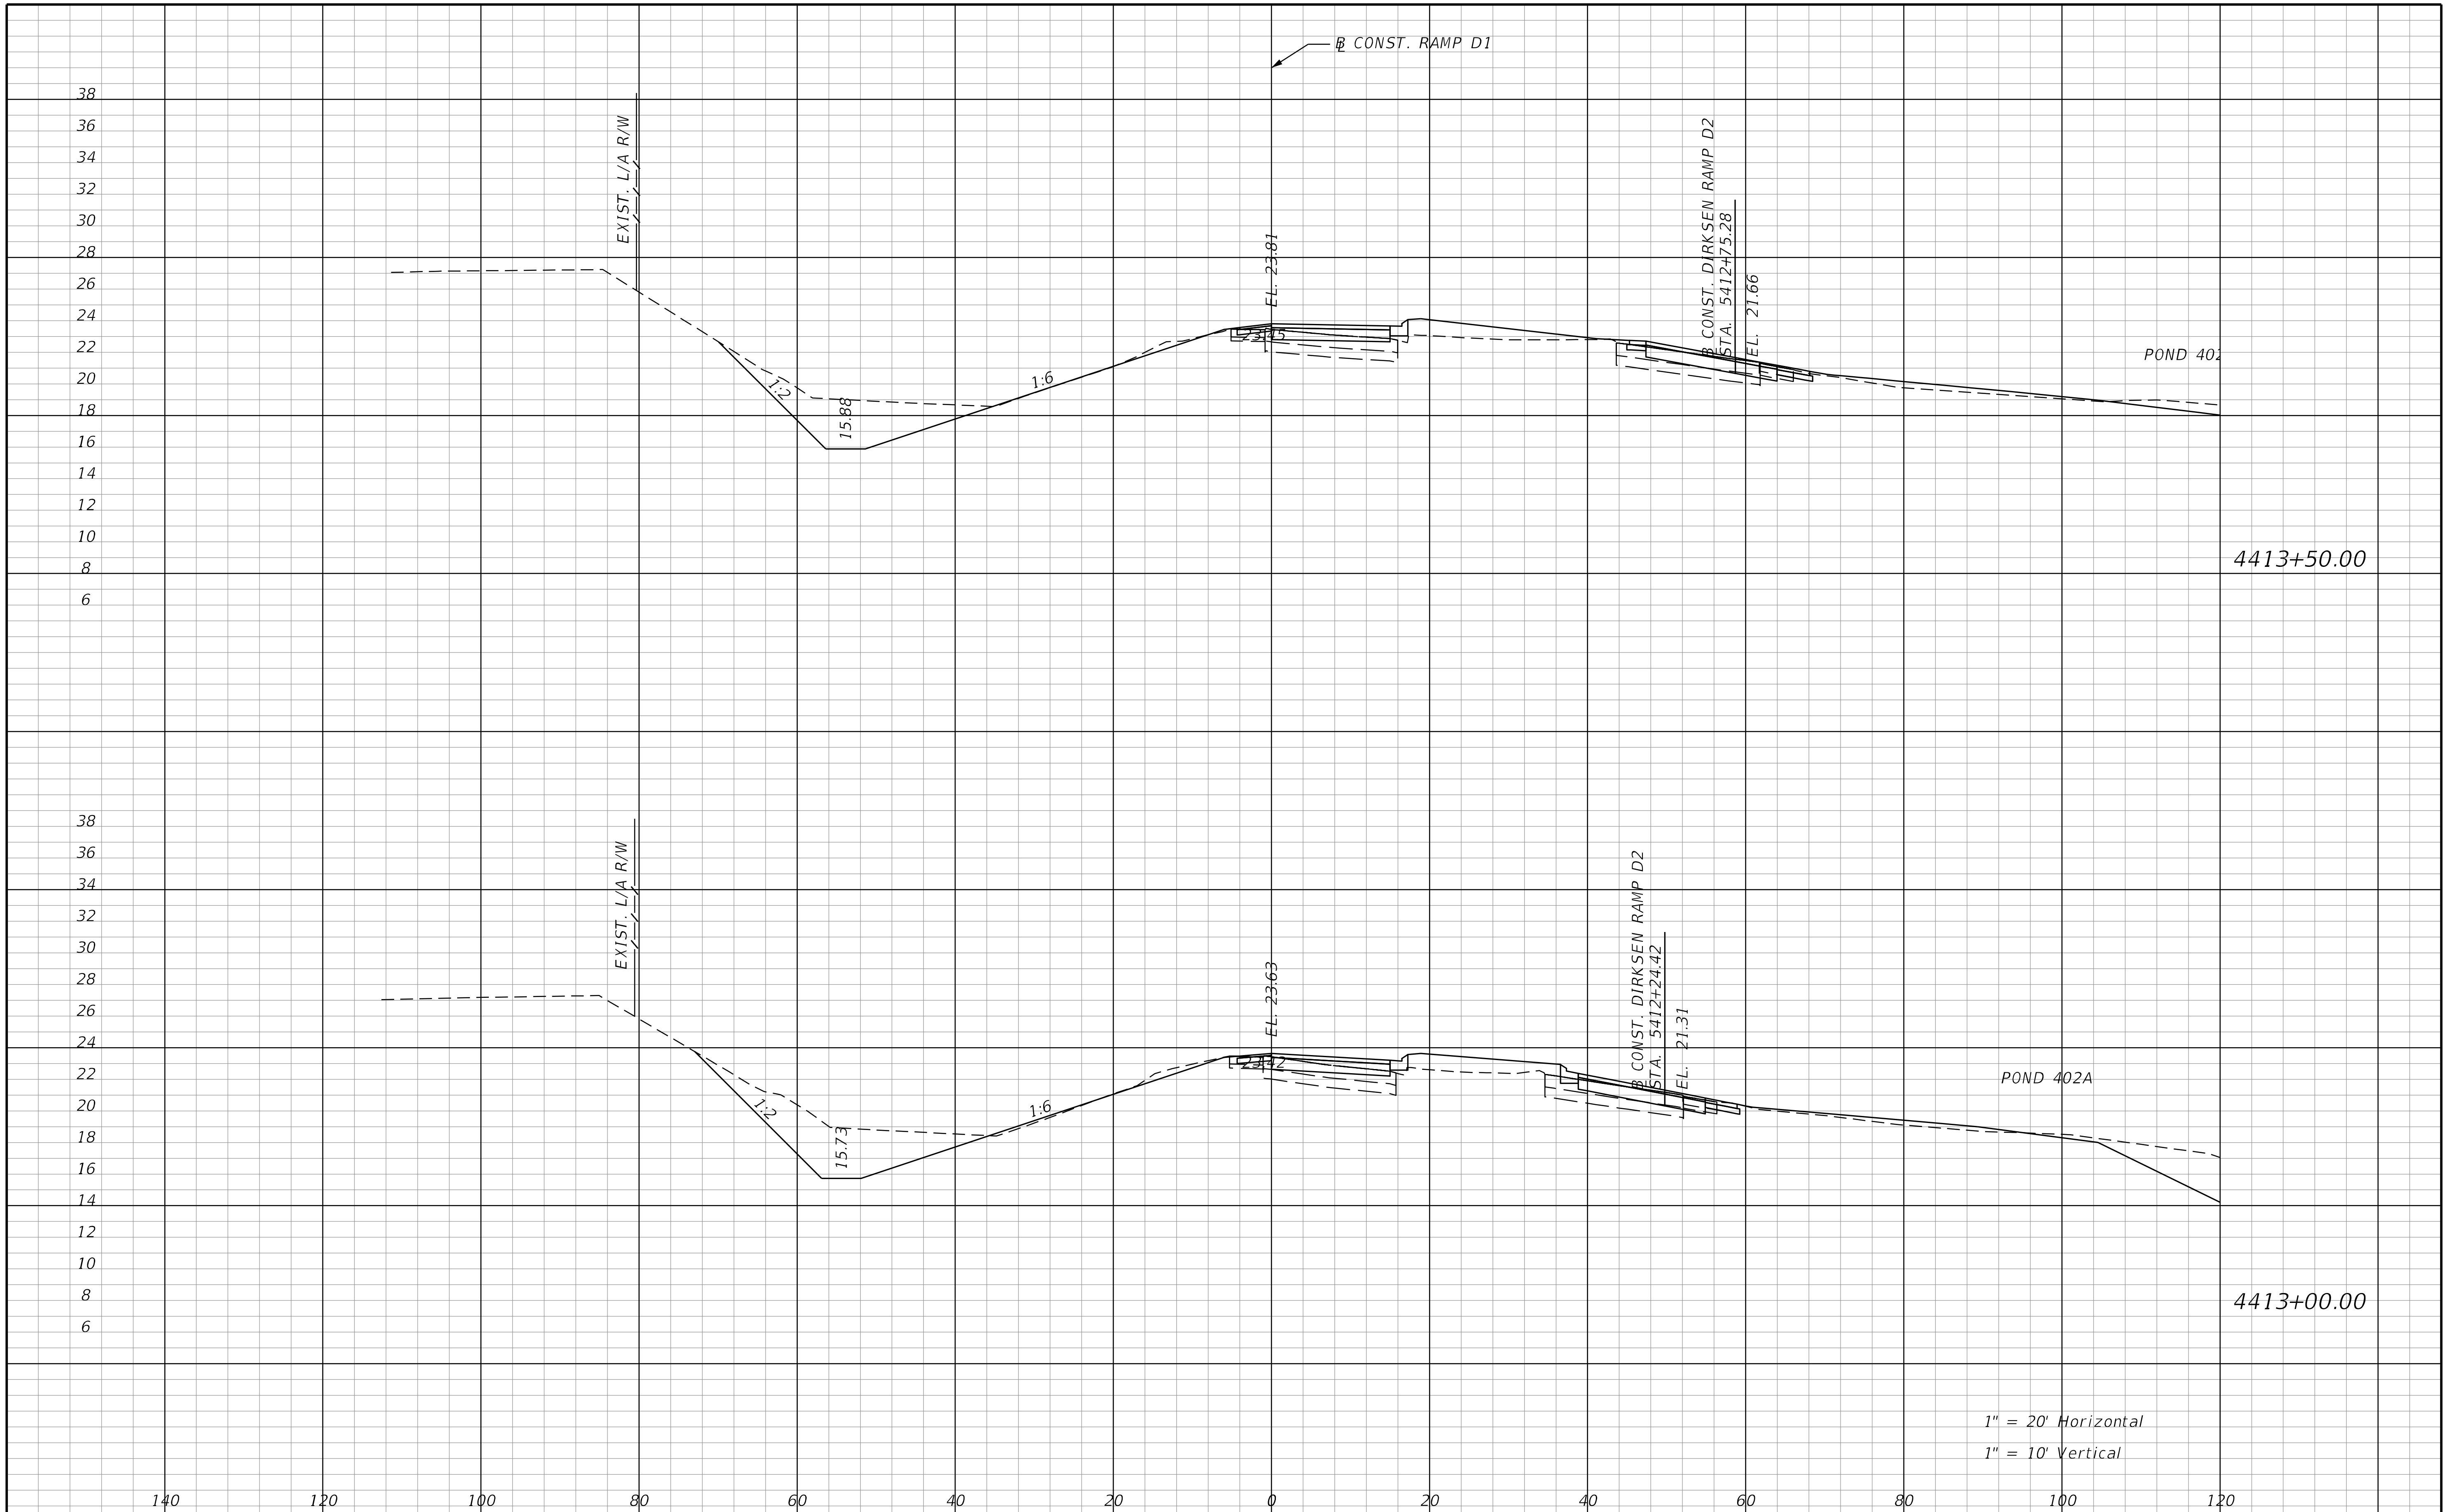

THE OFFICIAL RECORD OF THIS SHEET IS THE ELECTRONIC FILE DIGITALLY SIGNED AND SEALED UNDER RULE 61G15-23.004, F.A.C.

REVISIONS			
DATE	DESCRIPTION	DATE	DESCRIPTION

STANTEC CONSULTING SERVICES INC.
ENGINEER OF RECORD:
WILLIAM V. ANDERSON, P.E. NO.: 36682
11315 CORPORATE BLVD., SUITE 105
ORLANDO, FLORIDA 32817
(407) 823-8966
CERTIFICATE OF AUTHORIZATION NO. 27013

STATE OF FLORIDA
DEPARTMENT OF TRANSPORTATION

ROAD NO.	COUNTY	FINANCIAL PROJECT ID
SR400	VOLUSIA	408464-2-32-01

CROSS SECTION
DIRKSEN DR. RAMP D1

SHEET NO.
1178

jchassee 6/14/2019 4:29:49 PM Rdxsrd_shg V:\2158\active\CADD\40846423201\roadway\RDXSRD-RAMP-04.dgn

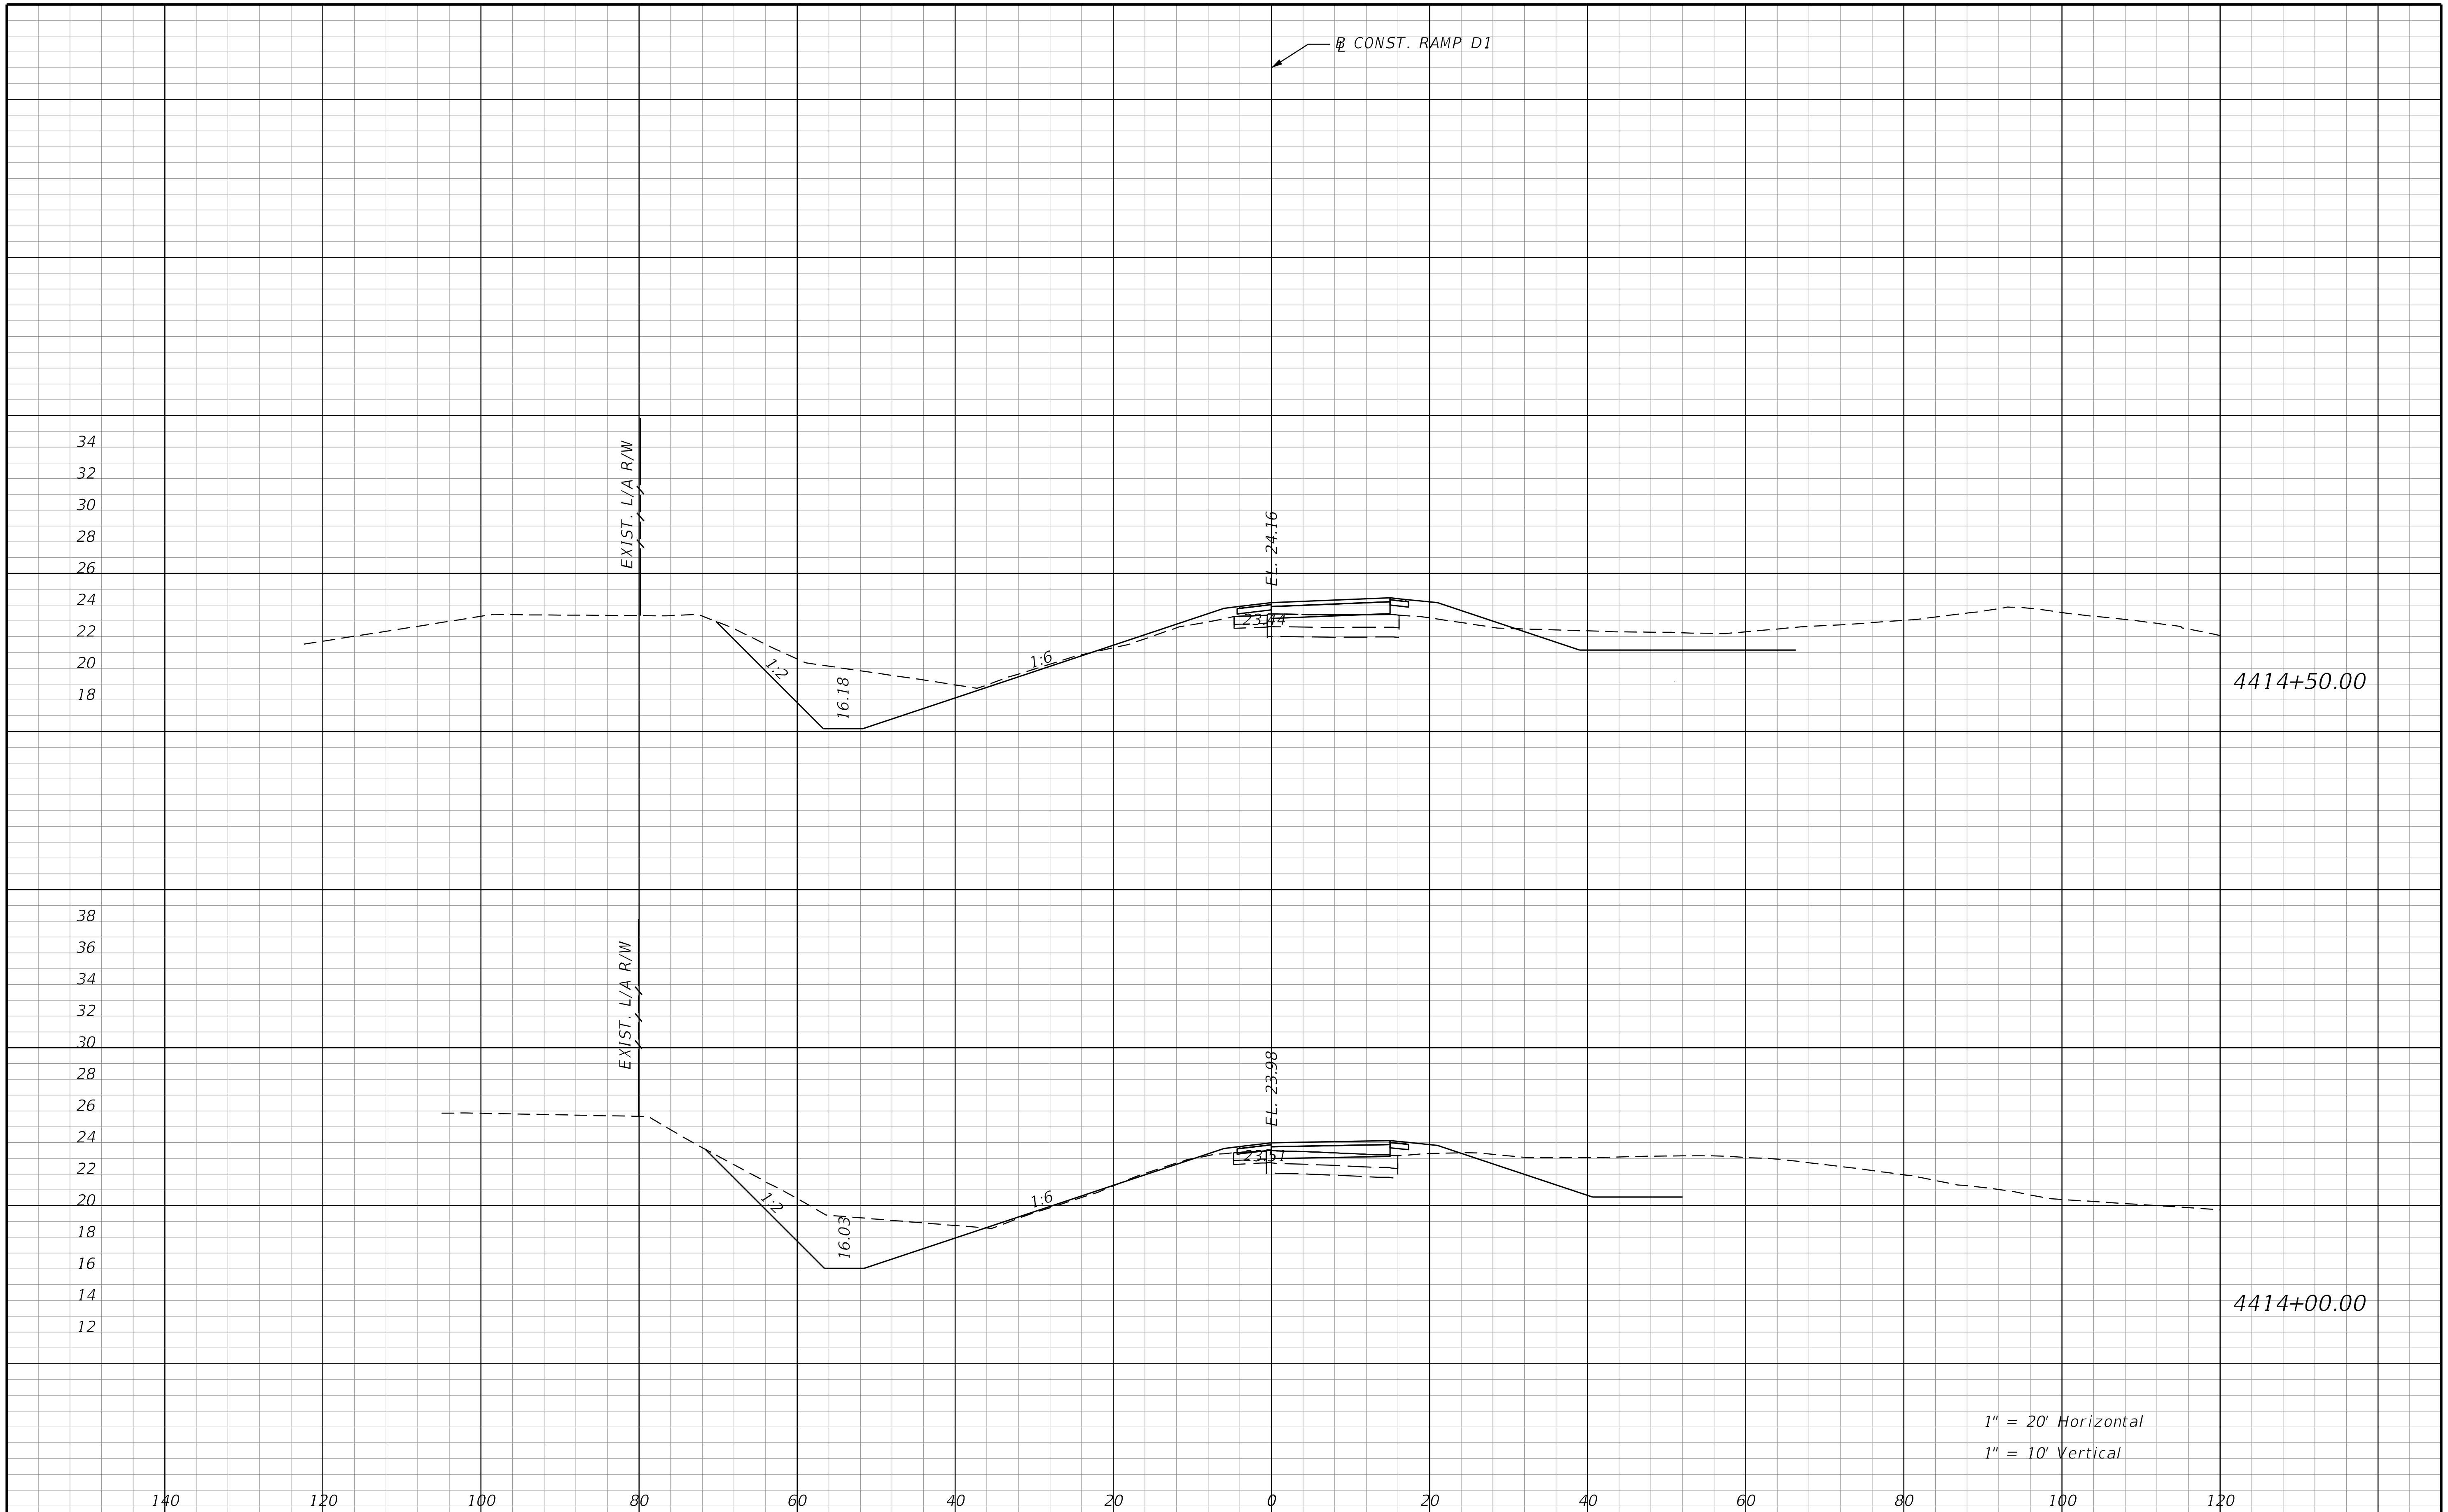

REVISIONS			
DATE	DESCRIPTION	DATE	DESCRIPTION

STANTEC CONSULTING SERVICES INC.
ENGINEER OF RECORD:
WILLIAM V. ANDERSON, P.E. NO.: 36682
11315 CORPORATE BLVD., SUITE 105
ORLANDO, FLORIDA 32817
(407) 823-8966
CERTIFICATE OF AUTHORIZATION NO. 27013

STATE OF FLORIDA
DEPARTMENT OF TRANSPORTATION

ROAD NO.	COUNTY	FINANCIAL PROJECT ID
SR400	VOLUSIA	408464-2-32-01

CROSS SECTION
DIRKSEN DR. RAMP D1

SHEET NO. 1179

THE OFFICIAL RECORD OF THIS SHEET IS THE ELECTRONIC FILE DIGITALLY SIGNED AND SEALED UNDER RULE 61G15-23.004, F.A.C.

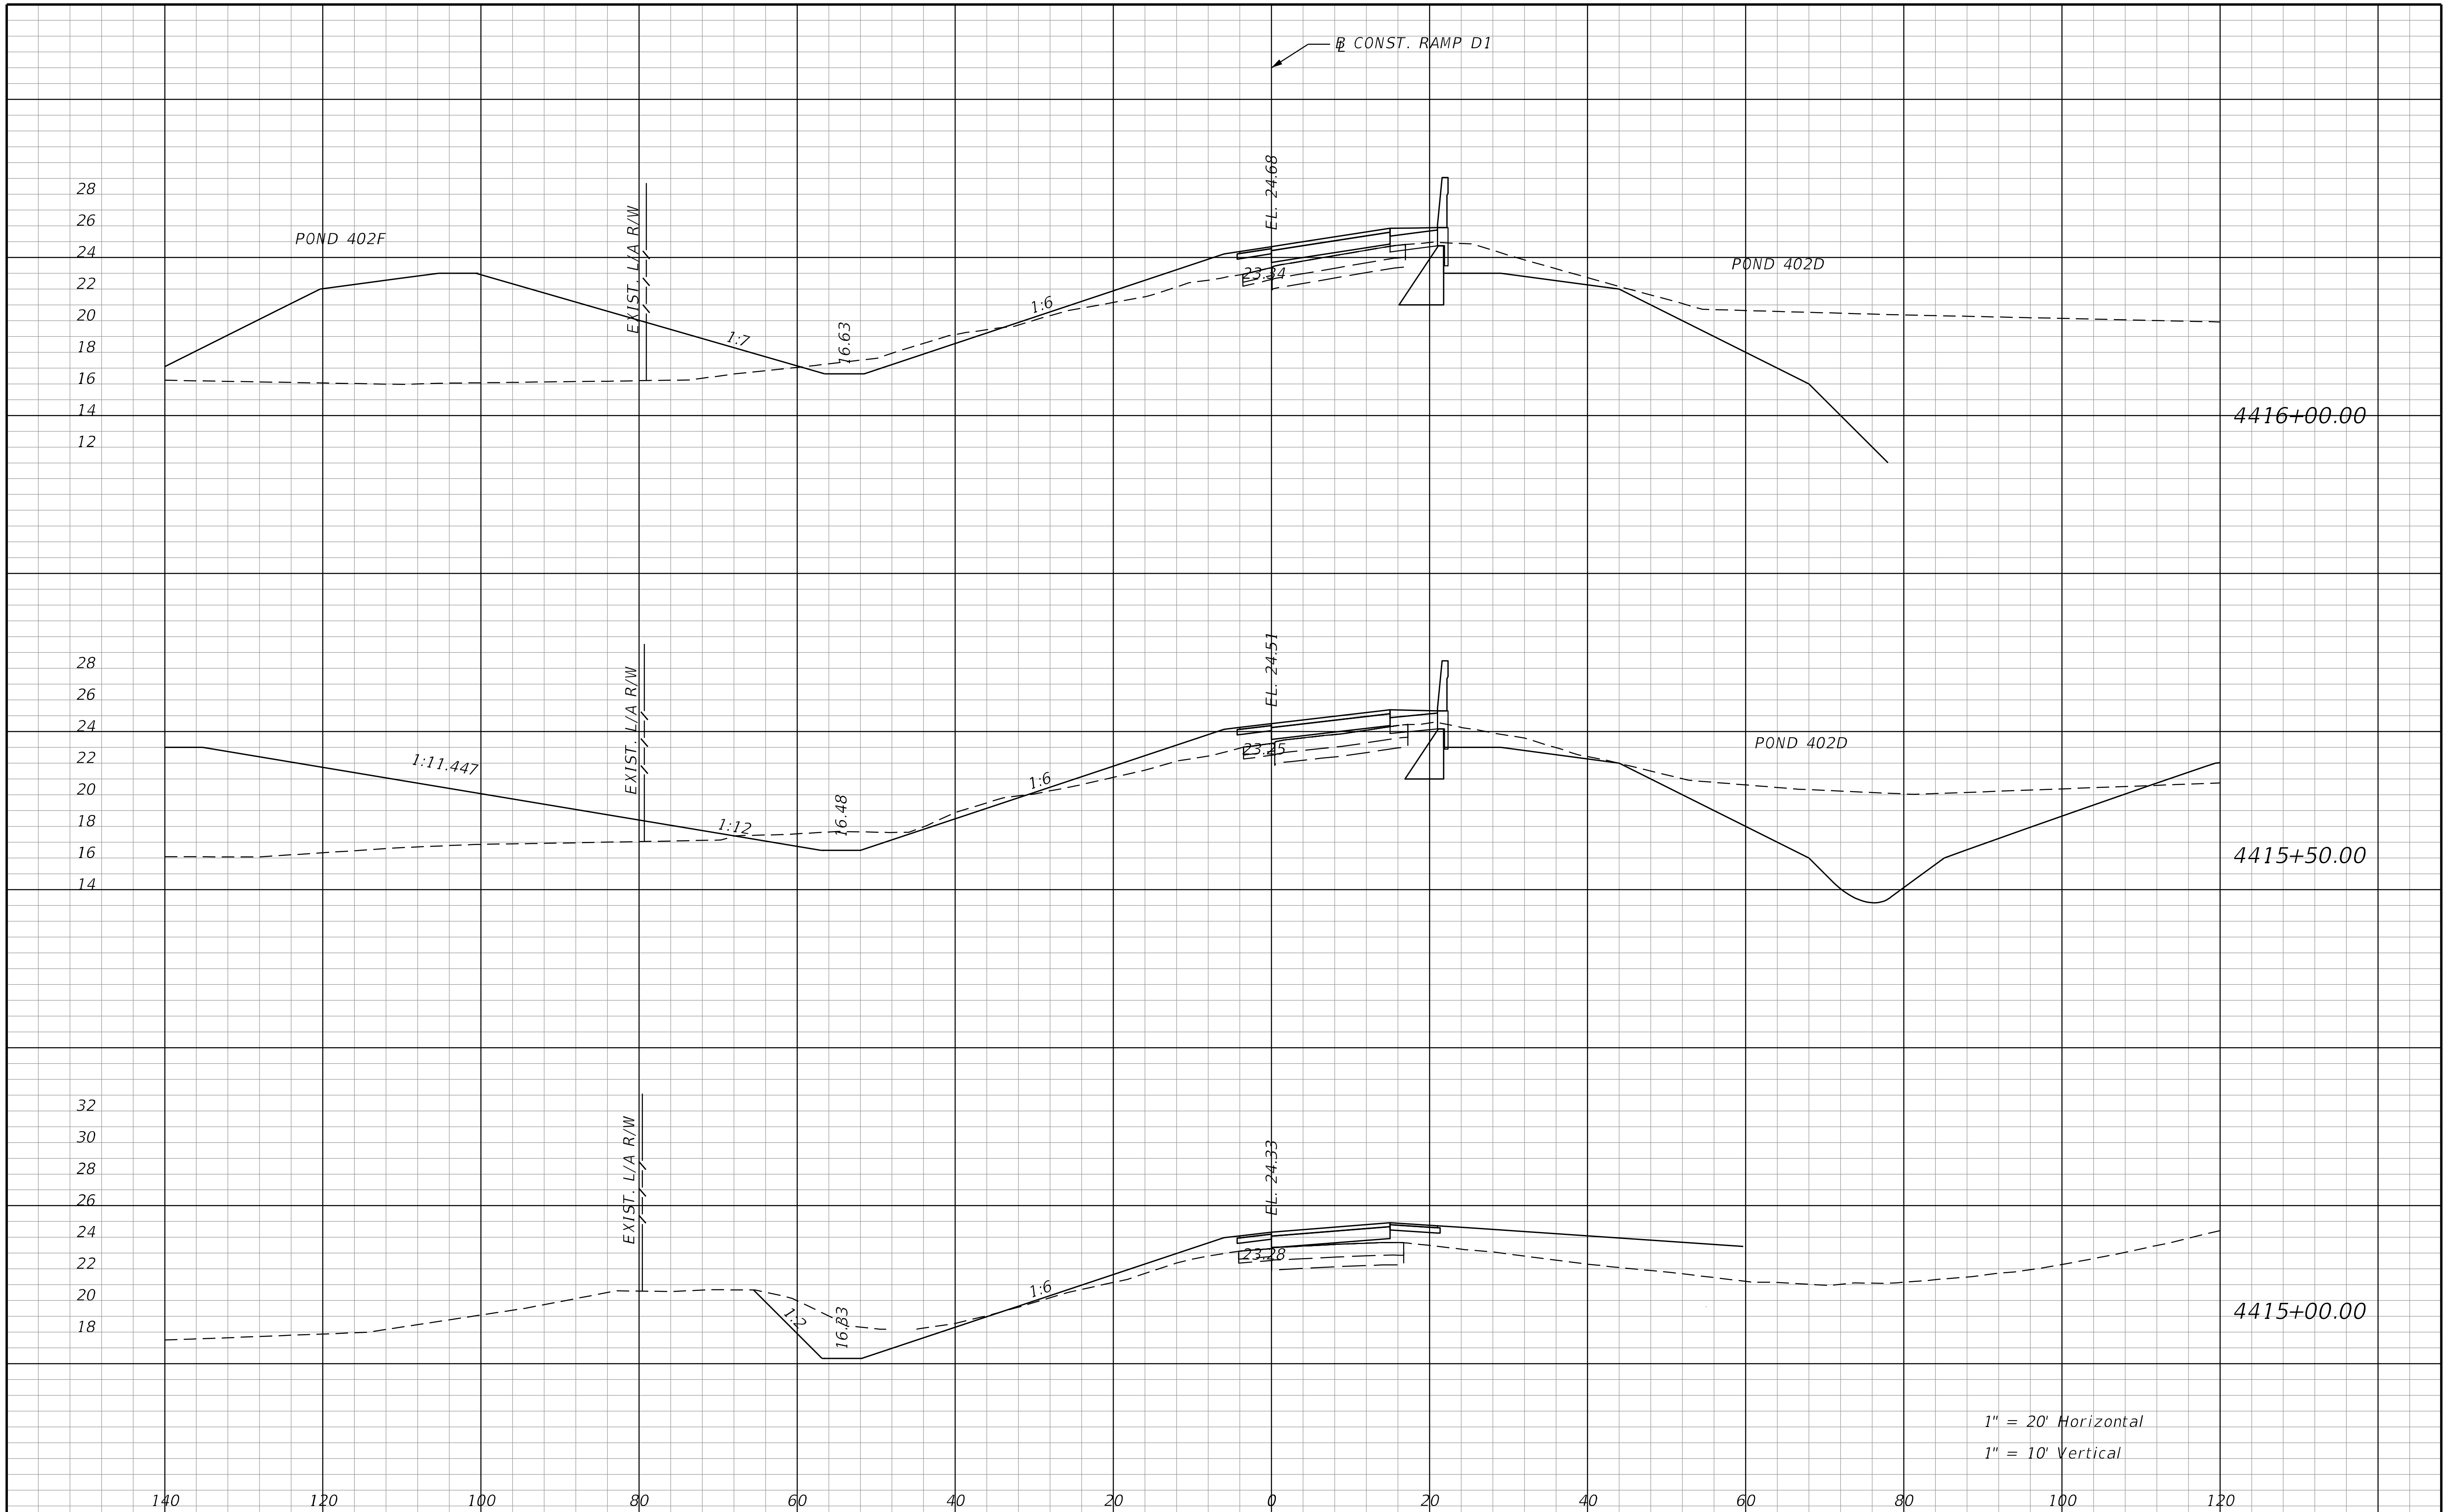

REVISIONS			
DATE	DESCRIPTION	DATE	DESCRIPTION

STANTEC CONSULTING SERVICES INC.
ENGINEER OF RECORD:
WILLIAM V. ANDERSON, P.E. NO.: 36682
11315 CORPORATE BLVD., SUITE 105
ORLANDO, FLORIDA 32817
(407) 823-8966
CERTIFICATE OF AUTHORIZATION NO. 27013

STATE OF FLORIDA
DEPARTMENT OF TRANSPORTATION

ROAD NO.	COUNTY	FINANCIAL PROJECT ID
SR400	VOLUSIA	408464-2-32-01

CROSS SECTION
DIRKSEN DR. RAMP D1

SHEET NO.
1180

jchassee 6/14/2019 4:29:49 PM Rdxsrd_shg V:\2158\active\CADD\40846423201\roadway\RDXSRD-RAMP-04.dgn

THE OFFICIAL RECORD OF THIS SHEET IS THE ELECTRONIC FILE DIGITALLY SIGNED AND SEALED UNDER RULE 61G15-23.004, F.A.C.

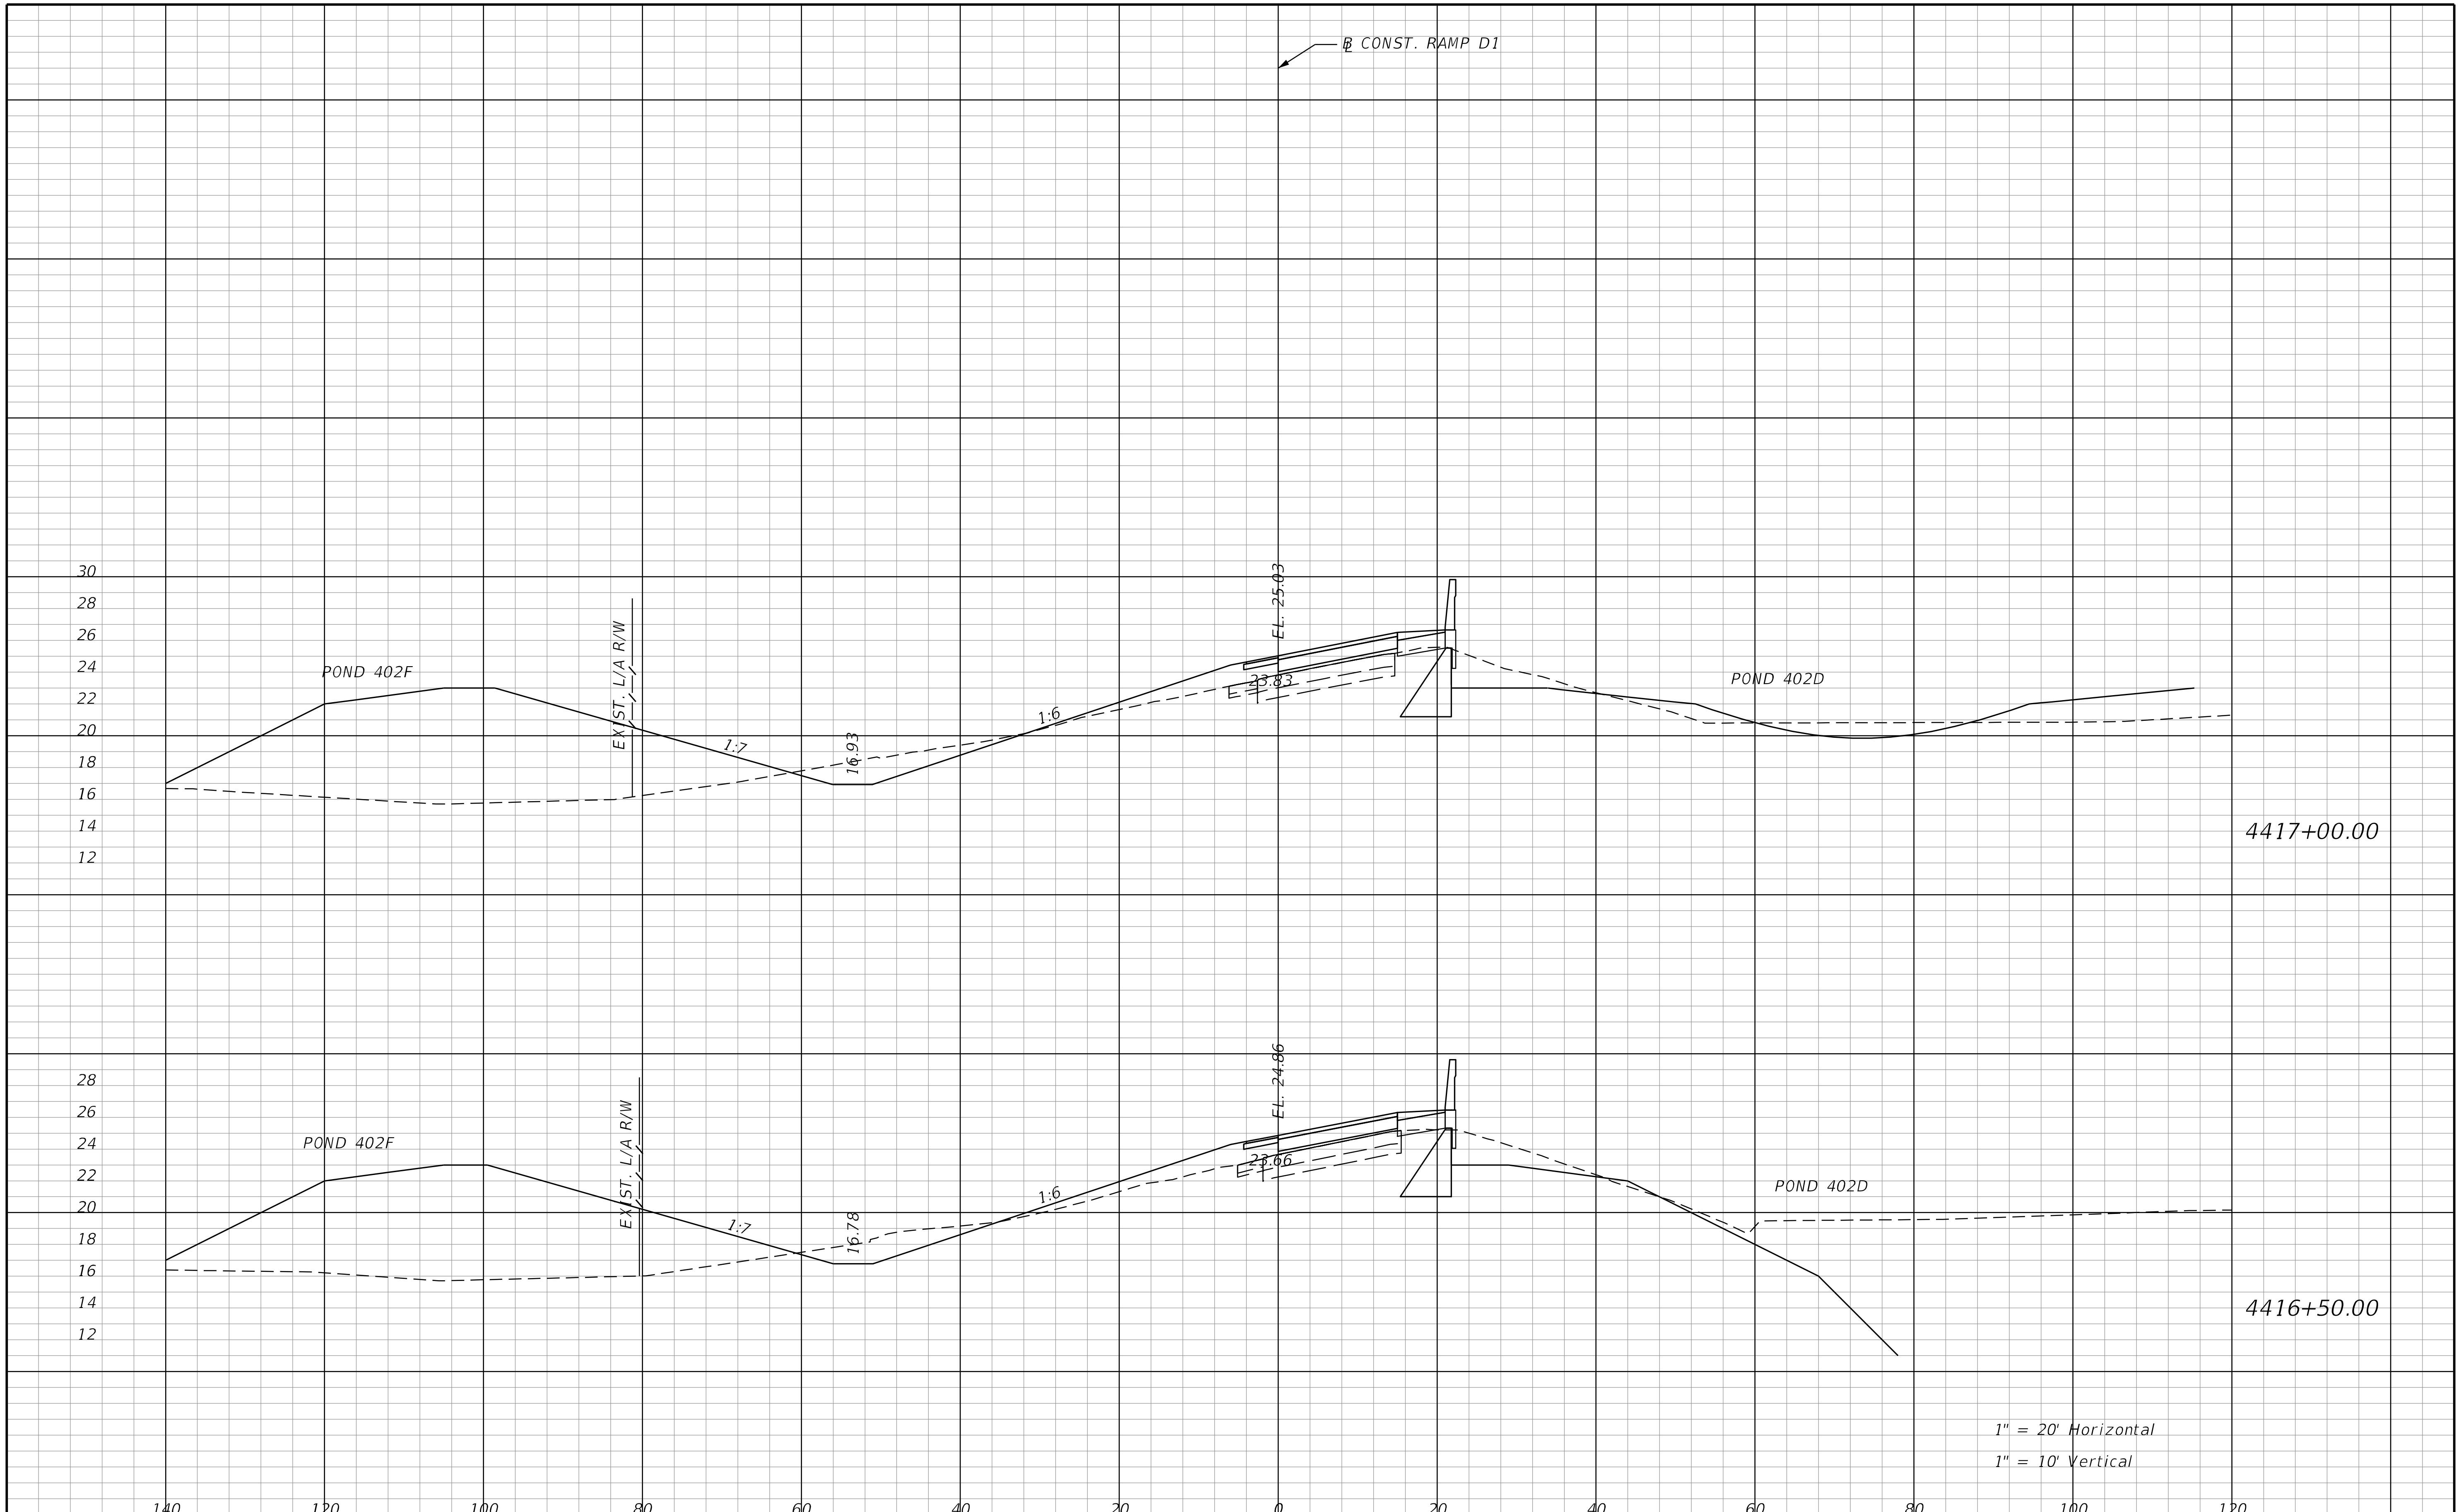

THE OFFICIAL RECORD OF THIS SHEET IS THE ELECTRONIC FILE DIGITALLY SIGNED AND SEALED UNDER RULE 61G15-23.004, F.A.C.

REVISIONS			
DATE	DESCRIPTION	DATE	DESCRIPTION

STANTEC CONSULTING SERVICES INC.
ENGINEER OF RECORD:
WILLIAM V. ANDERSON, P.E. NO.: 36682
11315 CORPORATE BLVD., SUITE 105
ORLANDO, FLORIDA 32817
(407) 823-8966
CERTIFICATE OF AUTHORIZATION NO. 27013

STATE OF FLORIDA
DEPARTMENT OF TRANSPORTATION

ROAD NO.	COUNTY	FINANCIAL PROJECT ID
SR400	VOLUSIA	408464-2-32-01

CROSS SECTION
DIRKSEN DR. RAMP D1

SHEET NO.
1181

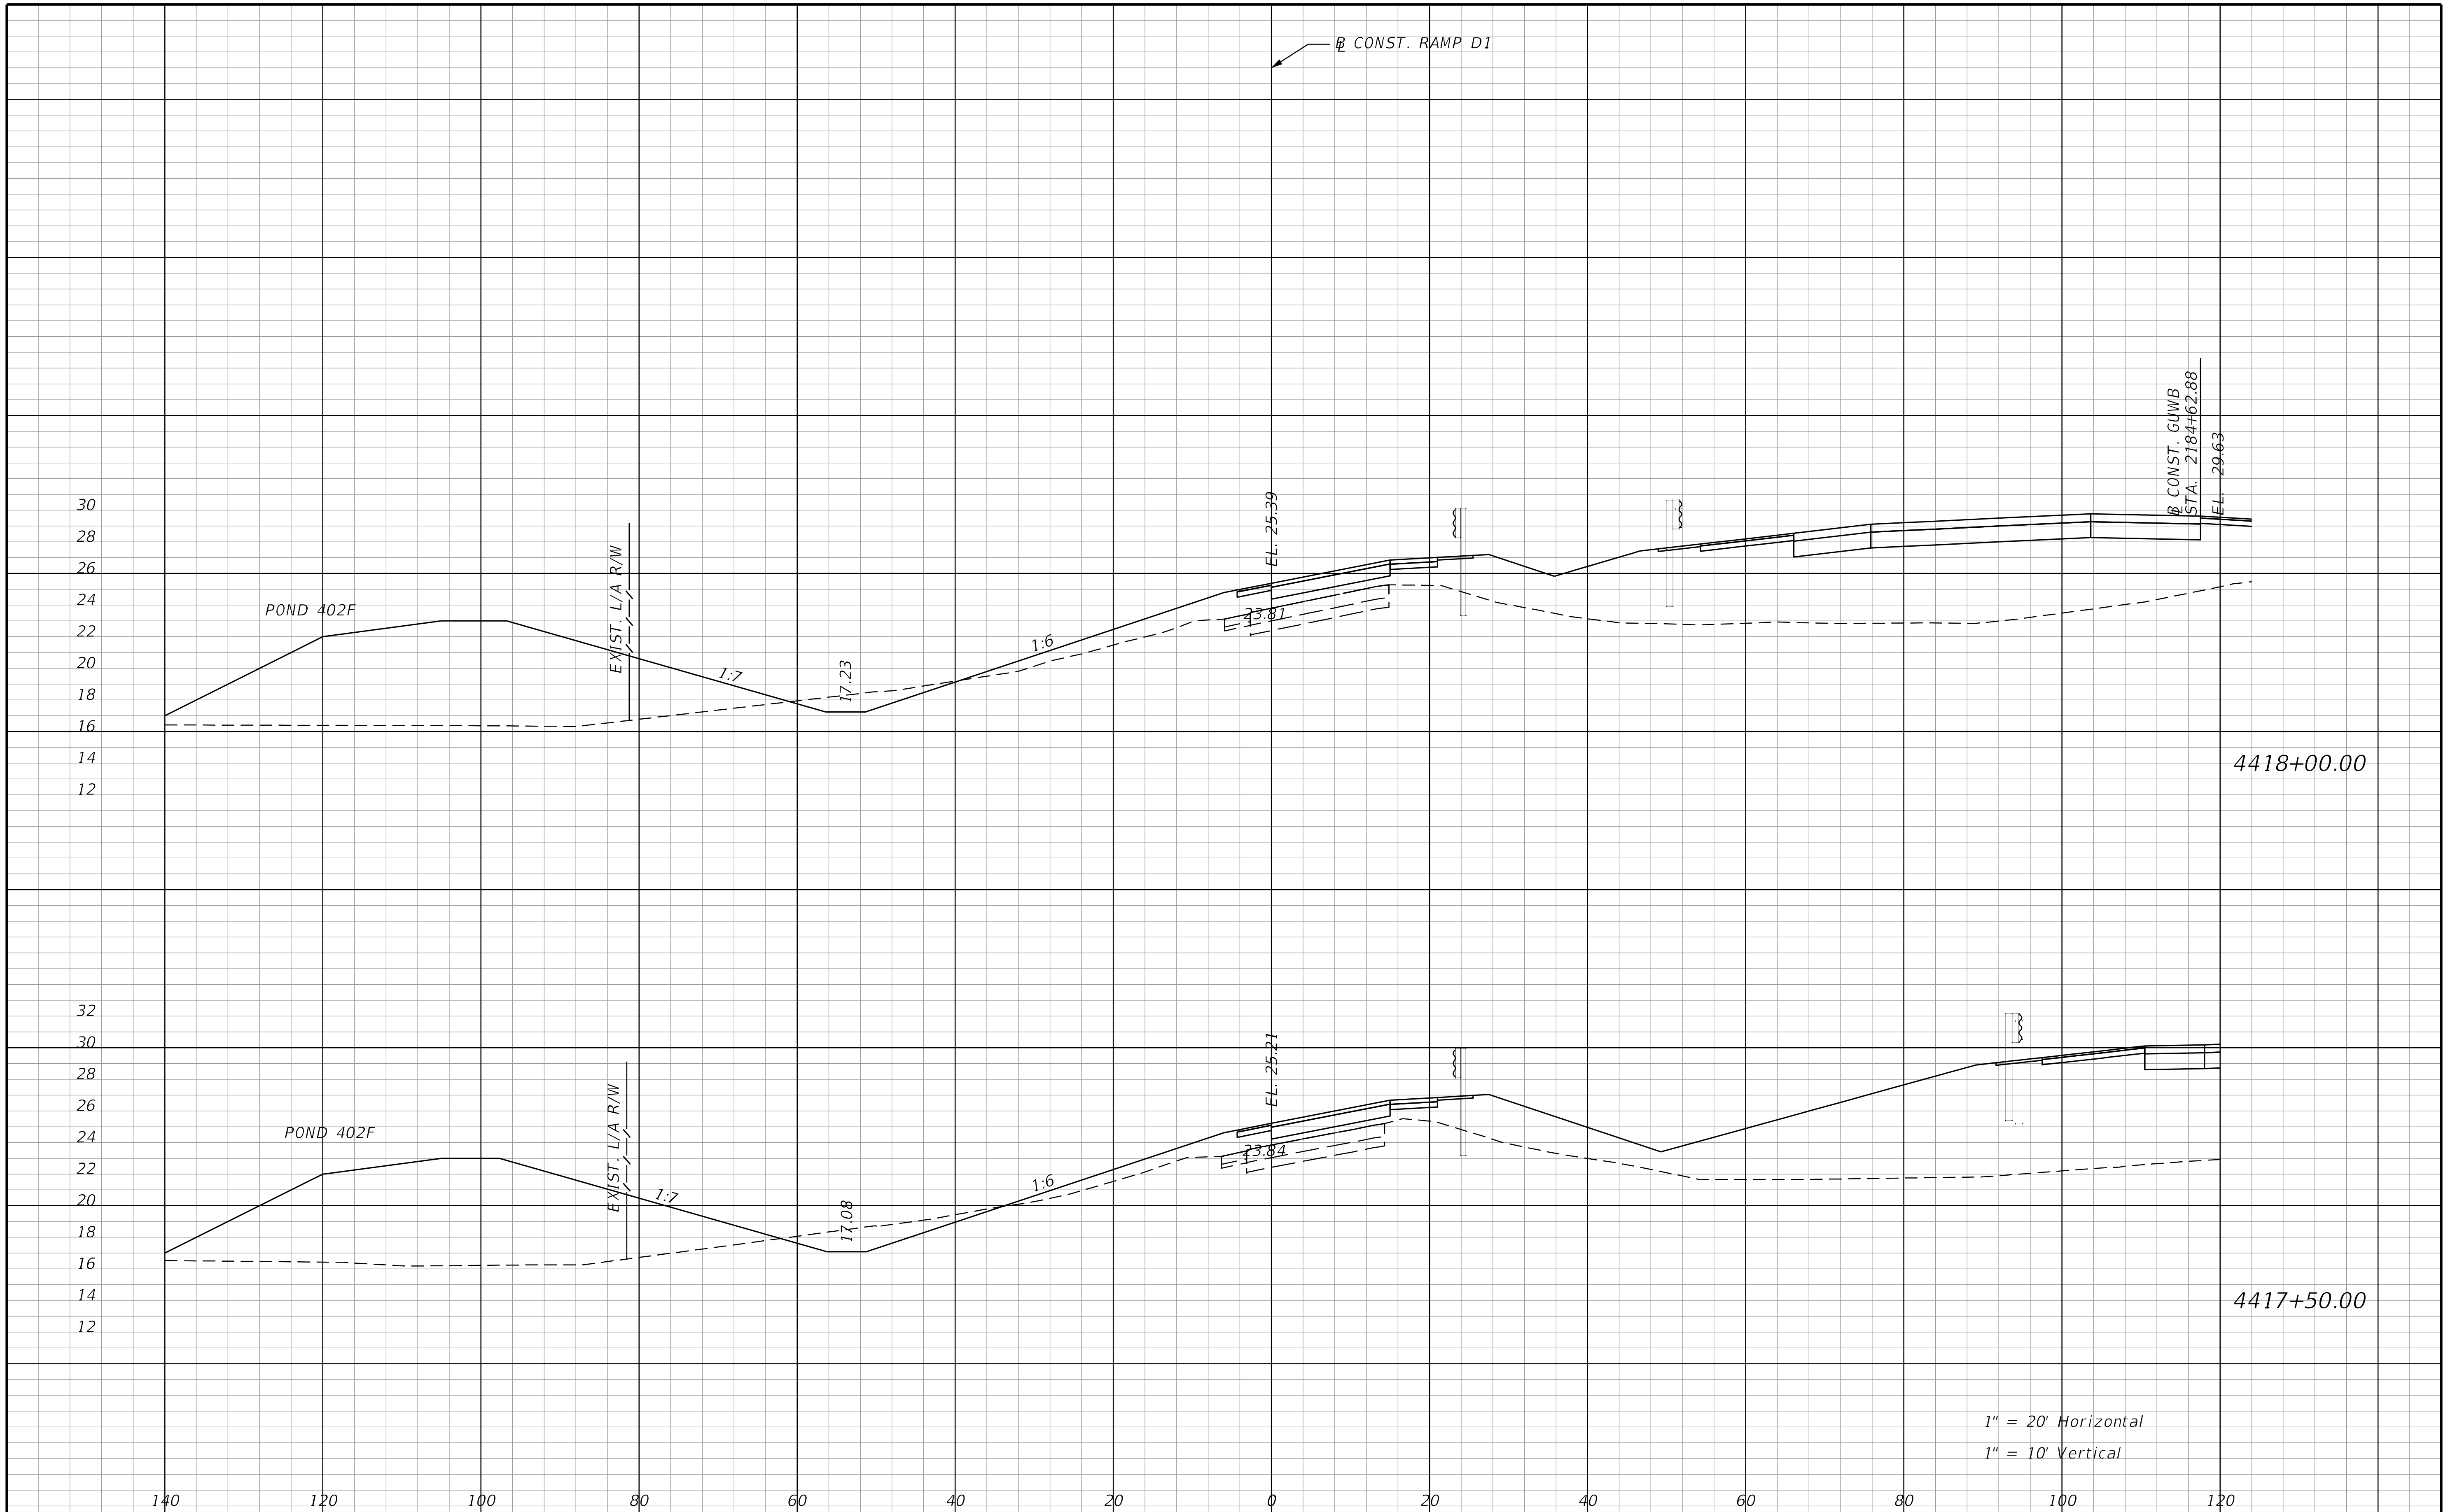

REVISIONS			
DATE	DESCRIPTION	DATE	DESCRIPTION

STANTEC CONSULTING SERVICES INC.
ENGINEER OF RECORD:
WILLIAM V. ANDERSON, P.E. NO.: 36682
11315 CORPORATE BLVD., SUITE 105
ORLANDO, FLORIDA 32817
(407) 823-8966
CERTIFICATE OF AUTHORIZATION NO. 27013

STATE OF FLORIDA
DEPARTMENT OF TRANSPORTATION

ROAD NO.	COUNTY	FINANCIAL PROJECT ID
SR400	VOLUSIA	408464-2-32-01

CROSS SECTION
DIRKSEN DR. RAMP D1

SHEET NO.
1182

jchassee 6/14/2019 4:29:50 PM Rdxsrd_shg V:\2158\active\CADD\40846423201\roadway\RDXSRD-RAMP-04.dgn

THE OFFICIAL RECORD OF THIS SHEET IS THE ELECTRONIC FILE DIGITALLY SIGNED AND SEALED UNDER RULE 61G15-23.004, F.A.C.

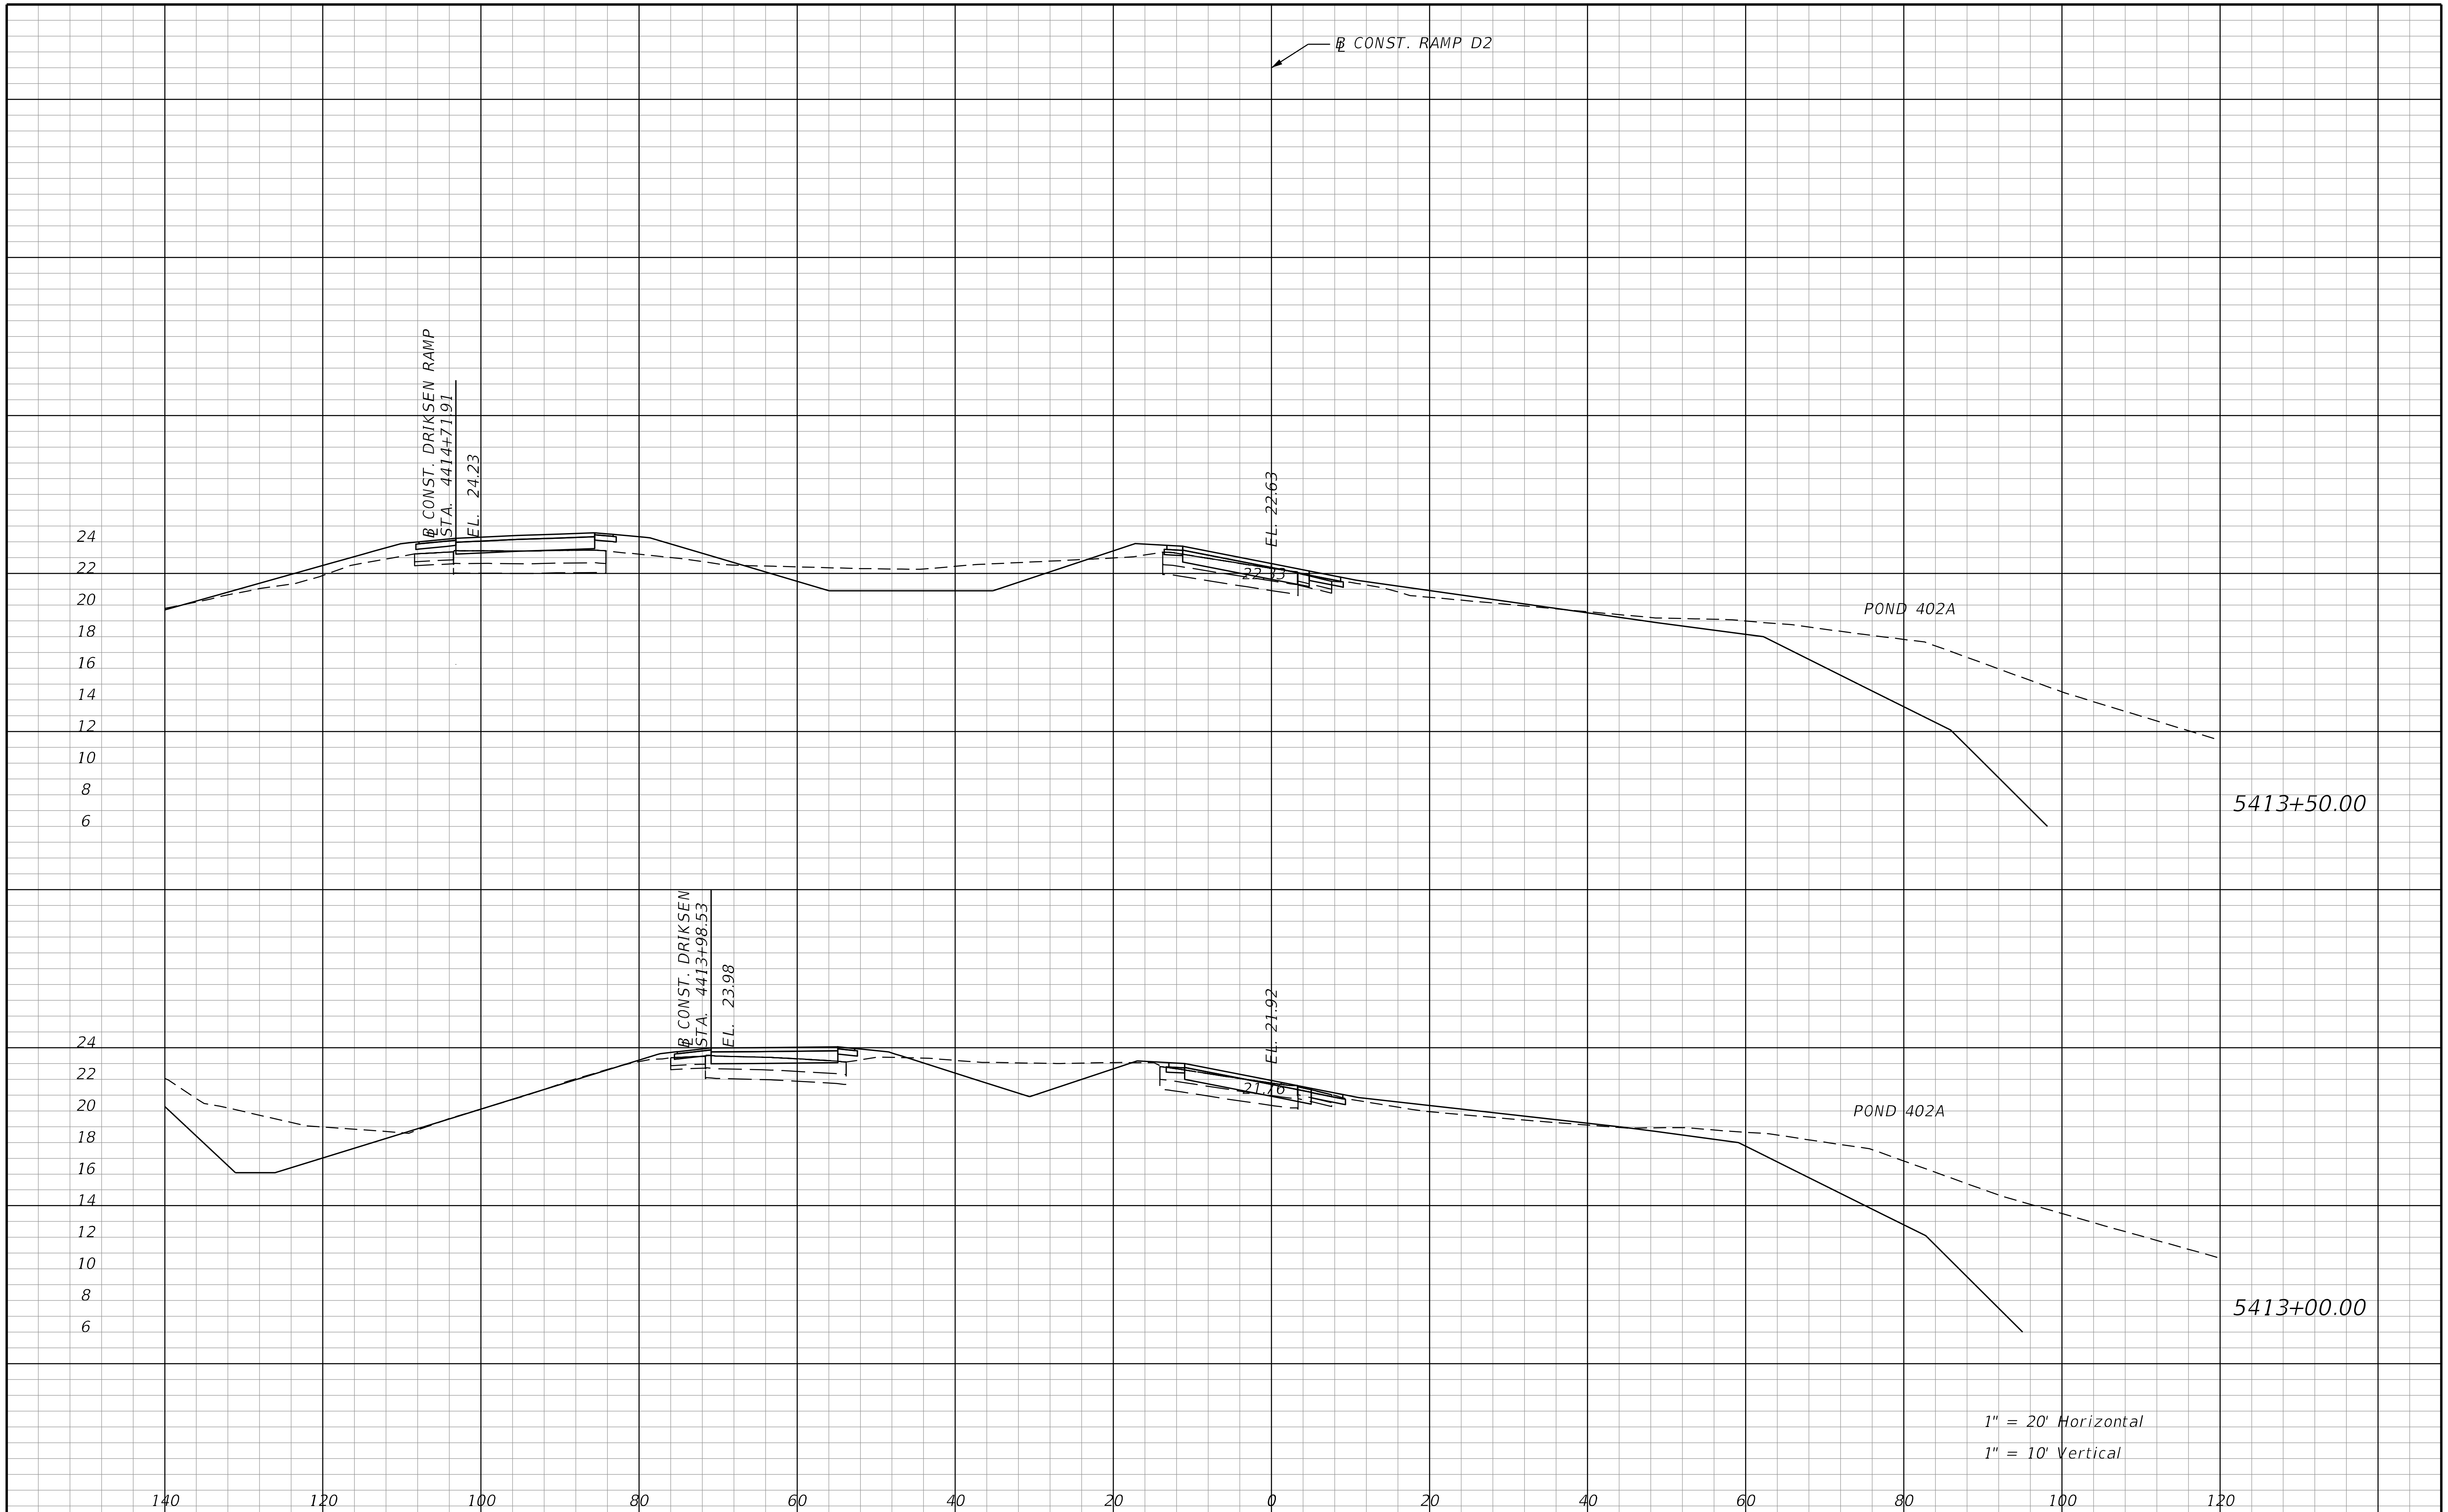

REVISIONS

DATE	DESCRIPTION	DATE	DESCRIPTION

STANTEC CONSULTING SERVICES INC.
ENGINEER OF RECORD:
WILLIAM V. ANDERSON, P.E. NO.: 36682
11315 CORPORATE BLVD., SUITE 105
ORLANDO, FLORIDA 32817
(407) 823-8966
CERTIFICATE OF AUTHORIZATION NO. 27013

STATE OF FLORIDA
DEPARTMENT OF TRANSPORTATION

ROAD NO.	COUNTY	FINANCIAL PROJECT ID
SR400	VOLUSIA	408464-2-32-01

CROSS SECTION
DIRKSEN DR. RAMP D2

SHEET NO.
1183

THE OFFICIAL RECORD OF THIS SHEET IS THE ELECTRONIC FILE DIGITALLY SIGNED AND SEALED UNDER RULE 61G15-23.004, F.A.C.

jchassee 6/14/2019 4:29:50 PM Rdxsrd_shg V:\2158\active\CADD\40846423201\roadway\RDXSRD-RAMP-04.dgn

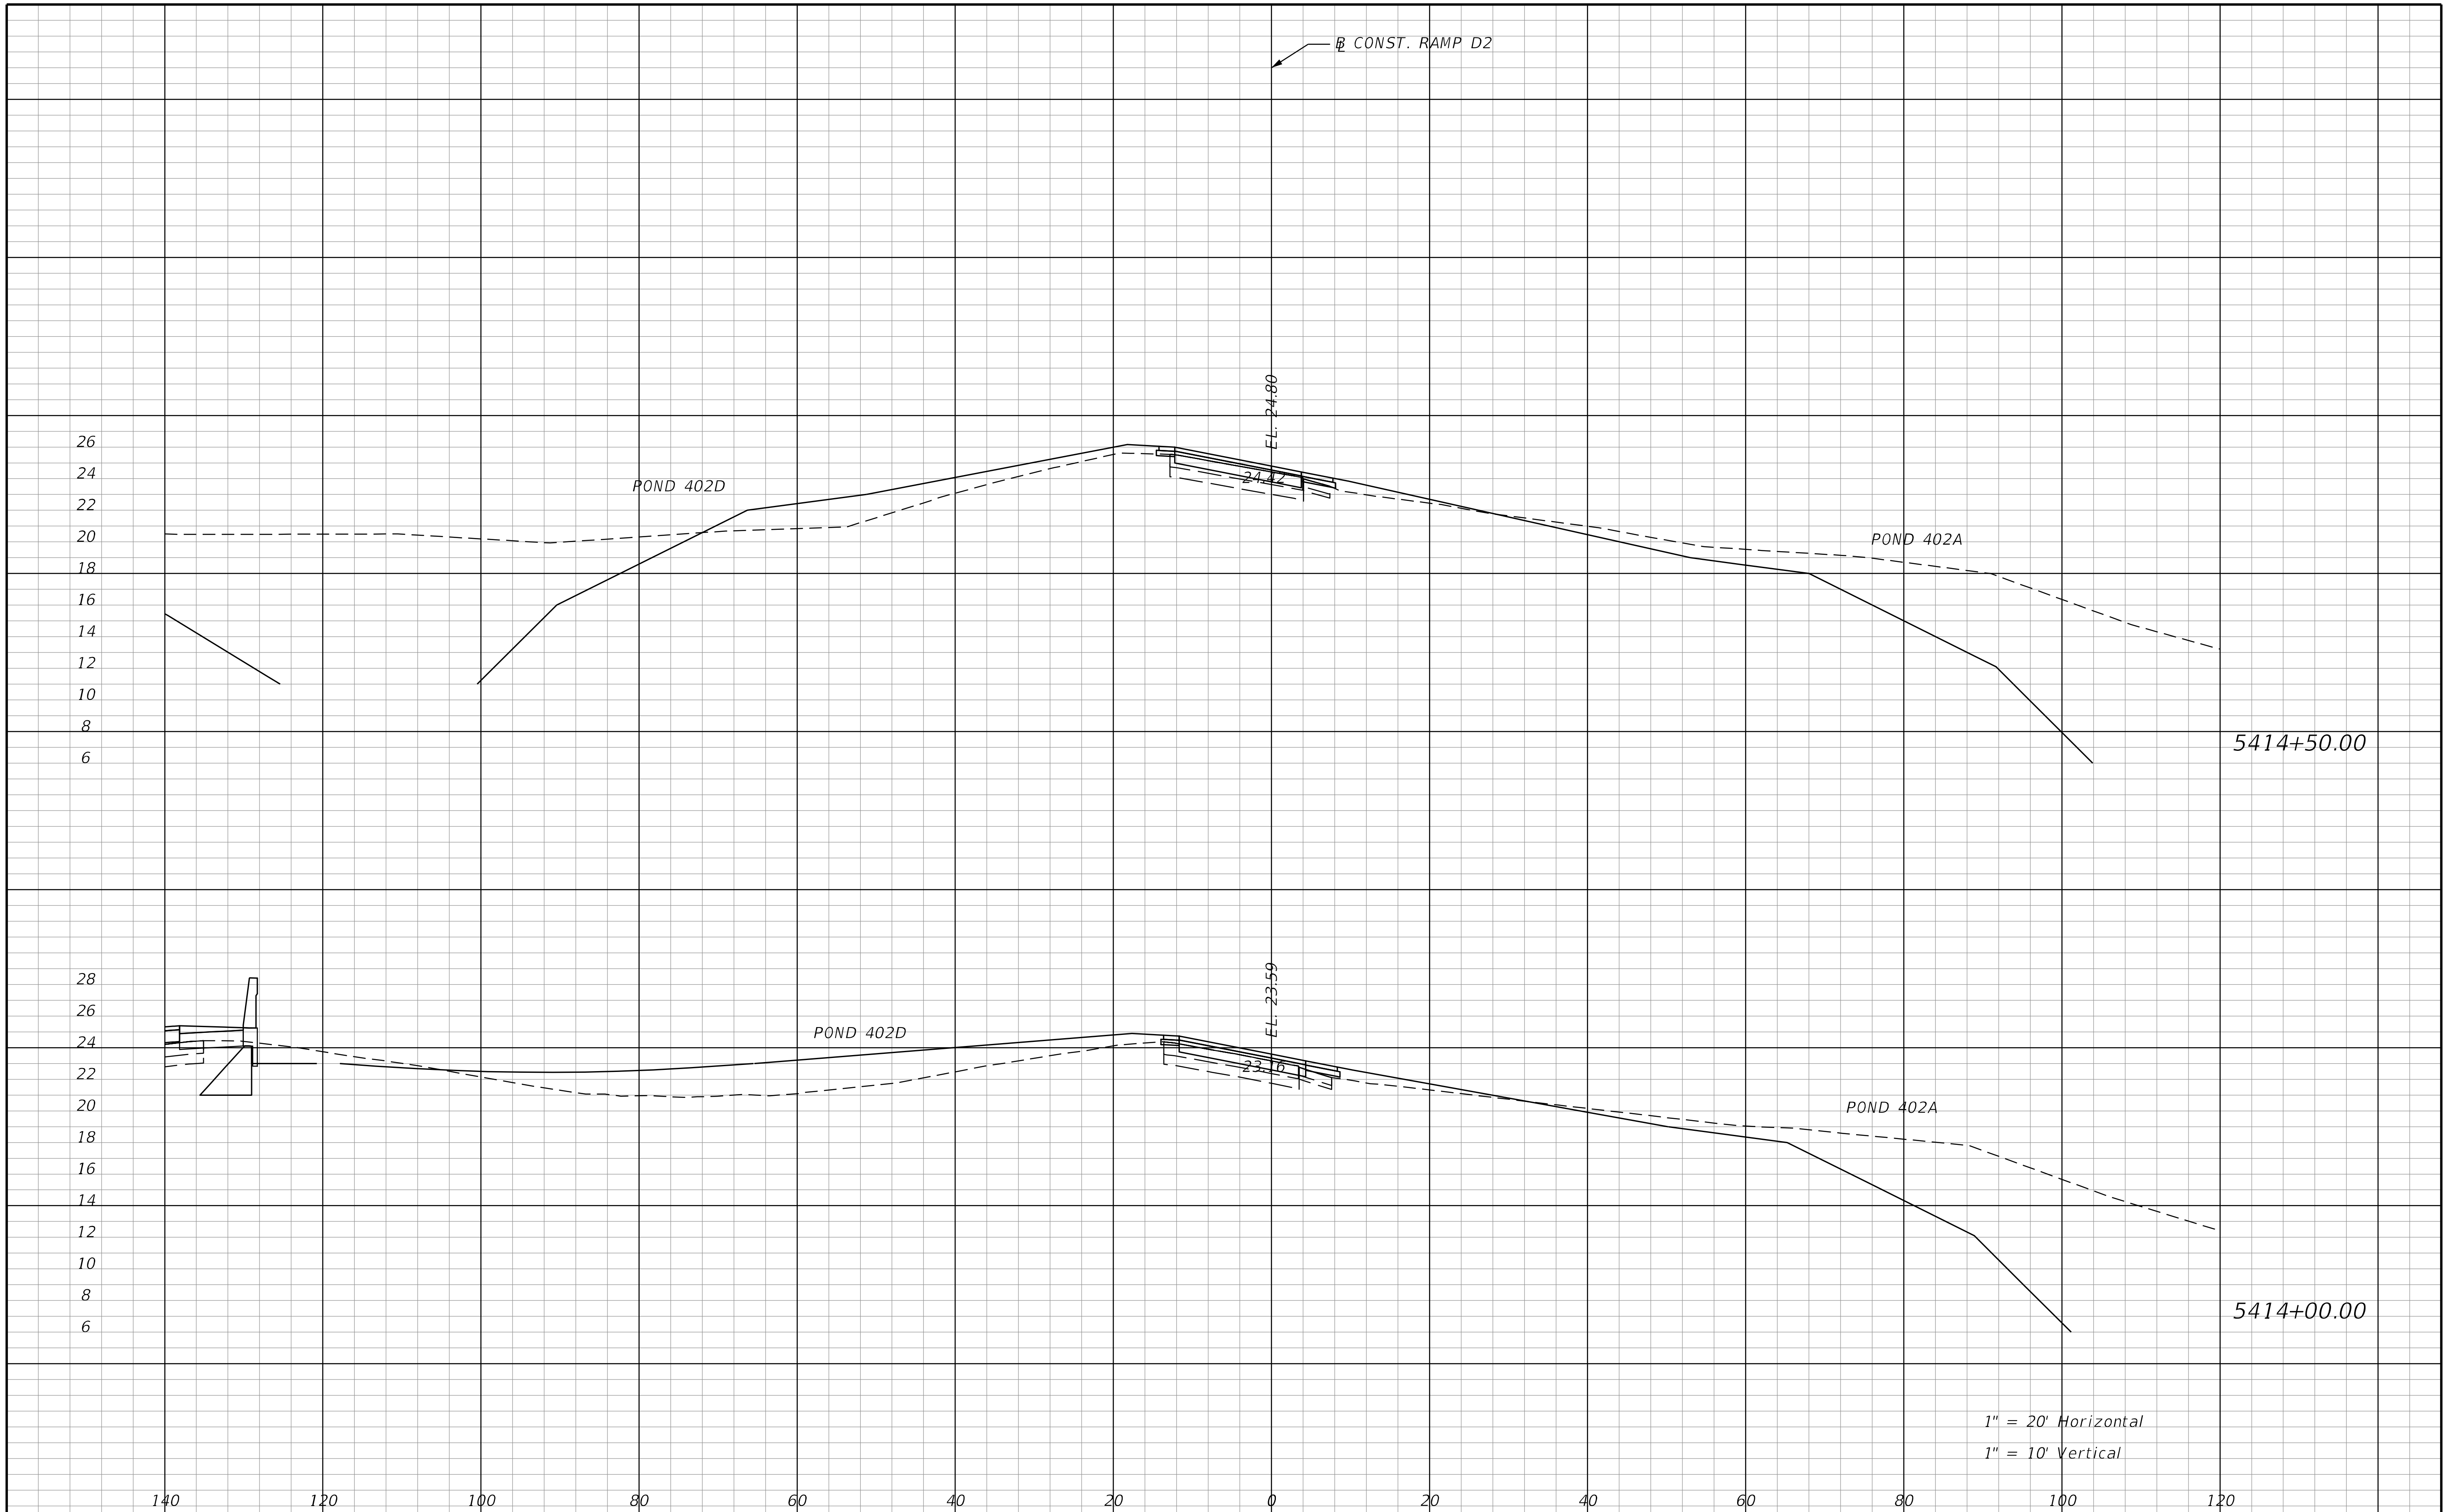

REVISIONS

DATE	DESCRIPTION	DATE	DESCRIPTION

STANTEC CONSULTING SERVICES INC.
ENGINEER OF RECORD:
WILLIAM V. ANDERSON, P.E. NO.: 36682
11315 CORPORATE BLVD., SUITE 105
ORLANDO, FLORIDA 32817
(407) 823-8966
CERTIFICATE OF AUTHORIZATION NO. 27013

STATE OF FLORIDA
DEPARTMENT OF TRANSPORTATION

ROAD NO.	COUNTY	FINANCIAL PROJECT ID
SR400	VOLUSIA	408464-2-32-01

CROSS SECTION
DIRKSEN DR. RAMP D2

SHEET NO.
1184

jchassee 6/14/2019 4:29:50 PM Rdxsrd_shg V:\2158\active\CADD\40846423201\roadway\RDXSRD-RAMP-04.dgn

THE OFFICIAL RECORD OF THIS SHEET IS THE ELECTRONIC FILE DIGITALLY SIGNED AND SEALED UNDER RULE 61G15-23.004, F.A.C.

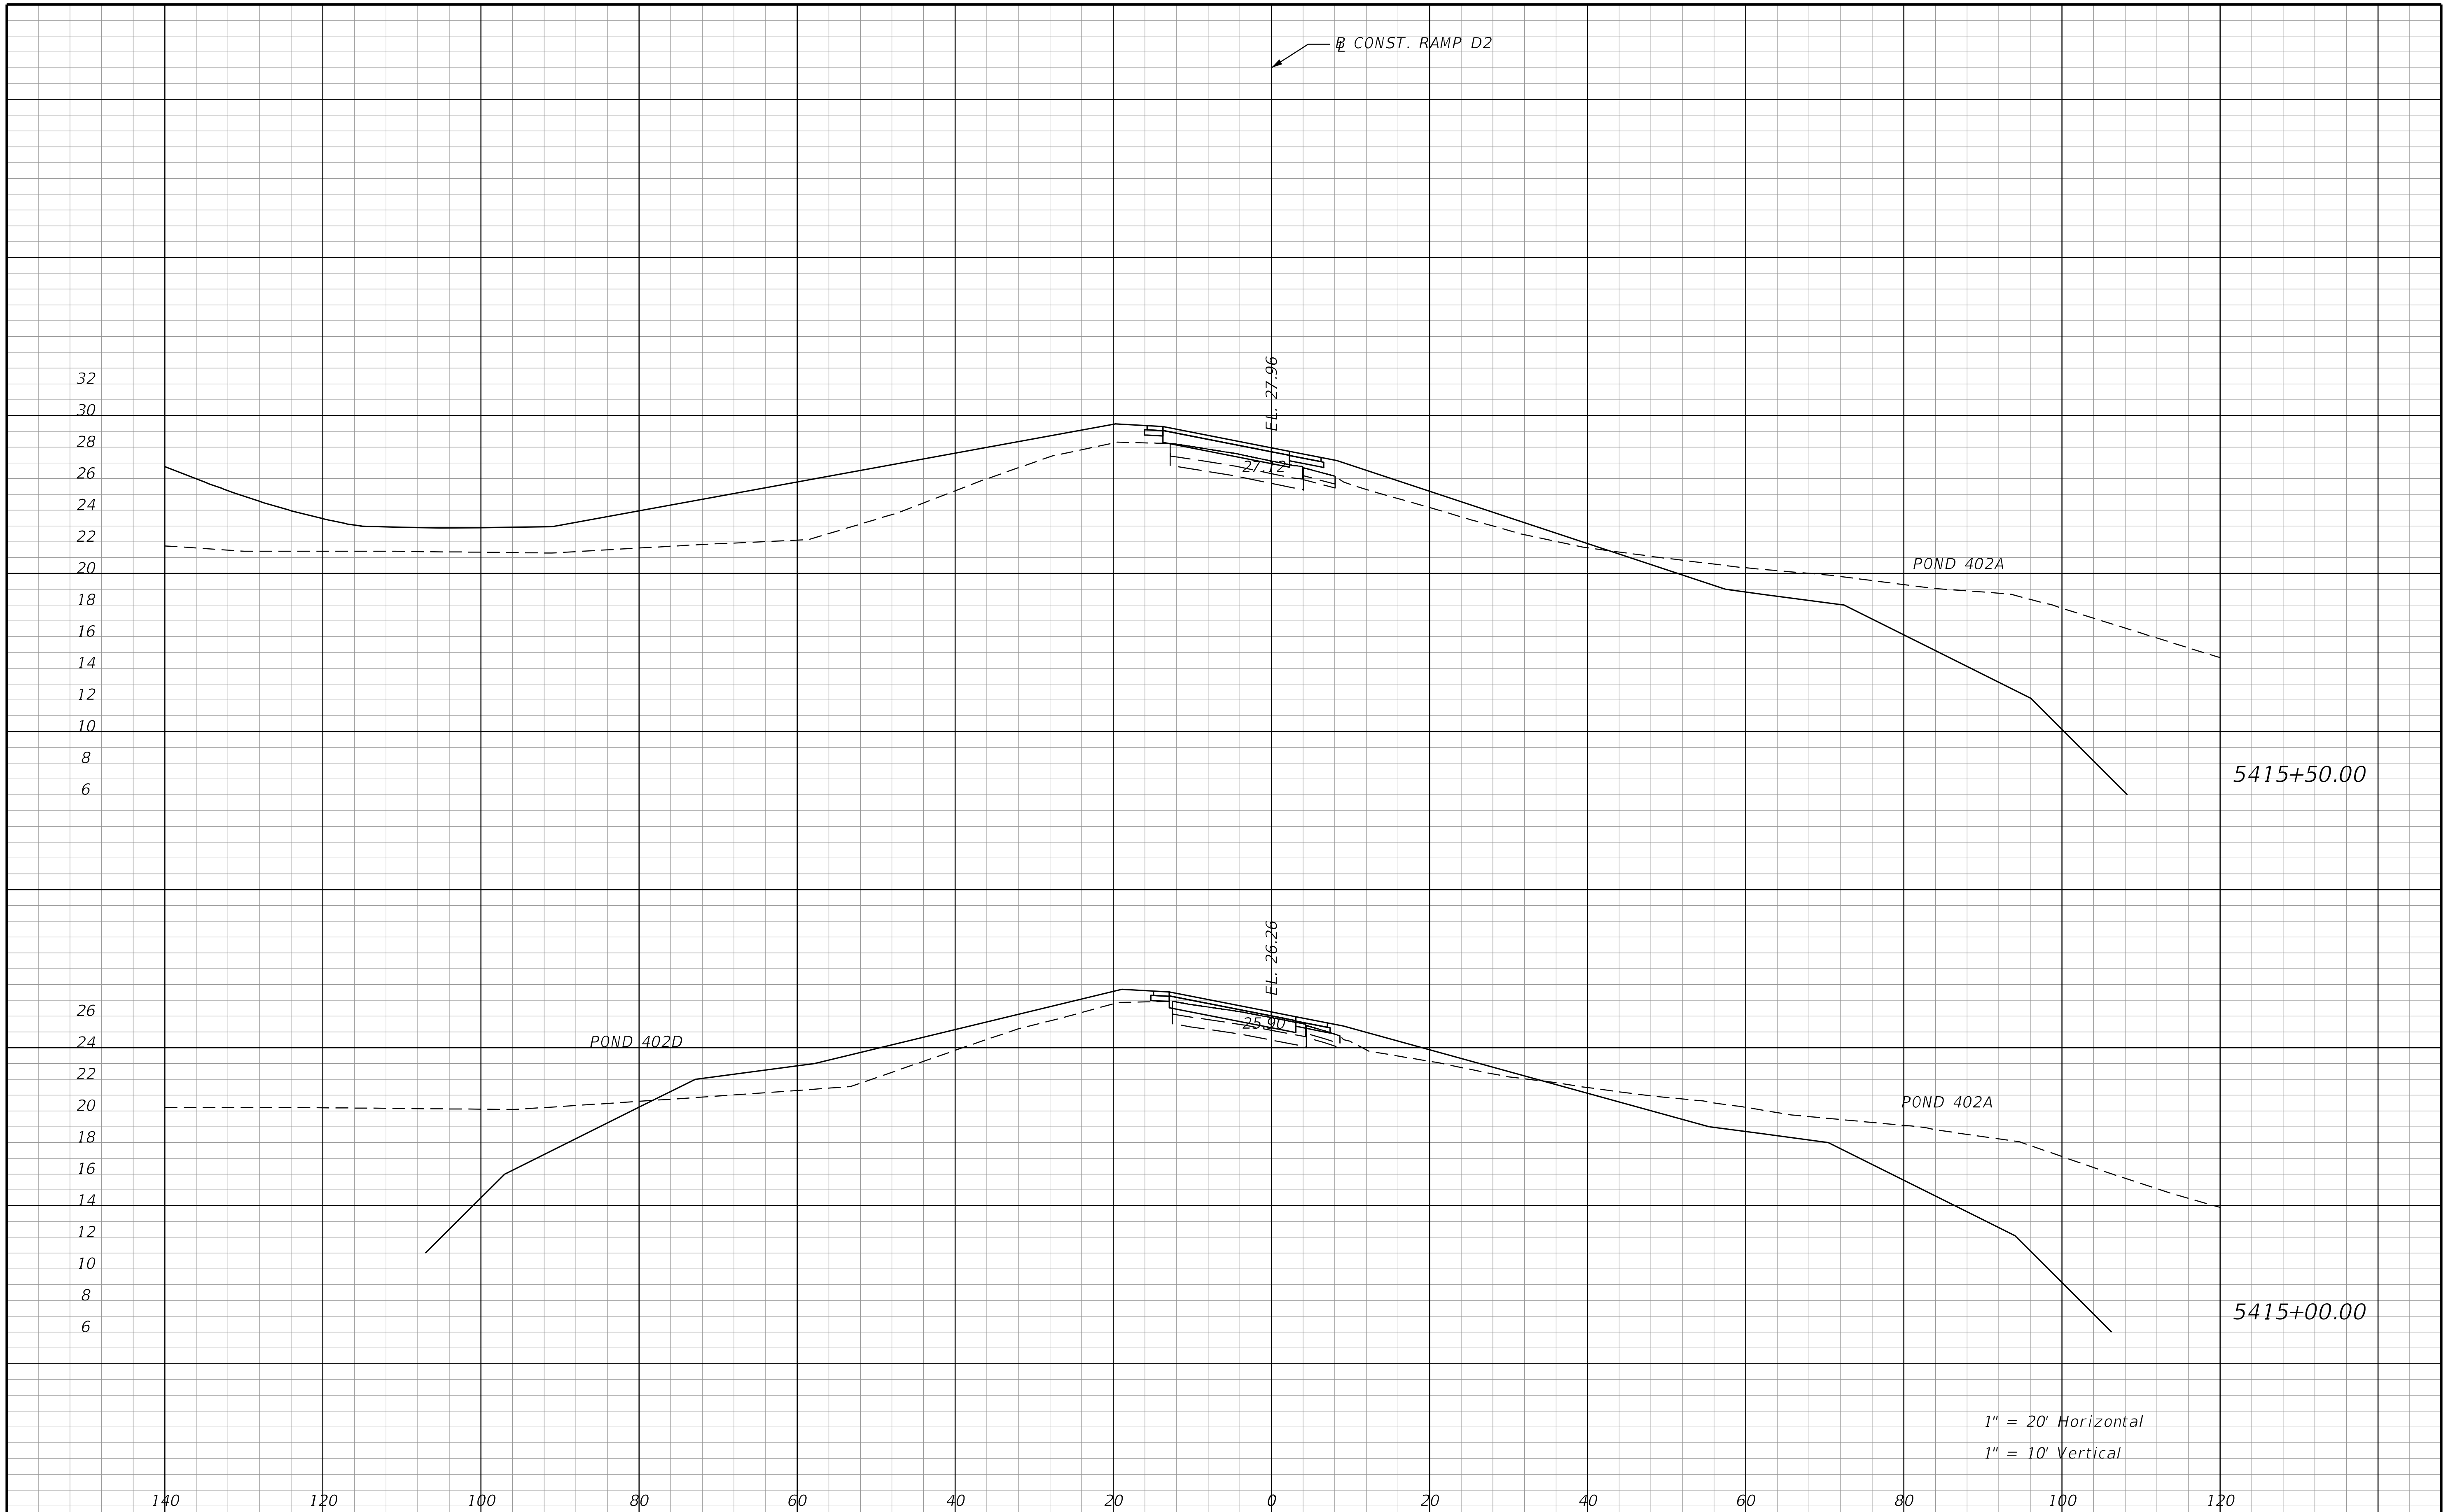

REVISIONS			
DATE	DESCRIPTION	DATE	DESCRIPTION

STANTEC CONSULTING SERVICES INC.
ENGINEER OF RECORD:
WILLIAM V. ANDERSON, P.E. NO.: 36682
11315 CORPORATE BLVD., SUITE 105
ORLANDO, FLORIDA 32817
(407) 823-8966
CERTIFICATE OF AUTHORIZATION NO. 27013

STATE OF FLORIDA
DEPARTMENT OF TRANSPORTATION

ROAD NO.	COUNTY	FINANCIAL PROJECT ID
SR400	VOLUSIA	408464-2-32-01

CROSS SECTION
DIRKSEN DR. RAMP D2

SHEET NO.
1185

THE OFFICIAL RECORD OF THIS SHEET IS THE ELECTRONIC FILE DIGITALLY SIGNED AND SEALED UNDER RULE 61G15-23.004, F.A.C.

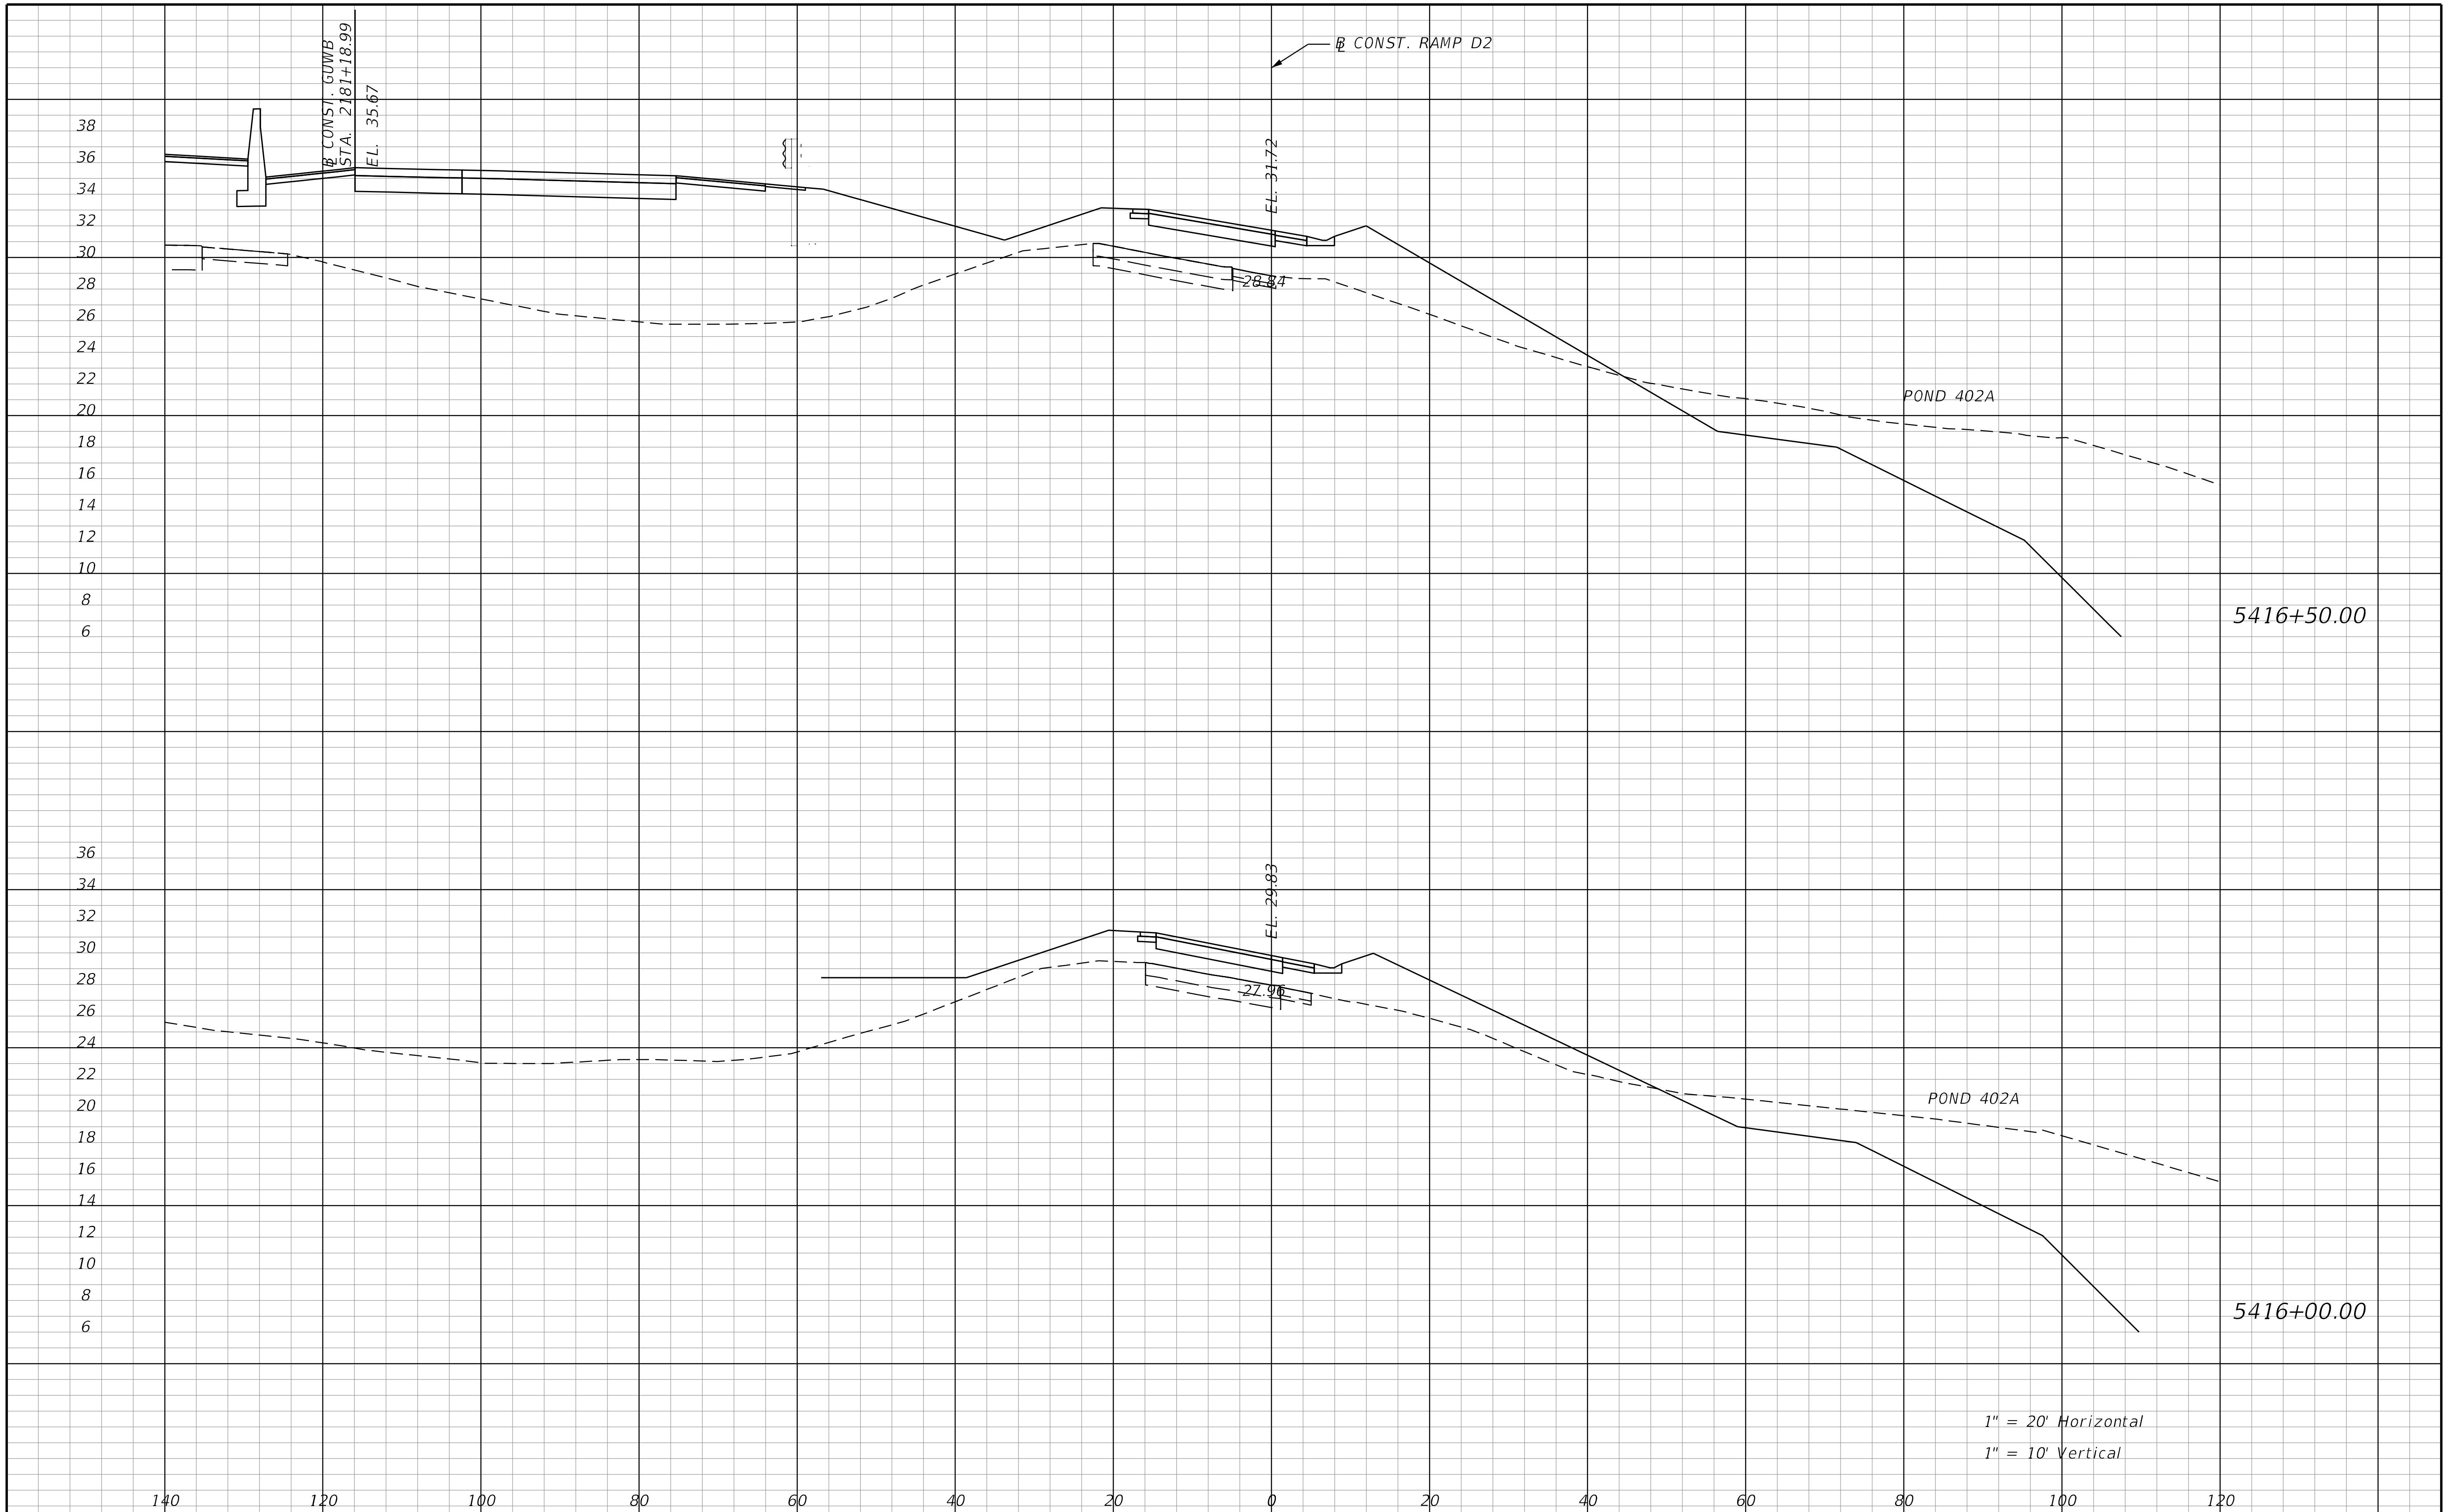

THE OFFICIAL RECORD OF THIS SHEET IS THE ELECTRONIC FILE DIGITALLY SIGNED AND SEALED UNDER RULE 61G15-23.004, F.A.C.

REVISIONS			
DATE	DESCRIPTION	DATE	DESCRIPTION

STANTEC CONSULTING SERVICES INC.
ENGINEER OF RECORD:
WILLIAM V. ANDERSON, P.E. NO.: 36682
11315 CORPORATE BLVD., SUITE 105
ORLANDO, FLORIDA 32817
(407) 823-8966
CERTIFICATE OF AUTHORIZATION NO. 27013

STATE OF FLORIDA
DEPARTMENT OF TRANSPORTATION

ROAD NO.	COUNTY	FINANCIAL PROJECT ID
SR400	VOLUSIA	408464-2-32-01

CROSS SECTION
DIRKSEN DR. RAMP D2

SHEET NO.
1186

jchassee 6/14/2019 4:29:51 PM Rdxsrd_shg V:\2158\active\CADD\40846423201\roadway\RDXSRD-RAMP-04.dgn

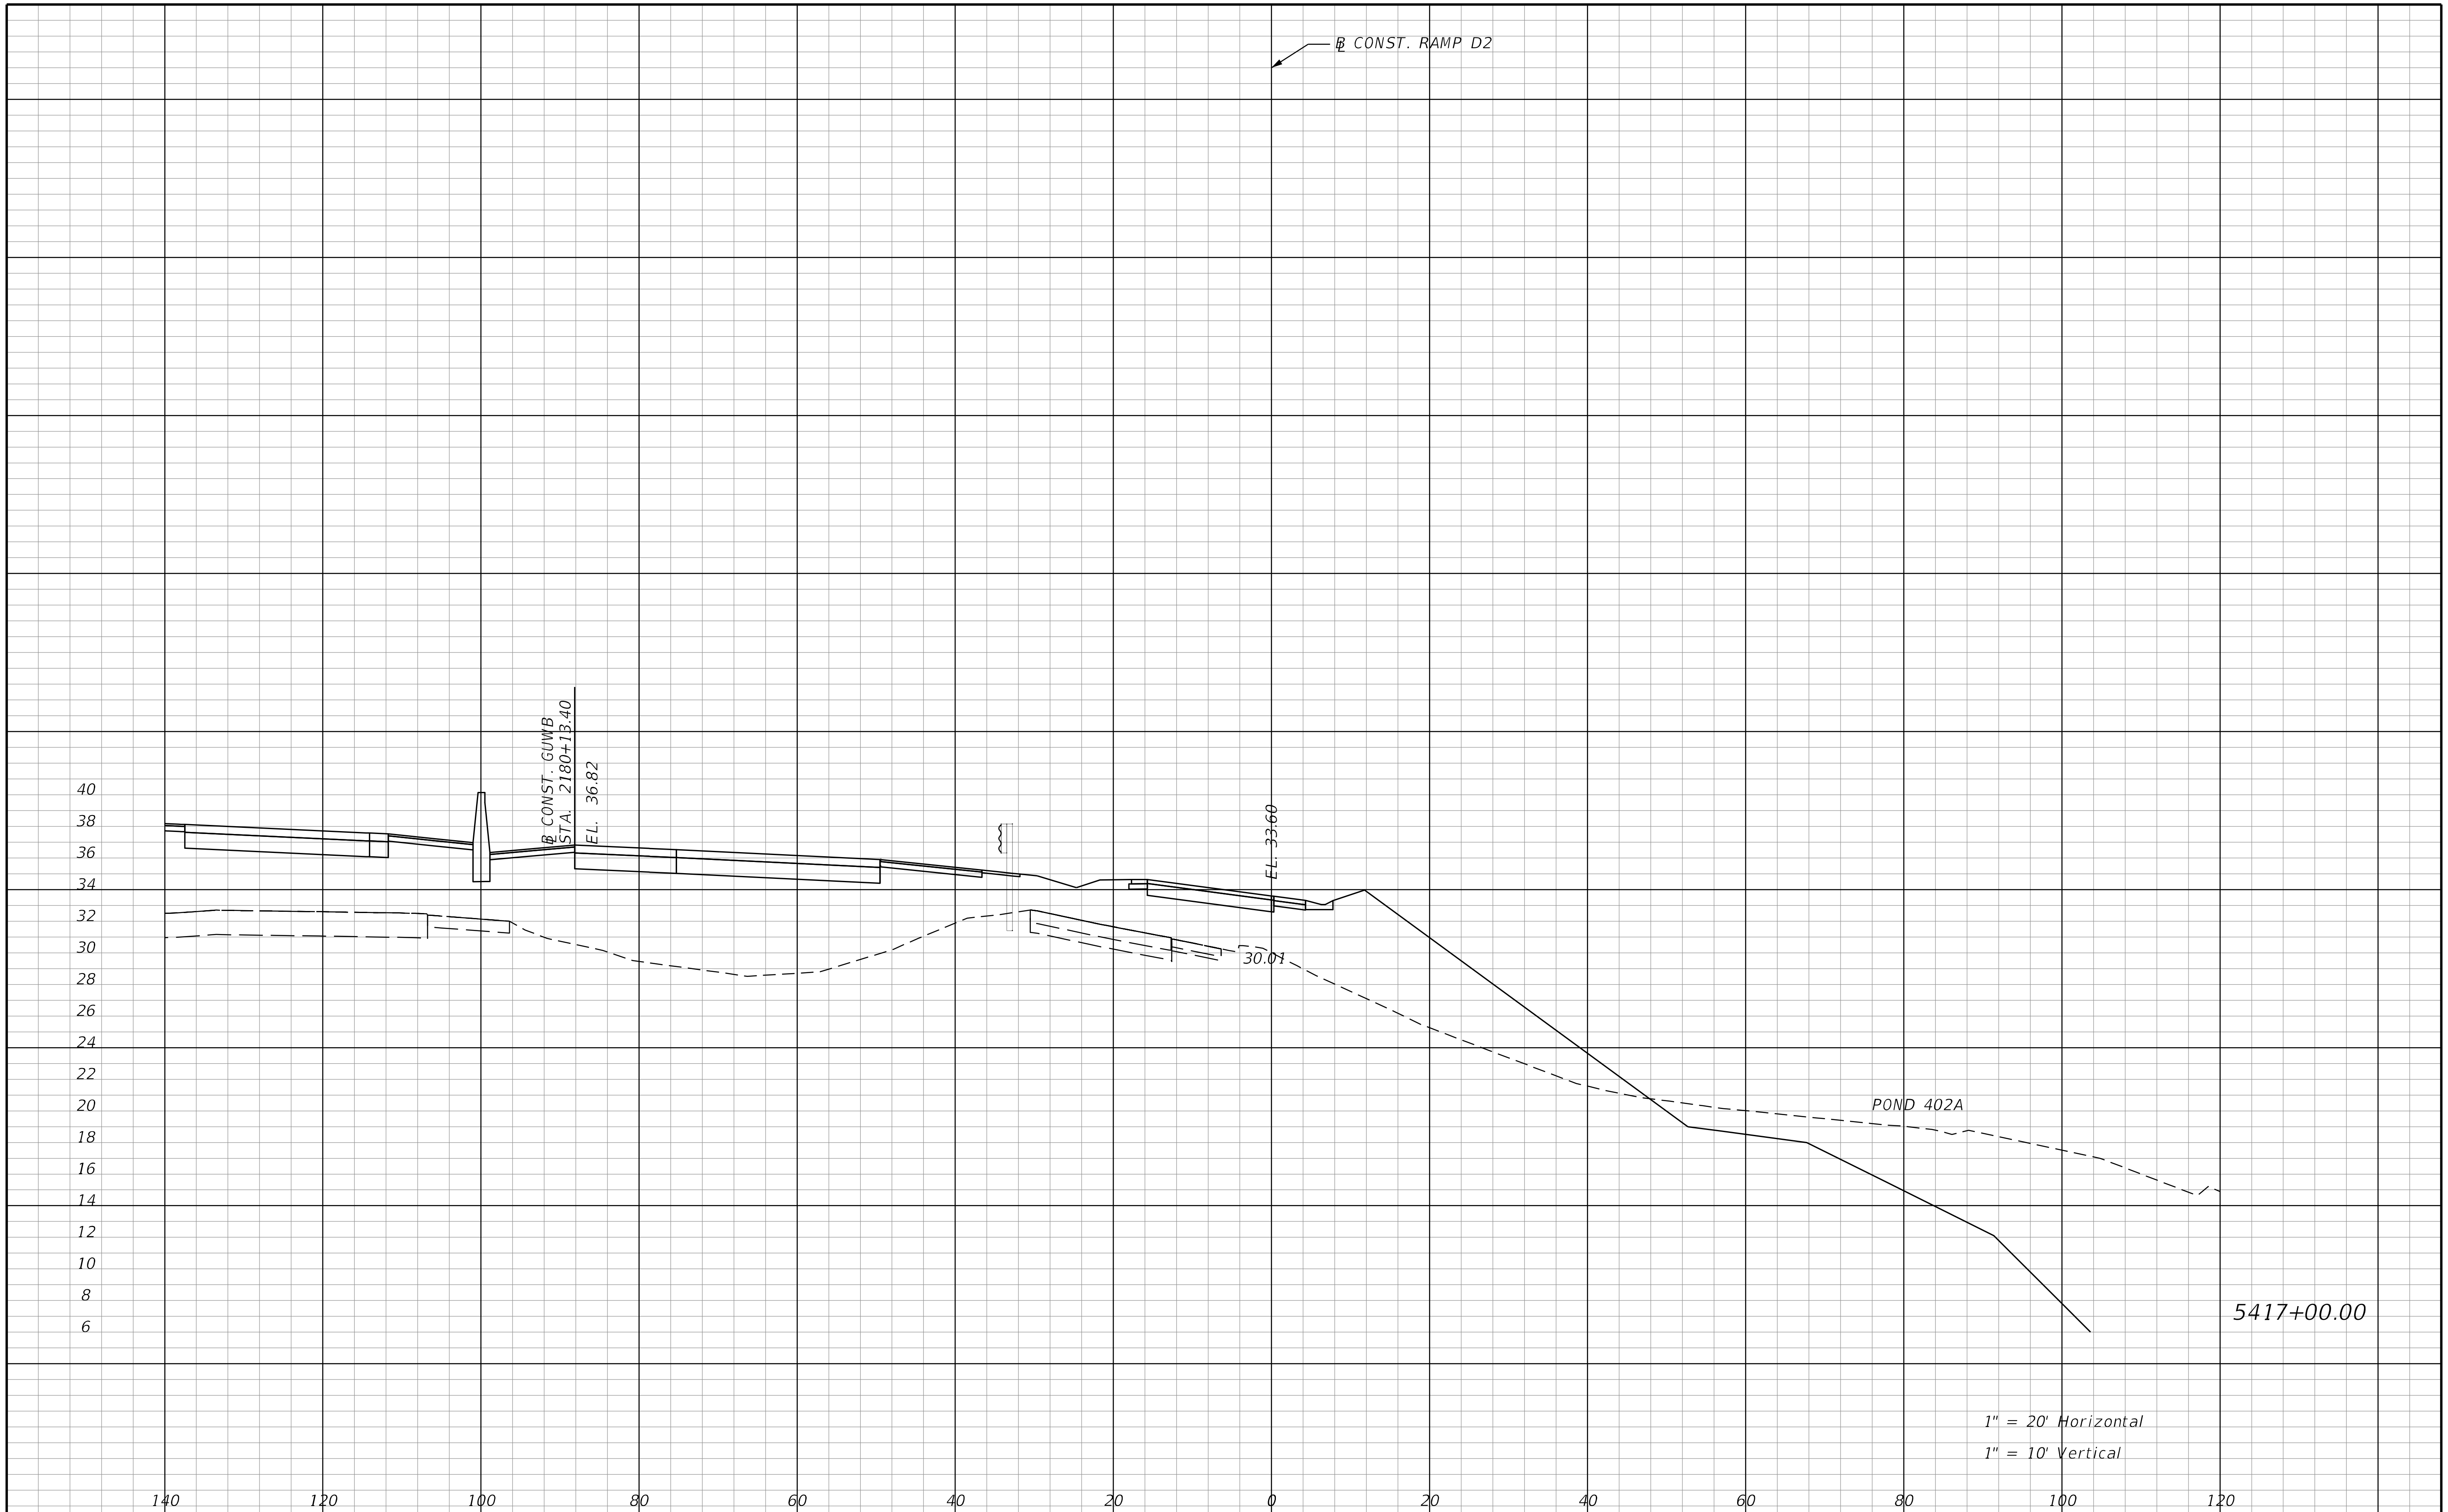

REVISIONS			
DATE	DESCRIPTION	DATE	DESCRIPTION

STANTEC CONSULTING SERVICES INC.
ENGINEER OF RECORD:
WILLIAM V. ANDERSON, P.E. NO.: 36682
11315 CORPORATE BLVD., SUITE 105
ORLANDO, FLORIDA 32817
(407) 823-8966
CERTIFICATE OF AUTHORIZATION NO. 27013

STATE OF FLORIDA
DEPARTMENT OF TRANSPORTATION

ROAD NO.	COUNTY	FINANCIAL PROJECT ID
SR400	VOLUSIA	408464-2-32-01

CROSS SECTION
DIRKSEN DR. RAMP D2

SHEET NO.
1187

THE OFFICIAL RECORD OF THIS SHEET IS THE ELECTRONIC FILE DIGITALLY SIGNED AND SEALED UNDER RULE 61G15-23.004, F.A.C.

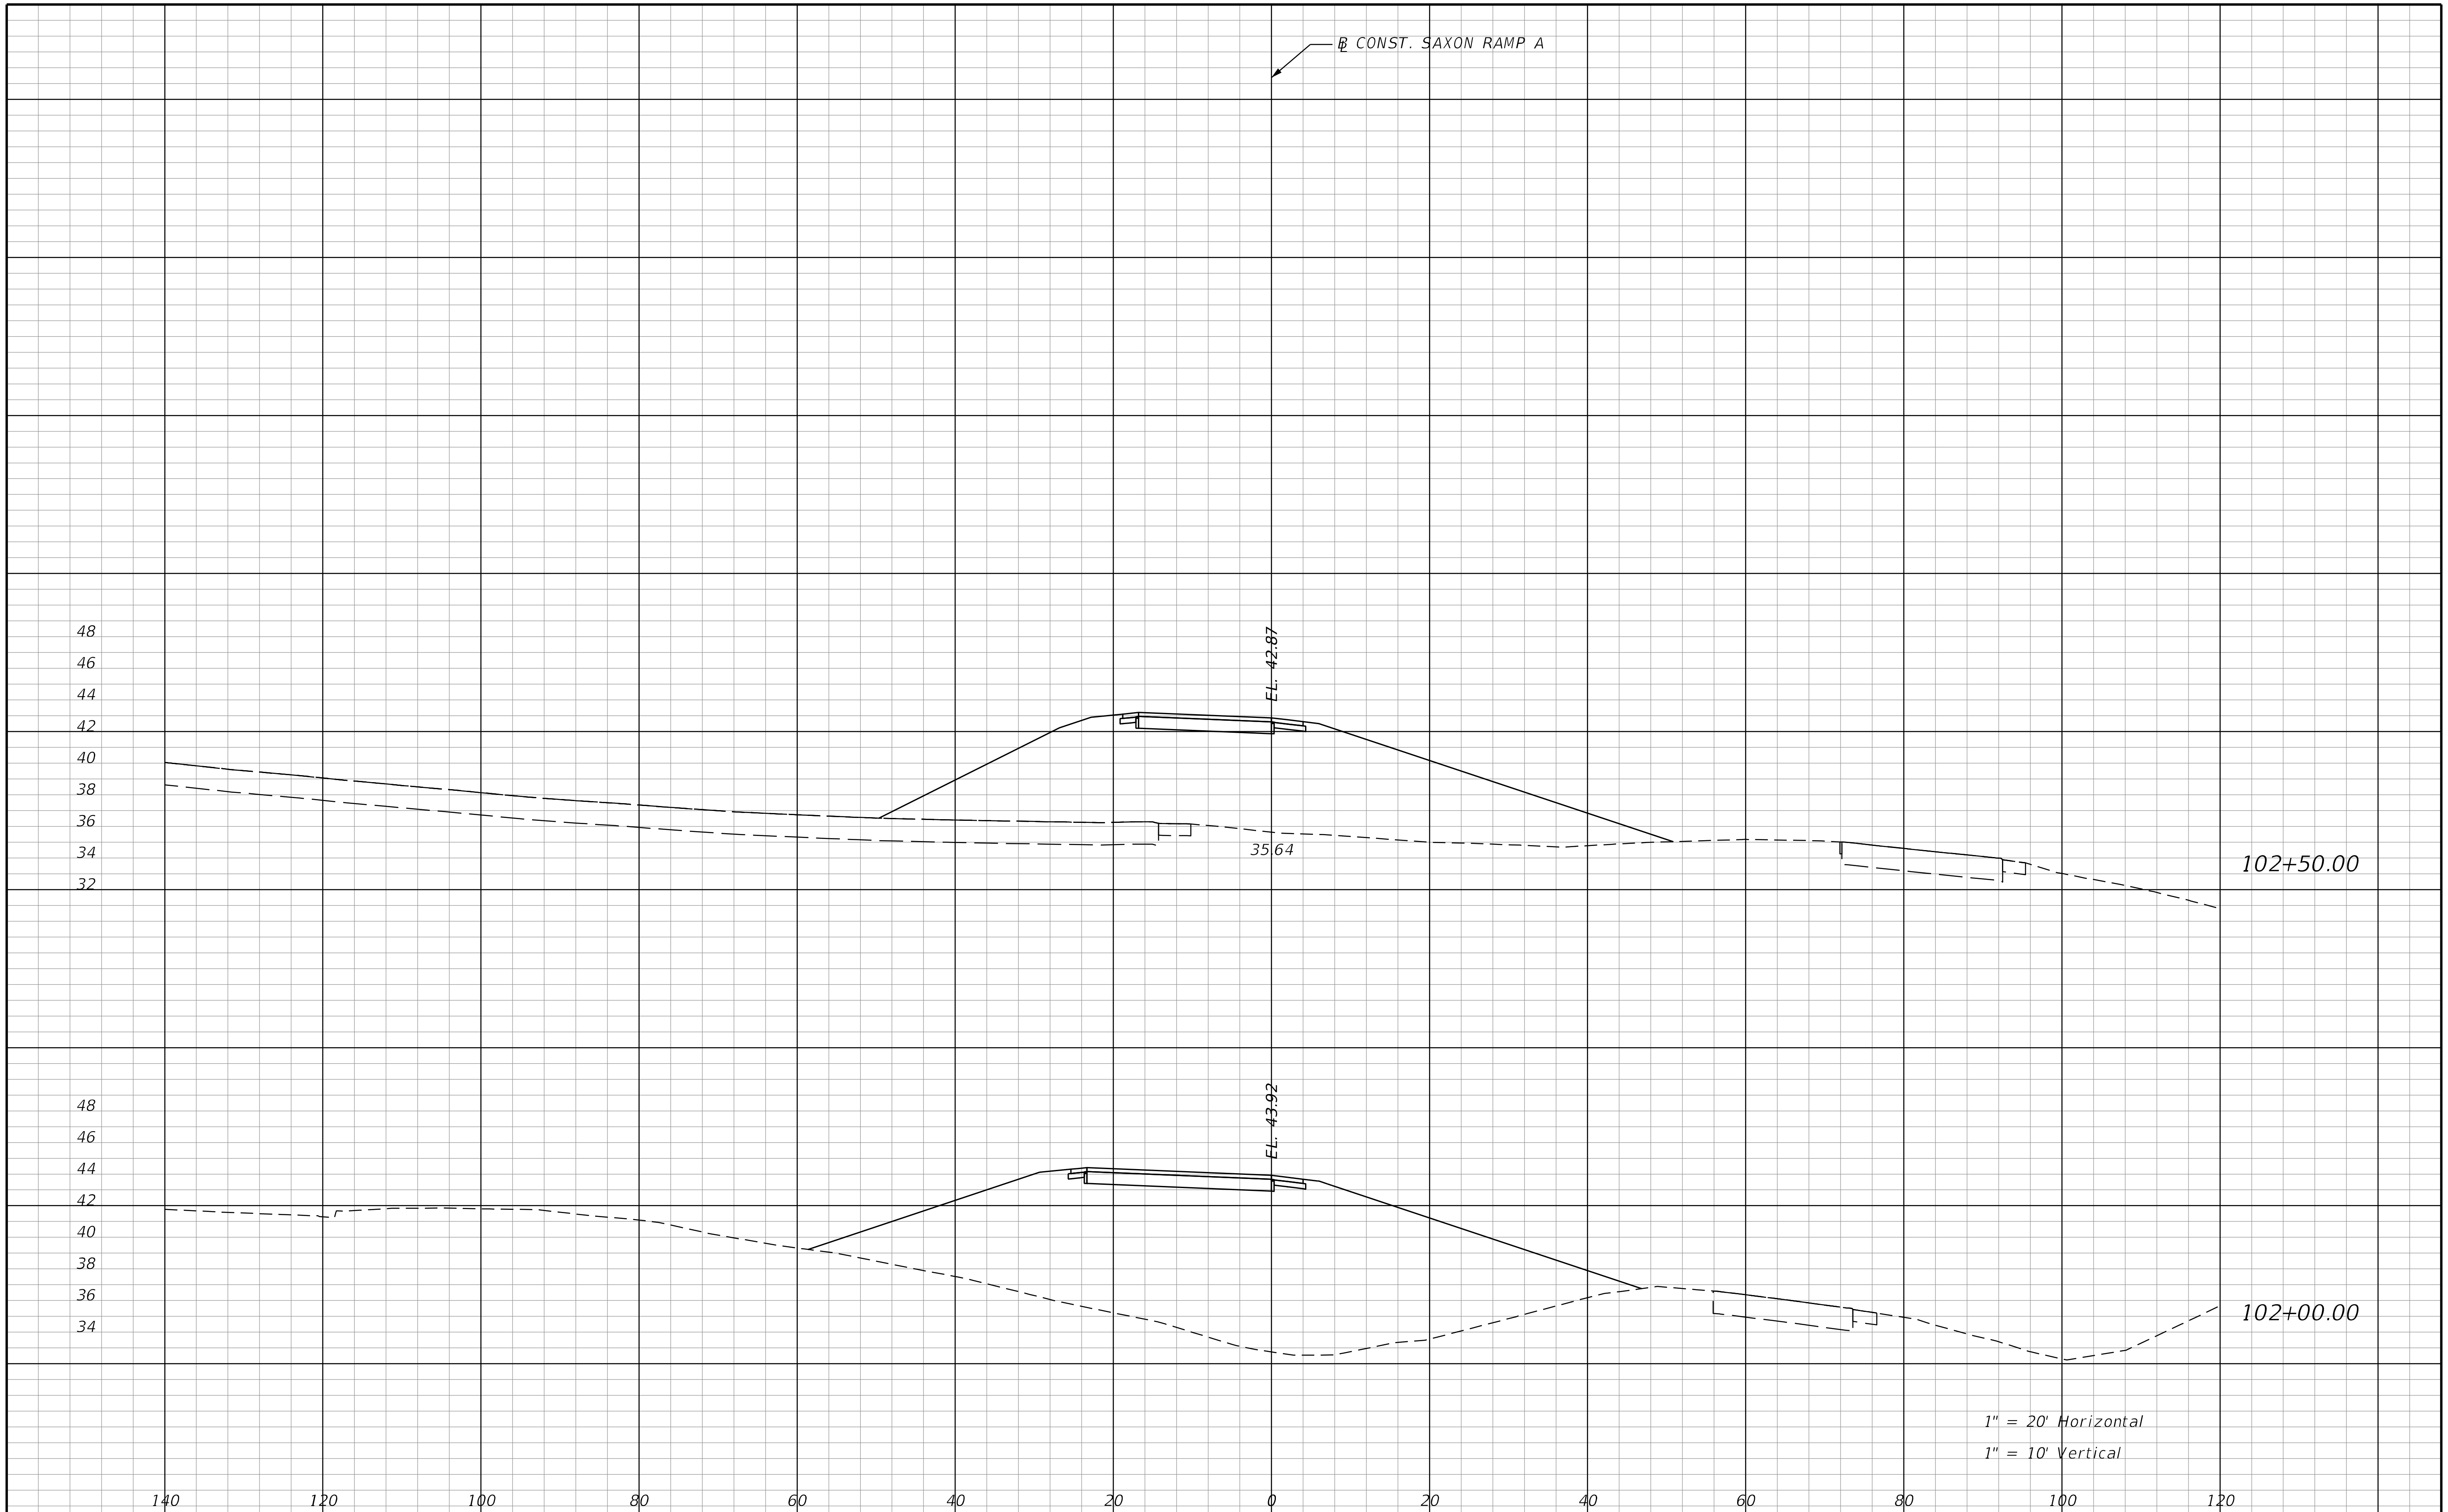

THE OFFICIAL RECORD OF THIS SHEET IS THE ELECTRONIC FILE DIGITALLY SIGNED AND SEALED UNDER RULE 61G15-23.004, F.A.C.

REVISIONS			
DATE	DESCRIPTION	DATE	DESCRIPTION

STANTEC CONSULTING SERVICES INC.
ENGINEER OF RECORD:
WILLIAM V. ANDERSON, P.E. NO.: 36682
11315 CORPORATE BLVD., SUITE 105
ORLANDO, FLORIDA 32817
(407) 823-8966
CERTIFICATE OF AUTHORIZATION NO. 27013

STATE OF FLORIDA
DEPARTMENT OF TRANSPORTATION

ROAD NO.	COUNTY	FINANCIAL PROJECT ID
SR400	VOLUSIA	408464-2-32-01

CROSS SECTIONS
SAXON BLVD. RAMP A

SHEET NO.
1188

jchassee 6/14/2019 4:29:53 PM Rdxsrd_shg V:\2158\active\CADD\40846423201\roadway\RDXSRD-RAMP-06.dgn

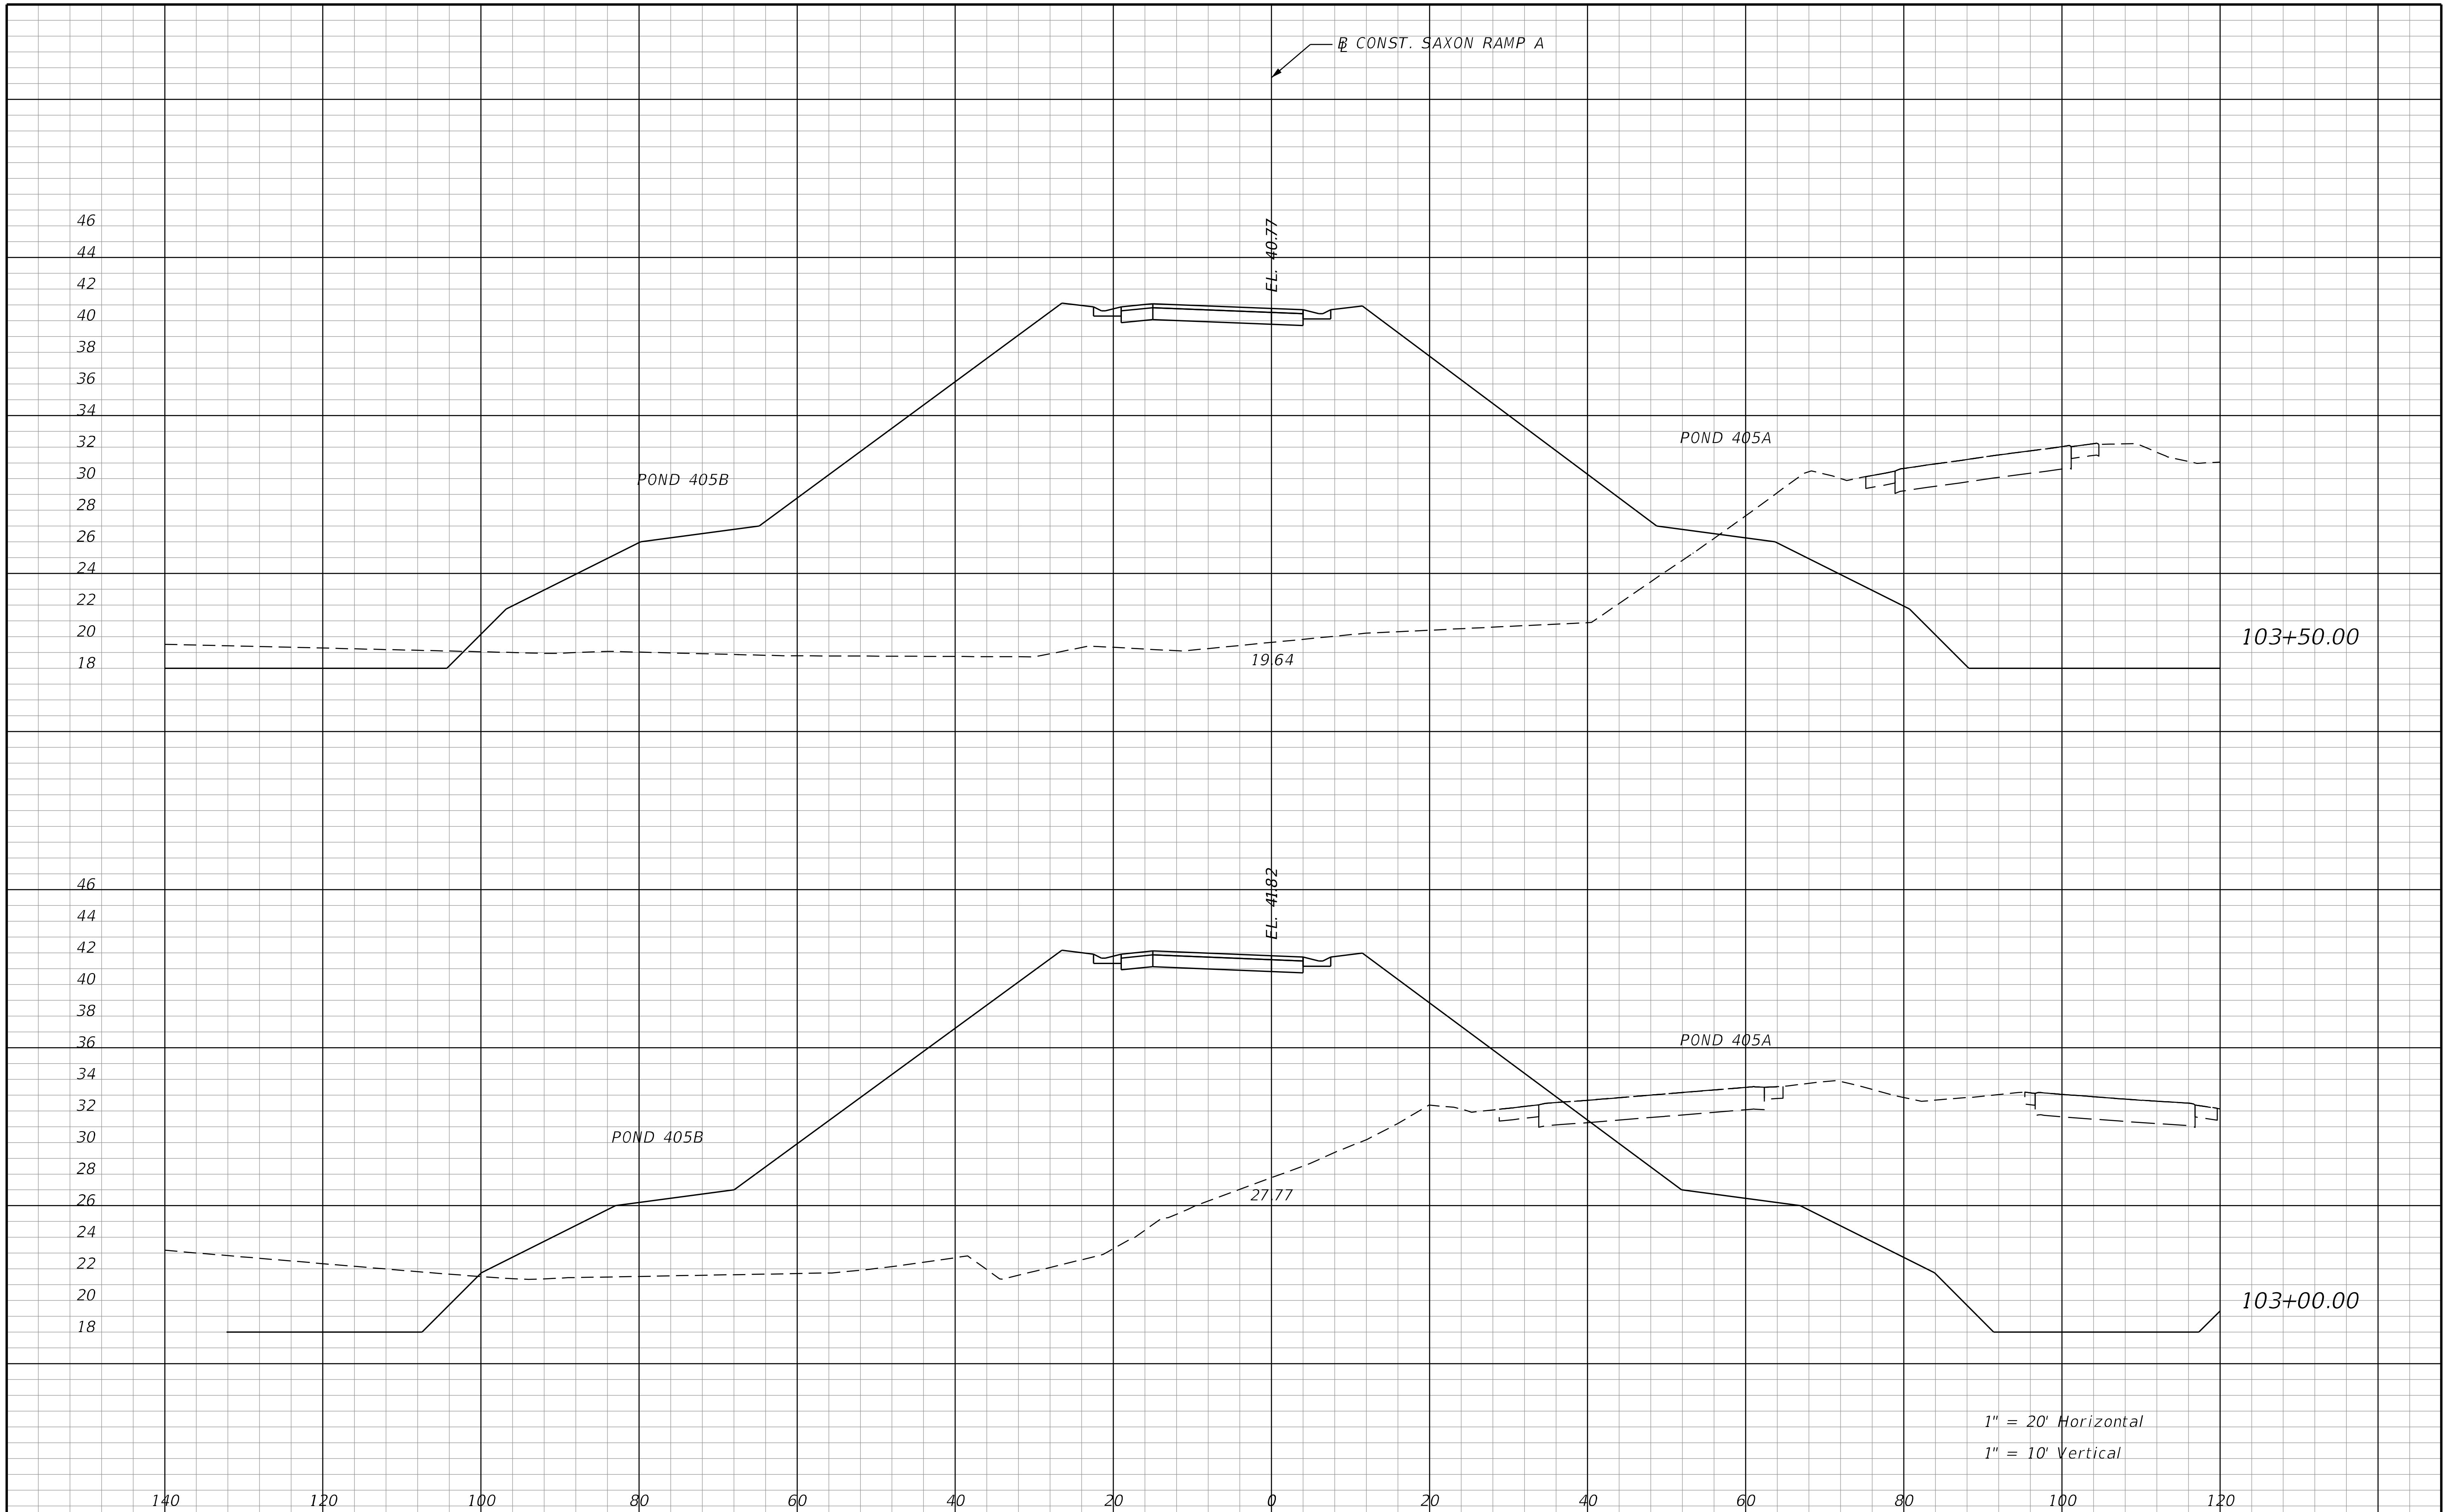

THE OFFICIAL RECORD OF THIS SHEET IS THE ELECTRONIC FILE DIGITALLY SIGNED AND SEALED UNDER RULE 61G15-23.004, F.A.C.

REVISIONS			
DATE	DESCRIPTION	DATE	DESCRIPTION

STANTEC CONSULTING SERVICES INC.
ENGINEER OF RECORD:
WILLIAM V. ANDERSON, P.E. NO.: 36682
11315 CORPORATE BLVD., SUITE 105
ORLANDO, FLORIDA 32817
(407) 823-8966
CERTIFICATE OF AUTHORIZATION NO. 27013

STATE OF FLORIDA
DEPARTMENT OF TRANSPORTATION

ROAD NO.	COUNTY	FINANCIAL PROJECT ID
SR400	VOLUSIA	408464-2-32-01

CROSS SECTIONS
SAXON BLVD. RAMP A

SHEET NO.
1189

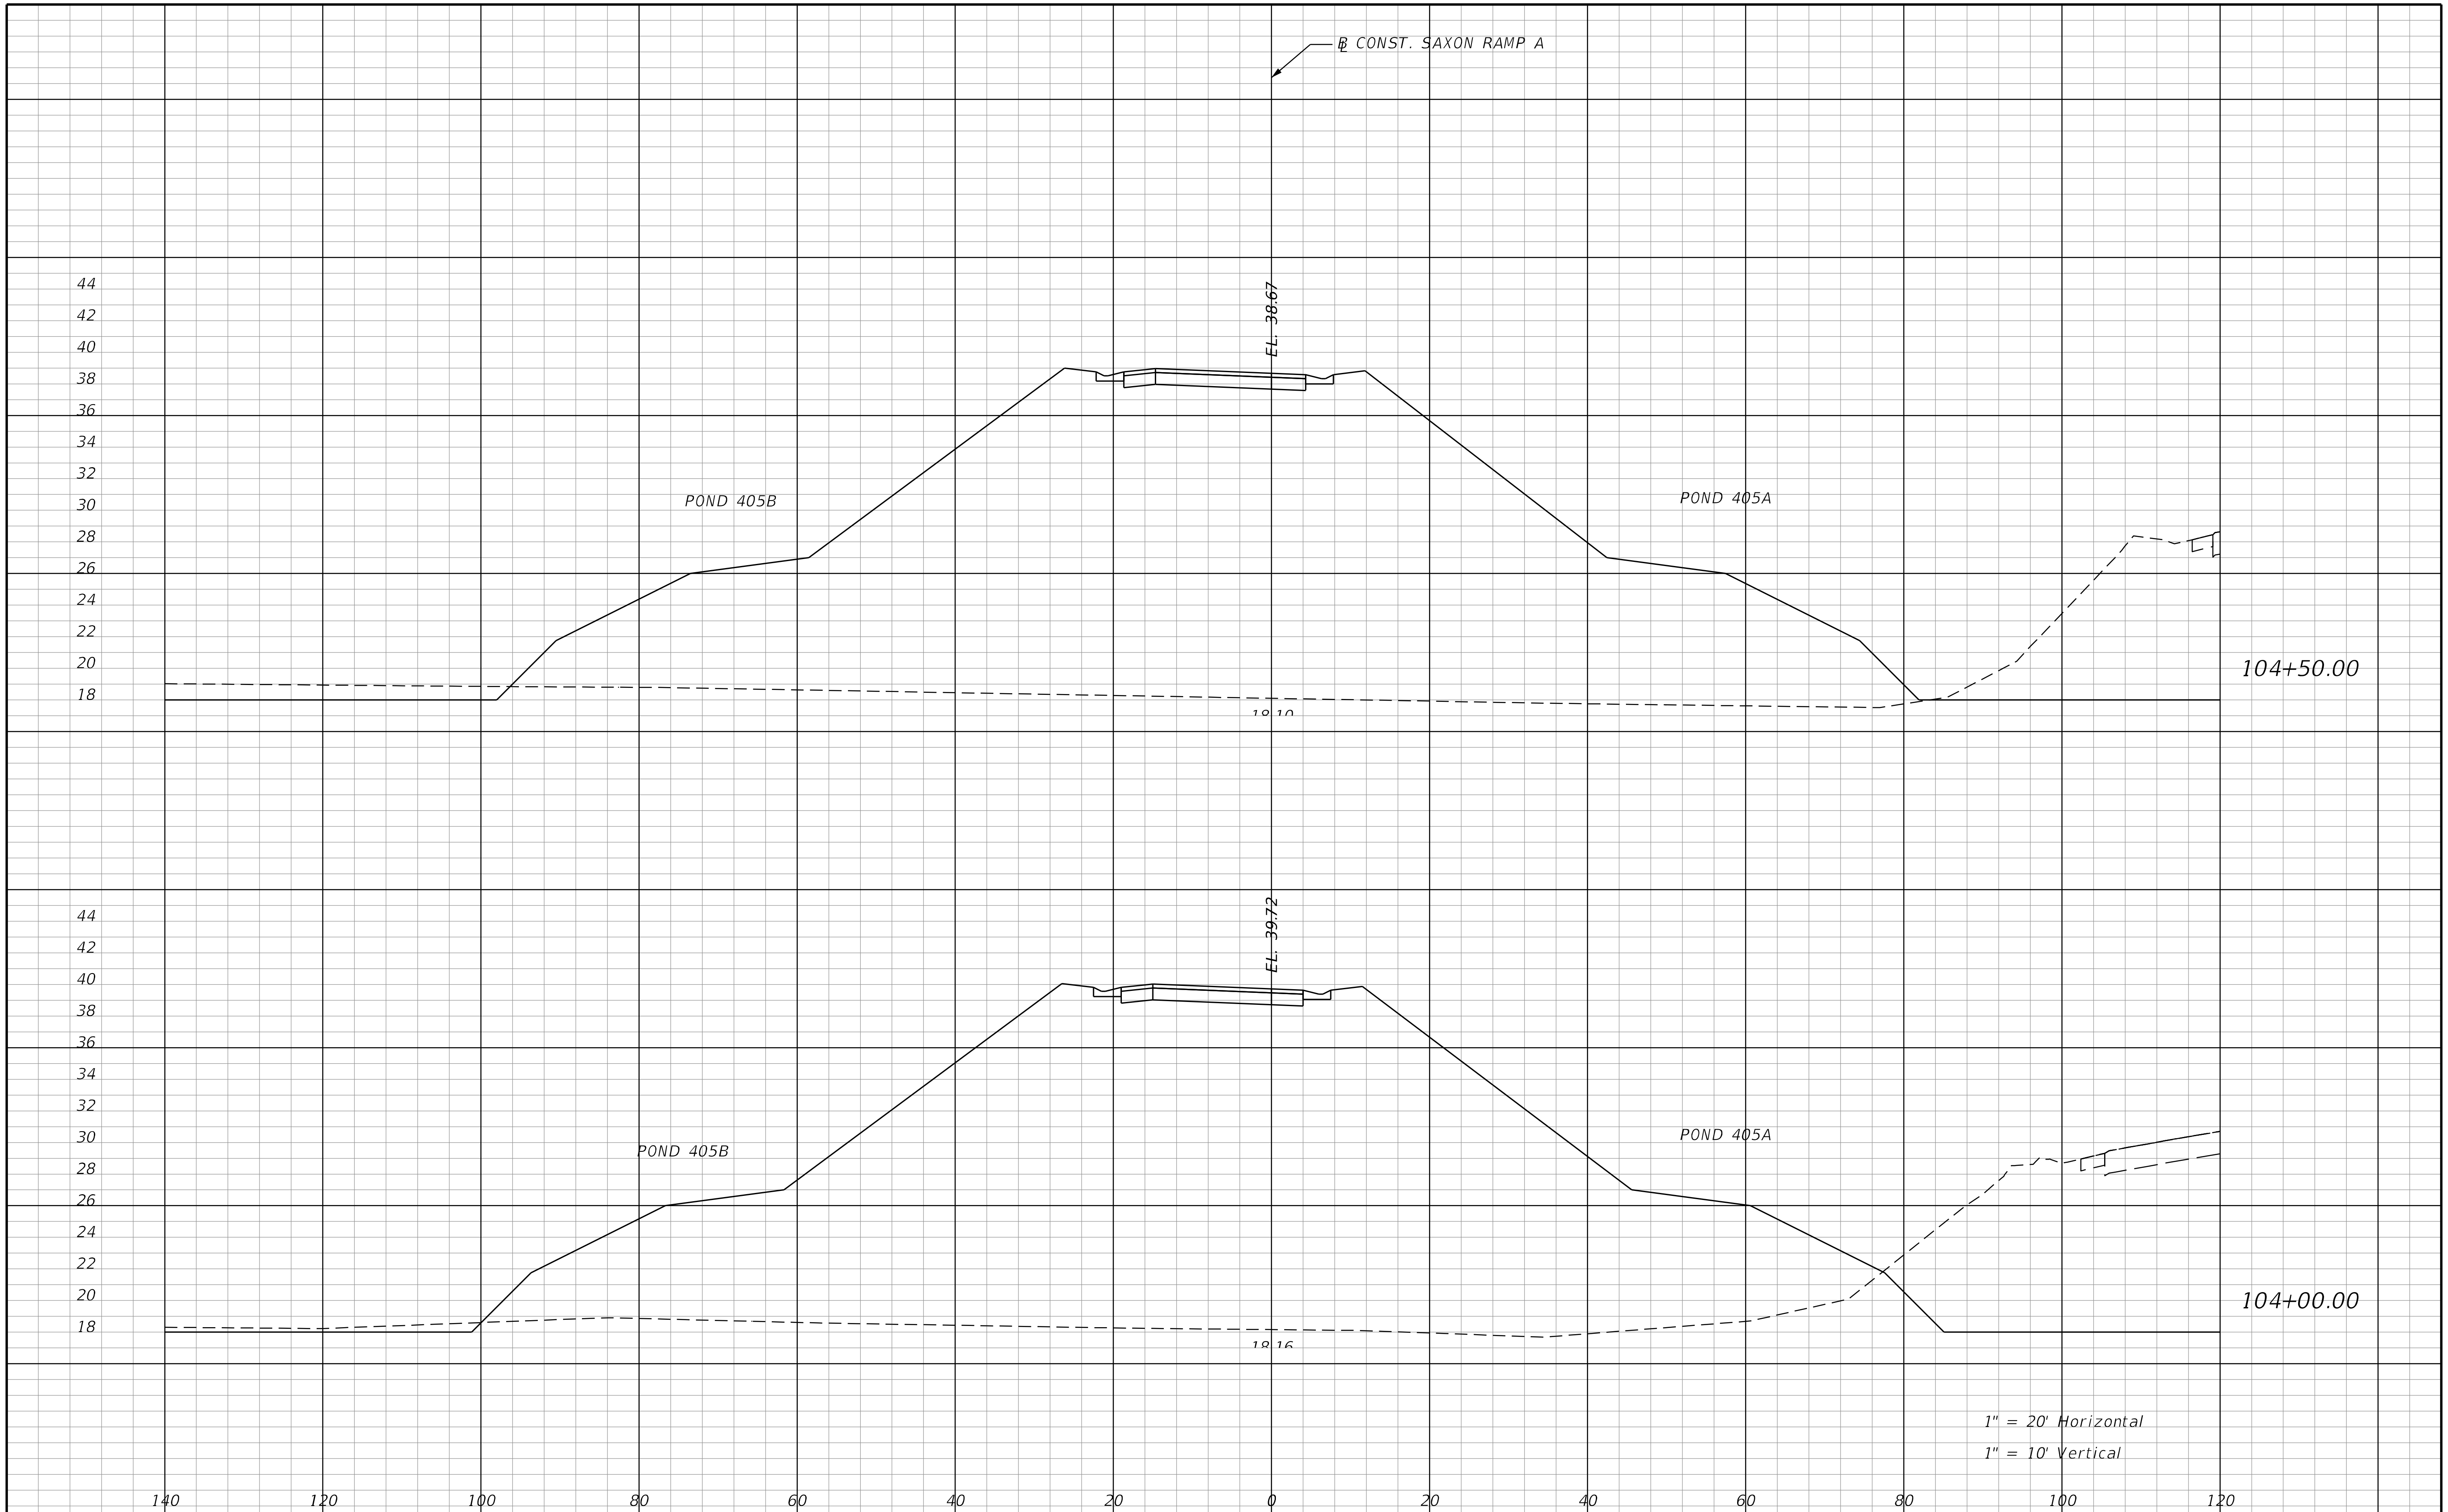

REVISIONS			
DATE	DESCRIPTION	DATE	DESCRIPTION

STANTEC CONSULTING SERVICES INC.
ENGINEER OF RECORD:
WILLIAM V. ANDERSON, P.E. NO.: 36682
11315 CORPORATE BLVD., SUITE 105
ORLANDO, FLORIDA 32817
(407) 823-8966
CERTIFICATE OF AUTHORIZATION NO. 27013

STATE OF FLORIDA
DEPARTMENT OF TRANSPORTATION

ROAD NO.	COUNTY	FINANCIAL PROJECT ID
SR400	VOLUSIA	408464-2-32-01

CROSS SECTIONS
SAXON BLVD. RAMP A

SHEET NO.
1190

THE OFFICIAL RECORD OF THIS SHEET IS THE ELECTRONIC FILE DIGITALLY SIGNED AND SEALED UNDER RULE 61G15-23.004, F.A.C.

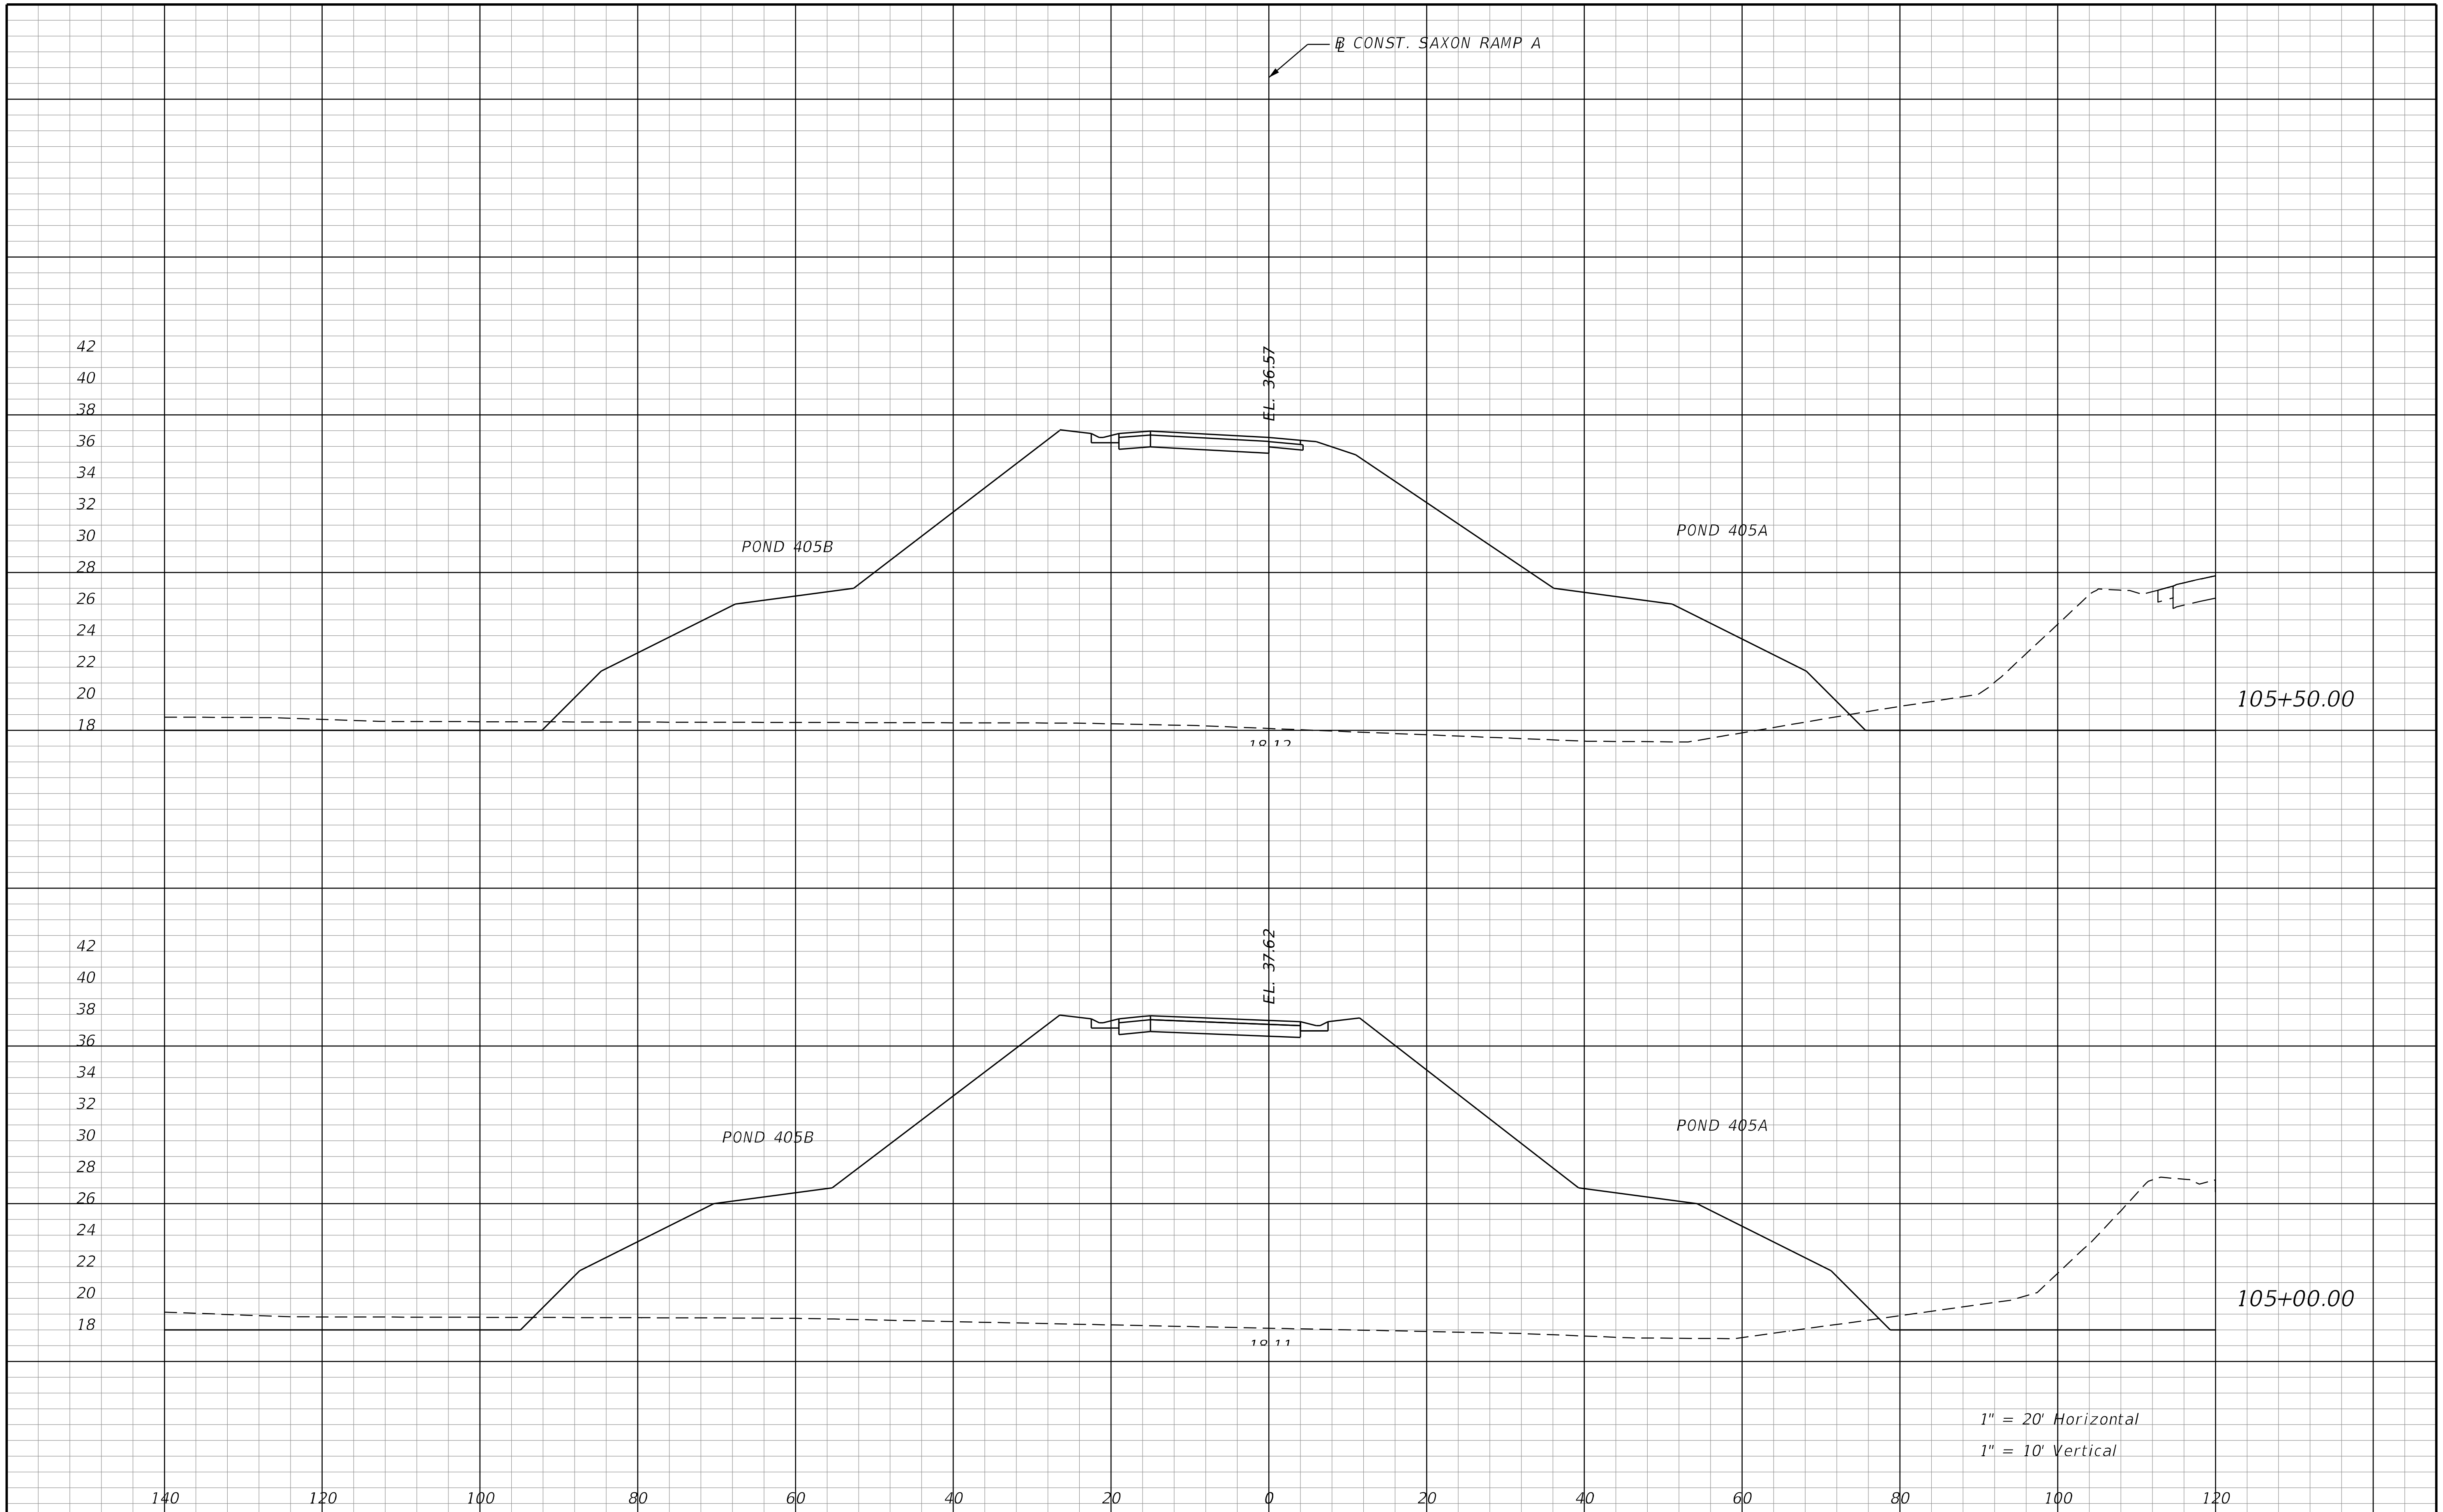

REVISIONS			
DATE	DESCRIPTION	DATE	DESCRIPTION

STANTEC CONSULTING SERVICES INC.
ENGINEER OF RECORD:
WILLIAM V. ANDERSON, P.E. NO.: 36682
11315 CORPORATE BLVD., SUITE 105
ORLANDO, FLORIDA 32817
(407) 823-8966
CERTIFICATE OF AUTHORIZATION NO. 27013

STATE OF FLORIDA
DEPARTMENT OF TRANSPORTATION

ROAD NO.	COUNTY	FINANCIAL PROJECT ID
SR400	VOLUSIA	408464-2-32-01

CROSS SECTIONS
SAXON BLVD. RAMP A

SHEET NO. 1191

THE OFFICIAL RECORD OF THIS SHEET IS THE ELECTRONIC FILE DIGITALLY SIGNED AND SEALED UNDER RULE 61G15-23.004, F.A.C.

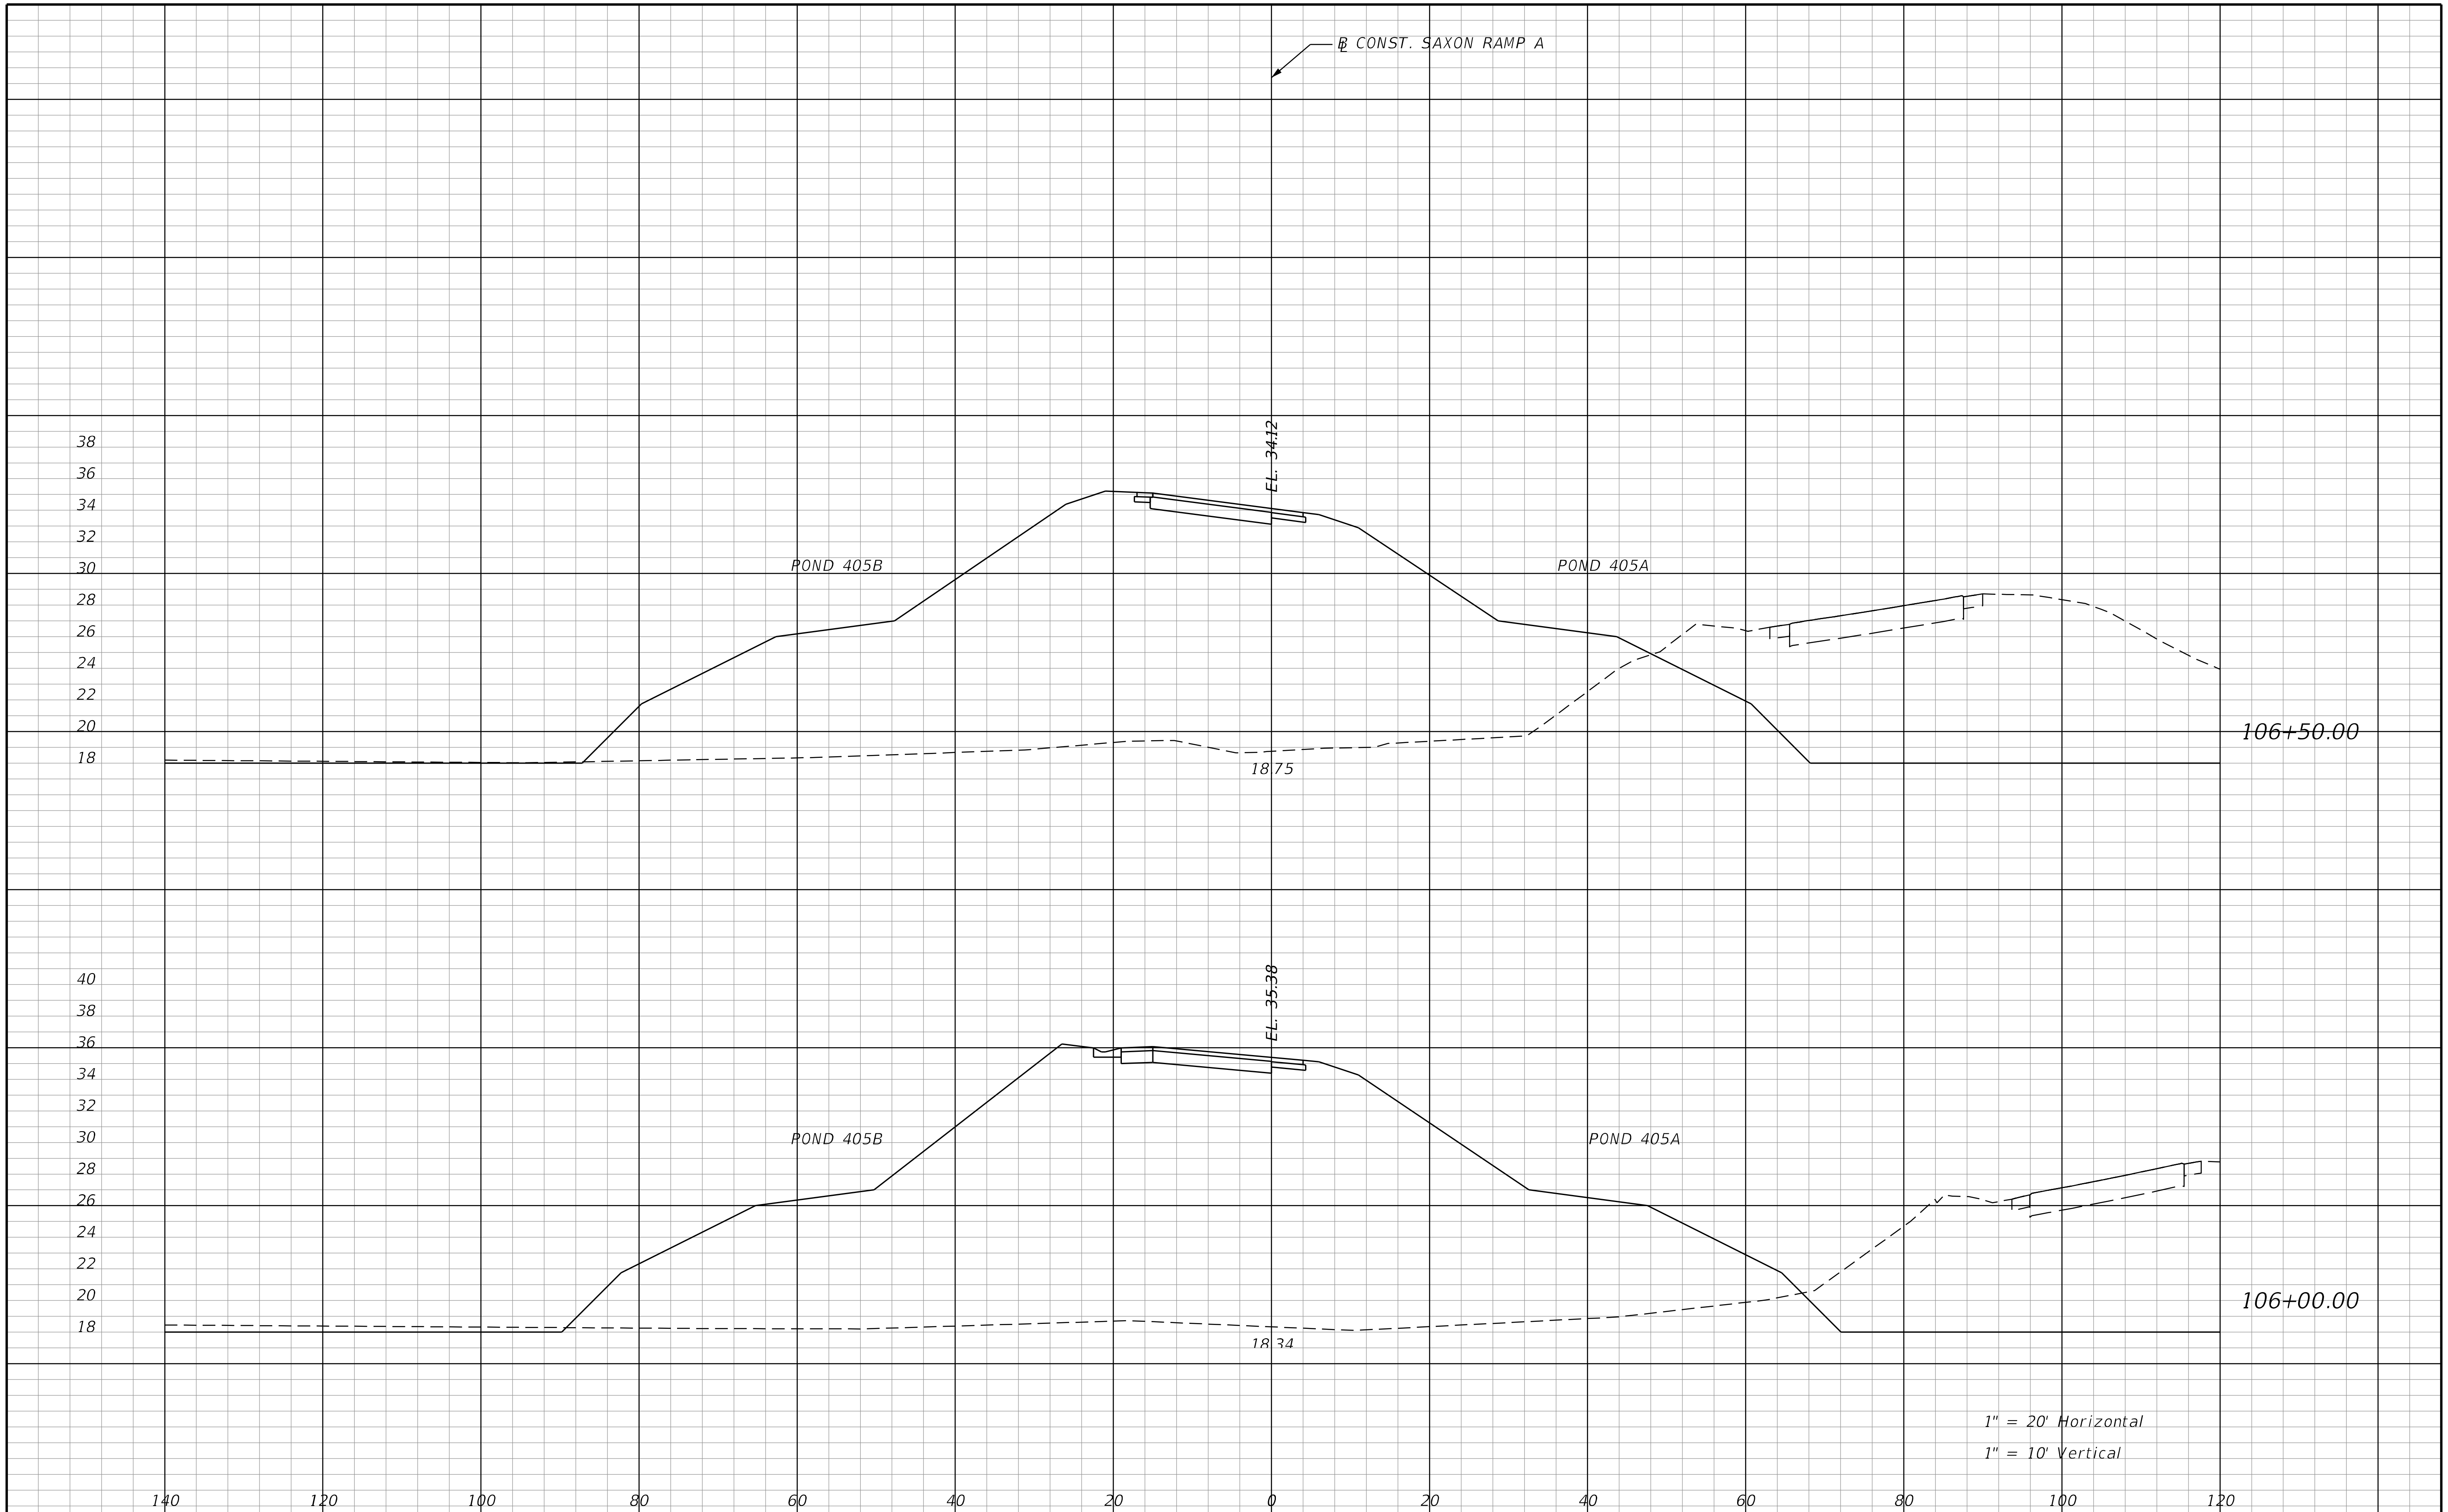

REVISIONS			
DATE	DESCRIPTION	DATE	DESCRIPTION

STANTEC CONSULTING SERVICES INC.
ENGINEER OF RECORD:
WILLIAM V. ANDERSON, P.E. NO.: 36682
11315 CORPORATE BLVD., SUITE 105
ORLANDO, FLORIDA 32817
(407) 823-8966
CERTIFICATE OF AUTHORIZATION NO. 27013

STATE OF FLORIDA
DEPARTMENT OF TRANSPORTATION

ROAD NO.	COUNTY	FINANCIAL PROJECT ID
SR400	VOLUSIA	408464-2-32-01

CROSS SECTIONS
SAXON BLVD. RAMP A

SHEET NO. 1192

THE OFFICIAL RECORD OF THIS SHEET IS THE ELECTRONIC FILE DIGITALLY SIGNED AND SEALED UNDER RULE 61G15-23.004, F.A.C.

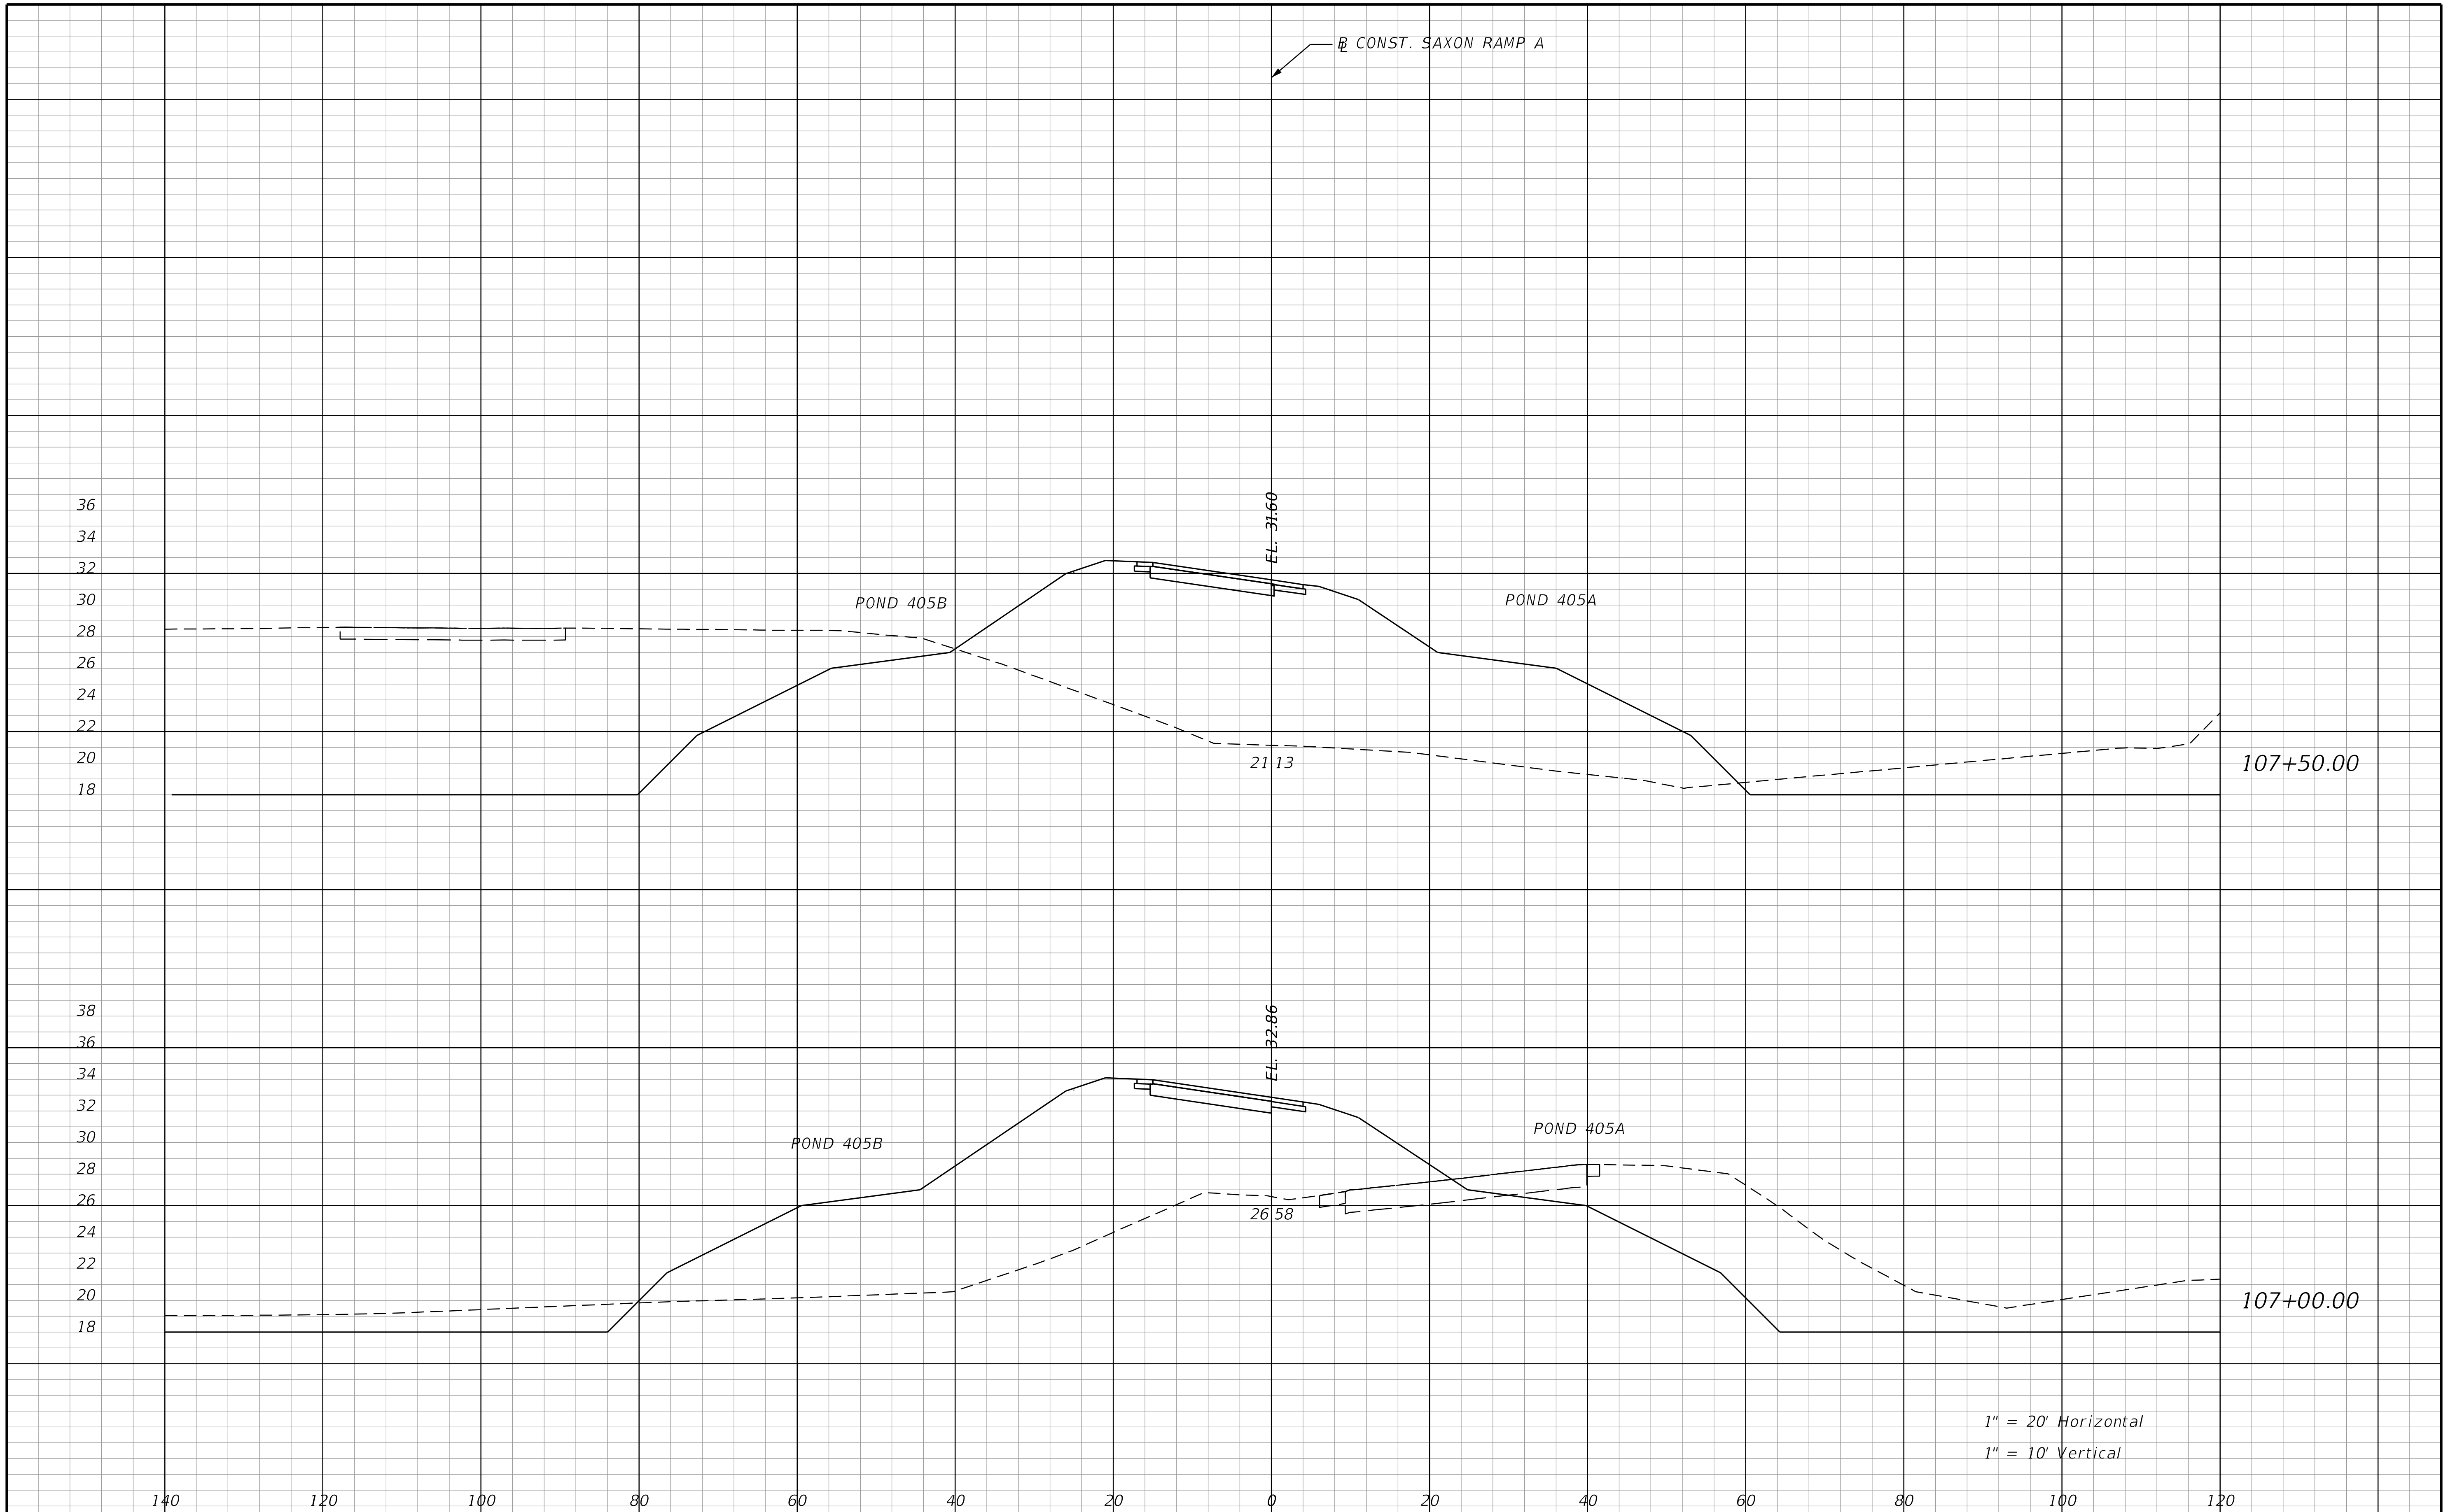

THE OFFICIAL RECORD OF THIS SHEET IS THE ELECTRONIC FILE DIGITALLY SIGNED AND SEALED UNDER RULE 61G15-23.004, F.A.C.

REVISIONS			
DATE	DESCRIPTION	DATE	DESCRIPTION

STANTEC CONSULTING SERVICES INC.
ENGINEER OF RECORD:
WILLIAM V. ANDERSON, P.E. NO.: 36682
11315 CORPORATE BLVD., SUITE 105
ORLANDO, FLORIDA 32817
(407) 823-8966
CERTIFICATE OF AUTHORIZATION NO. 27013

STATE OF FLORIDA
DEPARTMENT OF TRANSPORTATION

ROAD NO.	COUNTY	FINANCIAL PROJECT ID
SR400	VOLUSIA	408464-2-32-01

CROSS SECTIONS
SAXON BLVD. RAMP A

SHEET NO.
1193

jchassee 6/14/2019 4:29:54 PM Rdxsrd_shg V:\2158\active\CADD\40846423201\roadway\RDXSRD-RAMP-06.dgn

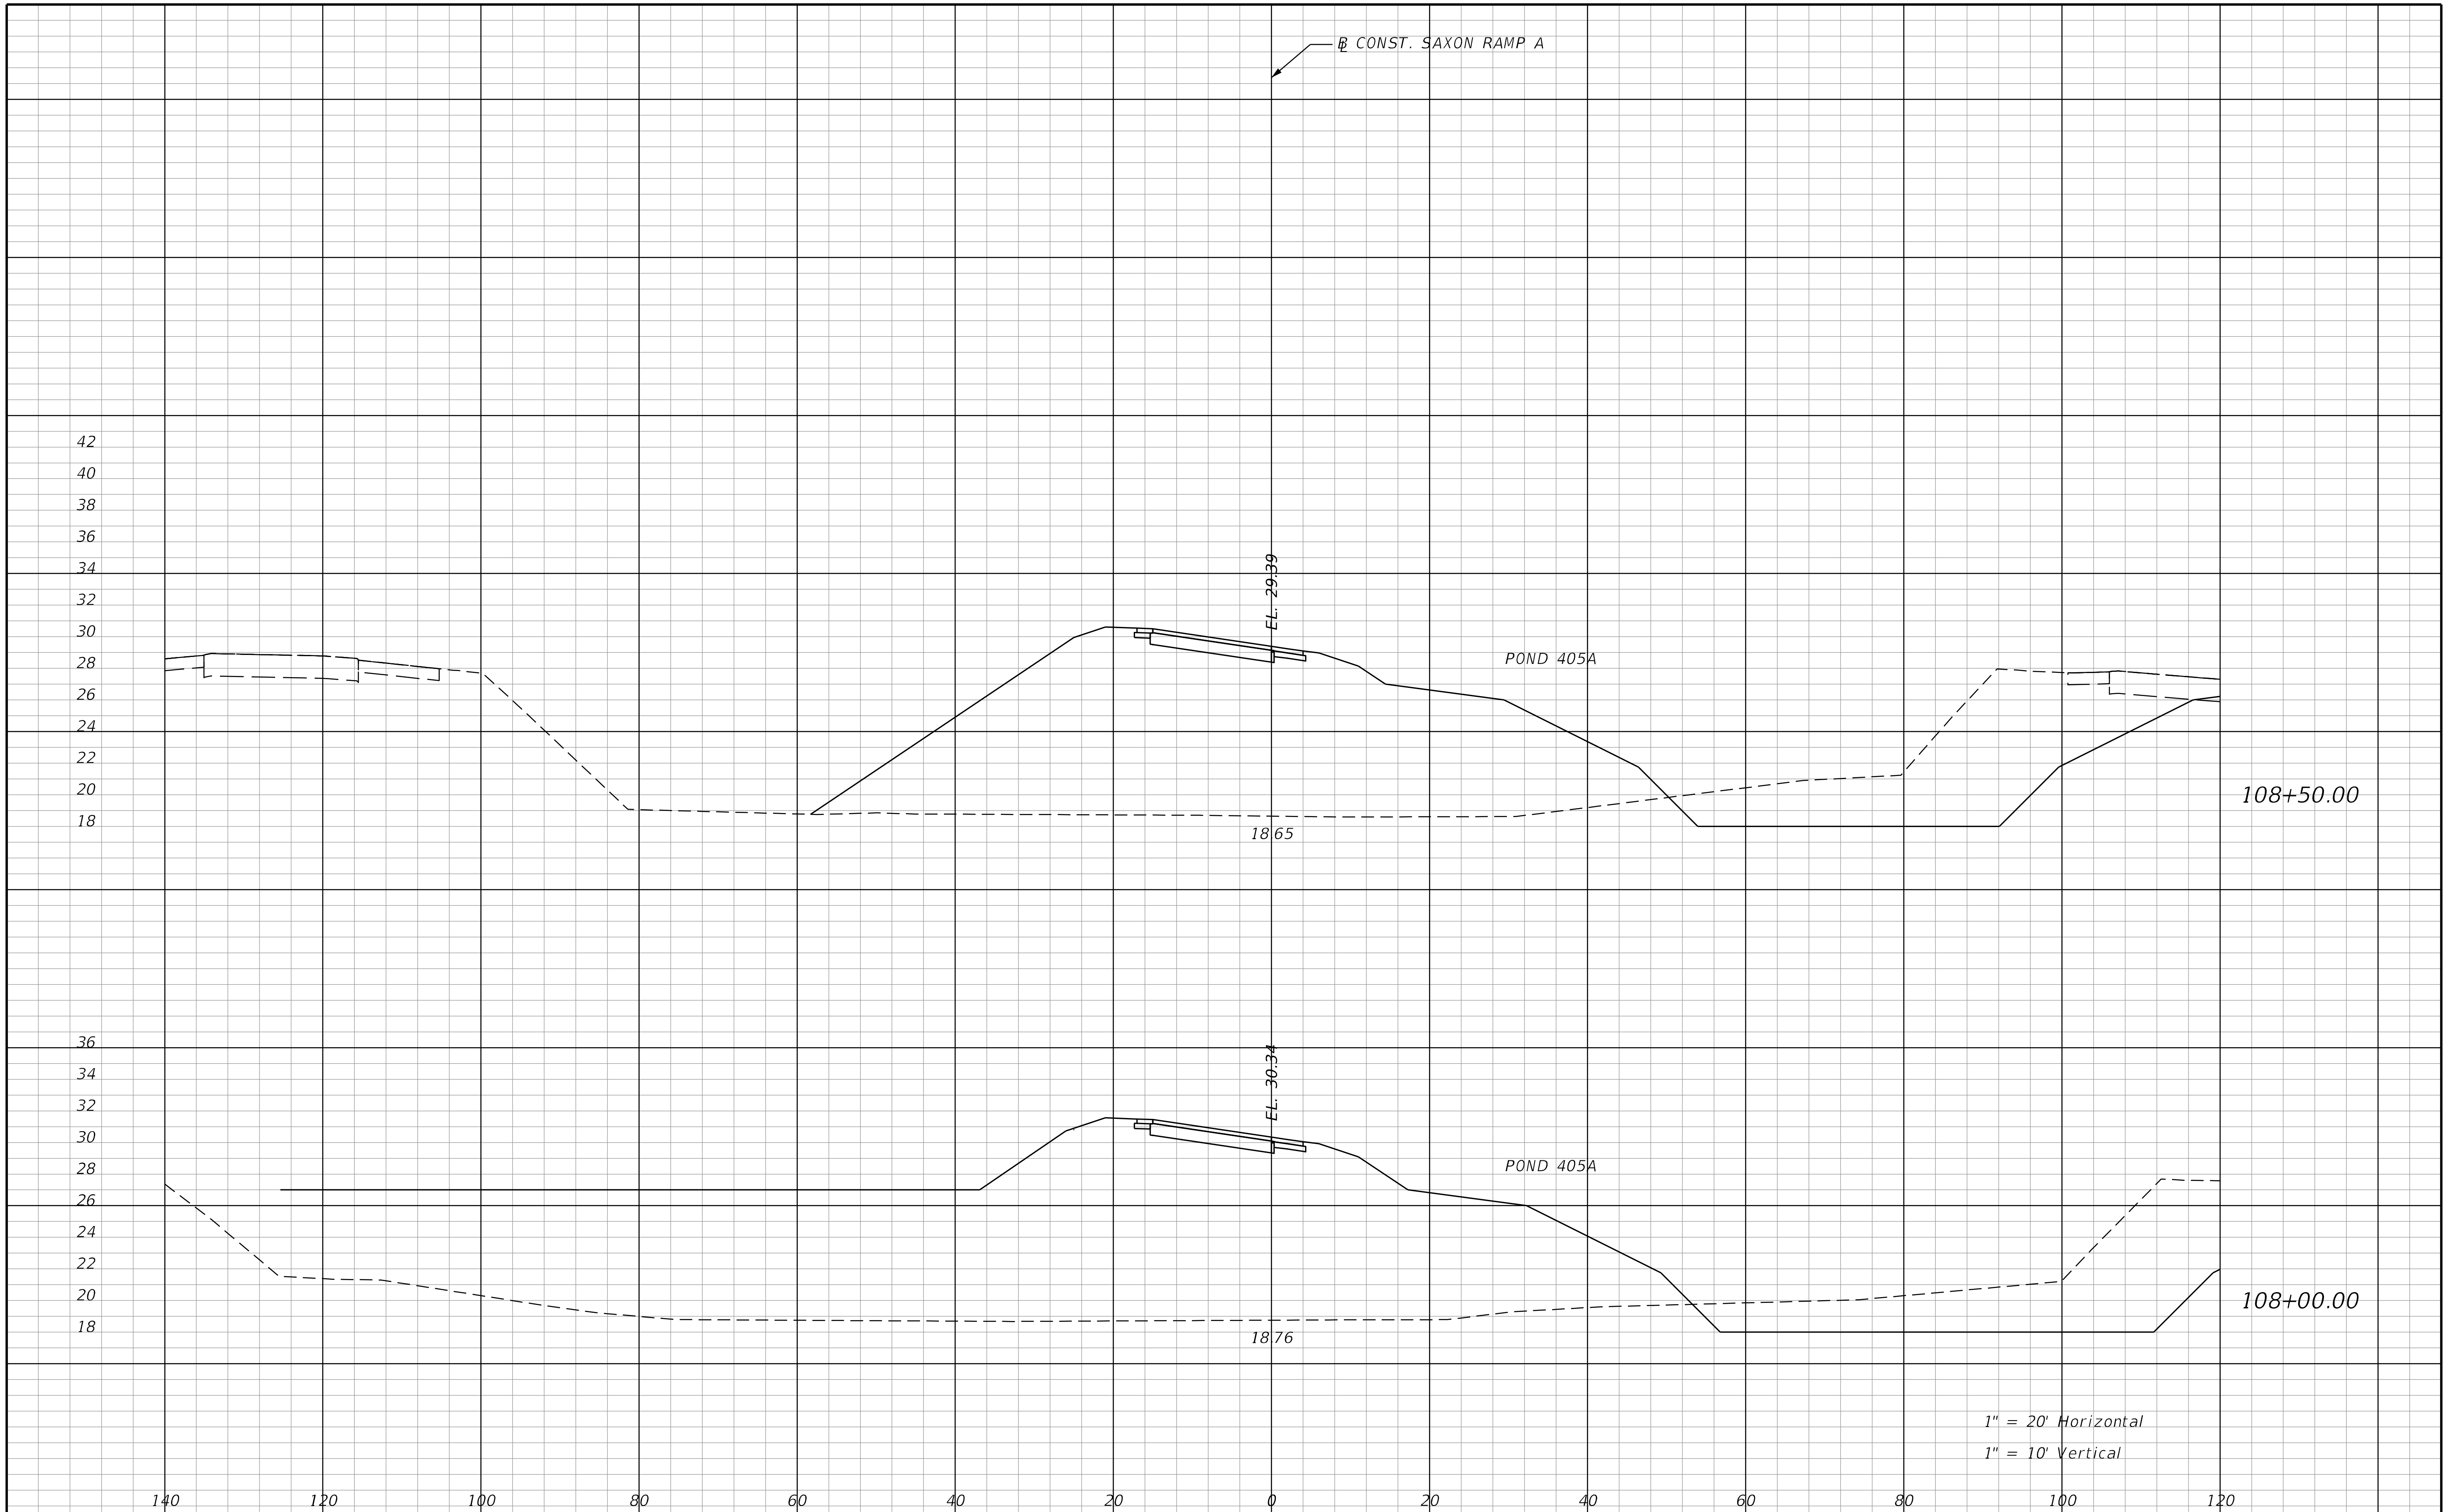

THE OFFICIAL RECORD OF THIS SHEET IS THE ELECTRONIC FILE DIGITALLY SIGNED AND SEALED UNDER RULE 61G15-23.004, F.A.C.

REVISIONS			
DATE	DESCRIPTION	DATE	DESCRIPTION

STANTEC CONSULTING SERVICES INC.
ENGINEER OF RECORD:
WILLIAM V. ANDERSON, P.E. NO.: 36682
11315 CORPORATE BLVD., SUITE 105
ORLANDO, FLORIDA 32817
(407) 823-8966
CERTIFICATE OF AUTHORIZATION NO. 27013

STATE OF FLORIDA
DEPARTMENT OF TRANSPORTATION

ROAD NO.	COUNTY	FINANCIAL PROJECT ID
SR400	VOLUSIA	408464-2-32-01

CROSS SECTIONS
SAXON BLVD. RAMP A

SHEET NO.
1194

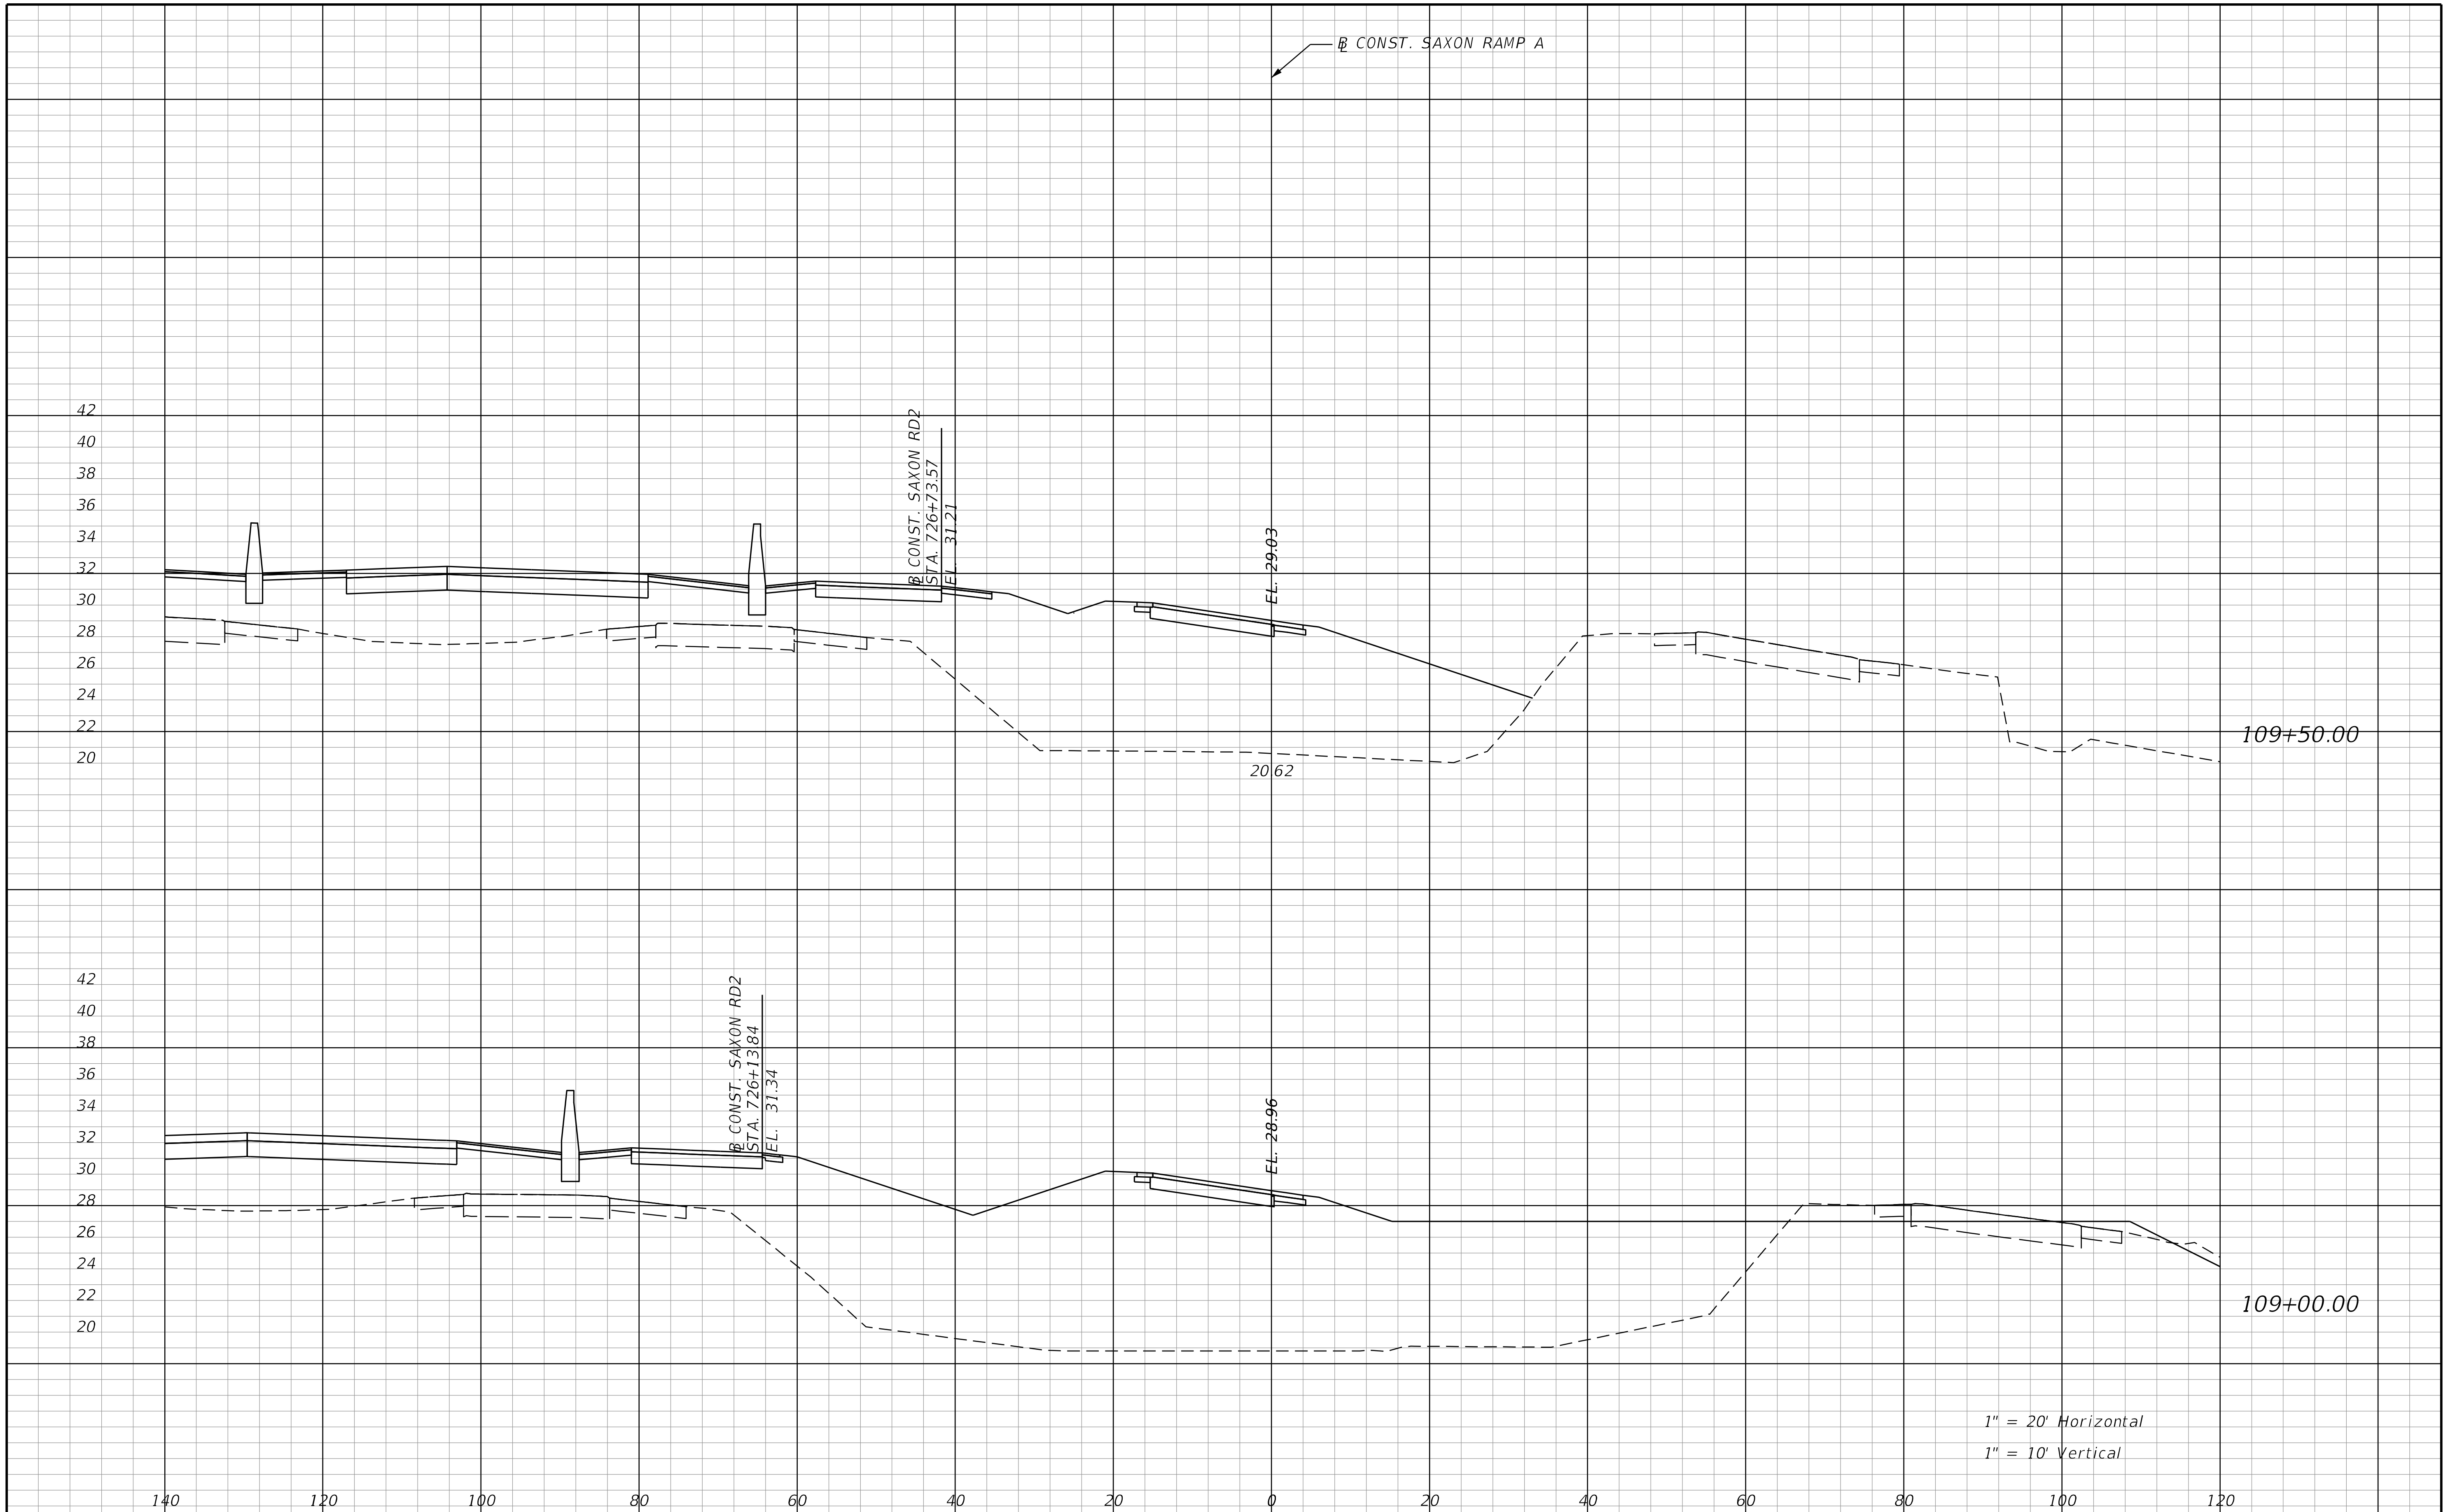

REVISIONS			
DATE	DESCRIPTION	DATE	DESCRIPTION

STANTEC CONSULTING SERVICES INC.
ENGINEER OF RECORD:
WILLIAM V. ANDERSON, P.E. NO.: 36682
11315 CORPORATE BLVD., SUITE 105
ORLANDO, FLORIDA 32817
(407) 823-8966
CERTIFICATE OF AUTHORIZATION NO. 27013

STATE OF FLORIDA
DEPARTMENT OF TRANSPORTATION

ROAD NO.	COUNTY	FINANCIAL PROJECT ID
SR400	VOLUSIA	408464-2-32-01

CROSS SECTIONS
SAXON BLVD. RAMP A

SHEET NO.
1195

THE OFFICIAL RECORD OF THIS SHEET IS THE ELECTRONIC FILE DIGITALLY SIGNED AND SEALED UNDER RULE 61G15-23.004, F.A.C.

jchassee 6/14/2019 4:29:54 PM Rdxsrd_shg V:\2158\active\CADD\40846423201\roadway\RDXSRD-RAMP-06.dgn

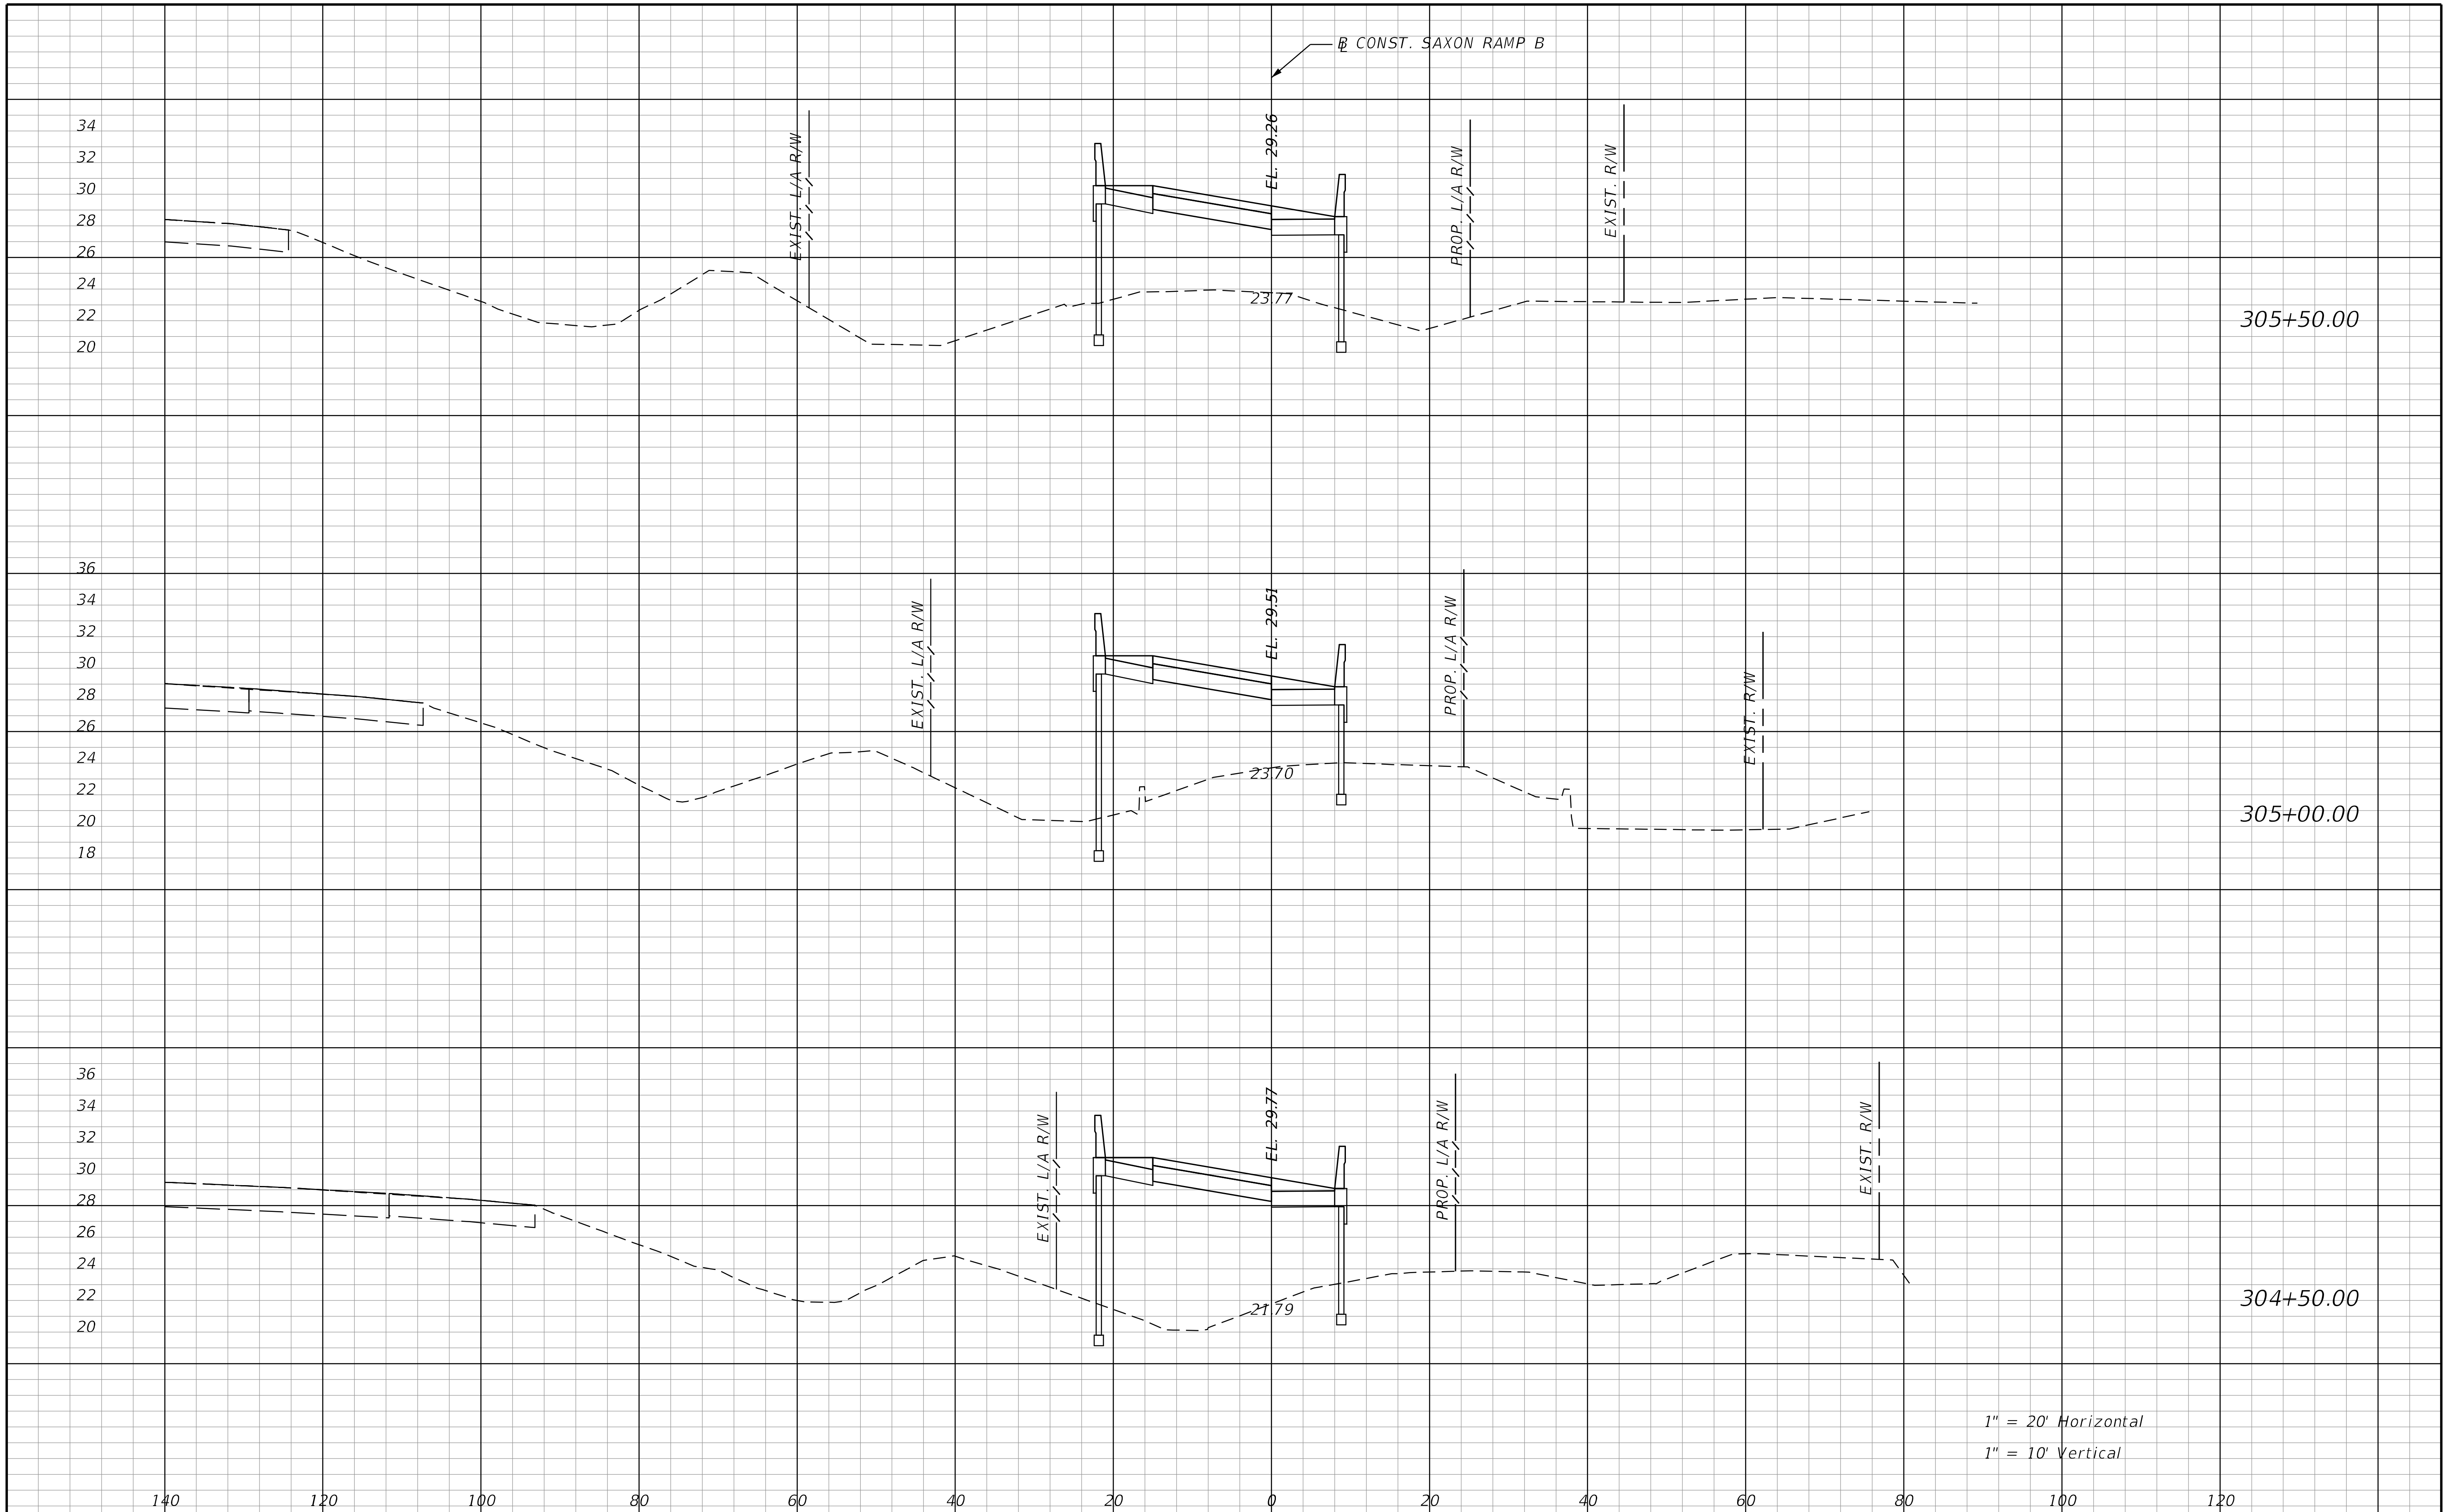

THE OFFICIAL RECORD OF THIS SHEET IS THE ELECTRONIC FILE DIGITALLY SIGNED AND SEALED UNDER RULE 61G15-23.004, F.A.C.

REVISIONS			
DATE	DESCRIPTION	DATE	DESCRIPTION

STANTEC CONSULTING SERVICES INC.
ENGINEER OF RECORD:
WILLIAM V. ANDERSON, P.E. NO.: 36682
11315 CORPORATE BLVD., SUITE 105
ORLANDO, FLORIDA 32817
(407) 823-8966
CERTIFICATE OF AUTHORIZATION NO. 27013

STATE OF FLORIDA
DEPARTMENT OF TRANSPORTATION

ROAD NO.	COUNTY	FINANCIAL PROJECT ID
SR400	VOLUSIA	408464-2-32-01

CROSS SECTIONS
SAXON BLVD. RAMP B

SHEET NO.
1196

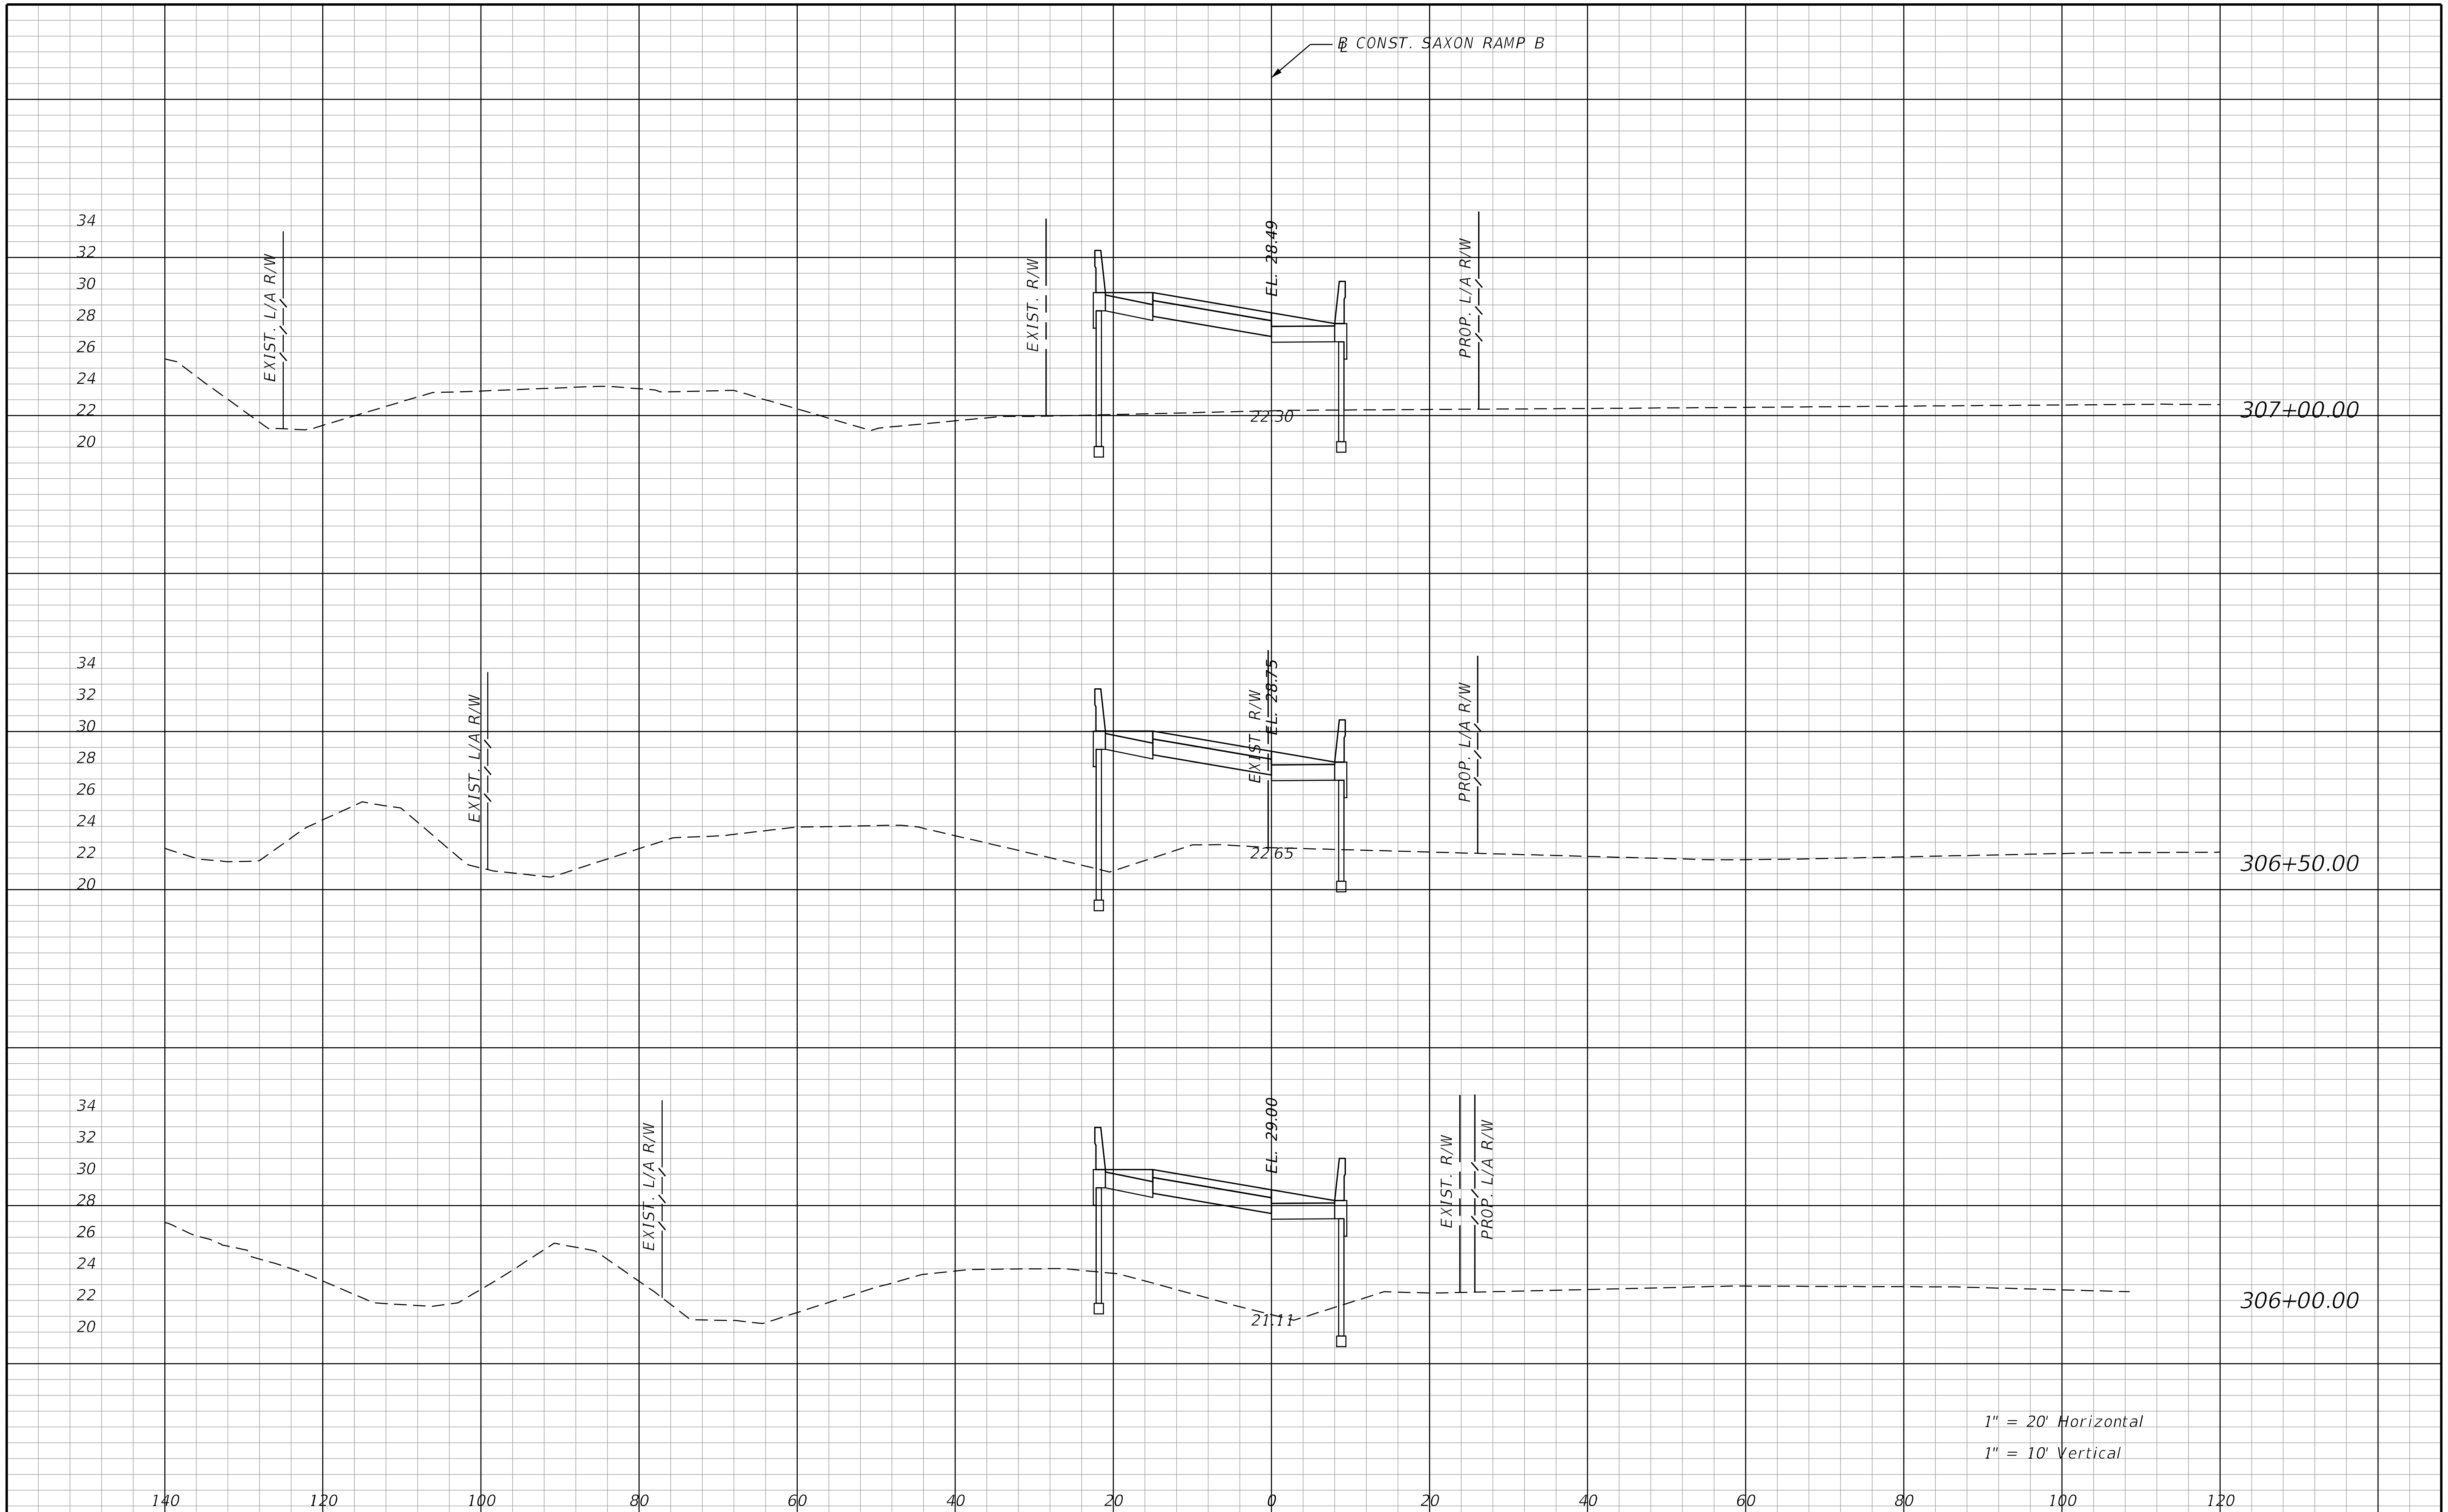

REVISIONS			
DATE	DESCRIPTION	DATE	DESCRIPTION

STANTEC CONSULTING SERVICES INC.
ENGINEER OF RECORD:
WILLIAM V. ANDERSON, P.E. NO.: 36682
11315 CORPORATE BLVD., SUITE 105
ORLANDO, FLORIDA 32817
(407) 823-8966
CERTIFICATE OF AUTHORIZATION NO. 27013

STATE OF FLORIDA
DEPARTMENT OF TRANSPORTATION

ROAD NO.	COUNTY	FINANCIAL PROJECT ID
SR400	VOLUSIA	408464-2-32-01

CROSS SECTIONS
SAXON BLVD. RAMP B

SHEET NO.
1197

THE OFFICIAL RECORD OF THIS SHEET IS THE ELECTRONIC FILE DIGITALLY SIGNED AND SEALED UNDER RULE 61G15-23.004, F.A.C.

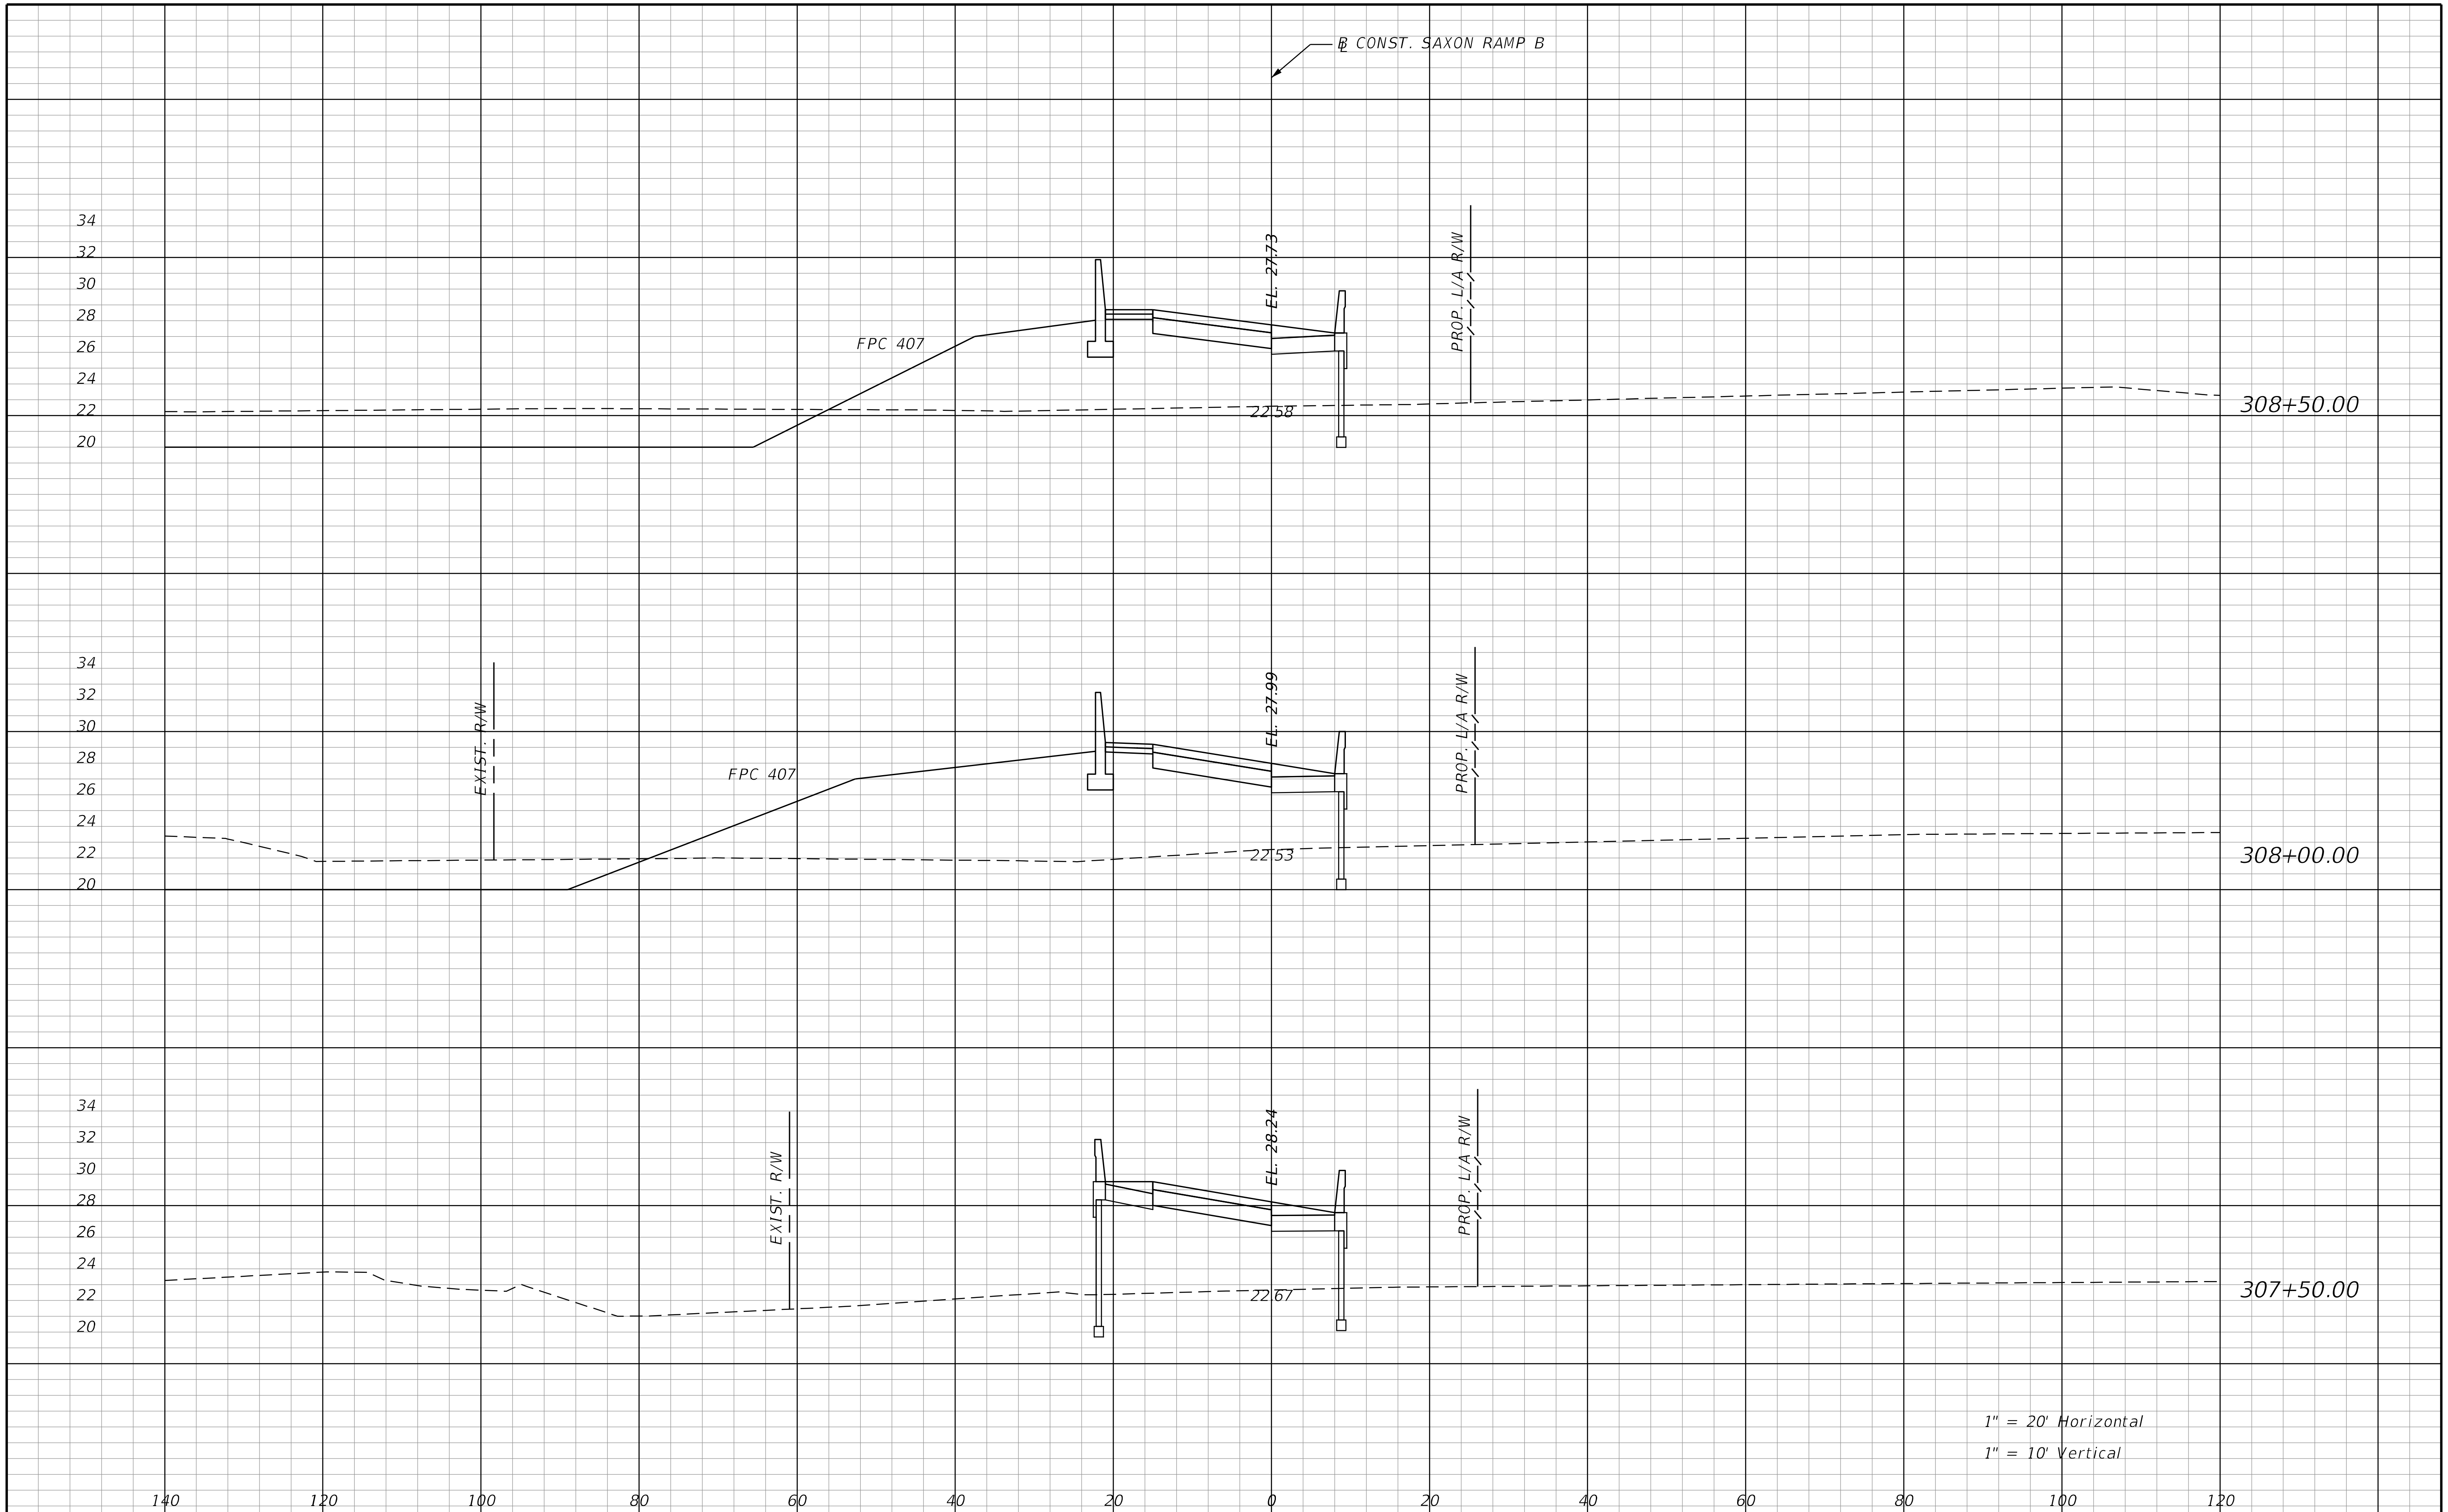

THE OFFICIAL RECORD OF THIS SHEET IS THE ELECTRONIC FILE DIGITALLY SIGNED AND SEALED UNDER RULE 61G15-23.004, F.A.C.

REVISIONS			
DATE	DESCRIPTION	DATE	DESCRIPTION

STANTEC CONSULTING SERVICES INC.
ENGINEER OF RECORD:
WILLIAM V. ANDERSON, P.E. NO.: 36682
11315 CORPORATE BLVD., SUITE 105
ORLANDO, FLORIDA 32817
(407) 823-8966
CERTIFICATE OF AUTHORIZATION NO. 27013

STATE OF FLORIDA
DEPARTMENT OF TRANSPORTATION

ROAD NO.	COUNTY	FINANCIAL PROJECT ID
SR400	VOLUSIA	408464-2-32-01

CROSS SECTIONS
SAXON BLVD. RAMP B

SHEET NO. 1198

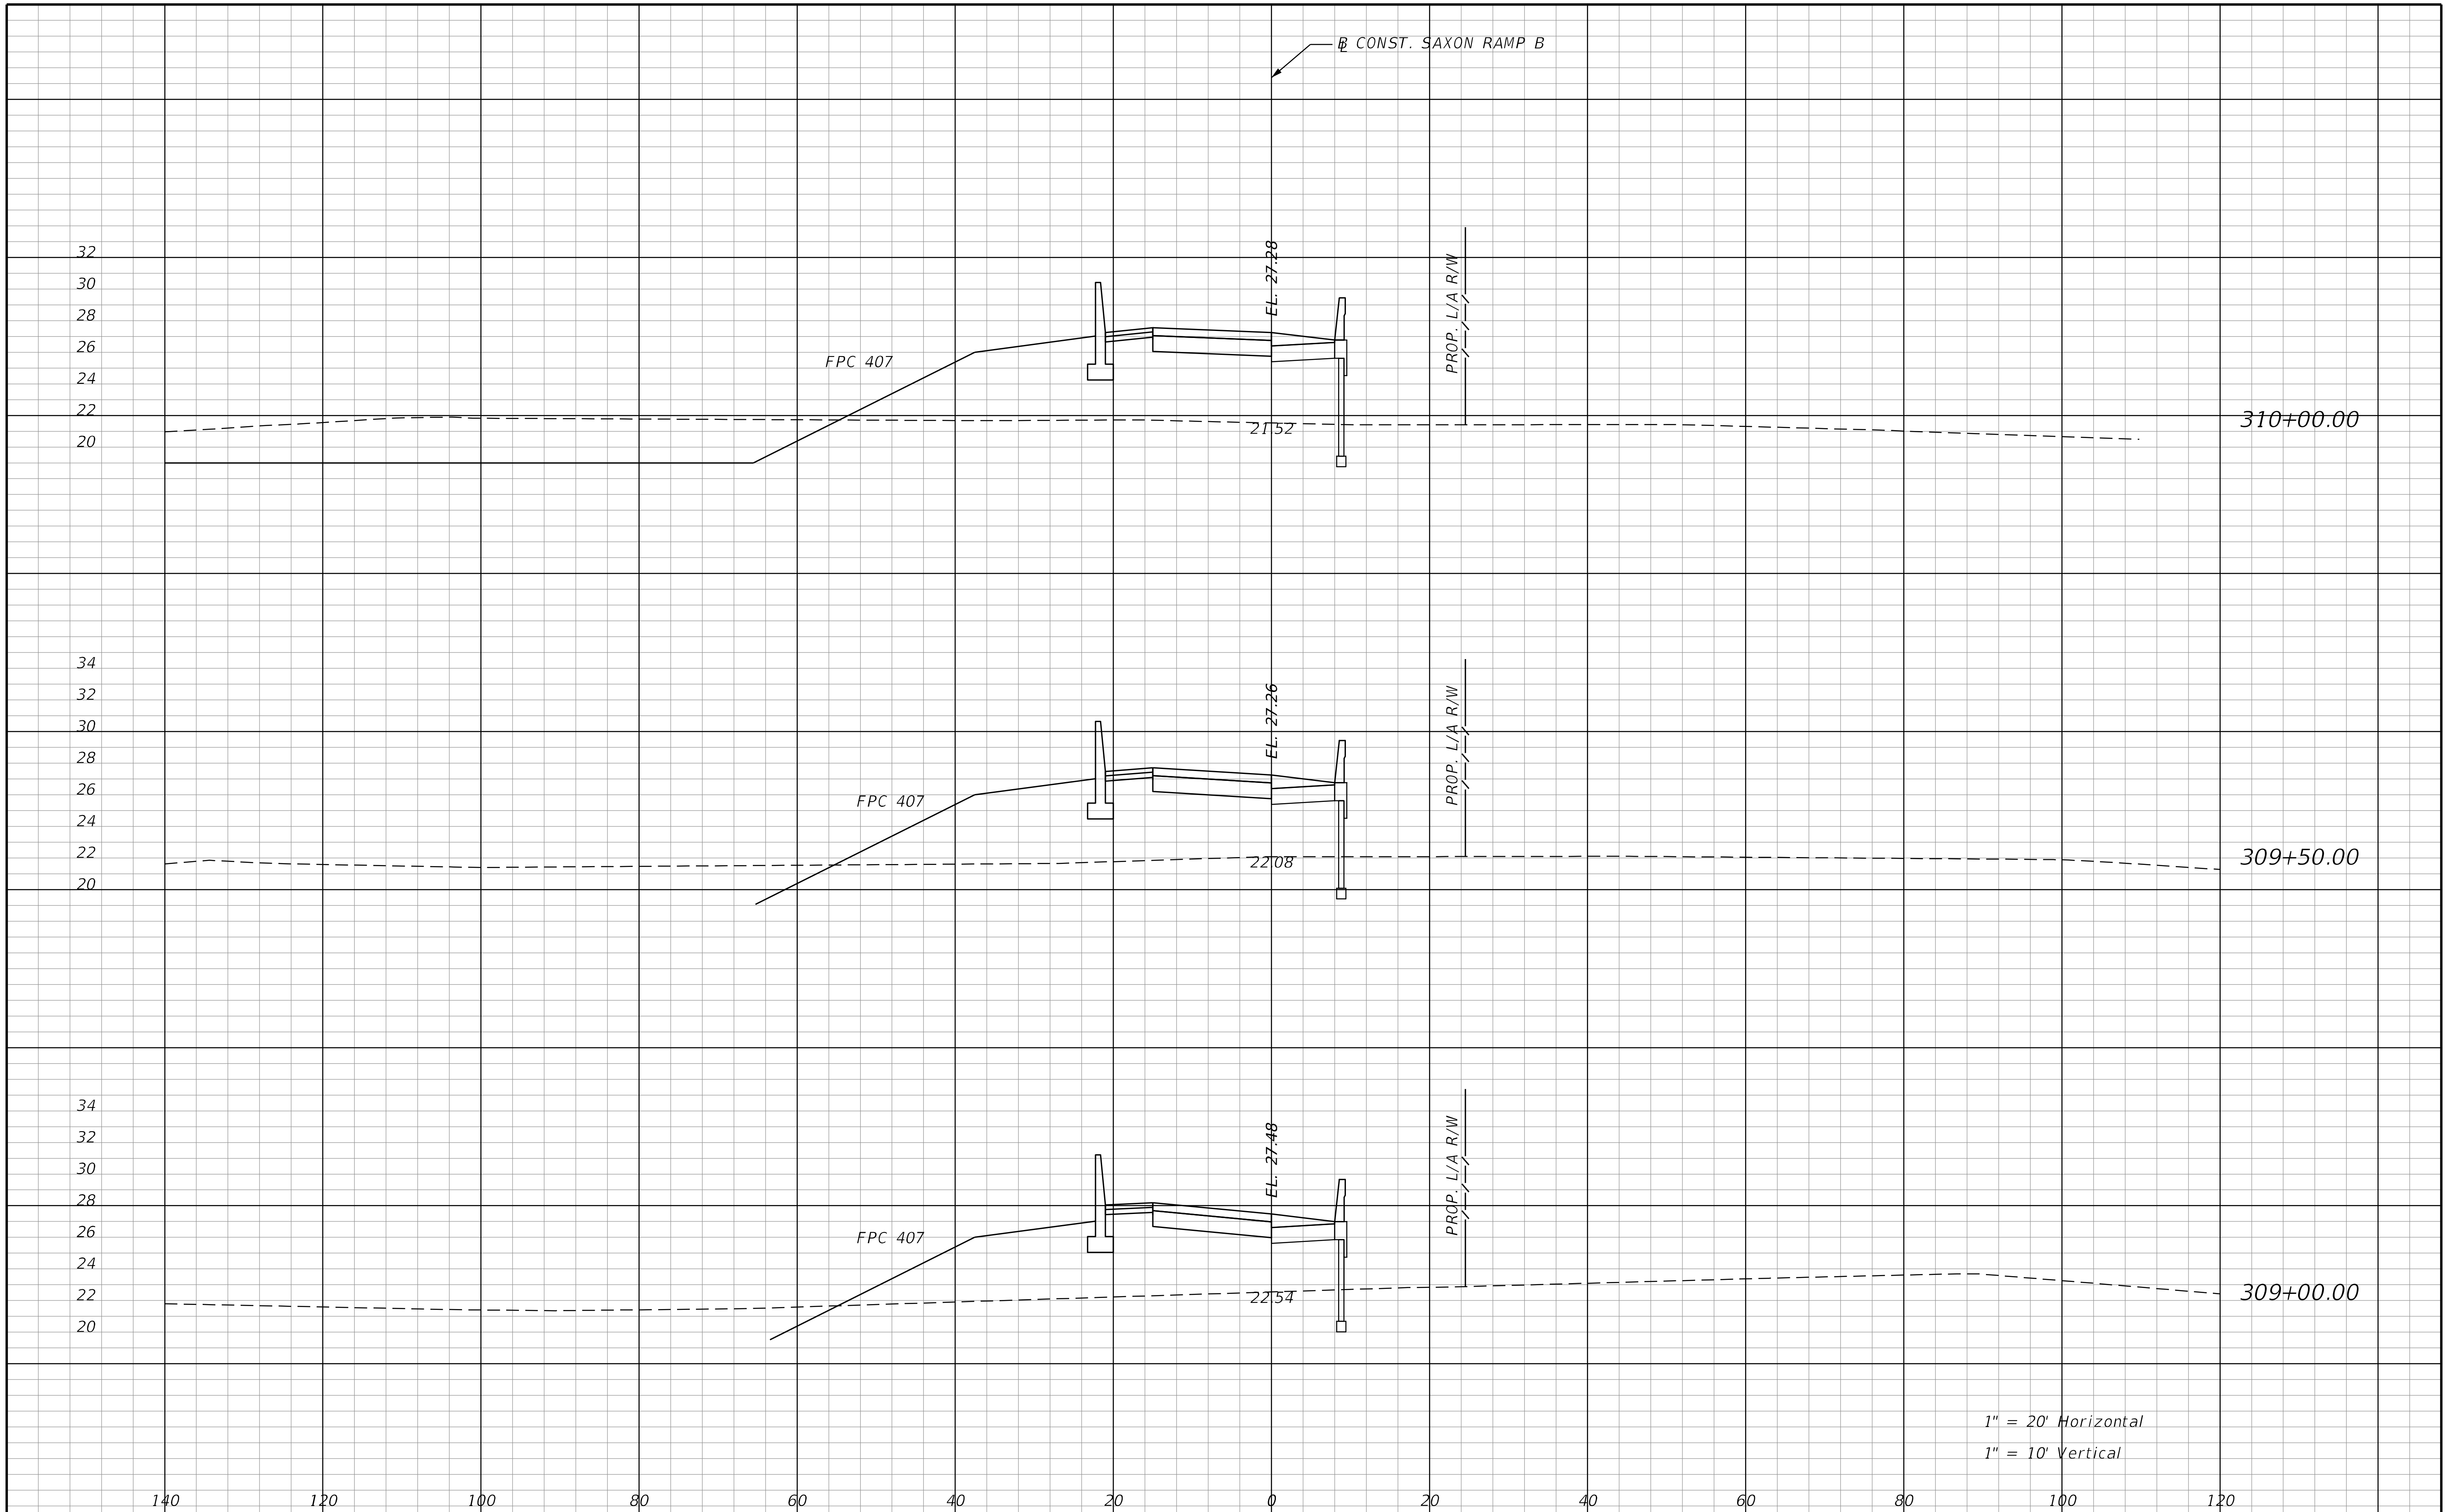

REVISIONS			
DATE	DESCRIPTION	DATE	DESCRIPTION

STANTEC CONSULTING SERVICES INC.
ENGINEER OF RECORD:
WILLIAM V. ANDERSON, P.E. NO.: 36682
11315 CORPORATE BLVD., SUITE 105
ORLANDO, FLORIDA 32817
(407) 823-8966
CERTIFICATE OF AUTHORIZATION NO. 27013

STATE OF FLORIDA
DEPARTMENT OF TRANSPORTATION

ROAD NO.	COUNTY	FINANCIAL PROJECT ID
SR400	VOLUSIA	408464-2-32-01

CROSS SECTIONS
SAXON BLVD. RAMP B

SHEET NO.
1199

THE OFFICIAL RECORD OF THIS SHEET IS THE ELECTRONIC FILE DIGITALLY SIGNED AND SEALED UNDER RULE 61G15-23.004, F.A.C.

jchassee 6/14/2019 4:29:55 PM Rdxsrd_shg V:\2158\active\CADD\40846423201\roadway\RDXSRD-RAMP-06.dgn

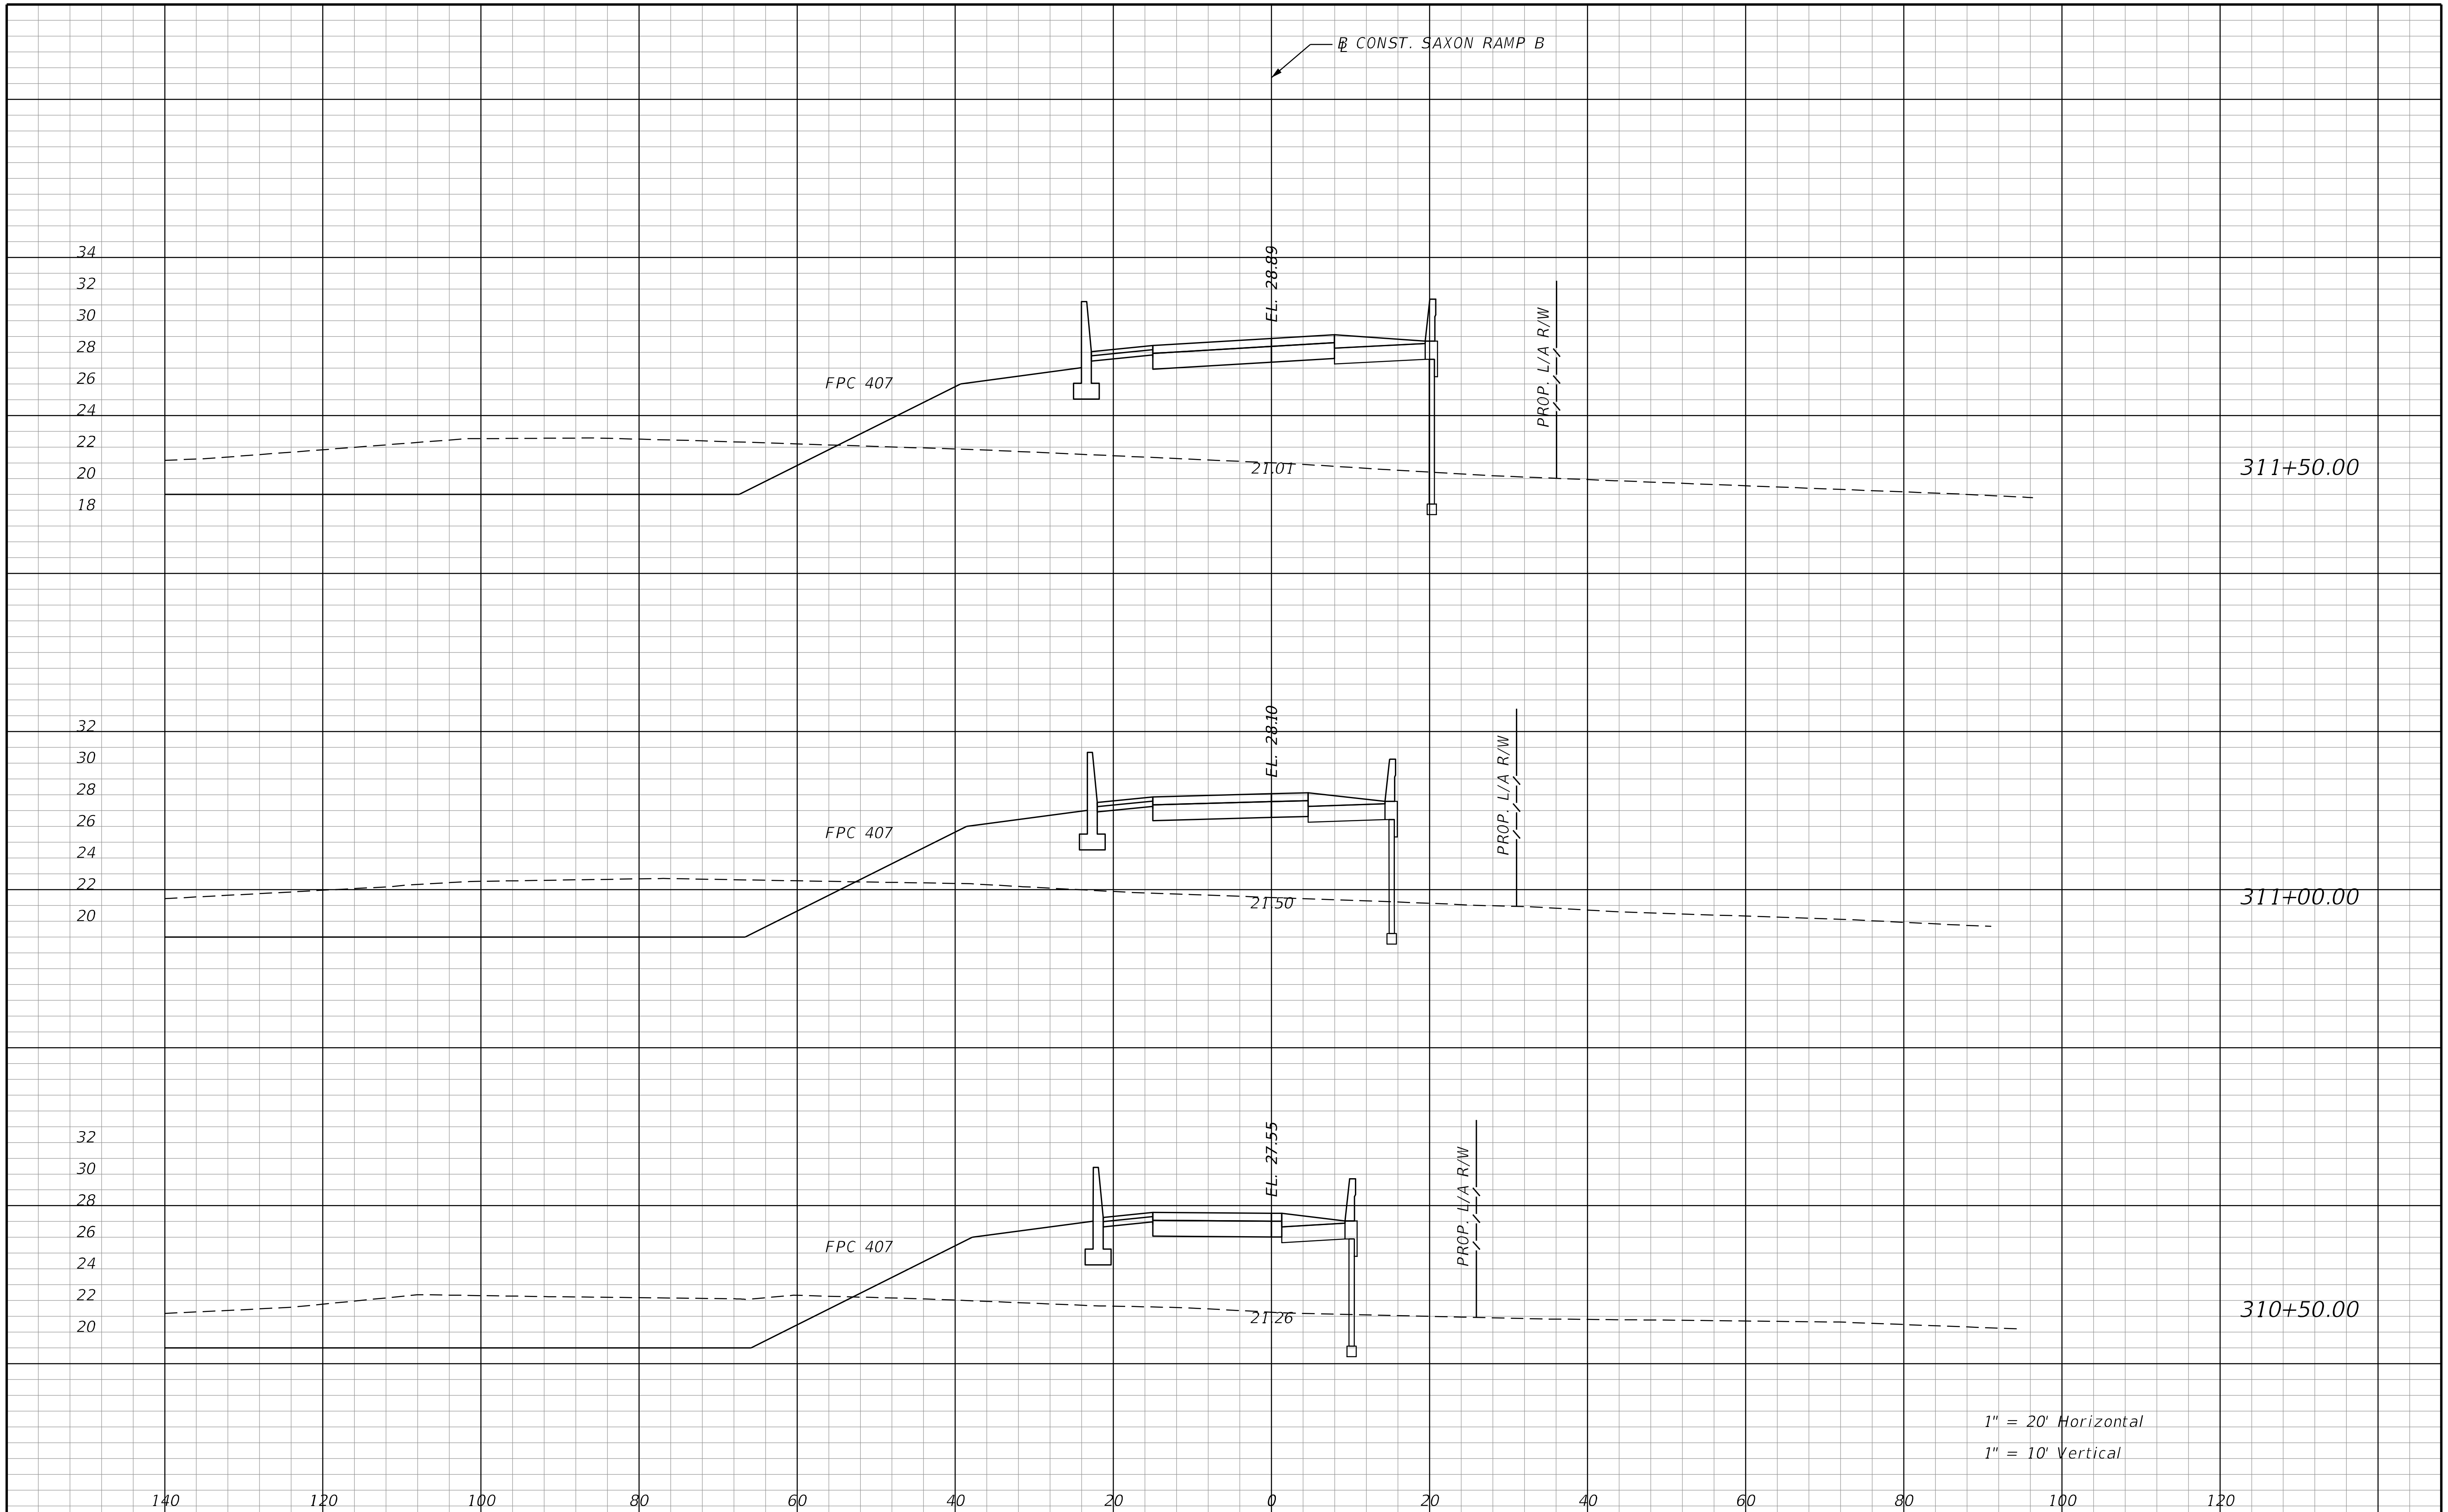

REVISIONS			
DATE	DESCRIPTION	DATE	DESCRIPTION

STANTEC CONSULTING SERVICES INC.
ENGINEER OF RECORD:
WILLIAM V. ANDERSON, P.E. NO.: 36682
11315 CORPORATE BLVD., SUITE 105
ORLANDO, FLORIDA 32817
(407) 823-8966
CERTIFICATE OF AUTHORIZATION NO. 27013

STATE OF FLORIDA
DEPARTMENT OF TRANSPORTATION

ROAD NO.	COUNTY	FINANCIAL PROJECT ID
SR400	VOLUSIA	408464-2-32-01

CROSS SECTIONS
SAXON BLVD. RAMP B

SHEET NO.
1200

THE OFFICIAL RECORD OF THIS SHEET IS THE ELECTRONIC FILE DIGITALLY SIGNED AND SEALED UNDER RULE 61G15-23.004, F.A.C.

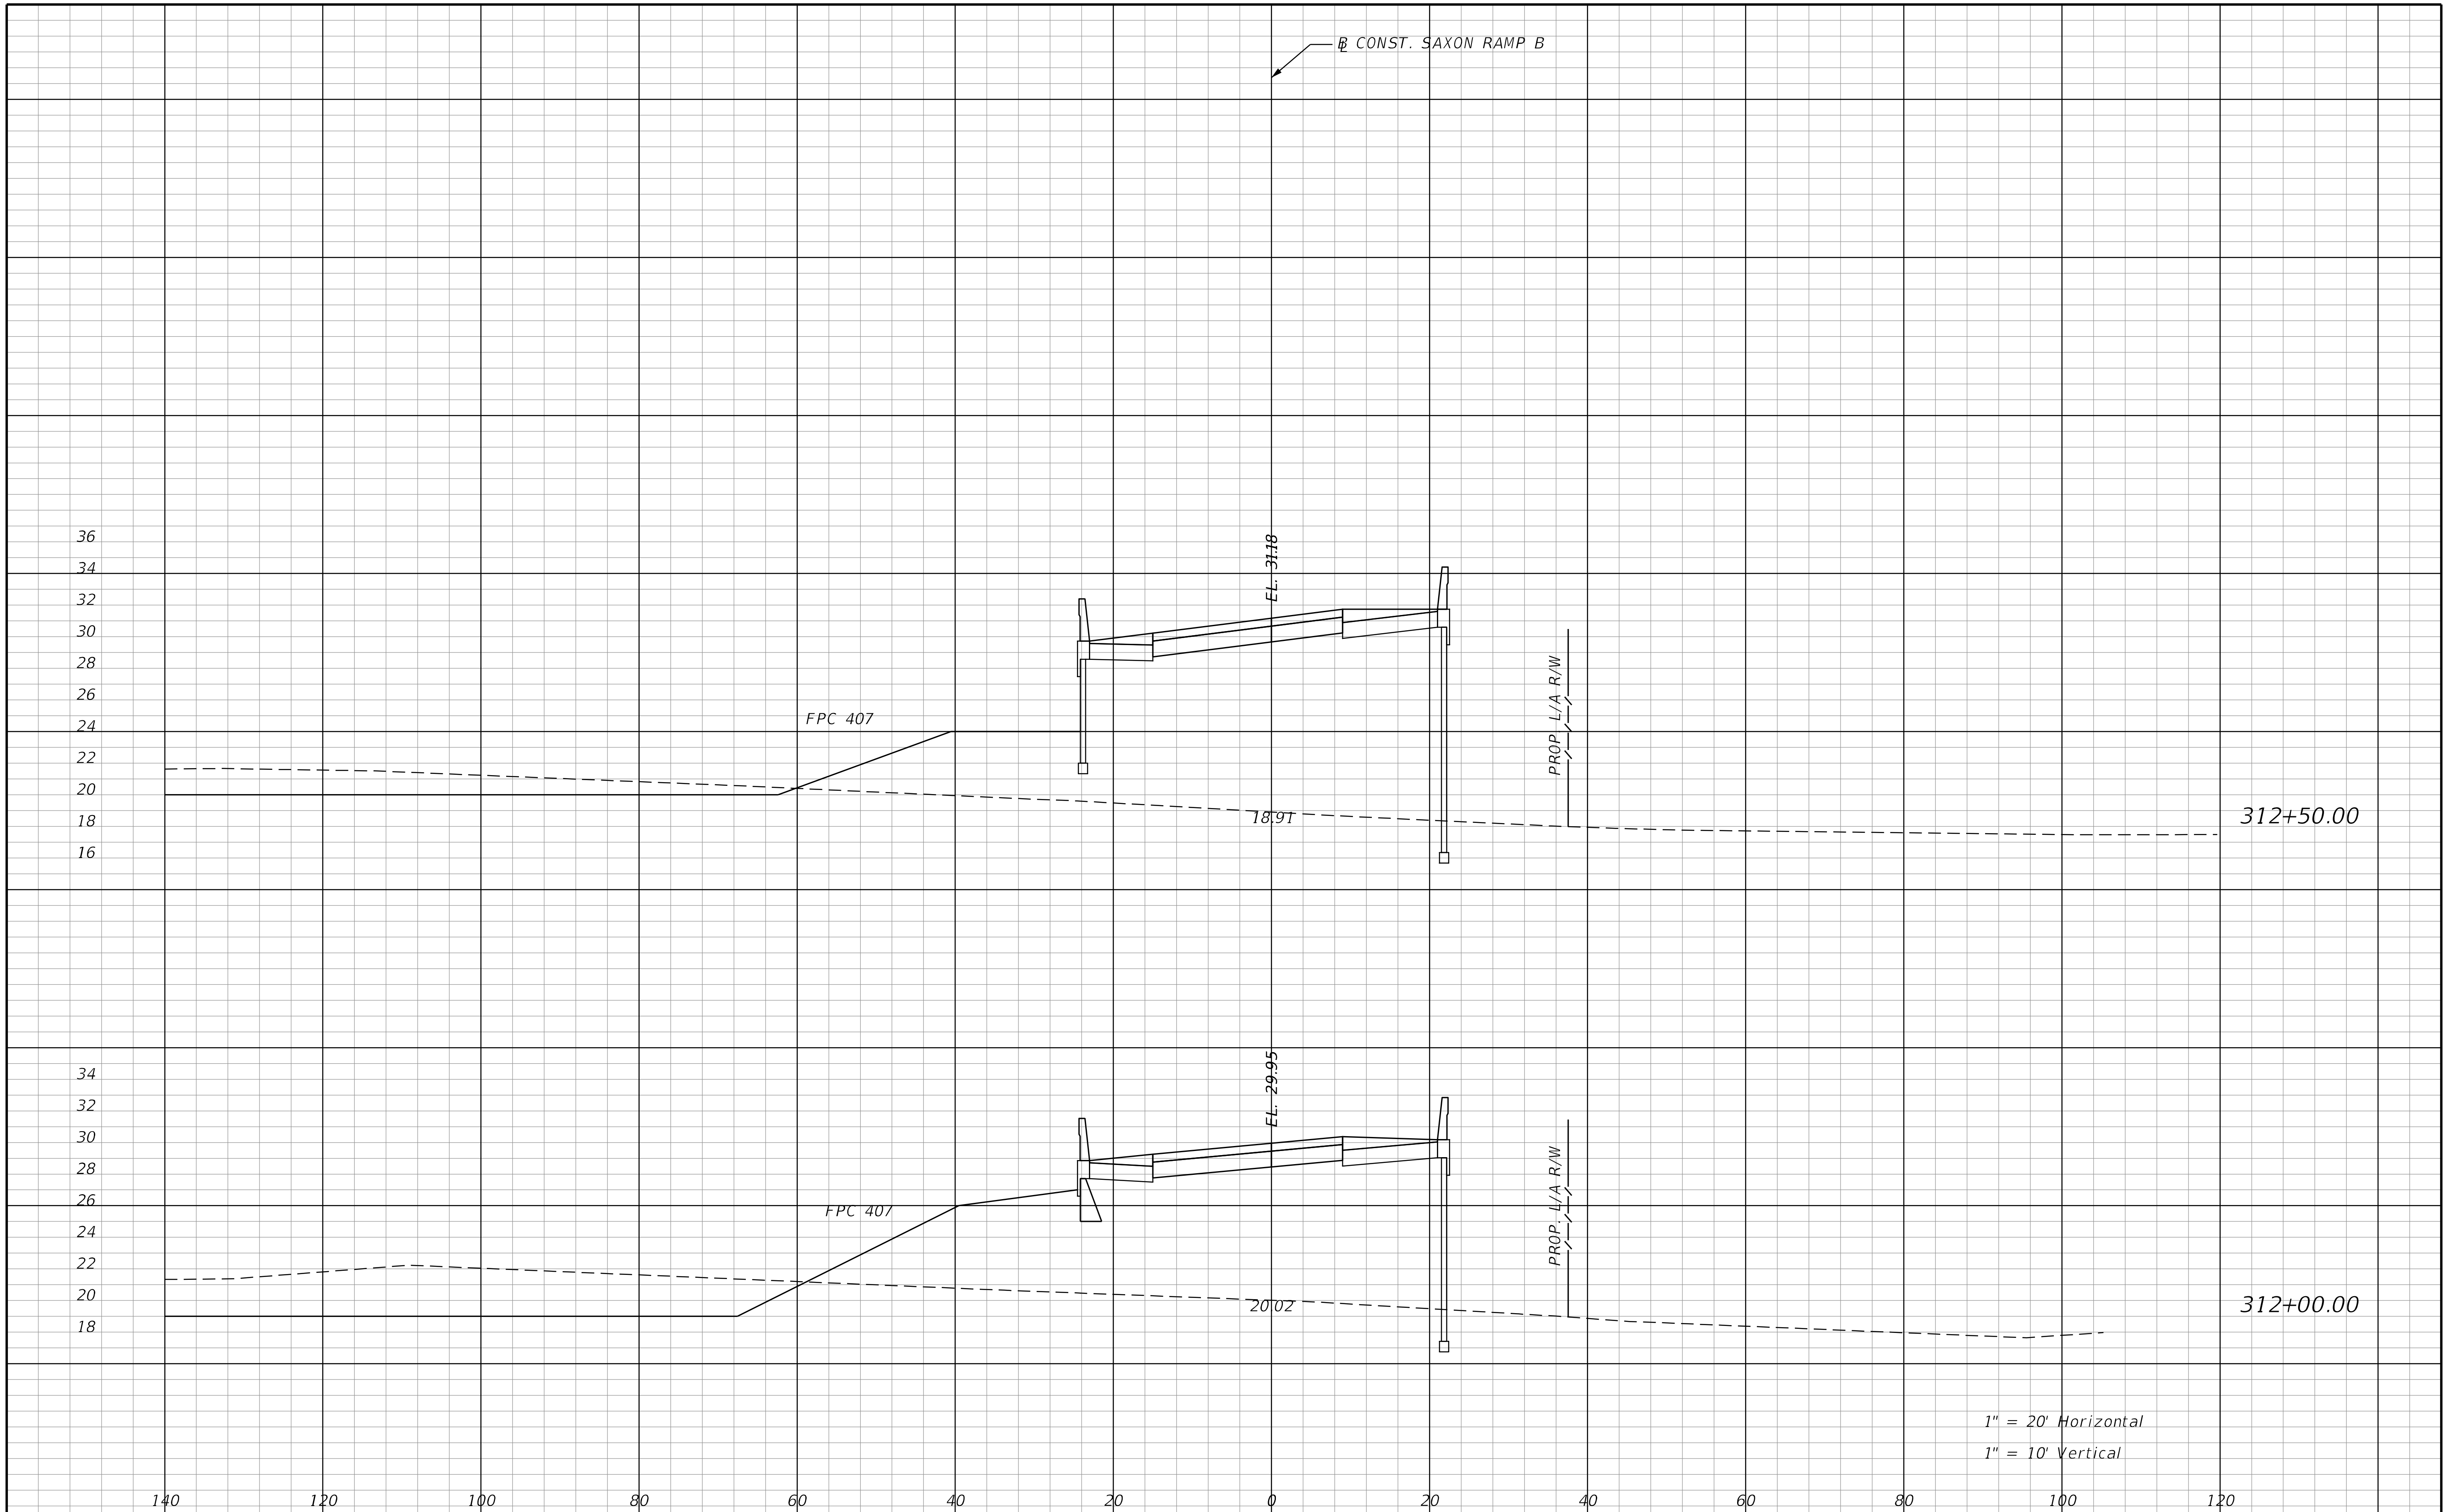

THE OFFICIAL RECORD OF THIS SHEET IS THE ELECTRONIC FILE DIGITALLY SIGNED AND SEALED UNDER RULE 61G15-23.004, F.A.C.

REVISIONS			
DATE	DESCRIPTION	DATE	DESCRIPTION

STANTEC CONSULTING SERVICES INC.
ENGINEER OF RECORD:
WILLIAM V. ANDERSON, P.E. NO.: 36682
11315 CORPORATE BLVD., SUITE 105
ORLANDO, FLORIDA 32817
(407) 823-8966
CERTIFICATE OF AUTHORIZATION NO. 27013

STATE OF FLORIDA
DEPARTMENT OF TRANSPORTATION

ROAD NO.	COUNTY	FINANCIAL PROJECT ID
SR400	VOLUSIA	408464-2-32-01

CROSS SECTIONS
SAXON BLVD. RAMP B

SHEET NO. 1201

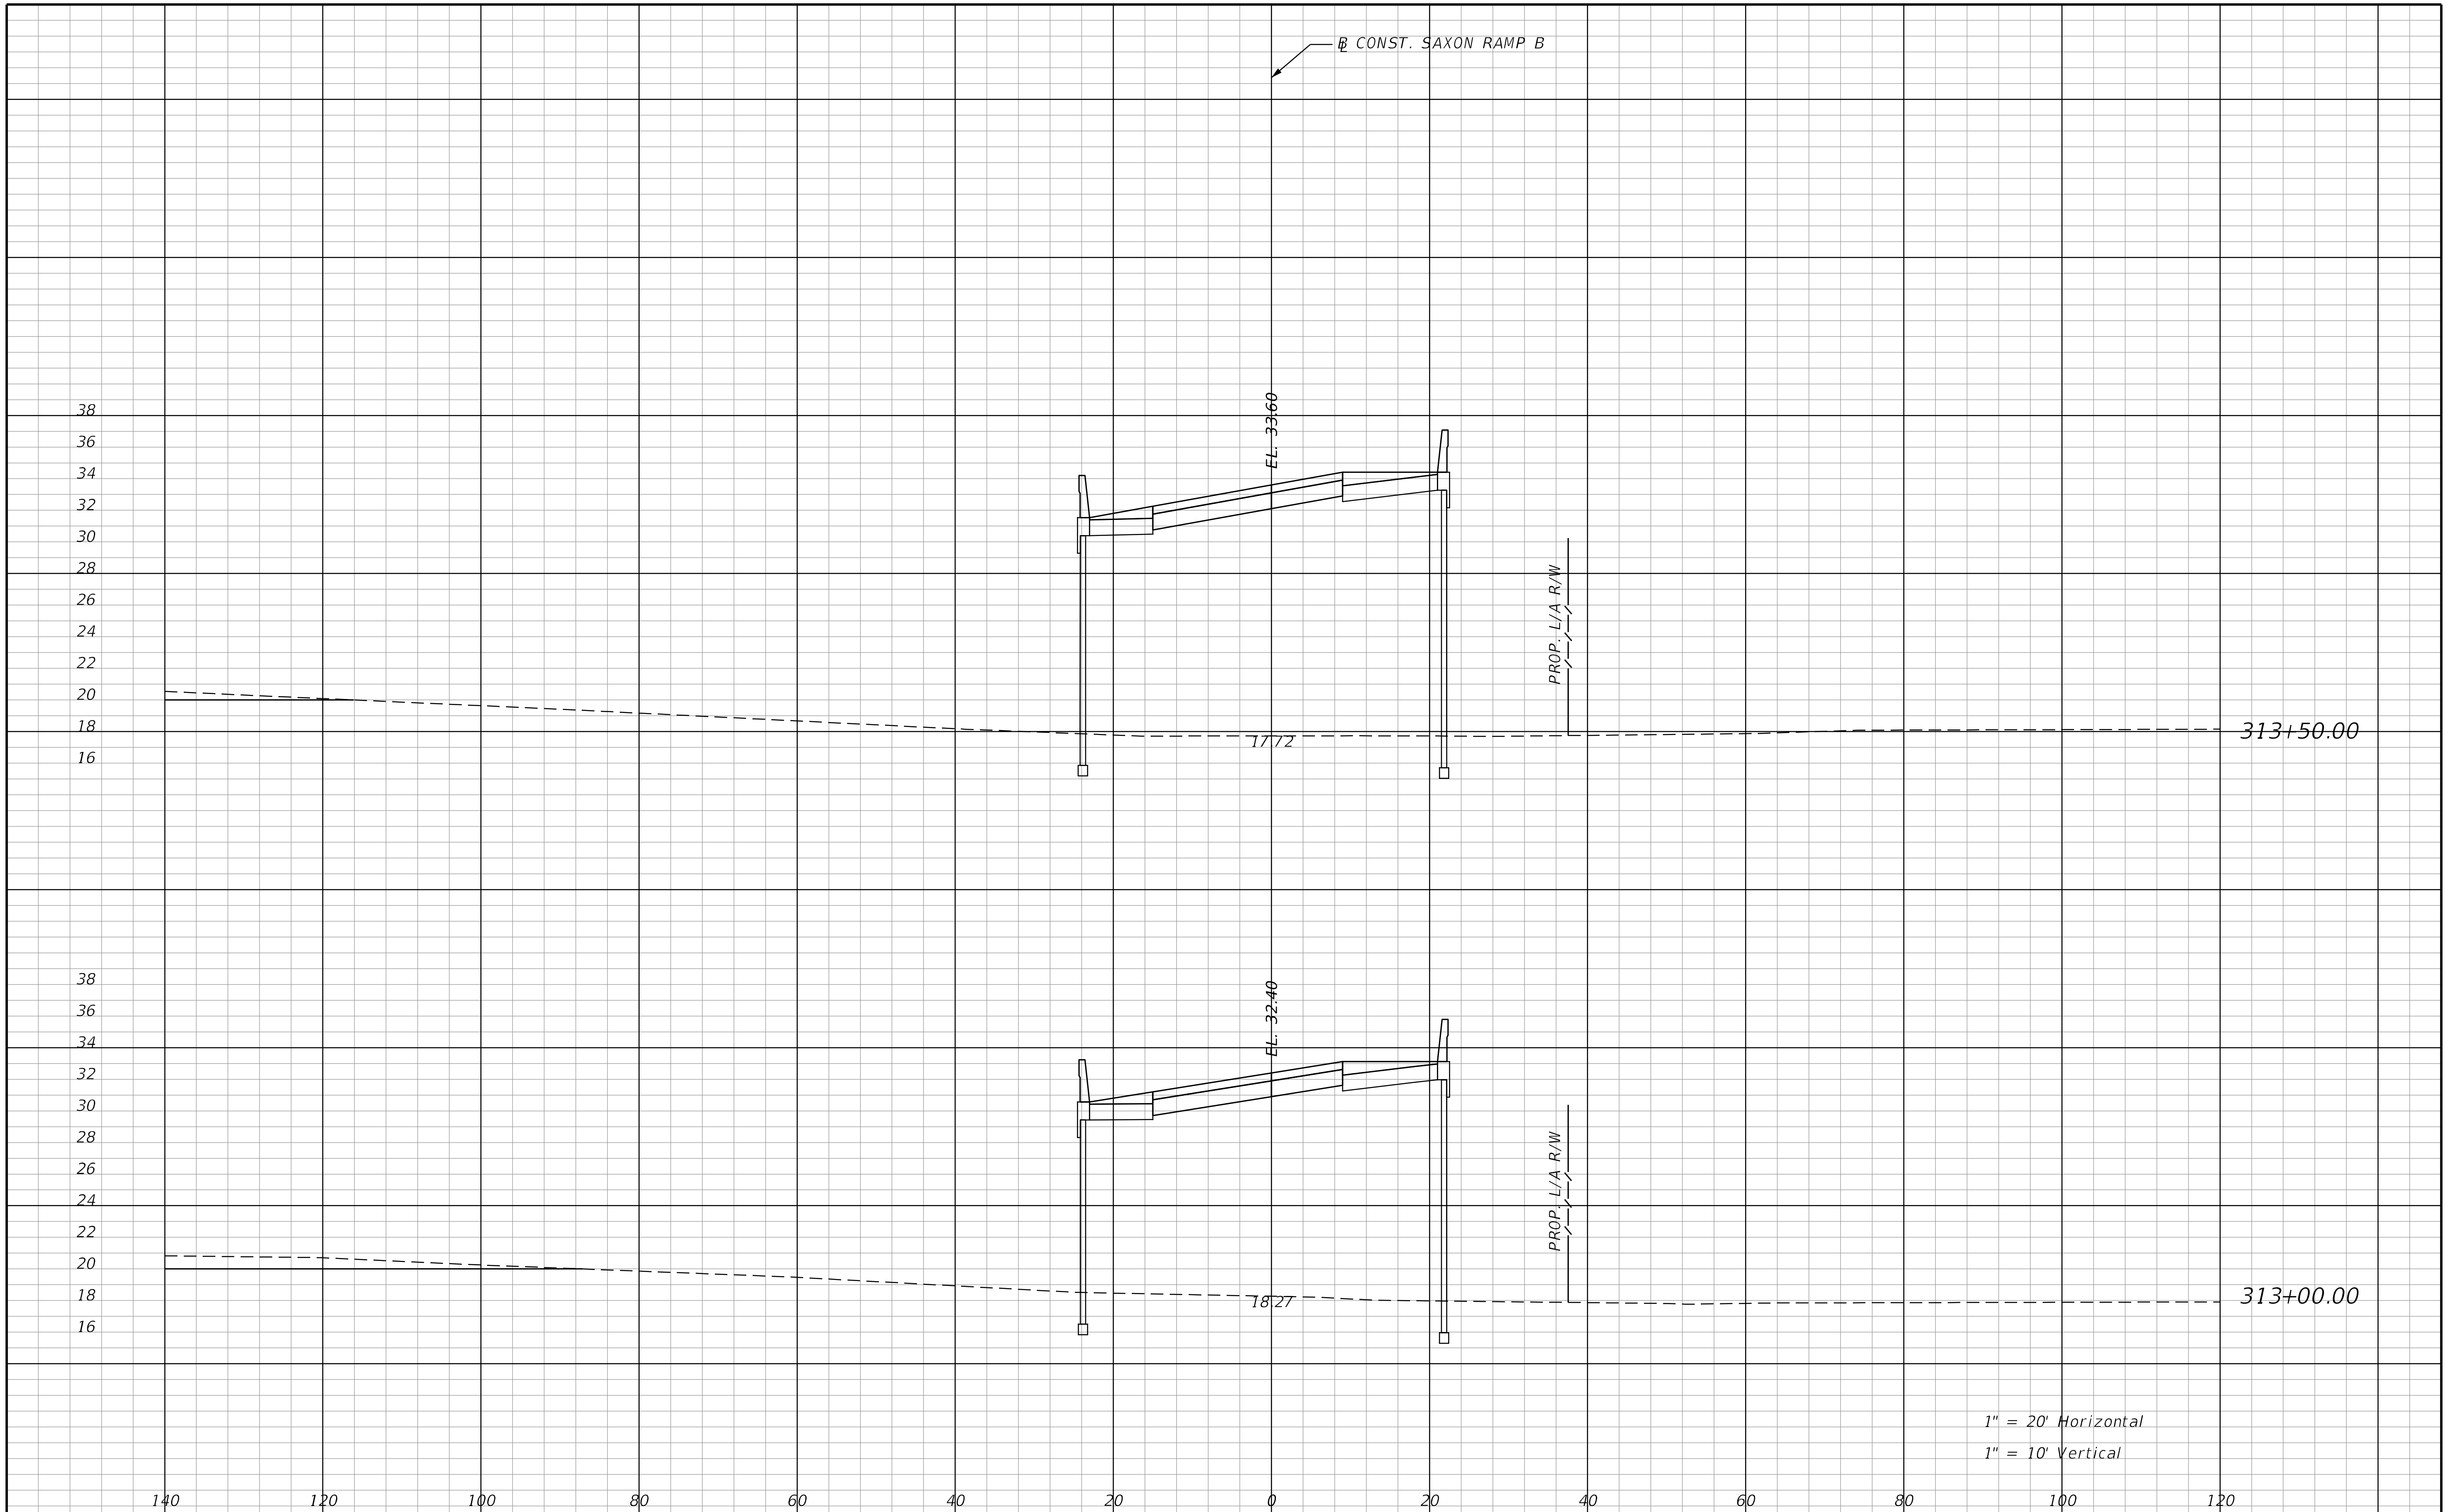

REVISIONS			
DATE	DESCRIPTION	DATE	DESCRIPTION

STANTEC CONSULTING SERVICES INC.
ENGINEER OF RECORD:
WILLIAM V. ANDERSON, P.E. NO.: 36682
11315 CORPORATE BLVD., SUITE 105
ORLANDO, FLORIDA 32817
(407) 823-8966
CERTIFICATE OF AUTHORIZATION NO. 27013

STATE OF FLORIDA
DEPARTMENT OF TRANSPORTATION

ROAD NO.	COUNTY	FINANCIAL PROJECT ID
SR400	VOLUSIA	408464-2-32-01

CROSS SECTIONS
SAXON BLVD. RAMP B

SHEET NO.
1202

THE OFFICIAL RECORD OF THIS SHEET IS THE ELECTRONIC FILE DIGITALLY SIGNED AND SEALED UNDER RULE 61G15-23.004, F.A.C.

jchassee 6/14/2019 4:29:56 PM Rdxsrd_shg V:\2158\active\CADD\40846423201\roadway\RDXSRD-RAMP-06.dgn

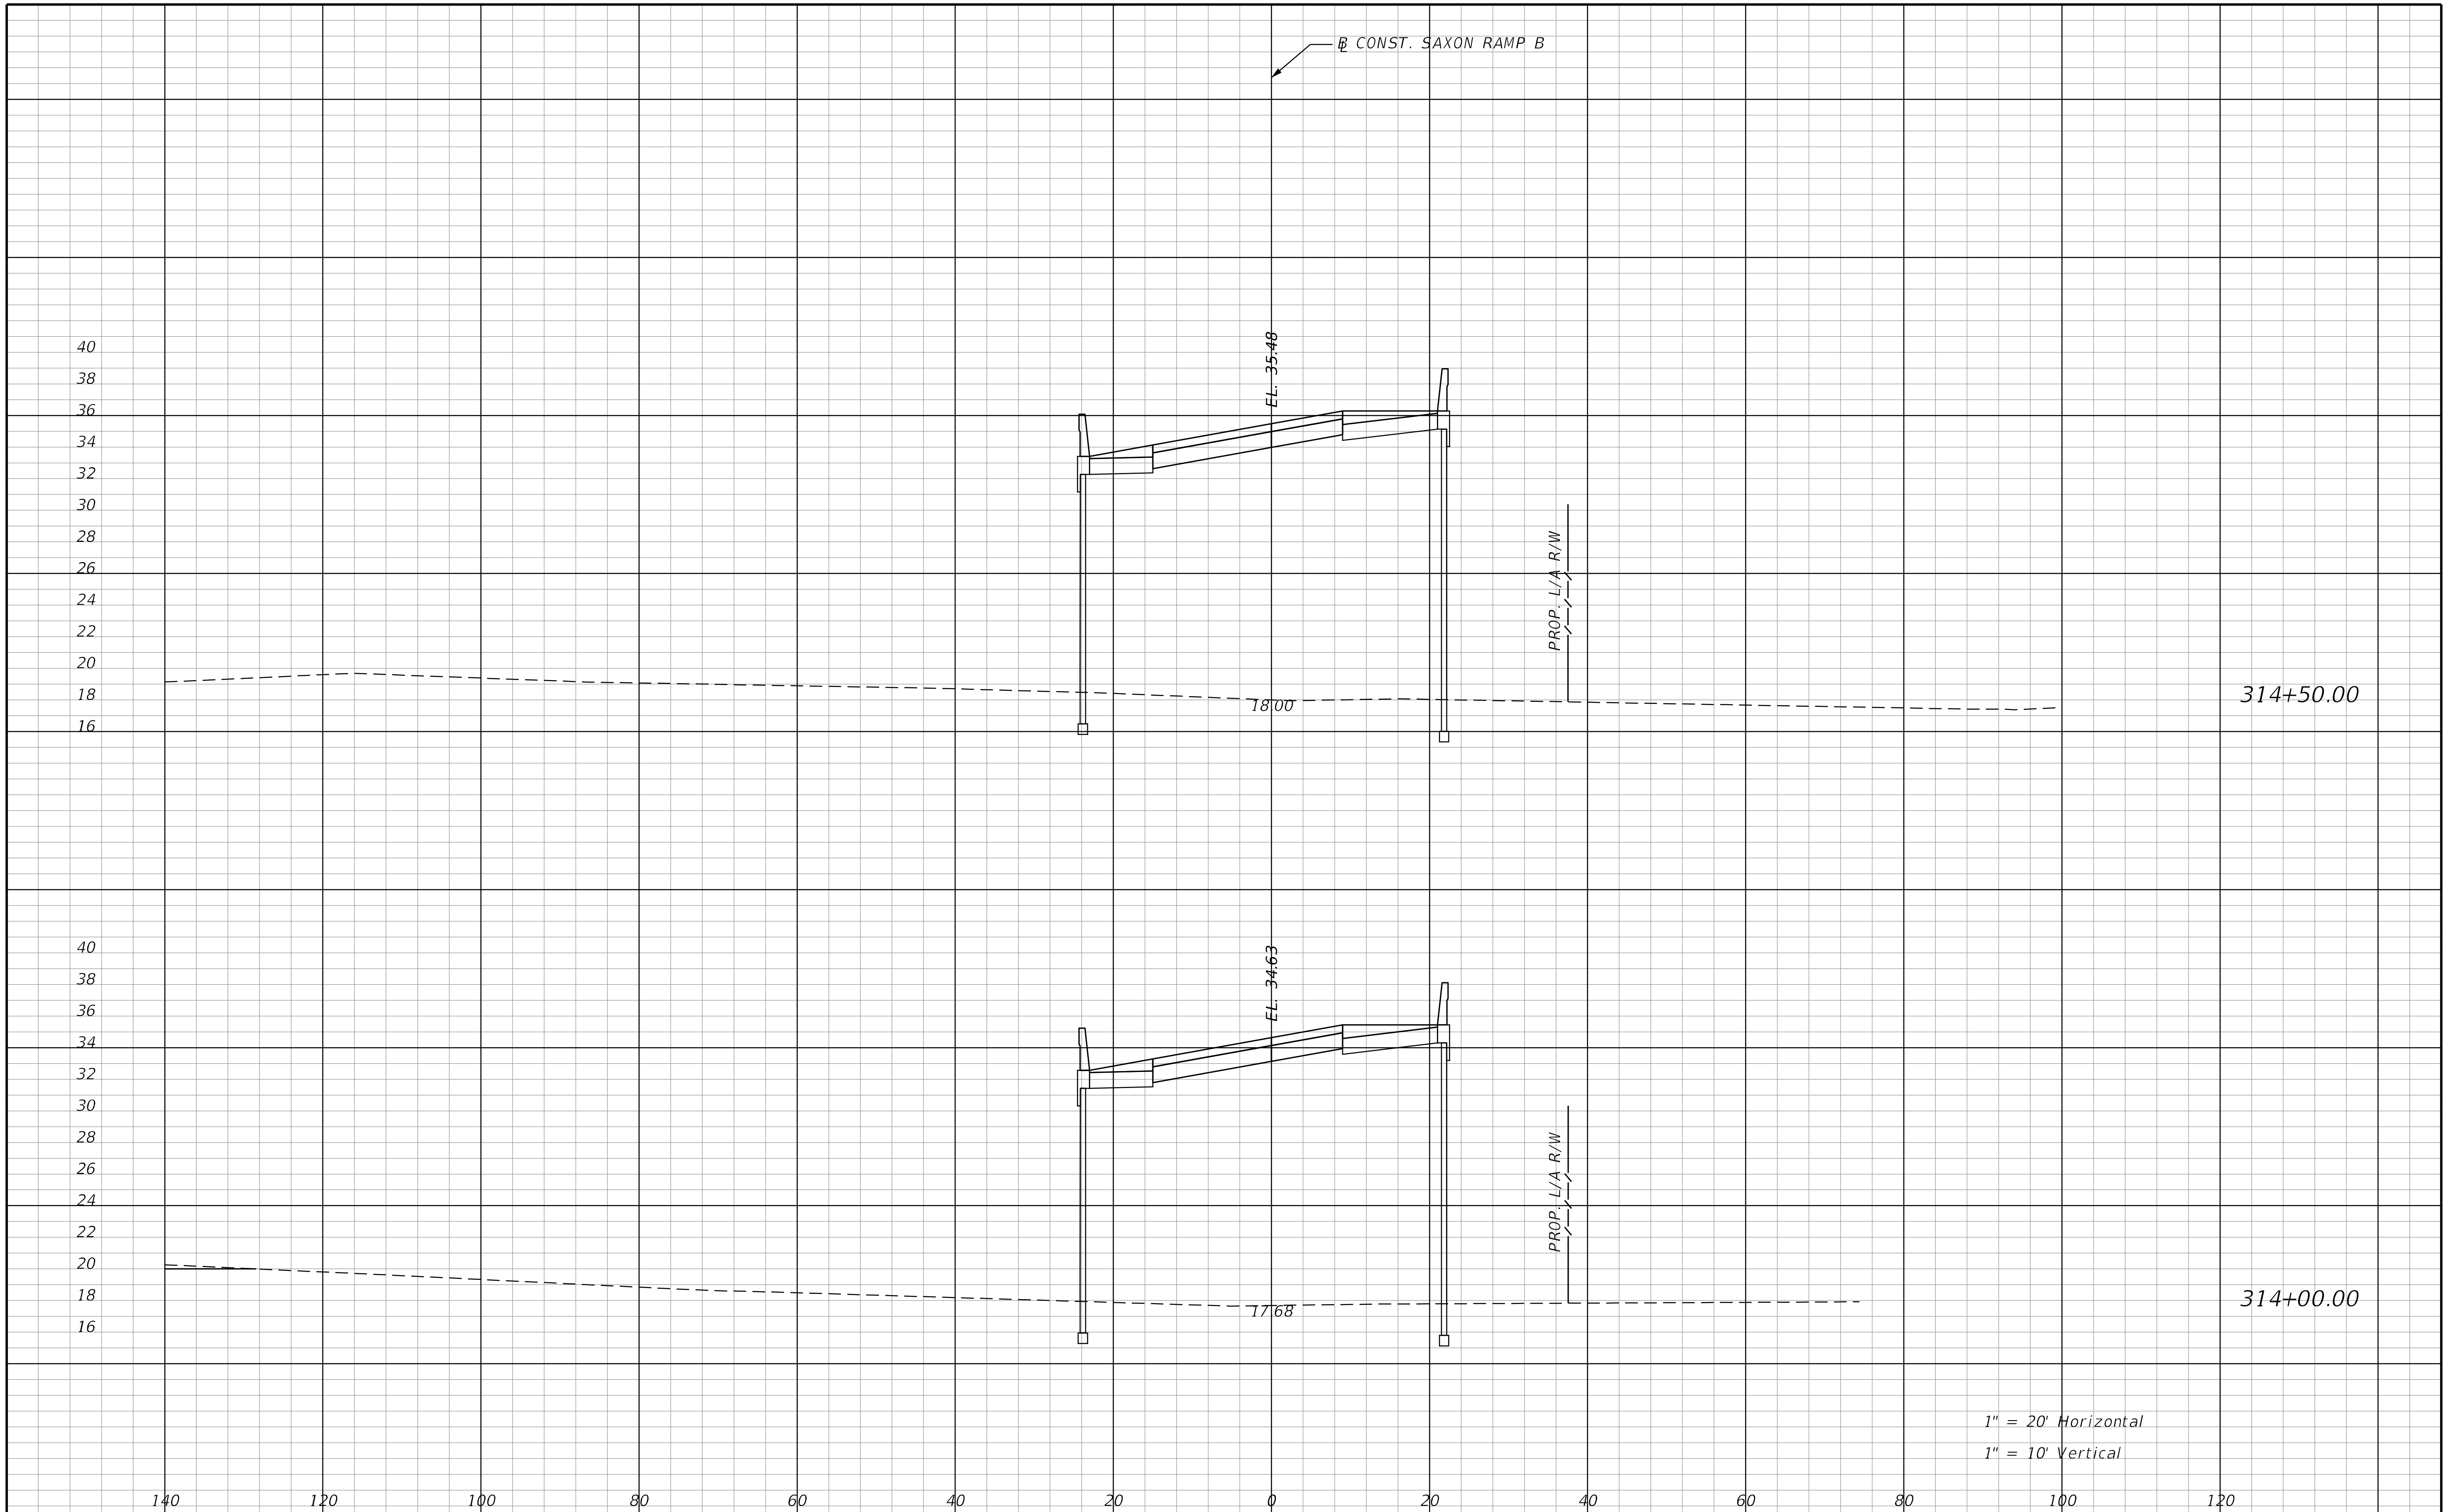

REVISIONS

DATE	DESCRIPTION	DATE	DESCRIPTION

STANTEC CONSULTING SERVICES INC.
ENGINEER OF RECORD:
WILLIAM V. ANDERSON, P.E. NO.: 36682
11315 CORPORATE BLVD., SUITE 105
ORLANDO, FLORIDA 32817
(407) 823-8966
CERTIFICATE OF AUTHORIZATION NO. 27013

STATE OF FLORIDA
DEPARTMENT OF TRANSPORTATION

ROAD NO.	COUNTY	FINANCIAL PROJECT ID
SR400	VOLUSIA	408464-2-32-01

CROSS SECTIONS
SAXON BLVD. RAMP B

SHEET NO.
1203

jchassee 6/14/2019 4:29:56 PM Rdxsrd_shg V:\2158\active\CADD\40846423201\roadway\RDXSRD-RAMP-06.dgn

THE OFFICIAL RECORD OF THIS SHEET IS THE ELECTRONIC FILE DIGITALLY SIGNED AND SEALED UNDER RULE 61G15-23.004, F.A.C.

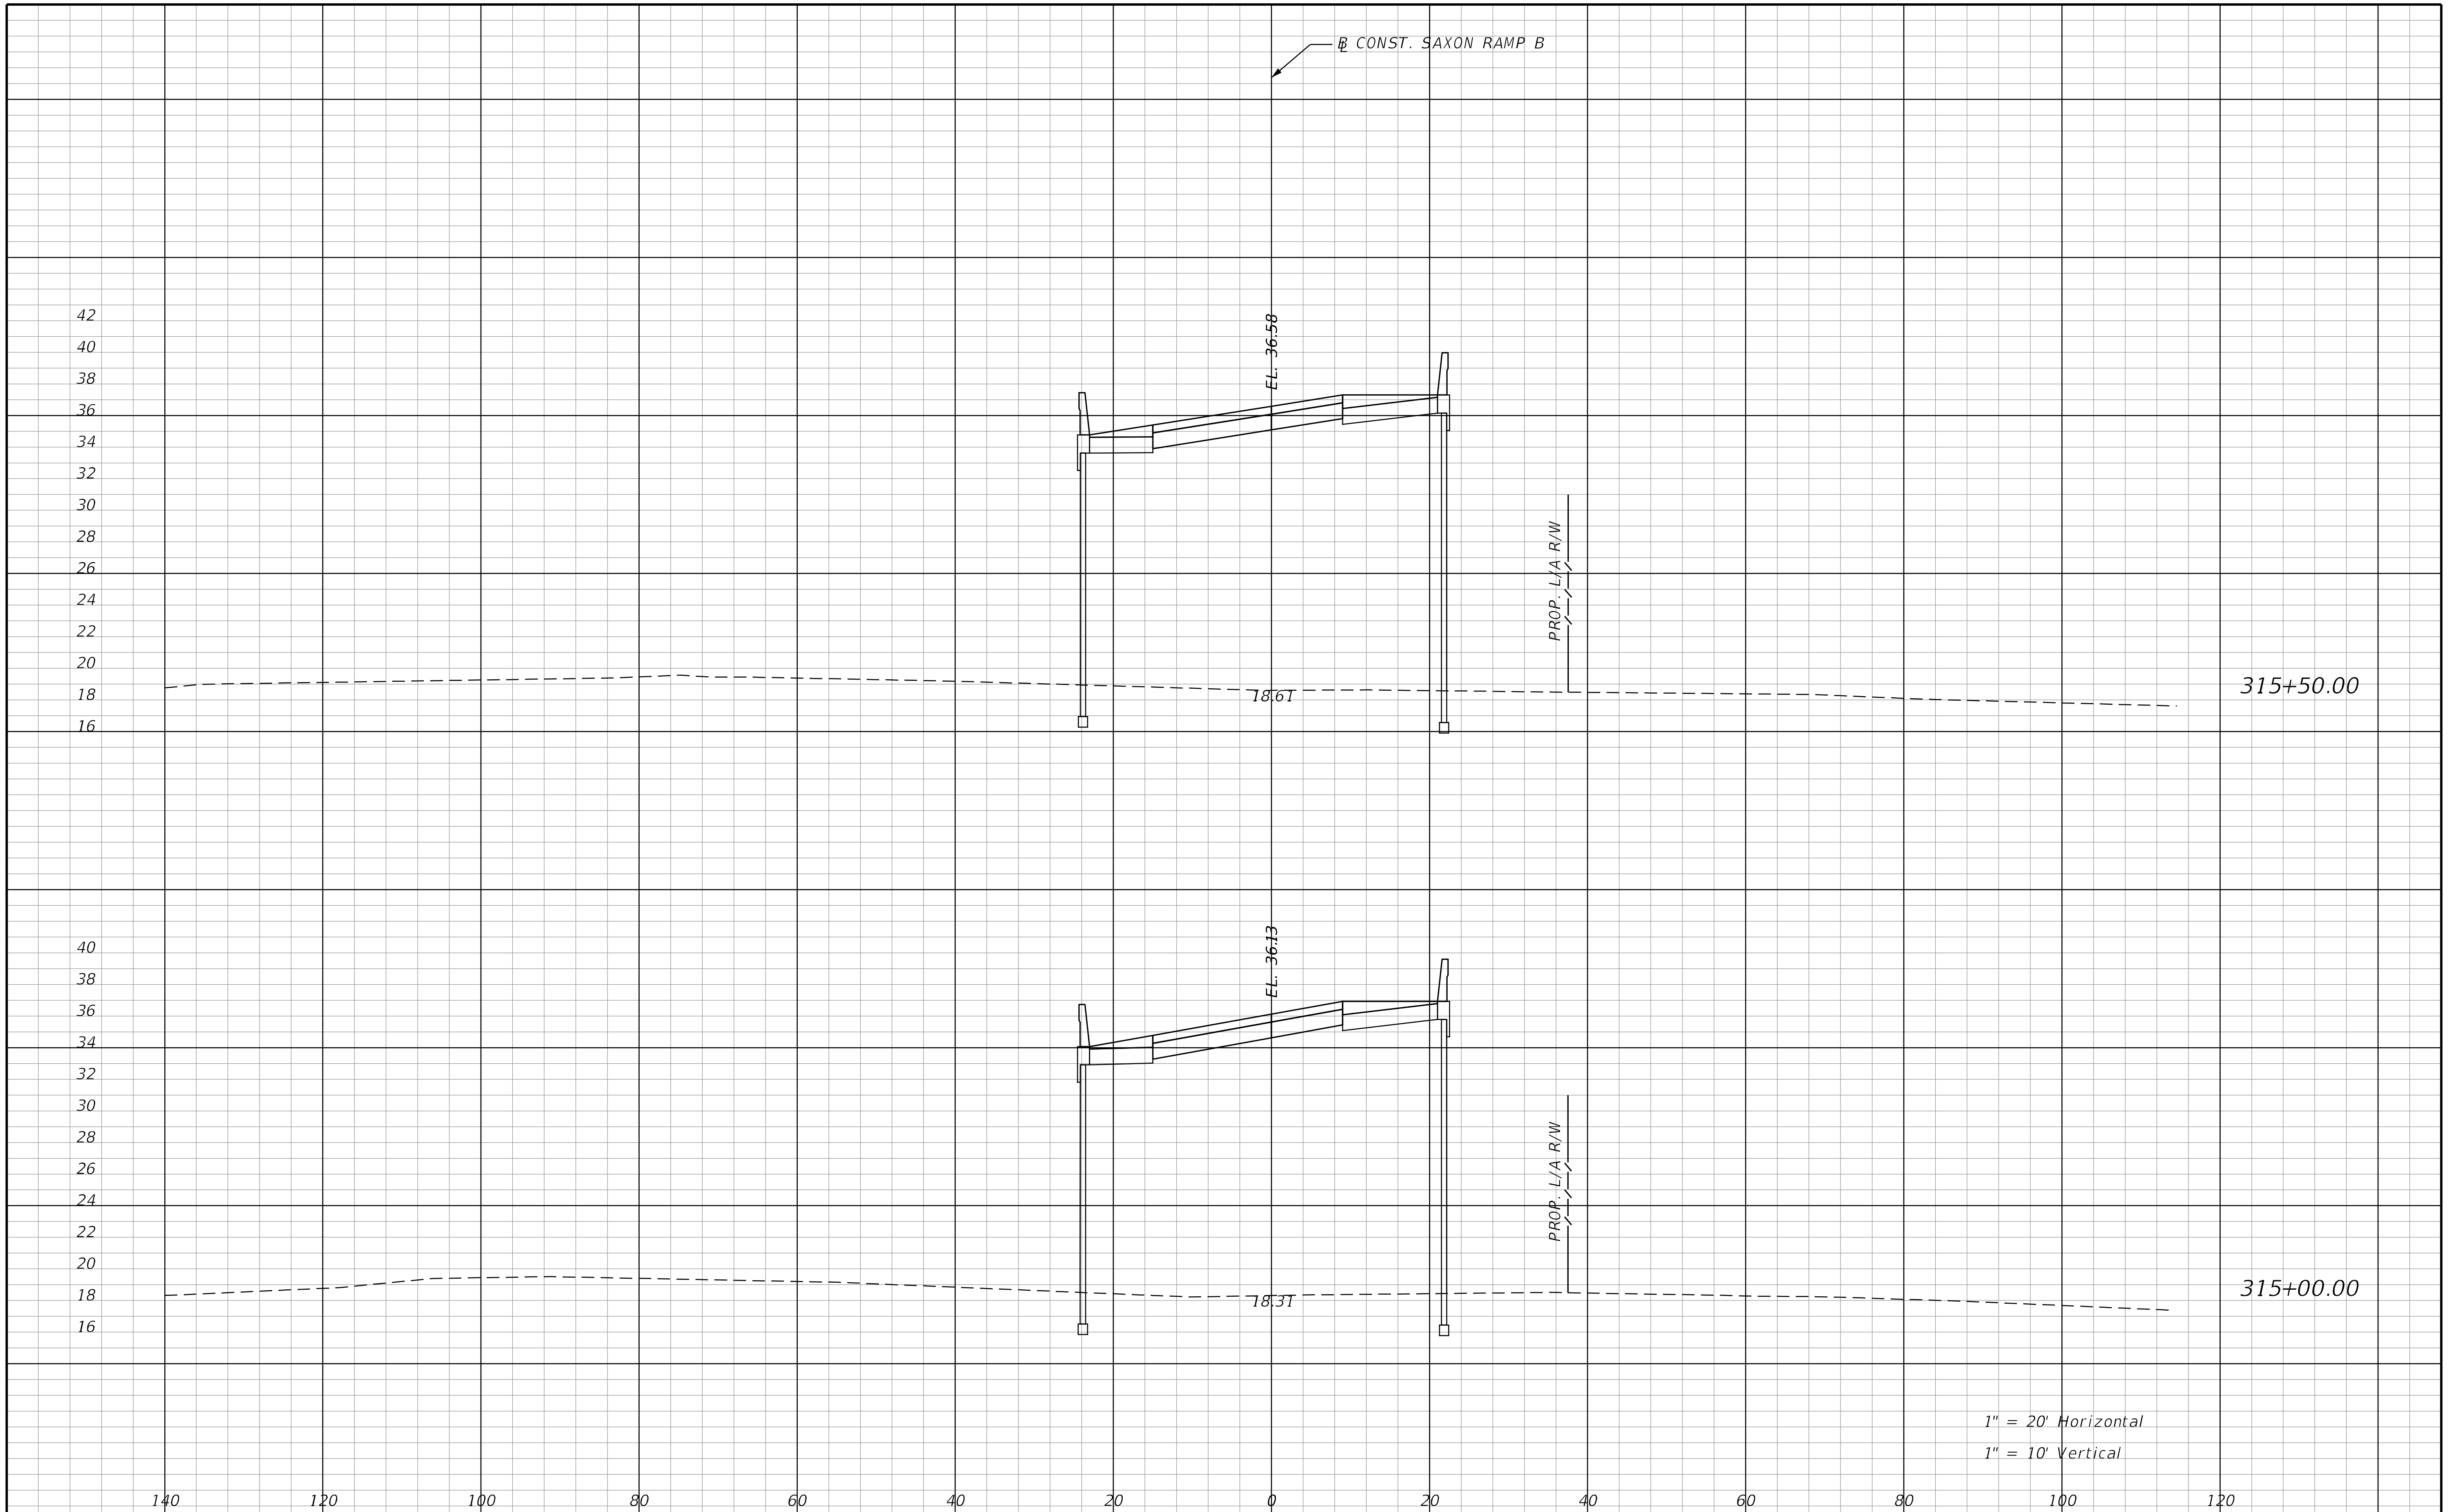

THE OFFICIAL RECORD OF THIS SHEET IS THE ELECTRONIC FILE DIGITALLY SIGNED AND SEALED UNDER RULE 61G15-23.004, F.A.C.

REVISIONS			
DATE	DESCRIPTION	DATE	DESCRIPTION

STANTEC CONSULTING SERVICES INC.
ENGINEER OF RECORD:
WILLIAM V. ANDERSON, P.E. NO.: 36682
11315 CORPORATE BLVD., SUITE 105
ORLANDO, FLORIDA 32817
(407) 823-8966
CERTIFICATE OF AUTHORIZATION NO. 27013

STATE OF FLORIDA
DEPARTMENT OF TRANSPORTATION

ROAD NO.	COUNTY	FINANCIAL PROJECT ID
SR400	VOLUSIA	408464-2-32-01

CROSS SECTIONS
SAXON BLVD. RAMP B

SHEET NO.
1204

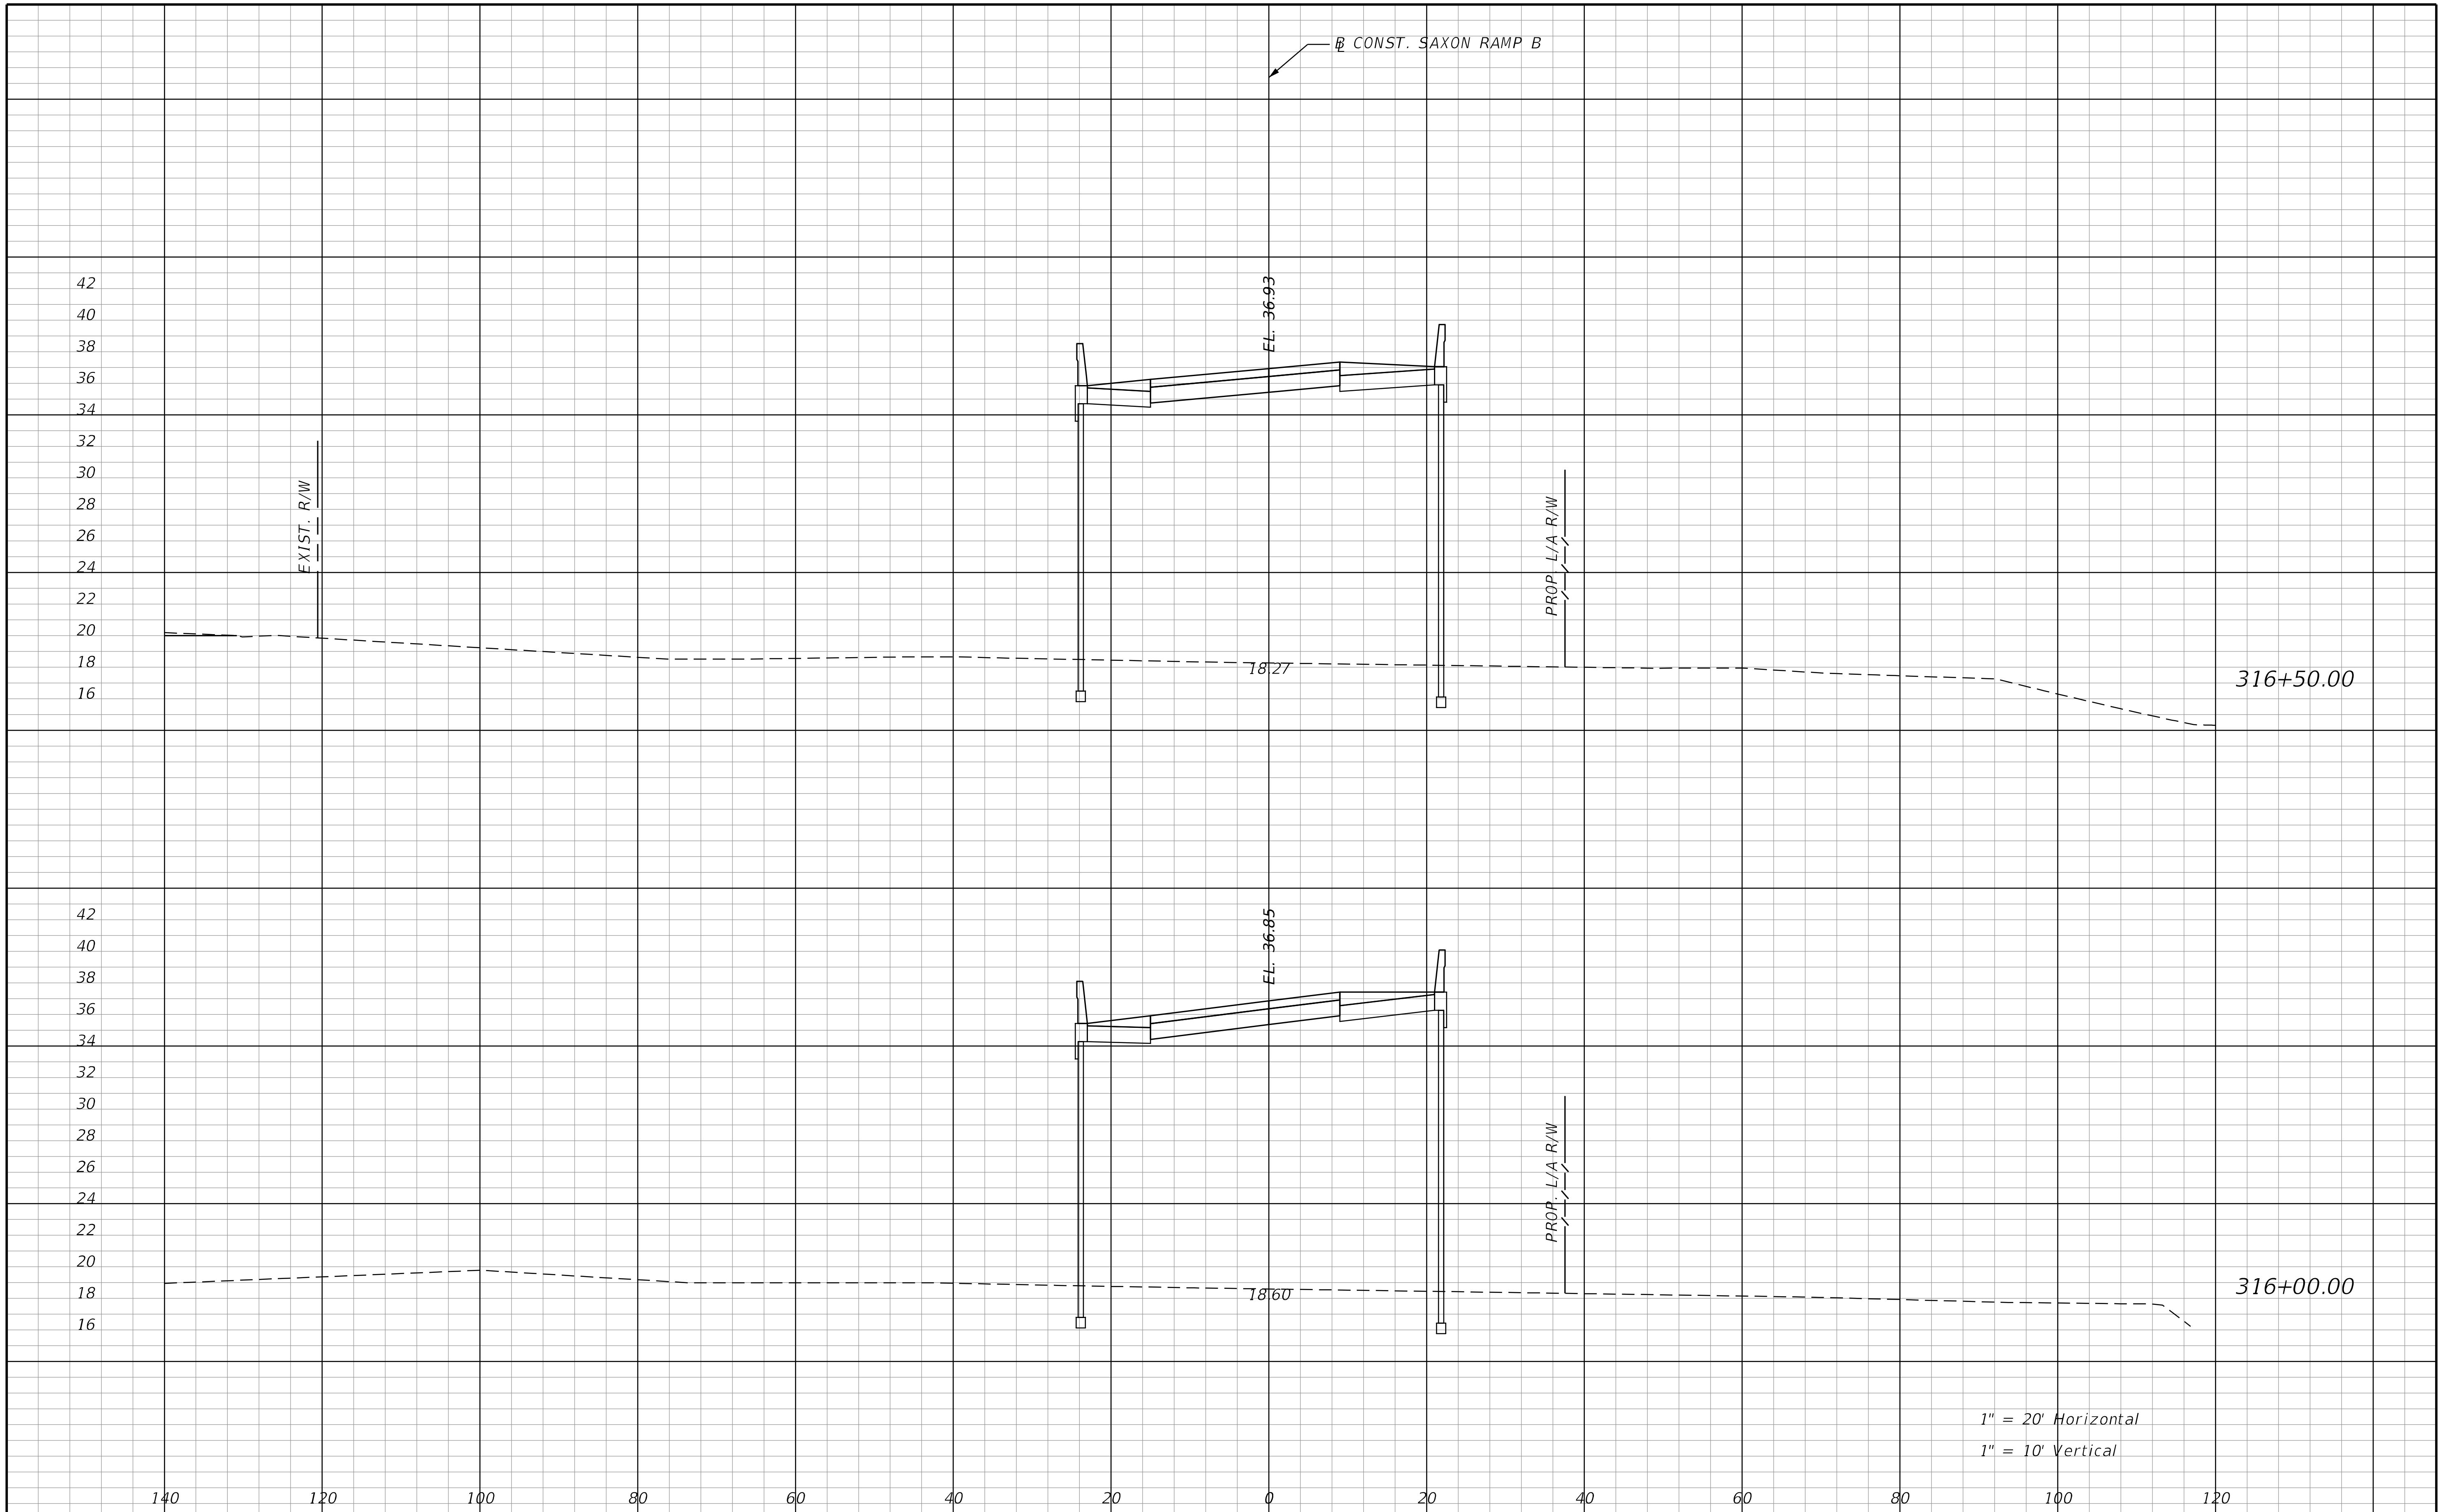

REVISIONS			
DATE	DESCRIPTION	DATE	DESCRIPTION

STANTEC CONSULTING SERVICES INC.
ENGINEER OF RECORD:
WILLIAM V. ANDERSON, P.E. NO.: 36682
11315 CORPORATE BLVD., SUITE 105
ORLANDO, FLORIDA 32817
(407) 823-8966
CERTIFICATE OF AUTHORIZATION NO. 27013

STATE OF FLORIDA
DEPARTMENT OF TRANSPORTATION

ROAD NO.	COUNTY	FINANCIAL PROJECT ID
SR400	VOLUSIA	408464-2-32-01

CROSS SECTIONS
SAXON BLVD. RAMP B

SHEET NO.
1205

THE OFFICIAL RECORD OF THIS SHEET IS THE ELECTRONIC FILE DIGITALLY SIGNED AND SEALED UNDER RULE 61G15-23.004, F.A.C.

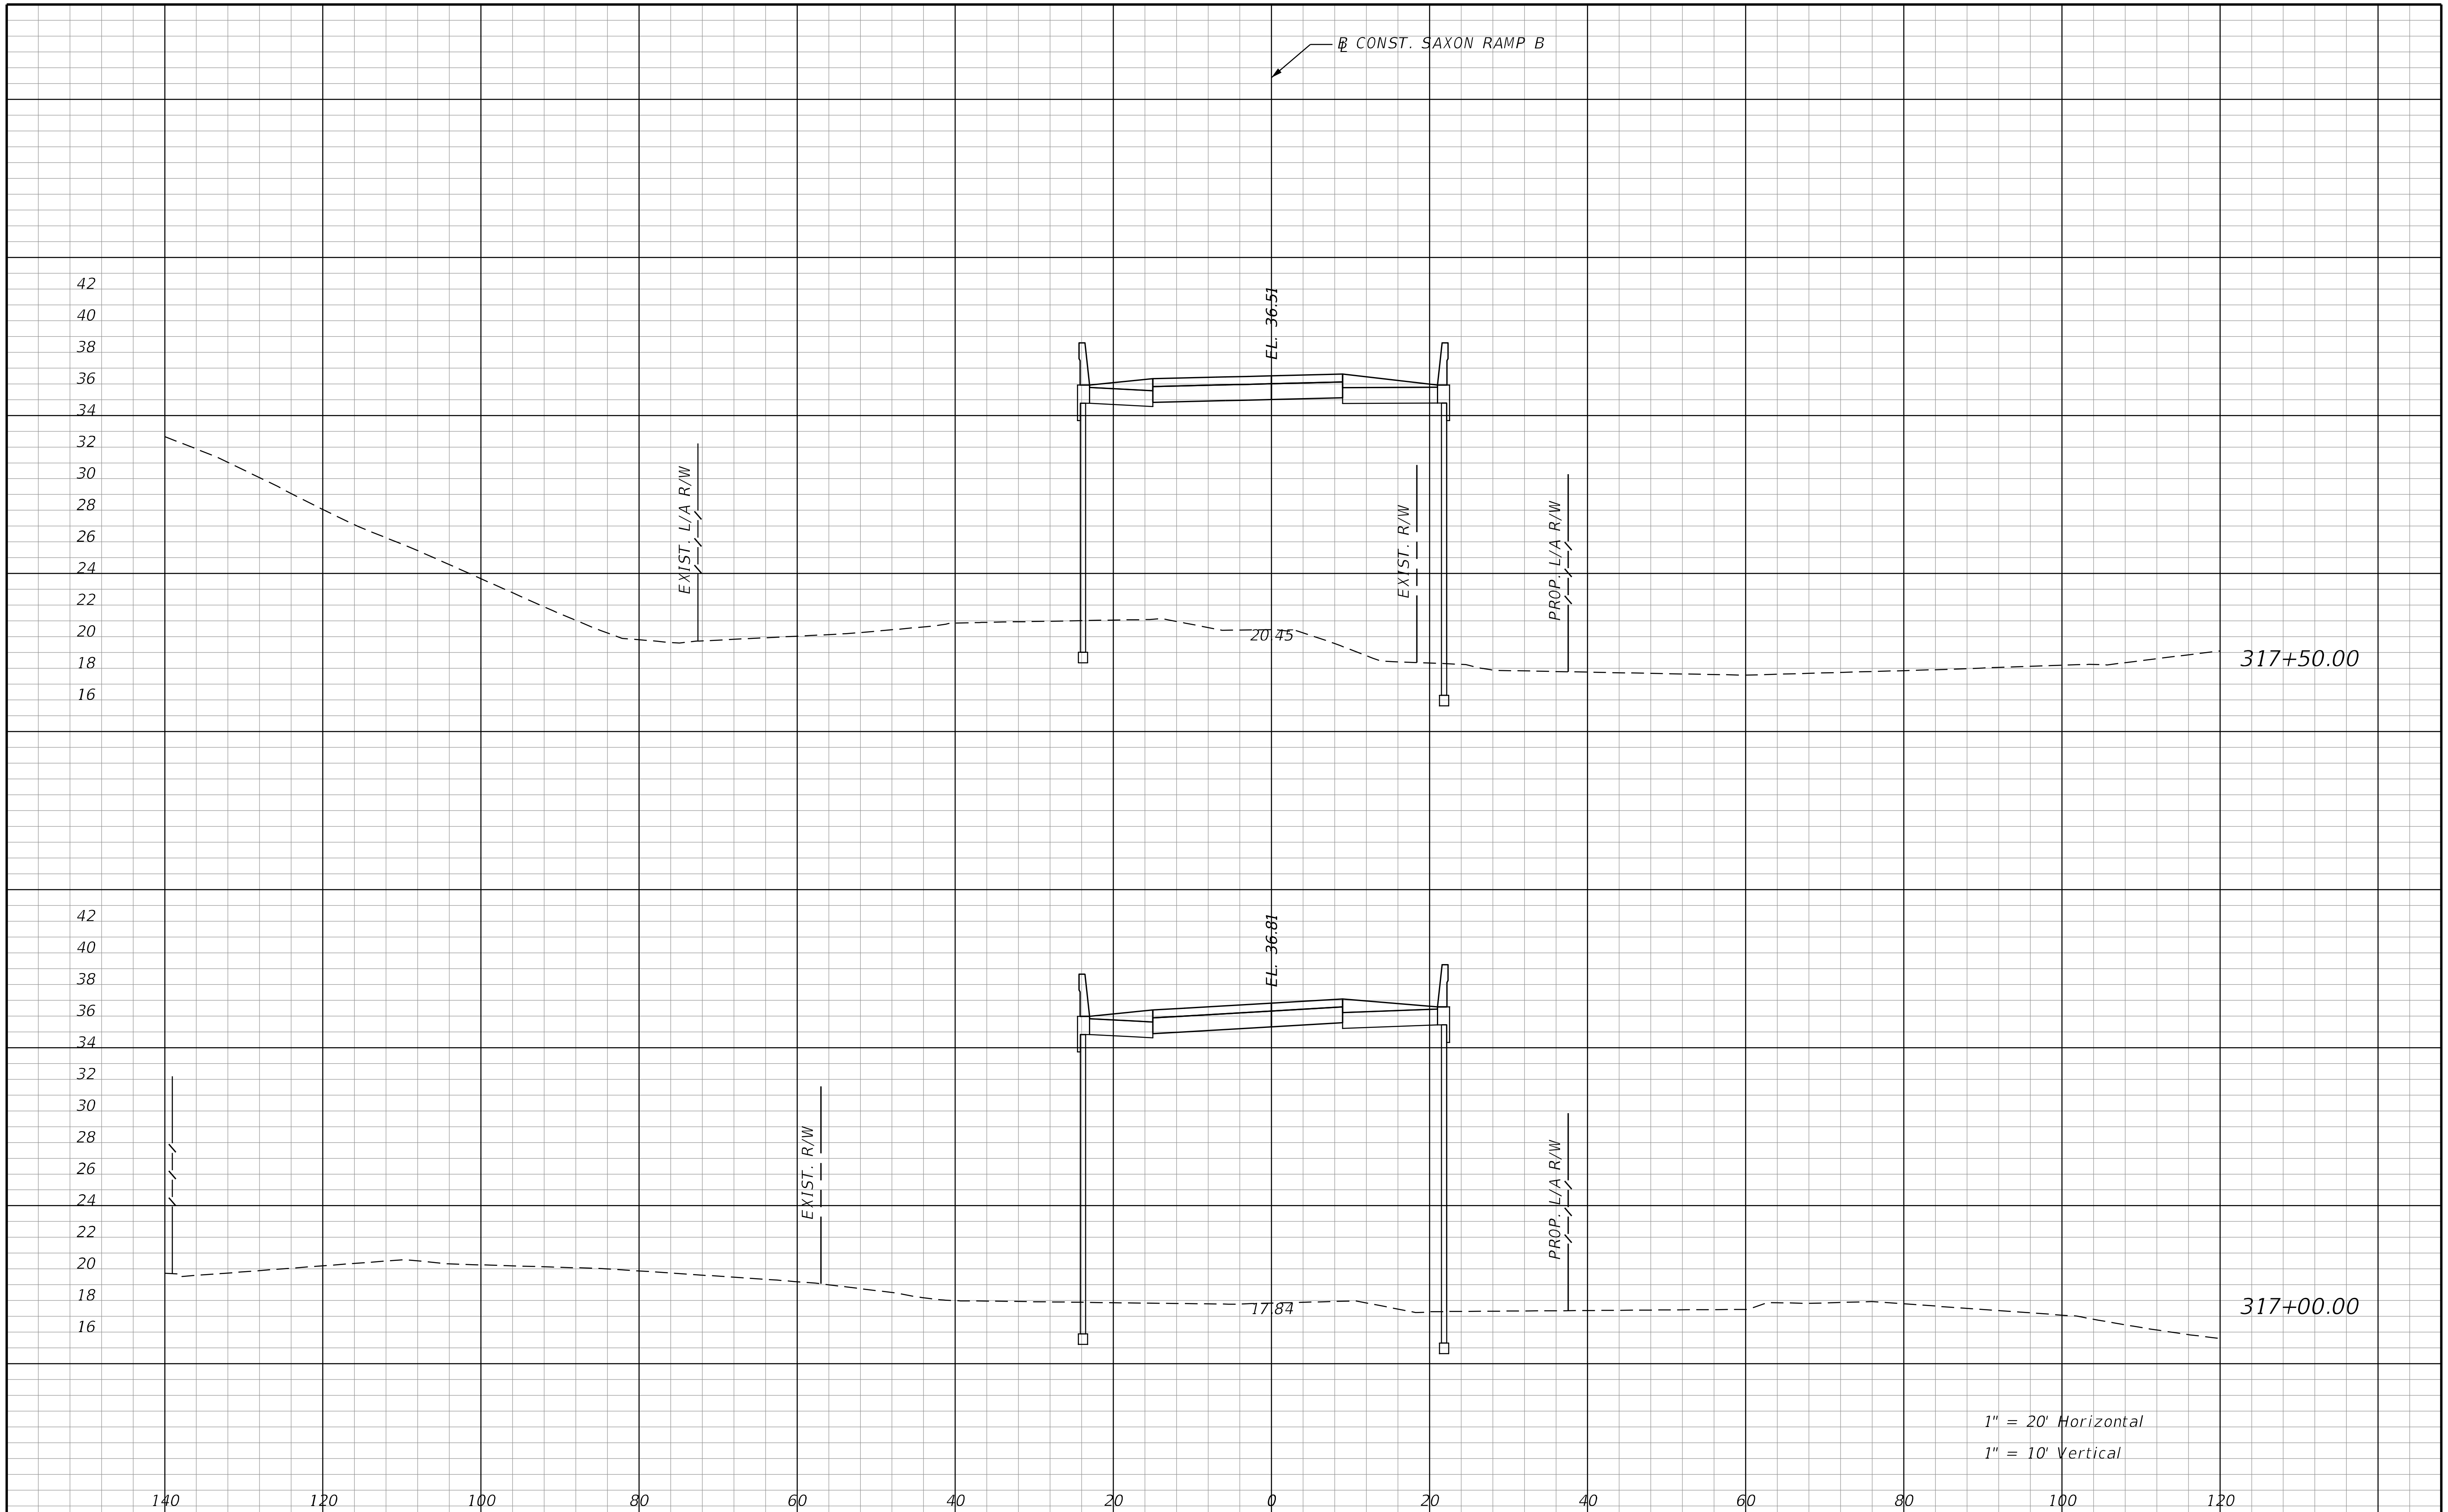

REVISIONS								
DATE	DESCRIPTION	DATE	DESCRIPTION	STANTEC CONSULTING SERVICES INC. ENGINEER OF RECORD: WILLIAM V. ANDERSON, P.E. NO.: 36682 11315 CORPORATE BLVD., SUITE 105 ORLANDO, FLORIDA 32817 (407) 823-8966 CERTIFICATE OF AUTHORIZATION NO. 27013	STATE OF FLORIDA DEPARTMENT OF TRANSPORTATION		CROSS SECTIONS SAXON BLVD. RAMP B	SHEET NO.
					ROAD NO.	COUNTY	FINANCIAL PROJECT ID	
					SR400	VOLUSIA	408464-2-32-01	1206

jchassee 6/14/2019 4:29:56 PM Rdxsrd_shg V:\2158\active\CADD\40846423201\roadway\RDXSRD-RAMP-06.dgn

THE OFFICIAL RECORD OF THIS SHEET IS THE ELECTRONIC FILE DIGITALLY SIGNED AND SEALED UNDER RULE 61G15-23.004, F.A.C.

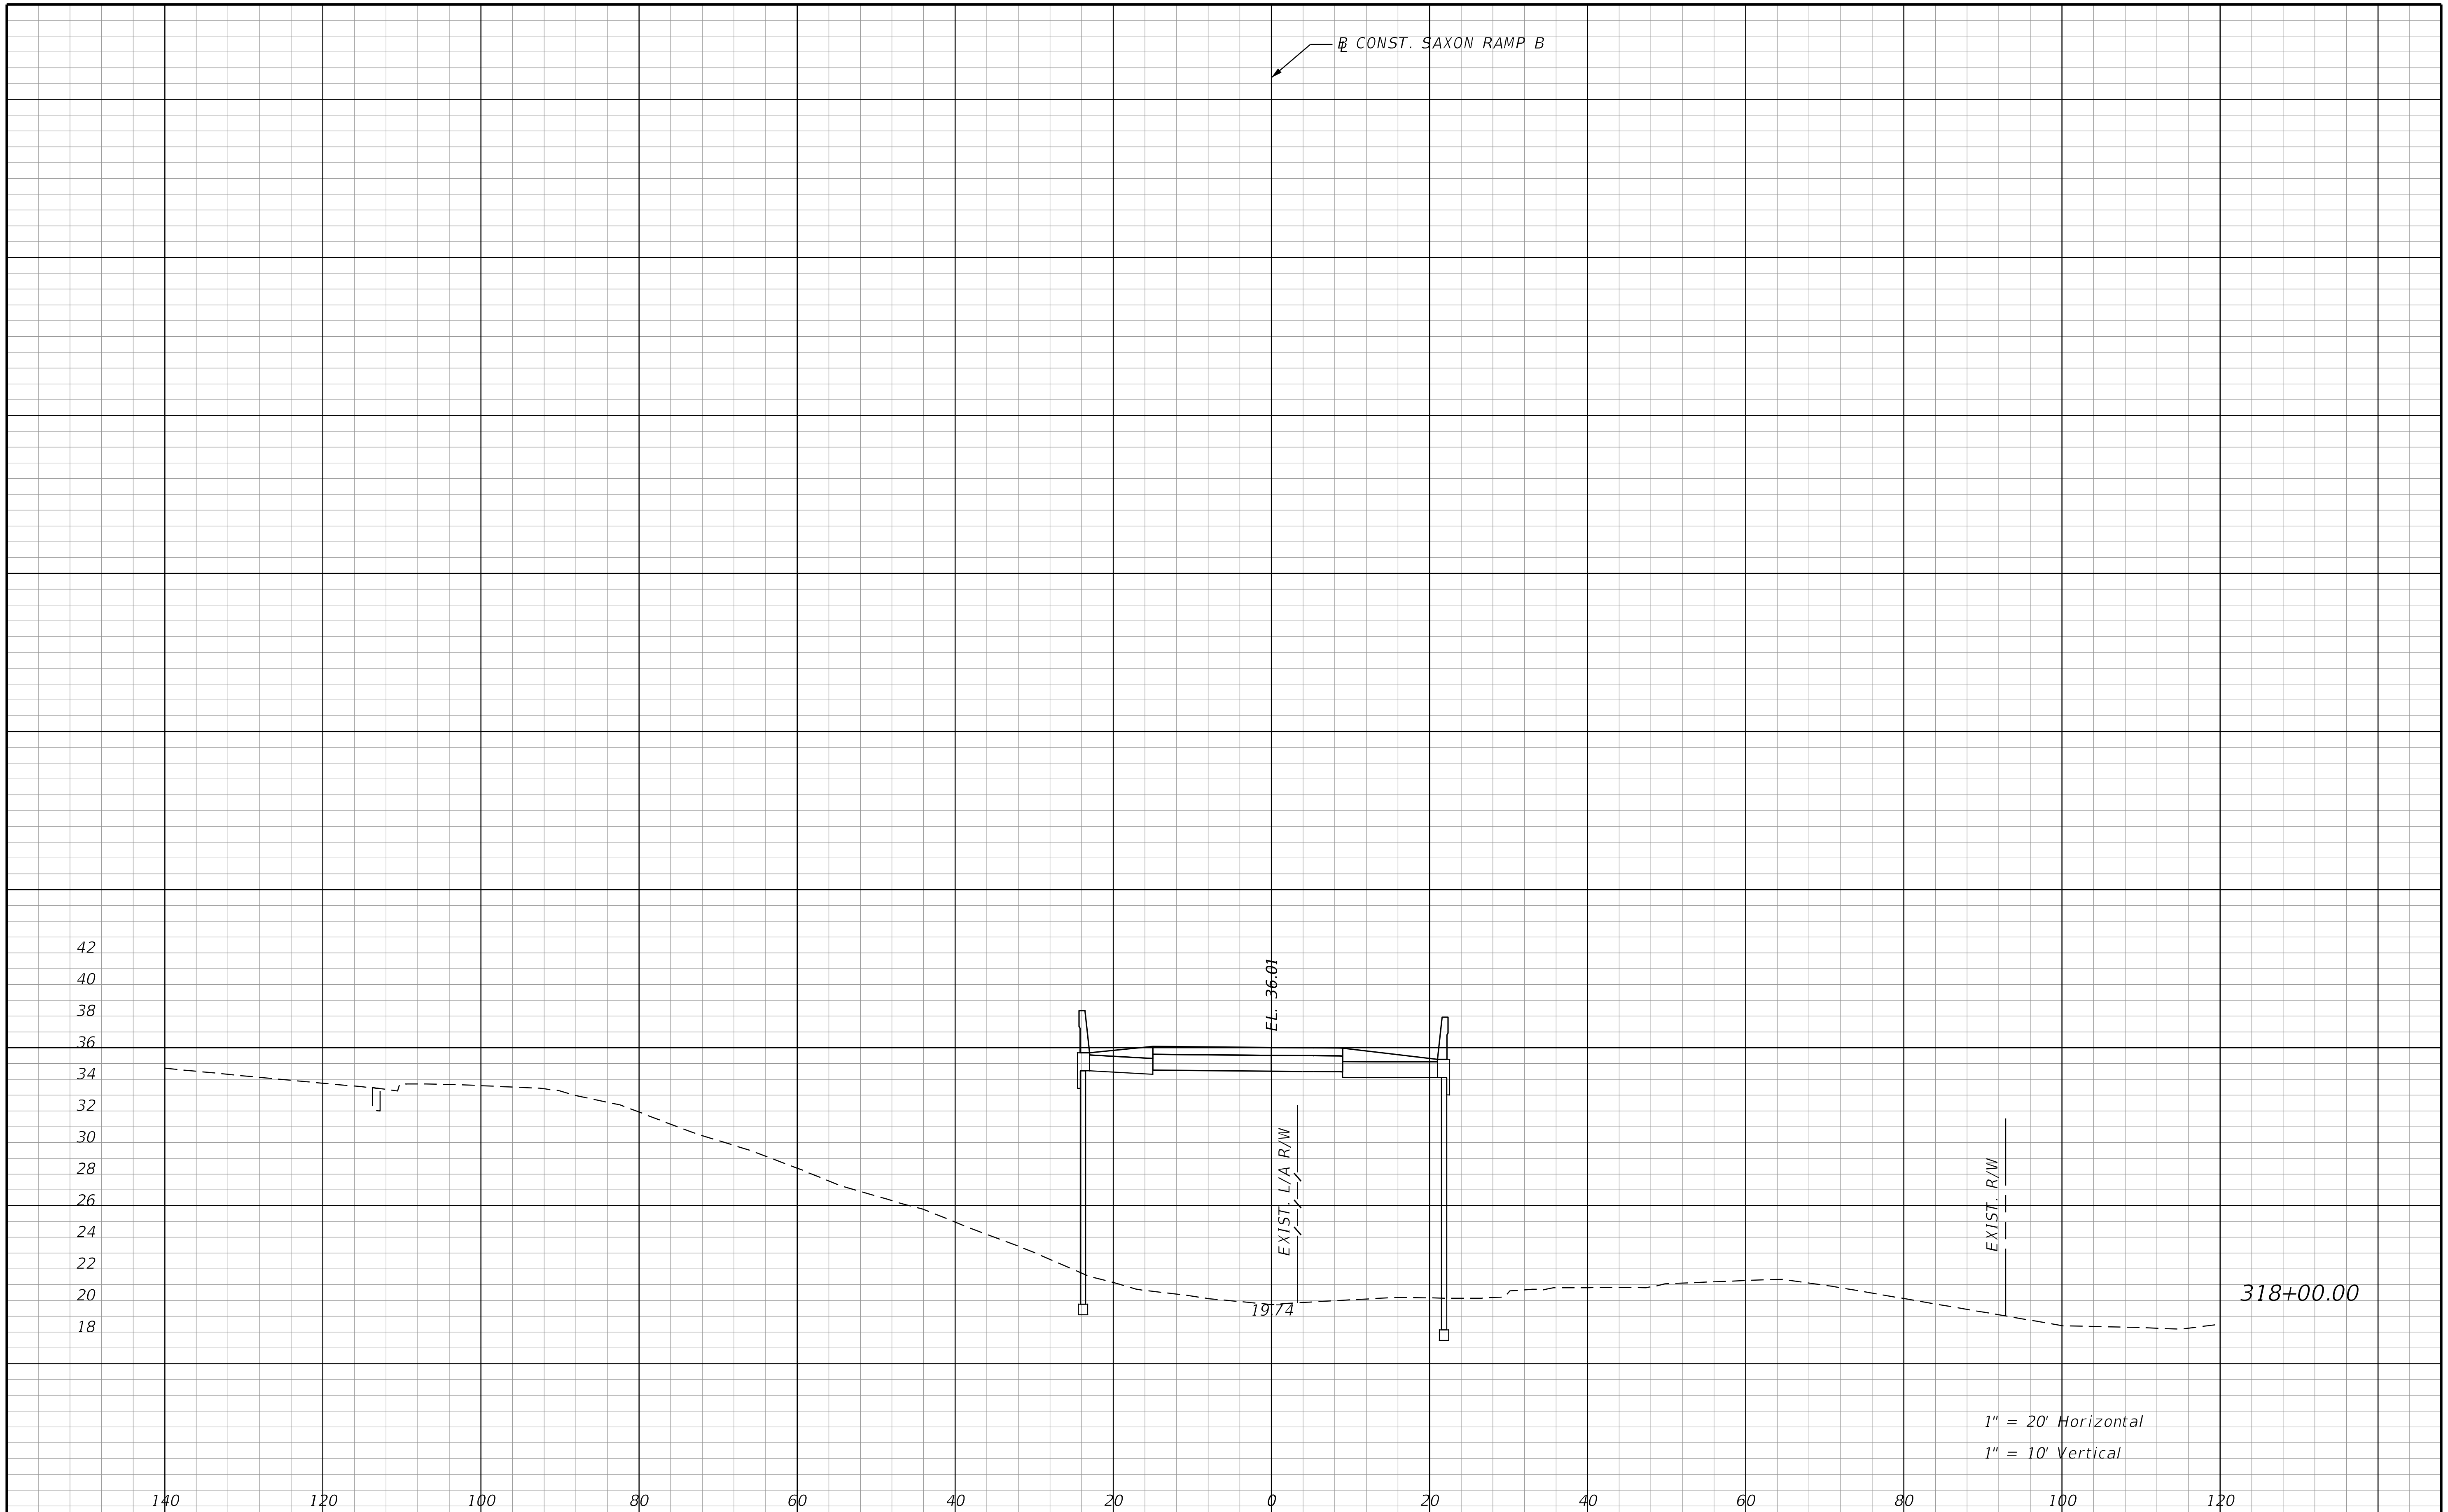

REVISIONS			
DATE	DESCRIPTION	DATE	DESCRIPTION

STANTEC CONSULTING SERVICES INC.
ENGINEER OF RECORD:
WILLIAM V. ANDERSON, P.E. NO.: 36682
11315 CORPORATE BLVD., SUITE 105
ORLANDO, FLORIDA 32817
(407) 823-8966
CERTIFICATE OF AUTHORIZATION NO. 27013

STATE OF FLORIDA
DEPARTMENT OF TRANSPORTATION

ROAD NO.	COUNTY	FINANCIAL PROJECT ID
SR400	VOLUSIA	408464-2-32-01

CROSS SECTIONS
SAXON BLVD. RAMP B

SHEET NO.
1207

THE OFFICIAL RECORD OF THIS SHEET IS THE ELECTRONIC FILE DIGITALLY SIGNED AND SEALED UNDER RULE 61G15-23.004, F.A.C.

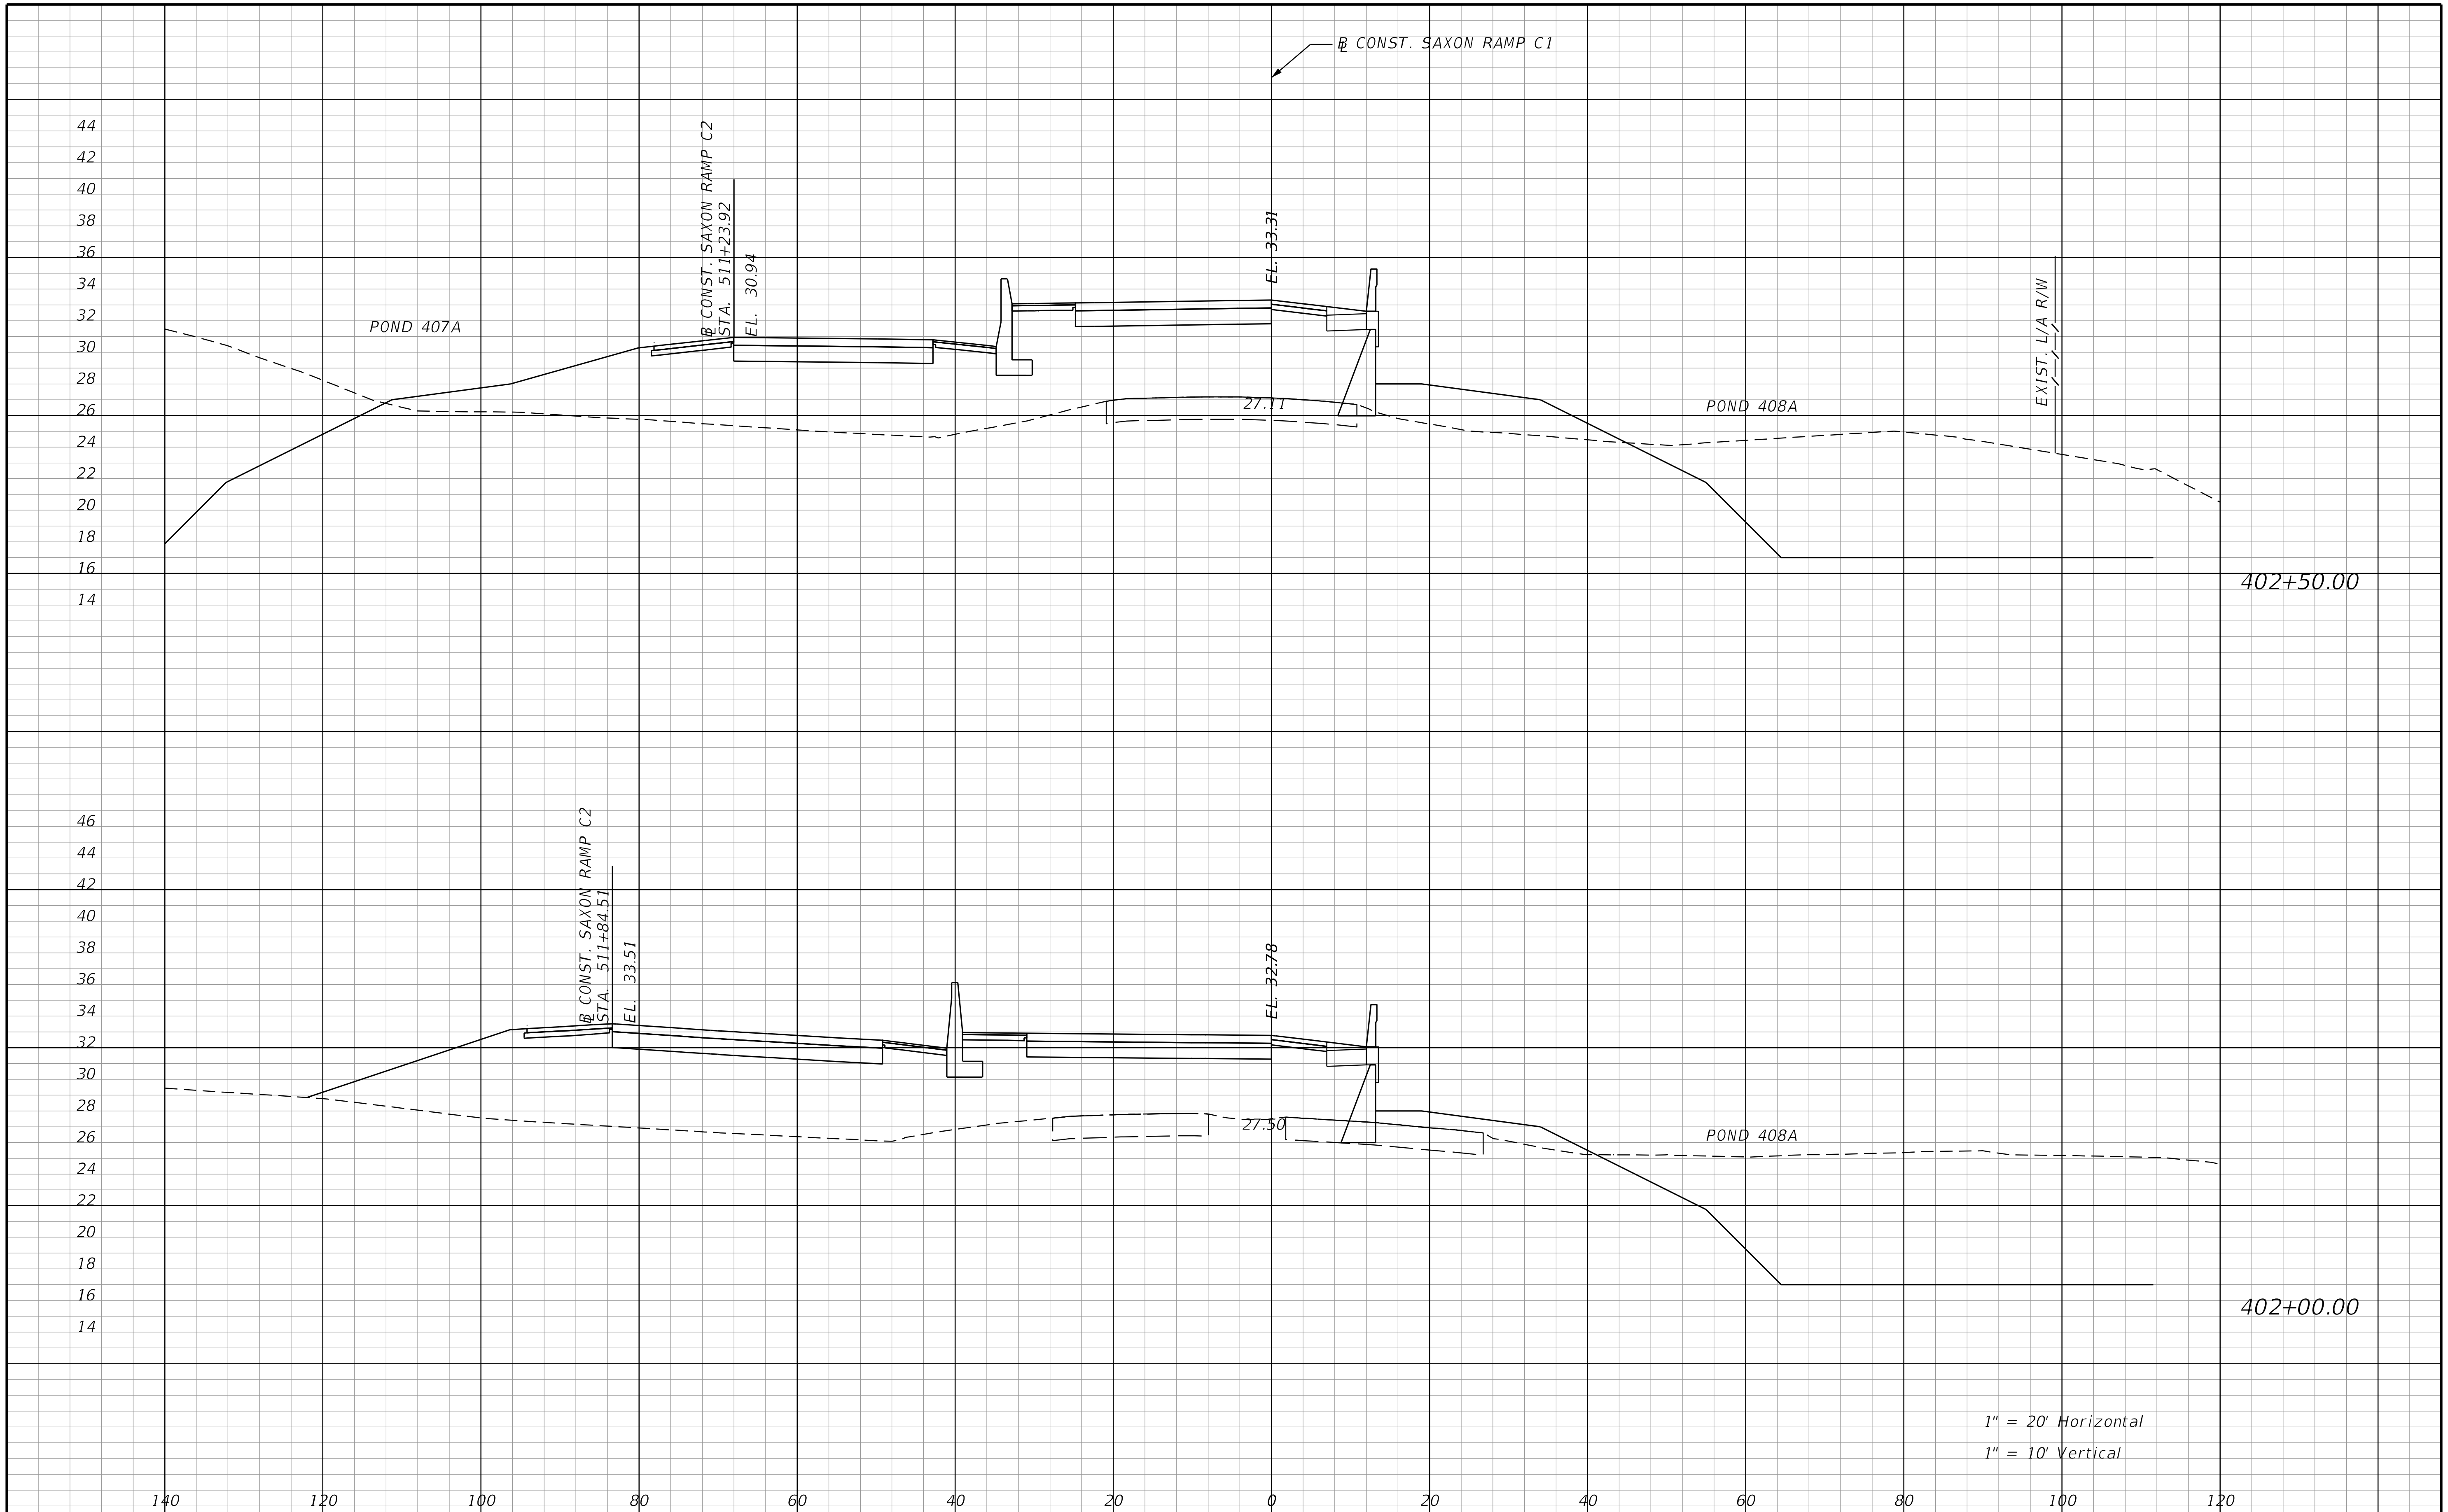

REVISIONS			
DATE	DESCRIPTION	DATE	DESCRIPTION

STANTEC CONSULTING SERVICES INC.
ENGINEER OF RECORD:
WILLIAM V. ANDERSON, P.E. NO.: 36682
11315 CORPORATE BLVD., SUITE 105
ORLANDO, FLORIDA 32817
(407) 823-8966
CERTIFICATE OF AUTHORIZATION NO. 27013

STATE OF FLORIDA
DEPARTMENT OF TRANSPORTATION

ROAD NO.	COUNTY	FINANCIAL PROJECT ID
SR400	VOLUSIA	408464-2-32-01

CROSS SECTIONS
SAXON BLVD. RAMP C1

SHEET NO.
1208

THE OFFICIAL RECORD OF THIS SHEET IS THE ELECTRONIC FILE DIGITALLY SIGNED AND SEALED UNDER RULE 61G15-23.004, F.A.C.

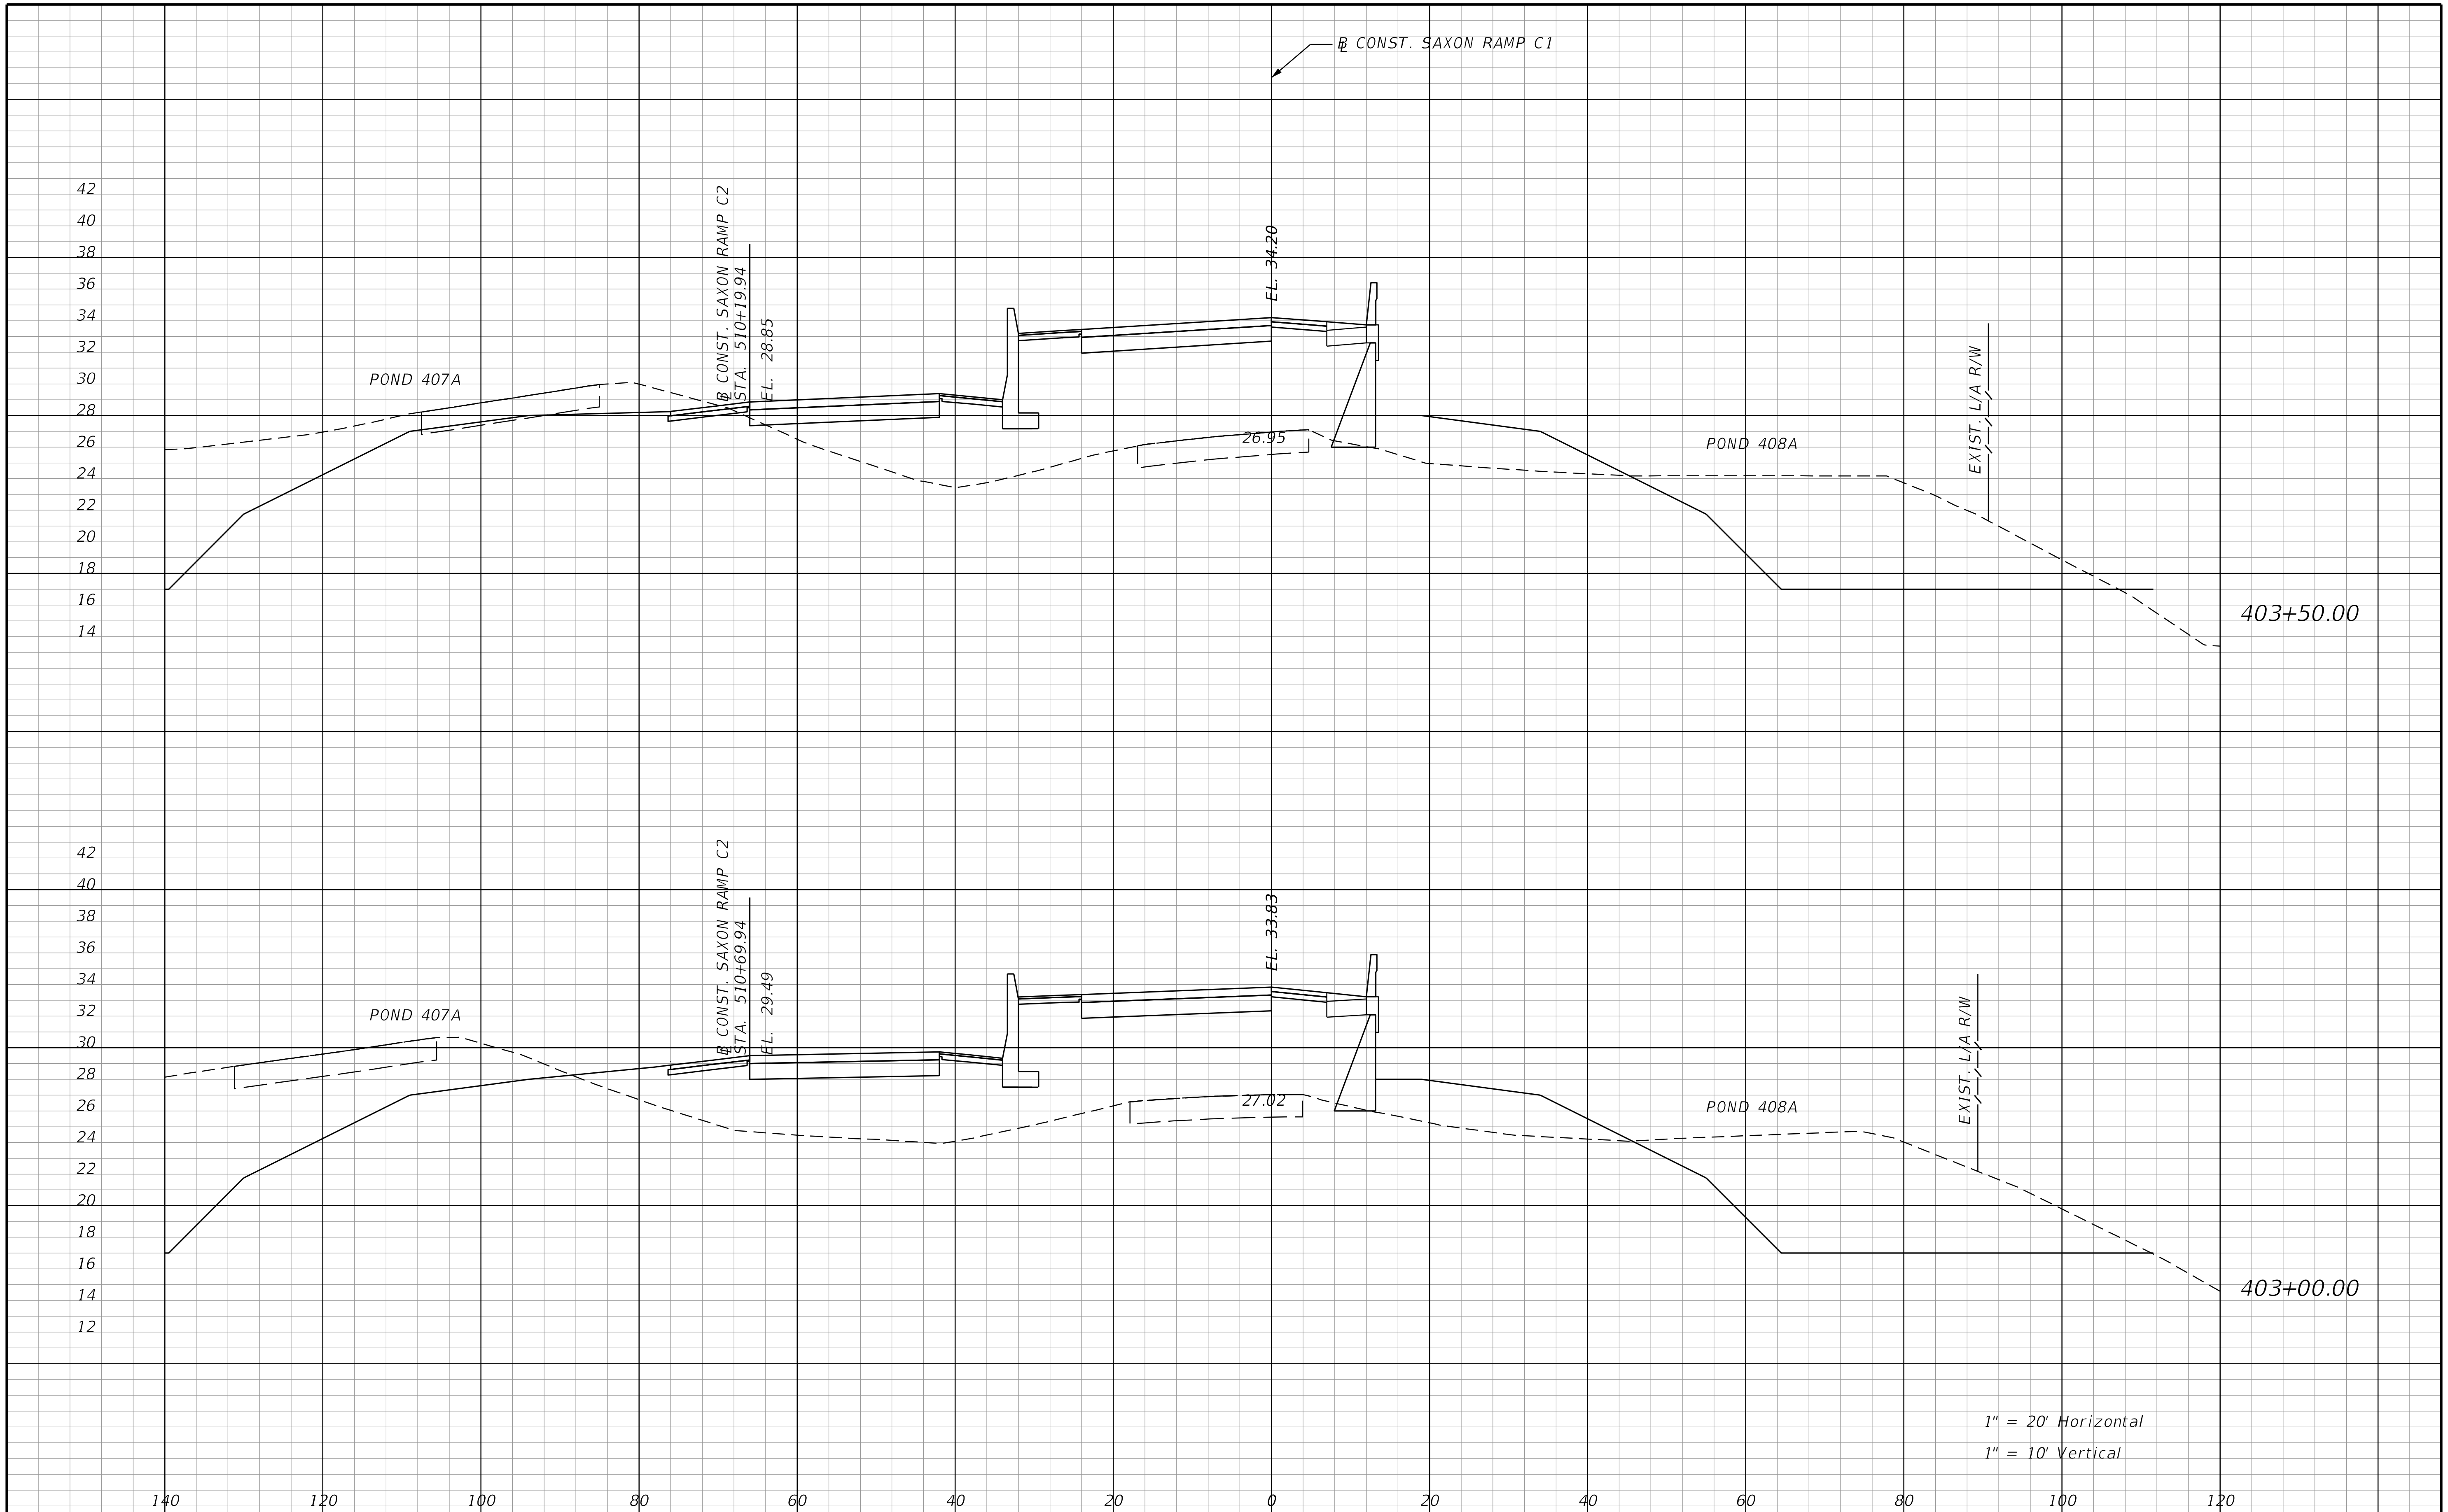

REVISIONS			
DATE	DESCRIPTION	DATE	DESCRIPTION

STANTEC CONSULTING SERVICES INC.
ENGINEER OF RECORD:
WILLIAM V. ANDERSON, P.E. NO.: 36682
11315 CORPORATE BLVD., SUITE 105
ORLANDO, FLORIDA 32817
(407) 823-8966
CERTIFICATE OF AUTHORIZATION NO. 27013

STATE OF FLORIDA
DEPARTMENT OF TRANSPORTATION

ROAD NO.	COUNTY	FINANCIAL PROJECT ID
SR400	VOLUSIA	408464-2-32-01

CROSS SECTIONS
SAXON BLVD. RAMP C1

SHEET NO.
1209

THE OFFICIAL RECORD OF THIS SHEET IS THE ELECTRONIC FILE DIGITALLY SIGNED AND SEALED UNDER RULE 61G15-23.004, F.A.C.

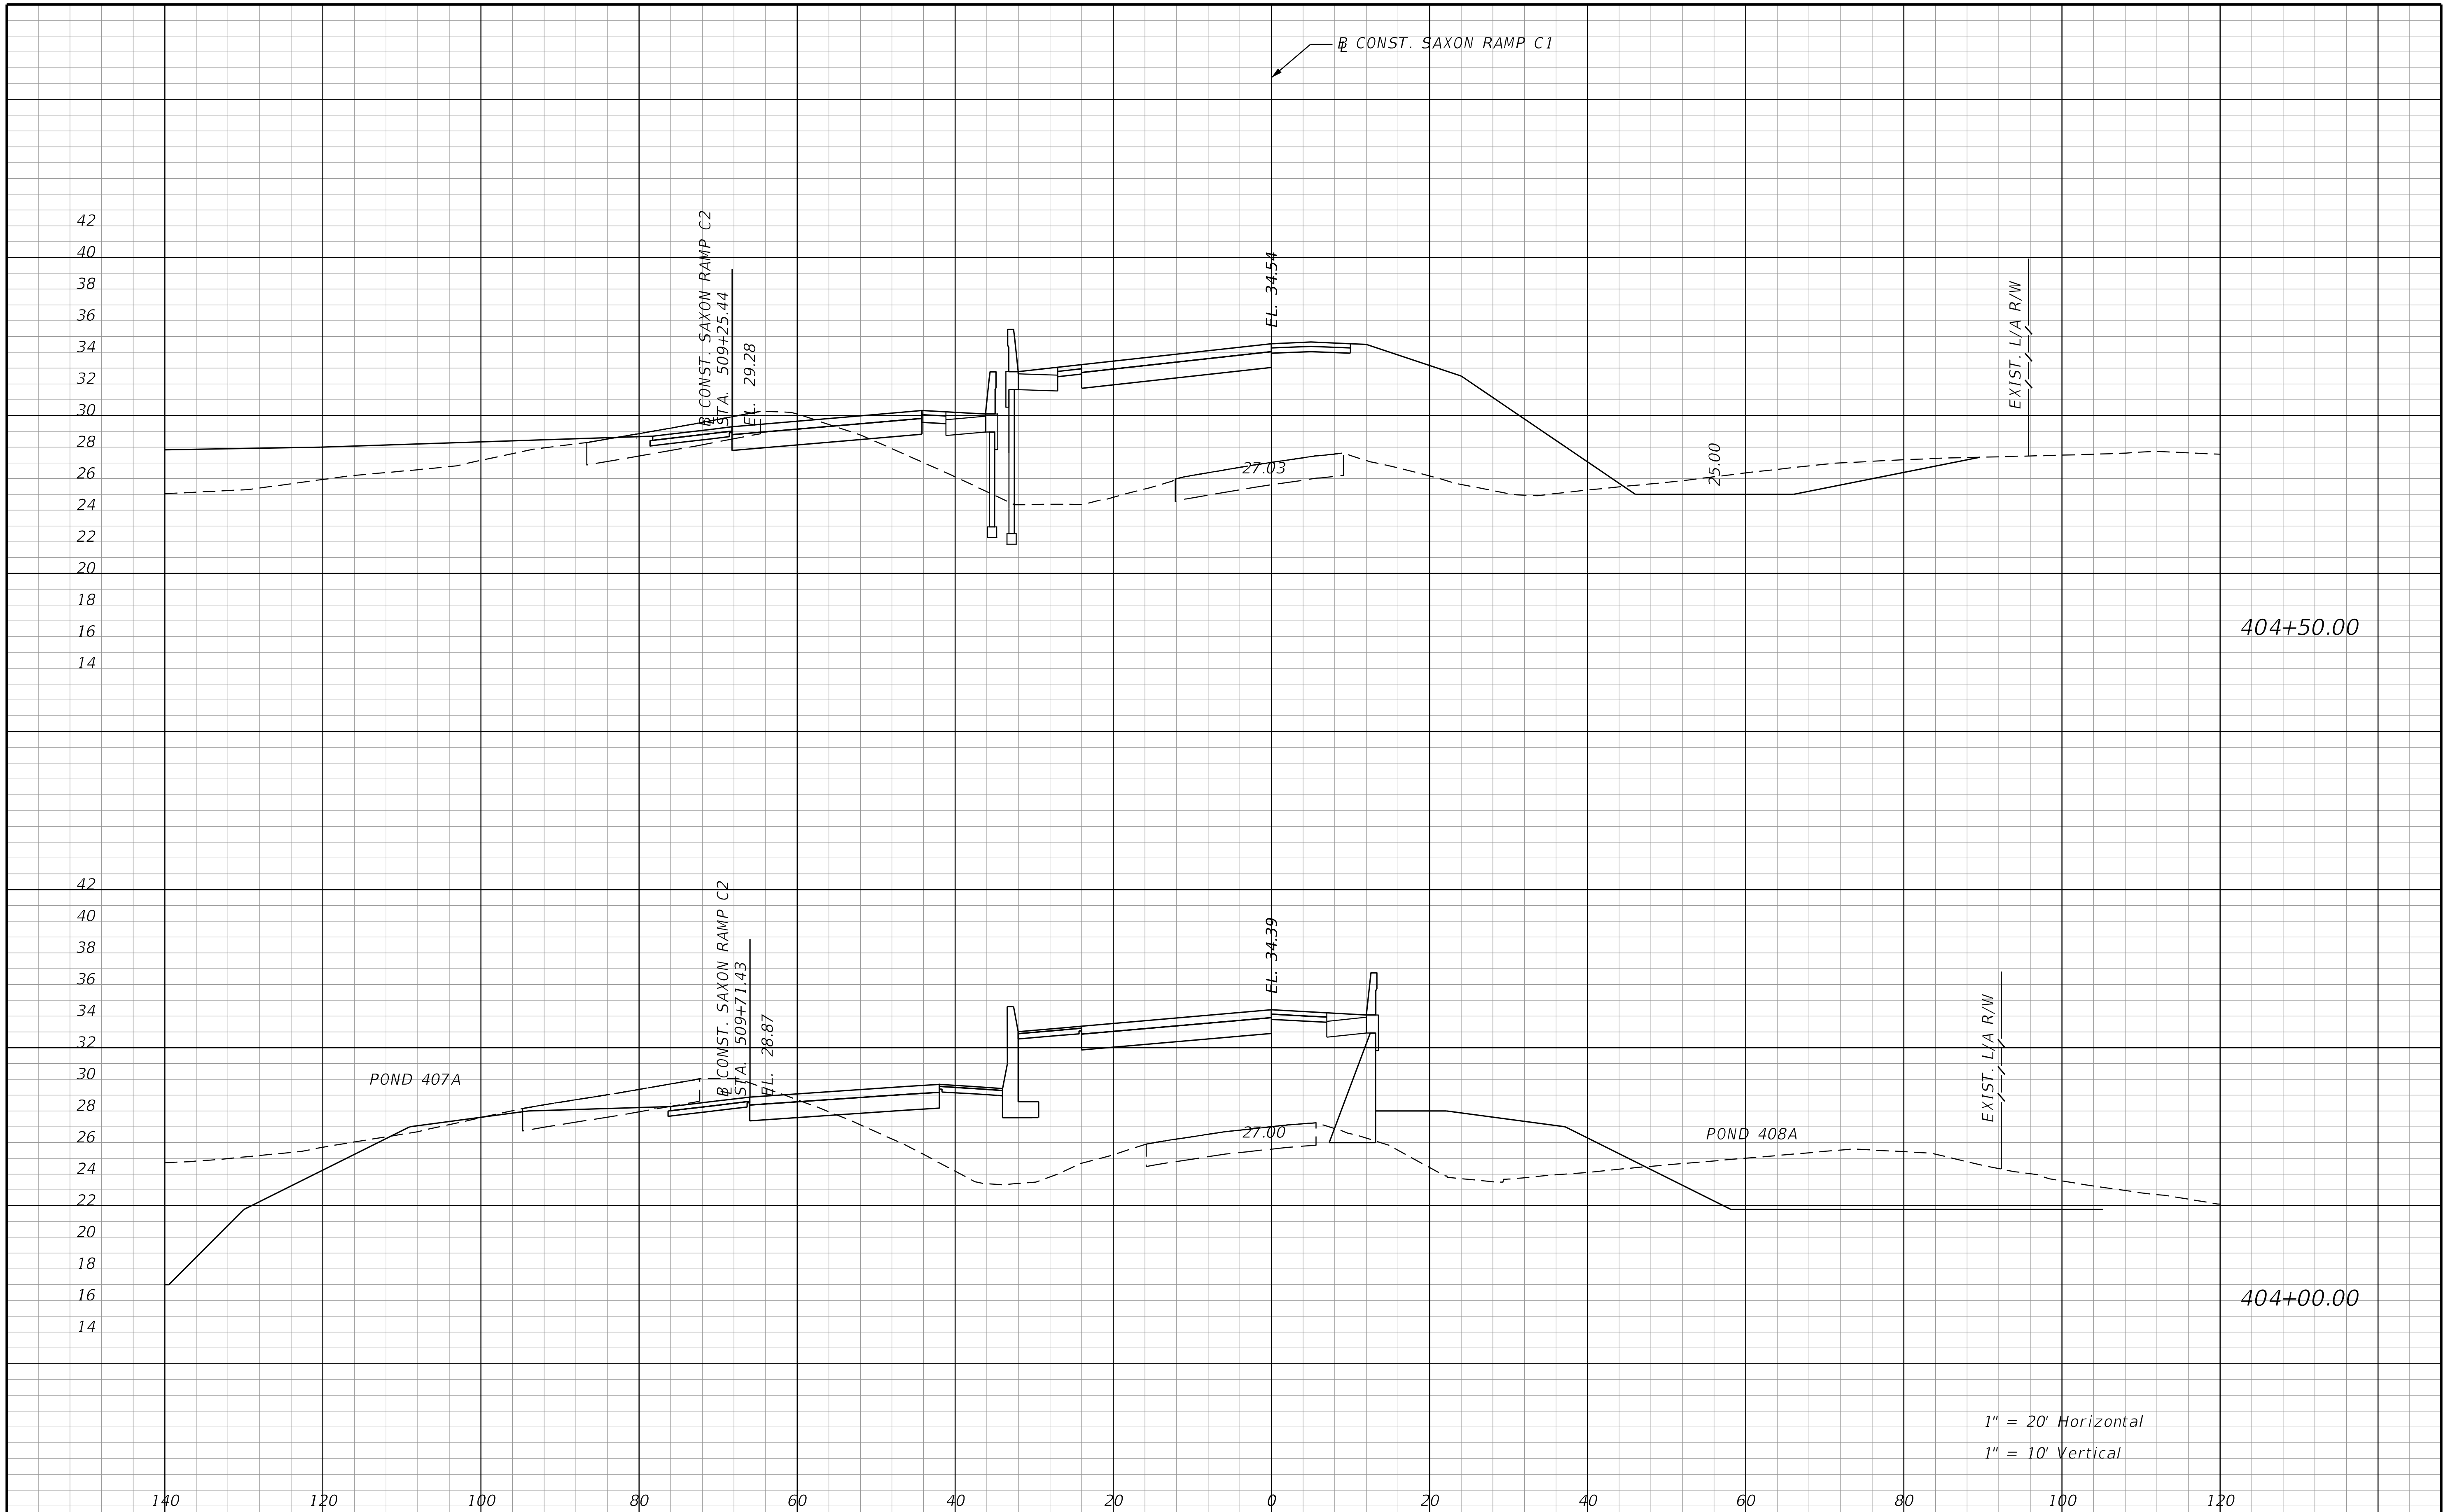

REVISIONS			
DATE	DESCRIPTION	DATE	DESCRIPTION

STANTEC CONSULTING SERVICES INC.
ENGINEER OF RECORD:
WILLIAM V. ANDERSON, P.E. NO.: 36682
11315 CORPORATE BLVD., SUITE 105
ORLANDO, FLORIDA 32817
(407) 823-8966
CERTIFICATE OF AUTHORIZATION NO. 27013

STATE OF FLORIDA
DEPARTMENT OF TRANSPORTATION

ROAD NO.	COUNTY	FINANCIAL PROJECT ID
SR400	VOLUSIA	408464-2-32-01

CROSS SECTIONS
SAXON BLVD. RAMP C1

SHEET NO.
1210

THE OFFICIAL RECORD OF THIS SHEET IS THE ELECTRONIC FILE DIGITALLY SIGNED AND SEALED UNDER RULE 61G15-23.004, F.A.C.

jchassee 6/14/2019 4:29:57 PM Rdxsrd_shg V:\2158\active\CADD\40846423201\roadway\RDXSRD-RAMP-06.dgn

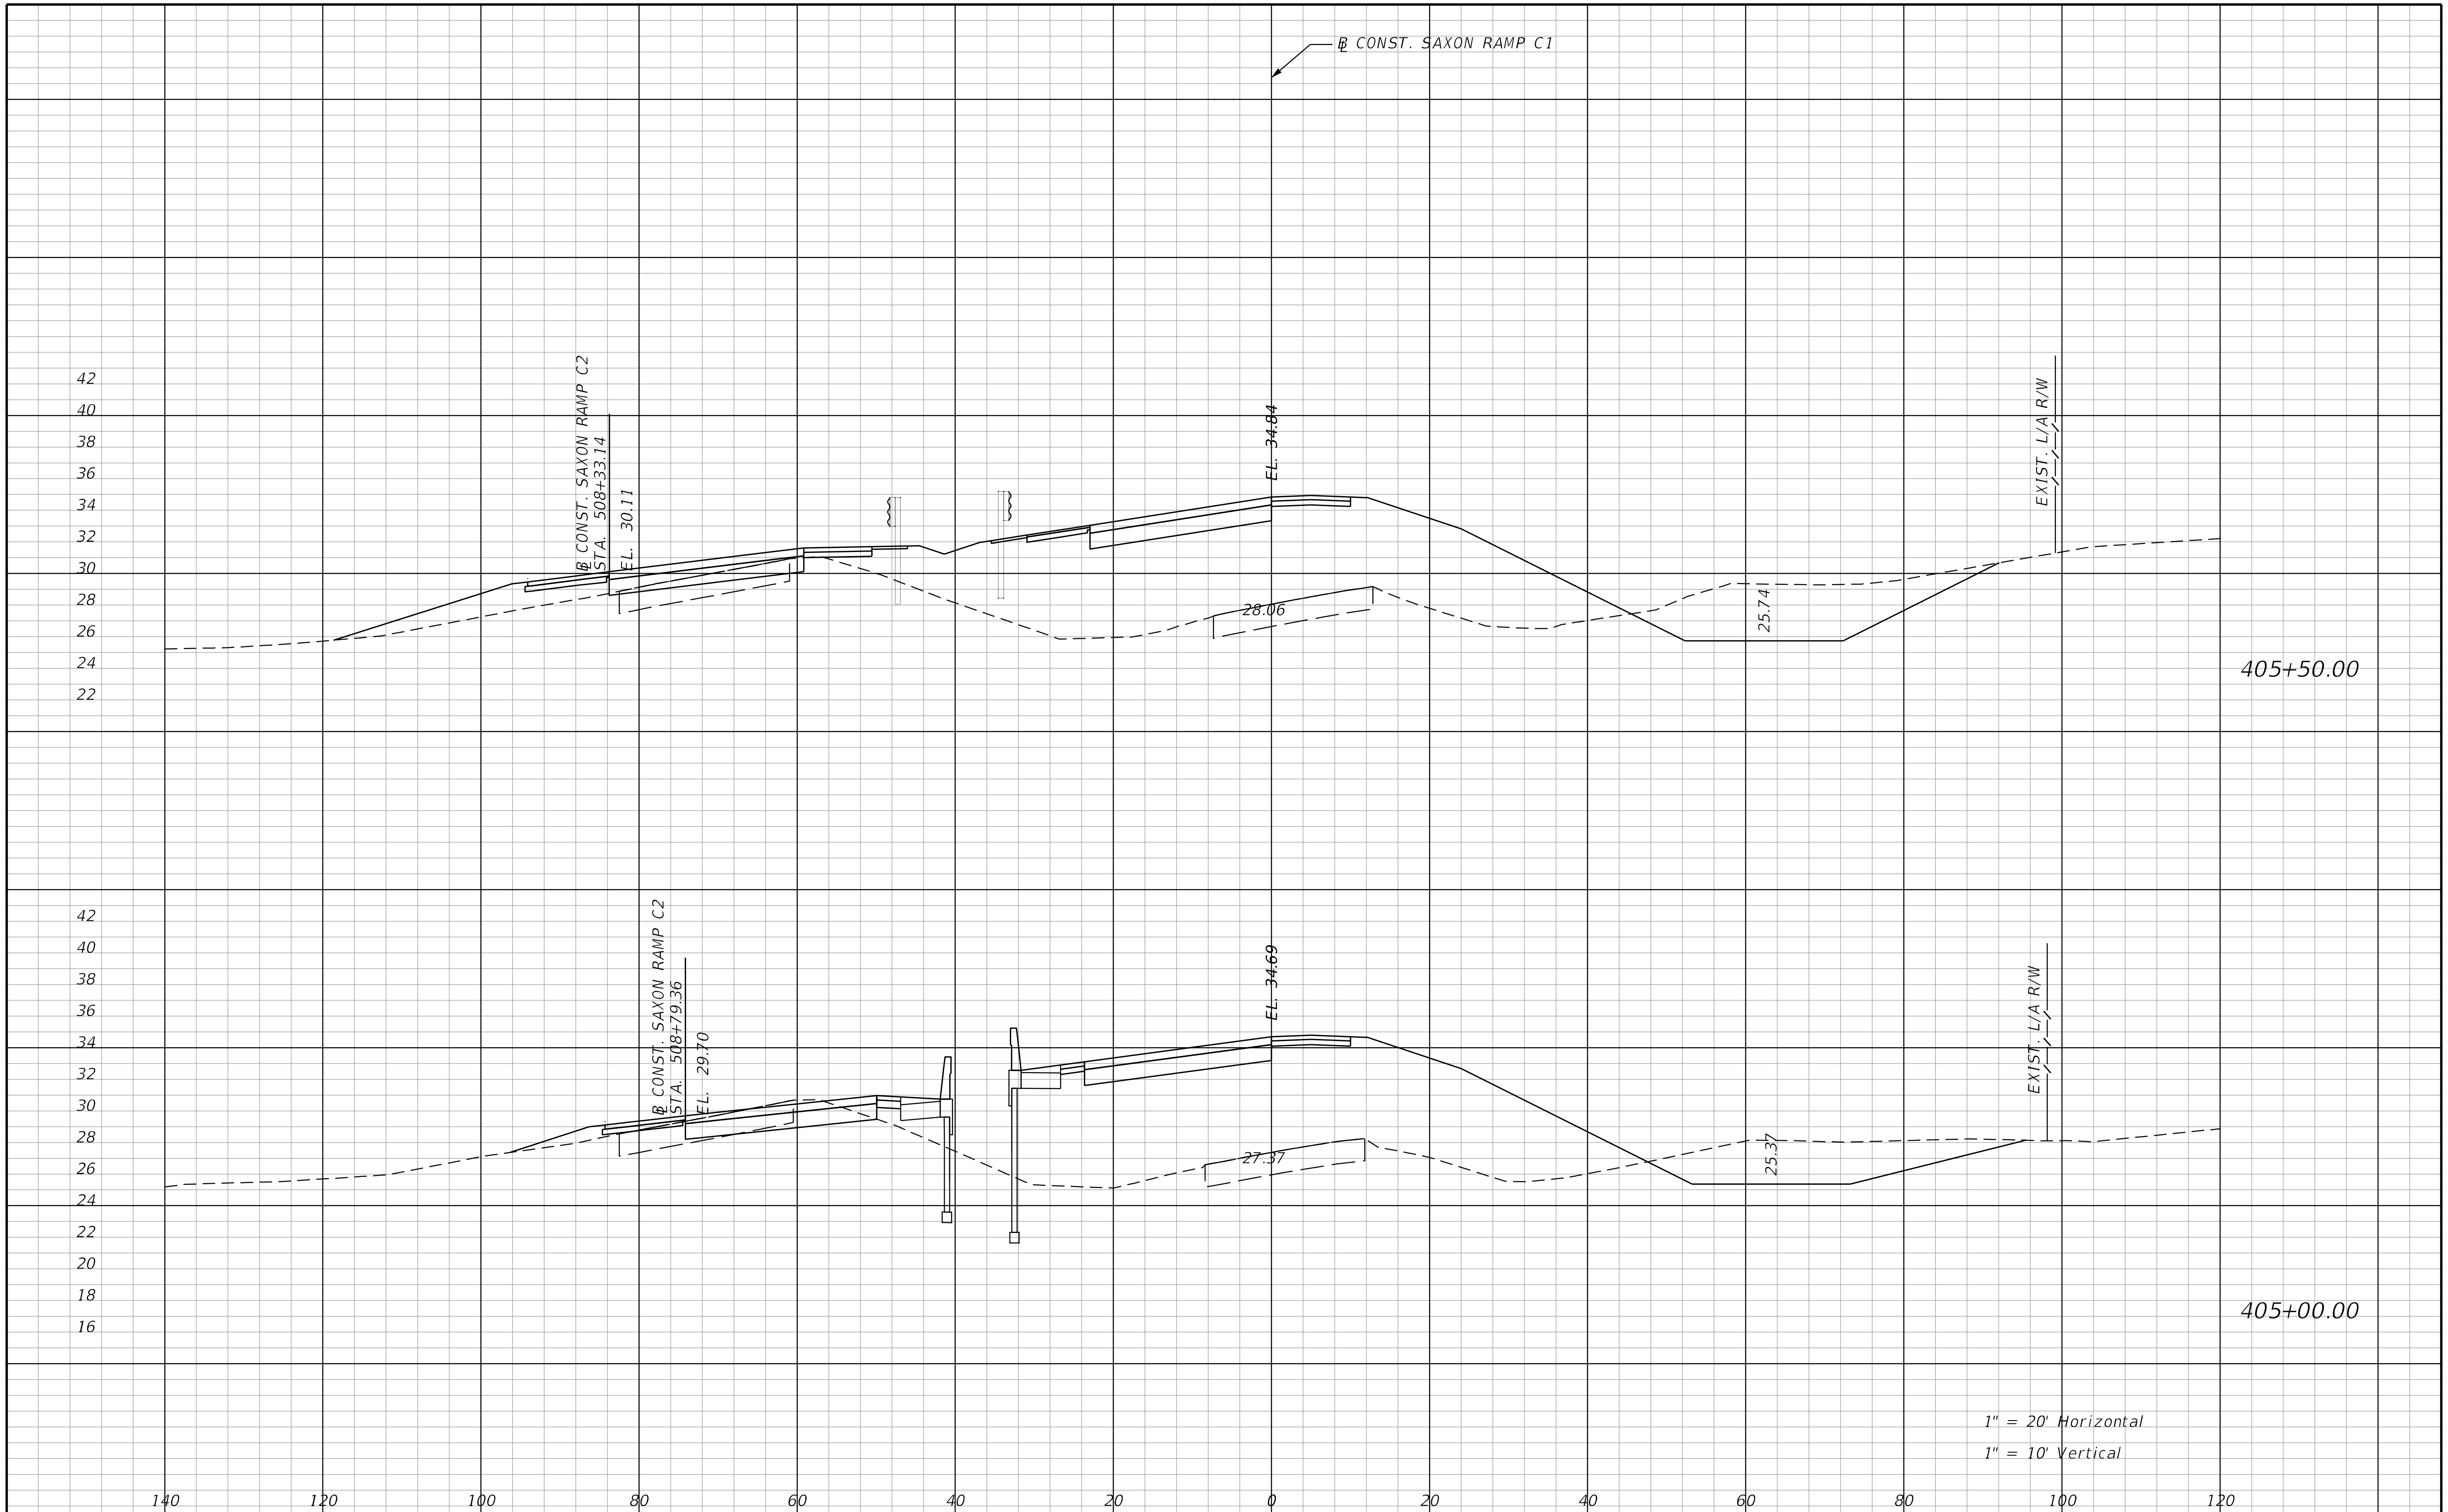

REVISIONS			
DATE	DESCRIPTION	DATE	DESCRIPTION

STANTEC CONSULTING SERVICES INC.
ENGINEER OF RECORD:
WILLIAM V. ANDERSON, P.E. NO.: 36682
11315 CORPORATE BLVD., SUITE 105
ORLANDO, FLORIDA 32817
(407) 823-8966
CERTIFICATE OF AUTHORIZATION NO. 27013

STATE OF FLORIDA
DEPARTMENT OF TRANSPORTATION

ROAD NO.	COUNTY	FINANCIAL PROJECT ID
SR400	VOLUSIA	408464-2-32-01

CROSS SECTIONS
SAXON BLVD. RAMP C1

SHEET NO.
1211

THE OFFICIAL RECORD OF THIS SHEET IS THE ELECTRONIC FILE DIGITALLY SIGNED AND SEALED UNDER RULE 61G15-23.004, F.A.C.

jchassee 6/14/2019 4:29:57 PM Rdxsrd_shg V:\2158\active\CADD\40846423201\roadway\RDXSRD-RAMP-06.dgn

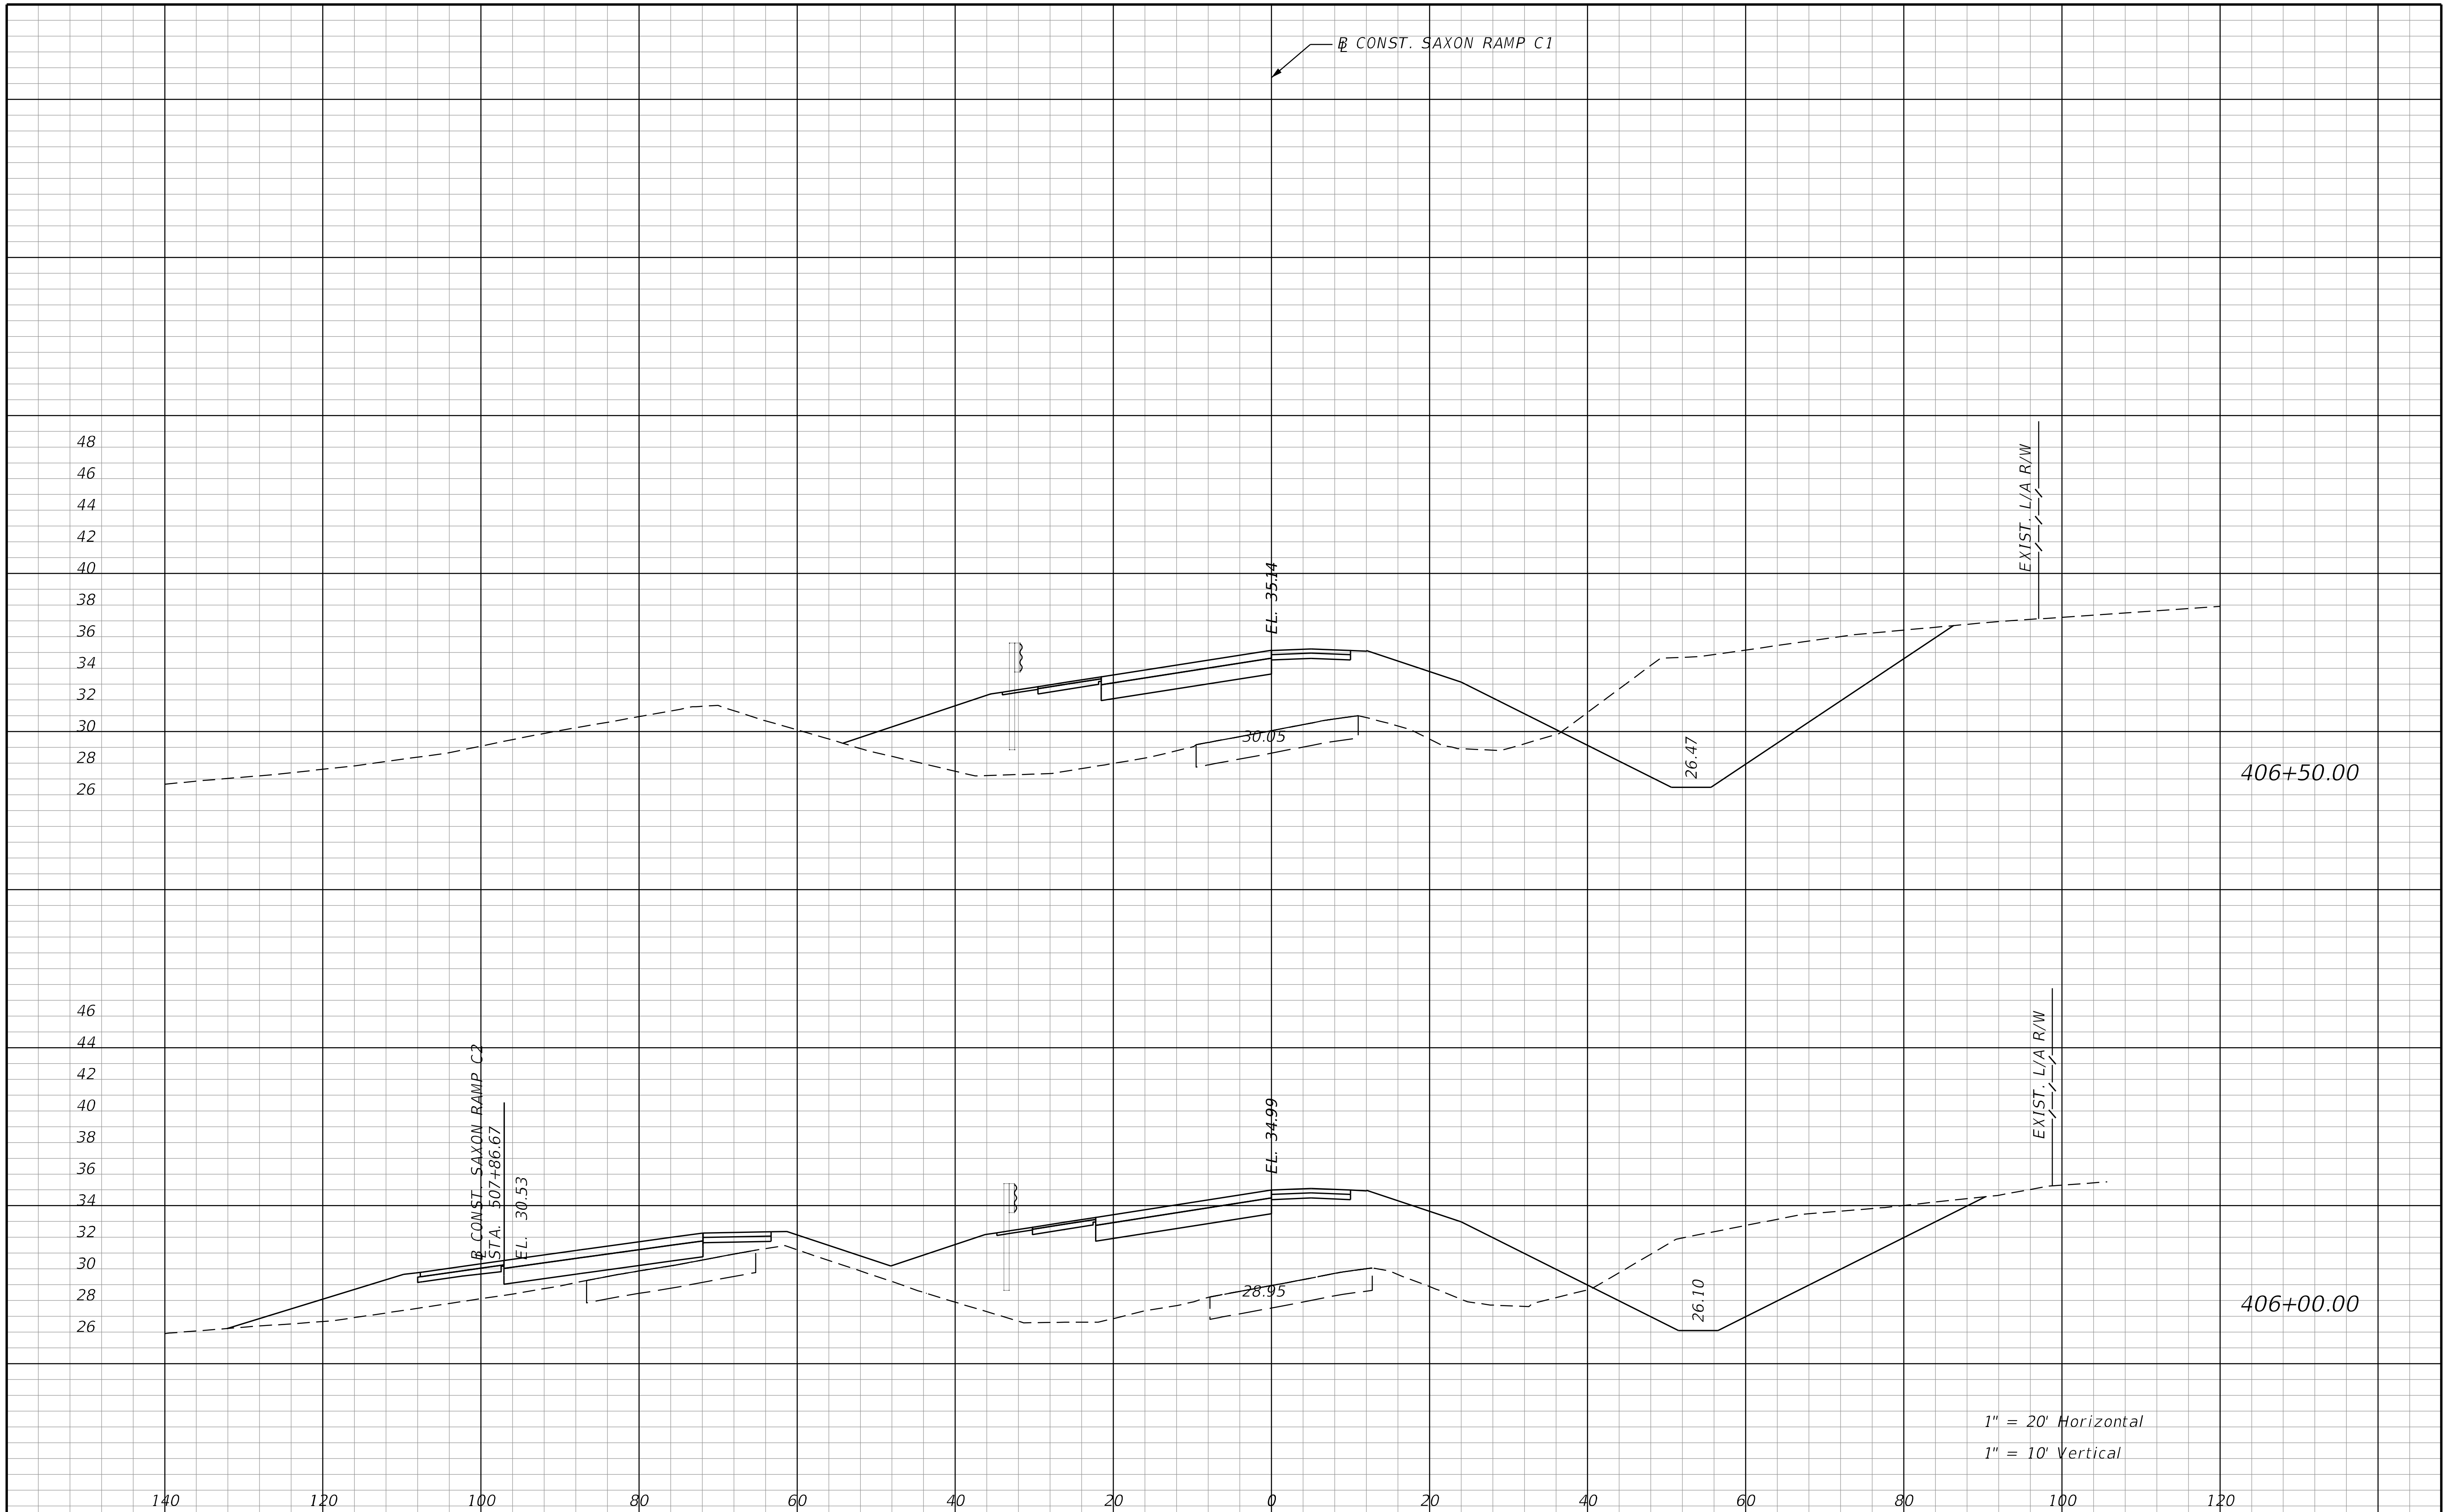

THE OFFICIAL RECORD OF THIS SHEET IS THE ELECTRONIC FILE DIGITALLY SIGNED AND SEALED UNDER RULE 61G15-23.004, F.A.C.

REVISIONS			
DATE	DESCRIPTION	DATE	DESCRIPTION

STANTEC CONSULTING SERVICES INC.
ENGINEER OF RECORD:
WILLIAM V. ANDERSON, P.E. NO.: 36682
11315 CORPORATE BLVD., SUITE 105
ORLANDO, FLORIDA 32817
(407) 823-8966
CERTIFICATE OF AUTHORIZATION NO. 27013

STATE OF FLORIDA
DEPARTMENT OF TRANSPORTATION

ROAD NO.	COUNTY	FINANCIAL PROJECT ID
SR400	VOLUSIA	408464-2-32-01

CROSS SECTIONS
SAXON BLVD. RAMP C1

SHEET NO.
1212

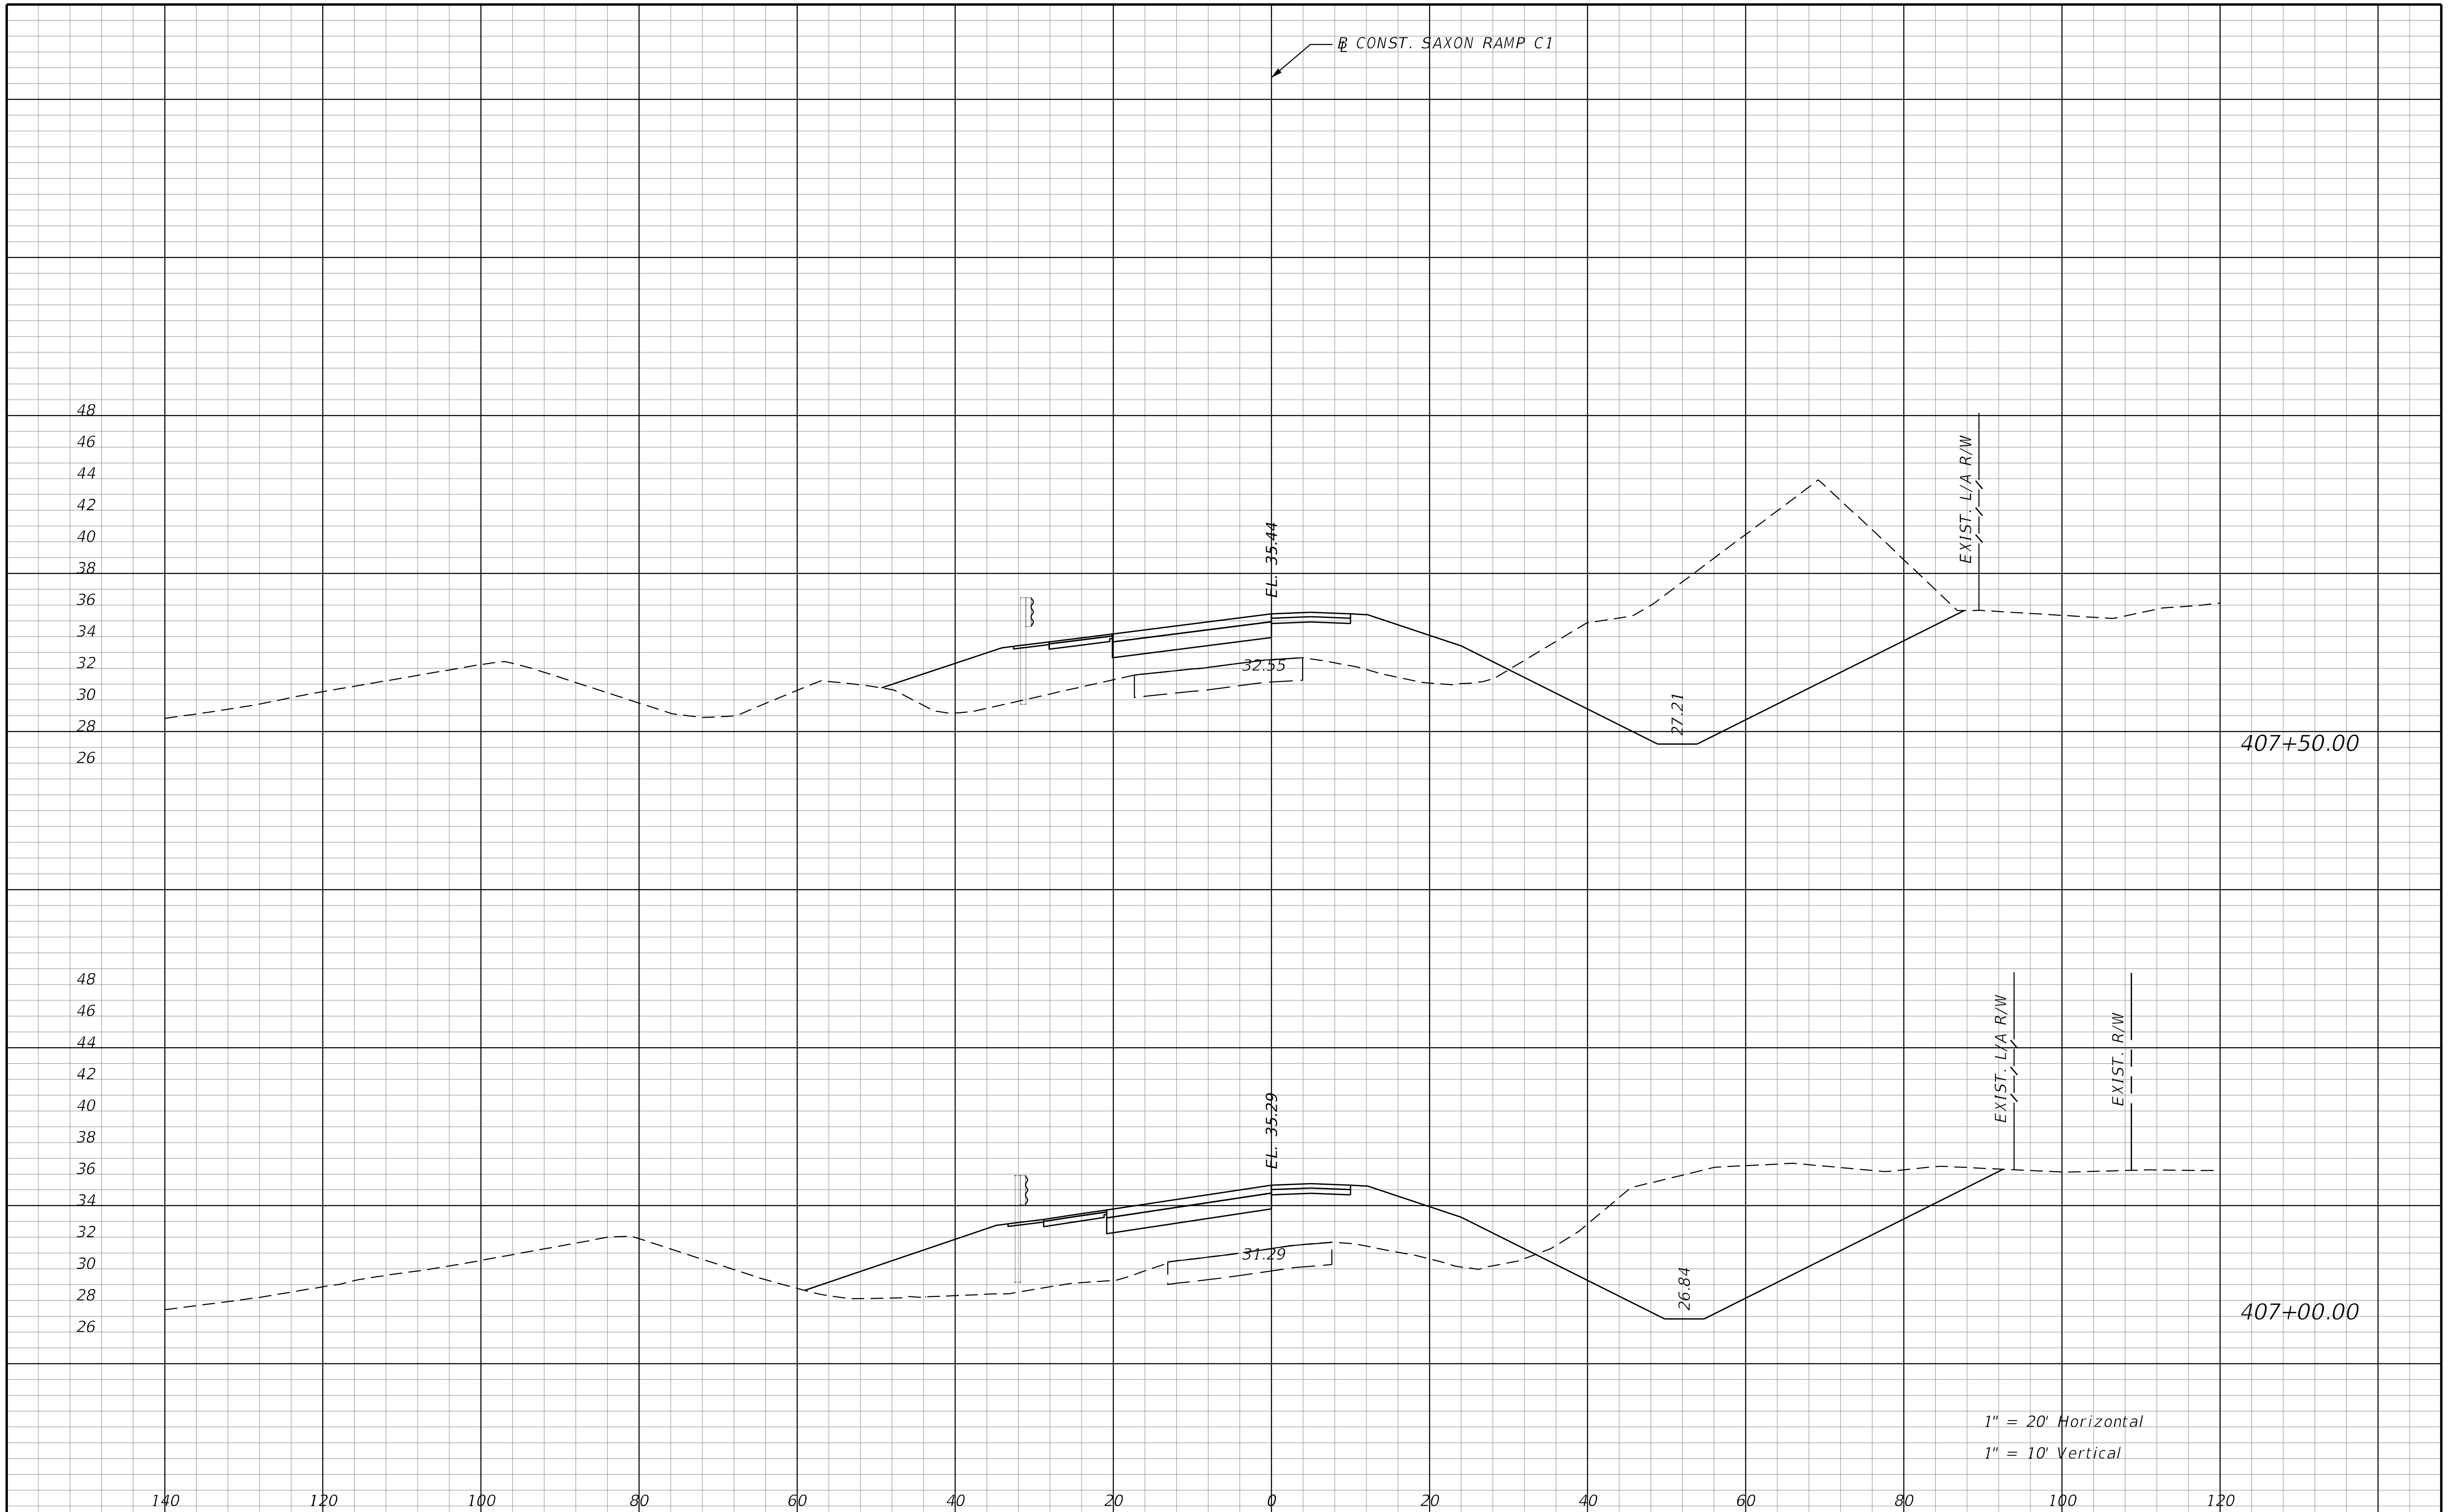

THE OFFICIAL RECORD OF THIS SHEET IS THE ELECTRONIC FILE DIGITALLY SIGNED AND SEALED UNDER RULE 61G15-23.004, F.A.C.

REVISIONS			
DATE	DESCRIPTION	DATE	DESCRIPTION

STANTEC CONSULTING SERVICES INC.
ENGINEER OF RECORD:
WILLIAM V. ANDERSON, P.E. NO.: 36682
11315 CORPORATE BLVD., SUITE 105
ORLANDO, FLORIDA 32817
(407) 823-8966
CERTIFICATE OF AUTHORIZATION NO. 27013

STATE OF FLORIDA
DEPARTMENT OF TRANSPORTATION

ROAD NO.	COUNTY	FINANCIAL PROJECT ID
SR400	VOLUSIA	408464-2-32-01

CROSS SECTIONS
SAXON BLVD. RAMP C1

SHEET NO.
1213

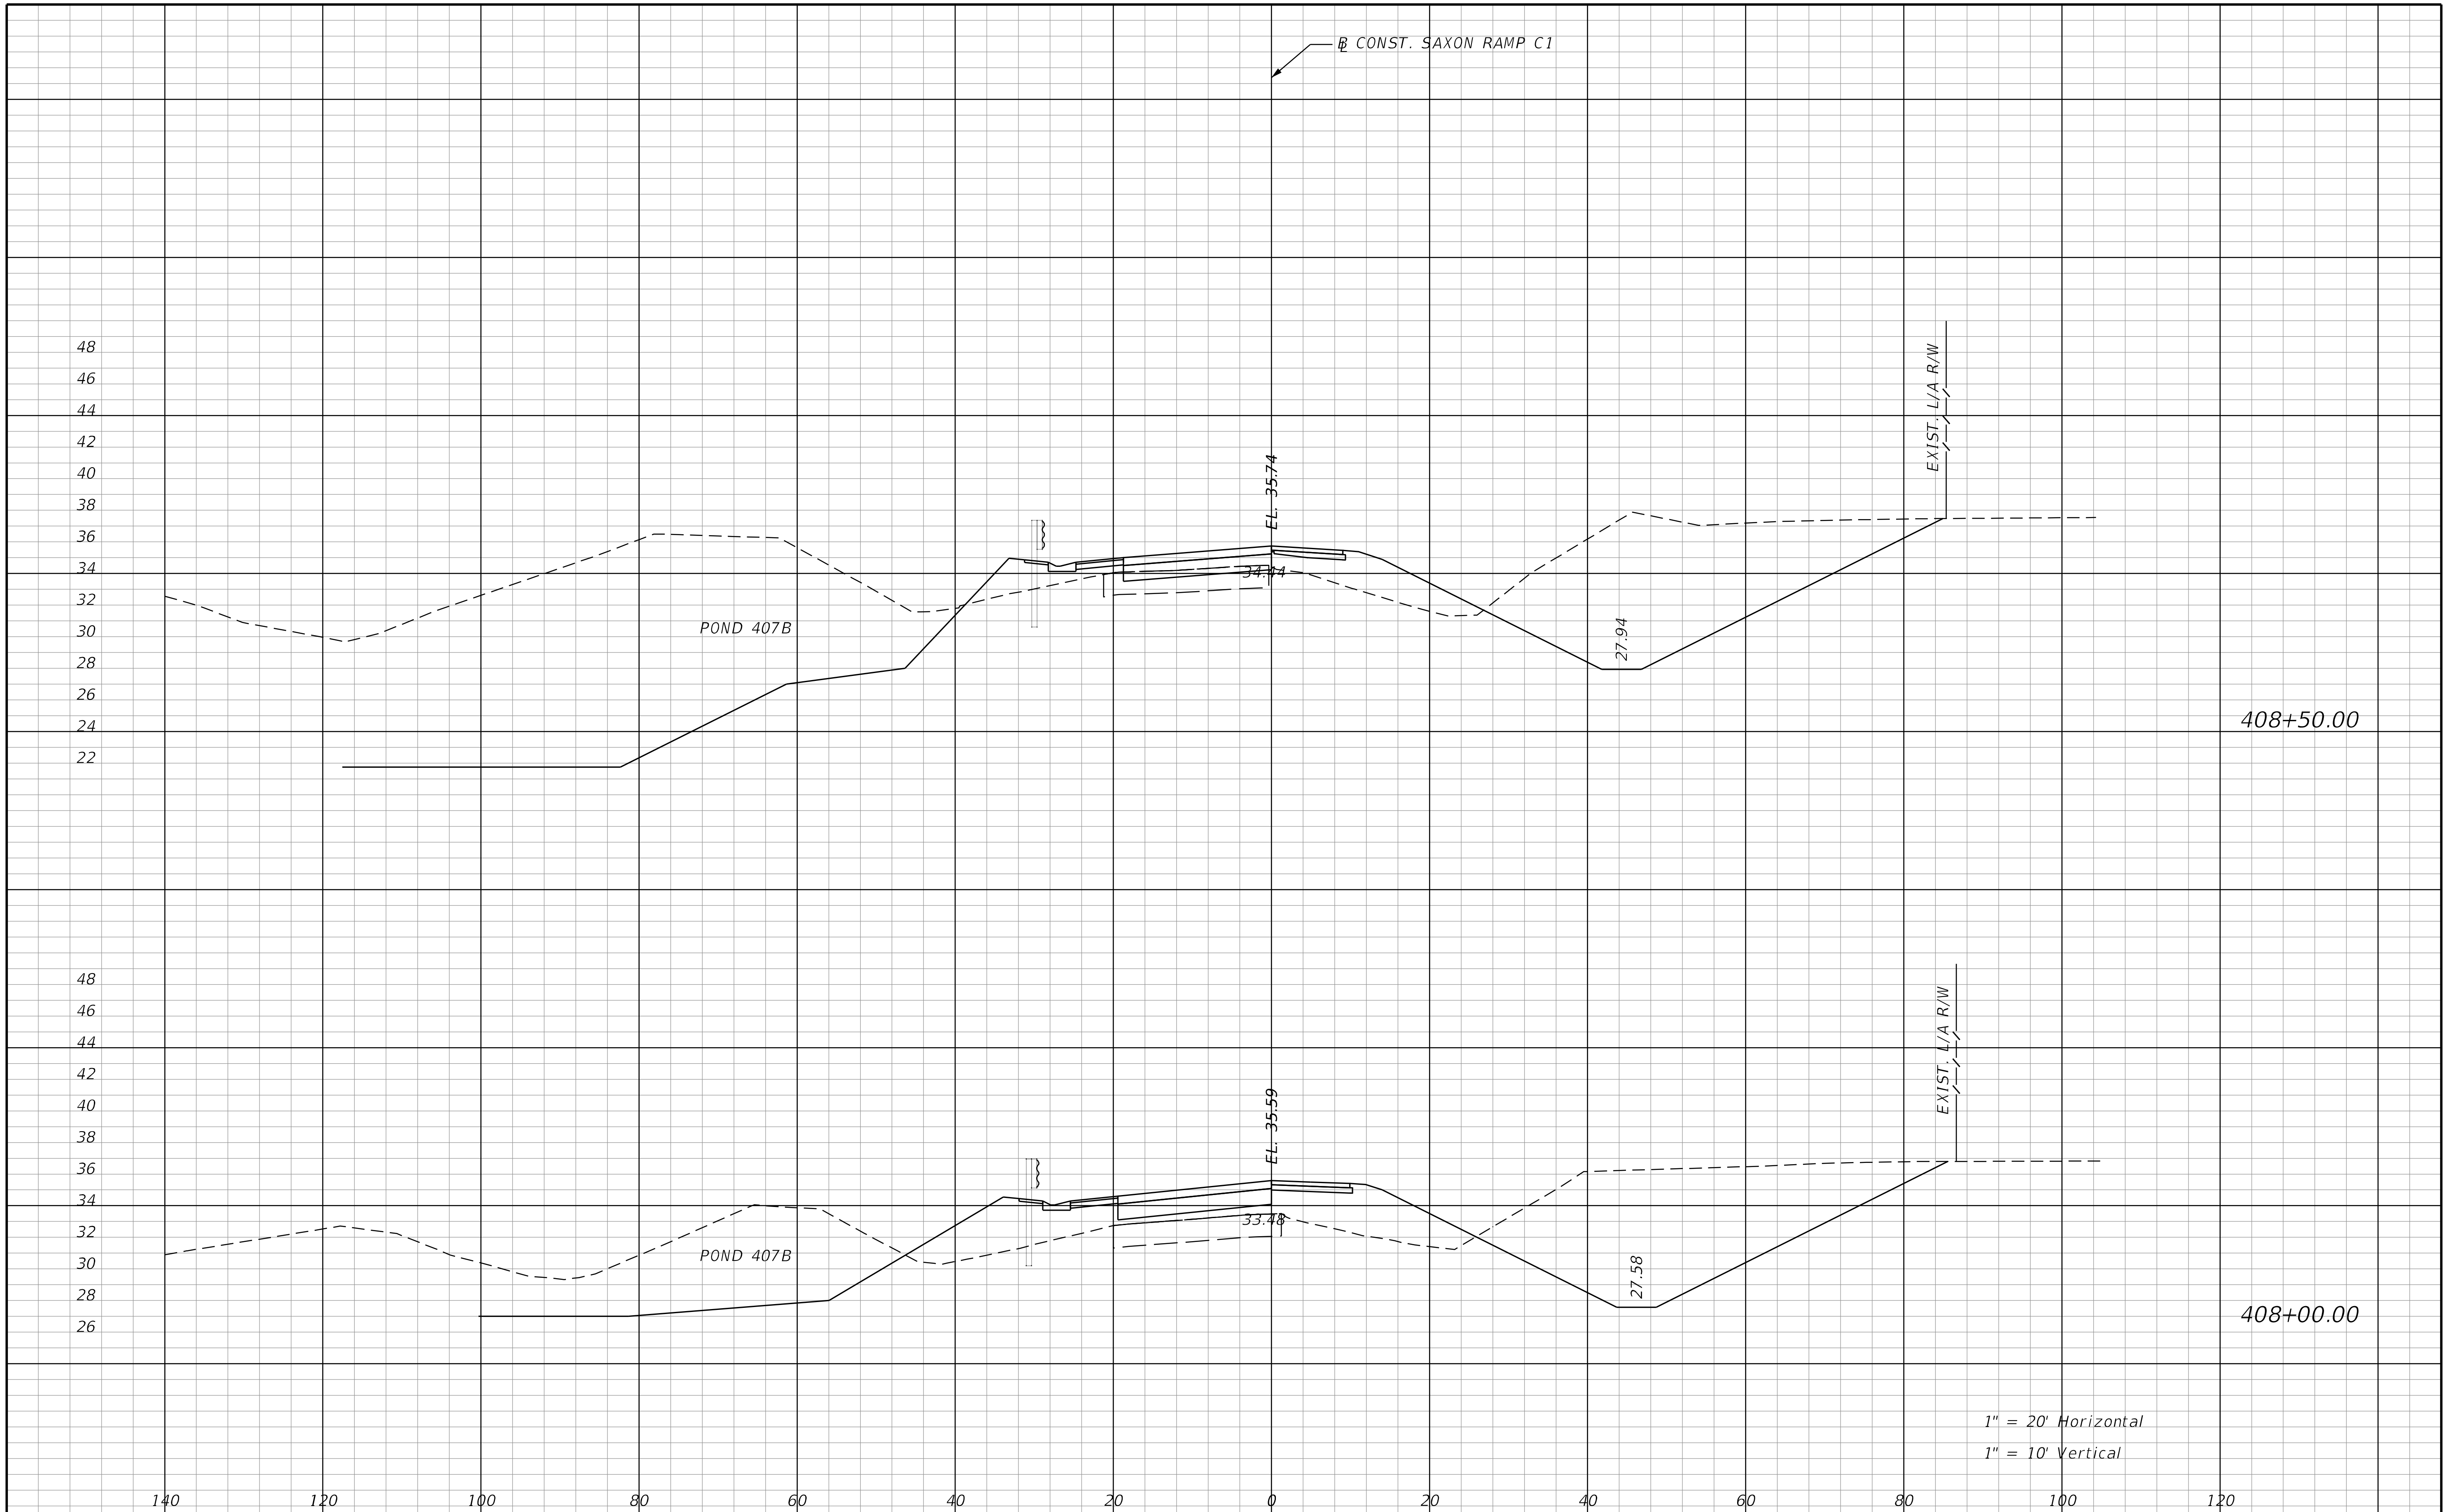

THE OFFICIAL RECORD OF THIS SHEET IS THE ELECTRONIC FILE DIGITALLY SIGNED AND SEALED UNDER RULE 61G15-23.004, F.A.C.

REVISIONS			
DATE	DESCRIPTION	DATE	DESCRIPTION

STANTEC CONSULTING SERVICES INC.
ENGINEER OF RECORD:
WILLIAM V. ANDERSON, P.E. NO.: 36682
11315 CORPORATE BLVD., SUITE 105
ORLANDO, FLORIDA 32817
(407) 823-8966
CERTIFICATE OF AUTHORIZATION NO. 27013

STATE OF FLORIDA
DEPARTMENT OF TRANSPORTATION

ROAD NO.	COUNTY	FINANCIAL PROJECT ID
SR400	VOLUSIA	408464-2-32-01

CROSS SECTIONS
SAXON BLVD. RAMP C1

SHEET NO.
1214

jchassee 6/14/2019 4:29:58 PM Rdxsrd_shg V:\2158\active\CADD\40846423201\roadway\RDXSRD-RAMP-06.dgn

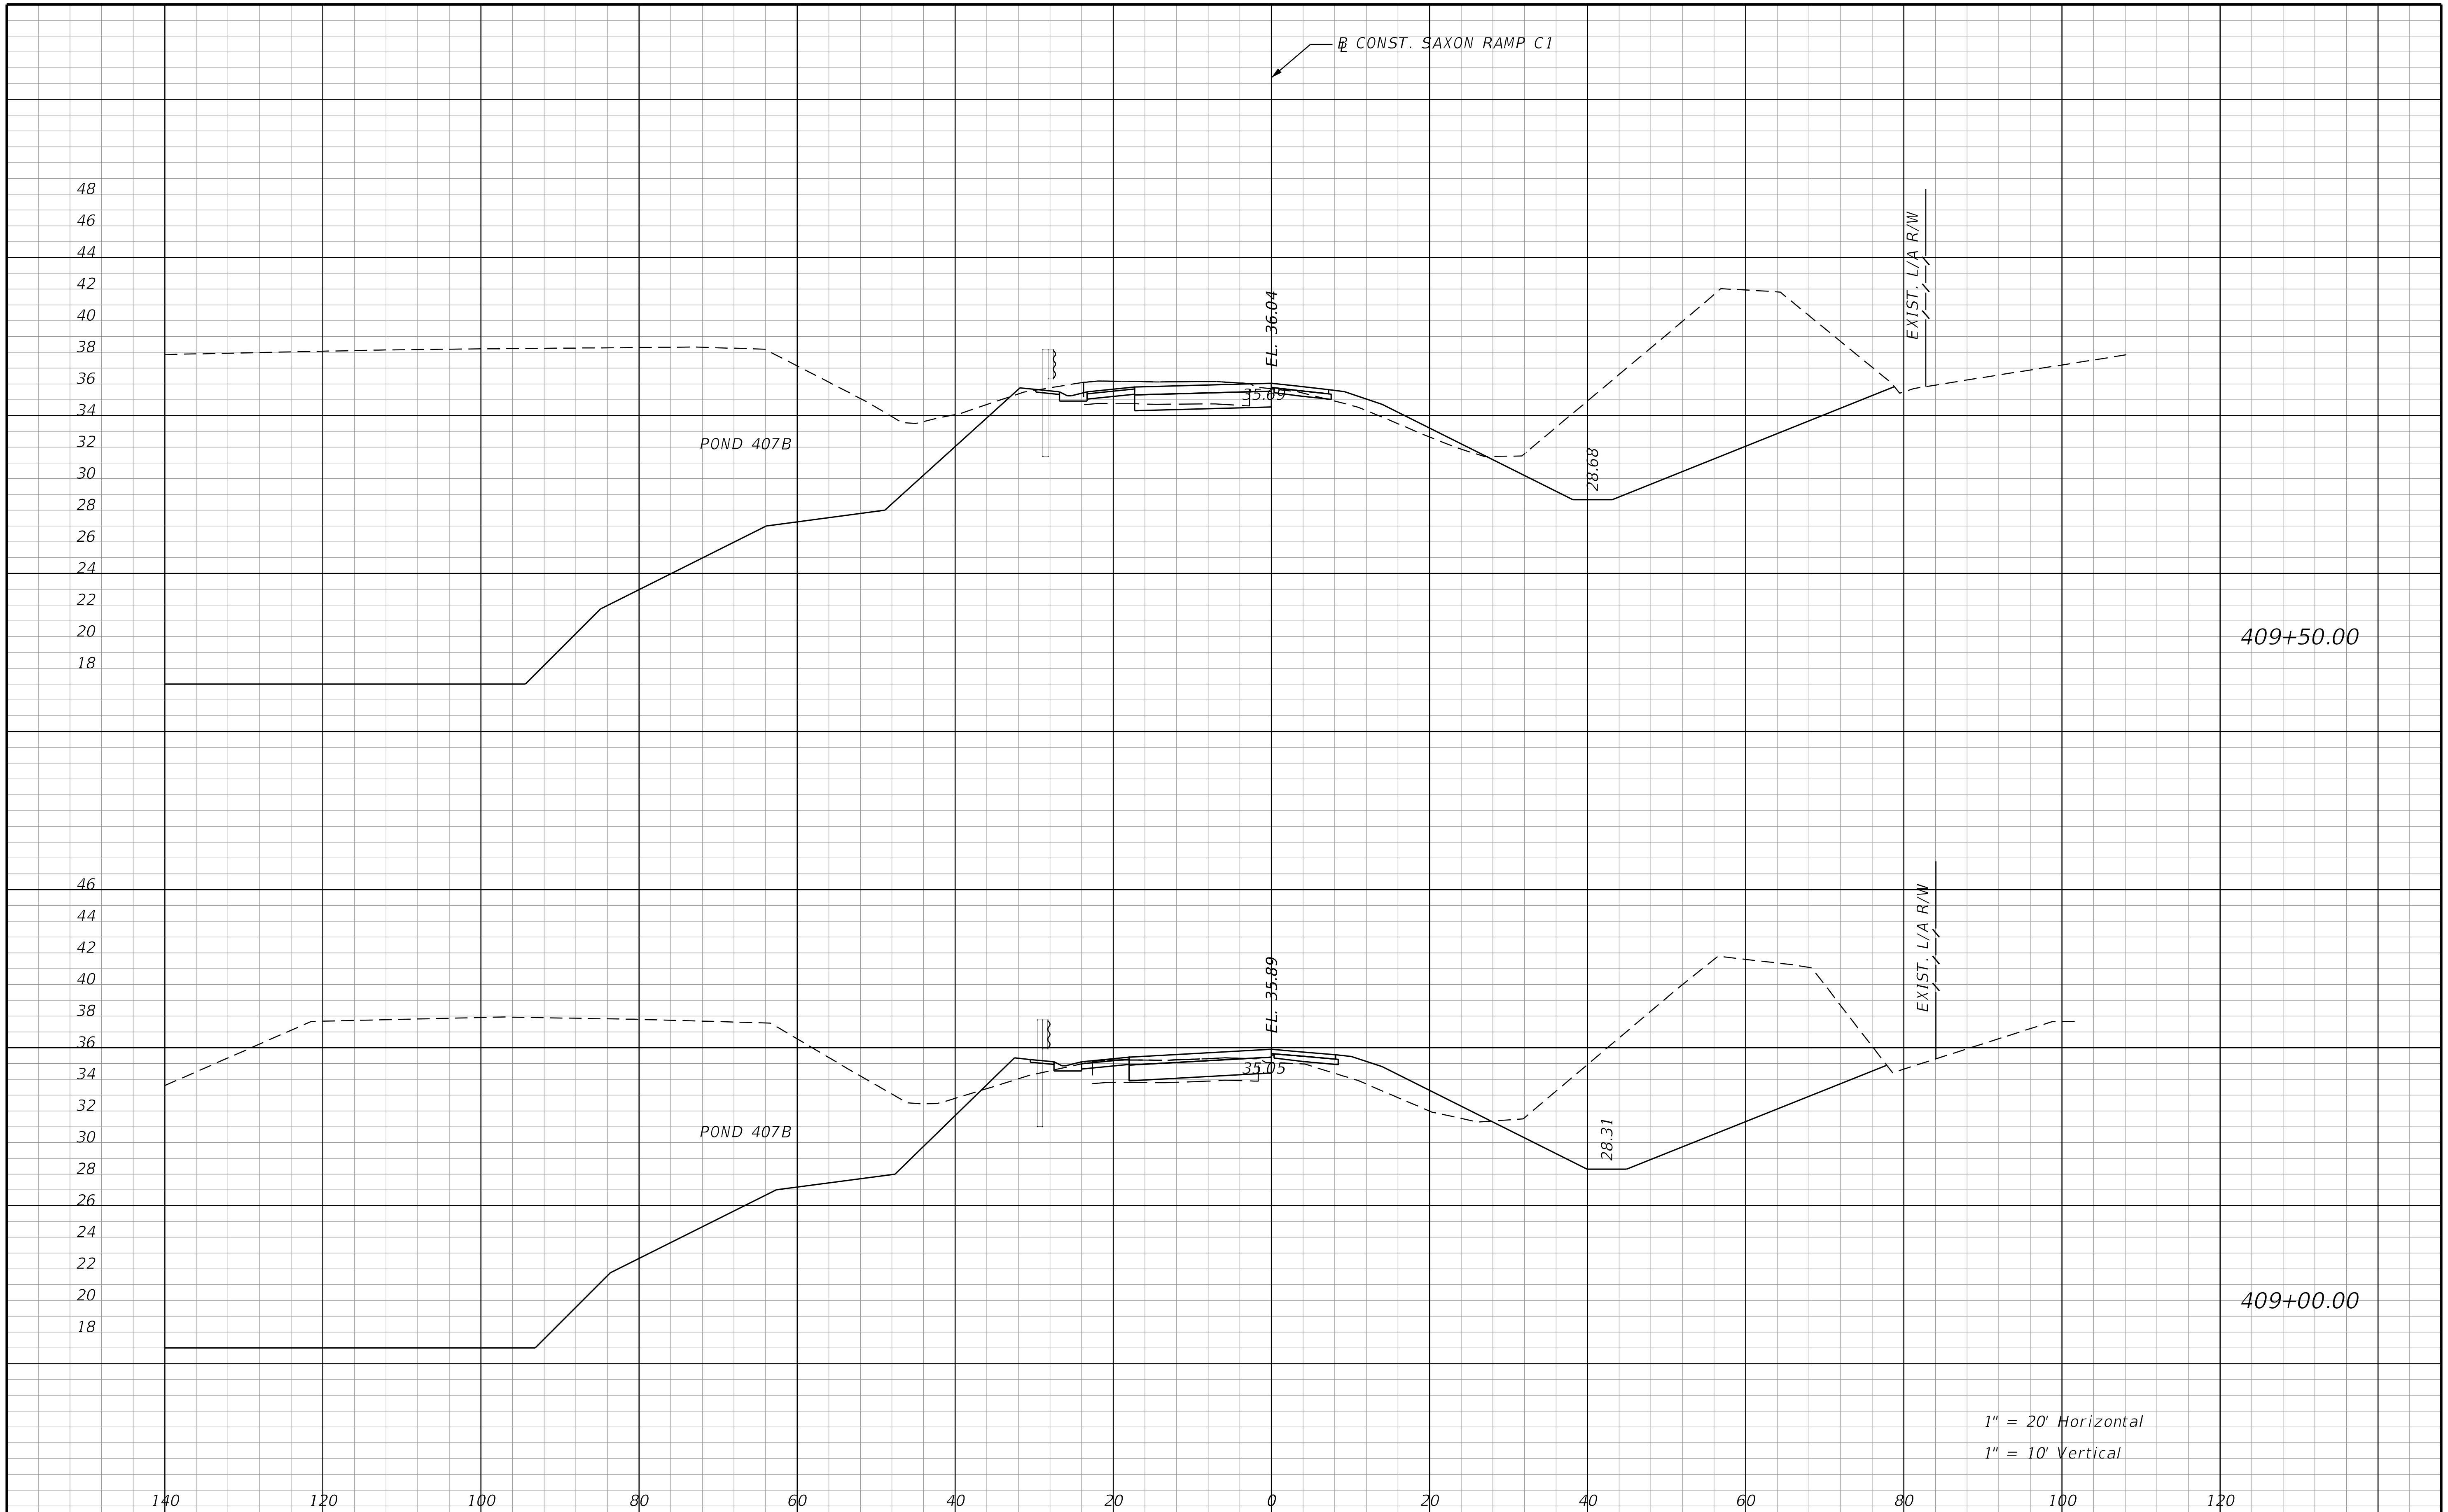

REVISIONS			
DATE	DESCRIPTION	DATE	DESCRIPTION

STANTEC CONSULTING SERVICES INC.
ENGINEER OF RECORD:
WILLIAM V. ANDERSON, P.E. NO.: 36682
11315 CORPORATE BLVD., SUITE 105
ORLANDO, FLORIDA 32817
(407) 823-8966
CERTIFICATE OF AUTHORIZATION NO. 27013

STATE OF FLORIDA
DEPARTMENT OF TRANSPORTATION

ROAD NO.	COUNTY	FINANCIAL PROJECT ID
SR400	VOLUSIA	408464-2-32-01

CROSS SECTIONS
SAXON BLVD. RAMP C1

SHEET NO.
1215

THE OFFICIAL RECORD OF THIS SHEET IS THE ELECTRONIC FILE DIGITALLY SIGNED AND SEALED UNDER RULE 61G15-23.004, F.A.C.

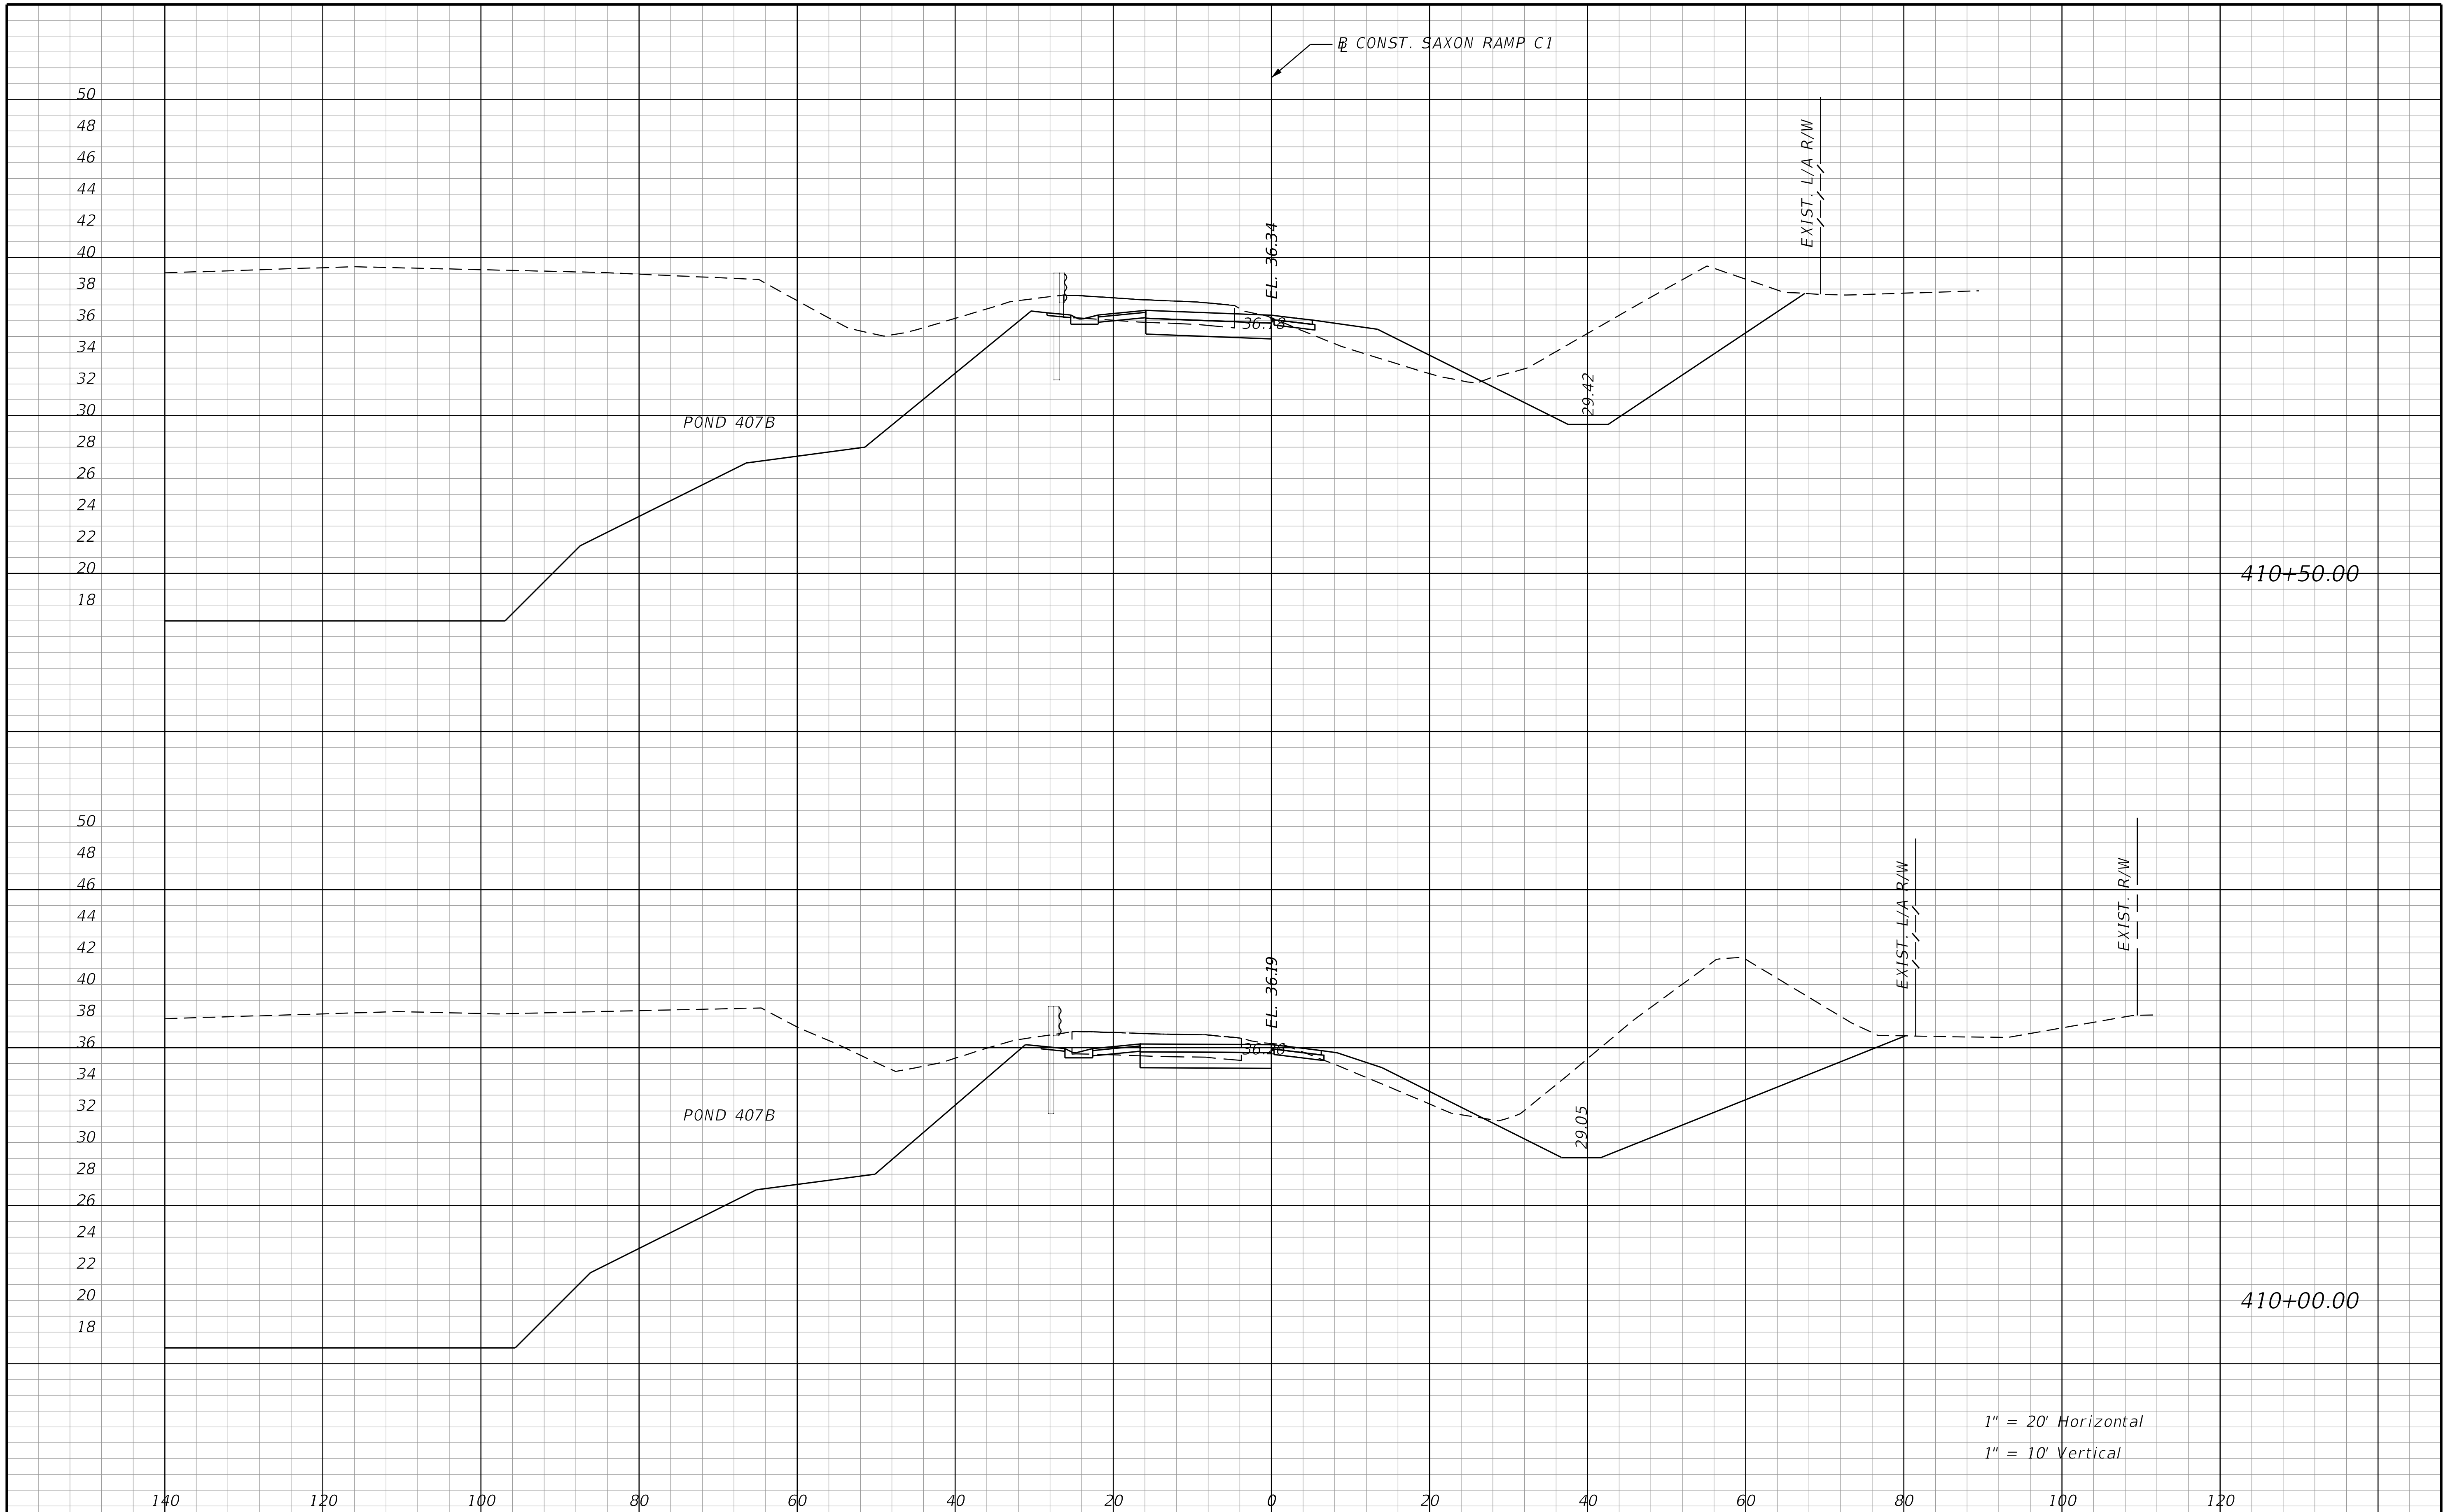

REVISIONS			
DATE	DESCRIPTION	DATE	DESCRIPTION

STANTEC CONSULTING SERVICES INC.
ENGINEER OF RECORD:
WILLIAM V. ANDERSON, P.E. NO.: 36682
11315 CORPORATE BLVD., SUITE 105
ORLANDO, FLORIDA 32817
(407) 823-8966
CERTIFICATE OF AUTHORIZATION NO. 27013

STATE OF FLORIDA
DEPARTMENT OF TRANSPORTATION

ROAD NO.	COUNTY	FINANCIAL PROJECT ID
SR400	VOLUSIA	408464-2-32-01

CROSS SECTIONS
SAXON BLVD. RAMP C1

SHEET NO.
1216

jchassee 6/14/2019 4:29:58 PM Rdxsrd_shg V:\2158\active\CADD\40846423201\roadway\RDXSRD-RAMP-06.dgn

THE OFFICIAL RECORD OF THIS SHEET IS THE ELECTRONIC FILE DIGITALLY SIGNED AND SEALED UNDER RULE 61G15-23.004, F.A.C.

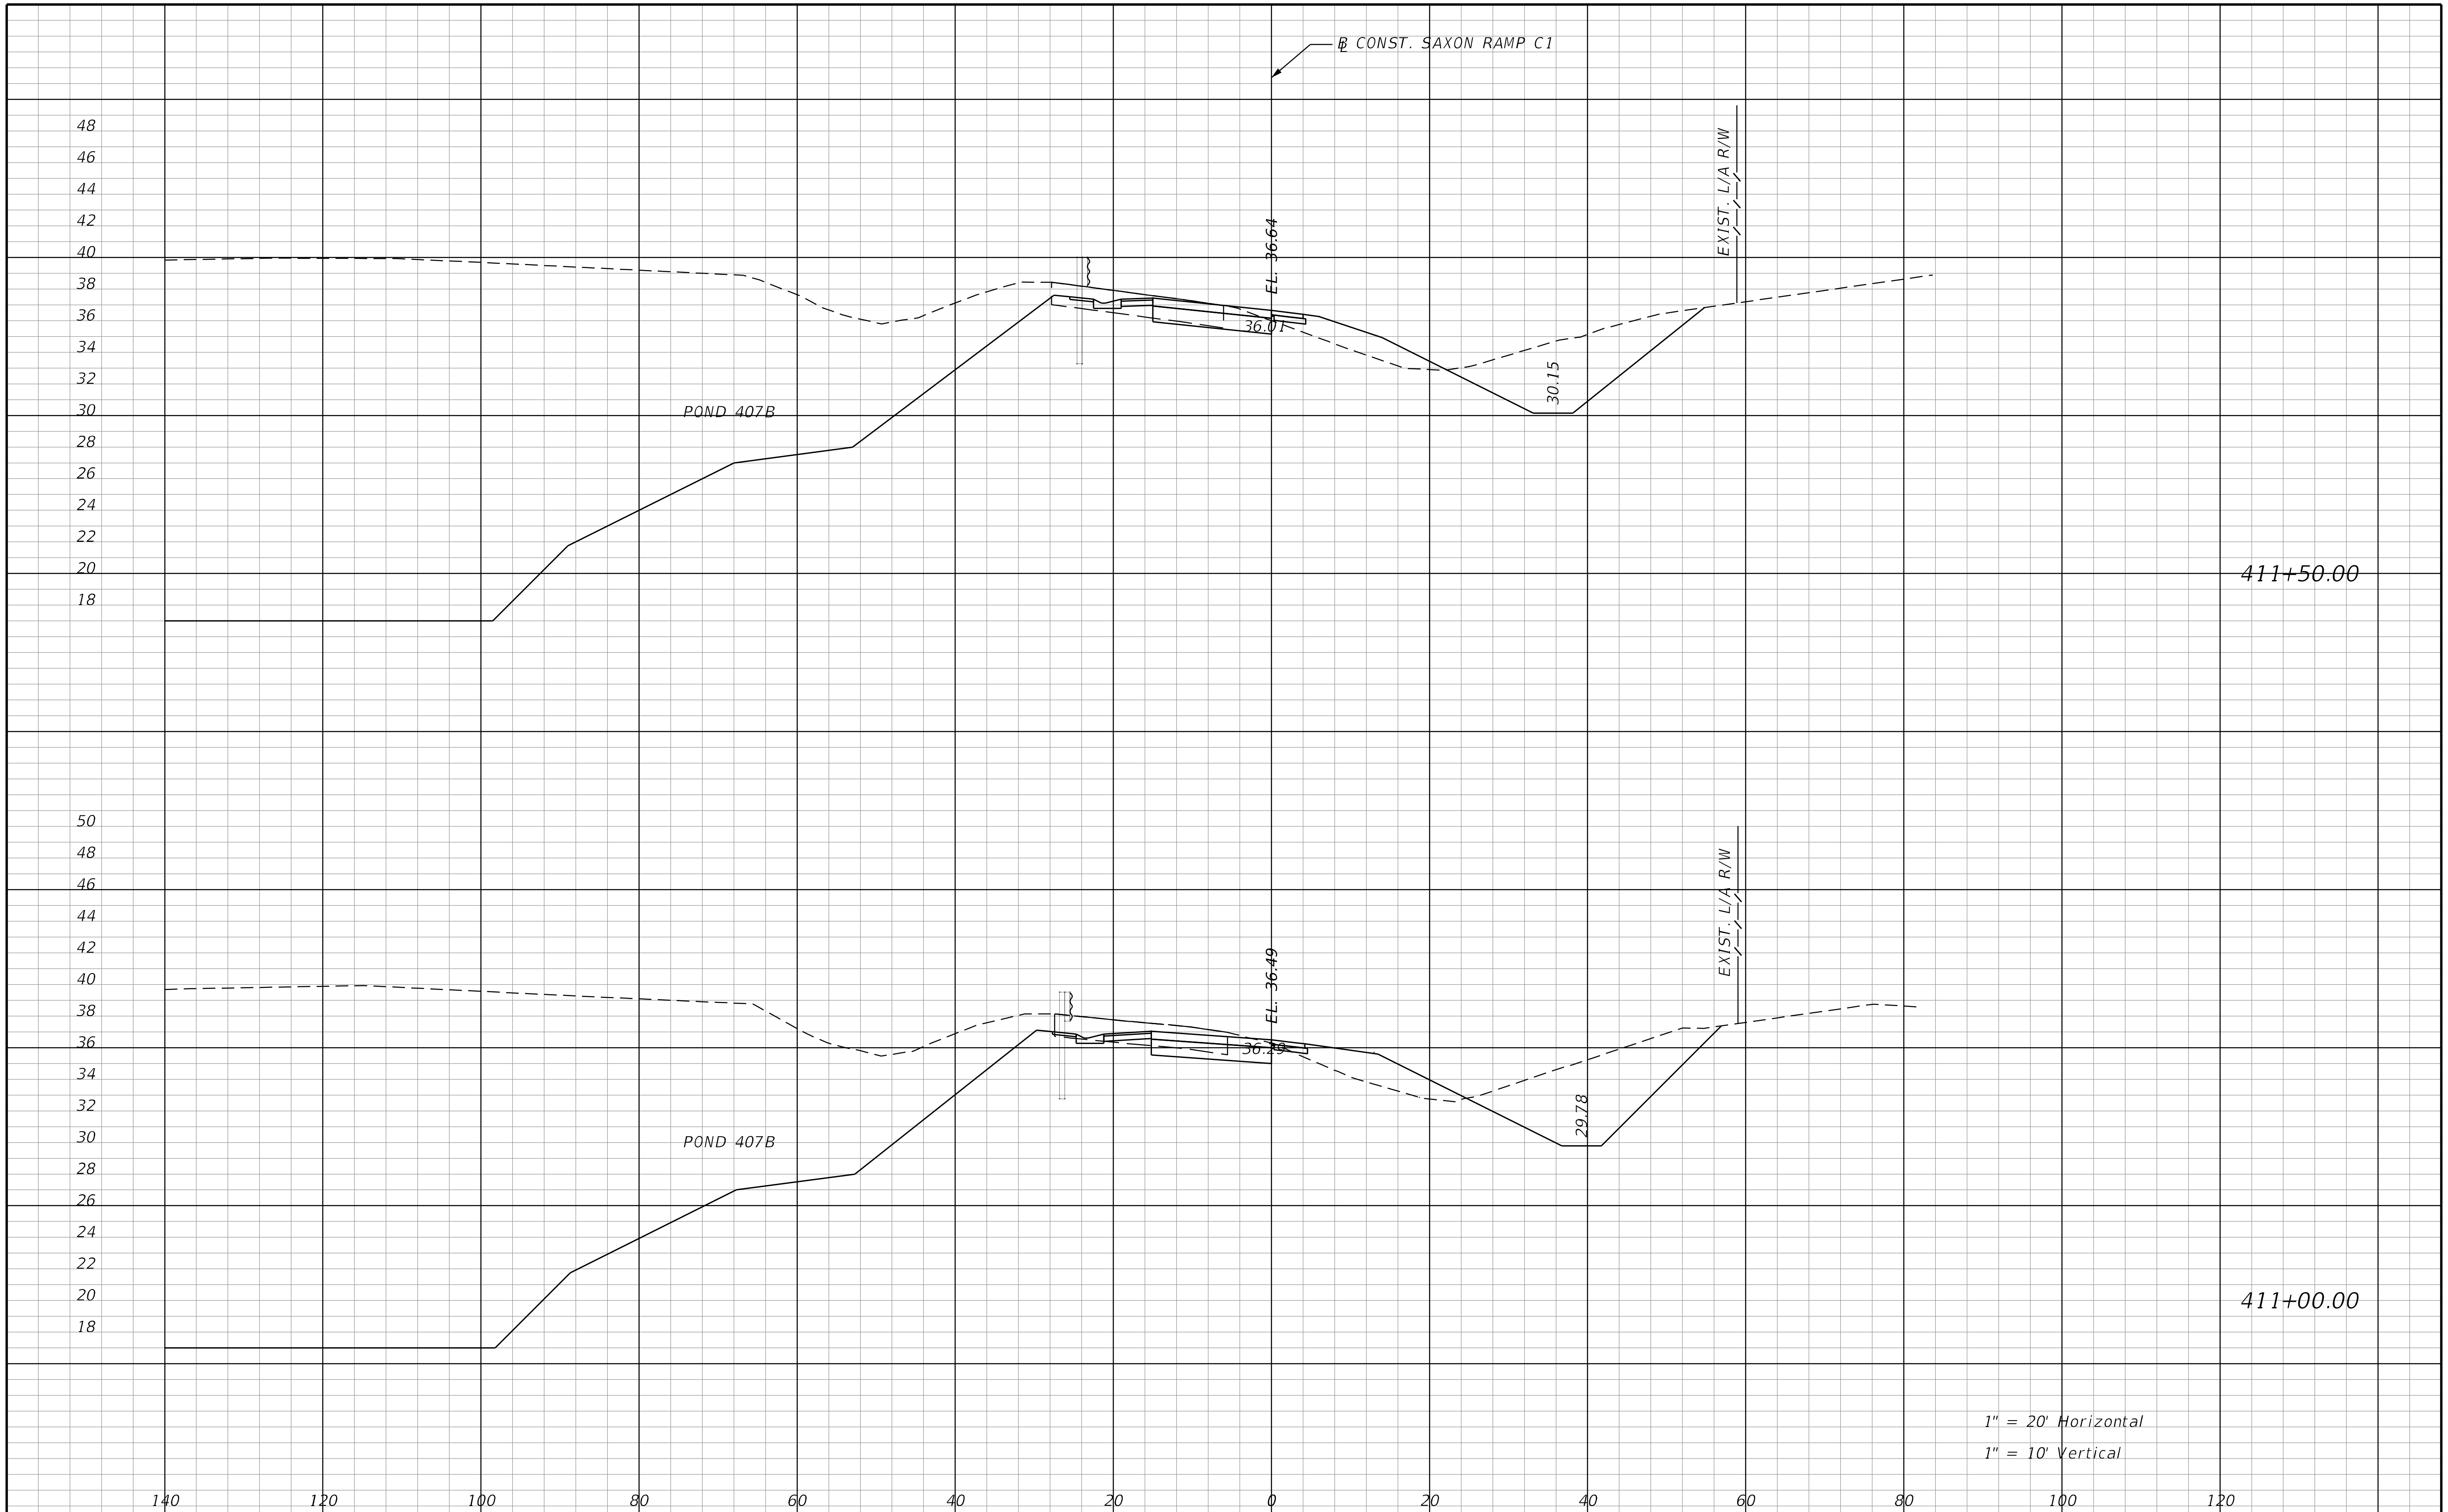

REVISIONS			
DATE	DESCRIPTION	DATE	DESCRIPTION

STANTEC CONSULTING SERVICES INC.
ENGINEER OF RECORD:
WILLIAM V. ANDERSON, P.E. NO.: 36682
11315 CORPORATE BLVD., SUITE 105
ORLANDO, FLORIDA 32817
(407) 823-8966
CERTIFICATE OF AUTHORIZATION NO. 27013

STATE OF FLORIDA
DEPARTMENT OF TRANSPORTATION

ROAD NO.	COUNTY	FINANCIAL PROJECT ID
SR400	VOLUSIA	408464-2-32-01

CROSS SECTIONS
SAXON BLVD. RAMP C1

SHEET NO.
1217

THE OFFICIAL RECORD OF THIS SHEET IS THE ELECTRONIC FILE DIGITALLY SIGNED AND SEALED UNDER RULE 61G15-23.004, F.A.C.

jchassee 6/14/2019 4:29:59 PM Rdxsrd_shg V:\2158\active\CADD\40846423201\roadway\RDXSRD-RAMP-06.dgn

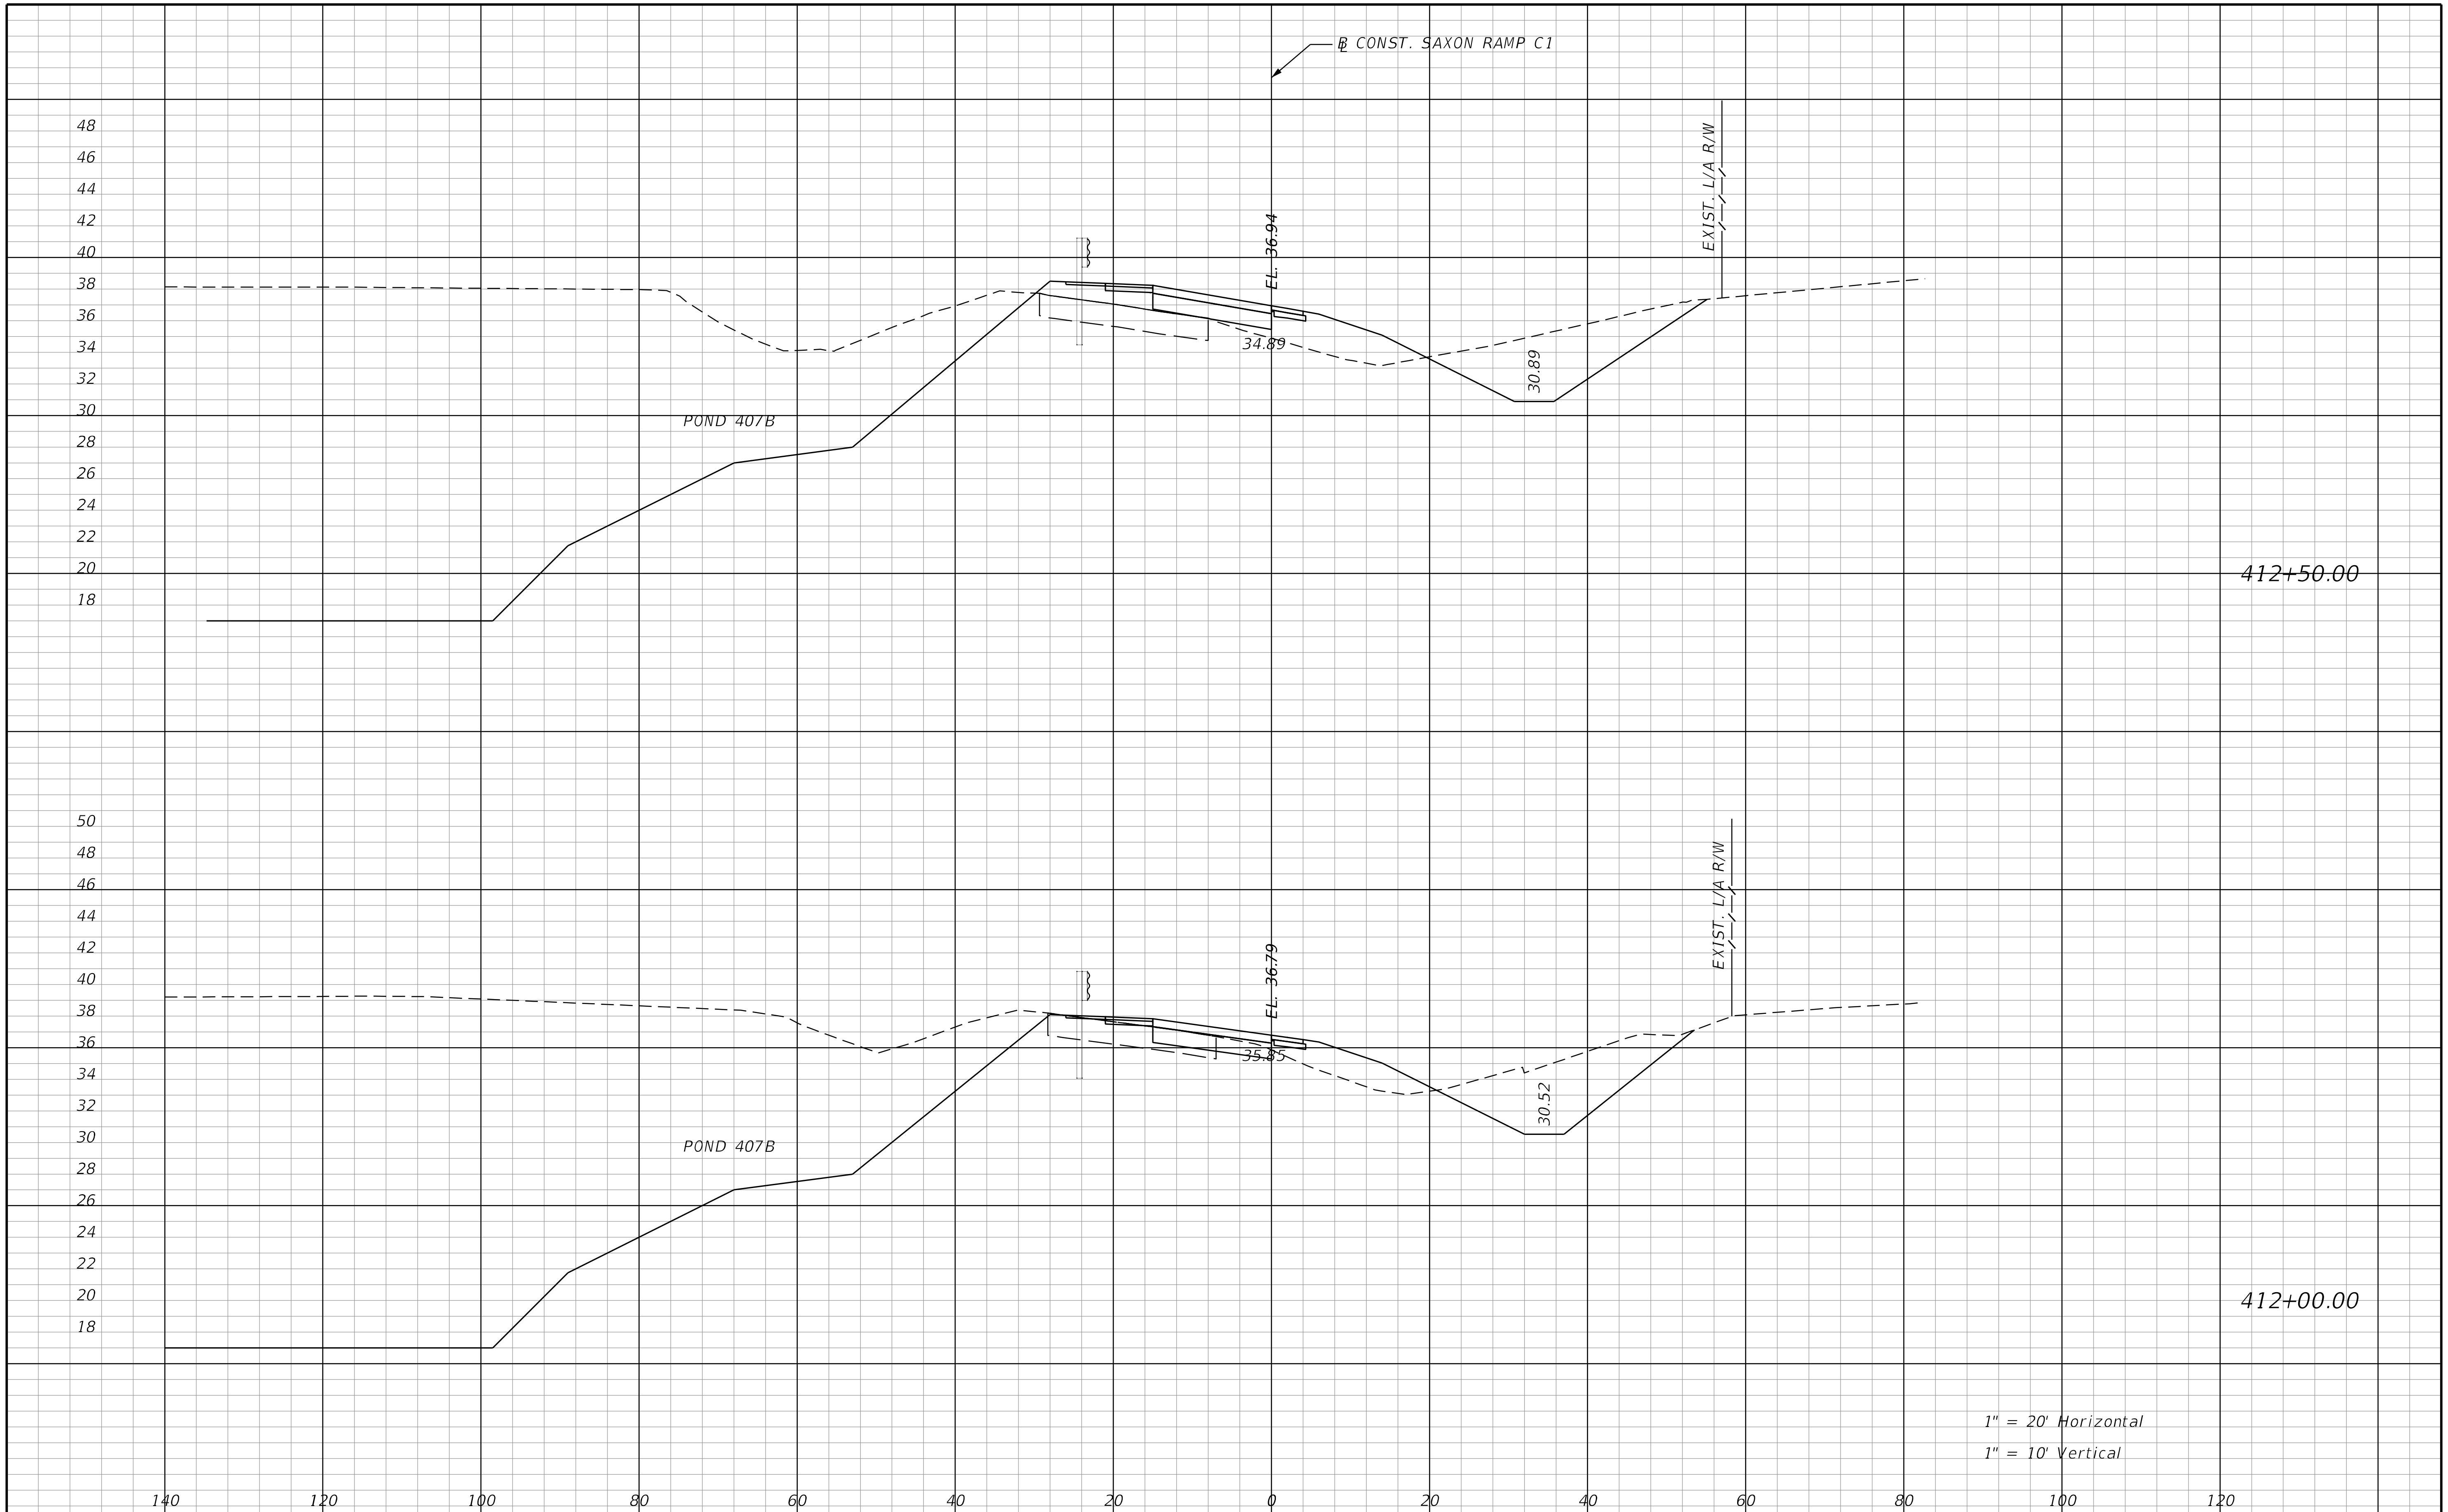

REVISIONS			
DATE	DESCRIPTION	DATE	DESCRIPTION

STANTEC CONSULTING SERVICES INC.
ENGINEER OF RECORD:
WILLIAM V. ANDERSON, P.E. NO.: 36682
11315 CORPORATE BLVD., SUITE 105
ORLANDO, FLORIDA 32817
(407) 823-8966
CERTIFICATE OF AUTHORIZATION NO. 27013

STATE OF FLORIDA
DEPARTMENT OF TRANSPORTATION

ROAD NO.	COUNTY	FINANCIAL PROJECT ID
SR400	VOLUSIA	408464-2-32-01

CROSS SECTIONS
SAXON BLVD. RAMP C1

SHEET NO.
1218

THE OFFICIAL RECORD OF THIS SHEET IS THE ELECTRONIC FILE DIGITALLY SIGNED AND SEALED UNDER RULE 61G15-23.004, F.A.C.

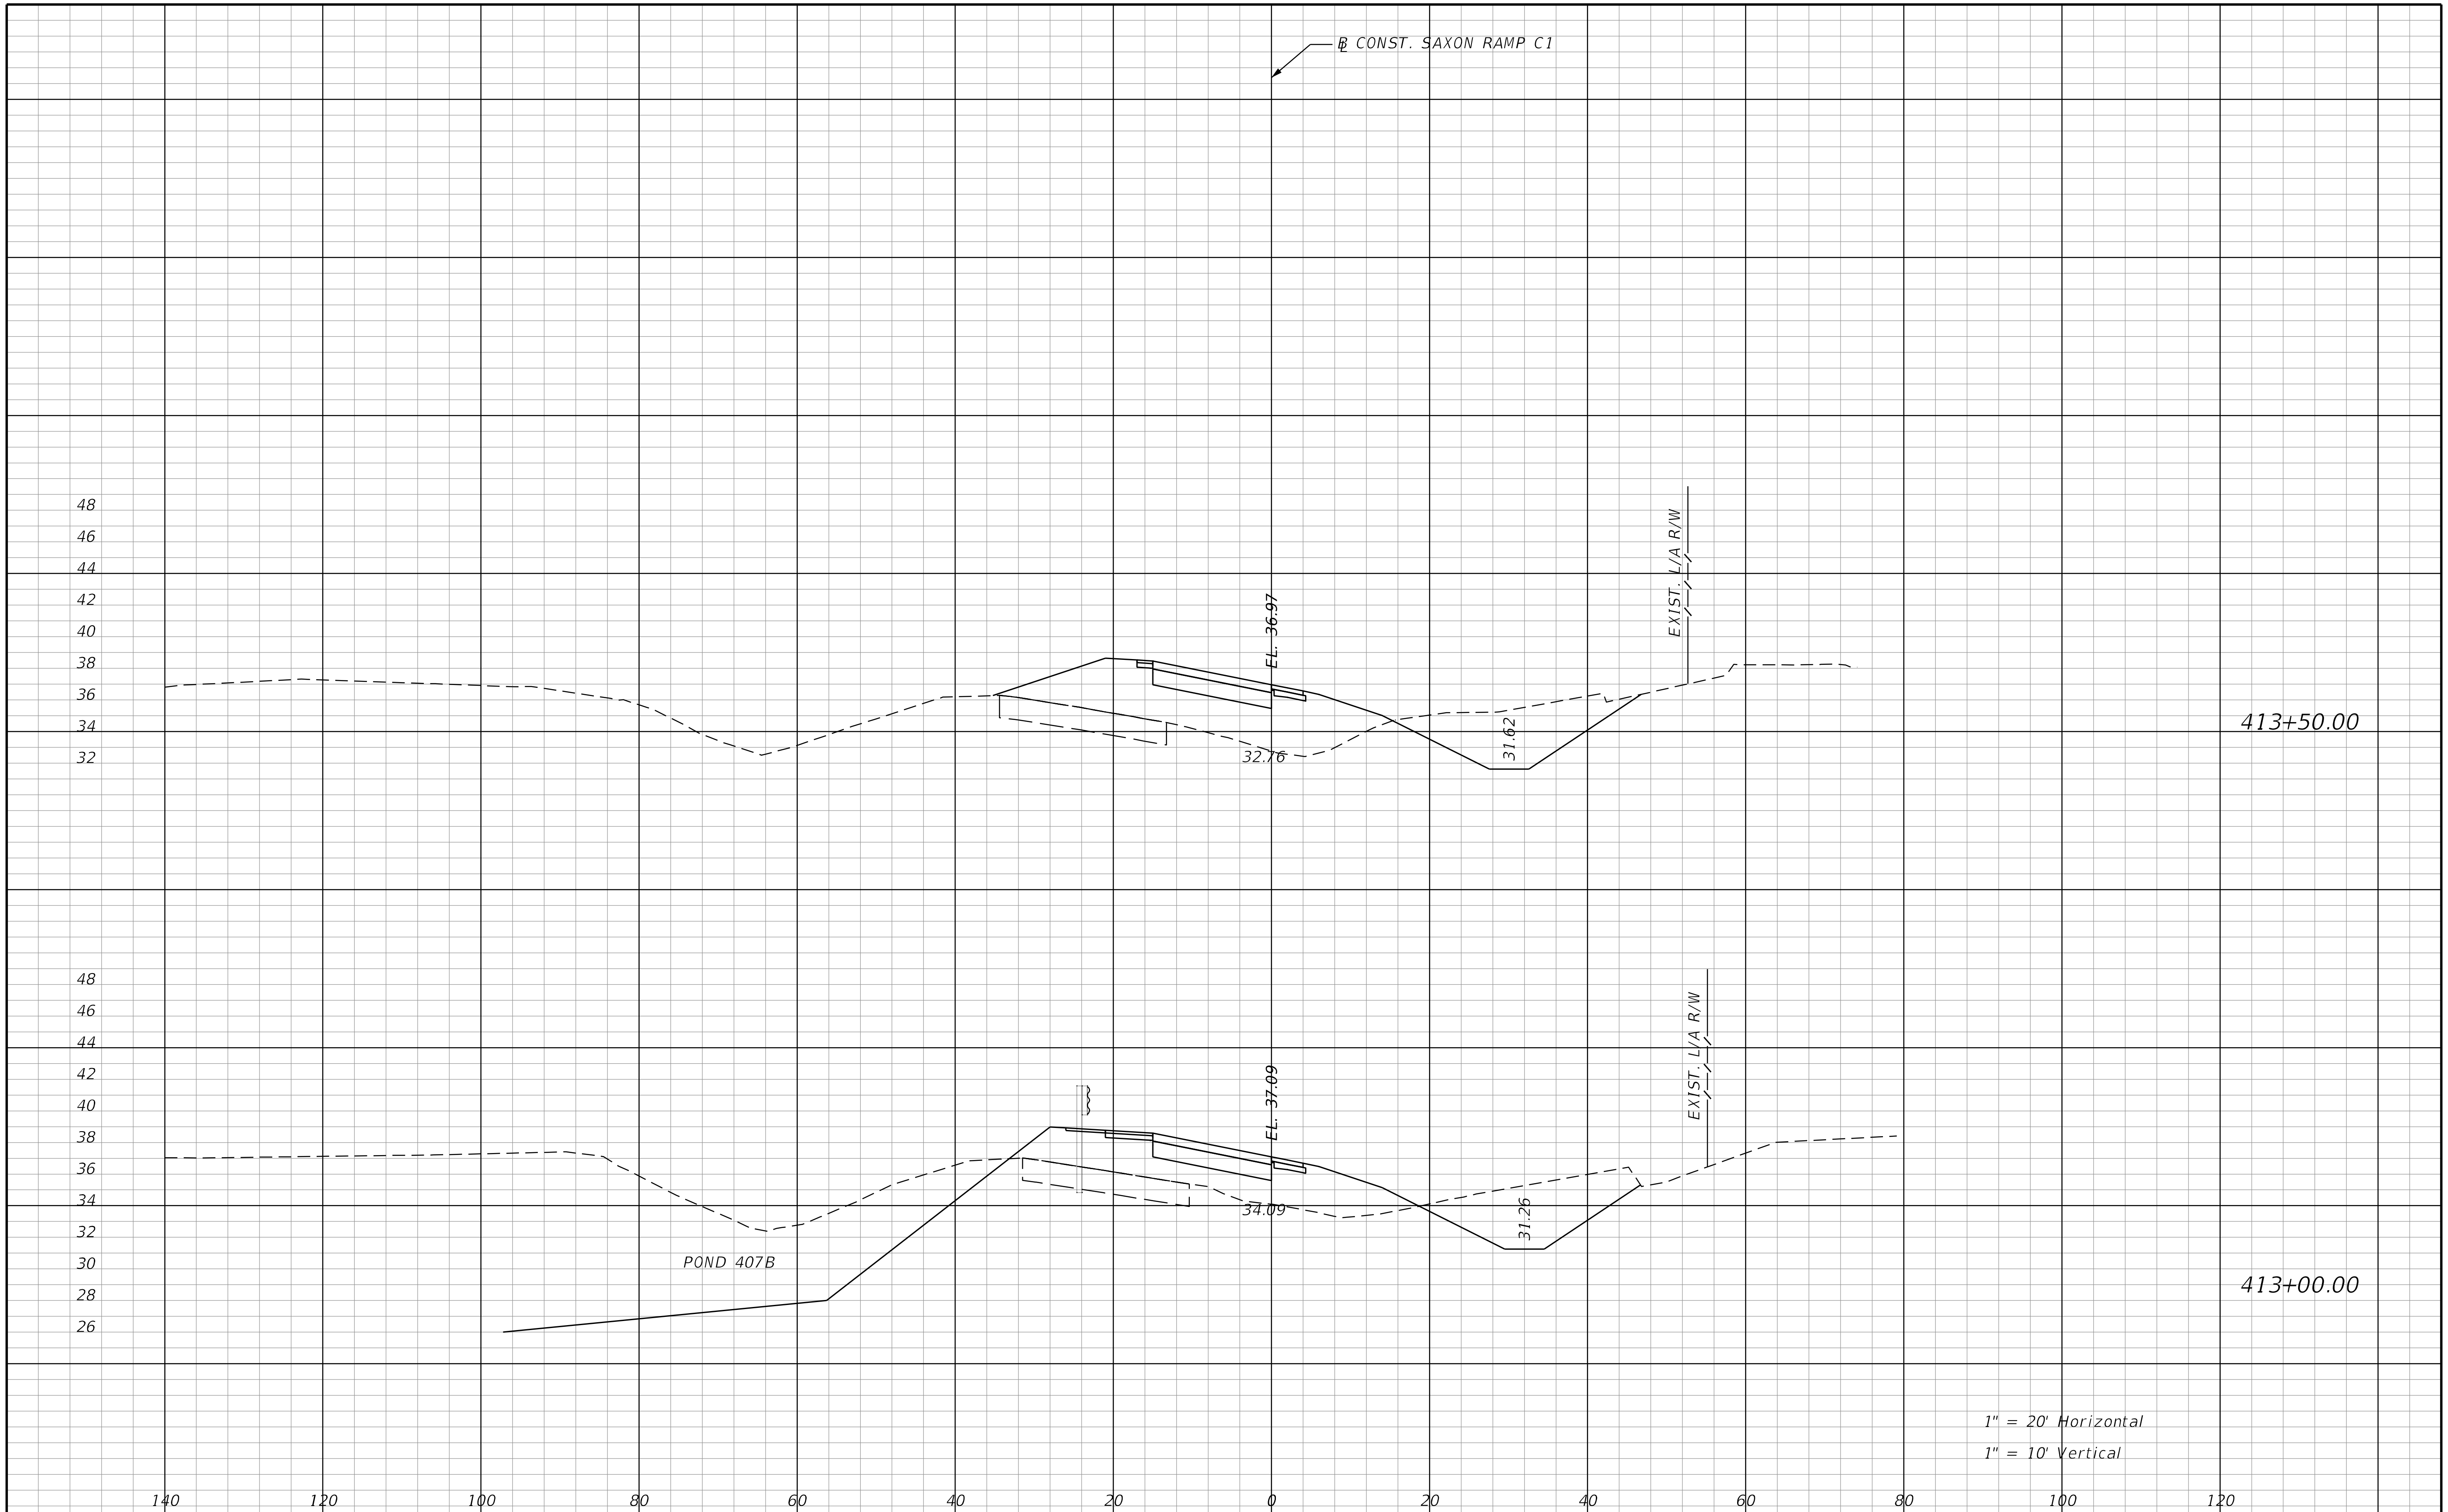

REVISIONS			
DATE	DESCRIPTION	DATE	DESCRIPTION

STANTEC CONSULTING SERVICES INC.
ENGINEER OF RECORD:
WILLIAM V. ANDERSON, P.E. NO.: 36682
11315 CORPORATE BLVD., SUITE 105
ORLANDO, FLORIDA 32817
(407) 823-8966
CERTIFICATE OF AUTHORIZATION NO. 27013

STATE OF FLORIDA
DEPARTMENT OF TRANSPORTATION

ROAD NO.	COUNTY	FINANCIAL PROJECT ID
SR400	VOLUSIA	408464-2-32-01

CROSS SECTIONS
SAXON BLVD. RAMP C1

SHEET NO.
1219

THE OFFICIAL RECORD OF THIS SHEET IS THE ELECTRONIC FILE DIGITALLY SIGNED AND SEALED UNDER RULE 61G15-23.004, F.A.C.

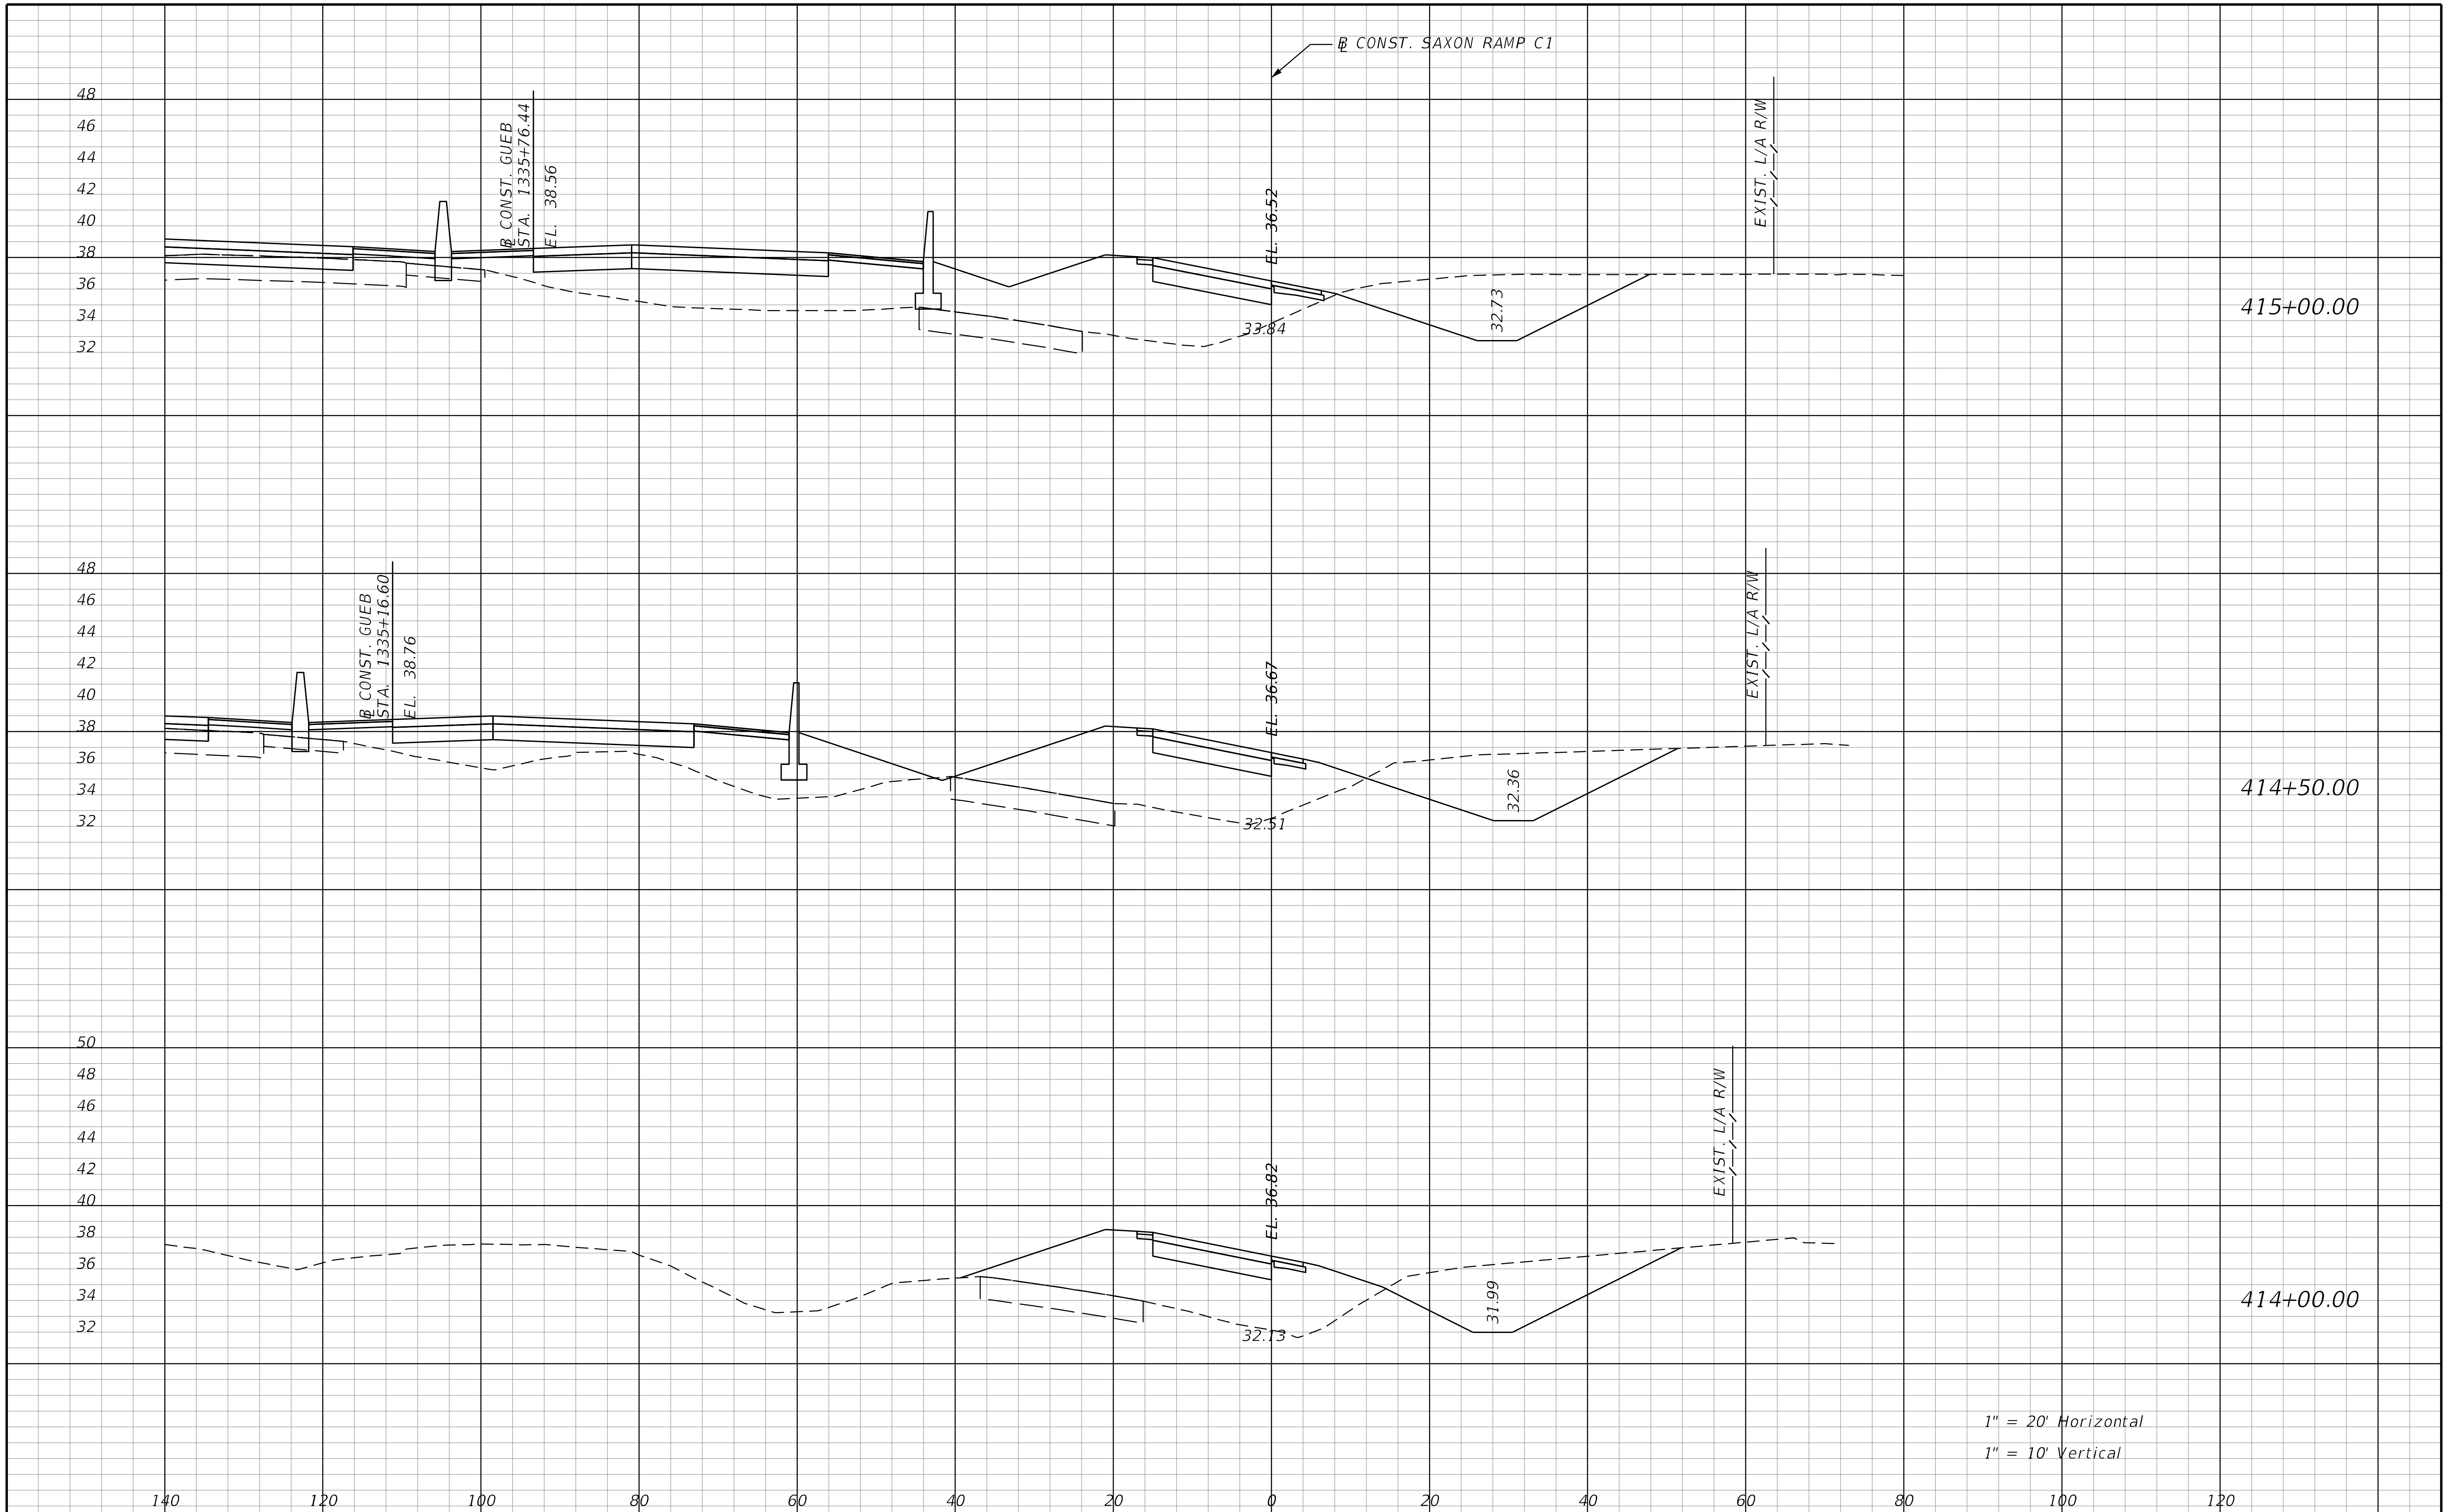

THE OFFICIAL RECORD OF THIS SHEET IS THE ELECTRONIC FILE DIGITALLY SIGNED AND SEALED UNDER RULE 61G15-23.004, F.A.C.

REVISIONS			
DATE	DESCRIPTION	DATE	DESCRIPTION

STANTEC CONSULTING SERVICES INC.
ENGINEER OF RECORD:
WILLIAM V. ANDERSON, P.E. NO.: 36682
11315 CORPORATE BLVD., SUITE 105
ORLANDO, FLORIDA 32817
(407) 823-8966
CERTIFICATE OF AUTHORIZATION NO. 27013

STATE OF FLORIDA
DEPARTMENT OF TRANSPORTATION

ROAD NO.	COUNTY	FINANCIAL PROJECT ID
SR400	VOLUSIA	408464-2-32-01

CROSS SECTIONS
SAXON BLVD. RAMP C1

SHEET NO.
1220

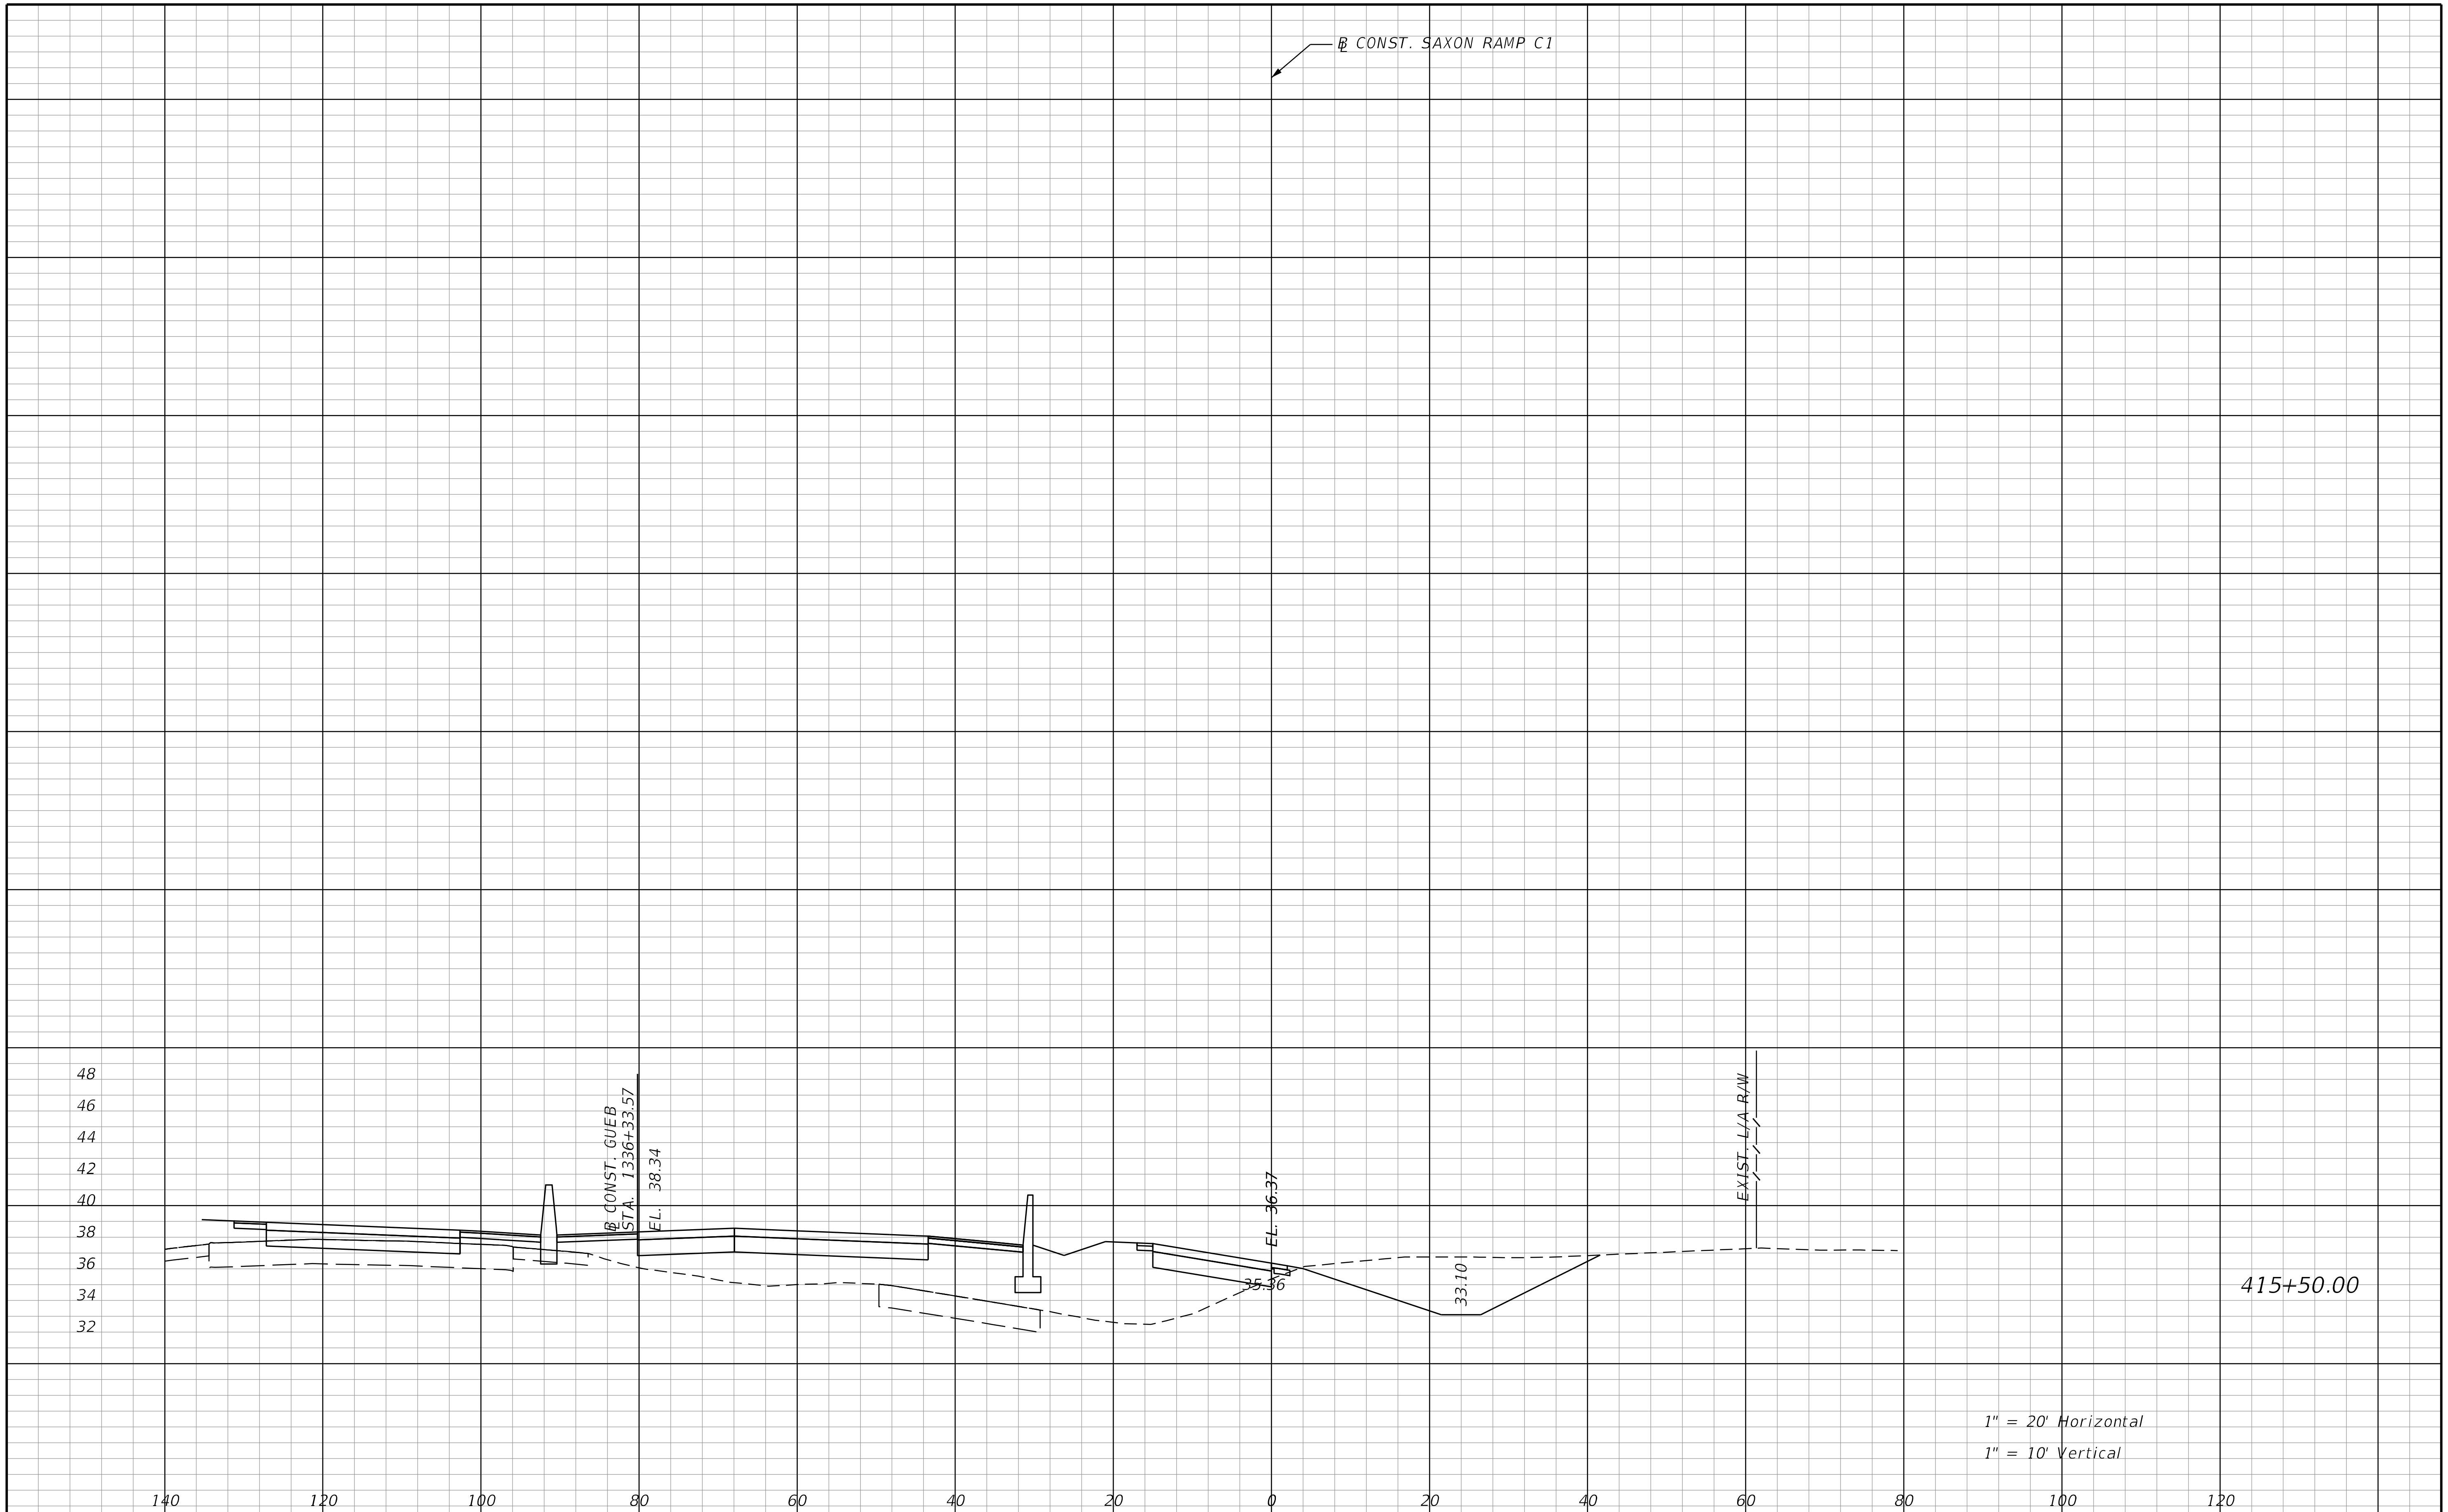

REVISIONS			
DATE	DESCRIPTION	DATE	DESCRIPTION

STANTEC CONSULTING SERVICES INC.
ENGINEER OF RECORD:
WILLIAM V. ANDERSON, P.E. NO.: 36682
11315 CORPORATE BLVD., SUITE 105
ORLANDO, FLORIDA 32817
(407) 823-8966
CERTIFICATE OF AUTHORIZATION NO. 27013

STATE OF FLORIDA
DEPARTMENT OF TRANSPORTATION

ROAD NO.	COUNTY	FINANCIAL PROJECT ID
SR400	VOLUSIA	408464-2-32-01

CROSS SECTIONS
SAXON BLVD. RAMP C1

SHEET NO.
1221

THE OFFICIAL RECORD OF THIS SHEET IS THE ELECTRONIC FILE DIGITALLY SIGNED AND SEALED UNDER RULE 61G15-23.004, F.A.C.

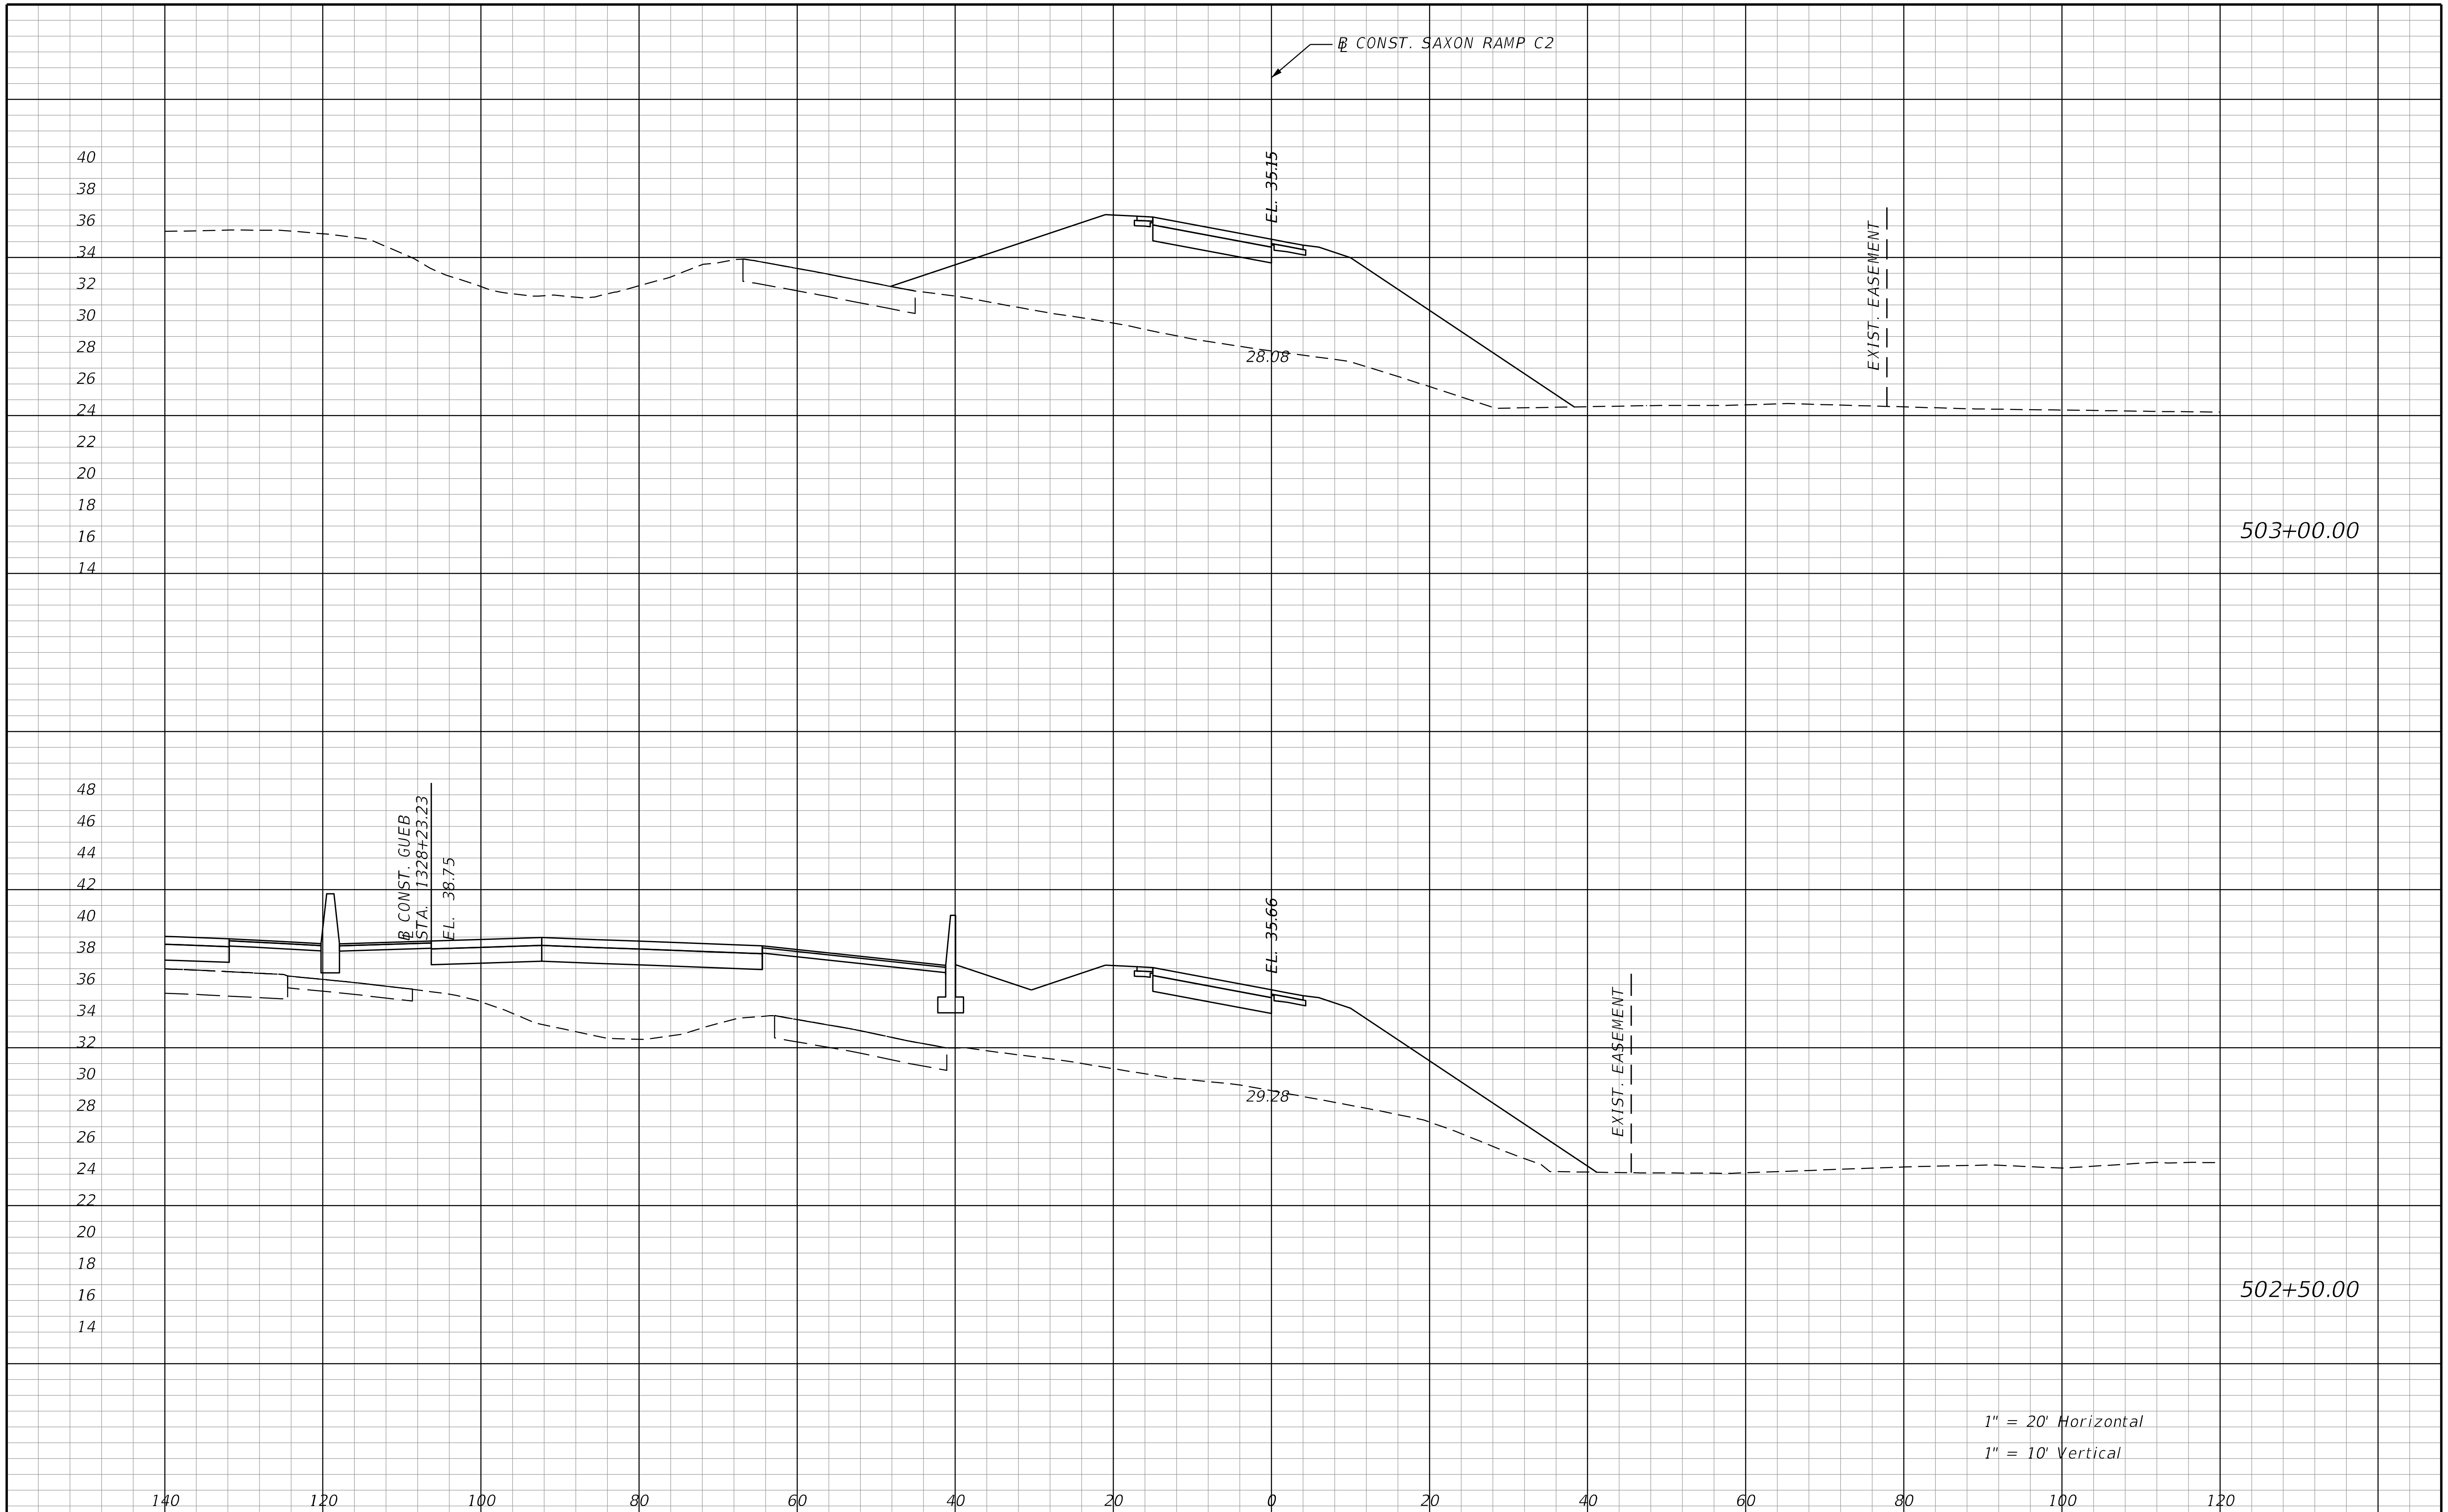

THE OFFICIAL RECORD OF THIS SHEET IS THE ELECTRONIC FILE DIGITALLY SIGNED AND SEALED UNDER RULE 61G15-23.004, F.A.C.

REVISIONS			
DATE	DESCRIPTION	DATE	DESCRIPTION

STANTEC CONSULTING SERVICES INC.
ENGINEER OF RECORD:
WILLIAM V. ANDERSON, P.E. NO.: 36682
11315 CORPORATE BLVD., SUITE 105
ORLANDO, FLORIDA 32817
(407) 823-8966
CERTIFICATE OF AUTHORIZATION NO. 27013

STATE OF FLORIDA
DEPARTMENT OF TRANSPORTATION

ROAD NO.	COUNTY	FINANCIAL PROJECT ID
SR400	VOLUSIA	408464-2-32-01

CROSS SECTIONS
SAXON BLVD. RAMP C2

SHEET NO.
1222

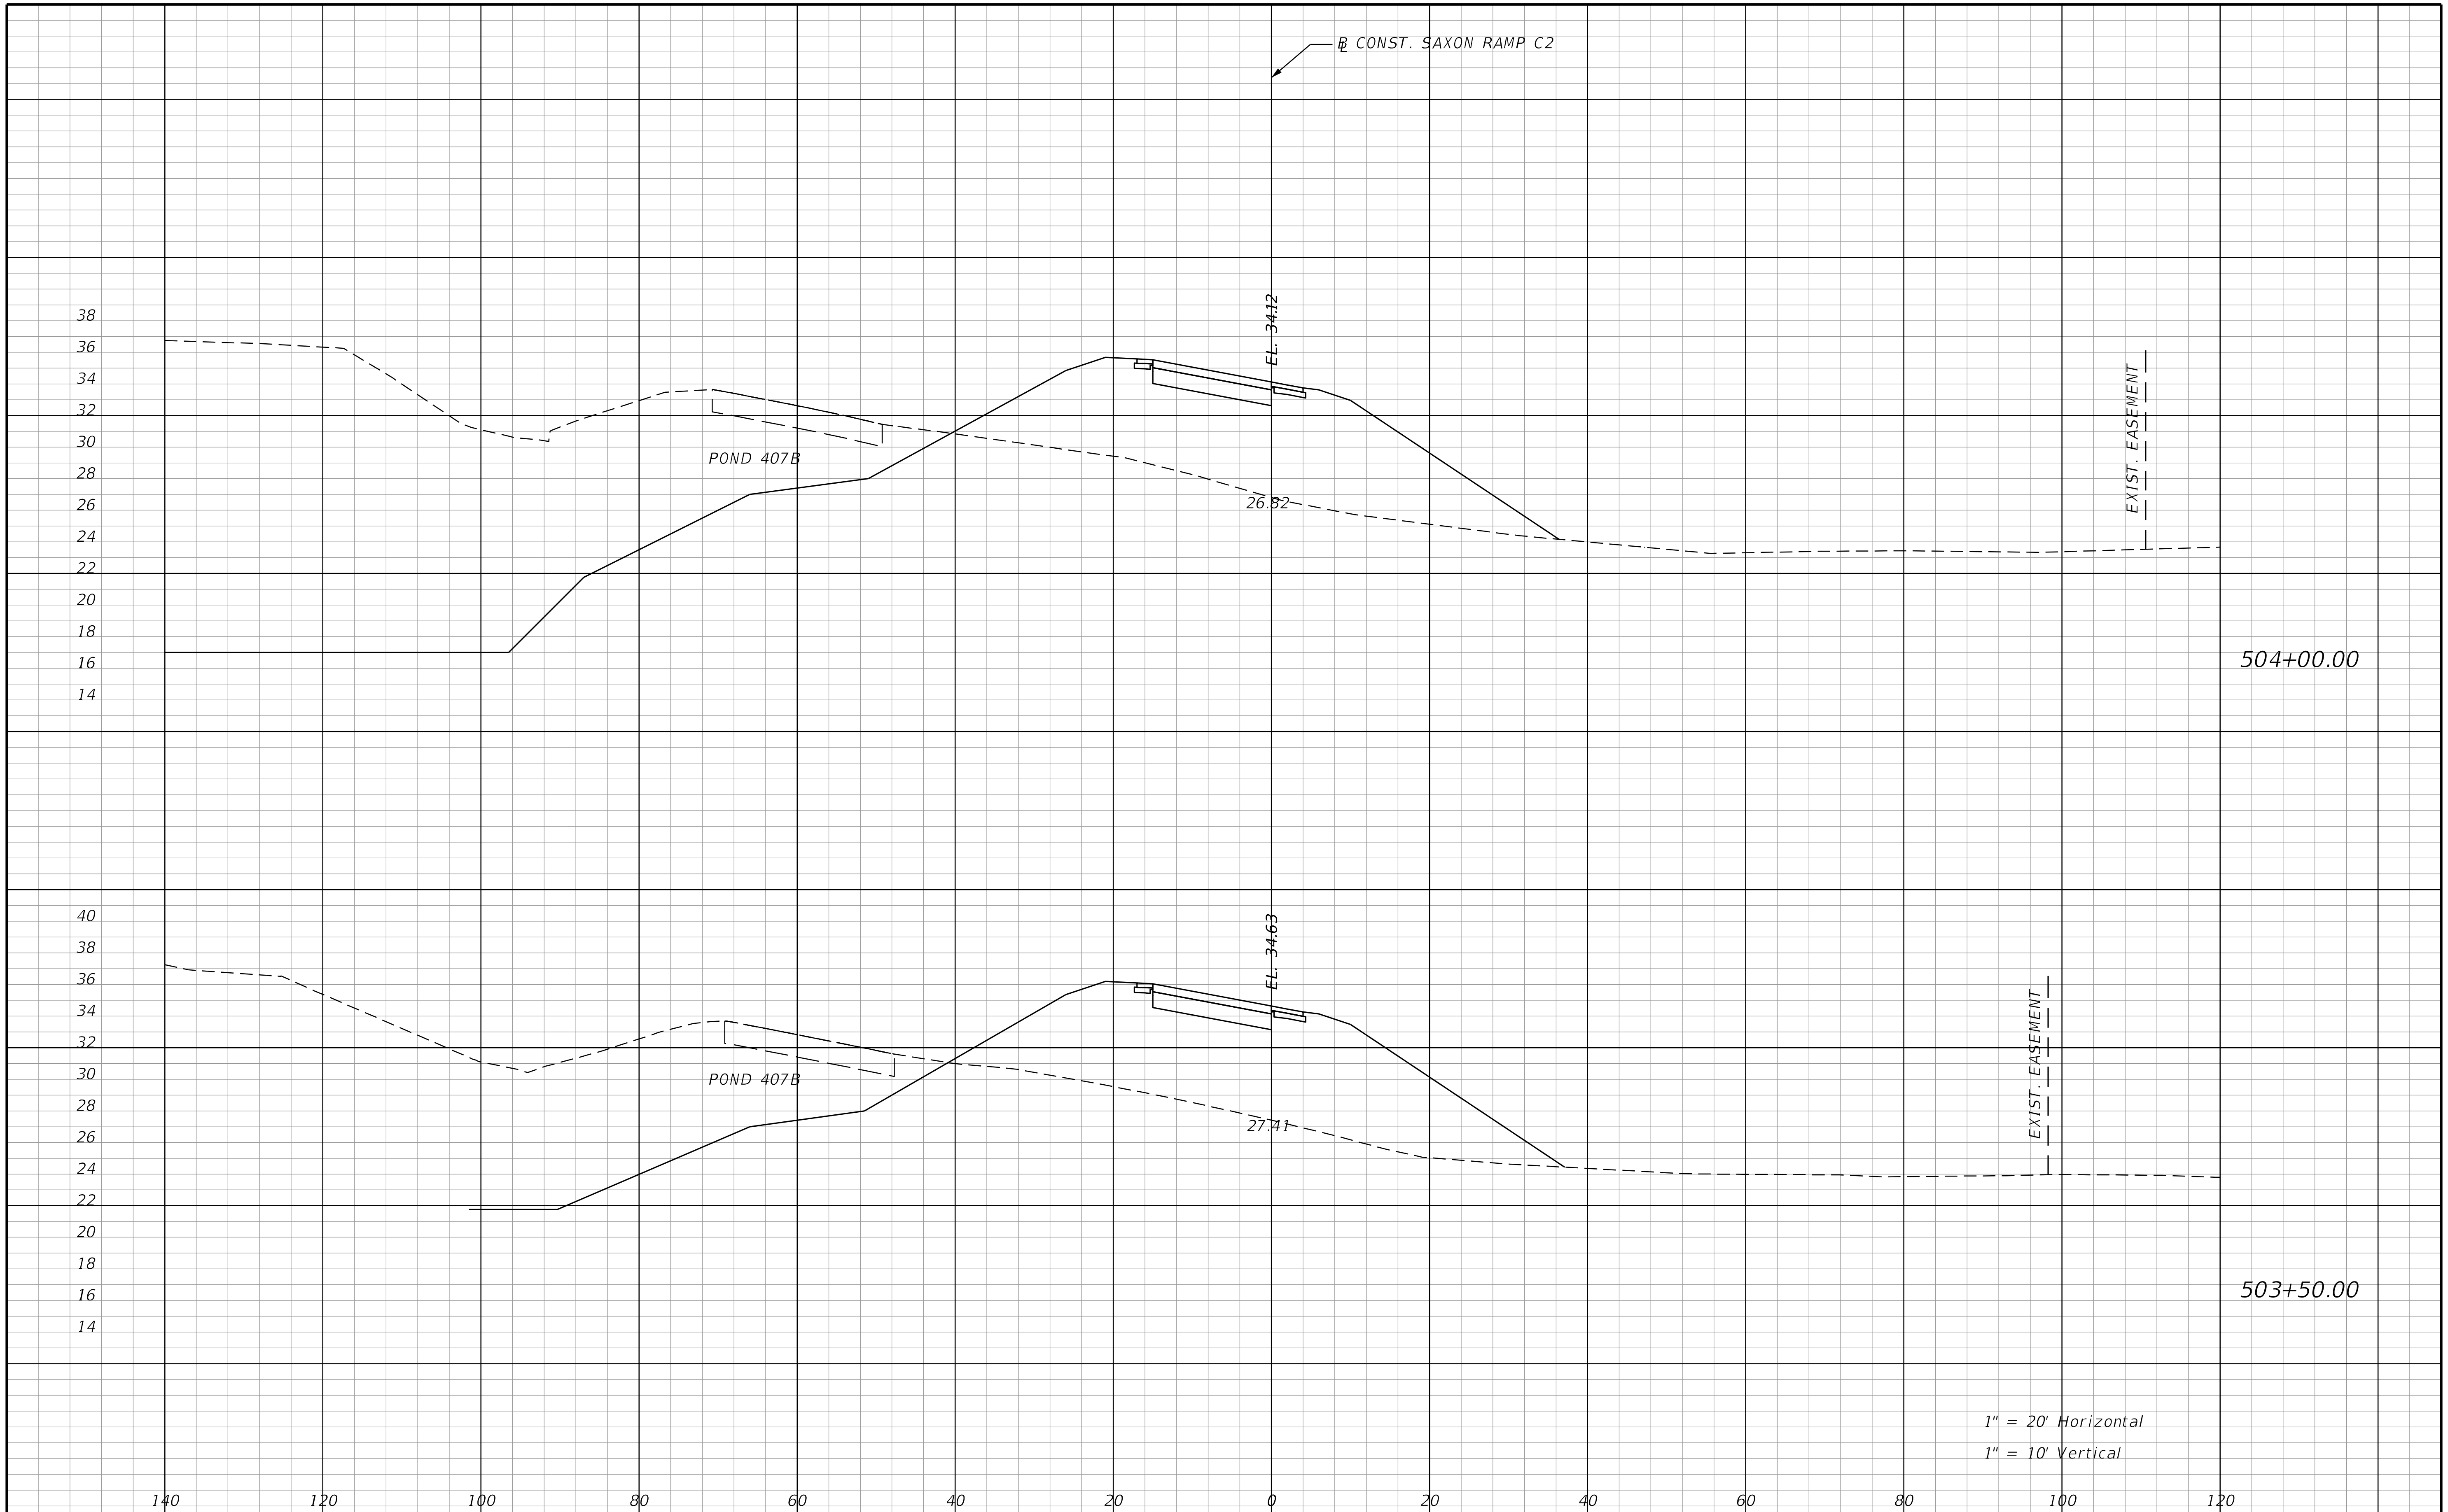

REVISIONS			
DATE	DESCRIPTION	DATE	DESCRIPTION

STANTEC CONSULTING SERVICES INC.
ENGINEER OF RECORD:
WILLIAM V. ANDERSON, P.E. NO.: 36682
11315 CORPORATE BLVD., SUITE 105
ORLANDO, FLORIDA 32817
(407) 823-8966
CERTIFICATE OF AUTHORIZATION NO. 27013

STATE OF FLORIDA
DEPARTMENT OF TRANSPORTATION

ROAD NO.	COUNTY	FINANCIAL PROJECT ID
SR400	VOLUSIA	408464-2-32-01

CROSS SECTIONS
SAXON BLVD. RAMP C2

SHEET NO.
1223

jchassee 6/14/2019 4:30:00 PM Rdxsrd_shg V:\2158\active\CADD\40846423201\roadway\RDXSRD-RAMP-06.dgn

THE OFFICIAL RECORD OF THIS SHEET IS THE ELECTRONIC FILE DIGITALLY SIGNED AND SEALED UNDER RULE 61G15-23.004, F.A.C.

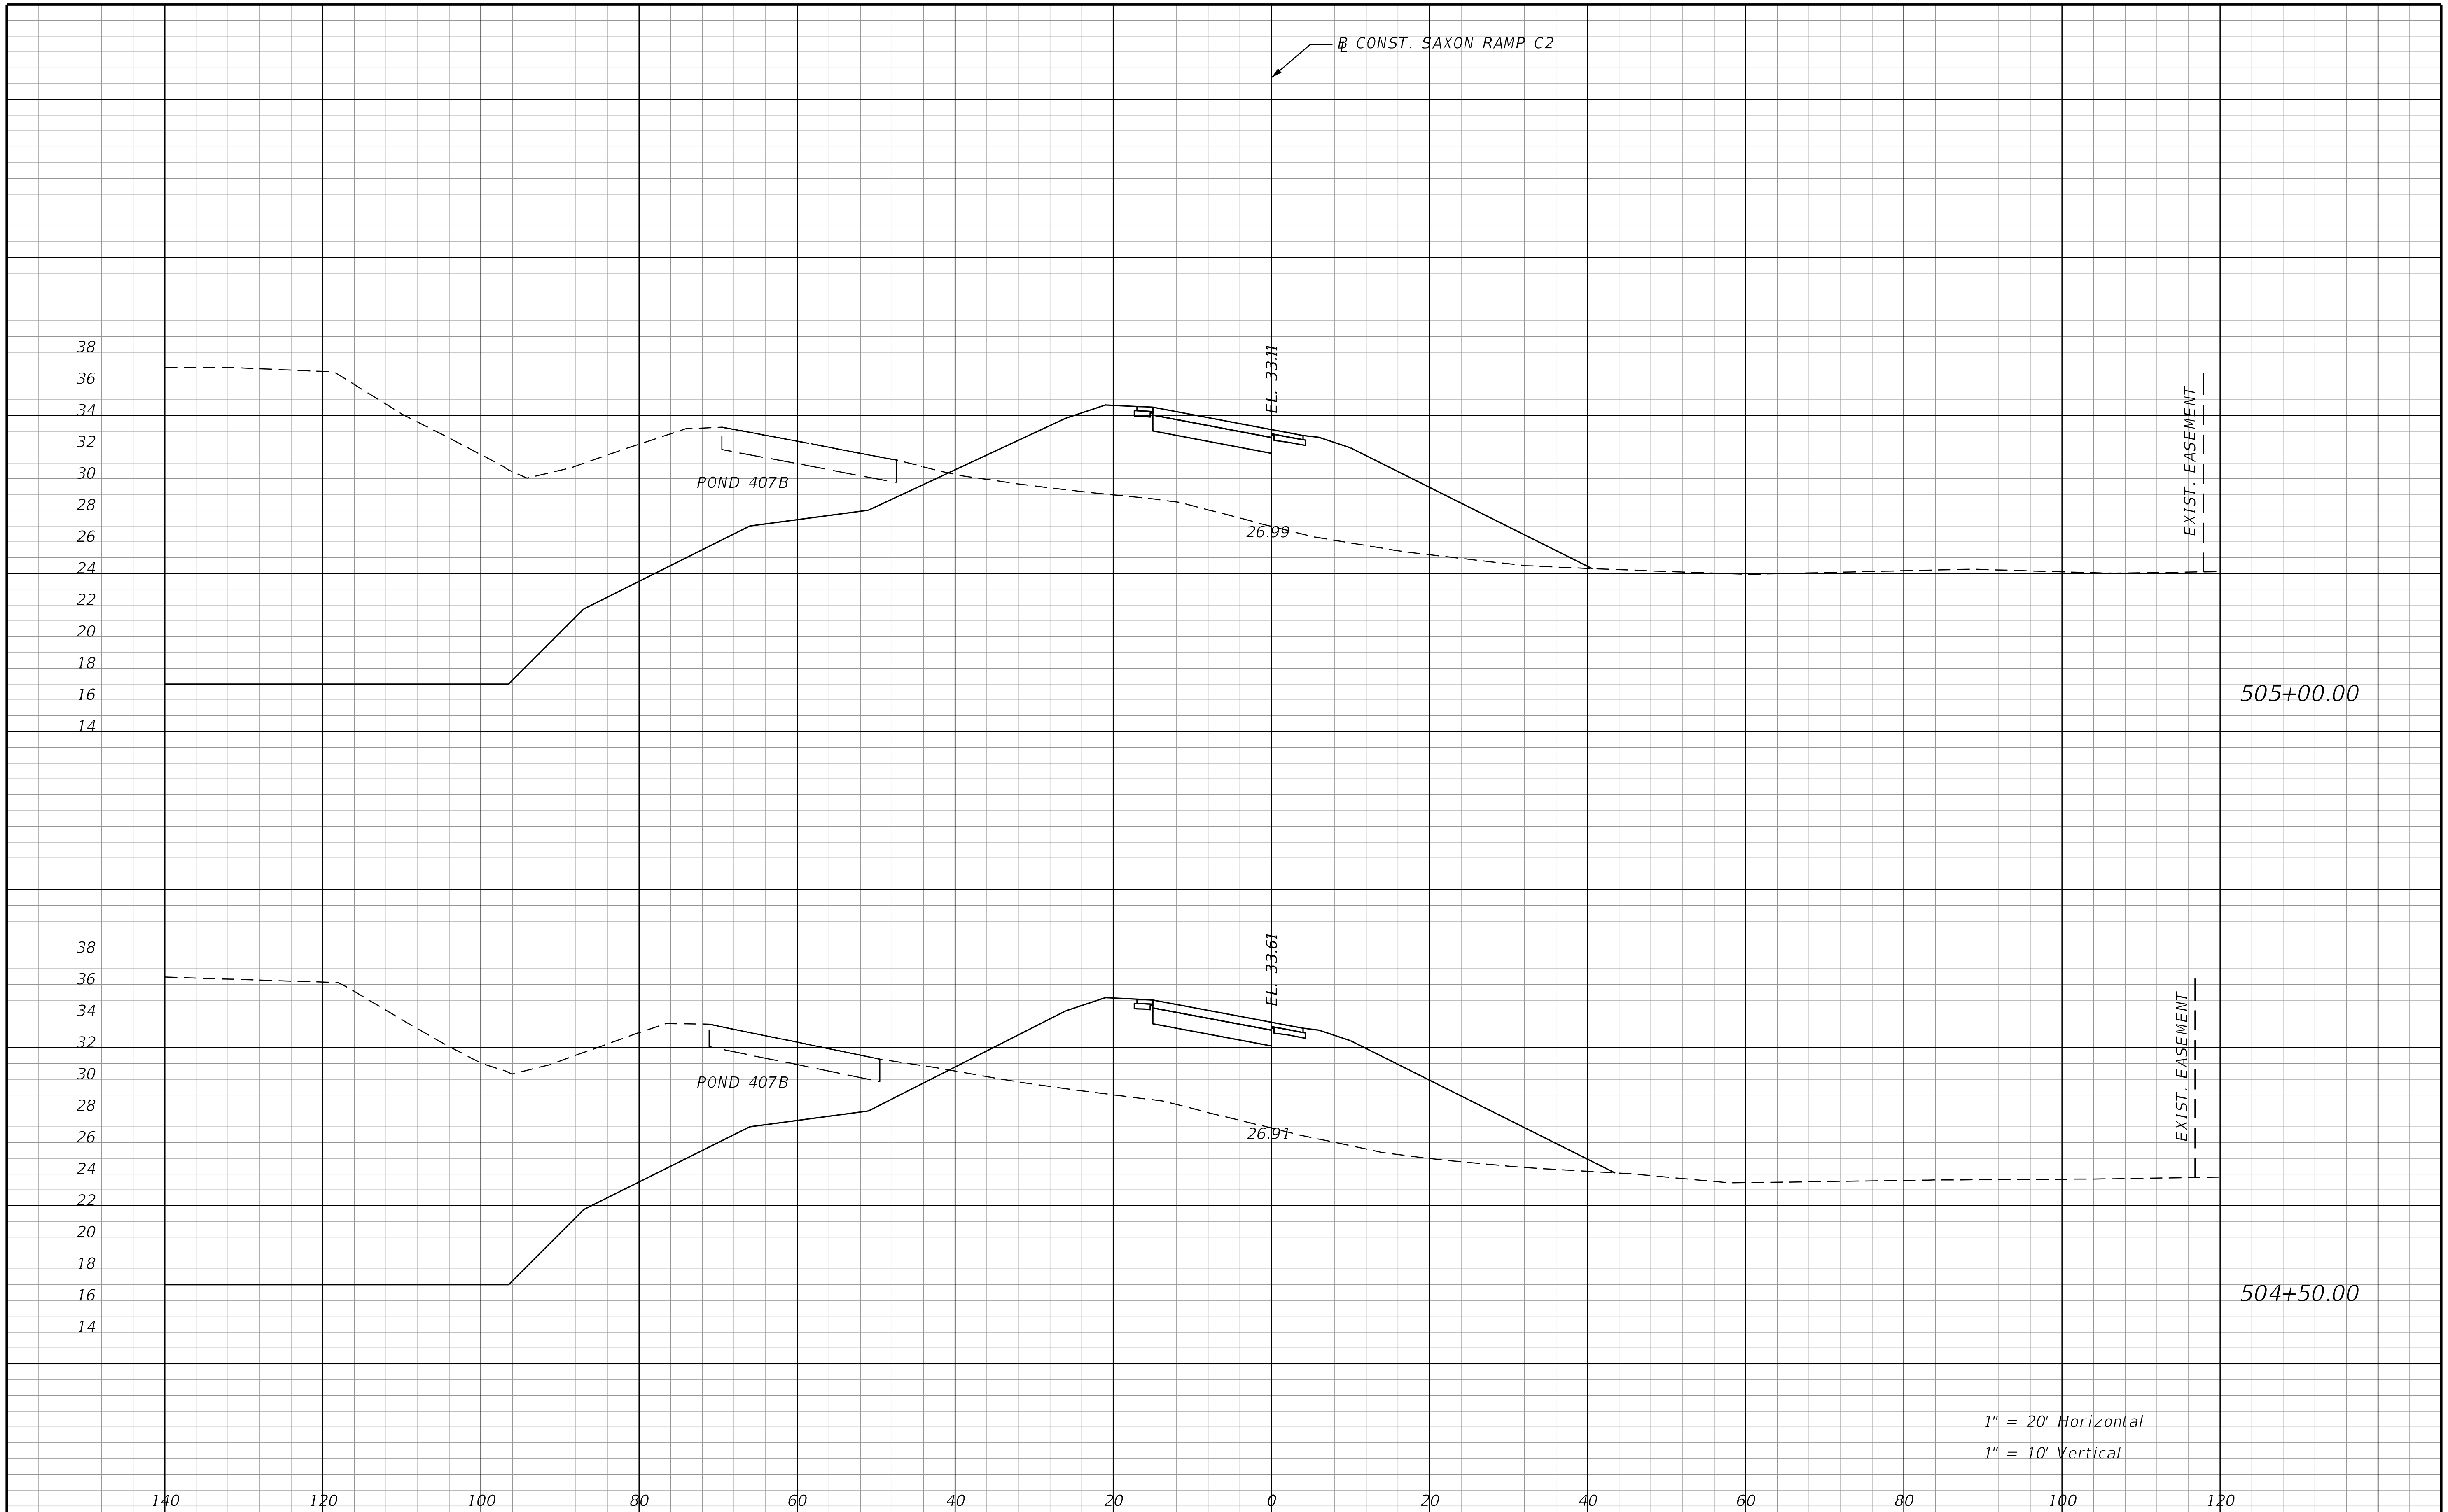

REVISIONS			
DATE	DESCRIPTION	DATE	DESCRIPTION

STANTEC CONSULTING SERVICES INC.
ENGINEER OF RECORD:
WILLIAM V. ANDERSON, P.E. NO.: 36682
11315 CORPORATE BLVD., SUITE 105
ORLANDO, FLORIDA 32817
(407) 823-8966
CERTIFICATE OF AUTHORIZATION NO. 27013

STATE OF FLORIDA
DEPARTMENT OF TRANSPORTATION

ROAD NO.	COUNTY	FINANCIAL PROJECT ID
SR400	VOLUSIA	408464-2-32-01

CROSS SECTIONS
SAXON BLVD. RAMP C2

SHEET NO.
1224

THE OFFICIAL RECORD OF THIS SHEET IS THE ELECTRONIC FILE DIGITALLY SIGNED AND SEALED UNDER RULE 61G15-23.004, F.A.C.

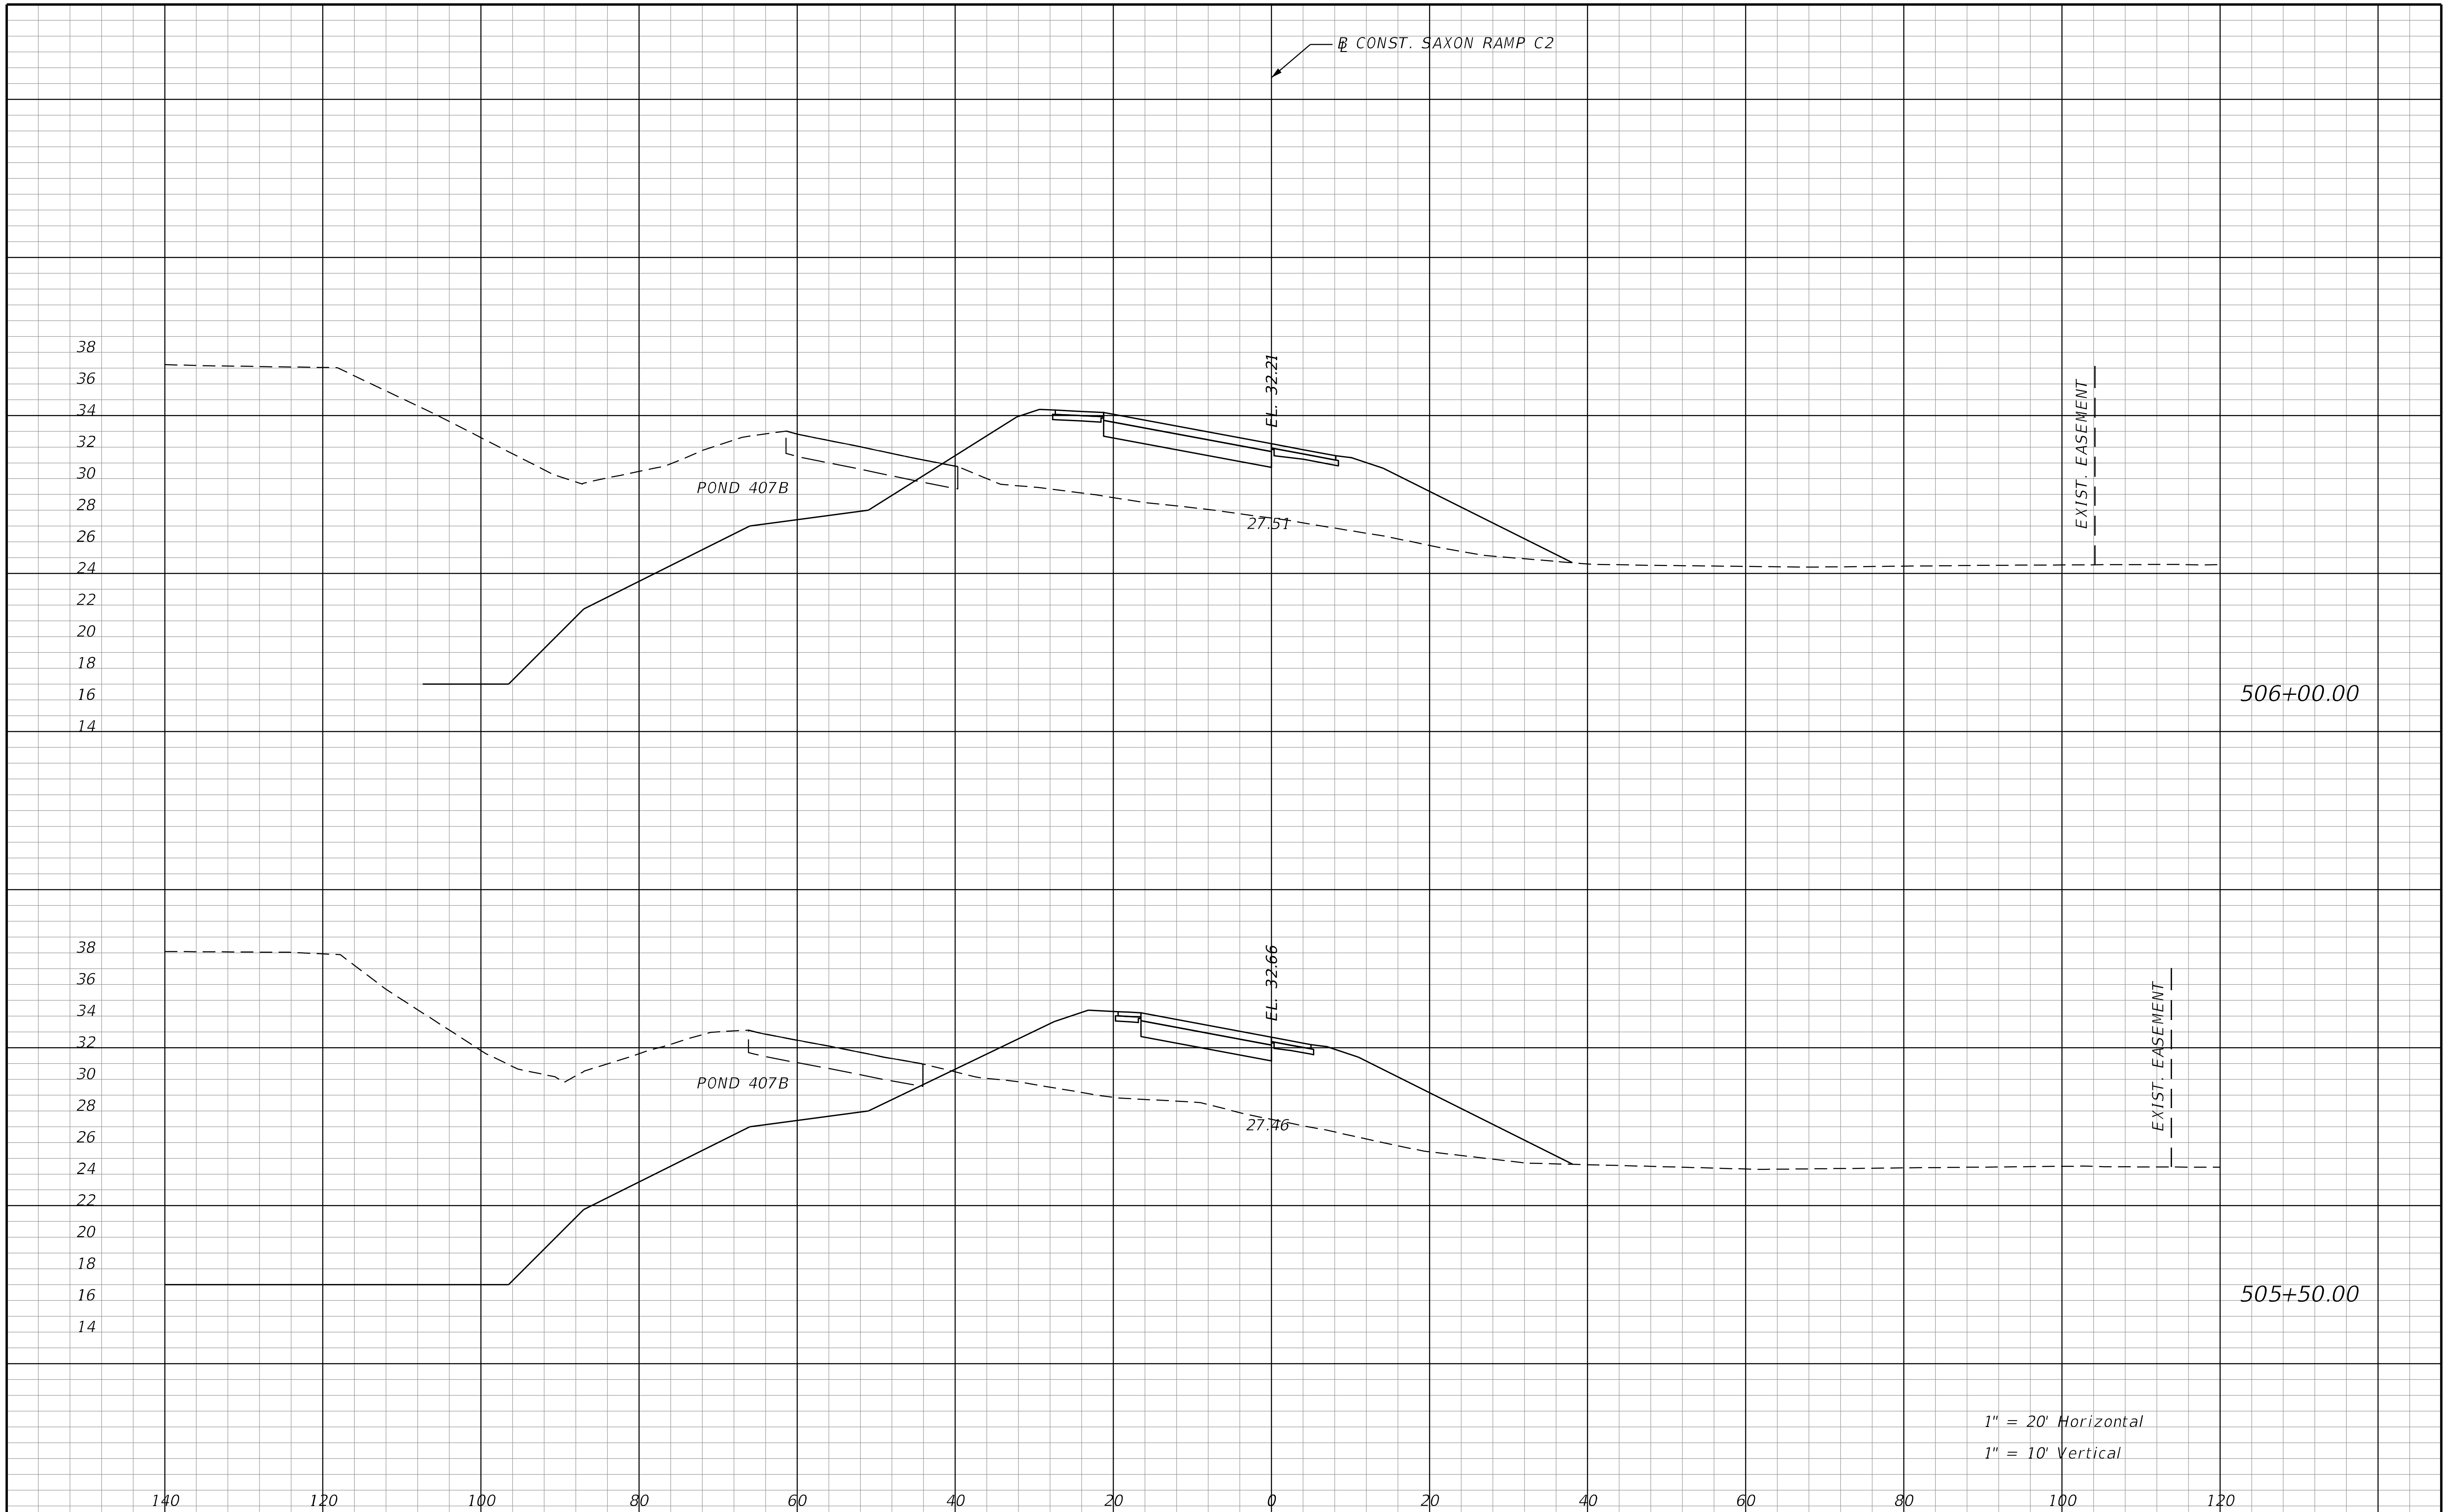

THE OFFICIAL RECORD OF THIS SHEET IS THE ELECTRONIC FILE DIGITALLY SIGNED AND SEALED UNDER RULE 61G15-23.004, F.A.C.

REVISIONS			
DATE	DESCRIPTION	DATE	DESCRIPTION

STANTEC CONSULTING SERVICES INC.
ENGINEER OF RECORD:
WILLIAM V. ANDERSON, P.E. NO.: 36682
11315 CORPORATE BLVD., SUITE 105
ORLANDO, FLORIDA 32817
(407) 823-8966
CERTIFICATE OF AUTHORIZATION NO. 27013

STATE OF FLORIDA
DEPARTMENT OF TRANSPORTATION

ROAD NO.	COUNTY	FINANCIAL PROJECT ID
SR400	VOLUSIA	408464-2-32-01

CROSS SECTIONS
SAXON BLVD. RAMP C2

SHEET NO.
1225

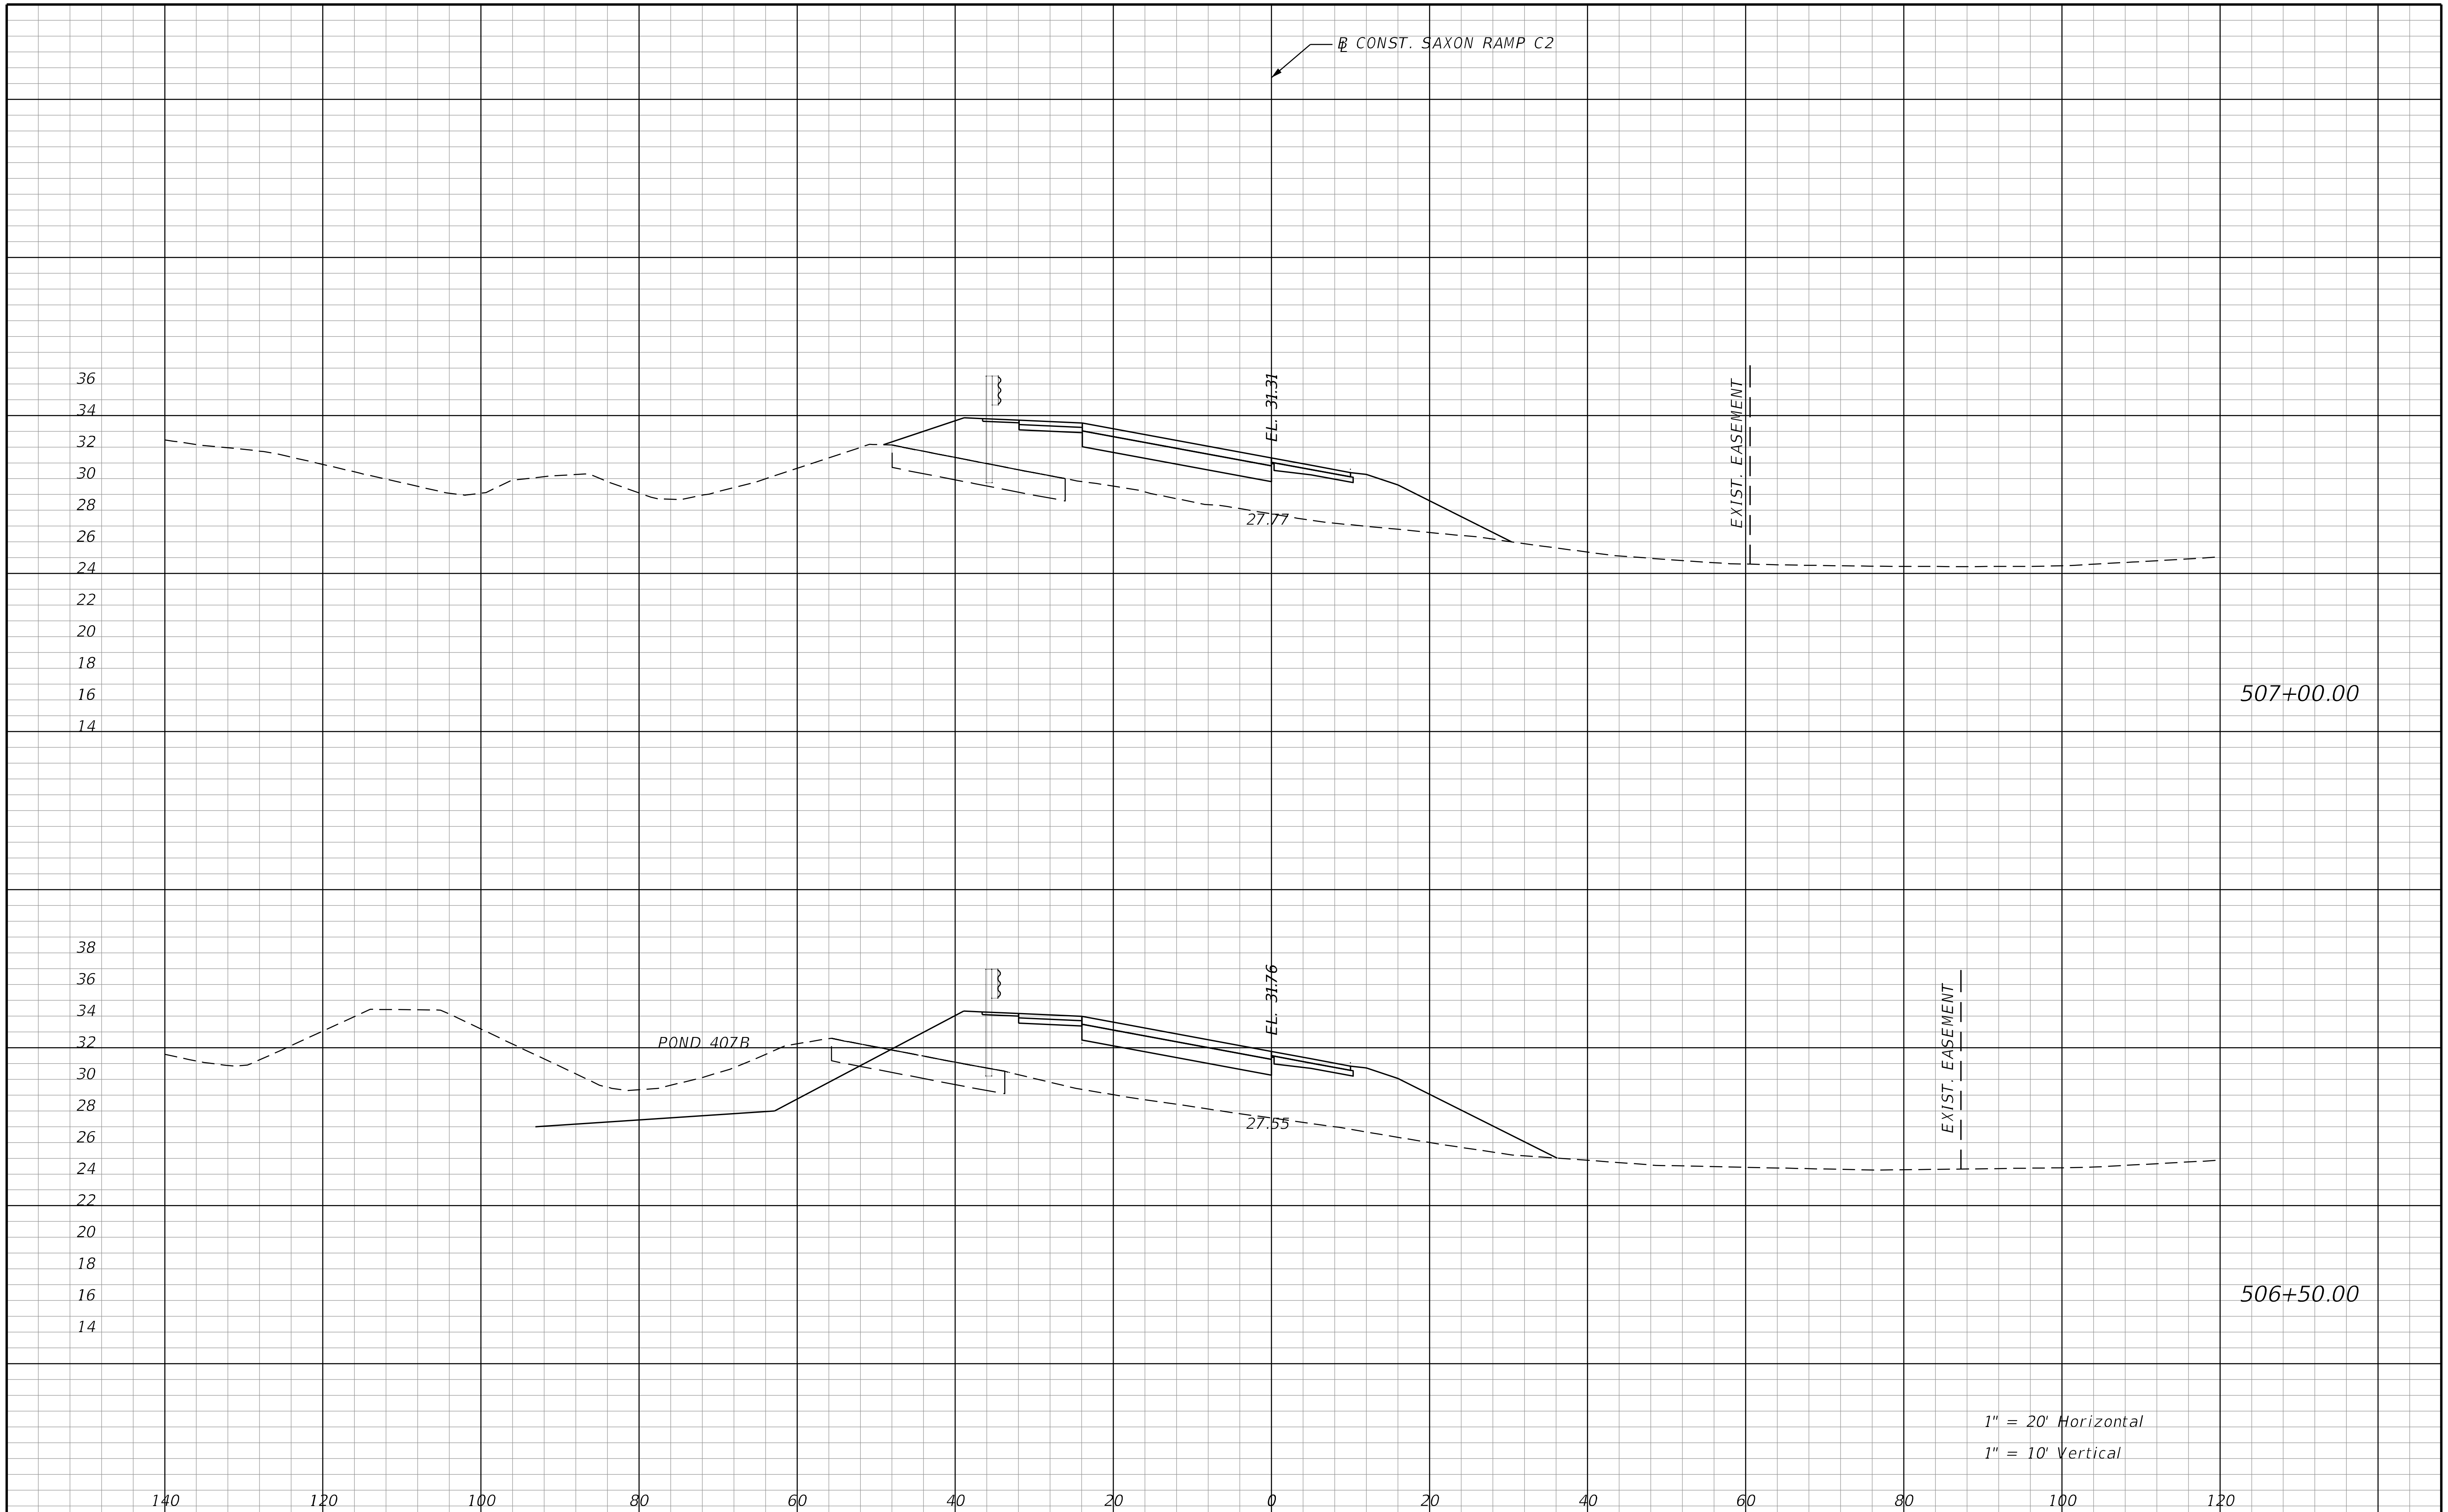

REVISIONS			
DATE	DESCRIPTION	DATE	DESCRIPTION

STANTEC CONSULTING SERVICES INC.
ENGINEER OF RECORD:
WILLIAM V. ANDERSON, P.E. NO.: 36682
11315 CORPORATE BLVD., SUITE 105
ORLANDO, FLORIDA 32817
(407) 823-8966
CERTIFICATE OF AUTHORIZATION NO. 27013

STATE OF FLORIDA
DEPARTMENT OF TRANSPORTATION

ROAD NO.	COUNTY	FINANCIAL PROJECT ID
SR400	VOLUSIA	408464-2-32-01

CROSS SECTIONS
SAXON BLVD. RAMP C2

SHEET NO. 1226

THE OFFICIAL RECORD OF THIS SHEET IS THE ELECTRONIC FILE DIGITALLY SIGNED AND SEALED UNDER RULE 61G15-23.004, F.A.C.

jchassee 6/14/2019 4:30:01 PM Rdxsrd_shg V:\2158\active\CADD\40846423201\roadway\RDXSRD-RAMP-06.dgn

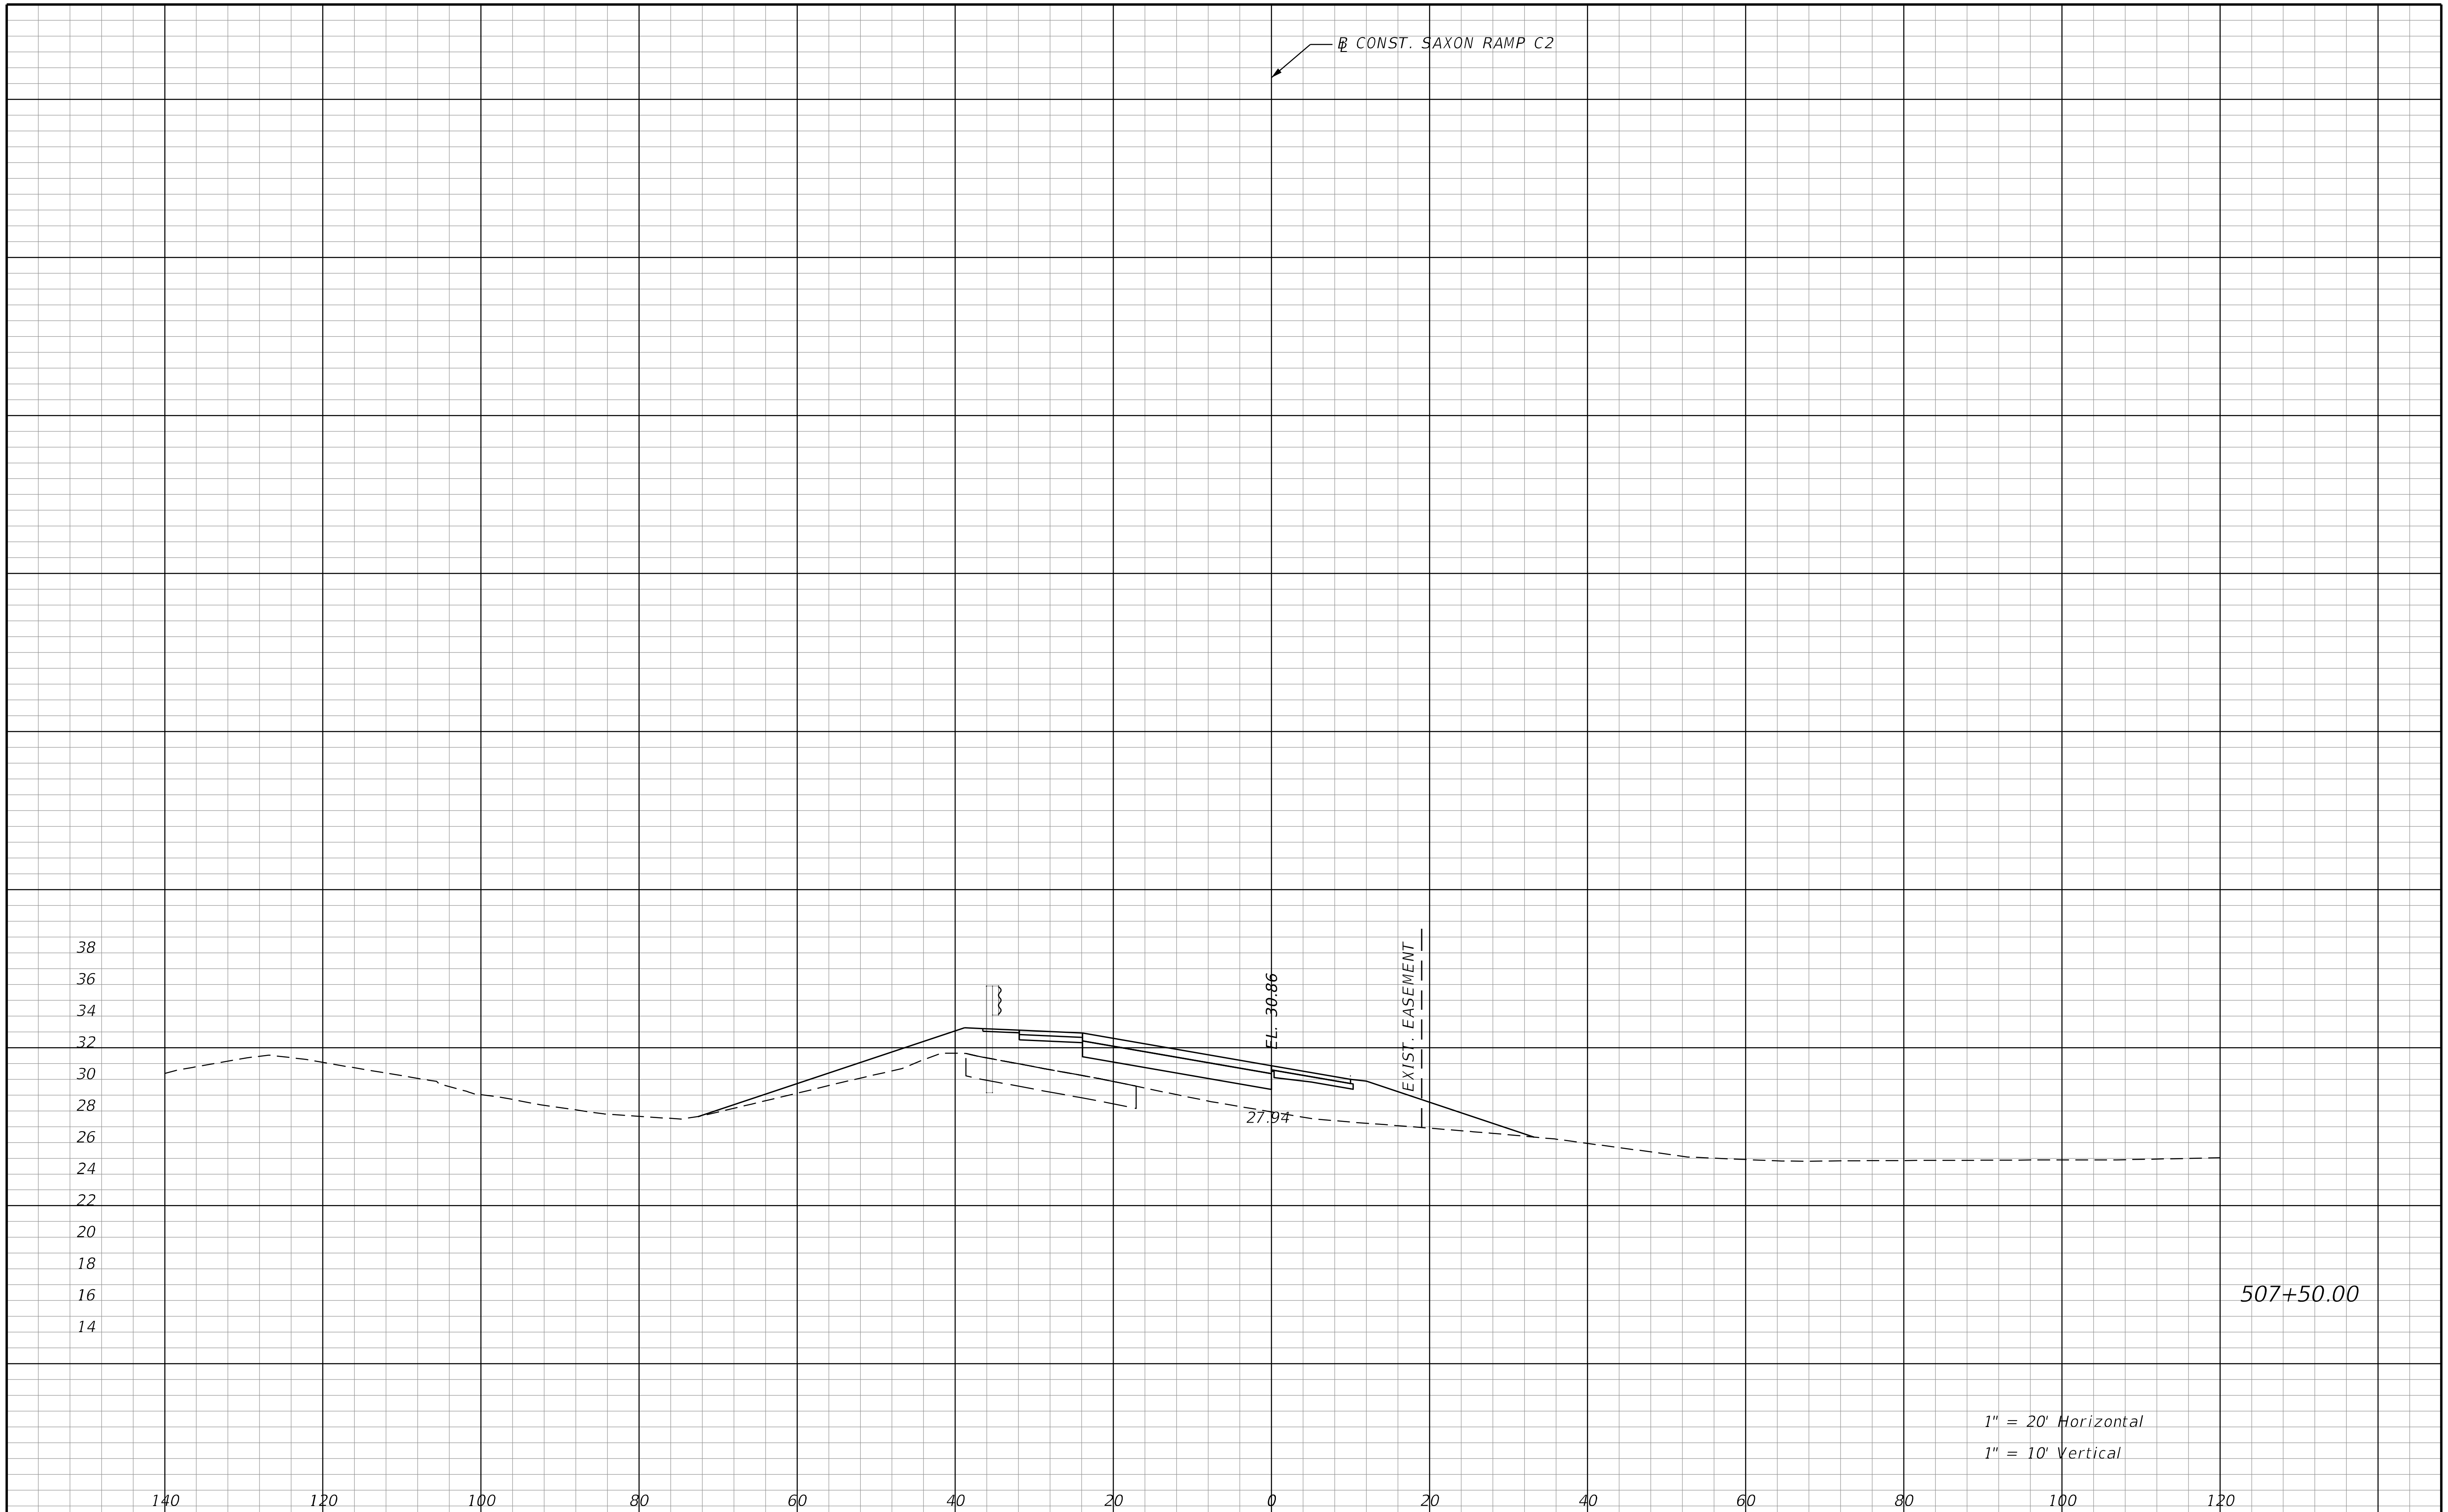

REVISIONS			
DATE	DESCRIPTION	DATE	DESCRIPTION

STANTEC CONSULTING SERVICES INC.
ENGINEER OF RECORD:
WILLIAM V. ANDERSON, P.E. NO.: 36682
11315 CORPORATE BLVD., SUITE 105
ORLANDO, FLORIDA 32817
(407) 823-8966
CERTIFICATE OF AUTHORIZATION NO. 27013

STATE OF FLORIDA
DEPARTMENT OF TRANSPORTATION

ROAD NO.	COUNTY	FINANCIAL PROJECT ID
SR400	VOLUSIA	408464-2-32-01

CROSS SECTIONS
SAXON BLVD. RAMP C2

SHEET NO.
1227

THE OFFICIAL RECORD OF THIS SHEET IS THE ELECTRONIC FILE DIGITALLY SIGNED AND SEALED UNDER RULE 61G15-23.004, F.A.C.

jchassee 6/14/2019 4:30:01 PM Rdxsrd_shg V:\2158\active\CADD\40846423201\roadway\RDXSRD-RAMP-06.dgn

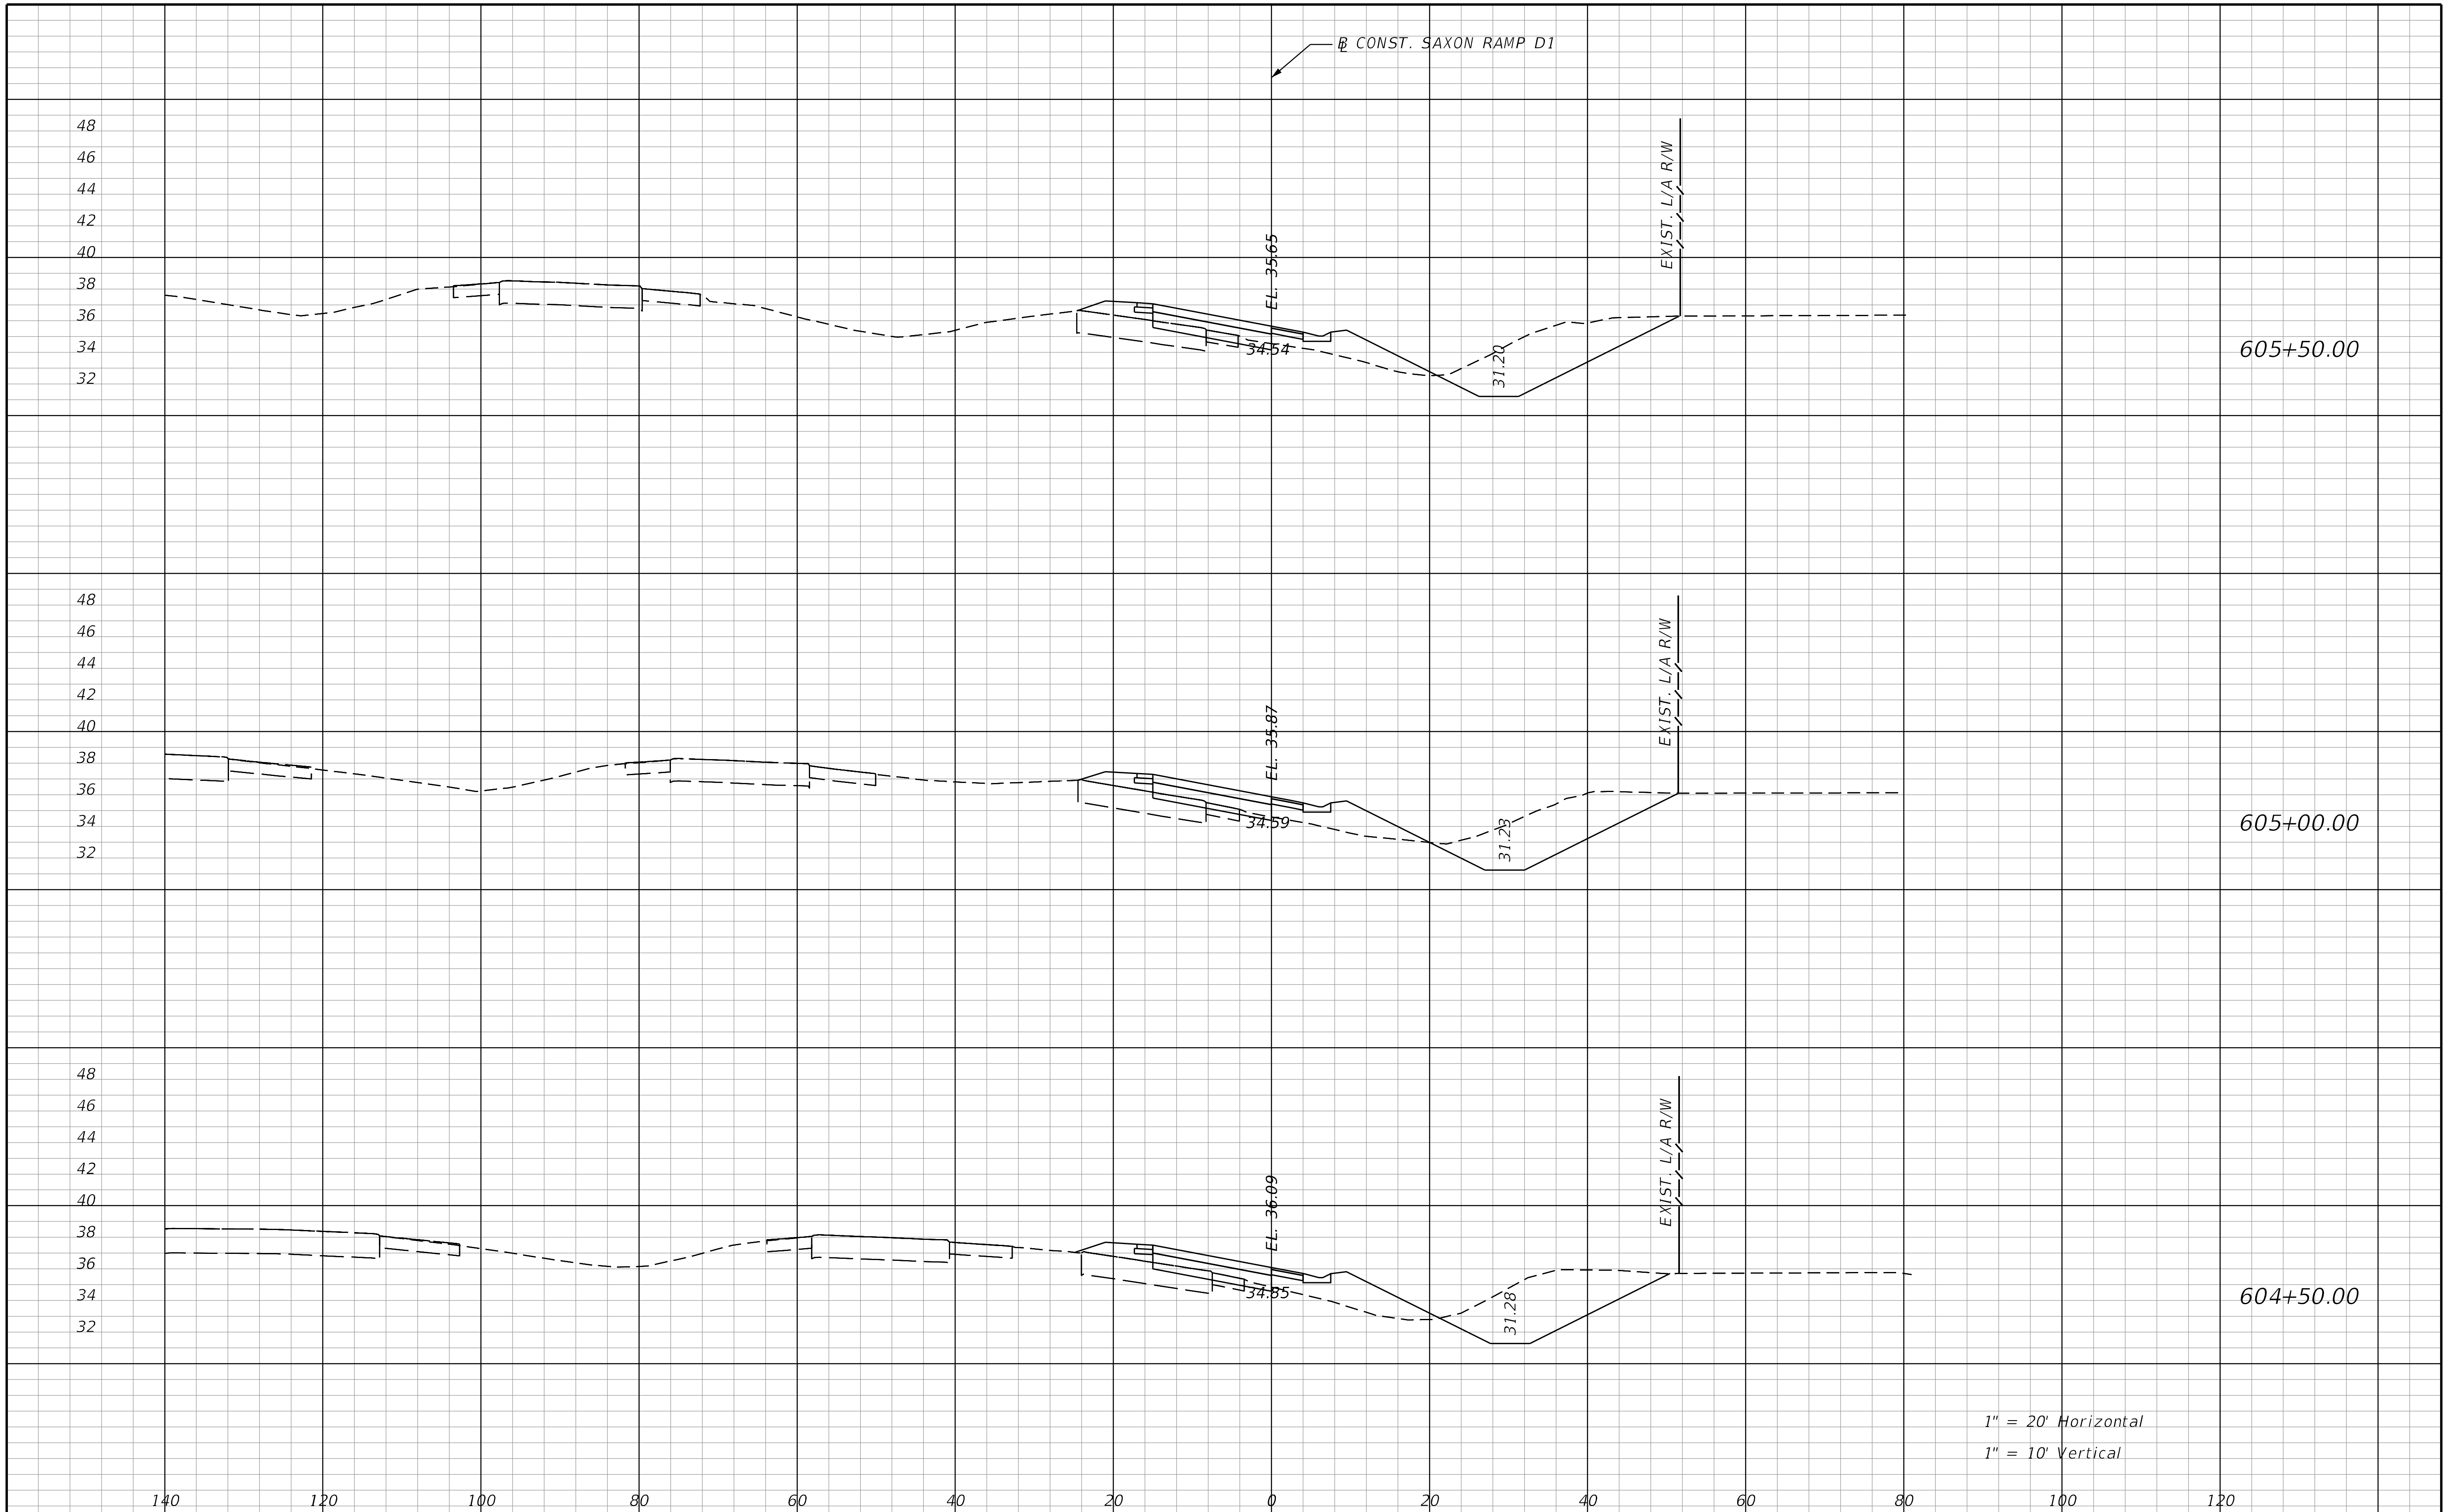

REVISIONS			
DATE	DESCRIPTION	DATE	DESCRIPTION

STANTEC CONSULTING SERVICES INC.
ENGINEER OF RECORD:
WILLIAM V. ANDERSON, P.E. NO.: 36682
11315 CORPORATE BLVD., SUITE 105
ORLANDO, FLORIDA 32817
(407) 823-8966
CERTIFICATE OF AUTHORIZATION NO. 27013

STATE OF FLORIDA
DEPARTMENT OF TRANSPORTATION

ROAD NO.	COUNTY	FINANCIAL PROJECT ID
SR400	VOLUSIA	408464-2-32-01

CROSS SECTIONS
SAXON BLVD. RAMP D1

SHEET NO. 1228

THE OFFICIAL RECORD OF THIS SHEET IS THE ELECTRONIC FILE DIGITALLY SIGNED AND SEALED UNDER RULE 61G15-23.004, F.A.C.

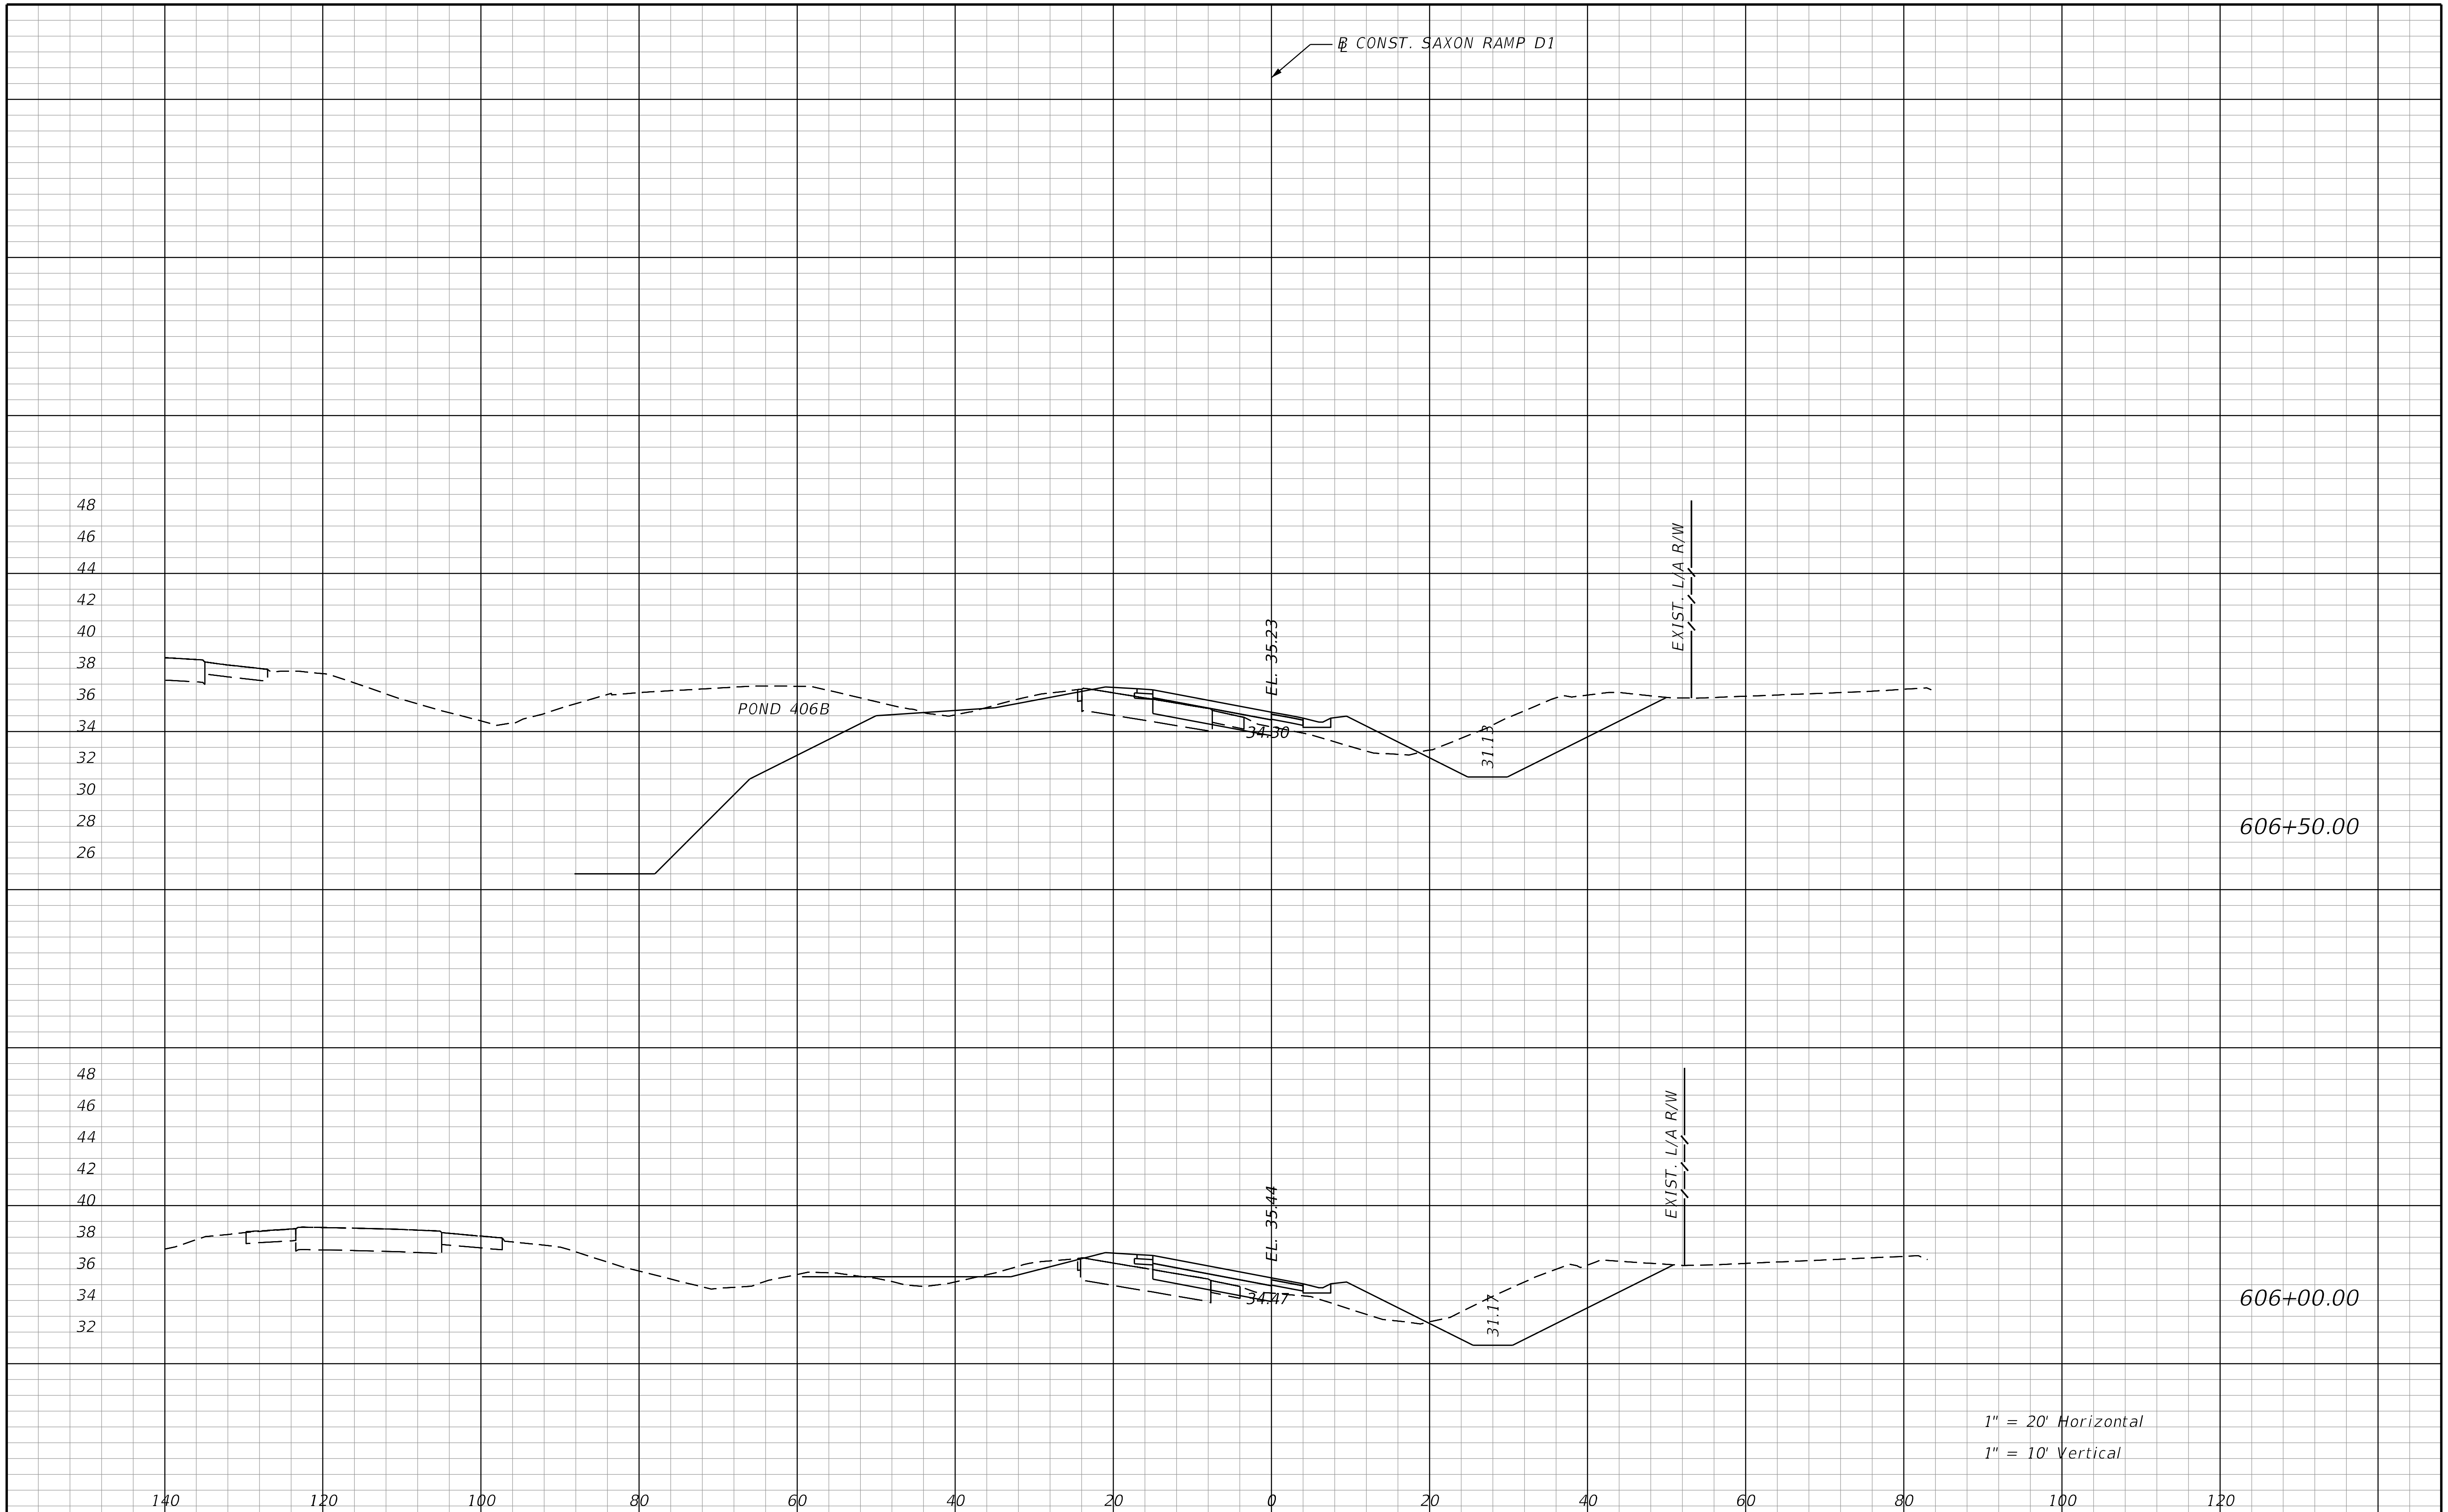

REVISIONS			
DATE	DESCRIPTION	DATE	DESCRIPTION

STANTEC CONSULTING SERVICES INC.
ENGINEER OF RECORD:
WILLIAM V. ANDERSON, P.E. NO.: 36682
11315 CORPORATE BLVD., SUITE 105
ORLANDO, FLORIDA 32817
(407) 823-8966
CERTIFICATE OF AUTHORIZATION NO. 27013

STATE OF FLORIDA
DEPARTMENT OF TRANSPORTATION

ROAD NO.	COUNTY	FINANCIAL PROJECT ID
SR400	VOLUSIA	408464-2-32-01

CROSS SECTIONS
SAXON BLVD. RAMP D1

SHEET NO.
1229

THE OFFICIAL RECORD OF THIS SHEET IS THE ELECTRONIC FILE DIGITALLY SIGNED AND SEALED UNDER RULE 61G15-23.004, F.A.C.

jchassee 6/14/2019 4:30:01 PM Rdxsrd_shg V:\2158\active\CADD\40846423201\roadway\RDXSRD-RAMP-06.dgn

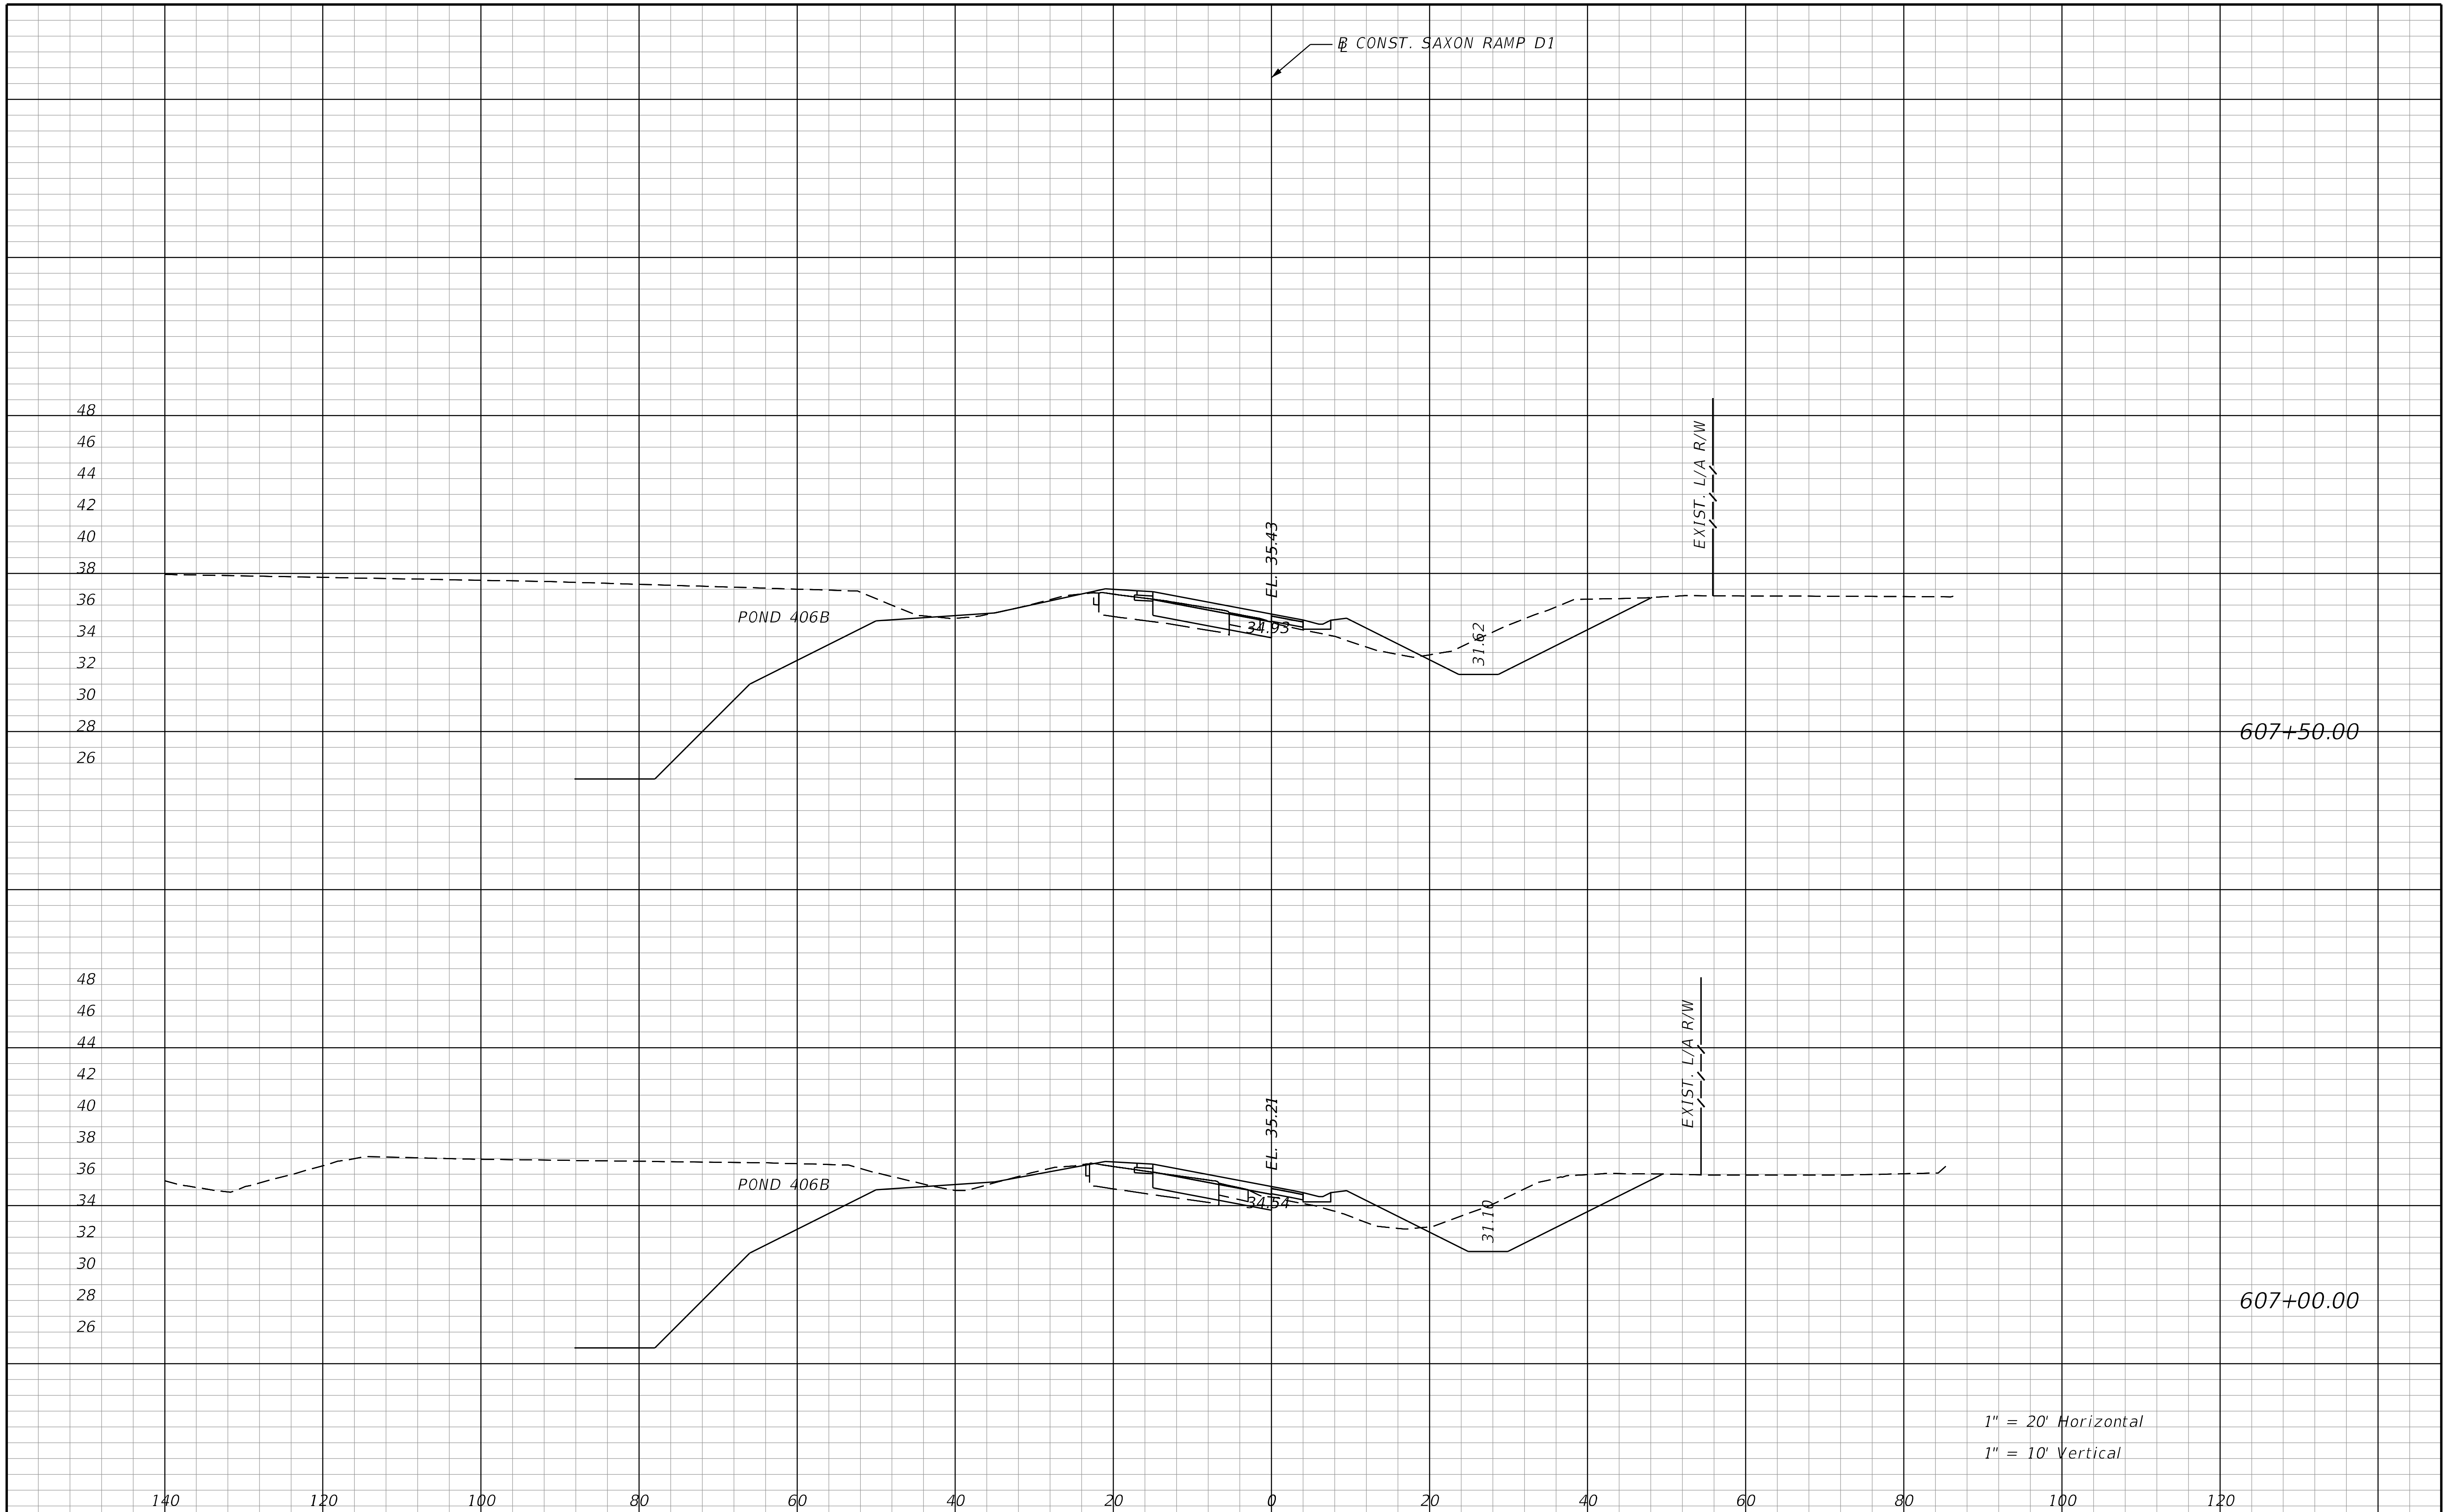

THE OFFICIAL RECORD OF THIS SHEET IS THE ELECTRONIC FILE DIGITALLY SIGNED AND SEALED UNDER RULE 61G15-23.004, F.A.C.

REVISIONS			
DATE	DESCRIPTION	DATE	DESCRIPTION

STANTEC CONSULTING SERVICES INC.
ENGINEER OF RECORD:
WILLIAM V. ANDERSON, P.E. NO.: 36682
11315 CORPORATE BLVD., SUITE 105
ORLANDO, FLORIDA 32817
(407) 823-8966
CERTIFICATE OF AUTHORIZATION NO. 27013

STATE OF FLORIDA DEPARTMENT OF TRANSPORTATION		
ROAD NO.	COUNTY	FINANCIAL PROJECT ID
SR400	VOLUSIA	408464-2-32-01

CROSS SECTIONS
SAXON BLVD. RAMP D1

SHEET NO.
1230

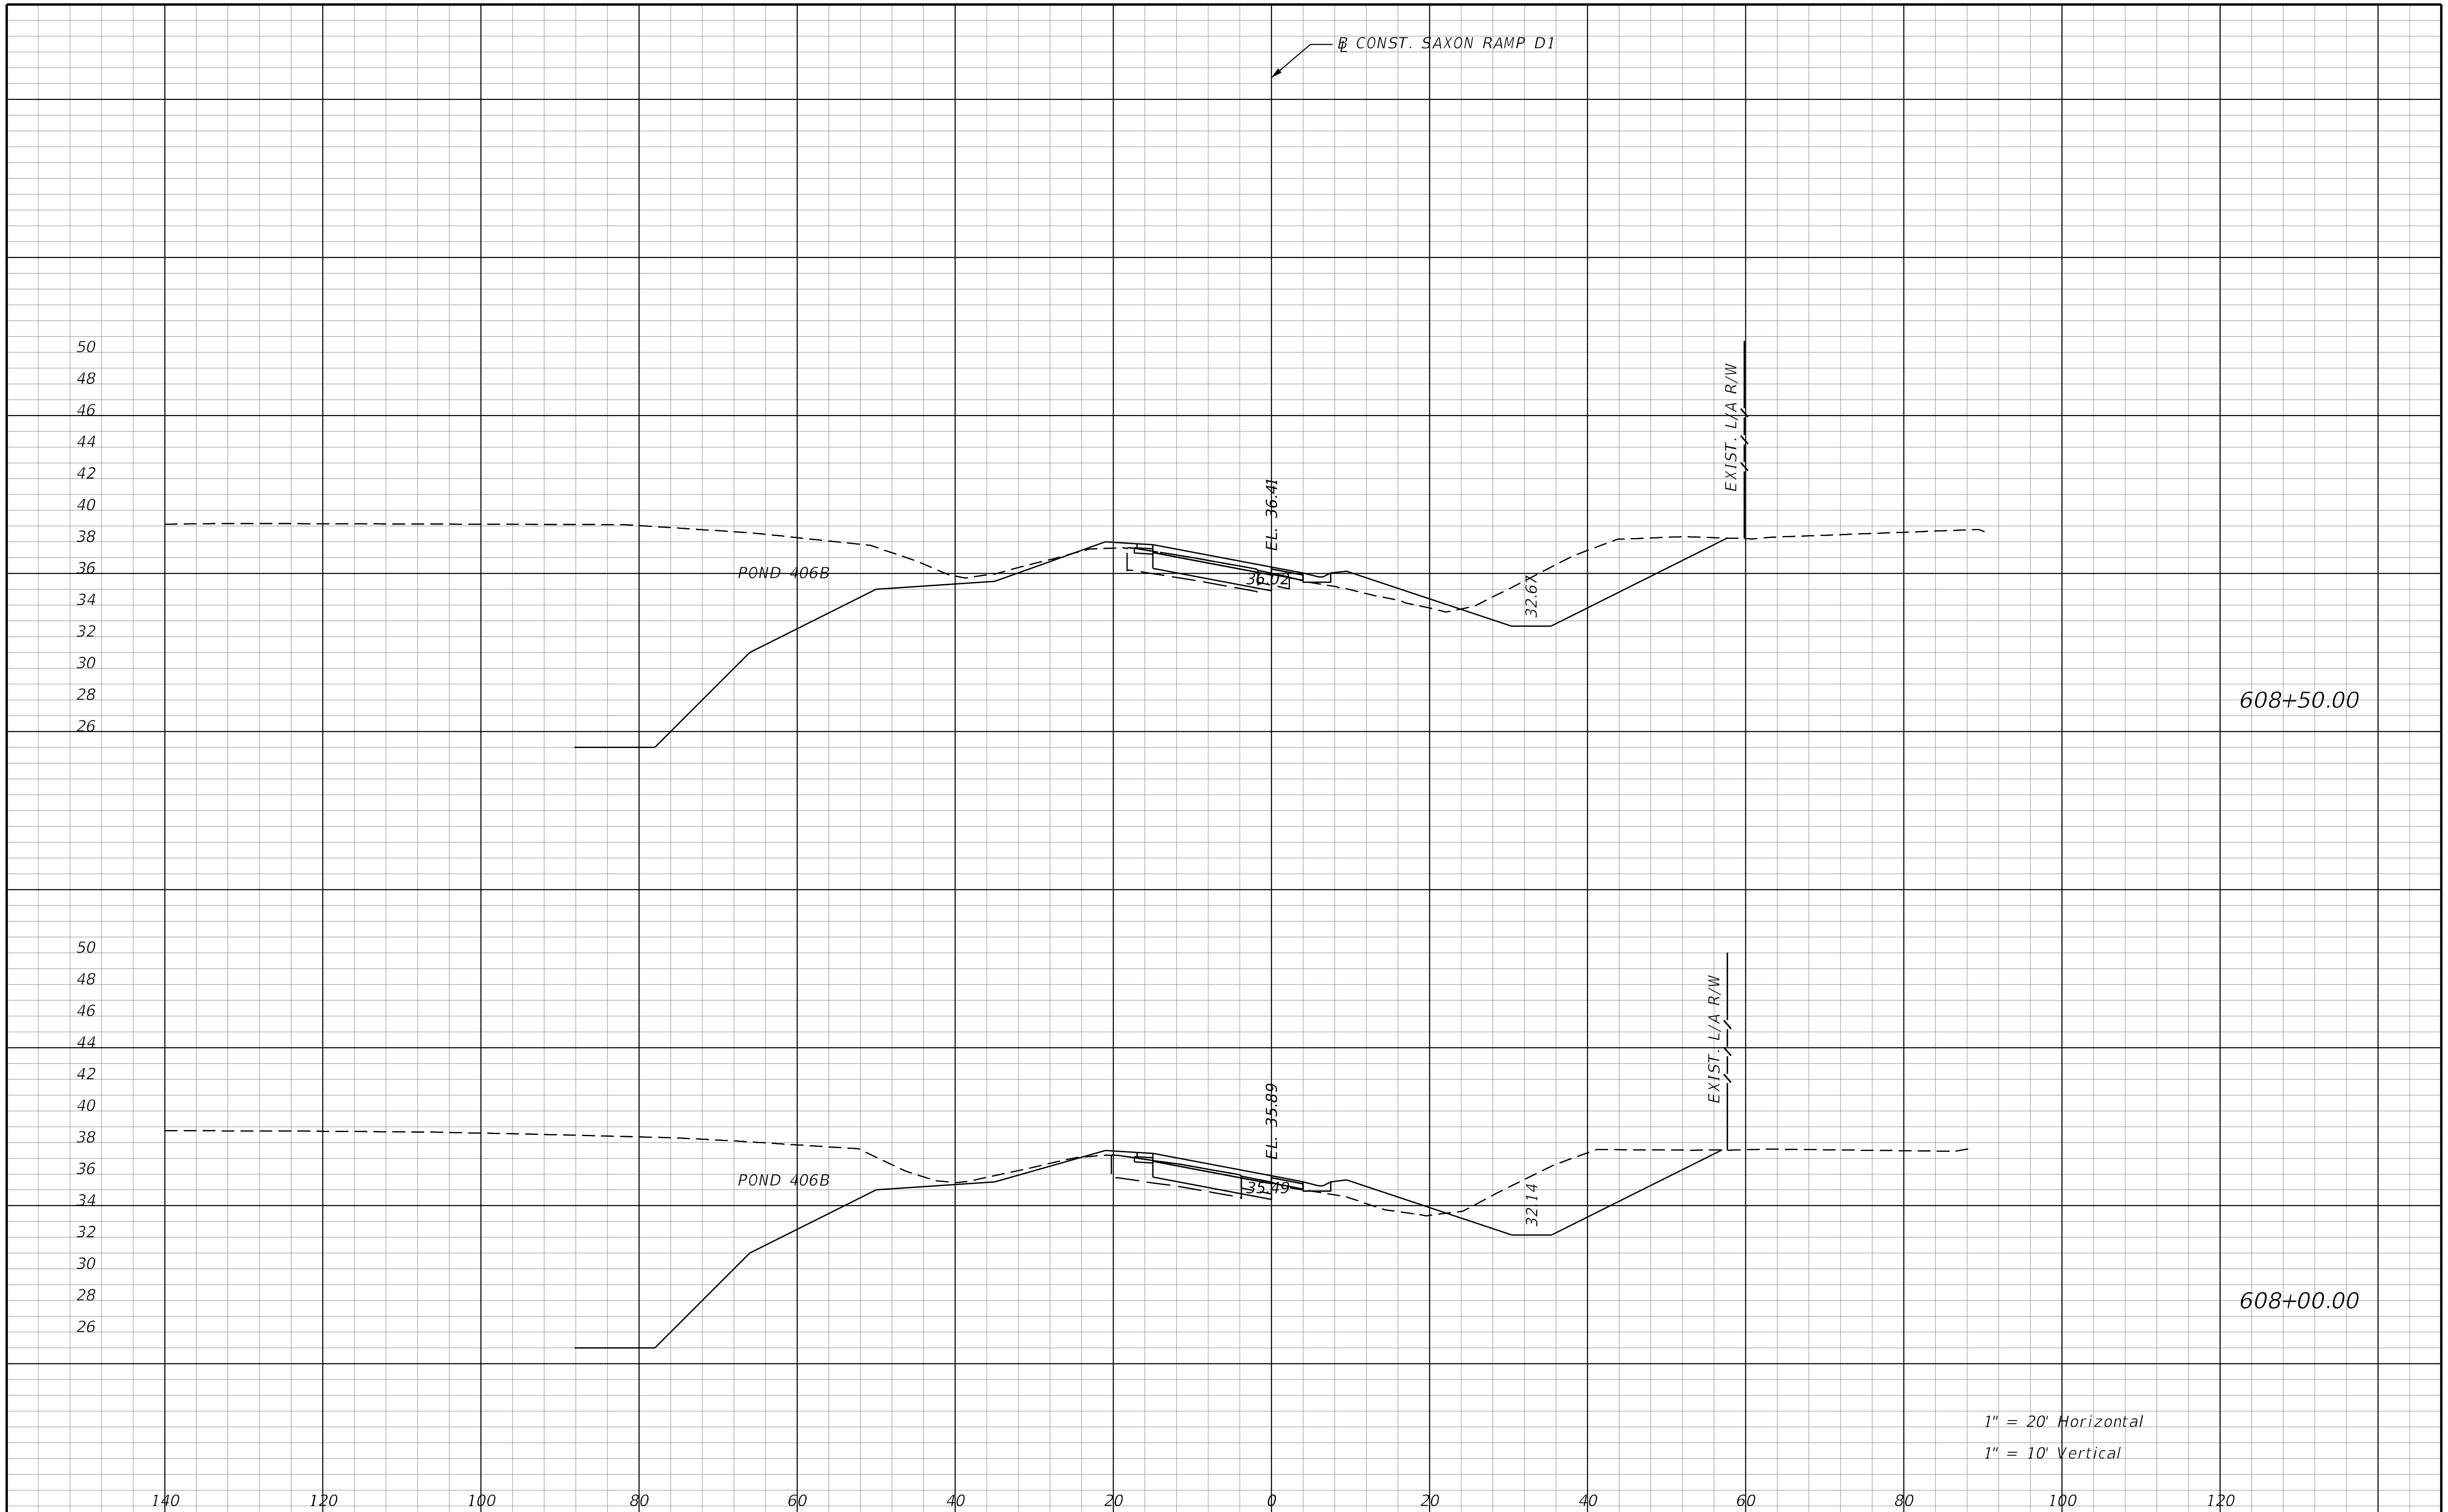

REVISIONS			
DATE	DESCRIPTION	DATE	DESCRIPTION

STANTEC CONSULTING SERVICES INC.
ENGINEER OF RECORD:
WILLIAM V. ANDERSON, P.E. NO.: 36682
11315 CORPORATE BLVD., SUITE 105
ORLANDO, FLORIDA 32817
(407) 823-8966
CERTIFICATE OF AUTHORIZATION NO. 27013

STATE OF FLORIDA
DEPARTMENT OF TRANSPORTATION

ROAD NO.	COUNTY	FINANCIAL PROJECT ID
SR400	VOLUSIA	408464-2-32-01

CROSS SECTIONS
SAXON BLVD. RAMP D1

SHEET NO.
1231

THE OFFICIAL RECORD OF THIS SHEET IS THE ELECTRONIC FILE DIGITALLY SIGNED AND SEALED UNDER RULE 61G15-23.004, F.A.C.

jchassee 6/14/2019 4:30:02 PM Rdxsrd_shg V:\2158\active\CADD\40846423201\roadway\RDXSRD-RAMP-06.dgn

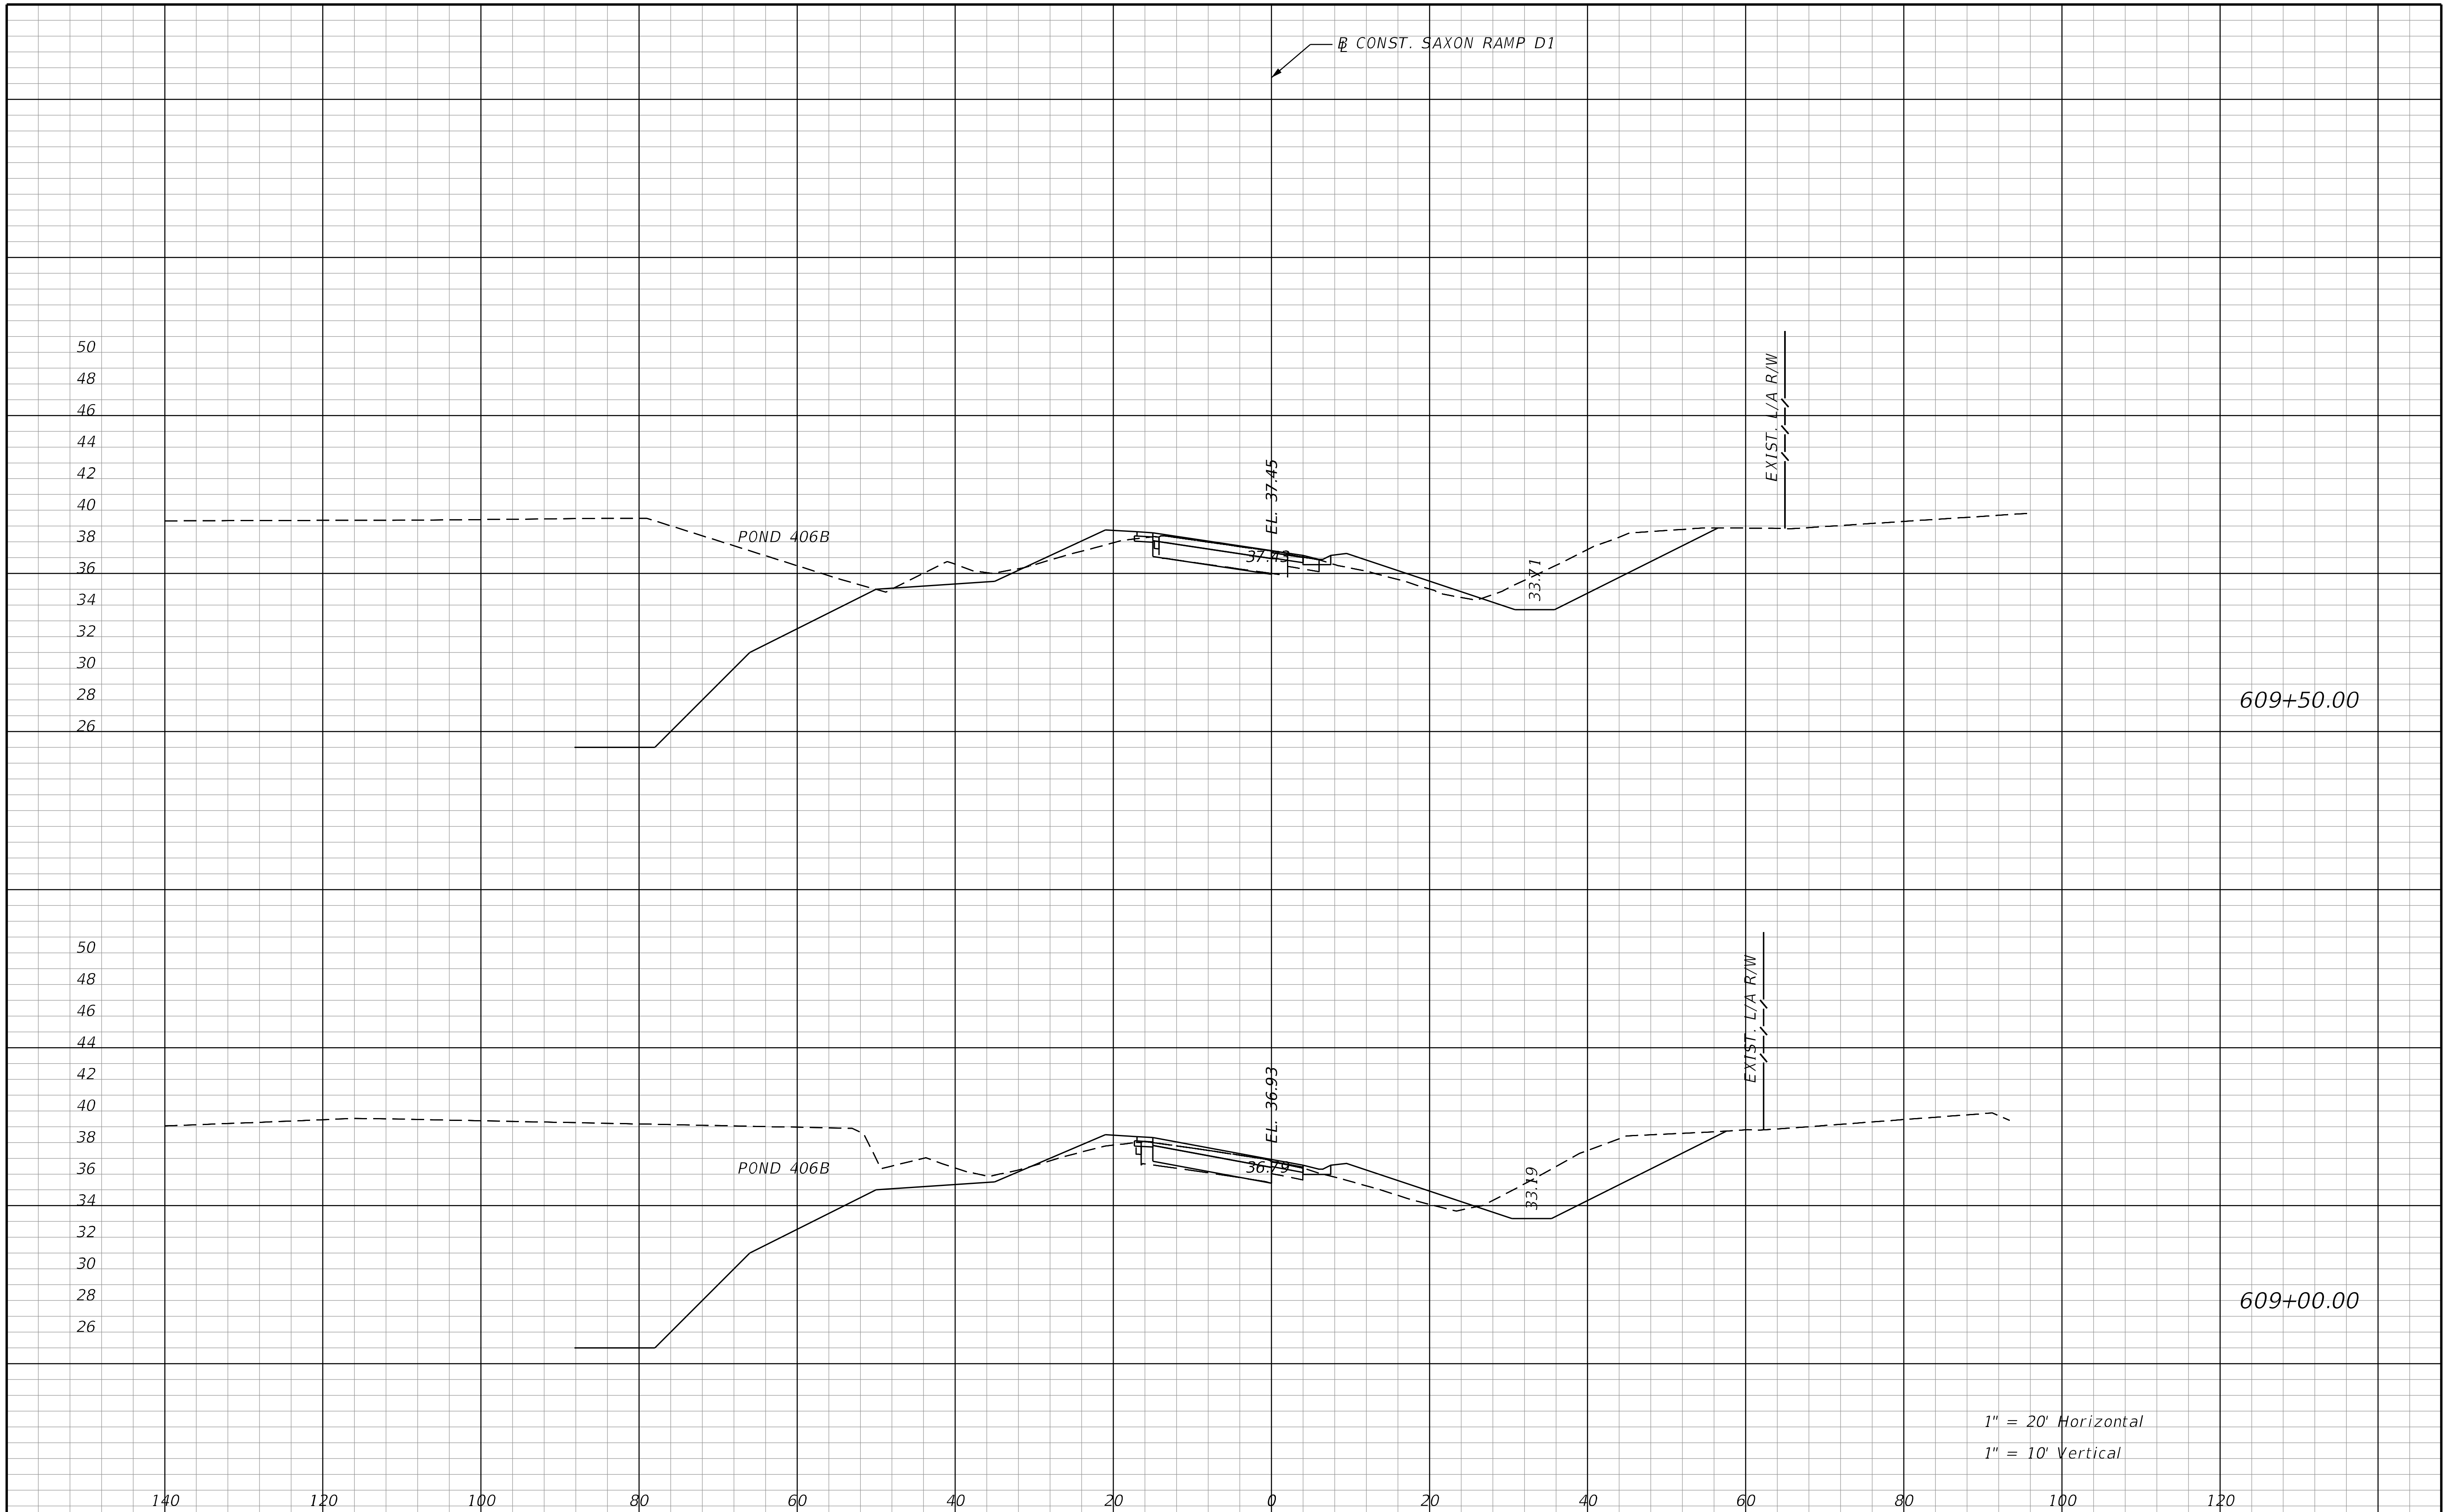

REVISIONS			
DATE	DESCRIPTION	DATE	DESCRIPTION

STANTEC CONSULTING SERVICES INC.
ENGINEER OF RECORD:
WILLIAM V. ANDERSON, P.E. NO.: 36682
11315 CORPORATE BLVD., SUITE 105
ORLANDO, FLORIDA 32817
(407) 823-8966
CERTIFICATE OF AUTHORIZATION NO. 27013

STATE OF FLORIDA
DEPARTMENT OF TRANSPORTATION

ROAD NO.	COUNTY	FINANCIAL PROJECT ID
SR400	VOLUSIA	408464-2-32-01

CROSS SECTIONS
SAXON BLVD. RAMP D1

SHEET NO.
1232

THE OFFICIAL RECORD OF THIS SHEET IS THE ELECTRONIC FILE DIGITALLY SIGNED AND SEALED UNDER RULE 61G15-23.004, F.A.C.

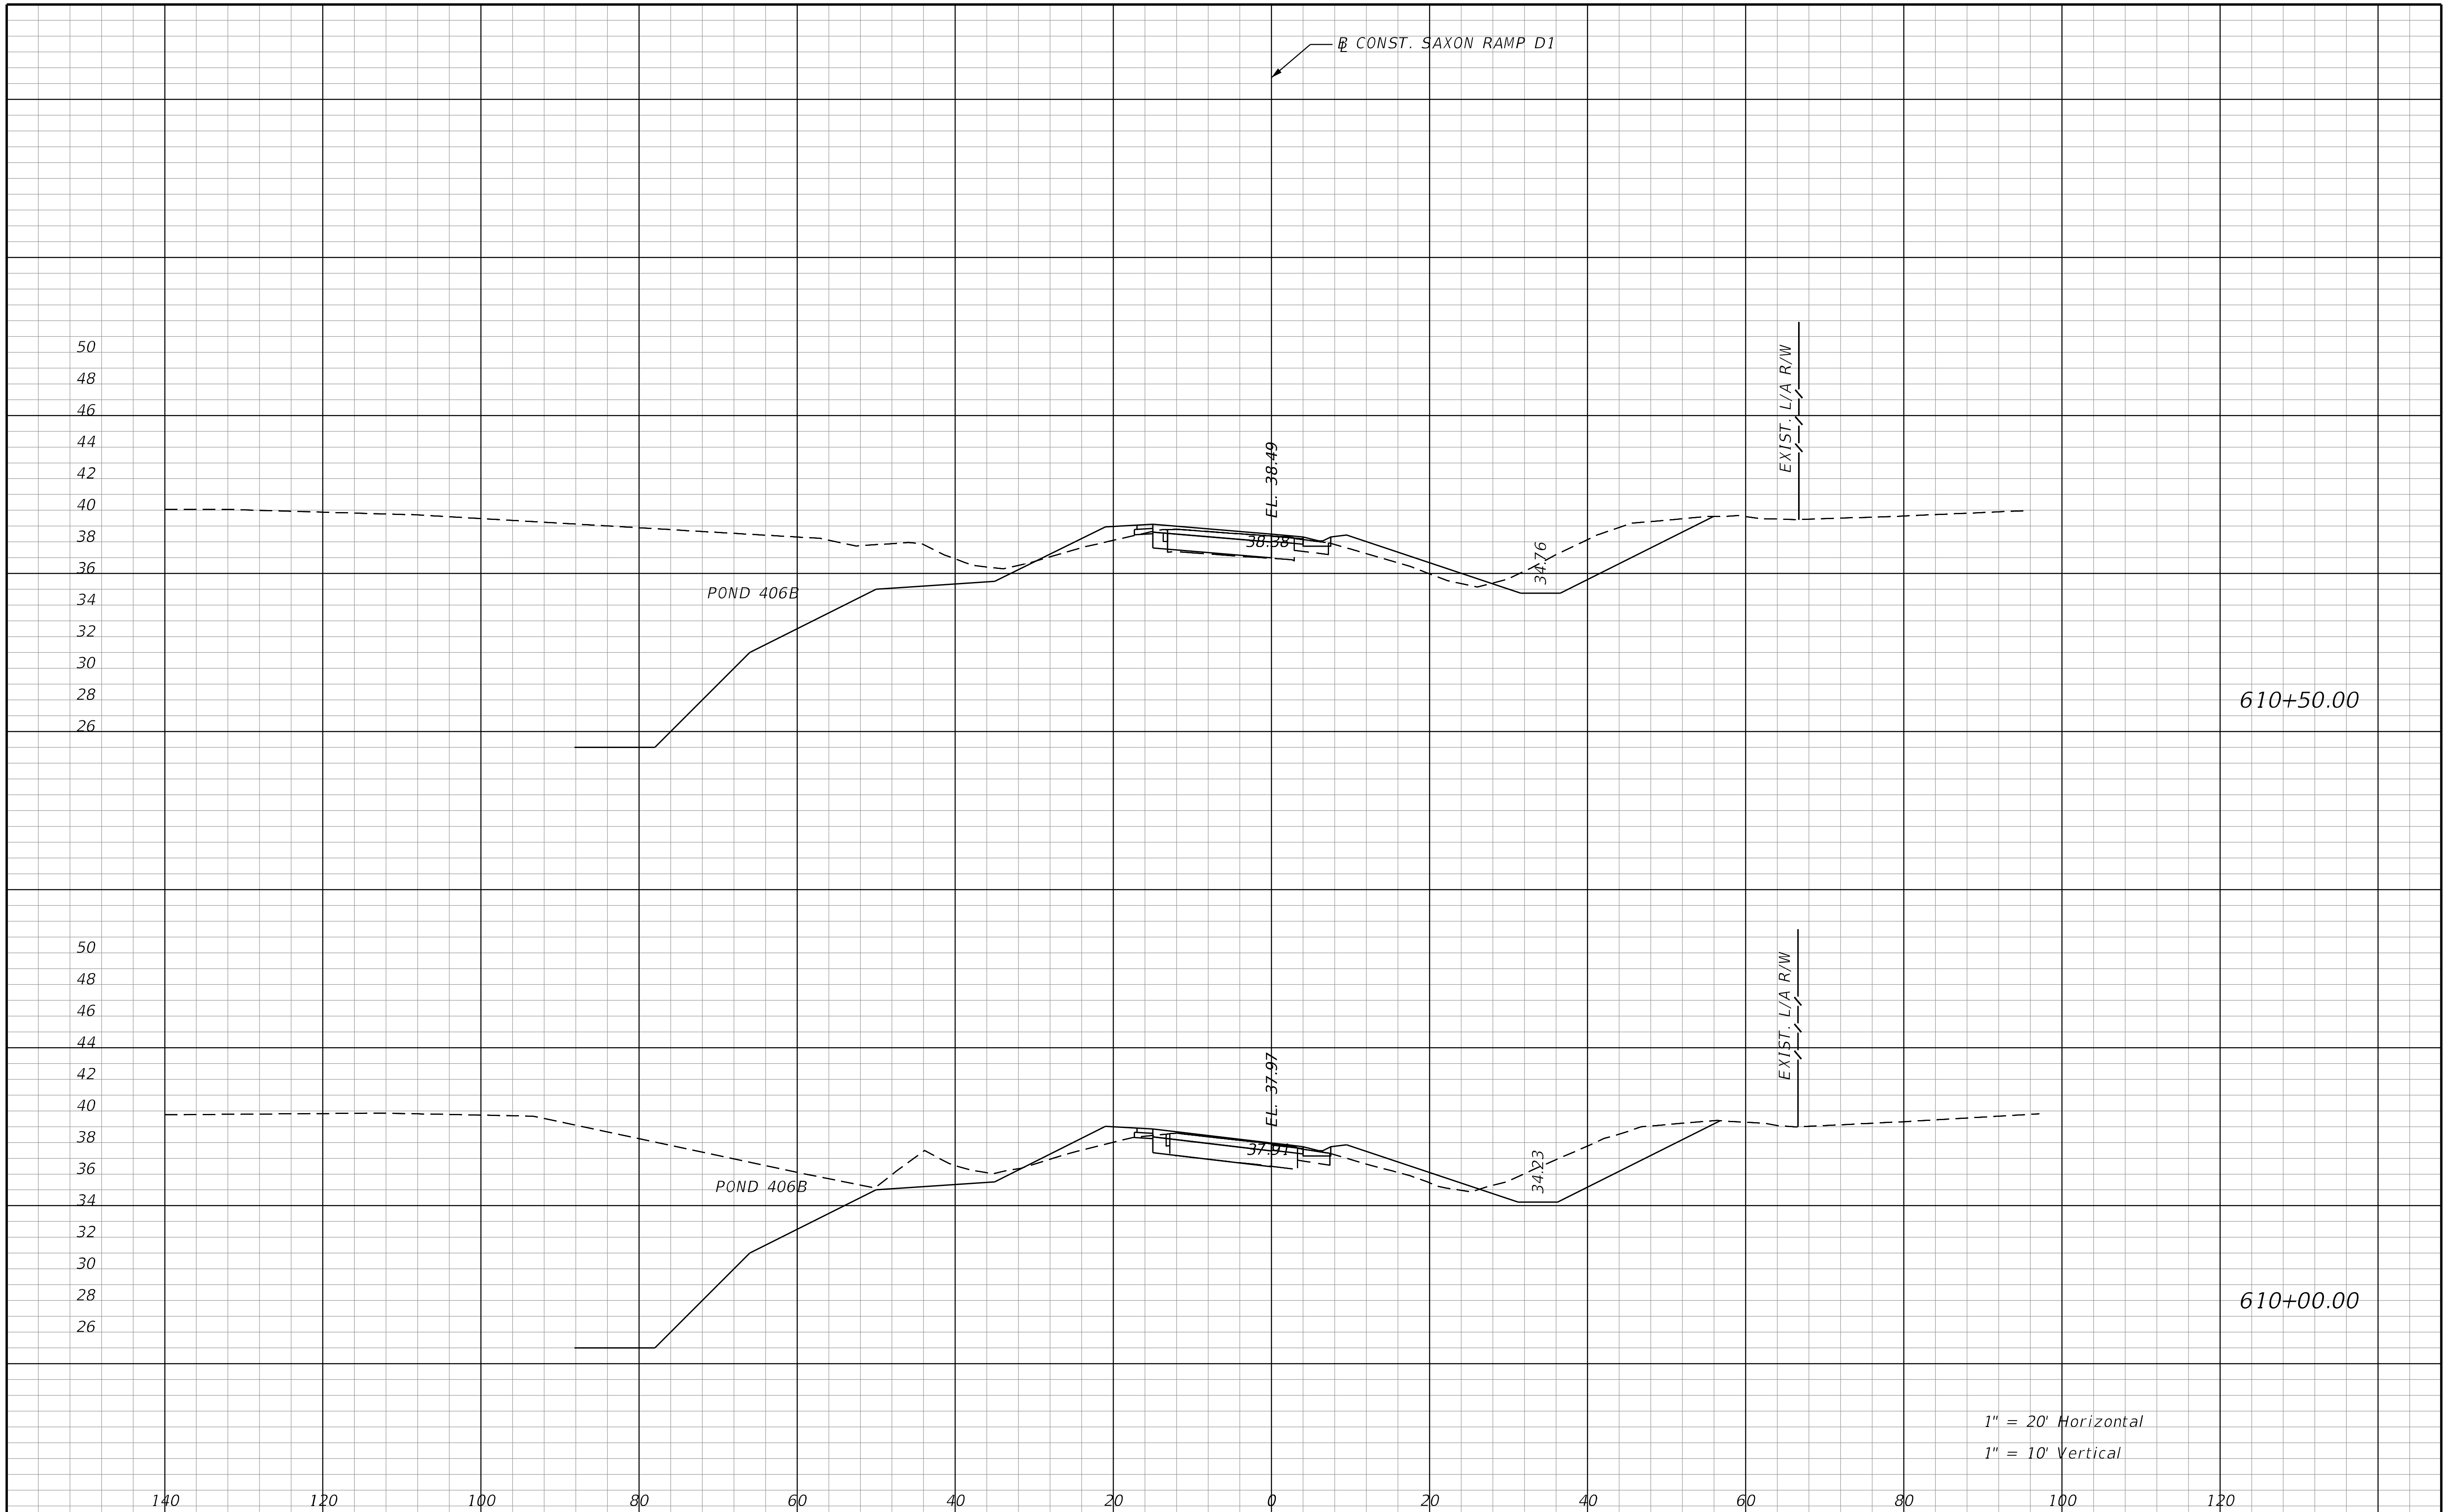

REVISIONS			
DATE	DESCRIPTION	DATE	DESCRIPTION

STANTEC CONSULTING SERVICES INC.
ENGINEER OF RECORD:
WILLIAM V. ANDERSON, P.E. NO.: 36682
11315 CORPORATE BLVD., SUITE 105
ORLANDO, FLORIDA 32817
(407) 823-8966
CERTIFICATE OF AUTHORIZATION NO. 27013

STATE OF FLORIDA
DEPARTMENT OF TRANSPORTATION

ROAD NO.	COUNTY	FINANCIAL PROJECT ID
SR400	VOLUSIA	408464-2-32-01

CROSS SECTIONS
SAXON BLVD. RAMP D1

SHEET NO.
1233

THE OFFICIAL RECORD OF THIS SHEET IS THE ELECTRONIC FILE DIGITALLY SIGNED AND SEALED UNDER RULE 61G15-23.004, F.A.C.

jchassee 6/14/2019 4:30:02 PM Rdxsrd_shg V:\2158\active\CADD\40846423201\roadway\RDXSRD-RAMP-06.dgn

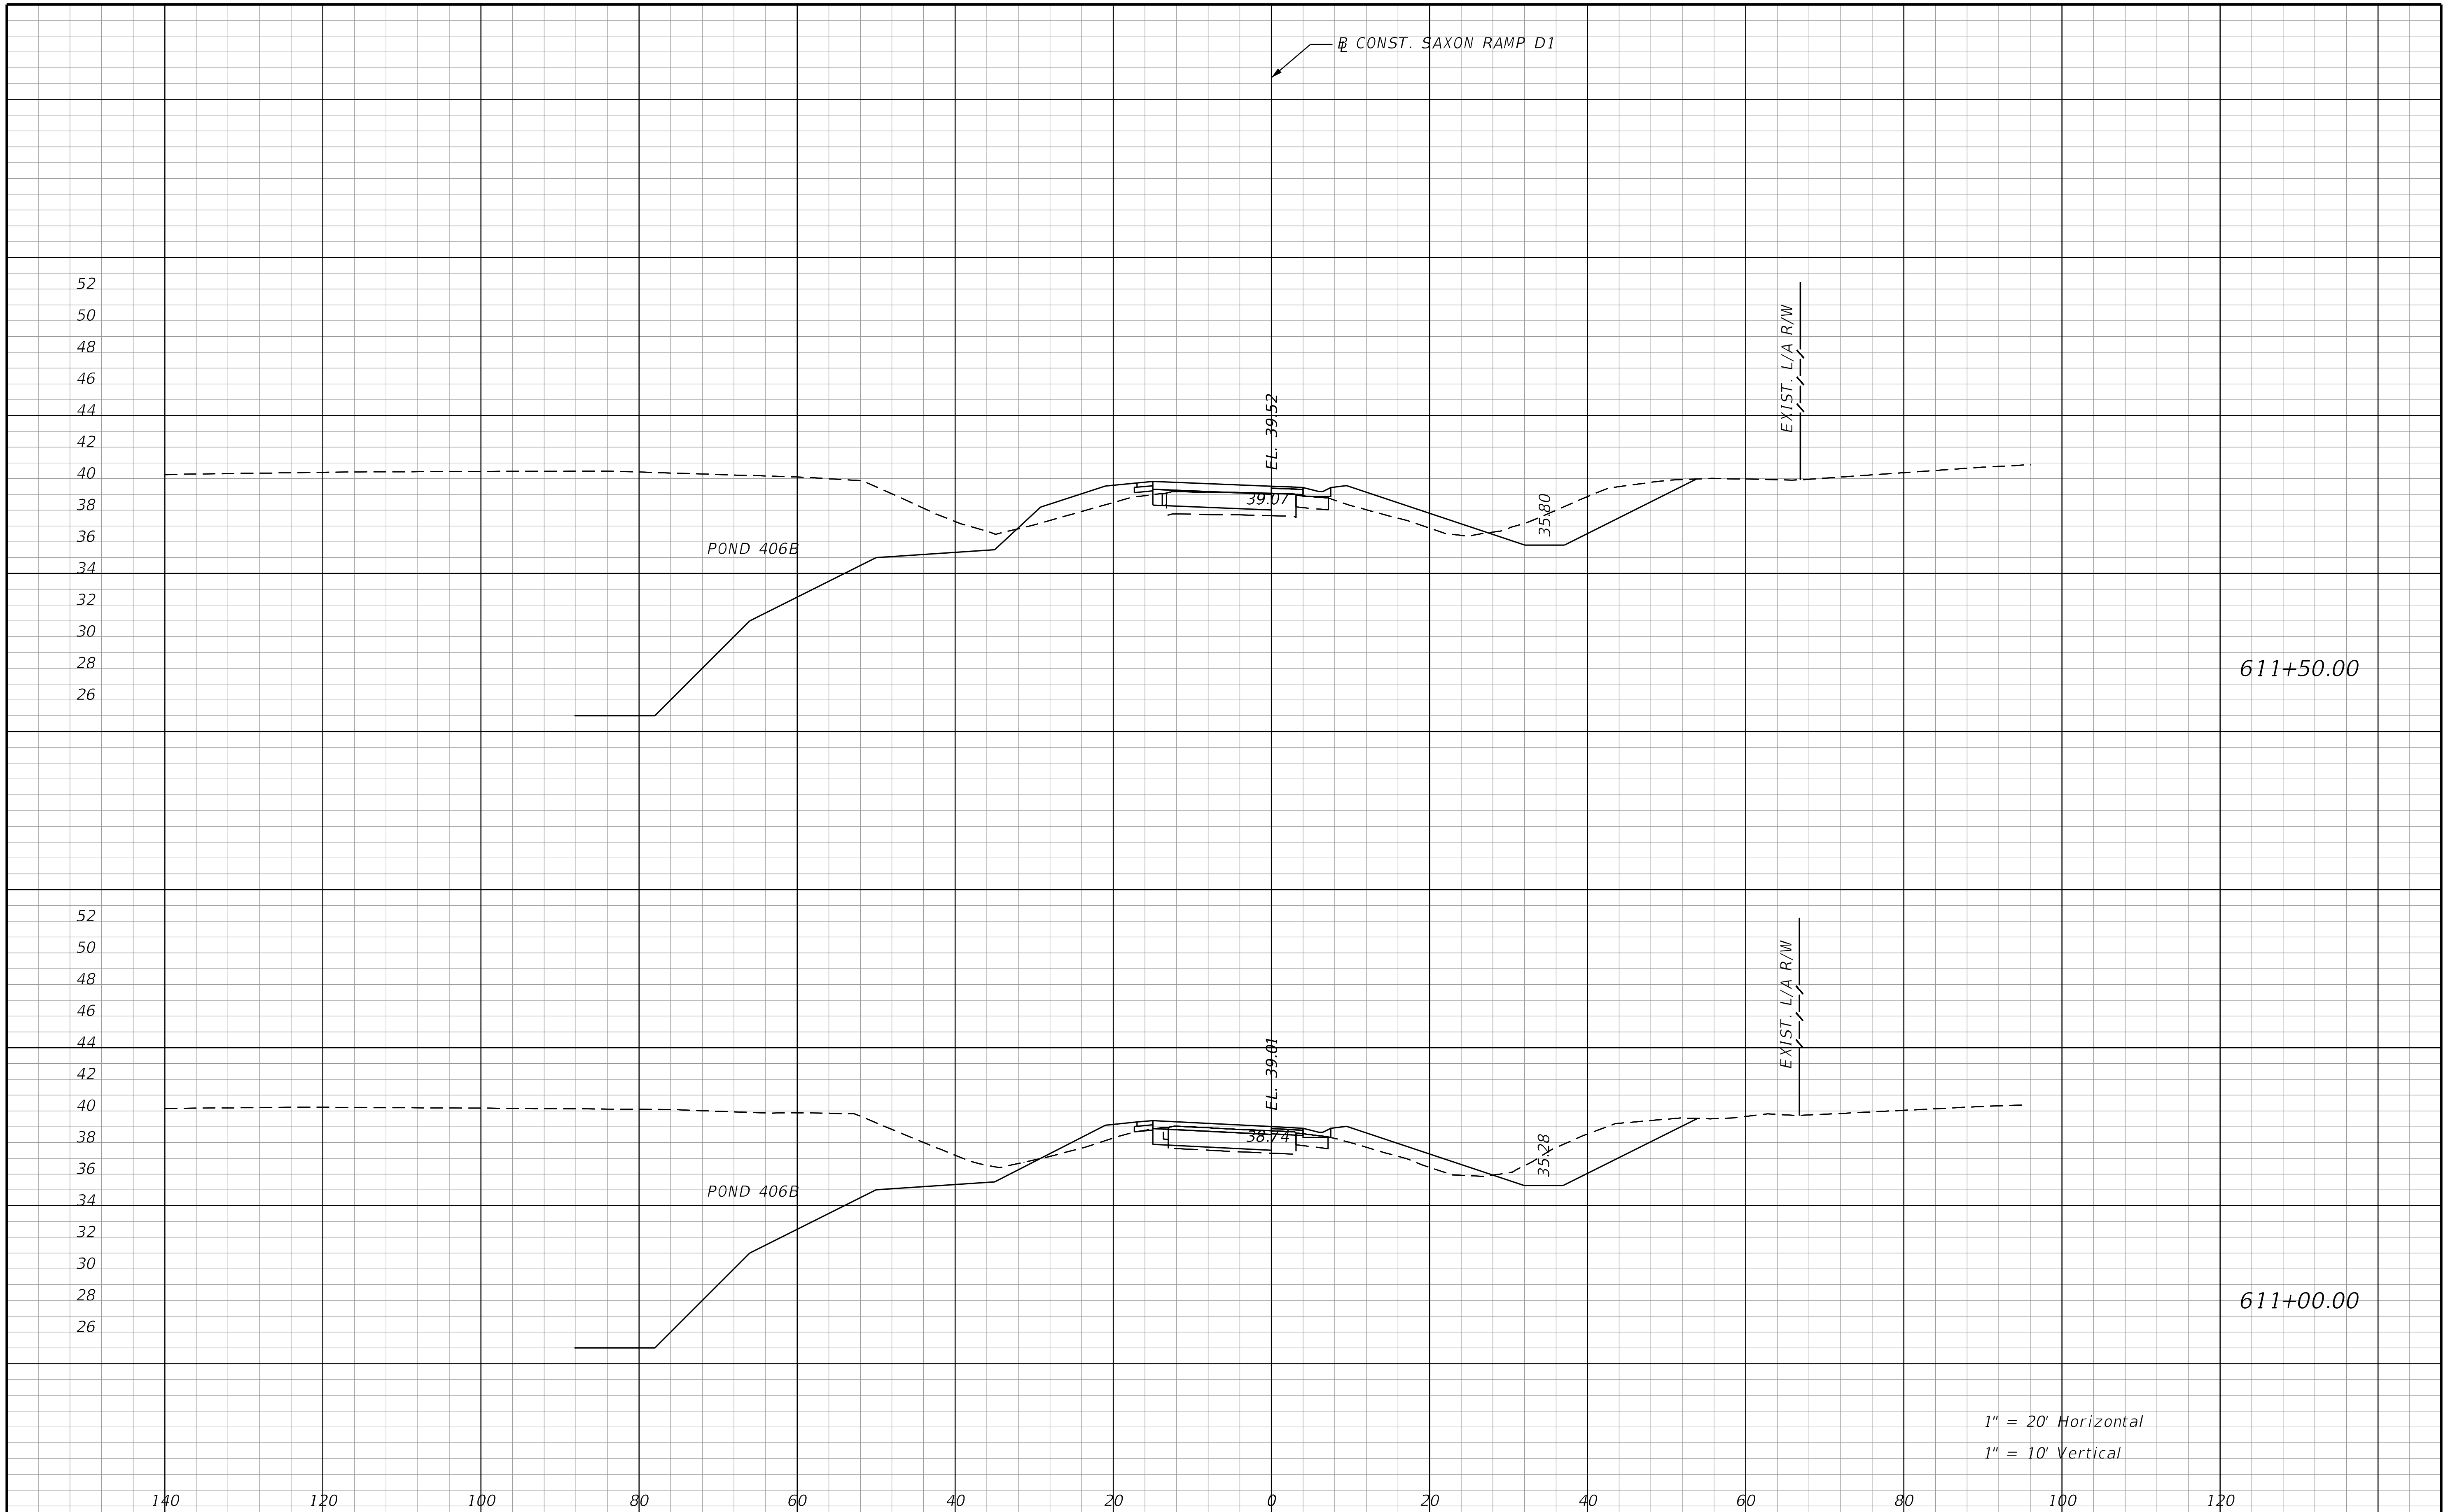

REVISIONS			
DATE	DESCRIPTION	DATE	DESCRIPTION

STANTEC CONSULTING SERVICES INC.
ENGINEER OF RECORD:
WILLIAM V. ANDERSON, P.E. NO.: 36682
11315 CORPORATE BLVD., SUITE 105
ORLANDO, FLORIDA 32817
(407) 823-8966
CERTIFICATE OF AUTHORIZATION NO. 27013

STATE OF FLORIDA
DEPARTMENT OF TRANSPORTATION

ROAD NO.	COUNTY	FINANCIAL PROJECT ID
SR400	VOLUSIA	408464-2-32-01

CROSS SECTIONS
SAXON BLVD. RAMP D1

SHEET NO.
1234

THE OFFICIAL RECORD OF THIS SHEET IS THE ELECTRONIC FILE DIGITALLY SIGNED AND SEALED UNDER RULE 61G15-23.004, F.A.C.

jchassee 6/14/2019 4:30:02 PM Rdxsrd_shg V:\2158\active\CADD\40846423201\roadway\RDXSRD-RAMP-06.dgn

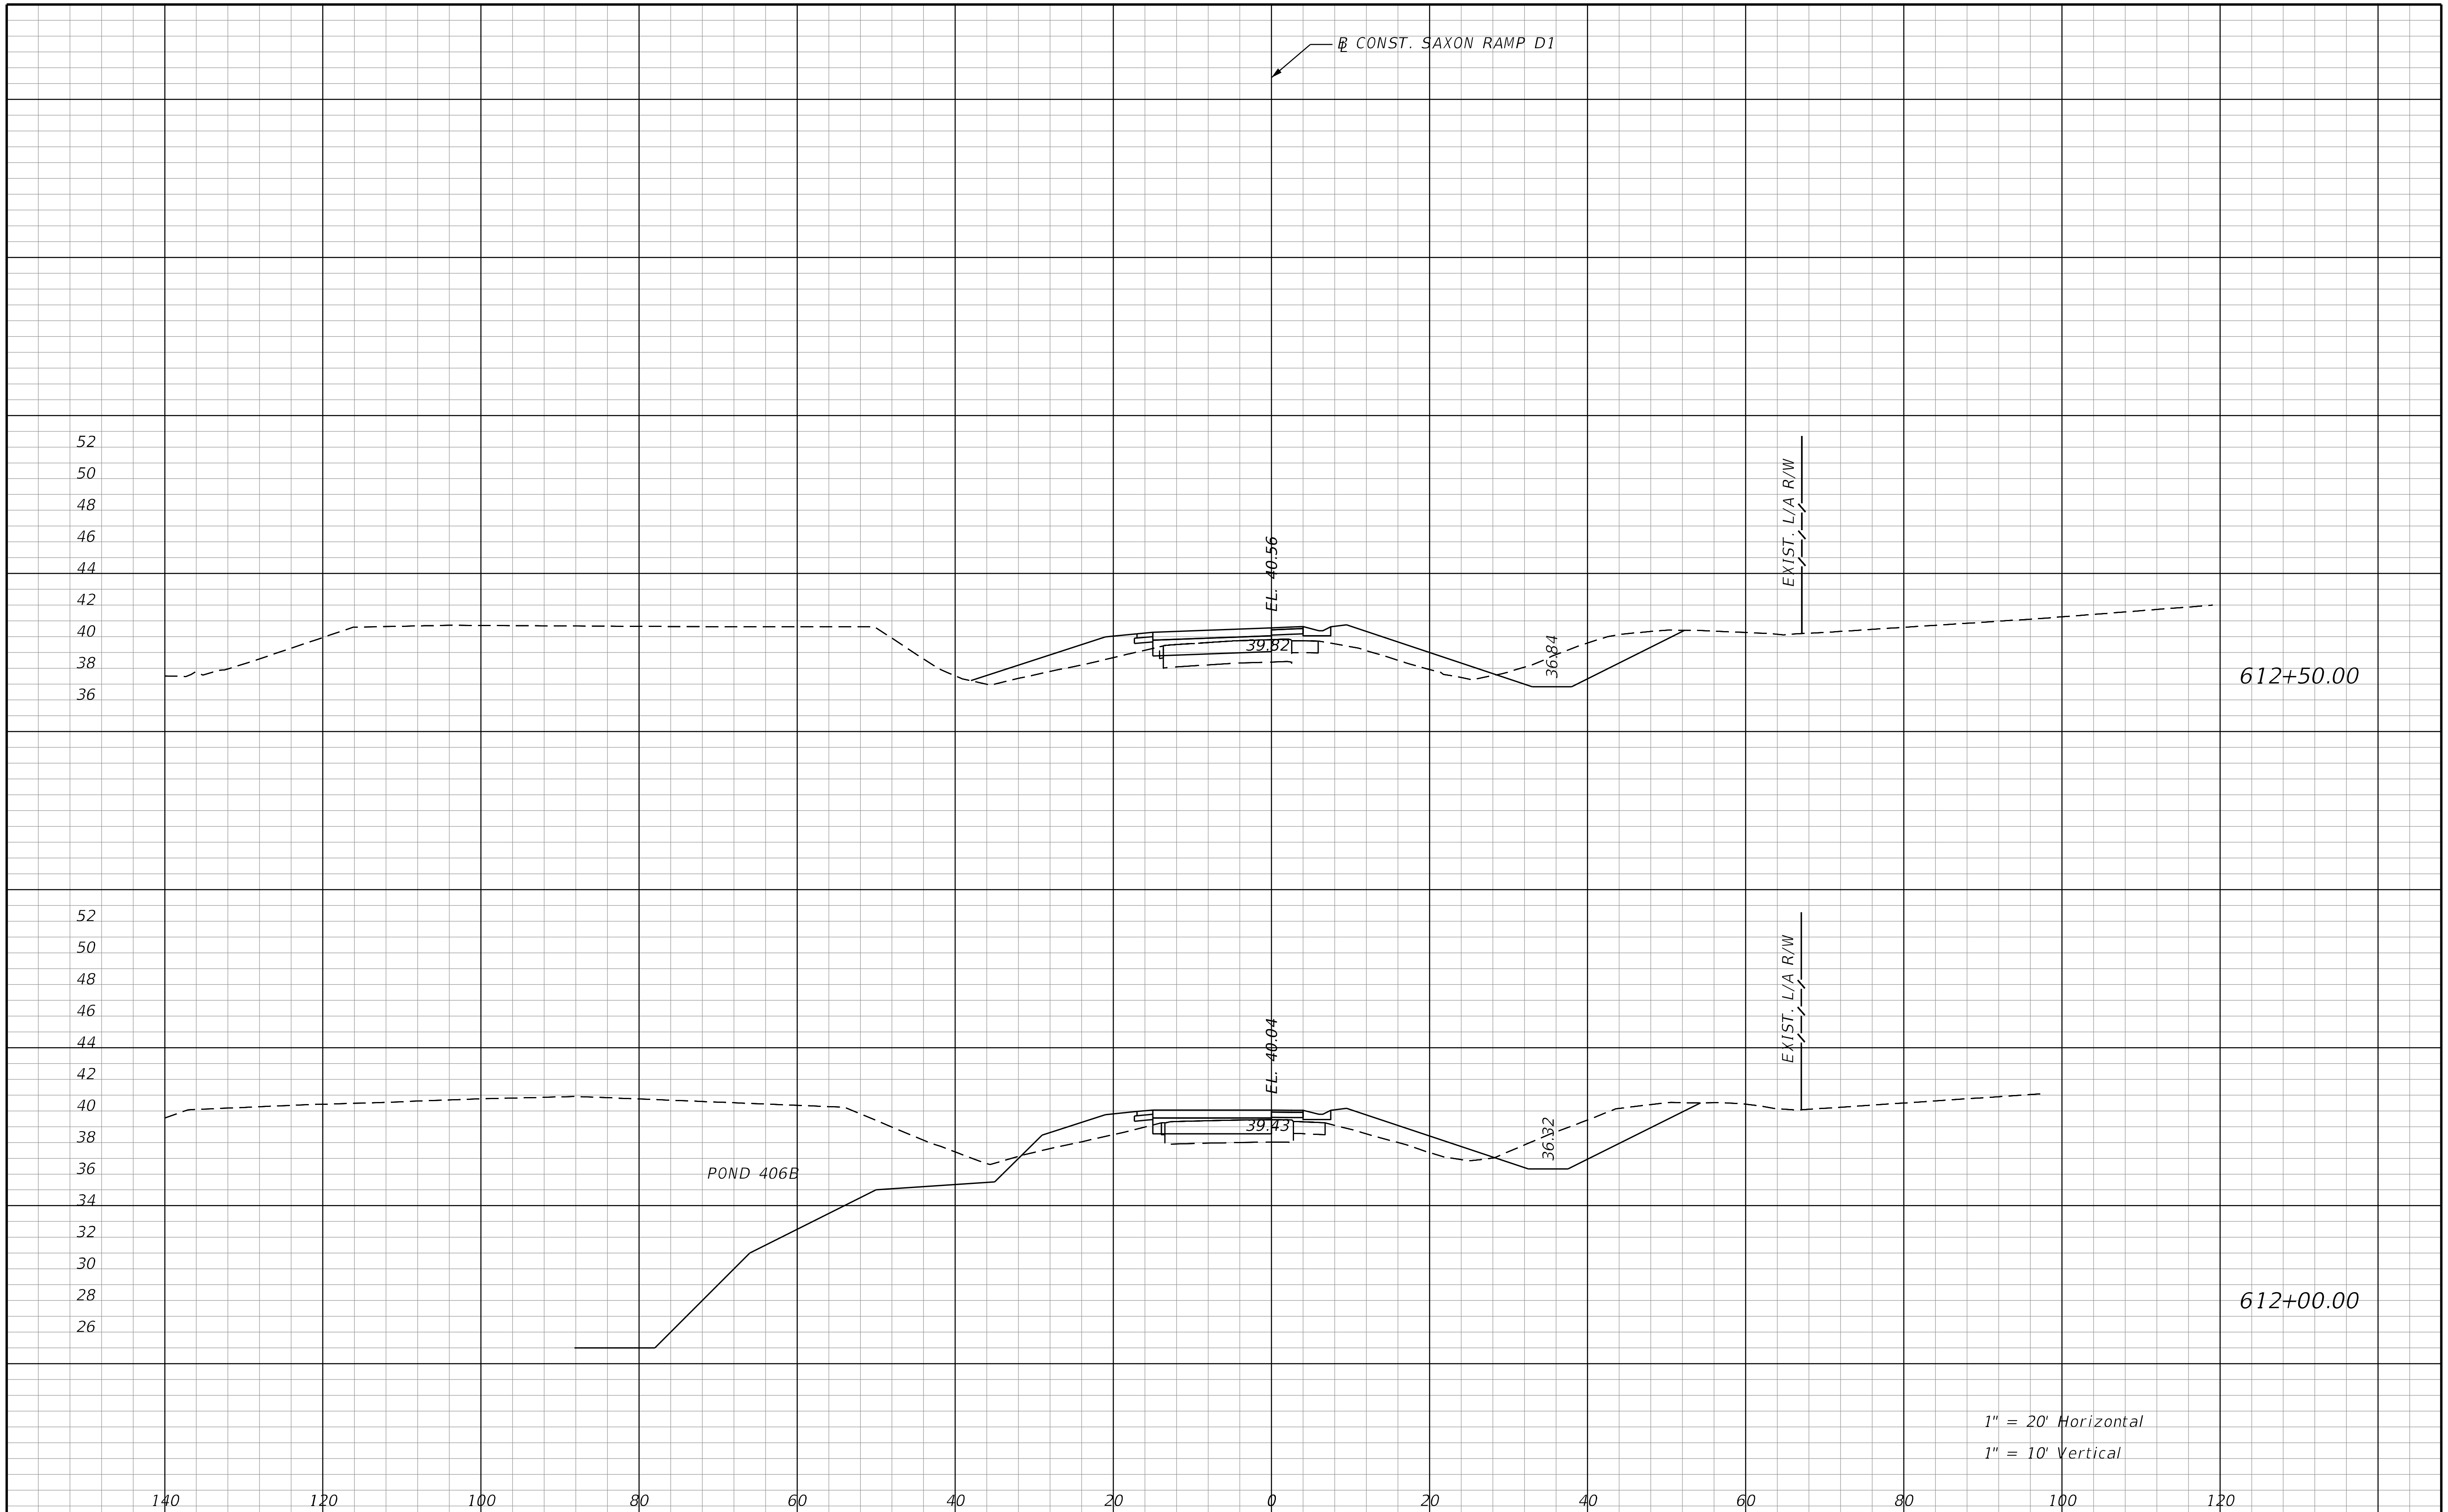

THE OFFICIAL RECORD OF THIS SHEET IS THE ELECTRONIC FILE DIGITALLY SIGNED AND SEALED UNDER RULE 61G15-23.004, F.A.C.

REVISIONS			
DATE	DESCRIPTION	DATE	DESCRIPTION

STANTEC CONSULTING SERVICES INC.
ENGINEER OF RECORD:
WILLIAM V. ANDERSON, P.E. NO.: 36682
11315 CORPORATE BLVD., SUITE 105
ORLANDO, FLORIDA 32817
(407) 823-8966
CERTIFICATE OF AUTHORIZATION NO. 27013

STATE OF FLORIDA
DEPARTMENT OF TRANSPORTATION

ROAD NO.	COUNTY	FINANCIAL PROJECT ID
SR400	VOLUSIA	408464-2-32-01

CROSS SECTIONS
SAXON BLVD. RAMP D1

SHEET NO.
1235

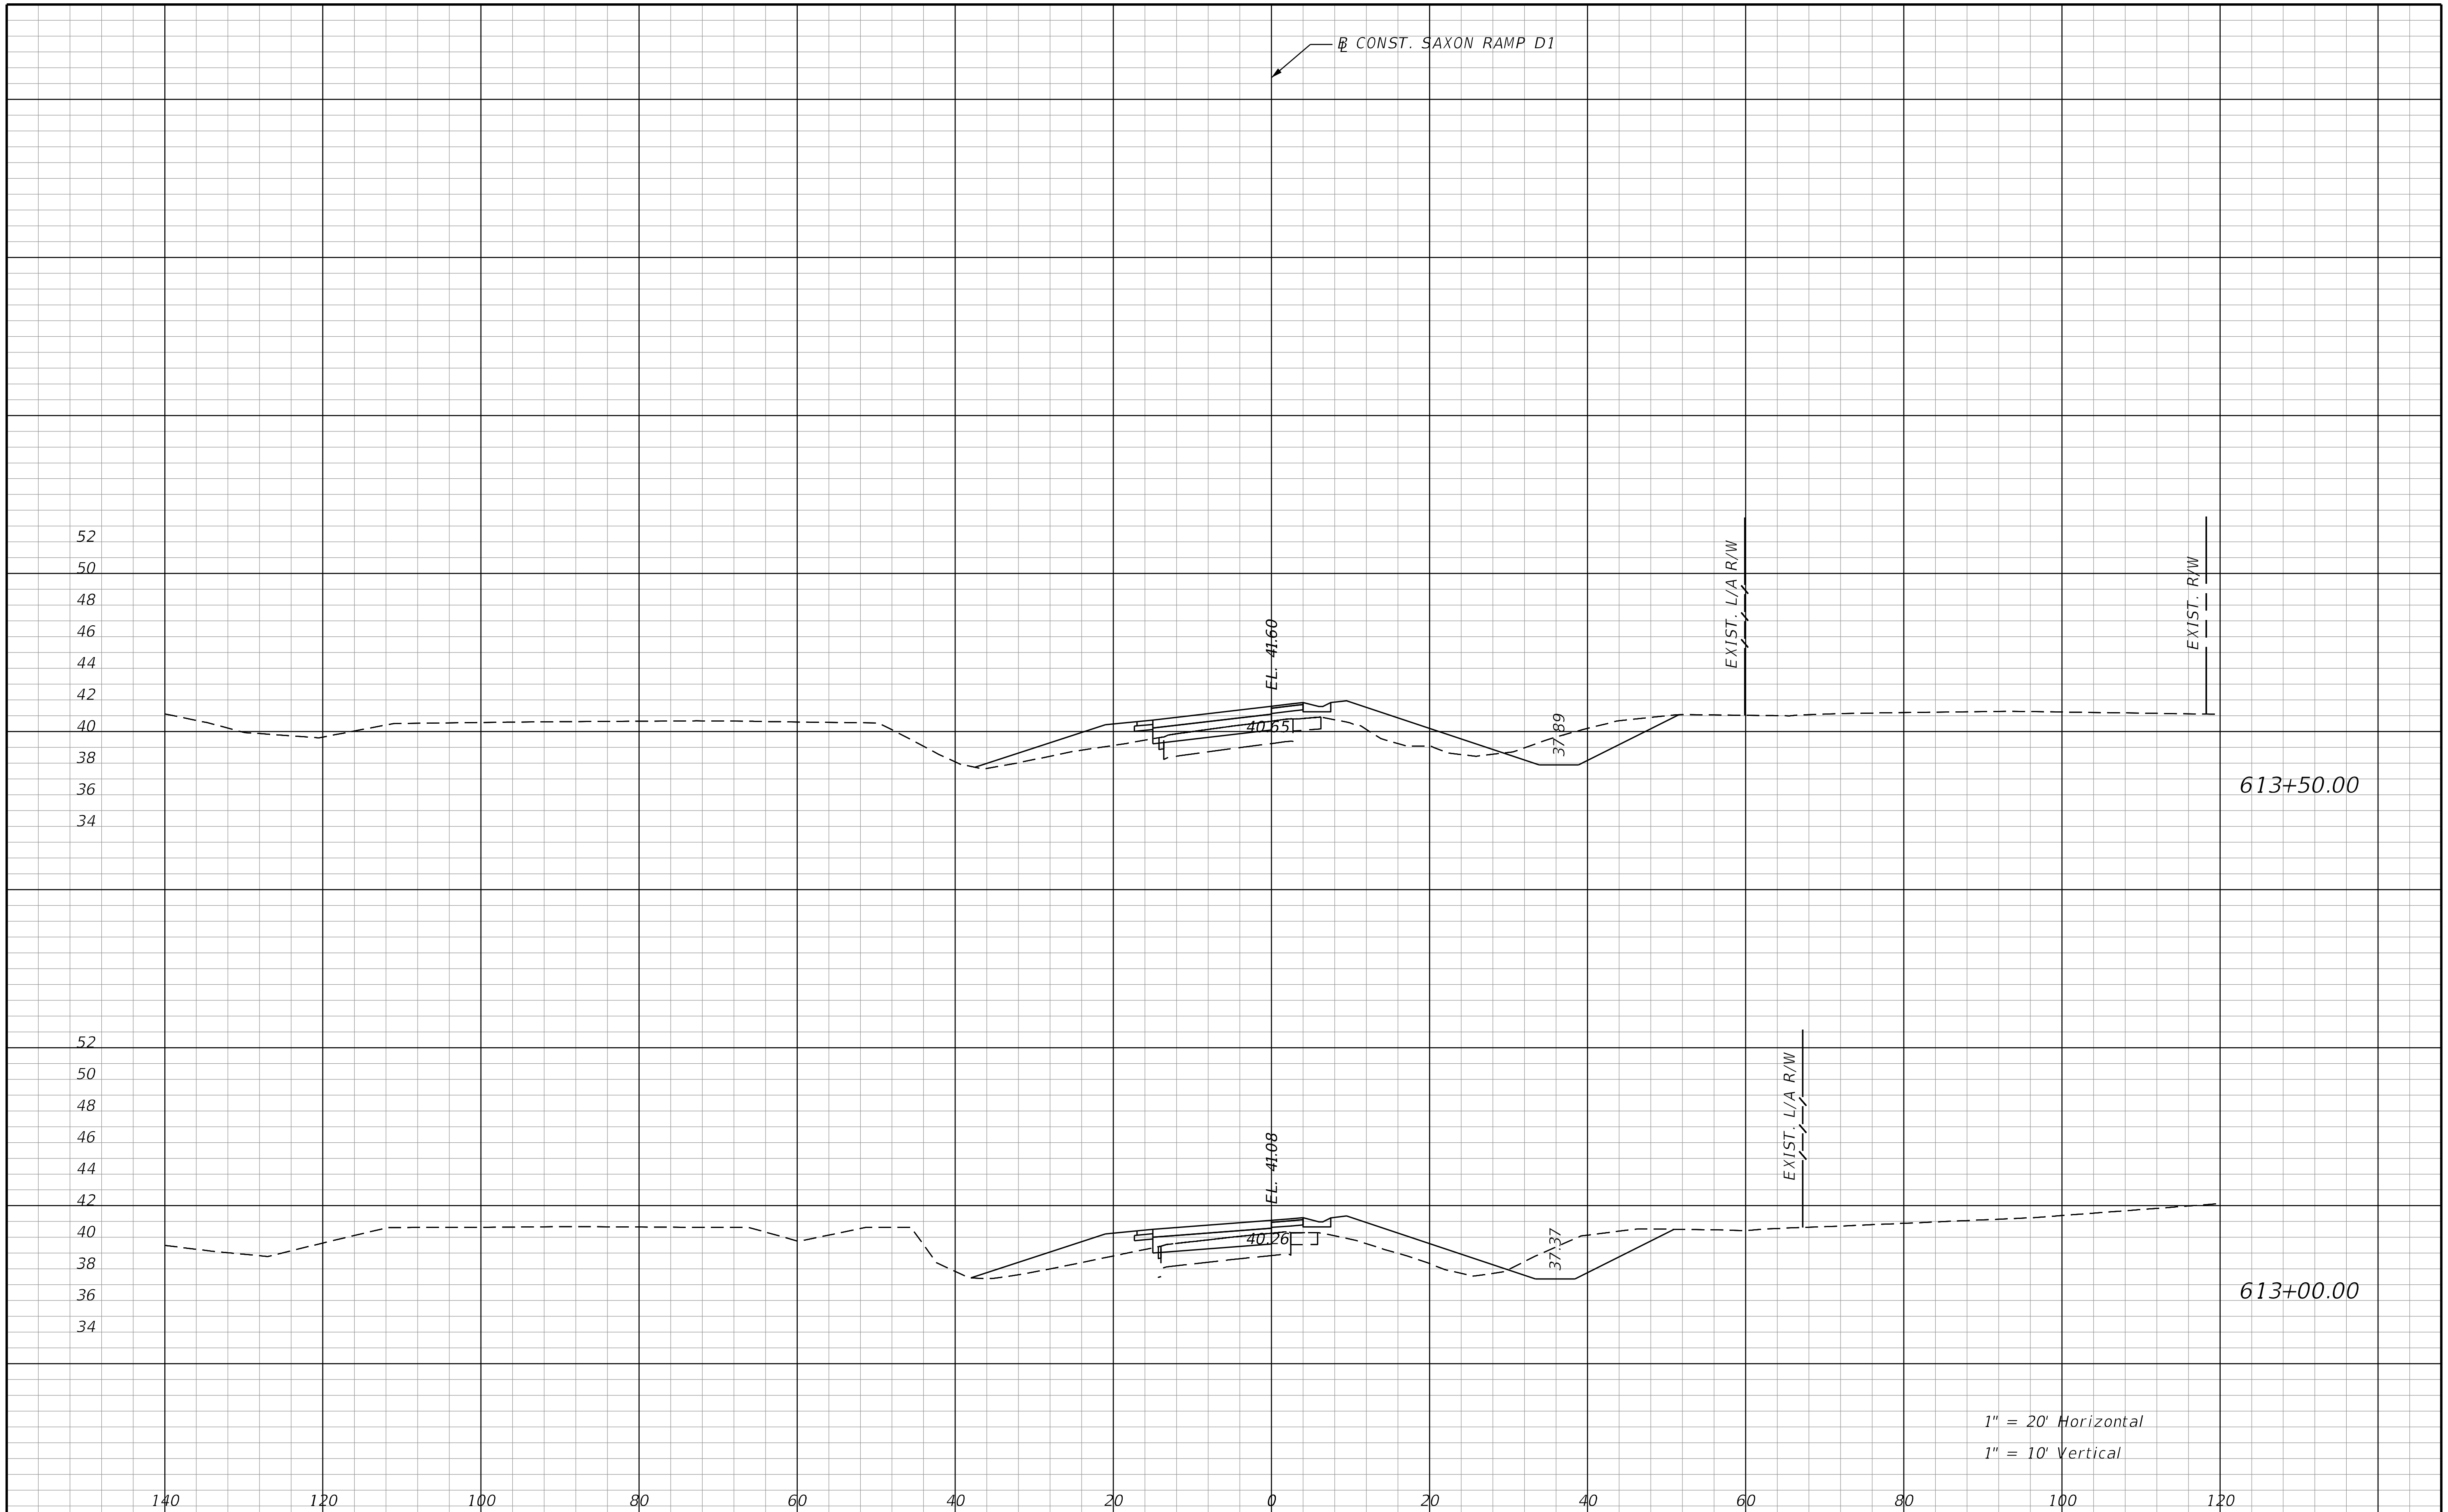

REVISIONS			
DATE	DESCRIPTION	DATE	DESCRIPTION

STANTEC CONSULTING SERVICES INC.
ENGINEER OF RECORD:
WILLIAM V. ANDERSON, P.E. NO.: 36682
11315 CORPORATE BLVD., SUITE 105
ORLANDO, FLORIDA 32817
(407) 823-8966
CERTIFICATE OF AUTHORIZATION NO. 27013

STATE OF FLORIDA
DEPARTMENT OF TRANSPORTATION

ROAD NO.	COUNTY	FINANCIAL PROJECT ID
SR400	VOLUSIA	408464-2-32-01

CROSS SECTIONS
SAXON BLVD. RAMP D1

SHEET NO.
1236

THE OFFICIAL RECORD OF THIS SHEET IS THE ELECTRONIC FILE DIGITALLY SIGNED AND SEALED UNDER RULE 61G15-23.004, F.A.C.

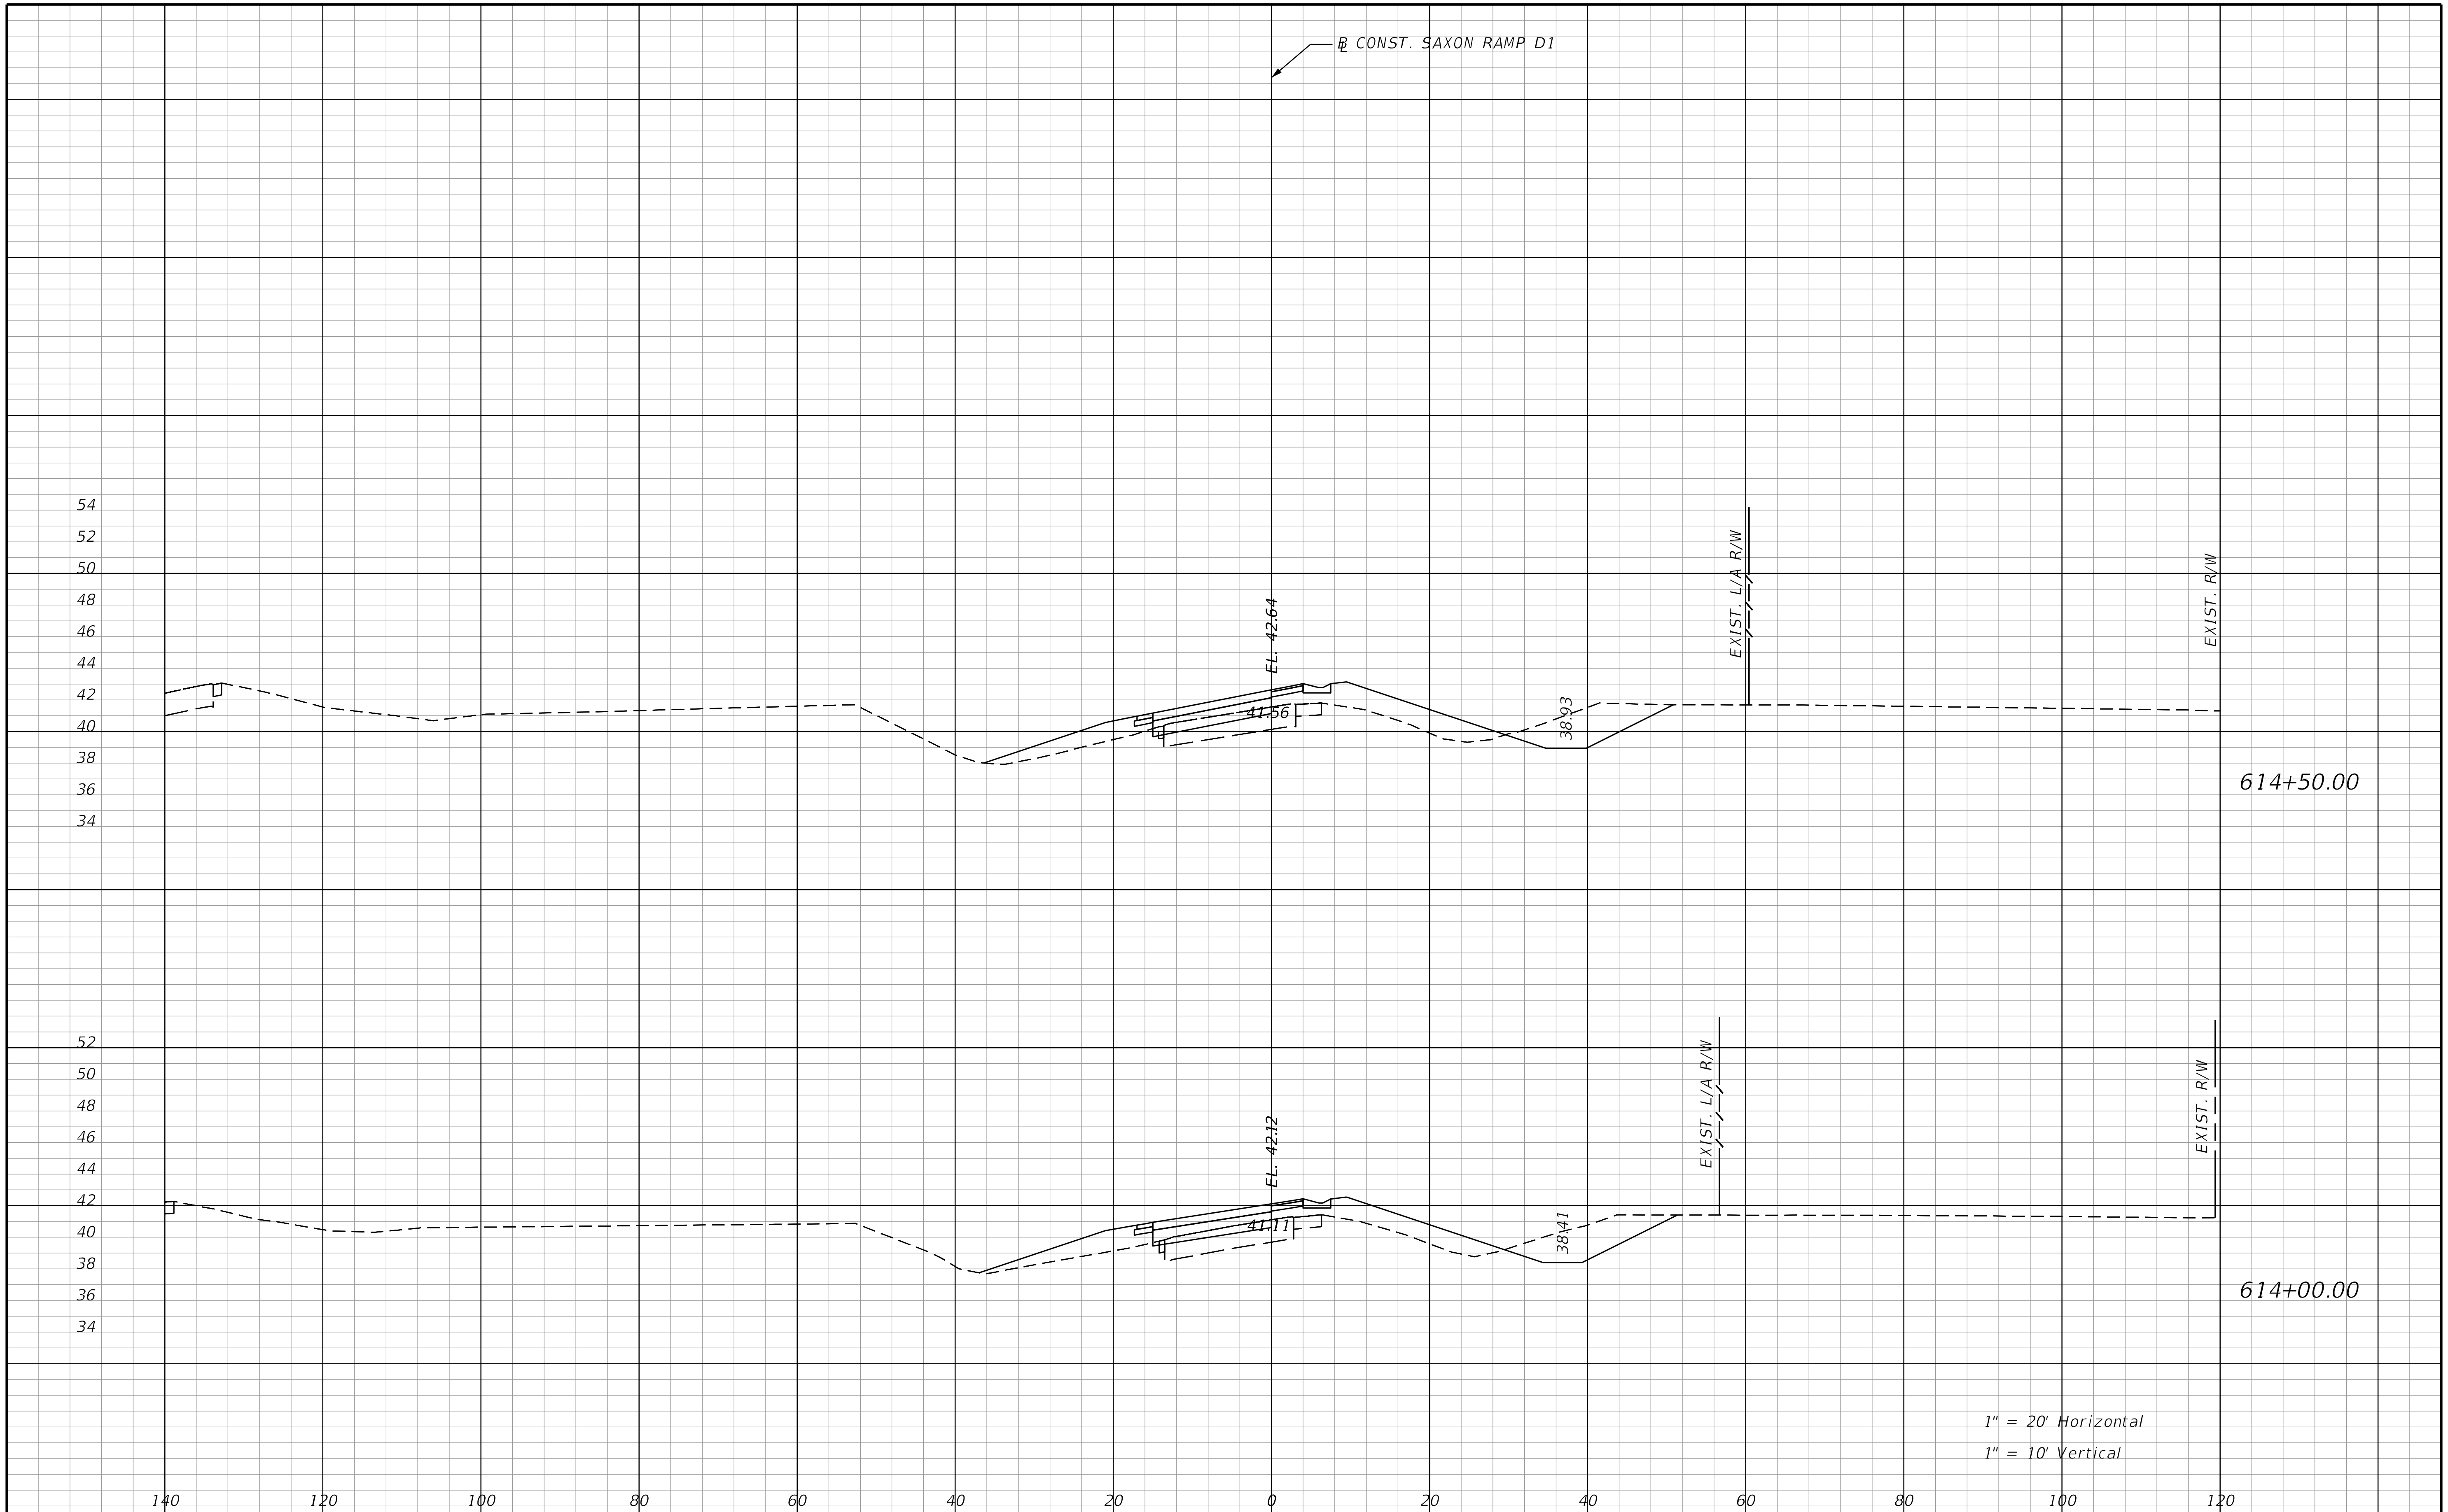

REVISIONS			
DATE	DESCRIPTION	DATE	DESCRIPTION

STANTEC CONSULTING SERVICES INC.
ENGINEER OF RECORD:
WILLIAM V. ANDERSON, P.E. NO.: 36682
11315 CORPORATE BLVD., SUITE 105
ORLANDO, FLORIDA 32817
(407) 823-8966
CERTIFICATE OF AUTHORIZATION NO. 27013

STATE OF FLORIDA
DEPARTMENT OF TRANSPORTATION

ROAD NO.	COUNTY	FINANCIAL PROJECT ID
SR400	VOLUSIA	408464-2-32-01

CROSS SECTIONS
SAXON BLVD. RAMP D1

SHEET NO.
1237

THE OFFICIAL RECORD OF THIS SHEET IS THE ELECTRONIC FILE DIGITALLY SIGNED AND SEALED UNDER RULE 61G15-23.004, F.A.C.

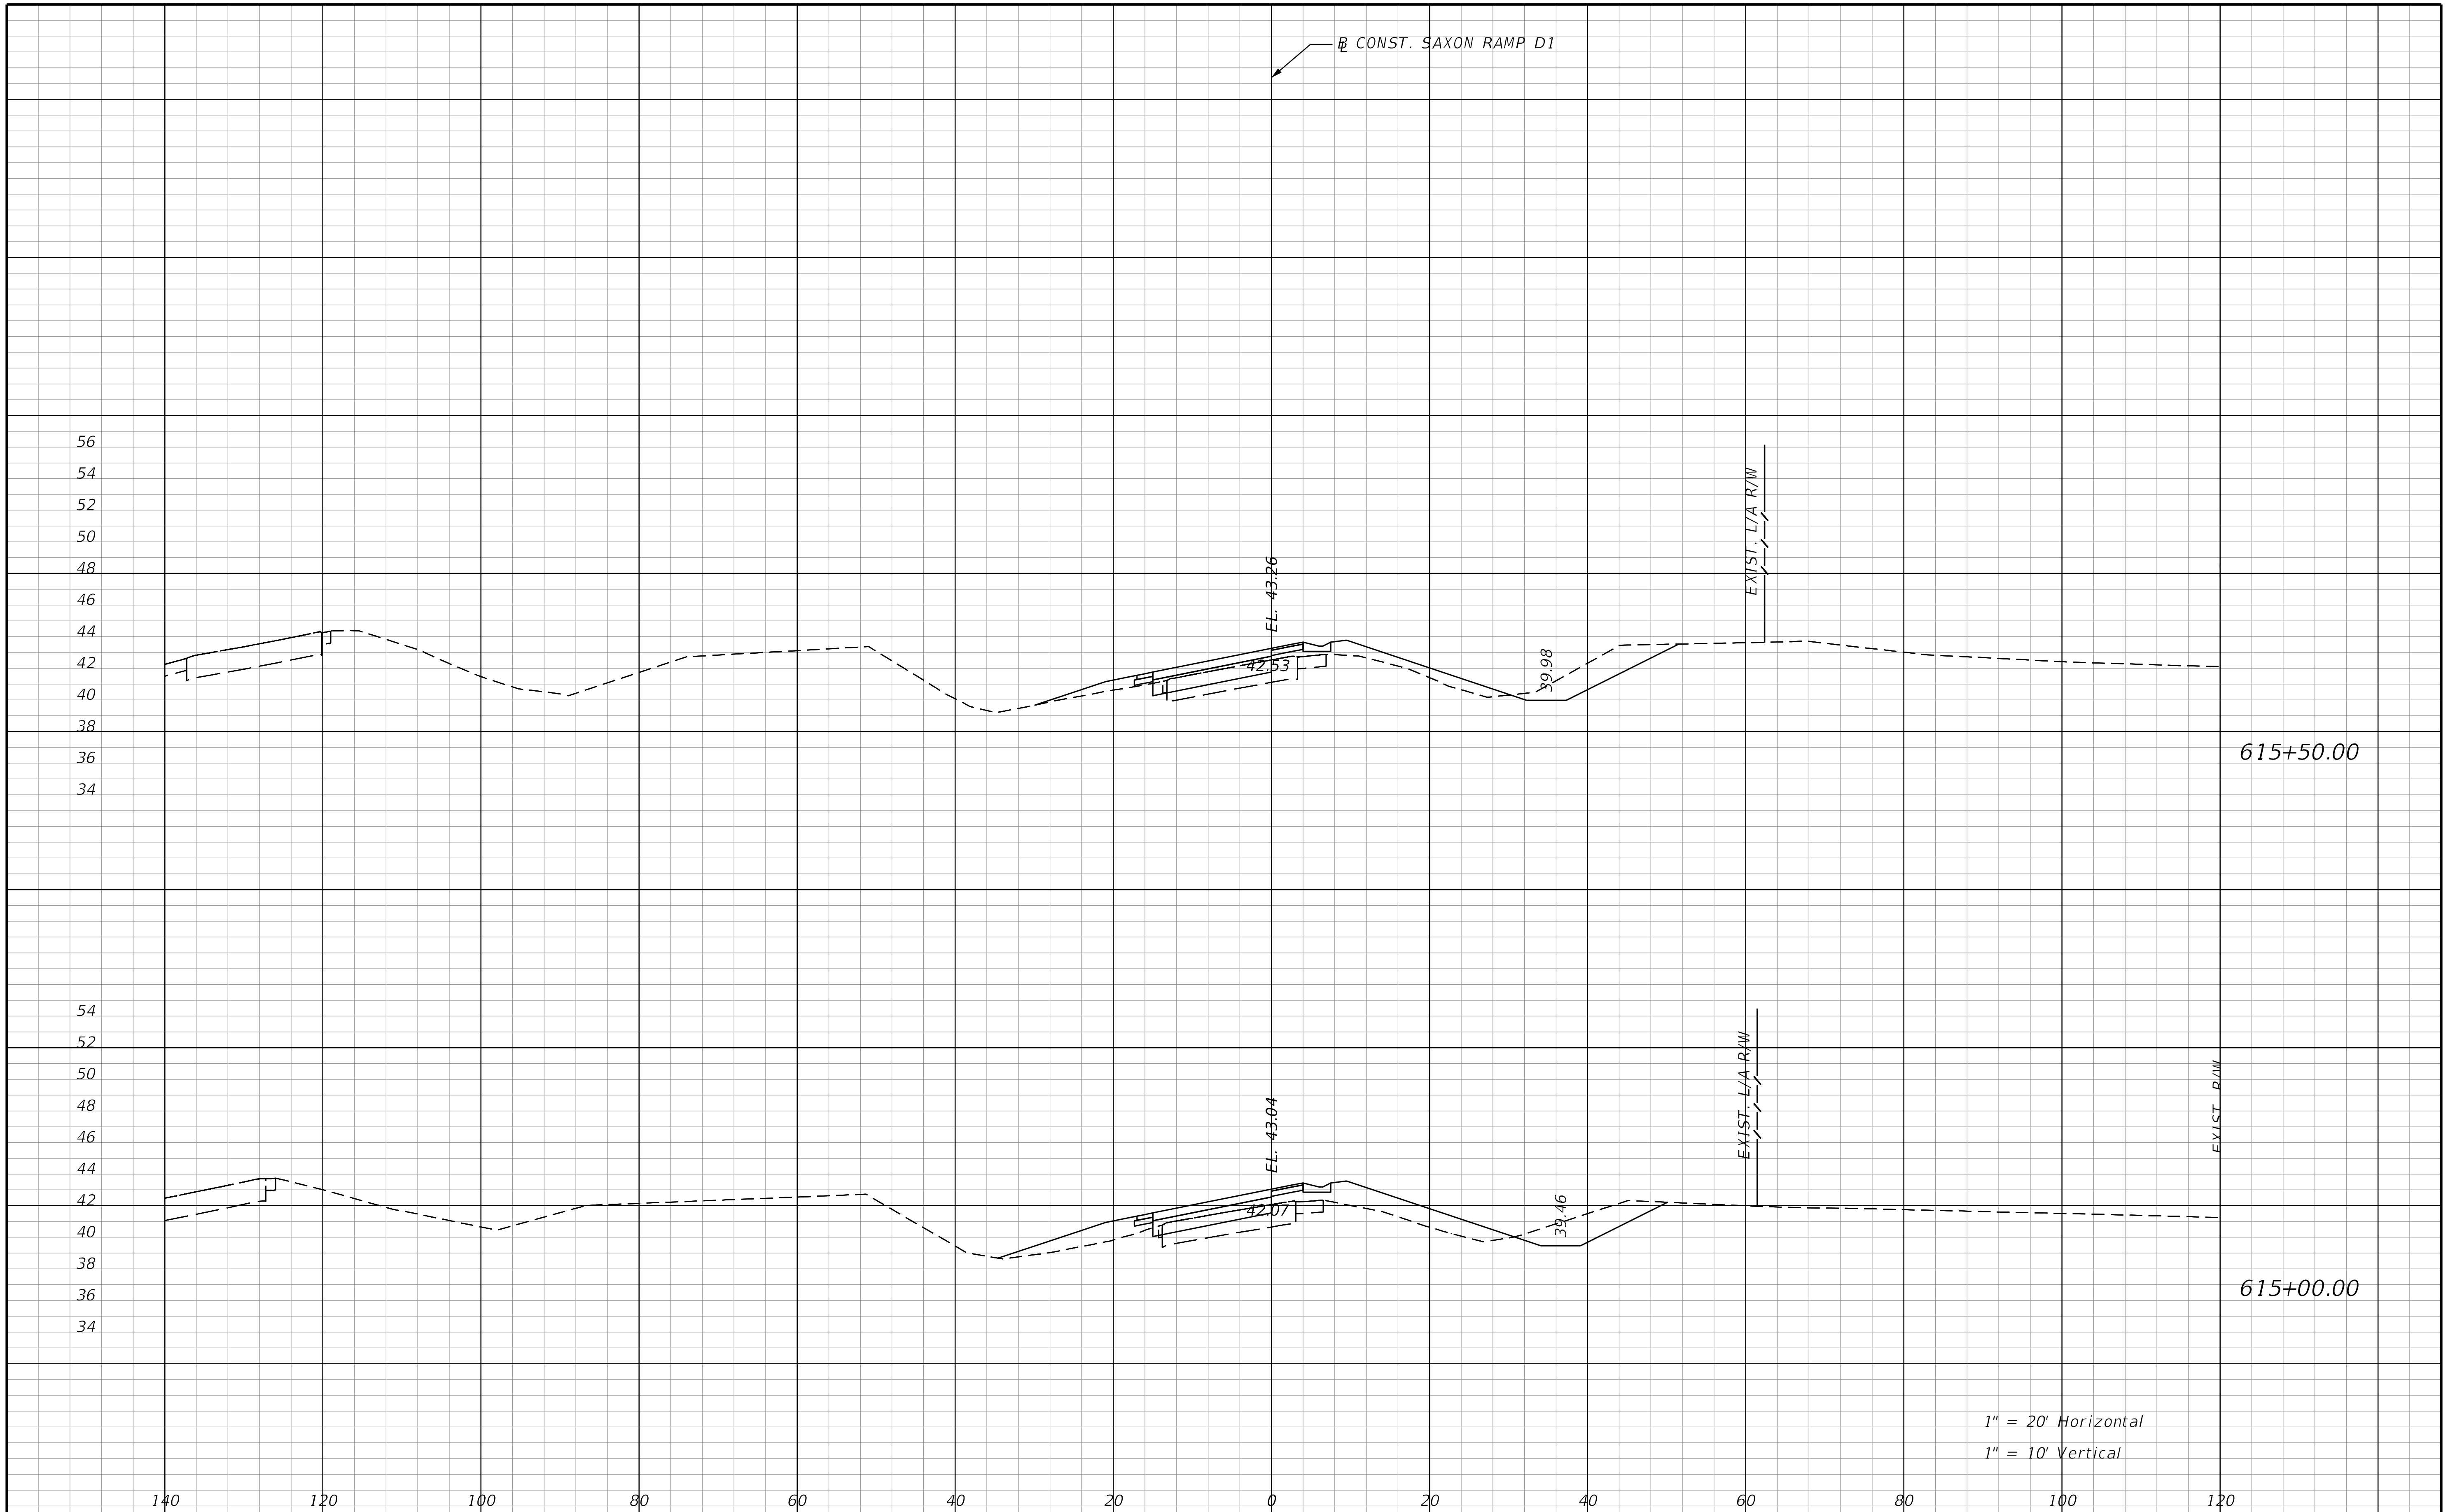

THE OFFICIAL RECORD OF THIS SHEET IS THE ELECTRONIC FILE DIGITALLY SIGNED AND SEALED UNDER RULE 61G15-23.004, F.A.C.

REVISIONS			
DATE	DESCRIPTION	DATE	DESCRIPTION

STANTEC CONSULTING SERVICES INC.
ENGINEER OF RECORD:
WILLIAM V. ANDERSON, P.E. NO.: 36682
11315 CORPORATE BLVD., SUITE 105
ORLANDO, FLORIDA 32817
(407) 823-8966
CERTIFICATE OF AUTHORIZATION NO. 27013

STATE OF FLORIDA
DEPARTMENT OF TRANSPORTATION

ROAD NO.	COUNTY	FINANCIAL PROJECT ID
SR400	VOLUSIA	408464-2-32-01

CROSS SECTIONS
SAXON BLVD. RAMP D1

SHEET NO.
1238

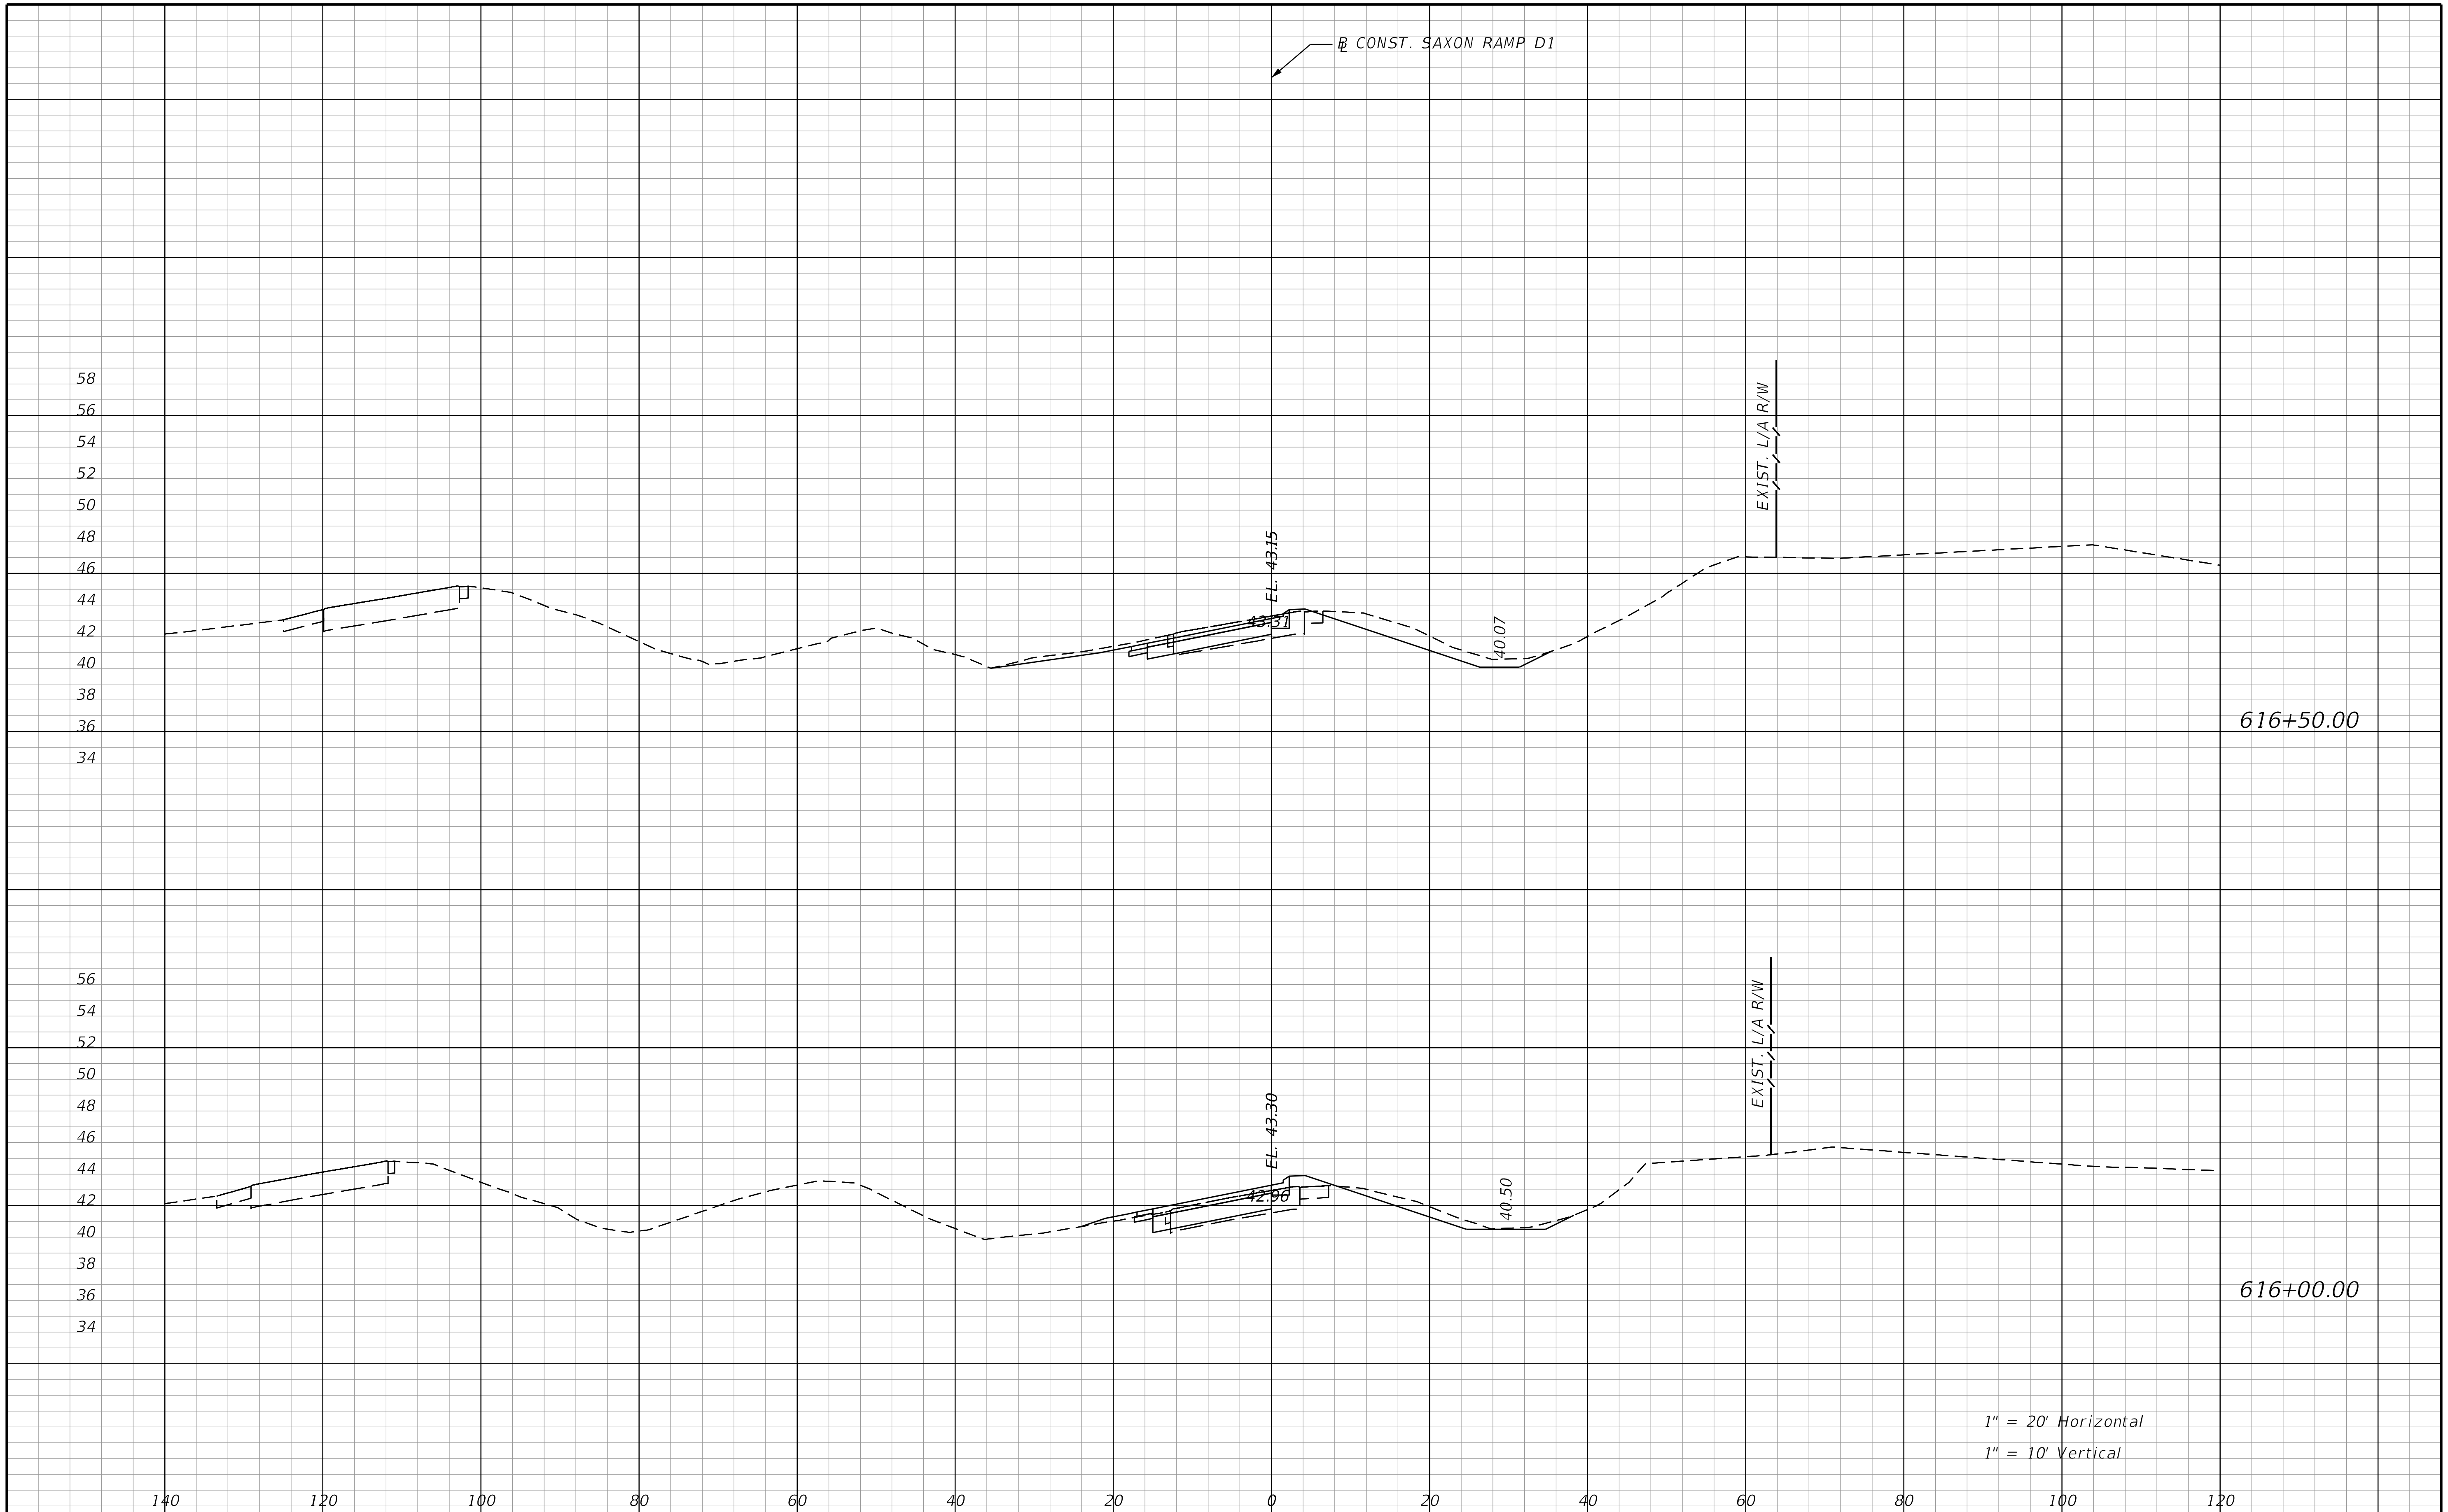

THE OFFICIAL RECORD OF THIS SHEET IS THE ELECTRONIC FILE DIGITALLY SIGNED AND SEALED UNDER RULE 61G15-23.004, F.A.C.

REVISIONS			
DATE	DESCRIPTION	DATE	DESCRIPTION

STANTEC CONSULTING SERVICES INC.
ENGINEER OF RECORD:
WILLIAM V. ANDERSON, P.E. NO.: 36682
11315 CORPORATE BLVD., SUITE 105
ORLANDO, FLORIDA 32817
(407) 823-8966
CERTIFICATE OF AUTHORIZATION NO. 27013

STATE OF FLORIDA
DEPARTMENT OF TRANSPORTATION

ROAD NO.	COUNTY	FINANCIAL PROJECT ID
SR400	VOLUSIA	408464-2-32-01

CROSS SECTIONS
SAXON BLVD. RAMP D1

SHEET NO.
1239

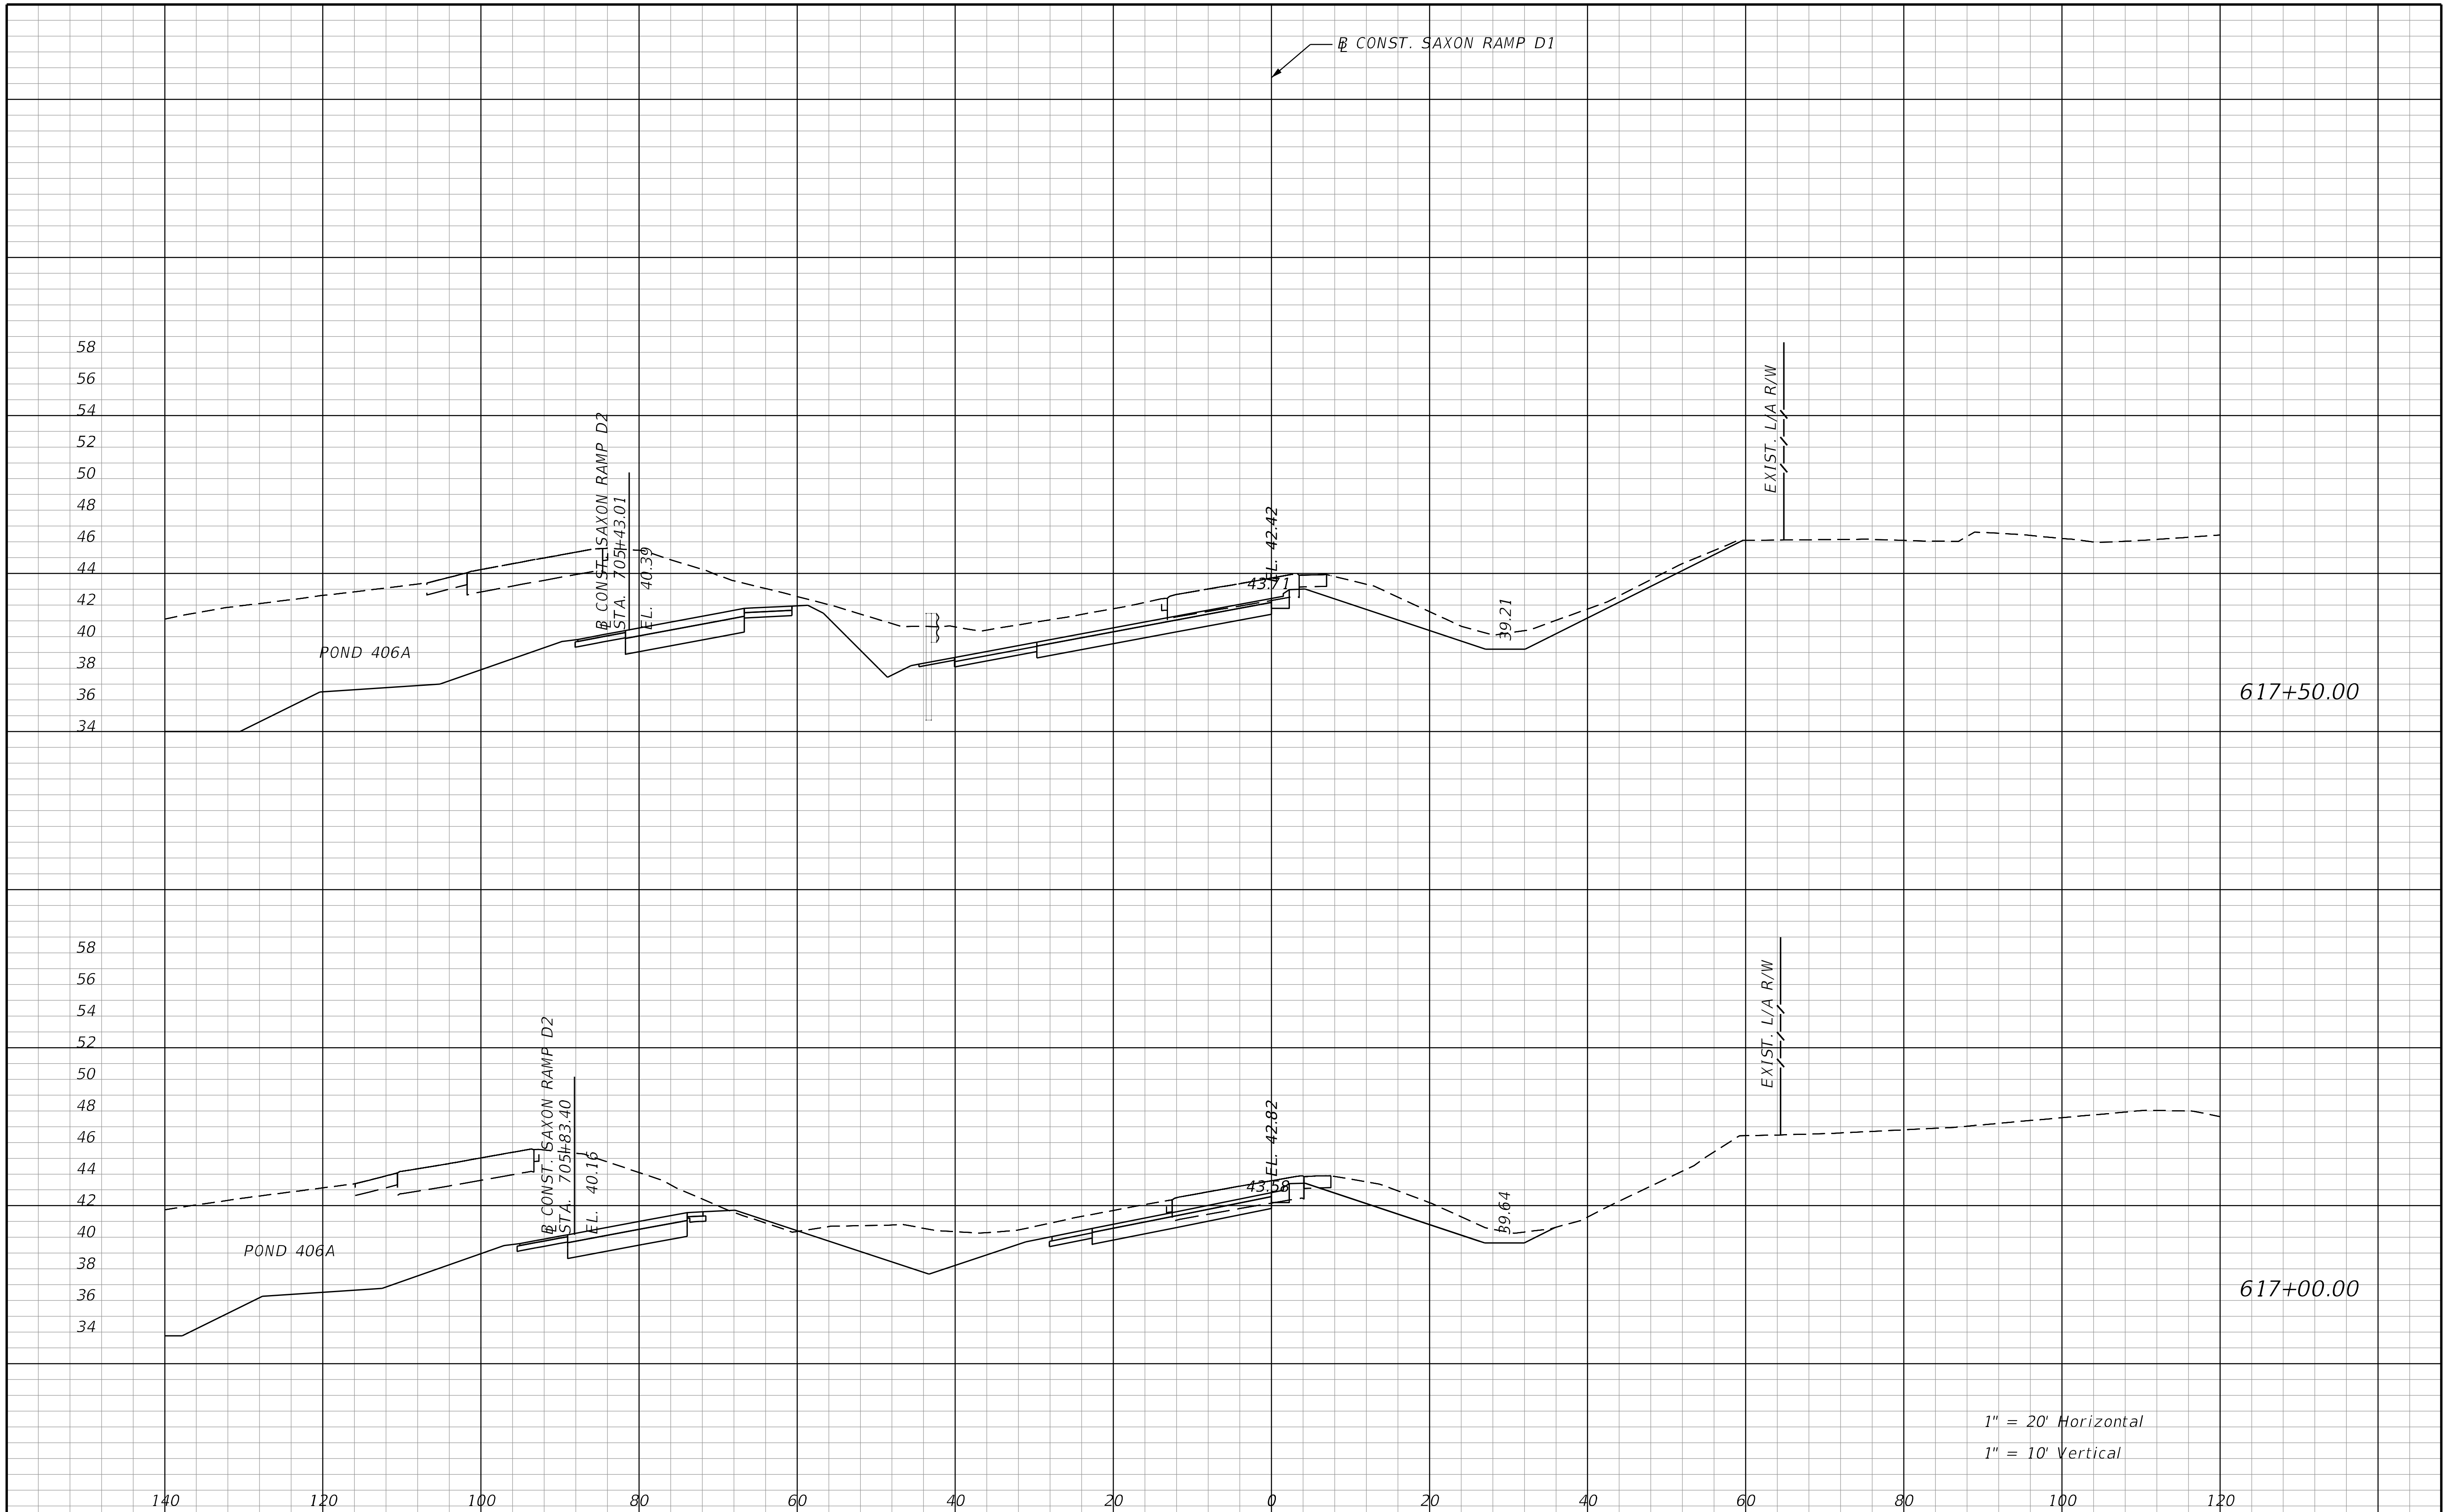

REVISIONS			
DATE	DESCRIPTION	DATE	DESCRIPTION

STANTEC CONSULTING SERVICES INC.
ENGINEER OF RECORD:
WILLIAM V. ANDERSON, P.E. NO.: 36682
11315 CORPORATE BLVD., SUITE 105
ORLANDO, FLORIDA 32817
(407) 823-8966
CERTIFICATE OF AUTHORIZATION NO. 27013

STATE OF FLORIDA
DEPARTMENT OF TRANSPORTATION

ROAD NO.	COUNTY	FINANCIAL PROJECT ID
SR400	VOLUSIA	408464-2-32-01

CROSS SECTIONS
SAXON BLVD. RAMP D1

SHEET NO. 1240

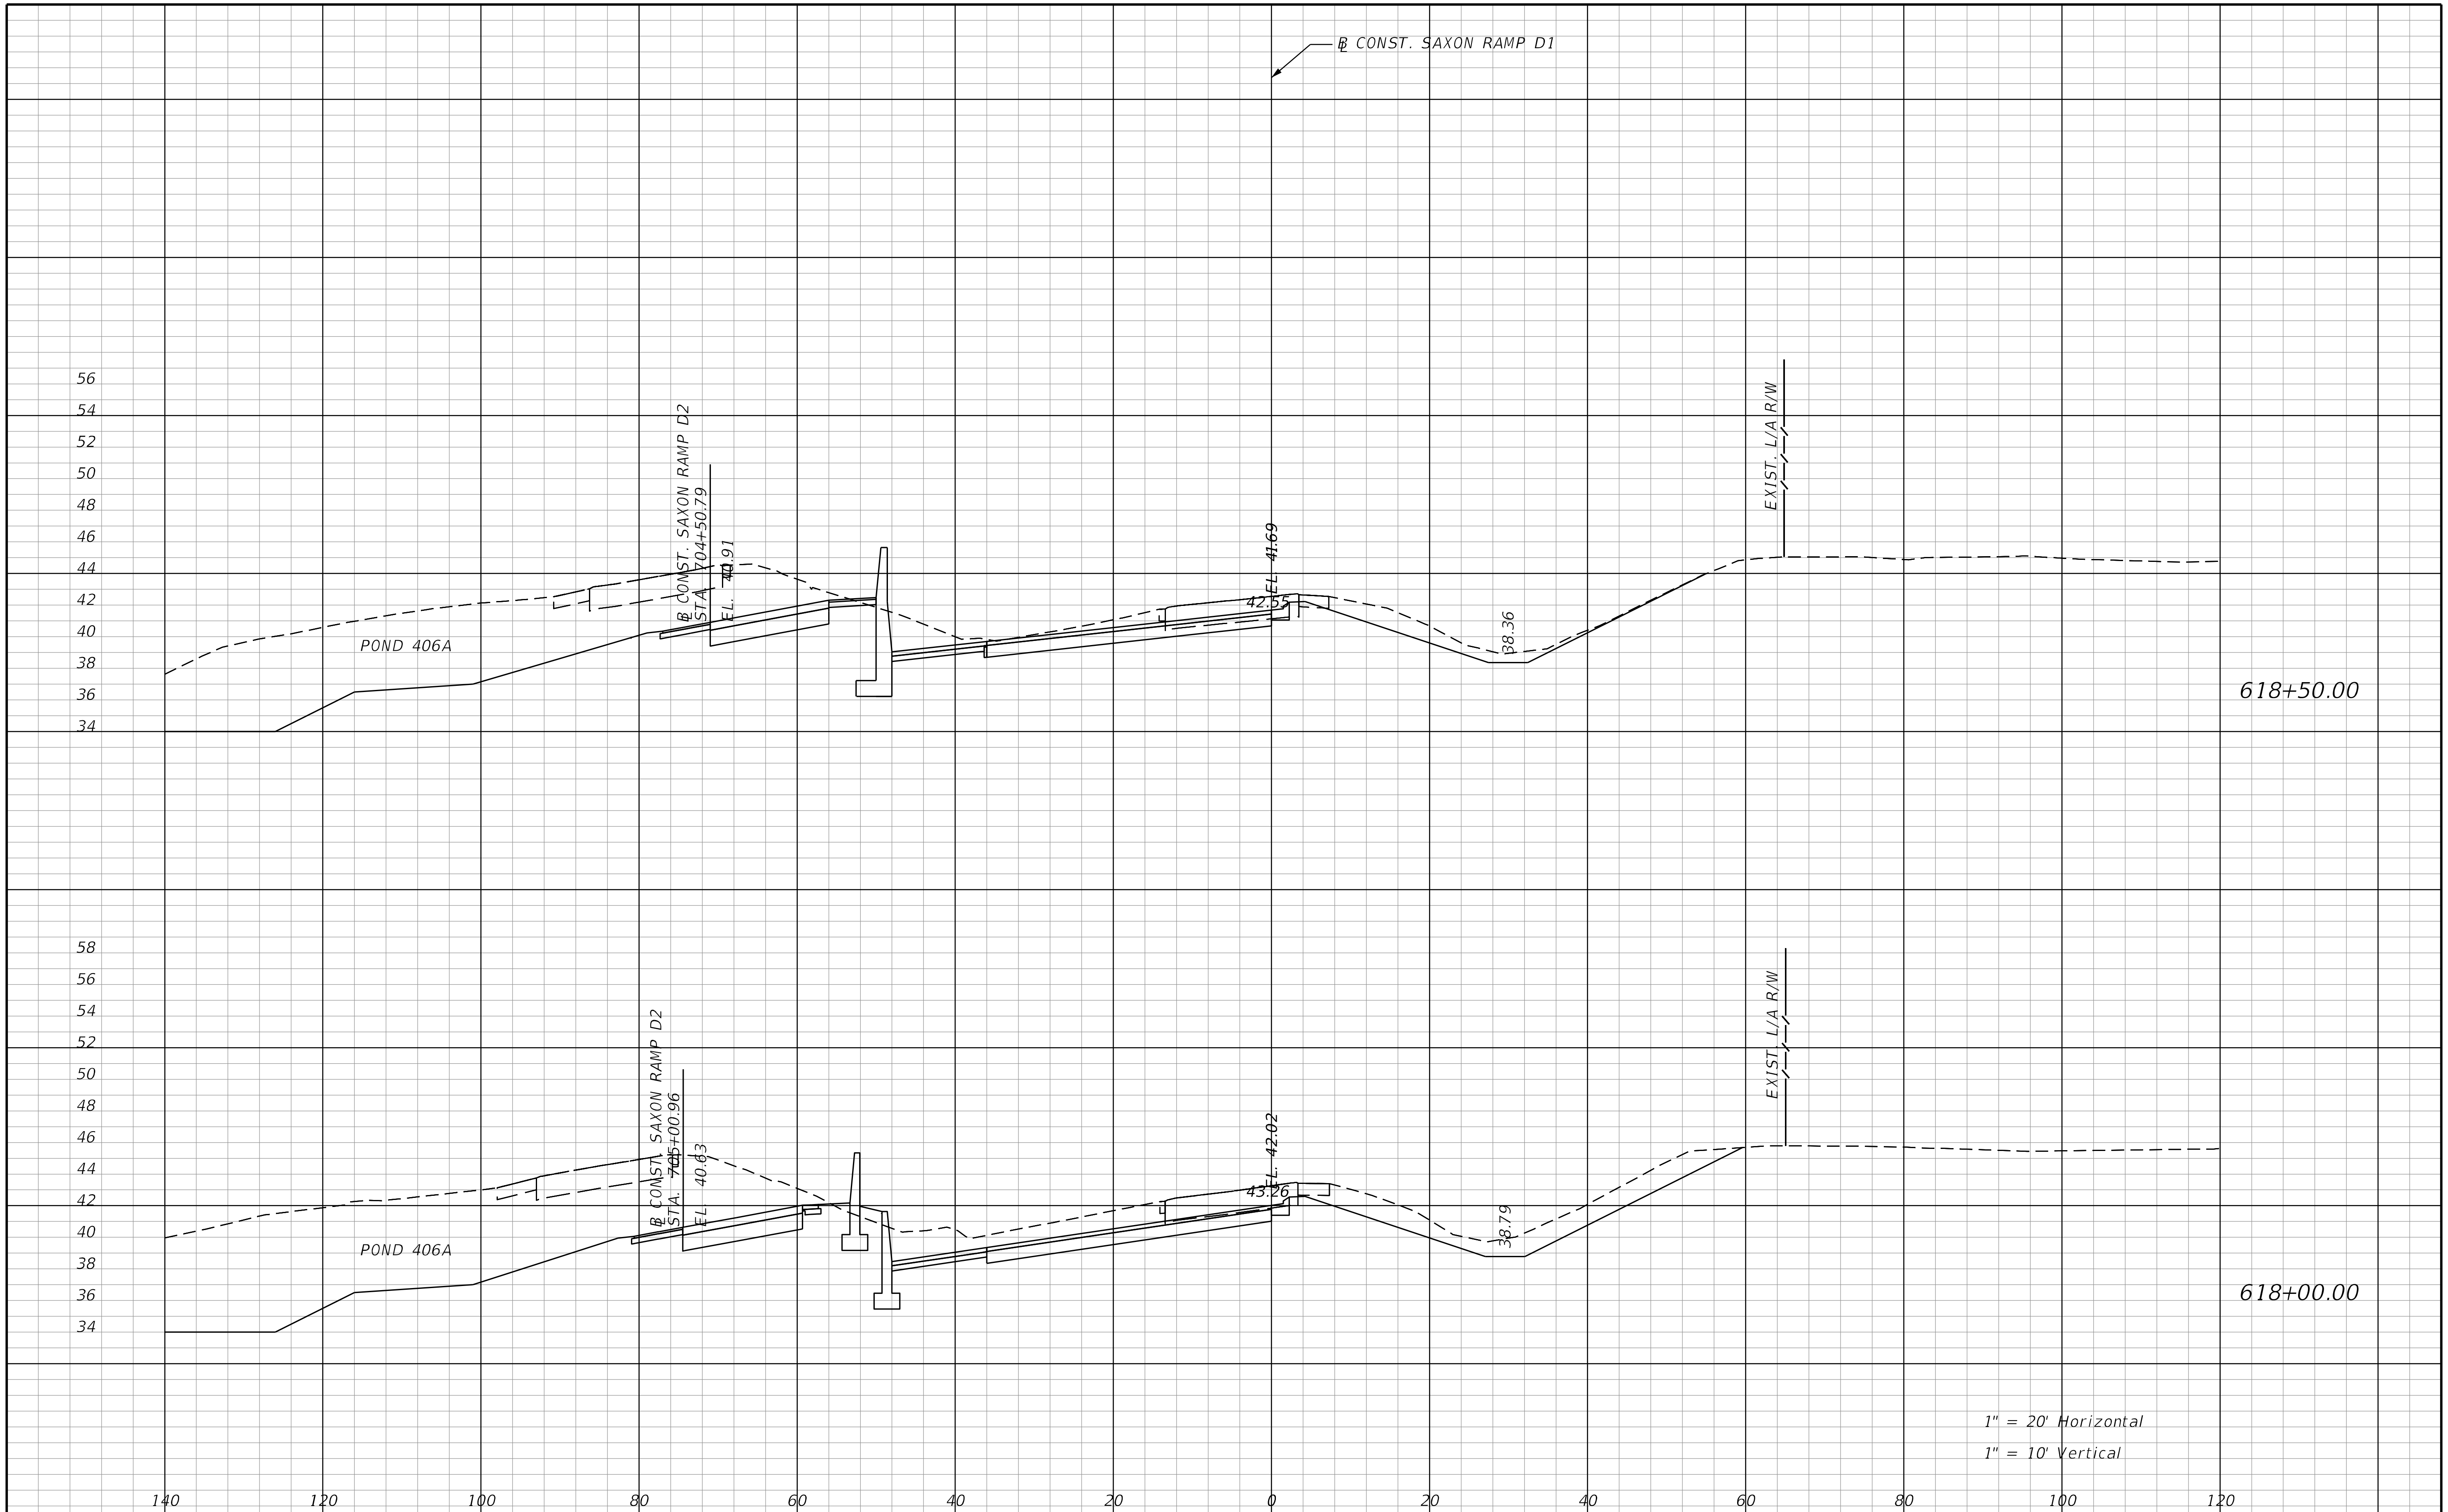

REVISIONS			
DATE	DESCRIPTION	DATE	DESCRIPTION

STANTEC CONSULTING SERVICES INC.
ENGINEER OF RECORD:
WILLIAM V. ANDERSON, P.E. NO.: 36682
11315 CORPORATE BLVD., SUITE 105
ORLANDO, FLORIDA 32817
(407) 823-8966
CERTIFICATE OF AUTHORIZATION NO. 27013

STATE OF FLORIDA
DEPARTMENT OF TRANSPORTATION

ROAD NO.	COUNTY	FINANCIAL PROJECT ID
SR400	VOLUSIA	408464-2-32-01

CROSS SECTIONS
SAXON BLVD. RAMP D1

SHEET NO.
1241

jchassee   6/14/2019 4:30:04 PM Rdxsrd_shg   V:\2158\active\CADD\40846423201\roadway\RDXSRD-RAMP-06.dgn

THE OFFICIAL RECORD OF THIS SHEET IS THE ELECTRONIC FILE DIGITALLY SIGNED AND SEALED UNDER RULE 61G15-23.004, F.A.C.

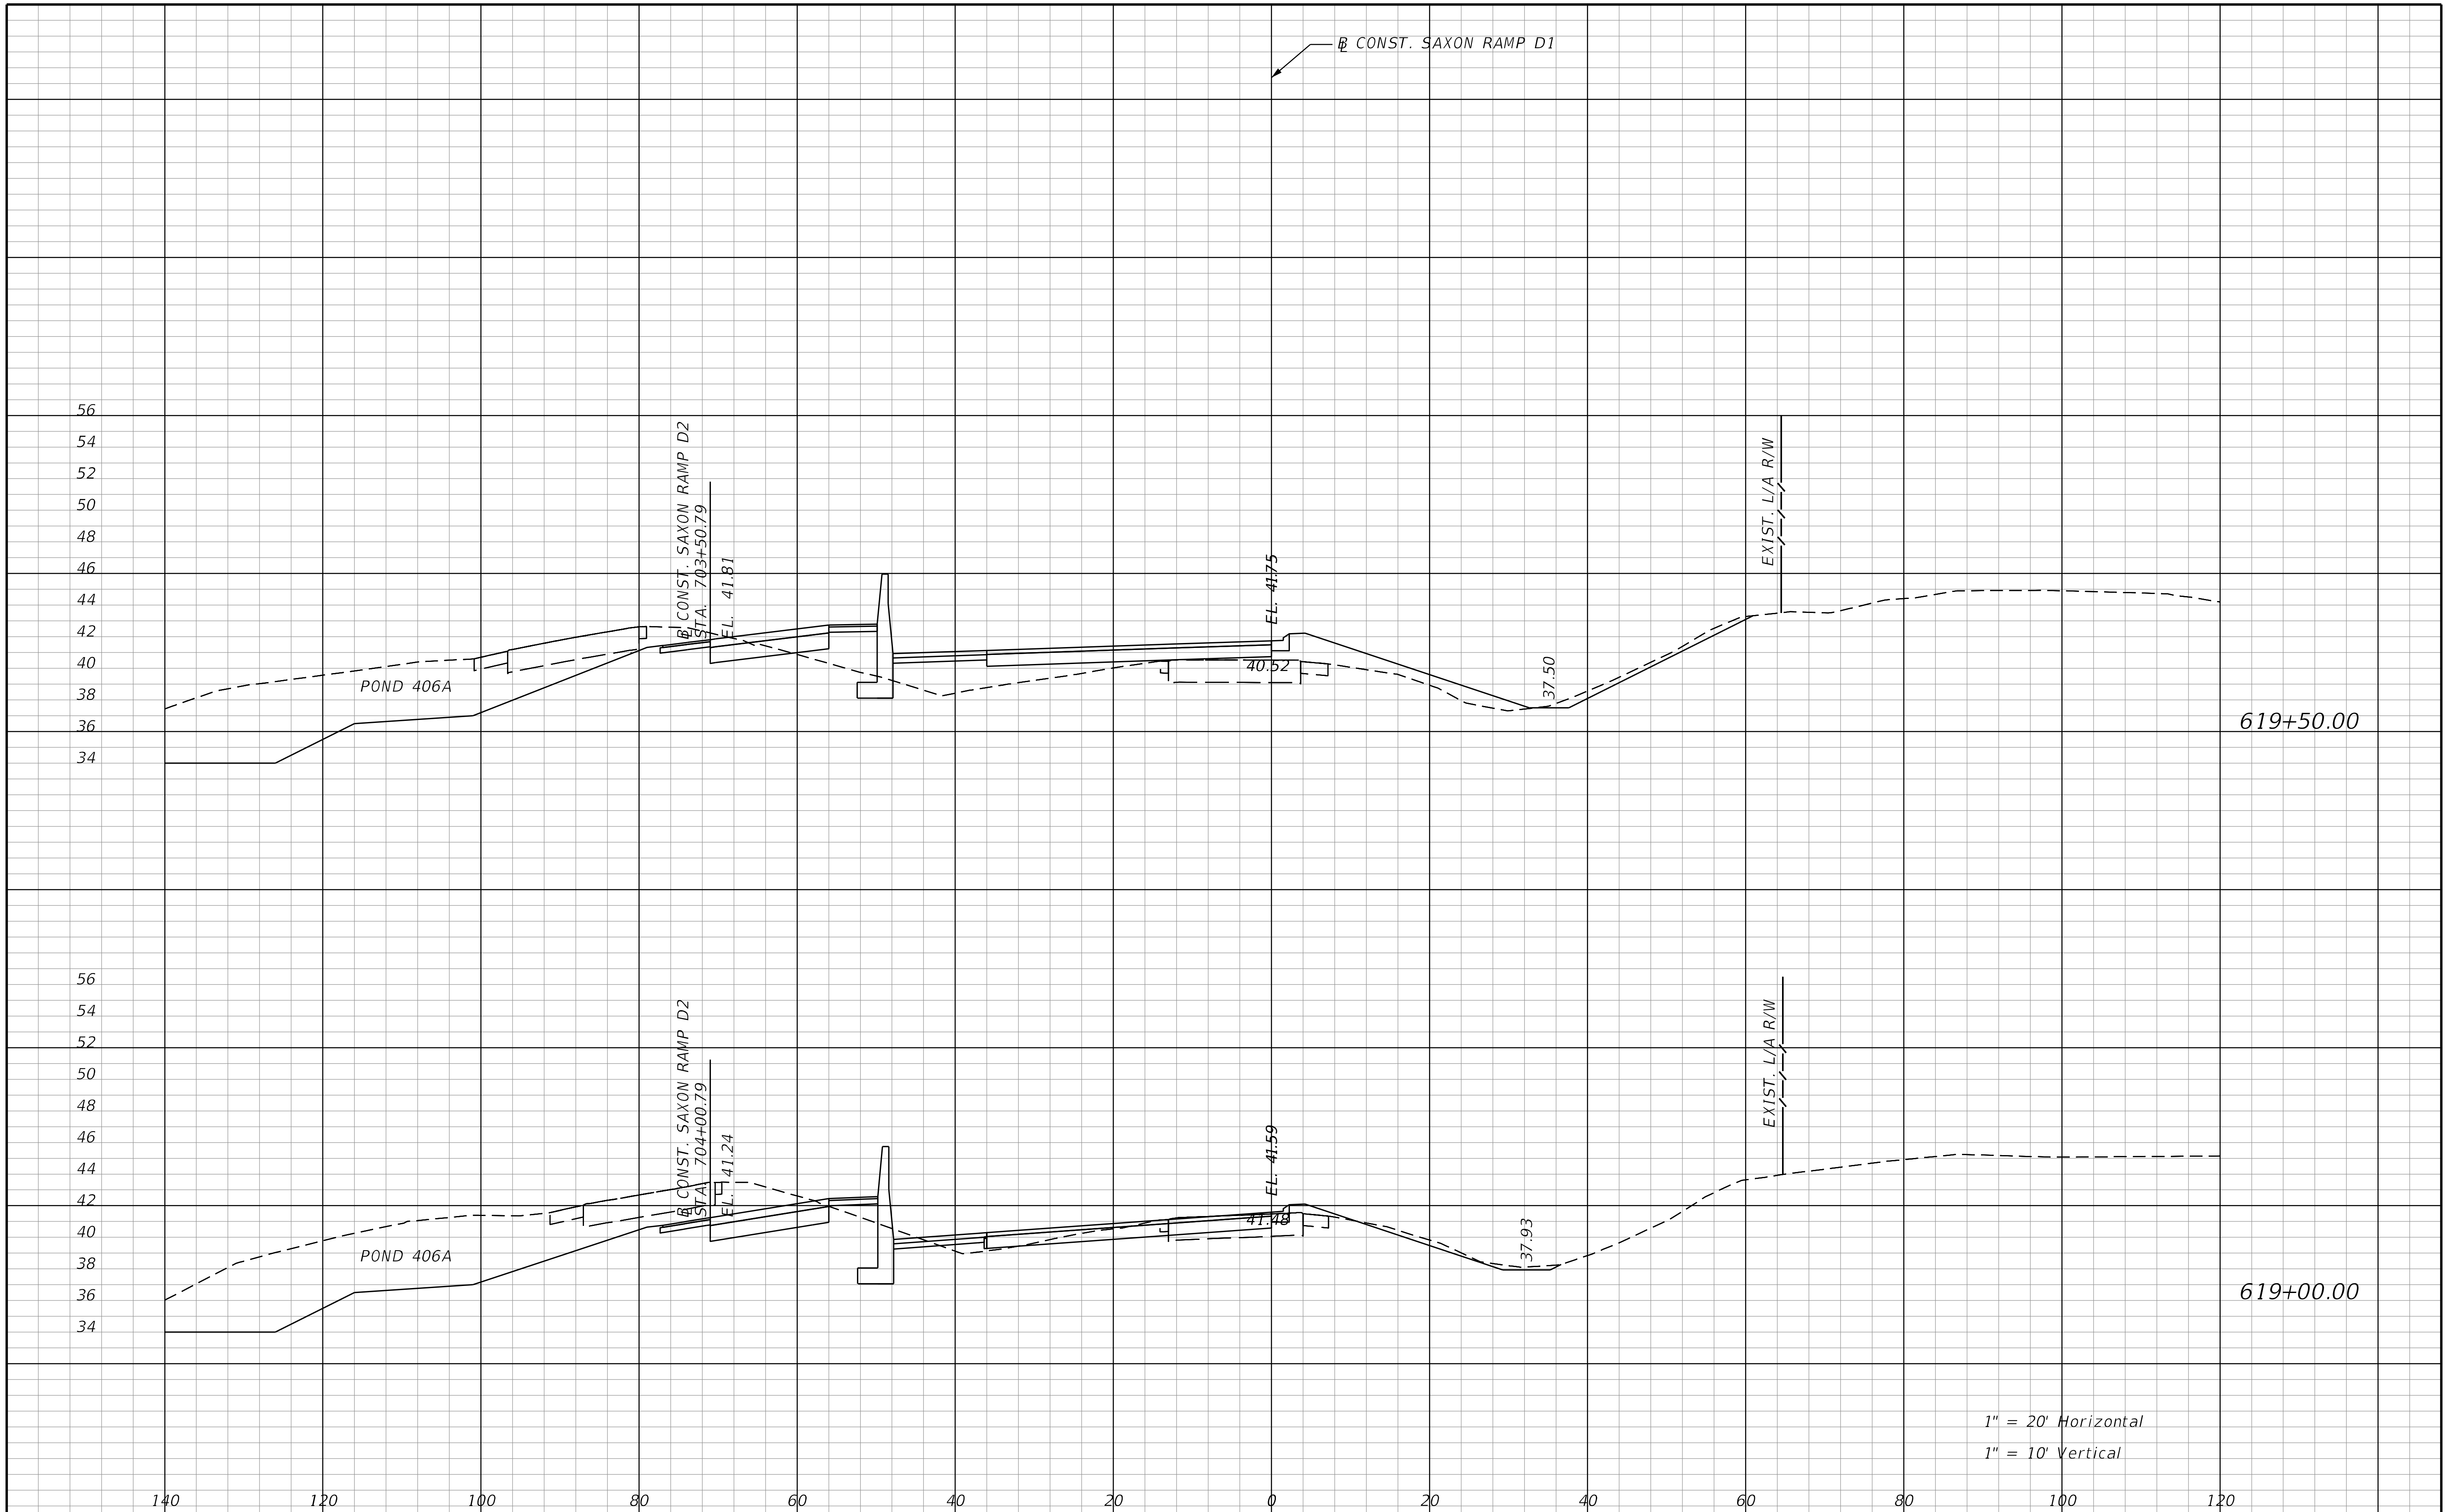

REVISIONS			
DATE	DESCRIPTION	DATE	DESCRIPTION

STANTEC CONSULTING SERVICES INC.
ENGINEER OF RECORD:
WILLIAM V. ANDERSON, P.E. NO.: 36682
11315 CORPORATE BLVD., SUITE 105
ORLANDO, FLORIDA 32817
(407) 823-8966
CERTIFICATE OF AUTHORIZATION NO. 27013

STATE OF FLORIDA
DEPARTMENT OF TRANSPORTATION

ROAD NO.	COUNTY	FINANCIAL PROJECT ID
SR400	VOLUSIA	408464-2-32-01

CROSS SECTIONS
SAXON BLVD. RAMP D1

SHEET NO.
1242

THE OFFICIAL RECORD OF THIS SHEET IS THE ELECTRONIC FILE DIGITALLY SIGNED AND SEALED UNDER RULE 61G15-23.004, F.A.C.

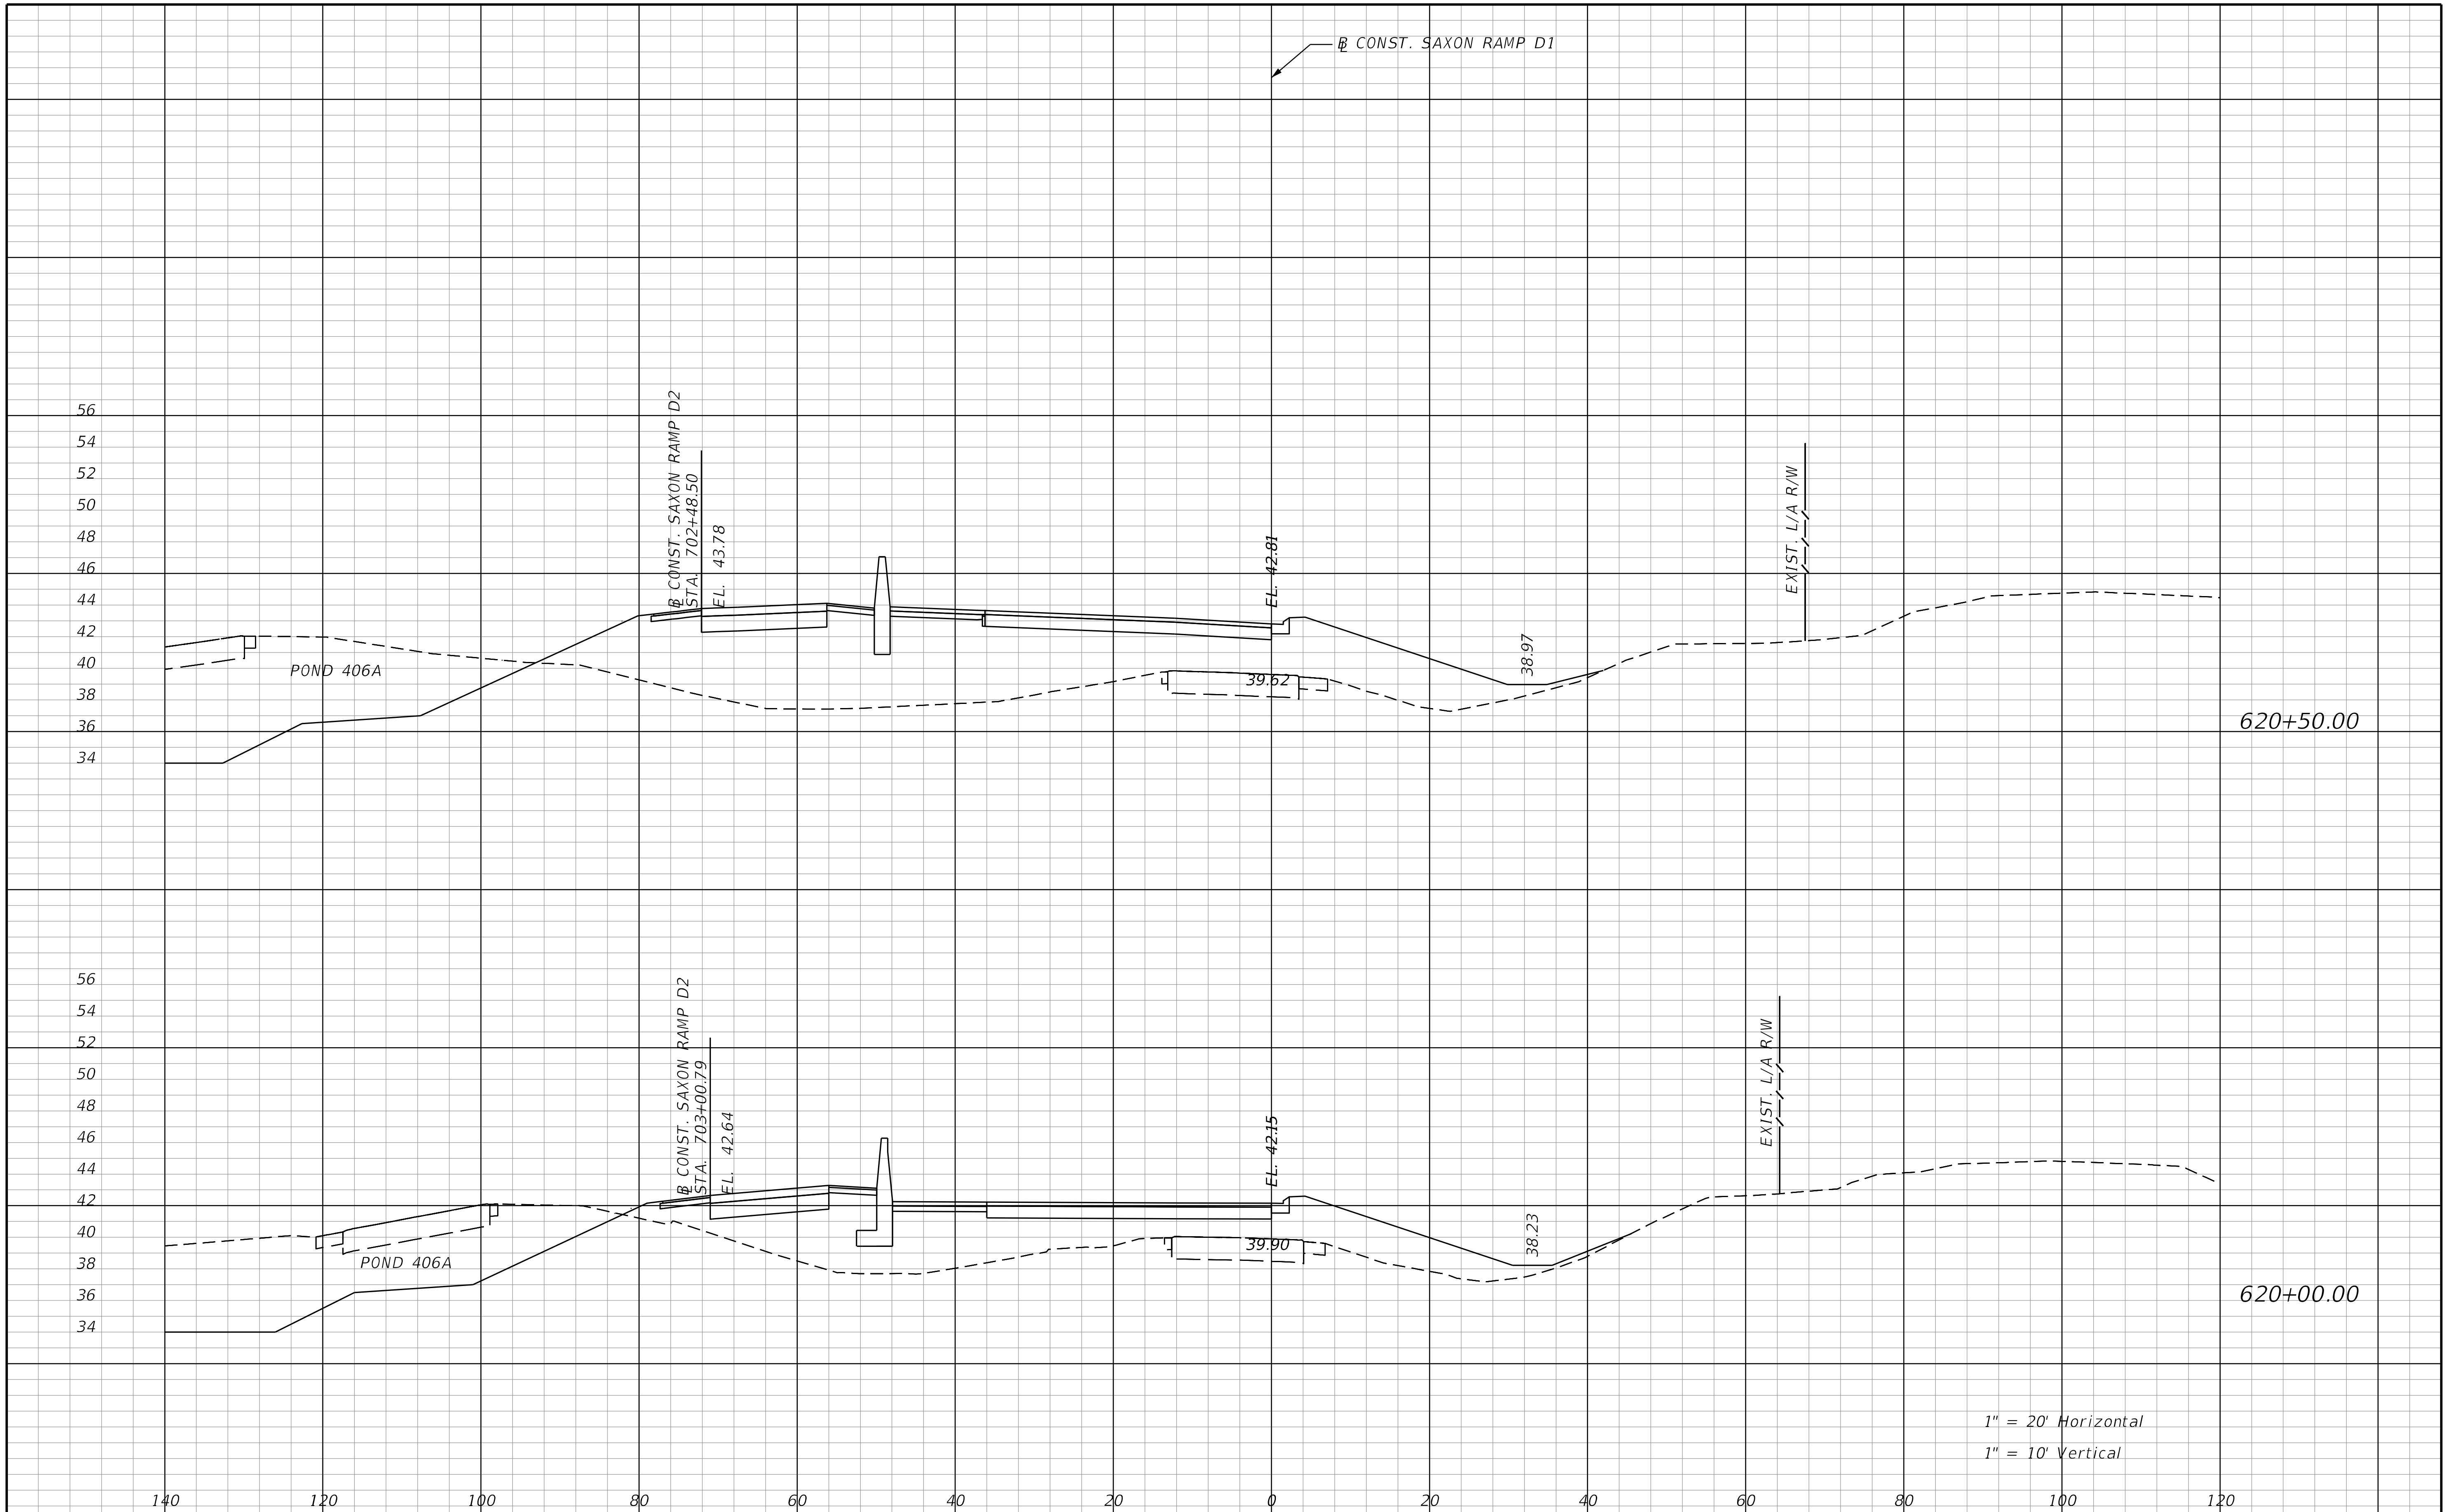

THE OFFICIAL RECORD OF THIS SHEET IS THE ELECTRONIC FILE DIGITALLY SIGNED AND SEALED UNDER RULE 61G15-23.004, F.A.C.

REVISIONS			
DATE	DESCRIPTION	DATE	DESCRIPTION

STANTEC CONSULTING SERVICES INC.
ENGINEER OF RECORD:
WILLIAM V. ANDERSON, P.E. NO.: 36682
11315 CORPORATE BLVD., SUITE 105
ORLANDO, FLORIDA 32817
(407) 823-8966
CERTIFICATE OF AUTHORIZATION NO. 27013

STATE OF FLORIDA
DEPARTMENT OF TRANSPORTATION

ROAD NO.	COUNTY	FINANCIAL PROJECT ID
SR400	VOLUSIA	408464-2-32-01

CROSS SECTIONS
SAXON BLVD. RAMP D1

SHEET NO.
1243

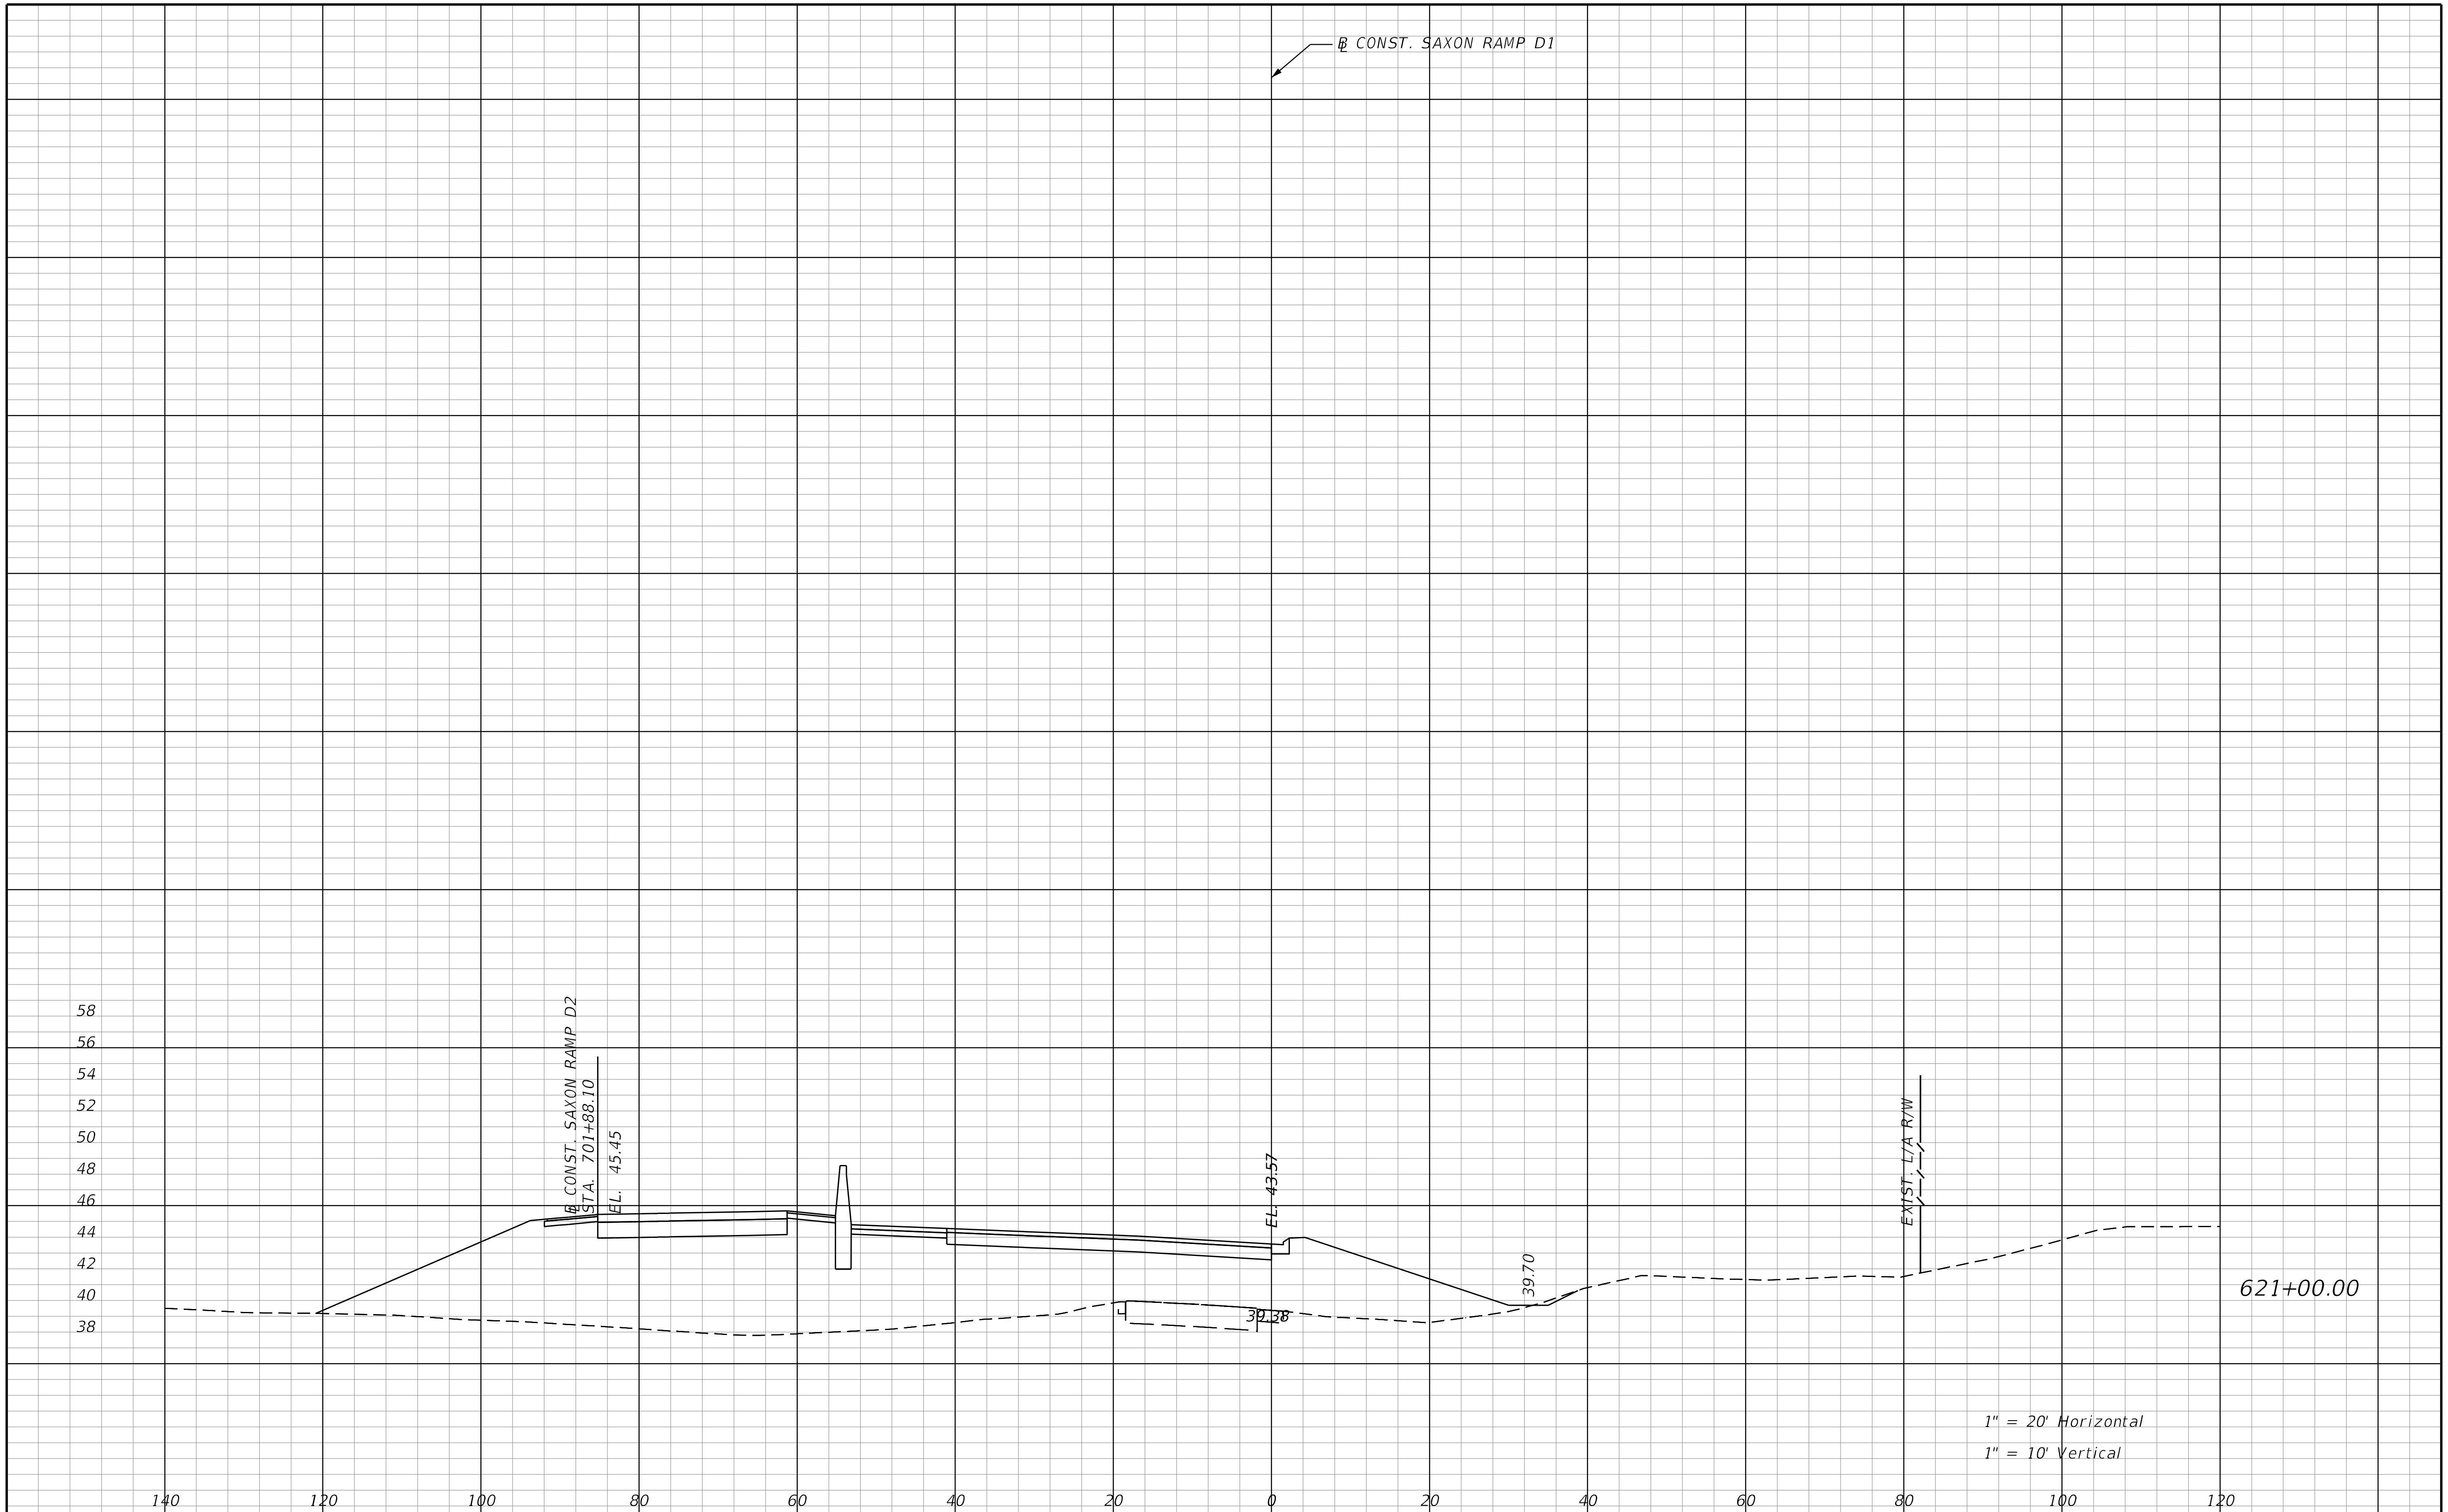

REVISIONS			
DATE	DESCRIPTION	DATE	DESCRIPTION

STANTEC CONSULTING SERVICES INC.
ENGINEER OF RECORD:
WILLIAM V. ANDERSON, P.E. NO.: 36682
11315 CORPORATE BLVD., SUITE 105
ORLANDO, FLORIDA 32817
(407) 823-8966
CERTIFICATE OF AUTHORIZATION NO. 27013

STATE OF FLORIDA
DEPARTMENT OF TRANSPORTATION

ROAD NO.	COUNTY	FINANCIAL PROJECT ID
SR400	VOLUSIA	408464-2-32-01

CROSS SECTIONS
SAXON BLVD. RAMP D1

SHEET NO.
1244

THE OFFICIAL RECORD OF THIS SHEET IS THE ELECTRONIC FILE DIGITALLY SIGNED AND SEALED UNDER RULE 61G15-23.004, F.A.C.

jchassee 6/14/2019 4:30:04 PM Rdxsrd_shg V:\2158\active\CADD\40846423201\roadway\RDXSRD-RAMP-06.dgn

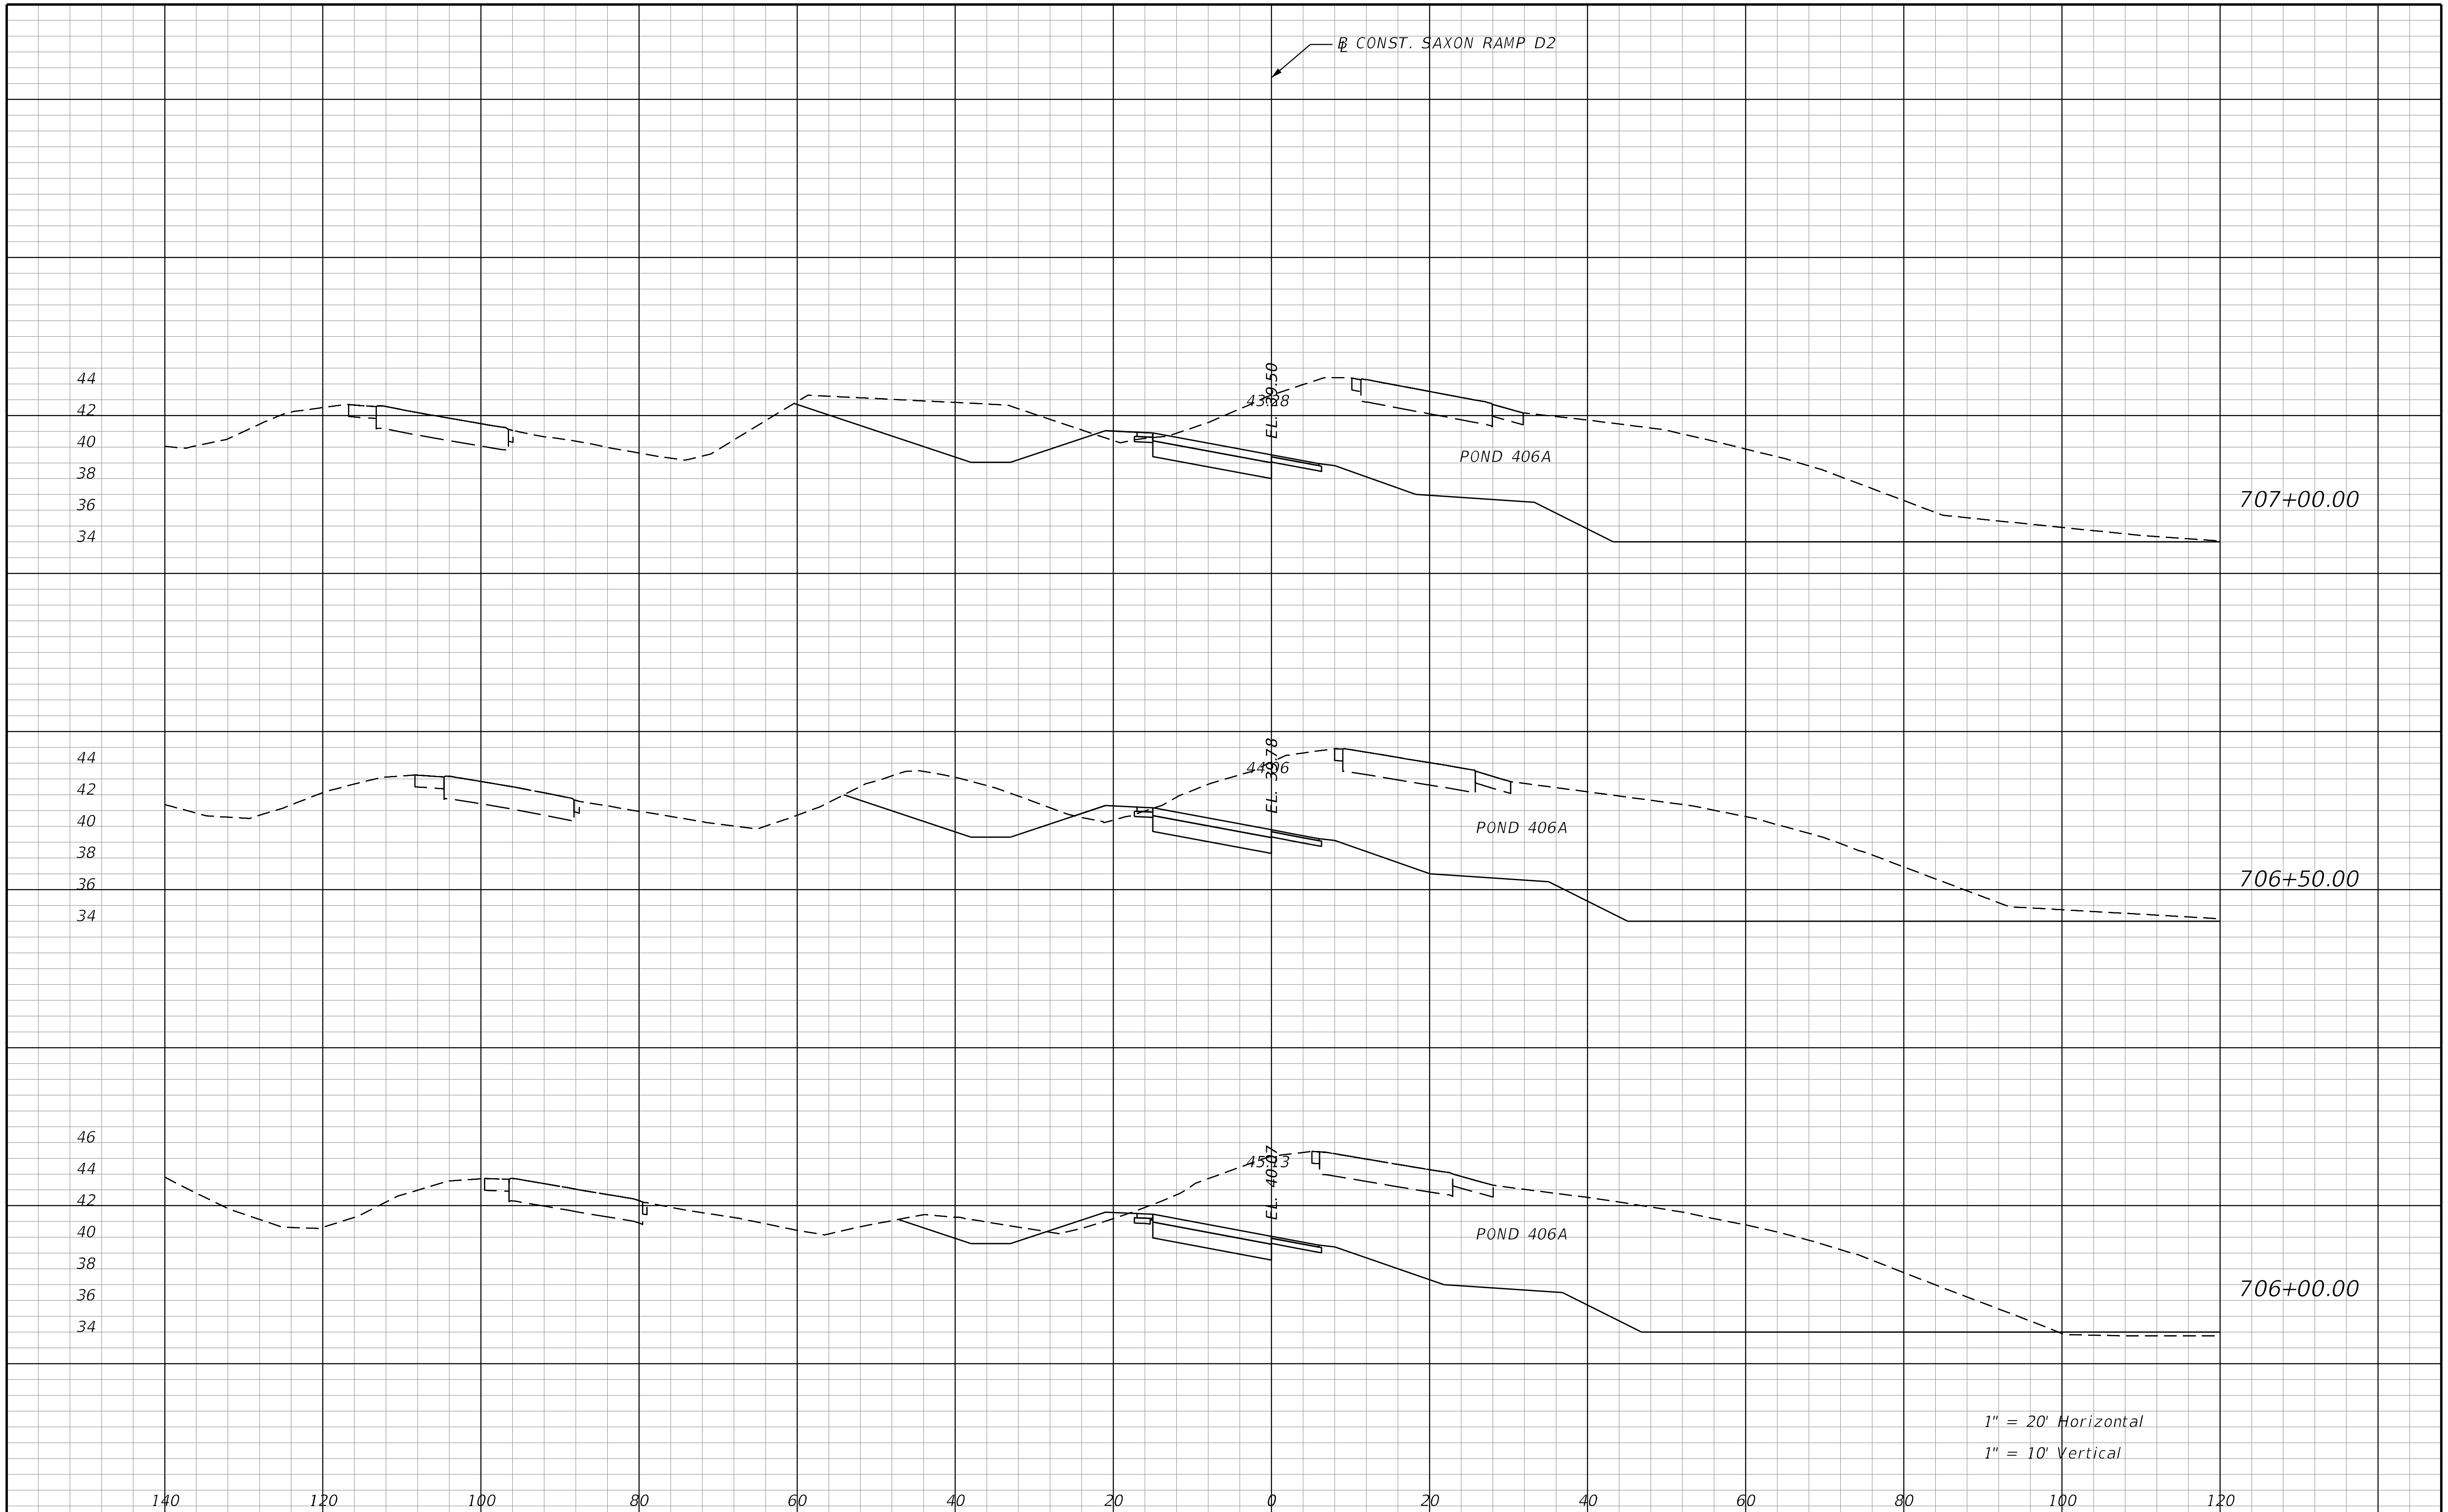

REVISIONS			
DATE	DESCRIPTION	DATE	DESCRIPTION

STANTEC CONSULTING SERVICES INC.
ENGINEER OF RECORD:
WILLIAM V. ANDERSON, P.E. NO.: 36682
11315 CORPORATE BLVD., SUITE 105
ORLANDO, FLORIDA 32817
(407) 823-8966
CERTIFICATE OF AUTHORIZATION NO. 27013

STATE OF FLORIDA
DEPARTMENT OF TRANSPORTATION

ROAD NO.	COUNTY	FINANCIAL PROJECT ID
SR400	VOLUSIA	408464-2-32-01

CROSS SECTIONS
SAXON BLVD. RAMP D2

SHEET NO.
1245

jchassee 6/14/2019 4:30:05 PM Rdxsrd_shg V:\2158\active\CADD\40846423201\roadway\RDXSRD-RAMP-06.dgn

THE OFFICIAL RECORD OF THIS SHEET IS THE ELECTRONIC FILE DIGITALLY SIGNED AND SEALED UNDER RULE 61G15-23.004, F.A.C.

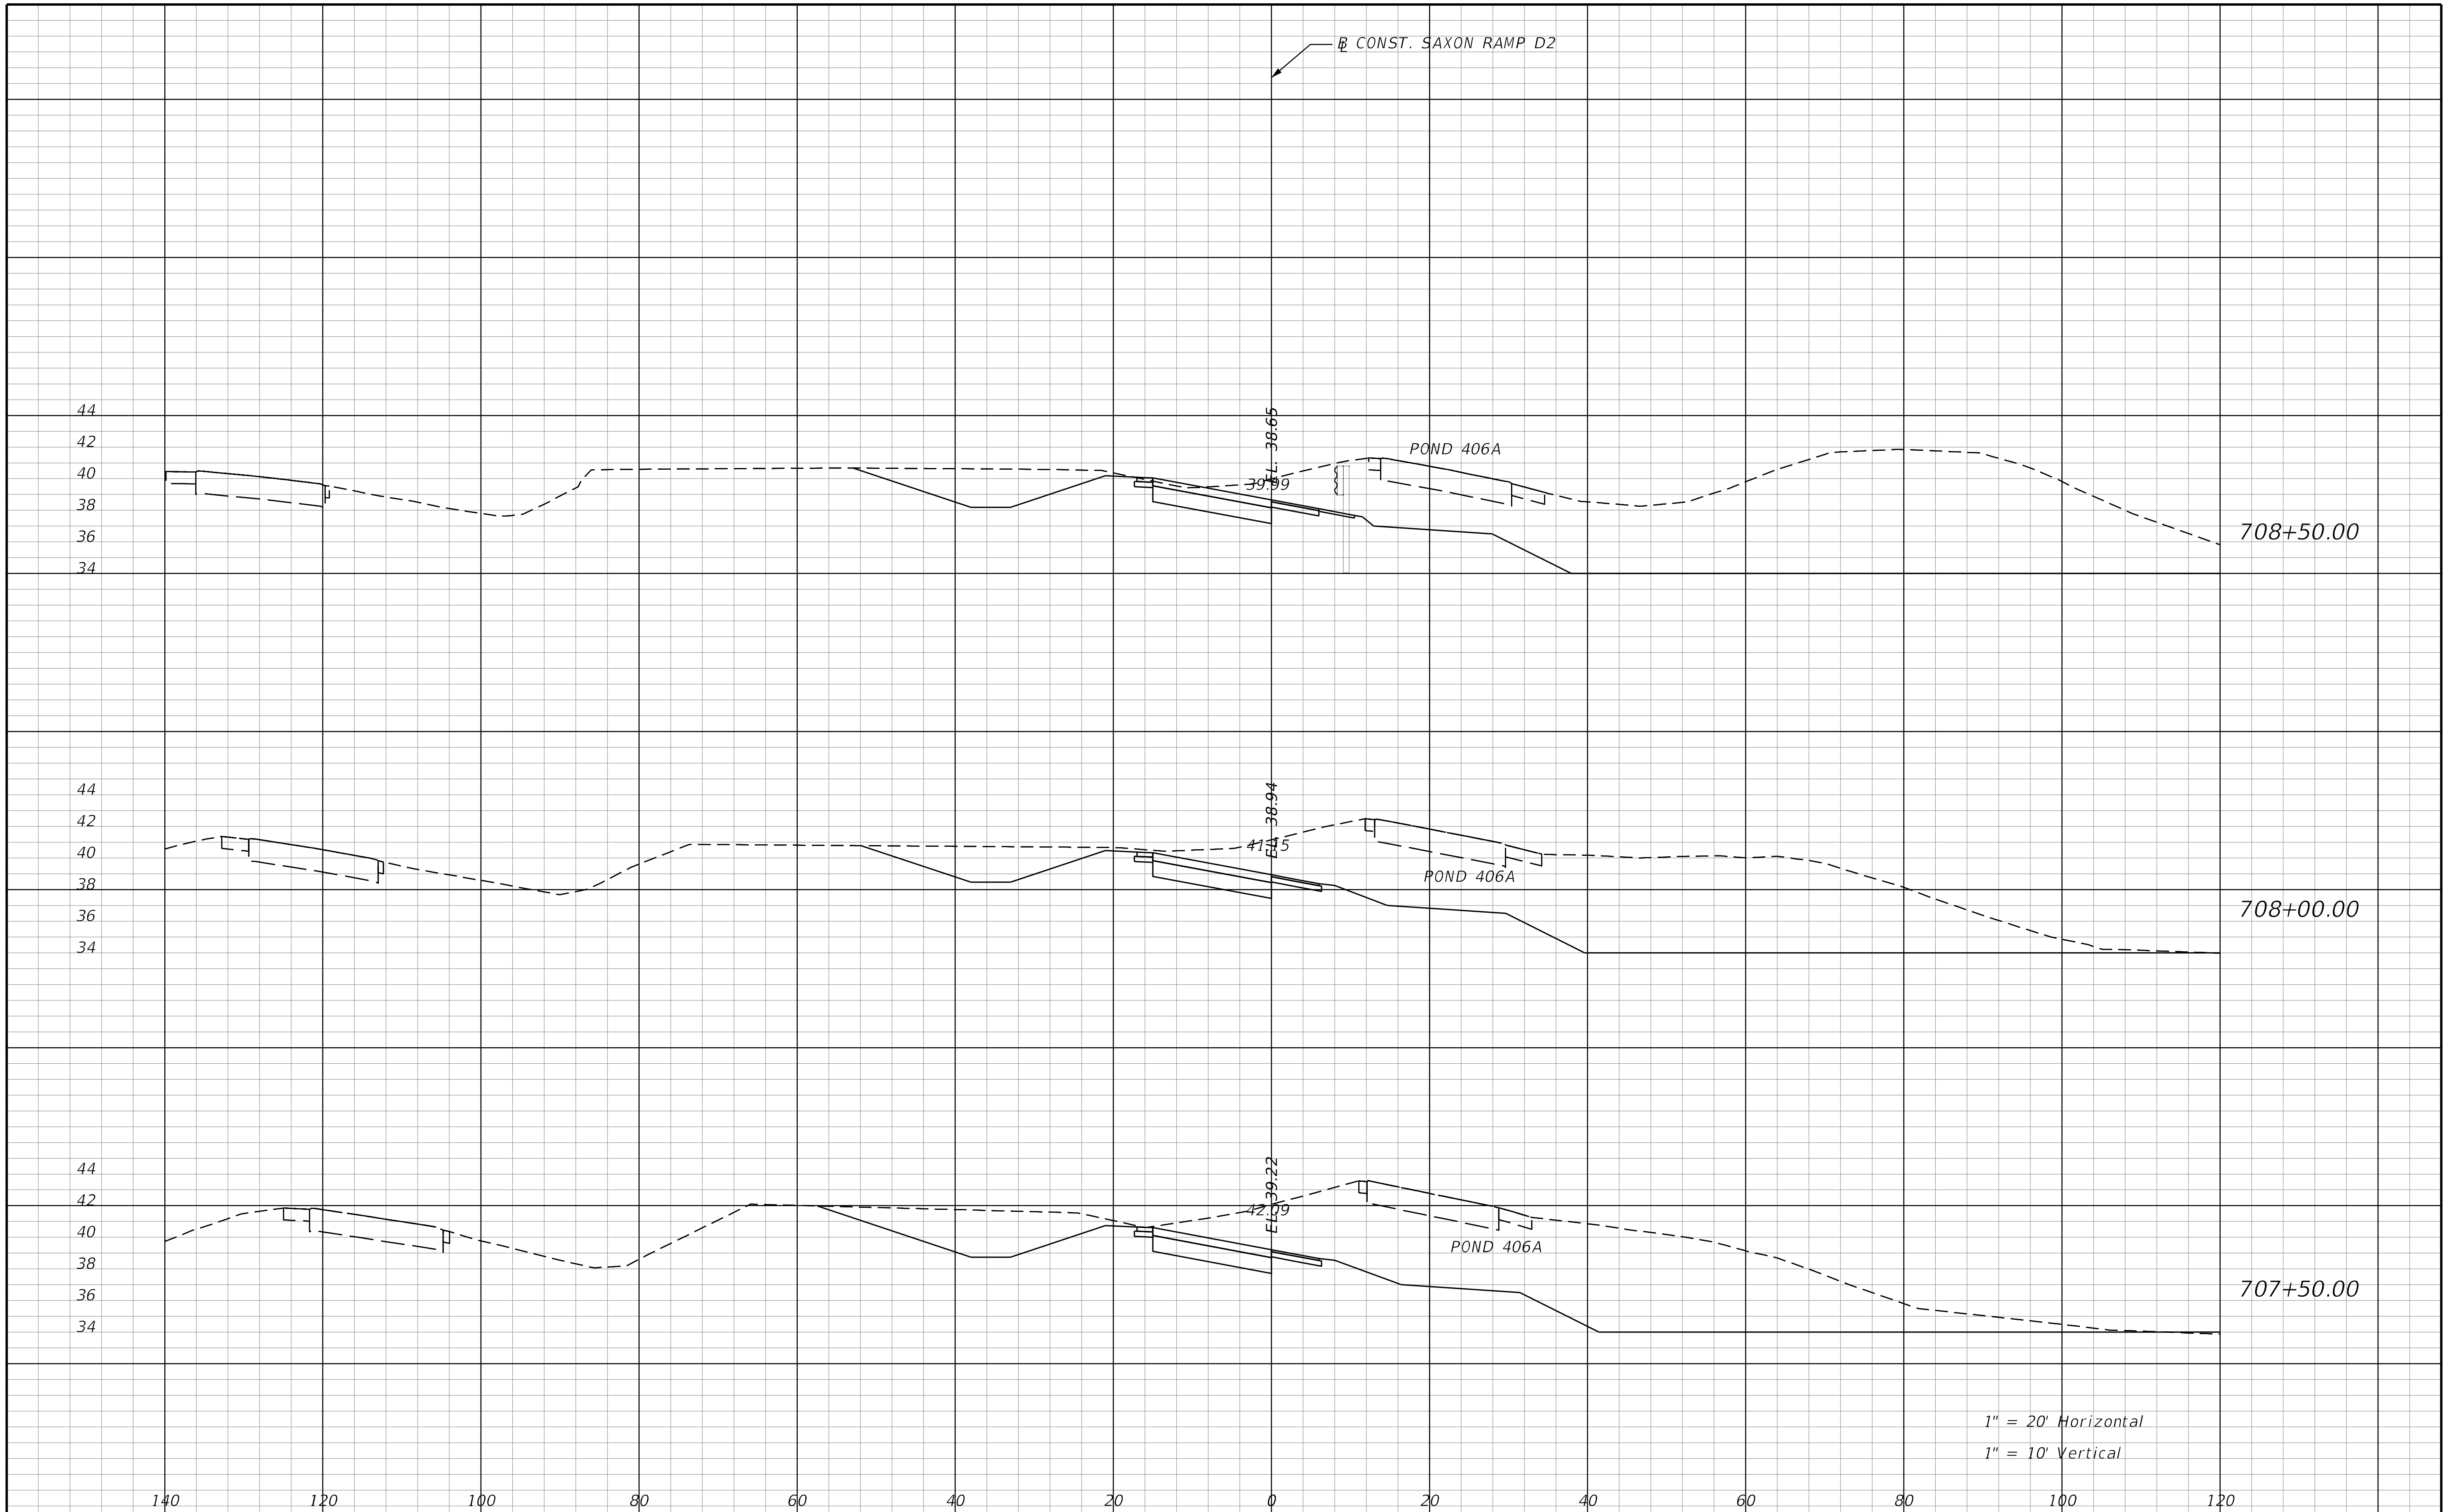

REVISIONS			
DATE	DESCRIPTION	DATE	DESCRIPTION

STANTEC CONSULTING SERVICES INC.
ENGINEER OF RECORD:
WILLIAM V. ANDERSON, P.E. NO.: 36682
11315 CORPORATE BLVD., SUITE 105
ORLANDO, FLORIDA 32817
(407) 823-8966
CERTIFICATE OF AUTHORIZATION NO. 27013

STATE OF FLORIDA
DEPARTMENT OF TRANSPORTATION

ROAD NO.	COUNTY	FINANCIAL PROJECT ID
SR400	VOLUSIA	408464-2-32-01

CROSS SECTIONS
SAXON BLVD. RAMP D2

SHEET NO.
1246

THE OFFICIAL RECORD OF THIS SHEET IS THE ELECTRONIC FILE DIGITALLY SIGNED AND SEALED UNDER RULE 61G15-23.004, F.A.C.

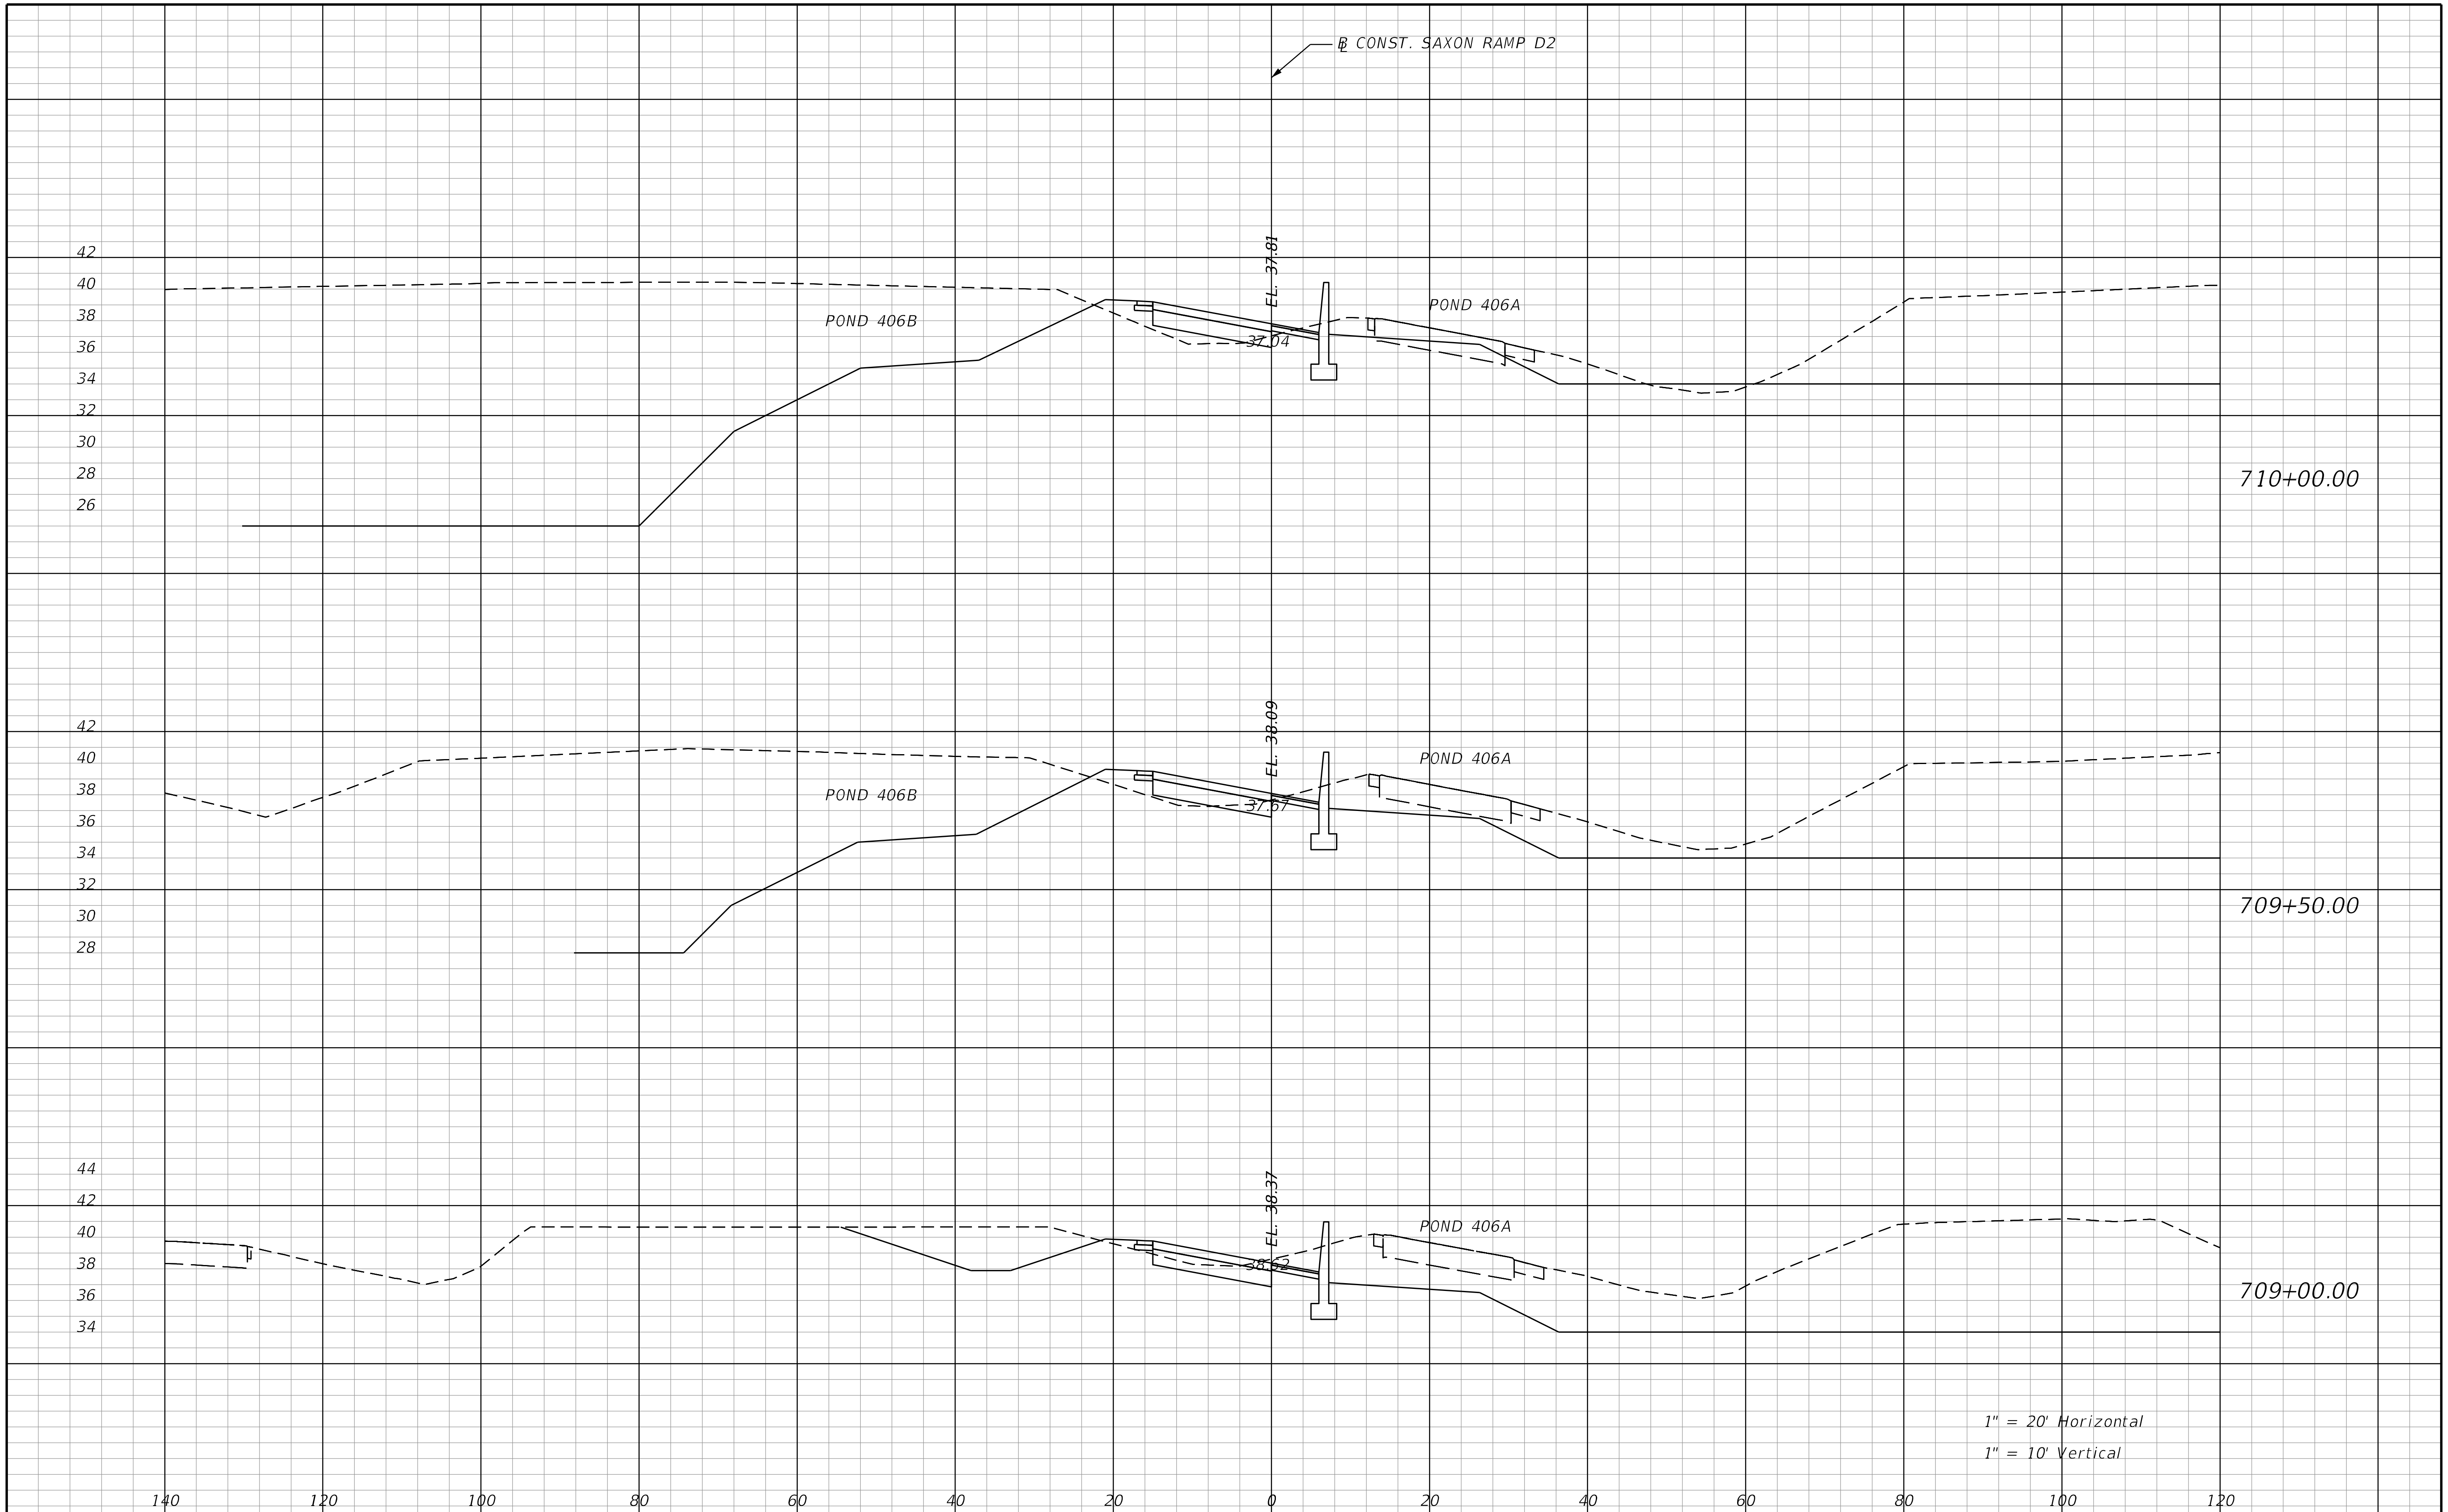

REVISIONS			
DATE	DESCRIPTION	DATE	DESCRIPTION

STANTEC CONSULTING SERVICES INC.
ENGINEER OF RECORD:
WILLIAM V. ANDERSON, P.E. NO.: 36682
11315 CORPORATE BLVD., SUITE 105
ORLANDO, FLORIDA 32817
(407) 823-8966
CERTIFICATE OF AUTHORIZATION NO. 27013

STATE OF FLORIDA
DEPARTMENT OF TRANSPORTATION

ROAD NO.	COUNTY	FINANCIAL PROJECT ID
SR400	VOLUSIA	408464-2-32-01

CROSS SECTIONS
SAXON BLVD. RAMP D2

SHEET NO.
1247

jchassee 6/14/2019 4:30:05 PM Rdxsrd_shg V:\2158\active\CADD\40846423201\roadway\RDXSRD-RAMP-06.dgn

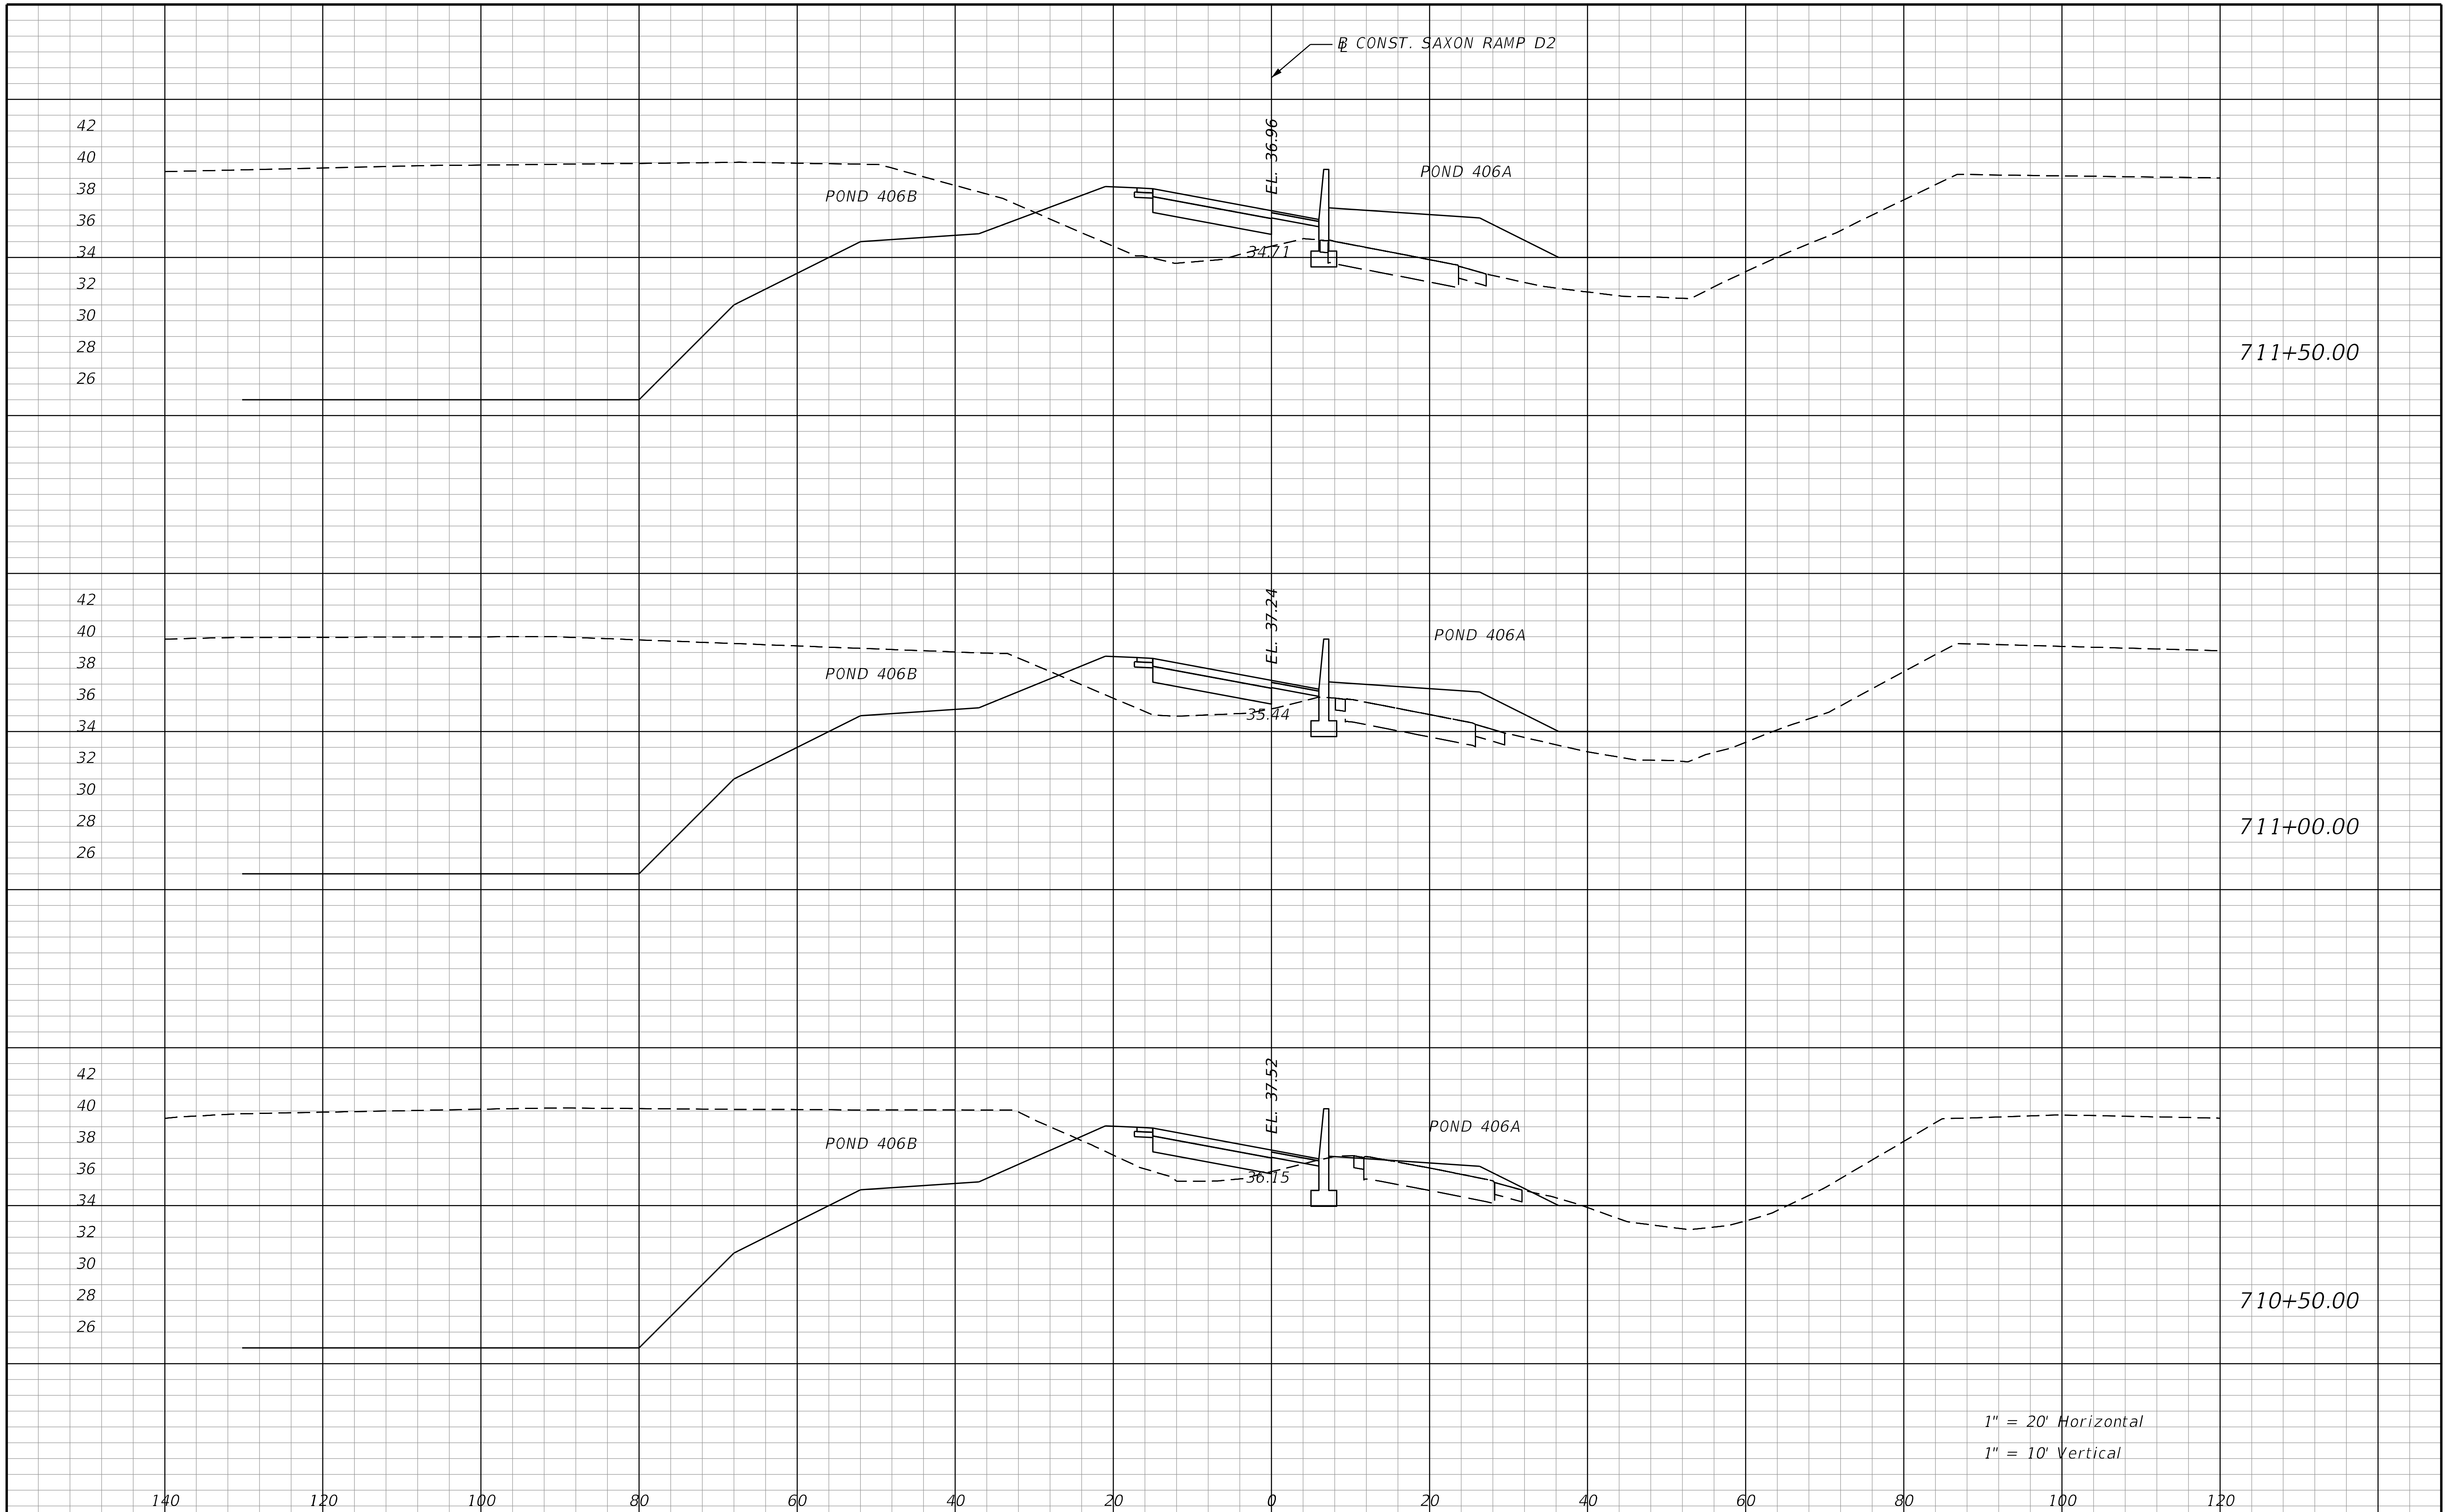

THE OFFICIAL RECORD OF THIS SHEET IS THE ELECTRONIC FILE DIGITALLY SIGNED AND SEALED UNDER RULE 61G15-23.004, F.A.C.

REVISIONS			
DATE	DESCRIPTION	DATE	DESCRIPTION

STANTEC CONSULTING SERVICES INC.
ENGINEER OF RECORD:
WILLIAM V. ANDERSON, P.E. NO.: 36682
11315 CORPORATE BLVD., SUITE 105
ORLANDO, FLORIDA 32817
(407) 823-8966
CERTIFICATE OF AUTHORIZATION NO. 27013

STATE OF FLORIDA
DEPARTMENT OF TRANSPORTATION

ROAD NO.	COUNTY	FINANCIAL PROJECT ID
SR400	VOLUSIA	408464-2-32-01

CROSS SECTIONS
SAXON BLVD. RAMP D2

SHEET NO.
1248

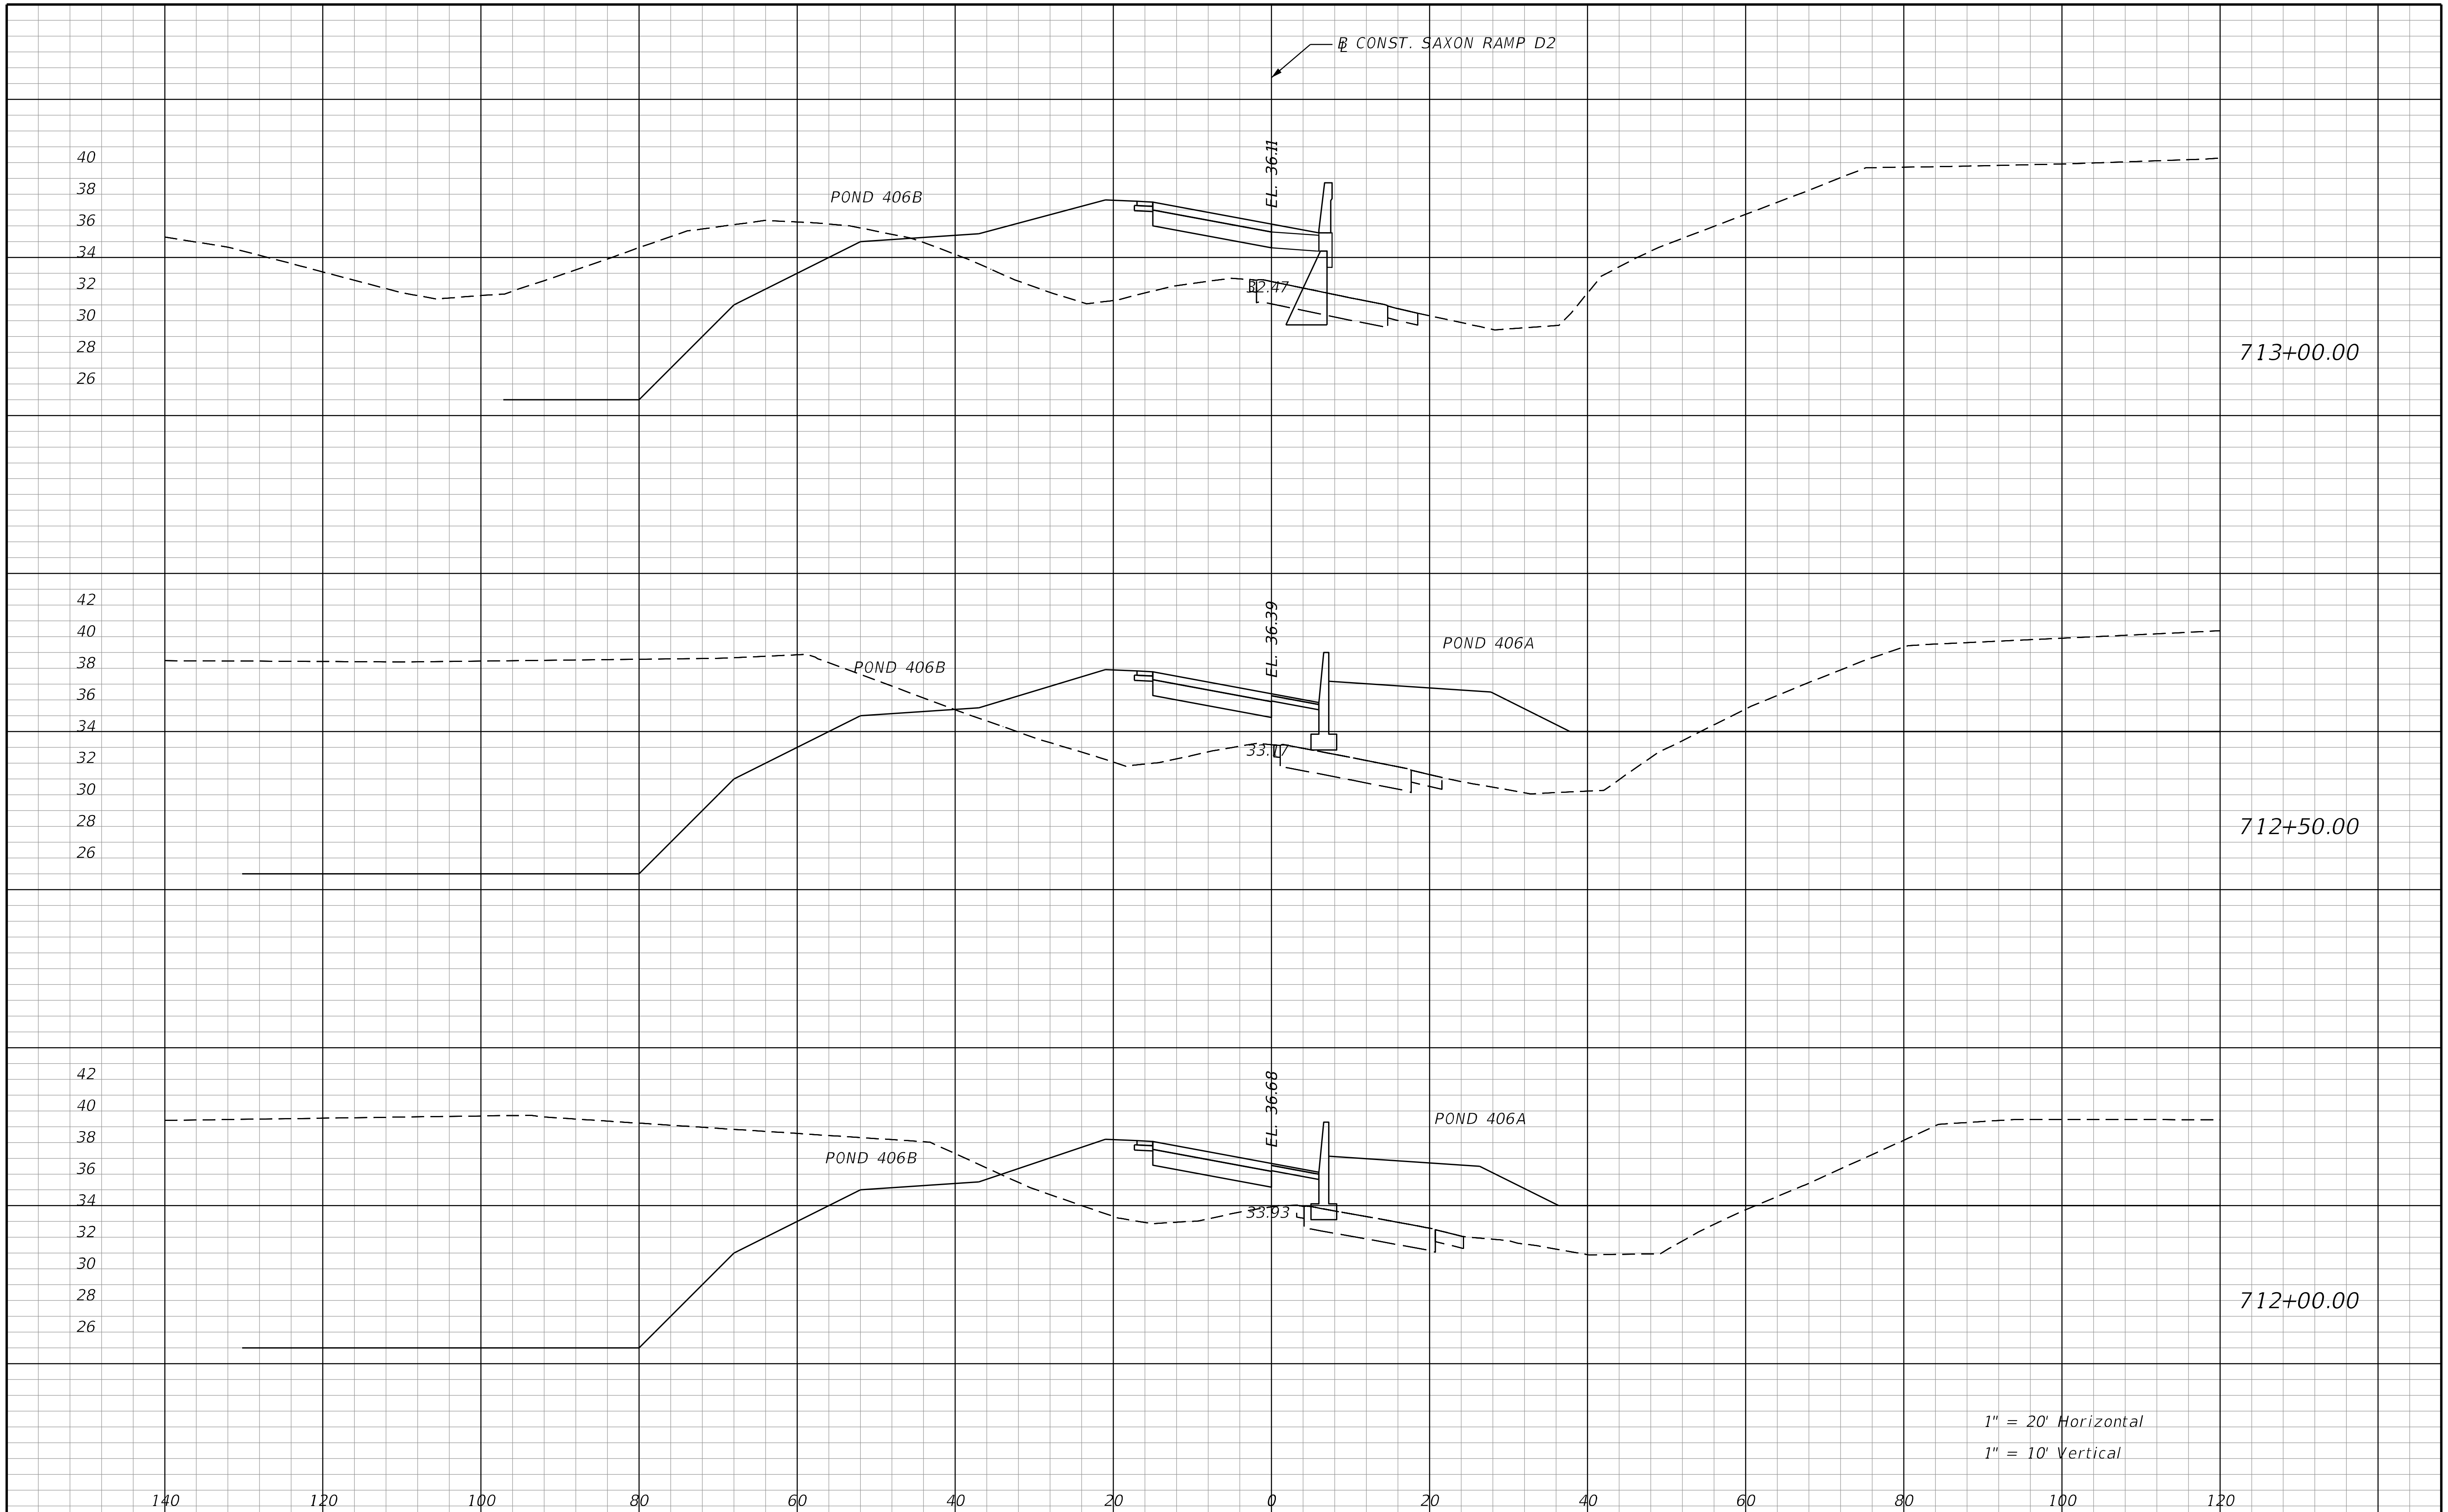

THE OFFICIAL RECORD OF THIS SHEET IS THE ELECTRONIC FILE DIGITALLY SIGNED AND SEALED UNDER RULE 61G15-23.004, F.A.C.

REVISIONS			
DATE	DESCRIPTION	DATE	DESCRIPTION

STANTEC CONSULTING SERVICES INC.
ENGINEER OF RECORD:
WILLIAM V. ANDERSON, P.E. NO.: 36682
11315 CORPORATE BLVD., SUITE 105
ORLANDO, FLORIDA 32817
(407) 823-8966
CERTIFICATE OF AUTHORIZATION NO. 27013

STATE OF FLORIDA
DEPARTMENT OF TRANSPORTATION

ROAD NO.	COUNTY	FINANCIAL PROJECT ID
SR400	VOLUSIA	408464-2-32-01

CROSS SECTIONS
SAXON BLVD. RAMP D2

SHEET NO.
1249

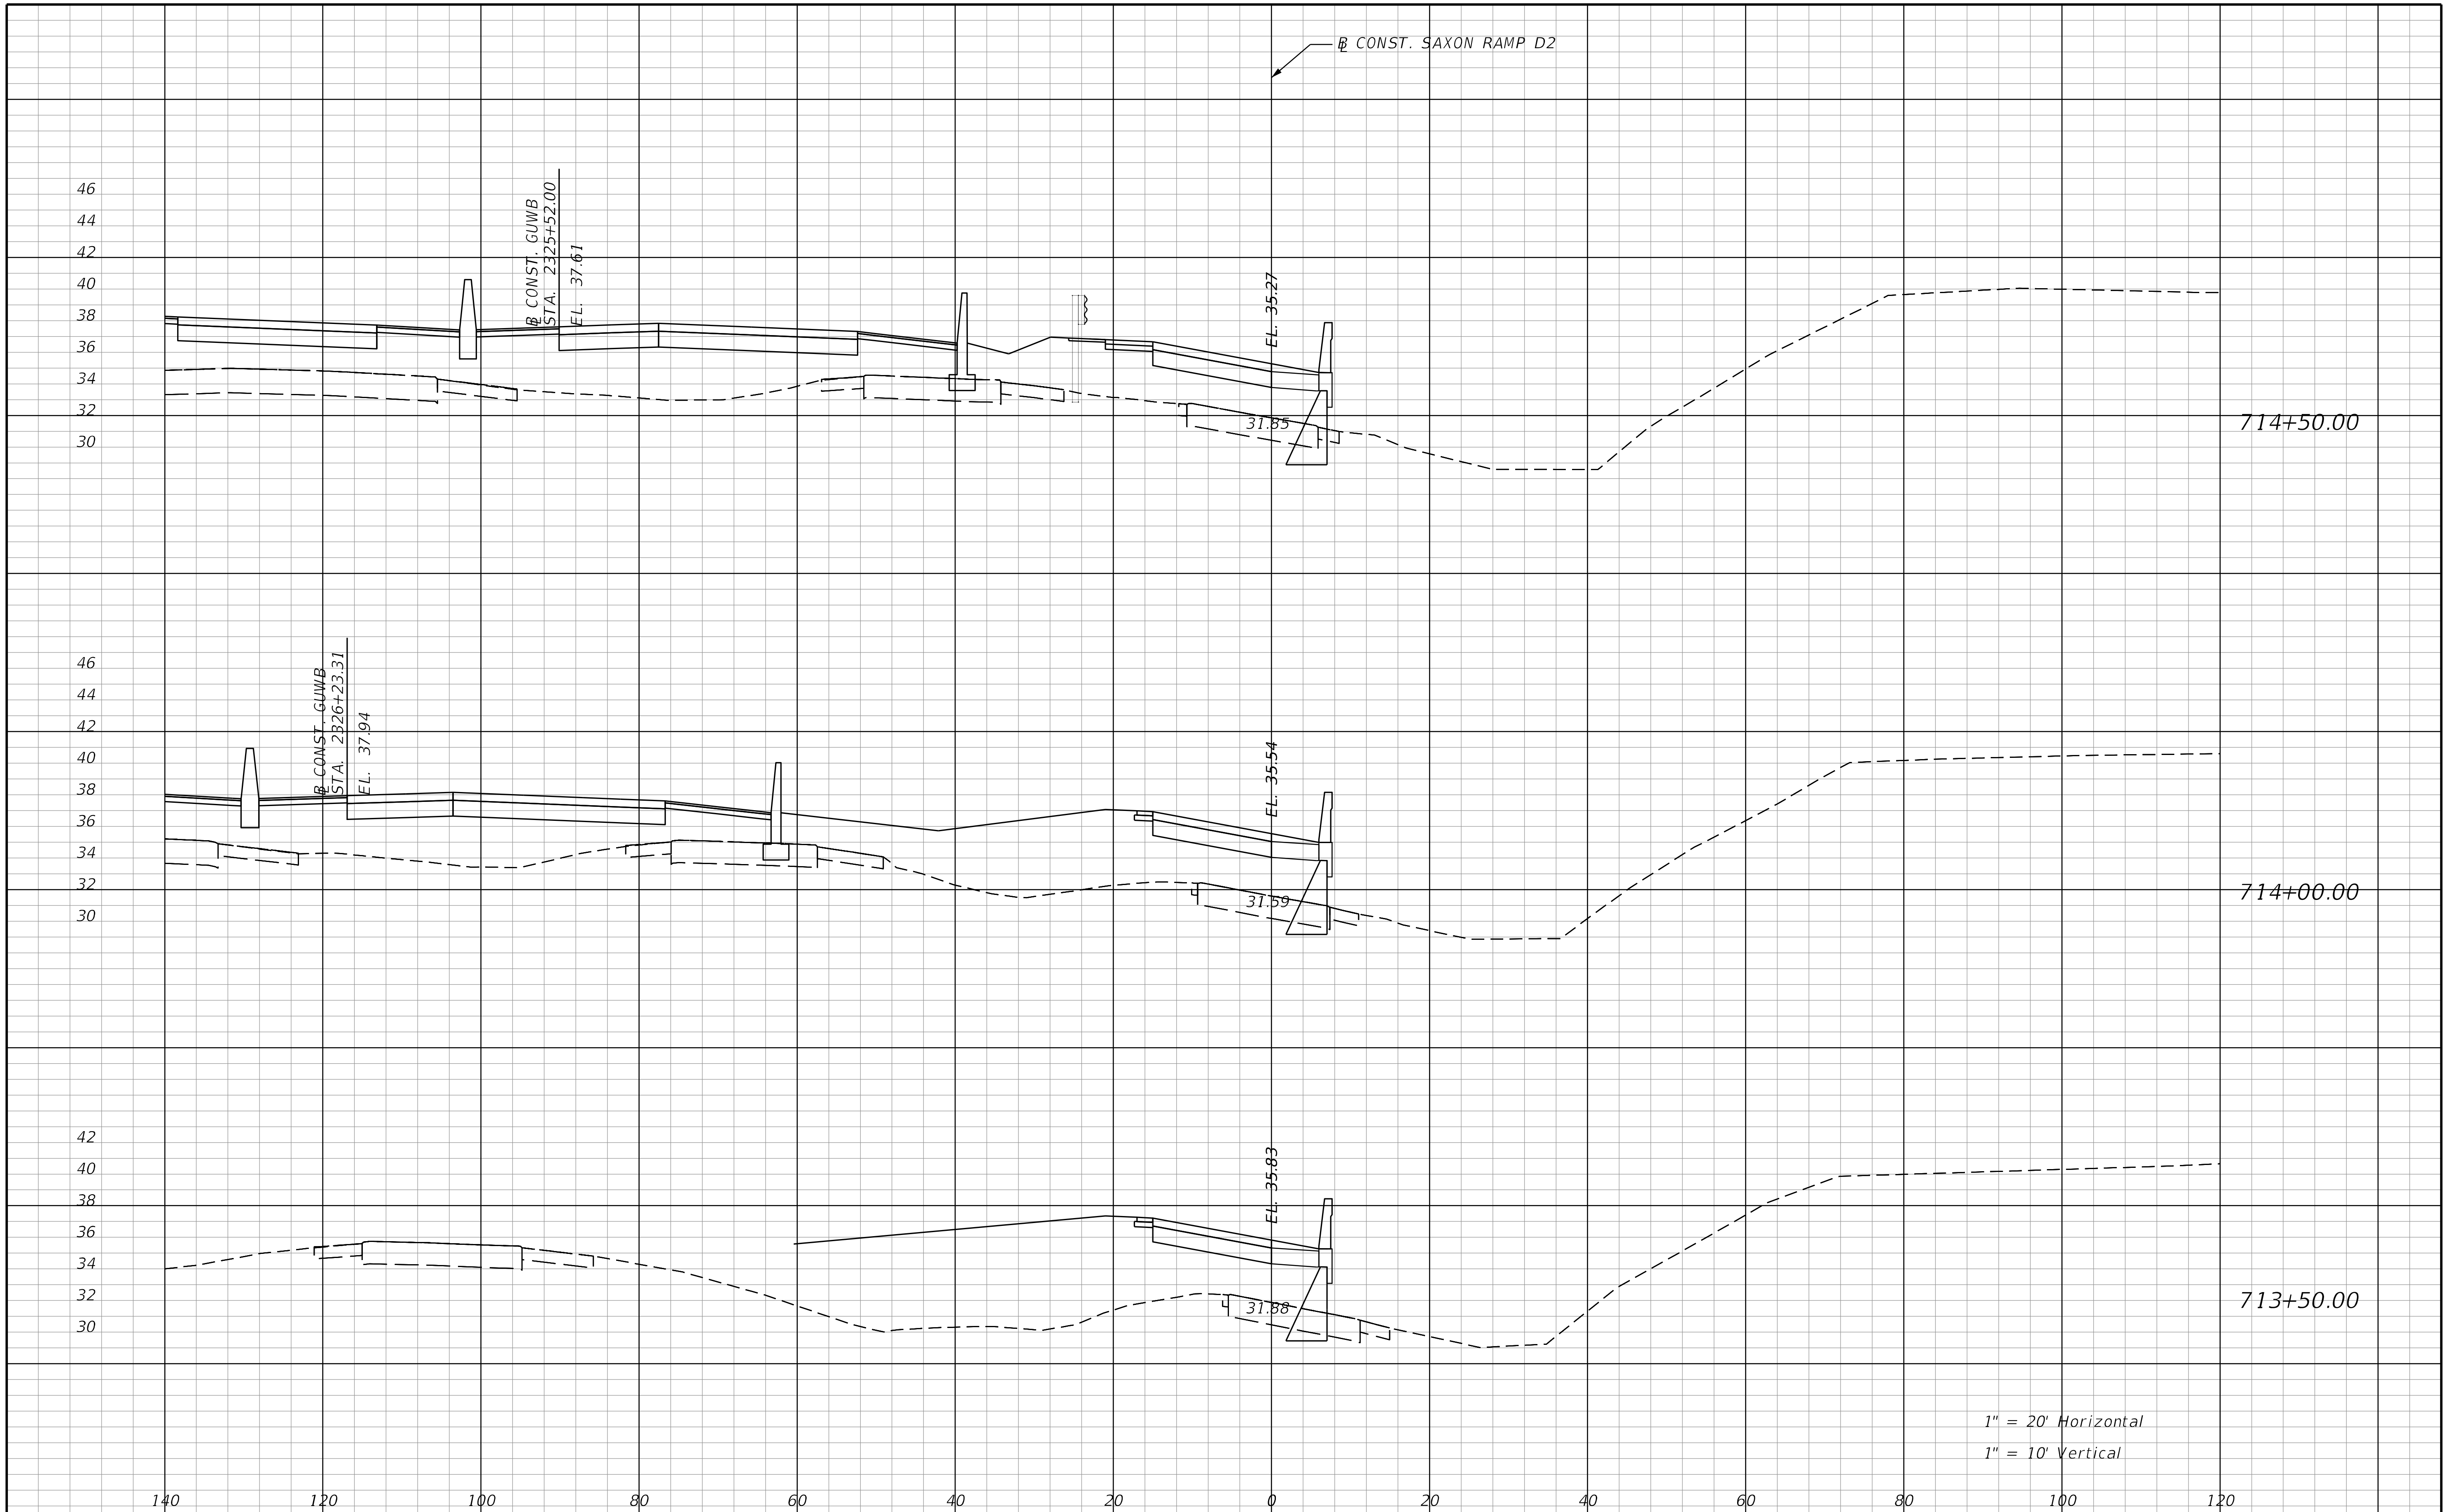

THE OFFICIAL RECORD OF THIS SHEET IS THE ELECTRONIC FILE DIGITALLY SIGNED AND SEALED UNDER RULE 61G15-23.004, F.A.C.

REVISIONS			
DATE	DESCRIPTION	DATE	DESCRIPTION

STANTEC CONSULTING SERVICES INC.
ENGINEER OF RECORD:
WILLIAM V. ANDERSON, P.E. NO.: 36682
11315 CORPORATE BLVD., SUITE 105
ORLANDO, FLORIDA 32817
(407) 823-8966
CERTIFICATE OF AUTHORIZATION NO. 27013

STATE OF FLORIDA
DEPARTMENT OF TRANSPORTATION

ROAD NO.	COUNTY	FINANCIAL PROJECT ID
SR400	VOLUSIA	408464-2-32-01

CROSS SECTIONS
SAXON BLVD. RAMP D2

SHEET NO.
1250

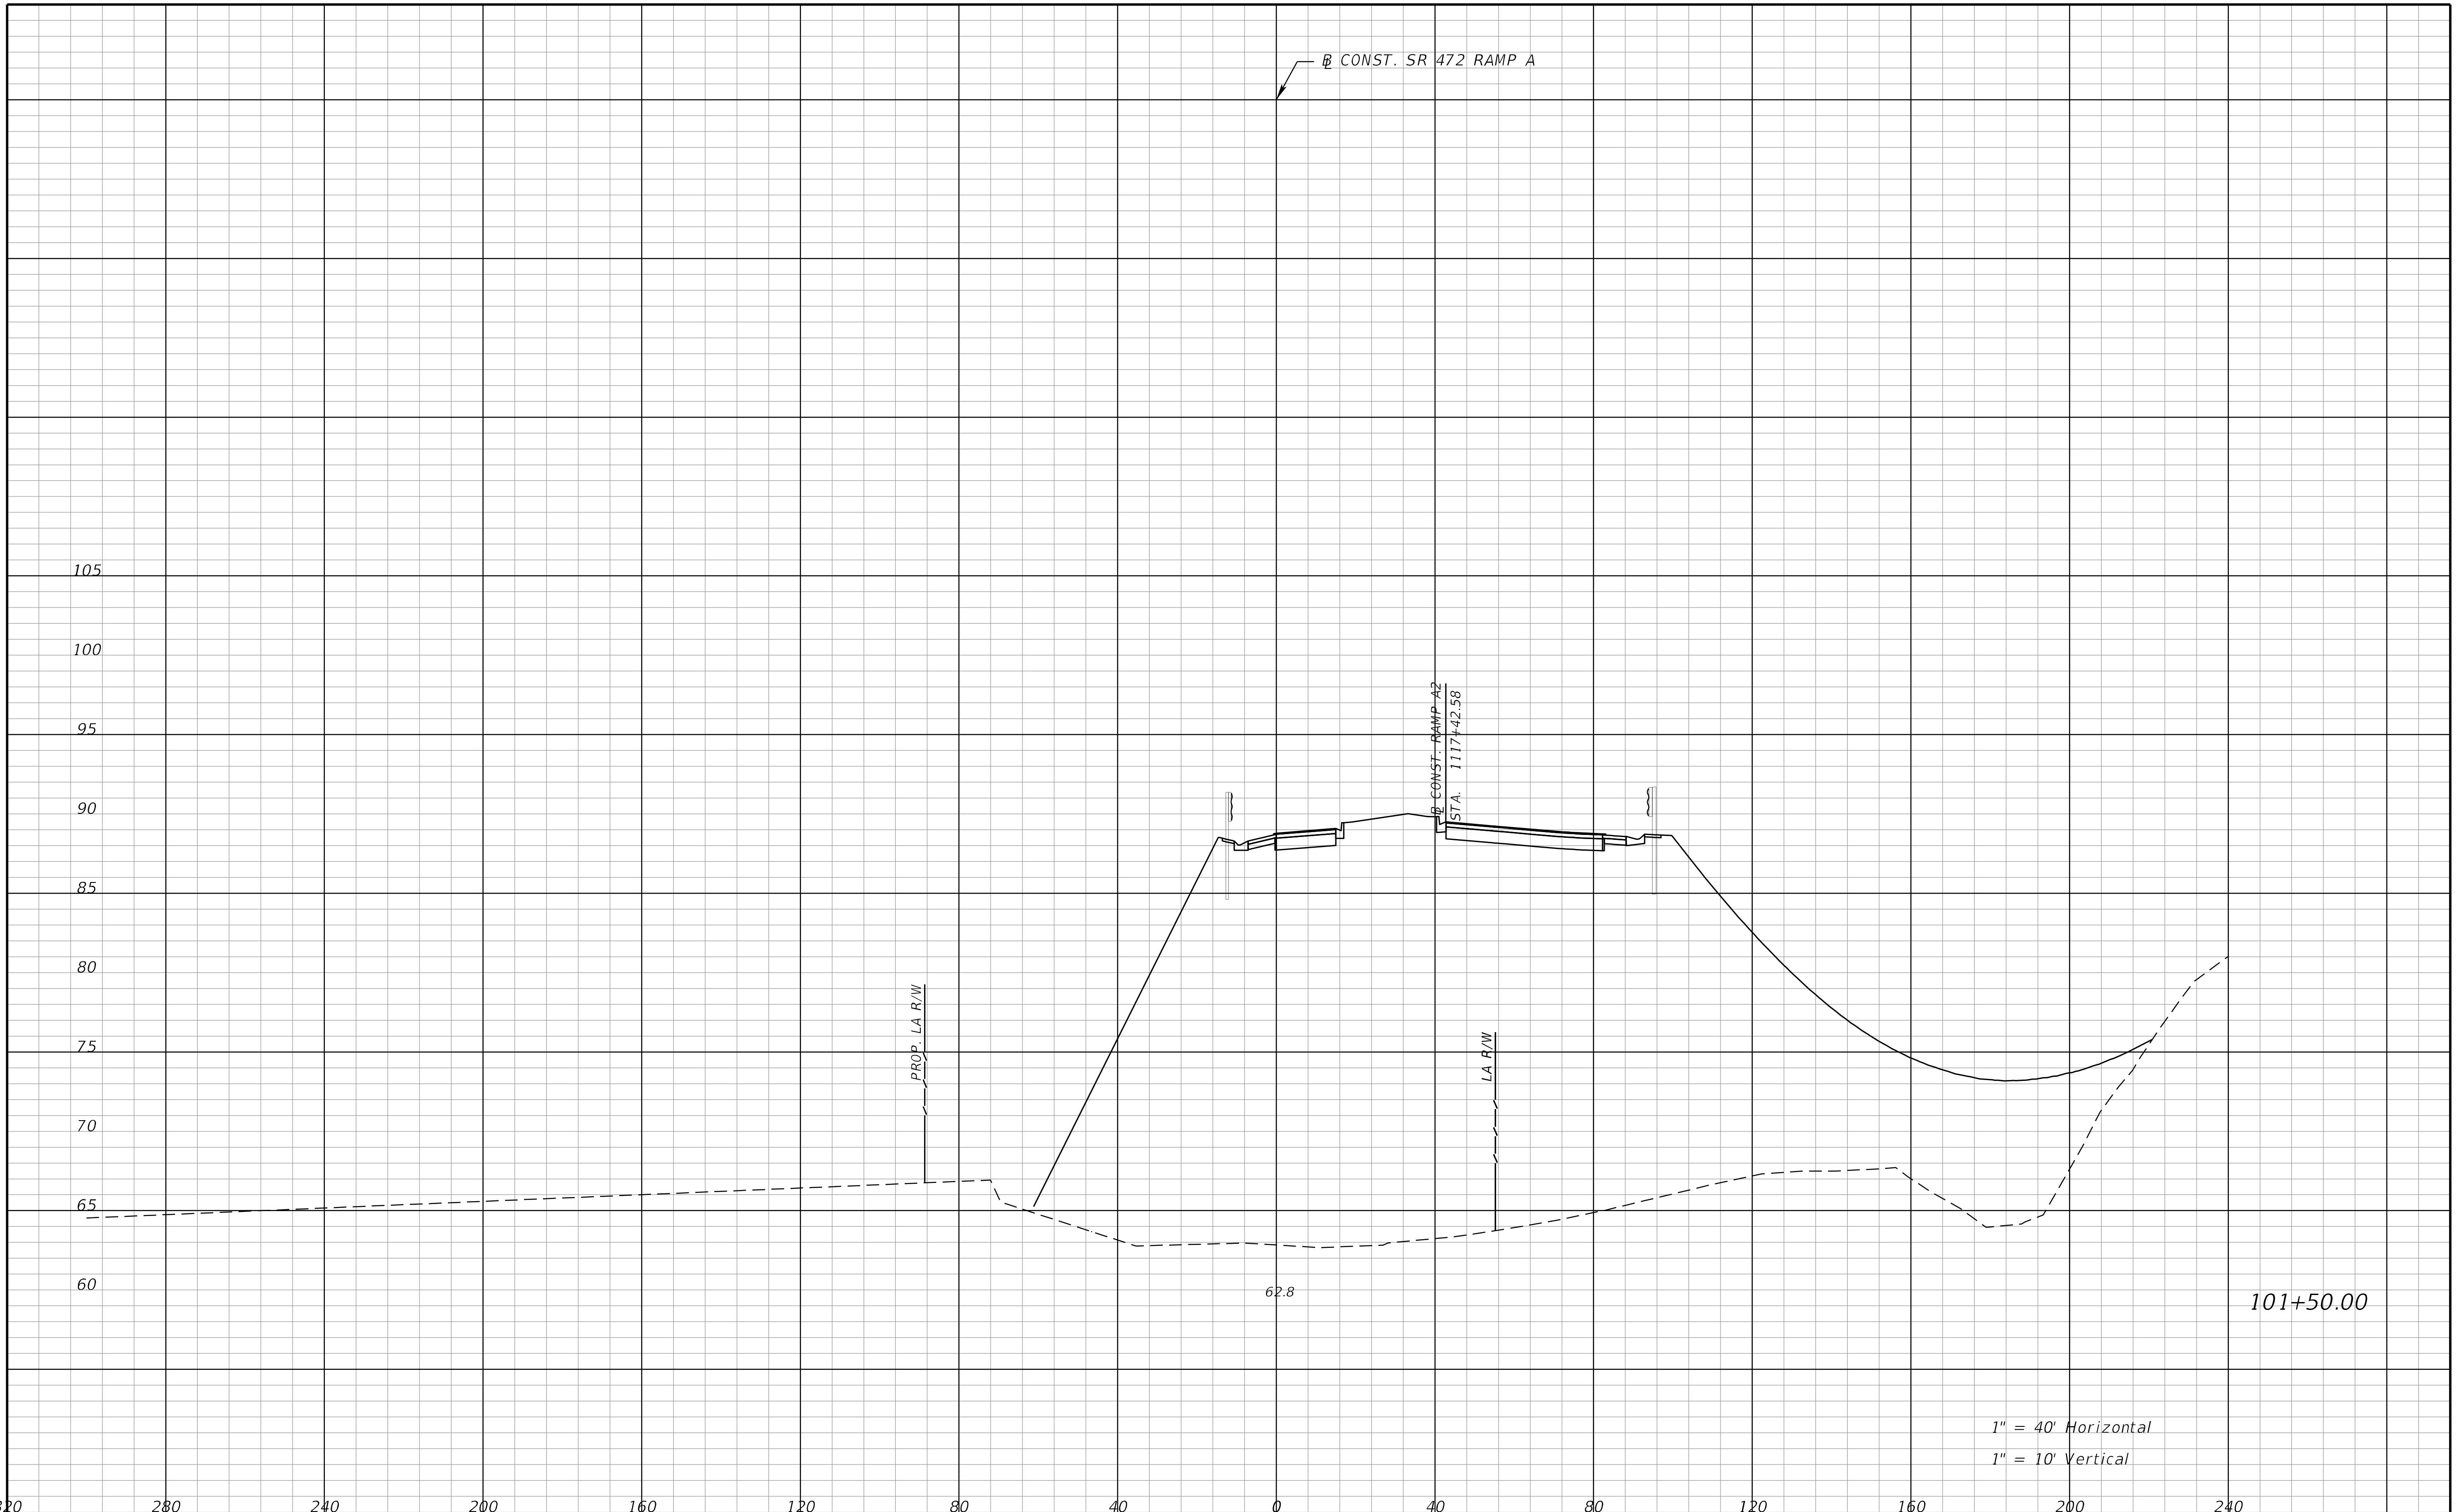

REVISIONS			
DATE	DESCRIPTION	DATE	DESCRIPTION

STANTEC CONSULTING SERVICES INC.
ENGINEER OF RECORD:
WILLIAM V. ANDERSON, P.E. NO.: 36682
11315 CORPORATE BLVD., SUITE 105
ORLANDO, FLORIDA 32817
(407) 823-8966
CERTIFICATE OF AUTHORIZATION NO. 27013

STATE OF FLORIDA
DEPARTMENT OF TRANSPORTATION

ROAD NO.	COUNTY	FINANCIAL PROJECT ID
SR400	VOLUSIA	408464-2-32-01

CROSS SECTIONS
SR 472 RAMP A

SHEET NO.
1251

THE OFFICIAL RECORD OF THIS SHEET IS THE ELECTRONIC FILE DIGITALLY SIGNED AND SEALED UNDER RULE 61G15-23.004, F.A.C.

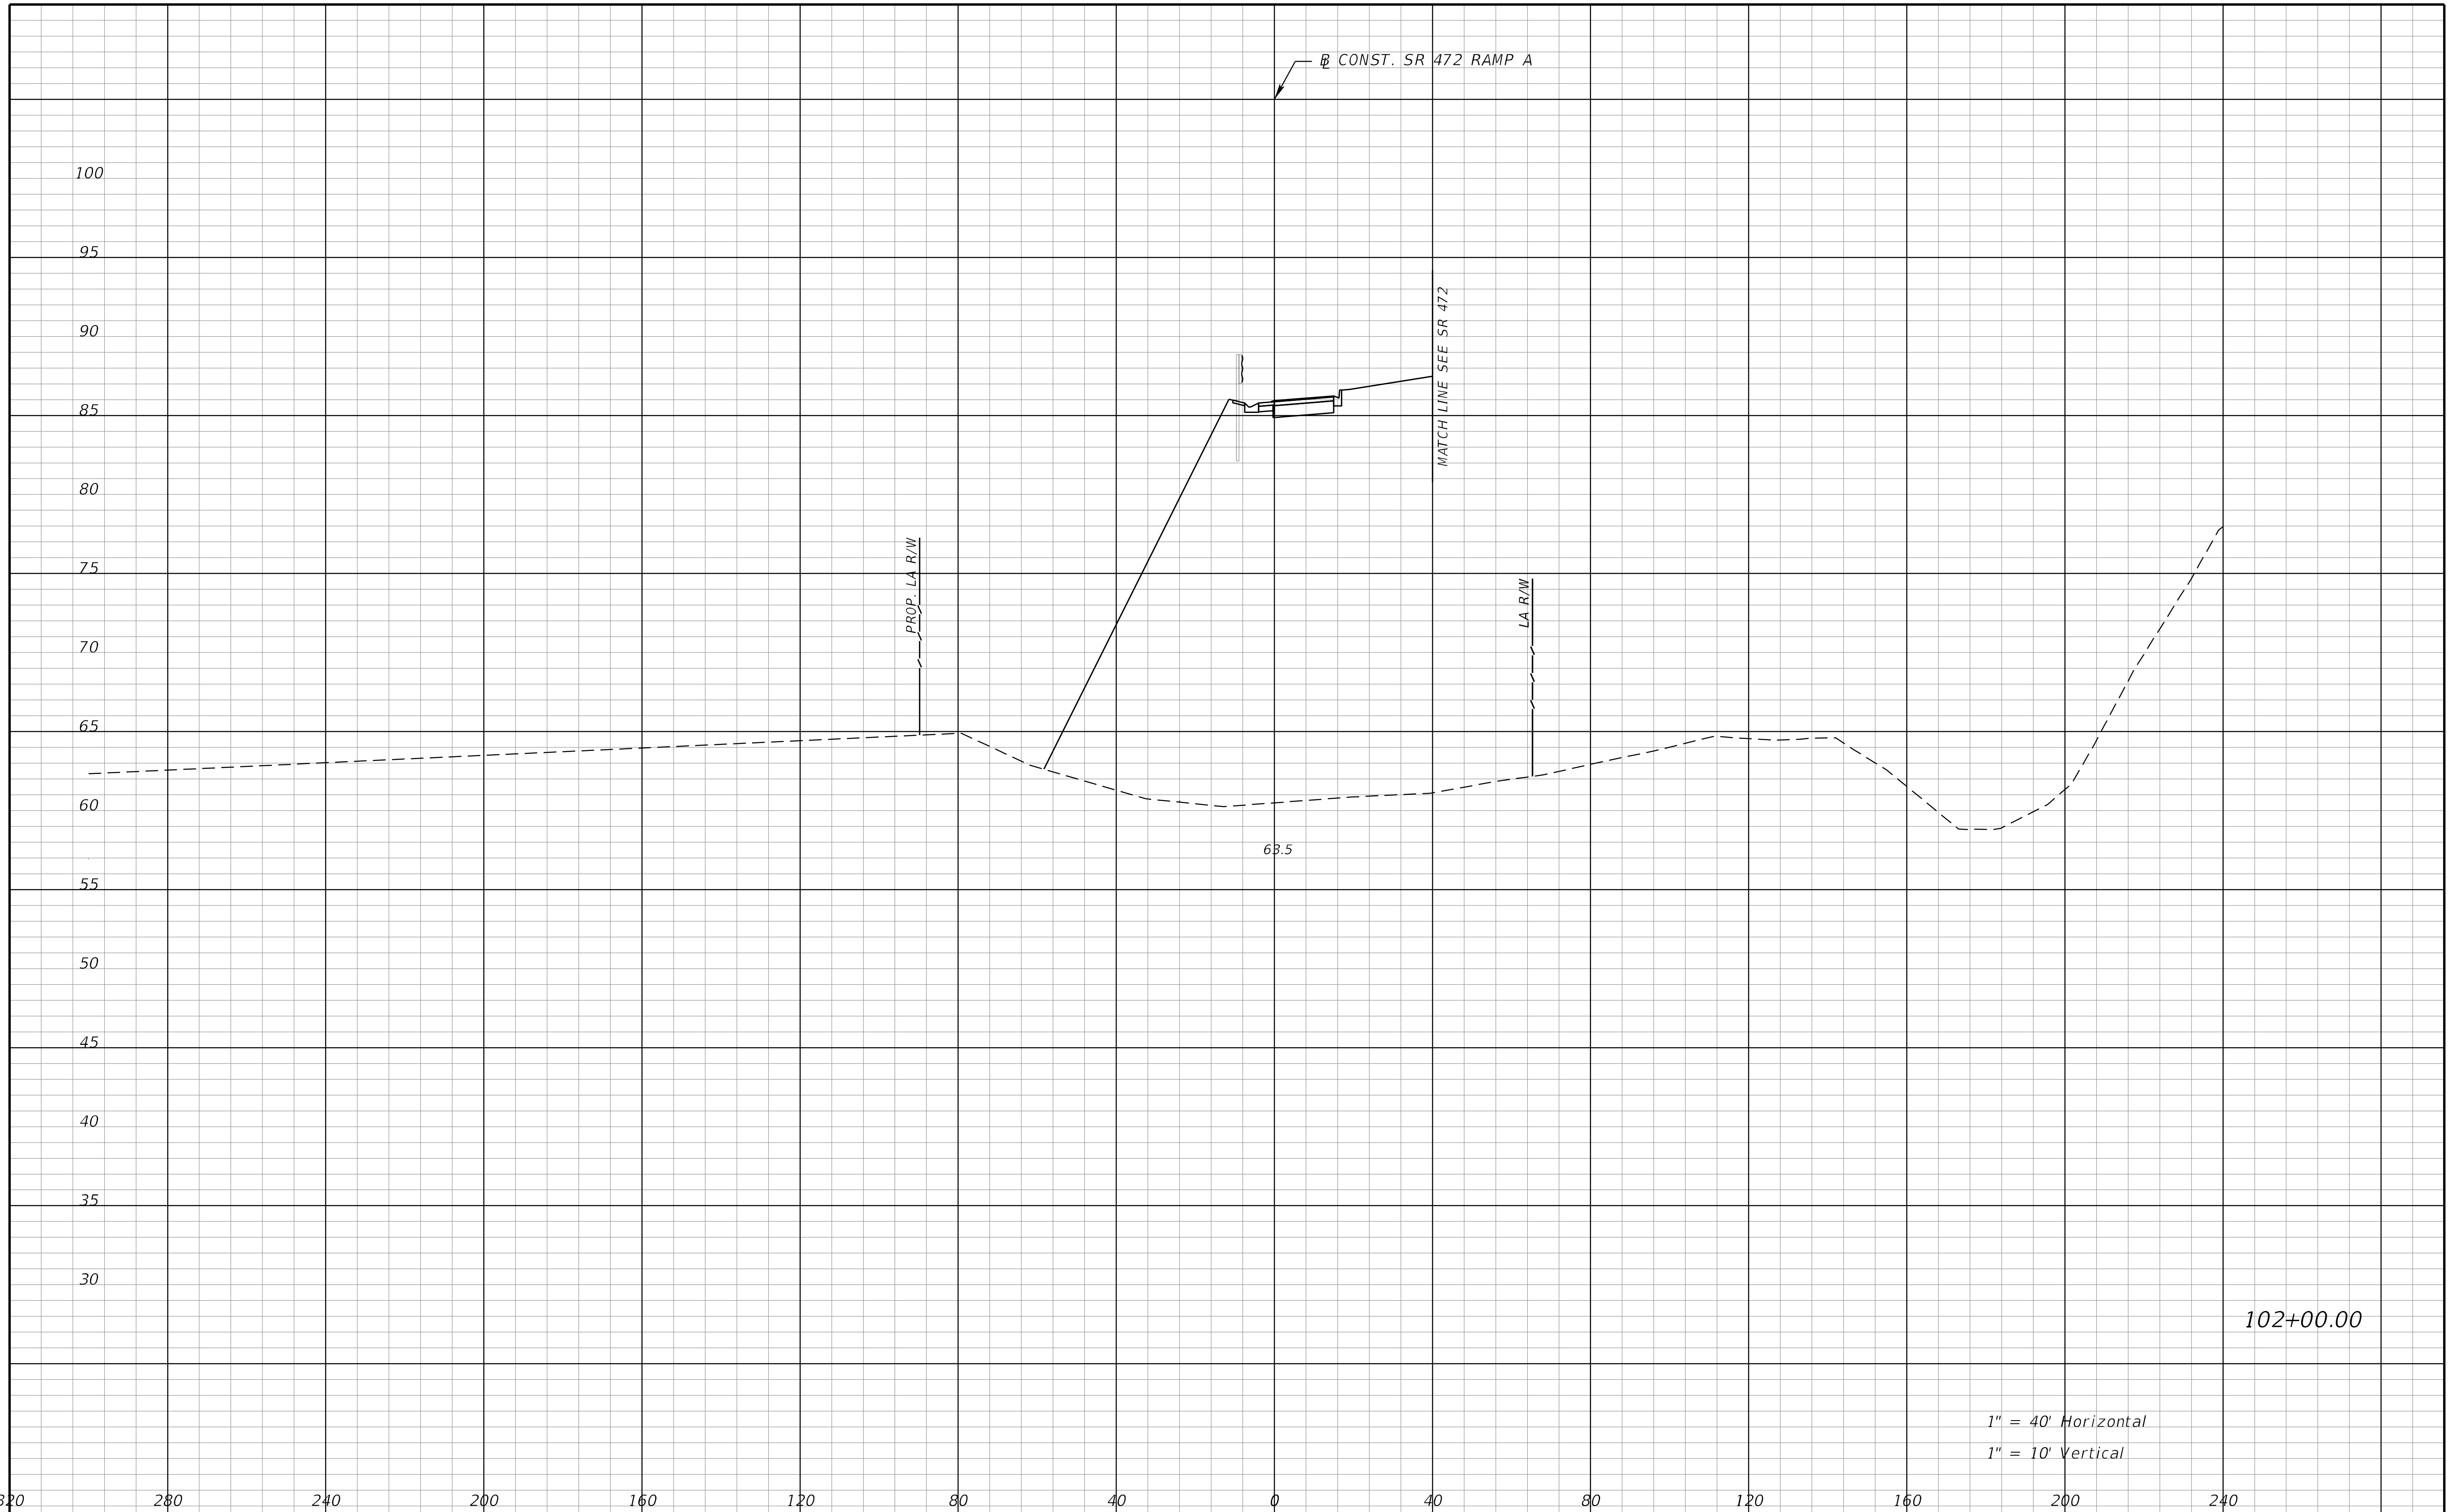

REVISIONS			
DATE	DESCRIPTION	DATE	DESCRIPTION

STANTEC CONSULTING SERVICES INC.
ENGINEER OF RECORD:
WILLIAM V. ANDERSON, P.E. NO.: 36682
11315 CORPORATE BLVD., SUITE 105
ORLANDO, FLORIDA 32817
(407) 823-8966
CERTIFICATE OF AUTHORIZATION NO. 27013

STATE OF FLORIDA
DEPARTMENT OF TRANSPORTATION

ROAD NO.	COUNTY	FINANCIAL PROJECT ID
SR400	VOLUSIA	408464-2-32-01

CROSS SECTIONS
SR 472 RAMP A

SHEET NO.
1252

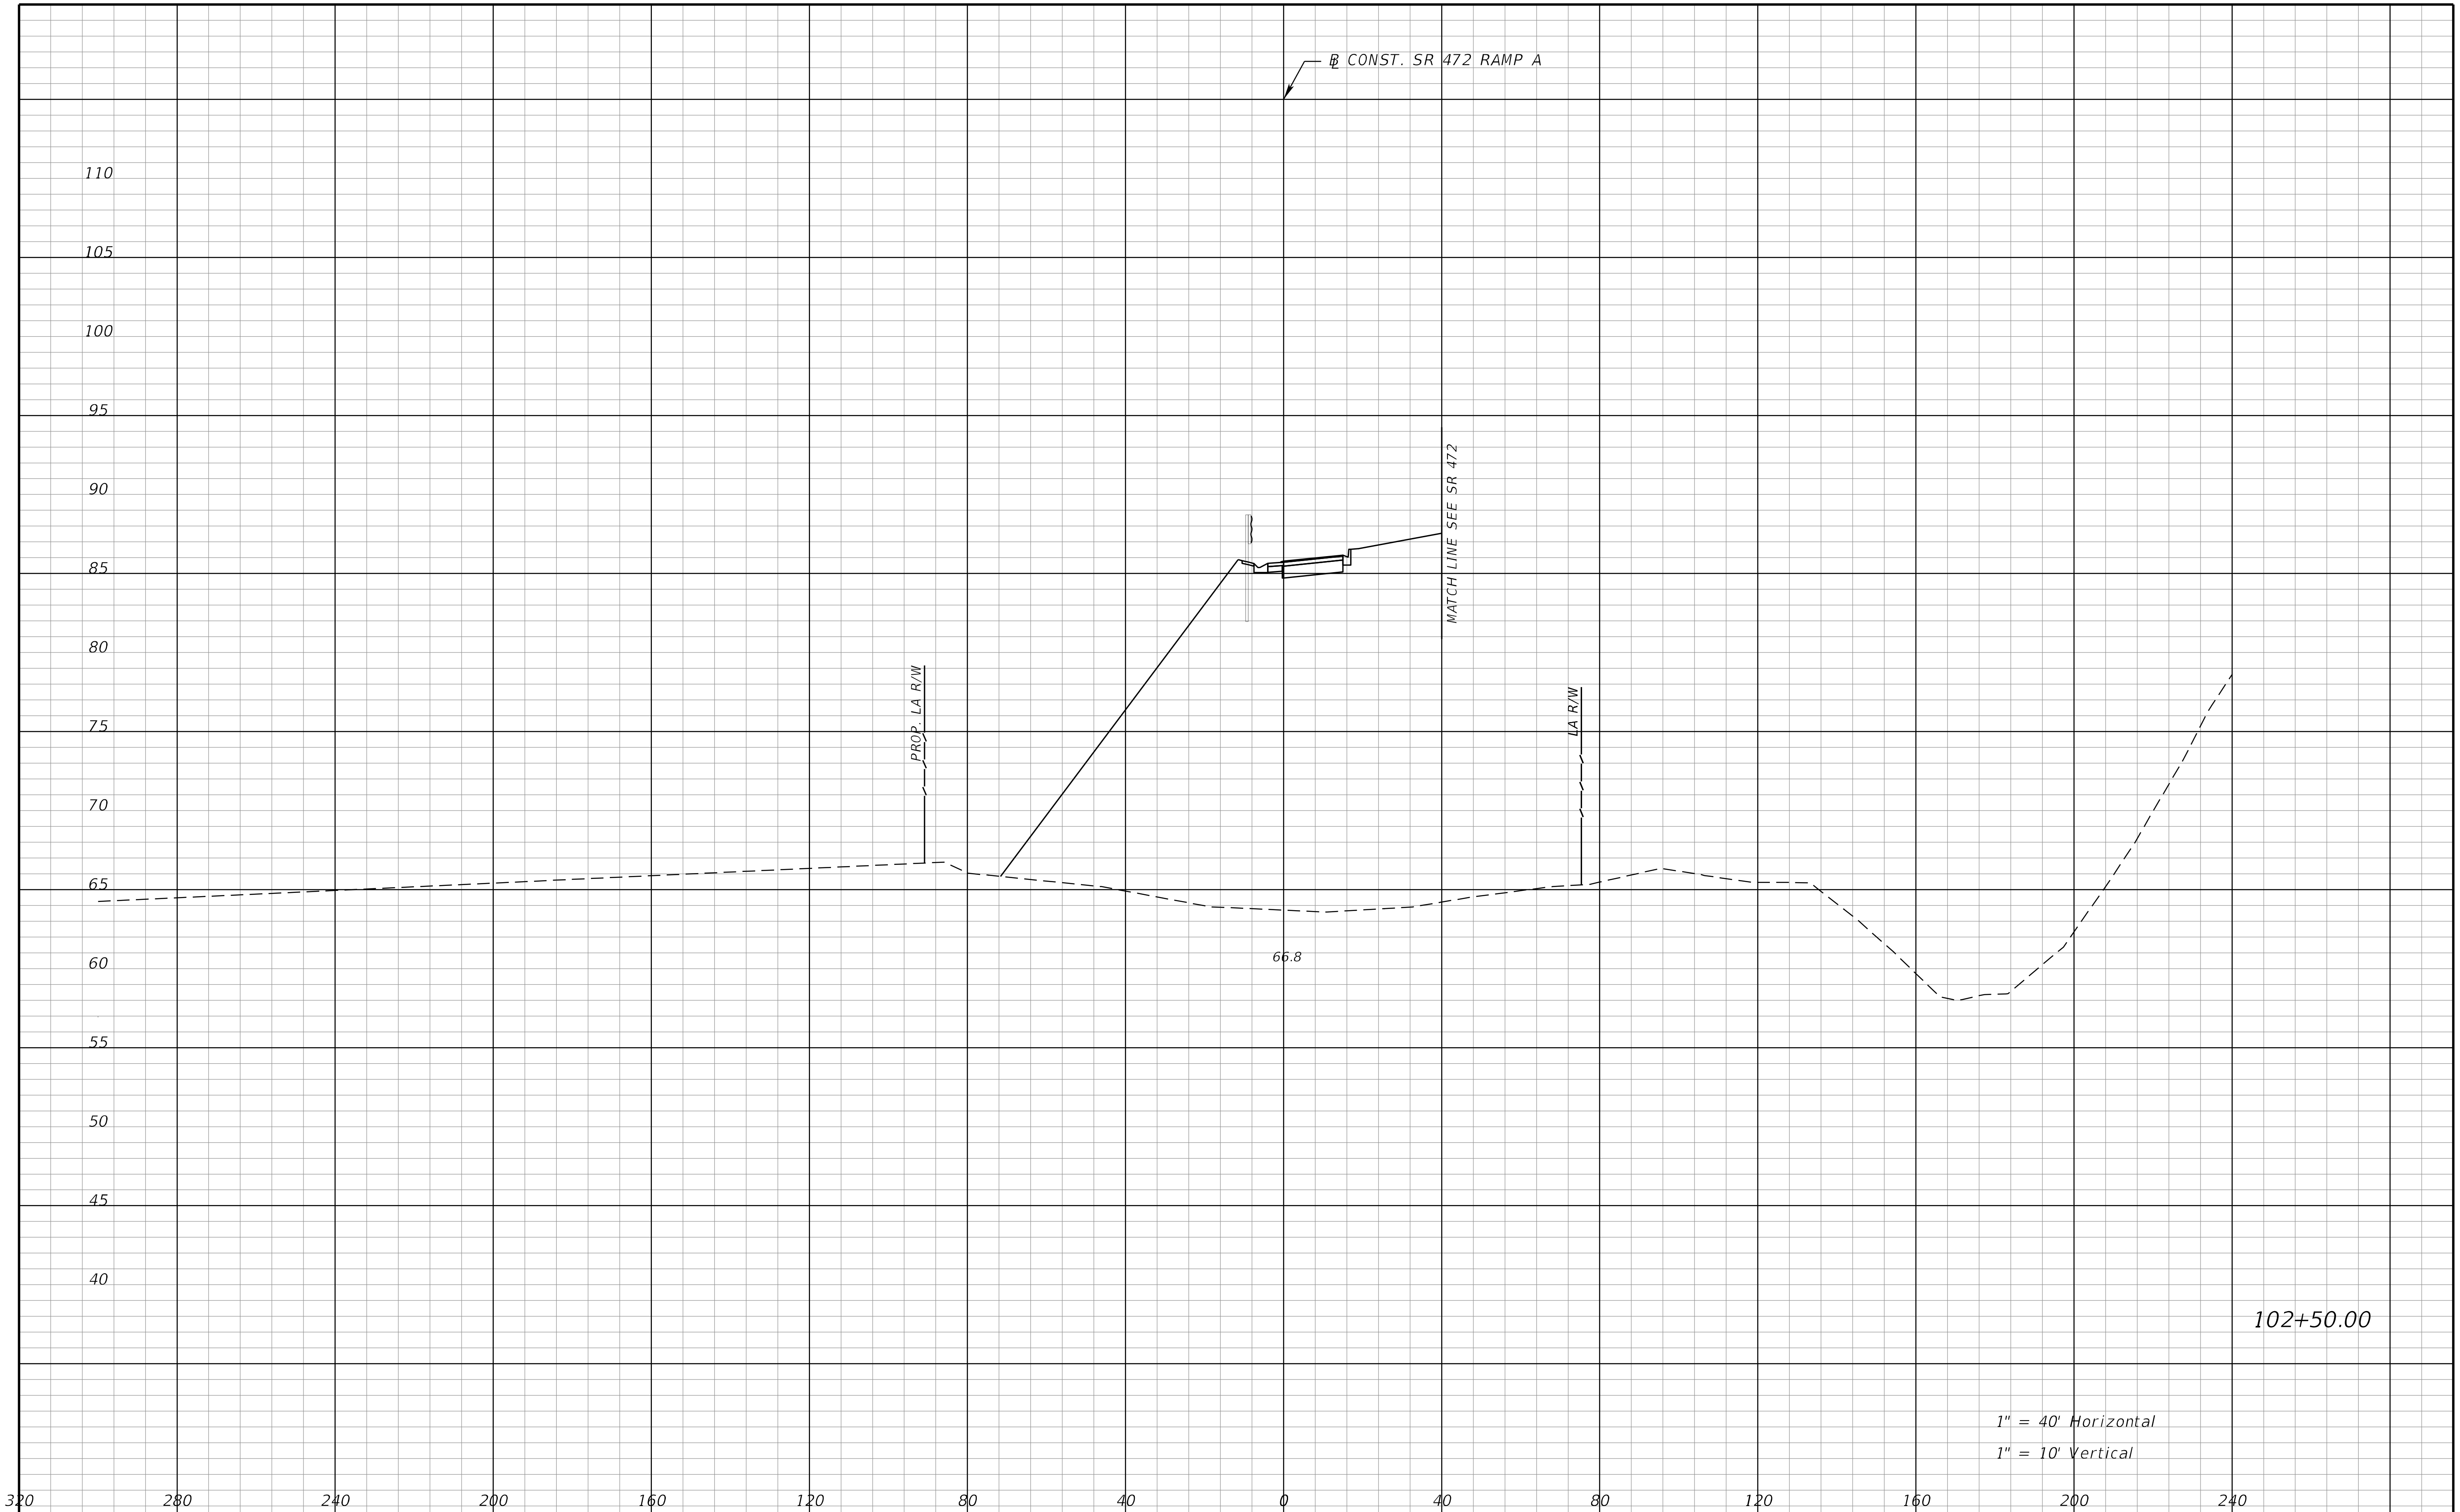

THE OFFICIAL RECORD OF THIS SHEET IS THE ELECTRONIC FILE DIGITALLY SIGNED AND SEALED UNDER RULE 61G15-23.004, F.A.C.

REVISIONS			
DATE	DESCRIPTION	DATE	DESCRIPTION

STANTEC CONSULTING SERVICES INC.
ENGINEER OF RECORD:
WILLIAM V. ANDERSON, P.E. NO.: 36682
11315 CORPORATE BLVD., SUITE 105
ORLANDO, FLORIDA 32817
(407) 823-8966
CERTIFICATE OF AUTHORIZATION NO. 27013

STATE OF FLORIDA
DEPARTMENT OF TRANSPORTATION

ROAD NO.	COUNTY	FINANCIAL PROJECT ID
SR400	VOLUSIA	408464-2-32-01

CROSS SECTIONS
SR 472 RAMP A

SHEET NO.
1253

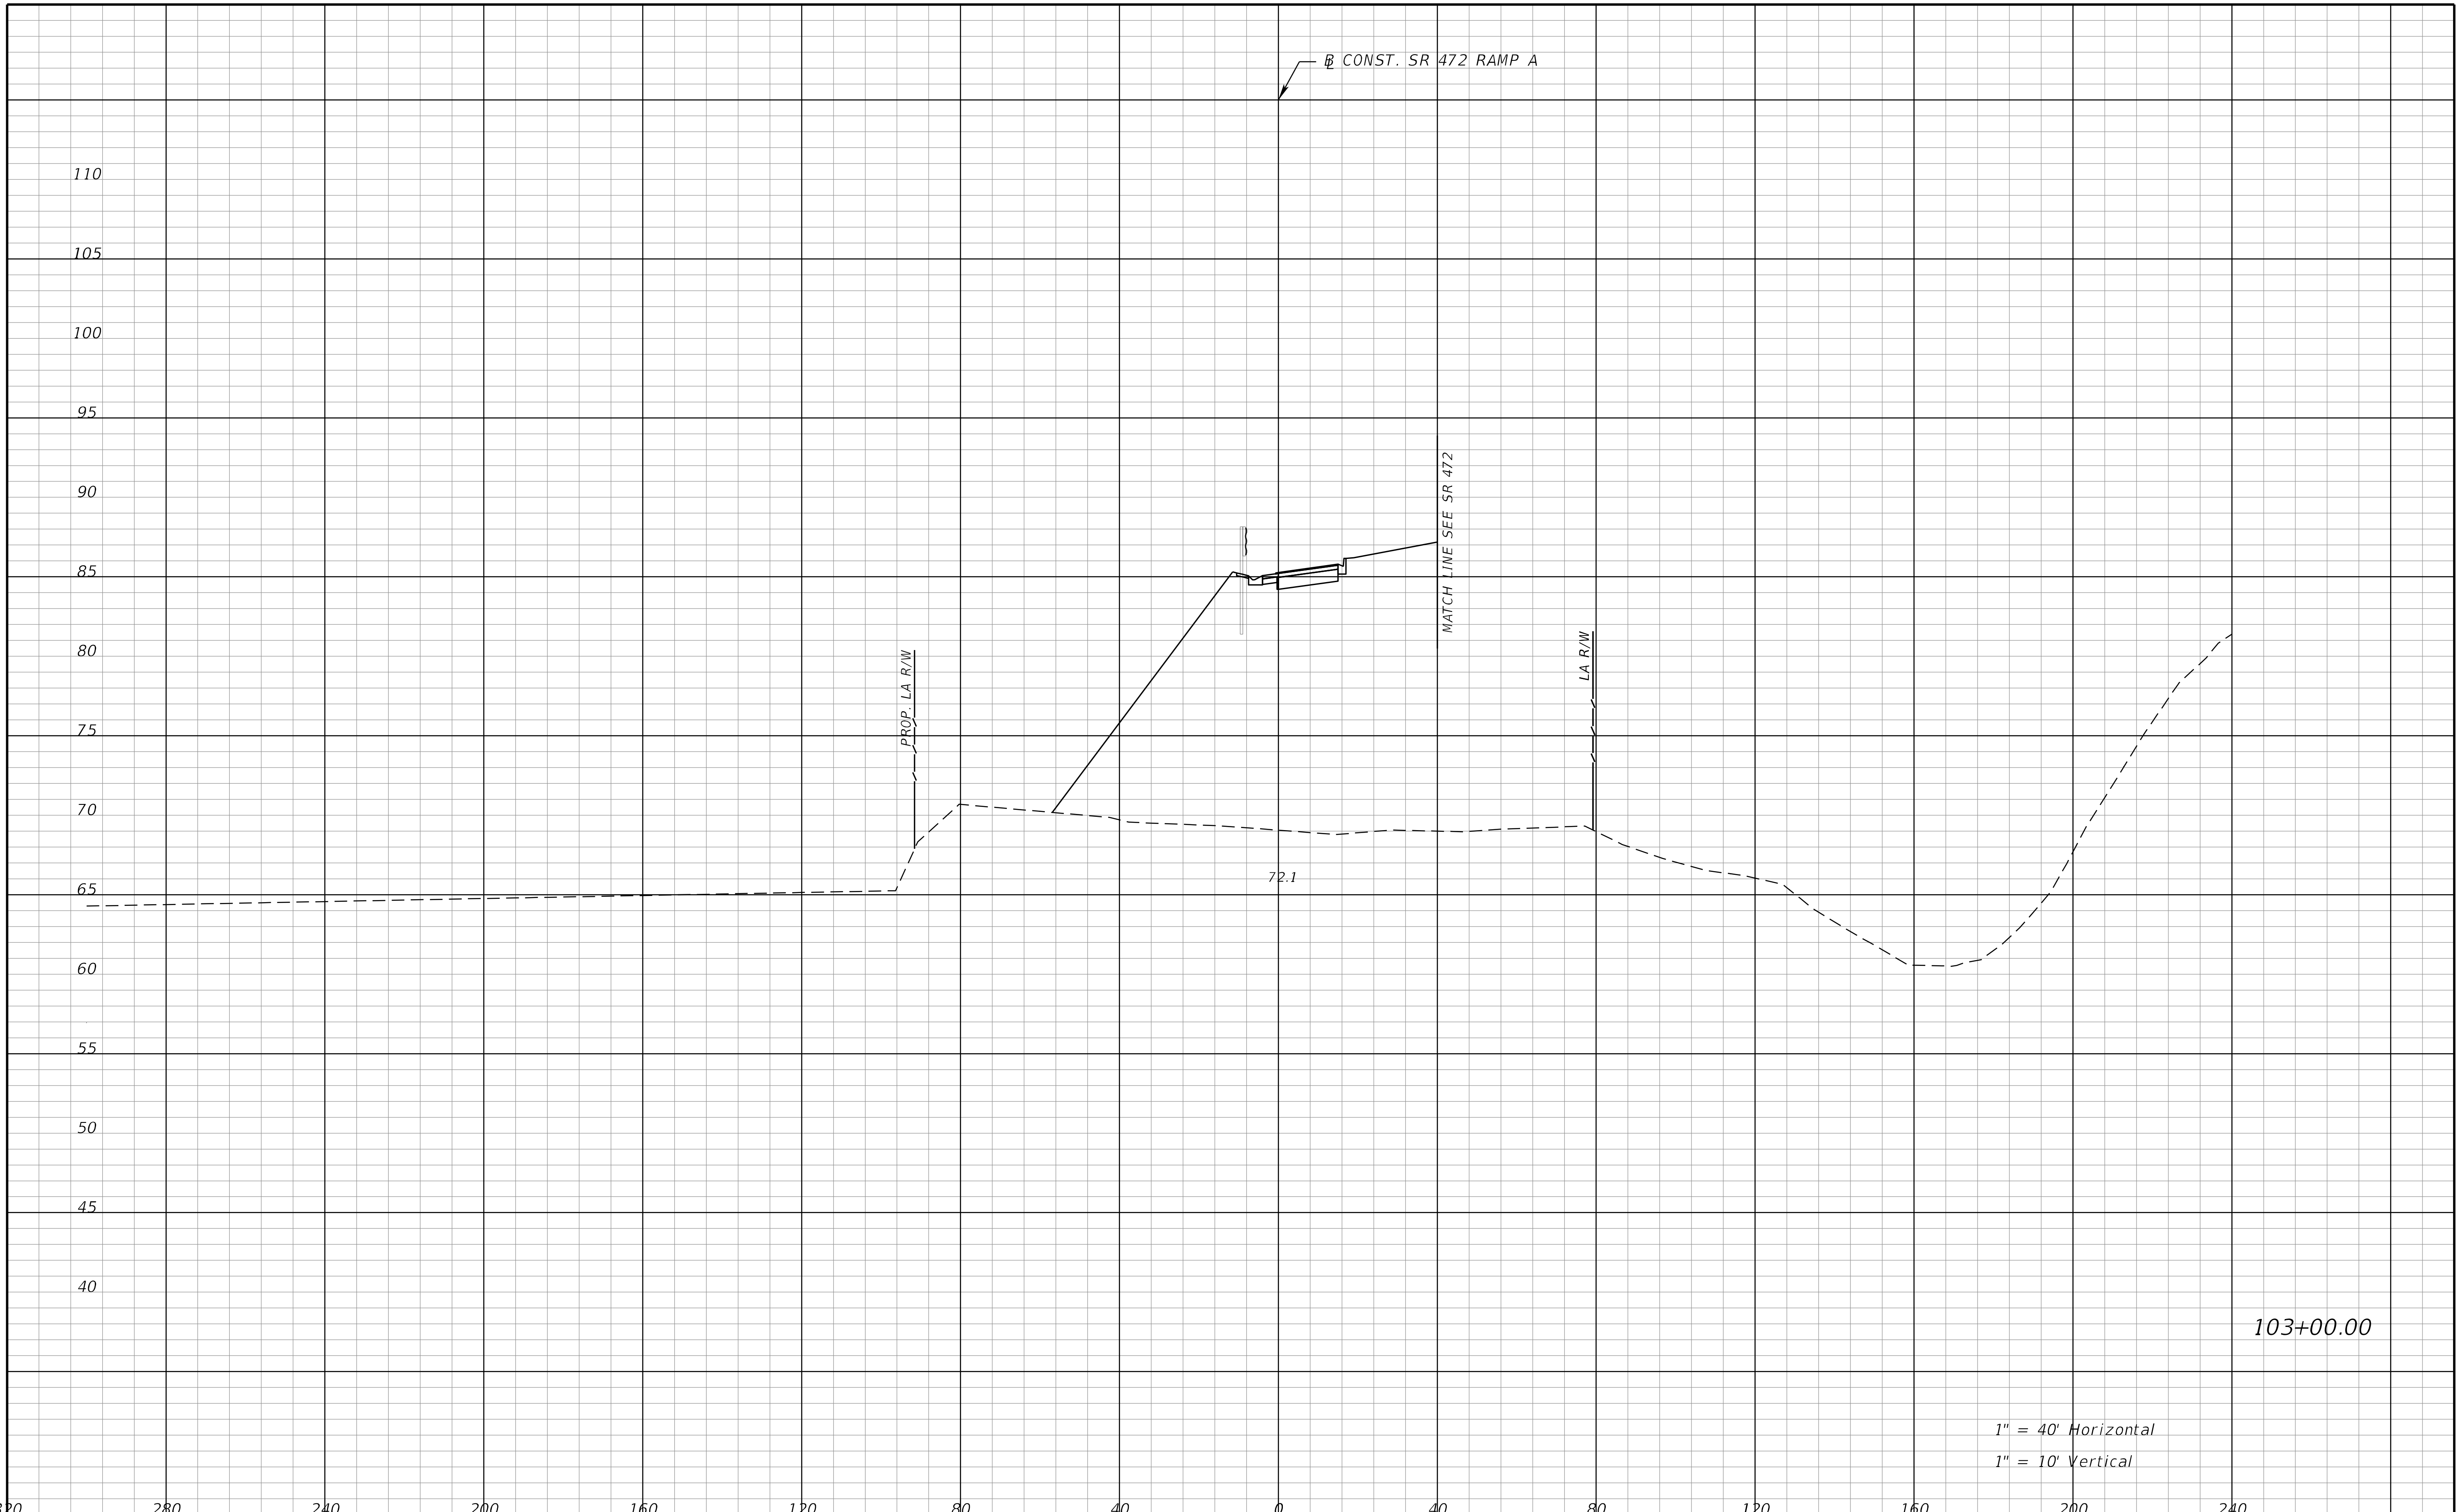

REVISIONS			
DATE	DESCRIPTION	DATE	DESCRIPTION

STANTEC CONSULTING SERVICES INC.
ENGINEER OF RECORD:
WILLIAM V. ANDERSON, P.E. NO.: 36682
11315 CORPORATE BLVD., SUITE 105
ORLANDO, FLORIDA 32817
(407) 823-8966
CERTIFICATE OF AUTHORIZATION NO. 27013

STATE OF FLORIDA
DEPARTMENT OF TRANSPORTATION

ROAD NO.	COUNTY	FINANCIAL PROJECT ID
SR400	VOLUSIA	408464-2-32-01

CROSS SECTIONS
SR 472 RAMP A

SHEET NO.
1254

THE OFFICIAL RECORD OF THIS SHEET IS THE ELECTRONIC FILE DIGITALLY SIGNED AND SEALED UNDER RULE 61G15-23.004, F.A.C.

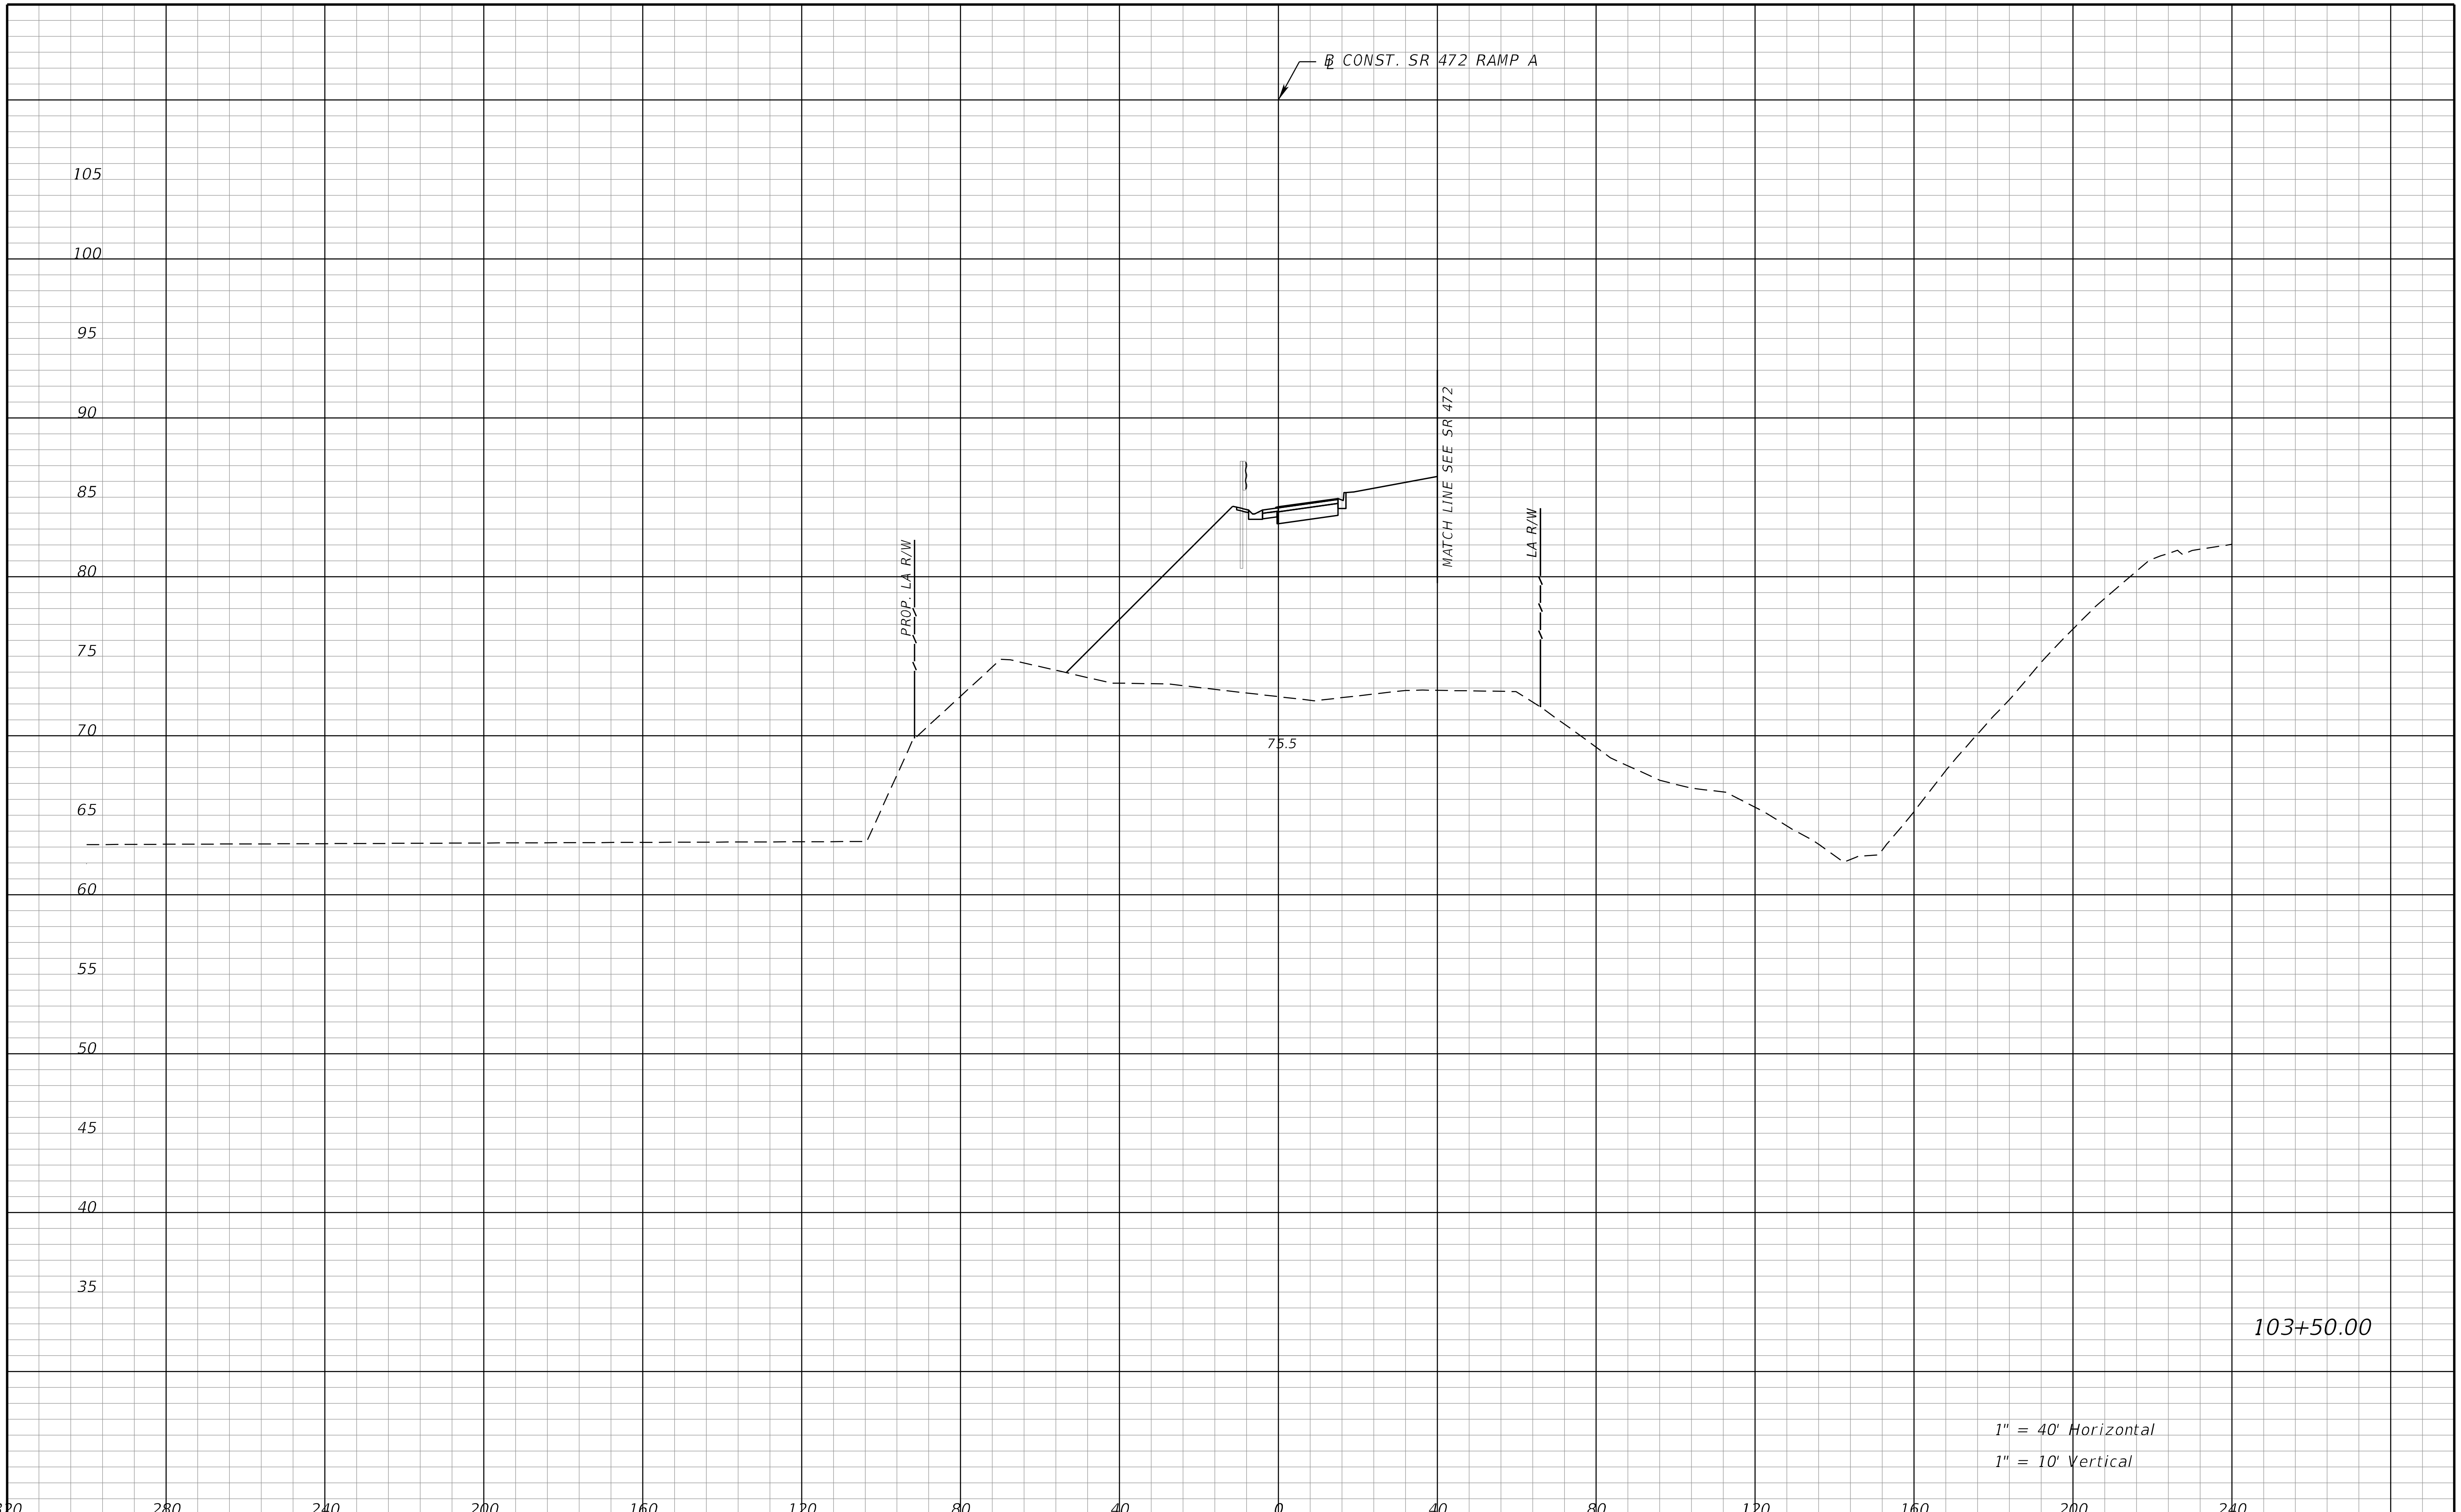

THE OFFICIAL RECORD OF THIS SHEET IS THE ELECTRONIC FILE DIGITALLY SIGNED AND SEALED UNDER RULE 61G15-23.004, F.A.C.

REVISIONS			
DATE	DESCRIPTION	DATE	DESCRIPTION

STANTEC CONSULTING SERVICES INC.
ENGINEER OF RECORD:
WILLIAM V. ANDERSON, P.E. NO.: 36682
11315 CORPORATE BLVD., SUITE 105
ORLANDO, FLORIDA 32817
(407) 823-8966
CERTIFICATE OF AUTHORIZATION NO. 27013

STATE OF FLORIDA
DEPARTMENT OF TRANSPORTATION

ROAD NO.	COUNTY	FINANCIAL PROJECT ID
SR400	VOLUSIA	408464-2-32-01

CROSS SECTIONS
SR 472 RAMP A

SHEET NO.
1255

jchassee 6/14/2019 4:30:28 PM Rdxsrd_shg V:\2158\active\CADD\40846423201\roadway\RDXSRD08_472Ramps.DGN

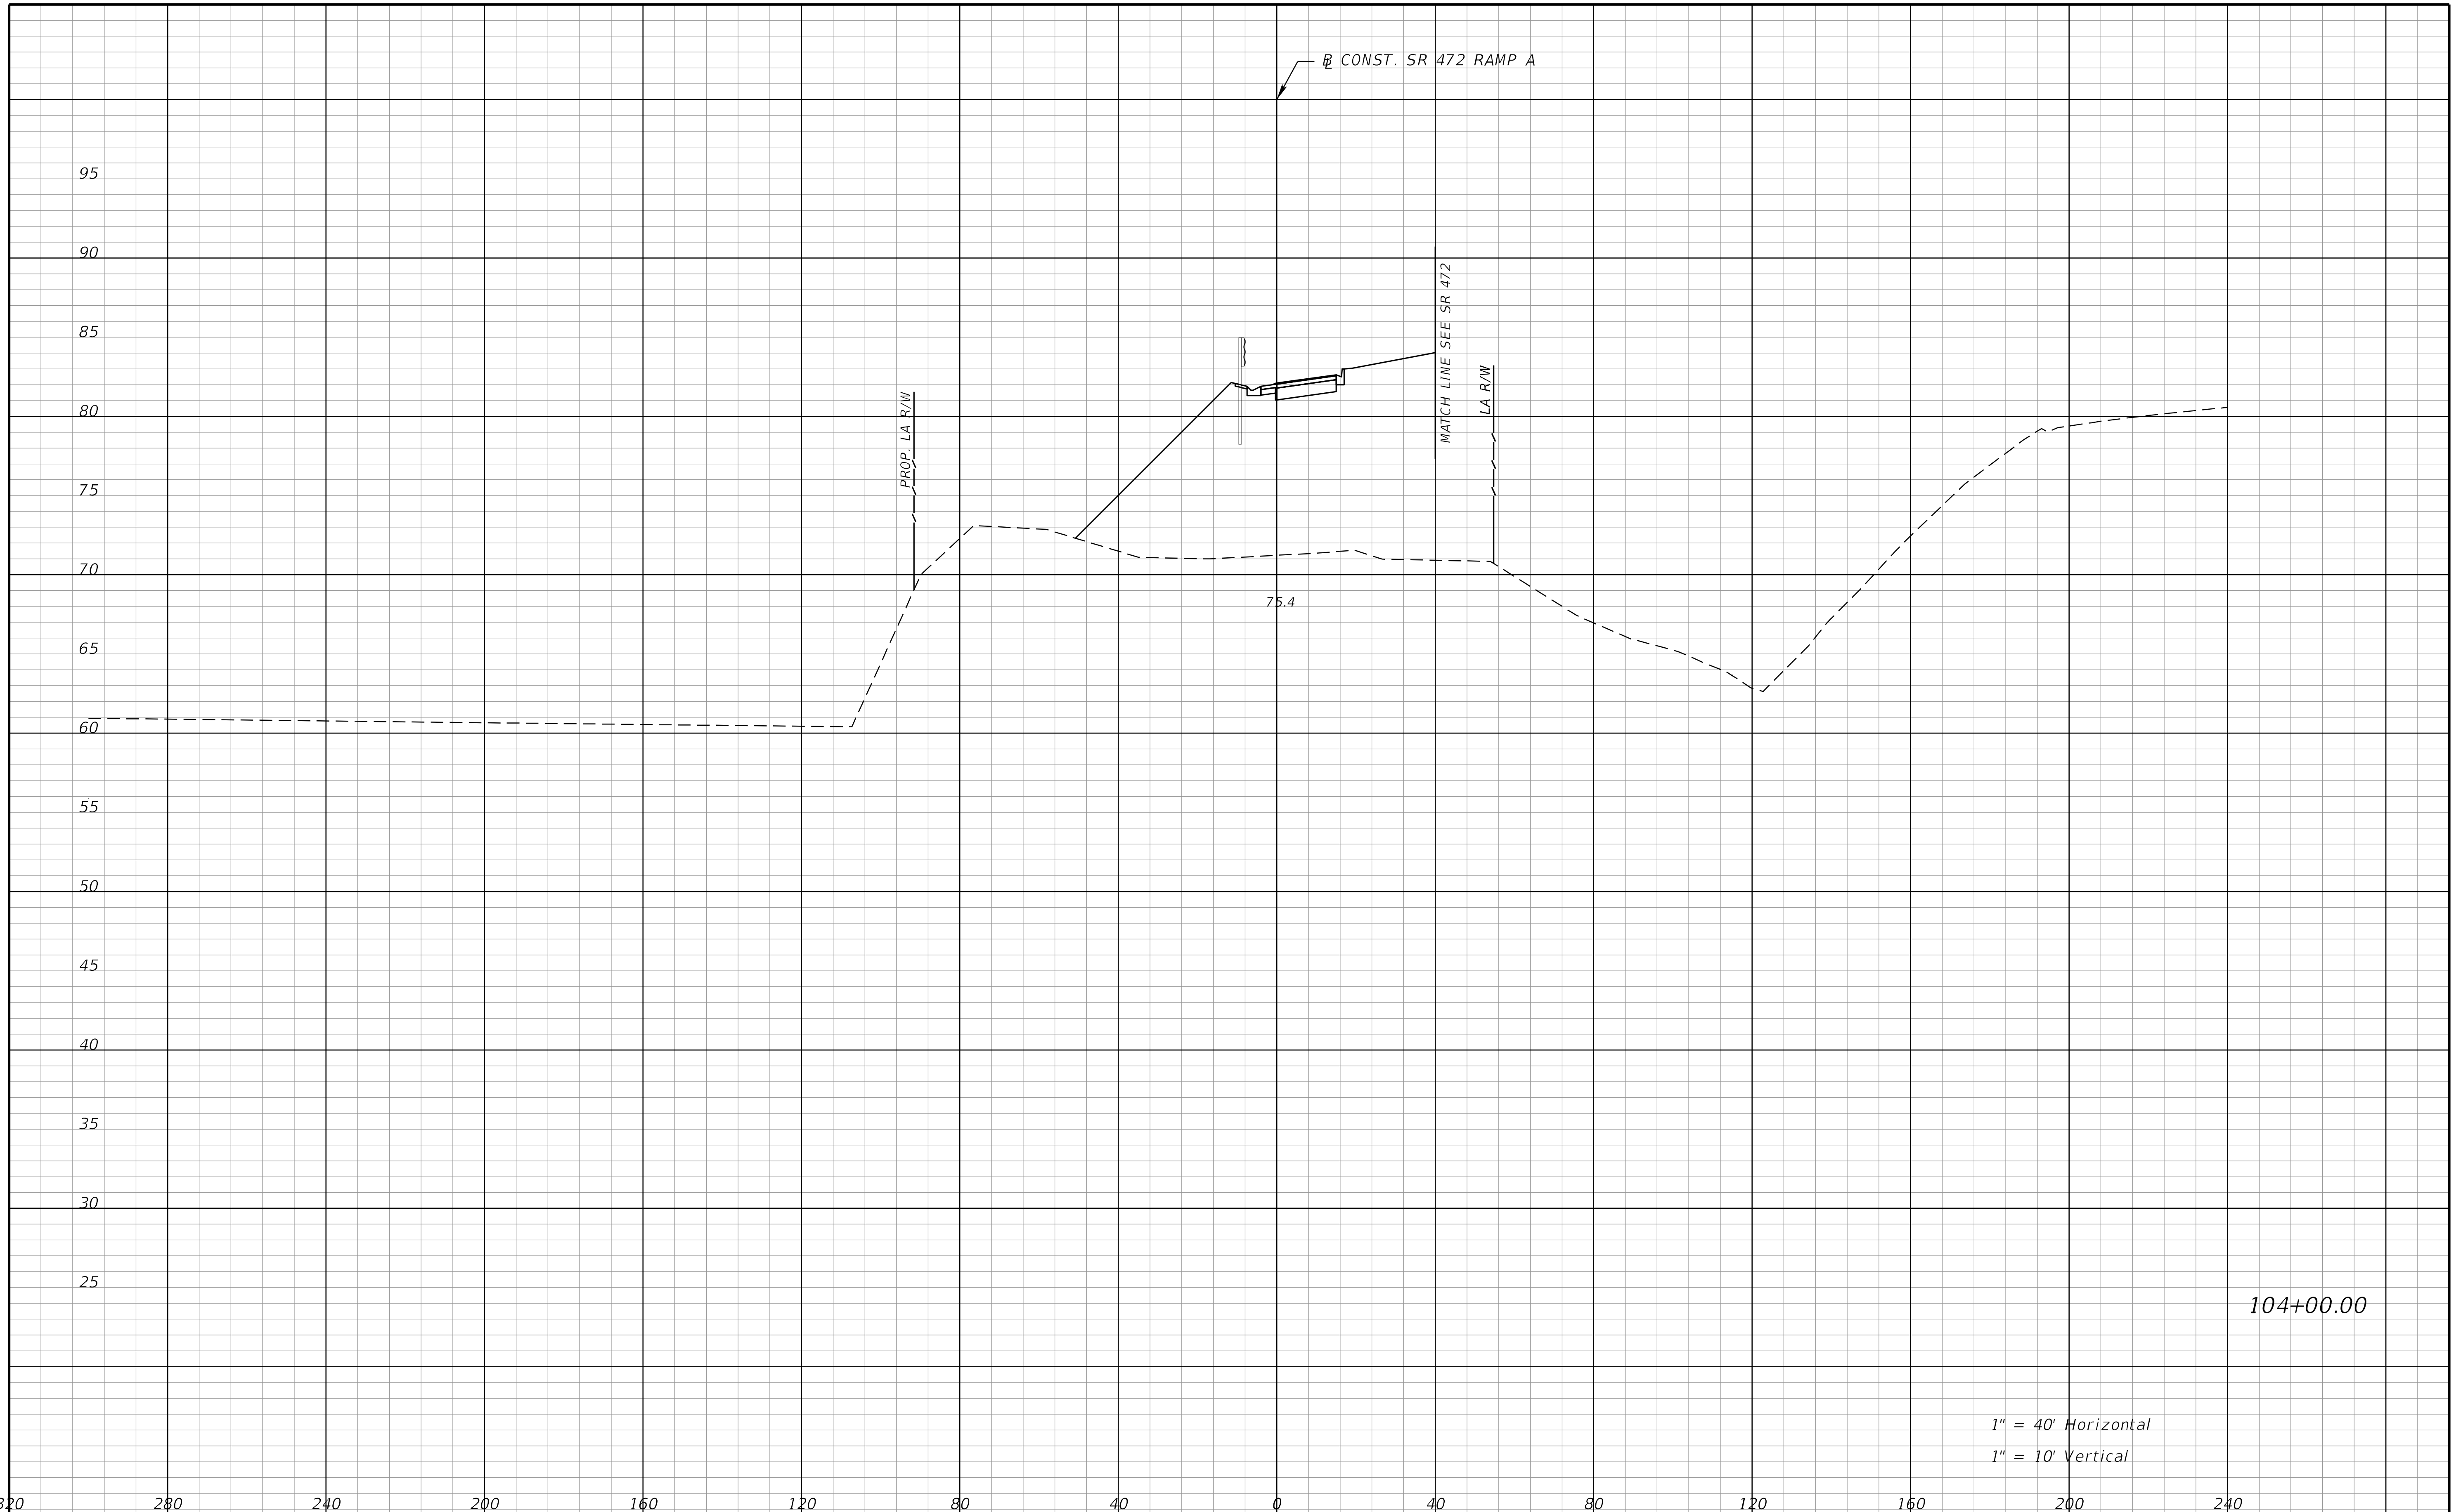

REVISIONS			
DATE	DESCRIPTION	DATE	DESCRIPTION

STANTEC CONSULTING SERVICES INC.
ENGINEER OF RECORD:
WILLIAM V. ANDERSON, P.E. NO.: 36682
11315 CORPORATE BLVD., SUITE 105
ORLANDO, FLORIDA 32817
(407) 823-8966
CERTIFICATE OF AUTHORIZATION NO. 27013

STATE OF FLORIDA
DEPARTMENT OF TRANSPORTATION

ROAD NO.	COUNTY	FINANCIAL PROJECT ID
SR400	VOLUSIA	408464-2-32-01

CROSS SECTIONS
SR 472 RAMP A

SHEET NO.
1256

THE OFFICIAL RECORD OF THIS SHEET IS THE ELECTRONIC FILE DIGITALLY SIGNED AND SEALED UNDER RULE 61G15-23.004, F.A.C.

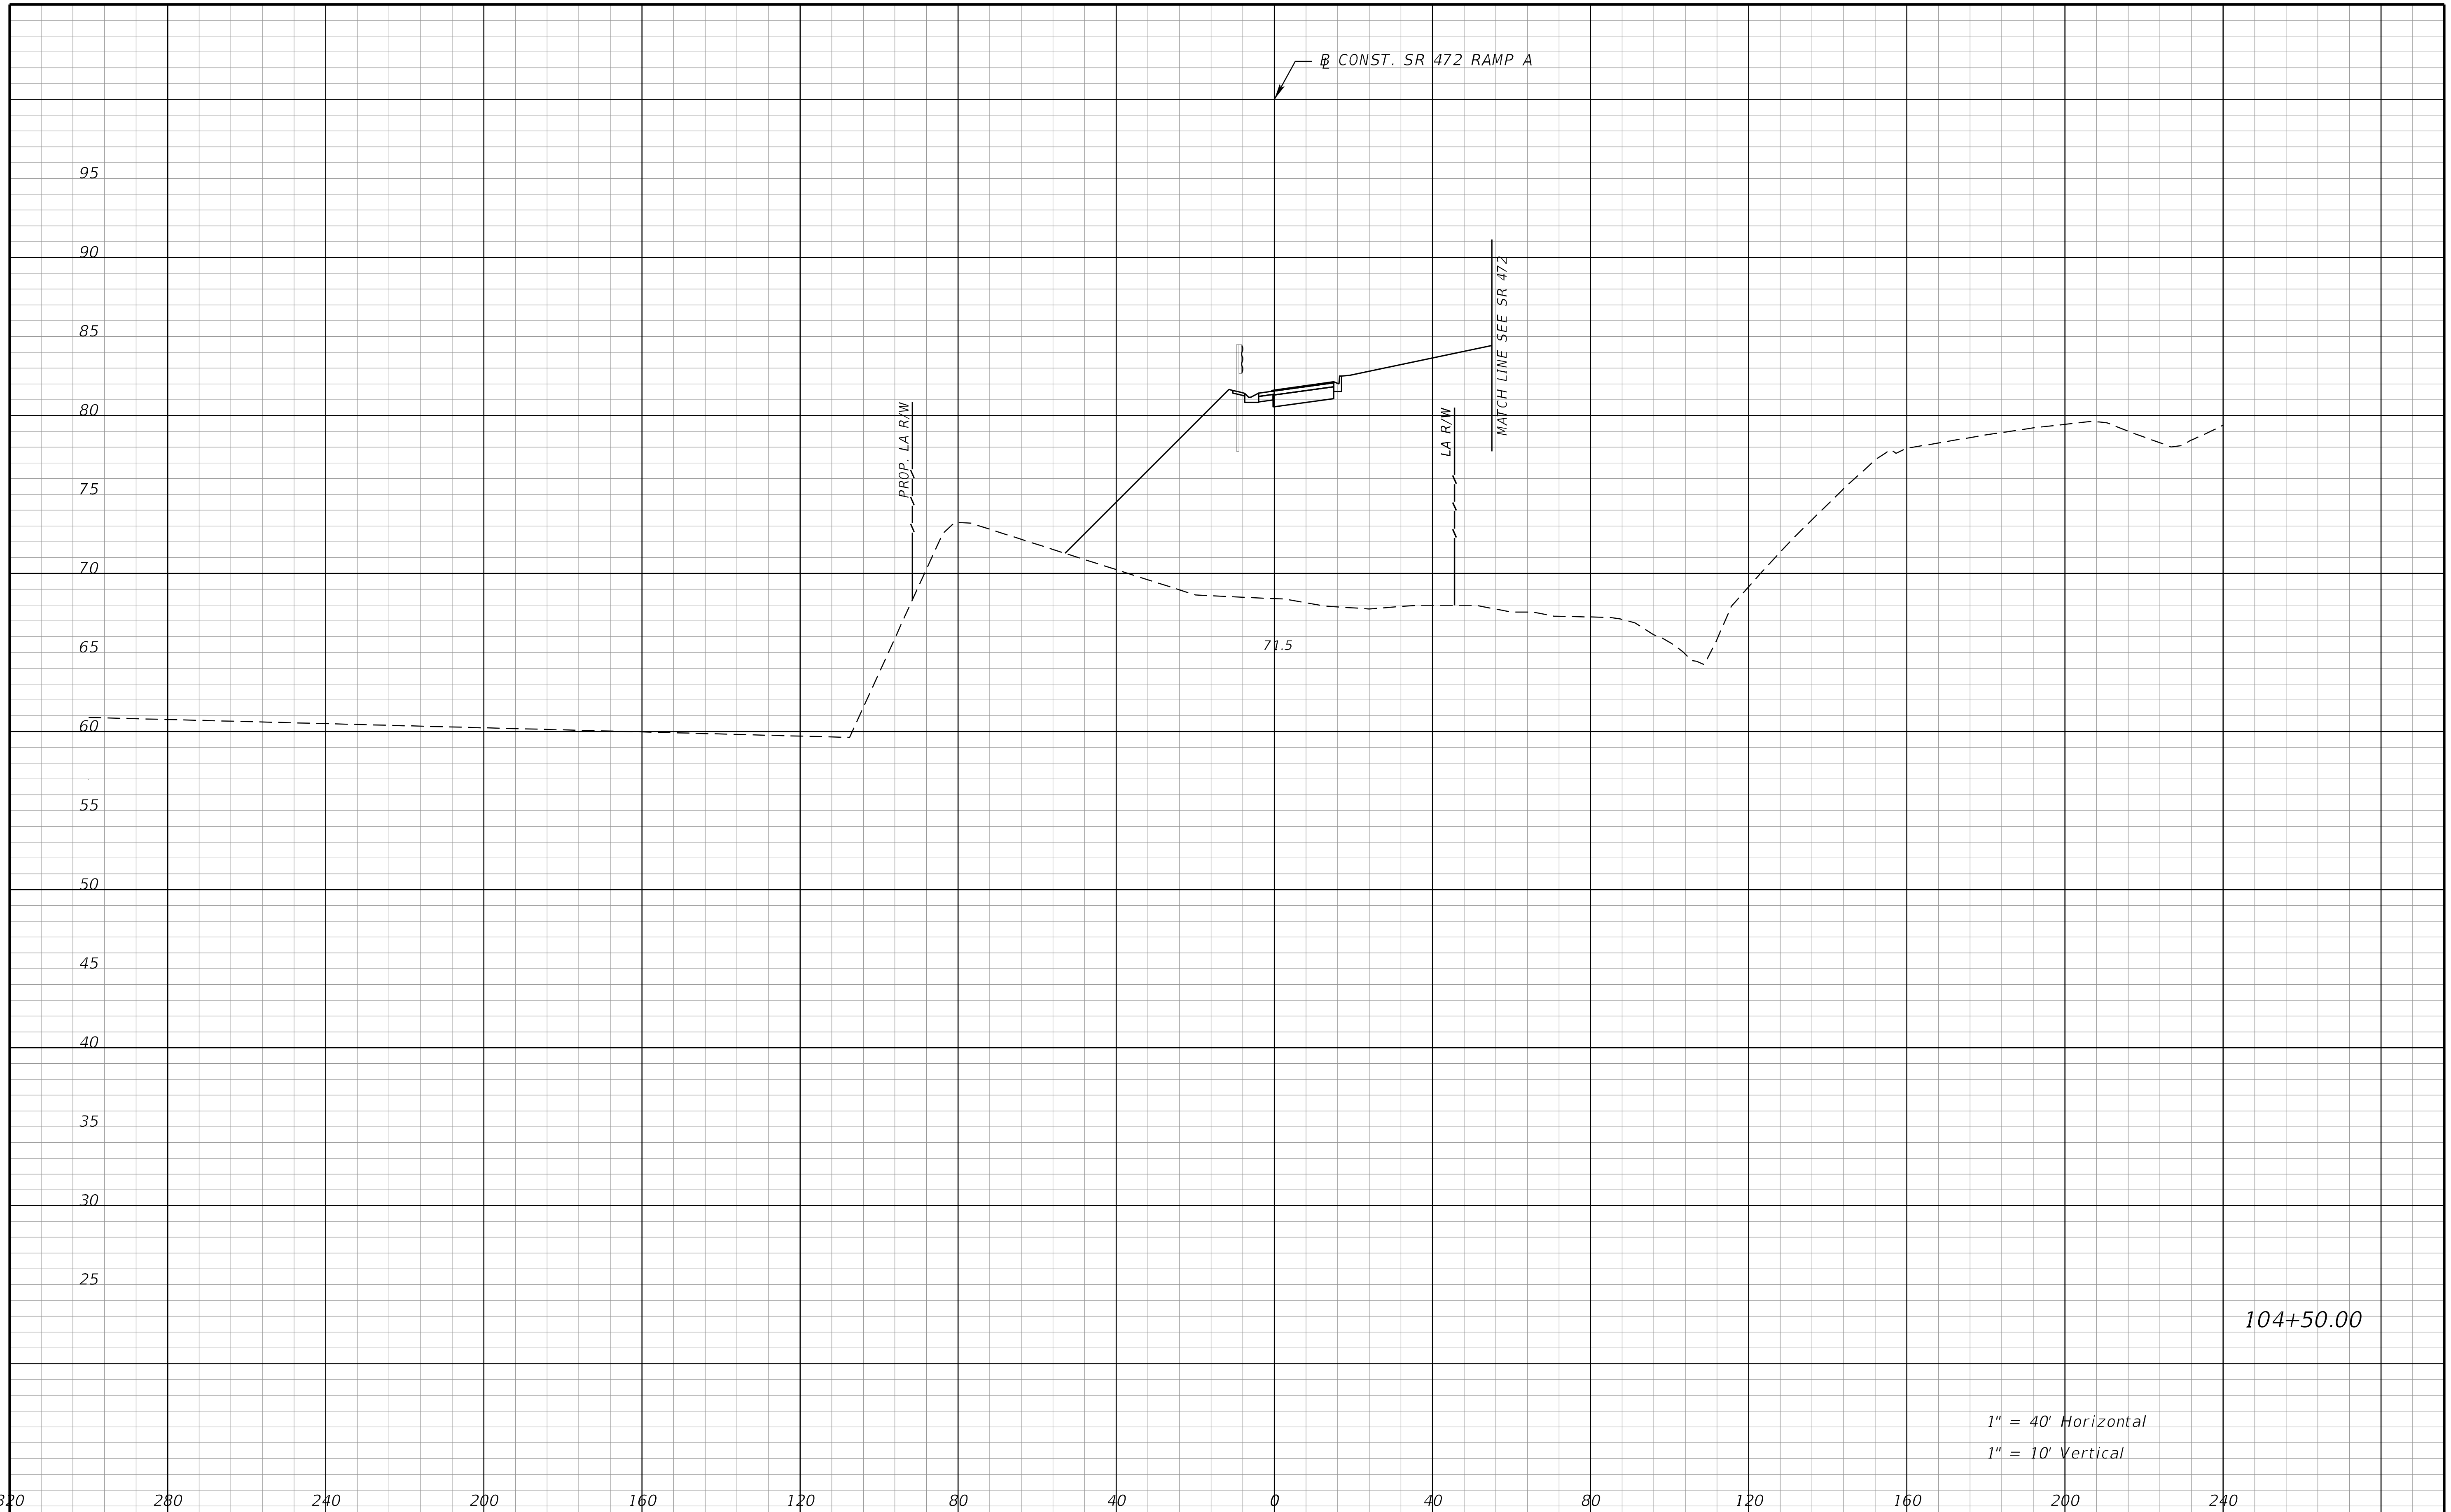

REVISIONS			
DATE	DESCRIPTION	DATE	DESCRIPTION

STANTEC CONSULTING SERVICES INC.
ENGINEER OF RECORD:
WILLIAM V. ANDERSON, P.E. NO.: 36682
11315 CORPORATE BLVD., SUITE 105
ORLANDO, FLORIDA 32817
(407) 823-8966
CERTIFICATE OF AUTHORIZATION NO. 27013

STATE OF FLORIDA
DEPARTMENT OF TRANSPORTATION

ROAD NO.	COUNTY	FINANCIAL PROJECT ID
SR400	VOLUSIA	408464-2-32-01

CROSS SECTIONS
SR 472 RAMP A

SHEET NO.
1257

THE OFFICIAL RECORD OF THIS SHEET IS THE ELECTRONIC FILE DIGITALLY SIGNED AND SEALED UNDER RULE 61G15-23.004, F.A.C.

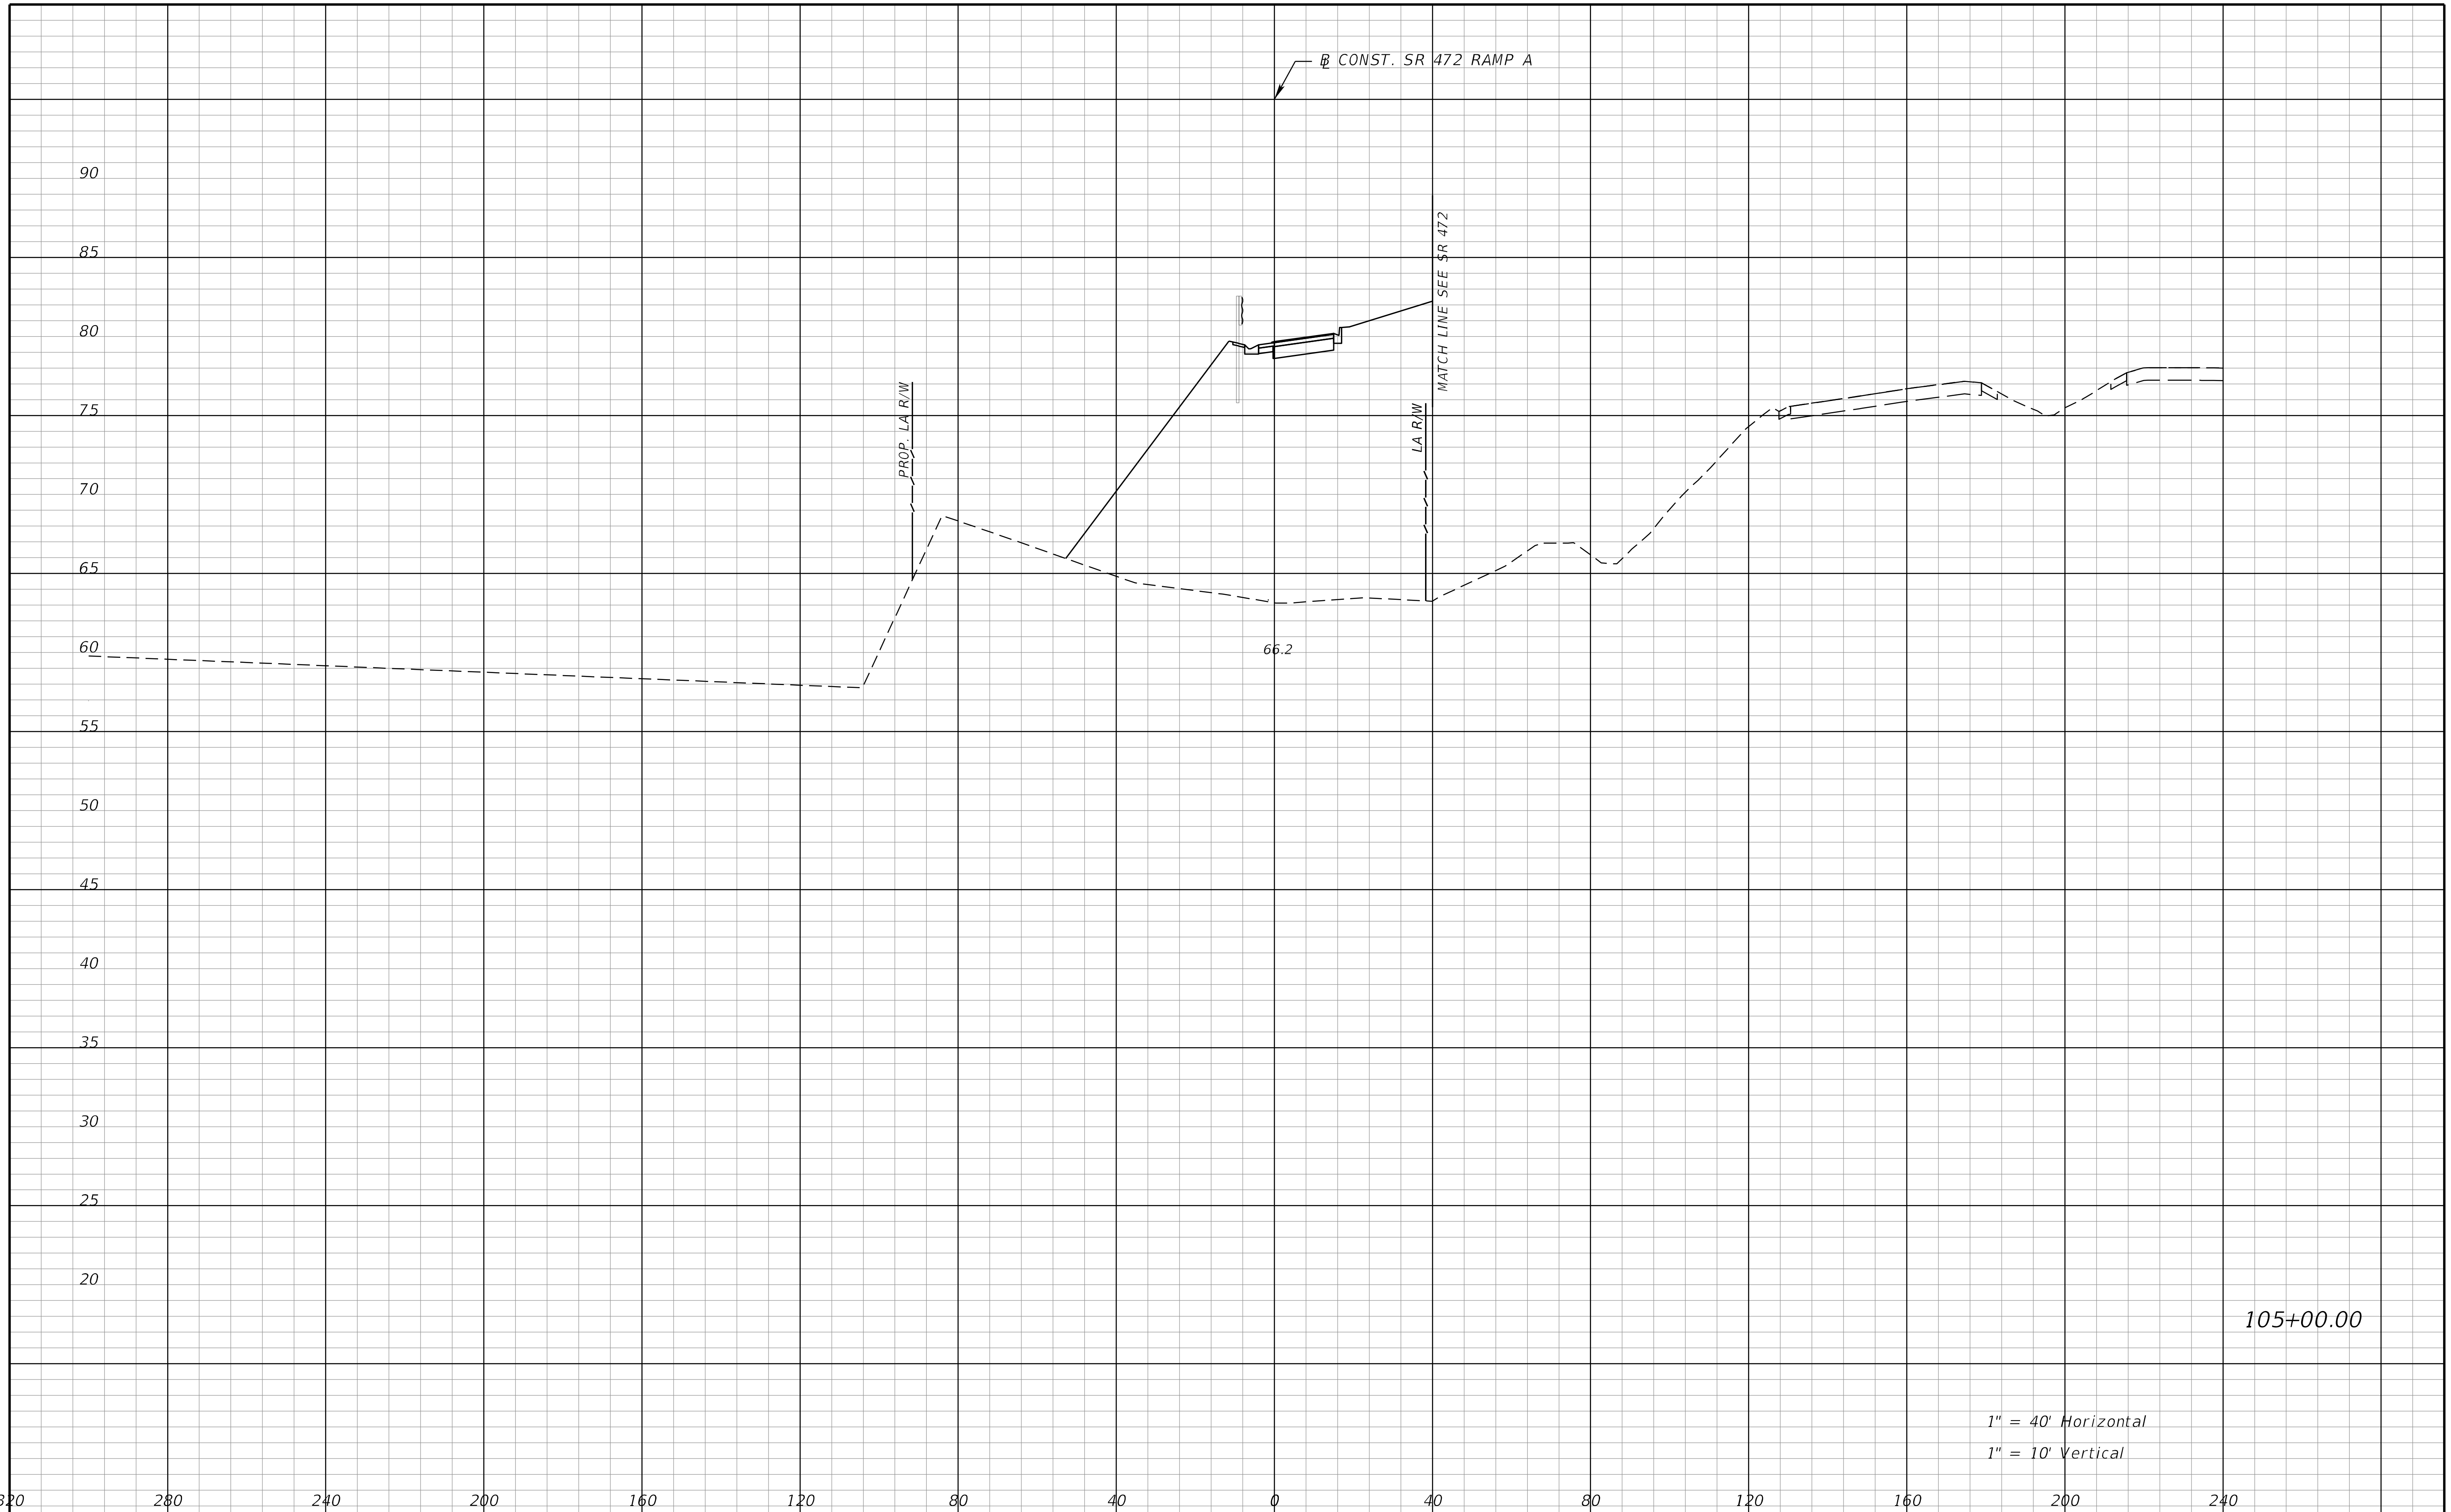

THE OFFICIAL RECORD OF THIS SHEET IS THE ELECTRONIC FILE DIGITALLY SIGNED AND SEALED UNDER RULE 61G15-23.004, F.A.C.

REVISIONS			
DATE	DESCRIPTION	DATE	DESCRIPTION

STANTEC CONSULTING SERVICES INC.
ENGINEER OF RECORD:
WILLIAM V. ANDERSON, P.E. NO.: 36682
11315 CORPORATE BLVD., SUITE 105
ORLANDO, FLORIDA 32817
(407) 823-8966
CERTIFICATE OF AUTHORIZATION NO. 27013

STATE OF FLORIDA
DEPARTMENT OF TRANSPORTATION

ROAD NO.	COUNTY	FINANCIAL PROJECT ID
SR400	VOLUSIA	408464-2-32-01

CROSS SECTIONS
SR 472 RAMP A

SHEET NO.
1258

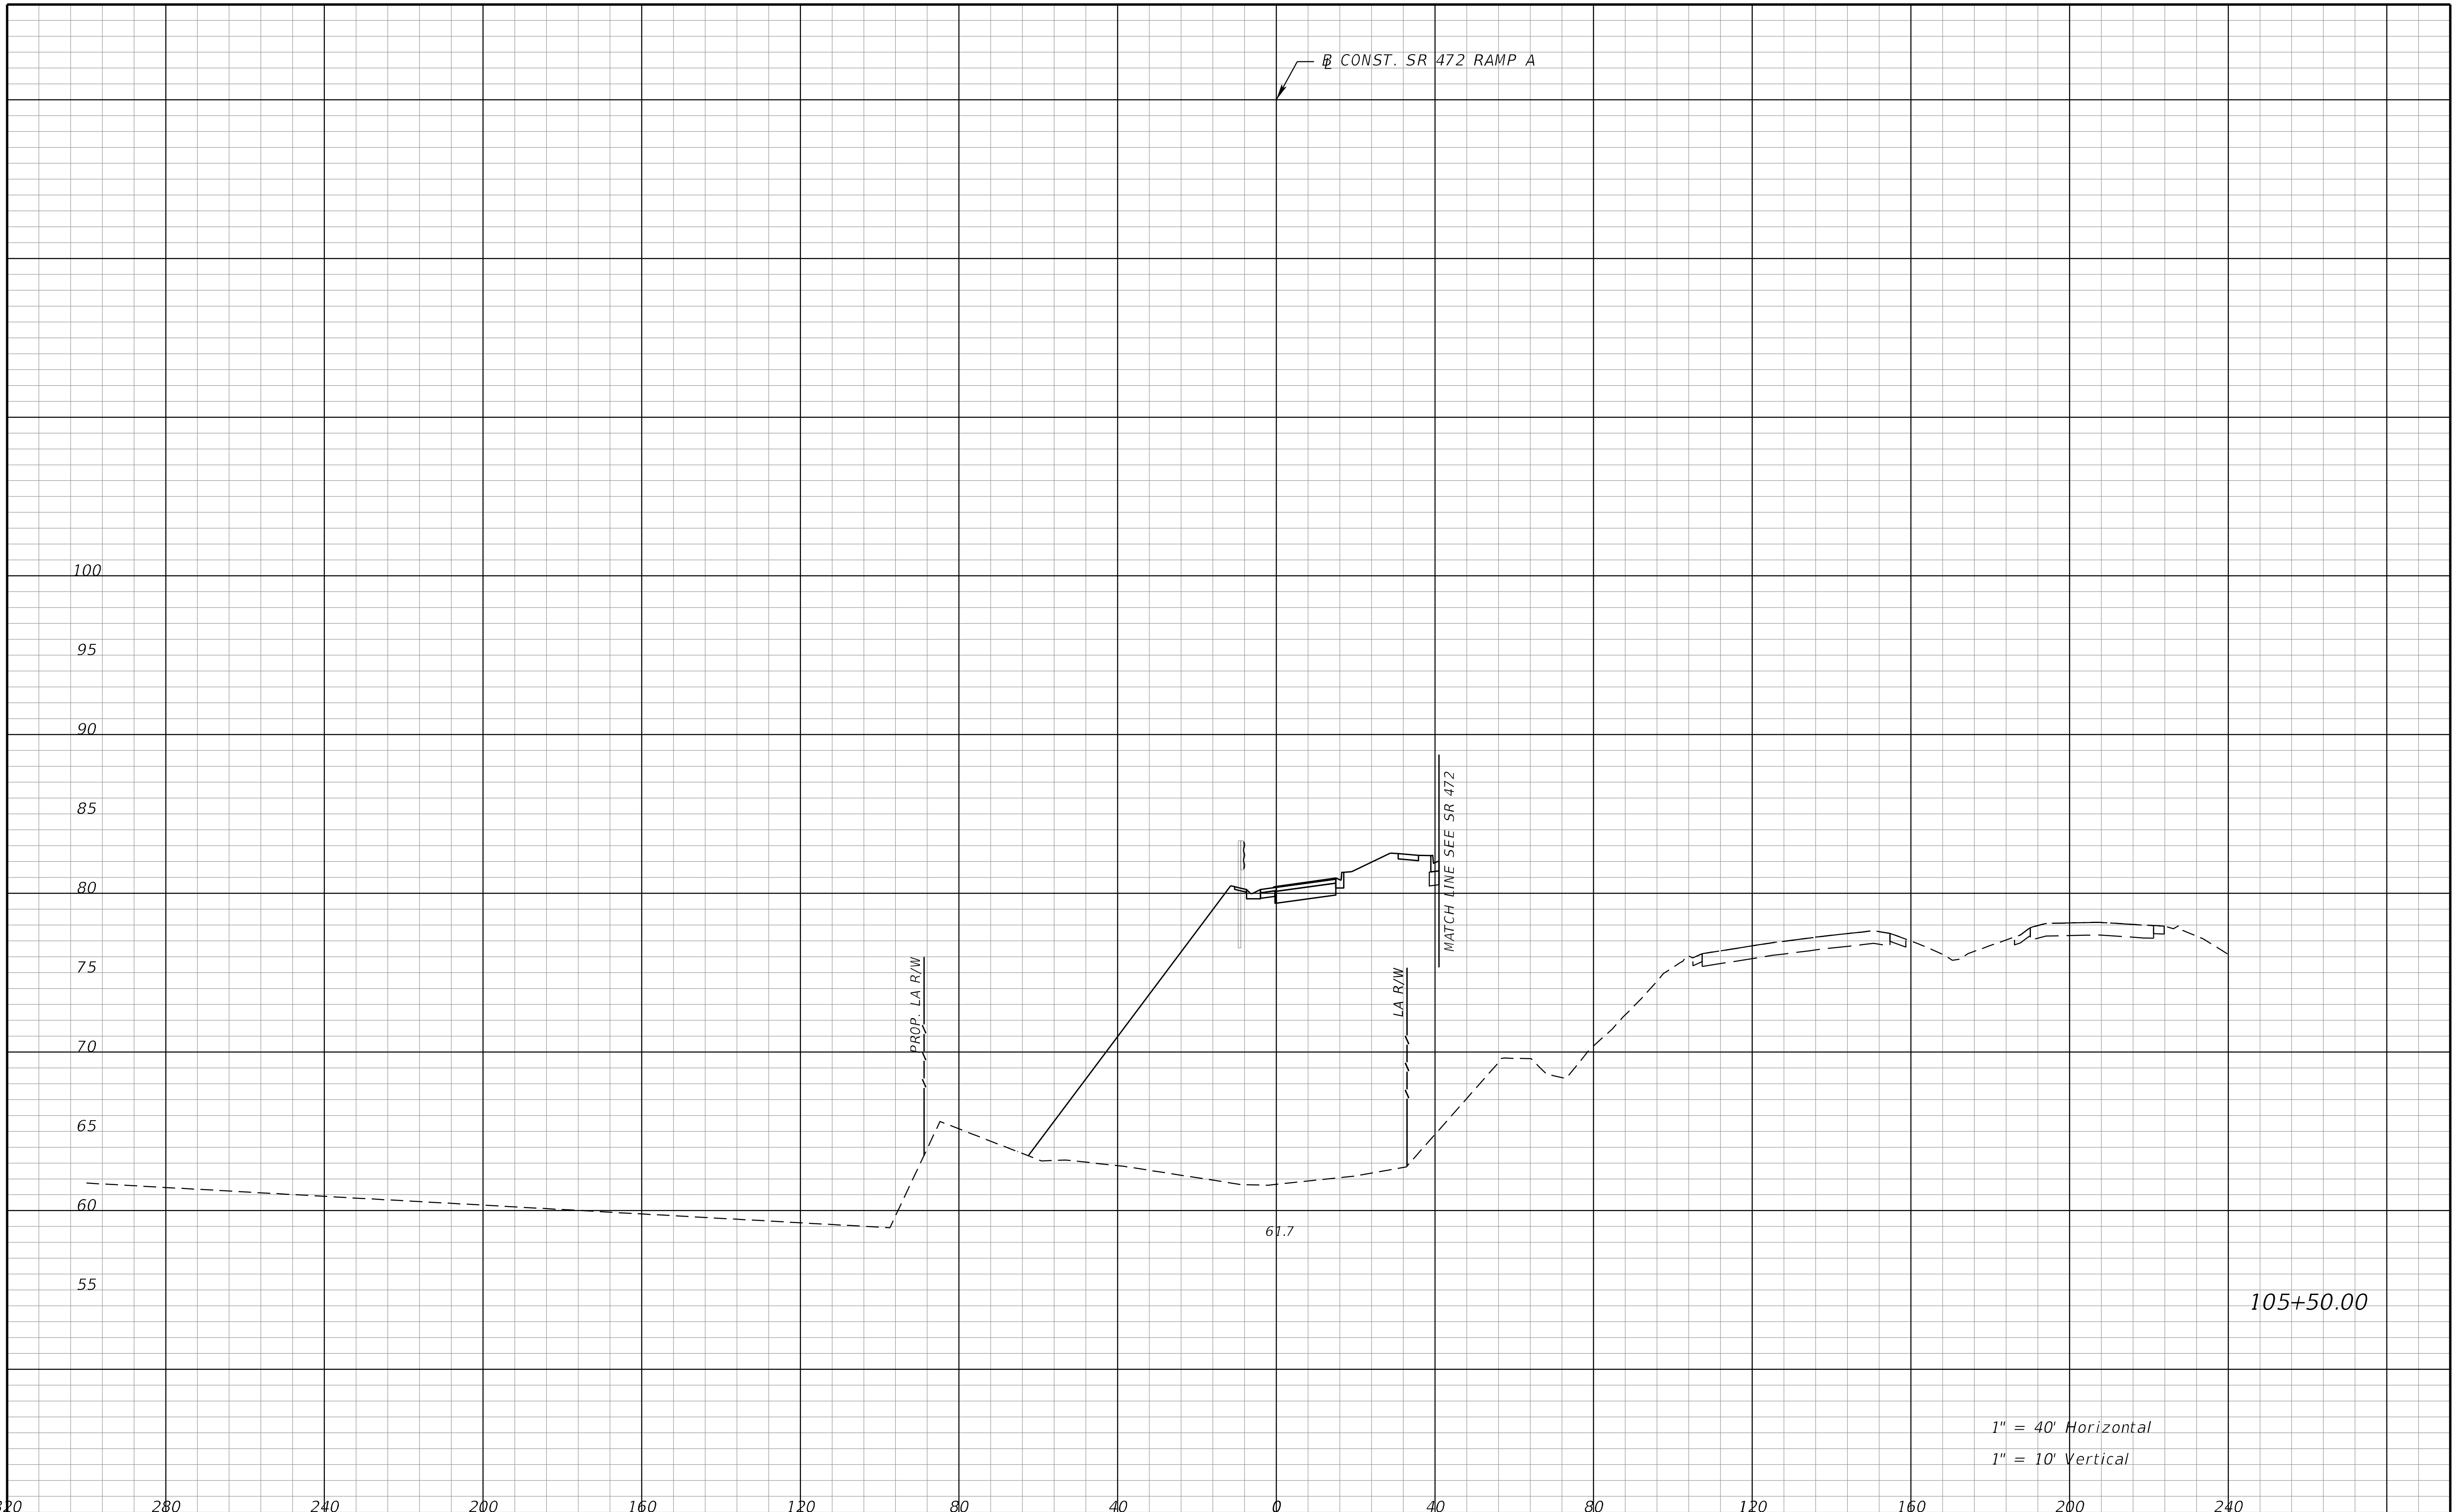

THE OFFICIAL RECORD OF THIS SHEET IS THE ELECTRONIC FILE DIGITALLY SIGNED AND SEALED UNDER RULE 61G15-23.004, F.A.C.

REVISIONS			
DATE	DESCRIPTION	DATE	DESCRIPTION

STANTEC CONSULTING SERVICES INC.
ENGINEER OF RECORD:
WILLIAM V. ANDERSON, P.E. NO.: 36682
11315 CORPORATE BLVD., SUITE 105
ORLANDO, FLORIDA 32817
(407) 823-8966
CERTIFICATE OF AUTHORIZATION NO. 27013

STATE OF FLORIDA
DEPARTMENT OF TRANSPORTATION

ROAD NO.	COUNTY	FINANCIAL PROJECT ID
SR400	VOLUSIA	408464-2-32-01

CROSS SECTIONS
SR 472 RAMP A

SHEET NO.
1259

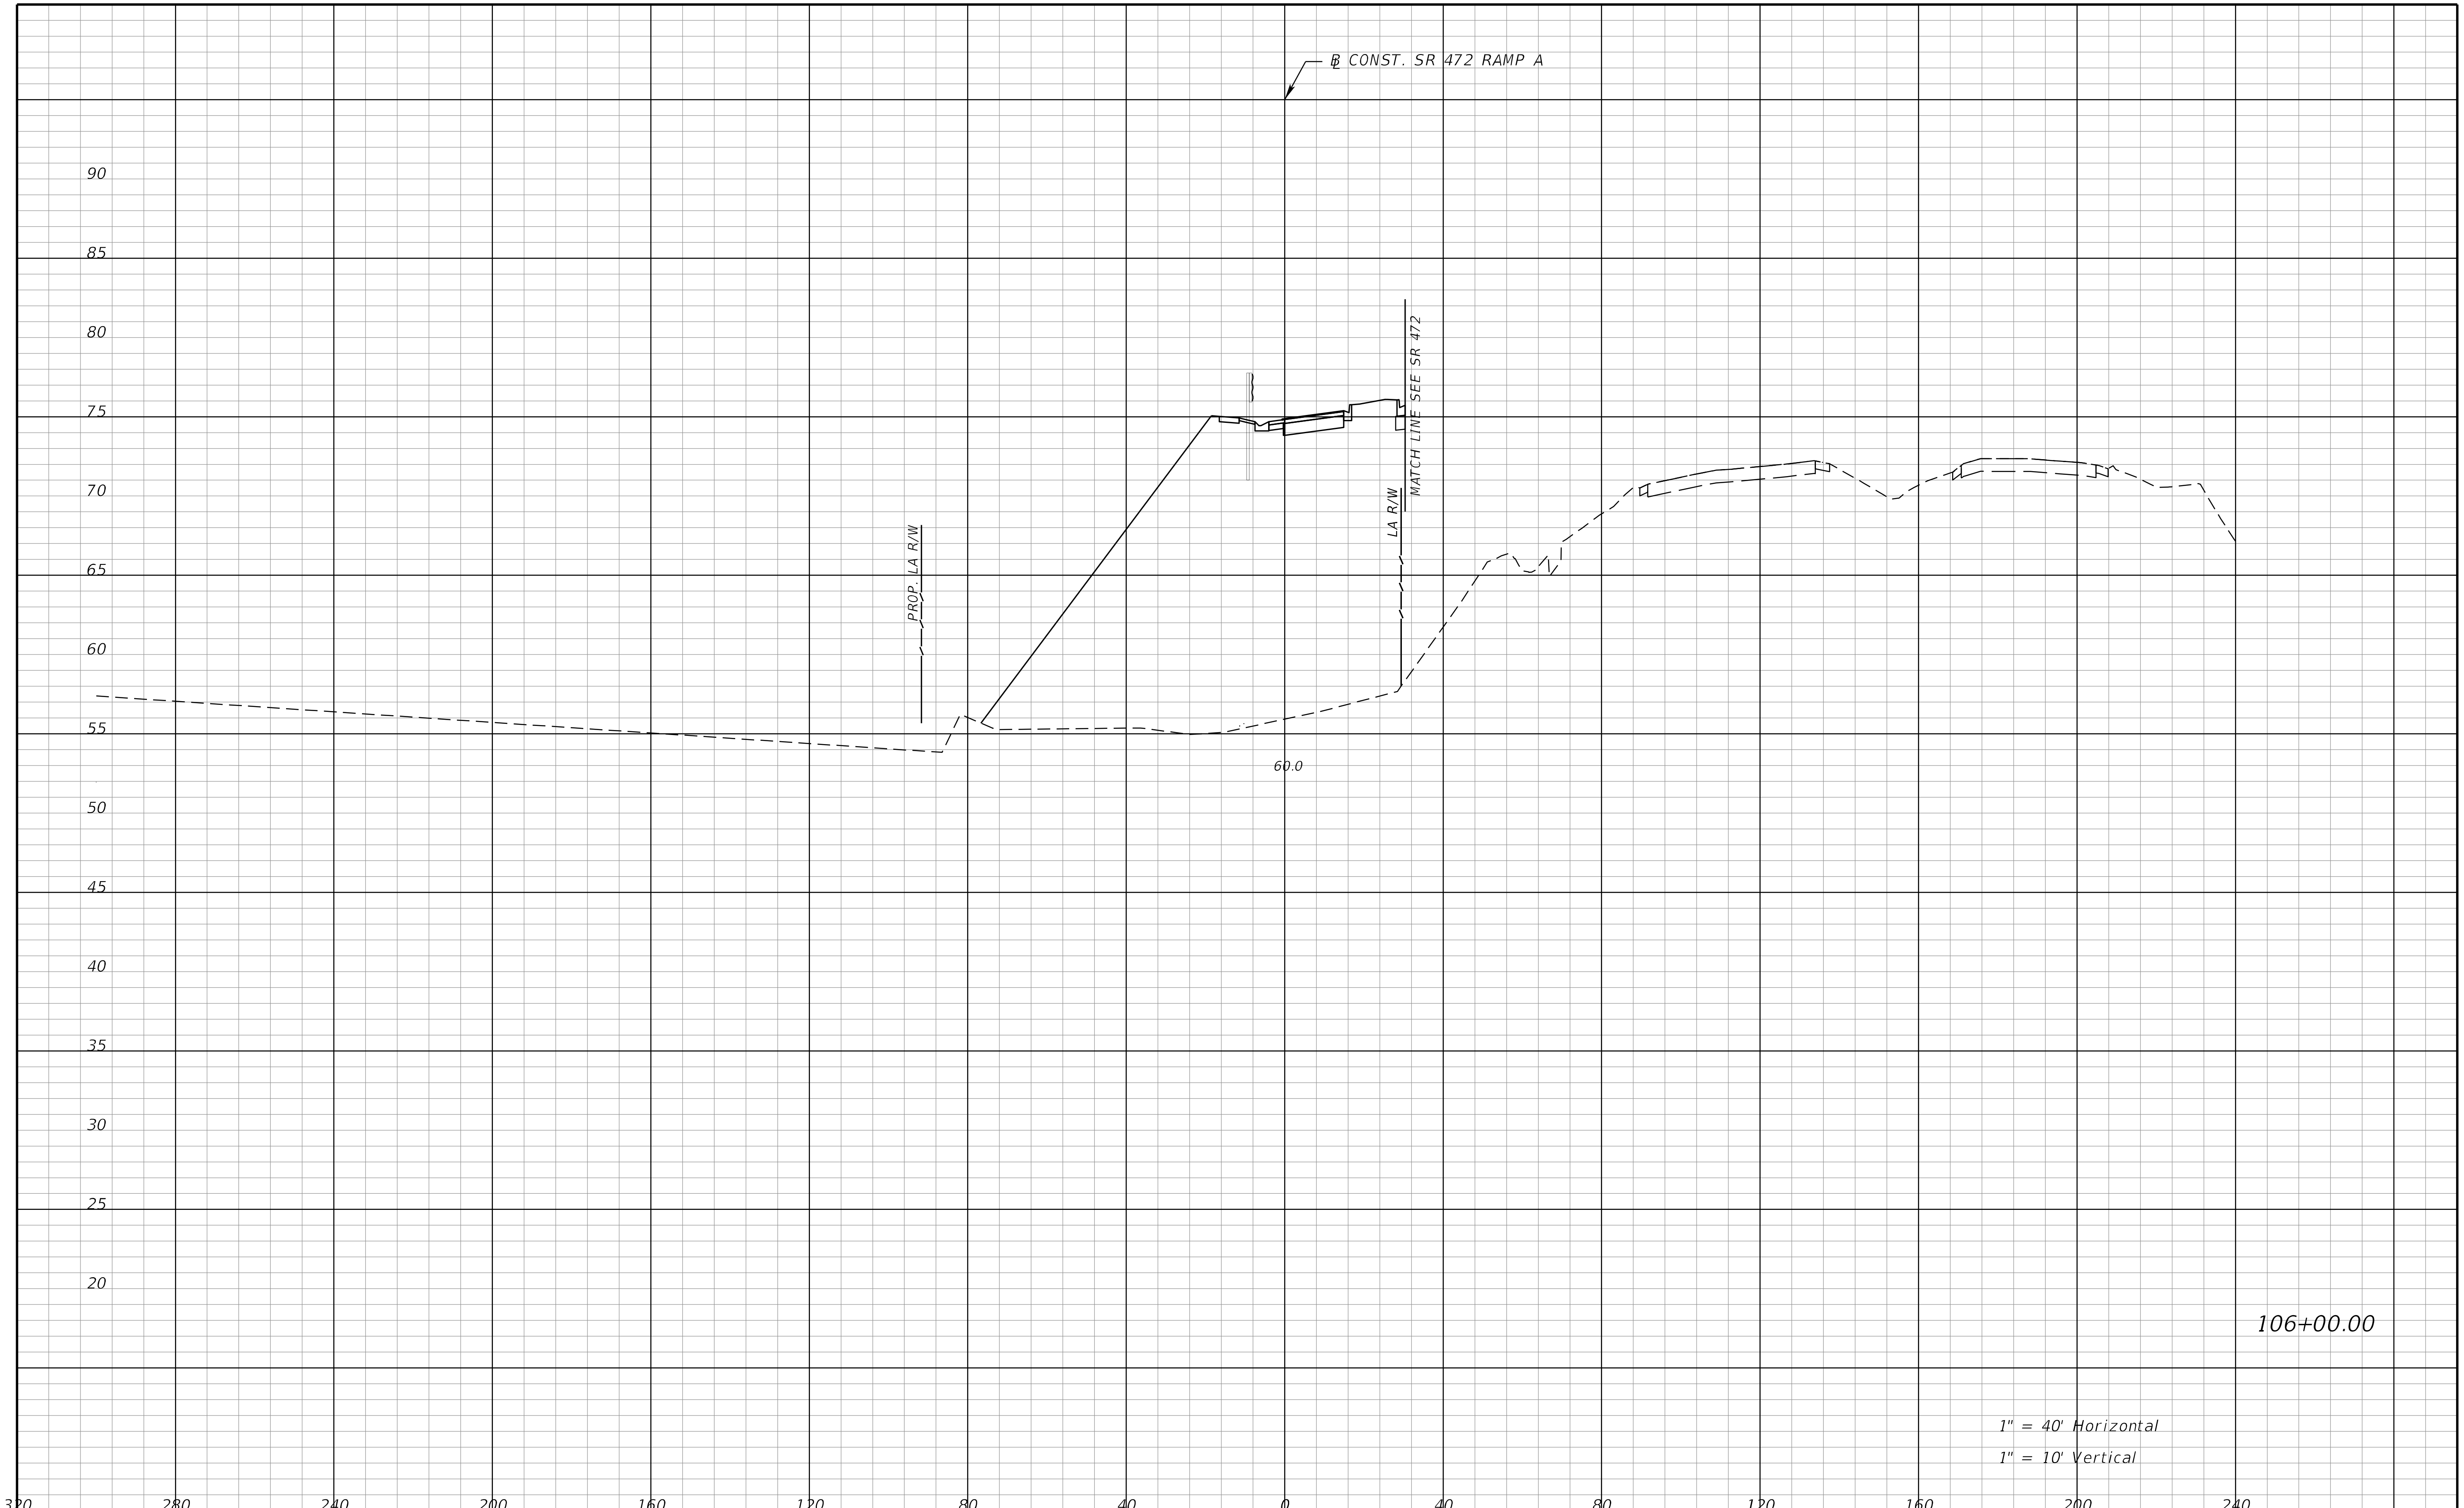

THE OFFICIAL RECORD OF THIS SHEET IS THE ELECTRONIC FILE DIGITALLY SIGNED AND SEALED UNDER RULE 61G15-23.004, F.A.C.

REVISIONS			
DATE	DESCRIPTION	DATE	DESCRIPTION

STANTEC CONSULTING SERVICES INC.
ENGINEER OF RECORD:
WILLIAM V. ANDERSON, P.E. NO.: 36682
11315 CORPORATE BLVD., SUITE 105
ORLANDO, FLORIDA 32817
(407) 823-8966
CERTIFICATE OF AUTHORIZATION NO. 27013

STATE OF FLORIDA
DEPARTMENT OF TRANSPORTATION

ROAD NO.	COUNTY	FINANCIAL PROJECT ID
SR400	VOLUSIA	408464-2-32-01

CROSS SECTIONS
SR 472 RAMP A

SHEET NO.
1260

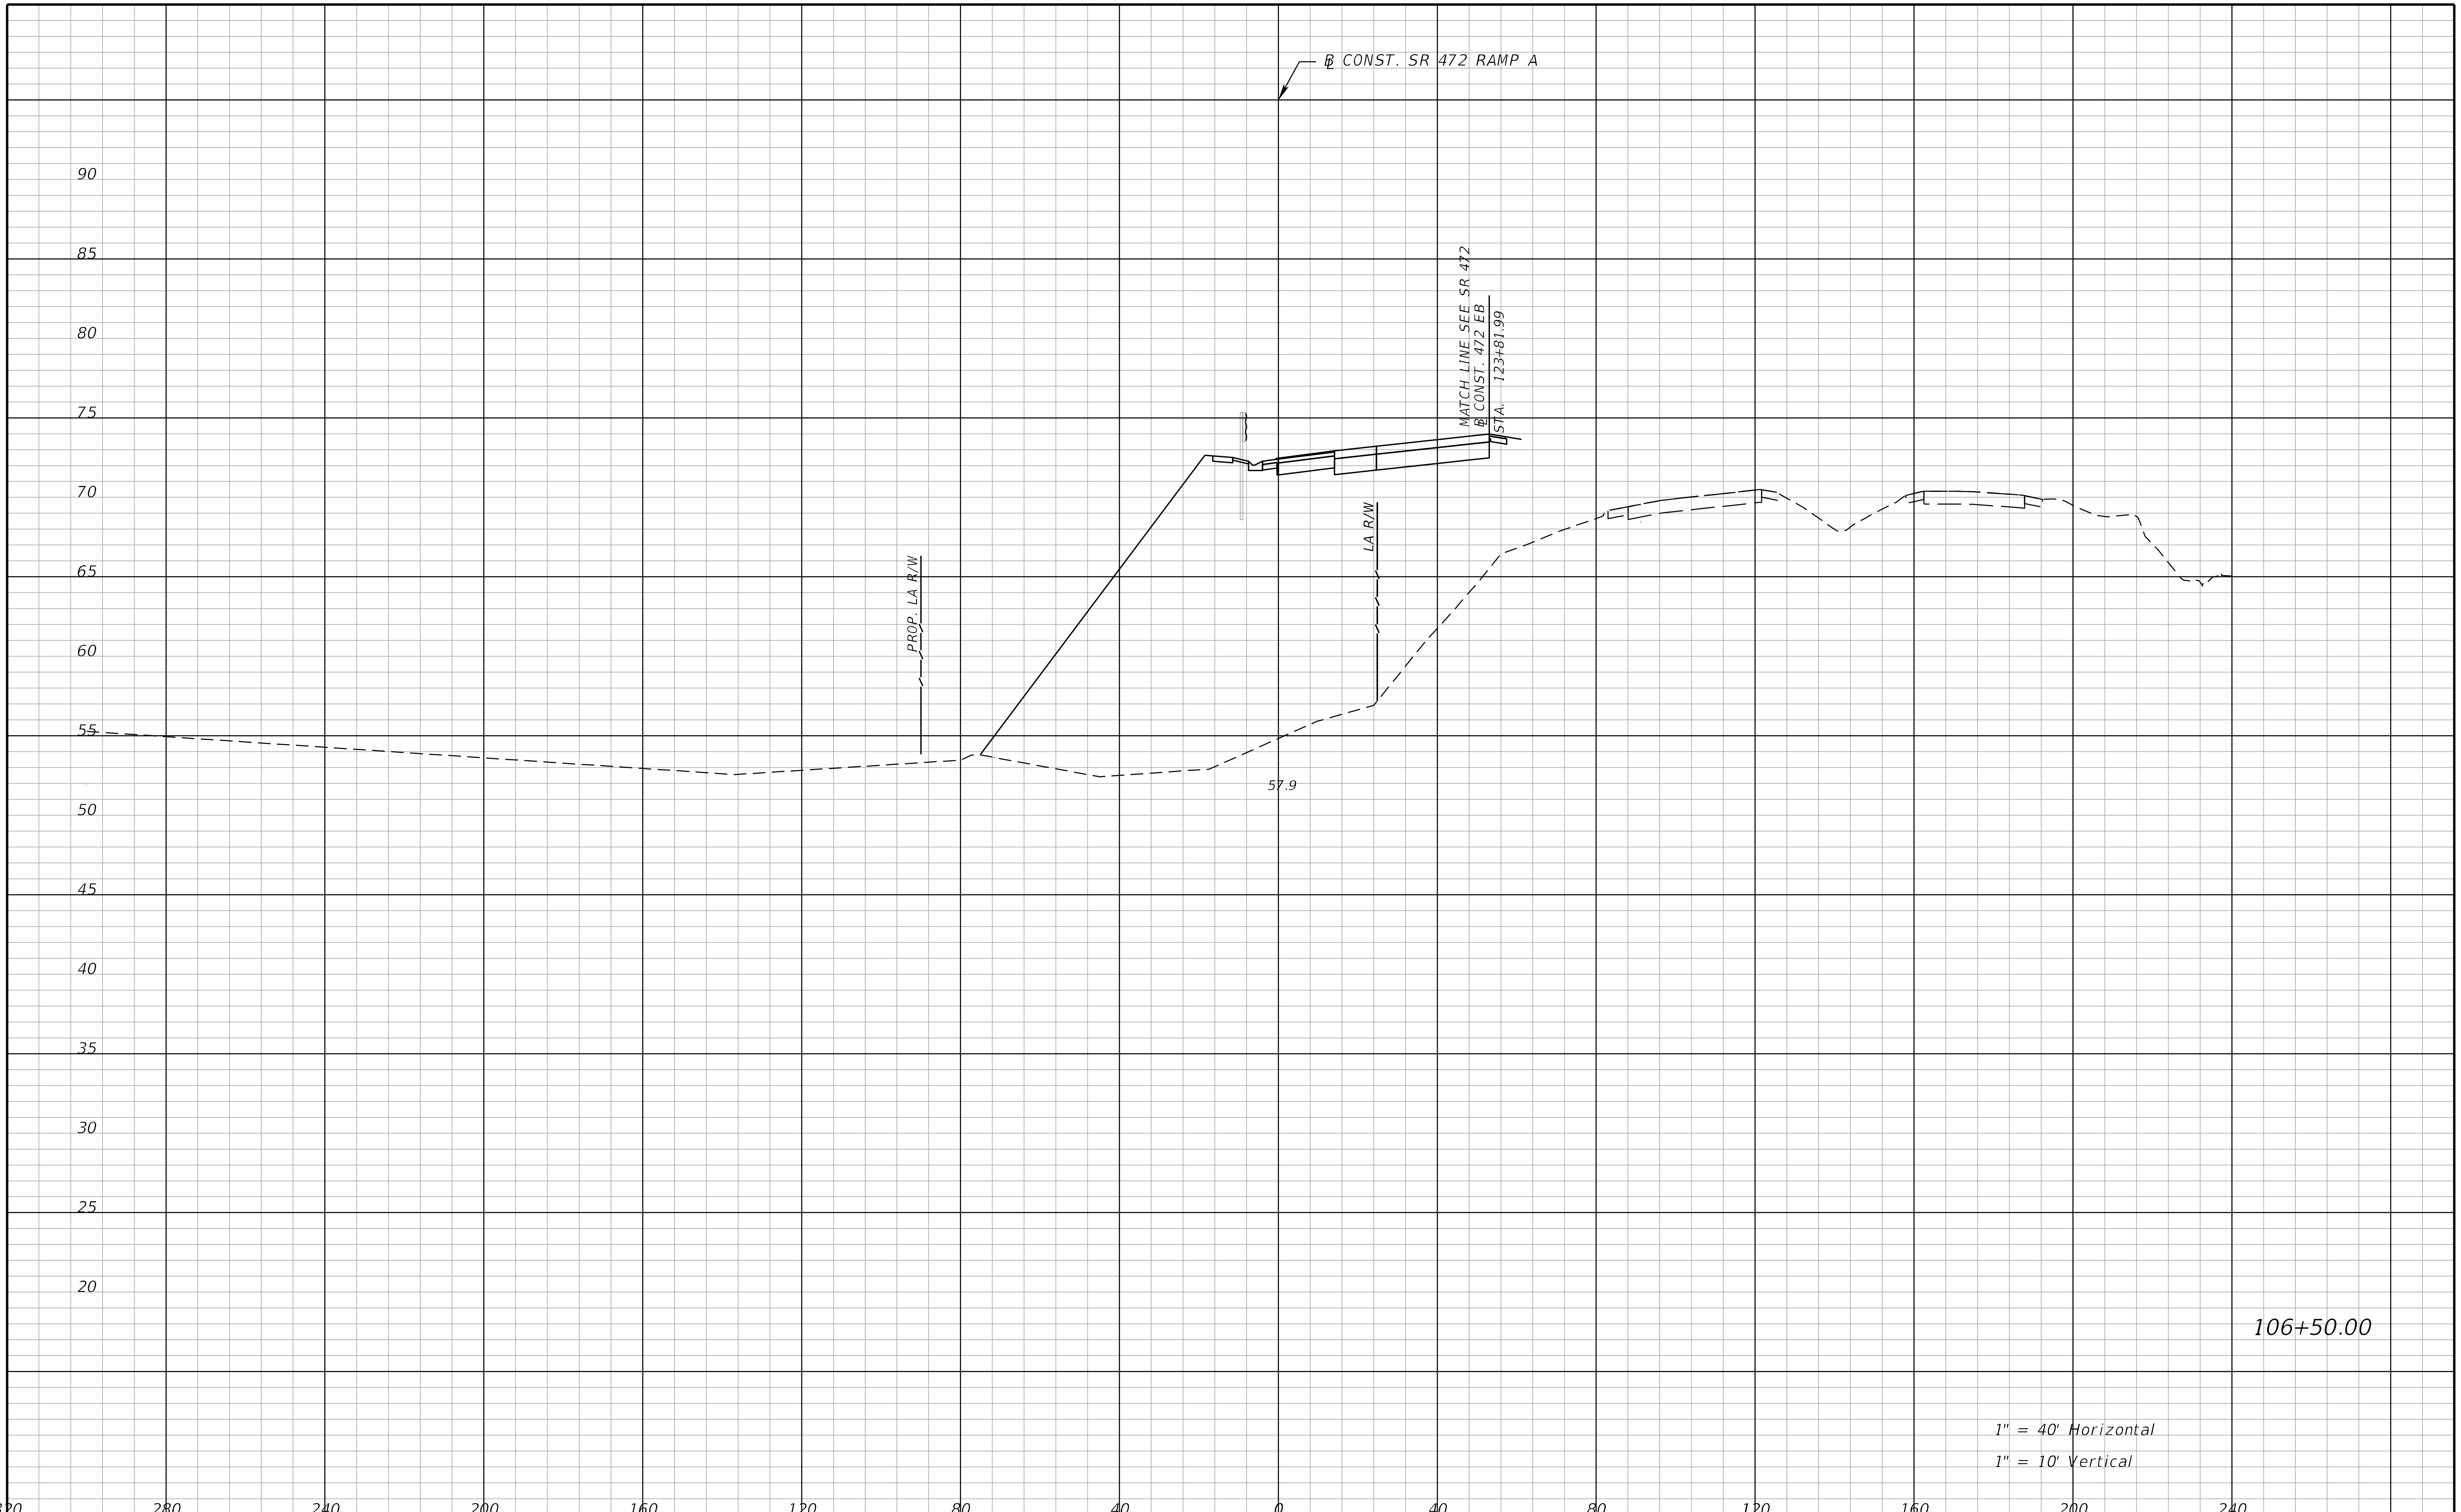

REVISIONS			
DATE	DESCRIPTION	DATE	DESCRIPTION

STANTEC CONSULTING SERVICES INC.
ENGINEER OF RECORD:
WILLIAM V. ANDERSON, P.E. NO.: 36682
11315 CORPORATE BLVD., SUITE 105
ORLANDO, FLORIDA 32817
(407) 823-8966
CERTIFICATE OF AUTHORIZATION NO. 27013

STATE OF FLORIDA
DEPARTMENT OF TRANSPORTATION

ROAD NO.	COUNTY	FINANCIAL PROJECT ID
SR400	VOLUSIA	408464-2-32-01

CROSS SECTIONS
SR 472 RAMP A

SHEET NO.
1261

THE OFFICIAL RECORD OF THIS SHEET IS THE ELECTRONIC FILE DIGITALLY SIGNED AND SEALED UNDER RULE 61G15-23.004, F.A.C.

jchassee 6/14/2019 4:30:29 PM Rdxsrd_shg V:\2158\active\CADD\40846423201\roadway\RDXSRD08_472Ramps.DGN

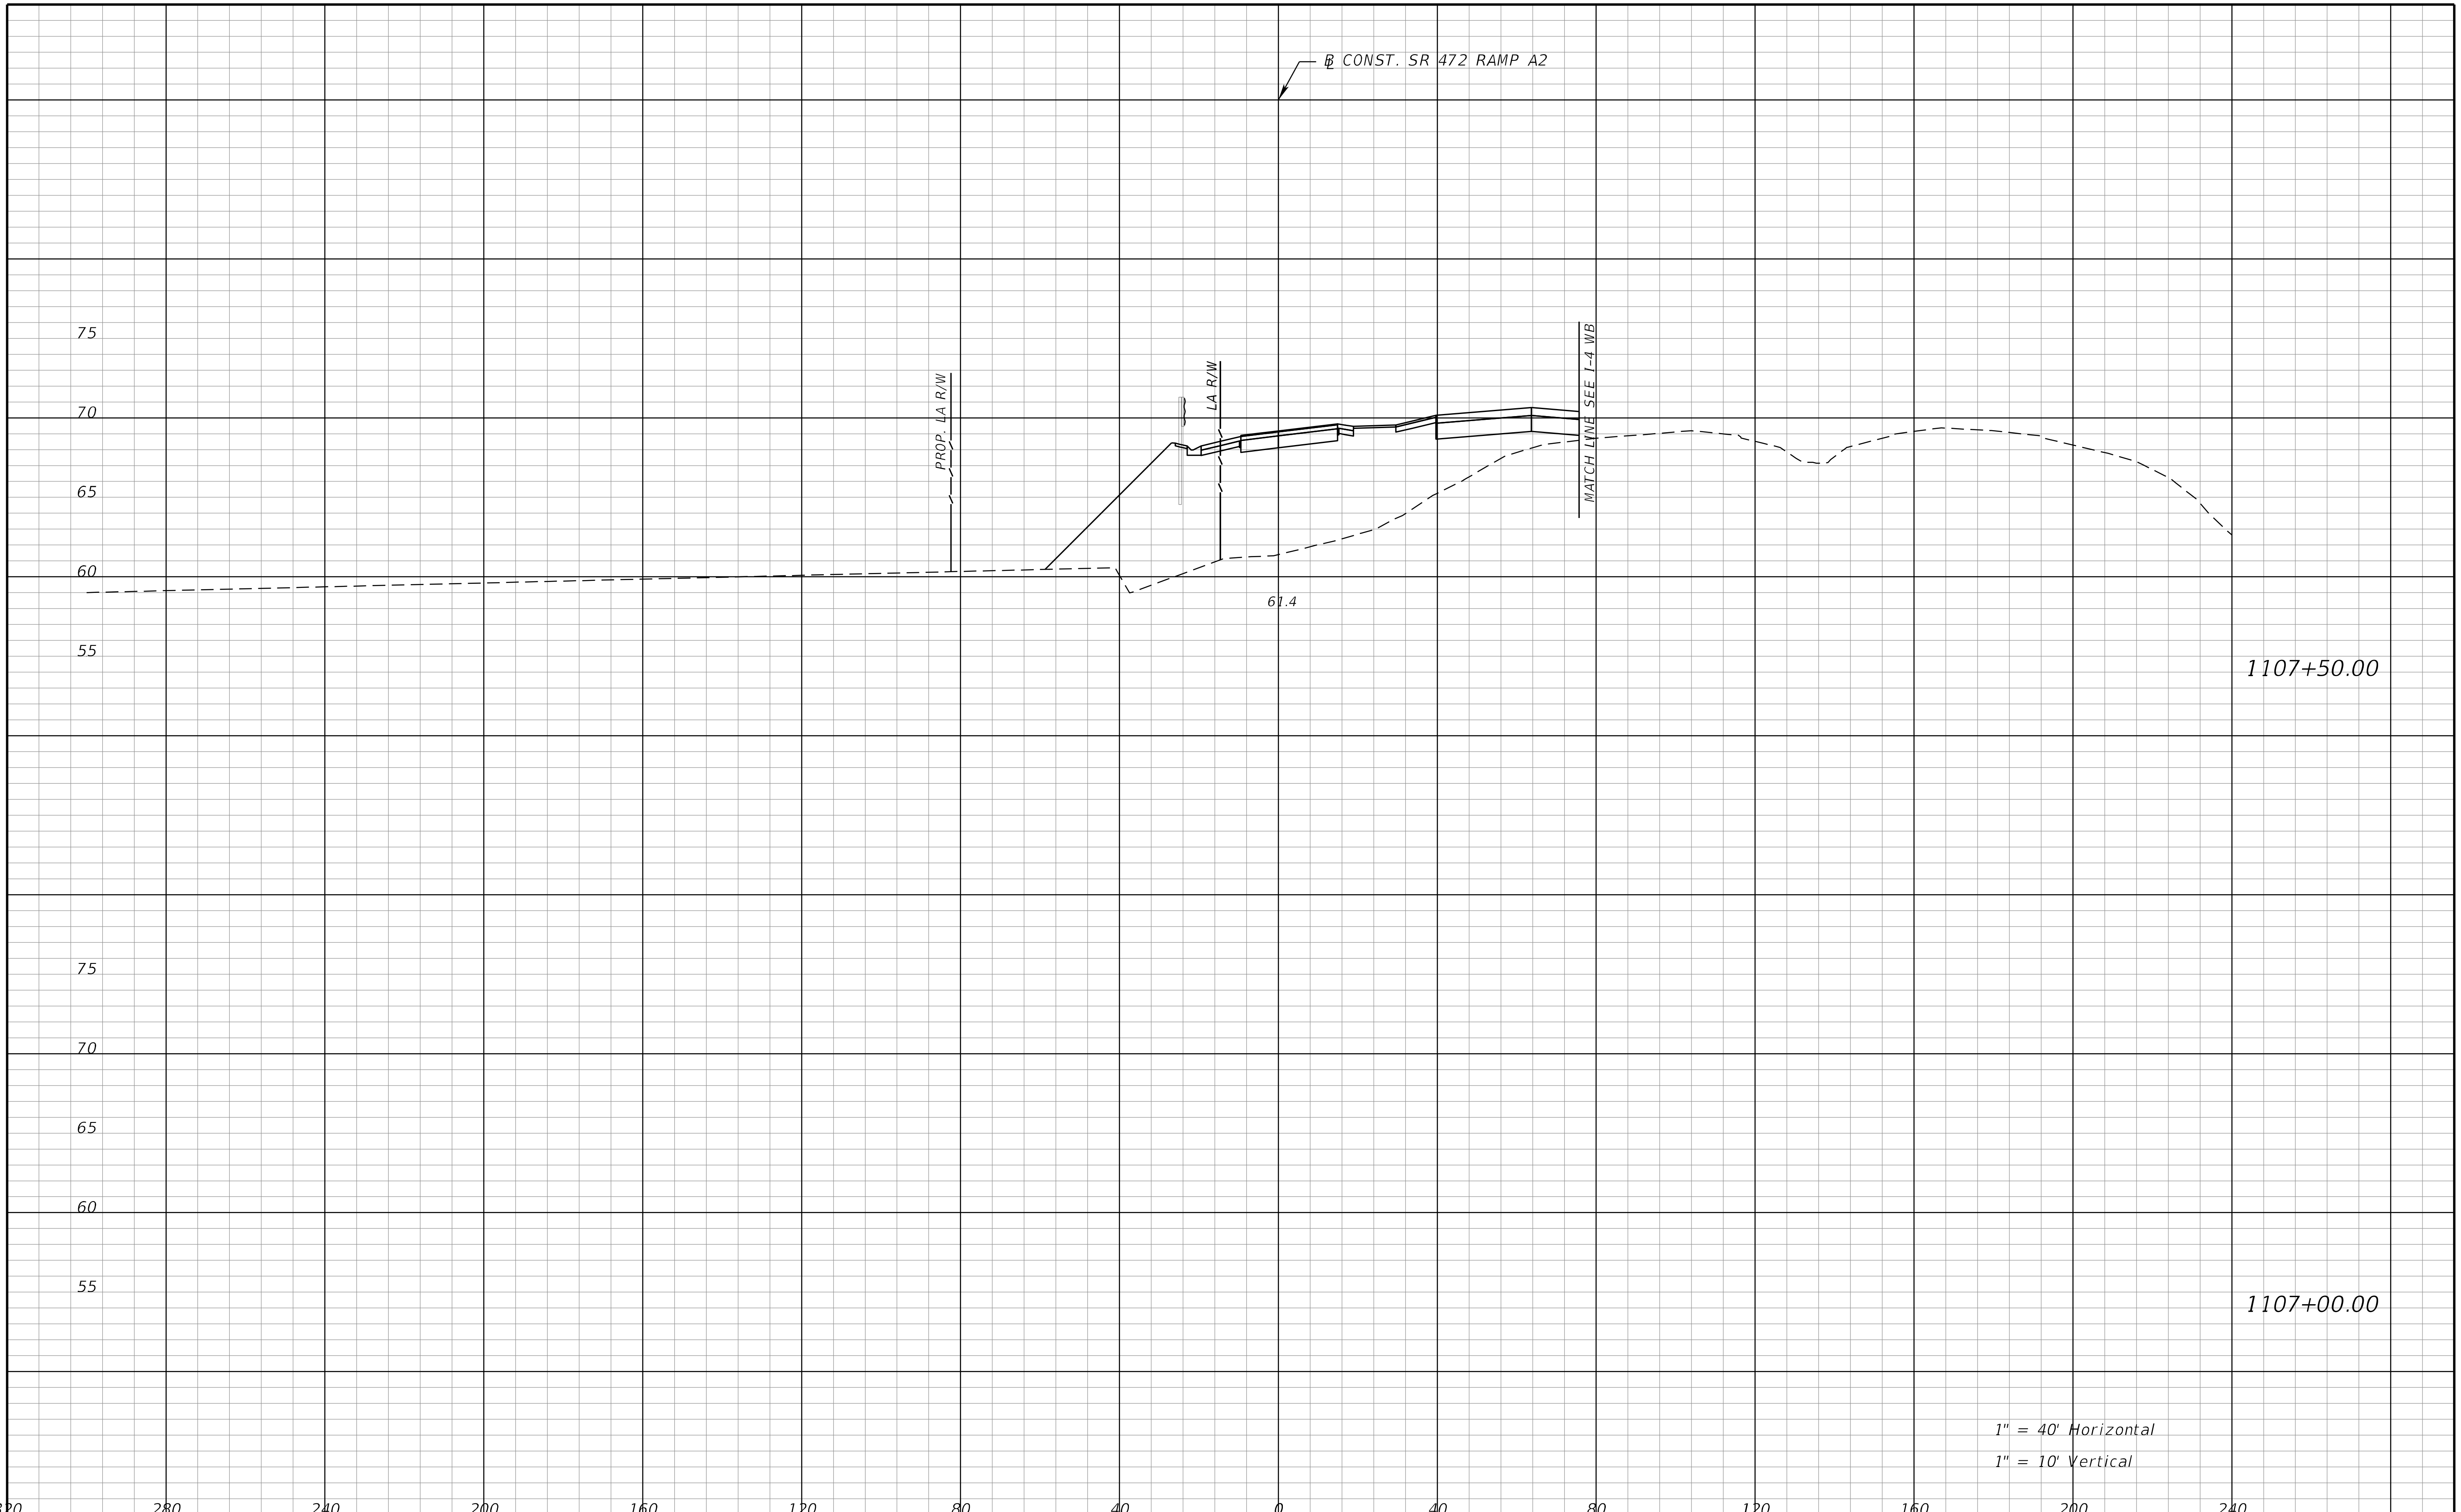

REVISIONS			
DATE	DESCRIPTION	DATE	DESCRIPTION

STANTEC CONSULTING SERVICES INC.
ENGINEER OF RECORD:
WILLIAM V. ANDERSON, P.E. NO.: 36682
11315 CORPORATE BLVD., SUITE 105
ORLANDO, FLORIDA 32817
(407) 823-8966
CERTIFICATE OF AUTHORIZATION NO. 27013

STATE OF FLORIDA
DEPARTMENT OF TRANSPORTATION

ROAD NO.	COUNTY	FINANCIAL PROJECT ID
SR400	VOLUSIA	408464-2-32-01

CROSS SECTIONS
SR 472 RAMP A2

SHEET NO.
1262

THE OFFICIAL RECORD OF THIS SHEET IS THE ELECTRONIC FILE DIGITALLY SIGNED AND SEALED UNDER RULE 61G15-23.004, F.A.C.

jchassee 6/14/2019 4:30:29 PM Rdxsrd_shg V:\2158\active\CADD\40846423201\roadway\RDXSRD08_472Ramps.DGN

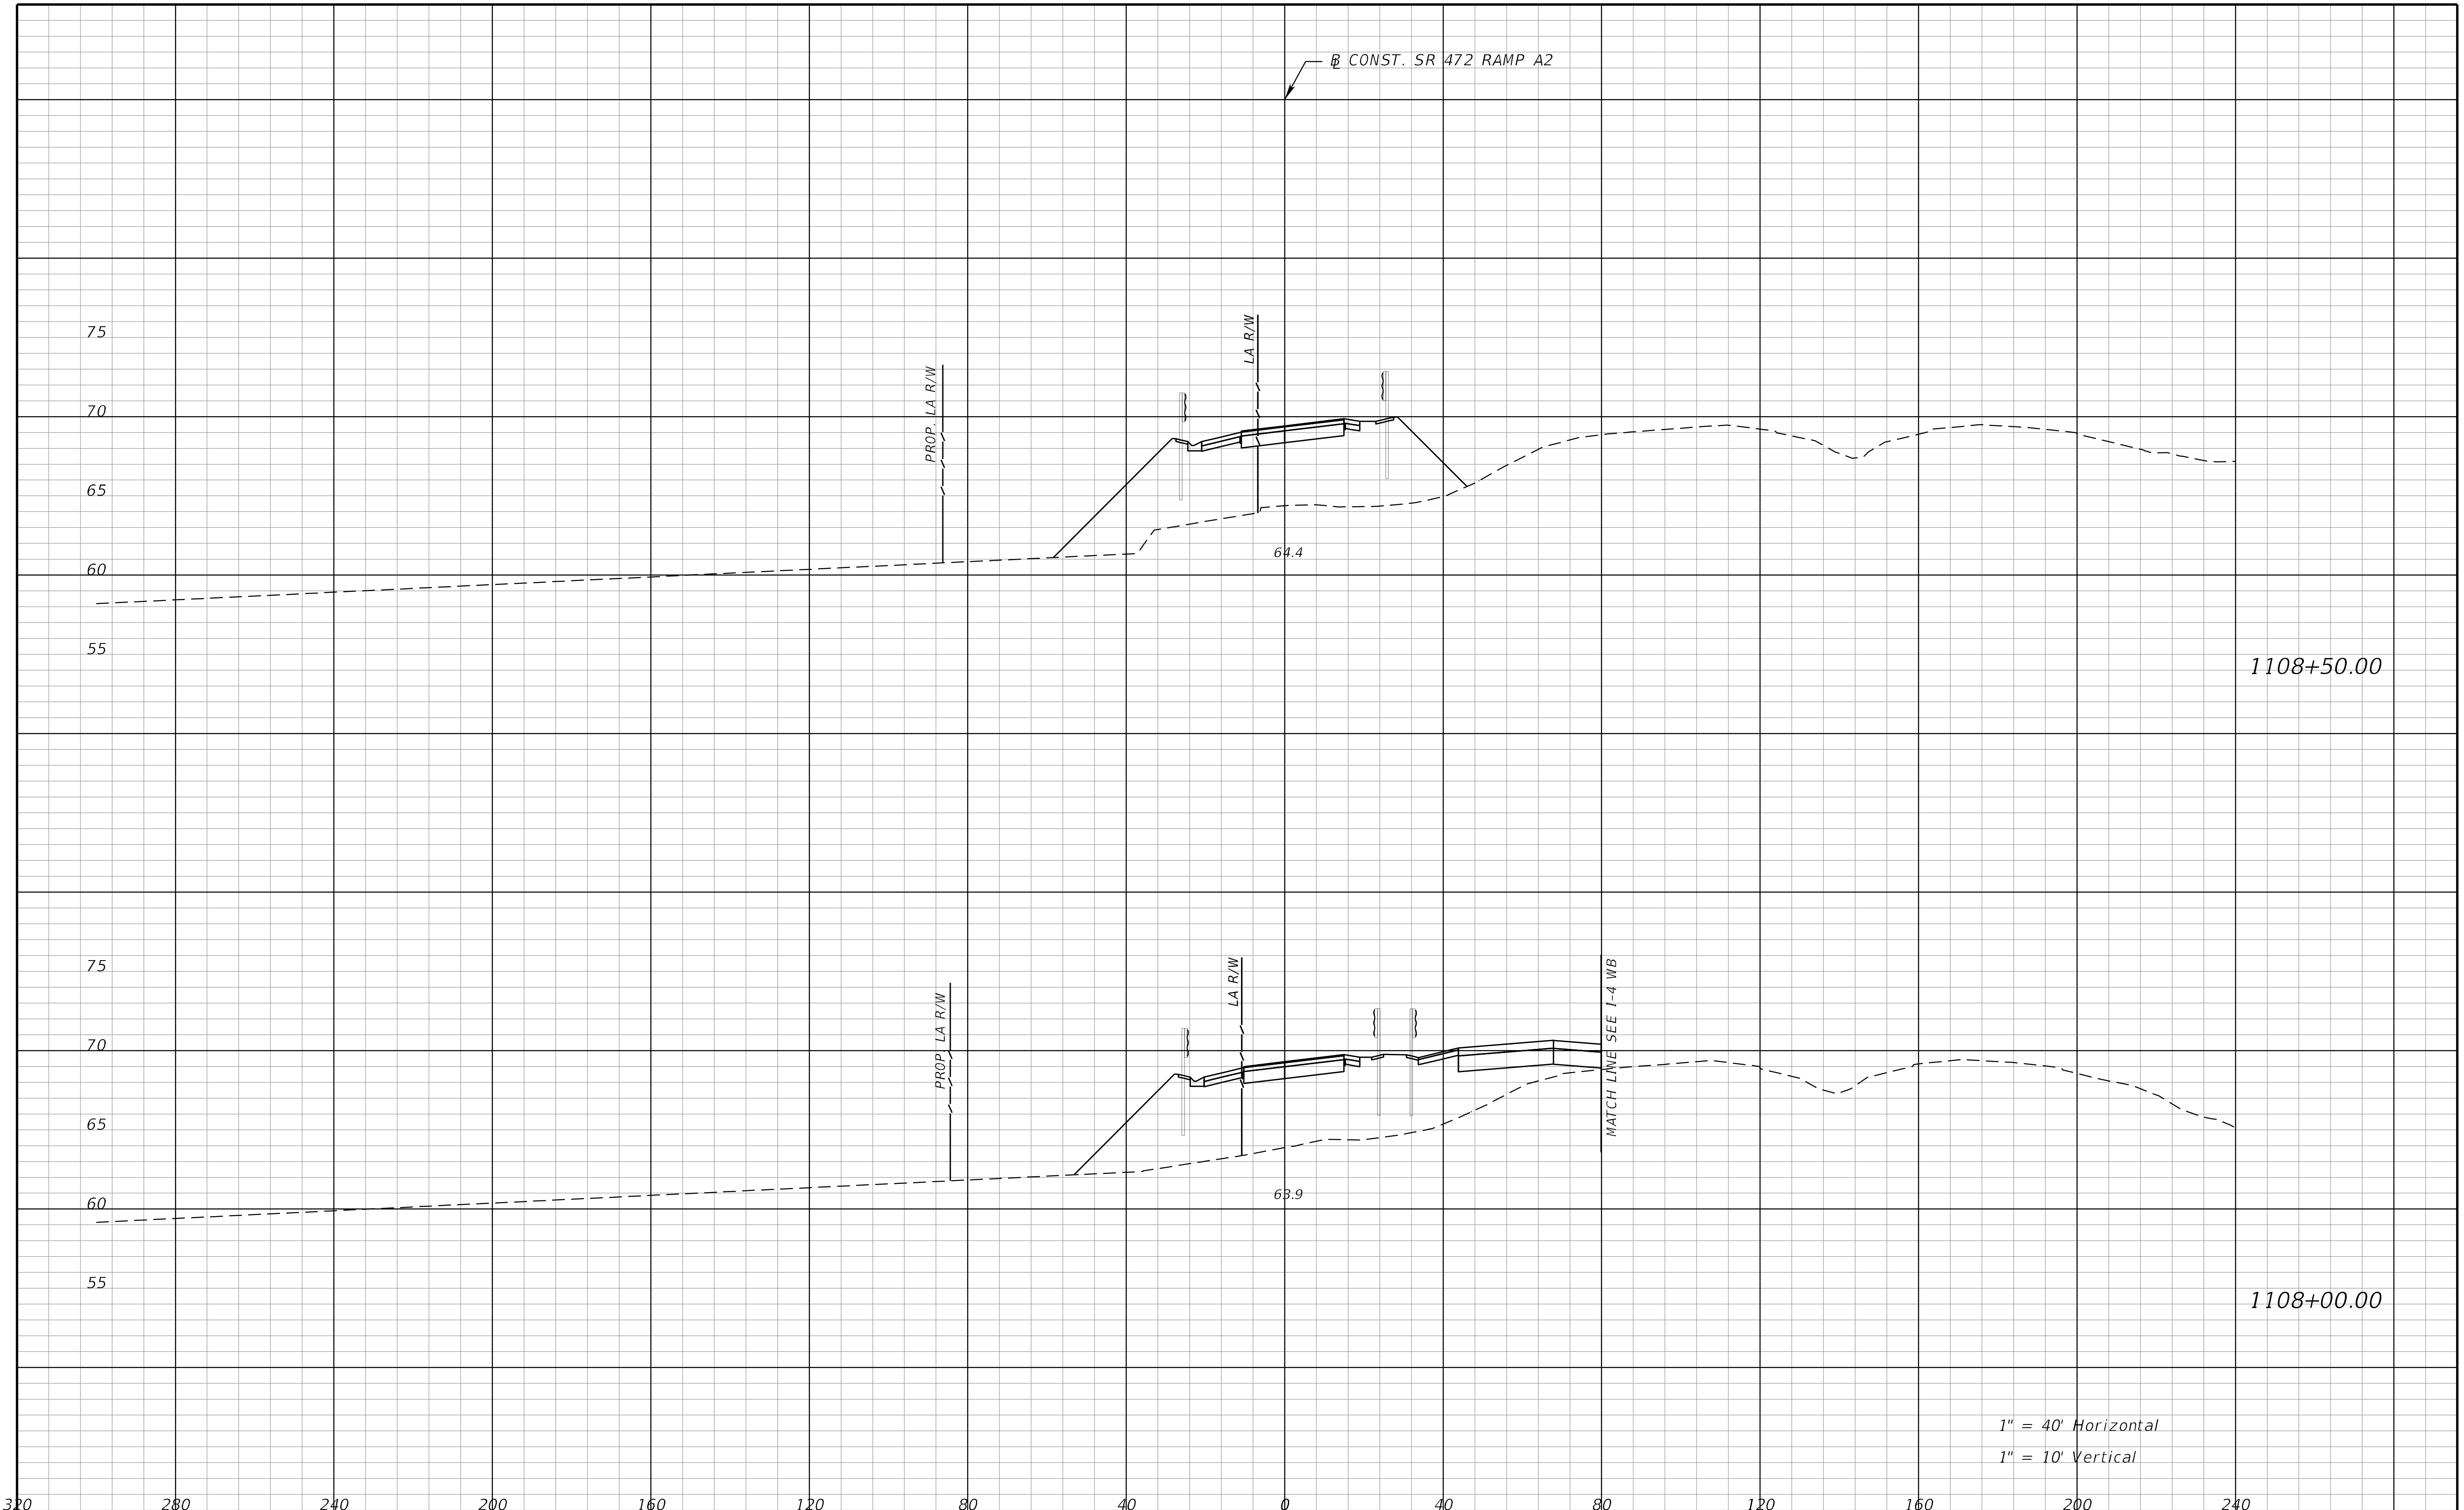

THE OFFICIAL RECORD OF THIS SHEET IS THE ELECTRONIC FILE DIGITALLY SIGNED AND SEALED UNDER RULE 61G15-23.004, F.A.C.

REVISIONS			
DATE	DESCRIPTION	DATE	DESCRIPTION

STANTEC CONSULTING SERVICES INC.
ENGINEER OF RECORD:
WILLIAM V. ANDERSON, P.E. NO.: 36682
11315 CORPORATE BLVD., SUITE 105
ORLANDO, FLORIDA 32817
(407) 823-8966
CERTIFICATE OF AUTHORIZATION NO. 27013

STATE OF FLORIDA
DEPARTMENT OF TRANSPORTATION

ROAD NO.	COUNTY	FINANCIAL PROJECT ID
SR400	VOLUSIA	408464-2-32-01

CROSS SECTIONS
SR 472 RAMP A2

SHEET NO.
1263

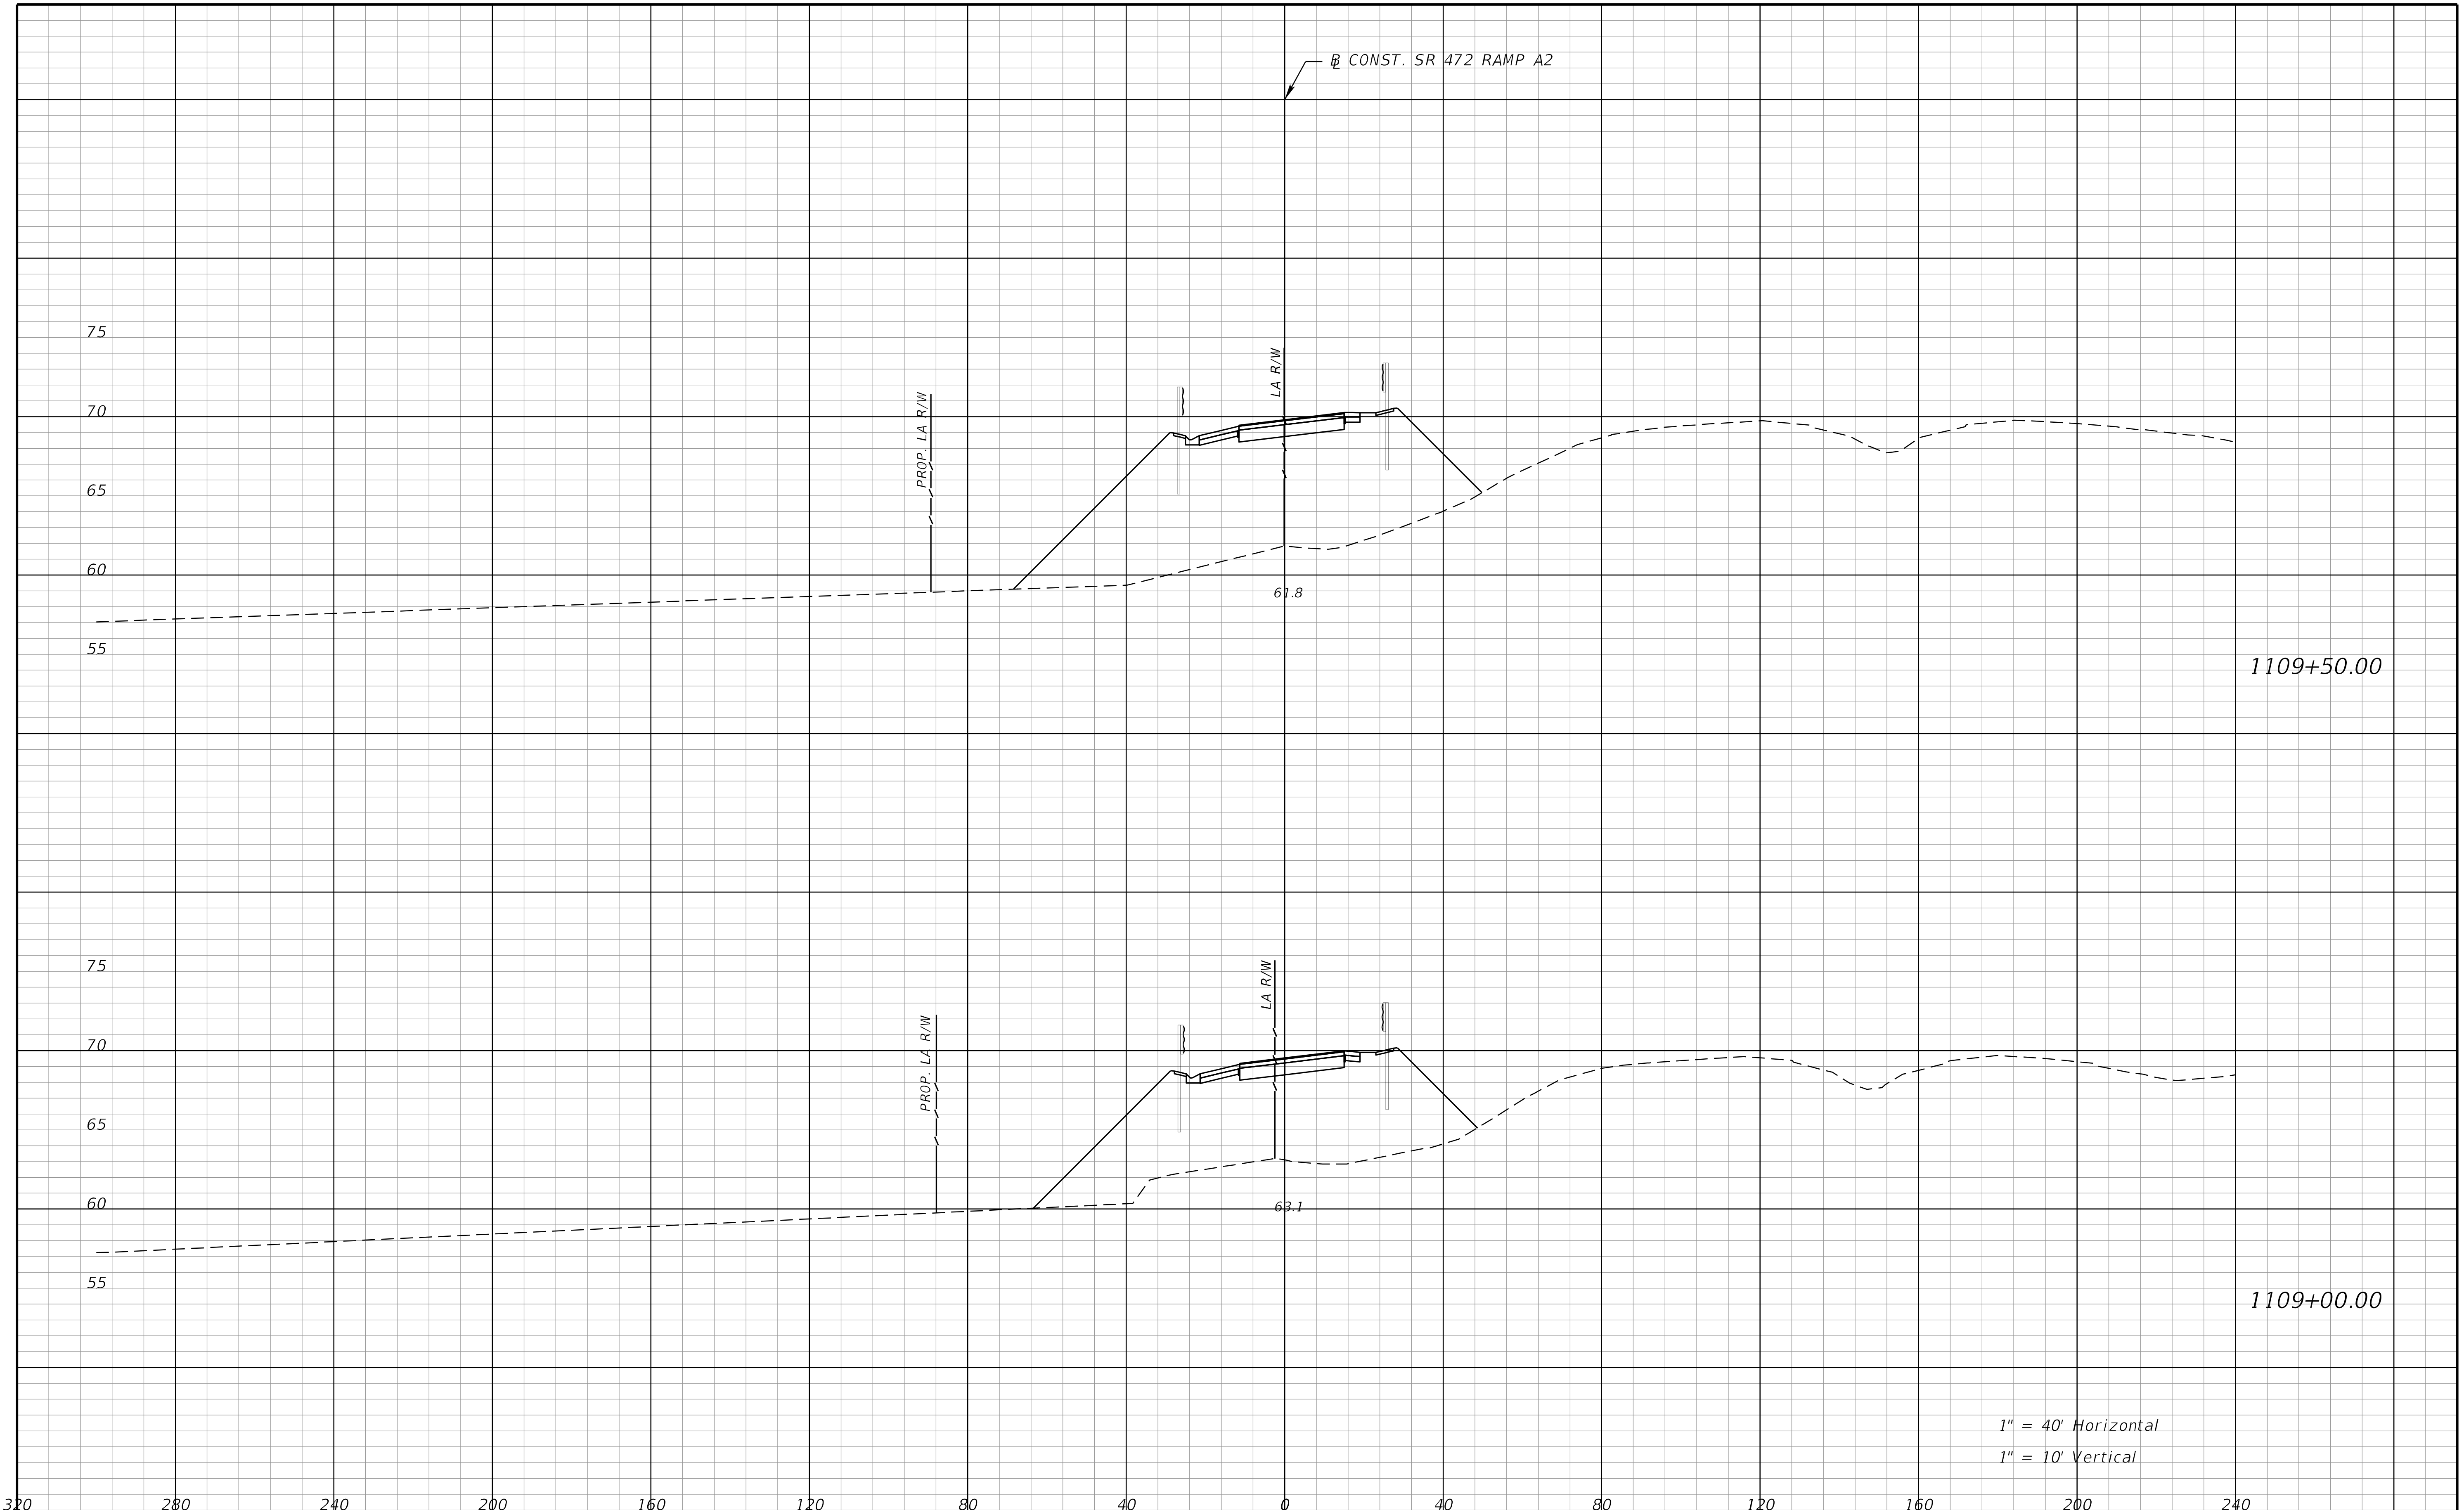

REVISIONS			
DATE	DESCRIPTION	DATE	DESCRIPTION

STANTEC CONSULTING SERVICES INC.
ENGINEER OF RECORD:
WILLIAM V. ANDERSON, P.E. NO.: 36682
11315 CORPORATE BLVD., SUITE 105
ORLANDO, FLORIDA 32817
(407) 823-8966
CERTIFICATE OF AUTHORIZATION NO. 27013

STATE OF FLORIDA
DEPARTMENT OF TRANSPORTATION

ROAD NO.	COUNTY	FINANCIAL PROJECT ID
SR400	VOLUSIA	408464-2-32-01

CROSS SECTIONS
SR 472 RAMP A2

SHEET NO.
1264

THE OFFICIAL RECORD OF THIS SHEET IS THE ELECTRONIC FILE DIGITALLY SIGNED AND SEALED UNDER RULE 61G15-23.004, F.A.C.

jchassee 6/14/2019 4:30:30 PM Rdxsrd_shg V:\2158\active\CADD\40846423201\roadway\RDXSRD08_472Ramps.DGN

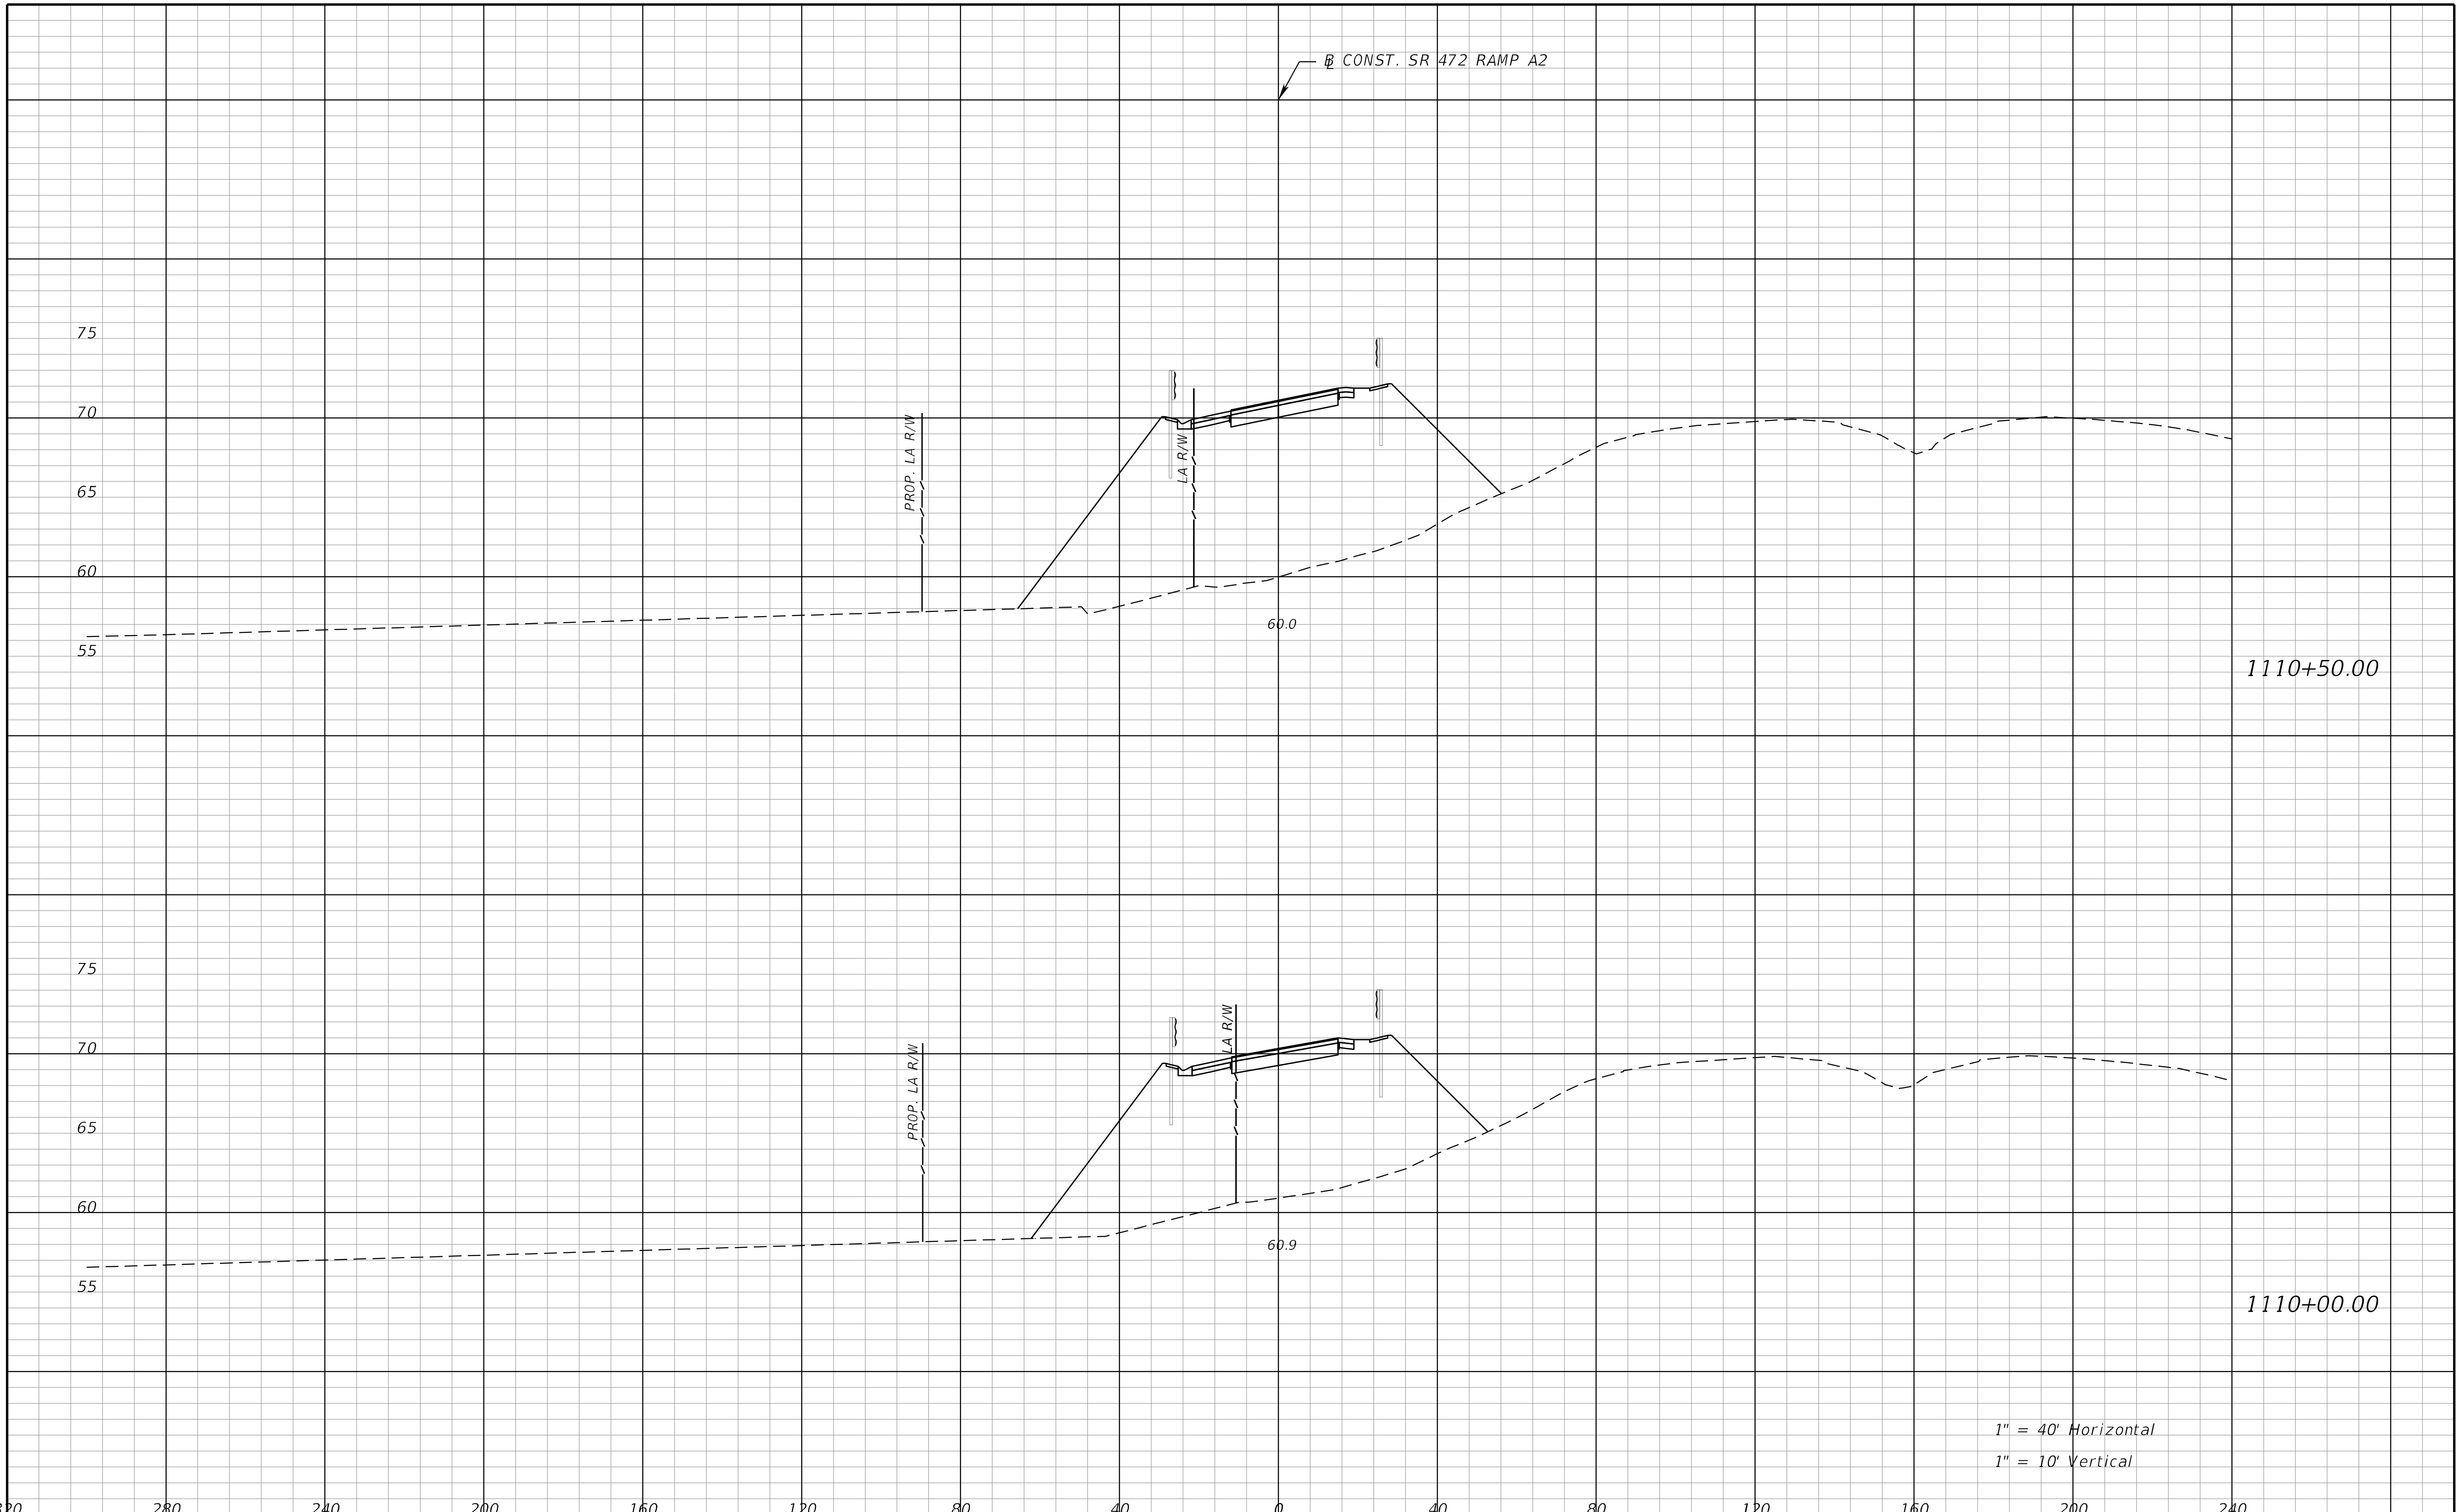

REVISIONS			
DATE	DESCRIPTION	DATE	DESCRIPTION

STANTEC CONSULTING SERVICES INC.
ENGINEER OF RECORD:
WILLIAM V. ANDERSON, P.E. NO.: 36682
11315 CORPORATE BLVD., SUITE 105
ORLANDO, FLORIDA 32817
(407) 823-8966
CERTIFICATE OF AUTHORIZATION NO. 27013

STATE OF FLORIDA
DEPARTMENT OF TRANSPORTATION

ROAD NO.	COUNTY	FINANCIAL PROJECT ID
SR400	VOLUSIA	408464-2-32-01

CROSS SECTIONS
SR 472 RAMP A2

SHEET NO.
1265

jchassee 6/14/2019 4:30:30 PM Rdxsrd_shg V:\2158\active\CADD\40846423201\roadway\RDXSRD08_472Ramps.DGN

THE OFFICIAL RECORD OF THIS SHEET IS THE ELECTRONIC FILE DIGITALLY SIGNED AND SEALED UNDER RULE 61G15-23.004, F.A.C.

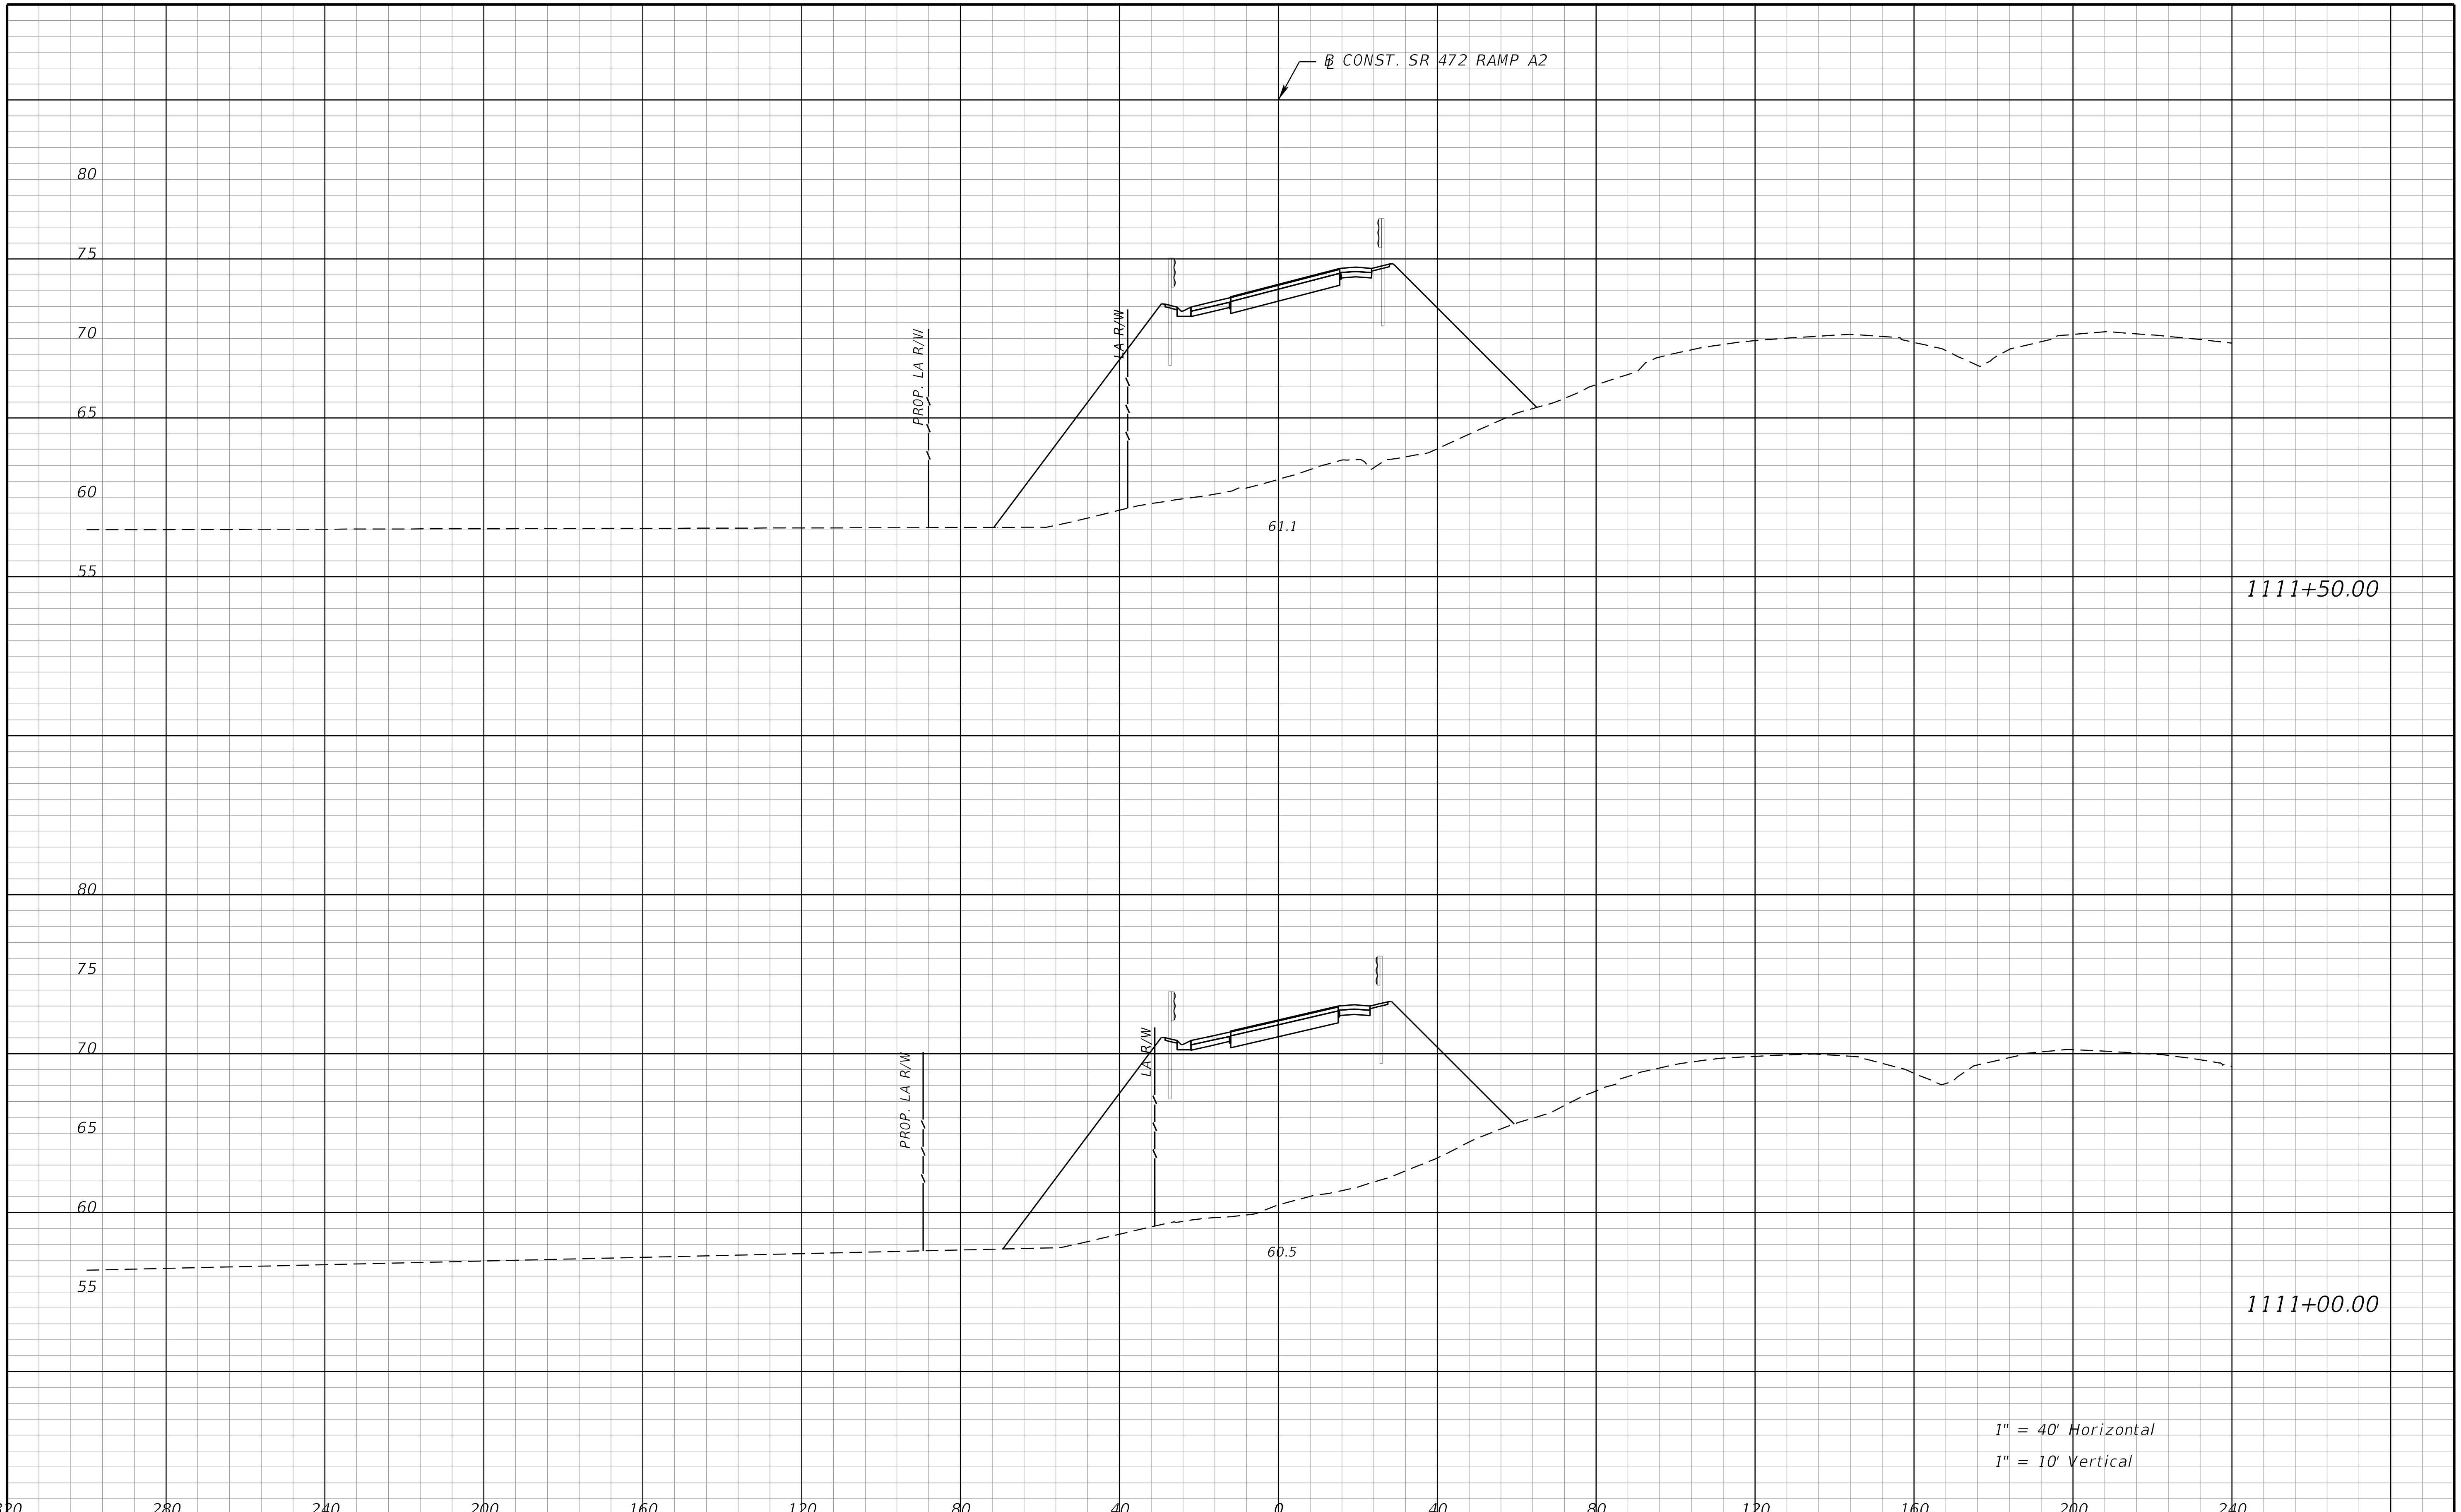

REVISIONS			
DATE	DESCRIPTION	DATE	DESCRIPTION

STANTEC CONSULTING SERVICES INC.
ENGINEER OF RECORD:
WILLIAM V. ANDERSON, P.E. NO.: 36682
11315 CORPORATE BLVD., SUITE 105
ORLANDO, FLORIDA 32817
(407) 823-8966
CERTIFICATE OF AUTHORIZATION NO. 27013

STATE OF FLORIDA
DEPARTMENT OF TRANSPORTATION

ROAD NO.	COUNTY	FINANCIAL PROJECT ID
SR400	VOLUSIA	408464-2-32-01

CROSS SECTIONS
SR 472 RAMP A2

SHEET NO.
1266

THE OFFICIAL RECORD OF THIS SHEET IS THE ELECTRONIC FILE DIGITALLY SIGNED AND SEALED UNDER RULE 61G15-23.004, F.A.C.

jchassee 6/14/2019 4:30:30 PM Rdxsrd_shg V:\2158\active\CADD\40846423201\roadway\RDXSRD08_472Ramps.DGN

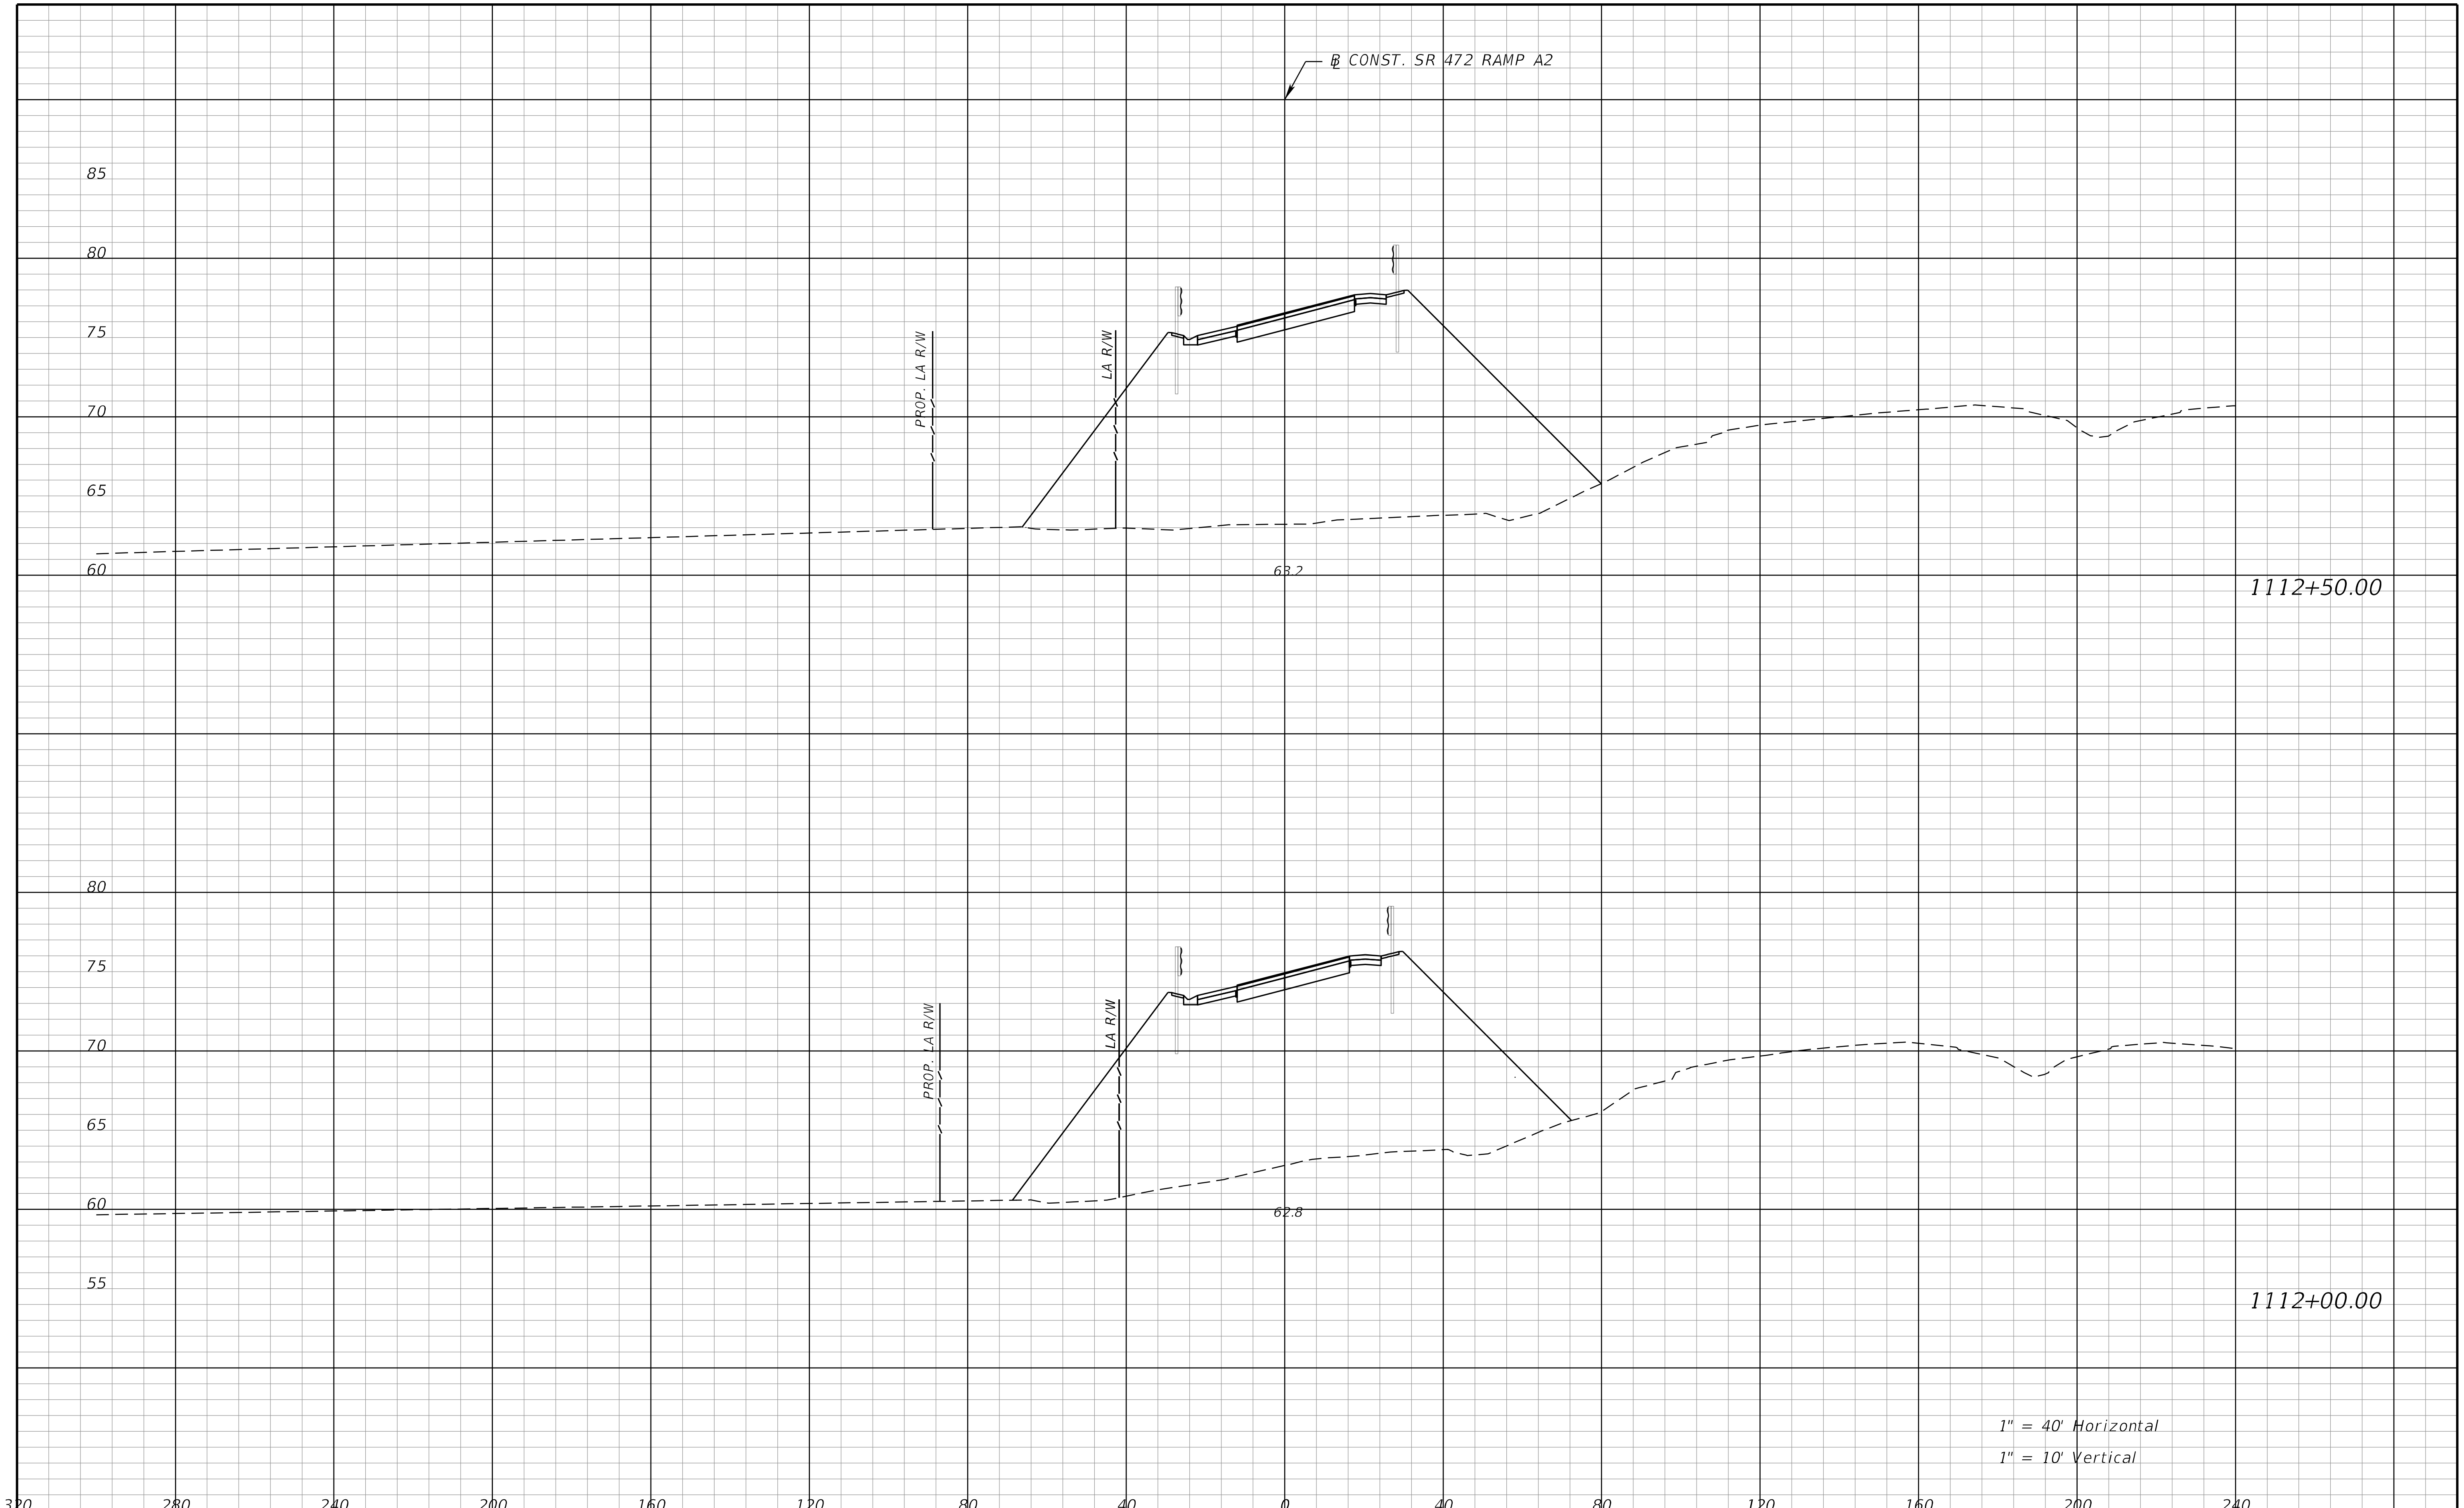

THE OFFICIAL RECORD OF THIS SHEET IS THE ELECTRONIC FILE DIGITALLY SIGNED AND SEALED UNDER RULE 61G15-23.004, F.A.C.

REVISIONS			
DATE	DESCRIPTION	DATE	DESCRIPTION

STANTEC CONSULTING SERVICES INC.
ENGINEER OF RECORD:
WILLIAM V. ANDERSON, P.E. NO.: 36682
11315 CORPORATE BLVD., SUITE 105
ORLANDO, FLORIDA 32817
(407) 823-8966
CERTIFICATE OF AUTHORIZATION NO. 27013

STATE OF FLORIDA
DEPARTMENT OF TRANSPORTATION

ROAD NO.	COUNTY	FINANCIAL PROJECT ID
SR400	VOLUSIA	408464-2-32-01

CROSS SECTIONS
SR 472 RAMP A2

SHEET NO.
1267

jchassee 6/14/2019 4:30:31 PM Rdxsrd_shg V:\2158\active\CADD\408464232010\roadway\RDXSRD08_472Ramps.DGN

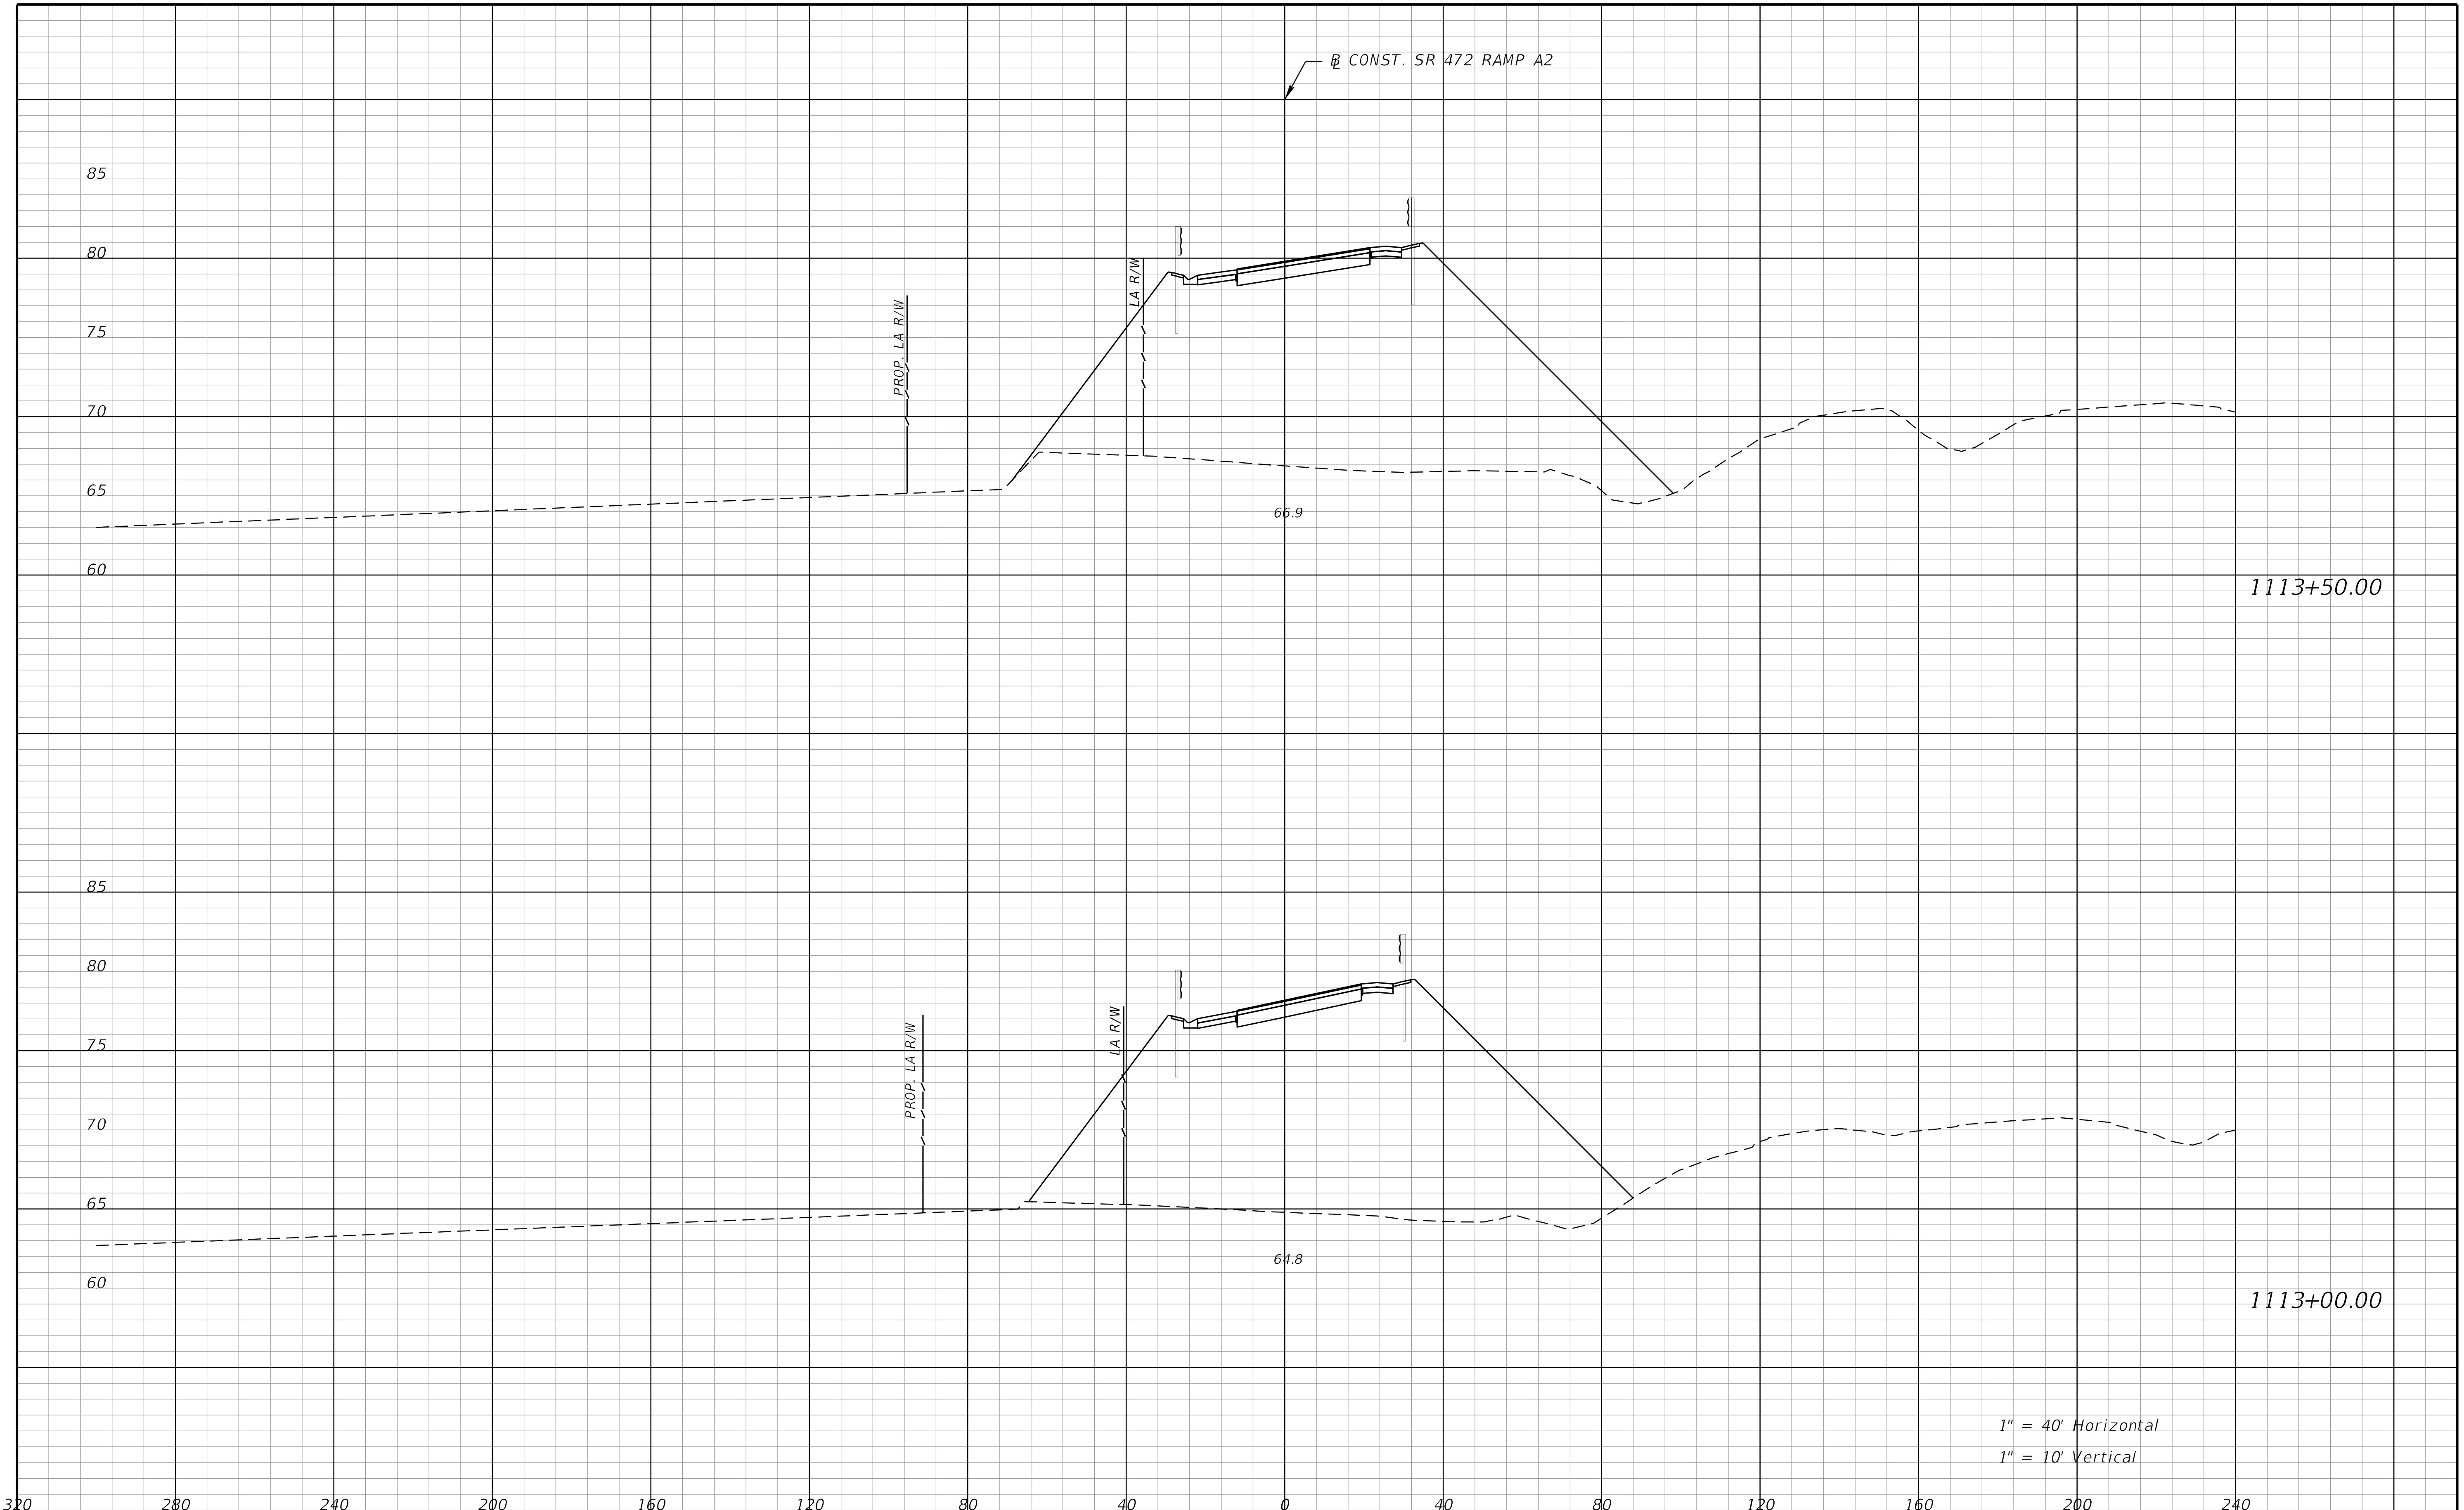

REVISIONS			
DATE	DESCRIPTION	DATE	DESCRIPTION

STANTEC CONSULTING SERVICES INC.
ENGINEER OF RECORD:
WILLIAM V. ANDERSON, P.E. NO.: 36682
11315 CORPORATE BLVD., SUITE 105
ORLANDO, FLORIDA 32817
(407) 823-8966
CERTIFICATE OF AUTHORIZATION NO. 27013

STATE OF FLORIDA
DEPARTMENT OF TRANSPORTATION

ROAD NO.	COUNTY	FINANCIAL PROJECT ID
SR400	VOLUSIA	408464-2-32-01

CROSS SECTIONS
SR 472 RAMP A2

SHEET NO.
1268

THE OFFICIAL RECORD OF THIS SHEET IS THE ELECTRONIC FILE DIGITALLY SIGNED AND SEALED UNDER RULE 61G15-23.004, F.A.C.

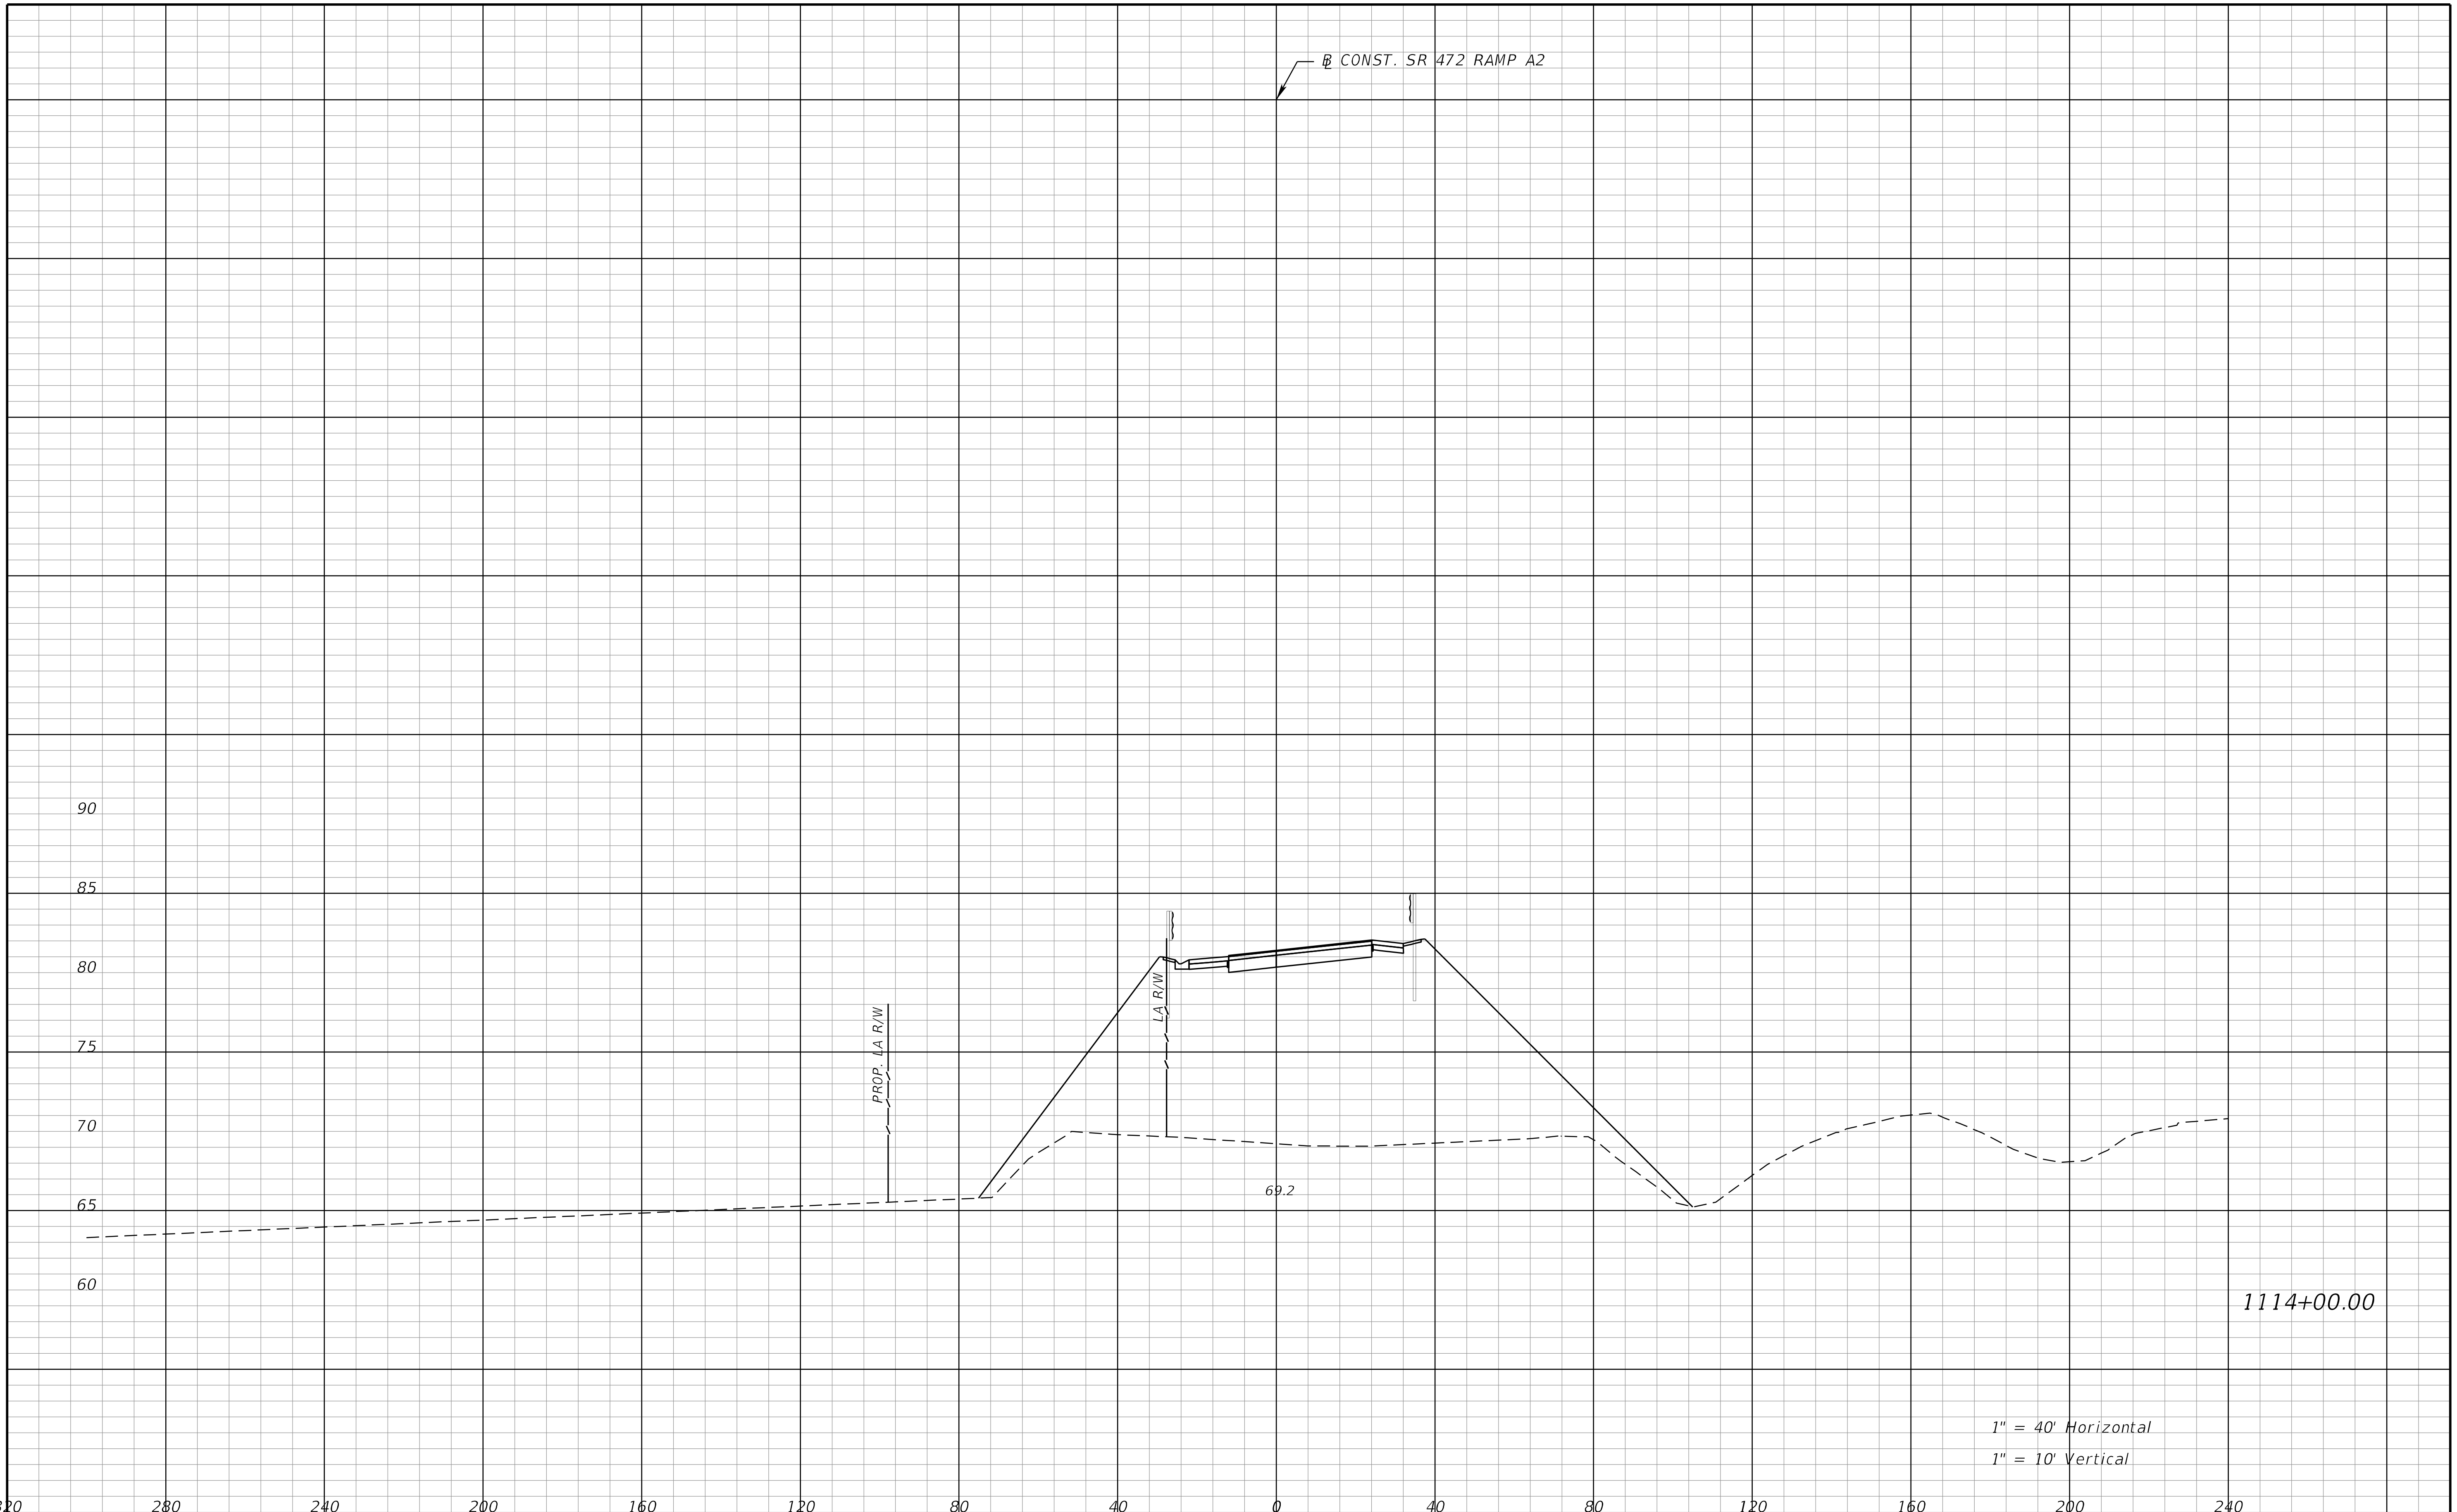

REVISIONS			
DATE	DESCRIPTION	DATE	DESCRIPTION

STANTEC CONSULTING SERVICES INC.
ENGINEER OF RECORD:
WILLIAM V. ANDERSON, P.E. NO.: 36682
11315 CORPORATE BLVD., SUITE 105
ORLANDO, FLORIDA 32817
(407) 823-8966
CERTIFICATE OF AUTHORIZATION NO. 27013

STATE OF FLORIDA
DEPARTMENT OF TRANSPORTATION

ROAD NO.	COUNTY	FINANCIAL PROJECT ID
SR400	VOLUSIA	408464-2-32-01

CROSS SECTIONS
SR 472 RAMP A2

SHEET NO.
1269

THE OFFICIAL RECORD OF THIS SHEET IS THE ELECTRONIC FILE DIGITALLY SIGNED AND SEALED UNDER RULE 61G15-23.004, F.A.C.

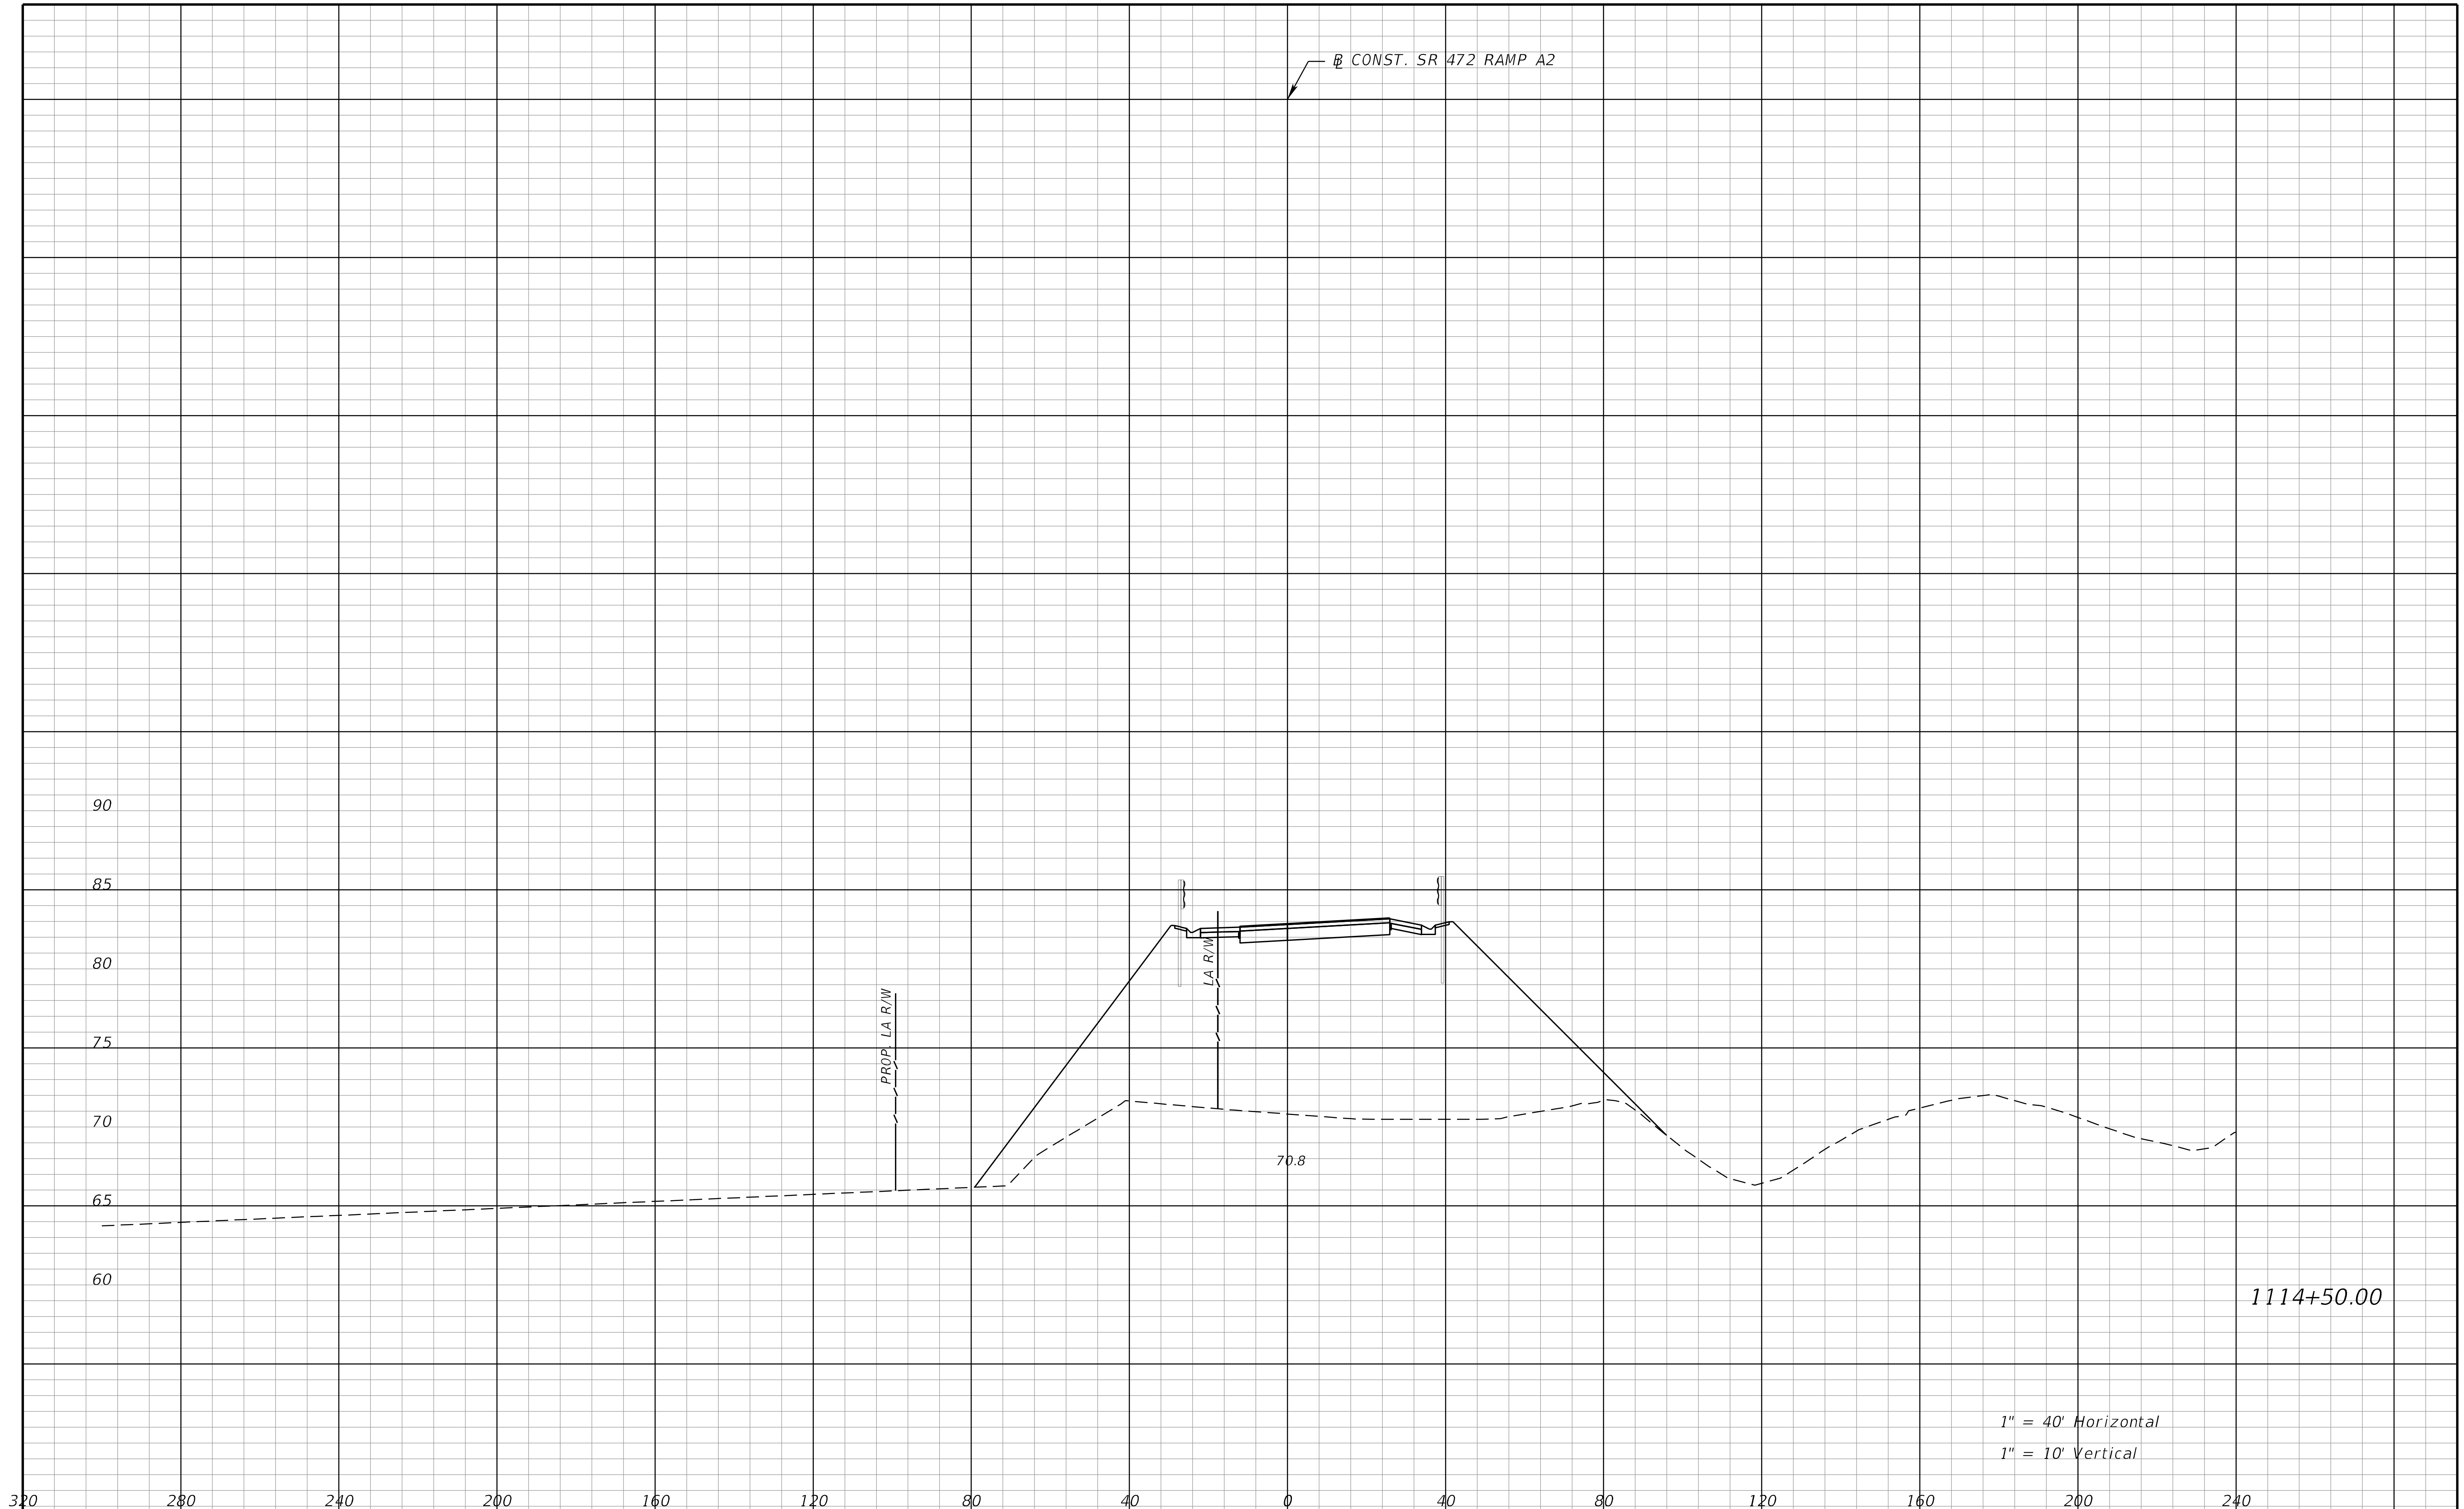

REVISIONS			
DATE	DESCRIPTION	DATE	DESCRIPTION

STANTEC CONSULTING SERVICES INC.
ENGINEER OF RECORD:
WILLIAM V. ANDERSON, P.E. NO.: 36682
11315 CORPORATE BLVD., SUITE 105
ORLANDO, FLORIDA 32817
(407) 823-8966
CERTIFICATE OF AUTHORIZATION NO. 27013

STATE OF FLORIDA
DEPARTMENT OF TRANSPORTATION

ROAD NO.	COUNTY	FINANCIAL PROJECT ID
SR400	VOLUSIA	408464-2-32-01

CROSS SECTIONS
SR 472 RAMP A2

SHEET NO.
1270

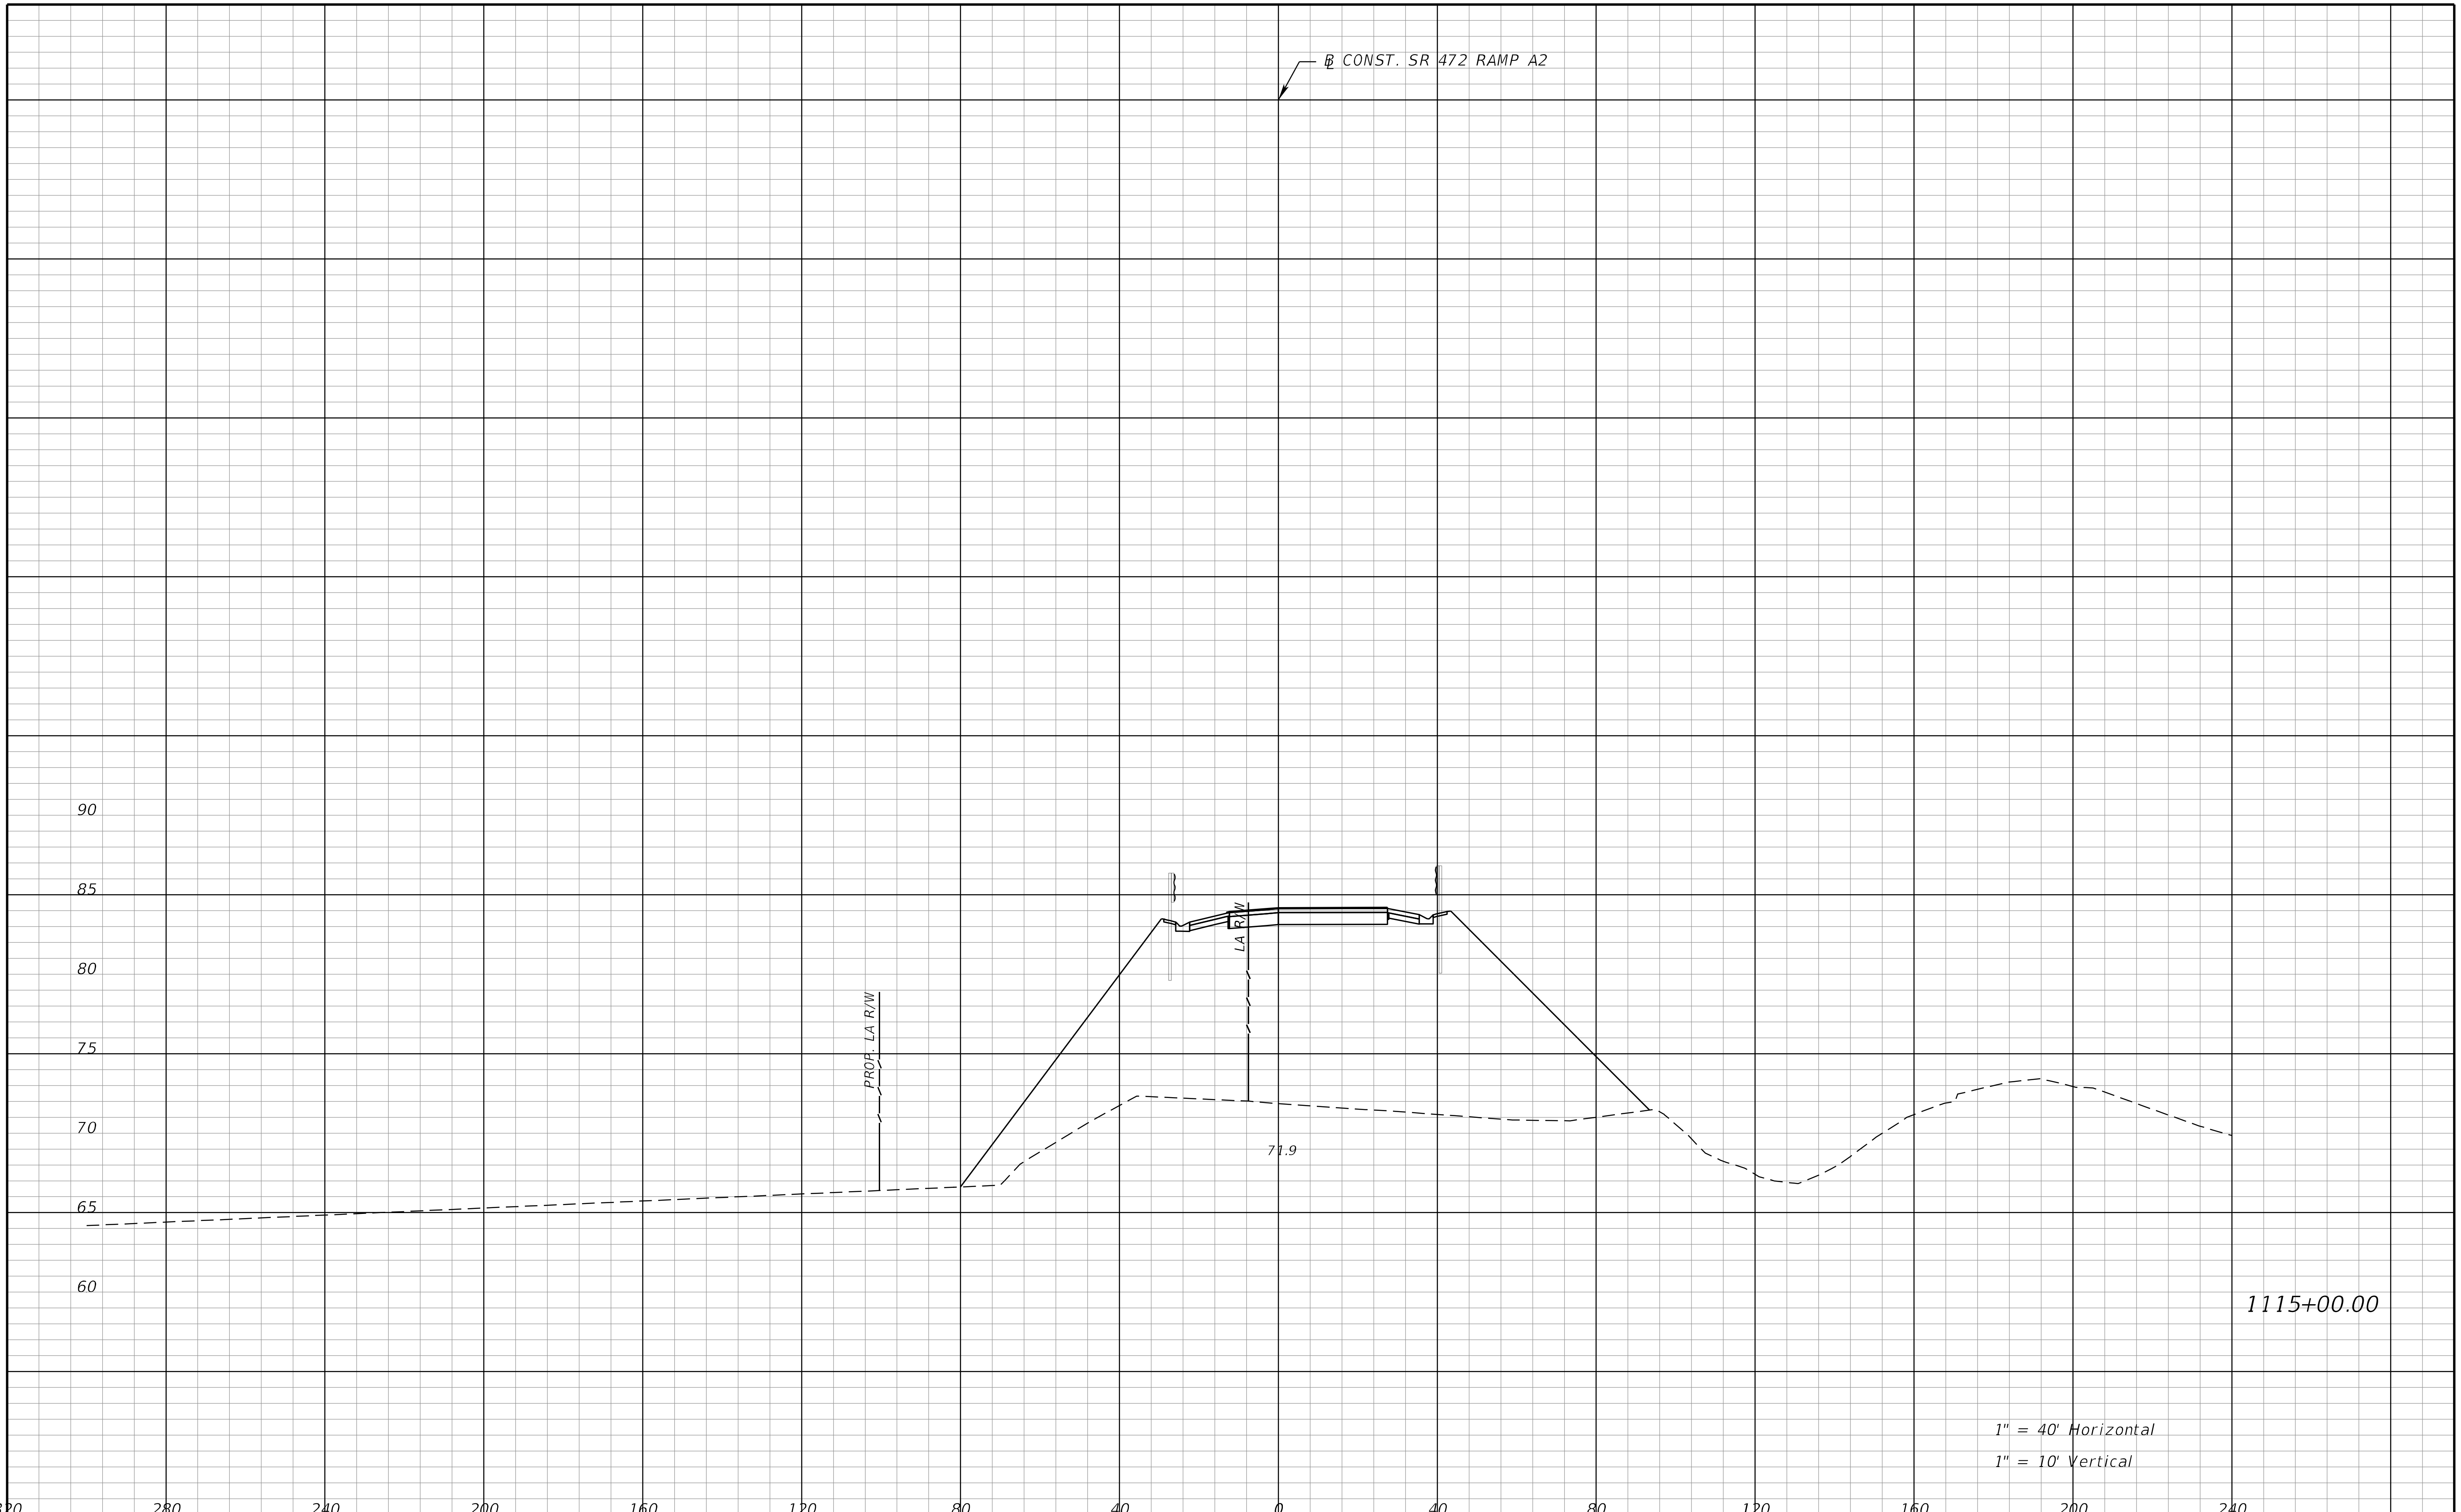

REVISIONS			
DATE	DESCRIPTION	DATE	DESCRIPTION

STANTEC CONSULTING SERVICES INC.
ENGINEER OF RECORD:
WILLIAM V. ANDERSON, P.E. NO.: 36682
11315 CORPORATE BLVD., SUITE 105
ORLANDO, FLORIDA 32817
(407) 823-8966
CERTIFICATE OF AUTHORIZATION NO. 27013

STATE OF FLORIDA
DEPARTMENT OF TRANSPORTATION

ROAD NO.	COUNTY	FINANCIAL PROJECT ID
SR400	VOLUSIA	408464-2-32-01

CROSS SECTIONS
SR 472 RAMP A2

SHEET NO.
1271

THE OFFICIAL RECORD OF THIS SHEET IS THE ELECTRONIC FILE DIGITALLY SIGNED AND SEALED UNDER RULE 61G15-23.004, F.A.C.

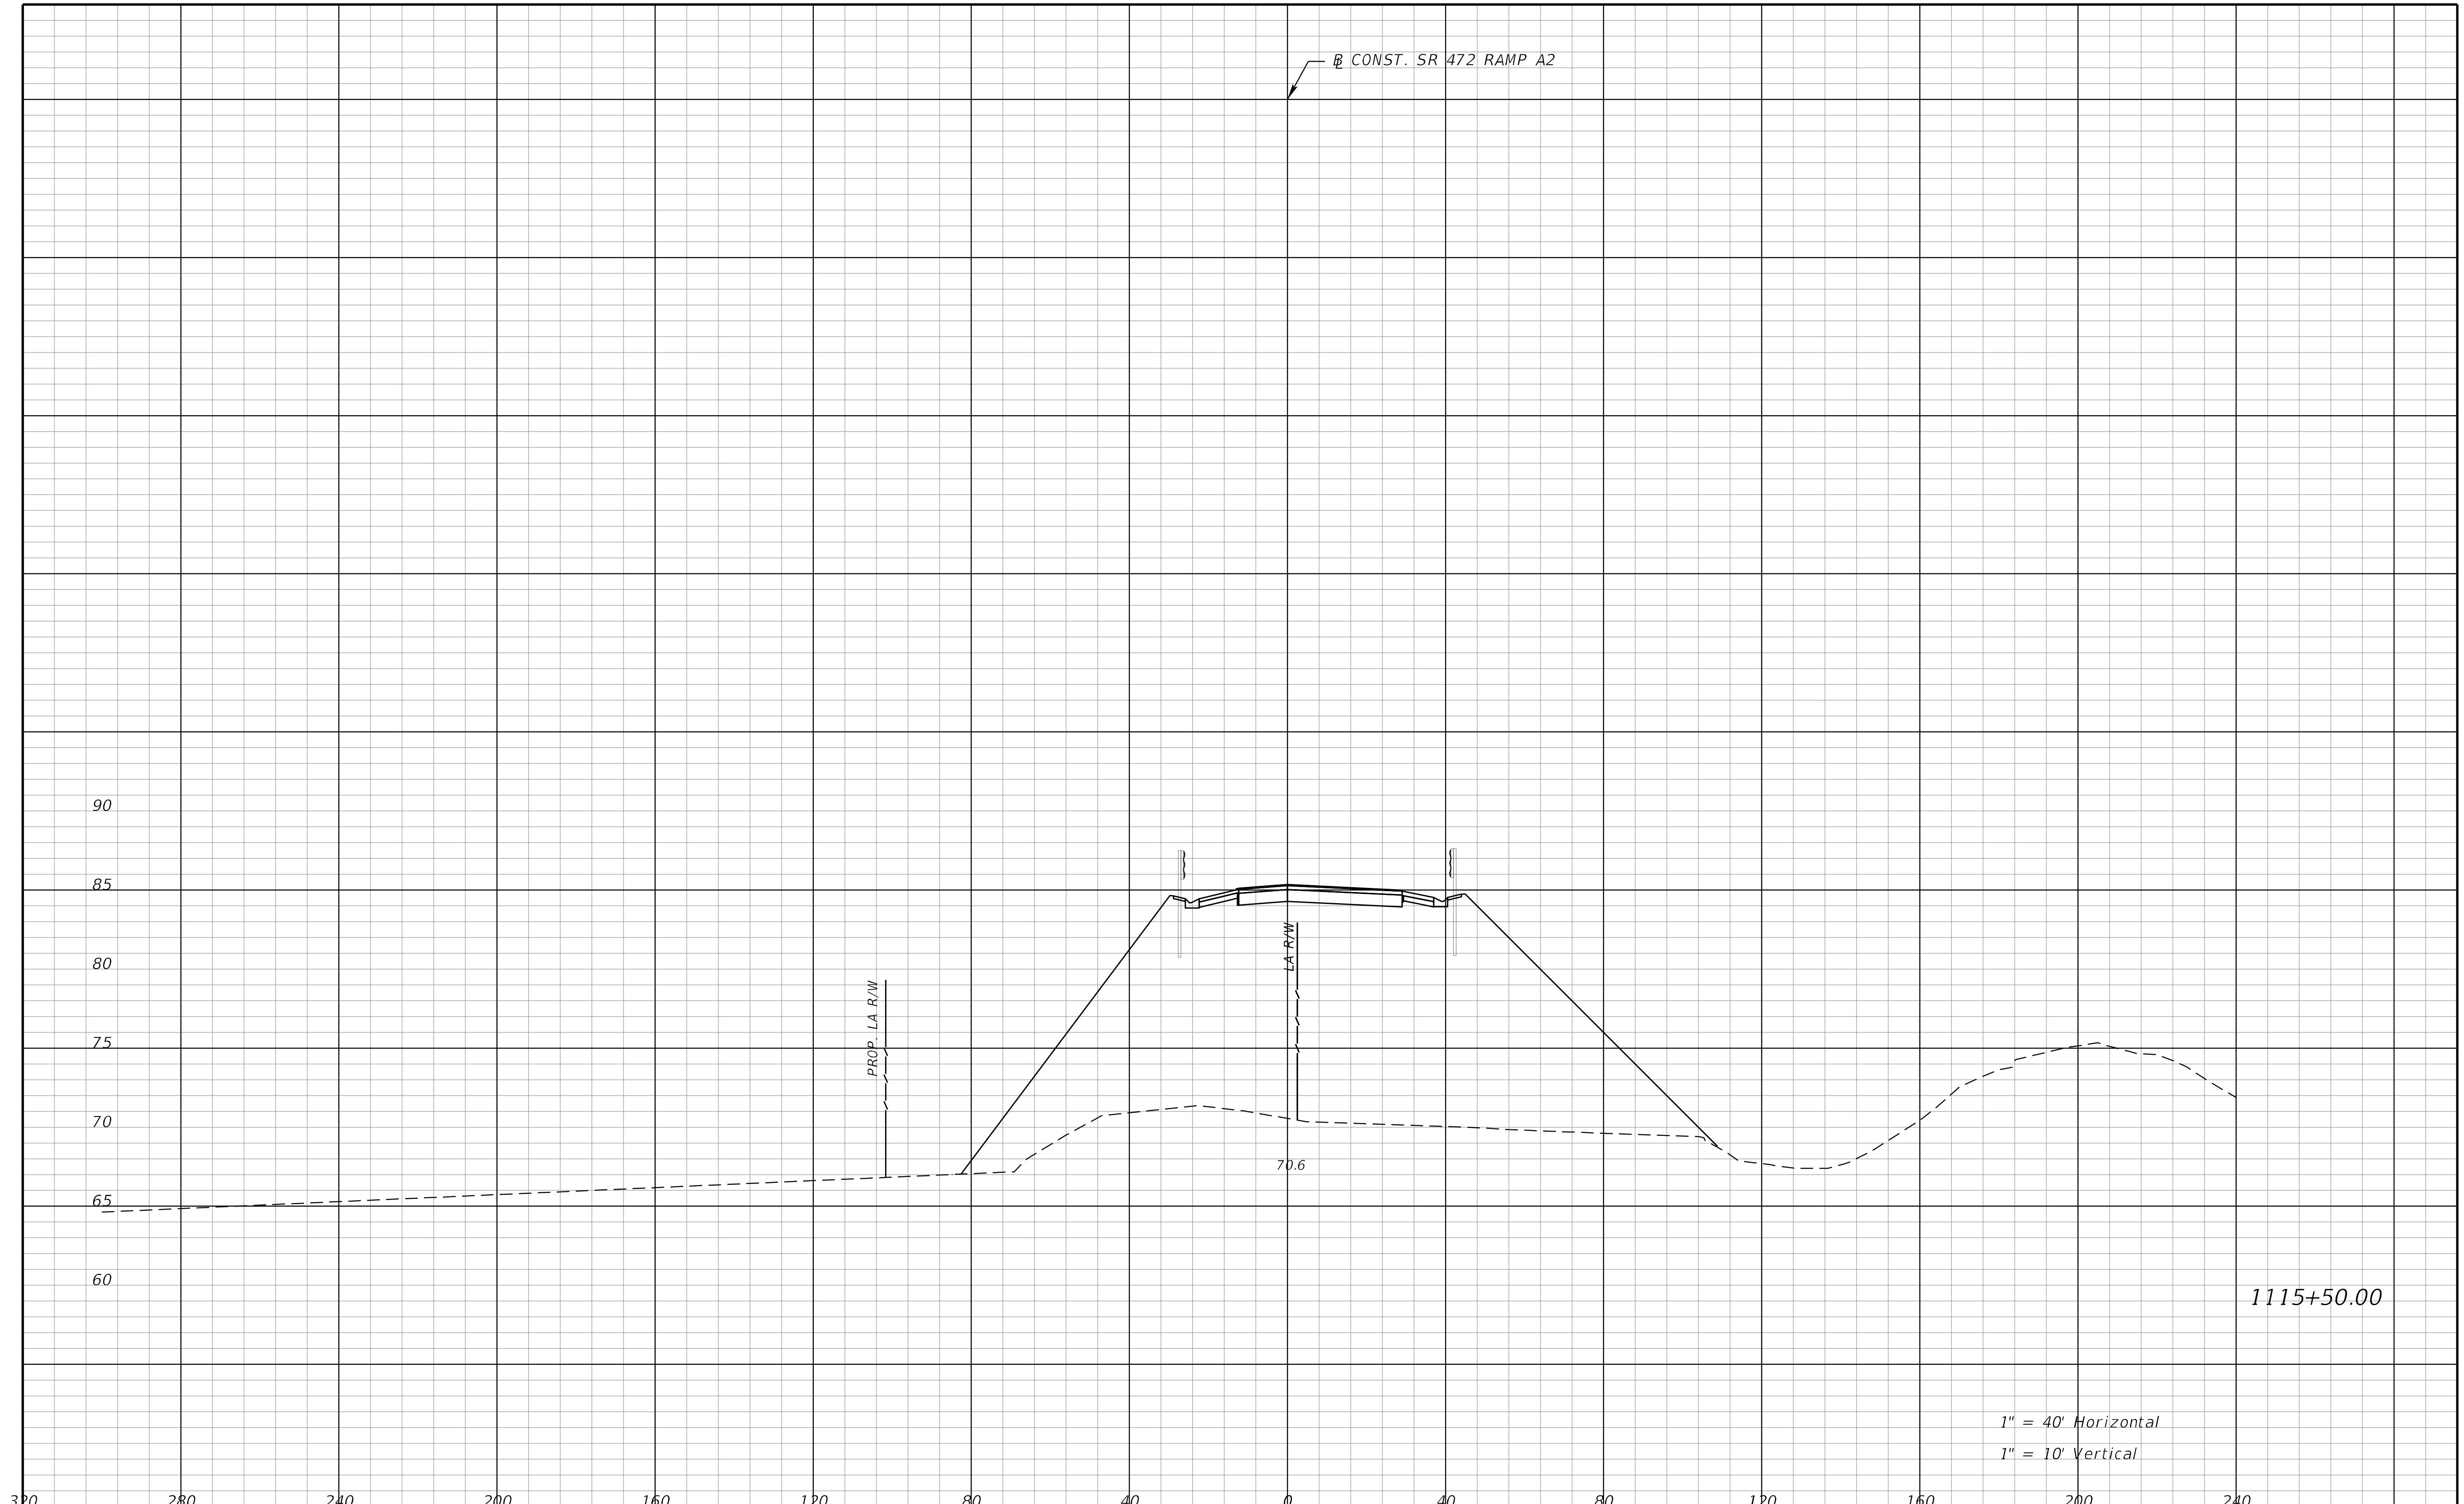

REVISIONS			
DATE	DESCRIPTION	DATE	DESCRIPTION

STANTEC CONSULTING SERVICES INC.
ENGINEER OF RECORD:
WILLIAM V. ANDERSON, P.E. NO.: 36682
11315 CORPORATE BLVD., SUITE 105
ORLANDO, FLORIDA 32817
(407) 823-8966
CERTIFICATE OF AUTHORIZATION NO. 27013

STATE OF FLORIDA
DEPARTMENT OF TRANSPORTATION

ROAD NO.	COUNTY	FINANCIAL PROJECT ID
SR400	VOLUSIA	408464-2-32-01

CROSS SECTIONS
SR 472 RAMP A2

SHEET NO.
1272

THE OFFICIAL RECORD OF THIS SHEET IS THE ELECTRONIC FILE DIGITALLY SIGNED AND SEALED UNDER RULE 61G15-23.004, F.A.C.

jchassee 6/14/2019 4:30:32 PM Rdxsrd_shg V:\2158\active\CADD\40846423201\roadway\RDXSRD08_472Ramps.DGN

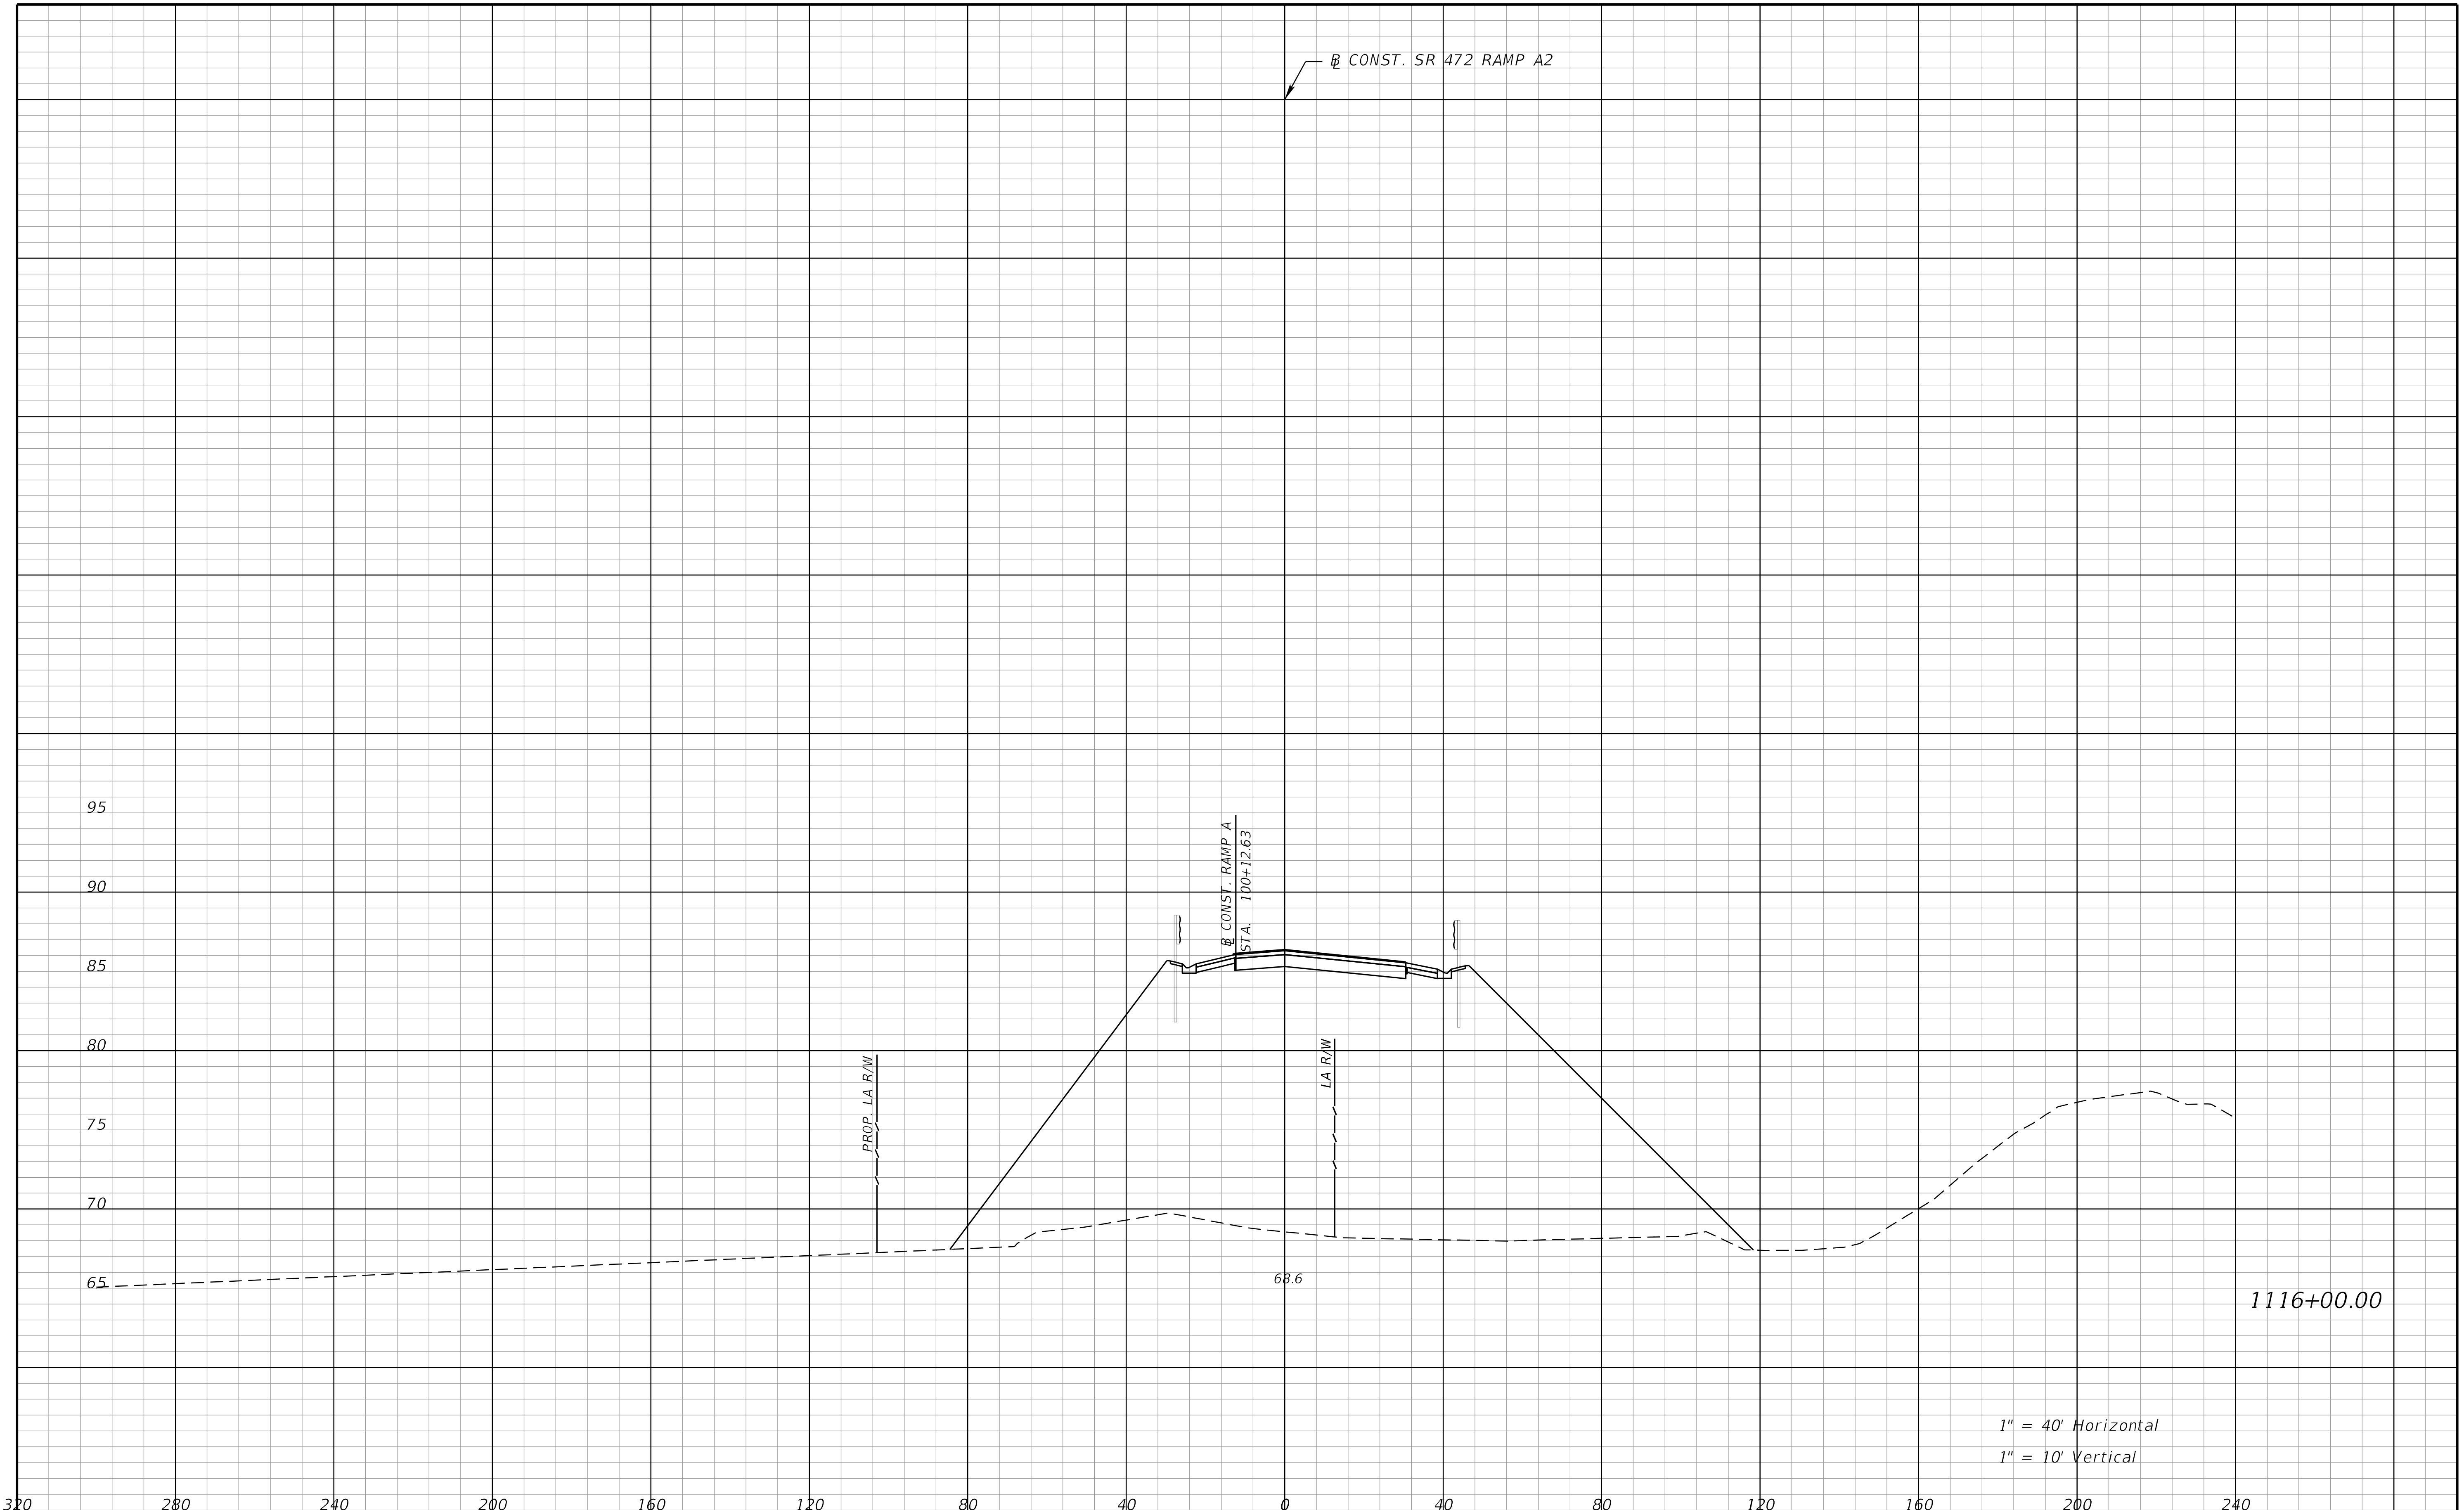

REVISIONS			
DATE	DESCRIPTION	DATE	DESCRIPTION

STANTEC CONSULTING SERVICES INC.
ENGINEER OF RECORD:
WILLIAM V. ANDERSON, P.E. NO.: 36682
11315 CORPORATE BLVD., SUITE 105
ORLANDO, FLORIDA 32817
(407) 823-8966
CERTIFICATE OF AUTHORIZATION NO. 27013

STATE OF FLORIDA
DEPARTMENT OF TRANSPORTATION

ROAD NO.	COUNTY	FINANCIAL PROJECT ID
SR400	VOLUSIA	408464-2-32-01

CROSS SECTIONS
SR 472 RAMP A2

SHEET NO.
1273

THE OFFICIAL RECORD OF THIS SHEET IS THE ELECTRONIC FILE DIGITALLY SIGNED AND SEALED UNDER RULE 61G15-23.004, F.A.C.

jchassee 6/14/2019 4:30:32 PM Rdxsrd_shg V:\2158\active\CADD\40846423201\roadway\RDXSRD08_472Ramps.DGN

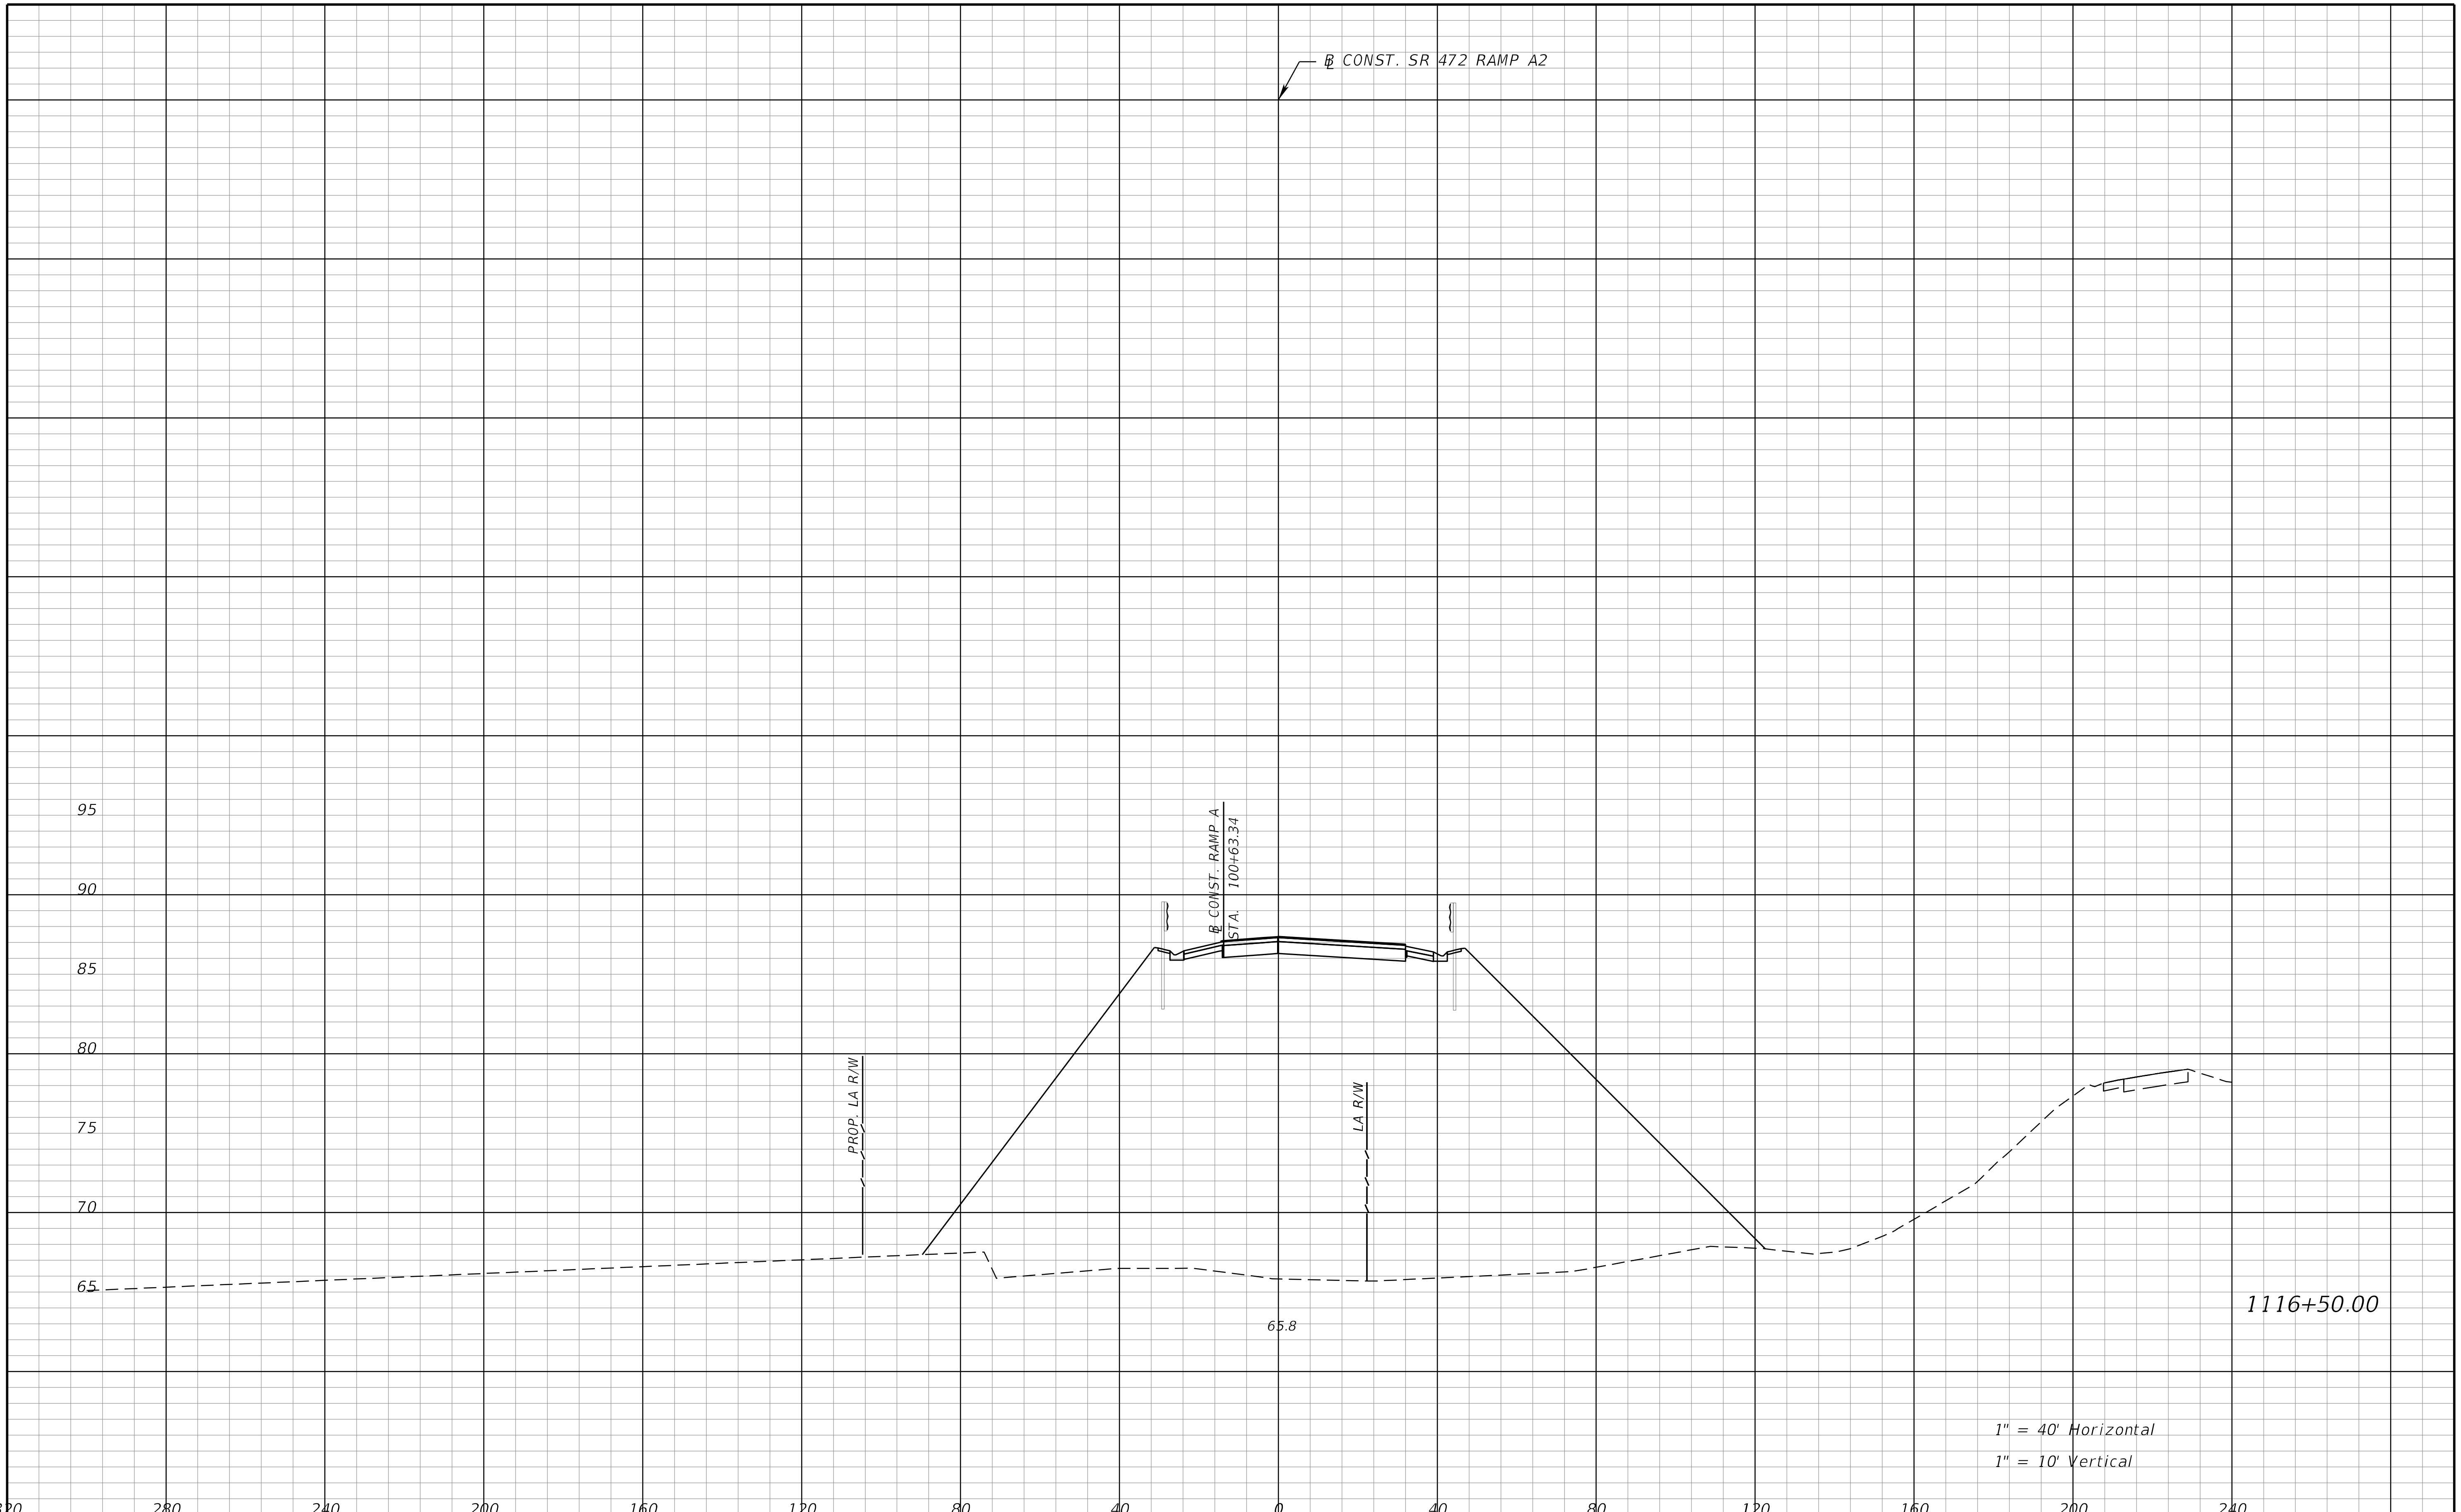

REVISIONS			
DATE	DESCRIPTION	DATE	DESCRIPTION

STANTEC CONSULTING SERVICES INC.
ENGINEER OF RECORD:
WILLIAM V. ANDERSON, P.E. NO.: 36682
11315 CORPORATE BLVD., SUITE 105
ORLANDO, FLORIDA 32817
(407) 823-8966
CERTIFICATE OF AUTHORIZATION NO. 27013

STATE OF FLORIDA
DEPARTMENT OF TRANSPORTATION

ROAD NO.	COUNTY	FINANCIAL PROJECT ID
SR400	VOLUSIA	408464-2-32-01

CROSS SECTIONS
SR 472 RAMP A2

SHEET NO.
1274

THE OFFICIAL RECORD OF THIS SHEET IS THE ELECTRONIC FILE DIGITALLY SIGNED AND SEALED UNDER RULE 61G15-23.004, F.A.C.

jchassee 6/14/2019 4:30:32 PM Rdxsrd_shg V:\2158\active\CADD\40846423201\roadway\RDXSRD08_472Ramps.DGN

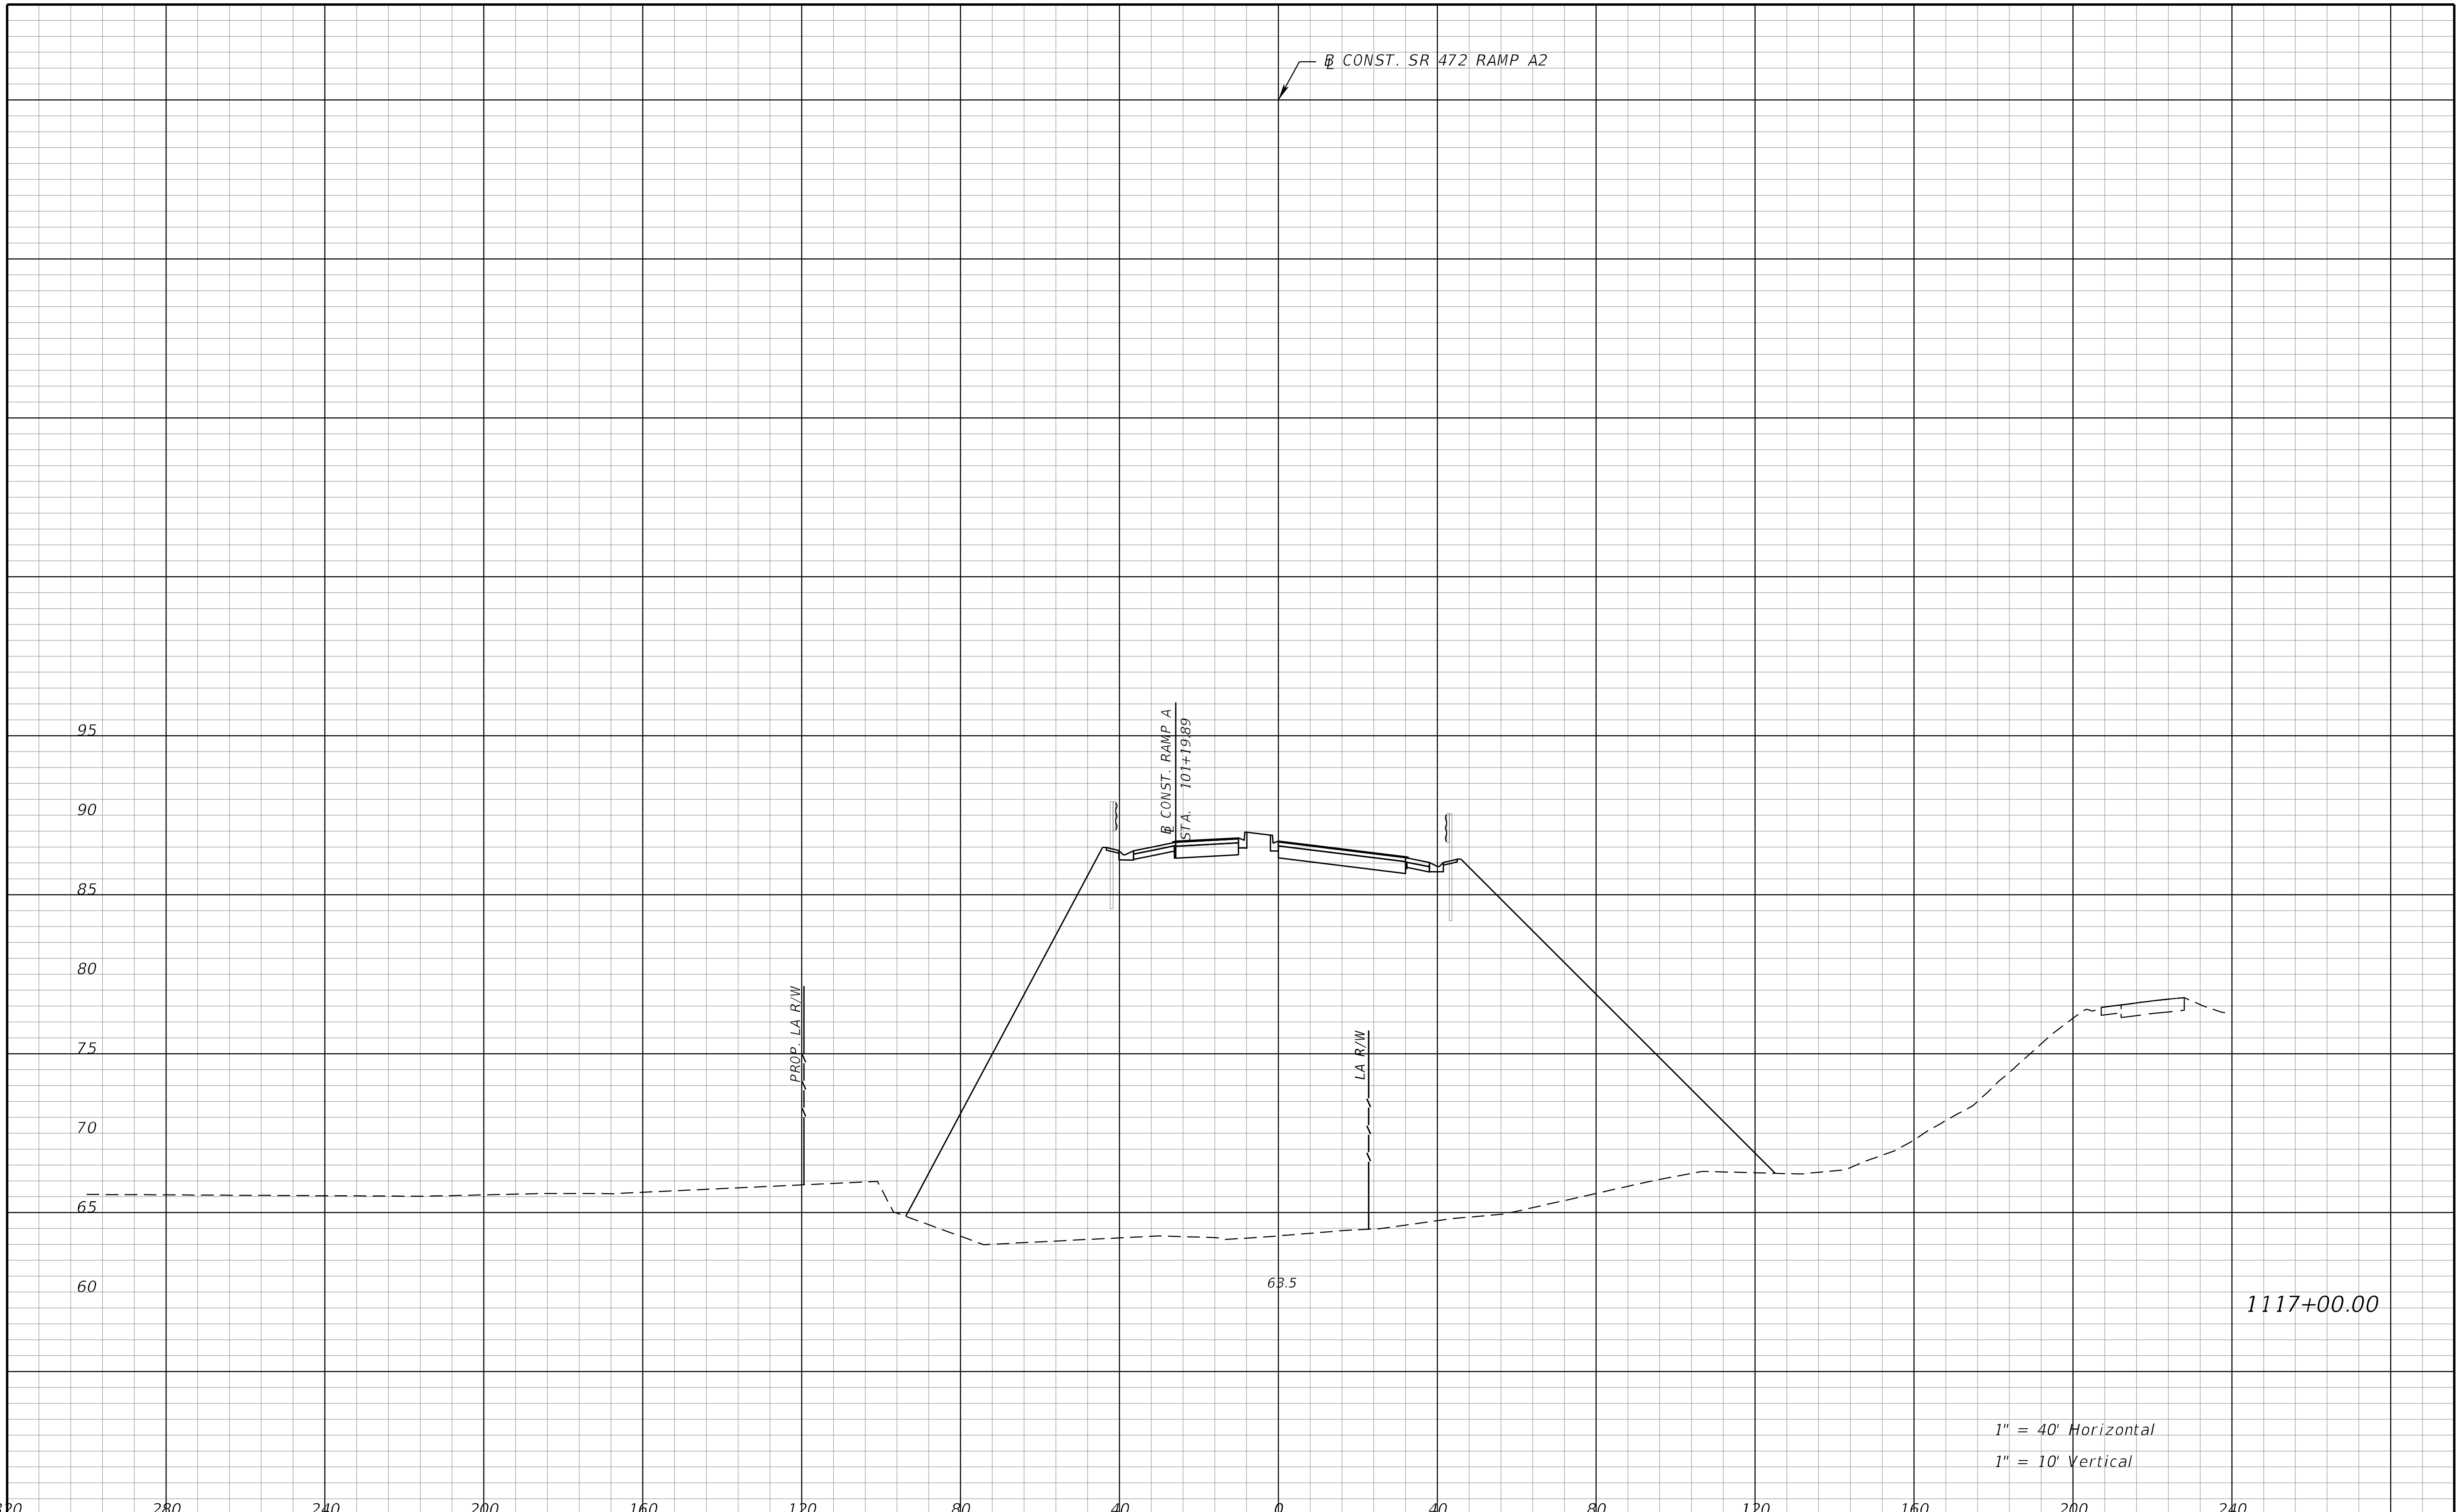

REVISIONS			
DATE	DESCRIPTION	DATE	DESCRIPTION

STANTEC CONSULTING SERVICES INC.
ENGINEER OF RECORD:
WILLIAM V. ANDERSON, P.E. NO.: 36682
11315 CORPORATE BLVD., SUITE 105
ORLANDO, FLORIDA 32817
(407) 823-8966
CERTIFICATE OF AUTHORIZATION NO. 27013

STATE OF FLORIDA
DEPARTMENT OF TRANSPORTATION

ROAD NO.	COUNTY	FINANCIAL PROJECT ID
SR400	VOLUSIA	408464-2-32-01

CROSS SECTIONS
SR 472 RAMP A2

SHEET NO.
1275

THE OFFICIAL RECORD OF THIS SHEET IS THE ELECTRONIC FILE DIGITALLY SIGNED AND SEALED UNDER RULE 61G15-23.004, F.A.C.

jchassee 6/14/2019 4:30:32 PM Rdxsrd_shg V:\2158\active\CADD\40846423201\roadway\RDXSRD08_472Ramps.DGN

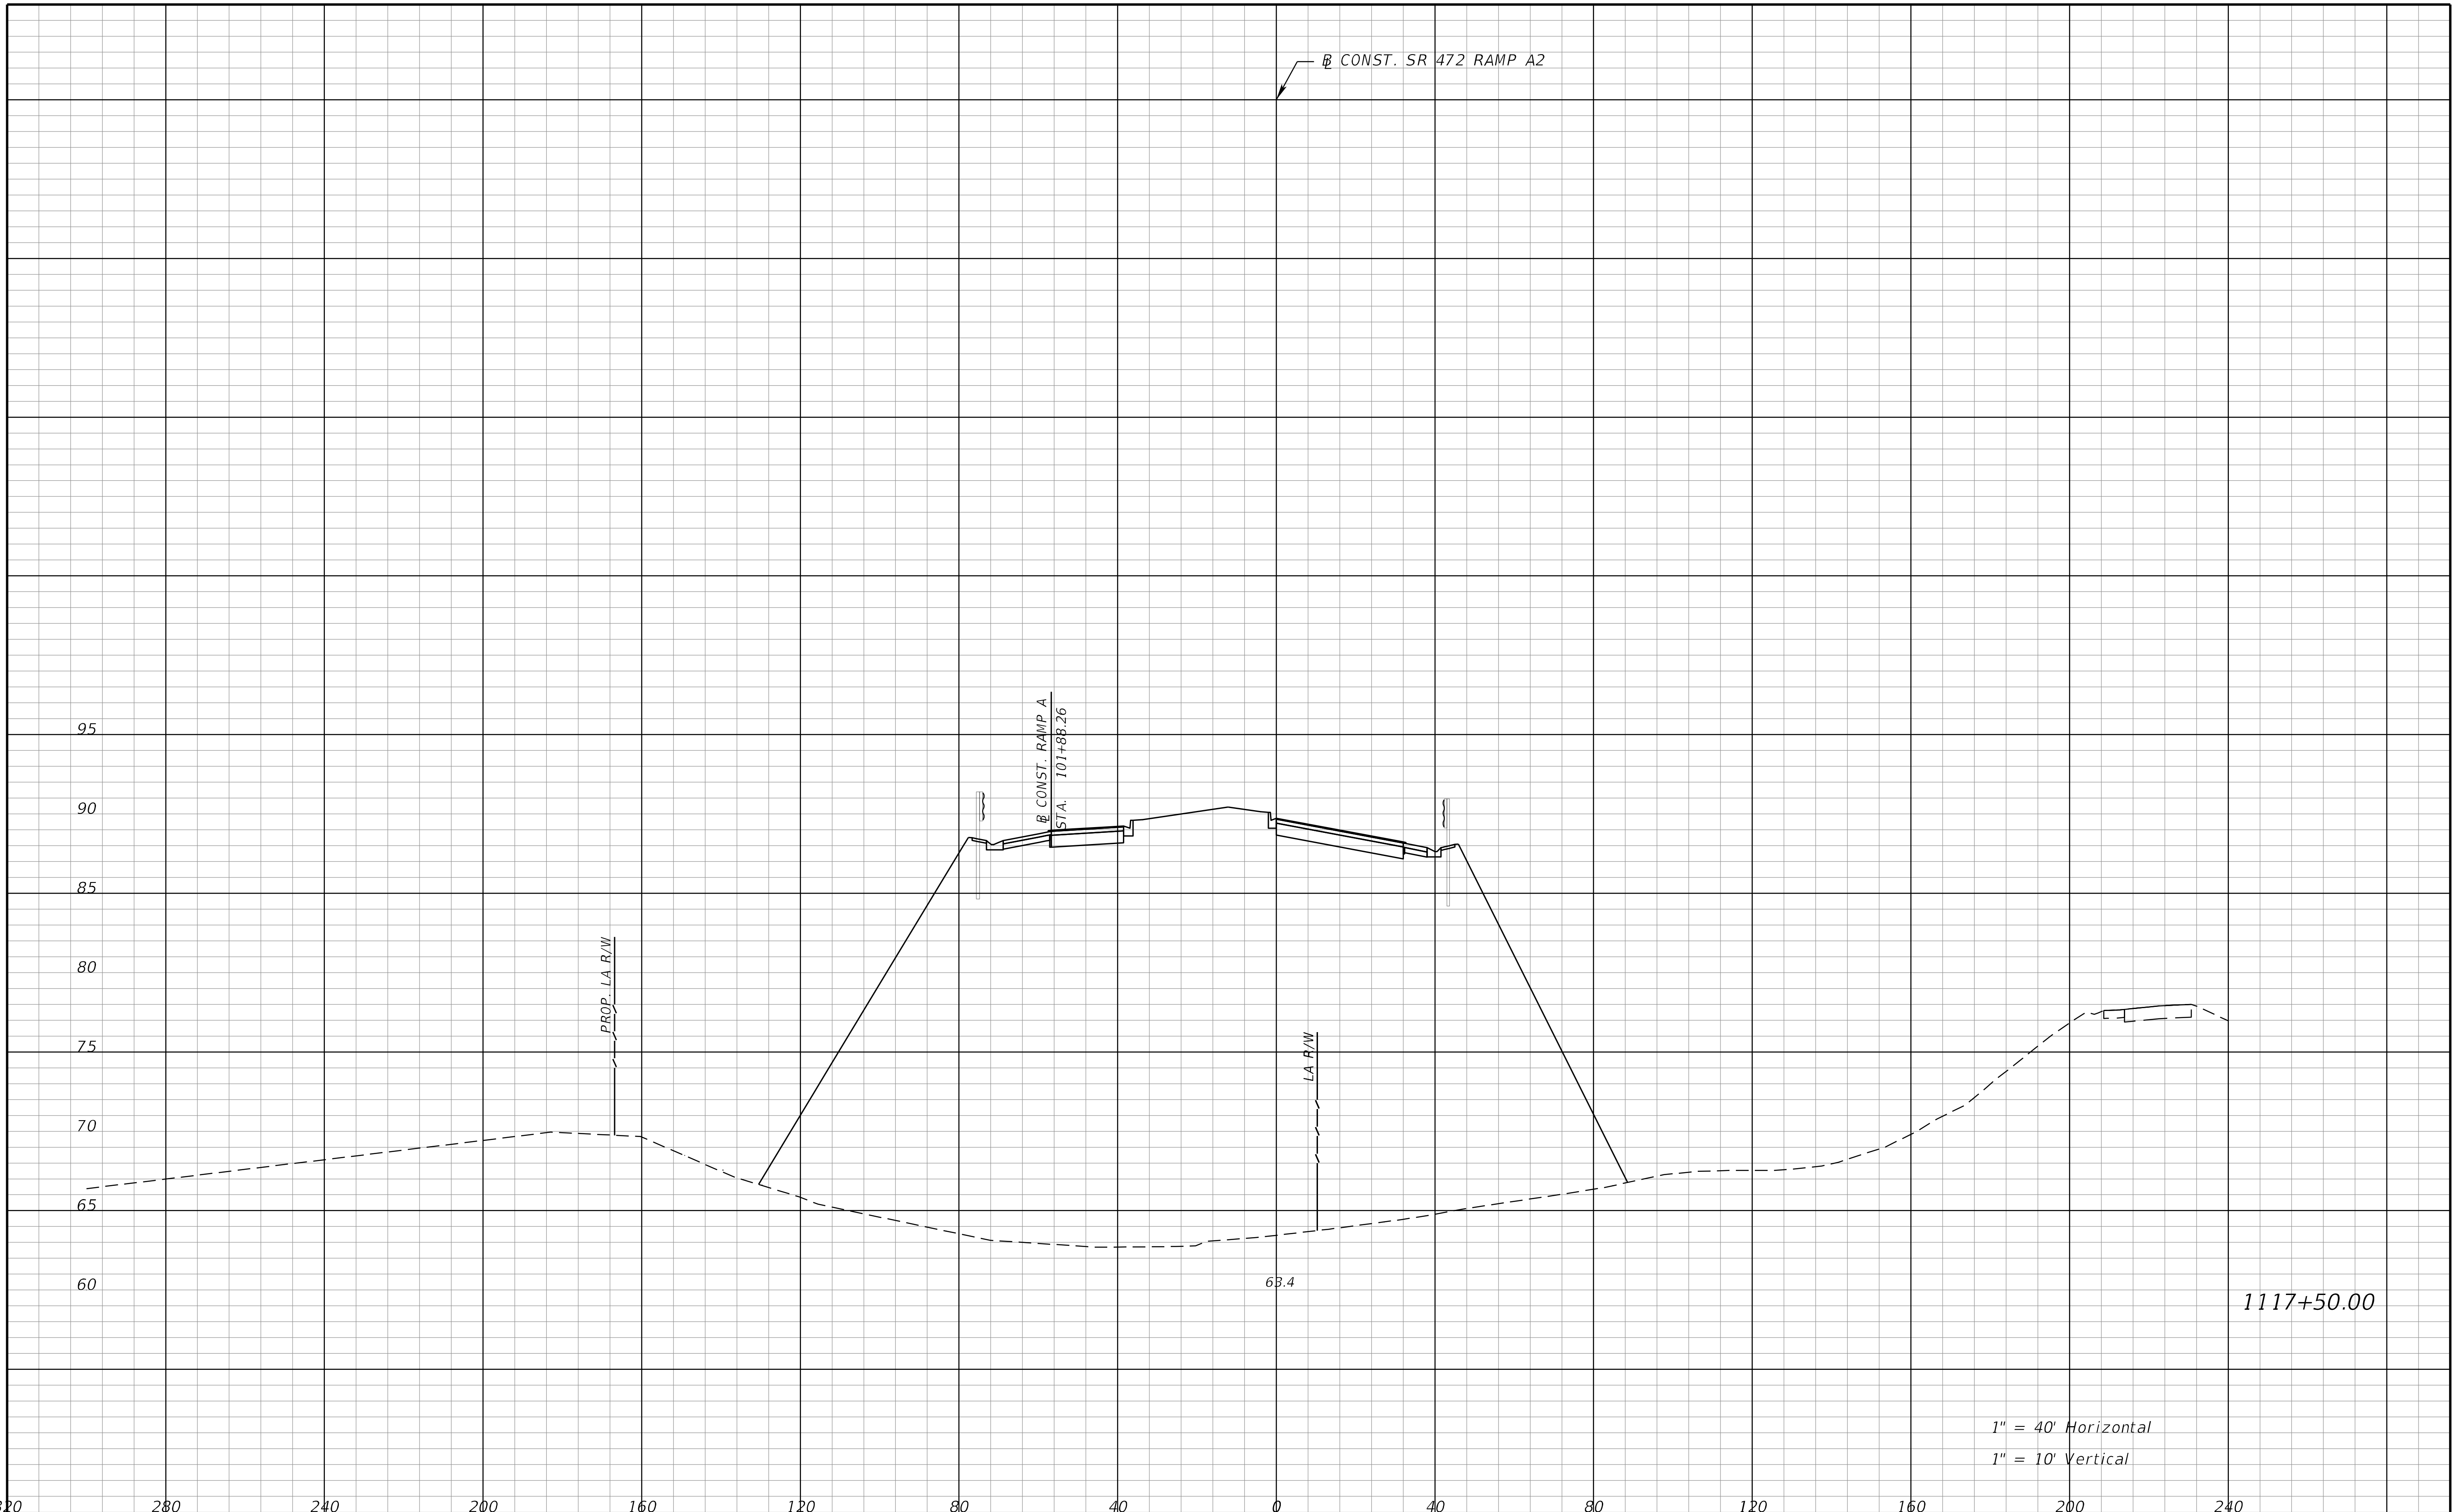

REVISIONS			
DATE	DESCRIPTION	DATE	DESCRIPTION

STANTEC CONSULTING SERVICES INC.
ENGINEER OF RECORD:
WILLIAM V. ANDERSON, P.E. NO.: 36682
11315 CORPORATE BLVD., SUITE 105
ORLANDO, FLORIDA 32817
(407) 823-8966
CERTIFICATE OF AUTHORIZATION NO. 27013

STATE OF FLORIDA
DEPARTMENT OF TRANSPORTATION

ROAD NO.	COUNTY	FINANCIAL PROJECT ID
SR400	VOLUSIA	408464-2-32-01

CROSS SECTIONS
SR 472 RAMP A2

SHEET NO.
1276

THE OFFICIAL RECORD OF THIS SHEET IS THE ELECTRONIC FILE DIGITALLY SIGNED AND SEALED UNDER RULE 61G15-23.004, F.A.C.

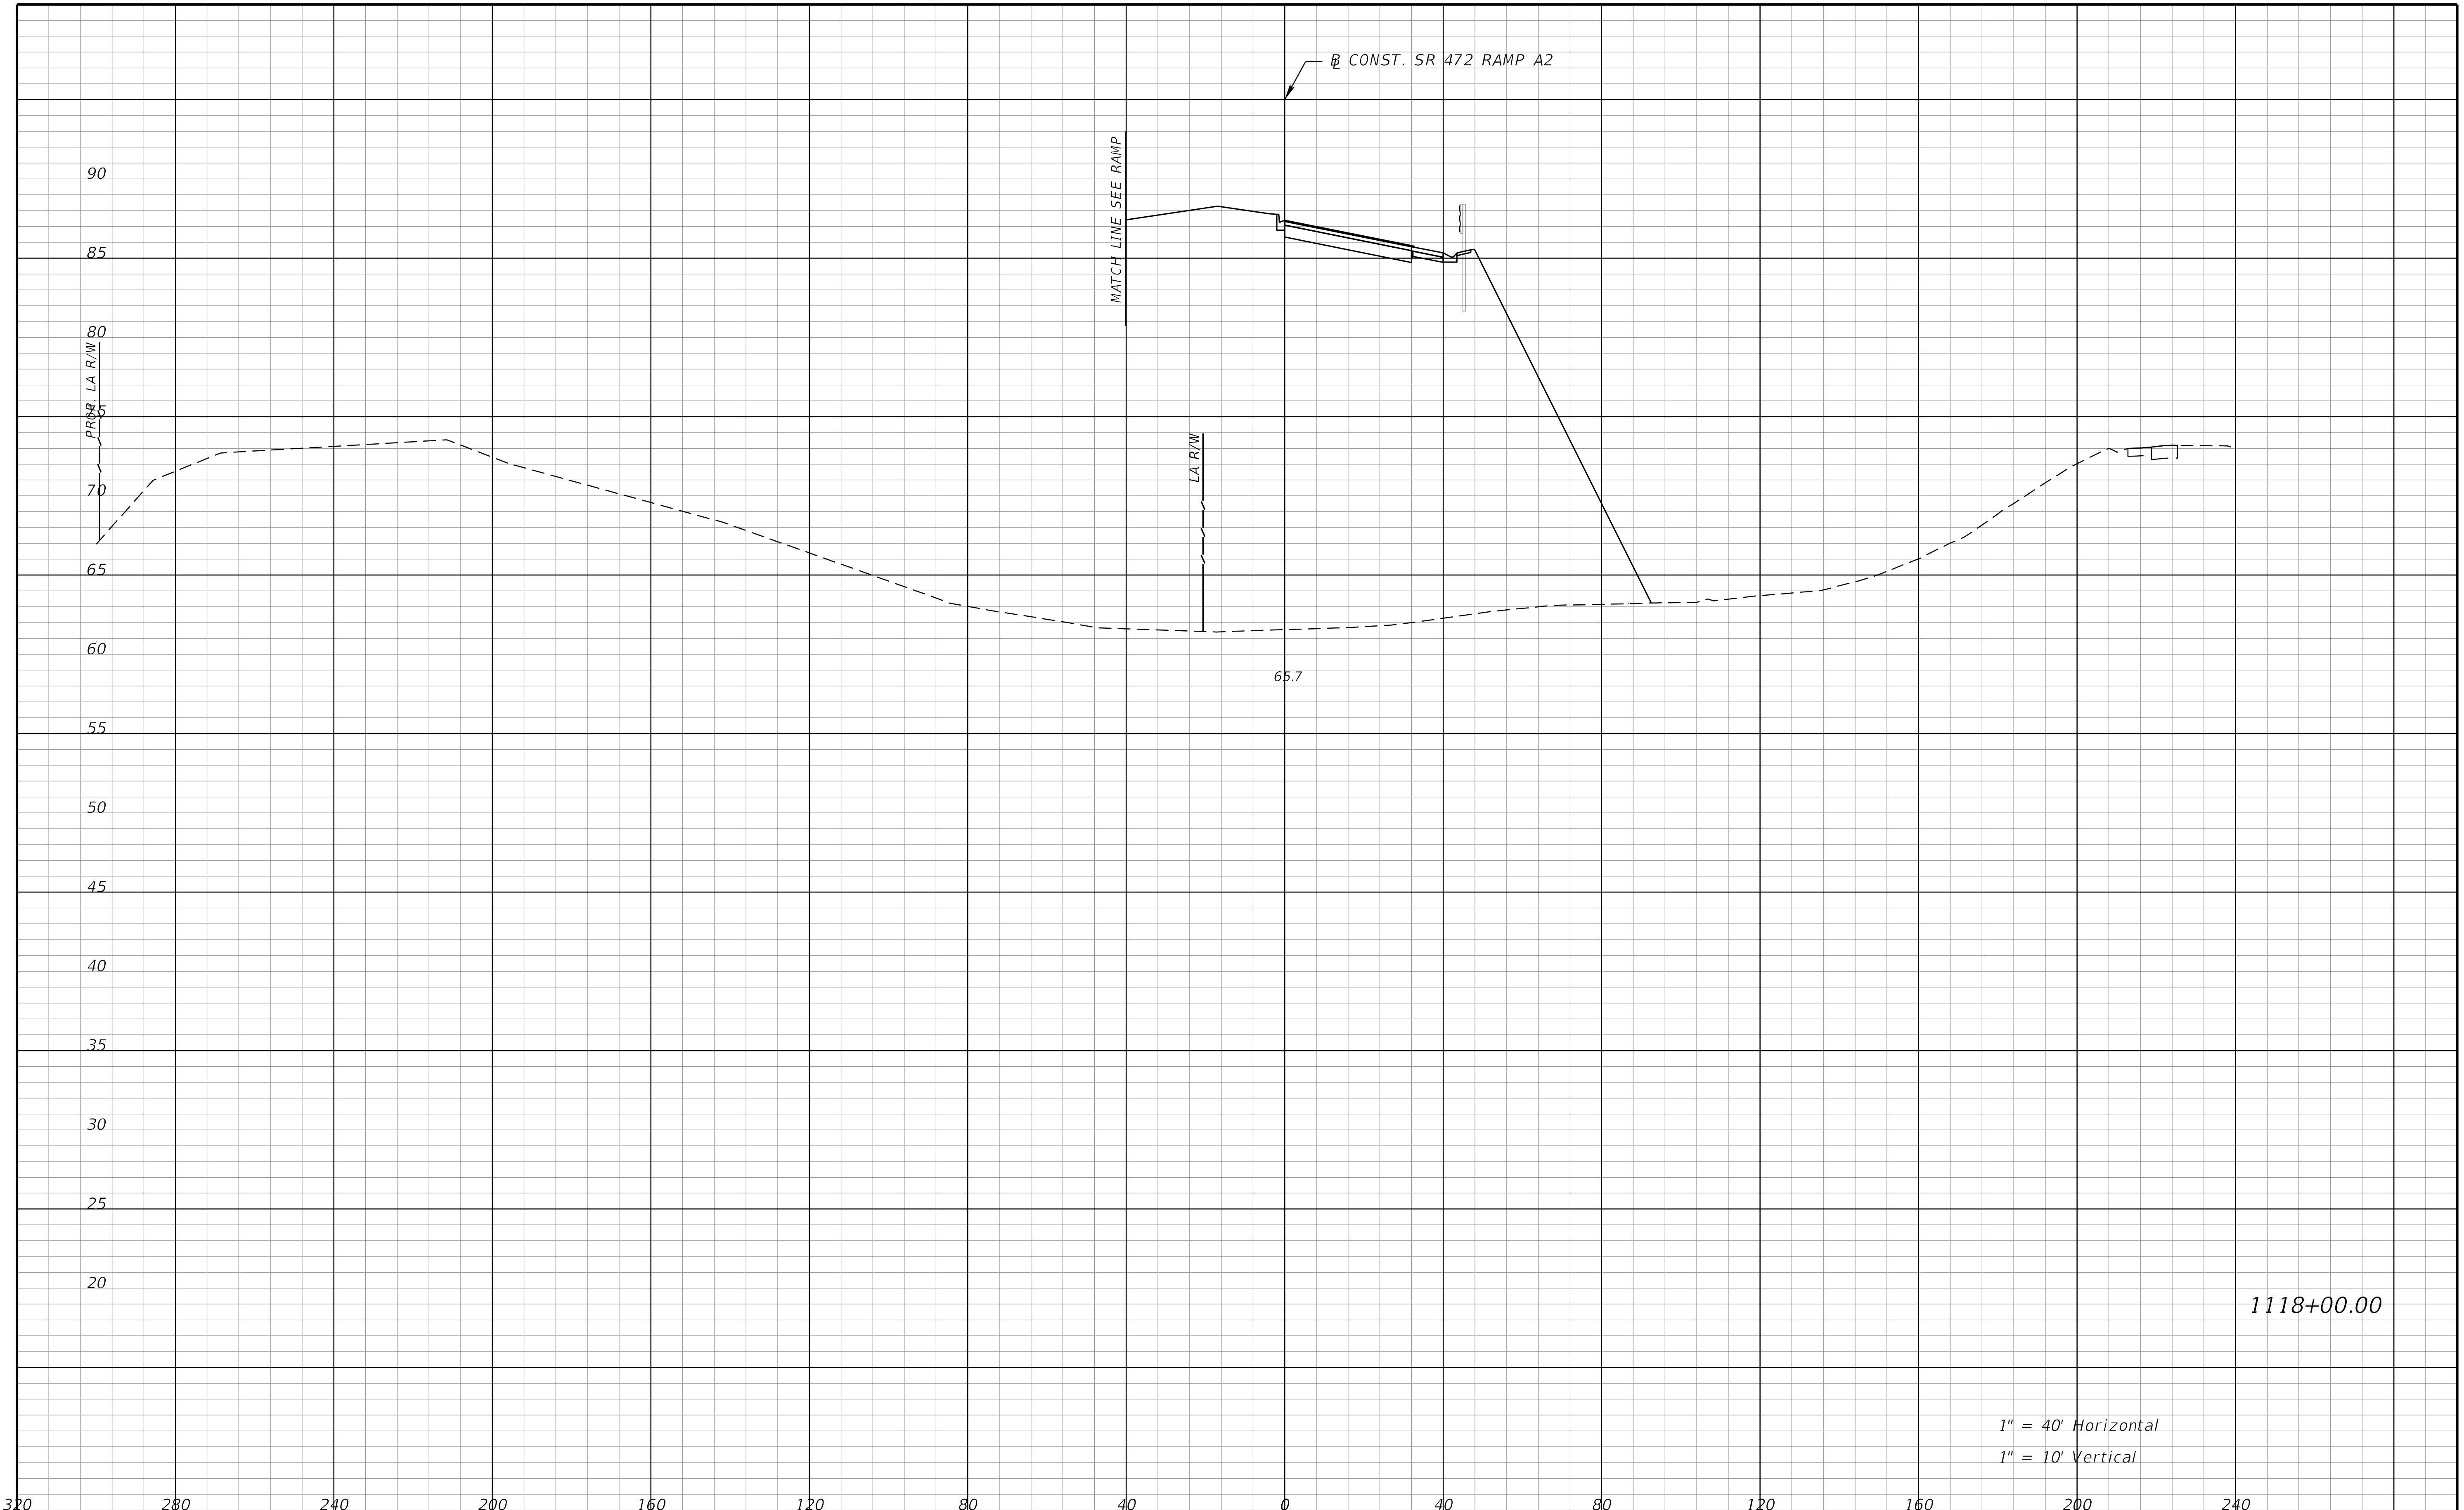

THE OFFICIAL RECORD OF THIS SHEET IS THE ELECTRONIC FILE DIGITALLY SIGNED AND SEALED UNDER RULE 61G15-23.004, F.A.C.

REVISIONS			
DATE	DESCRIPTION	DATE	DESCRIPTION

STANTEC CONSULTING SERVICES INC.
ENGINEER OF RECORD:
WILLIAM V. ANDERSON, P.E. NO.: 36682
11315 CORPORATE BLVD., SUITE 105
ORLANDO, FLORIDA 32817
(407) 823-8966
CERTIFICATE OF AUTHORIZATION NO. 27013

STATE OF FLORIDA
DEPARTMENT OF TRANSPORTATION

ROAD NO.	COUNTY	FINANCIAL PROJECT ID
SR400	VOLUSIA	408464-2-32-01

CROSS SECTIONS
SR 472 RAMP A2

SHEET NO.
1277

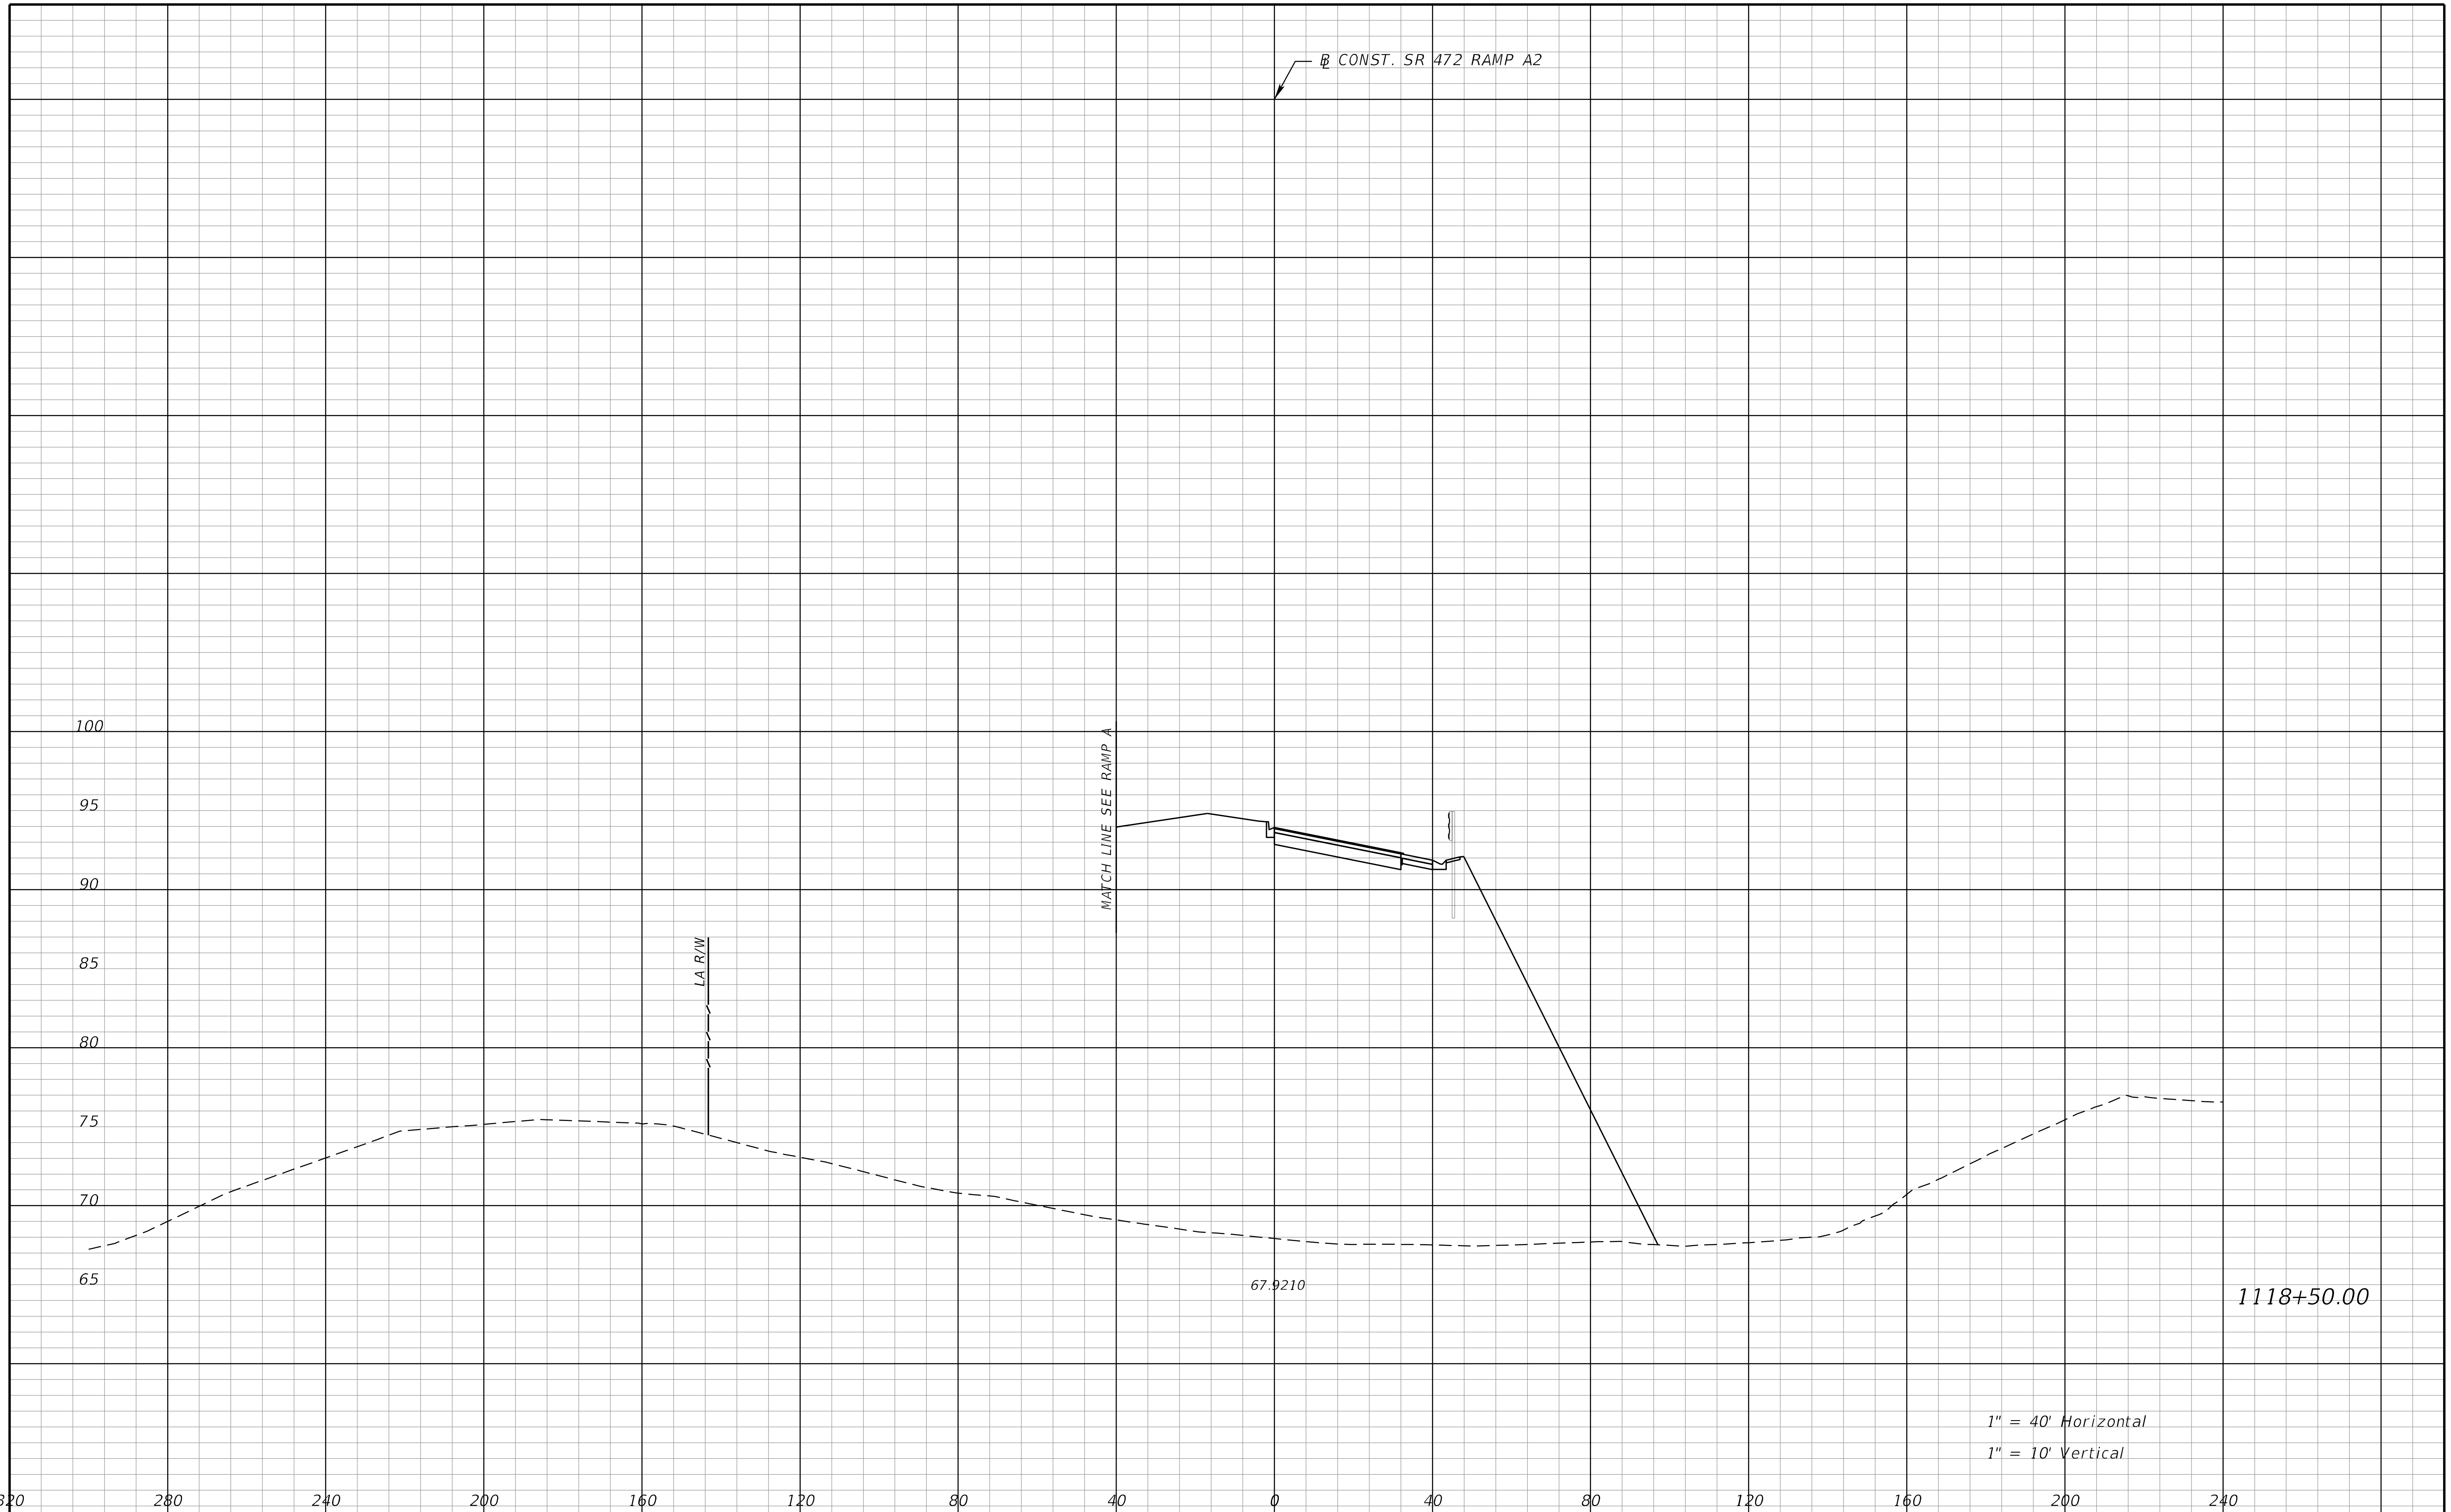

REVISIONS			
DATE	DESCRIPTION	DATE	DESCRIPTION

STANTEC CONSULTING SERVICES INC.
ENGINEER OF RECORD:
WILLIAM V. ANDERSON, P.E. NO.: 36682
11315 CORPORATE BLVD., SUITE 105
ORLANDO, FLORIDA 32817
(407) 823-8966
CERTIFICATE OF AUTHORIZATION NO. 27013

STATE OF FLORIDA
DEPARTMENT OF TRANSPORTATION

ROAD NO.	COUNTY	FINANCIAL PROJECT ID
SR400	VOLUSIA	408464-2-32-01

CROSS SECTIONS
SR 472 RAMP A2

SHEET NO.
1278

THE OFFICIAL RECORD OF THIS SHEET IS THE ELECTRONIC FILE DIGITALLY SIGNED AND SEALED UNDER RULE 61G15-23.004, F.A.C.

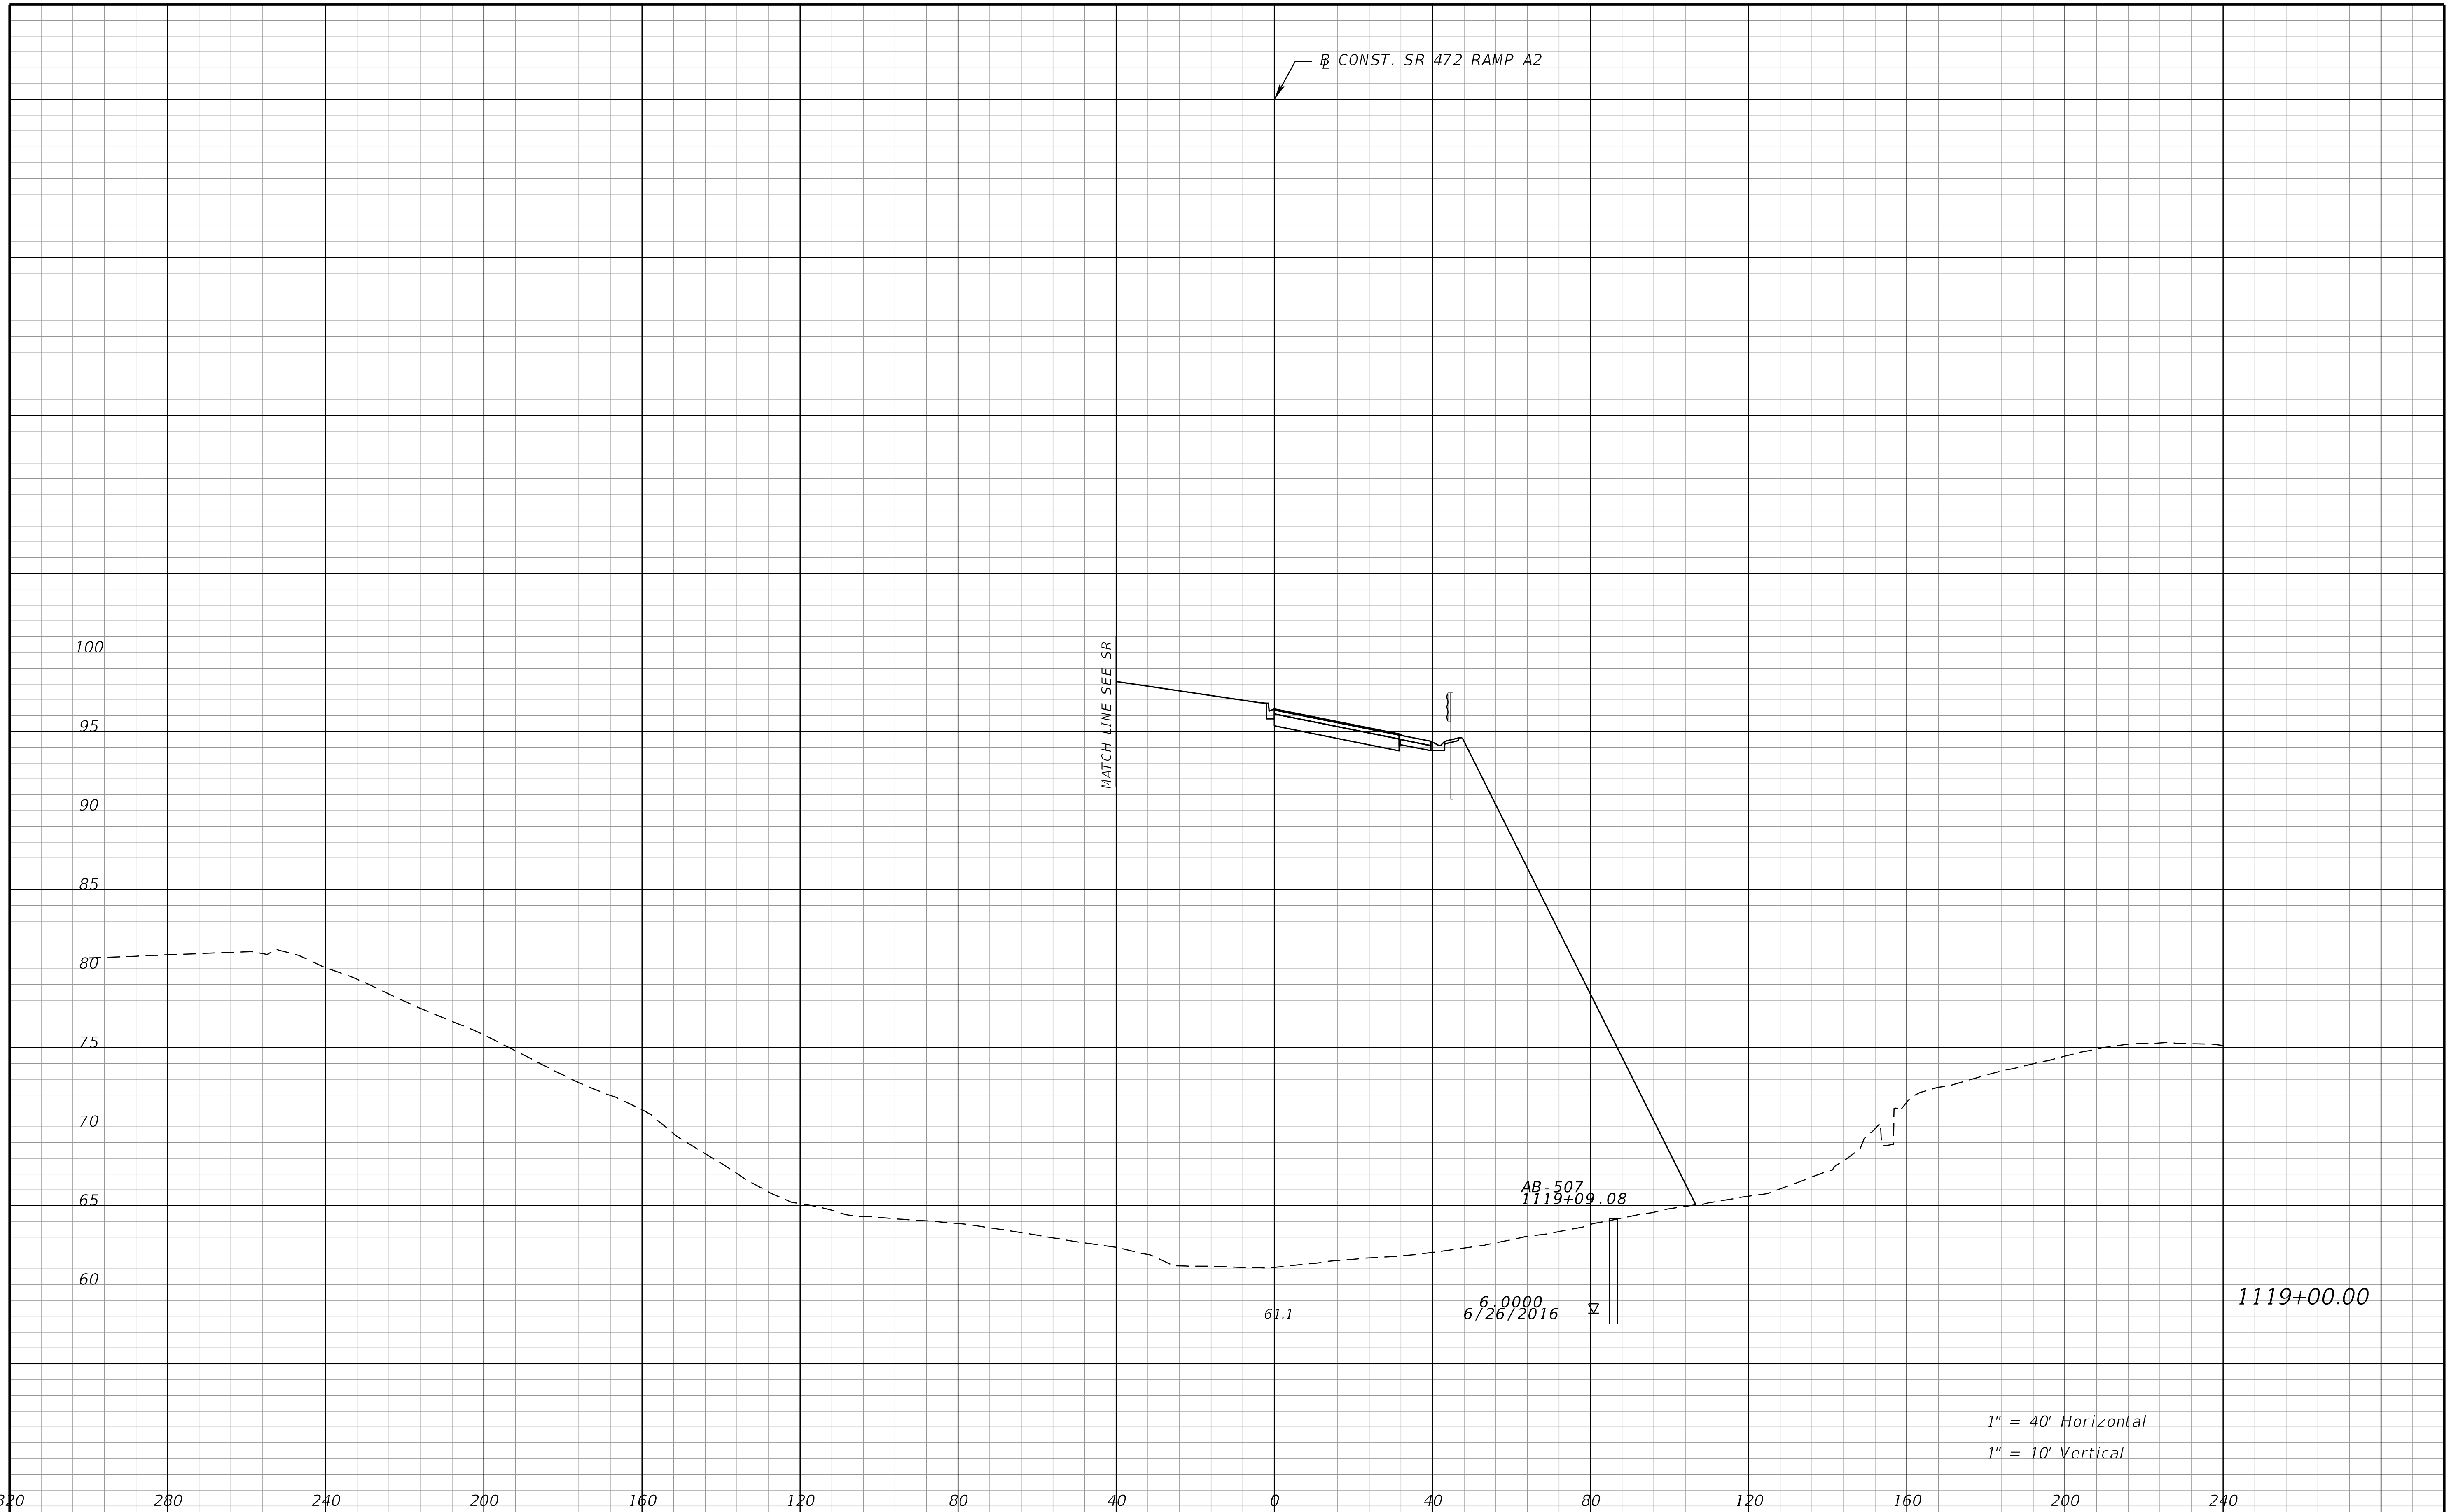

THE OFFICIAL RECORD OF THIS SHEET IS THE ELECTRONIC FILE DIGITALLY SIGNED AND SEALED UNDER RULE 61G15-23.004, F.A.C.

REVISIONS			
DATE	DESCRIPTION	DATE	DESCRIPTION

STANTEC CONSULTING SERVICES INC.
ENGINEER OF RECORD:
WILLIAM V. ANDERSON, P.E. NO.: 36682
11315 CORPORATE BLVD., SUITE 105
ORLANDO, FLORIDA 32817
(407) 823-8966
CERTIFICATE OF AUTHORIZATION NO. 27013

STATE OF FLORIDA
DEPARTMENT OF TRANSPORTATION

ROAD NO.	COUNTY	FINANCIAL PROJECT ID
SR400	VOLUSIA	408464-2-32-01

CROSS SECTIONS
SR 472 RAMP A2

SHEET NO.
1279

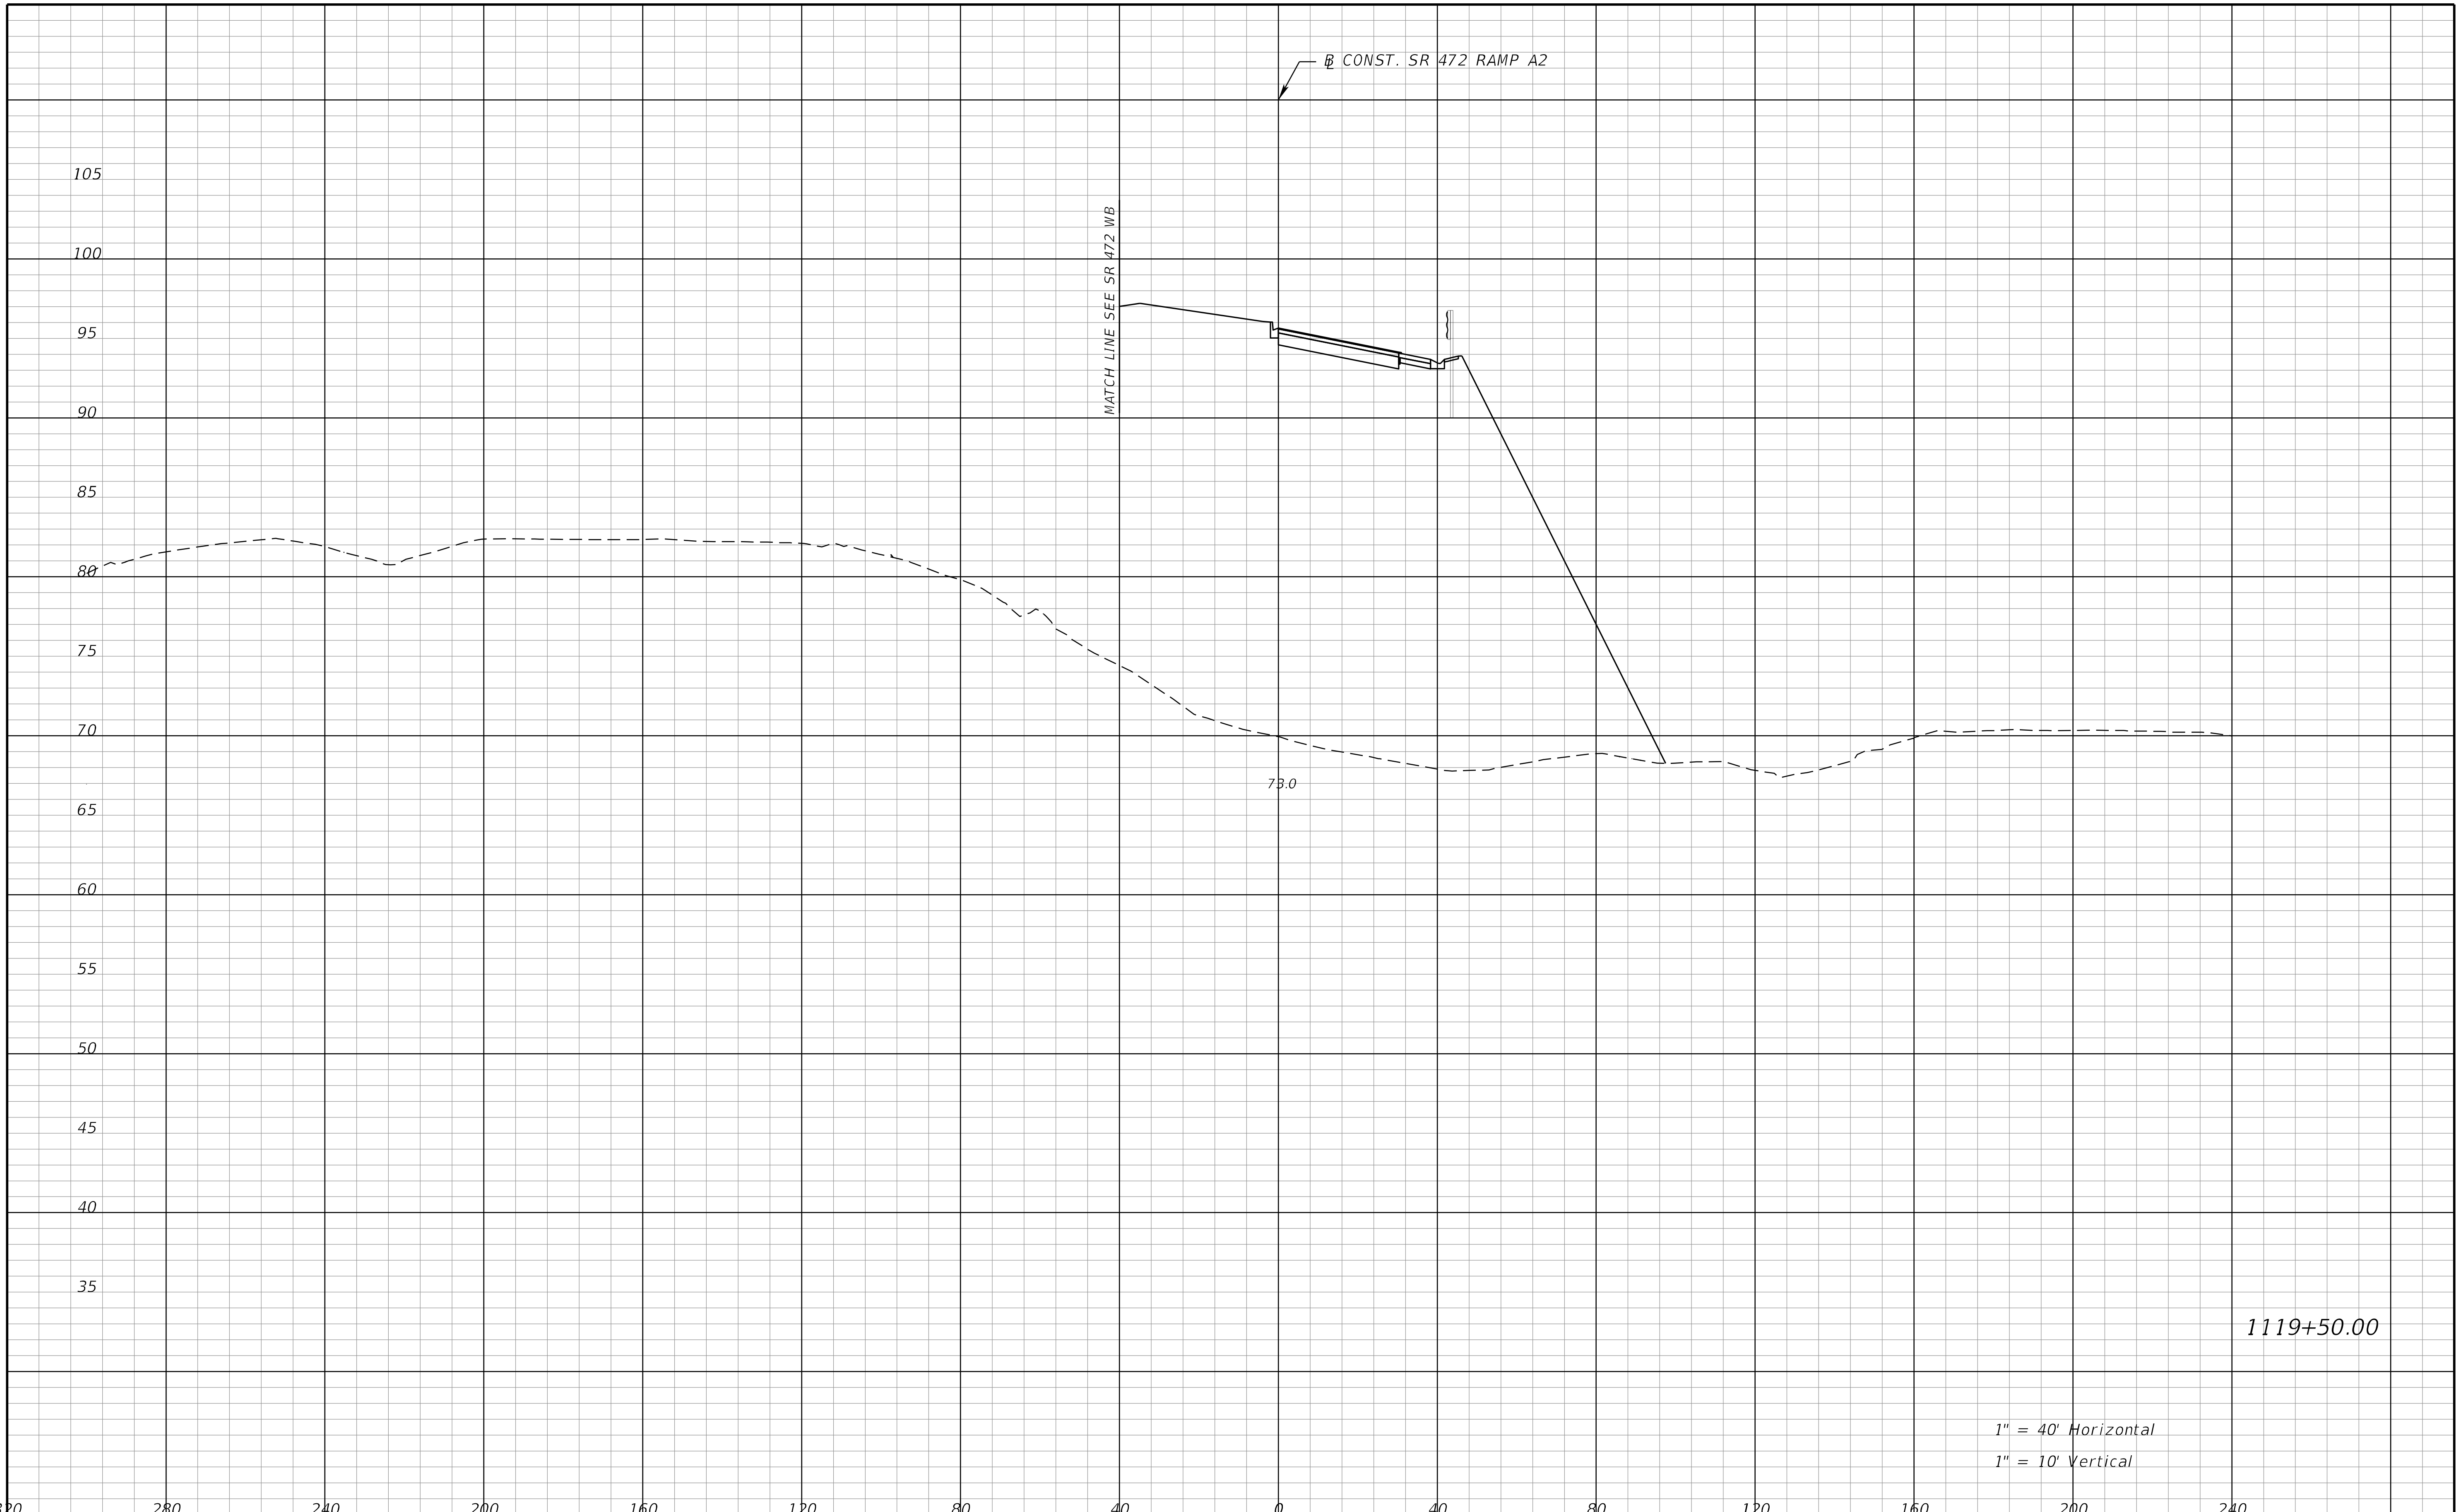

REVISIONS			
DATE	DESCRIPTION	DATE	DESCRIPTION

STANTEC CONSULTING SERVICES INC.
ENGINEER OF RECORD:
WILLIAM V. ANDERSON, P.E. NO.: 36682
11315 CORPORATE BLVD., SUITE 105
ORLANDO, FLORIDA 32817
(407) 823-8966
CERTIFICATE OF AUTHORIZATION NO. 27013

STATE OF FLORIDA
DEPARTMENT OF TRANSPORTATION

ROAD NO.	COUNTY	FINANCIAL PROJECT ID
SR400	VOLUSIA	408464-2-32-01

CROSS SECTIONS
SR 472 RAMP A2

SHEET NO. 1280

THE OFFICIAL RECORD OF THIS SHEET IS THE ELECTRONIC FILE DIGITALLY SIGNED AND SEALED UNDER RULE 61G15-23.004, F.A.C.

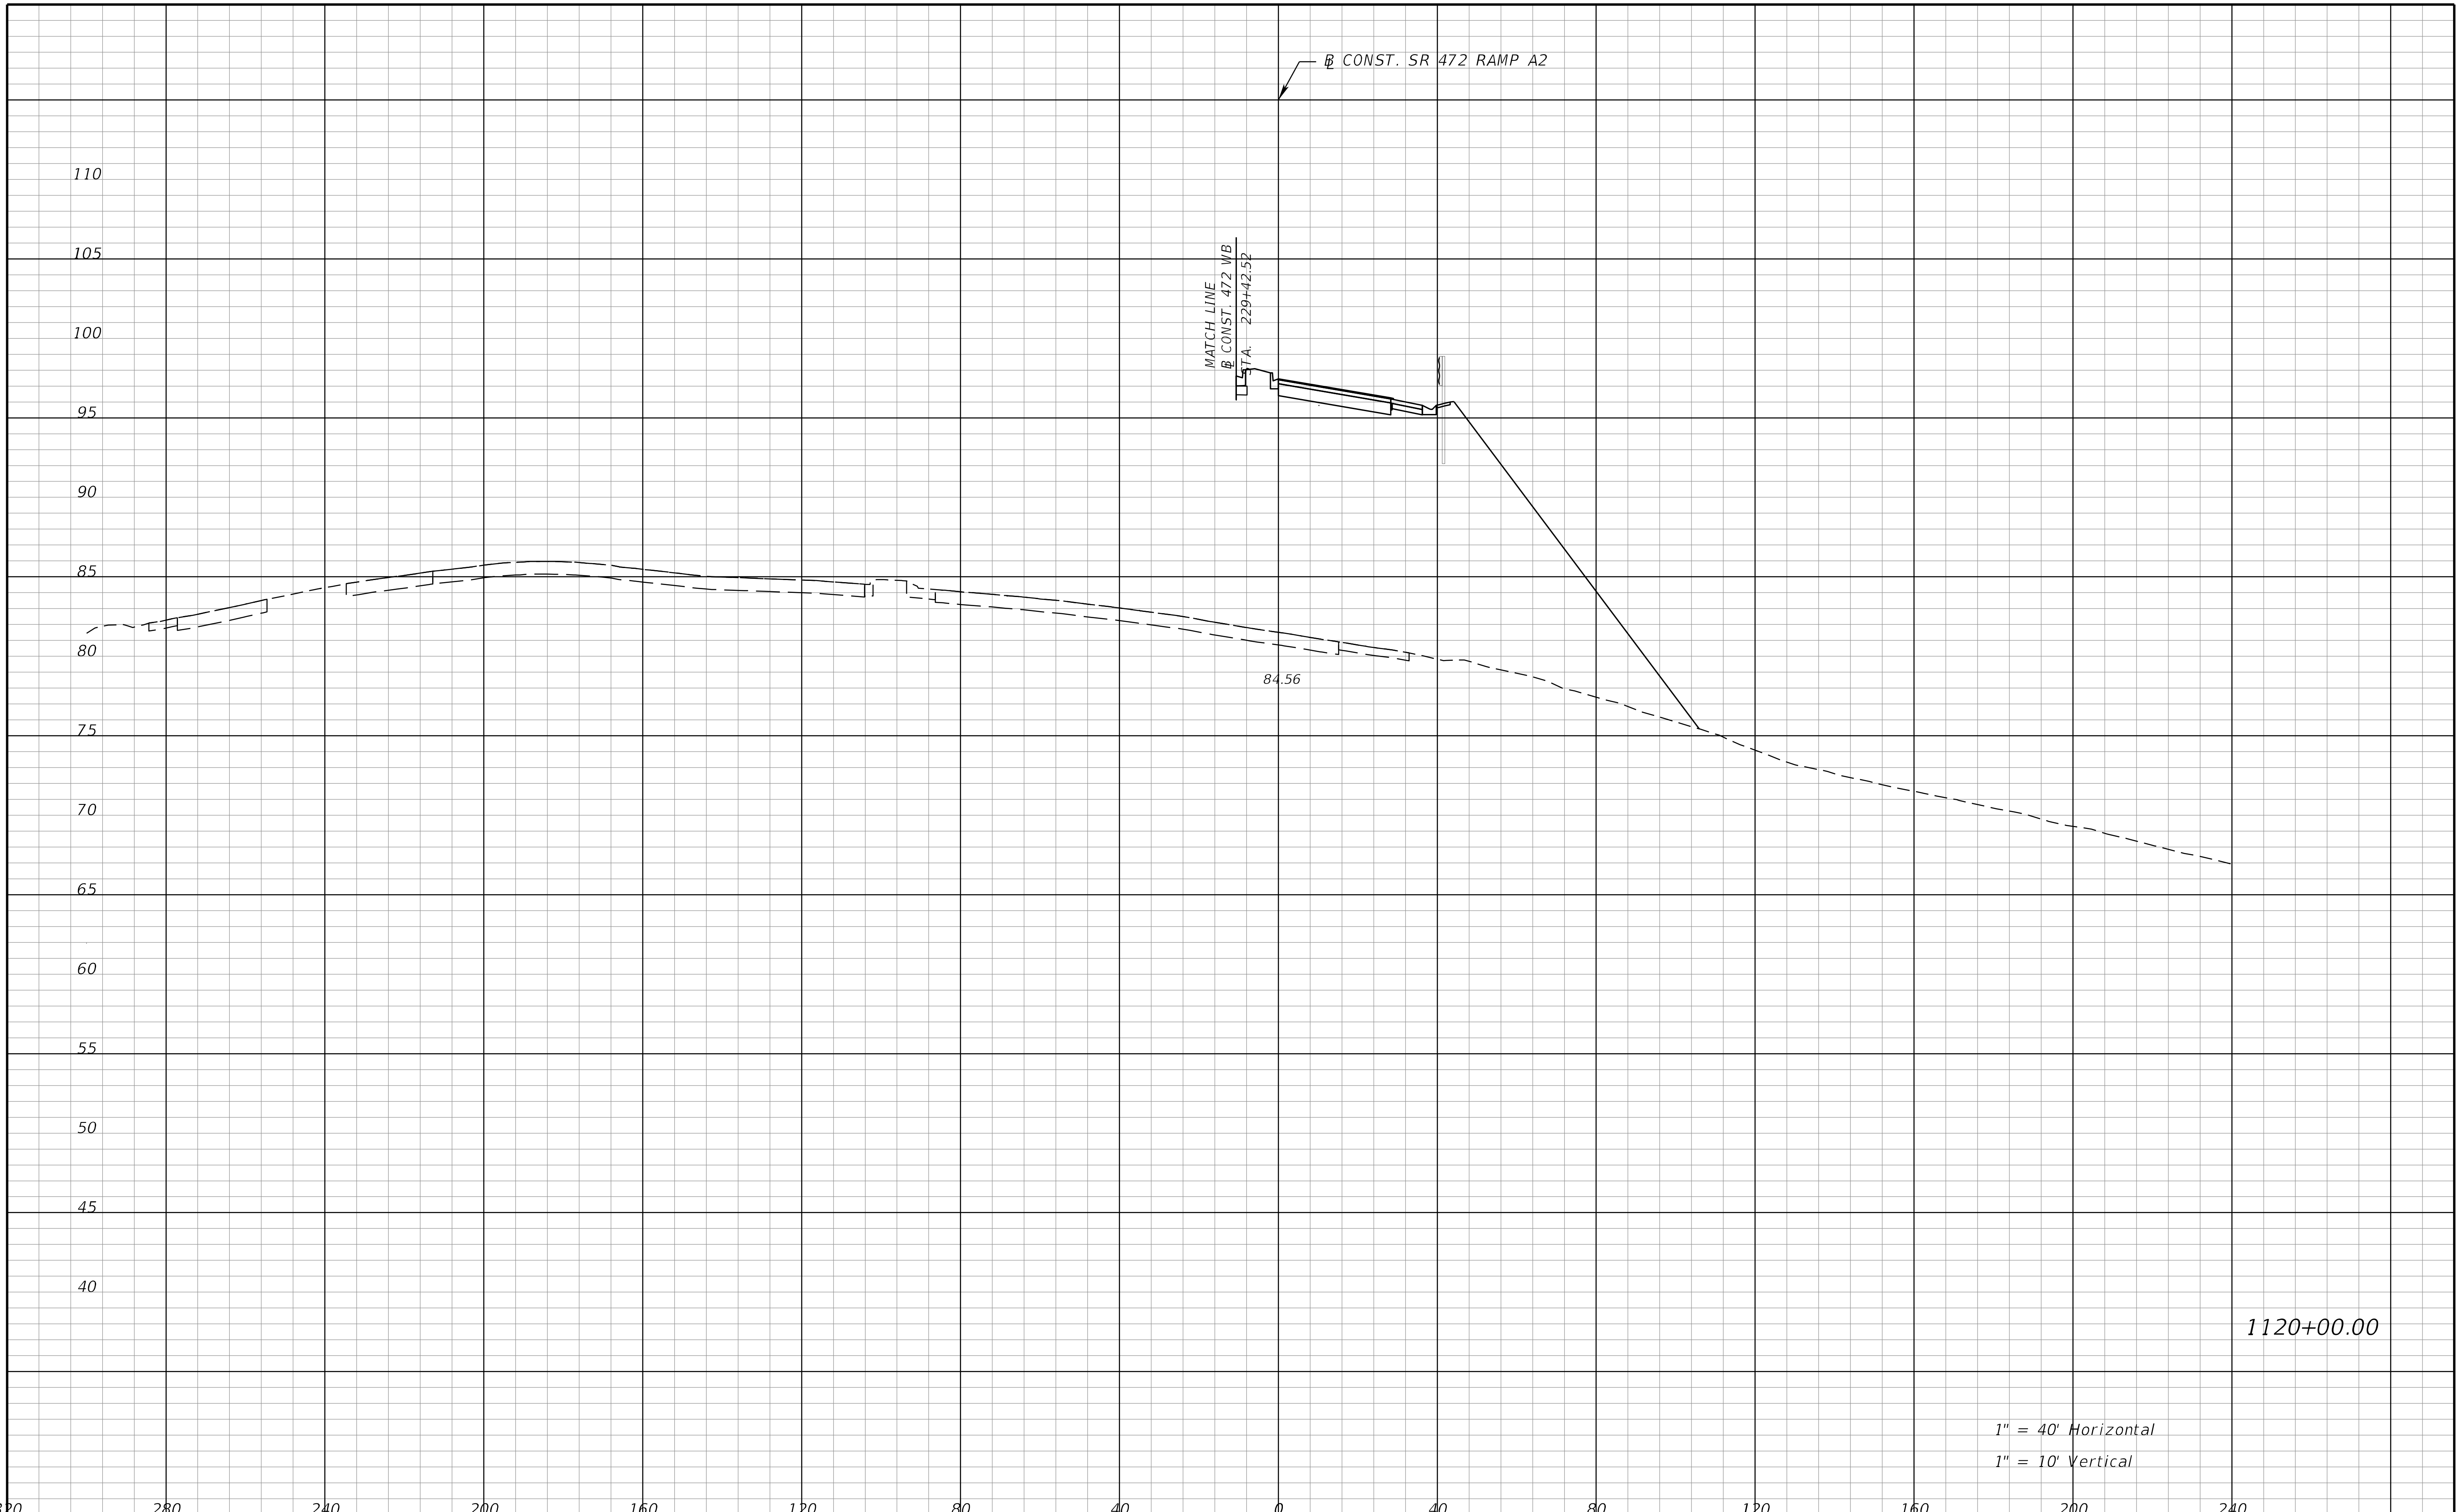

THE OFFICIAL RECORD OF THIS SHEET IS THE ELECTRONIC FILE DIGITALLY SIGNED AND SEALED UNDER RULE 61G15-23.004, F.A.C.

REVISIONS			
DATE	DESCRIPTION	DATE	DESCRIPTION

STANTEC CONSULTING SERVICES INC.
ENGINEER OF RECORD:
WILLIAM V. ANDERSON, P.E. NO.: 36682
11315 CORPORATE BLVD., SUITE 105
ORLANDO, FLORIDA 32817
(407) 823-8966
CERTIFICATE OF AUTHORIZATION NO. 27013

STATE OF FLORIDA
DEPARTMENT OF TRANSPORTATION

ROAD NO.	COUNTY	FINANCIAL PROJECT ID
SR400	VOLUSIA	408464-2-32-01

CROSS SECTIONS
SR 472 RAMP A2

SHEET NO.
1281

jchassee 6/14/2019 4:30:34 PM Rdxsrd_shg V:\2158\active\CADD\40846423201\roadway\RDXSRD08_472Ramps.DGN

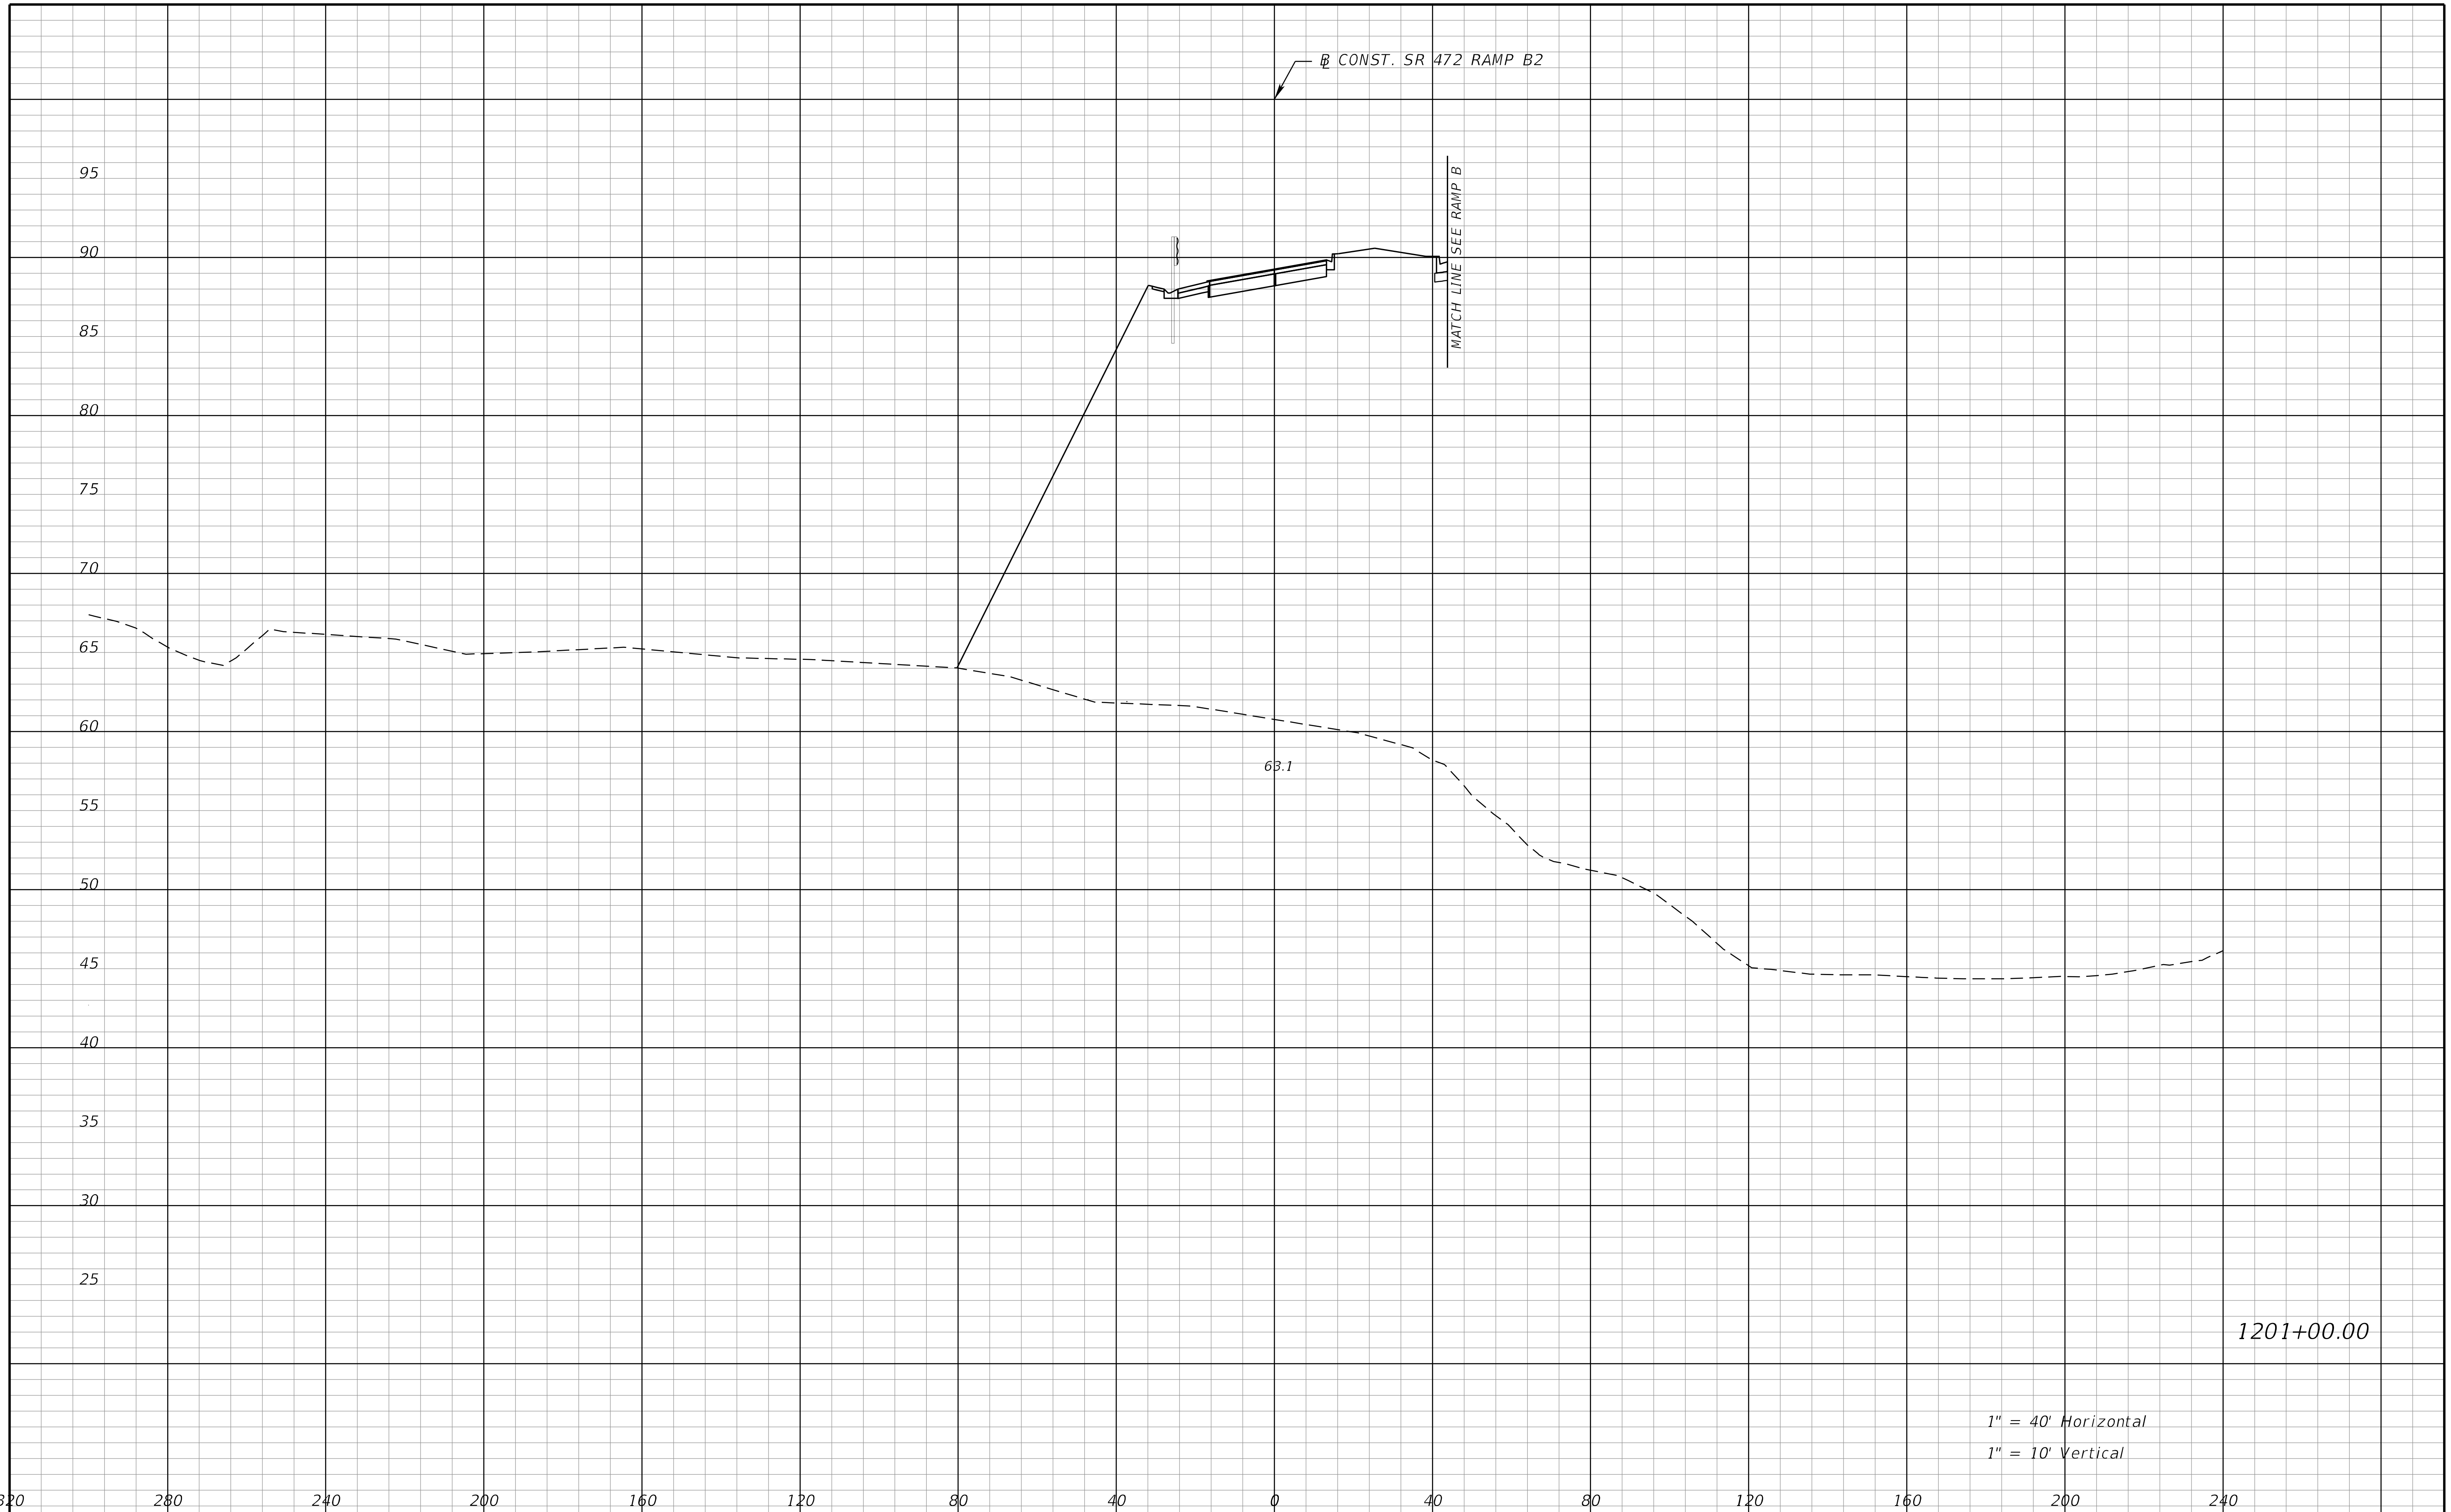

THE OFFICIAL RECORD OF THIS SHEET IS THE ELECTRONIC FILE DIGITALLY SIGNED AND SEALED UNDER RULE 61G15-23.004, F.A.C.

REVISIONS			
DATE	DESCRIPTION	DATE	DESCRIPTION

STANTEC CONSULTING SERVICES INC.
ENGINEER OF RECORD:
WILLIAM V. ANDERSON, P.E. NO.: 36682
11315 CORPORATE BLVD., SUITE 105
ORLANDO, FLORIDA 32817
(407) 823-8966
CERTIFICATE OF AUTHORIZATION NO. 27013

STATE OF FLORIDA
DEPARTMENT OF TRANSPORTATION

ROAD NO.	COUNTY	FINANCIAL PROJECT ID
SR400	VOLUSIA	408464-2-32-01

CROSS SECTIONS
SR 472 RAMP B2

SHEET NO.
1282

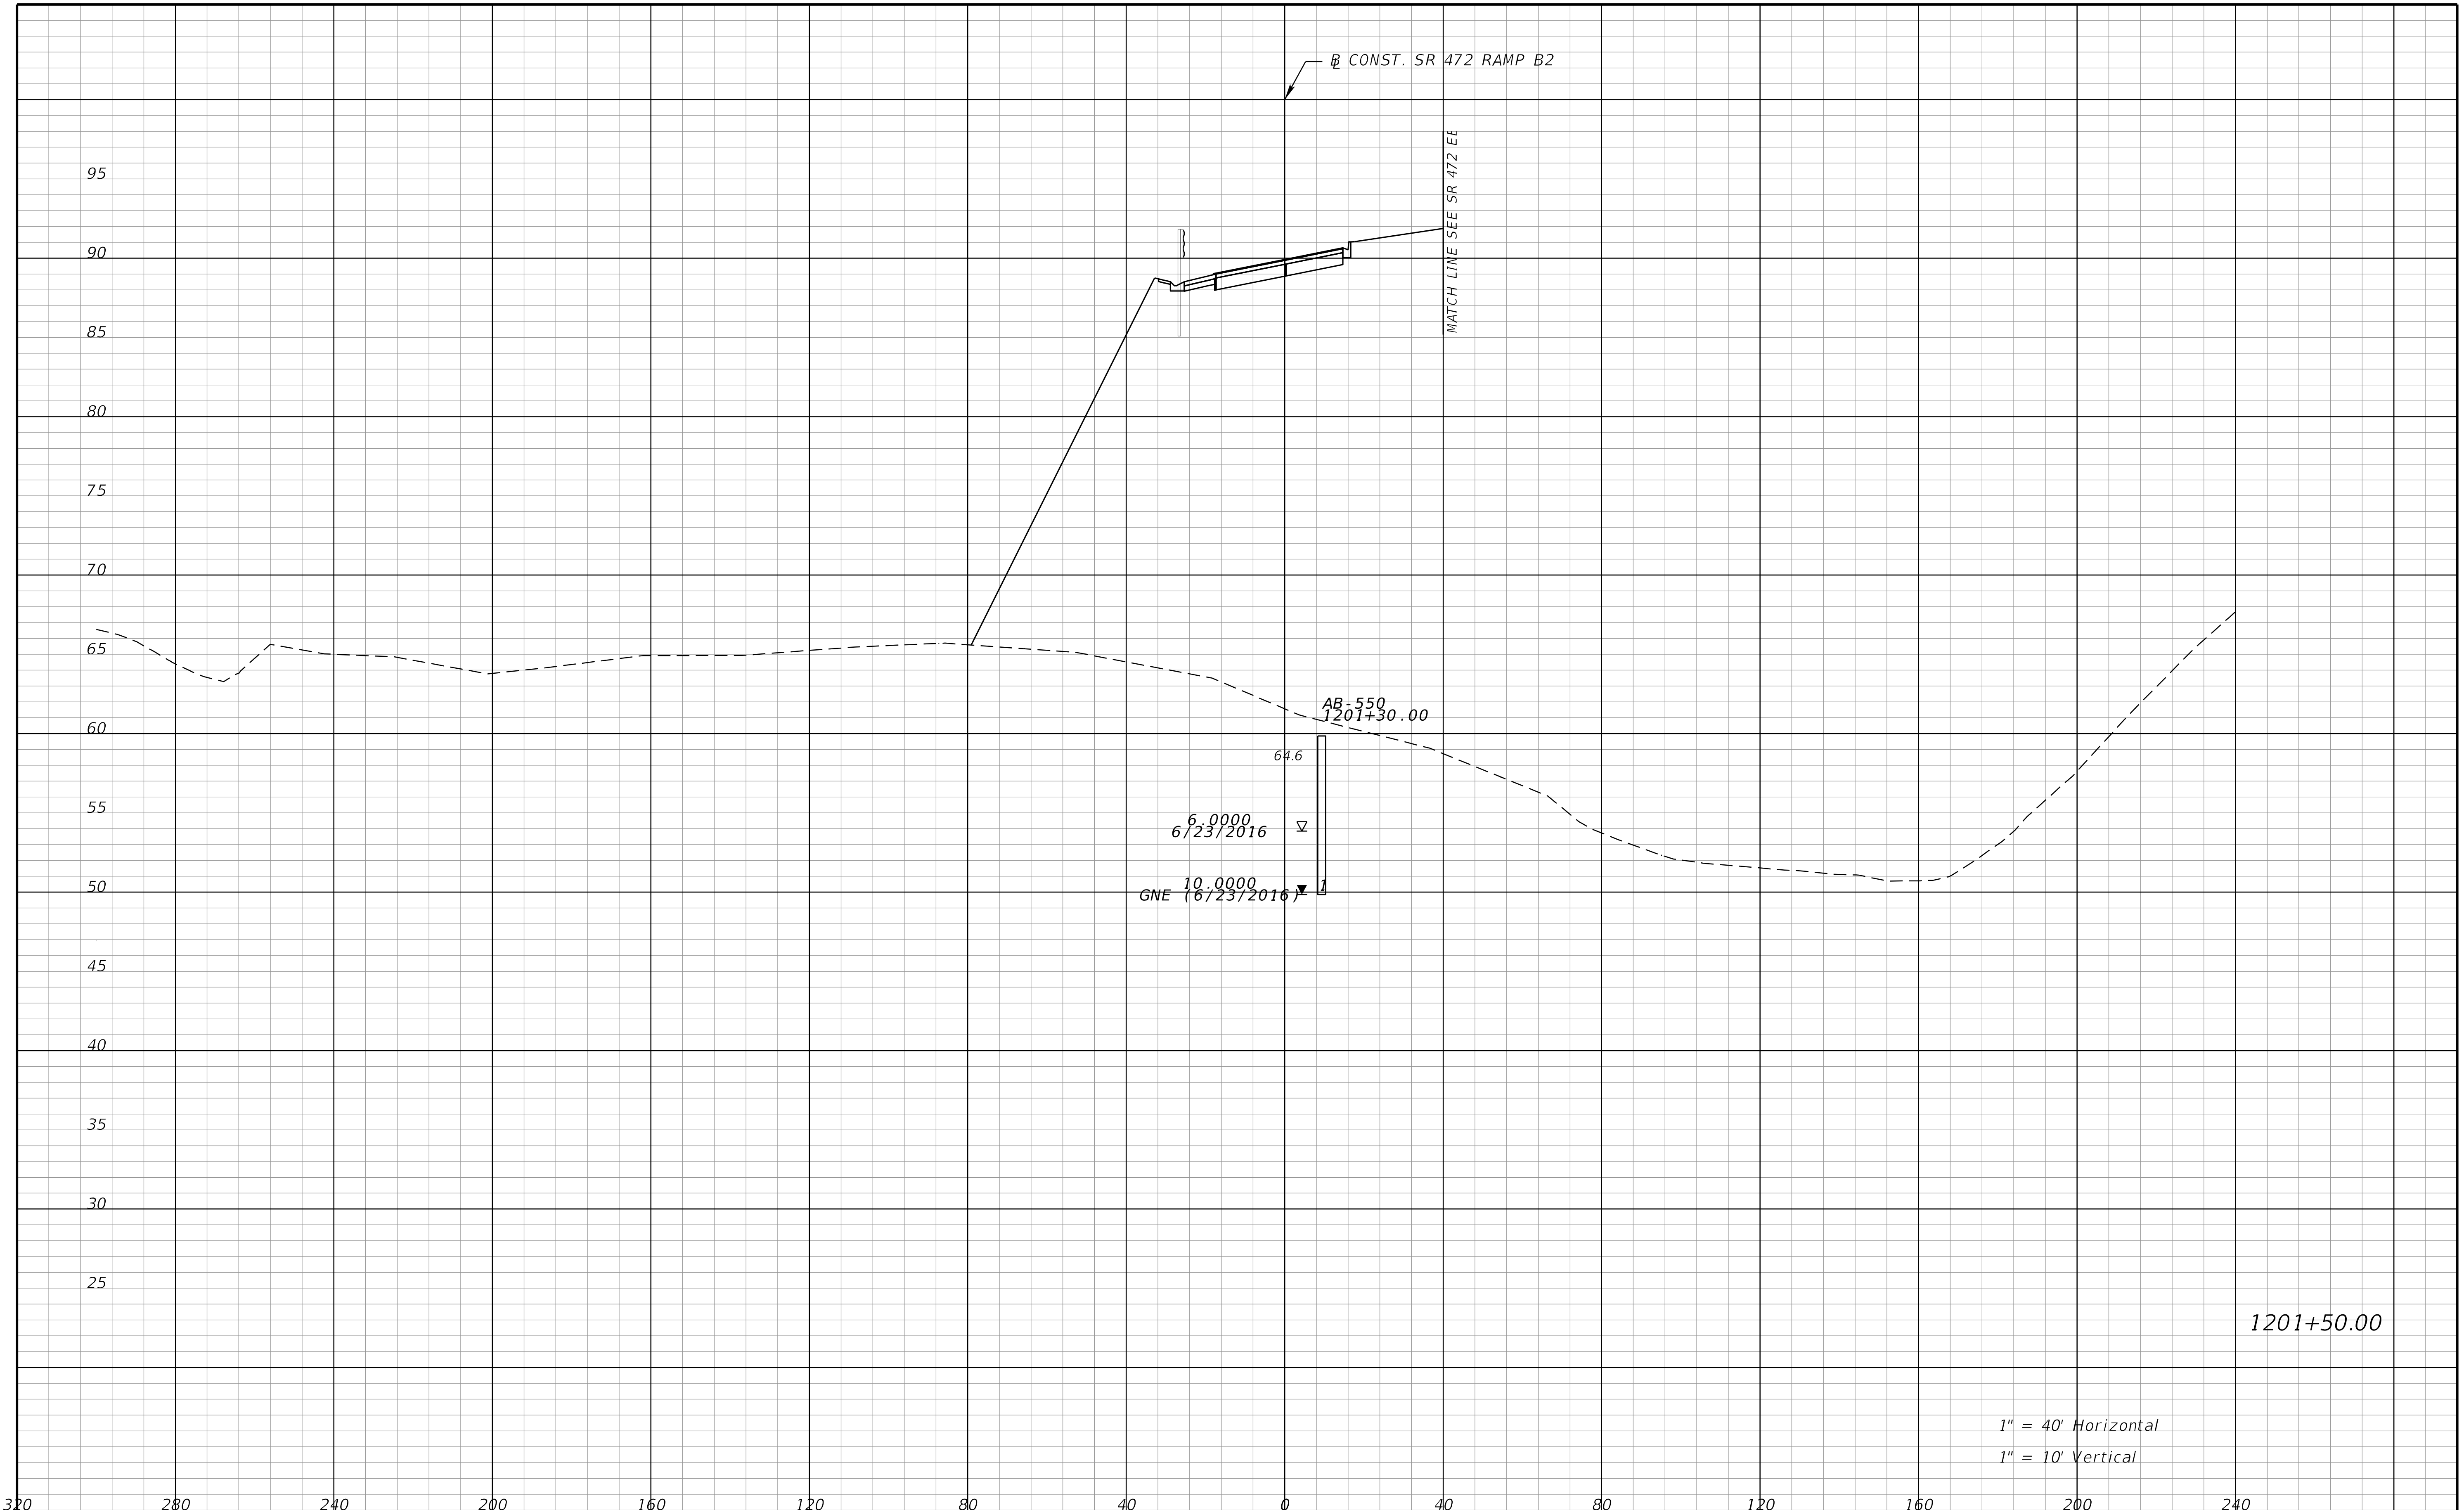

REVISIONS			
DATE	DESCRIPTION	DATE	DESCRIPTION

STANTEC CONSULTING SERVICES INC.
ENGINEER OF RECORD:
WILLIAM V. ANDERSON, P.E. NO.: 36682
11315 CORPORATE BLVD., SUITE 105
ORLANDO, FLORIDA 32817
(407) 823-8966
CERTIFICATE OF AUTHORIZATION NO. 27013

STATE OF FLORIDA
DEPARTMENT OF TRANSPORTATION

ROAD NO.	COUNTY	FINANCIAL PROJECT ID
SR400	VOLUSIA	408464-2-32-01

CROSS SECTIONS
SR 472 RAMP B2

SHEET NO. 1283

THE OFFICIAL RECORD OF THIS SHEET IS THE ELECTRONIC FILE DIGITALLY SIGNED AND SEALED UNDER RULE 61G15-23.004, F.A.C.

jchassee 6/14/2019 4:30:34 PM Rdxsrd_shg V:\2158\active\CADD\40846423201\roadway\RDXSRD08_472Ramps.DGN

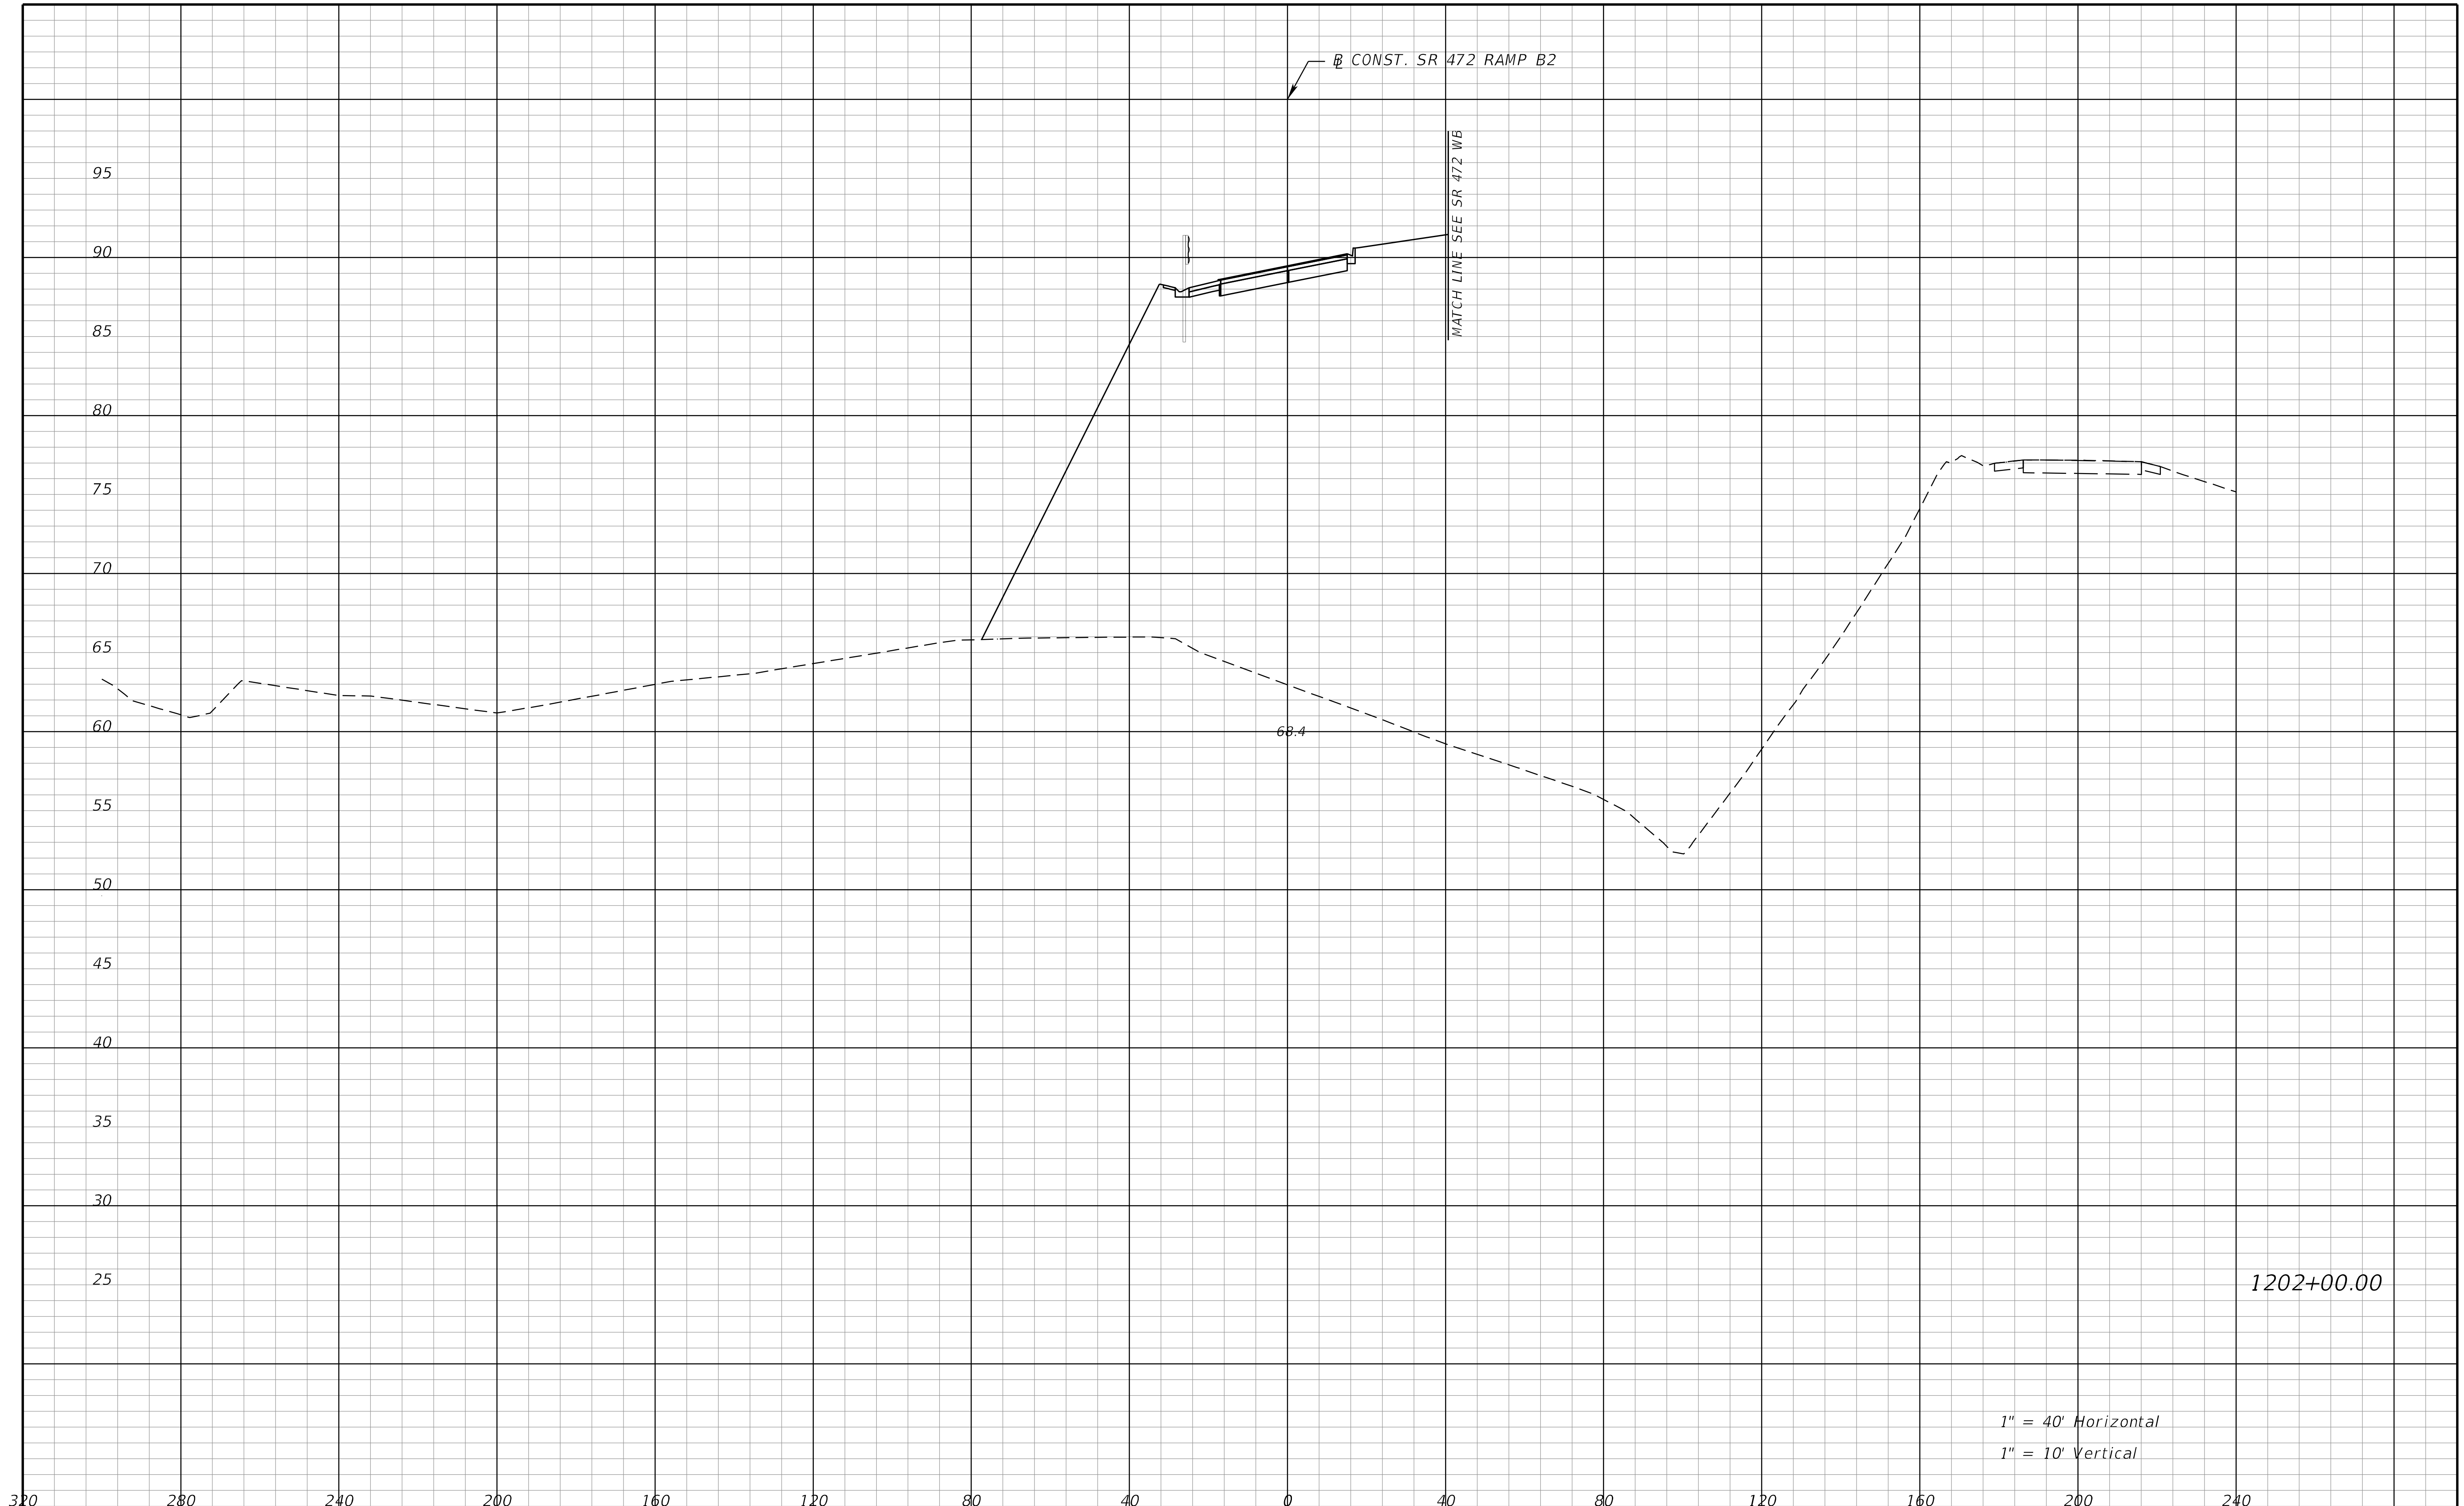

THE OFFICIAL RECORD OF THIS SHEET IS THE ELECTRONIC FILE DIGITALLY SIGNED AND SEALED UNDER RULE 61G15-23.004, F.A.C.

REVISIONS			
DATE	DESCRIPTION	DATE	DESCRIPTION

STANTEC CONSULTING SERVICES INC.
ENGINEER OF RECORD:
WILLIAM V. ANDERSON, P.E. NO.: 36682
11315 CORPORATE BLVD., SUITE 105
ORLANDO, FLORIDA 32817
(407) 823-8966
CERTIFICATE OF AUTHORIZATION NO. 27013

STATE OF FLORIDA
DEPARTMENT OF TRANSPORTATION

ROAD NO.	COUNTY	FINANCIAL PROJECT ID
SR400	VOLUSIA	408464-2-32-01

CROSS SECTIONS
SR 472 RAMP B2

SHEET NO.
1284

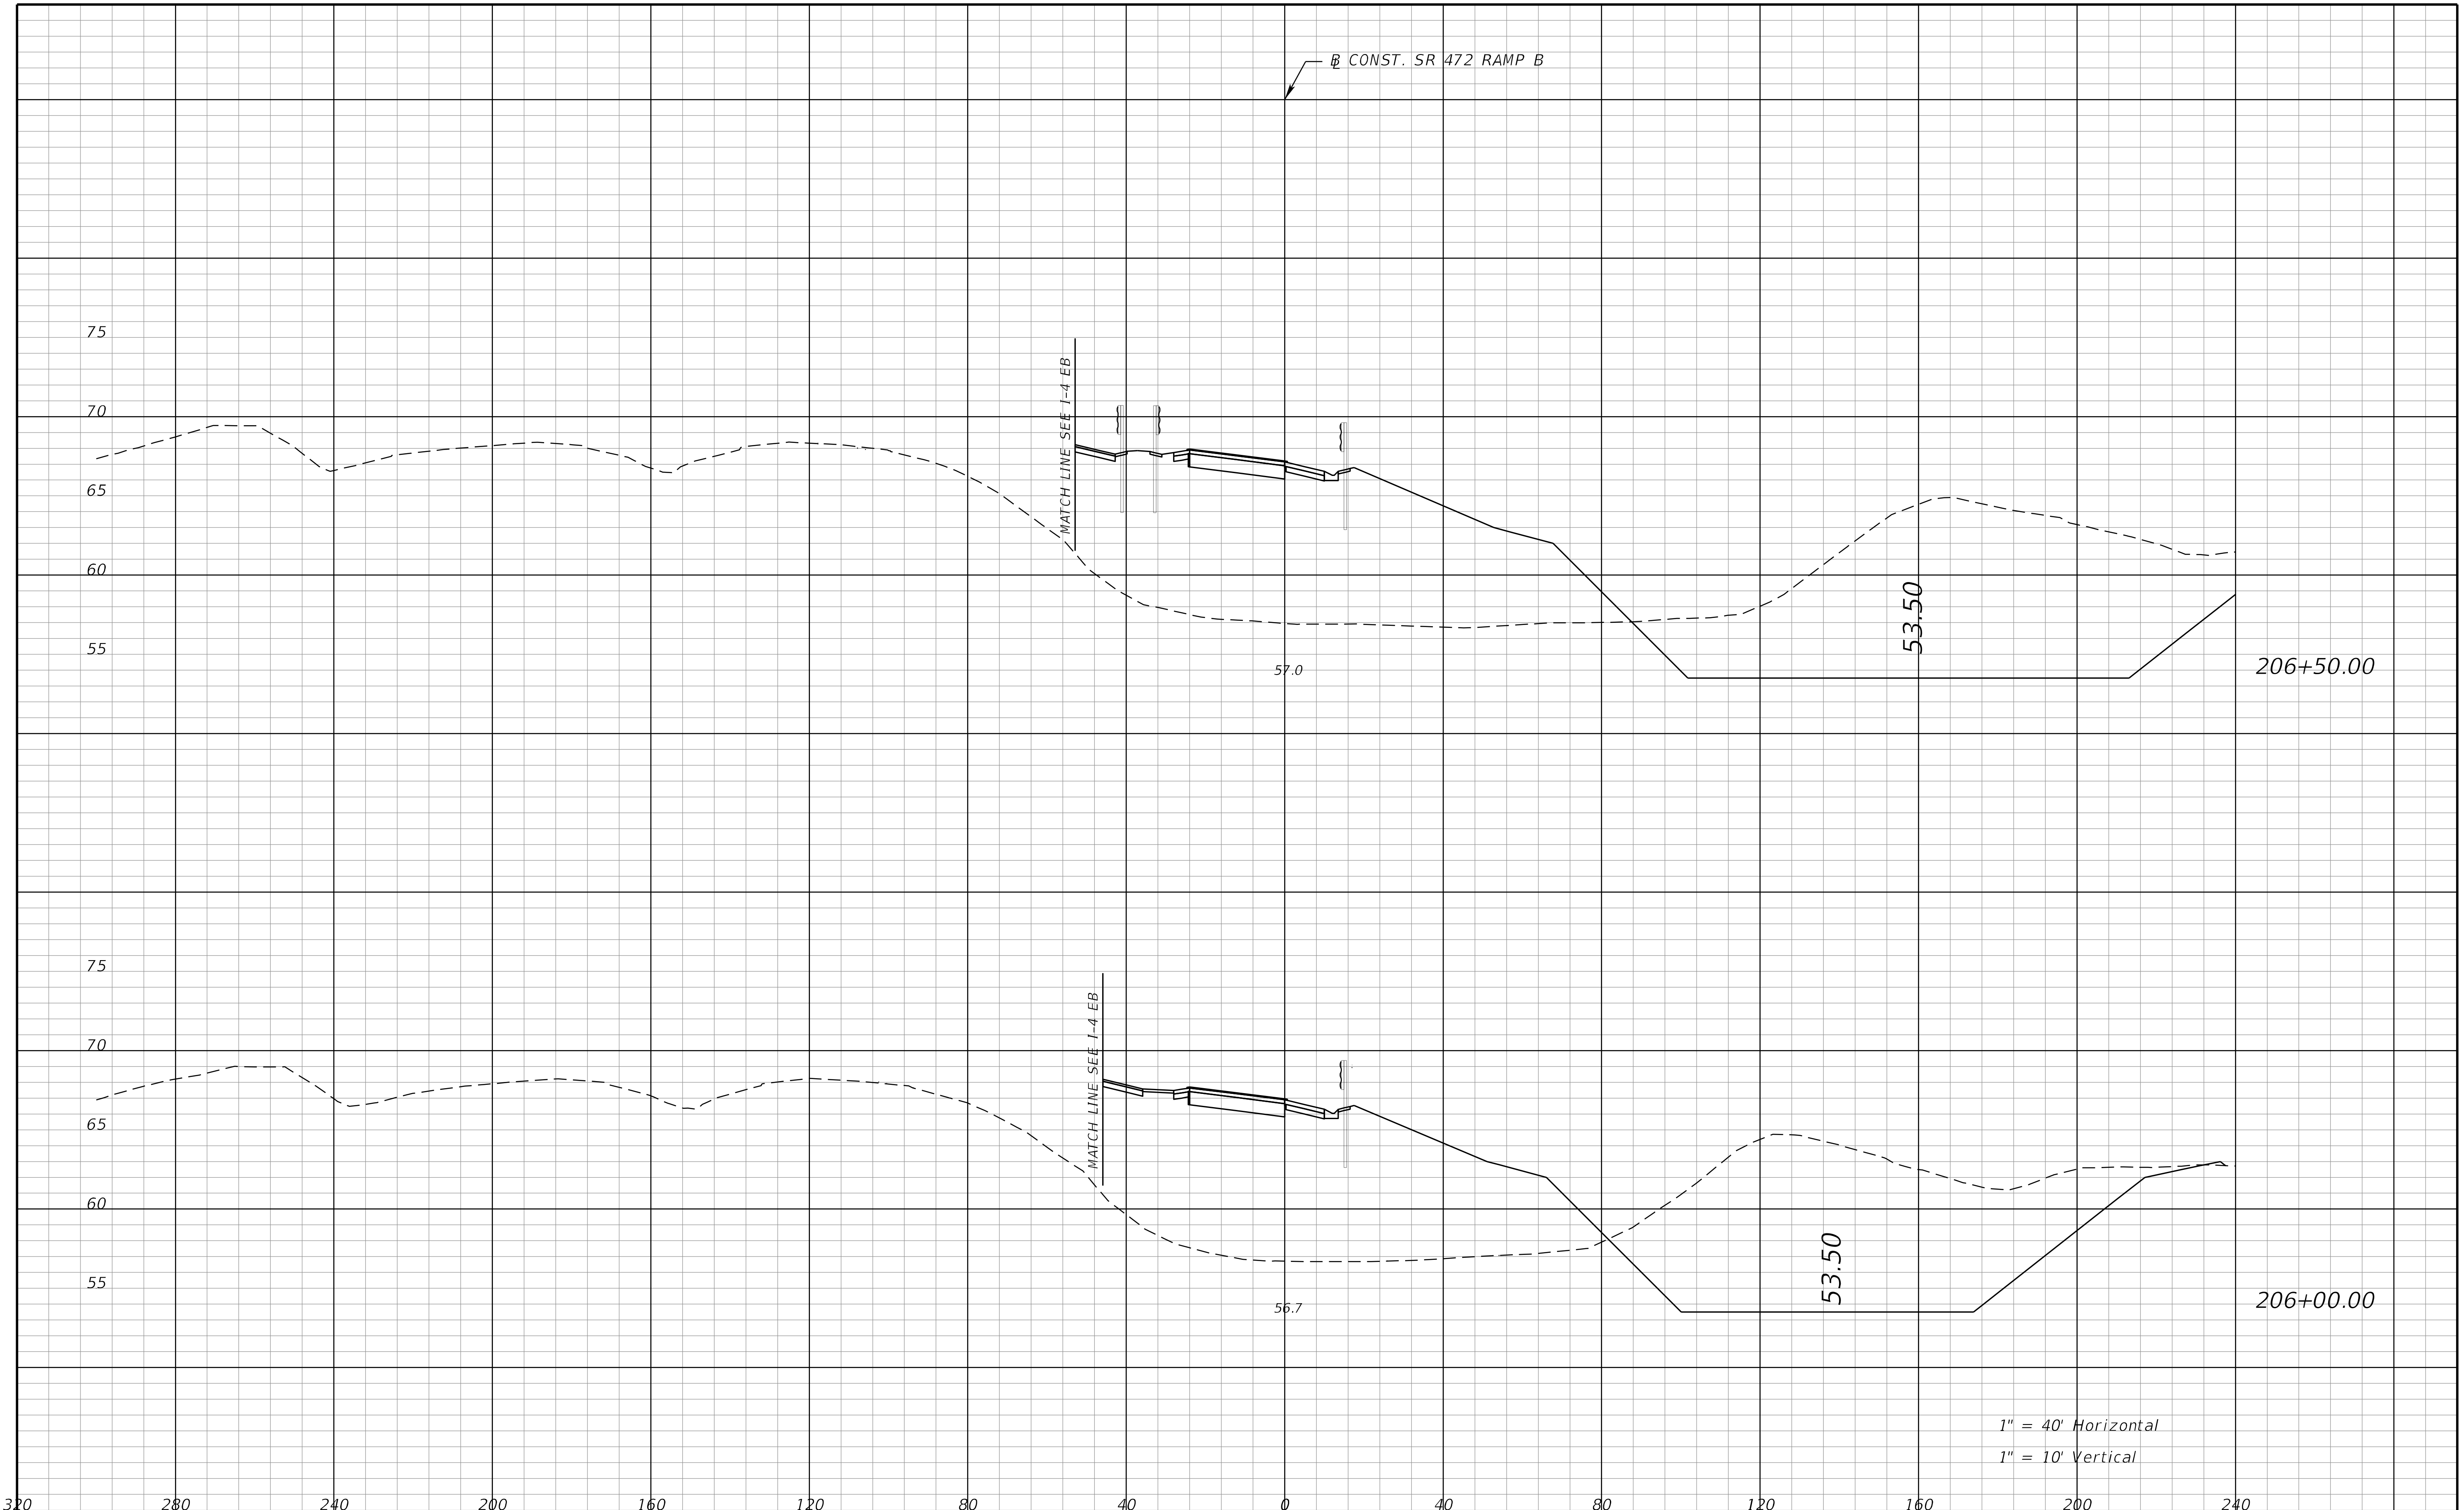

REVISIONS			
DATE	DESCRIPTION	DATE	DESCRIPTION

STANTEC CONSULTING SERVICES INC.
ENGINEER OF RECORD:
WILLIAM V. ANDERSON, P.E. NO.: 36682
11315 CORPORATE BLVD., SUITE 105
ORLANDO, FLORIDA 32817
(407) 823-8966
CERTIFICATE OF AUTHORIZATION NO. 27013

STATE OF FLORIDA
DEPARTMENT OF TRANSPORTATION

ROAD NO.	COUNTY	FINANCIAL PROJECT ID
SR400	VOLUSIA	408464-2-32-01

CROSS SECTIONS
SR 472 RAMP B

SHEET NO.
1285

THE OFFICIAL RECORD OF THIS SHEET IS THE ELECTRONIC FILE DIGITALLY SIGNED AND SEALED UNDER RULE 61G15-23.004, F.A.C.

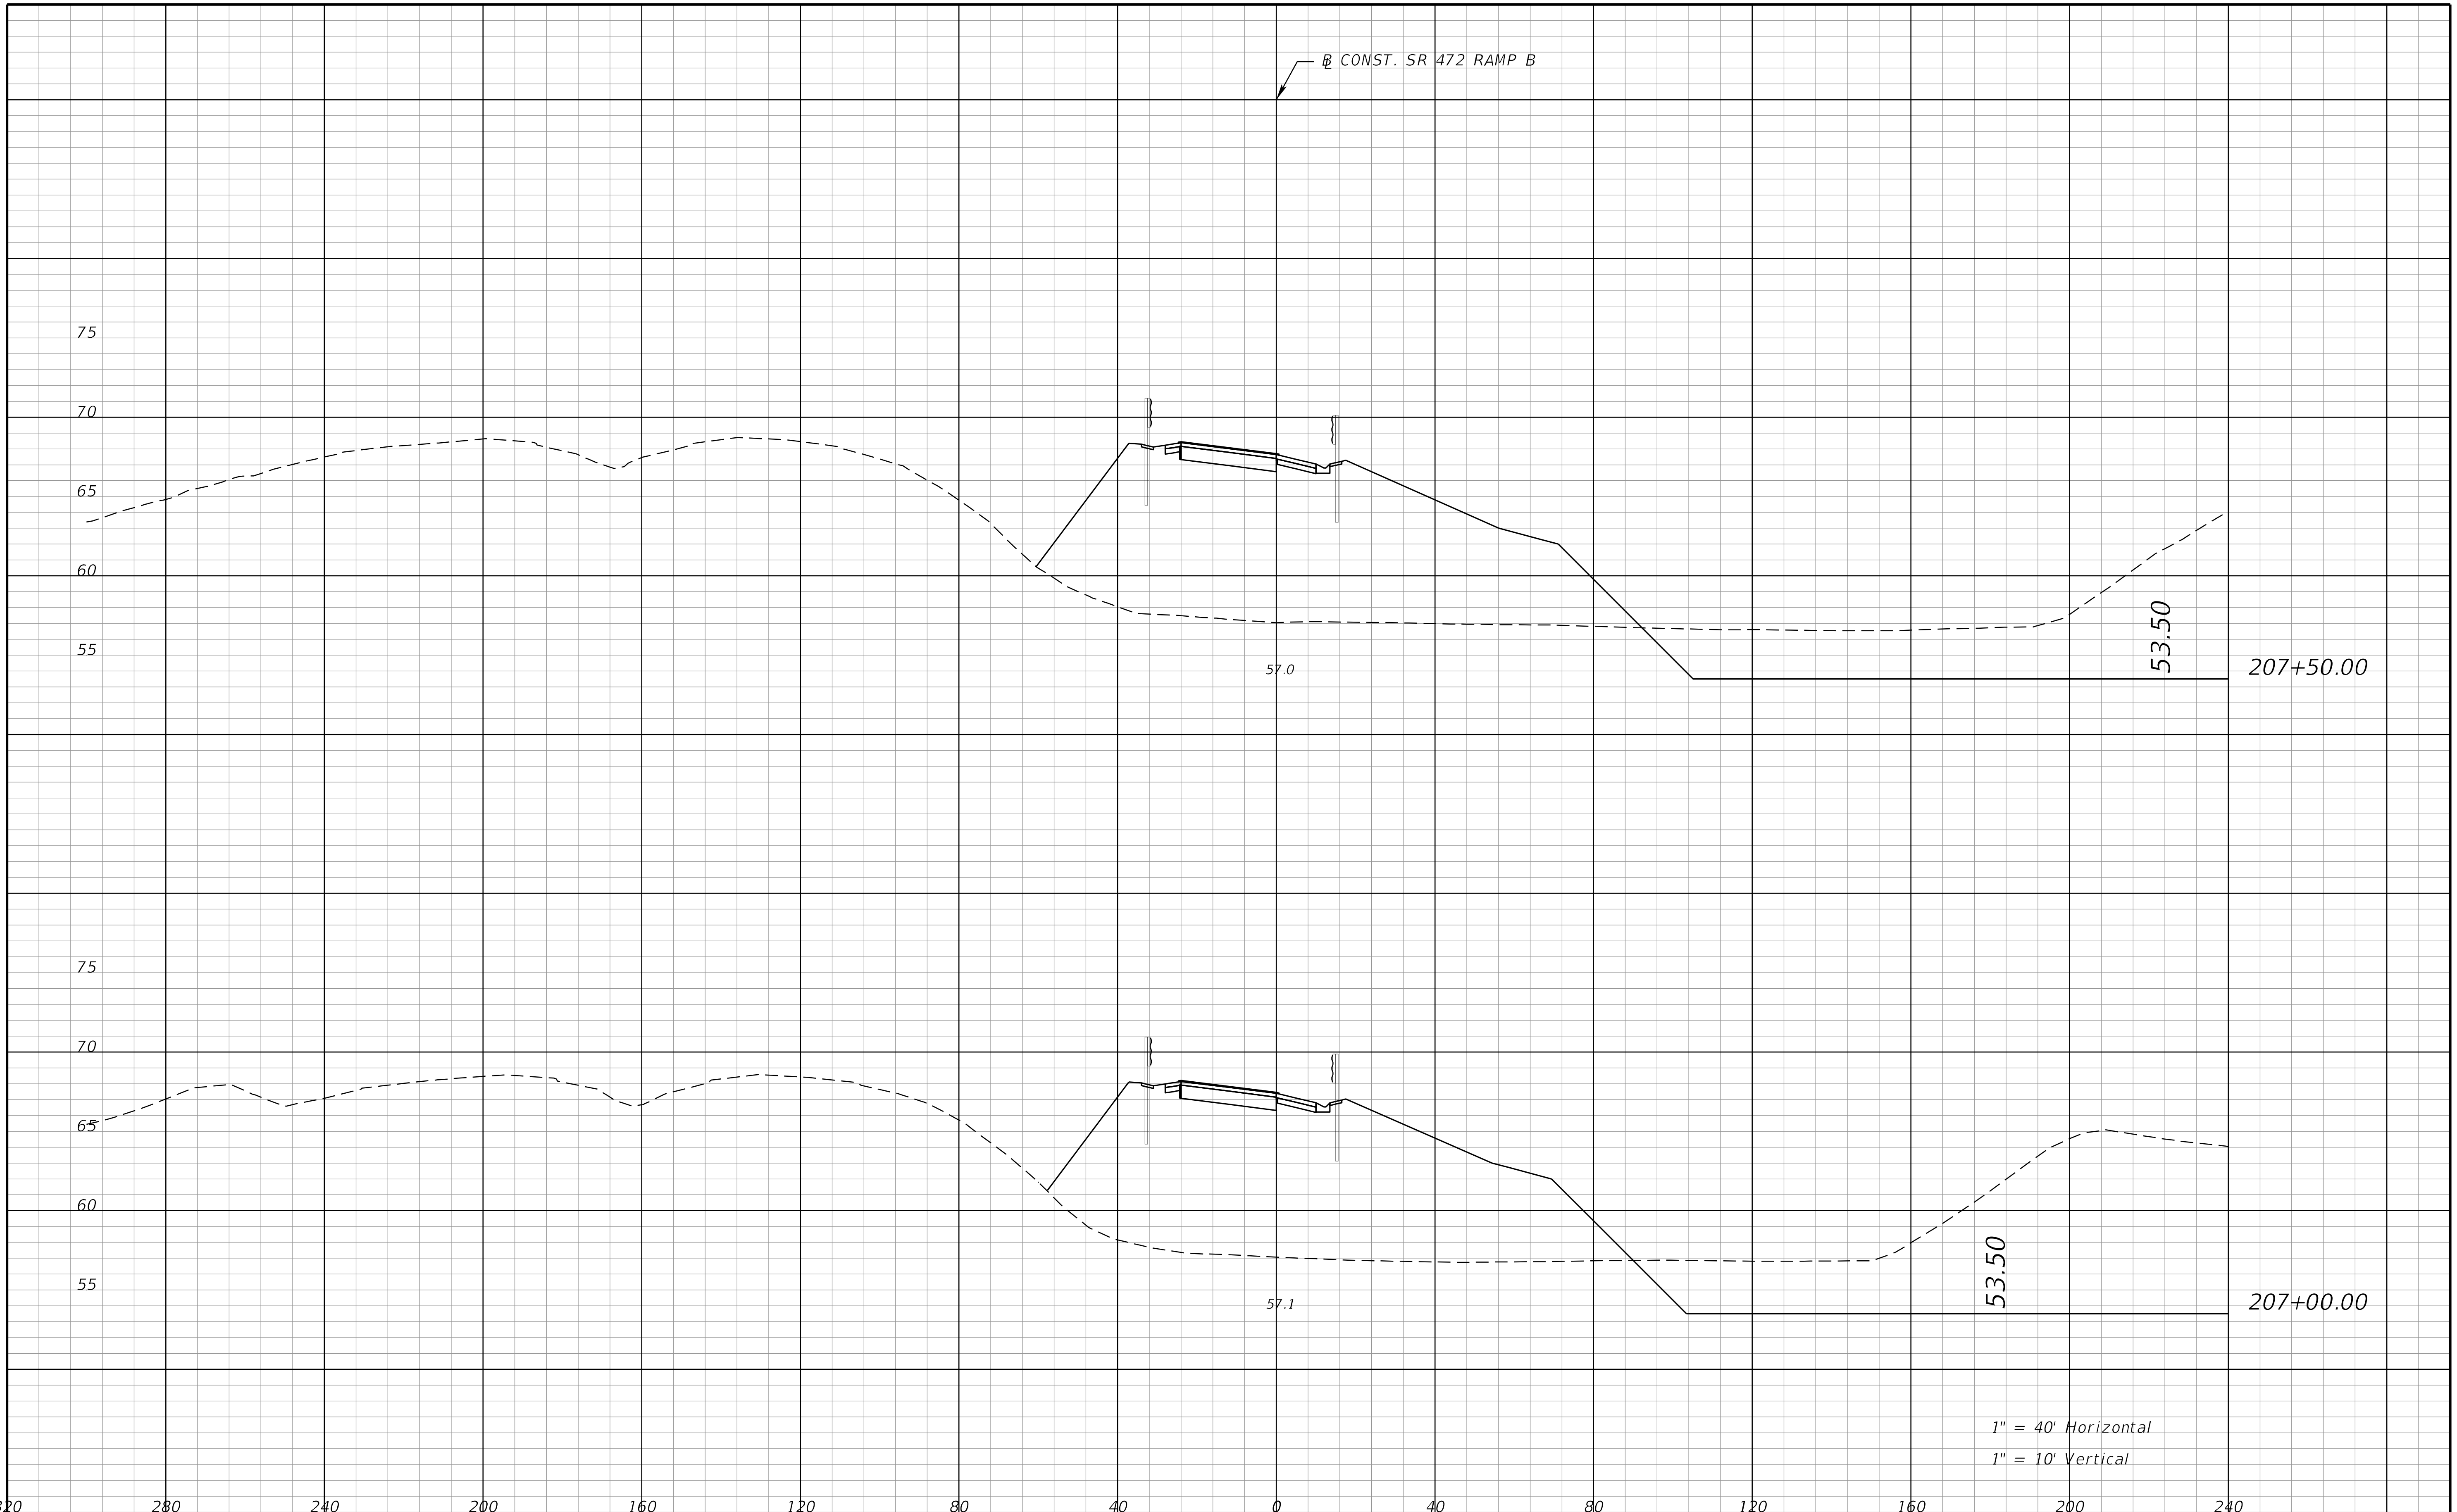

REVISIONS			
DATE	DESCRIPTION	DATE	DESCRIPTION

STANTEC CONSULTING SERVICES INC.
ENGINEER OF RECORD:
WILLIAM V. ANDERSON, P.E. NO.: 36682
11315 CORPORATE BLVD., SUITE 105
ORLANDO, FLORIDA 32817
(407) 823-8966
CERTIFICATE OF AUTHORIZATION NO. 27013

STATE OF FLORIDA
DEPARTMENT OF TRANSPORTATION

ROAD NO.	COUNTY	FINANCIAL PROJECT ID
SR400	VOLUSIA	408464-2-32-01

CROSS SECTIONS
SR 472 RAMP B

SHEET NO.
1286

THE OFFICIAL RECORD OF THIS SHEET IS THE ELECTRONIC FILE DIGITALLY SIGNED AND SEALED UNDER RULE 61G15-23.004, F.A.C.

jchassee 6/14/2019 4:30:35 PM Rdxsrd_shg V:\2158\active\CADD\40846423201\roadway\RDXSRD08_472Ramps.DGN

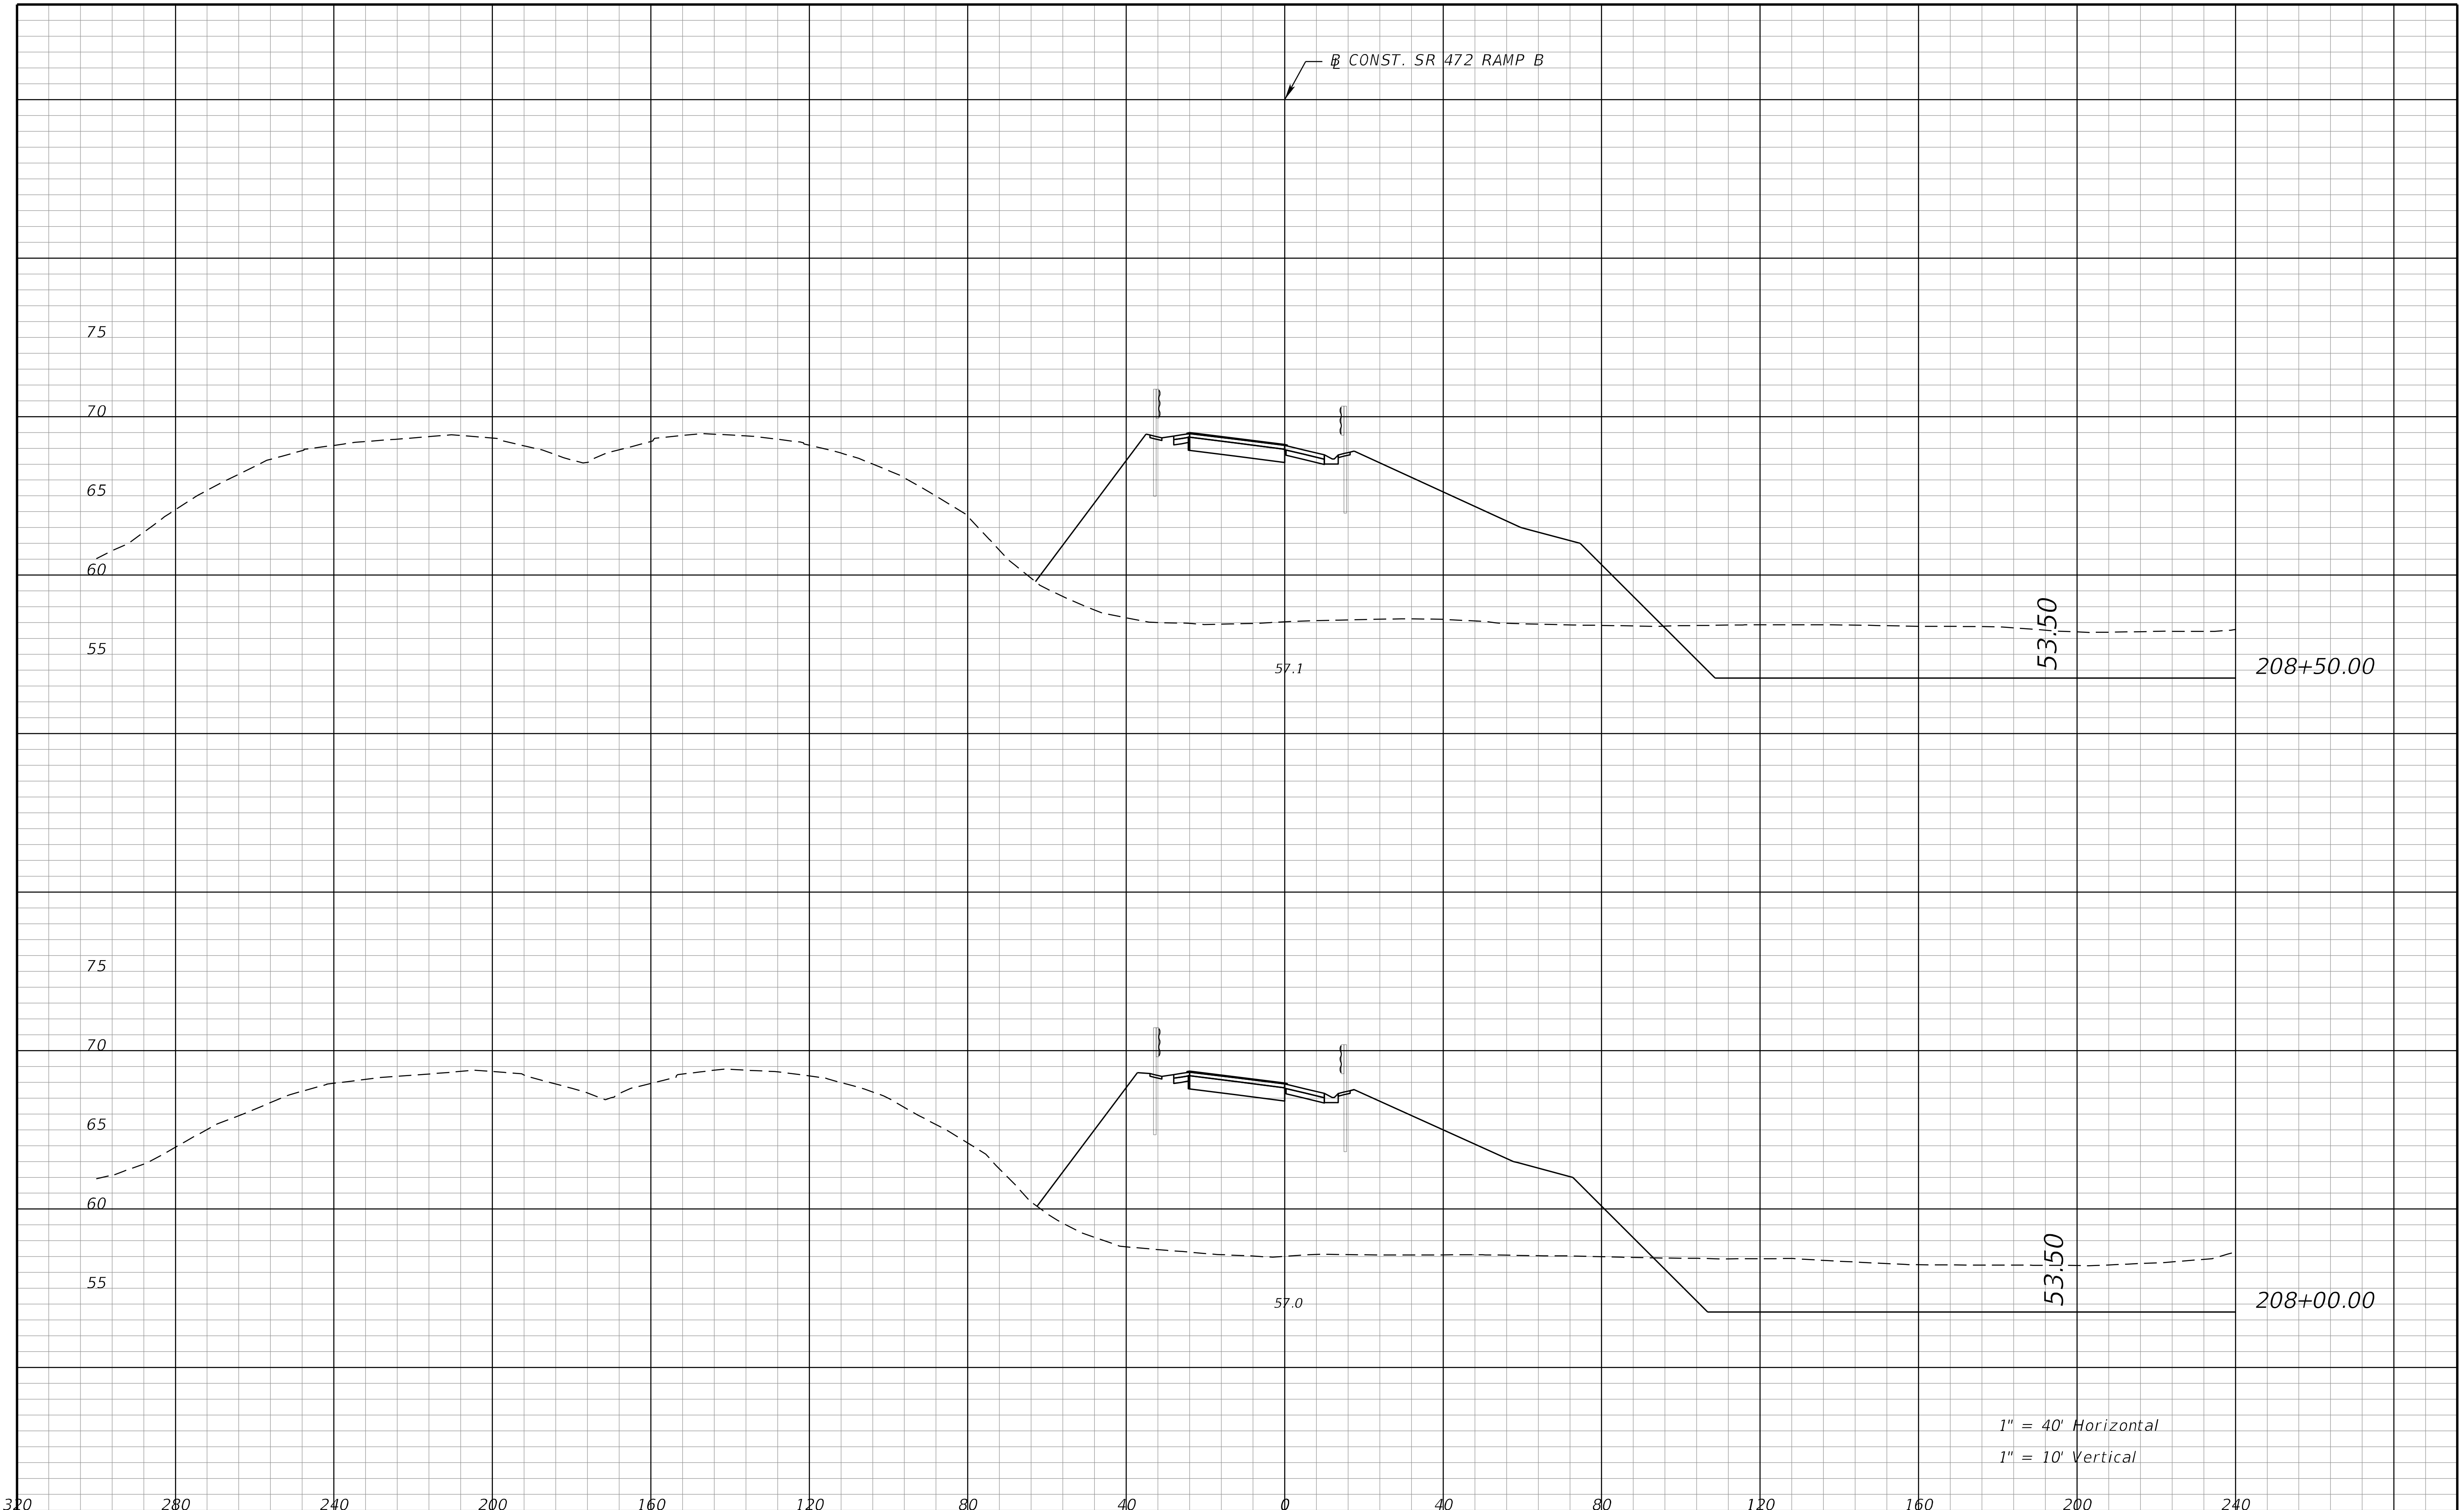

REVISIONS			
DATE	DESCRIPTION	DATE	DESCRIPTION

STANTEC CONSULTING SERVICES INC.
ENGINEER OF RECORD:
WILLIAM V. ANDERSON, P.E. NO.: 36682
11315 CORPORATE BLVD., SUITE 105
ORLANDO, FLORIDA 32817
(407) 823-8966
CERTIFICATE OF AUTHORIZATION NO. 27013

STATE OF FLORIDA
DEPARTMENT OF TRANSPORTATION

ROAD NO.	COUNTY	FINANCIAL PROJECT ID
SR400	VOLUSIA	408464-2-32-01

CROSS SECTIONS
SR 472 RAMP B

SHEET NO.
1287

THE OFFICIAL RECORD OF THIS SHEET IS THE ELECTRONIC FILE DIGITALLY SIGNED AND SEALED UNDER RULE 61G15-23.004, F.A.C.

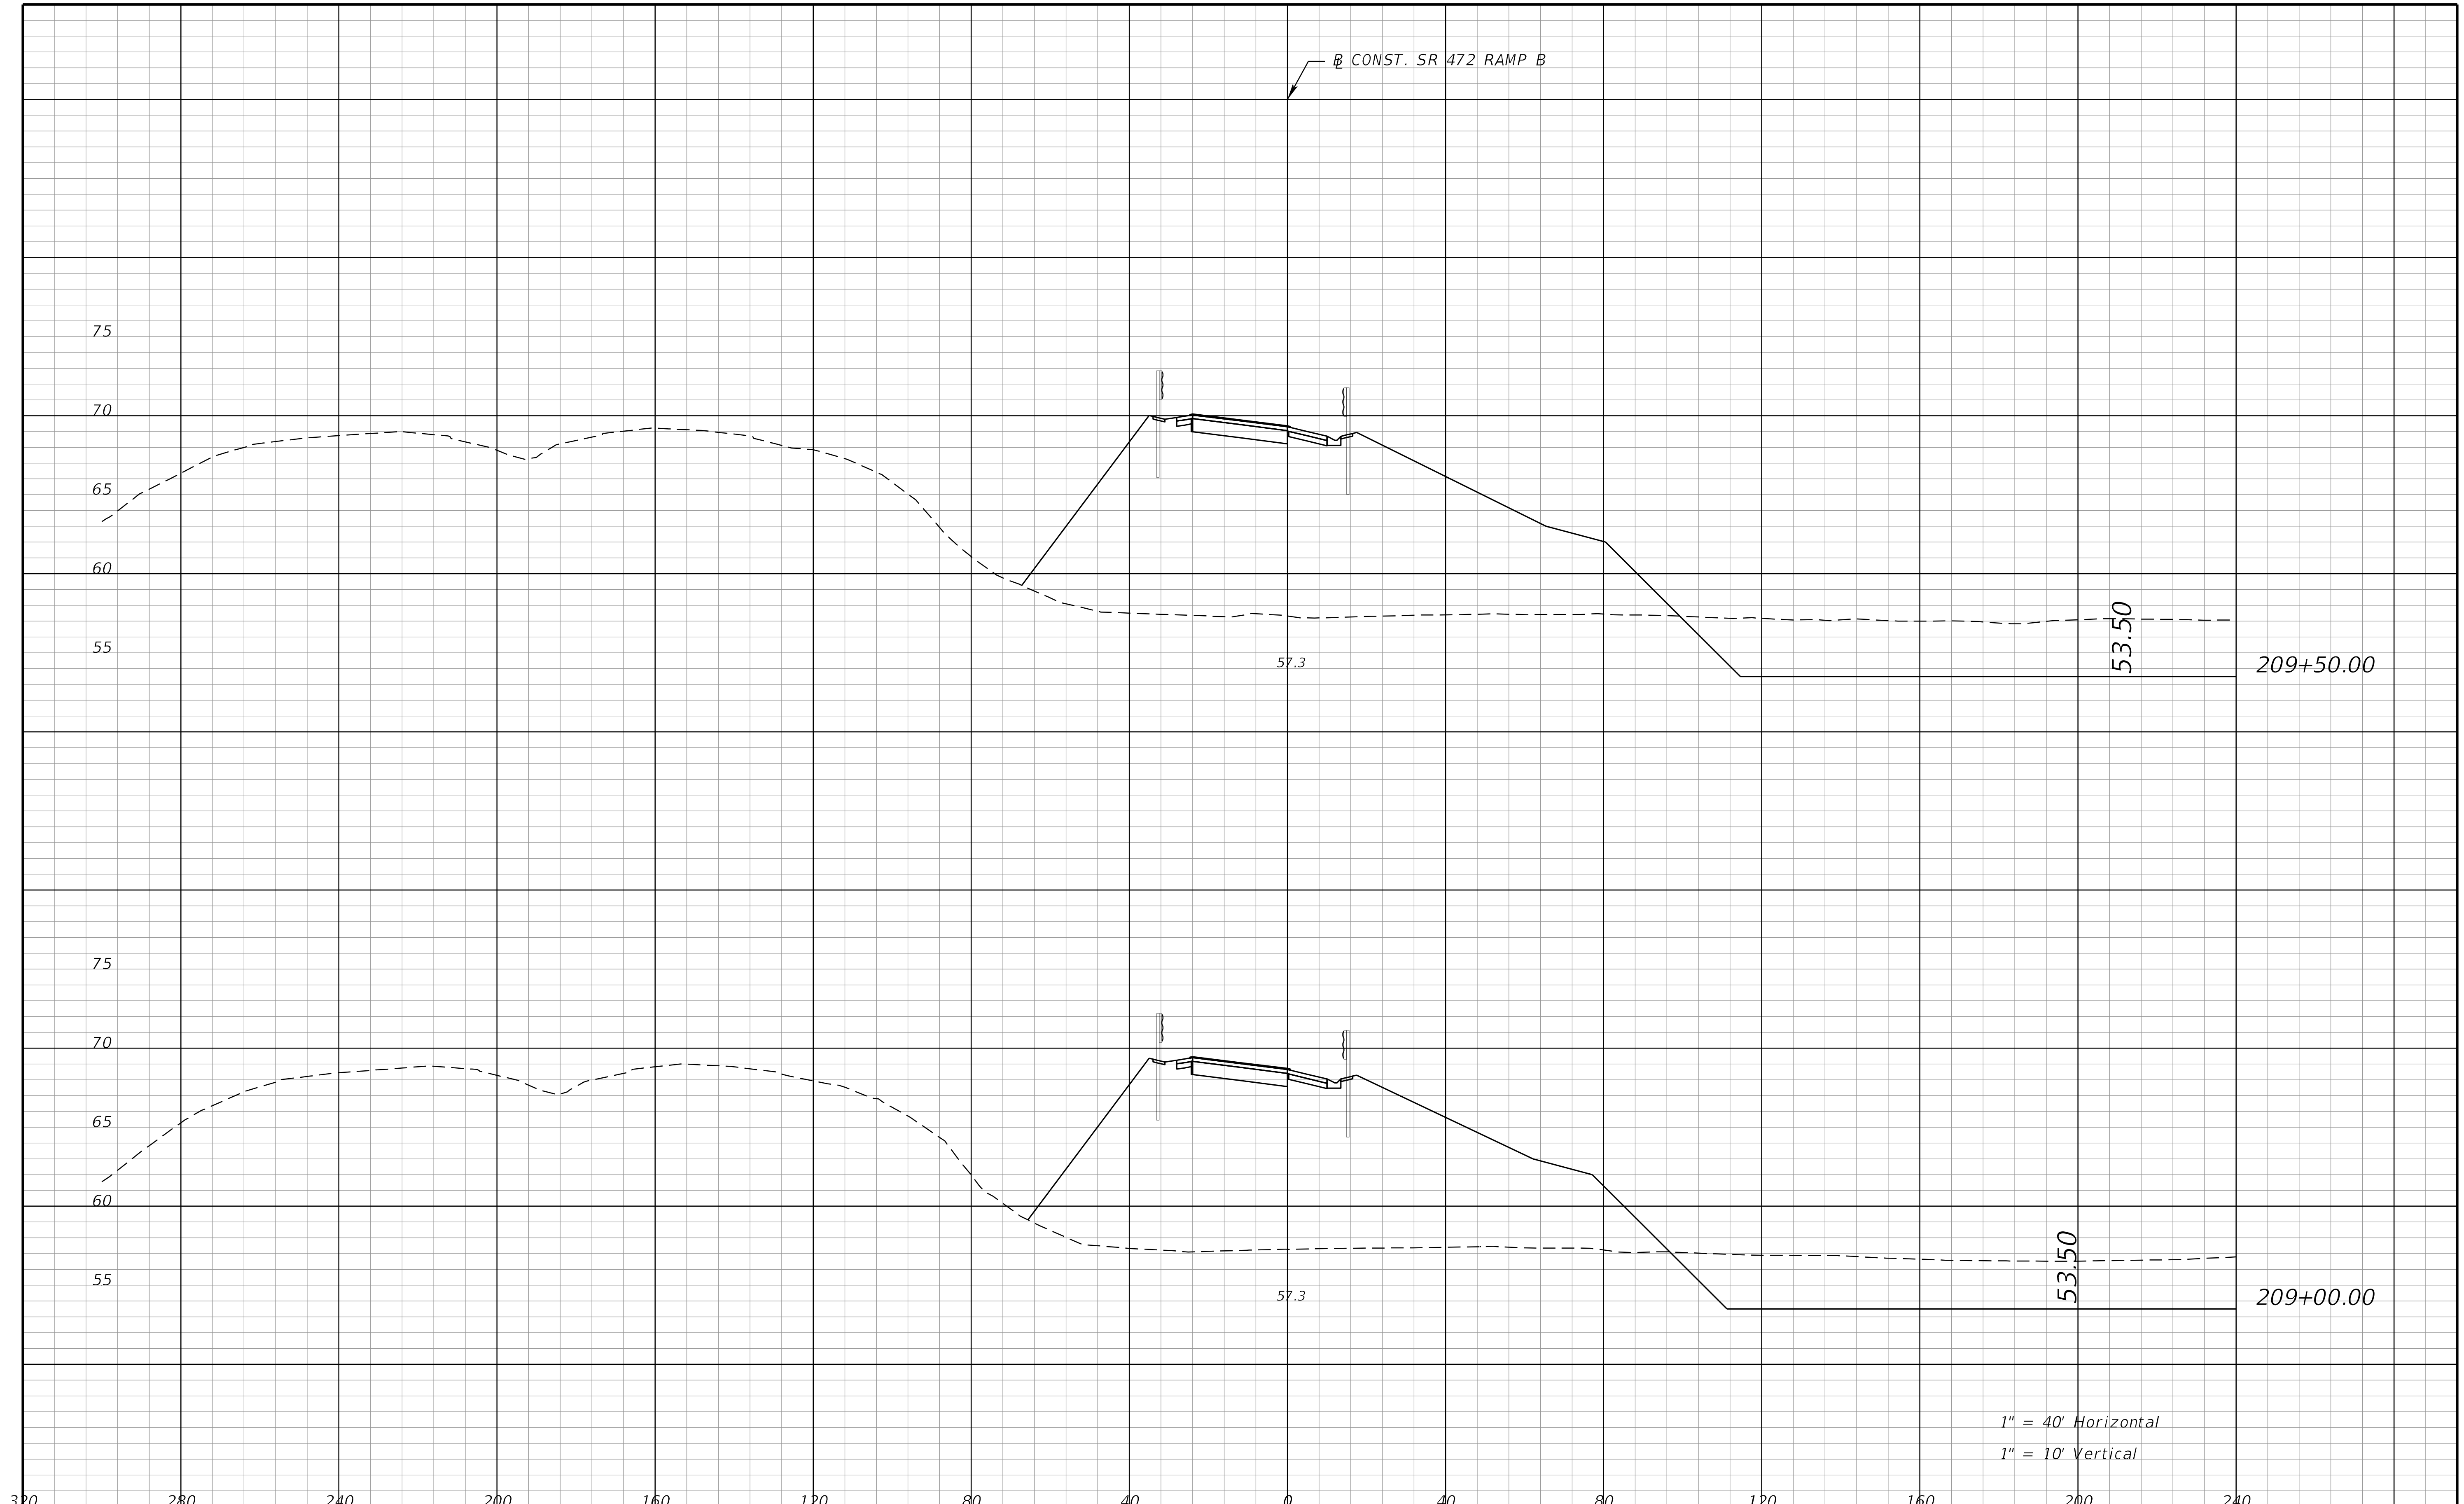

REVISIONS			
DATE	DESCRIPTION	DATE	DESCRIPTION

STANTEC CONSULTING SERVICES INC.
ENGINEER OF RECORD:
WILLIAM V. ANDERSON, P.E. NO.: 36682
11315 CORPORATE BLVD., SUITE 105
ORLANDO, FLORIDA 32817
(407) 823-8966
CERTIFICATE OF AUTHORIZATION NO. 27013

STATE OF FLORIDA
DEPARTMENT OF TRANSPORTATION

ROAD NO.	COUNTY	FINANCIAL PROJECT ID
SR400	VOLUSIA	408464-2-32-01

CROSS SECTIONS
SR 472 RAMP B

SHEET NO.
1288

THE OFFICIAL RECORD OF THIS SHEET IS THE ELECTRONIC FILE DIGITALLY SIGNED AND SEALED UNDER RULE 61G15-23.004, F.A.C.

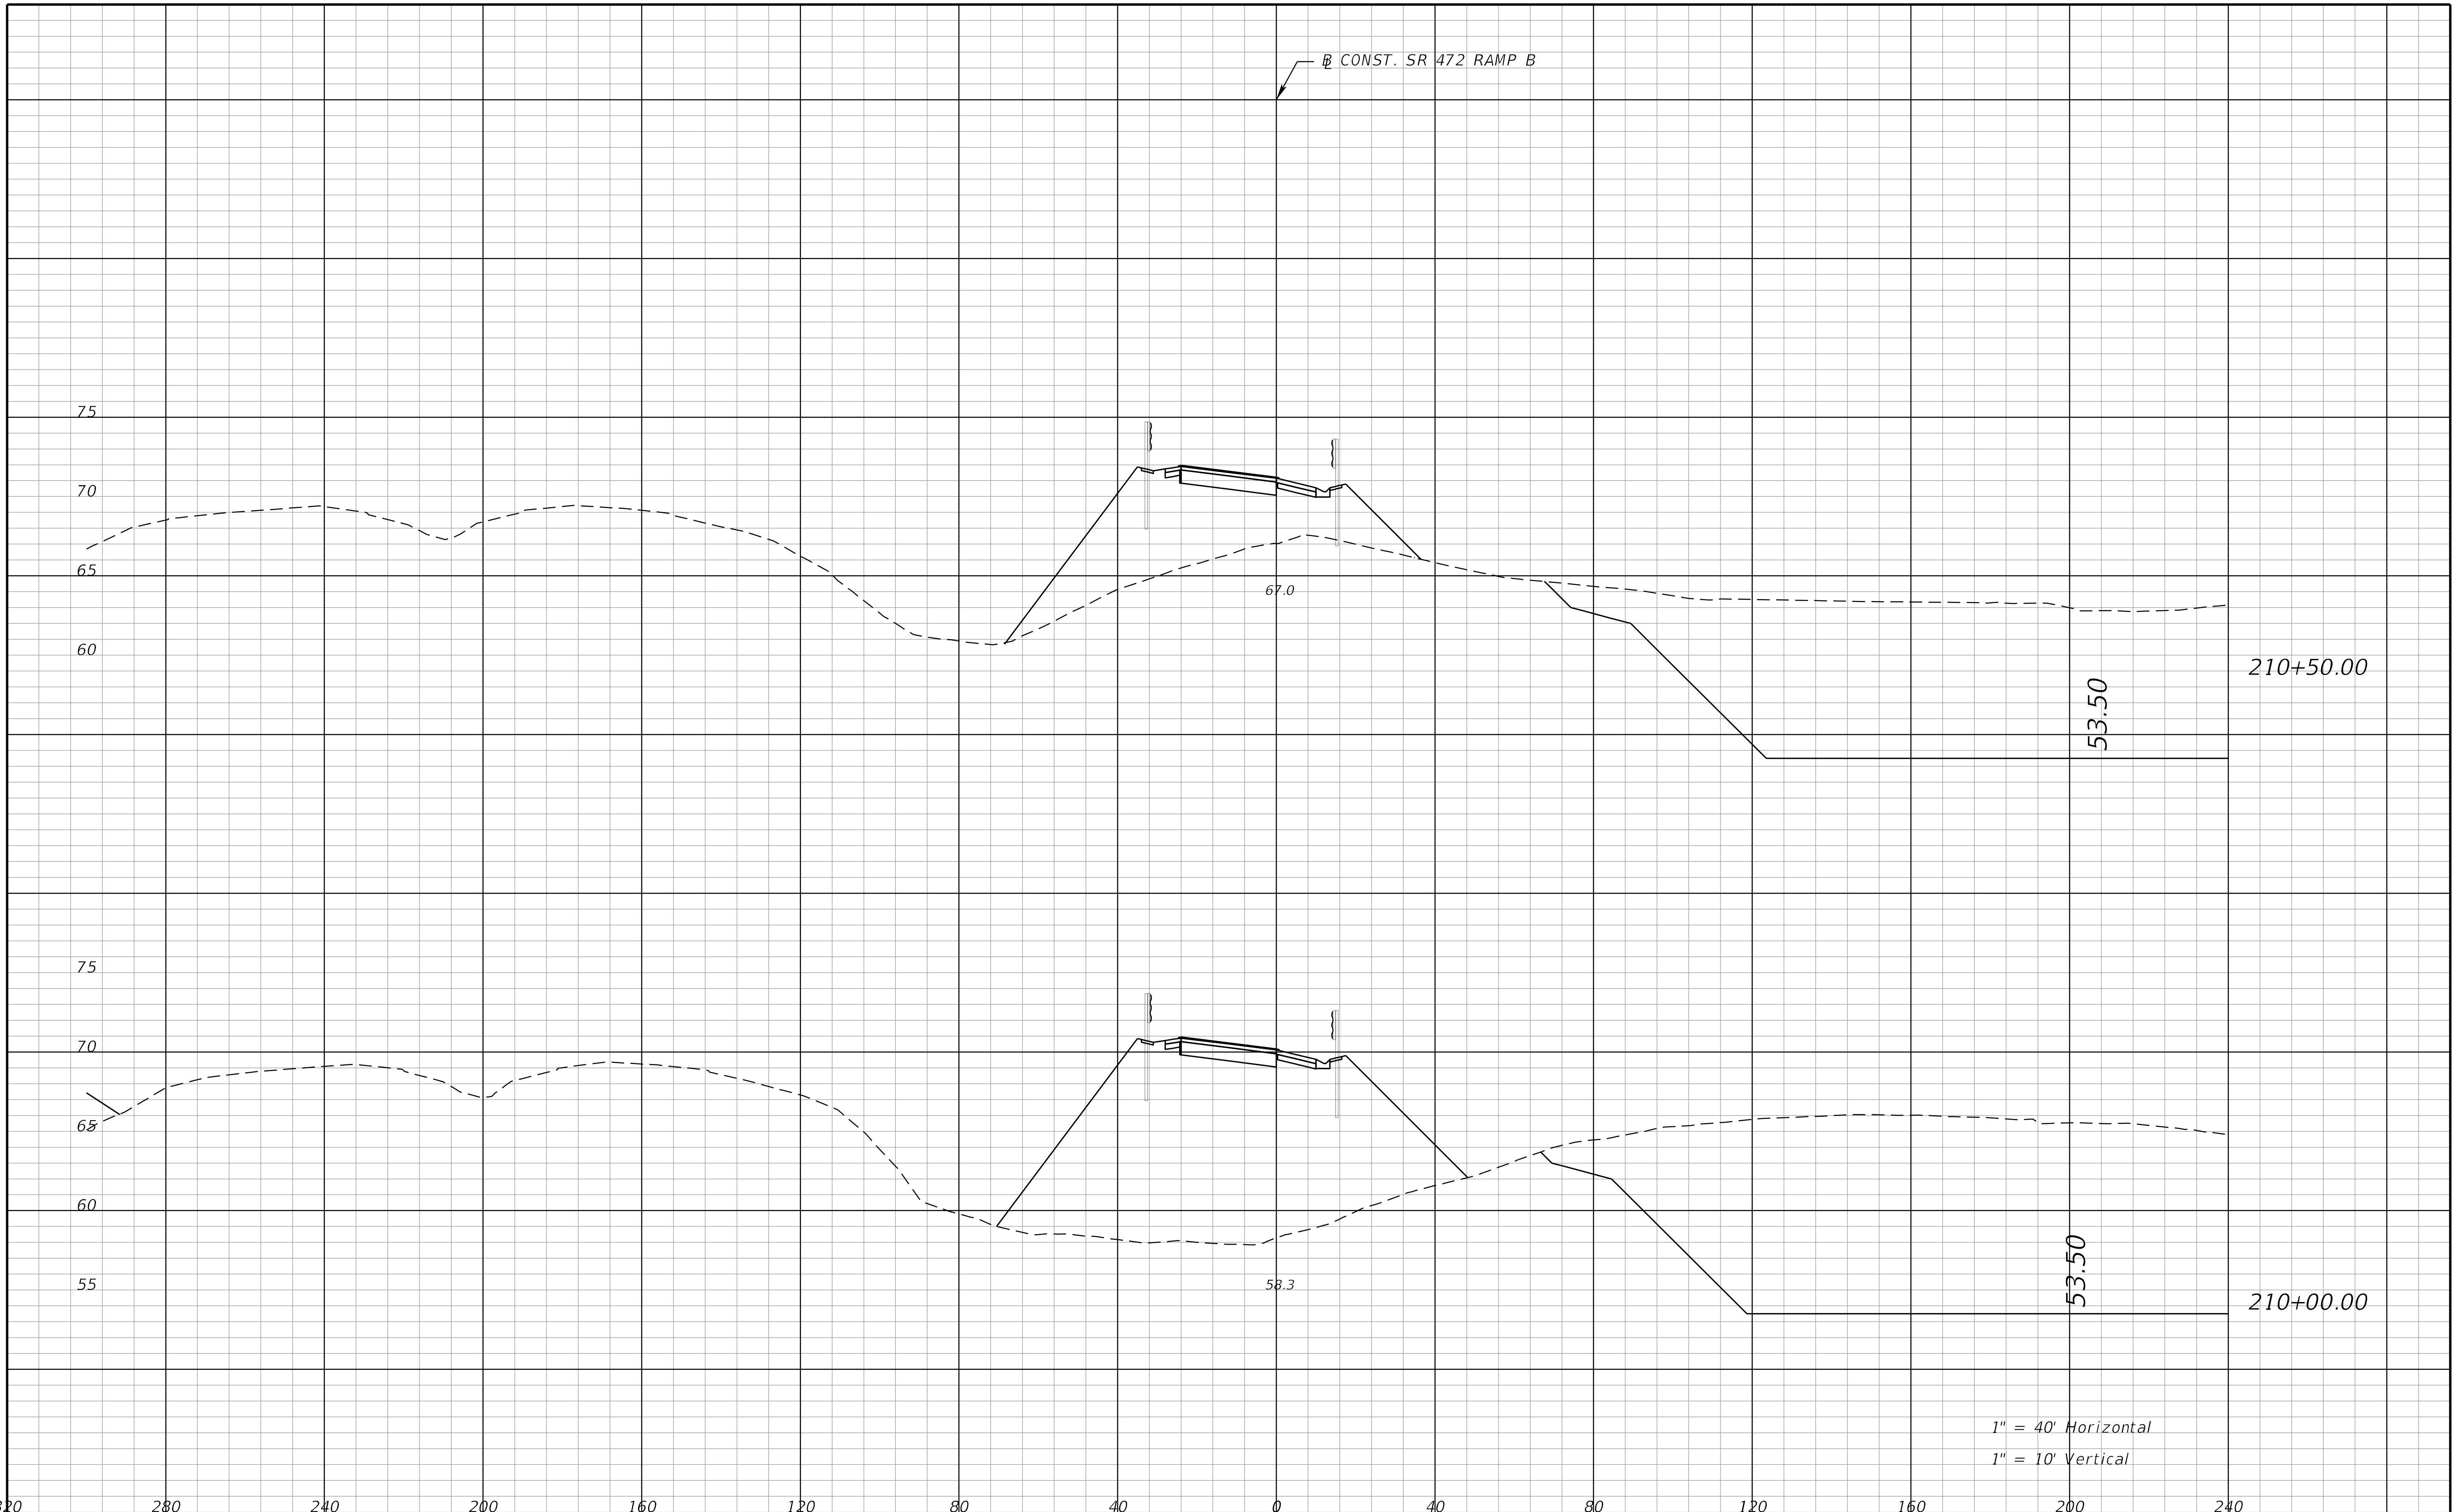

THE OFFICIAL RECORD OF THIS SHEET IS THE ELECTRONIC FILE DIGITALLY SIGNED AND SEALED UNDER RULE 61G15-23.004, F.A.C.

REVISIONS			
DATE	DESCRIPTION	DATE	DESCRIPTION

STANTEC CONSULTING SERVICES INC.
ENGINEER OF RECORD:
WILLIAM V. ANDERSON, P.E. NO.: 36682
11315 CORPORATE BLVD., SUITE 105
ORLANDO, FLORIDA 32817
(407) 823-8966
CERTIFICATE OF AUTHORIZATION NO. 27013

STATE OF FLORIDA
DEPARTMENT OF TRANSPORTATION

ROAD NO.	COUNTY	FINANCIAL PROJECT ID
SR400	VOLUSIA	408464-2-32-01

CROSS SECTIONS
SR 472 RAMP B

SHEET NO.
1289

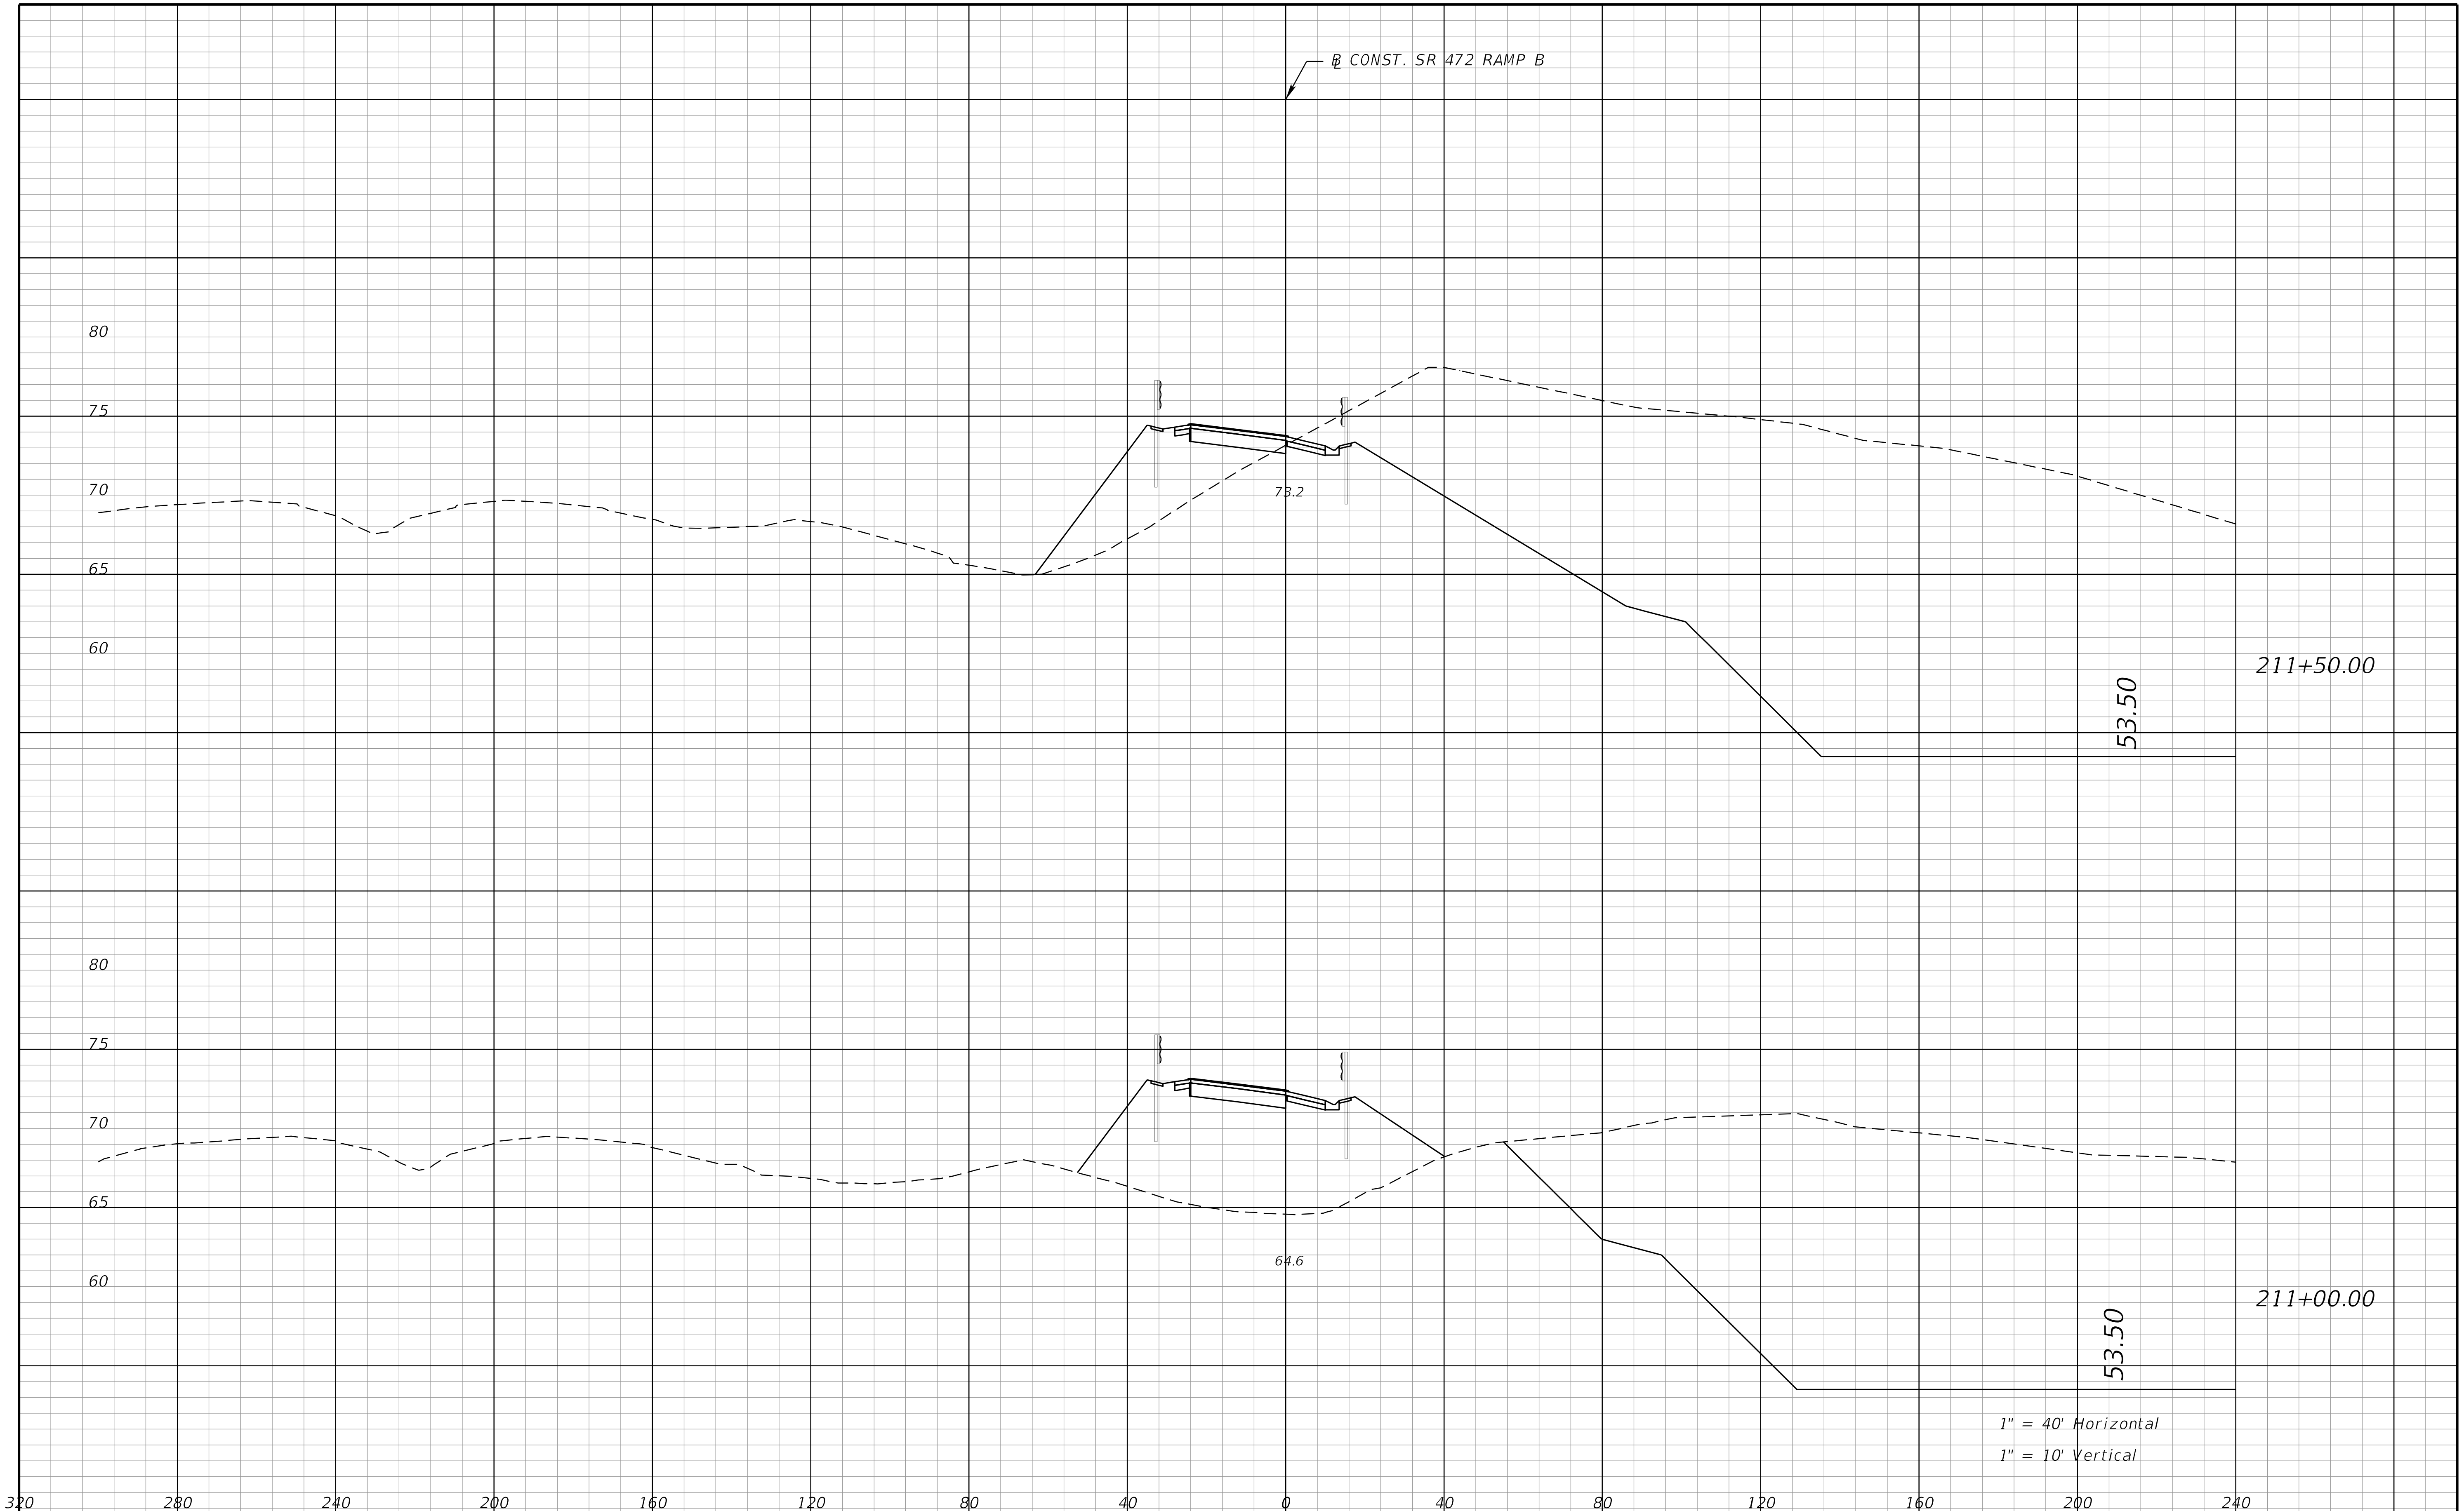

REVISIONS			
DATE	DESCRIPTION	DATE	DESCRIPTION

STANTEC CONSULTING SERVICES INC.
ENGINEER OF RECORD:
WILLIAM V. ANDERSON, P.E. NO.: 36682
11315 CORPORATE BLVD., SUITE 105
ORLANDO, FLORIDA 32817
(407) 823-8966
CERTIFICATE OF AUTHORIZATION NO. 27013

STATE OF FLORIDA
DEPARTMENT OF TRANSPORTATION

ROAD NO.	COUNTY	FINANCIAL PROJECT ID
SR400	VOLUSIA	408464-2-32-01

CROSS SECTIONS
SR 472 RAMP B

SHEET NO.
1290

THE OFFICIAL RECORD OF THIS SHEET IS THE ELECTRONIC FILE DIGITALLY SIGNED AND SEALED UNDER RULE 61G15-23.004, F.A.C.

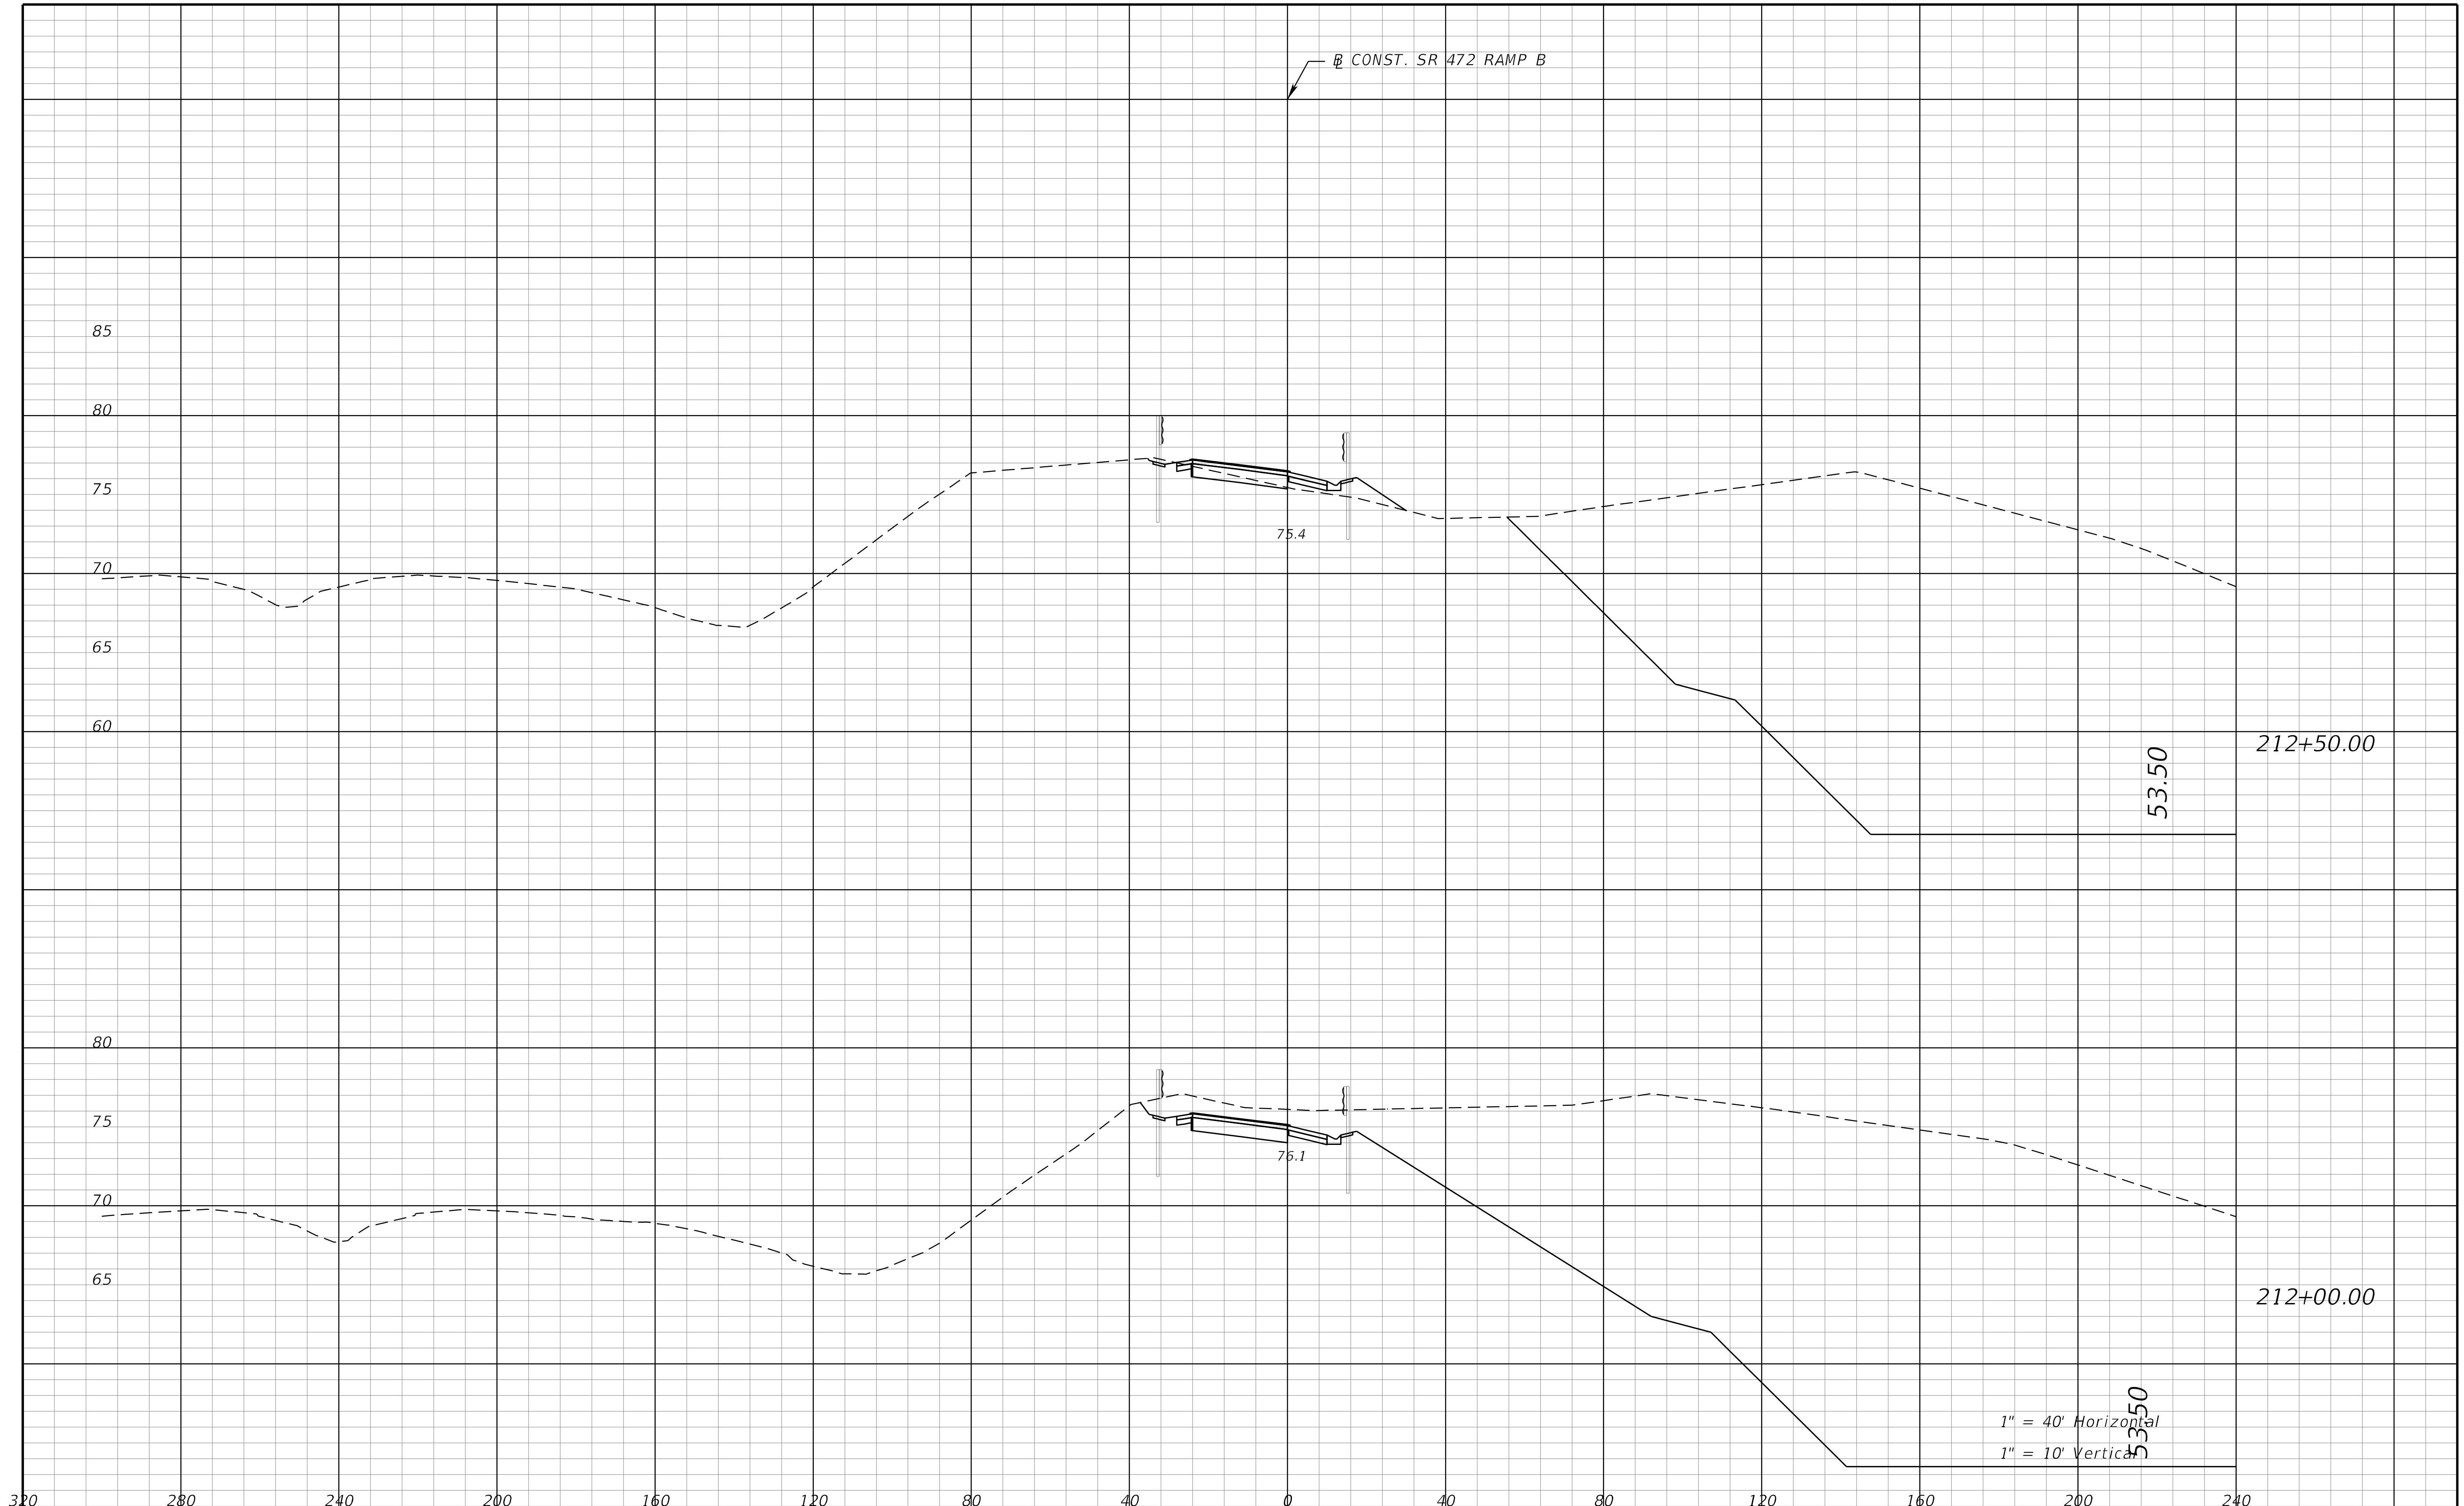

THE OFFICIAL RECORD OF THIS SHEET IS THE ELECTRONIC FILE DIGITALLY SIGNED AND SEALED UNDER RULE 61G15-23.004, F.A.C.

REVISIONS			
DATE	DESCRIPTION	DATE	DESCRIPTION

STANTEC CONSULTING SERVICES INC.
ENGINEER OF RECORD:
WILLIAM V. ANDERSON, P.E. NO.: 36682
11315 CORPORATE BLVD., SUITE 105
ORLANDO, FLORIDA 32817
(407) 823-8966
CERTIFICATE OF AUTHORIZATION NO. 27013

STATE OF FLORIDA
DEPARTMENT OF TRANSPORTATION

ROAD NO.	COUNTY	FINANCIAL PROJECT ID
SR400	VOLUSIA	408464-2-32-01

CROSS SECTIONS
SR 472 RAMP B

SHEET NO.
1291

jchassee 6/14/2019 4:30:36 PM Rdxsrd_shg V:\2158\active\CADD\40846423201\roadway\RDXSRD08_472Ramps.DGN

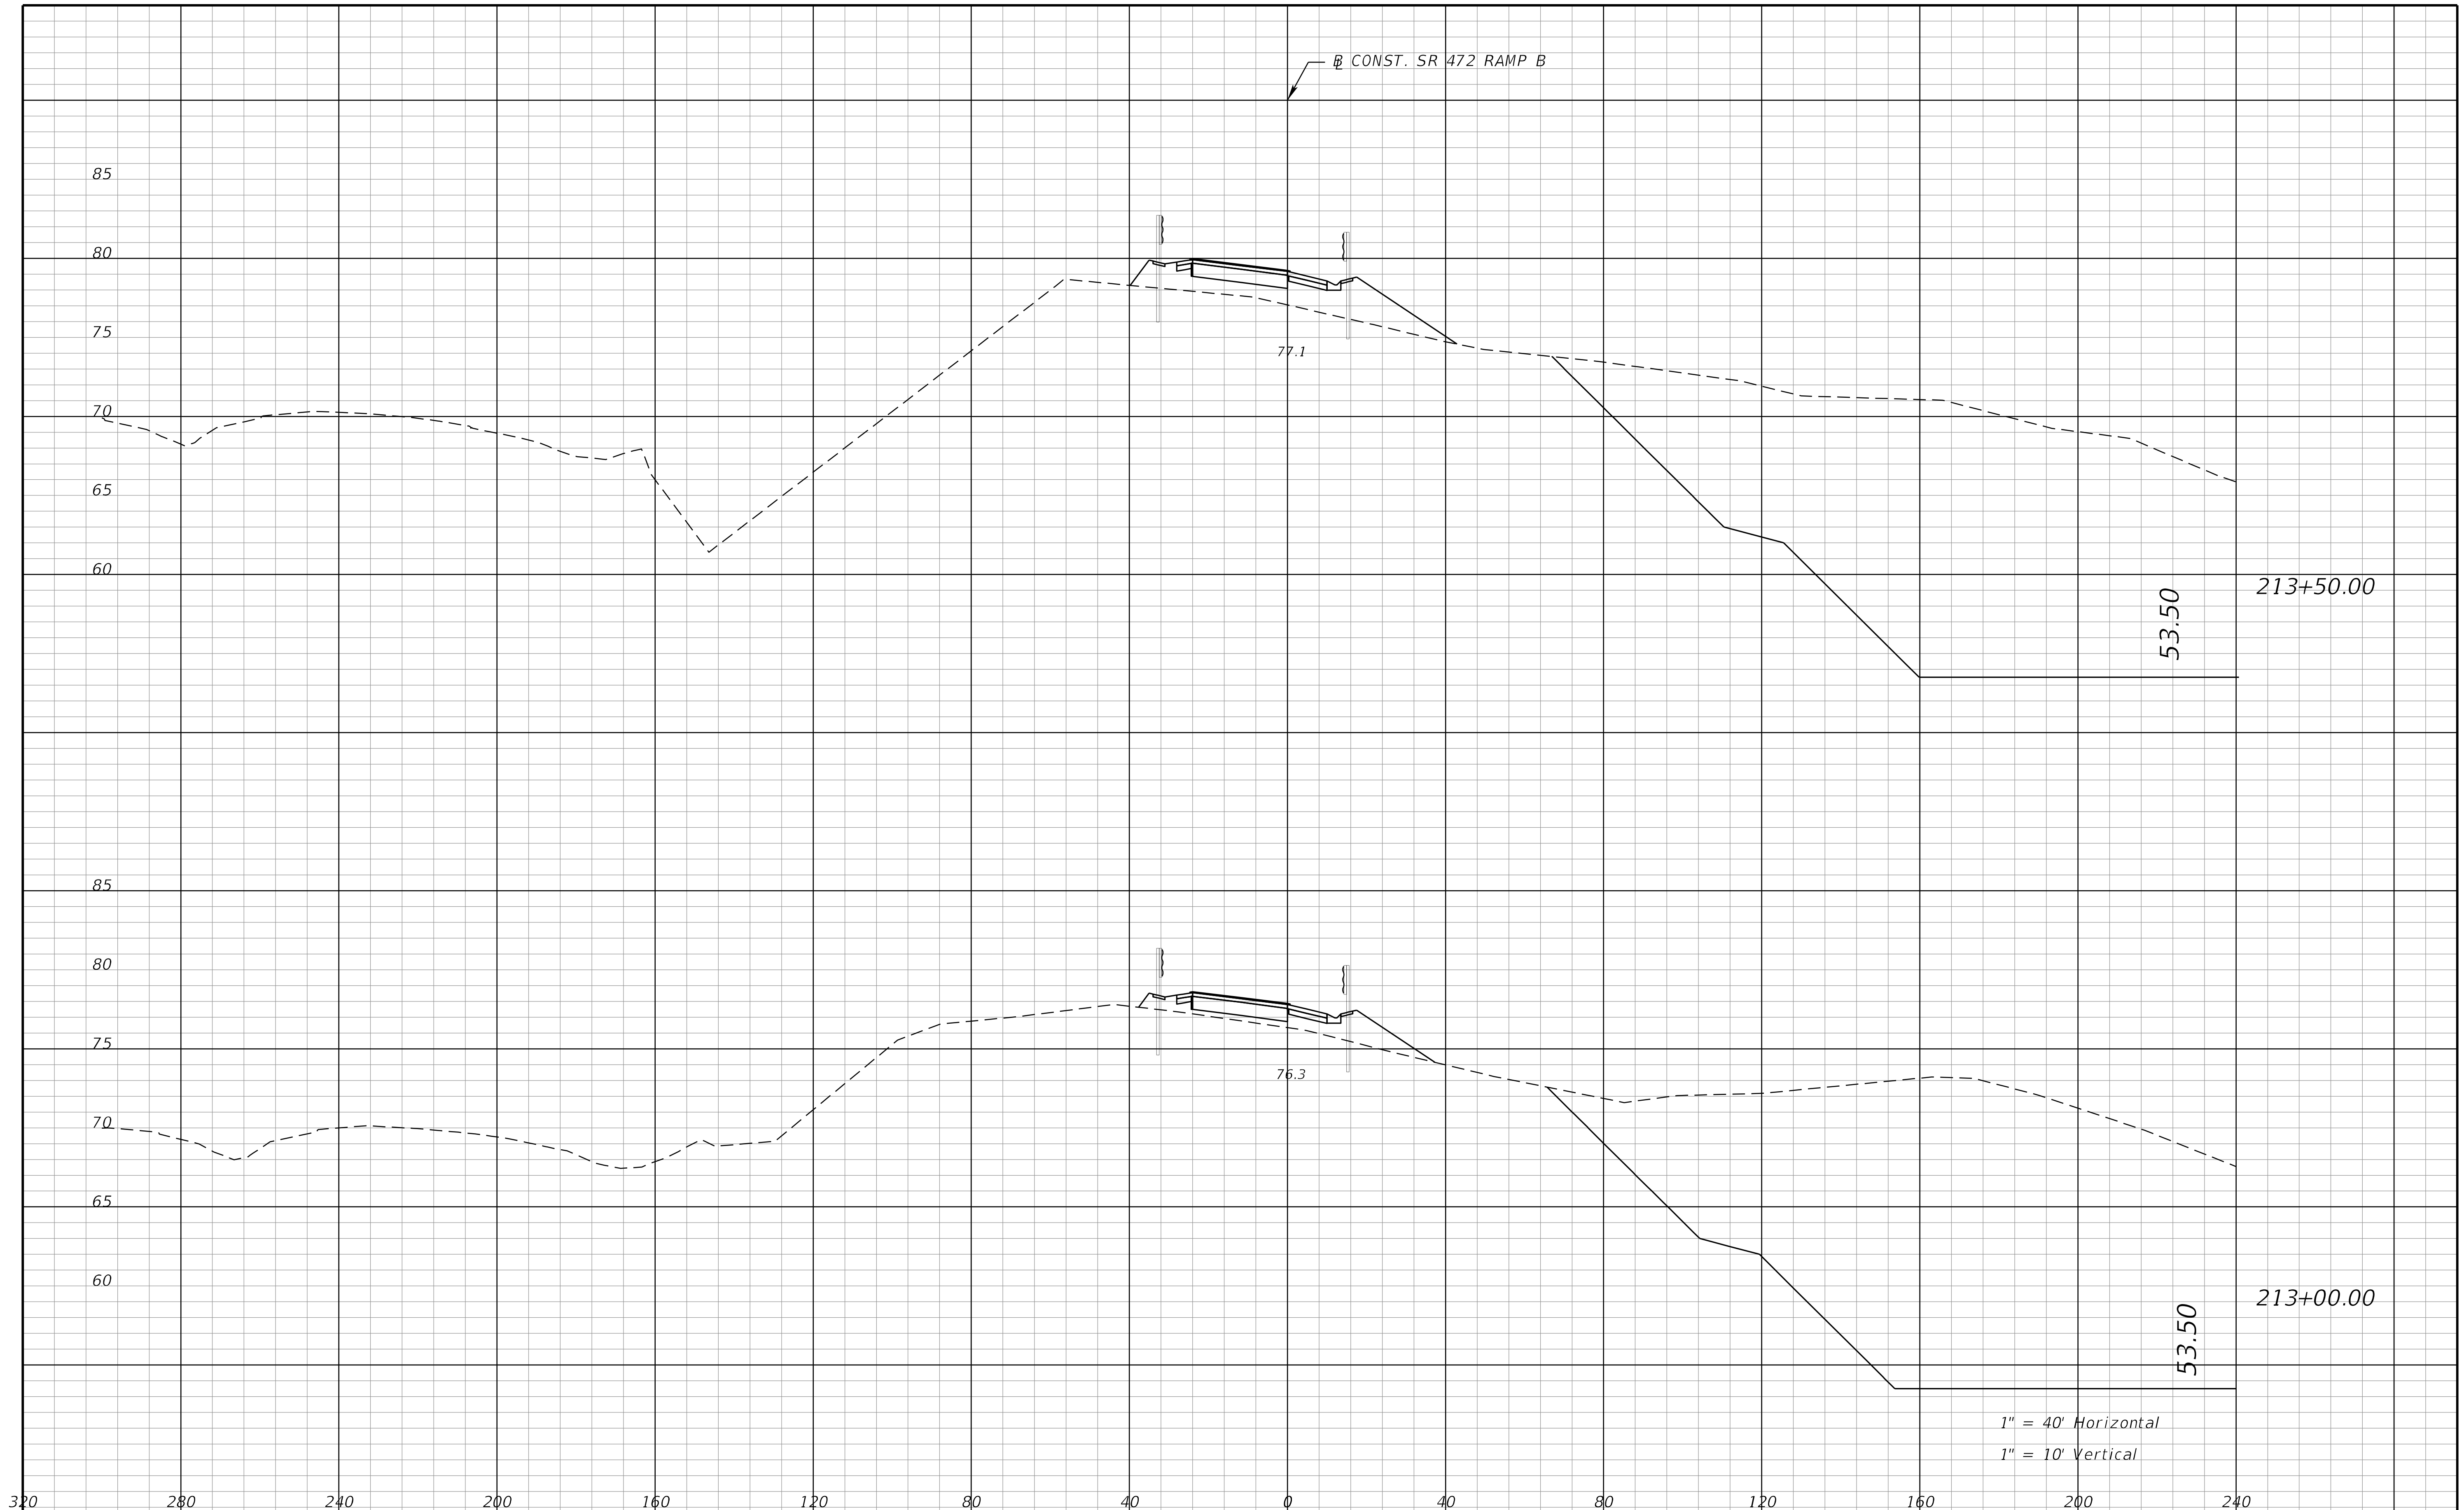

THE OFFICIAL RECORD OF THIS SHEET IS THE ELECTRONIC FILE DIGITALLY SIGNED AND SEALED UNDER RULE 61G15-23.004, F.A.C.

REVISIONS			
DATE	DESCRIPTION	DATE	DESCRIPTION

STANTEC CONSULTING SERVICES INC.
ENGINEER OF RECORD:
WILLIAM V. ANDERSON, P.E. NO.: 36682
11315 CORPORATE BLVD., SUITE 105
ORLANDO, FLORIDA 32817
(407) 823-8966
CERTIFICATE OF AUTHORIZATION NO. 27013

STATE OF FLORIDA
DEPARTMENT OF TRANSPORTATION

ROAD NO.	COUNTY	FINANCIAL PROJECT ID
SR400	VOLUSIA	408464-2-32-01

CROSS SECTIONS
SR 472 RAMP B

SHEET NO.
1292

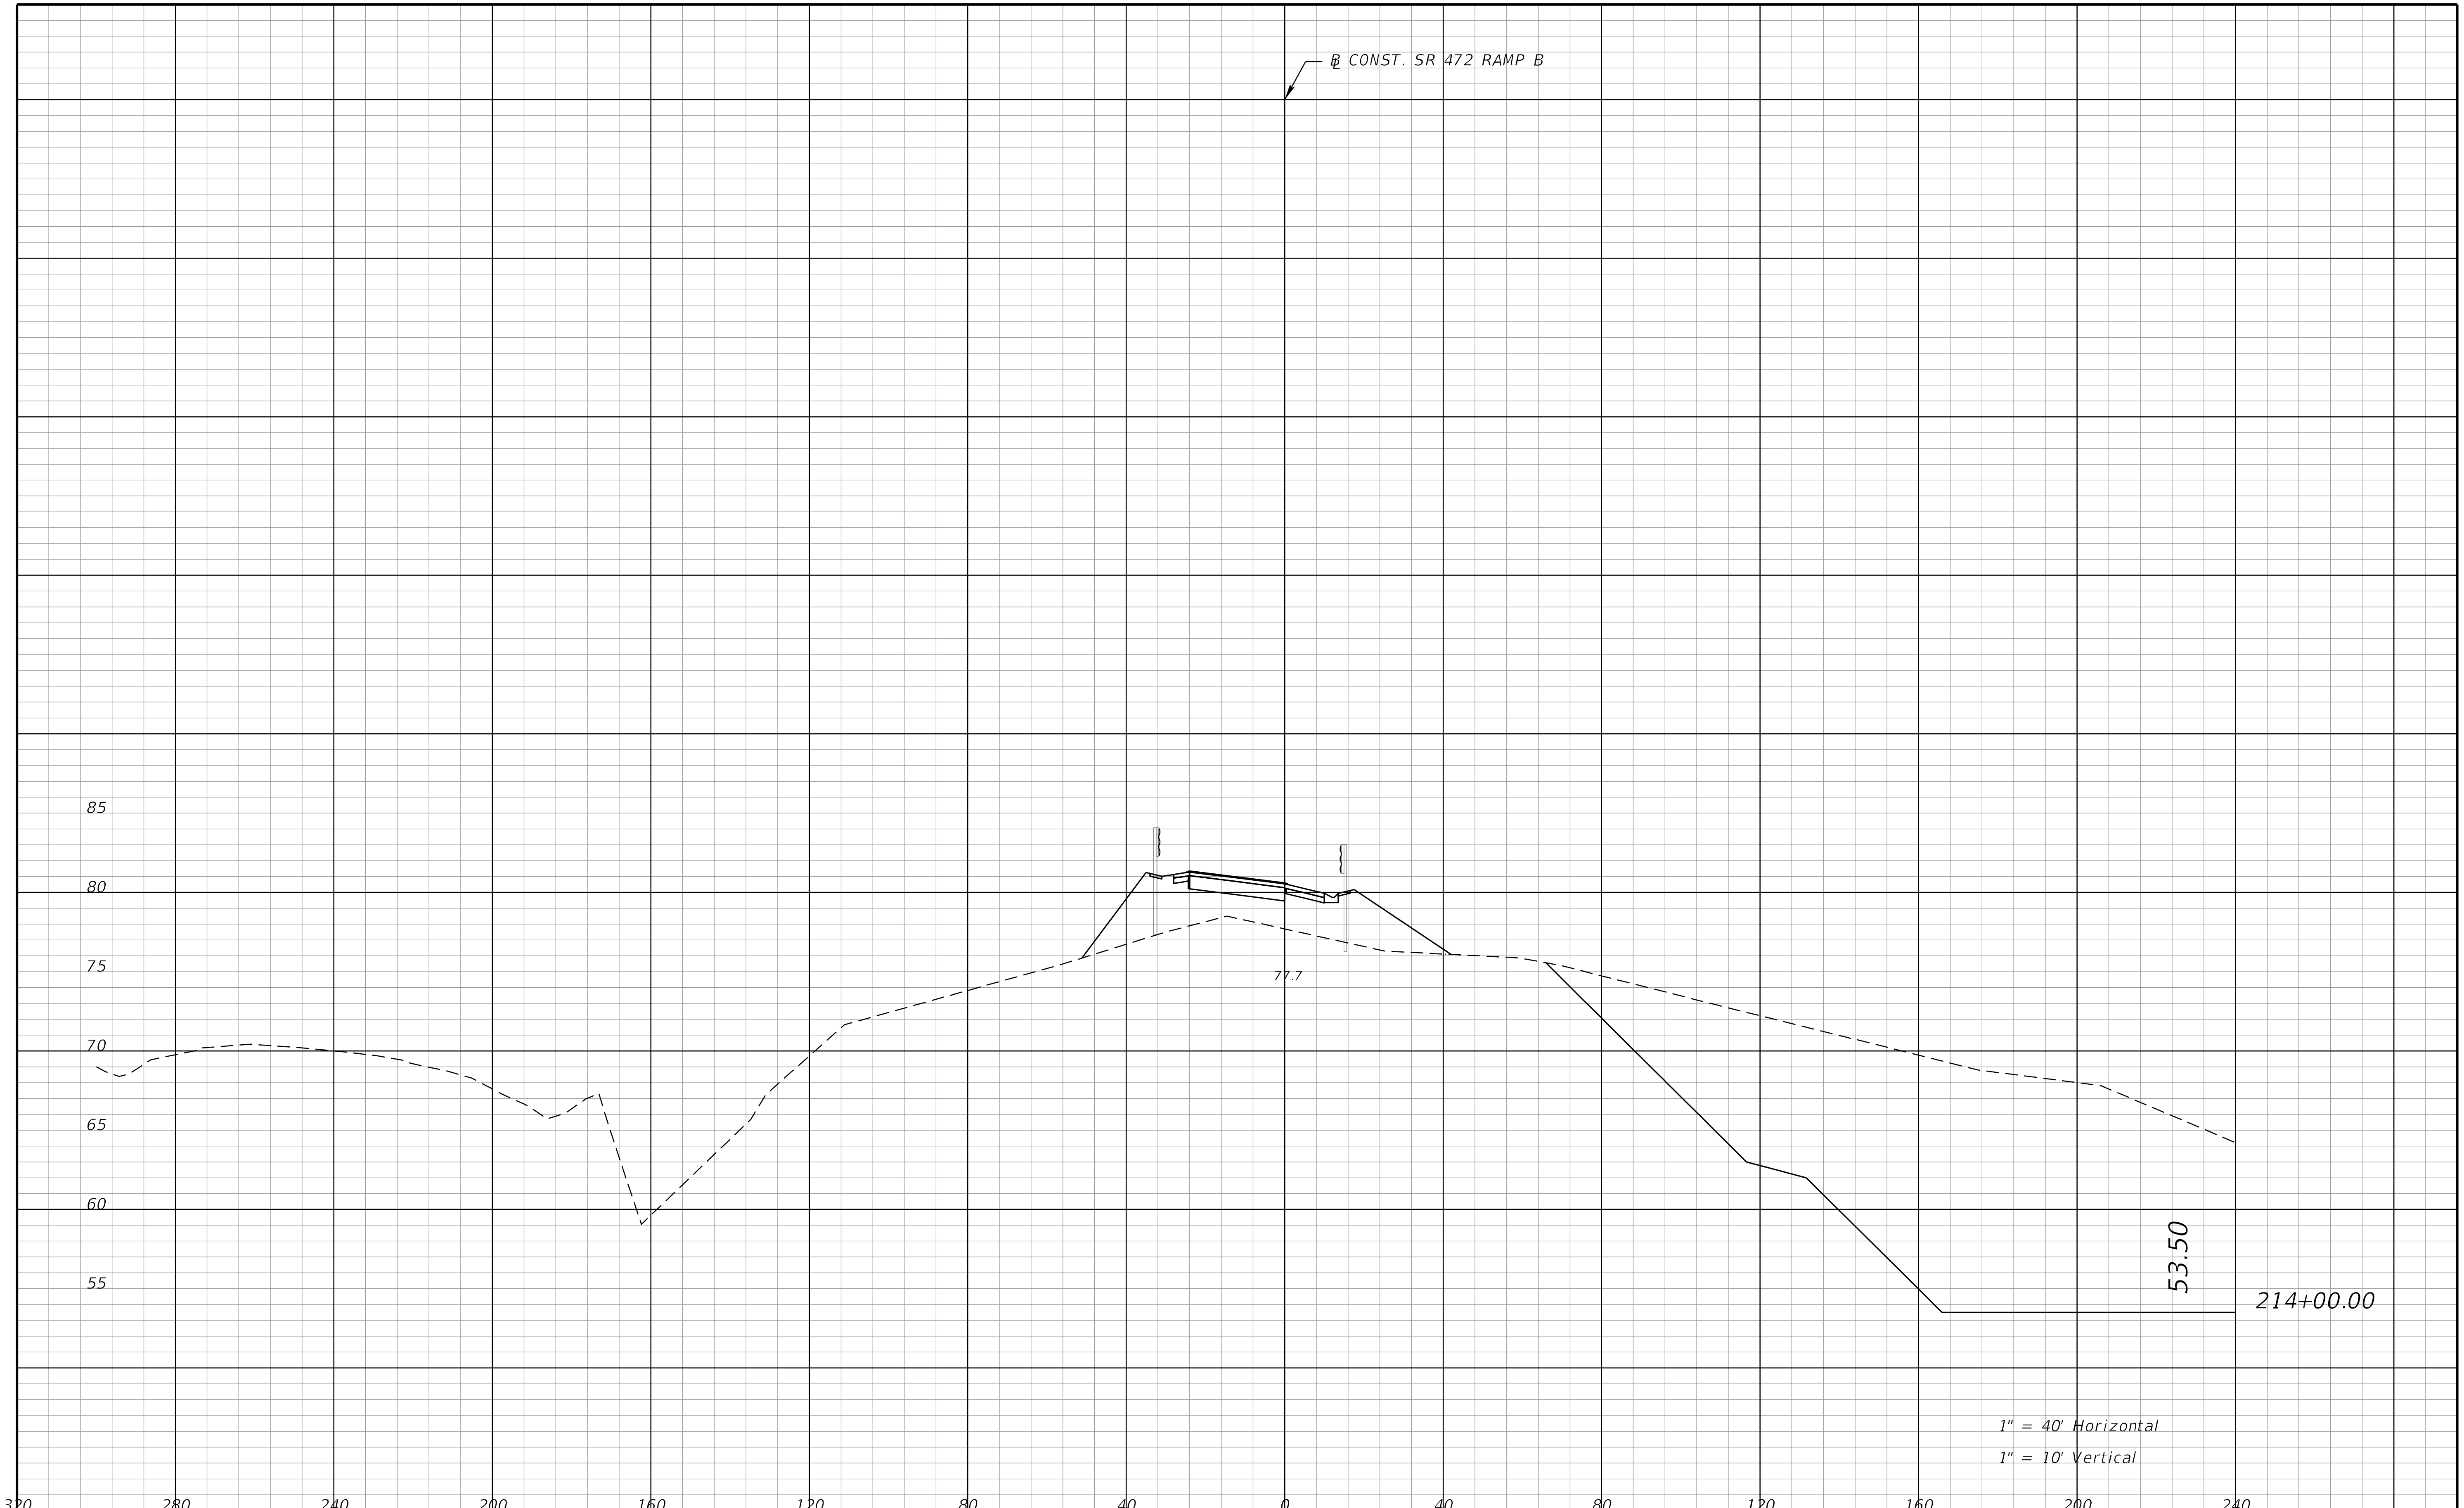

REVISIONS			
DATE	DESCRIPTION	DATE	DESCRIPTION

STANTEC CONSULTING SERVICES INC.
ENGINEER OF RECORD:
WILLIAM V. ANDERSON, P.E. NO.: 36682
11315 CORPORATE BLVD., SUITE 105
ORLANDO, FLORIDA 32817
(407) 823-8966
CERTIFICATE OF AUTHORIZATION NO. 27013

STATE OF FLORIDA
DEPARTMENT OF TRANSPORTATION

ROAD NO.	COUNTY	FINANCIAL PROJECT ID
SR400	VOLUSIA	408464-2-32-01

CROSS SECTIONS
SR 472 RAMP B

SHEET NO.
1293

THE OFFICIAL RECORD OF THIS SHEET IS THE ELECTRONIC FILE DIGITALLY SIGNED AND SEALED UNDER RULE 61G15-23.004, F.A.C.

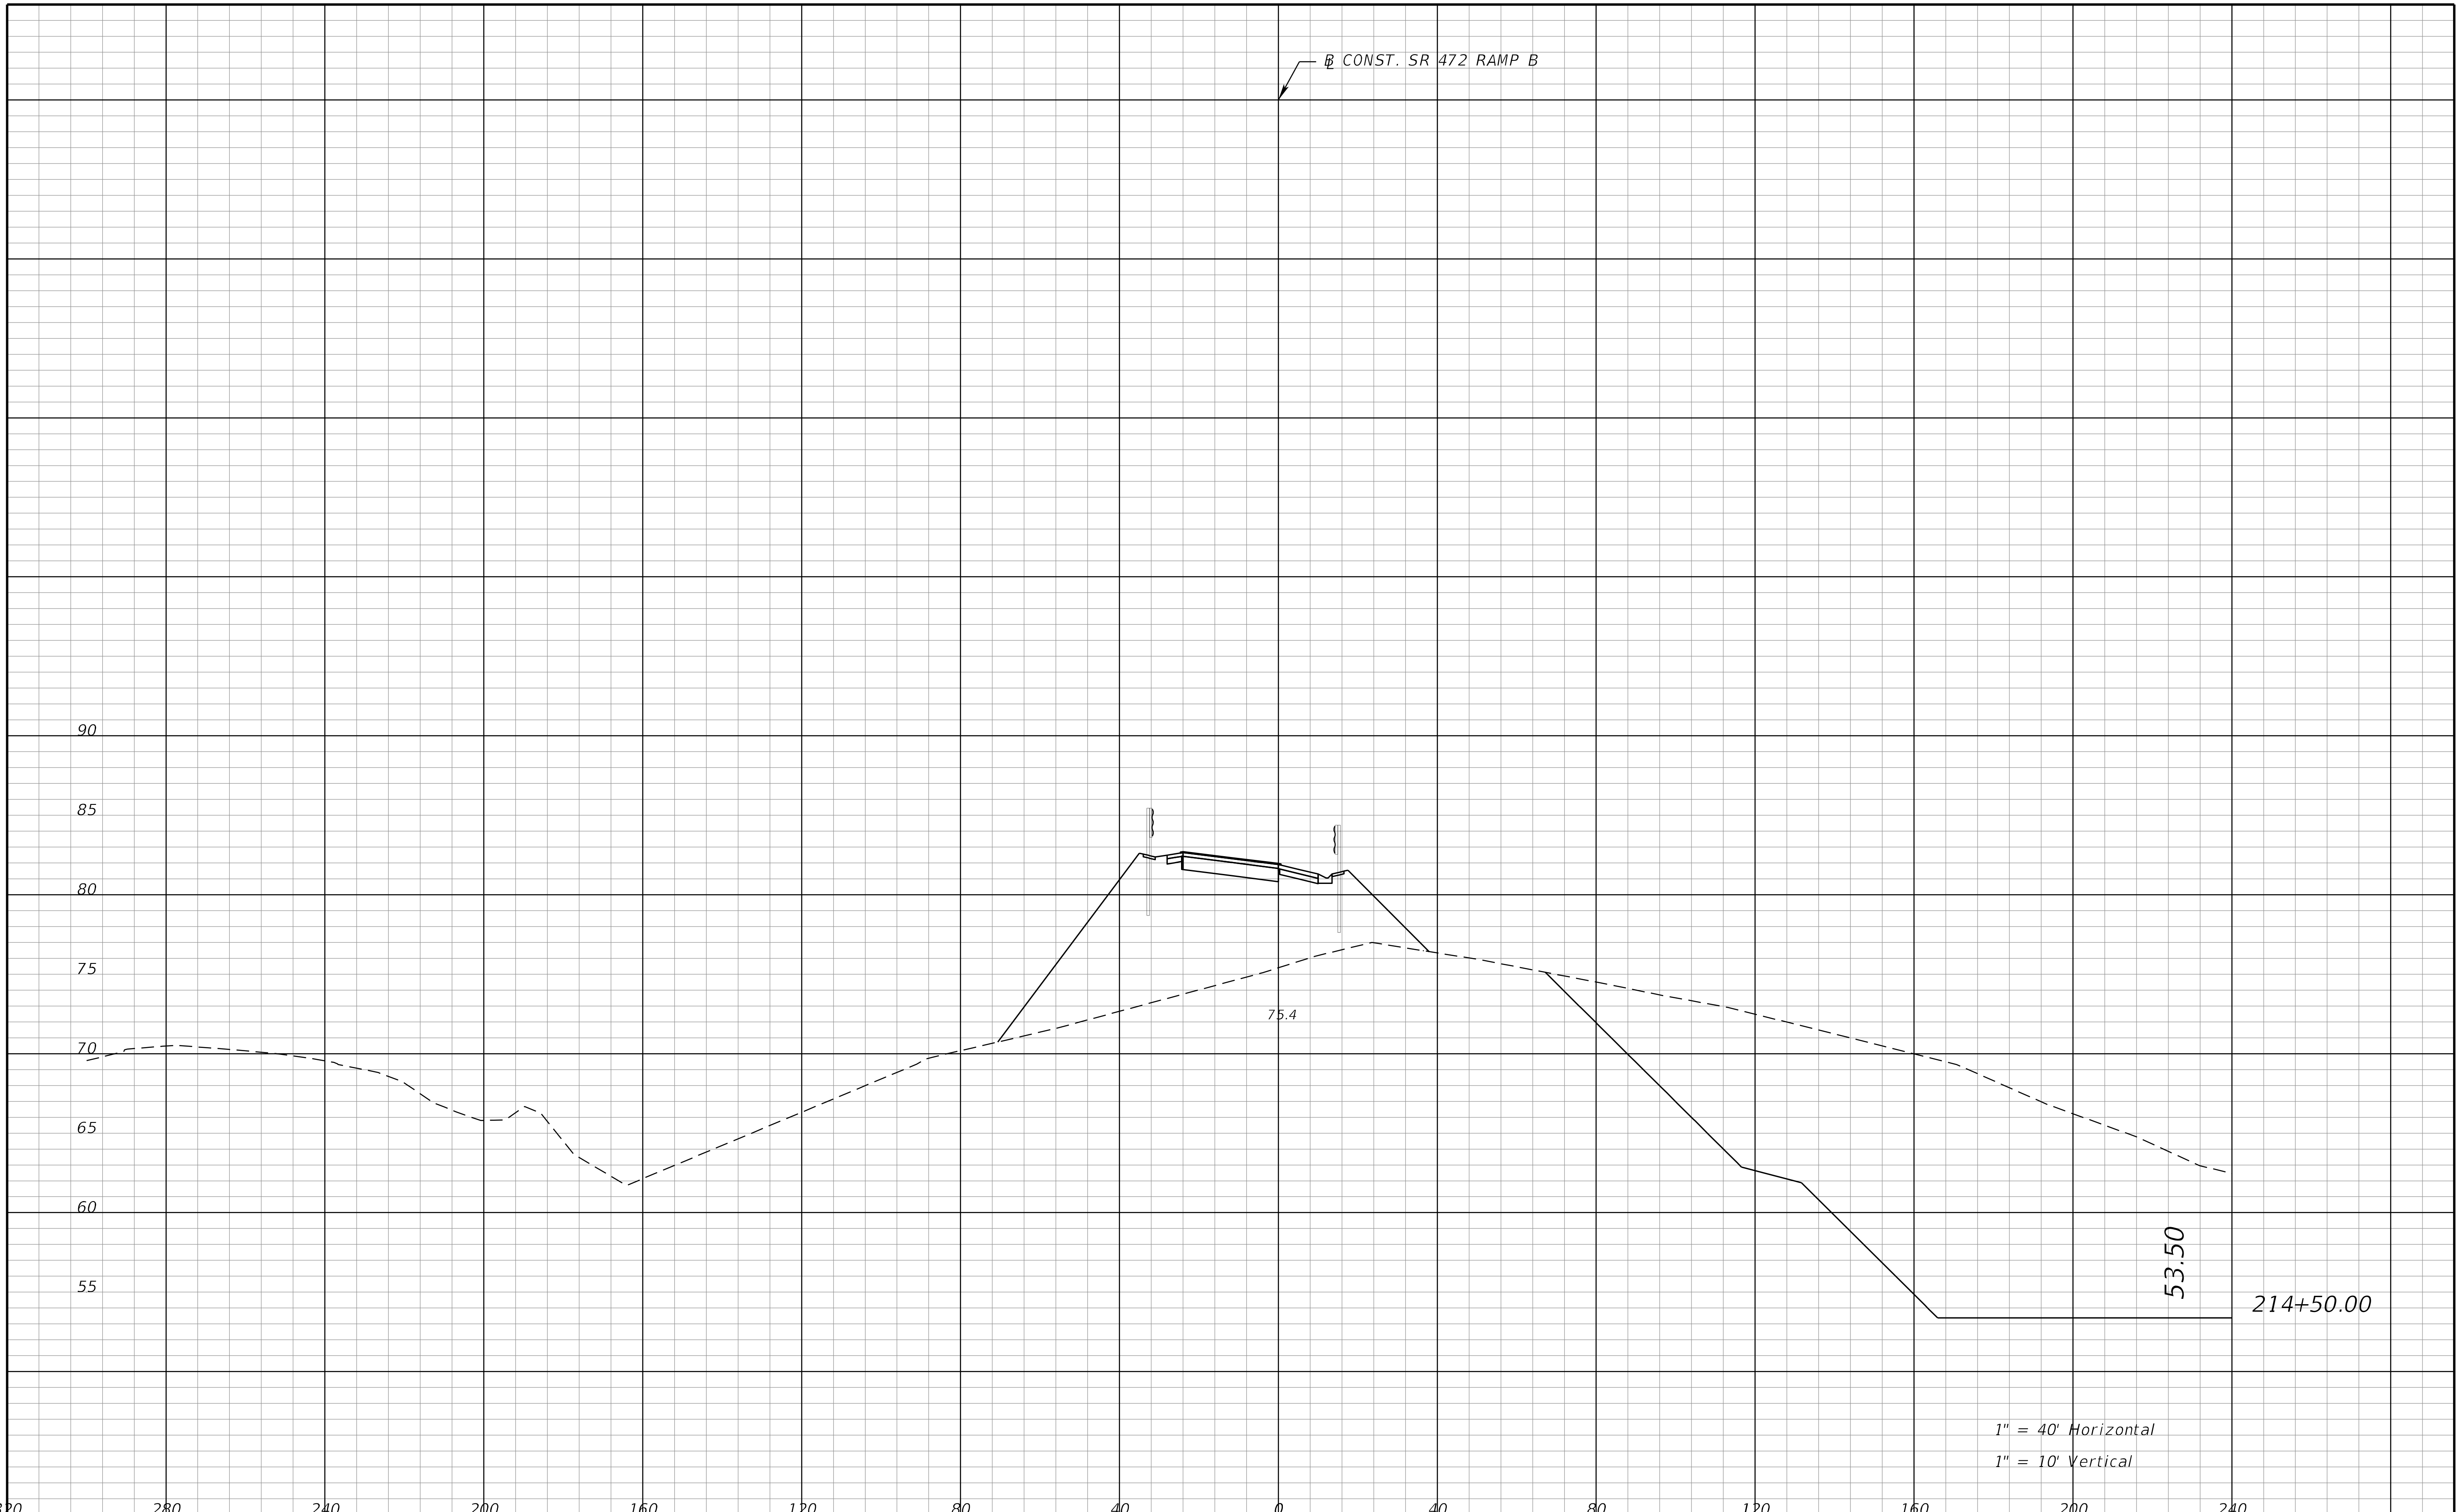

REVISIONS			
DATE	DESCRIPTION	DATE	DESCRIPTION

STANTEC CONSULTING SERVICES INC.
ENGINEER OF RECORD:
WILLIAM V. ANDERSON, P.E. NO.: 36682
11315 CORPORATE BLVD., SUITE 105
ORLANDO, FLORIDA 32817
(407) 823-8966
CERTIFICATE OF AUTHORIZATION NO. 27013

STATE OF FLORIDA
DEPARTMENT OF TRANSPORTATION

ROAD NO.	COUNTY	FINANCIAL PROJECT ID
SR400	VOLUSIA	408464-2-32-01

CROSS SECTIONS
SR 472 RAMP B

SHEET NO.
1294

THE OFFICIAL RECORD OF THIS SHEET IS THE ELECTRONIC FILE DIGITALLY SIGNED AND SEALED UNDER RULE 61G15-23.004, F.A.C.

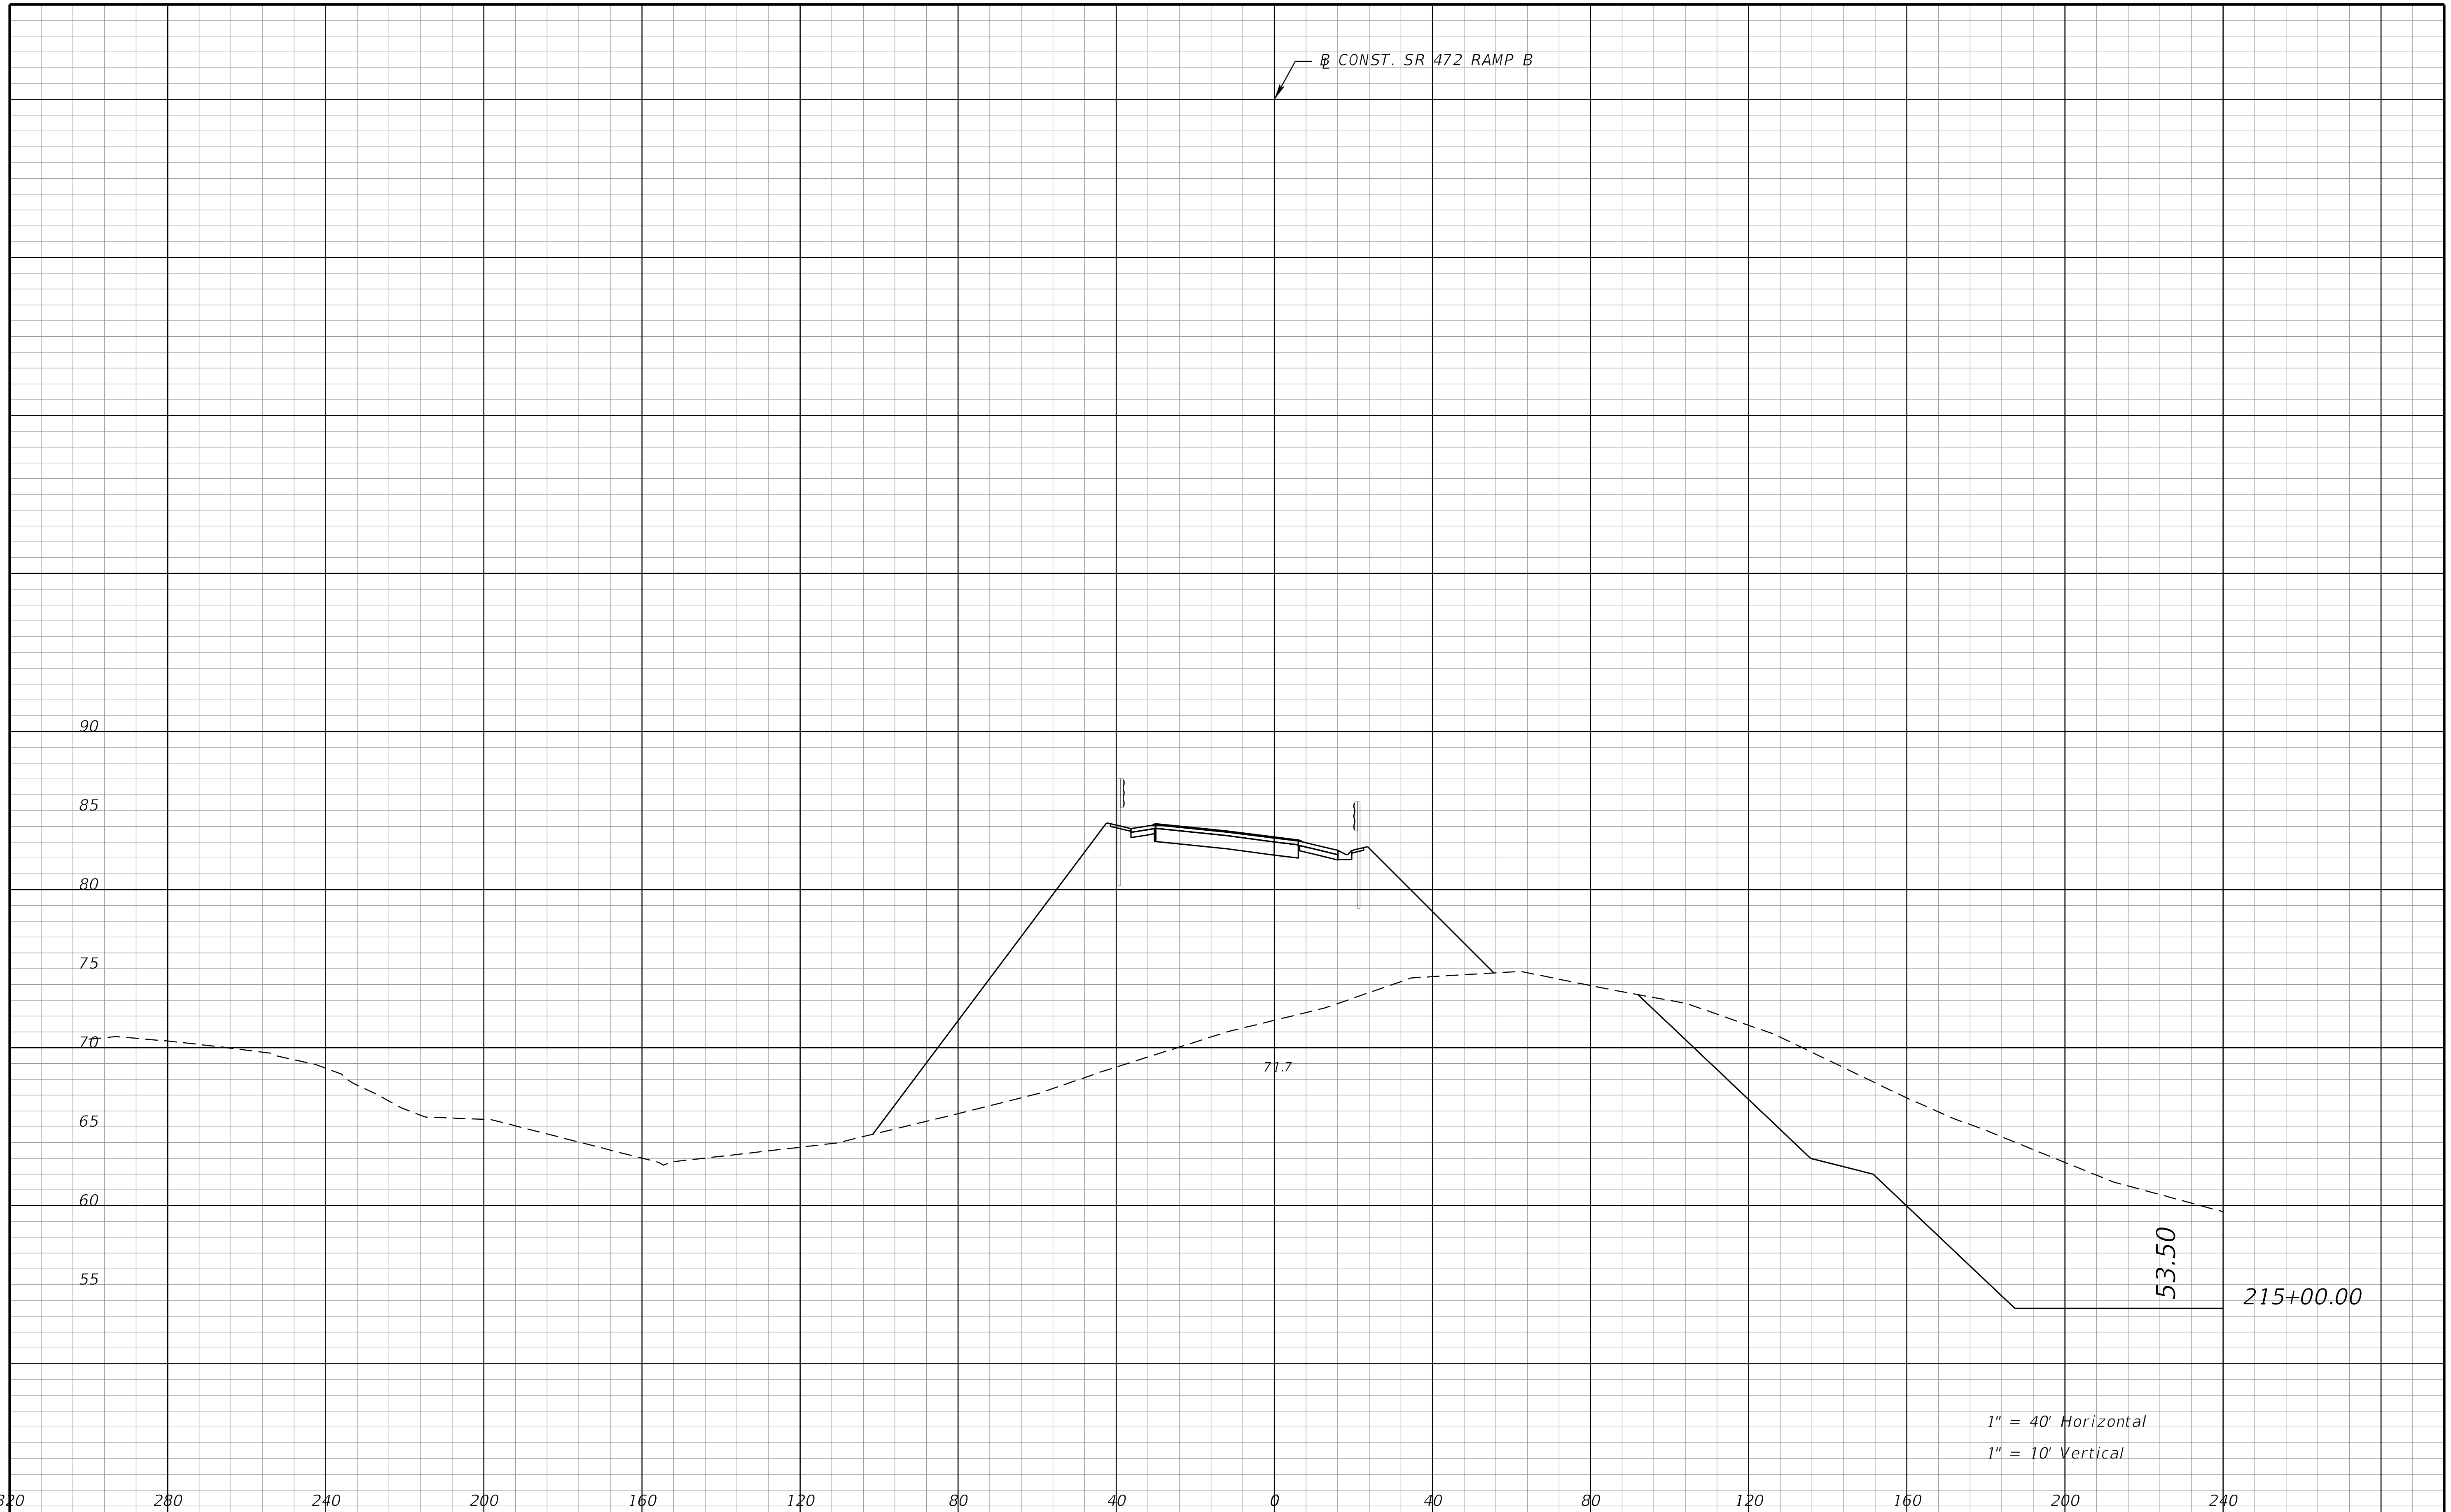

THE OFFICIAL RECORD OF THIS SHEET IS THE ELECTRONIC FILE DIGITALLY SIGNED AND SEALED UNDER RULE 61G15-23.004, F.A.C.

REVISIONS			
DATE	DESCRIPTION	DATE	DESCRIPTION

STANTEC CONSULTING SERVICES INC.
ENGINEER OF RECORD:
WILLIAM V. ANDERSON, P.E. NO.: 36682
11315 CORPORATE BLVD., SUITE 105
ORLANDO, FLORIDA 32817
(407) 823-8966
CERTIFICATE OF AUTHORIZATION NO. 27013

STATE OF FLORIDA
DEPARTMENT OF TRANSPORTATION

ROAD NO.	COUNTY	FINANCIAL PROJECT ID
SR400	VOLUSIA	408464-2-32-01

CROSS SECTIONS
SR 472 RAMP B

SHEET NO.
1295

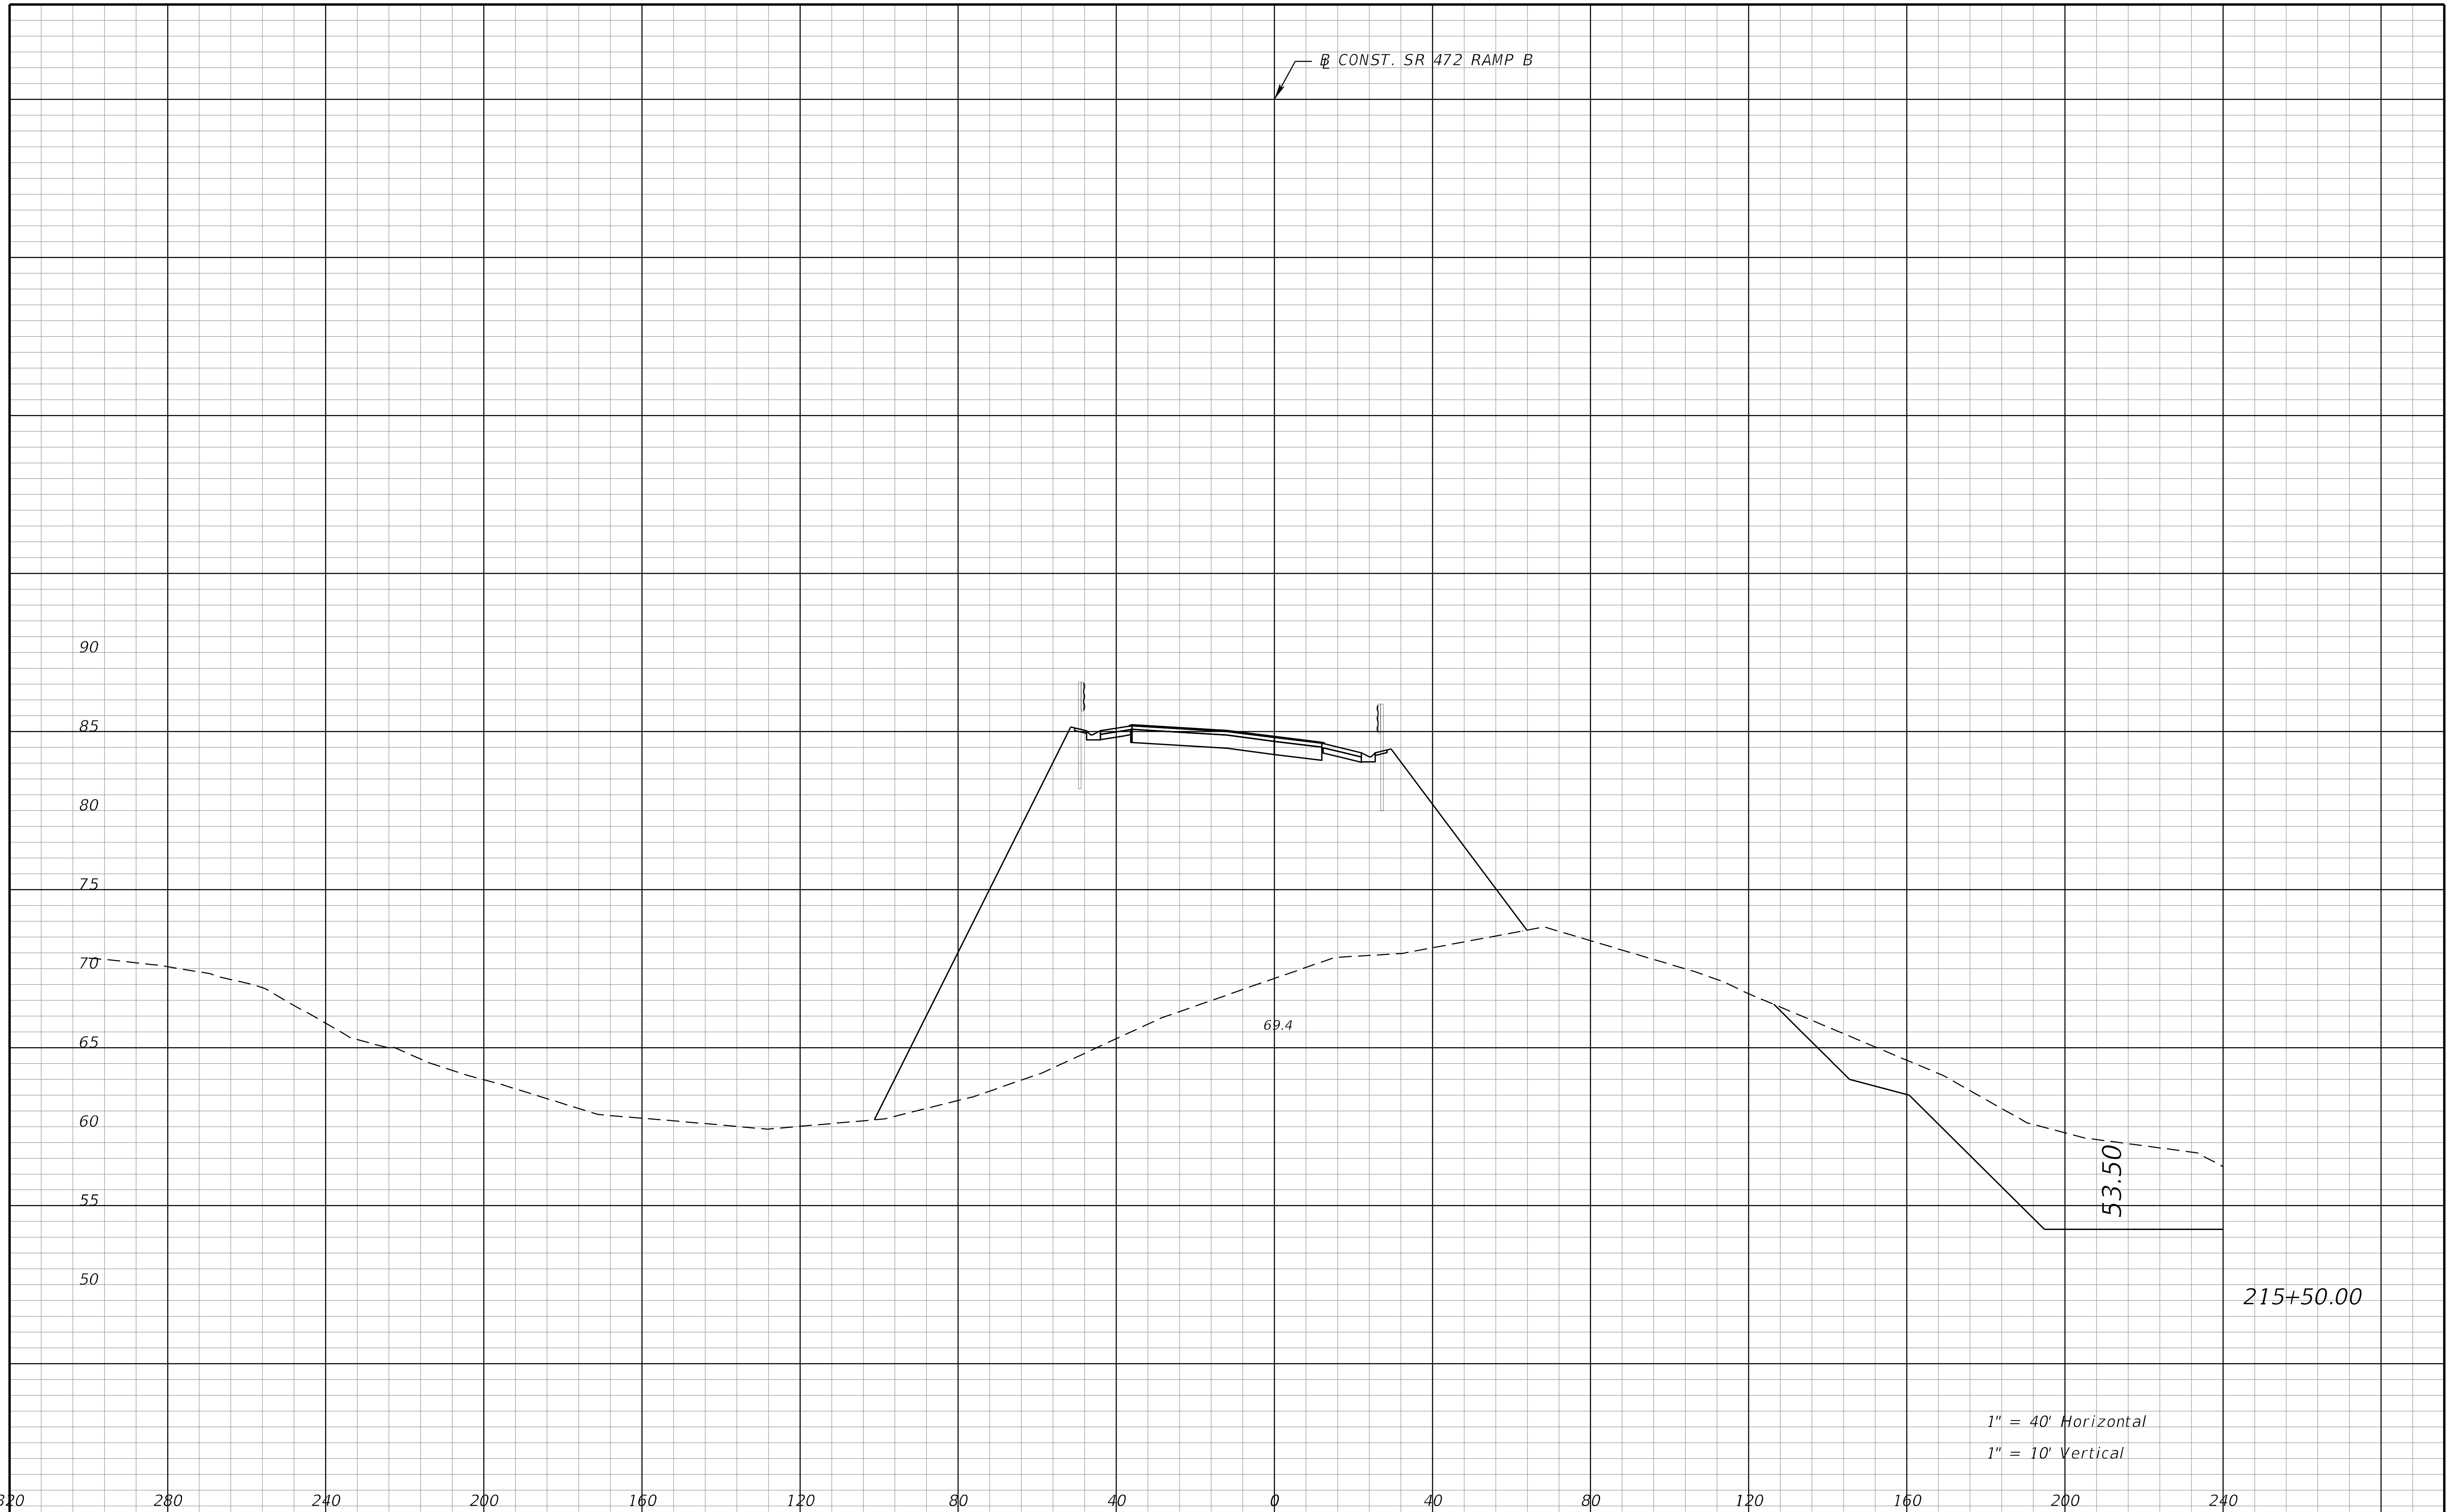

THE OFFICIAL RECORD OF THIS SHEET IS THE ELECTRONIC FILE DIGITALLY SIGNED AND SEALED UNDER RULE 61G15-23.004, F.A.C.

REVISIONS			
DATE	DESCRIPTION	DATE	DESCRIPTION

STANTEC CONSULTING SERVICES INC.
ENGINEER OF RECORD:
WILLIAM V. ANDERSON, P.E. NO.: 36682
11315 CORPORATE BLVD., SUITE 105
ORLANDO, FLORIDA 32817
(407) 823-8966
CERTIFICATE OF AUTHORIZATION NO. 27013

STATE OF FLORIDA
DEPARTMENT OF TRANSPORTATION

ROAD NO.	COUNTY	FINANCIAL PROJECT ID
SR400	VOLUSIA	408464-2-32-01

CROSS SECTIONS
SR 472 RAMP B

SHEET NO.
1296

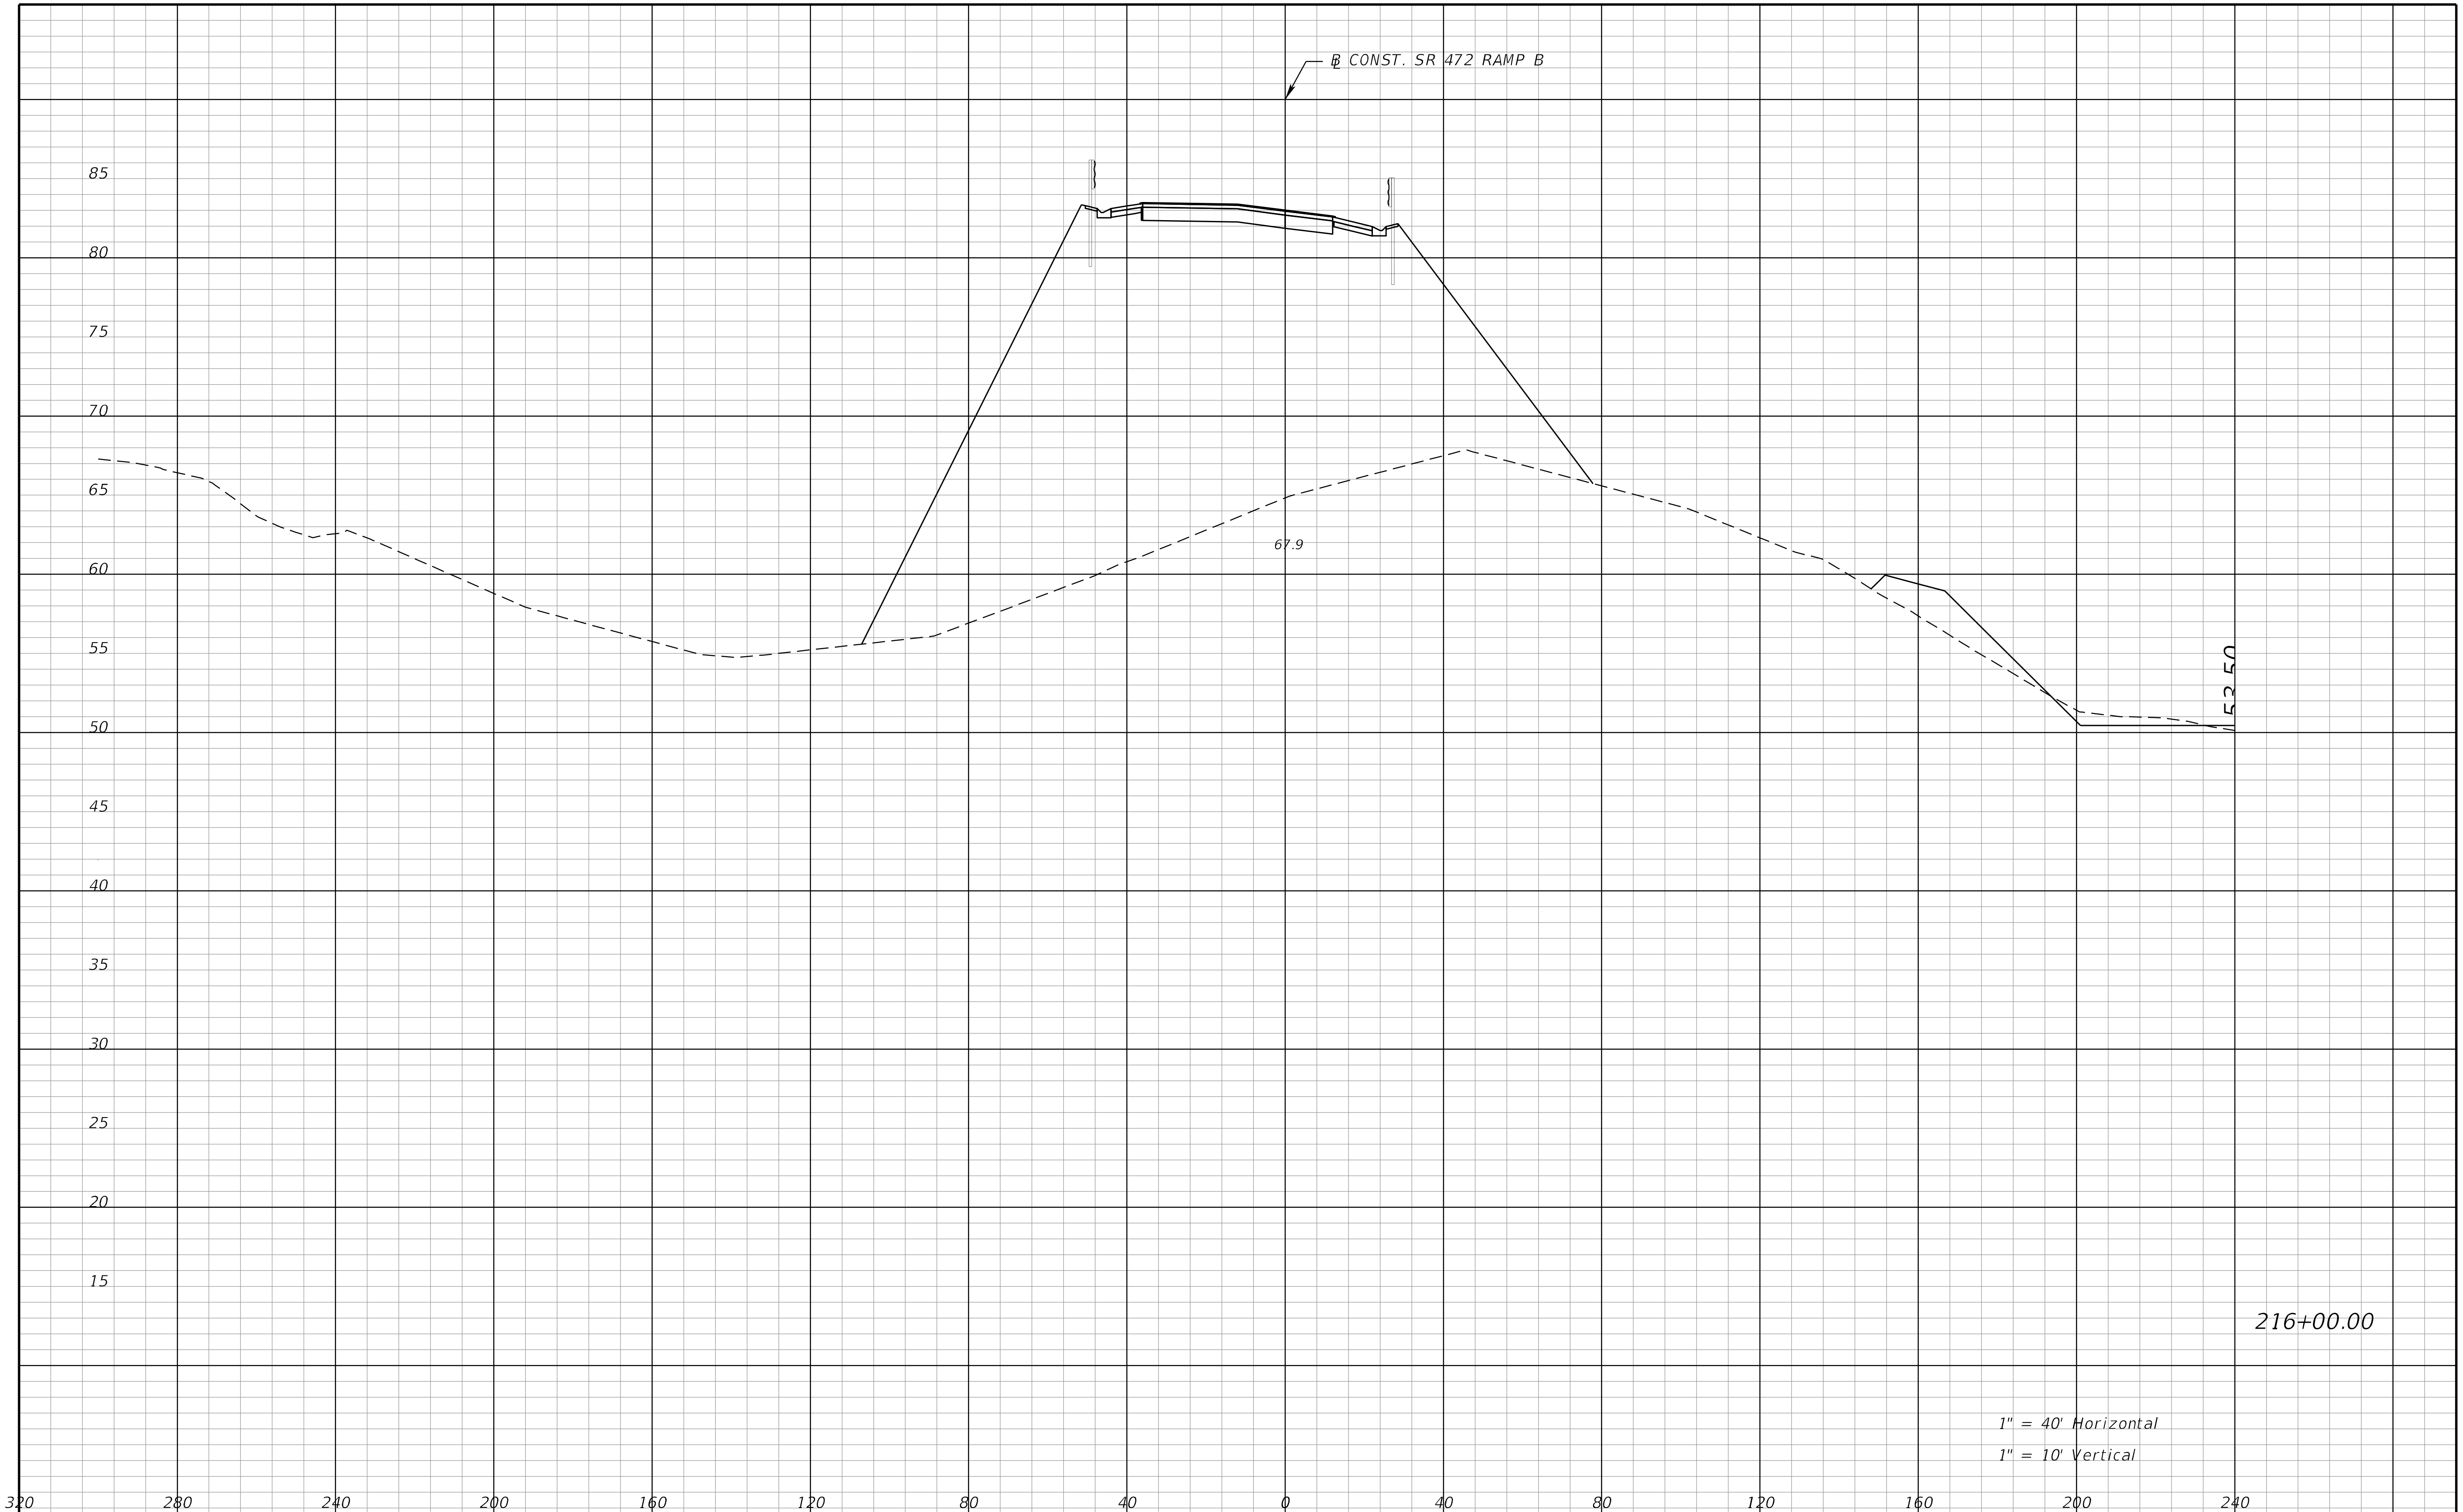

REVISIONS			
DATE	DESCRIPTION	DATE	DESCRIPTION

STANTEC CONSULTING SERVICES INC.
ENGINEER OF RECORD:
WILLIAM V. ANDERSON, P.E. NO.: 36682
11315 CORPORATE BLVD., SUITE 105
ORLANDO, FLORIDA 32817
(407) 823-8966
CERTIFICATE OF AUTHORIZATION NO. 27013

STATE OF FLORIDA
DEPARTMENT OF TRANSPORTATION

ROAD NO.	COUNTY	FINANCIAL PROJECT ID
SR400	VOLUSIA	408464-2-32-01

CROSS SECTIONS
SR 472 RAMP B

SHEET NO.
1297

THE OFFICIAL RECORD OF THIS SHEET IS THE ELECTRONIC FILE DIGITALLY SIGNED AND SEALED UNDER RULE 61G15-23.004, F.A.C.

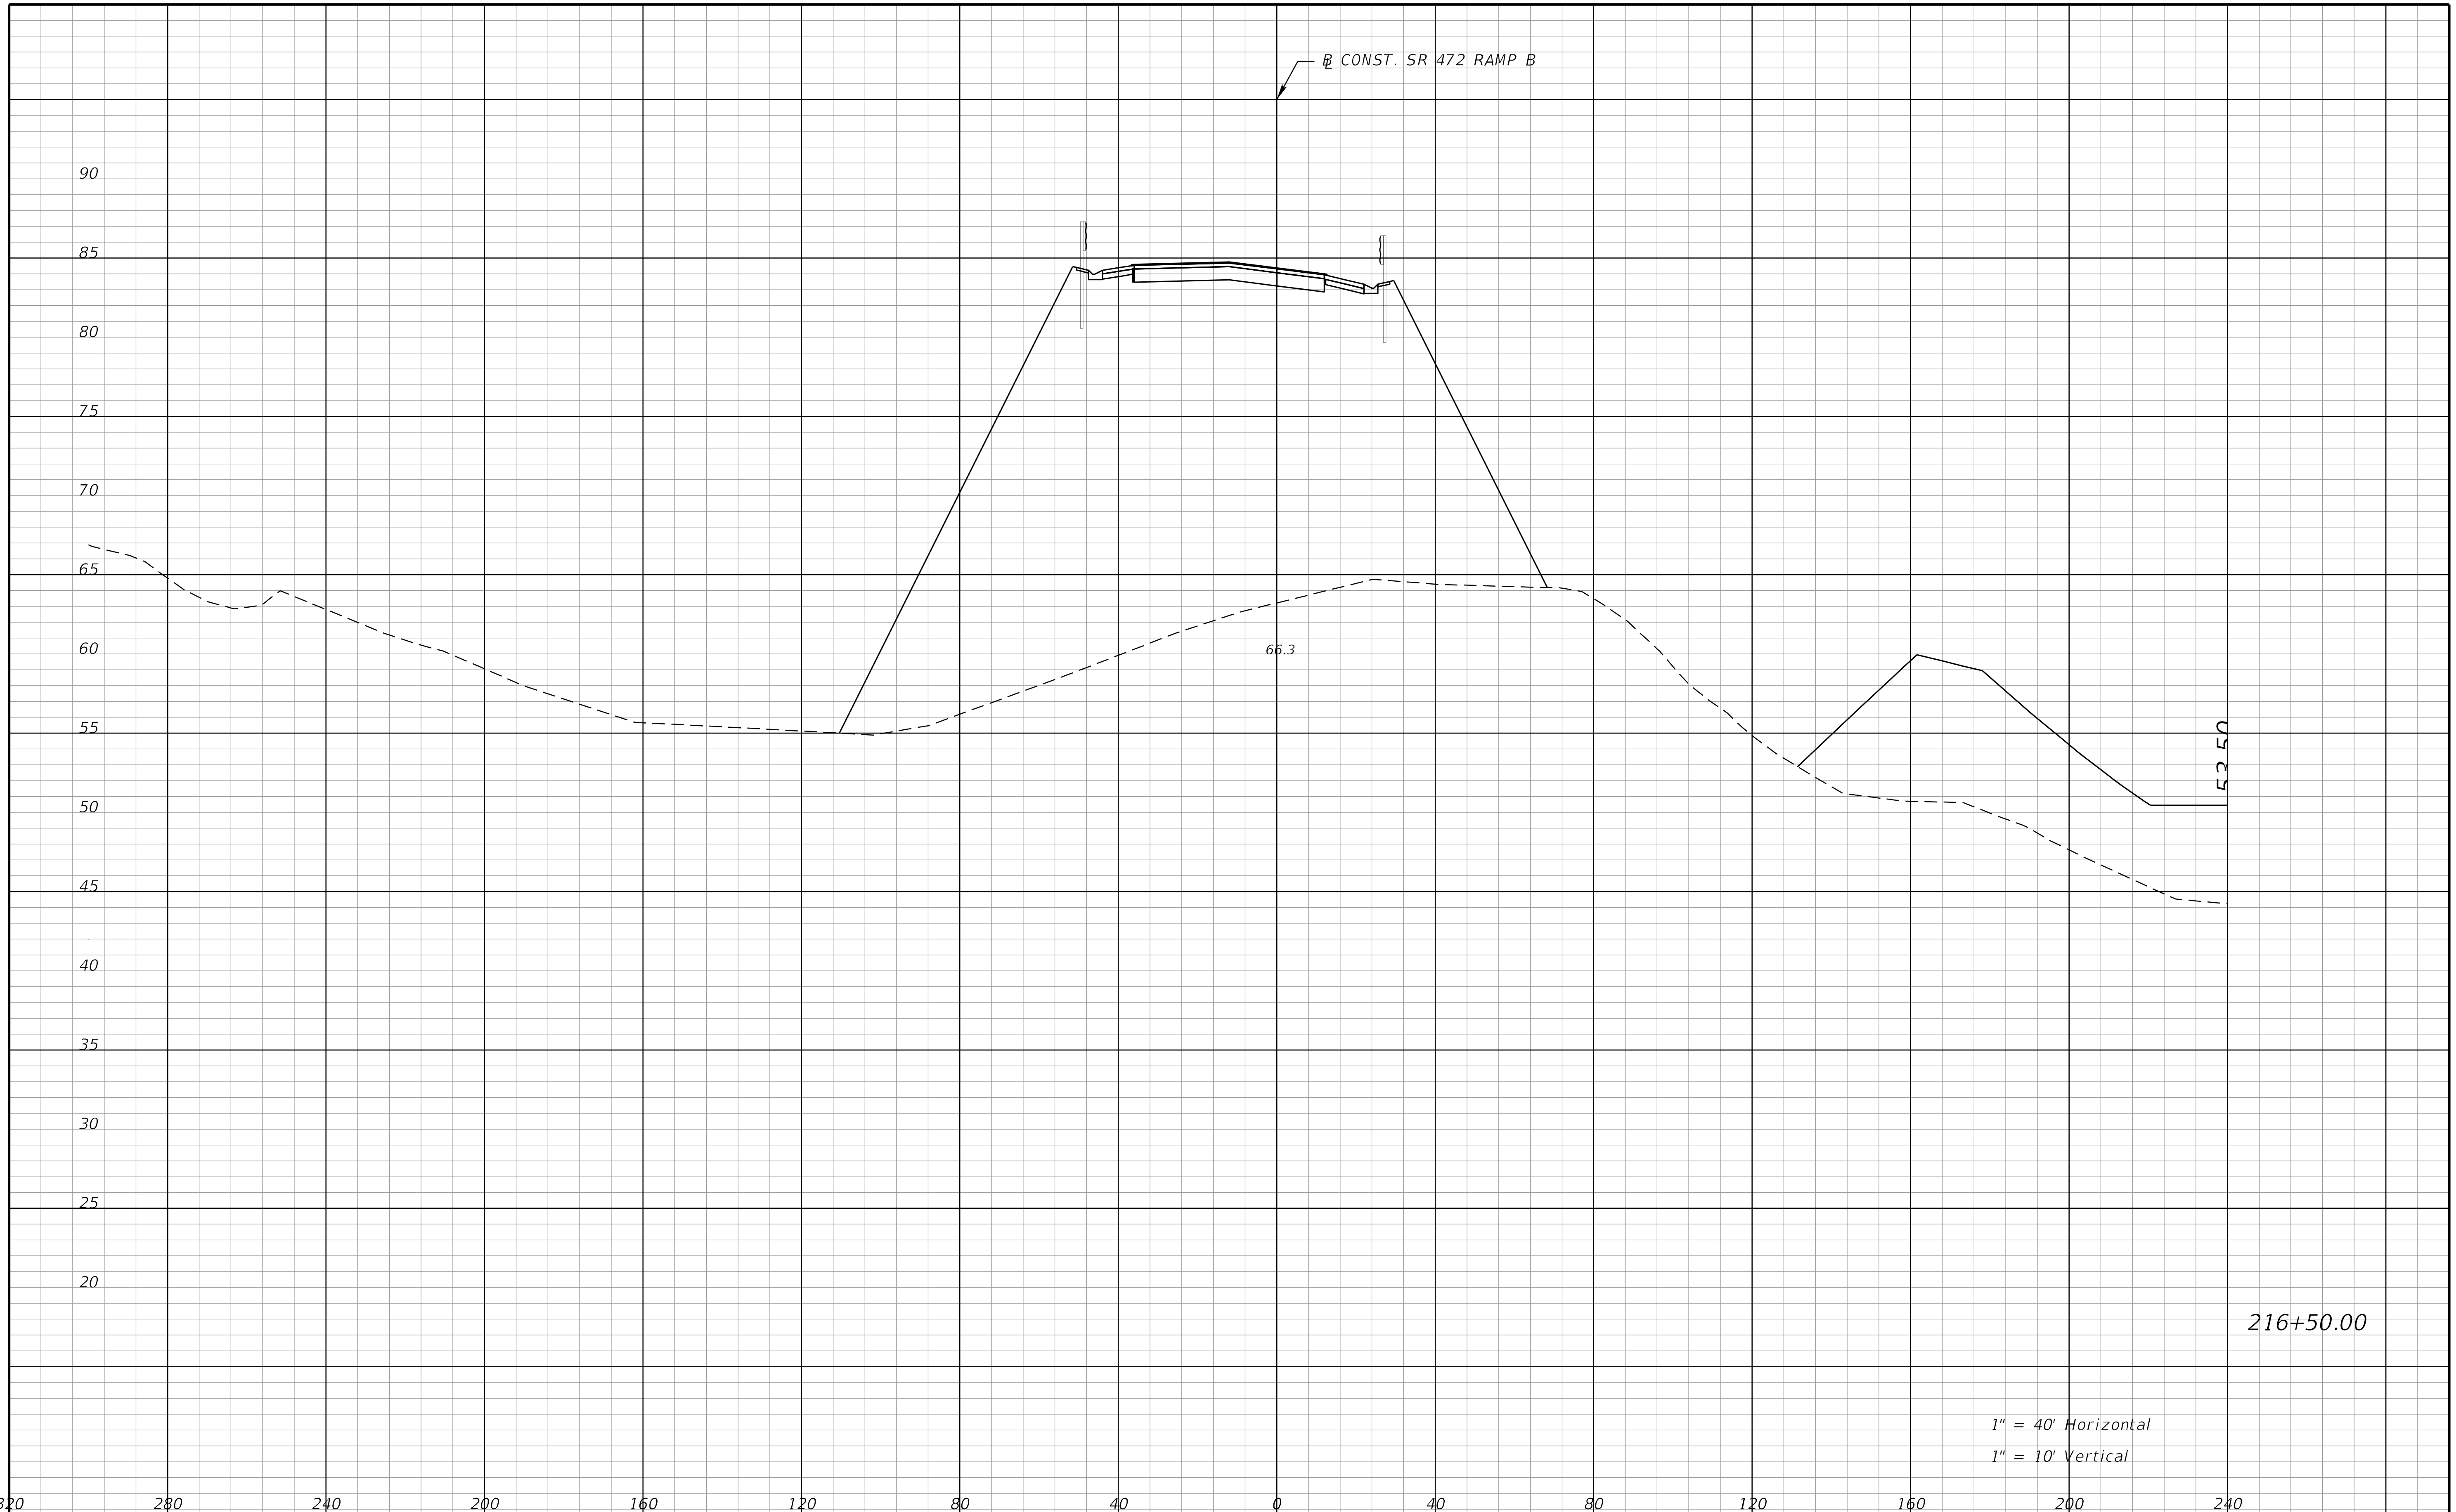

REVISIONS			
DATE	DESCRIPTION	DATE	DESCRIPTION

STANTEC CONSULTING SERVICES INC.
ENGINEER OF RECORD:
WILLIAM V. ANDERSON, P.E. NO.: 36682
11315 CORPORATE BLVD., SUITE 105
ORLANDO, FLORIDA 32817
(407) 823-8966
CERTIFICATE OF AUTHORIZATION NO. 27013

STATE OF FLORIDA
DEPARTMENT OF TRANSPORTATION

ROAD NO.	COUNTY	FINANCIAL PROJECT ID
SR400	VOLUSIA	408464-2-32-01

CROSS SECTIONS
SR 472 RAMP B

SHEET NO.
1298

THE OFFICIAL RECORD OF THIS SHEET IS THE ELECTRONIC FILE DIGITALLY SIGNED AND SEALED UNDER RULE 61G15-23.004, F.A.C.

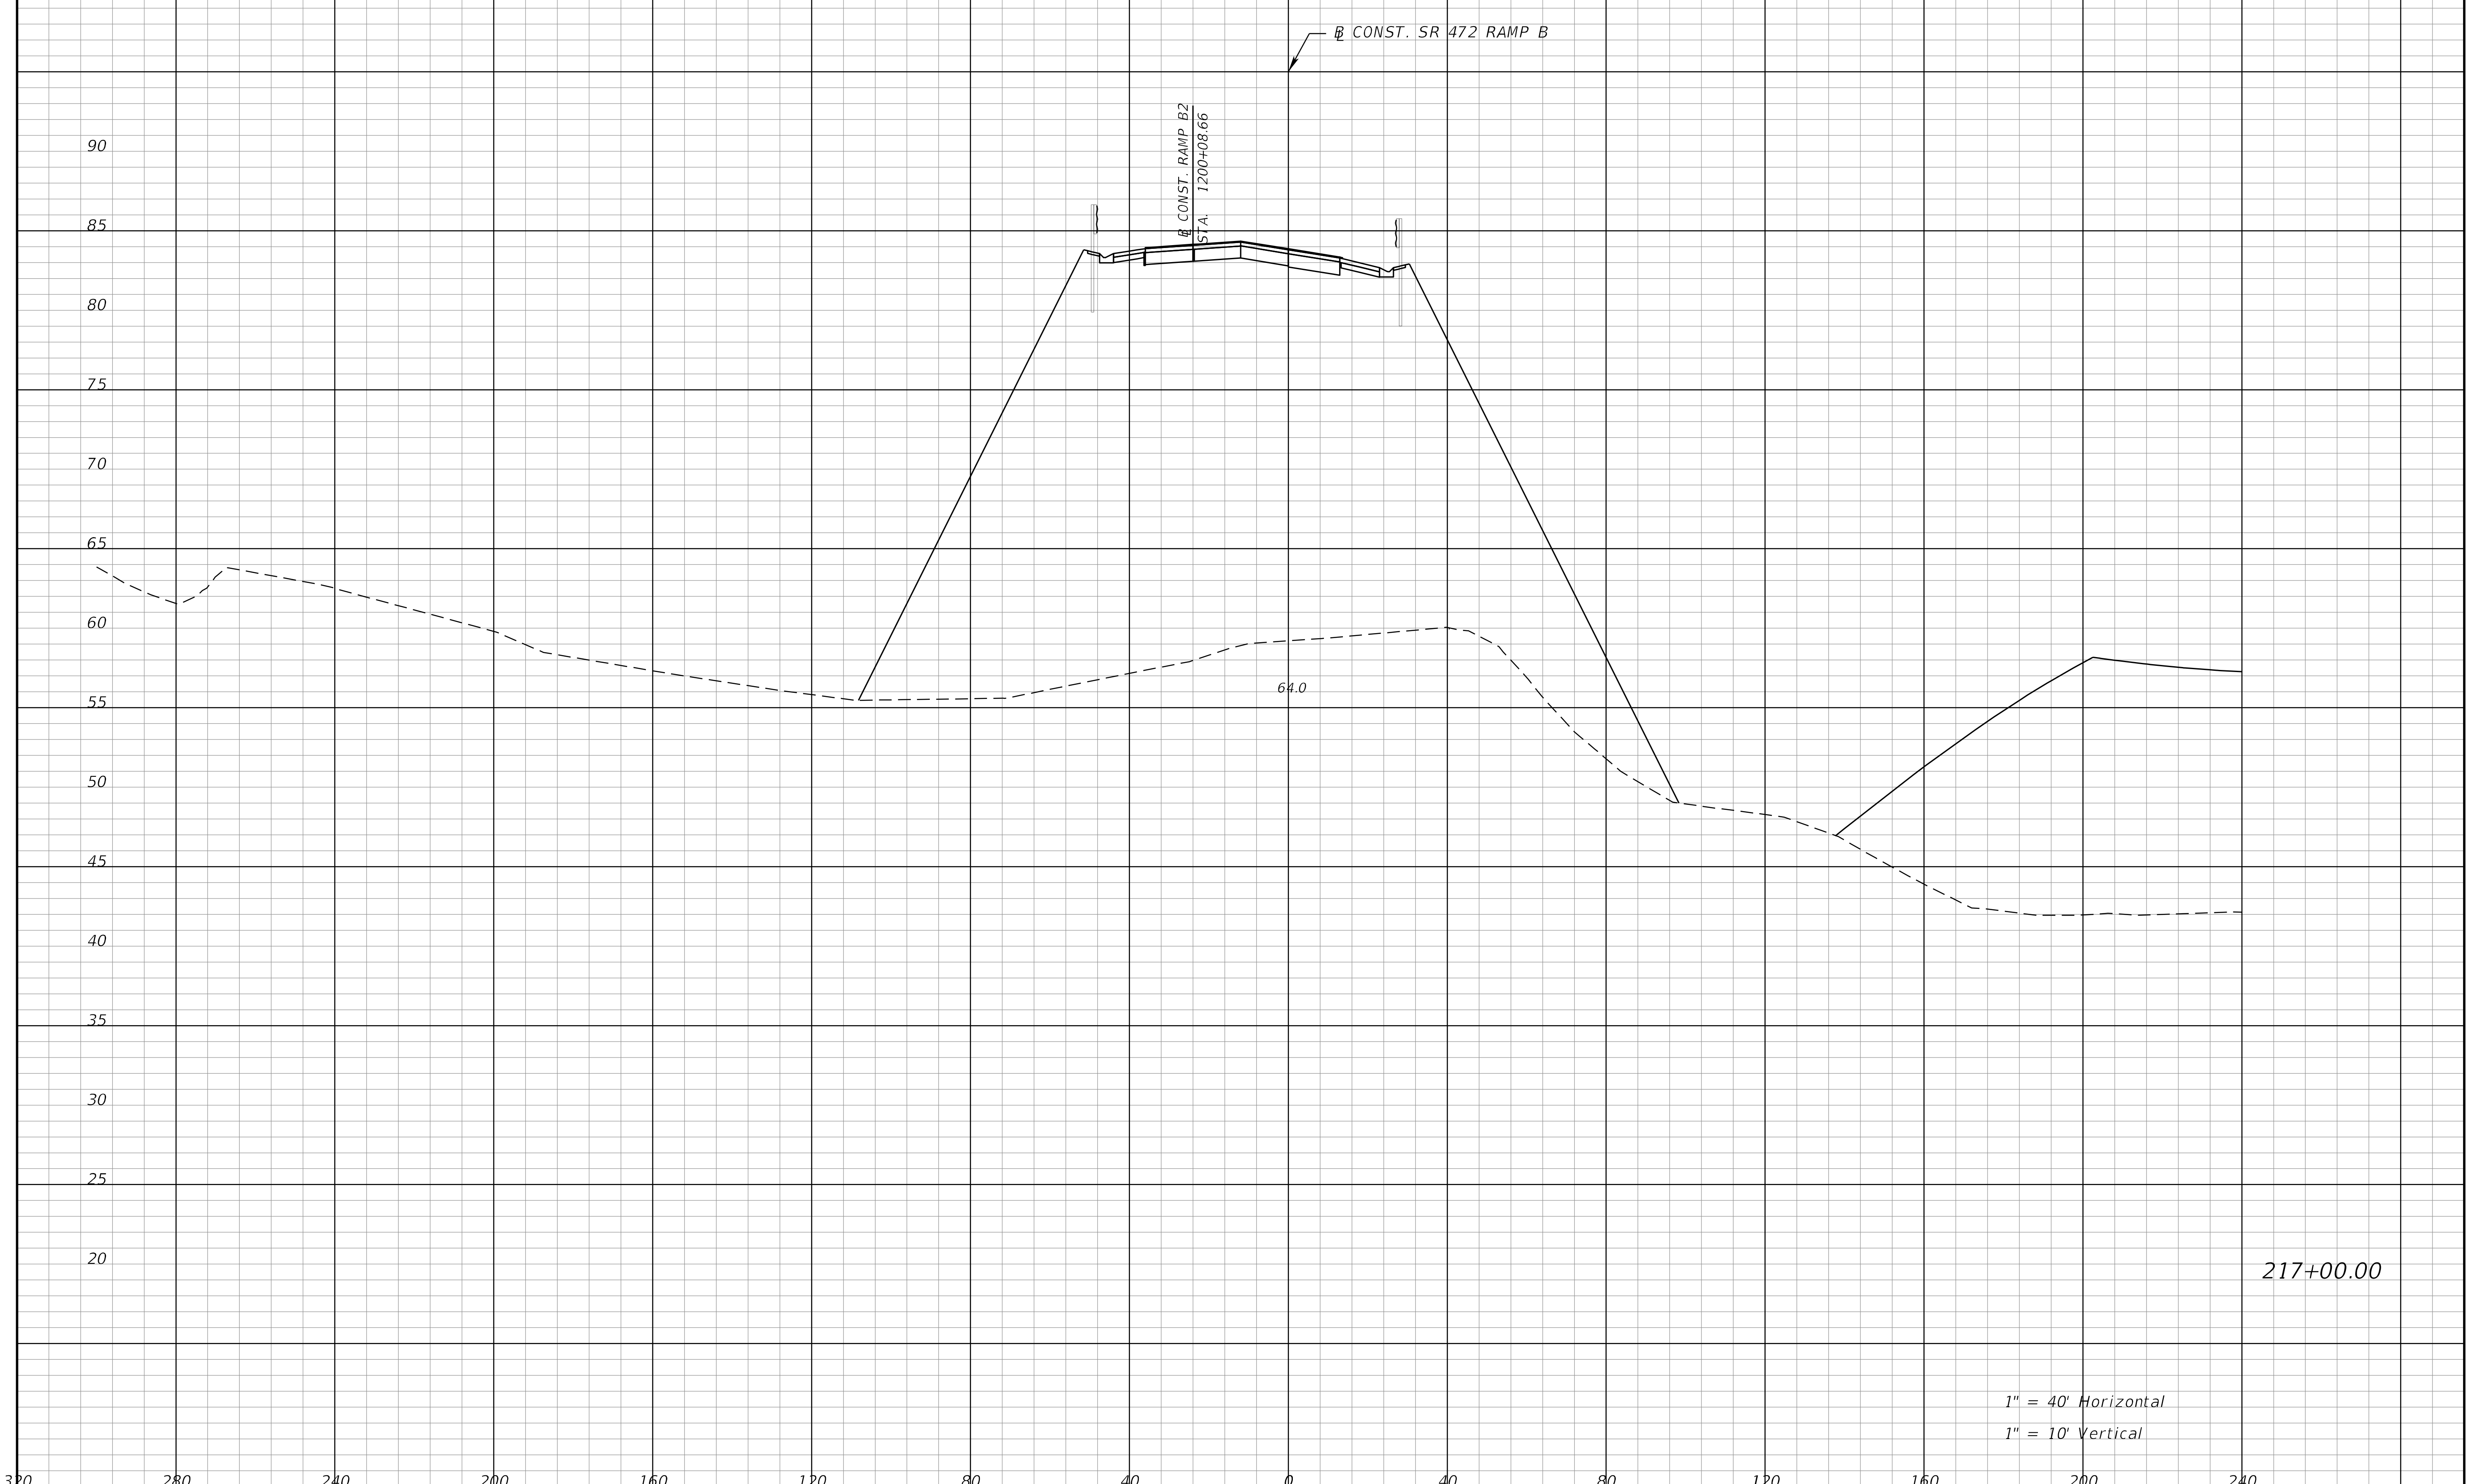

REVISIONS			
DATE	DESCRIPTION	DATE	DESCRIPTION

STANTEC CONSULTING SERVICES INC.
ENGINEER OF RECORD:
WILLIAM V. ANDERSON, P.E. NO.: 36682
11315 CORPORATE BLVD., SUITE 105
ORLANDO, FLORIDA 32817
(407) 823-8966
CERTIFICATE OF AUTHORIZATION NO. 27013

STATE OF FLORIDA
DEPARTMENT OF TRANSPORTATION

ROAD NO.	COUNTY	FINANCIAL PROJECT ID
SR400	VOLUSIA	408464-2-32-01

CROSS SECTIONS
SR 472 RAMP B

SHEET NO.
1299

THE OFFICIAL RECORD OF THIS SHEET IS THE ELECTRONIC FILE DIGITALLY SIGNED AND SEALED UNDER RULE 61G15-23.004, F.A.C.

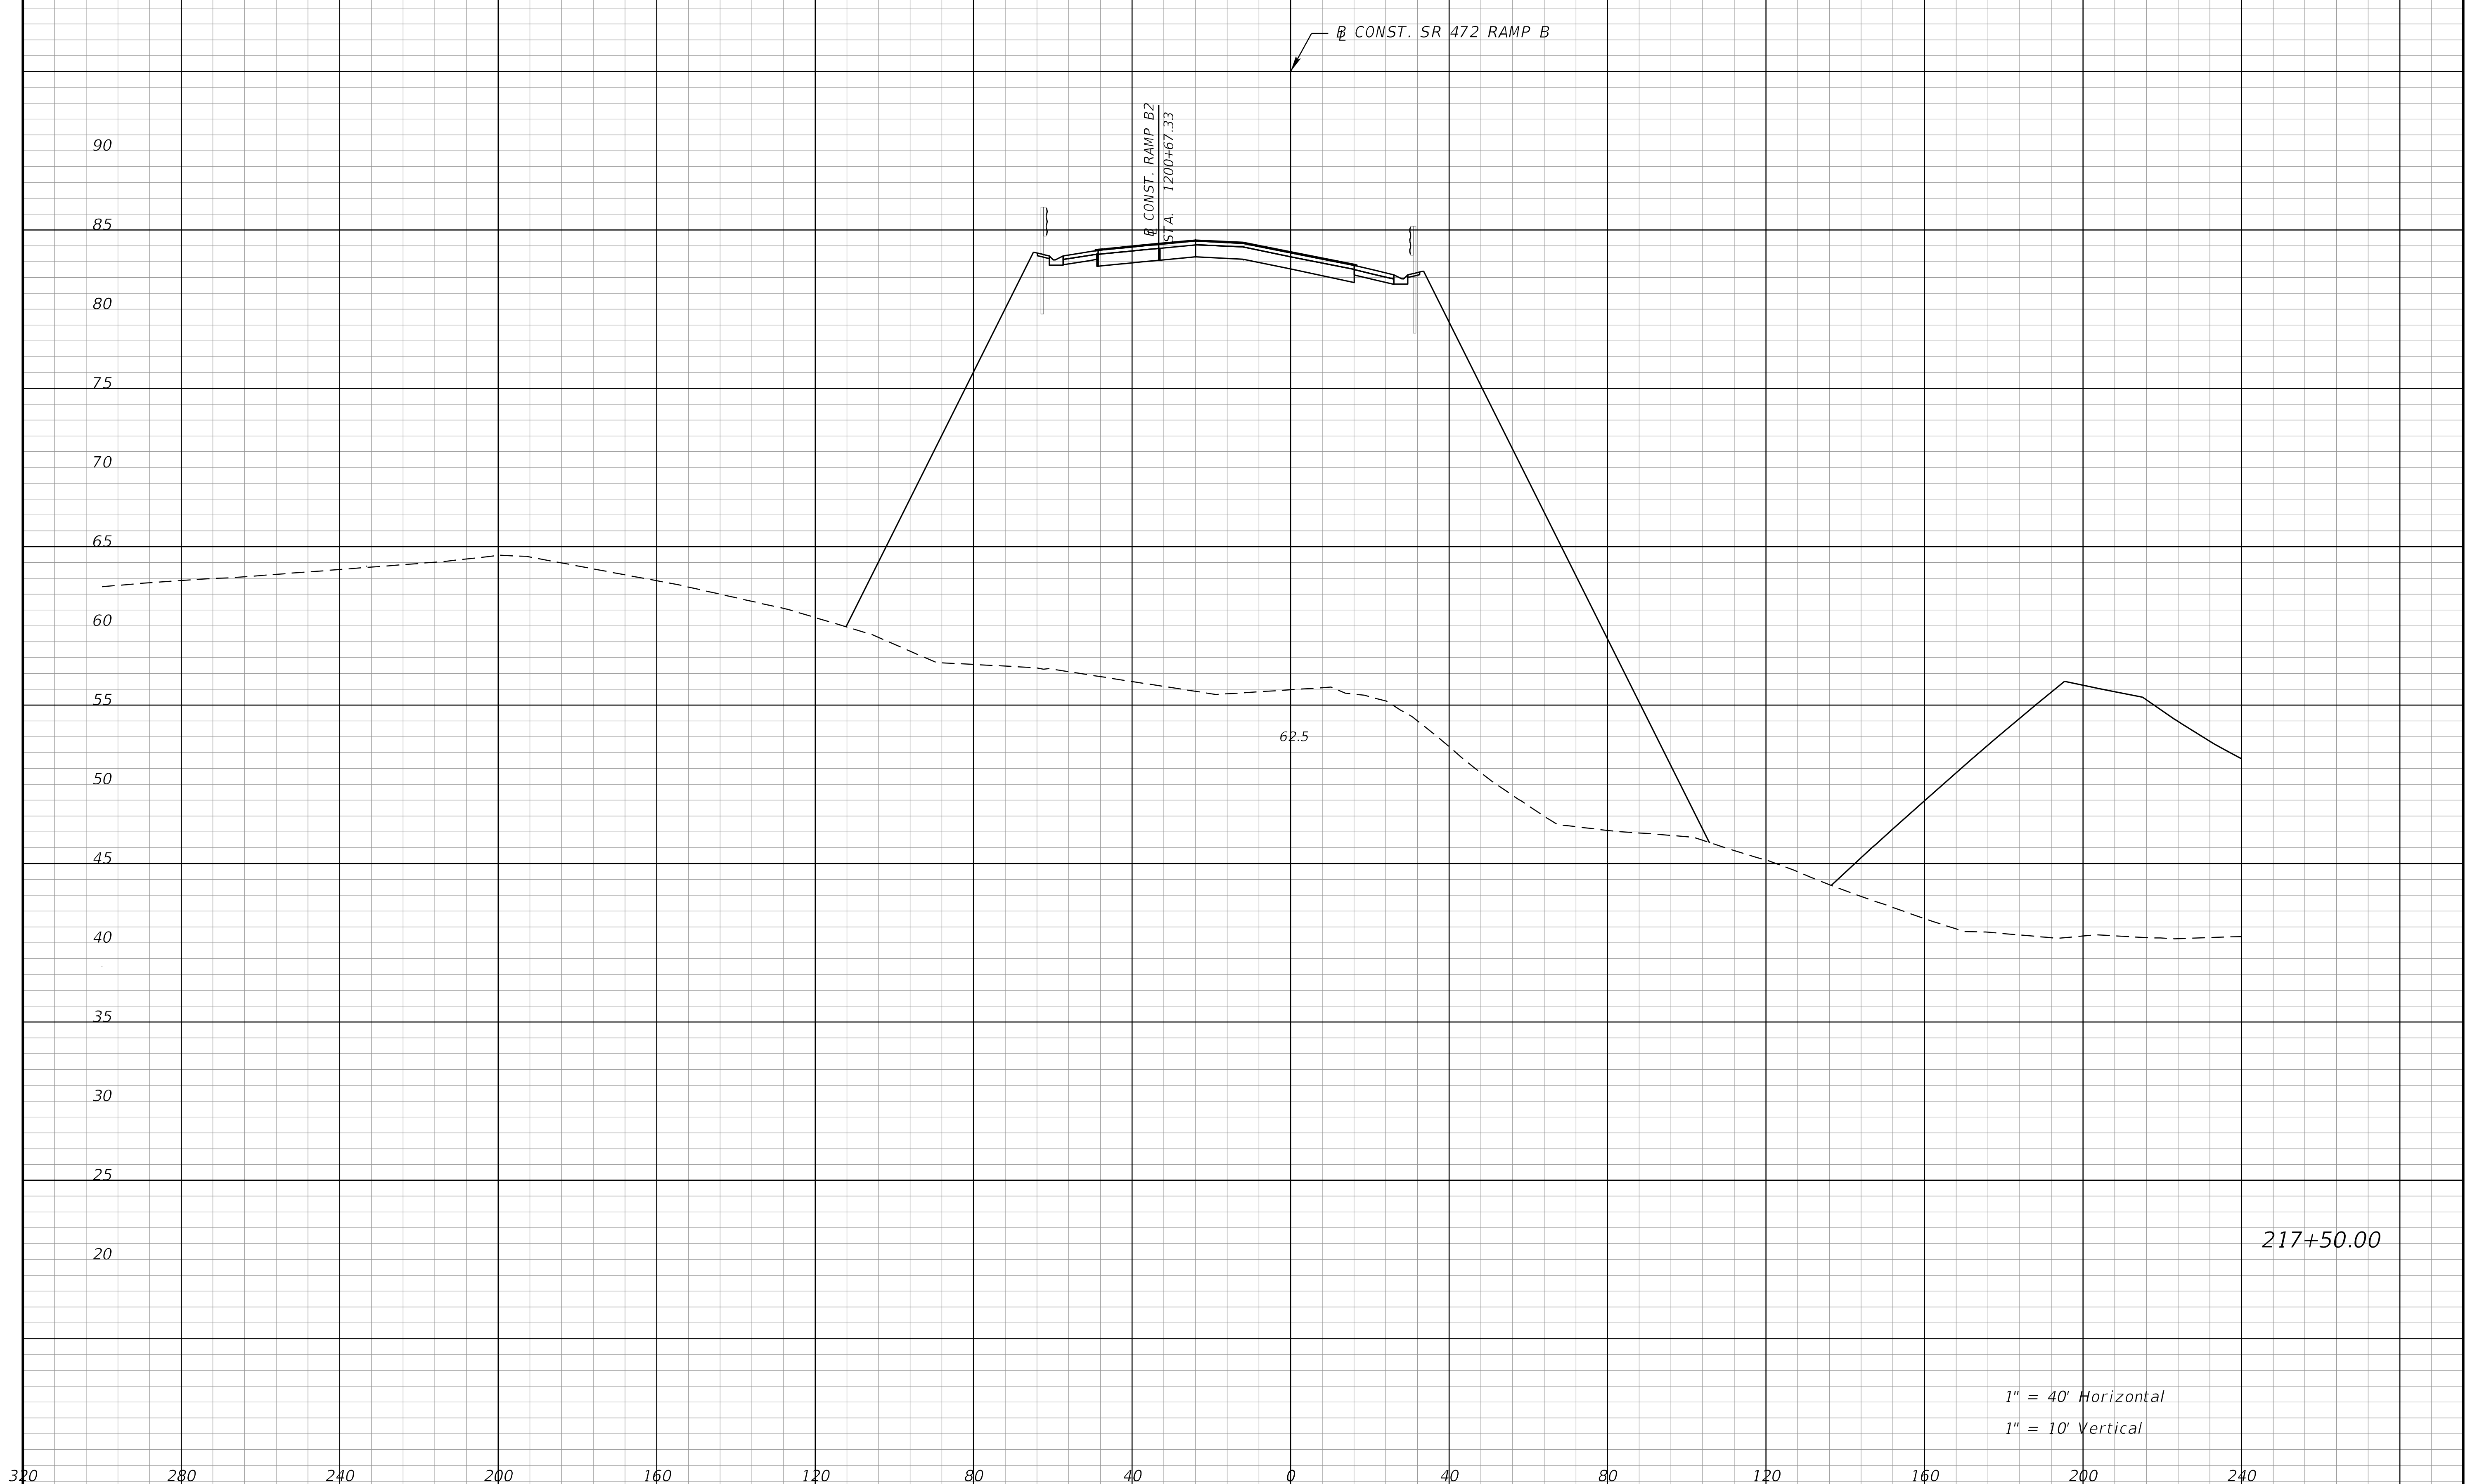

REVISIONS			
DATE	DESCRIPTION	DATE	DESCRIPTION

STANTEC CONSULTING SERVICES INC.
ENGINEER OF RECORD:
WILLIAM V. ANDERSON, P.E. NO.: 36682
11315 CORPORATE BLVD., SUITE 105
ORLANDO, FLORIDA 32817
(407) 823-8966
CERTIFICATE OF AUTHORIZATION NO. 27013

STATE OF FLORIDA
DEPARTMENT OF TRANSPORTATION

ROAD NO.	COUNTY	FINANCIAL PROJECT ID
SR400	VOLUSIA	408464-2-32-01

CROSS SECTIONS
SR 472 RAMP B

SHEET NO.
1300

THE OFFICIAL RECORD OF THIS SHEET IS THE ELECTRONIC FILE DIGITALLY SIGNED AND SEALED UNDER RULE 61G15-23.004, F.A.C.

jchassee 6/14/2019 4:30:38 PM Rdxsrd_shg V:\2158\active\CADD\40846423201\roadway\RDXSRD08_472Ramps.DGN

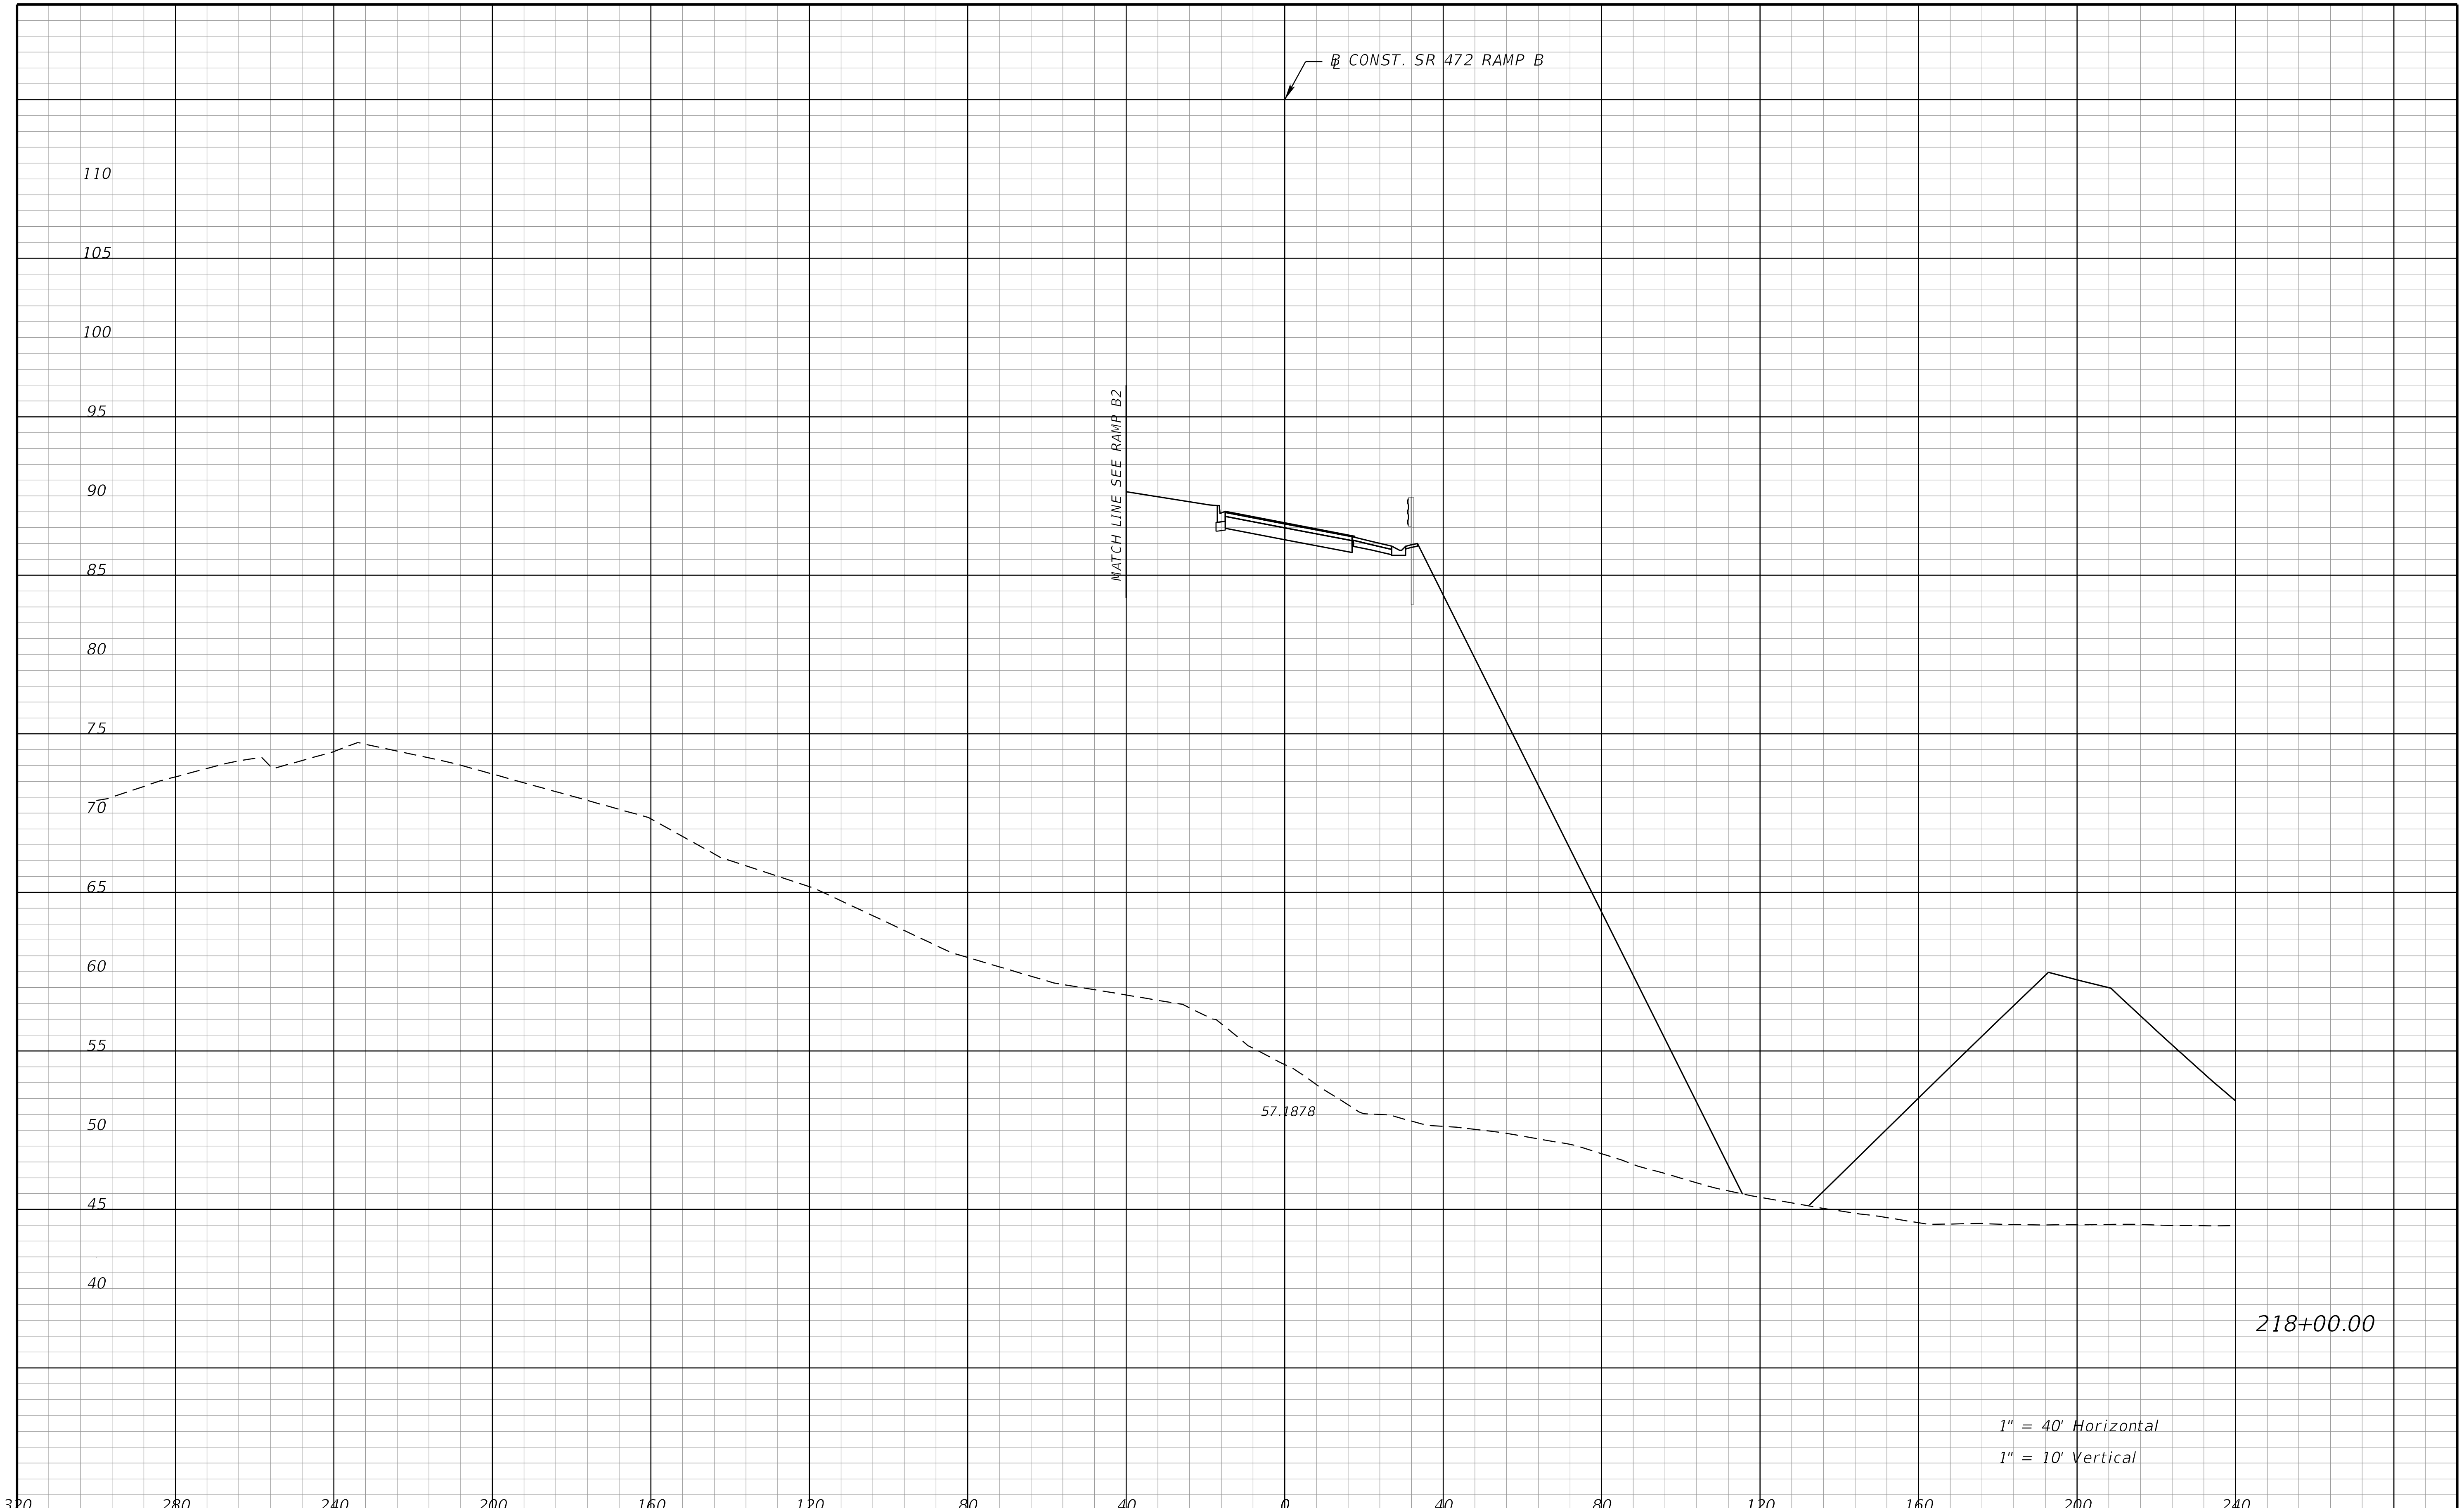

THE OFFICIAL RECORD OF THIS SHEET IS THE ELECTRONIC FILE DIGITALLY SIGNED AND SEALED UNDER RULE 61G15-23.004, F.A.C.

REVISIONS			
DATE	DESCRIPTION	DATE	DESCRIPTION

STANTEC CONSULTING SERVICES INC.
ENGINEER OF RECORD:
WILLIAM V. ANDERSON, P.E. NO.: 36682
11315 CORPORATE BLVD., SUITE 105
ORLANDO, FLORIDA 32817
(407) 823-8966
CERTIFICATE OF AUTHORIZATION NO. 27013

STATE OF FLORIDA
DEPARTMENT OF TRANSPORTATION

ROAD NO.	COUNTY	FINANCIAL PROJECT ID
SR400	VOLUSIA	408464-2-32-01

CROSS SECTIONS
SR 472 RAMP B

SHEET NO.
1301

jchassee 6/14/2019 4:30:38 PM Rdxsrd_shg V:\2158\active\CADD\40846423201\roadway\RDXSRD08_472Ramps.DGN

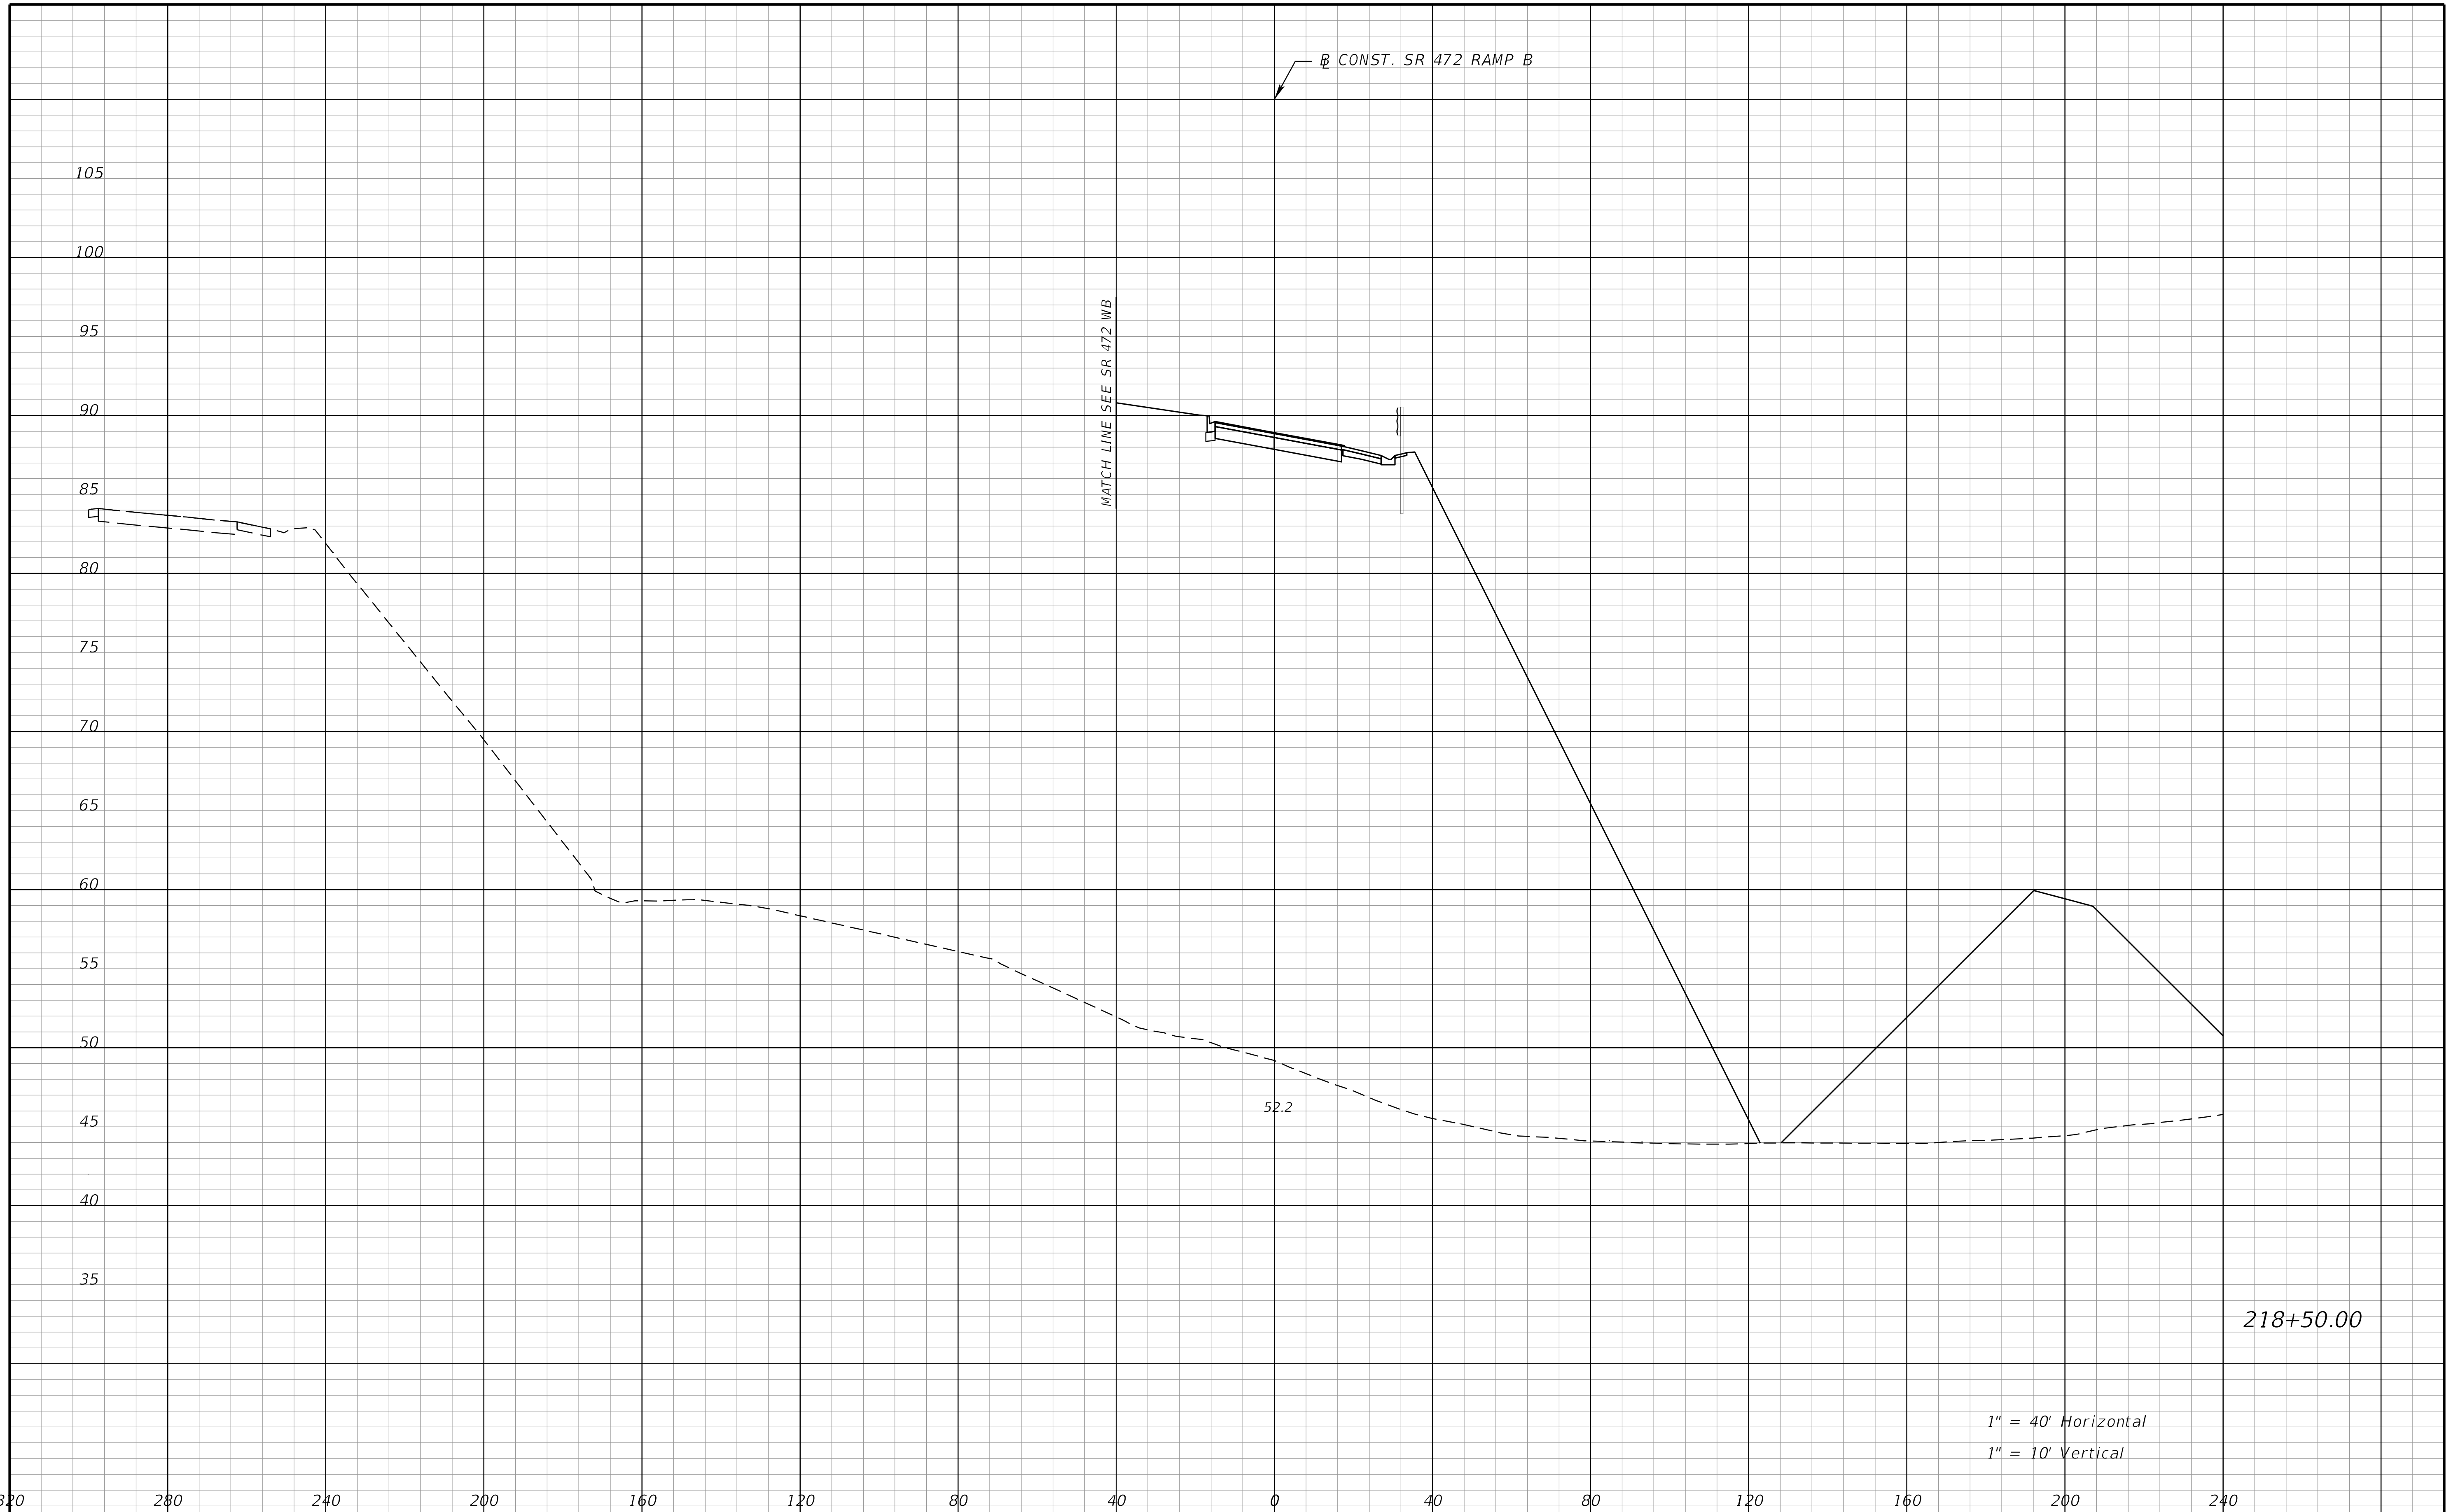

REVISIONS			
DATE	DESCRIPTION	DATE	DESCRIPTION

STANTEC CONSULTING SERVICES INC.
ENGINEER OF RECORD:
WILLIAM V. ANDERSON, P.E. NO.: 36682
11315 CORPORATE BLVD., SUITE 105
ORLANDO, FLORIDA 32817
(407) 823-8966
CERTIFICATE OF AUTHORIZATION NO. 27013

STATE OF FLORIDA
DEPARTMENT OF TRANSPORTATION

ROAD NO.	COUNTY	FINANCIAL PROJECT ID
SR400	VOLUSIA	408464-2-32-01

CROSS SECTIONS
SR 472 RAMP B

SHEET NO.
1302

THE OFFICIAL RECORD OF THIS SHEET IS THE ELECTRONIC FILE DIGITALLY SIGNED AND SEALED UNDER RULE 61G15-23.004, F.A.C.

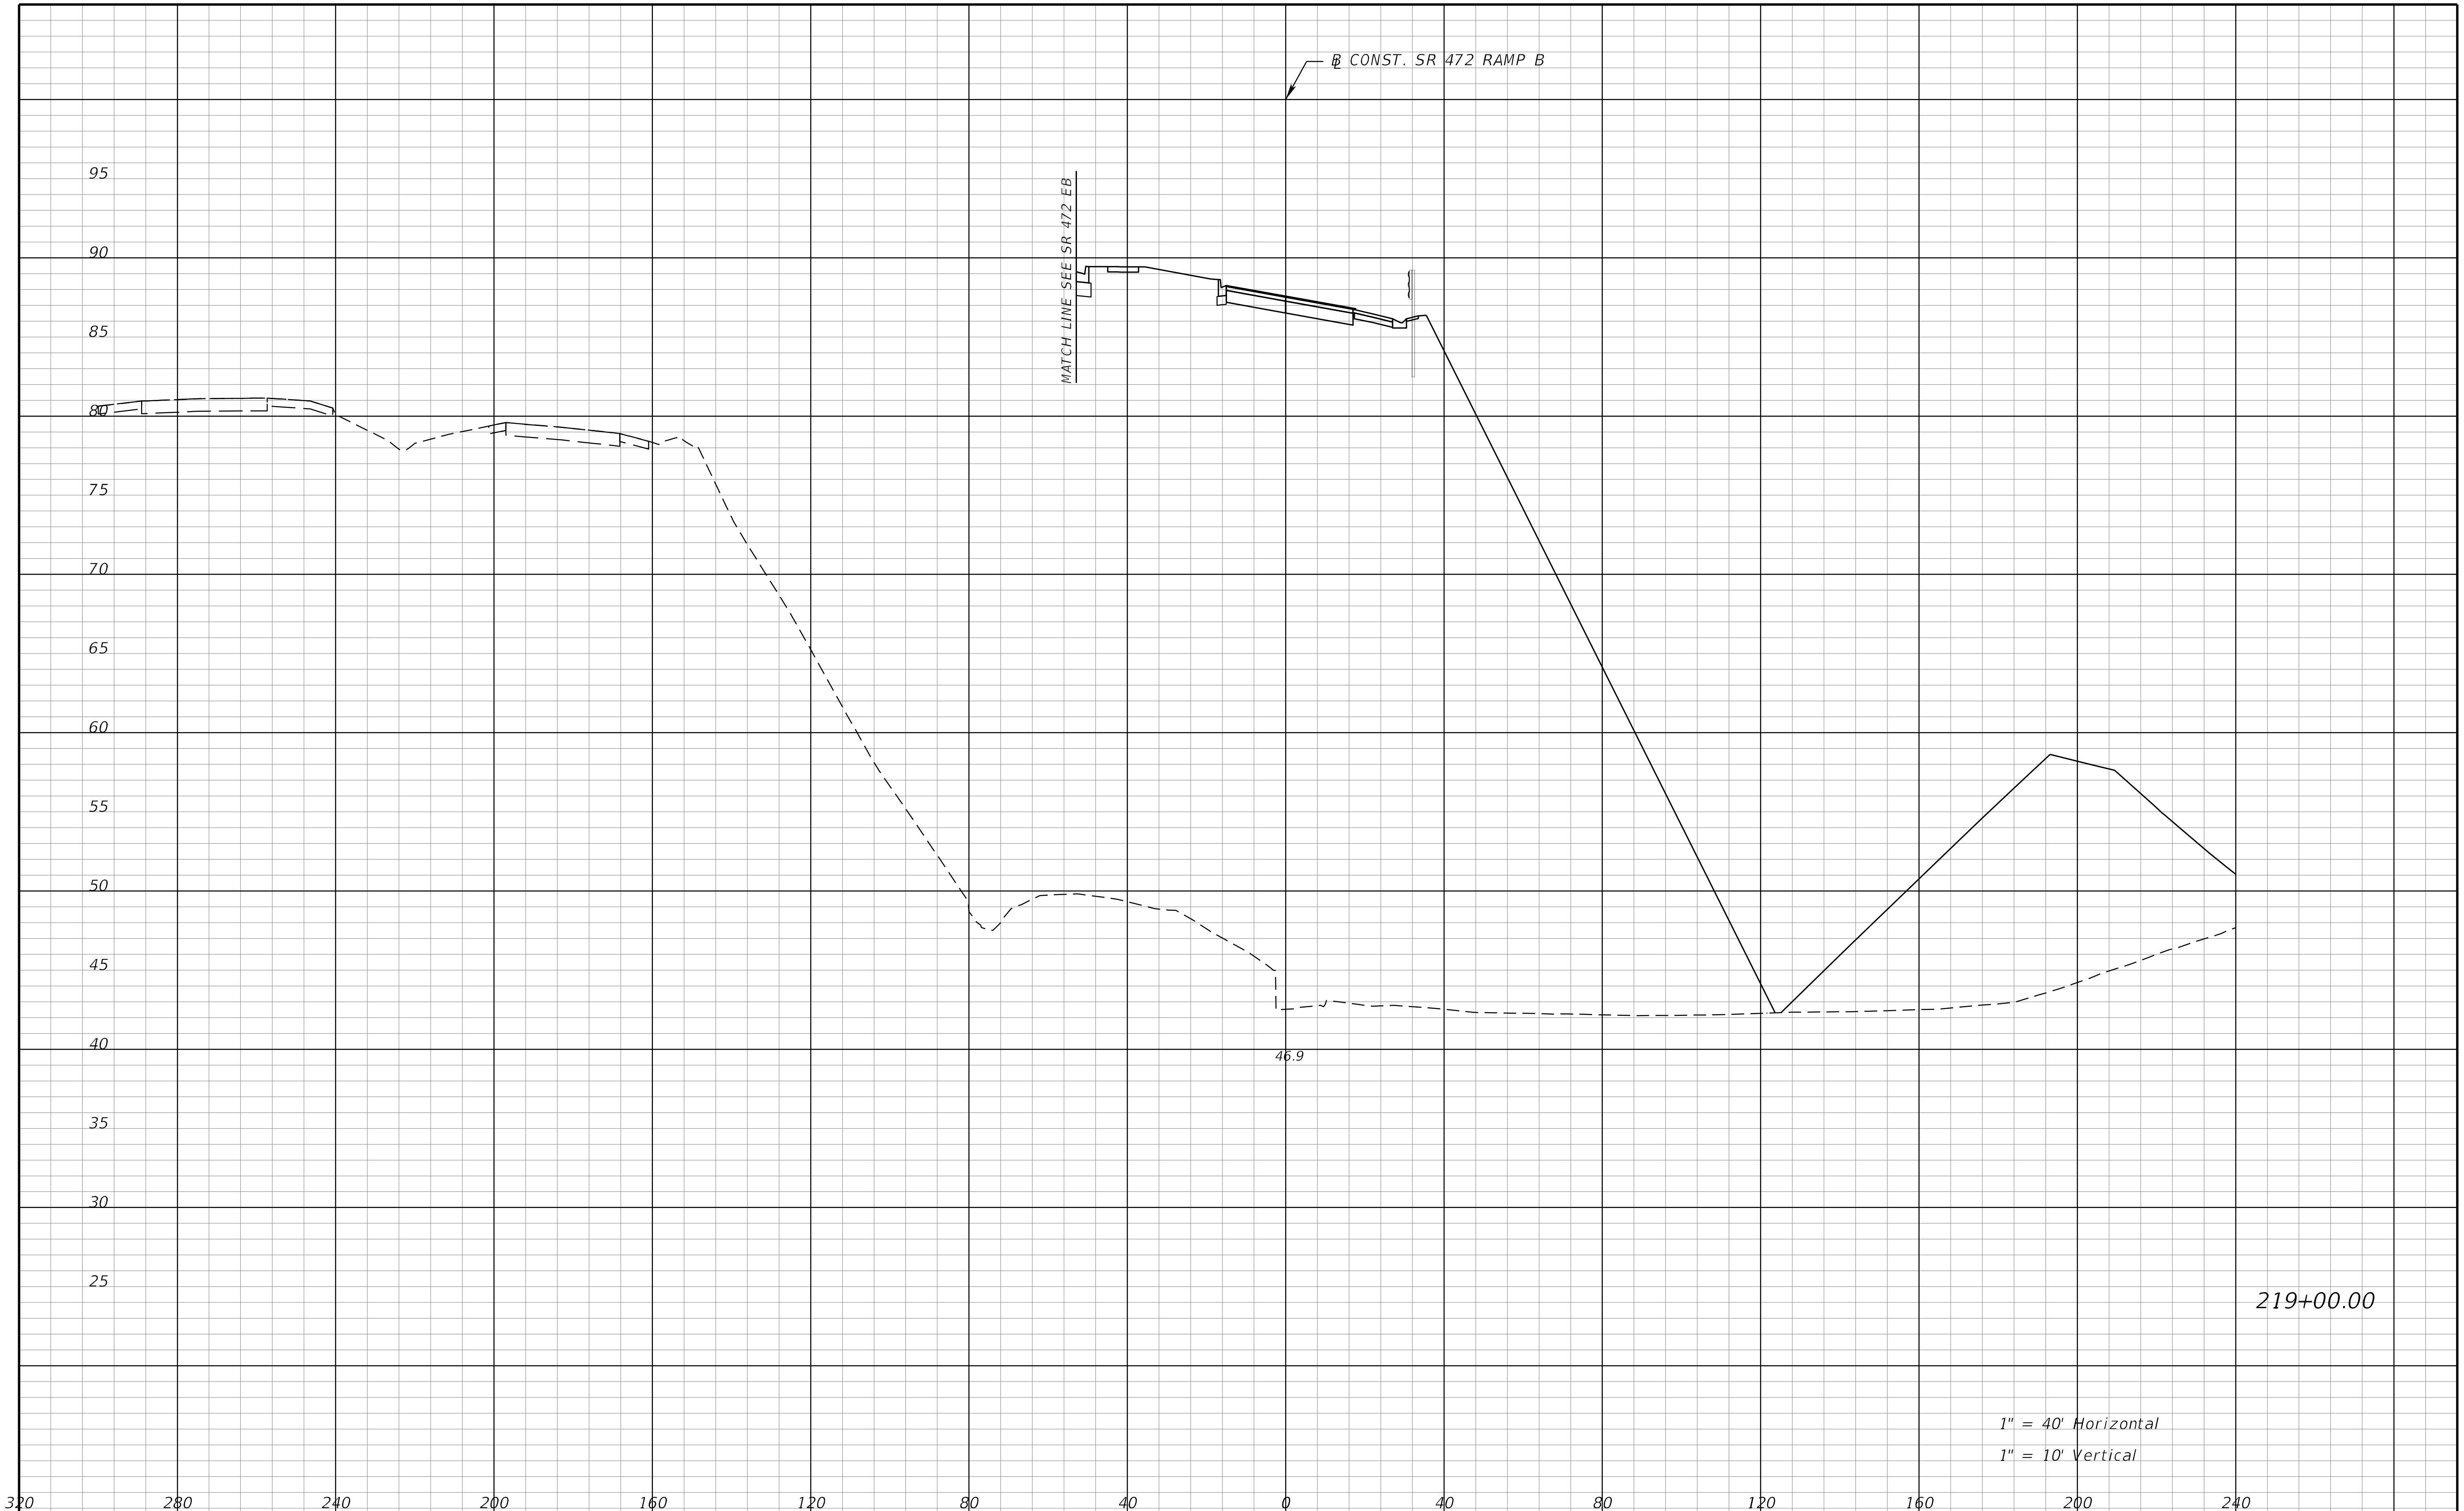

REVISIONS			
DATE	DESCRIPTION	DATE	DESCRIPTION

STANTEC CONSULTING SERVICES INC.
ENGINEER OF RECORD:
WILLIAM V. ANDERSON, P.E. NO.: 36682
11315 CORPORATE BLVD., SUITE 105
ORLANDO, FLORIDA 32817
(407) 823-8966
CERTIFICATE OF AUTHORIZATION NO. 27013

STATE OF FLORIDA
DEPARTMENT OF TRANSPORTATION

ROAD NO.	COUNTY	FINANCIAL PROJECT ID
SR400	VOLUSIA	408464-2-32-01

CROSS SECTIONS
SR 472 RAMP B

SHEET NO.
1303

jchassee 6/14/2019 4:30:39 PM Rdxsrd_shg V:\2158\active\CADD\40846423201\roadway\RDXSRD08_472Ramps.DGN

THE OFFICIAL RECORD OF THIS SHEET IS THE ELECTRONIC FILE DIGITALLY SIGNED AND SEALED UNDER RULE 61G15-23.004, F.A.C.

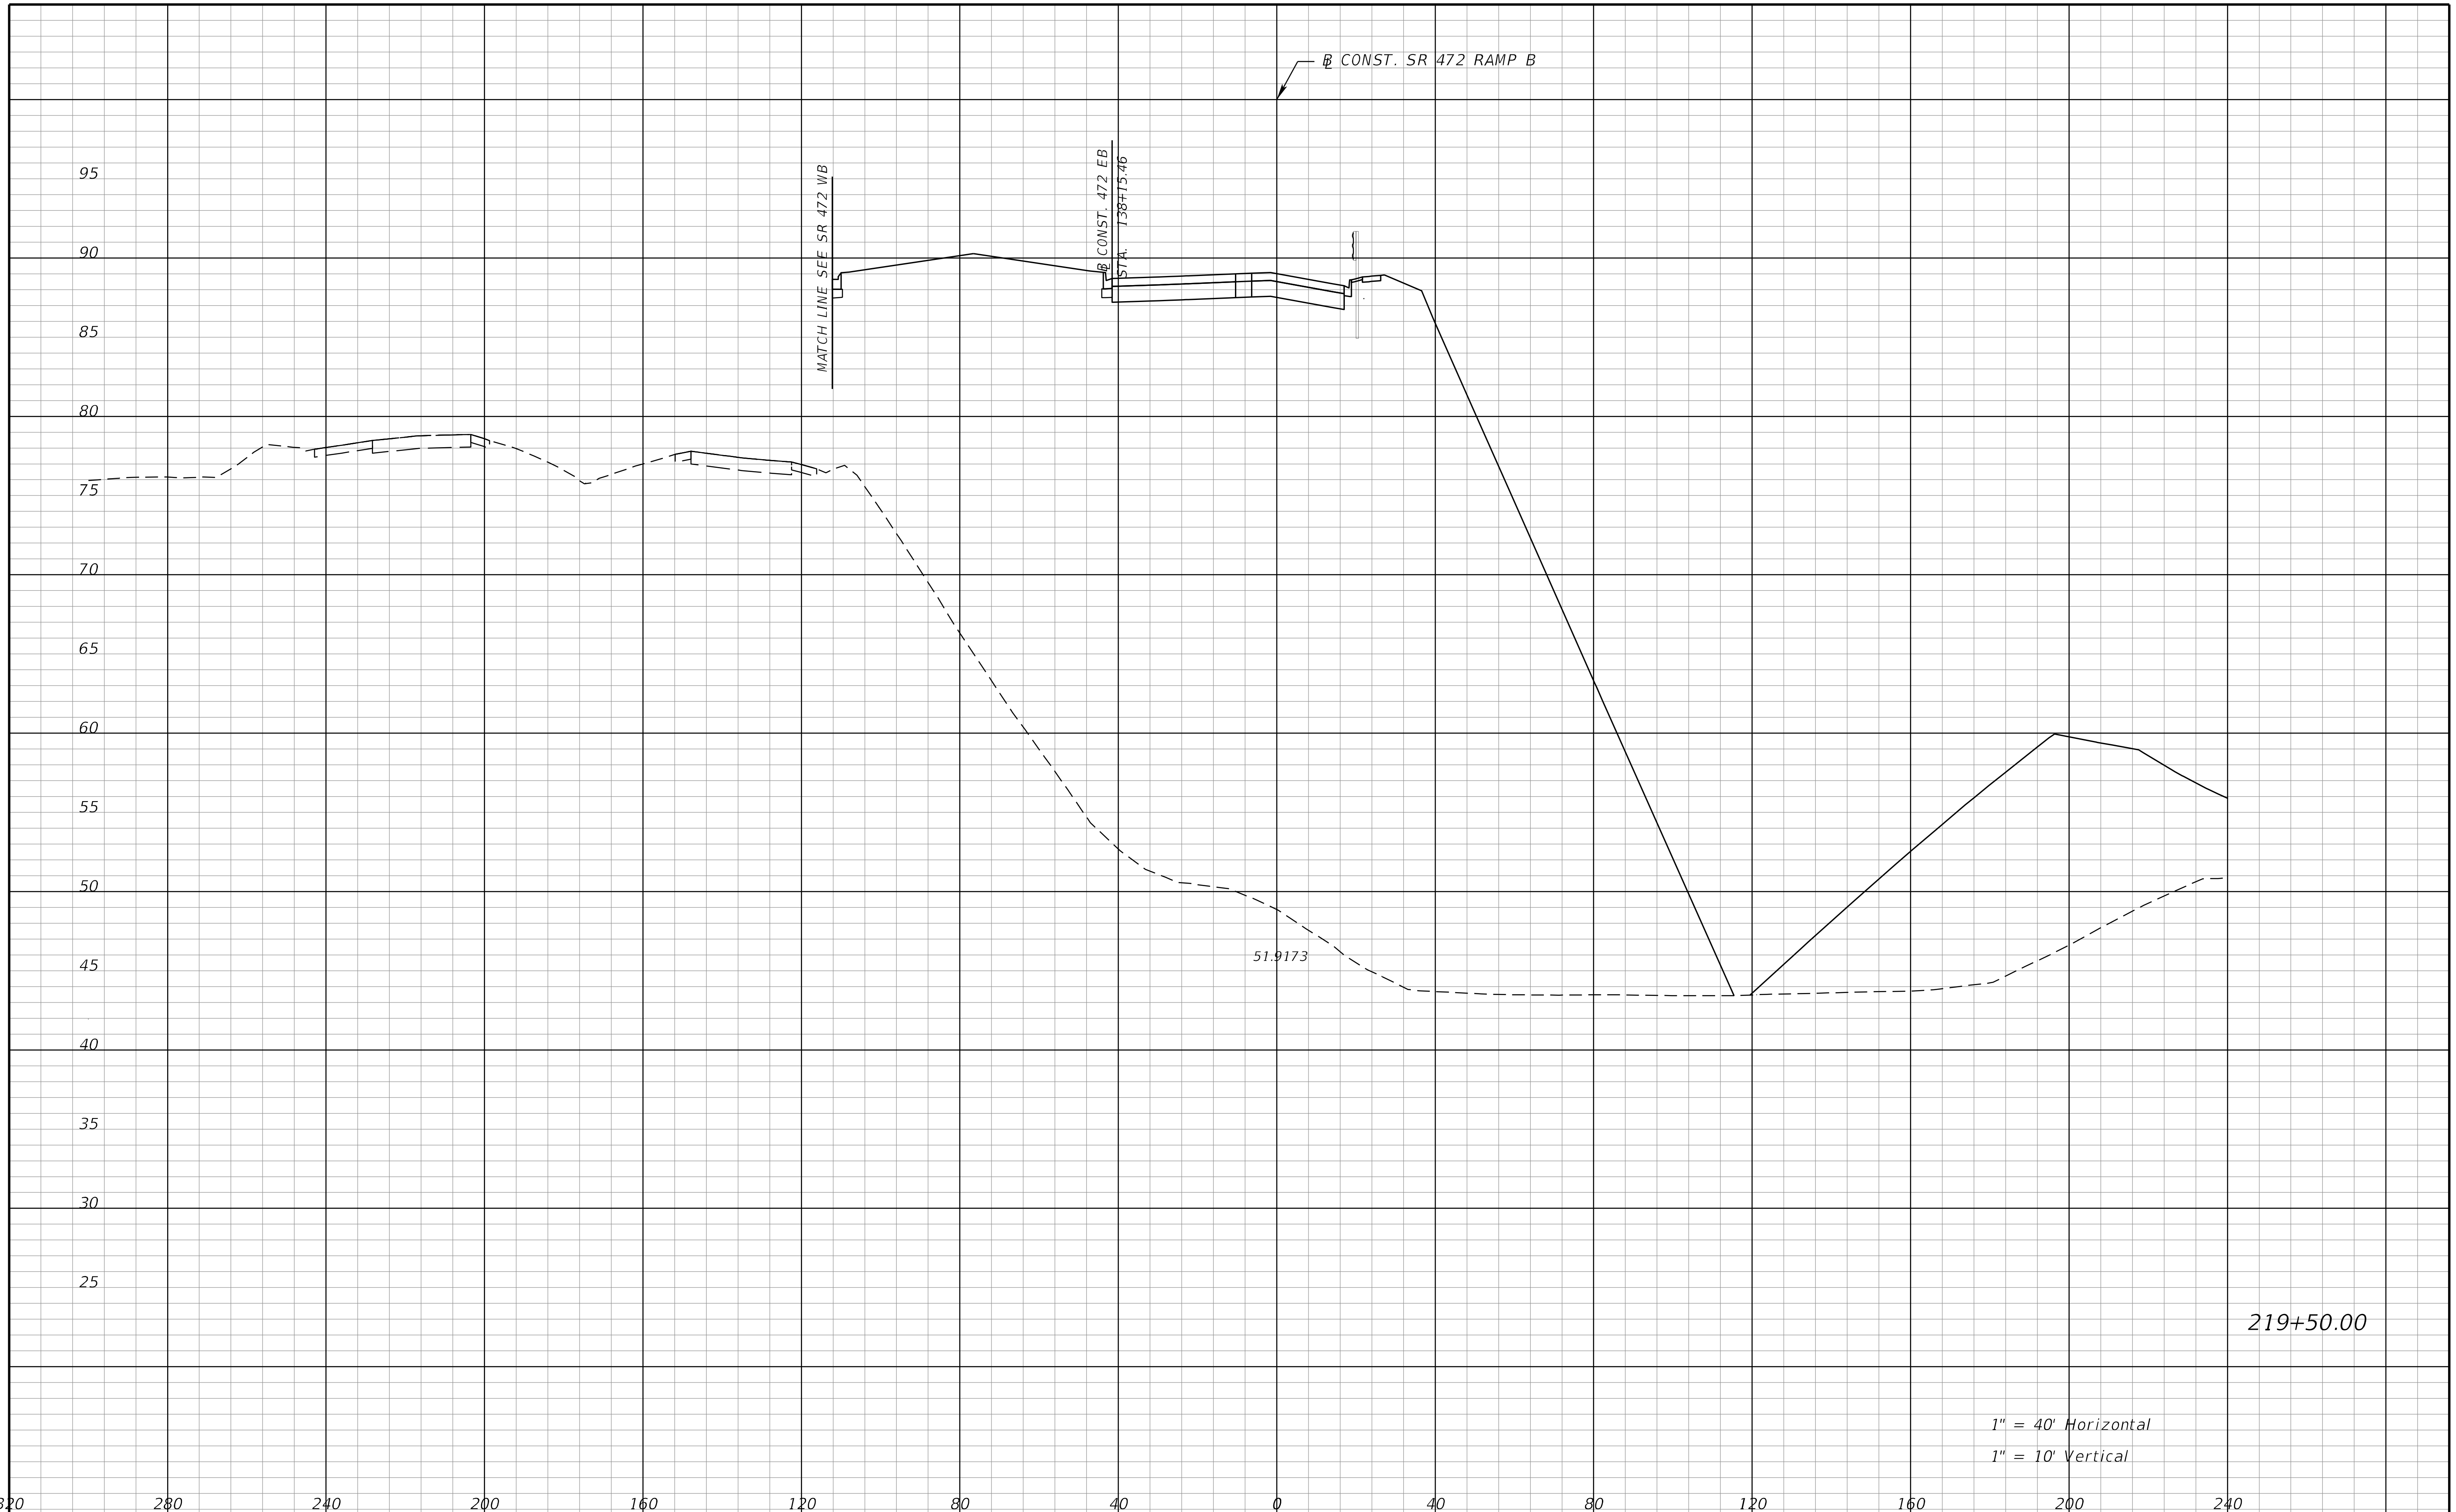

219+50.00

1" = 40' Horizontal
1" = 10' Vertical

THE OFFICIAL RECORD OF THIS SHEET IS THE ELECTRONIC FILE DIGITALLY SIGNED AND SEALED UNDER RULE 61G15-23.004, F.A.C.

REVISIONS			
DATE	DESCRIPTION	DATE	DESCRIPTION

STANTEC CONSULTING SERVICES INC.
ENGINEER OF RECORD:
WILLIAM V. ANDERSON, P.E. NO.: 36682
11315 CORPORATE BLVD., SUITE 105
ORLANDO, FLORIDA 32817
(407) 823-8966
CERTIFICATE OF AUTHORIZATION NO. 27013

STATE OF FLORIDA
DEPARTMENT OF TRANSPORTATION

ROAD NO.	COUNTY	FINANCIAL PROJECT ID
SR400	VOLUSIA	408464-2-32-01

CROSS SECTIONS
SR 472 RAMP B

SHEET NO.
1304

jchassee 6/14/2019 4:30:39 PM Rdxsrd_shg V:\2158\active\CADD\40846423201\roadway\RDXSRD08_472Ramps.DGN

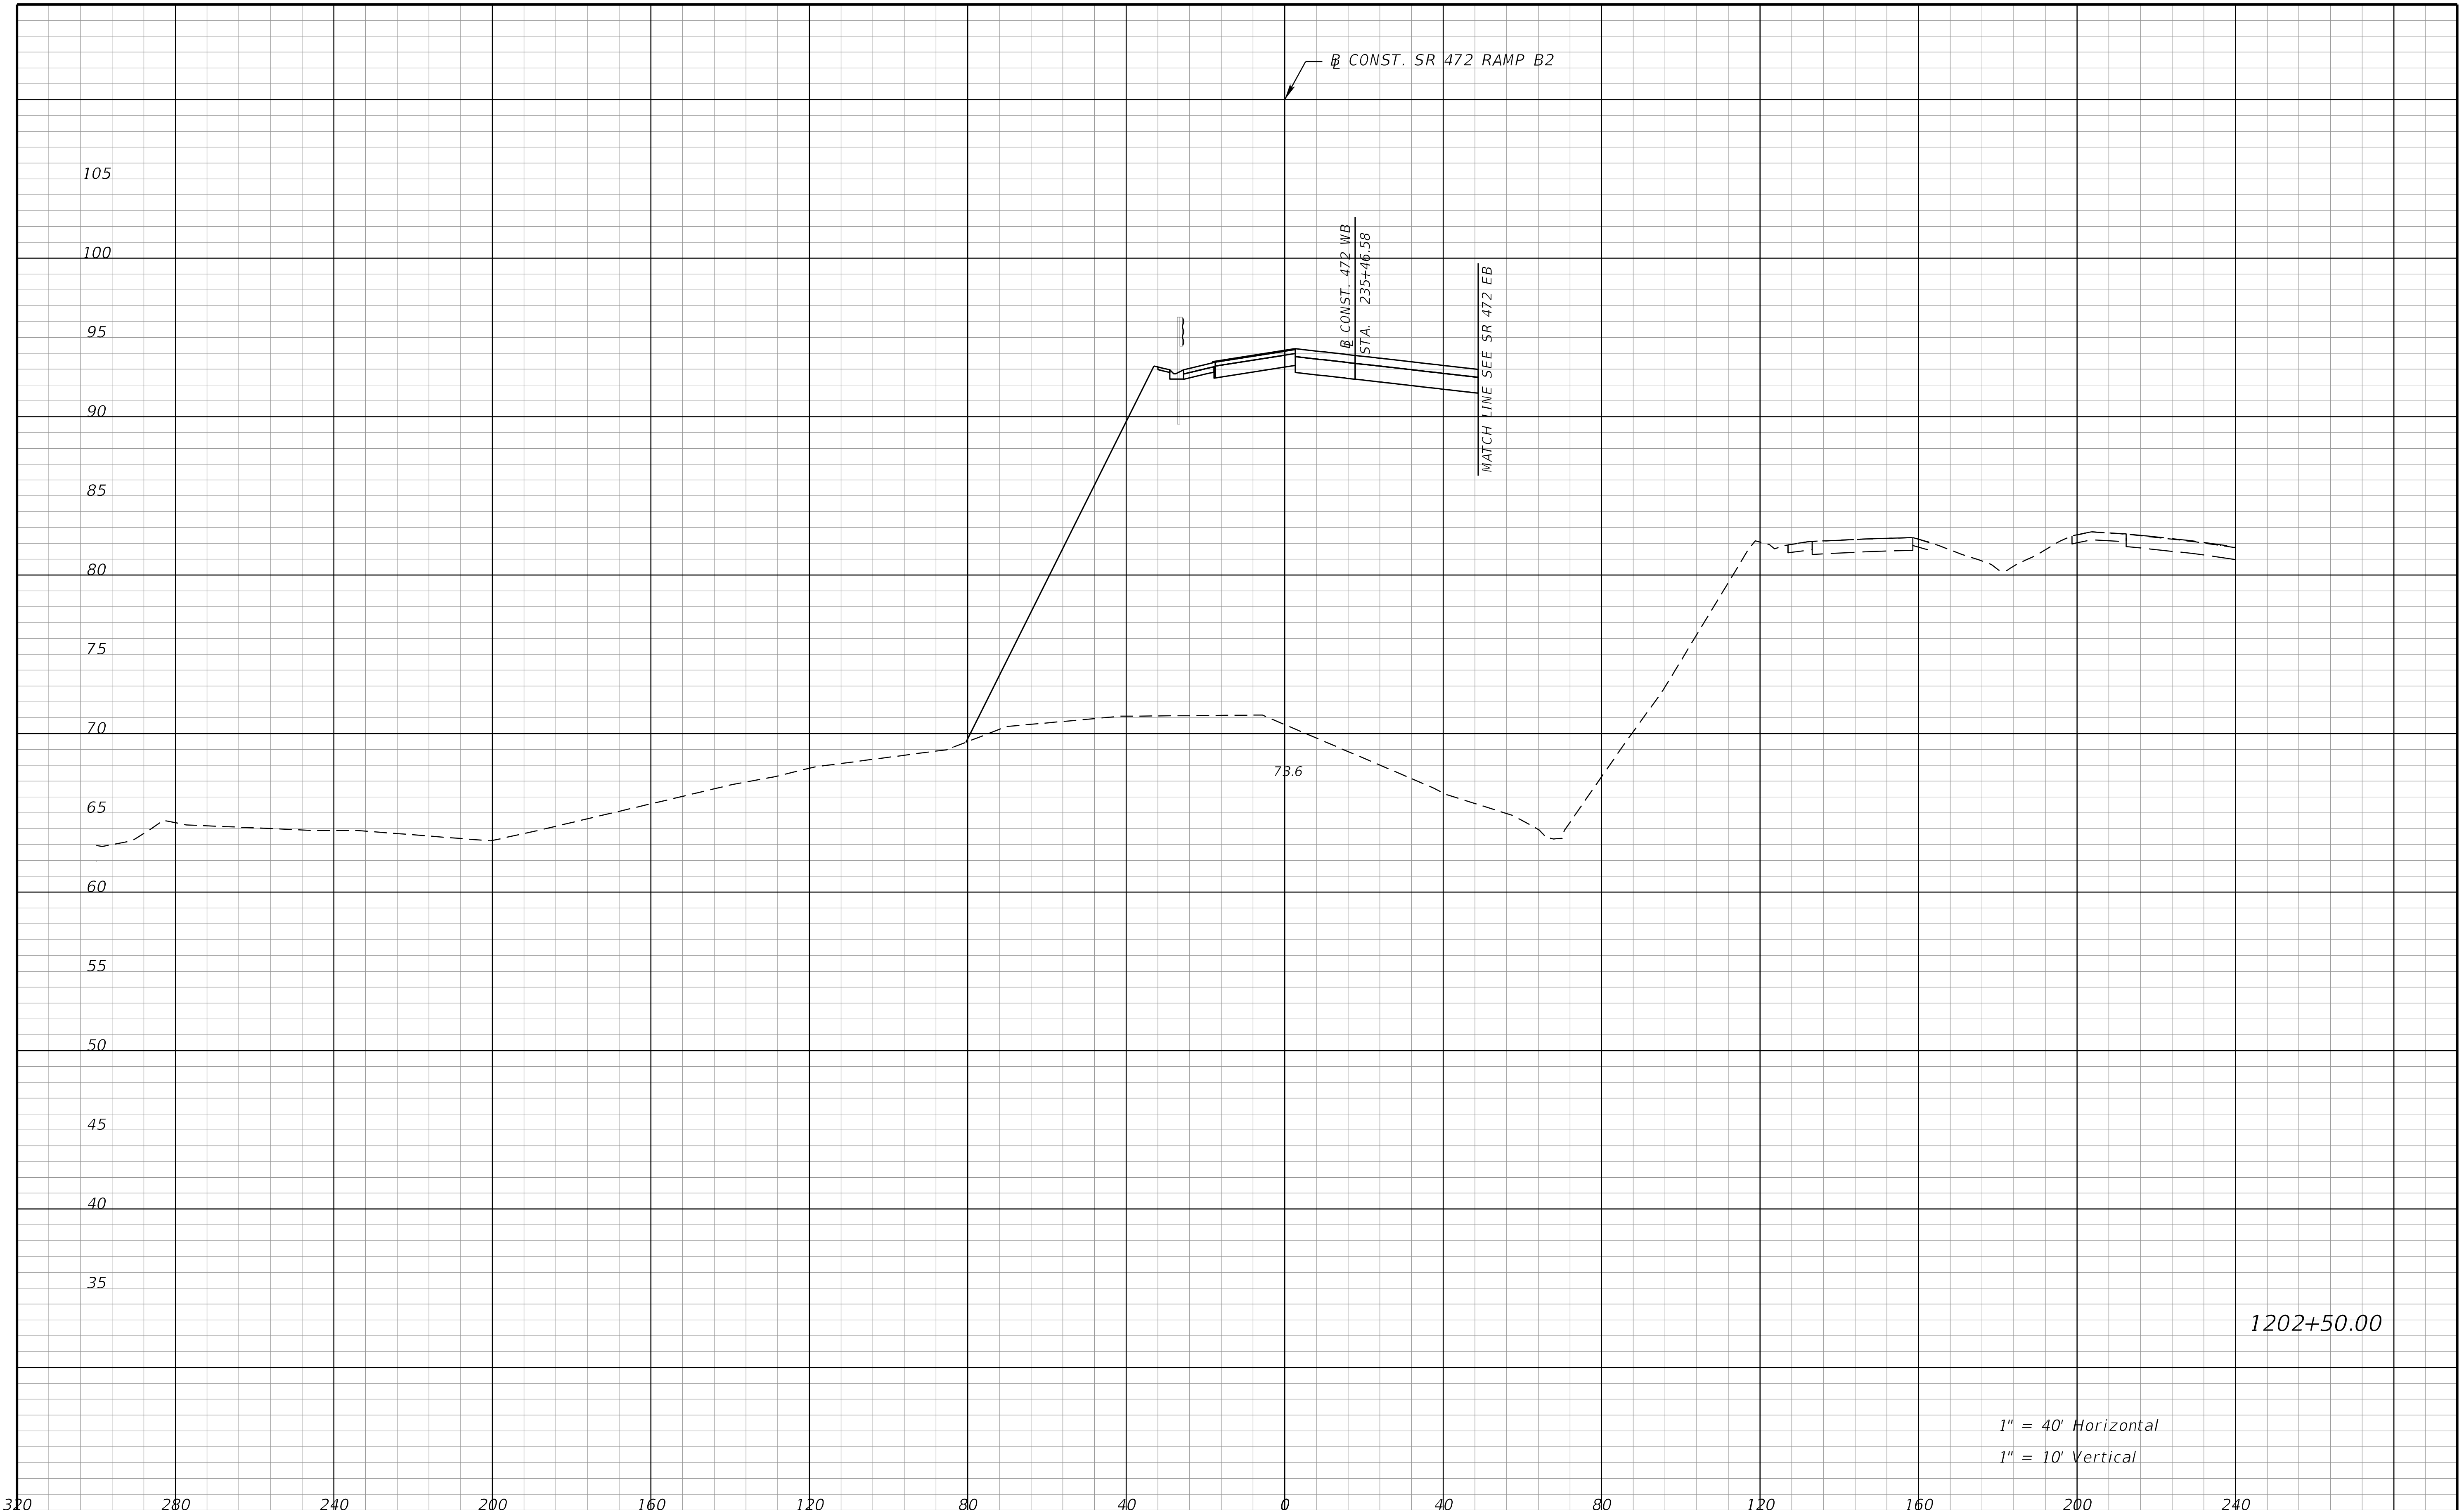

REVISIONS			
DATE	DESCRIPTION	DATE	DESCRIPTION

STANTEC CONSULTING SERVICES INC.
ENGINEER OF RECORD:
WILLIAM V. ANDERSON, P.E. NO.: 36682
11315 CORPORATE BLVD., SUITE 105
ORLANDO, FLORIDA 32817
(407) 823-8966
CERTIFICATE OF AUTHORIZATION NO. 27013

STATE OF FLORIDA
DEPARTMENT OF TRANSPORTATION

ROAD NO.	COUNTY	FINANCIAL PROJECT ID
SR400	VOLUSIA	408464-2-32-01

CROSS SECTIONS
SR 472 RAMP B2

SHEET NO.
1305

THE OFFICIAL RECORD OF THIS SHEET IS THE ELECTRONIC FILE DIGITALLY SIGNED AND SEALED UNDER RULE 61G15-23.004, F.A.C.

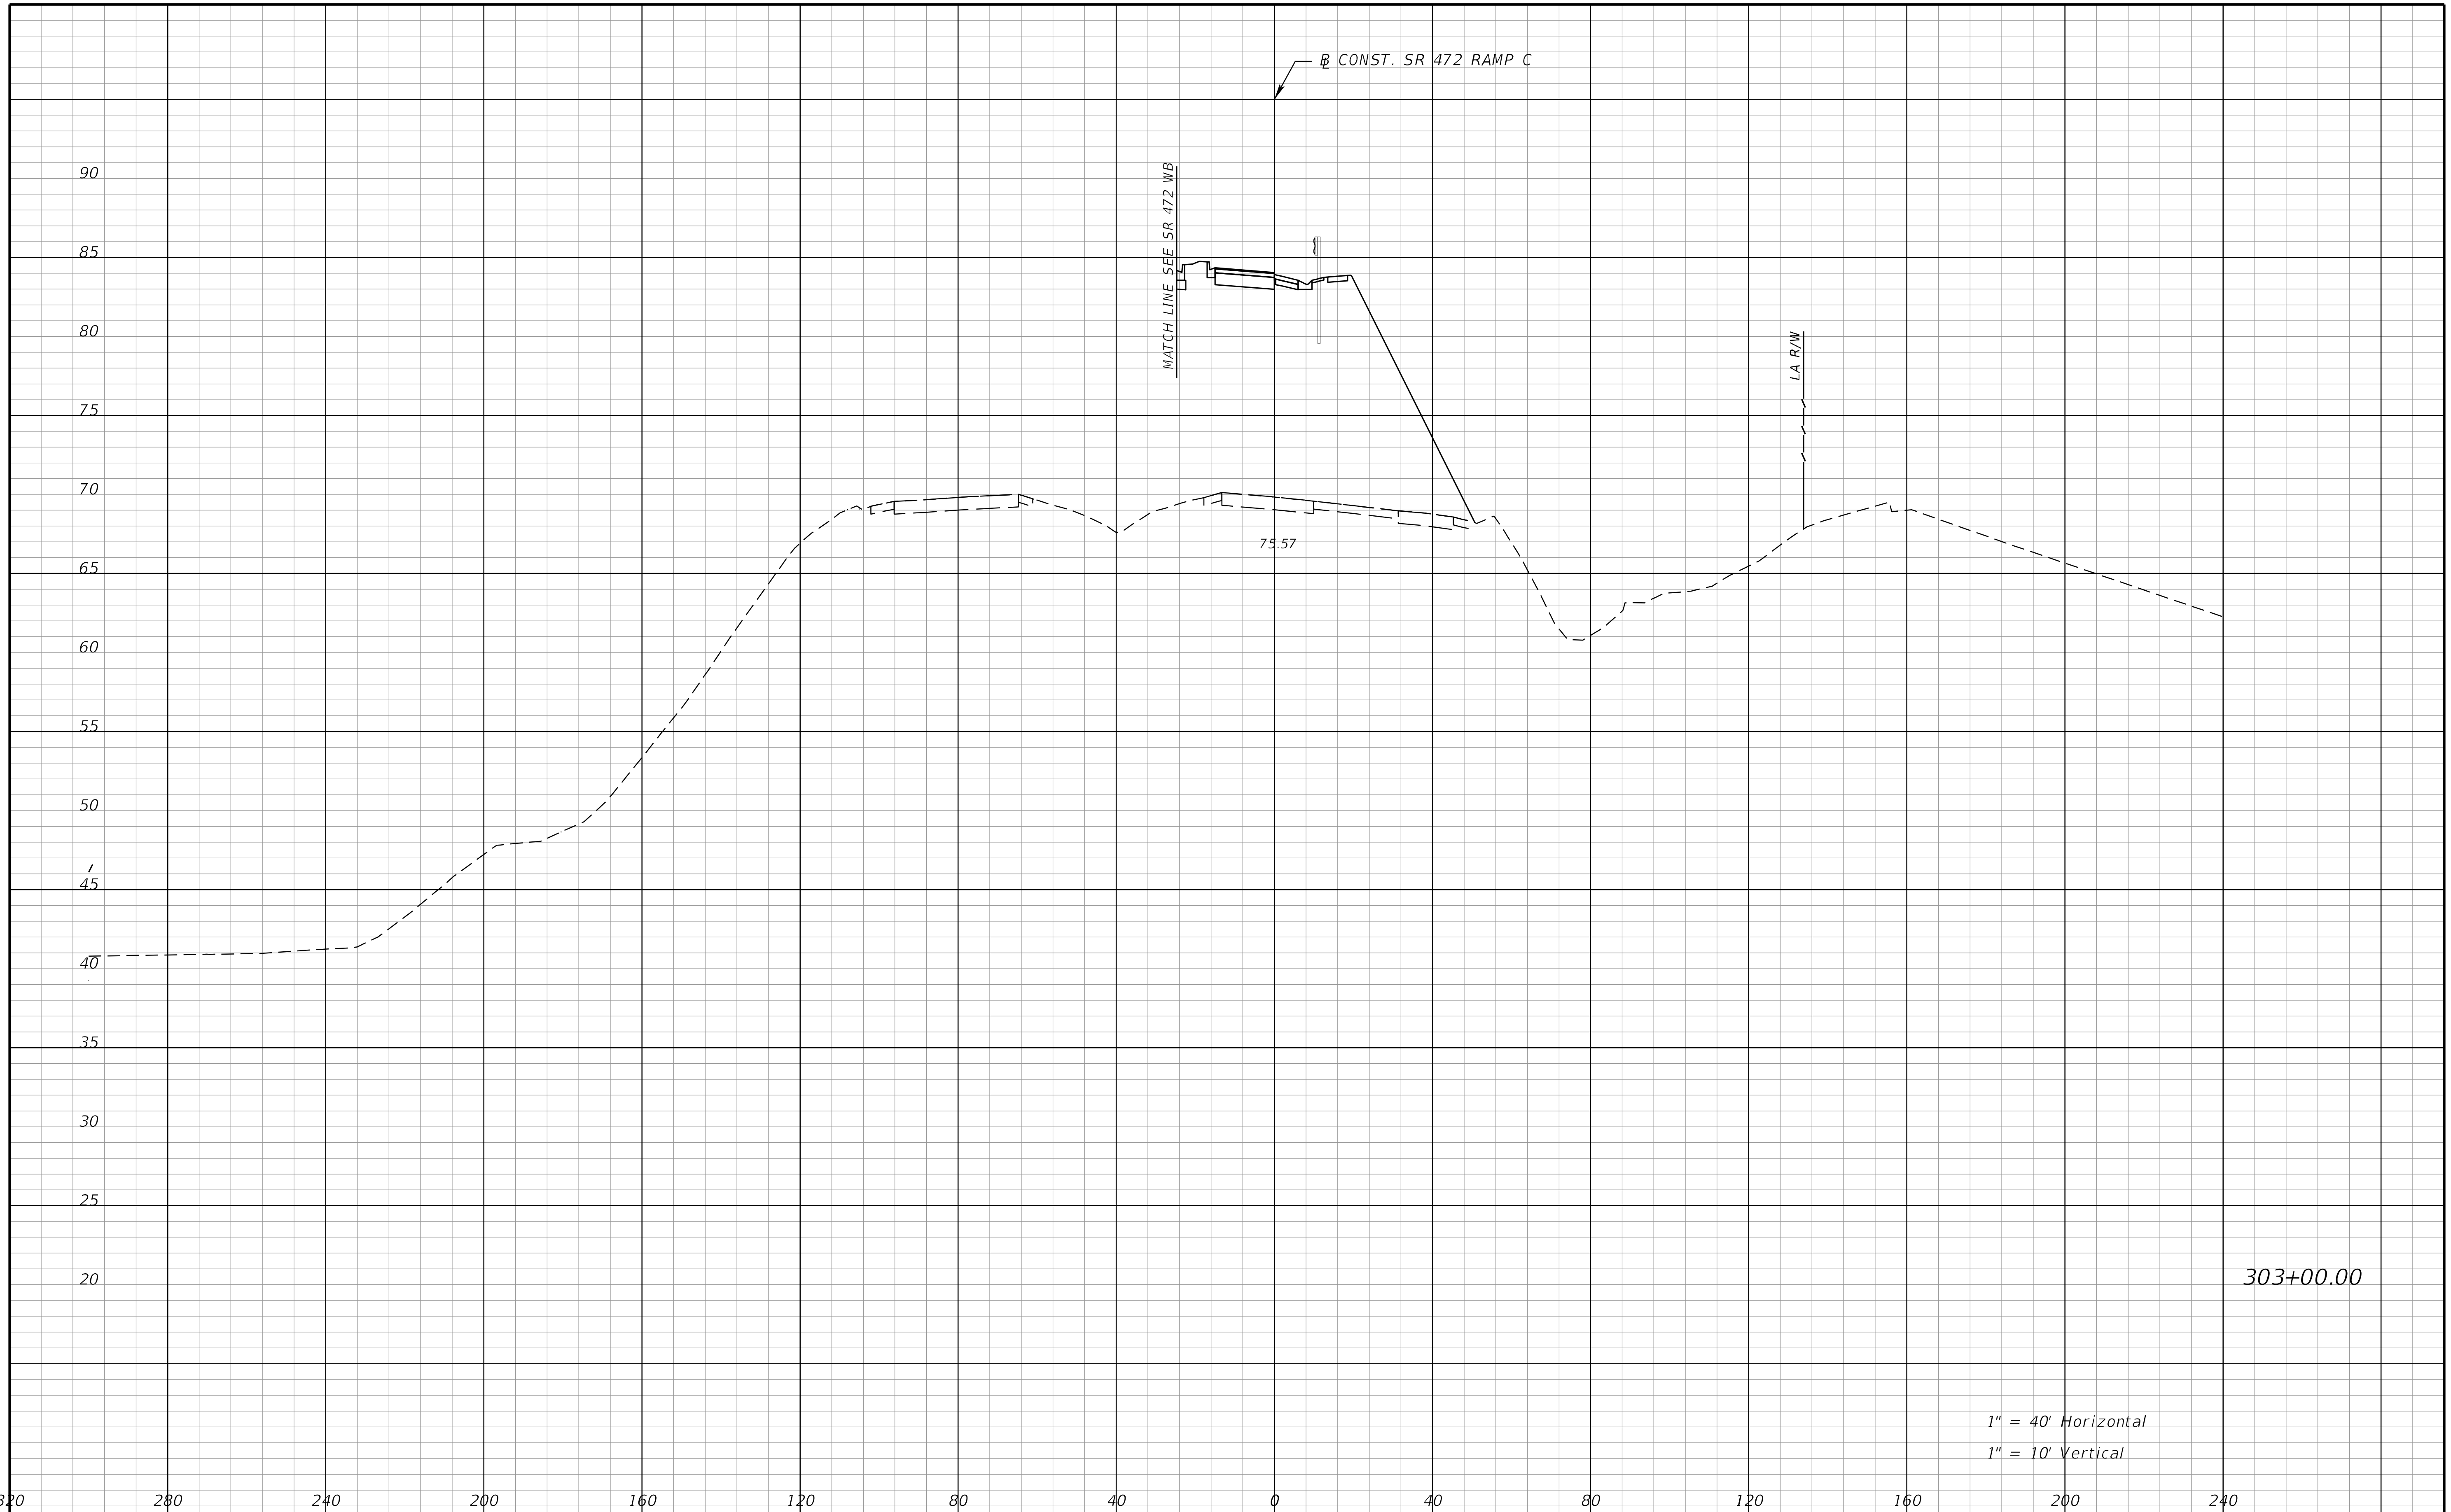

REVISIONS			
DATE	DESCRIPTION	DATE	DESCRIPTION

STANTEC CONSULTING SERVICES INC.
ENGINEER OF RECORD:
WILLIAM V. ANDERSON, P.E. NO.: 36682
11315 CORPORATE BLVD., SUITE 105
ORLANDO, FLORIDA 32817
(407) 823-8966
CERTIFICATE OF AUTHORIZATION NO. 27013

STATE OF FLORIDA
DEPARTMENT OF TRANSPORTATION

ROAD NO.	COUNTY	FINANCIAL PROJECT ID
SR400	VOLUSIA	408464-2-32-01

CROSS SECTIONS
SR 472 RAMP C

SHEET NO.
1306

THE OFFICIAL RECORD OF THIS SHEET IS THE ELECTRONIC FILE DIGITALLY SIGNED AND SEALED UNDER RULE 61G15-23.004, F.A.C.

jchassee 6/14/2019 4:30:40 PM Rdxsrd_shg V:\2158\active\CADD\40846423201\roadway\RDXSRD08_472Ramps.DGN

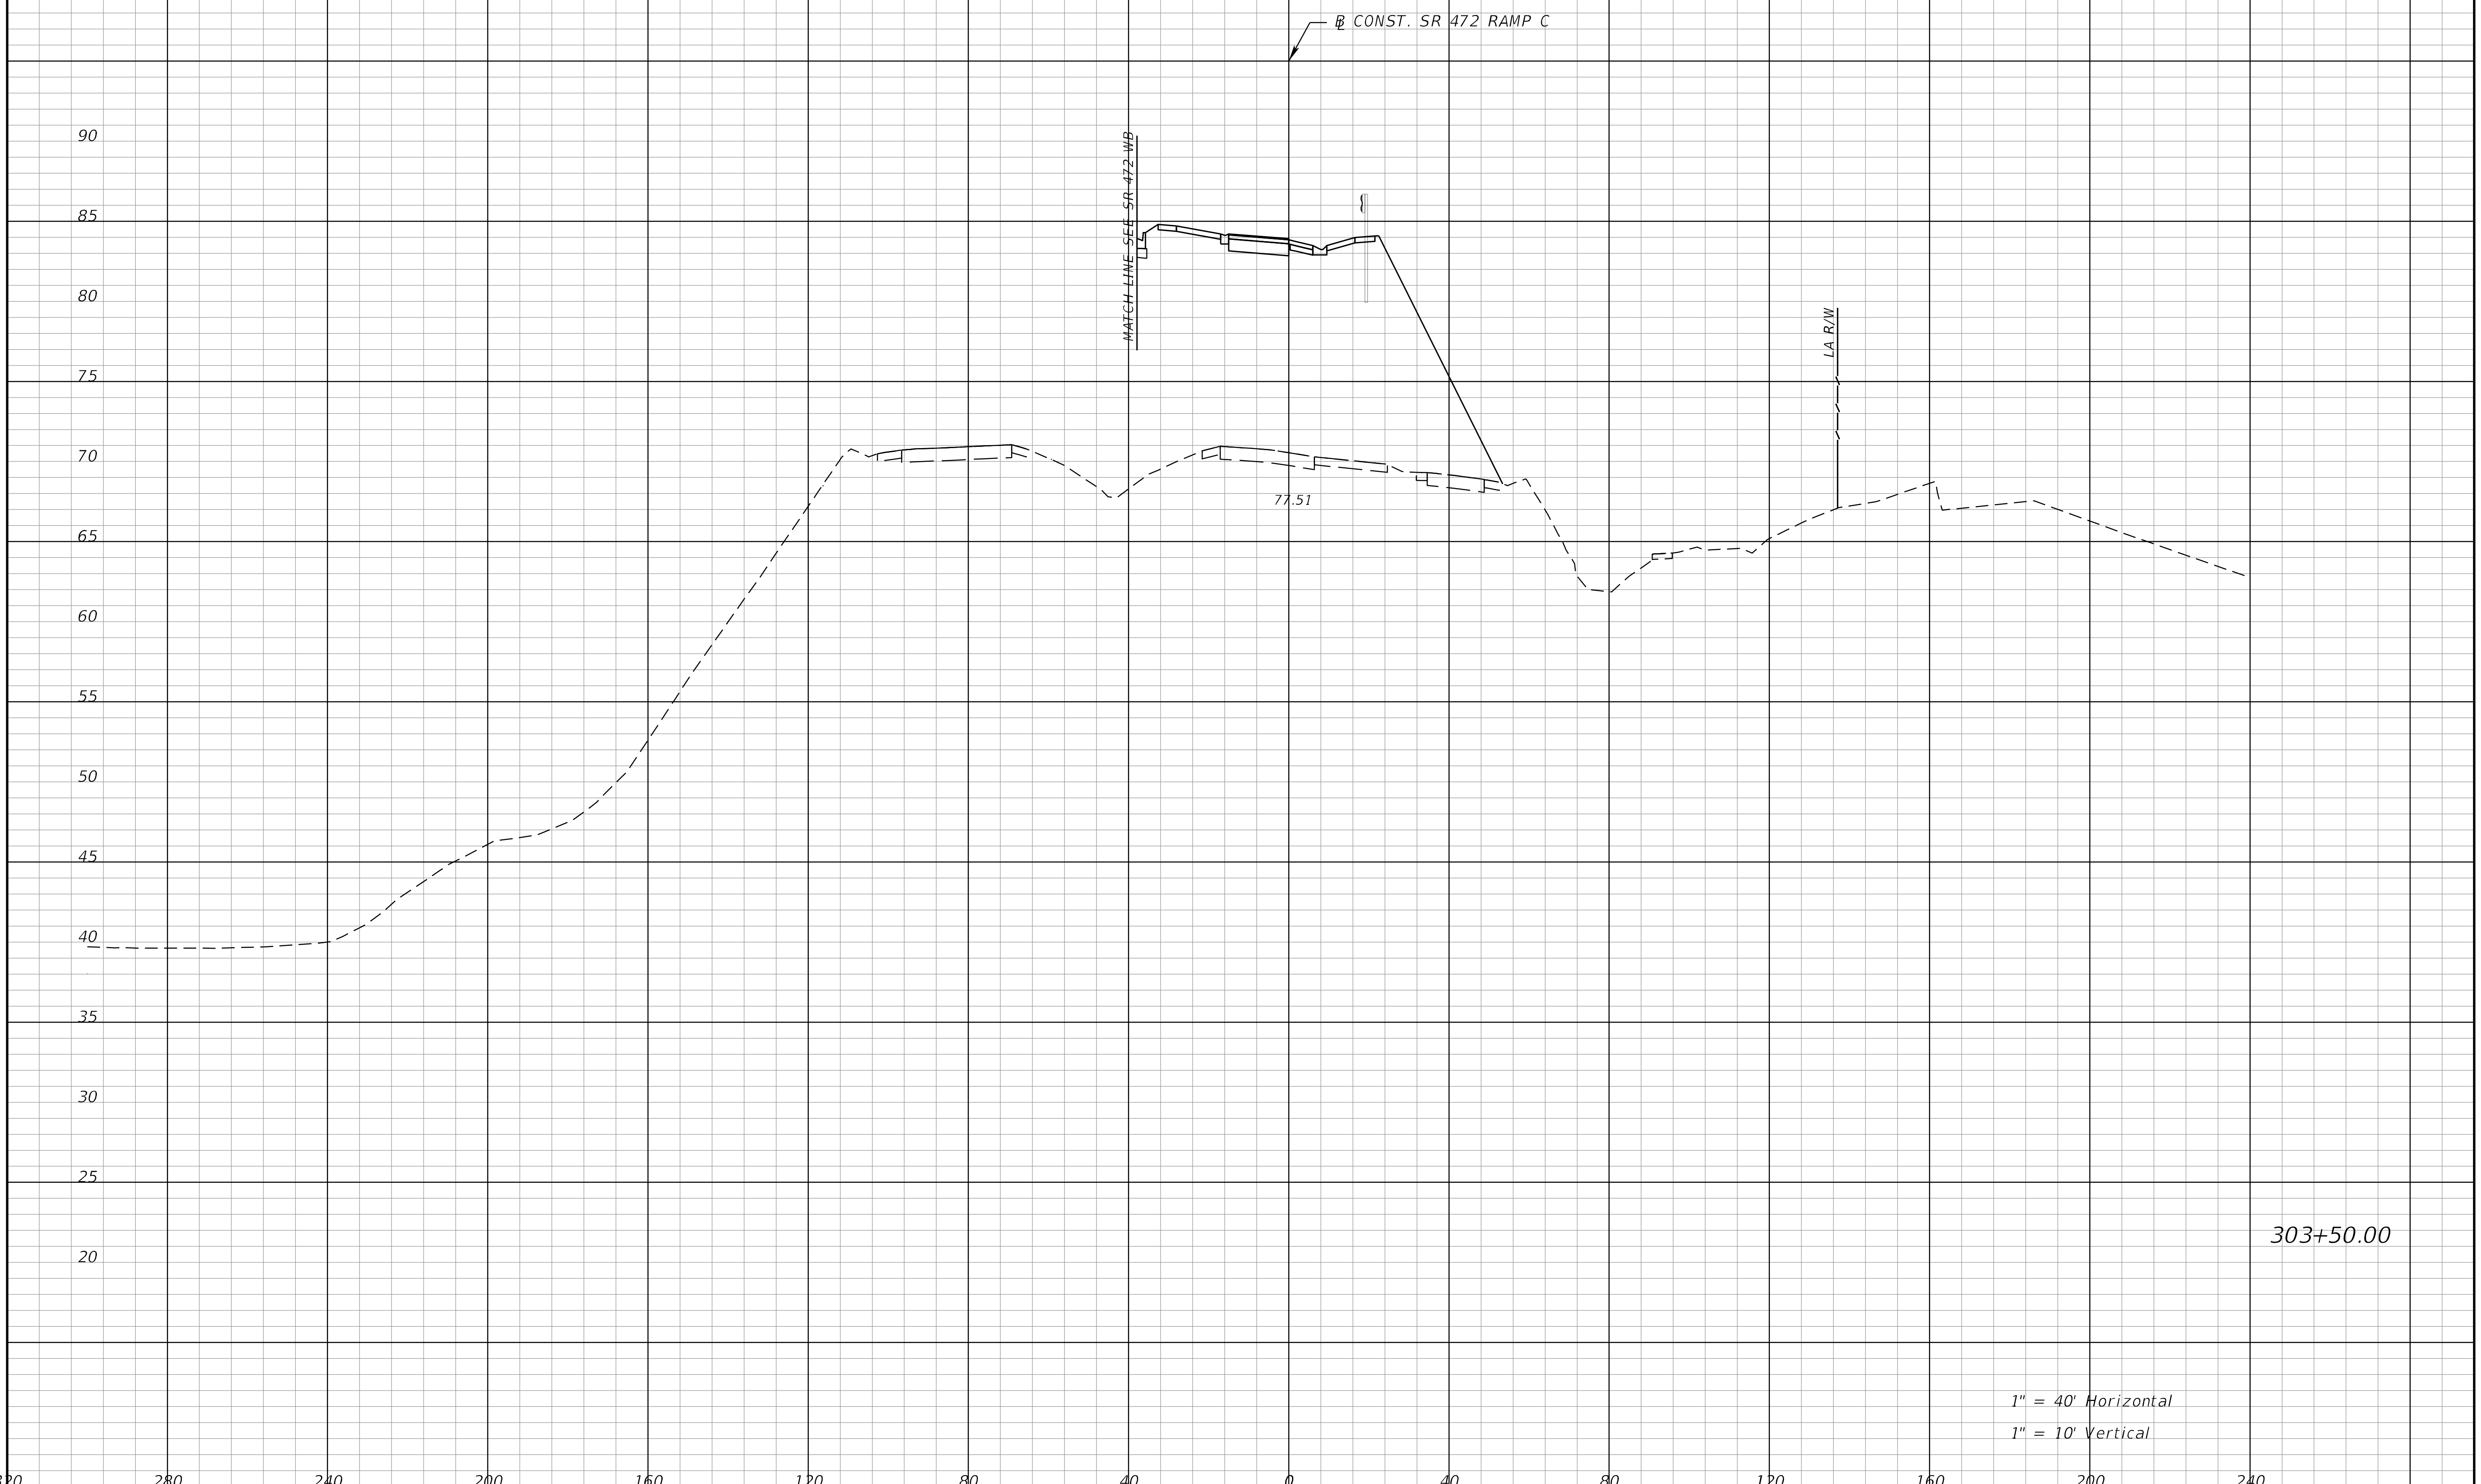

303+50.00

1" = 40' Horizontal
1" = 10' Vertical

REVISIONS			
DATE	DESCRIPTION	DATE	DESCRIPTION

STANTEC CONSULTING SERVICES INC.
ENGINEER OF RECORD:
WILLIAM V. ANDERSON, P.E. NO.: 36682
11315 CORPORATE BLVD., SUITE 105
ORLANDO, FLORIDA 32817
(407) 823-8966
CERTIFICATE OF AUTHORIZATION NO. 27013

STATE OF FLORIDA
DEPARTMENT OF TRANSPORTATION

ROAD NO.	COUNTY	FINANCIAL PROJECT ID
SR400	VOLUSIA	408464-2-32-01

CROSS SECTIONS
SR 472 RAMP C

SHEET NO.
1307

THE OFFICIAL RECORD OF THIS SHEET IS THE ELECTRONIC FILE DIGITALLY SIGNED AND SEALED UNDER RULE 61G15-23.004, F.A.C.

jchassee 6/14/2019 4:30:40 PM Rdxsrd_shg V:\2158\active\CADD\40846423201\roadway\RDXSRD08_472Ramps.DGN

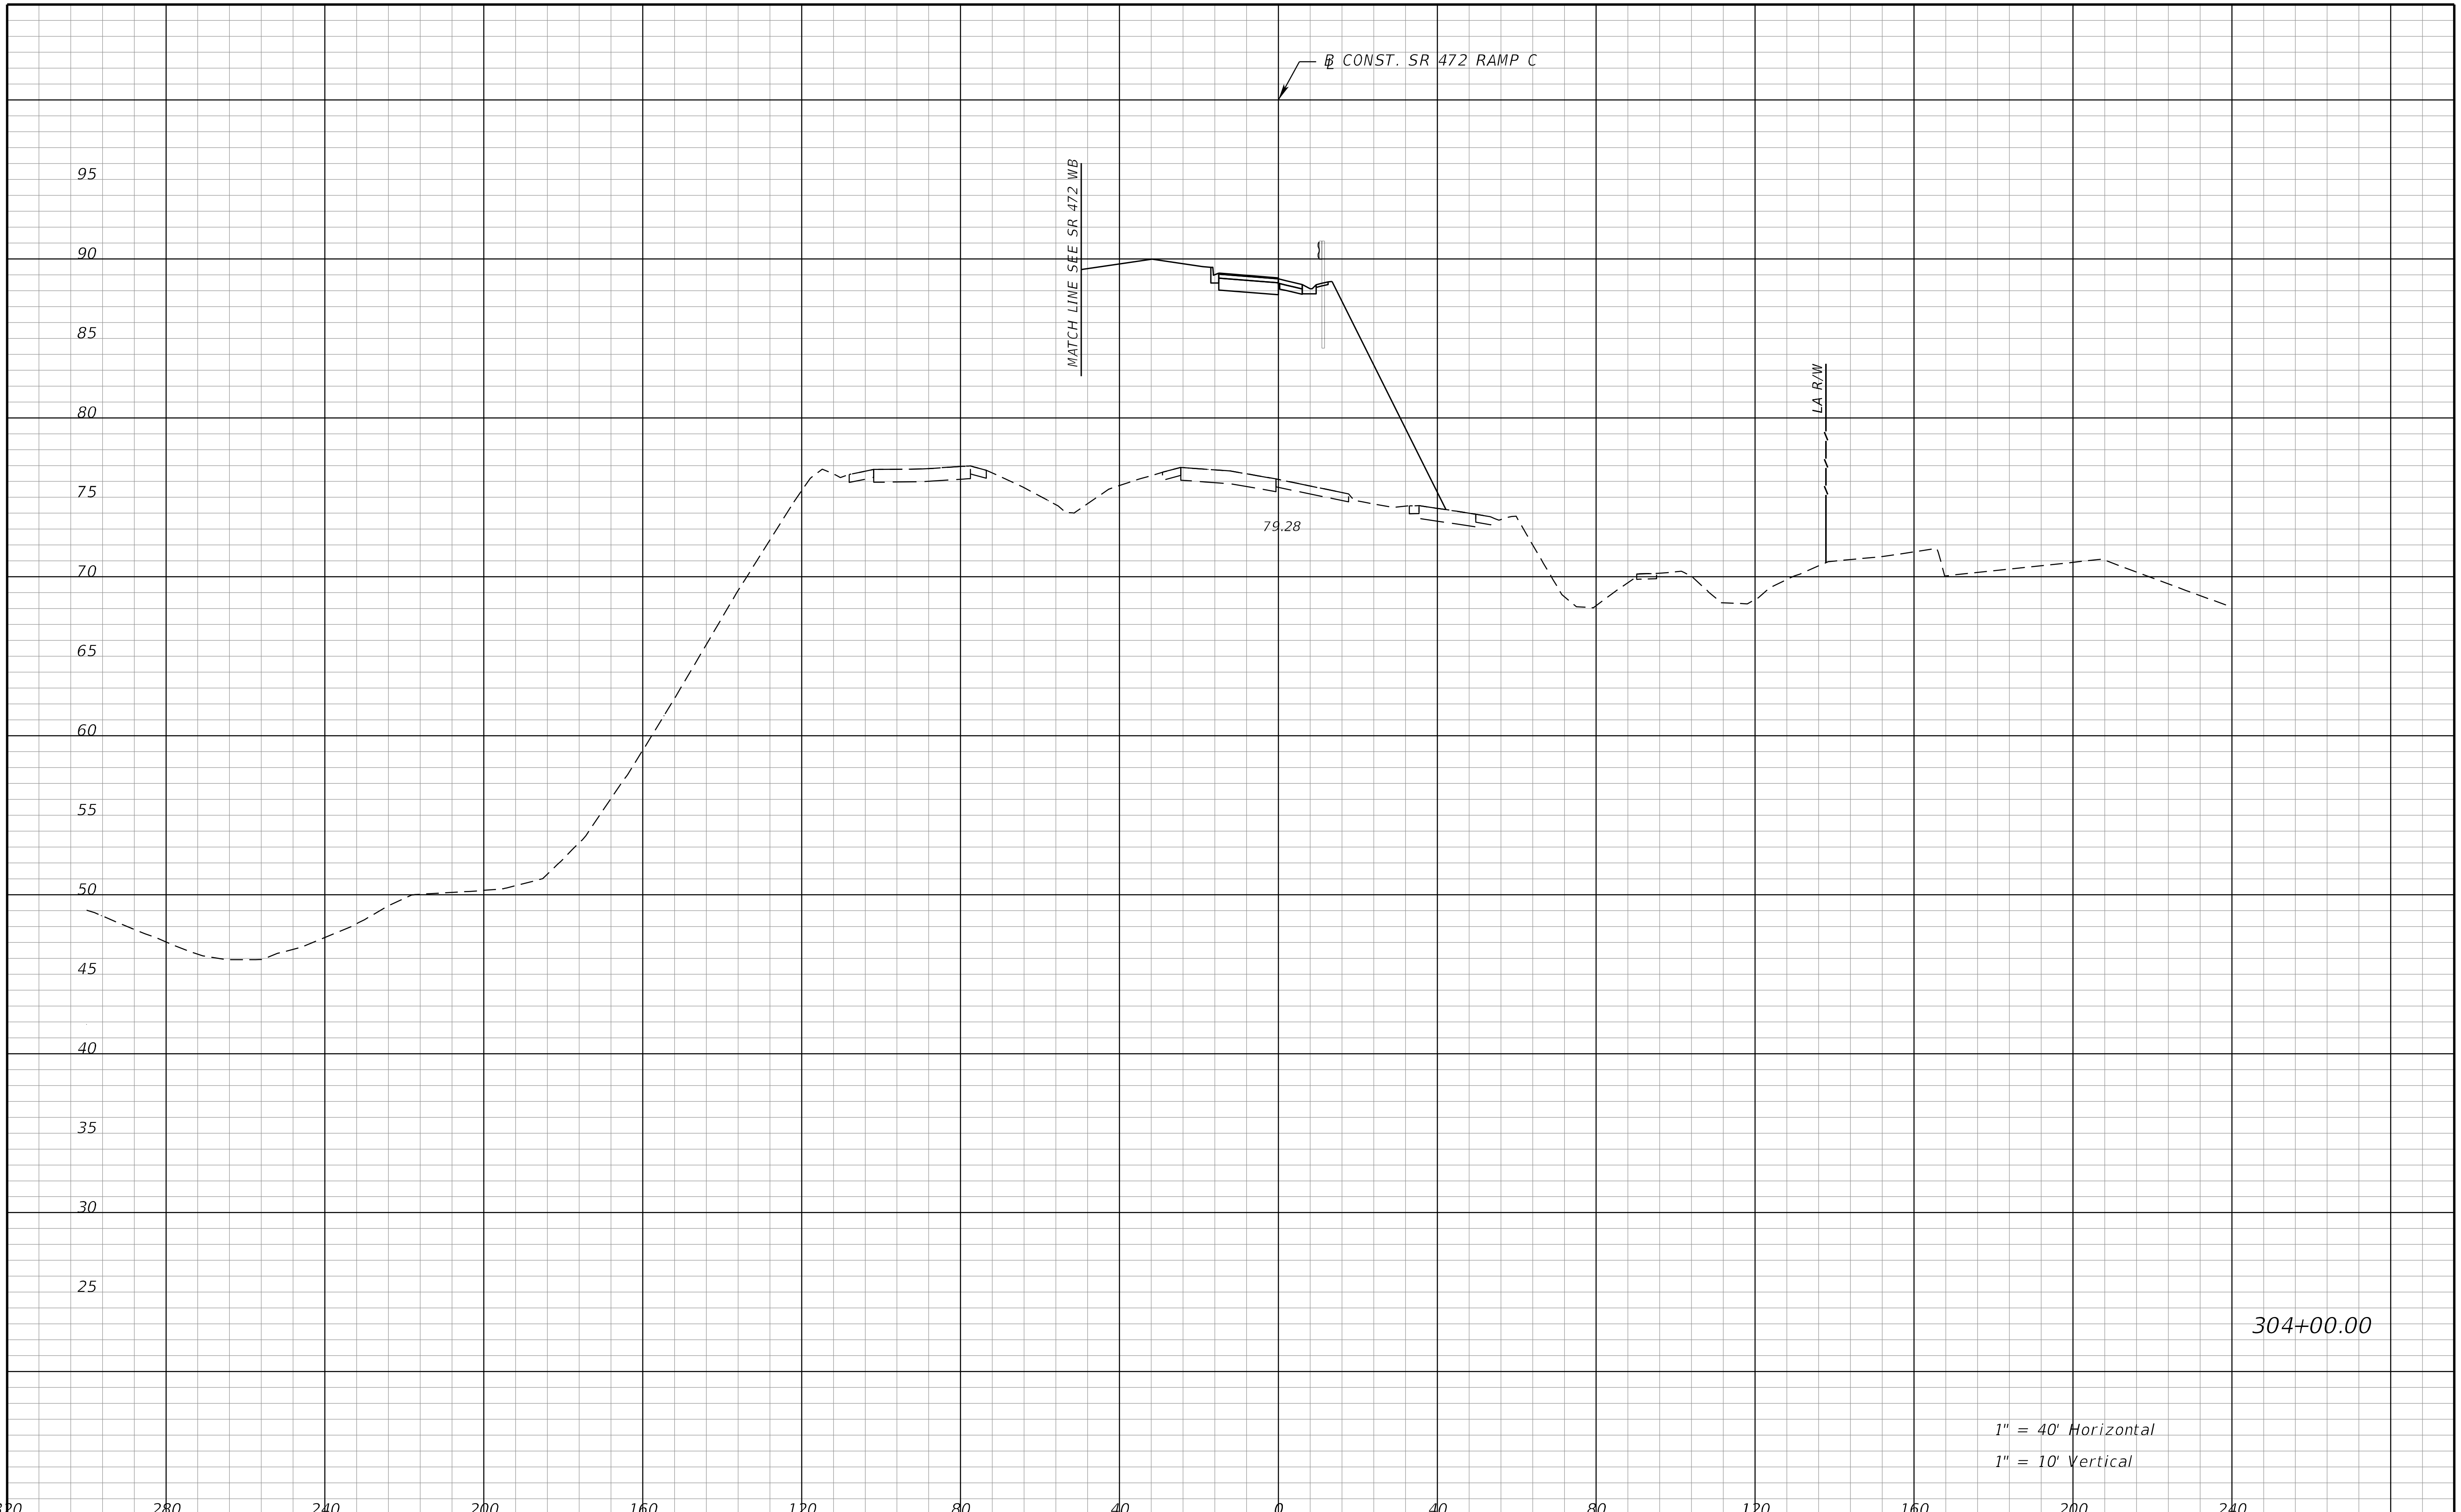

THE OFFICIAL RECORD OF THIS SHEET IS THE ELECTRONIC FILE DIGITALLY SIGNED AND SEALED UNDER RULE 61G15-23.004, F.A.C.

REVISIONS			
DATE	DESCRIPTION	DATE	DESCRIPTION

STANTEC CONSULTING SERVICES INC.
ENGINEER OF RECORD:
WILLIAM V. ANDERSON, P.E. NO.: 36682
11315 CORPORATE BLVD., SUITE 105
ORLANDO, FLORIDA 32817
(407) 823-8966
CERTIFICATE OF AUTHORIZATION NO. 27013

STATE OF FLORIDA
DEPARTMENT OF TRANSPORTATION

ROAD NO.	COUNTY	FINANCIAL PROJECT ID
SR400	VOLUSIA	408464-2-32-01

CROSS SECTIONS
SR 472 RAMP C

SHEET NO. 1308

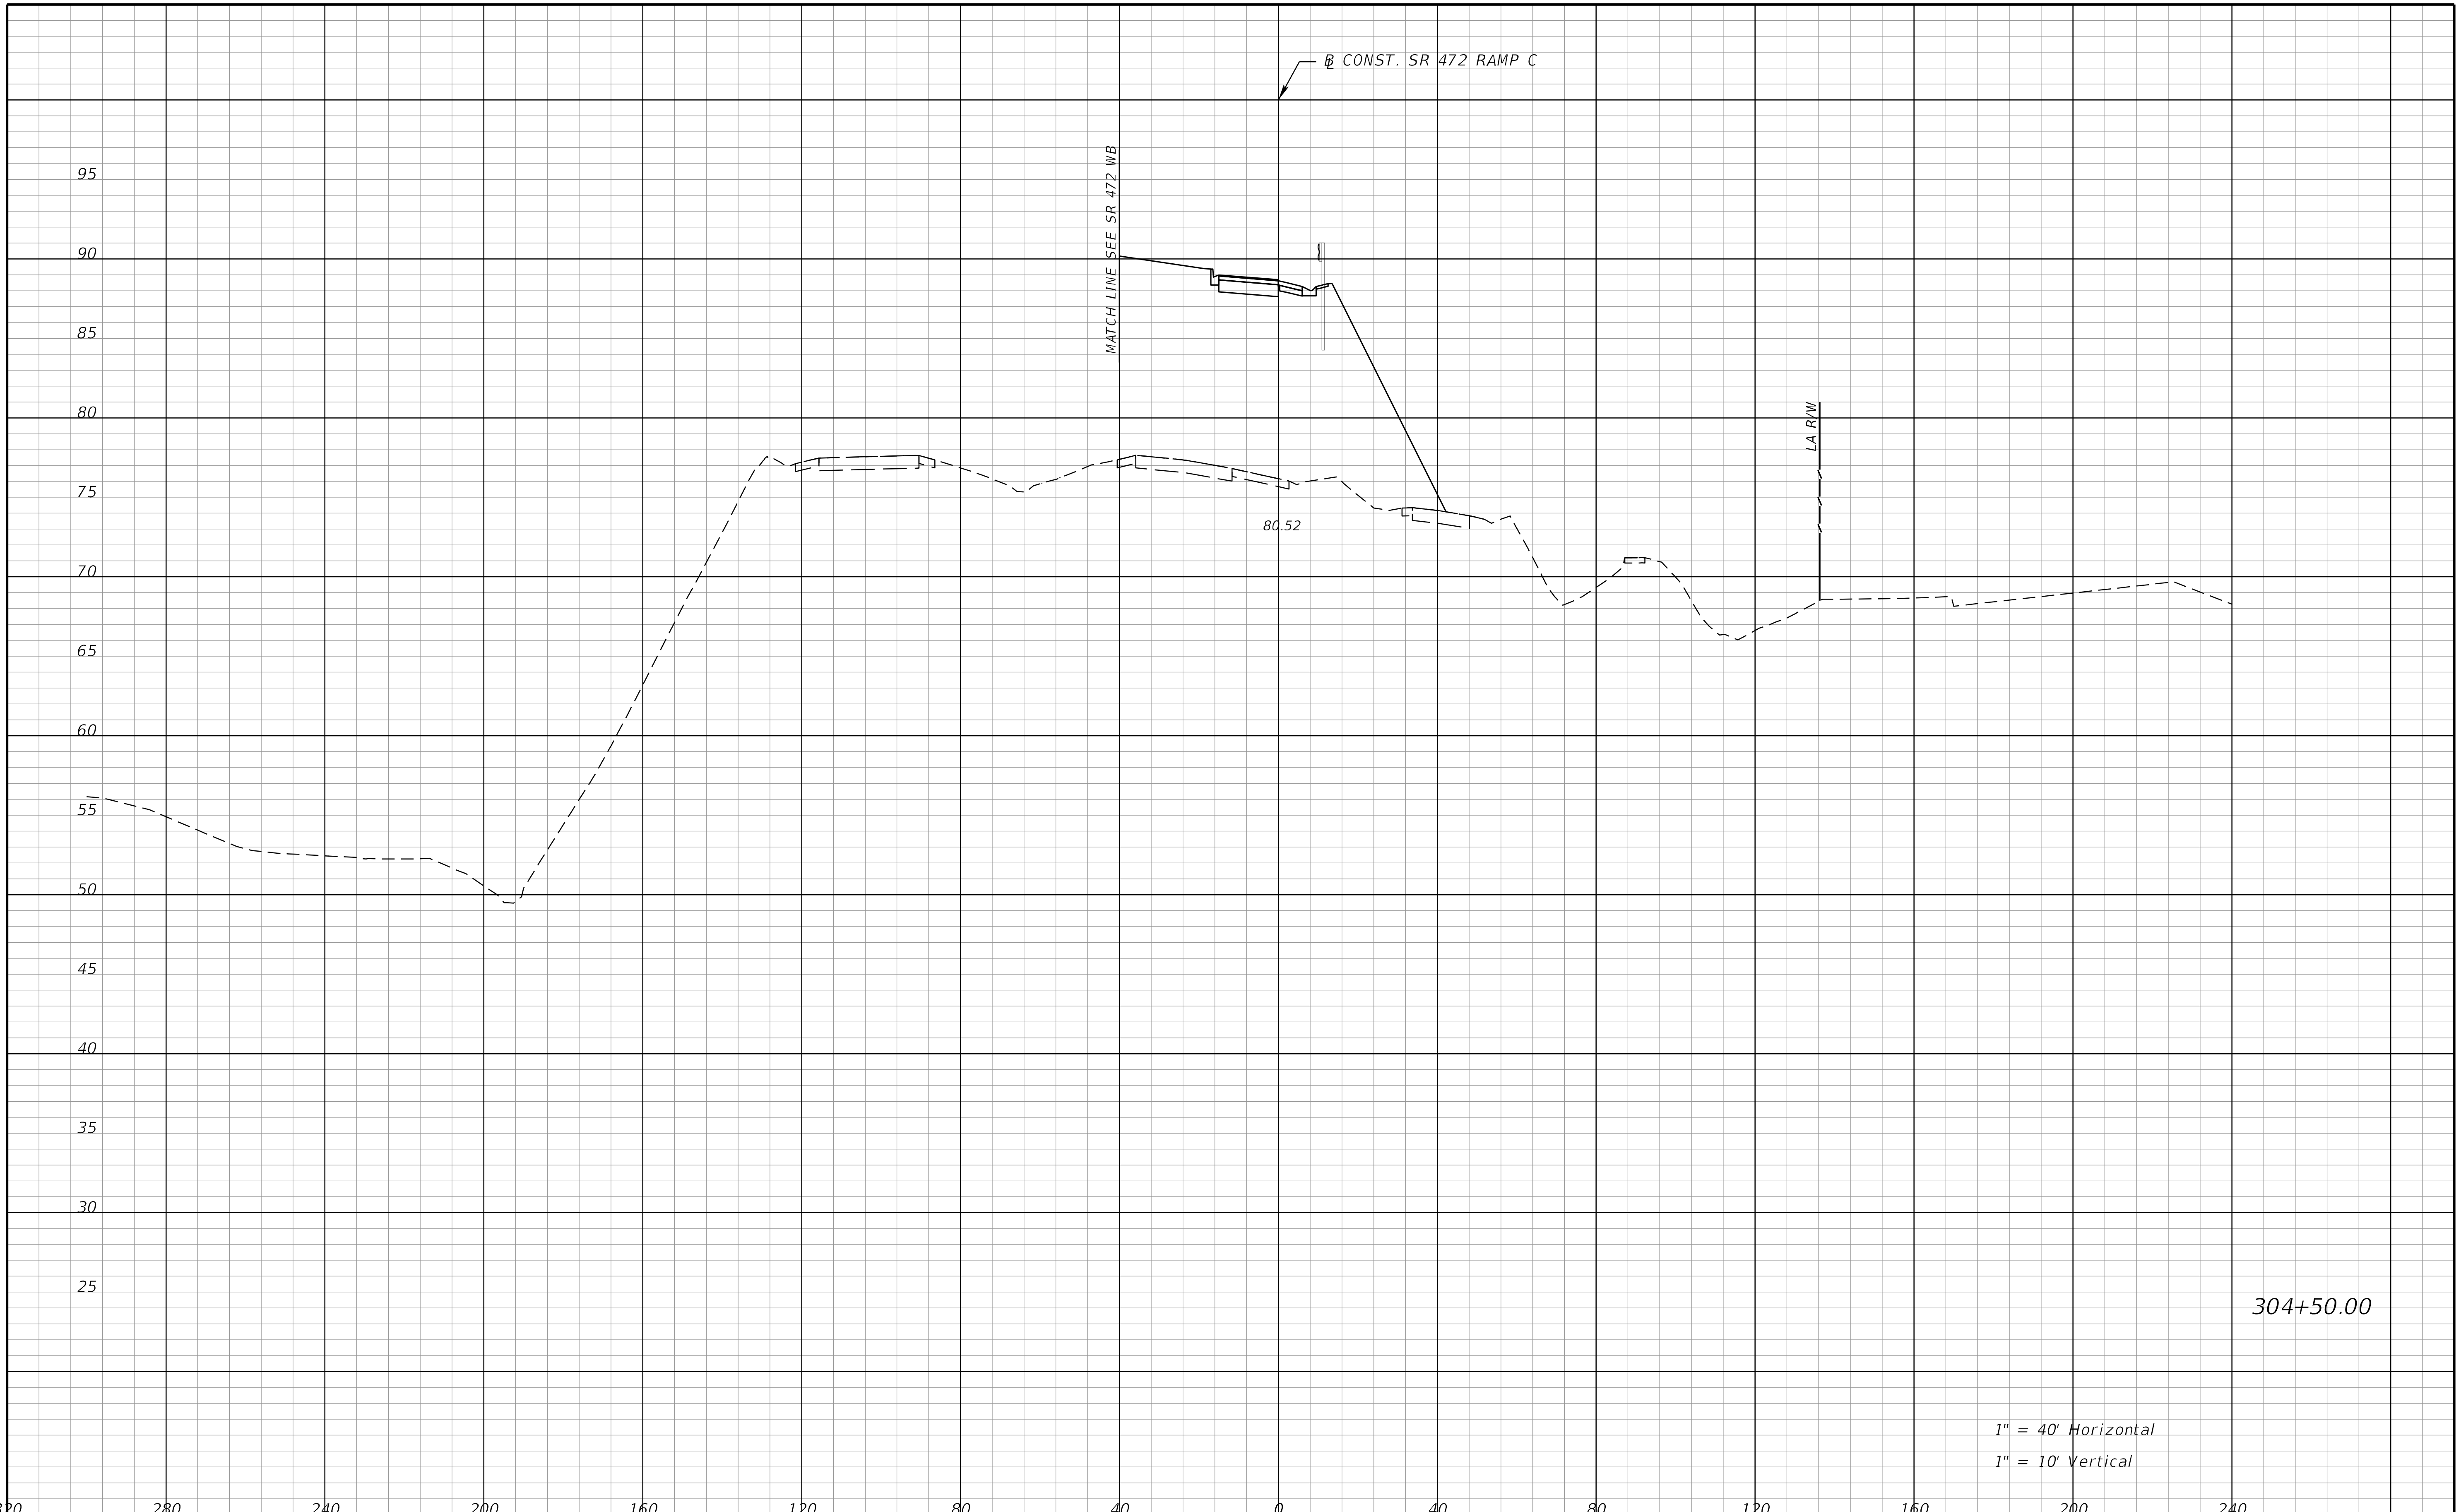

REVISIONS			
DATE	DESCRIPTION	DATE	DESCRIPTION

STANTEC CONSULTING SERVICES INC.
ENGINEER OF RECORD:
WILLIAM V. ANDERSON, P.E. NO.: 36682
11315 CORPORATE BLVD., SUITE 105
ORLANDO, FLORIDA 32817
(407) 823-8966
CERTIFICATE OF AUTHORIZATION NO. 27013

STATE OF FLORIDA
DEPARTMENT OF TRANSPORTATION

ROAD NO.	COUNTY	FINANCIAL PROJECT ID
SR400	VOLUSIA	408464-2-32-01

CROSS SECTIONS
SR 472 RAMP C

SHEET NO.
1309

THE OFFICIAL RECORD OF THIS SHEET IS THE ELECTRONIC FILE DIGITALLY SIGNED AND SEALED UNDER RULE 61G15-23.004, F.A.C.

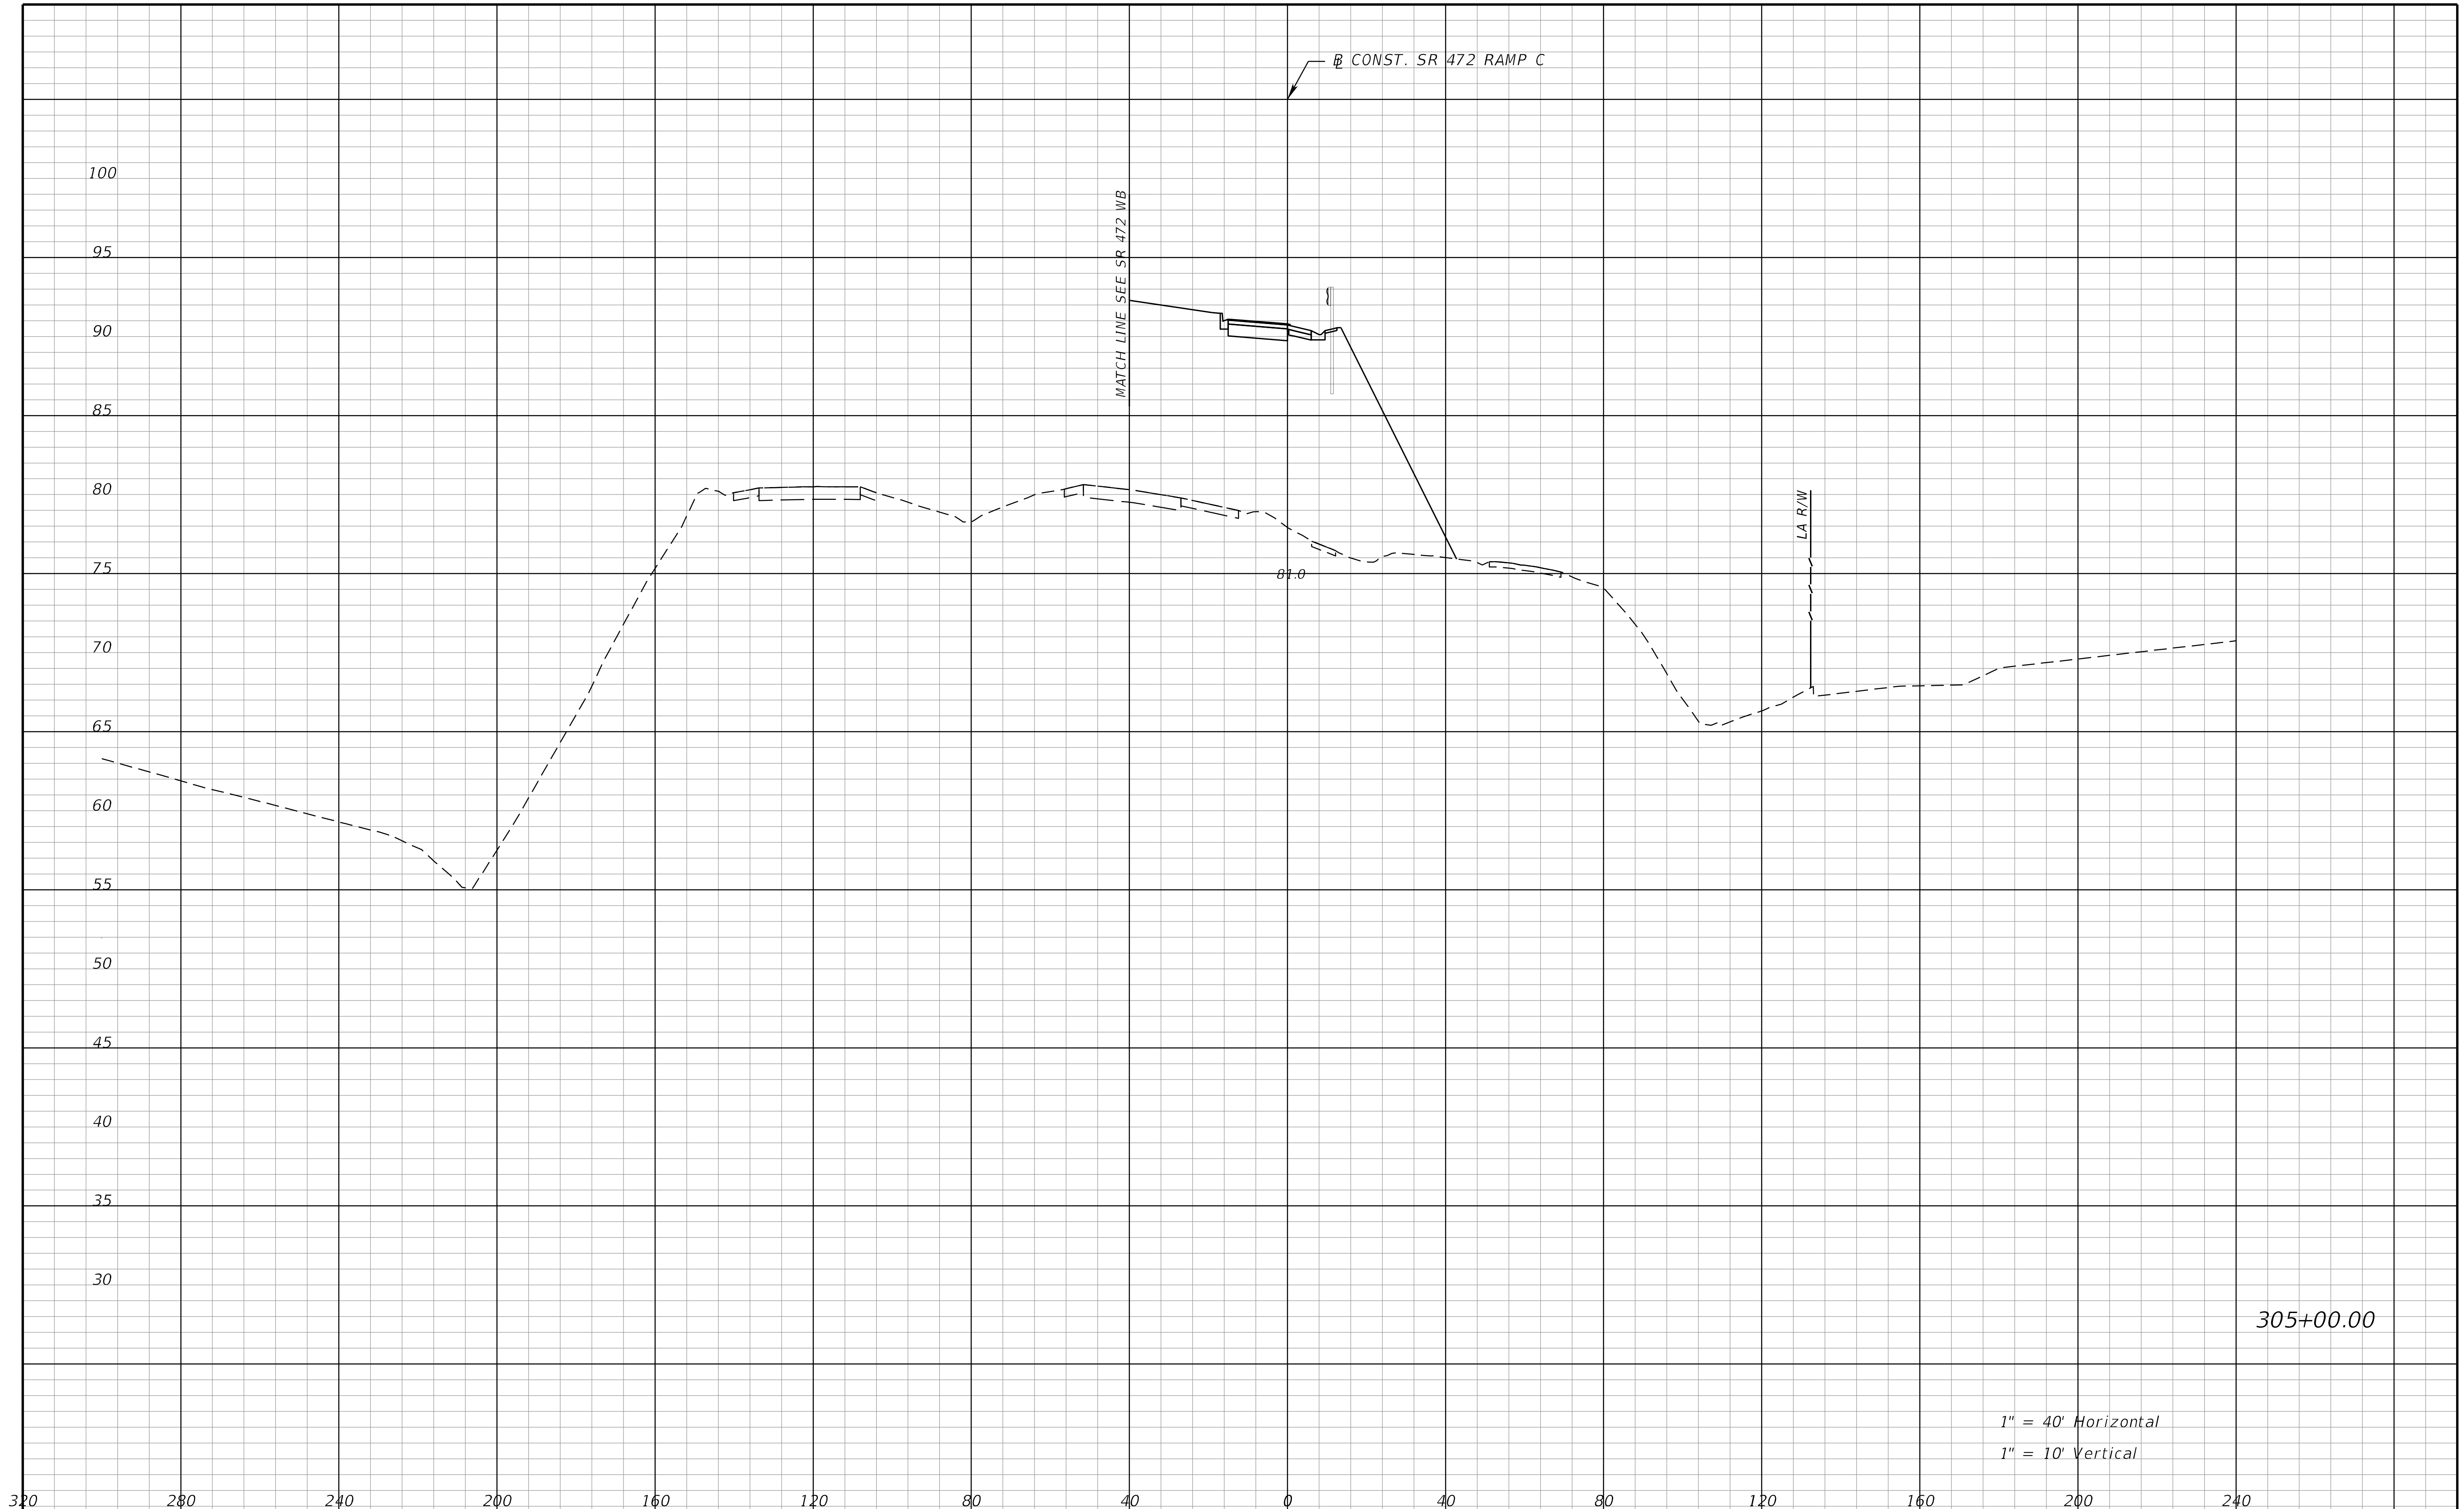

THE OFFICIAL RECORD OF THIS SHEET IS THE ELECTRONIC FILE DIGITALLY SIGNED AND SEALED UNDER RULE 61G15-23.004, F.A.C.

REVISIONS			
DATE	DESCRIPTION	DATE	DESCRIPTION

STANTEC CONSULTING SERVICES INC.
ENGINEER OF RECORD:
WILLIAM V. ANDERSON, P.E. NO.: 36682
11315 CORPORATE BLVD., SUITE 105
ORLANDO, FLORIDA 32817
(407) 823-8966
CERTIFICATE OF AUTHORIZATION NO. 27013

STATE OF FLORIDA
DEPARTMENT OF TRANSPORTATION

ROAD NO.	COUNTY	FINANCIAL PROJECT ID
SR400	VOLUSIA	408464-2-32-01

CROSS SECTIONS
SR 472 RAMP C

SHEET NO.
1310

jchassee 6/14/2019 4:30:40 PM Rdxsrd_shg V:\2158\active\CADD\40846423201\roadway\RDXSRD08_472Ramps.DGN

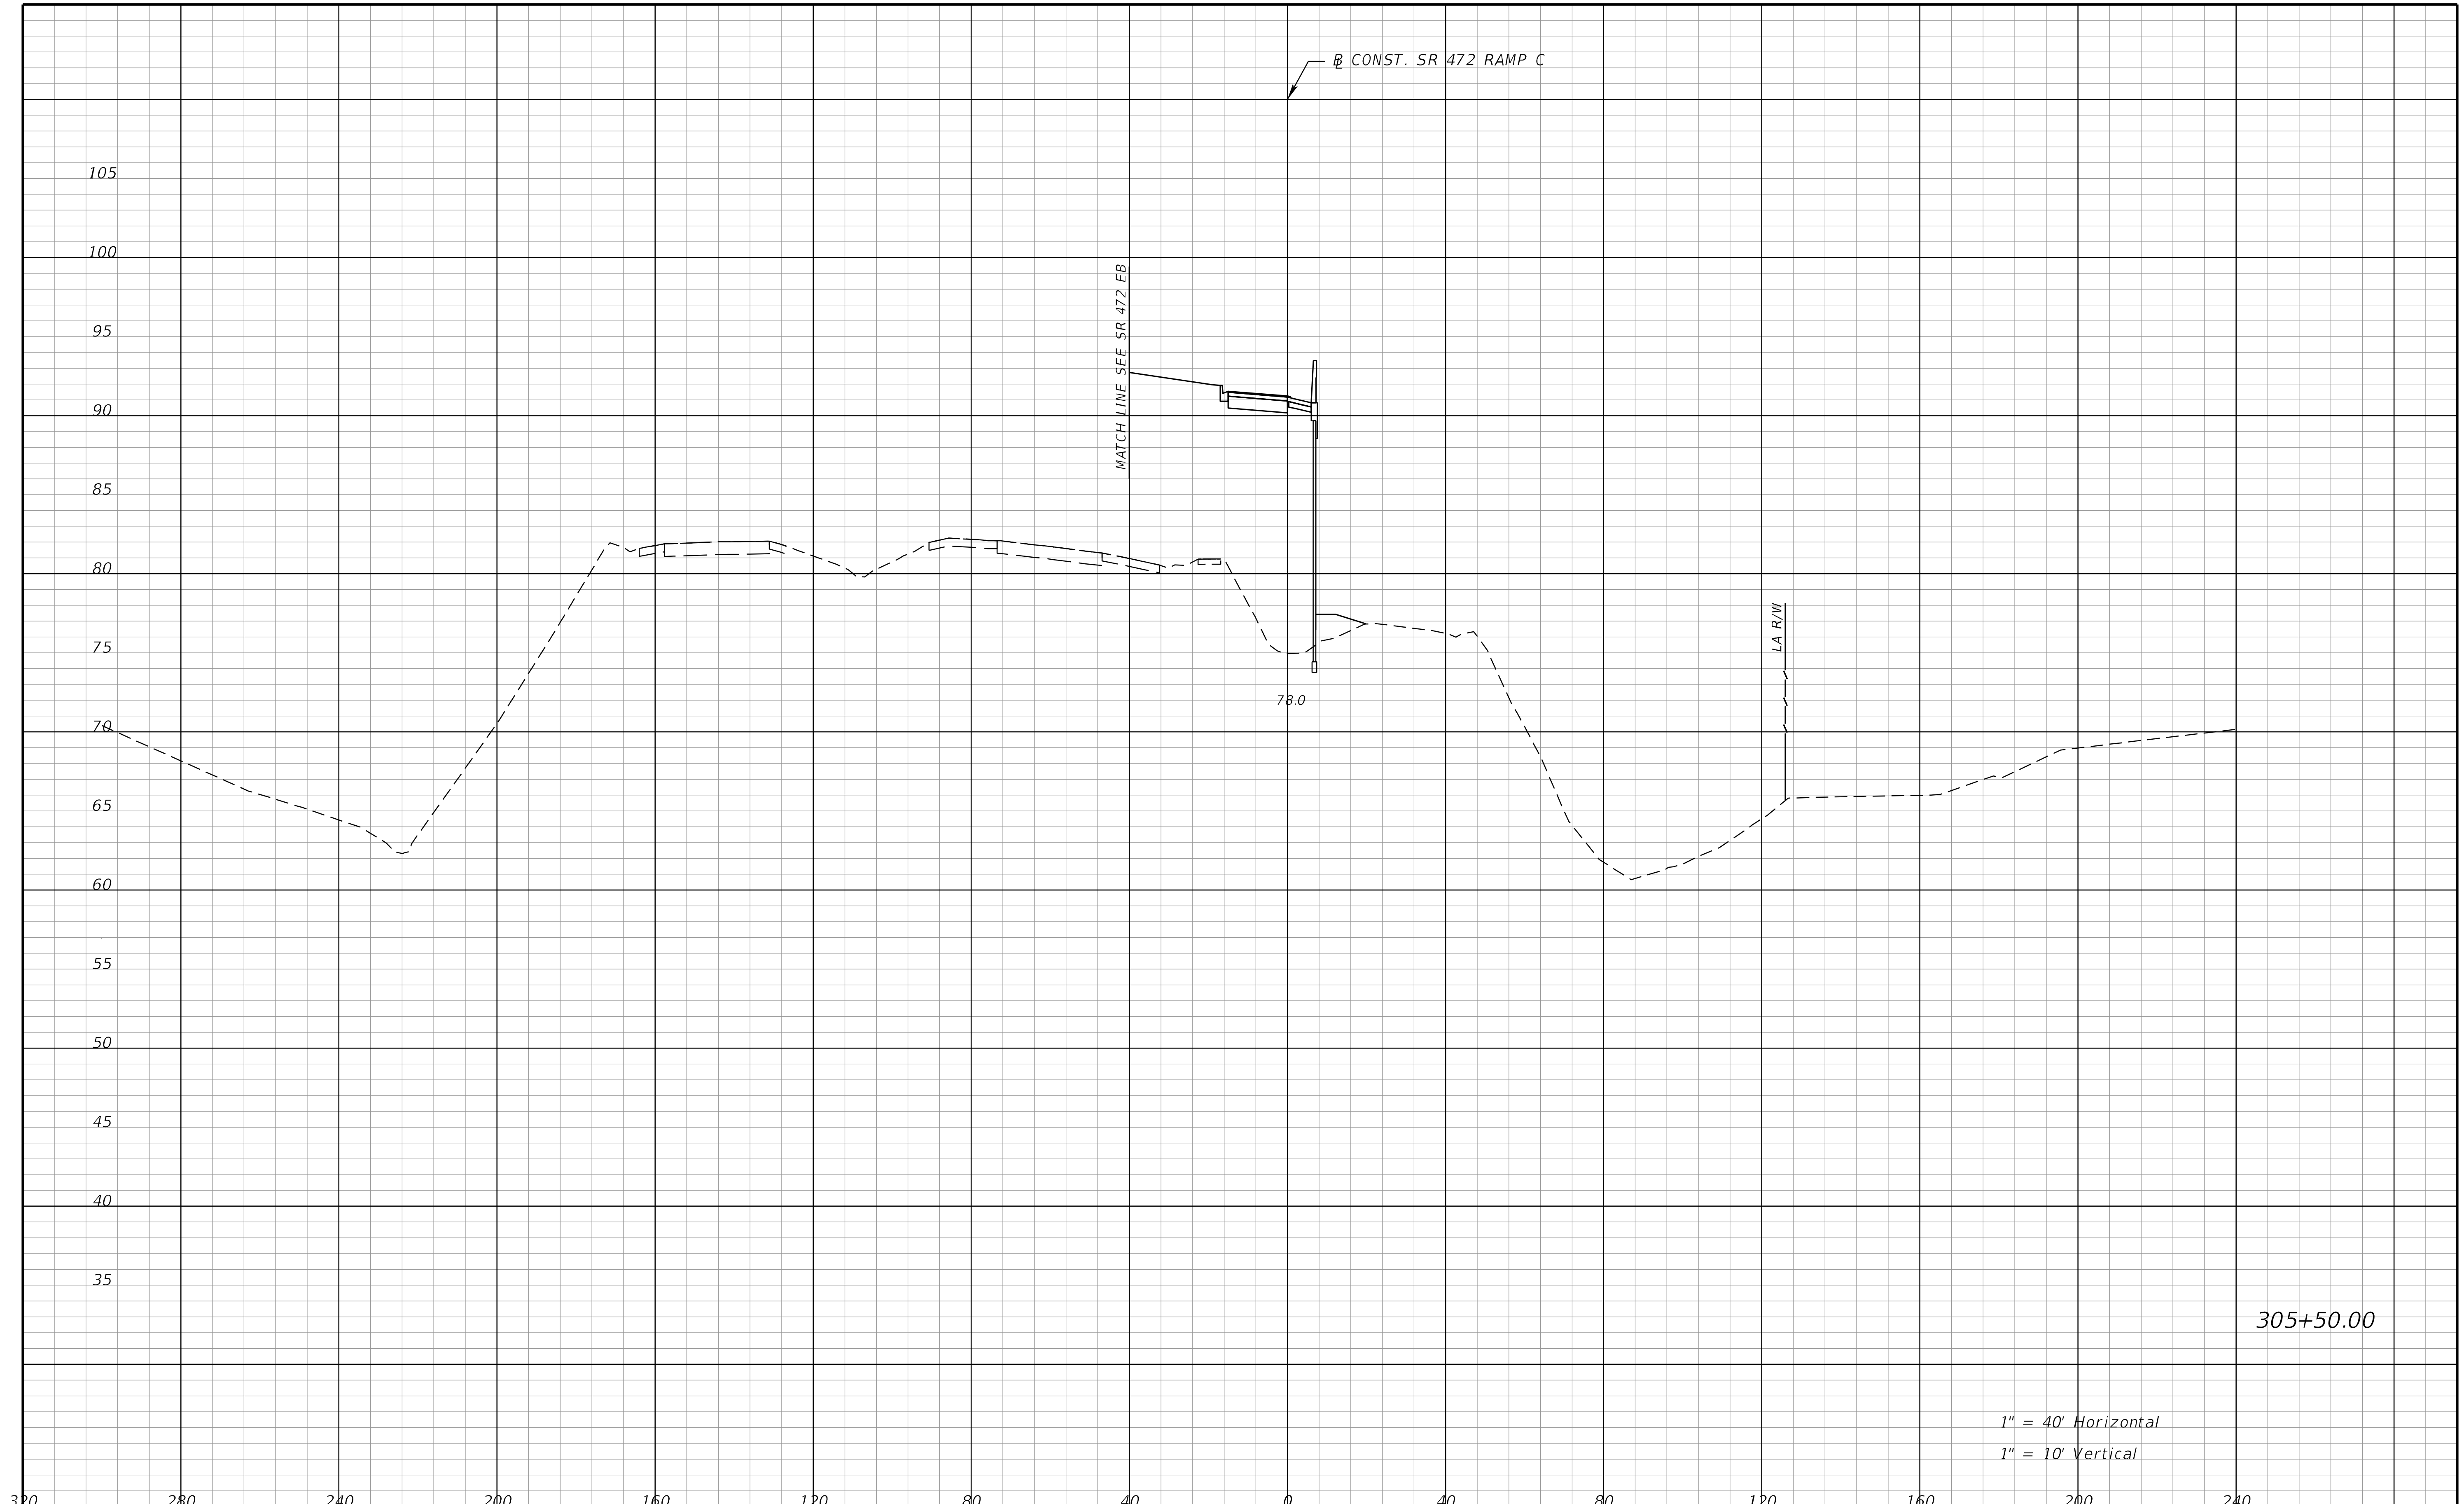

305+50.00

1" = 40' Horizontal
1" = 10' Vertical

THE OFFICIAL RECORD OF THIS SHEET IS THE ELECTRONIC FILE DIGITALLY SIGNED AND SEALED UNDER RULE 61G15-23.004, F.A.C.

REVISIONS			
DATE	DESCRIPTION	DATE	DESCRIPTION

STANTEC CONSULTING SERVICES INC.
ENGINEER OF RECORD:
WILLIAM V. ANDERSON, P.E. NO.: 36682
11315 CORPORATE BLVD., SUITE 105
ORLANDO, FLORIDA 32817
(407) 823-8966
CERTIFICATE OF AUTHORIZATION NO. 27013

STATE OF FLORIDA
DEPARTMENT OF TRANSPORTATION

ROAD NO.	COUNTY	FINANCIAL PROJECT ID
SR400	VOLUSIA	408464-2-32-01

CROSS SECTIONS
SR 472 RAMP C

SHEET NO.
1311

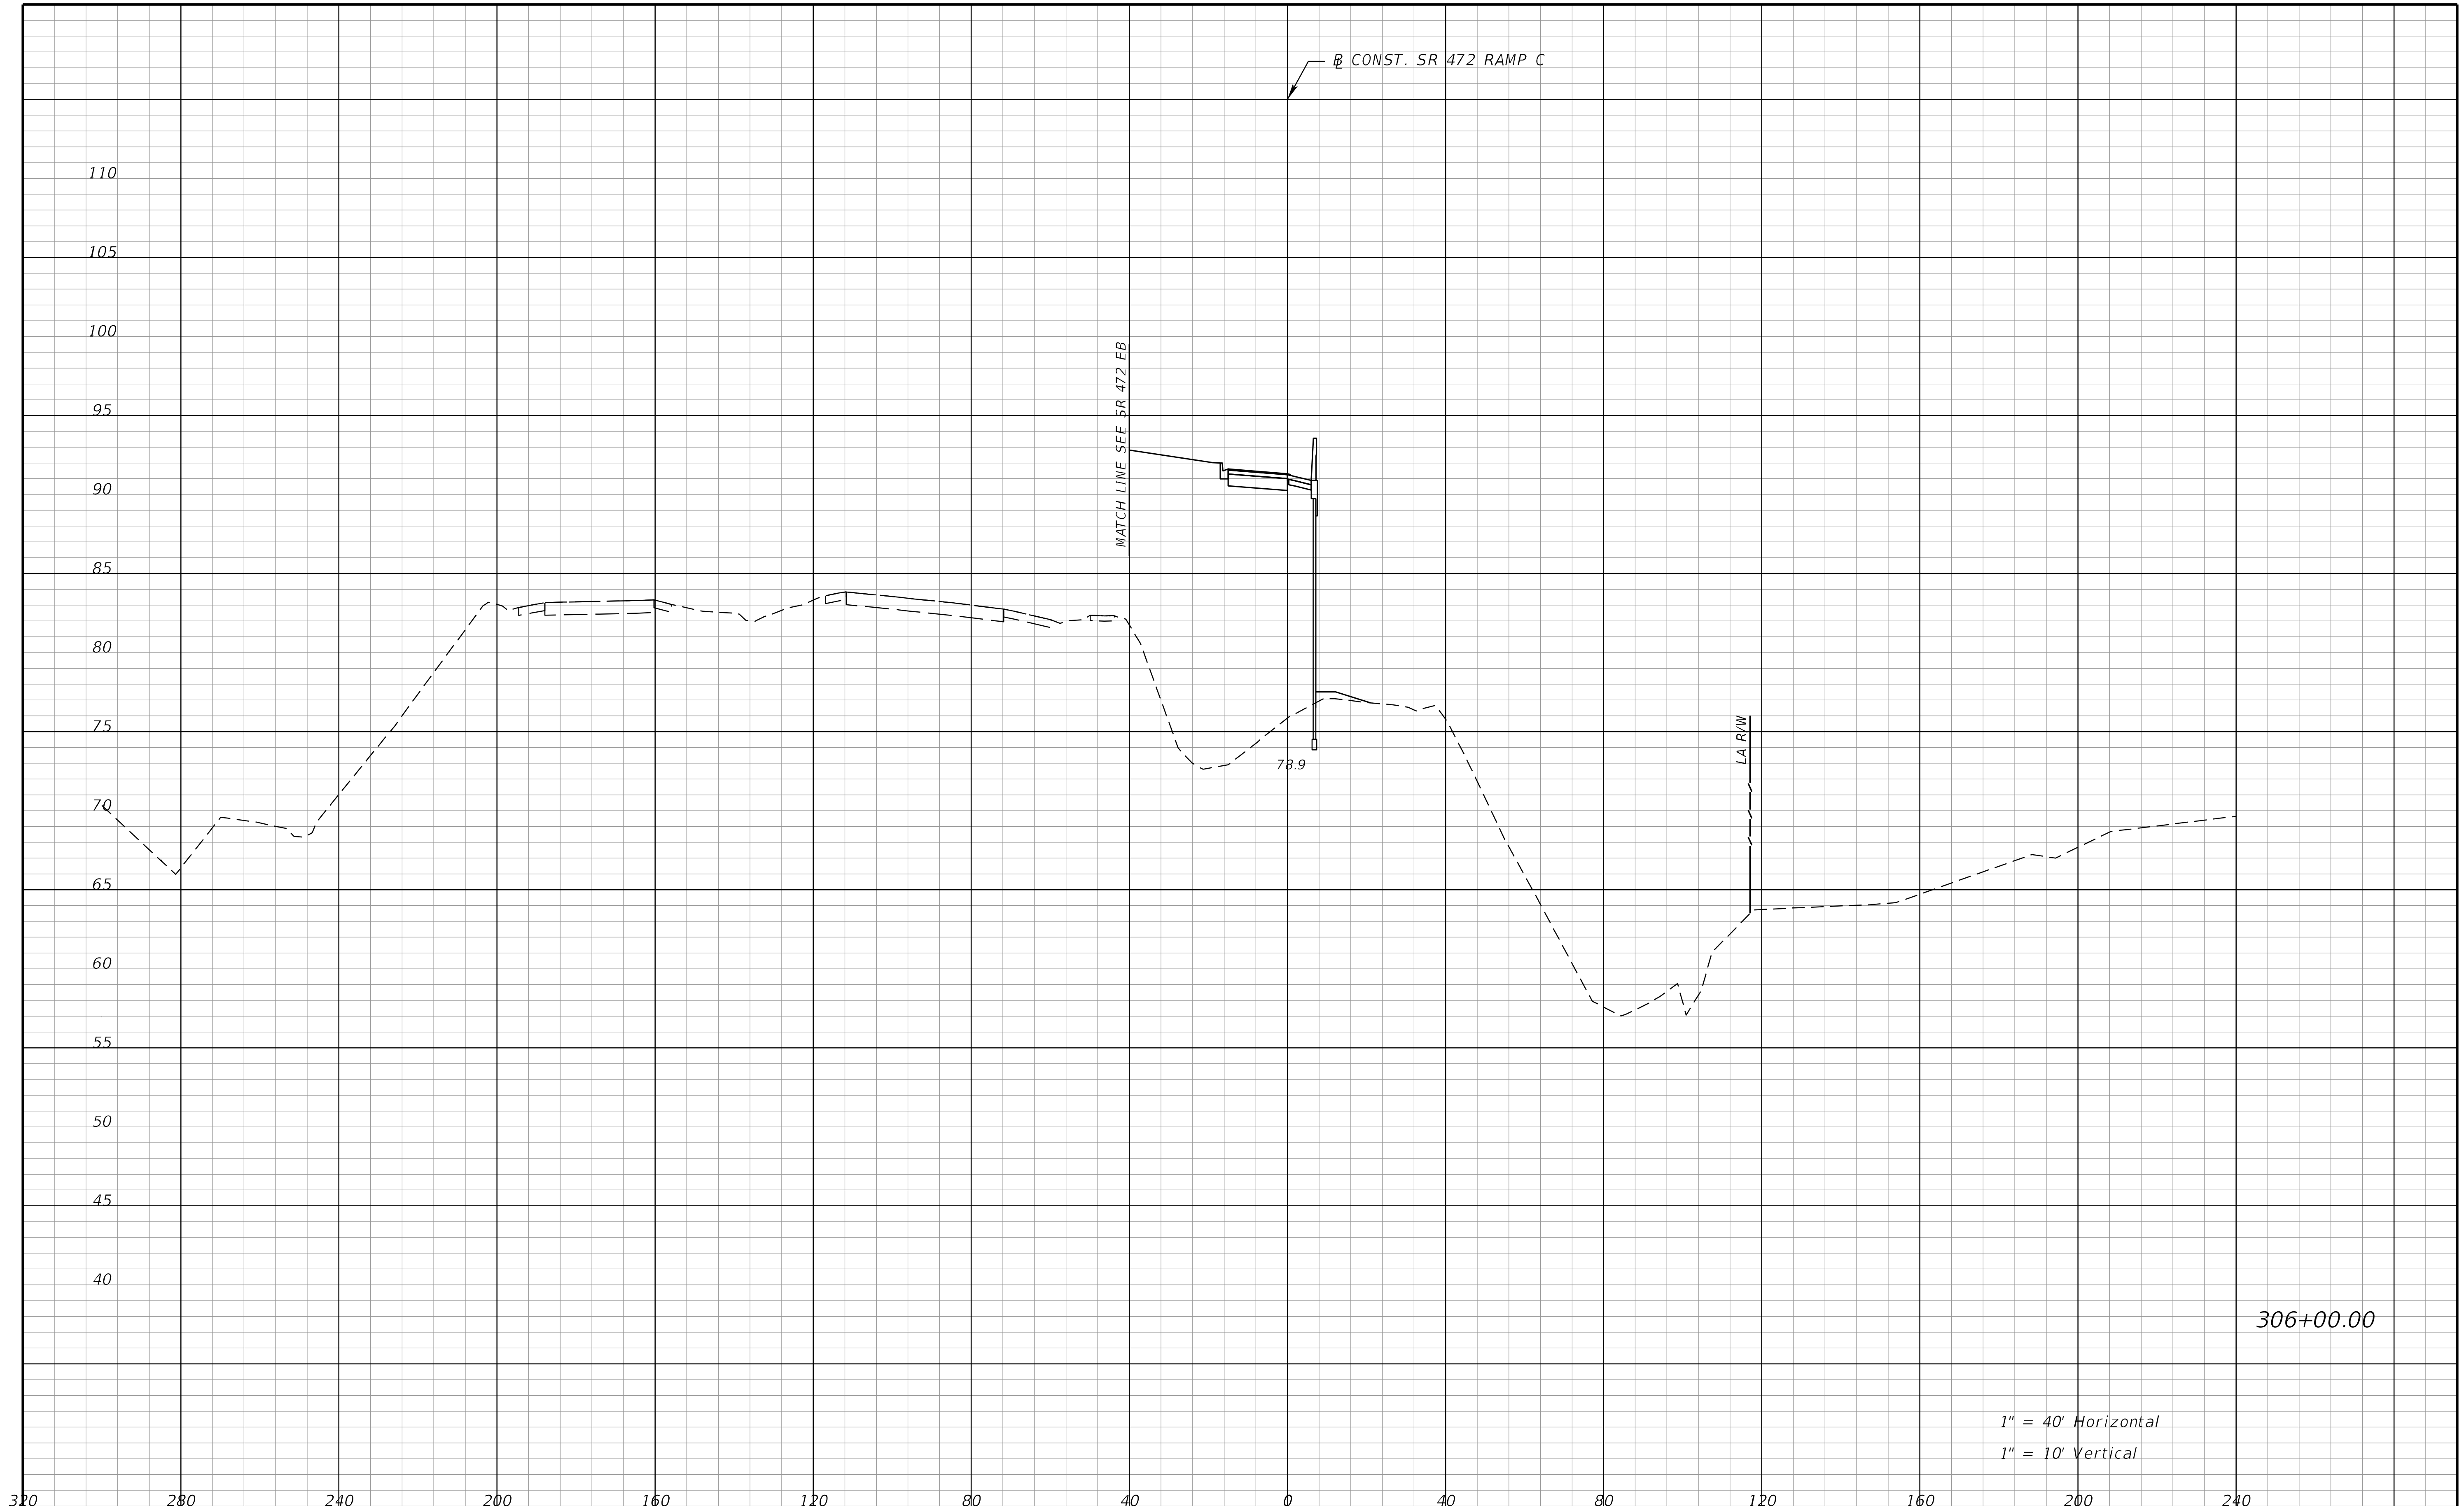

REVISIONS			
DATE	DESCRIPTION	DATE	DESCRIPTION

STANTEC CONSULTING SERVICES INC.
ENGINEER OF RECORD:
WILLIAM V. ANDERSON, P.E. NO.: 36682
11315 CORPORATE BLVD., SUITE 105
ORLANDO, FLORIDA 32817
(407) 823-8966
CERTIFICATE OF AUTHORIZATION NO. 27013

STATE OF FLORIDA
DEPARTMENT OF TRANSPORTATION

ROAD NO.	COUNTY	FINANCIAL PROJECT ID
SR400	VOLUSIA	408464-2-32-01

CROSS SECTIONS
SR 472 RAMP C

SHEET NO.
1312

THE OFFICIAL RECORD OF THIS SHEET IS THE ELECTRONIC FILE DIGITALLY SIGNED AND SEALED UNDER RULE 61G15-23.004, F.A.C.

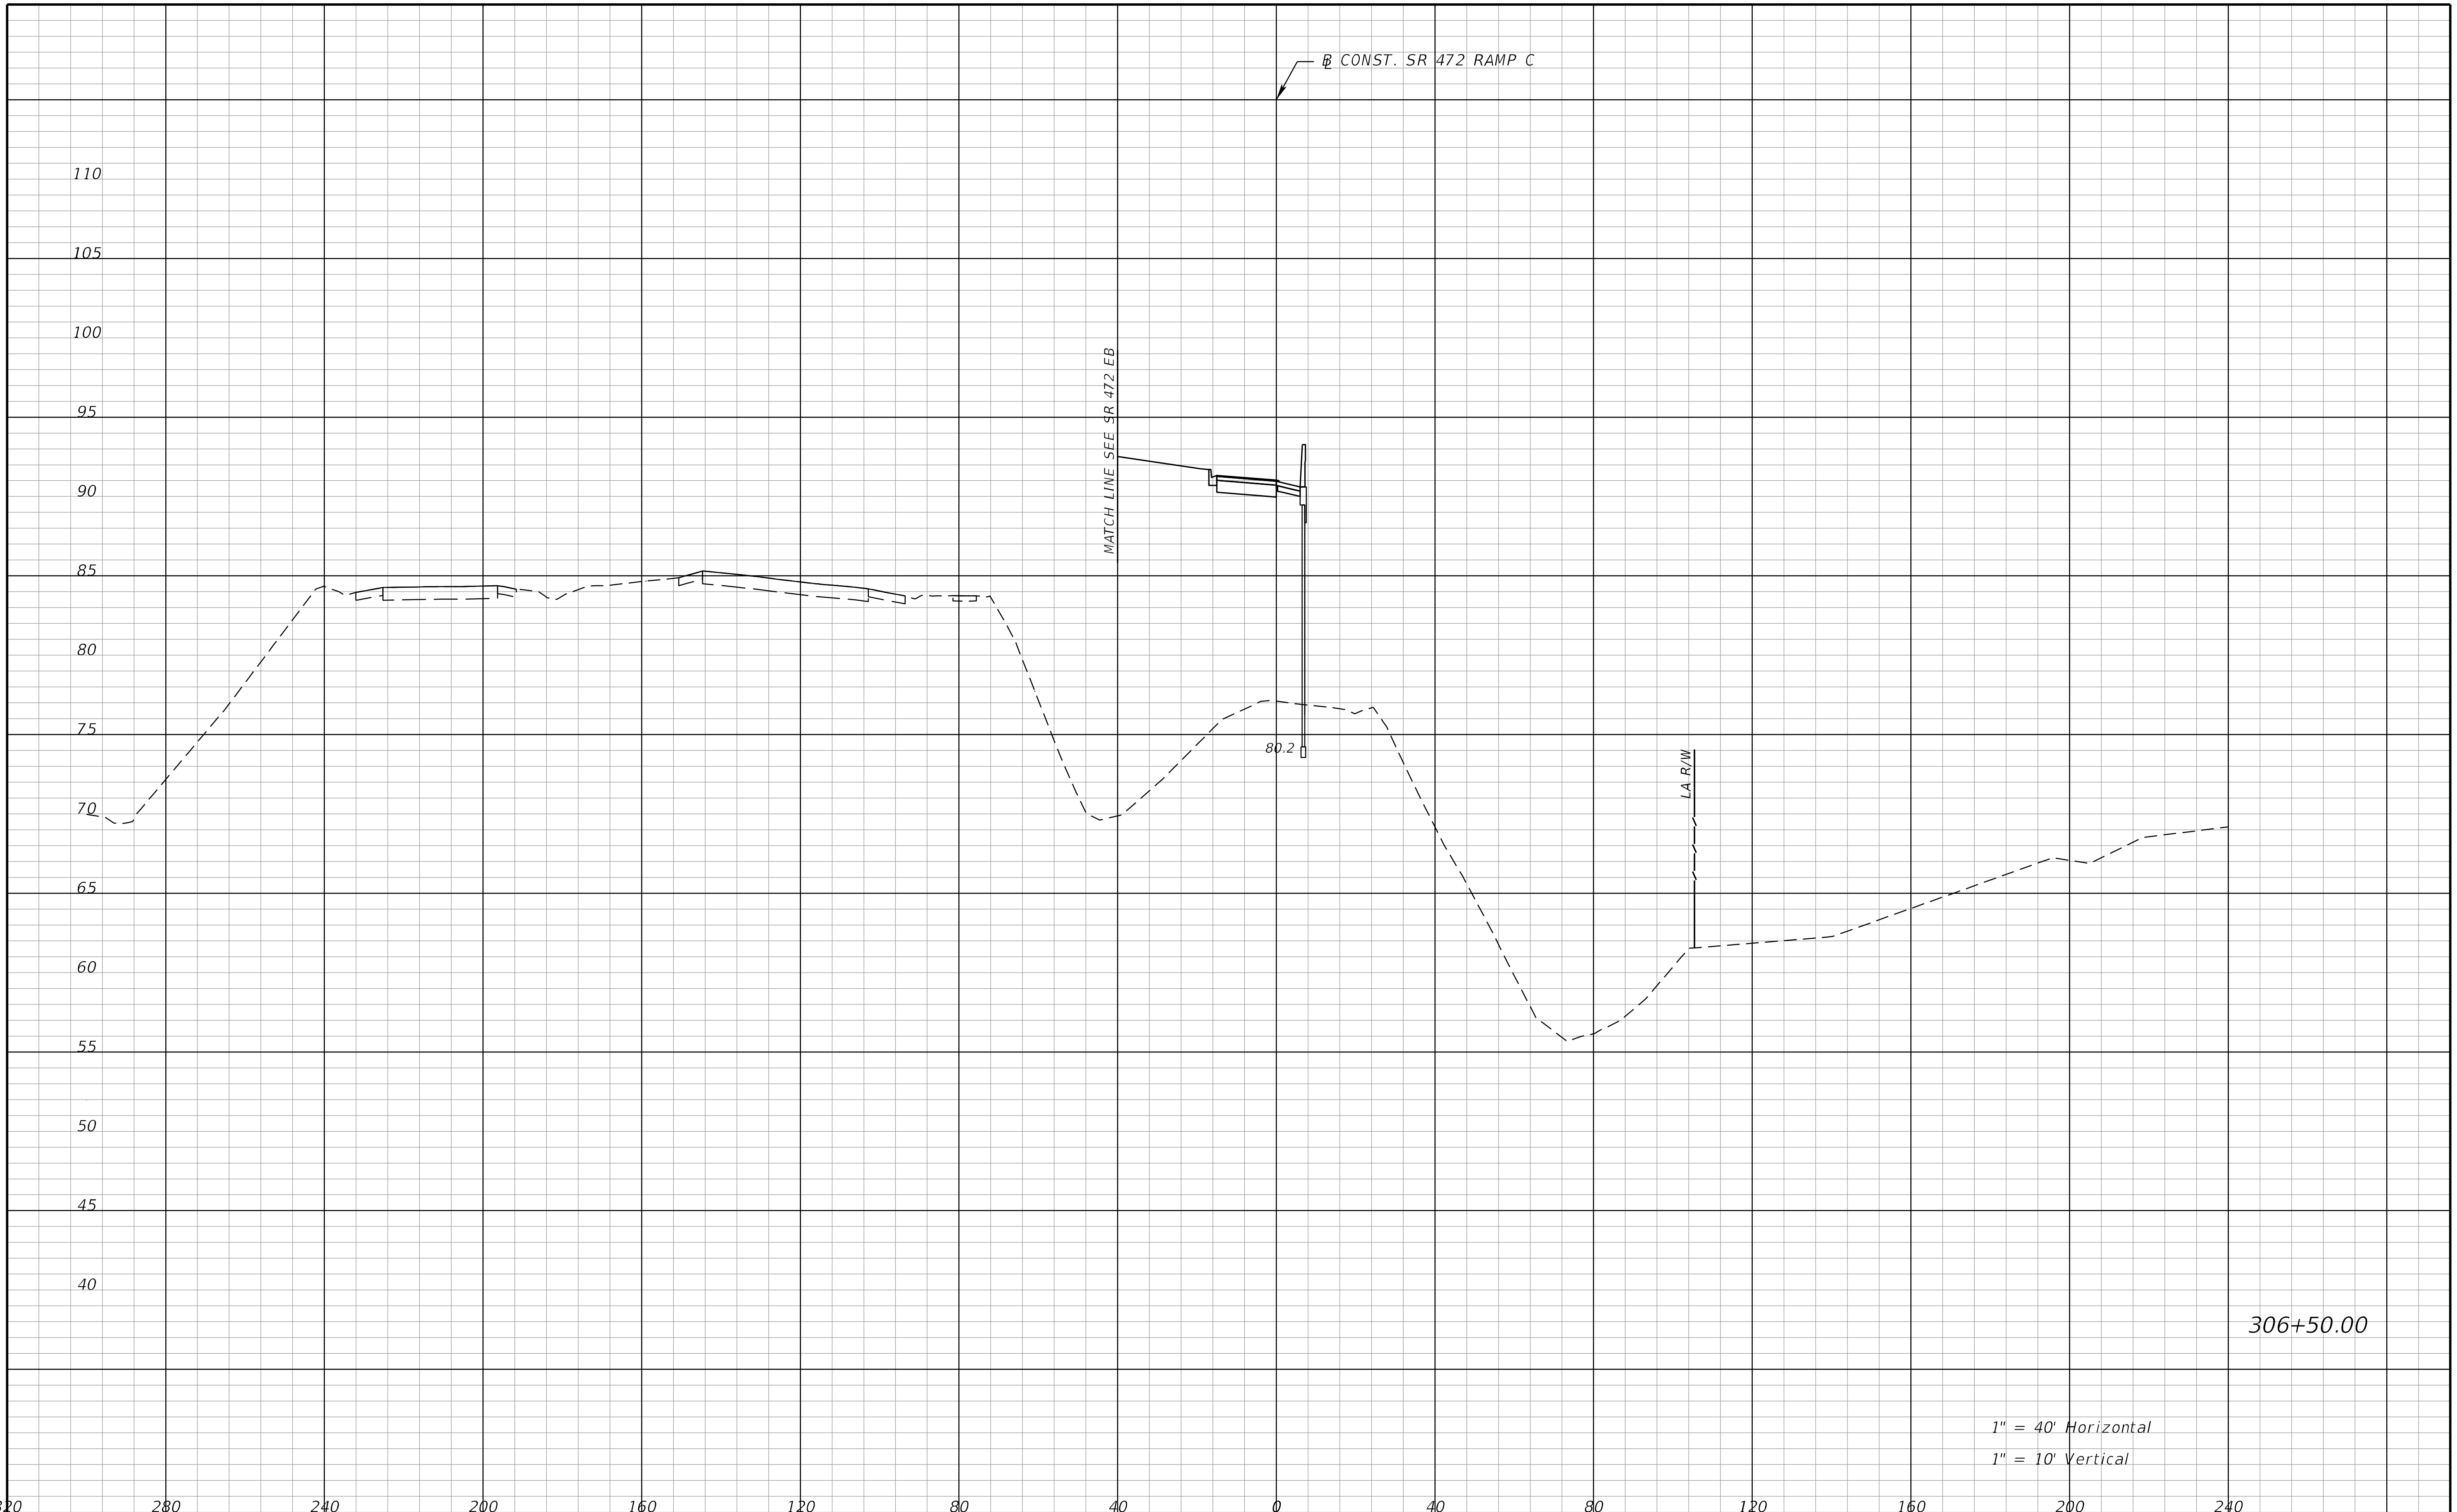

REVISIONS			
DATE	DESCRIPTION	DATE	DESCRIPTION

STANTEC CONSULTING SERVICES INC.
ENGINEER OF RECORD:
WILLIAM V. ANDERSON, P.E. NO.: 36682
11315 CORPORATE BLVD., SUITE 105
ORLANDO, FLORIDA 32817
(407) 823-8966
CERTIFICATE OF AUTHORIZATION NO. 27013

STATE OF FLORIDA
DEPARTMENT OF TRANSPORTATION

ROAD NO.	COUNTY	FINANCIAL PROJECT ID
SR400	VOLUSIA	408464-2-32-01

CROSS SECTIONS
SR 472 RAMP C

SHEET NO.
1313

jchassee 6/14/2019 4:30:41 PM Rdxsrd_shg V:\2158\active\CADD\40846423201\roadway\RDXSRD08_472Ramps.DGN

THE OFFICIAL RECORD OF THIS SHEET IS THE ELECTRONIC FILE DIGITALLY SIGNED AND SEALED UNDER RULE 61G15-23.004, F.A.C.

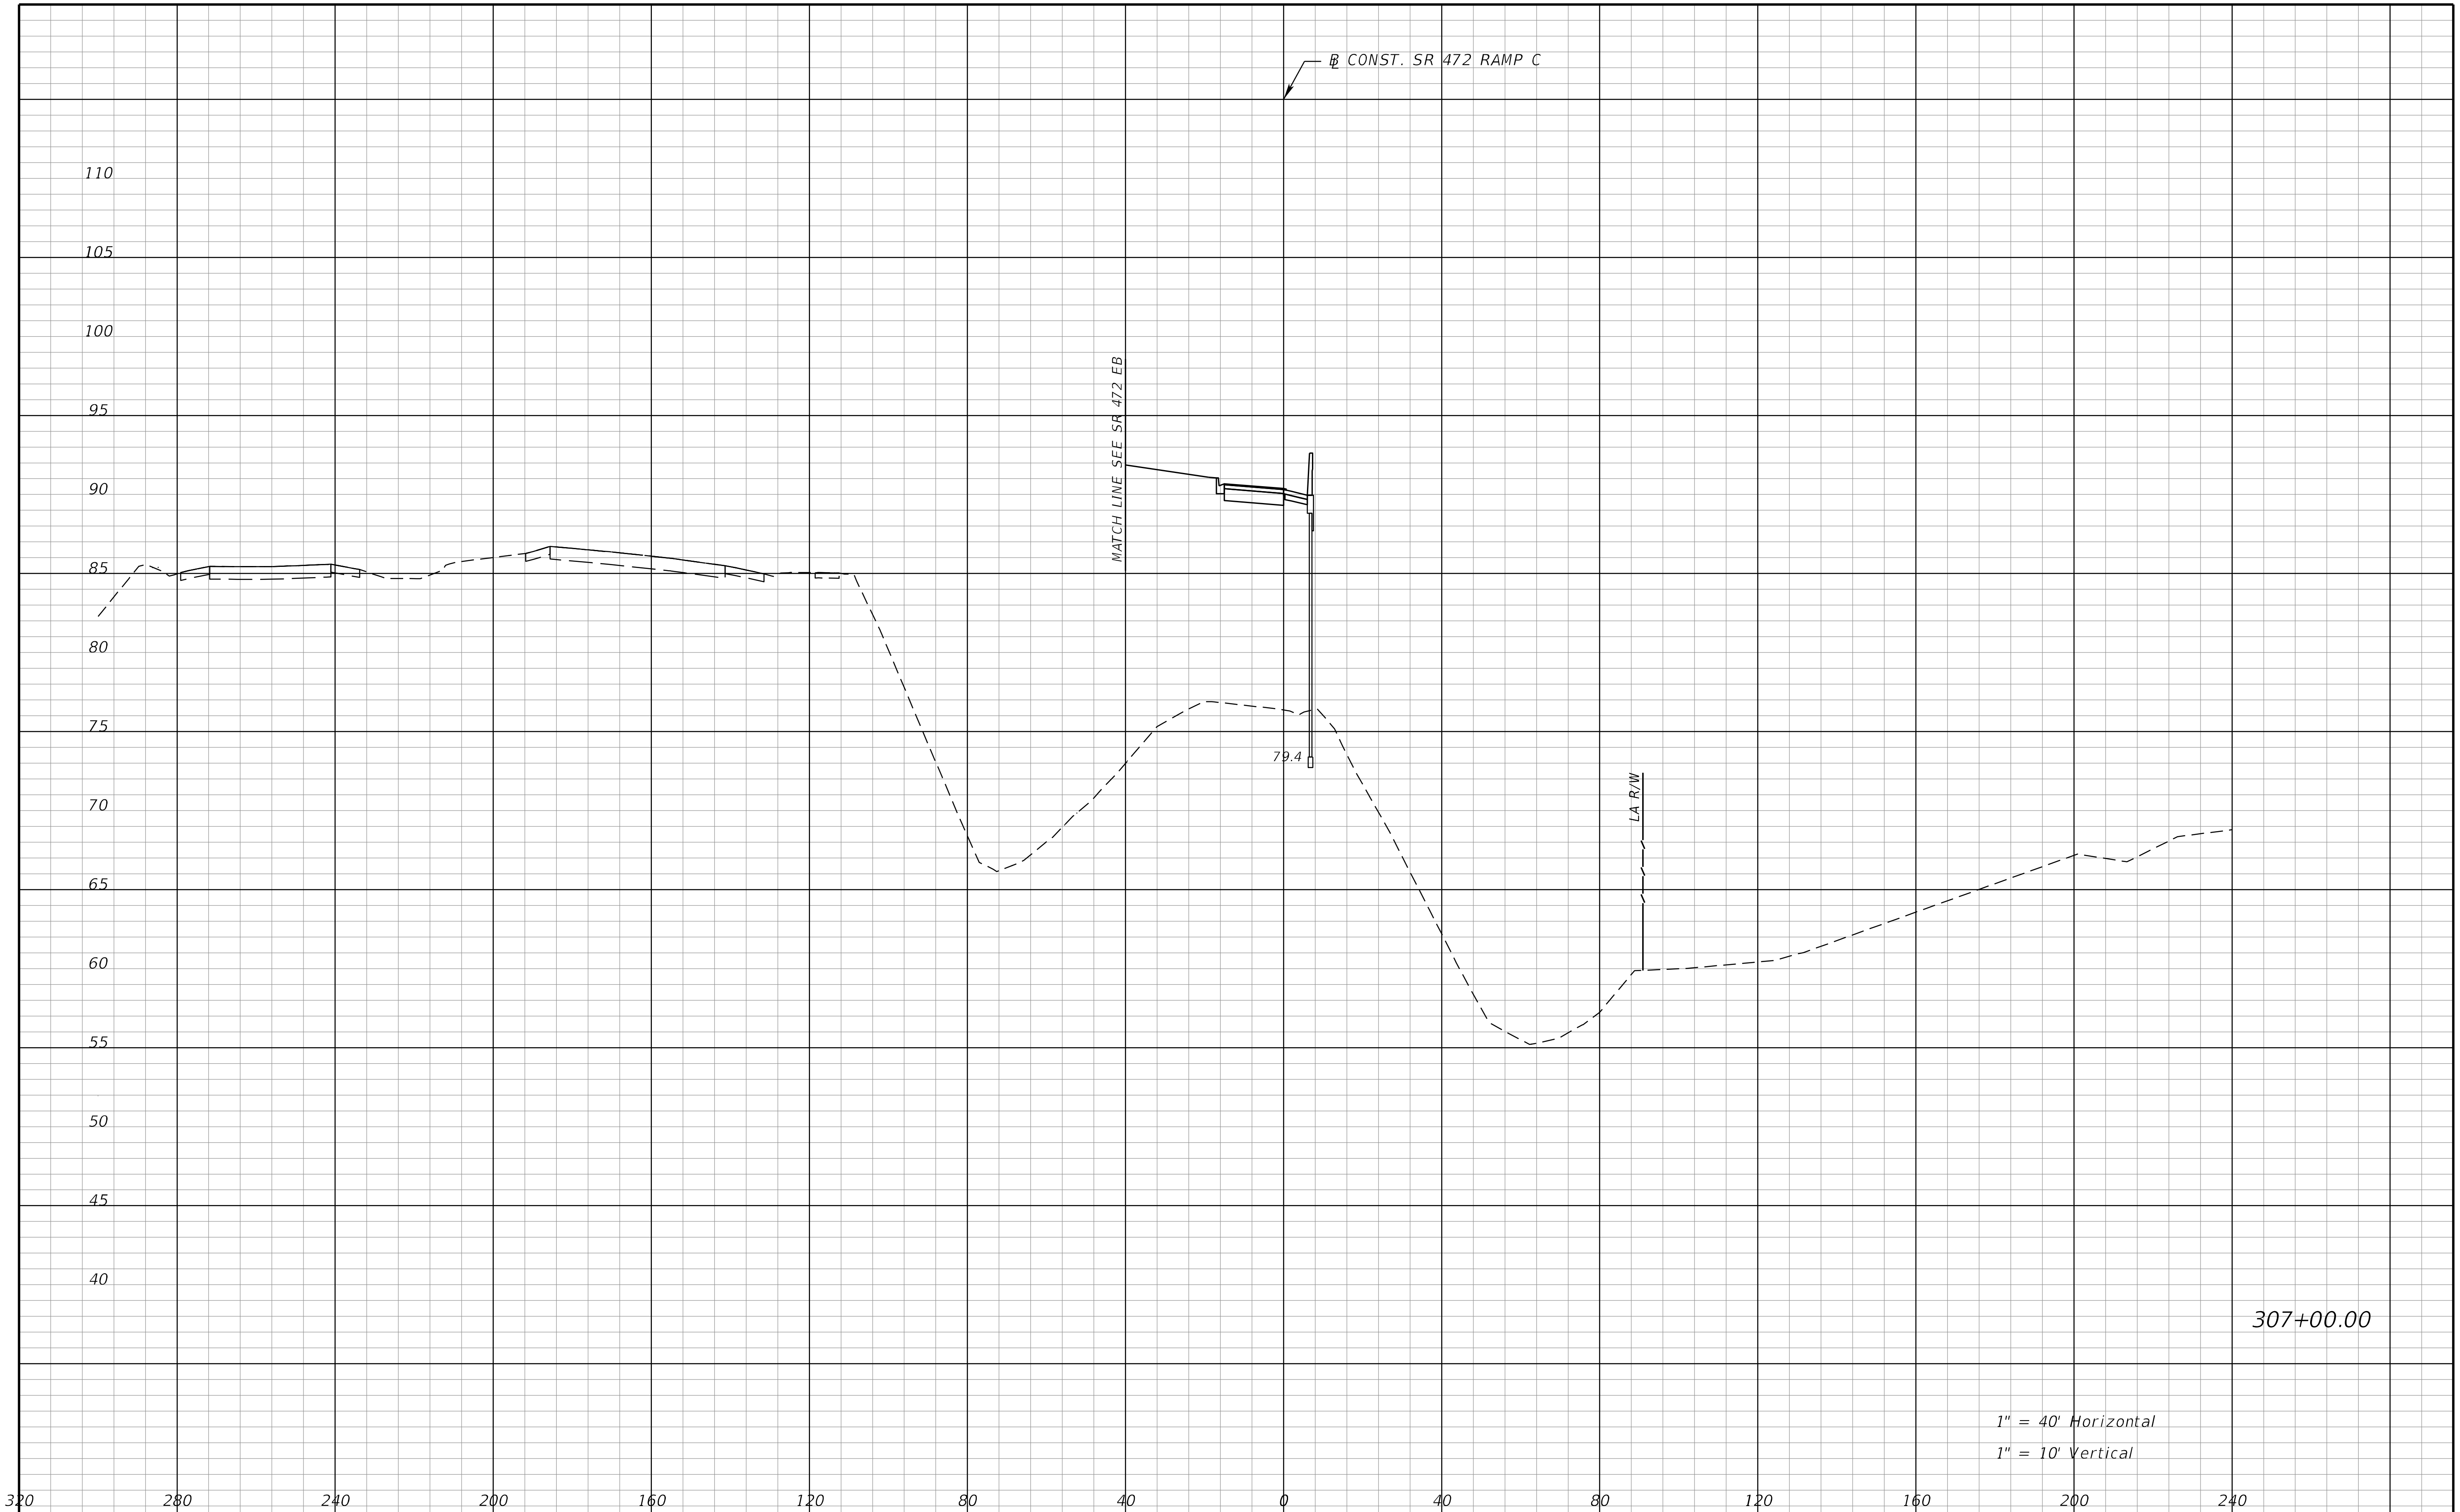

REVISIONS			
DATE	DESCRIPTION	DATE	DESCRIPTION

STANTEC CONSULTING SERVICES INC.
ENGINEER OF RECORD:
WILLIAM V. ANDERSON, P.E. NO.: 36682
11315 CORPORATE BLVD., SUITE 105
ORLANDO, FLORIDA 32817
(407) 823-8966
CERTIFICATE OF AUTHORIZATION NO. 27013

STATE OF FLORIDA
DEPARTMENT OF TRANSPORTATION

ROAD NO.	COUNTY	FINANCIAL PROJECT ID
SR400	VOLUSIA	408464-2-32-01

CROSS SECTIONS
SR 472 RAMP C

SHEET NO.
1314

THE OFFICIAL RECORD OF THIS SHEET IS THE ELECTRONIC FILE DIGITALLY SIGNED AND SEALED UNDER RULE 61G15-23.004, F.A.C.

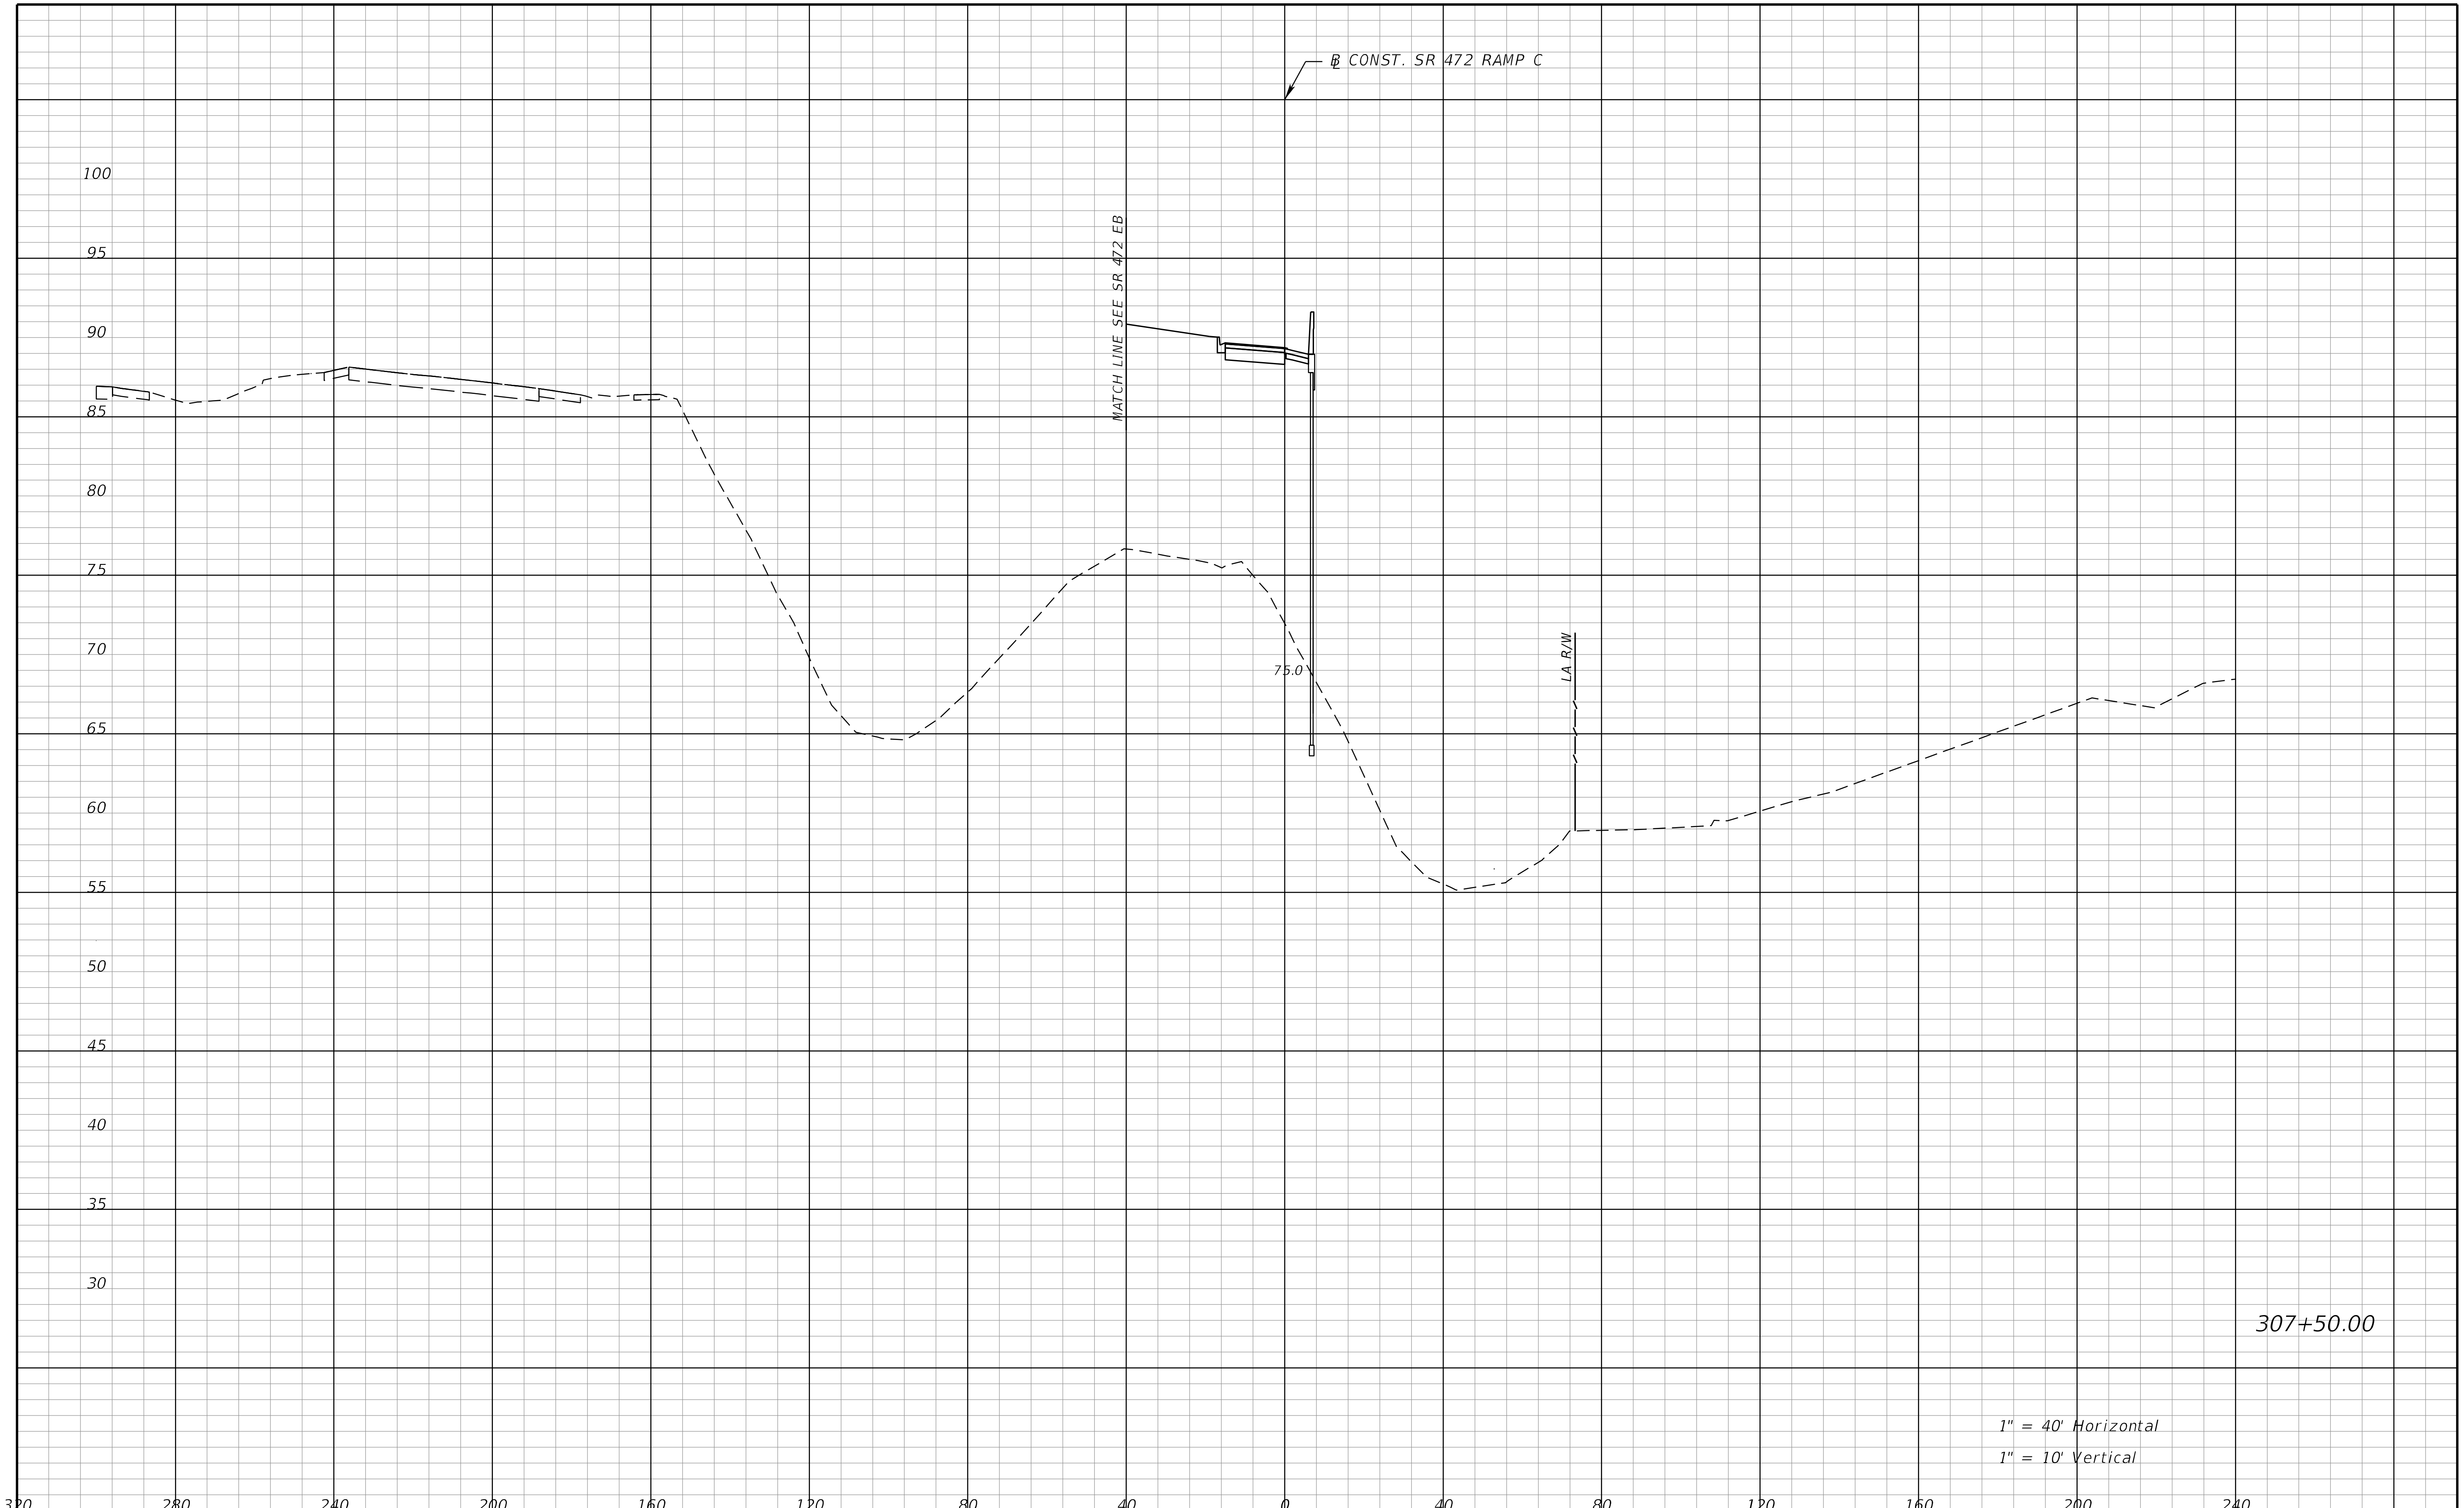

THE OFFICIAL RECORD OF THIS SHEET IS THE ELECTRONIC FILE DIGITALLY SIGNED AND SEALED UNDER RULE 61G15-23.004, F.A.C.

REVISIONS			
DATE	DESCRIPTION	DATE	DESCRIPTION

STANTEC CONSULTING SERVICES INC.
ENGINEER OF RECORD:
WILLIAM V. ANDERSON, P.E. NO.: 36682
11315 CORPORATE BLVD., SUITE 105
ORLANDO, FLORIDA 32817
(407) 823-8966
CERTIFICATE OF AUTHORIZATION NO. 27013

STATE OF FLORIDA
DEPARTMENT OF TRANSPORTATION

ROAD NO.	COUNTY	FINANCIAL PROJECT ID
SR400	VOLUSIA	408464-2-32-01

CROSS SECTIONS
SR 472 RAMP C

SHEET NO.
1315

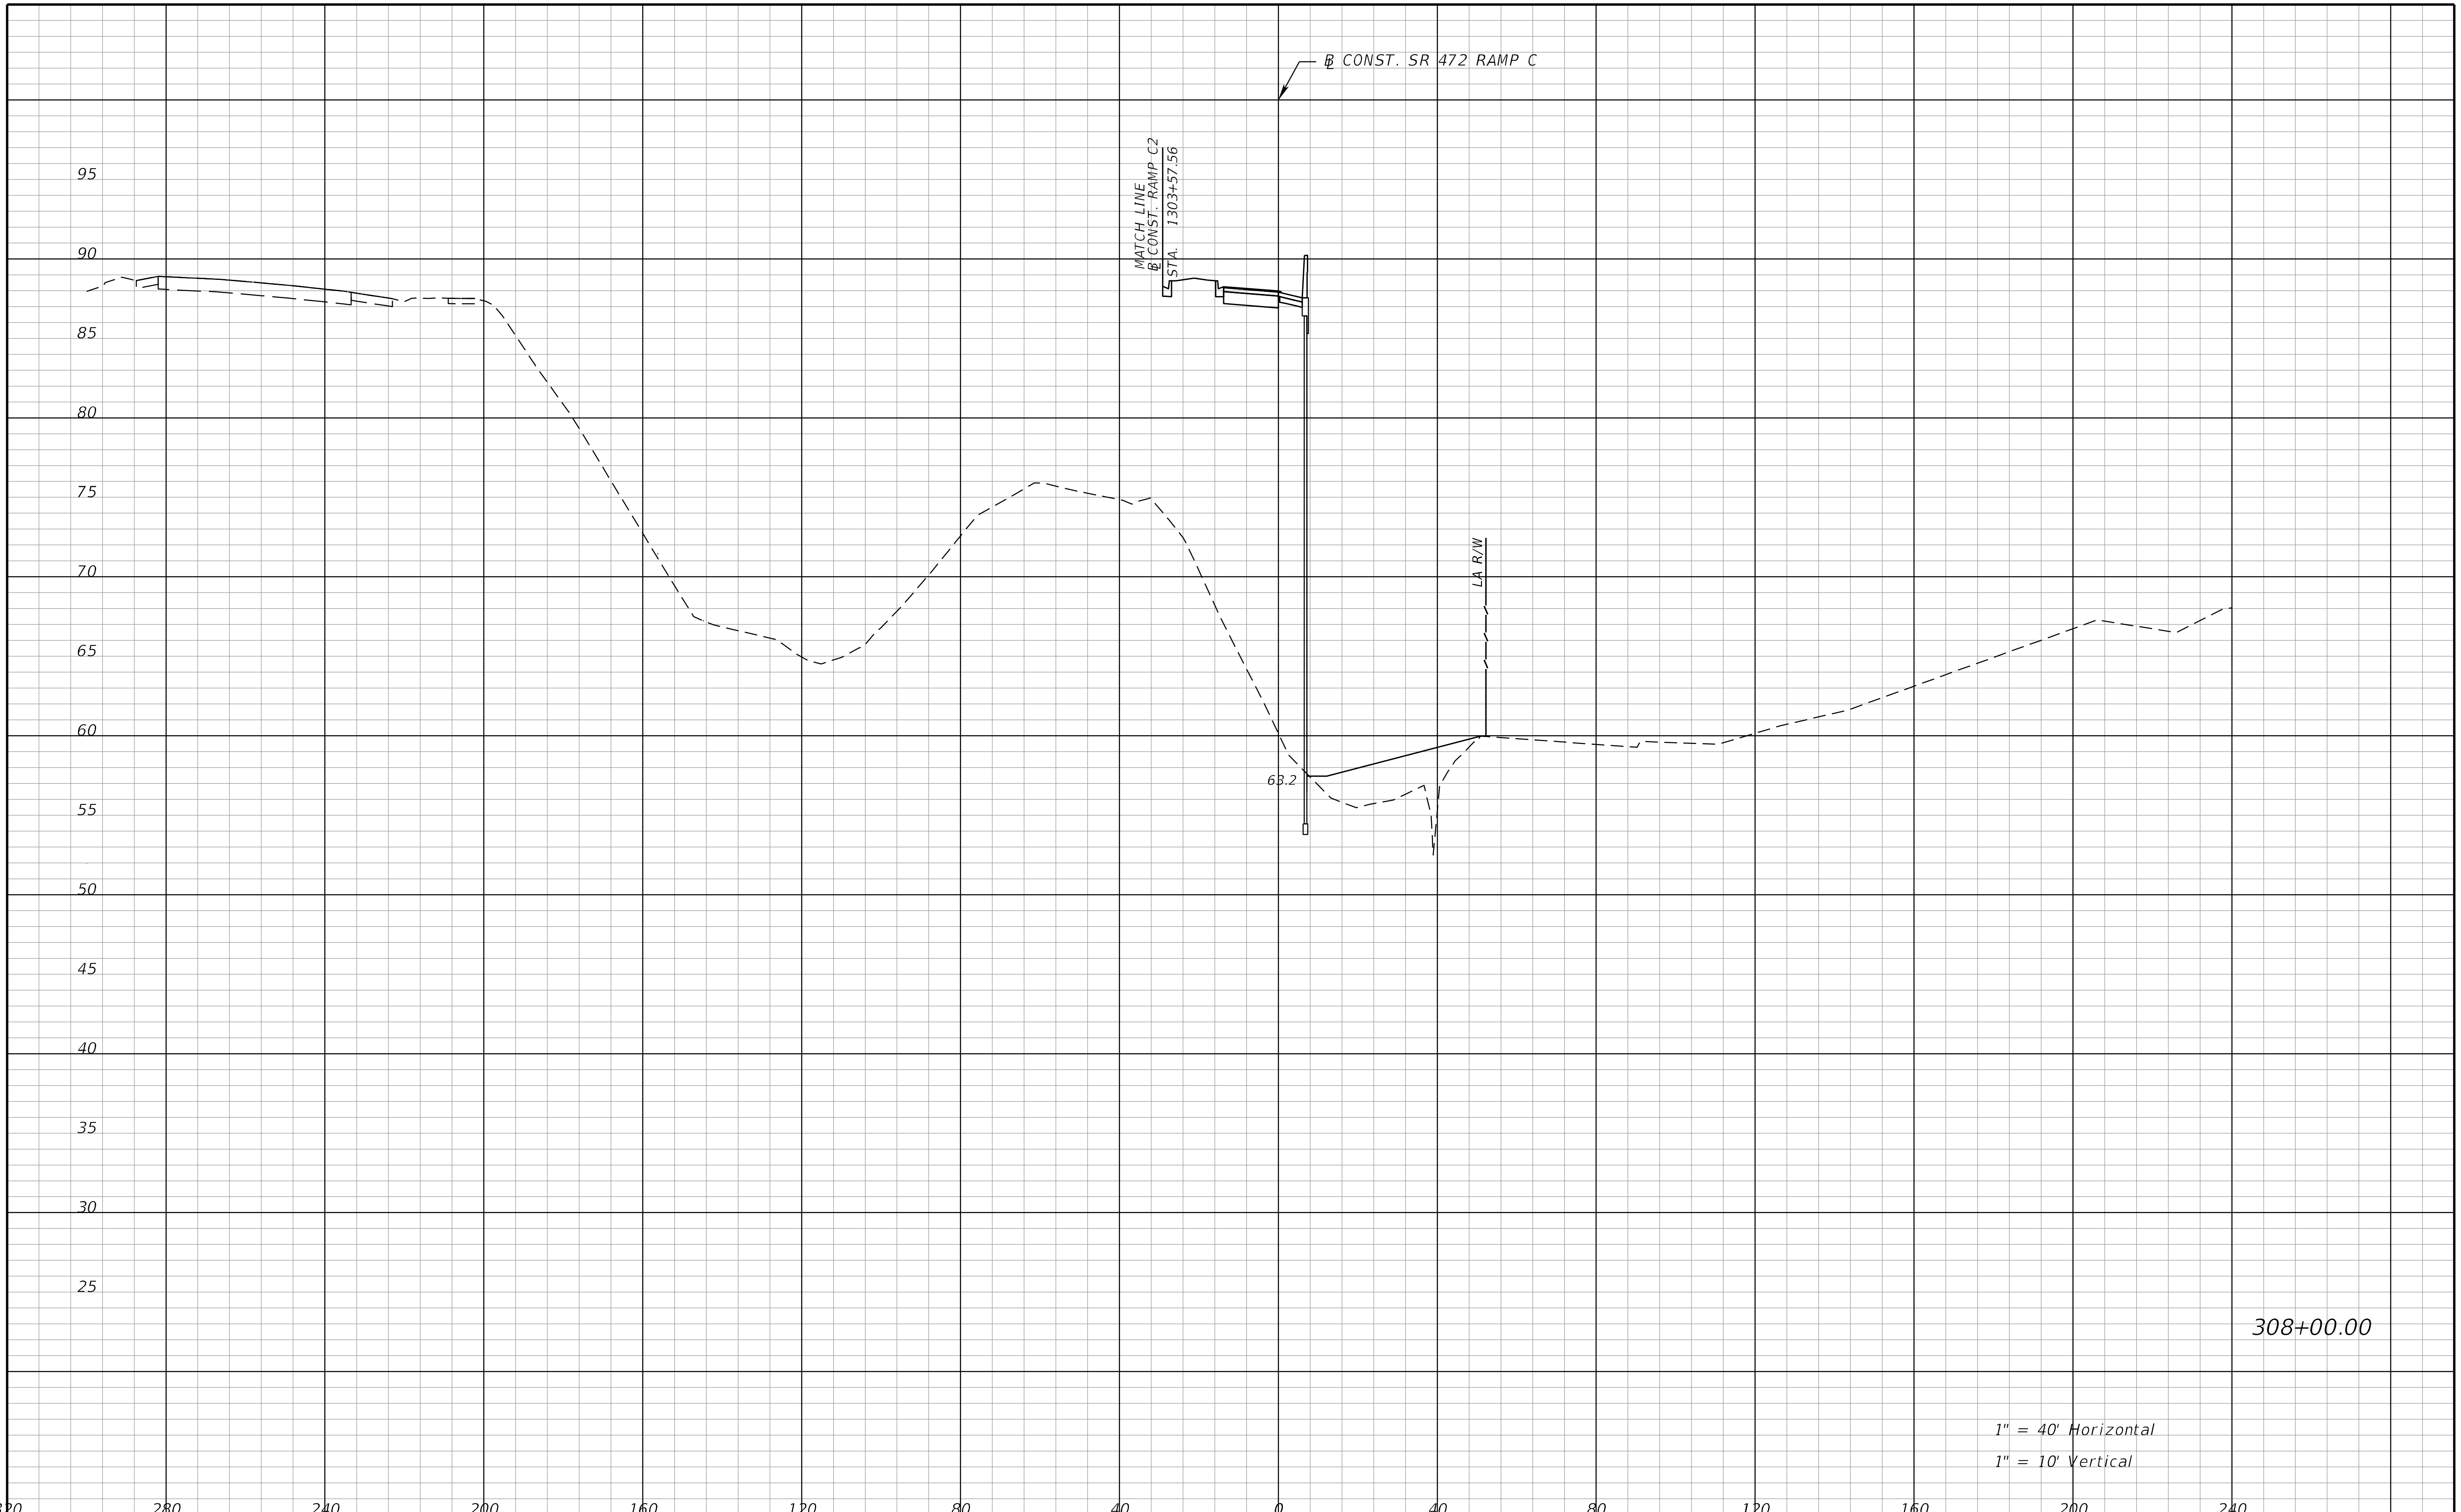

308+00.00

1" = 40' Horizontal
1" = 10' Vertical

THE OFFICIAL RECORD OF THIS SHEET IS THE ELECTRONIC FILE DIGITALLY SIGNED AND SEALED UNDER RULE 61G15-23.004, F.A.C.

REVISIONS			
DATE	DESCRIPTION	DATE	DESCRIPTION

STANTEC CONSULTING SERVICES INC.
ENGINEER OF RECORD:
WILLIAM V. ANDERSON, P.E. NO.: 36682
11315 CORPORATE BLVD., SUITE 105
ORLANDO, FLORIDA 32817
(407) 823-8966
CERTIFICATE OF AUTHORIZATION NO. 27013

STATE OF FLORIDA
DEPARTMENT OF TRANSPORTATION

ROAD NO.	COUNTY	FINANCIAL PROJECT ID
SR400	VOLUSIA	408464-2-32-01

CROSS SECTIONS
SR 472 RAMP C

SHEET NO.
1316

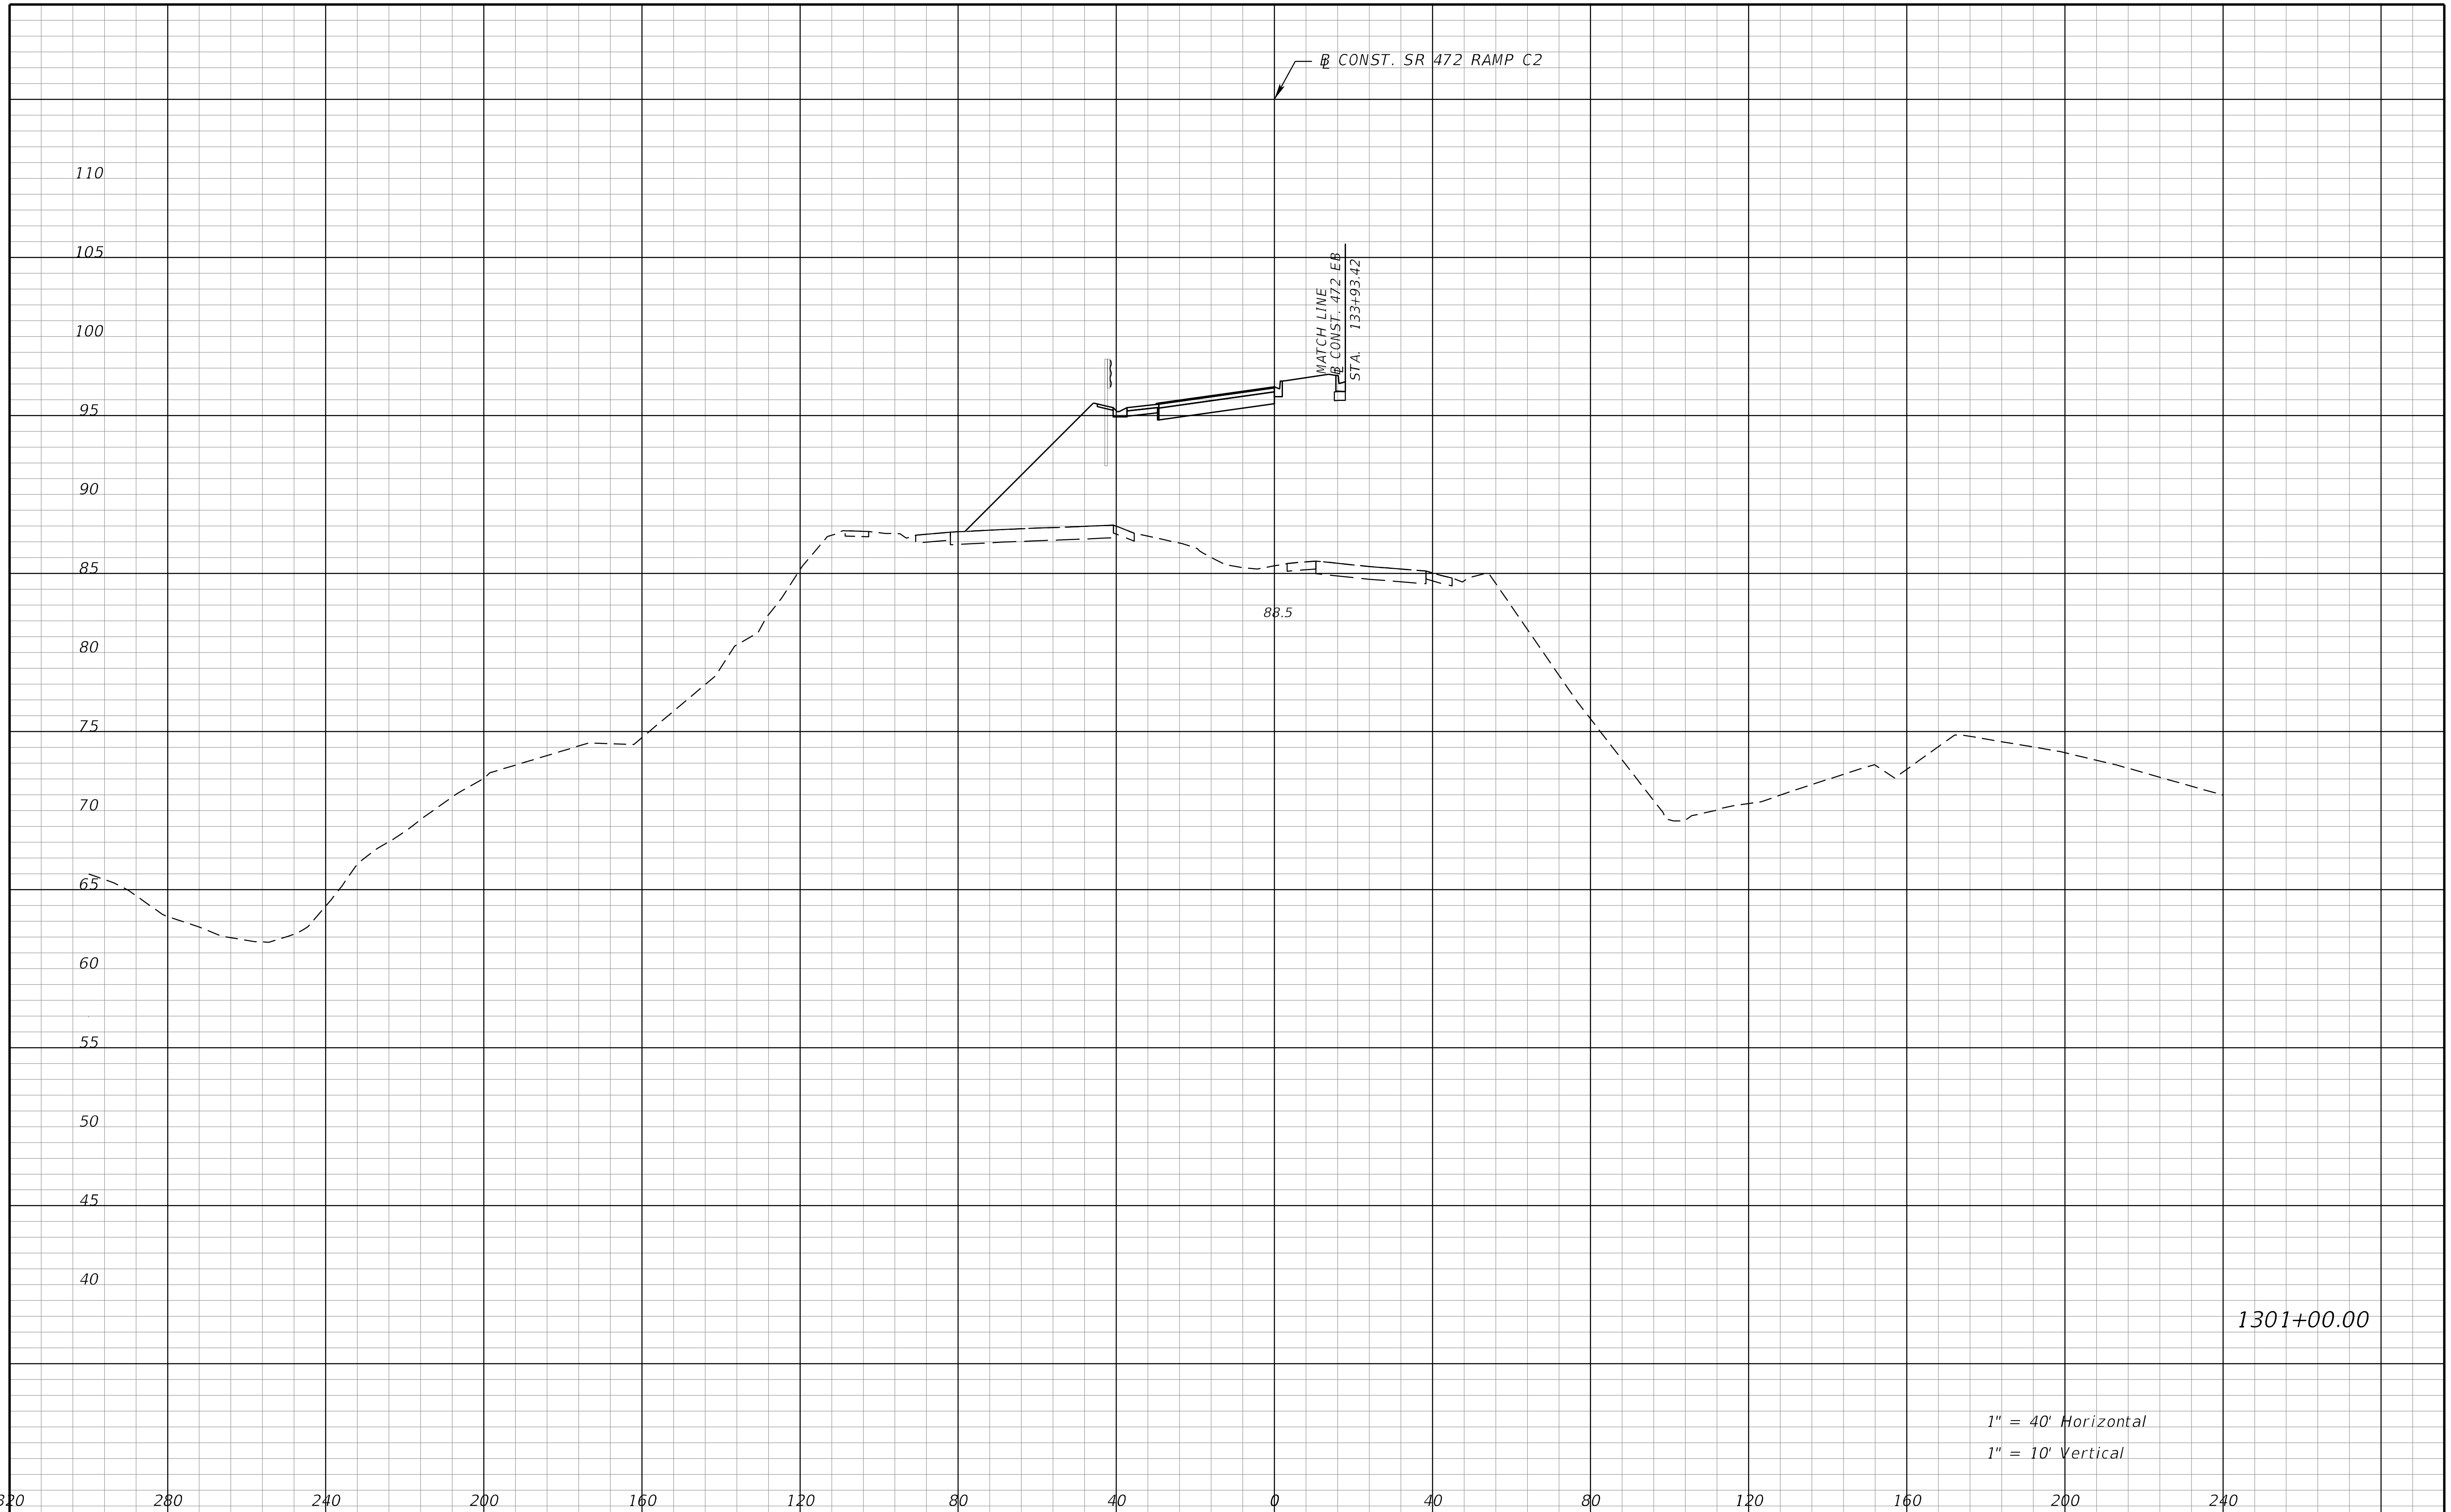

THE OFFICIAL RECORD OF THIS SHEET IS THE ELECTRONIC FILE DIGITALLY SIGNED AND SEALED UNDER RULE 61G15-23.004, F.A.C.

REVISIONS			
DATE	DESCRIPTION	DATE	DESCRIPTION

STANTEC CONSULTING SERVICES INC.
ENGINEER OF RECORD:
WILLIAM V. ANDERSON, P.E. NO.: 36682
11315 CORPORATE BLVD., SUITE 105
ORLANDO, FLORIDA 32817
(407) 823-8966
CERTIFICATE OF AUTHORIZATION NO. 27013

STATE OF FLORIDA
DEPARTMENT OF TRANSPORTATION

ROAD NO.	COUNTY	FINANCIAL PROJECT ID
SR400	VOLUSIA	408464-2-32-01

CROSS SECTIONS
SR 472 RAMP C2

SHEET NO.
1317

jchassee 6/14/2019 4:30:42 PM Rdxsrd_shg V:\2158\active\CADD\40846423201\roadway\RDXSRD08_472Ramps.DGN

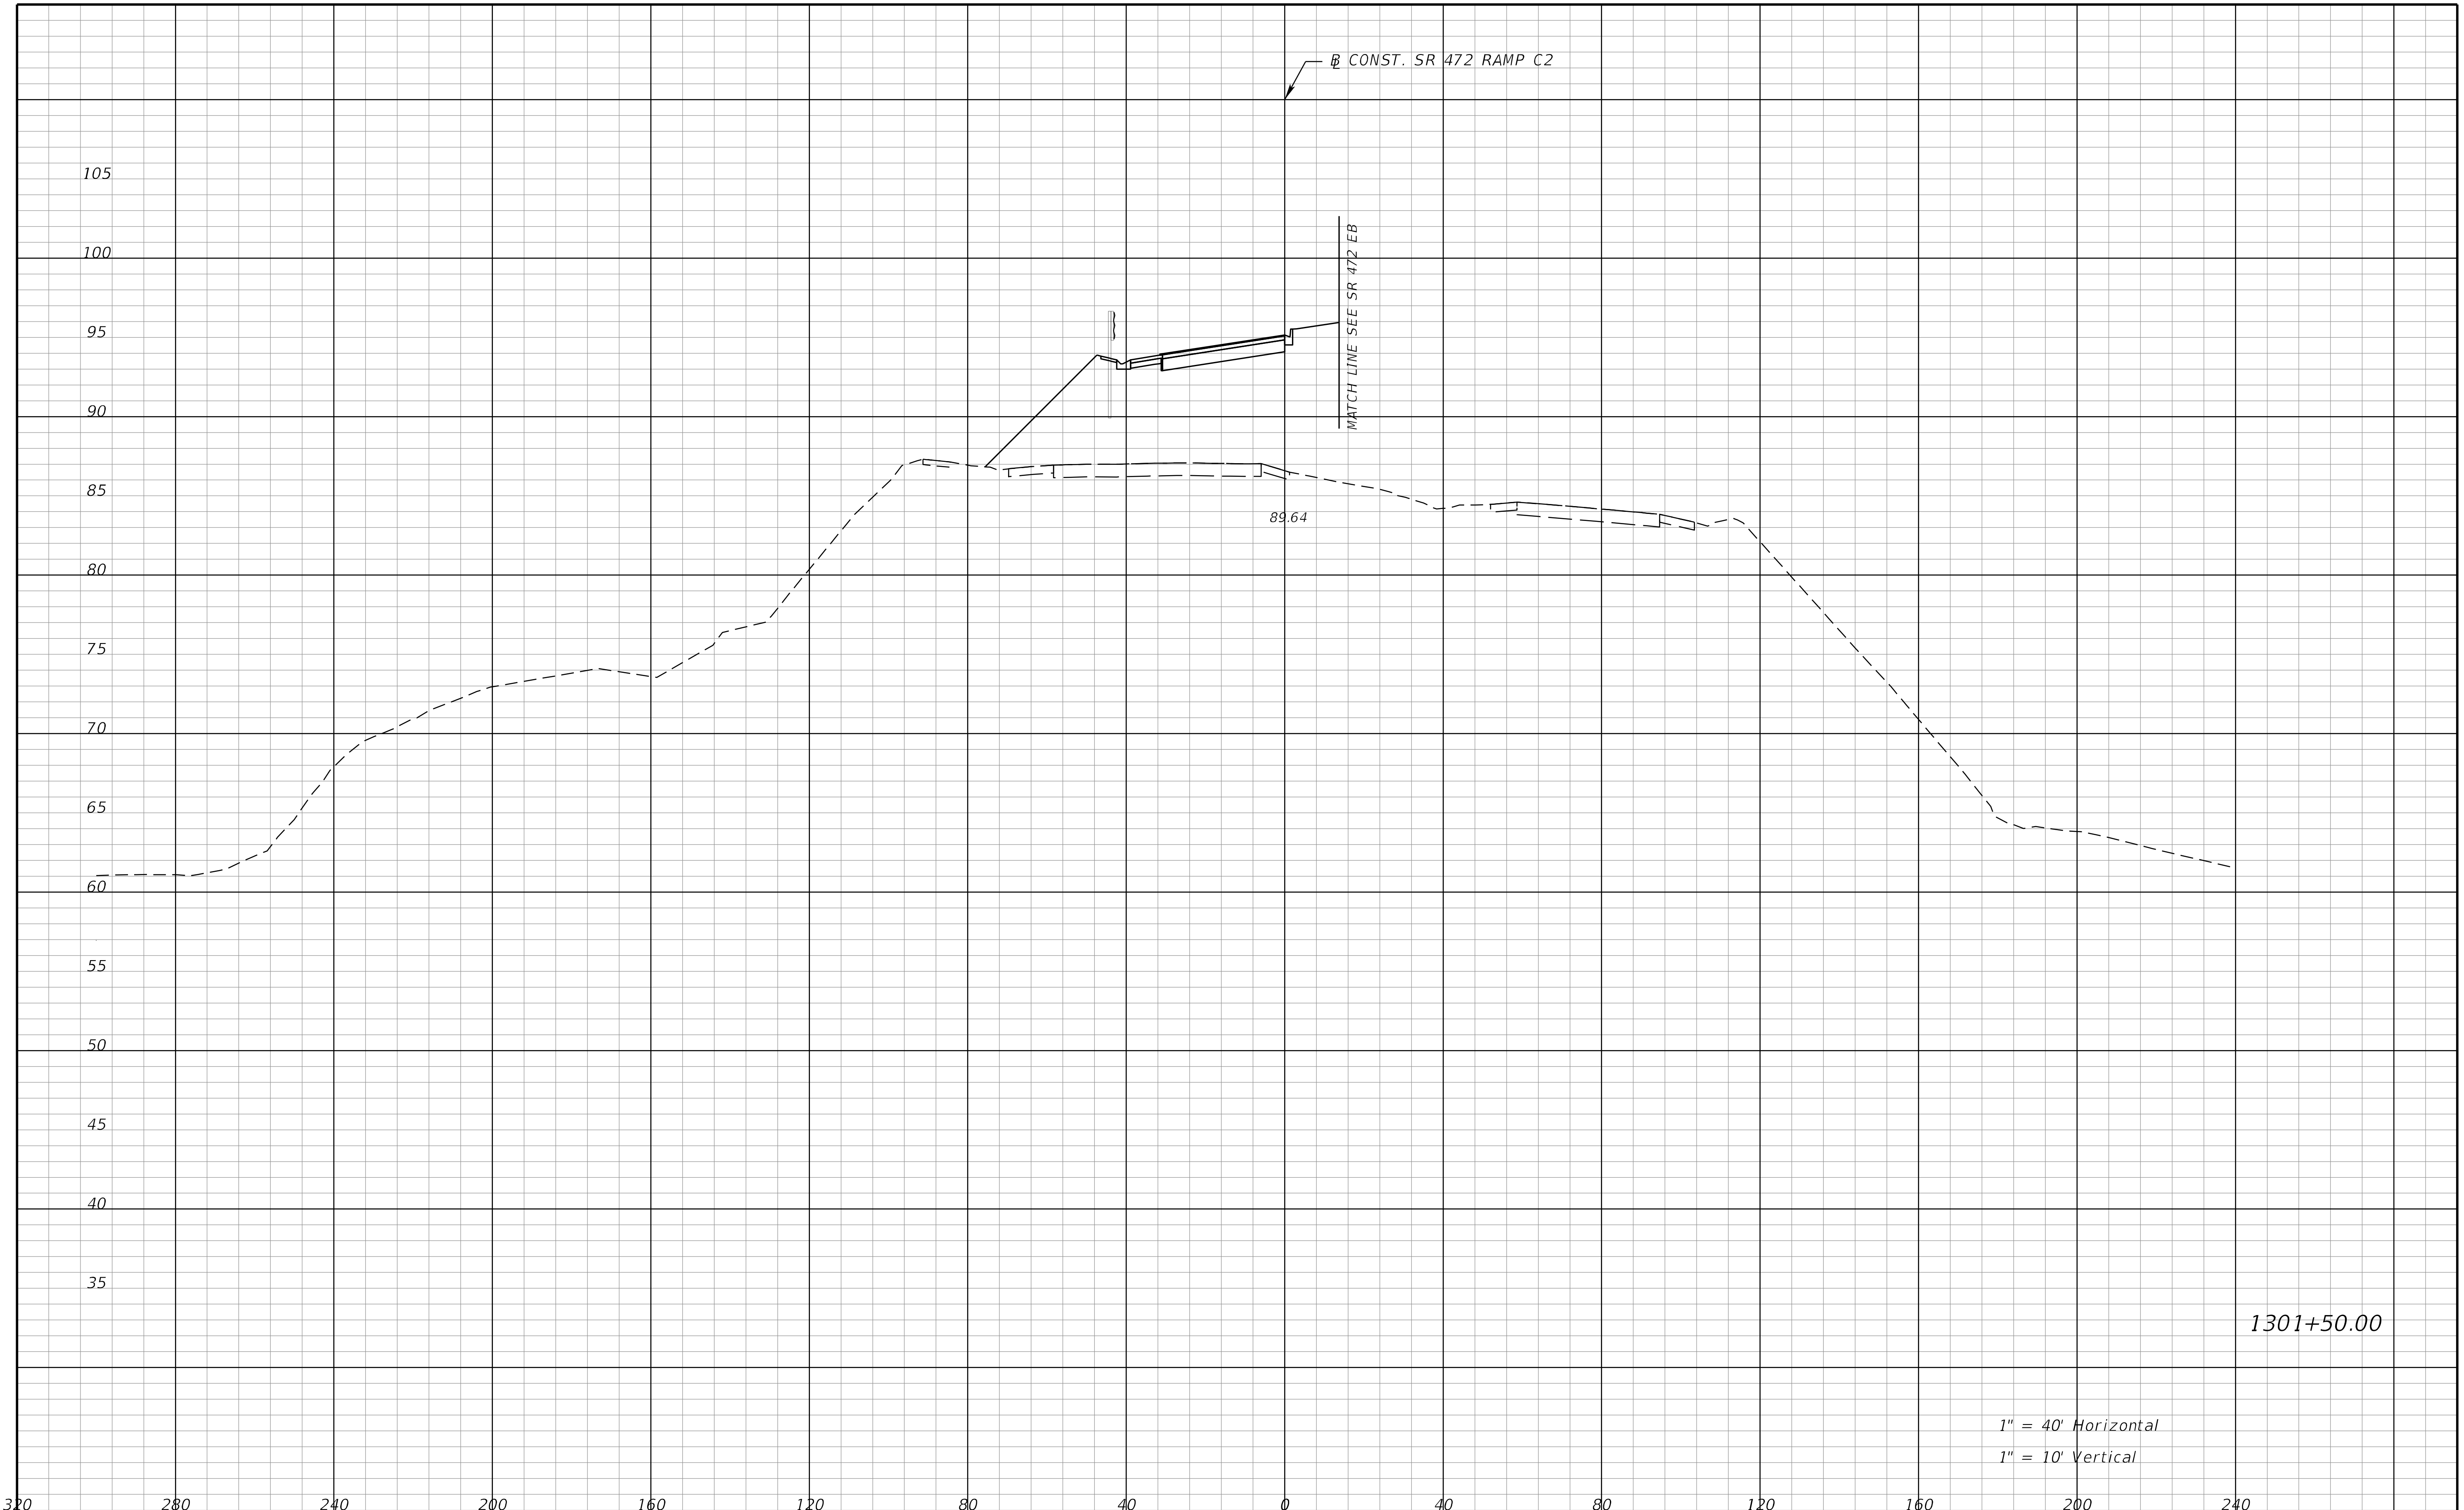

REVISIONS			
DATE	DESCRIPTION	DATE	DESCRIPTION

STANTEC CONSULTING SERVICES INC.
ENGINEER OF RECORD:
WILLIAM V. ANDERSON, P.E. NO.: 36682
11315 CORPORATE BLVD., SUITE 105
ORLANDO, FLORIDA 32817
(407) 823-8966
CERTIFICATE OF AUTHORIZATION NO. 27013

STATE OF FLORIDA
DEPARTMENT OF TRANSPORTATION

ROAD NO.	COUNTY	FINANCIAL PROJECT ID
SR400	VOLUSIA	408464-2-32-01

CROSS SECTIONS
SR 472 RAMP C2

SHEET NO.
1318

jchassee 6/14/2019 4:30:42 PM Rdxsrd_shg V:\2158\active\CADD\40846423201\roadway\RDXSRD08_472Ramps.DGN

THE OFFICIAL RECORD OF THIS SHEET IS THE ELECTRONIC FILE DIGITALLY SIGNED AND SEALED UNDER RULE 61G15-23.004, F.A.C.

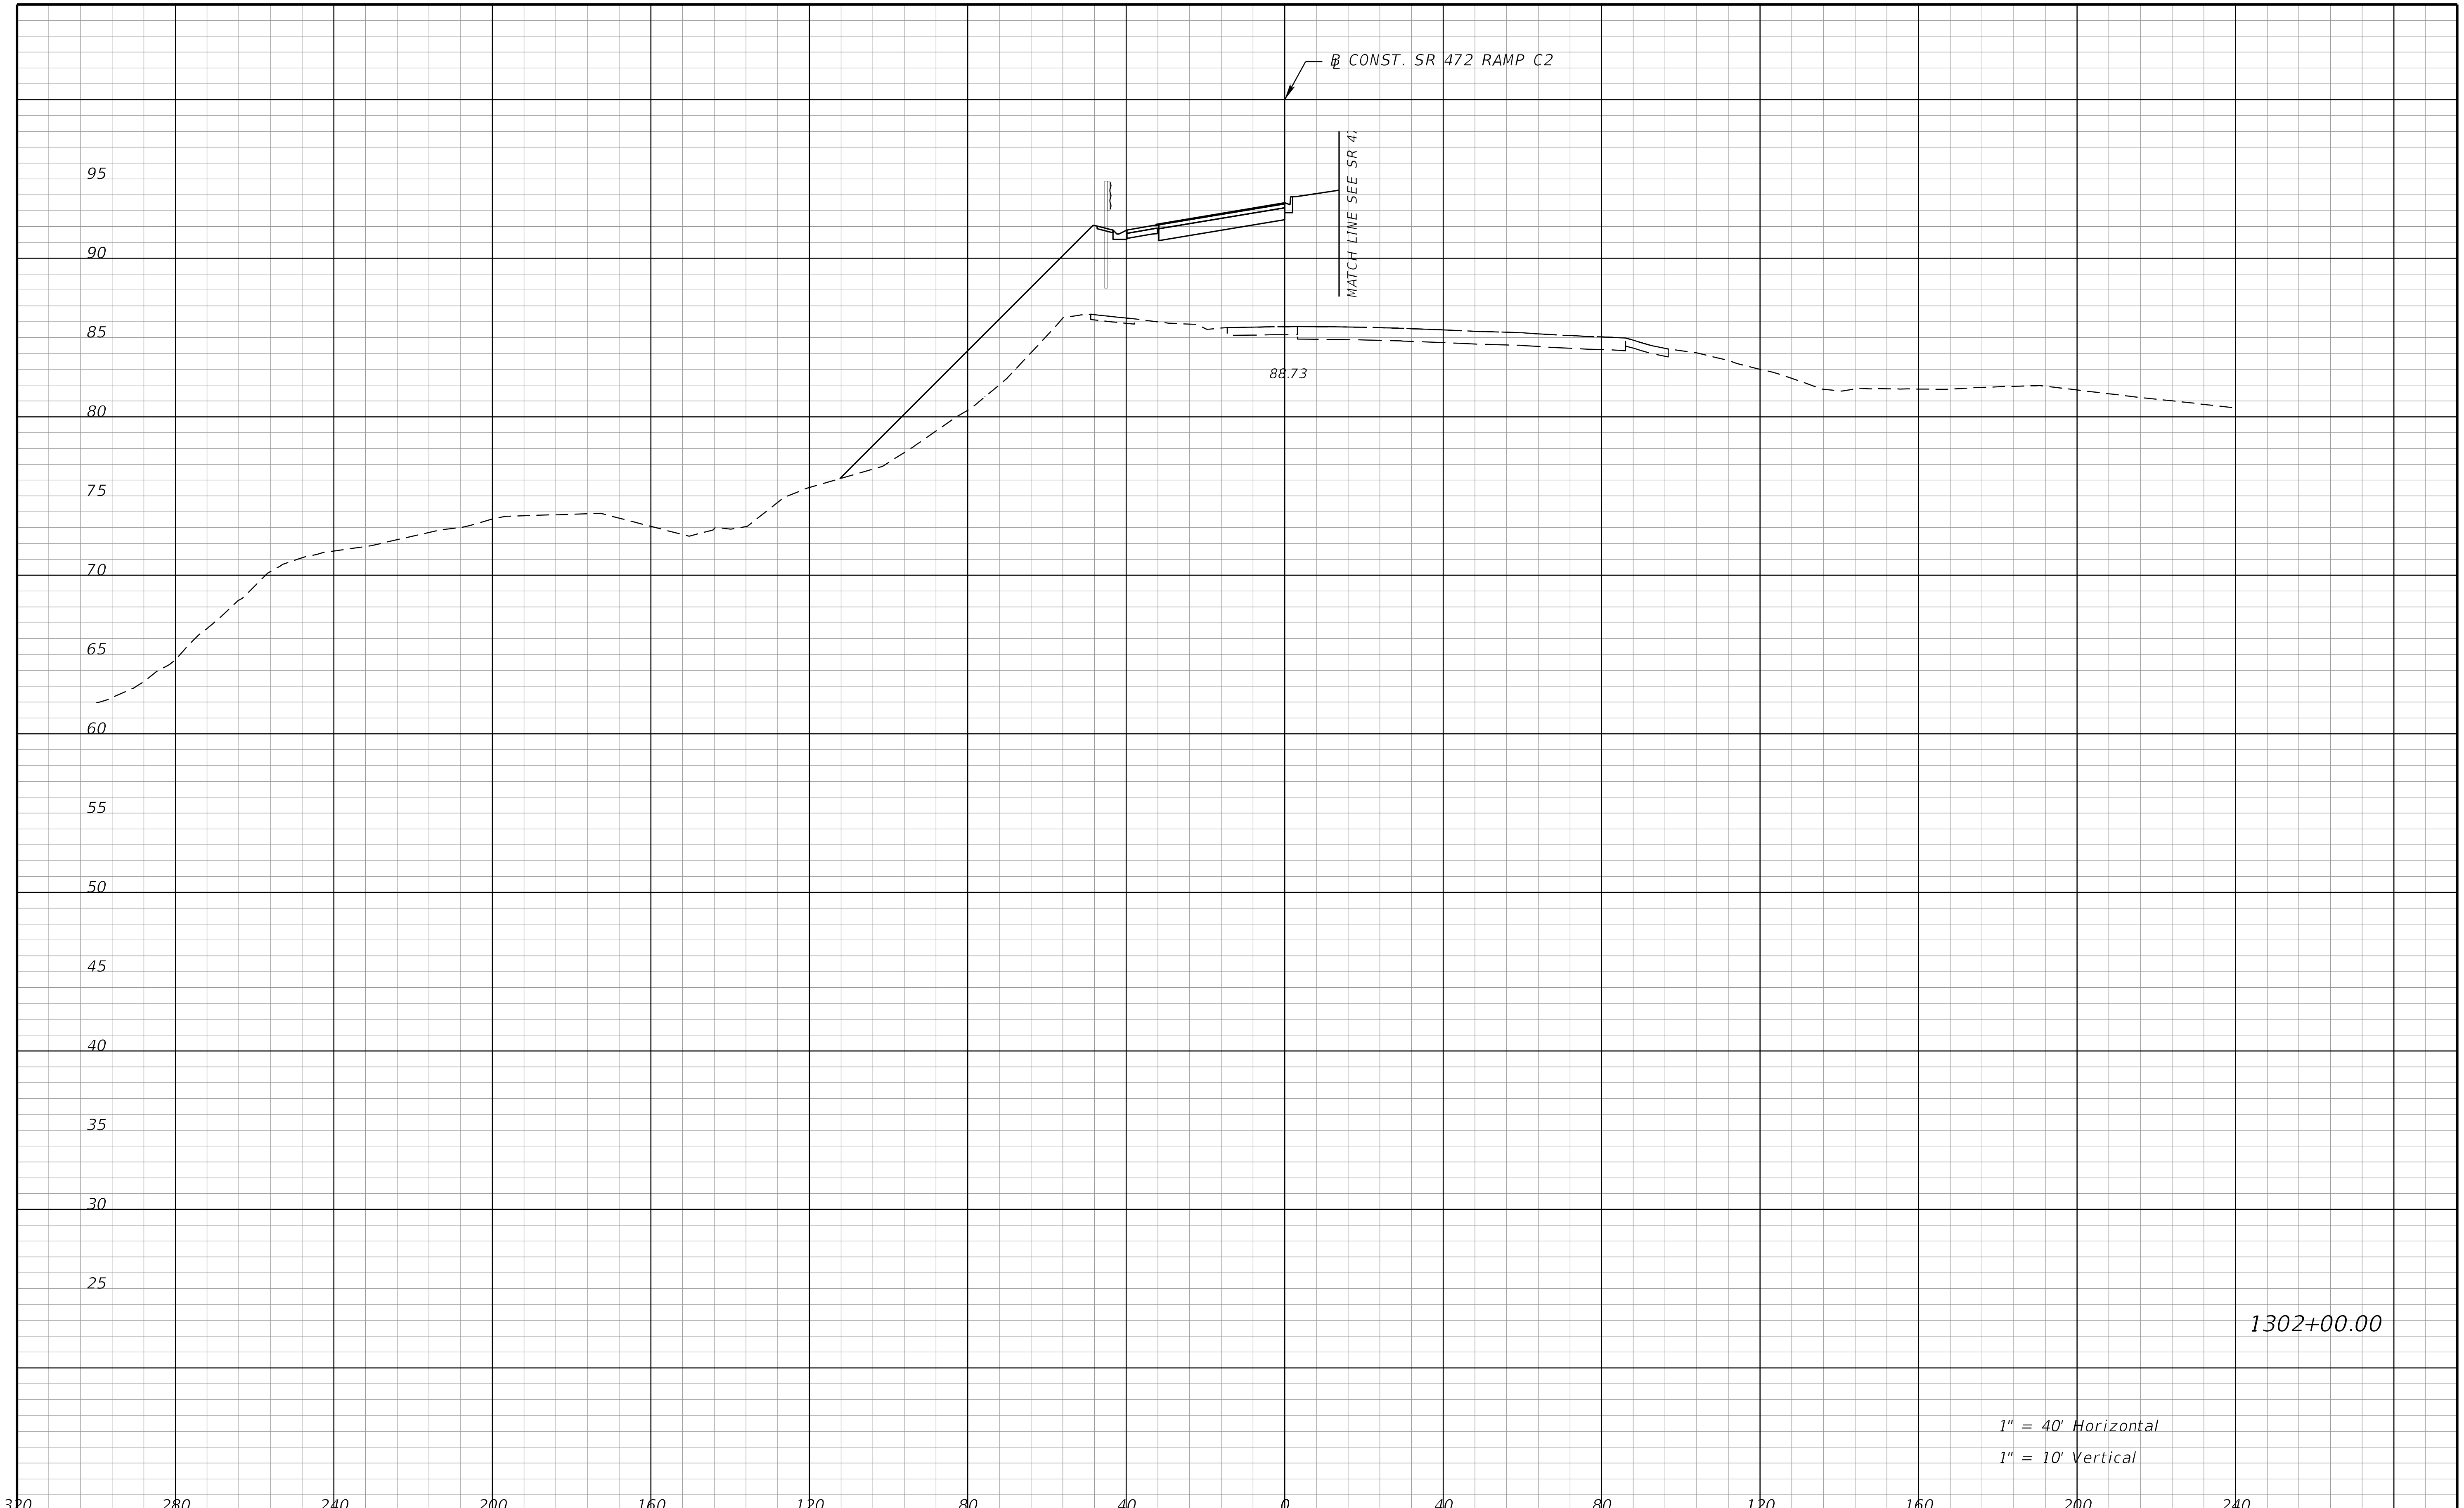

REVISIONS			
DATE	DESCRIPTION	DATE	DESCRIPTION

STANTEC CONSULTING SERVICES INC.
ENGINEER OF RECORD:
WILLIAM V. ANDERSON, P.E. NO.: 36682
11315 CORPORATE BLVD., SUITE 105
ORLANDO, FLORIDA 32817
(407) 823-8966
CERTIFICATE OF AUTHORIZATION NO. 27013

STATE OF FLORIDA
DEPARTMENT OF TRANSPORTATION

ROAD NO.	COUNTY	FINANCIAL PROJECT ID
SR400	VOLUSIA	408464-2-32-01

CROSS SECTIONS
SR 472 RAMP C2

SHEET NO.
1319

THE OFFICIAL RECORD OF THIS SHEET IS THE ELECTRONIC FILE DIGITALLY SIGNED AND SEALED UNDER RULE 61G15-23.004, F.A.C.

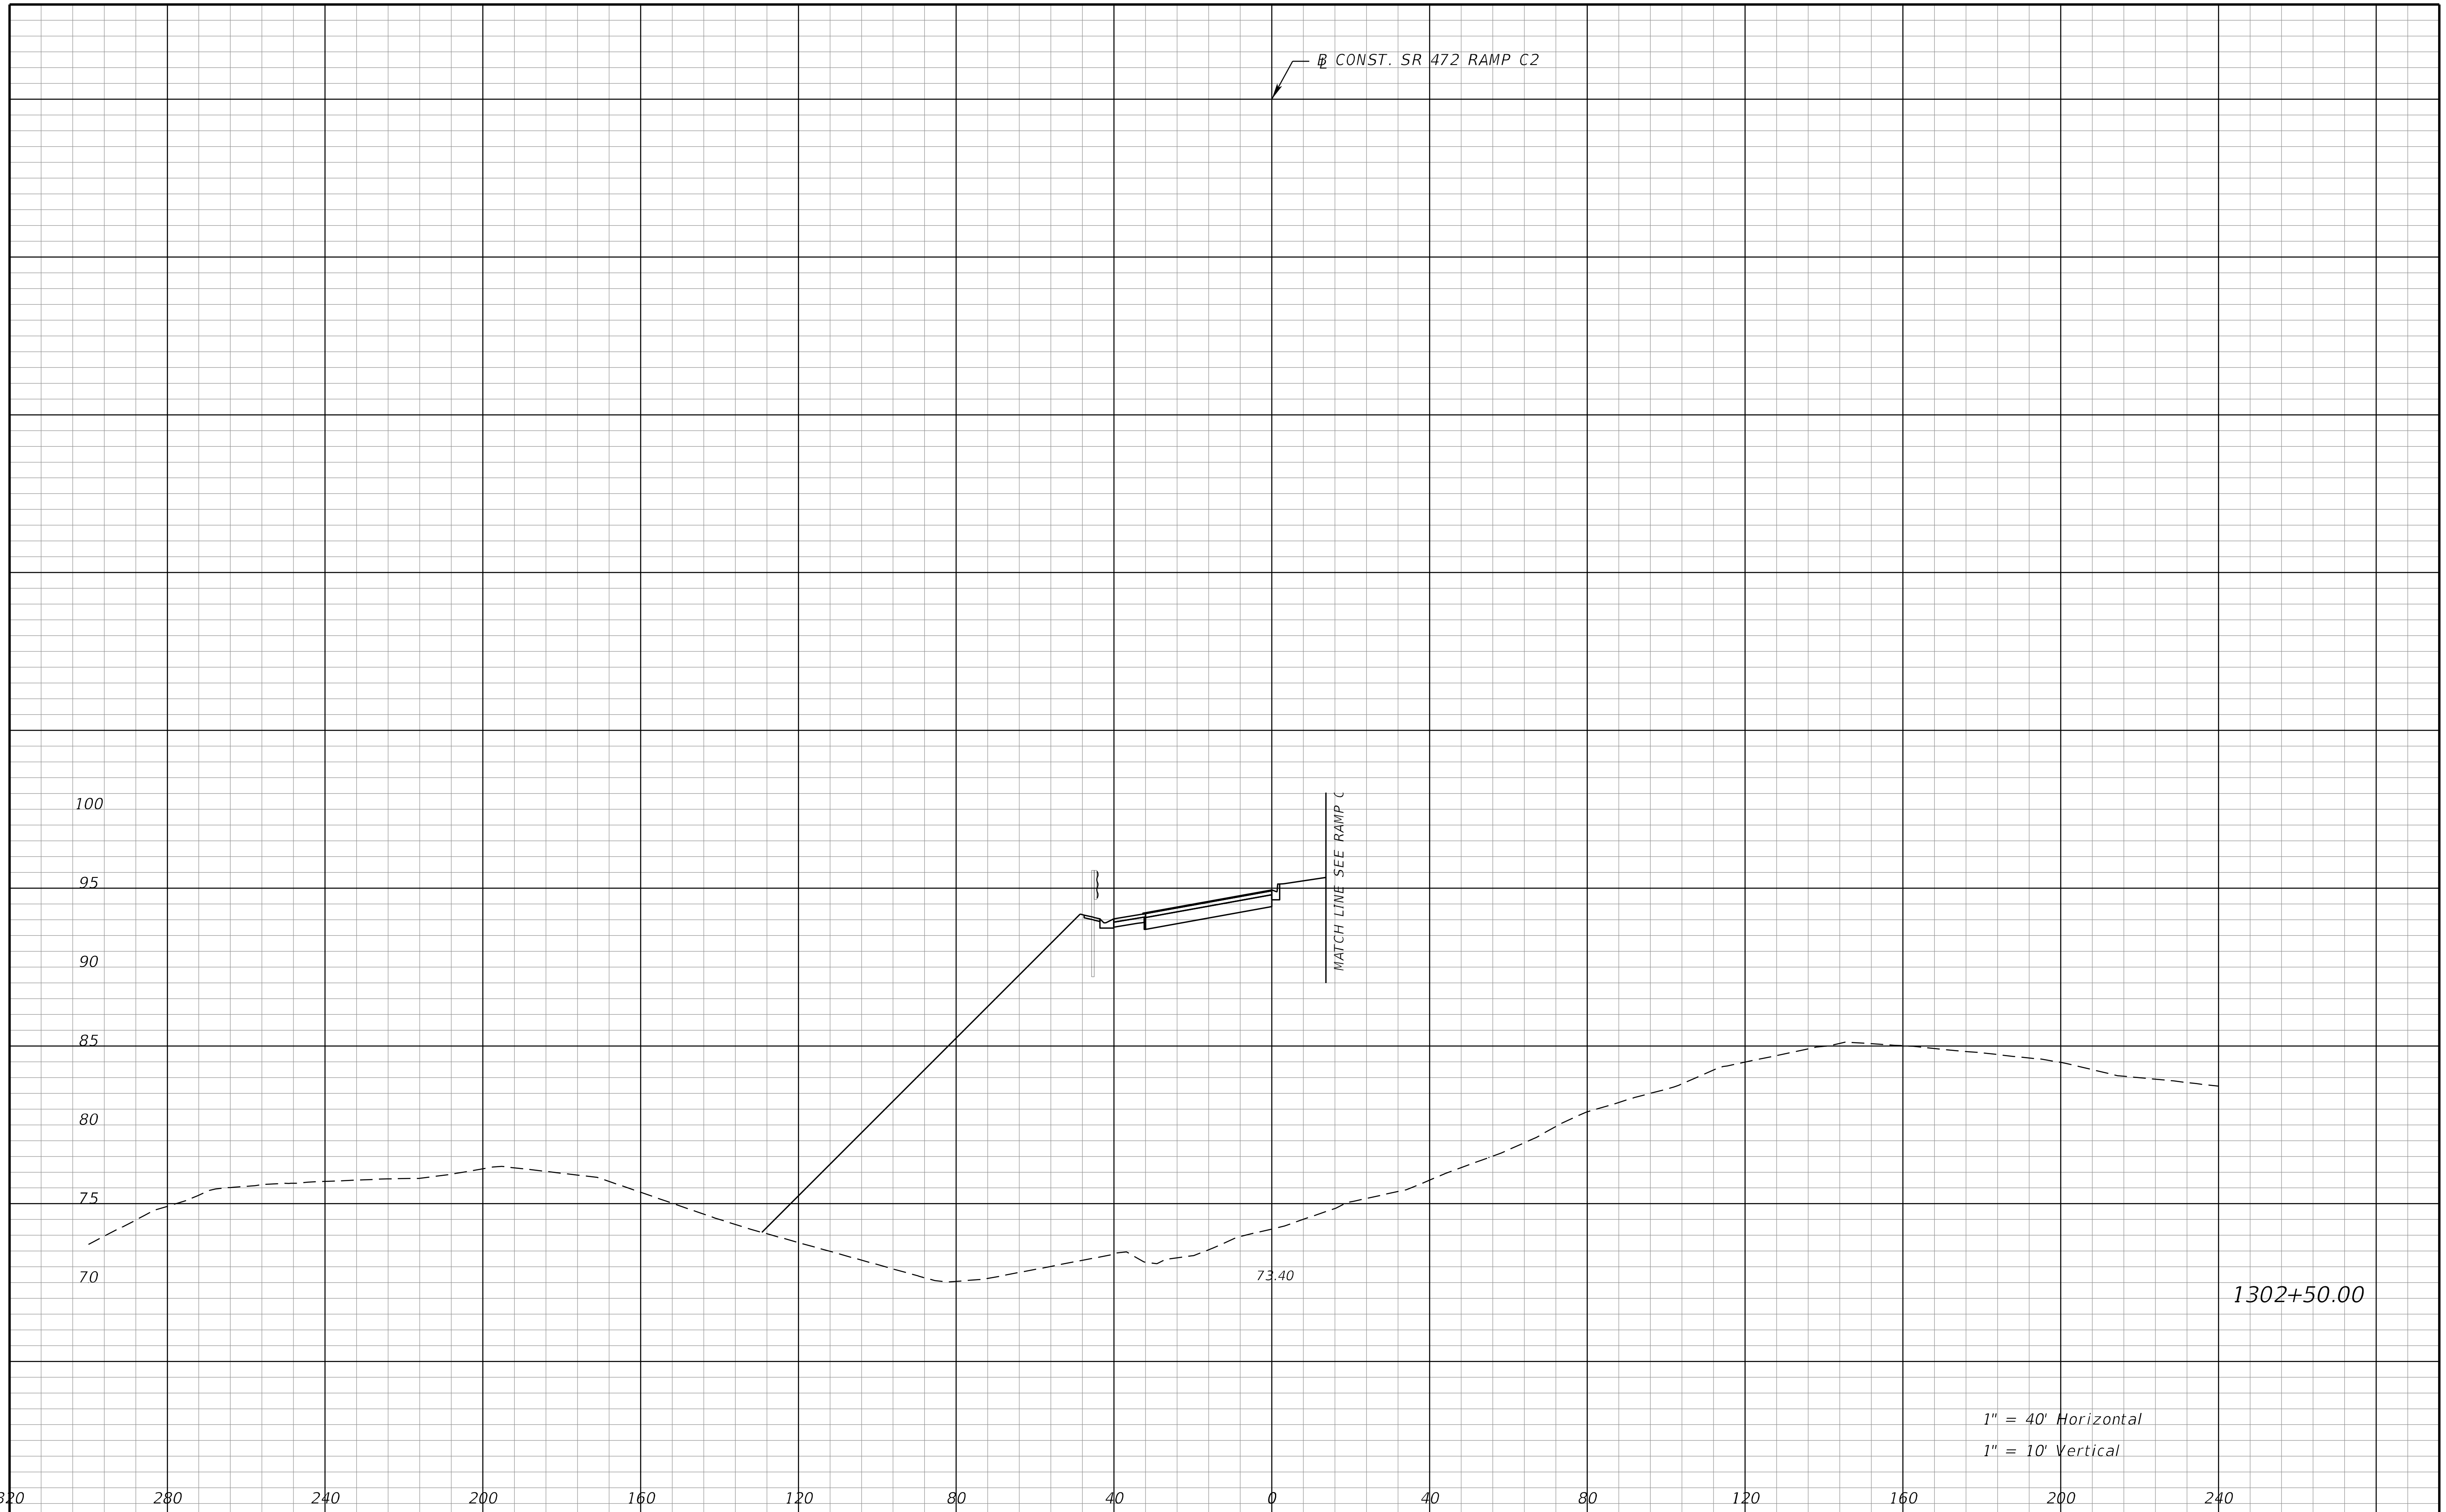

REVISIONS			
DATE	DESCRIPTION	DATE	DESCRIPTION

STANTEC CONSULTING SERVICES INC.
ENGINEER OF RECORD:
WILLIAM V. ANDERSON, P.E. NO.: 36682
11315 CORPORATE BLVD., SUITE 105
ORLANDO, FLORIDA 32817
(407) 823-8966
CERTIFICATE OF AUTHORIZATION NO. 27013

STATE OF FLORIDA
DEPARTMENT OF TRANSPORTATION

ROAD NO.	COUNTY	FINANCIAL PROJECT ID
SR400	VOLUSIA	408464-2-32-01

CROSS SECTIONS
SR 472 RAMP C2

SHEET NO.
1320

THE OFFICIAL RECORD OF THIS SHEET IS THE ELECTRONIC FILE DIGITALLY SIGNED AND SEALED UNDER RULE 61G15-23.004, F.A.C.

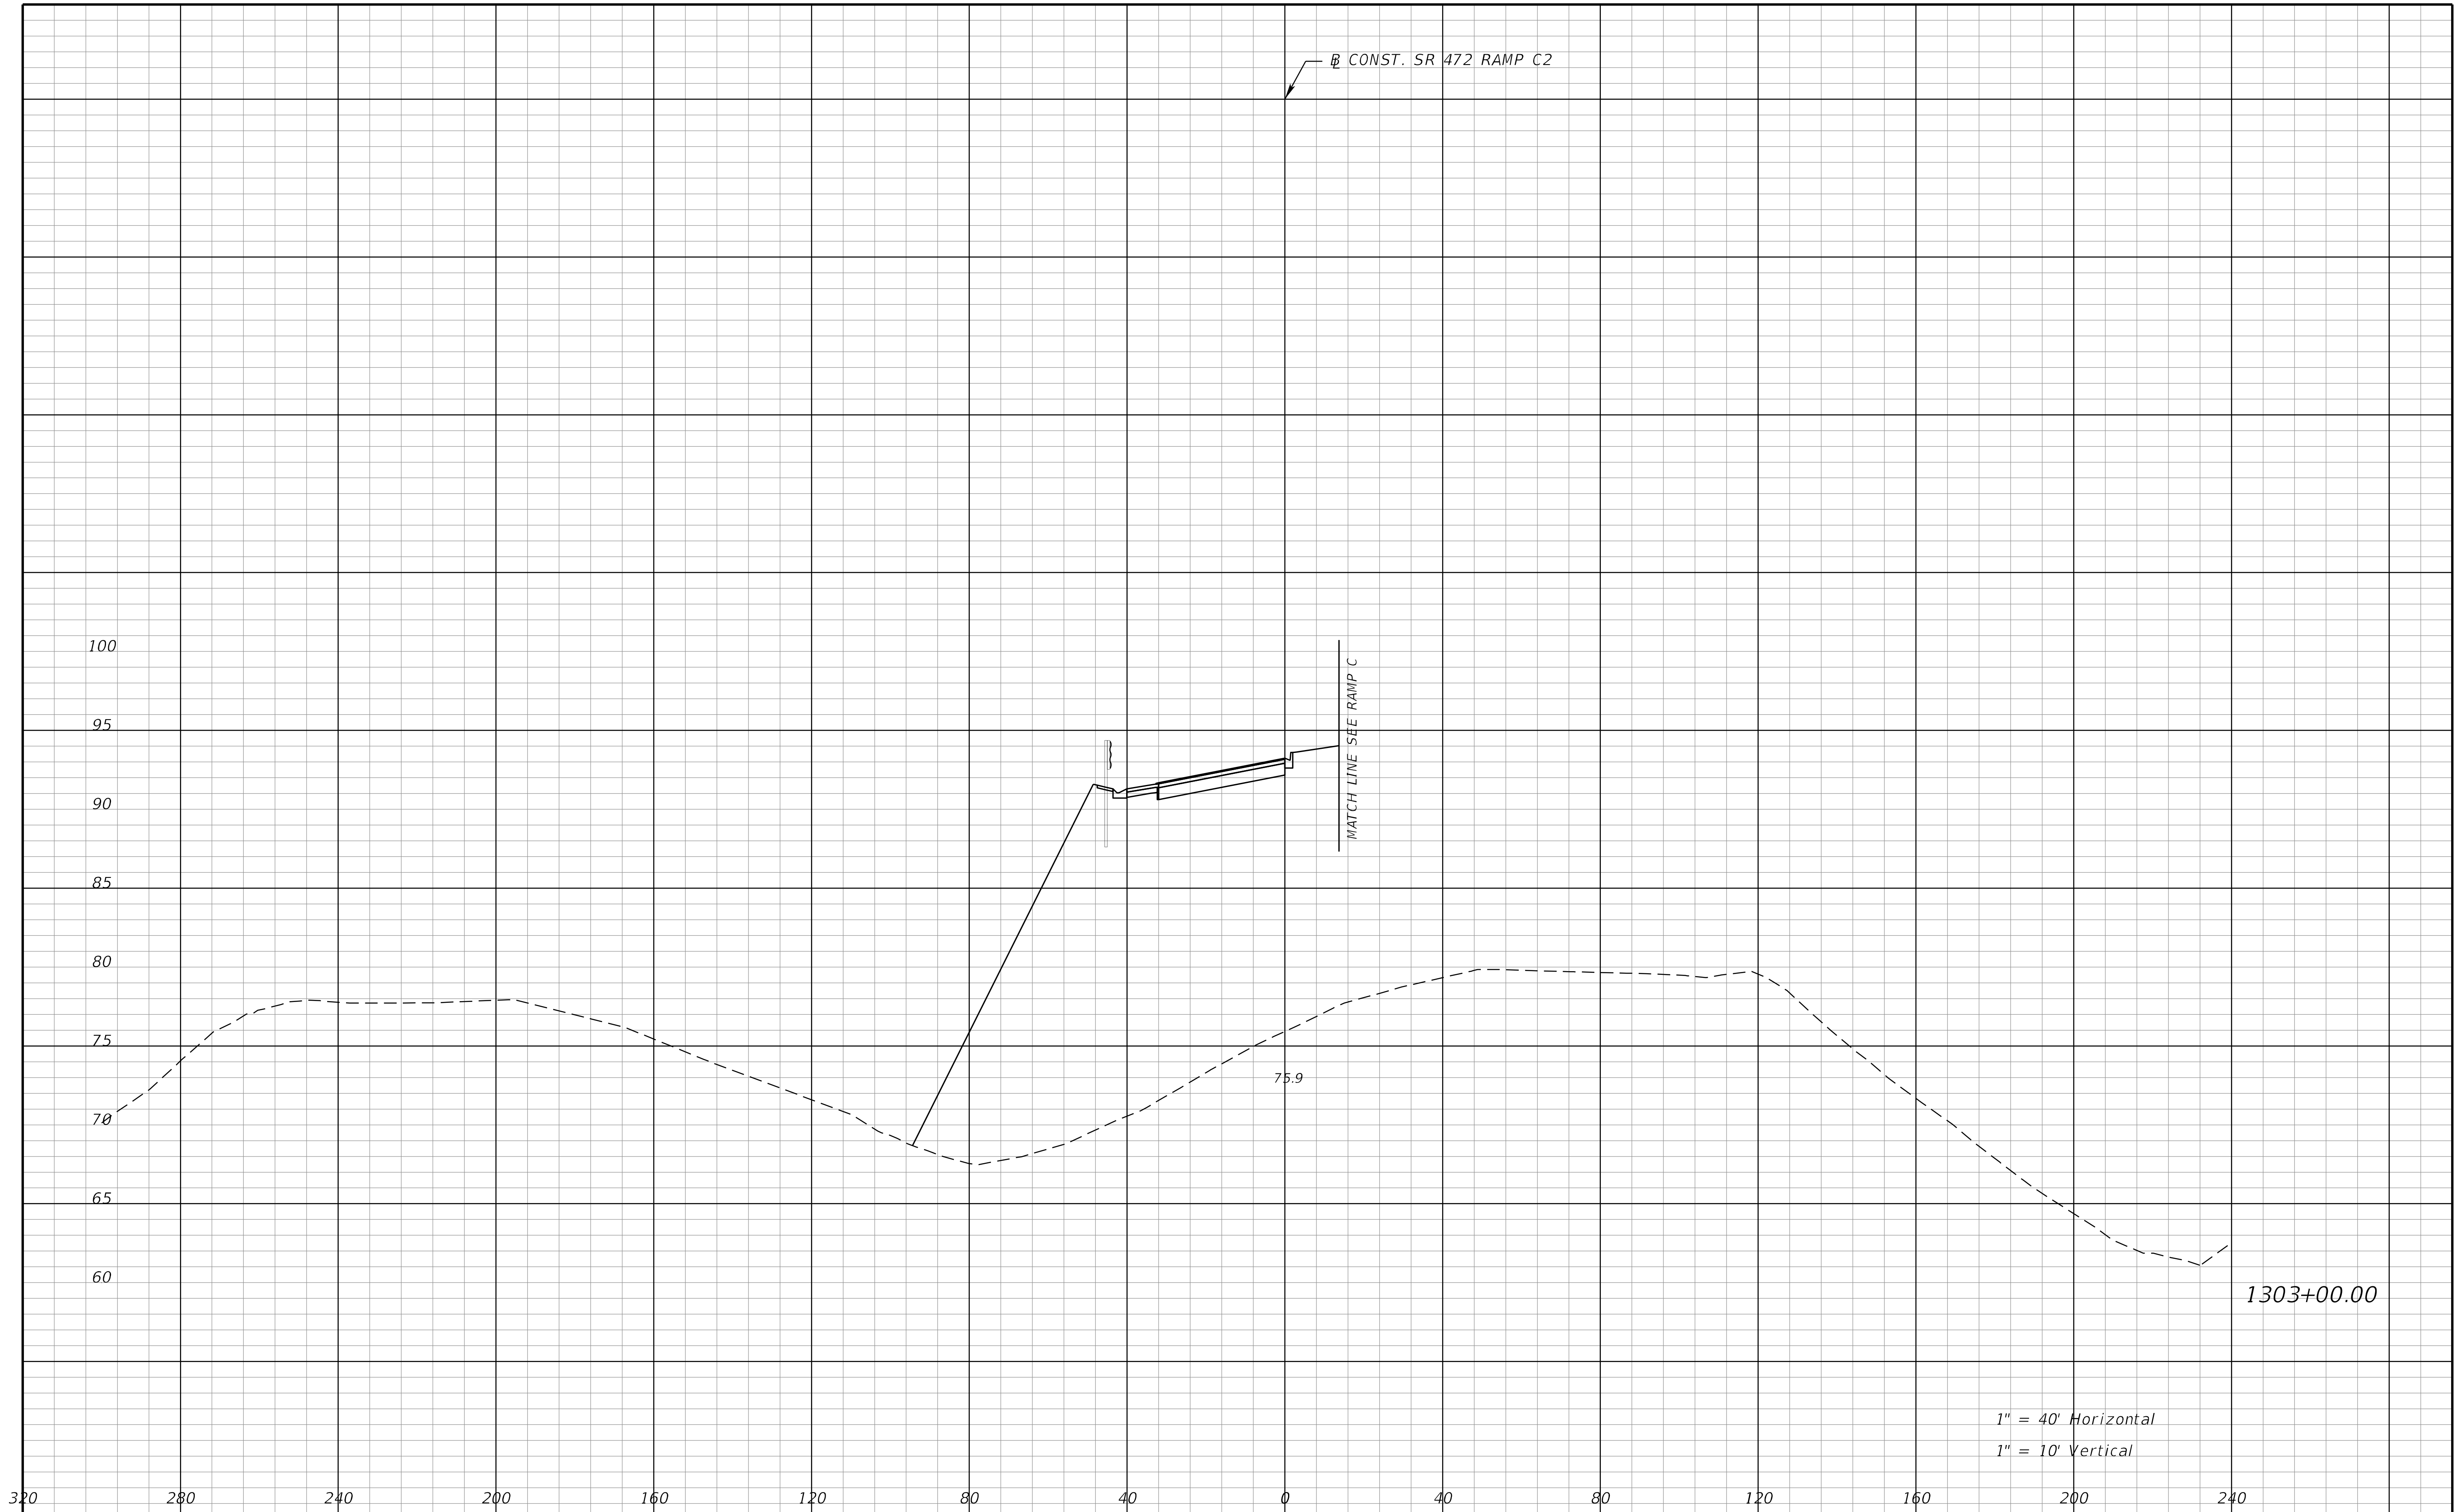

REVISIONS			
DATE	DESCRIPTION	DATE	DESCRIPTION

STANTEC CONSULTING SERVICES INC.
ENGINEER OF RECORD:
WILLIAM V. ANDERSON, P.E. NO.: 36682
11315 CORPORATE BLVD., SUITE 105
ORLANDO, FLORIDA 32817
(407) 823-8966
CERTIFICATE OF AUTHORIZATION NO. 27013

STATE OF FLORIDA
DEPARTMENT OF TRANSPORTATION

ROAD NO.	COUNTY	FINANCIAL PROJECT ID
SR400	VOLUSIA	408464-2-32-01

CROSS SECTIONS
SR 472 RAMP C2

SHEET NO.
1321

THE OFFICIAL RECORD OF THIS SHEET IS THE ELECTRONIC FILE DIGITALLY SIGNED AND SEALED UNDER RULE 61G15-23.004, F.A.C.

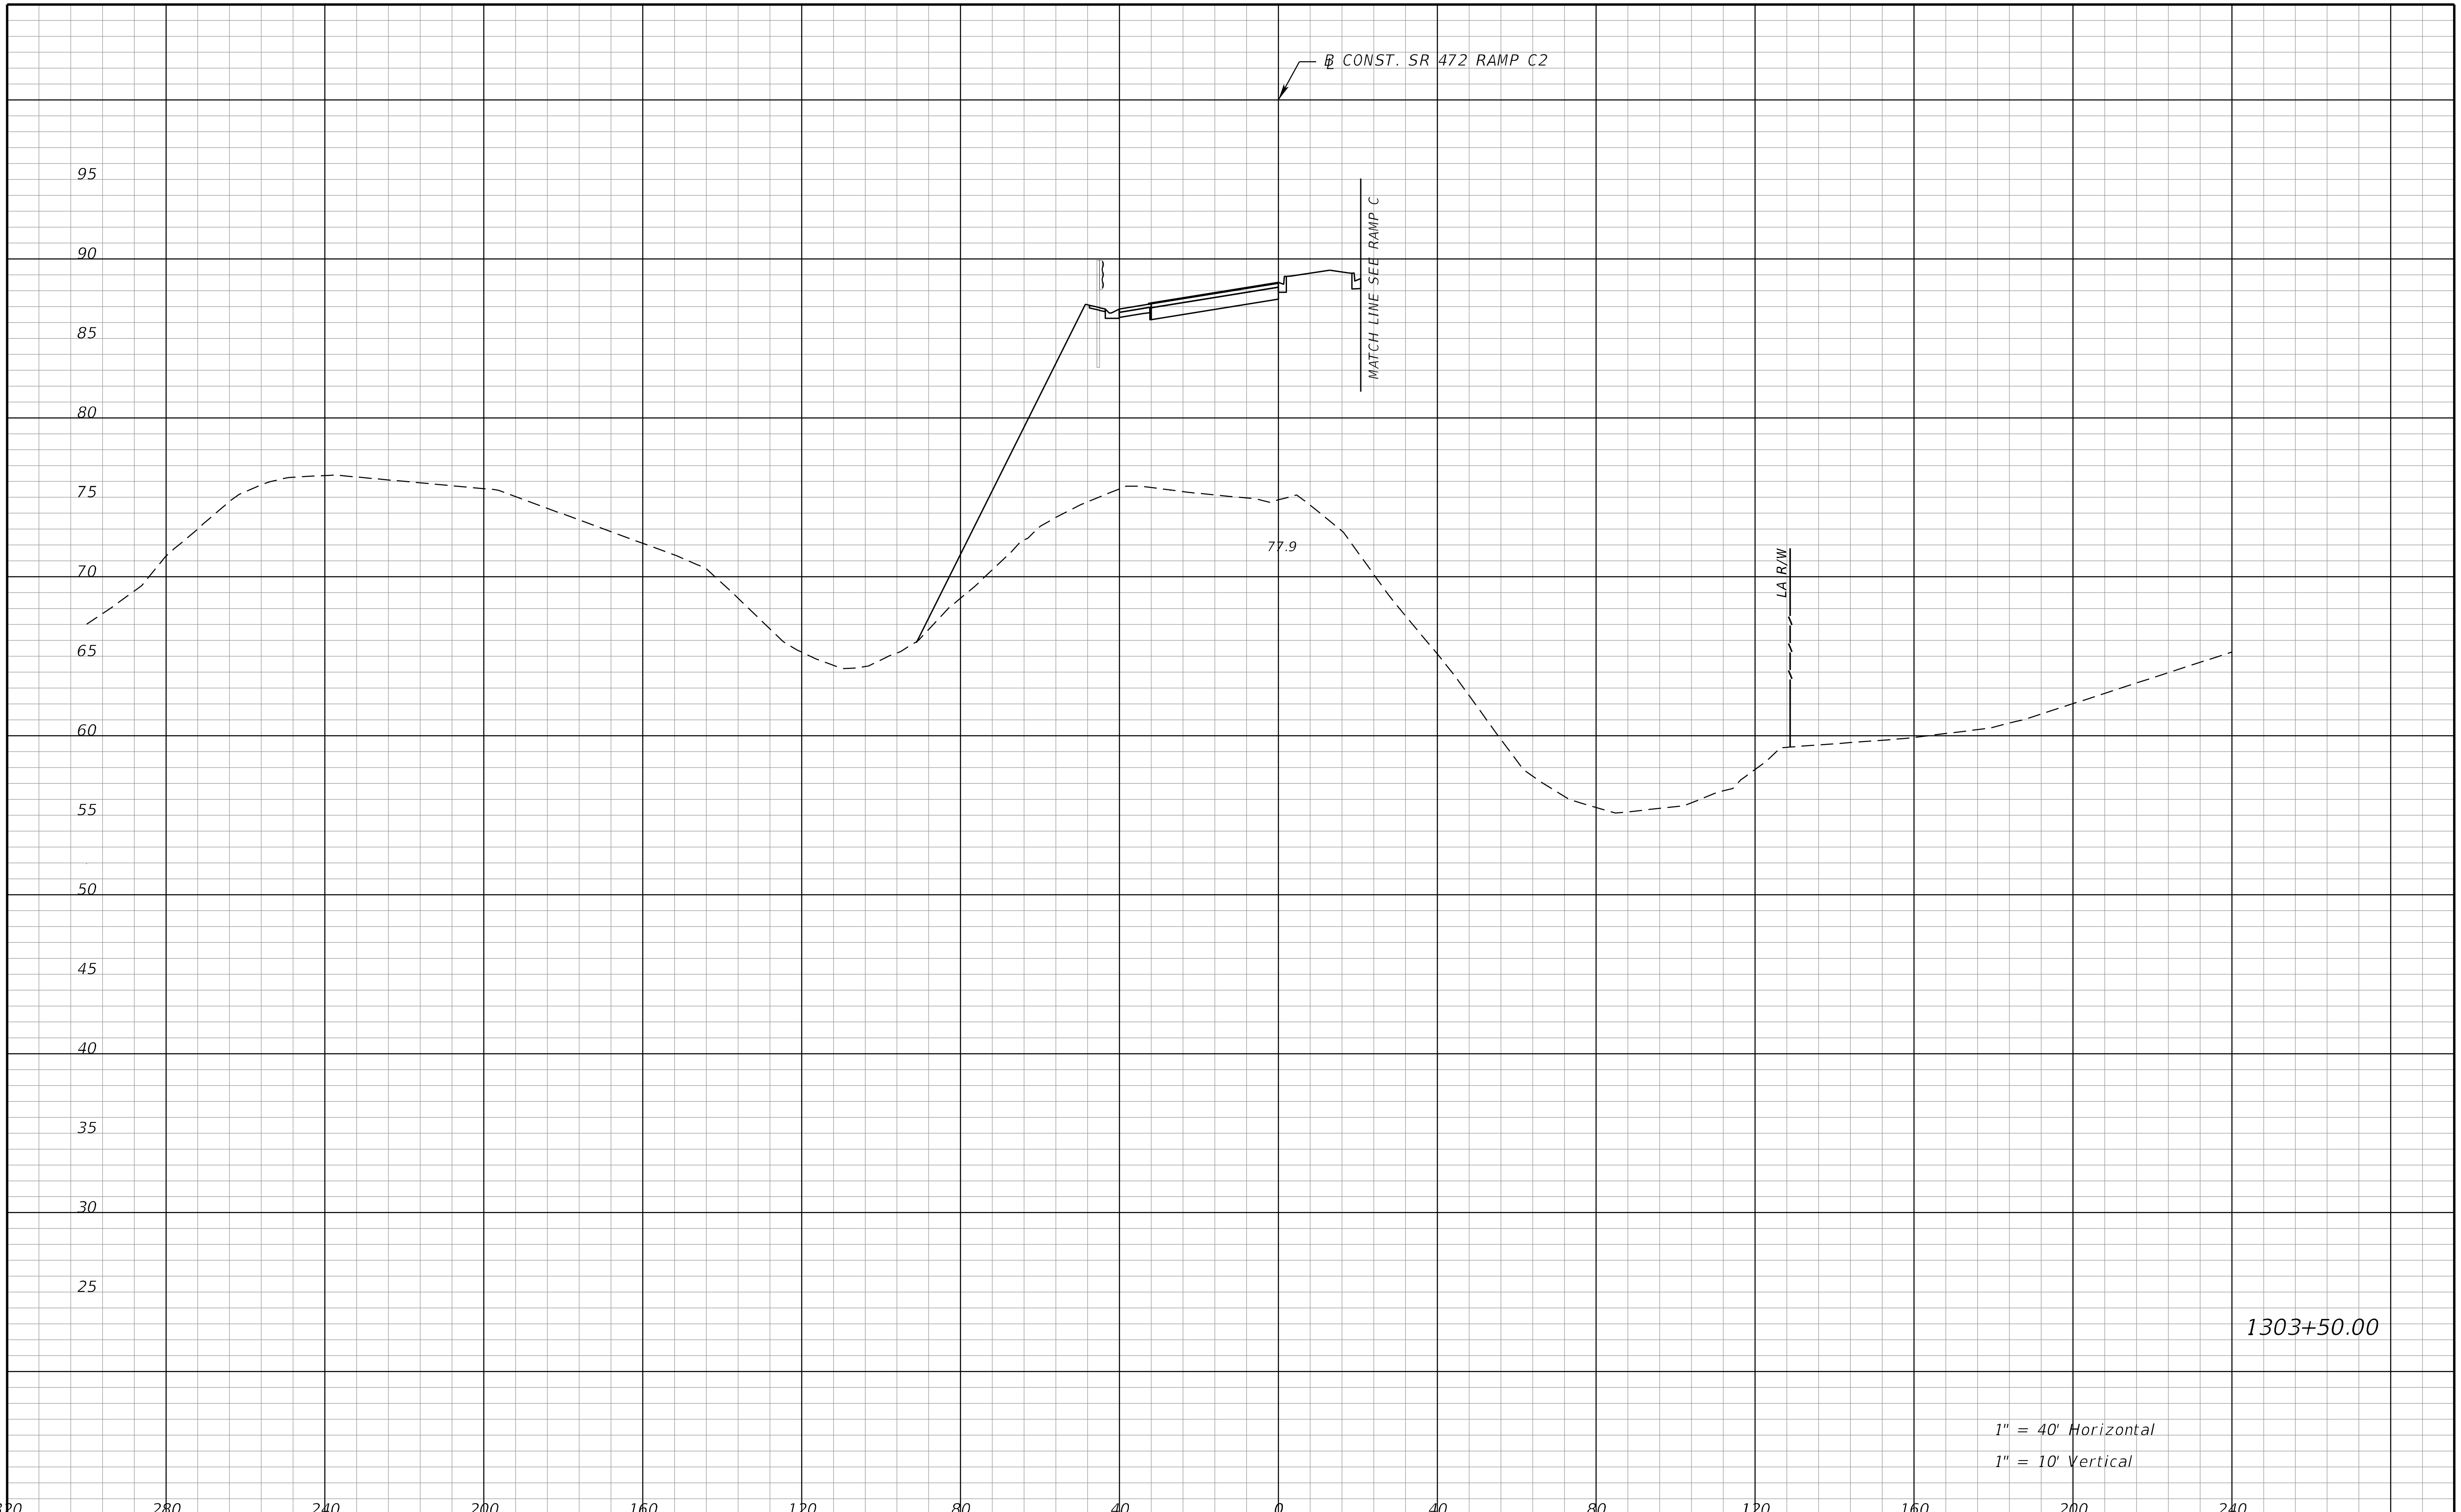

REVISIONS			
DATE	DESCRIPTION	DATE	DESCRIPTION

STANTEC CONSULTING SERVICES INC.
ENGINEER OF RECORD:
WILLIAM V. ANDERSON, P.E. NO.: 36682
11315 CORPORATE BLVD., SUITE 105
ORLANDO, FLORIDA 32817
(407) 823-8966
CERTIFICATE OF AUTHORIZATION NO. 27013

STATE OF FLORIDA
DEPARTMENT OF TRANSPORTATION

ROAD NO.	COUNTY	FINANCIAL PROJECT ID
SR400	VOLUSIA	408464-2-32-01

CROSS SECTIONS
SR 472 RAMP C2

SHEET NO.
1322

THE OFFICIAL RECORD OF THIS SHEET IS THE ELECTRONIC FILE DIGITALLY SIGNED AND SEALED UNDER RULE 61G15-23.004, F.A.C.

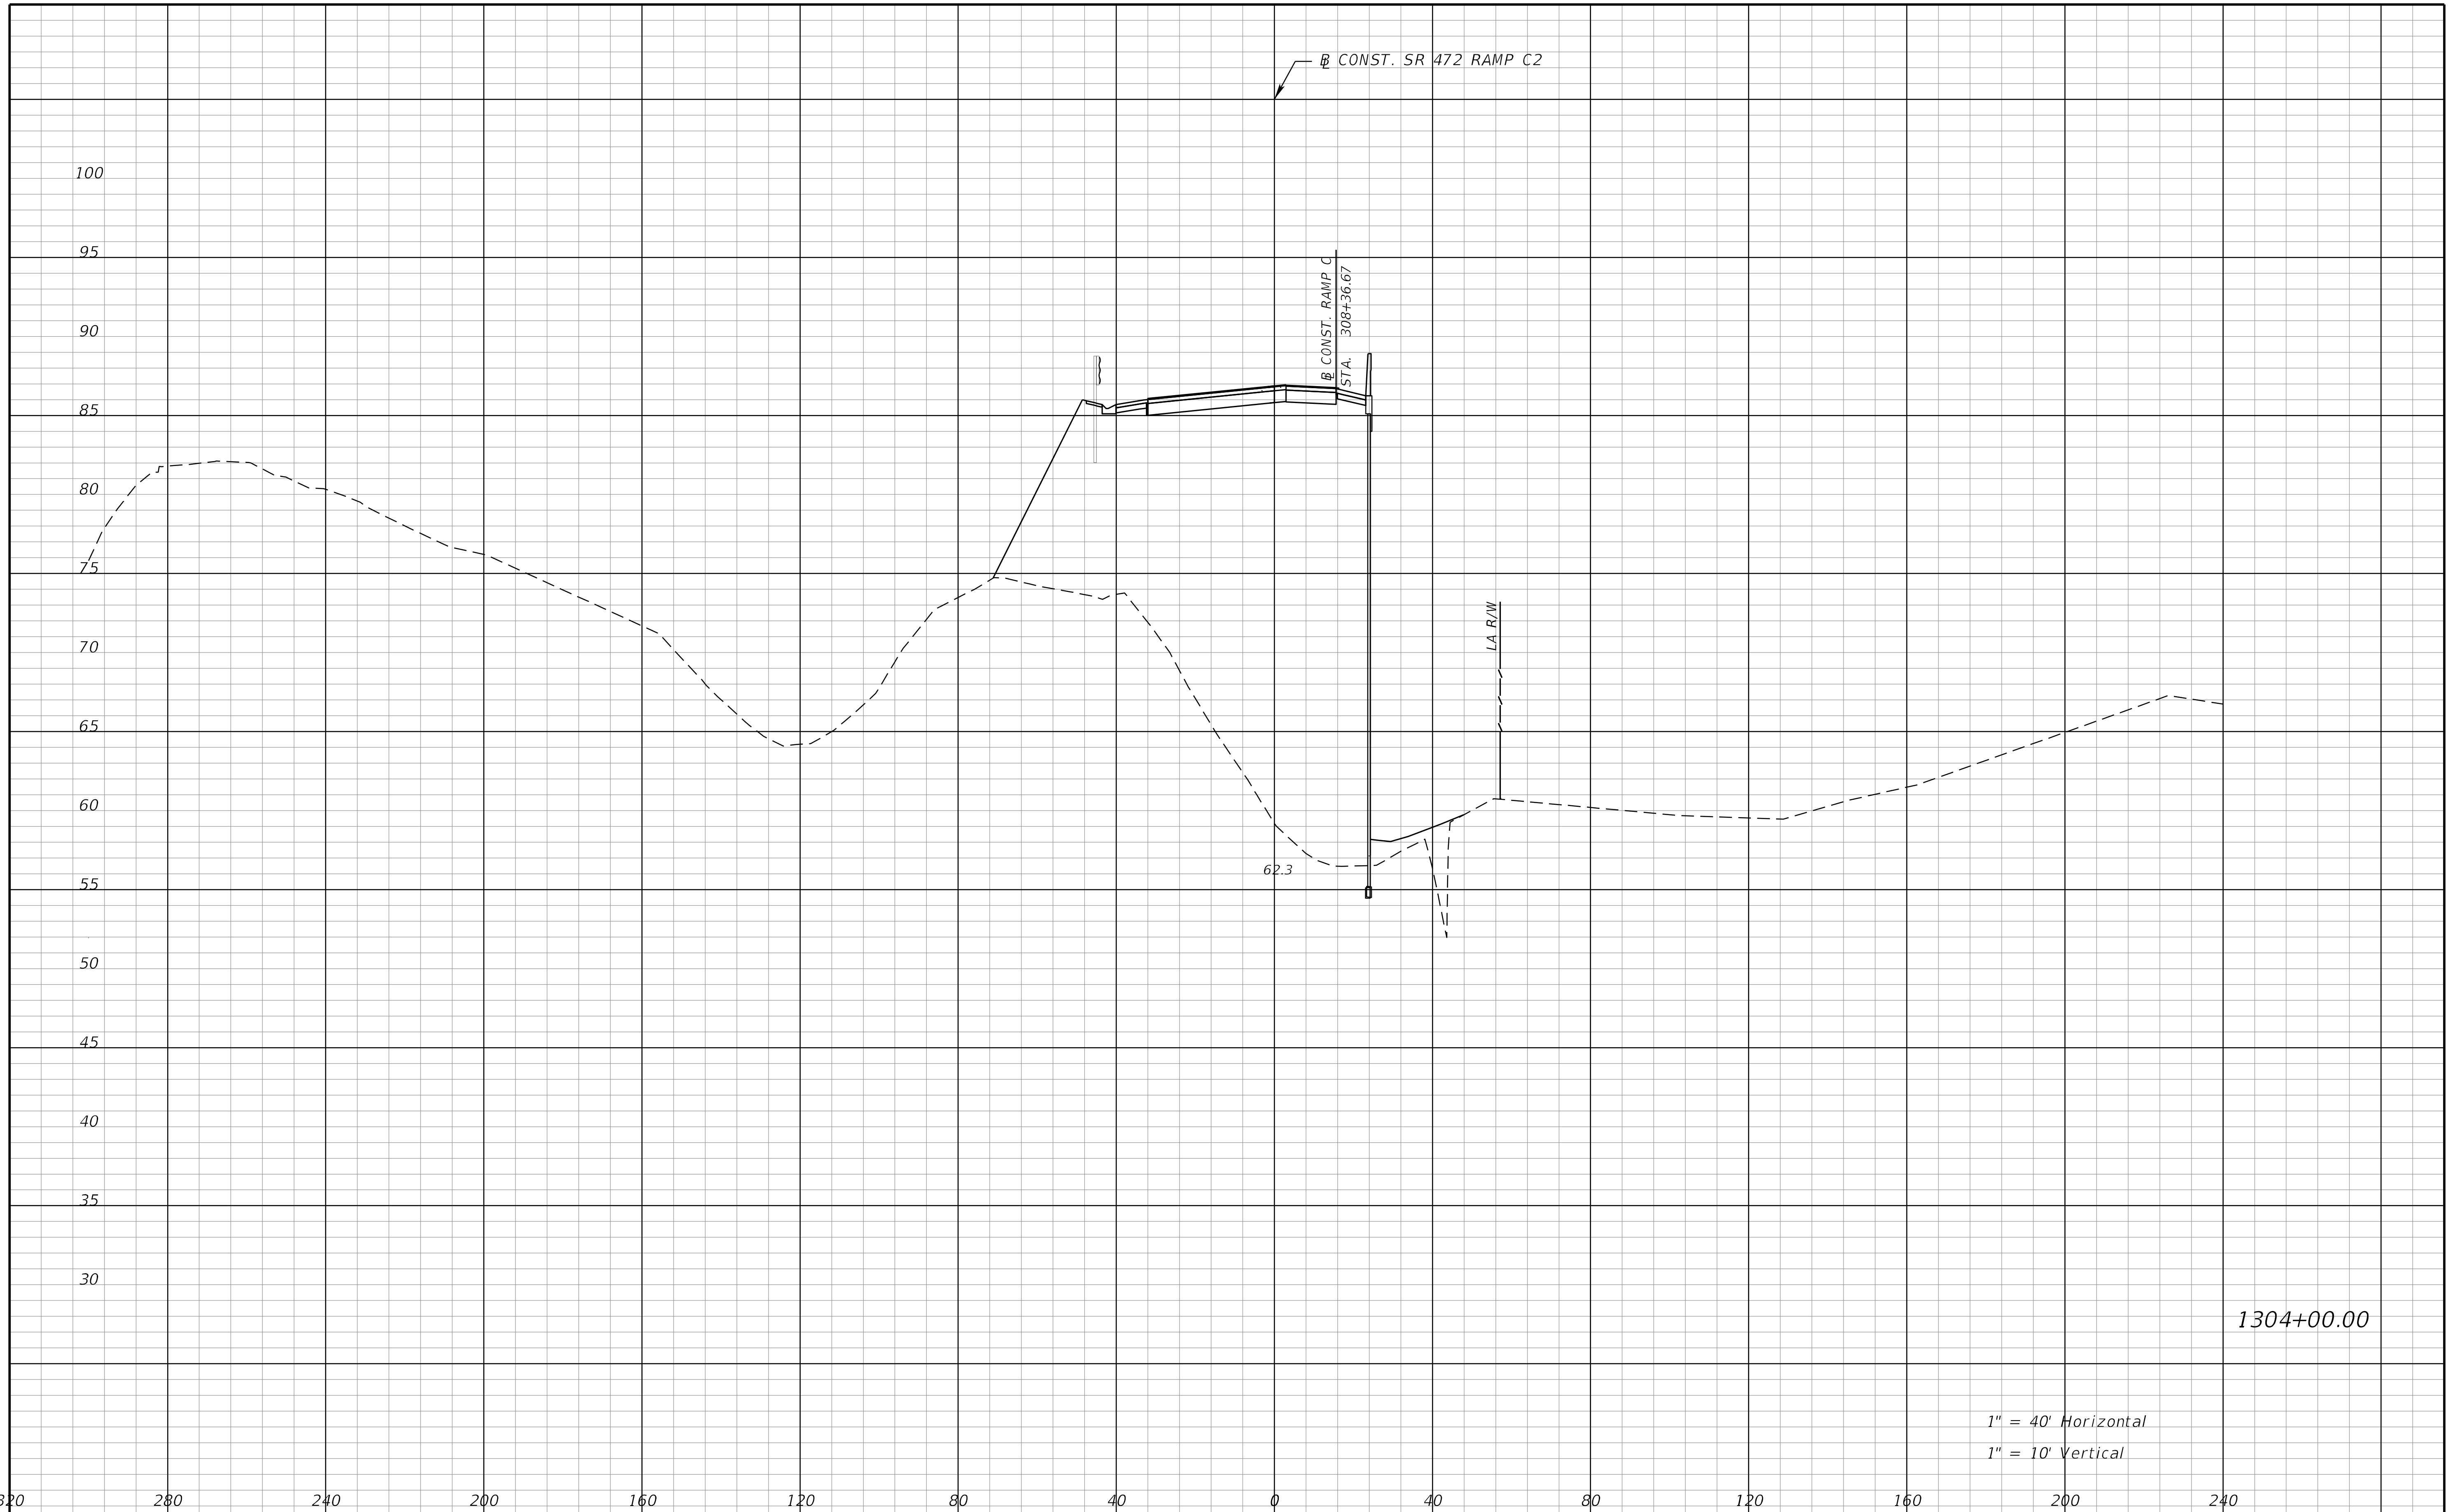

REVISIONS			
DATE	DESCRIPTION	DATE	DESCRIPTION

STANTEC CONSULTING SERVICES INC.
ENGINEER OF RECORD:
WILLIAM V. ANDERSON, P.E. NO.: 36682
11315 CORPORATE BLVD., SUITE 105
ORLANDO, FLORIDA 32817
(407) 823-8966
CERTIFICATE OF AUTHORIZATION NO. 27013

STATE OF FLORIDA
DEPARTMENT OF TRANSPORTATION

ROAD NO.	COUNTY	FINANCIAL PROJECT ID
SR400	VOLUSIA	408464-2-32-01

CROSS SECTIONS
SR 472 RAMP C2

SHEET NO.
1323

THE OFFICIAL RECORD OF THIS SHEET IS THE ELECTRONIC FILE DIGITALLY SIGNED AND SEALED UNDER RULE 61G15-23.004, F.A.C.

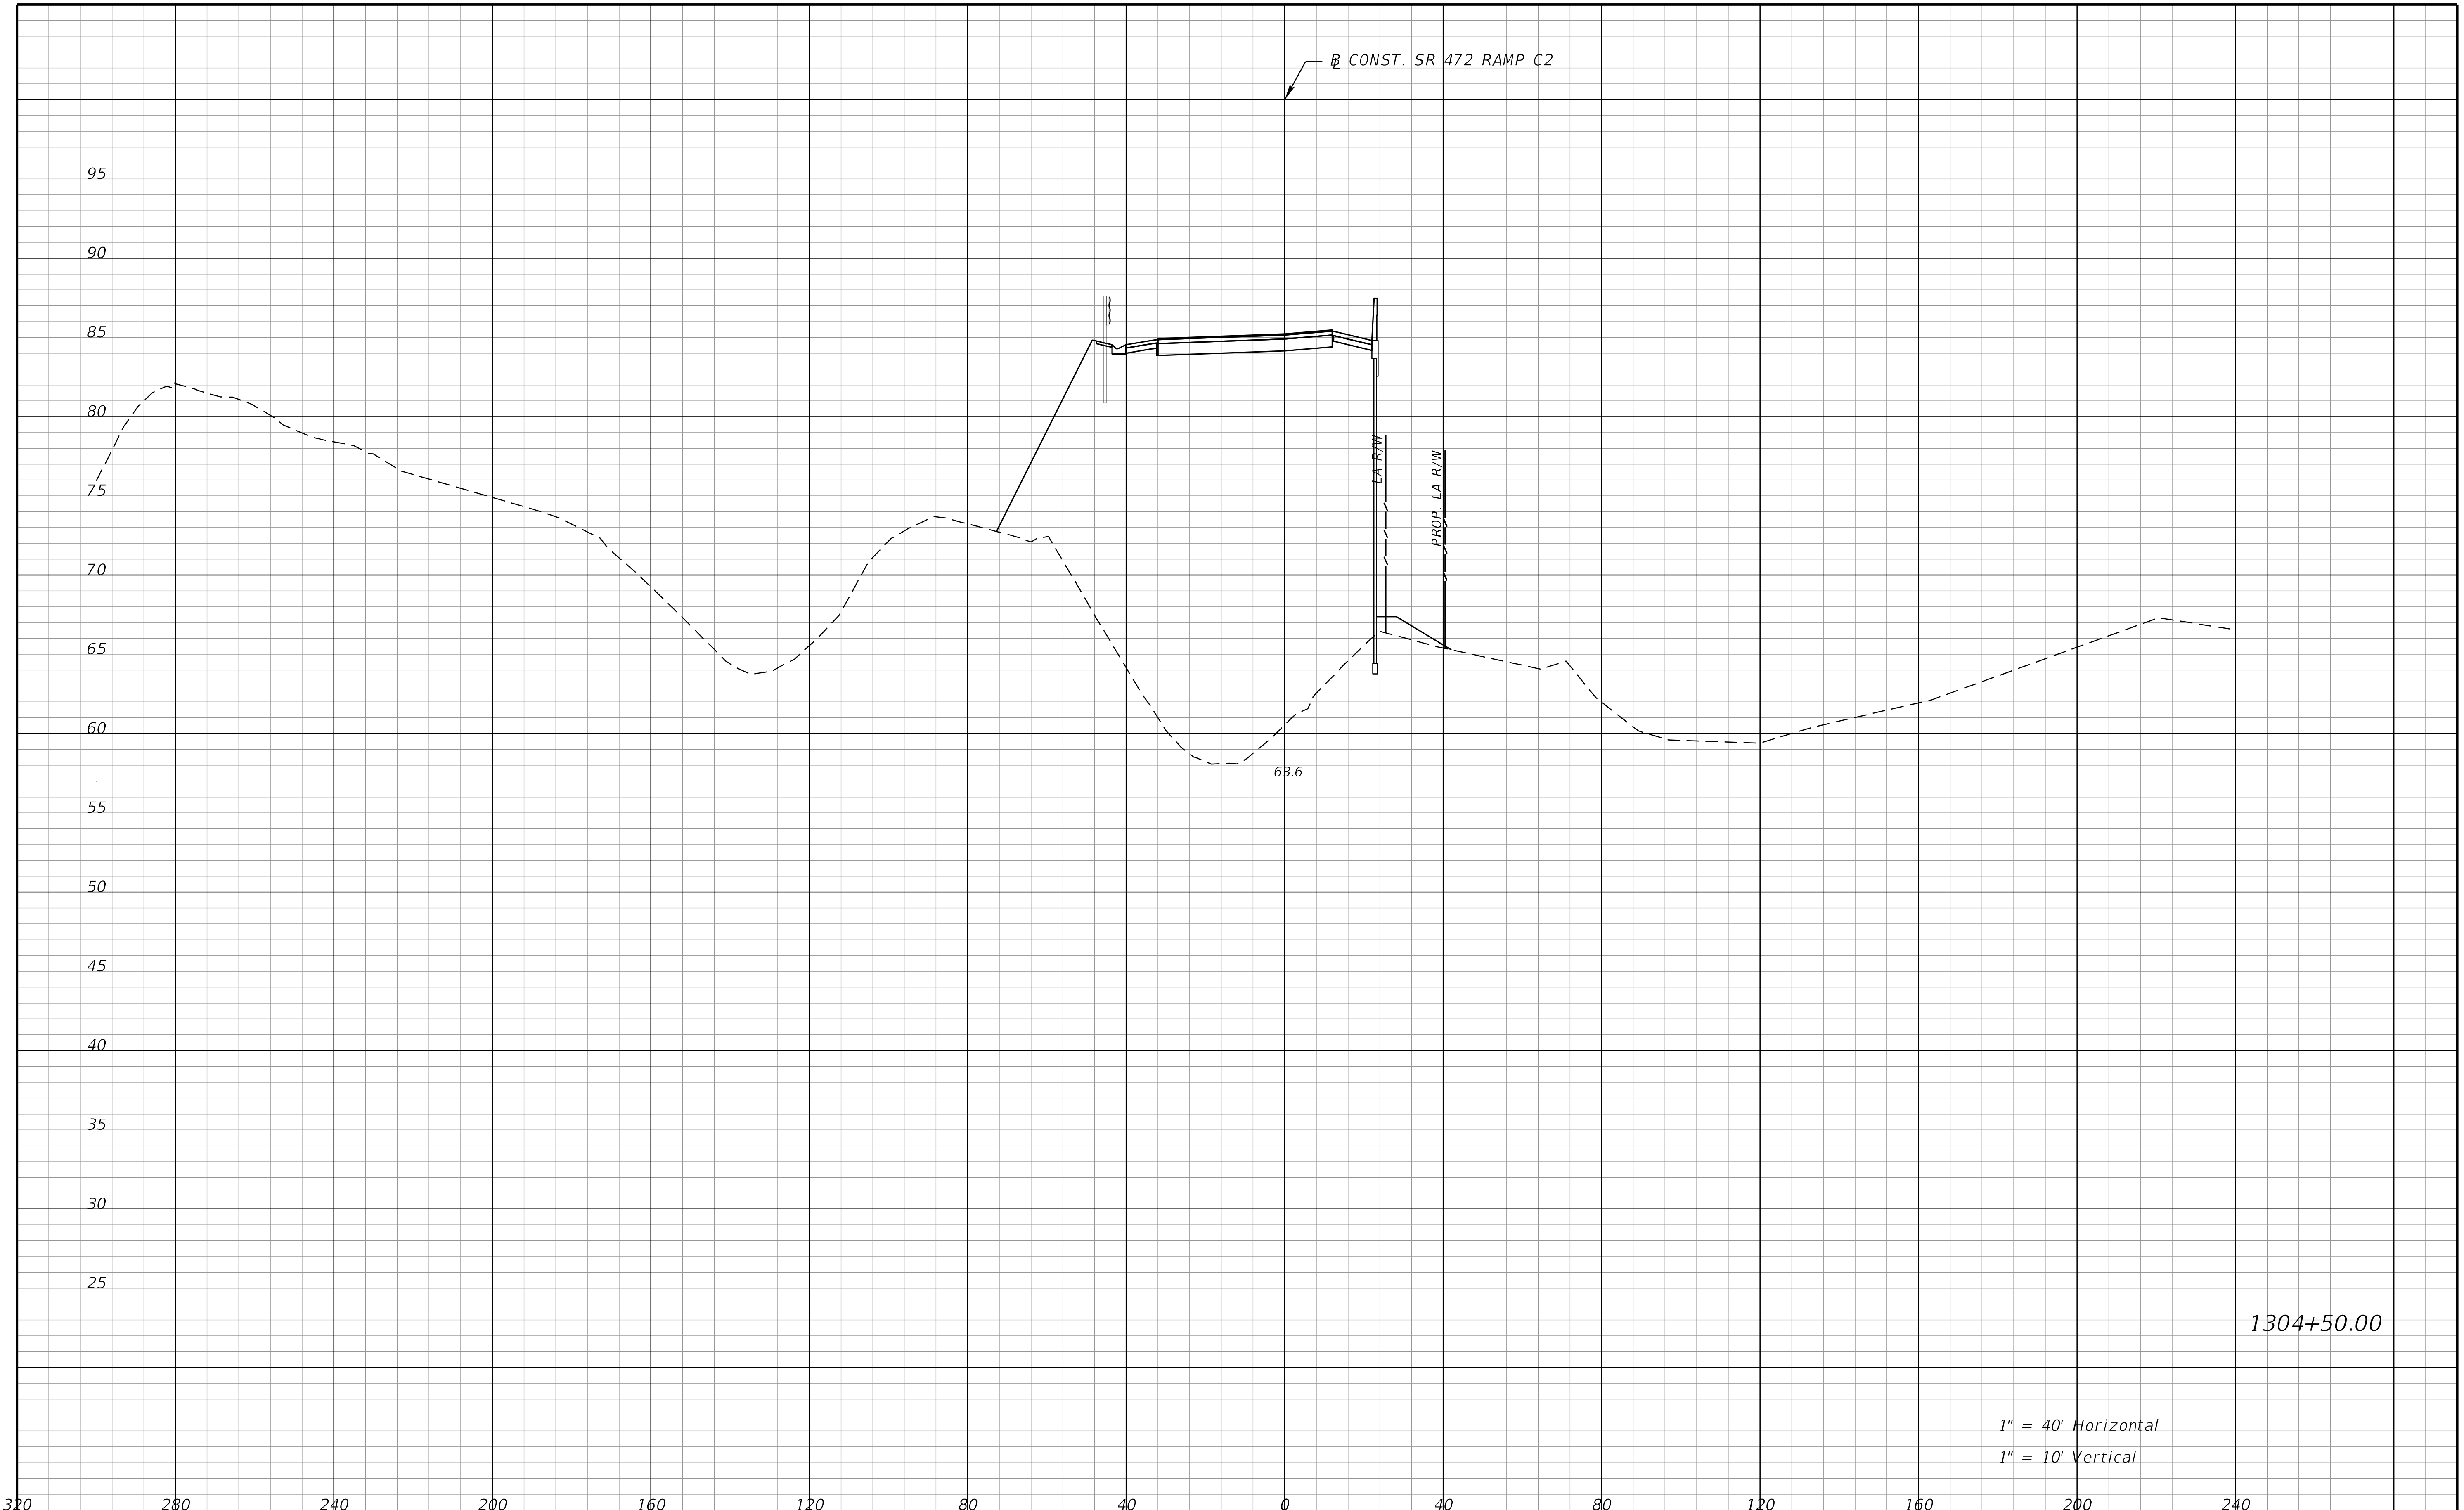

REVISIONS			
DATE	DESCRIPTION	DATE	DESCRIPTION

STANTEC CONSULTING SERVICES INC.
ENGINEER OF RECORD:
WILLIAM V. ANDERSON, P.E. NO.: 36682
11315 CORPORATE BLVD., SUITE 105
ORLANDO, FLORIDA 32817
(407) 823-8966
CERTIFICATE OF AUTHORIZATION NO. 27013

STATE OF FLORIDA
DEPARTMENT OF TRANSPORTATION

ROAD NO.	COUNTY	FINANCIAL PROJECT ID
SR400	VOLUSIA	408464-2-32-01

CROSS SECTIONS
SR 472 RAMP C2

SHEET NO.
1324

THE OFFICIAL RECORD OF THIS SHEET IS THE ELECTRONIC FILE DIGITALLY SIGNED AND SEALED UNDER RULE 61G15-23.004, F.A.C.

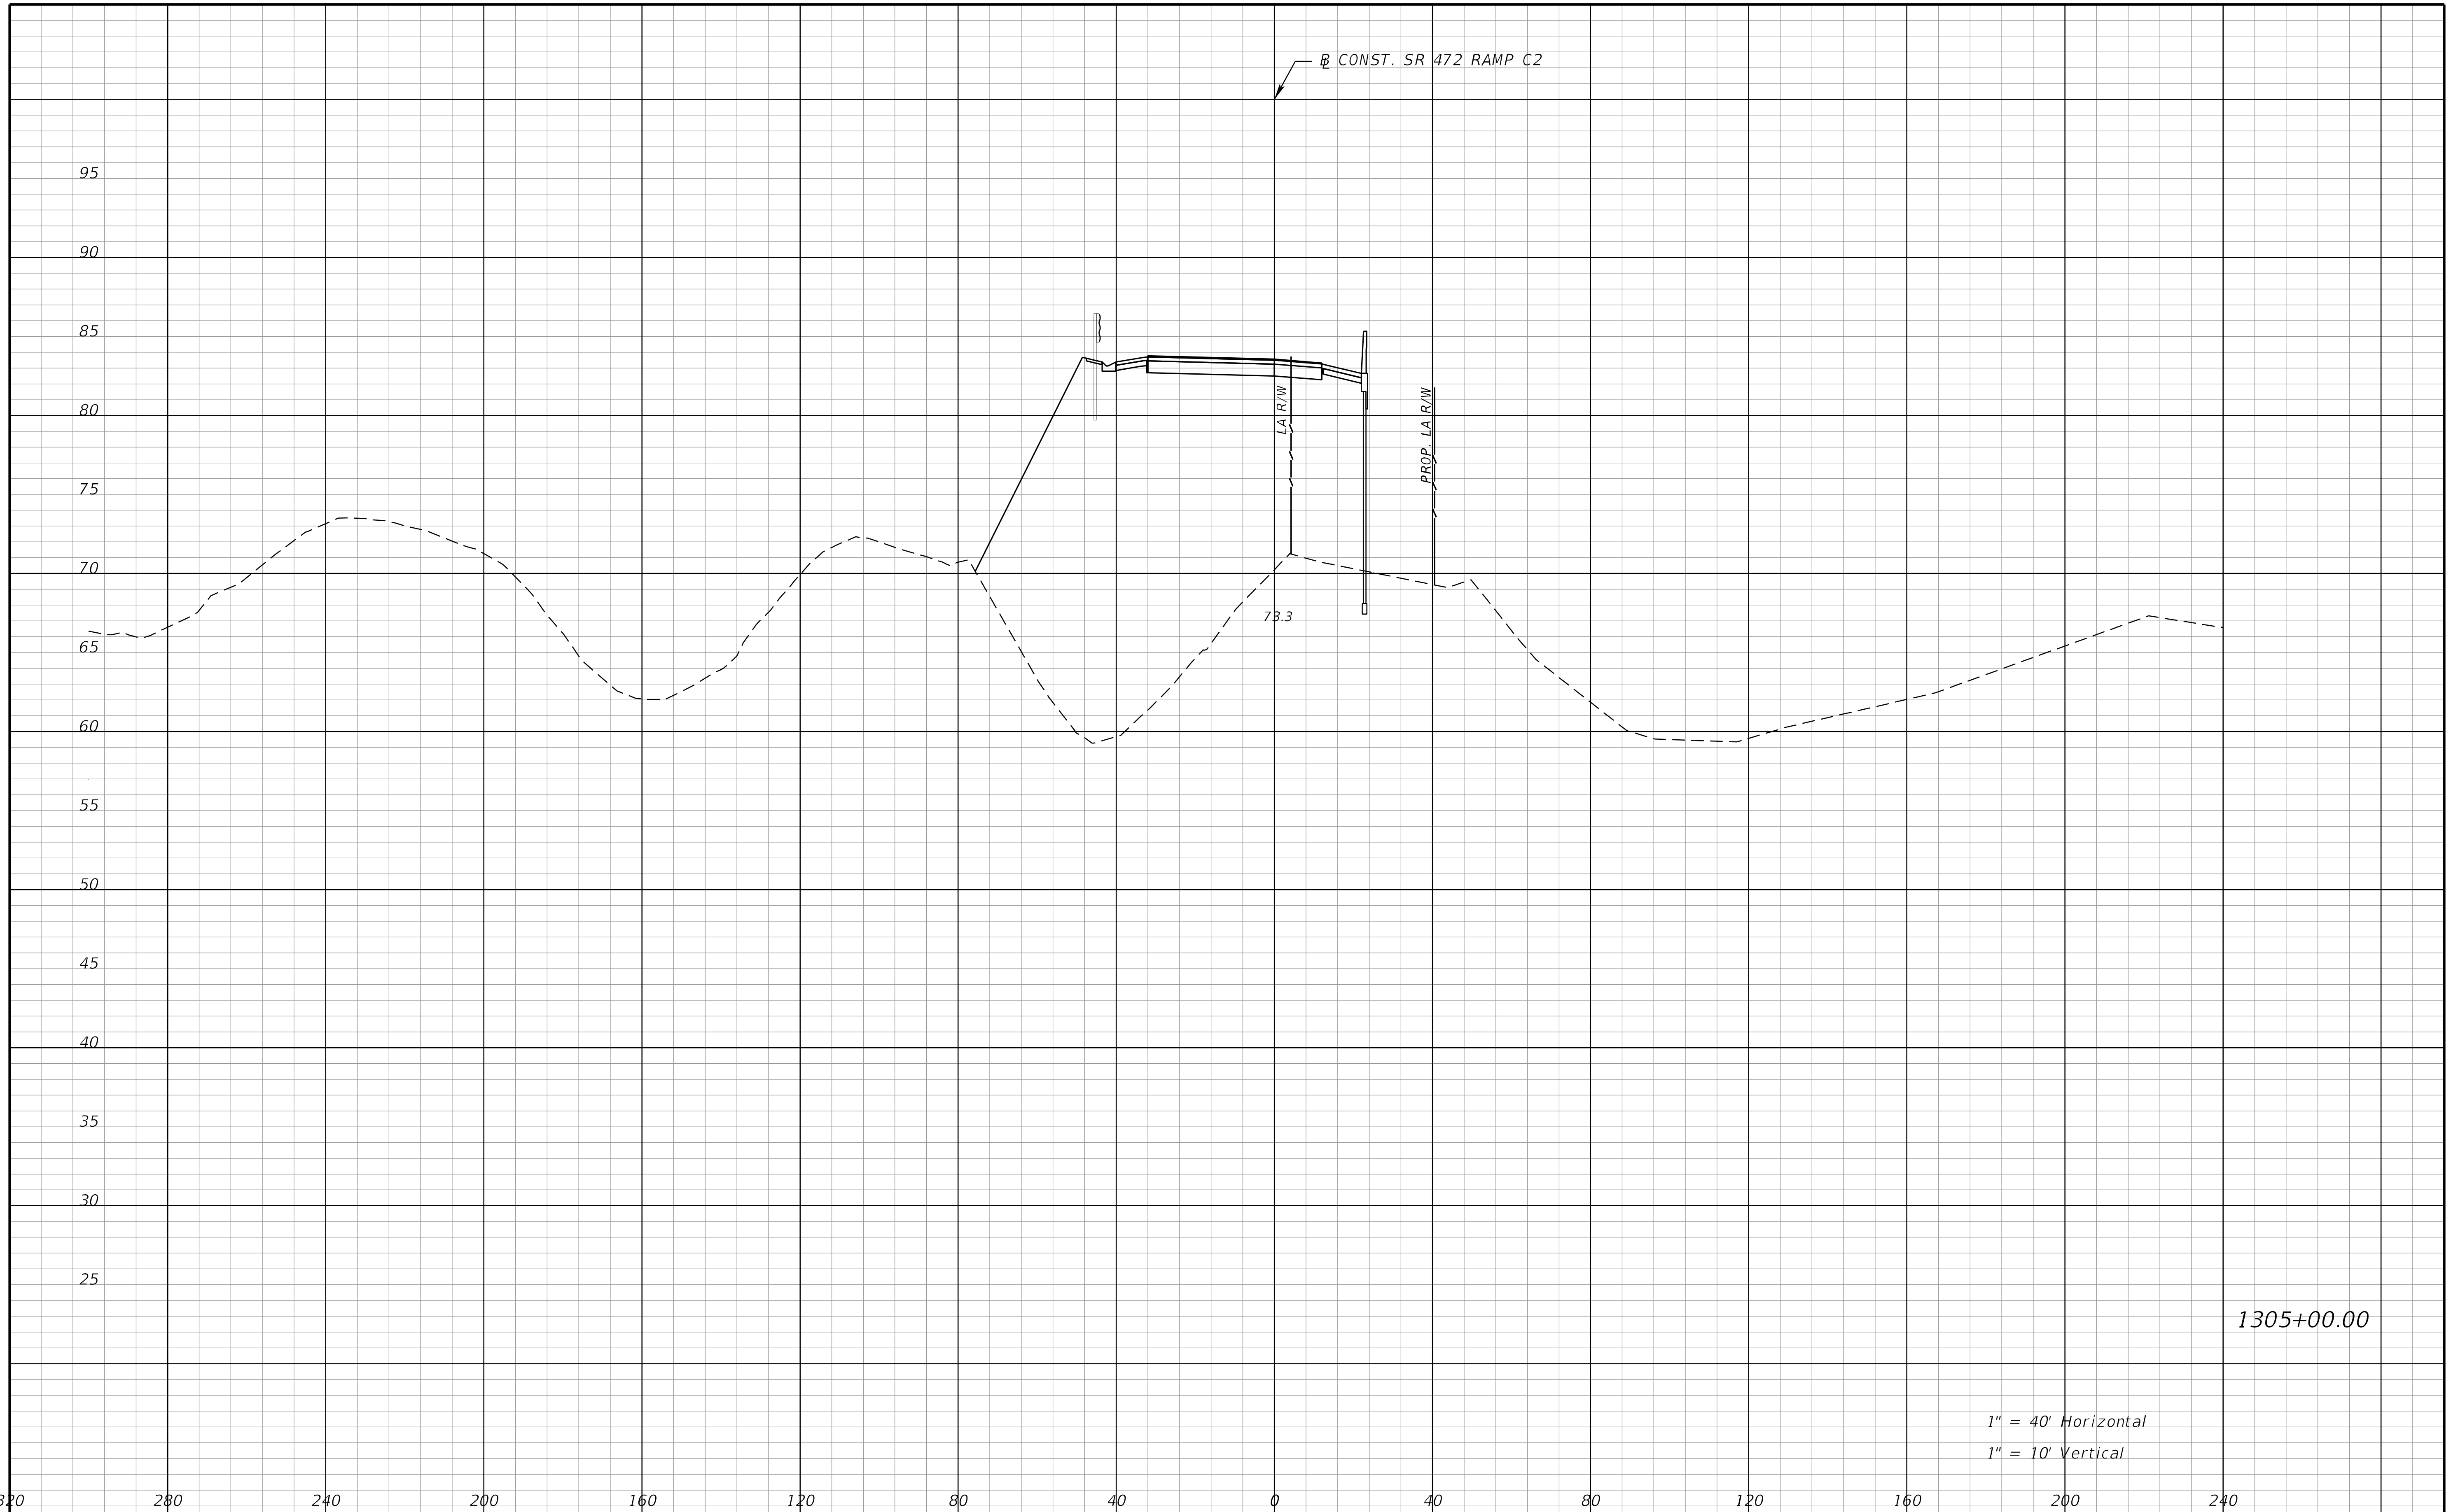

REVISIONS			
DATE	DESCRIPTION	DATE	DESCRIPTION

STANTEC CONSULTING SERVICES INC.
ENGINEER OF RECORD:
WILLIAM V. ANDERSON, P.E. NO.: 36682
11315 CORPORATE BLVD., SUITE 105
ORLANDO, FLORIDA 32817
(407) 823-8966
CERTIFICATE OF AUTHORIZATION NO. 27013

STATE OF FLORIDA
DEPARTMENT OF TRANSPORTATION

ROAD NO.	COUNTY	FINANCIAL PROJECT ID
SR400	VOLUSIA	408464-2-32-01

CROSS SECTIONS
SR 472 RAMP C2

SHEET NO.
1325

THE OFFICIAL RECORD OF THIS SHEET IS THE ELECTRONIC FILE DIGITALLY SIGNED AND SEALED UNDER RULE 61G15-23.004, F.A.C.

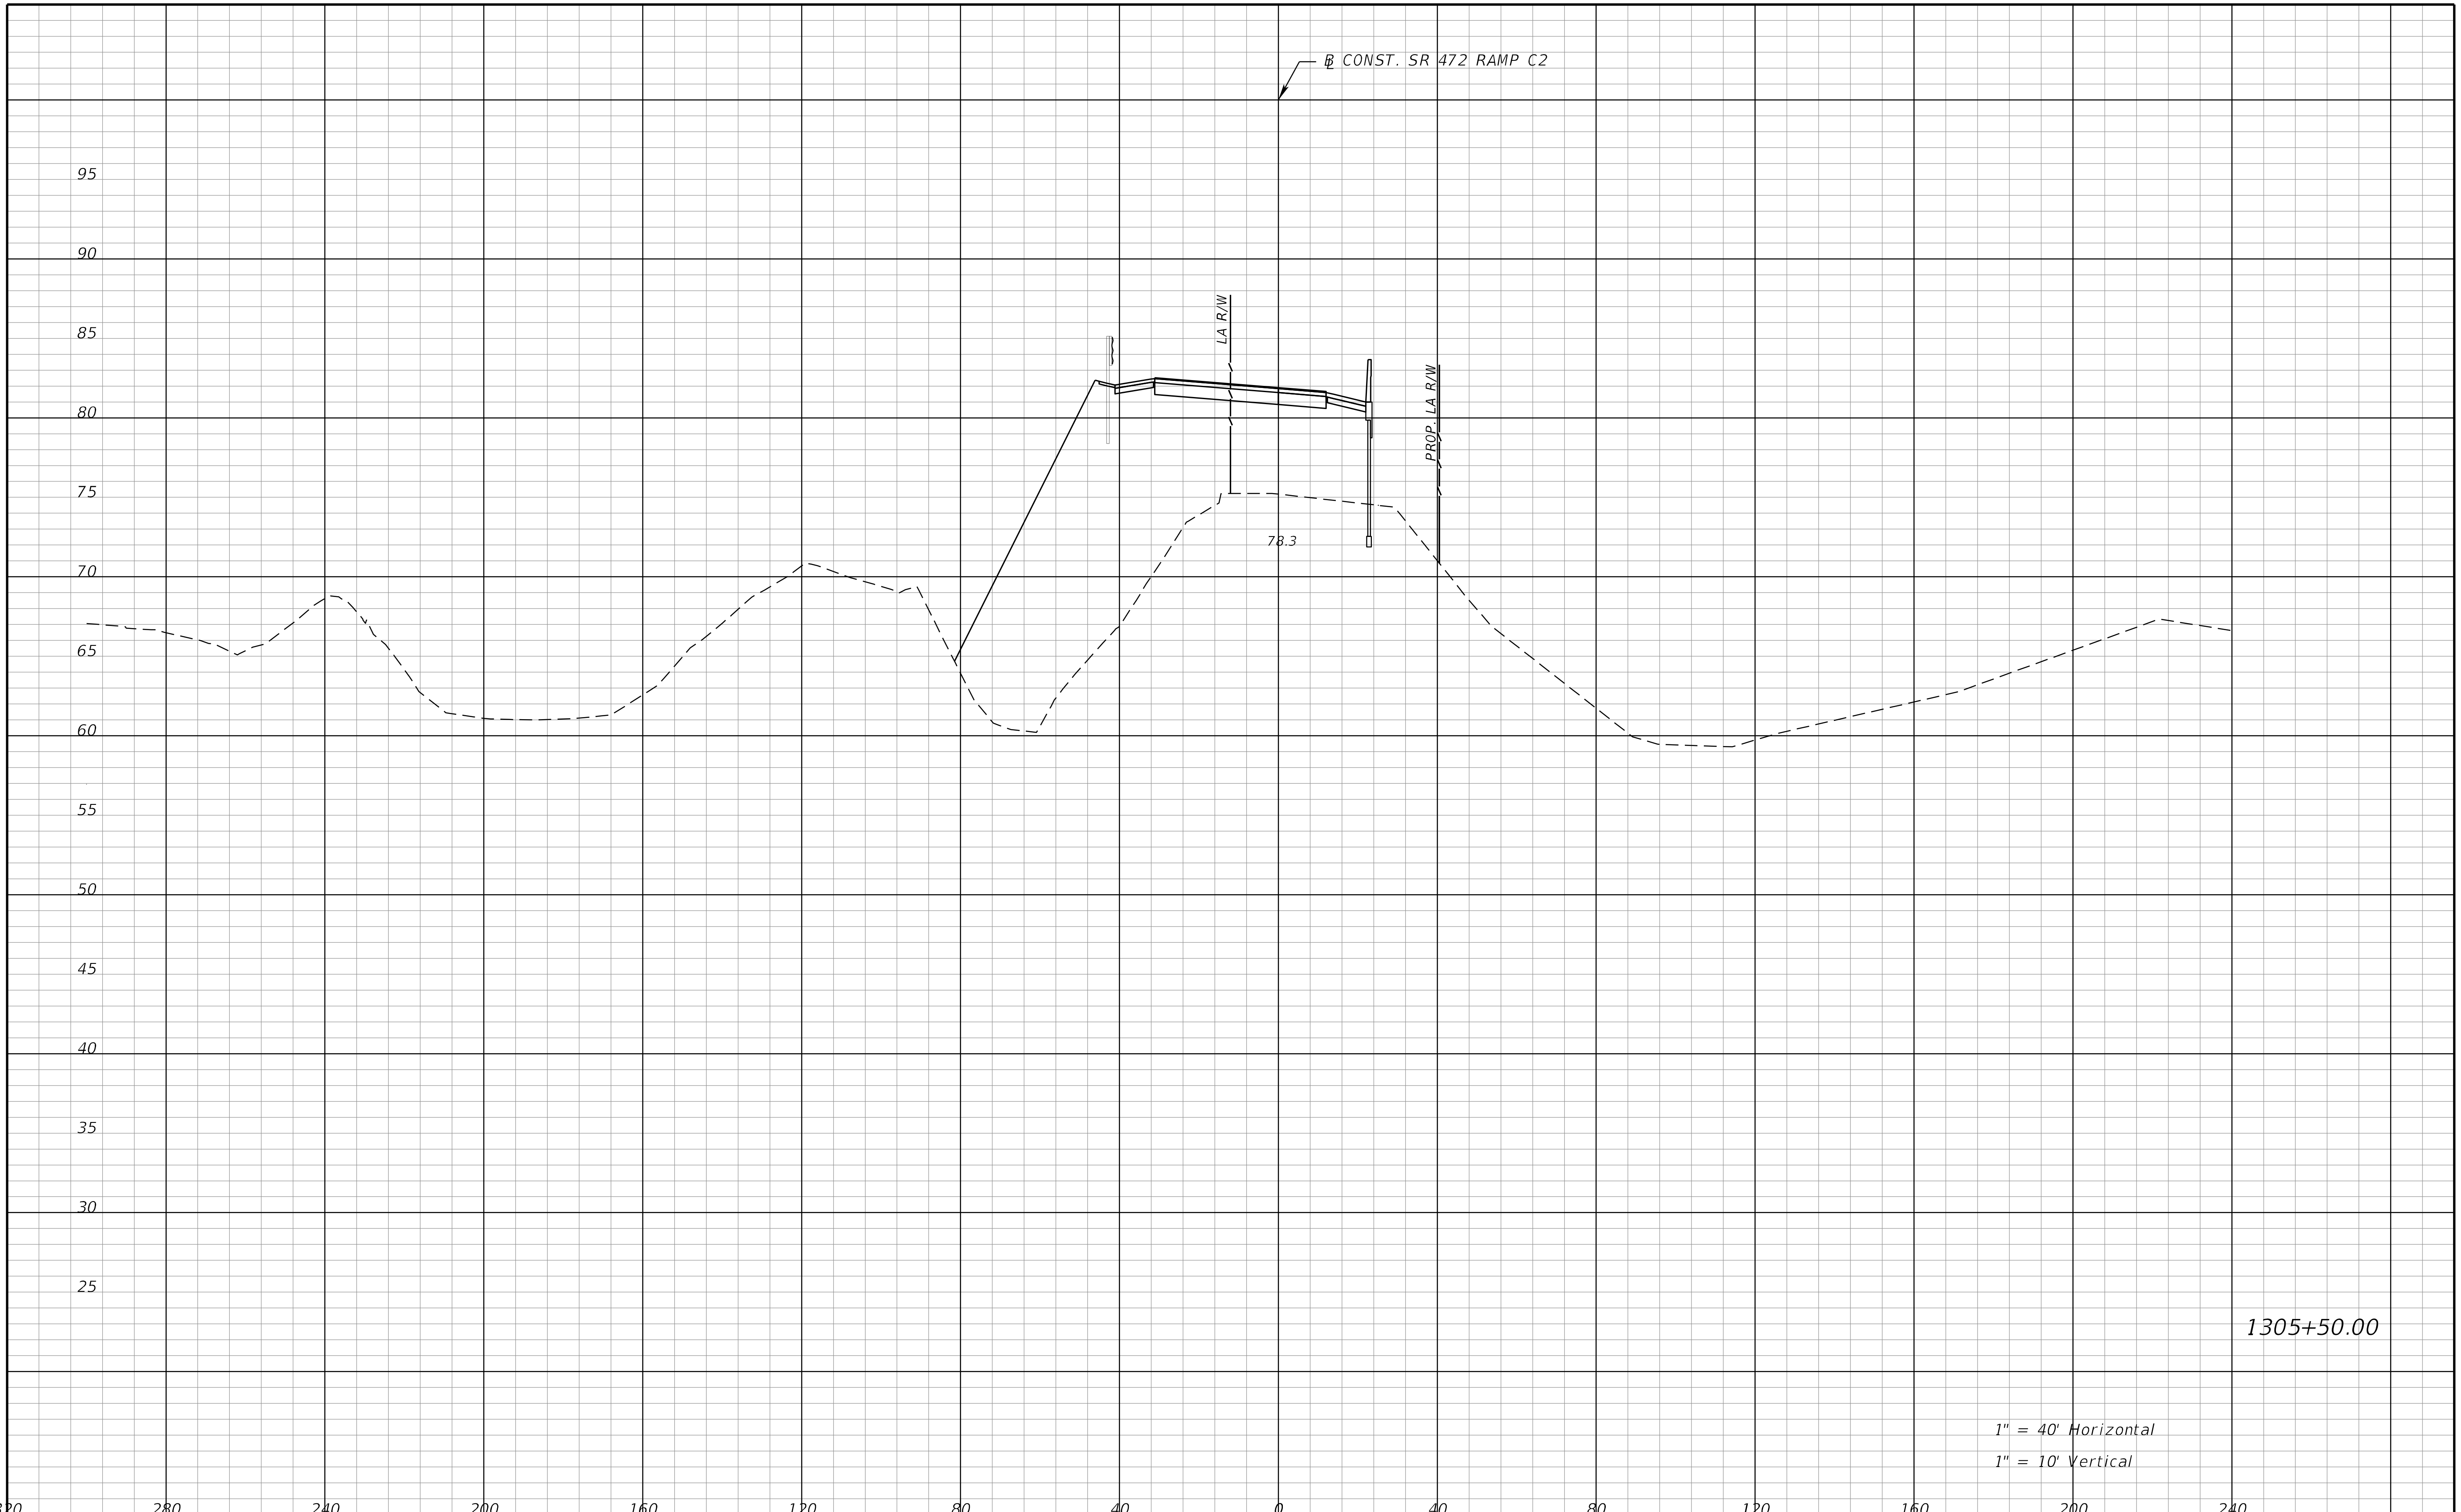

REVISIONS			
DATE	DESCRIPTION	DATE	DESCRIPTION

STANTEC CONSULTING SERVICES INC.
ENGINEER OF RECORD:
WILLIAM V. ANDERSON, P.E. NO.: 36682
11315 CORPORATE BLVD., SUITE 105
ORLANDO, FLORIDA 32817
(407) 823-8966
CERTIFICATE OF AUTHORIZATION NO. 27013

STATE OF FLORIDA
DEPARTMENT OF TRANSPORTATION

ROAD NO.	COUNTY	FINANCIAL PROJECT ID
SR400	VOLUSIA	408464-2-32-01

CROSS SECTIONS
SR 472 RAMP C2

SHEET NO.
1326

THE OFFICIAL RECORD OF THIS SHEET IS THE ELECTRONIC FILE DIGITALLY SIGNED AND SEALED UNDER RULE 61G15-23.004, F.A.C.

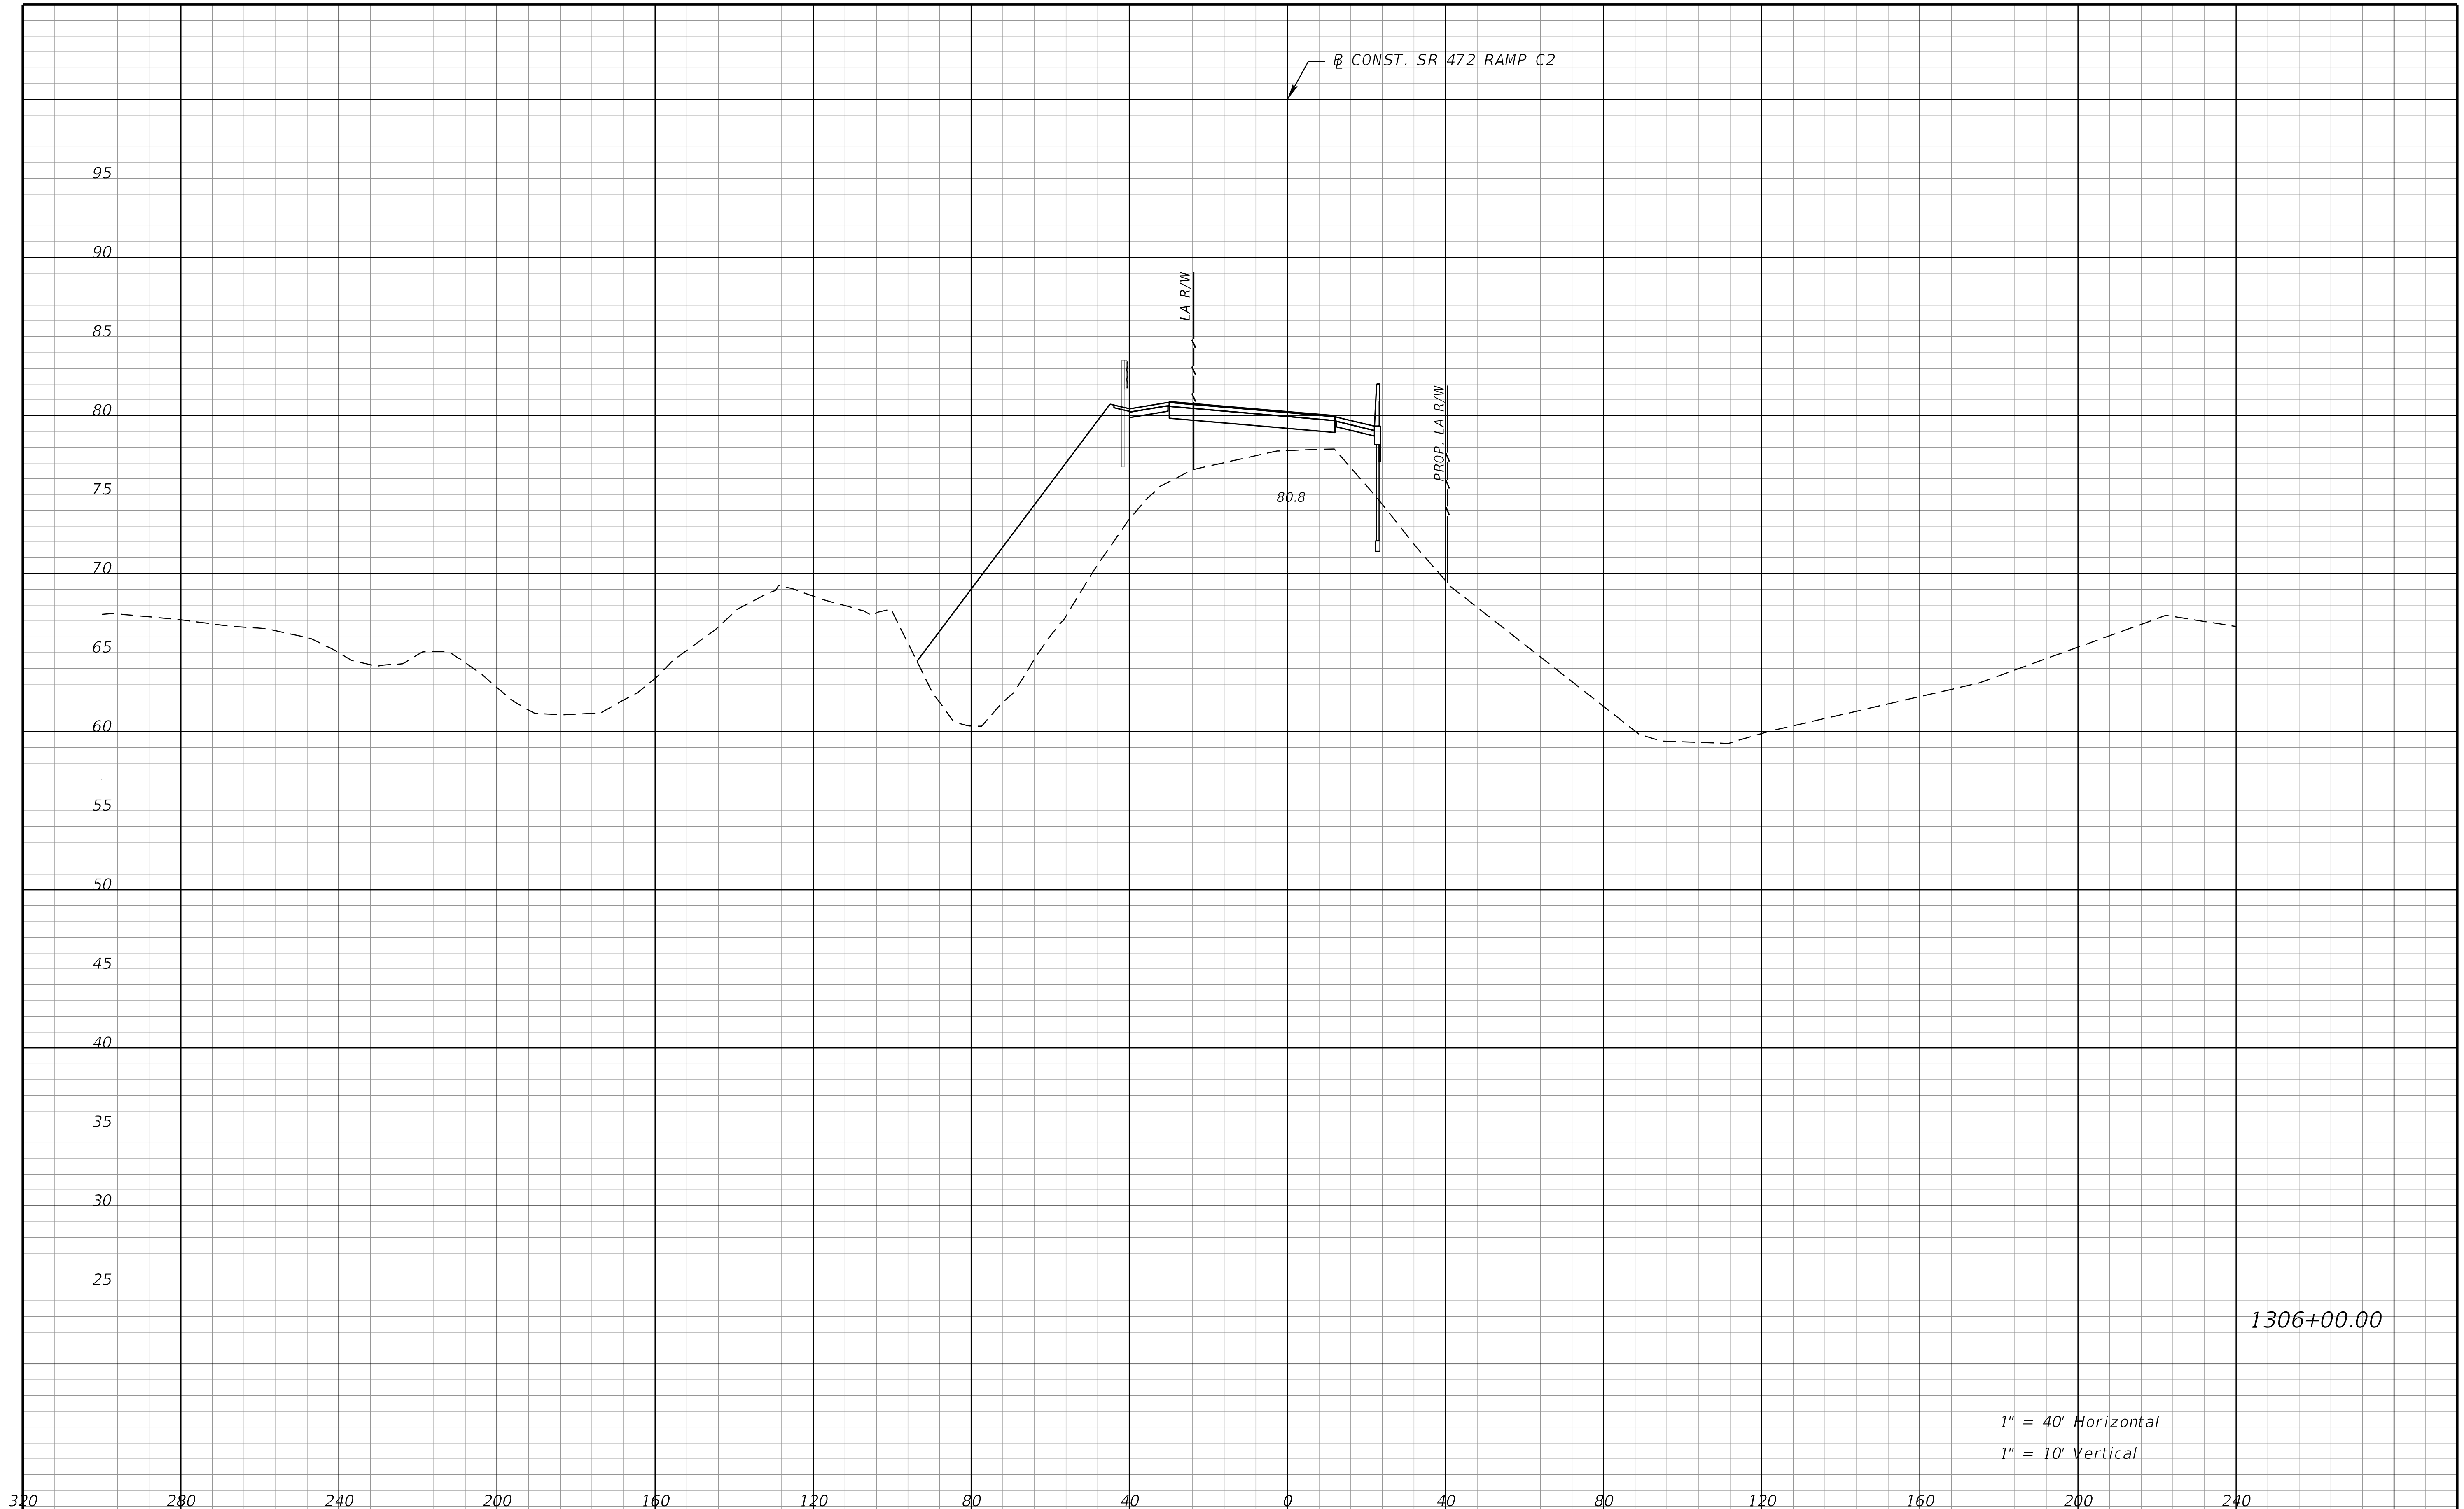

REVISIONS			
DATE	DESCRIPTION	DATE	DESCRIPTION

STANTEC CONSULTING SERVICES INC.
ENGINEER OF RECORD:
WILLIAM V. ANDERSON, P.E. NO.: 36682
11315 CORPORATE BLVD., SUITE 105
ORLANDO, FLORIDA 32817
(407) 823-8966
CERTIFICATE OF AUTHORIZATION NO. 27013

STATE OF FLORIDA
DEPARTMENT OF TRANSPORTATION

ROAD NO.	COUNTY	FINANCIAL PROJECT ID
SR400	VOLUSIA	408464-2-32-01

CROSS SECTIONS
SR 472 RAMP C2

SHEET NO.
1327

THE OFFICIAL RECORD OF THIS SHEET IS THE ELECTRONIC FILE DIGITALLY SIGNED AND SEALED UNDER RULE 61G15-23.004, F.A.C.

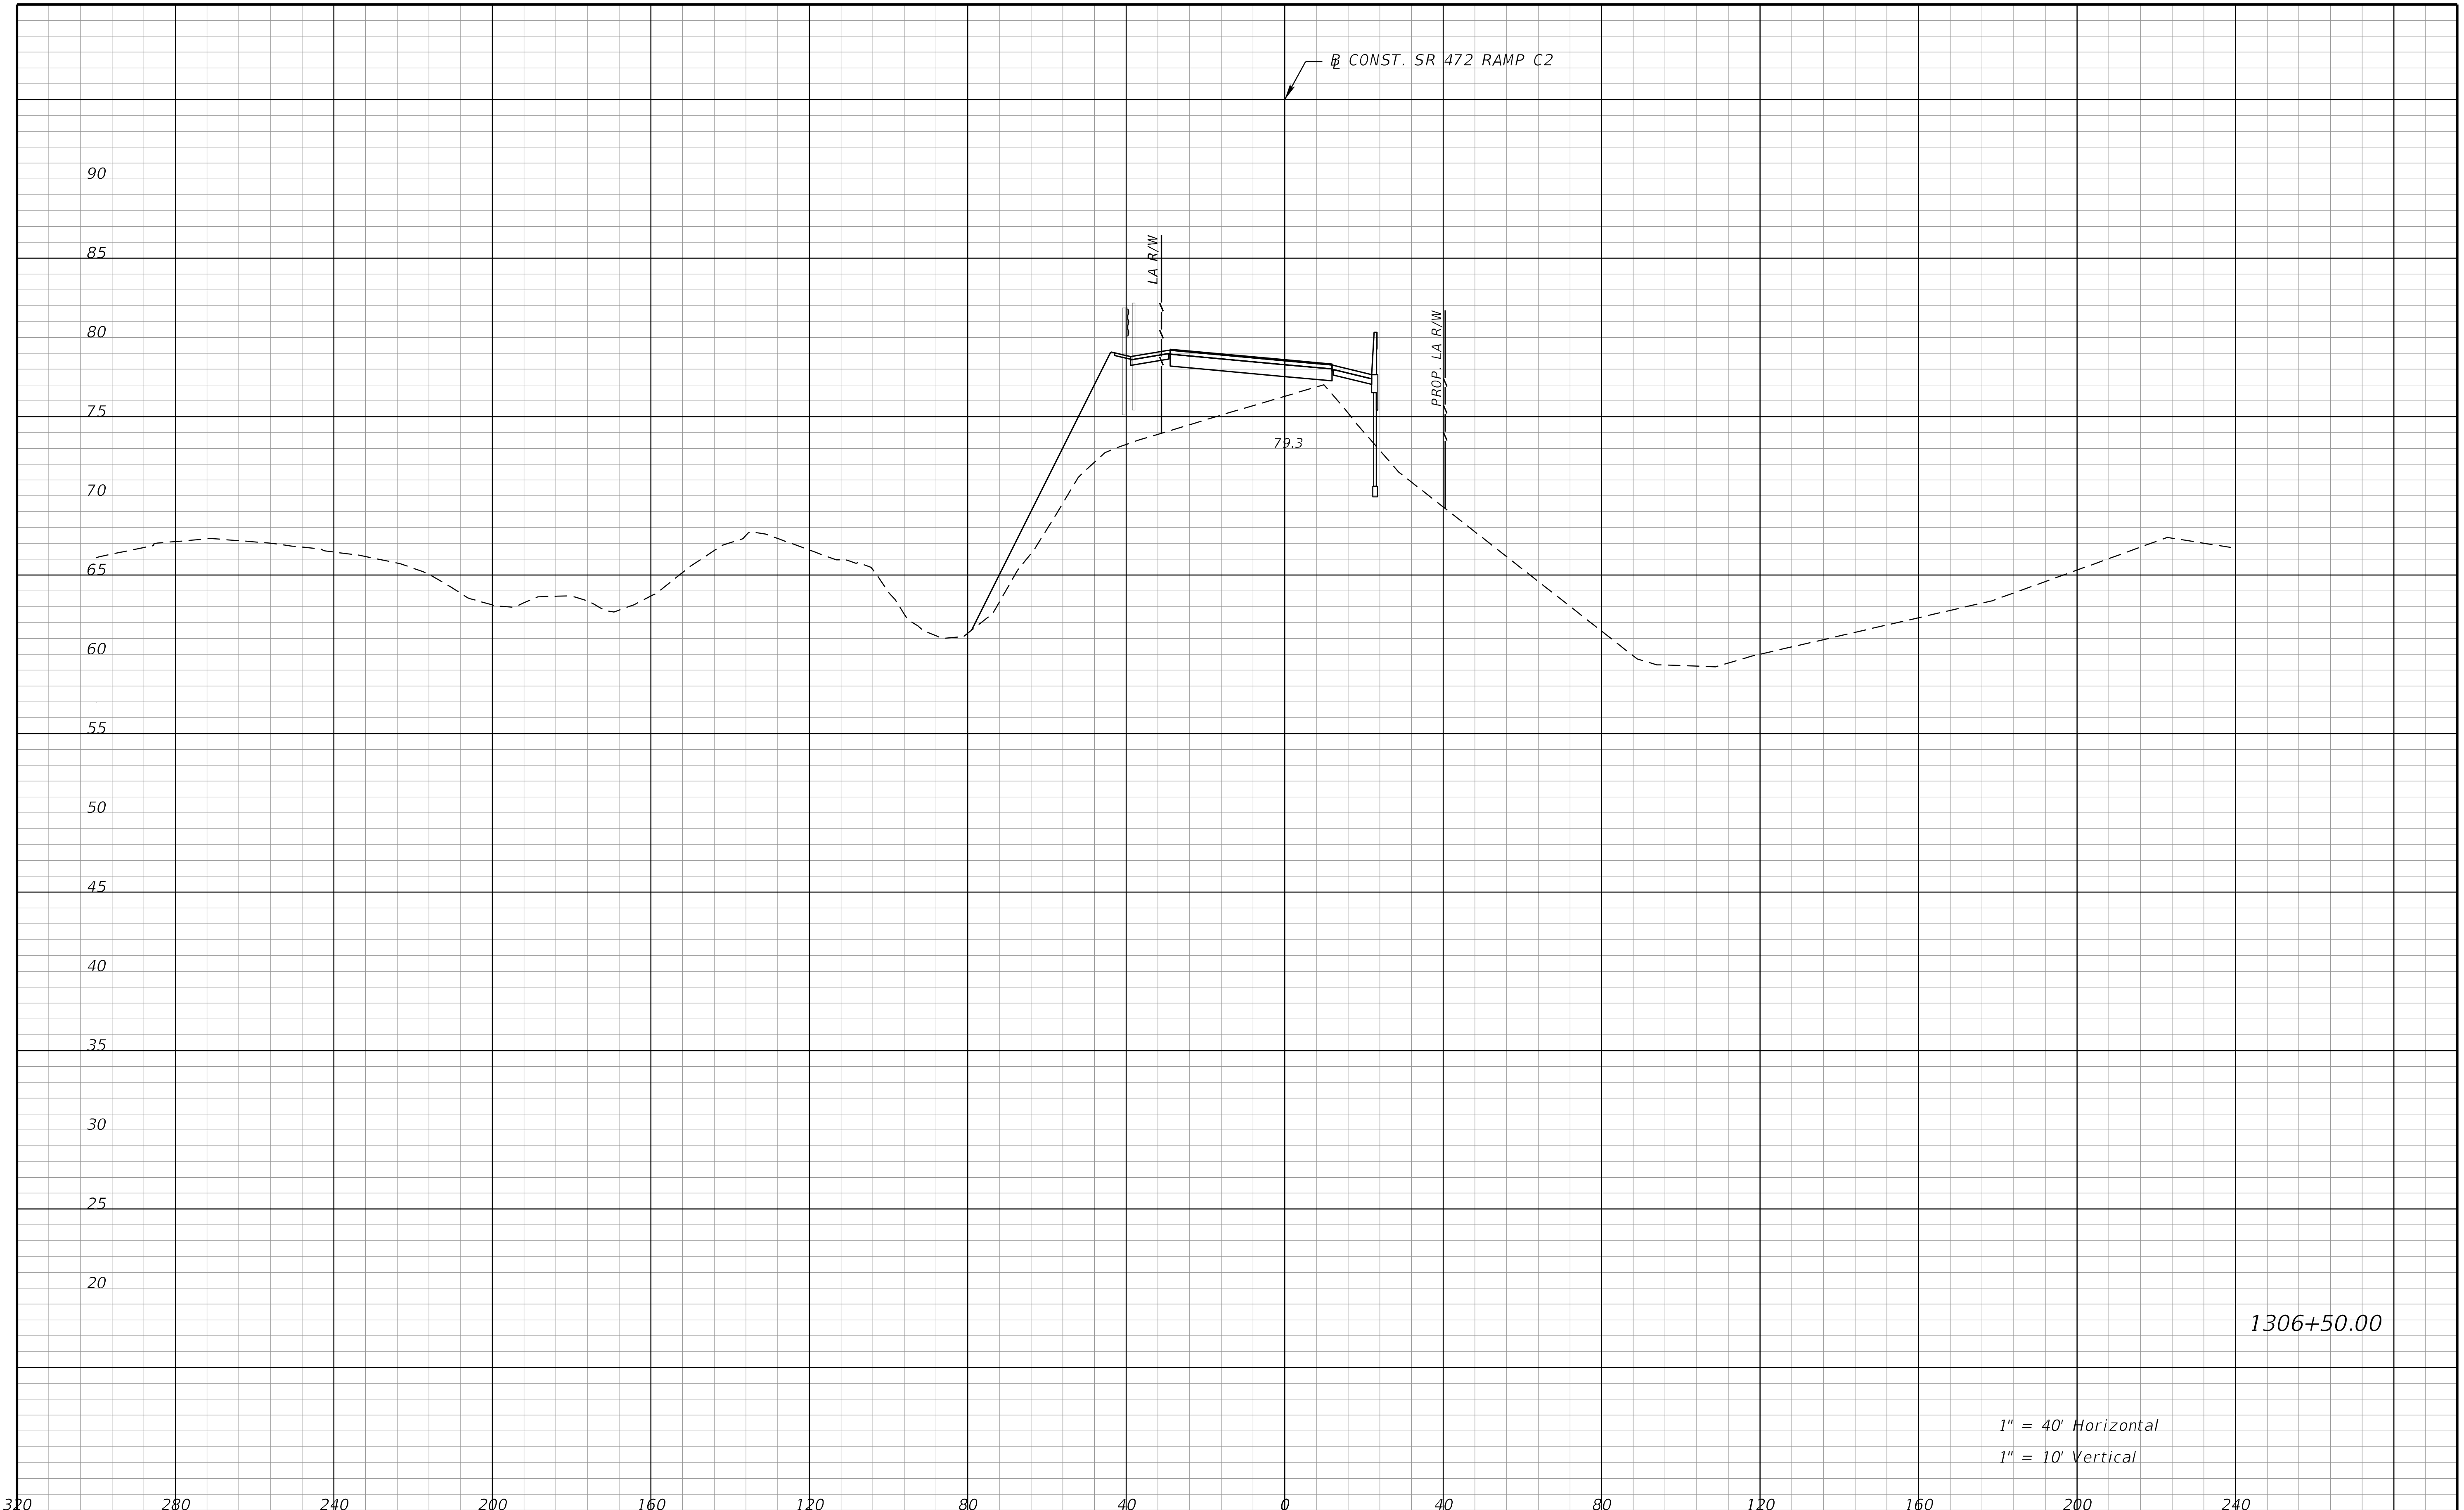

REVISIONS			
DATE	DESCRIPTION	DATE	DESCRIPTION

STANTEC CONSULTING SERVICES INC.
ENGINEER OF RECORD:
WILLIAM V. ANDERSON, P.E. NO.: 36682
11315 CORPORATE BLVD., SUITE 105
ORLANDO, FLORIDA 32817
(407) 823-8966
CERTIFICATE OF AUTHORIZATION NO. 27013

STATE OF FLORIDA
DEPARTMENT OF TRANSPORTATION

ROAD NO.	COUNTY	FINANCIAL PROJECT ID
SR400	VOLUSIA	408464-2-32-01

CROSS SECTIONS
SR 472 RAMP C2

SHEET NO.
1328

THE OFFICIAL RECORD OF THIS SHEET IS THE ELECTRONIC FILE DIGITALLY SIGNED AND SEALED UNDER RULE 61G15-23.004, F.A.C.

jchassee 6/14/2019 4:30:44 PM Rdxsrd_shg V:\2158\active\CADD\40846423201\roadway\RDXSRD08_472Ramps.DGN

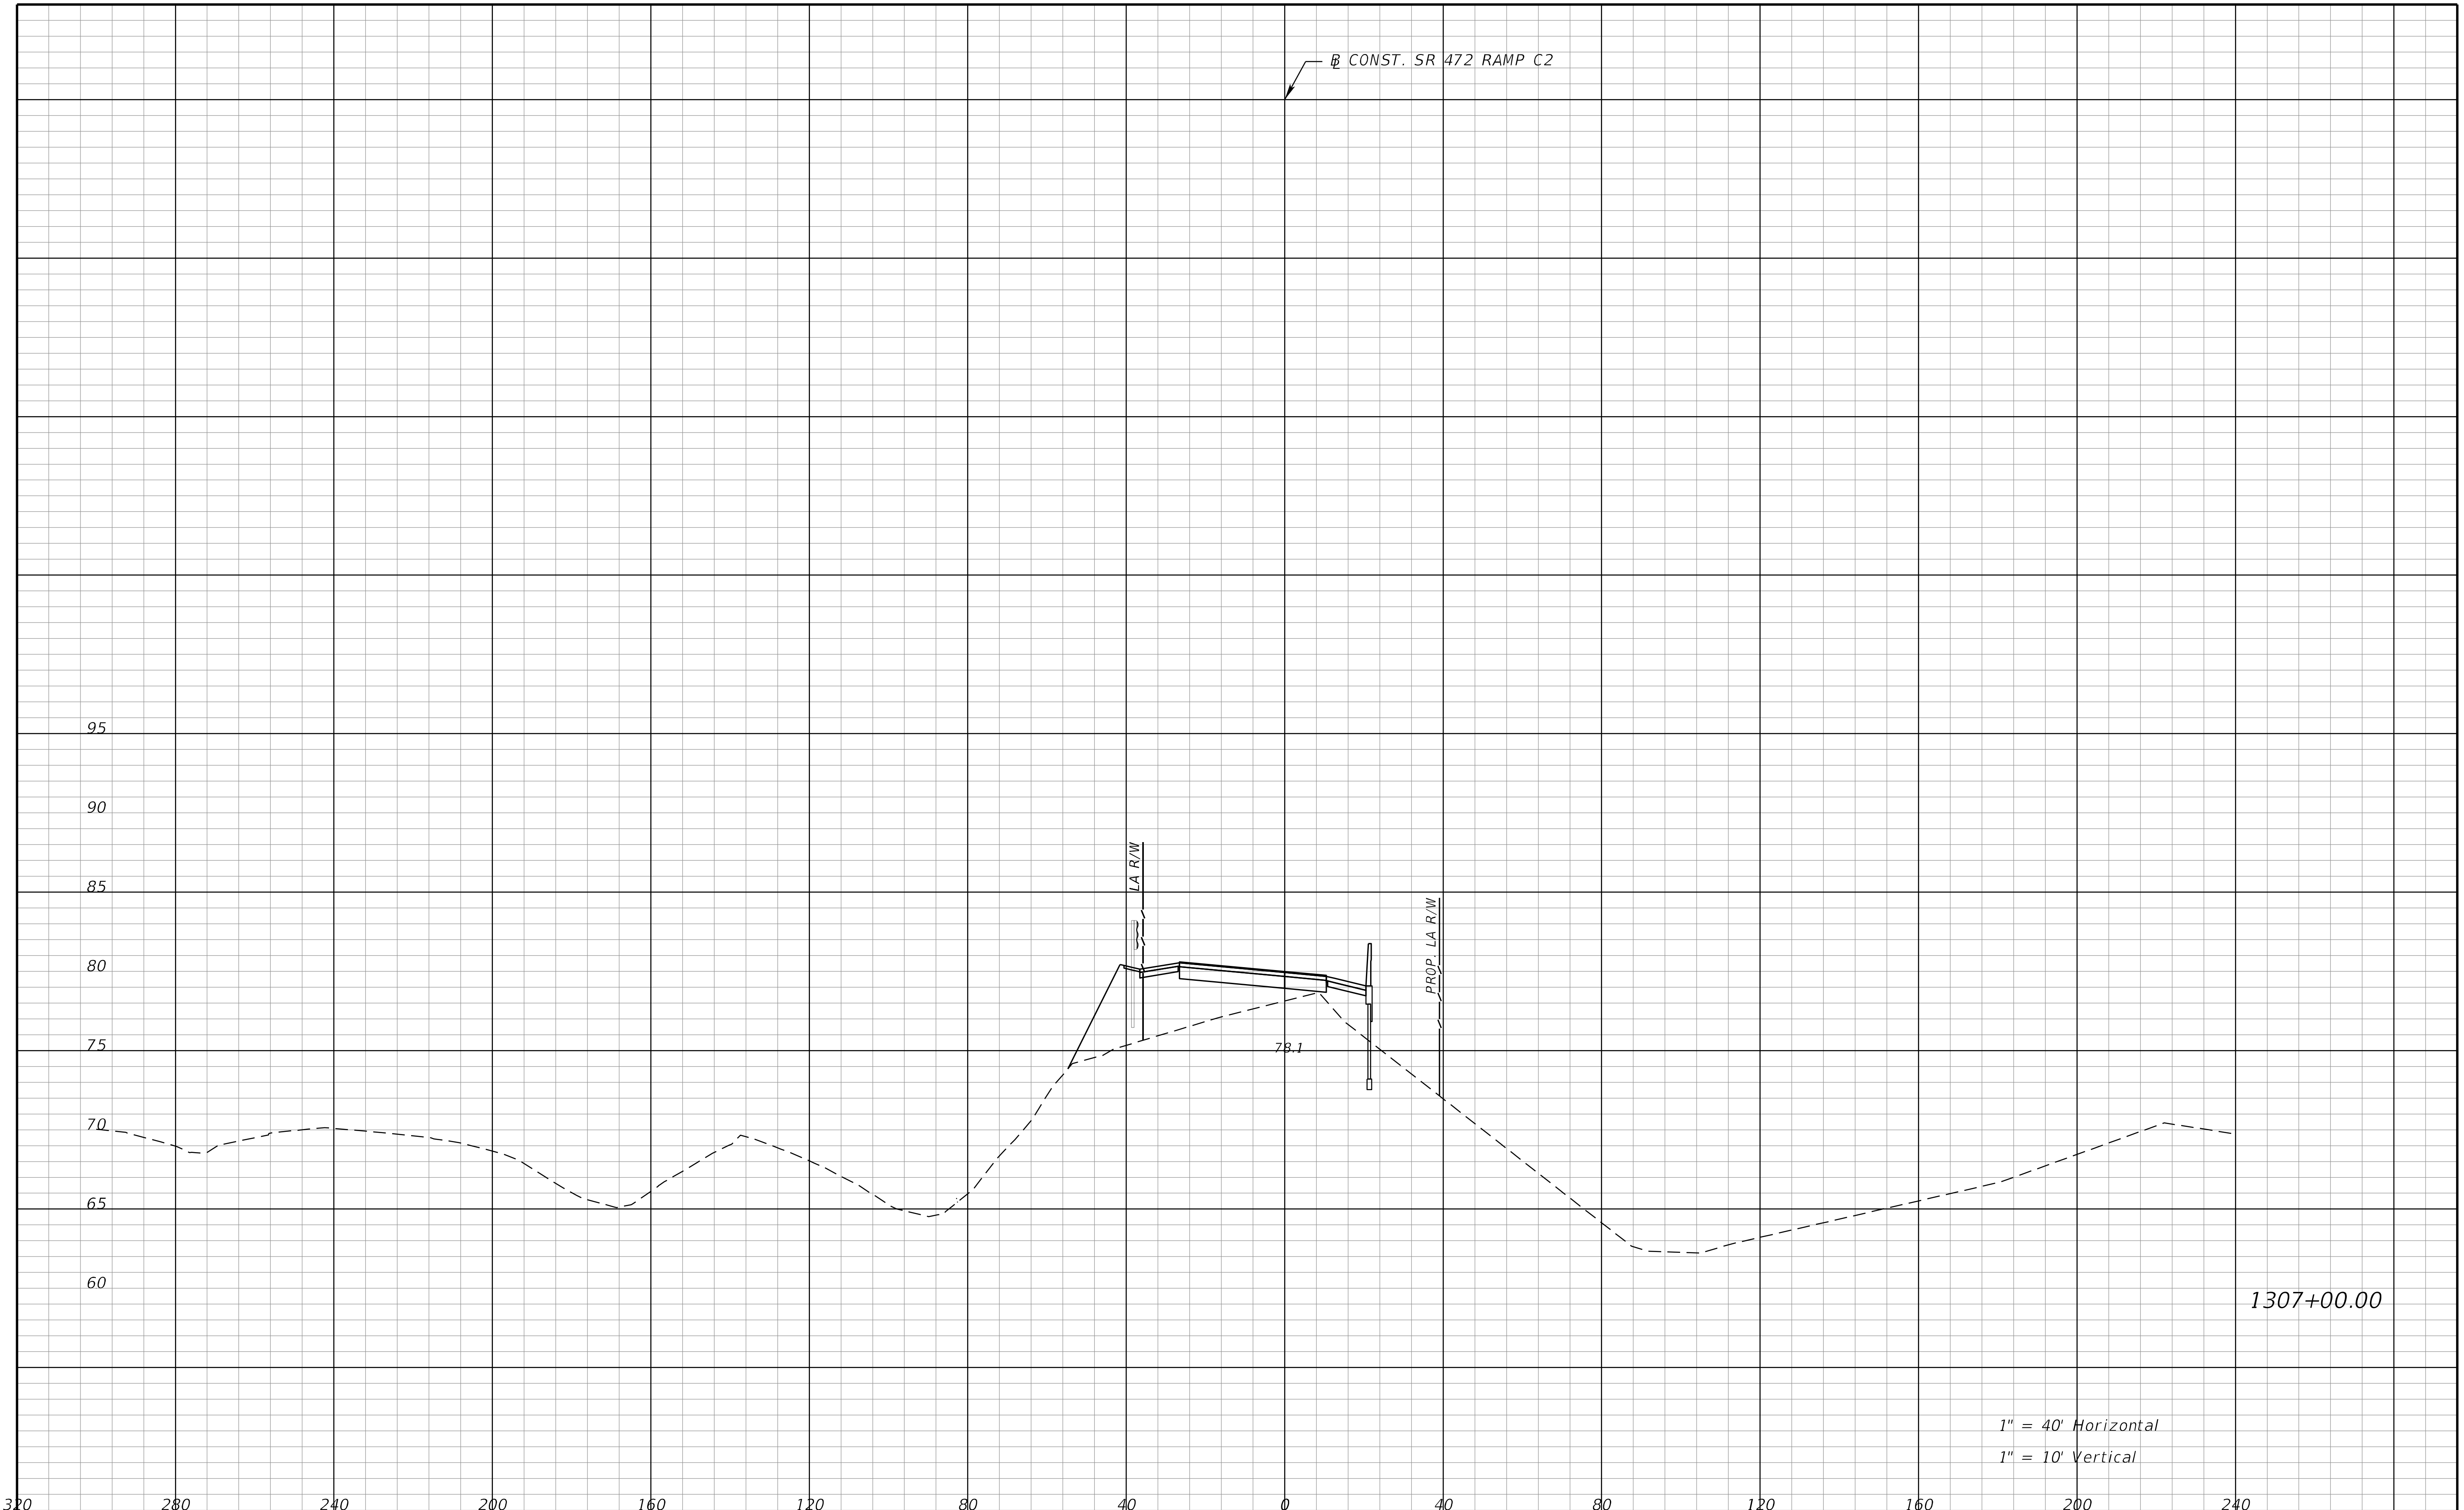

THE OFFICIAL RECORD OF THIS SHEET IS THE ELECTRONIC FILE DIGITALLY SIGNED AND SEALED UNDER RULE 61G15-23.004, F.A.C.

REVISIONS			
DATE	DESCRIPTION	DATE	DESCRIPTION

STANTEC CONSULTING SERVICES INC.
ENGINEER OF RECORD:
WILLIAM V. ANDERSON, P.E. NO.: 36682
11315 CORPORATE BLVD., SUITE 105
ORLANDO, FLORIDA 32817
(407) 823-8966
CERTIFICATE OF AUTHORIZATION NO. 27013

STATE OF FLORIDA
DEPARTMENT OF TRANSPORTATION

ROAD NO.	COUNTY	FINANCIAL PROJECT ID
SR400	VOLUSIA	408464-2-32-01

CROSS SECTIONS
SR 472 RAMP C2

SHEET NO.
1329

jchassee
6/14/2019 4:30:45 PM Rdxsrd_shg
V:\2158\active\CADD\40846423201\roadway\RDXSRD08_472Ramps.DGN

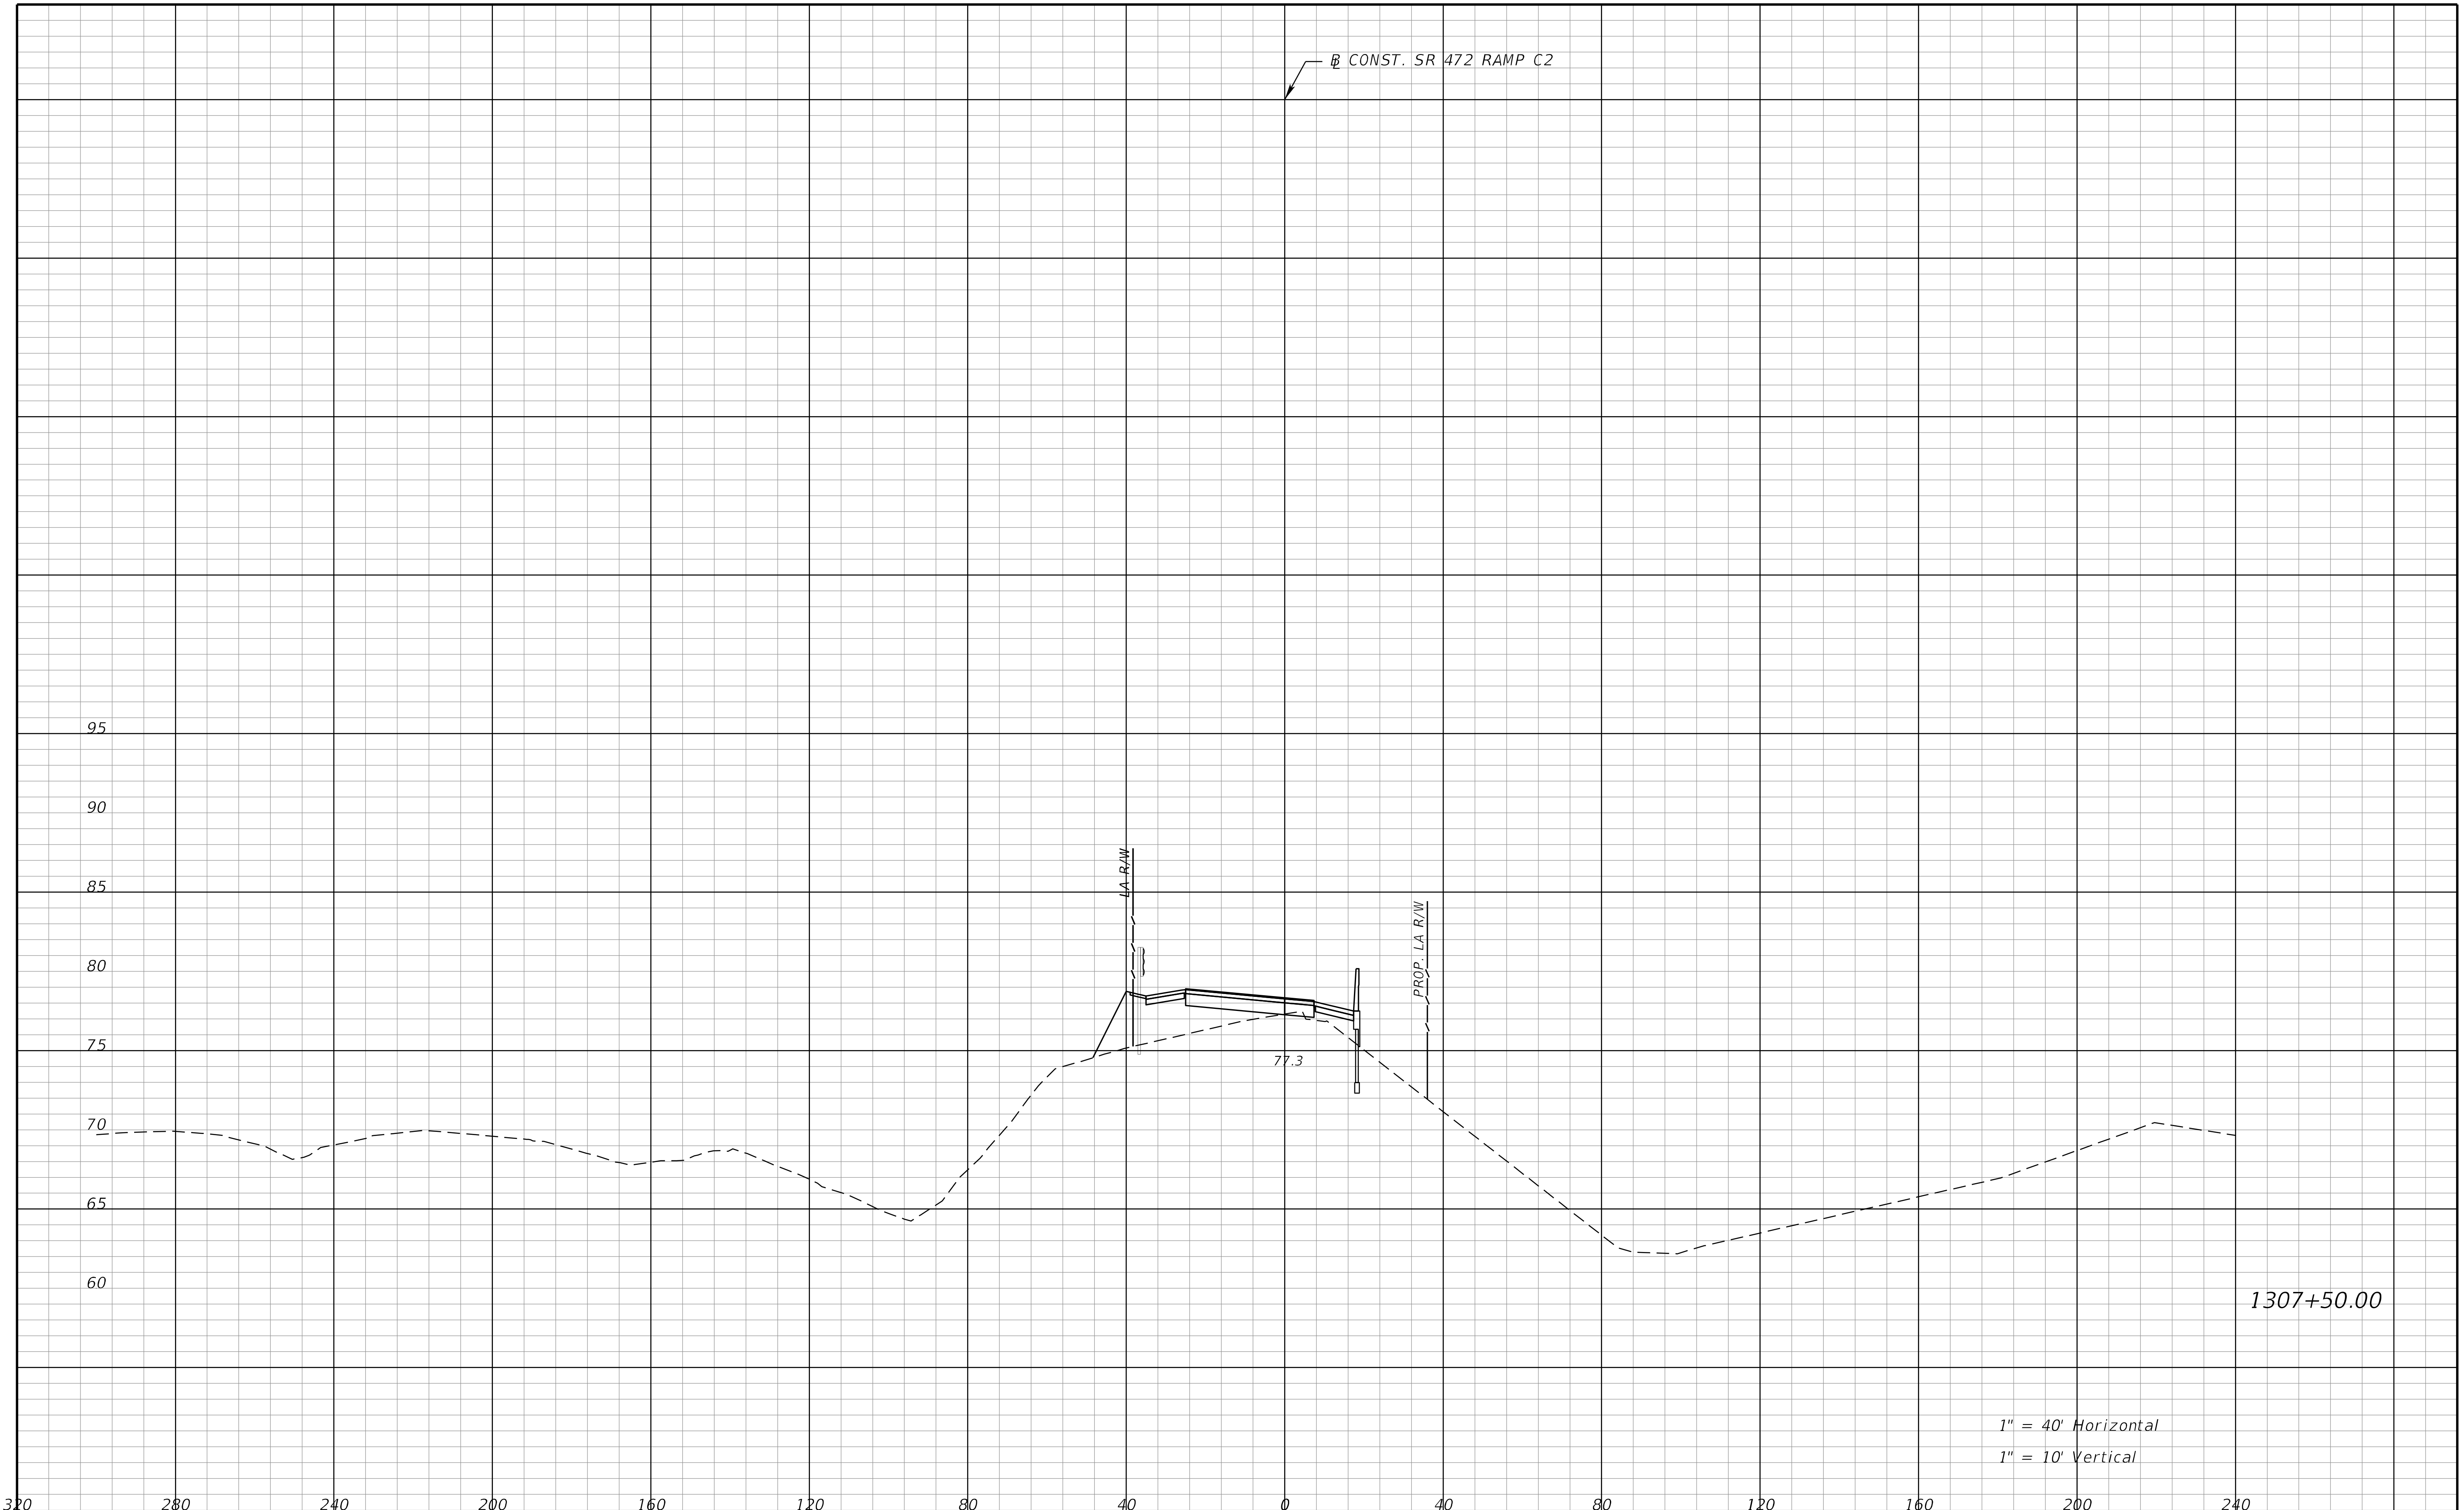

REVISIONS			
DATE	DESCRIPTION	DATE	DESCRIPTION

STANTEC CONSULTING SERVICES INC.
ENGINEER OF RECORD:
WILLIAM V. ANDERSON, P.E. NO.: 36682
11315 CORPORATE BLVD., SUITE 105
ORLANDO, FLORIDA 32817
(407) 823-8966
CERTIFICATE OF AUTHORIZATION NO. 27013

STATE OF FLORIDA
DEPARTMENT OF TRANSPORTATION

ROAD NO.	COUNTY	FINANCIAL PROJECT ID
SR400	VOLUSIA	408464-2-32-01

CROSS SECTIONS
SR 472 RAMP C2

SHEET NO.
1330

THE OFFICIAL RECORD OF THIS SHEET IS THE ELECTRONIC FILE DIGITALLY SIGNED AND SEALED UNDER RULE 61G15-23.004, F.A.C.

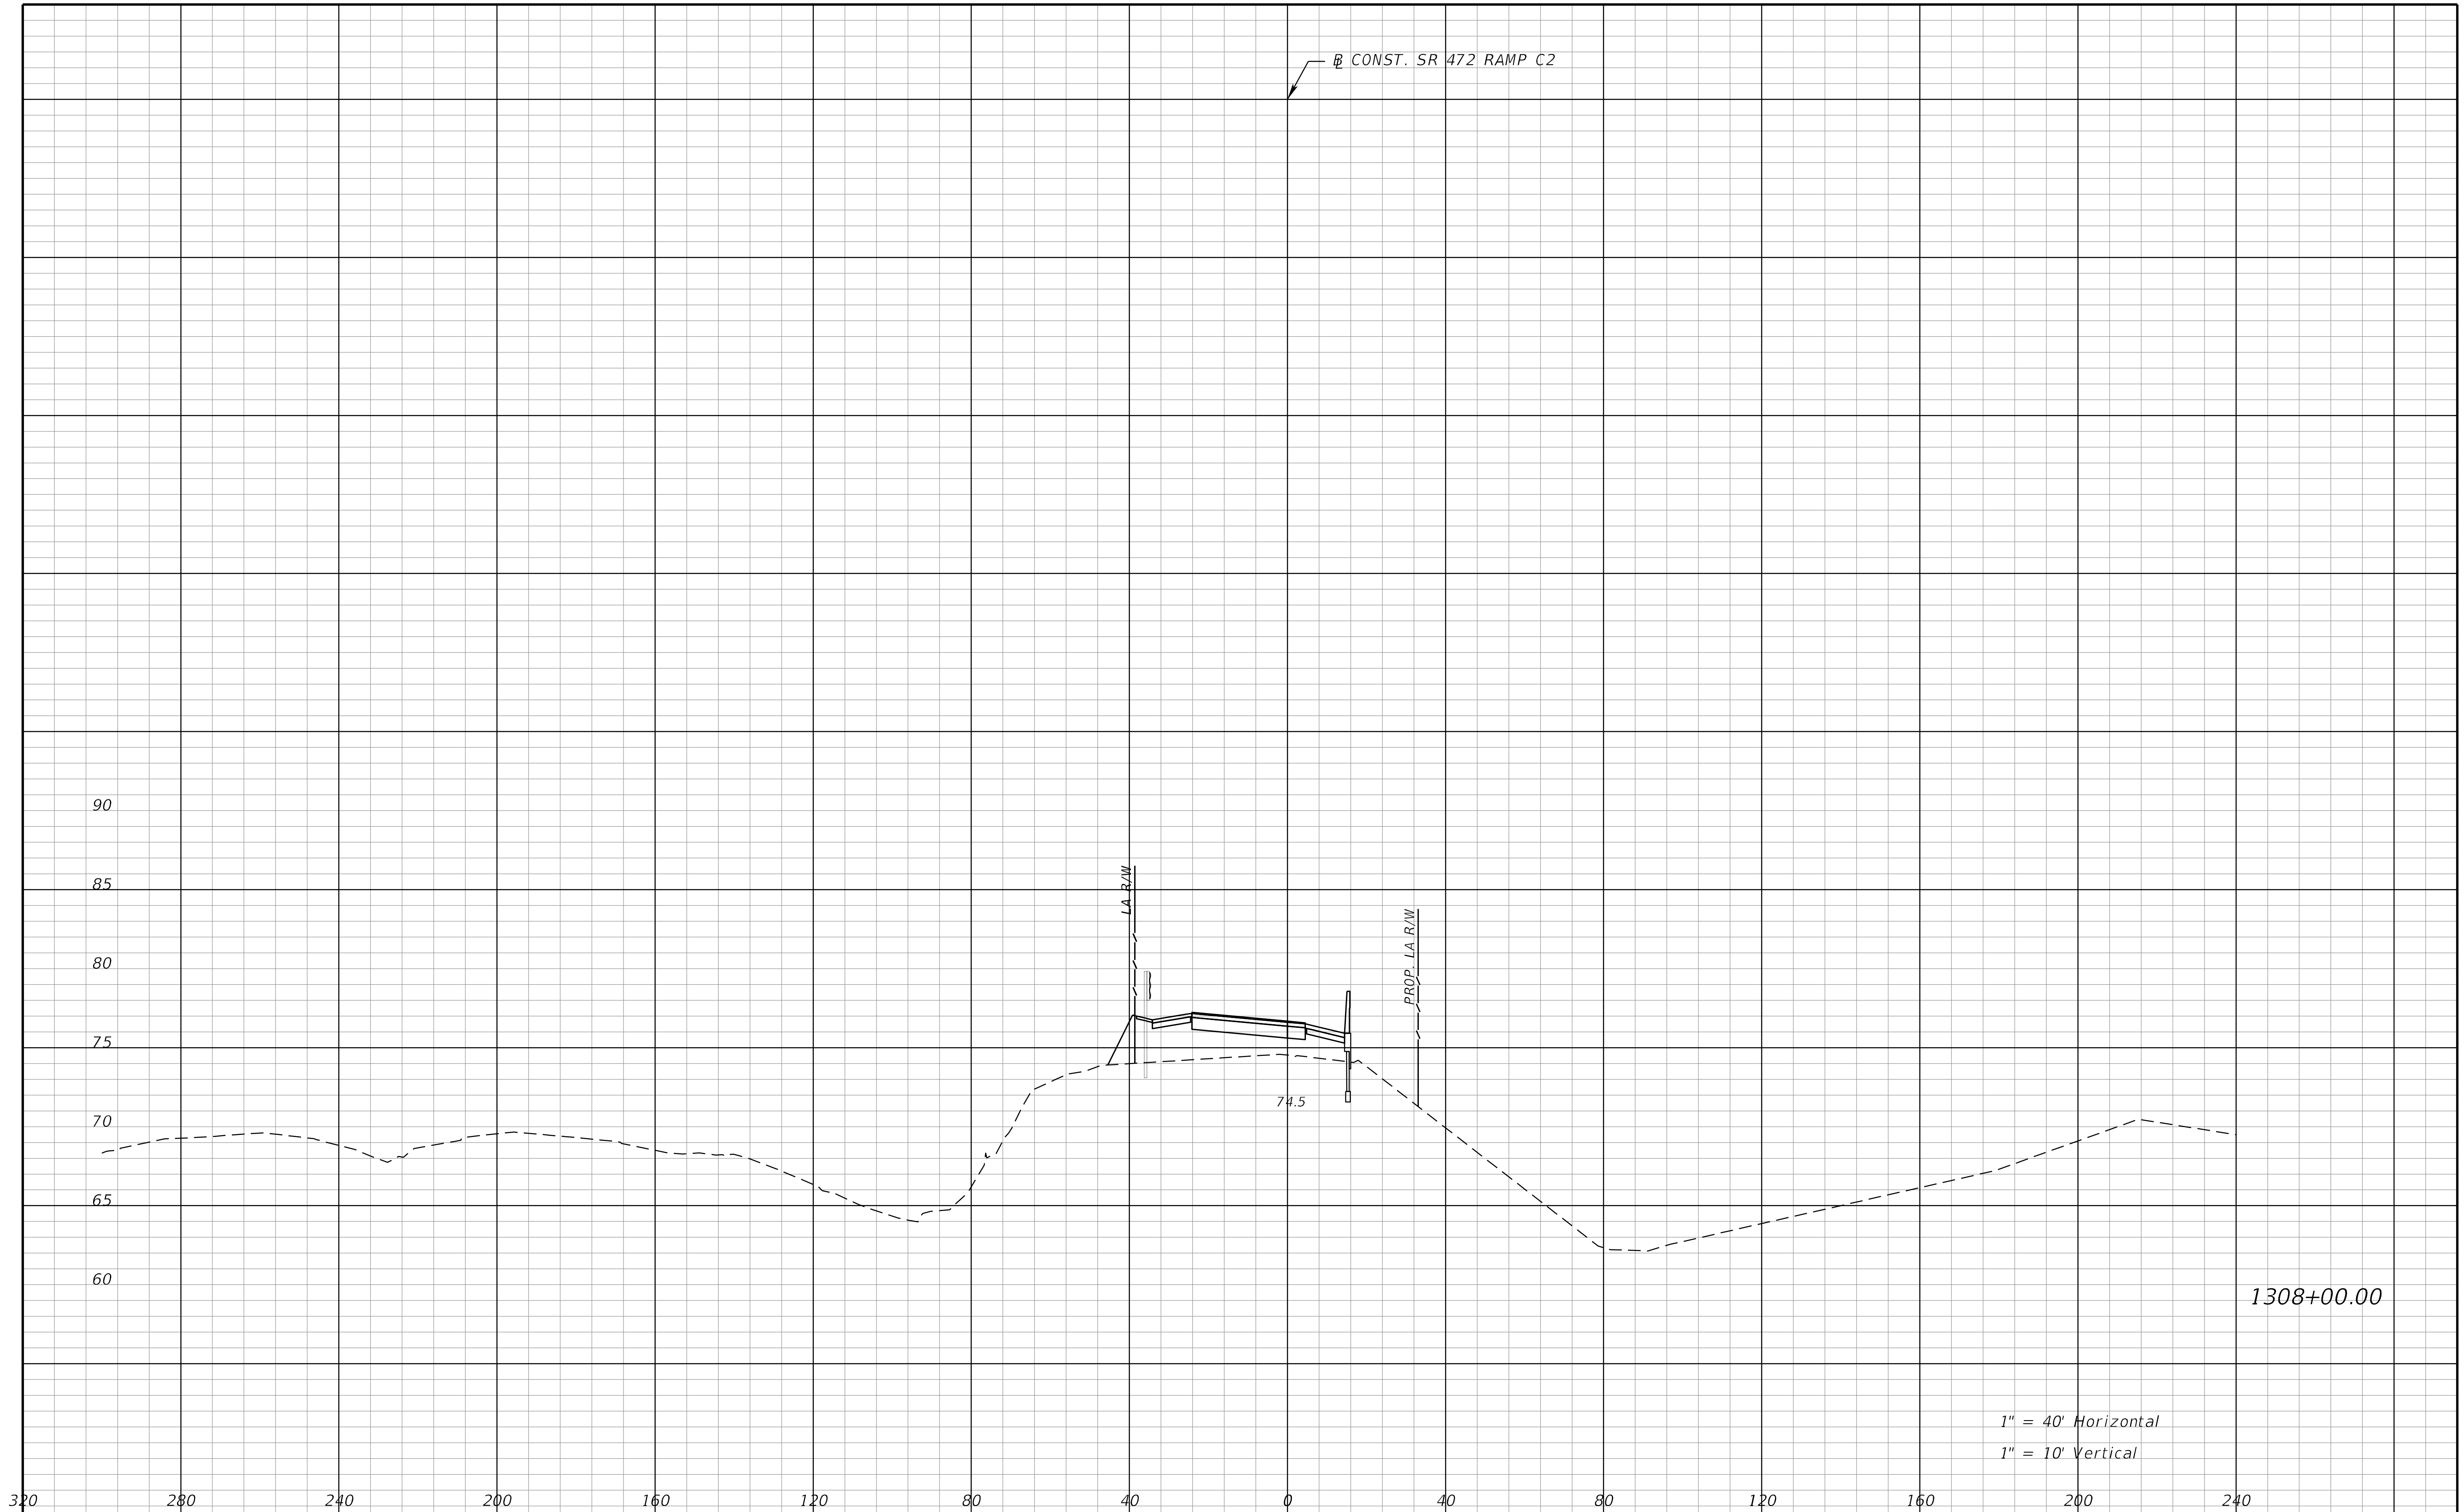

REVISIONS			
DATE	DESCRIPTION	DATE	DESCRIPTION

STANTEC CONSULTING SERVICES INC.
ENGINEER OF RECORD:
WILLIAM V. ANDERSON, P.E. NO.: 36682
11315 CORPORATE BLVD., SUITE 105
ORLANDO, FLORIDA 32817
(407) 823-8966
CERTIFICATE OF AUTHORIZATION NO. 27013

STATE OF FLORIDA
DEPARTMENT OF TRANSPORTATION

ROAD NO.	COUNTY	FINANCIAL PROJECT ID
SR400	VOLUSIA	408464-2-32-01

CROSS SECTIONS
SR 472 RAMP C2

SHEET NO.
1331

THE OFFICIAL RECORD OF THIS SHEET IS THE ELECTRONIC FILE DIGITALLY SIGNED AND SEALED UNDER RULE 61G15-23.004, F.A.C.

jchassee 6/14/2019 4:30:45 PM Rdxsrd_shg V:\2158\active\CADD\40846423201\roadway\RDXSRD08_472Ramps.DGN

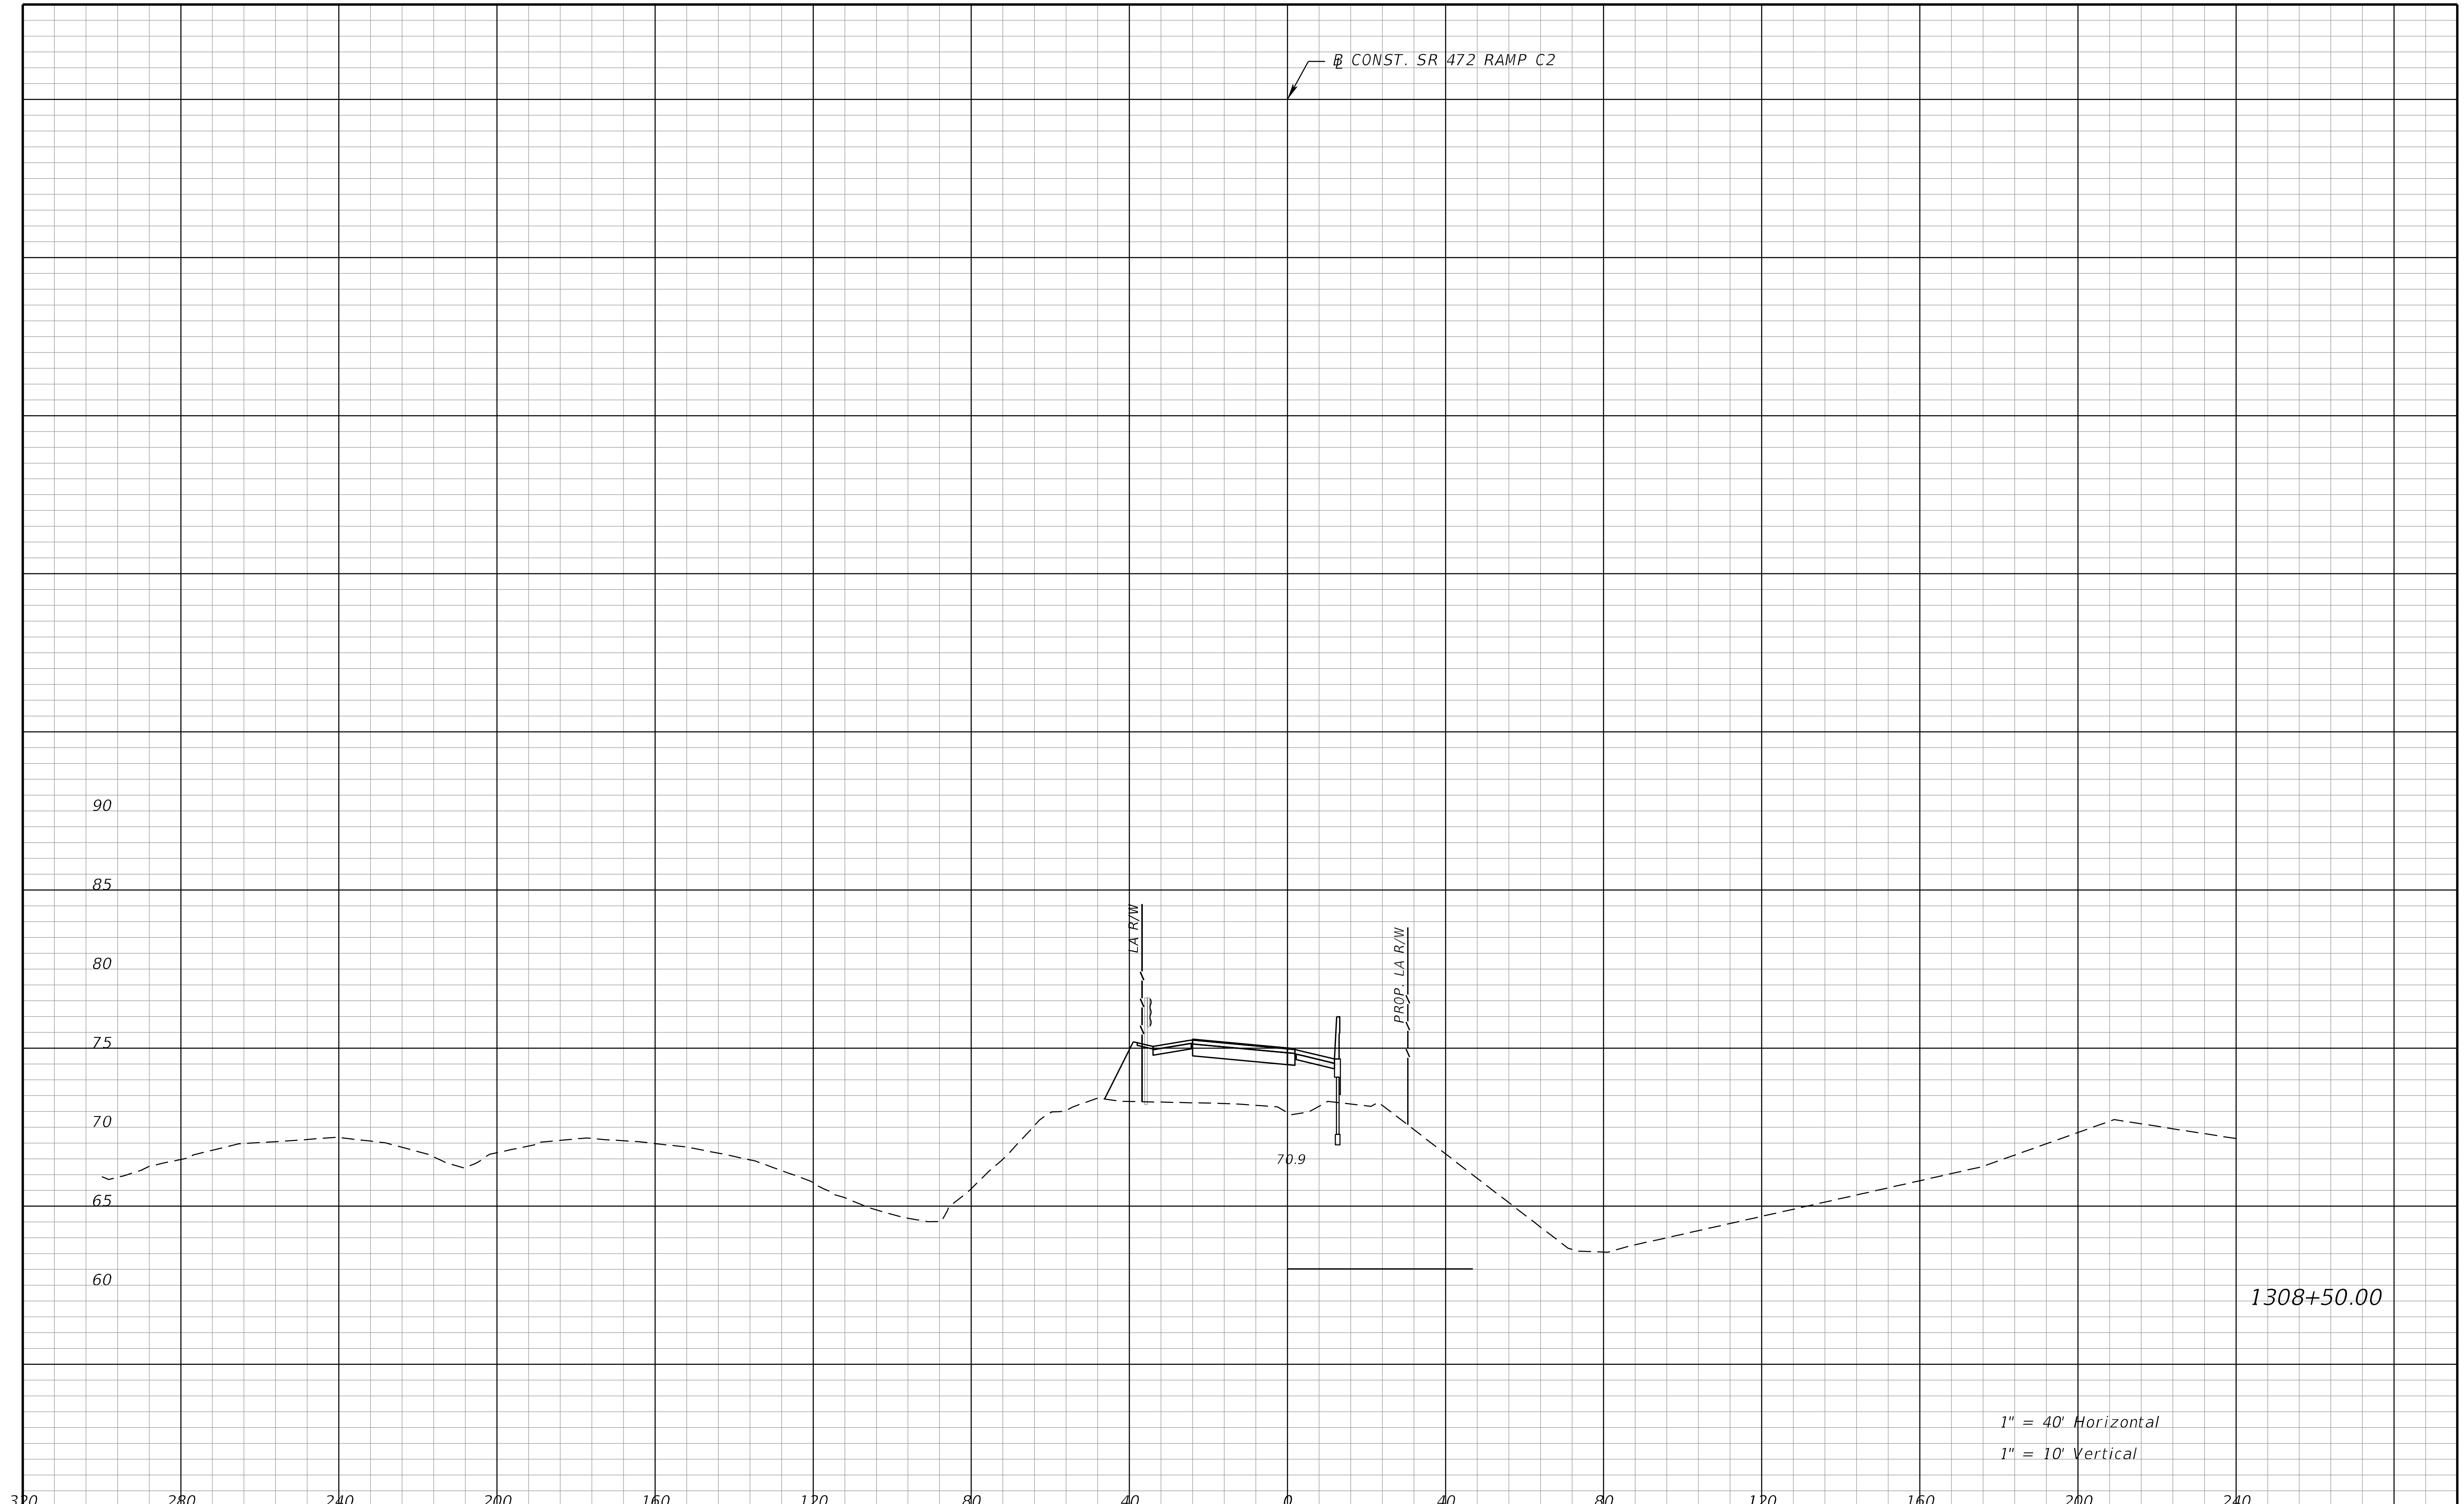

REVISIONS			
DATE	DESCRIPTION	DATE	DESCRIPTION

STANTEC CONSULTING SERVICES INC.
ENGINEER OF RECORD:
WILLIAM V. ANDERSON, P.E. NO.: 36682
11315 CORPORATE BLVD., SUITE 105
ORLANDO, FLORIDA 32817
(407) 823-8966
CERTIFICATE OF AUTHORIZATION NO. 27013

STATE OF FLORIDA
DEPARTMENT OF TRANSPORTATION

ROAD NO.	COUNTY	FINANCIAL PROJECT ID
SR400	VOLUSIA	408464-2-32-01

CROSS SECTIONS
SR 472 RAMP C2

SHEET NO.
1332

THE OFFICIAL RECORD OF THIS SHEET IS THE ELECTRONIC FILE DIGITALLY SIGNED AND SEALED UNDER RULE 61G15-23.004, F.A.C.

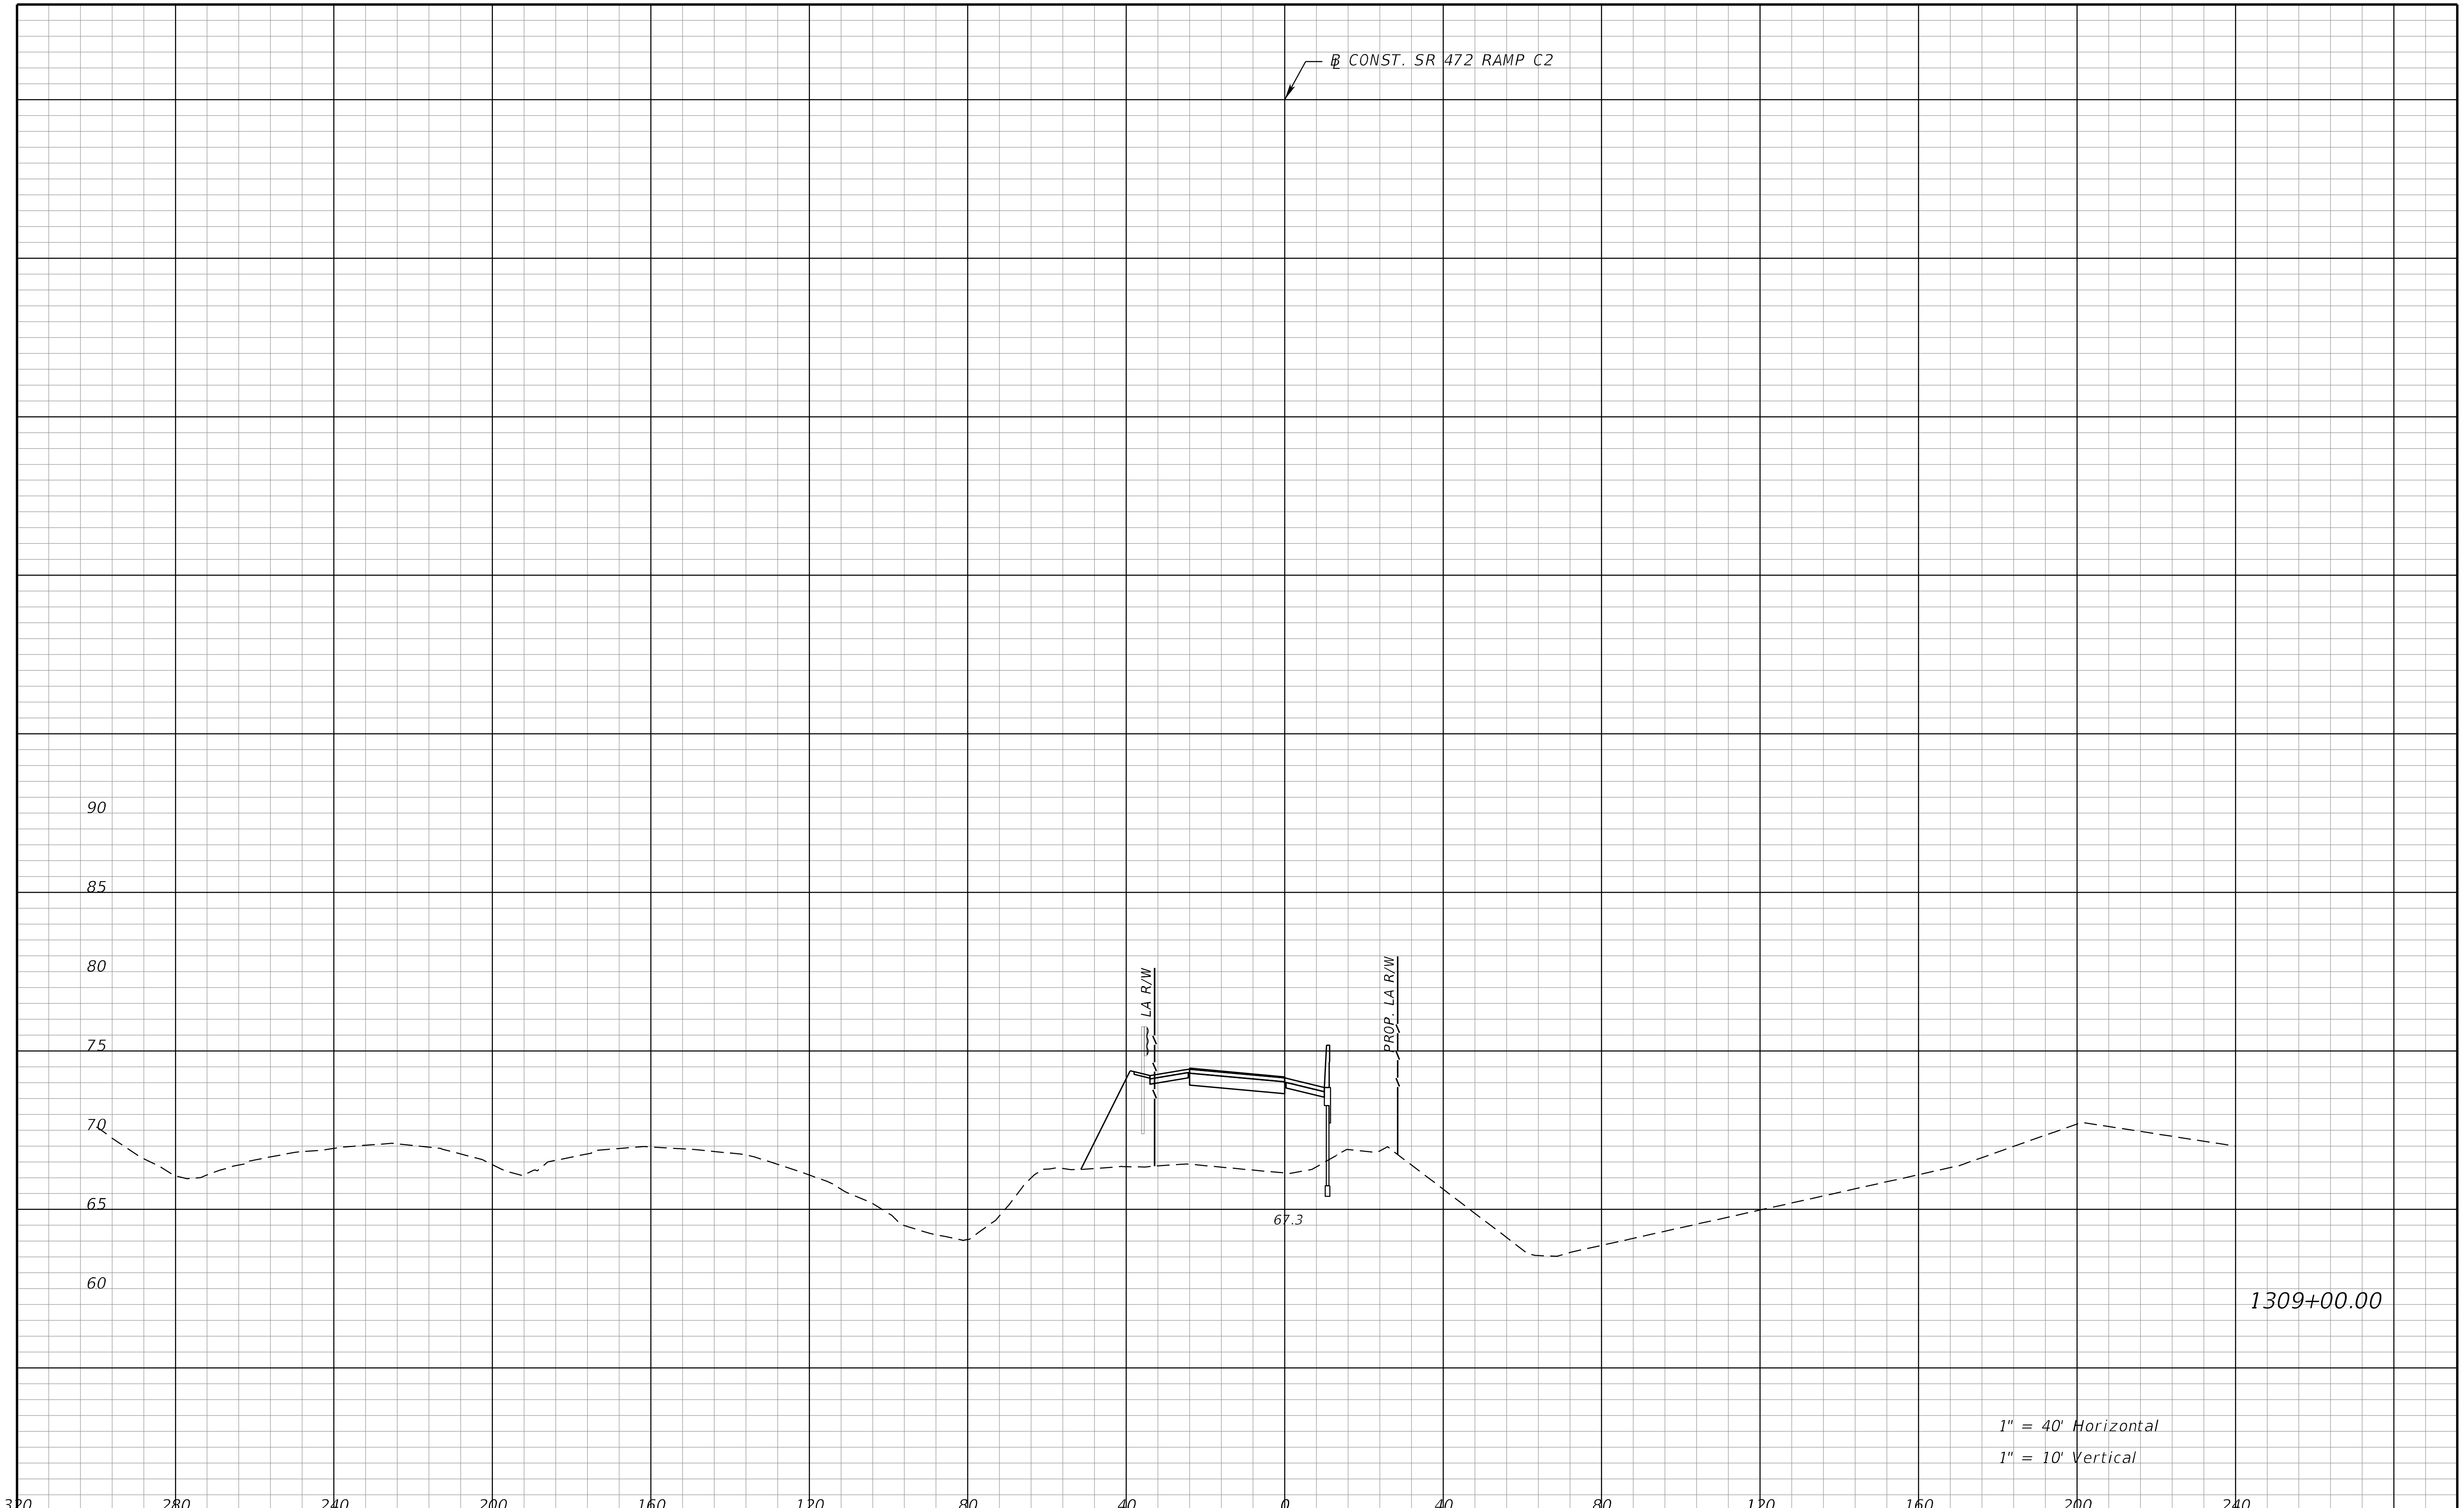

THE OFFICIAL RECORD OF THIS SHEET IS THE ELECTRONIC FILE DIGITALLY SIGNED AND SEALED UNDER RULE 61G15-23.004, F.A.C.

REVISIONS			
DATE	DESCRIPTION	DATE	DESCRIPTION

STANTEC CONSULTING SERVICES INC.
ENGINEER OF RECORD:
WILLIAM V. ANDERSON, P.E. NO.: 36682
11315 CORPORATE BLVD., SUITE 105
ORLANDO, FLORIDA 32817
(407) 823-8966
CERTIFICATE OF AUTHORIZATION NO. 27013

STATE OF FLORIDA
DEPARTMENT OF TRANSPORTATION

ROAD NO.	COUNTY	FINANCIAL PROJECT ID
SR400	VOLUSIA	408464-2-32-01

CROSS SECTIONS
SR 472 RAMP C2

SHEET NO.
1333

jchassee 6/14/2019 4:30:46 PM Rdxsrd_shg V:\2158\active\CADD\40846423201\roadway\RDXSRD08_472Ramps.DGN

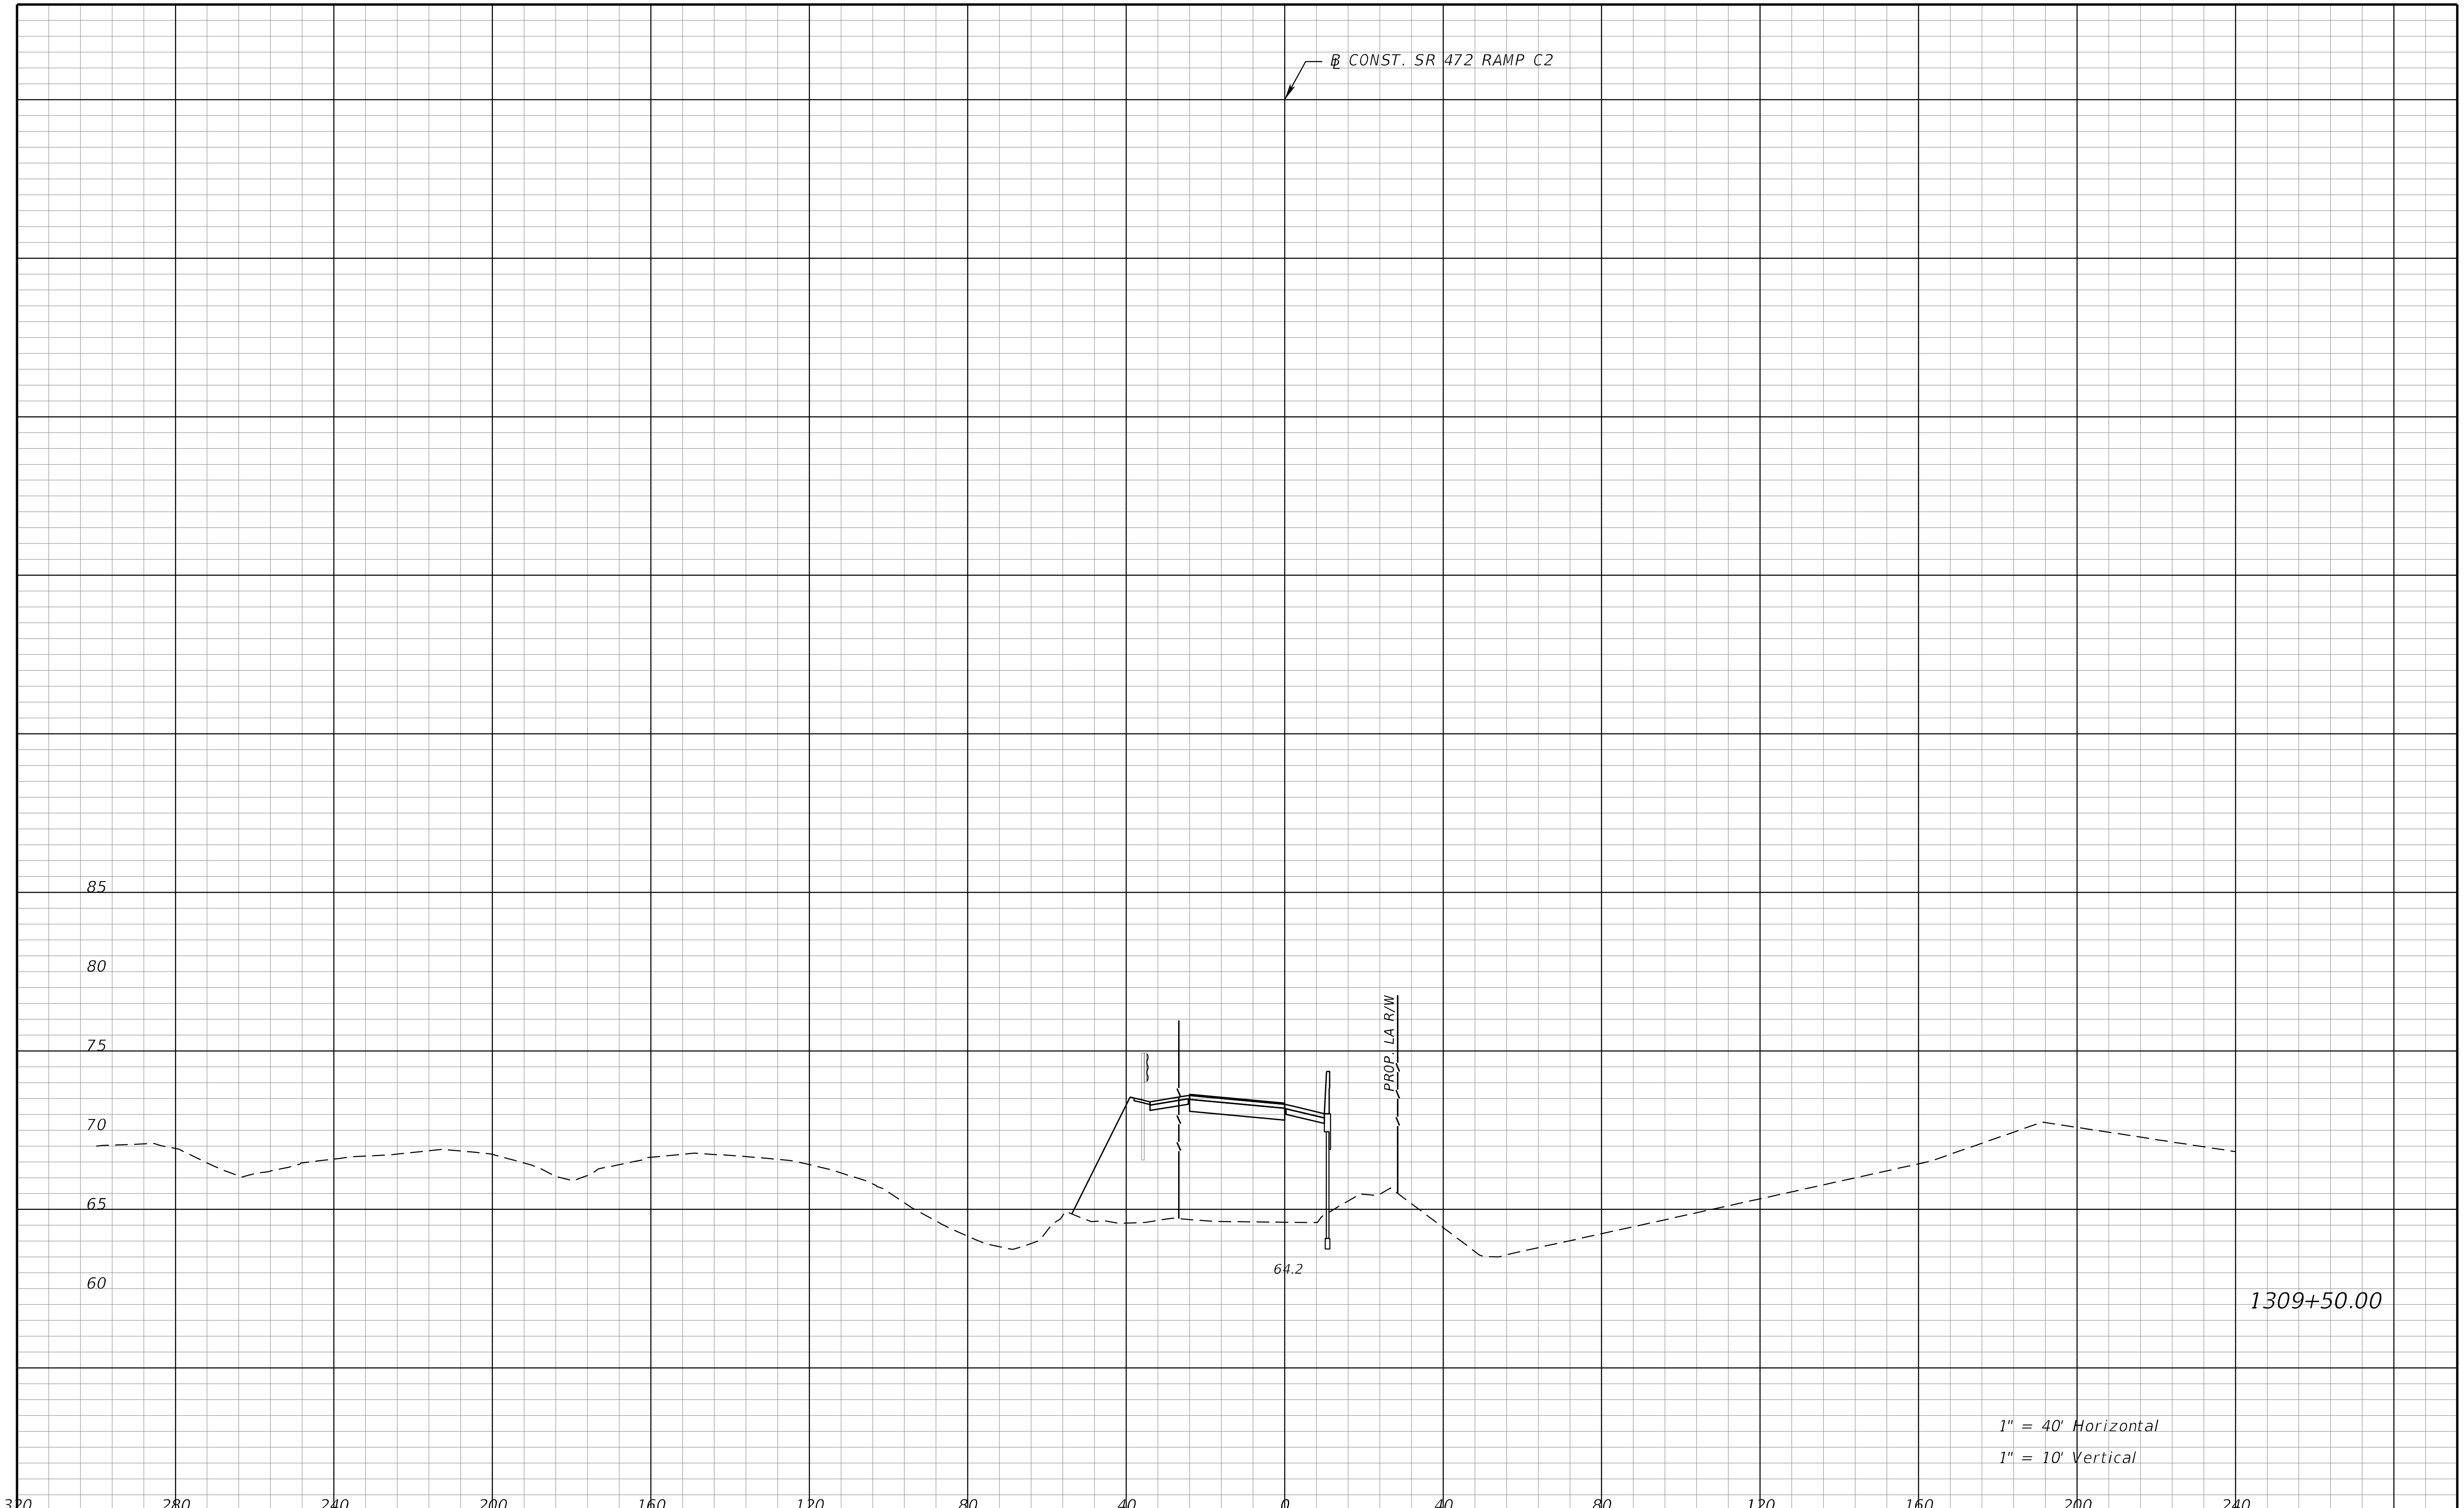

REVISIONS			
DATE	DESCRIPTION	DATE	DESCRIPTION

STANTEC CONSULTING SERVICES INC.
ENGINEER OF RECORD:
WILLIAM V. ANDERSON, P.E. NO.: 36682
11315 CORPORATE BLVD., SUITE 105
ORLANDO, FLORIDA 32817
(407) 823-8966
CERTIFICATE OF AUTHORIZATION NO. 27013

STATE OF FLORIDA
DEPARTMENT OF TRANSPORTATION

ROAD NO.	COUNTY	FINANCIAL PROJECT ID
SR400	VOLUSIA	408464-2-32-01

CROSS SECTIONS
SR 472 RAMP C2

SHEET NO.
1334

THE OFFICIAL RECORD OF THIS SHEET IS THE ELECTRONIC FILE DIGITALLY SIGNED AND SEALED UNDER RULE 61G15-23.004, F.A.C.

jchassee 6/14/2019 4:30:46 PM Rdxsrd_shg V:\2158\active\CADD\40846423201\roadway\RDXSRD08_472Ramps.DGN

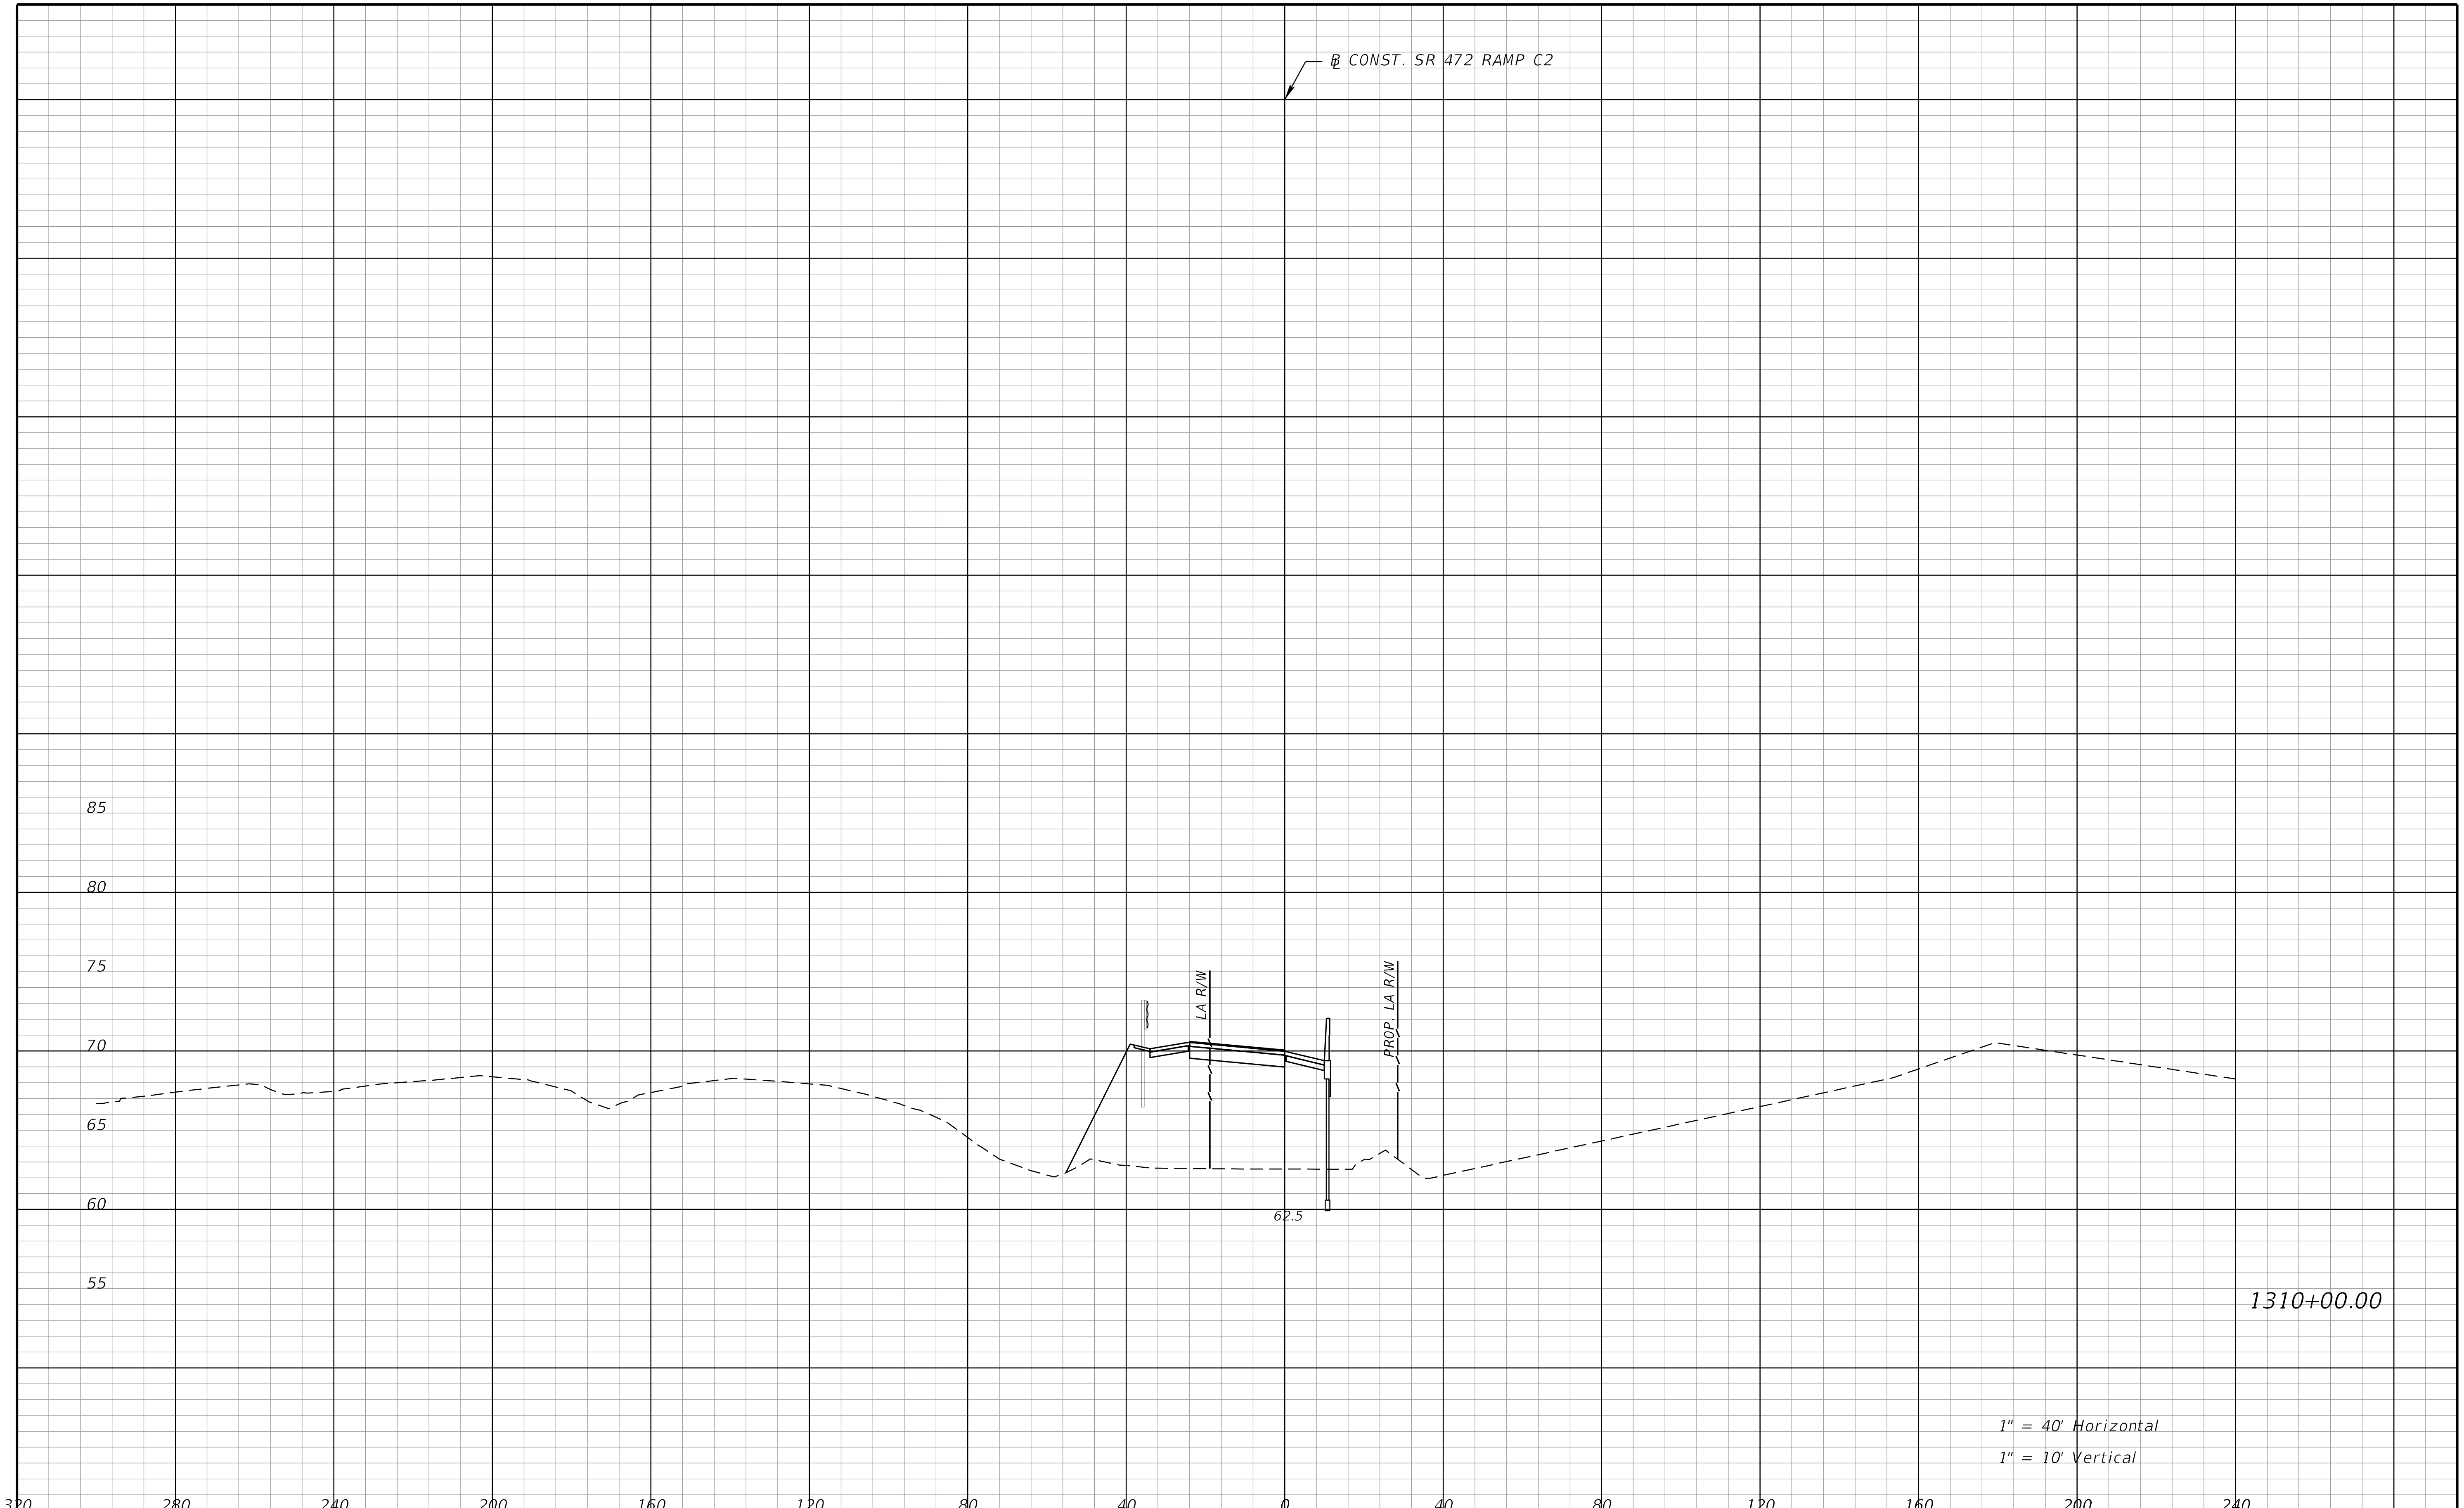

REVISIONS			
DATE	DESCRIPTION	DATE	DESCRIPTION

STANTEC CONSULTING SERVICES INC.
ENGINEER OF RECORD:
WILLIAM V. ANDERSON, P.E. NO.: 36682
11315 CORPORATE BLVD., SUITE 105
ORLANDO, FLORIDA 32817
(407) 823-8966
CERTIFICATE OF AUTHORIZATION NO. 27013

STATE OF FLORIDA
DEPARTMENT OF TRANSPORTATION

ROAD NO.	COUNTY	FINANCIAL PROJECT ID
SR400	VOLUSIA	408464-2-32-01

CROSS SECTIONS
SR 472 RAMP C2

SHEET NO.
1335

THE OFFICIAL RECORD OF THIS SHEET IS THE ELECTRONIC FILE DIGITALLY SIGNED AND SEALED UNDER RULE 61G15-23.004, F.A.C.

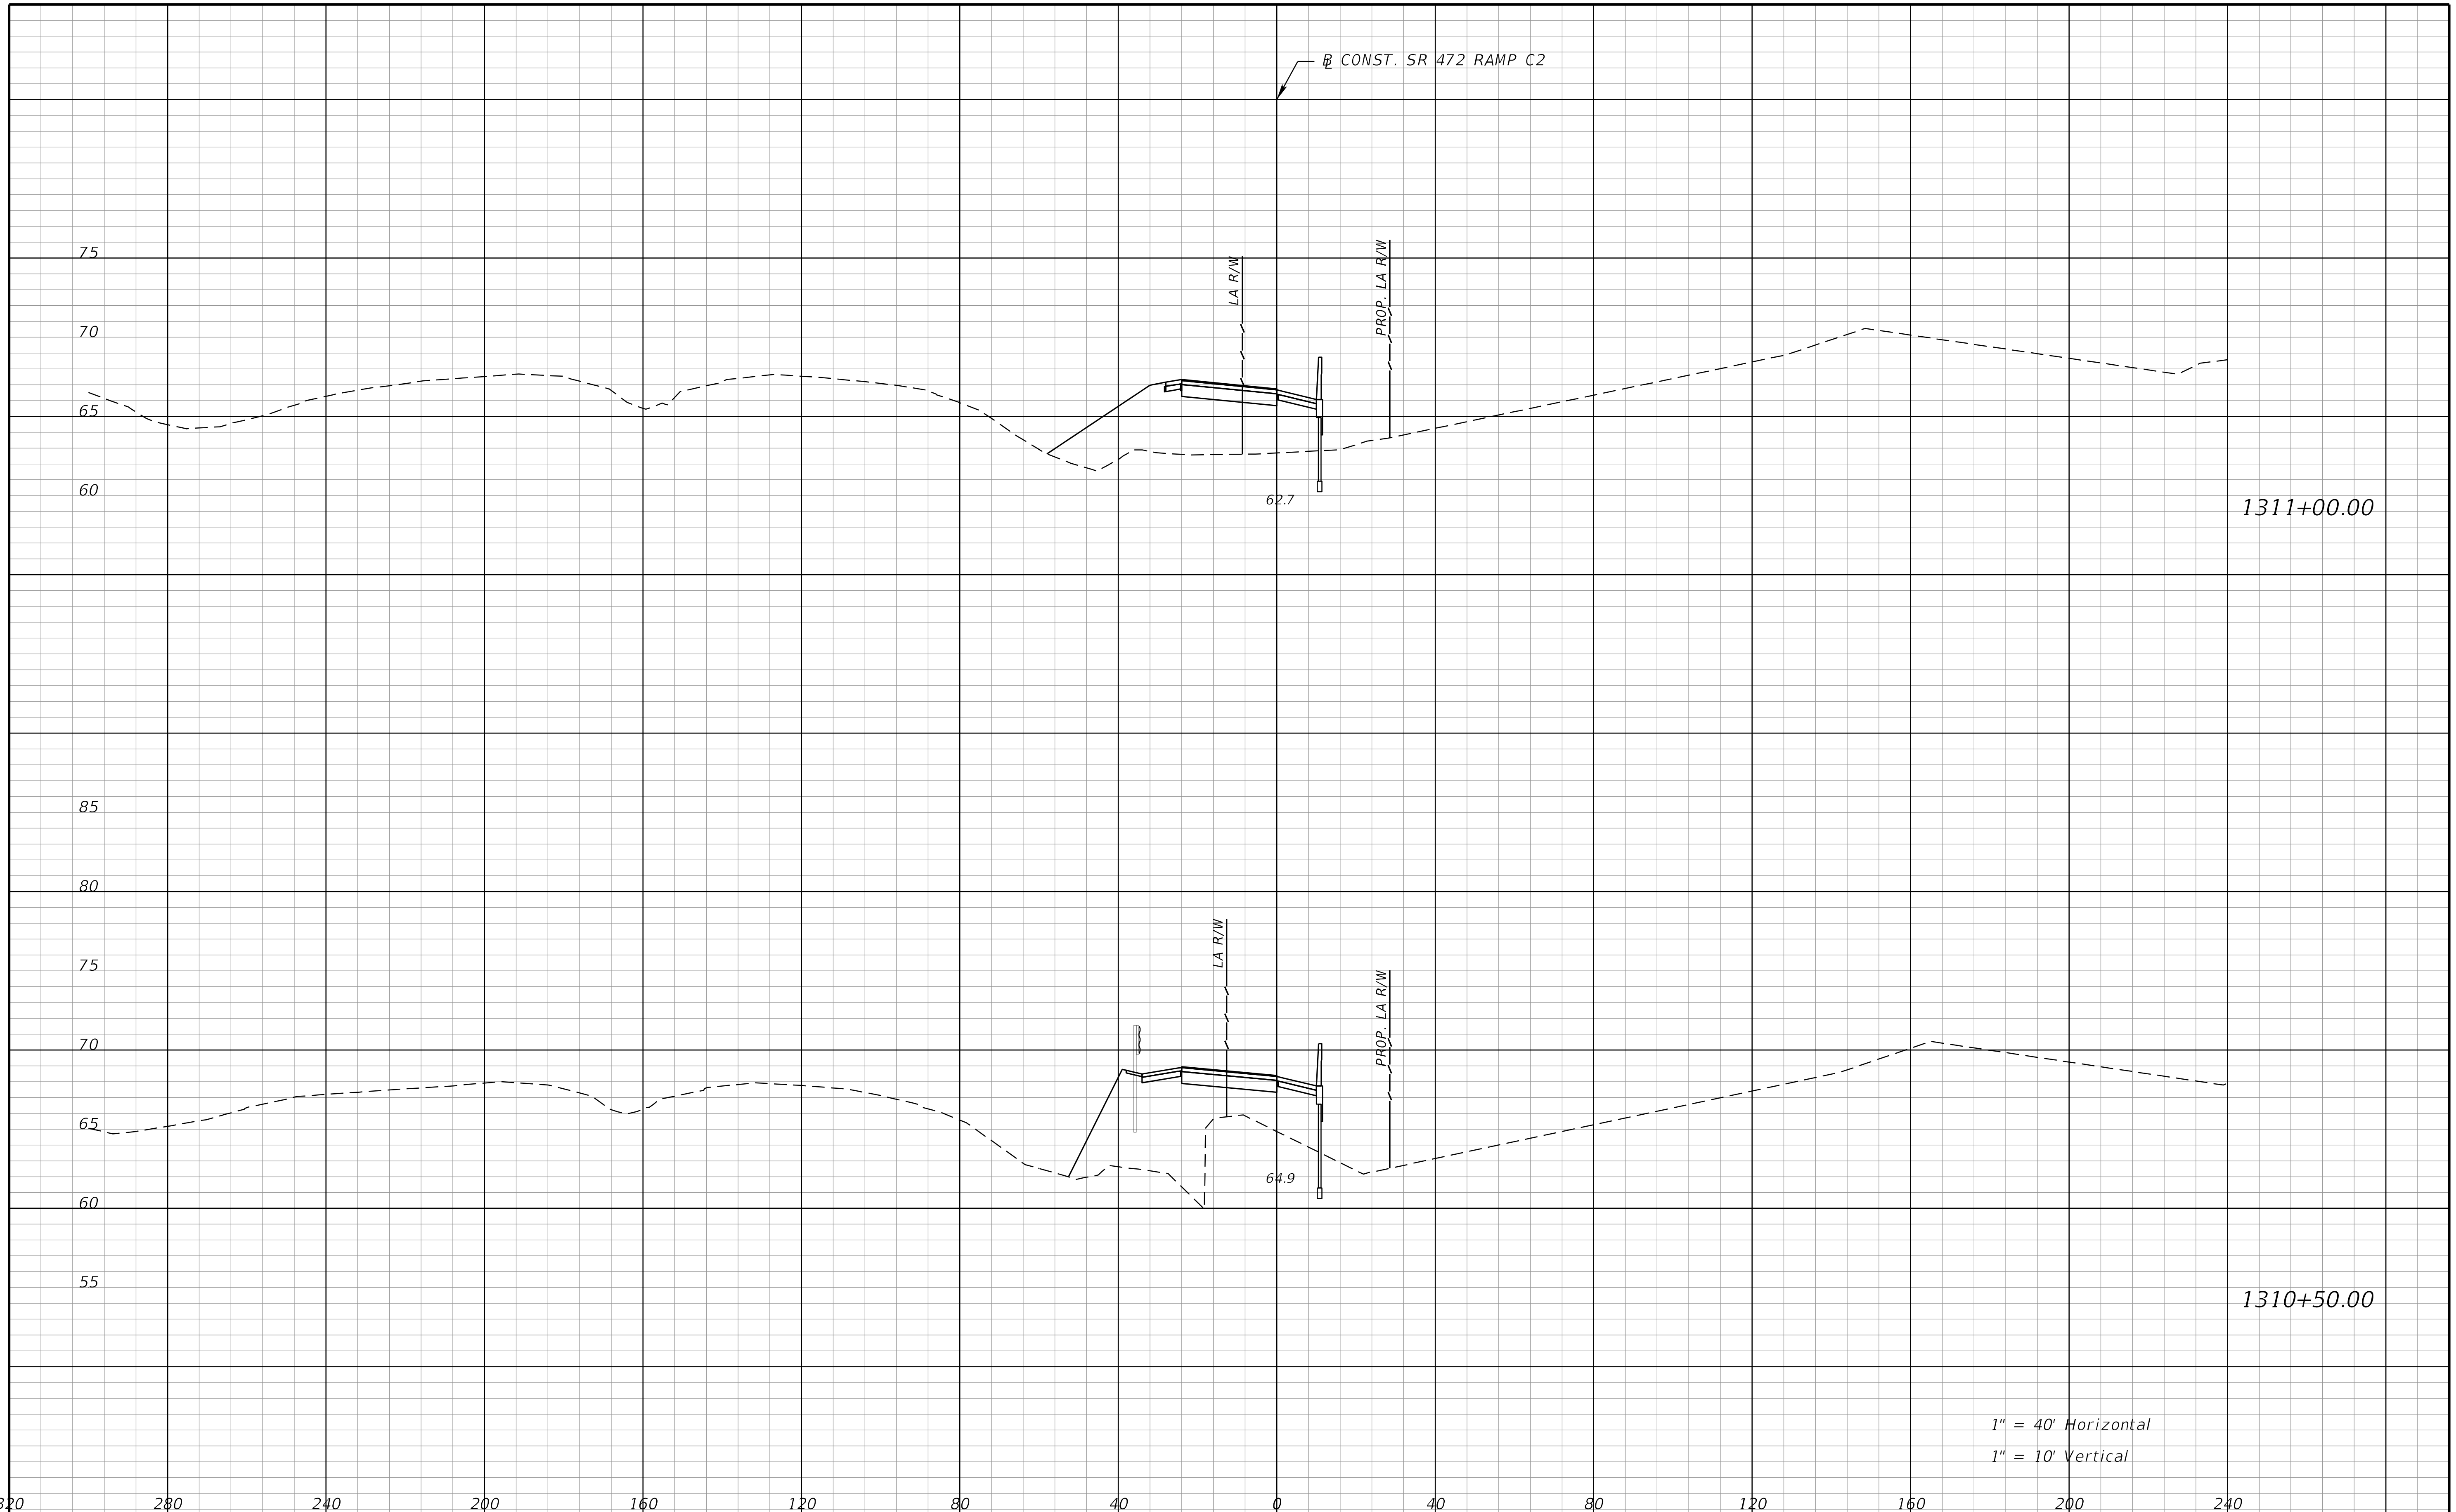

REVISIONS			
DATE	DESCRIPTION	DATE	DESCRIPTION

STANTEC CONSULTING SERVICES INC.
ENGINEER OF RECORD:
WILLIAM V. ANDERSON, P.E. NO.: 36682
11315 CORPORATE BLVD., SUITE 105
ORLANDO, FLORIDA 32817
(407) 823-8966
CERTIFICATE OF AUTHORIZATION NO. 27013

STATE OF FLORIDA
DEPARTMENT OF TRANSPORTATION

ROAD NO.	COUNTY	FINANCIAL PROJECT ID
SR400	VOLUSIA	408464-2-32-01

CROSS SECTIONS
SR 472 RAMP C2

SHEET NO.
1336

THE OFFICIAL RECORD OF THIS SHEET IS THE ELECTRONIC FILE DIGITALLY SIGNED AND SEALED UNDER RULE 61G15-23.004, F.A.C.

jchassee 6/14/2019 4:30:46 PM Rdxsrd_shg V:\2158\active\CADD\40846423201\roadway\RDXSRD08_472Ramps.DGN

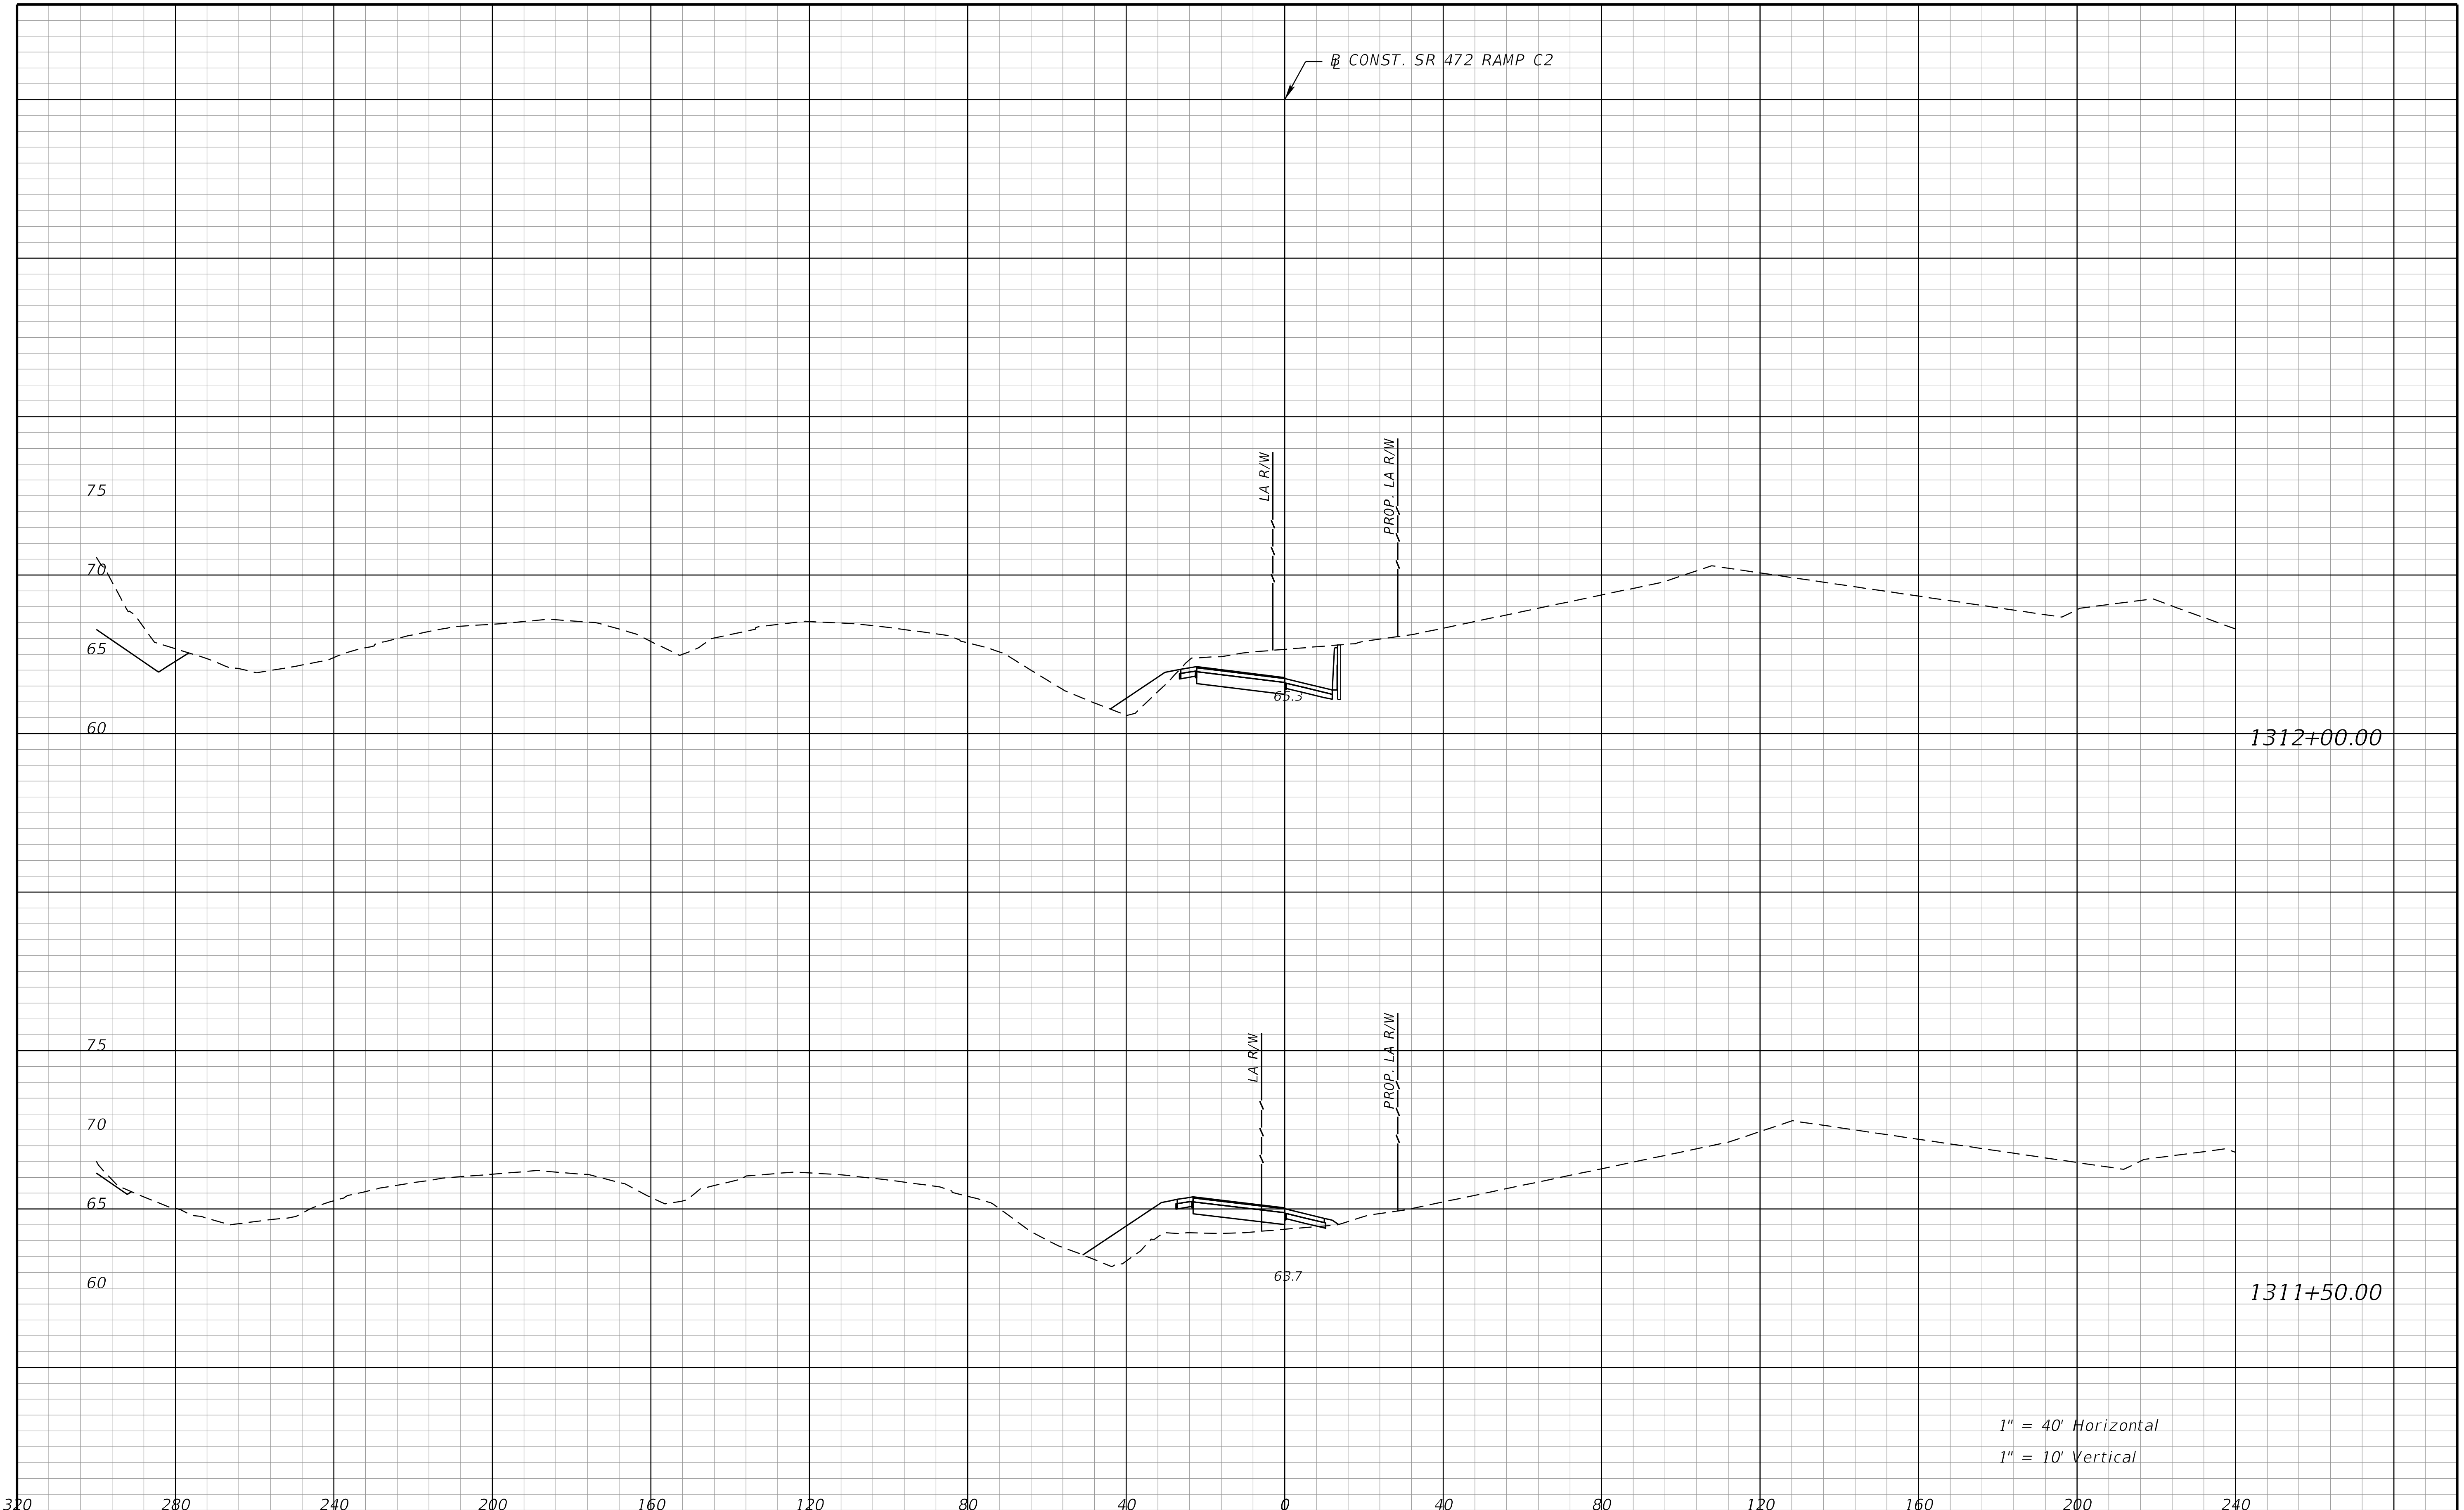

REVISIONS			
DATE	DESCRIPTION	DATE	DESCRIPTION

STANTEC CONSULTING SERVICES INC.
ENGINEER OF RECORD:
WILLIAM V. ANDERSON, P.E. NO.: 36682
11315 CORPORATE BLVD., SUITE 105
ORLANDO, FLORIDA 32817
(407) 823-8966
CERTIFICATE OF AUTHORIZATION NO. 27013

STATE OF FLORIDA
DEPARTMENT OF TRANSPORTATION

ROAD NO.	COUNTY	FINANCIAL PROJECT ID
SR400	VOLUSIA	408464-2-32-01

CROSS SECTIONS
SR 472 RAMP C2

SHEET NO.
1337

THE OFFICIAL RECORD OF THIS SHEET IS THE ELECTRONIC FILE DIGITALLY SIGNED AND SEALED UNDER RULE 61G15-23.004, F.A.C.

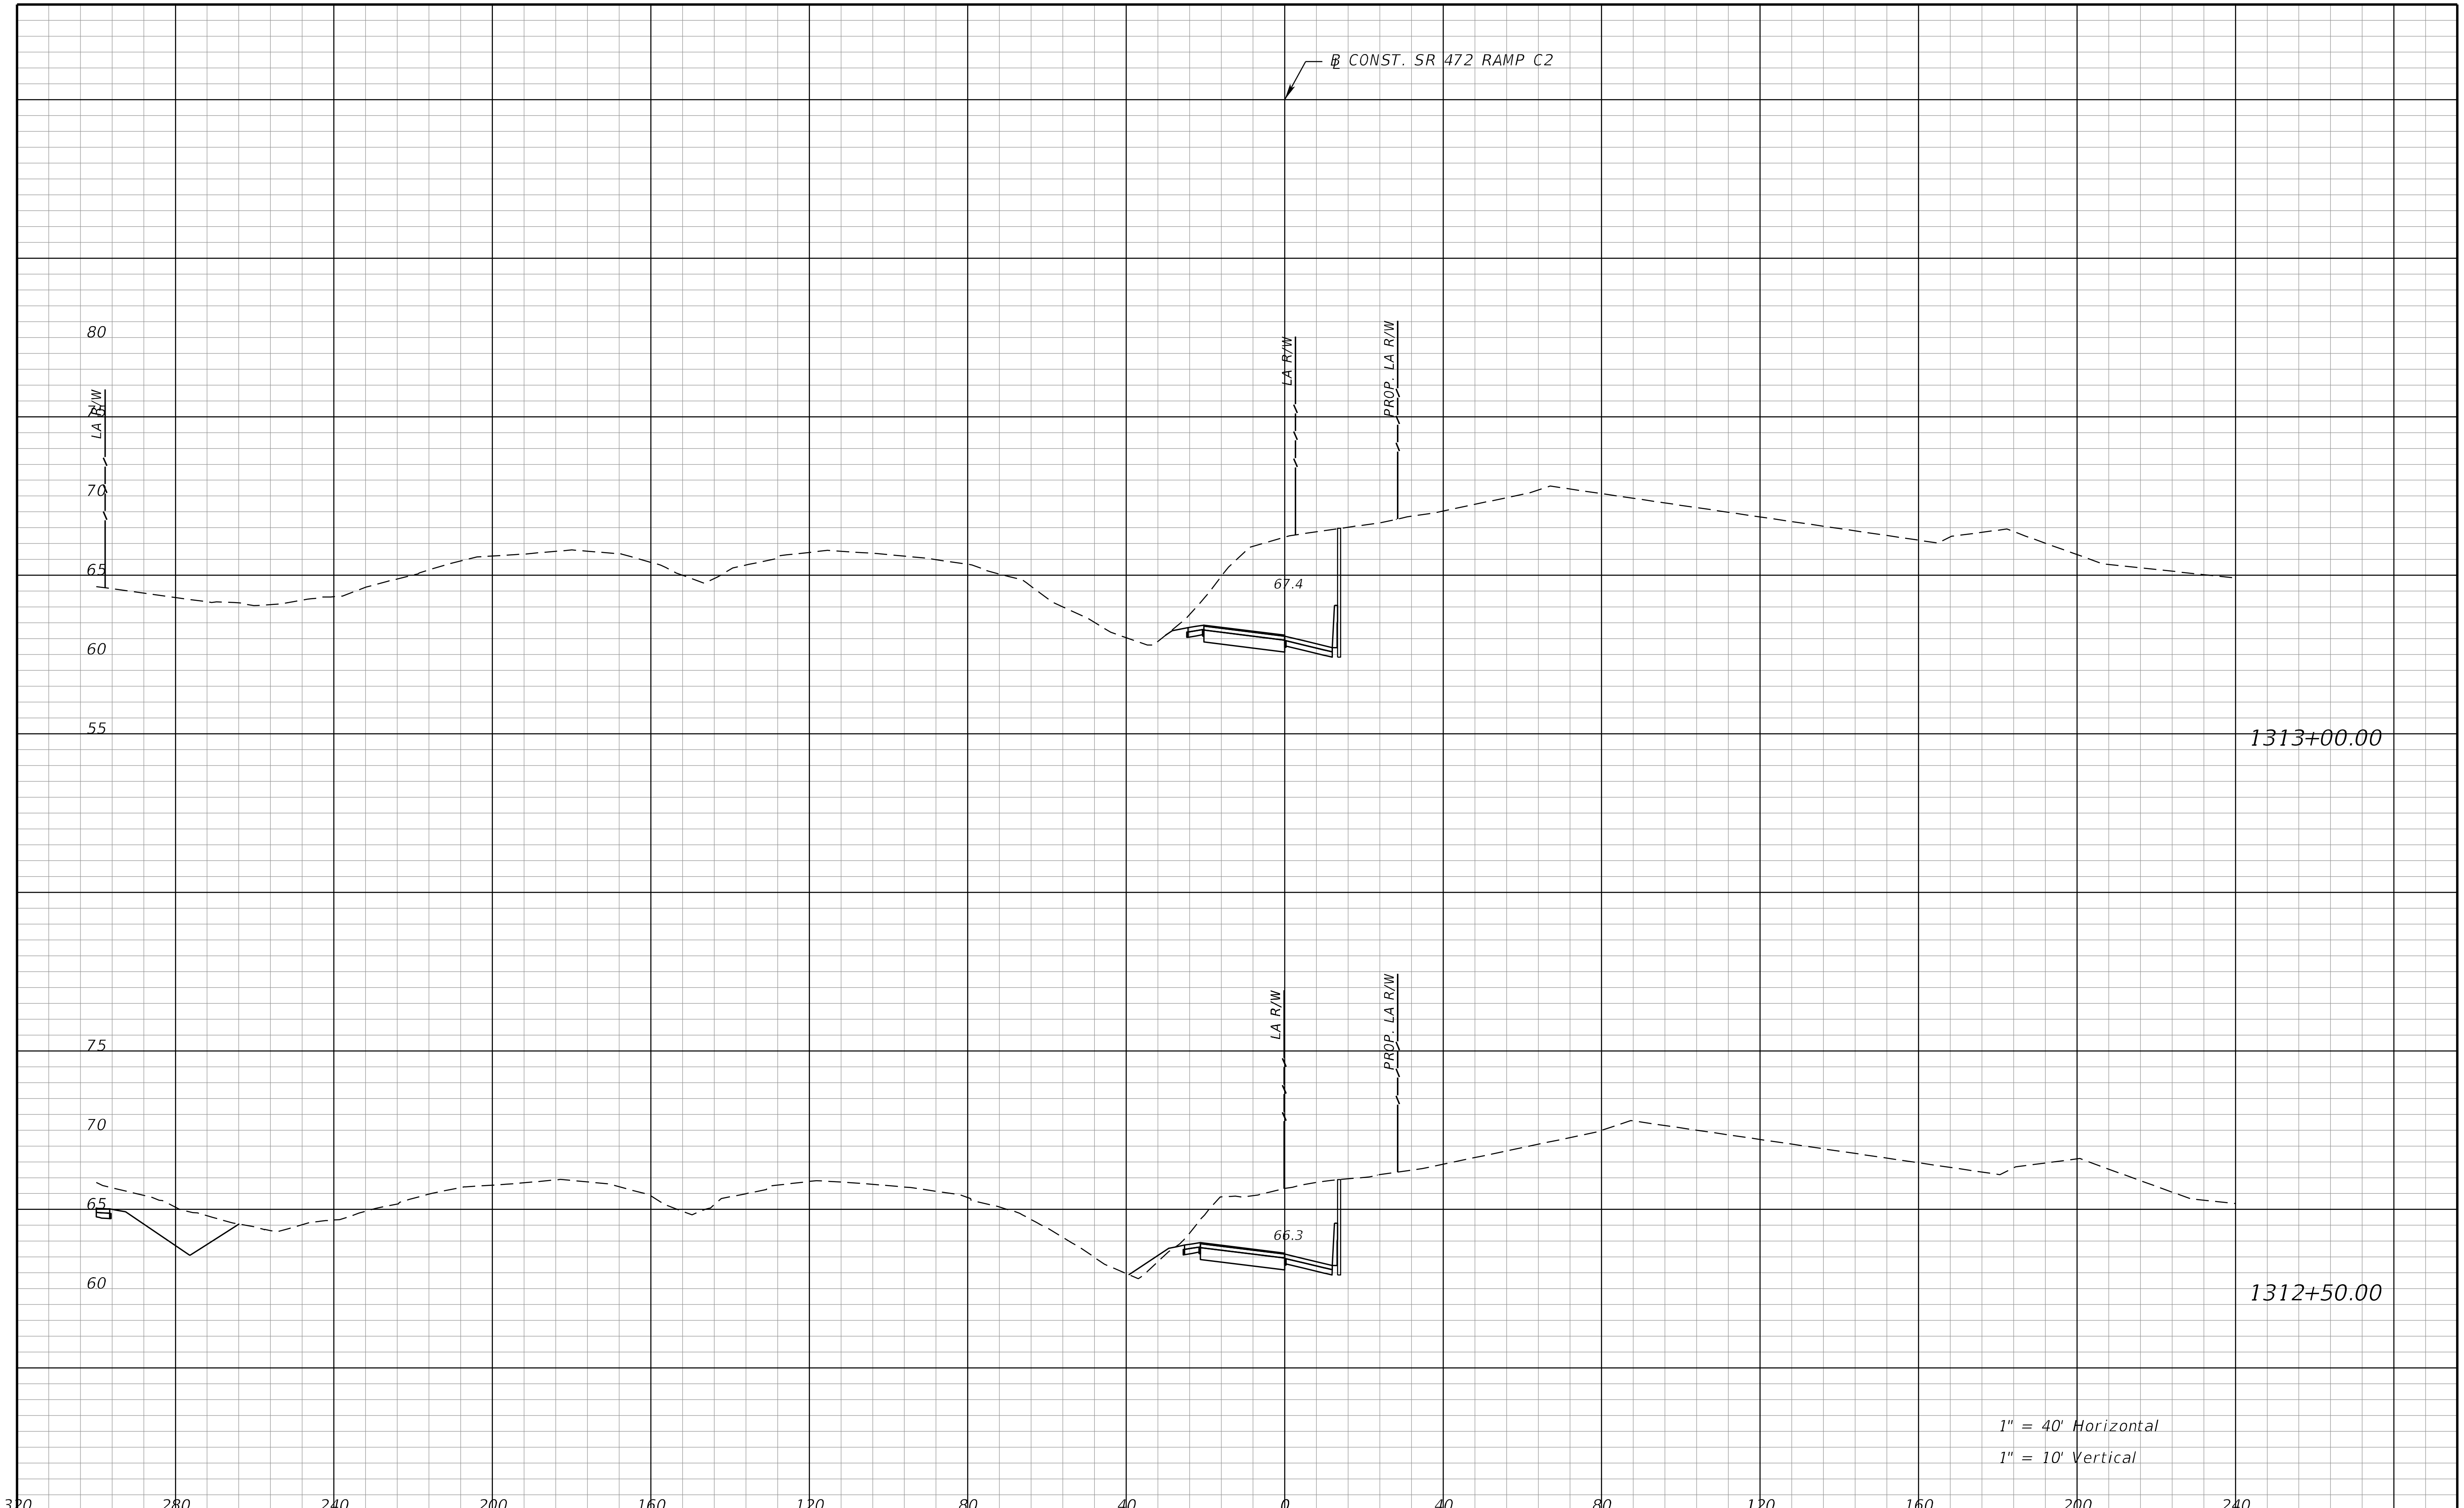

THE OFFICIAL RECORD OF THIS SHEET IS THE ELECTRONIC FILE DIGITALLY SIGNED AND SEALED UNDER RULE 61G15-23.004, F.A.C.

REVISIONS			
DATE	DESCRIPTION	DATE	DESCRIPTION

STANTEC CONSULTING SERVICES INC.
ENGINEER OF RECORD:
WILLIAM V. ANDERSON, P.E. NO.: 36682
11315 CORPORATE BLVD., SUITE 105
ORLANDO, FLORIDA 32817
(407) 823-8966
CERTIFICATE OF AUTHORIZATION NO. 27013

STATE OF FLORIDA
DEPARTMENT OF TRANSPORTATION

ROAD NO.	COUNTY	FINANCIAL PROJECT ID
SR400	VOLUSIA	408464-2-32-01

CROSS SECTIONS
SR 472 RAMP C2

SHEET NO.
1338

jchassee 6/14/2019 4:30:47 PM Rdxsrd_shg V:\2158\active\CADD\40846423201\roadway\RDXSRD08_472Ramps.DGN

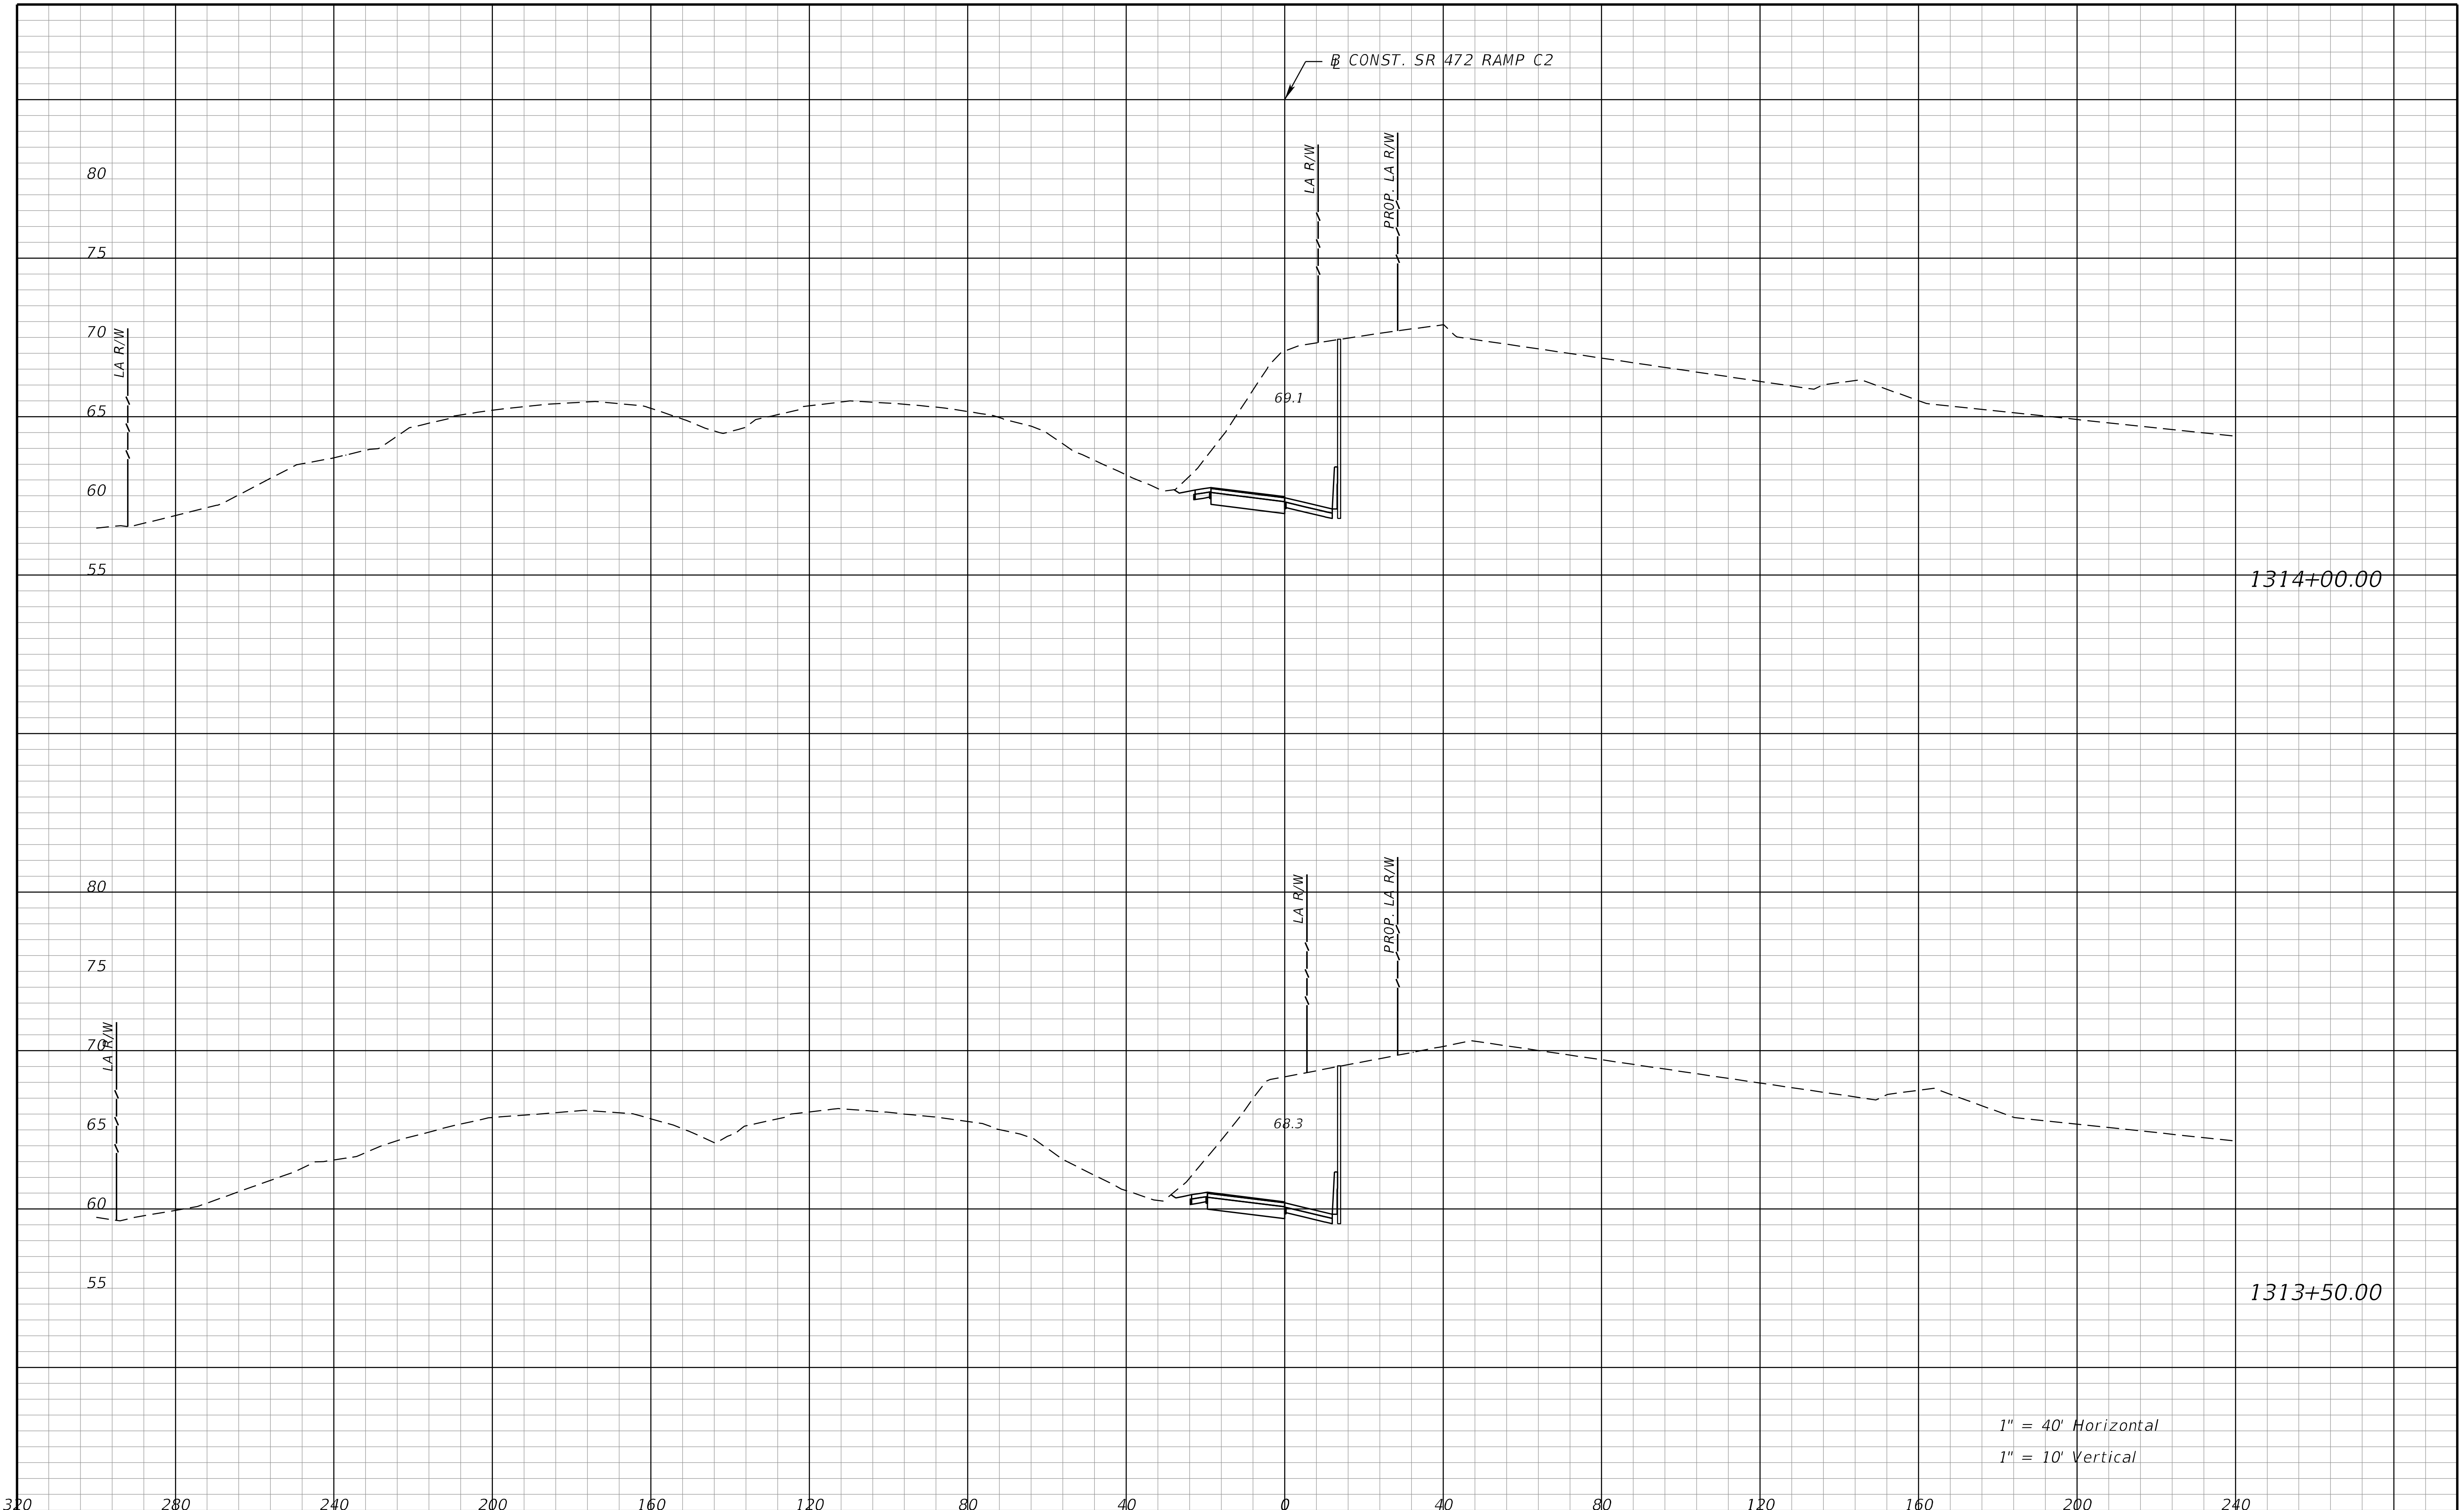

THE OFFICIAL RECORD OF THIS SHEET IS THE ELECTRONIC FILE DIGITALLY SIGNED AND SEALED UNDER RULE 61G15-23.004, F.A.C.

REVISIONS			
DATE	DESCRIPTION	DATE	DESCRIPTION

STANTEC CONSULTING SERVICES INC.
ENGINEER OF RECORD:
WILLIAM V. ANDERSON, P.E. NO.: 36682
11315 CORPORATE BLVD., SUITE 105
ORLANDO, FLORIDA 32817
(407) 823-8966
CERTIFICATE OF AUTHORIZATION NO. 27013

STATE OF FLORIDA
DEPARTMENT OF TRANSPORTATION

ROAD NO.	COUNTY	FINANCIAL PROJECT ID
SR400	VOLUSIA	408464-2-32-01

CROSS SECTIONS
SR 472 RAMP C2

SHEET NO.
1339

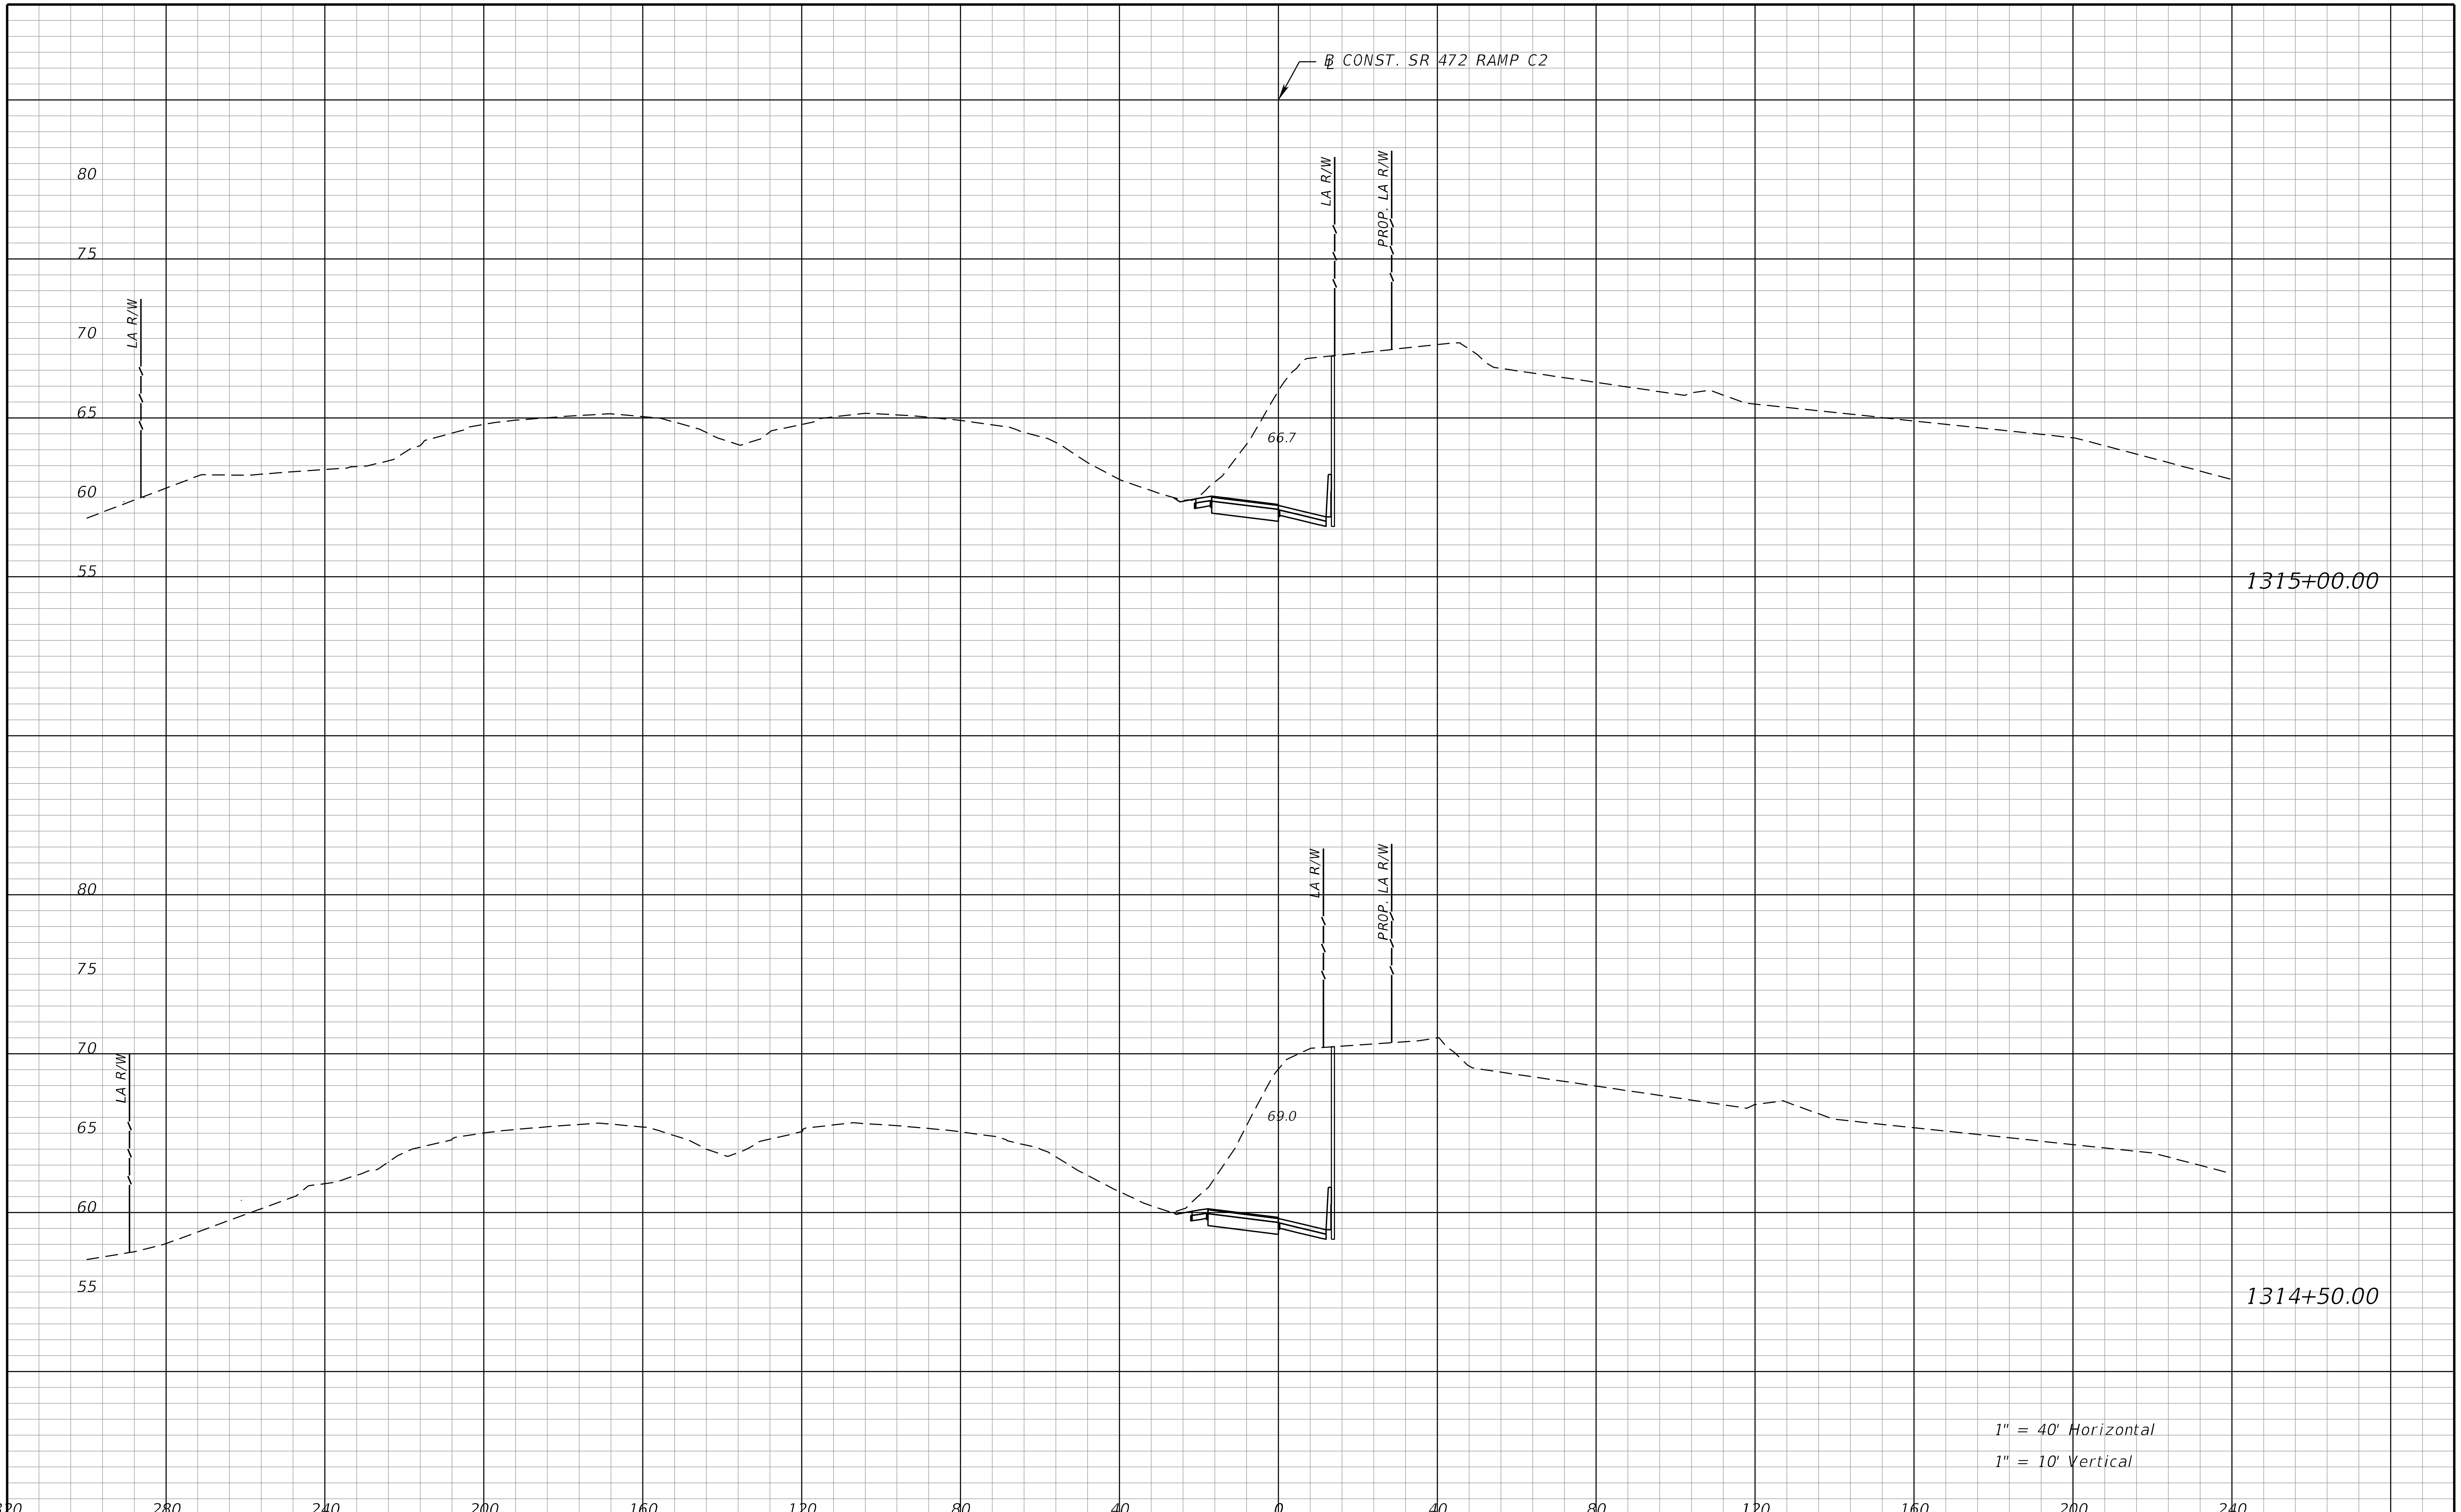

THE OFFICIAL RECORD OF THIS SHEET IS THE ELECTRONIC FILE DIGITALLY SIGNED AND SEALED UNDER RULE 61G15-23.004, F.A.C.

REVISIONS			
DATE	DESCRIPTION	DATE	DESCRIPTION

STANTEC CONSULTING SERVICES INC.
ENGINEER OF RECORD:
WILLIAM V. ANDERSON, P.E. NO.: 36682
11315 CORPORATE BLVD., SUITE 105
ORLANDO, FLORIDA 32817
(407) 823-8966
CERTIFICATE OF AUTHORIZATION NO. 27013

STATE OF FLORIDA
DEPARTMENT OF TRANSPORTATION

ROAD NO.	COUNTY	FINANCIAL PROJECT ID
SR400	VOLUSIA	408464-2-32-01

CROSS SECTIONS
SR 472 RAMP C2

SHEET NO.
1340

jchassee 6/14/2019 4:30:47 PM Rdxsrd_shg V:\2158\active\CADD\40846423201\roadway\RDXSRD08_472Ramps.DGN

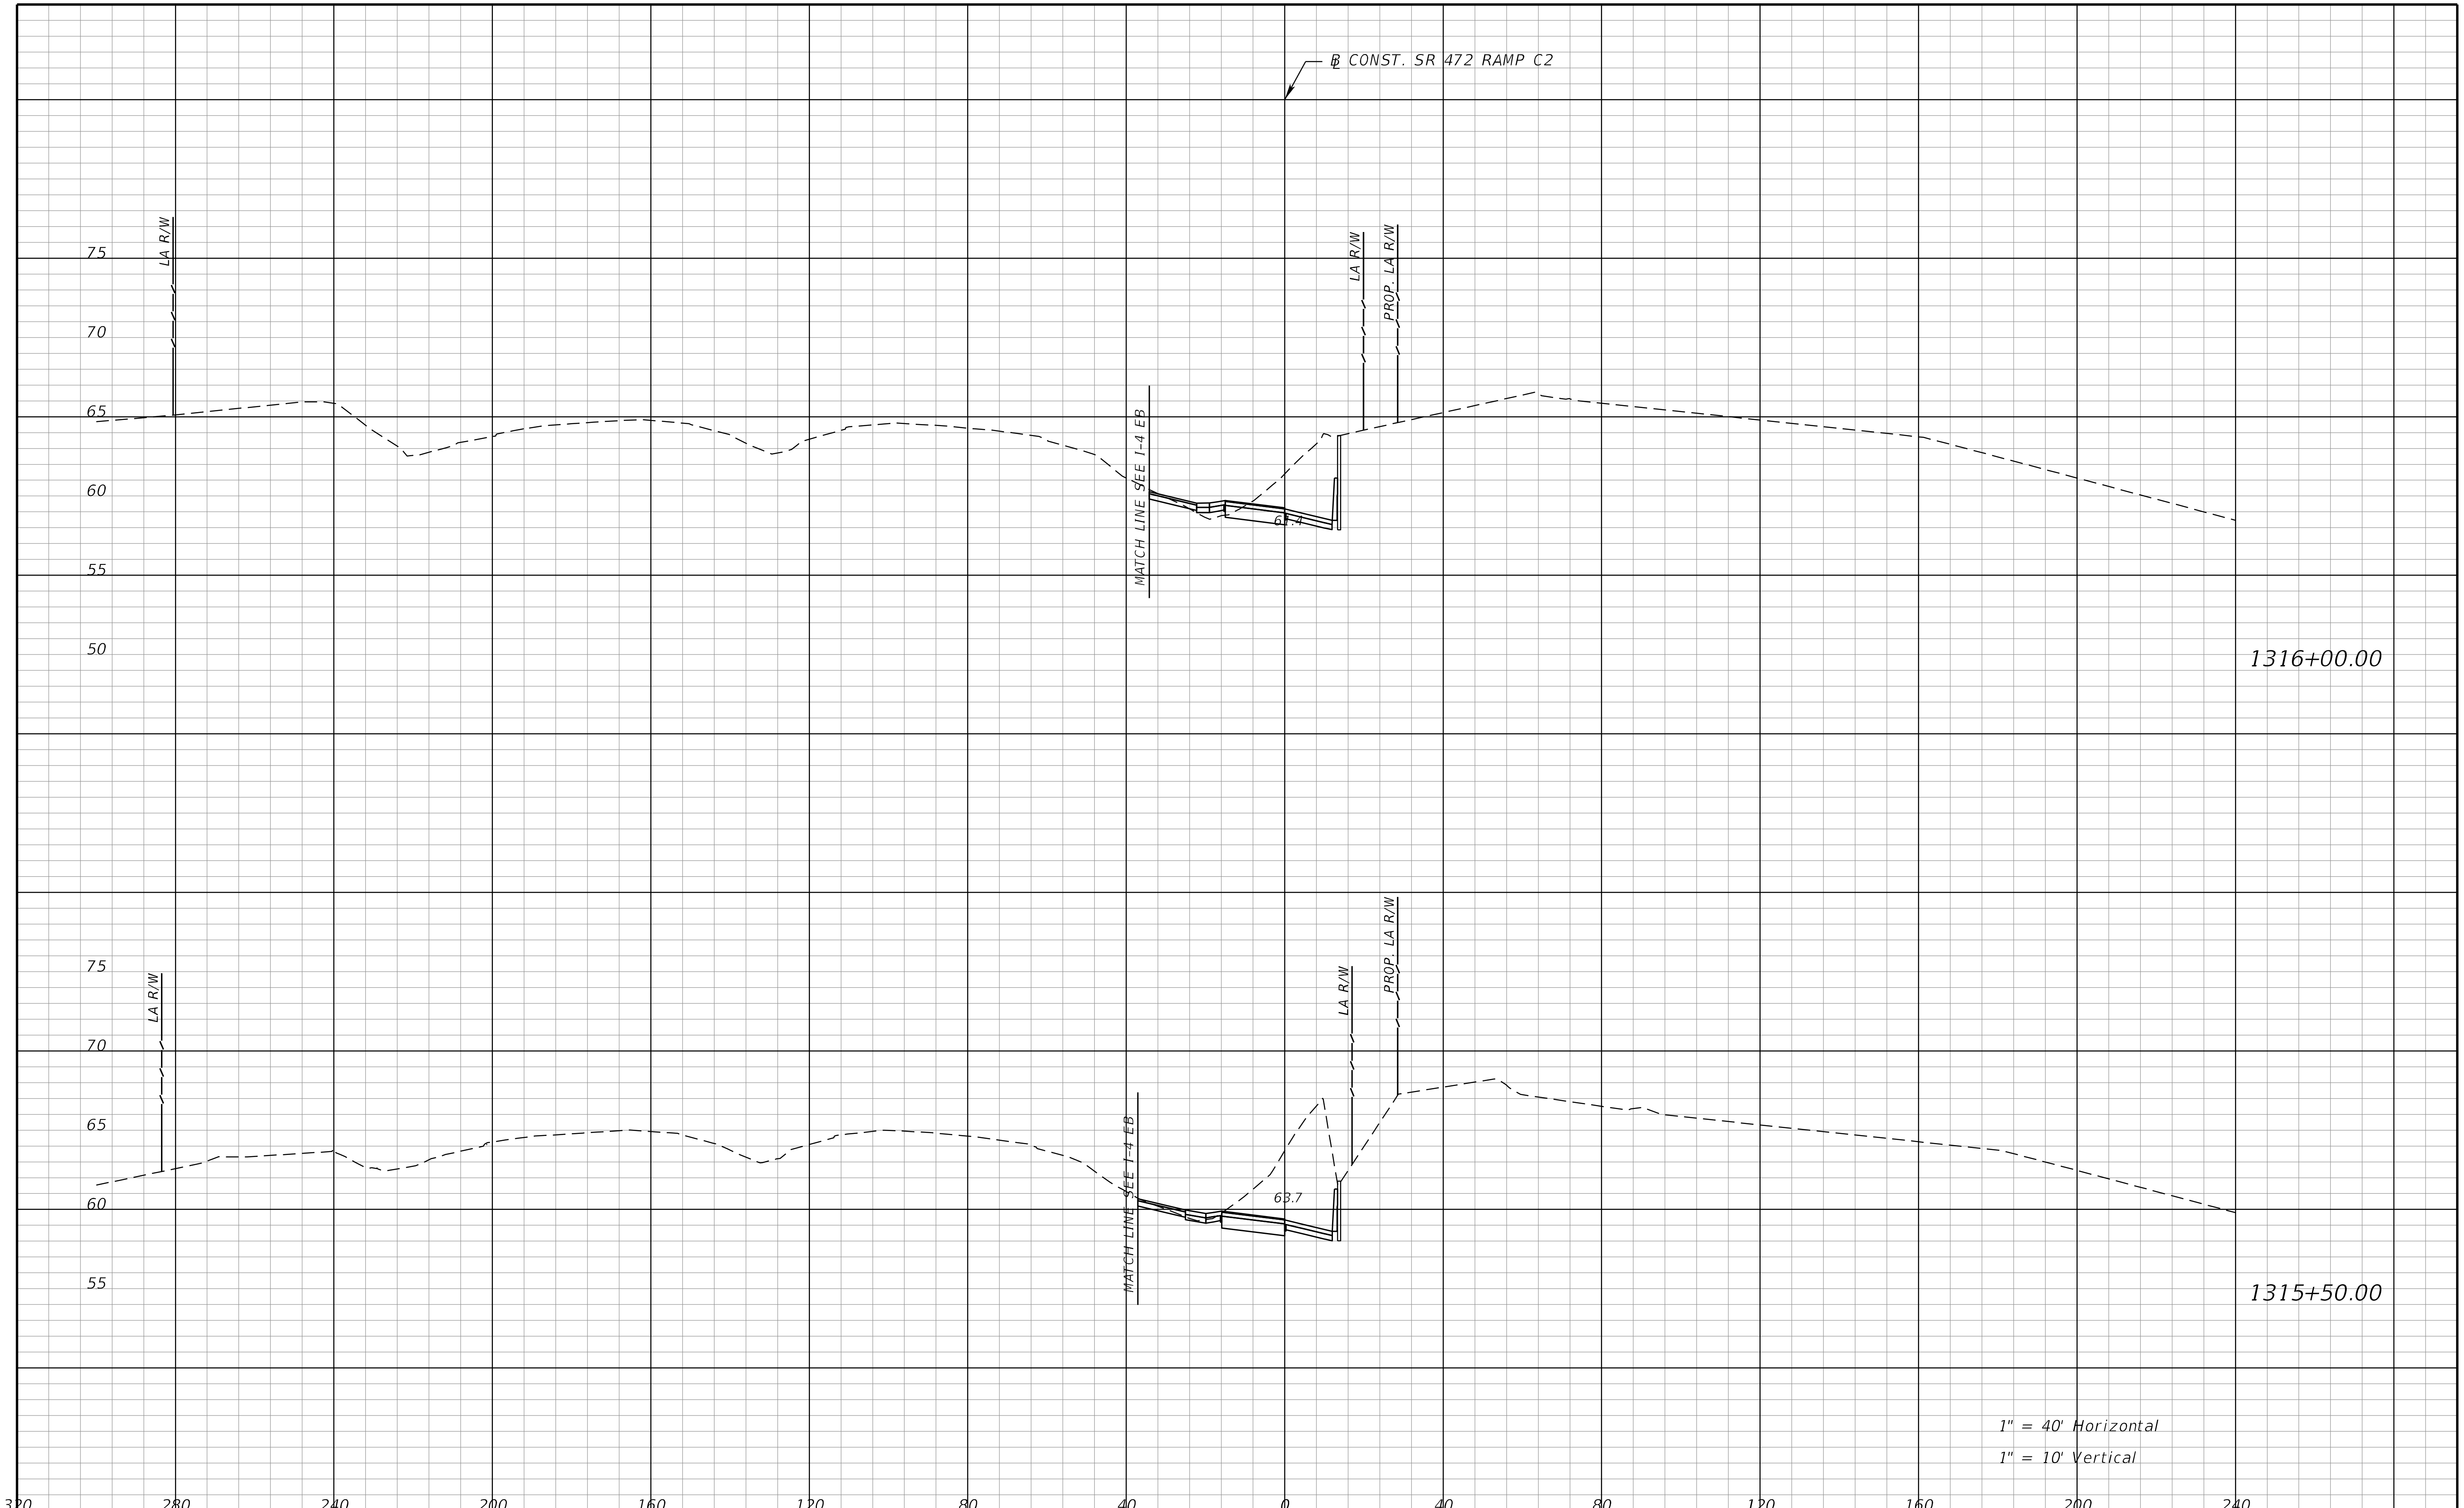

THE OFFICIAL RECORD OF THIS SHEET IS THE ELECTRONIC FILE DIGITALLY SIGNED AND SEALED UNDER RULE 61G15-23.004, F.A.C.

REVISIONS			
DATE	DESCRIPTION	DATE	DESCRIPTION

STANTEC CONSULTING SERVICES INC.
ENGINEER OF RECORD:
WILLIAM V. ANDERSON, P.E. NO.: 36682
11315 CORPORATE BLVD., SUITE 105
ORLANDO, FLORIDA 32817
(407) 823-8966
CERTIFICATE OF AUTHORIZATION NO. 27013

STATE OF FLORIDA
DEPARTMENT OF TRANSPORTATION

ROAD NO.	COUNTY	FINANCIAL PROJECT ID
SR400	VOLUSIA	408464-2-32-01

CROSS SECTIONS
SR 472 RAMP C2

SHEET NO.
1341

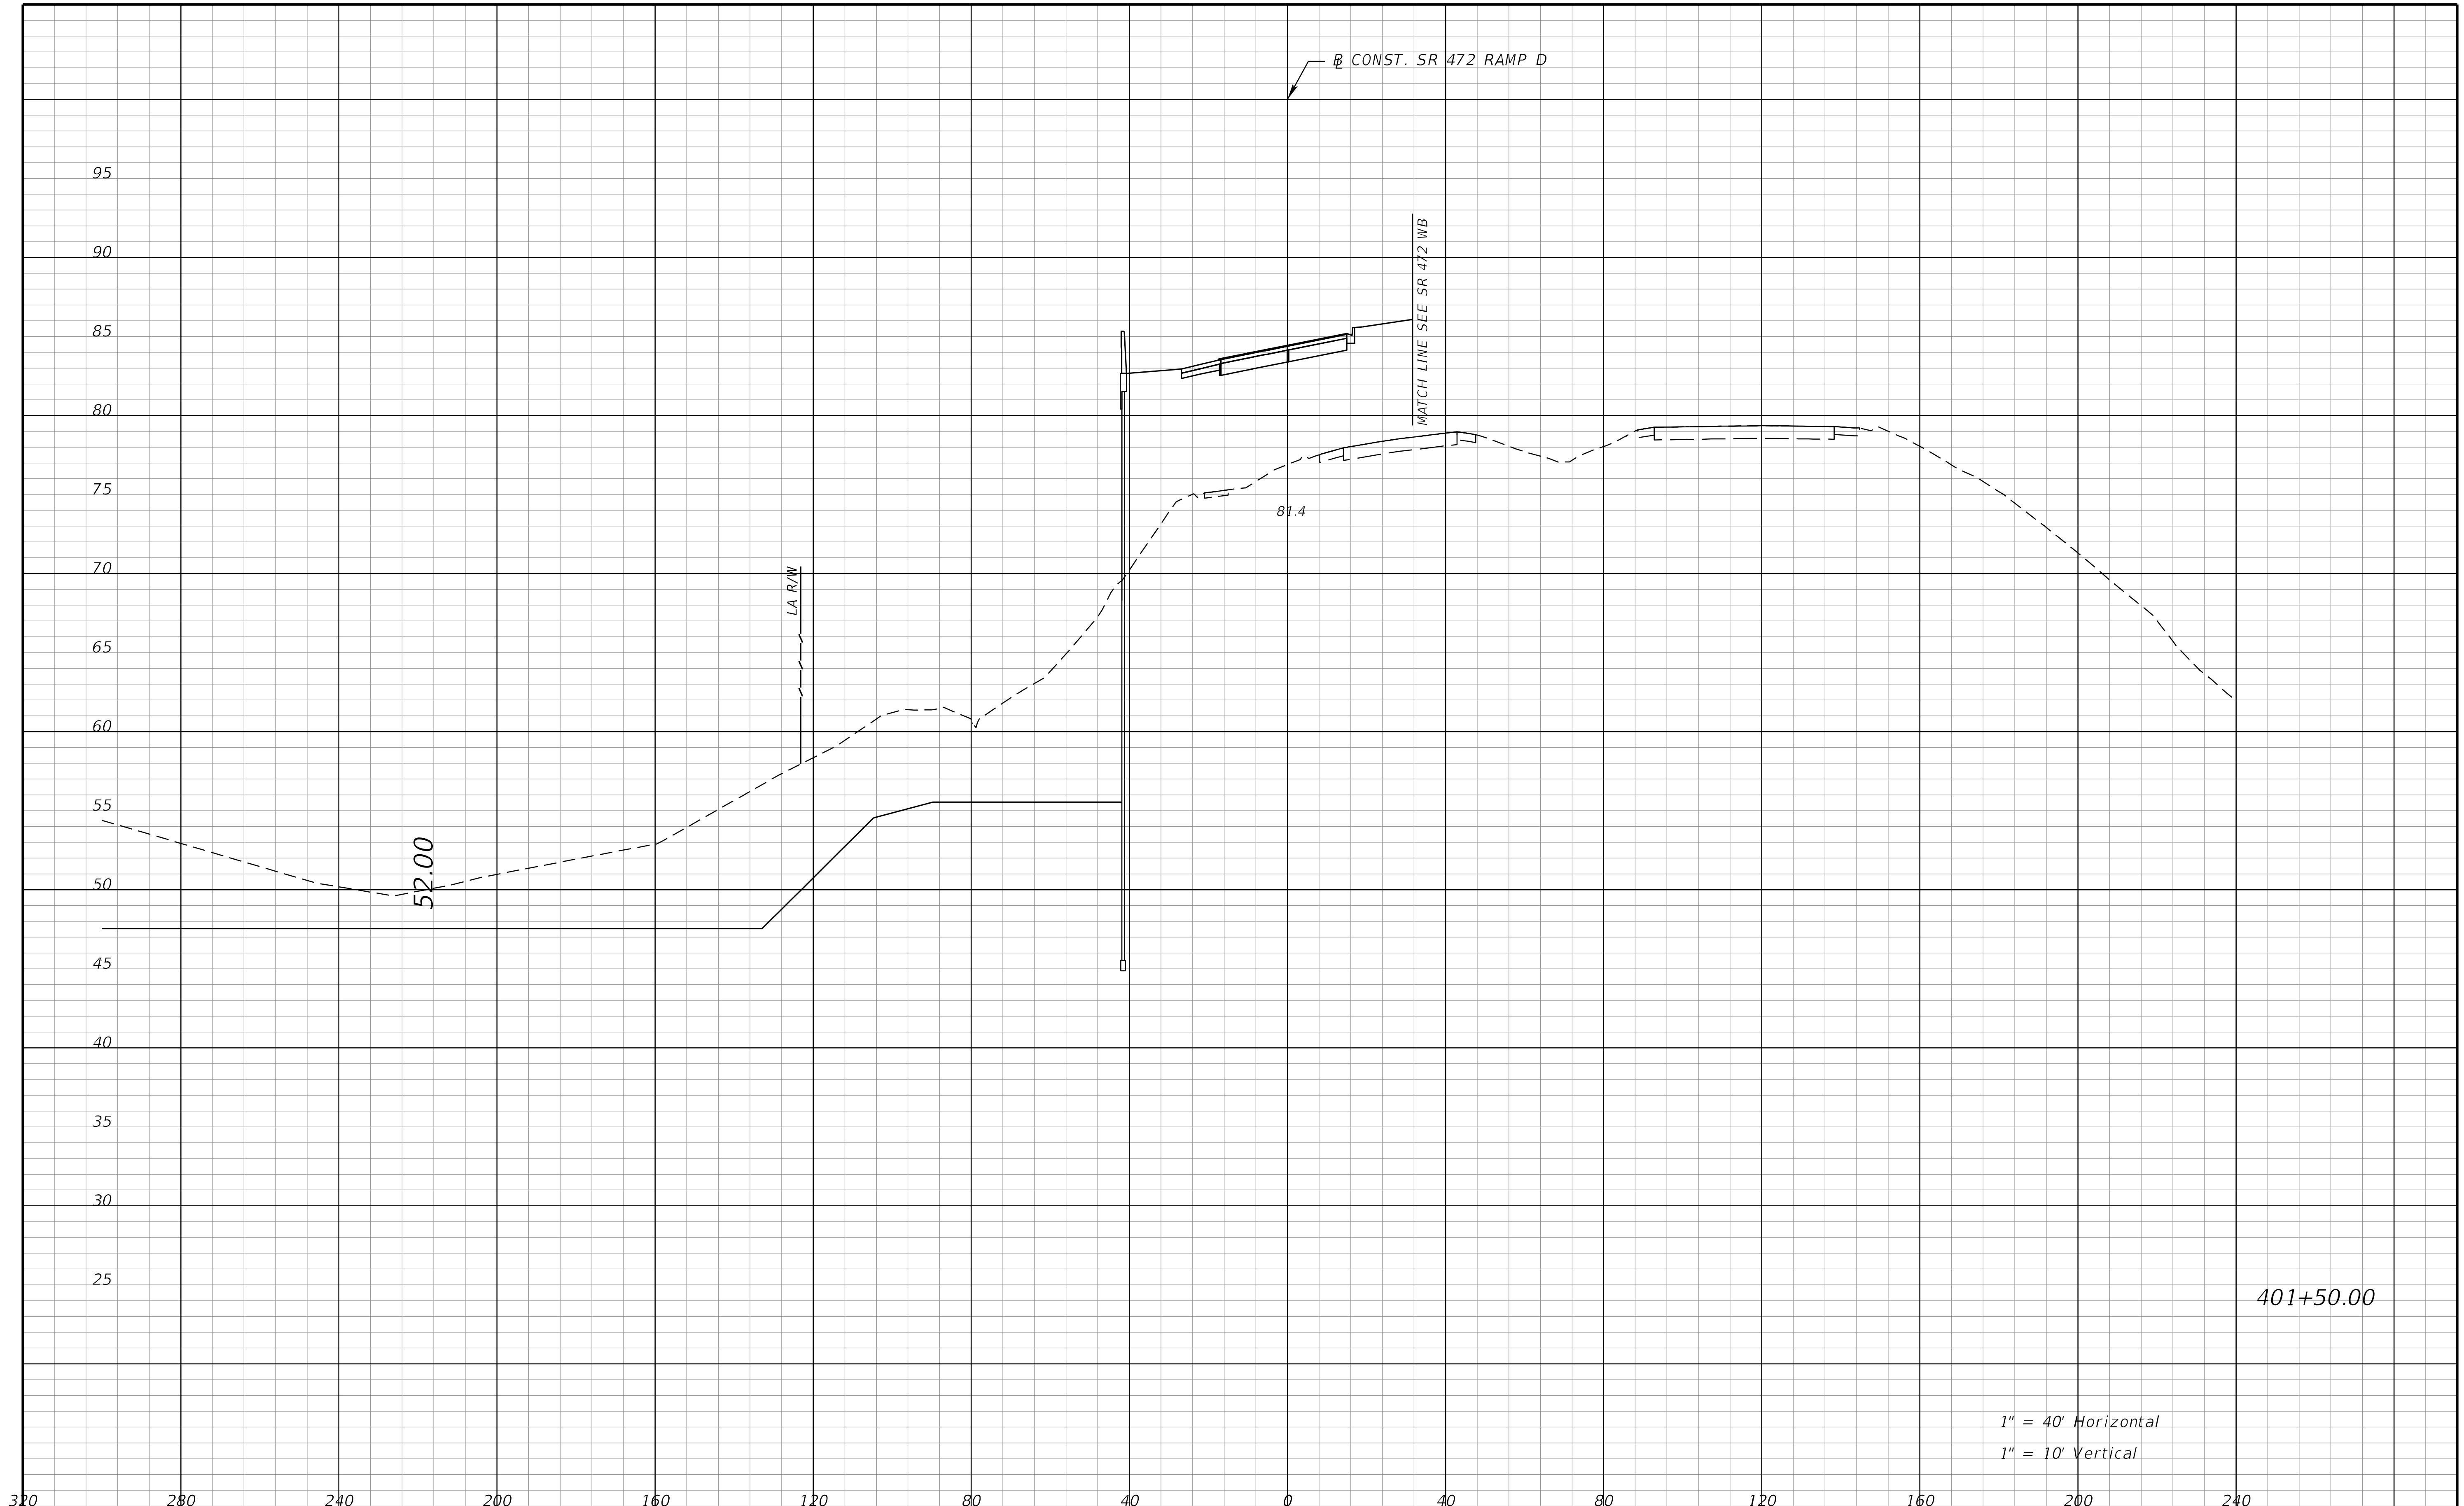

THE OFFICIAL RECORD OF THIS SHEET IS THE ELECTRONIC FILE DIGITALLY SIGNED AND SEALED UNDER RULE 61G15-23.004, F.A.C.

REVISIONS			
DATE	DESCRIPTION	DATE	DESCRIPTION

STANTEC CONSULTING SERVICES INC.
ENGINEER OF RECORD:
WILLIAM V. ANDERSON, P.E. NO.: 36682
11315 CORPORATE BLVD., SUITE 105
ORLANDO, FLORIDA 32817
(407) 823-8966
CERTIFICATE OF AUTHORIZATION NO. 27013

STATE OF FLORIDA
DEPARTMENT OF TRANSPORTATION

ROAD NO.	COUNTY	FINANCIAL PROJECT ID
SR400	VOLUSIA	408464-2-32-01

CROSS SECTIONS
SR 472 RAMP D

SHEET NO.
1342

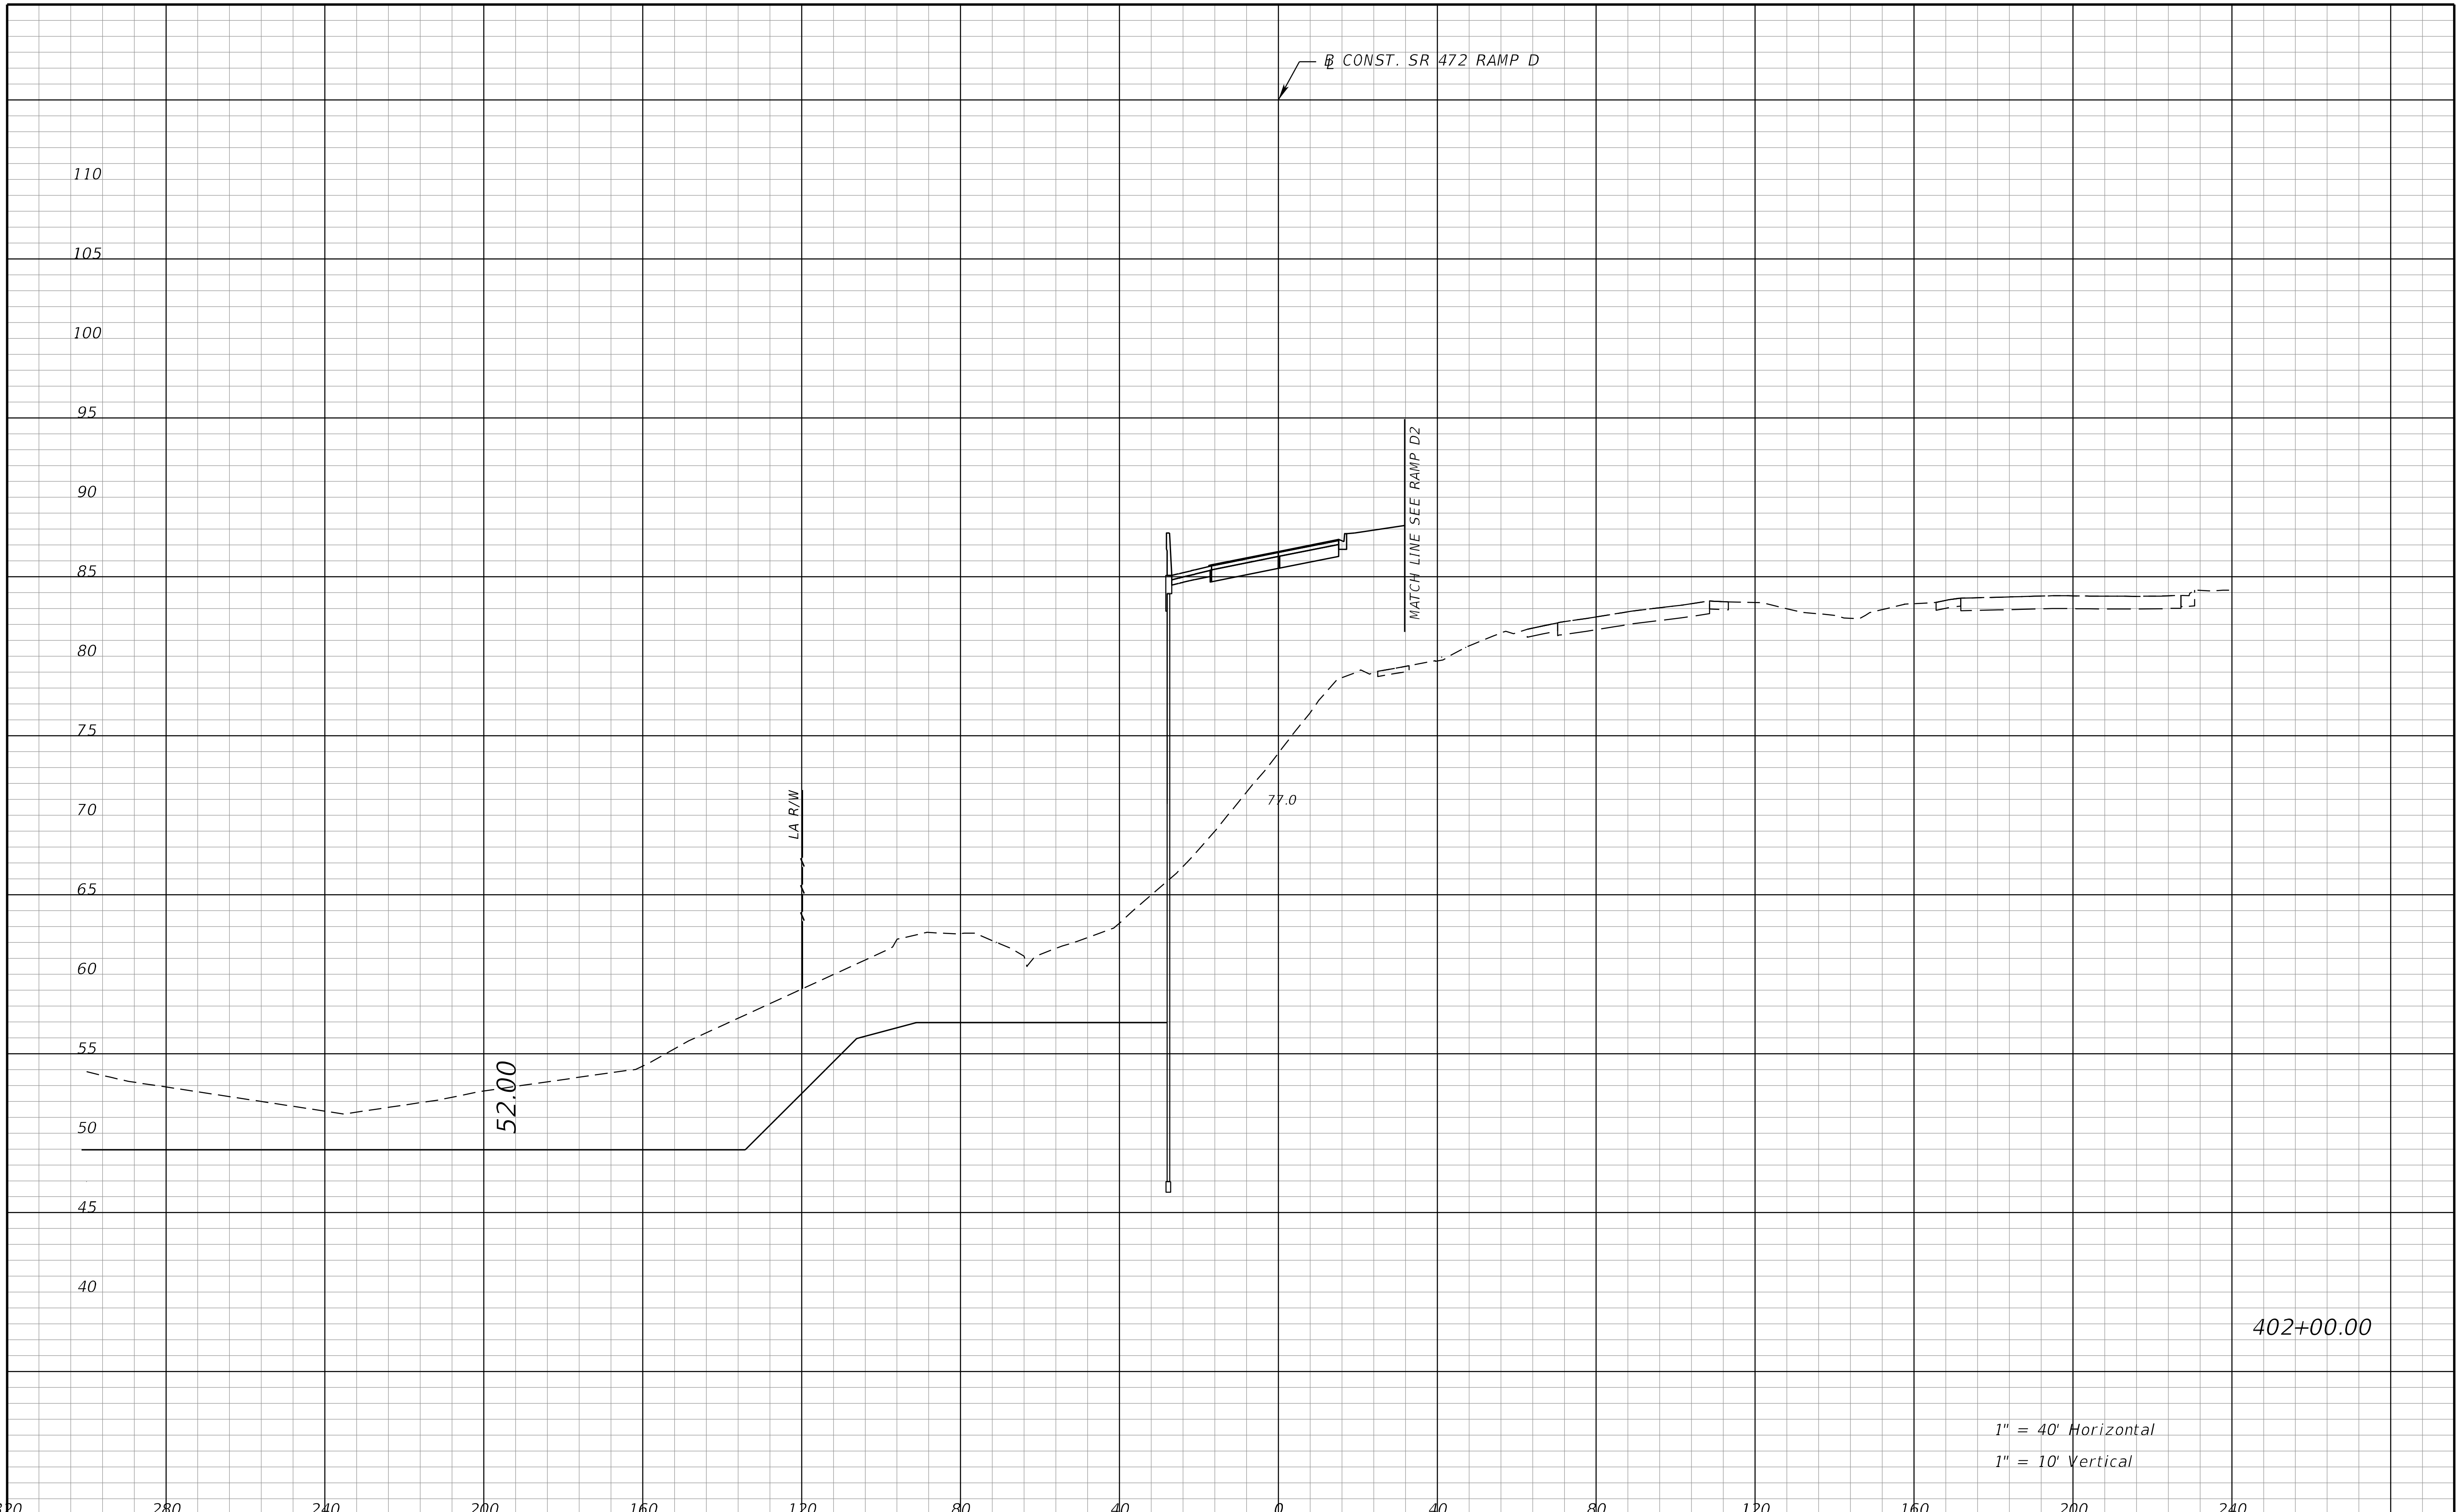

REVISIONS			
DATE	DESCRIPTION	DATE	DESCRIPTION

STANTEC CONSULTING SERVICES INC.
ENGINEER OF RECORD:
WILLIAM V. ANDERSON, P.E. NO.: 36682
11315 CORPORATE BLVD., SUITE 105
ORLANDO, FLORIDA 32817
(407) 823-8966
CERTIFICATE OF AUTHORIZATION NO. 27013

STATE OF FLORIDA
DEPARTMENT OF TRANSPORTATION

ROAD NO.	COUNTY	FINANCIAL PROJECT ID
SR400	VOLUSIA	408464-2-32-01

CROSS SECTIONS
SR 472 RAMP D

SHEET NO.
1343

THE OFFICIAL RECORD OF THIS SHEET IS THE ELECTRONIC FILE DIGITALLY SIGNED AND SEALED UNDER RULE 61G15-23.004, F.A.C.

jchassee 6/14/2019 4:30:48 PM Rdxsrd_shg V:\2158\active\CADD\40846423201\roadway\RDXSRD08_472Ramps.DGN

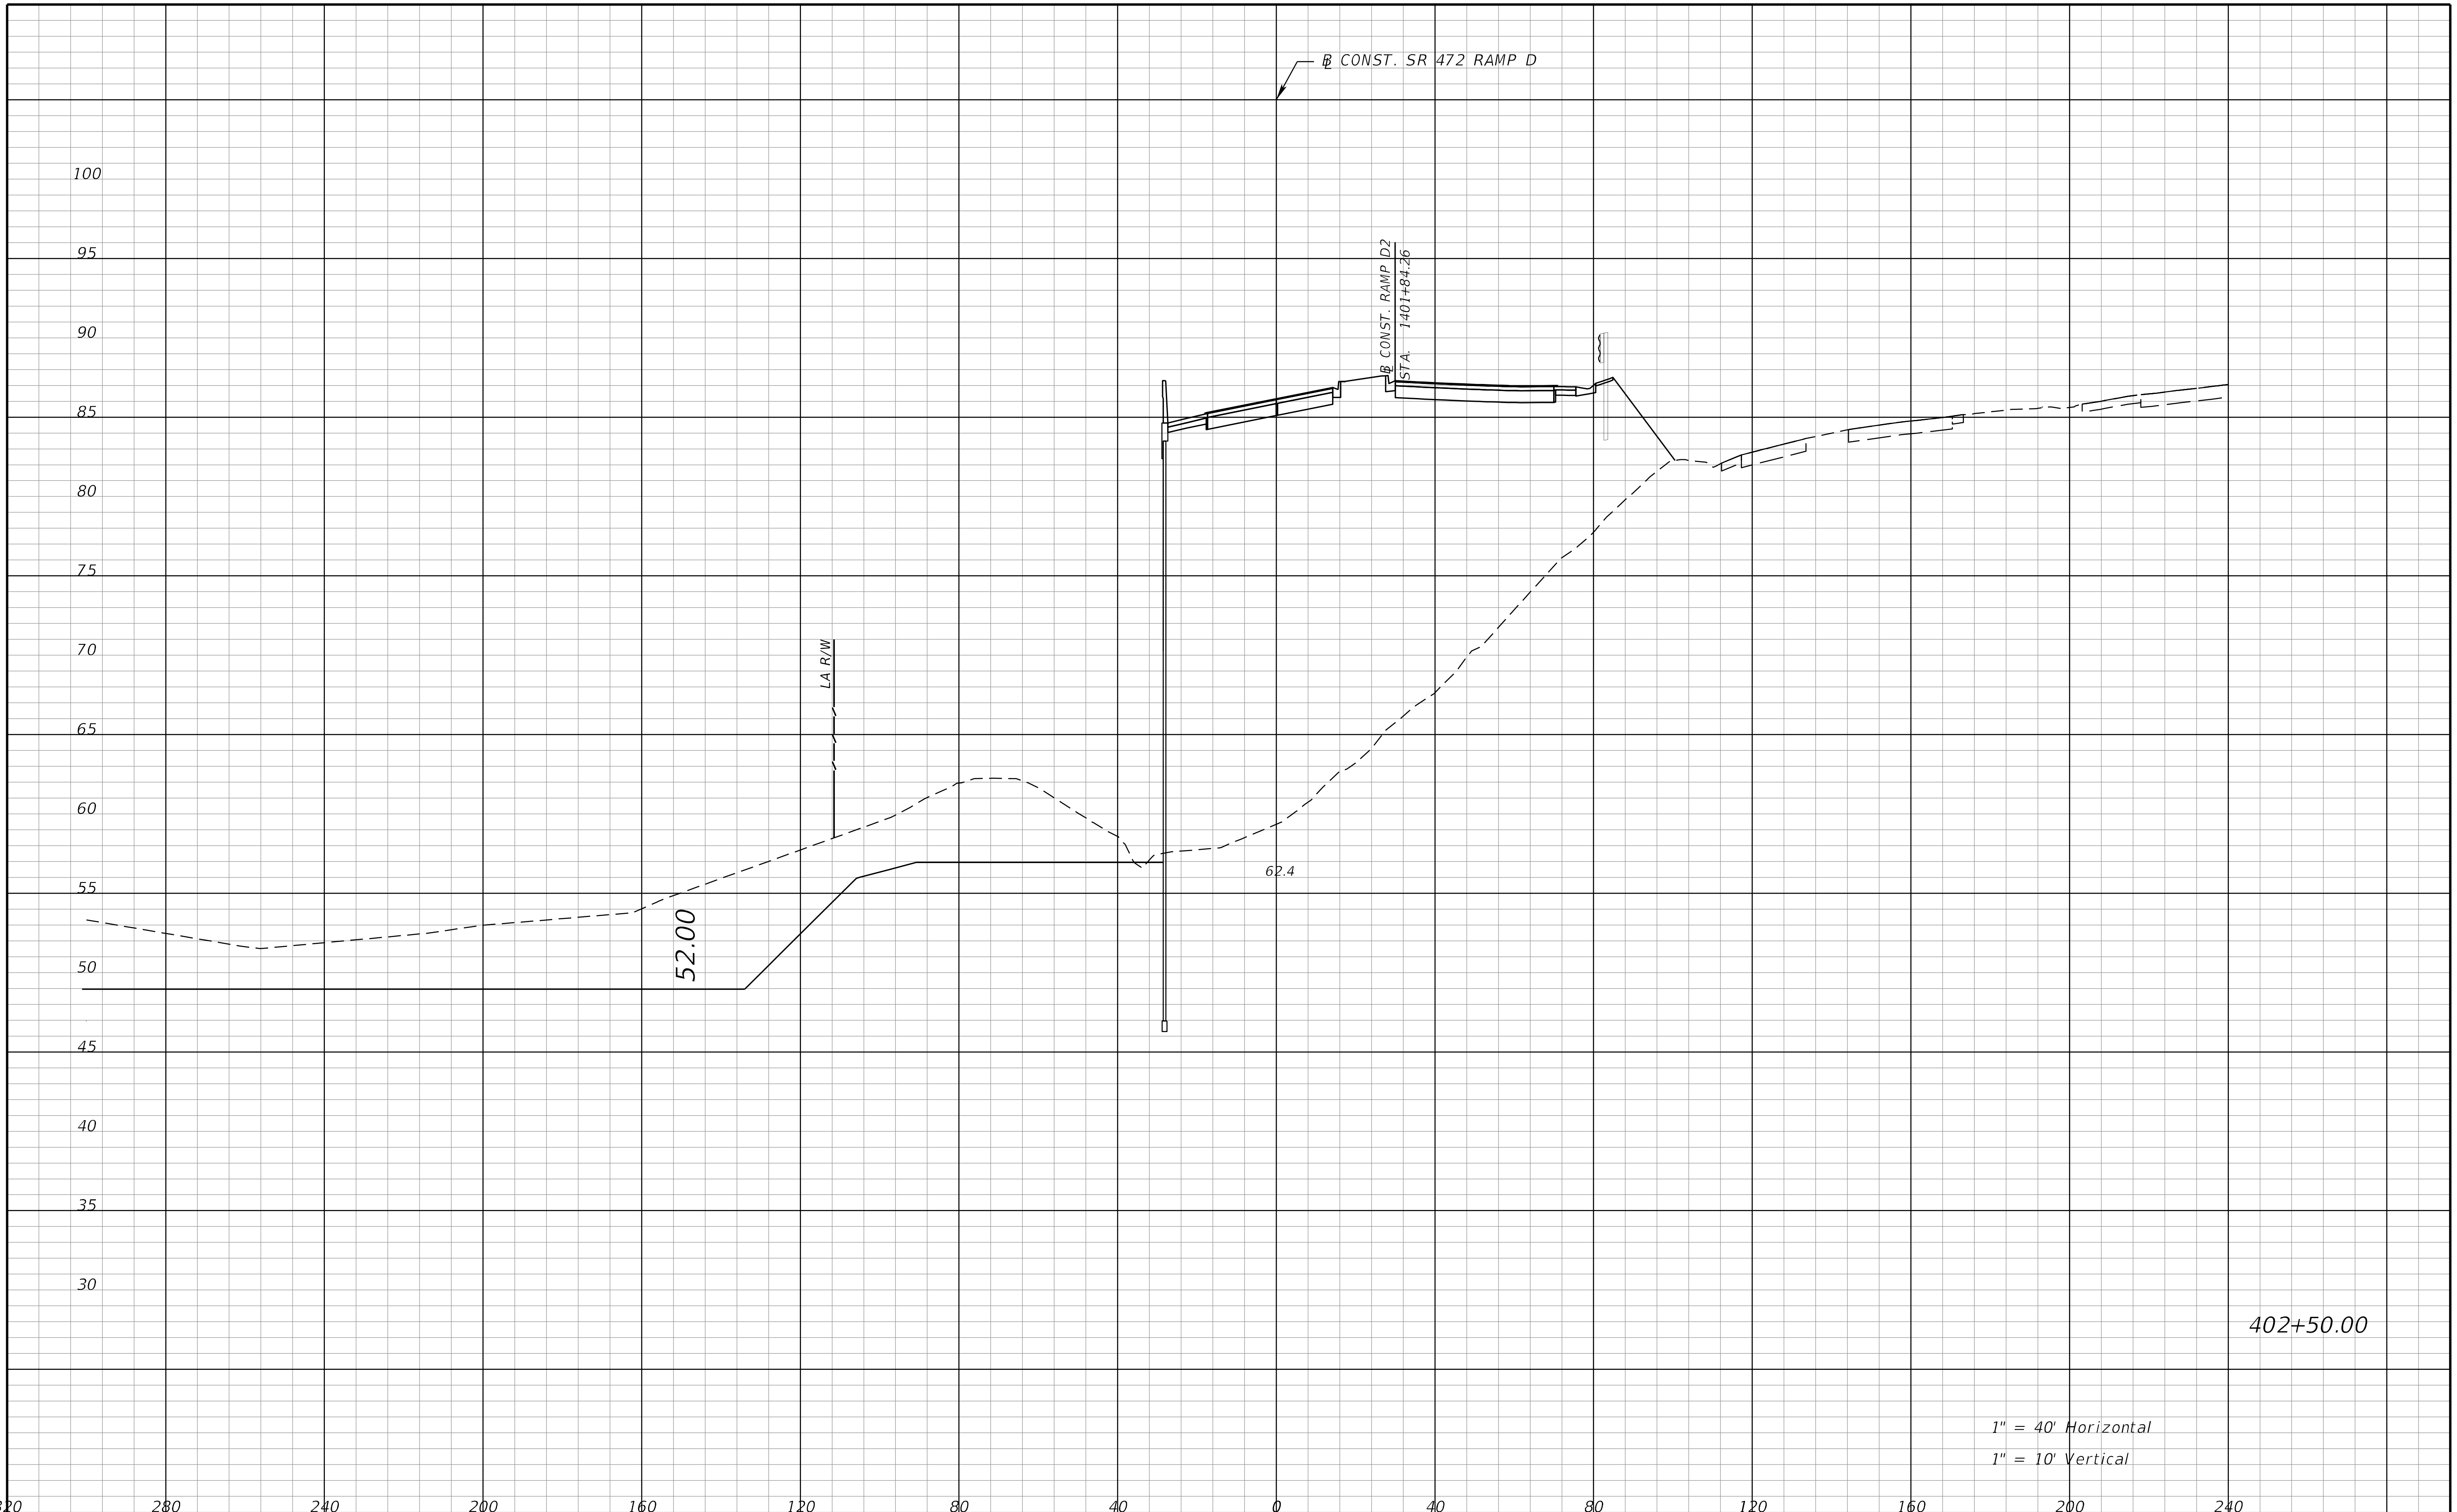

REVISIONS			
DATE	DESCRIPTION	DATE	DESCRIPTION

STANTEC CONSULTING SERVICES INC.
ENGINEER OF RECORD:
WILLIAM V. ANDERSON, P.E. NO.: 36682
11315 CORPORATE BLVD., SUITE 105
ORLANDO, FLORIDA 32817
(407) 823-8966
CERTIFICATE OF AUTHORIZATION NO. 27013

STATE OF FLORIDA
DEPARTMENT OF TRANSPORTATION

ROAD NO.	COUNTY	FINANCIAL PROJECT ID
SR400	VOLUSIA	408464-2-32-01

CROSS SECTIONS
SR 472 RAMP D

SHEET NO.
1344

THE OFFICIAL RECORD OF THIS SHEET IS THE ELECTRONIC FILE DIGITALLY SIGNED AND SEALED UNDER RULE 61G15-23.004, F.A.C.

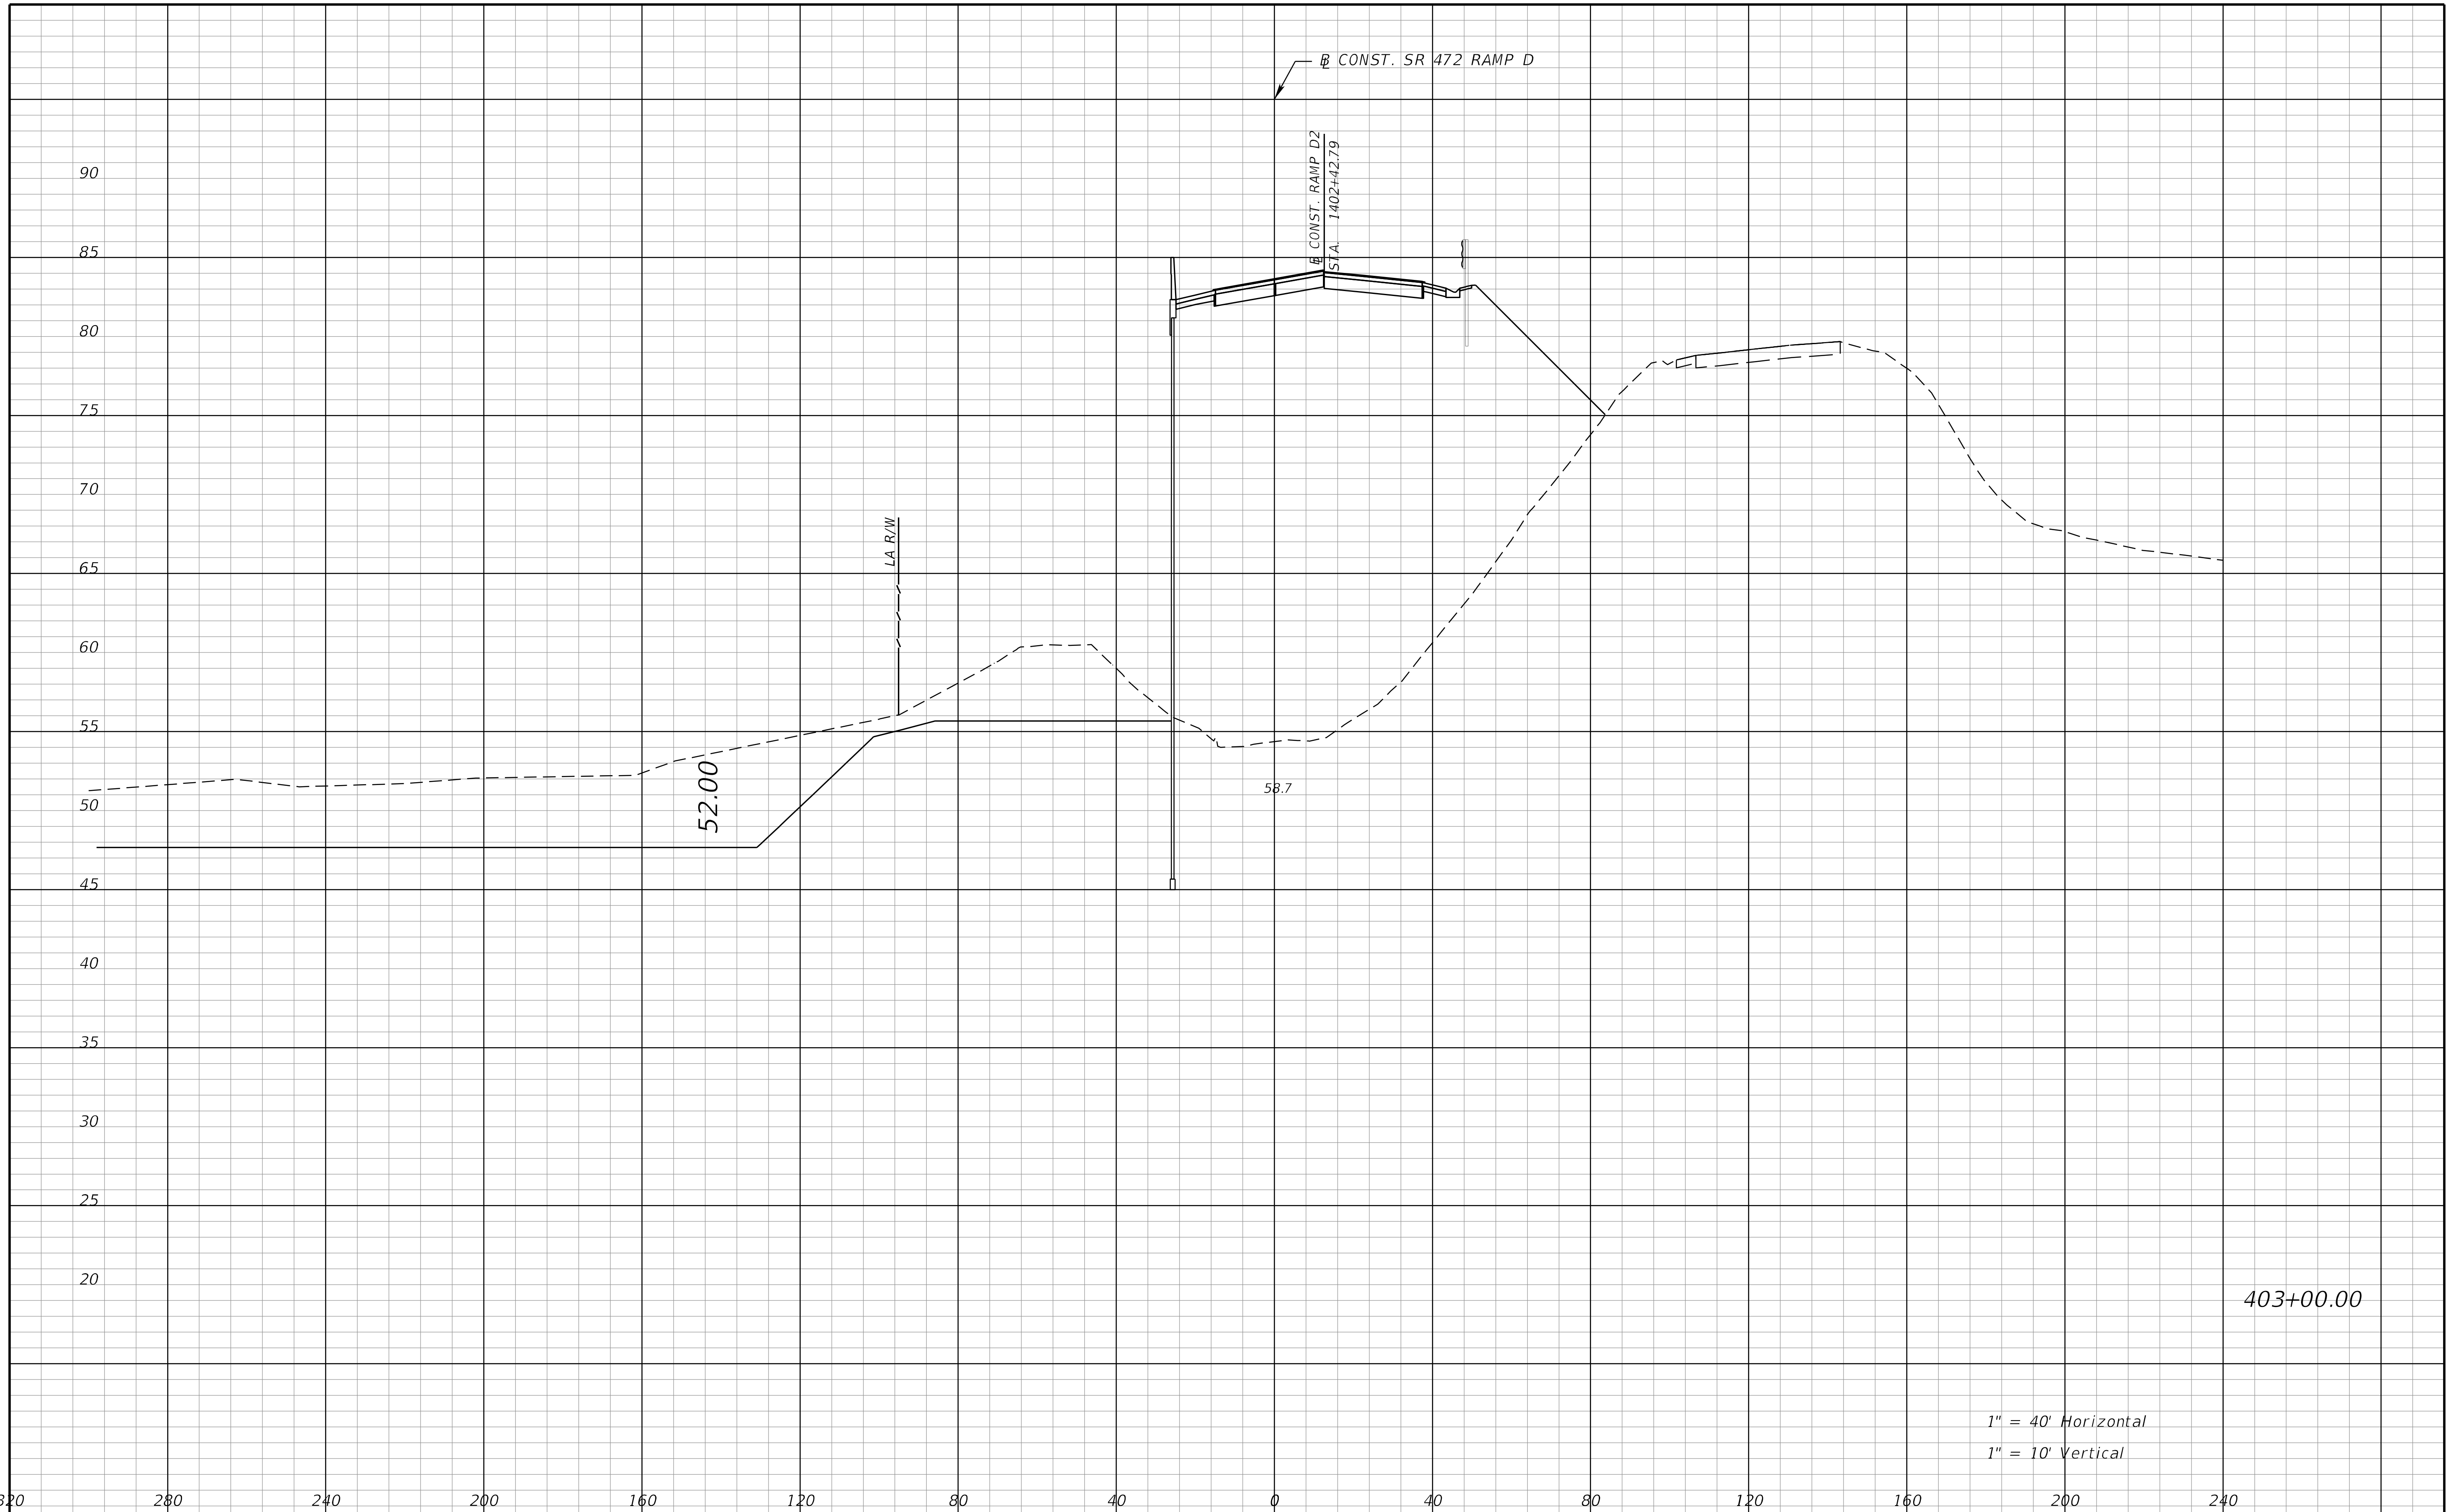

THE OFFICIAL RECORD OF THIS SHEET IS THE ELECTRONIC FILE DIGITALLY SIGNED AND SEALED UNDER RULE 61G15-23.004, F.A.C.

REVISIONS			
DATE	DESCRIPTION	DATE	DESCRIPTION

STANTEC CONSULTING SERVICES INC.
ENGINEER OF RECORD:
WILLIAM V. ANDERSON, P.E. NO.: 36682
11315 CORPORATE BLVD., SUITE 105
ORLANDO, FLORIDA 32817
(407) 823-8966
CERTIFICATE OF AUTHORIZATION NO. 27013

STATE OF FLORIDA
DEPARTMENT OF TRANSPORTATION

ROAD NO.	COUNTY	FINANCIAL PROJECT ID
SR400	VOLUSIA	408464-2-32-01

CROSS SECTIONS
SR 472 RAMP D

SHEET NO.
1345

jchassee 6/14/2019 4:30:48 PM Rdxsrd_shg V:\2158\active\CADD\40846423201\roadway\RDXSRD08_472Ramps.DGN

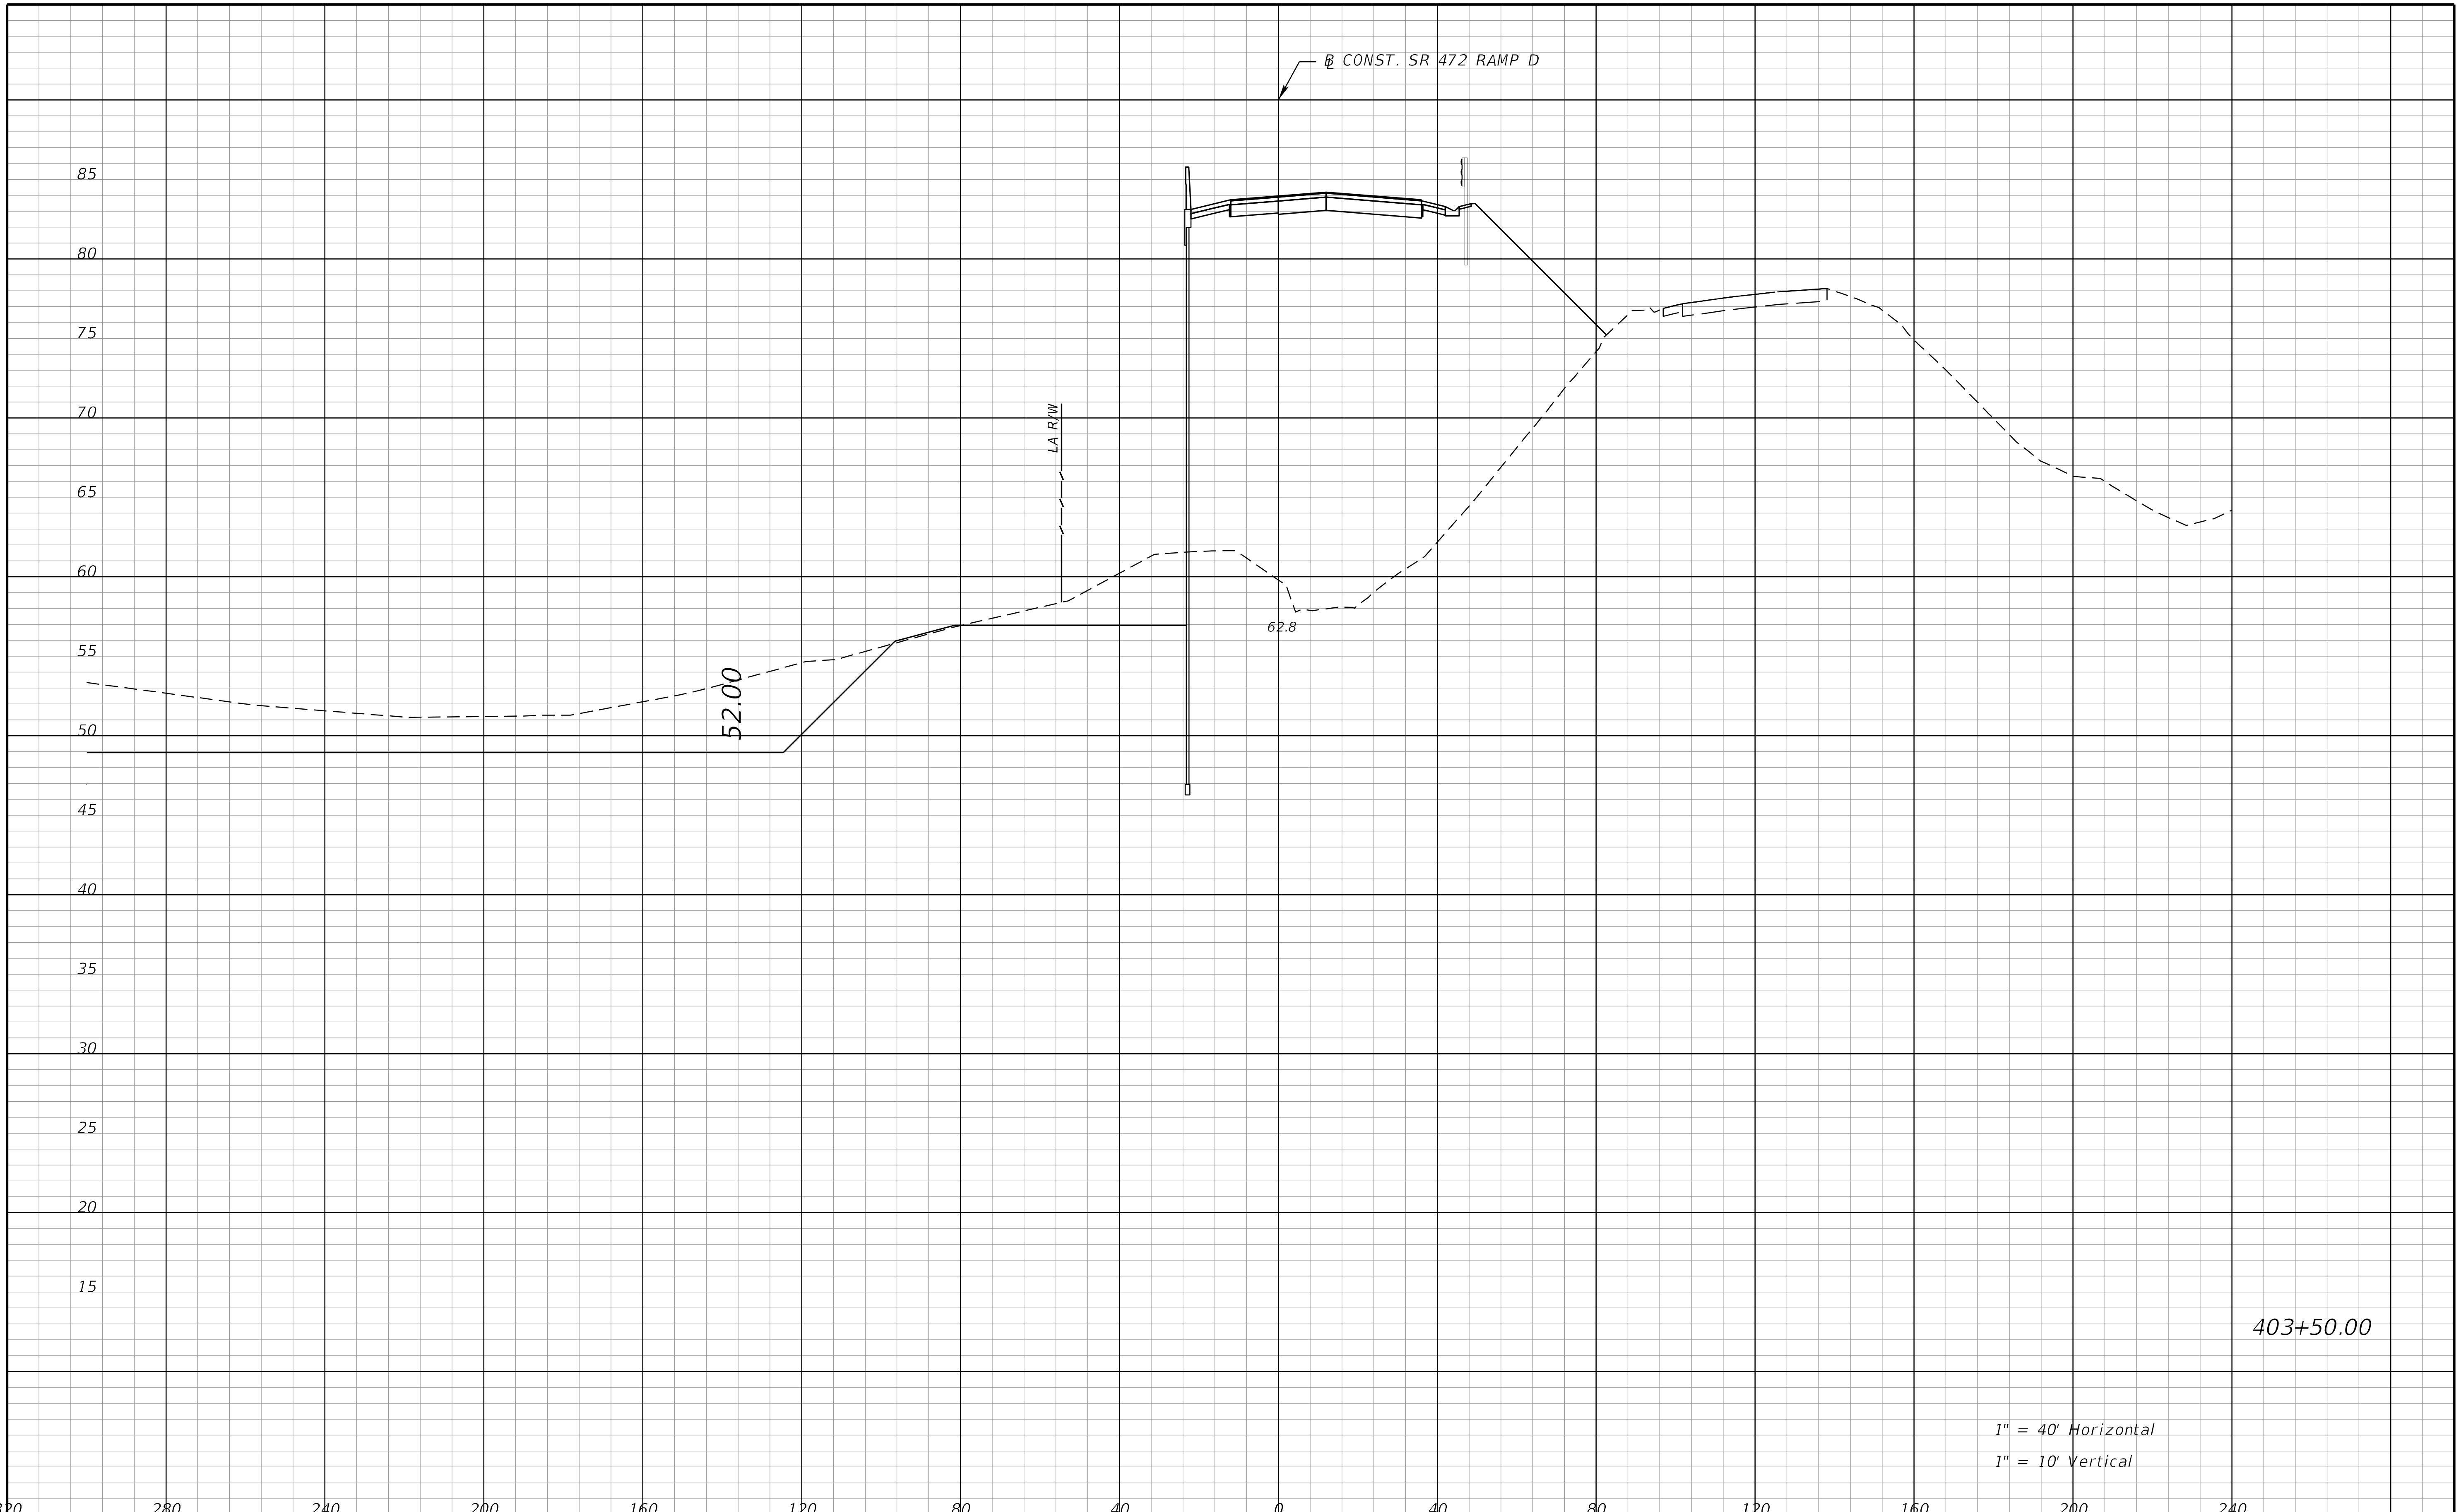

REVISIONS			
DATE	DESCRIPTION	DATE	DESCRIPTION

STANTEC CONSULTING SERVICES INC.
ENGINEER OF RECORD:
WILLIAM V. ANDERSON, P.E. NO.: 36682
11315 CORPORATE BLVD., SUITE 105
ORLANDO, FLORIDA 32817
(407) 823-8966
CERTIFICATE OF AUTHORIZATION NO. 27013

STATE OF FLORIDA
DEPARTMENT OF TRANSPORTATION

ROAD NO.	COUNTY	FINANCIAL PROJECT ID
SR400	VOLUSIA	408464-2-32-01

CROSS SECTIONS
SR 472 RAMP D

SHEET NO. 1346

THE OFFICIAL RECORD OF THIS SHEET IS THE ELECTRONIC FILE DIGITALLY SIGNED AND SEALED UNDER RULE 61G15-23.004, F.A.C.

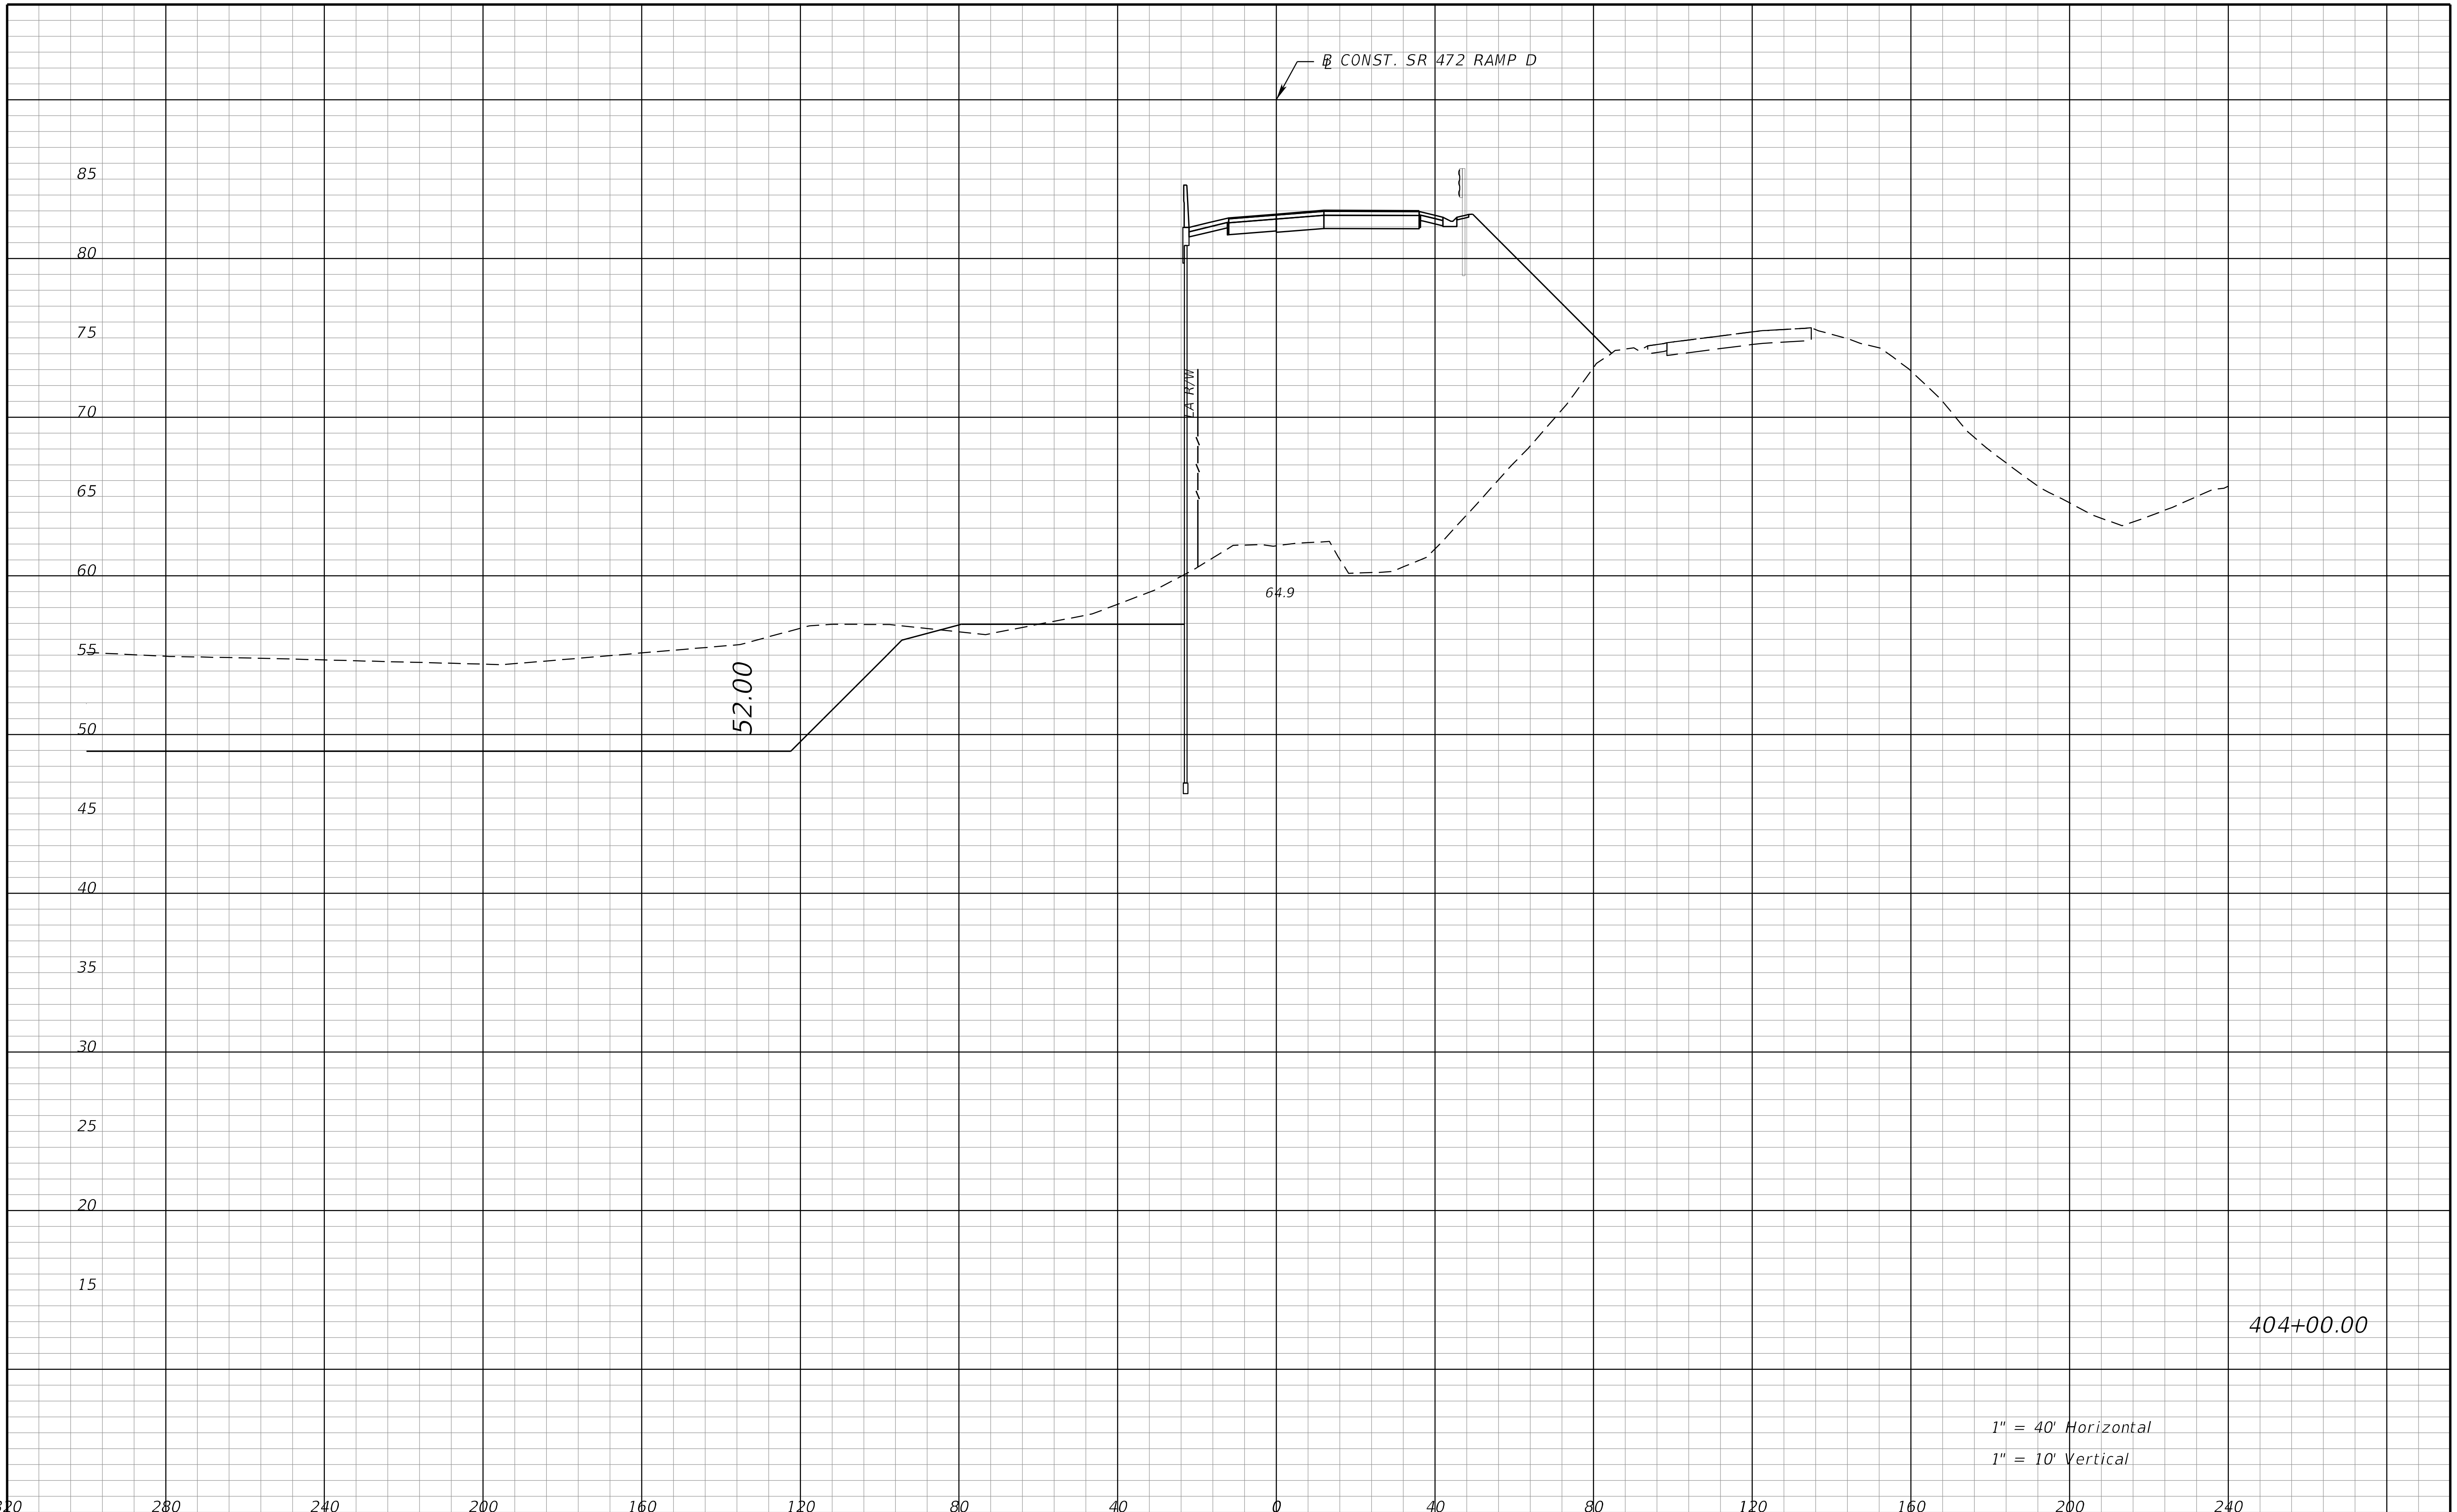

REVISIONS			
DATE	DESCRIPTION	DATE	DESCRIPTION

STANTEC CONSULTING SERVICES INC.
ENGINEER OF RECORD:
WILLIAM V. ANDERSON, P.E. NO.: 36682
11315 CORPORATE BLVD., SUITE 105
ORLANDO, FLORIDA 32817
(407) 823-8966
CERTIFICATE OF AUTHORIZATION NO. 27013

STATE OF FLORIDA
DEPARTMENT OF TRANSPORTATION

ROAD NO.	COUNTY	FINANCIAL PROJECT ID
SR400	VOLUSIA	408464-2-32-01

CROSS SECTIONS
SR 472 RAMP D

SHEET NO.
1347

THE OFFICIAL RECORD OF THIS SHEET IS THE ELECTRONIC FILE DIGITALLY SIGNED AND SEALED UNDER RULE 61G15-23.004, F.A.C.

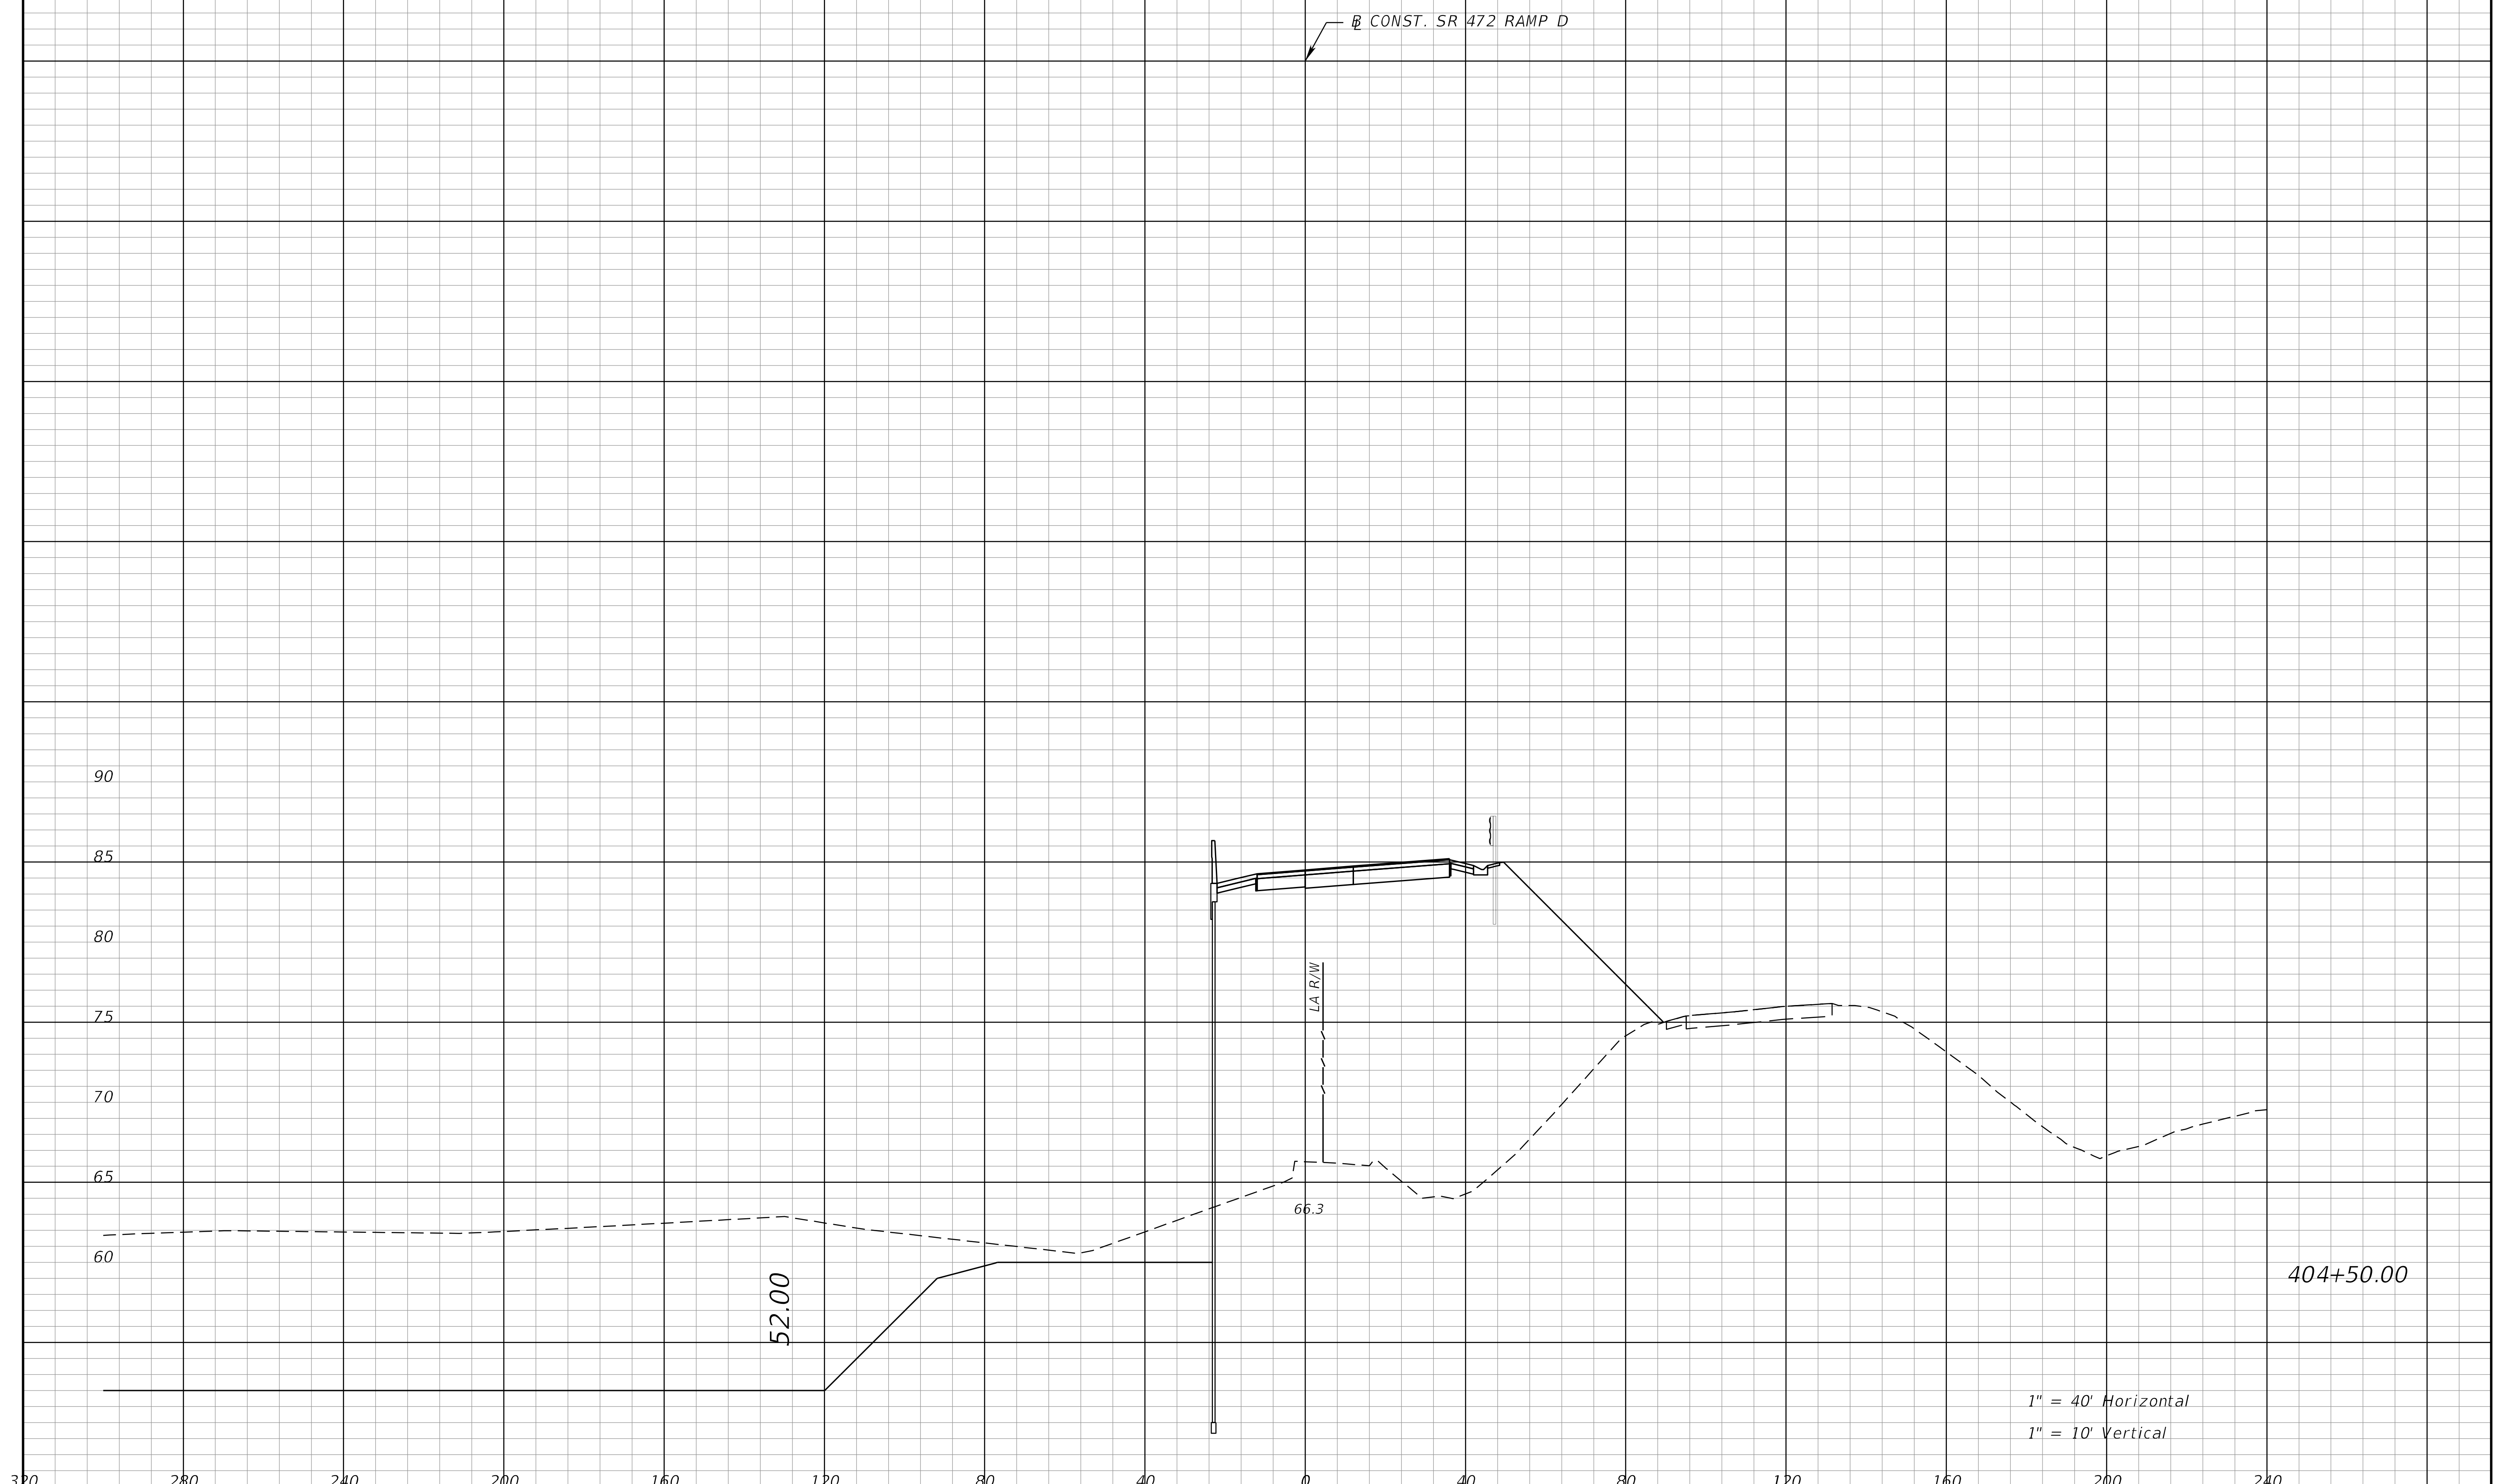

THE OFFICIAL RECORD OF THIS SHEET IS THE ELECTRONIC FILE DIGITALLY SIGNED AND SEALED UNDER RULE 61G15-23.004, F.A.C.

REVISIONS			
DATE	DESCRIPTION	DATE	DESCRIPTION

STANTEC CONSULTING SERVICES INC.
ENGINEER OF RECORD:
WILLIAM V. ANDERSON, P.E. NO.: 36682
11315 CORPORATE BLVD., SUITE 105
ORLANDO, FLORIDA 32817
(407) 823-8966
CERTIFICATE OF AUTHORIZATION NO. 27013

STATE OF FLORIDA
DEPARTMENT OF TRANSPORTATION

ROAD NO.	COUNTY	FINANCIAL PROJECT ID
SR400	VOLUSIA	408464-2-32-01

CROSS SECTIONS
SR 472 RAMP D

SHEET NO.
1348

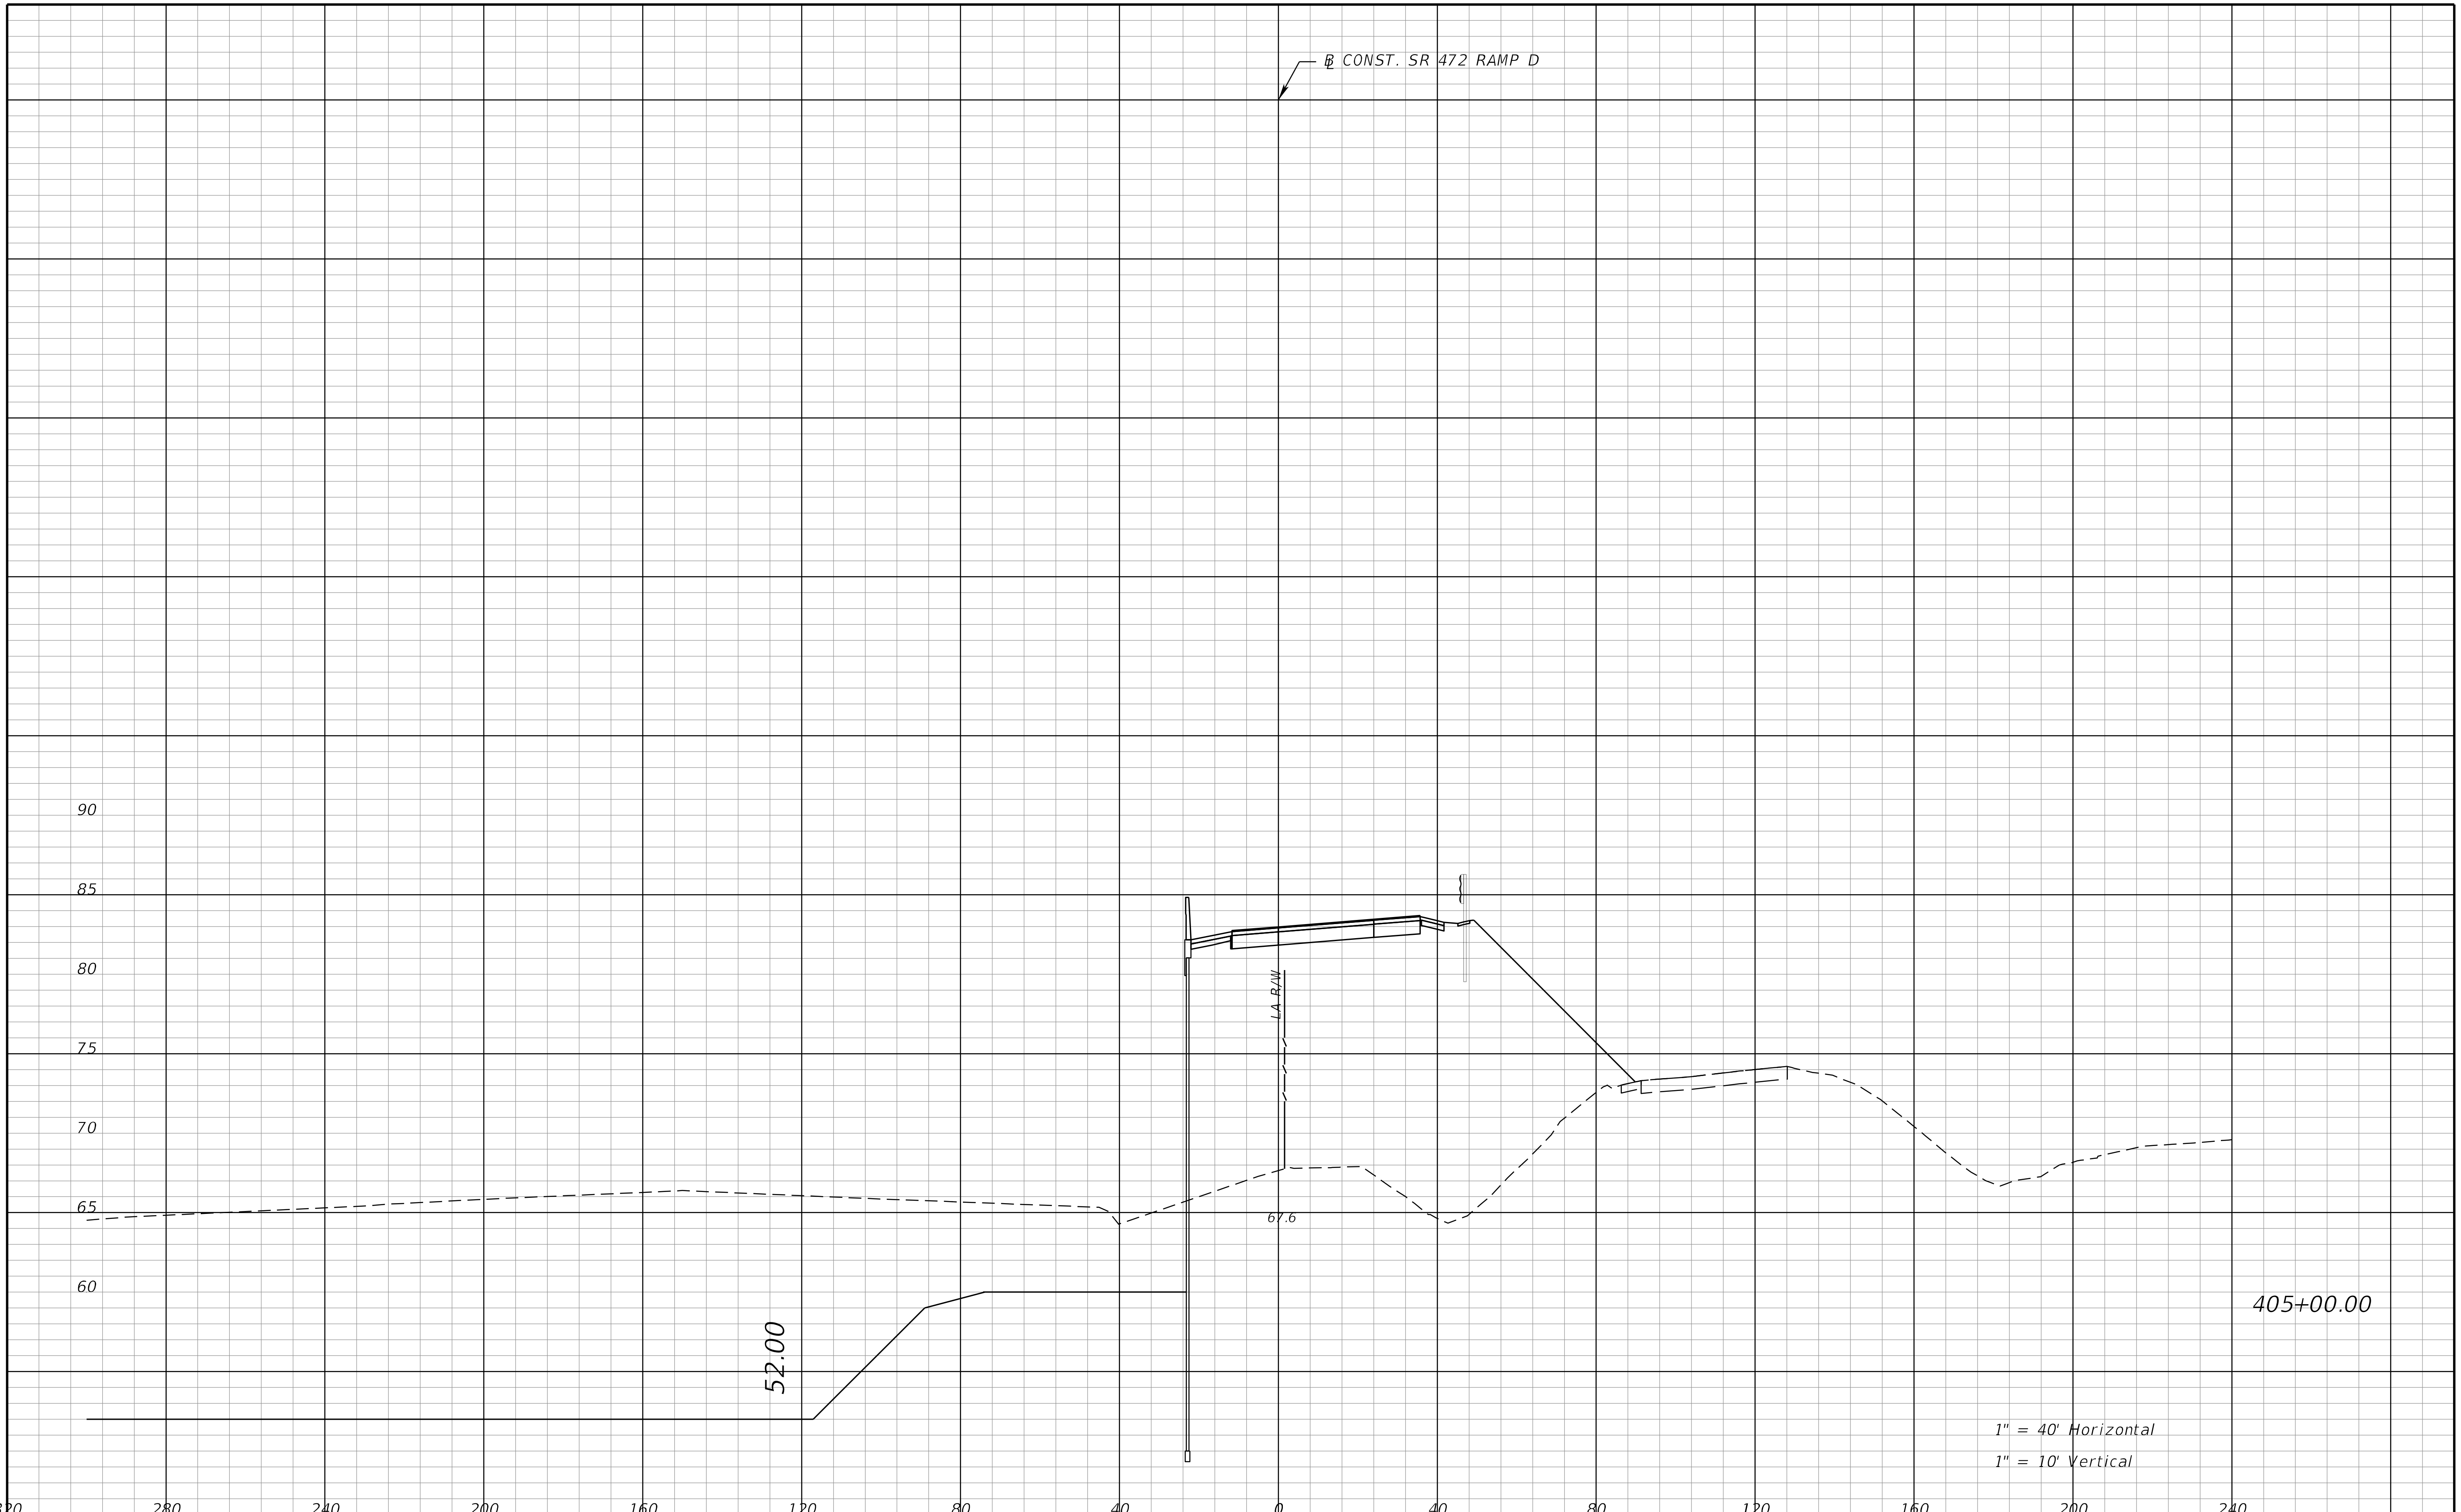

REVISIONS			
DATE	DESCRIPTION	DATE	DESCRIPTION

STANTEC CONSULTING SERVICES INC.
ENGINEER OF RECORD:
WILLIAM V. ANDERSON, P.E. NO.: 36682
11315 CORPORATE BLVD., SUITE 105
ORLANDO, FLORIDA 32817
(407) 823-8966
CERTIFICATE OF AUTHORIZATION NO. 27013

STATE OF FLORIDA
DEPARTMENT OF TRANSPORTATION

ROAD NO.	COUNTY	FINANCIAL PROJECT ID
SR400	VOLUSIA	408464-2-32-01

CROSS SECTIONS
SR 472 RAMP D

SHEET NO.
1349

THE OFFICIAL RECORD OF THIS SHEET IS THE ELECTRONIC FILE DIGITALLY SIGNED AND SEALED UNDER RULE 61G15-23.004, F.A.C.

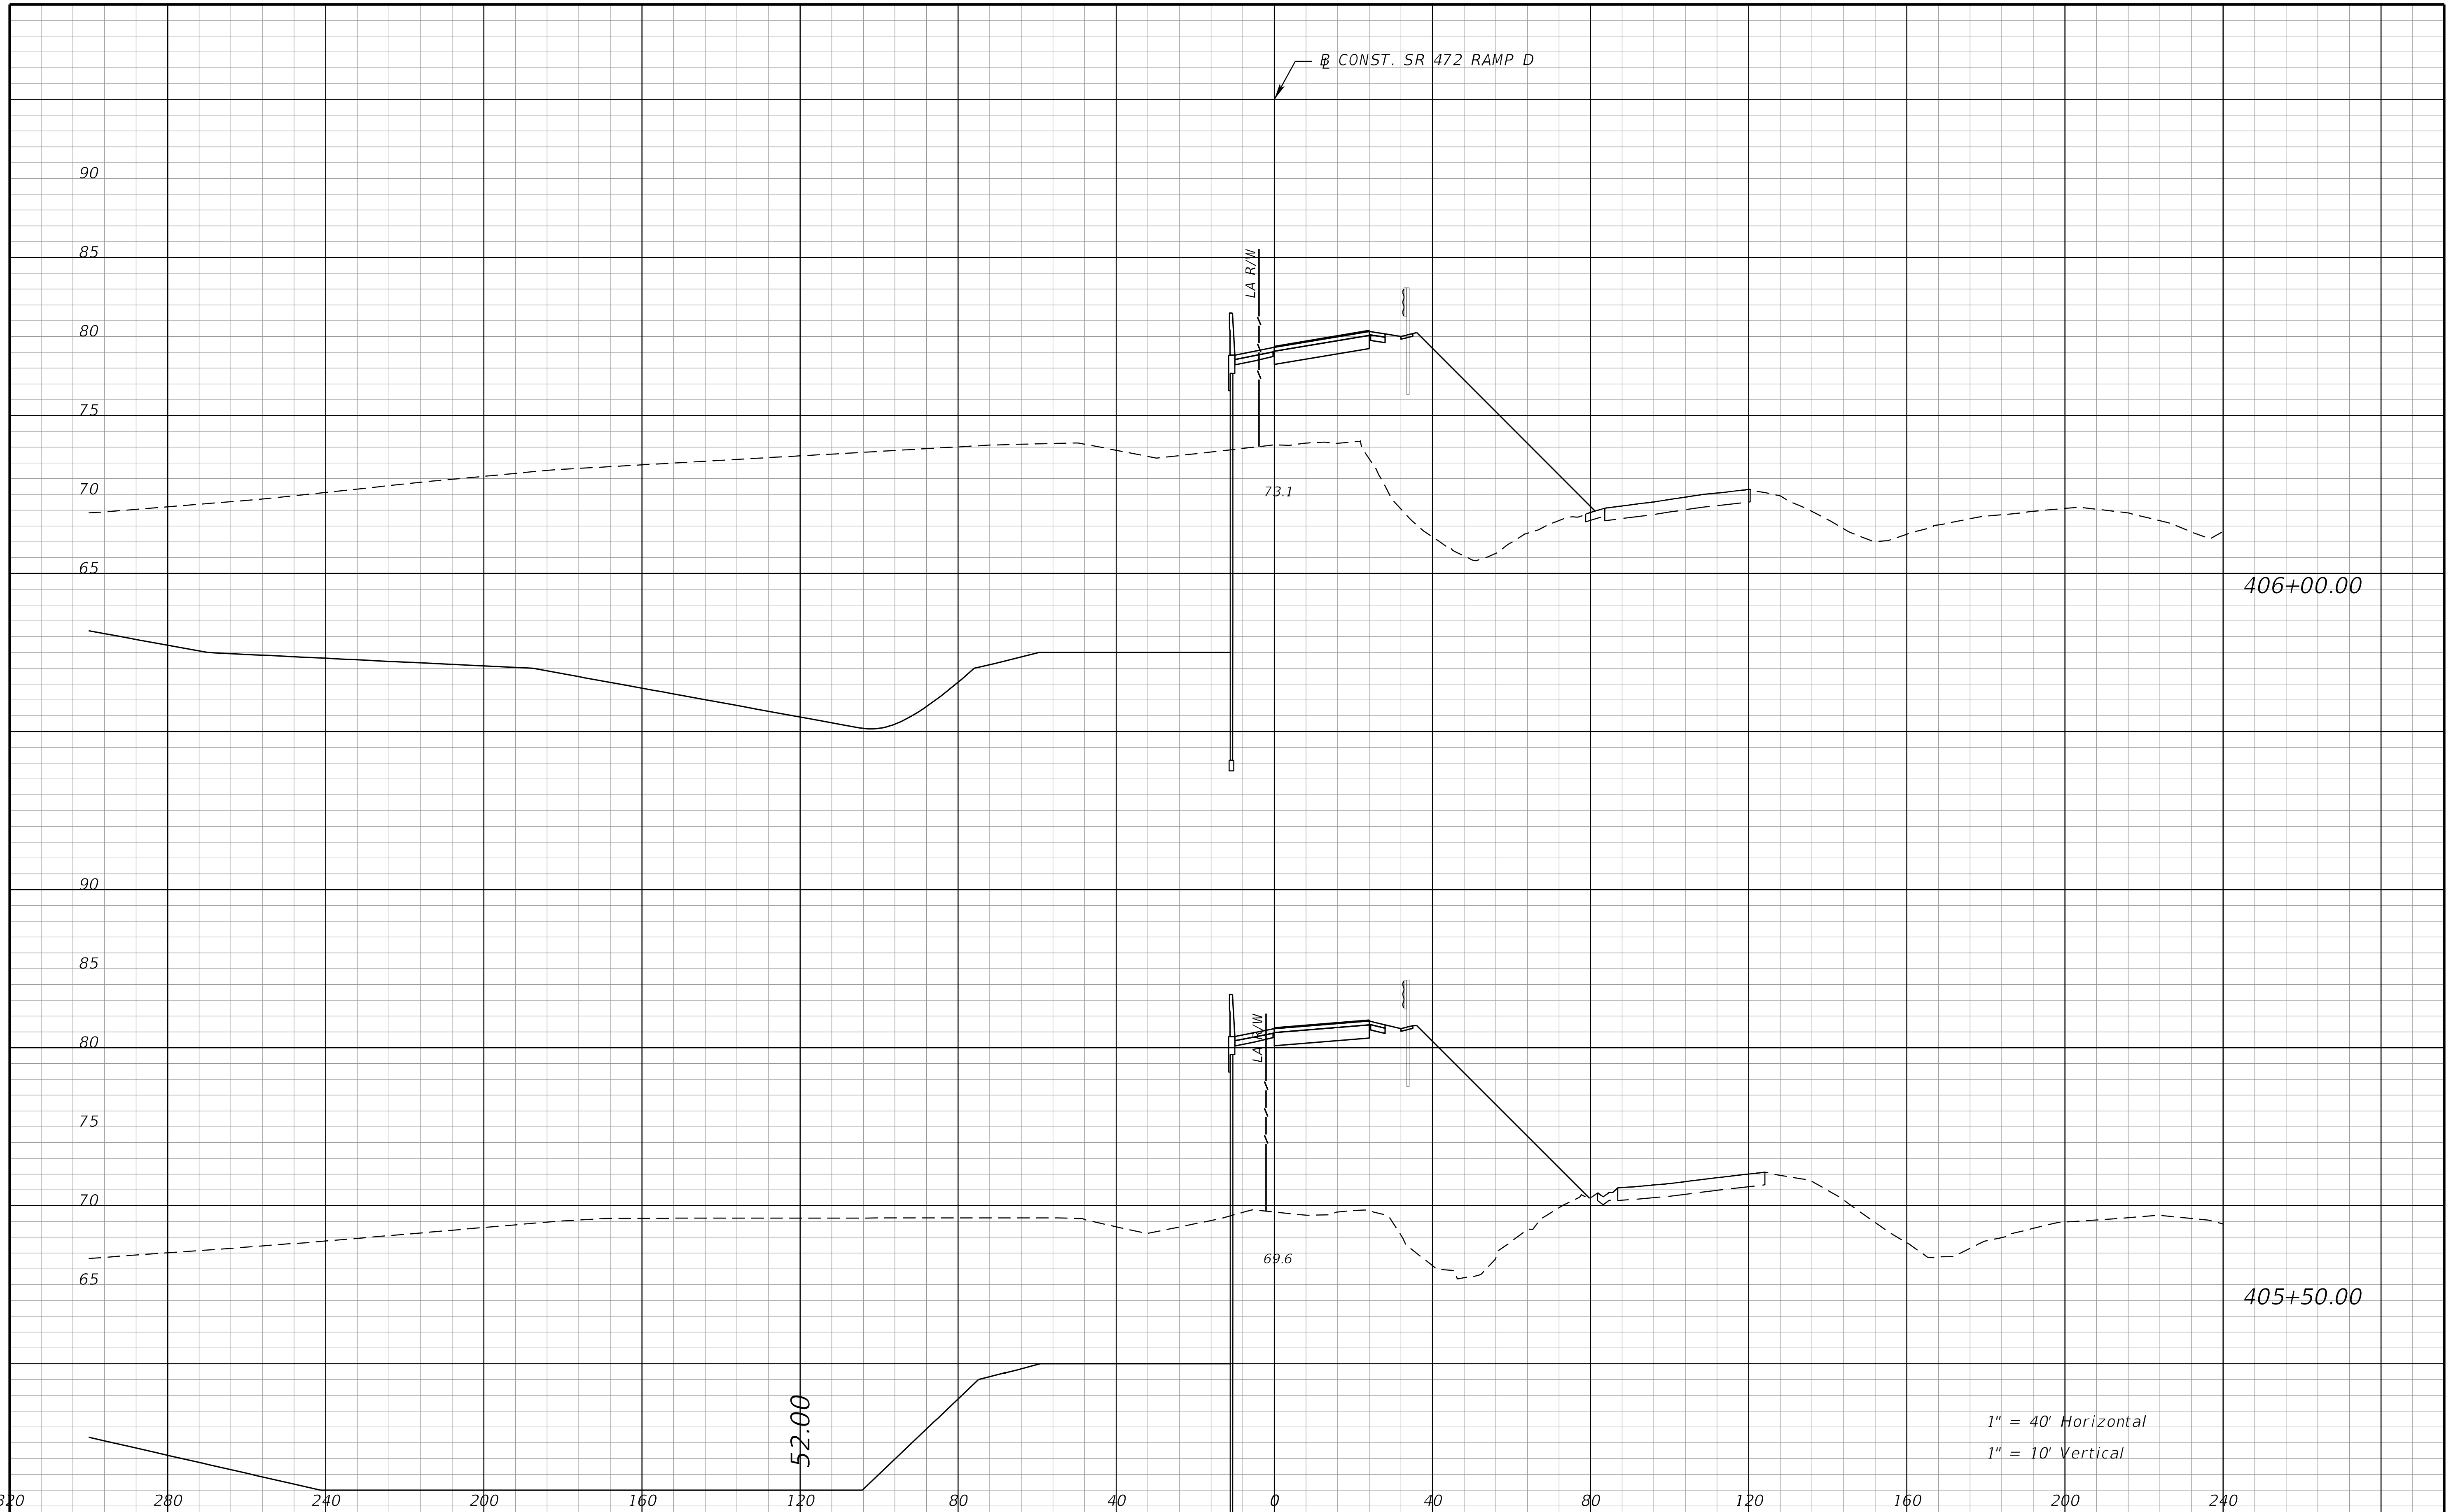

THE OFFICIAL RECORD OF THIS SHEET IS THE ELECTRONIC FILE DIGITALLY SIGNED AND SEALED UNDER RULE 61G15-23.004, F.A.C.

REVISIONS			
DATE	DESCRIPTION	DATE	DESCRIPTION

STANTEC CONSULTING SERVICES INC.
ENGINEER OF RECORD:
WILLIAM V. ANDERSON, P.E. NO.: 36682
11315 CORPORATE BLVD., SUITE 105
ORLANDO, FLORIDA 32817
(407) 823-8966
CERTIFICATE OF AUTHORIZATION NO. 27013

STATE OF FLORIDA
DEPARTMENT OF TRANSPORTATION

ROAD NO.	COUNTY	FINANCIAL PROJECT ID
SR400	VOLUSIA	408464-2-32-01

CROSS SECTIONS
SR 472 RAMP D

SHEET NO.
1350

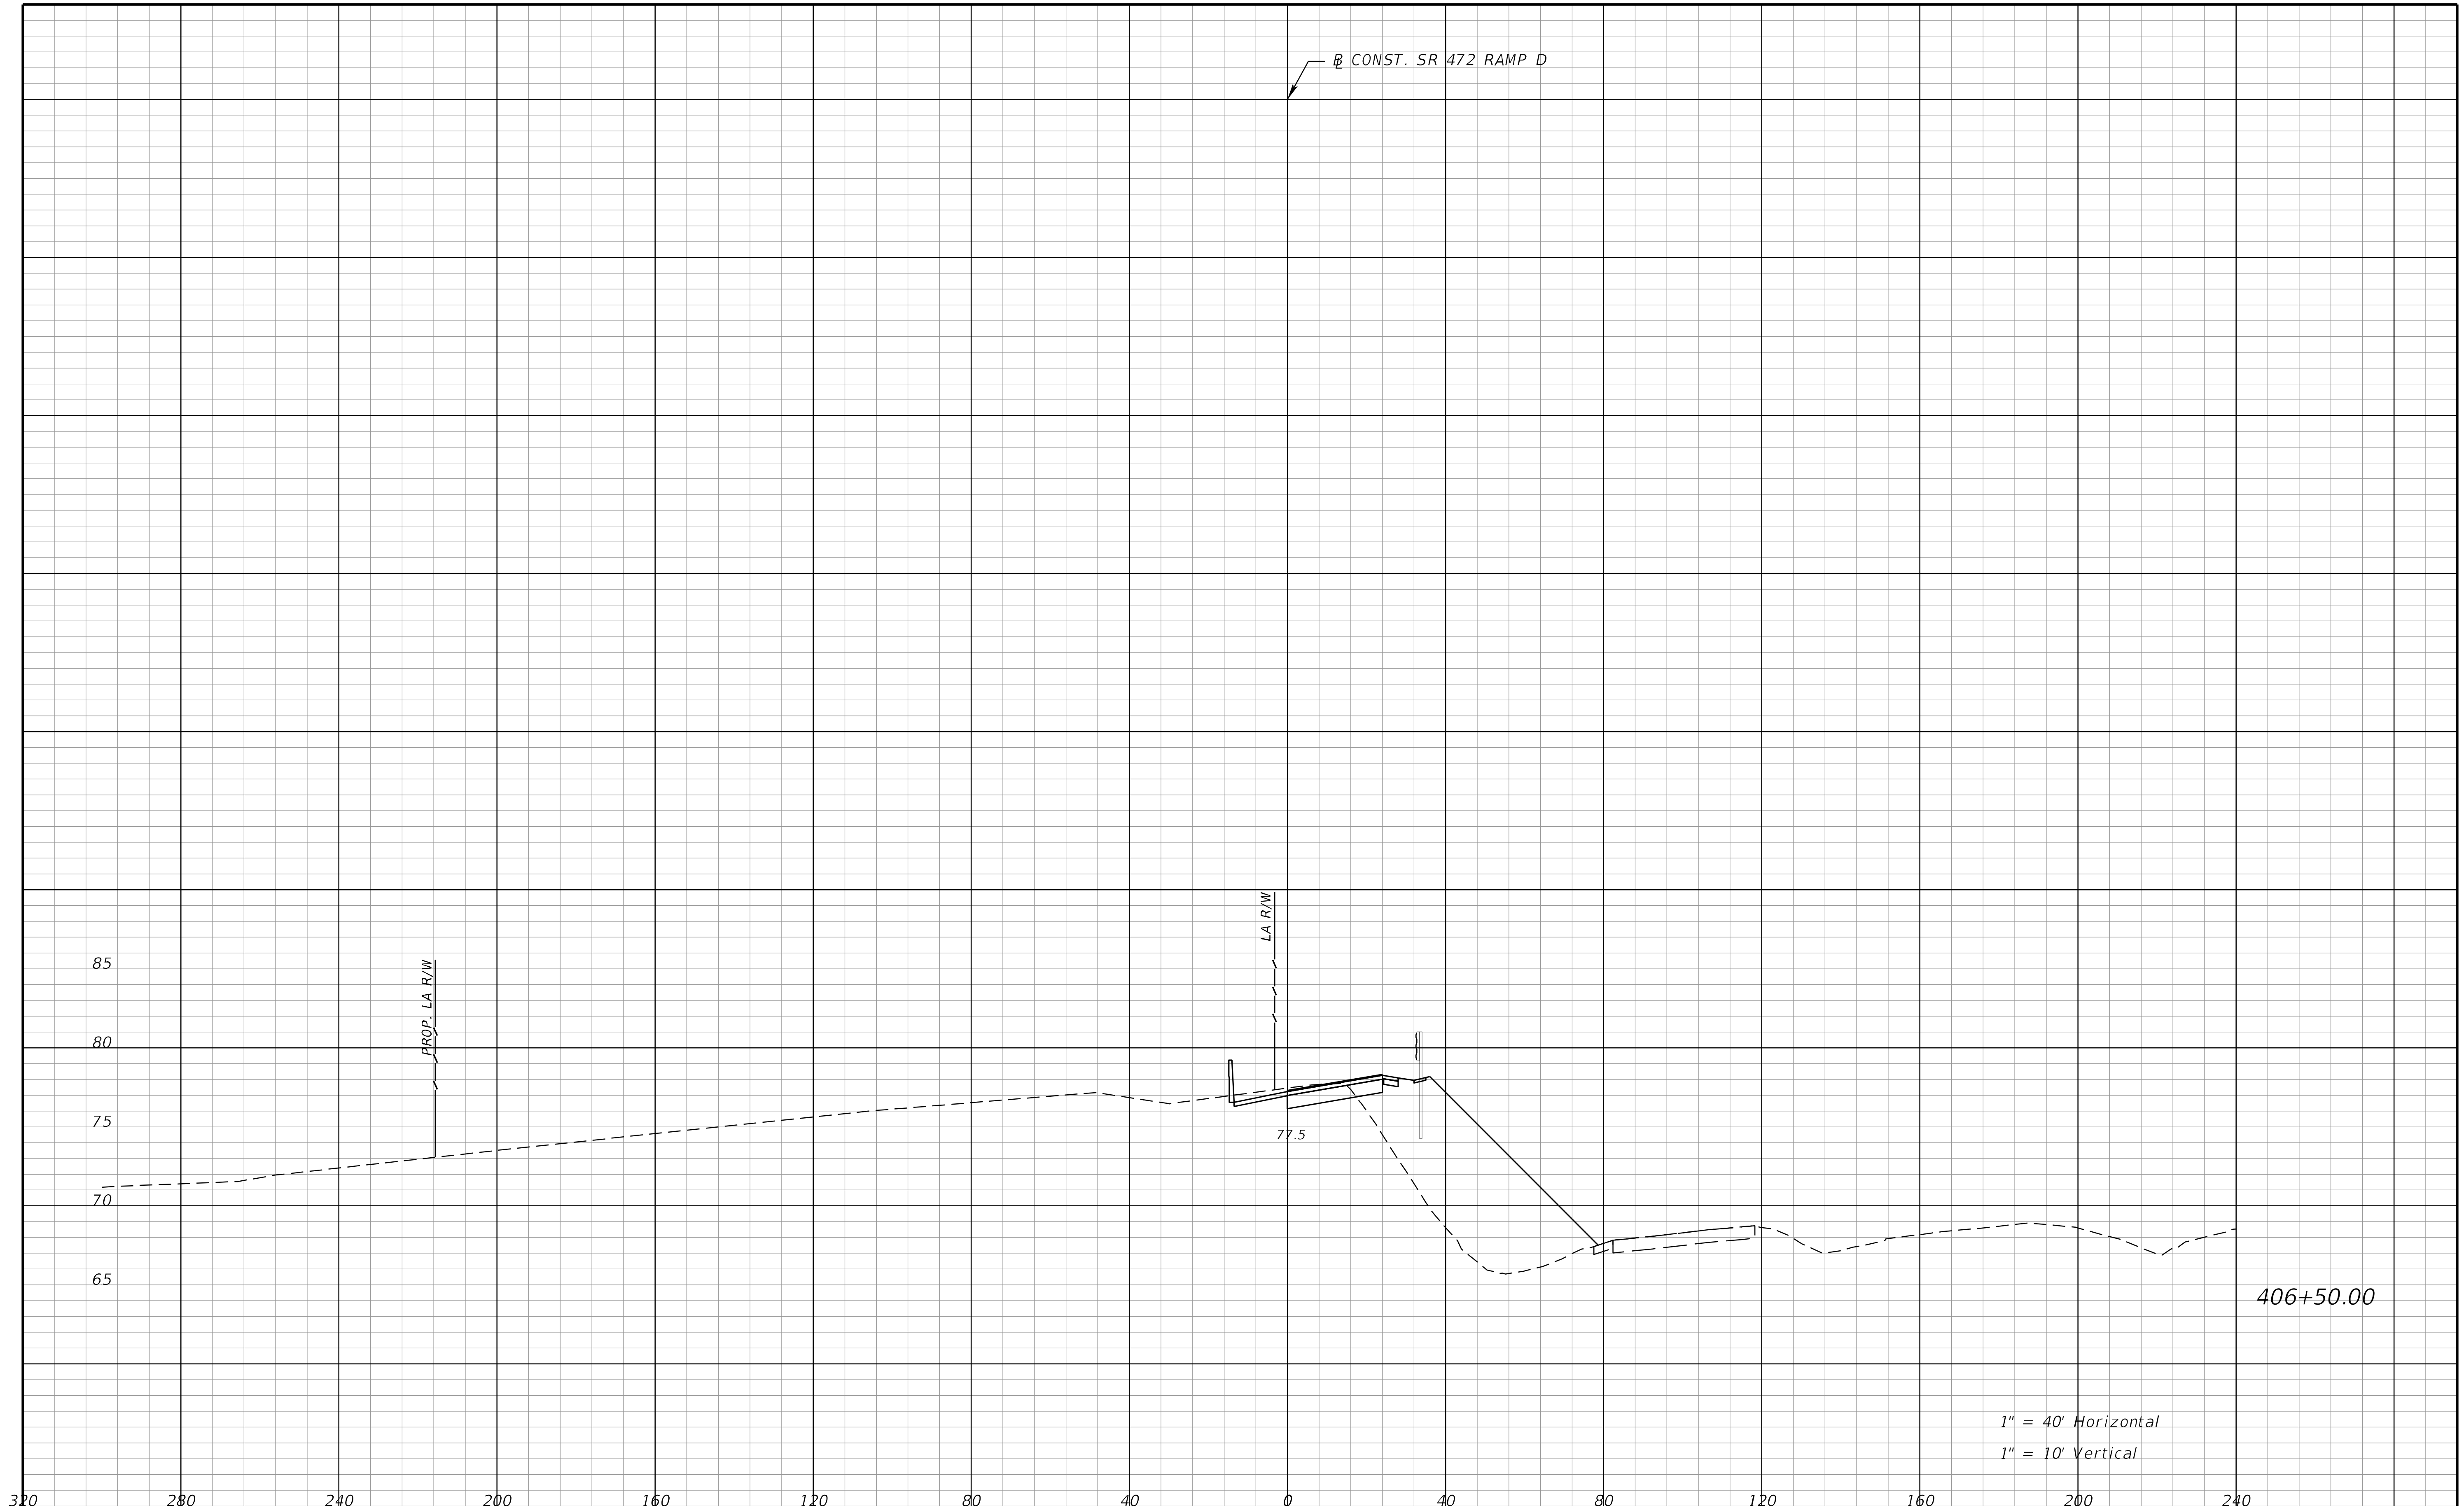

REVISIONS			
DATE	DESCRIPTION	DATE	DESCRIPTION

STANTEC CONSULTING SERVICES INC.
ENGINEER OF RECORD:
WILLIAM V. ANDERSON, P.E. NO.: 36682
11315 CORPORATE BLVD., SUITE 105
ORLANDO, FLORIDA 32817
(407) 823-8966
CERTIFICATE OF AUTHORIZATION NO. 27013

STATE OF FLORIDA
DEPARTMENT OF TRANSPORTATION

ROAD NO.	COUNTY	FINANCIAL PROJECT ID
SR400	VOLUSIA	408464-2-32-01

CROSS SECTIONS
SR 472 RAMP D

SHEET NO. 1351

THE OFFICIAL RECORD OF THIS SHEET IS THE ELECTRONIC FILE DIGITALLY SIGNED AND SEALED UNDER RULE 61G15-23.004, F.A.C.

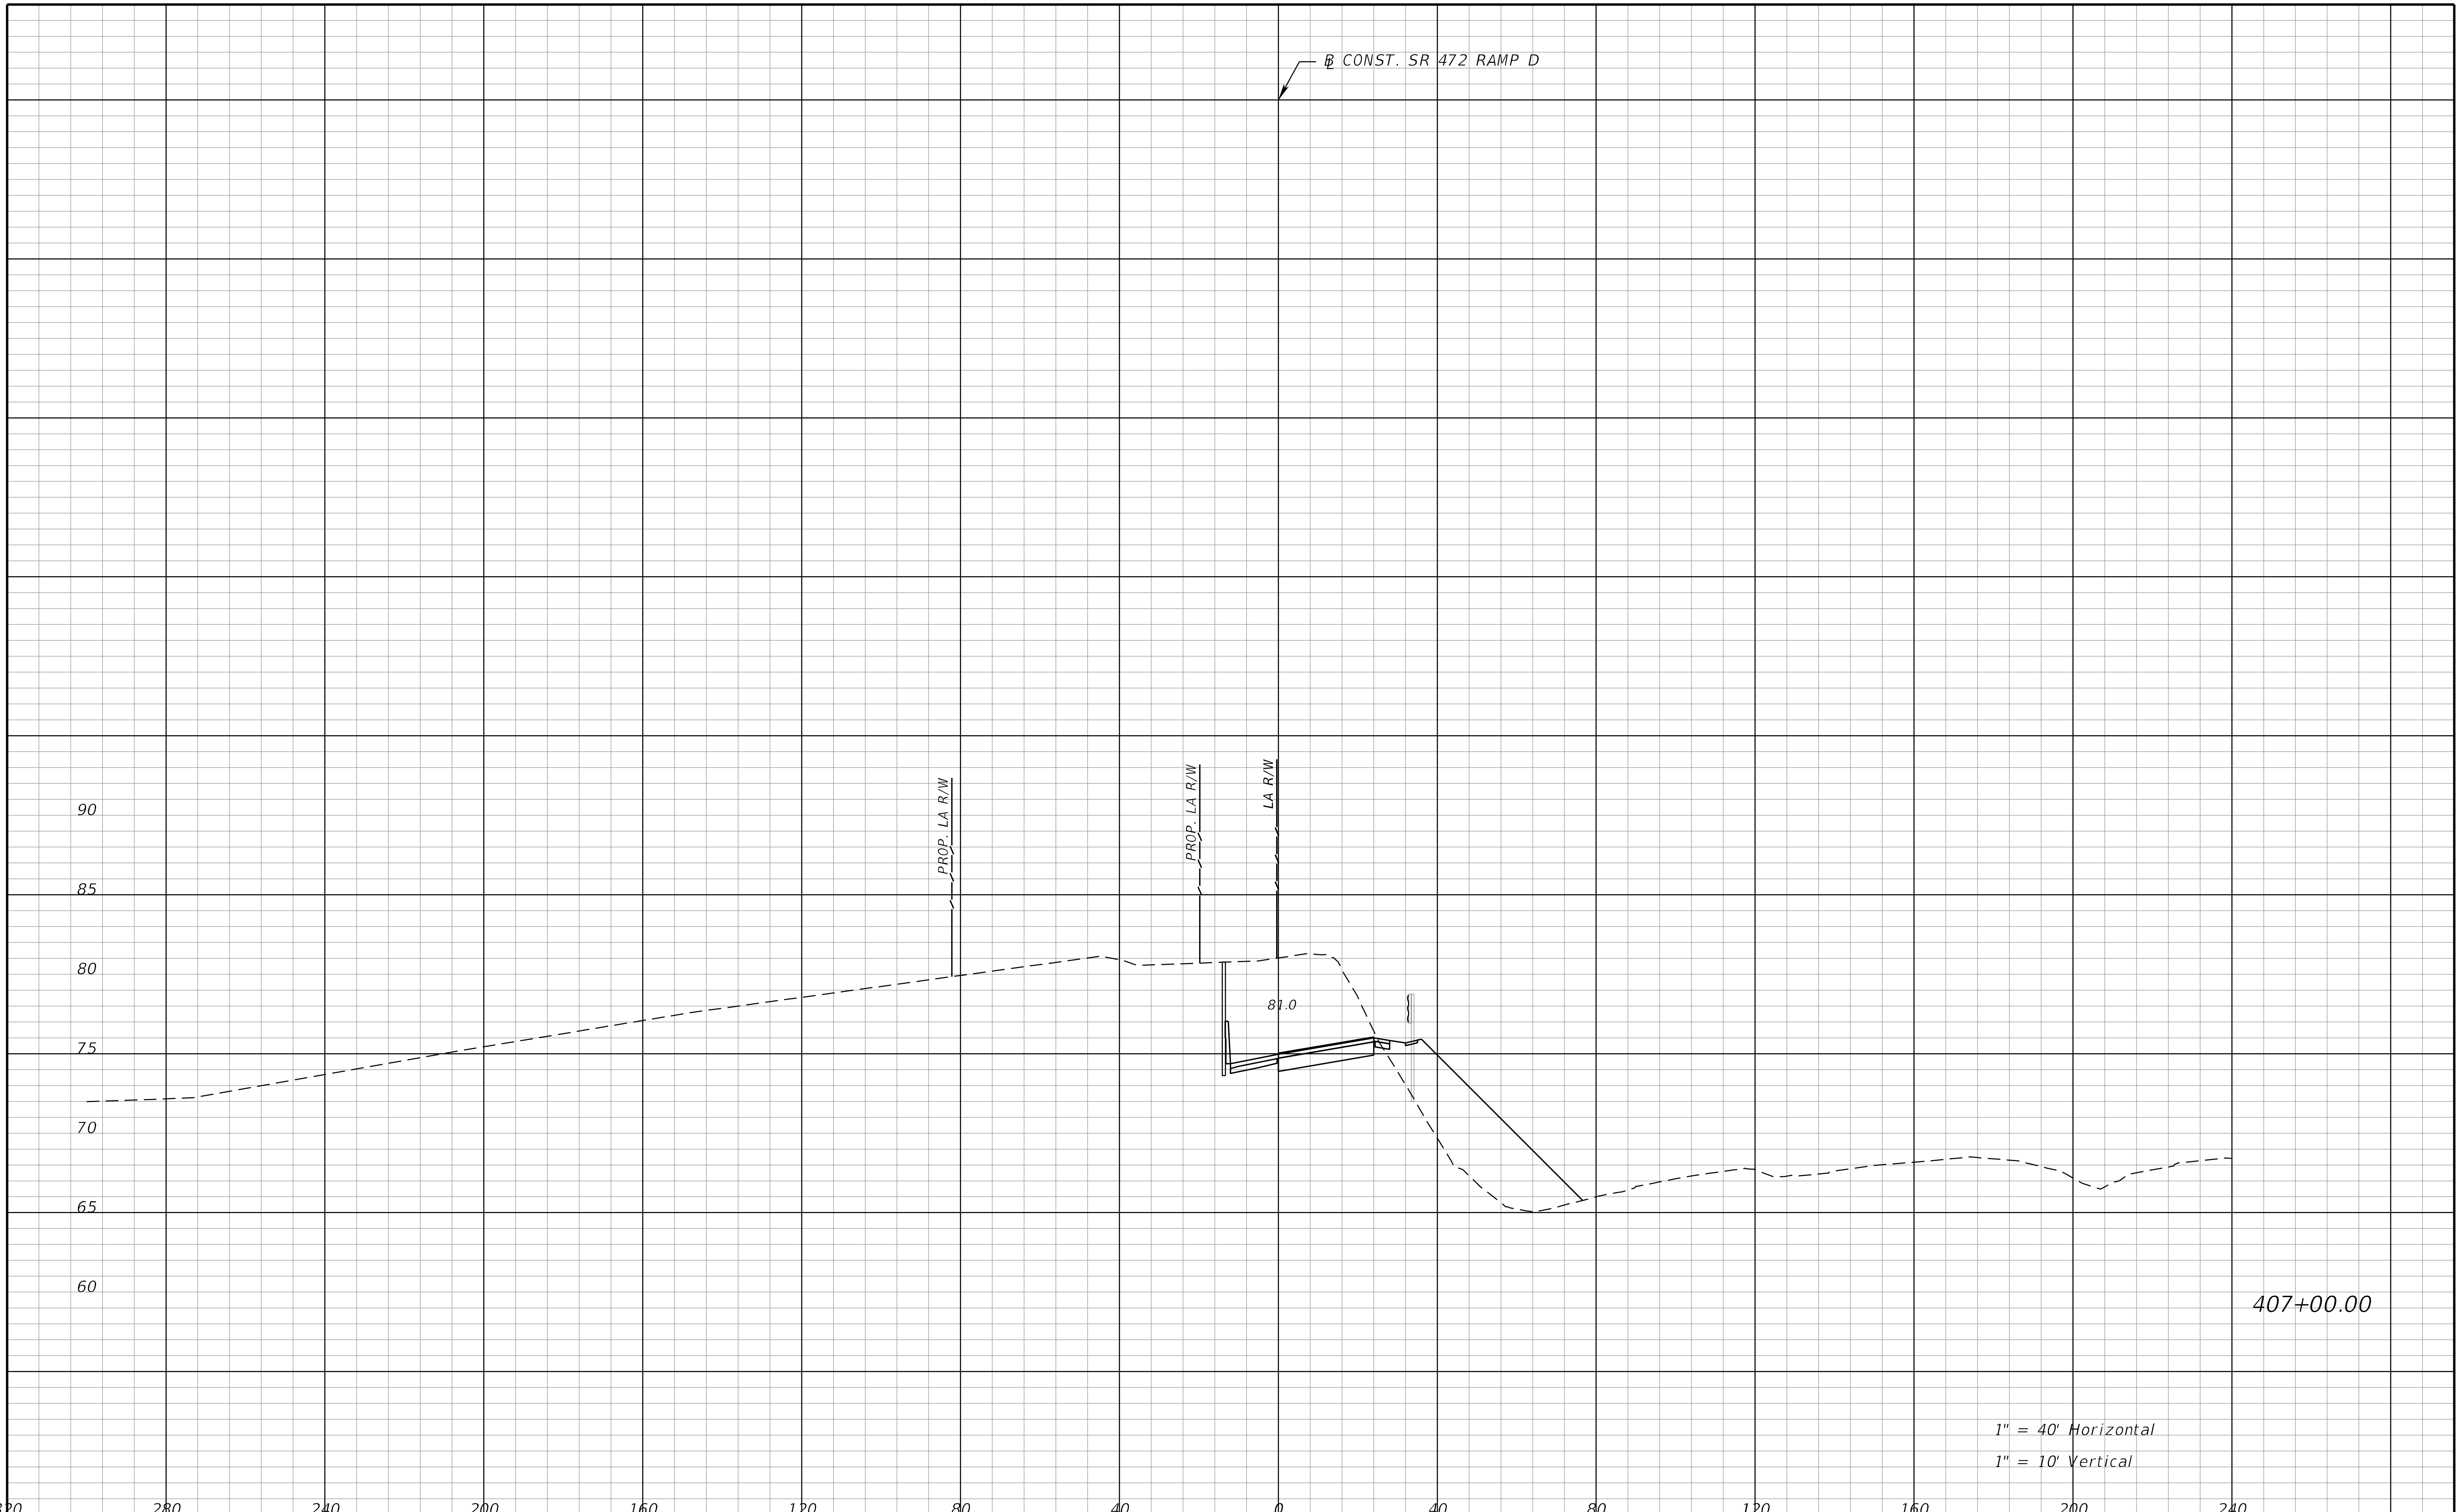

REVISIONS			
DATE	DESCRIPTION	DATE	DESCRIPTION

STANTEC CONSULTING SERVICES INC.
ENGINEER OF RECORD:
WILLIAM V. ANDERSON, P.E. NO.: 36682
11315 CORPORATE BLVD., SUITE 105
ORLANDO, FLORIDA 32817
(407) 823-8966
CERTIFICATE OF AUTHORIZATION NO. 27013

STATE OF FLORIDA
DEPARTMENT OF TRANSPORTATION

ROAD NO.	COUNTY	FINANCIAL PROJECT ID
SR400	VOLUSIA	408464-2-32-01

CROSS SECTIONS
SR 472 RAMP D

SHEET NO.
1352

jchassee 6/14/2019 4:31:13 PM Rdxsrd_shg V:\2158\active\CADD\40846423201\roadway\RDXSRD08_472Ramps.DGN

THE OFFICIAL RECORD OF THIS SHEET IS THE ELECTRONIC FILE DIGITALLY SIGNED AND SEALED UNDER RULE 61G15-23.004, F.A.C.

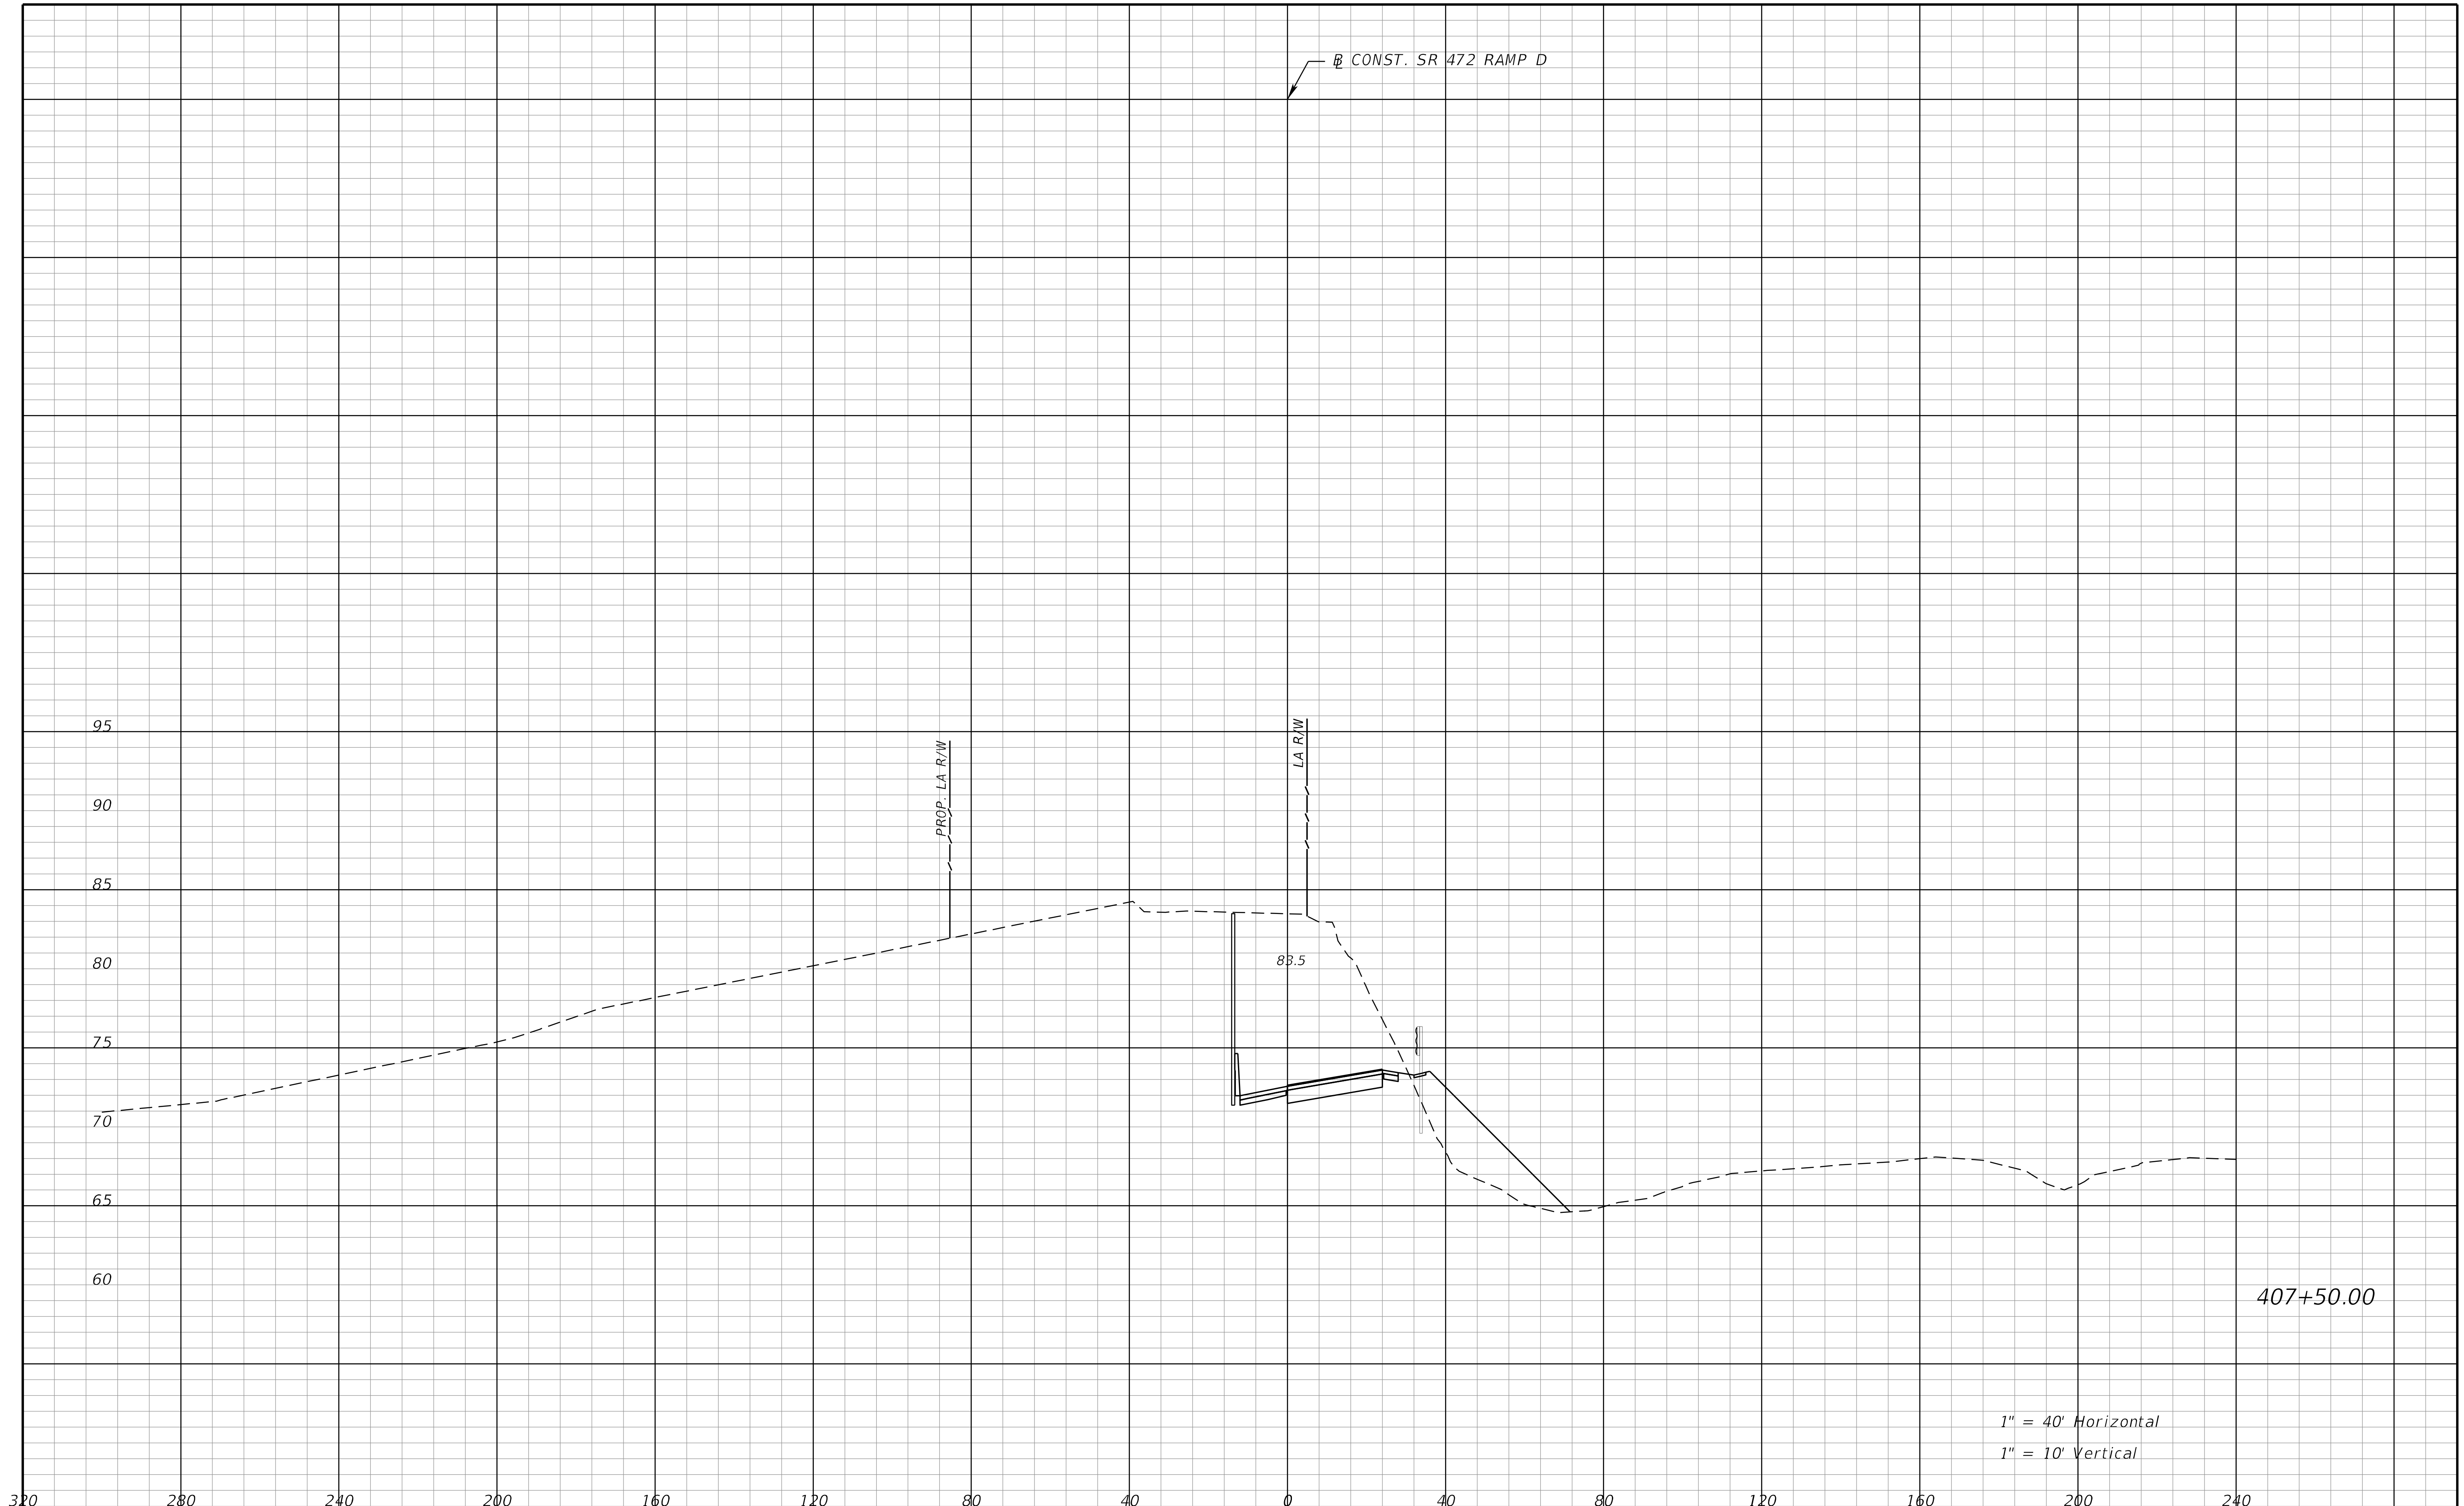

REVISIONS			
DATE	DESCRIPTION	DATE	DESCRIPTION

STANTEC CONSULTING SERVICES INC.
ENGINEER OF RECORD:
WILLIAM V. ANDERSON, P.E. NO.: 36682
11315 CORPORATE BLVD., SUITE 105
ORLANDO, FLORIDA 32817
(407) 823-8966
CERTIFICATE OF AUTHORIZATION NO. 27013

STATE OF FLORIDA
DEPARTMENT OF TRANSPORTATION

ROAD NO.	COUNTY	FINANCIAL PROJECT ID
SR400	VOLUSIA	408464-2-32-01

CROSS SECTIONS
SR 472 RAMP D

SHEET NO.
1353

THE OFFICIAL RECORD OF THIS SHEET IS THE ELECTRONIC FILE DIGITALLY SIGNED AND SEALED UNDER RULE 61G15-23.004, F.A.C.

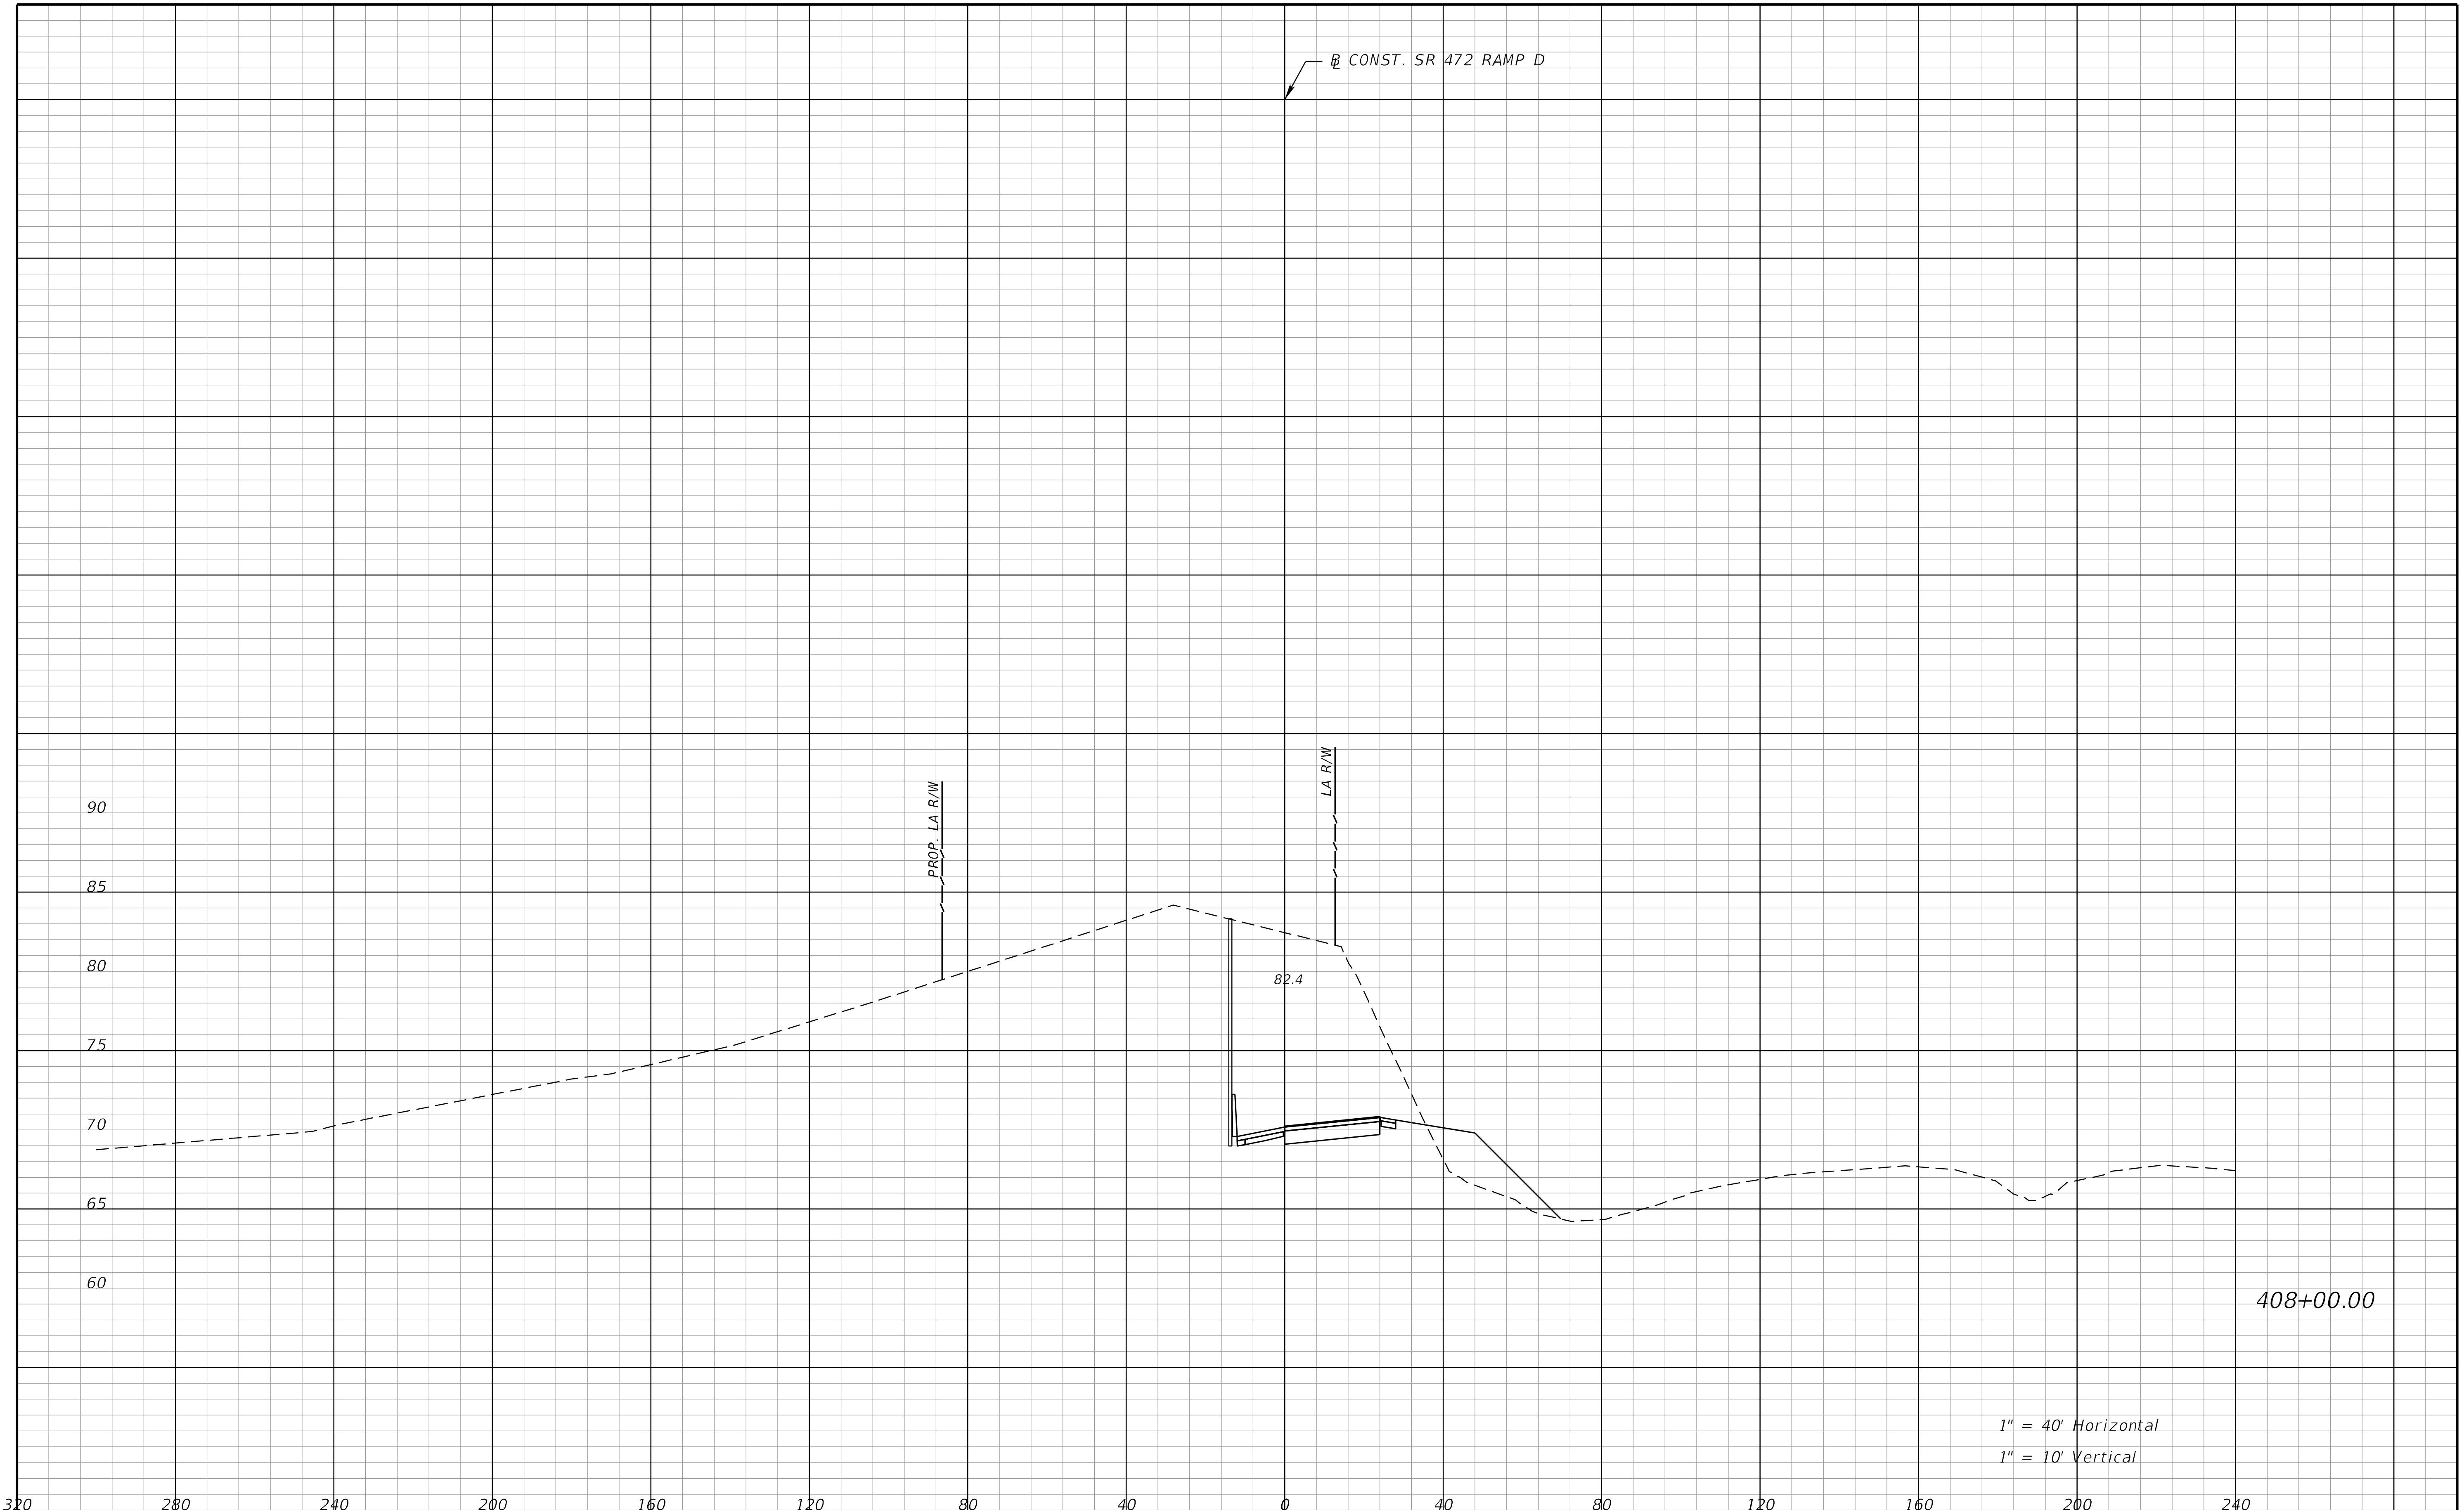

THE OFFICIAL RECORD OF THIS SHEET IS THE ELECTRONIC FILE DIGITALLY SIGNED AND SEALED UNDER RULE 61G15-23.004, F.A.C.

REVISIONS			
DATE	DESCRIPTION	DATE	DESCRIPTION

STANTEC CONSULTING SERVICES INC.
ENGINEER OF RECORD:
WILLIAM V. ANDERSON, P.E. NO.: 36682
11315 CORPORATE BLVD., SUITE 105
ORLANDO, FLORIDA 32817
(407) 823-8966
CERTIFICATE OF AUTHORIZATION NO. 27013

STATE OF FLORIDA
DEPARTMENT OF TRANSPORTATION

ROAD NO.	COUNTY	FINANCIAL PROJECT ID
SR400	VOLUSIA	408464-2-32-01

CROSS SECTIONS
SR 472 RAMP D

SHEET NO.
1354

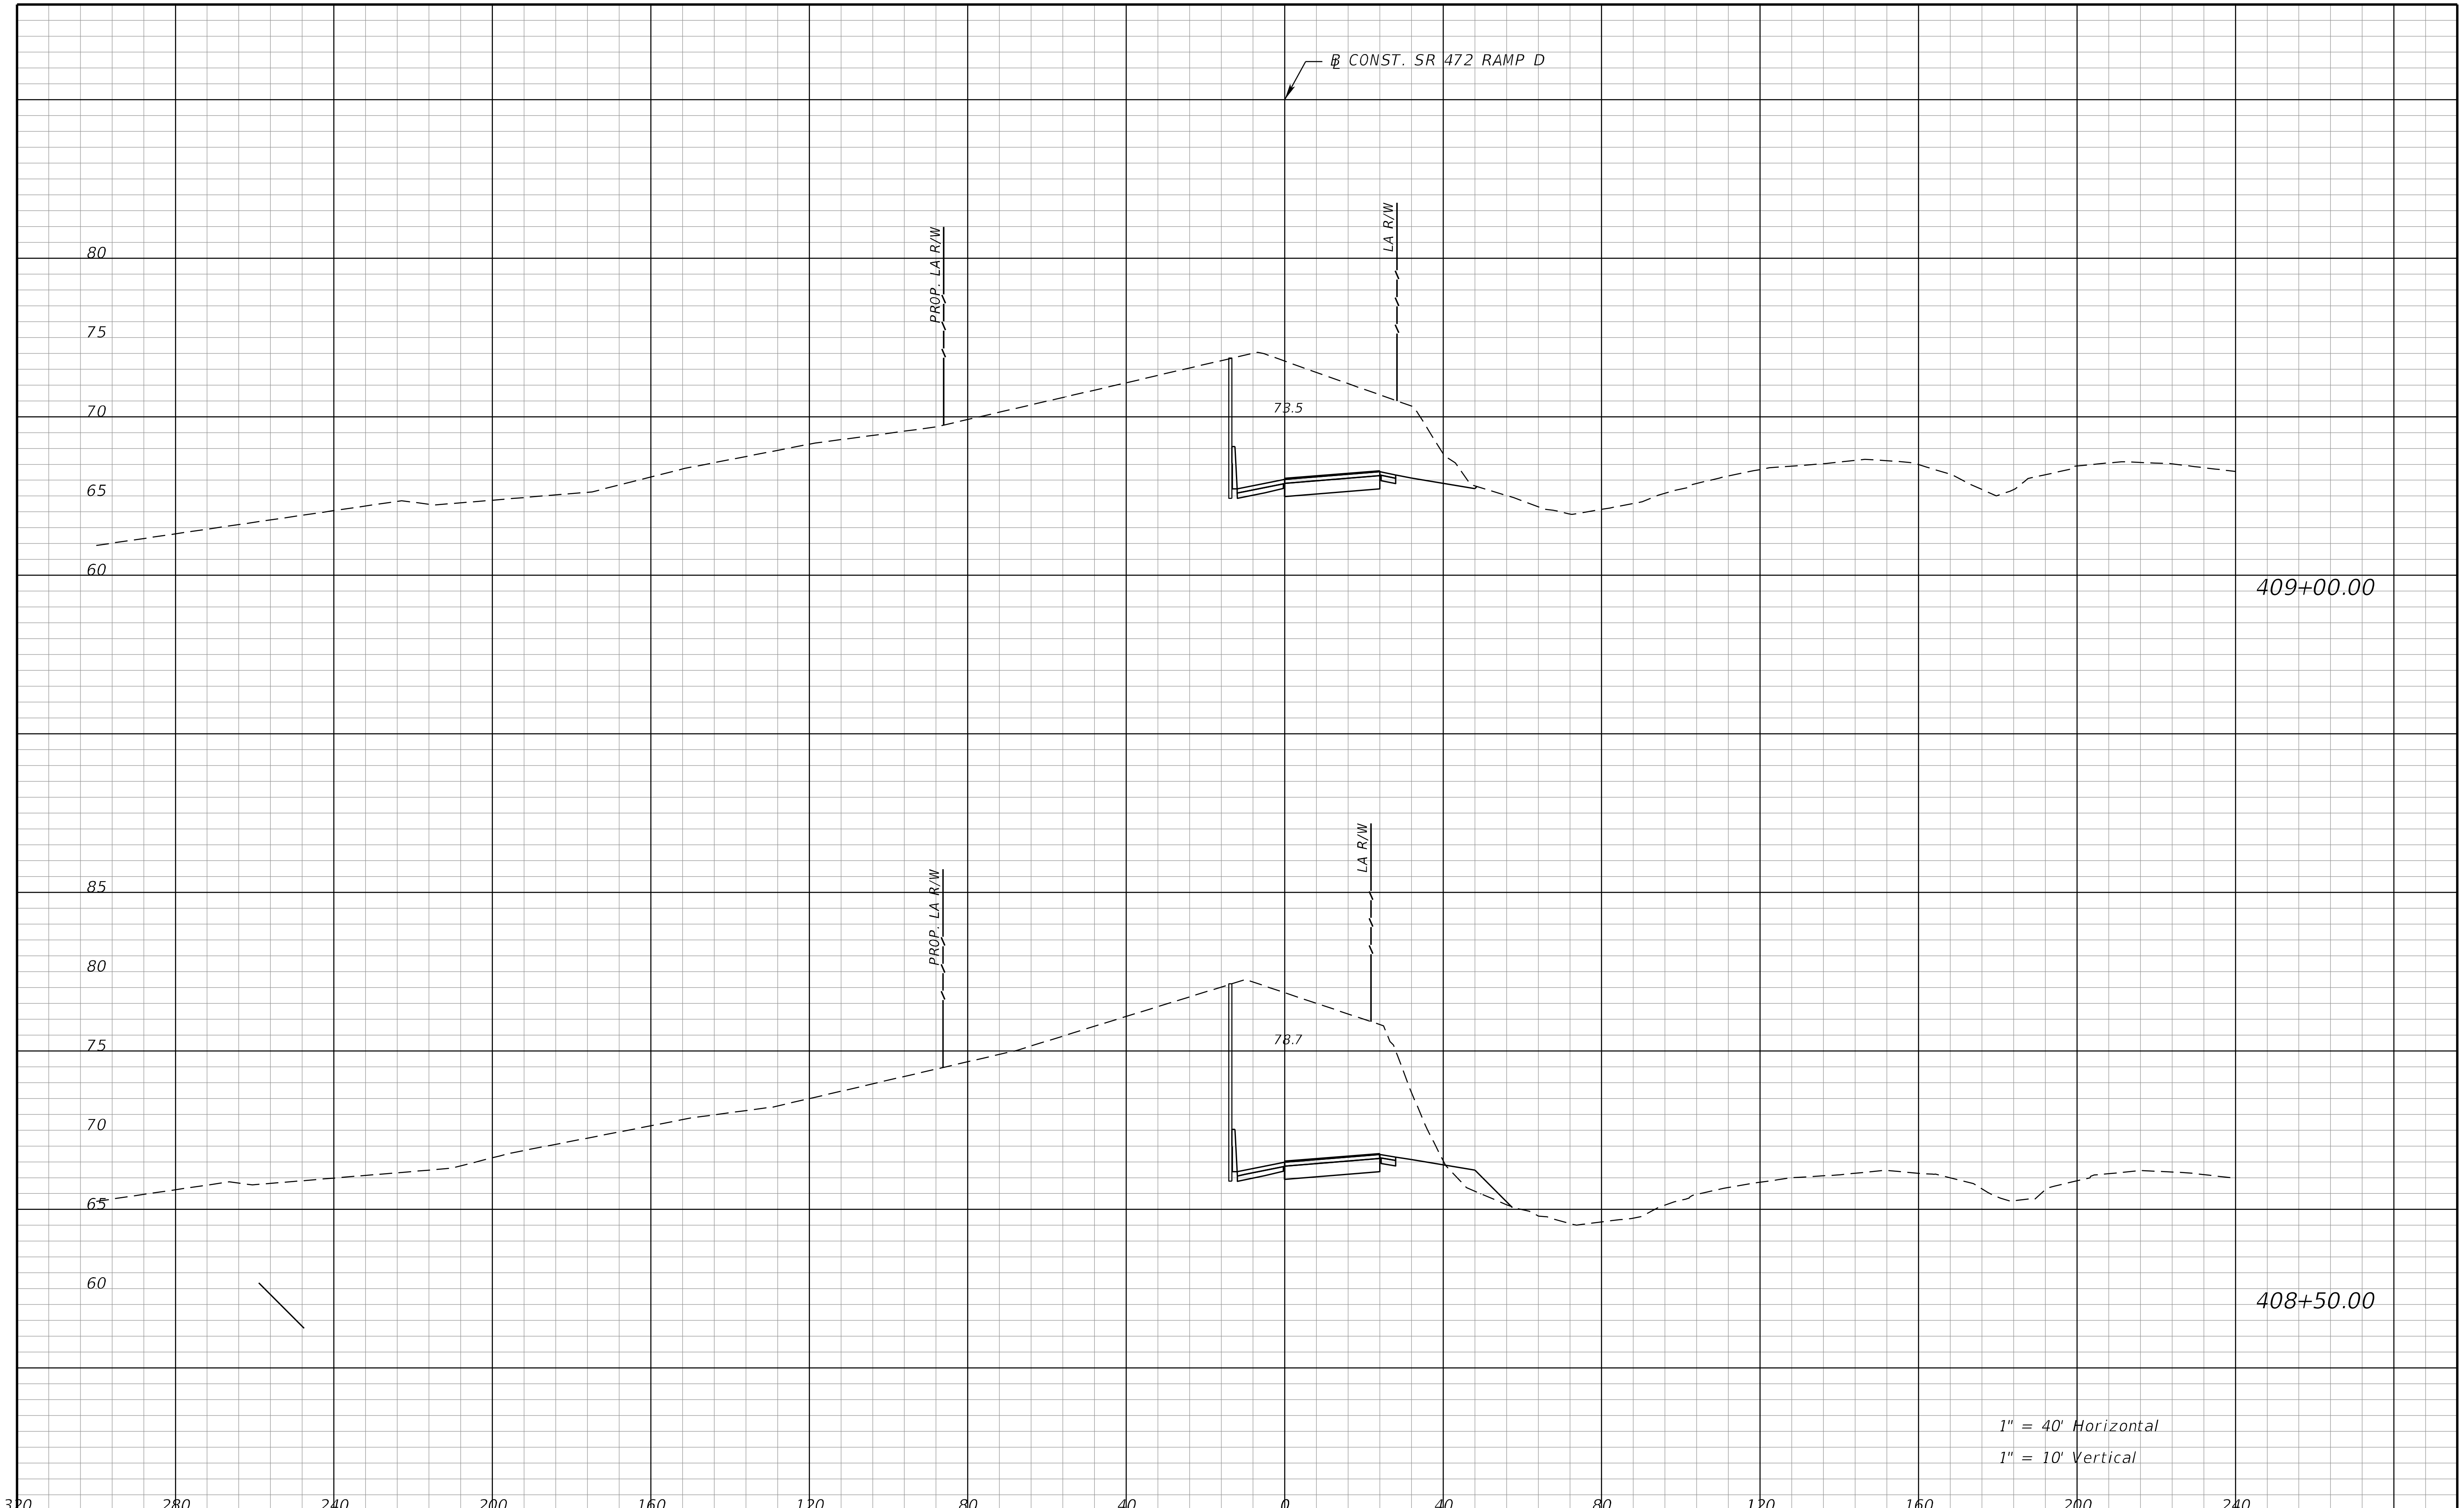

THE OFFICIAL RECORD OF THIS SHEET IS THE ELECTRONIC FILE DIGITALLY SIGNED AND SEALED UNDER RULE 61G15-23.004, F.A.C.

REVISIONS			
DATE	DESCRIPTION	DATE	DESCRIPTION

STANTEC CONSULTING SERVICES INC.
ENGINEER OF RECORD:
WILLIAM V. ANDERSON, P.E. NO.: 36682
11315 CORPORATE BLVD., SUITE 105
ORLANDO, FLORIDA 32817
(407) 823-8966
CERTIFICATE OF AUTHORIZATION NO. 27013

STATE OF FLORIDA
DEPARTMENT OF TRANSPORTATION

ROAD NO.	COUNTY	FINANCIAL PROJECT ID
SR400	VOLUSIA	408464-2-32-01

CROSS SECTIONS
SR 472 RAMP D

SHEET NO.
1355

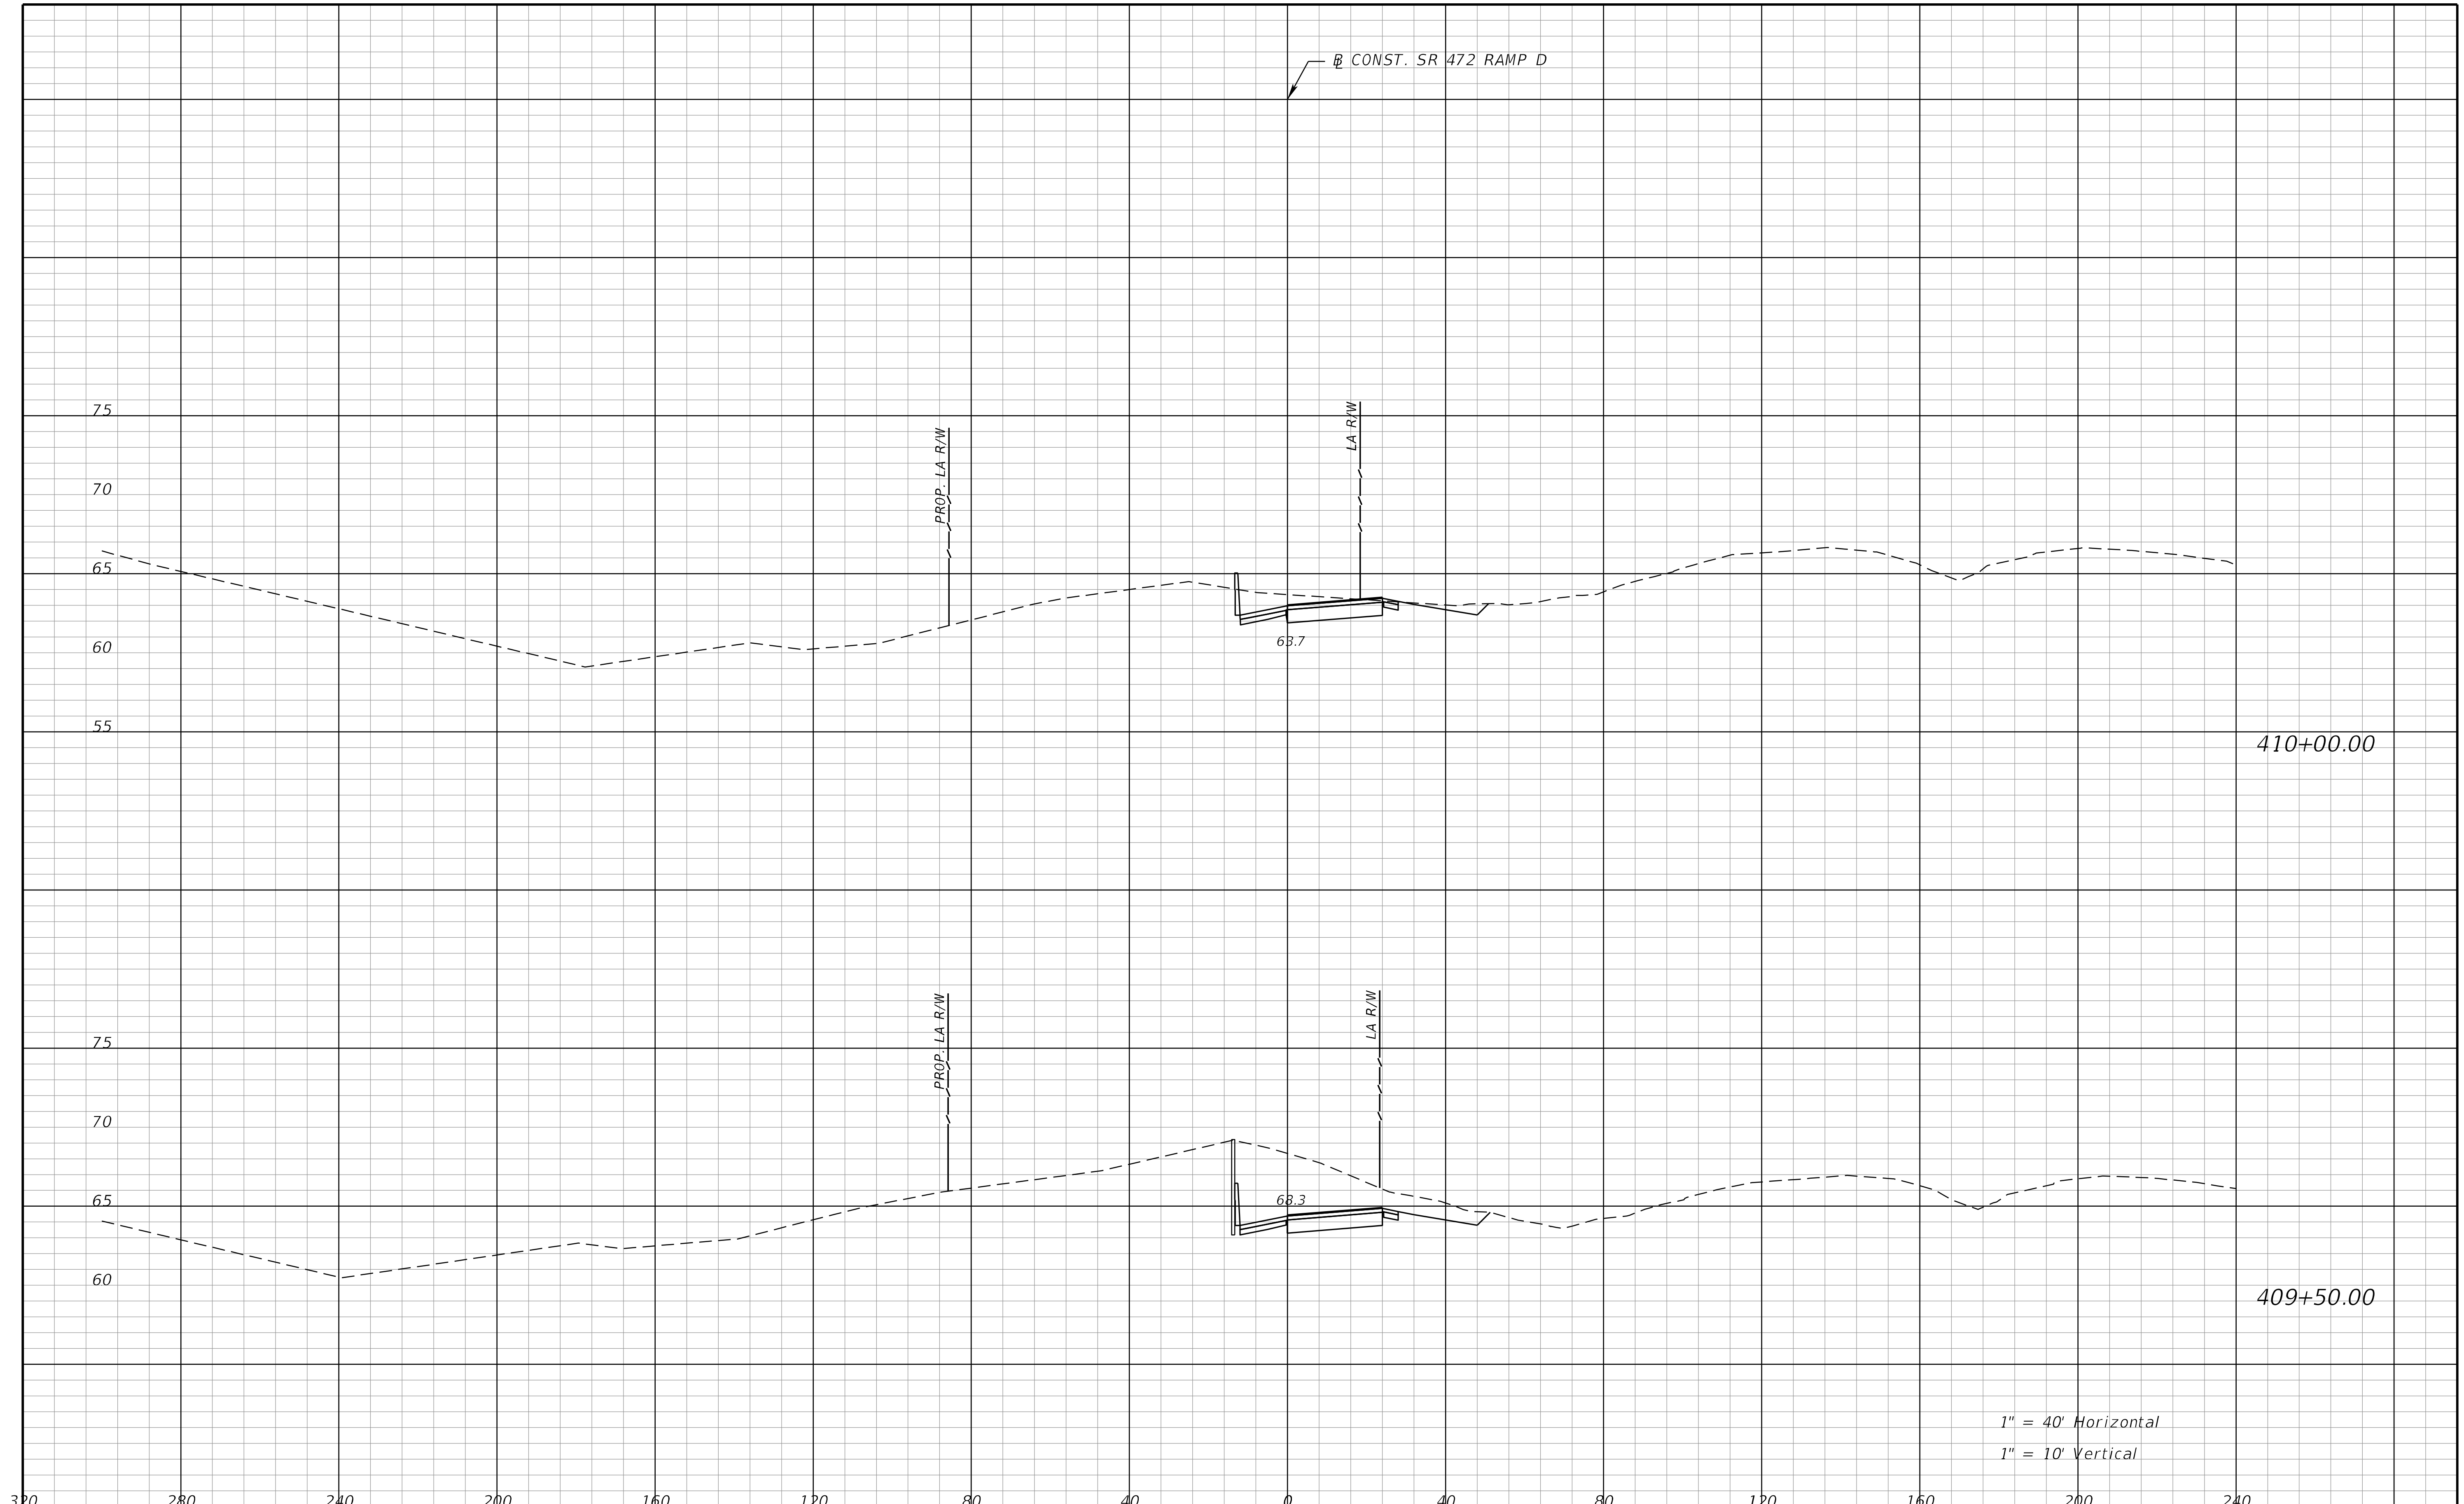

REVISIONS			
DATE	DESCRIPTION	DATE	DESCRIPTION

STANTEC CONSULTING SERVICES INC.
ENGINEER OF RECORD:
WILLIAM V. ANDERSON, P.E. NO.: 36682
11315 CORPORATE BLVD., SUITE 105
ORLANDO, FLORIDA 32817
(407) 823-8966
CERTIFICATE OF AUTHORIZATION NO. 27013

STATE OF FLORIDA
DEPARTMENT OF TRANSPORTATION

ROAD NO.	COUNTY	FINANCIAL PROJECT ID
SR400	VOLUSIA	408464-2-32-01

CROSS SECTIONS
SR 472 RAMP D

SHEET NO.
1356

THE OFFICIAL RECORD OF THIS SHEET IS THE ELECTRONIC FILE DIGITALLY SIGNED AND SEALED UNDER RULE 61G15-23.004, F.A.C.

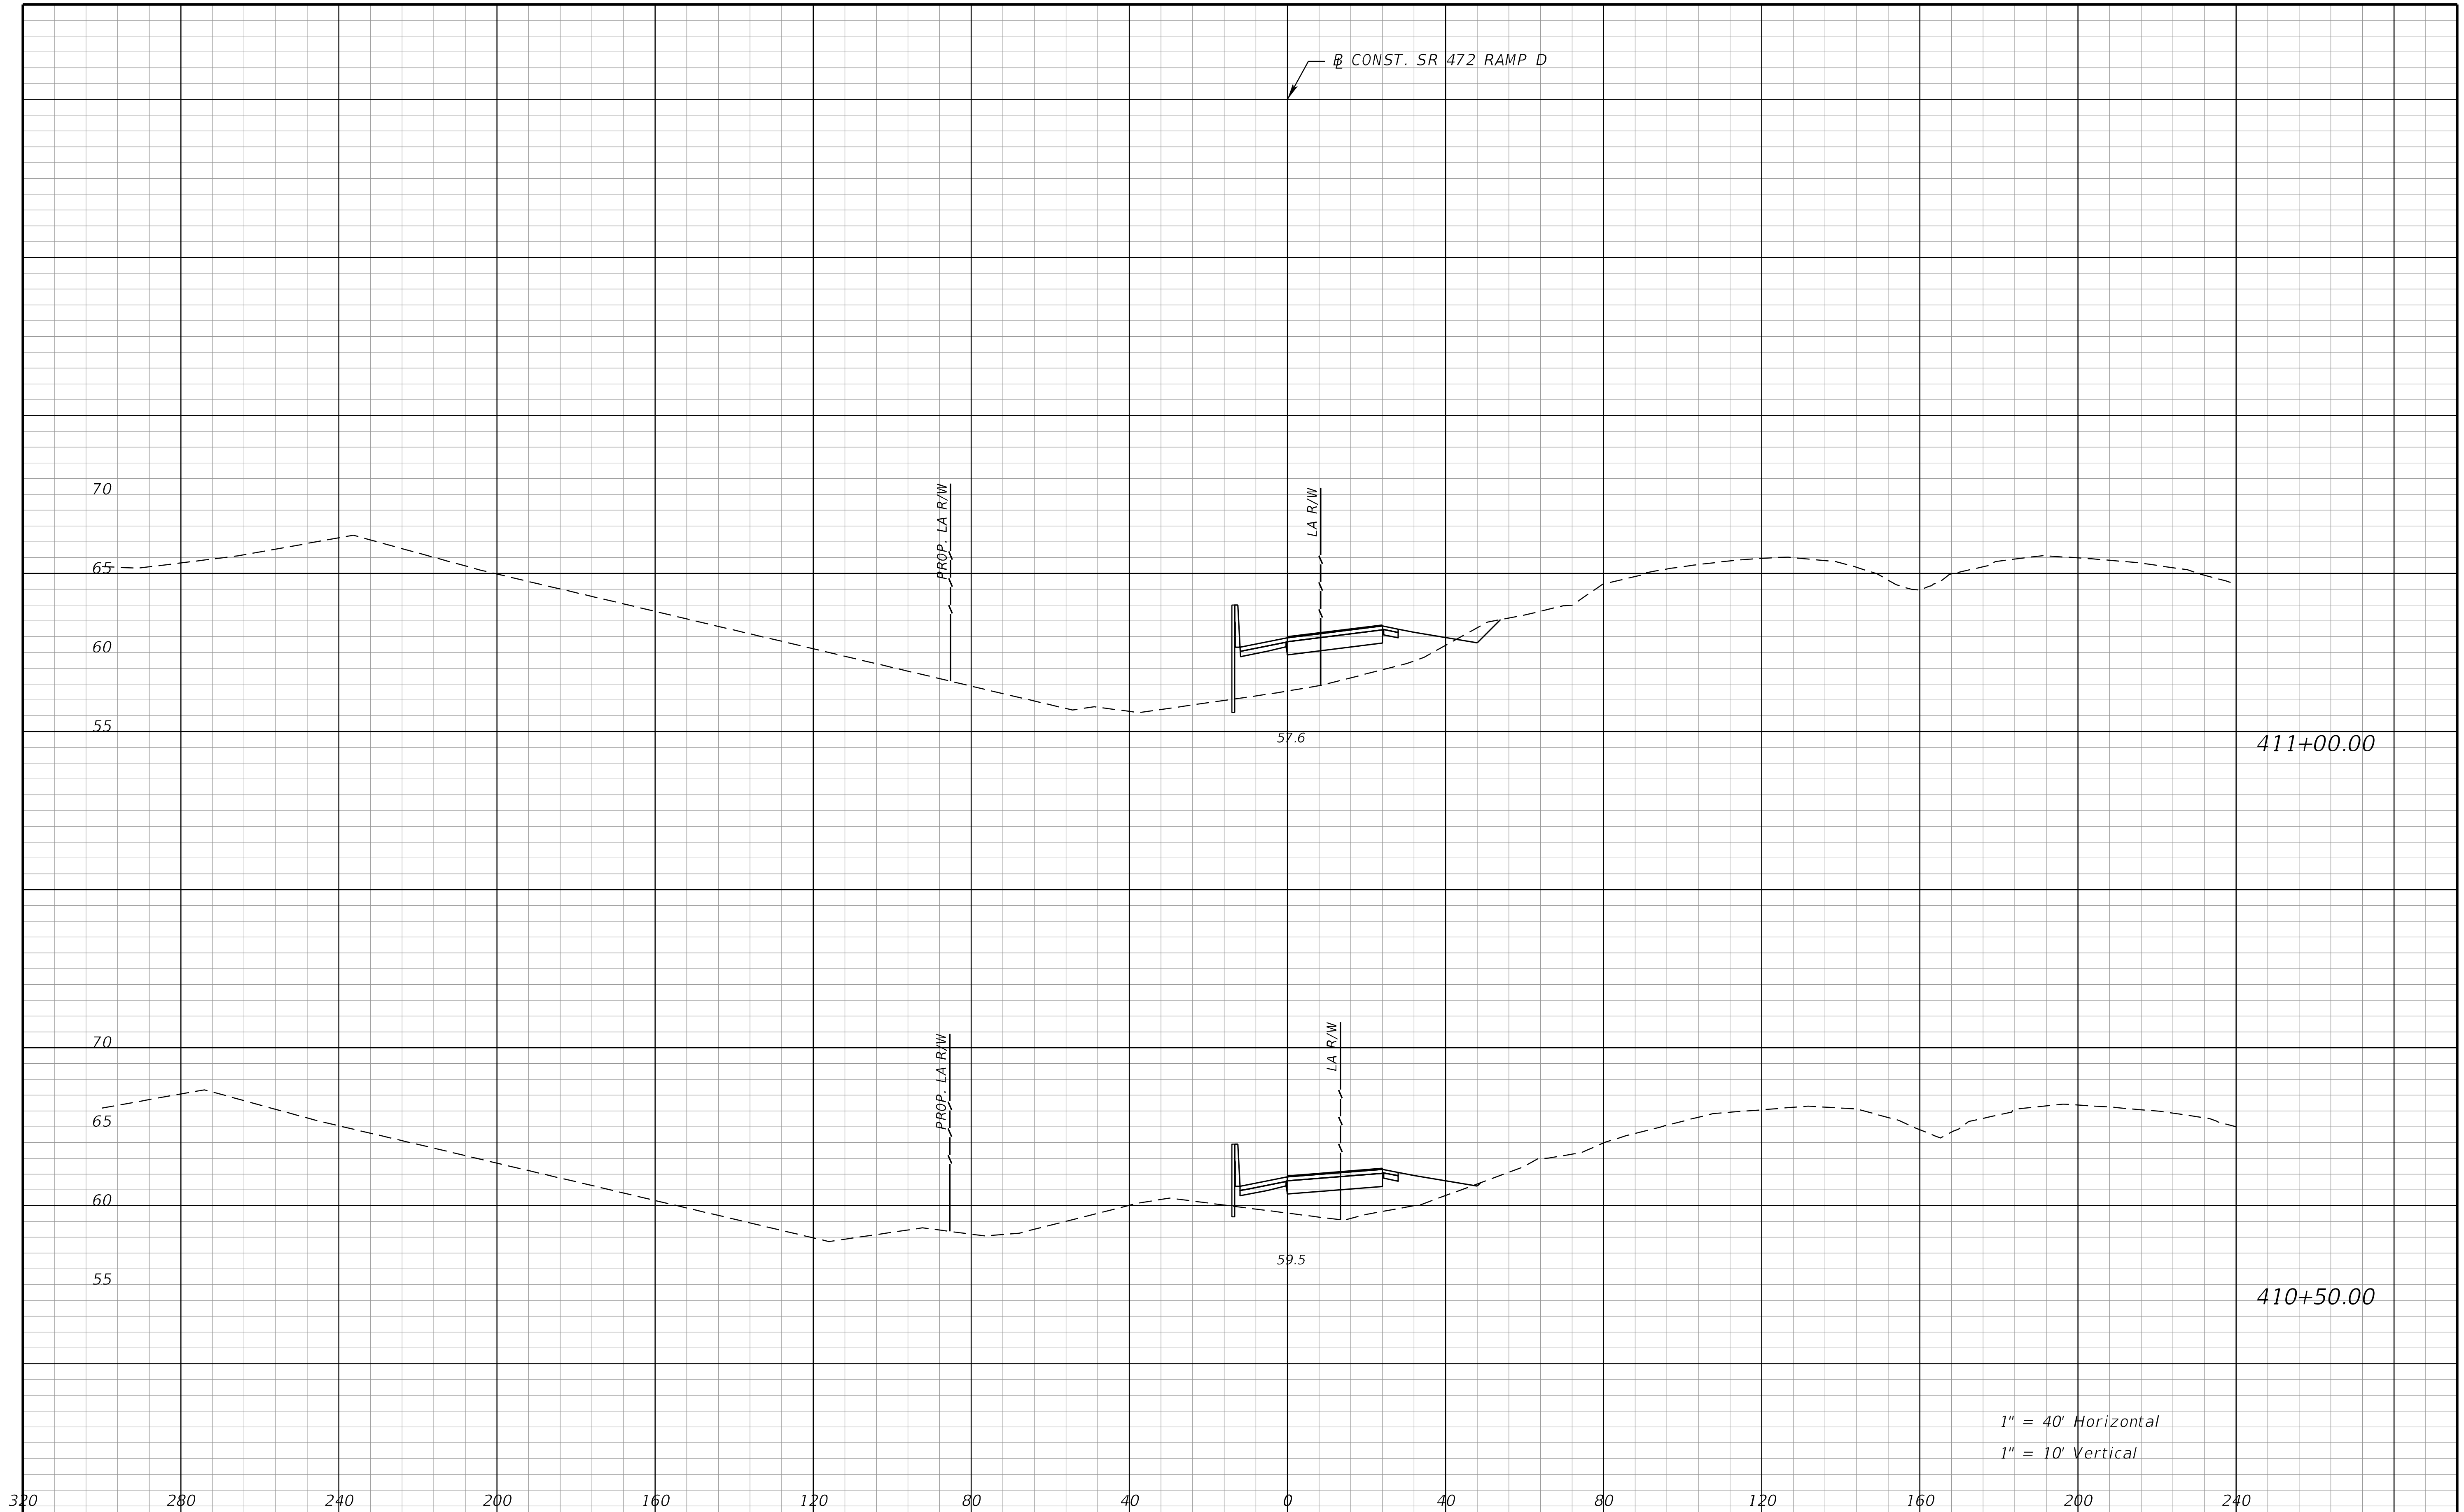

REVISIONS			
DATE	DESCRIPTION	DATE	DESCRIPTION

STANTEC CONSULTING SERVICES INC.
ENGINEER OF RECORD:
WILLIAM V. ANDERSON, P.E. NO.: 36682
11315 CORPORATE BLVD., SUITE 105
ORLANDO, FLORIDA 32817
(407) 823-8966
CERTIFICATE OF AUTHORIZATION NO. 27013

STATE OF FLORIDA
DEPARTMENT OF TRANSPORTATION

ROAD NO.	COUNTY	FINANCIAL PROJECT ID
SR400	VOLUSIA	408464-2-32-01

CROSS SECTIONS
SR 472 RAMP D

SHEET NO.
1357

THE OFFICIAL RECORD OF THIS SHEET IS THE ELECTRONIC FILE DIGITALLY SIGNED AND SEALED UNDER RULE 61G15-23.004, F.A.C.

jchassee 6/14/2019 4:31:14 PM Rdxsrd_shg V:\2158\active\CADD\40846423201\roadway\RDXSRD08_472Ramps.DGN

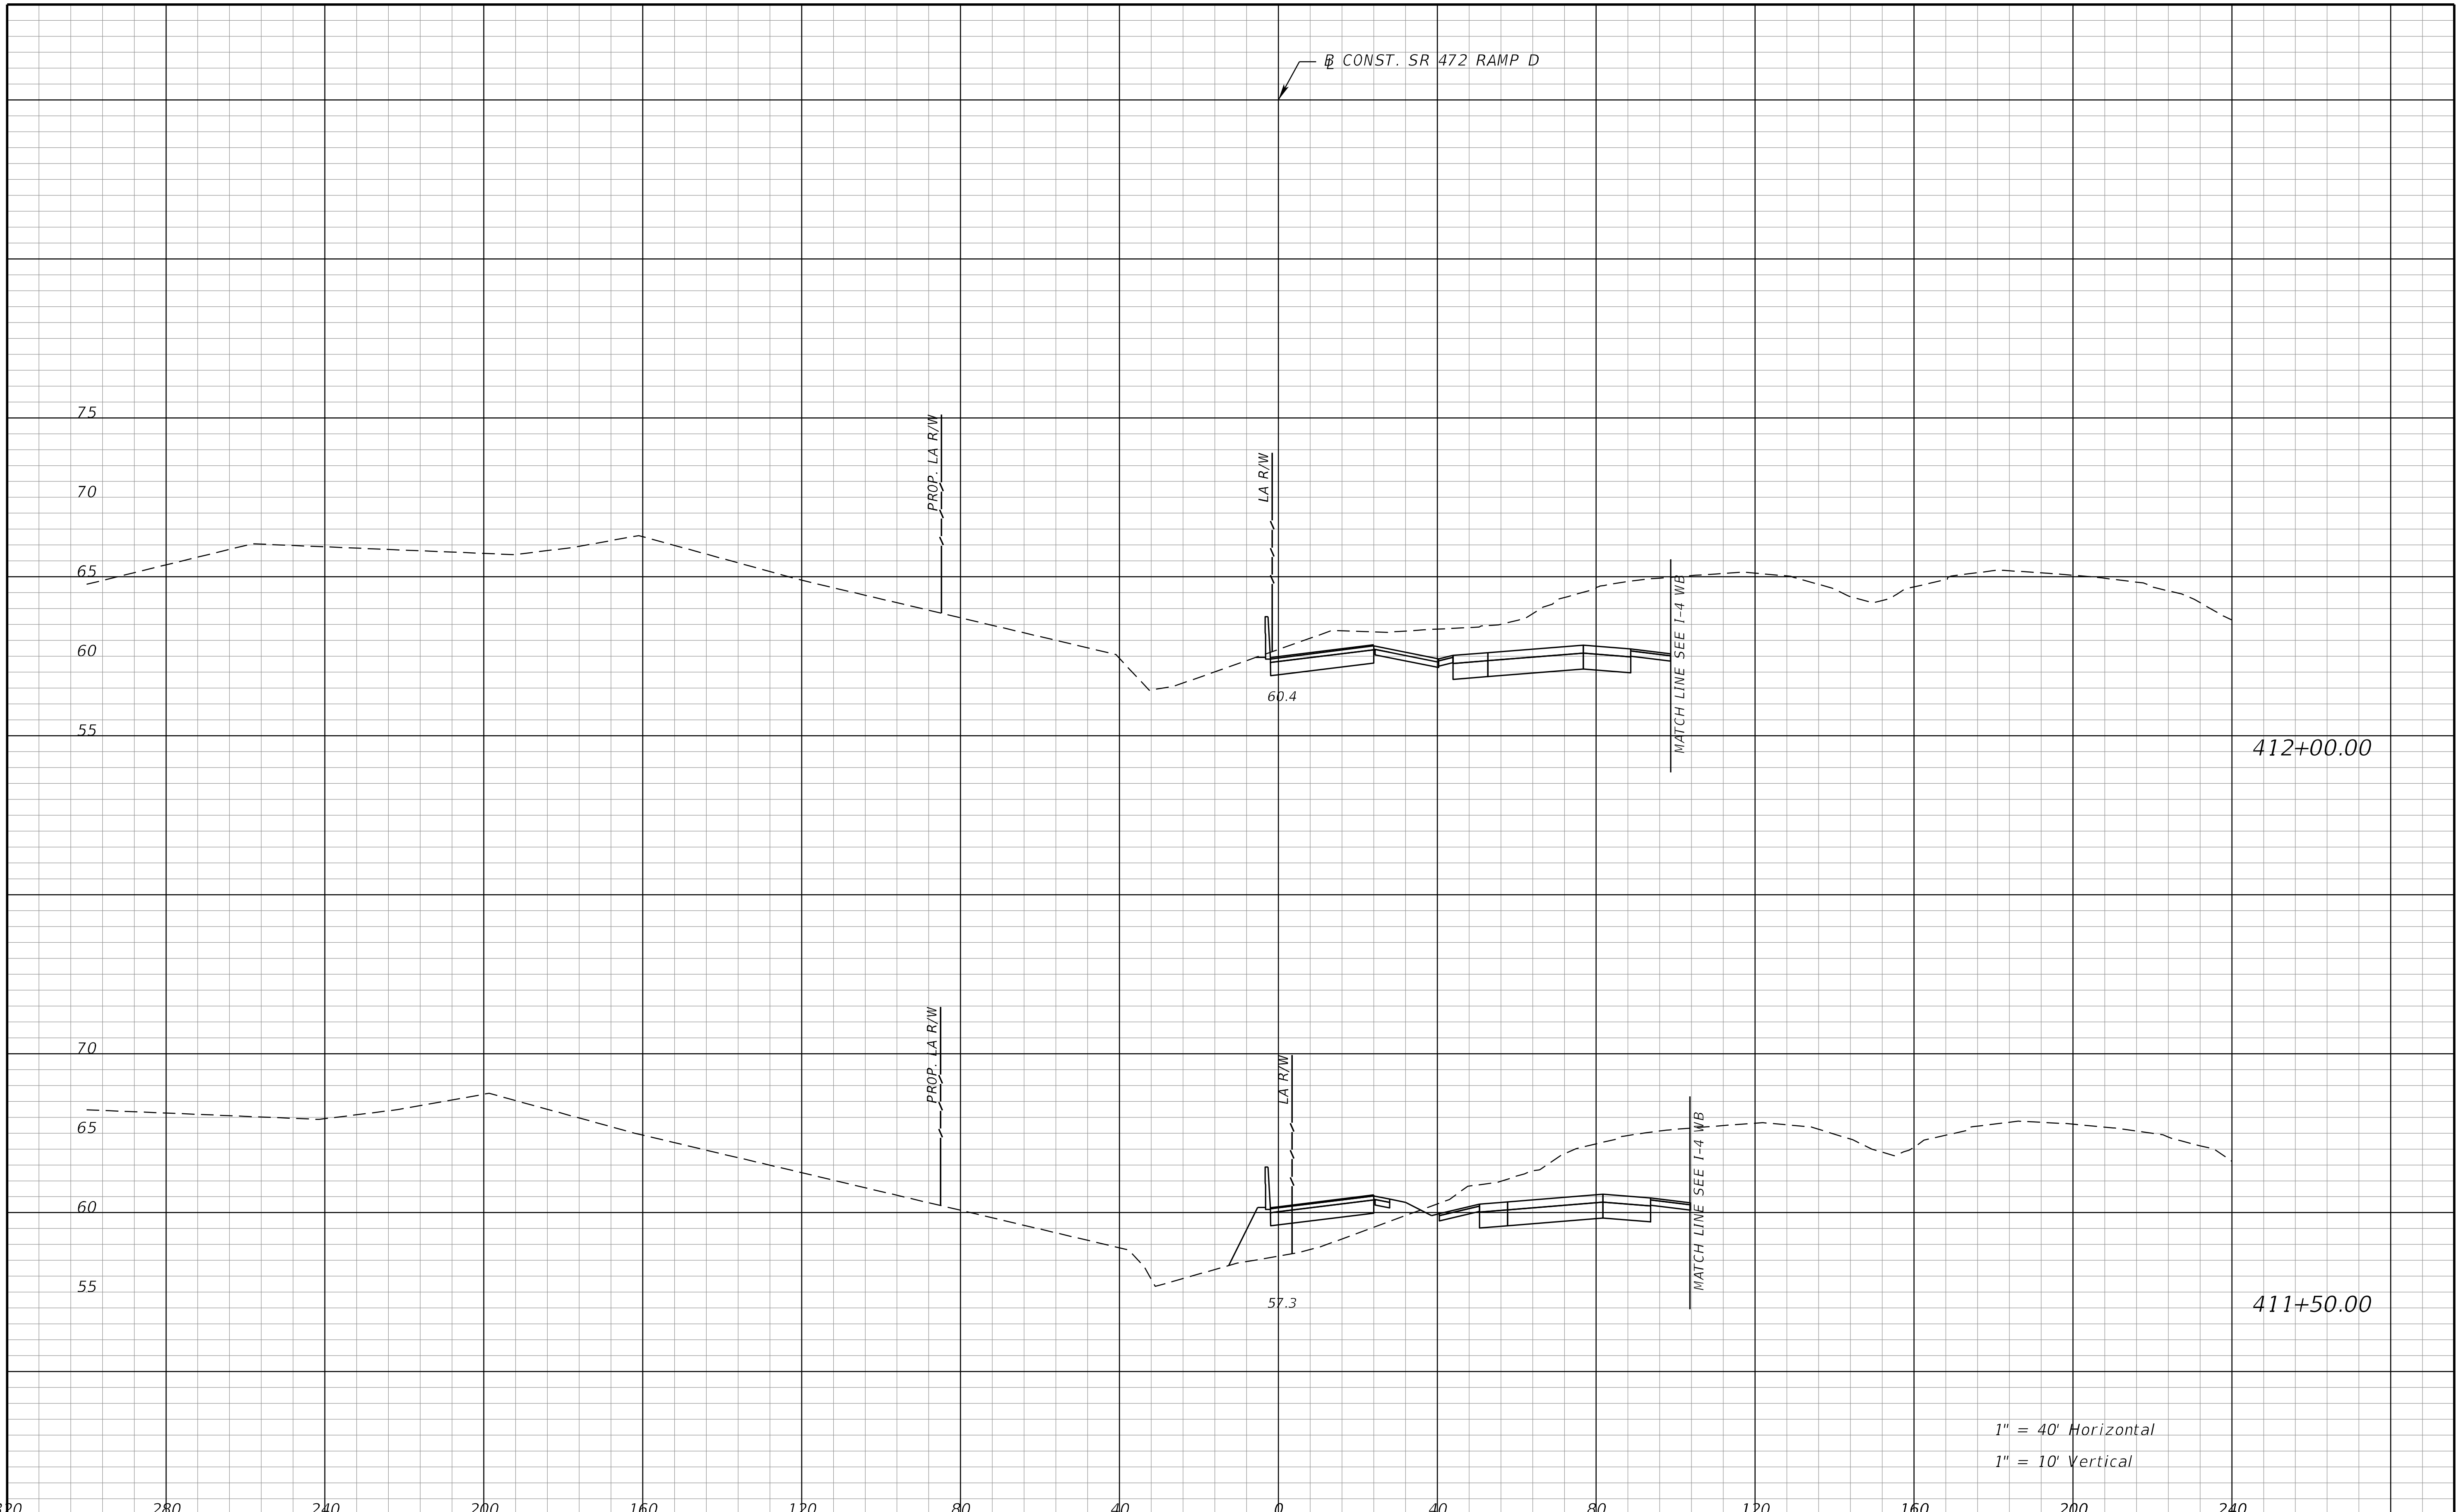

THE OFFICIAL RECORD OF THIS SHEET IS THE ELECTRONIC FILE DIGITALLY SIGNED AND SEALED UNDER RULE 61G15-23.004, F.A.C.

REVISIONS			
DATE	DESCRIPTION	DATE	DESCRIPTION

STANTEC CONSULTING SERVICES INC.
ENGINEER OF RECORD:
WILLIAM V. ANDERSON, P.E. NO.: 36682
11315 CORPORATE BLVD., SUITE 105
ORLANDO, FLORIDA 32817
(407) 823-8966
CERTIFICATE OF AUTHORIZATION NO. 27013

STATE OF FLORIDA
DEPARTMENT OF TRANSPORTATION

ROAD NO.	COUNTY	FINANCIAL PROJECT ID
SR400	VOLUSIA	408464-2-32-01

CROSS SECTIONS
SR 472 RAMP D

SHEET NO.
1358

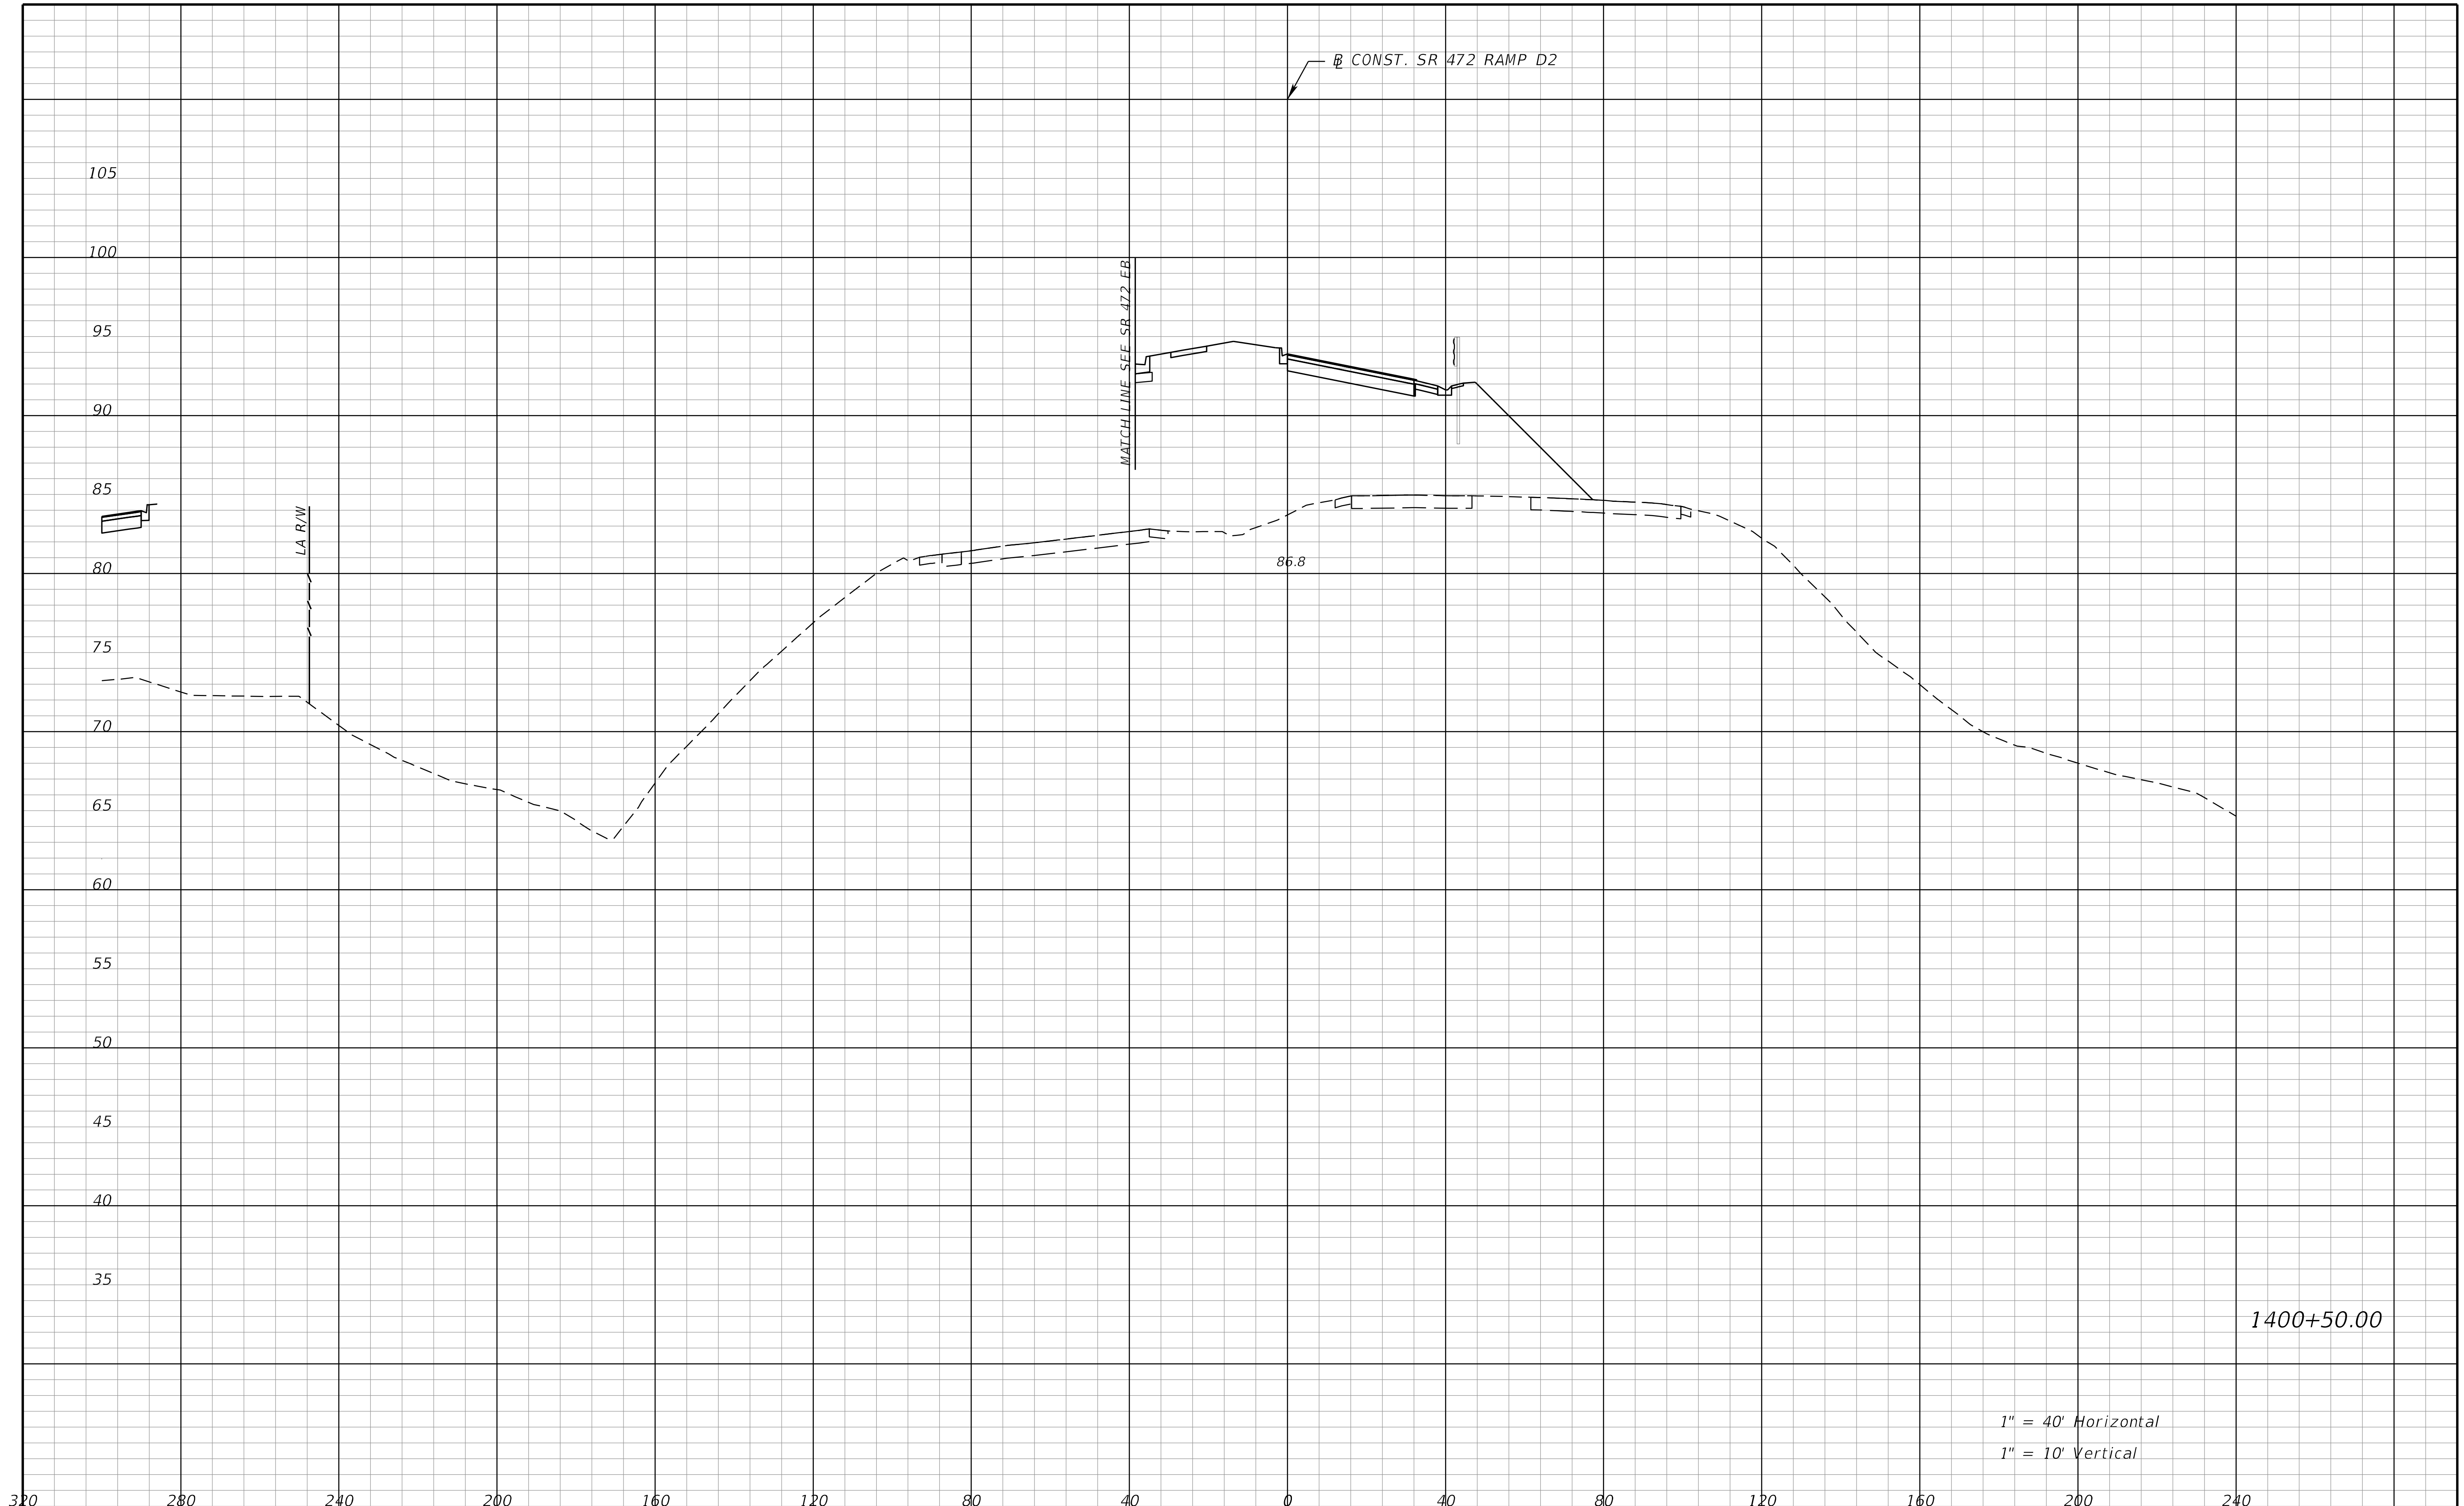

THE OFFICIAL RECORD OF THIS SHEET IS THE ELECTRONIC FILE DIGITALLY SIGNED AND SEALED UNDER RULE 61G15-23.004, F.A.C.

REVISIONS			
DATE	DESCRIPTION	DATE	DESCRIPTION

STANTEC CONSULTING SERVICES INC.
ENGINEER OF RECORD:
WILLIAM V. ANDERSON, P.E. NO.: 36682
11315 CORPORATE BLVD., SUITE 105
ORLANDO, FLORIDA 32817
(407) 823-8966
CERTIFICATE OF AUTHORIZATION NO. 27013

STATE OF FLORIDA
DEPARTMENT OF TRANSPORTATION

ROAD NO.	COUNTY	FINANCIAL PROJECT ID
SR400	VOLUSIA	408464-2-32-01

CROSS SECTIONS
SR 472 RAMP D2

SHEET NO.
1359

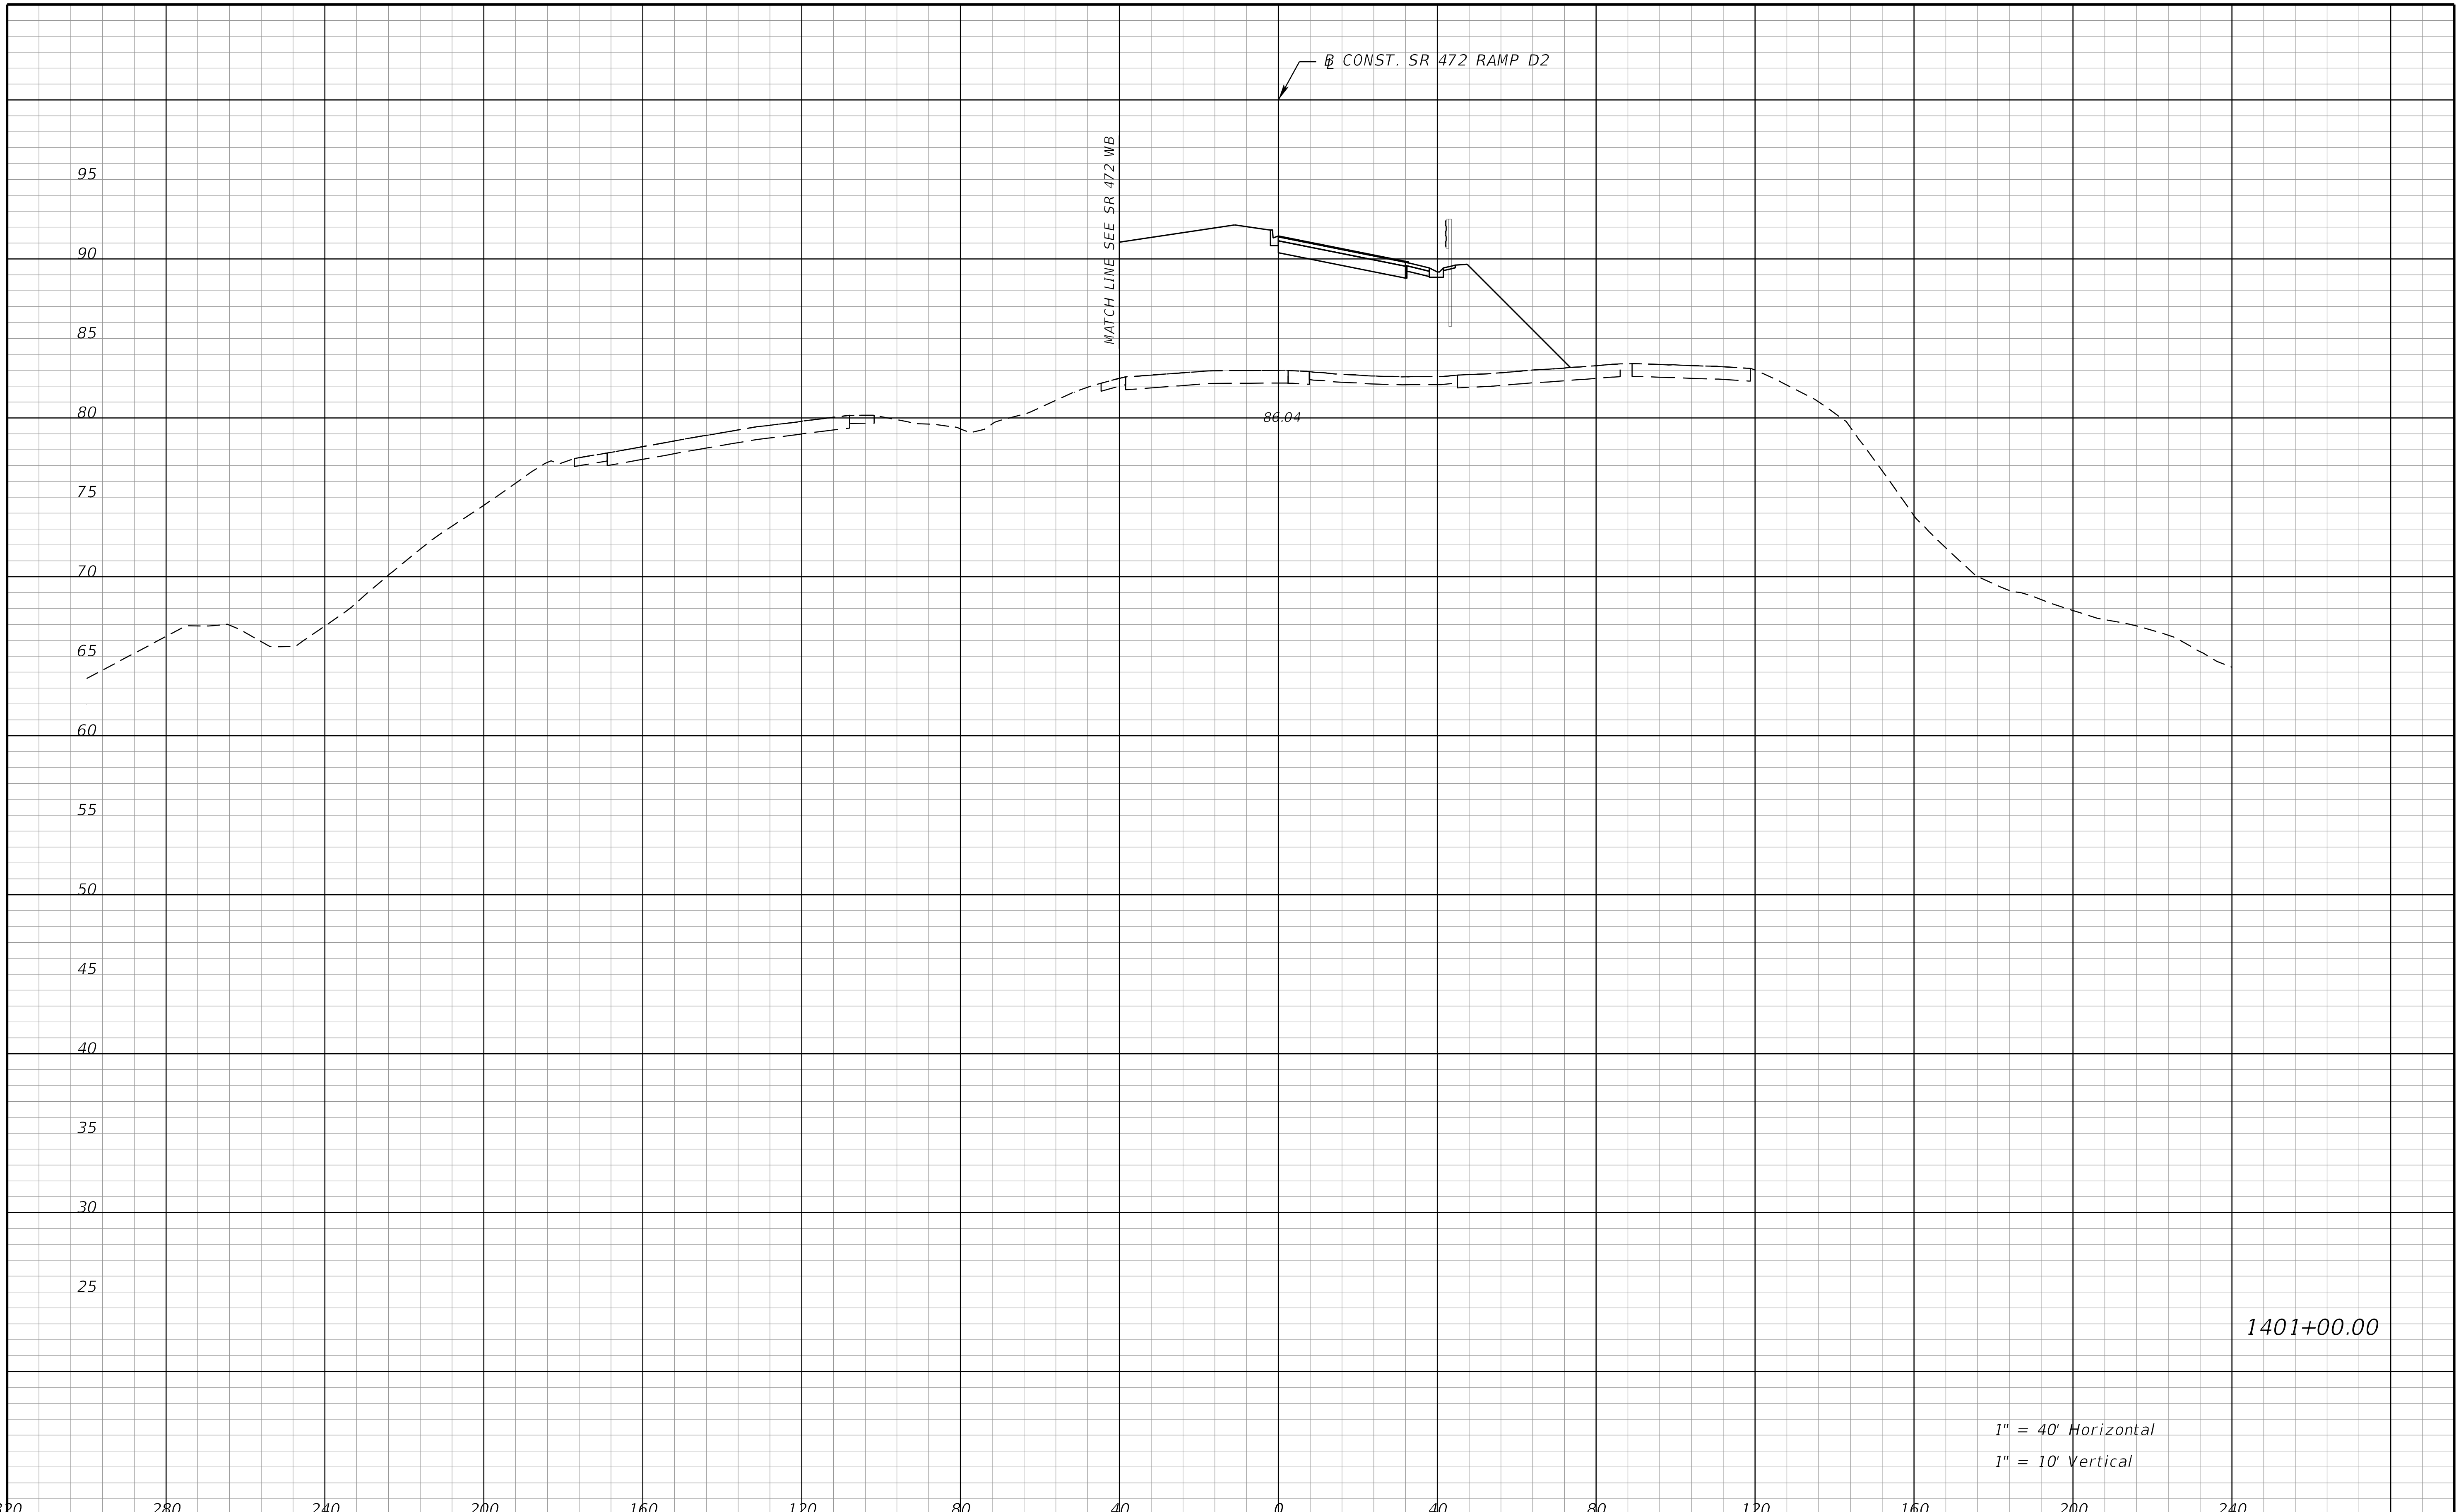

1401+00.00

1" = 40' Horizontal
1" = 10' Vertical

THE OFFICIAL RECORD OF THIS SHEET IS THE ELECTRONIC FILE DIGITALLY SIGNED AND SEALED UNDER RULE 61G15-23.004, F.A.C.

REVISIONS			
DATE	DESCRIPTION	DATE	DESCRIPTION

STANTEC CONSULTING SERVICES INC.
ENGINEER OF RECORD:
WILLIAM V. ANDERSON, P.E. NO.: 36682
11315 CORPORATE BLVD., SUITE 105
ORLANDO, FLORIDA 32817
(407) 823-8966
CERTIFICATE OF AUTHORIZATION NO. 27013

STATE OF FLORIDA
DEPARTMENT OF TRANSPORTATION

ROAD NO.	COUNTY	FINANCIAL PROJECT ID
SR400	VOLUSIA	408464-2-32-01

CROSS SECTIONS
SR 472 RAMP D2

SHEET NO.
1360

jchassee 6/14/2019 4:31:15 PM Rdxsrd_shg V:\2158\active\CADD\40846423201\roadway\RDXSRD08_472Ramps.DGN

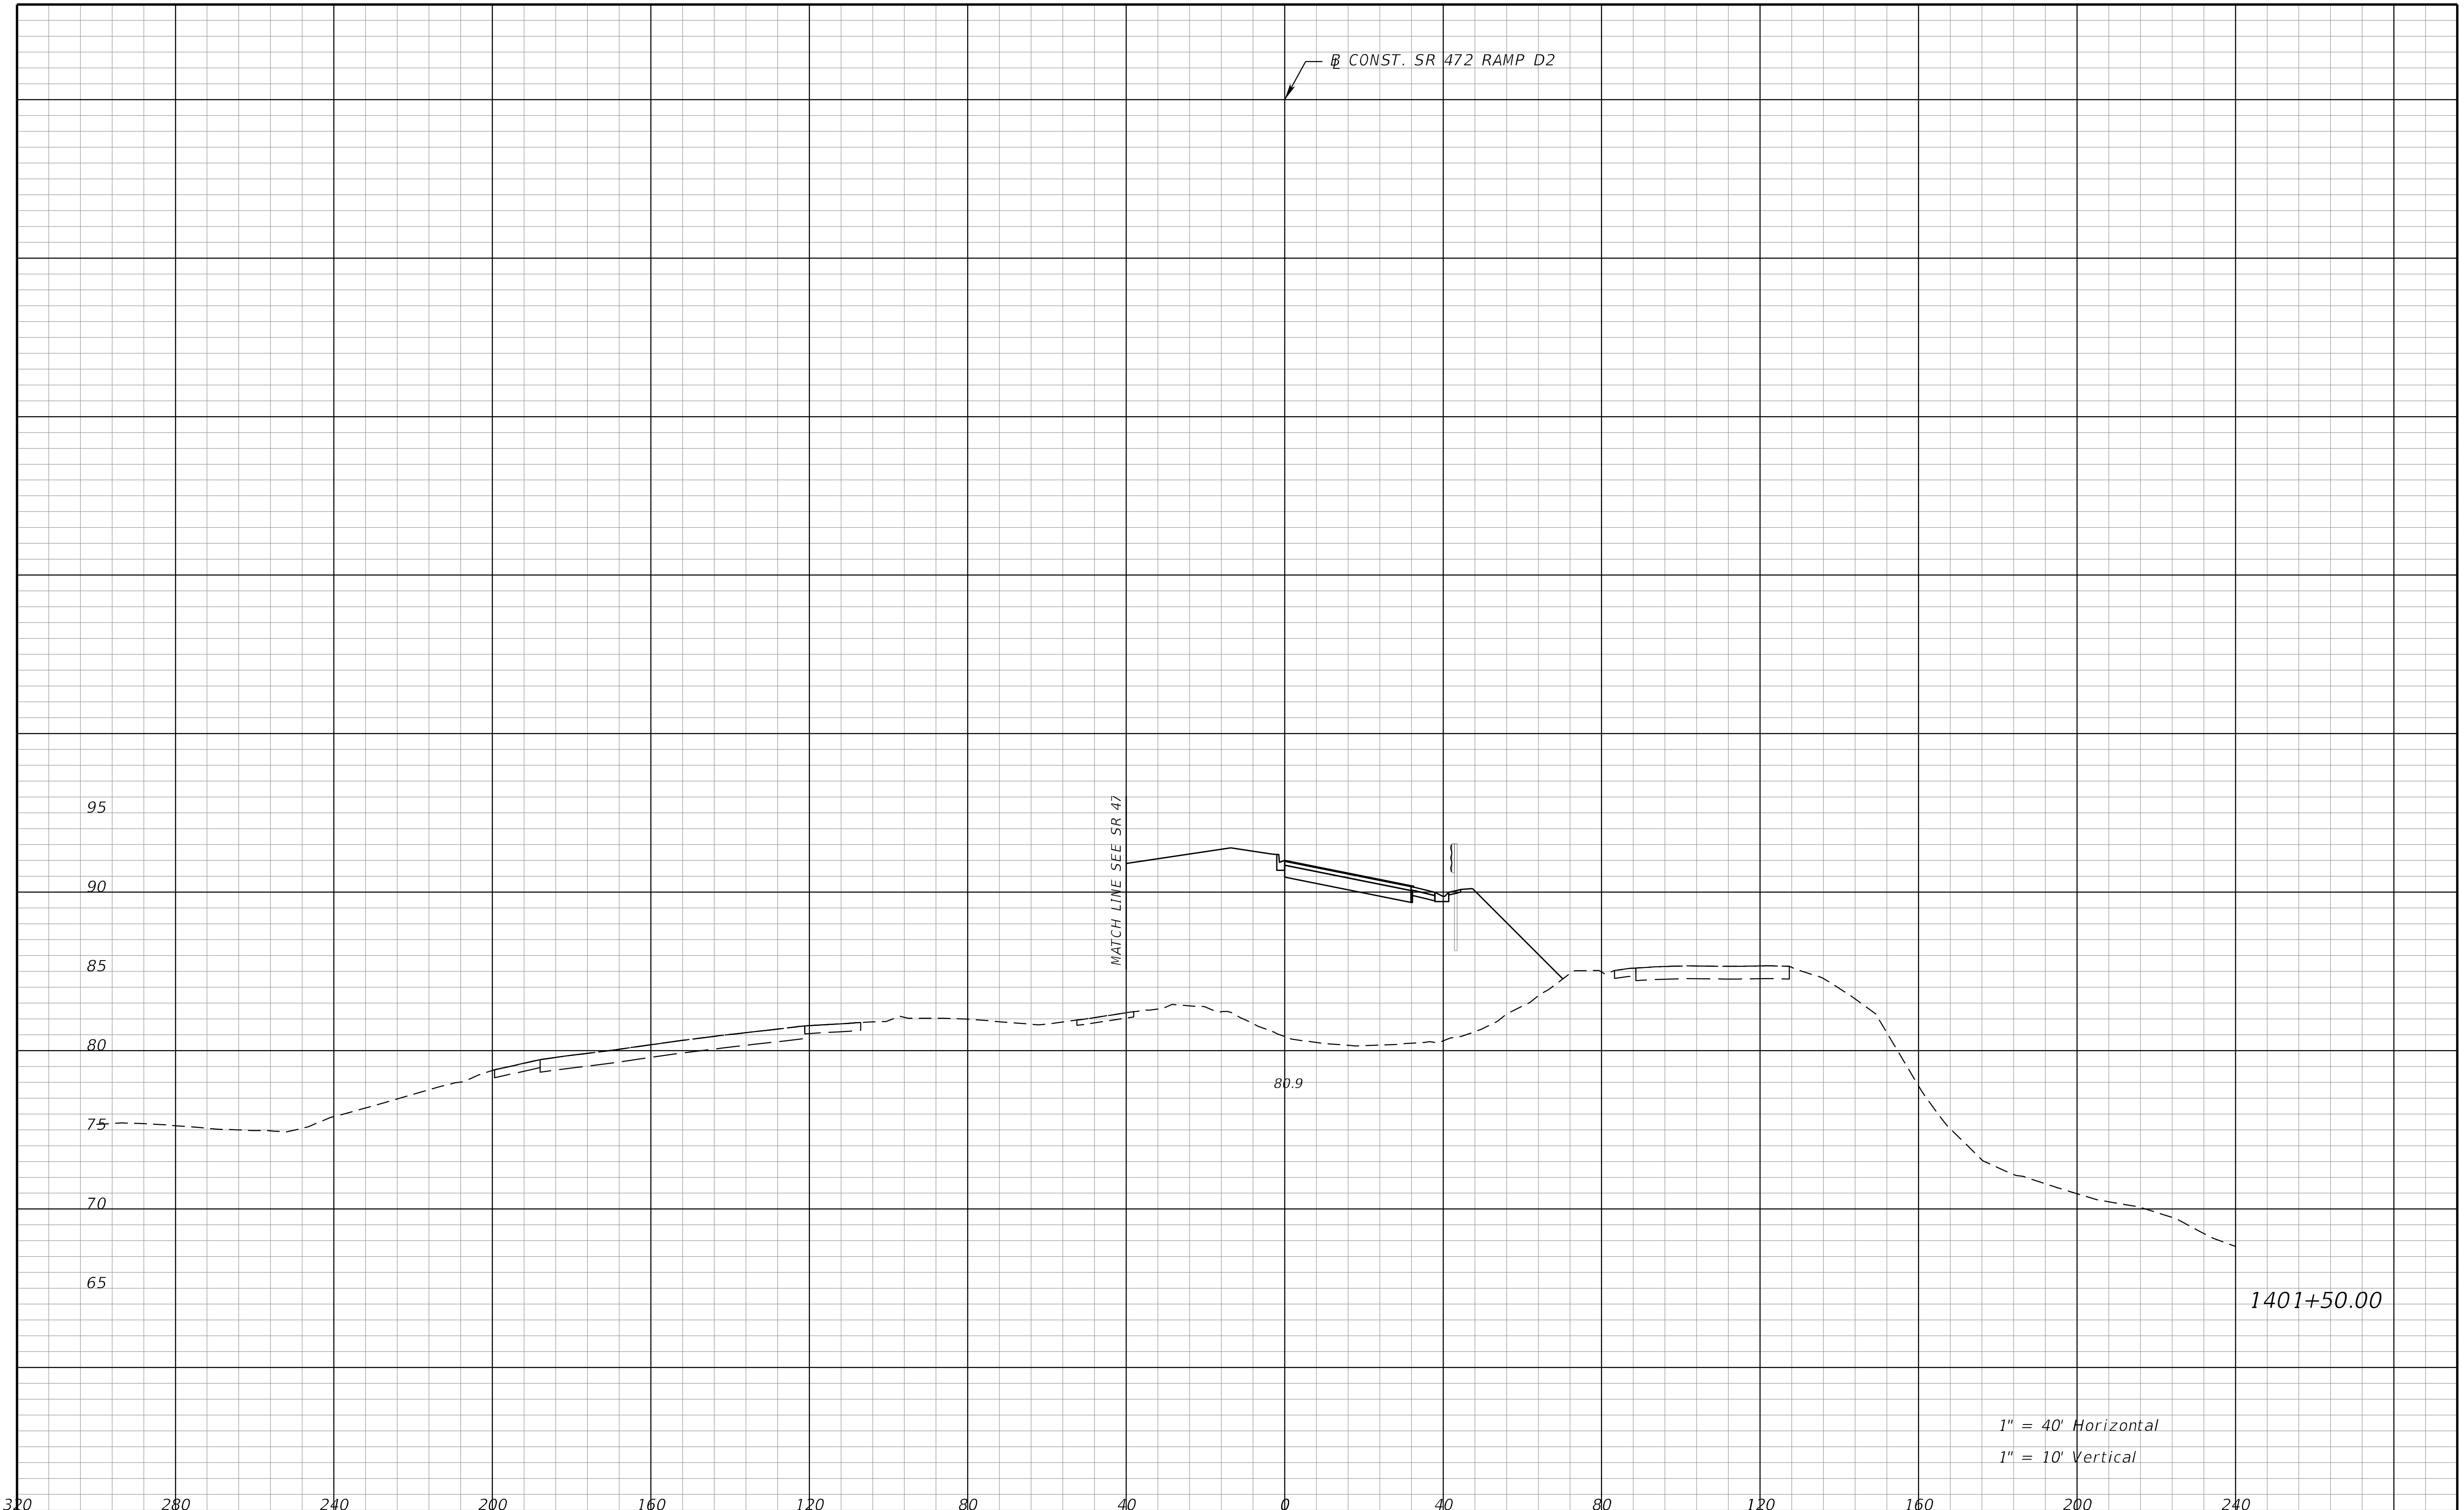

REVISIONS			
DATE	DESCRIPTION	DATE	DESCRIPTION

STANTEC CONSULTING SERVICES INC.
ENGINEER OF RECORD:
WILLIAM V. ANDERSON, P.E. NO.: 36682
11315 CORPORATE BLVD., SUITE 105
ORLANDO, FLORIDA 32817
(407) 823-8966
CERTIFICATE OF AUTHORIZATION NO. 27013

STATE OF FLORIDA
DEPARTMENT OF TRANSPORTATION

ROAD NO.	COUNTY	FINANCIAL PROJECT ID
SR400	VOLUSIA	408464-2-32-01

CROSS SECTIONS
SR 472 RAMP D2

SHEET NO.
1361

THE OFFICIAL RECORD OF THIS SHEET IS THE ELECTRONIC FILE DIGITALLY SIGNED AND SEALED UNDER RULE 61G15-23.004, F.A.C.

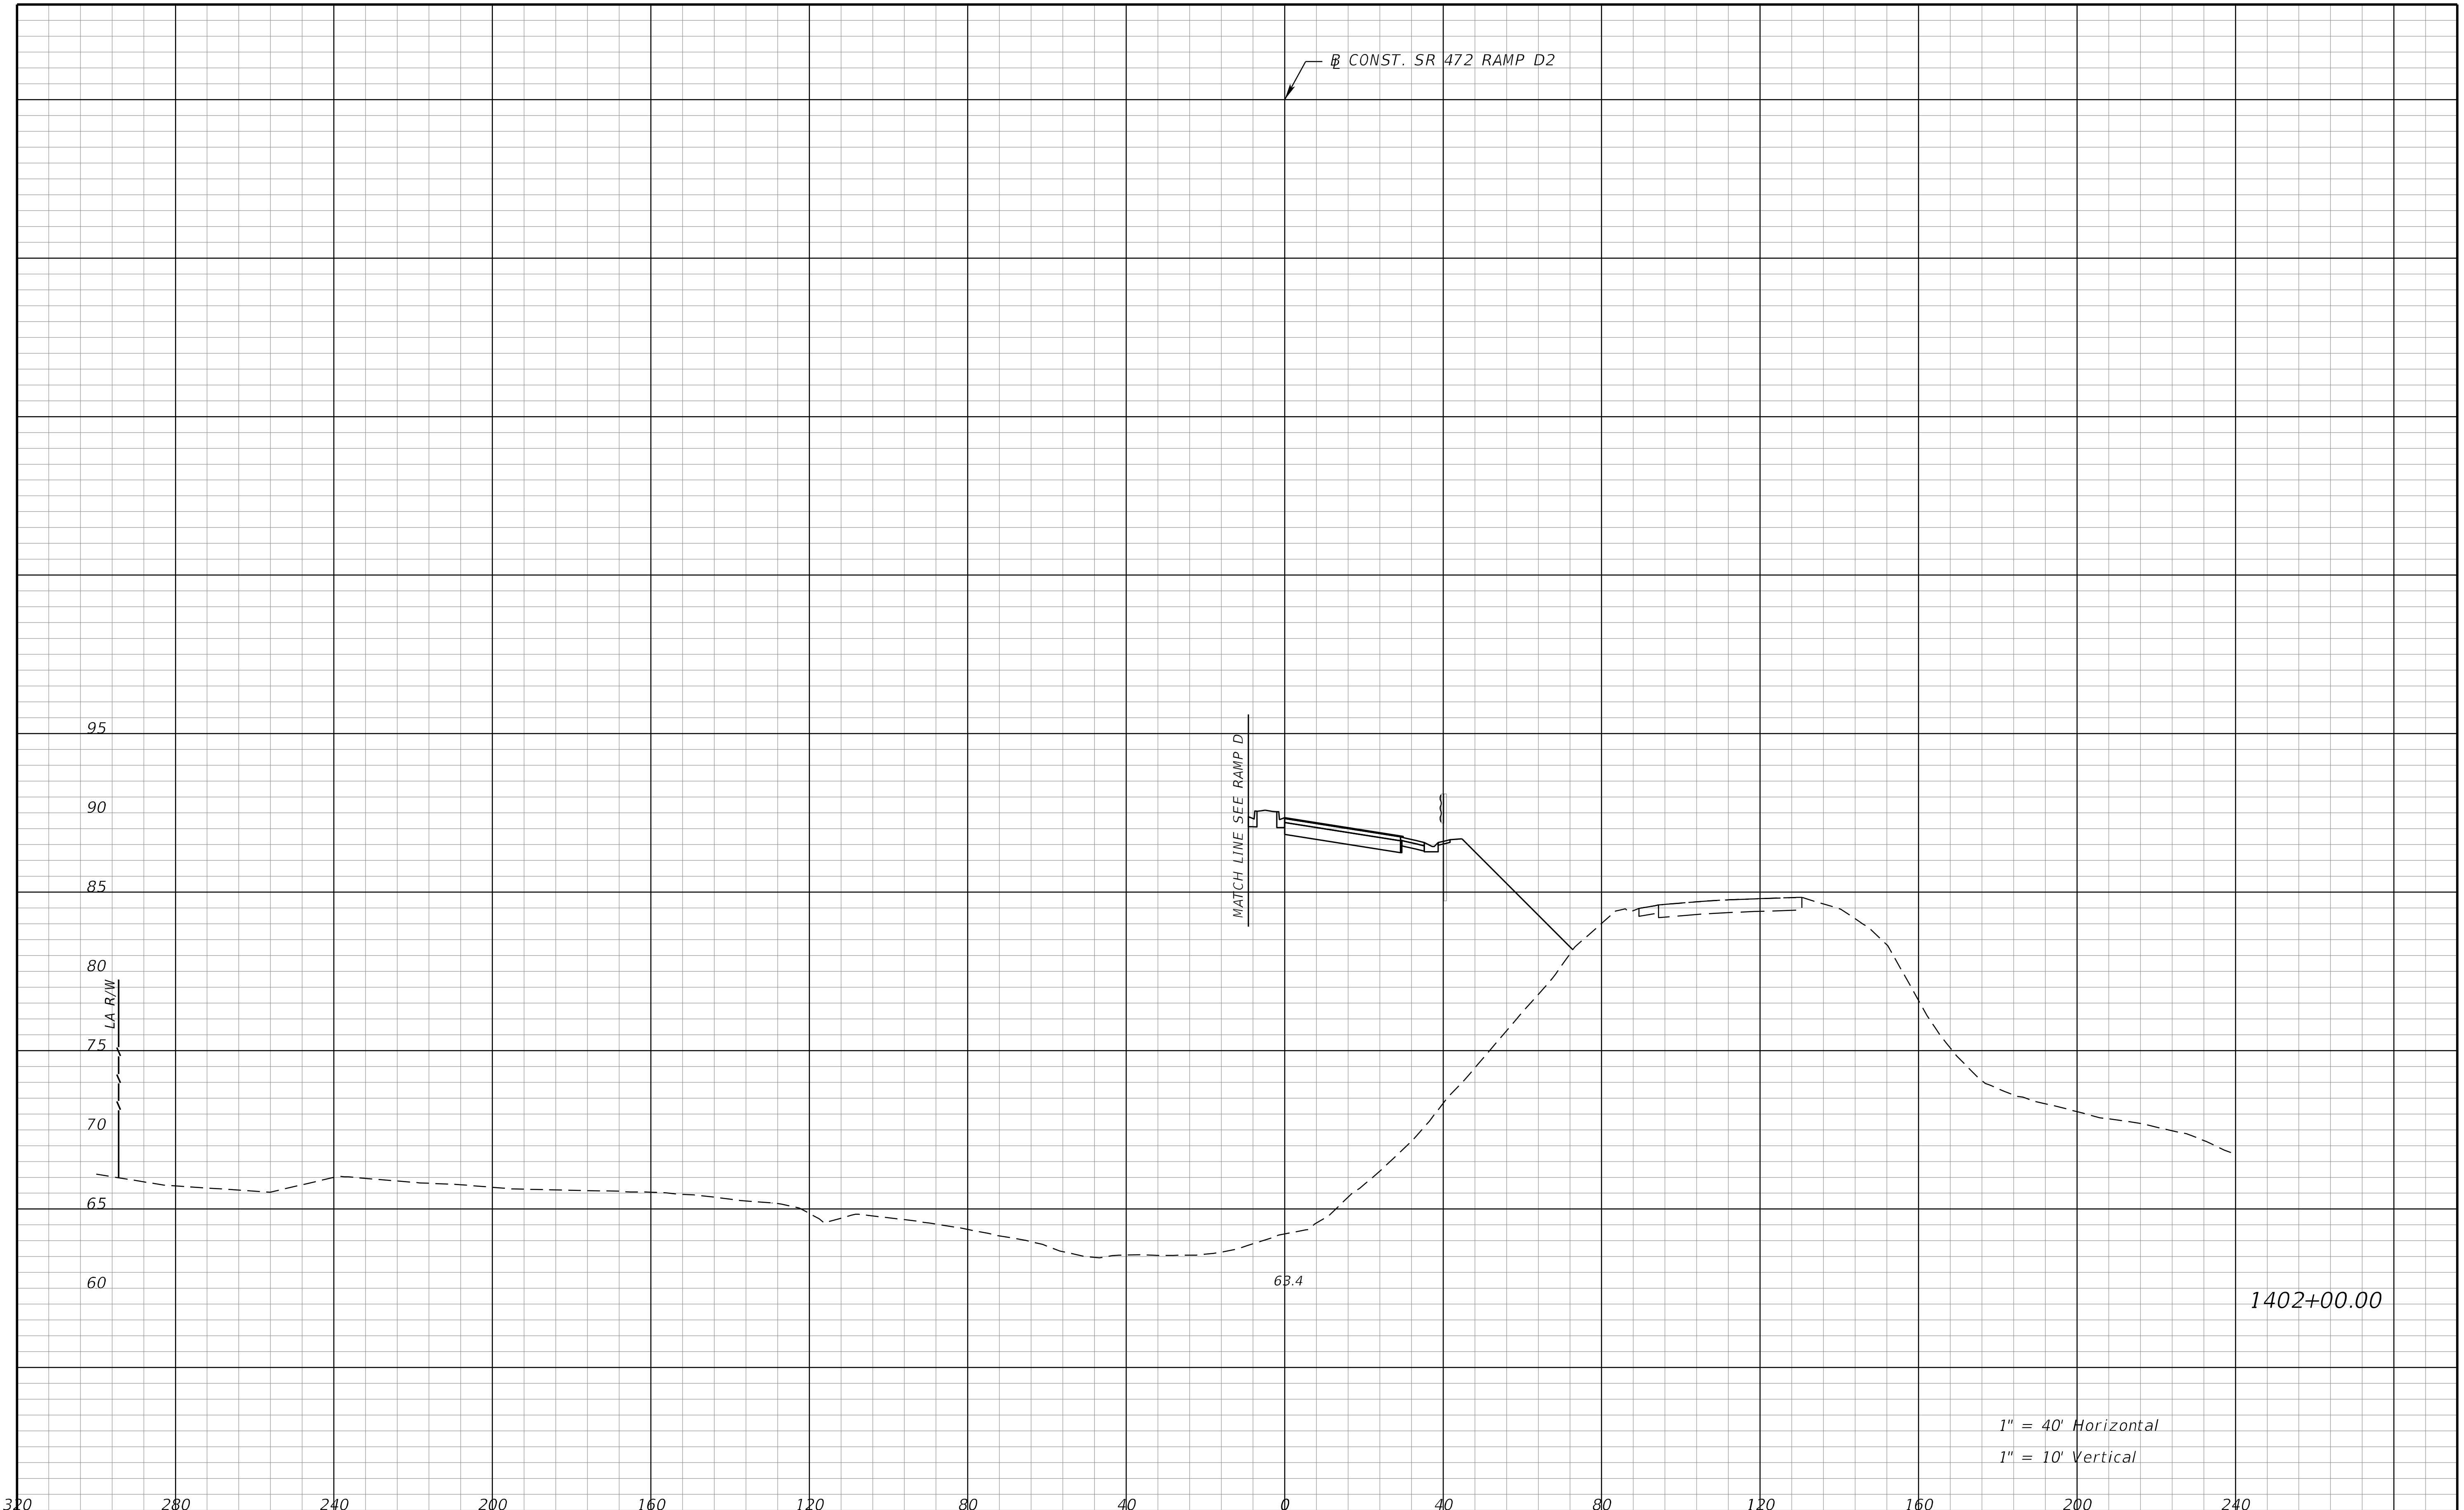

REVISIONS			
DATE	DESCRIPTION	DATE	DESCRIPTION

STANTEC CONSULTING SERVICES INC.
ENGINEER OF RECORD:
WILLIAM V. ANDERSON, P.E. NO.: 36682
11315 CORPORATE BLVD., SUITE 105
ORLANDO, FLORIDA 32817
(407) 823-8966
CERTIFICATE OF AUTHORIZATION NO. 27013

STATE OF FLORIDA
DEPARTMENT OF TRANSPORTATION

ROAD NO.	COUNTY	FINANCIAL PROJECT ID
SR400	VOLUSIA	408464-2-32-01

CROSS SECTIONS
SR 472 RAMP D2

SHEET NO.
1362

THE OFFICIAL RECORD OF THIS SHEET IS THE ELECTRONIC FILE DIGITALLY SIGNED AND SEALED UNDER RULE 61G15-23.004, F.A.C.

1.0 SITE DESCRIPTION:

1.A. NATURE OF CONSTRUCTION ACTIVITY:

THE PROJECT INVOLVES THE RECONSTRUCTION OF APPROXIMATELY 10 MILES OF I-4 AS PART OF THE I-4 BEYOND THE ULTIMATE CONCEPT. ROADWAY IMPROVEMENTS INCLUDE WIDENING THE EXISITING SIX LANE DIVIDED INTERSTATE TO A TEN LANE DIVIDED LIMITED ACCESS FACILITY. PROJECT LIMITS BEGIN EAST OF US17/92 TO ½ MILE EAST OF SR 472 IN VOLUSIA COUNTY. THE PROJECT ALSO INCLUDES RECONSTRUCTION OF ARTERIAL ROADS CONNECTED TO I-4.

1.B. SEQUENCE OF MAJOR SOIL DISTURBING ACTIVITIES:

THE FOLLOWING SEQUENCE PROVIDES A GENERAL OVERVIEW OF THE MAJOR CONSTRUCTION AVTIVITIES. FOR EACH CONSTRUCTION PHASE, INSTALL PERIMETER CONTROLS AFTER CLEARING AND GRUBBING NECESSARY FOR INSTALLATION OF CONTROLS BUT BEFORE BEGINNING OTHER WORK FOR THE CONSTRUCTION PHASE. REMOVE PERIMETER CONTROLS ONLY AFTER ALL UPSTR EAM AREAS ARE STABILIZED.

ALL CONSTRUCTION ACTIVITIES CONDUCTED ON THIS PROJECT SHALL BE IN COMPLIANCE TO THE NATIONAL POLLUTANT DISCHARGE ELIMINATION SYSTEM (NPDES) GENERAL PERMIT CONDITION AS RELATED TO THE RESPECTIVE ACTIVITY.

PHASE 1

I-4 EB, INTERCHAGES AND ARTERIAL ROADWAYS:

1. CLEARING AND GRUBBING FOR ROADWAY WIDENING TO ACCOMMODATE EASTBOUND LANES, RAMPS, I-4 BRIDGE INSTALLATION AND RELOCATION OF UTILITIES.
2. EARTHWORK FOR THE CONSTRUCTION OF ROADWAY WIDENING, BRIDGE INSTALLATION, DRAINAGE AND PONDS.
3. STABILIZE FINISHED GRADE.

PHASE 2

I-4 WB LANES, INTERCHANGES AND ARTERIAL ROADWAYS:

1. CLEARING AND GRUBBING FOR ROADWAY WIDENING TO ACCOMMODATE WESTBOUND LANES, RAMPS, I-4 BRIDGE INSTALLATION AND RELOCATION OF UTILITIES.
2. EATHWORK FOR THE CONSTRUCTION OF ROADWAY WIDENING, BRIDGE INSTALLATION, DRAINAGE AND PONDS.
3. STABILIZE FINISHED GRADE.

PHASE 3

I-4 MEDIAN LANES, INTERCHANGES AND ARTERIAL ROADWAYS:

1. EARTHWORK FOR THE CONSTRUCTION OF MEDIAN ROADWAY IMPROVEMENTS, SIDE STREET CONSTRUCTION, DRAINGE AND FINISH GRADE OF PONDS.
2. DRAINAGE CONSTRUCTION. FINISH GRADE AND STABILIZATION FOR ALL PONDS.

3. PHASE 4

SIDE STREETS AND INTERCHANGES:

1. EARTHWORK FOR THE CONSTRUCTION OF SIDESTREETS AND FINISHED GRADE FOR ALL INTERCHANGES.

1.C. AREA ESTIMATES:

TOTAL SITE AREA: 841.5 ACRES

TOTAL AREA TO BE DISTURBED: 841.5 ACRES

1.D. QUALITY OF EXISTING STORMWATER DISCHARGE:

SOILS DATA: THE RESULTS OF THE SOIL BORINGS ALONG THE ROADWAY ARE SHOWN IN THE ROADWAY SOIL SURVEY SHEET(S). THE RESULTS OF SOIL BORINGS DONE IN THE PONDS ARE SHOWN ON THE POND DETAIL SHEETS. THE NUMBERS FOR THESE ARE IDENTIFIED ON THE KEY SHEET OF THESE CONSTRUCTION PLANS. IN GENERAL, THE SOILS ARE SANDS AND SILTY SANDS. CLAYEY SANDS WERE ENCOUNTERED IN SEVERAL LOCATIONS TO BE STOCKPILED SEPARATELY FOR LATER USE AS A STABILIZING MATERIAL IN THE ROADWAY AREAS.

EXISTING RUNOFF IS CONVEYED VIA ROADSIDE DITCHES, CROSS DRAINS, AND BRIDGES TO EXISTING PONDS AND OUTFALLS.

OUTFALL INFORMATION:

THERE ARE 5 OUTFALLS.

#1 DESCRIPTION: LAKE MONROE.

LOCATION: LATITIUDE 28° 50' 38" N, LONGITUDE, 81° 15' 46" W.
EST. DRAINAGE AREA SIZE: 15.06 MI2
RECEIVING WATER NAME: LAKE MONROE.

#2 DESCRIPTION: GOOSE/TROUT LAKE.

LOCATION: LATITIUDE 28° 54' 56" N, LONGITUDE, 81° 16' 09" W.
RECEIVING WATER NAME: GOOSE/TROUT LAKE.

#3 DESCRIPTION: OFFSITE DEPRESSION.

LOCATION: LATITIUDE 28° 54' 17" N, LONGITUDE, 81° 16' 19" W.
RECEIVING WATER NAME: NOT APPLICABLE.

#4 DESCRIPTION: LAKE MALLARD.

LOCATION: LATITIUDE 28° 55' 19" N, LONGITUDE, 81° 16' 32" W.
RECEIVING WATER NAME: LAKE MALLARD.

#5 DESCRIPTION: I-4 MULTIPLE DEPRESSIONAL AREAS.

LOCATION: VARIES.
RECEIVING WATER NAME: NOT APPLICABLE

1.E. SITE MAP:

THE CONSTRUCTION PLANS ARE BEING USED AS THE SITE MAPS. THE LOCATION OF THE REQUIRED INFORMATION IS DESCRIBED BELOW. THE SHEET NUMBERS FOR THE PLAN SHEETS REFERENCED ARE IDENTIFIED ON THE KEY SHEET OF THESE CONSTRUCTION PLANS.

* DRAINAGE PATTERNS: THE DRAINAGE BASIN DIVIDES AND FLOW DIRECTIONS ARE SHOWN ON THE DRAINAGE MAPS. THE BACK OF SIDEWALK PROFILE SHEETS SHOW OVERLAND FLOW DIRECTION AT THE RIGHT OF WAY LINE. THE ARROWS ABOVE AND BELOW THE PROFILE REPRESENT THE FLOW DIRECTION AT THE LEFT AND RIGHT PROPERTY LINE, RESPECTIVELY. ARROWS POINTING TO THE PROFILE INDICATE RUNOFF COMING TO THE SITE. POINTING AWAY FROM THE SITE INDICATE RUNOFF LEAVING THE SITE.

*APPROXIMATE SLOPES: THE SLOPES OF THE SITE CAN BE SEEN IN THE CROSS SECTION SHEETS AND THE PLAN-PROFILE SHEETS. THERE ARE POND CROSS SECTIONS LOCATED WITH THE POND DETAIL SHEETS.

*AREAS OF SOIL DISTURBANCE: THE AREAS TO BE DISTURBED ARE INDICATED ON THE PLAN-PROFILE SHEETS, THE CROSS SECTION SHEETS, AND THE POND DETAIL SHEETS. ANY AREAS WHERE PERMANENT FEATURES ARE SHOWN TO BE CONSTRUCTED ABOVE OR BELOW GROUND WILL BE DISTURBED.

*AREAS NOT TO BE DISTURBED: FOR THE PURPOSES OF THESE PLANS, ALL AREAS WITHIN THE PROJECT RIGHTS-OF-WAY WILL BE DISTURBED AT SOME PHASE OF CONSTRUCTION.

*LOCATIONS OF TEMPORARY CONTROLS: THESE ARE SHOWN ON THE EROSION CONTROL SHEETS EXCEPT FOR THE CONTROLS ASSOCIATED WITH THE BOX CULVERT REPLACEMENT WHICH ARE SHOWN ON THE BOX CULVERT CONSTRUCTION DETAIL SHEET. TABLES PROVIDING SUMMARIES OF TEMPORARY EROSION AND SEDIMENT CONTROL ITEMS ARE PROVIDED IN THE SUMMARY OF QUANTITY SHEETS.

* LOCATIONS OF PERMANENT CONTROLS: THE STORMWATER PONDS ARE THE PRIMARY PERMANENT STORMWATER MANAGEMENT CONTROLS. THESE ARE SHOWN ON THE POND DETAIL SHEETS.

* AREAS TO BE STABILIZED: TEMPORARY STABILIZATION PRACTICES ARE SHOWN IN THE SAME LOCATION AS THE TEMPORARY CONTROLS MENTIONED ABOVE. PERMANENT STABILIZATION IS SHOWN ON THE TYPICAL SECTION SHEETS, THE PLAN-PROFILE SHEETS AND THE POND DETAIL SHEETS.

* SURFACE WATERS: SURFACE WATERS AND WETLANDS ARE INCLUDED IN THE ENVIRONMENTAL RESOURCES PERMIT DOCUMENTATION AS WELL AS THE CONSTRUCTION PLANS.

* DISCHARGE POINTS TO SURFACE WATERS: DISCHARGE POINTS FROM ON-SITE AREAS TO SURFACE WATERS INCLUDING THEIR LATITUDE AND LONGITUDE ARE LOCATED UNDER SECTION 1.E (OUTFALL INFORMATION) FOR THE PROJECT DRAINAGE BASINS.

1.F. RECEIVING WATERS:

SEE ITEM 1.D. FOR THE OUTFALL LOCATIONS AND RECEIVING WATER NAMES.

THE OFFICIAL RECORD OF THIS SHEET IS THE ELECTRONIC FILE DIGITALLY SIGNED AND SEALED UNDER RULE 61G15-23.004, F.A.C.

REVISIONS			
DATE	DESCRIPTION	DATE	DESCRIPTION

STANTEC CONSULTING SERVICES INC.
ENGINEER OF RECORD:
TIMOTHY X. VAVRA, P.E. NO.: 54872
11315 CORPORATE BLVD., SUITE 105
ORLANDO, FLORIDA 32817
(407) 823-8966
CERTIFICATE OF AUTHORIZATION NO. 27013

STATE OF FLORIDA
DEPARTMENT OF TRANSPORTATION

ROAD NO.	COUNTY	FINANCIAL PROJECT ID
SR400	VOLUSIA	408464-2-32-01

STORMWATER POLLUTION PREVENTION PLAN

SHEET NO. 1363

2.0 CONTROLS TO REDUCE POLLUTANTS:

ALL ITEMS DISCUSSED IN THE FOLLOWING SECTIONS ARE DESCRIBED IN DETAIL IN THE (FDOT STANDARD SPECIFICATIONS FOR ROAD AND BRIDGE CONSTRUCTION). THESE ITEMS WILL BE IMPLEMENTED ACCORDING TO THESE SPECIFICATIONS OR BY THE ENGINEER IN A MANNER APPROPRIATE TO ENVIRONMENTALLY SENSITIVE CONSTRUCTION PRACTICES.

2.A. EROSION AND SEDIMENT CONTROLS:

THE SOIL EROSION AND SEDIMENT CONTROL SHALL BE MAINTAINED BY THE CONTRACTOR TO MINIMIZE THE AMOUNT OF DISTURBED SOIL, PREVENT OFF-SITE RUNOFF FROM FLOWING ACROSS DISTURBED AREAS, SLOW THE RUNOFF FLOWING ACROSS THE SITE AND REMOVE SEDIMENT FROM ONSITE RUNOFF BEFORE IT LEAVES THE SITE.

THE CONTRACTOR IS ADVISED THAT THE CONTRACT DRAWINGS ONLY INDICATE EROSION, SEDIMENT, AND TURBIDITY CONTROLS AT LOCATIONS DETERMINED IN THE DESIGN PROCESS. HOWEVER, THE CONTRACTOR IS REQUIRED TO PROVIDE ANY ADDITIONAL CONTROLS NECESSARY TO PREVENT THE POSSIBILITY OF SILTING ANY ADJACENT LOW LAND PARCEL OR RECEIVING WATER. APPLICABLE EROSION CONTROL DEVICES AND IMPLEMENTATION PROCEDURES ARE PROVIDED IN THE FDOT EROSION AND SEDIMENT CONTROL (E&SC) MANUAL.

FOR EACH CONSTRUCTION PHASE, INSTALL PERIMETER CONTROLS AFTER CLEARING AND GRUBBING NECESSARY FOR INSTALLATION OF CONTROLS BUT BEFORE BEGINNING OTHER WORK FOR THE CONSTRUCTION PHASE. REMOVE PERIMETER CONTROLS ONLY AFTER ALL UPSTREAM AREAS ARE STABILIZED.

CONSTRUCTION ACTIVITIES - GENERAL:

CONSTRUCTION ACTIVITIES ON THIS PROJECT CONSIST OF THREE DISTINCT ELEMENTS: RESURFACING AND WIDENING; RECONSTRUCTION; DRAIANGE AND STORMWATER PONDS. ALL ITEMS REPRESENTED IN THE FOLLOWING DISCUSSION ARE TREATED IN DETAIL IN THE FDOT STANDARD SPECIFICATIONS FOR ROAD AND BRDIGE STANDARDS; SPECIAL PROVISIONS AND CONSTRUCTION PLANS, OR WILL BE IMPLEMENTED BY THE ENGINEER IN A MANNER APPROPRIATE TO ENVIRONMENTALLY SENSITIVE CONSTRUCTION PRACTICES. INSTALLATION OF STORM DRAIN PIPES AND DRAINAGE STRUCTURES MAY REQUIRE DEWATERING PRIOR TO CONSTRUCTION. THE CONTRACTOR SHALL BE RESPONSIBLE FOR USING TEMPORARY SEDIMENT BASINS TO REMOVE SEDIMENT FROM DEWATERING OF EXCAVATED AREAS. FILTERING SHOULD BE PROVIDED WHEN SEDIMENT DISCHARGE RESULTS FROM DEWATERING A SEDIMENT BASIN. DEWATERING TREATMENTS SHALL INCLUDE SUMP PITS, FLOATING SUCTION HOSES AND STANDPIPES. THE SUMP PIT DISCHARGE MAY BE PUMPED DIRECTLY TO AN ADJACENT RECEIVING WATER ONLY IF THE STANDPIPE HAS BEEN PROPERLY WRAPPED IN FILTER FABRIC BEFORE THE PIT IS BACKFILLED WITH STONES. THE STANDPIPE SHOULD HAVE HOLES TO ALLOW FOR FLOW OF WATER AND SHOULD BE AT LEAST 1 FT. OVER THE TOP OF THE PIT.

CONSTRUCTION ACTIVITIES - SCHEDULING:

THE CONTRACTOR SHALL BE REQUIRED TO PREPARE A SITE-SPECIFIC EROSION AND SEDIMENTATION CONTROL PLAN THAT WILL CONSIST OF PROVIDING A SPECIFIC CONSTRUCTION AND IMPLEMENTATION SCHEDULE FOR EACH PHASE OF CONSTRUCTION OPERATION OR ACTIVITIES TO INCLUDE: TYPES AND LOCATIONS OF ALL EROSION CONTROL DEVICES, ESTIMATED LENGTH OF TIME EROSION CONTROL DEVICES WILL BE IN OPERATION. MONITORING SCHEDULES FOR MAINTENANCE OF EROSION CONTROL DEVICES AND METHODS FOR MAINTAINING EROSION CONTROL DEVICES. THE CONTRACTOR SHALL ALSO BE RESPONSIBLE FOR ADAPTING THE SPECIFIC PLAN OR MATERIALS FOR SEASONAL VARIATION OR AS DIRECTED BY THE ENGINEER.

CONSTRUCTION ACTIVITIES - PHASING:

CONSTRUCTION ACTIVITIES ON THIS PROJECT WILL BE CONDUCTED IN PHASES GENERALLY DESCRIBED IN SECTION 1B. PRIOR TO COMMENCEMENT, THE CONTRACTOR SHALL PROVIDE A DETAILED CONSTRUCTION SCHEDULE TO INDICATE THE DATES OF MAJOR PHASES TO DETERMINE THE SEQUENCING OF TEMPORARY AND PERMANENT SOIL STABILIZATION ACTIVITIES ON ALL PORTIONS OF THE SITE. PRIOR TO BEGINNING OF ANY PHASE, THE CONTRACTOR SHALL INSTALL EROSION AND SEDIMENT CONTROL ITEMS AS SPECIFIED AND ACCORDING TO THE FDOT STANDARD SPECIFICATIONS AND E&SC MANUAL. FOR ANY PHASE OF CONSTRUCTION, THE CONTRACTOR IS RESPONSIBLE FOR PROVIDING SEED AND MULCH, TEMPORARY SODDING, OR OTHER APPROVED EROSION CONTROL METHODS AS SOON AS POSSIBLE FOR AREAS WHERE CONSTRUCTION HAS TEMPORARILY OR PERMANENTLY CEASED. BUT IN NO CASE SHALL THE TIME BE GREATER THAN SEVEN DAYS.

THE TREATMENT PONDS WILL BE USED DURING CONSTRUCTION OF THE ROADWAY AND FINAL GRADE AS SHOWN IN THE ROADWAY CONSTRUCTION PLANS FOLLOWING CONSTRUCTION COMPLETION. STOCKPILED AREAS, DESIGNATED BY THE ENGINEER, WILL HAVE SEDIMENT BARRIER AROUND THE PERIMETER TO PREVENT OFF-SITE FLOW OF POLLUTED STORMWATER RUNOFF.

SETUP EROSION CONTROL MEASURES:

STORMSEWER INSTALLATION, BACKFILLING SHALL BE COMPLETED WITHIN A DURATION OF 14 TO 21 DAYS AND SLOPE STABILIZATION MEASURES WILL BE INITIATED AS SOON AS PRACTICABLE. BUT IN NO CASE SHALL MORE THAN 7 DAYS PASS. IN PORTIONS OF THE SITE WHERE CONSTRUCTION ACTIVITIES HAVE TEMPORARILY OR PERMANENTLY CEASED. TIME RESTRICTIONS ON CULVERT AND SIDE DRAIN CONSTRUCTION ARE NECESSARY TO PREVENT EXCESSIVE OVER EXPOSURE OF SOIL. SEDIMENT BARRIER SHALL BE UTILIZED WITHIN DITCH SWALES TO PROVIDE SETTLING BASINS THAT THE PROPERTY EROSION CONTROL IMPLEMENTATION IS PROVIDED AT ALL TIMES DURING CONSTRUCTION.

THE CONTRACTOR SHALL MAINTAIN THE EXISTING DRAINAGE PATTERNS DURING CONSTRUCTION. SEDIMENT BARRIER SHALL BE INSTALLED AS REQUIRED TO PROVIDE SEDIMENT CONTROL IN EXISTING ROADSIDE DITCHES. AREAS CREATED BY SEDIMENT BARRIER WITHIN THE EXISTING ROADSIDE DITCHES ARE INTENDED TO CREATE SEDIMENT SETTLING AREAS FOR RUNOFF FROM THE DISTURVED AREAS.

2.A.1 STABILIZATION PRACTICES:

ALL AREAS DISTURBED DURING THE CONSTRUCTION OF FACILITIES RELATED TO THIS PROJECT SHALL BE PERMANENTLY STABILIZED USING ONE OF THE FOLLOWING METHODS:

TEMPORARY:

* SEED, MULCH AND SOD IN ACCORDANCE WITH SPECIFICATION SECTION 104.

* TEMPORARY PAVING OF THE TRAVEL LANES.

PERMANENT:

* ASPHALT OR CONCRETE SURFACE.

* SOD IN ACCORDANCE WITH SPECIFICATION SECTION 570.

ALL STABILIZATION PRACTICES SHALL BE INITIATED AS SOON AS PRACTICABLE IN PORTIONS OF THE SITE WHERE CONSTRUCTION ACTIVITIES HAVE TEMPORARILY OR PERMANENTLY CEASED, BUT IN NO CASE MORE THAN SEVEN (7) DAYS AFTER THE CONSTRUCTION ACTIVITY IN THE PORTION OF THE SITE HAS TEMPORARILY OR PERMANENTLY CEASED.

2.A.2 STRUCTURAL PRACTICES:

IN THE SEDIMENT AND EROSION CONTROL PLAN, THE CONTRACTOR SHALL DESCRIBE THE PROPOSED STRUCTURAL PRACTICES TO CONTROL OR TRAP SEDIMENT AND OTHERWISE PREVENT THE DISCHARGE OF POLLUTANTS FROM EXPOSED AREAS OF THE SITE. SEDIMENT CONTROLS SHALL BE IN PLACE BEFORE DISTURBING SOIL UPSTREAM OF THE CONTROL. THE STRUCTURAL PRACTICES SHALL INCLUDE AT LEAST THE FOLLOWING, UNLESS OTHERWISE APPROVED BY THE ENGINEER:

* SEDIMENT BARRIERS SHALL BE IN ACCORDANCE WITH DESIGN STANDARD 102 AND SPECIFICATION SECTION 104.

* INLET PROTECTION IN ACCORDANCE WITH DESIGN STANDARD 102 AND SPECIAL DETAILS SHOWN IN THE TTC PLAN.

CLEARING AND GRUBBING:

* SEDIMENT BARRIERS ALONG ALL OPEN UNDEVELOPED AREAS THAT ARE DOWNHILL FROM THE PROJECT SITE AS INDICATED IN THE SWPPP. EXISTING DRAINAGE STRUCTURES REMOVED DURING ANY CONSTRUCTION PHASE SHALL HAVE EXCAVATIONS AND CANALS PROTECTED WITH STAKED OR FLOATING TURBIDITY BARRIERS.

EARTHWORK OPERATIONS:

* SEDIMENT BARRIERS ALONG LIMITS OF CONSTRUCTION

* SEDIMENT CONTAINMENT SYSTEM: THE PERMANENT STORMWATER PONDS WILL BE TEMPORARILY MODIFIED ACCORDING TO THE DETAILS IN THE TTC PLAN.

ROUGH GRADING AND COMPACTION:

* SEDIMENT BARRIERS ALONG LIMITS OF CONSTRUCTINO AND IN RIGHT-OF-WAY.

* TEMPORARY SOD FOR ALL SIDE SLOPES STEEPER THAN 1:3.

INSTALLATION OF DRAINAGE STRUCTURES:

* SEDIMENT BARRIERS ALONG LIMITS OF CONSTRUCTION AND INLET PROTECTION TEMPORARY SOD FOR ALL SIDE SLOPES STEEPER THAN 1:3 AND INLET PROTECTION AROUND DRAIANGE INLETS.

FINAL GRADING/DRESSING OF SUBBASE/CONSTRUCTION OF LIMEROCK BASE:

* SEDIMENT BARRIERS ALONG LIMITS OF CONSTRUCTION AND INLET PROTECTION.

* TEMPORARY SOD FOR ALL SIDE SLOPES STEEPER THAN 1:3 AND INLET PROTECTION AROUND DRAINAGE INLETS.

CONSTRUCTION OF SOD LAYER (SEEDING OR SODDING):

* SEDIMENT BARRIERS ALONG LIMITS OF CONSTRUCTION.

* INLET PROTECTION AROUND DRAIANGE INLETS.

* INSTALLATION OF PERMANENT SOD.

* ALL SEDIMENT CONTROLS SHALL BE IN PLACE PRIOR TO ANY SOIL DISTURBING ACTIVITY UPSTREAM OF THE CONTROL.

2.B STORMWATER MANAGEMENT:

ALL STORMWATER RUNOFF FROM THE COMPLETED ROADWAY SHALL BE SUBJECTED TO THE FOLLOWING WATER QUALITY MANAGEMENT MEASURES TO CONTROL POLLUTANTS:

* DETENTION/RETENTION OF THE FIRST ONE INCH FLUSH WITHIN PONDS.

* CONTROLLED DISCHARGE TO RECEIVING WATERS VIA OUTFALL STRUCTURES. FLOATING DEBRIS, OIL & GREASE CONTROL VIA POLLUTION RETARDANT SKIMMERS INSTALLED AT OUTFALL STRUCTURES.

* THE CONSTRUCTION SEQUENCING REQUIRES THAT THE PONDS BE CONSTRUCTED FIRST. THIS IS REQUIRED TO PROVIDE CONVEYANCE FOR RUNOFF DUURING PHASE CONSTRUCTION. ALLL PONDS WILL BE UTILIZED AS SEDIMENT BASINS DURING CONSTRUCTION.

THE OFFICIAL RECORD OF THIS SHEET IS THE ELECTRONIC FILE DIGITALLY SIGNED AND SEALED UNDER RULE 61G15-23.004, F.A.C.

REVISIONS			
DATE	DESCRIPTION	DATE	DESCRIPTION

STANTEC CONSULTING SERVICES INC.
ENGINEER OF RECORD:
TIMOTHY X. VAVRA, P.E. NO.: 54872
11315 CORPORATE BLVD., SUITE 105
ORLANDO, FLORIDA 32817
(407) 823-8966
CERTIFICATE OF AUTHORIZATION NO. 27013

STATE OF FLORIDA
DEPARTMENT OF TRANSPORTATION

ROAD NO.	COUNTY	FINANCIAL PROJECT ID
SR400	VOLUSIA	408464-2-32-01

STORMWATER POLLUTION PREVENTION PLAN

SHEET NO. 1364

2.C OTHER CONTROLS:

2.C.1 WASTE DISPOSAL:

THE CONTRACTOR IS SOLELY RESPONSIBLE FOR DOCUMENTING THIS PORTION OF THE SWPPP IN THE SECTION 104 EROSION CONTROL PLAN. THE CONTRACTOR WILL PROVIDE LITTER CONTROL AND COLLECTION WITH THE PROJECT BOUNDARIES DURING CONSTRUCTION ACTIVITIES. ALL FERTILIZER, HYDROCARBON, OR OTHER CHEMICAL CONTAINERS SHALL BE DISPOSED OF BY THE CONTRACTOR ACCORDING TO EPA'S STANDARD PRACTICES AS DETAILED BY THE MANUFACTURER. NO SOLID MATERIALS INCLUDING BUILDING AND CONSTRUCTION MATERIALS SHALL BE DISCAHRGED TO WETLANDS, WATERS OF THE UNITED STATES OR BURIED ON-SITE.

2.C.2 OFF-SITE VEHICLE TRACKING & DUST CONTROL:

TAKE MEASURES TO INSURE THE CLEANUP OF SEDIMENTS THAT HAVE BEEN TRACKED BY VEHICLES OR HAVE BEEN TRANSPORTED BY WIND OR STORMWATER ABOUT THE SITE OR ONTO NEARBY ROADWAYS.

STABILIZED CONSTRUCTION ENTRANCES AND CONSTRUCTION ROADS, IF APPROPRIATE, SHALL BE IMPLEMENTED IN ORDER TO REDUCE OFF-SITE TRACKING AND WHEEL RUTS BOTH INSIDE AND OUTSIDE ROADWAY CLEAR ZONES. STABILIZED CONSTRUCTION ENTRANCES SHALL BE IN ACCORDANCE TO DESIGN STANDARD 106.

LOADED HAUL TRUCKS SHALL BE COVERED WITH A TARPAULIN. EXCESS DIRT ON THE ROAD SHALL BE REMOVED DAILY. EXCESS DIRT ON THE ROAD SHALL BE REMOVED DAILY.

2.C.3 WASTE DISPOSAL

PROPER DISPOSAL OF ALL CONSTRUCTION WSATE GENERATED WITHIN THE PROJECT LIMITS. WASTE MAY INCLUDE, BUT NOT LIMITED TO, VEGETATION FROM CLEARING AND GRUBBING ACTIVITIES, PACKING MATERIALS, SCRAP BUILDING MATERIALS, LITTER FROM TRAVELING PUBLIC, SEWAGE FROM SANITARY FACILITIES, HERBICIDES AND PESTICIDES AND THEIR CONTAINERS, AND HYDROCARBON PRODUCTS. CONTRACTOR SHALL DESIGNATE A WASTE COLLECTION AREA ONSITE AND DELINEATE THE AREA ON THE SWPPP SITE MAP.

SANITARY/SEPTIC FACILITIES SHALL BE PROVIDED AND MAINTAINED IN A NEAT AND SANITARY CONDITION, FOR THE USE OF EMPLOYEES AS NECESSARY TO COMPLY WITH THE REQUIREMENTS AND REGULATIONS OF THE STATE AND LOCAL BOARDS OF HEALTH. A LICENSED SANITARY WASTE MANAGEMENT CONTRACTOR, AS REQUIRED BY STATE REGULATIONS, WILL COLLECT ALL SANITARY WASTE FROM PORTABLE UNITS.

PROVIDE LITTER CONTROL AND COLLECTION WITHIN THE PROJECT LIMITS DURING CONSTRUCTION ACTIVITIES. PROVIDE AN ADEQUATE NUMBER OF LITTER CONTAINERS WITH LIDS AT THE STAGING, STOCKPILE AND FIELD OFFICE AREAS. SPILLED LITTER CONTAINERS WILL BE CLEANED UP IMMEDIATELY.

2.C.4 FERTILIZERS AND PESTICIDES:

THE APPLICATION AND HANDLING OF HERBICIDES AND PESTICIDES SHALL BE IN COMPLIANCE WITH THE MANUFACTURER RECOMMENDED METHOD AND IN ACCORDANCE WITH FDOT STANDARD SPECIFICATIONS FOR ROAD AND BRIDGE CONSTRUCTION.

HERBICIDE AND PESTICIDES SHALL BE STORED ONSITE IN THEIR ORIGINAL CONTAINERS WITH PRODUCT LABEL INTACT.

HERBICIDE APPLICATOR TO HAVE CURRENT APPLICATOR LICENSE WITH RIGHT-OF-WAY ENDORSEMENT. A COPY OF WHICH IS TO BECOME PART OF PROJECT FILE.

2.C.5 TOXIC SUBSTANCES:

PROVIDE EQUIPMENT NECSSARY TO CONTAIN AND CLEAN UP SPILLS OF HAZARDOUS MATERIALS, INCLUDING PETROLEUM PRODUCTS. SPILLS SHALL BE CONTAINED AND CLEANED UP IMMEDIATELY AFTER THEY OCCUR. SPILLED MATERIAL AND THE EQUIPMENT USED TO CLEAN UP THE SPILL SHALL NOT COME IN CONTACT WITH SURFACE WATERS OR BE INTRODUCED INTO STORMWATER. DISPOSAL OF SURPLUS PRODUCT WILL BE DONE ACCORDING TO MANUFACTURER RECOMMENDED METHOD.

PROVIDE A PROJECT SPECIFIC HAZARDOUS MATERIALS SPILL CONTROL PLAN IN ORDER TO ADDRESS THE HANDLING OF HYDROCARBON AND HAZARDOUS MATERIALS.

PETROLEUM PRODUCTS SHALL BE STORED IN COVERED AREAS WITH SECONDARY CONTAINMENT SURROUNDING CONTAINER.

TOXIZ/HAZARDOUS MATERIALS EXPOSED DURING CONSTRUCTION ACTIVITIES SHALL BE HANDLED AS PER THE FDOT STANDRD SPECIFICATIONS FOR ROAD AND BRIDGE CONSTRUCTION.

3.0 MAINTENANCE:

IN THE SEDIMENT AND EROSION CONTROL PLAN, PROVIDE A PLAN FOR MAINTAINING ALL EROSION AND SEDIMENT CONTROLS THROUGHOUT CONSTRUCTION. THE MAINTENANCE PLAN SHALL AT A MINIMUM, COMPLY WITH THE FOLLOWING:

* SILT FENCE: MAINTAIN PER SECTION 104. ANTICIPATE REPLACING SILT FENCE ON 12-MONTH INTERVALS.

* SEDIMENT BARRIERS: REMOVE SEDIMENT AS PER MANUFACTURER'S RECOMMENDATIONS OR WHEN WATER PONDS IN UNACCEPTABLE AMOUNTS OR AREAS.

* TEMPORARY PONDS: THE PONDS THAT ARE TEMPORARY SEDIMENT BASINS UNTIL THE AREAS THAT DRAIN TO THEM ARE STABILIZED, REMOVE SEDIMENT FROM THE PONDS WHEN IT BECOMES 1.5' DEEP AT ANY POINT.

4.0 INSPECTIONS:

QUALIFIED PERSONNEL SHALL INSPECT THE FOLLOWING ITEMS AT LEAST ONCE EVERY SEVEN CALENDAR DAYS AND WITHIN 24 HOURS OF THE END OF A STORM THAT IS 0.50 INCHES OR GREATER.

TO COMPLY, INSTALL AND MAINTAIN RAIN GAUGES AND RECORD THE DAILY RAINFALL. WHERE SITES HAVE BEEN PERMANENTLY STABILIZED, CONDUCT INSPECTION AT LEAST ONCE EVERY MONTH. ALSO, INSPECT THAT CONTROLS INSTALLED IN THE FIELD AGREE WITH THE LATEST STORMWATER POLLUTION PREVENTION PLAN.

* POINTS OF DISCHARGE TO WATERS OF THE UNITED STATES.

* POINTS OF DISCHARGE TO MUNICIPAL SEPARATE STORM DRAIN SYSTEMS.

* DISTURBED AREAS OF THE SITE THAT HAVE NOT BEEN FINALLY STABILIZED.

* AREAS USED FOR STORAGE OF MATERIALS THAT ARE EXPOSED TO PRECIPITATION.

* STRUCTURAL CONTROLS.

* STORMWATER MANAGEMENT SYSTEMS.

* LOCATIONS WHERE VEHICLES ENTER OR EXIT THE SITE.

INITIATE REPAIRS WITHIN 24 HOURS OF INSPECTIONS THAT INDICATE ITEMS ARE NOT IN GOOD WORKING ORDER.

IF INSPECTIONS INDICATE THAT THE INSTALLED STABILIZATION AND STRUCTURAL PRACTICES ARE NOT SUFFICIENT TO MINIMIZE EROSION, RETAIN SEDIMENT, AND PREVENT DISCHARGING POLLUTANTS, PROVIDE ADDITIONAL MEASURES, AS APPROVED BY THE ENGINEER.

5.0 NON-STORMWATER DISCHARGES:

IN THE SECTION 104 EROSION CONTROL PLAN, IDENTIFY ALL ANTICIPATED NON-STORMWATER DISCHARGES (EXCEPT FLOWS FROM FIRE FIGHTING ACTIVITIES). DESCRIBE THE PROPOSED MEASURES TO PREVENT POLLUTION OF THESE NON-STORMWATER DISCHARGES.

IF CONTAMINATED SOIL OR GROUNDWATER IS ENCOUNTERED DURING CONSTRUCTION, CEASE OPERATIONS IN THAT AREAS.

DEVELOP A DEWATERING SYSTEM THAT PROVIDES PRE-TREATMENT OF EFFLUENT PRIOR TO DISCAHRGE INTO ADJACENT SURFACE WATERS. DEWATERING METHOD MUST MEET ALL FEDERAL, STATE, AND LOCAL LAWS, RULES, AND REGULATIONS CONCERNING THIS PRACTICE INCLUDING THE USE OF PERMITTED OUTFALL STRUCTURES. COORDINATE AND APPLY FOR A DEWATERING PERMIT WITH THE APPROPRIATE WATER MANAGEMENT DISTRICT.

SEDIMENT REMOVED FROM SUMP INLETS DURING CONSTRUCTION SHALL BE DISPOSED OF IN DESIGNATED STOCKPILE LOCATIONS.

DESIGNATE AN AREA WITHIN THE PROJECT LIMITS FOR CONTRETE TRUCK WASHOUT ACTIVITIES. THIS AREA SHALL PROVIDE EROSION CONTROL DEVICES THAT PREVENT CONTACT BETWEEN CONTRETE WASHOUT MATERIALS AND STORMWATER AND/OR SURFACE WATERS.

THE OFFICIAL RECORD OF THIS SHEET IS THE ELECTRONIC FILE DIGITALLY SIGNED AND SEALED UNDER RULE 61G15-23.004, F.A.C.

LEGEND

- ● = VERTICAL CONTROL POINT
- ■ = HORIZONTAL CONTROL POINT
- △ = HORIZONTAL & VERTICAL CONTROL POINT
- ○ = ℄ SURVEY CONTROL POINT
- AVE = AVENUE
- BL = BASELINE
- BLVD = BOULEVARD
- ℄ = CENTERLINE
- CTL = CONTROL
- Δ = DELTA ANGLE (CENTRAL ANGLE)
- CONC = CONCRETE
- CM = CONCRETE MONUMENT (CAST)
- CR = COUNTY ROAD
- DIA = DIAMETER
- DBI = DITCH BOTTOM INLET
- E = EAST OR EASTING (STATE PLANE COORDINATE)
- FP = FINANCIAL PROJECT NUMBER
- FDEP = FLORIDA DEPARTMENT OF TRANSPORTATION
- FDOT = FLORIDA DEPARTMENT OF ENVIRONMENTAL PROTECTION
- ID = IDENTIFICATION
- IRC = IRON ROD & CAP
- LT = LEFT
- L = LENGTH
- L/A = LIMITED ACCESS
- N&D = NAIL & DISK
- NGS = NATIONAL GEODETIC SURVEY
- N/A = NOT APPLICABLE
- N = NORTH OR NORTHING (STATE PLANE COORDINATE)
- O/S = OFFSET
- PC = POINT OF CURVATURE
- PI = POINT OF INTERSECTION
- PT = POINT OF TANGENCY
- POT = POINT ON TANGENT
- PSM = PROFESSIONAL SURVEYOR AND MAPPER
- PNC = PROJECT NETWORK CONTROL
- R = RADIUS
- RT = RIGHT
- R/W = RIGHT OF WAY
- RD = ROAD
- S/W = SIDEWALK
- SR = STATE ROAD
- STA = STATION
- ST = STREET
- T = TANGENT
- V.M.P. = VETERAN'S MEMORIAL PARKWAY

STATE OF FLORIDA

DEPARTMENT OF TRANSPORTATION

FINANCIAL PROJECT ID 408464-2-32-01

VOLUSIA COUNTY (79110)

STATE ROAD NO. 400

FROM E OF SR 15/600 TO E OF SR 472

PROJECT NETWORK CONTROL

PROJECT LOCATION

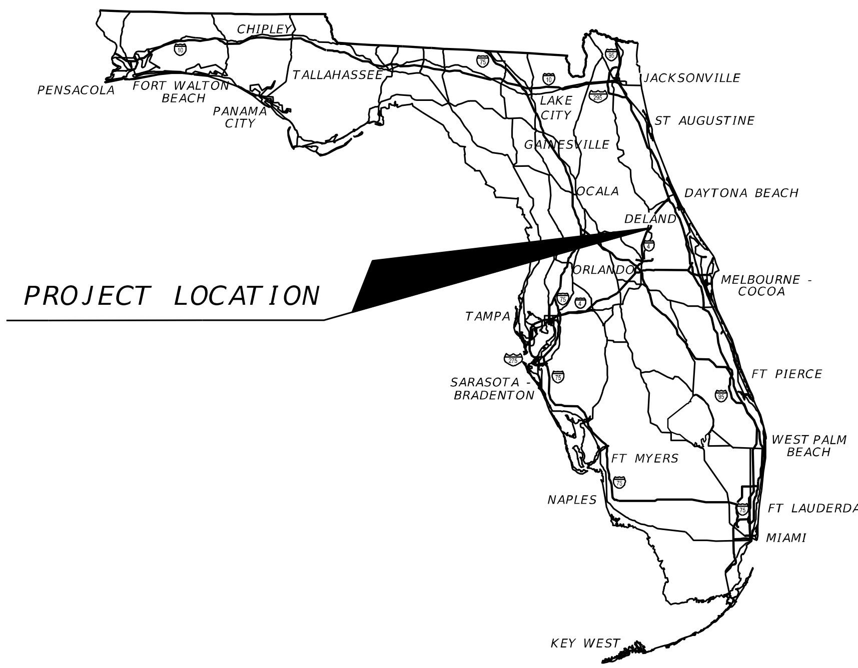

INDEX OF NETWORK CONTROL SHEETS

SHEET NO.	*SHEET DESCRIPTION*
CTL 01	*COVER SHEET*
CTL 02-16	*SURVEY ALIGNMENT, HORIZONTAL AND VERTICAL CONTROL LAYOUT AND TABULATION*
CTL 17-28	*SURVEY CENTERLINE REFERENCE POINT DETAILS*

GENERAL NOTES

1. ANY PROJECT CONTROL MONUMENT WITHIN THE LIMITS OF CONSTRUCTION IS TO BE PROTECTED. IF A MONUMENT IS IN DANGER OF BEING DESTROYED THE PROJECT ADMINISTRATOR SHOULD NOTIFY THE DISTRICT SURVEYOR AND MAPPER, WITHOUT DELAY, BY TELEPHONE AT (386) 943-5116 OR BY E-MAIL AT John.Cheney@dot.state.fl.us.
2. THE CURVE DATA (TANGENT AND LENGTH) AND THE CENTERLINE OF SURVEY STATIONING HAS BEEN CALCULATED BASED ON THE CENTRAL ANGLE OF THE CURVES EXPRESSED TO ONE-TENTH (00.1") OF A SECOND, AS DERIVED FROM THE COORDINATE VALUES FOR THE POINT OF INTERSECTION (PI) OF SAID CURVES. THE CENTRAL ANGLE OF THE CURVES AND ALL BEARINGS SHOWN HEREON HAVE BEEN ROUNDED TO THE NEAREST SECOND (00") PER FLORIDA DEPARTMENT OF TRANSPORTATION MAPPING STANDARDS.
3. THE CENTERLINE OF SURVEY WAS STAKED ON A PROPORTIONAL DISTANCE BETWEEN THE MAJOR CONTROL POINTS, SO THE CENTERLINE STATIONS WILL COINCIDE WITH THE FLORIDA STATE PLANE COORDINATE SYSTEM, EAST ZONE, 1983 NORTH AMERICAN DATUM, 1990 ADJUSTMENT.
4. ALL PRIMARY HORIZONTAL CONTROL DATA SHOWN HEREON WAS PROVIDED BY THE FDOT DISTRICT 5 PNC GROUP AND IS BASED ON THE FLORIDA STATE PLANE COORDINATE SYSTEM EAST ZONE 0901, 1983 NORTH AMERICAN DATUM, 2007 ADJUSTMENT, AS ESTABLISHED IN PROJECT PRIMARY HORIZONTAL CONTROL NETWORK (PPHCN) 91503.
5. THE PRIMARY VERTICAL CONTROL DATA SHOWN HEREON IS BASED UPON THE NORTH AMERICAN VERTICAL DATUM OF 1988 (NAVD88) AS ESTABLISHED IN PRIMARY VERTICAL CONTROL NETWORK (PPVCN) 91504, BY MCKIM & CREED.
6. THE OFFICIAL SOURCE FOR ALL PRIMARY PROJECT CONTROL (PPHCN & PPVCN) ARE THE PNC DATASHEETS, PUBLISHED BY THE FDOT, DISTRICT 5 SURVEYING & MAPPING UNIT.
7. HORIZONTAL POSITION INFORMATION FOR VERTICAL CONTROL, IF SHOWN TO THE NEAREST TENTH OF A FOOT ARE FOR RECON PURPOSE ONLY AND ARE NOT INTENDED FOR USE AS HORIZONTAL CONTROL.
8. ATTENTION IS DIRECTED TO THE FACT THESE MAPS MAY HAVE BEEN ALTERED IN SIZE BY REPRODUCTION. THIS MUST BE CONSIDERED WHEN OBTAINING SCALED DATA.
9. ALL SURVEY MONUMENTATION FOUND OR SET IS AT OR NEAR GRADE, UNLESS NOTED OTHERWISE.

REVISIONS			
DATE	DESCRIPTION	DATE	DESCRIPTION

Thomas Halstead, PSM No 5770

McKIM & CREED, INC.

505 EAST NEW YORK AVENUE DELAND FLORIDA 32724
PHONE: (386) 873-4517 FAX: (386) 873-4518
CERTIFICATE OF AUTHORIZATION NO. 7917

STATE OF FLORIDA
DEPARTMENT OF TRANSPORTATION

ROAD NO.	COUNTY	FINANCIAL PROJECT ID
400	VOLUSIA	408464-2-32-01

PROJECT NETWORK CONTROL

SHEET NO.
CTL-01

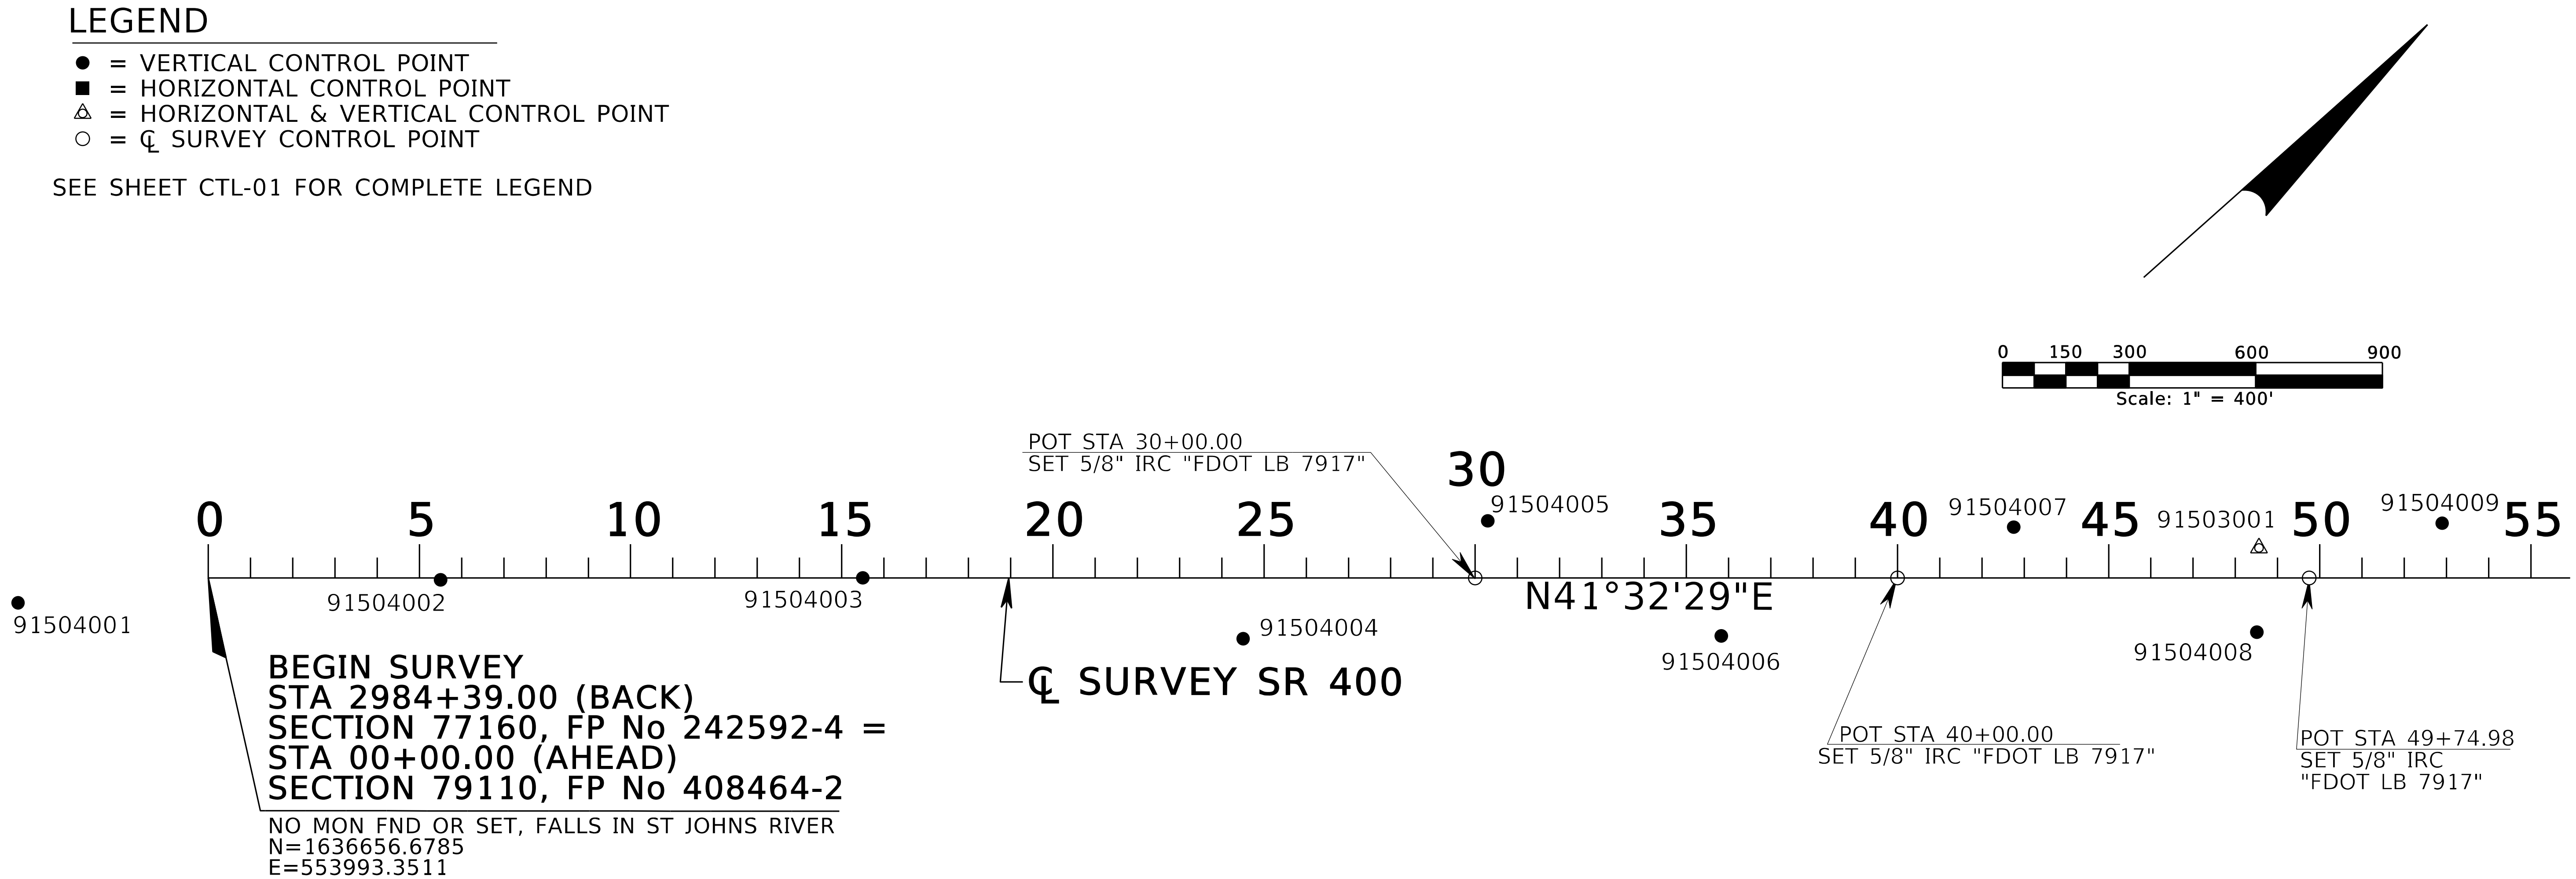

HORIZONTAL AND VERTICAL CONTROL (SEE SHEET CTL-01 FOR GENERAL NOTES AND LEGEND)

POINT ID	℄ SURVEY STATION	OFFSET	ELEVATION	DESCRIPTION	NORTHING	EASTING	SCALE FACTOR
91504001	N/A	N/A	4.086	FDOT BRASS DISK SET ON CONC PILE CAP "D5PNC 91504 001"	1636280.5	553738.8	N/A
91504002	05+50.1	4.4 RT	5.732	4"X4" CM W/ FDOT BRASS DISK "D5PNC 91504 002"	1637065.5	554361.5	N/A
91504003	15+49.9	0.1 LT	27.456	4"X4" CM W/ FDOT BRASS DISK "D5PNC 91504 003"	1637816.8	555021.1	N/A
91504004	24+50.5	144.1 RT	9.366	4"X4" CM W/ FDOT BRASS DISK "D5PNC 91504 004"	1638395.3	555726.3	N/A
91504005	30+30.0	135.1 LT	9.398	4"X4" CM W/ FDOT BRASS DISK "D5PNC 91504 005"	1639014.1	555901.6	N/A
91504006	35+82.8	137.3 RT	4.895	4"X4" CM W/ FDOT BRASS DISK "D5PNC 91504 006"	1639247.3	556472.1	N/A
91504007	42+75.2	120.2 LT	9.863	4"X4" CM W/ FDOT BRASS DISK "D5PNC 91504 007"	1639936.3	556738.5	N/A
91504008	48+50.8	128.4 RT	3.949	4"X4" CM W/ FDOT BRASS DISK "D5PNC 91504 008"	1640202.2	557306.3	N/A
91504009	52+89.7	129.6 LT	7.053	4"X4" CM W/ FDOT BRASS DISK "D5PNC 91504 009"	1640701.8	557404.3	N/A
91503001	48+55.99	70.92 LT	9.676	4"X4" CM W/ FDOT BRASS DISK "D5PNC 91503 001"	1640338.3007	557160.5724	0.99995241

REVISIONS			
DATE	DESCRIPTION	DATE	DESCRIPTION

Thomas Halstead, PSM No 5770
McKIM & CREED, INC.
505 EAST NEW YORK AVENUE DELAND FLORIDA 32724
PHONE: (386) 873-4517 FAX: (386) 873-4518
CERTIFICATE OF AUTHORIZATION NO. 7917

STATE OF FLORIDA
DEPARTMENT OF TRANSPORTATION

ROAD NO.	COUNTY	FINANCIAL PROJECT ID
400	VOLUSIA	408464-2-32-01

PROJECT NETWORK CONTROL

SHEET NO. CTL-02

$USER$ $DATE$ $TIME$ $FILE$

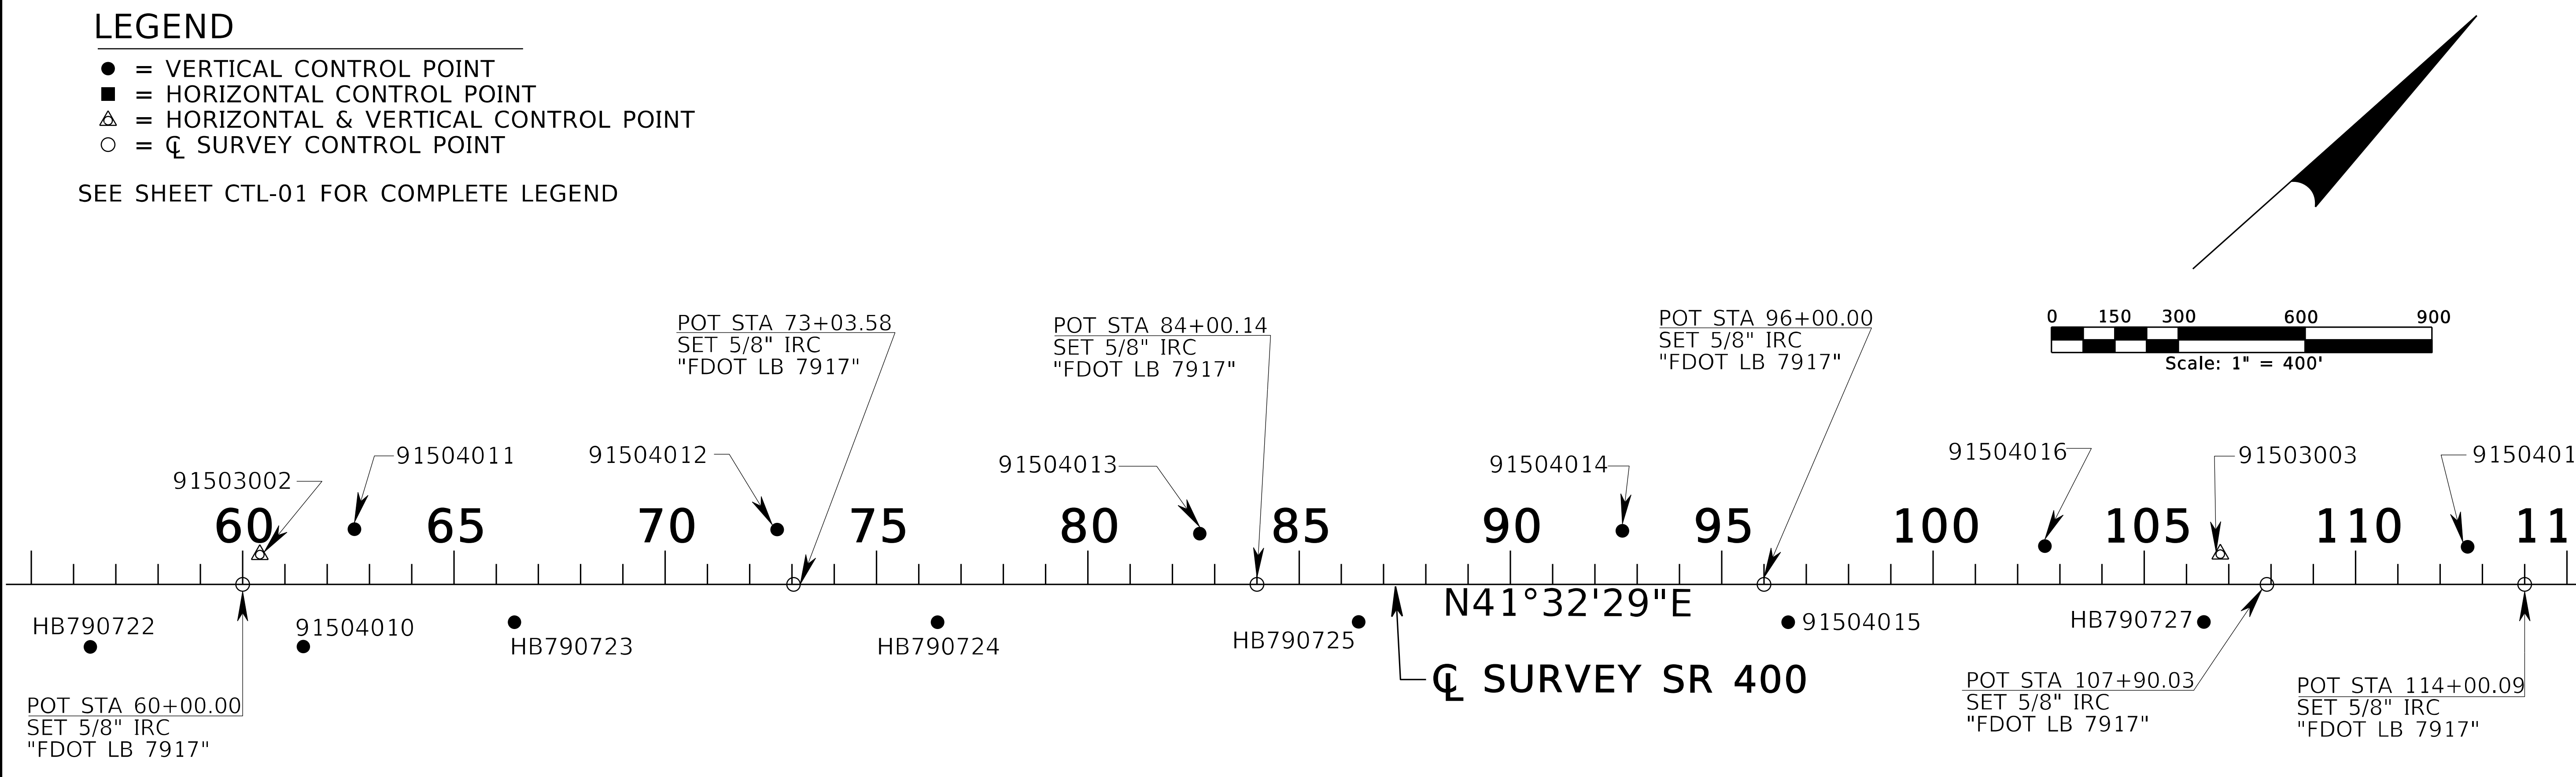

HORIZONTAL AND VERTICAL CONTROL (SEE SHEET CTL-01 FOR GENERAL NOTES AND LEGEND)

POINT ID	℄ SURVEY STATION	OFFSET	ELEVATION	DESCRIPTION	NORTHING	EASTING	SCALE FACTOR
HB790722	56+39.6	148.1 RT	4.388	4"X4" CM W/ FDOT BRASS DISK " BM 21"	1640779.6	557844.2	N/A
91503002	60+40.66	70.20 LT	10.079	4"X4" CM W/ FDOT BRASS DISK "D5PNC 91503 002"	1641224.5207	557946.7502	0.99995223
91504010	61+43.7	147.2 RT	2.762	4"X4" CM W/ FDOT BRASS DISK "D5PNC 91504 010"	1641157.5	558177.8	N/A
91504011	62+64.7	130.5 LT	6.208	4"X4" CM W/ FDOT BRASS DISK "D5PNC 91504 011"	1641432.2	558050.2	N/A
HB790723	66+43.3	89.6 RT	5.200	4"X4" CM W/ FDOT BRASS DISK "BM 24"	1641569.6	558466.0	N/A
91504012	72+64.8	129.6 LT	6.483	4"X4" CM W/ FDOT BRASS DISK "D5PNC 91504 012"	1642180.1	558714.1	N/A
HB790724	76+44.4	89.5 RT	5.456	4"X4" CM W/ FDOT BRASS DISK "BM 27"	1642319.0	559129.8	N/A
91504013	82+64.9	119.8 LT	7.131	4"X4" CM W/ FDOT BRASS DISK "D5PNC 91504 013"	1642922.2	559384.6	N/A
HB790725	86+41.0	88.9 RT	5.530	4"X4" CM W/ FDOT BRASS DISK "BM 30"	1643065.3	559790.2	N/A
91504014	92+64.8	126.6 LT	6.512	4"X4" CM W/ FDOT BRASS DISK "D5PNC 91504 014"	1643675.1	560042.7	N/A
91504015	96+57.4	89.7 RT	5.333	4"X4" CM W/ FDOT BRASS DISK "D5PNC 91504 015"	1643825.5	560464.9	N/A
91504016	102+64.7	90.5 LT	5.629	4"X4" CM W/ FDOT BRASS DISK "D5PNC 91504 016"	1644399.6	560732.8	N/A
HB790727	106+41.0	89.0 RT	5.480	4"X4" CM W/ FDOT BRASS DISK "BM 36"	1644562.2	561116.7	N/A
91503003	106+79.73	71.32 LT	9.827	4"X4" CM W/ FDOT BRASS DISK "D5PNC 91503 003"	1644697.497	561022.3622	0.99995155
91504017	112+65.0	88.7 LT	4.719	4"X4" CM W/ FDOT BRASS DISK "D5PNC 91504 017"	1645147.1	561397.5	N/A

REVISIONS

DATE	DESCRIPTION	DATE	DESCRIPTION

Thomas Halstead, PSM No 5770
McKIM & CREED, INC.
505 EAST NEW YORK AVENUE DELAND FLORIDA 32724
PHONE: (386) 873-4517 FAX: (386) 873-4518
CERTIFICATE OF AUTHORIZATION NO. 7917

STATE OF FLORIDA
DEPARTMENT OF TRANSPORTATION

ROAD NO.	COUNTY	FINANCIAL PROJECT ID
400	VOLUSIA	408464-2-32-01

PROJECT NETWORK CONTROL

SHEET NO.
CTL-03

$USER$ $DATE$ $TIME$ $FILE$

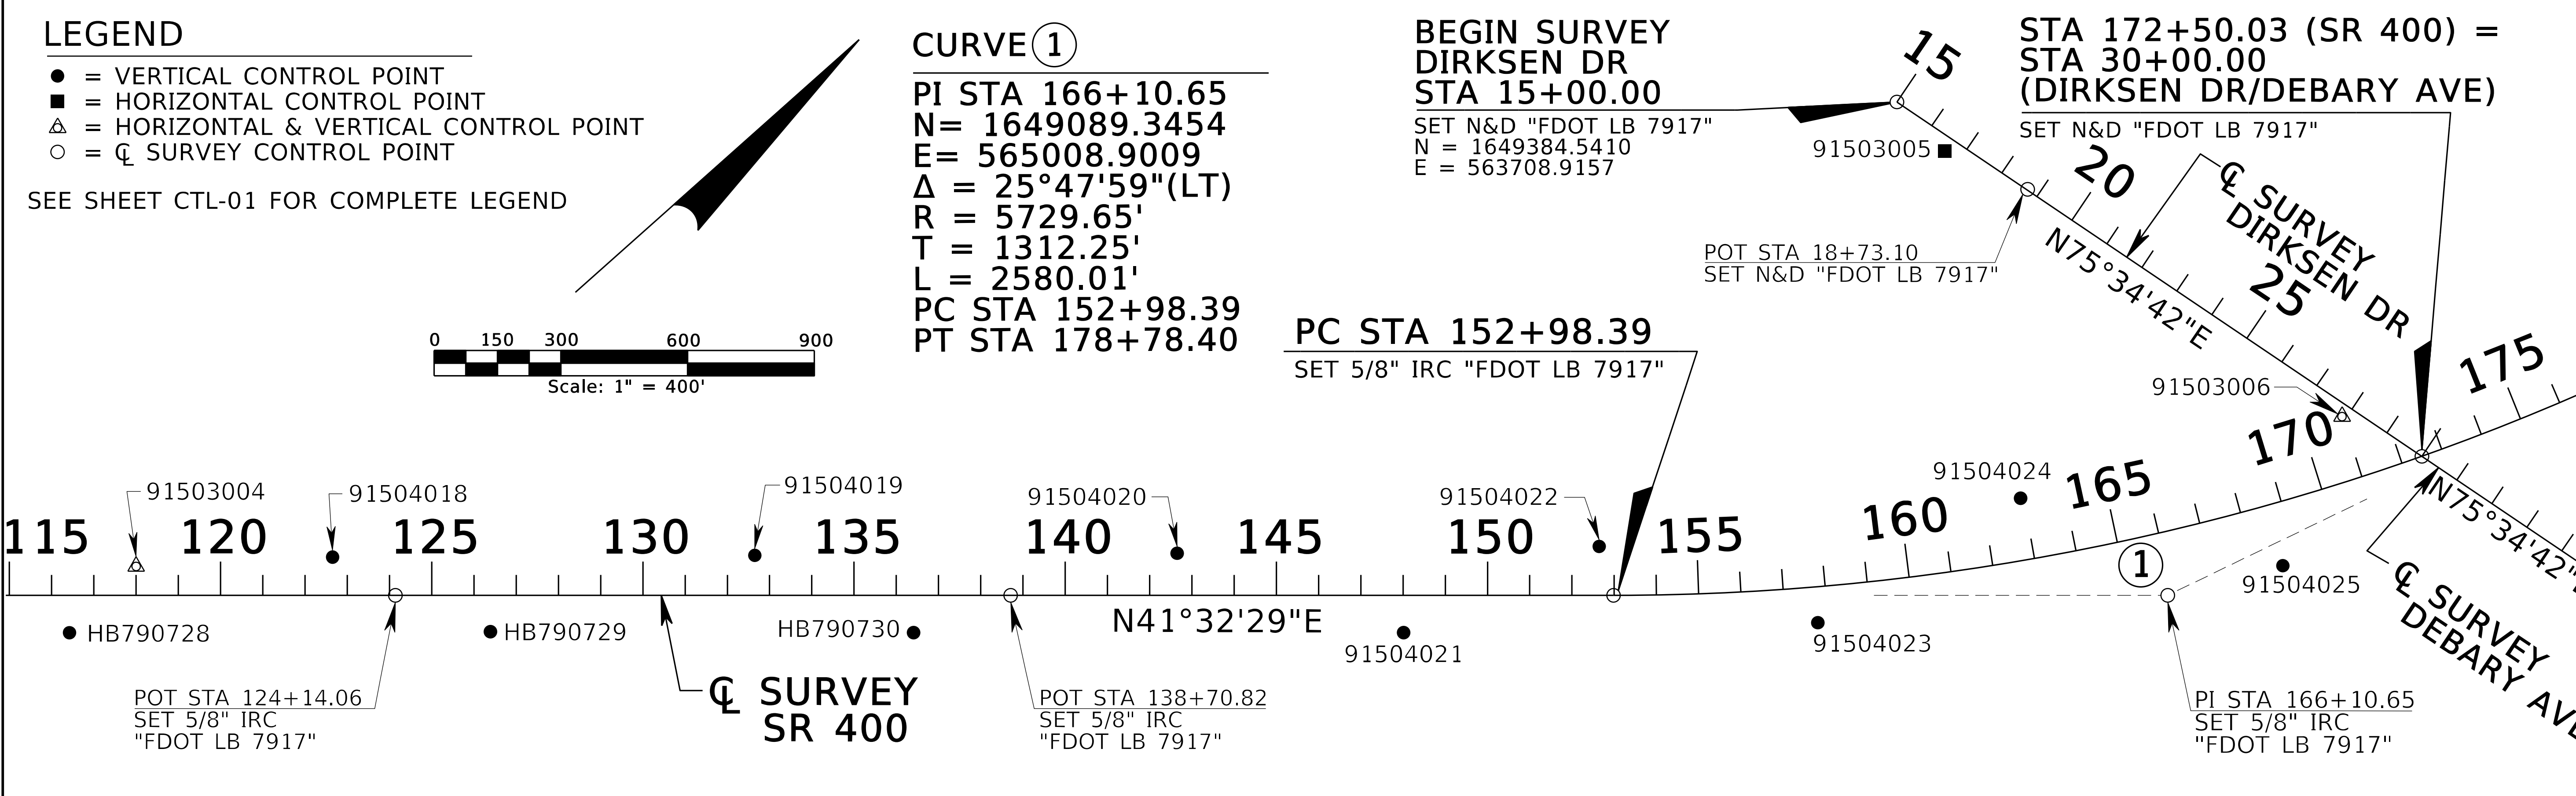

HORIZONTAL AND VERTICAL CONTROL (SEE SHEET CTL-01 FOR GENERAL NOTES AND LEGEND)

POINT ID	℄ SURVEY STATION	OFFSET	ELEVATION	DESCRIPTION	NORTHING	EASTING	SCALE FACTOR
HB790728	116+42.2	88.7 RT	5.370	4"X4" CM W/ FDOT BRASS DISK "BM 39"	1645311.8	561780.4	N/A
91503004	118+00.05	68.43 LT	10.005	4"X4" CM W/ FDOT BRASS DISK "D5PNC 91503 004"	1645534.1089	561767.4762	0.99995139
91504018	122+65.2	90.3 LT	4.720	4"X4" CM W/ FDOT BRASS DISK "D5PNC 91504 018"	1645896.8	562059.4	N/A
HB790729	126+38.9	86.4 RT	5.879	4"X4" CM W/ FDOT BRASS DISK "BM 42"	1646059.3	562439.7	N/A
91504019	132+65.0	94.6 LT	4.847	4"X4" CM W/ FDOT BRASS DISK "D5PNC 91504 019"	1646647.9	562719.4	N/A
HB790730	136+40.8	88.4 RT	5.484	4"X4" CM W/ FDOT BRASS DISK "BM 45"	1646807.9	563105.6	N/A
91504020	142+64.9	99.5 LT	4.040	4"X4" CM W/ FDOT BRASS DISK "D5PNC 91504 020"	1647399.6	563378.8	N/A
91504021	148+01.4	88.5 RT	5.999	4"X4" CM W/ FDOT BRASS DISK "D5PNC 91504 021"	1647676.5	563875.3	N/A
91504022	152+64.4	115.8 LT	5.136	4"X4" CM W/ FDOT BRASS DISK "D5PNC 91504 022"	1648158.5	564029.5	N/A
91504023	157+75.8	85.1 RT	10.761	4"X4" CM W/ FDOT BRASS DISK "D5PNC 91504 023"	1648426.3	564508.2	N/A
91503005	16+59.45 (DIRKSEN DRIVE)	32.93 RT	N/A	FDOT BRASS DISK SET IN CONC S/W "D5PNC 91503 005"	1649392.3633	563871.5465	0.99995094
91504024	162+95.4	145.6 LT	5.602	4"X4" CM W/ FDOT BRASS DISK "D5PNC 91503 024"	1648983.2	564607.7	N/A
91504025	168+62.8	147.6 RT	12.961	4"X4" CM W/ FDOT BRASS DISK "D5PNC 91504 025"	1649339.9	565137.2	N/A
91503006	170+99.23	150.1 LT	18.623	FDOT BRASS DISK SET IN CONC S/W "D5PNC 91503 006"	1649679.0205	564965.6480	0.99995071

REVISIONS			
DATE	DESCRIPTION	DATE	DESCRIPTION

Thomas Halstead, PSM No 5770
McKIM & CREED, INC.
505 EAST NEW YORK AVENUE DELAND FLORIDA 32724
PHONE: (386) 873-4517 FAX: (386) 873-4518
CERTIFICATE OF AUTHORIZATION NO. 7917

STATE OF FLORIDA
DEPARTMENT OF TRANSPORTATION

ROAD NO.	COUNTY	FINANCIAL PROJECT ID
400	VOLUSIA	408464-2-32-01

PROJECT NETWORK CONTROL

SHEET NO. CTL-04

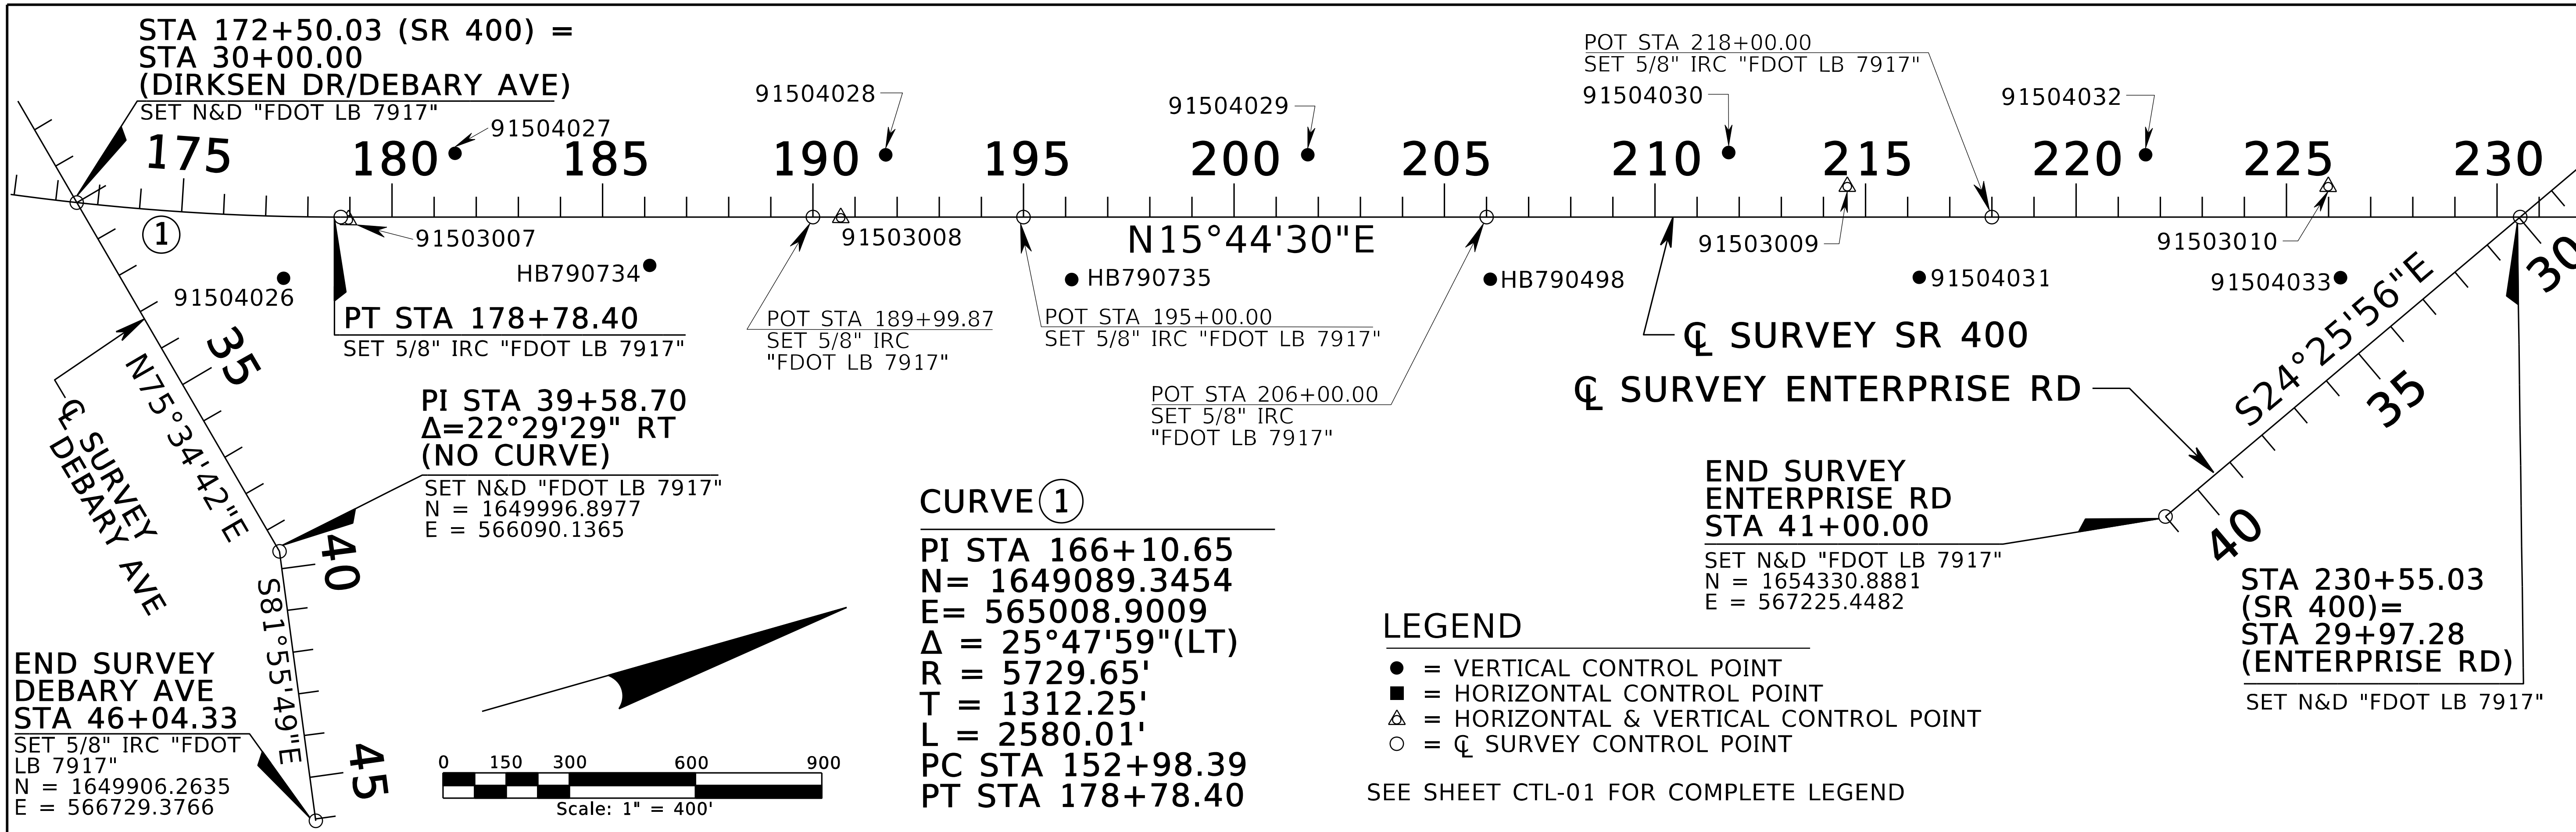

HORIZONTAL AND VERTICAL CONTROL (SEE SHEET CTL-01 FOR GENERAL NOTES AND LEGEND)

POINT ID	℄ SURVEY STATION	OFFSET	ELEVATION	DESCRIPTION	NORTHING	EASTING	SCALE FACTOR
91504026	177+46.0	147.1 RT	21.074	4"X4" CM W/ FDOT BRASS DISK "D5PNC 91504 026	1650182.2	565468.1	N/A
91503007	178+96.37	7.01 RT	36.308	FDOT BRASS DISK SET IN DBI "D5PNC 91503 007"	1650367.7744	565376.5369	0.99995062
91504027	181+49.8	151.3 LT	22.921	4"X4" CM W/ FDOT BRASS DISK "D5PNC 91504 027	1650654.7	565292.9	N/A
HB790734	186+12.2	114.9 RT	21.985	4"X4" CM W/ FDOT BRASS DISK "BM 61"	1651027.5	565674.6	N/A
91503008	190+65.76	1.88 RT	24.849	FDOT BRASS DISK SET IN DBI "D5PNC 91503 008"	1651494.6911	565688.8607	0.99995056
91504028	191+72.7	147.8 LT	23.180	4"X4" CM W/ FDOT BRASS DISK "D5PNC 91504 028	1651638.2	565573.8	N/A
HB790735	196+14.4	148.5 RT	28.348	4"X4" CM W/ FDOT BRASS DISK "BM 64"	1651983.0	565978.8	N/A
91504029	201+75.1	147.9 LT	33.428	4"X4" CM W/ FDOT BRASS DISK "D5PNC 91504 029	1652603.1	565845.7	N/A
HB790498	206+08.7	147.8 RT	36.599	4"X4" CM W/ FDOT BRASS DISK "BM 67"	1652940.2	566247.9	N/A
91504030	211+75.0	153.2 LT	33.289	4"X4" CM W/ FDOT BRASS DISK "D5PNC 91504 030	1653566.9	566111.8	N/A
91503009	214+56.63	72.16 LT	37.159	4"X4" CM W/ FDOT BRASS DISK "D5PNC 91503 009"	1653815.9863	566266.2464	0.99995044
91504031	216+27.5	143.3 RT	35.541	4"X4" CM W/ FDOT BRASS DISK "D5PNC 91504 031	1653922.0	566520.0	N/A
91504032	221+65.1	147.8 LT	44.002	4"X4" CM W/ FDOT BRASS DISK "D5PNC 91504 032	1654518.4	566385.6	N/A
91503010	225+98.84	72.06 LT	44.149	4"X4" CM W/ FDOT BRASS DISK "D5PNC 91503 010"	1654915.3263	566576.2254	0.99995038
91504033	226+28.1	144.1 RT	46.826	4"X4" CM W/ FDOT BRASS DISK "D5PNC 91504 033	1654884.9	566792.2	N/A

REVISIONS

DATE	DESCRIPTION	DATE	DESCRIPTION

Thomas Halstead, PSM No 5770

McKIM & CREED, INC.

505 EAST NEW YORK AVENUE DELAND FLORIDA 32724
PHONE: (386) 873-4517 FAX: (386) 873-4518
CERTIFICATE OF AUTHORIZATION NO. 7917

STATE OF FLORIDA
DEPARTMENT OF TRANSPORTATION

ROAD NO.	COUNTY	FINANCIAL PROJECT ID
400	VOLUSIA	408464-2-32-01

PROJECT NETWORK CONTROL

SHEET NO. CTL-05

$USER$ $DATE$ $TIME$ $FILE$

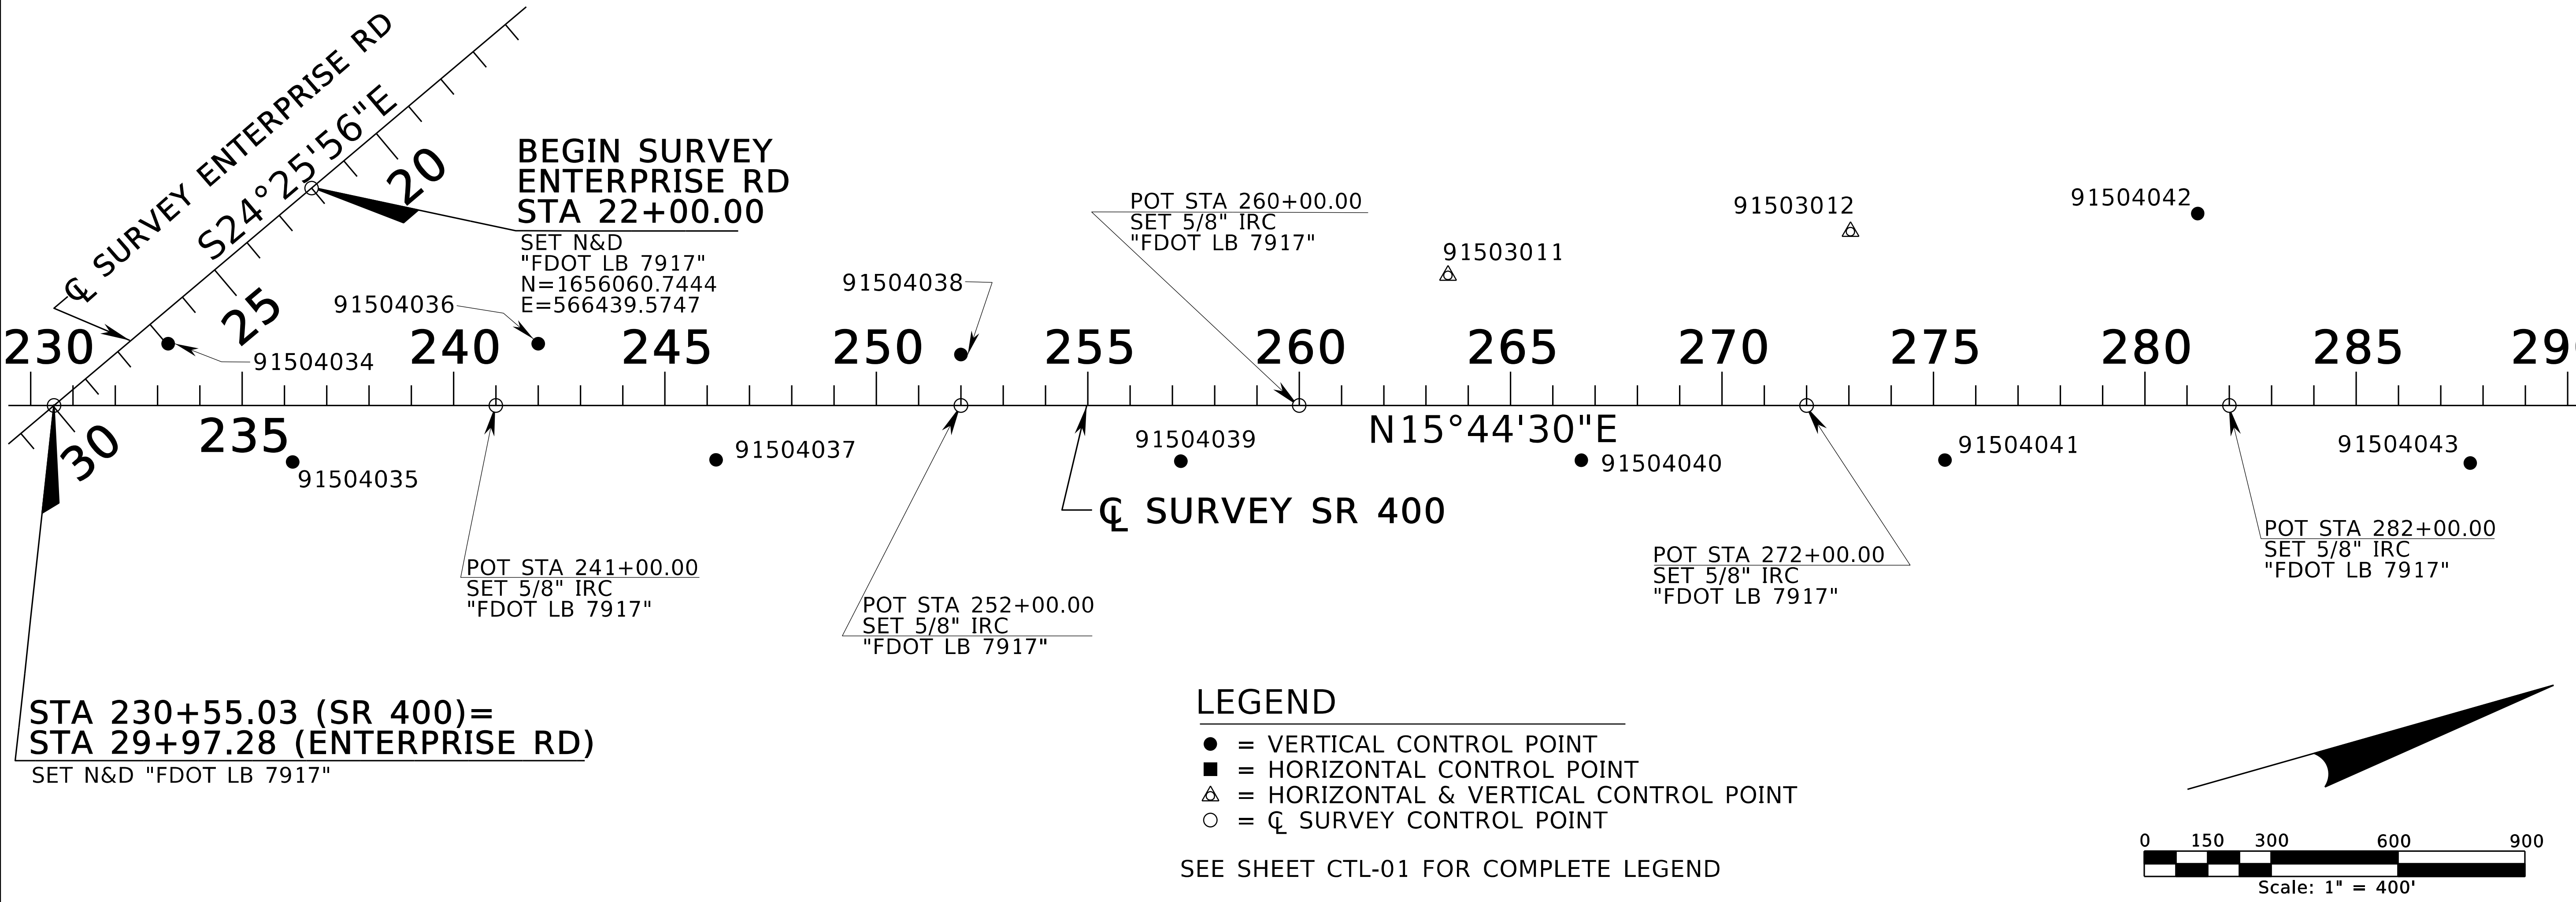

HORIZONTAL AND VERTICAL CONTROL (SEE SHEET CTL-01 FOR GENERAL NOTES AND LEGEND)

POINT ID	℄ SURVEY STATION	OFFSET	ELEVATION	DESCRIPTION	NORTHING	EASTING	SCALE FACTOR
91504034	233+24.9	146.3 LT	55.874	4"X4" CM W/ FDOT BRASS DISK "D5PNC 91504 034"	1655634.3	566701.8	N/A
91504035	236+19.6	133.5 RT	51.74	4"X4" CM W/ FDOT BRASS DISK "D5PNC 91504 035"	1655842.0	567051.0	N/A
91504036	242+00.2	146.2 LT	47.225	4"X4" CM W/ FDOT BRASS DISK "D5PNC 91504 036"	1656476.7	566939.3	N/A
91504037	246+20.9	128.5 RT	44.73	4"X4" CM W/ FDOT BRASS DISK "D5PNC 91504 037"	1656807.1	567317.8	N/A
91504038	251+99.9	120.6 LT	45.499	4"X4" CM W/ FDOT BRASS DISK "D5PNC 91504 038"	1657432.0	567235.2	N/A
91504039	257+20.2	131.7 RT	49.017	4"X4" CM W/ FDOT BRASS DISK "D5PNC 91504 039"	1657864.3	567619.2	N/A
91503011	263+51.75	307.75 LT	47.209	4"X4" CM W/ FDOT BRASS DISK "D5PNC 91503 011"	1658591.4223	567367.5385	0.99995021
91504040	266+67.3	129.4 RT	52.625	4"X4" CM W/ FDOT BRASS DISK "D5PNC 91504 040"	1658776.5	567873.9	N/A
91503012	273+03.63	411.41 LT	45.508	4"X4" CM W/ FDOT BRASS DISK "D5PNC 91503 012"	1659535.7236	567526.0149	0.99995018
91504041	275+27.4	129.0 RT	39.087	4"X4" CM W/ FDOT BRASS DISK "D5PNC 91504 041"	1659604.5	568106.9	N/A
91504042	281+25.1	454.2 LT	50.318	4"X4" CM W/ FDOT BRASS DISK "D5PNC 91504 042"	1660338.0	567707.7	N/A
91504043	287+69.6	136.0 RT	47.321	4"X4" CM W/ FDOT BRASS DISK "D5PNC 91504 043"	1660798.2	568450.6	N/A

REVISIONS

DATE	DESCRIPTION	DATE	DESCRIPTION

Thomas Halstead, PSM No 5770
McKIM & CREED, INC.
505 EAST NEW YORK AVENUE DELAND FLORIDA 32724
PHONE: (386) 873-4517 FAX: (386) 873-4518
CERTIFICATE OF AUTHORIZATION NO. 7917

STATE OF FLORIDA
DEPARTMENT OF TRANSPORTATION

ROAD NO.	COUNTY	FINANCIAL PROJECT ID
400	VOLUSIA	408464-2-32-01

PROJECT NETWORK CONTROL

SHEET NO.
CTL-06

$USER$ $DATE$ $TIME$ $FILE$

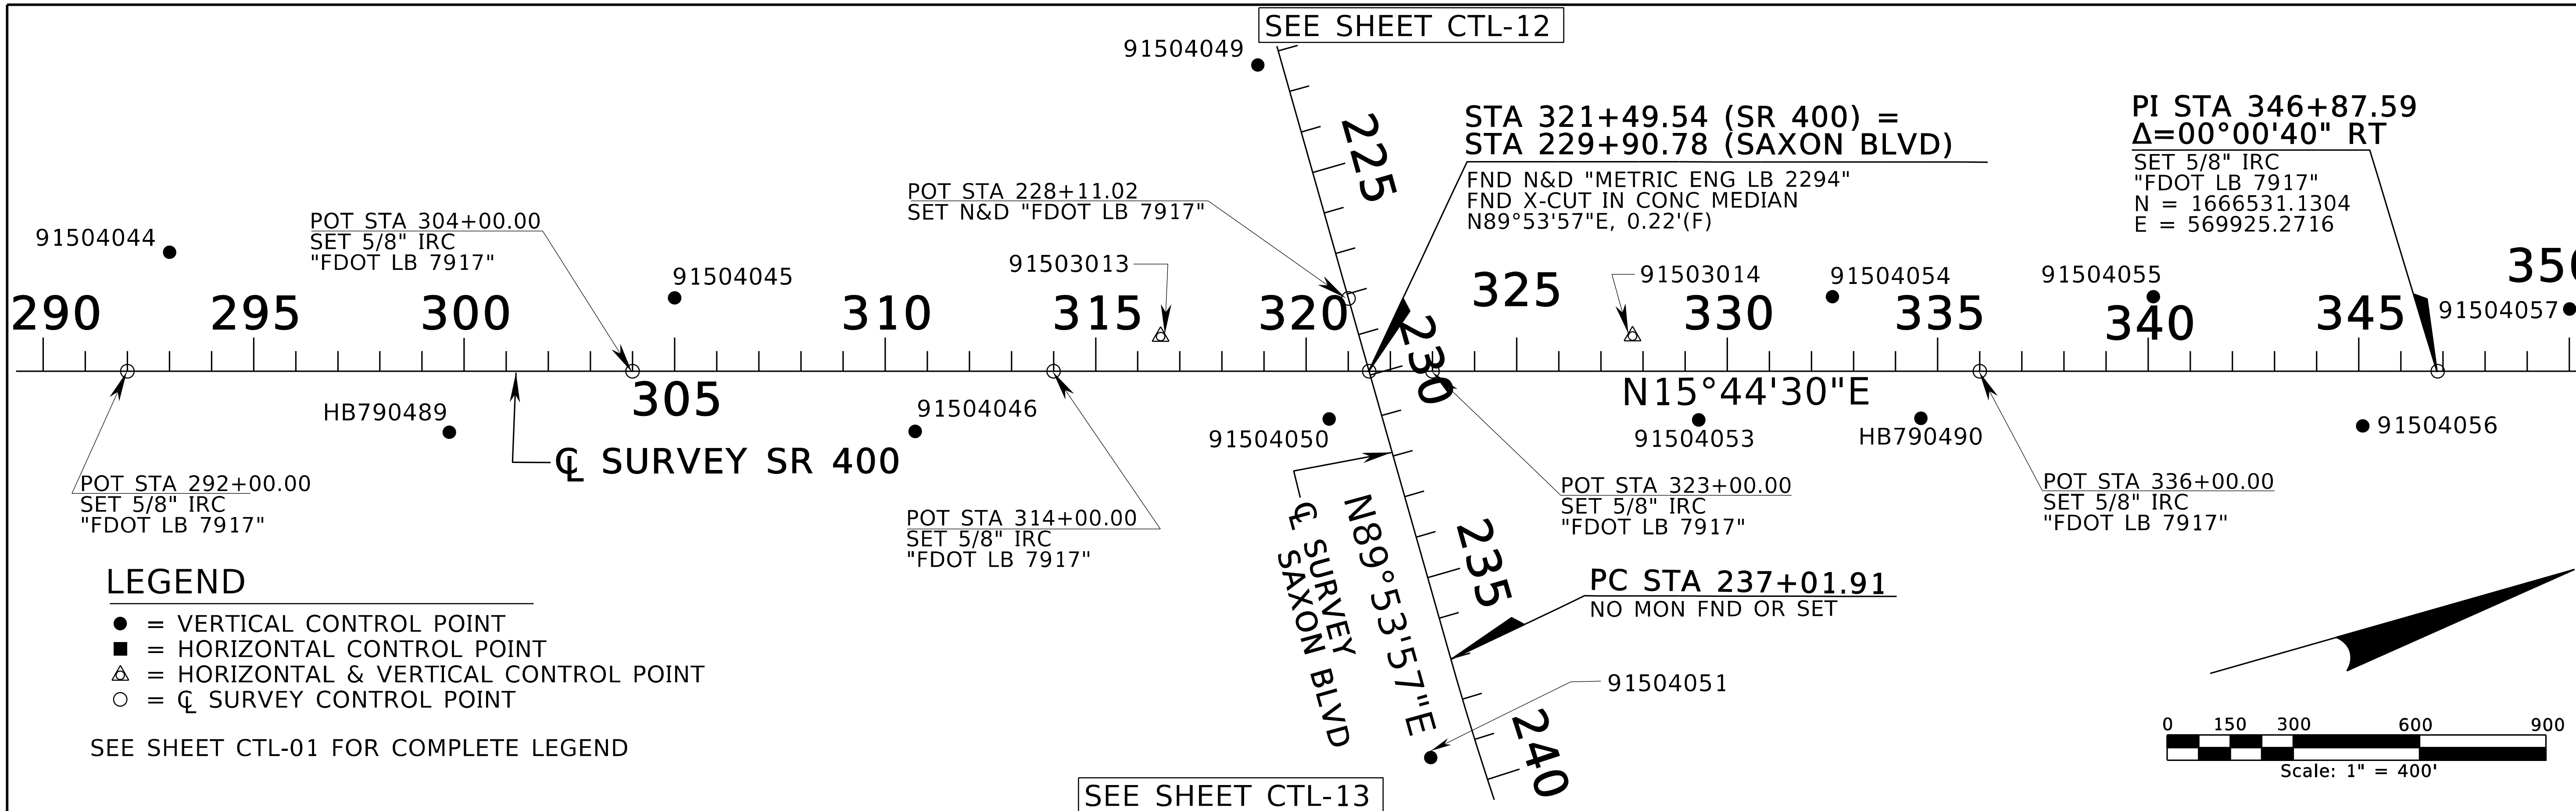

HORIZONTAL AND VERTICAL CONTROL (SEE SHEET CTL-01 FOR GENERAL NOTES AND LEGEND)

POINT ID	℄ SURVEY STATION	OFFSET	ELEVATION	DESCRIPTION	NORTHING	EASTING	SCALE FACTOR
91504044	293+00.3	282.6 LT	43.178	4"X4" CM W/ FDOT BRASS DISK "D5PNC 91504 044"	1661422.6	568191.7	N/A
HB790489	299+64.9	144.7 RT	29.43	4"X4" CM W/ FDOT BRASS DISK "328"	1661946.3	568783.3	N/A
91504045	305+00.0	174.3 LT	26.225	4"X4" CM W/ FDOT BRASS DISK "D5PNC 91504 045"	1662547.9	568621.4	N/A
91504046	310+71.3	142.6 RT	23.05	4"X4" CM W/ FDOT BRASS DISK "D5PNC 91504 046"	1663011.7	569081.4	N/A
91503013	316+54.29	82.55 LT	27.305	4"X4" CM W/ FDOT BRASS DISK "D5PNC 91503 013"	1663633.9923	569022.8797	0.99994988
91504049	222+19.0	55.9 RT	41.026	4"X4" CM W/ FDOT BRASS DISK "D5PNC 91504 049"	1664031.0	568465.0	N/A
91504050	320+54.6	113.1 RT	32.19	4"X4" CM W/ FDOT BRASS DISK "D5PNC 91504 050"	1663966.2	569319.8	N/A
91504051	239+10.1	112.5 RT	19.066	4"X4" CM W/ FDOT BRASS DISK "D5PNC 91504 051"	1663980.3	570159.2	N/A
91503014	327+75.20	83.75 LT	33.969	4"X4" CM W/ FDOT BRASS DISK "D5PNC 91503 014"	1664713.1899	569325.8256	0.99994982
91504053	329+32.4	115.6 RT	37.406	4"X4" CM W/ FDOT BRASS DISK "D5PNC 91504 053"	1664810.4	569560.3	N/A
91504054	332+50.0	177.1 LT	36.764	4"X4" CM W/ FDOT BRASS DISK "D5PNC 91504 054"	1665195.5	569364.8	N/A
HB790490	334+60.1	111.7 RT	37.297	4"X4" CM W/ FDOT BRASS DISK "332"	1665319.4	569699.8	N/A
91504055	340+12.2	177.1 LT	40.903	4"X4" CM W/ FDOT BRASS DISK "D5PNC 91504 055"	1665929.1	569571.6	N/A
91504056	345+09.5	129.7 RT	31.149	4"X4" CM W/ FDOT BRASS DISK "D5PNC 91504 056"	1666324.4	570001.8	N/A
91504057	350+01.0	148.1 LT	33.842	4"X4" CM W/ FDOT BRASS DISK "D5PNC 91504 057"	1666872.9	569867.8	N/A

REVISIONS			
DATE	DESCRIPTION	DATE	DESCRIPTION

Thomas Halstead, PSM No 5770
McKIM & CREED, INC.
505 EAST NEW YORK AVENUE DELAND FLORIDA 32724
PHONE: (386) 873-4517 FAX: (386) 873-4518
CERTIFICATE OF AUTHORIZATION NO. 7917

STATE OF FLORIDA
DEPARTMENT OF TRANSPORTATION

ROAD NO.	COUNTY	FINANCIAL PROJECT ID
400	VOLUSIA	408464-2-32-01

PROJECT NETWORK CONTROL

SHEET NO. CTL- 07

$USER$ $DATE$ $TIME$ $FILE$

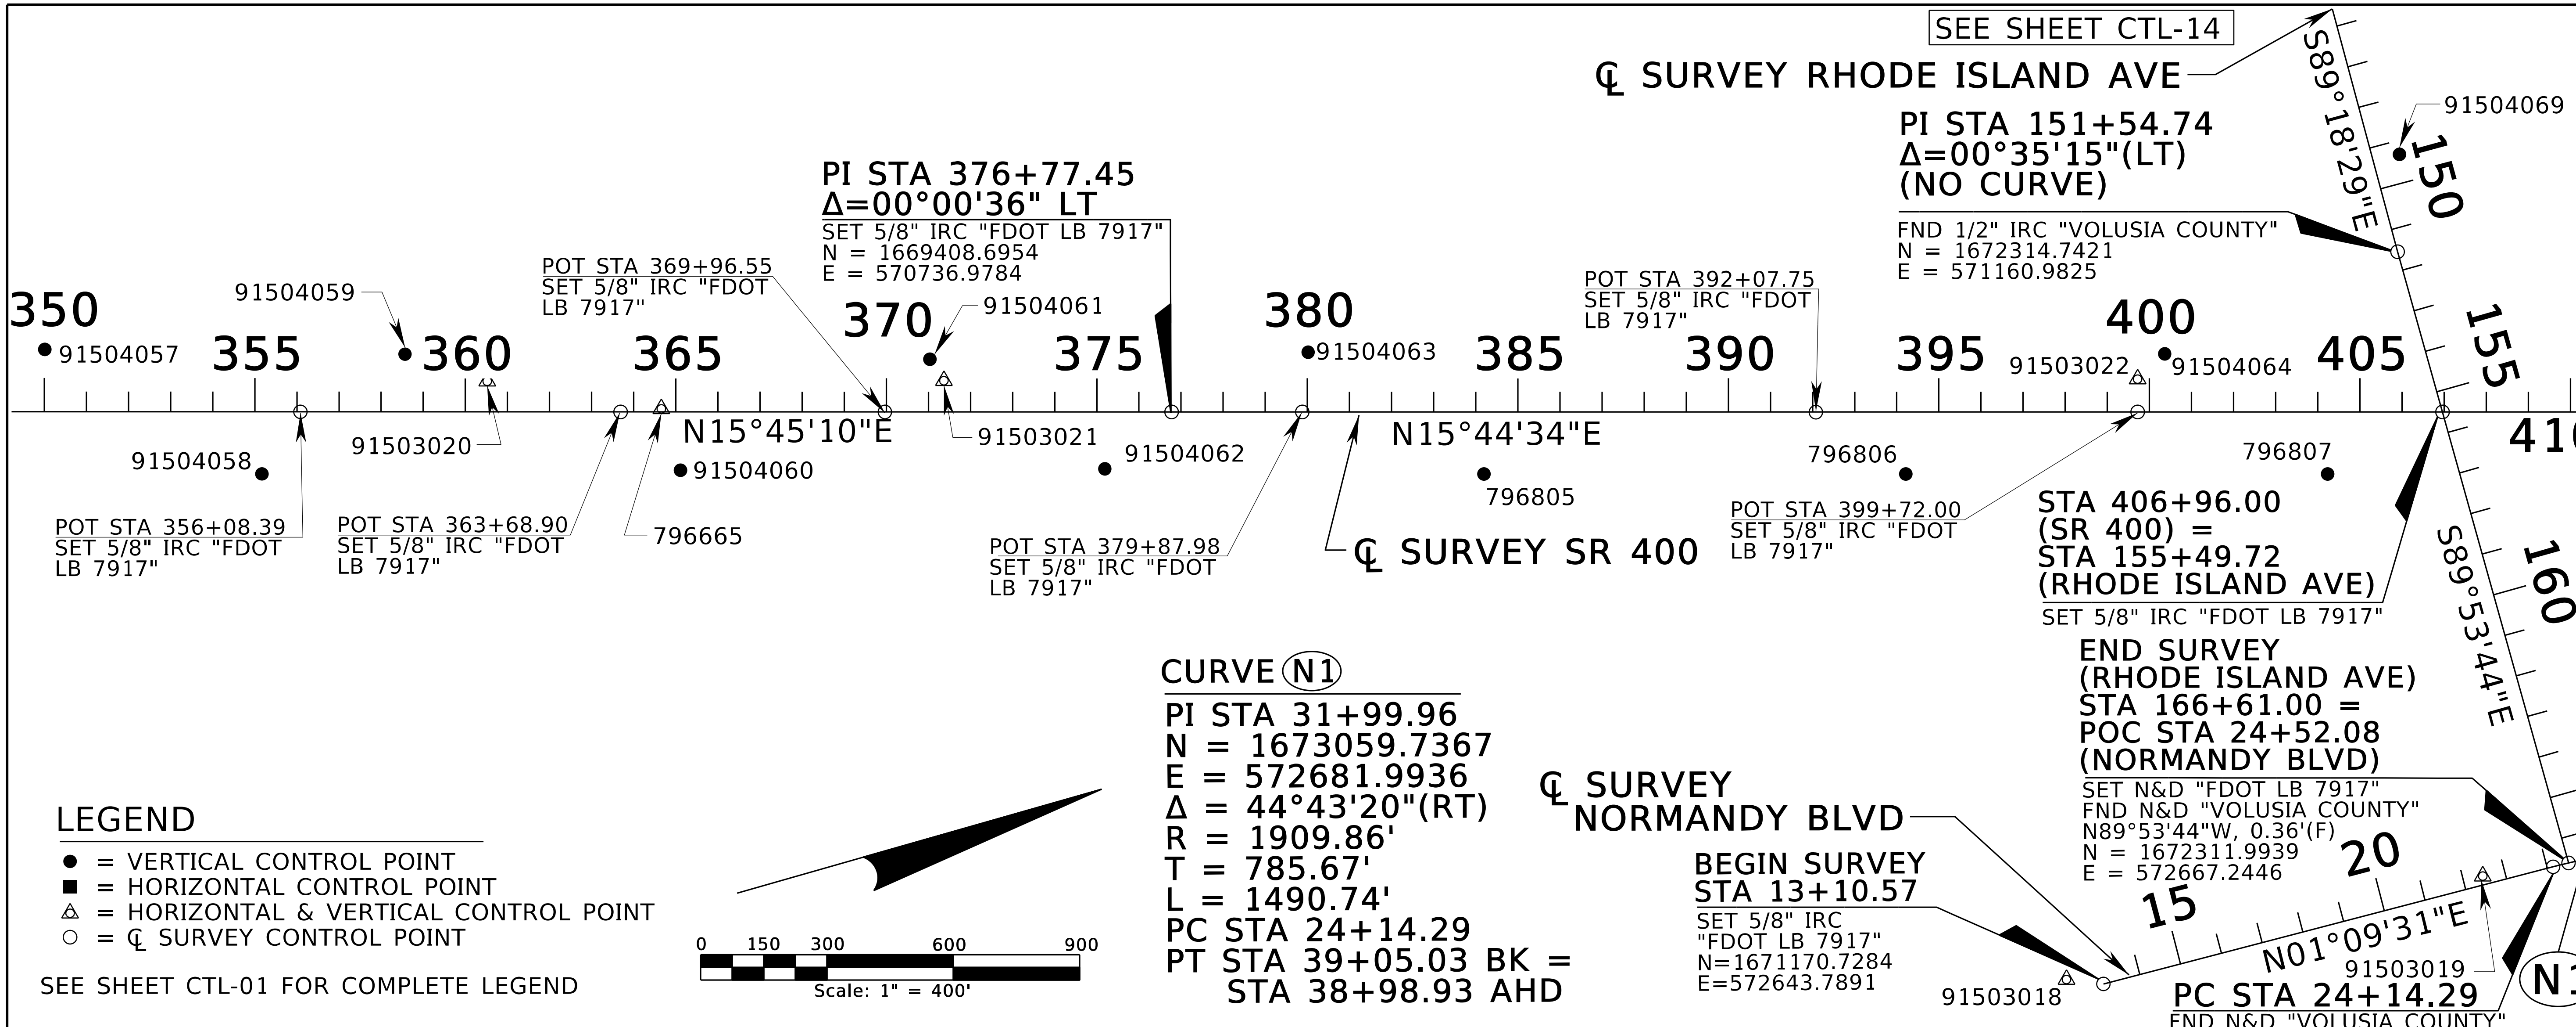

HORIZONTAL AND VERTICAL CONTROL (SEE SHEET CTL-01 FOR GENERAL NOTES AND LEGEND)

POINT ID	℄ SURVEY STATION	OFFSET	ELEVATION	DESCRIPTION	NORTHING	EASTING	SCALE FACTOR
91504057	350+01.0	148.1 LT	33.842	4"X4" CM W/ FDOT BRASS DISK "D5PNC 91504 057"	1666872.9	569867.8	N/A
91504058	355+17.0	147.4 RT	27.048	4"X4" CM W/ FDOT BRASS DISK "D5PNC 91504 058"	1667289.4	570292.3	N/A
91504059	358+56.7	136.8 LT	28.991	4"X4" CM W/ FDOT BRASS DISK "D5PNC 91504 059"	1667693.5	570111.0	N/A
91503020	360+51.99	72.64 LT	34.329	4"X4" CM W/ FDOT BRASS DISK "D5PNC 91503 020"	1667864.0038	570225.7805	0.99994964
796665	364+65.7	7.30 LT	35.766	4"X4" CM W/ FDOT BRASS DISK "79 00 A 6665"	1668244.4045	570401.0306	0.99994961
91504060	365+10.9	138.5 RT	41.921	4"X4" CM W/ FDOT BRASS DISK "D5PNC 91504 060"	1668248.4	570553.6	N/A
91504061	371+03.4	125.1 LT	30.966	4"X4" CM W/ FDOT BRASS DISK "D5PNC 91504 061"	1668890.2	570460.7	N/A
91503021	371+36.70	74.18 LT	32.954	4"X4" CM W/ FDOT BRASS DISK "D5PNC 91503 021"	1668908.4007	570518.7819	0.99994958
91504062	375+19.0	135.1 RT	27.524	4"X4" CM W/ FDOT BRASS DISK "D5PNC 91504 062"	1669219.5	570824.0	N/A
91504063	380+01.8	141.9 LT	23.466	4"X4" CM W/ FDOT BRASS DISK "D5PNC 91504 063"	1669759.4	570688.3	N/A
796805	384+19.3	147.1 RT	35.032	4"X4" CM W/ FDOT BRASS DISK "D5PNC 796805"	1670082.8	571079.8	N/A
796806	394+21.3	147.0 RT	41.821	4"X4" CM W/ FDOT BRASS DISK "D5PNC 796806"	1671047.3	571351.6	N/A
91503022	399+71.99	78.08 LT	41.415	4"X4" CM W/ FDOT BRASS DISK "D5PNC 91503 022"	1671638.3575	571284.3804	0.99994943
91504064	400+36.4	138.1 LT	38.664	4"X4" CM W/ FDOT BRASS DISK "D5PNC 91504 064"	1671716.6	571244.1	N/A
796807	404+23.2	147.1 RT	70.155	4"X4" CM W/ FDOT BRASS DISK "D5PNC 796807"	1672011.6	571623.5	N/A
91503018	OFF CHAIN	N/A	72.662	FDOT BRASS DISK SET IN CONC S/W "D5PNC 91503 018"	1671089.1214	557404.3	0.99994918
91504069	149+32.8(RHODE ISLAND AVE.)	64.4 LT	29.390	4"X4" CM W/ FDOT BRASS DISK "D5PNC 91504 069"	1672381.8	570939.8	N/A
91503019	22+47.07(NORMANDY BLVD)	20.69 LT	72.182	4"X4" CM W/ FDOT BRASS DISK "D5PNC 91503 019"	1672107.4504	572642.0348	0.99994917
91504070	410+53.7	138.1 LT	44.117	4"X4" CM W/ FDOT BRASS DISK "D5PNC 91504 070"	1672695.8	571520.0	N/A

REVISIONS			
DATE	DESCRIPTION	DATE	DESCRIPTION

Thomas Halstead, PSM No 5770
McKIM & CREED, INC.
505 EAST NEW YORK AVENUE DELAND FLORIDA 32724
PHONE: (386) 873-4517 FAX: (386) 873-4518
CERTIFICATE OF AUTHORIZATION NO. 7917

STATE OF FLORIDA
DEPARTMENT OF TRANSPORTATION

ROAD NO.	COUNTY	FINANCIAL PROJECT ID
400	VOLUSIA	408464-2-32-01

PROJECT NETWORK CONTROL

SHEET NO.
CTL-08

$USER$ $DATE$ $TIME$ $FILE$

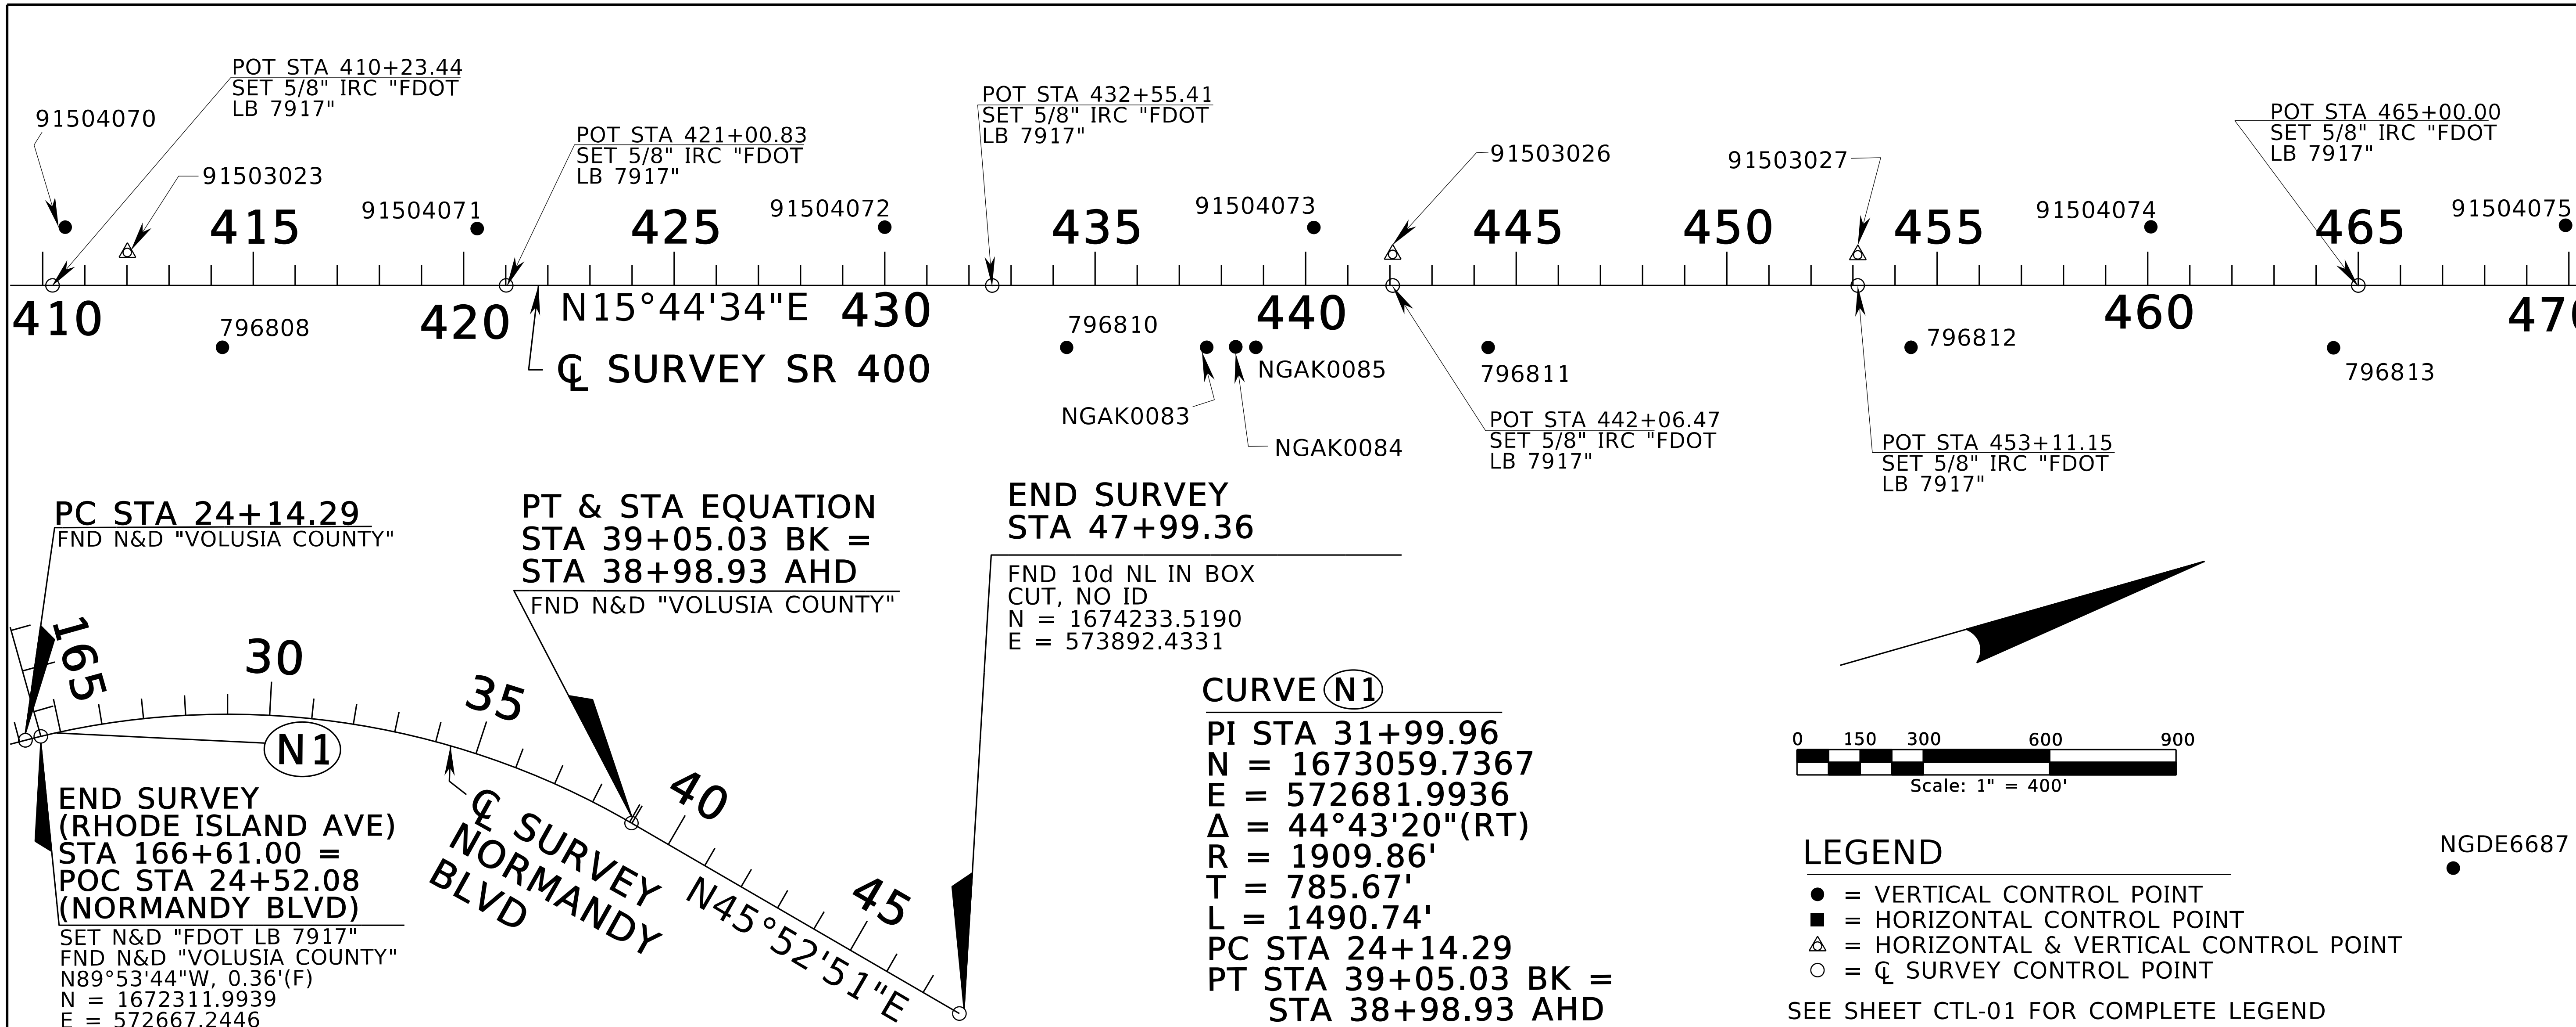

HORIZONTAL AND VERTICAL CONTROL (SEE SHEET CTL-01 FOR GENERAL NOTES AND LEGEND)

POINT ID	℄ SURVEY STATION	OFFSET	ELEVATION	DESCRIPTION	NORTHING	EASTING	SCALE FACTOR
91504070	410+53.7	138.1 LT	44.117	4"X4" CM W/ FDOT BRASS DISK "D5PNC 91504 070"	1672695.8	571520.0	N/A
91503023	412+00.94	78.08 LT	46.105	4"X4" CM W/ FDOT BRASS DISK "D5PNC 91503 023"	1672821.2118	571617.8105	0.99994937
796808	414+27.1	147.0 RT	47.694	4"X4" CM W/ FDOT BRASS DISK "D5PNC 796808"	1672977.8	571895.8	N/A
91504071	420+32.2	134.9 LT	50.412	4"X4" CM W/ FDOT BRASS DISK "D5PNC 91504 071"	1673636.7	571788.7	N/A
91504072	430+00.0	138.1 LT	65.154	4"X4" CM W/ FDOT BRASS DISK "D5PNC 91504 072"	1674569.1	572048.2	N/A
796810	434+32.2	147.2 RT	70.906	4"X4" CM W/ FDOT BRASS DISK "D5PNC 796810"	1674907.7	572440.0	N/A
NGAK0083	437+65.0	146.7 RT	88.898	POURED IN PLACE CM W/ FDOT BRASS DISK "RM 2 I4 71 A26"	1675228.1	572529.8	N/A
NGAK0084	438+33.6	145.7 RT	89.938	POURED IN PLACE CM W/ FDOT BRASS DISK "I4 71 A26"	1675294.4	572547.48	N/A
NGAK0085	438+81.5	147.0 RT	87.884	POURED IN PLACE CM W/ FDOT BRASS DISK "RM 1 I4 71 A26"	1675340.2	572561.7	N/A
91504073	440+19.3	137.5 LT	88.689	4"X4" CM W/ FDOT BRASS DISK "D5PNC 91504 073"	1675550.0	572325.32	N/A
91503026	442+06.47	73.57 LT	84.984	4"X4" CM W/ FDOT BRASS DISK "D5PNC 91503 026"	1675712.7775	572437.6117	0.99994921
796811	444+33.5	147.1 RT	80.177	4"X4" CM W/ FDOT BRASS DISK "D5PNC 796811"	1675871.4	572711.6	N/A
91503027	453+11.15	72.44 LT	74.210	4"X4" CM W/ FDOT BRASS DISK "D5PNC 91503 027"	1676775.7167	572738.4152	0.99994915
796812	454+37.8	146.9 RT	76.271	4"X4" CM W/ FDOT BRASS DISK "D5PNC 796812"	1676838.1	572983.9	N/A
91504074	460+07.5	139.0 LT	64.183	4"X4" CM W/ FDOT BRASS DISK "D5PNC 91504 074"	1677464.0	572863.3	N/A
796813	464+41.4	147.9 RT	61.062	4"X4" CM W/ FDOT BRASS DISK "D5PNC 796813"	1677803.8	573257.1	N/A
NGDE6687	467+25.6	1382.8 RT	64.776	10" DIA POURED CONC MONUMENT W/ FDEP BRASS DISK "Q475 1998"	1677742.3	574522.8	N/A
91504075	469+92.4	142.6 LT	57.896	4"X4" CM W/ FDOT BRASS DISK "D5PNC 91504 075"	1678412.9	573127.0	N/A

REVISIONS			
DATE	DESCRIPTION	DATE	DESCRIPTION

Thomas Halstead, PSM No 5770
McKIM & CREED, INC.
505 EAST NEW YORK AVENUE DELAND FLORIDA 32724
PHONE: (386) 873-4517 FAX: (386) 873-4518
CERTIFICATE OF AUTHORIZATION NO. 7917

STATE OF FLORIDA
DEPARTMENT OF TRANSPORTATION

ROAD NO.	COUNTY	FINANCIAL PROJECT ID
400	VOLUSIA	408464-2-32-01

PROJECT NETWORK CONTROL

SHEET NO.
CTL-09

$USER$ $DATE$ $TIME$ $FILE$

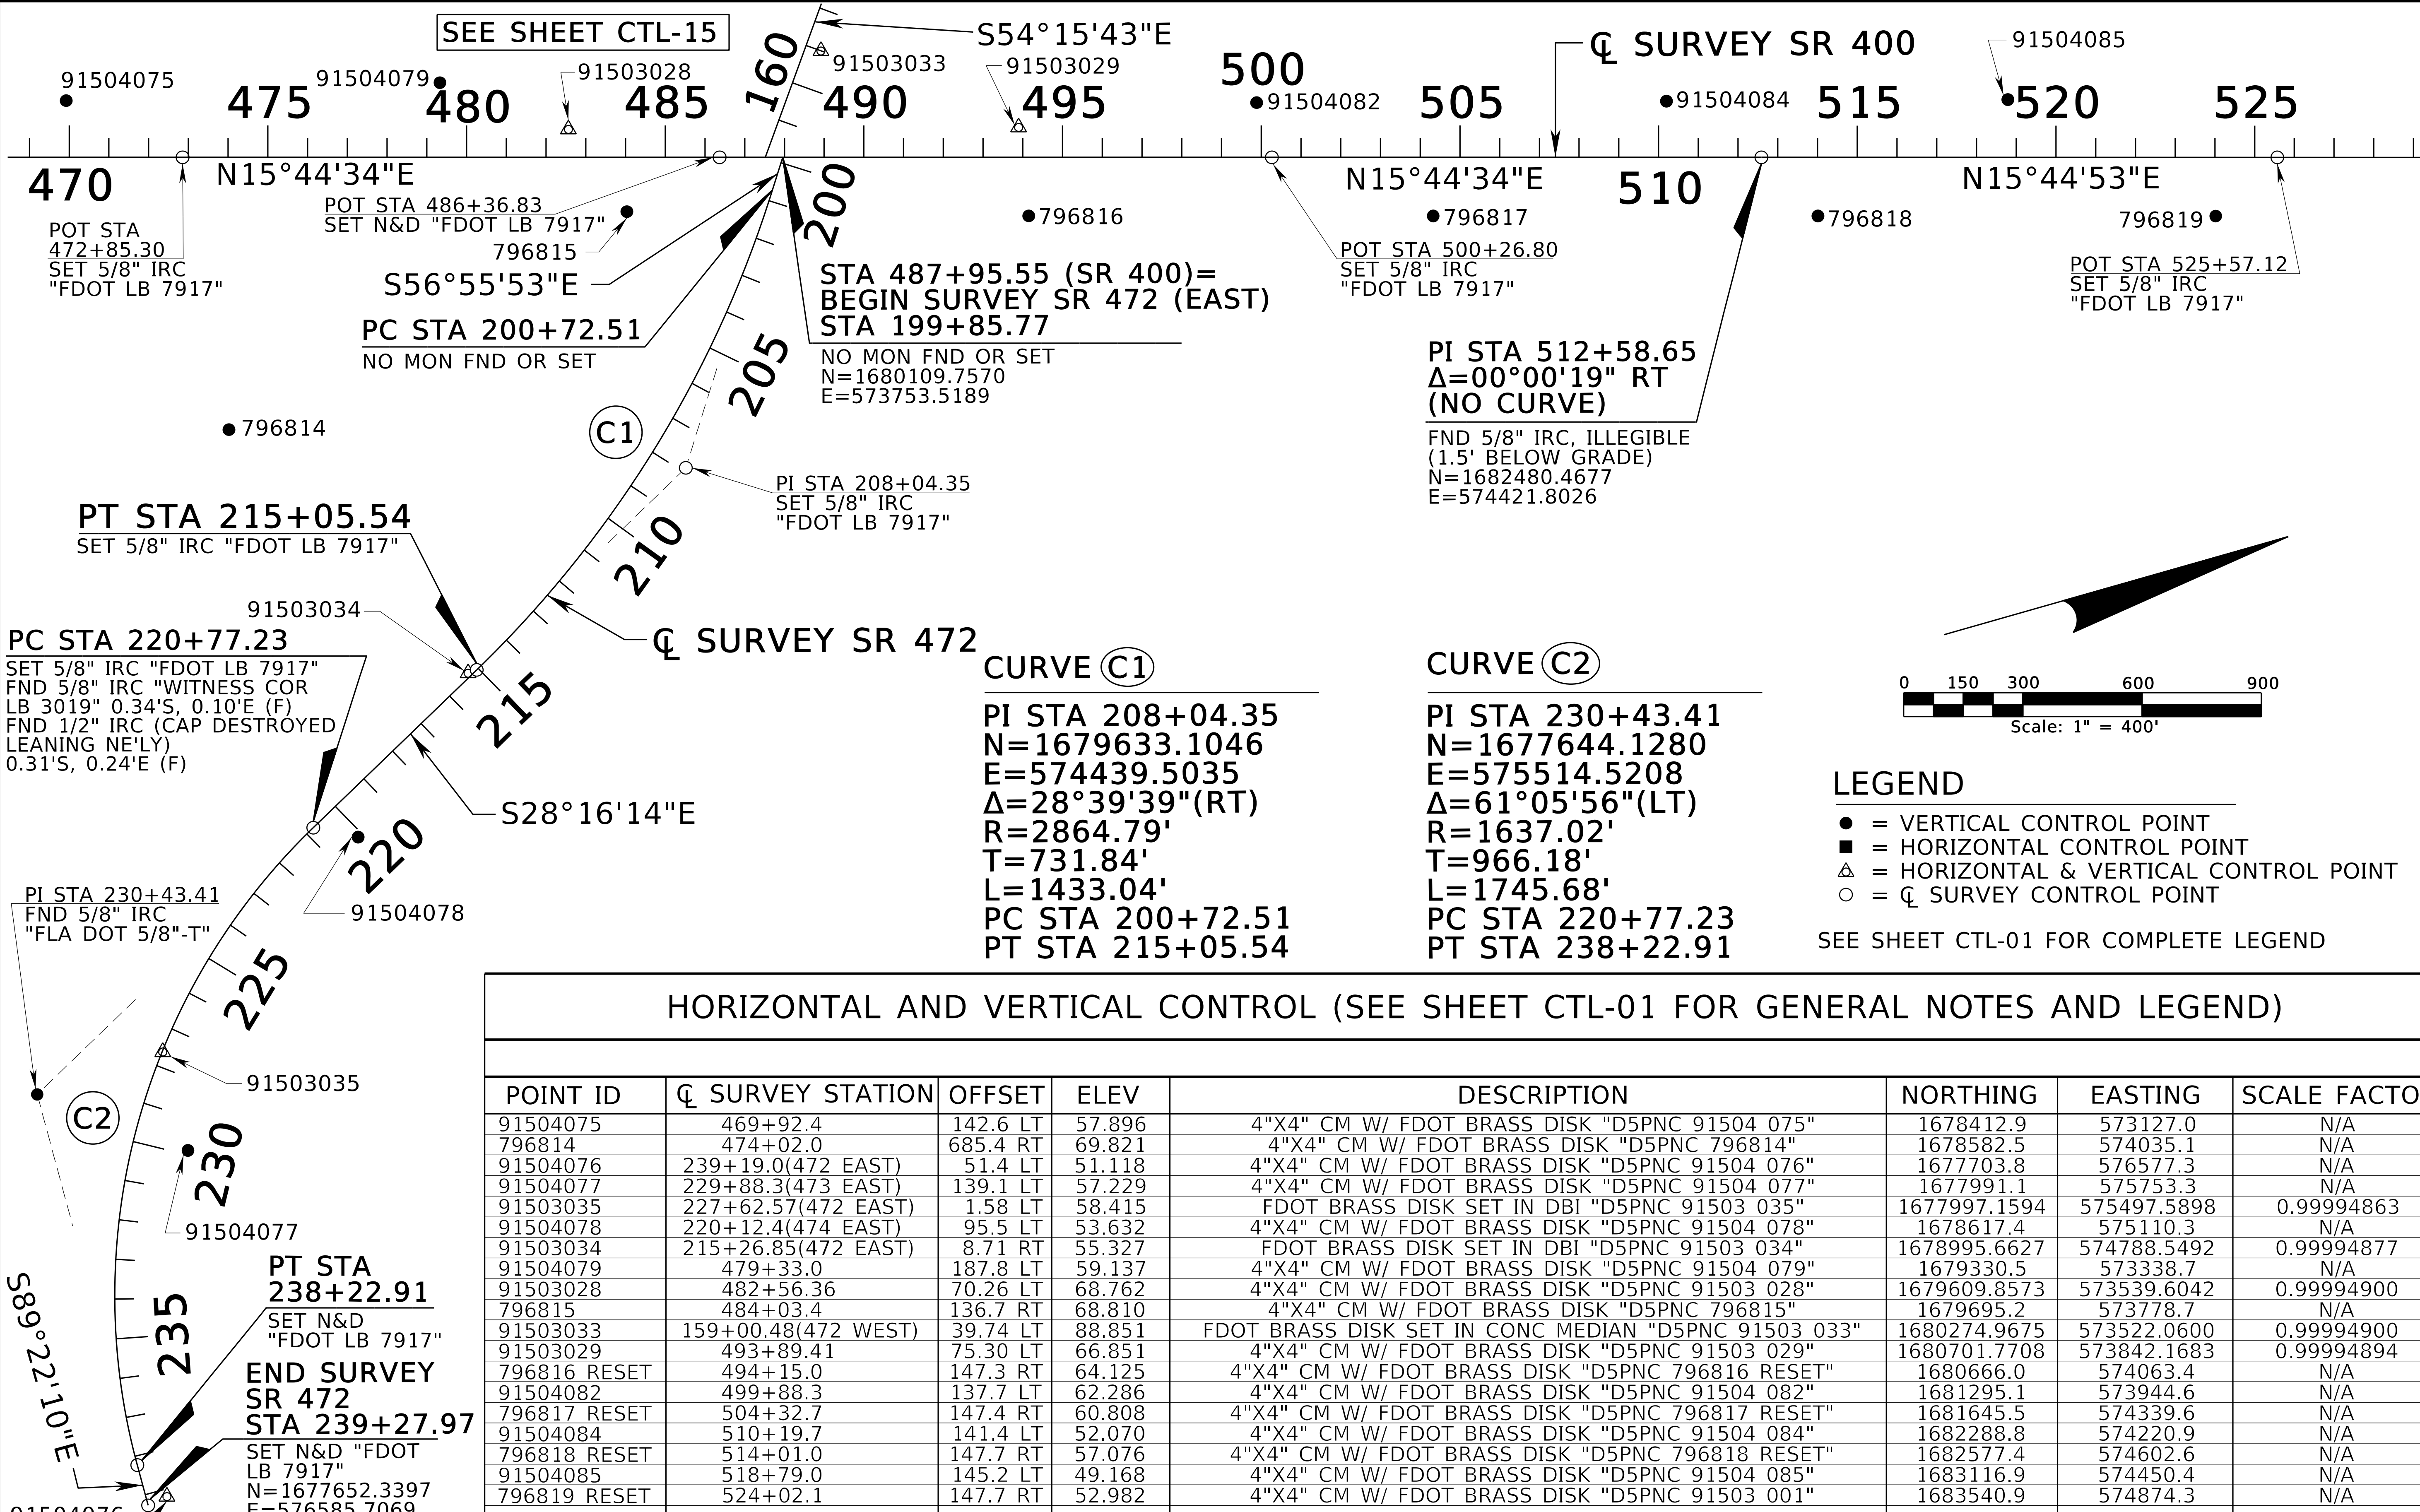

CURVE C1

PI STA 208+04.35
N=1679633.1046
E=574439.5035
Δ=28°39'39"(RT)
R=2864.79'
T=731.84'
L=1433.04'
PC STA 200+72.51
PT STA 215+05.54

CURVE C2

PI STA 230+43.41
N=1677644.1280
E=575514.5208
Δ=61°05'56"(LT)
R=1637.02'
T=966.18'
L=1745.68'
PC STA 220+77.23
PT STA 238+22.91

LEGEND

- ● = VERTICAL CONTROL POINT
- ■ = HORIZONTAL CONTROL POINT
- △ = HORIZONTAL & VERTICAL CONTROL POINT
- ○ = ℄ SURVEY CONTROL POINT

SEE SHEET CTL-01 FOR COMPLETE LEGEND

HORIZONTAL AND VERTICAL CONTROL (SEE SHEET CTL-01 FOR GENERAL NOTES AND LEGEND)

POINT ID	℄ SURVEY STATION	OFFSET	ELEV	DESCRIPTION	NORTHING	EASTING	SCALE FACTOR
91504075	469+92.4	142.6 LT	57.896	4"X4" CM W/ FDOT BRASS DISK "D5PNC 91504 075"	1678412.9	573127.0	N/A
796814	474+02.0	685.4 RT	69.821	4"X4" CM W/ FDOT BRASS DISK "D5PNC 796814"	1678582.5	574035.1	N/A
91504076	239+19.0(472 EAST)	51.4 LT	51.118	4"X4" CM W/ FDOT BRASS DISK "D5PNC 91504 076"	1677703.8	576577.3	N/A
91504077	229+88.3(473 EAST)	139.1 LT	57.229	4"X4" CM W/ FDOT BRASS DISK "D5PNC 91504 077"	1677991.1	575753.3	N/A
91503035	227+62.57(472 EAST)	1.58 LT	58.415	FDOT BRASS DISK SET IN DBI "D5PNC 91503 035"	1677997.1594	575497.5898	0.99994863
91504078	220+12.4(474 EAST)	95.5 LT	53.632	4"X4" CM W/ FDOT BRASS DISK "D5PNC 91504 078"	1678617.4	575110.3	N/A
91503034	215+26.85(472 EAST)	8.71 RT	55.327	FDOT BRASS DISK SET IN DBI "D5PNC 91503 034"	1678995.6627	574788.5492	0.99994877
91504079	479+33.0	187.8 LT	59.137	4"X4" CM W/ FDOT BRASS DISK "D5PNC 91504 079"	1679330.5	573338.7	N/A
91503028	482+56.36	70.26 LT	68.762	4"X4" CM W/ FDOT BRASS DISK "D5PNC 91503 028"	1679609.8573	573539.6042	0.99994900
796815	484+03.4	136.7 RT	68.810	4"X4" CM W/ FDOT BRASS DISK "D5PNC 796815"	1679695.2	573778.7	N/A
91503033	159+00.48(472 WEST)	39.74 LT	88.851	FDOT BRASS DISK SET IN CONC MEDIAN "D5PNC 91503 033"	1680274.9675	573522.0600	0.99994900
91503029	493+89.41	75.30 LT	66.851	4"X4" CM W/ FDOT BRASS DISK "D5PNC 91503 029"	1680701.7708	573842.1683	0.99994894
796816 RESET	494+15.0	147.3 RT	64.125	4"X4" CM W/ FDOT BRASS DISK "D5PNC 796816 RESET"	1680666.0	574063.4	N/A
91504082	499+88.3	137.7 LT	62.286	4"X4" CM W/ FDOT BRASS DISK "D5PNC 91504 082"	1681295.1	573944.6	N/A
796817 RESET	504+32.7	147.4 RT	60.808	4"X4" CM W/ FDOT BRASS DISK "D5PNC 796817 RESET"	1681645.5	574339.6	N/A
91504084	510+19.7	141.4 LT	52.070	4"X4" CM W/ FDOT BRASS DISK "D5PNC 91504 084"	1682288.8	574220.9	N/A
796818 RESET	514+01.0	147.7 RT	57.076	4"X4" CM W/ FDOT BRASS DISK "D5PNC 796818 RESET"	1682577.4	574602.6	N/A
91504085	518+79.0	145.2 LT	49.168	4"X4" CM W/ FDOT BRASS DISK "D5PNC 91504 085"	1683116.9	574450.4	N/A
796819 RESET	524+02.1	147.7 RT	52.982	4"X4" CM W/ FDOT BRASS DISK "D5PNC 91503 001"	1683540.9	574874.3	N/A

REVISIONS

DATE	DESCRIPTION	DATE	DESCRIPTION

Thomas Halstead, PSM No 5770
McKIM & CREED, INC.
505 EAST NEW YORK AVENUE DELAND FLORIDA 32724
PHONE: (386) 873-4517 FAX: (386) 873-4518
CERTIFICATE OF AUTHORIZATION NO. 7917

STATE OF FLORIDA
DEPARTMENT OF TRANSPORTATION

ROAD NO.	COUNTY	FINANCIAL PROJECT ID
400	VOLUSIA	408464-2-32-01

PROJECT NETWORK CONTROL

SHEET NO. CTL-10

LEGEND

- ● = VERTICAL CONTROL POINT
- ■ = HORIZONTAL CONTROL POINT
- △ = HORIZONTAL & VERTICAL CONTROL POINT
- ○ = ℄ SURVEY CONTROL POINT

SEE SHEET CTL-01 FOR COMPLETE LEGEND

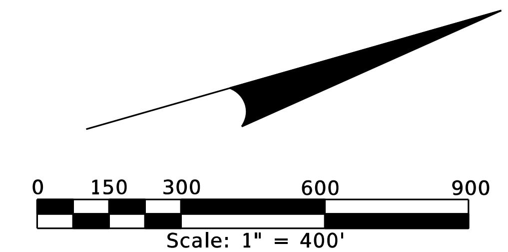

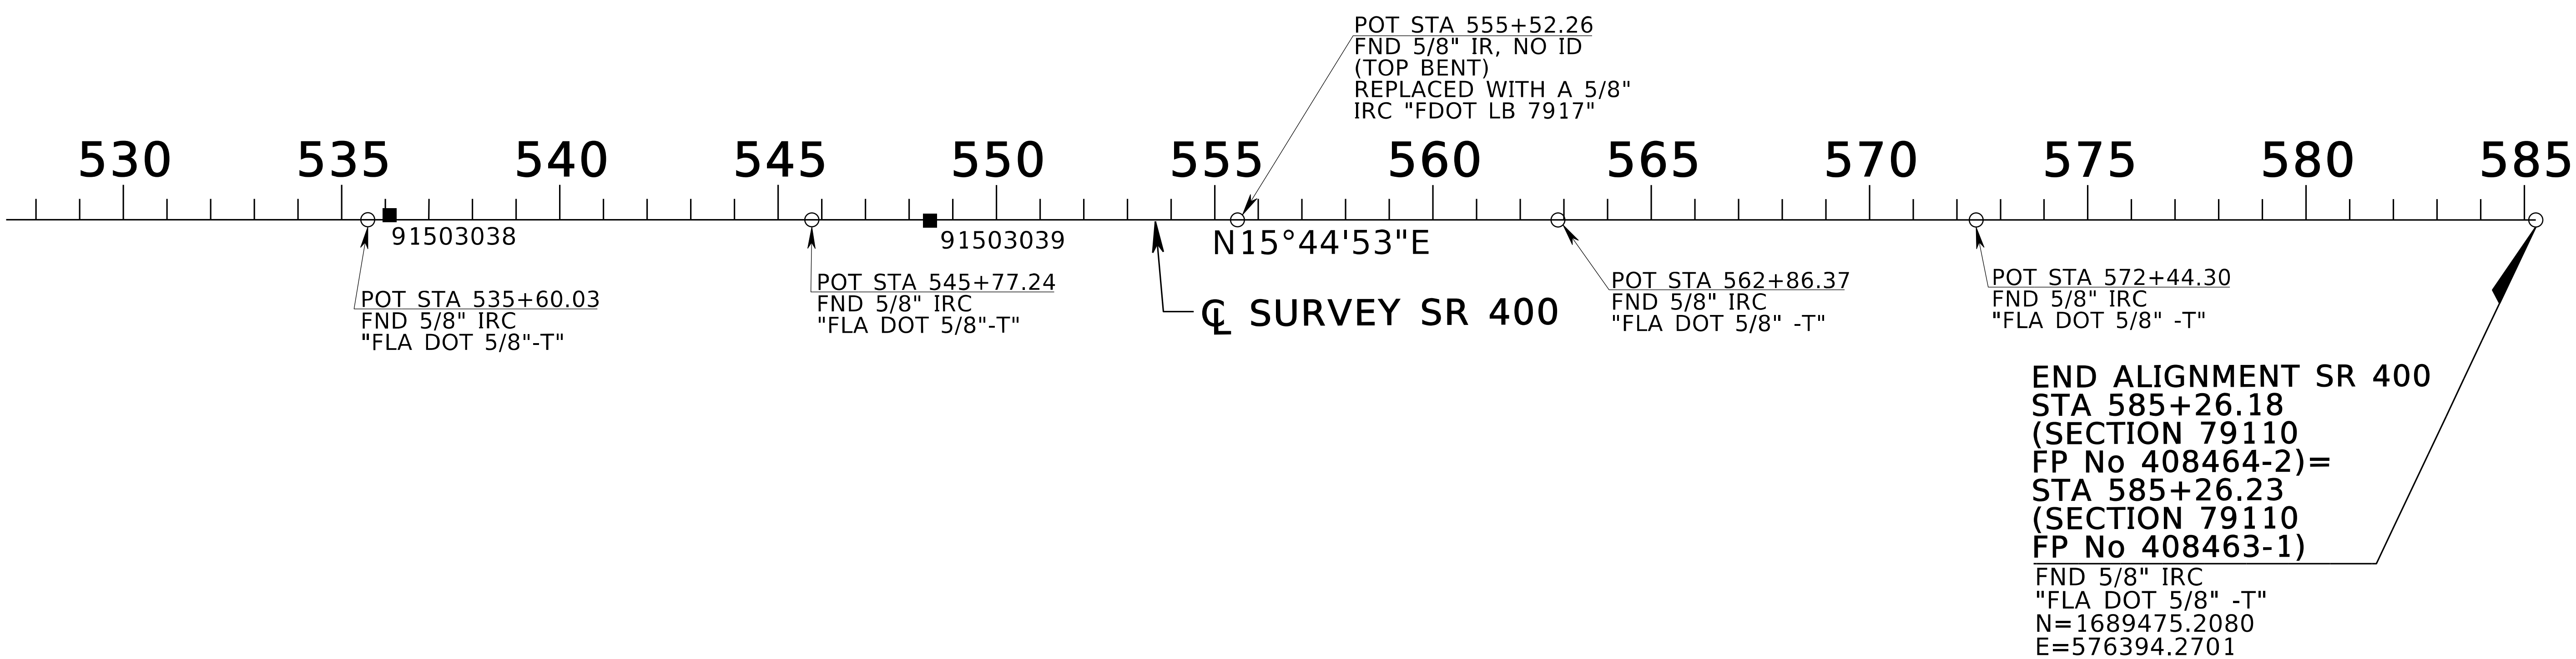

HORIZONTAL AND VERTICAL CONTROL (SEE SHEET CTL-01 FOR GENERAL NOTES AND LEGEND)

POINT ID	℄ SURVEY STATION	OFFSET	ELEVATION	DESCRIPTION	NORTHING	EASTING	SCALE FACTOR
91503038	536+10.06	9.99 LT	N/A	4"X4" CM W/ FDOT BRASS DISK "D5PNC 91503 038"	1684746.3224	575050.3811	0.99994872
91503039	548+47.97	2.13 RT	N/A	4"X4" CM W/ FDOT BRASS DISK "D5PNC 91503 039"	1685934.4795	575398.0267	0.99994865

REVISIONS

DATE	DESCRIPTION	DATE	DESCRIPTION

Thomas Halstead, PSM No 5770

McKIM & CREED, INC.

505 EAST NEW YORK AVENUE DELAND FLORIDA 32724
PHONE: (386) 873-4517 FAX: (386) 873-4518
CERTIFICATE OF AUTHORIZATION NO. 7917

STATE OF FLORIDA
DEPARTMENT OF TRANSPORTATION

ROAD NO.	COUNTY	FINANCIAL PROJECT ID
400	VOLUSIA	408464-2-32-01

PROJECT NETWORK CONTROL

SHEET NO.
CTL-11

$USER$ $DATE$ $TIME$ $FILE$

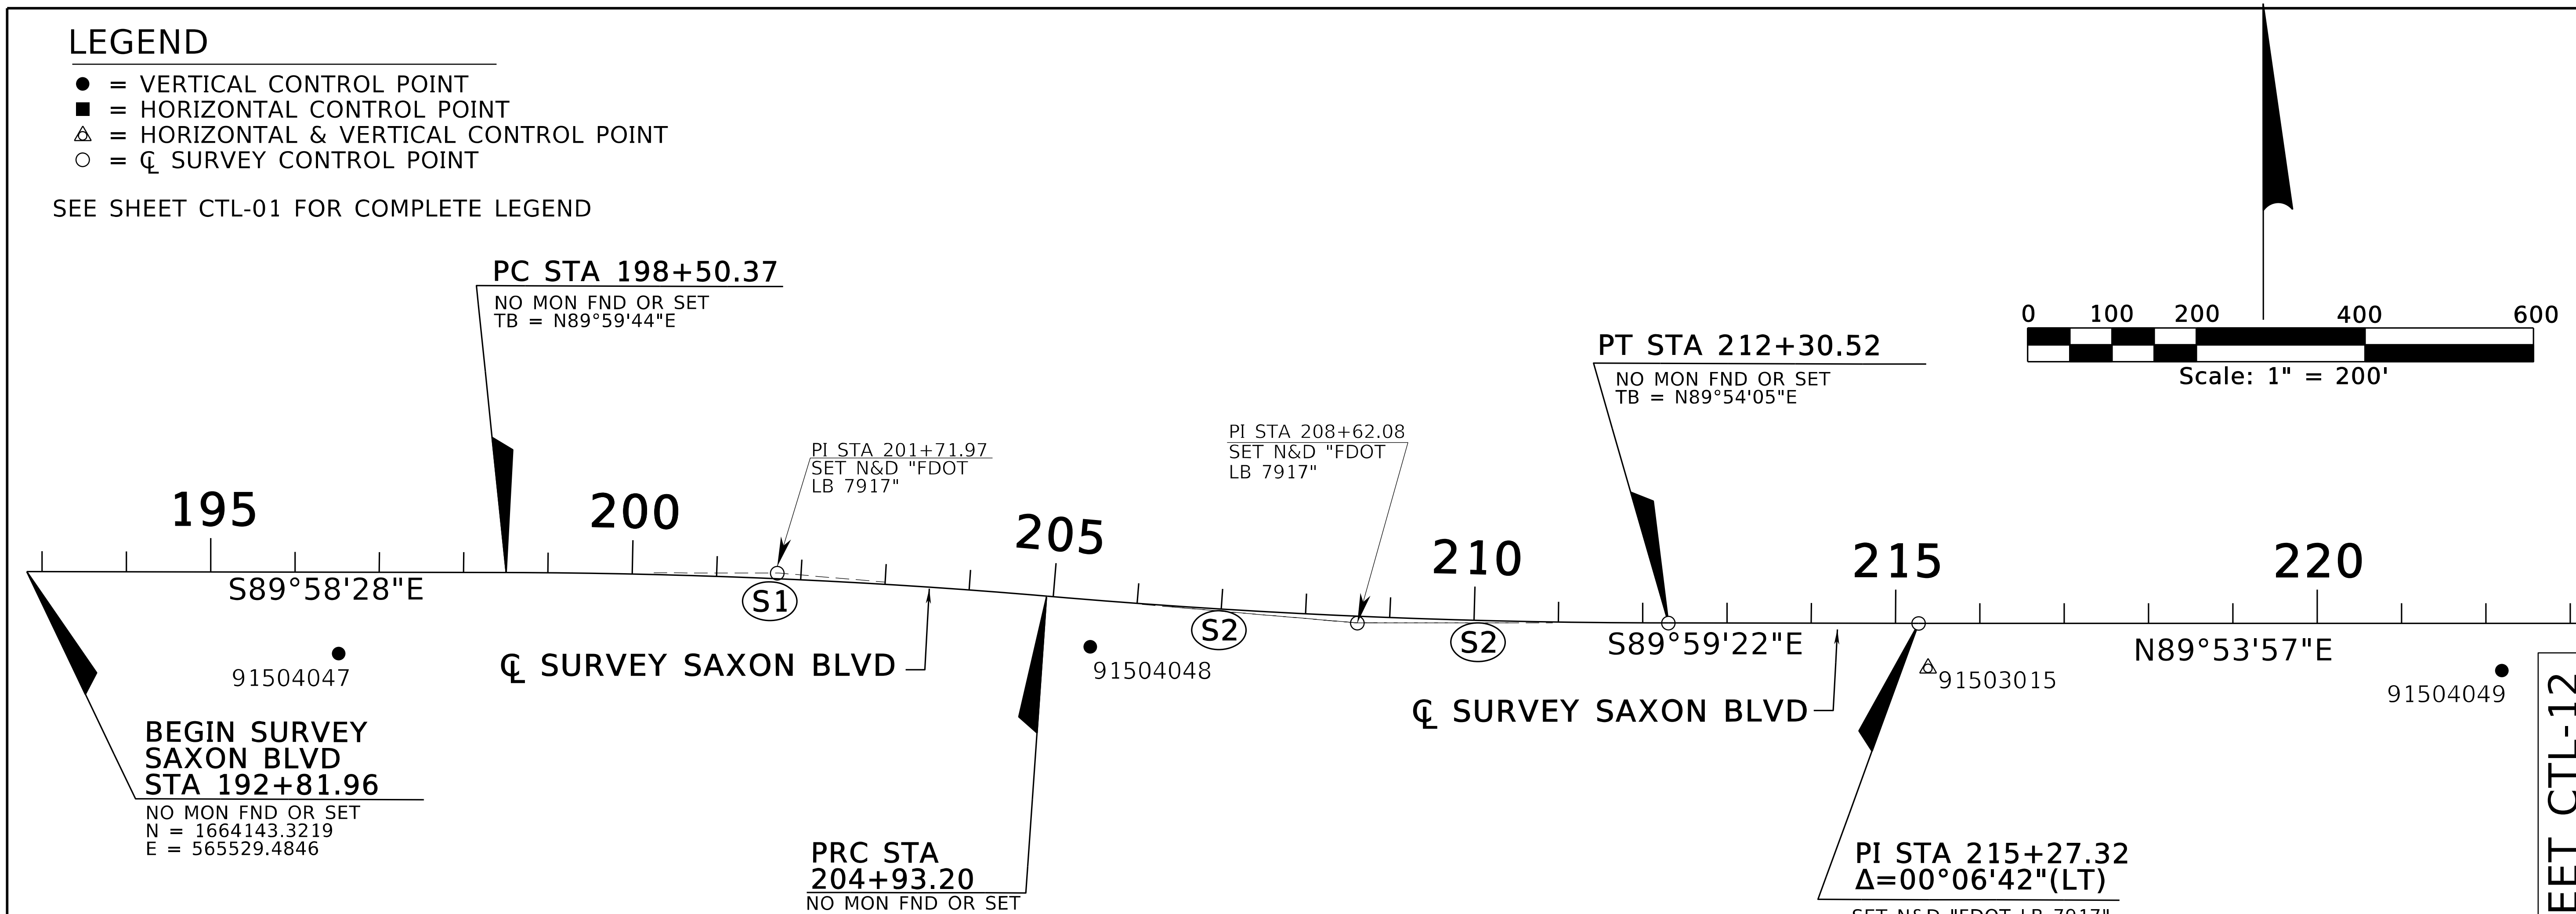

CURVE S1
PI STA 201+71.97
N = 1664143.0917
E = 566419.4957
Δ = 04°49'16"(RT)
R = 7639.44'
T = 321.60'
L = 642.83'
PC STA 198+50.37
PRC STA 204+93.20

CURVE S2
PI STA 208+62.08
N = 1664085.1104
E = 567107.5469
Δ = 04°54'56"(LT)
R = 8594.37'
T = 368.89'
L = 737.32'
PRC STA 204+93.20
PT STA 212+30.52

HORIZONTAL AND VERTICAL CONTROL (SEE SHEET CTL-01 FOR GENERAL NOTES AND LEGEND)

POINT ID	℄ SURVEY STATION	OFFSET	ELEVATION	DESCRIPTION	NORTHING	EASTING	SCALE FACTOR
91504047	196+52.0	96.5 RT	31.605	4"X4" CM W/ FDOT BRASS DISK "D5PNC 91504 047	1664046.7	565899.5	N/A
91504048	205+48.6	55.5 RT	31.490	4"X4" CM W/ FDOT BRASS DISK "D5PNC 91504 048	1664056.3	566790.9	N/A
91503015	215+38.35	53.22 RT	42.054	FDOT BRASS DISK SET IN CONC S/W "D5PNC 91503 015"	1664032.4895	567784.3651	0.99995013
91504049	222+19.0	55.9 RT	41.026	4"X4" CM W/ FDOT BRASS DISK "D5PNC 91504 049	1664031.0	568465.0	N/A

REVISIONS			
DATE	DESCRIPTION	DATE	DESCRIPTION

Thomas Halstead, PSM No 5770
McKIM & CREED, INC.
505 EAST NEW YORK AVENUE DELAND FLORIDA 32724
PHONE: (386) 873-4517 FAX: (386) 873-4518
CERTIFICATE OF AUTHORIZATION NO. 7917

STATE OF FLORIDA
DEPARTMENT OF TRANSPORTATION

ROAD NO.	COUNTY	FINANCIAL PROJECT ID
400	VOLUSIA	408464-2-32-01

PROJECT NETWORK CONTROL

SHEET NO.
CTL-12

$USER$ $DATE$ $TIME$ $FILE$

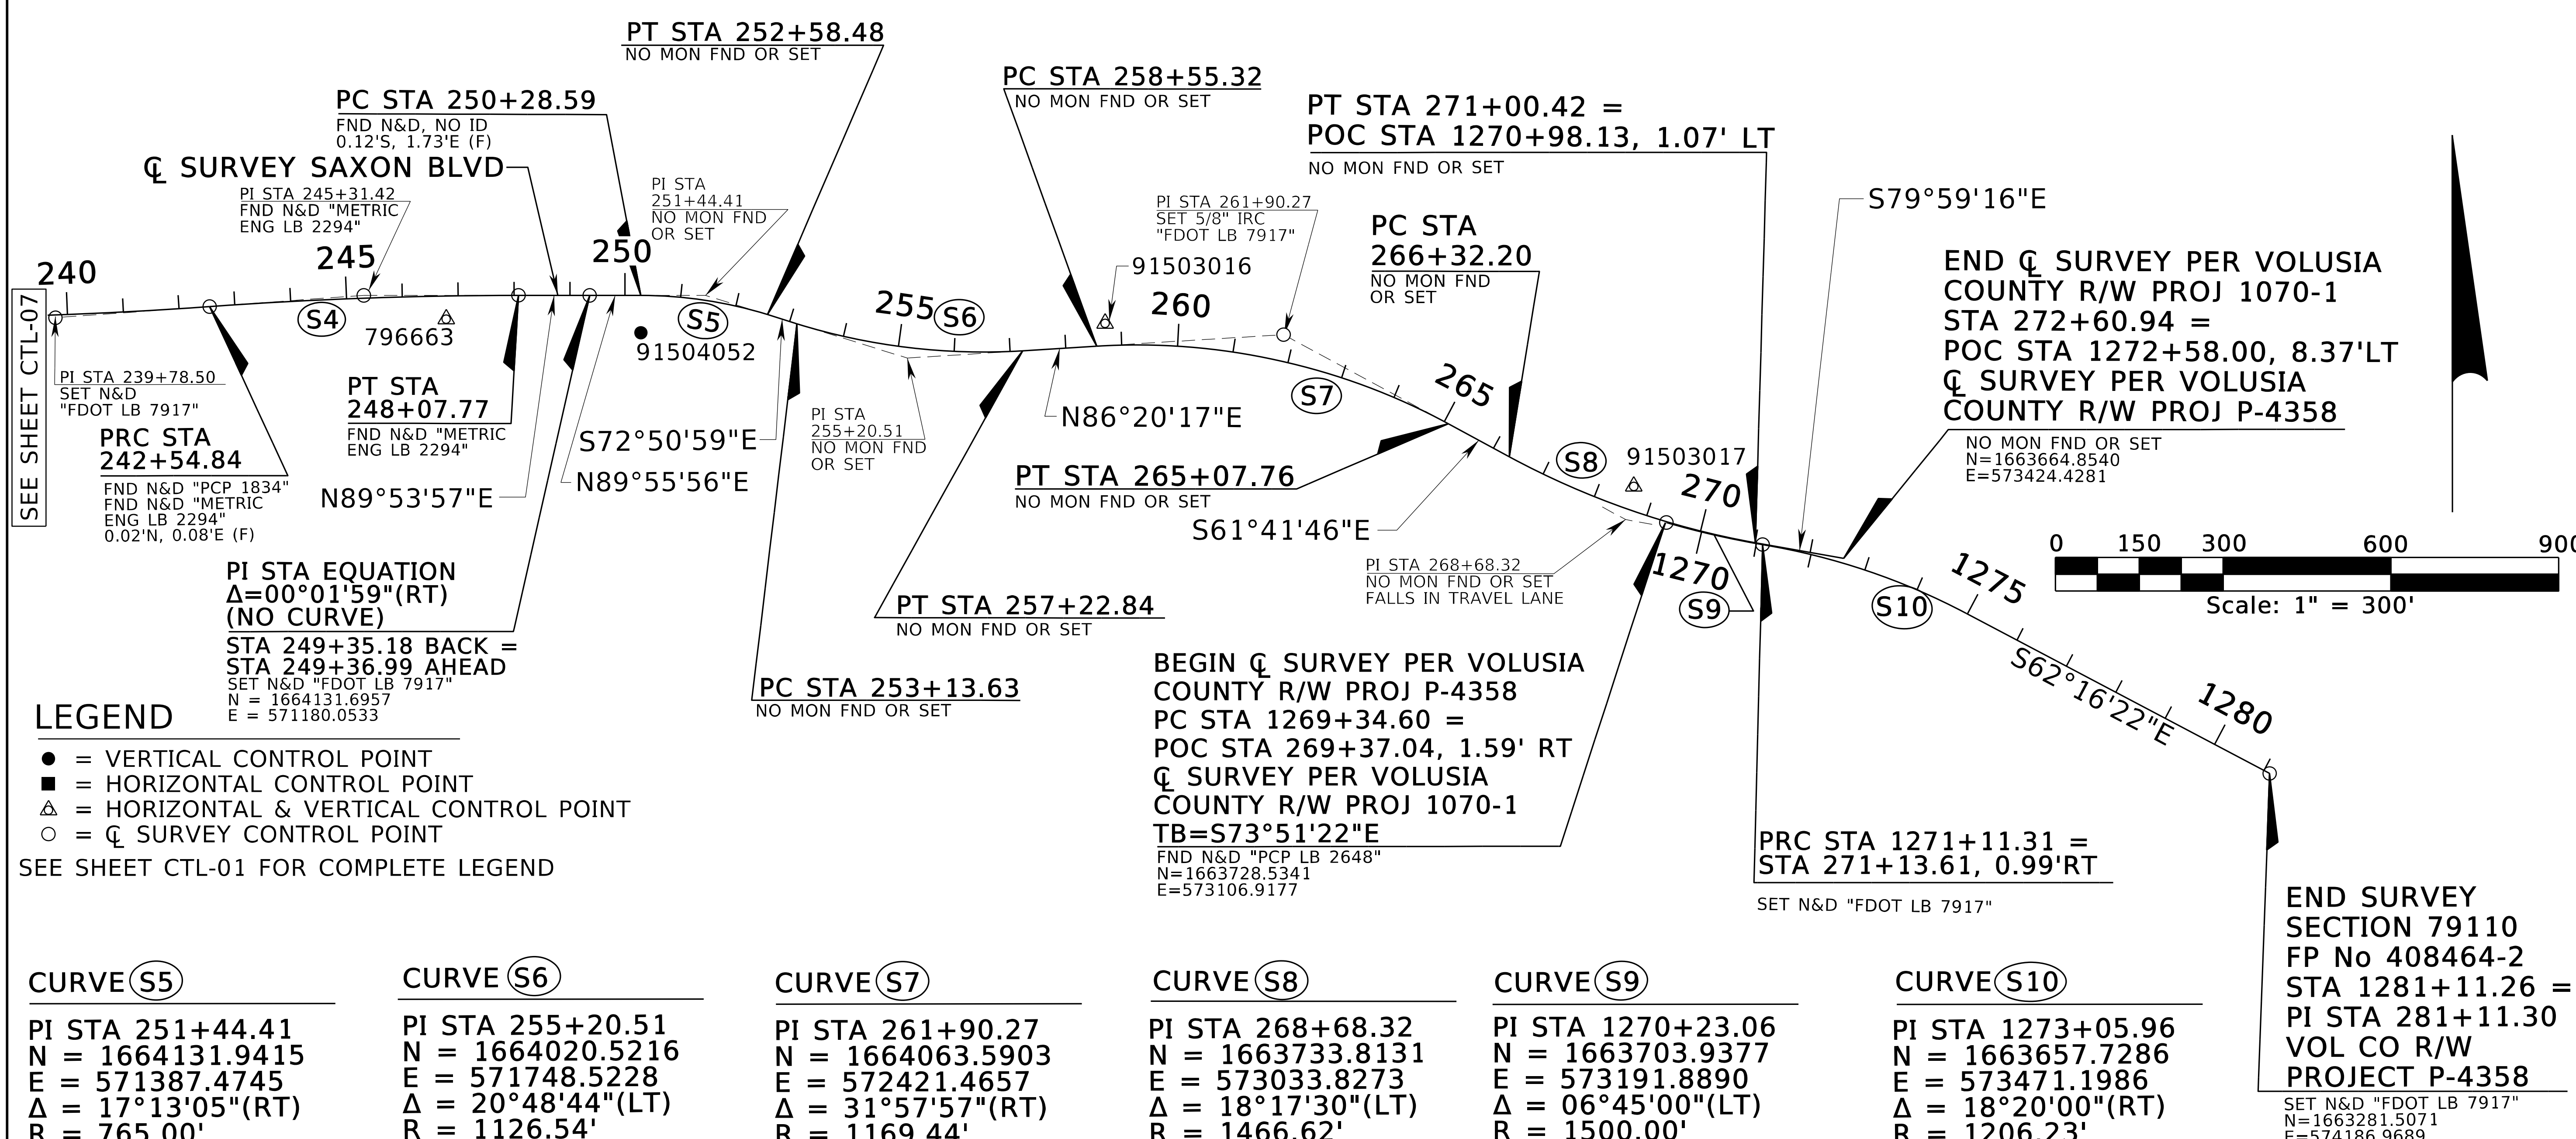

CURVE S5
PI STA 251+44.41
N = 1664131.9415
E = 571387.4745
Δ = 17°13'05"(RT)
R = 765.00'
T = 115.82'
L = 229.89'
PC STA 250+28.59
PT STA 252+58.48

CURVE S6
PI STA 255+20.51
N = 1664020.5216
E = 571748.5228
Δ = 20°48'44"(LT)
R = 1126.54'
T = 206.88'
L = 409.21'
PC STA 253+13.63
PT STA 257+22.84

CURVE S7
PI STA 261+90.27
N = 1664063.5903
E = 572421.4657
Δ = 31°57'57"(RT)
R = 1169.44'
T = 334.95'
L = 652.44'
PC STA 258+55.32
PT STA 265+07.76

CURVE S8
PI STA 268+68.32
N = 1663733.8131
E = 573033.8273
Δ = 18°17'30"(LT)
R = 1466.62'
T = 236.12'
L = 468.22'
PC STA 266+32.20
PT STA 271+00.42

CURVE S9
PI STA 1270+23.06
N = 1663703.9377
E = 573191.8890
Δ = 06°45'00"(LT)
R = 1500.00'
T = 88.46'
L = 176.71'
PC STA 1269+34.60
PRC STA 1271+11.31

CURVE S10
PI STA 1273+05.96
N = 1663657.7286
E = 573471.1986
Δ = 18°20'00"(RT)
R = 1206.23'
T = 194.65'
L = 385.97'
PRC STA 1271+11.31
PT STA 1274+97.28

HORIZONTAL AND VERTICAL CONTROL (SEE SHEET CTL-01 FOR GENERAL NOTES AND LEGEND)

POINT ID	℄ SURVEY STATION	OFFSET	ELEVATION	DESCRIPTION	NORTHING	EASTING	SCALE FACTOR
796663	246+77.7	41.4 RT	29.624	FDOT BRASS DISK SET IN CONC ISLAND "79 00 A 6663"	1664088.8	570923.4	0.9999495
91504052	250+28.7	66.9 RT	32.834	4"X4" CM W/ FDOT BRASS DISK "D5PNC 91504 052"	1664064.9	571271.8	N/A
91503016	258+72.35	40.01 LT	43.048	FDOT BRASS DISK SET IN CONC S/W "D5PNC 91503 016"	1664083.1259	572102.2213	0.99994928
91503017	268+60.63	41.94 LT	46.983	FDOT BRASS DISK SET IN CONC S/W "D5PNC 91503 017"	1663793.0881	573048.5767	0.99994909

REVISIONS			
DATE	DESCRIPTION	DATE	DESCRIPTION

Thomas Halstead, PSM No 5770
McKIM & CREED, INC.
505 EAST NEW YORK AVENUE DELAND FLORIDA 32724
PHONE: (386) 873-4517 FAX: (386) 873-4518
CERTIFICATE OF AUTHORIZATION NO. 7917

STATE OF FLORIDA
DEPARTMENT OF TRANSPORTATION

ROAD NO.	COUNTY	FINANCIAL PROJECT ID
400	VOLUSIA	408464-2-32-01

PROJECT NETWORK CONTROL

SHEET NO. CTL-13

$USER$ $DATE$ $TIME$ $FILE$

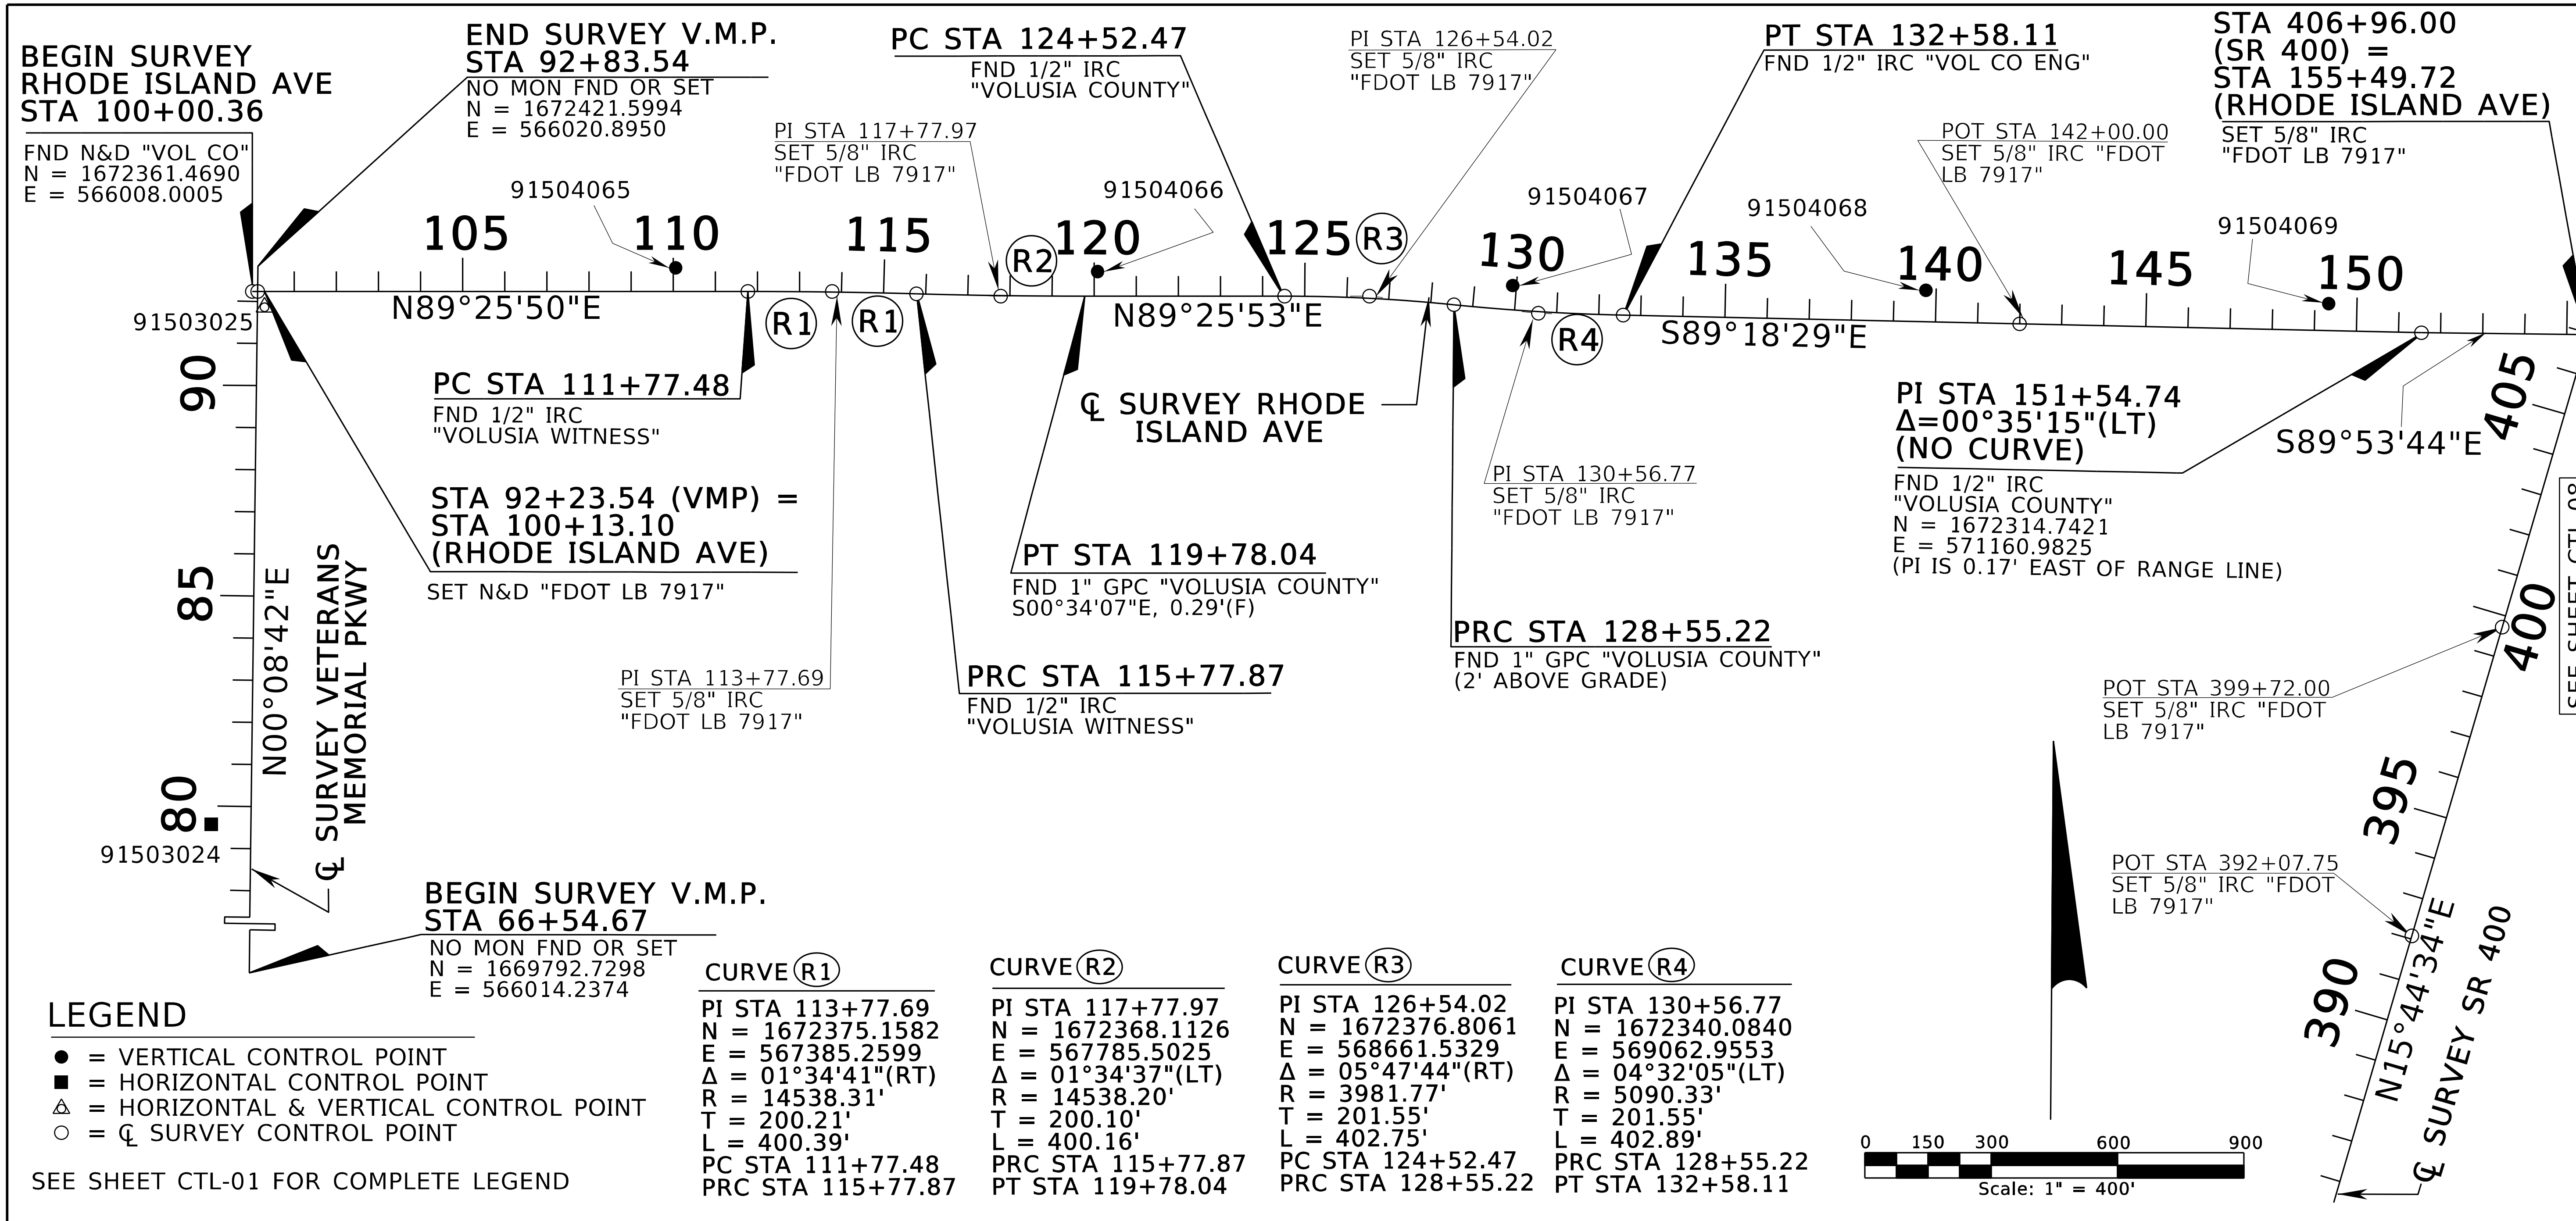

HORIZONTAL AND VERTICAL CONTROL (SEE SHEET CTL-01 FOR GENERAL NOTES AND LEGEND)

POINT ID	℄ SURVEY STATION	OFFSET	ELEVATION	DESCRIPTION	NORTHING	EASTING	SCALE FACTOR
91503024	79+56.66(VMP)	94.23 LT	N/A	FDOT BRASS DISK SET IN CONC S/W "D5PNC 91503 024"	1671094.9606	565923.3029	0.99995051
91503025	100+29.25(RHODE ISLAND)	37.38 RT	27.794	FDOT BRASS DISK SET IN CONC S/W "D5PNC 91503 025"	1672324.3801	566037.2649	0.99995049
91504065	110+06.0(RHODE ISLAND)	56.2 LT	28.788	4"X4" CM W/ FDOT BRASS DISK "D5PNC 91504 065"	1672427.7	567013.0	N/A
91504066	120+08.1(RHODE ISLAND)	58.5 LT	17.579	4"X4" CM W/ FDOT BRASS DISK "D5PNC 91504 066"	1672428.9	568015.1	N/A
91504067	129+91.2(RHODE ISLAND)	57.7 LT	18.930	4"X4" CM W/ FDOT BRASS DISK "D5PNC 91504 067"	1672405.4	569001.5	N/A
91504068	139+75.6(RHODE ISLAND)	74.8 LT	21.975	4"X4" CM W/ FDOT BRASS DISK "D5PNC 91504 068"	1672403.8	569982.8	N/A
91504069	149+32.8(RHODE ISLAND)	64.4 LT	29.390	4"X4" CM W/ FDOT BRASS DISK "D5PNC 91504 069"	1672381.8	570939.8	N/A
796807	404+23.2	147.1 RT	70.155	4"X4" CM W/ FDOT BRASS DISK "D5PNC 796807"	1672011.6	571623.5	N/A

REVISIONS			
DATE	DESCRIPTION	DATE	DESCRIPTION

Thomas Halstead, PSM No 5770
McKIM & CREED, INC.
505 EAST NEW YORK AVENUE DELAND FLORIDA 32724
PHONE: (386) 873-4517 FAX: (386) 873-4518
CERTIFICATE OF AUTHORIZATION NO. 7917

STATE OF FLORIDA
DEPARTMENT OF TRANSPORTATION

ROAD NO.	COUNTY	FINANCIAL PROJECT ID
400	VOLUSIA	408464-2-32-01

PROJECT NETWORK CONTROL

SHEET NO.
CTL-14

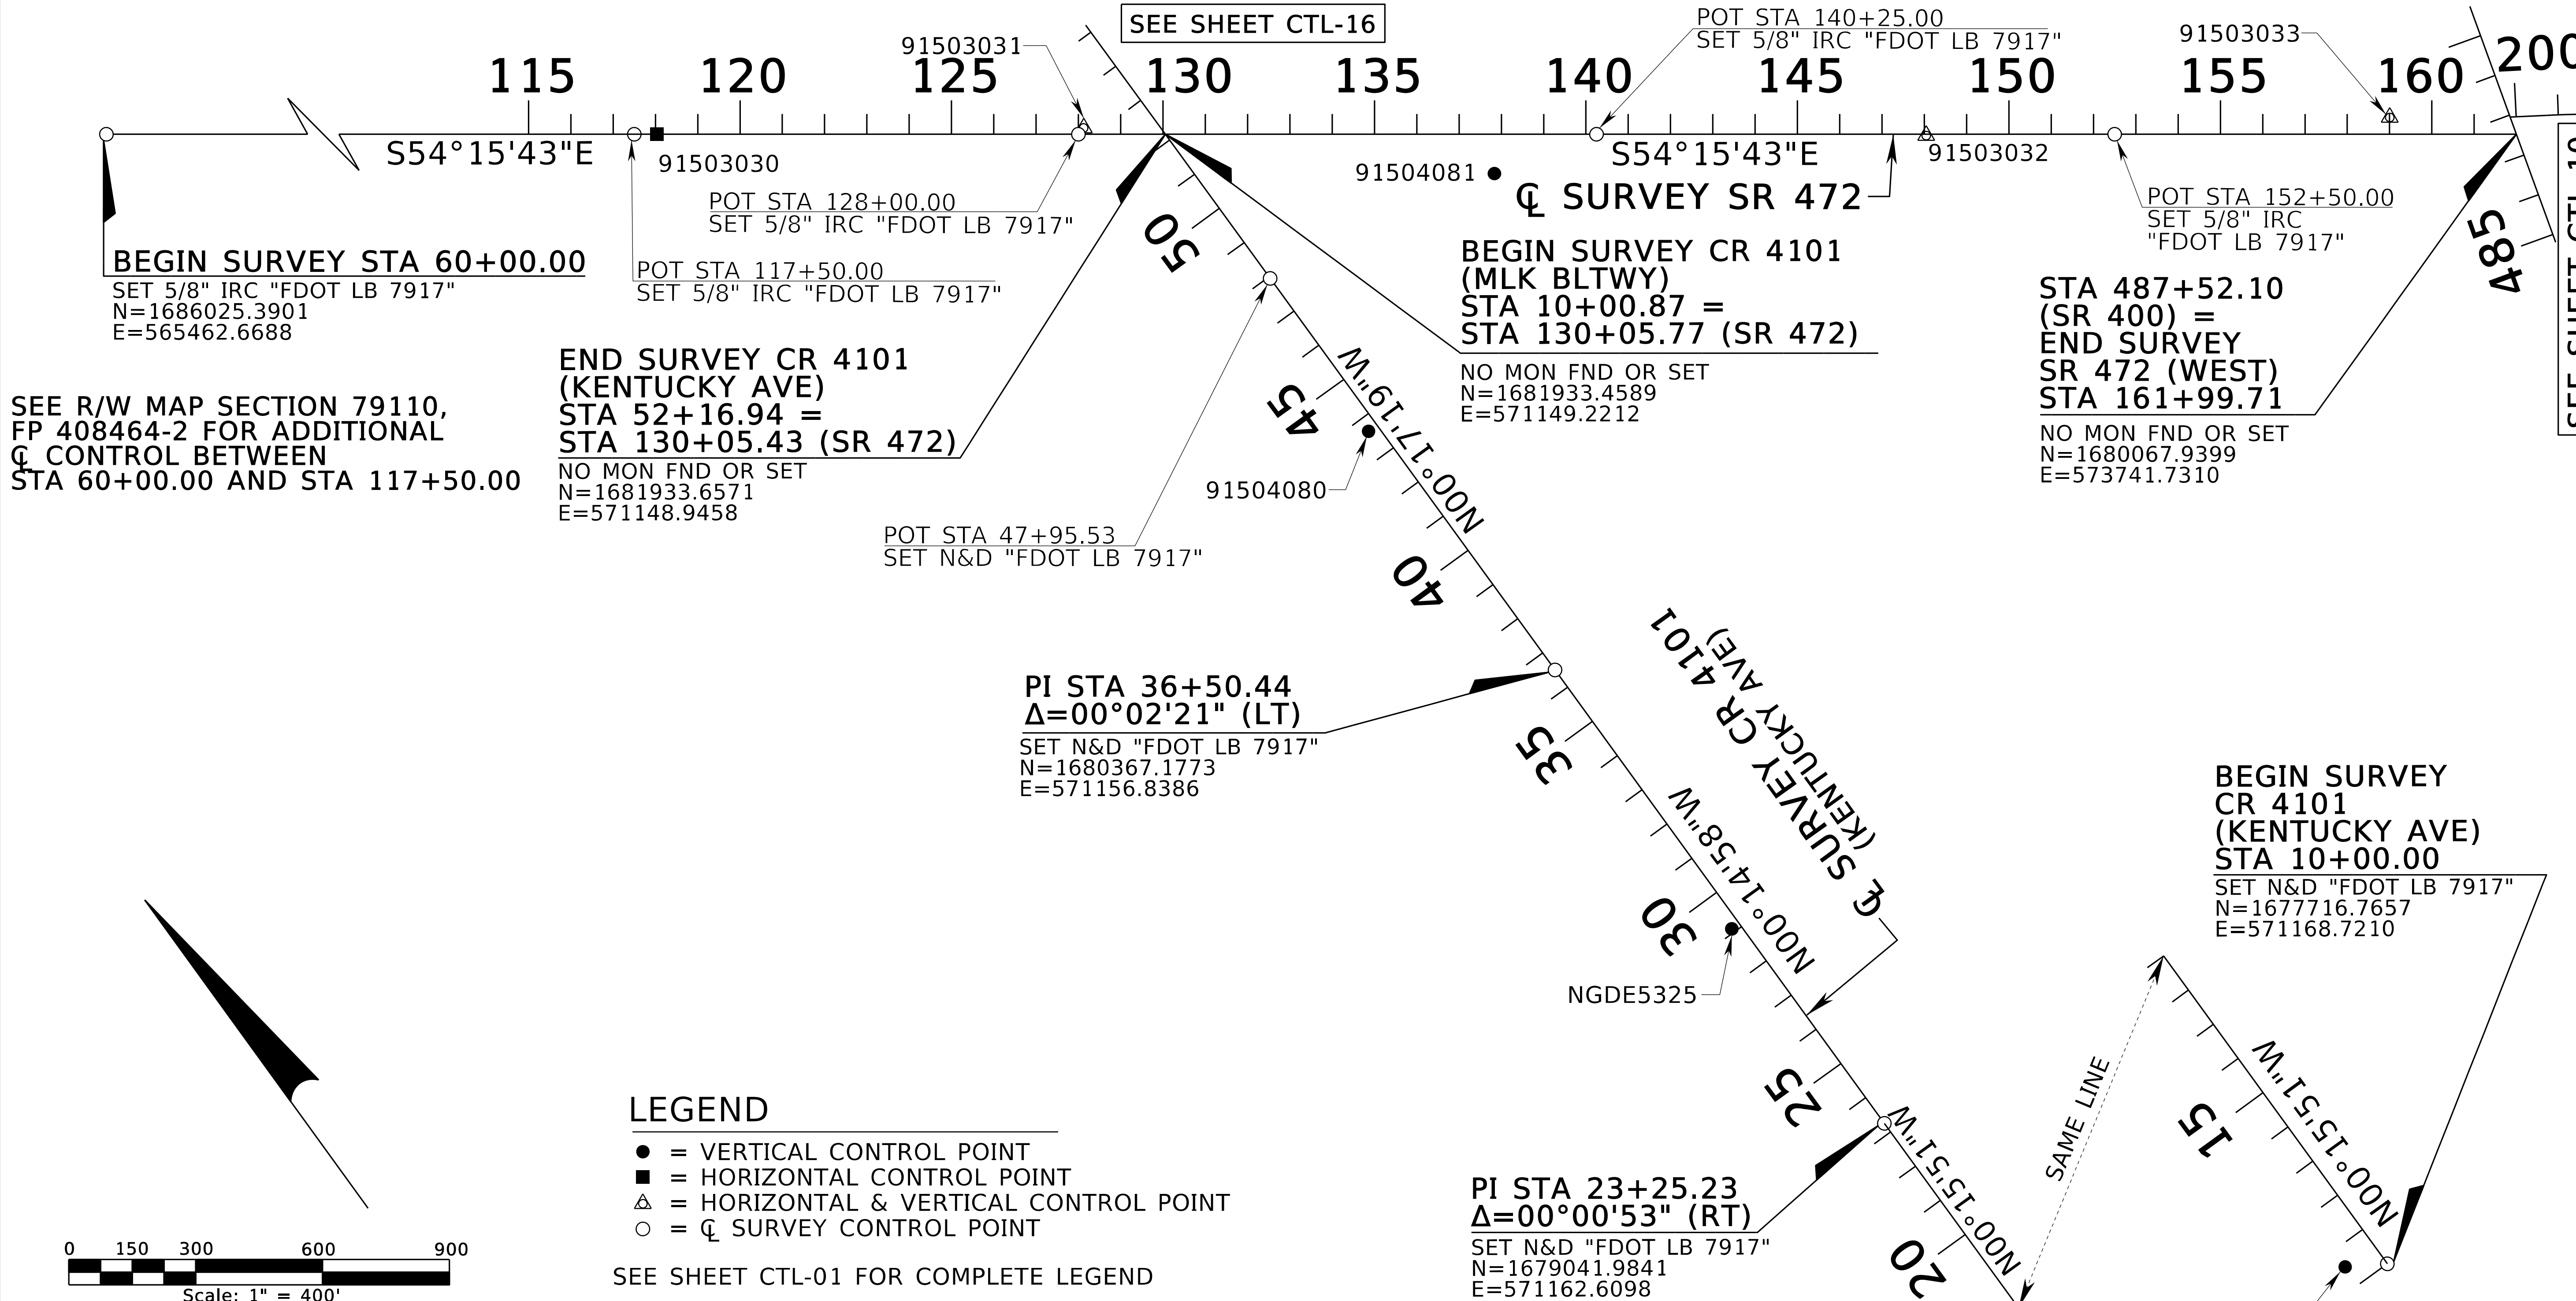

HORIZONTAL AND VERTICAL CONTROL (SEE SHEET CTL-01 FOR GENERAL NOTES AND LEGEND)

POINT ID	℄ SURVEY STATION	OFFSET	ELEV	DESCRIPTION	NORTHING	EASTING	SCALE FACTOR
91503030	118+03.16(472 WEST)	0.25 LT	N/A	FDOT BRASS DISK SET IN DBI "D5PNC 91503 030"	1682636.0809	570173.2176	0.99994965
91503031	128+03.74(472 WEST)	7.90 LT	51.927	FDOT BRASS DISK SET IN DBI "D5PNC 91503 031"	1682057.8688	570989.8515	0.99994949
91504081	137+83.5(472 WEST)	92.9 RT	56.293	4"X4" CM W/ FDOT BRASS DISK "D5PNC 91504 081"	1681403.8	571726.3	N/A
91503032	148+04.51(472 WEST)	3.06 RT	61.761	FDOT BRASS DISK SET IN DBI "D5PNC 91503 032"	1680880.3623	572607.4627	0.99994918
91503033	159+00.48(472 WEST)	39.74 LT	88.851	FDOT BRASS DISK SET IN CONC MEDIAN "D5PNC 91503 033"	1680274.9675	573522.0600	0.99994900
91504080	43+66.2(KENTUCKY)	24.4 LT	59.297	4"X4" CM W/ FDOT BRASS DISK "D5PNC 91504 080"	1681082.8	571128.8	N/A
NGDE5325	29+09.3(KENTUCKY)	21.6 LT	54.354	STAINLESS STEEL ROD IN PVC SLEEVE W/ 3" NGS DISK "A353 1978"	1679625.9	571138.5	N/A
NGDE6688	10+52.7(KENTUCKY)	85.0 LT	54.853	10" DIA POURED CM W/ FDEP BRASS DISK "R475 1998"	1677769.1	571083.5	N/A

REVISIONS

DATE	DESCRIPTION	DATE	DESCRIPTION

Thomas Halstead, PSM No 5770
McKIM & CREED, INC.
505 EAST NEW YORK AVENUE DELAND FLORIDA 32724
PHONE: (386) 873-4517 FAX: (386) 873-4518
CERTIFICATE OF AUTHORIZATION NO. 7917

STATE OF FLORIDA
DEPARTMENT OF TRANSPORTATION

ROAD NO.	COUNTY	FINANCIAL PROJECT ID
400	VOLUSIA	408464-2-32-01

PROJECT NETWORK CONTROL

SHEET NO.
CTL-15

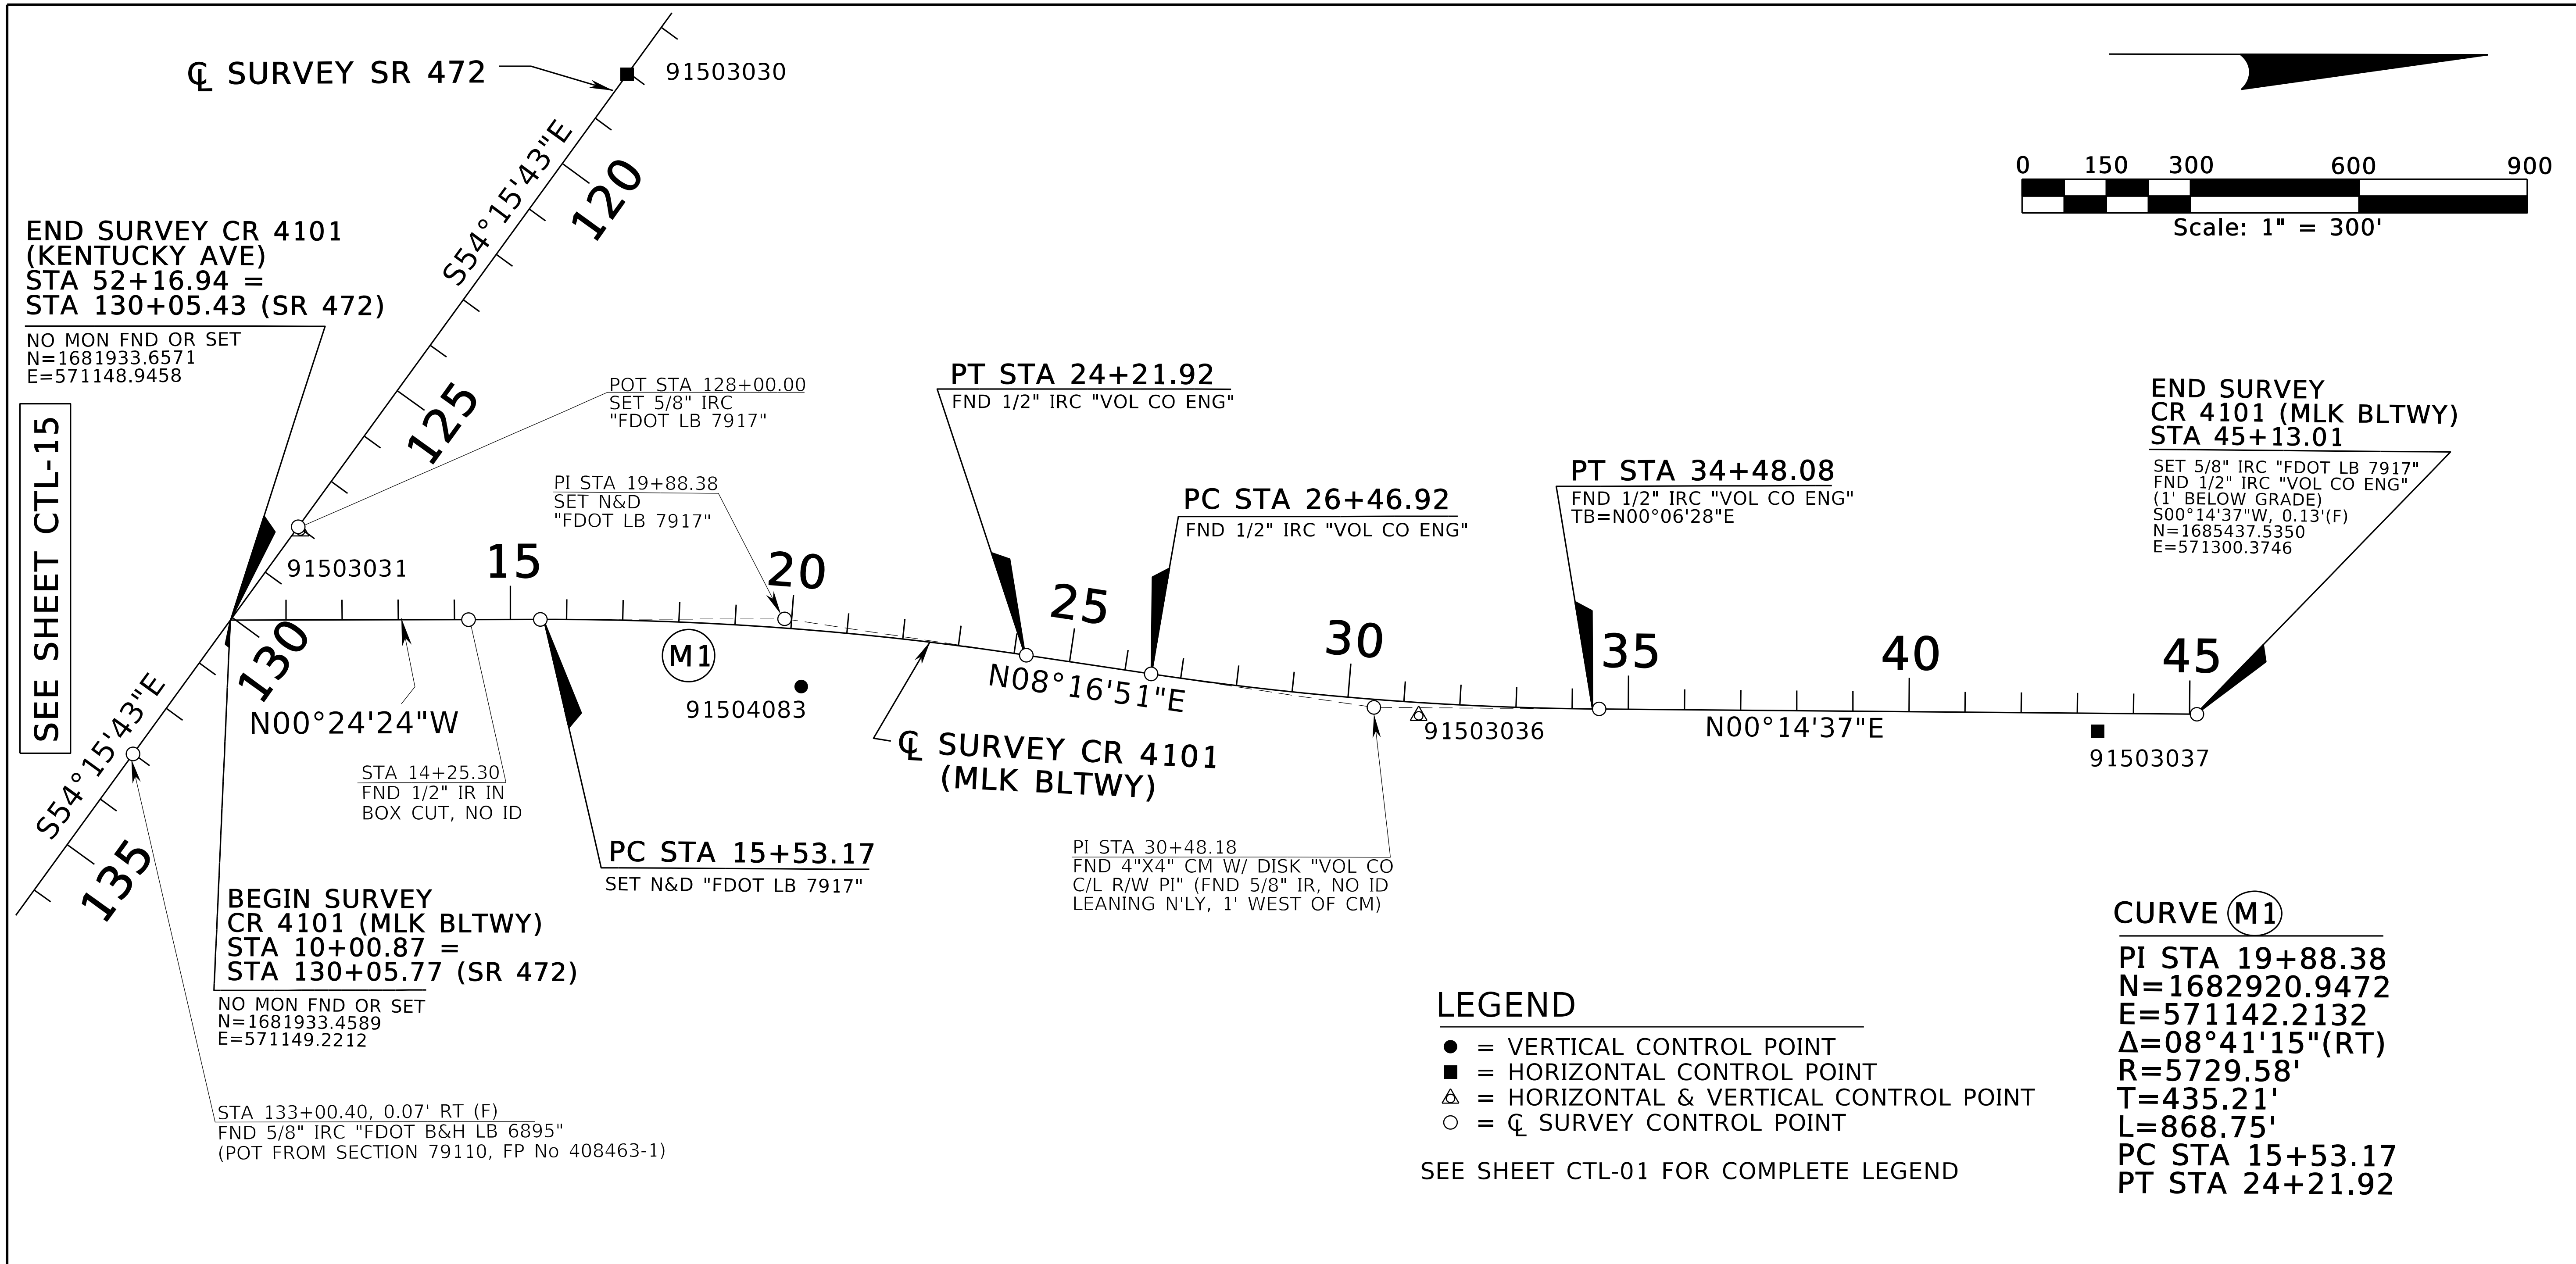

HORIZONTAL AND VERTICAL CONTROL (SEE SHEET CTL-01 FOR GENERAL NOTES AND LEGEND)

STAMPING ID	℄ SURVEY STATION	OFFSET	ELEVATION	DESCRIPTION	NORTHING	EASTING	SCALE FACTOR
91503031	128+03.74(472 WEST)	7.9 LT	51.927	FDOT BRASS DISK SET IN DBI "D5PNC 91503 031"	1682057.8688	570989.8515	0.99994949
91503030	118+03.16(472 WEST)	0.25 LT	N/A	FDOT BRASS DISK SET IN DBI "D5PNC 91503 030"	1682636.0809	570173.2176	0.99994965
91504083	20+26.5(MLK)	101.6 RT	37.147	4"X4" CM W/ FDOT BRASS DISK "D5PNC 91504 083	1682950.96	571262.76504	N/A
91503036	31+27.92(MLK)	23.57 RT	49.322	FDOT BRASS DISK SET IN CURB INLET "D5PNC 91503 036"	1684051.2559	571309.6471	0.99994943
91503037	43+36.51(MLK)	32.09 RT	N/A	4"X4" CM W/ FDOT BRASS DISK "D5PNC 91503 037"	1685260.8978	571331.7146	0.99994942

REVISIONS			
DATE	DESCRIPTION	DATE	DESCRIPTION

STATE OF FLORIDA
DEPARTMENT OF TRANSPORTATION

ROAD NO.	COUNTY	FINANCIAL PROJECT ID
400	VOLUSIA	408464-2-32-01

PROJECT NETWORK CONTROL

SHEET NO.
CTL-16

SR 400
CENTERLINE REFERENCE
POINT DETAILS

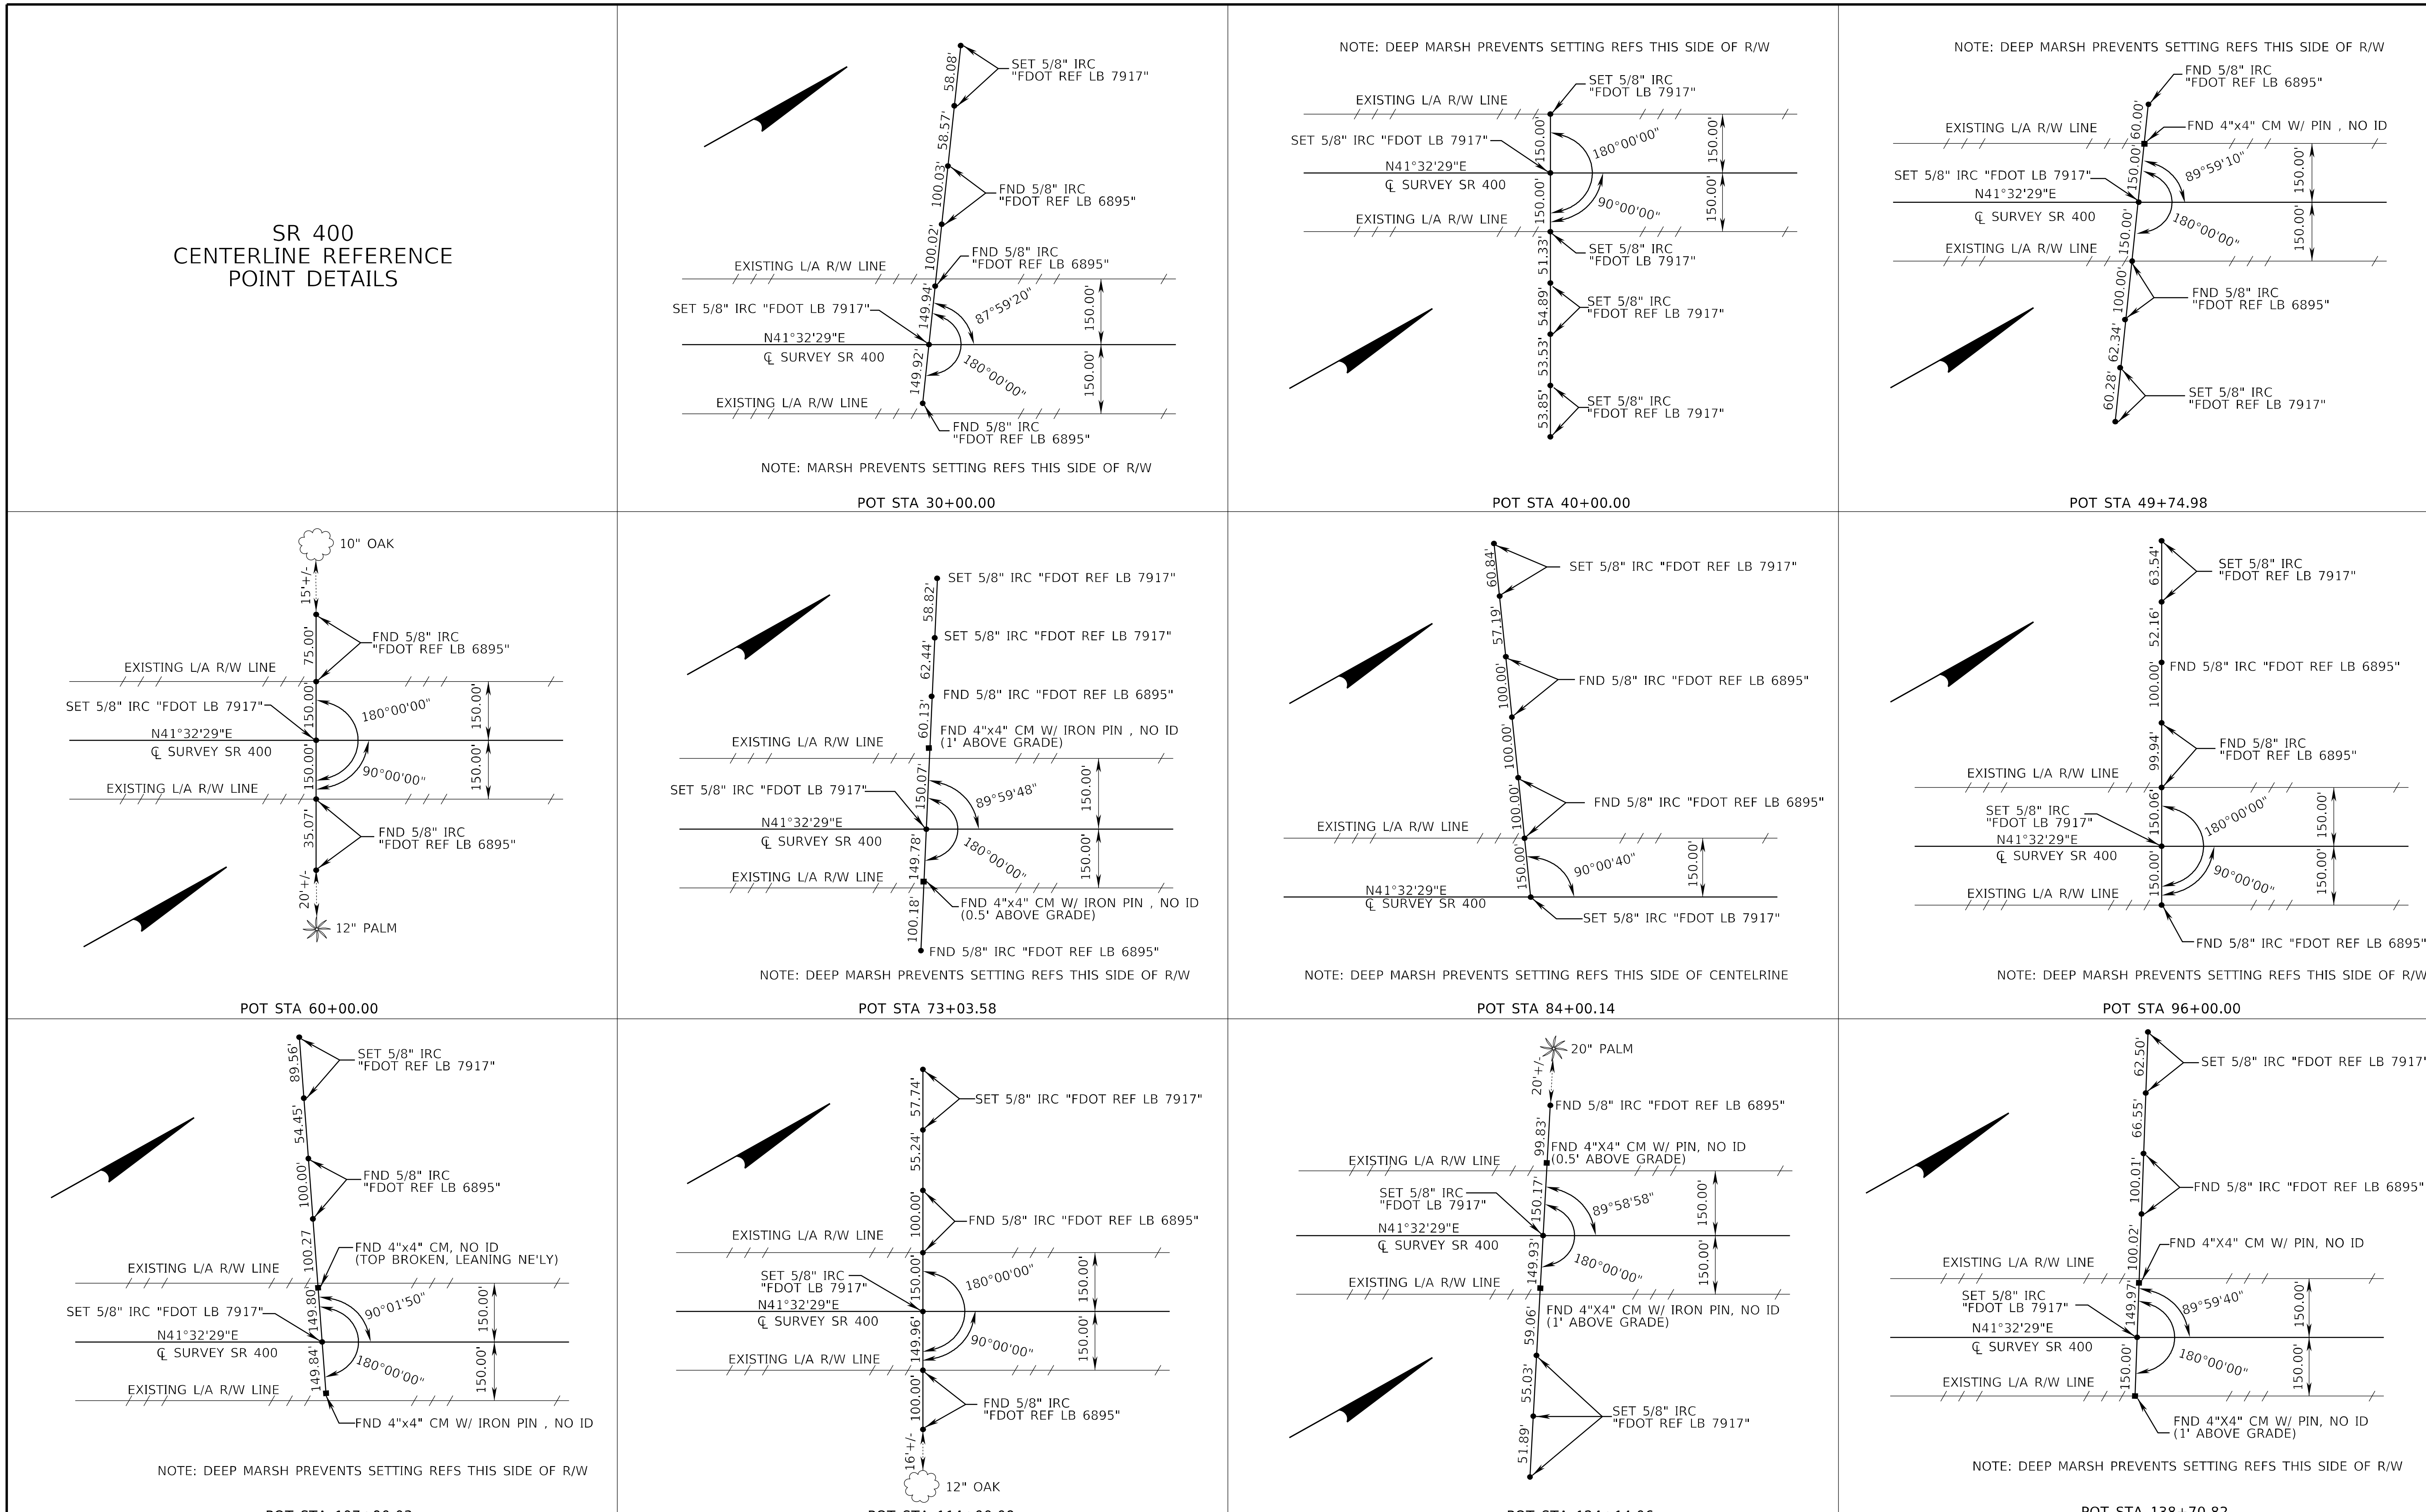

REVISIONS			
DATE	DESCRIPTION	DATE	DESCRIPTION

Thomas Halstead, PSM No 5770

McKIM & CREED, INC.

505 EAST NEW YORK AVENUE DELAND FLORIDA 32724
PHONE: (386) 873-4517 FAX: (386) 873-4518
CERTIFICATE OF AUTHORIZATION NO. 7917

STATE OF FLORIDA
DEPARTMENT OF TRANSPORTATION

ROAD NO.	COUNTY	FINANCIAL PROJECT ID
400	VOLUSIA	408464-2-32-01

PROJECT NETWORK CONTROL

SHEET NO.
CTL-17

$USER$ $DATE$ $TIME$ $FILE$

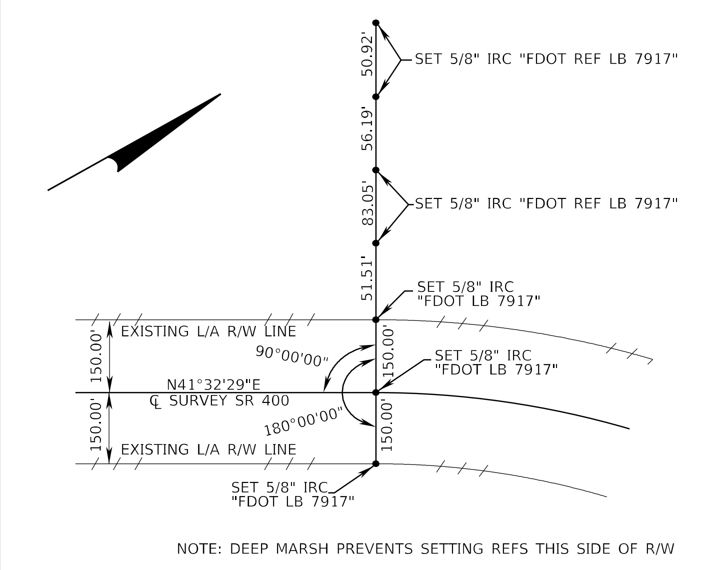

PC STA 152+98.39

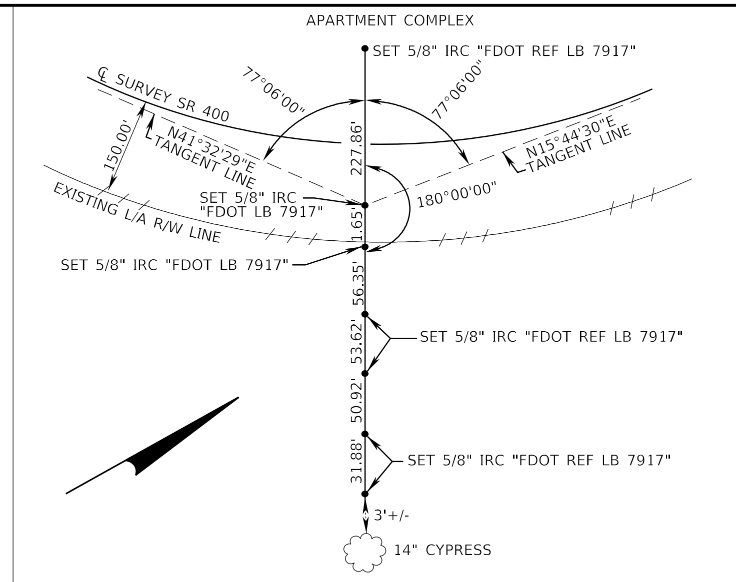

PI STA 166+10.65
Δ=25°47'59"(LT)

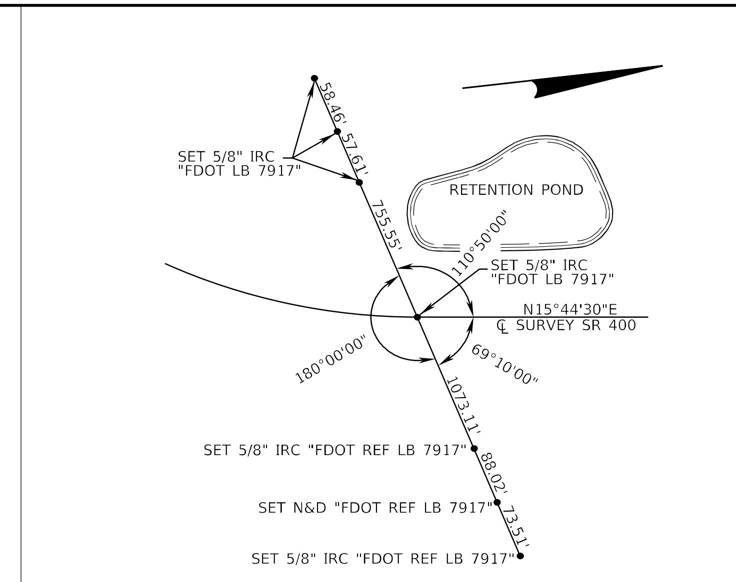

PT STA 178+78.40

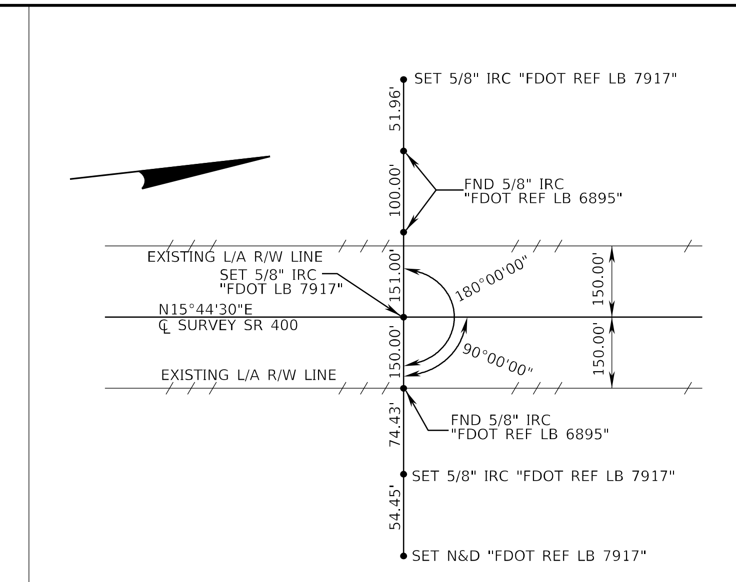

POT STA 189+99.87

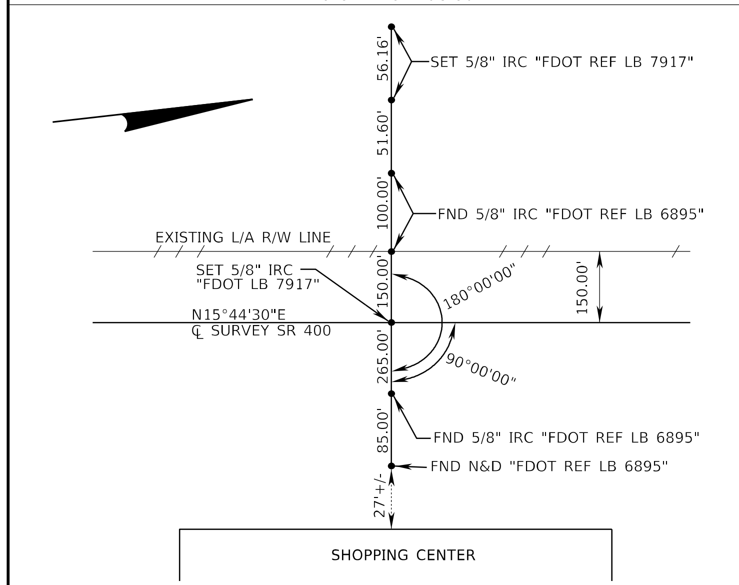

POT STA 195+00.00

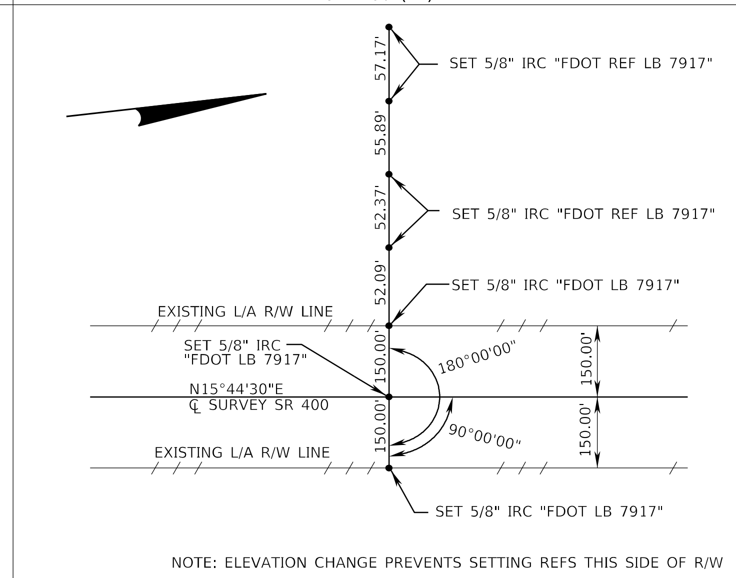

POT STA 206+00.00

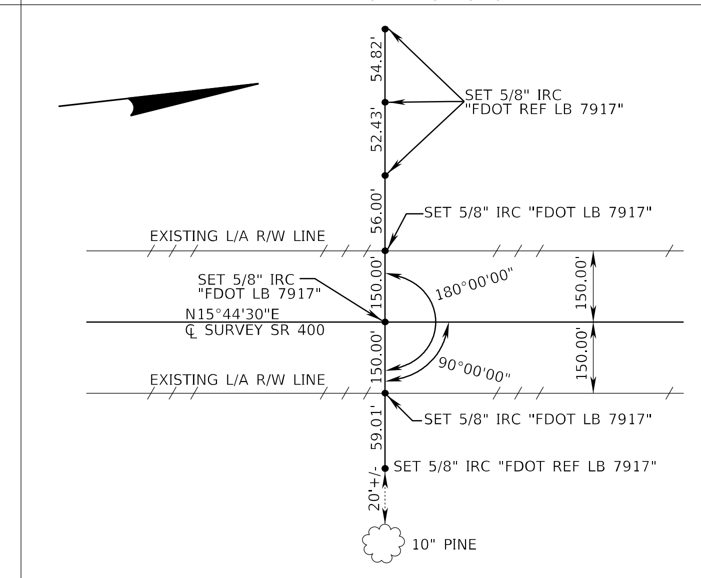

POT STA 218+00.00

SEE SHEET CTL-22 FOR POT STA 230+55.03 REFERENCE POINT DETAILS

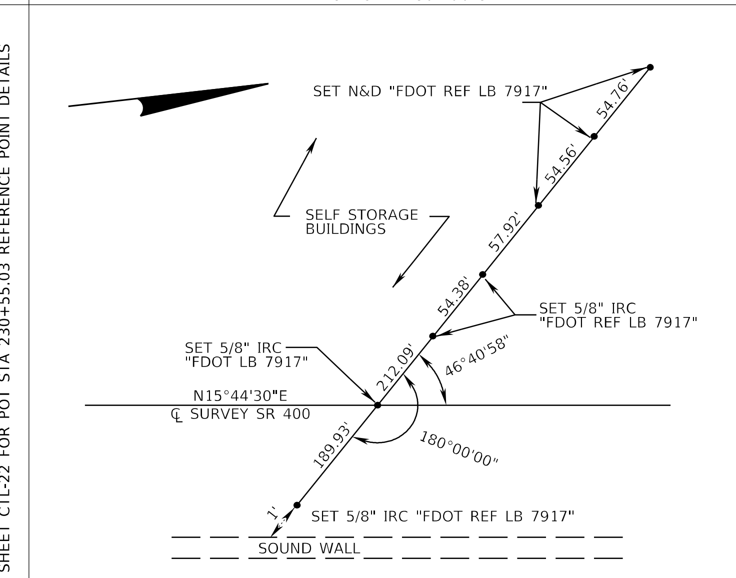

POT STA 241+00.00

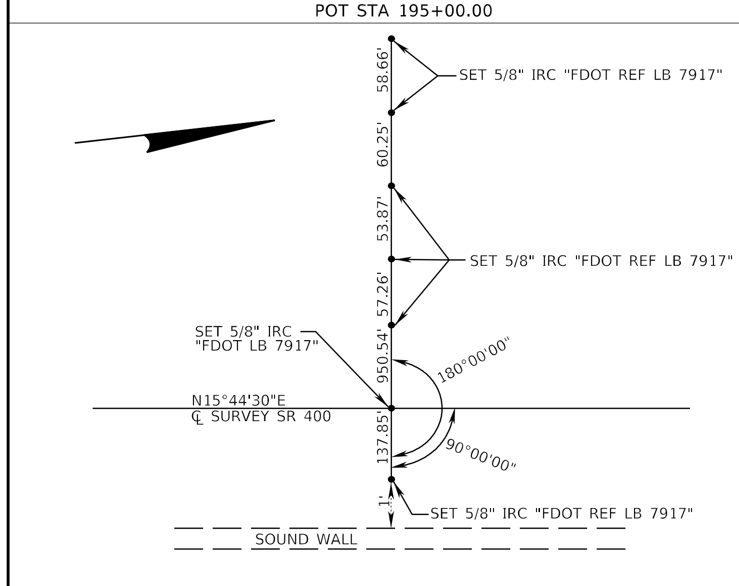

POT STA 252+00.00

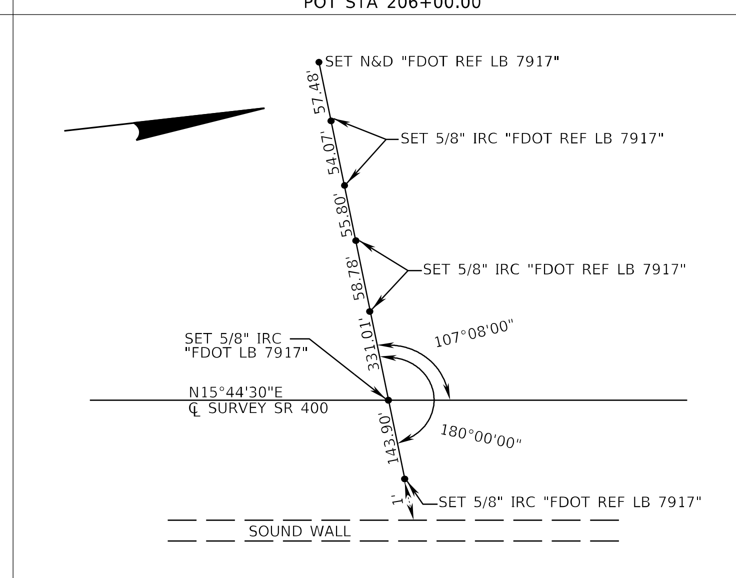

POT STA 260+00.00

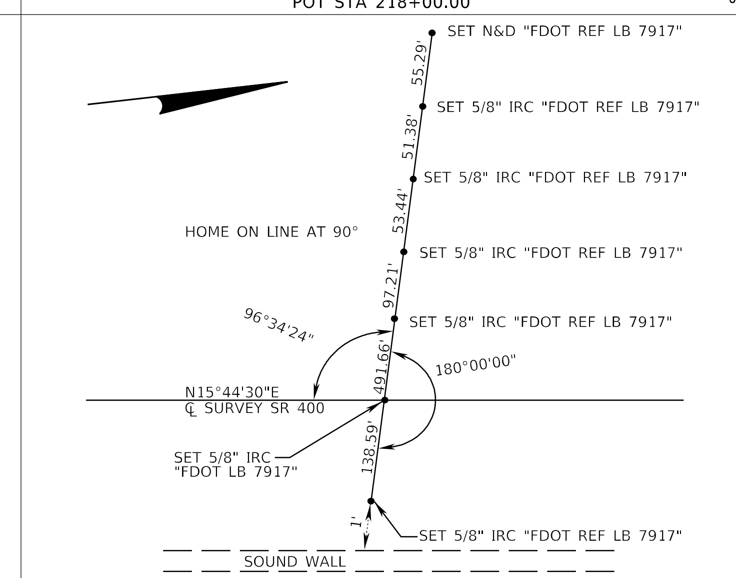

POT STA 272+00.00

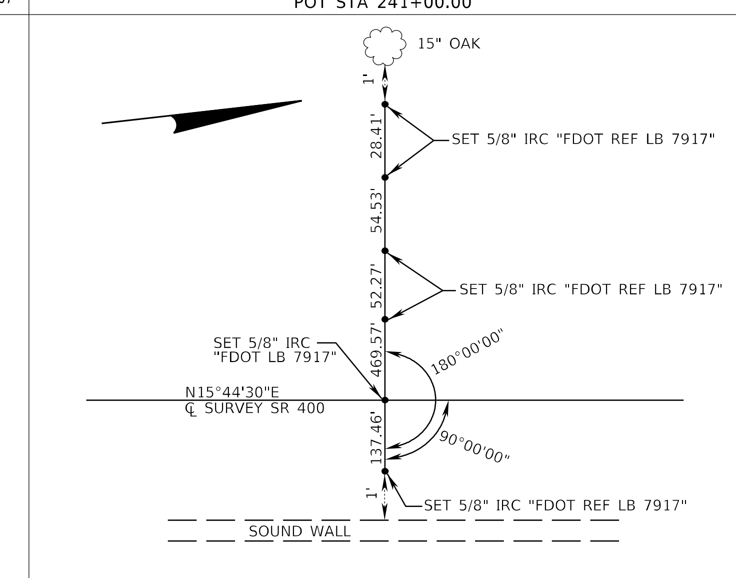

POT STA 282+00.00

REVISIONS			
DATE	DESCRIPTION	DATE	DESCRIPTION

Thomas Halstead, PSM No 5770
McKIM & CREED, INC.
505 EAST NEW YORK AVENUE DELAND FLORIDA 32724
PHONE: (386) 873-4517 FAX: (386) 873-4518
CERTIFICATE OF AUTHORIZATION NO. 7917

STATE OF FLORIDA
DEPARTMENT OF TRANSPORTATION

ROAD NO.	COUNTY	FINANCIAL PROJECT ID
400	VOLUSIA	408464-2-32-01

PROJECT NETWORK CONTROL

SHEET NO.
CTL- 18

$USER$ $DATE$ $TIME$ $FILE$

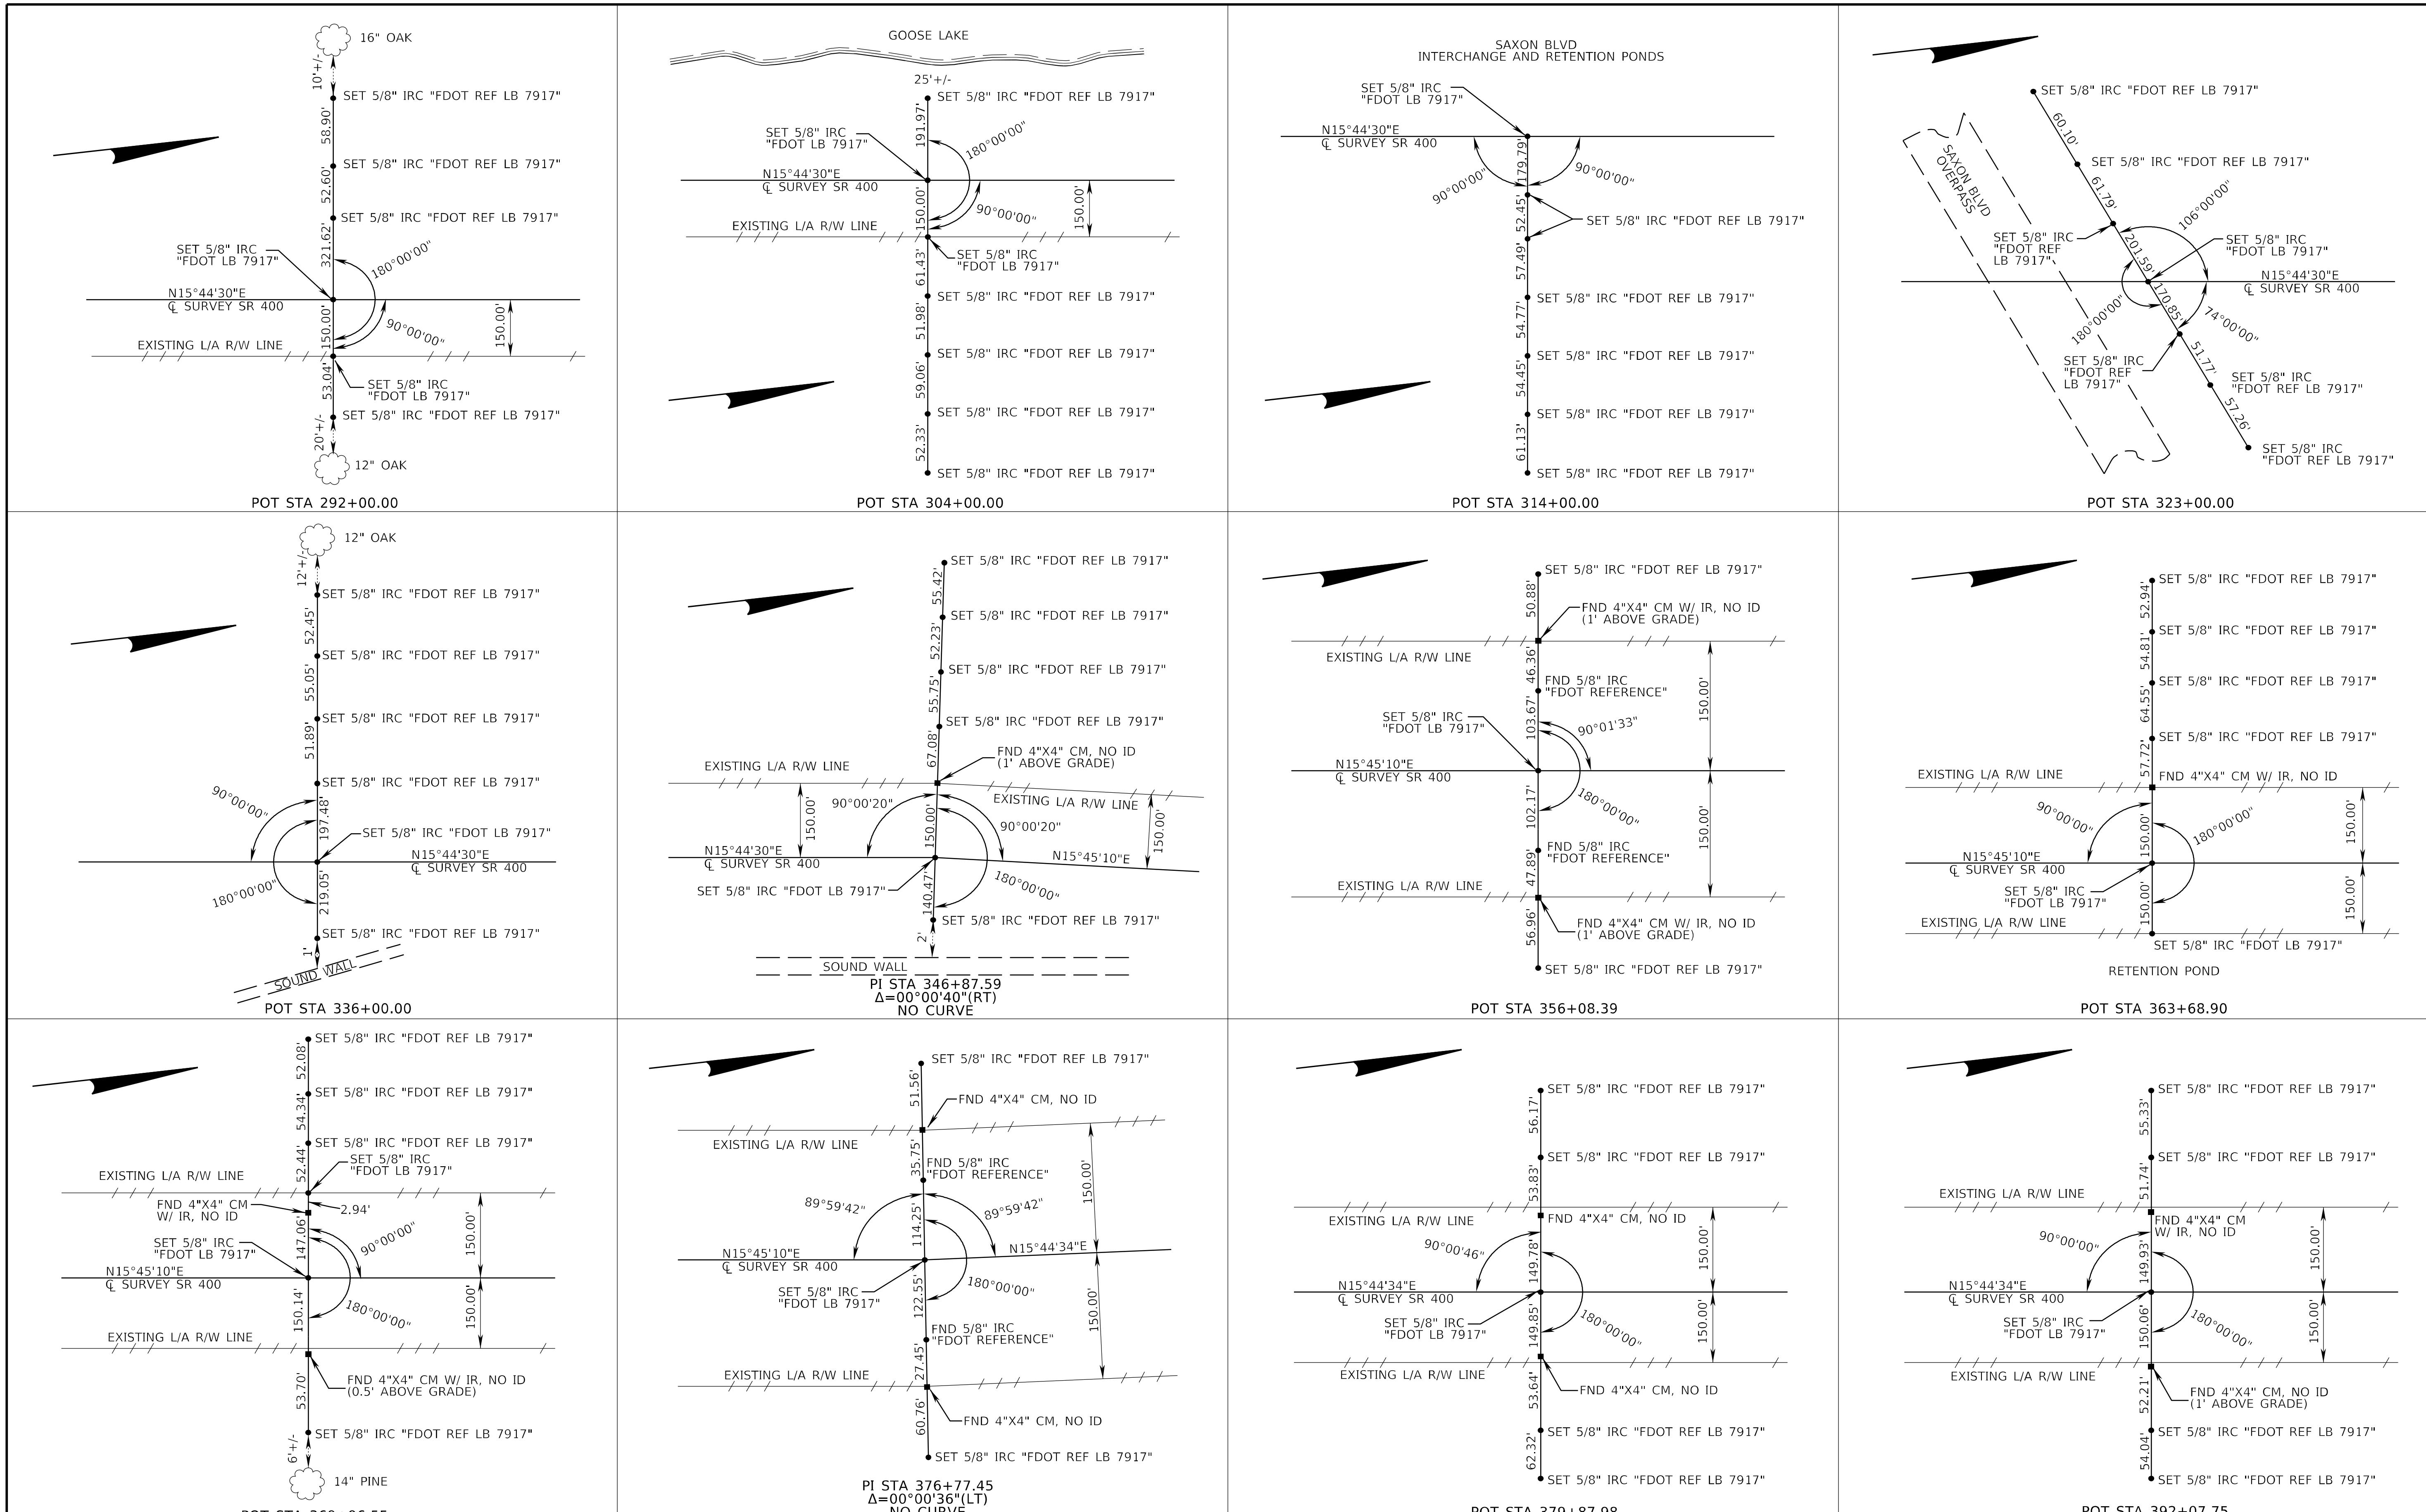

REVISIONS			
DATE	DESCRIPTION	DATE	DESCRIPTION

Thomas Halstead, PSM No 5770

MCKIM & CREED, INC.

505 EAST NEW YORK AVENUE DELAND FLORIDA 32724
PHONE: (386) 873-4517 FAX: (386) 873-4518
CERTIFICATE OF AUTHORIZATION NO. 7917

STATE OF FLORIDA
DEPARTMENT OF TRANSPORTATION

ROAD NO.	COUNTY	FINANCIAL PROJECT ID
400	VOLUSIA	408464-2-32-01

PROJECT NETWORK CONTROL

SHEET NO.
CTL- 19

REVISIONS			
DATE	DESCRIPTION	DATE	DESCRIPTION

Thomas Halstead, PSM No 5770

McKIM & CREED, INC.

505 EAST NEW YORK AVENUE DELAND FLORIDA 32724
PHONE: (386) 873-4517 FAX: (386) 873-4518
CERTIFICATE OF AUTHORIZATION NO. 7917

STATE OF FLORIDA
DEPARTMENT OF TRANSPORTATION

ROAD NO.	COUNTY	FINANCIAL PROJECT ID
400	VOLUSIA	408464-2-32-01

PROJECT NETWORK CONTROL

SHEET NO.
CTL- 20

$USER$ $DATE$ $TIME$ $FILE$

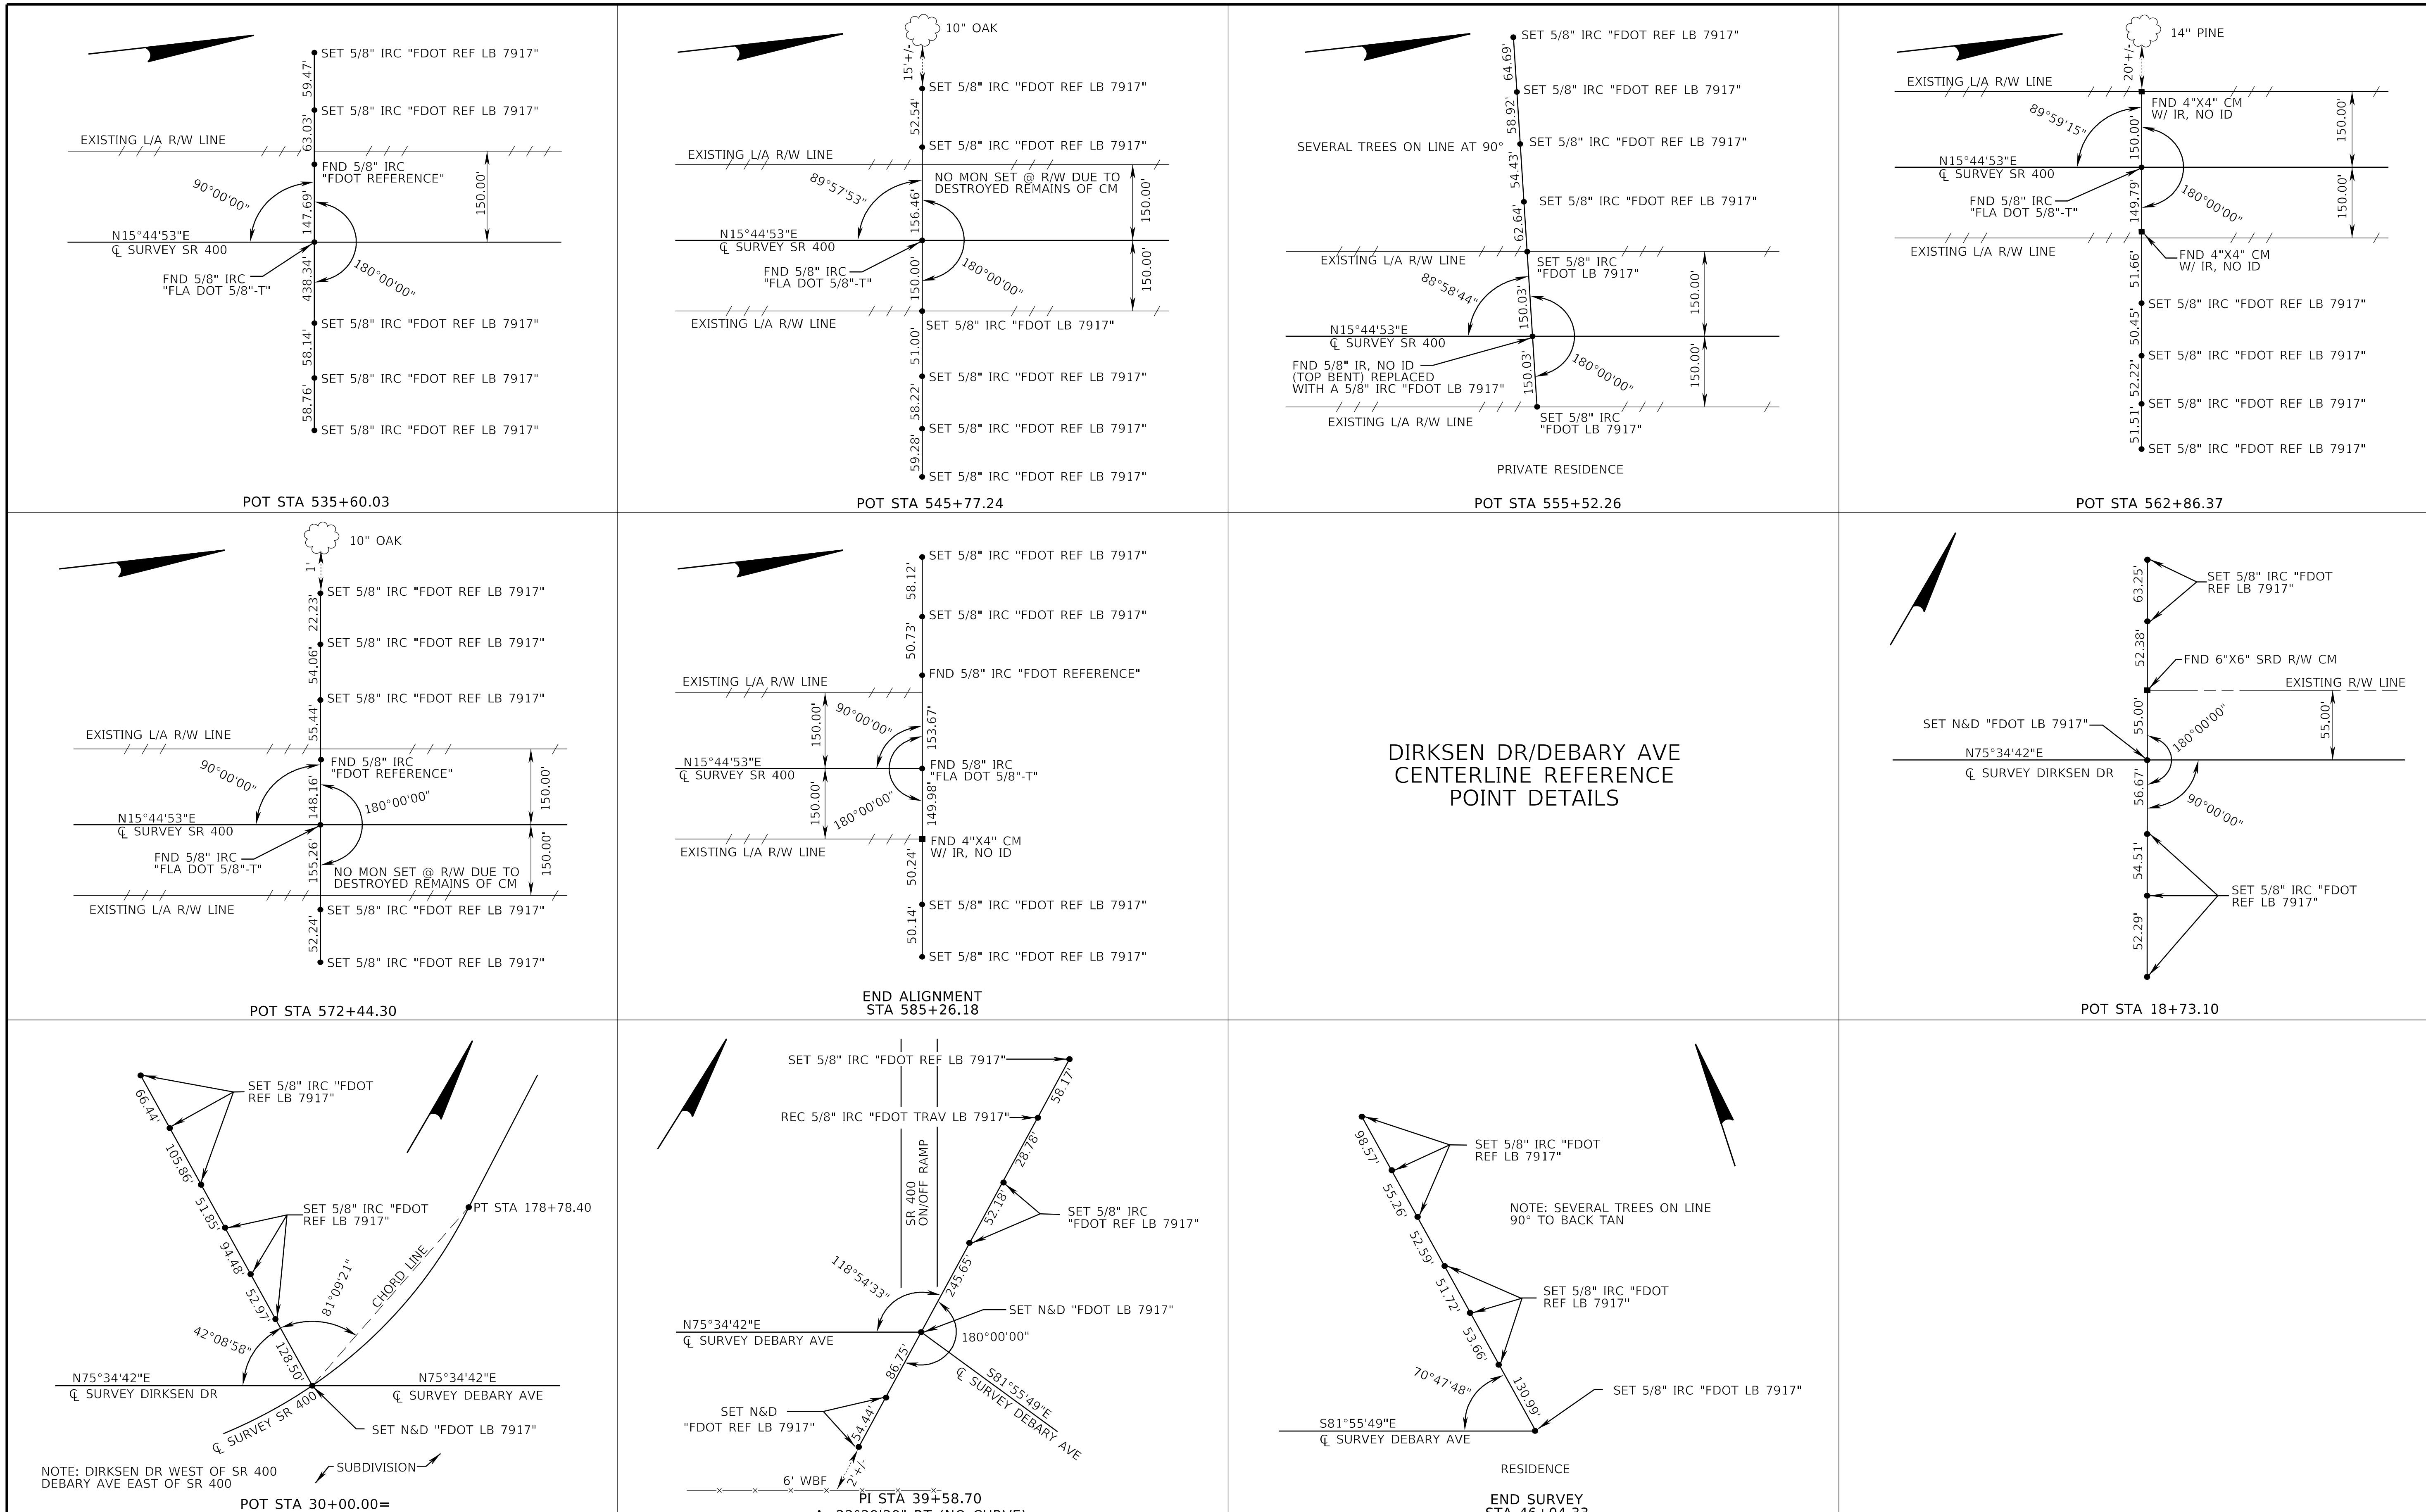

REVISIONS			
DATE	DESCRIPTION	DATE	DESCRIPTION

Thomas Halstead, PSM No 5770

McKIM & CREED, INC.

505 EAST NEW YORK AVENUE DELAND FLORIDA 32724
PHONE: (386) 873-4517 FAX: (386) 873-4518
CERTIFICATE OF AUTHORIZATION NO. 7917

STATE OF FLORIDA
DEPARTMENT OF TRANSPORTATION

ROAD NO.	COUNTY	FINANCIAL PROJECT ID
400	VOLUSIA	408464-2-32-01

PROJECT NETWORK CONTROL

SHEET NO.
CTL- 21

$USER$ $DATE$ $TIME$ $FILE$

ENTERPRISE RD
CENTERLINE REFERENCE
POINT DETAILS

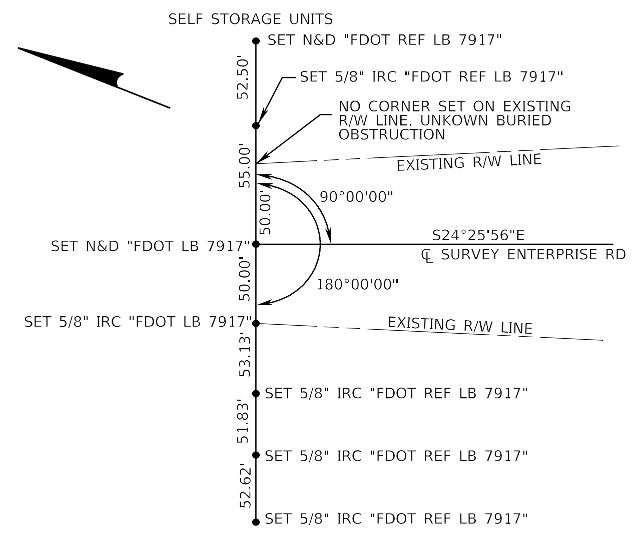

BEGIN SURVEY
STA 22+00.00

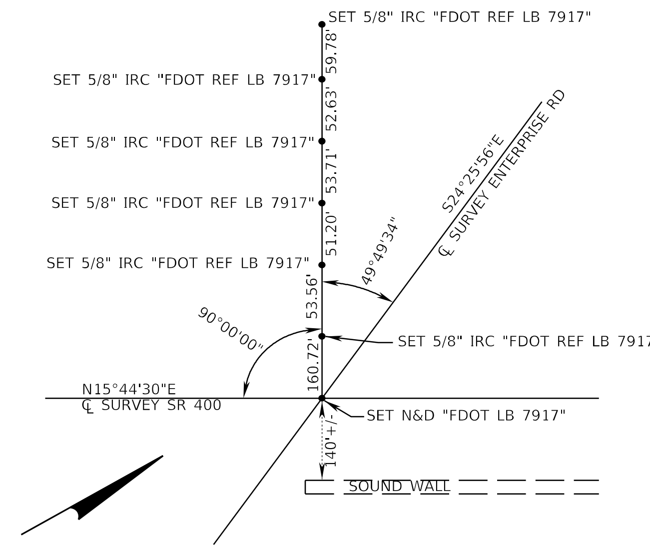

POT STA 29+97.28 (ENTERPRISE RD) =
POT STA 230+55.03 (SR 400)

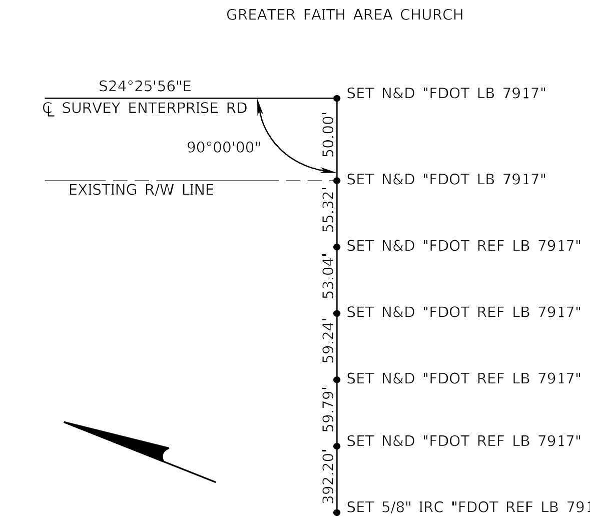

END SURVEY
STA 41+00.00

SAXON BLVD
CENTERLINE REFERENCE
POINT DETAILS

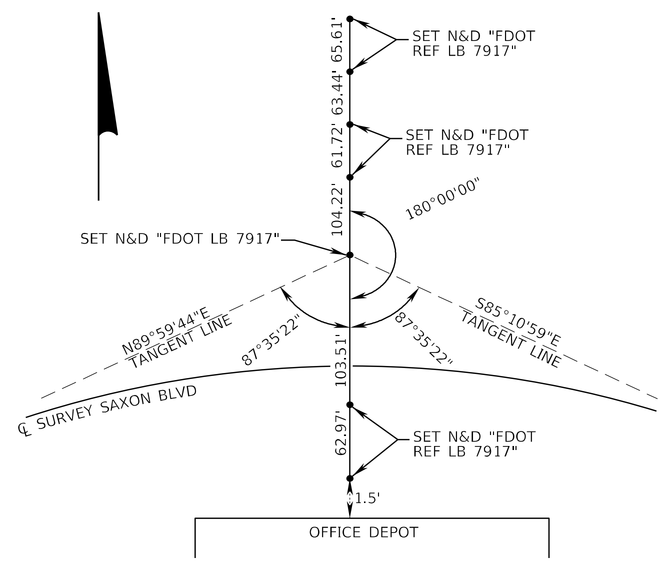

PI STA 201+71.97
Δ=04°49'16"(RT)

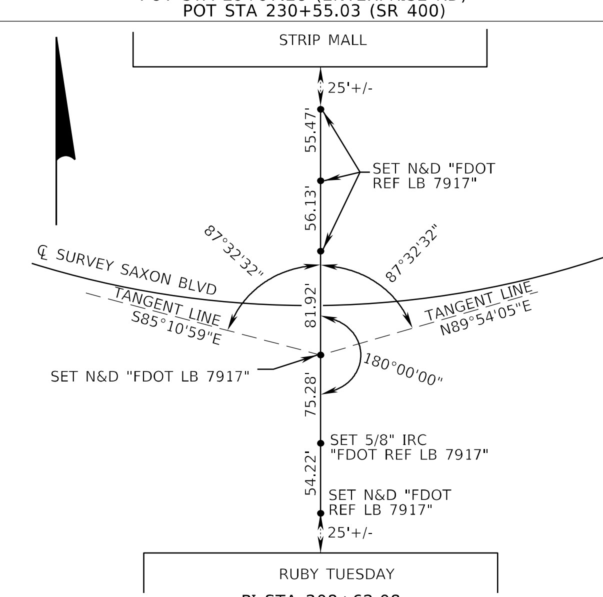

PI STA 208+62.08
Δ=04°54'56"(LT)

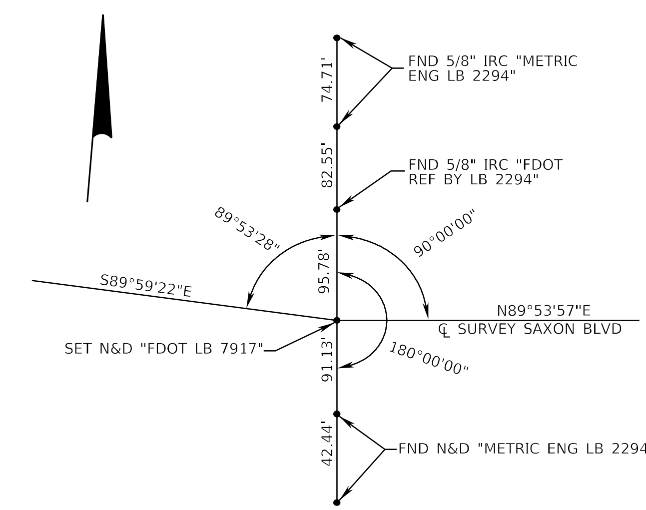

PI STA 215+27.32
Δ=00°06'42"(LT
NO CURVE

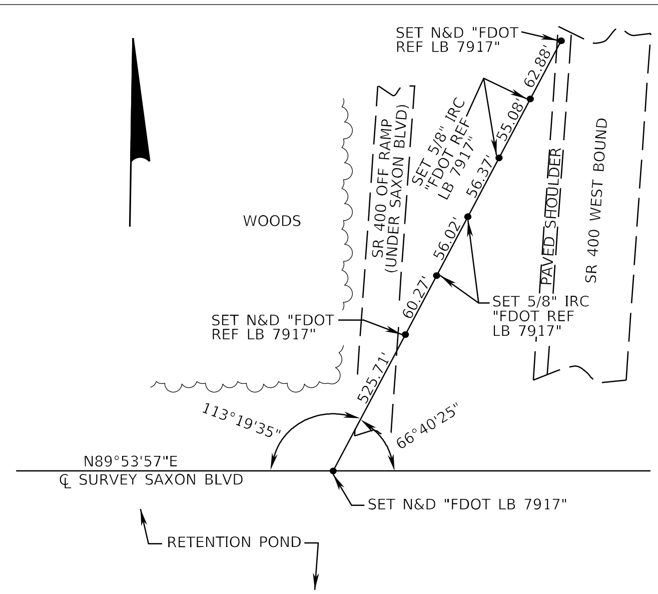

POT STA 228+11.02

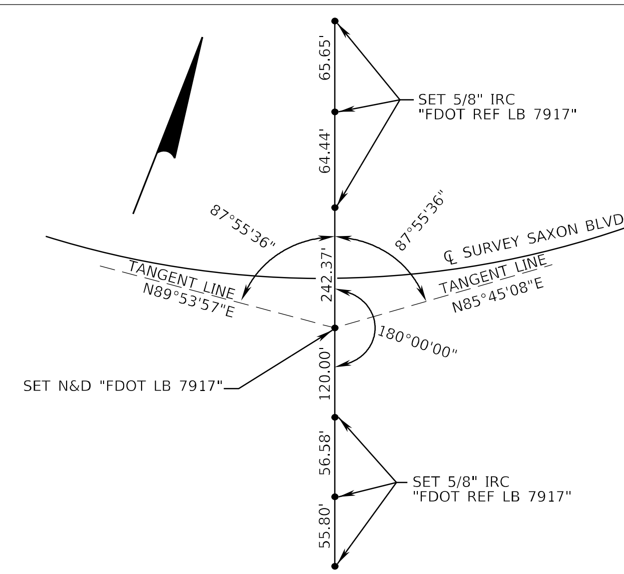

PI STA 239+78.50
Δ=04°08'49"(LT)

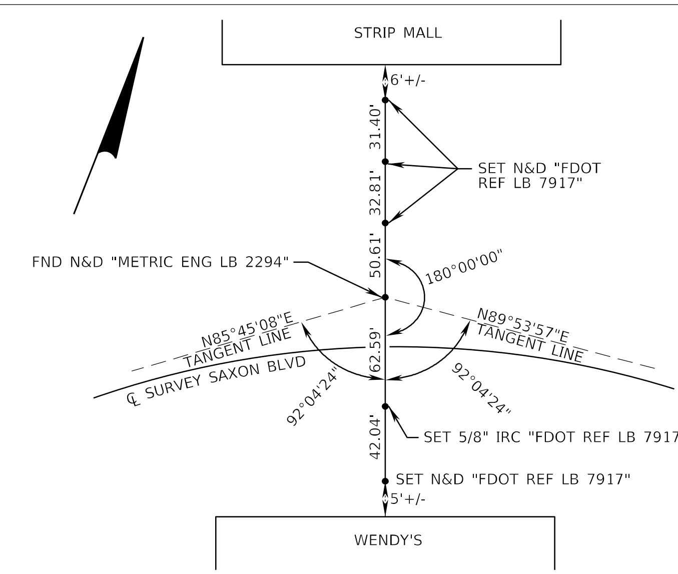

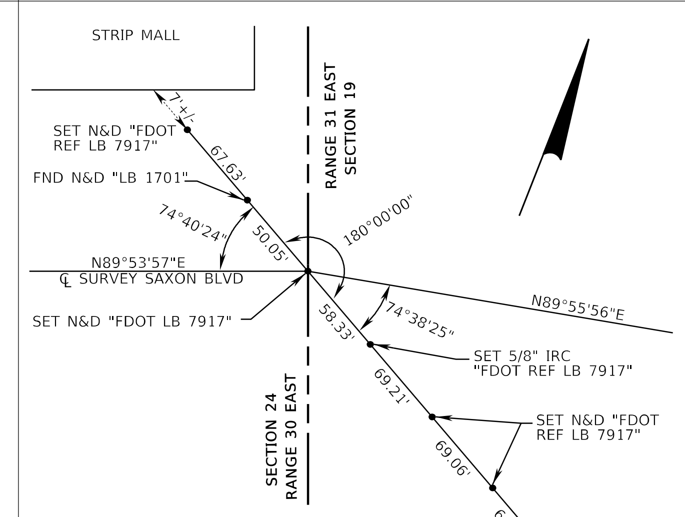

PI AND STA EQUATION
249+35.18 BACK =
249+36.99 AHEAD
Δ=00°01'59"(RT) NO CURVE

REVISIONS

DATE	DESCRIPTION	DATE	DESCRIPTION

Thomas Halstead, PSM No 5770
McKIM & CREED, INC.
505 EAST NEW YORK AVENUE DELAND FLORIDA 32724
PHONE: (386) 873-4517 FAX: (386) 873-4518
CERTIFICATE OF AUTHORIZATION NO. 7917

STATE OF FLORIDA
DEPARTMENT OF TRANSPORTATION

ROAD NO.	COUNTY	FINANCIAL PROJECT ID
400	VOLUSIA	408464-2-32-01

PROJECT NETWORK CONTROL

SHEET NO.
CTL-22

$USER$ $DATE$ $TIME$ $FILE$

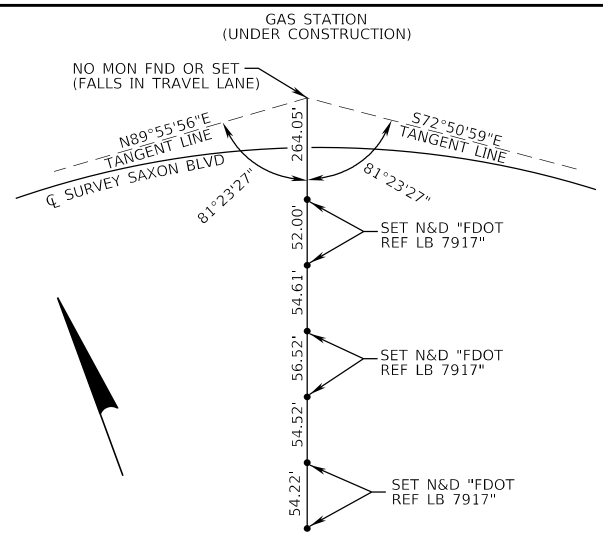

PI STA 251+44.41
Δ=17°13'05"(RT)

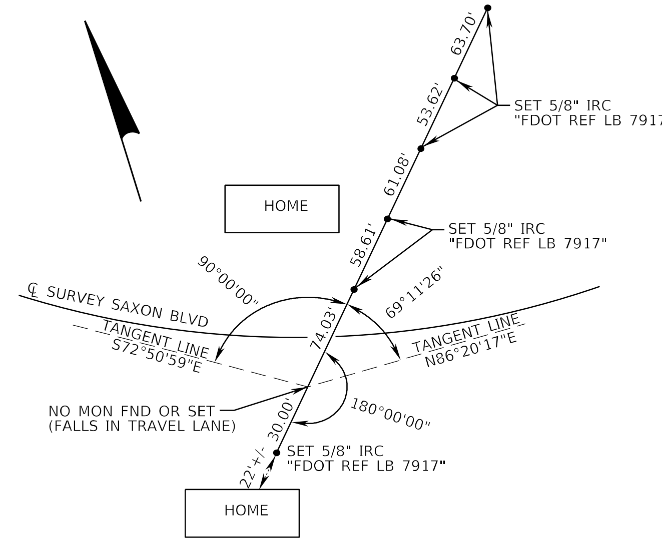

PI STA 255+20.51
Δ=20°48'44"(LT)

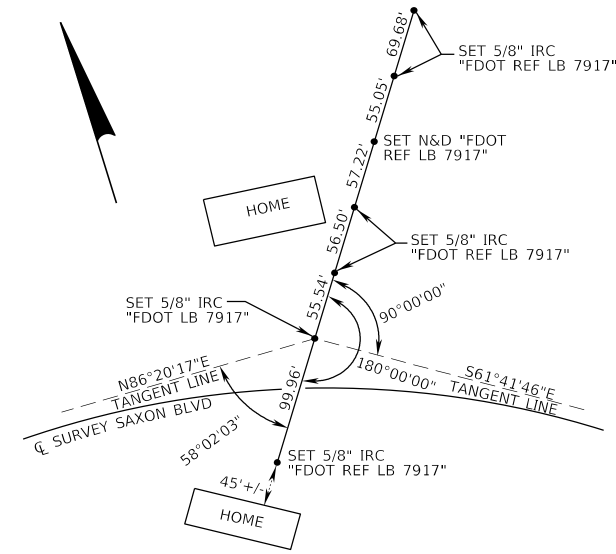

PI STA 261+90.27
Δ=31°57'57"(RT)

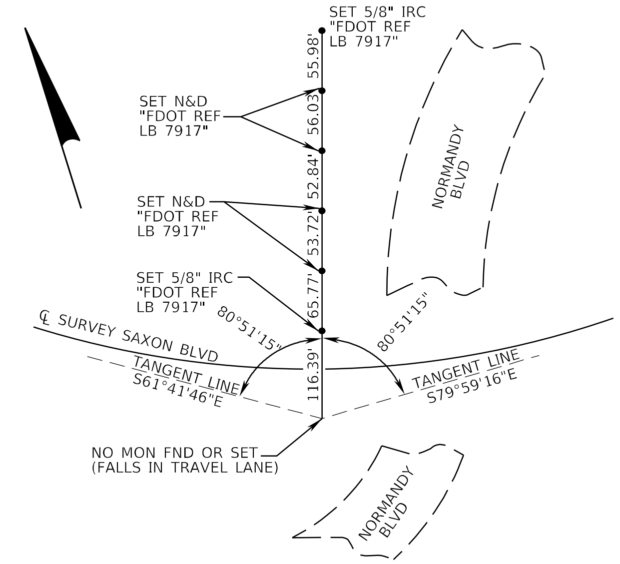

PI STA 268+68.32
Δ=18°17'30"(LT)

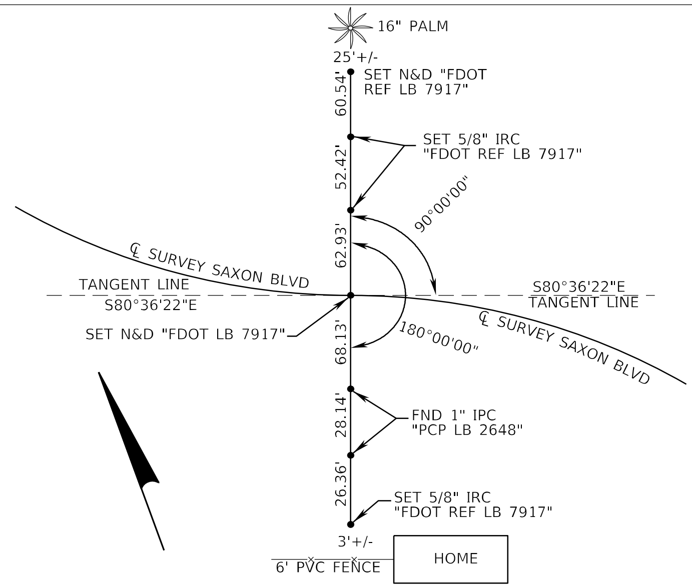

PRC STA 1271+11.31

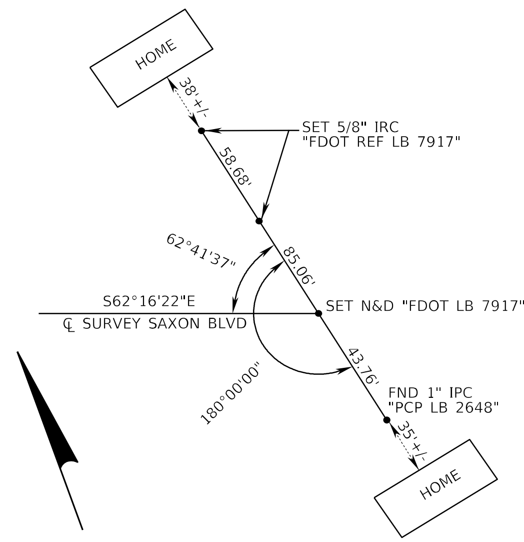

END SURVEY
STA 1281+11.26

REVISIONS			
DATE	DESCRIPTION	DATE	DESCRIPTION

Thomas Halstead, PSM No 5770

McKIM & CREED, INC.

505 EAST NEW YORK AVENUE DELAND FLORIDA 32724
PHONE: (386) 873-4517 FAX: (386) 873-4518
CERTIFICATE OF AUTHORIZATION NO. 7917

STATE OF FLORIDA
DEPARTMENT OF TRANSPORTATION

ROAD NO.	COUNTY	FINANCIAL PROJECT ID
400	VOLUSIA	408464-2-32-01

PROJECT NETWORK CONTROL

SHEET NO.
CTL- 23

RHODE ISLAND AVE
CENTERLINE REFERENCE
POINT DETAILS

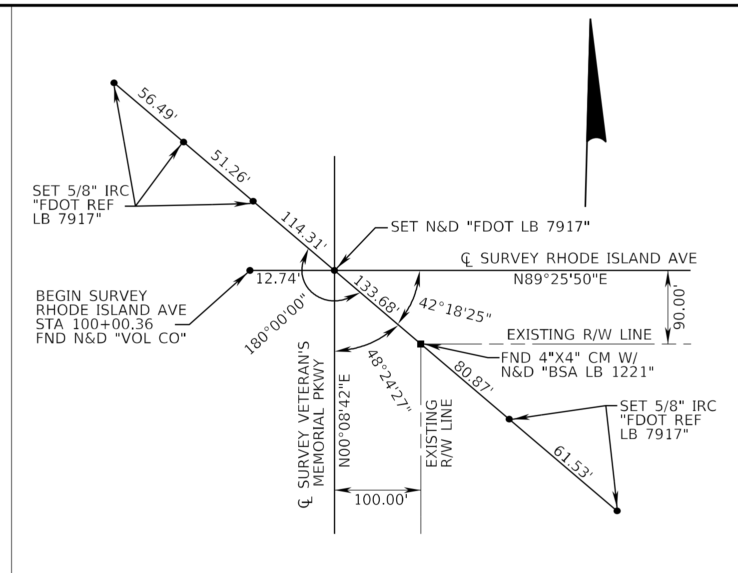

POT STA 100+13.10 (RHODE ISLAND AVE) =
STA 92+23.54 (VETERAN'S MEMORIAL PKWY)

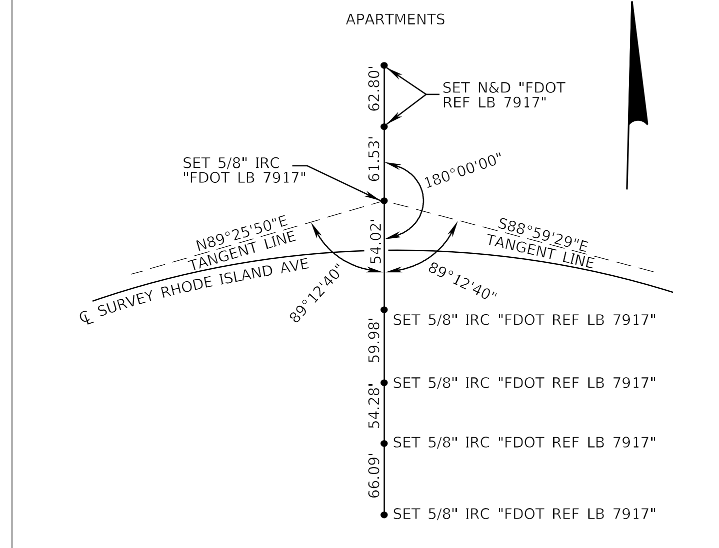

PI STA 113+77.69
Δ=01°31'41"(RT)

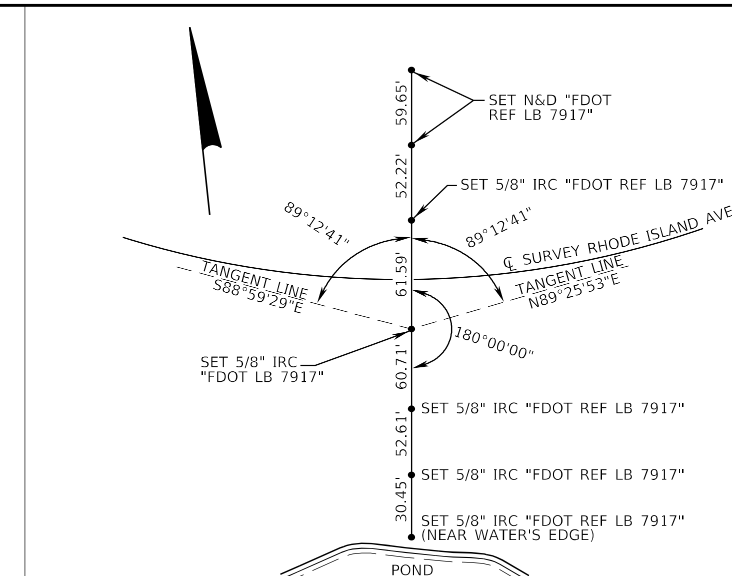

PI STA 117+77.97
Δ=01°34'37"(LT)

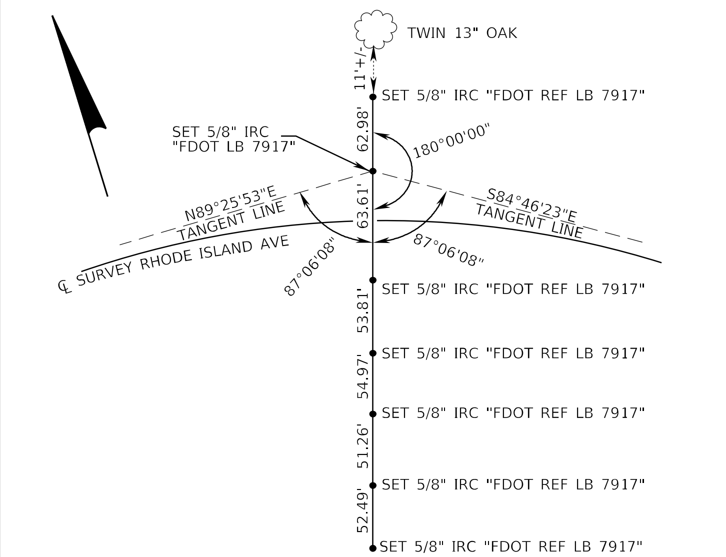

PI STA 126+54.02
Δ=05°47'44"(RT)

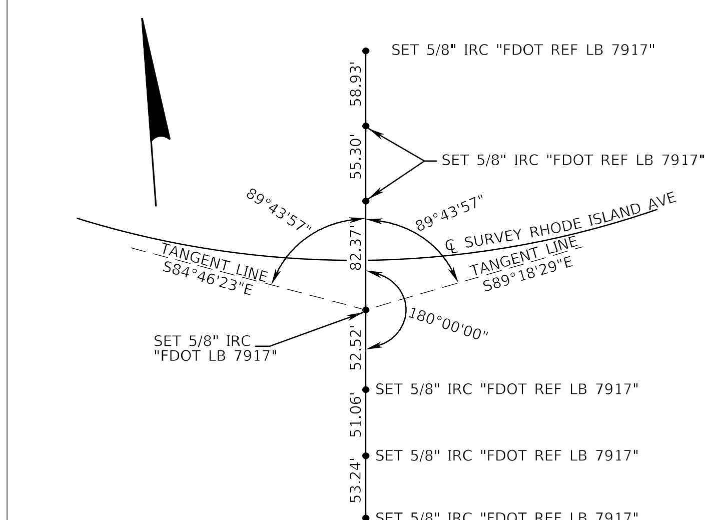

PI STA 130+56.77
Δ=04°32'05"(LT)

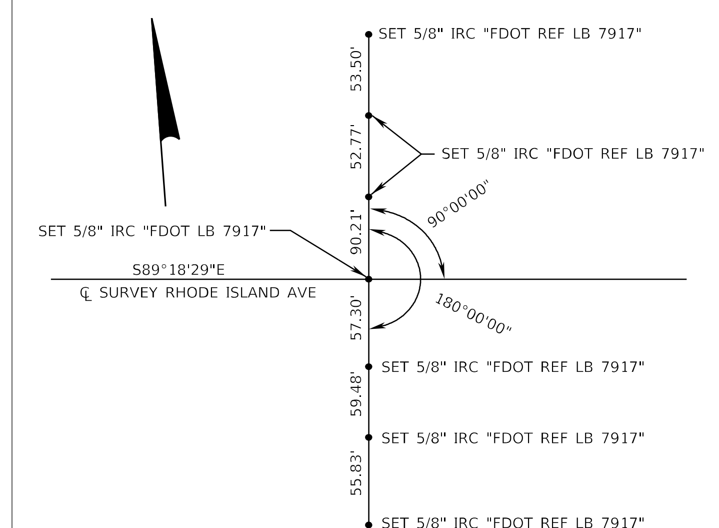

POT STA 142+00.00

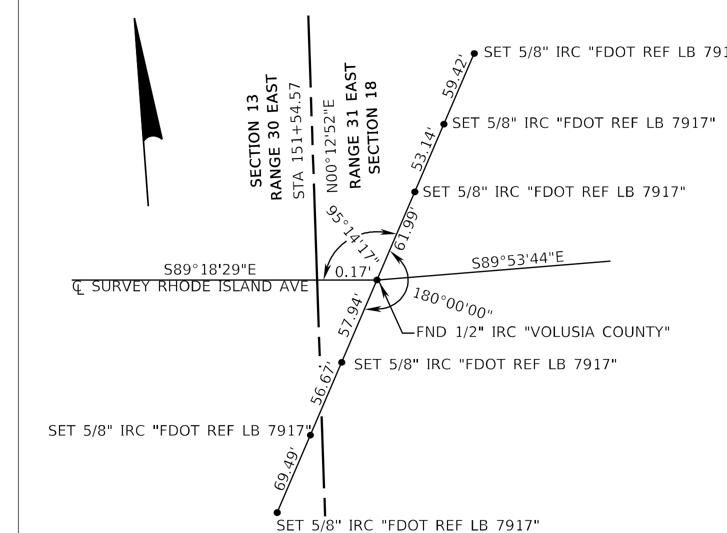

PI STA 151+54.74
Δ=00°35'15"(LT)

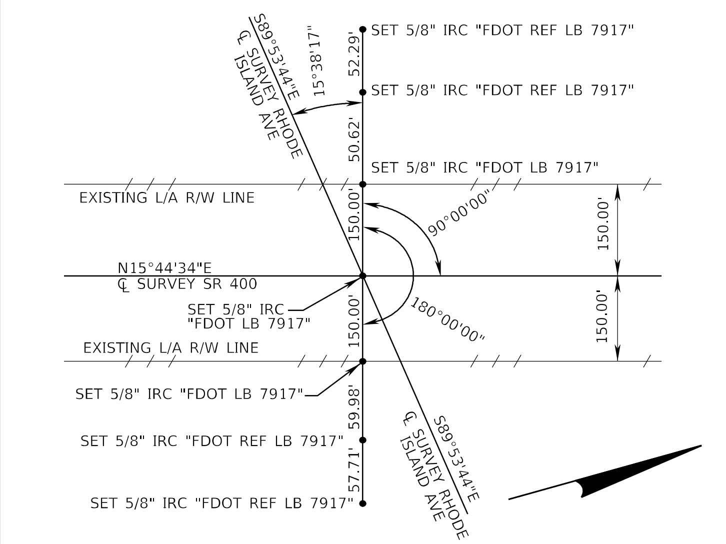

POT STA 155+49.72 (RHODE ISLAND AVE) =
STA 406+96.00 (SR 400)

REVISIONS

DATE	DESCRIPTION	DATE	DESCRIPTION

Thomas Halstead, PSM No 5770
McKIM & CREED, INC.
505 EAST NEW YORK AVENUE DELAND FLORIDA 32724
PHONE: (386) 873-4517 FAX: (386) 873-4518
CERTIFICATE OF AUTHORIZATION NO. 7917

STATE OF FLORIDA
DEPARTMENT OF TRANSPORTATION

ROAD NO.	COUNTY	FINANCIAL PROJECT ID
400	VOLUSIA	408464-2-32-01

PROJECT NETWORK CONTROL

SHEET NO.
CTL-24

$USER$ $DATE$ $TIME$ $FILE$

NORMANDY BLVD
CENTERLINE REFERENCE
POINT DETAILS

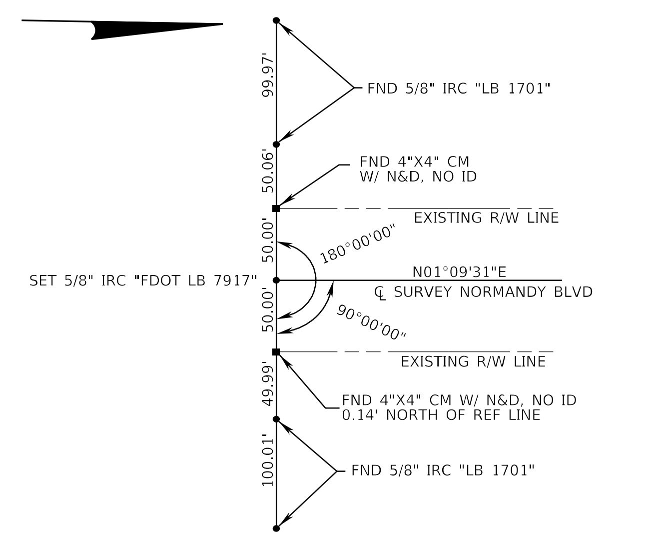

BEGIN SURVEY
STA 13+10.57

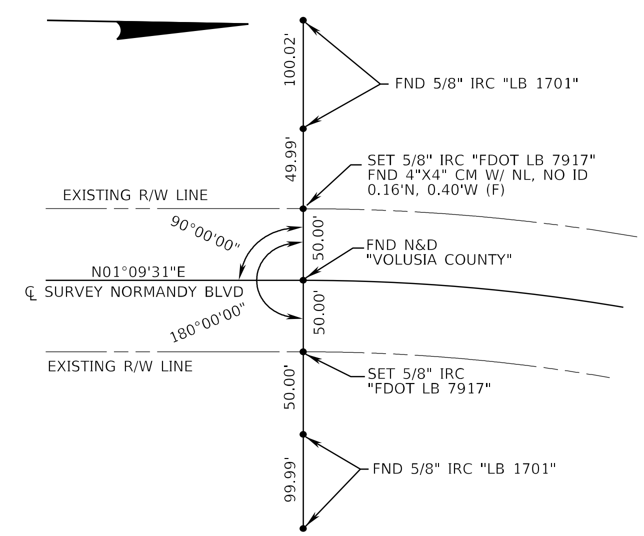

PC STA 24+14.29

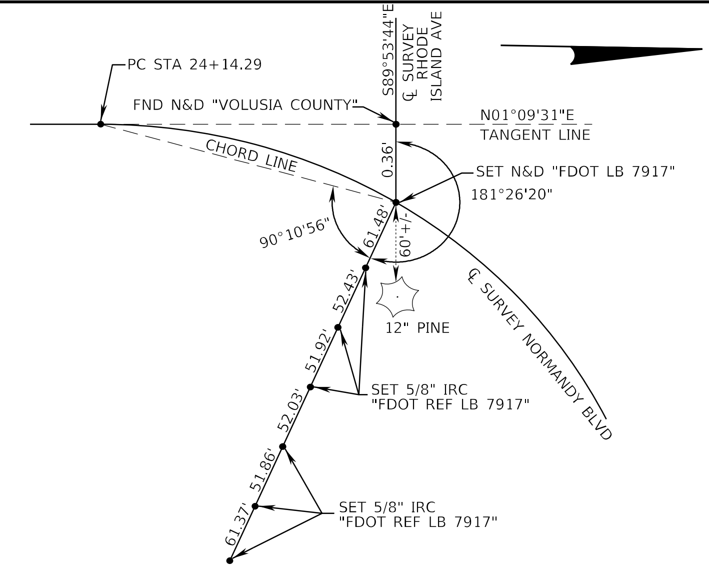

POC STA 24+52.08 (NORMANDY BLVD) =
END SURVEY STA 166+61.00 (RHODE ISLAND AVE)

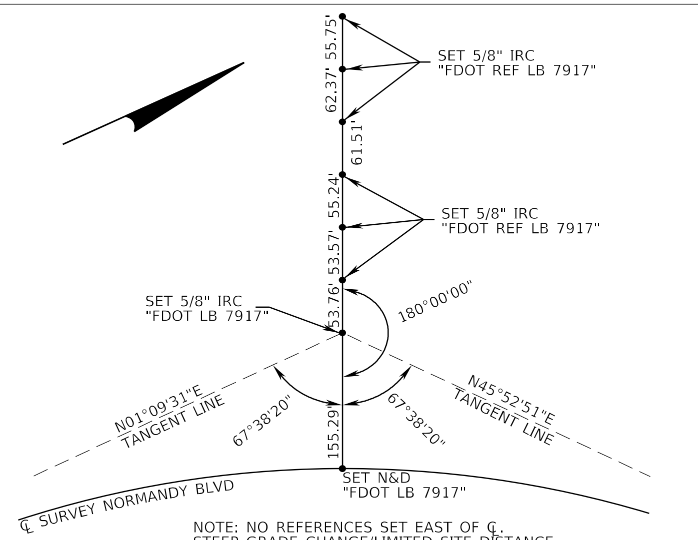

NOTE: NO REFERENCES SET EAST OF ℄,
STEEP GRADE CHANGE/LIMITED SITE DISTANCE

PI STA 31+99.96
Δ=44°43'20"(RT)

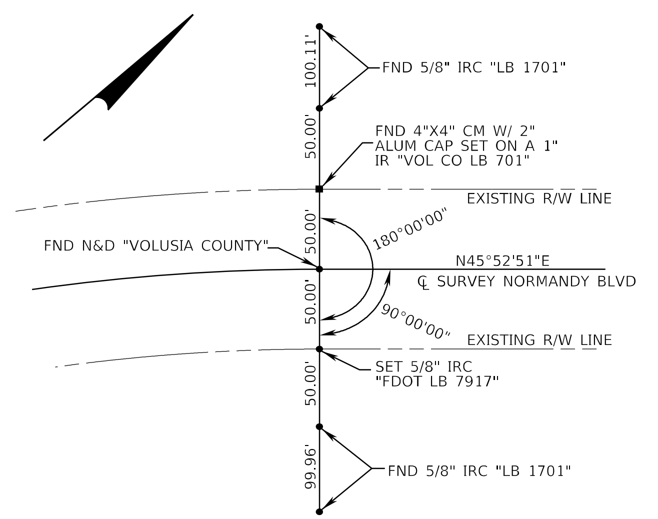

PT STA 39+05.03 BACK =
STA 38+98.93 AHEAD

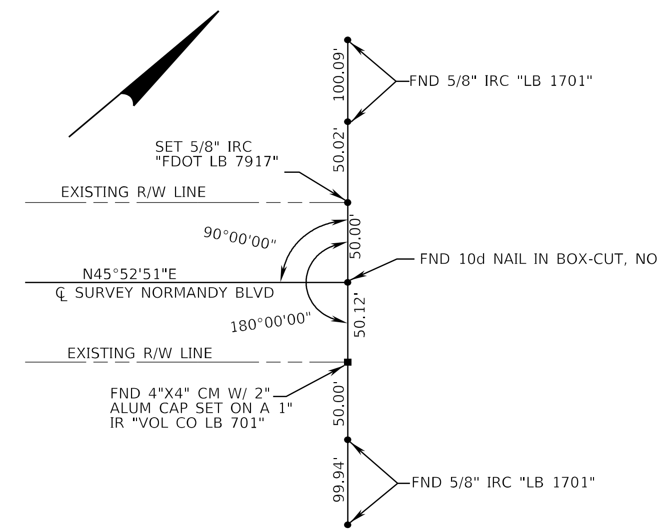

END SURVEY STA 47+99.36

CR 4101 (KENTUCKY AVE)
CENTERLINE REFERENCE
POINT DETAILS

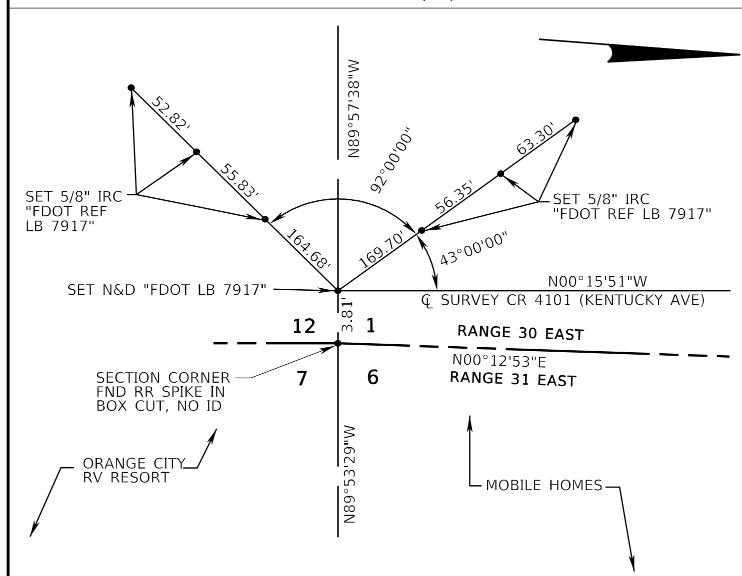

BEGIN SURVEY STA 10+00.00

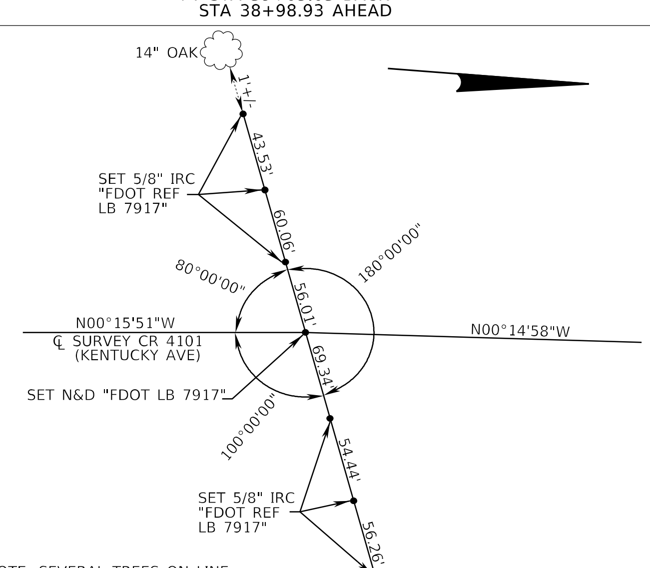

NOTE: SEVERAL TREES ON LINE
@ ANGLE BISECTOR

PI STA 23+25.23
Δ=00°00'53"(RT)
NO CURVE

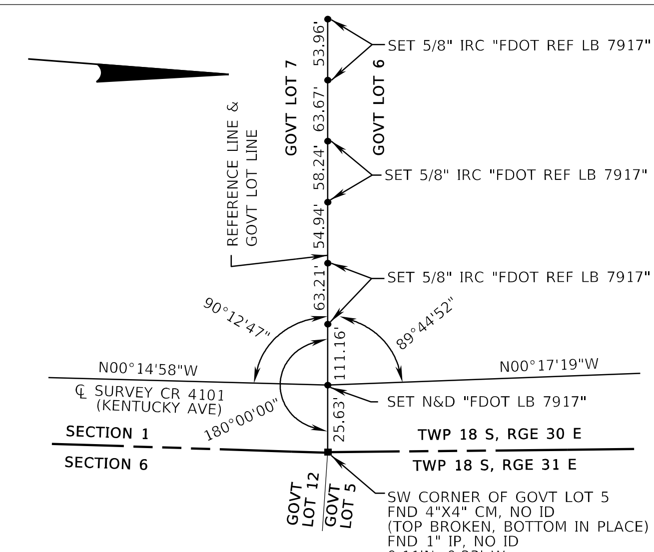

PI STA 36+50.44
Δ=00°02'21"(LT)
NO CURVE

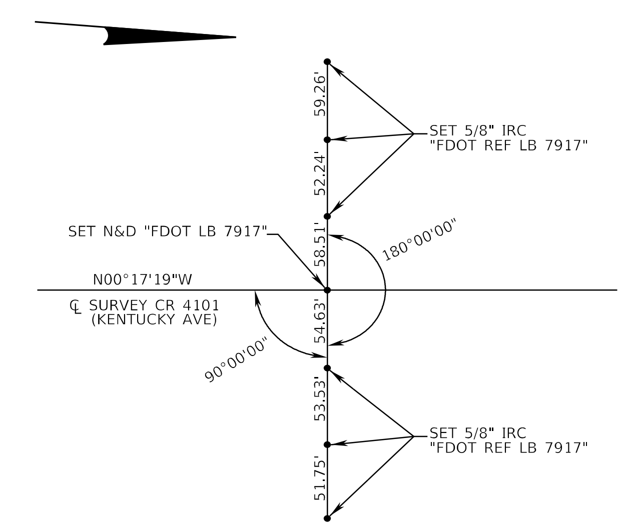

POT STA 47+95.23

REVISIONS			
DATE	DESCRIPTION	DATE	DESCRIPTION

Thomas Halstead, PSM No 5770
McKIM & CREED, INC.
505 EAST NEW YORK AVENUE DELAND FLORIDA 32724
PHONE: (386) 873-4517 FAX: (386) 873-4518
CERTIFICATE OF AUTHORIZATION NO. 7917

STATE OF FLORIDA
DEPARTMENT OF TRANSPORTATION

ROAD NO.	COUNTY	FINANCIAL PROJECT ID
400	VOLUSIA	408464-2-32-01

PROJECT NETWORK CONTROL

SHEET NO.
CTL-25

$USER$ $DATE$ $TIME$ $FILE$

CR 4101 (MLK BLTWY)
CENTERLINE REFERENCE
POINT DETAILS

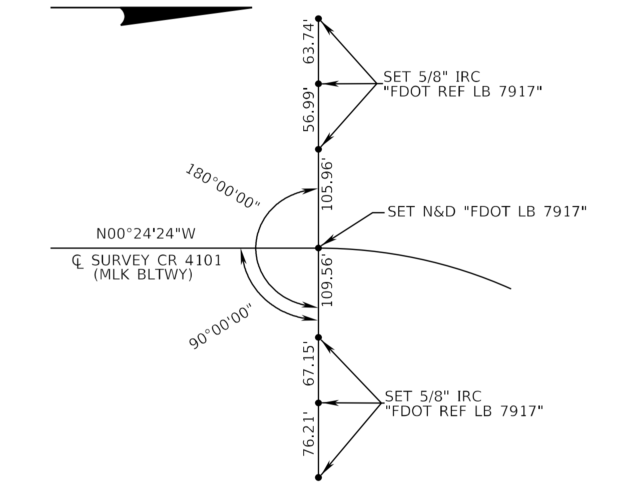

PC STA 15+53.17

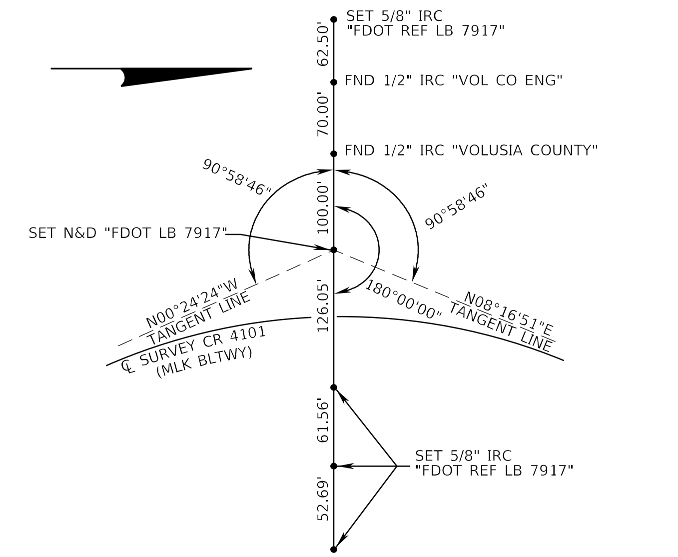

PI STA 19+88.38
Δ=08°41'15"(RT)

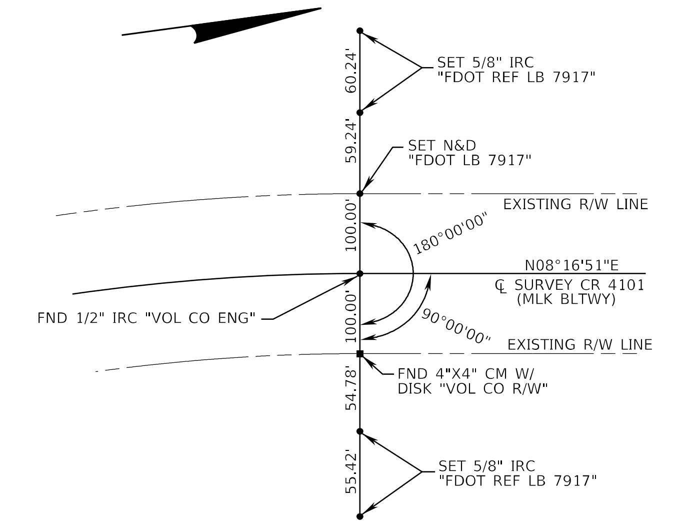

PT STA 24+21.92

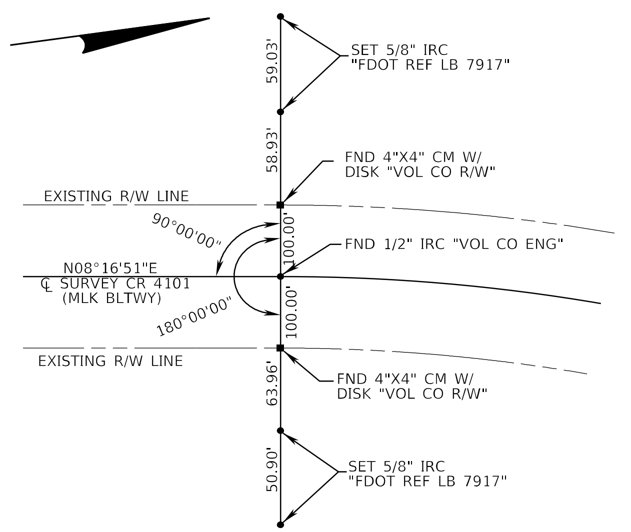

PC STA 26+46.92

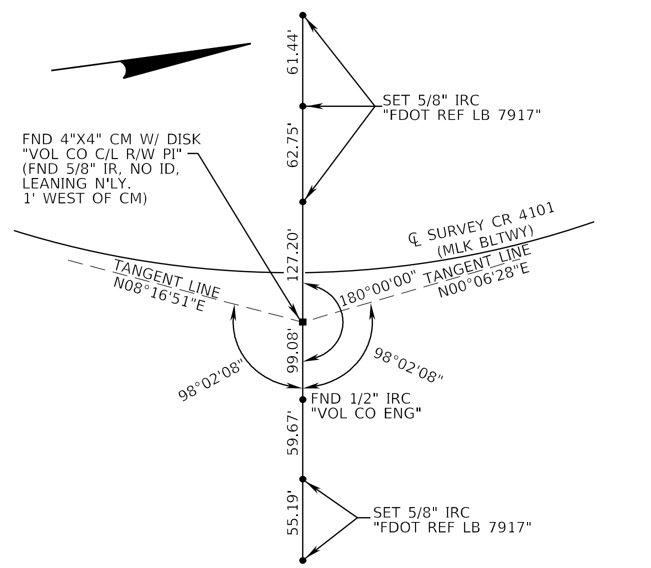

PI STA 30+48.18
Δ=08°10'23"(LT)

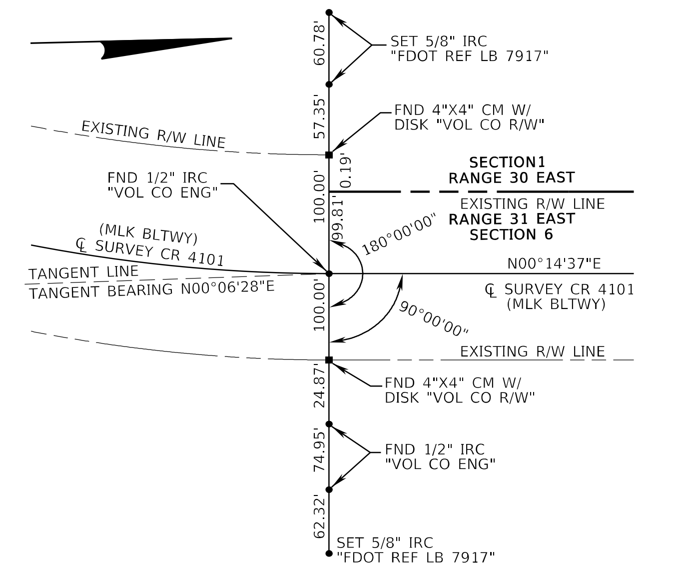

PT STA 34+48.08

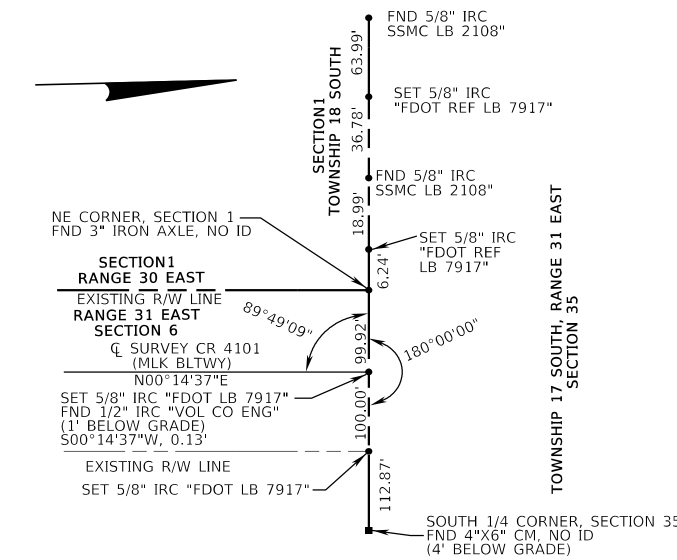

END SURVEY
STA 45+13.01

REVISIONS			
DATE	DESCRIPTION	DATE	DESCRIPTION

Thomas Halstead, PSM No 5770
McKIM & CREED, INC.
505 EAST NEW YORK AVENUE DELAND FLORIDA 32724
PHONE: (386) 873-4517 FAX: (386) 873-4518
CERTIFICATE OF AUTHORIZATION NO. 7917

STATE OF FLORIDA
DEPARTMENT OF TRANSPORTATION

ROAD NO.	COUNTY	FINANCIAL PROJECT ID
400	VOLUSIA	408464-2-32-01

PROJECT NETWORK CONTROL

SHEET NO.
CTL-26

$USER$ $DATE$ $TIME$ $FILE$

SR 472 (WEST OF SR 400)
CENTERLINE REFERENCE
POINT DETAILS

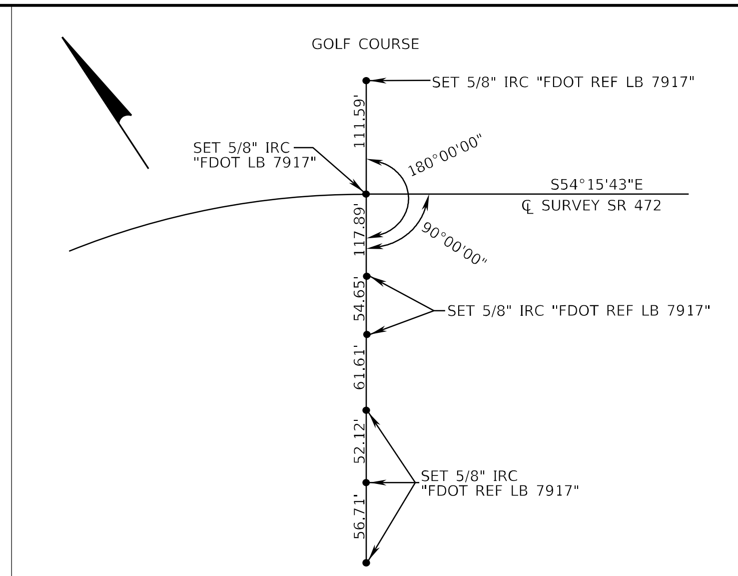

BEGIN SURVEY
STA 60+00.00

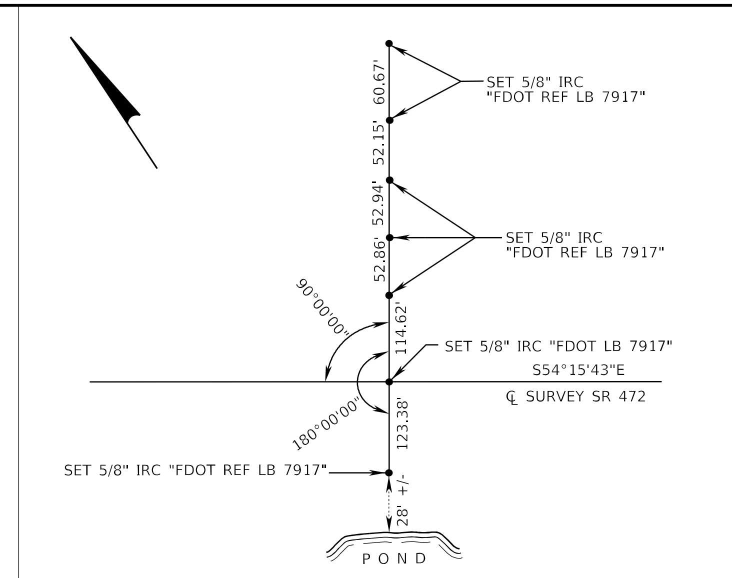

POT STA 69+50.00

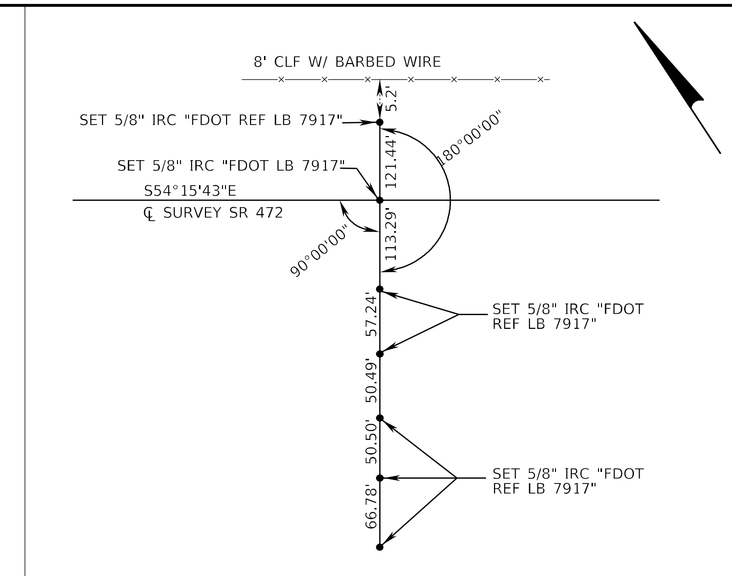

POT STA 80+00.00

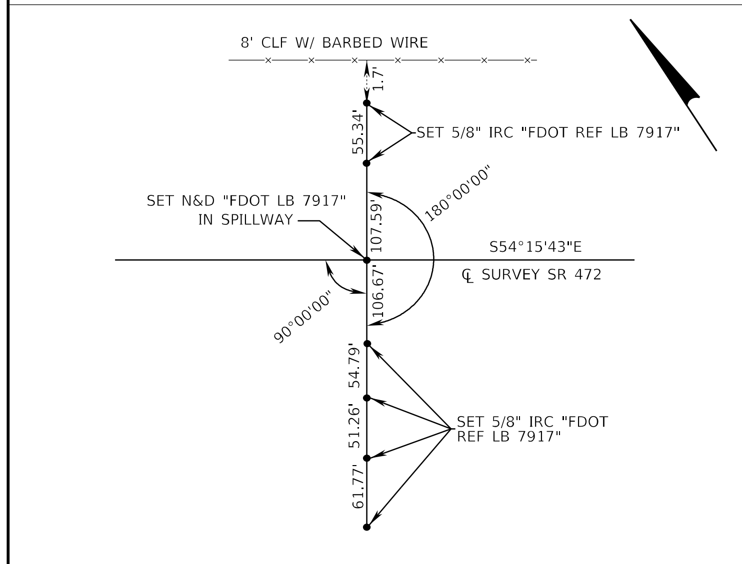

POT STA 87+00.00

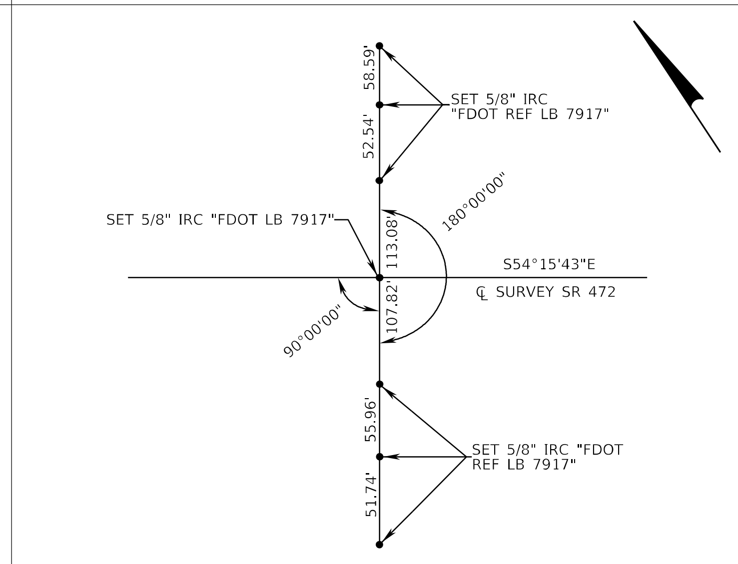

POT STA 98+00.00

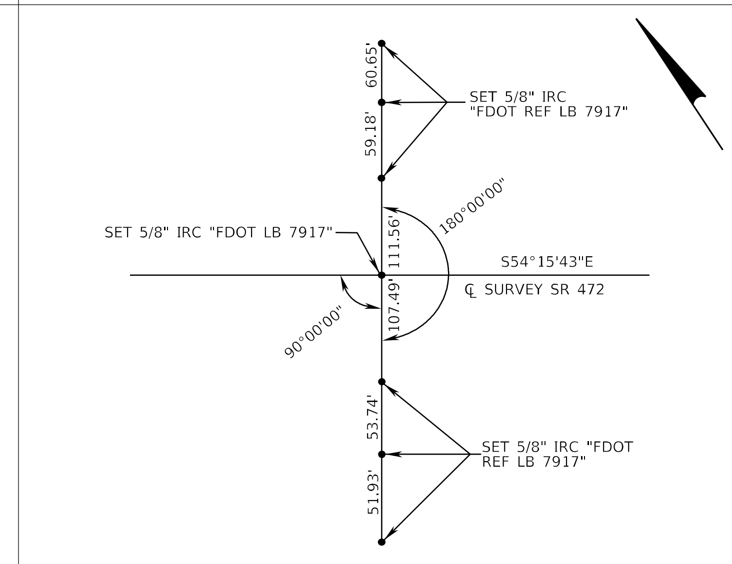

POT STA 108+00.00

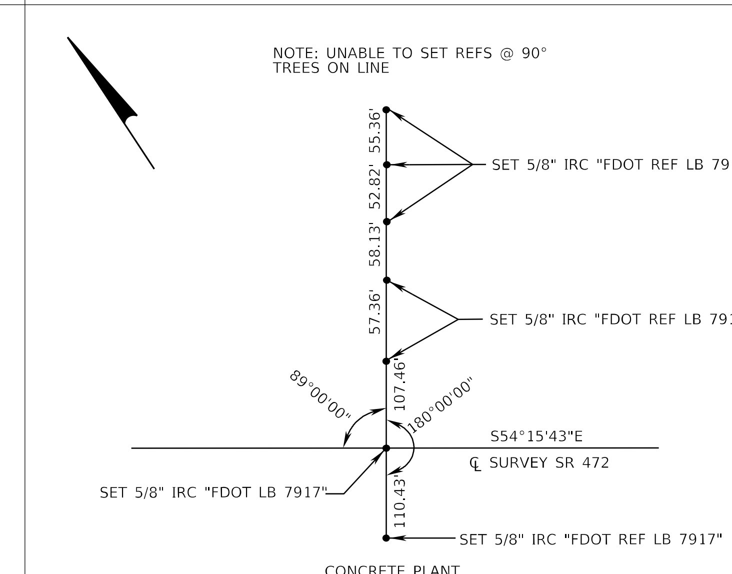

POT STA 117+50.00

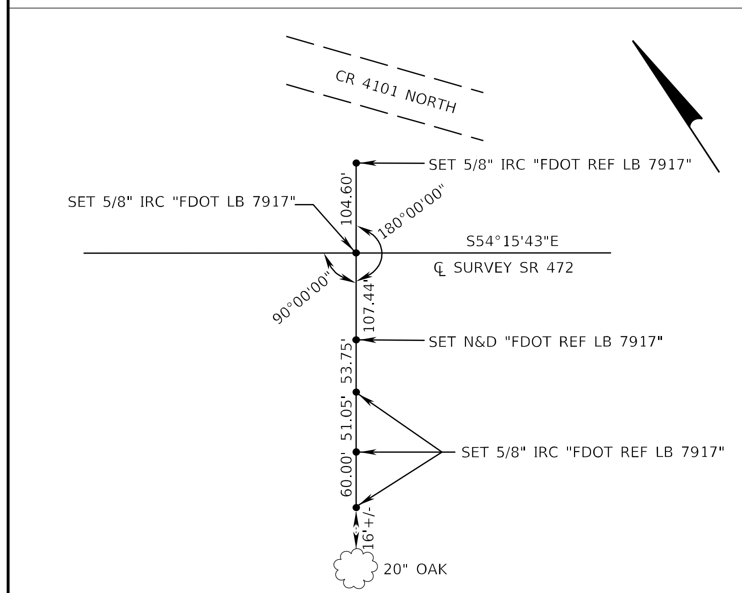

POT STA 128+00.00

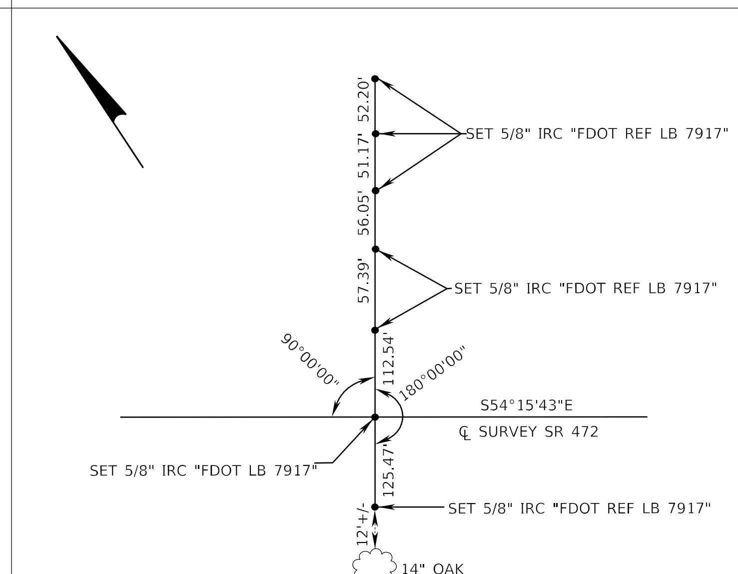

POT STA 140+25.00

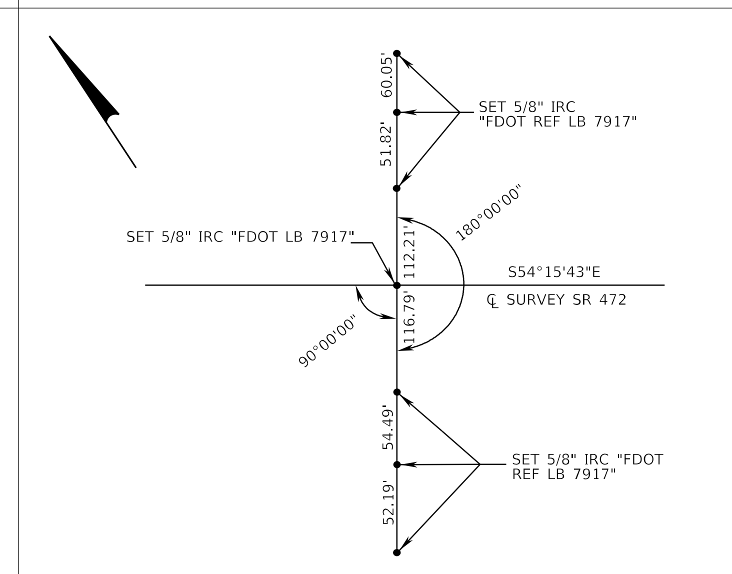

POT STA 152+50.00

REVISIONS			
DATE	DESCRIPTION	DATE	DESCRIPTION

Thomas Halstead, PSM No 5770

McKIM & CREED, INC.

505 EAST NEW YORK AVENUE DELAND FLORIDA 32724
PHONE: (386) 873-4517 FAX: (386) 873-4518
CERTIFICATE OF AUTHORIZATION NO. 7917

STATE OF FLORIDA
DEPARTMENT OF TRANSPORTATION

ROAD NO.	COUNTY	FINANCIAL PROJECT ID
400	VOLUSIA	408464-2-32-01

PROJECT NETWORK CONTROL

SHEET NO.
CTL- 27

$USER$ $DATE$ $TIME$ $FILE$

SR 472 (EAST OF SR 400)
CENTERLINE REFERENCE
POINT DETAILS

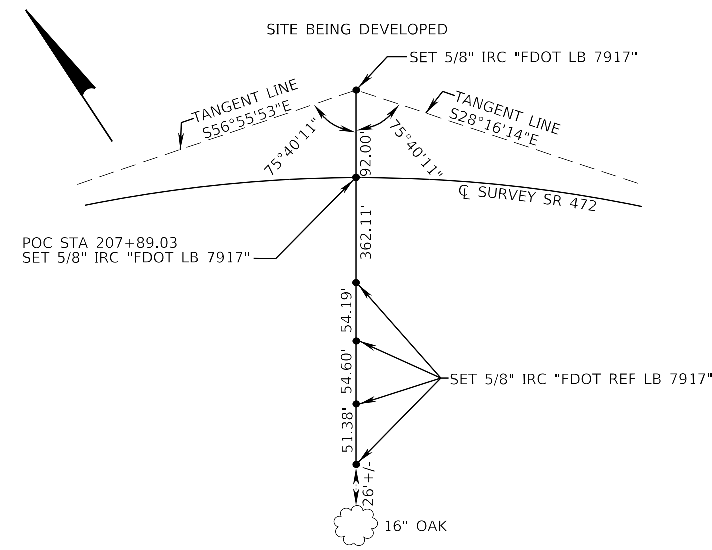

PI STA 208+04.35
Δ=28°39'39"(RT)

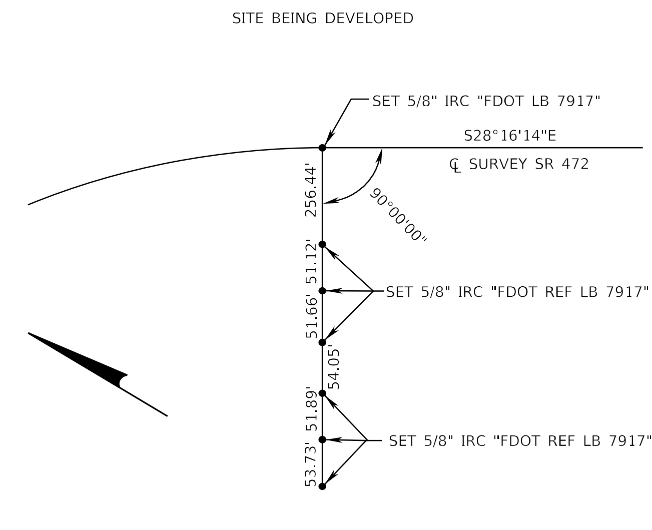

PT STA 215+05.54

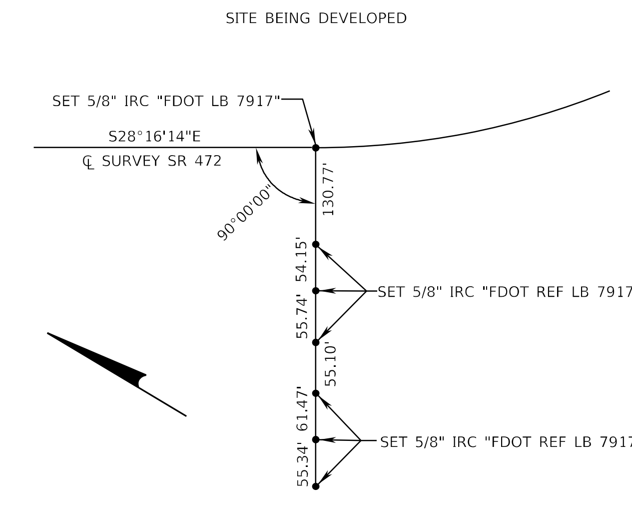

PC STA 220+77.23

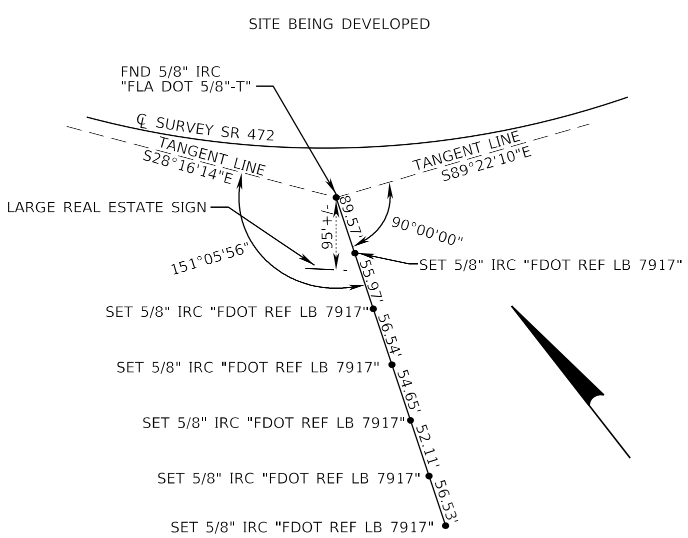

PI STA 230+43.41
Δ=61°05'56"(LT)

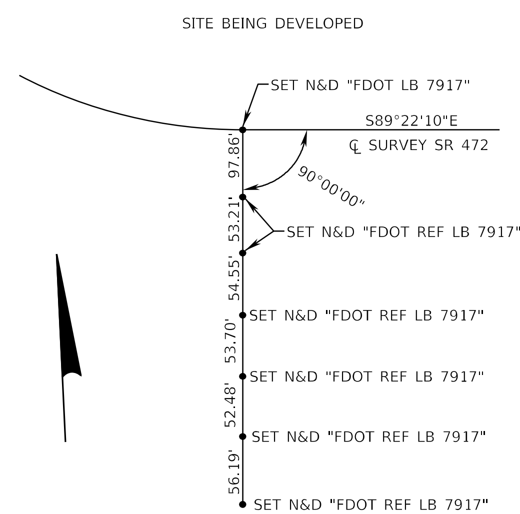

PT STA 238+22.91

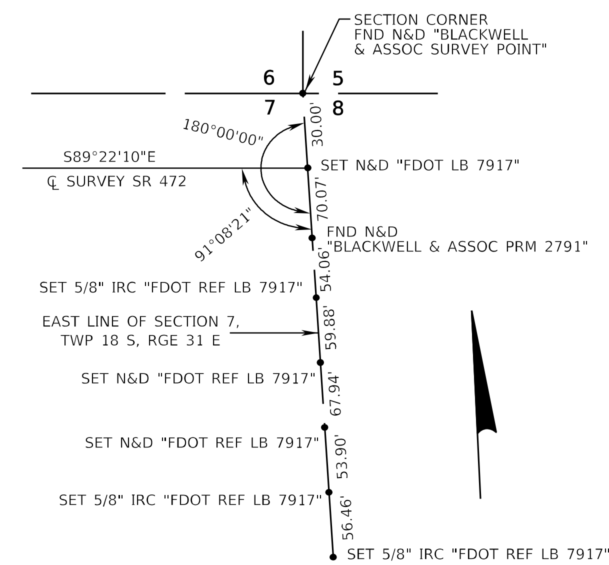

END SURVEY SR 472
STA 239+27.97

REVISIONS			
DATE	DESCRIPTION	DATE	DESCRIPTION

Thomas Halstead, PSM No 5770
McKIM & CREED, INC.
505 EAST NEW YORK AVENUE DELAND FLORIDA 32724
PHONE: (386) 873-4517 FAX: (386) 873-4518
CERTIFICATE OF AUTHORIZATION NO. 7917

STATE OF FLORIDA
DEPARTMENT OF TRANSPORTATION

ROAD NO.	COUNTY	FINANCIAL PROJECT ID
400	VOLUSIA	408464-2-32-01

PROJECT NETWORK CONTROL

SHEET NO.
CTL-28

$USER$ $DATE$ $TIME$ $FILE$