SHEET NO. 1

I-4 BEYOND THE ULTIMATE SEGMENT 2

STATE OF FLORIDA DEPARTMENT OF TRANSPORTATION

ROAD NO.	COUNTY	FINANCIAL PROJECT ID
SR 400	ORANGE	242469-2-22-01

PUBLIC MEETING - JUNE 13, 2017

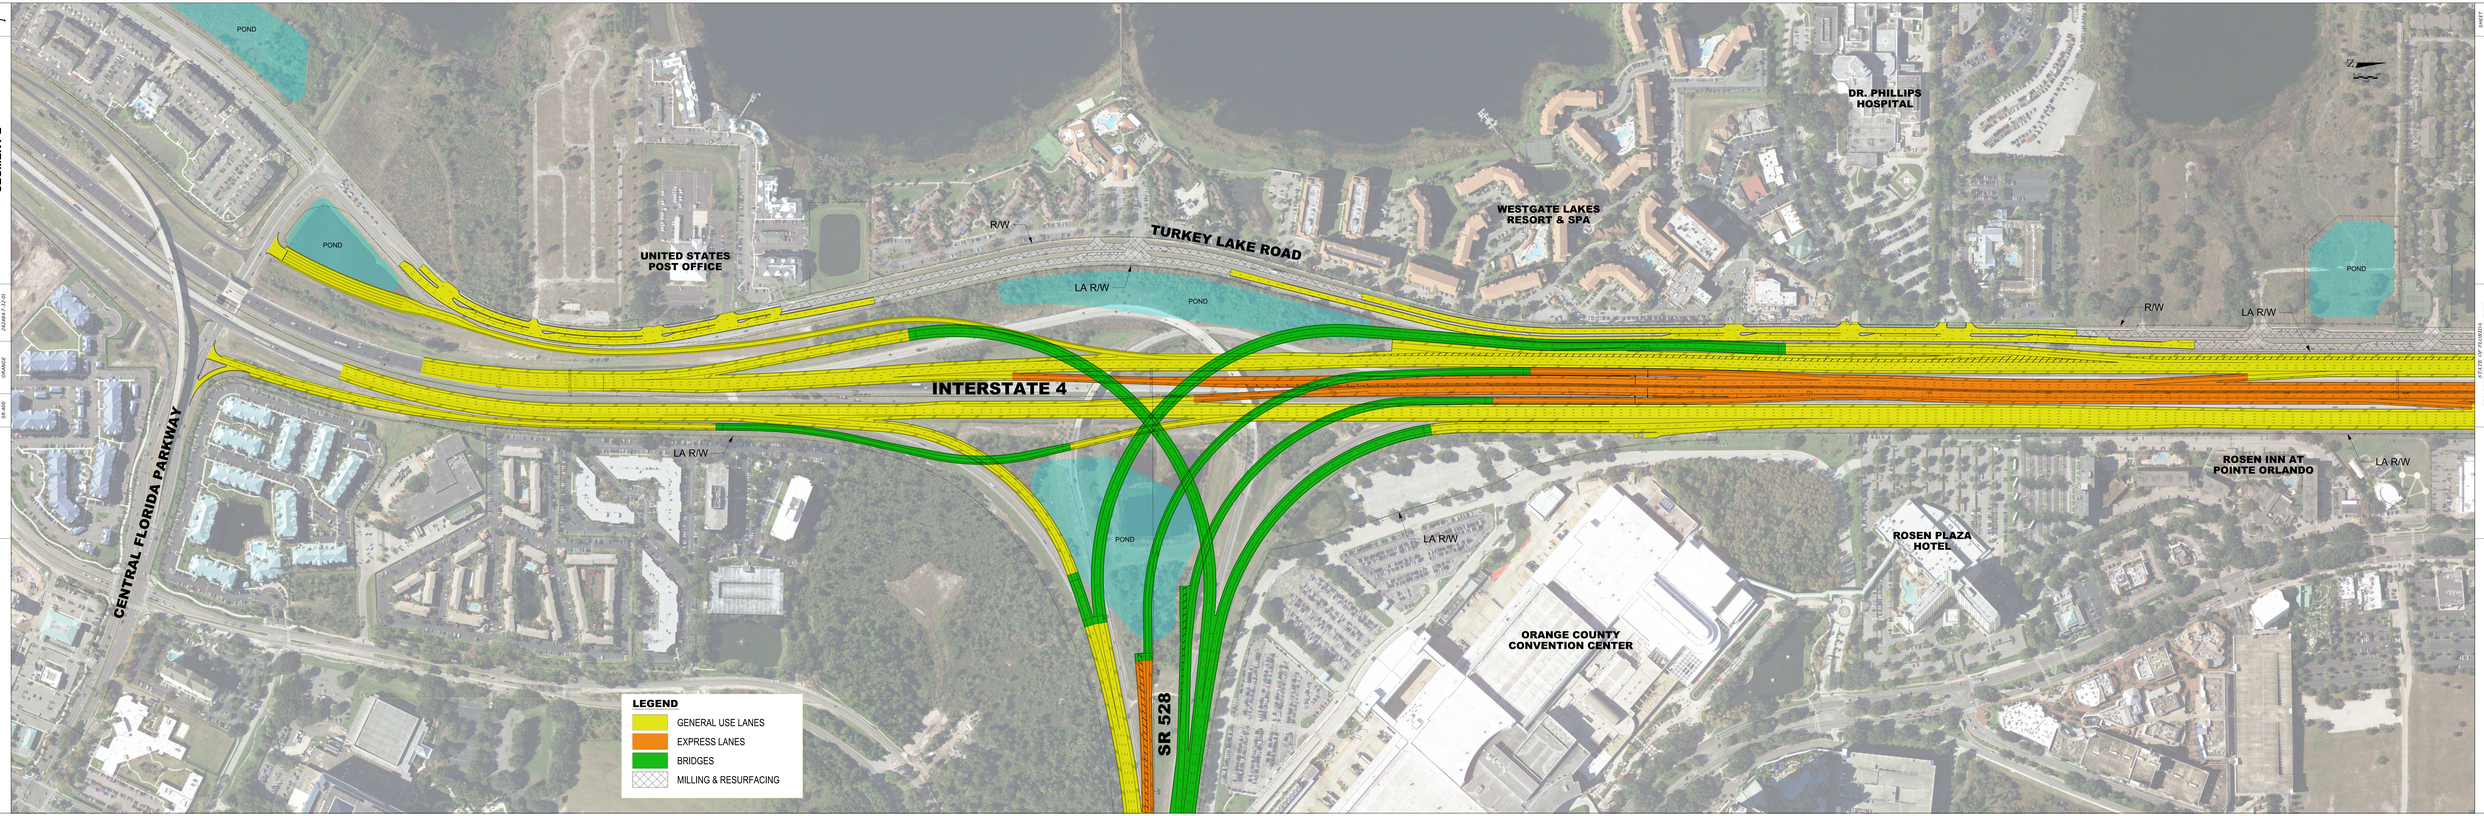

SHEET NO. 1

I-4 BEYOND THE ULTIMATE SEGMENT 2

STATE OF FLORIDA DEPARTMENT OF TRANSPORTATION

ROAD NO.	COUNTY	FINANCIAL PROJECT ID
SR 400	ORANGE	242469-2-22-01

PUBLIC MEETING - JUNE 13, 2017