SHEET NO. 3

I-4 BEYOND THE ULTIMATE SEGMENT 2

STATE OF FLORIDA
DEPARTMENT OF TRANSPORTATION

ROAD NO.	COUNTY	FINANCIAL PROJECT ID
SR-400	ORANGE	242484-1-32-01

PUBLIC MEETING - JUNE 13, 2017

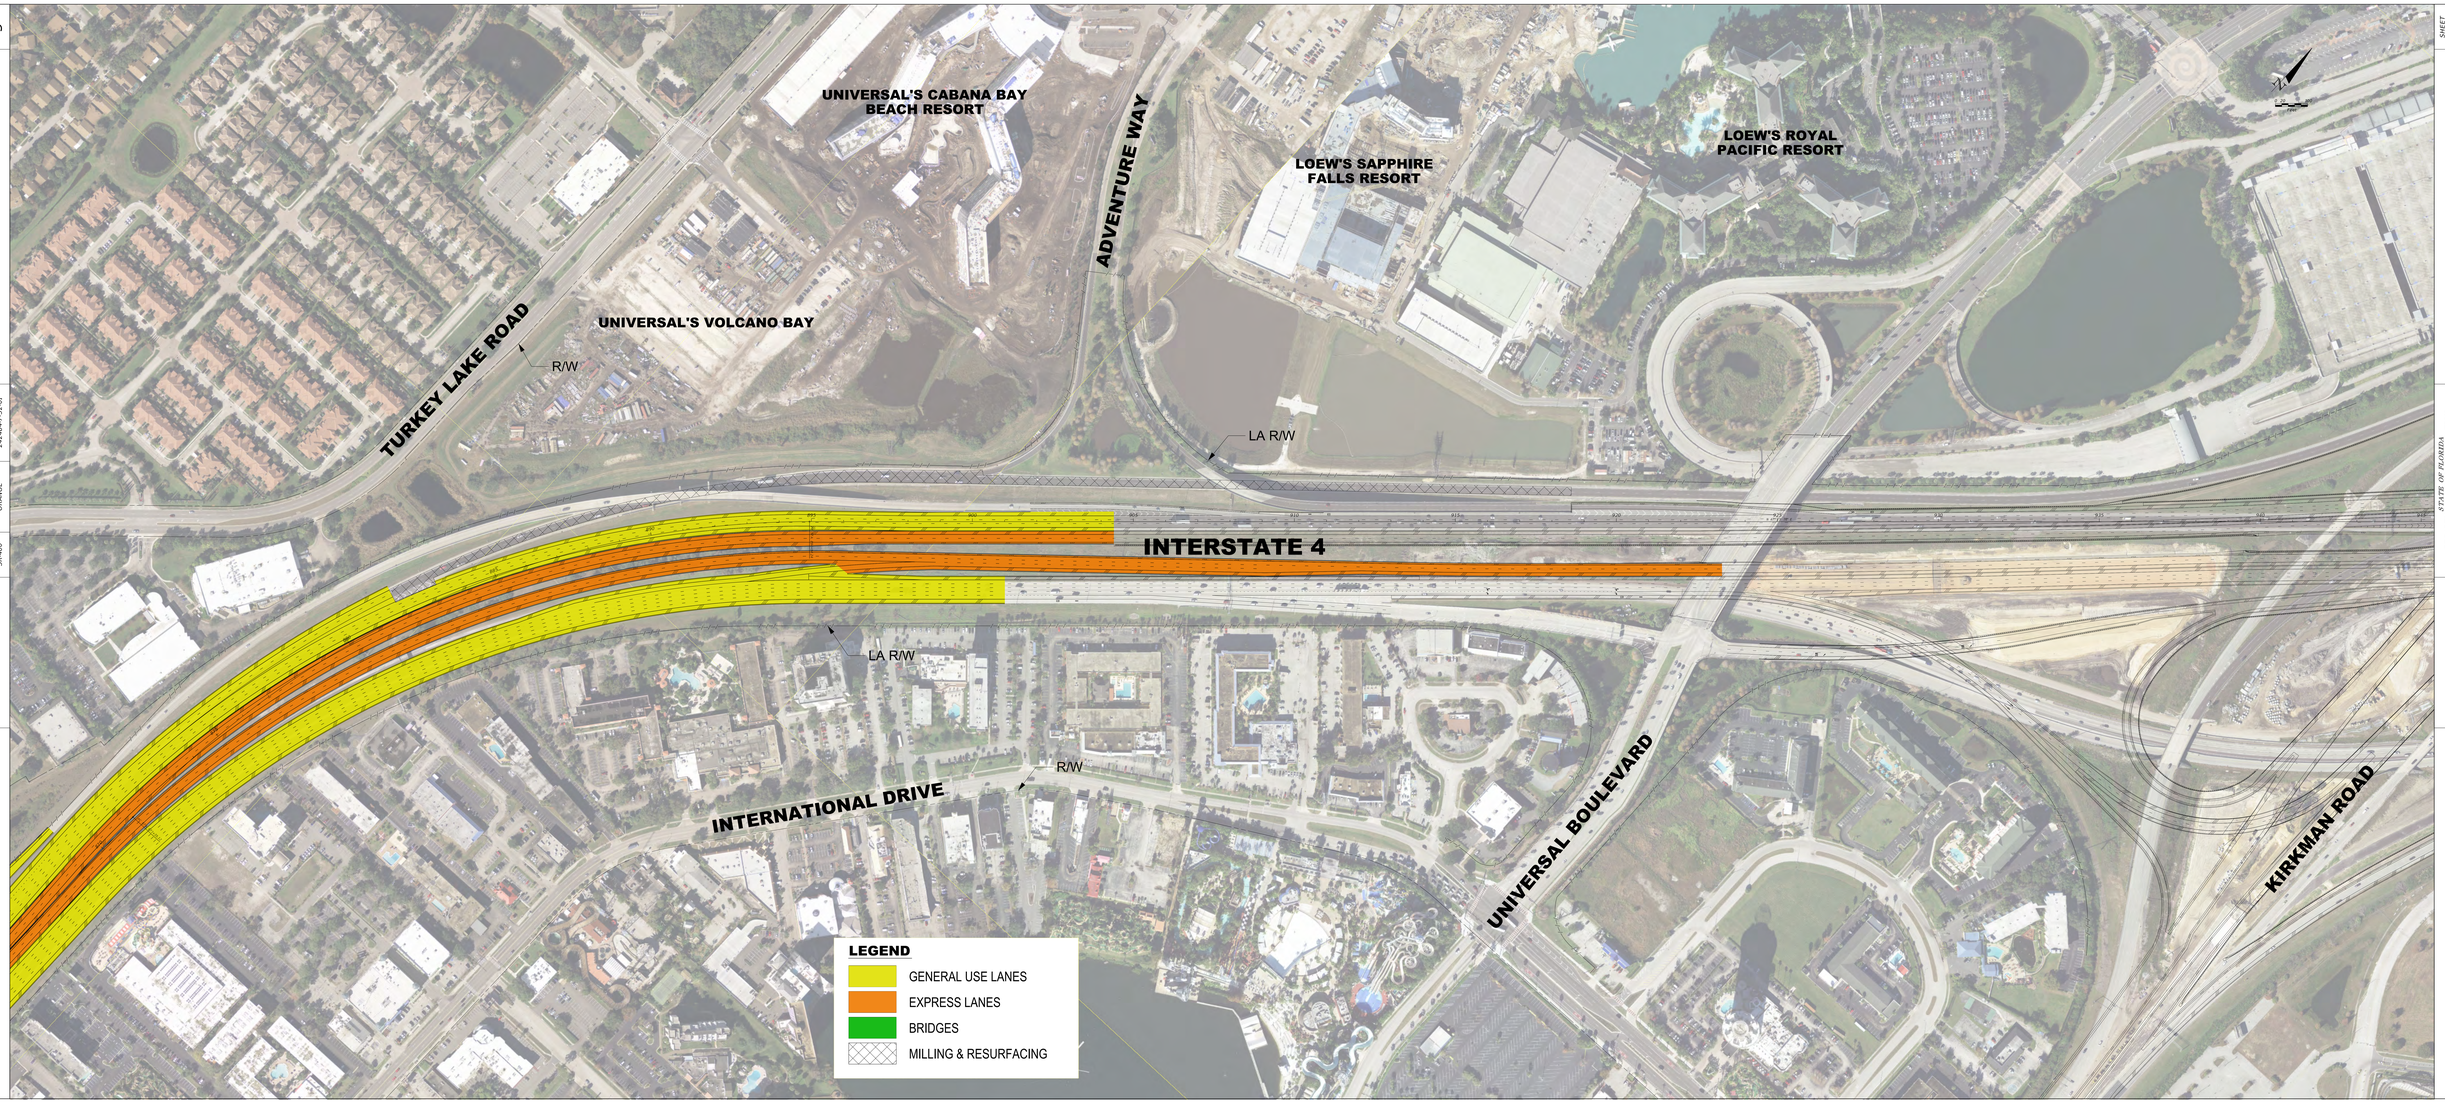

SHEET NO. 3

I-4 BEYOND THE ULTIMATE SEGMENT 2

STATE OF FLORIDA
DEPARTMENT OF TRANSPORTATION

ROAD NO.	COUNTY	FINANCIAL PROJECT ID
SR-400	ORANGE	242484-1-32-01

PUBLIC MEETING - JUNE 13, 2017