SHEET NO. 4

I-4 BEYOND THE ULTIMATE SEGMENT 2

STATE OF FLORIDA
DEPARTMENT OF TRANSPORTATION

ROAD NO.	COUNTY	FINANCIAL PROJECT ID
SR-400	ORANGE	242884-1-32-01

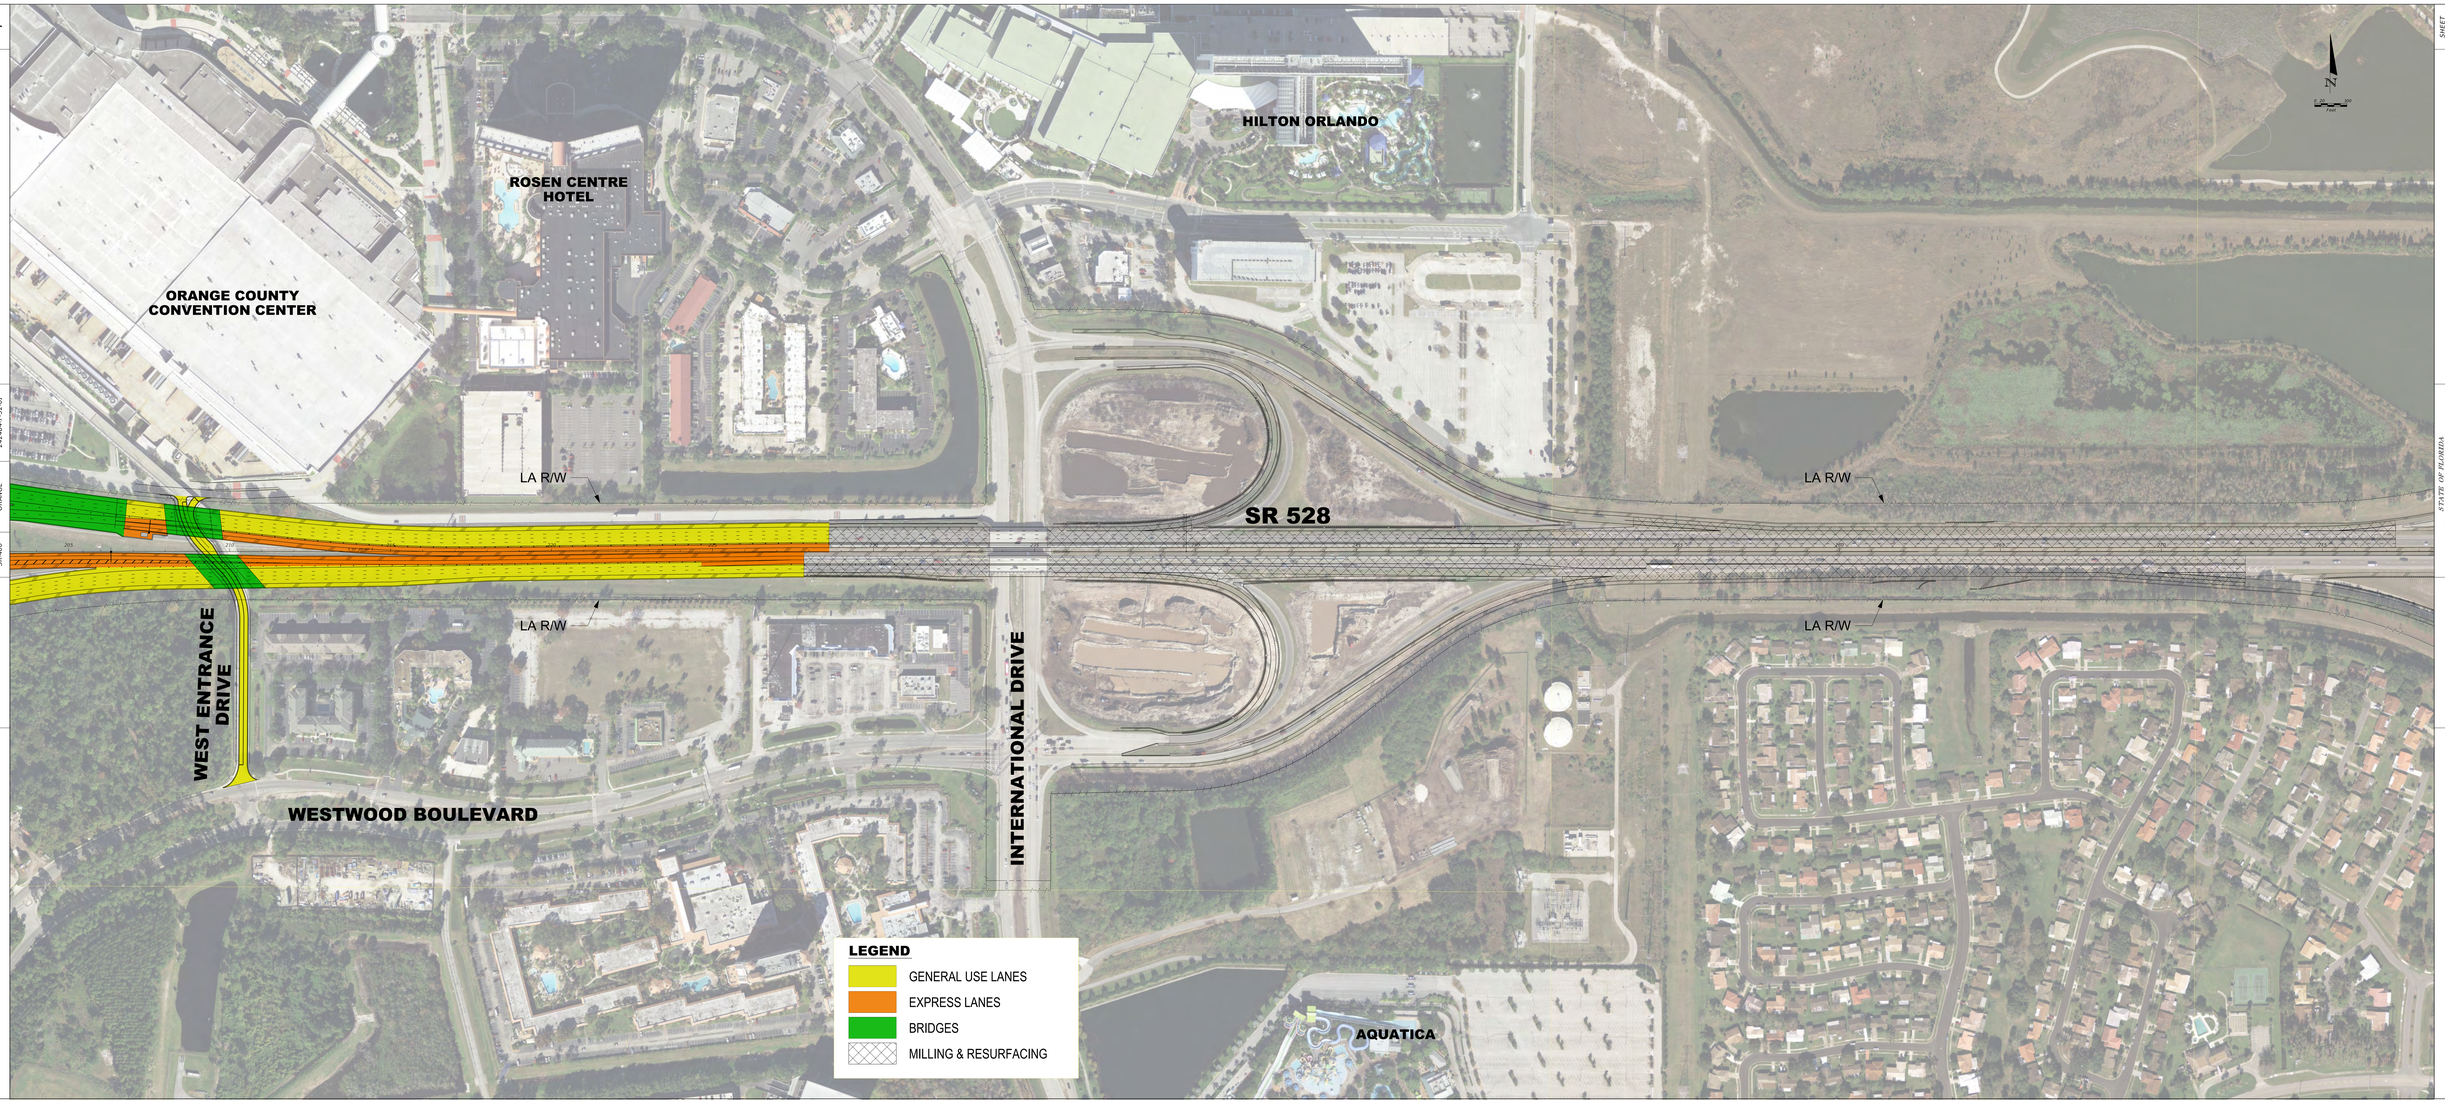

PUBLIC MEETING - JUNE 13, 2017

SHEET NO. 4
I-4 BEYOND THE ULTIMATE SEGMENT 2
STATE OF FLORIDA
DEPARTMENT OF TRANSPORTATION
ROAD NO. SR-400 COUNTY ORANGE FINANCIAL PROJECT ID 242884-1-32-01
PUBLIC MEETING - JUNE 13, 2017