STATE OF FLORIDA
DEPARTMENT OF TRANSPORTATION

ROAD NO.	COUNTY	FINANCIAL PROJECT ID
SR-400	ORANGE	242484-1-32-01

I-4 BEYOND THE ULTIMATE SEGMENT 2

SHEET NO. 2

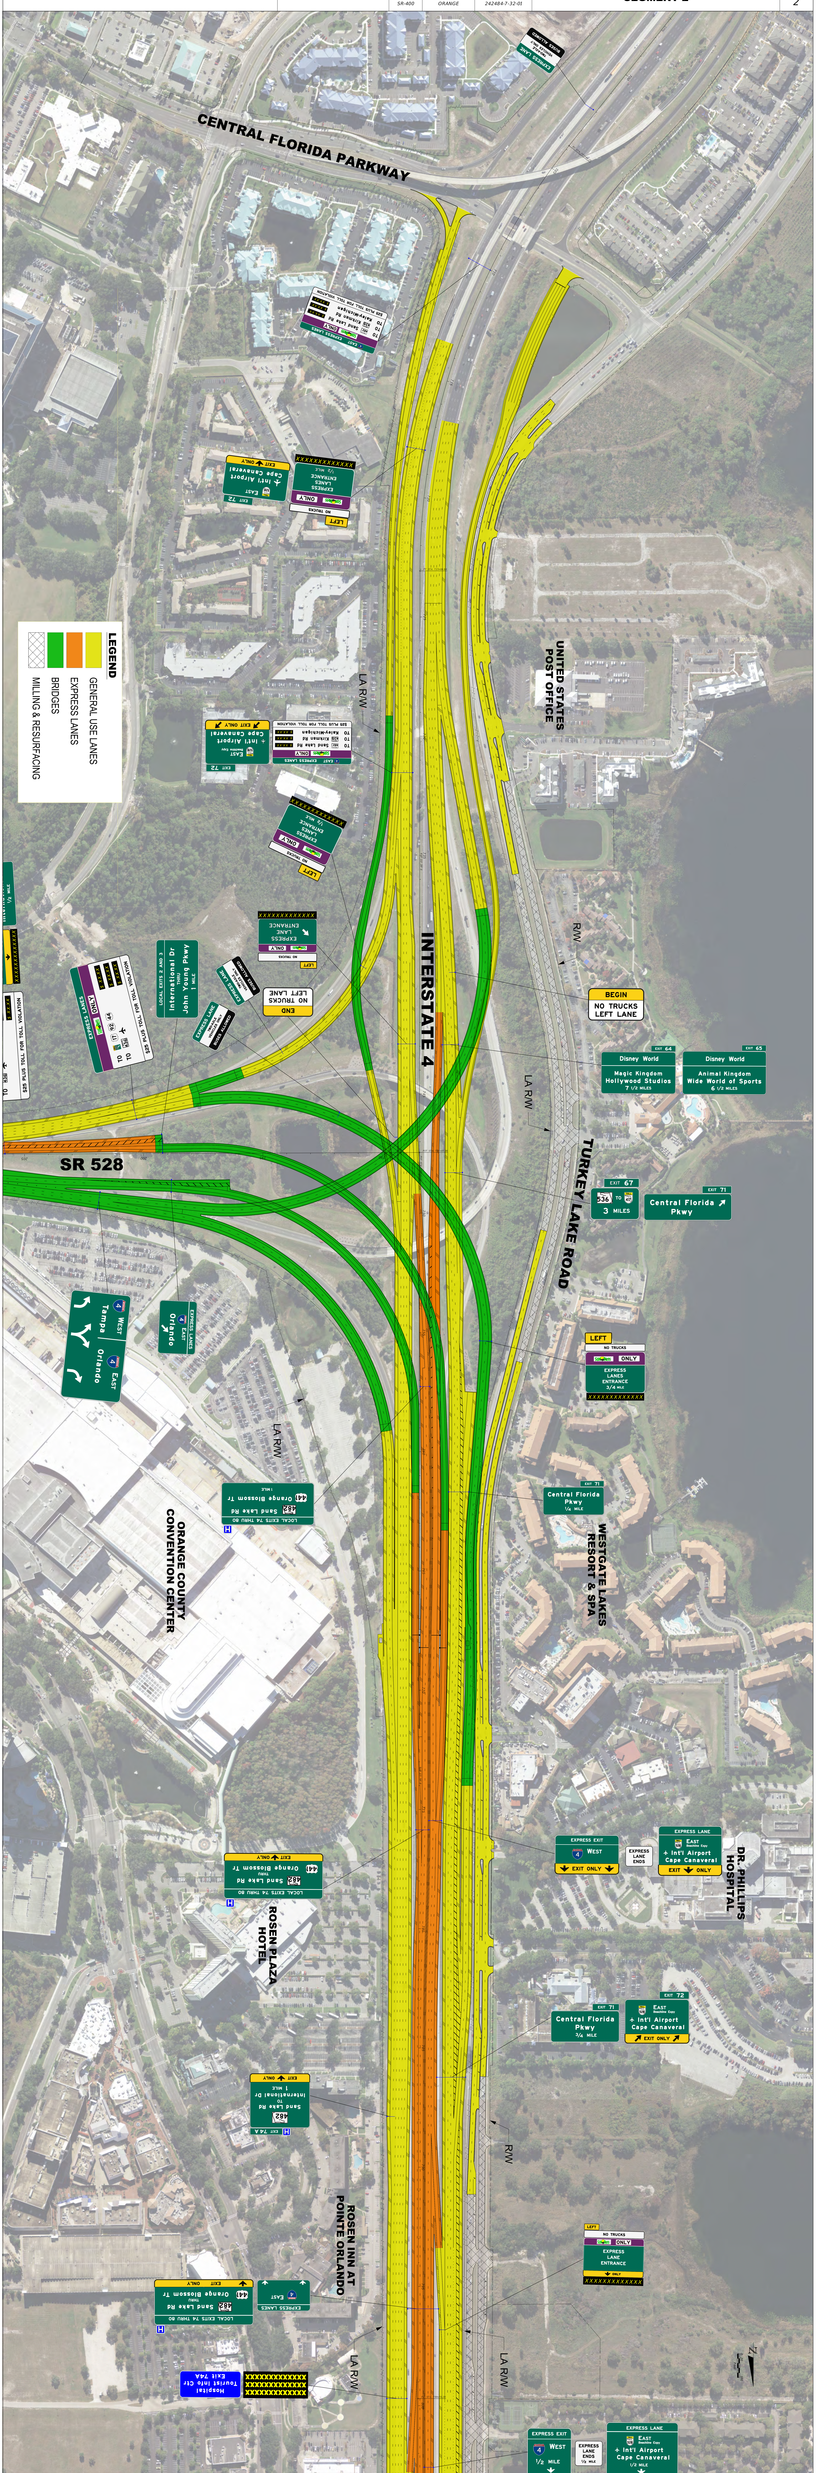

STATE OF FLORIDA
DEPARTMENT OF TRANSPORTATION

ROAD NO.	COUNTY	FINANCIAL PROJECT ID
SR-400	ORANGE	242484-1-32-01

I-4 BEYOND THE ULTIMATE SEGMENT 2

SHEET NO. 2