SHEET NO. 4

I-4 BEYOND THE ULTIMATE SEGMENT 2

STATE OF FLORIDA
DEPARTMENT OF TRANSPORTATION

ROAD NO.	COUNTY	FINANCIAL PROJECT ID
SR-400	ORANGE	242884-1-32-01

PUBLIC MEETING - JUNE 13, 2017

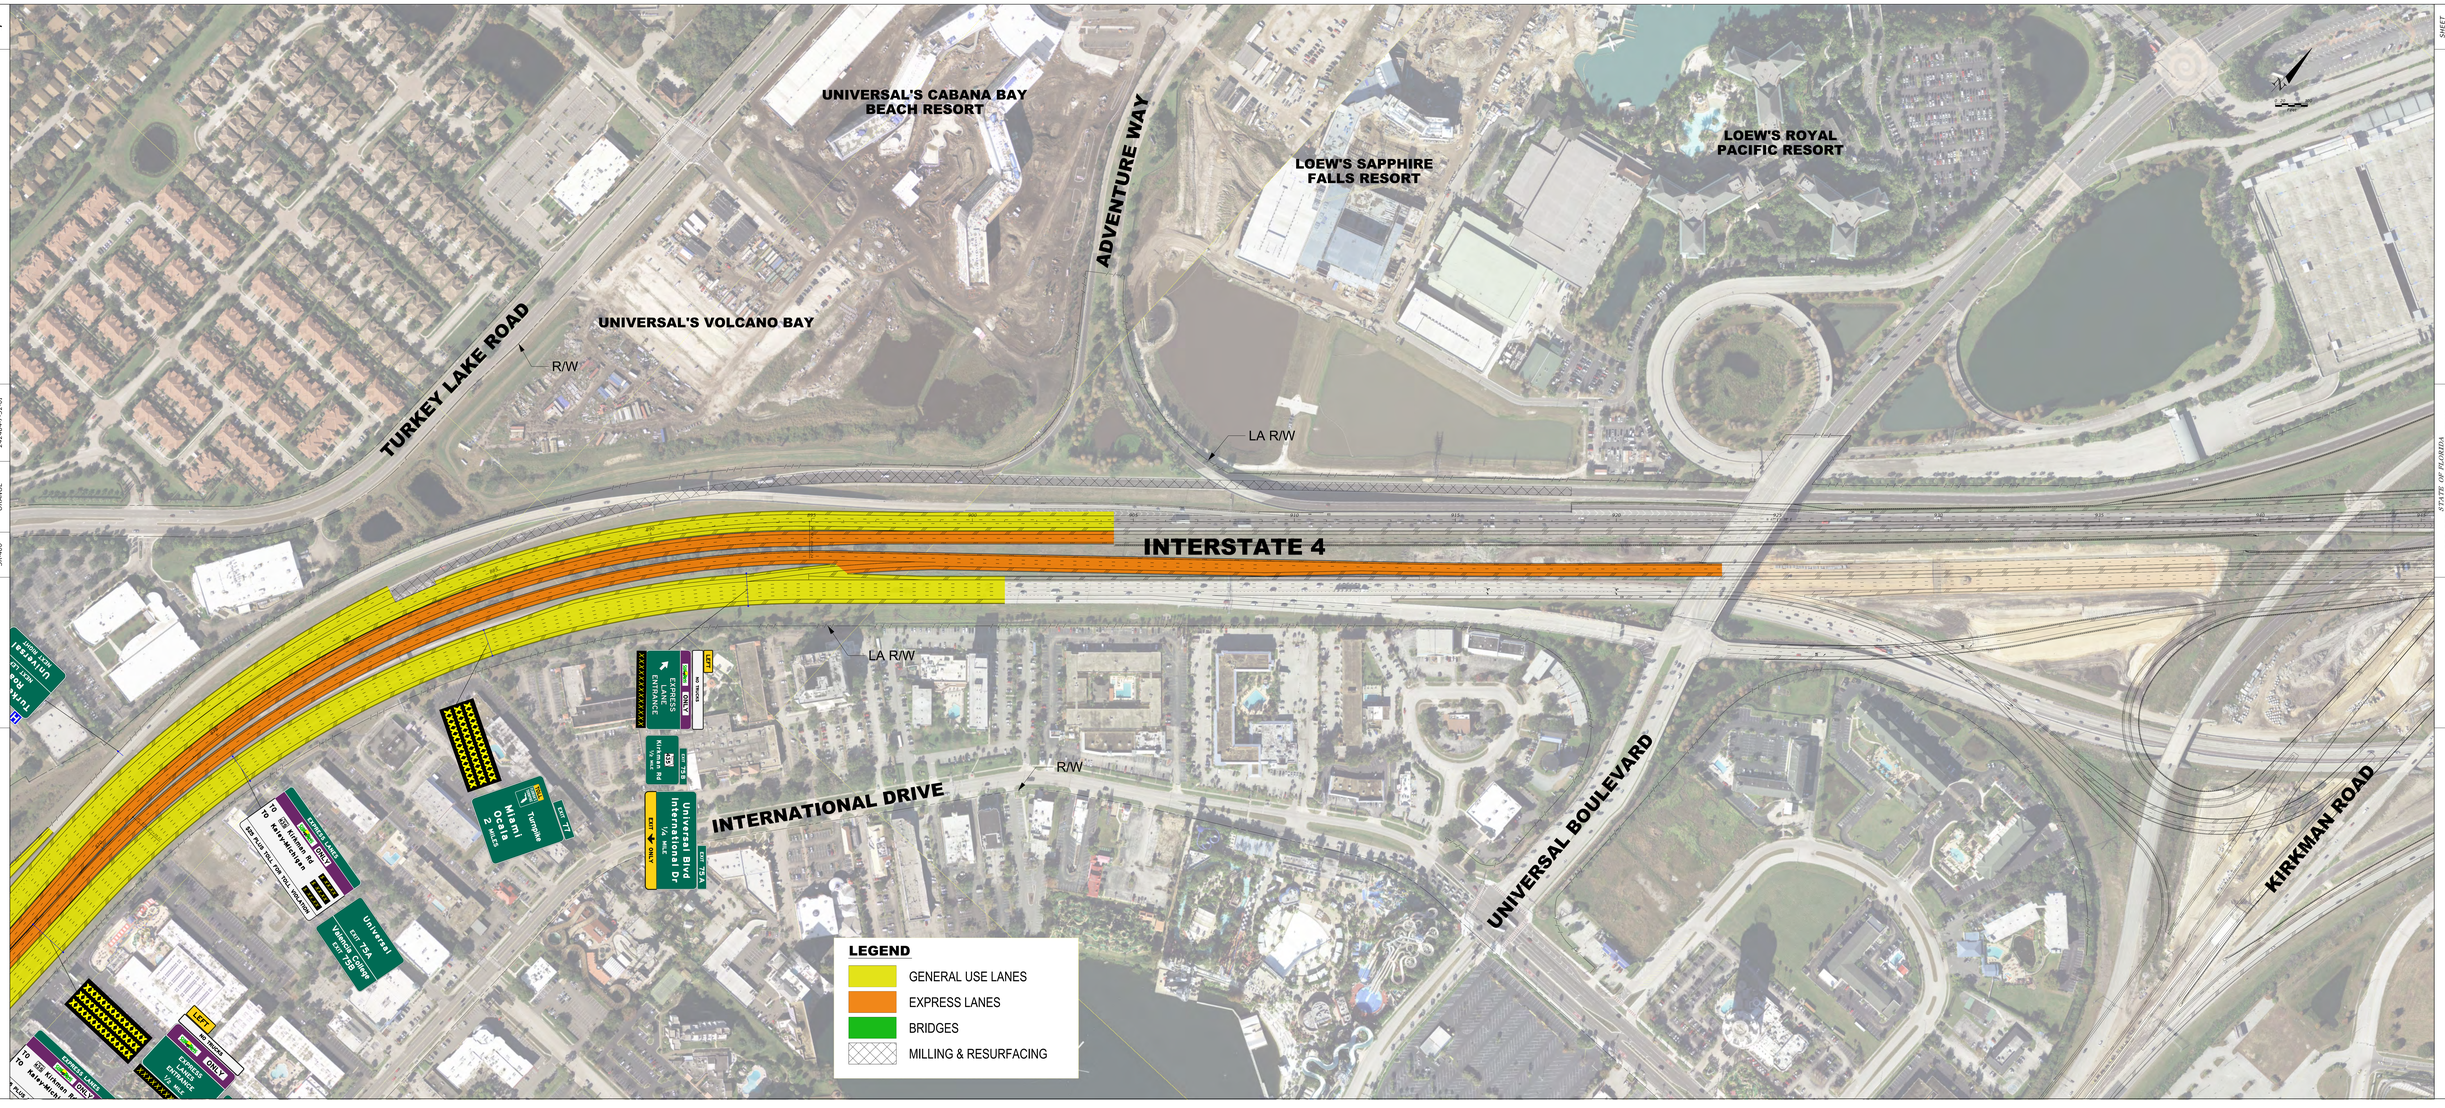

SHEET NO. 4

I-4 BEYOND THE ULTIMATE SEGMENT 2

STATE OF FLORIDA
DEPARTMENT OF TRANSPORTATION

ROAD NO.	COUNTY	FINANCIAL PROJECT ID
SR-400	ORANGE	242884-1-32-01

PUBLIC MEETING - JUNE 13, 2017