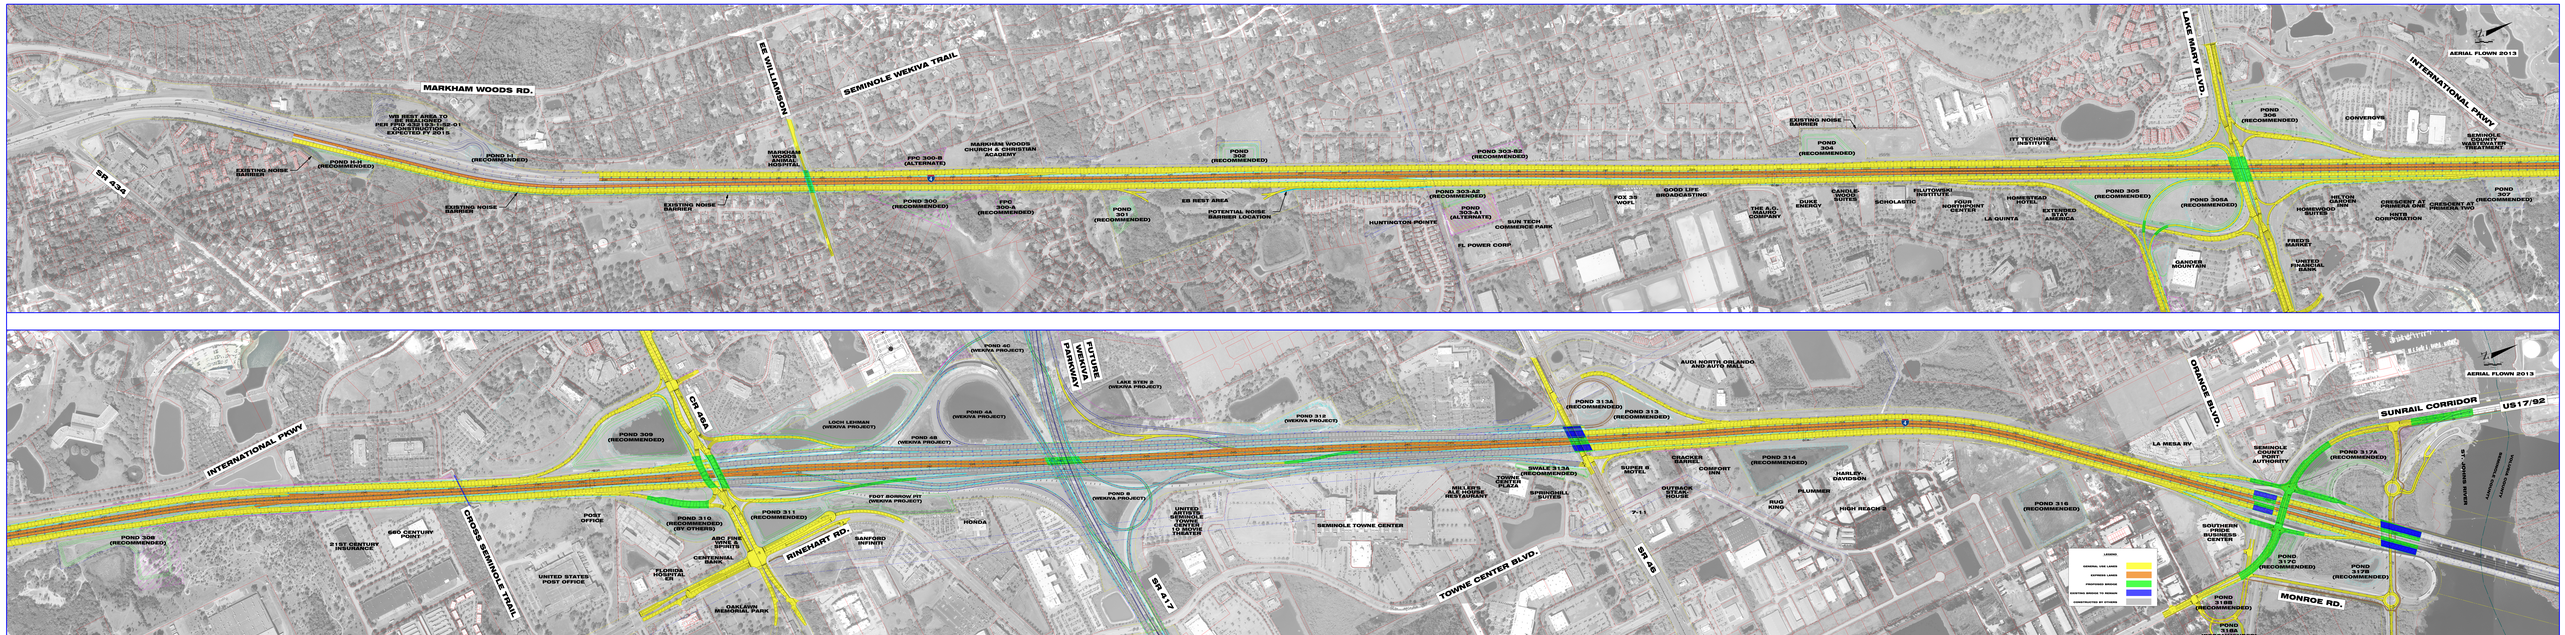

SR-400 (I-4) Project Development and Environment (PD&E) Study
Segment 3, East of SR 434 to East of US 17 / 92

FDOT

beyond ULTIMATE

4 EXPRESS