MATCHLINE WEKIVA 2 OF 2

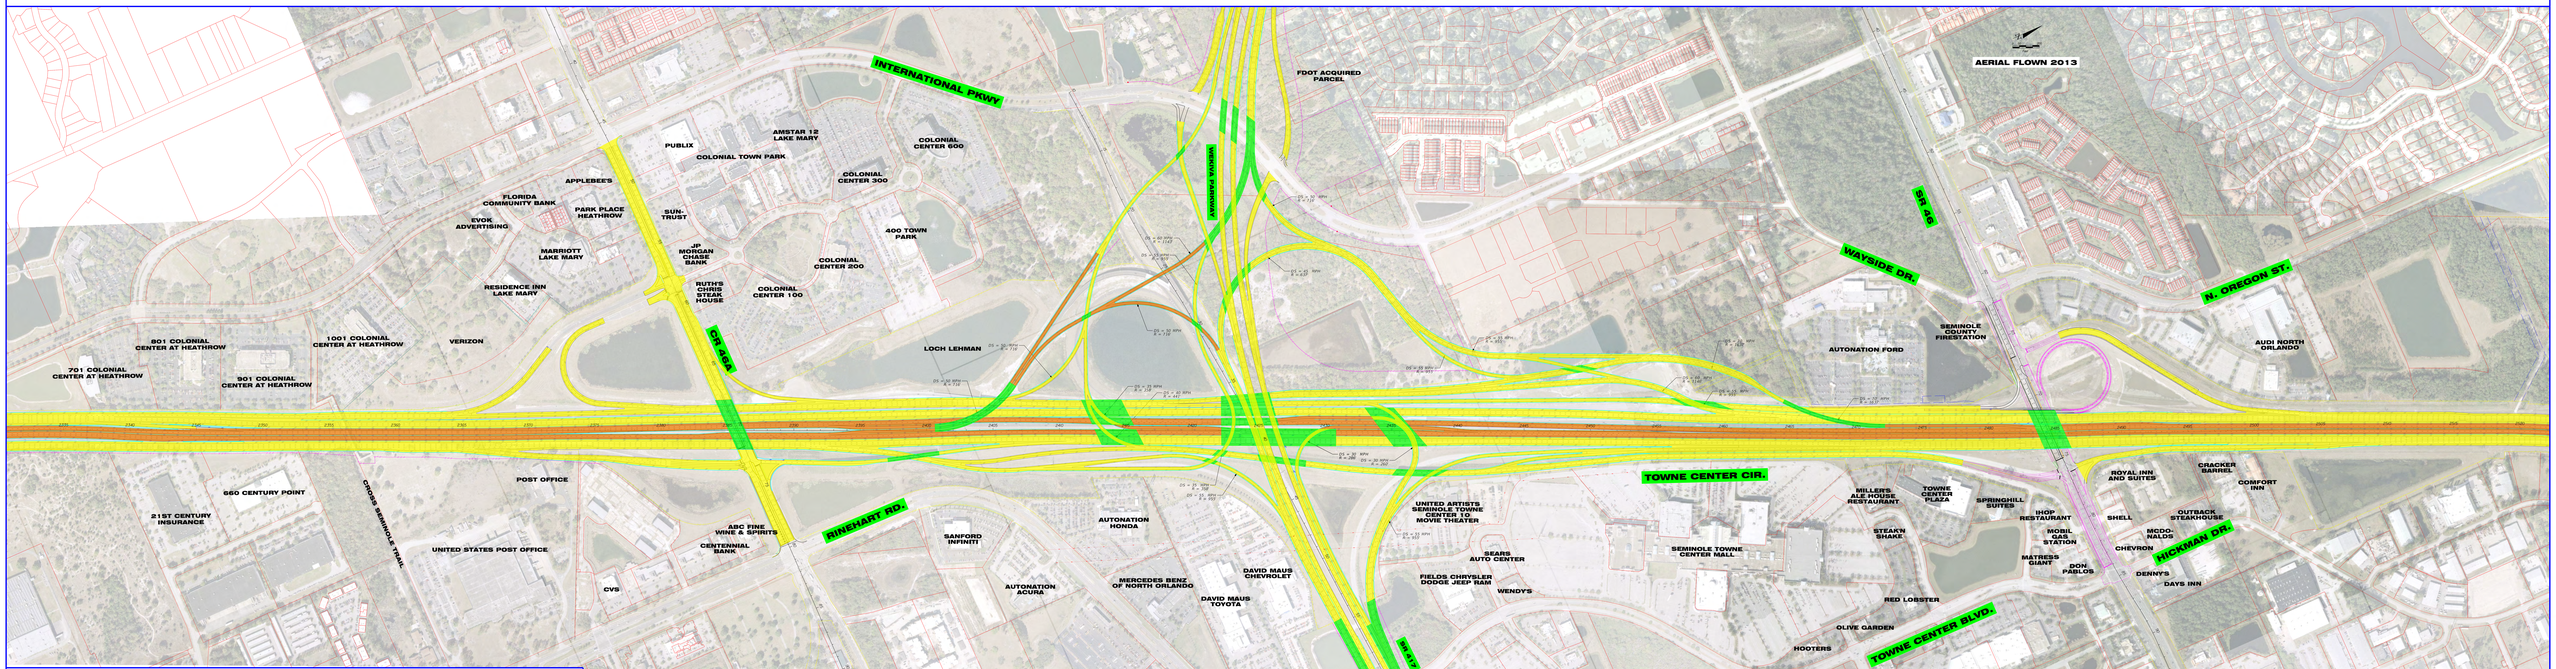

MATCHLINE RIGHT

MATCHLINE LEFT

SR-400 (I-4) Segment 3
SR 417 / WEKIVA PARKWAY / I-4 ALT 2 - HDR (1 OF 2)

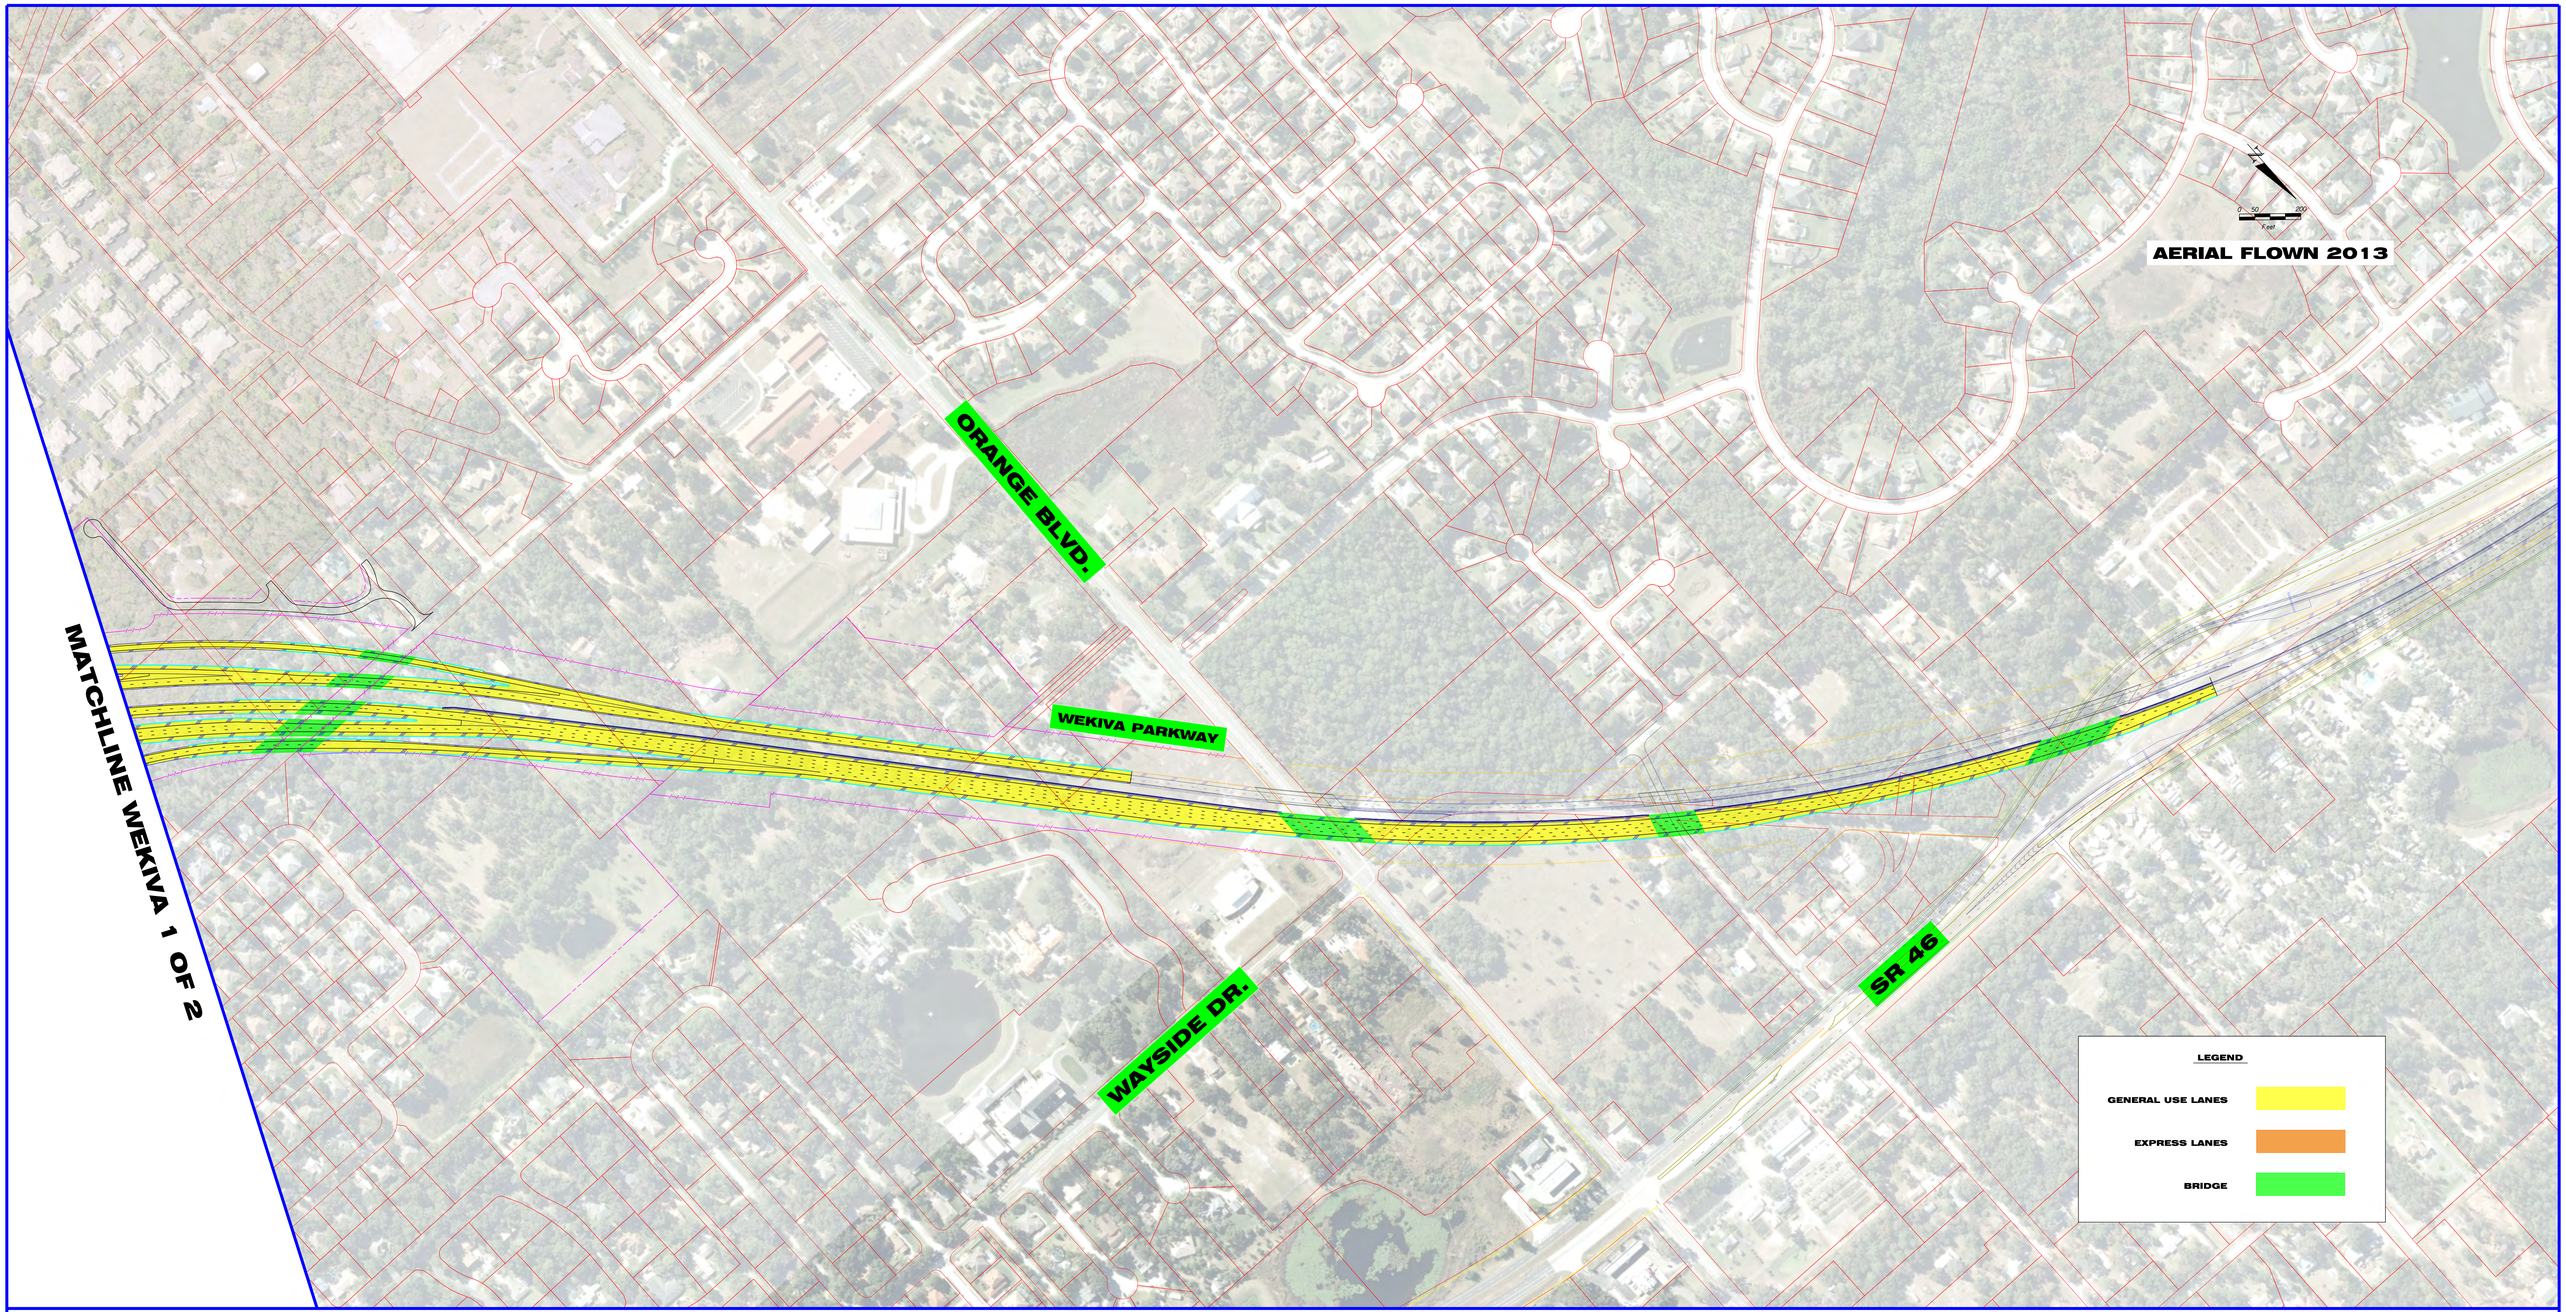

SR-400 (I-4) Segment 3
SR 417 / WEKIVA PARKWAY / I-4 ALT 2-HDR (2 OF 2)