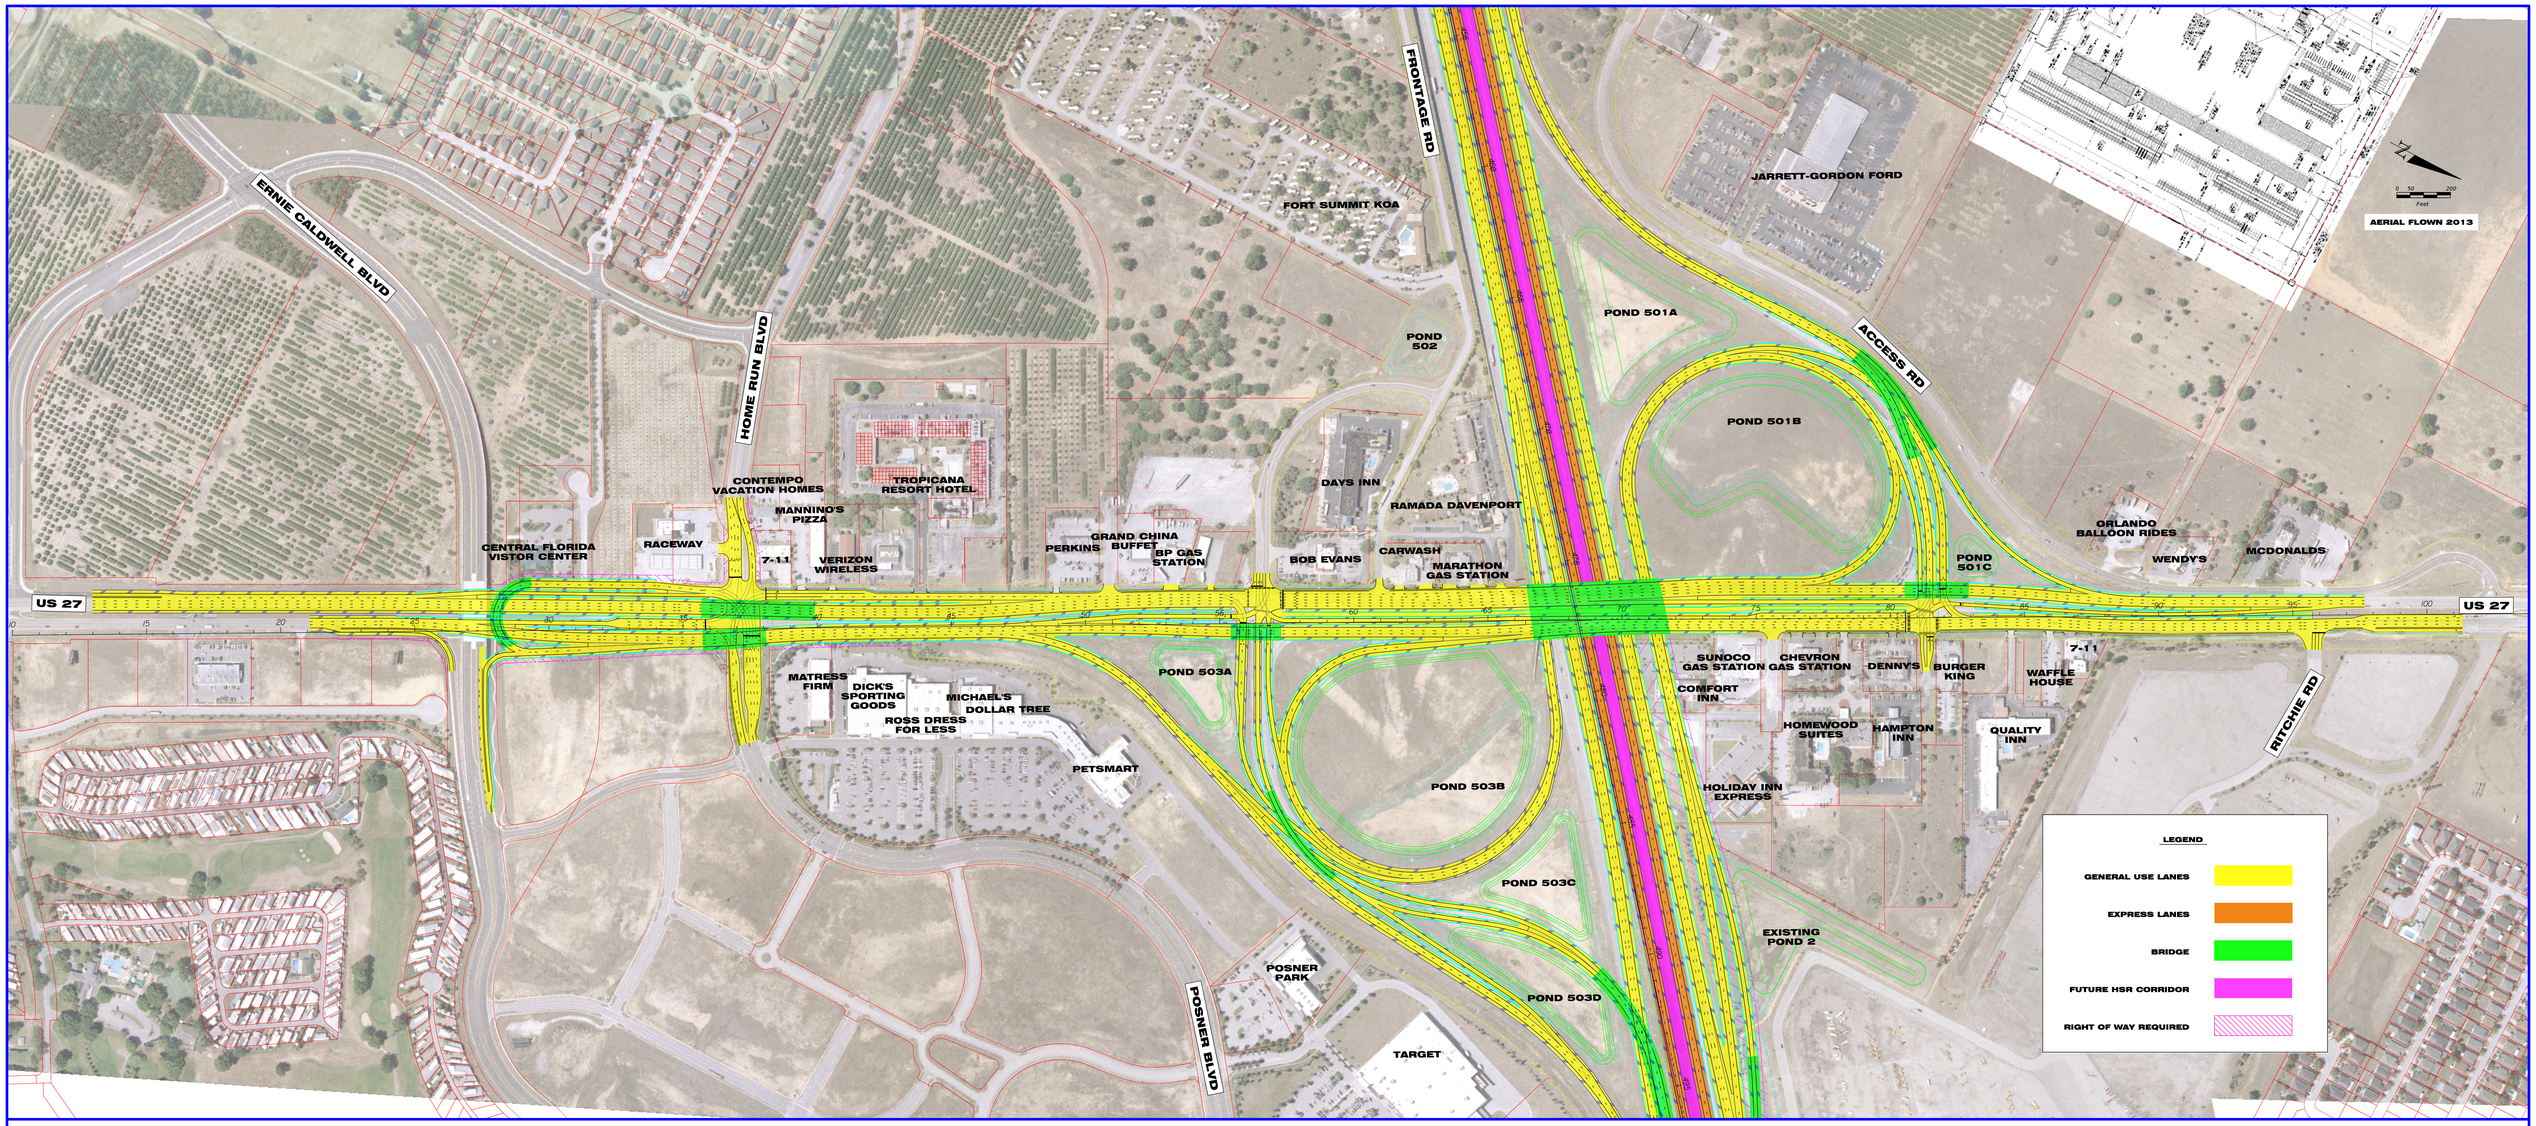

SR-400 (I-4) SEGMENT 5
US 27/SR 25 ALTERNATIVE 7 (RECOMMENDED)