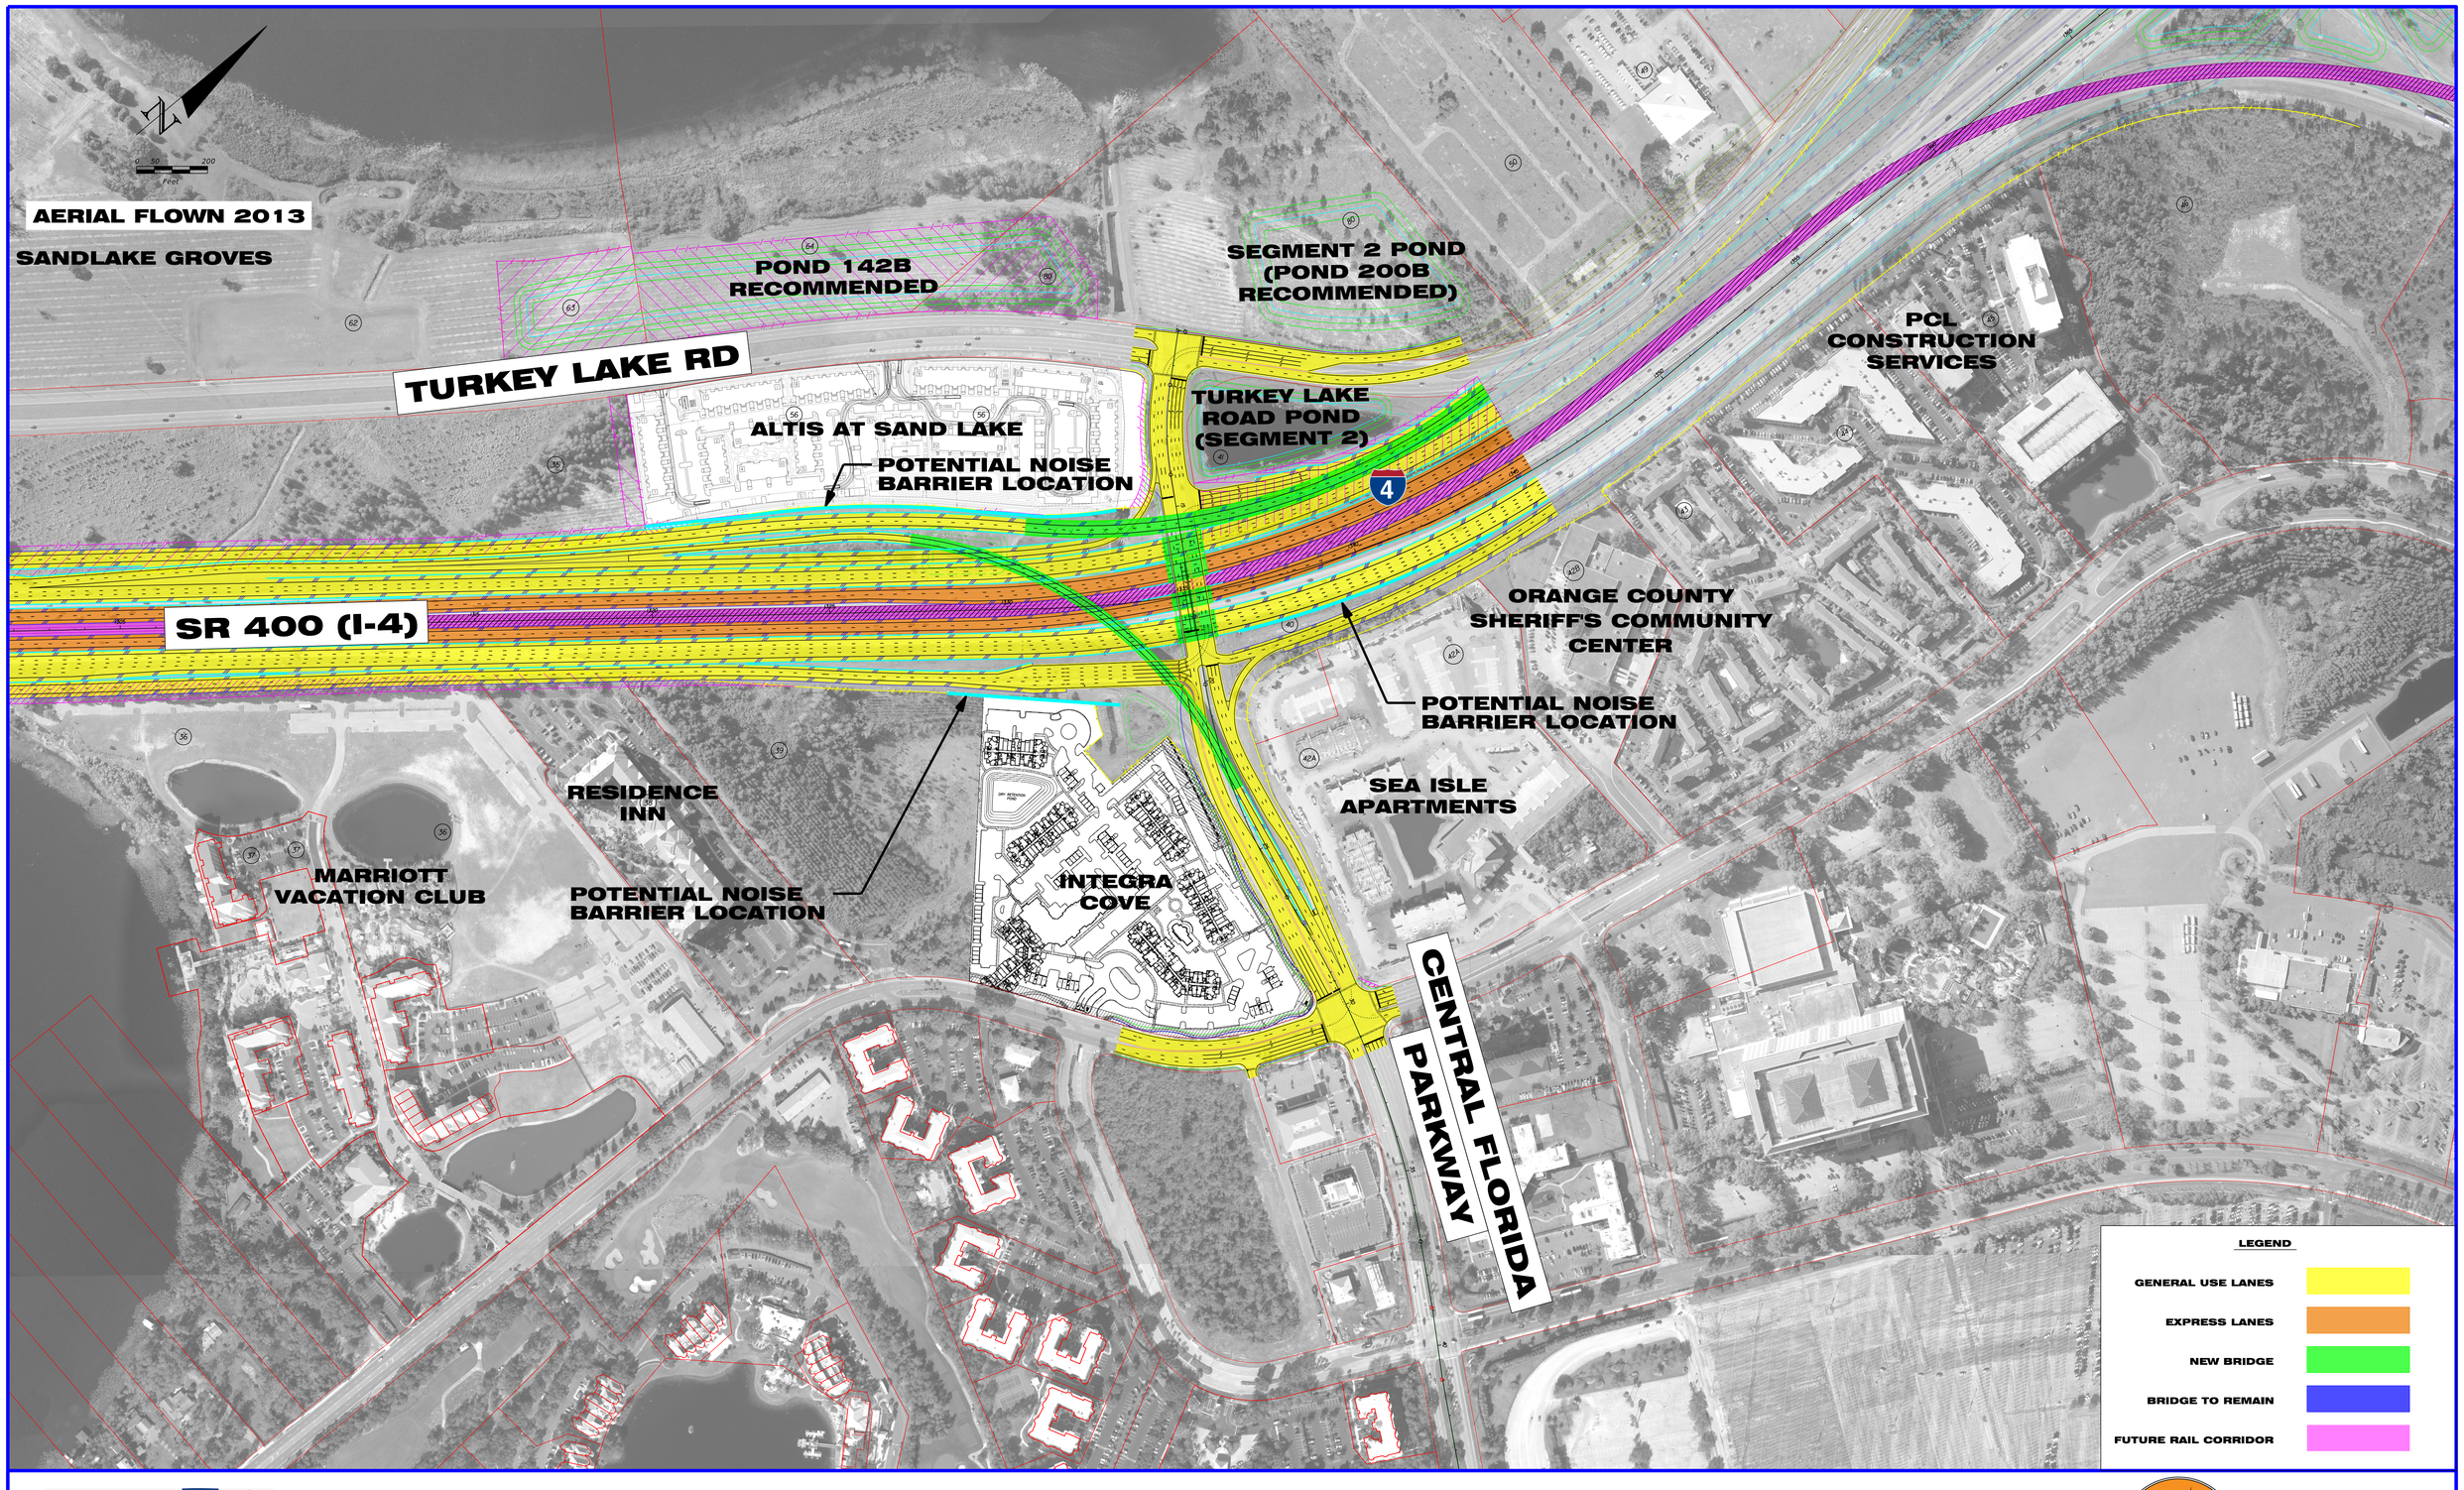


FDOT

SR-400 (I-4) PD&E STUDY, SEGMENT 1
CENTRAL FLORIDA PARKWAY RECOMMENDED ALTERNATIVE

beyond the ULTIMATE

4 EXPRESS