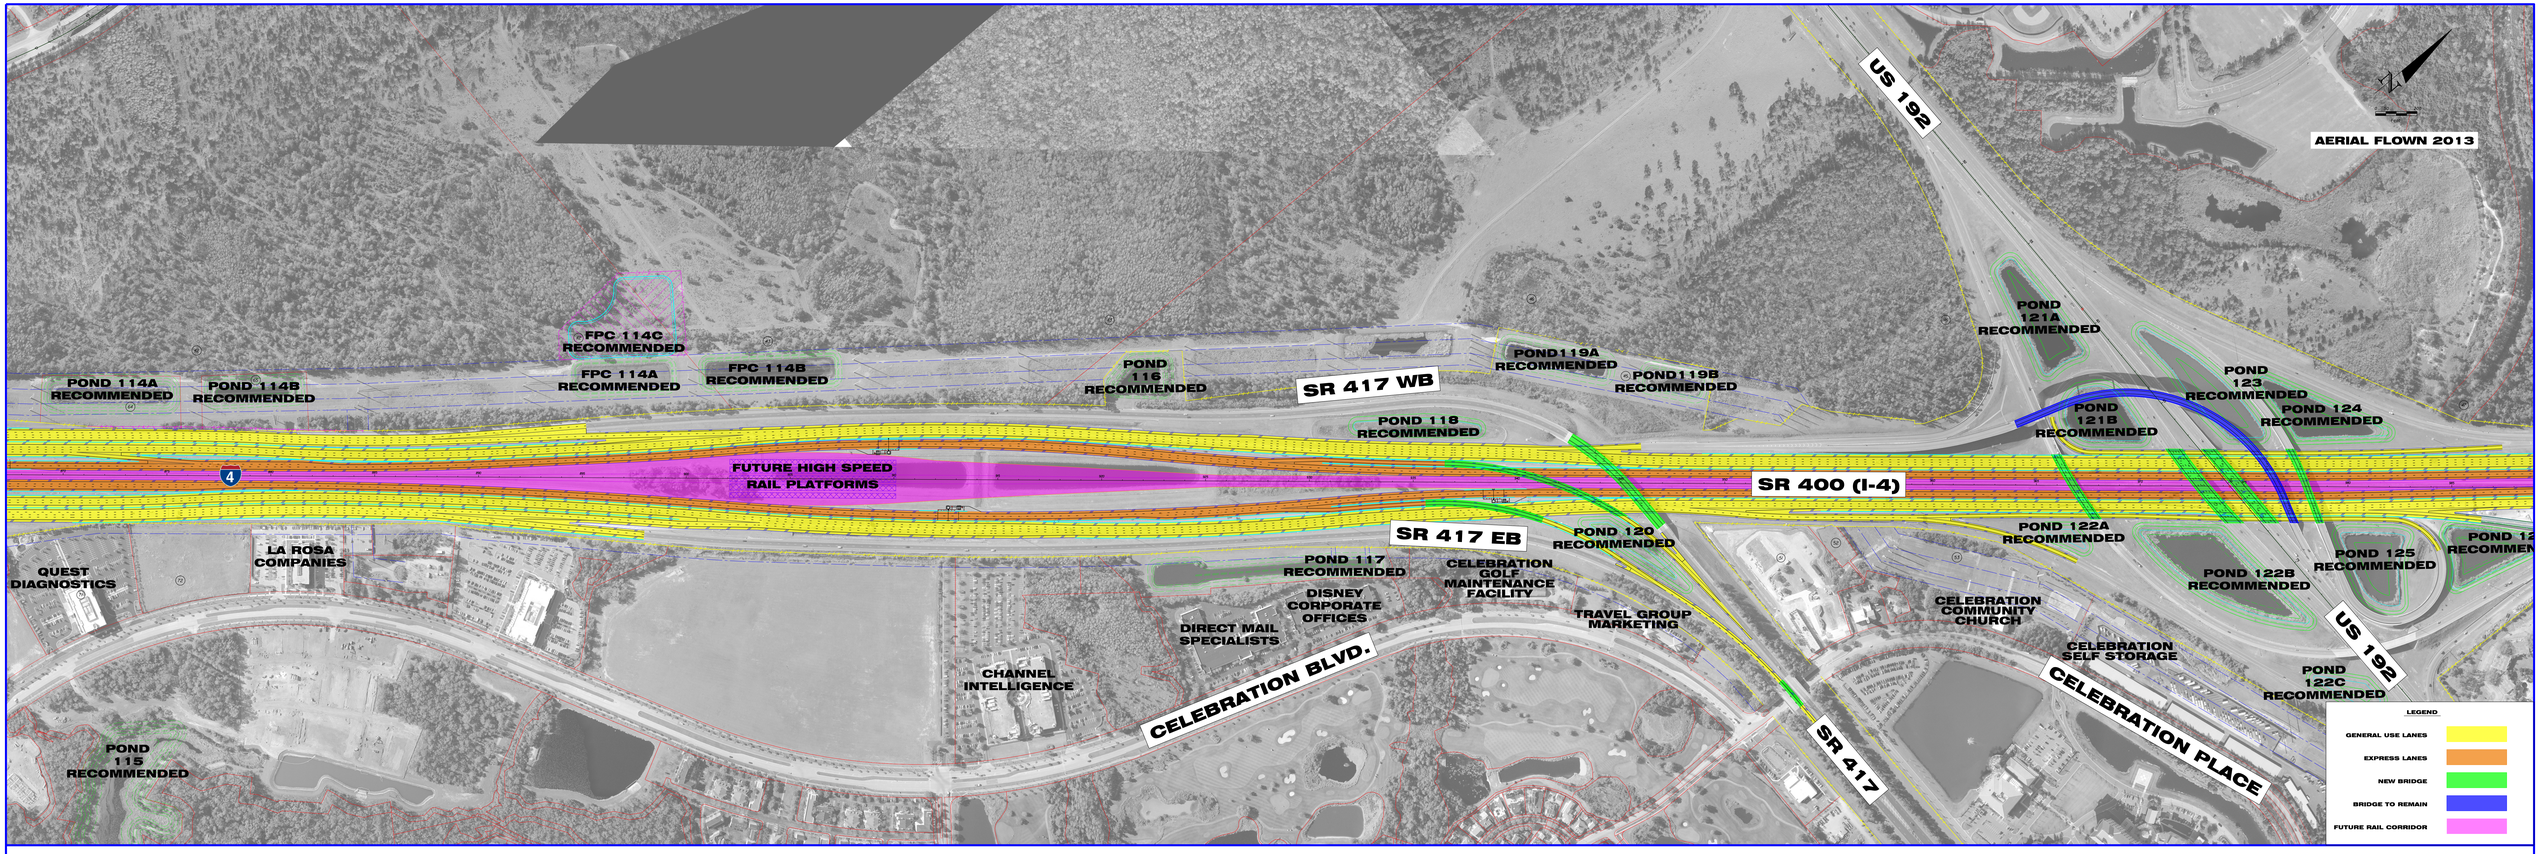

SR-400 (I-4) PD&E STUDY, SEGMENT 1
SR 417 RECOMMENDED ALTERNATIVE