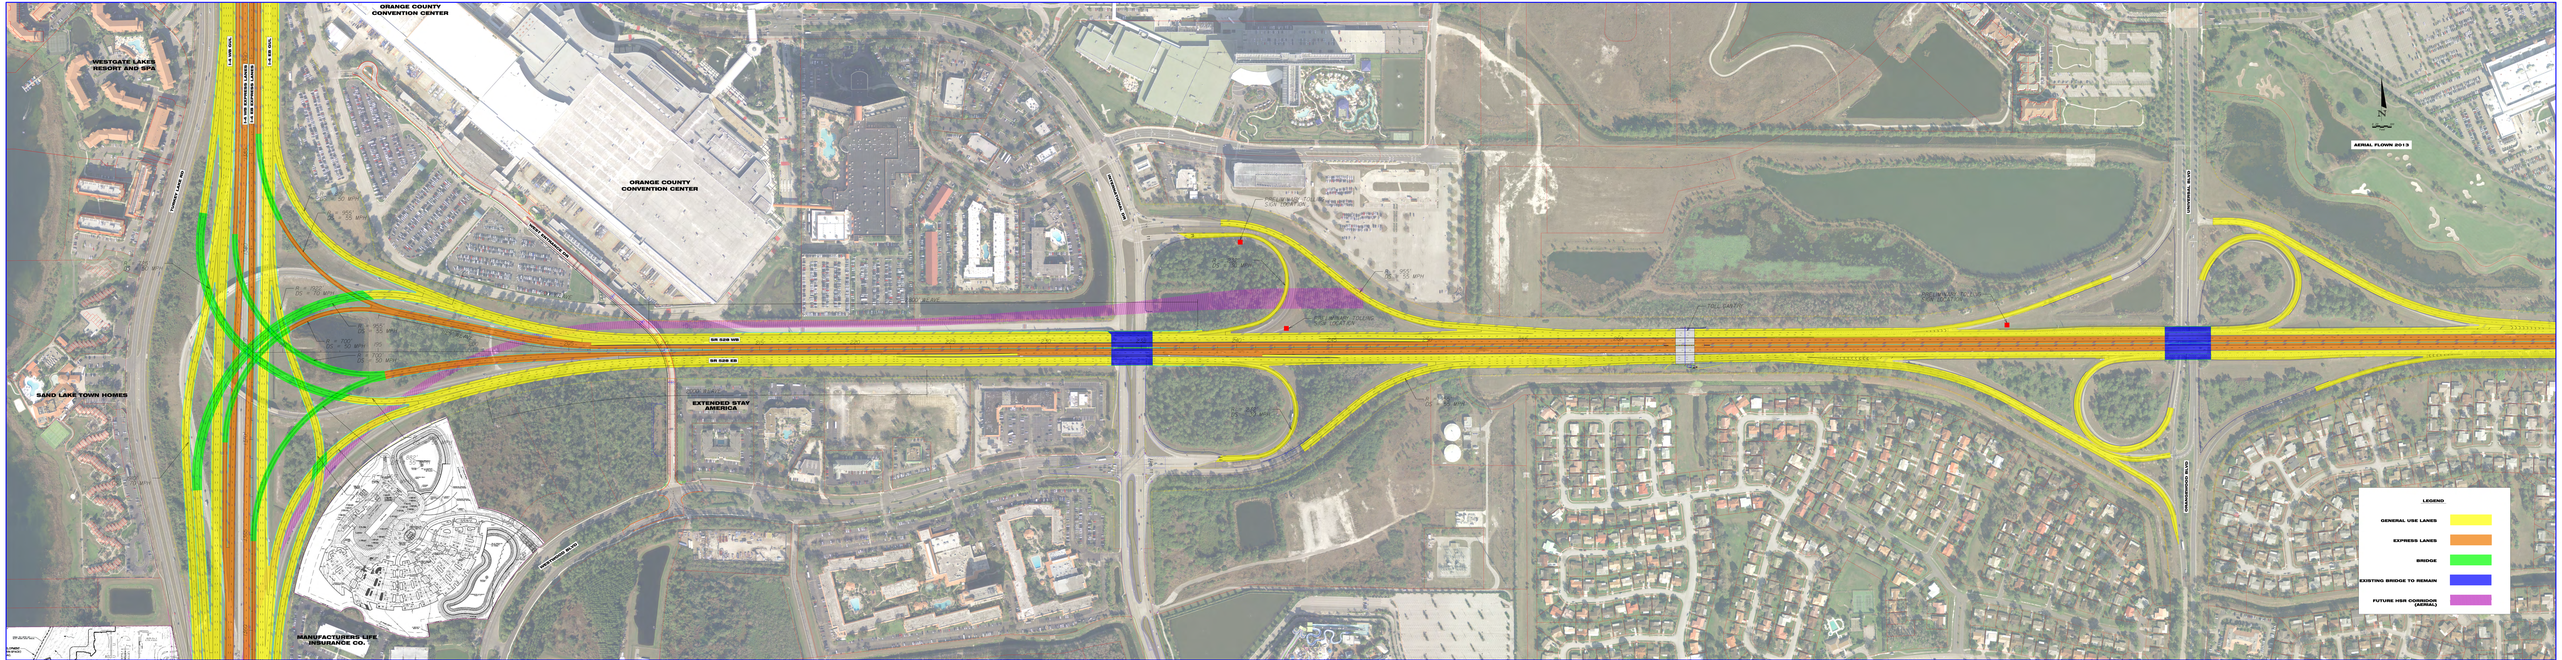

SR-400 (I-4) SEGMENT 2
SR-528 ALTERNATIVE 6 WITH MODIFICATIONS
(CONNECT TO SR 528 8-LANE ULTIMATE SECTION - WEAVE TO INTERNATIONAL DR.)