


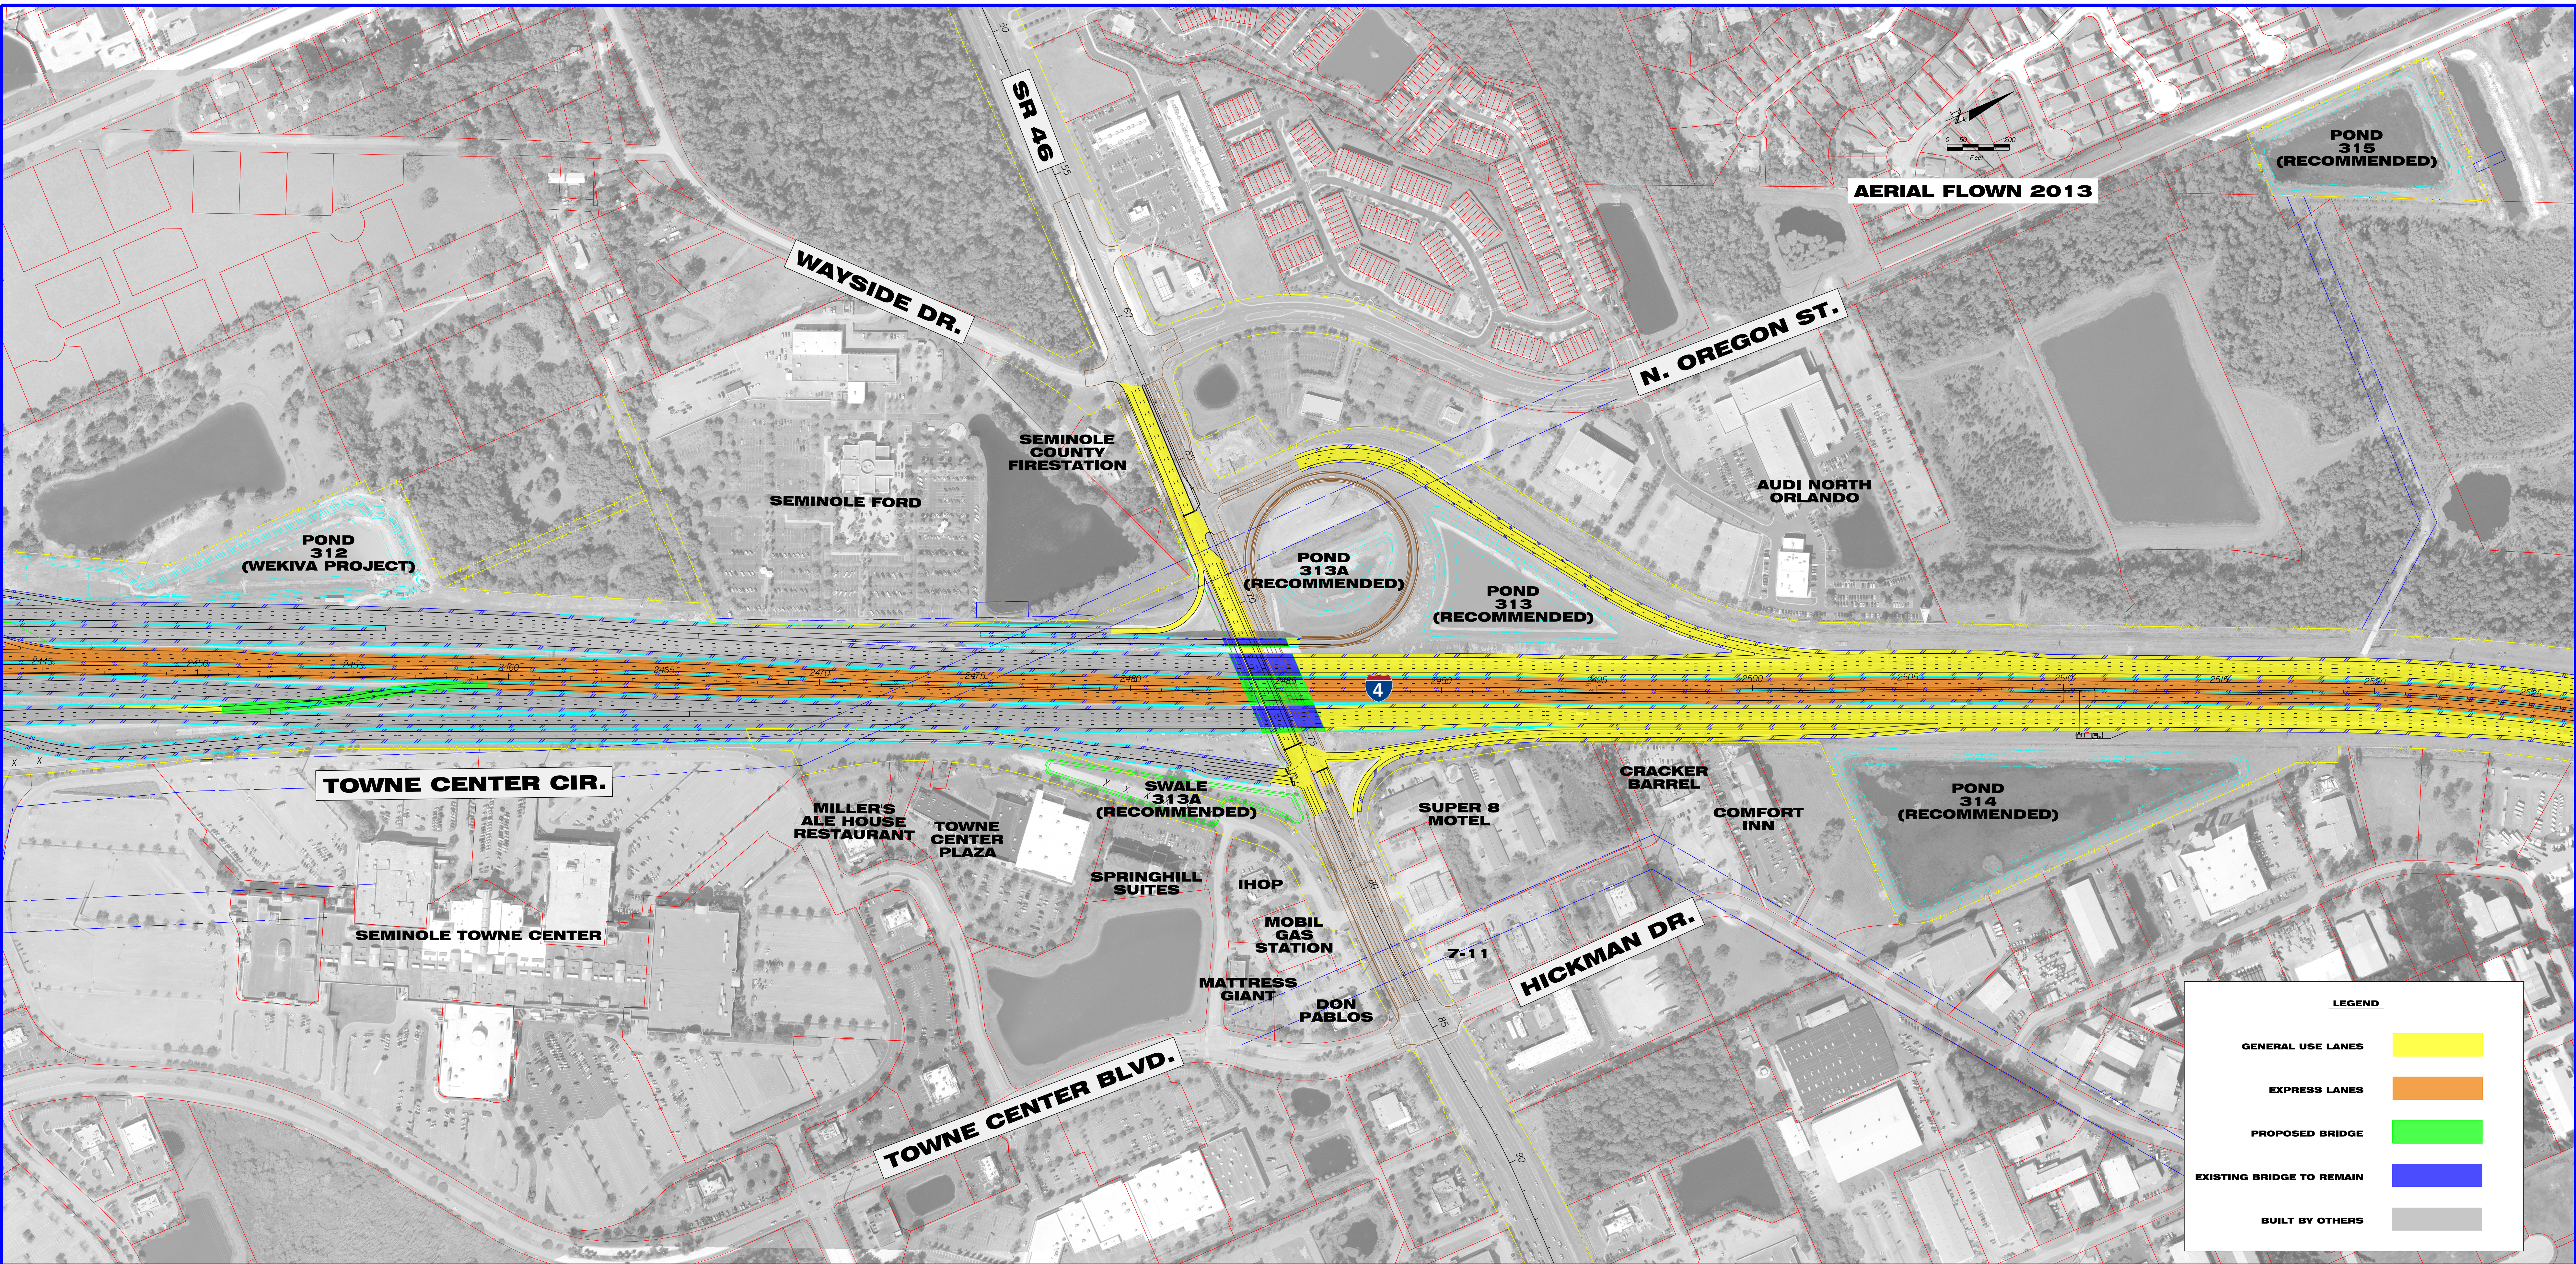

**SR-400 (I-4) PD&E STUDY, SEGMENT 3**  
**SR 46 RECOMMENDED ALTERNATIVE**

