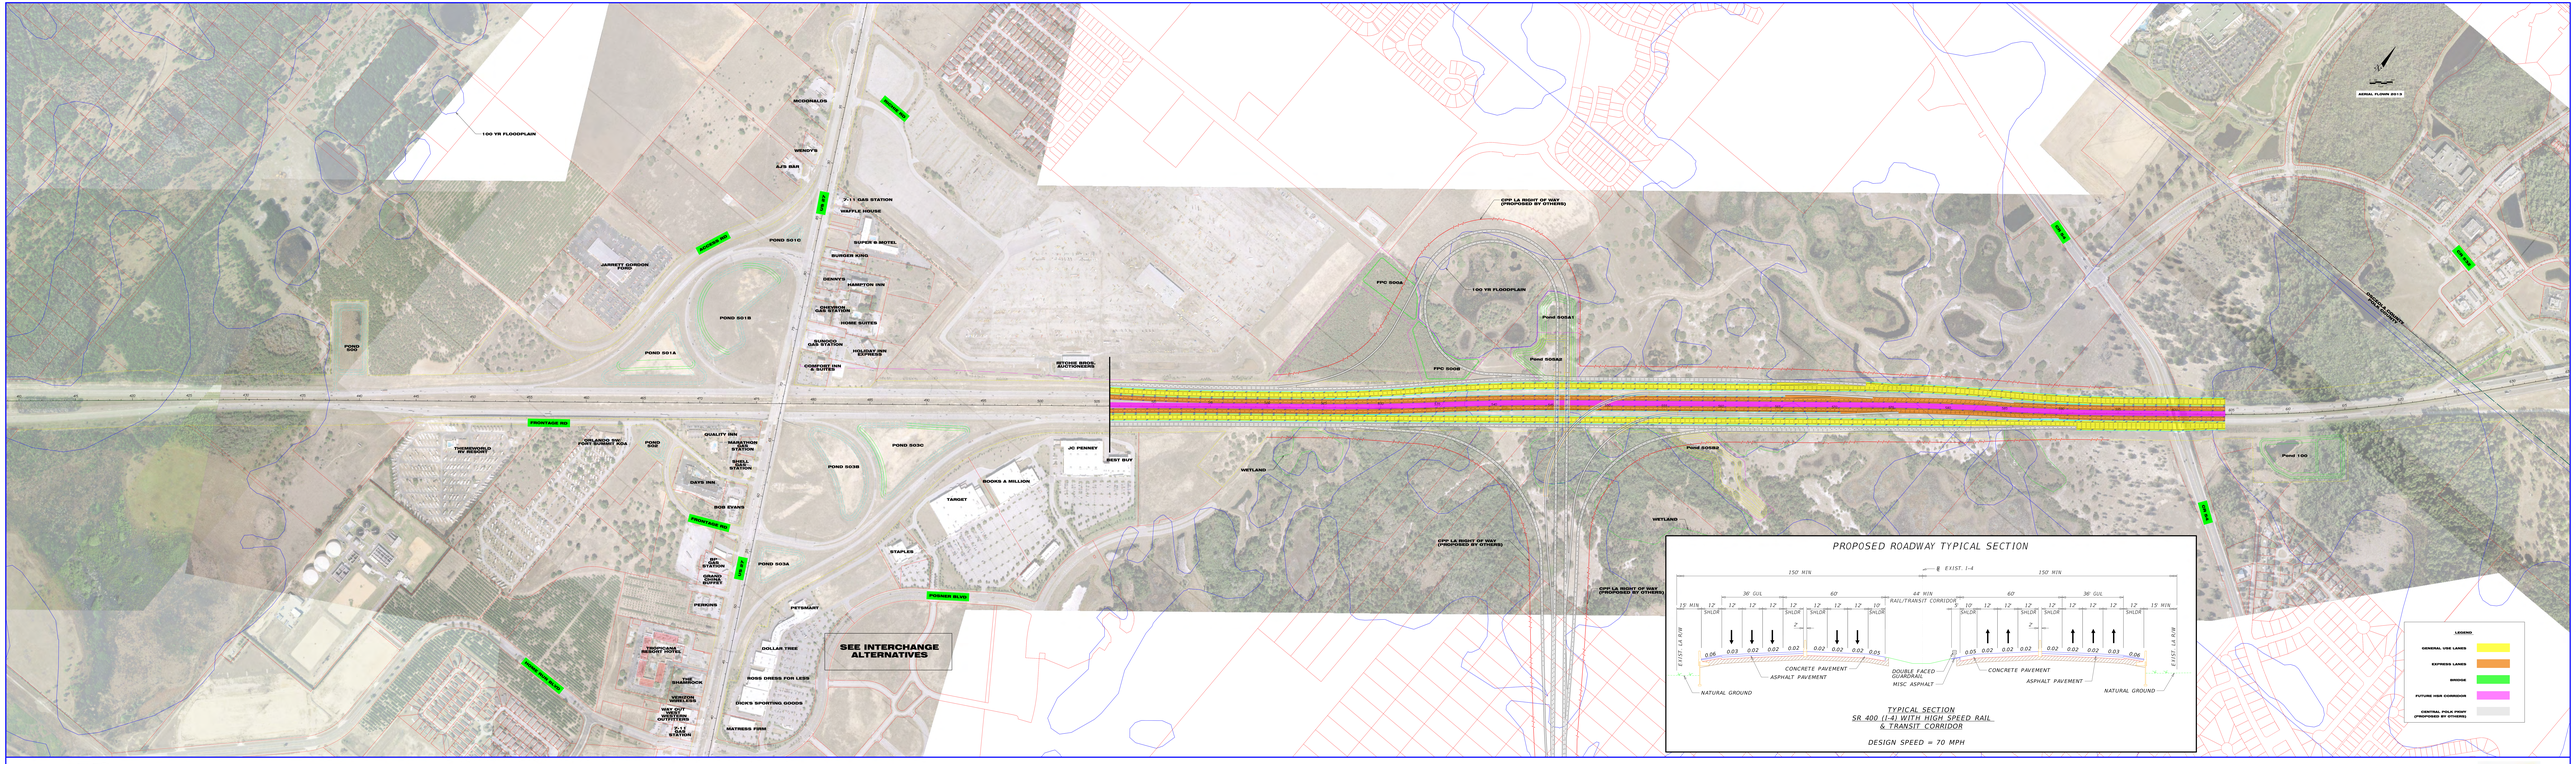

FDOT

SR-400 (I-4) SEGMENT 5
CENTRAL POLK PARKWAY ALTERNATIVE 1 (WITH FULL SHOULDERS AND CPP TO THE WEST)

I-4 ULTIMATE & BEYOND