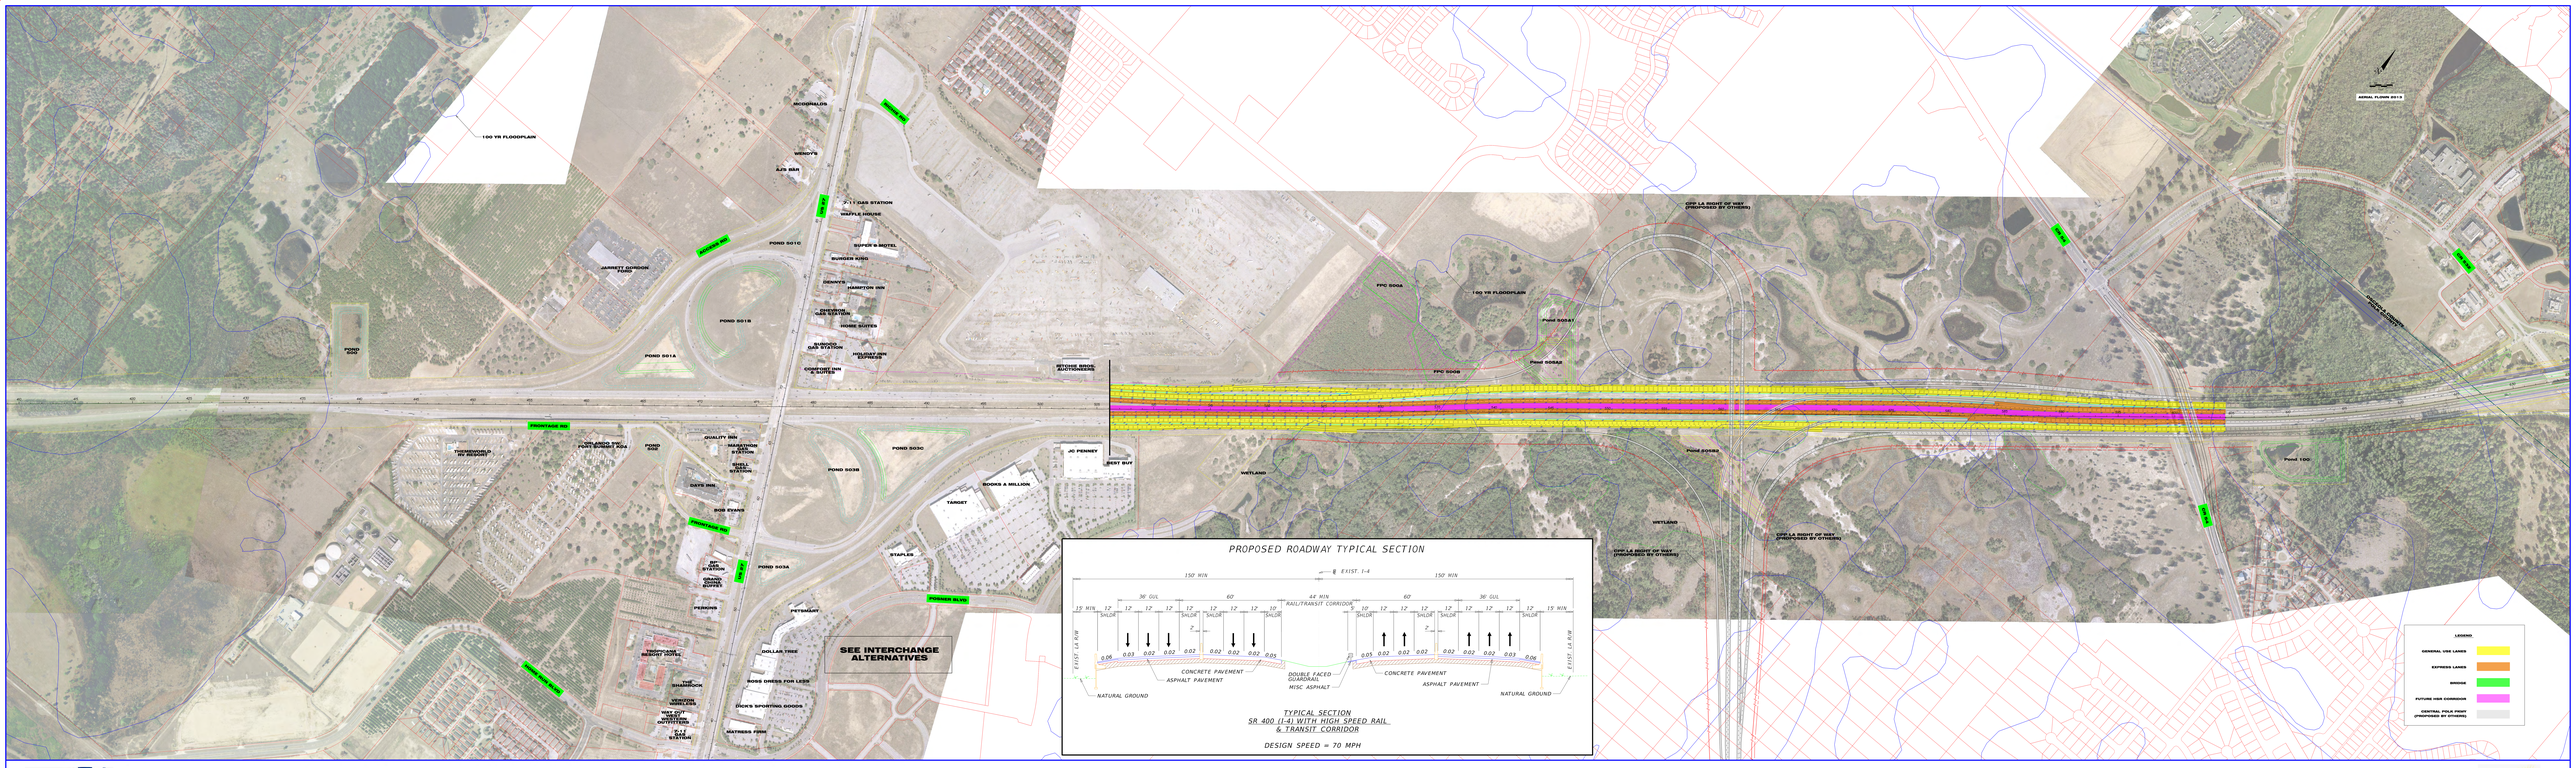

FDOT

SR-400 (I-4) SEGMENT 5
CENTRAL POLK PARKWAY ALTERNATIVE 2 (WITH FULL SHOULDER AND CPP TO THE EAST)

I-4 ULTIMATE & BEYOND