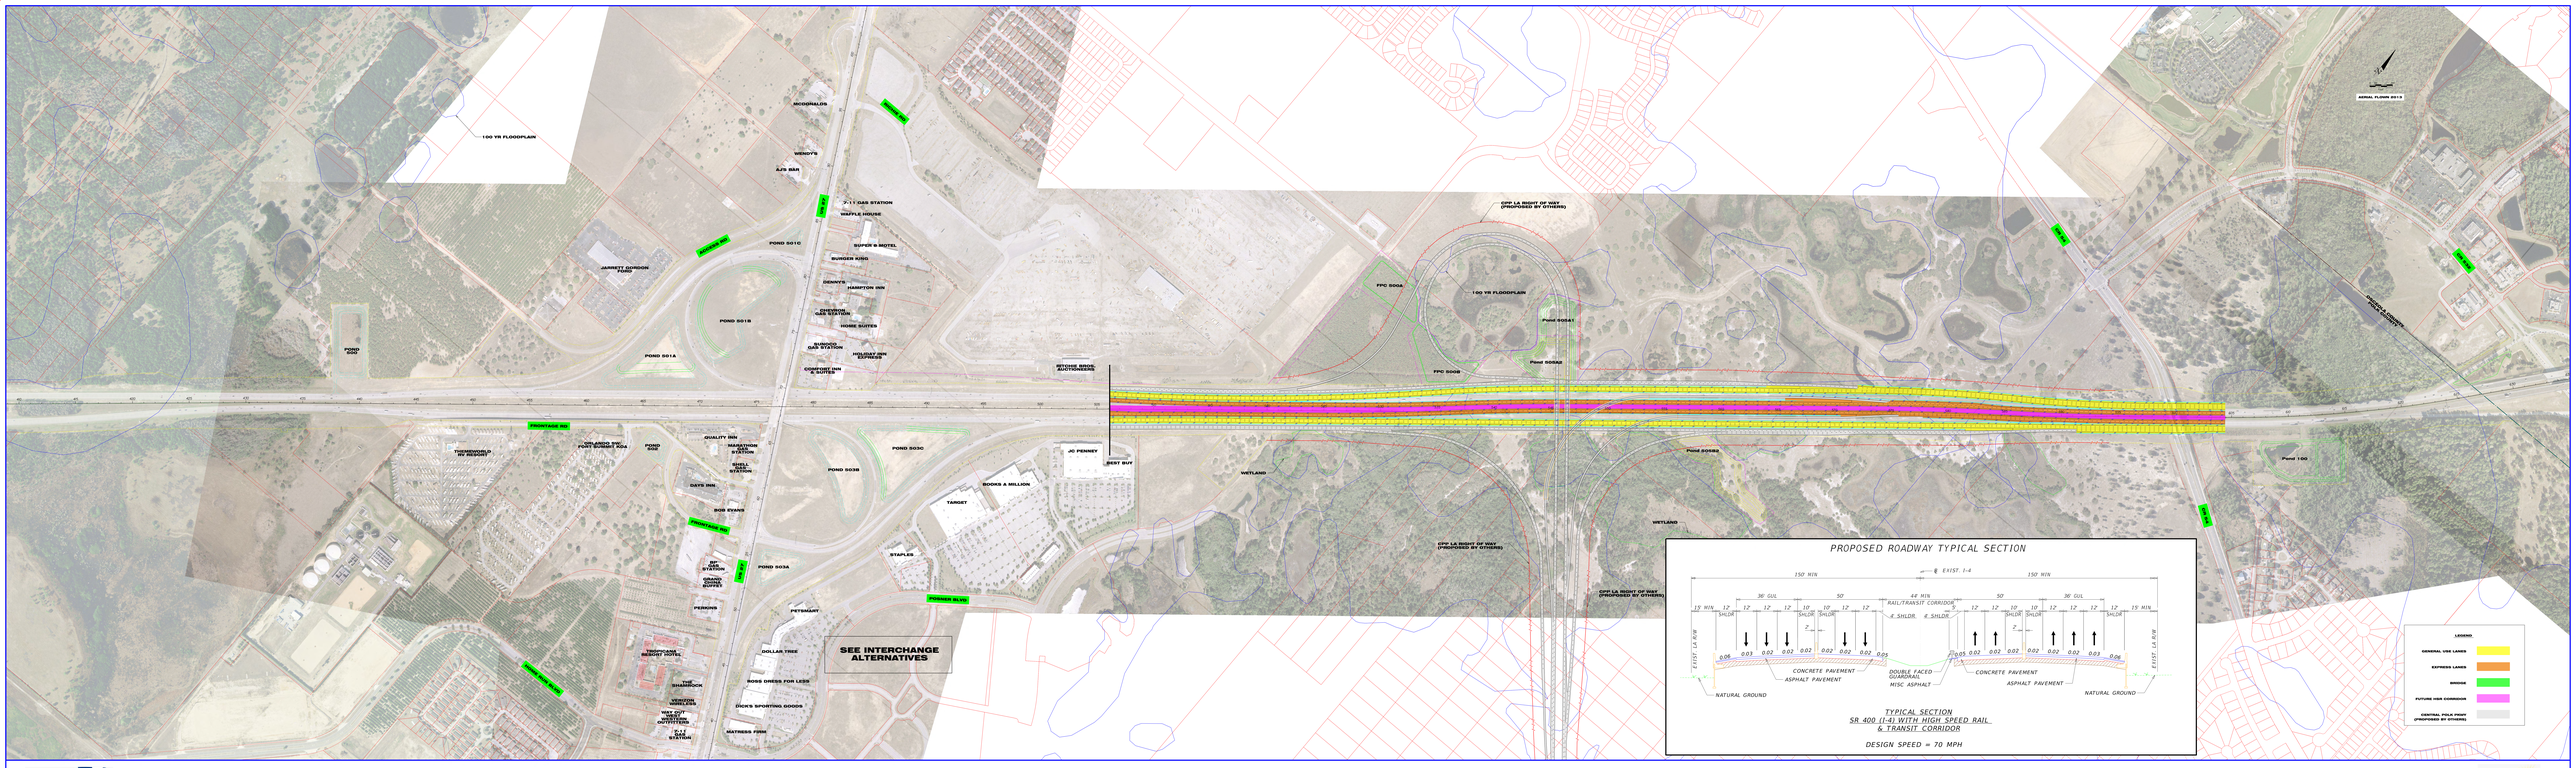


FDOT

# SR-400 (I-4) SEGMENT 5
# CENTRAL POLK PARKWAY ALTERNATIVE 3 (WITH REDUCED SHOULDERS AND CPP TO THE WEST)

I-4 ULTIMATE & BEYOND