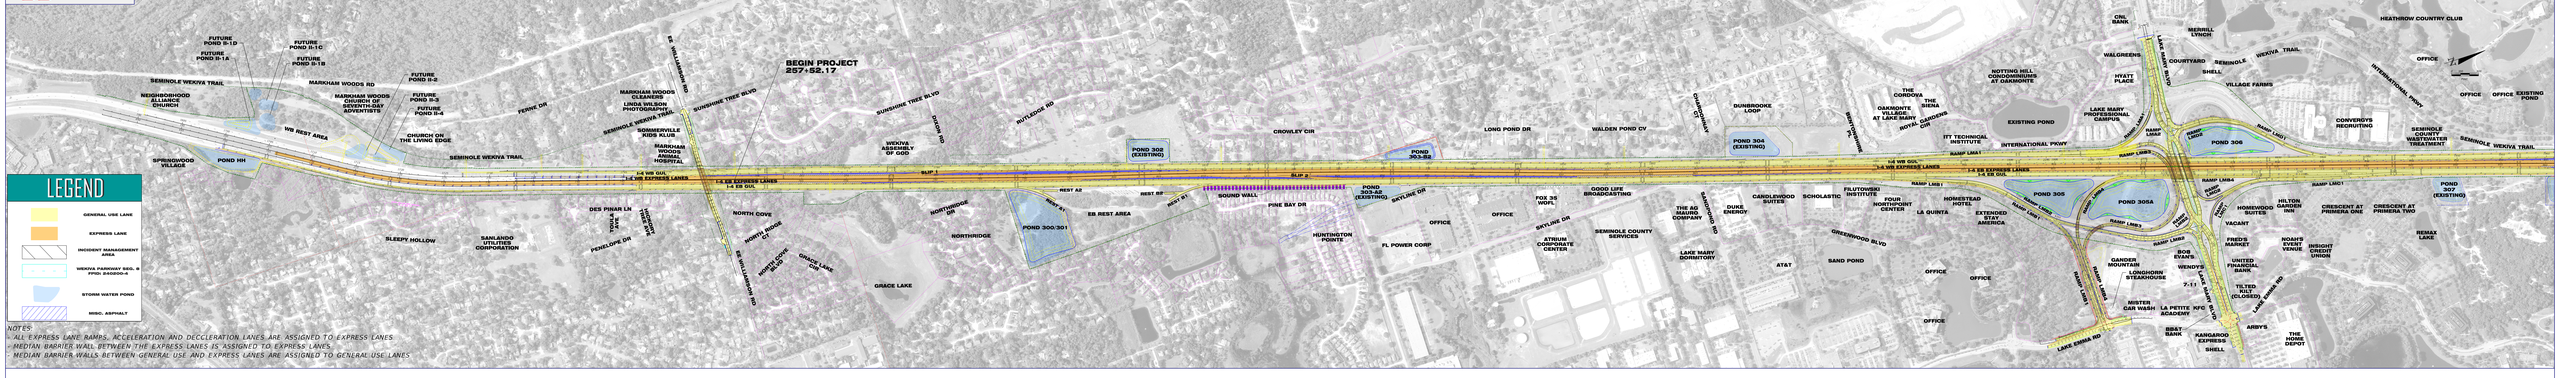
SR 400 (I-4) [Beyond the Ultimate - Segment 3] from SR 434 to East of US 17/92 FPID Number 242592-4-52-01


BEGIN PROJECT
257+52.17
LEGEND
GENERAL USE LANE
EXPRESS LANE
INCIDENT MANAGEMENT AREA
WEKIVA PARKWAY SEG. 9 FPID: 242030-4
STORM WATER POND
MISC. ASPHALT
NOTES:
- ALL EXPRESS LANE RAMPS, ACCELERATION AND DECCLERATION LANES ARE ASSIGNED TO EXPRESS LANES
- MEDIAN BARRIER WALL BETWEEN THE EXPRESS LANES IS ASSIGNED TO EXPRESS LANES
- MEDIAN BARRIER WALLS BETWEEN GENERAL USE AND EXPRESS LANES ARE ASSIGNED TO GENERAL USE LANES
I-4 WB GUL
I-4 WB EXPRESS LANES
I-4 EB GUL
I-4 EB EXPRESS LANES
SEMINOLE WEKIVA TRAIL
MARKHAM WOODS RD
SUNSHINE TREE BLVD
WB REST AREA
EB REST AREA
SPRINGWOOD VILLAGE
POND HH
SLEEPY HOLLOW
SANLANDO UTILITIES CORPORATION
GRACE LAKE
NORTHRIDGE
POND 300.301
POND 302 (EXISTING)
POND 303-AS (EXISTING)
SOUND WALL
PINE BAY DR
HUNTINGTON POINTE
FL POWER CORP
CROWLEY CIR
LONG POND DR
WALDEN POND CV
SKYLINE DR
ATRIUM CORPORATE CENTER
SEMINOLE COUNTY SERVICES
LAKE MARY DORMITORY
GOOD LIFE BROADCASTING
FOX 35 WOFL
DUKE ENERGY
SCHOLASTIC
FILUTOWSKI INSTITUTE
FOUR NORTHPOINT CENTER
HOMESTEAD HOTEL
LA QUINTA
EXTENDED STAY AMERICA
GREENWOOD BLVD
SAND POND
AT&T
OFFICE
DUNBROOKE LOOP
POND 304 (EXISTING)
ITT TECHNICAL INSTITUTE
EXISTING POND
INTERNATIONAL PKWY
POND 305
POND 305A
POND 306
POND 307 (EXISTING)
RAMP LM1
RAMP LM2
RAMP